

CITY OF RANCHO CORDOVA



CITY COUNCIL MEETING

Monday, May 15, 2023

5:30 PM – Regular Meeting

David B. Roberts Council Chambers

City Hall

2729 Prospect Park Drive, Rancho Cordova

Join the Meeting Via Zoom Link:

<https://cityofranhocordova.zoom.us/j/88002466634?pwd=SMxQ0ZPV3FoeHI5WXJicHNna3ZuQT09>

Join the Meeting via the Zoom Phone Number

Zoom Phone Number: +1 669 900 6833, +1 253 215 8782, or +1 386 347 5053

Webinar ID: 880 0246 6634

Password: 578969

Instructions to Make Public Comment

Submitting Public Comment via Email

Members of the public who wish to provide public comment via email will need to submit written comments to CityClerk@cityofranhocordova.org no later than 2:00 p.m. on Monday, May 15, 2023. Written comments received no later than 2:00 p.m. will be distributed to the Council, filed in the record, and will not be read aloud. All comments submitted later than 2:00 p.m. will be distributed to the Council.

Listening to a Zoom Meeting by Zoom Video Conference

To make a public comment using the Zoom platform, please use the “raise hand” feature at the bottom center of the screen. Please make sure to enable audio controls once access has been given by the City Clerk’s office to speak. Please wait to be called upon by the City Clerk.

Listening to a Zoom Meeting by Phone Only

You can join a Zoom meeting via teleconferencing/audio conferencing using a cell phone or

traditional landline phone. To request to make a public comment by phone press *9 to raise your hand. Please wait to be called upon by the City Clerk.

All public comments will be limited to three minutes.

If you have questions related to the City Council Meeting or the use of Zoom, please contact the City Clerk's Office at (916) 851-8720 before Monday, May 15, 2023, at 2:00 p.m.

AGENDA

1. REGULAR MEETING - CALL TO ORDER/ROLL CALL

Council Members Garrett Gatewood, Siri Pulipati, David Sander, Donald Terry, and Mayor Linda Budge

2. METRO CABLE TV TELEVISION ANNOUNCEMENT

The Clerk will announce the meetings video recording and playback schedules.

3. PLEDGE OF ALLEGIANCE

The Mayor will call on someone in attendance to lead the Pledge.

4. INVOCATION

Tammy Hartman with the Sacramento Law Enforcement Chaplains will give the invocation.

5. PRESENTATIONS

- 5.1. New Employee Introductions: Joshua Lee, Code Enforcement Office I by Brittany Mariscal, Code Enforcement Supervisor.
- 5.2. Presentation of Proclamation Given in Recognition of the 20th Anniversary of the Ukrainian Federal Credit Union, Sacramento Area.

6. PUBLIC COMMENT

Citizens wishing to address the Council for any matter not on the agenda may do so at this time via teleconference or by completing and submitting a Speaker Card to the City Clerk.

If you want to make a public comment via teleconference, please use the "raise hand" feature at the bottom center of the screen. If you are participating by telephone and you want to make a public comment, please press *9 to raise your hand. For those participating by Zoom or telephone, please wait to be called upon by the City Clerk.

For items on the agenda, speakers will be called by the Mayor at the point on the agenda when the item will be heard. Speakers are encouraged to keep comments to three minutes or less and to state name and community of residence.

Under the provisions of the California Government Code, the City Council is prohibited from discussing or taking immediate action on any item not on the agenda unless it can be demonstrated to be of an emergency nature or the need to take immediate action arose after the posting of the agenda.

7. COUNCIL REPORTS

8. CITY MANAGER'S REPORT

9. CONSENT CALENDAR ITEMS - ROLL CALL VOTE

- 9.1. **Subject:** Meeting Minutes from the Regular City Council Meeting of April 17, 2023 and May 1, 2023.

Recommendation: Adopt the Minutes.

- 9.2. **Subject:** Resolutions Initiating Proceedings for the Annual Levy and Collection of Assessments for the Landscape and Lighting District No. 2005-1 for Fiscal Year 2023-2024.

Recommendation: Adopt the Resolution Initiating Proceedings for the Annual Levy and Collection of Assessments for the Landscaping and Lighting District 2005-1 for Fiscal Year 2023-2024; and adopt the Resolution Preliminarily Approving the Engineer's Annual Levy Report and Declaring its Intention to Levy and Collect Annual Assessments for the Landscaping and Lighting District No. 2005-1 for Fiscal Year 2023-2024.

- 9.3. **Subject:** Resolutions Initiating Proceedings for the Annual Levy and Collection of Assessments for the Rancho Cordova Lighting District No. 2012-1 for Fiscal Year 2023-2024.

Recommendation: Staff recommends City Council adopt the following resolutions: A Resolution Initiating Proceedings for the Annual Levy and Collection of Assessments for the Rancho Cordova Lighting District No. 2012-1 for Fiscal Year 2023-2024 and a Resolution Preliminarily Approving the Engineer's Annual Levy Report and Declaring its Intention to Levy and Collect Annual Assessments for the Rancho Cordova Lighting District No. 2012-1 for Fiscal Year 2023-2024.

- 9.4. **Subject:** A Resolution Authorizing the City Manager to Execute Contract No. 2023-63 with Bear Electrical Solutions, Inc. in an Amount not to Exceed \$612,550 for Street Light Maintenance and Repair Services.

Recommendation: Adopt the Resolution.

- 9.5. **Subject:** A Resolution Approving the Annexation of the North Point project to the City of Rancho Cordova Community Facilities District No. 2014-2 (Street, Lighting and Landscape Maintenance).

Recommendation: Adopt the Resolution.

- 9.6. **Subject:** A Resolution Approving the Annual Inflationary Adjustment to the Storm Water Utility Fee (SWUII) for Fiscal Year 2023-2024.

Recommendation: Adopt the Resolution.

10. CONSENT PUBLIC HEARING ITEMS - ROLL CALL VOTE

None.

11. PUBLIC HEARING ITEMS

- 11.1. **Subject:** Logisticenter at Rancho Cordova Major Design Review - Project No. PLND-1021-0015.

Recommendation: On April 17, 2023 City Council reconsidered their previous direction for denial of the Logisticenter project. Staff was directed to return with a Resolution with findings of approval for consideration at the May 15, 2023 meeting.

Therefore, Staff returns with the recommendation to determine the project Exempt per Section

15183 (Projects Consistent with a Community Plan, General Plan, or Zoning) per the CEQA Guidelines and adopt the Resolution for a Major Design Review, subject to the Findings in the attached Resolution and the Conditions of Approval.

- 11.2. **Subject:** Stonecreek Industrial Center Major Design Review Amendment; Project No. PLND-1121-0020.

Recommendation: There is no staff recommendation at this time. Staff will be seeking additional direction from Council for this project. Staff requests that the Council receive testimony, continue the public hearing to June 5, 2023, ask any questions, deliberate, and provide staff sufficiently detailed direction to return with final hearing documents and plan revisions at the June 5, 2023, City Council meeting.

12. REGULAR CALENDAR ITEMS

None.

13. COUNCIL REQUESTS FOR FUTURE AGENDA ITEMS

14. ADJOURNMENT

ADDITIONAL INFORMATION

Special Meetings listed below are subject to change/cancellation without further notice.

Unless the Council adopts a motion to extend the meeting, any item that is not initiated before 11:00 p.m. will be continued to the next day at 5:30 p.m. or scheduled on the next regular meeting agenda of the Council.

Public documents related to items on the open session portion of this agenda, which are distributed to the City Council less than 72 hours prior to the meeting, shall be available for public inspection at the time the documents are distributed to the Council. Documents are available for inspection at the City Clerk's office located in Rancho Cordova City Hall.

The agenda items are accessible on the City's website at www.cityofranhocordova.org on Thursdays or Fridays prior to the Regular City Council Meeting.

UPCOMING MEETINGS

May 23, 2023	5:30 PM Special Meeting/Work Session
June 5, 2023	4:00 PM Special Meeting/Regular Meeting
June 19, 2023	5:30 PM Regular Meeting
June 27, 2023	5:30 PM Special Meeting/Work Session
July 3, 2023	4:00 PM Special Meeting/Regular Meeting
July 25, 2023	5:30 PM Special Meeting/Work Session
August 7, 2023	4:00 PM Special Meeting/Regular Meeting
August 21, 2023	5:30 PM Regular Meeting

If you have any technical questions related to the agenda items, please contact City Hall at (916) 851-8700.

The Rancho Cordova City Council meeting will be videotaped in its entirety and will be cablecast without interruption on Metro Cable 14, the Government Affairs Channel on the Comcast, Consolidated Communications and AT&T U-Verse Systems. Closed Captioning will be available on the playback cablecast. A DVD copy is available from the City Clerk's Department and a webcast of this meeting will be available for viewing via video streaming from the City's website within 48 hours of adjournment of this meeting.

In compliance with the Americans with Disabilities Act, if you need a disability-related modification or accommodation, including auxiliary aids or services, to participate in this meeting, please contact the City Clerk's Office at (916) 851-8720 at least 48 hours prior to the meeting.

CERTIFICATION OF POSTING OF AGENDA

I, Stacy Leitner, City Clerk for the City of Rancho Cordova, declare that the foregoing agenda for the May 15, 2023 Regular Meeting of the Rancho Cordova City Council was posted and available for review on May 12, 2023 at City Hall of the City of Rancho Cordova, 2729 Prospect Park Drive, Rancho Cordova, California, 95670. The agenda is also available on the city website at www.cityofranhocordova.org.

Signed May 15, 2023 at Rancho Cordova, California.



Stacy Leitner, CMC
City Clerk

ITEM 9.1.

CITY OF RANCHO CORDOVA



CITY COUNCIL MEETING

Monday, April 17, 2023

4:00 PM Special Meeting/Closed Session

5:30 PM – Regular Meeting

David B. Roberts Council Chambers

City Hall

2729 Prospect Park Drive, Rancho Cordova

DoubleTree Hotel - Lobby

St. Louis Forest Park

4550 Forest Park Ave

St. Louis, MO 63108

DRAFT MINUTES

1. SPECIAL MEETING - CALL TO ORDER/ROLL CALL

Mayor Budge called the Special meeting to order in the David B. Roberts Council Chambers at 4:07 p.m.

Council Members Present: Garrett Gatewood, Siri Pulipati, David Sander, Donald Terry, and Mayor Linda Budge

Council Members Absent: None

Staff Members Present: Haley Arata, Stacy Leitner, Adam Lindgren, Persephonie Riley, and Micah Runner

2. PUBLIC COMMENT

Mayor Budge opened the public comment period. The following individuals addressed the Council or submitted public comment via email:

1. Frank Hall
2. Paul Carroll
3. Sara Malone
4. Greg Muilenburg
5. James Garcia

ITEM 9.1.

Rancho Cordova City Council - DRAFT MINUTES
Meeting of Monday, April 17, 2023

6. Jennifer Garcia
7. Jim Garcia
8. James Garcia
9. Paul Carroll
10. Greg Muilenburg

Mayor Budge closed the public comment period.

3. ADJOURN TO CLOSED SESSION

Mayor Budge adjourned the meeting to closed session at 4:24 p.m.

4. CLOSED SESSION - CALL TO ORDER/ROLL CALL

Mayor Budge called Closed Session to order at 4:25 p.m.

Council Members Present: Garrett Gatewood, Siri Pulipati, David Sander, Donald Terry, and Mayor Linda Budge

Council Members Absent: None

Staff Members Present: Adam Lindgren and Micah Runner

5. CLOSED SESSION

Council met in closed session to discuss the following item:

- 5.1. CONFERENCE WITH LEGAL COUNSEL - ANTICIPATED LITIGATION: Significant Exposure to Litigation Pursuant to Government Code Section 54956.9(d)(2) (Four cases, one relating to "Notice and Alleged Default Under Development Agreement and 60-Day Period to Cure; Logisticenter Project" at Corner of N. Mather Blvd. and Bear Hollow Drive from Arthur Coon, January 25, 2023; a second relating to a "Notice of City of Rancho Cordova's Breach of and Default Under Development Agreement and 60-Day Period to Cure; Stone Creek Industrial Center" at Corner of Zinfandel Blvd. and Baroque Drive from Arthur Coon, March 13, 2023; a third relating to an oral threat of litigation from representatives of Elliott Homes relating to its Stone Creek properties APN 072-2360-028, APN 072-2360-029, APN 072-2360-030, APN 072-2860-024, APN 072-2860-015, APN 072-2860-016, APN 072-2860-017, APN 072-2860-018 and an April 12, 2023 "Request to Process Application and 60-Day Notice of Default"; and a fourth relating to the written threat by Gloria Smith on behalf of Stone Creek Residents for Smart Growth, March 30, 2023.

6. OPEN SESSION - REPORT FROM CLOSED SESSION

City Attorney Adam Lindgren reported that the City Council met in closed session and took up one item of anticipated litigation with four items. On three of them relating to Dermody and the Stone Creek neighborhood group, the City Council received updates from litigation counsel and took no reportable action. On the other item, relating to the threat of litigation by Elliott Homes, the City Council considered a potential settlement with Elliott Homes and provided direction to legal counsel and the City Manager to proceed with implementation of a settlement agreement and gave approval for that settlement agreement on a vote of 5 to 0.

7. ADJOURN TO REGULAR MEETING

Mayor Budge adjourned to the Regular meeting at 5:46 p.m..

ITEM 9.1.

Rancho Cordova City Council - DRAFT MINUTES
Meeting of Monday, April 17, 2023

8. REGULAR MEETING - CALL TO ORDER/ROLL CALL

Mayor Budge called the Regular meeting to order in the David B. Roberts Council Chambers at 5:46 p.m.

Council Members Present: Garrett Gatewood, Siri Pulipati, David Sander (joined at 6:16 p.m.), Donald Terry, and Mayor Linda Budge

Council Members Absent: None

Staff Members Present: Haley Arata, Stacy Leitner, Adam Lindgren, Persephonie Riley, and Micah Runner

9. METRO CABLE TV TELEVISION ANNOUNCEMENT

The City Clerk read the meetings recordings and playback schedule.

10. PLEDGE OF ALLEGIANCE

Shatakashi L NU led the pledge.

11. INVOCATION

Mark Shelter with River City Christian gave the invocation.

12. PRESENTATIONS

- 12.1. New Employee Introductions: Lydia Thung, Economic Development Analyst II by Amanda Norton, Economic Development Manager.

13. PUBLIC COMMENT

Mayor Budge opened the public comment period. The following individuals addressed the Council or submitted public comment via email:

1. Derald Langwell
2. Kathy Neal
3. Jill Fellows
4. Valerie Knippschild
5. James Garcia
6. David Rogers
7. Marilyn Metzger
8. Kate Carroll
9. Valerie Knippschild
10. Tera Kolvenbach
11. Paul Carroll

Mayor Budge closed the public comment period.

14. COUNCIL REPORTS

Council reported on events since the last meeting.

15. CITY MANAGER'S REPORT

City Manager Micah Runner gave his report.

16. CONSENT CALENDAR ITEMS - ROLL CALL VOTE

- 16.1. **Subject:** Meeting Minutes from the Special Meeting of March 30, 2023, the Special and Regular City Council Meeting of April 3, 2023.

ITEM 9.1.

Rancho Cordova City Council - DRAFT MINUTES
Meeting of Monday, April 17, 2023

Recommendation: Adopt the Minutes.

ACTION: Motion to approve items 16.1 through 16.7 with an amendment to the March 30, 2023 minutes in item 16.1 by Terry second by Pulipati;
Motion passed with a 4:0 vote.

AYES: Gatewood, Pulipati, Terry, and Budge

NOES: None

ABSENT: Sander

ABSTAIN: None

- 16.2. **Subject:** A Resolution Authorizing the City Manager to Execute Contract Amendment No. 58-2019-2 with Coastline Water Resources, Inc. to Extend the Contract Term from June 30, 2023, to June 30, 2024, which Results in an Increase to the Contract Amount from \$1,835,000 to an Amount not to Exceed \$2,335,000 for Citywide Storm Drain Maintenance Services.

Recommendation: Adopt the Resolution.

- 16.3. **Subject:** A Resolution Authorizing the City Manager to Execute Space Rent Stabilization Memorandums of Understanding with the Eight Mobile Home Parks within the City of Rancho Cordova.

Recommendation: Adopt the Resolution.

- 16.4. **Subject:** A Resolution Approving the Final Map of Grantline 220 Unit 5, Subdivision No. FM-2021-004-05, and Authorizing the City Manager to Execute Subdivision Improvement Agreement Contract No. 2023-39 with Lennar Homes of California, LLC, and Finding the Action Exempt Under CEQA Guideline 15268(b)(3).

Recommendation: Adopt the Resolution.

- 16.5. **Subject:** A Resolution Approving the Final Map of Grantline 220 Unit 6, Subdivision No. FM-2021-004-06, and Authorizing the City Manager to Execute the Subdivision Improvement Agreement Contract No. 2023-40 with Lennar Homes of California, LLC and Finding the Action Exempt Under CEQA Guideline 15268(b)(3).

Recommendation: Adopt the Resolution.

- 16.6. **Subject:** A Resolution Declaring the City's Intention to Impose an Annual Stormwater Utility Fee for the Maintenance of Storm Drainage and Flood Protection Systems for the North Point Project.

Recommendation: Adopt the Resolution designating a time and place for hearing protests in connection with the annual Stormwater Utility Fee for the North Point project.

- 16.7. **Subject:** A Resolution Authorizing the City Manager to Execute Contract Amendment 2022-207-1 with Bio-One to Increase the Contract Amount from \$100,000.00 to an Amount not to Exceed \$225,000.00 for Biohazard and Non-Biohazard Clean-up Throughout the City.

Recommendation: Adopt the Resolution.

17. CONSENT PUBLIC HEARING ITEMS - ROLL CALL VOTE

- 17.1. **Subject:** A Resolution Vacating a No Ingress or Egress Rights Line Pursuant to the Provisions of Chapter 3, Part 3 of Public Streets, Highways, and Service Easements Vacation Law Commencing at Section 8320 of the California Streets and Highways Code (3115 Gold Valley Drive).

Recommendation: Adopt the Resolution.

Mayor Budge opened the public comment period. Seeing no speakers. Mayor Budge

ITEM 9.1.

Rancho Cordova City Council - DRAFT MINUTES
Meeting of Monday, April 17, 2023

closed the public comment period.

ACTION: Motion to approve item 17.1 by Terry second by Pulipat;
Motion passed with a 4:0 vote.

AYES: Gatewood, Pulipati, Terry, and Budge

NOES: None

ABSENT: Sander

ABSTAIN: None

18. PUBLIC HEARING ITEMS

- 18.1. **Subject:** Logisticenter at Rancho Cordova Major Design Review - Project No. PLND-1021-0015.

Recommendation: There is no staff recommendation at this time.

On April 3, 2023 City Council made a motion and directed staff to bring back the Logisticenter project for reconsideration of their March 6, 2023 motion directing staff to prepare a Resolution with findings for denial. Staff will be seeking additional direction from Council regarding the reconsideration, including a decision on the requested motion to reconsider. If the motion to reconsider is approved by the City Council, additional direction on the Project could be made, including possible direction to Staff prepare a Resolution with findings of approval for consideration at the May 15, 2023 Council meeting. Staff also requests direction on a March 20, 2023 demand to cure or correct under government Code 54960.

Staff requests that the Council receive additional testimony, potentially close the public hearing, ask any questions, deliberate, and provide staff sufficiently detailed direction to prepare documents for final action at the May 15, 2023 Council Meeting based upon Council's direction.

Mayor Budge opened the public comment period. The following individuals addressed the Council or submitted public comment via email:

1. Frank Hall
2. Derald Langwell
3. Marilyn Metzger
4. James Garcia
5. Sara Malone
6. Valerie Knippschild
7. Eric Winegar
8. Jennifer Garcia
9. Paul Carroll
10. Ken Cooley
11. Salina Wong
12. Diego Hernandez
13. Stephen Davis
14. Eileen Sedilko
15. Dawn Davison
16. Jennifer Garcia
17. Sara Malone
18. Crystal Huckleberry
19. Michael Phalen
20. James Garcia
21. Michael Huckleberry

ITEM 9.1.

Rancho Cordova City Council - DRAFT MINUTES
Meeting of Monday, April 17, 2023

22. Barbara Kropacek

Mayor Budge closed the public comment period.

ACTION: Motion to reconsider previous denial of the Logistcenter Major Design Review by Sander second by Budge;
Motion passed with a 4:1 vote.

AYES: Pulipati, Sander, Terry, and Budge

NOES: Gatewood

ABSENT: None

ABSTAIN: None

ACTION: Motion to return to Council with findings for approval for the Logistcenter at Rancho Cordova Major Design Review at the May 15, 2023 Council Meeting by Terry second by Budge;
Motion passed with a 4:1 vote.

AYES: Pulipati, Sander, Terry, and Budge

NOES: Gatewood

ABSENT: None

ABSTAIN: None

18.2. **Subject:** Stonecreek Industrial Center Major Design Review Amendment; Project No. PLND-1121-0020

Recommendation: There is no staff recommendation at this time.

Staff will be seeking additional direction from Council for this project. Staff requests that the Council receive testimony, continue the public hearing to May 15, 2023, potentially appoint an ad hoc City Council subcommittee (two members), ask any questions, deliberate, and provide staff sufficiently detailed direction to return with final hearing documents and plan revisions at the May 15, 2023 City Council meeting.

Mayor Budge opened the public comment period. The following individuals addressed the Council or submitted public comment via email:

1. Joseph Selby
2. Jason Billington
3. Marilyn Metzger
4. James Garcia
5. Sara Malone
6. Alfie Pereyda
7. Valerie Knippschild
8. Paul Carroll
9. Eric Winegar
10. Jennifer Garcia
11. Kim Schuster
12. Jenna Contreras
13. Alexander Tardif
14. Antonio Valdez
15. Stephen Davis
16. Janet
17. Kim Schuster
18. James Garcia

ITEM 9.1.

Rancho Cordova City Council - DRAFT MINUTES
Meeting of Monday, April 17, 2023

19. Jenna Bethancourt
20. Paul Carroll
21. Yolanda Cu
22. Jennifer Garcia
23. Sara Malone
24. Valerie Knippschild
25. Barbara Kropacek

Mayor Budge closed the public comment period.

ACTION: Motion to appoint Mayor Linda Budge and Council Member Garret Gatewood to an ad hoc committee regarding the Stonecreek Industrial Center Major Design Review Amendment and continue to the May 15, 2023 City Council meeting by Budge second by Pulipati;
Motion passed with a 5:0 vote.

19. REGULAR CALENDAR ITEMS

- 19.1. **Subject:** A Resolution of the City Council of the City of Rancho Cordova Approving a Purchase and Sale Agreement by and Between the City of Rancho Cordova and Elliott Homes for the Purchase of Properties within the Stone Creek Specific Plan Area (Assessor's parcel numbers 072-2360-028, 029 and 030, and 072-2860-024, 015, 016, 017 and 018), Pursuant to CEQA Guideline 15061(b)(3).

Recommendation: Adopt the Resolution.

Mayor Budge stated that Item 19.1 would be heard before the regular public hearing on the agenda.

Mayor Budge opened the public comment period. The following individuals addressed the Council or submitted public comment via email:

1. Tera Kolvenbach
2. Barbara Kropacek

Mayor Budge closed the public comment period.

ACTION: Motion to approve item 19.1 by Gatewood second by Pulipati;
Motion passed with a 5:0 vote.

20. COUNCIL REQUESTS FOR FUTURE AGENDA ITEMS

None.

21. ADJOURNMENT

Mayor Budge adjourned the meeting at 9:18 p.m.

Stacy Leitner, CMC
City Clerk

ITEM 9.1.

CITY OF RANCHO CORDOVA



CITY COUNCIL MEETING

Monday, May 1, 2023

5:30 PM – Regular Meeting

David B. Roberts Council Chambers

City Hall

2729 Prospect Park Drive, Rancho Cordova

DRAFT MINUTES

1. REGULAR MEETING - CALL TO ORDER/ROLL CALL

Mayor Budge called the Regular meeting to order in the David B. Roberts Council Chambers at 5:36 p.m.

Council Members Present: Garrett Gatewood, Siri Pulipati, David Sander, Donald Terry (arrived at 5:41 p.m.), and Mayor Linda Budge

Council Members Absent: None

Staff Members Present: Haley Arata, Stacy Leitner, Adam Lindgren, Persephonie Riley, and Micah Runner

2. METRO CABLE TV TELEVISION ANNOUNCEMENT

The City Clerk read the meetings recordings and playback schedule.

3. PLEDGE OF ALLEGIANCE

Adryana Baer led the pledge.

4. INVOCATION

Wayne Hart with The Church of Jesus Christ of Latter-day Saints gave the invocation.

5. PRESENTATIONS

5.1. Annual Mosquito and West Nile Virus Update Presented by the Sacramento-Yolo Mosquito & Vector Control District.

5.2. Presentation of Proclamation to the Rancho Cordova Area Chamber of Commerce in Recognition of Small Business Week.

ITEM 9.1.

Rancho Cordova City Council - DRAFT MINUTES
Meeting of Monday, May 1, 2023

- 5.3. Presentation of Proclamation Recognizing the Need for Life-Saving Organ Transplants in California and Encouraging People to Register to be Organ and Tissue Donors and Give the "Gift of Life."

6. PUBLIC COMMENT

Mayor Budge opened the public comment period. The following individuals addressed the Council or submitted public comment via email:

1. Troy Fennel
2. Kate Crawford
3. Sara Malone
4. James Garcia
5. Paul Carrol
6. Helen Whelan-Bashaw
7. Shawna Mandel & Megan Smith
8. Valerie Knippschild
9. Valerie Knippschild
10. Sara Malone
11. James Garcia
12. Jennifer Garcia
13. Marilyn Metzger

Mayor Budge closed the public comment period.

7. COUNCIL REPORTS

Council reported on events since the last meeting.

8. CITY MANAGER'S REPORT

City Manager Micah Runner gave his report.

9. CONSENT CALENDAR ITEMS - ROLL CALL VOTE

Mayor Budge opened the public comment period. Seeing no speakers. Mayor Budge closed the public comment period.

ACTION: Motion to approve items 9.1. through 9.5. by Gatewood second by Sander;
Motion passed with a 5:0 vote.

- 9.1. **Subject:** Meeting Minutes from the Special City Council Meeting of April 11, 2023.
Recommendation: Adopt the Minutes.
- 9.2. **Subject:** A Resolution Updating the City's Records and Information Management - Retention Schedule Update.
Recommendation: Adopt the Resolution.
- 9.3. **Subject:** A Resolution Authorizing the City Manager to Execute Contract Amendment No. 57-2019-2 with MCE Corporation to Extend the Contract Term from June 30, 2023, to June 30, 2024, which would Result in an Increase to the Contract Amount from \$1,435,000 to an Amount not to Exceed \$1,785,000 for Citywide Stormwater Facility Maintenance Services.
Recommendation: Adopt the Resolution.
- 9.4. **Subject:** A Resolution Authorizing the City Manager to Execute Construction Contract Amendment 2022-199-1 with Bear Construction, Inc. to Increase the Contract Amount

ITEM 9.1.

Rancho Cordova City Council - DRAFT MINUTES
Meeting of Monday, May 1, 2023

from \$673,058 to an Amount not to Exceed \$778,058 for the Countryside ADA Sidewalk Improvement Project.

Recommendation: Adopt the Resolution.

- 9.5. **Subject:** A Resolution Authorizing the City Manager to Execute Contract Amendment No. 2020-189-1 with Harris & Associates to Extend the Contract Term from June 30, 2023, to June 30, 2028, which would Result in an Increase to the Contract Amount from \$100,000 to an Amount not to Exceed \$300,000 for On-Call District Administration Services.

Recommendation: Adopt the Resolution.

10. CONSENT PUBLIC HEARING ITEMS - ROLL CALL VOTE

Mayor Budge opened the public comment period. Seeing no speakers. Mayor Budge closed the public comment period.

ACTION: Motion to approve item 10.1 by Sander second by Pulipati;
Motion passed with a 5:0 vote.

- 10.1. **Subject:** A Resolution Declaring a Protest Hearing and Authorizing the Mailing of Property Owner Ballot Relating to the Imposition of the Annual Stormwater Utility Fee for the North Point Project.
- Recommendation:** Adopt the Resolution.

11. PUBLIC HEARING ITEMS

None.

12. REGULAR CALENDAR ITEMS

- 12.1. **Subject:** Presentation of the Draft Climate Action and Adaptation Plan.
- Recommendation:** Receive presentation, provide feedback.

Mayor Budge opened the public comment period. The following individuals addressed the Council or submitted public comment via email:

1. Greg Muilenburg
2. Brenda Gustin
3. Helen Whelan-Bashaw
4. Derek Catron
5. James Garcia
6. Oscar Balaguer
7. Vance Jarrard
8. Stephen Green
9. Erin Teague
10. Oscar Balaguer
11. Lisa Phenix
12. Jennifer Garcia
13. Juleen Stenzel

Mayor Budge closed the public comment period.

ACTION: Input was received regarding the Draft Climate Action and Adaptation Plan.

- 12.2. **Subject:** A Resolution Authorizing the Public Works Director to Execute Contract 2023-59 the Smart City Managed Services Agreement with SiFi Networks Rancho Cordova

ITEM 9.1.

Rancho Cordova City Council - DRAFT MINUTES
Meeting of Monday, May 1, 2023

LLC and a Project Update

Recommendation: Adopt the Resolution.

Mayor Budge opened the public comment period. The following individuals addressed the Council or submitted public comment via email:

1. Helen Whelan-Bashaw
2. James Garcia
3. Valerie Knippschild

Mayor Budge closed the public comment period.

ACTION: Motion to continue item 12.2. to a later date by Gatewood second by Pulipati;
Motion passed with a 4:0 vote.

AYES: Gatewood, Pulipati, Sander, and Budge

NOES: None

ABSENT: Terry

ABSTAIN: None

13. COUNCIL REQUESTS FOR FUTURE AGENDA ITEMS

1. Update from Elk Grove Unified School District regarding new Middle School and High School.

14. ADJOURNMENT

Mayor Budge adjourned the meeting in memory of Tony Phelps at 9:12 p.m.

Stacy Leitner, CMC
City Clerk

MEMORANDUM



ITEM 9.2.

DATE: May 15, 2023
TO: Honorable Mayor and Council Members
FROM: Elizabeth Sparkman, Community Development Director
Dalia Fadl, Principal Engineer
SUBJECT: **RESOLUTIONS INITIATING PROCEEDINGS FOR THE ANNUAL LEVY AND COLLECTION OF ASSESSMENTS FOR THE LANDSCAPE AND LIGHTING DISTRICT NO. 2005-1 FOR FISCAL YEAR 2023-2024**

RECOMMENDATION

Adopt the Resolution Initiating Proceedings for the Annual Levy and Collection of Assessments for the Landscaping and Lighting District 2005-1 for Fiscal Year 2023-2024; and adopt the Resolution Preliminarily Approving the Engineer's Annual Levy Report and Declaring its Intention to Levy and Collect Annual Assessments for the Landscaping and Lighting District No. 2005-1 for Fiscal Year 2023-2024.

RESULT OF RECOMMENDED ACTION

The recommended actions are required as part of the process to continue the annual levy and collection of assessments in the District. The assessments fund landscape maintenance in the District. No assessments shall increase as a result of this action.

BACKGROUND

The Landscaping and Lighting District No. 2005-1 (LLD 2005-1) was formed in June 2005 by the City Council to continue a financial mechanism to provide landscape maintenance services previously funded since 1994 in Zone 4 and Zone 5 of the Sacramento County Landscape Maintenance District (SLMD). The maximum assessment rates authorized under LLD 2005-1 are equal to the maximum rates previously authorized in Zones 4 and 5 of the County's District.

State law requires the City Council direct an Engineer's Report to be prepared each year and to hold a public hearing on the report and the levy of the annual assessment. The Resolution, Attachment 1, directs Francisco & Associates, Inc. to prepare and file the Engineer's Report.

In anticipation of this resolution, the Engineer's Report has been prepared and is on file with the City Clerk. The Engineer's Report, Exhibit A to the Resolution, Attachment 3, includes a diagram of the assessment area, a description of the maintenance services to be provided, a description of the property to be benefited, and the amount of the assessment to each individual property. The services performed within and funded by LLD 2005-1 include ongoing maintenance, operation, and servicing of landscaping within the right-of-ways and other public

areas within the District at the locations described in the Engineer's Report.

The proposed Fiscal Year 2023-2024 assessment rates do not exceed the rates previously levied by the County since 1994 and are equal to the rates levied by the City in Fiscal Year 2022-2023. The boundaries of each Zone are shown in the district diagram in Part IV of the Engineer's Report and the details for each Zone are listed below:

- Zone 1 of the District is comprised of ninety-seven (97) residential parcels in the Ellenwood subdivision. These parcels are assessed on per Parcel basis at the maximum rate of \$42.50 per parcel.
- Zone 2 of the District is comprised of one hundred fifty-four (154) residential parcels known as California Jazz Unit No. 1 and Unit No. 2. These parcels are assessed on an acreage basis at the maximum rate of \$30.48 per acre for the median landscape and parkway landscape improvements associated with these parcels.
- Zone 3 of the District is comprised of eighteen (18) parcels along Zinfandel Drive between Data Drive and south of International Drive. These parcels are assessed on an acreage basis at the rate of \$1,413.24 per acre for the median landscape improvements within the District.
- Zone 4 is comprised of fifty-two (52) parcels, including a portion of Capital Village, generally bounded by White Rock Road to the west, White Rock Road and Disk Drive to the north, fronting Kilgore Drive to the East, and fronting International Drive to the south. These parcels are assessed at the maximum rate of \$30.48 per gross acre.
- Zone 4A is comprised of a portion of Zone 4. Properties within Zone 4A were re-designated as Zone 4A commencing with the Fiscal Year 2007/08 to account for the Zone 4A parcels lying within a portion of CFD 2005-2, while the remaining Zone 4 parcels are outside of the CFD 2005-2 boundaries. Since the CFD 2005-2 Zone 1, special taxes are to be levied upon Zone 4A parcels, these special taxes are contributed in part to the District for the benefit of Zone 4A. Zone 1 of the CFD provides funding for landscape improvements within and adjacent to the development, including the median landscaping identified herein. Although the CFD may fund median landscaping, the special taxes levied within Capital Village may not provide sufficient funds to maintain both the landscape improvements within the Capital Village development and the median landscape improvements within the District that specially benefit the parcels within Zone 4A. Therefore, Zone 4A is comprised of seven hundred eighty-three (783) assessable properties, each of which were assessed \$30.48 per gross acre until such time that the CFD generates sufficient revenue to fund the median landscape improvements. Any funds generated by the CFD that will be used to finance the median landscape improvements that benefit Zone 4A shall be transferred by the CFD to the District as a contribution to Zone 4A.

The Fiscal Year 2023-2024 total assessment is estimated at \$89,037. The District has an established Operating Reserve which provides funding for the operations and maintenance of the District, as well as providing financing for emergency expenditures. A second reserve fund finances special projects such as a central irrigation system, revegetation projects, and other rehabilitation projects or replacements of District improvements.

In July 2006, the County transferred funds previously collected in the County's Zone 4 and 5 to the City, which was deposited to the LLD 2005-1. The City had previously deemed that these transferred funds are to be used exclusively by the District and shall be considered as

undesignated reserves within the Zones of the District. Funds from the undesignated reserve can be used to fund costs of any zone(s) that are unable to be funded by the annual assessments.

In order to proceed with the levy of assessments after consideration and approval of the Engineer's Report, it is appropriate for the Council to adopt the Resolution, Attachment 2, which declares the Council's intention to levy assessments for Fiscal Year 2023-2024. It also sets June 5, 2023 at 5:30 p.m. or as soon thereafter as possible, as the date and time for a public hearing on the issue of the levy of Fiscal Year 2023-2024 assessments. Notice of the public hearing will be given by publication.

FISCAL IMPACT AND FUNDING SOURCE

Approval of this item does not impact the city's general fund.

ATTACHMENT(S)

1. Resolution - Initiating Proceedings
2. Resolution - Preliminarily Approval of ER & Intent to Levy
3. Exhibit A to the Resolution- Engineer's Report

CITY OF RANCHO CORDOVA

RESOLUTION NO. XX-2023

**A RESOLUTION OF THE CITY COUNCIL OF THE CITY OF RANCHO CORDOVA
INITIATING PROCEEDINGS FOR THE ANNUAL LEVY AND COLLECTION
OF ASSESSMENTS FOR THE LANDSCAPING AND LIGHTING
DISTRICT NO. 2005-1 FOR FISCAL YEAR 2023-2024**

WHEREAS, the City Council has, by previous Resolutions, formed the Landscaping and Lighting District No. 2005-1 (hereafter referred to as the “District”), pursuant to the provisions of the *Landscaping and Lighting Act of 1972, Part 2 of Division 15 of the Streets and Highways Code of California, beginning with Section 22500* (hereinafter referred to as the “Act”), that provides for levy and collection of assessments through the County of Sacramento for the City of Rancho Cordova to pay the maintenance and services of landscaping, lighting and all appurtenant facilities and operations related thereto; and

WHEREAS, the City Council has retained Francisco & Associates, Inc. as the Engineer of Work, for the purpose of assisting with the annual levy of the District, and to prepare and file an Engineer’s Report with the City Clerk in accordance with *Chapter 3, Section 22623* of the Act.

**NOW, THEREFORE, BE IT HEREBY RESOLVED BY THE CITY COUNCIL OF
RANCHO CORDOVA:**

1. The above recitals are true and correct.
2. The City Council hereby orders Francisco & Associates, Inc. to prepare the Engineer’s Report (hereinafter referred to as the “Report” or “Engineer’s Report”) concerning the levy of assessments for the District in accordance with *Chapter 1, Article 4 (commencing with Section 22565), pursuant to Chapter 3, Section 22622* of the Act.
3. The improvements within the District include: turf, ground cover, shrubs and plants, trees, irrigation and drainage systems, ornamental lighting, masonry walls or other fencing, hardscape improvements, monuments, and associated appurtenant facilities located within the landscape easements or public right-of-ways. The Report so ordered, shall describe the existing improvements and any new improvements or substantial changes in the existing improvements.

PASSED AND ADOPTED by the City Council of the City of Rancho Cordova on the 15th day of May 2023 by the following vote:

AYES:

NOES:

ABSENT:

ABSTAIN:

ATTEST:

Linda Budge, Mayor

Stacy Leitner, CMC
City Clerk

CITY OF RANCHO CORDOVA

RESOLUTION NO. XX-2023

**A RESOLUTION OF THE CITY COUNCIL OF THE CITY OF RANCHO CORDOVA
PRELIMINARILY APPROVING THE ENGINEER'S REPORT, AND DECLARING
ITS INTENTION TO LEVY AND COLLECT ANNUAL ASSESSMENTS
FOR THE LANDSCAPING AND LIGHTING DISTRICT NO. 2005-1
FOR FISCAL YEAR 2023-2024**

WHEREAS, the City Council pursuant to the provisions of the *Landscaping and Lighting Act of 1972, Part 2 of Division 15 of the Streets and Highways Code of California, beginning with Section 22500* (hereafter referred to as the "Act") and by previous Resolution, initiated proceedings for the "Landscaping and Lighting District No. 2005-1" (hereafter referred to as the "District") for the annual levy and collection of assessments to pay for the operation, maintenance and servicing of landscaping, lighting and all appurtenant facilities related thereto; and

WHEREAS, the City Council has, by previous Resolution ordered the preparation of an Engineer's Report (hereafter referred to as the "Report" or "Engineer's Report") regarding the District and assessment for Fiscal Year 2023-2024, pursuant to *Chapter 3, Section 22622* of the Act; and

WHEREAS, the Engineer selected by the City Council has prepared and filed with the City Clerk said Report (Exhibit A) in connection with the District and the levy of assessments for Fiscal Year 2023-2024 (Beginning July 1, 2023 and ending June 30, 2024) in accordance with *Chapter 1, Article 4* of the Act; and

WHEREAS, this City Council has carefully examined and reviewed the Report as presented and pursuant to the provisions of *Chapter 2, Article 1, Section 22586* of said Act, the City Council may approve the report, as filed, or it may modify the report in any particular and approve it as modified.

**NOW, THEREFORE, BE IT HEREBY RESOLVED THE CITY COUNCIL OF THE CITY
OF RANCHO CORDOVA:**

1. The above recitals are true and correct.
2. The Report as presented, consists of the following:
 - a. A Description of Improvements.
 - b. A Description of the District.
 - c. The proposed Annual Budget for the fiscal year (Costs and Expenses).
 - d. The Method of Apportionment that details the method of calculating each parcel's proportional special benefits and annual assessment.
 - e. The District's boundaries.
 - f. The Assessment Roll containing the Levy for each Assessor Parcel Number within the District proposed for Fiscal Year 2023-2024.

3. The District, the proposed improvements, each and all of the budget items and documents, and the proposed assessments as outlined in the Report have been spread in accordance with the benefits received from the improvements, operation, maintenance and services to be performed within the District, and are in compliance with the Act and the provisions of California Constitution Article XIID.
4. The Report is hereby approved on a preliminary basis, as presented or modified, and ordered to be filed in the Office of the City Clerk as a permanent record and to remain open to public inspection.
5. The City Clerk is hereby directed to enter on the minutes of the City Council any and all modifications to the Report determined and approved by the City Council, and all such changes and/or modifications by reference are incorporated into the Engineer's Report (Exhibit A).
6. The City Council hereby declares its intention to seek the Annual Levy of the District pursuant to the Act, over and including the land within the District boundary, and to levy and collect assessments on all such land to pay the costs associated with the operation, maintenance and servicing of the landscaping and lighting improvements related thereto, for Fiscal Year 2023-2024.
7. The improvements within the District include: the maintenance and operation of and the furnishing of services and materials for: turf, ground cover, shrubs and plants, trees, irrigation and drainage systems, ornamental lighting, masonry walls or other fencing, hardscape improvements, monuments, and associated appurtenant facilities located within the landscape easements or public right-of-ways. The Report as previously approved and on file with the City Clerk, provides a full and complete description of all improvements and any or all substantial changes to the improvements within the District.
8. The boundaries of the District are described in the Engineer's Report on file with the City Clerk.
9. The proposed assessments for Fiscal Year 2023-2024 do not exceed the maximum assessment approved through the property owner protest proceedings at the time of formation.
10. The City Council hereby declares its intention to conduct a public hearing concerning the levy of assessments for the District. The City Clerk shall give notice of the time and place of the Public Hearing by causing the publishing of this Resolution once in the Local Newspaper for two consecutive weeks not less than ten (10) days before the date of the hearing, and by posting a copy of this Resolution on the official bulletin board customarily used by the City Council for the posting of notices in accordance with *Chapter 3, Section 22626* of the Act.
11. Notice is hereby given that a Public Hearing on these matters will be held by the City Council on Monday, June 5, 2023 at 5:30 p.m., or as soon thereafter as feasible.

PASSED AND ADOPTED by the City Council of the City of Rancho Cordova on the 15th day of May 2023 by the following vote:

AYES:

NOES:

ITEM 9.2.

ATTACHMENT 2

ABSENT:

ABSTAIN:

Linda Budge, Mayor

ATTEST:

Stacy Leitner, CMC
City Clerk



Landscape & Lighting District No. 2005-1

Fiscal Year 2023-24 Preliminary Engineer's Report

May 15, 2023

Prepared by

**FRANCISCO
AND ASSOCIATES**

Where Innovative Strategies
Fund Tomorrow's Communities

Table of Contents

	<u>Page No.</u>
Certificate	ii
Section I – Introduction.....	1
Section II – Engineer’s Report.....	3
Part A. Plans and Specifications.....	5
Part B. Estimate of Cost	10
Part C. Assessment District Diagram.....	17
Part D. Method of Apportionment of Assessments	19
Part E. Assessment Roll	24

**ENGINEER'S REPORT
CITY OF RANCHO CORDOVA
LANDSCAPE AND LIGHTING ASSESSMENT DISTRICT NO. 2005-1
FISCAL YEAR 2023-24**

The undersigned, acting on behalf of Francisco & Associates respectfully submits the enclosed Engineer's Report as directed by the Rancho Cordova City Council pursuant to the provisions of Article XIID, Section 4 of the California Constitution, provisions of the Landscaping and Lighting Act of 1972 and Section 22500 et al of the California Streets and Highways Code. The undersigned certifies that he is a Professional Engineer, registered in the State of California.

Dated: April 5, 2023

By: 

Eduardo R. Espinoza, P.E.
R.C.E No. 83709

SECTION I**INTRODUCTION**

Pursuant to the provisions of the Landscaping and Lighting Act of 1972, being Part 2 of Division 15 of the California Streets and Highways Code, commencing with Section 22500 (hereafter referred to as the “1972 Act”), and in compliance with the substantive and procedural requirements of the California State Constitution Article XIID (hereafter referred to as the “California Constitution”), the City Council of the City of Rancho Cordova, County of Sacramento, State of California (hereafter referred to as “City”), has by resolution initiated proceedings in connection with the ongoing maintenance of the special assessment district designated as:

Landscape and Lighting District No. 2005-1

(hereafter referred to as “District”), for the purpose of continuing and providing for the ongoing maintenance and operation of landscaping and lighting improvements within the District.

In Fiscal Year 2005-06, as part of the District formation to continue the assessments previously levied by the County as part of the Sacramento Landscape Maintenance District (“SLMD”) Zone 4 and Zone 5 for properties within the boundary of the City, the City conducted a Property Owner Protest Ballot proceeding for the District assessments pursuant to the provisions of the *California Constitution, Article XIID Section 4*. In conjunction with this ballot proceeding, the City Council also conducted a noticed public hearing to consider public testimonies, comments, and written protests regarding the formation of the District and levy of maximum assessments. Upon conclusion of the public hearing, property owner protest ballots received were opened and tabulated to determine whether a majority protest existed (ballots were weighted based upon the assessment amounts), and by resolution the City Council confirmed the results of the ballot tabulation. Tabulation of the ballots indicated that a majority protest did not exist for the continuation and transfer of assessments as presented and described in the Fiscal Year 2005-06 Engineer’s Report. The City Council approved the report, ordered the formation of the District, and approved the levy and collection of Fiscal Year 2005-06 assessments. The Fiscal Year 2005-06 assessments were then submitted to the Sacramento County Auditor/Controller for inclusion on the property tax roll for each parcel.

The improvements and assessments described in this Report are based on the improvements and assessments previously established by the County for SLMD Zone 4 and Zone 5, and represent an estimate of the direct expenditures, incidental expenses, and fund balances associated with the maintenance and servicing of those improvements. The structure of the District (organization), the improvements, the method of apportionment, and assessments described herein have been established to continue the maintenance of the existing improvements and assessments previously established by the County as outlined in the District’s Fiscal Year 2005-06 Engineer’s Report.

For Fiscal Year 2023-24, this Report has been prepared and presented to the City Council describing the District, any changes to the District or improvements, and the proposed cost estimate and assessments for this fiscal year, and the City Council shall hold a noticed public hearing regarding these matters prior to approving and ordering the proposed levy of assessments. Should the proposed annual assessments for the District or portion thereof, exceed the maximum assessments described herein (as approved by the property owners), the new or increased assessment must be confirmed through another property owner protest ballot proceeding before the new or increased assessment may be imposed. It should be noted that an increased assessment to an individual property resulting from changes in development or land use does not constitute an increased assessment.

The word “parcel,” for the purposes of this Report, refers to an individual property assigned its own Assessor’s Parcel Number (APN) by the County Assessor’s Office. The County Auditor/Controller uses Assessor’s Parcel Numbers and specific Fund Numbers to identify properties to be assessed on the tax roll for special benefit assessments.

SECTION II
ENGINEER'S REPORT PREPARED PURSUANT TO THE PROVISIONS OF
LANDSCAPING AND LIGHTING ACT OF 1972 SECTION 22500 THROUGH 22679
OF THE CALIFORNIA STREETS AND HIGHWAYS CODE

CITY OF RANCHO CORDOVA

LANDSCAPE AND LIGHTING ASSESSMENT DISTRICT NO. 2005-1
FISCAL YEAR 2023-24

Pursuant to the 1972 Act, and in accordance with the Resolution of Intention, being Resolution No. _____ adopted by the City Council of the City of Rancho Cordova on May 15, 2023, I, Eduardo R. Espinoza, the duly appointed Engineer of Work, Assessment Engineer for the City of Rancho Cordova Landscape and Lighting Assessment District No. 2005-1 (the "District") submit the following Report, consisting of Section I (Introduction), and this Section II, which consists of five (5) parts as follows:

Part A – PLANS AND SPECIFICATIONS

This part describes the improvements maintained by the District. The District was formed with four (4) benefit zones encompassing all lots and parcels of land within the boundaries of the City. The territory within the District had previously been assessed through Zone 4 and Zone 5 of the SLMD in Fiscal Year 2004-05. The District was first assessed in Fiscal Year 2005-06. Plans and specifications for the improvements are on file at the City of Rancho Cordova, and are incorporated herein by reference.

Part B – ESTIMATE OF COST

This part contains an estimate of the annual costs to operate, maintain, and service the District's landscaping and lighting improvements and facilities. The estimate included herein, is also on file at the City of Rancho Cordova.

Part C – ASSESSMENT DISTRICT DIAGRAM

This part incorporates a diagram of the District showing the exterior boundaries of the District, the boundaries of any zones within the District and the lines and dimensions of each lot or parcel of land within the District. Reference is hereby made to the County Assessor's maps for a detailed description of the lines and dimensions of each lot and parcel of land within the District. This diagram has been prepared by the Engineer of Work and is on file at the City of Rancho Cordova.

Part D – METHOD OF APPORTIONMENT OF ASSESSMENTS

This part includes a discussion of benefits the improvements and services provide to properties within the District and the method of apportionment of assessments used to calculate each property's proportional special benefit and annual assessment.

Part E – ASSESSMENT ROLL

This part contains a listing of the proposed assessment amount for each parcel within the District. The proposed assessment amount for each parcel is based on the parcel's proportional special benefit as outlined in the method of apportionment of assessments. The Assessment Roll is also filed in the Office of the City Clerk of the City of Rancho Cordova and is incorporated in this report.

Part A
PLANS AND SPECIFICATIONS

Description of the District

The territory within the District consists of the lots and parcels of land that in Fiscal Year 2004-05 were both within the City and within a portion of Zone 4 and all of Zone 5 of the Sacramento Landscape Maintenance District ("SLMD"). Said territory encompasses an area of land totaling approximately five hundred twelve acres (512 acres) that is centrally located within the City, generally south of Highway 50 and north of the southern City limits.

Zone 1: That portion of the previous SLMD Zone 4, which at the time of the formation of the District included a total of ninety-seven (97) assessable parcels within the residential subdivision known as Ellenwood Court located south of Ellenwood Avenue. Upon formation of the District, this area was designated as Zone 1 to reflect the special benefit these parcels receive from the District improvements associated with the development located on the south side of Ellenwood Avenue.

Zones 2, 3 and 4: The parcels within previous SLMD Zone 5, which at the time of the formation of the District included a total of six hundred eighty-six (686) assessable parcels generally located south of the American River, east of Mather Field Road, and near Zinfandel Drive and International Drive. Upon formation of the District, this area was designated as Zones 2, 3, 4, and 4A and are further described as follows:

Zone 2 included the one hundred fifty-four (154) assessable parcels within the residential subdivision known as California Jazz Units 1 & 2, generally located east of Data Drive, north of Reserve Drive, south of Capital Center Drive and west of International Drive.

Zone 3 included the eight (8) assessable parcels located on either side of Zinfandel Drive from Data Drive to the southern boundary of the District (approximately 700 feet south of International Drive).

Zone 4 included the remaining parcels that were previously included in SLMD Zone 5 that were not designated as either Zone 2 or Zone 3 of the District. This Zone includes parcels along Data Drive, International Drive, Capital Center Drive, White Rock Road, Quality Drive, Disk Drive, Prospect Park Drive and Kilgore Road.

Zone 4A is the portion of Zone 4 that also lies within the City's Community Facilities District No. 2005-2 ("CFD 2005-2"). Tax Zone 1 of CFD 2005-2 was established to fund, to the extent that funds from CFD 2005-2 are available, maintenance of landscape improvements of the residential subdivision development known as Capital Village. These landscape improvements were installed along the subdivision's rights-of-way and within the median(s) adjacent to

the development. The funds from Tax Zone 1 of CFD 2005-2, to the extent available, shall offset all or a portion of the costs within Zone 4A.

Description of Improvements and Services

The purpose of this District is to ensure the ongoing maintenance, operation and servicing of local landscaping and street lighting improvements within the District (improvements that had been previously funded through annual assessments from the SLMD). The improvements may consist of all or a portion of the public landscaped areas, street lighting and appurtenant facilities within and adjacent to the District. These improvements may include, but are not limited to the materials, equipment, utilities, labor, appurtenant facilities and expenses necessary for the ongoing maintenance and operation of public street lighting and landscape improvements, including, but not limited to parkways, medians and other designated easements, rights-of-way or public areas within the District. The improvements to be maintained and funded entirely or partially through the District assessments are generally described as:

Improvements and Services Permitted Pursuant to the 1972 Act

As generally defined by the 1972 Act, the improvements and associated assessments for this District may include now or in the future one or more of the following:

- 1) The installation or planting of landscaping;
- 2) The installation or construction of statuary, fountains, and other ornamental structures and facilities;
- 3) The installation or construction of public lighting facilities including, but not limited to streetlights and traffic signals;
- 4) The installation or construction of any facilities which are appurtenant to any of the foregoing or which are necessary or convenient for the maintenance or servicing thereof;
- 5) The installation of park or recreational improvements, including, but not limited to, all the following:
 - a) Land preparation, such as grading, leveling, cutting and filling, sod, landscaping, irrigation systems, sidewalks, and drainage.
 - b) Lights, playground equipment, play courts, and public restrooms.
- 6) The acquisition of land for park, recreational, or open-space purposes or any existing improvement otherwise authorized pursuant to this section.

- 7) The maintenance or servicing, of any of the foregoing including the furnishing of services and materials for the ordinary and usual maintenance, operation, and servicing of any improvement including but not limited to:
- a) Repair, removal, or replacement of all or any part of any improvements;
 - b) Grading, clearing, removal of debris, the installation or construction of curbs, gutters, walls, sidewalks, or paving, or water, irrigation, drainage, or electrical facilities;
 - c) Providing for the life, growth, health, and beauty of landscaping, including cultivation, irrigation, trimming, spraying, fertilizing, or treating for disease or injury;
 - d) The removal of trimmings, rubbish, debris, and other solid waste;
 - e) The cleaning, sandblasting, and painting of walls and other improvements to remove or cover graffiti;
 - f) Electric current or energy, gas, or other illuminating agent for any public lighting facilities or for the lighting or operation of any other improvements;
 - g) Water for the irrigation of any landscaping, the operation of any fountains, or the maintenance of any other improvements.
- 8) Incidental expenses associated with the improvements including, but not limited to:
- a) The cost of preparation of the report, including plans, specifications, estimates, diagram, and assessment;
 - b) The costs of printing, advertising, and the publishing, posting and mailing of notices;
 - c) Compensation payable to the County for collection of assessments;
 - d) Compensation of any engineer or attorney employed to render services;
 - e) Any other expenses incidental to the construction, installation, or maintenance and servicing of the improvements;
 - f) Costs associated with any elections held for the approval of a new or increased assessment.

Landscape Improvements

The landscape improvements for the District may include, but are not limited to turf, ground cover, shrubs and plants, trees, irrigation and drainage systems, ornamental lighting, masonry walls or other fencing, hardscape improvements, monuments, and associated appurtenant facilities located within the landscape easements or public rights-of-way. Zone specific landscape improvements are described generally as follows:

Zone 1: Streetscape (parkway) landscaping along the South side of Ellenwood Avenue east of Routier Road that is within the public rights-of-way or easements dedicated to the City for maintenance. The costs and special benefits of these improvements are shared equally by only the assessable properties within Zone 1 of the District.

Zone 2: Streetscape (parkway) landscaping surrounding and adjacent to the California Jazz subdivision on the north side of Reserve Drive from Data Drive to International Drive; the east side of Data Drive from Reserve Drive north to the end of the subdivision; the west side of Capital Center Drive from International Drive north to the end of the subdivision; and the north side of International Drive from Reserve Drive to Capital Center Drive. The costs and special benefits of these improvements are proportionately shared by only the properties within Zone 2 of the District.

Zone 3: Streetscape (parkway) landscaping on both sides of Zinfandel Drive between International Drive and Data Drive. The costs and special benefits of these improvements are proportionately shared by only the properties within Zone 3 of the District.

Zones 2, 3, 4 and 4A: All median landscape improvements within the District located on International Drive from approximately 570 feet westerly of Data Drive to Kilgore Road and on Zinfandel Drive from Data Drive to International Drive. The costs and special benefits of these improvements are proportionately shared by all the properties within Zone 2, 3, 4 and 4A of the District.

Specifically, the landscape improvement areas for this District generally consist of the following:

- Approximately 9,600 square feet of streetscape (parkway) landscaping and 34 trees within the public rights-of-way located on the south side of Ellenwood Avenue.
- Approximately 11,000 square feet of turf, 28,455 square feet of streetscape (parkway) landscaping including 110 trees, located on the north side of Reserve Drive from Data Drive to International Drive; east side of Data Drive, from Reserve Drive north to end of California Jazz tract Unit No. 1; west side of Capital Center Drive, from International Drive north to the end of California Jazz Tract Unit No. 2; and north side of International Drive, from Reserve Drive to Capital Center Drive.

- Approximately 19,400 square feet of turf, 11,500 square feet of streetscape (parkway) landscaping including 57 trees, located on the west side of Zinfandel Drive, south of International Drive.
- Approximately 152,340 square feet of turf, 55,600 square feet of streetscape and median landscaping including 392 trees along International Drive; and medians on International Drive, west of Data Drive to Kilgore Road.

Specifically, not included as District improvements, are those improvements located on private property, improvements and facilities that may be provided or maintained by an agency other than the City; improvements and facilities that may be provided by another assessment or tax levied by the City or County and any improvement provided and maintained by a Homeowner's Association or similar entity.

Detailed descriptions of the location and extent of the specific improvements to be maintained by the District are on file with the City and by reference are made part of this Report. The net annual cost to provide and maintain the improvements determined to be of special benefit shall be allocated to each property in proportion to the special benefits received.

Public Lighting Improvements

Lighting facilities that may be located within the landscaped areas including safety lights, security lights or ornamental lights installed as part of the landscape improvements are included as part of the landscape maintenance costs.

The lighting improvements may include but shall not be limited to the cost of providing electrical energy and servicing of lighting fixtures, poles, meters, conduits, electrical cable and associated appurtenant facilities associated with the street lighting, safety lighting and/or traffic signals within the District including public lighting facilities on designated arterial and collector streets as well as lighting facilities within residential subdivisions or public areas such as parks. The cost of such improvements shall be allocated based on the proportional special benefits properties receive from these improvements.

**Part B
ESTIMATE OF COSTS**

The maximum assessment per parcel or acre shown herein is based on the cost of providing for the District improvements and does not include any other assessments or charges imposed on the properties. The cost estimate within this report identifies the cost to maintain the improvements within each specified zone of the District.

Each zone within the District maintains two separate reserves, one is utilized for working capital purposes (the “Operating Reserve”) and the other for longer-term projects (the “Special Projects Reserve”). The Operating Reserve provides cash for the ongoing operations and maintenance of the District, as well as providing funding for unanticipated expenditures. The size of the Operating Reserve for each zone is limited by Streets and Highways Code 22569, which states that an Operating Reserve shall not exceed the estimated costs of maintenance and services from the first day of the fiscal year (July 1) to the date that the agency expects to receive the first apportionment of collections from the County. The City has determined that all cost estimates as presented in this report shall be considered as costs to maintain and service the District, or incidental expenses thereof, as to the application of the Streets and Highways Code 22569.

The Special Projects Reserve can be used to finance the Central Irrigation System (CIS) project and re-vegetation projects, as well as other rehabilitation projects, repairs or replacements of District improvements.

The Cost Estimate for the District prepared by the City for Fiscal Year 2023-24 follows on the next page.

ITEM 9.2.

CITY OF RANCHO CORDOVA
LANDSCAPE AND LIGHTING DISTRICT No. 2005-1ATTACHMENT 3
Exhibit A to the Resolution
FY 2023-24
PART B

City of Rancho Cordova Landscaping and Lighting Maintenance District No. 2005-1 Fiscal Year 2023-24 Estimate of Cost Summary						
	Zone 1 Cost Estimate	Zone 2 Cost Estimate	Zone 3 Cost Estimate	Zone 4 Cost Estimate	Zone 4A Cost Estimate	Totals
DIRECT COSTS						
Contract Maintenance - Landscaping	\$ 15,000	\$ 16,000	\$ 40,000	\$ 29,000	\$ 5,000	\$ 105,000
Utilities (Water/Electricity) - Landscaping	\$ 7,000	\$ 17,000	\$ 28,000	\$ 27,000	\$ 5,000	\$ 84,000
Utilities (Electricity) - Lighting	\$ 400	\$ 400	\$ 1,500	\$ 300	\$ 100	\$ 2,700
Periodic Repair/Rehabilitation - Landscaping	\$ 1,150	\$ 1,150	\$ 1,500	\$ 1,300	\$ 200	\$ 5,300
Periodic Repair/Rehabilitation - Lighting	\$ -	\$ -	\$ -	\$ -	\$ -	\$ -
Total Direct Costs	\$ 23,550	\$ 34,550	\$ 71,000	\$ 57,600	\$ 10,300	\$ 197,000
Special Project Expenditures	\$ -	\$ -	\$ 40,500	\$ -	\$ -	\$ 40,500
Special Project Expenditures (District Reorganization)	\$ -	\$ -	\$ -	\$ -	\$ -	\$ -
Total Special Project Costs	\$ -	\$ -	\$ 40,500	\$ -	\$ -	\$ 40,500
ADMINISTRATION COSTS						
District Administration	\$ 1,868	\$ 2,831	\$ 6,257	\$ 4,350	\$ 1,064	\$ 16,370
Contract Administration	\$ 949	\$ 1,721	\$ 3,992	\$ 2,670	\$ 668	\$ 10,000
County Collection Fees	\$ 143	\$ 227	\$ 27	\$ 77	\$ 1,178	\$ 1,652
Other City Administration Costs	\$ 28	\$ 52	\$ 120	\$ 80	\$ 20	\$ 300
Total Administration Costs	\$ 2,988	\$ 4,831	\$ 10,396	\$ 7,177	\$ 2,930	\$ 28,322
Total Direct and Administration Costs	\$ 26,538	\$ 39,381	\$ 121,896	\$ 64,777	\$ 13,230	\$ 265,822
MISCELLANEOUS COSTS AND COLLECTIONS/(CREDITS) APPLIED TO LEVY						
Replenishment/(Use) of Operating Reserve	\$ (22,458)	\$ (38,827)	\$ -	\$ (54,370)	\$ (1,860)	\$ (117,515)
Contribution to/(Use) of Special Projects Reserve	\$ -	\$ -	\$ (49,270)	\$ -	\$ -	\$ (49,270)
Revenues from Other Sources ⁽¹⁾	\$ -	\$ -	\$ -	\$ -	\$ (10,000)	\$ (10,000)
Miscellaneous Costs and Collections/(Credits) Applied to Levy	\$ (22,458)	\$ (38,827)	\$ (49,270)	\$ (54,370)	\$ (11,860)	\$ (176,785)
Balance to Levy	\$ 4,080	\$ 554	\$ 72,626	\$ 10,407	\$ 1,370	\$ 89,037
DISTRICT STATISTICS & ASSESSMENT RATES						
Number of Assessable Parcels	96	154	18	52	783	1,103
Assessable Acreage	N/A	18.180	51.390	341.430	45.135	456.135
Rate per Parcel to Fully-Fund Zone	\$ 42.50	N/A	N/A	N/A	N/A	
Rate per Acre to Fully-Fund Zone	N/A	\$ 30.49	\$ 1,413.25	\$ 30.48	\$ 30.48	
Maximum Rate per Parcel	\$ 42.50	\$ -	\$ -	\$ -	\$ -	
Maximum Rate per Acre	\$ -	\$ 30.48	\$ 1,413.24	\$ 30.48	\$ 30.48	
Estimated Maximum Assessment Revenue⁽²⁾	\$ 4,080	\$ 554	\$ 72,626	\$ 10,407	\$ 1,370	\$ 89,037
Variance above/(below) Maximum Revenue	\$ -	\$ -	\$ -	\$ -	\$ -	\$ (0)
FUND BALANCE INFORMATION						
Operating Reserve Fund Balance⁽³⁾						
Beginning Operating Fund Reserve Balance 7-1-2023 (est.)	\$ (33,140)	\$ (97,211)	\$ 60,948	\$ (76,224)	\$ (28,887)	\$ (174,514)
add: Collect from FY 2023-24 Levy	\$ -	\$ -	\$ -	\$ -	\$ -	\$ -
less: Use for FY 2023-24 Expenses	\$ (22,458)	\$ (38,827)	\$ -	\$ (54,370)	\$ (1,860)	\$ (117,515)
Transfer from/(to) Special Projects Reserve	\$ -	\$ -	\$ -	\$ -	\$ -	\$ -
Ending Operating Reserve Fund Balance 6-30-2024 (est.)	\$ (55,598)	\$ (136,038)	\$ 60,948	\$ (130,594)	\$ (30,747)	\$ (292,029)
Special Projects Reserve Fund Balance						
Beginning Special Projects Reserve Fund Balance 7-1-2023 (est.)	\$ -	\$ -	\$ 304,217	\$ -	\$ -	\$ 304,217
add: Collect from FY 2023-24 Levy	\$ -	\$ -	\$ -	\$ -	\$ -	\$ -
less: Use for FY 2023-24 Projects	\$ -	\$ -	\$ (49,270)	\$ -	\$ -	\$ (49,270)
Transfer from/(to) Operating Reserve	\$ -	\$ -	\$ -	\$ -	\$ -	\$ -
Ending Special Projects Reserve Fund Balance 6-30-2024 (est.)	\$ -	\$ -	\$ 254,947	\$ -	\$ -	\$ 254,947

(1) Contribution from CFD No. 2005-2; Only affects Zone 4A.

(2) The annual levy may differ slightly from the maximum revenue shown due to rounding, because of rounding limitations imposed by the County of Sacramento.

(3) Negative fund balances represent funds that will need to be contributed or loaned from an appropriate funding source outside of the assessment district.

A description of the terms used in the preceding Cost Estimate table are listed on the following pages.

Direct Costs (Maintenance and Operation)

Contract Maintenance – Landscaping – Includes all regularly scheduled contract labor, materials, supplies, and equipment required to properly maintain and ensure the satisfactory condition or maintenance of all landscaping improvements, irrigation, and related drainage systems, as well as maintenance of appurtenant facilities (the “improvements”).

Utilities (Water/Electricity) – Landscaping - The furnishing of water and electricity required for the operation and maintenance of the landscaping related improvements.

Utilities (Electricity) – Lighting - The furnishing of electricity required for the operation of the lighting improvements.

Periodic Repair/Rehabilitation – Landscaping – Expected costs for repair, replacement, installation, or planned upgrades of District landscaping improvements.

Periodic Repair/Rehabilitation – Lighting – Expected costs for repair, replacement, installation or planned upgrades of District lighting improvements. If zero, this line item may not be shown in the cost estimate.

Special Project Expenditures – Expected costs for installation, replacement or planned upgrades of District landscaping or lighting improvements for the current year that were previously funded or accumulated in the Special Projects Reserve. The Special Projects Reserve is used to accumulate funds for costs associated with the future rehabilitation, repair or replacement of these District improvements that cannot be conveniently raised from a single year’s assessment. If zero, this line item may not be shown in the cost estimate.

Administration Costs

District Administration – Estimated costs incurred by the City in preparation of the annual cost estimate and the preparation, review, posting and/or publishing of documents and notices required for City Council action to approve the annual assessments. These costs also include contracting with various professionals to provide legal, engineering and district administration services directly related to the District, including the calculation of the annual assessment amounts and the preparation of the Engineer’s Report.

Contract Administration – Estimated costs to coordinate and oversee the maintenance contracts and overall repair, maintenance and replacements of the District Improvements.

County Collection Fees – The fee charged to the District by the County for placing assessments on property tax bills.

Other Administration Expenses – Administration expenses not included above, including the cost to publish public notices required for City Council action relating to the District. If zero, this line item may not be shown in the cost estimate.

Total Direct and Administration Costs – The total expected costs of the District.

Miscellaneous Costs and Collections/(Credits) Applied to Levy

Replenishment/(Use) of Operating Reserve – A “Replenishment” increases the levy in order to replenish the Operating Reserve. On the other hand, a “Use” of the Operating Reserve decreases the levy by drawing funds from the Operating Reserve for current year expenditures. If zero, this line item may not be shown in the cost estimate. Further information regarding the function of the Operating Reserve is provided in the following pages of this section.

Contribution to/(use of) Special Projects Reserve — A “Contribution” increases the levy in order to generate funding for the Special Projects Reserve. This reserve allows for the accumulation of funds for the possible rehabilitation of projects or replacement in future years. On the other hand, a “Use of” the Special Projects Reserve provides current year funding of rehabilitation projects or replacement from available funds within the Special Projects Reserve. If the expenditure of a current year special project is funded entirely by a collection from the current fiscal year levy and/or a transfer from the Undesignated Reserve, this line item may show as zero, which is the net of the two amounts. If zero, this line item may not be shown in the cost estimate. Further information regarding the function of the Special Projects Reserve is provided in the following pages of this section.

Revenues from Other Sources – These amounts represent contributions from CFD No. 2005-2; which only affects Zone 4A. This relationship is more fully described in the previous sections of this report.

Balance to Levy - This is the total amount to be levied and collected through assessments for the current fiscal year for each Zone. The Balance to Levy represents the sum of the Total District Direct and Administration Costs together with any applicable adjustments associated with Miscellaneous Costs and Collections/(Credits) as described above.

District Statistics and Assessment Rates

Number of Assessable Parcels - The total number of parcels within each zone that are expected to be assessed. Non-assessable lots or parcels include government-owned land, public utility-owned property, land principally encumbered by public right-of-way or easements, common areas, and/or parcels within the boundaries of the District that currently do not benefit from the improvements, due possibly to development restrictions.

Assessable Acreage - The total assessable acreage within each zone that are expected to be assessed on an acreage basis for the current fiscal year.

Maximum Rate per Parcel - The maximum assessment rate that can be assessed to each non-exempt parcel within the respective zone for the current fiscal year.

Maximum Rate per Acre - The maximum assessment rate per acre that can be assessed to each non-exempt parcel within the respective zone for the current fiscal year.

Estimated Maximum Assessment Revenue – The total amount that can be assessed to all parcels within each zone for the current fiscal year based upon the expected number of assessable units and acres using the maximum assessment rates.

Operating Reserve Fund Balances

Beginning Reserve Fund Balance 7-1-2023 (est.) - The anticipated beginning balance of cash and receivables, net of any unpaid prior year obligations for each zone. These beginning balances shall be used to fund each zone's expenditures from July 1, 2023 to December 31, 2023, as the Operating Reserve is required to compensate for the approximate six-month delay between the start of the District's fiscal year and the receipt of the collections from the County. The Special Projects Reserve balances, if any, are excluded from the Operating Reserve balances and shall be shown separately in the report.

Add: Collect from FY 2023-24 Levy – This amount is added to the levy in order to replenish the Operating Reserve. Due to the six-month delay from the District's receipt of assessment collections, the Operating Reserve balance shall be sufficiently funded to provide for expenditures from the period of July 1, 2023 (the beginning of the fiscal year) through December 31, 2023. If zero, this line item may not be shown in the cost estimate.

Less: Use for FY 2023-24 Expenses – The amount of the Operating Reserve to be used to fund Fiscal Year 2023-24 expenses. Portions of the Operating Reserve may be slated for current year expenditures in order to reduce the Ending Operating Reserve Fund Balance to an amount no greater than the expected District costs for the period of July 1, 2023 (the beginning of the fiscal year) through December 31, 2023. If zero, this line item may not be shown in the cost estimate.

Transfer from/(to) the Special Projects Reserve - The amount of Operating Reserve monies to be transferred to or from the Special Projects Reserve. Periodically, funds held in a Special Projects Reserve may be needed to respond to changing maintenance needs of the improvements or other factors. Accordingly, any or all funds held in a Special Projects Reserve are subject to transfer into the same zone's Operating Reserve, at the discretion of the Public Works Department, in order to provide for the maintenance and operation of the improvements. If zero, this line item may not be shown in the cost estimate.

Ending Operating Reserve Fund Balance 6-30-2024 (est.) - This amount represents the anticipated Operating Reserve balance/(deficit) for each zone as of June 30, 2024. The size of each zone's Operating Reserve is limited by Streets and Highways Code 22569 which states that an Operating Reserve shall not exceed the estimated costs of maintenance and service from the first day of the fiscal year (July 1) to the date that the City expects to receive the first apportionment of collections from the County, which is estimated to be December 31. Therefore, each zone may retain an Operating Reserve amounting to the District's first six-months of expenses in order to meet ongoing obligations until the first collections are received from the County. Any deficit fund balances will be contributed or loaned to the District from a source outside of the District. All Special Projects Reserve balances, if any, are excluded from the Operating Reserve balances and shall be shown separately in the report.

Special Projects Reserve Fund Balance

Beginning Special Projects Reserve Fund Balance 7-1-2023 (est.) — The projected balance of funds in the Special Projects Reserve as of July 1, 2023. Streets and Highways Code 22660 allows the District to generate and accumulate funds over several years to fund District improvements that cannot be conveniently raised from a single year's assessment.

Add: Collect from FY 2023-24 Levy — This amount is added to the levy to accumulate funding of future year rehabilitation projects, replacements, repairs, restorations, or upgrades of District improvements. If zero, this line item may not be shown in the cost estimate.

Less: Use for FY 2023-24 Special Projects – The amount of Special Project Reserve monies expected to be expended for special projects to fund the costs of installation, replacement, or planned upgrades of District improvements for the current year. If zero, this line item may not be shown in the cost estimate.

Transfer from/(to) the Operating Reserve — The amount of Special Projects Reserve monies to be transferred to or from the Operating Reserve. Periodically, funds held in a Special Project Reserve may be needed to respond to changing maintenance needs of the improvements or other factors. Accordingly, any or all funds held in a Special Project Reserve are subject to transfer into the same zone's Operating Reserve, at the discretion of the Public Works Department, in order to provide for the maintenance and operation of the improvements. If zero, this line item may not be shown in the cost estimate.

Ending Special Projects Reserve Fund Balance 6-30-2024 (est.) – The projected balance of funds in the Special Projects Reserve as of June 30, 2024. These funds shall be used to provide for future year rehabilitation projects, replacements, restorations or upgrades of District improvements which cannot be conveniently raised from a single year's assessment. Should the District have no Special Project Reserve or related activity, the Special Project Reserve information may not be presented in the report.

Special Projects Reserve – Capital Improvement Plan

Streets and Highways Code Section 22660 allows the District to generate and accumulate funds over several years to fund District improvements that cannot be conveniently raised from a single year's assessment. Therefore, a multi-year Capital Improvement Plan is shown below for the rehabilitation, restoration, repair and/or replacement of District improvements and other allowable costs for each zone projecting an ending Special Project Reserve balance:

Zone 3:


- Upgrades to irrigation system; replacement and/or enhancement of landscape improvements: \$25,000 in Fiscal Year 2023-2024 and 2024-2025.
- Upgrades related to drought resistant landscaping: \$15,500 in Fiscal Year 2023-2024 and 2024-2025.
- Projected costs to reorganize district, including costs of re-engineering and balloting: \$25,330 in Fiscal Year 2024-2025 for Zone 3's share of costs.

**Part C
ASSESSMENT DISTRICT DIAGRAM**

The parcels to be assessed consist of all lots, parcels and subdivisions of land located within the boundaries of the map designated as "Assessment Diagram of Landscape and Lighting District No. 2005-1." The lines and dimensions of each parcel within the District are those lines and dimensions shown on the maps of the Sacramento County Assessor for the year in which this Report was prepared and are incorporated herein and made part of this Report.

A reduced copy of the Assessment Diagram is attached on the following page.

City of Rancho Cordova
Landscape and Lighting District No. 2005-1
Assessment District Diagram

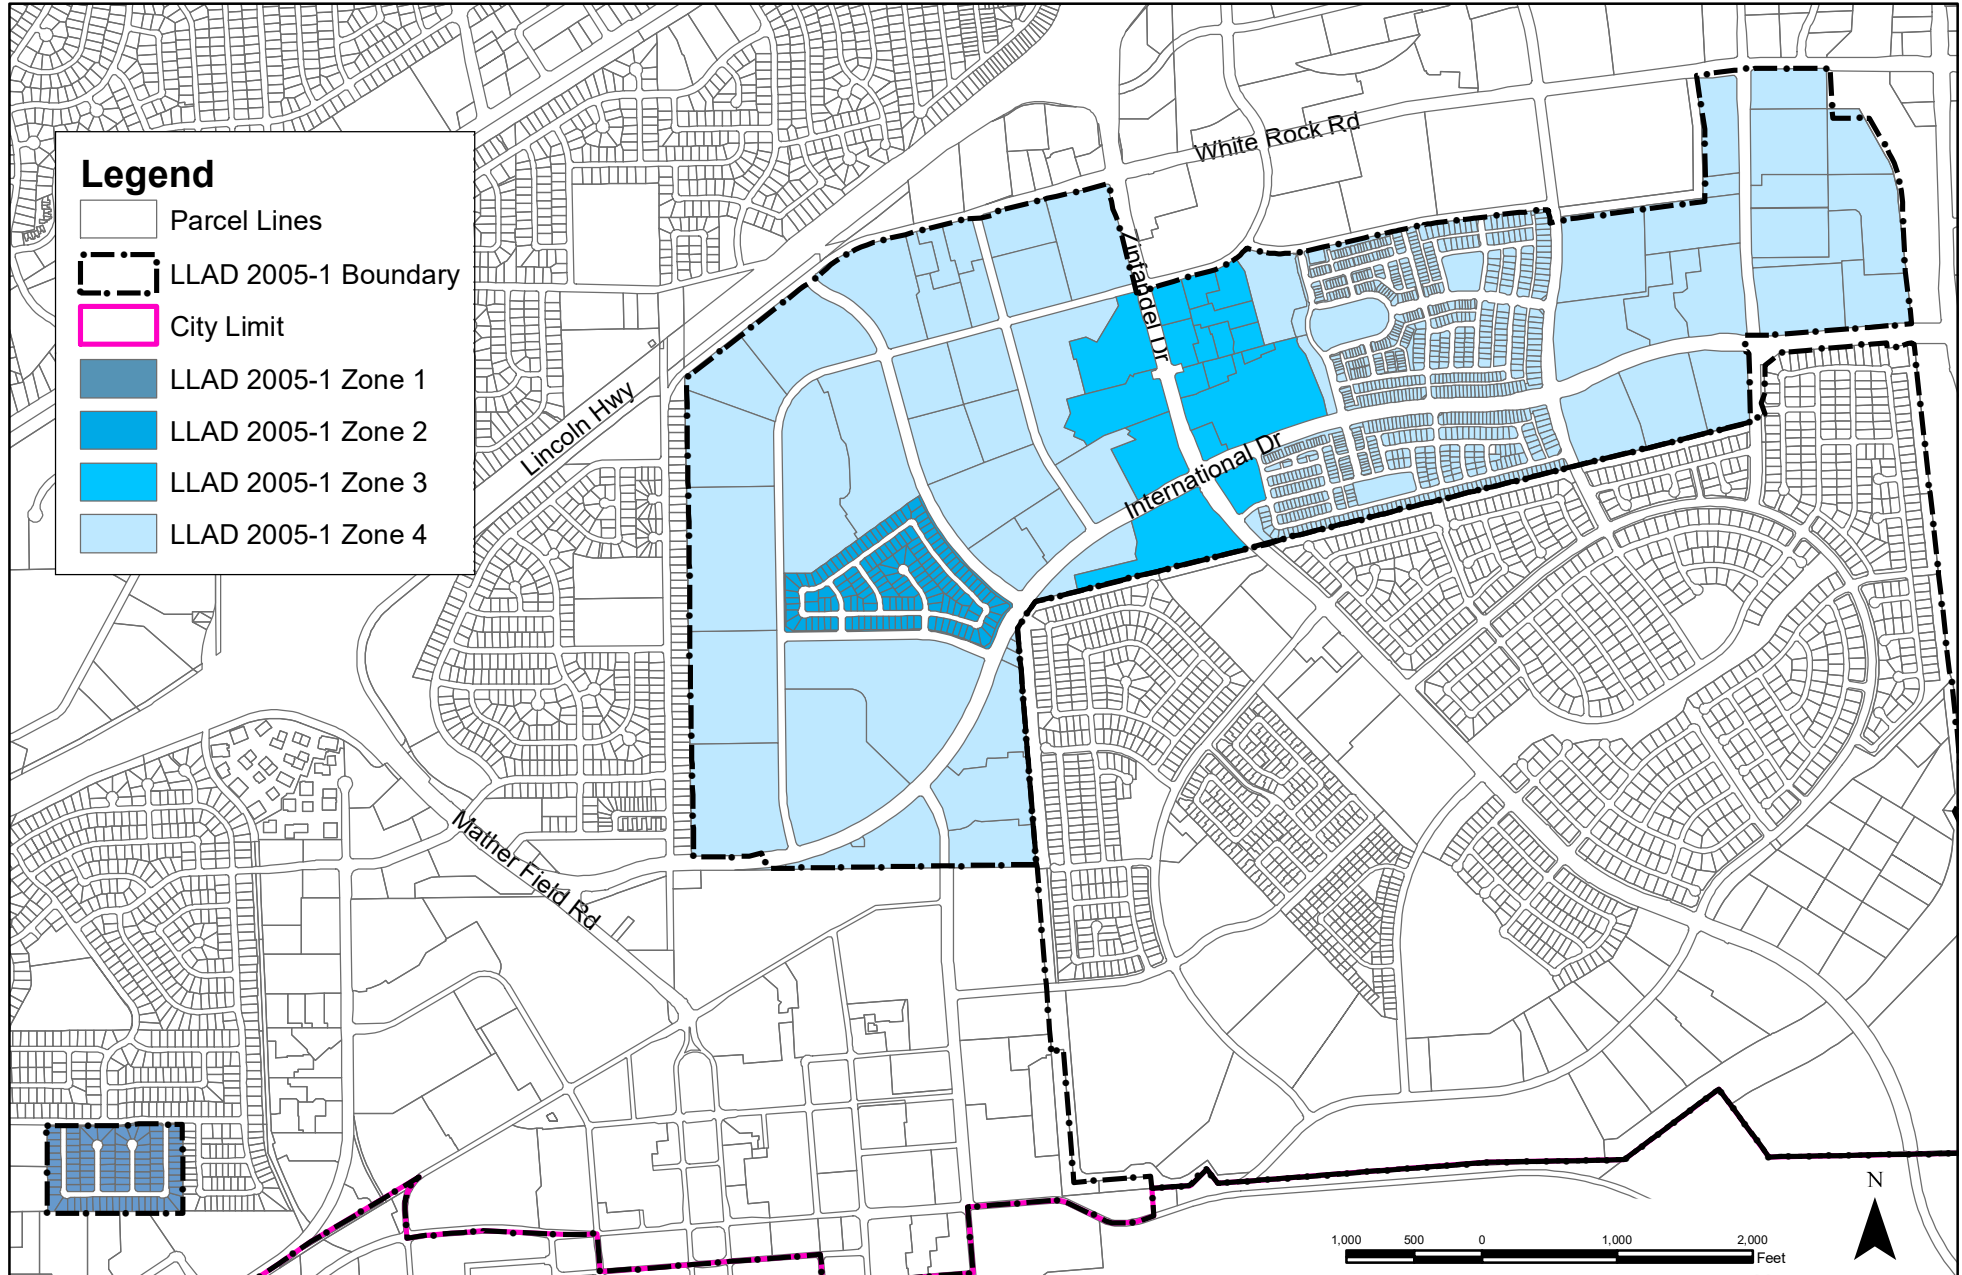

Part D
METHOD OF APPORTIONMENT OF ASSESSMENTS

The 1972 Act permits the establishment of assessment districts by agencies for the purpose of providing certain public improvements, which include the construction, maintenance, and servicing of public lights, landscaping, and appurtenant facilities.

The 1972 Act further requires that the cost of these improvements be levied according to benefit rather than assessed value:

“The net amount to be assessed upon lands within an assessment district may be apportioned by any formula or method which fairly distributes the net amount among all assessable lots or parcels in proportion to the estimated benefits to be received by each such lot or parcel from the improvements.”

In conjunction with the provisions of the 1972 Act, the California Constitution Article XIID addresses several key criteria for the levy of assessments, notably:

Article XIID Section 2d defines District as:

“District means an area determined by an agency to contain all parcels which will receive a special benefit from a proposed public improvement or property-related service”;

Article XIID Section 2i defines Special Benefit as:

“Special benefit” means a particular and distinct benefit over and above general benefits conferred on real property located in the district or to the public at large. General enhancement of property value does not constitute “special benefit.”

Article XIID Section 4a defines proportional special benefit assessments as:

“An agency which proposes to levy an assessment shall identify all parcels which will have a special benefit conferred upon them and upon which an assessment will be imposed. The proportionate special benefit derived by each identified parcel shall be determined in relationship to the entirety of the capital cost of a public improvement, the maintenance and operation expenses of a public improvement, or the cost of the property related service being provided. No assessment shall be imposed on any parcel which exceeds the reasonable cost of the proportional special benefit conferred on that parcel.”

The method of apportionment described in this Report for allocation of special benefit assessments utilizes commonly accepted engineering practices and have been established pursuant to the 1972 Act and the provisions of the California Constitution. The formulas used for calculating assessments reflects the composition of parcels within the District and the improvements and services provided, to fairly apportion the costs based on the special benefits to each parcel.

Benefit Analysis

Each of the proposed improvements and the associated costs and assessments have been carefully reviewed, identified, and allocated based on special benefit pursuant to the provisions of the California Constitution and 1972 Act.

The improvements provided by the District and for which properties will be assessed have been identified as necessary, required and/or desired for the development of properties within the District and as such, the ongoing operation, servicing and maintenance of these improvements would be the financial obligation of the parcels within the District. Therefore, the improvements and the annual costs of ensuring the maintenance and operation of the improvements are a distinct and special benefit to the properties within the District. Any improvement or portion thereof that is considered to be of general benefit shall be funded by other revenue sources and not included as part of the special benefit assessments allocated to properties within the District.

Special Benefit

The method of apportionment (method of assessment) established herein is based on the premise that each assessed parcel within the District receives special benefits from specific improvements and the desirability and security of those properties is enhanced by the presence of well-maintained improvements in close proximity to those properties. The special benefits associated with landscape improvements are specifically:

- Enhanced desirability of properties through association with the improvements.
- Improved aesthetic appeal of properties providing a positive representation of the area and properties.
- Enhanced adaptation of the urban environment within the natural environment from adequate green space and landscaping.
- Environmental enhancement through improved erosion resistance, dust and debris control, and fire prevention.
- Increased sense of pride in ownership of property within the District resulting from well-maintained improvements associated with the properties.
- Enhanced quality of life through well-maintained green space and landscaped areas.
- Reduced criminal activity and property-related crimes (especially vandalism) against properties in the District through well-maintained surroundings and amenities including abatement of graffiti.
- Enhanced environmental quality of the parcels by moderating temperatures, providing oxygenation, and attenuating noise.

The special benefits of street lighting and other public lighting facilities are the convenience, safety, and security of property, improvements, and goods. Specifically:

- Enhanced deterrence of crime and the aid to police protection.
- Increased nighttime safety on roads, streets, and public areas.
- Improved ability of pedestrians and motorists to see.

ITEM 9.2.

Exhibit A to the Resolution

- Improved ingress and egress to property.
- Reduced vandalism and other criminal act and damage to improvements or property.
- Improved traffic circulation and reduced nighttime accidents and personal property loss.

All the preceding factors contribute to a specific enhancement and desirability of each of the assessed parcels within the District and thereby provide special benefits to the properties. Furthermore, it has been determined that the lack of funding to properly service and maintain the District improvements could have a negative impact on the properties within the District.

General Benefit

In reviewing each of the District improvements, the proximity of those improvements to both properties within the District and those outside the District as well as the reasons for installing and constructing such improvements, it is evident that the improvements are solely for the benefit of properties within the District and the ongoing maintenance and operation of the improvements will directly affect the properties within the District. Although the improvements include public areas, easements, rights-of-way and other amenities available or visible to the public at large, the construction and installation of these improvements were only a direct benefit to the properties within the District and were not required nor necessarily desired by any properties or developments outside the District boundary and any public access or use of the improvements by others is incidental. Therefore, it has been determined that the improvements and the ongoing maintenance, servicing and operation of those improvements provide no measurable general benefit to properties outside the District or to the public at large, but clearly provide distinct and special benefits to properties within the District.

Assessment Methodology

The method of apportionment for the District calculates the receipt of special benefit from the respective improvements based on the actual or proposed land use of the parcels within the District. The special benefit received by each lot or parcel is equated to the overall land use of parcels within the District based on the parcel's actual land use or proposed development.

All costs associated with the improvements shall be fairly distributed among the parcels based upon the special benefit received by each parcel. Additionally, in compliance with the California Constitution, each parcel's assessment may not exceed the reasonable cost of the proportional special benefit conferred to that parcel. The benefit formula used to determine the assessment obligation is therefore based upon both the improvements that benefit the parcels within the District as well as the proposed land use of each property as compared to other parcels that benefit from those specific improvements.

At the time that the District was being formed and to identify and determine the special benefit to be received by each parcel and their proportionate share of the improvement costs, it was necessary to consider the entire scope of improvements to be maintained by the District, as well as individual property development within the District. Upon review of the improvements to be maintained, it was determined that four (4) distinct areas benefit differently from the improvements within the District and therefore the landscape maintenance and assessments were established as four (4) benefit zones for the allocation of the assessments and proportional special benefit, as described below. Although a portion of Zone 4 was designated as Zone 4A in Fiscal Year 2007-08, as discussed below, Zones 4 and 4A remain as one benefit zone and are assessed at the same maximum rate.

Zones and Assessments:

Zone 1 is comprised of ninety-six (96) assessable residential properties, each of which were assessed on a per parcel basis at the pre-existing rate of \$42.50 per parcel.

Zone 2 is comprised of one hundred fifty-four (154) assessable residential properties within the developments known as California Jazz Unit No.1 and Unit No. 2. Each of the one hundred fifty-four (154) assessable parcels were assessed as residential properties on an acreage basis at the pre-existing rate of \$30.48 per acre for the median landscape improvements and parkway landscape improvements associated with these parcels.

Zone 3 is comprised of eighteen (18) assessable properties, each of which were assessed on an acreage basis at the pre-existing rate of \$30.48 per acre for the median landscaping and \$1,382.76 per acre for the landscaping along the parkways of Zinfandel Drive, totaling \$1,413.24 per acre.

Zone 4 is comprised of fifty-two (52) assessable properties, each of which were assessed on an acreage basis at the pre-existing rate of \$30.48 per acre for the median landscape improvements within the District.

Zone 4A is comprised of a portion of Zone 4. Properties within Zone 4A were re-designated as Zone 4A commencing with the Fiscal Year 2007-08 to account for the Zone 4A parcels lying within a portion of CFD 2005-2, while the remaining Zone 4 parcels are outside of the CFD 2005-2 boundaries. Since the CFD 2005-2 Zone 1, special taxes are to be levied upon Zone 4A parcels, these special taxes are contributed in part to the District for the benefit of Zone 4A. Zone 1 of the CFD provides funding for landscape improvements within and adjacent to the development, including the median landscaping identified herein. Although the CFD may fund median landscaping, the special taxes levied within Capital Village may not provide sufficient funds to maintain both the landscape improvements within the Capital Village development and the median landscape improvements within the District that specially benefit the parcels within Zone 4A. Therefore, Zone 4A is comprised of seven hundred eighty-three (783) assessable properties, each of which were assessed \$30.48 per gross acre until such time that the CFD generates sufficient revenue to fund the median landscape improvements. Any funds generated by the CFD that will be used to finance the median landscape

improvements that benefit Zone 4A shall be transferred by the CFD to the District as a contribution to Zone 4A.

Exempt Parcels — Properties within the District that are not assessed for special benefit include but are not limited to:

- Lots or parcels identified as public streets and other roadways (typically not assigned an APN by the County);
- Dedicated public easements including open space areas, utility rights-of-way, greenbelts, parkways, parks, or other publicly owned properties that are part of the District improvements or may provide other benefits to private properties within the District;
- Private properties that cannot be developed independently from an adjacent property, such as common areas, sliver parcels or bifurcated lots or properties with very restrictive development use.

These types of parcels are considered to receive little or no benefit from the improvements and are therefore exempted from assessment, but shall be reviewed annually by the assessment engineer to confirm the parcels current development status. Government owned properties or public properties are not necessarily exempt properties and shall be subject to special benefit assessment unless it qualifies for an exempt classification.

Special Cases – In many districts where multiple land uses, and zones exist, the typical property classification and assessment methodology does not accurately identify the special benefits received from the improvements for each and every parcel. For example, in some cases, only a small percentage of the parcel's total acreage can actually be developed. In this case, an appropriate calculation would be based on the net acreage that can be utilized rather than the gross acreage of the parcel. These special circumstances will be reviewed annually by the assessment engineer.

**Part E
ASSESSMENT ROLL**

Parcel identification for each lot or parcel within the District is based on the Assessment Diagram presented herein and is based on available parcel maps and property data from the County Assessor's Office at the time the Engineer's Report was prepared. A listing of the proposed lots and parcels to be assessed within this District along with the assessment amounts is provided herein.

Non-assessable lots or parcels may include, but are not limited to public streets and other roadways (typically not assigned an APN by the County); dedicated public easements, open space areas, rights-of-way, common areas; landlocked parcels, small parcels vacated by the County, bifurcated lots, and any other property that cannot be developed or has little or no value. These types of parcels are considered to receive little or no benefit from the improvements and are therefore exempted from assessment.

If any parcel submitted for collection is identified by the County Auditor/Controller to be an invalid parcel number for the fiscal year, a corrected parcel number and/or new parcel numbers will be identified and resubmitted to the County Auditor/Controller. The assessment amount to be levied and collected for the resubmitted parcel or parcels shall be based on the method of apportionment and assessment rate described in this Report as approved by the City Council. Therefore, if a single parcel is subdivided to multiple parcels, the assessment amount applied to each of the new parcels shall be recalculated and applied according to the approved method of apportionment and assessment rate rather than a proportionate share of the original assessment.

The following is a list of the parcels and proposed assessment amounts for each of the parcels within the District as determined by the assessment rates and method of apportionment described herein.

ITEM 9.2.**City of Rancho Cordova
Landscape and Lighting District No. 2005-1
Fiscal Year 2023-24 Assessment Roll****ATTACHMENT 3
Exhibit A to the Resolution**

APN	Zone	Assessment
072-0260-006-0000	4	\$ 117.34
072-0260-051-0000	4	\$ 206.34
072-0260-052-0000	4	\$ 126.18
072-0260-054-0000	4	\$ 144.78
072-0260-055-0000	4	\$ 197.82
072-0260-056-0000	4	\$ 92.04
072-0370-060-0000	4	\$ 381.00
072-0370-063-0000	4	\$ 380.08
072-0680-040-0000	4	\$ 140.20
072-0680-042-0000	4	\$ 285.90
072-0680-043-0000	4	\$ 171.60
072-0680-048-0000	4	\$ 148.44
072-0680-049-0000	4	\$ 201.78
072-0680-050-0000	4	\$ 201.46
072-0680-062-0000	4	\$ 203.60
072-0680-063-0000	4	\$ 131.98
072-0680-064-0000	4	\$ 183.18
072-0680-065-0000	4	\$ 71.92
072-0680-067-0000	4	\$ 213.96
072-0680-068-0000	4	\$ 149.96
072-0680-072-0000	4	\$ 158.18
072-0680-075-0000	3	\$ 2,840.60
072-0690-036-0000	4	\$ 146.90
072-0690-037-0000	4	\$ 141.12
072-0690-038-0000	4	\$ 138.38
072-0690-039-0000	4	\$ 123.44
072-0690-060-0000	4	\$ 181.66
072-0690-061-0000	4	\$ 283.76
072-0690-062-0000	4	\$ 281.64
072-0690-063-0000	4	\$ 485.84
072-0690-064-0000	4	\$ 257.56
072-0690-078-0000	4	\$ 259.08
072-0690-079-0000	4	\$ 47.84
072-0690-080-0000	4	\$ 57.30
072-0690-082-0000	4	\$ 89.00
072-0690-084-0000	4	\$ 410.56
072-0690-085-0000	4	\$ 367.28
072-0690-086-0000	4	\$ 273.10
072-0690-089-0000	4	\$ 311.80
072-0690-090-0000	3	\$ 8,606.62
072-0690-091-0000	3	\$ 7,009.66
072-0690-093-0000	4	\$ 104.54
072-0690-094-0000	4	\$ 117.64
072-0690-095-0000	4	\$ 99.66
072-0690-096-0000	3	\$11,715.76

ITEM 9.2.**City of Rancho Cordova
Landscape and Lighting District No. 2005-1
Fiscal Year 2023-24 Assessment Roll****ATTACHMENT 3
Exhibit A to the Resolution**

APN	Zone	Assessment
072-0690-098-0000	3	\$ 7,292.32
072-0690-099-0000	4	\$ 164.58
072-0690-104-0000	4	\$ 149.34
072-0690-105-0000	4	\$ 157.28
072-0690-107-0000	4	\$ 610.82
072-0690-108-0000	4	\$ 499.86
072-0690-113-0000	4	\$ 169.46
072-0690-114-0000	4	\$ 221.28
072-0690-115-0000	4	\$ 45.72
072-0690-116-0000	4	\$ 34.74
072-0690-122-0000	4	\$ 108.50
072-0690-123-0000	4	\$ 159.10
072-1340-001-0000	2	\$ 3.98
072-1340-002-0000	2	\$ 3.92
072-1340-003-0000	2	\$ 3.14
072-1340-004-0000	2	\$ 3.14
072-1340-005-0000	2	\$ 3.14
072-1340-006-0000	2	\$ 3.14
072-1340-007-0000	2	\$ 3.14
072-1340-008-0000	2	\$ 3.14
072-1340-009-0000	2	\$ 3.14
072-1340-010-0000	2	\$ 3.14
072-1340-011-0000	2	\$ 3.14
072-1340-012-0000	2	\$ 3.14
072-1340-013-0000	2	\$ 3.86
072-1340-014-0000	2	\$ 4.20
072-1340-015-0000	2	\$ 3.56
072-1340-016-0000	2	\$ 3.04
072-1340-017-0000	2	\$ 3.78
072-1340-018-0000	2	\$ 4.04
072-1340-019-0000	2	\$ 3.50
072-1340-020-0000	2	\$ 3.34
072-1340-021-0000	2	\$ 3.20
072-1340-022-0000	2	\$ 3.14
072-1340-023-0000	2	\$ 3.80
072-1340-024-0000	2	\$ 3.80
072-1340-025-0000	2	\$ 3.44
072-1340-026-0000	2	\$ 4.44
072-1340-027-0000	2	\$ 5.66
072-1340-028-0000	2	\$ 5.18
072-1340-029-0000	2	\$ 4.96
072-1340-030-0000	2	\$ 3.14
072-1340-031-0000	2	\$ 3.14
072-1340-032-0000	2	\$ 4.14
072-1340-033-0000	2	\$ 4.04

ITEM 9.2.**City of Rancho Cordova
Landscape and Lighting District No. 2005-1
Fiscal Year 2023-24 Assessment Roll****ATTACHMENT 3
Exhibit A to the Resolution**

APN	Zone	Assessment
072-1340-034-0000	2	\$ 3.14
072-1340-035-0000	2	\$ 3.14
072-1340-036-0000	2	\$ 3.14
072-1340-037-0000	2	\$ 3.08
072-1340-038-0000	2	\$ 4.30
072-1340-039-0000	2	\$ 5.48
072-1340-040-0000	2	\$ 4.02
072-1340-041-0000	2	\$ 3.22
072-1340-042-0000	2	\$ 3.28
072-1340-043-0000	2	\$ 3.32
072-1340-044-0000	2	\$ 4.90
072-1340-045-0000	2	\$ 5.24
072-1340-046-0000	2	\$ 3.60
072-1340-047-0000	2	\$ 3.14
072-1340-048-0000	2	\$ 3.78
072-1340-049-0000	2	\$ 3.14
072-1340-050-0000	2	\$ 3.14
072-1340-051-0000	2	\$ 3.14
072-1340-052-0000	2	\$ 3.14
072-1340-053-0000	2	\$ 3.14
072-1340-054-0000	2	\$ 3.14
072-1340-055-0000	2	\$ 3.14
072-1340-056-0000	2	\$ 3.14
072-1340-057-0000	2	\$ 3.14
072-1340-058-0000	2	\$ 3.14
072-1340-059-0000	2	\$ 3.78
072-1340-060-0000	2	\$ 3.14
072-1340-061-0000	2	\$ 3.14
072-1340-062-0000	2	\$ 3.20
072-1340-063-0000	2	\$ 3.46
072-1340-064-0000	2	\$ 4.82
072-1340-065-0000	2	\$ 3.86
072-1340-066-0000	2	\$ 3.14
072-1340-067-0000	2	\$ 3.14
072-1340-068-0000	2	\$ 3.14
072-1340-069-0000	2	\$ 3.14
072-1340-070-0000	2	\$ 4.20
072-1340-071-0000	2	\$ 4.32
072-1340-072-0000	2	\$ 4.38
072-1340-073-0000	2	\$ 4.54
072-1340-074-0000	2	\$ 3.84
072-1350-001-0000	2	\$ 5.42
072-1350-002-0000	2	\$ 3.86
072-1350-003-0000	2	\$ 3.80
072-1350-004-0000	2	\$ 4.14

ITEM 9.2.**City of Rancho Cordova
Landscape and Lighting District No. 2005-1
Fiscal Year 2023-24 Assessment Roll****ATTACHMENT 3
Exhibit A to the Resolution**

APN	Zone	Assessment
072-1350-005-0000	2	\$ 5.08
072-1350-006-0000	2	\$ 5.18
072-1350-007-0000	2	\$ 5.70
072-1350-008-0000	2	\$ 5.94
072-1350-009-0000	2	\$ 3.40
072-1350-010-0000	2	\$ 3.20
072-1350-011-0000	2	\$ 3.26
072-1350-012-0000	2	\$ 3.34
072-1350-013-0000	2	\$ 4.48
072-1350-014-0000	2	\$ 3.72
072-1350-015-0000	2	\$ 3.10
072-1350-016-0000	2	\$ 3.40
072-1350-017-0000	2	\$ 3.92
072-1350-018-0000	2	\$ 4.04
072-1350-019-0000	2	\$ 4.90
072-1350-020-0000	2	\$ 3.08
072-1350-021-0000	2	\$ 3.34
072-1350-022-0000	2	\$ 3.50
072-1350-023-0000	2	\$ 3.40
072-1350-024-0000	2	\$ 3.34
072-1350-025-0000	2	\$ 3.26
072-1350-026-0000	2	\$ 3.26
072-1350-027-0000	2	\$ 3.22
072-1350-028-0000	2	\$ 3.20
072-1350-029-0000	2	\$ 3.20
072-1350-030-0000	2	\$ 3.20
072-1350-031-0000	2	\$ 3.26
072-1350-032-0000	2	\$ 3.92
072-1350-033-0000	2	\$ 3.10
072-1350-034-0000	2	\$ 3.16
072-1350-035-0000	2	\$ 3.16
072-1350-036-0000	2	\$ 3.14
072-1350-037-0000	2	\$ 3.14
072-1350-038-0000	2	\$ 3.14
072-1350-039-0000	2	\$ 3.14
072-1350-040-0000	2	\$ 3.14
072-1350-041-0000	2	\$ 3.14
072-1350-042-0000	2	\$ 3.14
072-1350-043-0000	2	\$ 3.14
072-1350-044-0000	2	\$ 3.14
072-1350-045-0000	2	\$ 3.14
072-1350-046-0000	2	\$ 3.14
072-1350-047-0000	2	\$ 3.16
072-1350-051-0000	2	\$ 3.14
072-1350-052-0000	2	\$ 3.14

ITEM 9.2.**City of Rancho Cordova
Landscape and Lighting District No. 2005-1
Fiscal Year 2023-24 Assessment Roll****ATTACHMENT 3
Exhibit A to the Resolution**

APN	Zone	Assessment
072-1350-053-0000	2	\$ 3.16
072-1350-054-0000	2	\$ 3.20
072-1350-055-0000	2	\$ 3.20
072-1350-056-0000	2	\$ 3.20
072-1350-057-0000	2	\$ 3.20
072-1350-058-0000	2	\$ 3.16
072-1350-059-0000	2	\$ 3.16
072-1350-060-0000	2	\$ 3.20
072-1350-061-0000	2	\$ 3.20
072-1350-062-0000	2	\$ 3.20
072-1350-063-0000	2	\$ 3.16
072-1350-064-0000	2	\$ 3.14
072-1350-065-0000	2	\$ 3.14
072-1350-066-0000	2	\$ 3.44
072-1350-067-0000	2	\$ 3.28
072-1350-068-0000	2	\$ 4.66
072-1350-069-0000	2	\$ 5.60
072-1350-070-0000	2	\$ 3.66
072-1350-071-0000	2	\$ 3.28
072-1350-072-0000	2	\$ 3.96
072-1350-073-0000	2	\$ 6.04
072-1350-074-0000	2	\$ 4.24
072-1350-075-0000	2	\$ 3.14
072-1350-076-0000	2	\$ 3.20
072-1350-077-0000	2	\$ 3.14
072-1350-078-0000	2	\$ 3.26
072-1350-079-0000	2	\$ 3.26
072-1350-080-0000	2	\$ 3.26
072-1350-082-0000	2	\$ 3.74
072-1350-084-0000	2	\$ 2.98
072-1350-085-0000	2	\$ 3.54
072-2970-001-0000	4A	\$ 1.86
072-2970-002-0000	4A	\$ 1.68
072-2970-003-0000	4A	\$ 1.68
072-2970-004-0000	4A	\$ 1.68
072-2970-005-0000	4A	\$ 1.68
072-2970-006-0000	4A	\$ 1.68
072-2970-007-0000	4A	\$ 1.68
072-2970-008-0000	4A	\$ 1.68
072-2970-009-0000	4A	\$ 1.68
072-2970-010-0000	4A	\$ 1.68
072-2970-011-0000	4A	\$ 1.68
072-2970-012-0000	4A	\$ 1.68
072-2970-013-0000	4A	\$ 1.68
072-2970-014-0000	4A	\$ 1.68

ITEM 9.2.**City of Rancho Cordova
Landscape and Lighting District No. 2005-1
Fiscal Year 2023-24 Assessment Roll****ATTACHMENT 3
Exhibit A to the Resolution**

APN	Zone	Assessment
072-2970-015-0000	4A	\$ 1.68
072-2970-016-0000	4A	\$ 1.68
072-2970-017-0000	4A	\$ 1.68
072-2970-024-0000	4A	\$ 1.98
072-2970-025-0000	4A	\$ 1.40
072-2970-026-0000	4A	\$ 1.40
072-2970-027-0000	4A	\$ 1.40
072-2970-028-0000	4A	\$ 1.40
072-2970-029-0000	4A	\$ 1.40
072-2970-030-0000	4A	\$ 1.40
072-2970-031-0000	4A	\$ 1.40
072-2970-032-0000	4A	\$ 1.40
072-2970-033-0000	4A	\$ 1.40
072-2970-034-0000	4A	\$ 1.40
072-2970-035-0000	4A	\$ 1.40
072-2970-036-0000	4A	\$ 1.40
072-2970-037-0000	4A	\$ 1.40
072-2970-038-0000	4A	\$ 1.40
072-2970-039-0000	4A	\$ 1.40
072-2970-040-0000	4A	\$ 1.82
072-2970-053-0000	4A	\$ 2.00
072-2970-054-0000	4A	\$ 1.58
072-2970-055-0000	4A	\$ 1.52
072-2970-056-0000	4A	\$ 1.48
072-2970-057-0000	4A	\$ 1.46
072-2970-058-0000	4A	\$ 1.64
072-2970-059-0000	4A	\$ 1.58
072-2970-060-0000	4A	\$ 1.42
072-2970-061-0000	4A	\$ 1.42
072-2970-062-0000	4A	\$ 1.94
072-2970-063-0000	4A	\$ 2.22
072-2970-064-0000	4A	\$ 1.70
072-2970-065-0000	4A	\$ 1.70
072-2970-066-0000	4A	\$ 1.70
072-2970-067-0000	4A	\$ 1.70
072-2970-068-0000	4A	\$ 1.70
072-2970-069-0000	4A	\$ 1.70
072-2970-070-0000	4A	\$ 2.04
072-2970-071-0000	4A	\$ 2.06
072-2970-072-0000	4A	\$ 1.70
072-2970-073-0000	4A	\$ 1.70
072-2970-074-0000	4A	\$ 1.70
072-2970-075-0000	4A	\$ 1.70
072-2970-076-0000	4A	\$ 1.70
072-2970-077-0000	4A	\$ 1.70

ITEM 9.2.**City of Rancho Cordova
Landscape and Lighting District No. 2005-1
Fiscal Year 2023-24 Assessment Roll****ATTACHMENT 3
Exhibit A to the Resolution**

APN	Zone	Assessment
072-2970-078-0000	4A	\$ 2.16
072-2970-079-0000	4A	\$ 2.44
072-2970-080-0000	4A	\$ 1.70
072-2970-081-0000	4A	\$ 1.70
072-2970-082-0000	4A	\$ 1.70
072-2970-083-0000	4A	\$ 1.70
072-2970-084-0000	4A	\$ 1.70
072-2970-085-0000	4A	\$ 1.92
072-2970-086-0000	4A	\$ 2.46
072-2970-087-0000	4A	\$ 1.92
072-2970-088-0000	4A	\$ 1.92
072-2970-089-0000	4A	\$ 1.92
072-2970-090-0000	4A	\$ 1.92
072-2970-091-0000	4A	\$ 2.46
072-2970-092-0000	4A	\$ 1.42
072-2970-093-0000	4A	\$ 0.90
072-2970-094-0000	4A	\$ 0.90
072-2970-095-0000	4A	\$ 0.90
072-2970-096-0000	4A	\$ 0.90
072-2970-097-0000	4A	\$ 1.28
072-2970-098-0000	4A	\$ 1.24
072-2970-099-0000	4A	\$ 0.84
072-2970-100-0000	4A	\$ 0.84
072-2970-101-0000	4A	\$ 0.88
072-2970-102-0000	4A	\$ 0.94
072-2970-103-0000	4A	\$ 1.42
072-2970-104-0000	4A	\$ 1.42
072-2970-105-0000	4A	\$ 0.94
072-2970-106-0000	4A	\$ 0.88
072-2970-107-0000	4A	\$ 0.84
072-2970-108-0000	4A	\$ 0.84
072-2970-109-0000	4A	\$ 1.34
072-2970-110-0000	4A	\$ 1.34
072-2970-111-0000	4A	\$ 0.84
072-2970-112-0000	4A	\$ 0.84
072-2970-113-0000	4A	\$ 0.84
072-2970-114-0000	4A	\$ 0.84
072-2970-115-0000	4A	\$ 1.18
072-2970-146-0000	4A	\$ 1.22
072-2970-147-0000	4A	\$ 0.94
072-2970-148-0000	4A	\$ 0.84
072-2970-149-0000	4A	\$ 0.84
072-2970-150-0000	4A	\$ 0.94
072-2970-151-0000	4A	\$ 1.22
072-2970-152-0000	4A	\$ 1.46

ITEM 9.2.**City of Rancho Cordova
Landscape and Lighting District No. 2005-1
Fiscal Year 2023-24 Assessment Roll****ATTACHMENT 3
Exhibit A to the Resolution**

APN	Zone	Assessment
072-2970-153-0000	4A	\$ 0.94
072-2970-154-0000	4A	\$ 0.84
072-2970-155-0000	4A	\$ 0.94
072-2970-156-0000	4A	\$ 0.94
072-2970-157-0000	4A	\$ 1.22
072-2970-158-0000	4A	\$ 2.74
072-2970-159-0000	4A	\$ 2.06
072-2970-160-0000	4A	\$ 2.04
072-2970-161-0000	4A	\$ 2.06
072-2970-162-0000	4A	\$ 2.06
072-2970-163-0000	4A	\$ 2.06
072-2970-164-0000	4A	\$ 2.06
072-2970-165-0000	4A	\$ 2.04
072-2970-166-0000	4A	\$ 2.70
072-2970-201-0000	4A	\$ 1.18
072-2970-202-0000	4A	\$ 0.90
072-2970-203-0000	4A	\$ 0.90
072-2970-204-0000	4A	\$ 0.90
072-2970-205-0000	4A	\$ 0.98
072-2970-206-0000	4A	\$ 1.34
072-2970-207-0000	4A	\$ 1.18
072-2970-208-0000	4A	\$ 0.84
072-2970-209-0000	4A	\$ 0.90
072-2970-210-0000	4A	\$ 0.84
072-2970-211-0000	4A	\$ 0.90
072-2970-212-0000	4A	\$ 1.18
072-2970-213-0000	4A	\$ 1.34
072-2970-214-0000	4A	\$ 1.00
072-2970-215-0000	4A	\$ 1.06
072-2970-216-0000	4A	\$ 1.06
072-2970-217-0000	4A	\$ 1.00
072-2970-218-0000	4A	\$ 1.40
072-2970-219-0000	4A	\$ 1.40
072-2970-220-0000	4A	\$ 1.00
072-2970-221-0000	4A	\$ 1.00
072-2970-222-0000	4A	\$ 1.00
072-2970-223-0000	4A	\$ 0.98
072-2970-224-0000	4A	\$ 1.28
072-2970-225-0000	4A	\$ 1.28
072-2970-226-0000	4A	\$ 0.90
072-2970-227-0000	4A	\$ 0.98
072-2970-228-0000	4A	\$ 0.90
072-2970-229-0000	4A	\$ 1.00
072-2970-230-0000	4A	\$ 1.46
072-2970-231-0000	4A	\$ 1.24

ITEM 9.2.**City of Rancho Cordova
Landscape and Lighting District No. 2005-1
Fiscal Year 2023-24 Assessment Roll****ATTACHMENT 3
Exhibit A to the Resolution**

APN	Zone	Assessment
072-2970-232-0000	4A	\$ 0.90
072-2970-233-0000	4A	\$ 0.90
072-2970-234-0000	4A	\$ 0.90
072-2970-235-0000	4A	\$ 0.84
072-2970-236-0000	4A	\$ 1.34
072-2970-237-0000	4A	\$ 1.12
072-2970-238-0000	4A	\$ 0.84
072-2970-239-0000	4A	\$ 0.90
072-2970-240-0000	4A	\$ 0.90
072-2970-241-0000	4A	\$ 0.84
072-2970-242-0000	4A	\$ 1.46
072-2970-243-0000	4A	\$ 1.46
072-2970-244-0000	4A	\$ 1.06
072-2970-245-0000	4A	\$ 1.12
072-2970-246-0000	4A	\$ 1.12
072-2970-247-0000	4A	\$ 1.06
072-2970-248-0000	4A	\$ 1.74
072-2980-001-0000	4A	\$ 3.78
072-2980-002-0000	4A	\$ 2.98
072-2980-003-0000	4A	\$ 2.96
072-2980-004-0000	4A	\$ 2.96
072-2980-005-0000	4A	\$ 2.98
072-2980-006-0000	4A	\$ 2.96
072-2980-007-0000	4A	\$ 3.16
072-2980-008-0000	4A	\$ 2.92
072-2980-009-0000	4A	\$ 3.14
072-2980-010-0000	4A	\$ 3.26
072-2980-011-0000	4A	\$ 3.14
072-2980-012-0000	4A	\$ 3.14
072-2980-013-0000	4A	\$ 3.84
072-2980-017-0000	4A	\$ 1.74
072-2980-018-0000	4A	\$ 1.74
072-2980-019-0000	4A	\$ 1.74
072-2980-020-0000	4A	\$ 1.74
072-2980-021-0000	4A	\$ 1.76
072-2980-022-0000	4A	\$ 1.76
072-2980-023-0000	4A	\$ 1.76
072-2980-024-0000	4A	\$ 1.70
072-2980-025-0000	4A	\$ 1.70
072-2980-026-0000	4A	\$ 1.70
072-2980-027-0000	4A	\$ 1.70
072-2980-028-0000	4A	\$ 1.70
072-2980-029-0000	4A	\$ 1.70
072-2980-030-0000	4A	\$ 1.74
072-2980-031-0000	4A	\$ 1.70

ITEM 9.2.**City of Rancho Cordova
Landscape and Lighting District No. 2005-1
Fiscal Year 2023-24 Assessment Roll****ATTACHMENT 3
Exhibit A to the Resolution**

APN	Zone	Assessment
072-2980-032-0000	4A	\$ 1.70
072-2980-033-0000	4A	\$ 1.68
072-2980-034-0000	4A	\$ 1.68
072-2980-035-0000	4A	\$ 1.68
072-2980-036-0000	4A	\$ 1.68
072-2980-037-0000	4A	\$ 2.18
072-2980-038-0000	4A	\$ 1.64
072-2980-039-0000	4A	\$ 1.34
072-2980-040-0000	4A	\$ 1.30
072-2980-041-0000	4A	\$ 1.30
072-2980-042-0000	4A	\$ 1.30
072-2980-043-0000	4A	\$ 1.34
072-2980-044-0000	4A	\$ 1.34
072-2980-045-0000	4A	\$ 1.34
072-2980-046-0000	4A	\$ 1.34
072-2980-047-0000	4A	\$ 1.30
072-2980-048-0000	4A	\$ 1.30
072-2980-049-0000	4A	\$ 1.34
072-2980-050-0000	4A	\$ 1.34
072-2980-051-0000	4A	\$ 1.34
072-2980-052-0000	4A	\$ 1.34
072-2980-053-0000	4A	\$ 1.34
072-2980-054-0000	4A	\$ 1.34
072-2980-055-0000	4A	\$ 1.34
072-2980-056-0000	4A	\$ 1.68
072-2980-057-0000	4A	\$ 3.44
072-2980-058-0000	4A	\$ 2.74
072-2980-059-0000	4A	\$ 2.56
072-2980-060-0000	4A	\$ 2.56
072-2980-061-0000	4A	\$ 2.56
072-2980-062-0000	4A	\$ 2.56
072-2980-063-0000	4A	\$ 2.56
072-2980-064-0000	4A	\$ 2.58
072-2980-065-0000	4A	\$ 2.62
072-2980-066-0000	4A	\$ 2.62
072-2980-067-0000	4A	\$ 2.62
072-2980-068-0000	4A	\$ 3.46
072-2980-069-0000	4A	\$ 3.74
072-2980-070-0000	4A	\$ 2.62
072-2980-071-0000	4A	\$ 2.62
072-2980-072-0000	4A	\$ 2.62
072-2980-073-0000	4A	\$ 2.58
072-2980-074-0000	4A	\$ 2.56
072-2980-075-0000	4A	\$ 2.56
072-2980-076-0000	4A	\$ 2.56

ITEM 9.2.**City of Rancho Cordova
Landscape and Lighting District No. 2005-1
Fiscal Year 2023-24 Assessment Roll****ATTACHMENT 3
Exhibit A to the Resolution**

APN	Zone	Assessment
072-2980-077-0000	4A	\$ 2.56
072-2980-078-0000	4A	\$ 4.14
072-2980-079-0000	4A	\$ 3.84
072-2980-080-0000	4A	\$ 2.50
072-2980-081-0000	4A	\$ 2.50
072-2980-082-0000	4A	\$ 2.50
072-2980-083-0000	4A	\$ 2.50
072-2980-084-0000	4A	\$ 2.50
072-2980-085-0000	4A	\$ 2.52
072-2980-086-0000	4A	\$ 2.56
072-2980-087-0000	4A	\$ 2.56
072-2980-088-0000	4A	\$ 2.52
072-2980-089-0000	4A	\$ 3.66
072-2980-092-0000	4A	\$ 1.74
072-2980-093-0000	4A	\$ 1.74
072-2980-094-0000	4A	\$ 1.88
072-2990-001-0000	4A	\$ 1.30
072-2990-002-0000	4A	\$ 1.30
072-2990-003-0000	4A	\$ 1.30
072-2990-004-0000	4A	\$ 1.30
072-2990-005-0000	4A	\$ 1.30
072-2990-006-0000	4A	\$ 1.30
072-2990-007-0000	4A	\$ 1.30
072-2990-008-0000	4A	\$ 1.30
072-2990-009-0000	4A	\$ 1.76
072-2990-010-0000	4A	\$ 3.26
072-2990-011-0000	4A	\$ 2.92
072-2990-012-0000	4A	\$ 2.52
072-2990-013-0000	4A	\$ 2.52
072-2990-014-0000	4A	\$ 2.52
072-2990-015-0000	4A	\$ 2.52
072-2990-016-0000	4A	\$ 2.52
072-2990-024-0000	4A	\$ 2.92
072-2990-025-0000	4A	\$ 2.92
072-2990-026-0000	4A	\$ 2.92
072-2990-027-0000	4A	\$ 2.92
072-2990-028-0000	4A	\$ 2.92
072-2990-029-0000	4A	\$ 2.92
072-2990-030-0000	4A	\$ 3.16
072-2990-031-0000	4A	\$ 3.26
072-2990-032-0000	4A	\$ 3.14
072-2990-033-0000	4A	\$ 3.74
072-2990-042-0000	4A	\$ 1.30
072-2990-043-0000	4A	\$ 1.30
072-2990-044-0000	4A	\$ 1.30

ITEM 9.2.**City of Rancho Cordova
Landscape and Lighting District No. 2005-1
Fiscal Year 2023-24 Assessment Roll****ATTACHMENT 3
Exhibit A to the Resolution**

APN	Zone	Assessment
072-2990-045-0000	4A	\$ 1.30
072-2990-046-0000	4A	\$ 1.30
072-2990-047-0000	4A	\$ 1.30
072-2990-050-0000	4A	\$ 0.90
072-2990-051-0000	4A	\$ 0.90
072-2990-096-0000	4A	\$ 1.30
072-2990-097-0000	4A	\$ 1.74
072-2990-098-0000	4A	\$ 1.74
072-2990-099-0000	4A	\$ 1.42
072-2990-106-0000	4A	\$ 1.42
072-2990-107-0000	4A	\$ 1.42
072-2990-108-0000	4A	\$ 1.42
072-2990-109-0000	4A	\$ 1.42
072-2990-110-0000	4A	\$ 1.42
072-2990-111-0000	4A	\$ 2.04
072-2990-176-0000	4A	\$ 1.82
072-2990-177-0000	4A	\$ 0.90
072-2990-178-0000	4A	\$ 0.90
072-2990-179-0000	4A	\$ 1.52
072-2990-202-0000	4A	\$ 1.28
072-2990-203-0000	4A	\$ 0.84
072-2990-204-0000	4A	\$ 0.98
072-2990-205-0000	4A	\$ 0.90
072-2990-206-0000	4A	\$ 0.84
072-2990-207-0000	4A	\$ 1.46
072-2990-209-0000	4A	\$ 1.28
072-2990-210-0000	4A	\$ 0.88
072-2990-211-0000	4A	\$ 0.98
072-2990-212-0000	4A	\$ 0.98
072-2990-213-0000	4A	\$ 0.88
072-2990-214-0000	4A	\$ 1.40
072-2990-215-0000	4A	\$ 1.18
072-2990-216-0000	4A	\$ 0.84
072-2990-217-0000	4A	\$ 0.90
072-2990-220-0000	4A	\$ 1.18
072-2990-221-0000	4A	\$ 1.18
072-2990-222-0000	4A	\$ 0.84
072-2990-223-0000	4A	\$ 0.90
072-2990-224-0000	4A	\$ 0.90
072-2990-225-0000	4A	\$ 0.84
072-2990-226-0000	4A	\$ 1.24
072-2990-227-0000	4A	\$ 1.28
072-2990-228-0000	4A	\$ 0.98
072-2990-229-0000	4A	\$ 0.90
072-2990-230-0000	4A	\$ 0.98

ITEM 9.2.**City of Rancho Cordova
Landscape and Lighting District No. 2005-1
Fiscal Year 2023-24 Assessment Roll****ATTACHMENT 3
Exhibit A to the Resolution**

APN	Zone	Assessment
072-2990-231-0000	4A	\$ 0.90
072-2990-232-0000	4A	\$ 1.40
072-2990-233-0000	4A	\$ 1.46
072-2990-234-0000	4A	\$ 0.84
072-2990-235-0000	4A	\$ 0.90
072-2990-236-0000	4A	\$ 0.90
072-2990-237-0000	4A	\$ 0.84
072-2990-238-0000	4A	\$ 1.18
072-2990-239-0000	4A	\$ 1.18
072-2990-240-0000	4A	\$ 0.90
072-2990-241-0000	4A	\$ 0.90
072-2990-242-0000	4A	\$ 0.90
072-2990-243-0000	4A	\$ 0.90
072-2990-244-0000	4A	\$ 1.18
072-2990-245-0000	4A	\$ 1.18
072-2990-246-0000	4A	\$ 0.90
072-2990-247-0000	4A	\$ 0.90
072-2990-248-0000	4A	\$ 0.90
072-2990-249-0000	4A	\$ 0.90
072-2990-250-0000	4A	\$ 1.24
072-2990-251-0000	4A	\$ 1.12
072-2990-254-0000	4A	\$ 0.90
072-2990-255-0000	4A	\$ 0.84
072-2990-256-0000	4A	\$ 1.18
072-2990-257-0000	4A	\$ 1.54
072-2990-258-0000	4A	\$ 0.84
072-2990-259-0000	4A	\$ 0.90
072-2990-260-0000	4A	\$ 0.90
072-2990-261-0000	4A	\$ 0.84
072-2990-262-0000	4A	\$ 1.18
072-2990-263-0000	4A	\$ 1.18
072-2990-264-0000	4A	\$ 0.84
072-2990-265-0000	4A	\$ 0.90
072-2990-266-0000	4A	\$ 0.90
072-2990-267-0000	4A	\$ 0.84
072-2990-268-0000	4A	\$ 1.18
072-2990-269-0000	4A	\$ 1.18
072-2990-270-0000	4A	\$ 0.84
072-2990-271-0000	4A	\$ 0.90
072-2990-272-0000	4A	\$ 0.90
072-2990-273-0000	4A	\$ 0.84
072-2990-274-0000	4A	\$ 1.28
072-2990-275-0000	4A	\$ 1.28
072-2990-276-0000	4A	\$ 1.28
072-2990-277-0000	4A	\$ 1.28

ITEM 9.2.**City of Rancho Cordova
Landscape and Lighting District No. 2005-1
Fiscal Year 2023-24 Assessment Roll****ATTACHMENT 3
Exhibit A to the Resolution**

APN	Zone	Assessment
072-2990-278-0000	4A	\$ 1.28
072-2990-279-0000	4A	\$ 1.28
072-2990-280-0000	4A	\$ 1.28
072-2990-281-0000	4A	\$ 1.28
072-2990-282-0000	4A	\$ 1.94
072-2990-283-0000	4A	\$ 1.82
072-2990-284-0000	4A	\$ 1.28
072-2990-285-0000	4A	\$ 1.28
072-2990-286-0000	4A	\$ 1.28
072-2990-287-0000	4A	\$ 2.10
072-2990-288-0000	4A	\$ 0.90
072-2990-289-0000	4A	\$ 0.90
072-2990-290-0000	4A	\$ 1.30
072-2990-291-0000	4A	\$ 0.88
072-2990-292-0000	4A	\$ 0.94
072-2990-293-0000	4A	\$ 0.94
072-2990-294-0000	4A	\$ 0.94
072-2990-295-0000	4A	\$ 1.28
072-2990-296-0000	4A	\$ 1.30
072-2990-297-0000	4A	\$ 0.98
072-2990-298-0000	4A	\$ 0.98
072-2990-299-0000	4A	\$ 0.90
072-2990-300-0000	4A	\$ 0.98
072-2990-301-0000	4A	\$ 1.30
072-2990-302-0000	4A	\$ 1.24
072-2990-303-0000	4A	\$ 0.88
072-2990-304-0000	4A	\$ 0.94
072-2990-305-0000	4A	\$ 0.94
072-2990-306-0000	4A	\$ 0.88
072-2990-307-0000	4A	\$ 1.10
072-2990-308-0000	4A	\$ 0.90
072-2990-309-0000	4A	\$ 0.88
072-3000-001-0000	4A	\$ 3.96
072-3000-002-0000	4A	\$ 3.04
072-3000-003-0000	4A	\$ 2.76
072-3000-004-0000	4A	\$ 2.76
072-3000-005-0000	4A	\$ 2.76
072-3000-006-0000	4A	\$ 3.84
072-3000-007-0000	4A	\$ 3.80
072-3000-008-0000	4A	\$ 2.76
072-3000-009-0000	4A	\$ 2.76
072-3000-010-0000	4A	\$ 2.76
072-3000-011-0000	4A	\$ 2.90
072-3000-012-0000	4A	\$ 2.86
072-3000-013-0000	4A	\$ 3.68

ITEM 9.2.**City of Rancho Cordova
Landscape and Lighting District No. 2005-1
Fiscal Year 2023-24 Assessment Roll****ATTACHMENT 3
Exhibit A to the Resolution**

APN	Zone	Assessment
072-3000-014-0000	4A	\$ 3.08
072-3000-015-0000	4A	\$ 2.50
072-3000-016-0000	4A	\$ 2.50
072-3000-017-0000	4A	\$ 2.50
072-3000-018-0000	4A	\$ 2.50
072-3000-019-0000	4A	\$ 2.50
072-3000-020-0000	4A	\$ 2.50
072-3000-021-0000	4A	\$ 3.40
072-3000-022-0000	4A	\$ 3.40
072-3000-023-0000	4A	\$ 2.70
072-3000-024-0000	4A	\$ 2.70
072-3000-025-0000	4A	\$ 2.70
072-3000-026-0000	4A	\$ 2.70
072-3000-027-0000	4A	\$ 2.70
072-3000-028-0000	4A	\$ 2.70
072-3000-029-0000	4A	\$ 3.46
072-3000-030-0000	4A	\$ 3.60
072-3000-031-0000	4A	\$ 2.98
072-3000-032-0000	4A	\$ 3.04
072-3000-033-0000	4A	\$ 3.04
072-3000-034-0000	4A	\$ 3.04
072-3000-035-0000	4A	\$ 3.04
072-3000-036-0000	4A	\$ 3.04
072-3000-037-0000	4A	\$ 3.04
072-3000-038-0000	4A	\$ 3.04
072-3000-039-0000	4A	\$ 3.04
072-3000-040-0000	4A	\$ 3.04
072-3000-041-0000	4A	\$ 3.04
072-3000-042-0000	4A	\$ 3.04
072-3000-043-0000	4A	\$ 3.04
072-3000-044-0000	4A	\$ 2.96
072-3000-045-0000	4A	\$ 3.54
072-3000-046-0000	4A	\$ 2.98
072-3000-047-0000	4A	\$ 2.98
072-3000-048-0000	4A	\$ 2.98
072-3000-049-0000	4A	\$ 2.98
072-3000-050-0000	4A	\$ 2.98
072-3000-051-0000	4A	\$ 2.98
072-3000-052-0000	4A	\$ 3.28
072-3010-001-0000	3	\$16,082.66
072-3010-002-0000	3	\$ 1,256.36
072-3010-003-0000	3	\$ 1,498.02
072-3010-004-0000	3	\$ 1,401.92
072-3010-005-0000	3	\$ 1,300.18
072-3010-006-0000	3	\$ 1,088.18

ITEM 9.2.**City of Rancho Cordova
Landscape and Lighting District No. 2005-1
Fiscal Year 2023-24 Assessment Roll****ATTACHMENT 3
Exhibit A to the Resolution**

APN	Zone	Assessment
072-3010-007-0000	3	\$ 1,130.58
072-3010-008-0000	3	\$ 2,317.70
072-3010-009-0000	3	\$ 2,148.12
072-3010-010-0000	3	\$ 1,625.22
072-3010-011-0000	3	\$ 2,543.82
072-3010-012-0000	3	\$ 2,232.92
072-3010-013-0000	3	\$ 535.62
072-3230-001-0000	4A	\$ 1.24
072-3230-002-0000	4A	\$ 0.88
072-3230-003-0000	4A	\$ 0.88
072-3230-004-0000	4A	\$ 0.88
072-3230-005-0000	4A	\$ 0.88
072-3230-006-0000	4A	\$ 1.24
072-3230-007-0000	4A	\$ 1.24
072-3230-008-0000	4A	\$ 0.88
072-3230-009-0000	4A	\$ 0.88
072-3230-010-0000	4A	\$ 0.88
072-3230-011-0000	4A	\$ 0.88
072-3230-012-0000	4A	\$ 1.24
072-3230-013-0000	4A	\$ 1.24
072-3230-014-0000	4A	\$ 0.88
072-3230-015-0000	4A	\$ 0.88
072-3230-016-0000	4A	\$ 0.88
072-3230-017-0000	4A	\$ 0.88
072-3230-018-0000	4A	\$ 1.24
072-3230-019-0000	4A	\$ 1.70
072-3230-020-0000	4A	\$ 1.18
072-3230-021-0000	4A	\$ 1.22
072-3230-022-0000	4A	\$ 1.22
072-3230-023-0000	4A	\$ 1.18
072-3230-024-0000	4A	\$ 1.70
072-3230-027-0000	4A	\$ 1.70
072-3230-028-0000	4A	\$ 1.18
072-3230-029-0000	4A	\$ 1.22
072-3230-030-0000	4A	\$ 1.40
072-3230-031-0000	4A	\$ 1.40
072-3230-032-0000	4A	\$ 1.40
072-3230-033-0000	4A	\$ 1.40
072-3230-034-0000	4A	\$ 1.40
072-3230-035-0000	4A	\$ 1.40
072-3230-036-0000	4A	\$ 1.92
072-3230-037-0000	4A	\$ 1.64
072-3230-038-0000	4A	\$ 1.64
072-3230-040-0000	4A	\$ 1.62
072-3230-042-0000	4A	\$ 1.70

ITEM 9.2.**City of Rancho Cordova
Landscape and Lighting District No. 2005-1
Fiscal Year 2023-24 Assessment Roll****ATTACHMENT 3
Exhibit A to the Resolution**

APN	Zone	Assessment
072-3230-043-0000	4A	\$ 1.42
072-3230-044-0000	4A	\$ 1.42
072-3230-045-0000	4A	\$ 1.42
072-3230-046-0000	4A	\$ 1.42
072-3230-047-0000	4A	\$ 1.42
072-3230-048-0000	4A	\$ 1.42
072-3230-049-0000	4A	\$ 1.42
072-3230-050-0000	4A	\$ 1.42
072-3230-051-0000	4A	\$ 1.42
072-3230-052-0000	4A	\$ 1.42
072-3230-053-0000	4A	\$ 1.42
072-3230-054-0000	4A	\$ 1.74
072-3240-001-0000	4A	\$ 1.80
072-3240-002-0000	4A	\$ 2.22
072-3240-003-0000	4A	\$ 2.28
072-3240-004-0000	4A	\$ 1.92
072-3240-005-0000	4A	\$ 1.92
072-3240-006-0000	4A	\$ 2.22
072-3240-007-0000	4A	\$ 2.96
072-3240-008-0000	4A	\$ 2.52
072-3240-009-0000	4A	\$ 2.52
072-3240-010-0000	4A	\$ 2.52
072-3240-011-0000	4A	\$ 2.52
072-3240-012-0000	4A	\$ 2.52
072-3240-013-0000	4A	\$ 2.52
072-3240-014-0000	4A	\$ 2.52
072-3240-015-0000	4A	\$ 2.92
072-3240-016-0000	4A	\$ 1.64
072-3240-017-0000	4A	\$ 1.30
072-3240-018-0000	4A	\$ 1.30
072-3240-019-0000	4A	\$ 1.30
072-3240-020-0000	4A	\$ 1.30
072-3240-021-0000	4A	\$ 1.30
072-3240-022-0000	4A	\$ 1.30
072-3240-023-0000	4A	\$ 0.94
072-3240-024-0000	4A	\$ 0.94
072-3240-025-0000	4A	\$ 1.30
072-3240-028-0000	4A	\$ 1.30
072-3240-029-0000	4A	\$ 0.94
072-3240-030-0000	4A	\$ 0.94
072-3240-031-0000	4A	\$ 0.94
072-3240-032-0000	4A	\$ 0.94
072-3240-033-0000	4A	\$ 1.36
072-3240-035-0000	4A	\$ 2.40
072-3240-036-0000	4A	\$ 1.74

ITEM 9.2.**City of Rancho Cordova
Landscape and Lighting District No. 2005-1
Fiscal Year 2023-24 Assessment Roll****ATTACHMENT 3
Exhibit A to the Resolution**

APN	Zone	Assessment
072-3240-037-0000	4A	\$ 1.74
072-3240-038-0000	4A	\$ 1.74
072-3240-039-0000	4A	\$ 1.74
072-3240-040-0000	4A	\$ 1.74
072-3240-041-0000	4A	\$ 1.74
072-3240-042-0000	4A	\$ 1.74
072-3240-043-0000	4A	\$ 1.74
072-3240-044-0000	4A	\$ 1.74
072-3240-045-0000	4A	\$ 1.74
072-3240-046-0000	4A	\$ 1.74
072-3240-047-0000	4A	\$ 1.74
072-3240-048-0000	4A	\$ 1.74
072-3240-049-0000	4A	\$ 1.74
072-3240-050-0000	4A	\$ 1.74
072-3240-051-0000	4A	\$ 2.18
072-3240-054-0000	4A	\$ 1.74
072-3240-055-0000	4A	\$ 1.74
072-3240-056-0000	4A	\$ 1.74
072-3240-057-0000	4A	\$ 1.74
072-3240-058-0000	4A	\$ 1.74
072-3240-059-0000	4A	\$ 3.10
072-3240-060-0000	4A	\$ 2.58
072-3240-061-0000	4A	\$ 2.58
072-3240-062-0000	4A	\$ 2.58
072-3240-063-0000	4A	\$ 1.86
072-3240-064-0000	4A	\$ 2.28
072-3240-065-0000	4A	\$ 2.32
072-3240-066-0000	4A	\$ 1.76
072-3240-067-0000	4A	\$ 1.86
072-3250-001-0000	4A	\$ 1.22
072-3250-002-0000	4A	\$ 1.18
072-3250-003-0000	4A	\$ 1.68
072-3250-005-0000	4A	\$ 1.80
072-3250-006-0000	4A	\$ 1.30
072-3250-007-0000	4A	\$ 1.30
072-3250-008-0000	4A	\$ 1.30
072-3250-009-0000	4A	\$ 1.80
072-3250-010-0000	4A	\$ 1.70
072-3250-011-0000	4A	\$ 1.70
072-3250-012-0000	4A	\$ 1.70
072-3250-014-0000	4A	\$ 1.70
072-3250-015-0000	4A	\$ 1.70
072-3250-016-0000	4A	\$ 1.70
072-3250-017-0000	4A	\$ 1.70
072-3250-018-0000	4A	\$ 1.70

ITEM 9.2.**City of Rancho Cordova
Landscape and Lighting District No. 2005-1
Fiscal Year 2023-24 Assessment Roll****ATTACHMENT 3
Exhibit A to the Resolution**

APN	Zone	Assessment
072-3250-019-0000	4A	\$ 1.70
072-3250-020-0000	4A	\$ 1.70
072-3250-021-0000	4A	\$ 1.70
072-3250-022-0000	4A	\$ 1.70
072-3250-023-0000	4A	\$ 1.70
072-3250-024-0000	4A	\$ 1.70
072-3250-025-0000	4A	\$ 1.70
072-3250-026-0000	4A	\$ 1.70
072-3250-032-0000	4A	\$ 1.70
072-3250-033-0000	4A	\$ 1.74
072-3250-034-0000	4A	\$ 2.22
072-3250-035-0000	4A	\$ 1.86
072-3250-038-0000	4A	\$ 1.30
072-3250-039-0000	4A	\$ 1.68
072-3250-041-0000	4A	\$ 1.46
072-3250-042-0000	4A	\$ 0.94
072-3250-043-0000	4A	\$ 0.94
072-3250-045-0000	4A	\$ 1.70
072-3250-046-0000	4A	\$ 1.70
072-3250-047-0000	4A	\$ 1.70
072-3250-048-0000	4A	\$ 1.70
072-3250-049-0000	4A	\$ 1.70
072-3250-050-0000	4A	\$ 1.70
072-3250-051-0000	4A	\$ 2.28
072-3250-052-0000	4A	\$ 1.94
072-3250-053-0000	4A	\$ 1.98
072-3250-054-0000	4A	\$ 1.98
072-3250-055-0000	4A	\$ 1.92
072-3250-056-0000	4A	\$ 1.76
072-3250-057-0000	4A	\$ 1.82
072-3250-058-0000	4A	\$ 1.82
072-3250-059-0000	4A	\$ 1.80
072-3250-060-0000	4A	\$ 2.12
072-3250-061-0000	4A	\$ 1.82
072-3250-062-0000	4A	\$ 2.10
072-3250-063-0000	4A	\$ 2.38
072-3250-064-0000	4A	\$ 1.68
072-3250-065-0000	4A	\$ 1.76
072-3250-066-0000	4A	\$ 1.70
072-3260-001-0000	4A	\$ 1.64
072-3260-002-0000	4A	\$ 1.30
072-3260-003-0000	4A	\$ 1.30
072-3260-004-0000	4A	\$ 1.30
072-3260-005-0000	4A	\$ 1.64
072-3260-006-0000	4A	\$ 1.74

ITEM 9.2.**City of Rancho Cordova
Landscape and Lighting District No. 2005-1
Fiscal Year 2023-24 Assessment Roll****ATTACHMENT 3
Exhibit A to the Resolution**

APN	Zone	Assessment
072-3260-007-0000	4A	\$ 1.40
072-3260-008-0000	4A	\$ 1.74
072-3260-009-0000	4A	\$ 1.42
072-3260-010-0000	4A	\$ 1.42
072-3260-011-0000	4A	\$ 1.42
072-3260-012-0000	4A	\$ 1.42
072-3260-013-0000	4A	\$ 1.42
072-3260-014-0000	4A	\$ 1.42
072-3260-015-0000	4A	\$ 1.42
072-3260-016-0000	4A	\$ 1.42
072-3260-017-0000	4A	\$ 1.42
072-3260-018-0000	4A	\$ 1.42
072-3260-019-0000	4A	\$ 1.42
072-3260-020-0000	4A	\$ 1.70
072-3260-021-0000	4A	\$ 1.70
072-3260-022-0000	4A	\$ 1.42
072-3260-023-0000	4A	\$ 1.42
072-3260-024-0000	4A	\$ 1.42
072-3260-025-0000	4A	\$ 1.42
072-3260-026-0000	4A	\$ 1.42
072-3260-027-0000	4A	\$ 1.42
072-3260-028-0000	4A	\$ 1.42
072-3260-029-0000	4A	\$ 1.42
072-3260-030-0000	4A	\$ 1.42
072-3260-031-0000	4A	\$ 1.42
072-3260-032-0000	4A	\$ 1.42
072-3260-033-0000	4A	\$ 1.70
072-3260-034-0000	4A	\$ 1.70
072-3260-035-0000	4A	\$ 1.42
072-3260-036-0000	4A	\$ 1.42
072-3260-037-0000	4A	\$ 1.42
072-3260-038-0000	4A	\$ 1.42
072-3260-039-0000	4A	\$ 1.42
072-3260-040-0000	4A	\$ 1.42
072-3260-041-0000	4A	\$ 1.42
072-3260-042-0000	4A	\$ 1.42
072-3260-043-0000	4A	\$ 1.42
072-3260-044-0000	4A	\$ 1.42
072-3260-045-0000	4A	\$ 1.42
072-3260-046-0000	4A	\$ 1.74
072-3260-047-0000	4A	\$ 2.18
072-3260-048-0000	4A	\$ 1.86
072-3260-049-0000	4A	\$ 1.86
072-3260-050-0000	4A	\$ 2.06
072-3260-051-0000	4A	\$ 2.62

ITEM 9.2.**City of Rancho Cordova
Landscape and Lighting District No. 2005-1
Fiscal Year 2023-24 Assessment Roll****ATTACHMENT 3
Exhibit A to the Resolution**

APN	Zone	Assessment
072-3260-052-0000	4A	\$ 2.82
072-3260-053-0000	4A	\$ 2.16
072-3260-054-0000	4A	\$ 1.70
072-3260-055-0000	4A	\$ 1.70
072-3260-056-0000	4A	\$ 1.70
072-3260-057-0000	4A	\$ 1.70
072-3260-058-0000	4A	\$ 1.70
072-3260-059-0000	4A	\$ 1.70
072-3260-060-0000	4A	\$ 1.70
072-3260-061-0000	4A	\$ 1.70
072-3260-062-0000	4A	\$ 1.70
072-3260-063-0000	4A	\$ 1.70
072-3260-064-0000	4A	\$ 1.70
072-3260-065-0000	4A	\$ 1.70
072-3260-066-0000	4A	\$ 1.70
072-3260-067-0000	4A	\$ 1.70
072-3290-001-0000	4A	\$ 1.74
072-3290-002-0000	4A	\$ 1.74
072-3290-003-0000	4A	\$ 1.74
072-3290-004-0000	4A	\$ 1.74
072-3290-005-0000	4A	\$ 1.74
072-3290-006-0000	4A	\$ 1.76
072-3290-007-0000	4A	\$ 1.80
072-3290-008-0000	4A	\$ 1.86
072-3290-009-0000	4A	\$ 1.88
072-3290-010-0000	4A	\$ 1.92
072-3290-011-0000	4A	\$ 1.94
072-3290-012-0000	4A	\$ 1.92
072-3290-013-0000	4A	\$ 1.92
072-3290-014-0000	4A	\$ 1.86
072-3290-015-0000	4A	\$ 1.80
072-3290-016-0000	4A	\$ 1.76
072-3290-017-0000	4A	\$ 2.38
072-3290-019-0000	4A	\$ 3.20
072-3290-020-0000	4A	\$ 2.92
072-3290-021-0000	4A	\$ 2.96
072-3290-022-0000	4A	\$ 3.14
072-3290-023-0000	4A	\$ 3.10
072-3290-024-0000	4A	\$ 3.04
072-3290-025-0000	4A	\$ 2.68
072-3290-026-0000	4A	\$ 2.68
072-3290-027-0000	4A	\$ 3.40
072-3290-028-0000	4A	\$ 2.74
072-3290-029-0000	4A	\$ 2.74
072-3290-030-0000	4A	\$ 2.68

ITEM 9.2.**City of Rancho Cordova
Landscape and Lighting District No. 2005-1
Fiscal Year 2023-24 Assessment Roll****ATTACHMENT 3
Exhibit A to the Resolution**

APN	Zone	Assessment
072-3290-031-0000	4A	\$ 2.62
072-3290-032-0000	4A	\$ 2.62
072-3290-033-0000	4A	\$ 2.62
072-3290-034-0000	4A	\$ 2.58
072-3290-035-0000	4A	\$ 2.62
072-3300-001-0000	4A	\$ 2.96
072-3300-002-0000	4A	\$ 3.02
072-3300-003-0000	4A	\$ 4.38
072-3300-007-0000	4A	\$ 1.74
072-3300-008-0000	4A	\$ 1.70
072-3300-009-0000	4A	\$ 1.70
072-3300-010-0000	4A	\$ 1.70
072-3300-011-0000	4A	\$ 1.70
072-3300-012-0000	4A	\$ 1.70
072-3300-013-0000	4A	\$ 1.70
072-3300-014-0000	4A	\$ 1.70
072-3300-015-0000	4A	\$ 1.70
072-3300-016-0000	4A	\$ 1.70
072-3300-017-0000	4A	\$ 1.70
072-3300-018-0000	4A	\$ 1.70
072-3300-019-0000	4A	\$ 1.70
072-3300-020-0000	4A	\$ 1.70
072-3300-021-0000	4A	\$ 1.70
072-3300-022-0000	4A	\$ 1.70
072-3300-023-0000	4A	\$ 1.70
072-3300-024-0000	4A	\$ 1.70
072-3300-025-0000	4A	\$ 1.70
072-3300-026-0000	4A	\$ 1.70
072-3300-027-0000	4A	\$ 2.32
072-3300-028-0000	4A	\$ 2.32
072-3300-029-0000	4A	\$ 1.98
072-3300-030-0000	4A	\$ 2.00
072-3300-031-0000	4A	\$ 2.00
072-3300-032-0000	4A	\$ 1.94
072-3300-033-0000	4A	\$ 2.26
072-3300-034-0000	4A	\$ 2.44
072-3300-035-0000	4A	\$ 2.10
072-3300-036-0000	4A	\$ 2.18
072-3300-037-0000	4A	\$ 2.16
072-3300-038-0000	4A	\$ 2.44
072-3300-039-0000	4A	\$ 2.44
072-3300-040-0000	4A	\$ 1.86
072-3300-041-0000	4A	\$ 1.82
072-3300-042-0000	4A	\$ 1.92
072-3300-043-0000	4A	\$ 2.44

ITEM 9.2.**City of Rancho Cordova
Landscape and Lighting District No. 2005-1
Fiscal Year 2023-24 Assessment Roll****ATTACHMENT 3
Exhibit A to the Resolution**

APN	Zone	Assessment
072-3300-044-0000	4A	\$ 2.74
072-3300-045-0000	4A	\$ 2.12
072-3300-046-0000	4A	\$ 1.70
072-3300-047-0000	4A	\$ 2.10
072-3300-048-0000	4A	\$ 2.06
072-3300-049-0000	4A	\$ 2.00
072-3300-050-0000	4A	\$ 1.94
072-3300-051-0000	4A	\$ 2.56
072-3300-052-0000	4A	\$ 2.96
072-3300-053-0000	4A	\$ 1.98
072-3300-054-0000	4A	\$ 2.06
072-3300-055-0000	4A	\$ 2.18
072-3300-056-0000	4A	\$ 1.76
072-3300-058-0000	4A	\$ 2.68
072-3300-059-0000	4A	\$ 2.68
072-3300-060-0000	4A	\$ 3.60
072-3300-062-0000	4A	\$ 1.80
077-0370-002-0000	1	\$ 42.50
077-0370-003-0000	1	\$ 42.50
077-0370-004-0000	1	\$ 42.50
077-0370-005-0000	1	\$ 42.50
077-0370-006-0000	1	\$ 42.50
077-0370-007-0000	1	\$ 42.50
077-0370-008-0000	1	\$ 42.50
077-0370-009-0000	1	\$ 42.50
077-0370-010-0000	1	\$ 42.50
077-0370-011-0000	1	\$ 42.50
077-0370-012-0000	1	\$ 42.50
077-0370-013-0000	1	\$ 42.50
077-0370-014-0000	1	\$ 42.50
077-0370-015-0000	1	\$ 42.50
077-0370-016-0000	1	\$ 42.50
077-0370-017-0000	1	\$ 42.50
077-0370-018-0000	1	\$ 42.50
077-0370-019-0000	1	\$ 42.50
077-0370-020-0000	1	\$ 42.50
077-0370-021-0000	1	\$ 42.50
077-0370-022-0000	1	\$ 42.50
077-0370-023-0000	1	\$ 42.50
077-0370-024-0000	1	\$ 42.50
077-0370-025-0000	1	\$ 42.50
077-0370-026-0000	1	\$ 42.50
077-0370-027-0000	1	\$ 42.50
077-0370-028-0000	1	\$ 42.50
077-0370-029-0000	1	\$ 42.50

ITEM 9.2.**City of Rancho Cordova
Landscape and Lighting District No. 2005-1
Fiscal Year 2023-24 Assessment Roll****ATTACHMENT 3
Exhibit A to the Resolution**

APN	Zone	Assessment
077-0370-030-0000	1	\$ 42.50
077-0370-031-0000	1	\$ 42.50
077-0370-032-0000	1	\$ 42.50
077-0370-033-0000	1	\$ 42.50
077-0370-034-0000	1	\$ 42.50
077-0370-035-0000	1	\$ 42.50
077-0370-036-0000	1	\$ 42.50
077-0370-037-0000	1	\$ 42.50
077-0370-038-0000	1	\$ 42.50
077-0370-039-0000	1	\$ 42.50
077-0370-042-0000	1	\$ 42.50
077-0370-043-0000	1	\$ 42.50
077-0370-044-0000	1	\$ 42.50
077-0370-045-0000	1	\$ 42.50
077-0370-046-0000	1	\$ 42.50
077-0370-047-0000	1	\$ 42.50
077-0370-048-0000	1	\$ 42.50
077-0370-049-0000	1	\$ 42.50
077-0370-050-0000	1	\$ 42.50
077-0370-051-0000	1	\$ 42.50
077-0370-052-0000	1	\$ 42.50
077-0370-053-0000	1	\$ 42.50
077-0370-054-0000	1	\$ 42.50
077-0370-055-0000	1	\$ 42.50
077-0370-056-0000	1	\$ 42.50
077-0370-057-0000	1	\$ 42.50
077-0370-058-0000	1	\$ 42.50
077-0370-059-0000	1	\$ 42.50
077-0370-060-0000	1	\$ 42.50
077-0370-061-0000	1	\$ 42.50
077-0370-062-0000	1	\$ 42.50
077-0370-063-0000	1	\$ 42.50
077-0370-064-0000	1	\$ 42.50
077-0370-065-0000	1	\$ 42.50
077-0370-066-0000	1	\$ 42.50
077-0370-067-0000	1	\$ 42.50
077-0370-068-0000	1	\$ 42.50
077-0370-069-0000	1	\$ 42.50
077-0370-070-0000	1	\$ 42.50
077-0370-071-0000	1	\$ 42.50
077-0370-072-0000	1	\$ 42.50
077-0370-073-0000	1	\$ 42.50
077-0370-074-0000	1	\$ 42.50
077-0370-075-0000	1	\$ 42.50
077-0370-076-0000	1	\$ 42.50

ITEM 9.2.

**City of Rancho Cordova
Landscape and Lighting District No. 2005-1
Fiscal Year 2023-24 Assessment Roll**

**ATTACHMENT 3
Exhibit A to the Resolution**

APN	Zone	Assessment
077-0370-077-0000	1	\$ 42.50
077-0370-078-0000	1	\$ 42.50
077-0370-079-0000	1	\$ 42.50
077-0370-080-0000	1	\$ 42.50
077-0370-081-0000	1	\$ 42.50
077-0370-082-0000	1	\$ 42.50
077-0370-083-0000	1	\$ 42.50
077-0370-084-0000	1	\$ 42.50
077-0370-085-0000	1	\$ 42.50
077-0370-086-0000	1	\$ 42.50
077-0370-087-0000	1	\$ 42.50
077-0370-088-0000	1	\$ 42.50
077-0370-089-0000	1	\$ 42.50
077-0370-090-0000	1	\$ 42.50
077-0370-091-0000	1	\$ 42.50
077-0370-092-0000	1	\$ 42.50
077-0370-093-0000	1	\$ 42.50
077-0370-094-0000	1	\$ 42.50
077-0370-095-0000	1	\$ 42.50
077-0370-096-0000	1	\$ 42.50
077-0370-102-0000	1	\$ 42.50
077-0370-106-0000	1	\$ 42.50
077-0370-109-0000	1	\$ 42.50
1,103 Parcels		\$ 89,037.44

MEMORANDUM



ITEM 9.3.

DATE: May 15, 2023
TO: Honorable Mayor and Council Members
FROM: Elizabeth Sparkman, Community Development Director
Dalia Fadl, Principal Engineer
SUBJECT: **RESOLUTIONS INITIATING PROCEEDINGS FOR THE ANNUAL LEVY AND COLLECTION OF ASSESSMENTS FOR THE RANCHO CORDOVA LIGHTING DISTRICT NO. 2012-1 FOR FISCAL YEAR 2023-2024**

RECOMMENDATION

Staff recommends City Council adopt the following resolutions: A Resolution Initiating Proceedings for the Annual Levy and Collection of Assessments for the Rancho Cordova Lighting District No. 2012-1 for Fiscal Year 2023-2024 and a Resolution Preliminarily Approving the Engineer's Annual Levy Report and Declaring its Intention to Levy and Collect Annual Assessments for the Rancho Cordova Lighting District No. 2012-1 for Fiscal Year 2023-2024.

RESULT OF RECOMMENDED ACTION

The recommended actions are required as part of the process to continue the annual levy and collection of assessments in the District. The assessments fund the maintenance of street lights and safety lights in the District. There are no new impacts to existing or new residents. No assessments shall increase as a result of this action.

BACKGROUND

State law requires the City Council direct an Engineer's Report to be prepared each year and to hold a public hearing on the Report and the levy of the annual assessment. The Resolution, Attachment 1, directs Francisco and Associates, Inc. to prepare and file the Engineer's Report.

In anticipation of this Resolution, the Engineer's Report has been prepared and is on file with the City Clerk. The Engineer's Report, Exhibit A to the Resolution, Attachment 3, includes a diagram of the assessment area, a description of the improvements and the operation and maintenance to be provided, a description of the property to be benefited, and the amount of the assessment to each individual property. The services performed within and funded by the District include on-going maintenance, operation and servicing of street lights and safety lights within the right-of-ways and other public areas within the District as described in the Engineer's Report.

The proposed Fiscal Year 2023-2024 assessment rates are equal to the rates previously levied by the City in Fiscal Year 2022-2023.

The Fiscal Year 2023-2024 total assessment is estimated at \$358,283.86. The District has established an Operating Reserve which provides funding for the operations and maintenance of the District Improvements, as well as providing financing for emergency expenditures. A Capital Projects Reserve has been established to fund replacements and upgrades of the District Improvements.

In September 2014, the City of Rancho Cordova completed the retrofit of all existing street lights located within the Rancho Cordova Lighting District (RCLD) with new LED street lights. The project was funded from a 1% interest loan from the California Energy Commission (CEC). This project has significantly reduced electricity and maintenance needs. The electrical and maintenance savings will be used to pay back the loan from the energy commission. Once the CEC loan is paid off in Fiscal Year 2028, the District is projected to generate sufficient revenues to build a reserve to cover the costs of the replacement of the LED street light heads when they need to be replaced in 20 years.

In order to proceed with the levy of assessments after consideration and approval of the Engineer's Report, it is appropriate for the Council to adopt the Resolution, Attachment 2, which declares the Council's intention to levy assessments for Fiscal Year 2023-2024. It also sets Monday, June 5, 2023 at 5:30 p.m., or as soon thereafter as possible, as the date and time for a public hearing on the issue of the levy of Fiscal Year 2023-2024 assessments. Notice of the public hearing will be given by publication.

FISCAL IMPACT AND FUNDING SOURCE

Approval of this item has no impact on the city's general fund.

ATTACHMENT(S)

1. Resolution Initiating Proceedings
2. Resolution Preliminarily Approving ER
3. Exhibit A to the Resolution - Engineer's Report

CITY OF RANCHO CORDOVA

RESOLUTION NO. XX-2023

**A RESOLUTION OF THE CITY COUNCIL OF THE CITY OF RANCHO CORDOVA
INITIATING PROCEEDINGS FOR THE ANNUAL LEVY AND COLLECTION
OF ASSESSMENTS FOR THE RANCHO CORDOVA LIGHTING DISTRICT NO. 2012-1
FOR FISCAL YEAR 2023-2024**

WHEREAS, the City Council has, by previous Resolutions, formed the Rancho Cordova Lighting District No. 2012-1 (hereafter referred to as the "District"), pursuant to the provisions of the *Landscaping and Lighting Act of 1972, Part 2 of Division 15 of the Streets and Highways Code of California, beginning with Section 22500* (hereinafter referred to as the "Act"), that provides for levy and collection of assessments through the County of Sacramento for the City of Rancho Cordova to fund the ongoing operation, maintenance and servicing of public lighting improvements and appurtenant facilities, previously provided and maintained by the County of Sacramento as part of County Service Area No. 1, Zone 2; and

WHEREAS, the City Council has retained Francisco and Associates, Inc. as the Engineer of Work for the purpose of assisting with the annual levy of the District, and to prepare and file an Engineer's Report with the City Clerk in accordance with *Chapter 3, Section 22623* of the Act.

**NOW, THEREFORE, BE IT HEREBY RESOLVED THE CITY COUNCIL OF THE
CITY OF RANCHO CORDOVA:**

1. The above recitals are true and correct.
2. The City Council hereby orders Francisco and Associates, Inc. to prepare the Engineer's Report (hereinafter referred to as the "Report" or "Engineer's Report") concerning the levy of assessments for the District in accordance with *Chapter 1, Article 4 (commencing with Section 22565), pursuant to Chapter 3, Section 22622* of the Act.
3. The District improvements include lighting improvements and associated appurtenant facilities, located within the public right of ways of the City of Rancho Cordova which were previously serviced through CSA-1, Zone 2. Of the District improvements, highway safety lights are those lights located at intersections, on major streets, and along the rear of properties that abut major streets; and, street lights are all lights not designated as highway safety lights, primarily consisting of local street lighting. District assessments are to fund the operation, maintenance and incidental costs of the District improvements. The Report so ordered, shall describe the existing improvements and any new improvements or substantial changes in the existing improvements.

PASSED AND ADOPTED by the City Council of the City of Rancho Cordova on the 15th day of May, 2023 by the following vote:

AYES:

NOES:

ITEM 9.3.

ATTACHMENT 1

ABSENT:

ABSTAIN:

Linda Budge, Mayor

ATTEST:

Stacy Leitner, CMC
City Clerk

RESOLUTION NO. XX-2023

**A RESOLUTION OF THE CITY COUNCIL OF THE CITY OF RANCHO CORDOVA
PRELIMINARILY APPROVING THE ENGINEER'S REPORT, AND DECLARING ITS
INTENTION TO LEVY AND COLLECT ANNUAL ASSESSMENTS FOR THE RANCHO
CORDOVA LIGHTING DISTRICT NO. 2012-1 FOR FISCAL YEAR 2023-2024**

WHEREAS, the City Council pursuant to the provisions of the *Landscaping and Lighting Act of 1972, Part 2 of Division 15 of the Streets and Highways Code of California, beginning with Section 22500* (hereafter referred to as the "Act") and by previous Resolution, initiated proceedings for the "Rancho Cordova Lighting District No. 2012-1" (hereafter referred to as the "District") for the annual levy and collection of assessments to fund the ongoing operation, maintenance and servicing of public lighting facilities and appurtenants, previously provided and maintained by the County of Sacramento as part of County Service Area No. 1, Zone 2; and

WHEREAS, the City Council has, by previous Resolution ordered the preparation of an Engineer's Report (hereafter referred to as the "Report" or "Engineer's Report") regarding the District and assessment for Fiscal Year 2023-2024, pursuant to *Chapter 3, Section 22622* of the Act; and

WHEREAS, the Engineer selected by the City Council has prepared and filed with the City Clerk said Report (see Exhibit A) in connection with the District and the levy of assessments for Fiscal Year 2023-2024 (Beginning July 1, 2023 and ending June 30, 2024) in accordance with *Chapter 1, Article 4* of the Act; and

WHEREAS, this City Council has carefully examined and reviewed the Report as presented and pursuant to the provisions of *Chapter 2, Article 1, Section 22586* of said Act, the City Council may approve the report, as filed, or it may modify the report in any particular and approve it as modified.

**NOW, THEREFORE, BE IT HEREBY RESOLVED BY THE CITY COUNCIL OF THE
CITY OF RANCHO CORDOVA:**

1. The above recitals are true and correct.
2. The Report as presented, consists of the following:
 - a. A Description of Improvements.
 - b. A Description of the District.
 - c. The proposed Annual Budget for the fiscal year (Costs and Expenses).
 - d. The Method of Apportionment that details the method of calculating each parcel's proportional special benefits and annual assessment.
 - e. The District's boundaries.
 - f. The Assessment Roll containing the Levy for each Assessor Parcel Number within the District proposed for Fiscal Year 2023-2024.
3. The District, the proposed improvements, each and all of the budget items and documents, and the proposed assessments as outlined in the Report have been spread in accordance with the benefits received from the improvements, operation, maintenance and services to be

ITEM 9.3.

ATTACHMENT 2

performed within the District, and are in compliance with the Act and the provisions of California Constitution Article XIID.

4. The Report is hereby approved on a preliminary basis, as presented or modified, and ordered to be filed in the Office of the City Clerk as a permanent record and to remain open to public inspection.

5. The City Clerk is hereby directed to enter on the minutes of the City Council any and all modifications to the Report determined and approved by the City Council, and all such changes and/or modifications by reference are incorporated into the Engineer's Report (Exhibit A).

6. The City Council hereby declares its intention to seek the Annual Levy of the District pursuant to the Act, over and including the land within the District boundary, and to levy and collect assessments on all such land to pay the costs associated with the operation, maintenance and servicing of the public lighting facilities and appurtenants related thereto, for Fiscal Year 2023-2024.

7. The District improvements include lighting improvements and associated appurtenant facilities, located within the public right of ways of the City of Rancho Cordova which were previously serviced through County Service Area 1 (CSA-1), Zone 2. Of the District improvements, highway safety lights are those lights located at intersections, on major streets, and along the rear of properties that abut major streets; and, street lights are all lights not designated as highway safety lights, primarily consisting of local street lighting. The Report as previously approved and on file with the City Clerk, provides a full and complete description of all services, facilities and appurtenants and any or all substantial changes to the services, facilities and appurtenants within the District.

8. The boundaries of the District are described in the Engineer's Report on file with the City Clerk.

9. The proposed assessment rates for Fiscal Year 2023-2024 do not exceed the maximum assessment rates approved through the property owner protest proceedings at the time of formation.

10. The City Council hereby declares its intention to conduct a public hearing concerning the levy of assessments for the District. The City Clerk shall give notice of the time and place of the Public Hearing by causing the publishing of this Resolution once in the Local Newspaper for two consecutive weeks not less than ten (10) days before the date of the hearing, and by posting a copy of this Resolution on the official bulletin board customarily used by the City Council for the posting of notices in accordance with *Chapter 3, Section 22626* of the Act.

11. Notice is hereby given that a Public Hearing on these matters will be held by the City Council on Monday, June 5, 2023 at 5:30 p.m., or as soon thereafter as feasible.

PASSED AND ADOPTED by the City Council of the City of Rancho Cordova on the 15th day of May 2023 by the following vote:

AYES:

ITEM 9.3.

ATTACHMENT 2

NOES:

ABSENT:

ABSTAIN:

Linda Budge, Mayor

ATTEST:

Stacy Leitner, CMC
City Clerk



Lighting District No. 2012-1

Fiscal Year 2023-24

Preliminary Engineer's Report

May 15, 2023

Prepared by

**FRANCISCO
AND ASSOCIATES**

Where Innovative Strategies
Fund Tomorrow's Communities


Table of Contents

	<u>Page No.</u>
Certificate	ii
Section I – Introduction	1
Section II – Engineer’s Report.....	3
Part A. Plans and Specifications.....	5
Part B. Estimate of Cost	8
Part C. Assessment District Diagram.....	15
Part D. Method of Apportionment of Assessments	17
Part E. Assessment Roll	23

ITEM 9.3.**ATTACHMENT 3
Exhibit A to the Resolution****CITY OF RANCHO CORDOVA
LIGHTING DISTRICT No. 2012-1****FY 2023-24
CERTIFICATE****ENGINEER'S REPORT
CITY OF RANCHO CORDOVA
LIGHTING DISTRICT NO. 2012-1
FISCAL YEAR 2023-24**

The undersigned, acting on behalf of Francisco & Associates respectfully submits the enclosed Engineer's Report as directed by the Rancho Cordova City Council pursuant to the provisions of Article XIID, Section 4 of the California Constitution, provisions of the Landscaping and Lighting Act of 1972 and Section 22500 et al of the California Streets and Highways Code. The undersigned certifies that he is a Professional Engineer, registered in the State of California.

Dated: April 5, 2023

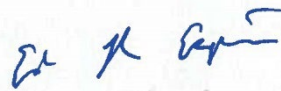By: 

Eduardo R. Espinoza, P.E.
R.C.E. No. 83709

SECTION I

INTRODUCTION

Pursuant to the provisions of the Landscape and Lighting Act of 1972, being Part 2 of Division 15 of the California Streets and Highways Code, commencing with Section 22500 (hereafter referred to as the “1972 Act”), the City Council of the City of Rancho Cordova, County of Sacramento, State of California (hereafter referred to as “City”), has by resolution initiated proceedings in connection with the ongoing maintenance and operation of a special benefit assessment district designated as:

Rancho Cordova Lighting District No. 2012-1

(hereafter referred to as “District”), for the purpose of continuing and providing for the ongoing maintenance, servicing, and operation of public lighting improvements (safety lights and streetlights) within the City that had been administered by the County of Sacramento as Zone 2 of County Service Area 1 (CSA 1) until the Fiscal Year 2012-13 levy.

Prior to the formation of the District, the detachment of those portions of CSA 1 lying within the City limits was approved, resulting in the transfer of the responsibility of the servicing of CSA 1 improvements and related administration to the City. Commencing with the Fiscal Year 2012-13 levy, the City Council formed the District in order to provide ongoing funding for the costs and expenses required to service and maintain the safety light and streetlight improvements for the benefiting lots and parcels of land within the boundaries of the District. County Service Area 1 was created in 1986 by the Sacramento County Board of Supervisors by reorganizing five existing streetlight maintenance districts. CSA 1 was established to provide streetlight services to those unincorporated portions of Sacramento County. Since the establishment of CSA 1, the cities of Citrus Heights, Elk Grove and Rancho Cordova have been incorporated and in July 2005, the Board of Supervisors approved the creation of zones within CSA 1. The creation of these zones allowed the incorporated cities and the County to supplement CSA 1 revenues specific to those areas. This action also facilitated the eventual Local Agency Formation Commission (LAFCO) approved detachment of Elk Grove (August 2005), Citrus Heights (June 2006), and Rancho Cordova (June 2012) from CSA 1.

This Engineer’s Report (hereafter referred to as “Report”) has been prepared in connection with the levy and collection of annual assessments related thereto for Fiscal Year 2023-24, as required pursuant to Chapter 1, Article 4 of the 1972 Act. This Report describes the District, the improvements, and the assessments to be levied on properties within the District in connection with the special benefits the properties receive from the maintenance and servicing of the District improvements. The formation of this District and the annual assessments provide a continued funding source for the City to fund, in part, the ongoing maintenance, servicing and operation, of the safety lights and streetlights that provide special benefits to the properties within the District.

The improvements and assessments described in the Fiscal Year 2012-13 Engineer's Report (hereafter referred to as the "Formation Report") were based on the improvements and assessments previously established by the County of Sacramento for CSA 1 Zone 2. Such assessment revenues will be used to fund, in part, the annual direct expenditures and incidental expenses associated with the maintenance and servicing of the District's improvements. The formation of the District, the structure of the District (organization), the improvements, the method of apportionment, and assessments described in the Formation Report have been established to continue the maintenance of the existing improvements and assessments previously established by the County of Sacramento for CSA 1 and as such are not considered to be new or increased assessments under the provisions of the California Constitution Article XIID.

As part of the District formation to continue the assessments previously levied by the County of Sacramento as part of CSA 1, in addition to the proceedings conducted by LAFCO for the detachment of the City of Rancho Cordova from CSA 1, the Rancho Cordova City Council conducted a noticed public hearing pursuant to the provisions of the 1972 Act to consider public testimonies, comments and written protests regarding the formation of the District and levy of assessments. At the close of the public hearing, the City Council adopted a Resolution approving the Formation Report and confirming and levying the assessments for Fiscal Year 2012-13.

Each subsequent fiscal year, an Engineer's Report shall be prepared and presented to the City Council describing the District, any changes to the District or improvements, and the proposed cost estimate and assessments for that fiscal year, and the City Council shall hold a noticed public hearing regarding these matters prior to approving and ordering the proposed levy of assessments for that fiscal year. If in any year, the proposed annual assessments for the District exceed the assessments described herein, such an assessment would be considered a new or increased assessment and must be confirmed through property owner protest ballot proceeding before that new or increased assessment may be imposed. It should be noted that an increased assessment to an individual property resulting from changes in development or land use does not constitute an increased assessment.

The word "parcel," for the purposes of this Report, refers to an individual property assigned its own Assessor's Parcel Number (APN) by the Sacramento County Assessor's Office. The Sacramento County Auditor/Controller uses Assessor's Parcel Numbers and specific Fund Numbers to identify properties to be assessed on the tax roll for special benefit assessments.

SECTION II

ENGINEER'S REPORT PREPARED PURSUANT TO THE PROVISIONS OF LANDSCAPING AND LIGHTING ACT OF 1972 SECTION 22500 THROUGH 22679 OF THE CALIFORNIA STREETS AND HIGHWAYS CODE

CITY OF RANCHO CORDOVA

LIGHTING DISTRICT NO. 2012-1 FISCAL YEAR 2023-24

Pursuant to the 1972 Act, and in accordance with the Resolution of Intention, being Resolution No. _____ adopted by the City Council of the City of Rancho Cordova on May 15, 2023, I, Eduardo R. Espinoza, the duly appointed Engineer of Work, Assessment Engineer for the City of Rancho Cordova Lighting District No. 2012-1 (the "District") submit the following Report, consisting of Section I (Introduction), and this Section II, which consists of five (5) parts as follows:

Part A – PLANS AND SPECIFICATIONS

This part describes the improvements maintained by the District. The District has two (2) designated benefit zones that collectively encompass all lots and parcels of land within the boundaries of the District. The two benefit zones are designated as "Safety Light Only" Zone, which includes those lots and parcels of land within the District that are associated and benefit from only safety light improvements; and the "Safety Light and Street Light" Zone, which includes those lots and parcels of land within the District that are associated and benefit from both safety light improvements and local streetlight improvements.

Part B – ESTIMATE OF COST

This part contains an estimate of the annual costs to operate, maintain, and service the District's lighting improvements and facilities. The estimate included herein, is also on file at the City of Rancho Cordova.

Part C – ASSESSMENT DISTRICT DIAGRAM

This part incorporates a diagram of the District showing the exterior boundaries of the District, the boundaries of any zones within the District and the lines and dimensions of each lot or parcel of land within the District. Reference is hereby made to the County Assessor's maps for a detailed description of the lines and dimensions of each lot and parcel of land within the District. This diagram has been prepared by the Engineer of Work and is on file at the City of Rancho Cordova.

Part D – METHOD OF APPORTIONMENT OF ASSESSMENTS

This part includes a discussion of benefits the improvements and services provide to properties within the District and the method of apportionment of assessments used to calculate each property's proportional special benefit and annual assessment.

Part E –ASSESSMENT ROLL

This part contains a listing of the proposed assessment amount for each parcel within the District. The proposed assessment amount for each parcel is based on the parcel's proportional special benefit as outlined in the method of apportionment of assessments. The Assessment Roll is also filed in the Office of the City Clerk of the City of Rancho Cordova and is incorporated in this report.

Part A
PLANS AND SPECIFICATIONS

Description of the District

The territory within the District consists of all lots and parcels of land within the boundaries of the City of Rancho Cordova that in Fiscal Year 2011-12, were considered to lie within CSA 1 Zone 2. Within these boundaries, parcels are identified and grouped into one of two designated benefit zones based on the special benefits properties receive from the District improvements, namely "Safety Lights Only" or "Safety Lights and Street Lights". The two zones within the District and the benefits associated with the properties therein are described in more detail in Part D (Method of Apportionment of Assessments) of this Report. In addition, the Assessment District Diagram in Part C of the report provides a visual representation of the District showing the exterior boundaries of the District.

Description of Improvements and Services

The purpose of this District is to ensure the ongoing maintenance, operation, and servicing of street lighting improvements within the District (improvements that had been previously funded through annual assessments from the CSA 1). The improvements may consist of all or a portion of the public street lighting and appurtenant facilities within and adjacent to the District. These improvements may include, but are not limited to the materials, equipment, utilities, labor, appurtenant facilities, and expenses necessary for the ongoing maintenance and operation of public street lighting improvements. The improvements to be maintained and funded entirely or partially through the District assessments are generally described as:

Improvements and Services Authorized by the 1972 Act

As generally defined by the 1972 Act, the improvements and associated assessments for this District may include now or in the future one or more of the following:

- The installation or construction of public lighting facilities including, but not limited to streetlights, safety lights and traffic signals;
- The installation or construction of any facilities which are appurtenant to any of the foregoing, or which are necessary or convenient for the maintenance or servicing thereof;
- The maintenance or servicing, of any of the foregoing including the furnishing of services and materials for the ordinary and usual maintenance, operation, and servicing of any improvement including but not limited to:
 - Repair, removal, or replacement of all or any part of any improvements;
 - Grading, clearing, removal of debris, the installation or construction of curbs, gutters, walls, sidewalks, or paving, or water, irrigation, drainage, or electrical facilities;
 - Electric current or energy, gas, or other illuminating agent for any public lighting facilities or for the lighting or operation of any other improvements;

Incidental expenses associated with the improvements including, but not limited to:

- The costs of the report preparation, including plans, specifications, cost estimates, diagrams, and assessment;
- The costs of printing and advertising, and publishing, posting, and mailing of notices;
- Compensation payable to the County for collection of assessments;
- Compensation of any engineer or attorney employed to render services;
- Any other expenses incidental to the construction, installation, or maintenance and servicing of the improvements;
- Costs associated with any elections held for the approval of new or increased assessments.

Public Lighting Improvements

The District's annual assessments will finance in part the maintenance, operation and servicing of the District's lighting improvements (safety lights and streetlights) which generally includes the furnishing of labor, materials, equipment and electricity for the ordinary and usual maintenance, operation, and servicing of streetlights within the public rights-of-way and easements dedicated to the City, incidental expenses including administrative costs as well as the performance of periodic repairs, replacement and expanded maintenance resulting from damage or vandalism. These services and activities more specifically may include, but are not limited to:

- Payment of the electrical bill for the safety lights and streetlights.
- Maintenance, repair and replacement of light poles and fixtures, including changing light bulbs, painting, photoelectric cell repair or replacement, and repairing damage caused by automobile accidents, vandalism, time, and weather, including principal and interest related to funding of the replacement of the improvements.
- Electrical conduit and pull box repair and replacement due to damage by construction and weather.
- Monitoring of the Underground Service Alert (USA) network, identification of proposed excavation in the vicinity of lighting electrical conduits and marking the location of those underground conduits in the field to prevent damage by excavation.
- Services and maintenance repair and replacement including painting, replacing worn out electrical components and repairing damage due to accidents, vandalism, and weather.
- Remedial projects for major repairs or upgrading of facilities. Construction for such projects is usually performed by contract, however City maintenance workers may execute small projects.

- Streetlight inventory database, pole numbering and mapping to establish the number of streetlights that must be maintained, as well as the condition and location of these streetlights as part of an effective maintenance program.
- Acquisition of land, easements and rights-of-way necessary to maintain the street and safety lighting system.
- Responding to citizens and Council member inquiries and complaints regarding street lighting. Resolving complaints may require an engineering study and possible project.

For the purpose of determining benefit and the proportional assessment of special benefit, the light fixtures to be maintained by the District are defined as either “Street Lights” or “Safety Lights”. Safety Lights are lights located at intersections on major streets and along the rear of properties that abut major streets. All other lights are designated as Street Lights. The following table provides a summary of the safety light and streetlight inventory within the City upon formation of the District. Detailed maps identifying the location and extent of the District’s Safety Lights and Street Lights at that time are on file in the Public Works Department of the City.

Type of Light	Number of Lights
Safety Lights	428
Street Lights	4,240
Total District Lights	4,668
Decorative Lights ⁽¹⁾	92
Total City Lights	4,760

(1) The 92 decorative lights shown above were contained within a single residential development and these lights are funded by a separate revenue source levied on those parcels. Therefore, these lights are not included as part of the District’s improvements, budget or assessments. Parcels within this residential development are included in the “Safety Light Only” zone.

Part B

ESTIMATE OF COSTS

The maximum assessment revenue shown herein is based on the cost of providing for the District improvements and does not include any other assessments or charges imposed on the properties. The cost estimate within this report identifies the cost to maintain the improvements within each specified zone of the District.

The District maintains two separate reserves, one is utilized for working capital purposes (the "Operating Reserve") and the other for longer-term projects (the "Capital Projects Reserve"). The Operating Reserve provides cash for the ongoing operations and maintenance of the District, as well as providing funding for unanticipated expenditures. The size of the Operating Reserve is limited by Streets and Highways Code Section 22569, which states that an Operating Reserve shall not exceed the estimated costs of maintenance and services from the first day of the fiscal year (July 1) to the date that the City expects to receive the first apportionment of collections from the County. The City has determined that all cost estimates as presented in this report shall be considered as costs to maintain and service the District, or incidental expenses thereof, as to the application of the Streets and Highways Code Section 22569. In addition, the Capital Projects Reserve can be used to finance rehabilitation projects, repairs, or replacement of District improvements.

The cost estimate for the District prepared by the City for Fiscal Year 2023-24 follows on the next page.

City of Rancho Cordova Lighting District No. 2012-1 Fiscal Year 2023-24 Cost Estimate Summary			
	Safety Lights	Street Lights	Total Cost Estimate
DIRECT COSTS			
Electrical Costs	\$ 35,205	\$ 199,995	\$ 235,200
Maintenance Costs	\$ 7,725	\$ 43,775	\$ 51,500
Repairs/Replacements & Capital Expenditures	\$ 14,550	\$ 82,450	\$ 97,000
USA Markings	\$ 5,250	\$ 29,750	\$ 35,000
RCLD Loan Principal	\$ 19,800	\$ 112,200	\$ 132,000
RCLD Loan Interest	\$ 2,025	\$ 11,475	\$ 13,500
Special Projects	\$ -	\$ 25,000	\$ 25,000
Total Direct Costs	\$ 84,555	\$ 504,645	\$ 589,200
ADMINISTRATION COSTS			
District Administration	\$ 6,450	\$ 36,550	\$ 43,000
Contract Administration	\$ 10,500	\$ 59,500	\$ 70,000
County Collection Fees	\$ 2,435	\$ 11,892	\$ 14,327
Miscellaneous Administrative Expenses	\$ 95	\$ 536	\$ 630
Total Administration Costs	\$ 19,480	\$ 108,478	\$ 127,957
Total Direct and Administration Costs	\$ 104,035	\$ 613,123	\$ 717,157
MISCELLANEOUS COSTS AND COLLECTIONS/(CREDITS) APPLIED TO LEVY			
Replenishment/(Use) of Operating Reserve	\$ (32,233)	\$ (315,908)	\$ (348,141)
Contribution/(Use) of Capital Project Reserve	\$ -	\$ -	\$ -
General Benefit Contribution ¹	\$ (10,733)	\$ -	\$ (10,733)
Other Revenue Contributions	\$ -	\$ -	\$ -
Miscellaneous Costs and Collections/(Credits) Applied to Levy	\$ (42,966)	\$ (315,908)	\$ (358,874)
Balance to Levy²	\$ 61,069	\$ 297,215	\$ 358,284
DISTRICT STATISTICS & ASSESSMENT RATES			
Parcels Levied	23,855	13,459	23,855
Front Footage (Non-Residential)	N/A	550,372	550,372
Residential Parcels	N/A	10,352	10,352
Per Parcel Rate - Safety Lights	\$ 2.56	N/A	
Per Parcel Rate - Street Lights (Residential)	N/A	\$ 15.32	
Per Front Foot Rate - Street Lights (Non-Residential)	N/A	\$ 0.2519	
Estimated Maximum Assessment Revenue²	\$ 61,069	\$ 297,215	\$ 358,284
Variance above/(below) Maximum Revenue	\$ -	\$ -	\$ -
FUND BALANCE INFORMATION			
Operating Reserve Fund Balance			
Beginning Operating Reserve Fund Balance 7-1-2023 (est.) ³	\$ -	\$ -	\$ (148,408)
Replenishment/(Use) of Operating Reserve	\$ (32,233)	\$ (315,908)	\$ (348,141)
Transfer from/(To) Capital Project Reserve	\$ -	\$ -	\$ -
Ending Operating Reserve Fund Balance 6-30-2024 (est.)³	\$ (32,233)	\$ (315,908)	\$ (496,549)
Capital Project Reserve Fund Balance			
Beginning Capital Project Reserve Fund Balance 7-1-2023 (est.)	\$ -	\$ -	\$ -
Replenishment/Use of Capital Project Reserve	\$ -	\$ -	\$ -
Transfer from/(to) Operating Reserve	\$ -	\$ -	\$ -
Ending Capital Project Reserve Fund Balance 6-30-2024 (est.)	\$ -	\$ -	\$ -

(1) The General Benefit Contribution was calculated at 25% of the annual Electrical and Maintenance costs associated with Safety Lighting.

(2) The annual levy may differ slightly from the maximum revenue shown due to rounding because of rounding limitations imposed by the County of Sacramento.

(3) Negative fund balances represent funds that will need to be contributed or loaned from an appropriate funding source outside the assessment district.

A description of the terms used in the preceding Cost Estimate table are listed on the following pages.

Direct Costs (Maintenance and Operation)

Direct Costs includes the regular annual costs of maintaining and servicing lighting improvements. This may include, but is not limited to, the costs for labor, utilities, equipment, and supplies that are required to properly maintain the items that provide a direct benefit to the properties within the District. Specific Direct Costs may include, but are not limited to:

Electrical Costs — Includes the cost of providing electricity to the lights. Additionally, some lights may be maintained by the Sacramento Municipal Utility District (“SMUD”) and the cost for maintenance of these lights is included as part of the utility bill for those lights.

Maintenance Costs — Includes the contract labor associated with the maintenance of the lights and the cost of the preparing and maintaining the light inventory.

Repairs/Replacements & Capital Expenditures — Includes but is not limited to activities needed to support the improvements that are not included or considered to be costs associated with the regular annual maintenance, servicing, and operation of the District improvements. Additionally, this item may include repairs that are only required periodically, repairs and replacements resulting from damage or vandalism, capital improvement expenditures to rehabilitate or upgrade the improvements, and collection of funding (installments) for future capital improvement projects. The amount collected each fiscal year is based on an estimate of current and future needs but may be limited by available funding (assessment revenues and City contributions).

USA Markings – includes costs associated with marking the location of underground utilities related to the above.

RCLD Loan Principal - Amounts of principal due to repay a low interest California Energy Commission (CEC) loan to fund the retrofitting of existing streetlights located within the District with new LED streetlights which will reduce energy costs.

RCLD Loan Interest - Amounts of interest due to repay a low interest California Energy Commission (CEC) loan to fund the retrofitting of existing streetlights located within the District with new LED streetlights which will reduce energy costs.

Special Projects - Includes costs for minor special project(s) related to annual maintenance and or operation of the improvements not described in the above categories.

Special Capital Projects - Includes costs expected to be incurred in any specific fiscal year for special capital projects shown in the District’s Capital Improvement Plan. Costs in this category do not increase the annual levy as the Capital Improvement Reserve is used to fund these costs. For this reason, these costs may not be shown in the annual cost estimate.

Administration Costs

Annual Administration Costs include incidental District costs not included above that are required on an annual basis. Specific Administration Costs may include, but are not limited to:

District Administration - Includes the estimated cost to coordinate District services including responding to property owner inquiries relating to the assessments and services and contracting with professionals to provide administration, legal, and engineering services to the District that are required on an annual basis. This also includes the costs for the City to account for the funds, the calculation of the assessments, preparation of the annual report, and placing the assessment on the property tax bills.

Contract Administration - Estimated costs to coordinate and oversee the applicable maintenance and operation contracts and overall repair, maintenance, operation, and replacements of the District Improvements.

County Collection Fees - Includes the cost that the County charges to place the assessments onto the Sacramento County Secured Tax Roll.

Miscellaneous Administration Expenses - Includes other minor administrative costs such as telephone, copying, noticing, mailing, office supplies and fees related to District Administration.

Total Direct and Administration Costs - This is the total of the Direct and Administration Costs which are the direct and incidental costs for the regular annual maintenance, servicing, and operation of the District improvements.

Miscellaneous Costs and Collections/(Credits) Applied to Levy

Miscellaneous Cost and Collections/(Credits) Applied to the Levy represent the expected contributions and funding from sources other than the current year assessments to support the annual costs included for the maintenance, servicing, and operation of the District improvements.

Replenishment/(Use) of Operating Reserve - A "Replenishment" increases the levy in order to replenish the Operating Reserve. On the other hand, a "Use" of the Operating Reserve decreases the levy by drawing funds from the Operating Reserve for current year expenditures. If zero, this line item may not be shown in the cost estimate. Further information regarding the function of the Operating Reserve is provided in the following pages of this section.

Contribution/(Use) of Capital Projects Reserve - A "Contribution" increases the levy in order to generate funding for the Capital Projects Reserve. This reserve allows for the accumulation of funds for the possible rehabilitation of projects or replacement in future years. On the other hand, a "Use of" the Capital Projects Reserve provides current year funding of rehabilitation projects or replacement from available funds within the Capital Projects Reserve. If the expenditure of a current year capital project is funded entirely by a collection from the current fiscal year levy and/or a transfer from the Operating Reserve, this line item may show as

zero, which is the net of the two amounts. If zero, this line item may not be shown in the cost estimate. Further information regarding the function of the Capital Projects Reserve is provided in the following pages of this section.

General Benefit Contribution – This amount represents funding from the City or other, utilizing revenue sources other than assessment revenues to pay the proportional costs for the regular annual maintenance, servicing and operation of the District improvements that have been determined to be of General Benefit and which cannot be assessed to property owners. This funding may be from the City's General Fund or any other funding sources available.

Other Revenue Contributions - Additional funds designated for use by the District that are not District assessments. Often referred to as a City Contribution, these funds may be from any source available to the City to support the District and reduce the amount to be collected by the District assessments. If the Total Direct and Administration Costs minus any Reserve Fund Transfer and General Benefit Contribution results in an amount greater than the amount that can be collected through the assessments, the City either must reduce expenses or contribute funds to balance the cost estimate.

Balance to Levy - This is the total amount to be levied and collected through assessments for the current fiscal year for each zone. The Balance to Levy represents the sum of the Total District Direct and Administration Costs together with any applicable adjustments associated with Miscellaneous Costs and Collections/(Credits) as described above.

District Statistics and Assessment Rates

Parcels Levied - The total number of parcels within each zone that are expected to be assessed. Non-assessable lots or parcels include government-owned land, public utility-owned property, land principally encumbered by public right-of-way or easements, common areas, and/or parcels within the boundaries of the District that currently do not benefit from the improvements.

Front Footage - The total assessable front footage for non-residential property that are expected to be assessed on a front footage basis for the current fiscal year.

Residential Parcels – The total number of assessable residential parcels subject to the street lighting assessment.

Per Parcel Rate – Safety Lights - The maximum assessment rate that can be assessed to each assessable parcel within the respective zone for the current fiscal year.

Per Parcel Rate – Streetlights (Residential) - The maximum assessment rate that can be assessed to each assessable residential parcel for streetlights for the current fiscal year.

Per Front Foot Rate – Streetlights (Non-Residential) - The maximum assessment rate that can be assessed to each front foot of non-residential property for streetlights for the current fiscal year.

Estimated Maximum Assessment Revenue – The total amount that can be assessed to all parcels within each zone for the current fiscal year based upon the expected number of assessable parcels and front footage using the maximum assessment rates.

Operating Reserve Fund Balance

Beginning Reserve Fund Balance 7-1-2023 (est.) - The anticipated beginning balance of cash and receivables, net of any unpaid prior year obligations. These beginning balances shall be used to fund expenditures from July 1, 2023 to December 31, 2023, as the Operating Reserve is required to compensate for the approximate six-month delay between the start of the District's fiscal year and the receipt of the collections from the County. The Capital Projects Reserve balances, if any, are excluded from the Operating Reserve balances and shall be shown separately in the report.

Replenishment/(Use) of Operating Reserve – Due to the six-month delay from the District's receipt of assessment collections, the Operating Reserve is intended to fund expenditures from the period of July 1, 2023 (the beginning of the fiscal year) through December 31, 2023. If positive, this amount is added to the levy in order to replenish the Operating Reserve. On the other hand, if negative, this portion of the Operating Reserve is used to fund Fiscal Year 2023-24 expenses and therefore reduces the levy amount. If zero, this line item may not be shown in the cost estimate.

Transfer from/(to) the Capital Project Reserve — The amount of Operating Reserve monies to be transferred to or from the Capital Projects Reserve. Periodically, funds held in a Capital Project Reserve may be needed to respond to changing maintenance needs of the improvements or other factors. Accordingly, any or all funds held in a Capital Project Reserve are subject to transfer to the Operating Reserve, at the discretion of the Public Works Department, in order to provide for the maintenance and operation of the improvements. If zero, this line item may not be shown in the cost estimate.

Ending Operating Reserve Fund Balance 6-30-2024 (est.) - This amount represents the anticipated Operating Reserve balance/(deficit) as of June 30, 2024. The size of the Operating Reserve is limited by Streets and Highways Code Section 22569 which states that an Operating Reserve shall not exceed the estimated costs of maintenance and service from the first day of the fiscal year (July 1) to the date that the agency expects to receive the first apportionment of collections from the County, which is estimated to be December 31. Therefore, the District may retain an Operating Reserve amounting to the District's first six-months of expenses in order to meet ongoing obligations until the first collections are received from the County. All Capital Project Reserve balances, if any, are excluded from the Operating Reserve balances and shall be shown separately in the report.

Capital Project Reserve Fund Balance

Beginning Capital Project Reserve Fund Balance 7-1-2023 (est.) — The projected balance of funds in the Capital Project Reserve as of July 1, 2023. Streets and Highways Code Section 22660 allows the District to generate and accumulate funds over several years to fund District improvements that cannot be conveniently raised from a single year's assessment.

Use for FY 2023-24 Capital Projects – The amount expected to be incurred for Capital Projects in Fiscal Year 2023-24 and funded from the Capital Projects Reserve rather than the Fiscal Year 2023-24 levy. If zero, this line item may not be shown in the cost estimate.

Transfer from/(to) the Operating Reserve — The amount of Capital Project Reserve monies to be transferred to or from the Operating Reserve. Periodically, funds held in a Capital Project Reserve may be needed to respond to changing maintenance needs of the improvements or other factors. Accordingly, any or all funds held in a Capital Project Reserve are subject to transfer into the Operating Reserve, at the discretion of the Public Works Department, in order to provide for the maintenance and operation of the improvements. If zero, this line item may not be shown in the cost estimate.

Ending Operating Reserve Fund Balance 6-30-2024 (est.) - The projected balance of funds in the Capital Projects Reserve as of June 30, 2024. These funds shall be used to fund the costs of installation, replacement, repair or upgrading of District improvements which cannot be conveniently raised from a single year's assessment.

Should the District have no Capital Projects Reserve or related activity for the current fiscal year, the Capital Projects Reserve information will not be presented in the report.

Capital Projects Reserve - Capital Improvement Plan

Streets and Highways Code Section 22660 allows the District to generate and accumulate funds over several years to fund District improvements that cannot be conveniently raised from a single year's assessment. The projected fiscal year ending Capital Project Reserve Fund balance will fund the multi-year Capital Improvement Plan, as shown below, in order to fund the installation, replacement, repair or upgrading of District improvements and other allowable costs:

The District expects expenditures for updating, verifying and/or replacing streetlight/poles and the painting of existing streetlight service pedestals: \$10,000 in Fiscal Year 2023-24; the painting, updating and/or replacing of streetlight pedestals: \$15,000 in Fiscal Year 2023-24; and retrofit streetlights from High-Pressure Sodium to LED: \$30,000 in Fiscal Year 2024-25.

Periodically, funds held in a Capital Projects Reserve may be needed to respond to changing maintenance needs of the improvements or other factors. Accordingly, any or all funds held in a Capital Projects Reserve are subject to transfer into the Operating Reserve, at the discretion of the Public Works Department, in order to provide for the maintenance and operation of the improvements.


Part C

ASSESSMENT DISTRICT DIAGRAM

The parcels to be assessed consist of all lots, parcels and subdivisions of land located within the boundaries of the map designated as "Assessment Diagram of Rancho Cordova Lighting District No. 2012-1." The lines and dimensions of each parcel within the District are those lines and dimensions shown on the maps of the Sacramento County Assessor for the year in which this report was prepared and are incorporated herein and made part of this report.

A reduced copy of the Assessment Diagram is attached on the following page.

City of Rancho Cordova
Lighting District No. 2012-1
Assessment District Diagram

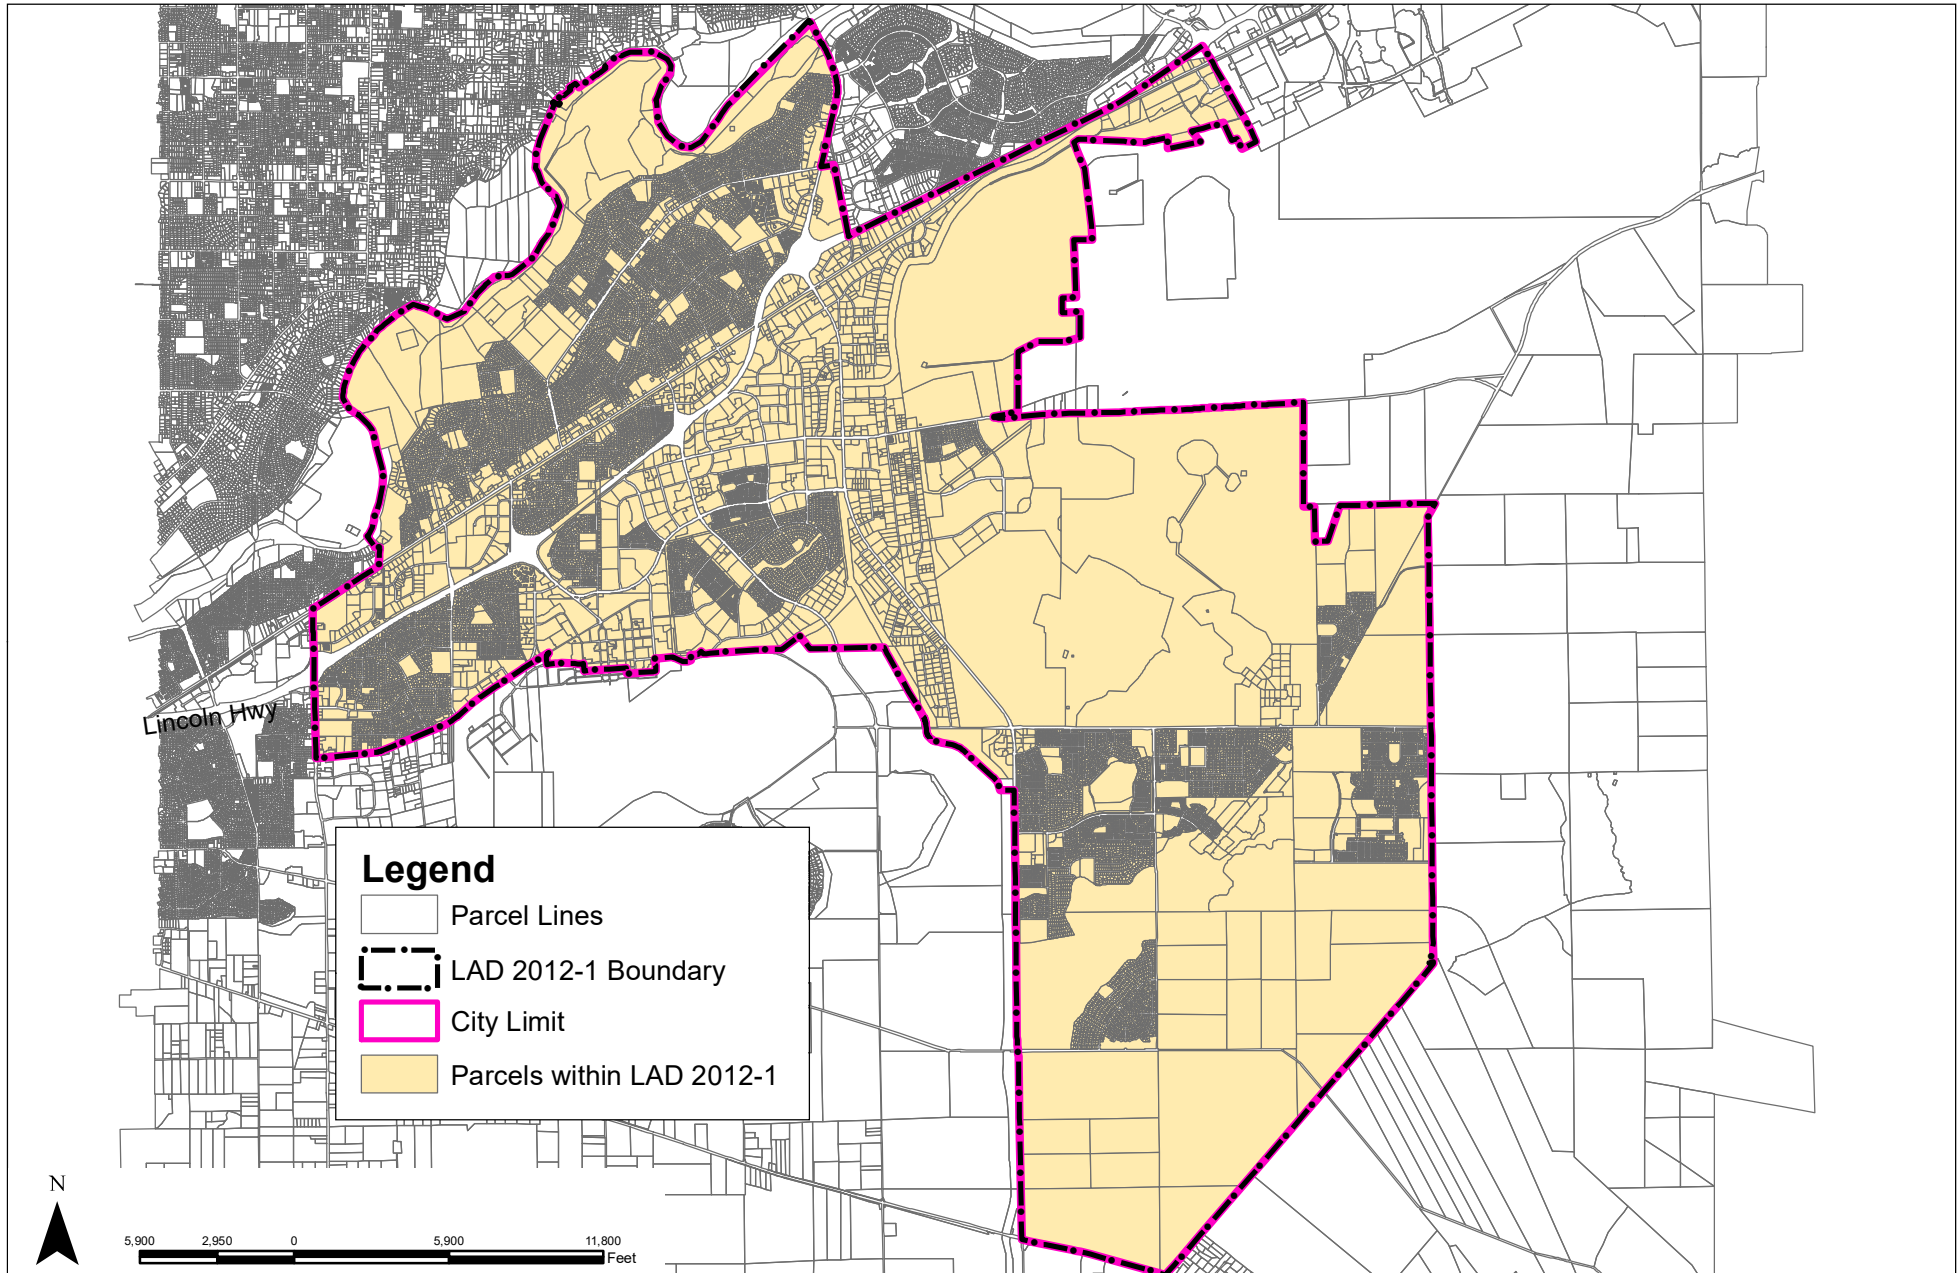

Part D
METHOD OF APPORTIONMENT OF ASSESSMENTS

The 1972 Act permits the establishment of assessment districts by agencies for the purpose of providing certain public improvements, which include but are not limited to the construction, maintenance, operation, and servicing of public street lighting improvements and appurtenant facilities. The 1972 Act further requires that the cost of these improvements be levied according to benefit rather than assessed value:

“The net amount to be assessed upon lands within an assessment district may be apportioned by any formula or method which fairly distributes the net amount among all assessable lots or parcels in proportion to the estimated benefits to be received by each such lot or parcel from the improvements.”

In conjunction with the provisions of the 1972 Act, the California Constitution Article XIID addresses several key criteria for the levy of assessments, notably:

Article XIID Section 2d defines District as:

“District means an area determined by an agency to contain all parcels which will receive a special benefit from a proposed public improvement or property-related service”.

Article XIID Section 2i defines Special Benefit as:

“Special benefit” means a particular and distinct benefit over and above general benefits conferred on real property located in the district or to the public at large. General enhancement of property value does not constitute “special benefit.”

Article XIID Section 4a defines proportional special benefit assessments as:

“An agency which proposes to levy an assessment shall identify all parcels which will have a special benefit conferred upon them and upon which an assessment will be imposed. The proportionate special benefit derived by each identified parcel shall be determined in relationship to the entirety of the capital cost of a public improvement, the maintenance and operation expenses of a public improvement, or the cost of the property related service being provided. No assessment shall be imposed on any parcel which exceeds the reasonable cost of the proportional special benefit conferred on that parcel.”

The method of apportionment established herein is based on the premise that each assessed property receives special benefits from the maintenance, servicing and operation of either safety lights located throughout the District or both safety lights and local streetlights, and these improvements will be funded in part by such assessments, and the assessment obligation for each parcel reflects that parcel’s proportional special benefits as compared to other properties that receive such special benefits as outlined in the preceding definitions established in the 1972 Act and the California Constitution.

Benefit Analysis

To identify and determine the proportional special benefit to each parcel within the District, as well as any general benefit associated with the improvements, it is necessary to consider the entire scope of the improvements provided as well as the properties that benefit from those improvements. The District's improvements and the associated costs described in this report, have been carefully reviewed and have been identified and allocated based on a benefit rationale and calculations that proportionally allocate the net cost of only those improvements determined to be of special benefit to properties within the District, and is consistent with the method of apportionment previously established for the assessments as part of CSA 1.

While the California Constitution requires that *"The proportionate special benefit derived by each identified parcel shall be determined in relationship to the entirety of the capital cost of a public improvement or the maintenance and operation expenses of a public improvement..."*; it is reasonable to conclude that the reasons for installing local streetlights are often similar, but somewhat different than the reasons for installing safety lights. Therefore, the overall benefits associated with streetlights and safety lights are different, which also suggests that the apportionment of the cost to provide those improvements would be different.

In reviewing the location and extent of the City's Street Light improvements to be funded by District assessments and the relationship these improvements have to properties within the District, it was determined that these lights are entirely local lighting improvements that were installed specifically in connection with the development of nearby properties or were necessary as a precursor to property development and would otherwise not have been necessary or required without the development of the properties near those improvements. As such, these Street Light improvements have a direct and particular relationship to, and provide special benefit to, the properties located in close proximity to those lighting improvements and serve as extension of those properties and developments into the public areas (streets) that serve those properties. These lights clearly provide special benefits that affect these properties in a way that is particular and distinct from its effect on other parcels, and that of real property in general and the public at large do not share. This is most evident in the fact that the District's Street Light improvements are concentrated within the City's various residential developments and developed non-residential areas and the absence of such lights within many portions of the undeveloped areas of the District. The fact that these lights are a direct result of property development and many areas of the City forgo the need of local street lighting, the maintenance and operation costs associated with the Street Light improvements are considered to be solely a special benefit to those properties and developments in close proximity to those lights and have no measurable general benefit to the public at large or to the District as a whole. However, it is also recognized that these lights are not exclusive or typically isolated to a particular parcel but are rather shared and directly affect entire neighborhoods or groups of parcels. In this District, it has been determined that each parcel that is assessed for Street Lights is at least within approximately two-hundred feet (200 feet) of a streetlight although that light may be located across the street from the parcel.

As previously noted, Safety Lights are lights located at intersections on major streets and along the rear of properties that abut major streets. Although the location and extent of these lights are most certainly driven by development of properties in the area (concentrated largely in developed areas of the City), unlike the Street Light improvements which are directly correlated to specific developments and parcels, the District's Safety Lights are not entirely the result of specific property development, but more the result of overall development throughout the City and in addition to directly benefiting the properties in the District, these Safety Lights provide nighttime traffic illumination to enhance traffic circulation and safety.

Therefore, while the need for such lights is most often facilitated by development in the area and certainly a special benefit to properties within the District because safety lights promote nighttime traffic illumination and circulation for the general public as well as for properties in the District, these lights obviously provide some measure of benefit to the community as a whole and to the public at large (general benefit). In order to separate general benefits from special benefits, an evaluation of the overall extent and location of the Safety Light in the City, revealed that less than half (approximately 47%) of the Safety Lights within the District are located on major streets that are considered through-traffic corridors, namely Bradshaw Road, Folsom Boulevard and Sunrise Boulevard. The remaining Safety Lights within the City were located on streets and intersections considered internal City traffic routes that provide direct access to the parcels in the District. Therefore, it would be reasonable to conclude that like the local Street Light improvements, the Safety Light improvements located on these internal City traffic routes (approximately 53% of the Safety Lights at the time of formation of the District) are entirely for the special benefit of the properties they serve, while the Safety Lights on the through-traffic corridors provide comparable (proportionately equal) special benefit to properties in the District and general benefit to real property in general and the public at large. Therefore, collectively, it has been determined that no more than 25% of the total direct costs (maintenance and operation costs) of providing Safety Lights would be considered general benefit.

Zones of Benefit

In order to calculate and identify the proportional special benefit received by each parcel and their proportionate share of the improvement costs it is necessary to consider not only the improvements and services to be provided, but the relationship each parcel has to those improvements as compared to other parcels in the District.

Article XIIID Section 4a reads in part:

"...The proportionate special benefit derived by each identified parcel shall be determined in relationship to the entirety of the capital cost of a public improvement or the maintenance and operation expenses of a public improvement or for the cost of the property related service being provided. No assessment shall be imposed on any parcel which exceeds the reasonable cost of the proportional special benefit conferred on that parcel."

In an effort to ensure an appropriate allocation of the estimated annual cost to provide the District improvements based on proportional special benefits, this District has established benefit zones ("Zones") as authorized pursuant to Chapter 1 Article 4, Section 22574 of the 1972 Act:

"The diagram and assessment may classify various areas within an assessment district into different zones where, by reason of variations in the nature, location, and extent of the improvements, the various areas will receive differing degrees of benefit from the improvements. A zone shall consist of all territory which will receive substantially the same degree of benefit from the improvements."

Therefore, in order to separate general benefits from special benefits and to ensure each parcel is assessed for only the special benefits received from the improvements, two benefit zones have been established and every parcel in the City is grouped into one of these two Zones:

- "Safety Lights Only" Zone: Includes all parcels that receive special benefits from the maintenance of Safety Lights only, which includes lights located at intersections on major streets and along the rear of properties that abut major streets.
- "Streetlights and Safety Lights" Zone: Includes all remaining parcels within the City that specially benefit from maintenance of Street Lighting (local lights) as well as Safety Lights.

The District cost estimate incorporated herein under Part B of this report, provides a summary of the total estimated cost of providing the streetlight improvements and the allocation of those costs that are considered general benefit. Details regarding the location and extent of the street lighting improvements within the District and the Zones therein upon formation of the District are on file in the Public Works Department of the City. A diagram showing the exterior boundaries of the District and the location of the two zones therein at the time of formation is attached and incorporated herein under Part C of this report.

Assessment Methodology

In order to calculate and identify the proportional special benefit received by each parcel and their proportionate share of the improvement costs, it is necessary to consider not only the improvements and services to be provided, but the relationship each parcel has to those improvements as compared to other parcels in the District.

Safety Lights and Street Lights, like most public improvements, provides varying degrees of benefit (whether they be general or special) based largely on the extent of such improvements, the location of the improvements in relationship to the properties, the specific use of each property, and the reason or need for such improvements as it relates to individual properties. In this District, these issues were each considered in determining the proportional special benefit to each parcel by the use of benefit zones, the separation of general benefit and special benefit, and County land use designations.

Safety Lights

Safety Lights are located throughout the District and properties throughout the City are considered to benefit proportionally from Safety Lights and are therefore levied a flat rate calculated by the following formula.

$$\text{Net Safety Light Cost} / \text{Total Assessable Parcels} = \text{Levy per Parcel}$$

Streetlights

Only properties that benefit from Street Lights are charged for Street Lights. Parcels are classified based on land use into two categories: Residential and Non-Residential. Residential parcels that have streetlights are levied equally. Non-Residential are levied on a front footage basis. Formulas for both Non-Residential and Residential parcels are illustrated below.

Residential Parcels

$$\text{Net Residential Street Light Cost} / \text{Residential Parcels} = \text{Levy per Residential Parcel}$$

Non-Residential Parcels

$$\text{Net Non-Residential Street Light Cost} / \text{Non-Residential Front Footage} = \text{Levy per Non-Residential Front Foot}$$

$$\text{Levy per Non-Residential Front Foot} \times \text{Non-Residential Parcel Front Footage} = \text{Levy per Parcel}$$

In addition, each Fiscal Year, the City provides annexation documents showing the list of parcels that were annexed into the City of Rancho Cordova Community Facilities District No. 2008-1 (the "CFD No. 2008-1") and the City of Rancho Cordova Community Facilities District No. 2014-1 (the "CFD No. 2014-1"). Both CFD No. 2008-1 and CFD No. 2014-1 provide services for street lighting in the City. Parcels that are annexed into CFD No. 2008-1 and CFD No. 2014-1 are not subject to the Street Light Assessment portion for the City of Rancho Cordova Lighting District No. 2012-1 and are only assessed for safety lights.

Exempt

Exempted from the assessment would be the areas of public streets and other roadways (typically not assigned an APN by the County), dedicated public easements, open space areas and rights-of- ways including public greenbelts and parkways. Also exempted from assessment would be utility rights-of-ways, common areas (such as in condominium complexes), landlocked parcels, small parcels vacated by the County, bifurcated lots, and any other property that cannot be developed. These types of parcels do not benefit from the improvements.

The land use classification for each parcel has been determined and based on the Sacramento County Assessor's most recent secured roll.

Rates

The following Tables show the assessment rates proposed to be levied in Fiscal Year 2023-24 and an estimate of the revenue to be assessed. It is important to note that these rates are the same rates applied to the District parcels under CSA 1 and that these rates have not increased since the passage of Proposition 218 in 1996.

Proposed Fiscal Year 2023-24 Assessment Rates	
Improvement Type	Proposed Rates
Safety Lights	\$2.56 per Parcel
Street Lights	\$15.32 per Parcel
Street Lights (Non-Residential)*	\$0.2519 per front foot

* Non-Residential parcels include commercial and multi-family properties.

Estimated Fiscal Year 2023-24 Assessment Revenues				
Benefit Classifications	Applied Rates	Parcels	Applied Front Footage	Total Estimated Revenue
Safety Light Only	\$2.56 per Parcel	10,396	N/A	\$ 26,613.76
Street and Safety Light (Residential)	\$2.56 + \$15.32 per Parcel	10,352	N/A	\$ 185,093.76
Street and Safety Light (Non-Residential)	\$2.56 per Parcel + 0.2519 per front foot	3,107	550,372	\$ 146,576.34
Totals		23,855	550,372	\$ 358,283.86

(1) The annual levy may differ slightly due to rounding because of rounding limitations imposed by the County of Sacramento.

Part E
ASSESSMENT ROLL

Parcel identification for each lot or parcel within the District is based on the Assessment Diagram presented herein and is based on available parcel maps and property data from the County Assessor's Office at the time the Engineer's Report was prepared. A listing of the proposed lots and parcels to be assessed within this District along with the assessment amounts is provided herein.

If any parcel submitted for collection is identified by the County Auditor/Controller to be an invalid parcel number for the fiscal year, a corrected parcel number and/or new parcel numbers will be identified and resubmitted to the County Auditor/Controller. The assessment amount to be levied and collected for the resubmitted parcel or parcels shall be based on the method of apportionment and assessment rate described in this report as approved by the City Council. Therefore, if a single parcel is subdivided to multiple parcels, the assessment amount applied to each of the new parcels shall be recalculated and applied according to the approved method of apportionment and assessment rate rather than a proportionate share of the original assessment.

The following is a list of the parcels and proposed assessment amounts for each of the parcels within the District as determined by the assessment rates and method of apportionment described herein.

ITEM 9.3.

City of Rancho Cordova
Lighting District No. 2012-1 Exhibit A to the Resolution
Fiscal Year 2023-24 Assessment Roll

ATTACHMENT 3

APN	District Classification	Street Light Charge	Safety Light Charge	Total Assessment
056-0012-022-0000	SAFETY LIGHTS ONLY	\$ 0.00	\$ 2.56	\$ 2.56
056-0022-001-0000	SAFETY LIGHTS ONLY	\$ 0.00	\$ 2.56	\$ 2.56
056-0022-002-0000	SAFETY LIGHTS ONLY	\$ 0.00	\$ 2.56	\$ 2.56
056-0023-008-0000	SAFETY LIGHTS ONLY	\$ 0.00	\$ 2.56	\$ 2.56
056-0031-001-0000	SAFETY LIGHTS ONLY	\$ 0.00	\$ 2.56	\$ 2.56
056-0031-002-0000	SAFETY LIGHTS ONLY	\$ 0.00	\$ 2.56	\$ 2.56
056-0031-003-0000	SAFETY LIGHTS ONLY	\$ 0.00	\$ 2.56	\$ 2.56
056-0031-004-0000	SAFETY LIGHTS ONLY	\$ 0.00	\$ 2.56	\$ 2.56
056-0031-005-0000	SAFETY LIGHTS ONLY	\$ 0.00	\$ 2.56	\$ 2.56
056-0031-006-0000	SAFETY LIGHTS ONLY	\$ 0.00	\$ 2.56	\$ 2.56
056-0032-001-0000	SAFETY LIGHTS ONLY	\$ 0.00	\$ 2.56	\$ 2.56
056-0032-002-0000	SAFETY LIGHTS ONLY	\$ 0.00	\$ 2.56	\$ 2.56
056-0032-003-0000	SAFETY LIGHTS ONLY	\$ 0.00	\$ 2.56	\$ 2.56
056-0032-004-0000	SAFETY LIGHTS ONLY	\$ 0.00	\$ 2.56	\$ 2.56
056-0032-005-0000	SAFETY LIGHTS ONLY	\$ 0.00	\$ 2.56	\$ 2.56
056-0033-001-0000	SAFETY LIGHTS ONLY	\$ 0.00	\$ 2.56	\$ 2.56
056-0033-002-0000	SAFETY LIGHTS ONLY	\$ 0.00	\$ 2.56	\$ 2.56
056-0033-003-0000	SAFETY LIGHTS ONLY	\$ 0.00	\$ 2.56	\$ 2.56
056-0033-004-0000	SAFETY LIGHTS ONLY	\$ 0.00	\$ 2.56	\$ 2.56
056-0033-005-0000	SAFETY LIGHTS ONLY	\$ 0.00	\$ 2.56	\$ 2.56
056-0033-006-0000	SAFETY LIGHTS ONLY	\$ 0.00	\$ 2.56	\$ 2.56
056-0033-007-0000	SAFETY LIGHTS ONLY	\$ 0.00	\$ 2.56	\$ 2.56
056-0034-001-0000	SAFETY LIGHTS ONLY	\$ 0.00	\$ 2.56	\$ 2.56
056-0034-002-0000	SAFETY LIGHTS ONLY	\$ 0.00	\$ 2.56	\$ 2.56
056-0034-003-0000	SAFETY LIGHTS ONLY	\$ 0.00	\$ 2.56	\$ 2.56
056-0034-004-0000	SAFETY LIGHTS ONLY	\$ 0.00	\$ 2.56	\$ 2.56
056-0034-005-0000	SAFETY LIGHTS ONLY	\$ 0.00	\$ 2.56	\$ 2.56
056-0034-006-0000	SAFETY LIGHTS ONLY	\$ 0.00	\$ 2.56	\$ 2.56
056-0034-007-0000	SAFETY LIGHTS ONLY	\$ 0.00	\$ 2.56	\$ 2.56
056-0034-008-0000	SAFETY LIGHTS ONLY	\$ 0.00	\$ 2.56	\$ 2.56
056-0034-009-0000	SAFETY LIGHTS ONLY	\$ 0.00	\$ 2.56	\$ 2.56
056-0034-010-0000	SAFETY LIGHTS ONLY	\$ 0.00	\$ 2.56	\$ 2.56
056-0034-011-0000	SAFETY LIGHTS ONLY	\$ 0.00	\$ 2.56	\$ 2.56
056-0034-012-0000	SAFETY LIGHTS ONLY	\$ 0.00	\$ 2.56	\$ 2.56
056-0035-001-0000	SAFETY LIGHTS ONLY	\$ 0.00	\$ 2.56	\$ 2.56
056-0035-002-0000	SAFETY LIGHTS ONLY	\$ 0.00	\$ 2.56	\$ 2.56
056-0035-003-0000	SAFETY LIGHTS ONLY	\$ 0.00	\$ 2.56	\$ 2.56
056-0035-004-0000	SAFETY LIGHTS ONLY	\$ 0.00	\$ 2.56	\$ 2.56
056-0035-005-0000	SAFETY LIGHTS ONLY	\$ 0.00	\$ 2.56	\$ 2.56
056-0035-006-0000	SAFETY LIGHTS ONLY	\$ 0.00	\$ 2.56	\$ 2.56
056-0035-007-0000	SAFETY LIGHTS ONLY	\$ 0.00	\$ 2.56	\$ 2.56
056-0035-008-0000	SAFETY LIGHTS ONLY	\$ 0.00	\$ 2.56	\$ 2.56
056-0035-009-0000	SAFETY LIGHTS ONLY	\$ 0.00	\$ 2.56	\$ 2.56
056-0035-010-0000	SAFETY LIGHTS ONLY	\$ 0.00	\$ 2.56	\$ 2.56

ITEM 9.3.

City of Rancho Cordova
Lighting District No. 2012-1 Exhibit A to the Resolution
Fiscal Year 2023-24 Assessment Roll

ATTACHMENT 3

APN	District Classification	Street Light Charge	Safety Light Charge	Total Assessment
056-0035-011-0000	SAFETY LIGHTS ONLY	\$ 0.00	\$ 2.56	\$ 2.56
056-0035-012-0000	SAFETY LIGHTS ONLY	\$ 0.00	\$ 2.56	\$ 2.56
056-0035-013-0000	SAFETY LIGHTS ONLY	\$ 0.00	\$ 2.56	\$ 2.56
056-0035-014-0000	SAFETY LIGHTS ONLY	\$ 0.00	\$ 2.56	\$ 2.56
056-0035-015-0000	SAFETY LIGHTS ONLY	\$ 0.00	\$ 2.56	\$ 2.56
056-0035-016-0000	SAFETY LIGHTS ONLY	\$ 0.00	\$ 2.56	\$ 2.56
056-0035-017-0000	SAFETY LIGHTS ONLY	\$ 0.00	\$ 2.56	\$ 2.56
056-0035-018-0000	SAFETY LIGHTS ONLY	\$ 0.00	\$ 2.56	\$ 2.56
056-0035-019-0000	SAFETY LIGHTS ONLY	\$ 0.00	\$ 2.56	\$ 2.56
056-0035-020-0000	SAFETY LIGHTS ONLY	\$ 0.00	\$ 2.56	\$ 2.56
056-0041-001-0000	SAFETY LIGHTS ONLY	\$ 0.00	\$ 2.56	\$ 2.56
056-0041-002-0000	SAFETY LIGHTS ONLY	\$ 0.00	\$ 2.56	\$ 2.56
056-0041-003-0000	SAFETY LIGHTS ONLY	\$ 0.00	\$ 2.56	\$ 2.56
056-0041-004-0000	SAFETY LIGHTS ONLY	\$ 0.00	\$ 2.56	\$ 2.56
056-0041-005-0000	SAFETY LIGHTS ONLY	\$ 0.00	\$ 2.56	\$ 2.56
056-0041-006-0000	SAFETY LIGHTS ONLY	\$ 0.00	\$ 2.56	\$ 2.56
056-0041-007-0000	SAFETY LIGHTS ONLY	\$ 0.00	\$ 2.56	\$ 2.56
056-0041-008-0000	SAFETY LIGHTS ONLY	\$ 0.00	\$ 2.56	\$ 2.56
056-0041-009-0000	SAFETY LIGHTS ONLY	\$ 0.00	\$ 2.56	\$ 2.56
056-0041-010-0000	SAFETY LIGHTS ONLY	\$ 0.00	\$ 2.56	\$ 2.56
056-0041-011-0000	SAFETY LIGHTS ONLY	\$ 0.00	\$ 2.56	\$ 2.56
056-0042-001-0000	SAFETY LIGHTS ONLY	\$ 0.00	\$ 2.56	\$ 2.56
056-0042-002-0000	SAFETY LIGHTS ONLY	\$ 0.00	\$ 2.56	\$ 2.56
056-0042-003-0000	SAFETY LIGHTS ONLY	\$ 0.00	\$ 2.56	\$ 2.56
056-0042-004-0000	SAFETY LIGHTS ONLY	\$ 0.00	\$ 2.56	\$ 2.56
056-0042-005-0000	SAFETY LIGHTS ONLY	\$ 0.00	\$ 2.56	\$ 2.56
056-0042-006-0000	SAFETY LIGHTS ONLY	\$ 0.00	\$ 2.56	\$ 2.56
056-0042-007-0000	SAFETY LIGHTS ONLY	\$ 0.00	\$ 2.56	\$ 2.56
056-0042-008-0000	SAFETY LIGHTS ONLY	\$ 0.00	\$ 2.56	\$ 2.56
056-0042-009-0000	SAFETY LIGHTS ONLY	\$ 0.00	\$ 2.56	\$ 2.56
056-0042-010-0000	SAFETY LIGHTS ONLY	\$ 0.00	\$ 2.56	\$ 2.56
056-0042-011-0000	SAFETY LIGHTS ONLY	\$ 0.00	\$ 2.56	\$ 2.56
056-0042-012-0000	SAFETY LIGHTS ONLY	\$ 0.00	\$ 2.56	\$ 2.56
056-0042-013-0000	SAFETY LIGHTS ONLY	\$ 0.00	\$ 2.56	\$ 2.56
056-0042-014-0000	SAFETY LIGHTS ONLY	\$ 0.00	\$ 2.56	\$ 2.56
056-0042-015-0000	SAFETY LIGHTS ONLY	\$ 0.00	\$ 2.56	\$ 2.56
056-0042-016-0000	SAFETY LIGHTS ONLY	\$ 0.00	\$ 2.56	\$ 2.56
056-0042-017-0000	SAFETY LIGHTS ONLY	\$ 0.00	\$ 2.56	\$ 2.56
056-0043-002-0000	SAFETY LIGHTS ONLY	\$ 0.00	\$ 2.56	\$ 2.56
056-0043-003-0000	SAFETY LIGHTS ONLY	\$ 0.00	\$ 2.56	\$ 2.56
056-0043-004-0000	SAFETY LIGHTS ONLY	\$ 0.00	\$ 2.56	\$ 2.56
056-0043-005-0000	SAFETY LIGHTS ONLY	\$ 0.00	\$ 2.56	\$ 2.56
056-0043-006-0000	SAFETY LIGHTS ONLY	\$ 0.00	\$ 2.56	\$ 2.56
056-0043-007-0000	SAFETY LIGHTS ONLY	\$ 0.00	\$ 2.56	\$ 2.56

ITEM 9.3.

City of Rancho Cordova
Lighting District No. 2012-1 Exhibit A to the Resolution
Fiscal Year 2023-24 Assessment Roll

ATTACHMENT 3

APN	District Classification	Street Light Charge	Safety Light Charge	Total Assessment
056-0051-001-0000	SAFETY LIGHTS ONLY	\$ 0.00	\$ 2.56	\$ 2.56
056-0051-002-0000	SAFETY LIGHTS ONLY	\$ 0.00	\$ 2.56	\$ 2.56
056-0051-003-0000	SAFETY LIGHTS ONLY	\$ 0.00	\$ 2.56	\$ 2.56
056-0051-004-0000	SAFETY LIGHTS ONLY	\$ 0.00	\$ 2.56	\$ 2.56
056-0051-005-0000	SAFETY LIGHTS ONLY	\$ 0.00	\$ 2.56	\$ 2.56
056-0051-006-0000	SAFETY LIGHTS ONLY	\$ 0.00	\$ 2.56	\$ 2.56
056-0051-007-0000	SAFETY LIGHTS ONLY	\$ 0.00	\$ 2.56	\$ 2.56
056-0051-008-0000	SAFETY LIGHTS ONLY	\$ 0.00	\$ 2.56	\$ 2.56
056-0051-009-0000	SAFETY LIGHTS ONLY	\$ 0.00	\$ 2.56	\$ 2.56
056-0052-001-0000	SAFETY LIGHTS ONLY	\$ 0.00	\$ 2.56	\$ 2.56
056-0052-002-0000	SAFETY LIGHTS ONLY	\$ 0.00	\$ 2.56	\$ 2.56
056-0052-003-0000	SAFETY LIGHTS ONLY	\$ 0.00	\$ 2.56	\$ 2.56
056-0052-004-0000	SAFETY LIGHTS ONLY	\$ 0.00	\$ 2.56	\$ 2.56
056-0052-005-0000	SAFETY LIGHTS ONLY	\$ 0.00	\$ 2.56	\$ 2.56
056-0052-006-0000	SAFETY LIGHTS ONLY	\$ 0.00	\$ 2.56	\$ 2.56
056-0052-007-0000	SAFETY LIGHTS ONLY	\$ 0.00	\$ 2.56	\$ 2.56
056-0052-008-0000	SAFETY LIGHTS ONLY	\$ 0.00	\$ 2.56	\$ 2.56
056-0052-009-0000	SAFETY LIGHTS ONLY	\$ 0.00	\$ 2.56	\$ 2.56
056-0052-010-0000	SAFETY LIGHTS ONLY	\$ 0.00	\$ 2.56	\$ 2.56
056-0052-011-0000	SAFETY LIGHTS ONLY	\$ 0.00	\$ 2.56	\$ 2.56
056-0052-012-0000	SAFETY LIGHTS ONLY	\$ 0.00	\$ 2.56	\$ 2.56
056-0052-013-0000	SAFETY LIGHTS ONLY	\$ 0.00	\$ 2.56	\$ 2.56
056-0052-014-0000	SAFETY LIGHTS ONLY	\$ 0.00	\$ 2.56	\$ 2.56
056-0052-015-0000	SAFETY LIGHTS ONLY	\$ 0.00	\$ 2.56	\$ 2.56
056-0052-016-0000	SAFETY LIGHTS ONLY	\$ 0.00	\$ 2.56	\$ 2.56
056-0052-017-0000	SAFETY LIGHTS ONLY	\$ 0.00	\$ 2.56	\$ 2.56
056-0052-018-0000	SAFETY LIGHTS ONLY	\$ 0.00	\$ 2.56	\$ 2.56
056-0052-019-0000	SAFETY LIGHTS ONLY	\$ 0.00	\$ 2.56	\$ 2.56
056-0052-020-0000	SAFETY LIGHTS ONLY	\$ 0.00	\$ 2.56	\$ 2.56
056-0052-021-0000	SAFETY LIGHTS ONLY	\$ 0.00	\$ 2.56	\$ 2.56
056-0061-007-0000	SAFETY LIGHTS ONLY	\$ 0.00	\$ 2.56	\$ 2.56
056-0061-014-0000	SAFETY LIGHTS ONLY	\$ 0.00	\$ 2.56	\$ 2.56
056-0061-015-0000	SAFETY LIGHTS ONLY	\$ 0.00	\$ 2.56	\$ 2.56
056-0061-016-0000	SAFETY LIGHTS ONLY	\$ 0.00	\$ 2.56	\$ 2.56
056-0061-017-0000	SAFETY LIGHTS ONLY	\$ 0.00	\$ 2.56	\$ 2.56
056-0061-018-0000	SAFETY LIGHTS ONLY	\$ 0.00	\$ 2.56	\$ 2.56
056-0061-019-0000	SAFETY LIGHTS ONLY	\$ 0.00	\$ 2.56	\$ 2.56
056-0061-020-0000	SAFETY LIGHTS ONLY	\$ 0.00	\$ 2.56	\$ 2.56
056-0061-021-0000	SAFETY LIGHTS ONLY	\$ 0.00	\$ 2.56	\$ 2.56
056-0061-022-0000	SAFETY LIGHTS ONLY	\$ 0.00	\$ 2.56	\$ 2.56
056-0061-023-0000	SAFETY LIGHTS ONLY	\$ 0.00	\$ 2.56	\$ 2.56
056-0061-024-0000	SAFETY LIGHTS ONLY	\$ 0.00	\$ 2.56	\$ 2.56
056-0061-025-0000	SAFETY LIGHTS ONLY	\$ 0.00	\$ 2.56	\$ 2.56
056-0061-026-0000	SAFETY LIGHTS ONLY	\$ 0.00	\$ 2.56	\$ 2.56

ITEM 9.3.

City of Rancho Cordova
Lighting District No. 2012-1 Exhibit A to the Resolution
Fiscal Year 2023-24 Assessment Roll

ATTACHMENT 3

APN	District Classification	Street Light Charge	Safety Light Charge	Total Assessment
056-0062-001-0000	SAFETY LIGHTS ONLY	\$ 0.00	\$ 2.56	\$ 2.56
056-0062-002-0000	SAFETY LIGHTS ONLY	\$ 0.00	\$ 2.56	\$ 2.56
056-0062-003-0000	SAFETY LIGHTS ONLY	\$ 0.00	\$ 2.56	\$ 2.56
056-0062-004-0000	SAFETY LIGHTS ONLY	\$ 0.00	\$ 2.56	\$ 2.56
056-0063-001-0000	SAFETY LIGHTS ONLY	\$ 0.00	\$ 2.56	\$ 2.56
056-0063-002-0000	SAFETY LIGHTS ONLY	\$ 0.00	\$ 2.56	\$ 2.56
056-0063-005-0000	SAFETY LIGHTS ONLY	\$ 0.00	\$ 2.56	\$ 2.56
056-0063-006-0000	SAFETY LIGHTS ONLY	\$ 0.00	\$ 2.56	\$ 2.56
056-0063-008-0000	SAFETY LIGHTS ONLY	\$ 0.00	\$ 2.56	\$ 2.56
056-0063-009-0000	SAFETY LIGHTS ONLY	\$ 0.00	\$ 2.56	\$ 2.56
056-0063-010-0000	SAFETY LIGHTS ONLY	\$ 0.00	\$ 2.56	\$ 2.56
056-0063-011-0000	SAFETY LIGHTS ONLY	\$ 0.00	\$ 2.56	\$ 2.56
056-0063-012-0000	SAFETY LIGHTS ONLY	\$ 0.00	\$ 2.56	\$ 2.56
056-0063-013-0000	SAFETY LIGHTS ONLY	\$ 0.00	\$ 2.56	\$ 2.56
056-0063-014-0000	SAFETY LIGHTS ONLY	\$ 0.00	\$ 2.56	\$ 2.56
056-0063-015-0000	SAFETY LIGHTS ONLY	\$ 0.00	\$ 2.56	\$ 2.56
056-0063-016-0000	SAFETY LIGHTS ONLY	\$ 0.00	\$ 2.56	\$ 2.56
056-0064-001-0000	SAFETY LIGHTS ONLY	\$ 0.00	\$ 2.56	\$ 2.56
056-0064-006-0000	SAFETY LIGHTS ONLY	\$ 0.00	\$ 2.56	\$ 2.56
056-0064-007-0000	SAFETY LIGHTS ONLY	\$ 0.00	\$ 2.56	\$ 2.56
056-0064-008-0000	SAFETY LIGHTS ONLY	\$ 0.00	\$ 2.56	\$ 2.56
056-0064-009-0000	SAFETY LIGHTS ONLY	\$ 0.00	\$ 2.56	\$ 2.56
056-0064-010-0000	SAFETY LIGHTS ONLY	\$ 0.00	\$ 2.56	\$ 2.56
056-0064-011-0000	SAFETY LIGHTS ONLY	\$ 0.00	\$ 2.56	\$ 2.56
056-0064-012-0000	SAFETY LIGHTS ONLY	\$ 0.00	\$ 2.56	\$ 2.56
056-0064-013-0000	SAFETY LIGHTS ONLY	\$ 0.00	\$ 2.56	\$ 2.56
056-0064-014-0000	SAFETY LIGHTS ONLY	\$ 0.00	\$ 2.56	\$ 2.56
056-0064-015-0000	SAFETY LIGHTS ONLY	\$ 0.00	\$ 2.56	\$ 2.56
056-0064-016-0000	SAFETY LIGHTS ONLY	\$ 0.00	\$ 2.56	\$ 2.56
056-0064-017-0000	SAFETY LIGHTS ONLY	\$ 0.00	\$ 2.56	\$ 2.56
056-0064-018-0000	SAFETY LIGHTS ONLY	\$ 0.00	\$ 2.56	\$ 2.56
056-0064-019-0000	SAFETY LIGHTS ONLY	\$ 0.00	\$ 2.56	\$ 2.56
056-0064-020-0000	SAFETY LIGHTS ONLY	\$ 0.00	\$ 2.56	\$ 2.56
056-0064-021-0000	SAFETY LIGHTS ONLY	\$ 0.00	\$ 2.56	\$ 2.56
056-0064-022-0000	SAFETY LIGHTS ONLY	\$ 0.00	\$ 2.56	\$ 2.56
056-0071-001-0000	SAFETY LIGHTS ONLY	\$ 0.00	\$ 2.56	\$ 2.56
056-0071-002-0000	SAFETY LIGHTS ONLY	\$ 0.00	\$ 2.56	\$ 2.56
056-0071-003-0000	SAFETY LIGHTS ONLY	\$ 0.00	\$ 2.56	\$ 2.56
056-0071-004-0000	SAFETY LIGHTS ONLY	\$ 0.00	\$ 2.56	\$ 2.56
056-0071-005-0000	SAFETY LIGHTS ONLY	\$ 0.00	\$ 2.56	\$ 2.56
056-0071-006-0000	SAFETY LIGHTS ONLY	\$ 0.00	\$ 2.56	\$ 2.56
056-0071-007-0000	SAFETY LIGHTS ONLY	\$ 0.00	\$ 2.56	\$ 2.56
056-0071-008-0000	SAFETY LIGHTS ONLY	\$ 0.00	\$ 2.56	\$ 2.56
056-0071-009-0000	SAFETY LIGHTS ONLY	\$ 0.00	\$ 2.56	\$ 2.56

ITEM 9.3.

City of Rancho Cordova
Lighting District No. 2012-1 Exhibit A to the Resolution
Fiscal Year 2023-24 Assessment Roll

ATTACHMENT 3

APN	District Classification	Street Light Charge	Safety Light Charge	Total Assessment
056-0071-010-0000	SAFETY LIGHTS ONLY	\$ 0.00	\$ 2.56	\$ 2.56
056-0071-011-0000	SAFETY LIGHTS ONLY	\$ 0.00	\$ 2.56	\$ 2.56
056-0071-012-0000	SAFETY LIGHTS ONLY	\$ 0.00	\$ 2.56	\$ 2.56
056-0071-013-0000	SAFETY LIGHTS ONLY	\$ 0.00	\$ 2.56	\$ 2.56
056-0071-014-0000	SAFETY LIGHTS ONLY	\$ 0.00	\$ 2.56	\$ 2.56
056-0071-017-0000	SAFETY LIGHTS ONLY	\$ 0.00	\$ 2.56	\$ 2.56
056-0071-018-0000	SAFETY LIGHTS ONLY	\$ 0.00	\$ 2.56	\$ 2.56
056-0071-019-0000	SAFETY LIGHTS ONLY	\$ 0.00	\$ 2.56	\$ 2.56
056-0071-020-0000	SAFETY LIGHTS ONLY	\$ 0.00	\$ 2.56	\$ 2.56
056-0072-001-0000	SAFETY LIGHTS ONLY	\$ 0.00	\$ 2.56	\$ 2.56
056-0072-002-0000	SAFETY LIGHTS ONLY	\$ 0.00	\$ 2.56	\$ 2.56
056-0072-003-0000	SAFETY LIGHTS ONLY	\$ 0.00	\$ 2.56	\$ 2.56
056-0072-004-0000	SAFETY LIGHTS ONLY	\$ 0.00	\$ 2.56	\$ 2.56
056-0072-005-0000	SAFETY LIGHTS ONLY	\$ 0.00	\$ 2.56	\$ 2.56
056-0072-006-0000	SAFETY LIGHTS ONLY	\$ 0.00	\$ 2.56	\$ 2.56
056-0072-007-0000	SAFETY LIGHTS ONLY	\$ 0.00	\$ 2.56	\$ 2.56
056-0072-008-0000	SAFETY LIGHTS ONLY	\$ 0.00	\$ 2.56	\$ 2.56
056-0072-009-0000	SAFETY LIGHTS ONLY	\$ 0.00	\$ 2.56	\$ 2.56
056-0072-010-0000	SAFETY LIGHTS ONLY	\$ 0.00	\$ 2.56	\$ 2.56
056-0072-011-0000	SAFETY LIGHTS ONLY	\$ 0.00	\$ 2.56	\$ 2.56
056-0072-012-0000	SAFETY LIGHTS ONLY	\$ 0.00	\$ 2.56	\$ 2.56
056-0072-013-0000	SAFETY LIGHTS ONLY	\$ 0.00	\$ 2.56	\$ 2.56
056-0072-014-0000	SAFETY LIGHTS ONLY	\$ 0.00	\$ 2.56	\$ 2.56
056-0072-015-0000	SAFETY LIGHTS ONLY	\$ 0.00	\$ 2.56	\$ 2.56
056-0072-016-0000	SAFETY LIGHTS ONLY	\$ 0.00	\$ 2.56	\$ 2.56
056-0072-017-0000	SAFETY LIGHTS ONLY	\$ 0.00	\$ 2.56	\$ 2.56
056-0072-018-0000	SAFETY LIGHTS ONLY	\$ 0.00	\$ 2.56	\$ 2.56
056-0072-019-0000	SAFETY LIGHTS ONLY	\$ 0.00	\$ 2.56	\$ 2.56
056-0072-020-0000	SAFETY LIGHTS ONLY	\$ 0.00	\$ 2.56	\$ 2.56
056-0072-021-0000	SAFETY LIGHTS ONLY	\$ 0.00	\$ 2.56	\$ 2.56
056-0072-022-0000	SAFETY LIGHTS ONLY	\$ 0.00	\$ 2.56	\$ 2.56
056-0072-023-0000	SAFETY LIGHTS ONLY	\$ 0.00	\$ 2.56	\$ 2.56
056-0072-024-0000	SAFETY LIGHTS ONLY	\$ 0.00	\$ 2.56	\$ 2.56
056-0072-025-0000	SAFETY LIGHTS ONLY	\$ 0.00	\$ 2.56	\$ 2.56
056-0072-026-0000	SAFETY LIGHTS ONLY	\$ 0.00	\$ 2.56	\$ 2.56
056-0072-027-0000	SAFETY LIGHTS ONLY	\$ 0.00	\$ 2.56	\$ 2.56
056-0072-028-0000	SAFETY LIGHTS ONLY	\$ 0.00	\$ 2.56	\$ 2.56
056-0072-029-0000	SAFETY LIGHTS ONLY	\$ 0.00	\$ 2.56	\$ 2.56
056-0072-030-0000	SAFETY LIGHTS ONLY	\$ 0.00	\$ 2.56	\$ 2.56
056-0073-001-0000	SAFETY LIGHTS ONLY	\$ 0.00	\$ 2.56	\$ 2.56
056-0073-002-0000	SAFETY LIGHTS ONLY	\$ 0.00	\$ 2.56	\$ 2.56
056-0073-003-0000	SAFETY LIGHTS ONLY	\$ 0.00	\$ 2.56	\$ 2.56
056-0073-004-0000	SAFETY LIGHTS ONLY	\$ 0.00	\$ 2.56	\$ 2.56
056-0073-005-0000	SAFETY LIGHTS ONLY	\$ 0.00	\$ 2.56	\$ 2.56

ITEM 9.3.

City of Rancho Cordova
Lighting District No. 2012-1 Exhibit A to the Resolution
Fiscal Year 2023-24 Assessment Roll

ATTACHMENT 3

APN	District Classification	Street Light Charge	Safety Light Charge	Total Assessment
056-0073-006-0000	SAFETY LIGHTS ONLY	\$ 0.00	\$ 2.56	\$ 2.56
056-0073-007-0000	SAFETY LIGHTS ONLY	\$ 0.00	\$ 2.56	\$ 2.56
056-0073-008-0000	SAFETY LIGHTS ONLY	\$ 0.00	\$ 2.56	\$ 2.56
056-0073-009-0000	SAFETY LIGHTS ONLY	\$ 0.00	\$ 2.56	\$ 2.56
056-0073-010-0000	SAFETY LIGHTS ONLY	\$ 0.00	\$ 2.56	\$ 2.56
056-0073-011-0000	SAFETY LIGHTS ONLY	\$ 0.00	\$ 2.56	\$ 2.56
056-0073-012-0000	SAFETY LIGHTS ONLY	\$ 0.00	\$ 2.56	\$ 2.56
056-0074-001-0000	SAFETY LIGHTS ONLY	\$ 0.00	\$ 2.56	\$ 2.56
056-0075-001-0000	SAFETY LIGHTS ONLY	\$ 0.00	\$ 2.56	\$ 2.56
056-0075-002-0000	SAFETY LIGHTS ONLY	\$ 0.00	\$ 2.56	\$ 2.56
056-0075-003-0000	SAFETY LIGHTS ONLY	\$ 0.00	\$ 2.56	\$ 2.56
056-0075-004-0000	SAFETY LIGHTS ONLY	\$ 0.00	\$ 2.56	\$ 2.56
056-0075-005-0000	SAFETY LIGHTS ONLY	\$ 0.00	\$ 2.56	\$ 2.56
056-0075-006-0000	SAFETY LIGHTS ONLY	\$ 0.00	\$ 2.56	\$ 2.56
056-0075-007-0000	SAFETY LIGHTS ONLY	\$ 0.00	\$ 2.56	\$ 2.56
056-0075-008-0000	SAFETY LIGHTS ONLY	\$ 0.00	\$ 2.56	\$ 2.56
056-0075-009-0000	SAFETY LIGHTS ONLY	\$ 0.00	\$ 2.56	\$ 2.56
056-0075-010-0000	SAFETY LIGHTS ONLY	\$ 0.00	\$ 2.56	\$ 2.56
056-0081-001-0000	SAFETY LIGHTS ONLY	\$ 0.00	\$ 2.56	\$ 2.56
056-0081-002-0000	SAFETY LIGHTS ONLY	\$ 0.00	\$ 2.56	\$ 2.56
056-0081-003-0000	SAFETY LIGHTS ONLY	\$ 0.00	\$ 2.56	\$ 2.56
056-0081-004-0000	SAFETY LIGHTS ONLY	\$ 0.00	\$ 2.56	\$ 2.56
056-0081-005-0000	SAFETY LIGHTS ONLY	\$ 0.00	\$ 2.56	\$ 2.56
056-0081-006-0000	SAFETY LIGHTS ONLY	\$ 0.00	\$ 2.56	\$ 2.56
056-0081-007-0000	SAFETY LIGHTS ONLY	\$ 0.00	\$ 2.56	\$ 2.56
056-0081-008-0000	SAFETY LIGHTS ONLY	\$ 0.00	\$ 2.56	\$ 2.56
056-0081-009-0000	SAFETY LIGHTS ONLY	\$ 0.00	\$ 2.56	\$ 2.56
056-0081-010-0000	SAFETY LIGHTS ONLY	\$ 0.00	\$ 2.56	\$ 2.56
056-0081-011-0000	SAFETY LIGHTS ONLY	\$ 0.00	\$ 2.56	\$ 2.56
056-0081-012-0000	SAFETY LIGHTS ONLY	\$ 0.00	\$ 2.56	\$ 2.56
056-0081-013-0000	SAFETY LIGHTS ONLY	\$ 0.00	\$ 2.56	\$ 2.56
056-0081-014-0000	SAFETY LIGHTS ONLY	\$ 0.00	\$ 2.56	\$ 2.56
056-0081-015-0000	SAFETY LIGHTS ONLY	\$ 0.00	\$ 2.56	\$ 2.56
056-0081-016-0000	SAFETY LIGHTS ONLY	\$ 0.00	\$ 2.56	\$ 2.56
056-0082-001-0000	SAFETY LIGHTS ONLY	\$ 0.00	\$ 2.56	\$ 2.56
056-0082-002-0000	SAFETY LIGHTS ONLY	\$ 0.00	\$ 2.56	\$ 2.56
056-0082-003-0000	SAFETY LIGHTS ONLY	\$ 0.00	\$ 2.56	\$ 2.56
056-0082-004-0000	SAFETY LIGHTS ONLY	\$ 0.00	\$ 2.56	\$ 2.56
056-0082-005-0000	SAFETY LIGHTS ONLY	\$ 0.00	\$ 2.56	\$ 2.56
056-0082-006-0000	SAFETY LIGHTS ONLY	\$ 0.00	\$ 2.56	\$ 2.56
056-0082-007-0000	SAFETY LIGHTS ONLY	\$ 0.00	\$ 2.56	\$ 2.56
056-0082-008-0000	SAFETY LIGHTS ONLY	\$ 0.00	\$ 2.56	\$ 2.56
056-0082-009-0000	SAFETY LIGHTS ONLY	\$ 0.00	\$ 2.56	\$ 2.56
056-0082-010-0000	SAFETY LIGHTS ONLY	\$ 0.00	\$ 2.56	\$ 2.56

ITEM 9.3.

City of Rancho Cordova
Lighting District No. 2012-1 Exhibit A to the Resolution
Fiscal Year 2023-24 Assessment Roll

ATTACHMENT 3

APN	District Classification	Street Light Charge	Safety Light Charge	Total Assessment
056-0083-002-0000	SAFETY LIGHTS ONLY	\$ 0.00	\$ 2.56	\$ 2.56
056-0083-004-0000	SAFETY LIGHTS ONLY	\$ 0.00	\$ 2.56	\$ 2.56
056-0083-005-0000	SAFETY LIGHTS ONLY	\$ 0.00	\$ 2.56	\$ 2.56
056-0083-006-0000	SAFETY LIGHTS ONLY	\$ 0.00	\$ 2.56	\$ 2.56
056-0083-007-0000	SAFETY LIGHTS ONLY	\$ 0.00	\$ 2.56	\$ 2.56
056-0083-008-0000	SAFETY LIGHTS ONLY	\$ 0.00	\$ 2.56	\$ 2.56
056-0083-009-0000	SAFETY LIGHTS ONLY	\$ 0.00	\$ 2.56	\$ 2.56
056-0083-010-0000	SAFETY LIGHTS ONLY	\$ 0.00	\$ 2.56	\$ 2.56
056-0083-011-0000	SAFETY LIGHTS ONLY	\$ 0.00	\$ 2.56	\$ 2.56
056-0083-012-0000	SAFETY LIGHTS ONLY	\$ 0.00	\$ 2.56	\$ 2.56
056-0083-015-0000	SAFETY LIGHTS ONLY	\$ 0.00	\$ 2.56	\$ 2.56
056-0083-016-0000	SAFETY LIGHTS ONLY	\$ 0.00	\$ 2.56	\$ 2.56
056-0083-019-0000	SAFETY LIGHTS ONLY	\$ 0.00	\$ 2.56	\$ 2.56
056-0084-001-0000	SAFETY LIGHTS ONLY	\$ 0.00	\$ 2.56	\$ 2.56
056-0084-002-0000	SAFETY LIGHTS ONLY	\$ 0.00	\$ 2.56	\$ 2.56
056-0084-003-0000	SAFETY LIGHTS ONLY	\$ 0.00	\$ 2.56	\$ 2.56
056-0084-004-0000	SAFETY LIGHTS ONLY	\$ 0.00	\$ 2.56	\$ 2.56
056-0084-005-0000	SAFETY LIGHTS ONLY	\$ 0.00	\$ 2.56	\$ 2.56
056-0084-006-0000	SAFETY LIGHTS ONLY	\$ 0.00	\$ 2.56	\$ 2.56
056-0084-007-0000	SAFETY LIGHTS ONLY	\$ 0.00	\$ 2.56	\$ 2.56
056-0084-008-0000	SAFETY LIGHTS ONLY	\$ 0.00	\$ 2.56	\$ 2.56
056-0084-009-0000	SAFETY LIGHTS ONLY	\$ 0.00	\$ 2.56	\$ 2.56
056-0084-010-0000	SAFETY LIGHTS ONLY	\$ 0.00	\$ 2.56	\$ 2.56
056-0085-001-0000	SAFETY LIGHTS ONLY	\$ 0.00	\$ 2.56	\$ 2.56
056-0085-002-0000	SAFETY LIGHTS ONLY	\$ 0.00	\$ 2.56	\$ 2.56
056-0085-003-0000	SAFETY LIGHTS ONLY	\$ 0.00	\$ 2.56	\$ 2.56
056-0085-004-0000	SAFETY LIGHTS ONLY	\$ 0.00	\$ 2.56	\$ 2.56
056-0086-001-0000	SAFETY LIGHTS ONLY	\$ 0.00	\$ 2.56	\$ 2.56
056-0086-002-0000	SAFETY LIGHTS ONLY	\$ 0.00	\$ 2.56	\$ 2.56
056-0086-003-0000	SAFETY LIGHTS ONLY	\$ 0.00	\$ 2.56	\$ 2.56
056-0086-004-0000	SAFETY LIGHTS ONLY	\$ 0.00	\$ 2.56	\$ 2.56
056-0086-005-0000	SAFETY LIGHTS ONLY	\$ 0.00	\$ 2.56	\$ 2.56
056-0086-006-0000	SAFETY LIGHTS ONLY	\$ 0.00	\$ 2.56	\$ 2.56
056-0086-007-0000	SAFETY LIGHTS ONLY	\$ 0.00	\$ 2.56	\$ 2.56
056-0086-008-0000	SAFETY LIGHTS ONLY	\$ 0.00	\$ 2.56	\$ 2.56
056-0086-009-0000	SAFETY LIGHTS ONLY	\$ 0.00	\$ 2.56	\$ 2.56
056-0091-001-0000	SAFETY LIGHTS ONLY	\$ 0.00	\$ 2.56	\$ 2.56
056-0091-002-0000	SAFETY LIGHTS ONLY	\$ 0.00	\$ 2.56	\$ 2.56
056-0091-003-0000	SAFETY LIGHTS ONLY	\$ 0.00	\$ 2.56	\$ 2.56
056-0091-004-0000	SAFETY LIGHTS ONLY	\$ 0.00	\$ 2.56	\$ 2.56
056-0091-005-0000	SAFETY LIGHTS ONLY	\$ 0.00	\$ 2.56	\$ 2.56
056-0091-006-0000	SAFETY LIGHTS ONLY	\$ 0.00	\$ 2.56	\$ 2.56
056-0091-007-0000	SAFETY LIGHTS ONLY	\$ 0.00	\$ 2.56	\$ 2.56
056-0091-008-0000	SAFETY LIGHTS ONLY	\$ 0.00	\$ 2.56	\$ 2.56

ITEM 9.3.

City of Rancho Cordova
Lighting District No. 2012-1 Exhibit A to the Resolution
Fiscal Year 2023-24 Assessment Roll

ATTACHMENT 3

APN	District Classification	Street Light Charge	Safety Light Charge	Total Assessment
056-0091-009-0000	SAFETY LIGHTS ONLY	\$ 0.00	\$ 2.56	\$ 2.56
056-0091-010-0000	SAFETY LIGHTS ONLY	\$ 0.00	\$ 2.56	\$ 2.56
056-0091-011-0000	SAFETY LIGHTS ONLY	\$ 0.00	\$ 2.56	\$ 2.56
056-0091-012-0000	SAFETY LIGHTS ONLY	\$ 0.00	\$ 2.56	\$ 2.56
056-0091-013-0000	SAFETY LIGHTS ONLY	\$ 0.00	\$ 2.56	\$ 2.56
056-0091-014-0000	SAFETY LIGHTS ONLY	\$ 0.00	\$ 2.56	\$ 2.56
056-0091-015-0000	SAFETY LIGHTS ONLY	\$ 0.00	\$ 2.56	\$ 2.56
056-0091-016-0000	SAFETY LIGHTS ONLY	\$ 0.00	\$ 2.56	\$ 2.56
056-0091-017-0000	SAFETY LIGHTS ONLY	\$ 0.00	\$ 2.56	\$ 2.56
056-0091-018-0000	SAFETY LIGHTS ONLY	\$ 0.00	\$ 2.56	\$ 2.56
056-0091-019-0000	SAFETY LIGHTS ONLY	\$ 0.00	\$ 2.56	\$ 2.56
056-0091-020-0000	SAFETY LIGHTS ONLY	\$ 0.00	\$ 2.56	\$ 2.56
056-0091-021-0000	SAFETY LIGHTS ONLY	\$ 0.00	\$ 2.56	\$ 2.56
056-0091-022-0000	SAFETY LIGHTS ONLY	\$ 0.00	\$ 2.56	\$ 2.56
056-0091-023-0000	SAFETY LIGHTS ONLY	\$ 0.00	\$ 2.56	\$ 2.56
056-0092-001-0000	SAFETY LIGHTS ONLY	\$ 0.00	\$ 2.56	\$ 2.56
056-0092-002-0000	SAFETY LIGHTS ONLY	\$ 0.00	\$ 2.56	\$ 2.56
056-0092-003-0000	SAFETY LIGHTS ONLY	\$ 0.00	\$ 2.56	\$ 2.56
056-0092-004-0000	SAFETY LIGHTS ONLY	\$ 0.00	\$ 2.56	\$ 2.56
056-0092-005-0000	SAFETY LIGHTS ONLY	\$ 0.00	\$ 2.56	\$ 2.56
056-0092-006-0000	SAFETY LIGHTS ONLY	\$ 0.00	\$ 2.56	\$ 2.56
056-0092-007-0000	SAFETY LIGHTS ONLY	\$ 0.00	\$ 2.56	\$ 2.56
056-0092-008-0000	SAFETY LIGHTS ONLY	\$ 0.00	\$ 2.56	\$ 2.56
056-0092-009-0000	SAFETY LIGHTS ONLY	\$ 0.00	\$ 2.56	\$ 2.56
056-0092-010-0000	SAFETY LIGHTS ONLY	\$ 0.00	\$ 2.56	\$ 2.56
056-0092-011-0000	SAFETY LIGHTS ONLY	\$ 0.00	\$ 2.56	\$ 2.56
056-0092-012-0000	SAFETY LIGHTS ONLY	\$ 0.00	\$ 2.56	\$ 2.56
056-0092-013-0000	SAFETY LIGHTS ONLY	\$ 0.00	\$ 2.56	\$ 2.56
056-0092-014-0000	SAFETY LIGHTS ONLY	\$ 0.00	\$ 2.56	\$ 2.56
056-0092-015-0000	SAFETY LIGHTS ONLY	\$ 0.00	\$ 2.56	\$ 2.56
056-0093-001-0000	SAFETY LIGHTS ONLY	\$ 0.00	\$ 2.56	\$ 2.56
056-0093-005-0000	SAFETY LIGHTS ONLY	\$ 0.00	\$ 2.56	\$ 2.56
056-0093-006-0000	SAFETY LIGHTS ONLY	\$ 0.00	\$ 2.56	\$ 2.56
056-0094-001-0000	SAFETY LIGHTS ONLY	\$ 0.00	\$ 2.56	\$ 2.56
056-0094-002-0000	SAFETY LIGHTS ONLY	\$ 0.00	\$ 2.56	\$ 2.56
056-0094-003-0000	SAFETY LIGHTS ONLY	\$ 0.00	\$ 2.56	\$ 2.56
056-0094-004-0000	SAFETY LIGHTS ONLY	\$ 0.00	\$ 2.56	\$ 2.56
056-0095-001-0000	SAFETY LIGHTS ONLY	\$ 0.00	\$ 2.56	\$ 2.56
056-0095-002-0000	SAFETY LIGHTS ONLY	\$ 0.00	\$ 2.56	\$ 2.56
056-0095-003-0000	SAFETY LIGHTS ONLY	\$ 0.00	\$ 2.56	\$ 2.56
056-0096-001-0000	SAFETY LIGHTS ONLY	\$ 0.00	\$ 2.56	\$ 2.56
056-0096-002-0000	SAFETY LIGHTS ONLY	\$ 0.00	\$ 2.56	\$ 2.56
056-0096-003-0000	SAFETY LIGHTS ONLY	\$ 0.00	\$ 2.56	\$ 2.56
056-0096-004-0000	SAFETY LIGHTS ONLY	\$ 0.00	\$ 2.56	\$ 2.56

ITEM 9.3.

City of Rancho Cordova
Lighting District No. 2012-1 Exhibit A to the Resolution
Fiscal Year 2023-24 Assessment Roll

ATTACHMENT 3

APN	District Classification	Street Light Charge	Safety Light Charge	Total Assessment
056-0096-005-0000	SAFETY LIGHTS ONLY	\$ 0.00	\$ 2.56	\$ 2.56
056-0097-001-0000	SAFETY LIGHTS ONLY	\$ 0.00	\$ 2.56	\$ 2.56
056-0097-002-0000	SAFETY LIGHTS ONLY	\$ 0.00	\$ 2.56	\$ 2.56
056-0101-001-0000	SAFETY LIGHTS ONLY	\$ 0.00	\$ 2.56	\$ 2.56
056-0101-002-0000	SAFETY LIGHTS ONLY	\$ 0.00	\$ 2.56	\$ 2.56
056-0101-003-0000	SAFETY LIGHTS ONLY	\$ 0.00	\$ 2.56	\$ 2.56
056-0101-004-0000	SAFETY LIGHTS ONLY	\$ 0.00	\$ 2.56	\$ 2.56
056-0101-005-0000	SAFETY LIGHTS ONLY	\$ 0.00	\$ 2.56	\$ 2.56
056-0101-006-0000	SAFETY LIGHTS ONLY	\$ 0.00	\$ 2.56	\$ 2.56
056-0101-007-0000	SAFETY LIGHTS ONLY	\$ 0.00	\$ 2.56	\$ 2.56
056-0101-008-0000	SAFETY LIGHTS ONLY	\$ 0.00	\$ 2.56	\$ 2.56
056-0101-009-0000	SAFETY LIGHTS ONLY	\$ 0.00	\$ 2.56	\$ 2.56
056-0101-010-0000	SAFETY LIGHTS ONLY	\$ 0.00	\$ 2.56	\$ 2.56
056-0101-011-0000	SAFETY LIGHTS ONLY	\$ 0.00	\$ 2.56	\$ 2.56
056-0101-012-0000	SAFETY LIGHTS ONLY	\$ 0.00	\$ 2.56	\$ 2.56
056-0101-013-0000	SAFETY LIGHTS ONLY	\$ 0.00	\$ 2.56	\$ 2.56
056-0101-014-0000	SAFETY LIGHTS ONLY	\$ 0.00	\$ 2.56	\$ 2.56
056-0101-015-0000	SAFETY LIGHTS ONLY	\$ 0.00	\$ 2.56	\$ 2.56
056-0101-016-0000	SAFETY LIGHTS ONLY	\$ 0.00	\$ 2.56	\$ 2.56
056-0101-017-0000	SAFETY LIGHTS ONLY	\$ 0.00	\$ 2.56	\$ 2.56
056-0101-018-0000	SAFETY LIGHTS ONLY	\$ 0.00	\$ 2.56	\$ 2.56
056-0101-019-0000	SAFETY LIGHTS ONLY	\$ 0.00	\$ 2.56	\$ 2.56
056-0101-020-0000	SAFETY LIGHTS ONLY	\$ 0.00	\$ 2.56	\$ 2.56
056-0101-021-0000	SAFETY LIGHTS ONLY	\$ 0.00	\$ 2.56	\$ 2.56
056-0101-022-0000	SAFETY LIGHTS ONLY	\$ 0.00	\$ 2.56	\$ 2.56
056-0101-023-0000	SAFETY LIGHTS ONLY	\$ 0.00	\$ 2.56	\$ 2.56
056-0101-024-0000	SAFETY LIGHTS ONLY	\$ 0.00	\$ 2.56	\$ 2.56
056-0101-025-0000	SAFETY LIGHTS ONLY	\$ 0.00	\$ 2.56	\$ 2.56
056-0101-026-0000	SAFETY LIGHTS ONLY	\$ 0.00	\$ 2.56	\$ 2.56
056-0101-027-0000	SAFETY LIGHTS ONLY	\$ 0.00	\$ 2.56	\$ 2.56
056-0101-028-0000	SAFETY LIGHTS ONLY	\$ 0.00	\$ 2.56	\$ 2.56
056-0101-029-0000	SAFETY LIGHTS ONLY	\$ 0.00	\$ 2.56	\$ 2.56
056-0101-030-0000	SAFETY LIGHTS ONLY	\$ 0.00	\$ 2.56	\$ 2.56
056-0101-031-0000	SAFETY LIGHTS ONLY	\$ 0.00	\$ 2.56	\$ 2.56
056-0101-032-0000	SAFETY LIGHTS ONLY	\$ 0.00	\$ 2.56	\$ 2.56
056-0102-001-0000	SAFETY LIGHTS ONLY	\$ 0.00	\$ 2.56	\$ 2.56
056-0102-002-0000	SAFETY LIGHTS ONLY	\$ 0.00	\$ 2.56	\$ 2.56
056-0102-003-0000	SAFETY LIGHTS ONLY	\$ 0.00	\$ 2.56	\$ 2.56
056-0102-004-0000	SAFETY LIGHTS ONLY	\$ 0.00	\$ 2.56	\$ 2.56
056-0102-005-0000	SAFETY LIGHTS ONLY	\$ 0.00	\$ 2.56	\$ 2.56
056-0102-006-0000	SAFETY LIGHTS ONLY	\$ 0.00	\$ 2.56	\$ 2.56
056-0102-007-0000	SAFETY LIGHTS ONLY	\$ 0.00	\$ 2.56	\$ 2.56
056-0102-008-0000	SAFETY LIGHTS ONLY	\$ 0.00	\$ 2.56	\$ 2.56
056-0102-009-0000	SAFETY LIGHTS ONLY	\$ 0.00	\$ 2.56	\$ 2.56

ITEM 9.3.

City of Rancho Cordova
Lighting District No. 2012-1 Exhibit A to the Resolution
Fiscal Year 2023-24 Assessment Roll

ATTACHMENT 3

APN	District Classification	Street Light Charge	Safety Light Charge	Total Assessment
056-0102-010-0000	SAFETY LIGHTS ONLY	\$ 0.00	\$ 2.56	\$ 2.56
056-0102-011-0000	SAFETY LIGHTS ONLY	\$ 0.00	\$ 2.56	\$ 2.56
056-0111-001-0000	SAFETY LIGHTS ONLY	\$ 0.00	\$ 2.56	\$ 2.56
056-0111-002-0000	SAFETY LIGHTS ONLY	\$ 0.00	\$ 2.56	\$ 2.56
056-0111-009-0000	SAFETY LIGHTS ONLY	\$ 0.00	\$ 2.56	\$ 2.56
056-0111-010-0000	SAFETY LIGHTS ONLY	\$ 0.00	\$ 2.56	\$ 2.56
056-0111-011-0000	SAFETY LIGHTS ONLY	\$ 0.00	\$ 2.56	\$ 2.56
056-0111-012-0000	SAFETY LIGHTS ONLY	\$ 0.00	\$ 2.56	\$ 2.56
056-0111-013-0000	SAFETY LIGHTS ONLY	\$ 0.00	\$ 2.56	\$ 2.56
056-0111-014-0000	SAFETY LIGHTS ONLY	\$ 0.00	\$ 2.56	\$ 2.56
056-0111-015-0000	SAFETY LIGHTS ONLY	\$ 0.00	\$ 2.56	\$ 2.56
056-0111-016-0000	SAFETY LIGHTS ONLY	\$ 0.00	\$ 2.56	\$ 2.56
056-0111-017-0000	SAFETY LIGHTS ONLY	\$ 0.00	\$ 2.56	\$ 2.56
056-0111-018-0000	SAFETY LIGHTS ONLY	\$ 0.00	\$ 2.56	\$ 2.56
056-0111-019-0000	SAFETY LIGHTS ONLY	\$ 0.00	\$ 2.56	\$ 2.56
056-0112-001-0000	SAFETY LIGHTS ONLY	\$ 0.00	\$ 2.56	\$ 2.56
056-0112-002-0000	SAFETY LIGHTS ONLY	\$ 0.00	\$ 2.56	\$ 2.56
056-0112-003-0000	SAFETY LIGHTS ONLY	\$ 0.00	\$ 2.56	\$ 2.56
056-0112-004-0000	SAFETY LIGHTS ONLY	\$ 0.00	\$ 2.56	\$ 2.56
056-0112-005-0000	SAFETY LIGHTS ONLY	\$ 0.00	\$ 2.56	\$ 2.56
056-0112-006-0000	SAFETY LIGHTS ONLY	\$ 0.00	\$ 2.56	\$ 2.56
056-0112-007-0000	SAFETY LIGHTS ONLY	\$ 0.00	\$ 2.56	\$ 2.56
056-0112-008-0000	SAFETY LIGHTS ONLY	\$ 0.00	\$ 2.56	\$ 2.56
056-0112-009-0000	SAFETY LIGHTS ONLY	\$ 0.00	\$ 2.56	\$ 2.56
056-0112-010-0000	SAFETY LIGHTS ONLY	\$ 0.00	\$ 2.56	\$ 2.56
056-0112-011-0000	SAFETY LIGHTS ONLY	\$ 0.00	\$ 2.56	\$ 2.56
056-0112-012-0000	SAFETY LIGHTS ONLY	\$ 0.00	\$ 2.56	\$ 2.56
056-0112-013-0000	SAFETY LIGHTS ONLY	\$ 0.00	\$ 2.56	\$ 2.56
056-0112-014-0000	SAFETY LIGHTS ONLY	\$ 0.00	\$ 2.56	\$ 2.56
056-0112-015-0000	SAFETY LIGHTS ONLY	\$ 0.00	\$ 2.56	\$ 2.56
056-0112-016-0000	SAFETY LIGHTS ONLY	\$ 0.00	\$ 2.56	\$ 2.56
056-0112-017-0000	SAFETY LIGHTS ONLY	\$ 0.00	\$ 2.56	\$ 2.56
056-0112-018-0000	SAFETY LIGHTS ONLY	\$ 0.00	\$ 2.56	\$ 2.56
056-0112-019-0000	SAFETY LIGHTS ONLY	\$ 0.00	\$ 2.56	\$ 2.56
056-0112-020-0000	SAFETY LIGHTS ONLY	\$ 0.00	\$ 2.56	\$ 2.56
056-0112-021-0000	SAFETY LIGHTS ONLY	\$ 0.00	\$ 2.56	\$ 2.56
056-0112-022-0000	SAFETY LIGHTS ONLY	\$ 0.00	\$ 2.56	\$ 2.56
056-0112-023-0000	SAFETY LIGHTS ONLY	\$ 0.00	\$ 2.56	\$ 2.56
056-0112-024-0000	SAFETY LIGHTS ONLY	\$ 0.00	\$ 2.56	\$ 2.56
056-0112-025-0000	SAFETY LIGHTS ONLY	\$ 0.00	\$ 2.56	\$ 2.56
056-0112-026-0000	SAFETY LIGHTS ONLY	\$ 0.00	\$ 2.56	\$ 2.56
056-0112-027-0000	SAFETY LIGHTS ONLY	\$ 0.00	\$ 2.56	\$ 2.56
056-0113-001-0000	SAFETY LIGHTS ONLY	\$ 0.00	\$ 2.56	\$ 2.56
056-0113-002-0000	SAFETY LIGHTS ONLY	\$ 0.00	\$ 2.56	\$ 2.56

ITEM 9.3.

City of Rancho Cordova
Lighting District No. 2012-1 Exhibit A to the Resolution
Fiscal Year 2023-24 Assessment Roll

ATTACHMENT 3

APN	District Classification	Street Light Charge	Safety Light Charge	Total Assessment
056-0113-003-0000	SAFETY LIGHTS ONLY	\$ 0.00	\$ 2.56	\$ 2.56
056-0113-004-0000	SAFETY LIGHTS ONLY	\$ 0.00	\$ 2.56	\$ 2.56
056-0113-005-0000	SAFETY LIGHTS ONLY	\$ 0.00	\$ 2.56	\$ 2.56
056-0113-006-0000	SAFETY LIGHTS ONLY	\$ 0.00	\$ 2.56	\$ 2.56
056-0113-007-0000	SAFETY LIGHTS ONLY	\$ 0.00	\$ 2.56	\$ 2.56
056-0114-001-0000	SAFETY LIGHTS ONLY	\$ 0.00	\$ 2.56	\$ 2.56
056-0114-002-0000	SAFETY LIGHTS ONLY	\$ 0.00	\$ 2.56	\$ 2.56
056-0114-003-0000	SAFETY LIGHTS ONLY	\$ 0.00	\$ 2.56	\$ 2.56
056-0114-004-0000	SAFETY LIGHTS ONLY	\$ 0.00	\$ 2.56	\$ 2.56
056-0114-005-0000	SAFETY LIGHTS ONLY	\$ 0.00	\$ 2.56	\$ 2.56
056-0114-006-0000	SAFETY LIGHTS ONLY	\$ 0.00	\$ 2.56	\$ 2.56
056-0114-007-0000	SAFETY LIGHTS ONLY	\$ 0.00	\$ 2.56	\$ 2.56
056-0114-008-0000	SAFETY LIGHTS ONLY	\$ 0.00	\$ 2.56	\$ 2.56
056-0115-001-0000	SAFETY LIGHTS ONLY	\$ 0.00	\$ 2.56	\$ 2.56
056-0115-002-0000	SAFETY LIGHTS ONLY	\$ 0.00	\$ 2.56	\$ 2.56
056-0115-003-0000	SAFETY LIGHTS ONLY	\$ 0.00	\$ 2.56	\$ 2.56
056-0115-004-0000	SAFETY LIGHTS ONLY	\$ 0.00	\$ 2.56	\$ 2.56
056-0115-005-0000	SAFETY LIGHTS ONLY	\$ 0.00	\$ 2.56	\$ 2.56
056-0115-006-0000	SAFETY LIGHTS ONLY	\$ 0.00	\$ 2.56	\$ 2.56
056-0116-001-0000	SAFETY LIGHTS ONLY	\$ 0.00	\$ 2.56	\$ 2.56
056-0116-002-0000	SAFETY LIGHTS ONLY	\$ 0.00	\$ 2.56	\$ 2.56
056-0116-003-0000	SAFETY LIGHTS ONLY	\$ 0.00	\$ 2.56	\$ 2.56
056-0116-004-0000	SAFETY LIGHTS ONLY	\$ 0.00	\$ 2.56	\$ 2.56
056-0116-005-0000	SAFETY LIGHTS ONLY	\$ 0.00	\$ 2.56	\$ 2.56
056-0116-006-0000	SAFETY LIGHTS ONLY	\$ 0.00	\$ 2.56	\$ 2.56
056-0116-007-0000	SAFETY LIGHTS ONLY	\$ 0.00	\$ 2.56	\$ 2.56
056-0116-008-0000	SAFETY LIGHTS ONLY	\$ 0.00	\$ 2.56	\$ 2.56
056-0116-009-0000	SAFETY LIGHTS ONLY	\$ 0.00	\$ 2.56	\$ 2.56
056-0116-010-0000	SAFETY LIGHTS ONLY	\$ 0.00	\$ 2.56	\$ 2.56
056-0122-001-0000	SAFETY LIGHTS ONLY	\$ 0.00	\$ 2.56	\$ 2.56
056-0122-002-0000	SAFETY LIGHTS ONLY	\$ 0.00	\$ 2.56	\$ 2.56
056-0122-003-0000	SAFETY LIGHTS ONLY	\$ 0.00	\$ 2.56	\$ 2.56
056-0122-004-0000	SAFETY LIGHTS ONLY	\$ 0.00	\$ 2.56	\$ 2.56
056-0122-005-0000	SAFETY LIGHTS ONLY	\$ 0.00	\$ 2.56	\$ 2.56
056-0122-006-0000	SAFETY LIGHTS ONLY	\$ 0.00	\$ 2.56	\$ 2.56
056-0122-007-0000	SAFETY LIGHTS ONLY	\$ 0.00	\$ 2.56	\$ 2.56
056-0122-008-0000	SAFETY LIGHTS ONLY	\$ 0.00	\$ 2.56	\$ 2.56
056-0122-009-0000	SAFETY LIGHTS ONLY	\$ 0.00	\$ 2.56	\$ 2.56
056-0123-001-0000	SAFETY LIGHTS ONLY	\$ 0.00	\$ 2.56	\$ 2.56
056-0123-002-0000	SAFETY LIGHTS ONLY	\$ 0.00	\$ 2.56	\$ 2.56
056-0123-003-0000	SAFETY LIGHTS ONLY	\$ 0.00	\$ 2.56	\$ 2.56
056-0123-004-0000	SAFETY LIGHTS ONLY	\$ 0.00	\$ 2.56	\$ 2.56
056-0123-005-0000	SAFETY LIGHTS ONLY	\$ 0.00	\$ 2.56	\$ 2.56
056-0123-006-0000	SAFETY LIGHTS ONLY	\$ 0.00	\$ 2.56	\$ 2.56

ITEM 9.3.

City of Rancho Cordova
Lighting District No. 2012-1 Exhibit A to the Resolution
Fiscal Year 2023-24 Assessment Roll

ATTACHMENT 3

APN	District Classification	Street Light Charge	Safety Light Charge	Total Assessment
056-0123-007-0000	SAFETY LIGHTS ONLY	\$ 0.00	\$ 2.56	\$ 2.56
056-0123-008-0000	SAFETY LIGHTS ONLY	\$ 0.00	\$ 2.56	\$ 2.56
056-0123-009-0000	SAFETY LIGHTS ONLY	\$ 0.00	\$ 2.56	\$ 2.56
056-0123-010-0000	SAFETY LIGHTS ONLY	\$ 0.00	\$ 2.56	\$ 2.56
056-0123-011-0000	SAFETY LIGHTS ONLY	\$ 0.00	\$ 2.56	\$ 2.56
056-0123-012-0000	SAFETY LIGHTS ONLY	\$ 0.00	\$ 2.56	\$ 2.56
056-0123-013-0000	SAFETY LIGHTS ONLY	\$ 0.00	\$ 2.56	\$ 2.56
056-0123-014-0000	SAFETY LIGHTS ONLY	\$ 0.00	\$ 2.56	\$ 2.56
056-0123-015-0000	SAFETY LIGHTS ONLY	\$ 0.00	\$ 2.56	\$ 2.56
056-0123-016-0000	SAFETY LIGHTS ONLY	\$ 0.00	\$ 2.56	\$ 2.56
056-0123-017-0000	SAFETY LIGHTS ONLY	\$ 0.00	\$ 2.56	\$ 2.56
056-0123-018-0000	SAFETY LIGHTS ONLY	\$ 0.00	\$ 2.56	\$ 2.56
056-0123-019-0000	SAFETY LIGHTS ONLY	\$ 0.00	\$ 2.56	\$ 2.56
056-0123-020-0000	SAFETY LIGHTS ONLY	\$ 0.00	\$ 2.56	\$ 2.56
056-0123-021-0000	SAFETY LIGHTS ONLY	\$ 0.00	\$ 2.56	\$ 2.56
056-0123-022-0000	SAFETY LIGHTS ONLY	\$ 0.00	\$ 2.56	\$ 2.56
056-0123-023-0000	SAFETY LIGHTS ONLY	\$ 0.00	\$ 2.56	\$ 2.56
056-0123-024-0000	SAFETY LIGHTS ONLY	\$ 0.00	\$ 2.56	\$ 2.56
056-0123-025-0000	SAFETY LIGHTS ONLY	\$ 0.00	\$ 2.56	\$ 2.56
056-0124-001-0000	SAFETY LIGHTS ONLY	\$ 0.00	\$ 2.56	\$ 2.56
056-0125-001-0000	SAFETY LIGHTS ONLY	\$ 0.00	\$ 2.56	\$ 2.56
056-0125-002-0000	SAFETY LIGHTS ONLY	\$ 0.00	\$ 2.56	\$ 2.56
056-0125-003-0000	SAFETY LIGHTS ONLY	\$ 0.00	\$ 2.56	\$ 2.56
056-0127-001-0000	SAFETY LIGHTS ONLY	\$ 0.00	\$ 2.56	\$ 2.56
056-0127-002-0000	SAFETY LIGHTS ONLY	\$ 0.00	\$ 2.56	\$ 2.56
056-0131-001-0000	SAFETY LIGHTS ONLY	\$ 0.00	\$ 2.56	\$ 2.56
056-0131-002-0000	SAFETY LIGHTS ONLY	\$ 0.00	\$ 2.56	\$ 2.56
056-0131-003-0000	SAFETY LIGHTS ONLY	\$ 0.00	\$ 2.56	\$ 2.56
056-0131-004-0000	SAFETY LIGHTS ONLY	\$ 0.00	\$ 2.56	\$ 2.56
056-0131-005-0000	SAFETY LIGHTS ONLY	\$ 0.00	\$ 2.56	\$ 2.56
056-0131-006-0000	SAFETY LIGHTS ONLY	\$ 0.00	\$ 2.56	\$ 2.56
056-0131-007-0000	SAFETY LIGHTS ONLY	\$ 0.00	\$ 2.56	\$ 2.56
056-0131-008-0000	SAFETY LIGHTS ONLY	\$ 0.00	\$ 2.56	\$ 2.56
056-0131-009-0000	SAFETY LIGHTS ONLY	\$ 0.00	\$ 2.56	\$ 2.56
056-0131-010-0000	SAFETY LIGHTS ONLY	\$ 0.00	\$ 2.56	\$ 2.56
056-0131-011-0000	SAFETY LIGHTS ONLY	\$ 0.00	\$ 2.56	\$ 2.56
056-0131-012-0000	SAFETY LIGHTS ONLY	\$ 0.00	\$ 2.56	\$ 2.56
056-0132-001-0000	SAFETY LIGHTS ONLY	\$ 0.00	\$ 2.56	\$ 2.56
056-0132-002-0000	SAFETY LIGHTS ONLY	\$ 0.00	\$ 2.56	\$ 2.56
056-0132-003-0000	SAFETY LIGHTS ONLY	\$ 0.00	\$ 2.56	\$ 2.56
056-0132-004-0000	SAFETY LIGHTS ONLY	\$ 0.00	\$ 2.56	\$ 2.56
056-0132-005-0000	SAFETY LIGHTS ONLY	\$ 0.00	\$ 2.56	\$ 2.56
056-0132-006-0000	SAFETY LIGHTS ONLY	\$ 0.00	\$ 2.56	\$ 2.56
056-0132-007-0000	SAFETY LIGHTS ONLY	\$ 0.00	\$ 2.56	\$ 2.56

ITEM 9.3.

City of Rancho Cordova
Lighting District No. 2012-1 Exhibit A to the Resolution
Fiscal Year 2023-24 Assessment Roll

ATTACHMENT 3

APN	District Classification	Street Light Charge	Safety Light Charge	Total Assessment
056-0132-008-0000	SAFETY LIGHTS ONLY	\$ 0.00	\$ 2.56	\$ 2.56
056-0132-009-0000	SAFETY LIGHTS ONLY	\$ 0.00	\$ 2.56	\$ 2.56
056-0132-010-0000	SAFETY LIGHTS ONLY	\$ 0.00	\$ 2.56	\$ 2.56
056-0132-011-0000	SAFETY LIGHTS ONLY	\$ 0.00	\$ 2.56	\$ 2.56
056-0132-012-0000	SAFETY LIGHTS ONLY	\$ 0.00	\$ 2.56	\$ 2.56
056-0132-013-0000	SAFETY LIGHTS ONLY	\$ 0.00	\$ 2.56	\$ 2.56
056-0132-014-0000	SAFETY LIGHTS ONLY	\$ 0.00	\$ 2.56	\$ 2.56
056-0132-015-0000	SAFETY LIGHTS ONLY	\$ 0.00	\$ 2.56	\$ 2.56
056-0132-016-0000	SAFETY LIGHTS ONLY	\$ 0.00	\$ 2.56	\$ 2.56
056-0132-017-0000	SAFETY LIGHTS ONLY	\$ 0.00	\$ 2.56	\$ 2.56
056-0132-018-0000	SAFETY LIGHTS ONLY	\$ 0.00	\$ 2.56	\$ 2.56
056-0133-001-0000	SAFETY LIGHTS ONLY	\$ 0.00	\$ 2.56	\$ 2.56
056-0133-002-0000	SAFETY LIGHTS ONLY	\$ 0.00	\$ 2.56	\$ 2.56
056-0133-003-0000	SAFETY LIGHTS ONLY	\$ 0.00	\$ 2.56	\$ 2.56
056-0133-004-0000	SAFETY LIGHTS ONLY	\$ 0.00	\$ 2.56	\$ 2.56
056-0133-005-0000	SAFETY LIGHTS ONLY	\$ 0.00	\$ 2.56	\$ 2.56
056-0133-006-0000	SAFETY LIGHTS ONLY	\$ 0.00	\$ 2.56	\$ 2.56
056-0133-007-0000	SAFETY LIGHTS ONLY	\$ 0.00	\$ 2.56	\$ 2.56
056-0133-008-0000	SAFETY LIGHTS ONLY	\$ 0.00	\$ 2.56	\$ 2.56
056-0134-001-0000	SAFETY LIGHTS ONLY	\$ 0.00	\$ 2.56	\$ 2.56
056-0135-001-0000	SAFETY LIGHTS ONLY	\$ 0.00	\$ 2.56	\$ 2.56
056-0135-002-0000	SAFETY LIGHTS ONLY	\$ 0.00	\$ 2.56	\$ 2.56
056-0136-001-0000	SAFETY LIGHTS ONLY	\$ 0.00	\$ 2.56	\$ 2.56
056-0141-001-0000	SAFETY LIGHTS ONLY	\$ 0.00	\$ 2.56	\$ 2.56
056-0141-002-0000	SAFETY LIGHTS ONLY	\$ 0.00	\$ 2.56	\$ 2.56
056-0141-003-0000	SAFETY LIGHTS ONLY	\$ 0.00	\$ 2.56	\$ 2.56
056-0141-004-0000	SAFETY LIGHTS ONLY	\$ 0.00	\$ 2.56	\$ 2.56
056-0141-005-0000	SAFETY LIGHTS ONLY	\$ 0.00	\$ 2.56	\$ 2.56
056-0141-006-0000	SAFETY LIGHTS ONLY	\$ 0.00	\$ 2.56	\$ 2.56
056-0141-007-0000	SAFETY LIGHTS ONLY	\$ 0.00	\$ 2.56	\$ 2.56
056-0141-008-0000	SAFETY LIGHTS ONLY	\$ 0.00	\$ 2.56	\$ 2.56
056-0141-009-0000	SAFETY LIGHTS ONLY	\$ 0.00	\$ 2.56	\$ 2.56
056-0141-010-0000	SAFETY LIGHTS ONLY	\$ 0.00	\$ 2.56	\$ 2.56
056-0141-011-0000	SAFETY LIGHTS ONLY	\$ 0.00	\$ 2.56	\$ 2.56
056-0141-012-0000	SAFETY LIGHTS ONLY	\$ 0.00	\$ 2.56	\$ 2.56
056-0141-013-0000	SAFETY LIGHTS ONLY	\$ 0.00	\$ 2.56	\$ 2.56
056-0141-014-0000	SAFETY LIGHTS ONLY	\$ 0.00	\$ 2.56	\$ 2.56
056-0141-015-0000	SAFETY LIGHTS ONLY	\$ 0.00	\$ 2.56	\$ 2.56
056-0141-016-0000	SAFETY LIGHTS ONLY	\$ 0.00	\$ 2.56	\$ 2.56
056-0142-001-0000	SAFETY LIGHTS ONLY	\$ 0.00	\$ 2.56	\$ 2.56
056-0142-002-0000	SAFETY LIGHTS ONLY	\$ 0.00	\$ 2.56	\$ 2.56
056-0142-003-0000	SAFETY LIGHTS ONLY	\$ 0.00	\$ 2.56	\$ 2.56
056-0143-001-0000	SAFETY LIGHTS ONLY	\$ 0.00	\$ 2.56	\$ 2.56
056-0143-002-0000	SAFETY LIGHTS ONLY	\$ 0.00	\$ 2.56	\$ 2.56

ITEM 9.3.

City of Rancho Cordova
Lighting District No. 2012-1 Exhibit A to the Resolution
Fiscal Year 2023-24 Assessment Roll

ATTACHMENT 3

APN	District Classification	Street Light Charge	Safety Light Charge	Total Assessment
056-0143-003-0000	SAFETY LIGHTS ONLY	\$ 0.00	\$ 2.56	\$ 2.56
056-0143-004-0000	SAFETY LIGHTS ONLY	\$ 0.00	\$ 2.56	\$ 2.56
056-0144-001-0000	SAFETY LIGHTS ONLY	\$ 0.00	\$ 2.56	\$ 2.56
056-0144-002-0000	SAFETY LIGHTS ONLY	\$ 0.00	\$ 2.56	\$ 2.56
056-0144-003-0000	SAFETY LIGHTS ONLY	\$ 0.00	\$ 2.56	\$ 2.56
056-0144-004-0000	SAFETY LIGHTS ONLY	\$ 0.00	\$ 2.56	\$ 2.56
056-0144-005-0000	SAFETY LIGHTS ONLY	\$ 0.00	\$ 2.56	\$ 2.56
056-0144-006-0000	SAFETY LIGHTS ONLY	\$ 0.00	\$ 2.56	\$ 2.56
056-0144-007-0000	SAFETY LIGHTS ONLY	\$ 0.00	\$ 2.56	\$ 2.56
056-0144-008-0000	SAFETY LIGHTS ONLY	\$ 0.00	\$ 2.56	\$ 2.56
056-0144-009-0000	SAFETY LIGHTS ONLY	\$ 0.00	\$ 2.56	\$ 2.56
056-0144-010-0000	SAFETY LIGHTS ONLY	\$ 0.00	\$ 2.56	\$ 2.56
056-0144-011-0000	SAFETY LIGHTS ONLY	\$ 0.00	\$ 2.56	\$ 2.56
056-0144-012-0000	SAFETY LIGHTS ONLY	\$ 0.00	\$ 2.56	\$ 2.56
056-0144-013-0000	SAFETY LIGHTS ONLY	\$ 0.00	\$ 2.56	\$ 2.56
056-0144-014-0000	SAFETY LIGHTS ONLY	\$ 0.00	\$ 2.56	\$ 2.56
056-0144-015-0000	SAFETY LIGHTS ONLY	\$ 0.00	\$ 2.56	\$ 2.56
056-0144-016-0000	SAFETY LIGHTS ONLY	\$ 0.00	\$ 2.56	\$ 2.56
056-0144-017-0000	SAFETY LIGHTS ONLY	\$ 0.00	\$ 2.56	\$ 2.56
056-0151-001-0000	SAFETY LIGHTS ONLY	\$ 0.00	\$ 2.56	\$ 2.56
056-0151-002-0000	SAFETY LIGHTS ONLY	\$ 0.00	\$ 2.56	\$ 2.56
056-0151-003-0000	SAFETY LIGHTS ONLY	\$ 0.00	\$ 2.56	\$ 2.56
056-0151-004-0000	SAFETY LIGHTS ONLY	\$ 0.00	\$ 2.56	\$ 2.56
056-0151-005-0000	SAFETY LIGHTS ONLY	\$ 0.00	\$ 2.56	\$ 2.56
056-0151-006-0000	SAFETY LIGHTS ONLY	\$ 0.00	\$ 2.56	\$ 2.56
056-0151-007-0000	SAFETY LIGHTS ONLY	\$ 0.00	\$ 2.56	\$ 2.56
056-0151-008-0000	SAFETY LIGHTS ONLY	\$ 0.00	\$ 2.56	\$ 2.56
056-0151-009-0000	SAFETY LIGHTS ONLY	\$ 0.00	\$ 2.56	\$ 2.56
056-0151-010-0000	SAFETY LIGHTS ONLY	\$ 0.00	\$ 2.56	\$ 2.56
056-0151-011-0000	SAFETY LIGHTS ONLY	\$ 0.00	\$ 2.56	\$ 2.56
056-0151-012-0000	SAFETY LIGHTS ONLY	\$ 0.00	\$ 2.56	\$ 2.56
056-0151-013-0000	SAFETY LIGHTS ONLY	\$ 0.00	\$ 2.56	\$ 2.56
056-0151-014-0000	SAFETY LIGHTS ONLY	\$ 0.00	\$ 2.56	\$ 2.56
056-0151-015-0000	SAFETY LIGHTS ONLY	\$ 0.00	\$ 2.56	\$ 2.56
056-0151-016-0000	SAFETY LIGHTS ONLY	\$ 0.00	\$ 2.56	\$ 2.56
056-0151-017-0000	SAFETY LIGHTS ONLY	\$ 0.00	\$ 2.56	\$ 2.56
056-0151-018-0000	SAFETY LIGHTS ONLY	\$ 0.00	\$ 2.56	\$ 2.56
056-0151-019-0000	SAFETY LIGHTS ONLY	\$ 0.00	\$ 2.56	\$ 2.56
056-0151-020-0000	SAFETY LIGHTS ONLY	\$ 0.00	\$ 2.56	\$ 2.56
056-0151-021-0000	SAFETY LIGHTS ONLY	\$ 0.00	\$ 2.56	\$ 2.56
056-0151-022-0000	SAFETY LIGHTS ONLY	\$ 0.00	\$ 2.56	\$ 2.56
056-0151-023-0000	SAFETY LIGHTS ONLY	\$ 0.00	\$ 2.56	\$ 2.56
056-0151-024-0000	SAFETY LIGHTS ONLY	\$ 0.00	\$ 2.56	\$ 2.56
056-0151-025-0000	SAFETY LIGHTS ONLY	\$ 0.00	\$ 2.56	\$ 2.56

ITEM 9.3.

City of Rancho Cordova
Lighting District No. 2012-1 Exhibit A to the Resolution
Fiscal Year 2023-24 Assessment Roll

ATTACHMENT 3

APN	District Classification	Street Light Charge	Safety Light Charge	Total Assessment
056-0151-026-0000	SAFETY LIGHTS ONLY	\$ 0.00	\$ 2.56	\$ 2.56
056-0151-027-0000	SAFETY LIGHTS ONLY	\$ 0.00	\$ 2.56	\$ 2.56
056-0151-028-0000	SAFETY LIGHTS ONLY	\$ 0.00	\$ 2.56	\$ 2.56
056-0151-029-0000	SAFETY LIGHTS ONLY	\$ 0.00	\$ 2.56	\$ 2.56
056-0151-030-0000	SAFETY LIGHTS ONLY	\$ 0.00	\$ 2.56	\$ 2.56
056-0151-031-0000	SAFETY LIGHTS ONLY	\$ 0.00	\$ 2.56	\$ 2.56
056-0151-032-0000	SAFETY LIGHTS ONLY	\$ 0.00	\$ 2.56	\$ 2.56
056-0151-033-0000	SAFETY LIGHTS ONLY	\$ 0.00	\$ 2.56	\$ 2.56
056-0151-034-0000	SAFETY LIGHTS ONLY	\$ 0.00	\$ 2.56	\$ 2.56
056-0152-001-0000	SAFETY LIGHTS ONLY	\$ 0.00	\$ 2.56	\$ 2.56
056-0152-002-0000	SAFETY LIGHTS ONLY	\$ 0.00	\$ 2.56	\$ 2.56
056-0152-003-0000	SAFETY LIGHTS ONLY	\$ 0.00	\$ 2.56	\$ 2.56
056-0152-004-0000	SAFETY LIGHTS ONLY	\$ 0.00	\$ 2.56	\$ 2.56
056-0152-005-0000	SAFETY LIGHTS ONLY	\$ 0.00	\$ 2.56	\$ 2.56
056-0152-006-0000	SAFETY LIGHTS ONLY	\$ 0.00	\$ 2.56	\$ 2.56
056-0152-007-0000	SAFETY LIGHTS ONLY	\$ 0.00	\$ 2.56	\$ 2.56
056-0152-008-0000	SAFETY LIGHTS ONLY	\$ 0.00	\$ 2.56	\$ 2.56
056-0152-009-0000	SAFETY LIGHTS ONLY	\$ 0.00	\$ 2.56	\$ 2.56
056-0152-010-0000	SAFETY LIGHTS ONLY	\$ 0.00	\$ 2.56	\$ 2.56
056-0152-011-0000	SAFETY LIGHTS ONLY	\$ 0.00	\$ 2.56	\$ 2.56
056-0152-012-0000	SAFETY LIGHTS ONLY	\$ 0.00	\$ 2.56	\$ 2.56
056-0152-013-0000	SAFETY LIGHTS ONLY	\$ 0.00	\$ 2.56	\$ 2.56
056-0152-014-0000	SAFETY LIGHTS ONLY	\$ 0.00	\$ 2.56	\$ 2.56
056-0152-015-0000	SAFETY LIGHTS ONLY	\$ 0.00	\$ 2.56	\$ 2.56
056-0152-016-0000	SAFETY LIGHTS ONLY	\$ 0.00	\$ 2.56	\$ 2.56
056-0152-017-0000	SAFETY LIGHTS ONLY	\$ 0.00	\$ 2.56	\$ 2.56
056-0152-018-0000	SAFETY LIGHTS ONLY	\$ 0.00	\$ 2.56	\$ 2.56
056-0152-019-0000	SAFETY LIGHTS ONLY	\$ 0.00	\$ 2.56	\$ 2.56
056-0152-020-0000	SAFETY LIGHTS ONLY	\$ 0.00	\$ 2.56	\$ 2.56
056-0152-021-0000	SAFETY LIGHTS ONLY	\$ 0.00	\$ 2.56	\$ 2.56
056-0152-022-0000	SAFETY LIGHTS ONLY	\$ 0.00	\$ 2.56	\$ 2.56
056-0153-001-0000	SAFETY LIGHTS ONLY	\$ 0.00	\$ 2.56	\$ 2.56
056-0153-002-0000	SAFETY LIGHTS ONLY	\$ 0.00	\$ 2.56	\$ 2.56
056-0153-003-0000	SAFETY LIGHTS ONLY	\$ 0.00	\$ 2.56	\$ 2.56
056-0153-004-0000	SAFETY LIGHTS ONLY	\$ 0.00	\$ 2.56	\$ 2.56
056-0153-005-0000	SAFETY LIGHTS ONLY	\$ 0.00	\$ 2.56	\$ 2.56
056-0153-006-0000	SAFETY LIGHTS ONLY	\$ 0.00	\$ 2.56	\$ 2.56
056-0153-007-0000	SAFETY LIGHTS ONLY	\$ 0.00	\$ 2.56	\$ 2.56
056-0153-008-0000	SAFETY LIGHTS ONLY	\$ 0.00	\$ 2.56	\$ 2.56
056-0153-009-0000	SAFETY LIGHTS ONLY	\$ 0.00	\$ 2.56	\$ 2.56
056-0153-010-0000	SAFETY LIGHTS ONLY	\$ 0.00	\$ 2.56	\$ 2.56
056-0153-011-0000	SAFETY LIGHTS ONLY	\$ 0.00	\$ 2.56	\$ 2.56
056-0153-012-0000	SAFETY LIGHTS ONLY	\$ 0.00	\$ 2.56	\$ 2.56
056-0153-013-0000	SAFETY LIGHTS ONLY	\$ 0.00	\$ 2.56	\$ 2.56

ITEM 9.3.

City of Rancho Cordova
Lighting District No. 2012-1 Exhibit A to the Resolution
Fiscal Year 2023-24 Assessment Roll

ATTACHMENT 3

APN	District Classification	Street Light Charge	Safety Light Charge	Total Assessment
056-0153-014-0000	SAFETY LIGHTS ONLY	\$ 0.00	\$ 2.56	\$ 2.56
056-0153-015-0000	SAFETY LIGHTS ONLY	\$ 0.00	\$ 2.56	\$ 2.56
056-0153-016-0000	SAFETY LIGHTS ONLY	\$ 0.00	\$ 2.56	\$ 2.56
056-0153-017-0000	SAFETY LIGHTS ONLY	\$ 0.00	\$ 2.56	\$ 2.56
056-0153-018-0000	SAFETY LIGHTS ONLY	\$ 0.00	\$ 2.56	\$ 2.56
056-0153-019-0000	SAFETY LIGHTS ONLY	\$ 0.00	\$ 2.56	\$ 2.56
056-0153-020-0000	SAFETY LIGHTS ONLY	\$ 0.00	\$ 2.56	\$ 2.56
056-0153-021-0000	SAFETY LIGHTS ONLY	\$ 0.00	\$ 2.56	\$ 2.56
056-0153-022-0000	SAFETY LIGHTS ONLY	\$ 0.00	\$ 2.56	\$ 2.56
056-0153-023-0000	SAFETY LIGHTS ONLY	\$ 0.00	\$ 2.56	\$ 2.56
056-0153-024-0000	SAFETY LIGHTS ONLY	\$ 0.00	\$ 2.56	\$ 2.56
056-0153-025-0000	SAFETY LIGHTS ONLY	\$ 0.00	\$ 2.56	\$ 2.56
056-0154-001-0000	SAFETY LIGHTS ONLY	\$ 0.00	\$ 2.56	\$ 2.56
056-0154-002-0000	SAFETY LIGHTS ONLY	\$ 0.00	\$ 2.56	\$ 2.56
056-0154-003-0000	SAFETY LIGHTS ONLY	\$ 0.00	\$ 2.56	\$ 2.56
056-0154-004-0000	SAFETY LIGHTS ONLY	\$ 0.00	\$ 2.56	\$ 2.56
056-0154-005-0000	SAFETY LIGHTS ONLY	\$ 0.00	\$ 2.56	\$ 2.56
056-0154-006-0000	SAFETY LIGHTS ONLY	\$ 0.00	\$ 2.56	\$ 2.56
056-0154-007-0000	SAFETY LIGHTS ONLY	\$ 0.00	\$ 2.56	\$ 2.56
056-0155-001-0000	RESIDENTIAL	\$ 15.32	\$ 2.56	\$ 17.88
056-0155-002-0000	SAFETY LIGHTS ONLY	\$ 0.00	\$ 2.56	\$ 2.56
056-0155-003-0000	SAFETY LIGHTS ONLY	\$ 0.00	\$ 2.56	\$ 2.56
056-0155-004-0000	SAFETY LIGHTS ONLY	\$ 0.00	\$ 2.56	\$ 2.56
056-0155-005-0000	SAFETY LIGHTS ONLY	\$ 0.00	\$ 2.56	\$ 2.56
056-0155-006-0000	SAFETY LIGHTS ONLY	\$ 0.00	\$ 2.56	\$ 2.56
056-0161-001-0000	SAFETY LIGHTS ONLY	\$ 0.00	\$ 2.56	\$ 2.56
056-0161-002-0000	SAFETY LIGHTS ONLY	\$ 0.00	\$ 2.56	\$ 2.56
056-0161-003-0000	SAFETY LIGHTS ONLY	\$ 0.00	\$ 2.56	\$ 2.56
056-0161-004-0000	SAFETY LIGHTS ONLY	\$ 0.00	\$ 2.56	\$ 2.56
056-0161-005-0000	SAFETY LIGHTS ONLY	\$ 0.00	\$ 2.56	\$ 2.56
056-0161-006-0000	SAFETY LIGHTS ONLY	\$ 0.00	\$ 2.56	\$ 2.56
056-0161-007-0000	SAFETY LIGHTS ONLY	\$ 0.00	\$ 2.56	\$ 2.56
056-0161-008-0000	SAFETY LIGHTS ONLY	\$ 0.00	\$ 2.56	\$ 2.56
056-0161-009-0000	SAFETY LIGHTS ONLY	\$ 0.00	\$ 2.56	\$ 2.56
056-0161-010-0000	SAFETY LIGHTS ONLY	\$ 0.00	\$ 2.56	\$ 2.56
056-0161-011-0000	SAFETY LIGHTS ONLY	\$ 0.00	\$ 2.56	\$ 2.56
056-0162-001-0000	SAFETY LIGHTS ONLY	\$ 0.00	\$ 2.56	\$ 2.56
056-0162-002-0000	SAFETY LIGHTS ONLY	\$ 0.00	\$ 2.56	\$ 2.56
056-0162-003-0000	SAFETY LIGHTS ONLY	\$ 0.00	\$ 2.56	\$ 2.56
056-0162-004-0000	SAFETY LIGHTS ONLY	\$ 0.00	\$ 2.56	\$ 2.56
056-0162-005-0000	SAFETY LIGHTS ONLY	\$ 0.00	\$ 2.56	\$ 2.56
056-0162-006-0000	SAFETY LIGHTS ONLY	\$ 0.00	\$ 2.56	\$ 2.56
056-0162-007-0000	SAFETY LIGHTS ONLY	\$ 0.00	\$ 2.56	\$ 2.56
056-0162-008-0000	SAFETY LIGHTS ONLY	\$ 0.00	\$ 2.56	\$ 2.56

ITEM 9.3.

City of Rancho Cordova
Lighting District No. 2012-1 Exhibit A to the Resolution
Fiscal Year 2023-24 Assessment Roll

ATTACHMENT 3

APN	District Classification	Street Light Charge	Safety Light Charge	Total Assessment
056-0162-009-0000	SAFETY LIGHTS ONLY	\$ 0.00	\$ 2.56	\$ 2.56
056-0162-010-0000	SAFETY LIGHTS ONLY	\$ 0.00	\$ 2.56	\$ 2.56
056-0162-011-0000	SAFETY LIGHTS ONLY	\$ 0.00	\$ 2.56	\$ 2.56
056-0162-012-0000	SAFETY LIGHTS ONLY	\$ 0.00	\$ 2.56	\$ 2.56
056-0162-013-0000	SAFETY LIGHTS ONLY	\$ 0.00	\$ 2.56	\$ 2.56
056-0162-014-0000	SAFETY LIGHTS ONLY	\$ 0.00	\$ 2.56	\$ 2.56
056-0162-015-0000	SAFETY LIGHTS ONLY	\$ 0.00	\$ 2.56	\$ 2.56
056-0162-018-0000	SAFETY LIGHTS ONLY	\$ 0.00	\$ 2.56	\$ 2.56
056-0162-019-0000	SAFETY LIGHTS ONLY	\$ 0.00	\$ 2.56	\$ 2.56
056-0162-020-0000	SAFETY LIGHTS ONLY	\$ 0.00	\$ 2.56	\$ 2.56
056-0163-001-0000	SAFETY LIGHTS ONLY	\$ 0.00	\$ 2.56	\$ 2.56
056-0163-002-0000	SAFETY LIGHTS ONLY	\$ 0.00	\$ 2.56	\$ 2.56
056-0163-003-0000	SAFETY LIGHTS ONLY	\$ 0.00	\$ 2.56	\$ 2.56
056-0163-004-0000	SAFETY LIGHTS ONLY	\$ 0.00	\$ 2.56	\$ 2.56
056-0163-005-0000	SAFETY LIGHTS ONLY	\$ 0.00	\$ 2.56	\$ 2.56
056-0163-006-0000	SAFETY LIGHTS ONLY	\$ 0.00	\$ 2.56	\$ 2.56
056-0163-007-0000	SAFETY LIGHTS ONLY	\$ 0.00	\$ 2.56	\$ 2.56
056-0163-008-0000	SAFETY LIGHTS ONLY	\$ 0.00	\$ 2.56	\$ 2.56
056-0163-009-0000	SAFETY LIGHTS ONLY	\$ 0.00	\$ 2.56	\$ 2.56
056-0163-010-0000	SAFETY LIGHTS ONLY	\$ 0.00	\$ 2.56	\$ 2.56
056-0163-011-0000	SAFETY LIGHTS ONLY	\$ 0.00	\$ 2.56	\$ 2.56
056-0163-012-0000	SAFETY LIGHTS ONLY	\$ 0.00	\$ 2.56	\$ 2.56
056-0163-013-0000	SAFETY LIGHTS ONLY	\$ 0.00	\$ 2.56	\$ 2.56
056-0164-001-0000	SAFETY LIGHTS ONLY	\$ 0.00	\$ 2.56	\$ 2.56
056-0164-002-0000	SAFETY LIGHTS ONLY	\$ 0.00	\$ 2.56	\$ 2.56
056-0164-003-0000	SAFETY LIGHTS ONLY	\$ 0.00	\$ 2.56	\$ 2.56
056-0164-004-0000	SAFETY LIGHTS ONLY	\$ 0.00	\$ 2.56	\$ 2.56
056-0164-005-0000	SAFETY LIGHTS ONLY	\$ 0.00	\$ 2.56	\$ 2.56
056-0171-001-0000	SAFETY LIGHTS ONLY	\$ 0.00	\$ 2.56	\$ 2.56
056-0172-001-0000	SAFETY LIGHTS ONLY	\$ 0.00	\$ 2.56	\$ 2.56
056-0172-002-0000	SAFETY LIGHTS ONLY	\$ 0.00	\$ 2.56	\$ 2.56
056-0172-003-0000	SAFETY LIGHTS ONLY	\$ 0.00	\$ 2.56	\$ 2.56
056-0172-004-0000	SAFETY LIGHTS ONLY	\$ 0.00	\$ 2.56	\$ 2.56
056-0172-005-0000	SAFETY LIGHTS ONLY	\$ 0.00	\$ 2.56	\$ 2.56
056-0172-006-0000	SAFETY LIGHTS ONLY	\$ 0.00	\$ 2.56	\$ 2.56
056-0172-007-0000	SAFETY LIGHTS ONLY	\$ 0.00	\$ 2.56	\$ 2.56
056-0172-008-0000	SAFETY LIGHTS ONLY	\$ 0.00	\$ 2.56	\$ 2.56
056-0172-009-0000	SAFETY LIGHTS ONLY	\$ 0.00	\$ 2.56	\$ 2.56
056-0172-010-0000	SAFETY LIGHTS ONLY	\$ 0.00	\$ 2.56	\$ 2.56
056-0172-011-0000	SAFETY LIGHTS ONLY	\$ 0.00	\$ 2.56	\$ 2.56
056-0172-012-0000	SAFETY LIGHTS ONLY	\$ 0.00	\$ 2.56	\$ 2.56
056-0172-013-0000	SAFETY LIGHTS ONLY	\$ 0.00	\$ 2.56	\$ 2.56
056-0172-014-0000	SAFETY LIGHTS ONLY	\$ 0.00	\$ 2.56	\$ 2.56
056-0172-015-0000	SAFETY LIGHTS ONLY	\$ 0.00	\$ 2.56	\$ 2.56

ITEM 9.3.

City of Rancho Cordova
Lighting District No. 2012-1 Exhibit A to the Resolution
Fiscal Year 2023-24 Assessment Roll

ATTACHMENT 3

APN	District Classification	Street Light Charge	Safety Light Charge	Total Assessment
056-0172-016-0000	SAFETY LIGHTS ONLY	\$ 0.00	\$ 2.56	\$ 2.56
056-0173-001-0000	SAFETY LIGHTS ONLY	\$ 0.00	\$ 2.56	\$ 2.56
056-0173-002-0000	SAFETY LIGHTS ONLY	\$ 0.00	\$ 2.56	\$ 2.56
056-0173-003-0000	SAFETY LIGHTS ONLY	\$ 0.00	\$ 2.56	\$ 2.56
056-0173-004-0000	SAFETY LIGHTS ONLY	\$ 0.00	\$ 2.56	\$ 2.56
056-0173-005-0000	SAFETY LIGHTS ONLY	\$ 0.00	\$ 2.56	\$ 2.56
056-0173-006-0000	SAFETY LIGHTS ONLY	\$ 0.00	\$ 2.56	\$ 2.56
056-0173-007-0000	SAFETY LIGHTS ONLY	\$ 0.00	\$ 2.56	\$ 2.56
056-0173-008-0000	SAFETY LIGHTS ONLY	\$ 0.00	\$ 2.56	\$ 2.56
056-0173-009-0000	SAFETY LIGHTS ONLY	\$ 0.00	\$ 2.56	\$ 2.56
056-0173-010-0000	SAFETY LIGHTS ONLY	\$ 0.00	\$ 2.56	\$ 2.56
056-0173-011-0000	SAFETY LIGHTS ONLY	\$ 0.00	\$ 2.56	\$ 2.56
056-0174-001-0000	SAFETY LIGHTS ONLY	\$ 0.00	\$ 2.56	\$ 2.56
056-0174-002-0000	SAFETY LIGHTS ONLY	\$ 0.00	\$ 2.56	\$ 2.56
056-0174-003-0000	SAFETY LIGHTS ONLY	\$ 0.00	\$ 2.56	\$ 2.56
056-0174-004-0000	SAFETY LIGHTS ONLY	\$ 0.00	\$ 2.56	\$ 2.56
056-0174-005-0000	SAFETY LIGHTS ONLY	\$ 0.00	\$ 2.56	\$ 2.56
056-0174-006-0000	SAFETY LIGHTS ONLY	\$ 0.00	\$ 2.56	\$ 2.56
056-0174-007-0000	SAFETY LIGHTS ONLY	\$ 0.00	\$ 2.56	\$ 2.56
056-0174-008-0000	SAFETY LIGHTS ONLY	\$ 0.00	\$ 2.56	\$ 2.56
056-0174-009-0000	SAFETY LIGHTS ONLY	\$ 0.00	\$ 2.56	\$ 2.56
056-0174-010-0000	SAFETY LIGHTS ONLY	\$ 0.00	\$ 2.56	\$ 2.56
056-0174-011-0000	SAFETY LIGHTS ONLY	\$ 0.00	\$ 2.56	\$ 2.56
056-0174-012-0000	SAFETY LIGHTS ONLY	\$ 0.00	\$ 2.56	\$ 2.56
056-0174-013-0000	SAFETY LIGHTS ONLY	\$ 0.00	\$ 2.56	\$ 2.56
056-0174-014-0000	SAFETY LIGHTS ONLY	\$ 0.00	\$ 2.56	\$ 2.56
056-0174-015-0000	SAFETY LIGHTS ONLY	\$ 0.00	\$ 2.56	\$ 2.56
056-0174-016-0000	SAFETY LIGHTS ONLY	\$ 0.00	\$ 2.56	\$ 2.56
056-0174-017-0000	SAFETY LIGHTS ONLY	\$ 0.00	\$ 2.56	\$ 2.56
056-0174-018-0000	SAFETY LIGHTS ONLY	\$ 0.00	\$ 2.56	\$ 2.56
056-0174-019-0000	SAFETY LIGHTS ONLY	\$ 0.00	\$ 2.56	\$ 2.56
056-0181-001-0000	SAFETY LIGHTS ONLY	\$ 0.00	\$ 2.56	\$ 2.56
056-0181-002-0000	SAFETY LIGHTS ONLY	\$ 0.00	\$ 2.56	\$ 2.56
056-0181-003-0000	SAFETY LIGHTS ONLY	\$ 0.00	\$ 2.56	\$ 2.56
056-0181-004-0000	SAFETY LIGHTS ONLY	\$ 0.00	\$ 2.56	\$ 2.56
056-0181-005-0000	SAFETY LIGHTS ONLY	\$ 0.00	\$ 2.56	\$ 2.56
056-0181-006-0000	SAFETY LIGHTS ONLY	\$ 0.00	\$ 2.56	\$ 2.56
056-0181-007-0000	SAFETY LIGHTS ONLY	\$ 0.00	\$ 2.56	\$ 2.56
056-0181-008-0000	SAFETY LIGHTS ONLY	\$ 0.00	\$ 2.56	\$ 2.56
056-0181-009-0000	SAFETY LIGHTS ONLY	\$ 0.00	\$ 2.56	\$ 2.56
056-0181-010-0000	SAFETY LIGHTS ONLY	\$ 0.00	\$ 2.56	\$ 2.56
056-0181-011-0000	SAFETY LIGHTS ONLY	\$ 0.00	\$ 2.56	\$ 2.56
056-0181-012-0000	SAFETY LIGHTS ONLY	\$ 0.00	\$ 2.56	\$ 2.56
056-0181-013-0000	SAFETY LIGHTS ONLY	\$ 0.00	\$ 2.56	\$ 2.56

ITEM 9.3.

City of Rancho Cordova
Lighting District No. 2012-1 Exhibit A to the Resolution
Fiscal Year 2023-24 Assessment Roll

ATTACHMENT 3

APN	District Classification	Street Light Charge	Safety Light Charge	Total Assessment
056-0181-014-0000	SAFETY LIGHTS ONLY	\$ 0.00	\$ 2.56	\$ 2.56
056-0182-001-0000	SAFETY LIGHTS ONLY	\$ 0.00	\$ 2.56	\$ 2.56
056-0182-002-0000	SAFETY LIGHTS ONLY	\$ 0.00	\$ 2.56	\$ 2.56
056-0182-003-0000	SAFETY LIGHTS ONLY	\$ 0.00	\$ 2.56	\$ 2.56
056-0182-004-0000	SAFETY LIGHTS ONLY	\$ 0.00	\$ 2.56	\$ 2.56
056-0182-005-0000	SAFETY LIGHTS ONLY	\$ 0.00	\$ 2.56	\$ 2.56
056-0182-006-0000	SAFETY LIGHTS ONLY	\$ 0.00	\$ 2.56	\$ 2.56
056-0182-007-0000	SAFETY LIGHTS ONLY	\$ 0.00	\$ 2.56	\$ 2.56
056-0182-008-0000	SAFETY LIGHTS ONLY	\$ 0.00	\$ 2.56	\$ 2.56
056-0182-009-0000	SAFETY LIGHTS ONLY	\$ 0.00	\$ 2.56	\$ 2.56
056-0182-010-0000	SAFETY LIGHTS ONLY	\$ 0.00	\$ 2.56	\$ 2.56
056-0182-011-0000	SAFETY LIGHTS ONLY	\$ 0.00	\$ 2.56	\$ 2.56
056-0182-012-0000	SAFETY LIGHTS ONLY	\$ 0.00	\$ 2.56	\$ 2.56
056-0182-013-0000	SAFETY LIGHTS ONLY	\$ 0.00	\$ 2.56	\$ 2.56
056-0182-014-0000	SAFETY LIGHTS ONLY	\$ 0.00	\$ 2.56	\$ 2.56
056-0182-015-0000	SAFETY LIGHTS ONLY	\$ 0.00	\$ 2.56	\$ 2.56
056-0182-016-0000	SAFETY LIGHTS ONLY	\$ 0.00	\$ 2.56	\$ 2.56
056-0182-017-0000	SAFETY LIGHTS ONLY	\$ 0.00	\$ 2.56	\$ 2.56
056-0182-018-0000	SAFETY LIGHTS ONLY	\$ 0.00	\$ 2.56	\$ 2.56
056-0182-019-0000	SAFETY LIGHTS ONLY	\$ 0.00	\$ 2.56	\$ 2.56
056-0182-020-0000	SAFETY LIGHTS ONLY	\$ 0.00	\$ 2.56	\$ 2.56
056-0182-021-0000	SAFETY LIGHTS ONLY	\$ 0.00	\$ 2.56	\$ 2.56
056-0182-022-0000	SAFETY LIGHTS ONLY	\$ 0.00	\$ 2.56	\$ 2.56
056-0183-001-0000	SAFETY LIGHTS ONLY	\$ 0.00	\$ 2.56	\$ 2.56
056-0183-002-0000	SAFETY LIGHTS ONLY	\$ 0.00	\$ 2.56	\$ 2.56
056-0184-001-0000	SAFETY LIGHTS ONLY	\$ 0.00	\$ 2.56	\$ 2.56
056-0184-002-0000	SAFETY LIGHTS ONLY	\$ 0.00	\$ 2.56	\$ 2.56
056-0185-001-0000	SAFETY LIGHTS ONLY	\$ 0.00	\$ 2.56	\$ 2.56
056-0191-001-0000	SAFETY LIGHTS ONLY	\$ 0.00	\$ 2.56	\$ 2.56
056-0191-002-0000	SAFETY LIGHTS ONLY	\$ 0.00	\$ 2.56	\$ 2.56
056-0191-003-0000	SAFETY LIGHTS ONLY	\$ 0.00	\$ 2.56	\$ 2.56
056-0191-004-0000	SAFETY LIGHTS ONLY	\$ 0.00	\$ 2.56	\$ 2.56
056-0191-005-0000	SAFETY LIGHTS ONLY	\$ 0.00	\$ 2.56	\$ 2.56
056-0191-006-0000	SAFETY LIGHTS ONLY	\$ 0.00	\$ 2.56	\$ 2.56
056-0191-007-0000	SAFETY LIGHTS ONLY	\$ 0.00	\$ 2.56	\$ 2.56
056-0191-008-0000	SAFETY LIGHTS ONLY	\$ 0.00	\$ 2.56	\$ 2.56
056-0191-009-0000	SAFETY LIGHTS ONLY	\$ 0.00	\$ 2.56	\$ 2.56
056-0191-010-0000	SAFETY LIGHTS ONLY	\$ 0.00	\$ 2.56	\$ 2.56
056-0192-001-0000	SAFETY LIGHTS ONLY	\$ 0.00	\$ 2.56	\$ 2.56
056-0192-002-0000	SAFETY LIGHTS ONLY	\$ 0.00	\$ 2.56	\$ 2.56
056-0192-003-0000	SAFETY LIGHTS ONLY	\$ 0.00	\$ 2.56	\$ 2.56
056-0192-004-0000	SAFETY LIGHTS ONLY	\$ 0.00	\$ 2.56	\$ 2.56
056-0192-005-0000	SAFETY LIGHTS ONLY	\$ 0.00	\$ 2.56	\$ 2.56
056-0192-006-0000	SAFETY LIGHTS ONLY	\$ 0.00	\$ 2.56	\$ 2.56

ITEM 9.3.

City of Rancho Cordova
Lighting District No. 2012-1 Exhibit A to the Resolution
Fiscal Year 2023-24 Assessment Roll

ATTACHMENT 3

APN	District Classification	Street Light Charge	Safety Light Charge	Total Assessment
056-0192-007-0000	SAFETY LIGHTS ONLY	\$ 0.00	\$ 2.56	\$ 2.56
056-0193-001-0000	SAFETY LIGHTS ONLY	\$ 0.00	\$ 2.56	\$ 2.56
056-0193-002-0000	SAFETY LIGHTS ONLY	\$ 0.00	\$ 2.56	\$ 2.56
056-0193-003-0000	SAFETY LIGHTS ONLY	\$ 0.00	\$ 2.56	\$ 2.56
056-0193-004-0000	SAFETY LIGHTS ONLY	\$ 0.00	\$ 2.56	\$ 2.56
056-0193-005-0000	SAFETY LIGHTS ONLY	\$ 0.00	\$ 2.56	\$ 2.56
056-0193-006-0000	SAFETY LIGHTS ONLY	\$ 0.00	\$ 2.56	\$ 2.56
056-0194-001-0000	SAFETY LIGHTS ONLY	\$ 0.00	\$ 2.56	\$ 2.56
056-0194-002-0000	SAFETY LIGHTS ONLY	\$ 0.00	\$ 2.56	\$ 2.56
056-0195-001-0000	SAFETY LIGHTS ONLY	\$ 0.00	\$ 2.56	\$ 2.56
056-0195-002-0000	SAFETY LIGHTS ONLY	\$ 0.00	\$ 2.56	\$ 2.56
056-0195-003-0000	SAFETY LIGHTS ONLY	\$ 0.00	\$ 2.56	\$ 2.56
056-0195-004-0000	SAFETY LIGHTS ONLY	\$ 0.00	\$ 2.56	\$ 2.56
056-0195-005-0000	SAFETY LIGHTS ONLY	\$ 0.00	\$ 2.56	\$ 2.56
056-0195-006-0000	SAFETY LIGHTS ONLY	\$ 0.00	\$ 2.56	\$ 2.56
056-0195-007-0000	SAFETY LIGHTS ONLY	\$ 0.00	\$ 2.56	\$ 2.56
056-0195-008-0000	SAFETY LIGHTS ONLY	\$ 0.00	\$ 2.56	\$ 2.56
056-0195-009-0000	SAFETY LIGHTS ONLY	\$ 0.00	\$ 2.56	\$ 2.56
056-0195-010-0000	SAFETY LIGHTS ONLY	\$ 0.00	\$ 2.56	\$ 2.56
056-0195-011-0000	SAFETY LIGHTS ONLY	\$ 0.00	\$ 2.56	\$ 2.56
056-0195-012-0000	SAFETY LIGHTS ONLY	\$ 0.00	\$ 2.56	\$ 2.56
056-0195-013-0000	SAFETY LIGHTS ONLY	\$ 0.00	\$ 2.56	\$ 2.56
056-0195-014-0000	SAFETY LIGHTS ONLY	\$ 0.00	\$ 2.56	\$ 2.56
056-0195-015-0000	SAFETY LIGHTS ONLY	\$ 0.00	\$ 2.56	\$ 2.56
056-0195-016-0000	SAFETY LIGHTS ONLY	\$ 0.00	\$ 2.56	\$ 2.56
056-0195-017-0000	SAFETY LIGHTS ONLY	\$ 0.00	\$ 2.56	\$ 2.56
056-0196-001-0000	SAFETY LIGHTS ONLY	\$ 0.00	\$ 2.56	\$ 2.56
056-0196-002-0000	SAFETY LIGHTS ONLY	\$ 0.00	\$ 2.56	\$ 2.56
056-0196-003-0000	SAFETY LIGHTS ONLY	\$ 0.00	\$ 2.56	\$ 2.56
056-0196-004-0000	SAFETY LIGHTS ONLY	\$ 0.00	\$ 2.56	\$ 2.56
056-0196-005-0000	SAFETY LIGHTS ONLY	\$ 0.00	\$ 2.56	\$ 2.56
056-0196-006-0000	SAFETY LIGHTS ONLY	\$ 0.00	\$ 2.56	\$ 2.56
056-0196-007-0000	SAFETY LIGHTS ONLY	\$ 0.00	\$ 2.56	\$ 2.56
056-0196-008-0000	SAFETY LIGHTS ONLY	\$ 0.00	\$ 2.56	\$ 2.56
056-0196-009-0000	SAFETY LIGHTS ONLY	\$ 0.00	\$ 2.56	\$ 2.56
056-0197-001-0000	SAFETY LIGHTS ONLY	\$ 0.00	\$ 2.56	\$ 2.56
056-0197-002-0000	SAFETY LIGHTS ONLY	\$ 0.00	\$ 2.56	\$ 2.56
056-0197-003-0000	SAFETY LIGHTS ONLY	\$ 0.00	\$ 2.56	\$ 2.56
056-0197-004-0000	SAFETY LIGHTS ONLY	\$ 0.00	\$ 2.56	\$ 2.56
056-0197-005-0000	SAFETY LIGHTS ONLY	\$ 0.00	\$ 2.56	\$ 2.56
056-0197-006-0000	SAFETY LIGHTS ONLY	\$ 0.00	\$ 2.56	\$ 2.56
056-0198-001-0000	SAFETY LIGHTS ONLY	\$ 0.00	\$ 2.56	\$ 2.56
056-0201-001-0000	SAFETY LIGHTS ONLY	\$ 0.00	\$ 2.56	\$ 2.56
056-0201-002-0000	SAFETY LIGHTS ONLY	\$ 0.00	\$ 2.56	\$ 2.56

ITEM 9.3.

City of Rancho Cordova
Lighting District No. 2012-1 Exhibit A to the Resolution
Fiscal Year 2023-24 Assessment Roll

ATTACHMENT 3

APN	District Classification	Street Light Charge	Safety Light Charge	Total Assessment
056-0201-003-0000	SAFETY LIGHTS ONLY	\$ 0.00	\$ 2.56	\$ 2.56
056-0201-004-0000	SAFETY LIGHTS ONLY	\$ 0.00	\$ 2.56	\$ 2.56
056-0201-005-0000	SAFETY LIGHTS ONLY	\$ 0.00	\$ 2.56	\$ 2.56
056-0201-006-0000	SAFETY LIGHTS ONLY	\$ 0.00	\$ 2.56	\$ 2.56
056-0201-007-0000	SAFETY LIGHTS ONLY	\$ 0.00	\$ 2.56	\$ 2.56
056-0202-001-0000	SAFETY LIGHTS ONLY	\$ 0.00	\$ 2.56	\$ 2.56
056-0202-002-0000	SAFETY LIGHTS ONLY	\$ 0.00	\$ 2.56	\$ 2.56
056-0202-003-0000	SAFETY LIGHTS ONLY	\$ 0.00	\$ 2.56	\$ 2.56
056-0202-004-0000	SAFETY LIGHTS ONLY	\$ 0.00	\$ 2.56	\$ 2.56
056-0202-005-0000	SAFETY LIGHTS ONLY	\$ 0.00	\$ 2.56	\$ 2.56
056-0202-006-0000	SAFETY LIGHTS ONLY	\$ 0.00	\$ 2.56	\$ 2.56
056-0202-007-0000	SAFETY LIGHTS ONLY	\$ 0.00	\$ 2.56	\$ 2.56
056-0202-008-0000	SAFETY LIGHTS ONLY	\$ 0.00	\$ 2.56	\$ 2.56
056-0202-009-0000	SAFETY LIGHTS ONLY	\$ 0.00	\$ 2.56	\$ 2.56
056-0202-010-0000	SAFETY LIGHTS ONLY	\$ 0.00	\$ 2.56	\$ 2.56
056-0203-001-0000	SAFETY LIGHTS ONLY	\$ 0.00	\$ 2.56	\$ 2.56
056-0203-002-0000	SAFETY LIGHTS ONLY	\$ 0.00	\$ 2.56	\$ 2.56
056-0203-003-0000	SAFETY LIGHTS ONLY	\$ 0.00	\$ 2.56	\$ 2.56
056-0203-004-0000	SAFETY LIGHTS ONLY	\$ 0.00	\$ 2.56	\$ 2.56
056-0203-005-0000	SAFETY LIGHTS ONLY	\$ 0.00	\$ 2.56	\$ 2.56
056-0203-006-0000	SAFETY LIGHTS ONLY	\$ 0.00	\$ 2.56	\$ 2.56
056-0203-007-0000	SAFETY LIGHTS ONLY	\$ 0.00	\$ 2.56	\$ 2.56
056-0203-008-0000	SAFETY LIGHTS ONLY	\$ 0.00	\$ 2.56	\$ 2.56
056-0203-009-0000	SAFETY LIGHTS ONLY	\$ 0.00	\$ 2.56	\$ 2.56
056-0203-010-0000	SAFETY LIGHTS ONLY	\$ 0.00	\$ 2.56	\$ 2.56
056-0203-011-0000	SAFETY LIGHTS ONLY	\$ 0.00	\$ 2.56	\$ 2.56
056-0203-012-0000	SAFETY LIGHTS ONLY	\$ 0.00	\$ 2.56	\$ 2.56
056-0203-013-0000	SAFETY LIGHTS ONLY	\$ 0.00	\$ 2.56	\$ 2.56
056-0203-014-0000	SAFETY LIGHTS ONLY	\$ 0.00	\$ 2.56	\$ 2.56
056-0203-015-0000	SAFETY LIGHTS ONLY	\$ 0.00	\$ 2.56	\$ 2.56
056-0203-016-0000	SAFETY LIGHTS ONLY	\$ 0.00	\$ 2.56	\$ 2.56
056-0203-017-0000	SAFETY LIGHTS ONLY	\$ 0.00	\$ 2.56	\$ 2.56
056-0203-018-0000	SAFETY LIGHTS ONLY	\$ 0.00	\$ 2.56	\$ 2.56
056-0203-019-0000	SAFETY LIGHTS ONLY	\$ 0.00	\$ 2.56	\$ 2.56
056-0203-020-0000	SAFETY LIGHTS ONLY	\$ 0.00	\$ 2.56	\$ 2.56
056-0203-021-0000	SAFETY LIGHTS ONLY	\$ 0.00	\$ 2.56	\$ 2.56
056-0203-022-0000	SAFETY LIGHTS ONLY	\$ 0.00	\$ 2.56	\$ 2.56
056-0204-001-0000	SAFETY LIGHTS ONLY	\$ 0.00	\$ 2.56	\$ 2.56
056-0204-002-0000	SAFETY LIGHTS ONLY	\$ 0.00	\$ 2.56	\$ 2.56
056-0204-003-0000	SAFETY LIGHTS ONLY	\$ 0.00	\$ 2.56	\$ 2.56
056-0204-004-0000	SAFETY LIGHTS ONLY	\$ 0.00	\$ 2.56	\$ 2.56
056-0204-005-0000	SAFETY LIGHTS ONLY	\$ 0.00	\$ 2.56	\$ 2.56
056-0204-006-0000	SAFETY LIGHTS ONLY	\$ 0.00	\$ 2.56	\$ 2.56
056-0204-007-0000	SAFETY LIGHTS ONLY	\$ 0.00	\$ 2.56	\$ 2.56

ITEM 9.3.

City of Rancho Cordova
Lighting District No. 2012-1 Exhibit A to the Resolution
Fiscal Year 2023-24 Assessment Roll

ATTACHMENT 3

APN	District Classification	Street Light Charge	Safety Light Charge	Total Assessment
056-0204-008-0000	SAFETY LIGHTS ONLY	\$ 0.00	\$ 2.56	\$ 2.56
056-0204-009-0000	SAFETY LIGHTS ONLY	\$ 0.00	\$ 2.56	\$ 2.56
056-0204-010-0000	SAFETY LIGHTS ONLY	\$ 0.00	\$ 2.56	\$ 2.56
056-0204-011-0000	SAFETY LIGHTS ONLY	\$ 0.00	\$ 2.56	\$ 2.56
056-0205-001-0000	SAFETY LIGHTS ONLY	\$ 0.00	\$ 2.56	\$ 2.56
056-0205-002-0000	SAFETY LIGHTS ONLY	\$ 0.00	\$ 2.56	\$ 2.56
056-0205-003-0000	SAFETY LIGHTS ONLY	\$ 0.00	\$ 2.56	\$ 2.56
056-0205-004-0000	SAFETY LIGHTS ONLY	\$ 0.00	\$ 2.56	\$ 2.56
056-0205-005-0000	SAFETY LIGHTS ONLY	\$ 0.00	\$ 2.56	\$ 2.56
056-0205-006-0000	SAFETY LIGHTS ONLY	\$ 0.00	\$ 2.56	\$ 2.56
056-0211-001-0001	SAFETY LIGHTS ONLY	\$ 0.00	\$ 2.56	\$ 2.56
056-0211-001-0002	SAFETY LIGHTS ONLY	\$ 0.00	\$ 2.56	\$ 2.56
056-0211-001-0003	SAFETY LIGHTS ONLY	\$ 0.00	\$ 2.56	\$ 2.56
056-0211-001-0004	SAFETY LIGHTS ONLY	\$ 0.00	\$ 2.56	\$ 2.56
056-0211-002-0001	SAFETY LIGHTS ONLY	\$ 0.00	\$ 2.56	\$ 2.56
056-0211-002-0002	SAFETY LIGHTS ONLY	\$ 0.00	\$ 2.56	\$ 2.56
056-0211-002-0003	SAFETY LIGHTS ONLY	\$ 0.00	\$ 2.56	\$ 2.56
056-0211-002-0004	SAFETY LIGHTS ONLY	\$ 0.00	\$ 2.56	\$ 2.56
056-0211-003-0001	SAFETY LIGHTS ONLY	\$ 0.00	\$ 2.56	\$ 2.56
056-0211-003-0002	SAFETY LIGHTS ONLY	\$ 0.00	\$ 2.56	\$ 2.56
056-0211-003-0003	SAFETY LIGHTS ONLY	\$ 0.00	\$ 2.56	\$ 2.56
056-0211-003-0004	SAFETY LIGHTS ONLY	\$ 0.00	\$ 2.56	\$ 2.56
056-0211-004-0001	SAFETY LIGHTS ONLY	\$ 0.00	\$ 2.56	\$ 2.56
056-0211-004-0002	SAFETY LIGHTS ONLY	\$ 0.00	\$ 2.56	\$ 2.56
056-0211-004-0003	SAFETY LIGHTS ONLY	\$ 0.00	\$ 2.56	\$ 2.56
056-0211-004-0004	SAFETY LIGHTS ONLY	\$ 0.00	\$ 2.56	\$ 2.56
056-0211-005-0001	SAFETY LIGHTS ONLY	\$ 0.00	\$ 2.56	\$ 2.56
056-0211-005-0002	SAFETY LIGHTS ONLY	\$ 0.00	\$ 2.56	\$ 2.56
056-0211-005-0003	SAFETY LIGHTS ONLY	\$ 0.00	\$ 2.56	\$ 2.56
056-0211-005-0004	SAFETY LIGHTS ONLY	\$ 0.00	\$ 2.56	\$ 2.56
056-0211-006-0001	SAFETY LIGHTS ONLY	\$ 0.00	\$ 2.56	\$ 2.56
056-0211-006-0002	SAFETY LIGHTS ONLY	\$ 0.00	\$ 2.56	\$ 2.56
056-0211-006-0003	SAFETY LIGHTS ONLY	\$ 0.00	\$ 2.56	\$ 2.56
056-0211-006-0004	SAFETY LIGHTS ONLY	\$ 0.00	\$ 2.56	\$ 2.56
056-0211-007-0001	SAFETY LIGHTS ONLY	\$ 0.00	\$ 2.56	\$ 2.56
056-0211-007-0002	SAFETY LIGHTS ONLY	\$ 0.00	\$ 2.56	\$ 2.56
056-0211-007-0003	SAFETY LIGHTS ONLY	\$ 0.00	\$ 2.56	\$ 2.56
056-0211-007-0004	SAFETY LIGHTS ONLY	\$ 0.00	\$ 2.56	\$ 2.56
056-0211-008-0001	SAFETY LIGHTS ONLY	\$ 0.00	\$ 2.56	\$ 2.56
056-0211-008-0002	SAFETY LIGHTS ONLY	\$ 0.00	\$ 2.56	\$ 2.56
056-0211-008-0003	SAFETY LIGHTS ONLY	\$ 0.00	\$ 2.56	\$ 2.56
056-0211-008-0004	SAFETY LIGHTS ONLY	\$ 0.00	\$ 2.56	\$ 2.56
056-0211-009-0001	SAFETY LIGHTS ONLY	\$ 0.00	\$ 2.56	\$ 2.56
056-0211-009-0002	SAFETY LIGHTS ONLY	\$ 0.00	\$ 2.56	\$ 2.56

ITEM 9.3.

City of Rancho Cordova
Lighting District No. 2012-1 Exhibit A to the Resolution
Fiscal Year 2023-24 Assessment Roll

ATTACHMENT 3

APN	District Classification	Street Light Charge	Safety Light Charge	Total Assessment
056-0211-009-0003	SAFETY LIGHTS ONLY	\$ 0.00	\$ 2.56	\$ 2.56
056-0211-009-0004	SAFETY LIGHTS ONLY	\$ 0.00	\$ 2.56	\$ 2.56
056-0211-010-0001	SAFETY LIGHTS ONLY	\$ 0.00	\$ 2.56	\$ 2.56
056-0211-010-0002	SAFETY LIGHTS ONLY	\$ 0.00	\$ 2.56	\$ 2.56
056-0211-010-0003	SAFETY LIGHTS ONLY	\$ 0.00	\$ 2.56	\$ 2.56
056-0211-010-0004	SAFETY LIGHTS ONLY	\$ 0.00	\$ 2.56	\$ 2.56
056-0211-011-0001	SAFETY LIGHTS ONLY	\$ 0.00	\$ 2.56	\$ 2.56
056-0211-011-0002	SAFETY LIGHTS ONLY	\$ 0.00	\$ 2.56	\$ 2.56
056-0211-011-0003	SAFETY LIGHTS ONLY	\$ 0.00	\$ 2.56	\$ 2.56
056-0211-011-0004	SAFETY LIGHTS ONLY	\$ 0.00	\$ 2.56	\$ 2.56
056-0212-001-0001	SAFETY LIGHTS ONLY	\$ 0.00	\$ 2.56	\$ 2.56
056-0212-001-0002	SAFETY LIGHTS ONLY	\$ 0.00	\$ 2.56	\$ 2.56
056-0212-001-0003	SAFETY LIGHTS ONLY	\$ 0.00	\$ 2.56	\$ 2.56
056-0212-001-0004	SAFETY LIGHTS ONLY	\$ 0.00	\$ 2.56	\$ 2.56
056-0212-002-0001	SAFETY LIGHTS ONLY	\$ 0.00	\$ 2.56	\$ 2.56
056-0212-002-0002	SAFETY LIGHTS ONLY	\$ 0.00	\$ 2.56	\$ 2.56
056-0212-002-0003	SAFETY LIGHTS ONLY	\$ 0.00	\$ 2.56	\$ 2.56
056-0212-002-0004	SAFETY LIGHTS ONLY	\$ 0.00	\$ 2.56	\$ 2.56
056-0212-003-0001	SAFETY LIGHTS ONLY	\$ 0.00	\$ 2.56	\$ 2.56
056-0212-003-0002	SAFETY LIGHTS ONLY	\$ 0.00	\$ 2.56	\$ 2.56
056-0212-003-0003	SAFETY LIGHTS ONLY	\$ 0.00	\$ 2.56	\$ 2.56
056-0212-003-0004	SAFETY LIGHTS ONLY	\$ 0.00	\$ 2.56	\$ 2.56
056-0212-004-0001	SAFETY LIGHTS ONLY	\$ 0.00	\$ 2.56	\$ 2.56
056-0212-004-0002	SAFETY LIGHTS ONLY	\$ 0.00	\$ 2.56	\$ 2.56
056-0212-004-0003	SAFETY LIGHTS ONLY	\$ 0.00	\$ 2.56	\$ 2.56
056-0212-004-0004	SAFETY LIGHTS ONLY	\$ 0.00	\$ 2.56	\$ 2.56
056-0212-005-0001	SAFETY LIGHTS ONLY	\$ 0.00	\$ 2.56	\$ 2.56
056-0212-005-0002	SAFETY LIGHTS ONLY	\$ 0.00	\$ 2.56	\$ 2.56
056-0212-005-0003	SAFETY LIGHTS ONLY	\$ 0.00	\$ 2.56	\$ 2.56
056-0212-005-0004	SAFETY LIGHTS ONLY	\$ 0.00	\$ 2.56	\$ 2.56
056-0212-006-0001	SAFETY LIGHTS ONLY	\$ 0.00	\$ 2.56	\$ 2.56
056-0212-006-0002	SAFETY LIGHTS ONLY	\$ 0.00	\$ 2.56	\$ 2.56
056-0212-006-0003	SAFETY LIGHTS ONLY	\$ 0.00	\$ 2.56	\$ 2.56
056-0212-006-0004	SAFETY LIGHTS ONLY	\$ 0.00	\$ 2.56	\$ 2.56
056-0212-007-0001	SAFETY LIGHTS ONLY	\$ 0.00	\$ 2.56	\$ 2.56
056-0212-007-0002	SAFETY LIGHTS ONLY	\$ 0.00	\$ 2.56	\$ 2.56
056-0212-007-0003	SAFETY LIGHTS ONLY	\$ 0.00	\$ 2.56	\$ 2.56
056-0212-007-0004	SAFETY LIGHTS ONLY	\$ 0.00	\$ 2.56	\$ 2.56
056-0212-008-0001	SAFETY LIGHTS ONLY	\$ 0.00	\$ 2.56	\$ 2.56
056-0212-008-0002	SAFETY LIGHTS ONLY	\$ 0.00	\$ 2.56	\$ 2.56
056-0212-008-0003	SAFETY LIGHTS ONLY	\$ 0.00	\$ 2.56	\$ 2.56
056-0212-008-0004	SAFETY LIGHTS ONLY	\$ 0.00	\$ 2.56	\$ 2.56
056-0212-009-0001	SAFETY LIGHTS ONLY	\$ 0.00	\$ 2.56	\$ 2.56
056-0212-009-0002	SAFETY LIGHTS ONLY	\$ 0.00	\$ 2.56	\$ 2.56

ITEM 9.3.

City of Rancho Cordova
Lighting District No. 2012-1 Exhibit A to the Resolution
Fiscal Year 2023-24 Assessment Roll

ATTACHMENT 3

APN	District Classification	Street Light Charge	Safety Light Charge	Total Assessment
056-0212-009-0003	SAFETY LIGHTS ONLY	\$ 0.00	\$ 2.56	\$ 2.56
056-0212-009-0004	SAFETY LIGHTS ONLY	\$ 0.00	\$ 2.56	\$ 2.56
056-0212-010-0001	SAFETY LIGHTS ONLY	\$ 0.00	\$ 2.56	\$ 2.56
056-0212-010-0002	SAFETY LIGHTS ONLY	\$ 0.00	\$ 2.56	\$ 2.56
056-0212-010-0003	SAFETY LIGHTS ONLY	\$ 0.00	\$ 2.56	\$ 2.56
056-0212-010-0004	SAFETY LIGHTS ONLY	\$ 0.00	\$ 2.56	\$ 2.56
056-0212-012-0001	NONRES	\$ 13.35	\$ 2.56	\$ 15.90
056-0212-012-0002	NONRES	\$ 13.35	\$ 2.56	\$ 15.90
056-0212-012-0003	NONRES	\$ 13.35	\$ 2.56	\$ 15.90
056-0212-012-0004	NONRES	\$ 13.35	\$ 2.56	\$ 15.90
056-0212-013-0001	NONRES	\$ 3.78	\$ 2.56	\$ 6.34
056-0212-013-0002	NONRES	\$ 3.78	\$ 2.56	\$ 6.34
056-0212-013-0003	NONRES	\$ 3.78	\$ 2.56	\$ 6.34
056-0212-013-0004	NONRES	\$ 3.78	\$ 2.56	\$ 6.34
056-0212-014-0001	SAFETY LIGHTS ONLY	\$ 0.00	\$ 2.56	\$ 2.56
056-0212-014-0002	SAFETY LIGHTS ONLY	\$ 0.00	\$ 2.56	\$ 2.56
056-0212-014-0003	SAFETY LIGHTS ONLY	\$ 0.00	\$ 2.56	\$ 2.56
056-0212-014-0004	SAFETY LIGHTS ONLY	\$ 0.00	\$ 2.56	\$ 2.56
056-0212-015-0001	SAFETY LIGHTS ONLY	\$ 0.00	\$ 2.56	\$ 2.56
056-0212-015-0002	SAFETY LIGHTS ONLY	\$ 0.00	\$ 2.56	\$ 2.56
056-0212-015-0003	SAFETY LIGHTS ONLY	\$ 0.00	\$ 2.56	\$ 2.56
056-0212-015-0004	SAFETY LIGHTS ONLY	\$ 0.00	\$ 2.56	\$ 2.56
056-0212-016-0001	SAFETY LIGHTS ONLY	\$ 0.00	\$ 2.56	\$ 2.56
056-0212-016-0002	SAFETY LIGHTS ONLY	\$ 0.00	\$ 2.56	\$ 2.56
056-0212-016-0003	SAFETY LIGHTS ONLY	\$ 0.00	\$ 2.56	\$ 2.56
056-0212-016-0004	SAFETY LIGHTS ONLY	\$ 0.00	\$ 2.56	\$ 2.56
056-0212-017-0001	SAFETY LIGHTS ONLY	\$ 0.00	\$ 2.56	\$ 2.56
056-0212-017-0002	SAFETY LIGHTS ONLY	\$ 0.00	\$ 2.56	\$ 2.56
056-0212-017-0003	SAFETY LIGHTS ONLY	\$ 0.00	\$ 2.56	\$ 2.56
056-0212-017-0004	SAFETY LIGHTS ONLY	\$ 0.00	\$ 2.56	\$ 2.56
056-0212-018-0001	SAFETY LIGHTS ONLY	\$ 0.00	\$ 2.56	\$ 2.56
056-0212-018-0002	SAFETY LIGHTS ONLY	\$ 0.00	\$ 2.56	\$ 2.56
056-0212-018-0003	SAFETY LIGHTS ONLY	\$ 0.00	\$ 2.56	\$ 2.56
056-0212-018-0004	SAFETY LIGHTS ONLY	\$ 0.00	\$ 2.56	\$ 2.56
056-0212-019-0001	SAFETY LIGHTS ONLY	\$ 0.00	\$ 2.56	\$ 2.56
056-0212-019-0002	SAFETY LIGHTS ONLY	\$ 0.00	\$ 2.56	\$ 2.56
056-0212-019-0003	SAFETY LIGHTS ONLY	\$ 0.00	\$ 2.56	\$ 2.56
056-0212-019-0004	SAFETY LIGHTS ONLY	\$ 0.00	\$ 2.56	\$ 2.56
056-0212-020-0001	SAFETY LIGHTS ONLY	\$ 0.00	\$ 2.56	\$ 2.56
056-0212-020-0002	SAFETY LIGHTS ONLY	\$ 0.00	\$ 2.56	\$ 2.56
056-0212-020-0003	SAFETY LIGHTS ONLY	\$ 0.00	\$ 2.56	\$ 2.56
056-0212-020-0004	SAFETY LIGHTS ONLY	\$ 0.00	\$ 2.56	\$ 2.56
056-0212-021-0001	SAFETY LIGHTS ONLY	\$ 0.00	\$ 2.56	\$ 2.56
056-0212-021-0002	SAFETY LIGHTS ONLY	\$ 0.00	\$ 2.56	\$ 2.56

ITEM 9.3.

City of Rancho Cordova
Lighting District No. 2012-1 Exhibit A to the Resolution
Fiscal Year 2023-24 Assessment Roll

ATTACHMENT 3

APN	District Classification	Street Light Charge	Safety Light Charge	Total Assessment
056-0212-021-0003	SAFETY LIGHTS ONLY	\$ 0.00	\$ 2.56	\$ 2.56
056-0212-021-0004	SAFETY LIGHTS ONLY	\$ 0.00	\$ 2.56	\$ 2.56
056-0212-022-0001	SAFETY LIGHTS ONLY	\$ 0.00	\$ 2.56	\$ 2.56
056-0212-022-0002	SAFETY LIGHTS ONLY	\$ 0.00	\$ 2.56	\$ 2.56
056-0212-022-0003	SAFETY LIGHTS ONLY	\$ 0.00	\$ 2.56	\$ 2.56
056-0212-022-0004	SAFETY LIGHTS ONLY	\$ 0.00	\$ 2.56	\$ 2.56
056-0212-023-0001	NONRES	\$ 12.85	\$ 2.56	\$ 15.40
056-0212-023-0002	NONRES	\$ 12.85	\$ 2.56	\$ 15.40
056-0212-023-0003	NONRES	\$ 12.85	\$ 2.56	\$ 15.40
056-0212-023-0004	NONRES	\$ 12.85	\$ 2.56	\$ 15.40
056-0222-004-0000	NONRES	\$ 47.86	\$ 2.56	\$ 50.42
056-0222-020-0000	SAFETY LIGHTS ONLY	\$ 0.00	\$ 2.56	\$ 2.56
056-0222-021-0000	SAFETY LIGHTS ONLY	\$ 0.00	\$ 2.56	\$ 2.56
056-0222-022-0000	SAFETY LIGHTS ONLY	\$ 0.00	\$ 2.56	\$ 2.56
056-0222-023-0000	NONRES	\$ 18.64	\$ 2.56	\$ 21.20
056-0222-024-0000	SAFETY LIGHTS ONLY	\$ 0.00	\$ 2.56	\$ 2.56
056-0222-025-0000	SAFETY LIGHTS ONLY	\$ 0.00	\$ 2.56	\$ 2.56
056-0230-007-0000	SAFETY LIGHTS ONLY	\$ 0.00	\$ 2.56	\$ 2.56
056-0230-008-0000	SAFETY LIGHTS ONLY	\$ 0.00	\$ 2.56	\$ 2.56
056-0230-009-0000	SAFETY LIGHTS ONLY	\$ 0.00	\$ 2.56	\$ 2.56
056-0230-012-0000	NONRES	\$ 38.04	\$ 2.56	\$ 40.60
056-0230-014-0000	SAFETY LIGHTS ONLY	\$ 0.00	\$ 2.56	\$ 2.56
056-0230-015-0000	SAFETY LIGHTS ONLY	\$ 0.00	\$ 2.56	\$ 2.56
056-0230-016-0000	SAFETY LIGHTS ONLY	\$ 0.00	\$ 2.56	\$ 2.56
056-0230-017-0000	SAFETY LIGHTS ONLY	\$ 0.00	\$ 2.56	\$ 2.56
056-0230-018-0000	SAFETY LIGHTS ONLY	\$ 0.00	\$ 2.56	\$ 2.56
056-0230-019-0000	SAFETY LIGHTS ONLY	\$ 0.00	\$ 2.56	\$ 2.56
056-0230-020-0000	SAFETY LIGHTS ONLY	\$ 0.00	\$ 2.56	\$ 2.56
056-0230-021-0000	SAFETY LIGHTS ONLY	\$ 0.00	\$ 2.56	\$ 2.56
056-0230-022-0000	SAFETY LIGHTS ONLY	\$ 0.00	\$ 2.56	\$ 2.56
056-0230-024-0000	SAFETY LIGHTS ONLY	\$ 0.00	\$ 2.56	\$ 2.56
056-0241-001-0001	NONRES	\$ 12.34	\$ 2.56	\$ 14.90
056-0241-001-0002	NONRES	\$ 12.34	\$ 2.56	\$ 14.90
056-0241-001-0003	NONRES	\$ 12.34	\$ 2.56	\$ 14.90
056-0241-001-0004	NONRES	\$ 12.34	\$ 2.56	\$ 14.90
056-0241-002-0001	NONRES	\$ 3.53	\$ 2.56	\$ 6.08
056-0241-002-0002	NONRES	\$ 3.53	\$ 2.56	\$ 6.08
056-0241-002-0003	NONRES	\$ 3.53	\$ 2.56	\$ 6.08
056-0241-002-0004	NONRES	\$ 3.53	\$ 2.56	\$ 6.08
056-0241-003-0001	NONRES	\$ 3.53	\$ 2.56	\$ 6.08
056-0241-003-0002	NONRES	\$ 3.53	\$ 2.56	\$ 6.08
056-0241-003-0003	NONRES	\$ 3.53	\$ 2.56	\$ 6.08
056-0241-003-0004	NONRES	\$ 3.53	\$ 2.56	\$ 6.08
056-0241-004-0001	NONRES	\$ 3.53	\$ 2.56	\$ 6.08

ITEM 9.3.

City of Rancho Cordova
Lighting District No. 2012-1 Exhibit A to the Resolution
Fiscal Year 2023-24 Assessment Roll

ATTACHMENT 3

APN	District Classification	Street Light Charge	Safety Light Charge	Total Assessment
056-0241-004-0002	NONRES	\$ 3.53	\$ 2.56	\$ 6.08
056-0241-004-0003	NONRES	\$ 3.53	\$ 2.56	\$ 6.08
056-0241-004-0004	NONRES	\$ 3.53	\$ 2.56	\$ 6.08
056-0241-005-0001	NONRES	\$ 3.53	\$ 2.56	\$ 6.08
056-0241-005-0002	NONRES	\$ 3.53	\$ 2.56	\$ 6.08
056-0241-005-0003	NONRES	\$ 3.53	\$ 2.56	\$ 6.08
056-0241-005-0004	NONRES	\$ 3.53	\$ 2.56	\$ 6.08
056-0241-006-0001	NONRES	\$ 3.53	\$ 2.56	\$ 6.08
056-0241-006-0002	NONRES	\$ 3.53	\$ 2.56	\$ 6.08
056-0241-006-0003	NONRES	\$ 3.53	\$ 2.56	\$ 6.08
056-0241-006-0004	NONRES	\$ 3.53	\$ 2.56	\$ 6.08
056-0241-007-0001	NONRES	\$ 3.53	\$ 2.56	\$ 6.08
056-0241-007-0002	NONRES	\$ 3.53	\$ 2.56	\$ 6.08
056-0241-007-0003	NONRES	\$ 3.53	\$ 2.56	\$ 6.08
056-0241-007-0004	NONRES	\$ 3.53	\$ 2.56	\$ 6.08
056-0241-008-0001	NONRES	\$ 3.53	\$ 2.56	\$ 6.08
056-0241-008-0002	NONRES	\$ 3.53	\$ 2.56	\$ 6.08
056-0241-008-0003	NONRES	\$ 3.53	\$ 2.56	\$ 6.08
056-0241-008-0004	NONRES	\$ 3.53	\$ 2.56	\$ 6.08
056-0241-009-0001	NONRES	\$ 3.53	\$ 2.56	\$ 6.08
056-0241-009-0002	NONRES	\$ 3.53	\$ 2.56	\$ 6.08
056-0241-009-0003	NONRES	\$ 3.53	\$ 2.56	\$ 6.08
056-0241-009-0004	NONRES	\$ 3.53	\$ 2.56	\$ 6.08
056-0241-010-0001	NONRES	\$ 3.53	\$ 2.56	\$ 6.08
056-0241-010-0002	NONRES	\$ 3.53	\$ 2.56	\$ 6.08
056-0241-010-0003	NONRES	\$ 3.53	\$ 2.56	\$ 6.08
056-0241-010-0004	NONRES	\$ 3.53	\$ 2.56	\$ 6.08
056-0241-011-0001	NONRES	\$ 3.53	\$ 2.56	\$ 6.08
056-0241-011-0002	NONRES	\$ 3.53	\$ 2.56	\$ 6.08
056-0241-011-0003	NONRES	\$ 3.53	\$ 2.56	\$ 6.08
056-0241-011-0004	NONRES	\$ 3.53	\$ 2.56	\$ 6.08
056-0241-012-0001	NONRES	\$ 3.53	\$ 2.56	\$ 6.08
056-0241-012-0002	NONRES	\$ 3.53	\$ 2.56	\$ 6.08
056-0241-012-0003	NONRES	\$ 3.53	\$ 2.56	\$ 6.08
056-0241-012-0004	NONRES	\$ 3.53	\$ 2.56	\$ 6.08
056-0241-013-0001	NONRES	\$ 3.53	\$ 2.56	\$ 6.08
056-0241-013-0002	NONRES	\$ 3.53	\$ 2.56	\$ 6.08
056-0241-013-0003	NONRES	\$ 3.53	\$ 2.56	\$ 6.08
056-0241-013-0004	NONRES	\$ 3.53	\$ 2.56	\$ 6.08
056-0241-014-0001	NONRES	\$ 3.53	\$ 2.56	\$ 6.08
056-0241-014-0002	NONRES	\$ 3.53	\$ 2.56	\$ 6.08
056-0241-014-0003	NONRES	\$ 3.53	\$ 2.56	\$ 6.08
056-0241-014-0004	NONRES	\$ 3.53	\$ 2.56	\$ 6.08
056-0241-015-0001	NONRES	\$ 3.53	\$ 2.56	\$ 6.08

ITEM 9.3.

City of Rancho Cordova
Lighting District No. 2012-1 Exhibit A to the Resolution
Fiscal Year 2023-24 Assessment Roll

ATTACHMENT 3

APN	District Classification	Street Light Charge	Safety Light Charge	Total Assessment
056-0241-015-0002	NONRES	\$ 3.53	\$ 2.56	\$ 6.08
056-0241-015-0003	NONRES	\$ 3.53	\$ 2.56	\$ 6.08
056-0241-015-0004	NONRES	\$ 3.53	\$ 2.56	\$ 6.08
056-0241-016-0001	NONRES	\$ 3.53	\$ 2.56	\$ 6.08
056-0241-016-0002	NONRES	\$ 3.53	\$ 2.56	\$ 6.08
056-0241-016-0003	NONRES	\$ 3.53	\$ 2.56	\$ 6.08
056-0241-016-0004	NONRES	\$ 3.53	\$ 2.56	\$ 6.08
056-0241-017-0001	NONRES	\$ 3.53	\$ 2.56	\$ 6.08
056-0241-017-0002	NONRES	\$ 3.53	\$ 2.56	\$ 6.08
056-0241-017-0003	NONRES	\$ 3.53	\$ 2.56	\$ 6.08
056-0241-017-0004	NONRES	\$ 3.53	\$ 2.56	\$ 6.08
056-0241-018-0001	NONRES	\$ 3.53	\$ 2.56	\$ 6.08
056-0241-018-0002	NONRES	\$ 3.53	\$ 2.56	\$ 6.08
056-0241-018-0003	NONRES	\$ 3.53	\$ 2.56	\$ 6.08
056-0241-018-0004	NONRES	\$ 3.53	\$ 2.56	\$ 6.08
056-0241-019-0001	NONRES	\$ 2.77	\$ 2.56	\$ 5.32
056-0241-019-0002	NONRES	\$ 2.77	\$ 2.56	\$ 5.32
056-0241-019-0003	NONRES	\$ 2.77	\$ 2.56	\$ 5.32
056-0241-019-0004	NONRES	\$ 2.77	\$ 2.56	\$ 5.32
056-0241-020-0001	NONRES	\$ 1.76	\$ 2.56	\$ 4.32
056-0241-020-0002	NONRES	\$ 1.76	\$ 2.56	\$ 4.32
056-0241-020-0003	NONRES	\$ 1.76	\$ 2.56	\$ 4.32
056-0241-020-0004	NONRES	\$ 1.76	\$ 2.56	\$ 4.32
056-0241-021-0001	NONRES	\$ 2.27	\$ 2.56	\$ 4.82
056-0241-021-0002	NONRES	\$ 2.27	\$ 2.56	\$ 4.82
056-0241-021-0003	NONRES	\$ 2.27	\$ 2.56	\$ 4.82
056-0241-021-0004	NONRES	\$ 2.27	\$ 2.56	\$ 4.82
056-0241-022-0001	NONRES	\$ 3.78	\$ 2.56	\$ 6.34
056-0241-022-0002	NONRES	\$ 3.78	\$ 2.56	\$ 6.34
056-0241-022-0003	NONRES	\$ 3.78	\$ 2.56	\$ 6.34
056-0241-022-0004	NONRES	\$ 3.78	\$ 2.56	\$ 6.34
056-0241-023-0001	NONRES	\$ 3.27	\$ 2.56	\$ 5.82
056-0241-023-0002	NONRES	\$ 3.27	\$ 2.56	\$ 5.82
056-0241-023-0003	NONRES	\$ 3.27	\$ 2.56	\$ 5.82
056-0241-023-0004	NONRES	\$ 3.27	\$ 2.56	\$ 5.82
056-0241-024-0001	NONRES	\$ 4.03	\$ 2.56	\$ 6.58
056-0241-024-0002	NONRES	\$ 4.03	\$ 2.56	\$ 6.58
056-0241-024-0003	NONRES	\$ 4.03	\$ 2.56	\$ 6.58
056-0241-024-0004	NONRES	\$ 4.03	\$ 2.56	\$ 6.58
056-0241-025-0001	NONRES	\$ 11.59	\$ 2.56	\$ 14.14
056-0241-025-0002	NONRES	\$ 11.59	\$ 2.56	\$ 14.14
056-0241-025-0003	NONRES	\$ 11.59	\$ 2.56	\$ 14.14
056-0241-026-0001	NONRES	\$ 3.78	\$ 2.56	\$ 6.34
056-0241-026-0002	NONRES	\$ 3.78	\$ 2.56	\$ 6.34

ITEM 9.3.

City of Rancho Cordova
Lighting District No. 2012-1 Exhibit A to the Resolution
Fiscal Year 2023-24 Assessment Roll

ATTACHMENT 3

APN	District Classification	Street Light Charge	Safety Light Charge	Total Assessment
056-0241-026-0003	NONRES	\$ 3.78	\$ 2.56	\$ 6.34
056-0241-026-0004	NONRES	\$ 3.78	\$ 2.56	\$ 6.34
056-0241-027-0001	NONRES	\$ 6.05	\$ 2.56	\$ 8.60
056-0241-027-0002	NONRES	\$ 6.05	\$ 2.56	\$ 8.60
056-0241-027-0003	NONRES	\$ 6.05	\$ 2.56	\$ 8.60
056-0241-027-0004	NONRES	\$ 6.05	\$ 2.56	\$ 8.60
056-0242-033-0001	NONRES	\$ 18.89	\$ 2.56	\$ 21.44
056-0242-033-0002	NONRES	\$ 18.89	\$ 2.56	\$ 21.44
056-0242-033-0003	NONRES	\$ 18.89	\$ 2.56	\$ 21.44
056-0242-033-0004	NONRES	\$ 18.89	\$ 2.56	\$ 21.44
056-0242-034-0001	NONRES	\$ 3.53	\$ 2.56	\$ 6.08
056-0242-034-0002	NONRES	\$ 3.53	\$ 2.56	\$ 6.08
056-0242-034-0003	NONRES	\$ 3.53	\$ 2.56	\$ 6.08
056-0242-034-0004	NONRES	\$ 3.53	\$ 2.56	\$ 6.08
056-0242-035-0001	NONRES	\$ 3.53	\$ 2.56	\$ 6.08
056-0242-035-0002	NONRES	\$ 3.53	\$ 2.56	\$ 6.08
056-0242-035-0003	NONRES	\$ 3.53	\$ 2.56	\$ 6.08
056-0242-035-0004	NONRES	\$ 3.53	\$ 2.56	\$ 6.08
056-0242-036-0001	NONRES	\$ 3.53	\$ 2.56	\$ 6.08
056-0242-036-0002	NONRES	\$ 3.53	\$ 2.56	\$ 6.08
056-0242-036-0003	NONRES	\$ 3.53	\$ 2.56	\$ 6.08
056-0242-036-0004	NONRES	\$ 3.53	\$ 2.56	\$ 6.08
056-0242-037-0001	NONRES	\$ 3.53	\$ 2.56	\$ 6.08
056-0242-037-0002	NONRES	\$ 3.53	\$ 2.56	\$ 6.08
056-0242-037-0003	NONRES	\$ 3.53	\$ 2.56	\$ 6.08
056-0242-037-0004	NONRES	\$ 3.53	\$ 2.56	\$ 6.08
056-0242-038-0001	NONRES	\$ 3.53	\$ 2.56	\$ 6.08
056-0242-038-0002	NONRES	\$ 3.53	\$ 2.56	\$ 6.08
056-0242-038-0003	NONRES	\$ 3.53	\$ 2.56	\$ 6.08
056-0242-038-0004	NONRES	\$ 3.53	\$ 2.56	\$ 6.08
056-0242-039-0001	NONRES	\$ 3.53	\$ 2.56	\$ 6.08
056-0242-039-0002	NONRES	\$ 3.53	\$ 2.56	\$ 6.08
056-0242-039-0003	NONRES	\$ 3.53	\$ 2.56	\$ 6.08
056-0242-039-0004	NONRES	\$ 3.53	\$ 2.56	\$ 6.08
056-0242-040-0001	NONRES	\$ 3.53	\$ 2.56	\$ 6.08
056-0242-040-0002	NONRES	\$ 3.53	\$ 2.56	\$ 6.08
056-0242-040-0003	NONRES	\$ 3.53	\$ 2.56	\$ 6.08
056-0242-040-0004	NONRES	\$ 3.53	\$ 2.56	\$ 6.08
056-0242-041-0001	NONRES	\$ 3.78	\$ 2.56	\$ 6.34
056-0242-041-0002	NONRES	\$ 3.78	\$ 2.56	\$ 6.34
056-0242-041-0003	NONRES	\$ 3.78	\$ 2.56	\$ 6.34
056-0242-041-0004	NONRES	\$ 3.78	\$ 2.56	\$ 6.34
056-0242-042-0001	NONRES	\$ 3.78	\$ 2.56	\$ 6.34
056-0242-042-0002	NONRES	\$ 3.78	\$ 2.56	\$ 6.34

ITEM 9.3.

City of Rancho Cordova
Lighting District No. 2012-1 Exhibit A to the Resolution
Fiscal Year 2023-24 Assessment Roll

ATTACHMENT 3

APN	District Classification	Street Light Charge	Safety Light Charge	Total Assessment
056-0242-042-0003	NONRES	\$ 3.78	\$ 2.56	\$ 6.34
056-0242-042-0004	NONRES	\$ 3.78	\$ 2.56	\$ 6.34
056-0242-043-0001	NONRES	\$ 3.78	\$ 2.56	\$ 6.34
056-0242-043-0002	NONRES	\$ 3.78	\$ 2.56	\$ 6.34
056-0242-043-0003	NONRES	\$ 3.78	\$ 2.56	\$ 6.34
056-0242-043-0004	NONRES	\$ 3.78	\$ 2.56	\$ 6.34
056-0242-044-0001	NONRES	\$ 3.78	\$ 2.56	\$ 6.34
056-0242-044-0002	NONRES	\$ 3.78	\$ 2.56	\$ 6.34
056-0242-044-0003	NONRES	\$ 3.78	\$ 2.56	\$ 6.34
056-0242-044-0004	NONRES	\$ 3.78	\$ 2.56	\$ 6.34
056-0242-045-0001	NONRES	\$ 3.78	\$ 2.56	\$ 6.34
056-0242-045-0002	NONRES	\$ 3.78	\$ 2.56	\$ 6.34
056-0242-045-0003	NONRES	\$ 3.78	\$ 2.56	\$ 6.34
056-0242-045-0004	NONRES	\$ 3.78	\$ 2.56	\$ 6.34
056-0242-046-0001	NONRES	\$ 14.61	\$ 2.56	\$ 17.16
056-0242-046-0002	NONRES	\$ 14.61	\$ 2.56	\$ 17.16
056-0242-046-0003	NONRES	\$ 14.61	\$ 2.56	\$ 17.16
056-0242-046-0004	NONRES	\$ 14.61	\$ 2.56	\$ 17.16
056-0242-047-0001	NONRES	\$ 13.35	\$ 2.56	\$ 15.90
056-0242-047-0002	NONRES	\$ 13.35	\$ 2.56	\$ 15.90
056-0242-047-0003	NONRES	\$ 13.35	\$ 2.56	\$ 15.90
056-0242-047-0004	NONRES	\$ 13.35	\$ 2.56	\$ 15.90
056-0242-048-0001	NONRES	\$ 3.53	\$ 2.56	\$ 6.08
056-0242-048-0002	NONRES	\$ 3.53	\$ 2.56	\$ 6.08
056-0242-048-0003	NONRES	\$ 3.53	\$ 2.56	\$ 6.08
056-0242-048-0004	NONRES	\$ 3.53	\$ 2.56	\$ 6.08
056-0242-049-0001	NONRES	\$ 3.53	\$ 2.56	\$ 6.08
056-0242-049-0002	NONRES	\$ 3.53	\$ 2.56	\$ 6.08
056-0242-049-0003	NONRES	\$ 3.53	\$ 2.56	\$ 6.08
056-0242-049-0004	NONRES	\$ 3.53	\$ 2.56	\$ 6.08
056-0242-050-0001	NONRES	\$ 3.53	\$ 2.56	\$ 6.08
056-0242-050-0002	NONRES	\$ 3.53	\$ 2.56	\$ 6.08
056-0242-050-0003	NONRES	\$ 3.53	\$ 2.56	\$ 6.08
056-0242-050-0004	NONRES	\$ 3.53	\$ 2.56	\$ 6.08
056-0242-051-0001	NONRES	\$ 3.53	\$ 2.56	\$ 6.08
056-0242-051-0002	NONRES	\$ 3.53	\$ 2.56	\$ 6.08
056-0242-051-0003	NONRES	\$ 3.53	\$ 2.56	\$ 6.08
056-0242-051-0004	NONRES	\$ 3.53	\$ 2.56	\$ 6.08
056-0242-052-0001	NONRES	\$ 3.53	\$ 2.56	\$ 6.08
056-0242-052-0002	NONRES	\$ 3.53	\$ 2.56	\$ 6.08
056-0242-052-0003	NONRES	\$ 3.53	\$ 2.56	\$ 6.08
056-0242-052-0004	NONRES	\$ 3.53	\$ 2.56	\$ 6.08
056-0242-053-0001	NONRES	\$ 3.53	\$ 2.56	\$ 6.08
056-0242-053-0002	NONRES	\$ 3.53	\$ 2.56	\$ 6.08

ITEM 9.3.

City of Rancho Cordova
Lighting District No. 2012-1 Exhibit A to the Resolution
Fiscal Year 2023-24 Assessment Roll

ATTACHMENT 3

APN	District Classification	Street Light Charge	Safety Light Charge	Total Assessment
056-0242-053-0003	NONRES	\$ 3.53	\$ 2.56	\$ 6.08
056-0242-053-0004	NONRES	\$ 3.53	\$ 2.56	\$ 6.08
056-0242-054-0001	NONRES	\$ 3.53	\$ 2.56	\$ 6.08
056-0242-054-0002	NONRES	\$ 3.53	\$ 2.56	\$ 6.08
056-0242-054-0003	NONRES	\$ 3.53	\$ 2.56	\$ 6.08
056-0242-054-0004	NONRES	\$ 3.53	\$ 2.56	\$ 6.08
056-0242-055-0001	NONRES	\$ 3.53	\$ 2.56	\$ 6.08
056-0242-055-0002	NONRES	\$ 3.53	\$ 2.56	\$ 6.08
056-0242-055-0003	NONRES	\$ 3.53	\$ 2.56	\$ 6.08
056-0242-055-0004	NONRES	\$ 3.53	\$ 2.56	\$ 6.08
056-0242-056-0001	NONRES	\$ 3.53	\$ 2.56	\$ 6.08
056-0242-056-0002	NONRES	\$ 3.53	\$ 2.56	\$ 6.08
056-0242-056-0003	NONRES	\$ 3.53	\$ 2.56	\$ 6.08
056-0242-056-0004	NONRES	\$ 3.53	\$ 2.56	\$ 6.08
056-0242-057-0001	NONRES	\$ 3.53	\$ 2.56	\$ 6.08
056-0242-057-0002	NONRES	\$ 3.53	\$ 2.56	\$ 6.08
056-0242-057-0003	NONRES	\$ 3.53	\$ 2.56	\$ 6.08
056-0242-057-0004	NONRES	\$ 3.53	\$ 2.56	\$ 6.08
056-0242-058-0001	NONRES	\$ 3.53	\$ 2.56	\$ 6.08
056-0242-058-0002	NONRES	\$ 3.53	\$ 2.56	\$ 6.08
056-0242-058-0003	NONRES	\$ 3.53	\$ 2.56	\$ 6.08
056-0242-058-0004	NONRES	\$ 3.53	\$ 2.56	\$ 6.08
056-0242-059-0001	NONRES	\$ 3.53	\$ 2.56	\$ 6.08
056-0242-059-0002	NONRES	\$ 3.53	\$ 2.56	\$ 6.08
056-0242-059-0003	NONRES	\$ 3.53	\$ 2.56	\$ 6.08
056-0242-059-0004	NONRES	\$ 3.53	\$ 2.56	\$ 6.08
056-0242-060-0001	NONRES	\$ 3.53	\$ 2.56	\$ 6.08
056-0242-060-0002	NONRES	\$ 3.53	\$ 2.56	\$ 6.08
056-0242-060-0003	NONRES	\$ 3.53	\$ 2.56	\$ 6.08
056-0242-060-0004	NONRES	\$ 3.53	\$ 2.56	\$ 6.08
056-0242-061-0001	NONRES	\$ 3.53	\$ 2.56	\$ 6.08
056-0242-061-0002	NONRES	\$ 3.53	\$ 2.56	\$ 6.08
056-0242-061-0003	NONRES	\$ 3.53	\$ 2.56	\$ 6.08
056-0242-061-0004	NONRES	\$ 3.53	\$ 2.56	\$ 6.08
056-0242-062-0001	NONRES	\$ 12.60	\$ 2.56	\$ 15.16
056-0242-062-0002	NONRES	\$ 12.60	\$ 2.56	\$ 15.16
056-0242-062-0003	NONRES	\$ 12.60	\$ 2.56	\$ 15.16
056-0242-062-0004	NONRES	\$ 12.60	\$ 2.56	\$ 15.16
056-0250-001-0000	SAFETY LIGHTS ONLY	\$ 0.00	\$ 2.56	\$ 2.56
056-0250-002-0000	SAFETY LIGHTS ONLY	\$ 0.00	\$ 2.56	\$ 2.56
056-0250-003-0000	SAFETY LIGHTS ONLY	\$ 0.00	\$ 2.56	\$ 2.56
056-0250-004-0000	SAFETY LIGHTS ONLY	\$ 0.00	\$ 2.56	\$ 2.56
056-0250-005-0000	SAFETY LIGHTS ONLY	\$ 0.00	\$ 2.56	\$ 2.56
056-0250-006-0000	SAFETY LIGHTS ONLY	\$ 0.00	\$ 2.56	\$ 2.56

ITEM 9.3.

City of Rancho Cordova
Lighting District No. 2012-1 Exhibit A to the Resolution
Fiscal Year 2023-24 Assessment Roll

ATTACHMENT 3

APN	District Classification	Street Light Charge	Safety Light Charge	Total Assessment
056-0250-007-0000	SAFETY LIGHTS ONLY	\$ 0.00	\$ 2.56	\$ 2.56
056-0250-008-0000	SAFETY LIGHTS ONLY	\$ 0.00	\$ 2.56	\$ 2.56
056-0250-009-0000	SAFETY LIGHTS ONLY	\$ 0.00	\$ 2.56	\$ 2.56
056-0250-010-0000	SAFETY LIGHTS ONLY	\$ 0.00	\$ 2.56	\$ 2.56
056-0250-011-0000	SAFETY LIGHTS ONLY	\$ 0.00	\$ 2.56	\$ 2.56
056-0250-012-0000	SAFETY LIGHTS ONLY	\$ 0.00	\$ 2.56	\$ 2.56
056-0250-013-0000	SAFETY LIGHTS ONLY	\$ 0.00	\$ 2.56	\$ 2.56
056-0250-014-0000	SAFETY LIGHTS ONLY	\$ 0.00	\$ 2.56	\$ 2.56
056-0250-015-0000	SAFETY LIGHTS ONLY	\$ 0.00	\$ 2.56	\$ 2.56
056-0250-016-0000	SAFETY LIGHTS ONLY	\$ 0.00	\$ 2.56	\$ 2.56
056-0250-017-0000	SAFETY LIGHTS ONLY	\$ 0.00	\$ 2.56	\$ 2.56
056-0250-018-0000	SAFETY LIGHTS ONLY	\$ 0.00	\$ 2.56	\$ 2.56
056-0250-019-0000	SAFETY LIGHTS ONLY	\$ 0.00	\$ 2.56	\$ 2.56
056-0250-020-0000	SAFETY LIGHTS ONLY	\$ 0.00	\$ 2.56	\$ 2.56
056-0250-021-0000	SAFETY LIGHTS ONLY	\$ 0.00	\$ 2.56	\$ 2.56
056-0250-022-0000	SAFETY LIGHTS ONLY	\$ 0.00	\$ 2.56	\$ 2.56
056-0250-023-0000	SAFETY LIGHTS ONLY	\$ 0.00	\$ 2.56	\$ 2.56
056-0250-024-0000	SAFETY LIGHTS ONLY	\$ 0.00	\$ 2.56	\$ 2.56
056-0250-025-0000	SAFETY LIGHTS ONLY	\$ 0.00	\$ 2.56	\$ 2.56
056-0250-026-0000	SAFETY LIGHTS ONLY	\$ 0.00	\$ 2.56	\$ 2.56
056-0250-027-0000	SAFETY LIGHTS ONLY	\$ 0.00	\$ 2.56	\$ 2.56
056-0250-028-0000	SAFETY LIGHTS ONLY	\$ 0.00	\$ 2.56	\$ 2.56
056-0250-029-0000	SAFETY LIGHTS ONLY	\$ 0.00	\$ 2.56	\$ 2.56
056-0250-030-0000	SAFETY LIGHTS ONLY	\$ 0.00	\$ 2.56	\$ 2.56
056-0250-031-0000	SAFETY LIGHTS ONLY	\$ 0.00	\$ 2.56	\$ 2.56
056-0250-032-0000	SAFETY LIGHTS ONLY	\$ 0.00	\$ 2.56	\$ 2.56
056-0250-033-0000	SAFETY LIGHTS ONLY	\$ 0.00	\$ 2.56	\$ 2.56
056-0250-034-0000	SAFETY LIGHTS ONLY	\$ 0.00	\$ 2.56	\$ 2.56
056-0250-035-0000	SAFETY LIGHTS ONLY	\$ 0.00	\$ 2.56	\$ 2.56
056-0250-036-0000	SAFETY LIGHTS ONLY	\$ 0.00	\$ 2.56	\$ 2.56
056-0250-037-0000	SAFETY LIGHTS ONLY	\$ 0.00	\$ 2.56	\$ 2.56
056-0250-038-0000	SAFETY LIGHTS ONLY	\$ 0.00	\$ 2.56	\$ 2.56
056-0250-039-0000	SAFETY LIGHTS ONLY	\$ 0.00	\$ 2.56	\$ 2.56
056-0250-040-0000	SAFETY LIGHTS ONLY	\$ 0.00	\$ 2.56	\$ 2.56
056-0250-041-0000	SAFETY LIGHTS ONLY	\$ 0.00	\$ 2.56	\$ 2.56
056-0250-042-0000	SAFETY LIGHTS ONLY	\$ 0.00	\$ 2.56	\$ 2.56
056-0250-043-0000	SAFETY LIGHTS ONLY	\$ 0.00	\$ 2.56	\$ 2.56
056-0250-044-0000	SAFETY LIGHTS ONLY	\$ 0.00	\$ 2.56	\$ 2.56
056-0250-045-0000	SAFETY LIGHTS ONLY	\$ 0.00	\$ 2.56	\$ 2.56
056-0250-046-0000	SAFETY LIGHTS ONLY	\$ 0.00	\$ 2.56	\$ 2.56
056-0250-047-0000	SAFETY LIGHTS ONLY	\$ 0.00	\$ 2.56	\$ 2.56
056-0250-048-0000	SAFETY LIGHTS ONLY	\$ 0.00	\$ 2.56	\$ 2.56
056-0250-049-0000	SAFETY LIGHTS ONLY	\$ 0.00	\$ 2.56	\$ 2.56
056-0250-050-0000	SAFETY LIGHTS ONLY	\$ 0.00	\$ 2.56	\$ 2.56

ITEM 9.3.

City of Rancho Cordova
Lighting District No. 2012-1 Exhibit A to the Resolution
Fiscal Year 2023-24 Assessment Roll

ATTACHMENT 3

APN	District Classification	Street Light Charge	Safety Light Charge	Total Assessment
056-0250-051-0000	SAFETY LIGHTS ONLY	\$ 0.00	\$ 2.56	\$ 2.56
056-0250-052-0000	NONRES	\$ 45.09	\$ 2.56	\$ 47.64
056-0260-001-0000	NONRES	\$ 64.99	\$ 2.56	\$ 67.54
056-0260-011-0000	NONRES	\$ 73.30	\$ 2.56	\$ 75.86
056-0260-012-0000	SAFETY LIGHTS ONLY	\$ 0.00	\$ 2.56	\$ 2.56
056-0260-013-0000	SAFETY LIGHTS ONLY	\$ 0.00	\$ 2.56	\$ 2.56
056-0260-014-0000	NONRES	\$ 52.65	\$ 2.56	\$ 55.20
056-0260-015-0000	NONRES	\$ 115.62	\$ 2.56	\$ 118.18
056-0260-016-0000	NONRES	\$ 209.33	\$ 2.56	\$ 211.88
056-0260-019-0000	SAFETY LIGHTS ONLY	\$ 0.00	\$ 2.56	\$ 2.56
056-0270-001-0000	RESIDENTIAL	\$ 15.32	\$ 2.56	\$ 17.88
056-0270-002-0000	RESIDENTIAL	\$ 15.32	\$ 2.56	\$ 17.88
056-0270-003-0000	RESIDENTIAL	\$ 15.32	\$ 2.56	\$ 17.88
056-0270-004-0000	RESIDENTIAL	\$ 15.32	\$ 2.56	\$ 17.88
056-0270-005-0000	RESIDENTIAL	\$ 15.32	\$ 2.56	\$ 17.88
056-0270-006-0000	RESIDENTIAL	\$ 15.32	\$ 2.56	\$ 17.88
056-0270-007-0000	RESIDENTIAL	\$ 15.32	\$ 2.56	\$ 17.88
056-0270-008-0000	RESIDENTIAL	\$ 15.32	\$ 2.56	\$ 17.88
056-0270-009-0000	RESIDENTIAL	\$ 15.32	\$ 2.56	\$ 17.88
056-0270-010-0000	RESIDENTIAL	\$ 15.32	\$ 2.56	\$ 17.88
056-0270-011-0000	RESIDENTIAL	\$ 15.32	\$ 2.56	\$ 17.88
056-0270-012-0000	RESIDENTIAL	\$ 15.32	\$ 2.56	\$ 17.88
056-0270-013-0000	RESIDENTIAL	\$ 15.32	\$ 2.56	\$ 17.88
056-0270-014-0000	RESIDENTIAL	\$ 15.32	\$ 2.56	\$ 17.88
056-0270-015-0000	RESIDENTIAL	\$ 15.32	\$ 2.56	\$ 17.88
056-0270-016-0000	RESIDENTIAL	\$ 15.32	\$ 2.56	\$ 17.88
056-0270-017-0000	RESIDENTIAL	\$ 15.32	\$ 2.56	\$ 17.88
056-0270-018-0000	RESIDENTIAL	\$ 15.32	\$ 2.56	\$ 17.88
056-0270-019-0000	RESIDENTIAL	\$ 15.32	\$ 2.56	\$ 17.88
056-0270-020-0000	RESIDENTIAL	\$ 15.32	\$ 2.56	\$ 17.88
056-0270-021-0000	RESIDENTIAL	\$ 15.32	\$ 2.56	\$ 17.88
056-0270-022-0000	RESIDENTIAL	\$ 15.32	\$ 2.56	\$ 17.88
056-0270-023-0000	RESIDENTIAL	\$ 15.32	\$ 2.56	\$ 17.88
056-0270-024-0000	RESIDENTIAL	\$ 15.32	\$ 2.56	\$ 17.88
056-0270-025-0000	RESIDENTIAL	\$ 15.32	\$ 2.56	\$ 17.88
056-0270-026-0000	RESIDENTIAL	\$ 15.32	\$ 2.56	\$ 17.88
056-0270-027-0000	RESIDENTIAL	\$ 15.32	\$ 2.56	\$ 17.88
056-0270-028-0000	RESIDENTIAL	\$ 15.32	\$ 2.56	\$ 17.88
056-0270-029-0000	RESIDENTIAL	\$ 15.32	\$ 2.56	\$ 17.88
056-0270-030-0000	RESIDENTIAL	\$ 15.32	\$ 2.56	\$ 17.88
056-0270-031-0000	RESIDENTIAL	\$ 15.32	\$ 2.56	\$ 17.88
056-0270-032-0000	RESIDENTIAL	\$ 15.32	\$ 2.56	\$ 17.88
056-0270-033-0000	RESIDENTIAL	\$ 15.32	\$ 2.56	\$ 17.88
056-0270-034-0000	RESIDENTIAL	\$ 15.32	\$ 2.56	\$ 17.88

ITEM 9.3.

City of Rancho Cordova
Lighting District No. 2012-1 Exhibit A to the Resolution
Fiscal Year 2023-24 Assessment Roll

ATTACHMENT 3

APN	District Classification	Street Light Charge	Safety Light Charge	Total Assessment
056-0270-035-0000	RESIDENTIAL	\$ 15.32	\$ 2.56	\$ 17.88
056-0270-036-0000	RESIDENTIAL	\$ 15.32	\$ 2.56	\$ 17.88
056-0270-037-0000	RESIDENTIAL	\$ 15.32	\$ 2.56	\$ 17.88
056-0270-038-0000	RESIDENTIAL	\$ 15.32	\$ 2.56	\$ 17.88
056-0270-039-0000	RESIDENTIAL	\$ 15.32	\$ 2.56	\$ 17.88
056-0270-040-0000	RESIDENTIAL	\$ 15.32	\$ 2.56	\$ 17.88
056-0270-041-0000	RESIDENTIAL	\$ 15.32	\$ 2.56	\$ 17.88
056-0270-042-0000	RESIDENTIAL	\$ 15.32	\$ 2.56	\$ 17.88
056-0270-043-0000	RESIDENTIAL	\$ 15.32	\$ 2.56	\$ 17.88
056-0270-044-0000	RESIDENTIAL	\$ 15.32	\$ 2.56	\$ 17.88
056-0270-045-0000	RESIDENTIAL	\$ 15.32	\$ 2.56	\$ 17.88
056-0270-046-0000	RESIDENTIAL	\$ 15.32	\$ 2.56	\$ 17.88
056-0270-047-0000	RESIDENTIAL	\$ 15.32	\$ 2.56	\$ 17.88
056-0270-048-0000	RESIDENTIAL	\$ 15.32	\$ 2.56	\$ 17.88
056-0270-049-0000	RESIDENTIAL	\$ 15.32	\$ 2.56	\$ 17.88
056-0270-050-0000	RESIDENTIAL	\$ 15.32	\$ 2.56	\$ 17.88
056-0270-051-0000	RESIDENTIAL	\$ 15.32	\$ 2.56	\$ 17.88
056-0270-052-0000	RESIDENTIAL	\$ 15.32	\$ 2.56	\$ 17.88
056-0270-053-0000	RESIDENTIAL	\$ 15.32	\$ 2.56	\$ 17.88
056-0270-054-0000	RESIDENTIAL	\$ 15.32	\$ 2.56	\$ 17.88
056-0270-055-0000	RESIDENTIAL	\$ 15.32	\$ 2.56	\$ 17.88
056-0270-056-0000	RESIDENTIAL	\$ 15.32	\$ 2.56	\$ 17.88
056-0270-057-0000	RESIDENTIAL	\$ 15.32	\$ 2.56	\$ 17.88
056-0270-058-0000	RESIDENTIAL	\$ 15.32	\$ 2.56	\$ 17.88
056-0270-059-0000	RESIDENTIAL	\$ 15.32	\$ 2.56	\$ 17.88
056-0270-060-0000	RESIDENTIAL	\$ 15.32	\$ 2.56	\$ 17.88
056-0270-061-0000	RESIDENTIAL	\$ 15.32	\$ 2.56	\$ 17.88
056-0270-062-0000	RESIDENTIAL	\$ 15.32	\$ 2.56	\$ 17.88
056-0270-063-0000	RESIDENTIAL	\$ 15.32	\$ 2.56	\$ 17.88
056-0270-064-0000	RESIDENTIAL	\$ 15.32	\$ 2.56	\$ 17.88
056-0270-065-0000	RESIDENTIAL	\$ 15.32	\$ 2.56	\$ 17.88
056-0270-066-0000	RESIDENTIAL	\$ 15.32	\$ 2.56	\$ 17.88
056-0270-067-0000	RESIDENTIAL	\$ 15.32	\$ 2.56	\$ 17.88
056-0270-068-0000	RESIDENTIAL	\$ 15.32	\$ 2.56	\$ 17.88
056-0270-069-0000	RESIDENTIAL	\$ 15.32	\$ 2.56	\$ 17.88
056-0270-070-0000	RESIDENTIAL	\$ 15.32	\$ 2.56	\$ 17.88
056-0270-071-0000	RESIDENTIAL	\$ 15.32	\$ 2.56	\$ 17.88
056-0270-072-0000	RESIDENTIAL	\$ 15.32	\$ 2.56	\$ 17.88
056-0270-073-0000	RESIDENTIAL	\$ 15.32	\$ 2.56	\$ 17.88
056-0270-074-0000	RESIDENTIAL	\$ 15.32	\$ 2.56	\$ 17.88
056-0270-075-0000	RESIDENTIAL	\$ 15.32	\$ 2.56	\$ 17.88
056-0270-076-0000	RESIDENTIAL	\$ 15.32	\$ 2.56	\$ 17.88
056-0270-077-0000	RESIDENTIAL	\$ 15.32	\$ 2.56	\$ 17.88
056-0270-078-0000	RESIDENTIAL	\$ 15.32	\$ 2.56	\$ 17.88

ITEM 9.3.

City of Rancho Cordova
Lighting District No. 2012-1 Exhibit A to the Resolution
Fiscal Year 2023-24 Assessment Roll

ATTACHMENT 3

APN	District Classification	Street Light Charge	Safety Light Charge	Total Assessment
056-0270-079-0000	RESIDENTIAL	\$ 15.32	\$ 2.56	\$ 17.88
056-0270-080-0000	RESIDENTIAL	\$ 15.32	\$ 2.56	\$ 17.88
056-0270-081-0000	RESIDENTIAL	\$ 15.32	\$ 2.56	\$ 17.88
056-0270-082-0000	RESIDENTIAL	\$ 15.32	\$ 2.56	\$ 17.88
056-0280-001-0000	RESIDENTIAL	\$ 15.32	\$ 2.56	\$ 17.88
056-0280-002-0000	RESIDENTIAL	\$ 15.32	\$ 2.56	\$ 17.88
056-0280-003-0000	RESIDENTIAL	\$ 15.32	\$ 2.56	\$ 17.88
056-0280-004-0000	RESIDENTIAL	\$ 15.32	\$ 2.56	\$ 17.88
056-0280-005-0000	RESIDENTIAL	\$ 15.32	\$ 2.56	\$ 17.88
056-0280-006-0000	RESIDENTIAL	\$ 15.32	\$ 2.56	\$ 17.88
056-0280-007-0000	RESIDENTIAL	\$ 15.32	\$ 2.56	\$ 17.88
056-0280-008-0000	RESIDENTIAL	\$ 15.32	\$ 2.56	\$ 17.88
056-0280-009-0000	RESIDENTIAL	\$ 15.32	\$ 2.56	\$ 17.88
056-0280-010-0000	RESIDENTIAL	\$ 15.32	\$ 2.56	\$ 17.88
056-0280-011-0000	RESIDENTIAL	\$ 15.32	\$ 2.56	\$ 17.88
056-0280-012-0000	RESIDENTIAL	\$ 15.32	\$ 2.56	\$ 17.88
056-0280-013-0000	RESIDENTIAL	\$ 15.32	\$ 2.56	\$ 17.88
056-0280-014-0000	RESIDENTIAL	\$ 15.32	\$ 2.56	\$ 17.88
056-0280-015-0000	RESIDENTIAL	\$ 15.32	\$ 2.56	\$ 17.88
056-0280-016-0000	RESIDENTIAL	\$ 15.32	\$ 2.56	\$ 17.88
056-0280-017-0000	RESIDENTIAL	\$ 15.32	\$ 2.56	\$ 17.88
056-0280-018-0000	RESIDENTIAL	\$ 15.32	\$ 2.56	\$ 17.88
056-0280-019-0000	RESIDENTIAL	\$ 15.32	\$ 2.56	\$ 17.88
056-0280-020-0000	RESIDENTIAL	\$ 15.32	\$ 2.56	\$ 17.88
056-0280-021-0000	RESIDENTIAL	\$ 15.32	\$ 2.56	\$ 17.88
056-0280-022-0000	RESIDENTIAL	\$ 15.32	\$ 2.56	\$ 17.88
056-0280-023-0000	RESIDENTIAL	\$ 15.32	\$ 2.56	\$ 17.88
056-0280-024-0000	RESIDENTIAL	\$ 15.32	\$ 2.56	\$ 17.88
056-0280-025-0000	RESIDENTIAL	\$ 15.32	\$ 2.56	\$ 17.88
056-0280-026-0000	RESIDENTIAL	\$ 15.32	\$ 2.56	\$ 17.88
056-0280-027-0000	RESIDENTIAL	\$ 15.32	\$ 2.56	\$ 17.88
056-0280-028-0000	RESIDENTIAL	\$ 15.32	\$ 2.56	\$ 17.88
056-0280-029-0000	RESIDENTIAL	\$ 15.32	\$ 2.56	\$ 17.88
056-0280-030-0000	RESIDENTIAL	\$ 15.32	\$ 2.56	\$ 17.88
056-0280-031-0000	RESIDENTIAL	\$ 15.32	\$ 2.56	\$ 17.88
056-0280-032-0000	RESIDENTIAL	\$ 15.32	\$ 2.56	\$ 17.88
056-0280-033-0000	RESIDENTIAL	\$ 15.32	\$ 2.56	\$ 17.88
056-0280-034-0000	RESIDENTIAL	\$ 15.32	\$ 2.56	\$ 17.88
056-0280-035-0000	RESIDENTIAL	\$ 15.32	\$ 2.56	\$ 17.88
056-0280-036-0000	RESIDENTIAL	\$ 15.32	\$ 2.56	\$ 17.88
056-0280-037-0000	RESIDENTIAL	\$ 15.32	\$ 2.56	\$ 17.88
056-0280-038-0000	RESIDENTIAL	\$ 15.32	\$ 2.56	\$ 17.88
056-0280-039-0000	RESIDENTIAL	\$ 15.32	\$ 2.56	\$ 17.88
056-0280-040-0000	RESIDENTIAL	\$ 15.32	\$ 2.56	\$ 17.88

ITEM 9.3.

City of Rancho Cordova
Lighting District No. 2012-1 Exhibit A to the Resolution
Fiscal Year 2023-24 Assessment Roll

ATTACHMENT 3

APN	District Classification	Street Light Charge	Safety Light Charge	Total Assessment
056-0280-041-0000	RESIDENTIAL	\$ 15.32	\$ 2.56	\$ 17.88
056-0280-042-0000	RESIDENTIAL	\$ 15.32	\$ 2.56	\$ 17.88
056-0280-043-0000	RESIDENTIAL	\$ 15.32	\$ 2.56	\$ 17.88
056-0280-044-0000	RESIDENTIAL	\$ 15.32	\$ 2.56	\$ 17.88
056-0280-045-0000	RESIDENTIAL	\$ 15.32	\$ 2.56	\$ 17.88
056-0280-046-0000	RESIDENTIAL	\$ 15.32	\$ 2.56	\$ 17.88
056-0280-047-0000	RESIDENTIAL	\$ 15.32	\$ 2.56	\$ 17.88
056-0280-048-0000	RESIDENTIAL	\$ 15.32	\$ 2.56	\$ 17.88
056-0280-049-0000	RESIDENTIAL	\$ 15.32	\$ 2.56	\$ 17.88
056-0280-050-0000	RESIDENTIAL	\$ 15.32	\$ 2.56	\$ 17.88
056-0280-051-0000	RESIDENTIAL	\$ 15.32	\$ 2.56	\$ 17.88
056-0280-052-0000	RESIDENTIAL	\$ 15.32	\$ 2.56	\$ 17.88
056-0280-053-0000	RESIDENTIAL	\$ 15.32	\$ 2.56	\$ 17.88
056-0280-054-0000	RESIDENTIAL	\$ 15.32	\$ 2.56	\$ 17.88
056-0280-055-0000	RESIDENTIAL	\$ 15.32	\$ 2.56	\$ 17.88
056-0280-056-0000	RESIDENTIAL	\$ 15.32	\$ 2.56	\$ 17.88
056-0280-057-0000	RESIDENTIAL	\$ 15.32	\$ 2.56	\$ 17.88
056-0280-058-0000	RESIDENTIAL	\$ 15.32	\$ 2.56	\$ 17.88
056-0280-059-0000	RESIDENTIAL	\$ 15.32	\$ 2.56	\$ 17.88
056-0280-060-0000	RESIDENTIAL	\$ 15.32	\$ 2.56	\$ 17.88
056-0280-061-0000	RESIDENTIAL	\$ 15.32	\$ 2.56	\$ 17.88
056-0280-062-0000	RESIDENTIAL	\$ 15.32	\$ 2.56	\$ 17.88
056-0280-063-0000	RESIDENTIAL	\$ 15.32	\$ 2.56	\$ 17.88
056-0280-064-0000	RESIDENTIAL	\$ 15.32	\$ 2.56	\$ 17.88
056-0280-065-0000	RESIDENTIAL	\$ 15.32	\$ 2.56	\$ 17.88
056-0280-066-0000	RESIDENTIAL	\$ 15.32	\$ 2.56	\$ 17.88
056-0280-067-0000	RESIDENTIAL	\$ 15.32	\$ 2.56	\$ 17.88
056-0280-068-0000	RESIDENTIAL	\$ 15.32	\$ 2.56	\$ 17.88
056-0280-069-0000	RESIDENTIAL	\$ 15.32	\$ 2.56	\$ 17.88
056-0280-070-0000	RESIDENTIAL	\$ 15.32	\$ 2.56	\$ 17.88
056-0280-071-0000	RESIDENTIAL	\$ 15.32	\$ 2.56	\$ 17.88
056-0280-072-0000	RESIDENTIAL	\$ 15.32	\$ 2.56	\$ 17.88
056-0280-073-0000	RESIDENTIAL	\$ 15.32	\$ 2.56	\$ 17.88
056-0280-074-0000	RESIDENTIAL	\$ 15.32	\$ 2.56	\$ 17.88
056-0280-075-0000	RESIDENTIAL	\$ 15.32	\$ 2.56	\$ 17.88
056-0280-076-0000	RESIDENTIAL	\$ 15.32	\$ 2.56	\$ 17.88
056-0280-077-0000	RESIDENTIAL	\$ 15.32	\$ 2.56	\$ 17.88
056-0280-078-0000	RESIDENTIAL	\$ 15.32	\$ 2.56	\$ 17.88
056-0280-079-0000	RESIDENTIAL	\$ 15.32	\$ 2.56	\$ 17.88
056-0280-080-0000	RESIDENTIAL	\$ 15.32	\$ 2.56	\$ 17.88
056-0280-081-0000	RESIDENTIAL	\$ 15.32	\$ 2.56	\$ 17.88
056-0280-082-0000	RESIDENTIAL	\$ 15.32	\$ 2.56	\$ 17.88
056-0280-083-0000	RESIDENTIAL	\$ 15.32	\$ 2.56	\$ 17.88
056-0280-084-0000	RESIDENTIAL	\$ 15.32	\$ 2.56	\$ 17.88

ITEM 9.3.

City of Rancho Cordova
Lighting District No. 2012-1 Exhibit A to the Resolution
Fiscal Year 2023-24 Assessment Roll

ATTACHMENT 3

APN	District Classification	Street Light Charge	Safety Light Charge	Total Assessment
056-0280-085-0000	RESIDENTIAL	\$ 15.32	\$ 2.56	\$ 17.88
056-0280-086-0000	RESIDENTIAL	\$ 15.32	\$ 2.56	\$ 17.88
056-0280-087-0000	RESIDENTIAL	\$ 15.32	\$ 2.56	\$ 17.88
056-0290-002-0000	RESIDENTIAL	\$ 15.32	\$ 2.56	\$ 17.88
056-0290-003-0000	RESIDENTIAL	\$ 15.32	\$ 2.56	\$ 17.88
056-0290-004-0000	RESIDENTIAL	\$ 15.32	\$ 2.56	\$ 17.88
056-0290-005-0000	RESIDENTIAL	\$ 15.32	\$ 2.56	\$ 17.88
056-0290-006-0000	RESIDENTIAL	\$ 15.32	\$ 2.56	\$ 17.88
056-0290-007-0000	RESIDENTIAL	\$ 15.32	\$ 2.56	\$ 17.88
056-0290-008-0000	RESIDENTIAL	\$ 15.32	\$ 2.56	\$ 17.88
056-0290-009-0000	RESIDENTIAL	\$ 15.32	\$ 2.56	\$ 17.88
056-0290-010-0000	RESIDENTIAL	\$ 15.32	\$ 2.56	\$ 17.88
056-0290-011-0000	RESIDENTIAL	\$ 15.32	\$ 2.56	\$ 17.88
056-0290-012-0000	RESIDENTIAL	\$ 15.32	\$ 2.56	\$ 17.88
056-0290-013-0000	RESIDENTIAL	\$ 15.32	\$ 2.56	\$ 17.88
056-0290-014-0000	RESIDENTIAL	\$ 15.32	\$ 2.56	\$ 17.88
056-0290-015-0000	RESIDENTIAL	\$ 15.32	\$ 2.56	\$ 17.88
056-0290-016-0000	RESIDENTIAL	\$ 15.32	\$ 2.56	\$ 17.88
056-0290-017-0000	RESIDENTIAL	\$ 15.32	\$ 2.56	\$ 17.88
056-0290-018-0000	RESIDENTIAL	\$ 15.32	\$ 2.56	\$ 17.88
056-0290-019-0000	RESIDENTIAL	\$ 15.32	\$ 2.56	\$ 17.88
056-0290-020-0000	RESIDENTIAL	\$ 15.32	\$ 2.56	\$ 17.88
056-0290-021-0000	RESIDENTIAL	\$ 15.32	\$ 2.56	\$ 17.88
056-0290-022-0000	RESIDENTIAL	\$ 15.32	\$ 2.56	\$ 17.88
056-0290-023-0000	RESIDENTIAL	\$ 15.32	\$ 2.56	\$ 17.88
056-0290-024-0000	RESIDENTIAL	\$ 15.32	\$ 2.56	\$ 17.88
056-0290-025-0000	RESIDENTIAL	\$ 15.32	\$ 2.56	\$ 17.88
056-0290-026-0000	RESIDENTIAL	\$ 15.32	\$ 2.56	\$ 17.88
056-0290-027-0000	RESIDENTIAL	\$ 15.32	\$ 2.56	\$ 17.88
056-0290-028-0000	RESIDENTIAL	\$ 15.32	\$ 2.56	\$ 17.88
056-0290-029-0000	RESIDENTIAL	\$ 15.32	\$ 2.56	\$ 17.88
056-0290-030-0000	RESIDENTIAL	\$ 15.32	\$ 2.56	\$ 17.88
056-0290-031-0000	RESIDENTIAL	\$ 15.32	\$ 2.56	\$ 17.88
056-0290-032-0000	RESIDENTIAL	\$ 15.32	\$ 2.56	\$ 17.88
056-0290-033-0000	RESIDENTIAL	\$ 15.32	\$ 2.56	\$ 17.88
056-0290-034-0000	RESIDENTIAL	\$ 15.32	\$ 2.56	\$ 17.88
056-0290-035-0000	RESIDENTIAL	\$ 15.32	\$ 2.56	\$ 17.88
056-0290-036-0000	RESIDENTIAL	\$ 15.32	\$ 2.56	\$ 17.88
056-0290-037-0000	RESIDENTIAL	\$ 15.32	\$ 2.56	\$ 17.88
056-0290-038-0000	RESIDENTIAL	\$ 15.32	\$ 2.56	\$ 17.88
056-0290-039-0000	RESIDENTIAL	\$ 15.32	\$ 2.56	\$ 17.88
056-0290-040-0000	RESIDENTIAL	\$ 15.32	\$ 2.56	\$ 17.88
056-0290-041-0000	RESIDENTIAL	\$ 15.32	\$ 2.56	\$ 17.88
056-0290-042-0000	RESIDENTIAL	\$ 15.32	\$ 2.56	\$ 17.88

ITEM 9.3.

City of Rancho Cordova
Lighting District No. 2012-1 Exhibit A to the Resolution
Fiscal Year 2023-24 Assessment Roll

ATTACHMENT 3

APN	District Classification	Street Light Charge	Safety Light Charge	Total Assessment
056-0290-043-0000	RESIDENTIAL	\$ 15.32	\$ 2.56	\$ 17.88
056-0290-044-0000	RESIDENTIAL	\$ 15.32	\$ 2.56	\$ 17.88
056-0290-045-0000	RESIDENTIAL	\$ 15.32	\$ 2.56	\$ 17.88
056-0290-046-0000	RESIDENTIAL	\$ 15.32	\$ 2.56	\$ 17.88
056-0290-047-0000	RESIDENTIAL	\$ 15.32	\$ 2.56	\$ 17.88
056-0290-048-0000	RESIDENTIAL	\$ 15.32	\$ 2.56	\$ 17.88
056-0290-049-0000	RESIDENTIAL	\$ 15.32	\$ 2.56	\$ 17.88
056-0290-050-0000	RESIDENTIAL	\$ 15.32	\$ 2.56	\$ 17.88
056-0290-051-0000	RESIDENTIAL	\$ 15.32	\$ 2.56	\$ 17.88
056-0290-052-0000	RESIDENTIAL	\$ 15.32	\$ 2.56	\$ 17.88
056-0290-053-0000	RESIDENTIAL	\$ 15.32	\$ 2.56	\$ 17.88
056-0290-054-0000	RESIDENTIAL	\$ 15.32	\$ 2.56	\$ 17.88
056-0290-055-0000	RESIDENTIAL	\$ 15.32	\$ 2.56	\$ 17.88
056-0290-056-0000	RESIDENTIAL	\$ 15.32	\$ 2.56	\$ 17.88
056-0290-057-0000	RESIDENTIAL	\$ 15.32	\$ 2.56	\$ 17.88
056-0290-058-0000	RESIDENTIAL	\$ 15.32	\$ 2.56	\$ 17.88
056-0290-059-0000	RESIDENTIAL	\$ 15.32	\$ 2.56	\$ 17.88
056-0290-060-0000	RESIDENTIAL	\$ 15.32	\$ 2.56	\$ 17.88
056-0290-061-0000	RESIDENTIAL	\$ 15.32	\$ 2.56	\$ 17.88
056-0290-062-0000	RESIDENTIAL	\$ 15.32	\$ 2.56	\$ 17.88
056-0290-063-0000	RESIDENTIAL	\$ 15.32	\$ 2.56	\$ 17.88
056-0290-064-0000	RESIDENTIAL	\$ 15.32	\$ 2.56	\$ 17.88
056-0290-065-0000	RESIDENTIAL	\$ 15.32	\$ 2.56	\$ 17.88
056-0290-066-0000	RESIDENTIAL	\$ 15.32	\$ 2.56	\$ 17.88
056-0290-067-0000	RESIDENTIAL	\$ 15.32	\$ 2.56	\$ 17.88
056-0290-068-0000	RESIDENTIAL	\$ 15.32	\$ 2.56	\$ 17.88
056-0290-069-0000	RESIDENTIAL	\$ 15.32	\$ 2.56	\$ 17.88
056-0290-072-0000	NONRES	\$ 88.92	\$ 2.56	\$ 91.48
056-0290-073-0000	NONRES	\$ 185.65	\$ 2.56	\$ 188.20
056-0300-001-0000	NONRES	\$ 12.85	\$ 2.56	\$ 15.40
056-0300-003-0000	RESIDENTIAL	\$ 15.32	\$ 2.56	\$ 17.88
056-0300-004-0000	RESIDENTIAL	\$ 15.32	\$ 2.56	\$ 17.88
056-0300-005-0000	RESIDENTIAL	\$ 15.32	\$ 2.56	\$ 17.88
056-0300-006-0000	RESIDENTIAL	\$ 15.32	\$ 2.56	\$ 17.88
056-0300-007-0000	RESIDENTIAL	\$ 15.32	\$ 2.56	\$ 17.88
056-0300-008-0000	RESIDENTIAL	\$ 15.32	\$ 2.56	\$ 17.88
056-0300-009-0000	RESIDENTIAL	\$ 15.32	\$ 2.56	\$ 17.88
056-0300-010-0000	RESIDENTIAL	\$ 15.32	\$ 2.56	\$ 17.88
056-0300-011-0000	RESIDENTIAL	\$ 15.32	\$ 2.56	\$ 17.88
056-0300-012-0000	RESIDENTIAL	\$ 15.32	\$ 2.56	\$ 17.88
056-0300-013-0000	RESIDENTIAL	\$ 15.32	\$ 2.56	\$ 17.88
056-0300-014-0000	RESIDENTIAL	\$ 15.32	\$ 2.56	\$ 17.88
056-0300-015-0000	RESIDENTIAL	\$ 15.32	\$ 2.56	\$ 17.88
056-0300-016-0000	RESIDENTIAL	\$ 15.32	\$ 2.56	\$ 17.88

ITEM 9.3.

City of Rancho Cordova
Lighting District No. 2012-1 Exhibit A to the Resolution
Fiscal Year 2023-24 Assessment Roll

ATTACHMENT 3

APN	District Classification	Street Light Charge	Safety Light Charge	Total Assessment
056-0300-017-0000	RESIDENTIAL	\$ 15.32	\$ 2.56	\$ 17.88
056-0300-018-0000	RESIDENTIAL	\$ 15.32	\$ 2.56	\$ 17.88
056-0300-019-0000	RESIDENTIAL	\$ 15.32	\$ 2.56	\$ 17.88
056-0300-020-0000	RESIDENTIAL	\$ 15.32	\$ 2.56	\$ 17.88
056-0300-021-0000	RESIDENTIAL	\$ 15.32	\$ 2.56	\$ 17.88
056-0300-022-0000	RESIDENTIAL	\$ 15.32	\$ 2.56	\$ 17.88
056-0300-023-0000	RESIDENTIAL	\$ 15.32	\$ 2.56	\$ 17.88
056-0300-024-0000	RESIDENTIAL	\$ 15.32	\$ 2.56	\$ 17.88
056-0300-025-0000	RESIDENTIAL	\$ 15.32	\$ 2.56	\$ 17.88
056-0300-027-0000	RESIDENTIAL	\$ 15.32	\$ 2.56	\$ 17.88
056-0300-028-0000	RESIDENTIAL	\$ 15.32	\$ 2.56	\$ 17.88
056-0300-029-0000	RESIDENTIAL	\$ 15.32	\$ 2.56	\$ 17.88
056-0300-030-0000	RESIDENTIAL	\$ 15.32	\$ 2.56	\$ 17.88
056-0300-031-0000	RESIDENTIAL	\$ 15.32	\$ 2.56	\$ 17.88
056-0300-032-0000	RESIDENTIAL	\$ 15.32	\$ 2.56	\$ 17.88
056-0300-033-0000	RESIDENTIAL	\$ 15.32	\$ 2.56	\$ 17.88
056-0300-034-0000	RESIDENTIAL	\$ 15.32	\$ 2.56	\$ 17.88
056-0300-035-0000	RESIDENTIAL	\$ 15.32	\$ 2.56	\$ 17.88
056-0300-036-0000	RESIDENTIAL	\$ 15.32	\$ 2.56	\$ 17.88
056-0300-037-0000	RESIDENTIAL	\$ 15.32	\$ 2.56	\$ 17.88
056-0300-038-0000	RESIDENTIAL	\$ 15.32	\$ 2.56	\$ 17.88
056-0300-039-0000	RESIDENTIAL	\$ 15.32	\$ 2.56	\$ 17.88
056-0300-040-0000	RESIDENTIAL	\$ 15.32	\$ 2.56	\$ 17.88
056-0300-041-0000	RESIDENTIAL	\$ 15.32	\$ 2.56	\$ 17.88
056-0300-042-0000	RESIDENTIAL	\$ 15.32	\$ 2.56	\$ 17.88
056-0300-043-0000	RESIDENTIAL	\$ 15.32	\$ 2.56	\$ 17.88
056-0300-044-0000	RESIDENTIAL	\$ 15.32	\$ 2.56	\$ 17.88
056-0300-045-0000	RESIDENTIAL	\$ 15.32	\$ 2.56	\$ 17.88
056-0300-046-0000	RESIDENTIAL	\$ 15.32	\$ 2.56	\$ 17.88
056-0300-047-0000	RESIDENTIAL	\$ 15.32	\$ 2.56	\$ 17.88
056-0300-048-0000	RESIDENTIAL	\$ 15.32	\$ 2.56	\$ 17.88
056-0300-049-0000	RESIDENTIAL	\$ 15.32	\$ 2.56	\$ 17.88
056-0300-050-0000	RESIDENTIAL	\$ 15.32	\$ 2.56	\$ 17.88
056-0300-051-0000	RESIDENTIAL	\$ 15.32	\$ 2.56	\$ 17.88
056-0300-052-0000	RESIDENTIAL	\$ 15.32	\$ 2.56	\$ 17.88
056-0300-053-0000	RESIDENTIAL	\$ 15.32	\$ 2.56	\$ 17.88
056-0300-054-0000	RESIDENTIAL	\$ 15.32	\$ 2.56	\$ 17.88
056-0300-055-0000	RESIDENTIAL	\$ 15.32	\$ 2.56	\$ 17.88
056-0300-056-0000	RESIDENTIAL	\$ 15.32	\$ 2.56	\$ 17.88
056-0300-057-0000	RESIDENTIAL	\$ 15.32	\$ 2.56	\$ 17.88
056-0300-058-0000	RESIDENTIAL	\$ 15.32	\$ 2.56	\$ 17.88
056-0300-059-0000	RESIDENTIAL	\$ 15.32	\$ 2.56	\$ 17.88
056-0300-060-0000	RESIDENTIAL	\$ 15.32	\$ 2.56	\$ 17.88
056-0300-061-0000	RESIDENTIAL	\$ 15.32	\$ 2.56	\$ 17.88

ITEM 9.3.

City of Rancho Cordova
Lighting District No. 2012-1 Exhibit A to the Resolution
Fiscal Year 2023-24 Assessment Roll

ATTACHMENT 3

APN	District Classification	Street Light Charge	Safety Light Charge	Total Assessment
056-0300-062-0000	RESIDENTIAL	\$ 15.32	\$ 2.56	\$ 17.88
056-0300-063-0000	RESIDENTIAL	\$ 15.32	\$ 2.56	\$ 17.88
056-0300-064-0000	RESIDENTIAL	\$ 15.32	\$ 2.56	\$ 17.88
056-0300-065-0000	RESIDENTIAL	\$ 15.32	\$ 2.56	\$ 17.88
056-0300-066-0000	RESIDENTIAL	\$ 15.32	\$ 2.56	\$ 17.88
056-0300-067-0000	RESIDENTIAL	\$ 15.32	\$ 2.56	\$ 17.88
056-0300-068-0000	RESIDENTIAL	\$ 15.32	\$ 2.56	\$ 17.88
056-0300-069-0000	RESIDENTIAL	\$ 15.32	\$ 2.56	\$ 17.88
056-0300-070-0000	RESIDENTIAL	\$ 15.32	\$ 2.56	\$ 17.88
056-0300-071-0000	RESIDENTIAL	\$ 15.32	\$ 2.56	\$ 17.88
056-0300-072-0000	RESIDENTIAL	\$ 15.32	\$ 2.56	\$ 17.88
056-0300-073-0000	RESIDENTIAL	\$ 15.32	\$ 2.56	\$ 17.88
056-0300-074-0000	RESIDENTIAL	\$ 15.32	\$ 2.56	\$ 17.88
056-0300-075-0000	RESIDENTIAL	\$ 15.32	\$ 2.56	\$ 17.88
056-0300-076-0000	RESIDENTIAL	\$ 15.32	\$ 2.56	\$ 17.88
056-0300-077-0000	RESIDENTIAL	\$ 15.32	\$ 2.56	\$ 17.88
056-0300-078-0000	RESIDENTIAL	\$ 15.32	\$ 2.56	\$ 17.88
056-0310-001-0000	RESIDENTIAL	\$ 15.32	\$ 2.56	\$ 17.88
056-0310-002-0000	RESIDENTIAL	\$ 15.32	\$ 2.56	\$ 17.88
056-0310-003-0000	RESIDENTIAL	\$ 15.32	\$ 2.56	\$ 17.88
056-0310-004-0000	RESIDENTIAL	\$ 15.32	\$ 2.56	\$ 17.88
056-0310-005-0000	RESIDENTIAL	\$ 15.32	\$ 2.56	\$ 17.88
056-0310-006-0000	RESIDENTIAL	\$ 15.32	\$ 2.56	\$ 17.88
056-0310-007-0000	RESIDENTIAL	\$ 15.32	\$ 2.56	\$ 17.88
056-0310-008-0000	RESIDENTIAL	\$ 15.32	\$ 2.56	\$ 17.88
056-0310-009-0000	RESIDENTIAL	\$ 15.32	\$ 2.56	\$ 17.88
056-0310-010-0000	RESIDENTIAL	\$ 15.32	\$ 2.56	\$ 17.88
056-0310-011-0000	RESIDENTIAL	\$ 15.32	\$ 2.56	\$ 17.88
056-0310-012-0000	RESIDENTIAL	\$ 15.32	\$ 2.56	\$ 17.88
056-0310-013-0000	RESIDENTIAL	\$ 15.32	\$ 2.56	\$ 17.88
056-0310-014-0000	RESIDENTIAL	\$ 15.32	\$ 2.56	\$ 17.88
056-0310-015-0000	RESIDENTIAL	\$ 15.32	\$ 2.56	\$ 17.88
056-0310-016-0000	RESIDENTIAL	\$ 15.32	\$ 2.56	\$ 17.88
056-0310-017-0000	RESIDENTIAL	\$ 15.32	\$ 2.56	\$ 17.88
056-0310-018-0000	RESIDENTIAL	\$ 15.32	\$ 2.56	\$ 17.88
056-0310-019-0000	RESIDENTIAL	\$ 15.32	\$ 2.56	\$ 17.88
056-0310-020-0000	RESIDENTIAL	\$ 15.32	\$ 2.56	\$ 17.88
056-0310-021-0000	RESIDENTIAL	\$ 15.32	\$ 2.56	\$ 17.88
056-0310-022-0000	RESIDENTIAL	\$ 15.32	\$ 2.56	\$ 17.88
056-0310-023-0000	RESIDENTIAL	\$ 15.32	\$ 2.56	\$ 17.88
056-0310-024-0000	RESIDENTIAL	\$ 15.32	\$ 2.56	\$ 17.88
056-0310-025-0000	RESIDENTIAL	\$ 15.32	\$ 2.56	\$ 17.88
056-0310-026-0000	RESIDENTIAL	\$ 15.32	\$ 2.56	\$ 17.88
056-0310-027-0000	RESIDENTIAL	\$ 15.32	\$ 2.56	\$ 17.88

ITEM 9.3.

City of Rancho Cordova
Lighting District No. 2012-1 Exhibit A to the Resolution
Fiscal Year 2023-24 Assessment Roll

ATTACHMENT 3

APN	District Classification	Street Light Charge	Safety Light Charge	Total Assessment
056-0310-028-0000	RESIDENTIAL	\$ 15.32	\$ 2.56	\$ 17.88
056-0310-029-0000	RESIDENTIAL	\$ 15.32	\$ 2.56	\$ 17.88
056-0310-030-0000	RESIDENTIAL	\$ 15.32	\$ 2.56	\$ 17.88
056-0310-031-0000	RESIDENTIAL	\$ 15.32	\$ 2.56	\$ 17.88
056-0310-032-0000	RESIDENTIAL	\$ 15.32	\$ 2.56	\$ 17.88
056-0310-033-0000	RESIDENTIAL	\$ 15.32	\$ 2.56	\$ 17.88
056-0310-034-0000	RESIDENTIAL	\$ 15.32	\$ 2.56	\$ 17.88
056-0310-035-0000	RESIDENTIAL	\$ 15.32	\$ 2.56	\$ 17.88
056-0310-036-0000	RESIDENTIAL	\$ 15.32	\$ 2.56	\$ 17.88
056-0310-037-0000	RESIDENTIAL	\$ 15.32	\$ 2.56	\$ 17.88
056-0310-038-0000	RESIDENTIAL	\$ 15.32	\$ 2.56	\$ 17.88
056-0310-039-0000	RESIDENTIAL	\$ 15.32	\$ 2.56	\$ 17.88
056-0310-040-0000	RESIDENTIAL	\$ 15.32	\$ 2.56	\$ 17.88
056-0310-042-0000	RESIDENTIAL	\$ 15.32	\$ 2.56	\$ 17.88
056-0310-043-0000	RESIDENTIAL	\$ 15.32	\$ 2.56	\$ 17.88
056-0310-044-0000	RESIDENTIAL	\$ 15.32	\$ 2.56	\$ 17.88
056-0310-045-0000	RESIDENTIAL	\$ 15.32	\$ 2.56	\$ 17.88
056-0310-046-0000	RESIDENTIAL	\$ 15.32	\$ 2.56	\$ 17.88
056-0310-047-0000	RESIDENTIAL	\$ 15.32	\$ 2.56	\$ 17.88
056-0310-048-0000	RESIDENTIAL	\$ 15.32	\$ 2.56	\$ 17.88
056-0310-049-0000	RESIDENTIAL	\$ 15.32	\$ 2.56	\$ 17.88
056-0310-050-0000	RESIDENTIAL	\$ 15.32	\$ 2.56	\$ 17.88
056-0310-051-0000	RESIDENTIAL	\$ 15.32	\$ 2.56	\$ 17.88
056-0310-052-0000	RESIDENTIAL	\$ 15.32	\$ 2.56	\$ 17.88
056-0310-053-0000	RESIDENTIAL	\$ 15.32	\$ 2.56	\$ 17.88
056-0310-054-0000	RESIDENTIAL	\$ 15.32	\$ 2.56	\$ 17.88
056-0310-055-0000	RESIDENTIAL	\$ 15.32	\$ 2.56	\$ 17.88
056-0310-056-0000	RESIDENTIAL	\$ 15.32	\$ 2.56	\$ 17.88
056-0310-057-0000	RESIDENTIAL	\$ 15.32	\$ 2.56	\$ 17.88
056-0310-058-0000	RESIDENTIAL	\$ 15.32	\$ 2.56	\$ 17.88
056-0310-059-0000	RESIDENTIAL	\$ 15.32	\$ 2.56	\$ 17.88
056-0310-060-0000	RESIDENTIAL	\$ 15.32	\$ 2.56	\$ 17.88
056-0310-061-0000	RESIDENTIAL	\$ 15.32	\$ 2.56	\$ 17.88
056-0310-062-0000	RESIDENTIAL	\$ 15.32	\$ 2.56	\$ 17.88
056-0310-063-0000	RESIDENTIAL	\$ 15.32	\$ 2.56	\$ 17.88
056-0320-001-0000	RESIDENTIAL	\$ 15.32	\$ 2.56	\$ 17.88
056-0320-002-0000	RESIDENTIAL	\$ 15.32	\$ 2.56	\$ 17.88
056-0320-003-0000	RESIDENTIAL	\$ 15.32	\$ 2.56	\$ 17.88
056-0320-004-0000	RESIDENTIAL	\$ 15.32	\$ 2.56	\$ 17.88
056-0320-005-0000	RESIDENTIAL	\$ 15.32	\$ 2.56	\$ 17.88
056-0320-006-0000	RESIDENTIAL	\$ 15.32	\$ 2.56	\$ 17.88
056-0320-007-0000	RESIDENTIAL	\$ 15.32	\$ 2.56	\$ 17.88
056-0320-008-0000	RESIDENTIAL	\$ 15.32	\$ 2.56	\$ 17.88
056-0320-009-0000	RESIDENTIAL	\$ 15.32	\$ 2.56	\$ 17.88

ITEM 9.3.

City of Rancho Cordova
Lighting District No. 2012-1 Exhibit A to the Resolution
Fiscal Year 2023-24 Assessment Roll

ATTACHMENT 3

APN	District Classification	Street Light Charge	Safety Light Charge	Total Assessment
056-0320-010-0000	RESIDENTIAL	\$ 15.32	\$ 2.56	\$ 17.88
056-0320-011-0000	RESIDENTIAL	\$ 15.32	\$ 2.56	\$ 17.88
056-0320-012-0000	RESIDENTIAL	\$ 15.32	\$ 2.56	\$ 17.88
056-0320-013-0000	RESIDENTIAL	\$ 15.32	\$ 2.56	\$ 17.88
056-0320-014-0000	RESIDENTIAL	\$ 15.32	\$ 2.56	\$ 17.88
056-0320-015-0000	RESIDENTIAL	\$ 15.32	\$ 2.56	\$ 17.88
056-0320-016-0000	RESIDENTIAL	\$ 15.32	\$ 2.56	\$ 17.88
056-0320-017-0000	RESIDENTIAL	\$ 15.32	\$ 2.56	\$ 17.88
056-0320-018-0000	RESIDENTIAL	\$ 15.32	\$ 2.56	\$ 17.88
056-0320-019-0000	RESIDENTIAL	\$ 15.32	\$ 2.56	\$ 17.88
056-0320-020-0000	RESIDENTIAL	\$ 15.32	\$ 2.56	\$ 17.88
056-0320-021-0000	RESIDENTIAL	\$ 15.32	\$ 2.56	\$ 17.88
056-0320-022-0000	RESIDENTIAL	\$ 15.32	\$ 2.56	\$ 17.88
056-0320-023-0000	RESIDENTIAL	\$ 15.32	\$ 2.56	\$ 17.88
056-0320-024-0000	RESIDENTIAL	\$ 15.32	\$ 2.56	\$ 17.88
056-0320-025-0000	RESIDENTIAL	\$ 15.32	\$ 2.56	\$ 17.88
056-0320-026-0000	RESIDENTIAL	\$ 15.32	\$ 2.56	\$ 17.88
056-0320-027-0000	RESIDENTIAL	\$ 15.32	\$ 2.56	\$ 17.88
056-0320-028-0000	RESIDENTIAL	\$ 15.32	\$ 2.56	\$ 17.88
056-0320-029-0000	RESIDENTIAL	\$ 15.32	\$ 2.56	\$ 17.88
056-0320-030-0000	RESIDENTIAL	\$ 15.32	\$ 2.56	\$ 17.88
056-0320-031-0000	RESIDENTIAL	\$ 15.32	\$ 2.56	\$ 17.88
056-0320-032-0000	RESIDENTIAL	\$ 15.32	\$ 2.56	\$ 17.88
056-0320-033-0000	RESIDENTIAL	\$ 15.32	\$ 2.56	\$ 17.88
056-0340-001-0000	RESIDENTIAL	\$ 15.32	\$ 2.56	\$ 17.88
056-0340-002-0000	RESIDENTIAL	\$ 15.32	\$ 2.56	\$ 17.88
056-0340-003-0000	RESIDENTIAL	\$ 15.32	\$ 2.56	\$ 17.88
056-0340-004-0000	RESIDENTIAL	\$ 15.32	\$ 2.56	\$ 17.88
056-0340-005-0000	RESIDENTIAL	\$ 15.32	\$ 2.56	\$ 17.88
056-0340-006-0000	RESIDENTIAL	\$ 15.32	\$ 2.56	\$ 17.88
056-0340-007-0000	RESIDENTIAL	\$ 15.32	\$ 2.56	\$ 17.88
056-0340-008-0000	RESIDENTIAL	\$ 15.32	\$ 2.56	\$ 17.88
056-0340-009-0000	RESIDENTIAL	\$ 15.32	\$ 2.56	\$ 17.88
056-0340-010-0000	RESIDENTIAL	\$ 15.32	\$ 2.56	\$ 17.88
056-0340-011-0000	RESIDENTIAL	\$ 15.32	\$ 2.56	\$ 17.88
056-0340-012-0000	RESIDENTIAL	\$ 15.32	\$ 2.56	\$ 17.88
056-0340-013-0000	RESIDENTIAL	\$ 15.32	\$ 2.56	\$ 17.88
056-0340-014-0000	RESIDENTIAL	\$ 15.32	\$ 2.56	\$ 17.88
056-0340-015-0000	RESIDENTIAL	\$ 15.32	\$ 2.56	\$ 17.88
056-0340-016-0000	RESIDENTIAL	\$ 15.32	\$ 2.56	\$ 17.88
056-0340-017-0000	RESIDENTIAL	\$ 15.32	\$ 2.56	\$ 17.88
056-0340-018-0000	RESIDENTIAL	\$ 15.32	\$ 2.56	\$ 17.88
056-0340-019-0000	RESIDENTIAL	\$ 15.32	\$ 2.56	\$ 17.88
056-0340-020-0000	RESIDENTIAL	\$ 15.32	\$ 2.56	\$ 17.88

ITEM 9.3.

City of Rancho Cordova
Lighting District No. 2012-1 Exhibit A to the Resolution
Fiscal Year 2023-24 Assessment Roll

ATTACHMENT 3

APN	District Classification	Street Light Charge	Safety Light Charge	Total Assessment
056-0340-021-0000	RESIDENTIAL	\$ 15.32	\$ 2.56	\$ 17.88
056-0340-022-0000	RESIDENTIAL	\$ 15.32	\$ 2.56	\$ 17.88
056-0340-023-0000	RESIDENTIAL	\$ 15.32	\$ 2.56	\$ 17.88
056-0340-024-0000	RESIDENTIAL	\$ 15.32	\$ 2.56	\$ 17.88
056-0340-025-0000	RESIDENTIAL	\$ 15.32	\$ 2.56	\$ 17.88
056-0340-026-0000	RESIDENTIAL	\$ 15.32	\$ 2.56	\$ 17.88
056-0340-027-0000	RESIDENTIAL	\$ 15.32	\$ 2.56	\$ 17.88
056-0340-028-0000	RESIDENTIAL	\$ 15.32	\$ 2.56	\$ 17.88
056-0340-029-0000	RESIDENTIAL	\$ 15.32	\$ 2.56	\$ 17.88
056-0340-030-0000	RESIDENTIAL	\$ 15.32	\$ 2.56	\$ 17.88
056-0340-031-0000	RESIDENTIAL	\$ 15.32	\$ 2.56	\$ 17.88
056-0340-032-0000	RESIDENTIAL	\$ 15.32	\$ 2.56	\$ 17.88
056-0340-033-0000	RESIDENTIAL	\$ 15.32	\$ 2.56	\$ 17.88
056-0340-034-0000	RESIDENTIAL	\$ 15.32	\$ 2.56	\$ 17.88
056-0340-035-0000	RESIDENTIAL	\$ 15.32	\$ 2.56	\$ 17.88
056-0340-036-0000	RESIDENTIAL	\$ 15.32	\$ 2.56	\$ 17.88
056-0340-037-0000	RESIDENTIAL	\$ 15.32	\$ 2.56	\$ 17.88
056-0340-038-0000	RESIDENTIAL	\$ 15.32	\$ 2.56	\$ 17.88
056-0340-039-0000	RESIDENTIAL	\$ 15.32	\$ 2.56	\$ 17.88
056-0340-040-0000	RESIDENTIAL	\$ 15.32	\$ 2.56	\$ 17.88
056-0340-041-0000	RESIDENTIAL	\$ 15.32	\$ 2.56	\$ 17.88
056-0340-042-0000	RESIDENTIAL	\$ 15.32	\$ 2.56	\$ 17.88
056-0340-043-0000	RESIDENTIAL	\$ 15.32	\$ 2.56	\$ 17.88
056-0340-044-0000	RESIDENTIAL	\$ 15.32	\$ 2.56	\$ 17.88
056-0340-045-0000	RESIDENTIAL	\$ 15.32	\$ 2.56	\$ 17.88
056-0340-046-0000	RESIDENTIAL	\$ 15.32	\$ 2.56	\$ 17.88
056-0340-047-0000	RESIDENTIAL	\$ 15.32	\$ 2.56	\$ 17.88
056-0340-048-0000	RESIDENTIAL	\$ 15.32	\$ 2.56	\$ 17.88
056-0340-049-0000	RESIDENTIAL	\$ 15.32	\$ 2.56	\$ 17.88
056-0340-050-0000	RESIDENTIAL	\$ 15.32	\$ 2.56	\$ 17.88
056-0340-051-0000	RESIDENTIAL	\$ 15.32	\$ 2.56	\$ 17.88
056-0340-052-0000	RESIDENTIAL	\$ 15.32	\$ 2.56	\$ 17.88
056-0340-053-0000	RESIDENTIAL	\$ 15.32	\$ 2.56	\$ 17.88
056-0340-054-0000	RESIDENTIAL	\$ 15.32	\$ 2.56	\$ 17.88
056-0340-055-0000	RESIDENTIAL	\$ 15.32	\$ 2.56	\$ 17.88
056-0340-056-0000	RESIDENTIAL	\$ 15.32	\$ 2.56	\$ 17.88
056-0340-057-0000	RESIDENTIAL	\$ 15.32	\$ 2.56	\$ 17.88
056-0340-058-0000	RESIDENTIAL	\$ 15.32	\$ 2.56	\$ 17.88
056-0340-059-0000	RESIDENTIAL	\$ 15.32	\$ 2.56	\$ 17.88
056-0340-060-0000	RESIDENTIAL	\$ 15.32	\$ 2.56	\$ 17.88
056-0340-061-0000	RESIDENTIAL	\$ 15.32	\$ 2.56	\$ 17.88
056-0340-062-0000	RESIDENTIAL	\$ 15.32	\$ 2.56	\$ 17.88
056-0340-063-0000	RESIDENTIAL	\$ 15.32	\$ 2.56	\$ 17.88
056-0340-064-0000	RESIDENTIAL	\$ 15.32	\$ 2.56	\$ 17.88

ITEM 9.3.

City of Rancho Cordova
Lighting District No. 2012-1 Exhibit A to the Resolution
Fiscal Year 2023-24 Assessment Roll

ATTACHMENT 3

APN	District Classification	Street Light Charge	Safety Light Charge	Total Assessment
056-0340-065-0000	RESIDENTIAL	\$ 15.32	\$ 2.56	\$ 17.88
056-0340-066-0000	RESIDENTIAL	\$ 15.32	\$ 2.56	\$ 17.88
056-0340-067-0000	RESIDENTIAL	\$ 15.32	\$ 2.56	\$ 17.88
056-0340-068-0000	RESIDENTIAL	\$ 15.32	\$ 2.56	\$ 17.88
056-0340-069-0000	RESIDENTIAL	\$ 15.32	\$ 2.56	\$ 17.88
056-0340-070-0000	RESIDENTIAL	\$ 15.32	\$ 2.56	\$ 17.88
056-0350-001-0000	RESIDENTIAL	\$ 15.32	\$ 2.56	\$ 17.88
056-0350-002-0000	RESIDENTIAL	\$ 15.32	\$ 2.56	\$ 17.88
056-0350-003-0000	RESIDENTIAL	\$ 15.32	\$ 2.56	\$ 17.88
056-0350-004-0000	RESIDENTIAL	\$ 15.32	\$ 2.56	\$ 17.88
056-0350-005-0000	RESIDENTIAL	\$ 15.32	\$ 2.56	\$ 17.88
056-0350-006-0000	RESIDENTIAL	\$ 15.32	\$ 2.56	\$ 17.88
056-0350-007-0000	RESIDENTIAL	\$ 15.32	\$ 2.56	\$ 17.88
056-0350-008-0000	RESIDENTIAL	\$ 15.32	\$ 2.56	\$ 17.88
056-0350-009-0000	RESIDENTIAL	\$ 15.32	\$ 2.56	\$ 17.88
056-0350-010-0000	RESIDENTIAL	\$ 15.32	\$ 2.56	\$ 17.88
056-0350-011-0000	RESIDENTIAL	\$ 15.32	\$ 2.56	\$ 17.88
056-0350-012-0000	RESIDENTIAL	\$ 15.32	\$ 2.56	\$ 17.88
056-0350-013-0000	RESIDENTIAL	\$ 15.32	\$ 2.56	\$ 17.88
056-0350-014-0000	RESIDENTIAL	\$ 15.32	\$ 2.56	\$ 17.88
056-0350-015-0000	RESIDENTIAL	\$ 15.32	\$ 2.56	\$ 17.88
056-0350-016-0000	RESIDENTIAL	\$ 15.32	\$ 2.56	\$ 17.88
056-0350-017-0000	RESIDENTIAL	\$ 15.32	\$ 2.56	\$ 17.88
056-0350-018-0000	RESIDENTIAL	\$ 15.32	\$ 2.56	\$ 17.88
056-0350-019-0000	RESIDENTIAL	\$ 15.32	\$ 2.56	\$ 17.88
056-0350-020-0000	RESIDENTIAL	\$ 15.32	\$ 2.56	\$ 17.88
056-0350-021-0000	RESIDENTIAL	\$ 15.32	\$ 2.56	\$ 17.88
056-0350-022-0000	RESIDENTIAL	\$ 15.32	\$ 2.56	\$ 17.88
056-0350-023-0000	RESIDENTIAL	\$ 15.32	\$ 2.56	\$ 17.88
056-0350-024-0000	RESIDENTIAL	\$ 15.32	\$ 2.56	\$ 17.88
056-0350-025-0000	RESIDENTIAL	\$ 15.32	\$ 2.56	\$ 17.88
056-0350-026-0000	RESIDENTIAL	\$ 15.32	\$ 2.56	\$ 17.88
056-0350-027-0000	RESIDENTIAL	\$ 15.32	\$ 2.56	\$ 17.88
056-0350-028-0000	RESIDENTIAL	\$ 15.32	\$ 2.56	\$ 17.88
056-0350-029-0000	RESIDENTIAL	\$ 15.32	\$ 2.56	\$ 17.88
056-0350-030-0000	RESIDENTIAL	\$ 15.32	\$ 2.56	\$ 17.88
056-0350-031-0000	RESIDENTIAL	\$ 15.32	\$ 2.56	\$ 17.88
056-0350-032-0000	RESIDENTIAL	\$ 15.32	\$ 2.56	\$ 17.88
056-0350-033-0000	RESIDENTIAL	\$ 15.32	\$ 2.56	\$ 17.88
056-0350-034-0000	RESIDENTIAL	\$ 15.32	\$ 2.56	\$ 17.88
056-0350-035-0000	RESIDENTIAL	\$ 15.32	\$ 2.56	\$ 17.88
056-0350-036-0000	RESIDENTIAL	\$ 15.32	\$ 2.56	\$ 17.88
056-0350-037-0000	RESIDENTIAL	\$ 15.32	\$ 2.56	\$ 17.88
056-0350-038-0000	RESIDENTIAL	\$ 15.32	\$ 2.56	\$ 17.88

ITEM 9.3.

City of Rancho Cordova
Lighting District No. 2012-1 Exhibit A to the Resolution
Fiscal Year 2023-24 Assessment Roll

ATTACHMENT 3

APN	District Classification	Street Light Charge	Safety Light Charge	Total Assessment
056-0350-039-0000	RESIDENTIAL	\$ 15.32	\$ 2.56	\$ 17.88
056-0350-040-0000	RESIDENTIAL	\$ 15.32	\$ 2.56	\$ 17.88
056-0350-041-0000	RESIDENTIAL	\$ 15.32	\$ 2.56	\$ 17.88
056-0350-042-0000	RESIDENTIAL	\$ 15.32	\$ 2.56	\$ 17.88
056-0350-043-0000	RESIDENTIAL	\$ 15.32	\$ 2.56	\$ 17.88
056-0350-044-0000	RESIDENTIAL	\$ 15.32	\$ 2.56	\$ 17.88
056-0350-045-0000	RESIDENTIAL	\$ 15.32	\$ 2.56	\$ 17.88
056-0350-046-0000	RESIDENTIAL	\$ 15.32	\$ 2.56	\$ 17.88
056-0350-047-0000	RESIDENTIAL	\$ 15.32	\$ 2.56	\$ 17.88
056-0350-048-0000	RESIDENTIAL	\$ 15.32	\$ 2.56	\$ 17.88
056-0350-049-0000	RESIDENTIAL	\$ 15.32	\$ 2.56	\$ 17.88
056-0350-050-0000	RESIDENTIAL	\$ 15.32	\$ 2.56	\$ 17.88
056-0350-051-0000	RESIDENTIAL	\$ 15.32	\$ 2.56	\$ 17.88
056-0350-052-0000	RESIDENTIAL	\$ 15.32	\$ 2.56	\$ 17.88
056-0350-053-0000	RESIDENTIAL	\$ 15.32	\$ 2.56	\$ 17.88
056-0350-054-0000	RESIDENTIAL	\$ 15.32	\$ 2.56	\$ 17.88
056-0350-055-0000	RESIDENTIAL	\$ 15.32	\$ 2.56	\$ 17.88
056-0350-056-0000	RESIDENTIAL	\$ 15.32	\$ 2.56	\$ 17.88
056-0350-057-0000	RESIDENTIAL	\$ 15.32	\$ 2.56	\$ 17.88
056-0350-058-0000	RESIDENTIAL	\$ 15.32	\$ 2.56	\$ 17.88
056-0350-059-0000	RESIDENTIAL	\$ 15.32	\$ 2.56	\$ 17.88
056-0350-060-0000	RESIDENTIAL	\$ 15.32	\$ 2.56	\$ 17.88
056-0350-061-0000	RESIDENTIAL	\$ 15.32	\$ 2.56	\$ 17.88
056-0350-062-0000	RESIDENTIAL	\$ 15.32	\$ 2.56	\$ 17.88
056-0350-063-0000	RESIDENTIAL	\$ 15.32	\$ 2.56	\$ 17.88
056-0350-064-0000	RESIDENTIAL	\$ 15.32	\$ 2.56	\$ 17.88
056-0350-065-0000	RESIDENTIAL	\$ 15.32	\$ 2.56	\$ 17.88
056-0360-001-0000	RESIDENTIAL	\$ 15.32	\$ 2.56	\$ 17.88
056-0360-002-0000	RESIDENTIAL	\$ 15.32	\$ 2.56	\$ 17.88
056-0360-003-0000	RESIDENTIAL	\$ 15.32	\$ 2.56	\$ 17.88
056-0360-004-0000	RESIDENTIAL	\$ 15.32	\$ 2.56	\$ 17.88
056-0360-005-0000	RESIDENTIAL	\$ 15.32	\$ 2.56	\$ 17.88
056-0360-006-0000	RESIDENTIAL	\$ 15.32	\$ 2.56	\$ 17.88
056-0360-007-0000	RESIDENTIAL	\$ 15.32	\$ 2.56	\$ 17.88
056-0360-008-0000	NONRES	\$ 137.54	\$ 2.56	\$ 140.10
056-0360-009-0000	RESIDENTIAL	\$ 15.32	\$ 2.56	\$ 17.88
056-0360-010-0000	RESIDENTIAL	\$ 15.32	\$ 2.56	\$ 17.88
056-0360-011-0000	RESIDENTIAL	\$ 15.32	\$ 2.56	\$ 17.88
056-0360-012-0000	RESIDENTIAL	\$ 15.32	\$ 2.56	\$ 17.88
056-0360-013-0000	RESIDENTIAL	\$ 15.32	\$ 2.56	\$ 17.88
056-0360-014-0000	RESIDENTIAL	\$ 15.32	\$ 2.56	\$ 17.88
056-0360-015-0000	RESIDENTIAL	\$ 15.32	\$ 2.56	\$ 17.88
056-0360-016-0000	RESIDENTIAL	\$ 15.32	\$ 2.56	\$ 17.88
056-0360-017-0000	RESIDENTIAL	\$ 15.32	\$ 2.56	\$ 17.88

ITEM 9.3.

City of Rancho Cordova
Lighting District No. 2012-1 Exhibit A to the Resolution
Fiscal Year 2023-24 Assessment Roll

ATTACHMENT 3

APN	District Classification	Street Light Charge	Safety Light Charge	Total Assessment
056-0360-018-0000	RESIDENTIAL	\$ 15.32	\$ 2.56	\$ 17.88
056-0360-019-0000	RESIDENTIAL	\$ 15.32	\$ 2.56	\$ 17.88
056-0360-020-0000	RESIDENTIAL	\$ 15.32	\$ 2.56	\$ 17.88
056-0360-021-0000	RESIDENTIAL	\$ 15.32	\$ 2.56	\$ 17.88
056-0360-022-0000	RESIDENTIAL	\$ 15.32	\$ 2.56	\$ 17.88
056-0360-023-0000	RESIDENTIAL	\$ 15.32	\$ 2.56	\$ 17.88
056-0360-024-0000	RESIDENTIAL	\$ 15.32	\$ 2.56	\$ 17.88
056-0360-025-0000	RESIDENTIAL	\$ 15.32	\$ 2.56	\$ 17.88
056-0360-026-0000	RESIDENTIAL	\$ 15.32	\$ 2.56	\$ 17.88
056-0370-001-0000	RESIDENTIAL	\$ 15.32	\$ 2.56	\$ 17.88
056-0370-002-0000	RESIDENTIAL	\$ 15.32	\$ 2.56	\$ 17.88
056-0370-003-0000	RESIDENTIAL	\$ 15.32	\$ 2.56	\$ 17.88
056-0370-004-0000	RESIDENTIAL	\$ 15.32	\$ 2.56	\$ 17.88
056-0370-005-0000	RESIDENTIAL	\$ 15.32	\$ 2.56	\$ 17.88
056-0370-006-0000	RESIDENTIAL	\$ 15.32	\$ 2.56	\$ 17.88
056-0370-007-0000	RESIDENTIAL	\$ 15.32	\$ 2.56	\$ 17.88
056-0370-008-0000	RESIDENTIAL	\$ 15.32	\$ 2.56	\$ 17.88
056-0370-011-0000	RESIDENTIAL	\$ 15.32	\$ 2.56	\$ 17.88
056-0370-012-0000	RESIDENTIAL	\$ 15.32	\$ 2.56	\$ 17.88
056-0370-013-0000	RESIDENTIAL	\$ 15.32	\$ 2.56	\$ 17.88
056-0370-014-0000	RESIDENTIAL	\$ 15.32	\$ 2.56	\$ 17.88
056-0370-015-0000	RESIDENTIAL	\$ 15.32	\$ 2.56	\$ 17.88
056-0370-016-0000	RESIDENTIAL	\$ 15.32	\$ 2.56	\$ 17.88
056-0370-017-0000	RESIDENTIAL	\$ 15.32	\$ 2.56	\$ 17.88
056-0370-018-0000	RESIDENTIAL	\$ 15.32	\$ 2.56	\$ 17.88
056-0370-019-0000	RESIDENTIAL	\$ 15.32	\$ 2.56	\$ 17.88
056-0370-020-0000	RESIDENTIAL	\$ 15.32	\$ 2.56	\$ 17.88
056-0370-021-0000	RESIDENTIAL	\$ 15.32	\$ 2.56	\$ 17.88
056-0370-022-0000	RESIDENTIAL	\$ 15.32	\$ 2.56	\$ 17.88
056-0370-023-0000	RESIDENTIAL	\$ 15.32	\$ 2.56	\$ 17.88
056-0370-024-0000	RESIDENTIAL	\$ 15.32	\$ 2.56	\$ 17.88
056-0370-025-0000	RESIDENTIAL	\$ 15.32	\$ 2.56	\$ 17.88
056-0370-026-0000	RESIDENTIAL	\$ 15.32	\$ 2.56	\$ 17.88
056-0370-027-0000	RESIDENTIAL	\$ 15.32	\$ 2.56	\$ 17.88
056-0370-028-0000	RESIDENTIAL	\$ 15.32	\$ 2.56	\$ 17.88
056-0370-029-0000	RESIDENTIAL	\$ 15.32	\$ 2.56	\$ 17.88
056-0370-030-0000	RESIDENTIAL	\$ 15.32	\$ 2.56	\$ 17.88
056-0370-031-0000	RESIDENTIAL	\$ 15.32	\$ 2.56	\$ 17.88
056-0370-032-0000	RESIDENTIAL	\$ 15.32	\$ 2.56	\$ 17.88
056-0370-033-0000	RESIDENTIAL	\$ 15.32	\$ 2.56	\$ 17.88
056-0370-034-0000	RESIDENTIAL	\$ 15.32	\$ 2.56	\$ 17.88
056-0370-035-0000	RESIDENTIAL	\$ 15.32	\$ 2.56	\$ 17.88
056-0370-036-0000	RESIDENTIAL	\$ 15.32	\$ 2.56	\$ 17.88
056-0370-037-0000	RESIDENTIAL	\$ 15.32	\$ 2.56	\$ 17.88

ITEM 9.3.

City of Rancho Cordova
Lighting District No. 2012-1 Exhibit A to the Resolution
Fiscal Year 2023-24 Assessment Roll

ATTACHMENT 3

APN	District Classification	Street Light Charge	Safety Light Charge	Total Assessment
056-0370-038-0000	RESIDENTIAL	\$ 15.32	\$ 2.56	\$ 17.88
056-0370-039-0000	RESIDENTIAL	\$ 15.32	\$ 2.56	\$ 17.88
056-0370-040-0000	RESIDENTIAL	\$ 15.32	\$ 2.56	\$ 17.88
056-0370-041-0000	RESIDENTIAL	\$ 15.32	\$ 2.56	\$ 17.88
056-0370-042-0000	RESIDENTIAL	\$ 15.32	\$ 2.56	\$ 17.88
056-0370-043-0000	RESIDENTIAL	\$ 15.32	\$ 2.56	\$ 17.88
056-0370-044-0000	RESIDENTIAL	\$ 15.32	\$ 2.56	\$ 17.88
056-0370-045-0000	RESIDENTIAL	\$ 15.32	\$ 2.56	\$ 17.88
056-0370-046-0000	RESIDENTIAL	\$ 15.32	\$ 2.56	\$ 17.88
056-0370-047-0000	RESIDENTIAL	\$ 15.32	\$ 2.56	\$ 17.88
056-0370-048-0000	RESIDENTIAL	\$ 15.32	\$ 2.56	\$ 17.88
056-0370-049-0000	RESIDENTIAL	\$ 15.32	\$ 2.56	\$ 17.88
056-0370-050-0000	RESIDENTIAL	\$ 15.32	\$ 2.56	\$ 17.88
056-0370-051-0000	RESIDENTIAL	\$ 15.32	\$ 2.56	\$ 17.88
056-0370-052-0000	RESIDENTIAL	\$ 15.32	\$ 2.56	\$ 17.88
056-0370-053-0000	RESIDENTIAL	\$ 15.32	\$ 2.56	\$ 17.88
056-0370-054-0000	RESIDENTIAL	\$ 15.32	\$ 2.56	\$ 17.88
056-0370-055-0000	RESIDENTIAL	\$ 15.32	\$ 2.56	\$ 17.88
056-0370-056-0000	RESIDENTIAL	\$ 15.32	\$ 2.56	\$ 17.88
056-0370-057-0000	RESIDENTIAL	\$ 15.32	\$ 2.56	\$ 17.88
056-0370-058-0000	RESIDENTIAL	\$ 15.32	\$ 2.56	\$ 17.88
056-0370-059-0000	RESIDENTIAL	\$ 15.32	\$ 2.56	\$ 17.88
056-0370-060-0000	RESIDENTIAL	\$ 15.32	\$ 2.56	\$ 17.88
056-0370-061-0000	RESIDENTIAL	\$ 15.32	\$ 2.56	\$ 17.88
056-0370-062-0000	RESIDENTIAL	\$ 15.32	\$ 2.56	\$ 17.88
056-0370-063-0000	RESIDENTIAL	\$ 15.32	\$ 2.56	\$ 17.88
056-0370-064-0000	RESIDENTIAL	\$ 15.32	\$ 2.56	\$ 17.88
056-0370-065-0000	RESIDENTIAL	\$ 15.32	\$ 2.56	\$ 17.88
056-0370-066-0000	RESIDENTIAL	\$ 15.32	\$ 2.56	\$ 17.88
056-0370-067-0000	RESIDENTIAL	\$ 15.32	\$ 2.56	\$ 17.88
056-0370-068-0000	RESIDENTIAL	\$ 15.32	\$ 2.56	\$ 17.88
056-0370-069-0000	RESIDENTIAL	\$ 15.32	\$ 2.56	\$ 17.88
056-0370-070-0000	RESIDENTIAL	\$ 15.32	\$ 2.56	\$ 17.88
056-0370-071-0000	RESIDENTIAL	\$ 15.32	\$ 2.56	\$ 17.88
056-0370-072-0000	RESIDENTIAL	\$ 15.32	\$ 2.56	\$ 17.88
056-0370-073-0000	RESIDENTIAL	\$ 15.32	\$ 2.56	\$ 17.88
056-0370-074-0000	RESIDENTIAL	\$ 15.32	\$ 2.56	\$ 17.88
056-0381-001-0000	RESIDENTIAL	\$ 15.32	\$ 2.56	\$ 17.88
056-0381-002-0000	RESIDENTIAL	\$ 15.32	\$ 2.56	\$ 17.88
056-0381-003-0000	RESIDENTIAL	\$ 15.32	\$ 2.56	\$ 17.88
056-0381-004-0000	RESIDENTIAL	\$ 15.32	\$ 2.56	\$ 17.88
056-0381-005-0000	RESIDENTIAL	\$ 15.32	\$ 2.56	\$ 17.88
056-0381-006-0000	RESIDENTIAL	\$ 15.32	\$ 2.56	\$ 17.88
056-0381-007-0000	RESIDENTIAL	\$ 15.32	\$ 2.56	\$ 17.88

ITEM 9.3.

City of Rancho Cordova
Lighting District No. 2012-1 Exhibit A to the Resolution
Fiscal Year 2023-24 Assessment Roll

ATTACHMENT 3

APN	District Classification	Street Light Charge	Safety Light Charge	Total Assessment
056-0381-008-0000	RESIDENTIAL	\$ 15.32	\$ 2.56	\$ 17.88
056-0381-009-0000	RESIDENTIAL	\$ 15.32	\$ 2.56	\$ 17.88
056-0381-010-0000	RESIDENTIAL	\$ 15.32	\$ 2.56	\$ 17.88
056-0381-011-0000	RESIDENTIAL	\$ 15.32	\$ 2.56	\$ 17.88
056-0381-012-0000	RESIDENTIAL	\$ 15.32	\$ 2.56	\$ 17.88
056-0381-013-0000	RESIDENTIAL	\$ 15.32	\$ 2.56	\$ 17.88
056-0381-014-0000	RESIDENTIAL	\$ 15.32	\$ 2.56	\$ 17.88
056-0381-015-0000	RESIDENTIAL	\$ 15.32	\$ 2.56	\$ 17.88
056-0381-016-0000	RESIDENTIAL	\$ 15.32	\$ 2.56	\$ 17.88
056-0381-017-0000	RESIDENTIAL	\$ 15.32	\$ 2.56	\$ 17.88
056-0382-001-0000	RESIDENTIAL	\$ 15.32	\$ 2.56	\$ 17.88
056-0382-002-0000	RESIDENTIAL	\$ 15.32	\$ 2.56	\$ 17.88
056-0382-003-0000	RESIDENTIAL	\$ 15.32	\$ 2.56	\$ 17.88
056-0382-004-0000	RESIDENTIAL	\$ 15.32	\$ 2.56	\$ 17.88
056-0382-005-0000	RESIDENTIAL	\$ 15.32	\$ 2.56	\$ 17.88
056-0383-001-0000	RESIDENTIAL	\$ 15.32	\$ 2.56	\$ 17.88
056-0383-002-0000	RESIDENTIAL	\$ 15.32	\$ 2.56	\$ 17.88
056-0383-003-0000	RESIDENTIAL	\$ 15.32	\$ 2.56	\$ 17.88
056-0383-004-0000	RESIDENTIAL	\$ 15.32	\$ 2.56	\$ 17.88
056-0383-005-0000	RESIDENTIAL	\$ 15.32	\$ 2.56	\$ 17.88
056-0383-006-0000	RESIDENTIAL	\$ 15.32	\$ 2.56	\$ 17.88
056-0383-007-0000	RESIDENTIAL	\$ 15.32	\$ 2.56	\$ 17.88
056-0383-008-0000	RESIDENTIAL	\$ 15.32	\$ 2.56	\$ 17.88
056-0383-009-0000	RESIDENTIAL	\$ 15.32	\$ 2.56	\$ 17.88
056-0383-010-0000	RESIDENTIAL	\$ 15.32	\$ 2.56	\$ 17.88
056-0383-011-0000	RESIDENTIAL	\$ 15.32	\$ 2.56	\$ 17.88
056-0383-012-0000	RESIDENTIAL	\$ 15.32	\$ 2.56	\$ 17.88
056-0383-013-0000	RESIDENTIAL	\$ 15.32	\$ 2.56	\$ 17.88
056-0383-014-0000	RESIDENTIAL	\$ 15.32	\$ 2.56	\$ 17.88
056-0383-015-0000	RESIDENTIAL	\$ 15.32	\$ 2.56	\$ 17.88
056-0383-016-0000	RESIDENTIAL	\$ 15.32	\$ 2.56	\$ 17.88
056-0383-017-0000	RESIDENTIAL	\$ 15.32	\$ 2.56	\$ 17.88
056-0383-018-0000	RESIDENTIAL	\$ 15.32	\$ 2.56	\$ 17.88
056-0383-019-0000	RESIDENTIAL	\$ 15.32	\$ 2.56	\$ 17.88
056-0383-020-0000	RESIDENTIAL	\$ 15.32	\$ 2.56	\$ 17.88
056-0383-021-0000	RESIDENTIAL	\$ 15.32	\$ 2.56	\$ 17.88
056-0383-022-0000	RESIDENTIAL	\$ 15.32	\$ 2.56	\$ 17.88
056-0383-023-0000	RESIDENTIAL	\$ 15.32	\$ 2.56	\$ 17.88
056-0383-024-0000	RESIDENTIAL	\$ 15.32	\$ 2.56	\$ 17.88
056-0383-025-0000	RESIDENTIAL	\$ 15.32	\$ 2.56	\$ 17.88
056-0383-026-0000	RESIDENTIAL	\$ 15.32	\$ 2.56	\$ 17.88
056-0383-027-0000	RESIDENTIAL	\$ 15.32	\$ 2.56	\$ 17.88
056-0383-028-0000	RESIDENTIAL	\$ 15.32	\$ 2.56	\$ 17.88
056-0383-029-0000	RESIDENTIAL	\$ 15.32	\$ 2.56	\$ 17.88

ITEM 9.3.

City of Rancho Cordova
Lighting District No. 2012-1 Exhibit A to the Resolution
Fiscal Year 2023-24 Assessment Roll

ATTACHMENT 3

APN	District Classification	Street Light Charge	Safety Light Charge	Total Assessment
056-0383-030-0000	RESIDENTIAL	\$ 15.32	\$ 2.56	\$ 17.88
056-0384-001-0000	RESIDENTIAL	\$ 15.32	\$ 2.56	\$ 17.88
056-0384-002-0000	RESIDENTIAL	\$ 15.32	\$ 2.56	\$ 17.88
056-0384-003-0000	RESIDENTIAL	\$ 15.32	\$ 2.56	\$ 17.88
056-0384-004-0000	RESIDENTIAL	\$ 15.32	\$ 2.56	\$ 17.88
056-0384-005-0000	RESIDENTIAL	\$ 15.32	\$ 2.56	\$ 17.88
056-0384-006-0000	RESIDENTIAL	\$ 15.32	\$ 2.56	\$ 17.88
056-0384-007-0000	RESIDENTIAL	\$ 15.32	\$ 2.56	\$ 17.88
056-0384-008-0000	RESIDENTIAL	\$ 15.32	\$ 2.56	\$ 17.88
056-0384-009-0000	RESIDENTIAL	\$ 15.32	\$ 2.56	\$ 17.88
056-0384-010-0000	RESIDENTIAL	\$ 15.32	\$ 2.56	\$ 17.88
056-0384-011-0000	RESIDENTIAL	\$ 15.32	\$ 2.56	\$ 17.88
056-0384-012-0000	RESIDENTIAL	\$ 15.32	\$ 2.56	\$ 17.88
056-0384-013-0000	RESIDENTIAL	\$ 15.32	\$ 2.56	\$ 17.88
056-0384-014-0000	RESIDENTIAL	\$ 15.32	\$ 2.56	\$ 17.88
056-0385-001-0000	RESIDENTIAL	\$ 15.32	\$ 2.56	\$ 17.88
056-0385-002-0000	RESIDENTIAL	\$ 15.32	\$ 2.56	\$ 17.88
056-0385-003-0000	RESIDENTIAL	\$ 15.32	\$ 2.56	\$ 17.88
056-0385-004-0000	RESIDENTIAL	\$ 15.32	\$ 2.56	\$ 17.88
056-0385-005-0000	RESIDENTIAL	\$ 15.32	\$ 2.56	\$ 17.88
056-0385-006-0000	RESIDENTIAL	\$ 15.32	\$ 2.56	\$ 17.88
056-0385-007-0000	RESIDENTIAL	\$ 15.32	\$ 2.56	\$ 17.88
056-0385-008-0000	RESIDENTIAL	\$ 15.32	\$ 2.56	\$ 17.88
056-0385-009-0000	RESIDENTIAL	\$ 15.32	\$ 2.56	\$ 17.88
056-0385-010-0000	RESIDENTIAL	\$ 15.32	\$ 2.56	\$ 17.88
056-0385-011-0000	RESIDENTIAL	\$ 15.32	\$ 2.56	\$ 17.88
056-0385-012-0000	RESIDENTIAL	\$ 15.32	\$ 2.56	\$ 17.88
056-0385-013-0000	RESIDENTIAL	\$ 15.32	\$ 2.56	\$ 17.88
056-0385-014-0000	RESIDENTIAL	\$ 15.32	\$ 2.56	\$ 17.88
056-0385-015-0000	RESIDENTIAL	\$ 15.32	\$ 2.56	\$ 17.88
056-0385-016-0000	RESIDENTIAL	\$ 15.32	\$ 2.56	\$ 17.88
056-0385-017-0000	RESIDENTIAL	\$ 15.32	\$ 2.56	\$ 17.88
056-0385-018-0000	RESIDENTIAL	\$ 15.32	\$ 2.56	\$ 17.88
056-0385-019-0000	RESIDENTIAL	\$ 15.32	\$ 2.56	\$ 17.88
056-0385-020-0000	RESIDENTIAL	\$ 15.32	\$ 2.56	\$ 17.88
056-0385-021-0000	RESIDENTIAL	\$ 15.32	\$ 2.56	\$ 17.88
056-0385-022-0000	RESIDENTIAL	\$ 15.32	\$ 2.56	\$ 17.88
056-0385-023-0000	RESIDENTIAL	\$ 15.32	\$ 2.56	\$ 17.88
056-0385-024-0000	RESIDENTIAL	\$ 15.32	\$ 2.56	\$ 17.88
056-0391-001-0000	RESIDENTIAL	\$ 15.32	\$ 2.56	\$ 17.88
056-0391-002-0000	RESIDENTIAL	\$ 15.32	\$ 2.56	\$ 17.88
056-0391-003-0000	RESIDENTIAL	\$ 15.32	\$ 2.56	\$ 17.88
056-0391-004-0000	RESIDENTIAL	\$ 15.32	\$ 2.56	\$ 17.88
056-0391-005-0000	RESIDENTIAL	\$ 15.32	\$ 2.56	\$ 17.88

ITEM 9.3.

City of Rancho Cordova
Lighting District No. 2012-1 Exhibit A to the Resolution
Fiscal Year 2023-24 Assessment Roll

ATTACHMENT 3

APN	District Classification	Street Light Charge	Safety Light Charge	Total Assessment
056-0391-006-0000	RESIDENTIAL	\$ 15.32	\$ 2.56	\$ 17.88
056-0391-007-0000	RESIDENTIAL	\$ 15.32	\$ 2.56	\$ 17.88
056-0391-008-0000	RESIDENTIAL	\$ 15.32	\$ 2.56	\$ 17.88
056-0391-009-0000	RESIDENTIAL	\$ 15.32	\$ 2.56	\$ 17.88
056-0391-010-0000	RESIDENTIAL	\$ 15.32	\$ 2.56	\$ 17.88
056-0391-011-0000	RESIDENTIAL	\$ 15.32	\$ 2.56	\$ 17.88
056-0391-012-0000	RESIDENTIAL	\$ 15.32	\$ 2.56	\$ 17.88
056-0391-013-0000	RESIDENTIAL	\$ 15.32	\$ 2.56	\$ 17.88
056-0391-014-0000	RESIDENTIAL	\$ 15.32	\$ 2.56	\$ 17.88
056-0391-015-0000	RESIDENTIAL	\$ 15.32	\$ 2.56	\$ 17.88
056-0391-016-0000	RESIDENTIAL	\$ 15.32	\$ 2.56	\$ 17.88
056-0391-019-0000	RESIDENTIAL	\$ 15.32	\$ 2.56	\$ 17.88
056-0391-020-0000	RESIDENTIAL	\$ 15.32	\$ 2.56	\$ 17.88
056-0391-021-0000	RESIDENTIAL	\$ 15.32	\$ 2.56	\$ 17.88
056-0391-022-0000	RESIDENTIAL	\$ 15.32	\$ 2.56	\$ 17.88
056-0391-023-0000	RESIDENTIAL	\$ 15.32	\$ 2.56	\$ 17.88
056-0391-024-0000	RESIDENTIAL	\$ 15.32	\$ 2.56	\$ 17.88
056-0391-025-0000	RESIDENTIAL	\$ 15.32	\$ 2.56	\$ 17.88
056-0391-026-0000	RESIDENTIAL	\$ 15.32	\$ 2.56	\$ 17.88
056-0391-027-0000	RESIDENTIAL	\$ 15.32	\$ 2.56	\$ 17.88
056-0391-028-0000	RESIDENTIAL	\$ 15.32	\$ 2.56	\$ 17.88
056-0391-029-0000	RESIDENTIAL	\$ 15.32	\$ 2.56	\$ 17.88
056-0391-030-0000	RESIDENTIAL	\$ 15.32	\$ 2.56	\$ 17.88
056-0391-031-0000	RESIDENTIAL	\$ 15.32	\$ 2.56	\$ 17.88
056-0391-032-0000	RESIDENTIAL	\$ 15.32	\$ 2.56	\$ 17.88
056-0391-033-0000	RESIDENTIAL	\$ 15.32	\$ 2.56	\$ 17.88
056-0391-034-0000	RESIDENTIAL	\$ 15.32	\$ 2.56	\$ 17.88
056-0391-035-0000	RESIDENTIAL	\$ 15.32	\$ 2.56	\$ 17.88
056-0391-036-0000	RESIDENTIAL	\$ 15.32	\$ 2.56	\$ 17.88
056-0391-037-0000	RESIDENTIAL	\$ 15.32	\$ 2.56	\$ 17.88
056-0391-038-0000	RESIDENTIAL	\$ 15.32	\$ 2.56	\$ 17.88
056-0391-039-0000	RESIDENTIAL	\$ 15.32	\$ 2.56	\$ 17.88
056-0391-040-0000	RESIDENTIAL	\$ 15.32	\$ 2.56	\$ 17.88
056-0391-041-0000	RESIDENTIAL	\$ 15.32	\$ 2.56	\$ 17.88
056-0391-042-0000	RESIDENTIAL	\$ 15.32	\$ 2.56	\$ 17.88
056-0391-043-0000	RESIDENTIAL	\$ 15.32	\$ 2.56	\$ 17.88
056-0391-044-0000	RESIDENTIAL	\$ 15.32	\$ 2.56	\$ 17.88
056-0392-001-0000	RESIDENTIAL	\$ 15.32	\$ 2.56	\$ 17.88
056-0392-002-0000	RESIDENTIAL	\$ 15.32	\$ 2.56	\$ 17.88
056-0392-003-0000	RESIDENTIAL	\$ 15.32	\$ 2.56	\$ 17.88
056-0392-004-0000	RESIDENTIAL	\$ 15.32	\$ 2.56	\$ 17.88
056-0392-005-0000	RESIDENTIAL	\$ 15.32	\$ 2.56	\$ 17.88
056-0392-006-0000	RESIDENTIAL	\$ 15.32	\$ 2.56	\$ 17.88
056-0392-007-0000	RESIDENTIAL	\$ 15.32	\$ 2.56	\$ 17.88

ITEM 9.3.

City of Rancho Cordova
Lighting District No. 2012-1 Exhibit A to the Resolution
Fiscal Year 2023-24 Assessment Roll

ATTACHMENT 3

APN	District Classification	Street Light Charge	Safety Light Charge	Total Assessment
056-0392-008-0000	RESIDENTIAL	\$ 15.32	\$ 2.56	\$ 17.88
056-0392-009-0000	RESIDENTIAL	\$ 15.32	\$ 2.56	\$ 17.88
056-0392-010-0000	RESIDENTIAL	\$ 15.32	\$ 2.56	\$ 17.88
056-0392-011-0000	RESIDENTIAL	\$ 15.32	\$ 2.56	\$ 17.88
056-0392-012-0000	RESIDENTIAL	\$ 15.32	\$ 2.56	\$ 17.88
056-0392-013-0000	RESIDENTIAL	\$ 15.32	\$ 2.56	\$ 17.88
056-0392-014-0000	RESIDENTIAL	\$ 15.32	\$ 2.56	\$ 17.88
056-0392-015-0000	RESIDENTIAL	\$ 15.32	\$ 2.56	\$ 17.88
056-0392-016-0000	RESIDENTIAL	\$ 15.32	\$ 2.56	\$ 17.88
056-0392-017-0000	RESIDENTIAL	\$ 15.32	\$ 2.56	\$ 17.88
056-0392-018-0000	RESIDENTIAL	\$ 15.32	\$ 2.56	\$ 17.88
056-0392-019-0000	RESIDENTIAL	\$ 15.32	\$ 2.56	\$ 17.88
056-0392-020-0000	RESIDENTIAL	\$ 15.32	\$ 2.56	\$ 17.88
056-0392-021-0000	RESIDENTIAL	\$ 15.32	\$ 2.56	\$ 17.88
056-0392-022-0000	RESIDENTIAL	\$ 15.32	\$ 2.56	\$ 17.88
056-0392-023-0000	RESIDENTIAL	\$ 15.32	\$ 2.56	\$ 17.88
056-0392-024-0000	RESIDENTIAL	\$ 15.32	\$ 2.56	\$ 17.88
056-0392-025-0000	RESIDENTIAL	\$ 15.32	\$ 2.56	\$ 17.88
056-0392-026-0000	RESIDENTIAL	\$ 15.32	\$ 2.56	\$ 17.88
056-0392-027-0000	RESIDENTIAL	\$ 15.32	\$ 2.56	\$ 17.88
056-0392-028-0000	RESIDENTIAL	\$ 15.32	\$ 2.56	\$ 17.88
056-0392-029-0000	RESIDENTIAL	\$ 15.32	\$ 2.56	\$ 17.88
056-0393-001-0000	RESIDENTIAL	\$ 15.32	\$ 2.56	\$ 17.88
056-0393-002-0000	RESIDENTIAL	\$ 15.32	\$ 2.56	\$ 17.88
056-0393-003-0000	RESIDENTIAL	\$ 15.32	\$ 2.56	\$ 17.88
056-0393-004-0000	RESIDENTIAL	\$ 15.32	\$ 2.56	\$ 17.88
056-0393-005-0000	RESIDENTIAL	\$ 15.32	\$ 2.56	\$ 17.88
056-0400-001-0000	RESIDENTIAL	\$ 15.32	\$ 2.56	\$ 17.88
056-0400-002-0000	RESIDENTIAL	\$ 15.32	\$ 2.56	\$ 17.88
056-0400-003-0000	RESIDENTIAL	\$ 15.32	\$ 2.56	\$ 17.88
056-0400-004-0000	RESIDENTIAL	\$ 15.32	\$ 2.56	\$ 17.88
056-0400-005-0000	RESIDENTIAL	\$ 15.32	\$ 2.56	\$ 17.88
056-0400-006-0000	RESIDENTIAL	\$ 15.32	\$ 2.56	\$ 17.88
056-0400-007-0000	RESIDENTIAL	\$ 15.32	\$ 2.56	\$ 17.88
056-0400-008-0000	RESIDENTIAL	\$ 15.32	\$ 2.56	\$ 17.88
056-0400-009-0000	RESIDENTIAL	\$ 15.32	\$ 2.56	\$ 17.88
056-0400-010-0000	RESIDENTIAL	\$ 15.32	\$ 2.56	\$ 17.88
056-0400-011-0000	RESIDENTIAL	\$ 15.32	\$ 2.56	\$ 17.88
056-0400-012-0000	RESIDENTIAL	\$ 15.32	\$ 2.56	\$ 17.88
056-0400-013-0000	RESIDENTIAL	\$ 15.32	\$ 2.56	\$ 17.88
056-0400-014-0000	RESIDENTIAL	\$ 15.32	\$ 2.56	\$ 17.88
056-0400-015-0000	RESIDENTIAL	\$ 15.32	\$ 2.56	\$ 17.88
056-0400-016-0000	RESIDENTIAL	\$ 15.32	\$ 2.56	\$ 17.88
056-0400-017-0000	RESIDENTIAL	\$ 15.32	\$ 2.56	\$ 17.88

ITEM 9.3.

City of Rancho Cordova
Lighting District No. 2012-1 Exhibit A to the Resolution
Fiscal Year 2023-24 Assessment Roll

ATTACHMENT 3

APN	District Classification	Street Light Charge	Safety Light Charge	Total Assessment
056-0400-018-0000	RESIDENTIAL	\$ 15.32	\$ 2.56	\$ 17.88
056-0400-019-0000	RESIDENTIAL	\$ 15.32	\$ 2.56	\$ 17.88
056-0400-020-0000	RESIDENTIAL	\$ 15.32	\$ 2.56	\$ 17.88
056-0400-021-0000	RESIDENTIAL	\$ 15.32	\$ 2.56	\$ 17.88
056-0400-022-0000	RESIDENTIAL	\$ 15.32	\$ 2.56	\$ 17.88
056-0400-023-0000	RESIDENTIAL	\$ 15.32	\$ 2.56	\$ 17.88
056-0400-024-0000	RESIDENTIAL	\$ 15.32	\$ 2.56	\$ 17.88
056-0400-025-0000	RESIDENTIAL	\$ 15.32	\$ 2.56	\$ 17.88
056-0400-026-0000	RESIDENTIAL	\$ 15.32	\$ 2.56	\$ 17.88
056-0400-027-0000	RESIDENTIAL	\$ 15.32	\$ 2.56	\$ 17.88
056-0400-028-0000	RESIDENTIAL	\$ 15.32	\$ 2.56	\$ 17.88
056-0400-029-0000	RESIDENTIAL	\$ 15.32	\$ 2.56	\$ 17.88
056-0400-030-0000	RESIDENTIAL	\$ 15.32	\$ 2.56	\$ 17.88
056-0400-031-0000	RESIDENTIAL	\$ 15.32	\$ 2.56	\$ 17.88
056-0400-032-0000	RESIDENTIAL	\$ 15.32	\$ 2.56	\$ 17.88
056-0400-033-0000	RESIDENTIAL	\$ 15.32	\$ 2.56	\$ 17.88
056-0400-034-0000	RESIDENTIAL	\$ 15.32	\$ 2.56	\$ 17.88
056-0400-035-0000	RESIDENTIAL	\$ 15.32	\$ 2.56	\$ 17.88
056-0400-036-0000	RESIDENTIAL	\$ 15.32	\$ 2.56	\$ 17.88
056-0400-037-0000	RESIDENTIAL	\$ 15.32	\$ 2.56	\$ 17.88
056-0400-038-0000	RESIDENTIAL	\$ 15.32	\$ 2.56	\$ 17.88
056-0400-039-0000	RESIDENTIAL	\$ 15.32	\$ 2.56	\$ 17.88
056-0400-040-0000	RESIDENTIAL	\$ 15.32	\$ 2.56	\$ 17.88
056-0400-041-0000	RESIDENTIAL	\$ 15.32	\$ 2.56	\$ 17.88
056-0400-042-0000	RESIDENTIAL	\$ 15.32	\$ 2.56	\$ 17.88
056-0400-043-0000	RESIDENTIAL	\$ 15.32	\$ 2.56	\$ 17.88
056-0400-044-0000	RESIDENTIAL	\$ 15.32	\$ 2.56	\$ 17.88
056-0400-045-0000	RESIDENTIAL	\$ 15.32	\$ 2.56	\$ 17.88
056-0400-046-0000	RESIDENTIAL	\$ 15.32	\$ 2.56	\$ 17.88
056-0400-047-0000	RESIDENTIAL	\$ 15.32	\$ 2.56	\$ 17.88
056-0400-048-0000	RESIDENTIAL	\$ 15.32	\$ 2.56	\$ 17.88
056-0400-049-0000	RESIDENTIAL	\$ 15.32	\$ 2.56	\$ 17.88
056-0400-050-0000	RESIDENTIAL	\$ 15.32	\$ 2.56	\$ 17.88
056-0400-051-0000	RESIDENTIAL	\$ 15.32	\$ 2.56	\$ 17.88
056-0400-052-0000	RESIDENTIAL	\$ 15.32	\$ 2.56	\$ 17.88
056-0400-053-0000	RESIDENTIAL	\$ 15.32	\$ 2.56	\$ 17.88
056-0400-054-0000	RESIDENTIAL	\$ 15.32	\$ 2.56	\$ 17.88
056-0400-055-0000	RESIDENTIAL	\$ 15.32	\$ 2.56	\$ 17.88
056-0400-056-0000	RESIDENTIAL	\$ 15.32	\$ 2.56	\$ 17.88
056-0400-057-0000	RESIDENTIAL	\$ 15.32	\$ 2.56	\$ 17.88
056-0400-058-0000	RESIDENTIAL	\$ 15.32	\$ 2.56	\$ 17.88
056-0400-059-0000	RESIDENTIAL	\$ 15.32	\$ 2.56	\$ 17.88
056-0400-060-0000	RESIDENTIAL	\$ 15.32	\$ 2.56	\$ 17.88
056-0400-061-0000	RESIDENTIAL	\$ 15.32	\$ 2.56	\$ 17.88

ITEM 9.3.

City of Rancho Cordova
Lighting District No. 2012-1 Exhibit A to the Resolution
Fiscal Year 2023-24 Assessment Roll

ATTACHMENT 3

APN	District Classification	Street Light Charge	Safety Light Charge	Total Assessment
056-0400-062-0000	RESIDENTIAL	\$ 15.32	\$ 2.56	\$ 17.88
056-0400-063-0000	RESIDENTIAL	\$ 15.32	\$ 2.56	\$ 17.88
056-0400-064-0000	RESIDENTIAL	\$ 15.32	\$ 2.56	\$ 17.88
056-0400-065-0000	RESIDENTIAL	\$ 15.32	\$ 2.56	\$ 17.88
056-0400-066-0000	RESIDENTIAL	\$ 15.32	\$ 2.56	\$ 17.88
056-0400-067-0000	RESIDENTIAL	\$ 15.32	\$ 2.56	\$ 17.88
056-0400-068-0000	RESIDENTIAL	\$ 15.32	\$ 2.56	\$ 17.88
056-0400-069-0000	RESIDENTIAL	\$ 15.32	\$ 2.56	\$ 17.88
056-0400-070-0000	RESIDENTIAL	\$ 15.32	\$ 2.56	\$ 17.88
056-0400-071-0000	RESIDENTIAL	\$ 15.32	\$ 2.56	\$ 17.88
056-0400-072-0000	RESIDENTIAL	\$ 15.32	\$ 2.56	\$ 17.88
056-0400-073-0000	RESIDENTIAL	\$ 15.32	\$ 2.56	\$ 17.88
056-0400-074-0000	RESIDENTIAL	\$ 15.32	\$ 2.56	\$ 17.88
056-0400-075-0000	RESIDENTIAL	\$ 15.32	\$ 2.56	\$ 17.88
056-0400-076-0000	RESIDENTIAL	\$ 15.32	\$ 2.56	\$ 17.88
056-0400-077-0000	RESIDENTIAL	\$ 15.32	\$ 2.56	\$ 17.88
056-0400-078-0000	RESIDENTIAL	\$ 15.32	\$ 2.56	\$ 17.88
056-0400-079-0000	RESIDENTIAL	\$ 15.32	\$ 2.56	\$ 17.88
056-0400-080-0000	RESIDENTIAL	\$ 15.32	\$ 2.56	\$ 17.88
056-0400-081-0000	RESIDENTIAL	\$ 15.32	\$ 2.56	\$ 17.88
056-0400-082-0000	RESIDENTIAL	\$ 15.32	\$ 2.56	\$ 17.88
056-0410-001-0000	RESIDENTIAL	\$ 15.32	\$ 2.56	\$ 17.88
056-0410-002-0000	RESIDENTIAL	\$ 15.32	\$ 2.56	\$ 17.88
056-0410-003-0000	RESIDENTIAL	\$ 15.32	\$ 2.56	\$ 17.88
056-0410-004-0000	RESIDENTIAL	\$ 15.32	\$ 2.56	\$ 17.88
056-0410-005-0000	RESIDENTIAL	\$ 15.32	\$ 2.56	\$ 17.88
056-0410-006-0000	RESIDENTIAL	\$ 15.32	\$ 2.56	\$ 17.88
056-0410-007-0000	RESIDENTIAL	\$ 15.32	\$ 2.56	\$ 17.88
056-0410-008-0000	RESIDENTIAL	\$ 15.32	\$ 2.56	\$ 17.88
056-0410-009-0000	RESIDENTIAL	\$ 15.32	\$ 2.56	\$ 17.88
056-0410-010-0000	RESIDENTIAL	\$ 15.32	\$ 2.56	\$ 17.88
056-0410-011-0000	RESIDENTIAL	\$ 15.32	\$ 2.56	\$ 17.88
056-0410-012-0000	RESIDENTIAL	\$ 15.32	\$ 2.56	\$ 17.88
056-0410-013-0000	RESIDENTIAL	\$ 15.32	\$ 2.56	\$ 17.88
056-0410-014-0000	RESIDENTIAL	\$ 15.32	\$ 2.56	\$ 17.88
056-0410-015-0000	RESIDENTIAL	\$ 15.32	\$ 2.56	\$ 17.88
056-0410-016-0000	RESIDENTIAL	\$ 15.32	\$ 2.56	\$ 17.88
056-0410-017-0000	RESIDENTIAL	\$ 15.32	\$ 2.56	\$ 17.88
056-0410-018-0000	RESIDENTIAL	\$ 15.32	\$ 2.56	\$ 17.88
056-0410-019-0000	RESIDENTIAL	\$ 15.32	\$ 2.56	\$ 17.88
056-0410-020-0000	RESIDENTIAL	\$ 15.32	\$ 2.56	\$ 17.88
056-0410-021-0000	RESIDENTIAL	\$ 15.32	\$ 2.56	\$ 17.88
056-0410-022-0000	RESIDENTIAL	\$ 15.32	\$ 2.56	\$ 17.88
056-0410-023-0000	RESIDENTIAL	\$ 15.32	\$ 2.56	\$ 17.88

ITEM 9.3.

City of Rancho Cordova
Lighting District No. 2012-1 Exhibit A to the Resolution
Fiscal Year 2023-24 Assessment Roll

ATTACHMENT 3

APN	District Classification	Street Light Charge	Safety Light Charge	Total Assessment
056-0410-024-0000	RESIDENTIAL	\$ 15.32	\$ 2.56	\$ 17.88
056-0410-025-0000	RESIDENTIAL	\$ 15.32	\$ 2.56	\$ 17.88
056-0410-026-0000	RESIDENTIAL	\$ 15.32	\$ 2.56	\$ 17.88
056-0410-027-0000	RESIDENTIAL	\$ 15.32	\$ 2.56	\$ 17.88
056-0410-028-0000	RESIDENTIAL	\$ 15.32	\$ 2.56	\$ 17.88
056-0410-029-0000	RESIDENTIAL	\$ 15.32	\$ 2.56	\$ 17.88
056-0410-030-0000	RESIDENTIAL	\$ 15.32	\$ 2.56	\$ 17.88
056-0410-031-0000	RESIDENTIAL	\$ 15.32	\$ 2.56	\$ 17.88
056-0410-032-0000	RESIDENTIAL	\$ 15.32	\$ 2.56	\$ 17.88
056-0410-033-0000	RESIDENTIAL	\$ 15.32	\$ 2.56	\$ 17.88
056-0410-034-0000	RESIDENTIAL	\$ 15.32	\$ 2.56	\$ 17.88
056-0410-035-0000	RESIDENTIAL	\$ 15.32	\$ 2.56	\$ 17.88
056-0410-036-0000	RESIDENTIAL	\$ 15.32	\$ 2.56	\$ 17.88
056-0410-037-0000	RESIDENTIAL	\$ 15.32	\$ 2.56	\$ 17.88
056-0410-038-0000	RESIDENTIAL	\$ 15.32	\$ 2.56	\$ 17.88
056-0410-039-0000	RESIDENTIAL	\$ 15.32	\$ 2.56	\$ 17.88
056-0410-040-0000	RESIDENTIAL	\$ 15.32	\$ 2.56	\$ 17.88
056-0410-041-0000	RESIDENTIAL	\$ 15.32	\$ 2.56	\$ 17.88
056-0410-042-0000	RESIDENTIAL	\$ 15.32	\$ 2.56	\$ 17.88
056-0410-043-0000	RESIDENTIAL	\$ 15.32	\$ 2.56	\$ 17.88
056-0410-044-0000	RESIDENTIAL	\$ 15.32	\$ 2.56	\$ 17.88
056-0410-045-0000	RESIDENTIAL	\$ 15.32	\$ 2.56	\$ 17.88
056-0410-046-0000	RESIDENTIAL	\$ 15.32	\$ 2.56	\$ 17.88
056-0410-047-0000	RESIDENTIAL	\$ 15.32	\$ 2.56	\$ 17.88
056-0410-048-0000	RESIDENTIAL	\$ 15.32	\$ 2.56	\$ 17.88
056-0410-049-0000	RESIDENTIAL	\$ 15.32	\$ 2.56	\$ 17.88
056-0410-050-0000	RESIDENTIAL	\$ 15.32	\$ 2.56	\$ 17.88
056-0410-051-0000	RESIDENTIAL	\$ 15.32	\$ 2.56	\$ 17.88
056-0410-052-0000	RESIDENTIAL	\$ 15.32	\$ 2.56	\$ 17.88
056-0410-053-0000	RESIDENTIAL	\$ 15.32	\$ 2.56	\$ 17.88
056-0410-054-0000	RESIDENTIAL	\$ 15.32	\$ 2.56	\$ 17.88
056-0410-055-0000	RESIDENTIAL	\$ 15.32	\$ 2.56	\$ 17.88
056-0421-001-0000	RESIDENTIAL	\$ 15.32	\$ 2.56	\$ 17.88
056-0421-002-0000	RESIDENTIAL	\$ 15.32	\$ 2.56	\$ 17.88
056-0421-003-0000	RESIDENTIAL	\$ 15.32	\$ 2.56	\$ 17.88
056-0421-004-0000	RESIDENTIAL	\$ 15.32	\$ 2.56	\$ 17.88
056-0421-005-0000	RESIDENTIAL	\$ 15.32	\$ 2.56	\$ 17.88
056-0421-006-0000	RESIDENTIAL	\$ 15.32	\$ 2.56	\$ 17.88
056-0421-007-0000	RESIDENTIAL	\$ 15.32	\$ 2.56	\$ 17.88
056-0421-008-0000	RESIDENTIAL	\$ 15.32	\$ 2.56	\$ 17.88
056-0421-009-0000	RESIDENTIAL	\$ 15.32	\$ 2.56	\$ 17.88
056-0421-010-0000	RESIDENTIAL	\$ 15.32	\$ 2.56	\$ 17.88
056-0421-011-0000	RESIDENTIAL	\$ 15.32	\$ 2.56	\$ 17.88
056-0421-012-0000	RESIDENTIAL	\$ 15.32	\$ 2.56	\$ 17.88

ITEM 9.3.

City of Rancho Cordova
Lighting District No. 2012-1 Exhibit A to the Resolution
Fiscal Year 2023-24 Assessment Roll

ATTACHMENT 3

APN	District Classification	Street Light Charge	Safety Light Charge	Total Assessment
056-0421-013-0000	RESIDENTIAL	\$ 15.32	\$ 2.56	\$ 17.88
056-0421-014-0000	RESIDENTIAL	\$ 15.32	\$ 2.56	\$ 17.88
056-0421-015-0000	RESIDENTIAL	\$ 15.32	\$ 2.56	\$ 17.88
056-0421-016-0000	RESIDENTIAL	\$ 15.32	\$ 2.56	\$ 17.88
056-0421-017-0000	RESIDENTIAL	\$ 15.32	\$ 2.56	\$ 17.88
056-0421-018-0000	RESIDENTIAL	\$ 15.32	\$ 2.56	\$ 17.88
056-0421-019-0000	RESIDENTIAL	\$ 15.32	\$ 2.56	\$ 17.88
056-0422-001-0000	RESIDENTIAL	\$ 15.32	\$ 2.56	\$ 17.88
056-0422-002-0000	RESIDENTIAL	\$ 15.32	\$ 2.56	\$ 17.88
056-0422-003-0000	RESIDENTIAL	\$ 15.32	\$ 2.56	\$ 17.88
056-0422-004-0000	RESIDENTIAL	\$ 15.32	\$ 2.56	\$ 17.88
056-0422-005-0000	RESIDENTIAL	\$ 15.32	\$ 2.56	\$ 17.88
056-0422-006-0000	RESIDENTIAL	\$ 15.32	\$ 2.56	\$ 17.88
056-0423-001-0000	RESIDENTIAL	\$ 15.32	\$ 2.56	\$ 17.88
056-0423-002-0000	RESIDENTIAL	\$ 15.32	\$ 2.56	\$ 17.88
056-0423-003-0000	RESIDENTIAL	\$ 15.32	\$ 2.56	\$ 17.88
056-0423-004-0000	RESIDENTIAL	\$ 15.32	\$ 2.56	\$ 17.88
056-0423-005-0000	RESIDENTIAL	\$ 15.32	\$ 2.56	\$ 17.88
056-0423-006-0000	RESIDENTIAL	\$ 15.32	\$ 2.56	\$ 17.88
056-0424-001-0000	RESIDENTIAL	\$ 15.32	\$ 2.56	\$ 17.88
056-0424-002-0000	RESIDENTIAL	\$ 15.32	\$ 2.56	\$ 17.88
056-0424-003-0000	RESIDENTIAL	\$ 15.32	\$ 2.56	\$ 17.88
056-0424-004-0000	RESIDENTIAL	\$ 15.32	\$ 2.56	\$ 17.88
056-0424-005-0000	RESIDENTIAL	\$ 15.32	\$ 2.56	\$ 17.88
056-0424-006-0000	RESIDENTIAL	\$ 15.32	\$ 2.56	\$ 17.88
056-0424-007-0000	RESIDENTIAL	\$ 15.32	\$ 2.56	\$ 17.88
056-0424-008-0000	RESIDENTIAL	\$ 15.32	\$ 2.56	\$ 17.88
056-0424-009-0000	RESIDENTIAL	\$ 15.32	\$ 2.56	\$ 17.88
056-0424-010-0000	RESIDENTIAL	\$ 15.32	\$ 2.56	\$ 17.88
056-0424-011-0000	RESIDENTIAL	\$ 15.32	\$ 2.56	\$ 17.88
056-0424-012-0000	RESIDENTIAL	\$ 15.32	\$ 2.56	\$ 17.88
056-0424-013-0000	RESIDENTIAL	\$ 15.32	\$ 2.56	\$ 17.88
056-0424-014-0000	RESIDENTIAL	\$ 15.32	\$ 2.56	\$ 17.88
056-0424-015-0000	RESIDENTIAL	\$ 15.32	\$ 2.56	\$ 17.88
056-0424-016-0000	RESIDENTIAL	\$ 15.32	\$ 2.56	\$ 17.88
056-0424-017-0000	RESIDENTIAL	\$ 15.32	\$ 2.56	\$ 17.88
056-0424-018-0000	RESIDENTIAL	\$ 15.32	\$ 2.56	\$ 17.88
056-0424-019-0000	RESIDENTIAL	\$ 15.32	\$ 2.56	\$ 17.88
056-0424-020-0000	RESIDENTIAL	\$ 15.32	\$ 2.56	\$ 17.88
056-0424-021-0000	RESIDENTIAL	\$ 15.32	\$ 2.56	\$ 17.88
056-0424-022-0000	RESIDENTIAL	\$ 15.32	\$ 2.56	\$ 17.88
056-0424-023-0000	RESIDENTIAL	\$ 15.32	\$ 2.56	\$ 17.88
056-0424-024-0000	RESIDENTIAL	\$ 15.32	\$ 2.56	\$ 17.88
056-0424-025-0000	RESIDENTIAL	\$ 15.32	\$ 2.56	\$ 17.88

ITEM 9.3.

City of Rancho Cordova
Lighting District No. 2012-1 Exhibit A to the Resolution
Fiscal Year 2023-24 Assessment Roll

ATTACHMENT 3

APN	District Classification	Street Light Charge	Safety Light Charge	Total Assessment
056-0424-026-0000	RESIDENTIAL	\$ 15.32	\$ 2.56	\$ 17.88
056-0424-027-0000	RESIDENTIAL	\$ 15.32	\$ 2.56	\$ 17.88
056-0424-028-0000	RESIDENTIAL	\$ 15.32	\$ 2.56	\$ 17.88
056-0424-029-0000	RESIDENTIAL	\$ 15.32	\$ 2.56	\$ 17.88
056-0424-030-0000	RESIDENTIAL	\$ 15.32	\$ 2.56	\$ 17.88
056-0424-031-0000	RESIDENTIAL	\$ 15.32	\$ 2.56	\$ 17.88
056-0424-032-0000	RESIDENTIAL	\$ 15.32	\$ 2.56	\$ 17.88
056-0424-033-0000	RESIDENTIAL	\$ 15.32	\$ 2.56	\$ 17.88
056-0424-034-0000	RESIDENTIAL	\$ 15.32	\$ 2.56	\$ 17.88
056-0424-035-0000	RESIDENTIAL	\$ 15.32	\$ 2.56	\$ 17.88
056-0424-036-0000	RESIDENTIAL	\$ 15.32	\$ 2.56	\$ 17.88
056-0424-037-0000	RESIDENTIAL	\$ 15.32	\$ 2.56	\$ 17.88
056-0425-001-0000	RESIDENTIAL	\$ 15.32	\$ 2.56	\$ 17.88
056-0425-002-0000	RESIDENTIAL	\$ 15.32	\$ 2.56	\$ 17.88
056-0425-003-0000	RESIDENTIAL	\$ 15.32	\$ 2.56	\$ 17.88
056-0425-004-0000	RESIDENTIAL	\$ 15.32	\$ 2.56	\$ 17.88
056-0425-005-0000	RESIDENTIAL	\$ 15.32	\$ 2.56	\$ 17.88
056-0425-006-0000	RESIDENTIAL	\$ 15.32	\$ 2.56	\$ 17.88
056-0425-007-0000	RESIDENTIAL	\$ 15.32	\$ 2.56	\$ 17.88
056-0425-008-0000	RESIDENTIAL	\$ 15.32	\$ 2.56	\$ 17.88
056-0425-009-0000	RESIDENTIAL	\$ 15.32	\$ 2.56	\$ 17.88
056-0425-010-0000	RESIDENTIAL	\$ 15.32	\$ 2.56	\$ 17.88
056-0425-011-0000	RESIDENTIAL	\$ 15.32	\$ 2.56	\$ 17.88
056-0425-012-0000	RESIDENTIAL	\$ 15.32	\$ 2.56	\$ 17.88
056-0425-013-0000	RESIDENTIAL	\$ 15.32	\$ 2.56	\$ 17.88
056-0425-014-0000	RESIDENTIAL	\$ 15.32	\$ 2.56	\$ 17.88
056-0425-015-0000	RESIDENTIAL	\$ 15.32	\$ 2.56	\$ 17.88
056-0425-016-0000	RESIDENTIAL	\$ 15.32	\$ 2.56	\$ 17.88
056-0426-001-0000	RESIDENTIAL	\$ 15.32	\$ 2.56	\$ 17.88
056-0426-002-0000	RESIDENTIAL	\$ 15.32	\$ 2.56	\$ 17.88
056-0426-003-0000	RESIDENTIAL	\$ 15.32	\$ 2.56	\$ 17.88
056-0426-004-0000	RESIDENTIAL	\$ 15.32	\$ 2.56	\$ 17.88
056-0426-005-0000	RESIDENTIAL	\$ 15.32	\$ 2.56	\$ 17.88
056-0426-006-0000	RESIDENTIAL	\$ 15.32	\$ 2.56	\$ 17.88
056-0426-007-0000	RESIDENTIAL	\$ 15.32	\$ 2.56	\$ 17.88
056-0426-008-0000	RESIDENTIAL	\$ 15.32	\$ 2.56	\$ 17.88
056-0426-009-0000	RESIDENTIAL	\$ 15.32	\$ 2.56	\$ 17.88
056-0426-010-0000	RESIDENTIAL	\$ 15.32	\$ 2.56	\$ 17.88
056-0426-011-0000	RESIDENTIAL	\$ 15.32	\$ 2.56	\$ 17.88
056-0427-001-0000	RESIDENTIAL	\$ 15.32	\$ 2.56	\$ 17.88
056-0427-002-0000	RESIDENTIAL	\$ 15.32	\$ 2.56	\$ 17.88
056-0427-003-0000	RESIDENTIAL	\$ 15.32	\$ 2.56	\$ 17.88
056-0427-004-0000	RESIDENTIAL	\$ 15.32	\$ 2.56	\$ 17.88
056-0427-005-0000	RESIDENTIAL	\$ 15.32	\$ 2.56	\$ 17.88

ITEM 9.3.

City of Rancho Cordova
Lighting District No. 2012-1 Exhibit A to the Resolution
Fiscal Year 2023-24 Assessment Roll

ATTACHMENT 3

APN	District Classification	Street Light Charge	Safety Light Charge	Total Assessment
056-0427-006-0000	RESIDENTIAL	\$ 15.32	\$ 2.56	\$ 17.88
056-0427-007-0000	RESIDENTIAL	\$ 15.32	\$ 2.56	\$ 17.88
056-0427-008-0000	RESIDENTIAL	\$ 15.32	\$ 2.56	\$ 17.88
056-0427-009-0000	RESIDENTIAL	\$ 15.32	\$ 2.56	\$ 17.88
056-0427-010-0000	RESIDENTIAL	\$ 15.32	\$ 2.56	\$ 17.88
056-0430-001-0000	NONRES	\$ 132.25	\$ 2.56	\$ 134.80
056-0430-002-0000	NONRES	\$ 77.59	\$ 2.56	\$ 80.14
056-0430-003-0000	NONRES	\$ 79.35	\$ 2.56	\$ 81.90
056-0430-005-0000	NONRES	\$ 78.09	\$ 2.56	\$ 80.64
056-0430-006-0000	NONRES	\$ 345.86	\$ 2.56	\$ 348.42
056-0430-008-0001	NONRES	\$ 2.77	\$ 2.56	\$ 5.32
056-0430-008-0002	NONRES	\$ 2.77	\$ 2.56	\$ 5.32
056-0430-008-0003	NONRES	\$ 2.77	\$ 2.56	\$ 5.32
056-0430-008-0004	NONRES	\$ 2.77	\$ 2.56	\$ 5.32
056-0430-008-0005	NONRES	\$ 2.77	\$ 2.56	\$ 5.32
056-0430-008-0006	NONRES	\$ 2.77	\$ 2.56	\$ 5.32
056-0430-008-0007	NONRES	\$ 2.77	\$ 2.56	\$ 5.32
056-0430-008-0008	NONRES	\$ 2.77	\$ 2.56	\$ 5.32
056-0430-008-0009	NONRES	\$ 2.77	\$ 2.56	\$ 5.32
056-0430-008-0010	NONRES	\$ 2.77	\$ 2.56	\$ 5.32
056-0430-008-0011	NONRES	\$ 2.77	\$ 2.56	\$ 5.32
056-0430-008-0012	NONRES	\$ 2.77	\$ 2.56	\$ 5.32
056-0430-008-0013	NONRES	\$ 2.77	\$ 2.56	\$ 5.32
056-0430-008-0014	NONRES	\$ 2.77	\$ 2.56	\$ 5.32
056-0430-008-0015	NONRES	\$ 2.77	\$ 2.56	\$ 5.32
056-0430-008-0016	NONRES	\$ 2.77	\$ 2.56	\$ 5.32
056-0430-008-0017	NONRES	\$ 2.77	\$ 2.56	\$ 5.32
056-0430-008-0018	NONRES	\$ 2.77	\$ 2.56	\$ 5.32
056-0430-008-0019	NONRES	\$ 2.77	\$ 2.56	\$ 5.32
056-0430-008-0020	NONRES	\$ 2.77	\$ 2.56	\$ 5.32
056-0430-009-0001	NONRES	\$ 2.77	\$ 2.56	\$ 5.32
056-0430-009-0002	NONRES	\$ 2.77	\$ 2.56	\$ 5.32
056-0430-009-0003	NONRES	\$ 2.77	\$ 2.56	\$ 5.32
056-0430-009-0004	NONRES	\$ 2.77	\$ 2.56	\$ 5.32
056-0430-009-0005	NONRES	\$ 2.77	\$ 2.56	\$ 5.32
056-0430-009-0006	NONRES	\$ 2.77	\$ 2.56	\$ 5.32
056-0430-009-0007	NONRES	\$ 2.77	\$ 2.56	\$ 5.32
056-0430-009-0008	NONRES	\$ 2.77	\$ 2.56	\$ 5.32
056-0430-009-0009	NONRES	\$ 2.77	\$ 2.56	\$ 5.32
056-0430-009-0010	NONRES	\$ 2.77	\$ 2.56	\$ 5.32
056-0430-009-0011	NONRES	\$ 2.77	\$ 2.56	\$ 5.32
056-0430-009-0012	NONRES	\$ 2.77	\$ 2.56	\$ 5.32
056-0430-009-0013	NONRES	\$ 2.77	\$ 2.56	\$ 5.32
056-0430-009-0014	NONRES	\$ 2.77	\$ 2.56	\$ 5.32

ITEM 9.3.

City of Rancho Cordova
Lighting District No. 2012-1 Exhibit A to the Resolution
Fiscal Year 2023-24 Assessment Roll

ATTACHMENT 3

APN	District Classification	Street Light Charge	Safety Light Charge	Total Assessment
056-0430-009-0015	NONRES	\$ 2.77	\$ 2.56	\$ 5.32
056-0430-009-0016	NONRES	\$ 2.77	\$ 2.56	\$ 5.32
056-0430-009-0017	NONRES	\$ 2.77	\$ 2.56	\$ 5.32
056-0430-009-0018	NONRES	\$ 2.77	\$ 2.56	\$ 5.32
056-0430-009-0019	NONRES	\$ 2.77	\$ 2.56	\$ 5.32
056-0430-009-0020	NONRES	\$ 2.77	\$ 2.56	\$ 5.32
056-0430-009-0021	NONRES	\$ 2.77	\$ 2.56	\$ 5.32
056-0430-009-0022	NONRES	\$ 2.77	\$ 2.56	\$ 5.32
056-0430-009-0023	NONRES	\$ 2.77	\$ 2.56	\$ 5.32
056-0430-009-0024	NONRES	\$ 2.77	\$ 2.56	\$ 5.32
056-0430-009-0025	NONRES	\$ 2.77	\$ 2.56	\$ 5.32
056-0430-009-0026	NONRES	\$ 2.77	\$ 2.56	\$ 5.32
056-0430-009-0027	NONRES	\$ 2.77	\$ 2.56	\$ 5.32
056-0430-009-0028	NONRES	\$ 2.77	\$ 2.56	\$ 5.32
056-0430-011-0001	NONRES	\$ 2.77	\$ 2.56	\$ 5.32
056-0430-011-0002	NONRES	\$ 2.77	\$ 2.56	\$ 5.32
056-0430-011-0003	NONRES	\$ 2.77	\$ 2.56	\$ 5.32
056-0430-011-0004	NONRES	\$ 2.77	\$ 2.56	\$ 5.32
056-0430-011-0005	NONRES	\$ 2.77	\$ 2.56	\$ 5.32
056-0430-011-0006	NONRES	\$ 2.77	\$ 2.56	\$ 5.32
056-0430-011-0007	NONRES	\$ 2.77	\$ 2.56	\$ 5.32
056-0430-011-0008	NONRES	\$ 2.77	\$ 2.56	\$ 5.32
056-0430-011-0009	NONRES	\$ 2.77	\$ 2.56	\$ 5.32
056-0430-011-0010	NONRES	\$ 2.77	\$ 2.56	\$ 5.32
056-0430-011-0011	NONRES	\$ 2.77	\$ 2.56	\$ 5.32
056-0430-011-0012	NONRES	\$ 2.77	\$ 2.56	\$ 5.32
056-0430-011-0013	NONRES	\$ 2.77	\$ 2.56	\$ 5.32
056-0430-011-0014	NONRES	\$ 2.77	\$ 2.56	\$ 5.32
056-0430-011-0015	NONRES	\$ 2.77	\$ 2.56	\$ 5.32
056-0430-011-0016	NONRES	\$ 2.77	\$ 2.56	\$ 5.32
056-0430-011-0017	NONRES	\$ 2.77	\$ 2.56	\$ 5.32
056-0430-011-0018	NONRES	\$ 2.77	\$ 2.56	\$ 5.32
056-0430-011-0019	NONRES	\$ 2.77	\$ 2.56	\$ 5.32
056-0430-011-0020	NONRES	\$ 2.77	\$ 2.56	\$ 5.32
056-0430-011-0021	NONRES	\$ 2.77	\$ 2.56	\$ 5.32
056-0430-011-0022	NONRES	\$ 2.77	\$ 2.56	\$ 5.32
056-0430-011-0023	NONRES	\$ 2.77	\$ 2.56	\$ 5.32
056-0430-011-0024	NONRES	\$ 2.77	\$ 2.56	\$ 5.32
056-0430-011-0025	NONRES	\$ 2.77	\$ 2.56	\$ 5.32
056-0430-011-0026	NONRES	\$ 2.77	\$ 2.56	\$ 5.32
056-0430-011-0027	NONRES	\$ 2.77	\$ 2.56	\$ 5.32
056-0430-011-0028	NONRES	\$ 2.77	\$ 2.56	\$ 5.32
056-0430-011-0029	NONRES	\$ 2.77	\$ 2.56	\$ 5.32
056-0430-011-0030	NONRES	\$ 2.77	\$ 2.56	\$ 5.32

ITEM 9.3.

City of Rancho Cordova
Lighting District No. 2012-1 Exhibit A to the Resolution
Fiscal Year 2023-24 Assessment Roll

ATTACHMENT 3

APN	District Classification	Street Light Charge	Safety Light Charge	Total Assessment
056-0430-011-0031	NONRES	\$ 2.77	\$ 2.56	\$ 5.32
056-0430-011-0032	NONRES	\$ 2.77	\$ 2.56	\$ 5.32
056-0430-011-0033	NONRES	\$ 2.77	\$ 2.56	\$ 5.32
056-0430-011-0034	NONRES	\$ 2.77	\$ 2.56	\$ 5.32
056-0430-011-0035	NONRES	\$ 2.77	\$ 2.56	\$ 5.32
056-0430-011-0036	NONRES	\$ 2.77	\$ 2.56	\$ 5.32
056-0430-012-0001	NONRES	\$ 1.76	\$ 2.56	\$ 4.32
056-0430-012-0002	NONRES	\$ 1.76	\$ 2.56	\$ 4.32
056-0430-012-0003	NONRES	\$ 1.76	\$ 2.56	\$ 4.32
056-0430-012-0004	NONRES	\$ 1.76	\$ 2.56	\$ 4.32
056-0430-012-0005	NONRES	\$ 1.76	\$ 2.56	\$ 4.32
056-0430-012-0006	NONRES	\$ 1.76	\$ 2.56	\$ 4.32
056-0430-012-0007	NONRES	\$ 1.76	\$ 2.56	\$ 4.32
056-0430-012-0008	NONRES	\$ 1.76	\$ 2.56	\$ 4.32
056-0430-012-0009	NONRES	\$ 1.76	\$ 2.56	\$ 4.32
056-0430-012-0010	NONRES	\$ 1.76	\$ 2.56	\$ 4.32
056-0430-012-0011	NONRES	\$ 1.76	\$ 2.56	\$ 4.32
056-0430-012-0012	NONRES	\$ 1.76	\$ 2.56	\$ 4.32
056-0430-012-0013	NONRES	\$ 1.76	\$ 2.56	\$ 4.32
056-0430-012-0014	NONRES	\$ 1.76	\$ 2.56	\$ 4.32
056-0430-012-0015	NONRES	\$ 1.76	\$ 2.56	\$ 4.32
056-0430-012-0016	NONRES	\$ 1.76	\$ 2.56	\$ 4.32
056-0430-012-0017	NONRES	\$ 1.76	\$ 2.56	\$ 4.32
056-0430-012-0018	NONRES	\$ 1.76	\$ 2.56	\$ 4.32
056-0430-012-0019	NONRES	\$ 1.76	\$ 2.56	\$ 4.32
056-0430-012-0020	NONRES	\$ 1.76	\$ 2.56	\$ 4.32
056-0430-012-0021	NONRES	\$ 1.76	\$ 2.56	\$ 4.32
056-0430-012-0022	NONRES	\$ 1.76	\$ 2.56	\$ 4.32
056-0430-012-0023	NONRES	\$ 1.76	\$ 2.56	\$ 4.32
056-0430-012-0024	NONRES	\$ 1.76	\$ 2.56	\$ 4.32
056-0430-012-0025	NONRES	\$ 1.76	\$ 2.56	\$ 4.32
056-0430-012-0026	NONRES	\$ 1.76	\$ 2.56	\$ 4.32
056-0430-012-0027	NONRES	\$ 1.76	\$ 2.56	\$ 4.32
056-0430-012-0028	NONRES	\$ 1.76	\$ 2.56	\$ 4.32
056-0430-012-0029	NONRES	\$ 1.76	\$ 2.56	\$ 4.32
056-0430-012-0030	NONRES	\$ 1.76	\$ 2.56	\$ 4.32
056-0430-012-0031	NONRES	\$ 1.76	\$ 2.56	\$ 4.32
056-0430-012-0032	NONRES	\$ 1.76	\$ 2.56	\$ 4.32
056-0430-012-0033	NONRES	\$ 1.76	\$ 2.56	\$ 4.32
056-0430-012-0034	NONRES	\$ 1.76	\$ 2.56	\$ 4.32
056-0430-012-0035	NONRES	\$ 1.76	\$ 2.56	\$ 4.32
056-0430-012-0036	NONRES	\$ 1.76	\$ 2.56	\$ 4.32
056-0430-012-0037	NONRES	\$ 1.76	\$ 2.56	\$ 4.32
056-0430-012-0038	NONRES	\$ 1.76	\$ 2.56	\$ 4.32

ITEM 9.3.

City of Rancho Cordova
Lighting District No. 2012-1 Exhibit A to the Resolution
Fiscal Year 2023-24 Assessment Roll

ATTACHMENT 3

APN	District Classification	Street Light Charge	Safety Light Charge	Total Assessment
056-0430-012-0039	NONRES	\$ 1.76	\$ 2.56	\$ 4.32
056-0430-012-0040	NONRES	\$ 1.76	\$ 2.56	\$ 4.32
056-0430-013-0001	NONRES	\$ 2.52	\$ 2.56	\$ 5.08
056-0430-013-0002	NONRES	\$ 2.52	\$ 2.56	\$ 5.08
056-0430-013-0003	NONRES	\$ 2.52	\$ 2.56	\$ 5.08
056-0430-013-0004	NONRES	\$ 2.52	\$ 2.56	\$ 5.08
056-0430-013-0005	NONRES	\$ 2.52	\$ 2.56	\$ 5.08
056-0430-013-0006	NONRES	\$ 2.52	\$ 2.56	\$ 5.08
056-0430-013-0007	NONRES	\$ 2.52	\$ 2.56	\$ 5.08
056-0430-013-0008	NONRES	\$ 2.52	\$ 2.56	\$ 5.08
056-0430-013-0009	NONRES	\$ 2.52	\$ 2.56	\$ 5.08
056-0430-013-0010	NONRES	\$ 2.52	\$ 2.56	\$ 5.08
056-0430-013-0011	NONRES	\$ 2.52	\$ 2.56	\$ 5.08
056-0430-013-0012	NONRES	\$ 2.52	\$ 2.56	\$ 5.08
056-0430-013-0013	NONRES	\$ 2.52	\$ 2.56	\$ 5.08
056-0430-013-0014	NONRES	\$ 2.52	\$ 2.56	\$ 5.08
056-0430-013-0015	NONRES	\$ 2.52	\$ 2.56	\$ 5.08
056-0430-013-0016	NONRES	\$ 2.52	\$ 2.56	\$ 5.08
056-0430-013-0017	NONRES	\$ 2.52	\$ 2.56	\$ 5.08
056-0430-013-0018	NONRES	\$ 2.52	\$ 2.56	\$ 5.08
056-0430-013-0019	NONRES	\$ 2.52	\$ 2.56	\$ 5.08
056-0430-013-0020	NONRES	\$ 2.52	\$ 2.56	\$ 5.08
056-0430-013-0021	NONRES	\$ 2.52	\$ 2.56	\$ 5.08
056-0430-013-0022	NONRES	\$ 2.52	\$ 2.56	\$ 5.08
056-0430-013-0023	NONRES	\$ 2.52	\$ 2.56	\$ 5.08
056-0430-013-0024	NONRES	\$ 2.52	\$ 2.56	\$ 5.08
056-0430-013-0025	NONRES	\$ 2.52	\$ 2.56	\$ 5.08
056-0430-013-0026	NONRES	\$ 2.52	\$ 2.56	\$ 5.08
056-0430-013-0027	NONRES	\$ 2.52	\$ 2.56	\$ 5.08
056-0430-013-0028	NONRES	\$ 2.52	\$ 2.56	\$ 5.08
056-0430-014-0000	NONRES	\$ 128.47	\$ 2.56	\$ 131.02
056-0430-015-0000	NONRES	\$ 26.45	\$ 2.56	\$ 29.00
056-0440-001-0000	RESIDENTIAL	\$ 15.32	\$ 2.56	\$ 17.88
056-0440-002-0000	RESIDENTIAL	\$ 15.32	\$ 2.56	\$ 17.88
056-0440-003-0000	RESIDENTIAL	\$ 15.32	\$ 2.56	\$ 17.88
056-0440-004-0000	RESIDENTIAL	\$ 15.32	\$ 2.56	\$ 17.88
056-0440-005-0000	RESIDENTIAL	\$ 15.32	\$ 2.56	\$ 17.88
056-0440-006-0000	RESIDENTIAL	\$ 15.32	\$ 2.56	\$ 17.88
056-0440-007-0000	RESIDENTIAL	\$ 15.32	\$ 2.56	\$ 17.88
056-0440-008-0000	RESIDENTIAL	\$ 15.32	\$ 2.56	\$ 17.88
056-0440-009-0000	RESIDENTIAL	\$ 15.32	\$ 2.56	\$ 17.88
056-0440-010-0000	RESIDENTIAL	\$ 15.32	\$ 2.56	\$ 17.88
056-0440-011-0000	RESIDENTIAL	\$ 15.32	\$ 2.56	\$ 17.88
056-0440-012-0000	RESIDENTIAL	\$ 15.32	\$ 2.56	\$ 17.88

ITEM 9.3.

City of Rancho Cordova
Lighting District No. 2012-1 Exhibit A to the Resolution
Fiscal Year 2023-24 Assessment Roll

ATTACHMENT 3

APN	District Classification	Street Light Charge	Safety Light Charge	Total Assessment
056-0440-013-0000	RESIDENTIAL	\$ 15.32	\$ 2.56	\$ 17.88
056-0440-014-0000	RESIDENTIAL	\$ 15.32	\$ 2.56	\$ 17.88
056-0440-015-0000	RESIDENTIAL	\$ 15.32	\$ 2.56	\$ 17.88
056-0440-016-0000	RESIDENTIAL	\$ 15.32	\$ 2.56	\$ 17.88
056-0440-017-0000	RESIDENTIAL	\$ 15.32	\$ 2.56	\$ 17.88
056-0440-018-0000	RESIDENTIAL	\$ 15.32	\$ 2.56	\$ 17.88
056-0440-019-0000	RESIDENTIAL	\$ 15.32	\$ 2.56	\$ 17.88
056-0440-020-0000	RESIDENTIAL	\$ 15.32	\$ 2.56	\$ 17.88
056-0440-021-0000	RESIDENTIAL	\$ 15.32	\$ 2.56	\$ 17.88
056-0440-022-0000	RESIDENTIAL	\$ 15.32	\$ 2.56	\$ 17.88
056-0440-023-0000	RESIDENTIAL	\$ 15.32	\$ 2.56	\$ 17.88
056-0440-026-0000	RESIDENTIAL	\$ 15.32	\$ 2.56	\$ 17.88
056-0440-027-0000	RESIDENTIAL	\$ 15.32	\$ 2.56	\$ 17.88
056-0440-030-0000	RESIDENTIAL	\$ 15.32	\$ 2.56	\$ 17.88
056-0440-031-0000	RESIDENTIAL	\$ 15.32	\$ 2.56	\$ 17.88
056-0440-032-0000	RESIDENTIAL	\$ 15.32	\$ 2.56	\$ 17.88
056-0440-033-0000	RESIDENTIAL	\$ 15.32	\$ 2.56	\$ 17.88
056-0440-034-0000	RESIDENTIAL	\$ 15.32	\$ 2.56	\$ 17.88
056-0440-035-0000	RESIDENTIAL	\$ 15.32	\$ 2.56	\$ 17.88
056-0440-036-0000	RESIDENTIAL	\$ 15.32	\$ 2.56	\$ 17.88
056-0440-037-0000	RESIDENTIAL	\$ 15.32	\$ 2.56	\$ 17.88
056-0440-038-0000	RESIDENTIAL	\$ 15.32	\$ 2.56	\$ 17.88
056-0440-039-0000	RESIDENTIAL	\$ 15.32	\$ 2.56	\$ 17.88
056-0440-040-0000	RESIDENTIAL	\$ 15.32	\$ 2.56	\$ 17.88
056-0440-041-0000	RESIDENTIAL	\$ 15.32	\$ 2.56	\$ 17.88
056-0440-042-0000	RESIDENTIAL	\$ 15.32	\$ 2.56	\$ 17.88
056-0440-043-0000	RESIDENTIAL	\$ 15.32	\$ 2.56	\$ 17.88
056-0440-044-0000	RESIDENTIAL	\$ 15.32	\$ 2.56	\$ 17.88
056-0440-045-0000	RESIDENTIAL	\$ 15.32	\$ 2.56	\$ 17.88
056-0440-046-0000	RESIDENTIAL	\$ 15.32	\$ 2.56	\$ 17.88
056-0440-047-0000	RESIDENTIAL	\$ 15.32	\$ 2.56	\$ 17.88
056-0440-048-0000	RESIDENTIAL	\$ 15.32	\$ 2.56	\$ 17.88
056-0440-049-0000	NONRES	\$ 100.00	\$ 2.56	\$ 102.56
056-0440-050-0000	NONRES	\$ 98.24	\$ 2.56	\$ 100.80
056-0450-001-0000	NONRES	\$ 111.09	\$ 2.56	\$ 113.64
056-0450-002-0000	NONRES	\$ 42.32	\$ 2.56	\$ 44.88
057-0010-030-0000	NONRES	\$ 47.11	\$ 2.56	\$ 49.66
057-0010-031-0000	NONRES	\$ 47.11	\$ 2.56	\$ 49.66
057-0010-032-0000	RESIDENTIAL	\$ 15.32	\$ 2.56	\$ 17.88
057-0010-033-0000	RESIDENTIAL	\$ 15.32	\$ 2.56	\$ 17.88
057-0010-034-0000	RESIDENTIAL	\$ 15.32	\$ 2.56	\$ 17.88
057-0010-035-0000	RESIDENTIAL	\$ 15.32	\$ 2.56	\$ 17.88
057-0010-036-0000	RESIDENTIAL	\$ 15.32	\$ 2.56	\$ 17.88
057-0010-037-0000	RESIDENTIAL	\$ 15.32	\$ 2.56	\$ 17.88

ITEM 9.3.

City of Rancho Cordova
Lighting District No. 2012-1 Exhibit A to the Resolution
Fiscal Year 2023-24 Assessment Roll

ATTACHMENT 3

APN	District Classification	Street Light Charge	Safety Light Charge	Total Assessment
057-0010-038-0000	RESIDENTIAL	\$ 15.32	\$ 2.56	\$ 17.88
057-0010-039-0000	RESIDENTIAL	\$ 15.32	\$ 2.56	\$ 17.88
057-0010-040-0000	RESIDENTIAL	\$ 15.32	\$ 2.56	\$ 17.88
057-0010-041-0000	RESIDENTIAL	\$ 15.32	\$ 2.56	\$ 17.88
057-0010-042-0000	RESIDENTIAL	\$ 15.32	\$ 2.56	\$ 17.88
057-0010-043-0000	RESIDENTIAL	\$ 15.32	\$ 2.56	\$ 17.88
057-0010-044-0000	RESIDENTIAL	\$ 15.32	\$ 2.56	\$ 17.88
057-0010-045-0000	RESIDENTIAL	\$ 15.32	\$ 2.56	\$ 17.88
057-0010-046-0000	RESIDENTIAL	\$ 15.32	\$ 2.56	\$ 17.88
057-0010-047-0000	RESIDENTIAL	\$ 15.32	\$ 2.56	\$ 17.88
057-0010-048-0000	RESIDENTIAL	\$ 15.32	\$ 2.56	\$ 17.88
057-0010-049-0000	RESIDENTIAL	\$ 15.32	\$ 2.56	\$ 17.88
057-0010-050-0000	RESIDENTIAL	\$ 15.32	\$ 2.56	\$ 17.88
057-0010-051-0000	RESIDENTIAL	\$ 15.32	\$ 2.56	\$ 17.88
057-0010-052-0000	RESIDENTIAL	\$ 15.32	\$ 2.56	\$ 17.88
057-0010-053-0000	RESIDENTIAL	\$ 15.32	\$ 2.56	\$ 17.88
057-0010-054-0000	RESIDENTIAL	\$ 15.32	\$ 2.56	\$ 17.88
057-0010-055-0000	RESIDENTIAL	\$ 15.32	\$ 2.56	\$ 17.88
057-0010-056-0000	RESIDENTIAL	\$ 15.32	\$ 2.56	\$ 17.88
057-0010-057-0000	RESIDENTIAL	\$ 15.32	\$ 2.56	\$ 17.88
057-0010-058-0000	RESIDENTIAL	\$ 15.32	\$ 2.56	\$ 17.88
057-0010-059-0000	RESIDENTIAL	\$ 15.32	\$ 2.56	\$ 17.88
057-0010-060-0000	RESIDENTIAL	\$ 15.32	\$ 2.56	\$ 17.88
057-0010-061-0000	RESIDENTIAL	\$ 15.32	\$ 2.56	\$ 17.88
057-0010-062-0000	RESIDENTIAL	\$ 15.32	\$ 2.56	\$ 17.88
057-0010-063-0000	RESIDENTIAL	\$ 15.32	\$ 2.56	\$ 17.88
057-0010-064-0000	RESIDENTIAL	\$ 15.32	\$ 2.56	\$ 17.88
057-0010-065-0000	RESIDENTIAL	\$ 15.32	\$ 2.56	\$ 17.88
057-0010-066-0000	RESIDENTIAL	\$ 15.32	\$ 2.56	\$ 17.88
057-0010-067-0000	RESIDENTIAL	\$ 15.32	\$ 2.56	\$ 17.88
057-0010-068-0000	RESIDENTIAL	\$ 15.32	\$ 2.56	\$ 17.88
057-0010-069-0000	RESIDENTIAL	\$ 15.32	\$ 2.56	\$ 17.88
057-0010-070-0000	RESIDENTIAL	\$ 15.32	\$ 2.56	\$ 17.88
057-0010-071-0000	RESIDENTIAL	\$ 15.32	\$ 2.56	\$ 17.88
057-0010-072-0000	RESIDENTIAL	\$ 15.32	\$ 2.56	\$ 17.88
057-0020-007-0000	NONRES	\$ 50.38	\$ 2.56	\$ 52.94
057-0020-008-0000	SAFETY LIGHTS ONLY	\$ 0.00	\$ 2.56	\$ 2.56
057-0020-009-0000	SAFETY LIGHTS ONLY	\$ 0.00	\$ 2.56	\$ 2.56
057-0020-010-0000	SAFETY LIGHTS ONLY	\$ 0.00	\$ 2.56	\$ 2.56
057-0020-012-0000	SAFETY LIGHTS ONLY	\$ 0.00	\$ 2.56	\$ 2.56
057-0020-013-0000	NONRES	\$ 68.01	\$ 2.56	\$ 70.56
057-0020-020-0000	SAFETY LIGHTS ONLY	\$ 0.00	\$ 2.56	\$ 2.56
057-0020-021-0000	SAFETY LIGHTS ONLY	\$ 0.00	\$ 2.56	\$ 2.56
057-0020-024-0000	SAFETY LIGHTS ONLY	\$ 0.00	\$ 2.56	\$ 2.56

ITEM 9.3.

City of Rancho Cordova
Lighting District No. 2012-1 Exhibit A to the Resolution
Fiscal Year 2023-24 Assessment Roll

ATTACHMENT 3

APN	District Classification	Street Light Charge	Safety Light Charge	Total Assessment
057-0020-025-0000	NONRES	\$ 26.45	\$ 2.56	\$ 29.00
057-0020-026-0000	SAFETY LIGHTS ONLY	\$ 0.00	\$ 2.56	\$ 2.56
057-0020-031-0000	NONRES	\$ 40.30	\$ 2.56	\$ 42.86
057-0020-035-0000	NONRES	\$ 67.51	\$ 2.56	\$ 70.06
057-0020-036-0000	NONRES	\$ 94.46	\$ 2.56	\$ 97.02
057-0020-037-0000	SAFETY LIGHTS ONLY	\$ 0.00	\$ 2.56	\$ 2.56
057-0030-001-0000	SAFETY LIGHTS ONLY	\$ 0.00	\$ 2.56	\$ 2.56
057-0030-002-0000	SAFETY LIGHTS ONLY	\$ 0.00	\$ 2.56	\$ 2.56
057-0030-003-0000	SAFETY LIGHTS ONLY	\$ 0.00	\$ 2.56	\$ 2.56
057-0030-004-0000	SAFETY LIGHTS ONLY	\$ 0.00	\$ 2.56	\$ 2.56
057-0030-005-0000	SAFETY LIGHTS ONLY	\$ 0.00	\$ 2.56	\$ 2.56
057-0030-006-0000	SAFETY LIGHTS ONLY	\$ 0.00	\$ 2.56	\$ 2.56
057-0030-007-0000	SAFETY LIGHTS ONLY	\$ 0.00	\$ 2.56	\$ 2.56
057-0030-008-0000	SAFETY LIGHTS ONLY	\$ 0.00	\$ 2.56	\$ 2.56
057-0030-009-0000	SAFETY LIGHTS ONLY	\$ 0.00	\$ 2.56	\$ 2.56
057-0030-010-0000	SAFETY LIGHTS ONLY	\$ 0.00	\$ 2.56	\$ 2.56
057-0030-011-0000	SAFETY LIGHTS ONLY	\$ 0.00	\$ 2.56	\$ 2.56
057-0030-012-0000	RESIDENTIAL	\$ 15.32	\$ 2.56	\$ 17.88
057-0030-013-0000	SAFETY LIGHTS ONLY	\$ 0.00	\$ 2.56	\$ 2.56
057-0030-014-0000	SAFETY LIGHTS ONLY	\$ 0.00	\$ 2.56	\$ 2.56
057-0030-015-0000	SAFETY LIGHTS ONLY	\$ 0.00	\$ 2.56	\$ 2.56
057-0030-016-0000	SAFETY LIGHTS ONLY	\$ 0.00	\$ 2.56	\$ 2.56
057-0030-017-0000	SAFETY LIGHTS ONLY	\$ 0.00	\$ 2.56	\$ 2.56
057-0030-018-0000	SAFETY LIGHTS ONLY	\$ 0.00	\$ 2.56	\$ 2.56
057-0030-019-0000	RESIDENTIAL	\$ 15.32	\$ 2.56	\$ 17.88
057-0030-020-0000	SAFETY LIGHTS ONLY	\$ 0.00	\$ 2.56	\$ 2.56
057-0030-021-0000	SAFETY LIGHTS ONLY	\$ 0.00	\$ 2.56	\$ 2.56
057-0030-022-0000	SAFETY LIGHTS ONLY	\$ 0.00	\$ 2.56	\$ 2.56
057-0030-023-0000	SAFETY LIGHTS ONLY	\$ 0.00	\$ 2.56	\$ 2.56
057-0041-001-0000	SAFETY LIGHTS ONLY	\$ 0.00	\$ 2.56	\$ 2.56
057-0041-002-0000	RESIDENTIAL	\$ 15.32	\$ 2.56	\$ 17.88
057-0041-009-0000	SAFETY LIGHTS ONLY	\$ 0.00	\$ 2.56	\$ 2.56
057-0041-010-0000	SAFETY LIGHTS ONLY	\$ 0.00	\$ 2.56	\$ 2.56
057-0041-011-0000	SAFETY LIGHTS ONLY	\$ 0.00	\$ 2.56	\$ 2.56
057-0041-012-0000	SAFETY LIGHTS ONLY	\$ 0.00	\$ 2.56	\$ 2.56
057-0041-013-0000	SAFETY LIGHTS ONLY	\$ 0.00	\$ 2.56	\$ 2.56
057-0041-014-0000	SAFETY LIGHTS ONLY	\$ 0.00	\$ 2.56	\$ 2.56
057-0041-015-0000	SAFETY LIGHTS ONLY	\$ 0.00	\$ 2.56	\$ 2.56
057-0041-016-0000	SAFETY LIGHTS ONLY	\$ 0.00	\$ 2.56	\$ 2.56
057-0041-017-0000	SAFETY LIGHTS ONLY	\$ 0.00	\$ 2.56	\$ 2.56
057-0041-018-0000	SAFETY LIGHTS ONLY	\$ 0.00	\$ 2.56	\$ 2.56
057-0041-019-0000	SAFETY LIGHTS ONLY	\$ 0.00	\$ 2.56	\$ 2.56
057-0041-020-0000	SAFETY LIGHTS ONLY	\$ 0.00	\$ 2.56	\$ 2.56
057-0041-021-0000	SAFETY LIGHTS ONLY	\$ 0.00	\$ 2.56	\$ 2.56

ITEM 9.3.

City of Rancho Cordova
Lighting District No. 2012-1 Exhibit A to the Resolution
Fiscal Year 2023-24 Assessment Roll

ATTACHMENT 3

APN	District Classification	Street Light Charge	Safety Light Charge	Total Assessment
057-0041-022-0000	SAFETY LIGHTS ONLY	\$ 0.00	\$ 2.56	\$ 2.56
057-0041-024-0000	SAFETY LIGHTS ONLY	\$ 0.00	\$ 2.56	\$ 2.56
057-0041-025-0000	SAFETY LIGHTS ONLY	\$ 0.00	\$ 2.56	\$ 2.56
057-0041-026-0000	SAFETY LIGHTS ONLY	\$ 0.00	\$ 2.56	\$ 2.56
057-0041-027-0000	SAFETY LIGHTS ONLY	\$ 0.00	\$ 2.56	\$ 2.56
057-0041-028-0000	SAFETY LIGHTS ONLY	\$ 0.00	\$ 2.56	\$ 2.56
057-0041-029-0000	SAFETY LIGHTS ONLY	\$ 0.00	\$ 2.56	\$ 2.56
057-0041-030-0000	SAFETY LIGHTS ONLY	\$ 0.00	\$ 2.56	\$ 2.56
057-0041-031-0000	RESIDENTIAL	\$ 15.32	\$ 2.56	\$ 17.88
057-0041-032-0000	RESIDENTIAL	\$ 15.32	\$ 2.56	\$ 17.88
057-0042-001-0000	SAFETY LIGHTS ONLY	\$ 0.00	\$ 2.56	\$ 2.56
057-0042-002-0000	SAFETY LIGHTS ONLY	\$ 0.00	\$ 2.56	\$ 2.56
057-0042-003-0000	SAFETY LIGHTS ONLY	\$ 0.00	\$ 2.56	\$ 2.56
057-0042-004-0000	SAFETY LIGHTS ONLY	\$ 0.00	\$ 2.56	\$ 2.56
057-0042-005-0000	SAFETY LIGHTS ONLY	\$ 0.00	\$ 2.56	\$ 2.56
057-0042-006-0000	SAFETY LIGHTS ONLY	\$ 0.00	\$ 2.56	\$ 2.56
057-0042-007-0000	SAFETY LIGHTS ONLY	\$ 0.00	\$ 2.56	\$ 2.56
057-0043-001-0000	SAFETY LIGHTS ONLY	\$ 0.00	\$ 2.56	\$ 2.56
057-0043-002-0000	SAFETY LIGHTS ONLY	\$ 0.00	\$ 2.56	\$ 2.56
057-0043-003-0000	SAFETY LIGHTS ONLY	\$ 0.00	\$ 2.56	\$ 2.56
057-0043-004-0000	SAFETY LIGHTS ONLY	\$ 0.00	\$ 2.56	\$ 2.56
057-0043-005-0000	SAFETY LIGHTS ONLY	\$ 0.00	\$ 2.56	\$ 2.56
057-0043-006-0000	SAFETY LIGHTS ONLY	\$ 0.00	\$ 2.56	\$ 2.56
057-0043-007-0000	SAFETY LIGHTS ONLY	\$ 0.00	\$ 2.56	\$ 2.56
057-0043-008-0000	SAFETY LIGHTS ONLY	\$ 0.00	\$ 2.56	\$ 2.56
057-0043-009-0000	SAFETY LIGHTS ONLY	\$ 0.00	\$ 2.56	\$ 2.56
057-0043-010-0000	SAFETY LIGHTS ONLY	\$ 0.00	\$ 2.56	\$ 2.56
057-0043-011-0000	SAFETY LIGHTS ONLY	\$ 0.00	\$ 2.56	\$ 2.56
057-0043-012-0000	SAFETY LIGHTS ONLY	\$ 0.00	\$ 2.56	\$ 2.56
057-0043-013-0000	SAFETY LIGHTS ONLY	\$ 0.00	\$ 2.56	\$ 2.56
057-0043-014-0000	SAFETY LIGHTS ONLY	\$ 0.00	\$ 2.56	\$ 2.56
057-0043-015-0000	SAFETY LIGHTS ONLY	\$ 0.00	\$ 2.56	\$ 2.56
057-0043-016-0000	SAFETY LIGHTS ONLY	\$ 0.00	\$ 2.56	\$ 2.56
057-0043-017-0000	SAFETY LIGHTS ONLY	\$ 0.00	\$ 2.56	\$ 2.56
057-0044-001-0000	SAFETY LIGHTS ONLY	\$ 0.00	\$ 2.56	\$ 2.56
057-0044-002-0000	SAFETY LIGHTS ONLY	\$ 0.00	\$ 2.56	\$ 2.56
057-0044-003-0000	SAFETY LIGHTS ONLY	\$ 0.00	\$ 2.56	\$ 2.56
057-0044-004-0000	SAFETY LIGHTS ONLY	\$ 0.00	\$ 2.56	\$ 2.56
057-0044-005-0000	SAFETY LIGHTS ONLY	\$ 0.00	\$ 2.56	\$ 2.56
057-0044-006-0000	SAFETY LIGHTS ONLY	\$ 0.00	\$ 2.56	\$ 2.56
057-0051-001-0000	SAFETY LIGHTS ONLY	\$ 0.00	\$ 2.56	\$ 2.56
057-0051-002-0000	SAFETY LIGHTS ONLY	\$ 0.00	\$ 2.56	\$ 2.56
057-0051-003-0000	SAFETY LIGHTS ONLY	\$ 0.00	\$ 2.56	\$ 2.56
057-0051-004-0000	SAFETY LIGHTS ONLY	\$ 0.00	\$ 2.56	\$ 2.56

ITEM 9.3.

City of Rancho Cordova
Lighting District No. 2012-1 Exhibit A to the Resolution
Fiscal Year 2023-24 Assessment Roll

ATTACHMENT 3

APN	District Classification	Street Light Charge	Safety Light Charge	Total Assessment
057-0051-005-0000	SAFETY LIGHTS ONLY	\$ 0.00	\$ 2.56	\$ 2.56
057-0051-006-0000	SAFETY LIGHTS ONLY	\$ 0.00	\$ 2.56	\$ 2.56
057-0051-007-0000	SAFETY LIGHTS ONLY	\$ 0.00	\$ 2.56	\$ 2.56
057-0051-008-0000	SAFETY LIGHTS ONLY	\$ 0.00	\$ 2.56	\$ 2.56
057-0051-009-0000	SAFETY LIGHTS ONLY	\$ 0.00	\$ 2.56	\$ 2.56
057-0051-010-0000	SAFETY LIGHTS ONLY	\$ 0.00	\$ 2.56	\$ 2.56
057-0051-011-0000	SAFETY LIGHTS ONLY	\$ 0.00	\$ 2.56	\$ 2.56
057-0051-012-0000	SAFETY LIGHTS ONLY	\$ 0.00	\$ 2.56	\$ 2.56
057-0051-013-0000	SAFETY LIGHTS ONLY	\$ 0.00	\$ 2.56	\$ 2.56
057-0051-014-0000	SAFETY LIGHTS ONLY	\$ 0.00	\$ 2.56	\$ 2.56
057-0051-015-0000	SAFETY LIGHTS ONLY	\$ 0.00	\$ 2.56	\$ 2.56
057-0051-016-0000	SAFETY LIGHTS ONLY	\$ 0.00	\$ 2.56	\$ 2.56
057-0052-001-0000	RESIDENTIAL	\$ 15.32	\$ 2.56	\$ 17.88
057-0052-002-0000	RESIDENTIAL	\$ 15.32	\$ 2.56	\$ 17.88
057-0052-003-0000	SAFETY LIGHTS ONLY	\$ 0.00	\$ 2.56	\$ 2.56
057-0052-004-0000	SAFETY LIGHTS ONLY	\$ 0.00	\$ 2.56	\$ 2.56
057-0052-005-0000	SAFETY LIGHTS ONLY	\$ 0.00	\$ 2.56	\$ 2.56
057-0052-006-0000	SAFETY LIGHTS ONLY	\$ 0.00	\$ 2.56	\$ 2.56
057-0052-007-0000	SAFETY LIGHTS ONLY	\$ 0.00	\$ 2.56	\$ 2.56
057-0052-008-0000	SAFETY LIGHTS ONLY	\$ 0.00	\$ 2.56	\$ 2.56
057-0052-009-0000	SAFETY LIGHTS ONLY	\$ 0.00	\$ 2.56	\$ 2.56
057-0052-010-0000	SAFETY LIGHTS ONLY	\$ 0.00	\$ 2.56	\$ 2.56
057-0052-011-0000	SAFETY LIGHTS ONLY	\$ 0.00	\$ 2.56	\$ 2.56
057-0052-012-0000	SAFETY LIGHTS ONLY	\$ 0.00	\$ 2.56	\$ 2.56
057-0052-013-0000	SAFETY LIGHTS ONLY	\$ 0.00	\$ 2.56	\$ 2.56
057-0052-014-0000	SAFETY LIGHTS ONLY	\$ 0.00	\$ 2.56	\$ 2.56
057-0052-015-0000	SAFETY LIGHTS ONLY	\$ 0.00	\$ 2.56	\$ 2.56
057-0052-016-0000	SAFETY LIGHTS ONLY	\$ 0.00	\$ 2.56	\$ 2.56
057-0052-017-0000	SAFETY LIGHTS ONLY	\$ 0.00	\$ 2.56	\$ 2.56
057-0052-018-0000	SAFETY LIGHTS ONLY	\$ 0.00	\$ 2.56	\$ 2.56
057-0052-019-0000	SAFETY LIGHTS ONLY	\$ 0.00	\$ 2.56	\$ 2.56
057-0053-001-0000	SAFETY LIGHTS ONLY	\$ 0.00	\$ 2.56	\$ 2.56
057-0053-002-0000	SAFETY LIGHTS ONLY	\$ 0.00	\$ 2.56	\$ 2.56
057-0053-003-0000	SAFETY LIGHTS ONLY	\$ 0.00	\$ 2.56	\$ 2.56
057-0053-004-0000	SAFETY LIGHTS ONLY	\$ 0.00	\$ 2.56	\$ 2.56
057-0053-005-0000	SAFETY LIGHTS ONLY	\$ 0.00	\$ 2.56	\$ 2.56
057-0053-006-0000	SAFETY LIGHTS ONLY	\$ 0.00	\$ 2.56	\$ 2.56
057-0053-007-0000	SAFETY LIGHTS ONLY	\$ 0.00	\$ 2.56	\$ 2.56
057-0053-008-0000	SAFETY LIGHTS ONLY	\$ 0.00	\$ 2.56	\$ 2.56
057-0053-009-0000	SAFETY LIGHTS ONLY	\$ 0.00	\$ 2.56	\$ 2.56
057-0053-010-0000	SAFETY LIGHTS ONLY	\$ 0.00	\$ 2.56	\$ 2.56
057-0053-011-0000	SAFETY LIGHTS ONLY	\$ 0.00	\$ 2.56	\$ 2.56
057-0053-012-0000	SAFETY LIGHTS ONLY	\$ 0.00	\$ 2.56	\$ 2.56
057-0054-001-0000	SAFETY LIGHTS ONLY	\$ 0.00	\$ 2.56	\$ 2.56

ITEM 9.3.

City of Rancho Cordova
Lighting District No. 2012-1 Exhibit A to the Resolution
Fiscal Year 2023-24 Assessment Roll

ATTACHMENT 3

APN	District Classification	Street Light Charge	Safety Light Charge	Total Assessment
057-0054-002-0000	SAFETY LIGHTS ONLY	\$ 0.00	\$ 2.56	\$ 2.56
057-0054-003-0000	SAFETY LIGHTS ONLY	\$ 0.00	\$ 2.56	\$ 2.56
057-0054-004-0000	SAFETY LIGHTS ONLY	\$ 0.00	\$ 2.56	\$ 2.56
057-0054-005-0000	SAFETY LIGHTS ONLY	\$ 0.00	\$ 2.56	\$ 2.56
057-0054-006-0000	SAFETY LIGHTS ONLY	\$ 0.00	\$ 2.56	\$ 2.56
057-0054-007-0000	SAFETY LIGHTS ONLY	\$ 0.00	\$ 2.56	\$ 2.56
057-0054-008-0000	SAFETY LIGHTS ONLY	\$ 0.00	\$ 2.56	\$ 2.56
057-0054-009-0000	SAFETY LIGHTS ONLY	\$ 0.00	\$ 2.56	\$ 2.56
057-0054-010-0000	SAFETY LIGHTS ONLY	\$ 0.00	\$ 2.56	\$ 2.56
057-0054-011-0000	SAFETY LIGHTS ONLY	\$ 0.00	\$ 2.56	\$ 2.56
057-0054-012-0000	SAFETY LIGHTS ONLY	\$ 0.00	\$ 2.56	\$ 2.56
057-0061-001-0000	SAFETY LIGHTS ONLY	\$ 0.00	\$ 2.56	\$ 2.56
057-0061-002-0000	SAFETY LIGHTS ONLY	\$ 0.00	\$ 2.56	\$ 2.56
057-0061-003-0000	SAFETY LIGHTS ONLY	\$ 0.00	\$ 2.56	\$ 2.56
057-0061-004-0000	SAFETY LIGHTS ONLY	\$ 0.00	\$ 2.56	\$ 2.56
057-0061-005-0000	SAFETY LIGHTS ONLY	\$ 0.00	\$ 2.56	\$ 2.56
057-0061-006-0000	SAFETY LIGHTS ONLY	\$ 0.00	\$ 2.56	\$ 2.56
057-0061-007-0000	SAFETY LIGHTS ONLY	\$ 0.00	\$ 2.56	\$ 2.56
057-0061-008-0000	SAFETY LIGHTS ONLY	\$ 0.00	\$ 2.56	\$ 2.56
057-0061-009-0000	SAFETY LIGHTS ONLY	\$ 0.00	\$ 2.56	\$ 2.56
057-0061-010-0000	SAFETY LIGHTS ONLY	\$ 0.00	\$ 2.56	\$ 2.56
057-0061-011-0000	SAFETY LIGHTS ONLY	\$ 0.00	\$ 2.56	\$ 2.56
057-0061-012-0000	SAFETY LIGHTS ONLY	\$ 0.00	\$ 2.56	\$ 2.56
057-0061-013-0000	SAFETY LIGHTS ONLY	\$ 0.00	\$ 2.56	\$ 2.56
057-0062-001-0000	SAFETY LIGHTS ONLY	\$ 0.00	\$ 2.56	\$ 2.56
057-0062-002-0000	SAFETY LIGHTS ONLY	\$ 0.00	\$ 2.56	\$ 2.56
057-0062-003-0000	SAFETY LIGHTS ONLY	\$ 0.00	\$ 2.56	\$ 2.56
057-0062-004-0000	SAFETY LIGHTS ONLY	\$ 0.00	\$ 2.56	\$ 2.56
057-0062-005-0000	SAFETY LIGHTS ONLY	\$ 0.00	\$ 2.56	\$ 2.56
057-0062-006-0000	SAFETY LIGHTS ONLY	\$ 0.00	\$ 2.56	\$ 2.56
057-0062-007-0000	SAFETY LIGHTS ONLY	\$ 0.00	\$ 2.56	\$ 2.56
057-0062-008-0000	SAFETY LIGHTS ONLY	\$ 0.00	\$ 2.56	\$ 2.56
057-0062-009-0000	SAFETY LIGHTS ONLY	\$ 0.00	\$ 2.56	\$ 2.56
057-0062-010-0000	SAFETY LIGHTS ONLY	\$ 0.00	\$ 2.56	\$ 2.56
057-0062-011-0000	SAFETY LIGHTS ONLY	\$ 0.00	\$ 2.56	\$ 2.56
057-0062-012-0000	SAFETY LIGHTS ONLY	\$ 0.00	\$ 2.56	\$ 2.56
057-0063-001-0000	SAFETY LIGHTS ONLY	\$ 0.00	\$ 2.56	\$ 2.56
057-0063-002-0000	SAFETY LIGHTS ONLY	\$ 0.00	\$ 2.56	\$ 2.56
057-0063-003-0000	SAFETY LIGHTS ONLY	\$ 0.00	\$ 2.56	\$ 2.56
057-0063-004-0000	SAFETY LIGHTS ONLY	\$ 0.00	\$ 2.56	\$ 2.56
057-0063-005-0000	SAFETY LIGHTS ONLY	\$ 0.00	\$ 2.56	\$ 2.56
057-0063-006-0000	SAFETY LIGHTS ONLY	\$ 0.00	\$ 2.56	\$ 2.56
057-0063-007-0000	SAFETY LIGHTS ONLY	\$ 0.00	\$ 2.56	\$ 2.56
057-0063-008-0000	SAFETY LIGHTS ONLY	\$ 0.00	\$ 2.56	\$ 2.56

ITEM 9.3.

City of Rancho Cordova
Lighting District No. 2012-1 Exhibit A to the Resolution
Fiscal Year 2023-24 Assessment Roll

ATTACHMENT 3

APN	District Classification	Street Light Charge	Safety Light Charge	Total Assessment
057-0063-009-0000	SAFETY LIGHTS ONLY	\$ 0.00	\$ 2.56	\$ 2.56
057-0063-010-0000	SAFETY LIGHTS ONLY	\$ 0.00	\$ 2.56	\$ 2.56
057-0063-011-0000	SAFETY LIGHTS ONLY	\$ 0.00	\$ 2.56	\$ 2.56
057-0063-012-0000	SAFETY LIGHTS ONLY	\$ 0.00	\$ 2.56	\$ 2.56
057-0063-013-0000	SAFETY LIGHTS ONLY	\$ 0.00	\$ 2.56	\$ 2.56
057-0063-014-0000	SAFETY LIGHTS ONLY	\$ 0.00	\$ 2.56	\$ 2.56
057-0064-001-0000	SAFETY LIGHTS ONLY	\$ 0.00	\$ 2.56	\$ 2.56
057-0064-002-0000	SAFETY LIGHTS ONLY	\$ 0.00	\$ 2.56	\$ 2.56
057-0064-003-0000	SAFETY LIGHTS ONLY	\$ 0.00	\$ 2.56	\$ 2.56
057-0064-004-0000	SAFETY LIGHTS ONLY	\$ 0.00	\$ 2.56	\$ 2.56
057-0064-005-0000	SAFETY LIGHTS ONLY	\$ 0.00	\$ 2.56	\$ 2.56
057-0064-006-0000	SAFETY LIGHTS ONLY	\$ 0.00	\$ 2.56	\$ 2.56
057-0064-007-0000	SAFETY LIGHTS ONLY	\$ 0.00	\$ 2.56	\$ 2.56
057-0064-008-0000	SAFETY LIGHTS ONLY	\$ 0.00	\$ 2.56	\$ 2.56
057-0064-009-0000	SAFETY LIGHTS ONLY	\$ 0.00	\$ 2.56	\$ 2.56
057-0064-010-0000	SAFETY LIGHTS ONLY	\$ 0.00	\$ 2.56	\$ 2.56
057-0064-011-0000	SAFETY LIGHTS ONLY	\$ 0.00	\$ 2.56	\$ 2.56
057-0064-012-0000	SAFETY LIGHTS ONLY	\$ 0.00	\$ 2.56	\$ 2.56
057-0064-013-0000	SAFETY LIGHTS ONLY	\$ 0.00	\$ 2.56	\$ 2.56
057-0064-014-0000	SAFETY LIGHTS ONLY	\$ 0.00	\$ 2.56	\$ 2.56
057-0064-015-0000	SAFETY LIGHTS ONLY	\$ 0.00	\$ 2.56	\$ 2.56
057-0064-016-0000	SAFETY LIGHTS ONLY	\$ 0.00	\$ 2.56	\$ 2.56
057-0064-017-0000	SAFETY LIGHTS ONLY	\$ 0.00	\$ 2.56	\$ 2.56
057-0071-001-0000	SAFETY LIGHTS ONLY	\$ 0.00	\$ 2.56	\$ 2.56
057-0071-002-0000	SAFETY LIGHTS ONLY	\$ 0.00	\$ 2.56	\$ 2.56
057-0071-003-0000	SAFETY LIGHTS ONLY	\$ 0.00	\$ 2.56	\$ 2.56
057-0071-004-0000	SAFETY LIGHTS ONLY	\$ 0.00	\$ 2.56	\$ 2.56
057-0071-005-0000	SAFETY LIGHTS ONLY	\$ 0.00	\$ 2.56	\$ 2.56
057-0071-006-0000	SAFETY LIGHTS ONLY	\$ 0.00	\$ 2.56	\$ 2.56
057-0071-007-0000	SAFETY LIGHTS ONLY	\$ 0.00	\$ 2.56	\$ 2.56
057-0071-008-0000	SAFETY LIGHTS ONLY	\$ 0.00	\$ 2.56	\$ 2.56
057-0071-009-0000	SAFETY LIGHTS ONLY	\$ 0.00	\$ 2.56	\$ 2.56
057-0071-010-0000	SAFETY LIGHTS ONLY	\$ 0.00	\$ 2.56	\$ 2.56
057-0071-011-0000	SAFETY LIGHTS ONLY	\$ 0.00	\$ 2.56	\$ 2.56
057-0071-012-0000	SAFETY LIGHTS ONLY	\$ 0.00	\$ 2.56	\$ 2.56
057-0071-013-0000	SAFETY LIGHTS ONLY	\$ 0.00	\$ 2.56	\$ 2.56
057-0071-014-0000	SAFETY LIGHTS ONLY	\$ 0.00	\$ 2.56	\$ 2.56
057-0071-015-0000	SAFETY LIGHTS ONLY	\$ 0.00	\$ 2.56	\$ 2.56
057-0071-016-0000	SAFETY LIGHTS ONLY	\$ 0.00	\$ 2.56	\$ 2.56
057-0072-001-0000	SAFETY LIGHTS ONLY	\$ 0.00	\$ 2.56	\$ 2.56
057-0072-002-0000	SAFETY LIGHTS ONLY	\$ 0.00	\$ 2.56	\$ 2.56
057-0072-003-0000	SAFETY LIGHTS ONLY	\$ 0.00	\$ 2.56	\$ 2.56
057-0072-004-0000	SAFETY LIGHTS ONLY	\$ 0.00	\$ 2.56	\$ 2.56
057-0072-005-0000	SAFETY LIGHTS ONLY	\$ 0.00	\$ 2.56	\$ 2.56

ITEM 9.3.

City of Rancho Cordova
Lighting District No. 2012-1 Exhibit A to the Resolution
Fiscal Year 2023-24 Assessment Roll

ATTACHMENT 3

APN	District Classification	Street Light Charge	Safety Light Charge	Total Assessment
057-0072-006-0000	SAFETY LIGHTS ONLY	\$ 0.00	\$ 2.56	\$ 2.56
057-0072-007-0000	SAFETY LIGHTS ONLY	\$ 0.00	\$ 2.56	\$ 2.56
057-0072-008-0000	SAFETY LIGHTS ONLY	\$ 0.00	\$ 2.56	\$ 2.56
057-0072-009-0000	SAFETY LIGHTS ONLY	\$ 0.00	\$ 2.56	\$ 2.56
057-0072-010-0000	SAFETY LIGHTS ONLY	\$ 0.00	\$ 2.56	\$ 2.56
057-0072-011-0000	SAFETY LIGHTS ONLY	\$ 0.00	\$ 2.56	\$ 2.56
057-0072-012-0000	SAFETY LIGHTS ONLY	\$ 0.00	\$ 2.56	\$ 2.56
057-0072-013-0000	SAFETY LIGHTS ONLY	\$ 0.00	\$ 2.56	\$ 2.56
057-0072-014-0000	SAFETY LIGHTS ONLY	\$ 0.00	\$ 2.56	\$ 2.56
057-0072-015-0000	SAFETY LIGHTS ONLY	\$ 0.00	\$ 2.56	\$ 2.56
057-0072-016-0000	SAFETY LIGHTS ONLY	\$ 0.00	\$ 2.56	\$ 2.56
057-0072-017-0000	SAFETY LIGHTS ONLY	\$ 0.00	\$ 2.56	\$ 2.56
057-0072-018-0000	SAFETY LIGHTS ONLY	\$ 0.00	\$ 2.56	\$ 2.56
057-0072-019-0000	SAFETY LIGHTS ONLY	\$ 0.00	\$ 2.56	\$ 2.56
057-0072-020-0000	SAFETY LIGHTS ONLY	\$ 0.00	\$ 2.56	\$ 2.56
057-0072-021-0000	SAFETY LIGHTS ONLY	\$ 0.00	\$ 2.56	\$ 2.56
057-0072-022-0000	SAFETY LIGHTS ONLY	\$ 0.00	\$ 2.56	\$ 2.56
057-0072-023-0000	SAFETY LIGHTS ONLY	\$ 0.00	\$ 2.56	\$ 2.56
057-0072-024-0000	SAFETY LIGHTS ONLY	\$ 0.00	\$ 2.56	\$ 2.56
057-0072-025-0000	SAFETY LIGHTS ONLY	\$ 0.00	\$ 2.56	\$ 2.56
057-0072-026-0000	SAFETY LIGHTS ONLY	\$ 0.00	\$ 2.56	\$ 2.56
057-0072-027-0000	SAFETY LIGHTS ONLY	\$ 0.00	\$ 2.56	\$ 2.56
057-0072-028-0000	SAFETY LIGHTS ONLY	\$ 0.00	\$ 2.56	\$ 2.56
057-0073-001-0000	SAFETY LIGHTS ONLY	\$ 0.00	\$ 2.56	\$ 2.56
057-0073-004-0000	SAFETY LIGHTS ONLY	\$ 0.00	\$ 2.56	\$ 2.56
057-0073-005-0000	SAFETY LIGHTS ONLY	\$ 0.00	\$ 2.56	\$ 2.56
057-0073-006-0000	SAFETY LIGHTS ONLY	\$ 0.00	\$ 2.56	\$ 2.56
057-0073-007-0000	SAFETY LIGHTS ONLY	\$ 0.00	\$ 2.56	\$ 2.56
057-0073-008-0000	SAFETY LIGHTS ONLY	\$ 0.00	\$ 2.56	\$ 2.56
057-0073-009-0000	SAFETY LIGHTS ONLY	\$ 0.00	\$ 2.56	\$ 2.56
057-0073-010-0000	SAFETY LIGHTS ONLY	\$ 0.00	\$ 2.56	\$ 2.56
057-0073-011-0000	SAFETY LIGHTS ONLY	\$ 0.00	\$ 2.56	\$ 2.56
057-0073-012-0000	SAFETY LIGHTS ONLY	\$ 0.00	\$ 2.56	\$ 2.56
057-0073-013-0000	SAFETY LIGHTS ONLY	\$ 0.00	\$ 2.56	\$ 2.56
057-0073-014-0000	SAFETY LIGHTS ONLY	\$ 0.00	\$ 2.56	\$ 2.56
057-0073-015-0000	SAFETY LIGHTS ONLY	\$ 0.00	\$ 2.56	\$ 2.56
057-0073-016-0000	SAFETY LIGHTS ONLY	\$ 0.00	\$ 2.56	\$ 2.56
057-0073-017-0000	SAFETY LIGHTS ONLY	\$ 0.00	\$ 2.56	\$ 2.56
057-0073-018-0000	SAFETY LIGHTS ONLY	\$ 0.00	\$ 2.56	\$ 2.56
057-0073-021-0000	SAFETY LIGHTS ONLY	\$ 0.00	\$ 2.56	\$ 2.56
057-0073-022-0000	SAFETY LIGHTS ONLY	\$ 0.00	\$ 2.56	\$ 2.56
057-0073-023-0000	SAFETY LIGHTS ONLY	\$ 0.00	\$ 2.56	\$ 2.56
057-0073-026-0000	SAFETY LIGHTS ONLY	\$ 0.00	\$ 2.56	\$ 2.56
057-0073-027-0000	SAFETY LIGHTS ONLY	\$ 0.00	\$ 2.56	\$ 2.56

ITEM 9.3.

City of Rancho Cordova
Lighting District No. 2012-1 Exhibit A to the Resolution
Fiscal Year 2023-24 Assessment Roll

ATTACHMENT 3

APN	District Classification	Street Light Charge	Safety Light Charge	Total Assessment
057-0073-028-0000	SAFETY LIGHTS ONLY	\$ 0.00	\$ 2.56	\$ 2.56
057-0073-029-0000	SAFETY LIGHTS ONLY	\$ 0.00	\$ 2.56	\$ 2.56
057-0073-030-0000	SAFETY LIGHTS ONLY	\$ 0.00	\$ 2.56	\$ 2.56
057-0073-031-0000	SAFETY LIGHTS ONLY	\$ 0.00	\$ 2.56	\$ 2.56
057-0073-032-0000	SAFETY LIGHTS ONLY	\$ 0.00	\$ 2.56	\$ 2.56
057-0073-033-0000	SAFETY LIGHTS ONLY	\$ 0.00	\$ 2.56	\$ 2.56
057-0073-034-0000	SAFETY LIGHTS ONLY	\$ 0.00	\$ 2.56	\$ 2.56
057-0073-035-0000	SAFETY LIGHTS ONLY	\$ 0.00	\$ 2.56	\$ 2.56
057-0073-036-0000	SAFETY LIGHTS ONLY	\$ 0.00	\$ 2.56	\$ 2.56
057-0073-037-0000	SAFETY LIGHTS ONLY	\$ 0.00	\$ 2.56	\$ 2.56
057-0073-038-0000	SAFETY LIGHTS ONLY	\$ 0.00	\$ 2.56	\$ 2.56
057-0073-039-0000	SAFETY LIGHTS ONLY	\$ 0.00	\$ 2.56	\$ 2.56
057-0073-040-0000	SAFETY LIGHTS ONLY	\$ 0.00	\$ 2.56	\$ 2.56
057-0074-001-0000	SAFETY LIGHTS ONLY	\$ 0.00	\$ 2.56	\$ 2.56
057-0074-002-0000	SAFETY LIGHTS ONLY	\$ 0.00	\$ 2.56	\$ 2.56
057-0074-003-0000	SAFETY LIGHTS ONLY	\$ 0.00	\$ 2.56	\$ 2.56
057-0074-004-0000	SAFETY LIGHTS ONLY	\$ 0.00	\$ 2.56	\$ 2.56
057-0074-005-0000	SAFETY LIGHTS ONLY	\$ 0.00	\$ 2.56	\$ 2.56
057-0074-006-0000	SAFETY LIGHTS ONLY	\$ 0.00	\$ 2.56	\$ 2.56
057-0074-007-0000	SAFETY LIGHTS ONLY	\$ 0.00	\$ 2.56	\$ 2.56
057-0074-008-0000	SAFETY LIGHTS ONLY	\$ 0.00	\$ 2.56	\$ 2.56
057-0074-009-0000	SAFETY LIGHTS ONLY	\$ 0.00	\$ 2.56	\$ 2.56
057-0074-010-0000	SAFETY LIGHTS ONLY	\$ 0.00	\$ 2.56	\$ 2.56
057-0075-001-0000	SAFETY LIGHTS ONLY	\$ 0.00	\$ 2.56	\$ 2.56
057-0075-002-0000	SAFETY LIGHTS ONLY	\$ 0.00	\$ 2.56	\$ 2.56
057-0075-003-0000	SAFETY LIGHTS ONLY	\$ 0.00	\$ 2.56	\$ 2.56
057-0075-004-0000	SAFETY LIGHTS ONLY	\$ 0.00	\$ 2.56	\$ 2.56
057-0075-005-0000	SAFETY LIGHTS ONLY	\$ 0.00	\$ 2.56	\$ 2.56
057-0075-006-0000	SAFETY LIGHTS ONLY	\$ 0.00	\$ 2.56	\$ 2.56
057-0075-007-0000	SAFETY LIGHTS ONLY	\$ 0.00	\$ 2.56	\$ 2.56
057-0075-008-0000	SAFETY LIGHTS ONLY	\$ 0.00	\$ 2.56	\$ 2.56
057-0075-009-0000	SAFETY LIGHTS ONLY	\$ 0.00	\$ 2.56	\$ 2.56
057-0075-010-0000	SAFETY LIGHTS ONLY	\$ 0.00	\$ 2.56	\$ 2.56
057-0075-011-0000	SAFETY LIGHTS ONLY	\$ 0.00	\$ 2.56	\$ 2.56
057-0081-001-0000	SAFETY LIGHTS ONLY	\$ 0.00	\$ 2.56	\$ 2.56
057-0081-002-0000	SAFETY LIGHTS ONLY	\$ 0.00	\$ 2.56	\$ 2.56
057-0081-003-0000	SAFETY LIGHTS ONLY	\$ 0.00	\$ 2.56	\$ 2.56
057-0081-004-0000	SAFETY LIGHTS ONLY	\$ 0.00	\$ 2.56	\$ 2.56
057-0081-005-0000	SAFETY LIGHTS ONLY	\$ 0.00	\$ 2.56	\$ 2.56
057-0081-006-0000	SAFETY LIGHTS ONLY	\$ 0.00	\$ 2.56	\$ 2.56
057-0081-007-0000	SAFETY LIGHTS ONLY	\$ 0.00	\$ 2.56	\$ 2.56
057-0081-008-0000	SAFETY LIGHTS ONLY	\$ 0.00	\$ 2.56	\$ 2.56
057-0081-009-0000	SAFETY LIGHTS ONLY	\$ 0.00	\$ 2.56	\$ 2.56
057-0081-012-0000	SAFETY LIGHTS ONLY	\$ 0.00	\$ 2.56	\$ 2.56

ITEM 9.3.

City of Rancho Cordova
Lighting District No. 2012-1 Exhibit A to the Resolution
Fiscal Year 2023-24 Assessment Roll

ATTACHMENT 3

APN	District Classification	Street Light Charge	Safety Light Charge	Total Assessment
057-0081-013-0000	SAFETY LIGHTS ONLY	\$ 0.00	\$ 2.56	\$ 2.56
057-0081-014-0000	SAFETY LIGHTS ONLY	\$ 0.00	\$ 2.56	\$ 2.56
057-0081-015-0000	SAFETY LIGHTS ONLY	\$ 0.00	\$ 2.56	\$ 2.56
057-0082-001-0000	SAFETY LIGHTS ONLY	\$ 0.00	\$ 2.56	\$ 2.56
057-0082-002-0000	SAFETY LIGHTS ONLY	\$ 0.00	\$ 2.56	\$ 2.56
057-0082-003-0000	SAFETY LIGHTS ONLY	\$ 0.00	\$ 2.56	\$ 2.56
057-0082-004-0000	SAFETY LIGHTS ONLY	\$ 0.00	\$ 2.56	\$ 2.56
057-0082-005-0000	SAFETY LIGHTS ONLY	\$ 0.00	\$ 2.56	\$ 2.56
057-0082-006-0000	SAFETY LIGHTS ONLY	\$ 0.00	\$ 2.56	\$ 2.56
057-0082-007-0000	SAFETY LIGHTS ONLY	\$ 0.00	\$ 2.56	\$ 2.56
057-0082-008-0000	SAFETY LIGHTS ONLY	\$ 0.00	\$ 2.56	\$ 2.56
057-0082-009-0000	SAFETY LIGHTS ONLY	\$ 0.00	\$ 2.56	\$ 2.56
057-0082-010-0000	SAFETY LIGHTS ONLY	\$ 0.00	\$ 2.56	\$ 2.56
057-0082-011-0000	SAFETY LIGHTS ONLY	\$ 0.00	\$ 2.56	\$ 2.56
057-0082-012-0000	SAFETY LIGHTS ONLY	\$ 0.00	\$ 2.56	\$ 2.56
057-0082-013-0000	SAFETY LIGHTS ONLY	\$ 0.00	\$ 2.56	\$ 2.56
057-0082-014-0000	SAFETY LIGHTS ONLY	\$ 0.00	\$ 2.56	\$ 2.56
057-0082-015-0000	SAFETY LIGHTS ONLY	\$ 0.00	\$ 2.56	\$ 2.56
057-0082-016-0000	SAFETY LIGHTS ONLY	\$ 0.00	\$ 2.56	\$ 2.56
057-0082-017-0000	SAFETY LIGHTS ONLY	\$ 0.00	\$ 2.56	\$ 2.56
057-0082-018-0000	SAFETY LIGHTS ONLY	\$ 0.00	\$ 2.56	\$ 2.56
057-0083-001-0000	SAFETY LIGHTS ONLY	\$ 0.00	\$ 2.56	\$ 2.56
057-0083-002-0000	SAFETY LIGHTS ONLY	\$ 0.00	\$ 2.56	\$ 2.56
057-0083-003-0000	SAFETY LIGHTS ONLY	\$ 0.00	\$ 2.56	\$ 2.56
057-0083-004-0000	SAFETY LIGHTS ONLY	\$ 0.00	\$ 2.56	\$ 2.56
057-0083-005-0000	SAFETY LIGHTS ONLY	\$ 0.00	\$ 2.56	\$ 2.56
057-0083-006-0000	SAFETY LIGHTS ONLY	\$ 0.00	\$ 2.56	\$ 2.56
057-0083-007-0000	SAFETY LIGHTS ONLY	\$ 0.00	\$ 2.56	\$ 2.56
057-0083-008-0000	SAFETY LIGHTS ONLY	\$ 0.00	\$ 2.56	\$ 2.56
057-0083-009-0000	SAFETY LIGHTS ONLY	\$ 0.00	\$ 2.56	\$ 2.56
057-0083-010-0000	SAFETY LIGHTS ONLY	\$ 0.00	\$ 2.56	\$ 2.56
057-0083-011-0000	SAFETY LIGHTS ONLY	\$ 0.00	\$ 2.56	\$ 2.56
057-0083-012-0000	SAFETY LIGHTS ONLY	\$ 0.00	\$ 2.56	\$ 2.56
057-0083-013-0000	SAFETY LIGHTS ONLY	\$ 0.00	\$ 2.56	\$ 2.56
057-0083-014-0000	SAFETY LIGHTS ONLY	\$ 0.00	\$ 2.56	\$ 2.56
057-0083-015-0000	SAFETY LIGHTS ONLY	\$ 0.00	\$ 2.56	\$ 2.56
057-0083-016-0000	SAFETY LIGHTS ONLY	\$ 0.00	\$ 2.56	\$ 2.56
057-0083-017-0000	SAFETY LIGHTS ONLY	\$ 0.00	\$ 2.56	\$ 2.56
057-0083-018-0000	SAFETY LIGHTS ONLY	\$ 0.00	\$ 2.56	\$ 2.56
057-0083-019-0000	SAFETY LIGHTS ONLY	\$ 0.00	\$ 2.56	\$ 2.56
057-0084-001-0000	SAFETY LIGHTS ONLY	\$ 0.00	\$ 2.56	\$ 2.56
057-0084-002-0000	SAFETY LIGHTS ONLY	\$ 0.00	\$ 2.56	\$ 2.56
057-0084-003-0000	SAFETY LIGHTS ONLY	\$ 0.00	\$ 2.56	\$ 2.56
057-0084-004-0000	SAFETY LIGHTS ONLY	\$ 0.00	\$ 2.56	\$ 2.56

ITEM 9.3.

City of Rancho Cordova
Lighting District No. 2012-1 Exhibit A to the Resolution
Fiscal Year 2023-24 Assessment Roll

ATTACHMENT 3

APN	District Classification	Street Light Charge	Safety Light Charge	Total Assessment
057-0084-005-0000	SAFETY LIGHTS ONLY	\$ 0.00	\$ 2.56	\$ 2.56
057-0084-006-0000	SAFETY LIGHTS ONLY	\$ 0.00	\$ 2.56	\$ 2.56
057-0084-007-0000	SAFETY LIGHTS ONLY	\$ 0.00	\$ 2.56	\$ 2.56
057-0085-001-0000	SAFETY LIGHTS ONLY	\$ 0.00	\$ 2.56	\$ 2.56
057-0085-002-0000	SAFETY LIGHTS ONLY	\$ 0.00	\$ 2.56	\$ 2.56
057-0091-001-0000	SAFETY LIGHTS ONLY	\$ 0.00	\$ 2.56	\$ 2.56
057-0091-002-0000	SAFETY LIGHTS ONLY	\$ 0.00	\$ 2.56	\$ 2.56
057-0091-003-0000	SAFETY LIGHTS ONLY	\$ 0.00	\$ 2.56	\$ 2.56
057-0091-004-0000	SAFETY LIGHTS ONLY	\$ 0.00	\$ 2.56	\$ 2.56
057-0091-005-0000	SAFETY LIGHTS ONLY	\$ 0.00	\$ 2.56	\$ 2.56
057-0091-006-0000	SAFETY LIGHTS ONLY	\$ 0.00	\$ 2.56	\$ 2.56
057-0091-007-0000	SAFETY LIGHTS ONLY	\$ 0.00	\$ 2.56	\$ 2.56
057-0091-008-0000	SAFETY LIGHTS ONLY	\$ 0.00	\$ 2.56	\$ 2.56
057-0091-009-0000	SAFETY LIGHTS ONLY	\$ 0.00	\$ 2.56	\$ 2.56
057-0091-010-0000	SAFETY LIGHTS ONLY	\$ 0.00	\$ 2.56	\$ 2.56
057-0091-011-0000	SAFETY LIGHTS ONLY	\$ 0.00	\$ 2.56	\$ 2.56
057-0091-012-0000	SAFETY LIGHTS ONLY	\$ 0.00	\$ 2.56	\$ 2.56
057-0092-001-0000	SAFETY LIGHTS ONLY	\$ 0.00	\$ 2.56	\$ 2.56
057-0092-002-0000	SAFETY LIGHTS ONLY	\$ 0.00	\$ 2.56	\$ 2.56
057-0092-003-0000	SAFETY LIGHTS ONLY	\$ 0.00	\$ 2.56	\$ 2.56
057-0092-004-0000	SAFETY LIGHTS ONLY	\$ 0.00	\$ 2.56	\$ 2.56
057-0092-005-0000	SAFETY LIGHTS ONLY	\$ 0.00	\$ 2.56	\$ 2.56
057-0092-006-0000	SAFETY LIGHTS ONLY	\$ 0.00	\$ 2.56	\$ 2.56
057-0092-007-0000	SAFETY LIGHTS ONLY	\$ 0.00	\$ 2.56	\$ 2.56
057-0092-008-0000	SAFETY LIGHTS ONLY	\$ 0.00	\$ 2.56	\$ 2.56
057-0092-009-0000	SAFETY LIGHTS ONLY	\$ 0.00	\$ 2.56	\$ 2.56
057-0092-010-0000	SAFETY LIGHTS ONLY	\$ 0.00	\$ 2.56	\$ 2.56
057-0092-011-0000	SAFETY LIGHTS ONLY	\$ 0.00	\$ 2.56	\$ 2.56
057-0092-012-0000	SAFETY LIGHTS ONLY	\$ 0.00	\$ 2.56	\$ 2.56
057-0092-013-0000	SAFETY LIGHTS ONLY	\$ 0.00	\$ 2.56	\$ 2.56
057-0092-014-0000	SAFETY LIGHTS ONLY	\$ 0.00	\$ 2.56	\$ 2.56
057-0092-015-0000	SAFETY LIGHTS ONLY	\$ 0.00	\$ 2.56	\$ 2.56
057-0092-016-0000	SAFETY LIGHTS ONLY	\$ 0.00	\$ 2.56	\$ 2.56
057-0092-017-0000	SAFETY LIGHTS ONLY	\$ 0.00	\$ 2.56	\$ 2.56
057-0092-018-0000	SAFETY LIGHTS ONLY	\$ 0.00	\$ 2.56	\$ 2.56
057-0092-019-0000	SAFETY LIGHTS ONLY	\$ 0.00	\$ 2.56	\$ 2.56
057-0092-020-0000	SAFETY LIGHTS ONLY	\$ 0.00	\$ 2.56	\$ 2.56
057-0092-021-0000	SAFETY LIGHTS ONLY	\$ 0.00	\$ 2.56	\$ 2.56
057-0092-022-0000	SAFETY LIGHTS ONLY	\$ 0.00	\$ 2.56	\$ 2.56
057-0093-001-0000	SAFETY LIGHTS ONLY	\$ 0.00	\$ 2.56	\$ 2.56
057-0093-002-0000	SAFETY LIGHTS ONLY	\$ 0.00	\$ 2.56	\$ 2.56
057-0093-003-0000	SAFETY LIGHTS ONLY	\$ 0.00	\$ 2.56	\$ 2.56
057-0093-004-0000	SAFETY LIGHTS ONLY	\$ 0.00	\$ 2.56	\$ 2.56
057-0093-005-0000	SAFETY LIGHTS ONLY	\$ 0.00	\$ 2.56	\$ 2.56

ITEM 9.3.

City of Rancho Cordova
Lighting District No. 2012-1 Exhibit A to the Resolution
Fiscal Year 2023-24 Assessment Roll

ATTACHMENT 3

APN	District Classification	Street Light Charge	Safety Light Charge	Total Assessment
057-0093-006-0000	SAFETY LIGHTS ONLY	\$ 0.00	\$ 2.56	\$ 2.56
057-0093-007-0000	SAFETY LIGHTS ONLY	\$ 0.00	\$ 2.56	\$ 2.56
057-0093-008-0000	SAFETY LIGHTS ONLY	\$ 0.00	\$ 2.56	\$ 2.56
057-0093-009-0000	SAFETY LIGHTS ONLY	\$ 0.00	\$ 2.56	\$ 2.56
057-0093-010-0000	SAFETY LIGHTS ONLY	\$ 0.00	\$ 2.56	\$ 2.56
057-0093-011-0000	SAFETY LIGHTS ONLY	\$ 0.00	\$ 2.56	\$ 2.56
057-0094-001-0000	SAFETY LIGHTS ONLY	\$ 0.00	\$ 2.56	\$ 2.56
057-0094-002-0000	SAFETY LIGHTS ONLY	\$ 0.00	\$ 2.56	\$ 2.56
057-0094-003-0000	SAFETY LIGHTS ONLY	\$ 0.00	\$ 2.56	\$ 2.56
057-0094-004-0000	SAFETY LIGHTS ONLY	\$ 0.00	\$ 2.56	\$ 2.56
057-0094-005-0000	SAFETY LIGHTS ONLY	\$ 0.00	\$ 2.56	\$ 2.56
057-0094-006-0000	SAFETY LIGHTS ONLY	\$ 0.00	\$ 2.56	\$ 2.56
057-0094-007-0000	SAFETY LIGHTS ONLY	\$ 0.00	\$ 2.56	\$ 2.56
057-0094-008-0000	SAFETY LIGHTS ONLY	\$ 0.00	\$ 2.56	\$ 2.56
057-0094-009-0000	SAFETY LIGHTS ONLY	\$ 0.00	\$ 2.56	\$ 2.56
057-0094-010-0000	SAFETY LIGHTS ONLY	\$ 0.00	\$ 2.56	\$ 2.56
057-0094-011-0000	SAFETY LIGHTS ONLY	\$ 0.00	\$ 2.56	\$ 2.56
057-0094-012-0000	SAFETY LIGHTS ONLY	\$ 0.00	\$ 2.56	\$ 2.56
057-0094-013-0000	SAFETY LIGHTS ONLY	\$ 0.00	\$ 2.56	\$ 2.56
057-0094-014-0000	SAFETY LIGHTS ONLY	\$ 0.00	\$ 2.56	\$ 2.56
057-0094-015-0000	SAFETY LIGHTS ONLY	\$ 0.00	\$ 2.56	\$ 2.56
057-0094-016-0000	SAFETY LIGHTS ONLY	\$ 0.00	\$ 2.56	\$ 2.56
057-0094-017-0000	SAFETY LIGHTS ONLY	\$ 0.00	\$ 2.56	\$ 2.56
057-0095-001-0000	SAFETY LIGHTS ONLY	\$ 0.00	\$ 2.56	\$ 2.56
057-0095-002-0000	SAFETY LIGHTS ONLY	\$ 0.00	\$ 2.56	\$ 2.56
057-0095-003-0000	SAFETY LIGHTS ONLY	\$ 0.00	\$ 2.56	\$ 2.56
057-0095-004-0000	SAFETY LIGHTS ONLY	\$ 0.00	\$ 2.56	\$ 2.56
057-0095-005-0000	SAFETY LIGHTS ONLY	\$ 0.00	\$ 2.56	\$ 2.56
057-0095-006-0000	SAFETY LIGHTS ONLY	\$ 0.00	\$ 2.56	\$ 2.56
057-0095-007-0000	SAFETY LIGHTS ONLY	\$ 0.00	\$ 2.56	\$ 2.56
057-0095-008-0000	SAFETY LIGHTS ONLY	\$ 0.00	\$ 2.56	\$ 2.56
057-0095-009-0000	SAFETY LIGHTS ONLY	\$ 0.00	\$ 2.56	\$ 2.56
057-0095-010-0000	SAFETY LIGHTS ONLY	\$ 0.00	\$ 2.56	\$ 2.56
057-0095-011-0000	SAFETY LIGHTS ONLY	\$ 0.00	\$ 2.56	\$ 2.56
057-0095-012-0000	SAFETY LIGHTS ONLY	\$ 0.00	\$ 2.56	\$ 2.56
057-0095-013-0000	SAFETY LIGHTS ONLY	\$ 0.00	\$ 2.56	\$ 2.56
057-0095-014-0000	SAFETY LIGHTS ONLY	\$ 0.00	\$ 2.56	\$ 2.56
057-0095-015-0000	SAFETY LIGHTS ONLY	\$ 0.00	\$ 2.56	\$ 2.56
057-0095-016-0000	SAFETY LIGHTS ONLY	\$ 0.00	\$ 2.56	\$ 2.56
057-0095-017-0000	SAFETY LIGHTS ONLY	\$ 0.00	\$ 2.56	\$ 2.56
057-0095-018-0000	SAFETY LIGHTS ONLY	\$ 0.00	\$ 2.56	\$ 2.56
057-0101-001-0000	SAFETY LIGHTS ONLY	\$ 0.00	\$ 2.56	\$ 2.56
057-0101-002-0000	SAFETY LIGHTS ONLY	\$ 0.00	\$ 2.56	\$ 2.56
057-0101-003-0000	SAFETY LIGHTS ONLY	\$ 0.00	\$ 2.56	\$ 2.56

ITEM 9.3.

City of Rancho Cordova
Lighting District No. 2012-1 Exhibit A to the Resolution
Fiscal Year 2023-24 Assessment Roll

ATTACHMENT 3

APN	District Classification	Street Light Charge	Safety Light Charge	Total Assessment
057-0101-004-0000	SAFETY LIGHTS ONLY	\$ 0.00	\$ 2.56	\$ 2.56
057-0101-005-0000	SAFETY LIGHTS ONLY	\$ 0.00	\$ 2.56	\$ 2.56
057-0101-006-0000	SAFETY LIGHTS ONLY	\$ 0.00	\$ 2.56	\$ 2.56
057-0101-007-0000	SAFETY LIGHTS ONLY	\$ 0.00	\$ 2.56	\$ 2.56
057-0101-008-0000	SAFETY LIGHTS ONLY	\$ 0.00	\$ 2.56	\$ 2.56
057-0101-009-0000	SAFETY LIGHTS ONLY	\$ 0.00	\$ 2.56	\$ 2.56
057-0101-010-0000	SAFETY LIGHTS ONLY	\$ 0.00	\$ 2.56	\$ 2.56
057-0101-011-0000	SAFETY LIGHTS ONLY	\$ 0.00	\$ 2.56	\$ 2.56
057-0101-012-0000	SAFETY LIGHTS ONLY	\$ 0.00	\$ 2.56	\$ 2.56
057-0101-013-0000	SAFETY LIGHTS ONLY	\$ 0.00	\$ 2.56	\$ 2.56
057-0101-014-0000	SAFETY LIGHTS ONLY	\$ 0.00	\$ 2.56	\$ 2.56
057-0102-001-0000	SAFETY LIGHTS ONLY	\$ 0.00	\$ 2.56	\$ 2.56
057-0102-002-0000	SAFETY LIGHTS ONLY	\$ 0.00	\$ 2.56	\$ 2.56
057-0102-003-0000	SAFETY LIGHTS ONLY	\$ 0.00	\$ 2.56	\$ 2.56
057-0102-004-0000	SAFETY LIGHTS ONLY	\$ 0.00	\$ 2.56	\$ 2.56
057-0102-005-0000	SAFETY LIGHTS ONLY	\$ 0.00	\$ 2.56	\$ 2.56
057-0102-006-0000	SAFETY LIGHTS ONLY	\$ 0.00	\$ 2.56	\$ 2.56
057-0102-007-0000	SAFETY LIGHTS ONLY	\$ 0.00	\$ 2.56	\$ 2.56
057-0102-008-0000	SAFETY LIGHTS ONLY	\$ 0.00	\$ 2.56	\$ 2.56
057-0102-009-0000	SAFETY LIGHTS ONLY	\$ 0.00	\$ 2.56	\$ 2.56
057-0102-010-0000	SAFETY LIGHTS ONLY	\$ 0.00	\$ 2.56	\$ 2.56
057-0102-011-0000	SAFETY LIGHTS ONLY	\$ 0.00	\$ 2.56	\$ 2.56
057-0102-012-0000	SAFETY LIGHTS ONLY	\$ 0.00	\$ 2.56	\$ 2.56
057-0102-013-0000	SAFETY LIGHTS ONLY	\$ 0.00	\$ 2.56	\$ 2.56
057-0103-001-0000	SAFETY LIGHTS ONLY	\$ 0.00	\$ 2.56	\$ 2.56
057-0103-002-0000	SAFETY LIGHTS ONLY	\$ 0.00	\$ 2.56	\$ 2.56
057-0103-003-0000	SAFETY LIGHTS ONLY	\$ 0.00	\$ 2.56	\$ 2.56
057-0103-004-0000	SAFETY LIGHTS ONLY	\$ 0.00	\$ 2.56	\$ 2.56
057-0103-005-0000	SAFETY LIGHTS ONLY	\$ 0.00	\$ 2.56	\$ 2.56
057-0103-006-0000	SAFETY LIGHTS ONLY	\$ 0.00	\$ 2.56	\$ 2.56
057-0103-007-0000	SAFETY LIGHTS ONLY	\$ 0.00	\$ 2.56	\$ 2.56
057-0103-008-0000	SAFETY LIGHTS ONLY	\$ 0.00	\$ 2.56	\$ 2.56
057-0103-009-0000	SAFETY LIGHTS ONLY	\$ 0.00	\$ 2.56	\$ 2.56
057-0103-010-0000	SAFETY LIGHTS ONLY	\$ 0.00	\$ 2.56	\$ 2.56
057-0103-011-0000	SAFETY LIGHTS ONLY	\$ 0.00	\$ 2.56	\$ 2.56
057-0103-012-0000	SAFETY LIGHTS ONLY	\$ 0.00	\$ 2.56	\$ 2.56
057-0103-013-0000	SAFETY LIGHTS ONLY	\$ 0.00	\$ 2.56	\$ 2.56
057-0103-014-0000	SAFETY LIGHTS ONLY	\$ 0.00	\$ 2.56	\$ 2.56
057-0103-015-0000	SAFETY LIGHTS ONLY	\$ 0.00	\$ 2.56	\$ 2.56
057-0104-001-0000	SAFETY LIGHTS ONLY	\$ 0.00	\$ 2.56	\$ 2.56
057-0104-002-0000	SAFETY LIGHTS ONLY	\$ 0.00	\$ 2.56	\$ 2.56
057-0104-003-0000	SAFETY LIGHTS ONLY	\$ 0.00	\$ 2.56	\$ 2.56
057-0104-004-0000	SAFETY LIGHTS ONLY	\$ 0.00	\$ 2.56	\$ 2.56
057-0104-005-0000	SAFETY LIGHTS ONLY	\$ 0.00	\$ 2.56	\$ 2.56

ITEM 9.3.

City of Rancho Cordova
Lighting District No. 2012-1 Exhibit A to the Resolution
Fiscal Year 2023-24 Assessment Roll

ATTACHMENT 3

APN	District Classification	Street Light Charge	Safety Light Charge	Total Assessment
057-0104-006-0000	SAFETY LIGHTS ONLY	\$ 0.00	\$ 2.56	\$ 2.56
057-0104-007-0000	SAFETY LIGHTS ONLY	\$ 0.00	\$ 2.56	\$ 2.56
057-0104-008-0000	SAFETY LIGHTS ONLY	\$ 0.00	\$ 2.56	\$ 2.56
057-0104-009-0000	SAFETY LIGHTS ONLY	\$ 0.00	\$ 2.56	\$ 2.56
057-0104-010-0000	SAFETY LIGHTS ONLY	\$ 0.00	\$ 2.56	\$ 2.56
057-0104-011-0000	SAFETY LIGHTS ONLY	\$ 0.00	\$ 2.56	\$ 2.56
057-0104-012-0000	SAFETY LIGHTS ONLY	\$ 0.00	\$ 2.56	\$ 2.56
057-0104-013-0000	SAFETY LIGHTS ONLY	\$ 0.00	\$ 2.56	\$ 2.56
057-0104-014-0000	SAFETY LIGHTS ONLY	\$ 0.00	\$ 2.56	\$ 2.56
057-0111-001-0000	SAFETY LIGHTS ONLY	\$ 0.00	\$ 2.56	\$ 2.56
057-0111-002-0000	SAFETY LIGHTS ONLY	\$ 0.00	\$ 2.56	\$ 2.56
057-0111-003-0000	SAFETY LIGHTS ONLY	\$ 0.00	\$ 2.56	\$ 2.56
057-0111-004-0000	SAFETY LIGHTS ONLY	\$ 0.00	\$ 2.56	\$ 2.56
057-0111-005-0000	SAFETY LIGHTS ONLY	\$ 0.00	\$ 2.56	\$ 2.56
057-0111-006-0000	SAFETY LIGHTS ONLY	\$ 0.00	\$ 2.56	\$ 2.56
057-0111-007-0000	SAFETY LIGHTS ONLY	\$ 0.00	\$ 2.56	\$ 2.56
057-0111-008-0000	SAFETY LIGHTS ONLY	\$ 0.00	\$ 2.56	\$ 2.56
057-0111-009-0000	SAFETY LIGHTS ONLY	\$ 0.00	\$ 2.56	\$ 2.56
057-0111-010-0000	SAFETY LIGHTS ONLY	\$ 0.00	\$ 2.56	\$ 2.56
057-0111-011-0000	SAFETY LIGHTS ONLY	\$ 0.00	\$ 2.56	\$ 2.56
057-0111-012-0000	SAFETY LIGHTS ONLY	\$ 0.00	\$ 2.56	\$ 2.56
057-0111-013-0000	SAFETY LIGHTS ONLY	\$ 0.00	\$ 2.56	\$ 2.56
057-0111-014-0000	SAFETY LIGHTS ONLY	\$ 0.00	\$ 2.56	\$ 2.56
057-0111-015-0000	SAFETY LIGHTS ONLY	\$ 0.00	\$ 2.56	\$ 2.56
057-0111-016-0000	SAFETY LIGHTS ONLY	\$ 0.00	\$ 2.56	\$ 2.56
057-0111-017-0000	SAFETY LIGHTS ONLY	\$ 0.00	\$ 2.56	\$ 2.56
057-0111-018-0000	SAFETY LIGHTS ONLY	\$ 0.00	\$ 2.56	\$ 2.56
057-0111-019-0000	SAFETY LIGHTS ONLY	\$ 0.00	\$ 2.56	\$ 2.56
057-0111-020-0000	SAFETY LIGHTS ONLY	\$ 0.00	\$ 2.56	\$ 2.56
057-0111-021-0000	SAFETY LIGHTS ONLY	\$ 0.00	\$ 2.56	\$ 2.56
057-0111-022-0000	SAFETY LIGHTS ONLY	\$ 0.00	\$ 2.56	\$ 2.56
057-0111-023-0000	SAFETY LIGHTS ONLY	\$ 0.00	\$ 2.56	\$ 2.56
057-0111-024-0000	SAFETY LIGHTS ONLY	\$ 0.00	\$ 2.56	\$ 2.56
057-0111-025-0000	SAFETY LIGHTS ONLY	\$ 0.00	\$ 2.56	\$ 2.56
057-0111-026-0000	SAFETY LIGHTS ONLY	\$ 0.00	\$ 2.56	\$ 2.56
057-0111-027-0000	SAFETY LIGHTS ONLY	\$ 0.00	\$ 2.56	\$ 2.56
057-0111-028-0000	SAFETY LIGHTS ONLY	\$ 0.00	\$ 2.56	\$ 2.56
057-0111-029-0000	SAFETY LIGHTS ONLY	\$ 0.00	\$ 2.56	\$ 2.56
057-0111-030-0000	SAFETY LIGHTS ONLY	\$ 0.00	\$ 2.56	\$ 2.56
057-0111-031-0000	SAFETY LIGHTS ONLY	\$ 0.00	\$ 2.56	\$ 2.56
057-0111-032-0000	SAFETY LIGHTS ONLY	\$ 0.00	\$ 2.56	\$ 2.56
057-0111-033-0000	SAFETY LIGHTS ONLY	\$ 0.00	\$ 2.56	\$ 2.56
057-0111-034-0000	SAFETY LIGHTS ONLY	\$ 0.00	\$ 2.56	\$ 2.56
057-0111-035-0000	SAFETY LIGHTS ONLY	\$ 0.00	\$ 2.56	\$ 2.56

ITEM 9.3.

City of Rancho Cordova
Lighting District No. 2012-1 Exhibit A to the Resolution
Fiscal Year 2023-24 Assessment Roll

ATTACHMENT 3

APN	District Classification	Street Light Charge	Safety Light Charge	Total Assessment
057-0111-036-0000	SAFETY LIGHTS ONLY	\$ 0.00	\$ 2.56	\$ 2.56
057-0111-037-0000	SAFETY LIGHTS ONLY	\$ 0.00	\$ 2.56	\$ 2.56
057-0111-038-0000	SAFETY LIGHTS ONLY	\$ 0.00	\$ 2.56	\$ 2.56
057-0111-039-0000	SAFETY LIGHTS ONLY	\$ 0.00	\$ 2.56	\$ 2.56
057-0111-040-0000	SAFETY LIGHTS ONLY	\$ 0.00	\$ 2.56	\$ 2.56
057-0111-041-0000	SAFETY LIGHTS ONLY	\$ 0.00	\$ 2.56	\$ 2.56
057-0111-042-0000	SAFETY LIGHTS ONLY	\$ 0.00	\$ 2.56	\$ 2.56
057-0111-043-0000	SAFETY LIGHTS ONLY	\$ 0.00	\$ 2.56	\$ 2.56
057-0112-001-0000	SAFETY LIGHTS ONLY	\$ 0.00	\$ 2.56	\$ 2.56
057-0112-002-0000	SAFETY LIGHTS ONLY	\$ 0.00	\$ 2.56	\$ 2.56
057-0112-003-0000	SAFETY LIGHTS ONLY	\$ 0.00	\$ 2.56	\$ 2.56
057-0112-004-0000	SAFETY LIGHTS ONLY	\$ 0.00	\$ 2.56	\$ 2.56
057-0112-005-0000	SAFETY LIGHTS ONLY	\$ 0.00	\$ 2.56	\$ 2.56
057-0112-006-0000	SAFETY LIGHTS ONLY	\$ 0.00	\$ 2.56	\$ 2.56
057-0112-007-0000	SAFETY LIGHTS ONLY	\$ 0.00	\$ 2.56	\$ 2.56
057-0112-008-0000	SAFETY LIGHTS ONLY	\$ 0.00	\$ 2.56	\$ 2.56
057-0112-009-0000	SAFETY LIGHTS ONLY	\$ 0.00	\$ 2.56	\$ 2.56
057-0112-010-0000	SAFETY LIGHTS ONLY	\$ 0.00	\$ 2.56	\$ 2.56
057-0113-001-0000	SAFETY LIGHTS ONLY	\$ 0.00	\$ 2.56	\$ 2.56
057-0113-002-0000	SAFETY LIGHTS ONLY	\$ 0.00	\$ 2.56	\$ 2.56
057-0113-003-0000	SAFETY LIGHTS ONLY	\$ 0.00	\$ 2.56	\$ 2.56
057-0113-004-0000	SAFETY LIGHTS ONLY	\$ 0.00	\$ 2.56	\$ 2.56
057-0113-006-0000	SAFETY LIGHTS ONLY	\$ 0.00	\$ 2.56	\$ 2.56
057-0113-007-0000	SAFETY LIGHTS ONLY	\$ 0.00	\$ 2.56	\$ 2.56
057-0113-008-0000	SAFETY LIGHTS ONLY	\$ 0.00	\$ 2.56	\$ 2.56
057-0113-009-0000	SAFETY LIGHTS ONLY	\$ 0.00	\$ 2.56	\$ 2.56
057-0113-010-0000	SAFETY LIGHTS ONLY	\$ 0.00	\$ 2.56	\$ 2.56
057-0113-011-0000	SAFETY LIGHTS ONLY	\$ 0.00	\$ 2.56	\$ 2.56
057-0120-001-0000	SAFETY LIGHTS ONLY	\$ 0.00	\$ 2.56	\$ 2.56
057-0120-002-0000	SAFETY LIGHTS ONLY	\$ 0.00	\$ 2.56	\$ 2.56
057-0131-001-0000	SAFETY LIGHTS ONLY	\$ 0.00	\$ 2.56	\$ 2.56
057-0131-002-0000	SAFETY LIGHTS ONLY	\$ 0.00	\$ 2.56	\$ 2.56
057-0131-003-0000	SAFETY LIGHTS ONLY	\$ 0.00	\$ 2.56	\$ 2.56
057-0131-004-0000	SAFETY LIGHTS ONLY	\$ 0.00	\$ 2.56	\$ 2.56
057-0131-005-0000	SAFETY LIGHTS ONLY	\$ 0.00	\$ 2.56	\$ 2.56
057-0131-006-0000	SAFETY LIGHTS ONLY	\$ 0.00	\$ 2.56	\$ 2.56
057-0131-007-0000	SAFETY LIGHTS ONLY	\$ 0.00	\$ 2.56	\$ 2.56
057-0131-008-0000	SAFETY LIGHTS ONLY	\$ 0.00	\$ 2.56	\$ 2.56
057-0131-009-0000	SAFETY LIGHTS ONLY	\$ 0.00	\$ 2.56	\$ 2.56
057-0131-010-0000	SAFETY LIGHTS ONLY	\$ 0.00	\$ 2.56	\$ 2.56
057-0131-011-0000	SAFETY LIGHTS ONLY	\$ 0.00	\$ 2.56	\$ 2.56
057-0131-012-0000	SAFETY LIGHTS ONLY	\$ 0.00	\$ 2.56	\$ 2.56
057-0131-013-0000	SAFETY LIGHTS ONLY	\$ 0.00	\$ 2.56	\$ 2.56
057-0132-001-0000	SAFETY LIGHTS ONLY	\$ 0.00	\$ 2.56	\$ 2.56

ITEM 9.3.

City of Rancho Cordova
Lighting District No. 2012-1 Exhibit A to the Resolution
Fiscal Year 2023-24 Assessment Roll

ATTACHMENT 3

APN	District Classification	Street Light Charge	Safety Light Charge	Total Assessment
057-0132-003-0000	SAFETY LIGHTS ONLY	\$ 0.00	\$ 2.56	\$ 2.56
057-0132-004-0000	SAFETY LIGHTS ONLY	\$ 0.00	\$ 2.56	\$ 2.56
057-0132-005-0000	SAFETY LIGHTS ONLY	\$ 0.00	\$ 2.56	\$ 2.56
057-0132-006-0000	SAFETY LIGHTS ONLY	\$ 0.00	\$ 2.56	\$ 2.56
057-0132-007-0000	RESIDENTIAL	\$ 15.32	\$ 2.56	\$ 17.88
057-0132-008-0000	RESIDENTIAL	\$ 15.32	\$ 2.56	\$ 17.88
057-0133-001-0000	SAFETY LIGHTS ONLY	\$ 0.00	\$ 2.56	\$ 2.56
057-0133-002-0000	SAFETY LIGHTS ONLY	\$ 0.00	\$ 2.56	\$ 2.56
057-0133-003-0000	SAFETY LIGHTS ONLY	\$ 0.00	\$ 2.56	\$ 2.56
057-0133-004-0000	SAFETY LIGHTS ONLY	\$ 0.00	\$ 2.56	\$ 2.56
057-0133-011-0000	SAFETY LIGHTS ONLY	\$ 0.00	\$ 2.56	\$ 2.56
057-0133-012-0000	SAFETY LIGHTS ONLY	\$ 0.00	\$ 2.56	\$ 2.56
057-0134-001-0000	RESIDENTIAL	\$ 15.32	\$ 2.56	\$ 17.88
057-0134-002-0000	SAFETY LIGHTS ONLY	\$ 0.00	\$ 2.56	\$ 2.56
057-0134-003-0000	SAFETY LIGHTS ONLY	\$ 0.00	\$ 2.56	\$ 2.56
057-0134-004-0000	SAFETY LIGHTS ONLY	\$ 0.00	\$ 2.56	\$ 2.56
057-0134-005-0000	SAFETY LIGHTS ONLY	\$ 0.00	\$ 2.56	\$ 2.56
057-0134-006-0000	SAFETY LIGHTS ONLY	\$ 0.00	\$ 2.56	\$ 2.56
057-0134-007-0000	RESIDENTIAL	\$ 15.32	\$ 2.56	\$ 17.88
057-0135-001-0000	SAFETY LIGHTS ONLY	\$ 0.00	\$ 2.56	\$ 2.56
057-0135-002-0000	SAFETY LIGHTS ONLY	\$ 0.00	\$ 2.56	\$ 2.56
057-0135-003-0000	SAFETY LIGHTS ONLY	\$ 0.00	\$ 2.56	\$ 2.56
057-0135-004-0000	SAFETY LIGHTS ONLY	\$ 0.00	\$ 2.56	\$ 2.56
057-0135-005-0000	SAFETY LIGHTS ONLY	\$ 0.00	\$ 2.56	\$ 2.56
057-0135-006-0000	SAFETY LIGHTS ONLY	\$ 0.00	\$ 2.56	\$ 2.56
057-0135-007-0000	RESIDENTIAL	\$ 15.32	\$ 2.56	\$ 17.88
057-0137-001-0000	SAFETY LIGHTS ONLY	\$ 0.00	\$ 2.56	\$ 2.56
057-0137-002-0000	SAFETY LIGHTS ONLY	\$ 0.00	\$ 2.56	\$ 2.56
057-0141-001-0000	SAFETY LIGHTS ONLY	\$ 0.00	\$ 2.56	\$ 2.56
057-0141-002-0000	SAFETY LIGHTS ONLY	\$ 0.00	\$ 2.56	\$ 2.56
057-0141-003-0000	SAFETY LIGHTS ONLY	\$ 0.00	\$ 2.56	\$ 2.56
057-0141-004-0000	SAFETY LIGHTS ONLY	\$ 0.00	\$ 2.56	\$ 2.56
057-0141-005-0000	SAFETY LIGHTS ONLY	\$ 0.00	\$ 2.56	\$ 2.56
057-0141-006-0000	SAFETY LIGHTS ONLY	\$ 0.00	\$ 2.56	\$ 2.56
057-0141-007-0000	SAFETY LIGHTS ONLY	\$ 0.00	\$ 2.56	\$ 2.56
057-0141-008-0000	SAFETY LIGHTS ONLY	\$ 0.00	\$ 2.56	\$ 2.56
057-0141-009-0000	SAFETY LIGHTS ONLY	\$ 0.00	\$ 2.56	\$ 2.56
057-0141-010-0000	SAFETY LIGHTS ONLY	\$ 0.00	\$ 2.56	\$ 2.56
057-0141-011-0000	SAFETY LIGHTS ONLY	\$ 0.00	\$ 2.56	\$ 2.56
057-0141-012-0000	SAFETY LIGHTS ONLY	\$ 0.00	\$ 2.56	\$ 2.56
057-0141-013-0000	RESIDENTIAL	\$ 15.32	\$ 2.56	\$ 17.88
057-0141-014-0000	SAFETY LIGHTS ONLY	\$ 0.00	\$ 2.56	\$ 2.56
057-0141-015-0000	SAFETY LIGHTS ONLY	\$ 0.00	\$ 2.56	\$ 2.56
057-0141-016-0000	SAFETY LIGHTS ONLY	\$ 0.00	\$ 2.56	\$ 2.56

ITEM 9.3.

City of Rancho Cordova
Lighting District No. 2012-1 Exhibit A to the Resolution
Fiscal Year 2023-24 Assessment Roll

ATTACHMENT 3

APN	District Classification	Street Light Charge	Safety Light Charge	Total Assessment
057-0141-017-0000	SAFETY LIGHTS ONLY	\$ 0.00	\$ 2.56	\$ 2.56
057-0141-018-0000	SAFETY LIGHTS ONLY	\$ 0.00	\$ 2.56	\$ 2.56
057-0141-019-0000	SAFETY LIGHTS ONLY	\$ 0.00	\$ 2.56	\$ 2.56
057-0141-020-0000	SAFETY LIGHTS ONLY	\$ 0.00	\$ 2.56	\$ 2.56
057-0141-021-0000	SAFETY LIGHTS ONLY	\$ 0.00	\$ 2.56	\$ 2.56
057-0141-022-0000	SAFETY LIGHTS ONLY	\$ 0.00	\$ 2.56	\$ 2.56
057-0141-023-0000	SAFETY LIGHTS ONLY	\$ 0.00	\$ 2.56	\$ 2.56
057-0141-024-0000	SAFETY LIGHTS ONLY	\$ 0.00	\$ 2.56	\$ 2.56
057-0142-001-0000	SAFETY LIGHTS ONLY	\$ 0.00	\$ 2.56	\$ 2.56
057-0142-002-0000	SAFETY LIGHTS ONLY	\$ 0.00	\$ 2.56	\$ 2.56
057-0142-003-0000	SAFETY LIGHTS ONLY	\$ 0.00	\$ 2.56	\$ 2.56
057-0142-004-0000	SAFETY LIGHTS ONLY	\$ 0.00	\$ 2.56	\$ 2.56
057-0142-005-0000	SAFETY LIGHTS ONLY	\$ 0.00	\$ 2.56	\$ 2.56
057-0142-006-0000	SAFETY LIGHTS ONLY	\$ 0.00	\$ 2.56	\$ 2.56
057-0142-007-0000	SAFETY LIGHTS ONLY	\$ 0.00	\$ 2.56	\$ 2.56
057-0142-008-0000	SAFETY LIGHTS ONLY	\$ 0.00	\$ 2.56	\$ 2.56
057-0142-009-0000	SAFETY LIGHTS ONLY	\$ 0.00	\$ 2.56	\$ 2.56
057-0142-010-0000	SAFETY LIGHTS ONLY	\$ 0.00	\$ 2.56	\$ 2.56
057-0142-011-0000	SAFETY LIGHTS ONLY	\$ 0.00	\$ 2.56	\$ 2.56
057-0142-012-0000	SAFETY LIGHTS ONLY	\$ 0.00	\$ 2.56	\$ 2.56
057-0142-013-0000	SAFETY LIGHTS ONLY	\$ 0.00	\$ 2.56	\$ 2.56
057-0142-014-0000	SAFETY LIGHTS ONLY	\$ 0.00	\$ 2.56	\$ 2.56
057-0142-015-0000	SAFETY LIGHTS ONLY	\$ 0.00	\$ 2.56	\$ 2.56
057-0142-016-0000	SAFETY LIGHTS ONLY	\$ 0.00	\$ 2.56	\$ 2.56
057-0142-017-0000	SAFETY LIGHTS ONLY	\$ 0.00	\$ 2.56	\$ 2.56
057-0142-018-0000	SAFETY LIGHTS ONLY	\$ 0.00	\$ 2.56	\$ 2.56
057-0143-001-0000	SAFETY LIGHTS ONLY	\$ 0.00	\$ 2.56	\$ 2.56
057-0143-002-0000	SAFETY LIGHTS ONLY	\$ 0.00	\$ 2.56	\$ 2.56
057-0143-003-0000	SAFETY LIGHTS ONLY	\$ 0.00	\$ 2.56	\$ 2.56
057-0143-004-0000	SAFETY LIGHTS ONLY	\$ 0.00	\$ 2.56	\$ 2.56
057-0143-005-0000	SAFETY LIGHTS ONLY	\$ 0.00	\$ 2.56	\$ 2.56
057-0143-006-0000	SAFETY LIGHTS ONLY	\$ 0.00	\$ 2.56	\$ 2.56
057-0143-007-0000	SAFETY LIGHTS ONLY	\$ 0.00	\$ 2.56	\$ 2.56
057-0143-008-0000	SAFETY LIGHTS ONLY	\$ 0.00	\$ 2.56	\$ 2.56
057-0143-009-0000	SAFETY LIGHTS ONLY	\$ 0.00	\$ 2.56	\$ 2.56
057-0143-010-0000	SAFETY LIGHTS ONLY	\$ 0.00	\$ 2.56	\$ 2.56
057-0143-011-0000	SAFETY LIGHTS ONLY	\$ 0.00	\$ 2.56	\$ 2.56
057-0143-012-0000	SAFETY LIGHTS ONLY	\$ 0.00	\$ 2.56	\$ 2.56
057-0143-013-0000	SAFETY LIGHTS ONLY	\$ 0.00	\$ 2.56	\$ 2.56
057-0143-014-0000	SAFETY LIGHTS ONLY	\$ 0.00	\$ 2.56	\$ 2.56
057-0144-001-0000	SAFETY LIGHTS ONLY	\$ 0.00	\$ 2.56	\$ 2.56
057-0144-002-0000	SAFETY LIGHTS ONLY	\$ 0.00	\$ 2.56	\$ 2.56
057-0144-003-0000	SAFETY LIGHTS ONLY	\$ 0.00	\$ 2.56	\$ 2.56
057-0144-004-0000	SAFETY LIGHTS ONLY	\$ 0.00	\$ 2.56	\$ 2.56

ITEM 9.3.

City of Rancho Cordova
Lighting District No. 2012-1 Exhibit A to the Resolution
Fiscal Year 2023-24 Assessment Roll

ATTACHMENT 3

APN	District Classification	Street Light Charge	Safety Light Charge	Total Assessment
057-0144-005-0000	SAFETY LIGHTS ONLY	\$ 0.00	\$ 2.56	\$ 2.56
057-0145-001-0000	SAFETY LIGHTS ONLY	\$ 0.00	\$ 2.56	\$ 2.56
057-0145-002-0000	RESIDENTIAL	\$ 15.32	\$ 2.56	\$ 17.88
057-0145-003-0000	RESIDENTIAL	\$ 15.32	\$ 2.56	\$ 17.88
057-0145-004-0000	SAFETY LIGHTS ONLY	\$ 0.00	\$ 2.56	\$ 2.56
057-0145-005-0000	SAFETY LIGHTS ONLY	\$ 0.00	\$ 2.56	\$ 2.56
057-0145-006-0000	SAFETY LIGHTS ONLY	\$ 0.00	\$ 2.56	\$ 2.56
057-0145-007-0000	SAFETY LIGHTS ONLY	\$ 0.00	\$ 2.56	\$ 2.56
057-0145-008-0000	SAFETY LIGHTS ONLY	\$ 0.00	\$ 2.56	\$ 2.56
057-0145-009-0000	SAFETY LIGHTS ONLY	\$ 0.00	\$ 2.56	\$ 2.56
057-0145-010-0000	SAFETY LIGHTS ONLY	\$ 0.00	\$ 2.56	\$ 2.56
057-0145-011-0000	SAFETY LIGHTS ONLY	\$ 0.00	\$ 2.56	\$ 2.56
057-0145-012-0000	SAFETY LIGHTS ONLY	\$ 0.00	\$ 2.56	\$ 2.56
057-0145-013-0000	SAFETY LIGHTS ONLY	\$ 0.00	\$ 2.56	\$ 2.56
057-0145-014-0000	SAFETY LIGHTS ONLY	\$ 0.00	\$ 2.56	\$ 2.56
057-0145-015-0000	SAFETY LIGHTS ONLY	\$ 0.00	\$ 2.56	\$ 2.56
057-0145-016-0000	SAFETY LIGHTS ONLY	\$ 0.00	\$ 2.56	\$ 2.56
057-0145-017-0000	SAFETY LIGHTS ONLY	\$ 0.00	\$ 2.56	\$ 2.56
057-0145-018-0000	SAFETY LIGHTS ONLY	\$ 0.00	\$ 2.56	\$ 2.56
057-0151-001-0000	SAFETY LIGHTS ONLY	\$ 0.00	\$ 2.56	\$ 2.56
057-0151-002-0000	SAFETY LIGHTS ONLY	\$ 0.00	\$ 2.56	\$ 2.56
057-0151-003-0000	SAFETY LIGHTS ONLY	\$ 0.00	\$ 2.56	\$ 2.56
057-0151-004-0000	SAFETY LIGHTS ONLY	\$ 0.00	\$ 2.56	\$ 2.56
057-0151-005-0000	SAFETY LIGHTS ONLY	\$ 0.00	\$ 2.56	\$ 2.56
057-0151-006-0000	SAFETY LIGHTS ONLY	\$ 0.00	\$ 2.56	\$ 2.56
057-0151-007-0000	SAFETY LIGHTS ONLY	\$ 0.00	\$ 2.56	\$ 2.56
057-0151-008-0000	SAFETY LIGHTS ONLY	\$ 0.00	\$ 2.56	\$ 2.56
057-0151-009-0000	SAFETY LIGHTS ONLY	\$ 0.00	\$ 2.56	\$ 2.56
057-0151-010-0000	SAFETY LIGHTS ONLY	\$ 0.00	\$ 2.56	\$ 2.56
057-0151-011-0000	SAFETY LIGHTS ONLY	\$ 0.00	\$ 2.56	\$ 2.56
057-0151-012-0000	SAFETY LIGHTS ONLY	\$ 0.00	\$ 2.56	\$ 2.56
057-0151-013-0000	SAFETY LIGHTS ONLY	\$ 0.00	\$ 2.56	\$ 2.56
057-0151-014-0000	SAFETY LIGHTS ONLY	\$ 0.00	\$ 2.56	\$ 2.56
057-0151-015-0000	SAFETY LIGHTS ONLY	\$ 0.00	\$ 2.56	\$ 2.56
057-0151-016-0000	SAFETY LIGHTS ONLY	\$ 0.00	\$ 2.56	\$ 2.56
057-0151-017-0000	SAFETY LIGHTS ONLY	\$ 0.00	\$ 2.56	\$ 2.56
057-0151-018-0000	SAFETY LIGHTS ONLY	\$ 0.00	\$ 2.56	\$ 2.56
057-0151-019-0000	SAFETY LIGHTS ONLY	\$ 0.00	\$ 2.56	\$ 2.56
057-0151-020-0000	SAFETY LIGHTS ONLY	\$ 0.00	\$ 2.56	\$ 2.56
057-0151-021-0000	SAFETY LIGHTS ONLY	\$ 0.00	\$ 2.56	\$ 2.56
057-0151-022-0000	SAFETY LIGHTS ONLY	\$ 0.00	\$ 2.56	\$ 2.56
057-0151-023-0000	SAFETY LIGHTS ONLY	\$ 0.00	\$ 2.56	\$ 2.56
057-0151-024-0000	SAFETY LIGHTS ONLY	\$ 0.00	\$ 2.56	\$ 2.56
057-0151-025-0000	SAFETY LIGHTS ONLY	\$ 0.00	\$ 2.56	\$ 2.56

ITEM 9.3.

City of Rancho Cordova
Lighting District No. 2012-1 Exhibit A to the Resolution
Fiscal Year 2023-24 Assessment Roll

ATTACHMENT 3

APN	District Classification	Street Light Charge	Safety Light Charge	Total Assessment
057-0151-026-0000	SAFETY LIGHTS ONLY	\$ 0.00	\$ 2.56	\$ 2.56
057-0151-027-0000	SAFETY LIGHTS ONLY	\$ 0.00	\$ 2.56	\$ 2.56
057-0151-028-0000	SAFETY LIGHTS ONLY	\$ 0.00	\$ 2.56	\$ 2.56
057-0151-029-0000	SAFETY LIGHTS ONLY	\$ 0.00	\$ 2.56	\$ 2.56
057-0151-030-0000	SAFETY LIGHTS ONLY	\$ 0.00	\$ 2.56	\$ 2.56
057-0152-001-0000	SAFETY LIGHTS ONLY	\$ 0.00	\$ 2.56	\$ 2.56
057-0152-002-0000	SAFETY LIGHTS ONLY	\$ 0.00	\$ 2.56	\$ 2.56
057-0152-003-0000	SAFETY LIGHTS ONLY	\$ 0.00	\$ 2.56	\$ 2.56
057-0152-004-0000	SAFETY LIGHTS ONLY	\$ 0.00	\$ 2.56	\$ 2.56
057-0152-005-0000	SAFETY LIGHTS ONLY	\$ 0.00	\$ 2.56	\$ 2.56
057-0152-006-0000	SAFETY LIGHTS ONLY	\$ 0.00	\$ 2.56	\$ 2.56
057-0152-007-0000	SAFETY LIGHTS ONLY	\$ 0.00	\$ 2.56	\$ 2.56
057-0152-008-0000	SAFETY LIGHTS ONLY	\$ 0.00	\$ 2.56	\$ 2.56
057-0152-009-0000	SAFETY LIGHTS ONLY	\$ 0.00	\$ 2.56	\$ 2.56
057-0152-010-0000	SAFETY LIGHTS ONLY	\$ 0.00	\$ 2.56	\$ 2.56
057-0152-011-0000	SAFETY LIGHTS ONLY	\$ 0.00	\$ 2.56	\$ 2.56
057-0152-016-0000	SAFETY LIGHTS ONLY	\$ 0.00	\$ 2.56	\$ 2.56
057-0152-017-0000	SAFETY LIGHTS ONLY	\$ 0.00	\$ 2.56	\$ 2.56
057-0161-001-0000	SAFETY LIGHTS ONLY	\$ 0.00	\$ 2.56	\$ 2.56
057-0161-002-0000	SAFETY LIGHTS ONLY	\$ 0.00	\$ 2.56	\$ 2.56
057-0161-003-0000	SAFETY LIGHTS ONLY	\$ 0.00	\$ 2.56	\$ 2.56
057-0161-004-0000	SAFETY LIGHTS ONLY	\$ 0.00	\$ 2.56	\$ 2.56
057-0161-005-0000	SAFETY LIGHTS ONLY	\$ 0.00	\$ 2.56	\$ 2.56
057-0161-006-0000	SAFETY LIGHTS ONLY	\$ 0.00	\$ 2.56	\$ 2.56
057-0161-007-0000	SAFETY LIGHTS ONLY	\$ 0.00	\$ 2.56	\$ 2.56
057-0161-008-0000	SAFETY LIGHTS ONLY	\$ 0.00	\$ 2.56	\$ 2.56
057-0161-009-0000	SAFETY LIGHTS ONLY	\$ 0.00	\$ 2.56	\$ 2.56
057-0161-010-0000	SAFETY LIGHTS ONLY	\$ 0.00	\$ 2.56	\$ 2.56
057-0161-011-0000	SAFETY LIGHTS ONLY	\$ 0.00	\$ 2.56	\$ 2.56
057-0161-012-0000	SAFETY LIGHTS ONLY	\$ 0.00	\$ 2.56	\$ 2.56
057-0161-013-0000	SAFETY LIGHTS ONLY	\$ 0.00	\$ 2.56	\$ 2.56
057-0161-014-0000	SAFETY LIGHTS ONLY	\$ 0.00	\$ 2.56	\$ 2.56
057-0161-015-0000	SAFETY LIGHTS ONLY	\$ 0.00	\$ 2.56	\$ 2.56
057-0161-016-0000	SAFETY LIGHTS ONLY	\$ 0.00	\$ 2.56	\$ 2.56
057-0161-017-0000	SAFETY LIGHTS ONLY	\$ 0.00	\$ 2.56	\$ 2.56
057-0161-018-0000	SAFETY LIGHTS ONLY	\$ 0.00	\$ 2.56	\$ 2.56
057-0161-019-0000	SAFETY LIGHTS ONLY	\$ 0.00	\$ 2.56	\$ 2.56
057-0161-020-0000	SAFETY LIGHTS ONLY	\$ 0.00	\$ 2.56	\$ 2.56
057-0161-021-0000	SAFETY LIGHTS ONLY	\$ 0.00	\$ 2.56	\$ 2.56
057-0161-022-0000	SAFETY LIGHTS ONLY	\$ 0.00	\$ 2.56	\$ 2.56
057-0162-001-0000	SAFETY LIGHTS ONLY	\$ 0.00	\$ 2.56	\$ 2.56
057-0162-002-0000	SAFETY LIGHTS ONLY	\$ 0.00	\$ 2.56	\$ 2.56
057-0162-003-0000	SAFETY LIGHTS ONLY	\$ 0.00	\$ 2.56	\$ 2.56
057-0162-004-0000	SAFETY LIGHTS ONLY	\$ 0.00	\$ 2.56	\$ 2.56

ITEM 9.3.

City of Rancho Cordova
Lighting District No. 2012-1 Exhibit A to the Resolution
Fiscal Year 2023-24 Assessment Roll

ATTACHMENT 3

APN	District Classification	Street Light Charge	Safety Light Charge	Total Assessment
057-0162-005-0000	SAFETY LIGHTS ONLY	\$ 0.00	\$ 2.56	\$ 2.56
057-0162-006-0000	SAFETY LIGHTS ONLY	\$ 0.00	\$ 2.56	\$ 2.56
057-0162-007-0000	SAFETY LIGHTS ONLY	\$ 0.00	\$ 2.56	\$ 2.56
057-0162-008-0000	SAFETY LIGHTS ONLY	\$ 0.00	\$ 2.56	\$ 2.56
057-0162-009-0000	SAFETY LIGHTS ONLY	\$ 0.00	\$ 2.56	\$ 2.56
057-0162-010-0000	SAFETY LIGHTS ONLY	\$ 0.00	\$ 2.56	\$ 2.56
057-0162-011-0000	SAFETY LIGHTS ONLY	\$ 0.00	\$ 2.56	\$ 2.56
057-0162-012-0000	SAFETY LIGHTS ONLY	\$ 0.00	\$ 2.56	\$ 2.56
057-0162-013-0000	SAFETY LIGHTS ONLY	\$ 0.00	\$ 2.56	\$ 2.56
057-0162-014-0000	SAFETY LIGHTS ONLY	\$ 0.00	\$ 2.56	\$ 2.56
057-0162-015-0000	SAFETY LIGHTS ONLY	\$ 0.00	\$ 2.56	\$ 2.56
057-0162-016-0000	SAFETY LIGHTS ONLY	\$ 0.00	\$ 2.56	\$ 2.56
057-0162-017-0000	SAFETY LIGHTS ONLY	\$ 0.00	\$ 2.56	\$ 2.56
057-0162-018-0000	SAFETY LIGHTS ONLY	\$ 0.00	\$ 2.56	\$ 2.56
057-0162-019-0000	SAFETY LIGHTS ONLY	\$ 0.00	\$ 2.56	\$ 2.56
057-0162-020-0000	SAFETY LIGHTS ONLY	\$ 0.00	\$ 2.56	\$ 2.56
057-0162-021-0000	SAFETY LIGHTS ONLY	\$ 0.00	\$ 2.56	\$ 2.56
057-0162-022-0000	SAFETY LIGHTS ONLY	\$ 0.00	\$ 2.56	\$ 2.56
057-0162-023-0000	SAFETY LIGHTS ONLY	\$ 0.00	\$ 2.56	\$ 2.56
057-0163-001-0000	SAFETY LIGHTS ONLY	\$ 0.00	\$ 2.56	\$ 2.56
057-0163-002-0000	SAFETY LIGHTS ONLY	\$ 0.00	\$ 2.56	\$ 2.56
057-0163-003-0000	SAFETY LIGHTS ONLY	\$ 0.00	\$ 2.56	\$ 2.56
057-0163-004-0000	SAFETY LIGHTS ONLY	\$ 0.00	\$ 2.56	\$ 2.56
057-0163-005-0000	SAFETY LIGHTS ONLY	\$ 0.00	\$ 2.56	\$ 2.56
057-0163-006-0000	SAFETY LIGHTS ONLY	\$ 0.00	\$ 2.56	\$ 2.56
057-0163-007-0000	SAFETY LIGHTS ONLY	\$ 0.00	\$ 2.56	\$ 2.56
057-0163-008-0000	SAFETY LIGHTS ONLY	\$ 0.00	\$ 2.56	\$ 2.56
057-0163-009-0000	SAFETY LIGHTS ONLY	\$ 0.00	\$ 2.56	\$ 2.56
057-0163-010-0000	SAFETY LIGHTS ONLY	\$ 0.00	\$ 2.56	\$ 2.56
057-0163-011-0000	SAFETY LIGHTS ONLY	\$ 0.00	\$ 2.56	\$ 2.56
057-0163-012-0000	SAFETY LIGHTS ONLY	\$ 0.00	\$ 2.56	\$ 2.56
057-0163-013-0000	SAFETY LIGHTS ONLY	\$ 0.00	\$ 2.56	\$ 2.56
057-0163-014-0000	SAFETY LIGHTS ONLY	\$ 0.00	\$ 2.56	\$ 2.56
057-0163-015-0000	SAFETY LIGHTS ONLY	\$ 0.00	\$ 2.56	\$ 2.56
057-0163-016-0000	SAFETY LIGHTS ONLY	\$ 0.00	\$ 2.56	\$ 2.56
057-0163-017-0000	SAFETY LIGHTS ONLY	\$ 0.00	\$ 2.56	\$ 2.56
057-0163-018-0000	SAFETY LIGHTS ONLY	\$ 0.00	\$ 2.56	\$ 2.56
057-0163-019-0000	SAFETY LIGHTS ONLY	\$ 0.00	\$ 2.56	\$ 2.56
057-0164-001-0000	SAFETY LIGHTS ONLY	\$ 0.00	\$ 2.56	\$ 2.56
057-0164-002-0000	SAFETY LIGHTS ONLY	\$ 0.00	\$ 2.56	\$ 2.56
057-0164-003-0000	SAFETY LIGHTS ONLY	\$ 0.00	\$ 2.56	\$ 2.56
057-0164-004-0000	SAFETY LIGHTS ONLY	\$ 0.00	\$ 2.56	\$ 2.56
057-0164-005-0000	SAFETY LIGHTS ONLY	\$ 0.00	\$ 2.56	\$ 2.56
057-0164-006-0000	SAFETY LIGHTS ONLY	\$ 0.00	\$ 2.56	\$ 2.56

ITEM 9.3.

City of Rancho Cordova
Lighting District No. 2012-1 Exhibit A to the Resolution
Fiscal Year 2023-24 Assessment Roll

ATTACHMENT 3

APN	District Classification	Street Light Charge	Safety Light Charge	Total Assessment
057-0164-007-0000	SAFETY LIGHTS ONLY	\$ 0.00	\$ 2.56	\$ 2.56
057-0164-008-0000	SAFETY LIGHTS ONLY	\$ 0.00	\$ 2.56	\$ 2.56
057-0164-009-0000	SAFETY LIGHTS ONLY	\$ 0.00	\$ 2.56	\$ 2.56
057-0164-010-0000	SAFETY LIGHTS ONLY	\$ 0.00	\$ 2.56	\$ 2.56
057-0164-011-0000	SAFETY LIGHTS ONLY	\$ 0.00	\$ 2.56	\$ 2.56
057-0164-012-0000	SAFETY LIGHTS ONLY	\$ 0.00	\$ 2.56	\$ 2.56
057-0164-013-0000	SAFETY LIGHTS ONLY	\$ 0.00	\$ 2.56	\$ 2.56
057-0164-014-0000	SAFETY LIGHTS ONLY	\$ 0.00	\$ 2.56	\$ 2.56
057-0171-001-0000	SAFETY LIGHTS ONLY	\$ 0.00	\$ 2.56	\$ 2.56
057-0171-002-0000	SAFETY LIGHTS ONLY	\$ 0.00	\$ 2.56	\$ 2.56
057-0171-003-0000	SAFETY LIGHTS ONLY	\$ 0.00	\$ 2.56	\$ 2.56
057-0171-004-0000	SAFETY LIGHTS ONLY	\$ 0.00	\$ 2.56	\$ 2.56
057-0171-005-0000	SAFETY LIGHTS ONLY	\$ 0.00	\$ 2.56	\$ 2.56
057-0171-006-0000	SAFETY LIGHTS ONLY	\$ 0.00	\$ 2.56	\$ 2.56
057-0171-007-0000	SAFETY LIGHTS ONLY	\$ 0.00	\$ 2.56	\$ 2.56
057-0171-008-0000	SAFETY LIGHTS ONLY	\$ 0.00	\$ 2.56	\$ 2.56
057-0171-009-0000	SAFETY LIGHTS ONLY	\$ 0.00	\$ 2.56	\$ 2.56
057-0171-010-0000	SAFETY LIGHTS ONLY	\$ 0.00	\$ 2.56	\$ 2.56
057-0171-011-0000	SAFETY LIGHTS ONLY	\$ 0.00	\$ 2.56	\$ 2.56
057-0172-001-0000	SAFETY LIGHTS ONLY	\$ 0.00	\$ 2.56	\$ 2.56
057-0172-002-0000	SAFETY LIGHTS ONLY	\$ 0.00	\$ 2.56	\$ 2.56
057-0172-003-0000	SAFETY LIGHTS ONLY	\$ 0.00	\$ 2.56	\$ 2.56
057-0172-004-0000	SAFETY LIGHTS ONLY	\$ 0.00	\$ 2.56	\$ 2.56
057-0172-005-0000	SAFETY LIGHTS ONLY	\$ 0.00	\$ 2.56	\$ 2.56
057-0172-006-0000	SAFETY LIGHTS ONLY	\$ 0.00	\$ 2.56	\$ 2.56
057-0172-007-0000	SAFETY LIGHTS ONLY	\$ 0.00	\$ 2.56	\$ 2.56
057-0172-008-0000	SAFETY LIGHTS ONLY	\$ 0.00	\$ 2.56	\$ 2.56
057-0172-009-0000	SAFETY LIGHTS ONLY	\$ 0.00	\$ 2.56	\$ 2.56
057-0172-010-0000	SAFETY LIGHTS ONLY	\$ 0.00	\$ 2.56	\$ 2.56
057-0172-011-0000	SAFETY LIGHTS ONLY	\$ 0.00	\$ 2.56	\$ 2.56
057-0172-012-0000	SAFETY LIGHTS ONLY	\$ 0.00	\$ 2.56	\$ 2.56
057-0172-013-0000	SAFETY LIGHTS ONLY	\$ 0.00	\$ 2.56	\$ 2.56
057-0172-014-0000	SAFETY LIGHTS ONLY	\$ 0.00	\$ 2.56	\$ 2.56
057-0172-015-0000	SAFETY LIGHTS ONLY	\$ 0.00	\$ 2.56	\$ 2.56
057-0172-016-0000	SAFETY LIGHTS ONLY	\$ 0.00	\$ 2.56	\$ 2.56
057-0172-017-0000	SAFETY LIGHTS ONLY	\$ 0.00	\$ 2.56	\$ 2.56
057-0172-018-0000	SAFETY LIGHTS ONLY	\$ 0.00	\$ 2.56	\$ 2.56
057-0172-019-0000	SAFETY LIGHTS ONLY	\$ 0.00	\$ 2.56	\$ 2.56
057-0172-020-0000	SAFETY LIGHTS ONLY	\$ 0.00	\$ 2.56	\$ 2.56
057-0172-021-0000	SAFETY LIGHTS ONLY	\$ 0.00	\$ 2.56	\$ 2.56
057-0172-022-0000	SAFETY LIGHTS ONLY	\$ 0.00	\$ 2.56	\$ 2.56
057-0172-023-0000	SAFETY LIGHTS ONLY	\$ 0.00	\$ 2.56	\$ 2.56
057-0172-024-0000	SAFETY LIGHTS ONLY	\$ 0.00	\$ 2.56	\$ 2.56
057-0172-025-0000	SAFETY LIGHTS ONLY	\$ 0.00	\$ 2.56	\$ 2.56

ITEM 9.3.

City of Rancho Cordova
Lighting District No. 2012-1 Exhibit A to the Resolution
Fiscal Year 2023-24 Assessment Roll

ATTACHMENT 3

APN	District Classification	Street Light Charge	Safety Light Charge	Total Assessment
057-0172-026-0000	SAFETY LIGHTS ONLY	\$ 0.00	\$ 2.56	\$ 2.56
057-0172-027-0000	SAFETY LIGHTS ONLY	\$ 0.00	\$ 2.56	\$ 2.56
057-0172-028-0000	SAFETY LIGHTS ONLY	\$ 0.00	\$ 2.56	\$ 2.56
057-0172-029-0000	SAFETY LIGHTS ONLY	\$ 0.00	\$ 2.56	\$ 2.56
057-0172-030-0000	SAFETY LIGHTS ONLY	\$ 0.00	\$ 2.56	\$ 2.56
057-0172-031-0000	SAFETY LIGHTS ONLY	\$ 0.00	\$ 2.56	\$ 2.56
057-0172-032-0000	SAFETY LIGHTS ONLY	\$ 0.00	\$ 2.56	\$ 2.56
057-0172-033-0000	SAFETY LIGHTS ONLY	\$ 0.00	\$ 2.56	\$ 2.56
057-0172-034-0000	SAFETY LIGHTS ONLY	\$ 0.00	\$ 2.56	\$ 2.56
057-0173-001-0000	SAFETY LIGHTS ONLY	\$ 0.00	\$ 2.56	\$ 2.56
057-0173-002-0000	SAFETY LIGHTS ONLY	\$ 0.00	\$ 2.56	\$ 2.56
057-0173-003-0000	SAFETY LIGHTS ONLY	\$ 0.00	\$ 2.56	\$ 2.56
057-0173-004-0000	SAFETY LIGHTS ONLY	\$ 0.00	\$ 2.56	\$ 2.56
057-0173-005-0000	SAFETY LIGHTS ONLY	\$ 0.00	\$ 2.56	\$ 2.56
057-0173-006-0000	SAFETY LIGHTS ONLY	\$ 0.00	\$ 2.56	\$ 2.56
057-0173-007-0000	SAFETY LIGHTS ONLY	\$ 0.00	\$ 2.56	\$ 2.56
057-0173-008-0000	SAFETY LIGHTS ONLY	\$ 0.00	\$ 2.56	\$ 2.56
057-0173-009-0000	SAFETY LIGHTS ONLY	\$ 0.00	\$ 2.56	\$ 2.56
057-0173-010-0000	SAFETY LIGHTS ONLY	\$ 0.00	\$ 2.56	\$ 2.56
057-0173-011-0000	SAFETY LIGHTS ONLY	\$ 0.00	\$ 2.56	\$ 2.56
057-0173-012-0000	SAFETY LIGHTS ONLY	\$ 0.00	\$ 2.56	\$ 2.56
057-0173-013-0000	SAFETY LIGHTS ONLY	\$ 0.00	\$ 2.56	\$ 2.56
057-0173-014-0000	SAFETY LIGHTS ONLY	\$ 0.00	\$ 2.56	\$ 2.56
057-0173-015-0000	SAFETY LIGHTS ONLY	\$ 0.00	\$ 2.56	\$ 2.56
057-0173-016-0000	SAFETY LIGHTS ONLY	\$ 0.00	\$ 2.56	\$ 2.56
057-0173-017-0000	SAFETY LIGHTS ONLY	\$ 0.00	\$ 2.56	\$ 2.56
057-0173-018-0000	SAFETY LIGHTS ONLY	\$ 0.00	\$ 2.56	\$ 2.56
057-0173-019-0000	SAFETY LIGHTS ONLY	\$ 0.00	\$ 2.56	\$ 2.56
057-0173-020-0000	SAFETY LIGHTS ONLY	\$ 0.00	\$ 2.56	\$ 2.56
057-0173-021-0000	SAFETY LIGHTS ONLY	\$ 0.00	\$ 2.56	\$ 2.56
057-0173-022-0000	SAFETY LIGHTS ONLY	\$ 0.00	\$ 2.56	\$ 2.56
057-0173-025-0000	SAFETY LIGHTS ONLY	\$ 0.00	\$ 2.56	\$ 2.56
057-0173-026-0000	SAFETY LIGHTS ONLY	\$ 0.00	\$ 2.56	\$ 2.56
057-0173-027-0000	SAFETY LIGHTS ONLY	\$ 0.00	\$ 2.56	\$ 2.56
057-0173-028-0000	SAFETY LIGHTS ONLY	\$ 0.00	\$ 2.56	\$ 2.56
057-0173-030-0000	SAFETY LIGHTS ONLY	\$ 0.00	\$ 2.56	\$ 2.56
057-0173-031-0000	SAFETY LIGHTS ONLY	\$ 0.00	\$ 2.56	\$ 2.56
057-0174-001-0000	SAFETY LIGHTS ONLY	\$ 0.00	\$ 2.56	\$ 2.56
057-0174-002-0000	SAFETY LIGHTS ONLY	\$ 0.00	\$ 2.56	\$ 2.56
057-0174-003-0000	SAFETY LIGHTS ONLY	\$ 0.00	\$ 2.56	\$ 2.56
057-0174-004-0000	SAFETY LIGHTS ONLY	\$ 0.00	\$ 2.56	\$ 2.56
057-0174-005-0000	SAFETY LIGHTS ONLY	\$ 0.00	\$ 2.56	\$ 2.56
057-0174-006-0000	SAFETY LIGHTS ONLY	\$ 0.00	\$ 2.56	\$ 2.56
057-0174-007-0000	SAFETY LIGHTS ONLY	\$ 0.00	\$ 2.56	\$ 2.56

ITEM 9.3.

City of Rancho Cordova
Lighting District No. 2012-1 Exhibit A to the Resolution
Fiscal Year 2023-24 Assessment Roll

ATTACHMENT 3

APN	District Classification	Street Light Charge	Safety Light Charge	Total Assessment
057-0174-008-0000	SAFETY LIGHTS ONLY	\$ 0.00	\$ 2.56	\$ 2.56
057-0174-009-0000	SAFETY LIGHTS ONLY	\$ 0.00	\$ 2.56	\$ 2.56
057-0181-001-0000	SAFETY LIGHTS ONLY	\$ 0.00	\$ 2.56	\$ 2.56
057-0182-001-0000	SAFETY LIGHTS ONLY	\$ 0.00	\$ 2.56	\$ 2.56
057-0182-002-0000	SAFETY LIGHTS ONLY	\$ 0.00	\$ 2.56	\$ 2.56
057-0182-003-0000	SAFETY LIGHTS ONLY	\$ 0.00	\$ 2.56	\$ 2.56
057-0182-004-0000	SAFETY LIGHTS ONLY	\$ 0.00	\$ 2.56	\$ 2.56
057-0182-005-0000	SAFETY LIGHTS ONLY	\$ 0.00	\$ 2.56	\$ 2.56
057-0183-001-0000	SAFETY LIGHTS ONLY	\$ 0.00	\$ 2.56	\$ 2.56
057-0183-002-0000	SAFETY LIGHTS ONLY	\$ 0.00	\$ 2.56	\$ 2.56
057-0183-003-0000	SAFETY LIGHTS ONLY	\$ 0.00	\$ 2.56	\$ 2.56
057-0183-004-0000	SAFETY LIGHTS ONLY	\$ 0.00	\$ 2.56	\$ 2.56
057-0183-005-0000	SAFETY LIGHTS ONLY	\$ 0.00	\$ 2.56	\$ 2.56
057-0183-006-0000	SAFETY LIGHTS ONLY	\$ 0.00	\$ 2.56	\$ 2.56
057-0183-007-0000	SAFETY LIGHTS ONLY	\$ 0.00	\$ 2.56	\$ 2.56
057-0183-008-0000	SAFETY LIGHTS ONLY	\$ 0.00	\$ 2.56	\$ 2.56
057-0183-009-0000	SAFETY LIGHTS ONLY	\$ 0.00	\$ 2.56	\$ 2.56
057-0183-010-0000	SAFETY LIGHTS ONLY	\$ 0.00	\$ 2.56	\$ 2.56
057-0183-011-0000	SAFETY LIGHTS ONLY	\$ 0.00	\$ 2.56	\$ 2.56
057-0183-012-0000	SAFETY LIGHTS ONLY	\$ 0.00	\$ 2.56	\$ 2.56
057-0183-013-0000	SAFETY LIGHTS ONLY	\$ 0.00	\$ 2.56	\$ 2.56
057-0183-014-0000	SAFETY LIGHTS ONLY	\$ 0.00	\$ 2.56	\$ 2.56
057-0183-015-0000	SAFETY LIGHTS ONLY	\$ 0.00	\$ 2.56	\$ 2.56
057-0183-016-0000	SAFETY LIGHTS ONLY	\$ 0.00	\$ 2.56	\$ 2.56
057-0183-017-0000	SAFETY LIGHTS ONLY	\$ 0.00	\$ 2.56	\$ 2.56
057-0183-018-0000	SAFETY LIGHTS ONLY	\$ 0.00	\$ 2.56	\$ 2.56
057-0183-019-0000	SAFETY LIGHTS ONLY	\$ 0.00	\$ 2.56	\$ 2.56
057-0184-001-0000	SAFETY LIGHTS ONLY	\$ 0.00	\$ 2.56	\$ 2.56
057-0184-002-0000	SAFETY LIGHTS ONLY	\$ 0.00	\$ 2.56	\$ 2.56
057-0184-003-0000	SAFETY LIGHTS ONLY	\$ 0.00	\$ 2.56	\$ 2.56
057-0184-004-0000	SAFETY LIGHTS ONLY	\$ 0.00	\$ 2.56	\$ 2.56
057-0184-005-0000	SAFETY LIGHTS ONLY	\$ 0.00	\$ 2.56	\$ 2.56
057-0184-006-0000	SAFETY LIGHTS ONLY	\$ 0.00	\$ 2.56	\$ 2.56
057-0184-007-0000	SAFETY LIGHTS ONLY	\$ 0.00	\$ 2.56	\$ 2.56
057-0184-008-0000	SAFETY LIGHTS ONLY	\$ 0.00	\$ 2.56	\$ 2.56
057-0184-009-0000	SAFETY LIGHTS ONLY	\$ 0.00	\$ 2.56	\$ 2.56
057-0184-010-0000	SAFETY LIGHTS ONLY	\$ 0.00	\$ 2.56	\$ 2.56
057-0184-011-0000	SAFETY LIGHTS ONLY	\$ 0.00	\$ 2.56	\$ 2.56
057-0184-012-0000	SAFETY LIGHTS ONLY	\$ 0.00	\$ 2.56	\$ 2.56
057-0184-013-0000	SAFETY LIGHTS ONLY	\$ 0.00	\$ 2.56	\$ 2.56
057-0184-014-0000	SAFETY LIGHTS ONLY	\$ 0.00	\$ 2.56	\$ 2.56
057-0184-015-0000	SAFETY LIGHTS ONLY	\$ 0.00	\$ 2.56	\$ 2.56
057-0184-016-0000	SAFETY LIGHTS ONLY	\$ 0.00	\$ 2.56	\$ 2.56
057-0184-017-0000	SAFETY LIGHTS ONLY	\$ 0.00	\$ 2.56	\$ 2.56

ITEM 9.3.

City of Rancho Cordova
Lighting District No. 2012-1 Exhibit A to the Resolution
Fiscal Year 2023-24 Assessment Roll

ATTACHMENT 3

APN	District Classification	Street Light Charge	Safety Light Charge	Total Assessment
057-0184-018-0000	SAFETY LIGHTS ONLY	\$ 0.00	\$ 2.56	\$ 2.56
057-0184-019-0000	SAFETY LIGHTS ONLY	\$ 0.00	\$ 2.56	\$ 2.56
057-0185-001-0000	SAFETY LIGHTS ONLY	\$ 0.00	\$ 2.56	\$ 2.56
057-0185-002-0000	SAFETY LIGHTS ONLY	\$ 0.00	\$ 2.56	\$ 2.56
057-0185-003-0000	SAFETY LIGHTS ONLY	\$ 0.00	\$ 2.56	\$ 2.56
057-0185-004-0000	SAFETY LIGHTS ONLY	\$ 0.00	\$ 2.56	\$ 2.56
057-0185-006-0000	SAFETY LIGHTS ONLY	\$ 0.00	\$ 2.56	\$ 2.56
057-0185-007-0000	SAFETY LIGHTS ONLY	\$ 0.00	\$ 2.56	\$ 2.56
057-0185-008-0000	SAFETY LIGHTS ONLY	\$ 0.00	\$ 2.56	\$ 2.56
057-0185-009-0000	SAFETY LIGHTS ONLY	\$ 0.00	\$ 2.56	\$ 2.56
057-0185-012-0000	SAFETY LIGHTS ONLY	\$ 0.00	\$ 2.56	\$ 2.56
057-0185-013-0000	SAFETY LIGHTS ONLY	\$ 0.00	\$ 2.56	\$ 2.56
057-0185-014-0000	SAFETY LIGHTS ONLY	\$ 0.00	\$ 2.56	\$ 2.56
057-0185-015-0000	SAFETY LIGHTS ONLY	\$ 0.00	\$ 2.56	\$ 2.56
057-0185-018-0000	SAFETY LIGHTS ONLY	\$ 0.00	\$ 2.56	\$ 2.56
057-0185-019-0000	SAFETY LIGHTS ONLY	\$ 0.00	\$ 2.56	\$ 2.56
057-0186-001-0000	SAFETY LIGHTS ONLY	\$ 0.00	\$ 2.56	\$ 2.56
057-0186-002-0000	SAFETY LIGHTS ONLY	\$ 0.00	\$ 2.56	\$ 2.56
057-0186-003-0000	SAFETY LIGHTS ONLY	\$ 0.00	\$ 2.56	\$ 2.56
057-0186-004-0000	SAFETY LIGHTS ONLY	\$ 0.00	\$ 2.56	\$ 2.56
057-0186-005-0000	SAFETY LIGHTS ONLY	\$ 0.00	\$ 2.56	\$ 2.56
057-0187-001-0000	SAFETY LIGHTS ONLY	\$ 0.00	\$ 2.56	\$ 2.56
057-0187-002-0000	SAFETY LIGHTS ONLY	\$ 0.00	\$ 2.56	\$ 2.56
057-0187-003-0000	SAFETY LIGHTS ONLY	\$ 0.00	\$ 2.56	\$ 2.56
057-0187-004-0000	SAFETY LIGHTS ONLY	\$ 0.00	\$ 2.56	\$ 2.56
057-0191-001-0000	SAFETY LIGHTS ONLY	\$ 0.00	\$ 2.56	\$ 2.56
057-0191-002-0000	SAFETY LIGHTS ONLY	\$ 0.00	\$ 2.56	\$ 2.56
057-0191-003-0000	SAFETY LIGHTS ONLY	\$ 0.00	\$ 2.56	\$ 2.56
057-0191-004-0000	SAFETY LIGHTS ONLY	\$ 0.00	\$ 2.56	\$ 2.56
057-0191-005-0000	SAFETY LIGHTS ONLY	\$ 0.00	\$ 2.56	\$ 2.56
057-0191-006-0000	SAFETY LIGHTS ONLY	\$ 0.00	\$ 2.56	\$ 2.56
057-0191-007-0000	SAFETY LIGHTS ONLY	\$ 0.00	\$ 2.56	\$ 2.56
057-0191-008-0000	SAFETY LIGHTS ONLY	\$ 0.00	\$ 2.56	\$ 2.56
057-0191-009-0000	SAFETY LIGHTS ONLY	\$ 0.00	\$ 2.56	\$ 2.56
057-0191-010-0000	SAFETY LIGHTS ONLY	\$ 0.00	\$ 2.56	\$ 2.56
057-0192-001-0000	SAFETY LIGHTS ONLY	\$ 0.00	\$ 2.56	\$ 2.56
057-0192-002-0000	SAFETY LIGHTS ONLY	\$ 0.00	\$ 2.56	\$ 2.56
057-0192-003-0000	SAFETY LIGHTS ONLY	\$ 0.00	\$ 2.56	\$ 2.56
057-0192-004-0000	SAFETY LIGHTS ONLY	\$ 0.00	\$ 2.56	\$ 2.56
057-0192-005-0000	SAFETY LIGHTS ONLY	\$ 0.00	\$ 2.56	\$ 2.56
057-0192-006-0000	SAFETY LIGHTS ONLY	\$ 0.00	\$ 2.56	\$ 2.56
057-0192-007-0000	SAFETY LIGHTS ONLY	\$ 0.00	\$ 2.56	\$ 2.56
057-0192-008-0000	SAFETY LIGHTS ONLY	\$ 0.00	\$ 2.56	\$ 2.56
057-0192-009-0000	SAFETY LIGHTS ONLY	\$ 0.00	\$ 2.56	\$ 2.56

ITEM 9.3.

City of Rancho Cordova
Lighting District No. 2012-1 Exhibit A to the Resolution
Fiscal Year 2023-24 Assessment Roll

ATTACHMENT 3

APN	District Classification	Street Light Charge	Safety Light Charge	Total Assessment
057-0193-001-0000	SAFETY LIGHTS ONLY	\$ 0.00	\$ 2.56	\$ 2.56
057-0193-002-0000	SAFETY LIGHTS ONLY	\$ 0.00	\$ 2.56	\$ 2.56
057-0193-003-0000	SAFETY LIGHTS ONLY	\$ 0.00	\$ 2.56	\$ 2.56
057-0193-004-0000	SAFETY LIGHTS ONLY	\$ 0.00	\$ 2.56	\$ 2.56
057-0193-005-0000	SAFETY LIGHTS ONLY	\$ 0.00	\$ 2.56	\$ 2.56
057-0193-006-0000	SAFETY LIGHTS ONLY	\$ 0.00	\$ 2.56	\$ 2.56
057-0193-007-0000	SAFETY LIGHTS ONLY	\$ 0.00	\$ 2.56	\$ 2.56
057-0193-008-0000	SAFETY LIGHTS ONLY	\$ 0.00	\$ 2.56	\$ 2.56
057-0193-009-0000	SAFETY LIGHTS ONLY	\$ 0.00	\$ 2.56	\$ 2.56
057-0193-010-0000	SAFETY LIGHTS ONLY	\$ 0.00	\$ 2.56	\$ 2.56
057-0193-011-0000	SAFETY LIGHTS ONLY	\$ 0.00	\$ 2.56	\$ 2.56
057-0193-012-0000	SAFETY LIGHTS ONLY	\$ 0.00	\$ 2.56	\$ 2.56
057-0193-013-0000	SAFETY LIGHTS ONLY	\$ 0.00	\$ 2.56	\$ 2.56
057-0193-014-0000	SAFETY LIGHTS ONLY	\$ 0.00	\$ 2.56	\$ 2.56
057-0193-015-0000	SAFETY LIGHTS ONLY	\$ 0.00	\$ 2.56	\$ 2.56
057-0193-016-0000	SAFETY LIGHTS ONLY	\$ 0.00	\$ 2.56	\$ 2.56
057-0193-017-0000	SAFETY LIGHTS ONLY	\$ 0.00	\$ 2.56	\$ 2.56
057-0193-018-0000	SAFETY LIGHTS ONLY	\$ 0.00	\$ 2.56	\$ 2.56
057-0193-019-0000	SAFETY LIGHTS ONLY	\$ 0.00	\$ 2.56	\$ 2.56
057-0193-020-0000	SAFETY LIGHTS ONLY	\$ 0.00	\$ 2.56	\$ 2.56
057-0193-021-0000	SAFETY LIGHTS ONLY	\$ 0.00	\$ 2.56	\$ 2.56
057-0193-022-0000	SAFETY LIGHTS ONLY	\$ 0.00	\$ 2.56	\$ 2.56
057-0193-023-0000	SAFETY LIGHTS ONLY	\$ 0.00	\$ 2.56	\$ 2.56
057-0193-024-0000	SAFETY LIGHTS ONLY	\$ 0.00	\$ 2.56	\$ 2.56
057-0193-025-0000	SAFETY LIGHTS ONLY	\$ 0.00	\$ 2.56	\$ 2.56
057-0193-026-0000	SAFETY LIGHTS ONLY	\$ 0.00	\$ 2.56	\$ 2.56
057-0201-001-0000	SAFETY LIGHTS ONLY	\$ 0.00	\$ 2.56	\$ 2.56
057-0201-002-0000	SAFETY LIGHTS ONLY	\$ 0.00	\$ 2.56	\$ 2.56
057-0201-003-0000	SAFETY LIGHTS ONLY	\$ 0.00	\$ 2.56	\$ 2.56
057-0201-004-0000	SAFETY LIGHTS ONLY	\$ 0.00	\$ 2.56	\$ 2.56
057-0201-005-0000	SAFETY LIGHTS ONLY	\$ 0.00	\$ 2.56	\$ 2.56
057-0201-006-0000	SAFETY LIGHTS ONLY	\$ 0.00	\$ 2.56	\$ 2.56
057-0201-007-0000	SAFETY LIGHTS ONLY	\$ 0.00	\$ 2.56	\$ 2.56
057-0201-008-0000	SAFETY LIGHTS ONLY	\$ 0.00	\$ 2.56	\$ 2.56
057-0201-009-0000	SAFETY LIGHTS ONLY	\$ 0.00	\$ 2.56	\$ 2.56
057-0201-010-0000	SAFETY LIGHTS ONLY	\$ 0.00	\$ 2.56	\$ 2.56
057-0201-011-0000	SAFETY LIGHTS ONLY	\$ 0.00	\$ 2.56	\$ 2.56
057-0201-012-0000	SAFETY LIGHTS ONLY	\$ 0.00	\$ 2.56	\$ 2.56
057-0201-013-0000	SAFETY LIGHTS ONLY	\$ 0.00	\$ 2.56	\$ 2.56
057-0201-014-0000	SAFETY LIGHTS ONLY	\$ 0.00	\$ 2.56	\$ 2.56
057-0201-015-0000	SAFETY LIGHTS ONLY	\$ 0.00	\$ 2.56	\$ 2.56
057-0201-016-0000	SAFETY LIGHTS ONLY	\$ 0.00	\$ 2.56	\$ 2.56
057-0201-017-0000	SAFETY LIGHTS ONLY	\$ 0.00	\$ 2.56	\$ 2.56
057-0201-018-0000	SAFETY LIGHTS ONLY	\$ 0.00	\$ 2.56	\$ 2.56

ITEM 9.3.

City of Rancho Cordova
Lighting District No. 2012-1 Exhibit A to the Resolution
Fiscal Year 2023-24 Assessment Roll

ATTACHMENT 3

APN	District Classification	Street Light Charge	Safety Light Charge	Total Assessment
057-0201-019-0000	SAFETY LIGHTS ONLY	\$ 0.00	\$ 2.56	\$ 2.56
057-0201-020-0000	SAFETY LIGHTS ONLY	\$ 0.00	\$ 2.56	\$ 2.56
057-0201-021-0000	SAFETY LIGHTS ONLY	\$ 0.00	\$ 2.56	\$ 2.56
057-0201-022-0000	SAFETY LIGHTS ONLY	\$ 0.00	\$ 2.56	\$ 2.56
057-0201-023-0000	SAFETY LIGHTS ONLY	\$ 0.00	\$ 2.56	\$ 2.56
057-0202-001-0000	SAFETY LIGHTS ONLY	\$ 0.00	\$ 2.56	\$ 2.56
057-0202-002-0000	SAFETY LIGHTS ONLY	\$ 0.00	\$ 2.56	\$ 2.56
057-0202-003-0000	SAFETY LIGHTS ONLY	\$ 0.00	\$ 2.56	\$ 2.56
057-0202-004-0000	SAFETY LIGHTS ONLY	\$ 0.00	\$ 2.56	\$ 2.56
057-0202-005-0000	SAFETY LIGHTS ONLY	\$ 0.00	\$ 2.56	\$ 2.56
057-0202-006-0000	SAFETY LIGHTS ONLY	\$ 0.00	\$ 2.56	\$ 2.56
057-0202-007-0000	SAFETY LIGHTS ONLY	\$ 0.00	\$ 2.56	\$ 2.56
057-0202-008-0000	SAFETY LIGHTS ONLY	\$ 0.00	\$ 2.56	\$ 2.56
057-0202-009-0000	SAFETY LIGHTS ONLY	\$ 0.00	\$ 2.56	\$ 2.56
057-0202-010-0000	SAFETY LIGHTS ONLY	\$ 0.00	\$ 2.56	\$ 2.56
057-0202-011-0000	SAFETY LIGHTS ONLY	\$ 0.00	\$ 2.56	\$ 2.56
057-0202-012-0000	SAFETY LIGHTS ONLY	\$ 0.00	\$ 2.56	\$ 2.56
057-0202-013-0000	SAFETY LIGHTS ONLY	\$ 0.00	\$ 2.56	\$ 2.56
057-0202-014-0000	SAFETY LIGHTS ONLY	\$ 0.00	\$ 2.56	\$ 2.56
057-0202-015-0000	SAFETY LIGHTS ONLY	\$ 0.00	\$ 2.56	\$ 2.56
057-0202-016-0000	SAFETY LIGHTS ONLY	\$ 0.00	\$ 2.56	\$ 2.56
057-0202-017-0000	SAFETY LIGHTS ONLY	\$ 0.00	\$ 2.56	\$ 2.56
057-0202-018-0000	SAFETY LIGHTS ONLY	\$ 0.00	\$ 2.56	\$ 2.56
057-0202-019-0000	SAFETY LIGHTS ONLY	\$ 0.00	\$ 2.56	\$ 2.56
057-0203-001-0000	SAFETY LIGHTS ONLY	\$ 0.00	\$ 2.56	\$ 2.56
057-0203-002-0000	SAFETY LIGHTS ONLY	\$ 0.00	\$ 2.56	\$ 2.56
057-0203-003-0000	SAFETY LIGHTS ONLY	\$ 0.00	\$ 2.56	\$ 2.56
057-0203-004-0000	SAFETY LIGHTS ONLY	\$ 0.00	\$ 2.56	\$ 2.56
057-0203-005-0000	SAFETY LIGHTS ONLY	\$ 0.00	\$ 2.56	\$ 2.56
057-0203-006-0000	SAFETY LIGHTS ONLY	\$ 0.00	\$ 2.56	\$ 2.56
057-0203-007-0000	SAFETY LIGHTS ONLY	\$ 0.00	\$ 2.56	\$ 2.56
057-0203-008-0000	SAFETY LIGHTS ONLY	\$ 0.00	\$ 2.56	\$ 2.56
057-0203-009-0000	SAFETY LIGHTS ONLY	\$ 0.00	\$ 2.56	\$ 2.56
057-0203-010-0000	SAFETY LIGHTS ONLY	\$ 0.00	\$ 2.56	\$ 2.56
057-0203-011-0000	SAFETY LIGHTS ONLY	\$ 0.00	\$ 2.56	\$ 2.56
057-0203-012-0000	SAFETY LIGHTS ONLY	\$ 0.00	\$ 2.56	\$ 2.56
057-0203-013-0000	SAFETY LIGHTS ONLY	\$ 0.00	\$ 2.56	\$ 2.56
057-0203-014-0000	SAFETY LIGHTS ONLY	\$ 0.00	\$ 2.56	\$ 2.56
057-0203-015-0000	SAFETY LIGHTS ONLY	\$ 0.00	\$ 2.56	\$ 2.56
057-0203-016-0000	SAFETY LIGHTS ONLY	\$ 0.00	\$ 2.56	\$ 2.56
057-0203-017-0000	SAFETY LIGHTS ONLY	\$ 0.00	\$ 2.56	\$ 2.56
057-0203-018-0000	SAFETY LIGHTS ONLY	\$ 0.00	\$ 2.56	\$ 2.56
057-0203-019-0000	SAFETY LIGHTS ONLY	\$ 0.00	\$ 2.56	\$ 2.56
057-0203-020-0000	SAFETY LIGHTS ONLY	\$ 0.00	\$ 2.56	\$ 2.56

ITEM 9.3.

City of Rancho Cordova
Lighting District No. 2012-1 Exhibit A to the Resolution
Fiscal Year 2023-24 Assessment Roll

ATTACHMENT 3

APN	District Classification	Street Light Charge	Safety Light Charge	Total Assessment
057-0203-021-0000	SAFETY LIGHTS ONLY	\$ 0.00	\$ 2.56	\$ 2.56
057-0203-022-0000	SAFETY LIGHTS ONLY	\$ 0.00	\$ 2.56	\$ 2.56
057-0203-023-0000	SAFETY LIGHTS ONLY	\$ 0.00	\$ 2.56	\$ 2.56
057-0204-001-0000	SAFETY LIGHTS ONLY	\$ 0.00	\$ 2.56	\$ 2.56
057-0204-002-0000	SAFETY LIGHTS ONLY	\$ 0.00	\$ 2.56	\$ 2.56
057-0204-003-0000	SAFETY LIGHTS ONLY	\$ 0.00	\$ 2.56	\$ 2.56
057-0204-004-0000	SAFETY LIGHTS ONLY	\$ 0.00	\$ 2.56	\$ 2.56
057-0204-005-0000	SAFETY LIGHTS ONLY	\$ 0.00	\$ 2.56	\$ 2.56
057-0204-006-0000	SAFETY LIGHTS ONLY	\$ 0.00	\$ 2.56	\$ 2.56
057-0204-007-0000	SAFETY LIGHTS ONLY	\$ 0.00	\$ 2.56	\$ 2.56
057-0204-008-0000	SAFETY LIGHTS ONLY	\$ 0.00	\$ 2.56	\$ 2.56
057-0204-009-0000	SAFETY LIGHTS ONLY	\$ 0.00	\$ 2.56	\$ 2.56
057-0204-010-0000	SAFETY LIGHTS ONLY	\$ 0.00	\$ 2.56	\$ 2.56
057-0204-011-0000	SAFETY LIGHTS ONLY	\$ 0.00	\$ 2.56	\$ 2.56
057-0204-012-0000	SAFETY LIGHTS ONLY	\$ 0.00	\$ 2.56	\$ 2.56
057-0211-002-0000	SAFETY LIGHTS ONLY	\$ 0.00	\$ 2.56	\$ 2.56
057-0211-003-0000	SAFETY LIGHTS ONLY	\$ 0.00	\$ 2.56	\$ 2.56
057-0211-004-0000	NONRES	\$ 82.62	\$ 2.56	\$ 85.18
057-0211-005-0000	NONRES	\$ 105.04	\$ 2.56	\$ 107.60
057-0211-006-0000	NONRES	\$ 35.27	\$ 2.56	\$ 37.82
057-0211-017-0000	SAFETY LIGHTS ONLY	\$ 0.00	\$ 2.56	\$ 2.56
057-0211-021-0000	SAFETY LIGHTS ONLY	\$ 0.00	\$ 2.56	\$ 2.56
057-0211-022-0000	NONRES	\$ 67.26	\$ 2.56	\$ 69.82
057-0211-023-0000	NONRES	\$ 21.66	\$ 2.56	\$ 24.22
057-0211-027-0000	NONRES	\$ 15.62	\$ 2.56	\$ 18.18
057-0211-028-0000	NONRES	\$ 18.89	\$ 2.56	\$ 21.44
057-0211-029-0000	NONRES	\$ 18.89	\$ 2.56	\$ 21.44
057-0211-034-0000	NONRES	\$ 27.71	\$ 2.56	\$ 30.26
057-0211-035-0000	NONRES	\$ 19.40	\$ 2.56	\$ 21.96
057-0211-038-0000	SAFETY LIGHTS ONLY	\$ 0.00	\$ 2.56	\$ 2.56
057-0211-039-0000	NONRES	\$ 25.19	\$ 2.56	\$ 27.74
057-0211-040-0000	SAFETY LIGHTS ONLY	\$ 0.00	\$ 2.56	\$ 2.56
057-0212-004-0000	SAFETY LIGHTS ONLY	\$ 0.00	\$ 2.56	\$ 2.56
057-0212-005-0000	SAFETY LIGHTS ONLY	\$ 0.00	\$ 2.56	\$ 2.56
057-0212-008-0000	NONRES	\$ 195.47	\$ 2.56	\$ 198.02
057-0212-009-0000	SAFETY LIGHTS ONLY	\$ 0.00	\$ 2.56	\$ 2.56
057-0221-001-0000	SAFETY LIGHTS ONLY	\$ 0.00	\$ 2.56	\$ 2.56
057-0221-002-0000	SAFETY LIGHTS ONLY	\$ 0.00	\$ 2.56	\$ 2.56
057-0221-007-0000	SAFETY LIGHTS ONLY	\$ 0.00	\$ 2.56	\$ 2.56
057-0221-008-0000	SAFETY LIGHTS ONLY	\$ 0.00	\$ 2.56	\$ 2.56
057-0221-012-0000	SAFETY LIGHTS ONLY	\$ 0.00	\$ 2.56	\$ 2.56
057-0221-013-0000	SAFETY LIGHTS ONLY	\$ 0.00	\$ 2.56	\$ 2.56
057-0221-014-0000	NONRES	\$ 48.36	\$ 2.56	\$ 50.92
057-0221-021-0000	SAFETY LIGHTS ONLY	\$ 0.00	\$ 2.56	\$ 2.56

ITEM 9.3.

City of Rancho Cordova
Lighting District No. 2012-1 Exhibit A to the Resolution
Fiscal Year 2023-24 Assessment Roll

ATTACHMENT 3

APN	District Classification	Street Light Charge	Safety Light Charge	Total Assessment
057-0221-022-0000	SAFETY LIGHTS ONLY	\$ 0.00	\$ 2.56	\$ 2.56
057-0222-003-0000	SAFETY LIGHTS ONLY	\$ 0.00	\$ 2.56	\$ 2.56
057-0222-004-0000	SAFETY LIGHTS ONLY	\$ 0.00	\$ 2.56	\$ 2.56
057-0222-017-0000	SAFETY LIGHTS ONLY	\$ 0.00	\$ 2.56	\$ 2.56
057-0223-008-0000	SAFETY LIGHTS ONLY	\$ 0.00	\$ 2.56	\$ 2.56
057-0223-011-0000	SAFETY LIGHTS ONLY	\$ 0.00	\$ 2.56	\$ 2.56
057-0223-013-0000	SAFETY LIGHTS ONLY	\$ 0.00	\$ 2.56	\$ 2.56
057-0223-014-0000	SAFETY LIGHTS ONLY	\$ 0.00	\$ 2.56	\$ 2.56
057-0223-015-0000	SAFETY LIGHTS ONLY	\$ 0.00	\$ 2.56	\$ 2.56
057-0223-016-0000	SAFETY LIGHTS ONLY	\$ 0.00	\$ 2.56	\$ 2.56
057-0223-017-0000	NONRES	\$ 47.61	\$ 2.56	\$ 50.16
057-0223-019-0000	NONRES	\$ 38.04	\$ 2.56	\$ 40.60
057-0223-020-0000	SAFETY LIGHTS ONLY	\$ 0.00	\$ 2.56	\$ 2.56
057-0223-022-0000	SAFETY LIGHTS ONLY	\$ 0.00	\$ 2.56	\$ 2.56
057-0223-023-0000	SAFETY LIGHTS ONLY	\$ 0.00	\$ 2.56	\$ 2.56
057-0231-001-0000	SAFETY LIGHTS ONLY	\$ 0.00	\$ 2.56	\$ 2.56
057-0231-002-0000	SAFETY LIGHTS ONLY	\$ 0.00	\$ 2.56	\$ 2.56
057-0231-003-0000	SAFETY LIGHTS ONLY	\$ 0.00	\$ 2.56	\$ 2.56
057-0231-004-0000	SAFETY LIGHTS ONLY	\$ 0.00	\$ 2.56	\$ 2.56
057-0231-005-0000	SAFETY LIGHTS ONLY	\$ 0.00	\$ 2.56	\$ 2.56
057-0231-006-0000	SAFETY LIGHTS ONLY	\$ 0.00	\$ 2.56	\$ 2.56
057-0231-007-0000	SAFETY LIGHTS ONLY	\$ 0.00	\$ 2.56	\$ 2.56
057-0231-011-0000	SAFETY LIGHTS ONLY	\$ 0.00	\$ 2.56	\$ 2.56
057-0231-012-0000	SAFETY LIGHTS ONLY	\$ 0.00	\$ 2.56	\$ 2.56
057-0231-013-0000	NONRES	\$ 14.86	\$ 2.56	\$ 17.42
057-0231-016-0000	NONRES	\$ 58.69	\$ 2.56	\$ 61.24
057-0231-019-0000	SAFETY LIGHTS ONLY	\$ 0.00	\$ 2.56	\$ 2.56
057-0231-022-0000	NONRES	\$ 50.38	\$ 2.56	\$ 52.94
057-0232-001-0000	SAFETY LIGHTS ONLY	\$ 0.00	\$ 2.56	\$ 2.56
057-0232-002-0000	SAFETY LIGHTS ONLY	\$ 0.00	\$ 2.56	\$ 2.56
057-0232-003-0000	SAFETY LIGHTS ONLY	\$ 0.00	\$ 2.56	\$ 2.56
057-0232-004-0000	SAFETY LIGHTS ONLY	\$ 0.00	\$ 2.56	\$ 2.56
057-0232-005-0000	SAFETY LIGHTS ONLY	\$ 0.00	\$ 2.56	\$ 2.56
057-0232-006-0000	SAFETY LIGHTS ONLY	\$ 0.00	\$ 2.56	\$ 2.56
057-0232-007-0000	SAFETY LIGHTS ONLY	\$ 0.00	\$ 2.56	\$ 2.56
057-0232-008-0000	SAFETY LIGHTS ONLY	\$ 0.00	\$ 2.56	\$ 2.56
057-0232-009-0000	SAFETY LIGHTS ONLY	\$ 0.00	\$ 2.56	\$ 2.56
057-0232-010-0000	SAFETY LIGHTS ONLY	\$ 0.00	\$ 2.56	\$ 2.56
057-0232-011-0000	SAFETY LIGHTS ONLY	\$ 0.00	\$ 2.56	\$ 2.56
057-0232-012-0000	SAFETY LIGHTS ONLY	\$ 0.00	\$ 2.56	\$ 2.56
057-0232-013-0000	SAFETY LIGHTS ONLY	\$ 0.00	\$ 2.56	\$ 2.56
057-0232-014-0000	SAFETY LIGHTS ONLY	\$ 0.00	\$ 2.56	\$ 2.56
057-0233-001-0000	SAFETY LIGHTS ONLY	\$ 0.00	\$ 2.56	\$ 2.56
057-0233-002-0000	SAFETY LIGHTS ONLY	\$ 0.00	\$ 2.56	\$ 2.56

ITEM 9.3.

City of Rancho Cordova
Lighting District No. 2012-1 Exhibit A to the Resolution
Fiscal Year 2023-24 Assessment Roll

ATTACHMENT 3

APN	District Classification	Street Light Charge	Safety Light Charge	Total Assessment
057-0233-003-0000	SAFETY LIGHTS ONLY	\$ 0.00	\$ 2.56	\$ 2.56
057-0233-004-0000	SAFETY LIGHTS ONLY	\$ 0.00	\$ 2.56	\$ 2.56
057-0233-005-0000	SAFETY LIGHTS ONLY	\$ 0.00	\$ 2.56	\$ 2.56
057-0233-006-0000	RESIDENTIAL	\$ 15.32	\$ 2.56	\$ 17.88
057-0233-007-0000	SAFETY LIGHTS ONLY	\$ 0.00	\$ 2.56	\$ 2.56
057-0233-008-0000	SAFETY LIGHTS ONLY	\$ 0.00	\$ 2.56	\$ 2.56
057-0233-009-0000	SAFETY LIGHTS ONLY	\$ 0.00	\$ 2.56	\$ 2.56
057-0233-010-0000	SAFETY LIGHTS ONLY	\$ 0.00	\$ 2.56	\$ 2.56
057-0233-011-0000	SAFETY LIGHTS ONLY	\$ 0.00	\$ 2.56	\$ 2.56
057-0233-012-0000	SAFETY LIGHTS ONLY	\$ 0.00	\$ 2.56	\$ 2.56
057-0233-013-0000	SAFETY LIGHTS ONLY	\$ 0.00	\$ 2.56	\$ 2.56
057-0234-001-0000	SAFETY LIGHTS ONLY	\$ 0.00	\$ 2.56	\$ 2.56
057-0234-002-0000	SAFETY LIGHTS ONLY	\$ 0.00	\$ 2.56	\$ 2.56
057-0234-003-0000	SAFETY LIGHTS ONLY	\$ 0.00	\$ 2.56	\$ 2.56
057-0234-004-0000	SAFETY LIGHTS ONLY	\$ 0.00	\$ 2.56	\$ 2.56
057-0234-005-0000	RESIDENTIAL	\$ 15.32	\$ 2.56	\$ 17.88
057-0234-006-0000	RESIDENTIAL	\$ 15.32	\$ 2.56	\$ 17.88
057-0240-001-0000	NONRES	\$ 72.55	\$ 2.56	\$ 75.10
057-0240-006-0000	SAFETY LIGHTS ONLY	\$ 0.00	\$ 2.56	\$ 2.56
057-0240-019-0000	NONRES	\$ 37.79	\$ 2.56	\$ 40.34
057-0240-020-0000	NONRES	\$ 77.84	\$ 2.56	\$ 80.40
057-0240-025-0000	NONRES	\$ 52.90	\$ 2.56	\$ 55.46
057-0240-030-0000	NONRES	\$ 0.00	\$ 2.56	\$ 2.56
057-0240-031-0000	NONRES	\$ 53.65	\$ 2.56	\$ 56.20
057-0240-032-0000	NONRES	\$ 46.10	\$ 2.56	\$ 48.66
057-0240-033-0000	NONRES	\$ 172.55	\$ 2.56	\$ 175.10
057-0240-034-0000	SAFETY LIGHTS ONLY	\$ 0.00	\$ 2.56	\$ 2.56
057-0251-001-0000	SAFETY LIGHTS ONLY	\$ 0.00	\$ 2.56	\$ 2.56
057-0251-002-0000	SAFETY LIGHTS ONLY	\$ 0.00	\$ 2.56	\$ 2.56
057-0251-003-0000	SAFETY LIGHTS ONLY	\$ 0.00	\$ 2.56	\$ 2.56
057-0251-004-0000	SAFETY LIGHTS ONLY	\$ 0.00	\$ 2.56	\$ 2.56
057-0251-005-0000	SAFETY LIGHTS ONLY	\$ 0.00	\$ 2.56	\$ 2.56
057-0251-006-0000	SAFETY LIGHTS ONLY	\$ 0.00	\$ 2.56	\$ 2.56
057-0251-007-0000	NONRES	\$ 45.59	\$ 2.56	\$ 48.14
057-0252-001-0000	SAFETY LIGHTS ONLY	\$ 0.00	\$ 2.56	\$ 2.56
057-0252-002-0000	SAFETY LIGHTS ONLY	\$ 0.00	\$ 2.56	\$ 2.56
057-0252-003-0000	SAFETY LIGHTS ONLY	\$ 0.00	\$ 2.56	\$ 2.56
057-0252-004-0000	NONRES	\$ 62.22	\$ 2.56	\$ 64.78
057-0252-005-0000	SAFETY LIGHTS ONLY	\$ 0.00	\$ 2.56	\$ 2.56
057-0252-006-0000	SAFETY LIGHTS ONLY	\$ 0.00	\$ 2.56	\$ 2.56
057-0253-001-0000	SAFETY LIGHTS ONLY	\$ 0.00	\$ 2.56	\$ 2.56
057-0253-002-0000	SAFETY LIGHTS ONLY	\$ 0.00	\$ 2.56	\$ 2.56
057-0253-003-0000	SAFETY LIGHTS ONLY	\$ 0.00	\$ 2.56	\$ 2.56
057-0253-004-0000	SAFETY LIGHTS ONLY	\$ 0.00	\$ 2.56	\$ 2.56

ITEM 9.3.

City of Rancho Cordova
Lighting District No. 2012-1 Exhibit A to the Resolution
Fiscal Year 2023-24 Assessment Roll

ATTACHMENT 3

APN	District Classification	Street Light Charge	Safety Light Charge	Total Assessment
057-0253-005-0000	SAFETY LIGHTS ONLY	\$ 0.00	\$ 2.56	\$ 2.56
057-0253-006-0000	SAFETY LIGHTS ONLY	\$ 0.00	\$ 2.56	\$ 2.56
057-0254-006-0000	SAFETY LIGHTS ONLY	\$ 0.00	\$ 2.56	\$ 2.56
057-0254-007-0000	SAFETY LIGHTS ONLY	\$ 0.00	\$ 2.56	\$ 2.56
057-0254-008-0000	SAFETY LIGHTS ONLY	\$ 0.00	\$ 2.56	\$ 2.56
057-0254-009-0000	SAFETY LIGHTS ONLY	\$ 0.00	\$ 2.56	\$ 2.56
057-0254-010-0000	SAFETY LIGHTS ONLY	\$ 0.00	\$ 2.56	\$ 2.56
057-0254-022-0000	SAFETY LIGHTS ONLY	\$ 0.00	\$ 2.56	\$ 2.56
057-0254-023-0000	SAFETY LIGHTS ONLY	\$ 0.00	\$ 2.56	\$ 2.56
057-0254-024-0000	SAFETY LIGHTS ONLY	\$ 0.00	\$ 2.56	\$ 2.56
057-0254-025-0000	SAFETY LIGHTS ONLY	\$ 0.00	\$ 2.56	\$ 2.56
057-0255-001-0000	SAFETY LIGHTS ONLY	\$ 0.00	\$ 2.56	\$ 2.56
057-0255-002-0000	SAFETY LIGHTS ONLY	\$ 0.00	\$ 2.56	\$ 2.56
057-0255-003-0000	SAFETY LIGHTS ONLY	\$ 0.00	\$ 2.56	\$ 2.56
057-0261-001-0000	SAFETY LIGHTS ONLY	\$ 0.00	\$ 2.56	\$ 2.56
057-0261-002-0000	SAFETY LIGHTS ONLY	\$ 0.00	\$ 2.56	\$ 2.56
057-0261-003-0000	SAFETY LIGHTS ONLY	\$ 0.00	\$ 2.56	\$ 2.56
057-0261-004-0000	SAFETY LIGHTS ONLY	\$ 0.00	\$ 2.56	\$ 2.56
057-0261-005-0000	SAFETY LIGHTS ONLY	\$ 0.00	\$ 2.56	\$ 2.56
057-0261-006-0000	SAFETY LIGHTS ONLY	\$ 0.00	\$ 2.56	\$ 2.56
057-0261-007-0000	SAFETY LIGHTS ONLY	\$ 0.00	\$ 2.56	\$ 2.56
057-0261-008-0000	SAFETY LIGHTS ONLY	\$ 0.00	\$ 2.56	\$ 2.56
057-0261-009-0000	SAFETY LIGHTS ONLY	\$ 0.00	\$ 2.56	\$ 2.56
057-0261-010-0000	SAFETY LIGHTS ONLY	\$ 0.00	\$ 2.56	\$ 2.56
057-0261-011-0000	SAFETY LIGHTS ONLY	\$ 0.00	\$ 2.56	\$ 2.56
057-0262-001-0000	SAFETY LIGHTS ONLY	\$ 0.00	\$ 2.56	\$ 2.56
057-0262-002-0000	SAFETY LIGHTS ONLY	\$ 0.00	\$ 2.56	\$ 2.56
057-0262-003-0000	SAFETY LIGHTS ONLY	\$ 0.00	\$ 2.56	\$ 2.56
057-0262-004-0000	SAFETY LIGHTS ONLY	\$ 0.00	\$ 2.56	\$ 2.56
057-0262-005-0000	SAFETY LIGHTS ONLY	\$ 0.00	\$ 2.56	\$ 2.56
057-0262-006-0000	SAFETY LIGHTS ONLY	\$ 0.00	\$ 2.56	\$ 2.56
057-0262-007-0000	SAFETY LIGHTS ONLY	\$ 0.00	\$ 2.56	\$ 2.56
057-0262-008-0000	SAFETY LIGHTS ONLY	\$ 0.00	\$ 2.56	\$ 2.56
057-0262-009-0000	SAFETY LIGHTS ONLY	\$ 0.00	\$ 2.56	\$ 2.56
057-0262-010-0000	SAFETY LIGHTS ONLY	\$ 0.00	\$ 2.56	\$ 2.56
057-0262-011-0000	SAFETY LIGHTS ONLY	\$ 0.00	\$ 2.56	\$ 2.56
057-0262-012-0000	SAFETY LIGHTS ONLY	\$ 0.00	\$ 2.56	\$ 2.56
057-0262-013-0000	SAFETY LIGHTS ONLY	\$ 0.00	\$ 2.56	\$ 2.56
057-0263-001-0000	SAFETY LIGHTS ONLY	\$ 0.00	\$ 2.56	\$ 2.56
057-0263-002-0000	SAFETY LIGHTS ONLY	\$ 0.00	\$ 2.56	\$ 2.56
057-0263-003-0000	SAFETY LIGHTS ONLY	\$ 0.00	\$ 2.56	\$ 2.56
057-0263-004-0000	SAFETY LIGHTS ONLY	\$ 0.00	\$ 2.56	\$ 2.56
057-0263-005-0000	SAFETY LIGHTS ONLY	\$ 0.00	\$ 2.56	\$ 2.56
057-0263-006-0000	SAFETY LIGHTS ONLY	\$ 0.00	\$ 2.56	\$ 2.56

ITEM 9.3.

City of Rancho Cordova
Lighting District No. 2012-1 Exhibit A to the Resolution
Fiscal Year 2023-24 Assessment Roll

ATTACHMENT 3

APN	District Classification	Street Light Charge	Safety Light Charge	Total Assessment
057-0263-007-0000	SAFETY LIGHTS ONLY	\$ 0.00	\$ 2.56	\$ 2.56
057-0263-008-0000	SAFETY LIGHTS ONLY	\$ 0.00	\$ 2.56	\$ 2.56
057-0263-009-0000	SAFETY LIGHTS ONLY	\$ 0.00	\$ 2.56	\$ 2.56
057-0263-010-0000	SAFETY LIGHTS ONLY	\$ 0.00	\$ 2.56	\$ 2.56
057-0263-011-0000	SAFETY LIGHTS ONLY	\$ 0.00	\$ 2.56	\$ 2.56
057-0263-012-0000	SAFETY LIGHTS ONLY	\$ 0.00	\$ 2.56	\$ 2.56
057-0263-013-0000	SAFETY LIGHTS ONLY	\$ 0.00	\$ 2.56	\$ 2.56
057-0263-014-0000	SAFETY LIGHTS ONLY	\$ 0.00	\$ 2.56	\$ 2.56
057-0263-015-0000	SAFETY LIGHTS ONLY	\$ 0.00	\$ 2.56	\$ 2.56
057-0263-016-0000	SAFETY LIGHTS ONLY	\$ 0.00	\$ 2.56	\$ 2.56
057-0264-001-0000	SAFETY LIGHTS ONLY	\$ 0.00	\$ 2.56	\$ 2.56
057-0264-002-0000	SAFETY LIGHTS ONLY	\$ 0.00	\$ 2.56	\$ 2.56
057-0264-003-0000	SAFETY LIGHTS ONLY	\$ 0.00	\$ 2.56	\$ 2.56
057-0264-004-0000	SAFETY LIGHTS ONLY	\$ 0.00	\$ 2.56	\$ 2.56
057-0264-005-0000	SAFETY LIGHTS ONLY	\$ 0.00	\$ 2.56	\$ 2.56
057-0264-006-0000	SAFETY LIGHTS ONLY	\$ 0.00	\$ 2.56	\$ 2.56
057-0264-007-0000	SAFETY LIGHTS ONLY	\$ 0.00	\$ 2.56	\$ 2.56
057-0264-008-0000	SAFETY LIGHTS ONLY	\$ 0.00	\$ 2.56	\$ 2.56
057-0264-009-0000	SAFETY LIGHTS ONLY	\$ 0.00	\$ 2.56	\$ 2.56
057-0264-010-0000	SAFETY LIGHTS ONLY	\$ 0.00	\$ 2.56	\$ 2.56
057-0264-011-0000	SAFETY LIGHTS ONLY	\$ 0.00	\$ 2.56	\$ 2.56
057-0264-012-0000	SAFETY LIGHTS ONLY	\$ 0.00	\$ 2.56	\$ 2.56
057-0264-013-0000	SAFETY LIGHTS ONLY	\$ 0.00	\$ 2.56	\$ 2.56
057-0265-001-0000	SAFETY LIGHTS ONLY	\$ 0.00	\$ 2.56	\$ 2.56
057-0265-002-0000	SAFETY LIGHTS ONLY	\$ 0.00	\$ 2.56	\$ 2.56
057-0265-003-0000	SAFETY LIGHTS ONLY	\$ 0.00	\$ 2.56	\$ 2.56
057-0265-004-0000	SAFETY LIGHTS ONLY	\$ 0.00	\$ 2.56	\$ 2.56
057-0265-005-0000	SAFETY LIGHTS ONLY	\$ 0.00	\$ 2.56	\$ 2.56
057-0271-001-0000	RESIDENTIAL	\$ 15.32	\$ 2.56	\$ 17.88
057-0271-002-0000	SAFETY LIGHTS ONLY	\$ 0.00	\$ 2.56	\$ 2.56
057-0271-003-0000	SAFETY LIGHTS ONLY	\$ 0.00	\$ 2.56	\$ 2.56
057-0271-004-0000	SAFETY LIGHTS ONLY	\$ 0.00	\$ 2.56	\$ 2.56
057-0271-005-0000	SAFETY LIGHTS ONLY	\$ 0.00	\$ 2.56	\$ 2.56
057-0272-001-0000	SAFETY LIGHTS ONLY	\$ 0.00	\$ 2.56	\$ 2.56
057-0272-002-0000	SAFETY LIGHTS ONLY	\$ 0.00	\$ 2.56	\$ 2.56
057-0272-003-0000	SAFETY LIGHTS ONLY	\$ 0.00	\$ 2.56	\$ 2.56
057-0272-004-0000	SAFETY LIGHTS ONLY	\$ 0.00	\$ 2.56	\$ 2.56
057-0272-005-0000	SAFETY LIGHTS ONLY	\$ 0.00	\$ 2.56	\$ 2.56
057-0272-006-0000	SAFETY LIGHTS ONLY	\$ 0.00	\$ 2.56	\$ 2.56
057-0272-007-0000	SAFETY LIGHTS ONLY	\$ 0.00	\$ 2.56	\$ 2.56
057-0272-008-0000	SAFETY LIGHTS ONLY	\$ 0.00	\$ 2.56	\$ 2.56
057-0272-009-0000	SAFETY LIGHTS ONLY	\$ 0.00	\$ 2.56	\$ 2.56
057-0272-010-0000	SAFETY LIGHTS ONLY	\$ 0.00	\$ 2.56	\$ 2.56
057-0272-011-0000	SAFETY LIGHTS ONLY	\$ 0.00	\$ 2.56	\$ 2.56

ITEM 9.3.

City of Rancho Cordova
Lighting District No. 2012-1 Exhibit A to the Resolution
Fiscal Year 2023-24 Assessment Roll

ATTACHMENT 3

APN	District Classification	Street Light Charge	Safety Light Charge	Total Assessment
057-0272-012-0000	SAFETY LIGHTS ONLY	\$ 0.00	\$ 2.56	\$ 2.56
057-0272-013-0000	SAFETY LIGHTS ONLY	\$ 0.00	\$ 2.56	\$ 2.56
057-0272-014-0000	SAFETY LIGHTS ONLY	\$ 0.00	\$ 2.56	\$ 2.56
057-0273-001-0000	SAFETY LIGHTS ONLY	\$ 0.00	\$ 2.56	\$ 2.56
057-0273-002-0000	SAFETY LIGHTS ONLY	\$ 0.00	\$ 2.56	\$ 2.56
057-0274-001-0000	SAFETY LIGHTS ONLY	\$ 0.00	\$ 2.56	\$ 2.56
057-0274-002-0000	SAFETY LIGHTS ONLY	\$ 0.00	\$ 2.56	\$ 2.56
057-0281-001-0000	SAFETY LIGHTS ONLY	\$ 0.00	\$ 2.56	\$ 2.56
057-0281-002-0000	SAFETY LIGHTS ONLY	\$ 0.00	\$ 2.56	\$ 2.56
057-0281-003-0000	SAFETY LIGHTS ONLY	\$ 0.00	\$ 2.56	\$ 2.56
057-0281-004-0000	SAFETY LIGHTS ONLY	\$ 0.00	\$ 2.56	\$ 2.56
057-0281-005-0000	SAFETY LIGHTS ONLY	\$ 0.00	\$ 2.56	\$ 2.56
057-0281-006-0000	SAFETY LIGHTS ONLY	\$ 0.00	\$ 2.56	\$ 2.56
057-0281-007-0000	SAFETY LIGHTS ONLY	\$ 0.00	\$ 2.56	\$ 2.56
057-0281-008-0000	SAFETY LIGHTS ONLY	\$ 0.00	\$ 2.56	\$ 2.56
057-0281-009-0000	SAFETY LIGHTS ONLY	\$ 0.00	\$ 2.56	\$ 2.56
057-0281-010-0000	SAFETY LIGHTS ONLY	\$ 0.00	\$ 2.56	\$ 2.56
057-0281-011-0000	SAFETY LIGHTS ONLY	\$ 0.00	\$ 2.56	\$ 2.56
057-0281-012-0000	SAFETY LIGHTS ONLY	\$ 0.00	\$ 2.56	\$ 2.56
057-0281-013-0000	SAFETY LIGHTS ONLY	\$ 0.00	\$ 2.56	\$ 2.56
057-0281-014-0000	SAFETY LIGHTS ONLY	\$ 0.00	\$ 2.56	\$ 2.56
057-0281-015-0000	SAFETY LIGHTS ONLY	\$ 0.00	\$ 2.56	\$ 2.56
057-0282-001-0000	SAFETY LIGHTS ONLY	\$ 0.00	\$ 2.56	\$ 2.56
057-0282-002-0000	SAFETY LIGHTS ONLY	\$ 0.00	\$ 2.56	\$ 2.56
057-0282-003-0000	SAFETY LIGHTS ONLY	\$ 0.00	\$ 2.56	\$ 2.56
057-0282-004-0000	SAFETY LIGHTS ONLY	\$ 0.00	\$ 2.56	\$ 2.56
057-0282-005-0000	SAFETY LIGHTS ONLY	\$ 0.00	\$ 2.56	\$ 2.56
057-0282-006-0000	SAFETY LIGHTS ONLY	\$ 0.00	\$ 2.56	\$ 2.56
057-0282-007-0000	SAFETY LIGHTS ONLY	\$ 0.00	\$ 2.56	\$ 2.56
057-0282-008-0000	SAFETY LIGHTS ONLY	\$ 0.00	\$ 2.56	\$ 2.56
057-0282-009-0000	SAFETY LIGHTS ONLY	\$ 0.00	\$ 2.56	\$ 2.56
057-0282-010-0000	SAFETY LIGHTS ONLY	\$ 0.00	\$ 2.56	\$ 2.56
057-0282-011-0000	SAFETY LIGHTS ONLY	\$ 0.00	\$ 2.56	\$ 2.56
057-0282-012-0000	SAFETY LIGHTS ONLY	\$ 0.00	\$ 2.56	\$ 2.56
057-0282-013-0000	SAFETY LIGHTS ONLY	\$ 0.00	\$ 2.56	\$ 2.56
057-0282-014-0000	SAFETY LIGHTS ONLY	\$ 0.00	\$ 2.56	\$ 2.56
057-0283-001-0000	SAFETY LIGHTS ONLY	\$ 0.00	\$ 2.56	\$ 2.56
057-0283-002-0000	SAFETY LIGHTS ONLY	\$ 0.00	\$ 2.56	\$ 2.56
057-0283-003-0000	SAFETY LIGHTS ONLY	\$ 0.00	\$ 2.56	\$ 2.56
057-0283-004-0000	SAFETY LIGHTS ONLY	\$ 0.00	\$ 2.56	\$ 2.56
057-0284-001-0000	SAFETY LIGHTS ONLY	\$ 0.00	\$ 2.56	\$ 2.56
057-0284-002-0000	SAFETY LIGHTS ONLY	\$ 0.00	\$ 2.56	\$ 2.56
057-0284-003-0000	SAFETY LIGHTS ONLY	\$ 0.00	\$ 2.56	\$ 2.56
057-0284-004-0000	SAFETY LIGHTS ONLY	\$ 0.00	\$ 2.56	\$ 2.56

ITEM 9.3.

City of Rancho Cordova
Lighting District No. 2012-1 Exhibit A to the Resolution
Fiscal Year 2023-24 Assessment Roll

ATTACHMENT 3

APN	District Classification	Street Light Charge	Safety Light Charge	Total Assessment
057-0285-001-0000	SAFETY LIGHTS ONLY	\$ 0.00	\$ 2.56	\$ 2.56
057-0285-002-0000	SAFETY LIGHTS ONLY	\$ 0.00	\$ 2.56	\$ 2.56
057-0285-003-0000	SAFETY LIGHTS ONLY	\$ 0.00	\$ 2.56	\$ 2.56
057-0285-004-0000	SAFETY LIGHTS ONLY	\$ 0.00	\$ 2.56	\$ 2.56
057-0285-005-0000	SAFETY LIGHTS ONLY	\$ 0.00	\$ 2.56	\$ 2.56
057-0285-006-0000	SAFETY LIGHTS ONLY	\$ 0.00	\$ 2.56	\$ 2.56
057-0285-007-0000	SAFETY LIGHTS ONLY	\$ 0.00	\$ 2.56	\$ 2.56
057-0285-008-0000	SAFETY LIGHTS ONLY	\$ 0.00	\$ 2.56	\$ 2.56
057-0285-013-0000	SAFETY LIGHTS ONLY	\$ 0.00	\$ 2.56	\$ 2.56
057-0285-014-0000	SAFETY LIGHTS ONLY	\$ 0.00	\$ 2.56	\$ 2.56
057-0285-015-0000	SAFETY LIGHTS ONLY	\$ 0.00	\$ 2.56	\$ 2.56
057-0285-016-0000	SAFETY LIGHTS ONLY	\$ 0.00	\$ 2.56	\$ 2.56
057-0285-017-0000	SAFETY LIGHTS ONLY	\$ 0.00	\$ 2.56	\$ 2.56
057-0285-018-0000	SAFETY LIGHTS ONLY	\$ 0.00	\$ 2.56	\$ 2.56
057-0285-024-0000	SAFETY LIGHTS ONLY	\$ 0.00	\$ 2.56	\$ 2.56
057-0285-025-0000	SAFETY LIGHTS ONLY	\$ 0.00	\$ 2.56	\$ 2.56
057-0285-026-0000	SAFETY LIGHTS ONLY	\$ 0.00	\$ 2.56	\$ 2.56
057-0285-027-0000	SAFETY LIGHTS ONLY	\$ 0.00	\$ 2.56	\$ 2.56
057-0285-028-0000	SAFETY LIGHTS ONLY	\$ 0.00	\$ 2.56	\$ 2.56
057-0285-029-0000	SAFETY LIGHTS ONLY	\$ 0.00	\$ 2.56	\$ 2.56
057-0285-030-0000	SAFETY LIGHTS ONLY	\$ 0.00	\$ 2.56	\$ 2.56
057-0285-031-0000	SAFETY LIGHTS ONLY	\$ 0.00	\$ 2.56	\$ 2.56
057-0285-032-0000	SAFETY LIGHTS ONLY	\$ 0.00	\$ 2.56	\$ 2.56
057-0285-033-0000	SAFETY LIGHTS ONLY	\$ 0.00	\$ 2.56	\$ 2.56
057-0285-035-0000	SAFETY LIGHTS ONLY	\$ 0.00	\$ 2.56	\$ 2.56
057-0285-036-0000	SAFETY LIGHTS ONLY	\$ 0.00	\$ 2.56	\$ 2.56
057-0285-037-0000	SAFETY LIGHTS ONLY	\$ 0.00	\$ 2.56	\$ 2.56
057-0286-001-0000	SAFETY LIGHTS ONLY	\$ 0.00	\$ 2.56	\$ 2.56
057-0286-002-0000	SAFETY LIGHTS ONLY	\$ 0.00	\$ 2.56	\$ 2.56
057-0286-003-0000	SAFETY LIGHTS ONLY	\$ 0.00	\$ 2.56	\$ 2.56
057-0286-004-0000	SAFETY LIGHTS ONLY	\$ 0.00	\$ 2.56	\$ 2.56
057-0286-005-0000	SAFETY LIGHTS ONLY	\$ 0.00	\$ 2.56	\$ 2.56
057-0286-006-0000	SAFETY LIGHTS ONLY	\$ 0.00	\$ 2.56	\$ 2.56
057-0286-007-0000	SAFETY LIGHTS ONLY	\$ 0.00	\$ 2.56	\$ 2.56
057-0286-008-0000	SAFETY LIGHTS ONLY	\$ 0.00	\$ 2.56	\$ 2.56
057-0291-007-0000	SAFETY LIGHTS ONLY	\$ 0.00	\$ 2.56	\$ 2.56
057-0291-008-0000	SAFETY LIGHTS ONLY	\$ 0.00	\$ 2.56	\$ 2.56
057-0291-009-0000	SAFETY LIGHTS ONLY	\$ 0.00	\$ 2.56	\$ 2.56
057-0291-010-0000	SAFETY LIGHTS ONLY	\$ 0.00	\$ 2.56	\$ 2.56
057-0291-011-0000	SAFETY LIGHTS ONLY	\$ 0.00	\$ 2.56	\$ 2.56
057-0291-012-0000	SAFETY LIGHTS ONLY	\$ 0.00	\$ 2.56	\$ 2.56
057-0291-013-0000	NONRES	\$ 48.11	\$ 2.56	\$ 50.66
057-0292-002-0000	SAFETY LIGHTS ONLY	\$ 0.00	\$ 2.56	\$ 2.56
057-0292-003-0000	SAFETY LIGHTS ONLY	\$ 0.00	\$ 2.56	\$ 2.56

ITEM 9.3.

City of Rancho Cordova
Lighting District No. 2012-1 Exhibit A to the Resolution
Fiscal Year 2023-24 Assessment Roll

ATTACHMENT 3

APN	District Classification	Street Light Charge	Safety Light Charge	Total Assessment
057-0292-004-0000	SAFETY LIGHTS ONLY	\$ 0.00	\$ 2.56	\$ 2.56
057-0292-005-0000	SAFETY LIGHTS ONLY	\$ 0.00	\$ 2.56	\$ 2.56
057-0292-006-0000	SAFETY LIGHTS ONLY	\$ 0.00	\$ 2.56	\$ 2.56
057-0292-007-0000	NONRES	\$ 64.23	\$ 2.56	\$ 66.78
057-0292-010-0000	NONRES	\$ 15.11	\$ 2.56	\$ 17.66
057-0292-011-0000	NONRES	\$ 41.31	\$ 2.56	\$ 43.86
057-0292-016-0000	SAFETY LIGHTS ONLY	\$ 0.00	\$ 2.56	\$ 2.56
057-0292-017-0000	NONRES	\$ 15.37	\$ 2.56	\$ 17.92
057-0292-018-0000	NONRES	\$ 16.37	\$ 2.56	\$ 18.92
057-0292-019-0000	SAFETY LIGHTS ONLY	\$ 0.00	\$ 2.56	\$ 2.56
057-0293-001-0000	NONRES	\$ 71.79	\$ 2.56	\$ 74.34
057-0293-004-0000	NONRES	\$ 31.74	\$ 2.56	\$ 34.30
057-0293-005-0000	NONRES	\$ 31.49	\$ 2.56	\$ 34.04
057-0293-006-0000	SAFETY LIGHTS ONLY	\$ 0.00	\$ 2.56	\$ 2.56
057-0293-007-0000	NONRES	\$ 27.46	\$ 2.56	\$ 30.02
057-0294-004-0000	SAFETY LIGHTS ONLY	\$ 0.00	\$ 2.56	\$ 2.56
057-0294-006-0000	NONRES	\$ 80.10	\$ 2.56	\$ 82.66
057-0294-007-0000	NONRES	\$ 210.84	\$ 2.56	\$ 213.40
057-0301-001-0000	SAFETY LIGHTS ONLY	\$ 0.00	\$ 2.56	\$ 2.56
057-0301-002-0000	SAFETY LIGHTS ONLY	\$ 0.00	\$ 2.56	\$ 2.56
057-0301-003-0000	SAFETY LIGHTS ONLY	\$ 0.00	\$ 2.56	\$ 2.56
057-0301-004-0000	SAFETY LIGHTS ONLY	\$ 0.00	\$ 2.56	\$ 2.56
057-0301-005-0000	SAFETY LIGHTS ONLY	\$ 0.00	\$ 2.56	\$ 2.56
057-0301-006-0000	SAFETY LIGHTS ONLY	\$ 0.00	\$ 2.56	\$ 2.56
057-0301-007-0000	SAFETY LIGHTS ONLY	\$ 0.00	\$ 2.56	\$ 2.56
057-0301-008-0000	SAFETY LIGHTS ONLY	\$ 0.00	\$ 2.56	\$ 2.56
057-0302-001-0000	SAFETY LIGHTS ONLY	\$ 0.00	\$ 2.56	\$ 2.56
057-0302-002-0000	SAFETY LIGHTS ONLY	\$ 0.00	\$ 2.56	\$ 2.56
057-0302-003-0000	SAFETY LIGHTS ONLY	\$ 0.00	\$ 2.56	\$ 2.56
057-0302-004-0000	SAFETY LIGHTS ONLY	\$ 0.00	\$ 2.56	\$ 2.56
057-0302-005-0000	SAFETY LIGHTS ONLY	\$ 0.00	\$ 2.56	\$ 2.56
057-0302-006-0000	SAFETY LIGHTS ONLY	\$ 0.00	\$ 2.56	\$ 2.56
057-0302-007-0000	SAFETY LIGHTS ONLY	\$ 0.00	\$ 2.56	\$ 2.56
057-0302-008-0000	SAFETY LIGHTS ONLY	\$ 0.00	\$ 2.56	\$ 2.56
057-0302-009-0000	SAFETY LIGHTS ONLY	\$ 0.00	\$ 2.56	\$ 2.56
057-0302-010-0000	SAFETY LIGHTS ONLY	\$ 0.00	\$ 2.56	\$ 2.56
057-0303-001-0000	SAFETY LIGHTS ONLY	\$ 0.00	\$ 2.56	\$ 2.56
057-0303-002-0000	SAFETY LIGHTS ONLY	\$ 0.00	\$ 2.56	\$ 2.56
057-0303-003-0000	SAFETY LIGHTS ONLY	\$ 0.00	\$ 2.56	\$ 2.56
057-0303-004-0000	SAFETY LIGHTS ONLY	\$ 0.00	\$ 2.56	\$ 2.56
057-0303-005-0000	SAFETY LIGHTS ONLY	\$ 0.00	\$ 2.56	\$ 2.56
057-0303-006-0000	SAFETY LIGHTS ONLY	\$ 0.00	\$ 2.56	\$ 2.56
057-0303-007-0000	SAFETY LIGHTS ONLY	\$ 0.00	\$ 2.56	\$ 2.56
057-0303-008-0000	SAFETY LIGHTS ONLY	\$ 0.00	\$ 2.56	\$ 2.56

ITEM 9.3.

City of Rancho Cordova
Lighting District No. 2012-1 Exhibit A to the Resolution
Fiscal Year 2023-24 Assessment Roll

ATTACHMENT 3

APN	District Classification	Street Light Charge	Safety Light Charge	Total Assessment
057-0303-009-0000	SAFETY LIGHTS ONLY	\$ 0.00	\$ 2.56	\$ 2.56
057-0303-010-0000	SAFETY LIGHTS ONLY	\$ 0.00	\$ 2.56	\$ 2.56
057-0303-011-0000	SAFETY LIGHTS ONLY	\$ 0.00	\$ 2.56	\$ 2.56
057-0303-012-0000	SAFETY LIGHTS ONLY	\$ 0.00	\$ 2.56	\$ 2.56
057-0303-013-0000	SAFETY LIGHTS ONLY	\$ 0.00	\$ 2.56	\$ 2.56
057-0303-014-0000	SAFETY LIGHTS ONLY	\$ 0.00	\$ 2.56	\$ 2.56
057-0303-015-0000	SAFETY LIGHTS ONLY	\$ 0.00	\$ 2.56	\$ 2.56
057-0303-016-0000	SAFETY LIGHTS ONLY	\$ 0.00	\$ 2.56	\$ 2.56
057-0304-003-0000	SAFETY LIGHTS ONLY	\$ 0.00	\$ 2.56	\$ 2.56
057-0304-004-0000	SAFETY LIGHTS ONLY	\$ 0.00	\$ 2.56	\$ 2.56
057-0304-005-0000	SAFETY LIGHTS ONLY	\$ 0.00	\$ 2.56	\$ 2.56
057-0304-006-0000	SAFETY LIGHTS ONLY	\$ 0.00	\$ 2.56	\$ 2.56
057-0304-007-0000	SAFETY LIGHTS ONLY	\$ 0.00	\$ 2.56	\$ 2.56
057-0304-010-0000	SAFETY LIGHTS ONLY	\$ 0.00	\$ 2.56	\$ 2.56
057-0304-011-0000	SAFETY LIGHTS ONLY	\$ 0.00	\$ 2.56	\$ 2.56
057-0304-012-0000	SAFETY LIGHTS ONLY	\$ 0.00	\$ 2.56	\$ 2.56
057-0304-013-0000	SAFETY LIGHTS ONLY	\$ 0.00	\$ 2.56	\$ 2.56
057-0304-014-0000	SAFETY LIGHTS ONLY	\$ 0.00	\$ 2.56	\$ 2.56
057-0311-001-0000	SAFETY LIGHTS ONLY	\$ 0.00	\$ 2.56	\$ 2.56
057-0311-002-0000	SAFETY LIGHTS ONLY	\$ 0.00	\$ 2.56	\$ 2.56
057-0311-003-0000	SAFETY LIGHTS ONLY	\$ 0.00	\$ 2.56	\$ 2.56
057-0311-004-0000	SAFETY LIGHTS ONLY	\$ 0.00	\$ 2.56	\$ 2.56
057-0311-005-0000	SAFETY LIGHTS ONLY	\$ 0.00	\$ 2.56	\$ 2.56
057-0311-006-0000	SAFETY LIGHTS ONLY	\$ 0.00	\$ 2.56	\$ 2.56
057-0311-007-0000	SAFETY LIGHTS ONLY	\$ 0.00	\$ 2.56	\$ 2.56
057-0311-008-0000	SAFETY LIGHTS ONLY	\$ 0.00	\$ 2.56	\$ 2.56
057-0311-009-0000	SAFETY LIGHTS ONLY	\$ 0.00	\$ 2.56	\$ 2.56
057-0311-010-0000	SAFETY LIGHTS ONLY	\$ 0.00	\$ 2.56	\$ 2.56
057-0311-011-0000	SAFETY LIGHTS ONLY	\$ 0.00	\$ 2.56	\$ 2.56
057-0311-012-0000	SAFETY LIGHTS ONLY	\$ 0.00	\$ 2.56	\$ 2.56
057-0311-013-0000	SAFETY LIGHTS ONLY	\$ 0.00	\$ 2.56	\$ 2.56
057-0311-014-0000	SAFETY LIGHTS ONLY	\$ 0.00	\$ 2.56	\$ 2.56
057-0311-015-0000	SAFETY LIGHTS ONLY	\$ 0.00	\$ 2.56	\$ 2.56
057-0311-016-0000	SAFETY LIGHTS ONLY	\$ 0.00	\$ 2.56	\$ 2.56
057-0311-017-0000	SAFETY LIGHTS ONLY	\$ 0.00	\$ 2.56	\$ 2.56
057-0311-018-0000	SAFETY LIGHTS ONLY	\$ 0.00	\$ 2.56	\$ 2.56
057-0312-001-0000	SAFETY LIGHTS ONLY	\$ 0.00	\$ 2.56	\$ 2.56
057-0312-002-0000	SAFETY LIGHTS ONLY	\$ 0.00	\$ 2.56	\$ 2.56
057-0312-003-0000	SAFETY LIGHTS ONLY	\$ 0.00	\$ 2.56	\$ 2.56
057-0312-004-0000	SAFETY LIGHTS ONLY	\$ 0.00	\$ 2.56	\$ 2.56
057-0312-005-0000	SAFETY LIGHTS ONLY	\$ 0.00	\$ 2.56	\$ 2.56
057-0312-006-0000	SAFETY LIGHTS ONLY	\$ 0.00	\$ 2.56	\$ 2.56
057-0312-007-0000	SAFETY LIGHTS ONLY	\$ 0.00	\$ 2.56	\$ 2.56
057-0312-008-0000	SAFETY LIGHTS ONLY	\$ 0.00	\$ 2.56	\$ 2.56

ITEM 9.3.

City of Rancho Cordova
Lighting District No. 2012-1 Exhibit A to the Resolution
Fiscal Year 2023-24 Assessment Roll

ATTACHMENT 3

APN	District Classification	Street Light Charge	Safety Light Charge	Total Assessment
057-0312-009-0000	SAFETY LIGHTS ONLY	\$ 0.00	\$ 2.56	\$ 2.56
057-0312-010-0000	SAFETY LIGHTS ONLY	\$ 0.00	\$ 2.56	\$ 2.56
057-0312-011-0000	SAFETY LIGHTS ONLY	\$ 0.00	\$ 2.56	\$ 2.56
057-0312-012-0000	SAFETY LIGHTS ONLY	\$ 0.00	\$ 2.56	\$ 2.56
057-0312-013-0000	SAFETY LIGHTS ONLY	\$ 0.00	\$ 2.56	\$ 2.56
057-0313-001-0000	SAFETY LIGHTS ONLY	\$ 0.00	\$ 2.56	\$ 2.56
057-0313-002-0000	SAFETY LIGHTS ONLY	\$ 0.00	\$ 2.56	\$ 2.56
057-0313-003-0000	SAFETY LIGHTS ONLY	\$ 0.00	\$ 2.56	\$ 2.56
057-0313-004-0000	SAFETY LIGHTS ONLY	\$ 0.00	\$ 2.56	\$ 2.56
057-0313-005-0000	SAFETY LIGHTS ONLY	\$ 0.00	\$ 2.56	\$ 2.56
057-0313-006-0000	SAFETY LIGHTS ONLY	\$ 0.00	\$ 2.56	\$ 2.56
057-0313-007-0000	SAFETY LIGHTS ONLY	\$ 0.00	\$ 2.56	\$ 2.56
057-0313-008-0000	SAFETY LIGHTS ONLY	\$ 0.00	\$ 2.56	\$ 2.56
057-0313-009-0000	SAFETY LIGHTS ONLY	\$ 0.00	\$ 2.56	\$ 2.56
057-0314-001-0000	SAFETY LIGHTS ONLY	\$ 0.00	\$ 2.56	\$ 2.56
057-0314-002-0000	SAFETY LIGHTS ONLY	\$ 0.00	\$ 2.56	\$ 2.56
057-0314-003-0000	SAFETY LIGHTS ONLY	\$ 0.00	\$ 2.56	\$ 2.56
057-0314-004-0000	SAFETY LIGHTS ONLY	\$ 0.00	\$ 2.56	\$ 2.56
057-0314-005-0000	SAFETY LIGHTS ONLY	\$ 0.00	\$ 2.56	\$ 2.56
057-0314-006-0000	SAFETY LIGHTS ONLY	\$ 0.00	\$ 2.56	\$ 2.56
057-0314-007-0000	SAFETY LIGHTS ONLY	\$ 0.00	\$ 2.56	\$ 2.56
057-0314-008-0000	SAFETY LIGHTS ONLY	\$ 0.00	\$ 2.56	\$ 2.56
057-0314-009-0000	SAFETY LIGHTS ONLY	\$ 0.00	\$ 2.56	\$ 2.56
057-0314-010-0000	SAFETY LIGHTS ONLY	\$ 0.00	\$ 2.56	\$ 2.56
057-0314-013-0000	SAFETY LIGHTS ONLY	\$ 0.00	\$ 2.56	\$ 2.56
057-0314-014-0000	SAFETY LIGHTS ONLY	\$ 0.00	\$ 2.56	\$ 2.56
057-0314-015-0000	SAFETY LIGHTS ONLY	\$ 0.00	\$ 2.56	\$ 2.56
057-0314-016-0000	SAFETY LIGHTS ONLY	\$ 0.00	\$ 2.56	\$ 2.56
057-0314-017-0000	SAFETY LIGHTS ONLY	\$ 0.00	\$ 2.56	\$ 2.56
057-0314-018-0000	SAFETY LIGHTS ONLY	\$ 0.00	\$ 2.56	\$ 2.56
057-0314-019-0000	SAFETY LIGHTS ONLY	\$ 0.00	\$ 2.56	\$ 2.56
057-0314-021-0000	SAFETY LIGHTS ONLY	\$ 0.00	\$ 2.56	\$ 2.56
057-0315-001-0000	SAFETY LIGHTS ONLY	\$ 0.00	\$ 2.56	\$ 2.56
057-0315-002-0000	SAFETY LIGHTS ONLY	\$ 0.00	\$ 2.56	\$ 2.56
057-0315-003-0000	SAFETY LIGHTS ONLY	\$ 0.00	\$ 2.56	\$ 2.56
057-0315-004-0000	SAFETY LIGHTS ONLY	\$ 0.00	\$ 2.56	\$ 2.56
057-0315-005-0000	SAFETY LIGHTS ONLY	\$ 0.00	\$ 2.56	\$ 2.56
057-0315-006-0000	SAFETY LIGHTS ONLY	\$ 0.00	\$ 2.56	\$ 2.56
057-0315-007-0000	SAFETY LIGHTS ONLY	\$ 0.00	\$ 2.56	\$ 2.56
057-0315-008-0000	SAFETY LIGHTS ONLY	\$ 0.00	\$ 2.56	\$ 2.56
057-0315-009-0000	SAFETY LIGHTS ONLY	\$ 0.00	\$ 2.56	\$ 2.56
057-0315-010-0000	SAFETY LIGHTS ONLY	\$ 0.00	\$ 2.56	\$ 2.56
057-0315-011-0000	SAFETY LIGHTS ONLY	\$ 0.00	\$ 2.56	\$ 2.56
057-0315-012-0000	SAFETY LIGHTS ONLY	\$ 0.00	\$ 2.56	\$ 2.56

ITEM 9.3.

City of Rancho Cordova
Lighting District No. 2012-1 Exhibit A to the Resolution
Fiscal Year 2023-24 Assessment Roll

ATTACHMENT 3

APN	District Classification	Street Light Charge	Safety Light Charge	Total Assessment
057-0315-013-0000	SAFETY LIGHTS ONLY	\$ 0.00	\$ 2.56	\$ 2.56
057-0315-014-0000	SAFETY LIGHTS ONLY	\$ 0.00	\$ 2.56	\$ 2.56
057-0315-015-0000	SAFETY LIGHTS ONLY	\$ 0.00	\$ 2.56	\$ 2.56
057-0316-001-0000	SAFETY LIGHTS ONLY	\$ 0.00	\$ 2.56	\$ 2.56
057-0316-002-0000	SAFETY LIGHTS ONLY	\$ 0.00	\$ 2.56	\$ 2.56
057-0316-003-0000	SAFETY LIGHTS ONLY	\$ 0.00	\$ 2.56	\$ 2.56
057-0316-004-0000	SAFETY LIGHTS ONLY	\$ 0.00	\$ 2.56	\$ 2.56
057-0316-005-0000	SAFETY LIGHTS ONLY	\$ 0.00	\$ 2.56	\$ 2.56
057-0316-006-0000	SAFETY LIGHTS ONLY	\$ 0.00	\$ 2.56	\$ 2.56
057-0321-001-0000	SAFETY LIGHTS ONLY	\$ 0.00	\$ 2.56	\$ 2.56
057-0322-002-0000	SAFETY LIGHTS ONLY	\$ 0.00	\$ 2.56	\$ 2.56
057-0322-005-0000	SAFETY LIGHTS ONLY	\$ 0.00	\$ 2.56	\$ 2.56
057-0322-006-0000	SAFETY LIGHTS ONLY	\$ 0.00	\$ 2.56	\$ 2.56
057-0322-007-0000	SAFETY LIGHTS ONLY	\$ 0.00	\$ 2.56	\$ 2.56
057-0322-008-0000	SAFETY LIGHTS ONLY	\$ 0.00	\$ 2.56	\$ 2.56
057-0322-009-0000	SAFETY LIGHTS ONLY	\$ 0.00	\$ 2.56	\$ 2.56
057-0322-010-0000	SAFETY LIGHTS ONLY	\$ 0.00	\$ 2.56	\$ 2.56
057-0322-011-0000	SAFETY LIGHTS ONLY	\$ 0.00	\$ 2.56	\$ 2.56
057-0323-001-0000	SAFETY LIGHTS ONLY	\$ 0.00	\$ 2.56	\$ 2.56
057-0323-006-0000	SAFETY LIGHTS ONLY	\$ 0.00	\$ 2.56	\$ 2.56
057-0323-007-0000	SAFETY LIGHTS ONLY	\$ 0.00	\$ 2.56	\$ 2.56
058-0018-001-0000	NONRES	\$ 185.40	\$ 2.56	\$ 187.96
058-0018-003-0000	RESIDENTIAL	\$ 15.32	\$ 2.56	\$ 17.88
058-0018-004-0000	RESIDENTIAL	\$ 15.32	\$ 2.56	\$ 17.88
058-0018-005-0000	RESIDENTIAL	\$ 15.32	\$ 2.56	\$ 17.88
058-0018-006-0000	RESIDENTIAL	\$ 15.32	\$ 2.56	\$ 17.88
058-0018-007-0000	SAFETY LIGHTS ONLY	\$ 0.00	\$ 2.56	\$ 2.56
058-0018-008-0000	SAFETY LIGHTS ONLY	\$ 0.00	\$ 2.56	\$ 2.56
058-0018-009-0000	NONRES	\$ 19.65	\$ 2.56	\$ 22.20
058-0018-010-0000	SAFETY LIGHTS ONLY	\$ 0.00	\$ 2.56	\$ 2.56
058-0021-001-0000	SAFETY LIGHTS ONLY	\$ 0.00	\$ 2.56	\$ 2.56
058-0021-002-0000	SAFETY LIGHTS ONLY	\$ 0.00	\$ 2.56	\$ 2.56
058-0021-003-0000	SAFETY LIGHTS ONLY	\$ 0.00	\$ 2.56	\$ 2.56
058-0021-004-0000	SAFETY LIGHTS ONLY	\$ 0.00	\$ 2.56	\$ 2.56
058-0021-005-0000	SAFETY LIGHTS ONLY	\$ 0.00	\$ 2.56	\$ 2.56
058-0021-006-0000	SAFETY LIGHTS ONLY	\$ 0.00	\$ 2.56	\$ 2.56
058-0021-007-0000	SAFETY LIGHTS ONLY	\$ 0.00	\$ 2.56	\$ 2.56
058-0021-008-0000	SAFETY LIGHTS ONLY	\$ 0.00	\$ 2.56	\$ 2.56
058-0021-009-0000	SAFETY LIGHTS ONLY	\$ 0.00	\$ 2.56	\$ 2.56
058-0021-010-0000	SAFETY LIGHTS ONLY	\$ 0.00	\$ 2.56	\$ 2.56
058-0021-011-0000	RESIDENTIAL	\$ 15.32	\$ 2.56	\$ 17.88
058-0021-012-0000	SAFETY LIGHTS ONLY	\$ 0.00	\$ 2.56	\$ 2.56
058-0021-013-0000	SAFETY LIGHTS ONLY	\$ 0.00	\$ 2.56	\$ 2.56
058-0022-001-0000	SAFETY LIGHTS ONLY	\$ 0.00	\$ 2.56	\$ 2.56

ITEM 9.3.

City of Rancho Cordova
Lighting District No. 2012-1 Exhibit A to the Resolution
Fiscal Year 2023-24 Assessment Roll

ATTACHMENT 3

APN	District Classification	Street Light Charge	Safety Light Charge	Total Assessment
058-0022-002-0000	SAFETY LIGHTS ONLY	\$ 0.00	\$ 2.56	\$ 2.56
058-0022-003-0000	SAFETY LIGHTS ONLY	\$ 0.00	\$ 2.56	\$ 2.56
058-0022-004-0000	SAFETY LIGHTS ONLY	\$ 0.00	\$ 2.56	\$ 2.56
058-0022-005-0000	SAFETY LIGHTS ONLY	\$ 0.00	\$ 2.56	\$ 2.56
058-0022-006-0000	SAFETY LIGHTS ONLY	\$ 0.00	\$ 2.56	\$ 2.56
058-0023-001-0000	SAFETY LIGHTS ONLY	\$ 0.00	\$ 2.56	\$ 2.56
058-0023-002-0000	SAFETY LIGHTS ONLY	\$ 0.00	\$ 2.56	\$ 2.56
058-0023-003-0000	SAFETY LIGHTS ONLY	\$ 0.00	\$ 2.56	\$ 2.56
058-0023-004-0000	SAFETY LIGHTS ONLY	\$ 0.00	\$ 2.56	\$ 2.56
058-0023-005-0000	SAFETY LIGHTS ONLY	\$ 0.00	\$ 2.56	\$ 2.56
058-0023-006-0000	SAFETY LIGHTS ONLY	\$ 0.00	\$ 2.56	\$ 2.56
058-0023-007-0000	SAFETY LIGHTS ONLY	\$ 0.00	\$ 2.56	\$ 2.56
058-0023-008-0000	SAFETY LIGHTS ONLY	\$ 0.00	\$ 2.56	\$ 2.56
058-0023-009-0000	SAFETY LIGHTS ONLY	\$ 0.00	\$ 2.56	\$ 2.56
058-0023-010-0000	SAFETY LIGHTS ONLY	\$ 0.00	\$ 2.56	\$ 2.56
058-0023-011-0000	SAFETY LIGHTS ONLY	\$ 0.00	\$ 2.56	\$ 2.56
058-0023-012-0000	SAFETY LIGHTS ONLY	\$ 0.00	\$ 2.56	\$ 2.56
058-0023-013-0000	SAFETY LIGHTS ONLY	\$ 0.00	\$ 2.56	\$ 2.56
058-0024-001-0000	SAFETY LIGHTS ONLY	\$ 0.00	\$ 2.56	\$ 2.56
058-0024-002-0000	SAFETY LIGHTS ONLY	\$ 0.00	\$ 2.56	\$ 2.56
058-0024-003-0000	SAFETY LIGHTS ONLY	\$ 0.00	\$ 2.56	\$ 2.56
058-0024-004-0000	SAFETY LIGHTS ONLY	\$ 0.00	\$ 2.56	\$ 2.56
058-0024-005-0000	SAFETY LIGHTS ONLY	\$ 0.00	\$ 2.56	\$ 2.56
058-0024-006-0000	SAFETY LIGHTS ONLY	\$ 0.00	\$ 2.56	\$ 2.56
058-0024-007-0000	SAFETY LIGHTS ONLY	\$ 0.00	\$ 2.56	\$ 2.56
058-0024-008-0000	SAFETY LIGHTS ONLY	\$ 0.00	\$ 2.56	\$ 2.56
058-0024-009-0000	SAFETY LIGHTS ONLY	\$ 0.00	\$ 2.56	\$ 2.56
058-0024-010-0000	SAFETY LIGHTS ONLY	\$ 0.00	\$ 2.56	\$ 2.56
058-0024-011-0000	SAFETY LIGHTS ONLY	\$ 0.00	\$ 2.56	\$ 2.56
058-0024-012-0000	SAFETY LIGHTS ONLY	\$ 0.00	\$ 2.56	\$ 2.56
058-0024-013-0000	SAFETY LIGHTS ONLY	\$ 0.00	\$ 2.56	\$ 2.56
058-0024-014-0000	SAFETY LIGHTS ONLY	\$ 0.00	\$ 2.56	\$ 2.56
058-0024-015-0000	SAFETY LIGHTS ONLY	\$ 0.00	\$ 2.56	\$ 2.56
058-0031-001-0000	SAFETY LIGHTS ONLY	\$ 0.00	\$ 2.56	\$ 2.56
058-0031-002-0000	SAFETY LIGHTS ONLY	\$ 0.00	\$ 2.56	\$ 2.56
058-0031-003-0000	SAFETY LIGHTS ONLY	\$ 0.00	\$ 2.56	\$ 2.56
058-0031-004-0000	SAFETY LIGHTS ONLY	\$ 0.00	\$ 2.56	\$ 2.56
058-0031-005-0000	SAFETY LIGHTS ONLY	\$ 0.00	\$ 2.56	\$ 2.56
058-0031-006-0000	SAFETY LIGHTS ONLY	\$ 0.00	\$ 2.56	\$ 2.56
058-0032-001-0000	SAFETY LIGHTS ONLY	\$ 0.00	\$ 2.56	\$ 2.56
058-0032-002-0000	SAFETY LIGHTS ONLY	\$ 0.00	\$ 2.56	\$ 2.56
058-0032-003-0000	SAFETY LIGHTS ONLY	\$ 0.00	\$ 2.56	\$ 2.56
058-0032-004-0000	SAFETY LIGHTS ONLY	\$ 0.00	\$ 2.56	\$ 2.56
058-0032-005-0000	SAFETY LIGHTS ONLY	\$ 0.00	\$ 2.56	\$ 2.56

ITEM 9.3.

City of Rancho Cordova
Lighting District No. 2012-1 Exhibit A to the Resolution
Fiscal Year 2023-24 Assessment Roll

ATTACHMENT 3

APN	District Classification	Street Light Charge	Safety Light Charge	Total Assessment
058-0032-006-0000	SAFETY LIGHTS ONLY	\$ 0.00	\$ 2.56	\$ 2.56
058-0032-007-0000	SAFETY LIGHTS ONLY	\$ 0.00	\$ 2.56	\$ 2.56
058-0032-008-0000	SAFETY LIGHTS ONLY	\$ 0.00	\$ 2.56	\$ 2.56
058-0032-009-0000	SAFETY LIGHTS ONLY	\$ 0.00	\$ 2.56	\$ 2.56
058-0032-010-0000	SAFETY LIGHTS ONLY	\$ 0.00	\$ 2.56	\$ 2.56
058-0032-011-0000	SAFETY LIGHTS ONLY	\$ 0.00	\$ 2.56	\$ 2.56
058-0032-012-0000	SAFETY LIGHTS ONLY	\$ 0.00	\$ 2.56	\$ 2.56
058-0033-001-0000	SAFETY LIGHTS ONLY	\$ 0.00	\$ 2.56	\$ 2.56
058-0033-002-0000	SAFETY LIGHTS ONLY	\$ 0.00	\$ 2.56	\$ 2.56
058-0033-003-0000	SAFETY LIGHTS ONLY	\$ 0.00	\$ 2.56	\$ 2.56
058-0033-004-0000	SAFETY LIGHTS ONLY	\$ 0.00	\$ 2.56	\$ 2.56
058-0033-005-0000	SAFETY LIGHTS ONLY	\$ 0.00	\$ 2.56	\$ 2.56
058-0033-006-0000	SAFETY LIGHTS ONLY	\$ 0.00	\$ 2.56	\$ 2.56
058-0033-007-0000	SAFETY LIGHTS ONLY	\$ 0.00	\$ 2.56	\$ 2.56
058-0033-008-0000	SAFETY LIGHTS ONLY	\$ 0.00	\$ 2.56	\$ 2.56
058-0033-009-0000	SAFETY LIGHTS ONLY	\$ 0.00	\$ 2.56	\$ 2.56
058-0033-010-0000	SAFETY LIGHTS ONLY	\$ 0.00	\$ 2.56	\$ 2.56
058-0033-011-0000	SAFETY LIGHTS ONLY	\$ 0.00	\$ 2.56	\$ 2.56
058-0033-012-0000	SAFETY LIGHTS ONLY	\$ 0.00	\$ 2.56	\$ 2.56
058-0034-005-0000	SAFETY LIGHTS ONLY	\$ 0.00	\$ 2.56	\$ 2.56
058-0034-006-0000	SAFETY LIGHTS ONLY	\$ 0.00	\$ 2.56	\$ 2.56
058-0034-007-0000	SAFETY LIGHTS ONLY	\$ 0.00	\$ 2.56	\$ 2.56
058-0034-008-0000	NONRES	\$ 243.08	\$ 2.56	\$ 245.64
058-0034-009-0000	NONRES	\$ 62.98	\$ 2.56	\$ 65.54
058-0041-001-0000	SAFETY LIGHTS ONLY	\$ 0.00	\$ 2.56	\$ 2.56
058-0041-002-0000	SAFETY LIGHTS ONLY	\$ 0.00	\$ 2.56	\$ 2.56
058-0041-003-0000	SAFETY LIGHTS ONLY	\$ 0.00	\$ 2.56	\$ 2.56
058-0041-004-0000	SAFETY LIGHTS ONLY	\$ 0.00	\$ 2.56	\$ 2.56
058-0041-005-0000	SAFETY LIGHTS ONLY	\$ 0.00	\$ 2.56	\$ 2.56
058-0041-006-0000	SAFETY LIGHTS ONLY	\$ 0.00	\$ 2.56	\$ 2.56
058-0041-007-0000	SAFETY LIGHTS ONLY	\$ 0.00	\$ 2.56	\$ 2.56
058-0041-008-0000	SAFETY LIGHTS ONLY	\$ 0.00	\$ 2.56	\$ 2.56
058-0041-009-0000	SAFETY LIGHTS ONLY	\$ 0.00	\$ 2.56	\$ 2.56
058-0041-010-0000	SAFETY LIGHTS ONLY	\$ 0.00	\$ 2.56	\$ 2.56
058-0041-011-0000	SAFETY LIGHTS ONLY	\$ 0.00	\$ 2.56	\$ 2.56
058-0041-012-0000	SAFETY LIGHTS ONLY	\$ 0.00	\$ 2.56	\$ 2.56
058-0041-013-0000	SAFETY LIGHTS ONLY	\$ 0.00	\$ 2.56	\$ 2.56
058-0041-015-0000	SAFETY LIGHTS ONLY	\$ 0.00	\$ 2.56	\$ 2.56
058-0042-001-0000	SAFETY LIGHTS ONLY	\$ 0.00	\$ 2.56	\$ 2.56
058-0042-002-0000	SAFETY LIGHTS ONLY	\$ 0.00	\$ 2.56	\$ 2.56
058-0042-003-0000	SAFETY LIGHTS ONLY	\$ 0.00	\$ 2.56	\$ 2.56
058-0042-004-0000	SAFETY LIGHTS ONLY	\$ 0.00	\$ 2.56	\$ 2.56
058-0042-005-0000	SAFETY LIGHTS ONLY	\$ 0.00	\$ 2.56	\$ 2.56
058-0042-006-0000	SAFETY LIGHTS ONLY	\$ 0.00	\$ 2.56	\$ 2.56

ITEM 9.3.

City of Rancho Cordova
Lighting District No. 2012-1 Exhibit A to the Resolution
Fiscal Year 2023-24 Assessment Roll

ATTACHMENT 3

APN	District Classification	Street Light Charge	Safety Light Charge	Total Assessment
058-0042-007-0000	SAFETY LIGHTS ONLY	\$ 0.00	\$ 2.56	\$ 2.56
058-0042-008-0000	SAFETY LIGHTS ONLY	\$ 0.00	\$ 2.56	\$ 2.56
058-0042-009-0000	SAFETY LIGHTS ONLY	\$ 0.00	\$ 2.56	\$ 2.56
058-0042-010-0000	SAFETY LIGHTS ONLY	\$ 0.00	\$ 2.56	\$ 2.56
058-0042-011-0000	SAFETY LIGHTS ONLY	\$ 0.00	\$ 2.56	\$ 2.56
058-0042-012-0000	SAFETY LIGHTS ONLY	\$ 0.00	\$ 2.56	\$ 2.56
058-0042-013-0000	SAFETY LIGHTS ONLY	\$ 0.00	\$ 2.56	\$ 2.56
058-0042-014-0000	SAFETY LIGHTS ONLY	\$ 0.00	\$ 2.56	\$ 2.56
058-0042-015-0000	SAFETY LIGHTS ONLY	\$ 0.00	\$ 2.56	\$ 2.56
058-0042-016-0000	SAFETY LIGHTS ONLY	\$ 0.00	\$ 2.56	\$ 2.56
058-0042-017-0000	SAFETY LIGHTS ONLY	\$ 0.00	\$ 2.56	\$ 2.56
058-0042-018-0000	SAFETY LIGHTS ONLY	\$ 0.00	\$ 2.56	\$ 2.56
058-0042-019-0000	SAFETY LIGHTS ONLY	\$ 0.00	\$ 2.56	\$ 2.56
058-0042-020-0000	SAFETY LIGHTS ONLY	\$ 0.00	\$ 2.56	\$ 2.56
058-0042-021-0000	SAFETY LIGHTS ONLY	\$ 0.00	\$ 2.56	\$ 2.56
058-0042-022-0000	SAFETY LIGHTS ONLY	\$ 0.00	\$ 2.56	\$ 2.56
058-0042-023-0000	SAFETY LIGHTS ONLY	\$ 0.00	\$ 2.56	\$ 2.56
058-0042-024-0000	SAFETY LIGHTS ONLY	\$ 0.00	\$ 2.56	\$ 2.56
058-0042-025-0000	SAFETY LIGHTS ONLY	\$ 0.00	\$ 2.56	\$ 2.56
058-0042-026-0000	SAFETY LIGHTS ONLY	\$ 0.00	\$ 2.56	\$ 2.56
058-0042-027-0000	SAFETY LIGHTS ONLY	\$ 0.00	\$ 2.56	\$ 2.56
058-0042-028-0000	SAFETY LIGHTS ONLY	\$ 0.00	\$ 2.56	\$ 2.56
058-0042-029-0000	SAFETY LIGHTS ONLY	\$ 0.00	\$ 2.56	\$ 2.56
058-0043-001-0000	SAFETY LIGHTS ONLY	\$ 0.00	\$ 2.56	\$ 2.56
058-0043-002-0000	SAFETY LIGHTS ONLY	\$ 0.00	\$ 2.56	\$ 2.56
058-0043-003-0000	SAFETY LIGHTS ONLY	\$ 0.00	\$ 2.56	\$ 2.56
058-0043-004-0000	SAFETY LIGHTS ONLY	\$ 0.00	\$ 2.56	\$ 2.56
058-0043-005-0000	SAFETY LIGHTS ONLY	\$ 0.00	\$ 2.56	\$ 2.56
058-0043-006-0000	SAFETY LIGHTS ONLY	\$ 0.00	\$ 2.56	\$ 2.56
058-0043-007-0000	SAFETY LIGHTS ONLY	\$ 0.00	\$ 2.56	\$ 2.56
058-0043-008-0000	SAFETY LIGHTS ONLY	\$ 0.00	\$ 2.56	\$ 2.56
058-0043-009-0000	SAFETY LIGHTS ONLY	\$ 0.00	\$ 2.56	\$ 2.56
058-0043-010-0000	SAFETY LIGHTS ONLY	\$ 0.00	\$ 2.56	\$ 2.56
058-0043-011-0000	SAFETY LIGHTS ONLY	\$ 0.00	\$ 2.56	\$ 2.56
058-0043-012-0000	SAFETY LIGHTS ONLY	\$ 0.00	\$ 2.56	\$ 2.56
058-0043-013-0000	SAFETY LIGHTS ONLY	\$ 0.00	\$ 2.56	\$ 2.56
058-0043-014-0000	SAFETY LIGHTS ONLY	\$ 0.00	\$ 2.56	\$ 2.56
058-0043-015-0000	SAFETY LIGHTS ONLY	\$ 0.00	\$ 2.56	\$ 2.56
058-0043-016-0000	SAFETY LIGHTS ONLY	\$ 0.00	\$ 2.56	\$ 2.56
058-0043-017-0000	SAFETY LIGHTS ONLY	\$ 0.00	\$ 2.56	\$ 2.56
058-0043-018-0000	SAFETY LIGHTS ONLY	\$ 0.00	\$ 2.56	\$ 2.56
058-0043-019-0000	SAFETY LIGHTS ONLY	\$ 0.00	\$ 2.56	\$ 2.56
058-0043-020-0000	SAFETY LIGHTS ONLY	\$ 0.00	\$ 2.56	\$ 2.56
058-0043-021-0000	SAFETY LIGHTS ONLY	\$ 0.00	\$ 2.56	\$ 2.56

ITEM 9.3.

City of Rancho Cordova
Lighting District No. 2012-1 Exhibit A to the Resolution
Fiscal Year 2023-24 Assessment Roll

ATTACHMENT 3

APN	District Classification	Street Light Charge	Safety Light Charge	Total Assessment
058-0043-022-0000	SAFETY LIGHTS ONLY	\$ 0.00	\$ 2.56	\$ 2.56
058-0043-023-0000	SAFETY LIGHTS ONLY	\$ 0.00	\$ 2.56	\$ 2.56
058-0044-001-0000	SAFETY LIGHTS ONLY	\$ 0.00	\$ 2.56	\$ 2.56
058-0044-002-0000	SAFETY LIGHTS ONLY	\$ 0.00	\$ 2.56	\$ 2.56
058-0044-003-0000	SAFETY LIGHTS ONLY	\$ 0.00	\$ 2.56	\$ 2.56
058-0044-004-0000	SAFETY LIGHTS ONLY	\$ 0.00	\$ 2.56	\$ 2.56
058-0044-005-0000	SAFETY LIGHTS ONLY	\$ 0.00	\$ 2.56	\$ 2.56
058-0044-006-0000	SAFETY LIGHTS ONLY	\$ 0.00	\$ 2.56	\$ 2.56
058-0044-007-0000	SAFETY LIGHTS ONLY	\$ 0.00	\$ 2.56	\$ 2.56
058-0044-008-0000	SAFETY LIGHTS ONLY	\$ 0.00	\$ 2.56	\$ 2.56
058-0044-009-0000	SAFETY LIGHTS ONLY	\$ 0.00	\$ 2.56	\$ 2.56
058-0044-010-0000	SAFETY LIGHTS ONLY	\$ 0.00	\$ 2.56	\$ 2.56
058-0044-011-0000	SAFETY LIGHTS ONLY	\$ 0.00	\$ 2.56	\$ 2.56
058-0044-012-0000	SAFETY LIGHTS ONLY	\$ 0.00	\$ 2.56	\$ 2.56
058-0044-013-0000	SAFETY LIGHTS ONLY	\$ 0.00	\$ 2.56	\$ 2.56
058-0044-014-0000	SAFETY LIGHTS ONLY	\$ 0.00	\$ 2.56	\$ 2.56
058-0044-015-0000	SAFETY LIGHTS ONLY	\$ 0.00	\$ 2.56	\$ 2.56
058-0044-016-0000	SAFETY LIGHTS ONLY	\$ 0.00	\$ 2.56	\$ 2.56
058-0044-017-0000	SAFETY LIGHTS ONLY	\$ 0.00	\$ 2.56	\$ 2.56
058-0044-018-0000	SAFETY LIGHTS ONLY	\$ 0.00	\$ 2.56	\$ 2.56
058-0044-019-0000	SAFETY LIGHTS ONLY	\$ 0.00	\$ 2.56	\$ 2.56
058-0044-020-0000	SAFETY LIGHTS ONLY	\$ 0.00	\$ 2.56	\$ 2.56
058-0044-021-0000	SAFETY LIGHTS ONLY	\$ 0.00	\$ 2.56	\$ 2.56
058-0044-022-0000	SAFETY LIGHTS ONLY	\$ 0.00	\$ 2.56	\$ 2.56
058-0044-023-0000	SAFETY LIGHTS ONLY	\$ 0.00	\$ 2.56	\$ 2.56
058-0044-024-0000	SAFETY LIGHTS ONLY	\$ 0.00	\$ 2.56	\$ 2.56
058-0045-004-0000	SAFETY LIGHTS ONLY	\$ 0.00	\$ 2.56	\$ 2.56
058-0045-005-0000	SAFETY LIGHTS ONLY	\$ 0.00	\$ 2.56	\$ 2.56
058-0046-001-0000	SAFETY LIGHTS ONLY	\$ 0.00	\$ 2.56	\$ 2.56
058-0046-005-0000	SAFETY LIGHTS ONLY	\$ 0.00	\$ 2.56	\$ 2.56
058-0046-006-0000	SAFETY LIGHTS ONLY	\$ 0.00	\$ 2.56	\$ 2.56
058-0046-008-0000	SAFETY LIGHTS ONLY	\$ 0.00	\$ 2.56	\$ 2.56
058-0047-001-0000	SAFETY LIGHTS ONLY	\$ 0.00	\$ 2.56	\$ 2.56
058-0047-002-0000	SAFETY LIGHTS ONLY	\$ 0.00	\$ 2.56	\$ 2.56
058-0047-003-0000	RESIDENTIAL	\$ 15.32	\$ 2.56	\$ 17.88
058-0048-001-0000	SAFETY LIGHTS ONLY	\$ 0.00	\$ 2.56	\$ 2.56
058-0051-002-0000	SAFETY LIGHTS ONLY	\$ 0.00	\$ 2.56	\$ 2.56
058-0051-003-0000	SAFETY LIGHTS ONLY	\$ 0.00	\$ 2.56	\$ 2.56
058-0051-004-0000	SAFETY LIGHTS ONLY	\$ 0.00	\$ 2.56	\$ 2.56
058-0051-008-0000	NONRES	\$ 141.06	\$ 2.56	\$ 143.62
058-0052-001-0000	NONRES	\$ 180.61	\$ 2.56	\$ 183.16
058-0052-002-0000	SAFETY LIGHTS ONLY	\$ 0.00	\$ 2.56	\$ 2.56
058-0052-003-0000	SAFETY LIGHTS ONLY	\$ 0.00	\$ 2.56	\$ 2.56
058-0052-004-0000	SAFETY LIGHTS ONLY	\$ 0.00	\$ 2.56	\$ 2.56

ITEM 9.3.

City of Rancho Cordova
Lighting District No. 2012-1 Exhibit A to the Resolution
Fiscal Year 2023-24 Assessment Roll

ATTACHMENT 3

APN	District Classification	Street Light Charge	Safety Light Charge	Total Assessment
058-0052-005-0000	SAFETY LIGHTS ONLY	\$ 0.00	\$ 2.56	\$ 2.56
058-0052-006-0000	SAFETY LIGHTS ONLY	\$ 0.00	\$ 2.56	\$ 2.56
058-0052-007-0000	SAFETY LIGHTS ONLY	\$ 0.00	\$ 2.56	\$ 2.56
058-0052-008-0000	SAFETY LIGHTS ONLY	\$ 0.00	\$ 2.56	\$ 2.56
058-0052-009-0000	SAFETY LIGHTS ONLY	\$ 0.00	\$ 2.56	\$ 2.56
058-0052-010-0000	SAFETY LIGHTS ONLY	\$ 0.00	\$ 2.56	\$ 2.56
058-0052-011-0000	SAFETY LIGHTS ONLY	\$ 0.00	\$ 2.56	\$ 2.56
058-0052-012-0000	SAFETY LIGHTS ONLY	\$ 0.00	\$ 2.56	\$ 2.56
058-0052-013-0000	SAFETY LIGHTS ONLY	\$ 0.00	\$ 2.56	\$ 2.56
058-0052-014-0000	SAFETY LIGHTS ONLY	\$ 0.00	\$ 2.56	\$ 2.56
058-0052-015-0000	SAFETY LIGHTS ONLY	\$ 0.00	\$ 2.56	\$ 2.56
058-0052-016-0000	SAFETY LIGHTS ONLY	\$ 0.00	\$ 2.56	\$ 2.56
058-0052-017-0000	NONRES	\$ 52.65	\$ 2.56	\$ 55.20
058-0052-018-0000	NONRES	\$ 94.97	\$ 2.56	\$ 97.52
058-0061-001-0000	SAFETY LIGHTS ONLY	\$ 0.00	\$ 2.56	\$ 2.56
058-0061-002-0000	SAFETY LIGHTS ONLY	\$ 0.00	\$ 2.56	\$ 2.56
058-0061-003-0000	SAFETY LIGHTS ONLY	\$ 0.00	\$ 2.56	\$ 2.56
058-0061-004-0000	SAFETY LIGHTS ONLY	\$ 0.00	\$ 2.56	\$ 2.56
058-0061-005-0000	SAFETY LIGHTS ONLY	\$ 0.00	\$ 2.56	\$ 2.56
058-0061-006-0000	SAFETY LIGHTS ONLY	\$ 0.00	\$ 2.56	\$ 2.56
058-0061-007-0000	SAFETY LIGHTS ONLY	\$ 0.00	\$ 2.56	\$ 2.56
058-0061-008-0000	SAFETY LIGHTS ONLY	\$ 0.00	\$ 2.56	\$ 2.56
058-0061-009-0000	SAFETY LIGHTS ONLY	\$ 0.00	\$ 2.56	\$ 2.56
058-0061-010-0000	SAFETY LIGHTS ONLY	\$ 0.00	\$ 2.56	\$ 2.56
058-0061-011-0000	SAFETY LIGHTS ONLY	\$ 0.00	\$ 2.56	\$ 2.56
058-0061-012-0000	SAFETY LIGHTS ONLY	\$ 0.00	\$ 2.56	\$ 2.56
058-0061-013-0000	SAFETY LIGHTS ONLY	\$ 0.00	\$ 2.56	\$ 2.56
058-0061-014-0000	SAFETY LIGHTS ONLY	\$ 0.00	\$ 2.56	\$ 2.56
058-0061-015-0000	SAFETY LIGHTS ONLY	\$ 0.00	\$ 2.56	\$ 2.56
058-0061-016-0000	SAFETY LIGHTS ONLY	\$ 0.00	\$ 2.56	\$ 2.56
058-0061-017-0000	SAFETY LIGHTS ONLY	\$ 0.00	\$ 2.56	\$ 2.56
058-0061-018-0000	SAFETY LIGHTS ONLY	\$ 0.00	\$ 2.56	\$ 2.56
058-0062-001-0000	SAFETY LIGHTS ONLY	\$ 0.00	\$ 2.56	\$ 2.56
058-0062-002-0000	SAFETY LIGHTS ONLY	\$ 0.00	\$ 2.56	\$ 2.56
058-0062-003-0000	SAFETY LIGHTS ONLY	\$ 0.00	\$ 2.56	\$ 2.56
058-0062-004-0000	SAFETY LIGHTS ONLY	\$ 0.00	\$ 2.56	\$ 2.56
058-0062-005-0000	SAFETY LIGHTS ONLY	\$ 0.00	\$ 2.56	\$ 2.56
058-0062-006-0000	SAFETY LIGHTS ONLY	\$ 0.00	\$ 2.56	\$ 2.56
058-0063-001-0000	SAFETY LIGHTS ONLY	\$ 0.00	\$ 2.56	\$ 2.56
058-0071-001-0000	SAFETY LIGHTS ONLY	\$ 0.00	\$ 2.56	\$ 2.56
058-0071-002-0000	SAFETY LIGHTS ONLY	\$ 0.00	\$ 2.56	\$ 2.56
058-0071-003-0000	SAFETY LIGHTS ONLY	\$ 0.00	\$ 2.56	\$ 2.56
058-0071-004-0000	SAFETY LIGHTS ONLY	\$ 0.00	\$ 2.56	\$ 2.56
058-0071-005-0000	SAFETY LIGHTS ONLY	\$ 0.00	\$ 2.56	\$ 2.56

ITEM 9.3.

City of Rancho Cordova
Lighting District No. 2012-1 Exhibit A to the Resolution
Fiscal Year 2023-24 Assessment Roll

ATTACHMENT 3

APN	District Classification	Street Light Charge	Safety Light Charge	Total Assessment
058-0071-006-0000	SAFETY LIGHTS ONLY	\$ 0.00	\$ 2.56	\$ 2.56
058-0071-007-0000	SAFETY LIGHTS ONLY	\$ 0.00	\$ 2.56	\$ 2.56
058-0071-008-0000	SAFETY LIGHTS ONLY	\$ 0.00	\$ 2.56	\$ 2.56
058-0071-009-0000	SAFETY LIGHTS ONLY	\$ 0.00	\$ 2.56	\$ 2.56
058-0071-010-0000	SAFETY LIGHTS ONLY	\$ 0.00	\$ 2.56	\$ 2.56
058-0071-011-0000	SAFETY LIGHTS ONLY	\$ 0.00	\$ 2.56	\$ 2.56
058-0071-012-0000	SAFETY LIGHTS ONLY	\$ 0.00	\$ 2.56	\$ 2.56
058-0071-013-0000	SAFETY LIGHTS ONLY	\$ 0.00	\$ 2.56	\$ 2.56
058-0072-001-0000	SAFETY LIGHTS ONLY	\$ 0.00	\$ 2.56	\$ 2.56
058-0072-002-0000	SAFETY LIGHTS ONLY	\$ 0.00	\$ 2.56	\$ 2.56
058-0072-003-0000	SAFETY LIGHTS ONLY	\$ 0.00	\$ 2.56	\$ 2.56
058-0072-004-0000	SAFETY LIGHTS ONLY	\$ 0.00	\$ 2.56	\$ 2.56
058-0073-001-0000	SAFETY LIGHTS ONLY	\$ 0.00	\$ 2.56	\$ 2.56
058-0073-002-0000	SAFETY LIGHTS ONLY	\$ 0.00	\$ 2.56	\$ 2.56
058-0073-003-0000	SAFETY LIGHTS ONLY	\$ 0.00	\$ 2.56	\$ 2.56
058-0073-004-0000	SAFETY LIGHTS ONLY	\$ 0.00	\$ 2.56	\$ 2.56
058-0073-005-0000	SAFETY LIGHTS ONLY	\$ 0.00	\$ 2.56	\$ 2.56
058-0073-006-0000	SAFETY LIGHTS ONLY	\$ 0.00	\$ 2.56	\$ 2.56
058-0073-007-0000	SAFETY LIGHTS ONLY	\$ 0.00	\$ 2.56	\$ 2.56
058-0073-008-0000	SAFETY LIGHTS ONLY	\$ 0.00	\$ 2.56	\$ 2.56
058-0073-009-0000	SAFETY LIGHTS ONLY	\$ 0.00	\$ 2.56	\$ 2.56
058-0073-010-0000	SAFETY LIGHTS ONLY	\$ 0.00	\$ 2.56	\$ 2.56
058-0073-011-0000	SAFETY LIGHTS ONLY	\$ 0.00	\$ 2.56	\$ 2.56
058-0073-012-0000	SAFETY LIGHTS ONLY	\$ 0.00	\$ 2.56	\$ 2.56
058-0073-013-0000	SAFETY LIGHTS ONLY	\$ 0.00	\$ 2.56	\$ 2.56
058-0073-014-0000	SAFETY LIGHTS ONLY	\$ 0.00	\$ 2.56	\$ 2.56
058-0073-015-0000	SAFETY LIGHTS ONLY	\$ 0.00	\$ 2.56	\$ 2.56
058-0073-016-0000	SAFETY LIGHTS ONLY	\$ 0.00	\$ 2.56	\$ 2.56
058-0073-017-0000	SAFETY LIGHTS ONLY	\$ 0.00	\$ 2.56	\$ 2.56
058-0073-018-0000	SAFETY LIGHTS ONLY	\$ 0.00	\$ 2.56	\$ 2.56
058-0073-019-0000	SAFETY LIGHTS ONLY	\$ 0.00	\$ 2.56	\$ 2.56
058-0073-020-0000	SAFETY LIGHTS ONLY	\$ 0.00	\$ 2.56	\$ 2.56
058-0073-021-0000	SAFETY LIGHTS ONLY	\$ 0.00	\$ 2.56	\$ 2.56
058-0074-001-0000	SAFETY LIGHTS ONLY	\$ 0.00	\$ 2.56	\$ 2.56
058-0074-002-0000	SAFETY LIGHTS ONLY	\$ 0.00	\$ 2.56	\$ 2.56
058-0074-003-0000	SAFETY LIGHTS ONLY	\$ 0.00	\$ 2.56	\$ 2.56
058-0075-001-0000	SAFETY LIGHTS ONLY	\$ 0.00	\$ 2.56	\$ 2.56
058-0075-002-0000	SAFETY LIGHTS ONLY	\$ 0.00	\$ 2.56	\$ 2.56
058-0075-003-0000	SAFETY LIGHTS ONLY	\$ 0.00	\$ 2.56	\$ 2.56
058-0075-004-0000	SAFETY LIGHTS ONLY	\$ 0.00	\$ 2.56	\$ 2.56
058-0075-005-0000	SAFETY LIGHTS ONLY	\$ 0.00	\$ 2.56	\$ 2.56
058-0075-006-0000	SAFETY LIGHTS ONLY	\$ 0.00	\$ 2.56	\$ 2.56
058-0075-007-0000	SAFETY LIGHTS ONLY	\$ 0.00	\$ 2.56	\$ 2.56
058-0075-008-0000	SAFETY LIGHTS ONLY	\$ 0.00	\$ 2.56	\$ 2.56

ITEM 9.3.

City of Rancho Cordova
Lighting District No. 2012-1 Exhibit A to the Resolution
Fiscal Year 2023-24 Assessment Roll

ATTACHMENT 3

APN	District Classification	Street Light Charge	Safety Light Charge	Total Assessment
058-0075-009-0000	SAFETY LIGHTS ONLY	\$ 0.00	\$ 2.56	\$ 2.56
058-0075-010-0000	SAFETY LIGHTS ONLY	\$ 0.00	\$ 2.56	\$ 2.56
058-0076-001-0000	SAFETY LIGHTS ONLY	\$ 0.00	\$ 2.56	\$ 2.56
058-0077-001-0000	SAFETY LIGHTS ONLY	\$ 0.00	\$ 2.56	\$ 2.56
058-0077-002-0000	SAFETY LIGHTS ONLY	\$ 0.00	\$ 2.56	\$ 2.56
058-0077-003-0000	SAFETY LIGHTS ONLY	\$ 0.00	\$ 2.56	\$ 2.56
058-0081-001-0000	RESIDENTIAL	\$ 15.32	\$ 2.56	\$ 17.88
058-0081-002-0000	SAFETY LIGHTS ONLY	\$ 0.00	\$ 2.56	\$ 2.56
058-0081-003-0000	SAFETY LIGHTS ONLY	\$ 0.00	\$ 2.56	\$ 2.56
058-0081-004-0000	SAFETY LIGHTS ONLY	\$ 0.00	\$ 2.56	\$ 2.56
058-0081-005-0000	SAFETY LIGHTS ONLY	\$ 0.00	\$ 2.56	\$ 2.56
058-0081-006-0000	SAFETY LIGHTS ONLY	\$ 0.00	\$ 2.56	\$ 2.56
058-0081-007-0000	SAFETY LIGHTS ONLY	\$ 0.00	\$ 2.56	\$ 2.56
058-0081-008-0000	SAFETY LIGHTS ONLY	\$ 0.00	\$ 2.56	\$ 2.56
058-0081-009-0000	SAFETY LIGHTS ONLY	\$ 0.00	\$ 2.56	\$ 2.56
058-0081-010-0000	SAFETY LIGHTS ONLY	\$ 0.00	\$ 2.56	\$ 2.56
058-0081-011-0000	SAFETY LIGHTS ONLY	\$ 0.00	\$ 2.56	\$ 2.56
058-0081-012-0000	SAFETY LIGHTS ONLY	\$ 0.00	\$ 2.56	\$ 2.56
058-0081-013-0000	SAFETY LIGHTS ONLY	\$ 0.00	\$ 2.56	\$ 2.56
058-0081-014-0000	SAFETY LIGHTS ONLY	\$ 0.00	\$ 2.56	\$ 2.56
058-0081-015-0000	SAFETY LIGHTS ONLY	\$ 0.00	\$ 2.56	\$ 2.56
058-0082-001-0000	SAFETY LIGHTS ONLY	\$ 0.00	\$ 2.56	\$ 2.56
058-0082-002-0000	SAFETY LIGHTS ONLY	\$ 0.00	\$ 2.56	\$ 2.56
058-0082-003-0000	SAFETY LIGHTS ONLY	\$ 0.00	\$ 2.56	\$ 2.56
058-0082-004-0000	SAFETY LIGHTS ONLY	\$ 0.00	\$ 2.56	\$ 2.56
058-0082-005-0000	SAFETY LIGHTS ONLY	\$ 0.00	\$ 2.56	\$ 2.56
058-0082-006-0000	SAFETY LIGHTS ONLY	\$ 0.00	\$ 2.56	\$ 2.56
058-0082-007-0000	SAFETY LIGHTS ONLY	\$ 0.00	\$ 2.56	\$ 2.56
058-0082-008-0000	SAFETY LIGHTS ONLY	\$ 0.00	\$ 2.56	\$ 2.56
058-0082-009-0000	SAFETY LIGHTS ONLY	\$ 0.00	\$ 2.56	\$ 2.56
058-0082-010-0000	SAFETY LIGHTS ONLY	\$ 0.00	\$ 2.56	\$ 2.56
058-0082-011-0000	SAFETY LIGHTS ONLY	\$ 0.00	\$ 2.56	\$ 2.56
058-0082-012-0000	SAFETY LIGHTS ONLY	\$ 0.00	\$ 2.56	\$ 2.56
058-0082-013-0000	SAFETY LIGHTS ONLY	\$ 0.00	\$ 2.56	\$ 2.56
058-0082-014-0000	SAFETY LIGHTS ONLY	\$ 0.00	\$ 2.56	\$ 2.56
058-0082-015-0000	SAFETY LIGHTS ONLY	\$ 0.00	\$ 2.56	\$ 2.56
058-0082-016-0000	SAFETY LIGHTS ONLY	\$ 0.00	\$ 2.56	\$ 2.56
058-0082-017-0000	SAFETY LIGHTS ONLY	\$ 0.00	\$ 2.56	\$ 2.56
058-0082-018-0000	RESIDENTIAL	\$ 15.32	\$ 2.56	\$ 17.88
058-0082-019-0000	RESIDENTIAL	\$ 15.32	\$ 2.56	\$ 17.88
058-0083-001-0000	SAFETY LIGHTS ONLY	\$ 0.00	\$ 2.56	\$ 2.56
058-0083-002-0000	SAFETY LIGHTS ONLY	\$ 0.00	\$ 2.56	\$ 2.56
058-0083-003-0000	SAFETY LIGHTS ONLY	\$ 0.00	\$ 2.56	\$ 2.56
058-0083-004-0000	SAFETY LIGHTS ONLY	\$ 0.00	\$ 2.56	\$ 2.56

ITEM 9.3.

City of Rancho Cordova
Lighting District No. 2012-1 Exhibit A to the Resolution
Fiscal Year 2023-24 Assessment Roll

ATTACHMENT 3

APN	District Classification	Street Light Charge	Safety Light Charge	Total Assessment
058-0083-005-0000	SAFETY LIGHTS ONLY	\$ 0.00	\$ 2.56	\$ 2.56
058-0083-006-0000	SAFETY LIGHTS ONLY	\$ 0.00	\$ 2.56	\$ 2.56
058-0083-007-0000	SAFETY LIGHTS ONLY	\$ 0.00	\$ 2.56	\$ 2.56
058-0083-008-0000	SAFETY LIGHTS ONLY	\$ 0.00	\$ 2.56	\$ 2.56
058-0083-009-0000	SAFETY LIGHTS ONLY	\$ 0.00	\$ 2.56	\$ 2.56
058-0083-010-0000	SAFETY LIGHTS ONLY	\$ 0.00	\$ 2.56	\$ 2.56
058-0083-011-0000	SAFETY LIGHTS ONLY	\$ 0.00	\$ 2.56	\$ 2.56
058-0083-012-0000	SAFETY LIGHTS ONLY	\$ 0.00	\$ 2.56	\$ 2.56
058-0083-013-0000	SAFETY LIGHTS ONLY	\$ 0.00	\$ 2.56	\$ 2.56
058-0083-014-0000	SAFETY LIGHTS ONLY	\$ 0.00	\$ 2.56	\$ 2.56
058-0083-015-0000	SAFETY LIGHTS ONLY	\$ 0.00	\$ 2.56	\$ 2.56
058-0083-016-0000	SAFETY LIGHTS ONLY	\$ 0.00	\$ 2.56	\$ 2.56
058-0083-017-0000	SAFETY LIGHTS ONLY	\$ 0.00	\$ 2.56	\$ 2.56
058-0083-018-0000	SAFETY LIGHTS ONLY	\$ 0.00	\$ 2.56	\$ 2.56
058-0083-019-0000	SAFETY LIGHTS ONLY	\$ 0.00	\$ 2.56	\$ 2.56
058-0083-020-0000	SAFETY LIGHTS ONLY	\$ 0.00	\$ 2.56	\$ 2.56
058-0083-021-0000	SAFETY LIGHTS ONLY	\$ 0.00	\$ 2.56	\$ 2.56
058-0083-022-0000	SAFETY LIGHTS ONLY	\$ 0.00	\$ 2.56	\$ 2.56
058-0083-023-0000	SAFETY LIGHTS ONLY	\$ 0.00	\$ 2.56	\$ 2.56
058-0083-024-0000	SAFETY LIGHTS ONLY	\$ 0.00	\$ 2.56	\$ 2.56
058-0091-001-0000	SAFETY LIGHTS ONLY	\$ 0.00	\$ 2.56	\$ 2.56
058-0091-002-0000	SAFETY LIGHTS ONLY	\$ 0.00	\$ 2.56	\$ 2.56
058-0091-003-0000	SAFETY LIGHTS ONLY	\$ 0.00	\$ 2.56	\$ 2.56
058-0091-004-0000	SAFETY LIGHTS ONLY	\$ 0.00	\$ 2.56	\$ 2.56
058-0091-005-0000	SAFETY LIGHTS ONLY	\$ 0.00	\$ 2.56	\$ 2.56
058-0091-006-0000	SAFETY LIGHTS ONLY	\$ 0.00	\$ 2.56	\$ 2.56
058-0091-007-0000	SAFETY LIGHTS ONLY	\$ 0.00	\$ 2.56	\$ 2.56
058-0092-001-0000	SAFETY LIGHTS ONLY	\$ 0.00	\$ 2.56	\$ 2.56
058-0092-002-0000	SAFETY LIGHTS ONLY	\$ 0.00	\$ 2.56	\$ 2.56
058-0092-003-0000	SAFETY LIGHTS ONLY	\$ 0.00	\$ 2.56	\$ 2.56
058-0092-004-0000	SAFETY LIGHTS ONLY	\$ 0.00	\$ 2.56	\$ 2.56
058-0092-005-0000	SAFETY LIGHTS ONLY	\$ 0.00	\$ 2.56	\$ 2.56
058-0092-006-0000	SAFETY LIGHTS ONLY	\$ 0.00	\$ 2.56	\$ 2.56
058-0092-007-0000	SAFETY LIGHTS ONLY	\$ 0.00	\$ 2.56	\$ 2.56
058-0092-008-0000	SAFETY LIGHTS ONLY	\$ 0.00	\$ 2.56	\$ 2.56
058-0092-009-0000	SAFETY LIGHTS ONLY	\$ 0.00	\$ 2.56	\$ 2.56
058-0092-010-0000	SAFETY LIGHTS ONLY	\$ 0.00	\$ 2.56	\$ 2.56
058-0092-011-0000	SAFETY LIGHTS ONLY	\$ 0.00	\$ 2.56	\$ 2.56
058-0092-012-0000	SAFETY LIGHTS ONLY	\$ 0.00	\$ 2.56	\$ 2.56
058-0092-013-0000	SAFETY LIGHTS ONLY	\$ 0.00	\$ 2.56	\$ 2.56
058-0092-014-0000	SAFETY LIGHTS ONLY	\$ 0.00	\$ 2.56	\$ 2.56
058-0092-015-0000	SAFETY LIGHTS ONLY	\$ 0.00	\$ 2.56	\$ 2.56
058-0092-016-0000	SAFETY LIGHTS ONLY	\$ 0.00	\$ 2.56	\$ 2.56
058-0092-017-0000	SAFETY LIGHTS ONLY	\$ 0.00	\$ 2.56	\$ 2.56

ITEM 9.3.

City of Rancho Cordova
Lighting District No. 2012-1 Exhibit A to the Resolution
Fiscal Year 2023-24 Assessment Roll

ATTACHMENT 3

APN	District Classification	Street Light Charge	Safety Light Charge	Total Assessment
058-0092-018-0000	SAFETY LIGHTS ONLY	\$ 0.00	\$ 2.56	\$ 2.56
058-0092-019-0000	SAFETY LIGHTS ONLY	\$ 0.00	\$ 2.56	\$ 2.56
058-0092-020-0000	SAFETY LIGHTS ONLY	\$ 0.00	\$ 2.56	\$ 2.56
058-0092-021-0000	RESIDENTIAL	\$ 15.32	\$ 2.56	\$ 17.88
058-0092-022-0000	RESIDENTIAL	\$ 15.32	\$ 2.56	\$ 17.88
058-0092-023-0000	RESIDENTIAL	\$ 15.32	\$ 2.56	\$ 17.88
058-0092-024-0000	RESIDENTIAL	\$ 15.32	\$ 2.56	\$ 17.88
058-0092-025-0000	RESIDENTIAL	\$ 15.32	\$ 2.56	\$ 17.88
058-0092-026-0000	RESIDENTIAL	\$ 15.32	\$ 2.56	\$ 17.88
058-0092-027-0000	RESIDENTIAL	\$ 15.32	\$ 2.56	\$ 17.88
058-0092-028-0000	RESIDENTIAL	\$ 15.32	\$ 2.56	\$ 17.88
058-0092-029-0000	RESIDENTIAL	\$ 15.32	\$ 2.56	\$ 17.88
058-0092-030-0000	RESIDENTIAL	\$ 15.32	\$ 2.56	\$ 17.88
058-0092-031-0000	RESIDENTIAL	\$ 15.32	\$ 2.56	\$ 17.88
058-0093-001-0000	SAFETY LIGHTS ONLY	\$ 0.00	\$ 2.56	\$ 2.56
058-0093-002-0000	RESIDENTIAL	\$ 15.32	\$ 2.56	\$ 17.88
058-0093-003-0000	RESIDENTIAL	\$ 15.32	\$ 2.56	\$ 17.88
058-0093-004-0000	RESIDENTIAL	\$ 15.32	\$ 2.56	\$ 17.88
058-0093-005-0000	RESIDENTIAL	\$ 15.32	\$ 2.56	\$ 17.88
058-0093-006-0000	RESIDENTIAL	\$ 15.32	\$ 2.56	\$ 17.88
058-0093-007-0000	RESIDENTIAL	\$ 15.32	\$ 2.56	\$ 17.88
058-0093-008-0000	RESIDENTIAL	\$ 15.32	\$ 2.56	\$ 17.88
058-0093-009-0000	RESIDENTIAL	\$ 15.32	\$ 2.56	\$ 17.88
058-0094-001-0000	RESIDENTIAL	\$ 15.32	\$ 2.56	\$ 17.88
058-0094-002-0000	RESIDENTIAL	\$ 15.32	\$ 2.56	\$ 17.88
058-0094-003-0000	RESIDENTIAL	\$ 15.32	\$ 2.56	\$ 17.88
058-0094-004-0000	RESIDENTIAL	\$ 15.32	\$ 2.56	\$ 17.88
058-0094-005-0000	RESIDENTIAL	\$ 15.32	\$ 2.56	\$ 17.88
058-0094-006-0000	RESIDENTIAL	\$ 15.32	\$ 2.56	\$ 17.88
058-0094-007-0000	RESIDENTIAL	\$ 15.32	\$ 2.56	\$ 17.88
058-0094-008-0000	RESIDENTIAL	\$ 15.32	\$ 2.56	\$ 17.88
058-0101-001-0000	SAFETY LIGHTS ONLY	\$ 0.00	\$ 2.56	\$ 2.56
058-0101-002-0000	SAFETY LIGHTS ONLY	\$ 0.00	\$ 2.56	\$ 2.56
058-0101-003-0000	SAFETY LIGHTS ONLY	\$ 0.00	\$ 2.56	\$ 2.56
058-0101-004-0000	SAFETY LIGHTS ONLY	\$ 0.00	\$ 2.56	\$ 2.56
058-0101-005-0000	SAFETY LIGHTS ONLY	\$ 0.00	\$ 2.56	\$ 2.56
058-0101-006-0000	SAFETY LIGHTS ONLY	\$ 0.00	\$ 2.56	\$ 2.56
058-0101-007-0000	SAFETY LIGHTS ONLY	\$ 0.00	\$ 2.56	\$ 2.56
058-0101-008-0000	SAFETY LIGHTS ONLY	\$ 0.00	\$ 2.56	\$ 2.56
058-0101-009-0000	SAFETY LIGHTS ONLY	\$ 0.00	\$ 2.56	\$ 2.56
058-0101-010-0000	SAFETY LIGHTS ONLY	\$ 0.00	\$ 2.56	\$ 2.56
058-0101-011-0000	SAFETY LIGHTS ONLY	\$ 0.00	\$ 2.56	\$ 2.56
058-0101-012-0000	SAFETY LIGHTS ONLY	\$ 0.00	\$ 2.56	\$ 2.56
058-0101-013-0000	SAFETY LIGHTS ONLY	\$ 0.00	\$ 2.56	\$ 2.56

ITEM 9.3.

City of Rancho Cordova
Lighting District No. 2012-1 Exhibit A to the Resolution
Fiscal Year 2023-24 Assessment Roll

ATTACHMENT 3

APN	District Classification	Street Light Charge	Safety Light Charge	Total Assessment
058-0101-014-0000	SAFETY LIGHTS ONLY	\$ 0.00	\$ 2.56	\$ 2.56
058-0101-015-0000	SAFETY LIGHTS ONLY	\$ 0.00	\$ 2.56	\$ 2.56
058-0101-016-0000	SAFETY LIGHTS ONLY	\$ 0.00	\$ 2.56	\$ 2.56
058-0101-017-0000	SAFETY LIGHTS ONLY	\$ 0.00	\$ 2.56	\$ 2.56
058-0101-018-0000	SAFETY LIGHTS ONLY	\$ 0.00	\$ 2.56	\$ 2.56
058-0101-019-0000	SAFETY LIGHTS ONLY	\$ 0.00	\$ 2.56	\$ 2.56
058-0101-020-0000	SAFETY LIGHTS ONLY	\$ 0.00	\$ 2.56	\$ 2.56
058-0102-001-0000	SAFETY LIGHTS ONLY	\$ 0.00	\$ 2.56	\$ 2.56
058-0102-002-0000	SAFETY LIGHTS ONLY	\$ 0.00	\$ 2.56	\$ 2.56
058-0102-003-0000	SAFETY LIGHTS ONLY	\$ 0.00	\$ 2.56	\$ 2.56
058-0102-004-0000	SAFETY LIGHTS ONLY	\$ 0.00	\$ 2.56	\$ 2.56
058-0102-005-0000	SAFETY LIGHTS ONLY	\$ 0.00	\$ 2.56	\$ 2.56
058-0102-006-0000	SAFETY LIGHTS ONLY	\$ 0.00	\$ 2.56	\$ 2.56
058-0102-007-0000	SAFETY LIGHTS ONLY	\$ 0.00	\$ 2.56	\$ 2.56
058-0102-008-0000	SAFETY LIGHTS ONLY	\$ 0.00	\$ 2.56	\$ 2.56
058-0102-009-0000	SAFETY LIGHTS ONLY	\$ 0.00	\$ 2.56	\$ 2.56
058-0102-010-0000	SAFETY LIGHTS ONLY	\$ 0.00	\$ 2.56	\$ 2.56
058-0102-011-0000	SAFETY LIGHTS ONLY	\$ 0.00	\$ 2.56	\$ 2.56
058-0102-012-0000	SAFETY LIGHTS ONLY	\$ 0.00	\$ 2.56	\$ 2.56
058-0102-013-0000	SAFETY LIGHTS ONLY	\$ 0.00	\$ 2.56	\$ 2.56
058-0102-014-0000	SAFETY LIGHTS ONLY	\$ 0.00	\$ 2.56	\$ 2.56
058-0102-015-0000	SAFETY LIGHTS ONLY	\$ 0.00	\$ 2.56	\$ 2.56
058-0103-001-0000	SAFETY LIGHTS ONLY	\$ 0.00	\$ 2.56	\$ 2.56
058-0103-002-0000	SAFETY LIGHTS ONLY	\$ 0.00	\$ 2.56	\$ 2.56
058-0103-003-0000	SAFETY LIGHTS ONLY	\$ 0.00	\$ 2.56	\$ 2.56
058-0103-004-0000	SAFETY LIGHTS ONLY	\$ 0.00	\$ 2.56	\$ 2.56
058-0103-005-0000	SAFETY LIGHTS ONLY	\$ 0.00	\$ 2.56	\$ 2.56
058-0103-006-0000	SAFETY LIGHTS ONLY	\$ 0.00	\$ 2.56	\$ 2.56
058-0103-007-0000	SAFETY LIGHTS ONLY	\$ 0.00	\$ 2.56	\$ 2.56
058-0103-008-0000	SAFETY LIGHTS ONLY	\$ 0.00	\$ 2.56	\$ 2.56
058-0103-009-0000	SAFETY LIGHTS ONLY	\$ 0.00	\$ 2.56	\$ 2.56
058-0103-010-0000	SAFETY LIGHTS ONLY	\$ 0.00	\$ 2.56	\$ 2.56
058-0103-011-0000	SAFETY LIGHTS ONLY	\$ 0.00	\$ 2.56	\$ 2.56
058-0103-012-0000	SAFETY LIGHTS ONLY	\$ 0.00	\$ 2.56	\$ 2.56
058-0103-013-0000	SAFETY LIGHTS ONLY	\$ 0.00	\$ 2.56	\$ 2.56
058-0103-014-0000	SAFETY LIGHTS ONLY	\$ 0.00	\$ 2.56	\$ 2.56
058-0103-015-0000	SAFETY LIGHTS ONLY	\$ 0.00	\$ 2.56	\$ 2.56
058-0103-016-0000	SAFETY LIGHTS ONLY	\$ 0.00	\$ 2.56	\$ 2.56
058-0103-017-0000	SAFETY LIGHTS ONLY	\$ 0.00	\$ 2.56	\$ 2.56
058-0103-018-0000	RESIDENTIAL	\$ 15.32	\$ 2.56	\$ 17.88
058-0103-019-0000	SAFETY LIGHTS ONLY	\$ 0.00	\$ 2.56	\$ 2.56
058-0103-020-0000	SAFETY LIGHTS ONLY	\$ 0.00	\$ 2.56	\$ 2.56
058-0103-021-0000	SAFETY LIGHTS ONLY	\$ 0.00	\$ 2.56	\$ 2.56
058-0103-022-0000	SAFETY LIGHTS ONLY	\$ 0.00	\$ 2.56	\$ 2.56

ITEM 9.3.

City of Rancho Cordova
Lighting District No. 2012-1 Exhibit A to the Resolution
Fiscal Year 2023-24 Assessment Roll

ATTACHMENT 3

APN	District Classification	Street Light Charge	Safety Light Charge	Total Assessment
058-0103-023-0000	SAFETY LIGHTS ONLY	\$ 0.00	\$ 2.56	\$ 2.56
058-0103-024-0000	SAFETY LIGHTS ONLY	\$ 0.00	\$ 2.56	\$ 2.56
058-0103-025-0000	SAFETY LIGHTS ONLY	\$ 0.00	\$ 2.56	\$ 2.56
058-0103-026-0000	SAFETY LIGHTS ONLY	\$ 0.00	\$ 2.56	\$ 2.56
058-0103-027-0000	SAFETY LIGHTS ONLY	\$ 0.00	\$ 2.56	\$ 2.56
058-0103-028-0000	SAFETY LIGHTS ONLY	\$ 0.00	\$ 2.56	\$ 2.56
058-0103-029-0000	SAFETY LIGHTS ONLY	\$ 0.00	\$ 2.56	\$ 2.56
058-0103-030-0000	SAFETY LIGHTS ONLY	\$ 0.00	\$ 2.56	\$ 2.56
058-0103-031-0000	SAFETY LIGHTS ONLY	\$ 0.00	\$ 2.56	\$ 2.56
058-0103-032-0000	SAFETY LIGHTS ONLY	\$ 0.00	\$ 2.56	\$ 2.56
058-0103-033-0000	SAFETY LIGHTS ONLY	\$ 0.00	\$ 2.56	\$ 2.56
058-0103-034-0000	SAFETY LIGHTS ONLY	\$ 0.00	\$ 2.56	\$ 2.56
058-0103-035-0000	SAFETY LIGHTS ONLY	\$ 0.00	\$ 2.56	\$ 2.56
058-0104-001-0000	SAFETY LIGHTS ONLY	\$ 0.00	\$ 2.56	\$ 2.56
058-0104-002-0000	SAFETY LIGHTS ONLY	\$ 0.00	\$ 2.56	\$ 2.56
058-0104-003-0000	SAFETY LIGHTS ONLY	\$ 0.00	\$ 2.56	\$ 2.56
058-0104-004-0000	SAFETY LIGHTS ONLY	\$ 0.00	\$ 2.56	\$ 2.56
058-0104-005-0000	SAFETY LIGHTS ONLY	\$ 0.00	\$ 2.56	\$ 2.56
058-0104-006-0000	SAFETY LIGHTS ONLY	\$ 0.00	\$ 2.56	\$ 2.56
058-0104-007-0000	SAFETY LIGHTS ONLY	\$ 0.00	\$ 2.56	\$ 2.56
058-0104-008-0000	SAFETY LIGHTS ONLY	\$ 0.00	\$ 2.56	\$ 2.56
058-0104-009-0000	SAFETY LIGHTS ONLY	\$ 0.00	\$ 2.56	\$ 2.56
058-0104-010-0000	SAFETY LIGHTS ONLY	\$ 0.00	\$ 2.56	\$ 2.56
058-0104-011-0000	SAFETY LIGHTS ONLY	\$ 0.00	\$ 2.56	\$ 2.56
058-0104-012-0000	SAFETY LIGHTS ONLY	\$ 0.00	\$ 2.56	\$ 2.56
058-0104-013-0000	SAFETY LIGHTS ONLY	\$ 0.00	\$ 2.56	\$ 2.56
058-0104-014-0000	SAFETY LIGHTS ONLY	\$ 0.00	\$ 2.56	\$ 2.56
058-0104-015-0000	SAFETY LIGHTS ONLY	\$ 0.00	\$ 2.56	\$ 2.56
058-0104-016-0000	SAFETY LIGHTS ONLY	\$ 0.00	\$ 2.56	\$ 2.56
058-0104-017-0000	SAFETY LIGHTS ONLY	\$ 0.00	\$ 2.56	\$ 2.56
058-0104-018-0000	SAFETY LIGHTS ONLY	\$ 0.00	\$ 2.56	\$ 2.56
058-0104-019-0000	SAFETY LIGHTS ONLY	\$ 0.00	\$ 2.56	\$ 2.56
058-0104-020-0000	SAFETY LIGHTS ONLY	\$ 0.00	\$ 2.56	\$ 2.56
058-0105-001-0000	SAFETY LIGHTS ONLY	\$ 0.00	\$ 2.56	\$ 2.56
058-0105-002-0000	SAFETY LIGHTS ONLY	\$ 0.00	\$ 2.56	\$ 2.56
058-0105-003-0000	SAFETY LIGHTS ONLY	\$ 0.00	\$ 2.56	\$ 2.56
058-0105-004-0000	SAFETY LIGHTS ONLY	\$ 0.00	\$ 2.56	\$ 2.56
058-0105-005-0000	SAFETY LIGHTS ONLY	\$ 0.00	\$ 2.56	\$ 2.56
058-0105-006-0000	SAFETY LIGHTS ONLY	\$ 0.00	\$ 2.56	\$ 2.56
058-0105-007-0000	SAFETY LIGHTS ONLY	\$ 0.00	\$ 2.56	\$ 2.56
058-0105-008-0000	SAFETY LIGHTS ONLY	\$ 0.00	\$ 2.56	\$ 2.56
058-0105-009-0000	SAFETY LIGHTS ONLY	\$ 0.00	\$ 2.56	\$ 2.56
058-0105-010-0000	SAFETY LIGHTS ONLY	\$ 0.00	\$ 2.56	\$ 2.56
058-0105-011-0000	SAFETY LIGHTS ONLY	\$ 0.00	\$ 2.56	\$ 2.56

ITEM 9.3.

City of Rancho Cordova
Lighting District No. 2012-1 Exhibit A to the Resolution
Fiscal Year 2023-24 Assessment Roll

ATTACHMENT 3

APN	District Classification	Street Light Charge	Safety Light Charge	Total Assessment
058-0105-012-0000	SAFETY LIGHTS ONLY	\$ 0.00	\$ 2.56	\$ 2.56
058-0105-013-0000	SAFETY LIGHTS ONLY	\$ 0.00	\$ 2.56	\$ 2.56
058-0105-014-0000	RESIDENTIAL	\$ 15.32	\$ 2.56	\$ 17.88
058-0105-015-0000	SAFETY LIGHTS ONLY	\$ 0.00	\$ 2.56	\$ 2.56
058-0111-001-0000	SAFETY LIGHTS ONLY	\$ 0.00	\$ 2.56	\$ 2.56
058-0111-002-0000	SAFETY LIGHTS ONLY	\$ 0.00	\$ 2.56	\$ 2.56
058-0111-003-0000	SAFETY LIGHTS ONLY	\$ 0.00	\$ 2.56	\$ 2.56
058-0111-004-0000	SAFETY LIGHTS ONLY	\$ 0.00	\$ 2.56	\$ 2.56
058-0112-001-0000	SAFETY LIGHTS ONLY	\$ 0.00	\$ 2.56	\$ 2.56
058-0112-002-0000	SAFETY LIGHTS ONLY	\$ 0.00	\$ 2.56	\$ 2.56
058-0112-003-0000	SAFETY LIGHTS ONLY	\$ 0.00	\$ 2.56	\$ 2.56
058-0112-004-0000	SAFETY LIGHTS ONLY	\$ 0.00	\$ 2.56	\$ 2.56
058-0112-005-0000	SAFETY LIGHTS ONLY	\$ 0.00	\$ 2.56	\$ 2.56
058-0112-006-0000	SAFETY LIGHTS ONLY	\$ 0.00	\$ 2.56	\$ 2.56
058-0112-007-0000	SAFETY LIGHTS ONLY	\$ 0.00	\$ 2.56	\$ 2.56
058-0113-001-0000	SAFETY LIGHTS ONLY	\$ 0.00	\$ 2.56	\$ 2.56
058-0113-002-0000	SAFETY LIGHTS ONLY	\$ 0.00	\$ 2.56	\$ 2.56
058-0113-003-0000	SAFETY LIGHTS ONLY	\$ 0.00	\$ 2.56	\$ 2.56
058-0113-004-0000	SAFETY LIGHTS ONLY	\$ 0.00	\$ 2.56	\$ 2.56
058-0113-005-0000	SAFETY LIGHTS ONLY	\$ 0.00	\$ 2.56	\$ 2.56
058-0113-006-0000	SAFETY LIGHTS ONLY	\$ 0.00	\$ 2.56	\$ 2.56
058-0113-007-0000	SAFETY LIGHTS ONLY	\$ 0.00	\$ 2.56	\$ 2.56
058-0113-008-0000	SAFETY LIGHTS ONLY	\$ 0.00	\$ 2.56	\$ 2.56
058-0113-009-0000	SAFETY LIGHTS ONLY	\$ 0.00	\$ 2.56	\$ 2.56
058-0113-010-0000	SAFETY LIGHTS ONLY	\$ 0.00	\$ 2.56	\$ 2.56
058-0113-011-0000	SAFETY LIGHTS ONLY	\$ 0.00	\$ 2.56	\$ 2.56
058-0113-012-0000	SAFETY LIGHTS ONLY	\$ 0.00	\$ 2.56	\$ 2.56
058-0113-013-0000	SAFETY LIGHTS ONLY	\$ 0.00	\$ 2.56	\$ 2.56
058-0113-014-0000	SAFETY LIGHTS ONLY	\$ 0.00	\$ 2.56	\$ 2.56
058-0113-015-0000	SAFETY LIGHTS ONLY	\$ 0.00	\$ 2.56	\$ 2.56
058-0113-016-0000	SAFETY LIGHTS ONLY	\$ 0.00	\$ 2.56	\$ 2.56
058-0113-017-0000	SAFETY LIGHTS ONLY	\$ 0.00	\$ 2.56	\$ 2.56
058-0113-018-0000	SAFETY LIGHTS ONLY	\$ 0.00	\$ 2.56	\$ 2.56
058-0113-019-0000	SAFETY LIGHTS ONLY	\$ 0.00	\$ 2.56	\$ 2.56
058-0113-020-0000	SAFETY LIGHTS ONLY	\$ 0.00	\$ 2.56	\$ 2.56
058-0113-021-0000	SAFETY LIGHTS ONLY	\$ 0.00	\$ 2.56	\$ 2.56
058-0113-022-0000	SAFETY LIGHTS ONLY	\$ 0.00	\$ 2.56	\$ 2.56
058-0113-023-0000	SAFETY LIGHTS ONLY	\$ 0.00	\$ 2.56	\$ 2.56
058-0113-024-0000	SAFETY LIGHTS ONLY	\$ 0.00	\$ 2.56	\$ 2.56
058-0113-025-0000	SAFETY LIGHTS ONLY	\$ 0.00	\$ 2.56	\$ 2.56
058-0114-001-0000	SAFETY LIGHTS ONLY	\$ 0.00	\$ 2.56	\$ 2.56
058-0114-002-0000	SAFETY LIGHTS ONLY	\$ 0.00	\$ 2.56	\$ 2.56
058-0114-003-0000	SAFETY LIGHTS ONLY	\$ 0.00	\$ 2.56	\$ 2.56
058-0114-004-0000	SAFETY LIGHTS ONLY	\$ 0.00	\$ 2.56	\$ 2.56

ITEM 9.3.

City of Rancho Cordova
Lighting District No. 2012-1 Exhibit A to the Resolution
Fiscal Year 2023-24 Assessment Roll

ATTACHMENT 3

APN	District Classification	Street Light Charge	Safety Light Charge	Total Assessment
058-0114-005-0000	SAFETY LIGHTS ONLY	\$ 0.00	\$ 2.56	\$ 2.56
058-0114-006-0000	SAFETY LIGHTS ONLY	\$ 0.00	\$ 2.56	\$ 2.56
058-0114-007-0000	SAFETY LIGHTS ONLY	\$ 0.00	\$ 2.56	\$ 2.56
058-0114-008-0000	SAFETY LIGHTS ONLY	\$ 0.00	\$ 2.56	\$ 2.56
058-0114-009-0000	SAFETY LIGHTS ONLY	\$ 0.00	\$ 2.56	\$ 2.56
058-0114-010-0000	SAFETY LIGHTS ONLY	\$ 0.00	\$ 2.56	\$ 2.56
058-0114-011-0000	SAFETY LIGHTS ONLY	\$ 0.00	\$ 2.56	\$ 2.56
058-0114-012-0000	SAFETY LIGHTS ONLY	\$ 0.00	\$ 2.56	\$ 2.56
058-0114-013-0000	SAFETY LIGHTS ONLY	\$ 0.00	\$ 2.56	\$ 2.56
058-0114-014-0000	SAFETY LIGHTS ONLY	\$ 0.00	\$ 2.56	\$ 2.56
058-0114-015-0000	SAFETY LIGHTS ONLY	\$ 0.00	\$ 2.56	\$ 2.56
058-0114-016-0000	SAFETY LIGHTS ONLY	\$ 0.00	\$ 2.56	\$ 2.56
058-0114-017-0000	SAFETY LIGHTS ONLY	\$ 0.00	\$ 2.56	\$ 2.56
058-0114-018-0000	SAFETY LIGHTS ONLY	\$ 0.00	\$ 2.56	\$ 2.56
058-0114-019-0000	SAFETY LIGHTS ONLY	\$ 0.00	\$ 2.56	\$ 2.56
058-0114-020-0000	SAFETY LIGHTS ONLY	\$ 0.00	\$ 2.56	\$ 2.56
058-0114-021-0000	SAFETY LIGHTS ONLY	\$ 0.00	\$ 2.56	\$ 2.56
058-0114-022-0000	SAFETY LIGHTS ONLY	\$ 0.00	\$ 2.56	\$ 2.56
058-0114-023-0000	SAFETY LIGHTS ONLY	\$ 0.00	\$ 2.56	\$ 2.56
058-0114-024-0000	SAFETY LIGHTS ONLY	\$ 0.00	\$ 2.56	\$ 2.56
058-0114-025-0000	SAFETY LIGHTS ONLY	\$ 0.00	\$ 2.56	\$ 2.56
058-0114-026-0000	SAFETY LIGHTS ONLY	\$ 0.00	\$ 2.56	\$ 2.56
058-0115-001-0000	SAFETY LIGHTS ONLY	\$ 0.00	\$ 2.56	\$ 2.56
058-0115-002-0000	SAFETY LIGHTS ONLY	\$ 0.00	\$ 2.56	\$ 2.56
058-0115-003-0000	SAFETY LIGHTS ONLY	\$ 0.00	\$ 2.56	\$ 2.56
058-0115-004-0000	SAFETY LIGHTS ONLY	\$ 0.00	\$ 2.56	\$ 2.56
058-0115-005-0000	SAFETY LIGHTS ONLY	\$ 0.00	\$ 2.56	\$ 2.56
058-0115-006-0000	SAFETY LIGHTS ONLY	\$ 0.00	\$ 2.56	\$ 2.56
058-0115-007-0000	SAFETY LIGHTS ONLY	\$ 0.00	\$ 2.56	\$ 2.56
058-0115-008-0000	SAFETY LIGHTS ONLY	\$ 0.00	\$ 2.56	\$ 2.56
058-0115-009-0000	SAFETY LIGHTS ONLY	\$ 0.00	\$ 2.56	\$ 2.56
058-0115-010-0000	SAFETY LIGHTS ONLY	\$ 0.00	\$ 2.56	\$ 2.56
058-0115-011-0000	SAFETY LIGHTS ONLY	\$ 0.00	\$ 2.56	\$ 2.56
058-0115-012-0000	SAFETY LIGHTS ONLY	\$ 0.00	\$ 2.56	\$ 2.56
058-0115-016-0000	SAFETY LIGHTS ONLY	\$ 0.00	\$ 2.56	\$ 2.56
058-0115-017-0000	SAFETY LIGHTS ONLY	\$ 0.00	\$ 2.56	\$ 2.56
058-0116-001-0000	SAFETY LIGHTS ONLY	\$ 0.00	\$ 2.56	\$ 2.56
058-0116-002-0000	SAFETY LIGHTS ONLY	\$ 0.00	\$ 2.56	\$ 2.56
058-0116-003-0000	SAFETY LIGHTS ONLY	\$ 0.00	\$ 2.56	\$ 2.56
058-0116-004-0000	SAFETY LIGHTS ONLY	\$ 0.00	\$ 2.56	\$ 2.56
058-0116-005-0000	SAFETY LIGHTS ONLY	\$ 0.00	\$ 2.56	\$ 2.56
058-0116-006-0000	SAFETY LIGHTS ONLY	\$ 0.00	\$ 2.56	\$ 2.56
058-0116-007-0000	SAFETY LIGHTS ONLY	\$ 0.00	\$ 2.56	\$ 2.56
058-0116-008-0000	SAFETY LIGHTS ONLY	\$ 0.00	\$ 2.56	\$ 2.56

ITEM 9.3.

City of Rancho Cordova
Lighting District No. 2012-1 Exhibit A to the Resolution
Fiscal Year 2023-24 Assessment Roll

ATTACHMENT 3

APN	District Classification	Street Light Charge	Safety Light Charge	Total Assessment
058-0116-009-0000	SAFETY LIGHTS ONLY	\$ 0.00	\$ 2.56	\$ 2.56
058-0116-010-0000	SAFETY LIGHTS ONLY	\$ 0.00	\$ 2.56	\$ 2.56
058-0116-011-0000	SAFETY LIGHTS ONLY	\$ 0.00	\$ 2.56	\$ 2.56
058-0116-012-0000	SAFETY LIGHTS ONLY	\$ 0.00	\$ 2.56	\$ 2.56
058-0116-013-0000	SAFETY LIGHTS ONLY	\$ 0.00	\$ 2.56	\$ 2.56
058-0116-014-0000	SAFETY LIGHTS ONLY	\$ 0.00	\$ 2.56	\$ 2.56
058-0116-015-0000	SAFETY LIGHTS ONLY	\$ 0.00	\$ 2.56	\$ 2.56
058-0121-001-0000	SAFETY LIGHTS ONLY	\$ 0.00	\$ 2.56	\$ 2.56
058-0121-002-0000	SAFETY LIGHTS ONLY	\$ 0.00	\$ 2.56	\$ 2.56
058-0121-003-0000	SAFETY LIGHTS ONLY	\$ 0.00	\$ 2.56	\$ 2.56
058-0121-004-0000	SAFETY LIGHTS ONLY	\$ 0.00	\$ 2.56	\$ 2.56
058-0121-005-0000	SAFETY LIGHTS ONLY	\$ 0.00	\$ 2.56	\$ 2.56
058-0121-006-0000	SAFETY LIGHTS ONLY	\$ 0.00	\$ 2.56	\$ 2.56
058-0121-007-0000	SAFETY LIGHTS ONLY	\$ 0.00	\$ 2.56	\$ 2.56
058-0121-008-0000	SAFETY LIGHTS ONLY	\$ 0.00	\$ 2.56	\$ 2.56
058-0121-009-0000	RESIDENTIAL	\$ 15.32	\$ 2.56	\$ 17.88
058-0121-010-0000	SAFETY LIGHTS ONLY	\$ 0.00	\$ 2.56	\$ 2.56
058-0121-011-0000	SAFETY LIGHTS ONLY	\$ 0.00	\$ 2.56	\$ 2.56
058-0121-012-0000	SAFETY LIGHTS ONLY	\$ 0.00	\$ 2.56	\$ 2.56
058-0121-013-0000	SAFETY LIGHTS ONLY	\$ 0.00	\$ 2.56	\$ 2.56
058-0121-014-0000	SAFETY LIGHTS ONLY	\$ 0.00	\$ 2.56	\$ 2.56
058-0121-015-0000	SAFETY LIGHTS ONLY	\$ 0.00	\$ 2.56	\$ 2.56
058-0121-016-0000	SAFETY LIGHTS ONLY	\$ 0.00	\$ 2.56	\$ 2.56
058-0121-017-0000	SAFETY LIGHTS ONLY	\$ 0.00	\$ 2.56	\$ 2.56
058-0121-018-0000	SAFETY LIGHTS ONLY	\$ 0.00	\$ 2.56	\$ 2.56
058-0121-019-0000	SAFETY LIGHTS ONLY	\$ 0.00	\$ 2.56	\$ 2.56
058-0121-020-0000	SAFETY LIGHTS ONLY	\$ 0.00	\$ 2.56	\$ 2.56
058-0121-021-0000	SAFETY LIGHTS ONLY	\$ 0.00	\$ 2.56	\$ 2.56
058-0122-001-0000	RESIDENTIAL	\$ 15.32	\$ 2.56	\$ 17.88
058-0122-002-0000	RESIDENTIAL	\$ 15.32	\$ 2.56	\$ 17.88
058-0122-003-0000	SAFETY LIGHTS ONLY	\$ 0.00	\$ 2.56	\$ 2.56
058-0122-004-0000	SAFETY LIGHTS ONLY	\$ 0.00	\$ 2.56	\$ 2.56
058-0122-005-0000	SAFETY LIGHTS ONLY	\$ 0.00	\$ 2.56	\$ 2.56
058-0122-006-0000	SAFETY LIGHTS ONLY	\$ 0.00	\$ 2.56	\$ 2.56
058-0122-007-0000	SAFETY LIGHTS ONLY	\$ 0.00	\$ 2.56	\$ 2.56
058-0122-008-0000	SAFETY LIGHTS ONLY	\$ 0.00	\$ 2.56	\$ 2.56
058-0122-009-0000	SAFETY LIGHTS ONLY	\$ 0.00	\$ 2.56	\$ 2.56
058-0122-010-0000	SAFETY LIGHTS ONLY	\$ 0.00	\$ 2.56	\$ 2.56
058-0122-011-0000	SAFETY LIGHTS ONLY	\$ 0.00	\$ 2.56	\$ 2.56
058-0122-012-0000	SAFETY LIGHTS ONLY	\$ 0.00	\$ 2.56	\$ 2.56
058-0122-013-0000	SAFETY LIGHTS ONLY	\$ 0.00	\$ 2.56	\$ 2.56
058-0122-014-0000	SAFETY LIGHTS ONLY	\$ 0.00	\$ 2.56	\$ 2.56
058-0122-015-0000	SAFETY LIGHTS ONLY	\$ 0.00	\$ 2.56	\$ 2.56
058-0122-016-0000	RESIDENTIAL	\$ 15.32	\$ 2.56	\$ 17.88

ITEM 9.3.

City of Rancho Cordova
Lighting District No. 2012-1 Exhibit A to the Resolution
Fiscal Year 2023-24 Assessment Roll

ATTACHMENT 3

APN	District Classification	Street Light Charge	Safety Light Charge	Total Assessment
058-0123-001-0000	SAFETY LIGHTS ONLY	\$ 0.00	\$ 2.56	\$ 2.56
058-0123-002-0000	SAFETY LIGHTS ONLY	\$ 0.00	\$ 2.56	\$ 2.56
058-0123-003-0000	SAFETY LIGHTS ONLY	\$ 0.00	\$ 2.56	\$ 2.56
058-0124-001-0000	SAFETY LIGHTS ONLY	\$ 0.00	\$ 2.56	\$ 2.56
058-0125-003-0000	SAFETY LIGHTS ONLY	\$ 0.00	\$ 2.56	\$ 2.56
058-0125-004-0000	SAFETY LIGHTS ONLY	\$ 0.00	\$ 2.56	\$ 2.56
058-0125-005-0000	SAFETY LIGHTS ONLY	\$ 0.00	\$ 2.56	\$ 2.56
058-0125-007-0000	SAFETY LIGHTS ONLY	\$ 0.00	\$ 2.56	\$ 2.56
058-0125-008-0000	SAFETY LIGHTS ONLY	\$ 0.00	\$ 2.56	\$ 2.56
058-0126-001-0000	RESIDENTIAL	\$ 15.32	\$ 2.56	\$ 17.88
058-0126-002-0000	SAFETY LIGHTS ONLY	\$ 0.00	\$ 2.56	\$ 2.56
058-0126-003-0000	SAFETY LIGHTS ONLY	\$ 0.00	\$ 2.56	\$ 2.56
058-0126-004-0000	SAFETY LIGHTS ONLY	\$ 0.00	\$ 2.56	\$ 2.56
058-0126-006-0000	SAFETY LIGHTS ONLY	\$ 0.00	\$ 2.56	\$ 2.56
058-0127-001-0000	SAFETY LIGHTS ONLY	\$ 0.00	\$ 2.56	\$ 2.56
058-0127-002-0000	SAFETY LIGHTS ONLY	\$ 0.00	\$ 2.56	\$ 2.56
058-0127-003-0000	SAFETY LIGHTS ONLY	\$ 0.00	\$ 2.56	\$ 2.56
058-0127-004-0000	SAFETY LIGHTS ONLY	\$ 0.00	\$ 2.56	\$ 2.56
058-0127-005-0000	RESIDENTIAL	\$ 15.32	\$ 2.56	\$ 17.88
058-0131-001-0000	SAFETY LIGHTS ONLY	\$ 0.00	\$ 2.56	\$ 2.56
058-0131-002-0000	SAFETY LIGHTS ONLY	\$ 0.00	\$ 2.56	\$ 2.56
058-0131-007-0000	SAFETY LIGHTS ONLY	\$ 0.00	\$ 2.56	\$ 2.56
058-0131-014-0000	SAFETY LIGHTS ONLY	\$ 0.00	\$ 2.56	\$ 2.56
058-0131-015-0000	SAFETY LIGHTS ONLY	\$ 0.00	\$ 2.56	\$ 2.56
058-0131-016-0000	SAFETY LIGHTS ONLY	\$ 0.00	\$ 2.56	\$ 2.56
058-0131-017-0000	SAFETY LIGHTS ONLY	\$ 0.00	\$ 2.56	\$ 2.56
058-0131-018-0000	SAFETY LIGHTS ONLY	\$ 0.00	\$ 2.56	\$ 2.56
058-0131-019-0000	SAFETY LIGHTS ONLY	\$ 0.00	\$ 2.56	\$ 2.56
058-0131-020-0000	SAFETY LIGHTS ONLY	\$ 0.00	\$ 2.56	\$ 2.56
058-0131-021-0000	SAFETY LIGHTS ONLY	\$ 0.00	\$ 2.56	\$ 2.56
058-0131-022-0000	SAFETY LIGHTS ONLY	\$ 0.00	\$ 2.56	\$ 2.56
058-0131-023-0000	SAFETY LIGHTS ONLY	\$ 0.00	\$ 2.56	\$ 2.56
058-0131-024-0000	SAFETY LIGHTS ONLY	\$ 0.00	\$ 2.56	\$ 2.56
058-0131-025-0000	SAFETY LIGHTS ONLY	\$ 0.00	\$ 2.56	\$ 2.56
058-0131-026-0000	SAFETY LIGHTS ONLY	\$ 0.00	\$ 2.56	\$ 2.56
058-0131-027-0000	SAFETY LIGHTS ONLY	\$ 0.00	\$ 2.56	\$ 2.56
058-0131-028-0000	SAFETY LIGHTS ONLY	\$ 0.00	\$ 2.56	\$ 2.56
058-0131-029-0000	SAFETY LIGHTS ONLY	\$ 0.00	\$ 2.56	\$ 2.56
058-0131-032-0000	SAFETY LIGHTS ONLY	\$ 0.00	\$ 2.56	\$ 2.56
058-0131-033-0000	SAFETY LIGHTS ONLY	\$ 0.00	\$ 2.56	\$ 2.56
058-0131-034-0000	SAFETY LIGHTS ONLY	\$ 0.00	\$ 2.56	\$ 2.56
058-0131-035-0000	SAFETY LIGHTS ONLY	\$ 0.00	\$ 2.56	\$ 2.56
058-0131-036-0000	SAFETY LIGHTS ONLY	\$ 0.00	\$ 2.56	\$ 2.56
058-0131-037-0000	SAFETY LIGHTS ONLY	\$ 0.00	\$ 2.56	\$ 2.56

ITEM 9.3.

City of Rancho Cordova
Lighting District No. 2012-1 Exhibit A to the Resolution
Fiscal Year 2023-24 Assessment Roll

ATTACHMENT 3

APN	District Classification	Street Light Charge	Safety Light Charge	Total Assessment
058-0131-038-0000	SAFETY LIGHTS ONLY	\$ 0.00	\$ 2.56	\$ 2.56
058-0131-039-0000	SAFETY LIGHTS ONLY	\$ 0.00	\$ 2.56	\$ 2.56
058-0132-014-0000	SAFETY LIGHTS ONLY	\$ 0.00	\$ 2.56	\$ 2.56
058-0132-016-0000	SAFETY LIGHTS ONLY	\$ 0.00	\$ 2.56	\$ 2.56
058-0132-017-0000	SAFETY LIGHTS ONLY	\$ 0.00	\$ 2.56	\$ 2.56
058-0132-018-0000	SAFETY LIGHTS ONLY	\$ 0.00	\$ 2.56	\$ 2.56
058-0132-019-0000	SAFETY LIGHTS ONLY	\$ 0.00	\$ 2.56	\$ 2.56
058-0132-020-0000	SAFETY LIGHTS ONLY	\$ 0.00	\$ 2.56	\$ 2.56
058-0132-021-0000	SAFETY LIGHTS ONLY	\$ 0.00	\$ 2.56	\$ 2.56
058-0132-022-0000	SAFETY LIGHTS ONLY	\$ 0.00	\$ 2.56	\$ 2.56
058-0132-024-0000	SAFETY LIGHTS ONLY	\$ 0.00	\$ 2.56	\$ 2.56
058-0132-025-0000	SAFETY LIGHTS ONLY	\$ 0.00	\$ 2.56	\$ 2.56
058-0132-026-0000	SAFETY LIGHTS ONLY	\$ 0.00	\$ 2.56	\$ 2.56
058-0132-027-0000	SAFETY LIGHTS ONLY	\$ 0.00	\$ 2.56	\$ 2.56
058-0132-028-0000	SAFETY LIGHTS ONLY	\$ 0.00	\$ 2.56	\$ 2.56
058-0133-001-0000	SAFETY LIGHTS ONLY	\$ 0.00	\$ 2.56	\$ 2.56
058-0133-002-0000	SAFETY LIGHTS ONLY	\$ 0.00	\$ 2.56	\$ 2.56
058-0133-003-0000	SAFETY LIGHTS ONLY	\$ 0.00	\$ 2.56	\$ 2.56
058-0133-004-0000	SAFETY LIGHTS ONLY	\$ 0.00	\$ 2.56	\$ 2.56
058-0134-001-0000	SAFETY LIGHTS ONLY	\$ 0.00	\$ 2.56	\$ 2.56
058-0134-002-0000	SAFETY LIGHTS ONLY	\$ 0.00	\$ 2.56	\$ 2.56
058-0134-003-0000	SAFETY LIGHTS ONLY	\$ 0.00	\$ 2.56	\$ 2.56
058-0134-004-0000	SAFETY LIGHTS ONLY	\$ 0.00	\$ 2.56	\$ 2.56
058-0134-005-0000	SAFETY LIGHTS ONLY	\$ 0.00	\$ 2.56	\$ 2.56
058-0134-006-0000	SAFETY LIGHTS ONLY	\$ 0.00	\$ 2.56	\$ 2.56
058-0134-007-0000	SAFETY LIGHTS ONLY	\$ 0.00	\$ 2.56	\$ 2.56
058-0134-008-0000	SAFETY LIGHTS ONLY	\$ 0.00	\$ 2.56	\$ 2.56
058-0134-009-0000	SAFETY LIGHTS ONLY	\$ 0.00	\$ 2.56	\$ 2.56
058-0134-010-0000	SAFETY LIGHTS ONLY	\$ 0.00	\$ 2.56	\$ 2.56
058-0134-011-0000	SAFETY LIGHTS ONLY	\$ 0.00	\$ 2.56	\$ 2.56
058-0134-012-0000	SAFETY LIGHTS ONLY	\$ 0.00	\$ 2.56	\$ 2.56
058-0134-013-0000	SAFETY LIGHTS ONLY	\$ 0.00	\$ 2.56	\$ 2.56
058-0141-001-0000	SAFETY LIGHTS ONLY	\$ 0.00	\$ 2.56	\$ 2.56
058-0141-002-0000	SAFETY LIGHTS ONLY	\$ 0.00	\$ 2.56	\$ 2.56
058-0141-003-0000	SAFETY LIGHTS ONLY	\$ 0.00	\$ 2.56	\$ 2.56
058-0141-004-0000	SAFETY LIGHTS ONLY	\$ 0.00	\$ 2.56	\$ 2.56
058-0141-005-0000	SAFETY LIGHTS ONLY	\$ 0.00	\$ 2.56	\$ 2.56
058-0141-006-0000	SAFETY LIGHTS ONLY	\$ 0.00	\$ 2.56	\$ 2.56
058-0141-007-0000	SAFETY LIGHTS ONLY	\$ 0.00	\$ 2.56	\$ 2.56
058-0142-001-0000	SAFETY LIGHTS ONLY	\$ 0.00	\$ 2.56	\$ 2.56
058-0142-002-0000	SAFETY LIGHTS ONLY	\$ 0.00	\$ 2.56	\$ 2.56
058-0142-003-0000	SAFETY LIGHTS ONLY	\$ 0.00	\$ 2.56	\$ 2.56
058-0142-004-0000	SAFETY LIGHTS ONLY	\$ 0.00	\$ 2.56	\$ 2.56
058-0142-005-0000	SAFETY LIGHTS ONLY	\$ 0.00	\$ 2.56	\$ 2.56

ITEM 9.3.

City of Rancho Cordova
Lighting District No. 2012-1 Exhibit A to the Resolution
Fiscal Year 2023-24 Assessment Roll

ATTACHMENT 3

APN	District Classification	Street Light Charge	Safety Light Charge	Total Assessment
058-0142-006-0000	SAFETY LIGHTS ONLY	\$ 0.00	\$ 2.56	\$ 2.56
058-0142-007-0000	SAFETY LIGHTS ONLY	\$ 0.00	\$ 2.56	\$ 2.56
058-0142-008-0000	SAFETY LIGHTS ONLY	\$ 0.00	\$ 2.56	\$ 2.56
058-0142-009-0000	SAFETY LIGHTS ONLY	\$ 0.00	\$ 2.56	\$ 2.56
058-0142-010-0000	SAFETY LIGHTS ONLY	\$ 0.00	\$ 2.56	\$ 2.56
058-0142-011-0000	SAFETY LIGHTS ONLY	\$ 0.00	\$ 2.56	\$ 2.56
058-0142-012-0000	RESIDENTIAL	\$ 15.32	\$ 2.56	\$ 17.88
058-0142-013-0000	SAFETY LIGHTS ONLY	\$ 0.00	\$ 2.56	\$ 2.56
058-0143-001-0000	SAFETY LIGHTS ONLY	\$ 0.00	\$ 2.56	\$ 2.56
058-0143-002-0000	SAFETY LIGHTS ONLY	\$ 0.00	\$ 2.56	\$ 2.56
058-0143-003-0000	SAFETY LIGHTS ONLY	\$ 0.00	\$ 2.56	\$ 2.56
058-0143-004-0000	SAFETY LIGHTS ONLY	\$ 0.00	\$ 2.56	\$ 2.56
058-0143-005-0000	SAFETY LIGHTS ONLY	\$ 0.00	\$ 2.56	\$ 2.56
058-0143-006-0000	SAFETY LIGHTS ONLY	\$ 0.00	\$ 2.56	\$ 2.56
058-0144-001-0000	SAFETY LIGHTS ONLY	\$ 0.00	\$ 2.56	\$ 2.56
058-0144-002-0000	SAFETY LIGHTS ONLY	\$ 0.00	\$ 2.56	\$ 2.56
058-0145-001-0000	SAFETY LIGHTS ONLY	\$ 0.00	\$ 2.56	\$ 2.56
058-0145-002-0000	SAFETY LIGHTS ONLY	\$ 0.00	\$ 2.56	\$ 2.56
058-0145-003-0000	SAFETY LIGHTS ONLY	\$ 0.00	\$ 2.56	\$ 2.56
058-0145-004-0000	SAFETY LIGHTS ONLY	\$ 0.00	\$ 2.56	\$ 2.56
058-0145-005-0000	SAFETY LIGHTS ONLY	\$ 0.00	\$ 2.56	\$ 2.56
058-0145-006-0000	SAFETY LIGHTS ONLY	\$ 0.00	\$ 2.56	\$ 2.56
058-0145-007-0000	SAFETY LIGHTS ONLY	\$ 0.00	\$ 2.56	\$ 2.56
058-0145-008-0000	SAFETY LIGHTS ONLY	\$ 0.00	\$ 2.56	\$ 2.56
058-0145-009-0000	SAFETY LIGHTS ONLY	\$ 0.00	\$ 2.56	\$ 2.56
058-0145-010-0000	RESIDENTIAL	\$ 15.32	\$ 2.56	\$ 17.88
058-0145-011-0000	SAFETY LIGHTS ONLY	\$ 0.00	\$ 2.56	\$ 2.56
058-0145-012-0000	SAFETY LIGHTS ONLY	\$ 0.00	\$ 2.56	\$ 2.56
058-0145-013-0000	SAFETY LIGHTS ONLY	\$ 0.00	\$ 2.56	\$ 2.56
058-0145-014-0000	SAFETY LIGHTS ONLY	\$ 0.00	\$ 2.56	\$ 2.56
058-0145-015-0000	SAFETY LIGHTS ONLY	\$ 0.00	\$ 2.56	\$ 2.56
058-0145-016-0000	SAFETY LIGHTS ONLY	\$ 0.00	\$ 2.56	\$ 2.56
058-0145-017-0000	SAFETY LIGHTS ONLY	\$ 0.00	\$ 2.56	\$ 2.56
058-0145-018-0000	SAFETY LIGHTS ONLY	\$ 0.00	\$ 2.56	\$ 2.56
058-0145-019-0000	SAFETY LIGHTS ONLY	\$ 0.00	\$ 2.56	\$ 2.56
058-0145-020-0000	SAFETY LIGHTS ONLY	\$ 0.00	\$ 2.56	\$ 2.56
058-0145-021-0000	SAFETY LIGHTS ONLY	\$ 0.00	\$ 2.56	\$ 2.56
058-0151-001-0000	SAFETY LIGHTS ONLY	\$ 0.00	\$ 2.56	\$ 2.56
058-0151-002-0000	SAFETY LIGHTS ONLY	\$ 0.00	\$ 2.56	\$ 2.56
058-0151-003-0000	SAFETY LIGHTS ONLY	\$ 0.00	\$ 2.56	\$ 2.56
058-0151-004-0000	SAFETY LIGHTS ONLY	\$ 0.00	\$ 2.56	\$ 2.56
058-0151-005-0000	SAFETY LIGHTS ONLY	\$ 0.00	\$ 2.56	\$ 2.56
058-0151-006-0000	RESIDENTIAL	\$ 15.32	\$ 2.56	\$ 17.88
058-0151-007-0000	SAFETY LIGHTS ONLY	\$ 0.00	\$ 2.56	\$ 2.56

ITEM 9.3.

City of Rancho Cordova
Lighting District No. 2012-1 Exhibit A to the Resolution
Fiscal Year 2023-24 Assessment Roll

ATTACHMENT 3

APN	District Classification	Street Light Charge	Safety Light Charge	Total Assessment
058-0151-008-0000	SAFETY LIGHTS ONLY	\$ 0.00	\$ 2.56	\$ 2.56
058-0151-009-0000	SAFETY LIGHTS ONLY	\$ 0.00	\$ 2.56	\$ 2.56
058-0151-010-0000	SAFETY LIGHTS ONLY	\$ 0.00	\$ 2.56	\$ 2.56
058-0152-001-0000	SAFETY LIGHTS ONLY	\$ 0.00	\$ 2.56	\$ 2.56
058-0152-002-0000	SAFETY LIGHTS ONLY	\$ 0.00	\$ 2.56	\$ 2.56
058-0152-003-0000	SAFETY LIGHTS ONLY	\$ 0.00	\$ 2.56	\$ 2.56
058-0152-004-0000	SAFETY LIGHTS ONLY	\$ 0.00	\$ 2.56	\$ 2.56
058-0152-005-0000	SAFETY LIGHTS ONLY	\$ 0.00	\$ 2.56	\$ 2.56
058-0152-006-0000	SAFETY LIGHTS ONLY	\$ 0.00	\$ 2.56	\$ 2.56
058-0152-007-0000	SAFETY LIGHTS ONLY	\$ 0.00	\$ 2.56	\$ 2.56
058-0152-008-0000	SAFETY LIGHTS ONLY	\$ 0.00	\$ 2.56	\$ 2.56
058-0152-009-0000	SAFETY LIGHTS ONLY	\$ 0.00	\$ 2.56	\$ 2.56
058-0152-010-0000	SAFETY LIGHTS ONLY	\$ 0.00	\$ 2.56	\$ 2.56
058-0152-011-0000	SAFETY LIGHTS ONLY	\$ 0.00	\$ 2.56	\$ 2.56
058-0153-001-0000	SAFETY LIGHTS ONLY	\$ 0.00	\$ 2.56	\$ 2.56
058-0153-002-0000	SAFETY LIGHTS ONLY	\$ 0.00	\$ 2.56	\$ 2.56
058-0153-003-0000	SAFETY LIGHTS ONLY	\$ 0.00	\$ 2.56	\$ 2.56
058-0153-004-0000	SAFETY LIGHTS ONLY	\$ 0.00	\$ 2.56	\$ 2.56
058-0153-005-0000	SAFETY LIGHTS ONLY	\$ 0.00	\$ 2.56	\$ 2.56
058-0153-006-0000	RESIDENTIAL	\$ 15.32	\$ 2.56	\$ 17.88
058-0153-007-0000	RESIDENTIAL	\$ 15.32	\$ 2.56	\$ 17.88
058-0153-008-0000	RESIDENTIAL	\$ 15.32	\$ 2.56	\$ 17.88
058-0153-009-0000	RESIDENTIAL	\$ 15.32	\$ 2.56	\$ 17.88
058-0153-010-0000	SAFETY LIGHTS ONLY	\$ 0.00	\$ 2.56	\$ 2.56
058-0153-011-0000	SAFETY LIGHTS ONLY	\$ 0.00	\$ 2.56	\$ 2.56
058-0153-012-0000	SAFETY LIGHTS ONLY	\$ 0.00	\$ 2.56	\$ 2.56
058-0153-013-0000	SAFETY LIGHTS ONLY	\$ 0.00	\$ 2.56	\$ 2.56
058-0153-014-0000	SAFETY LIGHTS ONLY	\$ 0.00	\$ 2.56	\$ 2.56
058-0153-015-0000	SAFETY LIGHTS ONLY	\$ 0.00	\$ 2.56	\$ 2.56
058-0153-016-0000	SAFETY LIGHTS ONLY	\$ 0.00	\$ 2.56	\$ 2.56
058-0153-017-0000	SAFETY LIGHTS ONLY	\$ 0.00	\$ 2.56	\$ 2.56
058-0153-018-0000	SAFETY LIGHTS ONLY	\$ 0.00	\$ 2.56	\$ 2.56
058-0153-019-0000	SAFETY LIGHTS ONLY	\$ 0.00	\$ 2.56	\$ 2.56
058-0153-020-0000	SAFETY LIGHTS ONLY	\$ 0.00	\$ 2.56	\$ 2.56
058-0153-021-0000	SAFETY LIGHTS ONLY	\$ 0.00	\$ 2.56	\$ 2.56
058-0153-022-0000	SAFETY LIGHTS ONLY	\$ 0.00	\$ 2.56	\$ 2.56
058-0153-023-0000	SAFETY LIGHTS ONLY	\$ 0.00	\$ 2.56	\$ 2.56
058-0153-024-0000	SAFETY LIGHTS ONLY	\$ 0.00	\$ 2.56	\$ 2.56
058-0161-001-0000	SAFETY LIGHTS ONLY	\$ 0.00	\$ 2.56	\$ 2.56
058-0162-001-0000	SAFETY LIGHTS ONLY	\$ 0.00	\$ 2.56	\$ 2.56
058-0162-002-0000	SAFETY LIGHTS ONLY	\$ 0.00	\$ 2.56	\$ 2.56
058-0162-003-0000	SAFETY LIGHTS ONLY	\$ 0.00	\$ 2.56	\$ 2.56
058-0162-004-0000	SAFETY LIGHTS ONLY	\$ 0.00	\$ 2.56	\$ 2.56
058-0162-005-0000	SAFETY LIGHTS ONLY	\$ 0.00	\$ 2.56	\$ 2.56

ITEM 9.3.

City of Rancho Cordova
Lighting District No. 2012-1 Exhibit A to the Resolution
Fiscal Year 2023-24 Assessment Roll

ATTACHMENT 3

APN	District Classification	Street Light Charge	Safety Light Charge	Total Assessment
058-0162-006-0000	SAFETY LIGHTS ONLY	\$ 0.00	\$ 2.56	\$ 2.56
058-0162-007-0000	SAFETY LIGHTS ONLY	\$ 0.00	\$ 2.56	\$ 2.56
058-0162-008-0000	SAFETY LIGHTS ONLY	\$ 0.00	\$ 2.56	\$ 2.56
058-0162-009-0000	SAFETY LIGHTS ONLY	\$ 0.00	\$ 2.56	\$ 2.56
058-0162-010-0000	SAFETY LIGHTS ONLY	\$ 0.00	\$ 2.56	\$ 2.56
058-0162-011-0000	SAFETY LIGHTS ONLY	\$ 0.00	\$ 2.56	\$ 2.56
058-0162-012-0000	SAFETY LIGHTS ONLY	\$ 0.00	\$ 2.56	\$ 2.56
058-0162-013-0000	SAFETY LIGHTS ONLY	\$ 0.00	\$ 2.56	\$ 2.56
058-0162-014-0000	SAFETY LIGHTS ONLY	\$ 0.00	\$ 2.56	\$ 2.56
058-0162-015-0000	SAFETY LIGHTS ONLY	\$ 0.00	\$ 2.56	\$ 2.56
058-0162-016-0000	SAFETY LIGHTS ONLY	\$ 0.00	\$ 2.56	\$ 2.56
058-0162-017-0000	SAFETY LIGHTS ONLY	\$ 0.00	\$ 2.56	\$ 2.56
058-0162-018-0000	SAFETY LIGHTS ONLY	\$ 0.00	\$ 2.56	\$ 2.56
058-0162-019-0000	SAFETY LIGHTS ONLY	\$ 0.00	\$ 2.56	\$ 2.56
058-0162-020-0000	SAFETY LIGHTS ONLY	\$ 0.00	\$ 2.56	\$ 2.56
058-0162-021-0000	SAFETY LIGHTS ONLY	\$ 0.00	\$ 2.56	\$ 2.56
058-0162-022-0000	SAFETY LIGHTS ONLY	\$ 0.00	\$ 2.56	\$ 2.56
058-0162-023-0000	SAFETY LIGHTS ONLY	\$ 0.00	\$ 2.56	\$ 2.56
058-0162-024-0000	SAFETY LIGHTS ONLY	\$ 0.00	\$ 2.56	\$ 2.56
058-0163-001-0000	SAFETY LIGHTS ONLY	\$ 0.00	\$ 2.56	\$ 2.56
058-0163-002-0000	SAFETY LIGHTS ONLY	\$ 0.00	\$ 2.56	\$ 2.56
058-0163-003-0000	SAFETY LIGHTS ONLY	\$ 0.00	\$ 2.56	\$ 2.56
058-0163-004-0000	SAFETY LIGHTS ONLY	\$ 0.00	\$ 2.56	\$ 2.56
058-0163-005-0000	SAFETY LIGHTS ONLY	\$ 0.00	\$ 2.56	\$ 2.56
058-0163-006-0000	SAFETY LIGHTS ONLY	\$ 0.00	\$ 2.56	\$ 2.56
058-0163-007-0000	SAFETY LIGHTS ONLY	\$ 0.00	\$ 2.56	\$ 2.56
058-0163-008-0000	SAFETY LIGHTS ONLY	\$ 0.00	\$ 2.56	\$ 2.56
058-0163-009-0000	SAFETY LIGHTS ONLY	\$ 0.00	\$ 2.56	\$ 2.56
058-0163-010-0000	SAFETY LIGHTS ONLY	\$ 0.00	\$ 2.56	\$ 2.56
058-0163-011-0000	SAFETY LIGHTS ONLY	\$ 0.00	\$ 2.56	\$ 2.56
058-0163-012-0000	SAFETY LIGHTS ONLY	\$ 0.00	\$ 2.56	\$ 2.56
058-0163-013-0000	SAFETY LIGHTS ONLY	\$ 0.00	\$ 2.56	\$ 2.56
058-0163-014-0000	SAFETY LIGHTS ONLY	\$ 0.00	\$ 2.56	\$ 2.56
058-0163-015-0000	SAFETY LIGHTS ONLY	\$ 0.00	\$ 2.56	\$ 2.56
058-0163-016-0000	SAFETY LIGHTS ONLY	\$ 0.00	\$ 2.56	\$ 2.56
058-0163-017-0000	SAFETY LIGHTS ONLY	\$ 0.00	\$ 2.56	\$ 2.56
058-0163-018-0000	SAFETY LIGHTS ONLY	\$ 0.00	\$ 2.56	\$ 2.56
058-0171-001-0000	SAFETY LIGHTS ONLY	\$ 0.00	\$ 2.56	\$ 2.56
058-0171-002-0000	SAFETY LIGHTS ONLY	\$ 0.00	\$ 2.56	\$ 2.56
058-0171-003-0000	SAFETY LIGHTS ONLY	\$ 0.00	\$ 2.56	\$ 2.56
058-0171-004-0000	SAFETY LIGHTS ONLY	\$ 0.00	\$ 2.56	\$ 2.56
058-0171-005-0000	SAFETY LIGHTS ONLY	\$ 0.00	\$ 2.56	\$ 2.56
058-0171-006-0000	SAFETY LIGHTS ONLY	\$ 0.00	\$ 2.56	\$ 2.56
058-0171-007-0000	SAFETY LIGHTS ONLY	\$ 0.00	\$ 2.56	\$ 2.56

ITEM 9.3.

City of Rancho Cordova
Lighting District No. 2012-1 Exhibit A to the Resolution
Fiscal Year 2023-24 Assessment Roll

ATTACHMENT 3

APN	District Classification	Street Light Charge	Safety Light Charge	Total Assessment
058-0171-008-0000	SAFETY LIGHTS ONLY	\$ 0.00	\$ 2.56	\$ 2.56
058-0171-009-0000	SAFETY LIGHTS ONLY	\$ 0.00	\$ 2.56	\$ 2.56
058-0171-010-0000	SAFETY LIGHTS ONLY	\$ 0.00	\$ 2.56	\$ 2.56
058-0172-001-0000	SAFETY LIGHTS ONLY	\$ 0.00	\$ 2.56	\$ 2.56
058-0172-002-0000	SAFETY LIGHTS ONLY	\$ 0.00	\$ 2.56	\$ 2.56
058-0172-003-0000	SAFETY LIGHTS ONLY	\$ 0.00	\$ 2.56	\$ 2.56
058-0172-004-0000	SAFETY LIGHTS ONLY	\$ 0.00	\$ 2.56	\$ 2.56
058-0172-005-0000	SAFETY LIGHTS ONLY	\$ 0.00	\$ 2.56	\$ 2.56
058-0172-006-0000	SAFETY LIGHTS ONLY	\$ 0.00	\$ 2.56	\$ 2.56
058-0172-007-0000	SAFETY LIGHTS ONLY	\$ 0.00	\$ 2.56	\$ 2.56
058-0172-008-0000	SAFETY LIGHTS ONLY	\$ 0.00	\$ 2.56	\$ 2.56
058-0172-009-0000	SAFETY LIGHTS ONLY	\$ 0.00	\$ 2.56	\$ 2.56
058-0172-010-0000	SAFETY LIGHTS ONLY	\$ 0.00	\$ 2.56	\$ 2.56
058-0172-011-0000	SAFETY LIGHTS ONLY	\$ 0.00	\$ 2.56	\$ 2.56
058-0172-012-0000	SAFETY LIGHTS ONLY	\$ 0.00	\$ 2.56	\$ 2.56
058-0173-001-0000	SAFETY LIGHTS ONLY	\$ 0.00	\$ 2.56	\$ 2.56
058-0173-002-0000	SAFETY LIGHTS ONLY	\$ 0.00	\$ 2.56	\$ 2.56
058-0173-003-0000	SAFETY LIGHTS ONLY	\$ 0.00	\$ 2.56	\$ 2.56
058-0173-004-0000	SAFETY LIGHTS ONLY	\$ 0.00	\$ 2.56	\$ 2.56
058-0173-005-0000	SAFETY LIGHTS ONLY	\$ 0.00	\$ 2.56	\$ 2.56
058-0173-006-0000	SAFETY LIGHTS ONLY	\$ 0.00	\$ 2.56	\$ 2.56
058-0173-007-0000	SAFETY LIGHTS ONLY	\$ 0.00	\$ 2.56	\$ 2.56
058-0173-008-0000	SAFETY LIGHTS ONLY	\$ 0.00	\$ 2.56	\$ 2.56
058-0173-009-0000	SAFETY LIGHTS ONLY	\$ 0.00	\$ 2.56	\$ 2.56
058-0173-010-0000	SAFETY LIGHTS ONLY	\$ 0.00	\$ 2.56	\$ 2.56
058-0173-011-0000	SAFETY LIGHTS ONLY	\$ 0.00	\$ 2.56	\$ 2.56
058-0173-012-0000	SAFETY LIGHTS ONLY	\$ 0.00	\$ 2.56	\$ 2.56
058-0173-013-0000	SAFETY LIGHTS ONLY	\$ 0.00	\$ 2.56	\$ 2.56
058-0173-014-0000	SAFETY LIGHTS ONLY	\$ 0.00	\$ 2.56	\$ 2.56
058-0173-015-0000	SAFETY LIGHTS ONLY	\$ 0.00	\$ 2.56	\$ 2.56
058-0173-016-0000	SAFETY LIGHTS ONLY	\$ 0.00	\$ 2.56	\$ 2.56
058-0173-017-0000	SAFETY LIGHTS ONLY	\$ 0.00	\$ 2.56	\$ 2.56
058-0173-018-0000	SAFETY LIGHTS ONLY	\$ 0.00	\$ 2.56	\$ 2.56
058-0173-019-0000	SAFETY LIGHTS ONLY	\$ 0.00	\$ 2.56	\$ 2.56
058-0173-020-0000	SAFETY LIGHTS ONLY	\$ 0.00	\$ 2.56	\$ 2.56
058-0173-021-0000	SAFETY LIGHTS ONLY	\$ 0.00	\$ 2.56	\$ 2.56
058-0173-022-0000	SAFETY LIGHTS ONLY	\$ 0.00	\$ 2.56	\$ 2.56
058-0173-023-0000	SAFETY LIGHTS ONLY	\$ 0.00	\$ 2.56	\$ 2.56
058-0173-024-0000	SAFETY LIGHTS ONLY	\$ 0.00	\$ 2.56	\$ 2.56
058-0173-025-0000	SAFETY LIGHTS ONLY	\$ 0.00	\$ 2.56	\$ 2.56
058-0173-026-0000	SAFETY LIGHTS ONLY	\$ 0.00	\$ 2.56	\$ 2.56
058-0173-027-0000	SAFETY LIGHTS ONLY	\$ 0.00	\$ 2.56	\$ 2.56
058-0174-001-0000	SAFETY LIGHTS ONLY	\$ 0.00	\$ 2.56	\$ 2.56
058-0174-002-0000	SAFETY LIGHTS ONLY	\$ 0.00	\$ 2.56	\$ 2.56

ITEM 9.3.

City of Rancho Cordova
Lighting District No. 2012-1 Exhibit A to the Resolution
Fiscal Year 2023-24 Assessment Roll

ATTACHMENT 3

APN	District Classification	Street Light Charge	Safety Light Charge	Total Assessment
058-0174-003-0000	SAFETY LIGHTS ONLY	\$ 0.00	\$ 2.56	\$ 2.56
058-0174-004-0000	SAFETY LIGHTS ONLY	\$ 0.00	\$ 2.56	\$ 2.56
058-0174-005-0000	SAFETY LIGHTS ONLY	\$ 0.00	\$ 2.56	\$ 2.56
058-0174-006-0000	SAFETY LIGHTS ONLY	\$ 0.00	\$ 2.56	\$ 2.56
058-0174-007-0000	SAFETY LIGHTS ONLY	\$ 0.00	\$ 2.56	\$ 2.56
058-0174-008-0000	SAFETY LIGHTS ONLY	\$ 0.00	\$ 2.56	\$ 2.56
058-0174-009-0000	SAFETY LIGHTS ONLY	\$ 0.00	\$ 2.56	\$ 2.56
058-0174-010-0000	SAFETY LIGHTS ONLY	\$ 0.00	\$ 2.56	\$ 2.56
058-0174-011-0000	SAFETY LIGHTS ONLY	\$ 0.00	\$ 2.56	\$ 2.56
058-0174-012-0000	SAFETY LIGHTS ONLY	\$ 0.00	\$ 2.56	\$ 2.56
058-0174-013-0000	SAFETY LIGHTS ONLY	\$ 0.00	\$ 2.56	\$ 2.56
058-0174-014-0000	SAFETY LIGHTS ONLY	\$ 0.00	\$ 2.56	\$ 2.56
058-0174-015-0000	SAFETY LIGHTS ONLY	\$ 0.00	\$ 2.56	\$ 2.56
058-0174-016-0000	SAFETY LIGHTS ONLY	\$ 0.00	\$ 2.56	\$ 2.56
058-0174-017-0000	SAFETY LIGHTS ONLY	\$ 0.00	\$ 2.56	\$ 2.56
058-0174-018-0000	SAFETY LIGHTS ONLY	\$ 0.00	\$ 2.56	\$ 2.56
058-0174-019-0000	SAFETY LIGHTS ONLY	\$ 0.00	\$ 2.56	\$ 2.56
058-0174-020-0000	SAFETY LIGHTS ONLY	\$ 0.00	\$ 2.56	\$ 2.56
058-0174-021-0000	SAFETY LIGHTS ONLY	\$ 0.00	\$ 2.56	\$ 2.56
058-0174-022-0000	SAFETY LIGHTS ONLY	\$ 0.00	\$ 2.56	\$ 2.56
058-0174-023-0000	SAFETY LIGHTS ONLY	\$ 0.00	\$ 2.56	\$ 2.56
058-0174-024-0000	SAFETY LIGHTS ONLY	\$ 0.00	\$ 2.56	\$ 2.56
058-0174-025-0000	SAFETY LIGHTS ONLY	\$ 0.00	\$ 2.56	\$ 2.56
058-0181-001-0000	RESIDENTIAL	\$ 15.32	\$ 2.56	\$ 17.88
058-0181-002-0000	SAFETY LIGHTS ONLY	\$ 0.00	\$ 2.56	\$ 2.56
058-0181-003-0000	SAFETY LIGHTS ONLY	\$ 0.00	\$ 2.56	\$ 2.56
058-0181-004-0000	SAFETY LIGHTS ONLY	\$ 0.00	\$ 2.56	\$ 2.56
058-0181-005-0000	SAFETY LIGHTS ONLY	\$ 0.00	\$ 2.56	\$ 2.56
058-0181-006-0000	SAFETY LIGHTS ONLY	\$ 0.00	\$ 2.56	\$ 2.56
058-0181-007-0000	SAFETY LIGHTS ONLY	\$ 0.00	\$ 2.56	\$ 2.56
058-0181-008-0000	SAFETY LIGHTS ONLY	\$ 0.00	\$ 2.56	\$ 2.56
058-0181-009-0000	SAFETY LIGHTS ONLY	\$ 0.00	\$ 2.56	\$ 2.56
058-0181-010-0000	SAFETY LIGHTS ONLY	\$ 0.00	\$ 2.56	\$ 2.56
058-0181-011-0000	SAFETY LIGHTS ONLY	\$ 0.00	\$ 2.56	\$ 2.56
058-0181-012-0000	SAFETY LIGHTS ONLY	\$ 0.00	\$ 2.56	\$ 2.56
058-0181-013-0000	SAFETY LIGHTS ONLY	\$ 0.00	\$ 2.56	\$ 2.56
058-0181-014-0000	SAFETY LIGHTS ONLY	\$ 0.00	\$ 2.56	\$ 2.56
058-0181-015-0000	SAFETY LIGHTS ONLY	\$ 0.00	\$ 2.56	\$ 2.56
058-0181-016-0000	SAFETY LIGHTS ONLY	\$ 0.00	\$ 2.56	\$ 2.56
058-0181-017-0000	SAFETY LIGHTS ONLY	\$ 0.00	\$ 2.56	\$ 2.56
058-0181-018-0000	SAFETY LIGHTS ONLY	\$ 0.00	\$ 2.56	\$ 2.56
058-0181-019-0000	SAFETY LIGHTS ONLY	\$ 0.00	\$ 2.56	\$ 2.56
058-0181-020-0000	SAFETY LIGHTS ONLY	\$ 0.00	\$ 2.56	\$ 2.56
058-0181-021-0000	SAFETY LIGHTS ONLY	\$ 0.00	\$ 2.56	\$ 2.56

ITEM 9.3.

City of Rancho Cordova
Lighting District No. 2012-1 Exhibit A to the Resolution
Fiscal Year 2023-24 Assessment Roll

ATTACHMENT 3

APN	District Classification	Street Light Charge	Safety Light Charge	Total Assessment
058-0181-022-0000	SAFETY LIGHTS ONLY	\$ 0.00	\$ 2.56	\$ 2.56
058-0181-023-0000	SAFETY LIGHTS ONLY	\$ 0.00	\$ 2.56	\$ 2.56
058-0181-024-0000	SAFETY LIGHTS ONLY	\$ 0.00	\$ 2.56	\$ 2.56
058-0181-025-0000	SAFETY LIGHTS ONLY	\$ 0.00	\$ 2.56	\$ 2.56
058-0181-026-0000	SAFETY LIGHTS ONLY	\$ 0.00	\$ 2.56	\$ 2.56
058-0181-027-0000	SAFETY LIGHTS ONLY	\$ 0.00	\$ 2.56	\$ 2.56
058-0181-028-0000	SAFETY LIGHTS ONLY	\$ 0.00	\$ 2.56	\$ 2.56
058-0181-029-0000	SAFETY LIGHTS ONLY	\$ 0.00	\$ 2.56	\$ 2.56
058-0181-030-0000	SAFETY LIGHTS ONLY	\$ 0.00	\$ 2.56	\$ 2.56
058-0182-001-0000	SAFETY LIGHTS ONLY	\$ 0.00	\$ 2.56	\$ 2.56
058-0182-002-0000	SAFETY LIGHTS ONLY	\$ 0.00	\$ 2.56	\$ 2.56
058-0182-003-0000	SAFETY LIGHTS ONLY	\$ 0.00	\$ 2.56	\$ 2.56
058-0182-004-0000	SAFETY LIGHTS ONLY	\$ 0.00	\$ 2.56	\$ 2.56
058-0182-005-0000	SAFETY LIGHTS ONLY	\$ 0.00	\$ 2.56	\$ 2.56
058-0182-006-0000	SAFETY LIGHTS ONLY	\$ 0.00	\$ 2.56	\$ 2.56
058-0182-007-0000	SAFETY LIGHTS ONLY	\$ 0.00	\$ 2.56	\$ 2.56
058-0182-008-0000	SAFETY LIGHTS ONLY	\$ 0.00	\$ 2.56	\$ 2.56
058-0182-009-0000	SAFETY LIGHTS ONLY	\$ 0.00	\$ 2.56	\$ 2.56
058-0182-010-0000	SAFETY LIGHTS ONLY	\$ 0.00	\$ 2.56	\$ 2.56
058-0182-011-0000	SAFETY LIGHTS ONLY	\$ 0.00	\$ 2.56	\$ 2.56
058-0182-012-0000	SAFETY LIGHTS ONLY	\$ 0.00	\$ 2.56	\$ 2.56
058-0182-013-0000	SAFETY LIGHTS ONLY	\$ 0.00	\$ 2.56	\$ 2.56
058-0182-014-0000	SAFETY LIGHTS ONLY	\$ 0.00	\$ 2.56	\$ 2.56
058-0182-015-0000	SAFETY LIGHTS ONLY	\$ 0.00	\$ 2.56	\$ 2.56
058-0182-016-0000	SAFETY LIGHTS ONLY	\$ 0.00	\$ 2.56	\$ 2.56
058-0182-017-0000	SAFETY LIGHTS ONLY	\$ 0.00	\$ 2.56	\$ 2.56
058-0182-018-0000	SAFETY LIGHTS ONLY	\$ 0.00	\$ 2.56	\$ 2.56
058-0182-019-0000	SAFETY LIGHTS ONLY	\$ 0.00	\$ 2.56	\$ 2.56
058-0182-020-0000	SAFETY LIGHTS ONLY	\$ 0.00	\$ 2.56	\$ 2.56
058-0182-021-0000	SAFETY LIGHTS ONLY	\$ 0.00	\$ 2.56	\$ 2.56
058-0191-001-0000	SAFETY LIGHTS ONLY	\$ 0.00	\$ 2.56	\$ 2.56
058-0191-002-0000	SAFETY LIGHTS ONLY	\$ 0.00	\$ 2.56	\$ 2.56
058-0191-003-0000	SAFETY LIGHTS ONLY	\$ 0.00	\$ 2.56	\$ 2.56
058-0191-004-0000	SAFETY LIGHTS ONLY	\$ 0.00	\$ 2.56	\$ 2.56
058-0191-005-0000	SAFETY LIGHTS ONLY	\$ 0.00	\$ 2.56	\$ 2.56
058-0191-006-0000	SAFETY LIGHTS ONLY	\$ 0.00	\$ 2.56	\$ 2.56
058-0191-007-0000	SAFETY LIGHTS ONLY	\$ 0.00	\$ 2.56	\$ 2.56
058-0191-008-0000	SAFETY LIGHTS ONLY	\$ 0.00	\$ 2.56	\$ 2.56
058-0191-009-0000	SAFETY LIGHTS ONLY	\$ 0.00	\$ 2.56	\$ 2.56
058-0191-010-0000	SAFETY LIGHTS ONLY	\$ 0.00	\$ 2.56	\$ 2.56
058-0191-011-0000	SAFETY LIGHTS ONLY	\$ 0.00	\$ 2.56	\$ 2.56
058-0191-012-0000	SAFETY LIGHTS ONLY	\$ 0.00	\$ 2.56	\$ 2.56
058-0191-013-0000	SAFETY LIGHTS ONLY	\$ 0.00	\$ 2.56	\$ 2.56
058-0191-014-0000	SAFETY LIGHTS ONLY	\$ 0.00	\$ 2.56	\$ 2.56

ITEM 9.3.

City of Rancho Cordova
Lighting District No. 2012-1 Exhibit A to the Resolution
Fiscal Year 2023-24 Assessment Roll

ATTACHMENT 3

APN	District Classification	Street Light Charge	Safety Light Charge	Total Assessment
058-0191-015-0000	SAFETY LIGHTS ONLY	\$ 0.00	\$ 2.56	\$ 2.56
058-0191-016-0000	SAFETY LIGHTS ONLY	\$ 0.00	\$ 2.56	\$ 2.56
058-0191-017-0000	SAFETY LIGHTS ONLY	\$ 0.00	\$ 2.56	\$ 2.56
058-0191-018-0000	SAFETY LIGHTS ONLY	\$ 0.00	\$ 2.56	\$ 2.56
058-0191-019-0000	SAFETY LIGHTS ONLY	\$ 0.00	\$ 2.56	\$ 2.56
058-0191-020-0000	SAFETY LIGHTS ONLY	\$ 0.00	\$ 2.56	\$ 2.56
058-0192-001-0000	SAFETY LIGHTS ONLY	\$ 0.00	\$ 2.56	\$ 2.56
058-0192-002-0000	SAFETY LIGHTS ONLY	\$ 0.00	\$ 2.56	\$ 2.56
058-0192-003-0000	SAFETY LIGHTS ONLY	\$ 0.00	\$ 2.56	\$ 2.56
058-0192-004-0000	SAFETY LIGHTS ONLY	\$ 0.00	\$ 2.56	\$ 2.56
058-0192-005-0000	SAFETY LIGHTS ONLY	\$ 0.00	\$ 2.56	\$ 2.56
058-0192-006-0000	SAFETY LIGHTS ONLY	\$ 0.00	\$ 2.56	\$ 2.56
058-0192-007-0000	SAFETY LIGHTS ONLY	\$ 0.00	\$ 2.56	\$ 2.56
058-0192-008-0000	SAFETY LIGHTS ONLY	\$ 0.00	\$ 2.56	\$ 2.56
058-0192-009-0000	SAFETY LIGHTS ONLY	\$ 0.00	\$ 2.56	\$ 2.56
058-0192-010-0000	SAFETY LIGHTS ONLY	\$ 0.00	\$ 2.56	\$ 2.56
058-0192-011-0000	SAFETY LIGHTS ONLY	\$ 0.00	\$ 2.56	\$ 2.56
058-0192-012-0000	SAFETY LIGHTS ONLY	\$ 0.00	\$ 2.56	\$ 2.56
058-0192-013-0000	SAFETY LIGHTS ONLY	\$ 0.00	\$ 2.56	\$ 2.56
058-0192-014-0000	SAFETY LIGHTS ONLY	\$ 0.00	\$ 2.56	\$ 2.56
058-0192-015-0000	SAFETY LIGHTS ONLY	\$ 0.00	\$ 2.56	\$ 2.56
058-0192-016-0000	SAFETY LIGHTS ONLY	\$ 0.00	\$ 2.56	\$ 2.56
058-0192-017-0000	SAFETY LIGHTS ONLY	\$ 0.00	\$ 2.56	\$ 2.56
058-0192-018-0000	SAFETY LIGHTS ONLY	\$ 0.00	\$ 2.56	\$ 2.56
058-0192-019-0000	SAFETY LIGHTS ONLY	\$ 0.00	\$ 2.56	\$ 2.56
058-0192-020-0000	SAFETY LIGHTS ONLY	\$ 0.00	\$ 2.56	\$ 2.56
058-0192-021-0000	SAFETY LIGHTS ONLY	\$ 0.00	\$ 2.56	\$ 2.56
058-0192-022-0000	SAFETY LIGHTS ONLY	\$ 0.00	\$ 2.56	\$ 2.56
058-0192-023-0000	SAFETY LIGHTS ONLY	\$ 0.00	\$ 2.56	\$ 2.56
058-0193-001-0000	SAFETY LIGHTS ONLY	\$ 0.00	\$ 2.56	\$ 2.56
058-0193-002-0000	SAFETY LIGHTS ONLY	\$ 0.00	\$ 2.56	\$ 2.56
058-0193-003-0000	SAFETY LIGHTS ONLY	\$ 0.00	\$ 2.56	\$ 2.56
058-0193-004-0000	SAFETY LIGHTS ONLY	\$ 0.00	\$ 2.56	\$ 2.56
058-0193-005-0000	SAFETY LIGHTS ONLY	\$ 0.00	\$ 2.56	\$ 2.56
058-0193-006-0000	SAFETY LIGHTS ONLY	\$ 0.00	\$ 2.56	\$ 2.56
058-0193-007-0000	SAFETY LIGHTS ONLY	\$ 0.00	\$ 2.56	\$ 2.56
058-0193-008-0000	SAFETY LIGHTS ONLY	\$ 0.00	\$ 2.56	\$ 2.56
058-0193-009-0000	SAFETY LIGHTS ONLY	\$ 0.00	\$ 2.56	\$ 2.56
058-0193-010-0000	SAFETY LIGHTS ONLY	\$ 0.00	\$ 2.56	\$ 2.56
058-0193-011-0000	SAFETY LIGHTS ONLY	\$ 0.00	\$ 2.56	\$ 2.56
058-0193-012-0000	SAFETY LIGHTS ONLY	\$ 0.00	\$ 2.56	\$ 2.56
058-0193-013-0000	SAFETY LIGHTS ONLY	\$ 0.00	\$ 2.56	\$ 2.56
058-0193-014-0000	SAFETY LIGHTS ONLY	\$ 0.00	\$ 2.56	\$ 2.56
058-0193-015-0000	SAFETY LIGHTS ONLY	\$ 0.00	\$ 2.56	\$ 2.56

ITEM 9.3.

City of Rancho Cordova
Lighting District No. 2012-1 Exhibit A to the Resolution
Fiscal Year 2023-24 Assessment Roll

ATTACHMENT 3

APN	District Classification	Street Light Charge	Safety Light Charge	Total Assessment
058-0193-016-0000	SAFETY LIGHTS ONLY	\$ 0.00	\$ 2.56	\$ 2.56
058-0193-017-0000	SAFETY LIGHTS ONLY	\$ 0.00	\$ 2.56	\$ 2.56
058-0201-001-0000	SAFETY LIGHTS ONLY	\$ 0.00	\$ 2.56	\$ 2.56
058-0201-002-0000	SAFETY LIGHTS ONLY	\$ 0.00	\$ 2.56	\$ 2.56
058-0201-003-0000	SAFETY LIGHTS ONLY	\$ 0.00	\$ 2.56	\$ 2.56
058-0202-001-0000	SAFETY LIGHTS ONLY	\$ 0.00	\$ 2.56	\$ 2.56
058-0202-002-0000	SAFETY LIGHTS ONLY	\$ 0.00	\$ 2.56	\$ 2.56
058-0202-003-0000	SAFETY LIGHTS ONLY	\$ 0.00	\$ 2.56	\$ 2.56
058-0202-004-0000	SAFETY LIGHTS ONLY	\$ 0.00	\$ 2.56	\$ 2.56
058-0202-005-0000	SAFETY LIGHTS ONLY	\$ 0.00	\$ 2.56	\$ 2.56
058-0202-006-0000	SAFETY LIGHTS ONLY	\$ 0.00	\$ 2.56	\$ 2.56
058-0202-007-0000	SAFETY LIGHTS ONLY	\$ 0.00	\$ 2.56	\$ 2.56
058-0202-008-0000	SAFETY LIGHTS ONLY	\$ 0.00	\$ 2.56	\$ 2.56
058-0202-009-0000	SAFETY LIGHTS ONLY	\$ 0.00	\$ 2.56	\$ 2.56
058-0202-010-0000	SAFETY LIGHTS ONLY	\$ 0.00	\$ 2.56	\$ 2.56
058-0202-011-0000	SAFETY LIGHTS ONLY	\$ 0.00	\$ 2.56	\$ 2.56
058-0203-001-0000	SAFETY LIGHTS ONLY	\$ 0.00	\$ 2.56	\$ 2.56
058-0203-002-0000	SAFETY LIGHTS ONLY	\$ 0.00	\$ 2.56	\$ 2.56
058-0203-003-0000	SAFETY LIGHTS ONLY	\$ 0.00	\$ 2.56	\$ 2.56
058-0204-001-0000	SAFETY LIGHTS ONLY	\$ 0.00	\$ 2.56	\$ 2.56
058-0204-002-0000	SAFETY LIGHTS ONLY	\$ 0.00	\$ 2.56	\$ 2.56
058-0204-003-0000	SAFETY LIGHTS ONLY	\$ 0.00	\$ 2.56	\$ 2.56
058-0204-004-0000	SAFETY LIGHTS ONLY	\$ 0.00	\$ 2.56	\$ 2.56
058-0204-005-0000	SAFETY LIGHTS ONLY	\$ 0.00	\$ 2.56	\$ 2.56
058-0204-006-0000	SAFETY LIGHTS ONLY	\$ 0.00	\$ 2.56	\$ 2.56
058-0205-001-0000	SAFETY LIGHTS ONLY	\$ 0.00	\$ 2.56	\$ 2.56
058-0205-002-0000	SAFETY LIGHTS ONLY	\$ 0.00	\$ 2.56	\$ 2.56
058-0206-001-0000	SAFETY LIGHTS ONLY	\$ 0.00	\$ 2.56	\$ 2.56
058-0206-002-0000	SAFETY LIGHTS ONLY	\$ 0.00	\$ 2.56	\$ 2.56
058-0206-003-0000	SAFETY LIGHTS ONLY	\$ 0.00	\$ 2.56	\$ 2.56
058-0206-004-0000	SAFETY LIGHTS ONLY	\$ 0.00	\$ 2.56	\$ 2.56
058-0206-005-0000	SAFETY LIGHTS ONLY	\$ 0.00	\$ 2.56	\$ 2.56
058-0206-006-0000	SAFETY LIGHTS ONLY	\$ 0.00	\$ 2.56	\$ 2.56
058-0206-007-0000	SAFETY LIGHTS ONLY	\$ 0.00	\$ 2.56	\$ 2.56
058-0206-008-0000	RESIDENTIAL	\$ 15.32	\$ 2.56	\$ 17.88
058-0206-009-0000	SAFETY LIGHTS ONLY	\$ 0.00	\$ 2.56	\$ 2.56
058-0206-010-0000	SAFETY LIGHTS ONLY	\$ 0.00	\$ 2.56	\$ 2.56
058-0206-011-0000	SAFETY LIGHTS ONLY	\$ 0.00	\$ 2.56	\$ 2.56
058-0206-012-0000	SAFETY LIGHTS ONLY	\$ 0.00	\$ 2.56	\$ 2.56
058-0206-013-0000	SAFETY LIGHTS ONLY	\$ 0.00	\$ 2.56	\$ 2.56
058-0206-014-0000	SAFETY LIGHTS ONLY	\$ 0.00	\$ 2.56	\$ 2.56
058-0206-015-0000	SAFETY LIGHTS ONLY	\$ 0.00	\$ 2.56	\$ 2.56
058-0206-016-0000	SAFETY LIGHTS ONLY	\$ 0.00	\$ 2.56	\$ 2.56
058-0206-017-0000	SAFETY LIGHTS ONLY	\$ 0.00	\$ 2.56	\$ 2.56

ITEM 9.3.

City of Rancho Cordova
Lighting District No. 2012-1 Exhibit A to the Resolution
Fiscal Year 2023-24 Assessment Roll

ATTACHMENT 3

APN	District Classification	Street Light Charge	Safety Light Charge	Total Assessment
058-0206-018-0000	SAFETY LIGHTS ONLY	\$ 0.00	\$ 2.56	\$ 2.56
058-0211-001-0000	RESIDENTIAL	\$ 15.32	\$ 2.56	\$ 17.88
058-0211-002-0000	SAFETY LIGHTS ONLY	\$ 0.00	\$ 2.56	\$ 2.56
058-0212-001-0000	SAFETY LIGHTS ONLY	\$ 0.00	\$ 2.56	\$ 2.56
058-0212-002-0000	SAFETY LIGHTS ONLY	\$ 0.00	\$ 2.56	\$ 2.56
058-0213-001-0000	SAFETY LIGHTS ONLY	\$ 0.00	\$ 2.56	\$ 2.56
058-0213-002-0000	SAFETY LIGHTS ONLY	\$ 0.00	\$ 2.56	\$ 2.56
058-0213-003-0000	SAFETY LIGHTS ONLY	\$ 0.00	\$ 2.56	\$ 2.56
058-0213-004-0000	SAFETY LIGHTS ONLY	\$ 0.00	\$ 2.56	\$ 2.56
058-0213-005-0000	SAFETY LIGHTS ONLY	\$ 0.00	\$ 2.56	\$ 2.56
058-0213-006-0000	SAFETY LIGHTS ONLY	\$ 0.00	\$ 2.56	\$ 2.56
058-0214-001-0000	SAFETY LIGHTS ONLY	\$ 0.00	\$ 2.56	\$ 2.56
058-0214-002-0000	SAFETY LIGHTS ONLY	\$ 0.00	\$ 2.56	\$ 2.56
058-0214-003-0000	SAFETY LIGHTS ONLY	\$ 0.00	\$ 2.56	\$ 2.56
058-0214-004-0000	SAFETY LIGHTS ONLY	\$ 0.00	\$ 2.56	\$ 2.56
058-0214-005-0000	SAFETY LIGHTS ONLY	\$ 0.00	\$ 2.56	\$ 2.56
058-0214-006-0000	SAFETY LIGHTS ONLY	\$ 0.00	\$ 2.56	\$ 2.56
058-0214-007-0000	SAFETY LIGHTS ONLY	\$ 0.00	\$ 2.56	\$ 2.56
058-0214-008-0000	SAFETY LIGHTS ONLY	\$ 0.00	\$ 2.56	\$ 2.56
058-0214-009-0000	SAFETY LIGHTS ONLY	\$ 0.00	\$ 2.56	\$ 2.56
058-0214-010-0000	SAFETY LIGHTS ONLY	\$ 0.00	\$ 2.56	\$ 2.56
058-0214-011-0000	SAFETY LIGHTS ONLY	\$ 0.00	\$ 2.56	\$ 2.56
058-0214-012-0000	SAFETY LIGHTS ONLY	\$ 0.00	\$ 2.56	\$ 2.56
058-0214-013-0000	SAFETY LIGHTS ONLY	\$ 0.00	\$ 2.56	\$ 2.56
058-0214-014-0000	SAFETY LIGHTS ONLY	\$ 0.00	\$ 2.56	\$ 2.56
058-0215-001-0000	SAFETY LIGHTS ONLY	\$ 0.00	\$ 2.56	\$ 2.56
058-0215-002-0000	SAFETY LIGHTS ONLY	\$ 0.00	\$ 2.56	\$ 2.56
058-0215-003-0000	SAFETY LIGHTS ONLY	\$ 0.00	\$ 2.56	\$ 2.56
058-0215-004-0000	SAFETY LIGHTS ONLY	\$ 0.00	\$ 2.56	\$ 2.56
058-0215-005-0000	SAFETY LIGHTS ONLY	\$ 0.00	\$ 2.56	\$ 2.56
058-0215-006-0000	SAFETY LIGHTS ONLY	\$ 0.00	\$ 2.56	\$ 2.56
058-0215-007-0000	SAFETY LIGHTS ONLY	\$ 0.00	\$ 2.56	\$ 2.56
058-0215-008-0000	SAFETY LIGHTS ONLY	\$ 0.00	\$ 2.56	\$ 2.56
058-0215-009-0000	SAFETY LIGHTS ONLY	\$ 0.00	\$ 2.56	\$ 2.56
058-0215-010-0000	SAFETY LIGHTS ONLY	\$ 0.00	\$ 2.56	\$ 2.56
058-0215-011-0000	SAFETY LIGHTS ONLY	\$ 0.00	\$ 2.56	\$ 2.56
058-0215-012-0000	SAFETY LIGHTS ONLY	\$ 0.00	\$ 2.56	\$ 2.56
058-0215-013-0000	SAFETY LIGHTS ONLY	\$ 0.00	\$ 2.56	\$ 2.56
058-0215-014-0000	SAFETY LIGHTS ONLY	\$ 0.00	\$ 2.56	\$ 2.56
058-0215-015-0000	SAFETY LIGHTS ONLY	\$ 0.00	\$ 2.56	\$ 2.56
058-0215-016-0000	SAFETY LIGHTS ONLY	\$ 0.00	\$ 2.56	\$ 2.56
058-0215-017-0000	SAFETY LIGHTS ONLY	\$ 0.00	\$ 2.56	\$ 2.56
058-0215-018-0000	SAFETY LIGHTS ONLY	\$ 0.00	\$ 2.56	\$ 2.56
058-0215-019-0000	SAFETY LIGHTS ONLY	\$ 0.00	\$ 2.56	\$ 2.56

ITEM 9.3.

City of Rancho Cordova
Lighting District No. 2012-1 Exhibit A to the Resolution
Fiscal Year 2023-24 Assessment Roll

ATTACHMENT 3

APN	District Classification	Street Light Charge	Safety Light Charge	Total Assessment
058-0216-001-0000	SAFETY LIGHTS ONLY	\$ 0.00	\$ 2.56	\$ 2.56
058-0216-002-0000	SAFETY LIGHTS ONLY	\$ 0.00	\$ 2.56	\$ 2.56
058-0216-003-0000	SAFETY LIGHTS ONLY	\$ 0.00	\$ 2.56	\$ 2.56
058-0216-004-0000	SAFETY LIGHTS ONLY	\$ 0.00	\$ 2.56	\$ 2.56
058-0216-005-0000	SAFETY LIGHTS ONLY	\$ 0.00	\$ 2.56	\$ 2.56
058-0216-006-0000	SAFETY LIGHTS ONLY	\$ 0.00	\$ 2.56	\$ 2.56
058-0216-007-0000	SAFETY LIGHTS ONLY	\$ 0.00	\$ 2.56	\$ 2.56
058-0216-008-0000	SAFETY LIGHTS ONLY	\$ 0.00	\$ 2.56	\$ 2.56
058-0216-009-0000	SAFETY LIGHTS ONLY	\$ 0.00	\$ 2.56	\$ 2.56
058-0216-010-0000	SAFETY LIGHTS ONLY	\$ 0.00	\$ 2.56	\$ 2.56
058-0216-011-0000	SAFETY LIGHTS ONLY	\$ 0.00	\$ 2.56	\$ 2.56
058-0216-012-0000	SAFETY LIGHTS ONLY	\$ 0.00	\$ 2.56	\$ 2.56
058-0216-013-0000	SAFETY LIGHTS ONLY	\$ 0.00	\$ 2.56	\$ 2.56
058-0216-014-0000	SAFETY LIGHTS ONLY	\$ 0.00	\$ 2.56	\$ 2.56
058-0216-015-0000	SAFETY LIGHTS ONLY	\$ 0.00	\$ 2.56	\$ 2.56
058-0216-016-0000	SAFETY LIGHTS ONLY	\$ 0.00	\$ 2.56	\$ 2.56
058-0216-017-0000	SAFETY LIGHTS ONLY	\$ 0.00	\$ 2.56	\$ 2.56
058-0216-018-0000	SAFETY LIGHTS ONLY	\$ 0.00	\$ 2.56	\$ 2.56
058-0221-001-0000	SAFETY LIGHTS ONLY	\$ 0.00	\$ 2.56	\$ 2.56
058-0221-002-0000	SAFETY LIGHTS ONLY	\$ 0.00	\$ 2.56	\$ 2.56
058-0221-003-0000	SAFETY LIGHTS ONLY	\$ 0.00	\$ 2.56	\$ 2.56
058-0221-004-0000	SAFETY LIGHTS ONLY	\$ 0.00	\$ 2.56	\$ 2.56
058-0221-005-0000	SAFETY LIGHTS ONLY	\$ 0.00	\$ 2.56	\$ 2.56
058-0221-006-0000	SAFETY LIGHTS ONLY	\$ 0.00	\$ 2.56	\$ 2.56
058-0221-007-0000	SAFETY LIGHTS ONLY	\$ 0.00	\$ 2.56	\$ 2.56
058-0221-008-0000	SAFETY LIGHTS ONLY	\$ 0.00	\$ 2.56	\$ 2.56
058-0221-009-0000	SAFETY LIGHTS ONLY	\$ 0.00	\$ 2.56	\$ 2.56
058-0221-010-0000	SAFETY LIGHTS ONLY	\$ 0.00	\$ 2.56	\$ 2.56
058-0221-011-0000	SAFETY LIGHTS ONLY	\$ 0.00	\$ 2.56	\$ 2.56
058-0221-012-0000	SAFETY LIGHTS ONLY	\$ 0.00	\$ 2.56	\$ 2.56
058-0221-013-0000	SAFETY LIGHTS ONLY	\$ 0.00	\$ 2.56	\$ 2.56
058-0221-014-0000	SAFETY LIGHTS ONLY	\$ 0.00	\$ 2.56	\$ 2.56
058-0221-015-0000	SAFETY LIGHTS ONLY	\$ 0.00	\$ 2.56	\$ 2.56
058-0221-016-0000	SAFETY LIGHTS ONLY	\$ 0.00	\$ 2.56	\$ 2.56
058-0221-017-0000	SAFETY LIGHTS ONLY	\$ 0.00	\$ 2.56	\$ 2.56
058-0221-018-0000	SAFETY LIGHTS ONLY	\$ 0.00	\$ 2.56	\$ 2.56
058-0221-019-0000	SAFETY LIGHTS ONLY	\$ 0.00	\$ 2.56	\$ 2.56
058-0221-020-0000	SAFETY LIGHTS ONLY	\$ 0.00	\$ 2.56	\$ 2.56
058-0221-021-0000	SAFETY LIGHTS ONLY	\$ 0.00	\$ 2.56	\$ 2.56
058-0221-022-0000	SAFETY LIGHTS ONLY	\$ 0.00	\$ 2.56	\$ 2.56
058-0221-023-0000	SAFETY LIGHTS ONLY	\$ 0.00	\$ 2.56	\$ 2.56
058-0221-024-0000	SAFETY LIGHTS ONLY	\$ 0.00	\$ 2.56	\$ 2.56
058-0221-025-0000	SAFETY LIGHTS ONLY	\$ 0.00	\$ 2.56	\$ 2.56
058-0221-026-0000	SAFETY LIGHTS ONLY	\$ 0.00	\$ 2.56	\$ 2.56

ITEM 9.3.

City of Rancho Cordova
Lighting District No. 2012-1 Exhibit A to the Resolution
Fiscal Year 2023-24 Assessment Roll

ATTACHMENT 3

APN	District Classification	Street Light Charge	Safety Light Charge	Total Assessment
058-0221-027-0000	SAFETY LIGHTS ONLY	\$ 0.00	\$ 2.56	\$ 2.56
058-0221-028-0000	SAFETY LIGHTS ONLY	\$ 0.00	\$ 2.56	\$ 2.56
058-0221-029-0000	SAFETY LIGHTS ONLY	\$ 0.00	\$ 2.56	\$ 2.56
058-0221-030-0000	SAFETY LIGHTS ONLY	\$ 0.00	\$ 2.56	\$ 2.56
058-0222-001-0000	SAFETY LIGHTS ONLY	\$ 0.00	\$ 2.56	\$ 2.56
058-0222-002-0000	SAFETY LIGHTS ONLY	\$ 0.00	\$ 2.56	\$ 2.56
058-0222-003-0000	SAFETY LIGHTS ONLY	\$ 0.00	\$ 2.56	\$ 2.56
058-0222-004-0000	SAFETY LIGHTS ONLY	\$ 0.00	\$ 2.56	\$ 2.56
058-0222-005-0000	SAFETY LIGHTS ONLY	\$ 0.00	\$ 2.56	\$ 2.56
058-0222-006-0000	SAFETY LIGHTS ONLY	\$ 0.00	\$ 2.56	\$ 2.56
058-0222-007-0000	SAFETY LIGHTS ONLY	\$ 0.00	\$ 2.56	\$ 2.56
058-0222-008-0000	SAFETY LIGHTS ONLY	\$ 0.00	\$ 2.56	\$ 2.56
058-0222-009-0000	SAFETY LIGHTS ONLY	\$ 0.00	\$ 2.56	\$ 2.56
058-0222-010-0000	SAFETY LIGHTS ONLY	\$ 0.00	\$ 2.56	\$ 2.56
058-0222-011-0000	SAFETY LIGHTS ONLY	\$ 0.00	\$ 2.56	\$ 2.56
058-0222-012-0000	SAFETY LIGHTS ONLY	\$ 0.00	\$ 2.56	\$ 2.56
058-0222-013-0000	SAFETY LIGHTS ONLY	\$ 0.00	\$ 2.56	\$ 2.56
058-0222-014-0000	SAFETY LIGHTS ONLY	\$ 0.00	\$ 2.56	\$ 2.56
058-0222-015-0000	SAFETY LIGHTS ONLY	\$ 0.00	\$ 2.56	\$ 2.56
058-0222-016-0000	SAFETY LIGHTS ONLY	\$ 0.00	\$ 2.56	\$ 2.56
058-0222-017-0000	SAFETY LIGHTS ONLY	\$ 0.00	\$ 2.56	\$ 2.56
058-0222-018-0000	SAFETY LIGHTS ONLY	\$ 0.00	\$ 2.56	\$ 2.56
058-0222-019-0000	SAFETY LIGHTS ONLY	\$ 0.00	\$ 2.56	\$ 2.56
058-0222-020-0000	SAFETY LIGHTS ONLY	\$ 0.00	\$ 2.56	\$ 2.56
058-0222-021-0000	SAFETY LIGHTS ONLY	\$ 0.00	\$ 2.56	\$ 2.56
058-0223-001-0000	SAFETY LIGHTS ONLY	\$ 0.00	\$ 2.56	\$ 2.56
058-0223-002-0000	SAFETY LIGHTS ONLY	\$ 0.00	\$ 2.56	\$ 2.56
058-0223-003-0000	SAFETY LIGHTS ONLY	\$ 0.00	\$ 2.56	\$ 2.56
058-0223-004-0000	SAFETY LIGHTS ONLY	\$ 0.00	\$ 2.56	\$ 2.56
058-0223-005-0000	SAFETY LIGHTS ONLY	\$ 0.00	\$ 2.56	\$ 2.56
058-0223-006-0000	SAFETY LIGHTS ONLY	\$ 0.00	\$ 2.56	\$ 2.56
058-0223-007-0000	SAFETY LIGHTS ONLY	\$ 0.00	\$ 2.56	\$ 2.56
058-0223-008-0000	SAFETY LIGHTS ONLY	\$ 0.00	\$ 2.56	\$ 2.56
058-0223-009-0000	SAFETY LIGHTS ONLY	\$ 0.00	\$ 2.56	\$ 2.56
058-0223-010-0000	SAFETY LIGHTS ONLY	\$ 0.00	\$ 2.56	\$ 2.56
058-0223-011-0000	SAFETY LIGHTS ONLY	\$ 0.00	\$ 2.56	\$ 2.56
058-0223-012-0000	SAFETY LIGHTS ONLY	\$ 0.00	\$ 2.56	\$ 2.56
058-0223-013-0000	RESIDENTIAL	\$ 15.32	\$ 2.56	\$ 17.88
058-0223-014-0000	RESIDENTIAL	\$ 15.32	\$ 2.56	\$ 17.88
058-0223-015-0000	RESIDENTIAL	\$ 15.32	\$ 2.56	\$ 17.88
058-0223-016-0000	RESIDENTIAL	\$ 15.32	\$ 2.56	\$ 17.88
058-0223-017-0000	SAFETY LIGHTS ONLY	\$ 0.00	\$ 2.56	\$ 2.56
058-0223-018-0000	SAFETY LIGHTS ONLY	\$ 0.00	\$ 2.56	\$ 2.56
058-0223-019-0000	RESIDENTIAL	\$ 15.32	\$ 2.56	\$ 17.88

ITEM 9.3.

City of Rancho Cordova
Lighting District No. 2012-1 Exhibit A to the Resolution
Fiscal Year 2023-24 Assessment Roll

ATTACHMENT 3

APN	District Classification	Street Light Charge	Safety Light Charge	Total Assessment
058-0223-020-0000	RESIDENTIAL	\$ 15.32	\$ 2.56	\$ 17.88
058-0223-021-0000	SAFETY LIGHTS ONLY	\$ 0.00	\$ 2.56	\$ 2.56
058-0223-022-0000	SAFETY LIGHTS ONLY	\$ 0.00	\$ 2.56	\$ 2.56
058-0224-001-0000	SAFETY LIGHTS ONLY	\$ 0.00	\$ 2.56	\$ 2.56
058-0224-002-0000	SAFETY LIGHTS ONLY	\$ 0.00	\$ 2.56	\$ 2.56
058-0224-003-0000	SAFETY LIGHTS ONLY	\$ 0.00	\$ 2.56	\$ 2.56
058-0224-004-0000	SAFETY LIGHTS ONLY	\$ 0.00	\$ 2.56	\$ 2.56
058-0224-005-0000	SAFETY LIGHTS ONLY	\$ 0.00	\$ 2.56	\$ 2.56
058-0224-006-0000	SAFETY LIGHTS ONLY	\$ 0.00	\$ 2.56	\$ 2.56
058-0224-007-0000	SAFETY LIGHTS ONLY	\$ 0.00	\$ 2.56	\$ 2.56
058-0224-008-0000	SAFETY LIGHTS ONLY	\$ 0.00	\$ 2.56	\$ 2.56
058-0224-009-0000	SAFETY LIGHTS ONLY	\$ 0.00	\$ 2.56	\$ 2.56
058-0224-010-0000	SAFETY LIGHTS ONLY	\$ 0.00	\$ 2.56	\$ 2.56
058-0224-011-0000	SAFETY LIGHTS ONLY	\$ 0.00	\$ 2.56	\$ 2.56
058-0224-012-0000	SAFETY LIGHTS ONLY	\$ 0.00	\$ 2.56	\$ 2.56
058-0224-013-0000	SAFETY LIGHTS ONLY	\$ 0.00	\$ 2.56	\$ 2.56
058-0224-014-0000	SAFETY LIGHTS ONLY	\$ 0.00	\$ 2.56	\$ 2.56
058-0224-015-0000	SAFETY LIGHTS ONLY	\$ 0.00	\$ 2.56	\$ 2.56
058-0224-016-0000	SAFETY LIGHTS ONLY	\$ 0.00	\$ 2.56	\$ 2.56
058-0224-017-0000	SAFETY LIGHTS ONLY	\$ 0.00	\$ 2.56	\$ 2.56
058-0224-018-0000	SAFETY LIGHTS ONLY	\$ 0.00	\$ 2.56	\$ 2.56
058-0230-005-0000	NONRES	\$ 84.39	\$ 2.56	\$ 86.94
058-0230-011-0000	NONRES	\$ 41.56	\$ 2.56	\$ 44.12
058-0230-013-0000	SAFETY LIGHTS ONLY	\$ 0.00	\$ 2.56	\$ 2.56
058-0230-014-0000	NONRES	\$ 80.36	\$ 2.56	\$ 82.92
058-0230-015-0000	NONRES	\$ 89.42	\$ 2.56	\$ 91.98
058-0230-016-0000	SAFETY LIGHTS ONLY	\$ 0.00	\$ 2.56	\$ 2.56
058-0241-021-0000	SAFETY LIGHTS ONLY	\$ 0.00	\$ 2.56	\$ 2.56
058-0241-022-0000	SAFETY LIGHTS ONLY	\$ 0.00	\$ 2.56	\$ 2.56
058-0241-023-0000	SAFETY LIGHTS ONLY	\$ 0.00	\$ 2.56	\$ 2.56
058-0241-024-0000	SAFETY LIGHTS ONLY	\$ 0.00	\$ 2.56	\$ 2.56
058-0241-025-0000	SAFETY LIGHTS ONLY	\$ 0.00	\$ 2.56	\$ 2.56
058-0241-026-0000	SAFETY LIGHTS ONLY	\$ 0.00	\$ 2.56	\$ 2.56
058-0241-027-0000	SAFETY LIGHTS ONLY	\$ 0.00	\$ 2.56	\$ 2.56
058-0241-028-0000	NONRES	\$ 42.57	\$ 2.56	\$ 45.12
058-0241-029-0000	NONRES	\$ 31.74	\$ 2.56	\$ 34.30
058-0241-030-0000	NONRES	\$ 22.92	\$ 2.56	\$ 25.48
058-0241-031-0000	SAFETY LIGHTS ONLY	\$ 0.00	\$ 2.56	\$ 2.56
058-0242-007-0000	NONRES	\$ 57.43	\$ 2.56	\$ 59.98
058-0242-008-0000	NONRES	\$ 74.06	\$ 2.56	\$ 76.62
058-0242-009-0000	SAFETY LIGHTS ONLY	\$ 0.00	\$ 2.56	\$ 2.56
058-0242-010-0000	SAFETY LIGHTS ONLY	\$ 0.00	\$ 2.56	\$ 2.56
058-0242-011-0000	SAFETY LIGHTS ONLY	\$ 0.00	\$ 2.56	\$ 2.56
058-0242-012-0000	SAFETY LIGHTS ONLY	\$ 0.00	\$ 2.56	\$ 2.56

ITEM 9.3.

City of Rancho Cordova
Lighting District No. 2012-1 Exhibit A to the Resolution
Fiscal Year 2023-24 Assessment Roll

ATTACHMENT 3

APN	District Classification	Street Light Charge	Safety Light Charge	Total Assessment
058-0242-013-0000	NONRES	\$ 14.61	\$ 2.56	\$ 17.16
058-0242-014-0000	NONRES	\$ 14.61	\$ 2.56	\$ 17.16
058-0242-015-0000	NONRES	\$ 30.73	\$ 2.56	\$ 33.28
058-0243-001-0000	SAFETY LIGHTS ONLY	\$ 0.00	\$ 2.56	\$ 2.56
058-0243-002-0000	SAFETY LIGHTS ONLY	\$ 0.00	\$ 2.56	\$ 2.56
058-0243-003-0000	SAFETY LIGHTS ONLY	\$ 0.00	\$ 2.56	\$ 2.56
058-0251-001-0000	SAFETY LIGHTS ONLY	\$ 0.00	\$ 2.56	\$ 2.56
058-0251-003-0000	NONRES	\$ 130.74	\$ 2.56	\$ 133.30
058-0251-006-0000	SAFETY LIGHTS ONLY	\$ 0.00	\$ 2.56	\$ 2.56
058-0252-006-0000	NONRES	\$ 40.81	\$ 2.56	\$ 43.36
058-0252-007-0000	NONRES	\$ 36.27	\$ 2.56	\$ 38.82
058-0252-013-0000	NONRES	\$ 253.92	\$ 2.56	\$ 256.48
058-0261-002-0000	NONRES	\$ 109.83	\$ 2.56	\$ 112.38
058-0261-011-0000	NONRES	\$ 74.81	\$ 2.56	\$ 77.36
058-0261-017-0000	NONRES	\$ 94.97	\$ 2.56	\$ 97.52
058-0261-021-0000	NONRES	\$ 100.76	\$ 2.56	\$ 103.32
058-0261-023-0000	NONRES	\$ 164.99	\$ 2.56	\$ 167.54
058-0261-028-0000	NONRES	\$ 164.49	\$ 2.56	\$ 167.04
058-0261-030-0000	NONRES	\$ 394.48	\$ 2.56	\$ 397.04
058-0261-032-0000	NONRES	\$ 50.38	\$ 2.56	\$ 52.94
058-0261-033-0000	NONRES	\$ 68.01	\$ 2.56	\$ 70.56
058-0261-037-0000	NONRES	\$ 118.90	\$ 2.56	\$ 121.46
058-0261-039-0000	NONRES	\$ 47.36	\$ 2.56	\$ 49.92
058-0261-040-0000	NONRES	\$ 70.53	\$ 2.56	\$ 73.08
058-0261-044-0000	NONRES	\$ 201.02	\$ 2.56	\$ 203.58
058-0261-047-0000	NONRES	\$ 0.00	\$ 2.56	\$ 2.56
058-0261-048-0000	SAFETY LIGHTS ONLY	\$ 0.00	\$ 2.56	\$ 2.56
058-0261-049-0000	NONRES	\$ 49.62	\$ 2.56	\$ 52.18
058-0261-050-0000	SAFETY LIGHTS ONLY	\$ 0.00	\$ 2.56	\$ 2.56
058-0261-051-0000	NONRES	\$ 85.65	\$ 2.56	\$ 88.20
058-0261-054-0000	SAFETY LIGHTS ONLY	\$ 0.00	\$ 2.56	\$ 2.56
058-0261-055-0000	SAFETY LIGHTS ONLY	\$ 0.00	\$ 2.56	\$ 2.56
058-0261-056-0000	NONRES	\$ 0.00	\$ 2.56	\$ 2.56
058-0262-001-0000	SAFETY LIGHTS ONLY	\$ 0.00	\$ 2.56	\$ 2.56
058-0262-006-0000	SAFETY LIGHTS ONLY	\$ 0.00	\$ 2.56	\$ 2.56
058-0262-012-0000	NONRES	\$ 52.90	\$ 2.56	\$ 55.46
058-0262-013-0000	SAFETY LIGHTS ONLY	\$ 0.00	\$ 2.56	\$ 2.56
058-0262-014-0000	SAFETY LIGHTS ONLY	\$ 0.00	\$ 2.56	\$ 2.56
058-0262-015-0000	SAFETY LIGHTS ONLY	\$ 0.00	\$ 2.56	\$ 2.56
058-0262-016-0000	SAFETY LIGHTS ONLY	\$ 0.00	\$ 2.56	\$ 2.56
058-0262-017-0000	SAFETY LIGHTS ONLY	\$ 0.00	\$ 2.56	\$ 2.56
058-0262-018-0000	SAFETY LIGHTS ONLY	\$ 0.00	\$ 2.56	\$ 2.56
058-0262-019-0000	SAFETY LIGHTS ONLY	\$ 0.00	\$ 2.56	\$ 2.56
058-0262-020-0000	SAFETY LIGHTS ONLY	\$ 0.00	\$ 2.56	\$ 2.56

ITEM 9.3.

City of Rancho Cordova
Lighting District No. 2012-1 Exhibit A to the Resolution
Fiscal Year 2023-24 Assessment Roll

ATTACHMENT 3

APN	District Classification	Street Light Charge	Safety Light Charge	Total Assessment
058-0262-021-0000	SAFETY LIGHTS ONLY	\$ 0.00	\$ 2.56	\$ 2.56
058-0270-004-0000	SAFETY LIGHTS ONLY	\$ 0.00	\$ 2.56	\$ 2.56
058-0270-024-0000	NONRES	\$ 104.29	\$ 2.56	\$ 106.84
058-0270-029-0000	NONRES	\$ 65.49	\$ 2.56	\$ 68.04
058-0270-030-0000	NONRES	\$ 71.04	\$ 2.56	\$ 73.60
058-0270-031-0000	NONRES	\$ 45.59	\$ 2.56	\$ 48.14
058-0270-034-0000	NONRES	\$ 71.04	\$ 2.56	\$ 73.60
058-0270-035-0000	NONRES	\$ 83.63	\$ 2.56	\$ 86.18
058-0270-041-0000	SAFETY LIGHTS ONLY	\$ 0.00	\$ 2.56	\$ 2.56
058-0270-045-0000	SAFETY LIGHTS ONLY	\$ 0.00	\$ 2.56	\$ 2.56
058-0270-049-0000	NONRES	\$ 53.91	\$ 2.56	\$ 56.46
058-0270-050-0000	NONRES	\$ 157.69	\$ 2.56	\$ 160.24
058-0270-058-0000	NONRES	\$ 154.67	\$ 2.56	\$ 157.22
058-0270-059-0000	NONRES	\$ 100.76	\$ 2.56	\$ 103.32
058-0270-060-0000	NONRES	\$ 0.00	\$ 2.56	\$ 2.56
058-0270-061-0000	NONRES	\$ 57.94	\$ 2.56	\$ 60.50
058-0270-062-0000	NONRES	\$ 206.05	\$ 2.56	\$ 208.60
058-0280-004-0000	NONRES	\$ 38.79	\$ 2.56	\$ 41.34
058-0280-008-0000	NONRES	\$ 57.94	\$ 2.56	\$ 60.50
058-0280-010-0000	SAFETY LIGHTS ONLY	\$ 0.00	\$ 2.56	\$ 2.56
058-0280-011-0000	NONRES	\$ 32.75	\$ 2.56	\$ 35.30
058-0280-012-0000	NONRES	\$ 19.90	\$ 2.56	\$ 22.46
058-0280-016-0000	SAFETY LIGHTS ONLY	\$ 0.00	\$ 2.56	\$ 2.56
058-0280-019-0000	NONRES	\$ 28.97	\$ 2.56	\$ 31.52
058-0280-021-0000	SAFETY LIGHTS ONLY	\$ 0.00	\$ 2.56	\$ 2.56
058-0280-023-0000	SAFETY LIGHTS ONLY	\$ 0.00	\$ 2.56	\$ 2.56
058-0280-024-0000	SAFETY LIGHTS ONLY	\$ 0.00	\$ 2.56	\$ 2.56
058-0280-027-0000	NONRES	\$ 55.17	\$ 2.56	\$ 57.72
058-0291-003-0000	SAFETY LIGHTS ONLY	\$ 0.00	\$ 2.56	\$ 2.56
058-0291-004-0000	NONRES	\$ 53.91	\$ 2.56	\$ 56.46
058-0291-005-0000	NONRES	\$ 56.68	\$ 2.56	\$ 59.24
058-0291-007-0000	NONRES	\$ 108.82	\$ 2.56	\$ 111.38
058-0300-001-0000	SAFETY LIGHTS ONLY	\$ 0.00	\$ 2.56	\$ 2.56
058-0311-002-0000	NONRES	\$ 16.88	\$ 2.56	\$ 19.44
058-0311-003-0000	NONRES	\$ 16.88	\$ 2.56	\$ 19.44
058-0311-004-0000	NONRES	\$ 16.88	\$ 2.56	\$ 19.44
058-0311-005-0000	NONRES	\$ 16.88	\$ 2.56	\$ 19.44
058-0311-006-0000	NONRES	\$ 16.88	\$ 2.56	\$ 19.44
058-0311-007-0000	NONRES	\$ 16.88	\$ 2.56	\$ 19.44
058-0311-008-0000	NONRES	\$ 15.37	\$ 2.56	\$ 17.92
058-0311-009-0000	NONRES	\$ 15.37	\$ 2.56	\$ 17.92
058-0311-010-0000	NONRES	\$ 15.37	\$ 2.56	\$ 17.92
058-0311-011-0000	NONRES	\$ 49.37	\$ 2.56	\$ 51.92
058-0311-012-0000	NONRES	\$ 9.82	\$ 2.56	\$ 12.38

ITEM 9.3.

City of Rancho Cordova
Lighting District No. 2012-1 Exhibit A to the Resolution
Fiscal Year 2023-24 Assessment Roll

ATTACHMENT 3

APN	District Classification	Street Light Charge	Safety Light Charge	Total Assessment
058-0311-013-0000	NONRES	\$ 9.82	\$ 2.56	\$ 12.38
058-0311-014-0000	NONRES	\$ 10.33	\$ 2.56	\$ 12.88
058-0311-015-0000	NONRES	\$ 48.36	\$ 2.56	\$ 50.92
058-0311-016-0000	RESIDENTIAL	\$ 15.32	\$ 2.56	\$ 17.88
058-0311-017-0000	RESIDENTIAL	\$ 15.32	\$ 2.56	\$ 17.88
058-0311-018-0000	RESIDENTIAL	\$ 15.32	\$ 2.56	\$ 17.88
058-0311-019-0000	RESIDENTIAL	\$ 15.32	\$ 2.56	\$ 17.88
058-0311-020-0000	RESIDENTIAL	\$ 15.32	\$ 2.56	\$ 17.88
058-0311-021-0000	RESIDENTIAL	\$ 15.32	\$ 2.56	\$ 17.88
058-0311-022-0000	RESIDENTIAL	\$ 15.32	\$ 2.56	\$ 17.88
058-0311-023-0000	RESIDENTIAL	\$ 15.32	\$ 2.56	\$ 17.88
058-0311-024-0000	RESIDENTIAL	\$ 15.32	\$ 2.56	\$ 17.88
058-0311-025-0000	RESIDENTIAL	\$ 15.32	\$ 2.56	\$ 17.88
058-0311-026-0000	RESIDENTIAL	\$ 15.32	\$ 2.56	\$ 17.88
058-0311-027-0000	RESIDENTIAL	\$ 15.32	\$ 2.56	\$ 17.88
058-0311-028-0000	RESIDENTIAL	\$ 15.32	\$ 2.56	\$ 17.88
058-0311-029-0000	RESIDENTIAL	\$ 15.32	\$ 2.56	\$ 17.88
058-0311-030-0000	RESIDENTIAL	\$ 15.32	\$ 2.56	\$ 17.88
058-0311-031-0000	RESIDENTIAL	\$ 15.32	\$ 2.56	\$ 17.88
058-0311-032-0000	RESIDENTIAL	\$ 15.32	\$ 2.56	\$ 17.88
058-0311-033-0000	NONRES	\$ 28.21	\$ 2.56	\$ 30.76
058-0312-001-0000	RESIDENTIAL	\$ 15.32	\$ 2.56	\$ 17.88
058-0312-002-0000	NONRES	\$ 17.13	\$ 2.56	\$ 19.68
058-0312-003-0000	NONRES	\$ 17.13	\$ 2.56	\$ 19.68
058-0312-004-0000	NONRES	\$ 17.13	\$ 2.56	\$ 19.68
058-0312-005-0000	NONRES	\$ 17.13	\$ 2.56	\$ 19.68
058-0312-006-0000	NONRES	\$ 23.43	\$ 2.56	\$ 25.98
058-0312-007-0000	NONRES	\$ 20.91	\$ 2.56	\$ 23.46
058-0312-008-0000	NONRES	\$ 17.38	\$ 2.56	\$ 19.94
058-0312-009-0000	NONRES	\$ 17.38	\$ 2.56	\$ 19.94
058-0312-010-0000	NONRES	\$ 17.38	\$ 2.56	\$ 19.94
058-0312-011-0000	NONRES	\$ 17.38	\$ 2.56	\$ 19.94
058-0312-012-0000	NONRES	\$ 16.88	\$ 2.56	\$ 19.44
058-0312-013-0000	NONRES	\$ 39.04	\$ 2.56	\$ 41.60
058-0312-014-0000	RESIDENTIAL	\$ 15.32	\$ 2.56	\$ 17.88
058-0312-015-0000	RESIDENTIAL	\$ 15.32	\$ 2.56	\$ 17.88
058-0312-016-0000	RESIDENTIAL	\$ 15.32	\$ 2.56	\$ 17.88
058-0320-001-0000	SAFETY LIGHTS ONLY	\$ 0.00	\$ 2.56	\$ 2.56
058-0320-002-0000	SAFETY LIGHTS ONLY	\$ 0.00	\$ 2.56	\$ 2.56
058-0320-003-0000	SAFETY LIGHTS ONLY	\$ 0.00	\$ 2.56	\$ 2.56
058-0320-004-0000	SAFETY LIGHTS ONLY	\$ 0.00	\$ 2.56	\$ 2.56
058-0320-005-0000	SAFETY LIGHTS ONLY	\$ 0.00	\$ 2.56	\$ 2.56
058-0320-006-0000	SAFETY LIGHTS ONLY	\$ 0.00	\$ 2.56	\$ 2.56
058-0320-007-0000	SAFETY LIGHTS ONLY	\$ 0.00	\$ 2.56	\$ 2.56

ITEM 9.3.

City of Rancho Cordova
Lighting District No. 2012-1 Exhibit A to the Resolution
Fiscal Year 2023-24 Assessment Roll

ATTACHMENT 3

APN	District Classification	Street Light Charge	Safety Light Charge	Total Assessment
058-0320-008-0000	SAFETY LIGHTS ONLY	\$ 0.00	\$ 2.56	\$ 2.56
058-0320-009-0000	SAFETY LIGHTS ONLY	\$ 0.00	\$ 2.56	\$ 2.56
058-0320-010-0000	SAFETY LIGHTS ONLY	\$ 0.00	\$ 2.56	\$ 2.56
058-0320-011-0000	SAFETY LIGHTS ONLY	\$ 0.00	\$ 2.56	\$ 2.56
058-0320-012-0000	SAFETY LIGHTS ONLY	\$ 0.00	\$ 2.56	\$ 2.56
058-0320-013-0000	SAFETY LIGHTS ONLY	\$ 0.00	\$ 2.56	\$ 2.56
058-0320-014-0000	SAFETY LIGHTS ONLY	\$ 0.00	\$ 2.56	\$ 2.56
058-0320-015-0000	SAFETY LIGHTS ONLY	\$ 0.00	\$ 2.56	\$ 2.56
058-0320-016-0000	SAFETY LIGHTS ONLY	\$ 0.00	\$ 2.56	\$ 2.56
058-0330-001-0000	NONRES	\$ 6.05	\$ 2.56	\$ 8.60
058-0330-002-0000	NONRES	\$ 6.05	\$ 2.56	\$ 8.60
058-0330-003-0000	NONRES	\$ 6.05	\$ 2.56	\$ 8.60
058-0330-004-0000	NONRES	\$ 6.05	\$ 2.56	\$ 8.60
058-0330-005-0000	NONRES	\$ 6.05	\$ 2.56	\$ 8.60
058-0330-006-0000	NONRES	\$ 6.05	\$ 2.56	\$ 8.60
058-0330-007-0000	NONRES	\$ 6.05	\$ 2.56	\$ 8.60
058-0330-008-0000	NONRES	\$ 6.05	\$ 2.56	\$ 8.60
058-0330-009-0000	NONRES	\$ 6.05	\$ 2.56	\$ 8.60
058-0330-010-0000	NONRES	\$ 6.05	\$ 2.56	\$ 8.60
058-0330-011-0000	NONRES	\$ 6.05	\$ 2.56	\$ 8.60
058-0330-012-0000	NONRES	\$ 6.05	\$ 2.56	\$ 8.60
058-0330-013-0000	NONRES	\$ 6.05	\$ 2.56	\$ 8.60
058-0330-014-0000	NONRES	\$ 6.05	\$ 2.56	\$ 8.60
058-0330-015-0000	NONRES	\$ 6.05	\$ 2.56	\$ 8.60
058-0330-016-0000	NONRES	\$ 6.05	\$ 2.56	\$ 8.60
058-0330-017-0000	NONRES	\$ 6.05	\$ 2.56	\$ 8.60
058-0330-018-0000	NONRES	\$ 6.05	\$ 2.56	\$ 8.60
058-0330-019-0000	NONRES	\$ 6.05	\$ 2.56	\$ 8.60
058-0330-020-0000	NONRES	\$ 6.05	\$ 2.56	\$ 8.60
058-0330-021-0000	NONRES	\$ 6.05	\$ 2.56	\$ 8.60
058-0330-022-0000	NONRES	\$ 6.05	\$ 2.56	\$ 8.60
058-0330-023-0000	NONRES	\$ 6.05	\$ 2.56	\$ 8.60
058-0330-024-0000	NONRES	\$ 6.05	\$ 2.56	\$ 8.60
058-0340-001-0000	NONRES	\$ 6.05	\$ 2.56	\$ 8.60
058-0340-002-0000	NONRES	\$ 6.05	\$ 2.56	\$ 8.60
058-0340-003-0000	NONRES	\$ 6.05	\$ 2.56	\$ 8.60
058-0340-004-0000	NONRES	\$ 6.05	\$ 2.56	\$ 8.60
058-0340-005-0000	NONRES	\$ 6.05	\$ 2.56	\$ 8.60
058-0340-006-0000	NONRES	\$ 6.05	\$ 2.56	\$ 8.60
058-0340-007-0000	NONRES	\$ 6.05	\$ 2.56	\$ 8.60
058-0340-008-0000	NONRES	\$ 6.05	\$ 2.56	\$ 8.60
058-0340-009-0000	NONRES	\$ 6.05	\$ 2.56	\$ 8.60
058-0340-010-0000	NONRES	\$ 6.05	\$ 2.56	\$ 8.60
058-0340-011-0000	NONRES	\$ 6.05	\$ 2.56	\$ 8.60

ITEM 9.3.

City of Rancho Cordova
Lighting District No. 2012-1 Exhibit A to the Resolution
Fiscal Year 2023-24 Assessment Roll

ATTACHMENT 3

APN	District Classification	Street Light Charge	Safety Light Charge	Total Assessment
058-0340-012-0000	NONRES	\$ 6.05	\$ 2.56	\$ 8.60
058-0340-013-0000	NONRES	\$ 6.05	\$ 2.56	\$ 8.60
058-0340-014-0000	NONRES	\$ 6.05	\$ 2.56	\$ 8.60
058-0340-015-0000	NONRES	\$ 6.05	\$ 2.56	\$ 8.60
058-0340-016-0000	NONRES	\$ 6.05	\$ 2.56	\$ 8.60
058-0340-017-0000	NONRES	\$ 6.05	\$ 2.56	\$ 8.60
058-0340-018-0000	NONRES	\$ 6.05	\$ 2.56	\$ 8.60
058-0340-019-0000	NONRES	\$ 6.05	\$ 2.56	\$ 8.60
058-0340-020-0000	NONRES	\$ 6.05	\$ 2.56	\$ 8.60
058-0340-021-0000	NONRES	\$ 6.05	\$ 2.56	\$ 8.60
058-0340-022-0000	NONRES	\$ 6.05	\$ 2.56	\$ 8.60
058-0340-023-0000	NONRES	\$ 6.05	\$ 2.56	\$ 8.60
058-0340-024-0000	NONRES	\$ 6.05	\$ 2.56	\$ 8.60
058-0350-002-0000	NONRES	\$ 6.05	\$ 2.56	\$ 8.60
058-0350-003-0000	NONRES	\$ 6.05	\$ 2.56	\$ 8.60
058-0350-004-0000	NONRES	\$ 6.05	\$ 2.56	\$ 8.60
058-0350-005-0000	NONRES	\$ 6.05	\$ 2.56	\$ 8.60
058-0350-006-0000	NONRES	\$ 6.05	\$ 2.56	\$ 8.60
058-0350-007-0000	NONRES	\$ 6.05	\$ 2.56	\$ 8.60
058-0350-008-0000	NONRES	\$ 6.05	\$ 2.56	\$ 8.60
058-0350-009-0000	NONRES	\$ 6.05	\$ 2.56	\$ 8.60
058-0350-010-0000	NONRES	\$ 6.05	\$ 2.56	\$ 8.60
058-0350-011-0000	NONRES	\$ 6.05	\$ 2.56	\$ 8.60
058-0350-012-0000	NONRES	\$ 6.05	\$ 2.56	\$ 8.60
058-0350-013-0000	NONRES	\$ 6.05	\$ 2.56	\$ 8.60
058-0350-014-0000	NONRES	\$ 6.05	\$ 2.56	\$ 8.60
058-0350-015-0000	NONRES	\$ 6.05	\$ 2.56	\$ 8.60
058-0350-016-0000	NONRES	\$ 6.05	\$ 2.56	\$ 8.60
058-0350-017-0000	NONRES	\$ 6.05	\$ 2.56	\$ 8.60
058-0350-018-0000	NONRES	\$ 6.05	\$ 2.56	\$ 8.60
058-0350-019-0000	NONRES	\$ 6.05	\$ 2.56	\$ 8.60
058-0350-020-0000	NONRES	\$ 6.05	\$ 2.56	\$ 8.60
058-0350-021-0000	NONRES	\$ 6.05	\$ 2.56	\$ 8.60
058-0360-002-0000	NONRES	\$ 6.05	\$ 2.56	\$ 8.60
058-0360-003-0000	NONRES	\$ 6.05	\$ 2.56	\$ 8.60
058-0360-004-0000	NONRES	\$ 6.05	\$ 2.56	\$ 8.60
058-0360-005-0000	NONRES	\$ 6.05	\$ 2.56	\$ 8.60
058-0360-006-0000	NONRES	\$ 6.05	\$ 2.56	\$ 8.60
058-0360-007-0000	NONRES	\$ 6.05	\$ 2.56	\$ 8.60
058-0360-008-0000	NONRES	\$ 6.05	\$ 2.56	\$ 8.60
058-0360-009-0000	NONRES	\$ 6.05	\$ 2.56	\$ 8.60
058-0360-010-0000	NONRES	\$ 6.05	\$ 2.56	\$ 8.60
058-0360-011-0000	NONRES	\$ 6.05	\$ 2.56	\$ 8.60
058-0360-012-0000	NONRES	\$ 6.05	\$ 2.56	\$ 8.60

ITEM 9.3.

City of Rancho Cordova
Lighting District No. 2012-1 Exhibit A to the Resolution
Fiscal Year 2023-24 Assessment Roll

ATTACHMENT 3

APN	District Classification	Street Light Charge	Safety Light Charge	Total Assessment
058-0360-013-0000	NONRES	\$ 6.05	\$ 2.56	\$ 8.60
058-0360-014-0000	NONRES	\$ 6.05	\$ 2.56	\$ 8.60
058-0360-015-0000	NONRES	\$ 6.05	\$ 2.56	\$ 8.60
058-0360-016-0000	NONRES	\$ 6.05	\$ 2.56	\$ 8.60
058-0360-017-0000	NONRES	\$ 6.05	\$ 2.56	\$ 8.60
058-0360-018-0000	NONRES	\$ 6.05	\$ 2.56	\$ 8.60
058-0360-019-0000	NONRES	\$ 6.05	\$ 2.56	\$ 8.60
058-0360-020-0000	NONRES	\$ 6.05	\$ 2.56	\$ 8.60
058-0360-021-0000	NONRES	\$ 6.05	\$ 2.56	\$ 8.60
058-0360-022-0000	NONRES	\$ 6.05	\$ 2.56	\$ 8.60
058-0360-023-0000	NONRES	\$ 6.05	\$ 2.56	\$ 8.60
058-0360-024-0000	NONRES	\$ 6.05	\$ 2.56	\$ 8.60
058-0360-025-0000	NONRES	\$ 6.05	\$ 2.56	\$ 8.60
058-0360-026-0000	NONRES	\$ 6.05	\$ 2.56	\$ 8.60
058-0360-027-0000	NONRES	\$ 6.05	\$ 2.56	\$ 8.60
058-0360-028-0000	NONRES	\$ 6.05	\$ 2.56	\$ 8.60
058-0360-029-0000	NONRES	\$ 6.05	\$ 2.56	\$ 8.60
058-0360-030-0000	NONRES	\$ 6.05	\$ 2.56	\$ 8.60
058-0360-031-0000	NONRES	\$ 6.05	\$ 2.56	\$ 8.60
058-0360-032-0000	NONRES	\$ 6.05	\$ 2.56	\$ 8.60
058-0360-033-0000	NONRES	\$ 6.05	\$ 2.56	\$ 8.60
058-0360-034-0000	NONRES	\$ 6.05	\$ 2.56	\$ 8.60
058-0360-035-0000	NONRES	\$ 6.05	\$ 2.56	\$ 8.60
058-0360-036-0000	NONRES	\$ 6.05	\$ 2.56	\$ 8.60
058-0360-037-0000	NONRES	\$ 6.05	\$ 2.56	\$ 8.60
058-0360-038-0000	NONRES	\$ 6.05	\$ 2.56	\$ 8.60
058-0370-001-0000	RESIDENTIAL	\$ 15.32	\$ 2.56	\$ 17.88
058-0370-002-0000	RESIDENTIAL	\$ 15.32	\$ 2.56	\$ 17.88
058-0370-003-0000	RESIDENTIAL	\$ 15.32	\$ 2.56	\$ 17.88
058-0370-004-0000	RESIDENTIAL	\$ 15.32	\$ 2.56	\$ 17.88
058-0370-005-0000	RESIDENTIAL	\$ 15.32	\$ 2.56	\$ 17.88
058-0370-006-0000	RESIDENTIAL	\$ 15.32	\$ 2.56	\$ 17.88
058-0370-007-0000	RESIDENTIAL	\$ 15.32	\$ 2.56	\$ 17.88
058-0370-008-0000	RESIDENTIAL	\$ 15.32	\$ 2.56	\$ 17.88
058-0370-009-0000	RESIDENTIAL	\$ 15.32	\$ 2.56	\$ 17.88
058-0370-010-0000	RESIDENTIAL	\$ 15.32	\$ 2.56	\$ 17.88
058-0370-011-0000	RESIDENTIAL	\$ 15.32	\$ 2.56	\$ 17.88
058-0370-012-0000	RESIDENTIAL	\$ 15.32	\$ 2.56	\$ 17.88
058-0370-013-0000	RESIDENTIAL	\$ 15.32	\$ 2.56	\$ 17.88
058-0370-014-0000	NONRES	\$ 44.33	\$ 2.56	\$ 46.88
058-0370-015-0000	NONRES	\$ 18.64	\$ 2.56	\$ 21.20
058-0370-016-0000	RESIDENTIAL	\$ 15.32	\$ 2.56	\$ 17.88
058-0370-017-0000	RESIDENTIAL	\$ 15.32	\$ 2.56	\$ 17.88
058-0370-018-0000	RESIDENTIAL	\$ 15.32	\$ 2.56	\$ 17.88

ITEM 9.3.

City of Rancho Cordova
Lighting District No. 2012-1 Exhibit A to the Resolution
Fiscal Year 2023-24 Assessment Roll

ATTACHMENT 3

APN	District Classification	Street Light Charge	Safety Light Charge	Total Assessment
058-0370-019-0000	RESIDENTIAL	\$ 15.32	\$ 2.56	\$ 17.88
058-0370-020-0000	NONRES	\$ 18.64	\$ 2.56	\$ 21.20
058-0370-021-0000	NONRES	\$ 18.14	\$ 2.56	\$ 20.70
058-0370-022-0000	NONRES	\$ 18.14	\$ 2.56	\$ 20.70
058-0370-023-0000	NONRES	\$ 18.14	\$ 2.56	\$ 20.70
058-0370-024-0000	NONRES	\$ 18.14	\$ 2.56	\$ 20.70
058-0370-025-0000	NONRES	\$ 45.34	\$ 2.56	\$ 47.90
058-0370-026-0000	RESIDENTIAL	\$ 15.32	\$ 2.56	\$ 17.88
058-0370-027-0000	RESIDENTIAL	\$ 15.32	\$ 2.56	\$ 17.88
058-0370-028-0000	RESIDENTIAL	\$ 15.32	\$ 2.56	\$ 17.88
058-0370-029-0000	RESIDENTIAL	\$ 15.32	\$ 2.56	\$ 17.88
058-0370-030-0000	RESIDENTIAL	\$ 15.32	\$ 2.56	\$ 17.88
058-0370-031-0000	RESIDENTIAL	\$ 15.32	\$ 2.56	\$ 17.88
058-0370-032-0000	RESIDENTIAL	\$ 15.32	\$ 2.56	\$ 17.88
058-0370-033-0000	RESIDENTIAL	\$ 15.32	\$ 2.56	\$ 17.88
058-0370-034-0000	RESIDENTIAL	\$ 15.32	\$ 2.56	\$ 17.88
058-0370-035-0000	RESIDENTIAL	\$ 15.32	\$ 2.56	\$ 17.88
058-0370-036-0000	RESIDENTIAL	\$ 15.32	\$ 2.56	\$ 17.88
058-0370-037-0000	RESIDENTIAL	\$ 15.32	\$ 2.56	\$ 17.88
058-0370-038-0000	RESIDENTIAL	\$ 15.32	\$ 2.56	\$ 17.88
058-0370-039-0000	RESIDENTIAL	\$ 15.32	\$ 2.56	\$ 17.88
058-0370-040-0000	RESIDENTIAL	\$ 15.32	\$ 2.56	\$ 17.88
058-0370-041-0000	RESIDENTIAL	\$ 15.32	\$ 2.56	\$ 17.88
058-0370-042-0000	RESIDENTIAL	\$ 15.32	\$ 2.56	\$ 17.88
058-0370-043-0000	RESIDENTIAL	\$ 15.32	\$ 2.56	\$ 17.88
058-0370-044-0000	RESIDENTIAL	\$ 15.32	\$ 2.56	\$ 17.88
058-0370-045-0000	RESIDENTIAL	\$ 15.32	\$ 2.56	\$ 17.88
058-0370-046-0000	RESIDENTIAL	\$ 15.32	\$ 2.56	\$ 17.88
058-0370-047-0000	RESIDENTIAL	\$ 15.32	\$ 2.56	\$ 17.88
058-0370-048-0000	RESIDENTIAL	\$ 15.32	\$ 2.56	\$ 17.88
058-0370-049-0000	RESIDENTIAL	\$ 15.32	\$ 2.56	\$ 17.88
058-0370-050-0000	RESIDENTIAL	\$ 15.32	\$ 2.56	\$ 17.88
058-0370-051-0000	RESIDENTIAL	\$ 15.32	\$ 2.56	\$ 17.88
058-0370-052-0000	RESIDENTIAL	\$ 15.32	\$ 2.56	\$ 17.88
058-0370-053-0000	RESIDENTIAL	\$ 15.32	\$ 2.56	\$ 17.88
058-0370-054-0000	NONRES	\$ 18.64	\$ 2.56	\$ 21.20
058-0370-055-0000	NONRES	\$ 19.14	\$ 2.56	\$ 21.70
058-0370-056-0000	NONRES	\$ 55.17	\$ 2.56	\$ 57.72
058-0370-057-0000	NONRES	\$ 16.63	\$ 2.56	\$ 19.18
058-0370-058-0000	NONRES	\$ 10.83	\$ 2.56	\$ 13.38
058-0370-059-0000	NONRES	\$ 12.60	\$ 2.56	\$ 15.16
058-0370-060-0000	NONRES	\$ 16.12	\$ 2.56	\$ 18.68
058-0370-061-0000	NONRES	\$ 16.12	\$ 2.56	\$ 18.68
058-0370-062-0000	NONRES	\$ 17.88	\$ 2.56	\$ 20.44

ITEM 9.3.

City of Rancho Cordova
Lighting District No. 2012-1 Exhibit A to the Resolution
Fiscal Year 2023-24 Assessment Roll

ATTACHMENT 3

APN	District Classification	Street Light Charge	Safety Light Charge	Total Assessment
058-0370-063-0000	NONRES	\$ 18.14	\$ 2.56	\$ 20.70
058-0370-064-0000	NONRES	\$ 18.14	\$ 2.56	\$ 20.70
058-0370-065-0000	NONRES	\$ 45.34	\$ 2.56	\$ 47.90
058-0370-066-0000	NONRES	\$ 16.12	\$ 2.56	\$ 18.68
058-0370-067-0000	NONRES	\$ 16.12	\$ 2.56	\$ 18.68
058-0370-068-0000	RESIDENTIAL	\$ 15.32	\$ 2.56	\$ 17.88
058-0370-069-0000	RESIDENTIAL	\$ 15.32	\$ 2.56	\$ 17.88
058-0370-070-0000	RESIDENTIAL	\$ 15.32	\$ 2.56	\$ 17.88
058-0380-003-0000	NONRES	\$ 6.05	\$ 2.56	\$ 8.60
058-0380-004-0000	NONRES	\$ 6.05	\$ 2.56	\$ 8.60
058-0380-005-0000	NONRES	\$ 6.05	\$ 2.56	\$ 8.60
058-0380-006-0000	NONRES	\$ 6.05	\$ 2.56	\$ 8.60
058-0380-007-0000	NONRES	\$ 6.05	\$ 2.56	\$ 8.60
058-0380-008-0000	NONRES	\$ 6.05	\$ 2.56	\$ 8.60
058-0380-009-0000	NONRES	\$ 6.05	\$ 2.56	\$ 8.60
058-0380-010-0000	NONRES	\$ 6.05	\$ 2.56	\$ 8.60
058-0380-011-0000	NONRES	\$ 6.05	\$ 2.56	\$ 8.60
058-0380-012-0000	NONRES	\$ 6.05	\$ 2.56	\$ 8.60
058-0380-013-0000	NONRES	\$ 6.05	\$ 2.56	\$ 8.60
058-0380-014-0000	NONRES	\$ 6.05	\$ 2.56	\$ 8.60
058-0380-015-0000	NONRES	\$ 6.05	\$ 2.56	\$ 8.60
058-0380-016-0000	NONRES	\$ 6.05	\$ 2.56	\$ 8.60
058-0380-017-0000	NONRES	\$ 6.05	\$ 2.56	\$ 8.60
058-0380-018-0000	NONRES	\$ 6.05	\$ 2.56	\$ 8.60
058-0380-019-0000	NONRES	\$ 6.05	\$ 2.56	\$ 8.60
058-0390-051-0001	NONRES	\$ 11.34	\$ 2.56	\$ 13.90
058-0390-051-0002	NONRES	\$ 11.34	\$ 2.56	\$ 13.90
058-0390-051-0003	NONRES	\$ 11.34	\$ 2.56	\$ 13.90
058-0390-051-0004	NONRES	\$ 11.34	\$ 2.56	\$ 13.90
058-0390-051-0005	NONRES	\$ 11.34	\$ 2.56	\$ 13.90
058-0390-051-0006	NONRES	\$ 11.34	\$ 2.56	\$ 13.90
058-0390-051-0007	NONRES	\$ 11.34	\$ 2.56	\$ 13.90
058-0390-051-0008	NONRES	\$ 11.34	\$ 2.56	\$ 13.90
058-0390-052-0001	NONRES	\$ 11.34	\$ 2.56	\$ 13.90
058-0390-052-0002	NONRES	\$ 11.34	\$ 2.56	\$ 13.90
058-0390-052-0003	NONRES	\$ 11.34	\$ 2.56	\$ 13.90
058-0390-052-0004	NONRES	\$ 11.34	\$ 2.56	\$ 13.90
058-0390-052-0005	NONRES	\$ 11.34	\$ 2.56	\$ 13.90
058-0390-052-0006	NONRES	\$ 11.34	\$ 2.56	\$ 13.90
058-0390-052-0007	NONRES	\$ 11.34	\$ 2.56	\$ 13.90
058-0390-052-0008	NONRES	\$ 11.34	\$ 2.56	\$ 13.90
058-0390-052-0009	NONRES	\$ 11.34	\$ 2.56	\$ 13.90
058-0390-052-0010	NONRES	\$ 11.34	\$ 2.56	\$ 13.90
058-0390-052-0011	NONRES	\$ 11.34	\$ 2.56	\$ 13.90

ITEM 9.3.

City of Rancho Cordova
Lighting District No. 2012-1 Exhibit A to the Resolution
Fiscal Year 2023-24 Assessment Roll

ATTACHMENT 3

APN	District Classification	Street Light Charge	Safety Light Charge	Total Assessment
058-0390-052-0012	NONRES	\$ 11.34	\$ 2.56	\$ 13.90
058-0390-053-0001	NONRES	\$ 11.34	\$ 2.56	\$ 13.90
058-0390-053-0002	NONRES	\$ 11.34	\$ 2.56	\$ 13.90
058-0390-053-0003	NONRES	\$ 11.34	\$ 2.56	\$ 13.90
058-0390-053-0004	NONRES	\$ 11.34	\$ 2.56	\$ 13.90
058-0390-053-0005	NONRES	\$ 11.34	\$ 2.56	\$ 13.90
058-0390-053-0006	NONRES	\$ 11.34	\$ 2.56	\$ 13.90
058-0390-053-0007	NONRES	\$ 11.34	\$ 2.56	\$ 13.90
058-0390-053-0008	NONRES	\$ 11.34	\$ 2.56	\$ 13.90
058-0390-053-0009	NONRES	\$ 11.34	\$ 2.56	\$ 13.90
058-0390-053-0010	NONRES	\$ 11.34	\$ 2.56	\$ 13.90
058-0390-053-0011	NONRES	\$ 11.34	\$ 2.56	\$ 13.90
058-0390-053-0012	NONRES	\$ 11.34	\$ 2.56	\$ 13.90
058-0390-053-0013	NONRES	\$ 11.34	\$ 2.56	\$ 13.90
058-0390-053-0014	NONRES	\$ 11.34	\$ 2.56	\$ 13.90
058-0390-053-0015	NONRES	\$ 11.34	\$ 2.56	\$ 13.90
058-0390-053-0016	NONRES	\$ 11.34	\$ 2.56	\$ 13.90
058-0390-054-0001	NONRES	\$ 11.34	\$ 2.56	\$ 13.90
058-0390-054-0002	NONRES	\$ 11.34	\$ 2.56	\$ 13.90
058-0390-054-0003	NONRES	\$ 11.34	\$ 2.56	\$ 13.90
058-0390-054-0004	NONRES	\$ 11.34	\$ 2.56	\$ 13.90
058-0390-055-0001	NONRES	\$ 11.34	\$ 2.56	\$ 13.90
058-0390-055-0002	NONRES	\$ 11.34	\$ 2.56	\$ 13.90
058-0390-055-0003	NONRES	\$ 11.34	\$ 2.56	\$ 13.90
058-0390-055-0004	NONRES	\$ 11.34	\$ 2.56	\$ 13.90
058-0390-055-0005	NONRES	\$ 11.34	\$ 2.56	\$ 13.90
058-0390-055-0006	NONRES	\$ 11.34	\$ 2.56	\$ 13.90
058-0390-055-0007	NONRES	\$ 11.34	\$ 2.56	\$ 13.90
058-0390-055-0008	NONRES	\$ 11.34	\$ 2.56	\$ 13.90
058-0390-055-0009	NONRES	\$ 11.34	\$ 2.56	\$ 13.90
058-0390-055-0010	NONRES	\$ 11.34	\$ 2.56	\$ 13.90
058-0390-055-0011	NONRES	\$ 11.34	\$ 2.56	\$ 13.90
058-0390-055-0012	NONRES	\$ 11.34	\$ 2.56	\$ 13.90
058-0390-055-0013	NONRES	\$ 11.34	\$ 2.56	\$ 13.90
058-0390-055-0014	NONRES	\$ 11.34	\$ 2.56	\$ 13.90
058-0390-055-0015	NONRES	\$ 11.34	\$ 2.56	\$ 13.90
058-0390-055-0016	NONRES	\$ 11.34	\$ 2.56	\$ 13.90
058-0390-055-0017	NONRES	\$ 11.34	\$ 2.56	\$ 13.90
058-0390-055-0018	NONRES	\$ 11.34	\$ 2.56	\$ 13.90
058-0390-055-0019	NONRES	\$ 11.34	\$ 2.56	\$ 13.90
058-0390-055-0020	NONRES	\$ 11.34	\$ 2.56	\$ 13.90
058-0390-056-0001	NONRES	\$ 11.34	\$ 2.56	\$ 13.90
058-0390-056-0002	NONRES	\$ 11.34	\$ 2.56	\$ 13.90
058-0390-056-0003	NONRES	\$ 11.34	\$ 2.56	\$ 13.90

ITEM 9.3.

City of Rancho Cordova
Lighting District No. 2012-1 Exhibit A to the Resolution
Fiscal Year 2023-24 Assessment Roll

ATTACHMENT 3

APN	District Classification	Street Light Charge	Safety Light Charge	Total Assessment
058-0390-056-0004	NONRES	\$ 11.34	\$ 2.56	\$ 13.90
058-0390-057-0001	NONRES	\$ 11.34	\$ 2.56	\$ 13.90
058-0390-057-0002	NONRES	\$ 11.34	\$ 2.56	\$ 13.90
058-0390-057-0003	NONRES	\$ 11.34	\$ 2.56	\$ 13.90
058-0390-057-0004	NONRES	\$ 11.34	\$ 2.56	\$ 13.90
058-0390-057-0005	NONRES	\$ 11.34	\$ 2.56	\$ 13.90
058-0390-057-0006	NONRES	\$ 11.34	\$ 2.56	\$ 13.90
058-0390-057-0007	NONRES	\$ 11.34	\$ 2.56	\$ 13.90
058-0390-057-0008	NONRES	\$ 11.34	\$ 2.56	\$ 13.90
058-0390-057-0009	NONRES	\$ 11.34	\$ 2.56	\$ 13.90
058-0390-057-0010	NONRES	\$ 11.34	\$ 2.56	\$ 13.90
058-0390-057-0011	NONRES	\$ 11.34	\$ 2.56	\$ 13.90
058-0390-057-0012	NONRES	\$ 11.34	\$ 2.56	\$ 13.90
058-0390-057-0013	NONRES	\$ 11.34	\$ 2.56	\$ 13.90
058-0390-057-0014	NONRES	\$ 11.34	\$ 2.56	\$ 13.90
058-0390-057-0015	NONRES	\$ 11.34	\$ 2.56	\$ 13.90
058-0390-057-0016	NONRES	\$ 11.34	\$ 2.56	\$ 13.90
058-0390-058-0001	NONRES	\$ 11.34	\$ 2.56	\$ 13.90
058-0390-058-0002	NONRES	\$ 11.34	\$ 2.56	\$ 13.90
058-0390-058-0003	NONRES	\$ 11.34	\$ 2.56	\$ 13.90
058-0390-058-0004	NONRES	\$ 11.34	\$ 2.56	\$ 13.90
058-0390-058-0005	NONRES	\$ 11.34	\$ 2.56	\$ 13.90
058-0390-058-0006	NONRES	\$ 11.34	\$ 2.56	\$ 13.90
058-0390-058-0007	NONRES	\$ 11.34	\$ 2.56	\$ 13.90
058-0390-058-0008	NONRES	\$ 11.34	\$ 2.56	\$ 13.90
058-0390-058-0009	NONRES	\$ 11.34	\$ 2.56	\$ 13.90
058-0390-058-0010	NONRES	\$ 11.34	\$ 2.56	\$ 13.90
058-0390-058-0011	NONRES	\$ 11.34	\$ 2.56	\$ 13.90
058-0390-058-0012	NONRES	\$ 11.34	\$ 2.56	\$ 13.90
058-0390-058-0013	NONRES	\$ 11.34	\$ 2.56	\$ 13.90
058-0390-058-0014	NONRES	\$ 11.34	\$ 2.56	\$ 13.90
058-0390-058-0015	NONRES	\$ 11.34	\$ 2.56	\$ 13.90
058-0390-058-0016	NONRES	\$ 11.34	\$ 2.56	\$ 13.90
058-0390-058-0017	NONRES	\$ 11.34	\$ 2.56	\$ 13.90
058-0390-058-0018	NONRES	\$ 11.34	\$ 2.56	\$ 13.90
058-0390-058-0019	NONRES	\$ 11.34	\$ 2.56	\$ 13.90
058-0390-058-0020	NONRES	\$ 11.34	\$ 2.56	\$ 13.90
058-0400-001-0000	SAFETY LIGHTS ONLY	\$ 0.00	\$ 2.56	\$ 2.56
058-0400-002-0000	NONRES	\$ 46.60	\$ 2.56	\$ 49.16
058-0400-003-0000	NONRES	\$ 17.63	\$ 2.56	\$ 20.18
058-0400-004-0000	NONRES	\$ 17.13	\$ 2.56	\$ 19.68
058-0400-005-0000	NONRES	\$ 17.38	\$ 2.56	\$ 19.94
058-0400-010-0000	NONRES	\$ 13.60	\$ 2.56	\$ 16.16
058-0400-011-0000	NONRES	\$ 13.60	\$ 2.56	\$ 16.16

ITEM 9.3.

City of Rancho Cordova
Lighting District No. 2012-1 Exhibit A to the Resolution
Fiscal Year 2023-24 Assessment Roll

ATTACHMENT 3

APN	District Classification	Street Light Charge	Safety Light Charge	Total Assessment
058-0400-012-0000	NONRES	\$ 13.85	\$ 2.56	\$ 16.40
058-0400-013-0000	NONRES	\$ 9.82	\$ 2.56	\$ 12.38
058-0400-014-0000	NONRES	\$ 8.56	\$ 2.56	\$ 11.12
058-0400-015-0000	NONRES	\$ 11.34	\$ 2.56	\$ 13.90
058-0400-016-0000	NONRES	\$ 13.60	\$ 2.56	\$ 16.16
058-0400-017-0000	NONRES	\$ 13.60	\$ 2.56	\$ 16.16
058-0400-018-0000	NONRES	\$ 14.36	\$ 2.56	\$ 16.92
058-0400-019-0000	NONRES	\$ 13.85	\$ 2.56	\$ 16.40
058-0400-020-0000	NONRES	\$ 18.39	\$ 2.56	\$ 20.94
058-0400-021-0000	NONRES	\$ 13.60	\$ 2.56	\$ 16.16
058-0400-022-0000	NONRES	\$ 44.59	\$ 2.56	\$ 47.14
058-0400-027-0000	NONRES	\$ 16.88	\$ 2.56	\$ 19.44
058-0400-028-0000	NONRES	\$ 16.88	\$ 2.56	\$ 19.44
058-0400-029-0000	RESIDENTIAL	\$ 15.32	\$ 2.56	\$ 17.88
058-0400-030-0000	RESIDENTIAL	\$ 15.32	\$ 2.56	\$ 17.88
058-0400-031-0000	RESIDENTIAL	\$ 15.32	\$ 2.56	\$ 17.88
058-0400-032-0000	RESIDENTIAL	\$ 15.32	\$ 2.56	\$ 17.88
058-0400-033-0000	RESIDENTIAL	\$ 15.32	\$ 2.56	\$ 17.88
058-0400-034-0000	RESIDENTIAL	\$ 15.32	\$ 2.56	\$ 17.88
058-0400-035-0000	RESIDENTIAL	\$ 15.32	\$ 2.56	\$ 17.88
058-0400-036-0000	RESIDENTIAL	\$ 15.32	\$ 2.56	\$ 17.88
058-0400-037-0000	RESIDENTIAL	\$ 15.32	\$ 2.56	\$ 17.88
058-0400-038-0000	RESIDENTIAL	\$ 15.32	\$ 2.56	\$ 17.88
058-0400-039-0000	RESIDENTIAL	\$ 15.32	\$ 2.56	\$ 17.88
058-0400-040-0000	RESIDENTIAL	\$ 15.32	\$ 2.56	\$ 17.88
058-0400-041-0000	RESIDENTIAL	\$ 15.32	\$ 2.56	\$ 17.88
058-0400-043-0000	RESIDENTIAL	\$ 15.32	\$ 2.56	\$ 17.88
058-0400-044-0000	RESIDENTIAL	\$ 15.32	\$ 2.56	\$ 17.88
058-0400-046-0000	RESIDENTIAL	\$ 15.32	\$ 2.56	\$ 17.88
058-0400-047-0000	RESIDENTIAL	\$ 15.32	\$ 2.56	\$ 17.88
058-0400-048-0000	RESIDENTIAL	\$ 15.32	\$ 2.56	\$ 17.88
058-0400-049-0000	RESIDENTIAL	\$ 15.32	\$ 2.56	\$ 17.88
058-0400-050-0000	RESIDENTIAL	\$ 15.32	\$ 2.56	\$ 17.88
058-0400-051-0000	RESIDENTIAL	\$ 15.32	\$ 2.56	\$ 17.88
058-0400-052-0000	RESIDENTIAL	\$ 15.32	\$ 2.56	\$ 17.88
058-0400-053-0000	RESIDENTIAL	\$ 15.32	\$ 2.56	\$ 17.88
058-0400-054-0000	RESIDENTIAL	\$ 15.32	\$ 2.56	\$ 17.88
058-0400-055-0000	RESIDENTIAL	\$ 15.32	\$ 2.56	\$ 17.88
058-0400-056-0000	RESIDENTIAL	\$ 15.32	\$ 2.56	\$ 17.88
058-0400-057-0000	RESIDENTIAL	\$ 15.32	\$ 2.56	\$ 17.88
058-0400-058-0000	RESIDENTIAL	\$ 15.32	\$ 2.56	\$ 17.88
058-0400-059-0000	RESIDENTIAL	\$ 15.32	\$ 2.56	\$ 17.88
058-0400-060-0000	RESIDENTIAL	\$ 15.32	\$ 2.56	\$ 17.88
058-0400-061-0000	RESIDENTIAL	\$ 15.32	\$ 2.56	\$ 17.88

ITEM 9.3.

City of Rancho Cordova
Lighting District No. 2012-1 Exhibit A to the Resolution
Fiscal Year 2023-24 Assessment Roll

ATTACHMENT 3

APN	District Classification	Street Light Charge	Safety Light Charge	Total Assessment
058-0400-062-0000	RESIDENTIAL	\$ 15.32	\$ 2.56	\$ 17.88
058-0400-063-0000	RESIDENTIAL	\$ 15.32	\$ 2.56	\$ 17.88
058-0400-064-0000	RESIDENTIAL	\$ 15.32	\$ 2.56	\$ 17.88
058-0400-065-0000	RESIDENTIAL	\$ 15.32	\$ 2.56	\$ 17.88
058-0400-066-0000	NONRES	\$ 42.82	\$ 2.56	\$ 45.38
058-0400-067-0000	NONRES	\$ 17.38	\$ 2.56	\$ 19.94
058-0400-068-0000	NONRES	\$ 43.07	\$ 2.56	\$ 45.62
058-0400-069-0000	RESIDENTIAL	\$ 15.32	\$ 2.56	\$ 17.88
058-0400-070-0000	RESIDENTIAL	\$ 15.32	\$ 2.56	\$ 17.88
058-0400-071-0000	RESIDENTIAL	\$ 15.32	\$ 2.56	\$ 17.88
058-0400-072-0000	SAFETY LIGHTS ONLY	\$ 0.00	\$ 2.56	\$ 2.56
058-0400-073-0000	NONRES	\$ 41.31	\$ 2.56	\$ 43.86
058-0400-074-0000	NONRES	\$ 16.88	\$ 2.56	\$ 19.44
058-0400-075-0000	NONRES	\$ 18.89	\$ 2.56	\$ 21.44
058-0400-076-0000	NONRES	\$ 42.07	\$ 2.56	\$ 44.62
058-0400-077-0000	NONRES	\$ 13.60	\$ 2.56	\$ 16.16
058-0400-078-0000	NONRES	\$ 13.60	\$ 2.56	\$ 16.16
058-0400-080-0000	SAFETY LIGHTS ONLY	\$ 0.00	\$ 2.56	\$ 2.56
058-0400-081-0000	SAFETY LIGHTS ONLY	\$ 0.00	\$ 2.56	\$ 2.56
058-0410-001-0000	NONRES	\$ 6.05	\$ 2.56	\$ 8.60
058-0410-002-0000	NONRES	\$ 6.05	\$ 2.56	\$ 8.60
058-0410-003-0000	NONRES	\$ 6.05	\$ 2.56	\$ 8.60
058-0410-004-0000	NONRES	\$ 6.05	\$ 2.56	\$ 8.60
058-0410-005-0000	NONRES	\$ 6.05	\$ 2.56	\$ 8.60
058-0410-006-0000	NONRES	\$ 6.05	\$ 2.56	\$ 8.60
058-0410-007-0000	NONRES	\$ 6.05	\$ 2.56	\$ 8.60
058-0410-008-0000	NONRES	\$ 6.05	\$ 2.56	\$ 8.60
058-0410-009-0000	NONRES	\$ 6.05	\$ 2.56	\$ 8.60
058-0410-010-0000	NONRES	\$ 6.05	\$ 2.56	\$ 8.60
058-0410-011-0000	NONRES	\$ 6.05	\$ 2.56	\$ 8.60
058-0410-012-0000	NONRES	\$ 6.05	\$ 2.56	\$ 8.60
058-0410-013-0000	NONRES	\$ 6.05	\$ 2.56	\$ 8.60
058-0410-014-0000	NONRES	\$ 6.05	\$ 2.56	\$ 8.60
058-0410-015-0000	NONRES	\$ 6.05	\$ 2.56	\$ 8.60
058-0410-016-0000	NONRES	\$ 6.05	\$ 2.56	\$ 8.60
058-0410-017-0000	NONRES	\$ 6.05	\$ 2.56	\$ 8.60
058-0410-018-0000	NONRES	\$ 6.05	\$ 2.56	\$ 8.60
058-0410-019-0000	NONRES	\$ 6.05	\$ 2.56	\$ 8.60
058-0410-020-0000	NONRES	\$ 6.05	\$ 2.56	\$ 8.60
058-0410-021-0000	NONRES	\$ 6.05	\$ 2.56	\$ 8.60
058-0410-022-0000	NONRES	\$ 6.05	\$ 2.56	\$ 8.60
058-0410-023-0000	NONRES	\$ 6.05	\$ 2.56	\$ 8.60
058-0410-024-0000	NONRES	\$ 6.05	\$ 2.56	\$ 8.60
058-0410-025-0000	NONRES	\$ 6.05	\$ 2.56	\$ 8.60

ITEM 9.3.

City of Rancho Cordova
Lighting District No. 2012-1 Exhibit A to the Resolution
Fiscal Year 2023-24 Assessment Roll

ATTACHMENT 3

APN	District Classification	Street Light Charge	Safety Light Charge	Total Assessment
058-0410-026-0000	NONRES	\$ 6.05	\$ 2.56	\$ 8.60
058-0420-001-0000	NONRES	\$ 14.86	\$ 2.56	\$ 17.42
058-0420-002-0000	NONRES	\$ 14.61	\$ 2.56	\$ 17.16
058-0420-003-0000	NONRES	\$ 14.61	\$ 2.56	\$ 17.16
058-0420-004-0000	NONRES	\$ 14.61	\$ 2.56	\$ 17.16
058-0420-005-0000	NONRES	\$ 14.61	\$ 2.56	\$ 17.16
058-0420-006-0000	NONRES	\$ 14.61	\$ 2.56	\$ 17.16
058-0420-007-0000	NONRES	\$ 75.57	\$ 2.56	\$ 78.12
058-0420-008-0000	NONRES	\$ 38.79	\$ 2.56	\$ 41.34
058-0420-009-0000	NONRES	\$ 14.61	\$ 2.56	\$ 17.16
058-0420-010-0000	NONRES	\$ 14.61	\$ 2.56	\$ 17.16
058-0420-011-0000	NONRES	\$ 14.61	\$ 2.56	\$ 17.16
058-0420-012-0000	NONRES	\$ 14.61	\$ 2.56	\$ 17.16
058-0420-013-0000	NONRES	\$ 14.86	\$ 2.56	\$ 17.42
058-0420-014-0000	NONRES	\$ 9.32	\$ 2.56	\$ 11.88
058-0420-015-0000	NONRES	\$ 9.57	\$ 2.56	\$ 12.12
058-0420-016-0000	NONRES	\$ 14.86	\$ 2.56	\$ 17.42
058-0420-017-0000	NONRES	\$ 14.61	\$ 2.56	\$ 17.16
058-0420-018-0000	NONRES	\$ 14.61	\$ 2.56	\$ 17.16
058-0420-019-0000	NONRES	\$ 14.61	\$ 2.56	\$ 17.16
058-0420-020-0000	NONRES	\$ 14.61	\$ 2.56	\$ 17.16
058-0420-021-0000	NONRES	\$ 14.61	\$ 2.56	\$ 17.16
058-0420-022-0000	NONRES	\$ 14.61	\$ 2.56	\$ 17.16
058-0420-023-0000	NONRES	\$ 14.86	\$ 2.56	\$ 17.42
058-0420-024-0000	NONRES	\$ 8.82	\$ 2.56	\$ 11.38
058-0420-025-0000	NONRES	\$ 14.86	\$ 2.56	\$ 17.42
058-0420-026-0000	NONRES	\$ 25.69	\$ 2.56	\$ 28.24
058-0420-027-0000	NONRES	\$ 38.04	\$ 2.56	\$ 40.60
058-0420-028-0000	NONRES	\$ 13.35	\$ 2.56	\$ 15.90
058-0420-029-0000	NONRES	\$ 14.36	\$ 2.56	\$ 16.92
058-0420-030-0000	NONRES	\$ 14.61	\$ 2.56	\$ 17.16
058-0420-031-0000	NONRES	\$ 8.31	\$ 2.56	\$ 10.86
058-0420-032-0000	NONRES	\$ 29.72	\$ 2.56	\$ 32.28
058-0420-033-0000	NONRES	\$ 29.47	\$ 2.56	\$ 32.02
058-0420-034-0000	NONRES	\$ 53.40	\$ 2.56	\$ 55.96
058-0420-035-0000	NONRES	\$ 38.29	\$ 2.56	\$ 40.84
058-0420-036-0000	NONRES	\$ 18.14	\$ 2.56	\$ 20.70
058-0420-037-0000	NONRES	\$ 38.29	\$ 2.56	\$ 40.84
058-0420-038-0000	NONRES	\$ 13.60	\$ 2.56	\$ 16.16
058-0420-039-0000	NONRES	\$ 13.60	\$ 2.56	\$ 16.16
058-0420-040-0000	NONRES	\$ 54.66	\$ 2.56	\$ 57.22
058-0420-041-0000	NONRES	\$ 41.82	\$ 2.56	\$ 44.38
058-0430-001-0000	RESIDENTIAL	\$ 15.32	\$ 2.56	\$ 17.88
058-0430-002-0000	RESIDENTIAL	\$ 15.32	\$ 2.56	\$ 17.88

ITEM 9.3.

City of Rancho Cordova
Lighting District No. 2012-1 Exhibit A to the Resolution
Fiscal Year 2023-24 Assessment Roll

ATTACHMENT 3

APN	District Classification	Street Light Charge	Safety Light Charge	Total Assessment
058-0430-003-0000	RESIDENTIAL	\$ 15.32	\$ 2.56	\$ 17.88
058-0430-007-0000	RESIDENTIAL	\$ 15.32	\$ 2.56	\$ 17.88
058-0430-008-0000	RESIDENTIAL	\$ 15.32	\$ 2.56	\$ 17.88
058-0430-009-0000	RESIDENTIAL	\$ 15.32	\$ 2.56	\$ 17.88
058-0430-010-0000	RESIDENTIAL	\$ 15.32	\$ 2.56	\$ 17.88
058-0430-011-0000	RESIDENTIAL	\$ 15.32	\$ 2.56	\$ 17.88
058-0430-012-0000	RESIDENTIAL	\$ 15.32	\$ 2.56	\$ 17.88
058-0430-013-0000	RESIDENTIAL	\$ 15.32	\$ 2.56	\$ 17.88
058-0430-014-0000	RESIDENTIAL	\$ 15.32	\$ 2.56	\$ 17.88
058-0430-015-0000	RESIDENTIAL	\$ 15.32	\$ 2.56	\$ 17.88
058-0430-016-0000	RESIDENTIAL	\$ 15.32	\$ 2.56	\$ 17.88
058-0430-017-0000	RESIDENTIAL	\$ 15.32	\$ 2.56	\$ 17.88
058-0430-018-0000	RESIDENTIAL	\$ 15.32	\$ 2.56	\$ 17.88
058-0430-019-0000	RESIDENTIAL	\$ 15.32	\$ 2.56	\$ 17.88
058-0430-020-0000	RESIDENTIAL	\$ 15.32	\$ 2.56	\$ 17.88
058-0430-021-0000	RESIDENTIAL	\$ 15.32	\$ 2.56	\$ 17.88
058-0430-022-0000	RESIDENTIAL	\$ 15.32	\$ 2.56	\$ 17.88
058-0430-023-0000	RESIDENTIAL	\$ 15.32	\$ 2.56	\$ 17.88
058-0430-024-0000	RESIDENTIAL	\$ 15.32	\$ 2.56	\$ 17.88
058-0430-025-0000	RESIDENTIAL	\$ 15.32	\$ 2.56	\$ 17.88
058-0430-026-0000	RESIDENTIAL	\$ 15.32	\$ 2.56	\$ 17.88
058-0430-027-0000	RESIDENTIAL	\$ 15.32	\$ 2.56	\$ 17.88
058-0430-028-0000	RESIDENTIAL	\$ 15.32	\$ 2.56	\$ 17.88
058-0430-029-0000	RESIDENTIAL	\$ 15.32	\$ 2.56	\$ 17.88
058-0430-030-0000	RESIDENTIAL	\$ 15.32	\$ 2.56	\$ 17.88
058-0430-031-0000	RESIDENTIAL	\$ 15.32	\$ 2.56	\$ 17.88
058-0430-032-0000	RESIDENTIAL	\$ 15.32	\$ 2.56	\$ 17.88
058-0430-033-0000	RESIDENTIAL	\$ 15.32	\$ 2.56	\$ 17.88
058-0430-034-0000	RESIDENTIAL	\$ 15.32	\$ 2.56	\$ 17.88
058-0430-035-0000	RESIDENTIAL	\$ 15.32	\$ 2.56	\$ 17.88
058-0430-036-0000	RESIDENTIAL	\$ 15.32	\$ 2.56	\$ 17.88
058-0430-037-0000	RESIDENTIAL	\$ 15.32	\$ 2.56	\$ 17.88
058-0430-038-0000	RESIDENTIAL	\$ 15.32	\$ 2.56	\$ 17.88
058-0430-039-0000	RESIDENTIAL	\$ 15.32	\$ 2.56	\$ 17.88
058-0430-040-0000	RESIDENTIAL	\$ 15.32	\$ 2.56	\$ 17.88
058-0430-041-0000	RESIDENTIAL	\$ 15.32	\$ 2.56	\$ 17.88
058-0430-042-0000	RESIDENTIAL	\$ 15.32	\$ 2.56	\$ 17.88
058-0430-043-0000	RESIDENTIAL	\$ 15.32	\$ 2.56	\$ 17.88
058-0430-044-0000	RESIDENTIAL	\$ 15.32	\$ 2.56	\$ 17.88
058-0430-045-0000	RESIDENTIAL	\$ 15.32	\$ 2.56	\$ 17.88
058-0430-046-0000	RESIDENTIAL	\$ 15.32	\$ 2.56	\$ 17.88
058-0430-047-0000	RESIDENTIAL	\$ 15.32	\$ 2.56	\$ 17.88
058-0430-048-0000	RESIDENTIAL	\$ 15.32	\$ 2.56	\$ 17.88
058-0430-049-0000	RESIDENTIAL	\$ 15.32	\$ 2.56	\$ 17.88

ITEM 9.3.

City of Rancho Cordova
Lighting District No. 2012-1 Exhibit A to the Resolution
Fiscal Year 2023-24 Assessment Roll

ATTACHMENT 3

APN	District Classification	Street Light Charge	Safety Light Charge	Total Assessment
058-0430-050-0000	RESIDENTIAL	\$ 15.32	\$ 2.56	\$ 17.88
058-0430-053-0000	RESIDENTIAL	\$ 15.32	\$ 2.56	\$ 17.88
058-0430-054-0000	RESIDENTIAL	\$ 15.32	\$ 2.56	\$ 17.88
058-0440-001-0000	NONRES	\$ 6.05	\$ 2.56	\$ 8.60
058-0440-002-0000	NONRES	\$ 6.05	\$ 2.56	\$ 8.60
058-0440-003-0000	NONRES	\$ 6.05	\$ 2.56	\$ 8.60
058-0440-004-0000	NONRES	\$ 6.05	\$ 2.56	\$ 8.60
058-0440-005-0000	NONRES	\$ 6.05	\$ 2.56	\$ 8.60
058-0440-006-0000	NONRES	\$ 6.05	\$ 2.56	\$ 8.60
058-0440-007-0000	NONRES	\$ 6.05	\$ 2.56	\$ 8.60
058-0440-008-0000	NONRES	\$ 6.05	\$ 2.56	\$ 8.60
058-0440-009-0000	NONRES	\$ 6.05	\$ 2.56	\$ 8.60
058-0440-010-0000	NONRES	\$ 6.05	\$ 2.56	\$ 8.60
058-0440-011-0000	NONRES	\$ 6.05	\$ 2.56	\$ 8.60
058-0440-012-0000	NONRES	\$ 6.05	\$ 2.56	\$ 8.60
058-0440-013-0000	NONRES	\$ 6.05	\$ 2.56	\$ 8.60
058-0440-014-0000	NONRES	\$ 6.05	\$ 2.56	\$ 8.60
058-0440-015-0000	NONRES	\$ 6.05	\$ 2.56	\$ 8.60
058-0440-016-0000	NONRES	\$ 6.05	\$ 2.56	\$ 8.60
058-0440-017-0000	NONRES	\$ 6.05	\$ 2.56	\$ 8.60
058-0440-018-0000	NONRES	\$ 6.05	\$ 2.56	\$ 8.60
058-0440-019-0000	NONRES	\$ 6.05	\$ 2.56	\$ 8.60
058-0440-020-0000	NONRES	\$ 6.05	\$ 2.56	\$ 8.60
058-0440-021-0000	NONRES	\$ 6.05	\$ 2.56	\$ 8.60
058-0450-001-0000	NONRES	\$ 6.05	\$ 2.56	\$ 8.60
058-0450-002-0000	NONRES	\$ 6.05	\$ 2.56	\$ 8.60
058-0450-003-0000	NONRES	\$ 6.05	\$ 2.56	\$ 8.60
058-0450-004-0000	NONRES	\$ 6.05	\$ 2.56	\$ 8.60
058-0450-005-0000	NONRES	\$ 6.05	\$ 2.56	\$ 8.60
058-0450-006-0000	NONRES	\$ 6.05	\$ 2.56	\$ 8.60
058-0450-007-0000	NONRES	\$ 6.05	\$ 2.56	\$ 8.60
058-0450-008-0000	NONRES	\$ 6.05	\$ 2.56	\$ 8.60
058-0450-009-0000	NONRES	\$ 6.05	\$ 2.56	\$ 8.60
058-0450-010-0000	NONRES	\$ 6.05	\$ 2.56	\$ 8.60
058-0450-011-0000	NONRES	\$ 6.05	\$ 2.56	\$ 8.60
058-0450-012-0000	NONRES	\$ 6.05	\$ 2.56	\$ 8.60
058-0450-013-0000	NONRES	\$ 6.05	\$ 2.56	\$ 8.60
058-0450-014-0000	NONRES	\$ 6.05	\$ 2.56	\$ 8.60
058-0450-015-0000	NONRES	\$ 6.05	\$ 2.56	\$ 8.60
058-0450-016-0000	NONRES	\$ 6.05	\$ 2.56	\$ 8.60
058-0450-017-0000	NONRES	\$ 6.05	\$ 2.56	\$ 8.60
058-0450-018-0000	NONRES	\$ 6.05	\$ 2.56	\$ 8.60
058-0450-019-0000	NONRES	\$ 6.05	\$ 2.56	\$ 8.60
058-0450-020-0000	NONRES	\$ 6.05	\$ 2.56	\$ 8.60

ITEM 9.3.

City of Rancho Cordova
Lighting District No. 2012-1 Exhibit A to the Resolution
Fiscal Year 2023-24 Assessment Roll

ATTACHMENT 3

APN	District Classification	Street Light Charge	Safety Light Charge	Total Assessment
058-0450-021-0000	NONRES	\$ 6.05	\$ 2.56	\$ 8.60
058-0460-001-0000	NONRES	\$ 42.82	\$ 2.56	\$ 45.38
058-0460-002-0000	NONRES	\$ 12.34	\$ 2.56	\$ 14.90
058-0460-003-0000	NONRES	\$ 12.85	\$ 2.56	\$ 15.40
058-0460-004-0000	NONRES	\$ 13.85	\$ 2.56	\$ 16.40
058-0460-005-0000	NONRES	\$ 14.61	\$ 2.56	\$ 17.16
058-0460-006-0000	NONRES	\$ 17.13	\$ 2.56	\$ 19.68
058-0460-007-0000	NONRES	\$ 8.06	\$ 2.56	\$ 10.62
058-0460-008-0000	NONRES	\$ 8.31	\$ 2.56	\$ 10.86
058-0460-009-0000	NONRES	\$ 8.31	\$ 2.56	\$ 10.86
058-0460-010-0000	NONRES	\$ 9.57	\$ 2.56	\$ 12.12
058-0460-011-0000	NONRES	\$ 18.64	\$ 2.56	\$ 21.20
058-0460-012-0000	NONRES	\$ 14.86	\$ 2.56	\$ 17.42
058-0460-013-0000	NONRES	\$ 20.40	\$ 2.56	\$ 22.96
058-0460-014-0000	NONRES	\$ 41.82	\$ 2.56	\$ 44.38
058-0460-015-0000	NONRES	\$ 14.61	\$ 2.56	\$ 17.16
058-0460-016-0000	NONRES	\$ 38.29	\$ 2.56	\$ 40.84
058-0460-017-0000	NONRES	\$ 9.32	\$ 2.56	\$ 11.88
058-0460-018-0000	NONRES	\$ 10.58	\$ 2.56	\$ 13.14
058-0460-019-0000	NONRES	\$ 8.56	\$ 2.56	\$ 11.12
058-0460-020-0000	NONRES	\$ 42.57	\$ 2.56	\$ 45.12
058-0460-021-0000	NONRES	\$ 14.61	\$ 2.56	\$ 17.16
058-0460-022-0000	NONRES	\$ 15.11	\$ 2.56	\$ 17.66
058-0460-023-0000	NONRES	\$ 8.31	\$ 2.56	\$ 10.86
058-0470-001-0000	RESIDENTIAL	\$ 15.32	\$ 2.56	\$ 17.88
058-0470-002-0000	RESIDENTIAL	\$ 15.32	\$ 2.56	\$ 17.88
058-0470-003-0000	RESIDENTIAL	\$ 15.32	\$ 2.56	\$ 17.88
058-0470-004-0000	RESIDENTIAL	\$ 15.32	\$ 2.56	\$ 17.88
058-0470-005-0000	RESIDENTIAL	\$ 15.32	\$ 2.56	\$ 17.88
058-0470-006-0000	RESIDENTIAL	\$ 15.32	\$ 2.56	\$ 17.88
058-0470-007-0000	RESIDENTIAL	\$ 15.32	\$ 2.56	\$ 17.88
058-0470-008-0000	RESIDENTIAL	\$ 15.32	\$ 2.56	\$ 17.88
058-0470-009-0000	RESIDENTIAL	\$ 15.32	\$ 2.56	\$ 17.88
058-0470-010-0000	RESIDENTIAL	\$ 15.32	\$ 2.56	\$ 17.88
058-0470-011-0000	RESIDENTIAL	\$ 15.32	\$ 2.56	\$ 17.88
058-0470-012-0000	RESIDENTIAL	\$ 15.32	\$ 2.56	\$ 17.88
058-0470-013-0000	RESIDENTIAL	\$ 15.32	\$ 2.56	\$ 17.88
058-0470-014-0000	RESIDENTIAL	\$ 15.32	\$ 2.56	\$ 17.88
058-0470-015-0000	RESIDENTIAL	\$ 15.32	\$ 2.56	\$ 17.88
058-0470-016-0000	RESIDENTIAL	\$ 15.32	\$ 2.56	\$ 17.88
058-0470-017-0000	RESIDENTIAL	\$ 15.32	\$ 2.56	\$ 17.88
058-0470-018-0000	RESIDENTIAL	\$ 15.32	\$ 2.56	\$ 17.88
058-0470-019-0000	RESIDENTIAL	\$ 15.32	\$ 2.56	\$ 17.88
058-0470-020-0000	RESIDENTIAL	\$ 15.32	\$ 2.56	\$ 17.88

ITEM 9.3.

City of Rancho Cordova
Lighting District No. 2012-1 Exhibit A to the Resolution
Fiscal Year 2023-24 Assessment Roll

ATTACHMENT 3

APN	District Classification	Street Light Charge	Safety Light Charge	Total Assessment
058-0470-021-0000	RESIDENTIAL	\$ 15.32	\$ 2.56	\$ 17.88
058-0470-022-0000	RESIDENTIAL	\$ 15.32	\$ 2.56	\$ 17.88
058-0470-023-0000	RESIDENTIAL	\$ 15.32	\$ 2.56	\$ 17.88
058-0470-024-0000	RESIDENTIAL	\$ 15.32	\$ 2.56	\$ 17.88
058-0470-025-0000	RESIDENTIAL	\$ 15.32	\$ 2.56	\$ 17.88
058-0470-026-0000	RESIDENTIAL	\$ 15.32	\$ 2.56	\$ 17.88
058-0470-027-0000	RESIDENTIAL	\$ 15.32	\$ 2.56	\$ 17.88
058-0470-028-0000	RESIDENTIAL	\$ 15.32	\$ 2.56	\$ 17.88
058-0470-029-0000	RESIDENTIAL	\$ 15.32	\$ 2.56	\$ 17.88
058-0470-030-0000	RESIDENTIAL	\$ 15.32	\$ 2.56	\$ 17.88
058-0470-031-0000	RESIDENTIAL	\$ 15.32	\$ 2.56	\$ 17.88
058-0470-032-0000	RESIDENTIAL	\$ 15.32	\$ 2.56	\$ 17.88
058-0470-033-0000	RESIDENTIAL	\$ 15.32	\$ 2.56	\$ 17.88
058-0470-034-0000	RESIDENTIAL	\$ 15.32	\$ 2.56	\$ 17.88
058-0470-035-0000	RESIDENTIAL	\$ 15.32	\$ 2.56	\$ 17.88
058-0470-036-0000	RESIDENTIAL	\$ 15.32	\$ 2.56	\$ 17.88
058-0470-037-0000	RESIDENTIAL	\$ 15.32	\$ 2.56	\$ 17.88
058-0470-038-0000	NONRES	\$ 16.88	\$ 2.56	\$ 19.44
058-0470-039-0000	NONRES	\$ 17.13	\$ 2.56	\$ 19.68
058-0470-040-0000	NONRES	\$ 14.36	\$ 2.56	\$ 16.92
058-0470-041-0000	NONRES	\$ 10.08	\$ 2.56	\$ 12.64
058-0470-042-0000	NONRES	\$ 10.08	\$ 2.56	\$ 12.64
058-0470-043-0000	NONRES	\$ 9.82	\$ 2.56	\$ 12.38
058-0470-044-0000	NONRES	\$ 17.88	\$ 2.56	\$ 20.44
058-0470-045-0000	NONRES	\$ 16.88	\$ 2.56	\$ 19.44
058-0470-046-0000	NONRES	\$ 51.89	\$ 2.56	\$ 54.44
058-0480-001-0000	NONRES	\$ 6.05	\$ 2.56	\$ 8.60
058-0480-002-0000	NONRES	\$ 6.05	\$ 2.56	\$ 8.60
058-0480-003-0000	NONRES	\$ 6.05	\$ 2.56	\$ 8.60
058-0480-004-0000	NONRES	\$ 6.05	\$ 2.56	\$ 8.60
058-0480-005-0000	NONRES	\$ 6.05	\$ 2.56	\$ 8.60
058-0480-006-0000	NONRES	\$ 6.05	\$ 2.56	\$ 8.60
058-0480-007-0000	NONRES	\$ 6.05	\$ 2.56	\$ 8.60
058-0480-008-0000	NONRES	\$ 6.05	\$ 2.56	\$ 8.60
058-0480-009-0000	NONRES	\$ 6.05	\$ 2.56	\$ 8.60
058-0480-010-0000	NONRES	\$ 6.05	\$ 2.56	\$ 8.60
058-0480-011-0000	NONRES	\$ 6.05	\$ 2.56	\$ 8.60
058-0480-012-0000	NONRES	\$ 6.05	\$ 2.56	\$ 8.60
058-0480-013-0000	NONRES	\$ 6.05	\$ 2.56	\$ 8.60
058-0480-014-0000	NONRES	\$ 6.05	\$ 2.56	\$ 8.60
058-0480-015-0000	NONRES	\$ 6.05	\$ 2.56	\$ 8.60
058-0480-016-0000	NONRES	\$ 6.05	\$ 2.56	\$ 8.60
058-0480-017-0000	NONRES	\$ 6.05	\$ 2.56	\$ 8.60
058-0480-018-0000	NONRES	\$ 6.05	\$ 2.56	\$ 8.60

ITEM 9.3.

City of Rancho Cordova
Lighting District No. 2012-1 Exhibit A to the Resolution
Fiscal Year 2023-24 Assessment Roll

ATTACHMENT 3

APN	District Classification	Street Light Charge	Safety Light Charge	Total Assessment
058-0480-019-0000	NONRES	\$ 6.05	\$ 2.56	\$ 8.60
058-0480-020-0000	NONRES	\$ 6.05	\$ 2.56	\$ 8.60
058-0480-021-0000	NONRES	\$ 6.05	\$ 2.56	\$ 8.60
058-0490-002-0000	NONRES	\$ 6.05	\$ 2.56	\$ 8.60
058-0490-003-0000	NONRES	\$ 6.05	\$ 2.56	\$ 8.60
058-0490-004-0000	NONRES	\$ 6.05	\$ 2.56	\$ 8.60
058-0490-005-0000	NONRES	\$ 6.05	\$ 2.56	\$ 8.60
058-0490-006-0000	NONRES	\$ 6.05	\$ 2.56	\$ 8.60
058-0490-007-0000	NONRES	\$ 6.05	\$ 2.56	\$ 8.60
058-0490-008-0000	NONRES	\$ 6.05	\$ 2.56	\$ 8.60
058-0490-009-0000	NONRES	\$ 6.05	\$ 2.56	\$ 8.60
058-0490-011-0000	NONRES	\$ 6.05	\$ 2.56	\$ 8.60
058-0490-012-0000	NONRES	\$ 6.05	\$ 2.56	\$ 8.60
058-0490-013-0000	NONRES	\$ 6.05	\$ 2.56	\$ 8.60
058-0490-014-0000	NONRES	\$ 6.05	\$ 2.56	\$ 8.60
058-0490-015-0000	NONRES	\$ 6.05	\$ 2.56	\$ 8.60
058-0490-016-0000	NONRES	\$ 6.05	\$ 2.56	\$ 8.60
058-0490-017-0000	NONRES	\$ 6.05	\$ 2.56	\$ 8.60
058-0490-018-0000	NONRES	\$ 6.05	\$ 2.56	\$ 8.60
058-0490-019-0000	NONRES	\$ 6.05	\$ 2.56	\$ 8.60
058-0490-020-0000	NONRES	\$ 6.05	\$ 2.56	\$ 8.60
058-0490-021-0000	NONRES	\$ 6.05	\$ 2.56	\$ 8.60
058-0490-022-0000	NONRES	\$ 6.05	\$ 2.56	\$ 8.60
058-0490-023-0000	NONRES	\$ 6.05	\$ 2.56	\$ 8.60
058-0490-024-0000	NONRES	\$ 6.05	\$ 2.56	\$ 8.60
058-0490-025-0000	NONRES	\$ 6.05	\$ 2.56	\$ 8.60
058-0490-026-0000	NONRES	\$ 6.05	\$ 2.56	\$ 8.60
058-0490-027-0000	NONRES	\$ 6.05	\$ 2.56	\$ 8.60
058-0490-028-0000	NONRES	\$ 6.05	\$ 2.56	\$ 8.60
058-0490-029-0000	NONRES	\$ 6.05	\$ 2.56	\$ 8.60
058-0490-030-0000	NONRES	\$ 6.05	\$ 2.56	\$ 8.60
058-0490-031-0000	NONRES	\$ 6.05	\$ 2.56	\$ 8.60
058-0490-032-0000	NONRES	\$ 6.05	\$ 2.56	\$ 8.60
058-0490-033-0000	NONRES	\$ 6.05	\$ 2.56	\$ 8.60
058-0490-034-0000	NONRES	\$ 6.05	\$ 2.56	\$ 8.60
058-0490-040-0000	NONRES	\$ 6.05	\$ 2.56	\$ 8.60
058-0490-041-0000	NONRES	\$ 6.05	\$ 2.56	\$ 8.60
058-0500-001-0000	NONRES	\$ 38.29	\$ 2.56	\$ 40.84
058-0500-002-0000	NONRES	\$ 6.80	\$ 2.56	\$ 9.36
058-0500-003-0000	NONRES	\$ 7.81	\$ 2.56	\$ 10.36
058-0500-004-0000	NONRES	\$ 6.80	\$ 2.56	\$ 9.36
058-0500-005-0000	NONRES	\$ 6.80	\$ 2.56	\$ 9.36
058-0500-006-0000	NONRES	\$ 7.81	\$ 2.56	\$ 10.36
058-0500-007-0000	NONRES	\$ 9.82	\$ 2.56	\$ 12.38

ITEM 9.3.

City of Rancho Cordova
Lighting District No. 2012-1 Exhibit A to the Resolution
Fiscal Year 2023-24 Assessment Roll

ATTACHMENT 3

APN	District Classification	Street Light Charge	Safety Light Charge	Total Assessment
058-0500-008-0000	NONRES	\$ 6.80	\$ 2.56	\$ 9.36
058-0500-009-0000	NONRES	\$ 6.80	\$ 2.56	\$ 9.36
058-0500-010-0000	NONRES	\$ 7.81	\$ 2.56	\$ 10.36
058-0500-011-0000	NONRES	\$ 6.80	\$ 2.56	\$ 9.36
058-0500-012-0000	RESIDENTIAL	\$ 15.32	\$ 2.56	\$ 17.88
058-0500-013-0000	NONRES	\$ 37.03	\$ 2.56	\$ 39.58
058-0500-014-0000	NONRES	\$ 37.03	\$ 2.56	\$ 39.58
058-0500-015-0000	NONRES	\$ 37.03	\$ 2.56	\$ 39.58
058-0500-016-0000	NONRES	\$ 6.80	\$ 2.56	\$ 9.36
058-0500-017-0000	NONRES	\$ 7.81	\$ 2.56	\$ 10.36
058-0500-018-0000	NONRES	\$ 6.80	\$ 2.56	\$ 9.36
058-0500-019-0000	NONRES	\$ 6.80	\$ 2.56	\$ 9.36
058-0500-020-0000	NONRES	\$ 9.82	\$ 2.56	\$ 12.38
058-0500-021-0000	NONRES	\$ 9.82	\$ 2.56	\$ 12.38
058-0500-022-0000	NONRES	\$ 6.80	\$ 2.56	\$ 9.36
058-0500-023-0000	NONRES	\$ 6.80	\$ 2.56	\$ 9.36
058-0500-024-0000	NONRES	\$ 7.81	\$ 2.56	\$ 10.36
058-0500-025-0000	NONRES	\$ 6.80	\$ 2.56	\$ 9.36
058-0500-026-0000	NONRES	\$ 37.03	\$ 2.56	\$ 39.58
058-0510-001-0000	NONRES	\$ 4.03	\$ 2.56	\$ 6.58
058-0510-002-0000	NONRES	\$ 4.03	\$ 2.56	\$ 6.58
058-0510-003-0000	NONRES	\$ 4.03	\$ 2.56	\$ 6.58
058-0510-004-0000	NONRES	\$ 4.03	\$ 2.56	\$ 6.58
058-0510-005-0000	NONRES	\$ 9.82	\$ 2.56	\$ 12.38
058-0510-006-0000	NONRES	\$ 6.80	\$ 2.56	\$ 9.36
058-0510-007-0000	NONRES	\$ 6.80	\$ 2.56	\$ 9.36
058-0510-008-0000	NONRES	\$ 6.80	\$ 2.56	\$ 9.36
058-0510-009-0000	NONRES	\$ 6.80	\$ 2.56	\$ 9.36
058-0510-010-0000	NONRES	\$ 6.80	\$ 2.56	\$ 9.36
058-0510-011-0000	NONRES	\$ 8.06	\$ 2.56	\$ 10.62
058-0510-012-0000	NONRES	\$ 6.05	\$ 2.56	\$ 8.60
058-0510-013-0000	NONRES	\$ 4.79	\$ 2.56	\$ 7.34
058-0510-014-0000	NONRES	\$ 3.53	\$ 2.56	\$ 6.08
058-0510-015-0000	NONRES	\$ 3.02	\$ 2.56	\$ 5.58
058-0510-016-0000	NONRES	\$ 5.04	\$ 2.56	\$ 7.60
058-0510-017-0000	NONRES	\$ 5.29	\$ 2.56	\$ 7.84
058-0510-018-0000	NONRES	\$ 4.53	\$ 2.56	\$ 7.08
058-0510-019-0000	NONRES	\$ 3.78	\$ 2.56	\$ 6.34
058-0510-020-0000	NONRES	\$ 4.28	\$ 2.56	\$ 6.84
058-0510-021-0000	NONRES	\$ 4.28	\$ 2.56	\$ 6.84
058-0510-022-0000	NONRES	\$ 6.80	\$ 2.56	\$ 9.36
058-0510-023-0000	NONRES	\$ 7.81	\$ 2.56	\$ 10.36
058-0510-024-0000	NONRES	\$ 7.81	\$ 2.56	\$ 10.36
058-0510-025-0000	NONRES	\$ 6.80	\$ 2.56	\$ 9.36

ITEM 9.3.

City of Rancho Cordova
Lighting District No. 2012-1 Exhibit A to the Resolution
Fiscal Year 2023-24 Assessment Roll

ATTACHMENT 3

APN	District Classification	Street Light Charge	Safety Light Charge	Total Assessment
058-0510-026-0000	NONRES	\$ 6.80	\$ 2.56	\$ 9.36
058-0510-027-0000	NONRES	\$ 7.81	\$ 2.56	\$ 10.36
058-0520-001-0000	NONRES	\$ 8.31	\$ 2.56	\$ 10.86
058-0520-002-0000	NONRES	\$ 5.04	\$ 2.56	\$ 7.60
058-0520-003-0000	NONRES	\$ 6.80	\$ 2.56	\$ 9.36
058-0520-004-0000	NONRES	\$ 9.82	\$ 2.56	\$ 12.38
058-0520-005-0000	NONRES	\$ 9.82	\$ 2.56	\$ 12.38
058-0520-006-0000	NONRES	\$ 6.80	\$ 2.56	\$ 9.36
058-0520-007-0000	NONRES	\$ 6.80	\$ 2.56	\$ 9.36
058-0520-008-0000	NONRES	\$ 7.81	\$ 2.56	\$ 10.36
058-0520-009-0000	NONRES	\$ 7.81	\$ 2.56	\$ 10.36
058-0520-010-0000	NONRES	\$ 5.29	\$ 2.56	\$ 7.84
058-0520-011-0000	NONRES	\$ 8.06	\$ 2.56	\$ 10.62
058-0520-012-0000	NONRES	\$ 6.80	\$ 2.56	\$ 9.36
058-0520-013-0000	NONRES	\$ 8.82	\$ 2.56	\$ 11.38
058-0520-014-0000	NONRES	\$ 5.29	\$ 2.56	\$ 7.84
058-0520-015-0000	NONRES	\$ 3.02	\$ 2.56	\$ 5.58
058-0520-016-0000	NONRES	\$ 4.03	\$ 2.56	\$ 6.58
058-0520-017-0000	NONRES	\$ 4.03	\$ 2.56	\$ 6.58
058-0520-018-0000	NONRES	\$ 3.78	\$ 2.56	\$ 6.34
058-0520-019-0000	NONRES	\$ 7.56	\$ 2.56	\$ 10.12
058-0520-020-0000	NONRES	\$ 6.05	\$ 2.56	\$ 8.60
058-0520-021-0000	NONRES	\$ 9.82	\$ 2.56	\$ 12.38
058-0520-022-0000	NONRES	\$ 7.56	\$ 2.56	\$ 10.12
058-0520-023-0000	NONRES	\$ 40.81	\$ 2.56	\$ 43.36
058-0520-024-0000	NONRES	\$ 17.63	\$ 2.56	\$ 20.18
058-0520-025-0000	NONRES	\$ 7.05	\$ 2.56	\$ 9.60
058-0520-026-0000	NONRES	\$ 4.28	\$ 2.56	\$ 6.84
058-0520-027-0000	NONRES	\$ 4.03	\$ 2.56	\$ 6.58
058-0530-001-0000	SAFETY LIGHTS ONLY	\$ 0.00	\$ 2.56	\$ 2.56
058-0530-002-0000	SAFETY LIGHTS ONLY	\$ 0.00	\$ 2.56	\$ 2.56
058-0540-001-0000	NONRES	\$ 91.44	\$ 2.56	\$ 94.00
058-0540-002-0000	NONRES	\$ 9.07	\$ 2.56	\$ 11.62
058-0540-003-0000	NONRES	\$ 77.84	\$ 2.56	\$ 80.40
058-0540-004-0000	NONRES	\$ 72.04	\$ 2.56	\$ 74.60
058-0540-005-0000	NONRES	\$ 34.51	\$ 2.56	\$ 37.06
058-0540-006-0000	NONRES	\$ 37.79	\$ 2.56	\$ 40.34
058-0540-007-0000	NONRES	\$ 0.00	\$ 2.56	\$ 2.56
058-0540-008-0000	NONRES	\$ 0.00	\$ 2.56	\$ 2.56
058-0540-009-0000	NONRES	\$ 0.00	\$ 2.56	\$ 2.56
067-0010-012-0000	NONRES	\$ 83.13	\$ 2.56	\$ 85.68
067-0010-019-0000	NONRES	\$ 373.57	\$ 2.56	\$ 376.12
067-0010-020-0000	NONRES	\$ 146.10	\$ 2.56	\$ 148.66
067-0010-022-0000	NONRES	\$ 146.10	\$ 2.56	\$ 148.66

ITEM 9.3.

City of Rancho Cordova
Lighting District No. 2012-1 Exhibit A to the Resolution
Fiscal Year 2023-24 Assessment Roll

ATTACHMENT 3

APN	District Classification	Street Light Charge	Safety Light Charge	Total Assessment
067-0010-027-0000	NONRES	\$ 79.35	\$ 2.56	\$ 81.90
067-0010-036-0000	NONRES	\$ 163.74	\$ 2.56	\$ 166.30
067-0010-038-0000	NONRES	\$ 453.42	\$ 2.56	\$ 455.98
067-0010-039-0000	NONRES	\$ 251.90	\$ 2.56	\$ 254.46
067-0010-047-0000	NONRES	\$ 222.93	\$ 2.56	\$ 225.48
067-0010-048-0000	NONRES	\$ 201.52	\$ 2.56	\$ 204.08
067-0010-055-0000	NONRES	\$ 352.66	\$ 2.56	\$ 355.22
067-0010-056-0000	NONRES	\$ 277.09	\$ 2.56	\$ 279.64
067-0010-060-0000	NONRES	\$ 0.00	\$ 2.56	\$ 2.56
067-0010-061-0000	NONRES	\$ 241.82	\$ 2.56	\$ 244.38
067-0010-068-0000	NONRES	\$ 324.45	\$ 2.56	\$ 327.00
067-0010-074-0000	NONRES	\$ 126.71	\$ 2.56	\$ 129.26
067-0010-077-0000	SAFETY LIGHTS ONLY	\$ 0.00	\$ 2.56	\$ 2.56
067-0010-078-0000	NONRES	\$ 75.57	\$ 2.56	\$ 78.12
067-0010-080-0000	NONRES	\$ 49.12	\$ 2.56	\$ 51.68
067-0010-081-0000	SAFETY LIGHTS ONLY	\$ 0.00	\$ 2.56	\$ 2.56
067-0010-086-0000	SAFETY LIGHTS ONLY	\$ 0.00	\$ 2.56	\$ 2.56
067-0010-088-0000	NONRES	\$ 49.62	\$ 2.56	\$ 52.18
067-0010-094-0000	SAFETY LIGHT ONLY	\$ 0.00	\$ 2.56	\$ 2.56
067-0010-095-0000	NONRES	\$ 172.55	\$ 2.56	\$ 175.10
067-0010-100-0000	SAFETY LIGHT ONLY	\$ 0.00	\$ 2.56	\$ 2.56
067-0030-002-0000	SAFETY LIGHTS ONLY	\$ 0.00	\$ 2.56	\$ 2.56
067-0030-021-0000	SAFETY LIGHTS ONLY	\$ 0.00	\$ 2.56	\$ 2.56
067-0030-022-0000	SAFETY LIGHTS ONLY	\$ 0.00	\$ 2.56	\$ 2.56
067-0030-039-0000	NONRES	\$ 109.58	\$ 2.56	\$ 112.14
067-0030-040-0000	SAFETY LIGHTS ONLY	\$ 0.00	\$ 2.56	\$ 2.56
067-0030-051-0000	SAFETY LIGHTS ONLY	\$ 0.00	\$ 2.56	\$ 2.56
067-0030-078-0000	SAFETY LIGHTS ONLY	\$ 0.00	\$ 2.56	\$ 2.56
067-0040-003-0000	SAFETY LIGHTS ONLY	\$ 0.00	\$ 2.56	\$ 2.56
067-0040-006-0000	SAFETY LIGHTS ONLY	\$ 0.00	\$ 2.56	\$ 2.56
067-0040-010-0000	SAFETY LIGHTS ONLY	\$ 0.00	\$ 2.56	\$ 2.56
067-0040-017-0000	SAFETY LIGHTS ONLY	\$ 0.00	\$ 2.56	\$ 2.56
067-0040-018-0000	SAFETY LIGHTS ONLY	\$ 0.00	\$ 2.56	\$ 2.56
067-0040-026-0000	SAFETY LIGHTS ONLY	\$ 0.00	\$ 2.56	\$ 2.56
067-0040-037-0000	SAFETY LIGHTS ONLY	\$ 0.00	\$ 2.56	\$ 2.56
067-0090-026-0000	SAFETY LIGHTS ONLY	\$ 0.00	\$ 2.56	\$ 2.56
067-0090-030-0000	SAFETY LIGHTS ONLY	\$ 0.00	\$ 2.56	\$ 2.56
067-0090-031-0000	SAFETY LIGHTS ONLY	\$ 0.00	\$ 2.56	\$ 2.56
067-0090-032-0000	SAFETY LIGHTS ONLY	\$ 0.00	\$ 2.56	\$ 2.56
067-0090-033-0000	SAFETY LIGHTS ONLY	\$ 0.00	\$ 2.56	\$ 2.56
067-0090-039-0000	RESIDENTIAL	\$ 15.32	\$ 2.56	\$ 17.88
067-0100-005-0000	SAFETY LIGHTS ONLY	\$ 0.00	\$ 2.56	\$ 2.56
067-0100-006-0000	SAFETY LIGHTS ONLY	\$ 0.00	\$ 2.56	\$ 2.56
067-0100-008-0000	SAFETY LIGHTS ONLY	\$ 0.00	\$ 2.56	\$ 2.56

ITEM 9.3.

City of Rancho Cordova
Lighting District No. 2012-1 Exhibit A to the Resolution
Fiscal Year 2023-24 Assessment Roll

ATTACHMENT 3

APN	District Classification	Street Light Charge	Safety Light Charge	Total Assessment
067-0100-015-0000	SAFETY LIGHTS ONLY	\$ 0.00	\$ 2.56	\$ 2.56
067-0100-017-0000	SAFETY LIGHTS ONLY	\$ 0.00	\$ 2.56	\$ 2.56
067-0100-018-0000	SAFETY LIGHTS ONLY	\$ 0.00	\$ 2.56	\$ 2.56
067-0100-020-0000	SAFETY LIGHTS ONLY	\$ 0.00	\$ 2.56	\$ 2.56
067-0100-021-0000	SAFETY LIGHTS ONLY	\$ 0.00	\$ 2.56	\$ 2.56
067-0100-023-0000	SAFETY LIGHTS ONLY	\$ 0.00	\$ 2.56	\$ 2.56
067-0100-024-0000	SAFETY LIGHTS ONLY	\$ 0.00	\$ 2.56	\$ 2.56
067-0100-025-0000	SAFETY LIGHTS ONLY	\$ 0.00	\$ 2.56	\$ 2.56
067-0100-026-0000	SAFETY LIGHTS ONLY	\$ 0.00	\$ 2.56	\$ 2.56
067-0120-063-0000	SAFETY LIGHTS ONLY	\$ 0.00	\$ 2.56	\$ 2.56
067-0120-064-0000	SAFETY LIGHTS ONLY	\$ 0.00	\$ 2.56	\$ 2.56
067-0430-018-0000	NONRES	\$ 345.35	\$ 2.56	\$ 347.90
067-0430-023-0000	NONRES	\$ 336.03	\$ 2.56	\$ 338.58
067-0430-024-0000	NONRES	\$ 328.73	\$ 2.56	\$ 331.28
067-0430-026-0000	NONRES	\$ 273.06	\$ 2.56	\$ 275.62
067-0430-027-0000	NONRES	\$ 383.39	\$ 2.56	\$ 385.94
067-0430-029-0000	NONRES	\$ 643.60	\$ 2.56	\$ 646.16
067-0430-032-0000	NONRES	\$ 100.76	\$ 2.56	\$ 103.32
067-0430-033-0000	NONRES	\$ 151.14	\$ 2.56	\$ 153.70
067-0430-035-0000	SAFETY LIGHTS ONLY	\$ 0.00	\$ 2.56	\$ 2.56
067-0430-041-0000	NONRES	\$ 151.14	\$ 2.56	\$ 153.70
067-0430-043-0000	NONRES	\$ 73.81	\$ 2.56	\$ 76.36
067-0430-044-0000	SAFETY LIGHTS ONLY	\$ 0.00	\$ 2.56	\$ 2.56
067-0440-001-0000	RESIDENTIAL	\$ 15.32	\$ 2.56	\$ 17.88
067-0440-002-0000	RESIDENTIAL	\$ 15.32	\$ 2.56	\$ 17.88
067-0440-003-0000	RESIDENTIAL	\$ 15.32	\$ 2.56	\$ 17.88
067-0440-004-0000	RESIDENTIAL	\$ 15.32	\$ 2.56	\$ 17.88
067-0440-005-0000	RESIDENTIAL	\$ 15.32	\$ 2.56	\$ 17.88
067-0440-006-0000	RESIDENTIAL	\$ 15.32	\$ 2.56	\$ 17.88
067-0440-007-0000	RESIDENTIAL	\$ 15.32	\$ 2.56	\$ 17.88
067-0440-008-0000	RESIDENTIAL	\$ 15.32	\$ 2.56	\$ 17.88
067-0440-009-0000	RESIDENTIAL	\$ 15.32	\$ 2.56	\$ 17.88
067-0440-010-0000	RESIDENTIAL	\$ 15.32	\$ 2.56	\$ 17.88
067-0440-011-0000	RESIDENTIAL	\$ 15.32	\$ 2.56	\$ 17.88
067-0440-012-0000	RESIDENTIAL	\$ 15.32	\$ 2.56	\$ 17.88
067-0440-013-0000	RESIDENTIAL	\$ 15.32	\$ 2.56	\$ 17.88
067-0440-014-0000	RESIDENTIAL	\$ 15.32	\$ 2.56	\$ 17.88
067-0440-015-0000	RESIDENTIAL	\$ 15.32	\$ 2.56	\$ 17.88
067-0440-016-0000	RESIDENTIAL	\$ 15.32	\$ 2.56	\$ 17.88
067-0440-017-0000	RESIDENTIAL	\$ 15.32	\$ 2.56	\$ 17.88
067-0440-018-0000	RESIDENTIAL	\$ 15.32	\$ 2.56	\$ 17.88
067-0440-019-0000	RESIDENTIAL	\$ 15.32	\$ 2.56	\$ 17.88
067-0440-020-0000	RESIDENTIAL	\$ 15.32	\$ 2.56	\$ 17.88
067-0440-021-0000	RESIDENTIAL	\$ 15.32	\$ 2.56	\$ 17.88

ITEM 9.3.

City of Rancho Cordova
Lighting District No. 2012-1 Exhibit A to the Resolution
Fiscal Year 2023-24 Assessment Roll

ATTACHMENT 3

APN	District Classification	Street Light Charge	Safety Light Charge	Total Assessment
067-0440-022-0000	RESIDENTIAL	\$ 15.32	\$ 2.56	\$ 17.88
067-0440-023-0000	RESIDENTIAL	\$ 15.32	\$ 2.56	\$ 17.88
067-0440-024-0000	RESIDENTIAL	\$ 15.32	\$ 2.56	\$ 17.88
067-0440-025-0000	RESIDENTIAL	\$ 15.32	\$ 2.56	\$ 17.88
067-0440-026-0000	RESIDENTIAL	\$ 15.32	\$ 2.56	\$ 17.88
067-0440-027-0000	RESIDENTIAL	\$ 15.32	\$ 2.56	\$ 17.88
067-0440-028-0000	RESIDENTIAL	\$ 15.32	\$ 2.56	\$ 17.88
067-0440-029-0000	RESIDENTIAL	\$ 15.32	\$ 2.56	\$ 17.88
067-0440-030-0000	RESIDENTIAL	\$ 15.32	\$ 2.56	\$ 17.88
067-0440-031-0000	RESIDENTIAL	\$ 15.32	\$ 2.56	\$ 17.88
067-0440-032-0000	RESIDENTIAL	\$ 15.32	\$ 2.56	\$ 17.88
067-0440-033-0000	RESIDENTIAL	\$ 15.32	\$ 2.56	\$ 17.88
067-0440-034-0000	RESIDENTIAL	\$ 15.32	\$ 2.56	\$ 17.88
067-0440-035-0000	RESIDENTIAL	\$ 15.32	\$ 2.56	\$ 17.88
067-0440-036-0000	RESIDENTIAL	\$ 15.32	\$ 2.56	\$ 17.88
067-0440-037-0000	RESIDENTIAL	\$ 15.32	\$ 2.56	\$ 17.88
067-0440-038-0000	RESIDENTIAL	\$ 15.32	\$ 2.56	\$ 17.88
067-0440-039-0000	RESIDENTIAL	\$ 15.32	\$ 2.56	\$ 17.88
067-0440-040-0000	RESIDENTIAL	\$ 15.32	\$ 2.56	\$ 17.88
067-0440-041-0000	RESIDENTIAL	\$ 15.32	\$ 2.56	\$ 17.88
067-0440-042-0000	RESIDENTIAL	\$ 15.32	\$ 2.56	\$ 17.88
067-0440-043-0000	RESIDENTIAL	\$ 15.32	\$ 2.56	\$ 17.88
067-0440-044-0000	RESIDENTIAL	\$ 15.32	\$ 2.56	\$ 17.88
067-0440-045-0000	RESIDENTIAL	\$ 15.32	\$ 2.56	\$ 17.88
067-0440-046-0000	RESIDENTIAL	\$ 15.32	\$ 2.56	\$ 17.88
067-0440-047-0000	RESIDENTIAL	\$ 15.32	\$ 2.56	\$ 17.88
067-0440-048-0000	RESIDENTIAL	\$ 15.32	\$ 2.56	\$ 17.88
067-0440-049-0000	RESIDENTIAL	\$ 15.32	\$ 2.56	\$ 17.88
067-0440-050-0000	RESIDENTIAL	\$ 15.32	\$ 2.56	\$ 17.88
067-0440-051-0000	RESIDENTIAL	\$ 15.32	\$ 2.56	\$ 17.88
067-0440-052-0000	RESIDENTIAL	\$ 15.32	\$ 2.56	\$ 17.88
067-0440-053-0000	RESIDENTIAL	\$ 15.32	\$ 2.56	\$ 17.88
067-0440-054-0000	RESIDENTIAL	\$ 15.32	\$ 2.56	\$ 17.88
067-0440-055-0000	RESIDENTIAL	\$ 15.32	\$ 2.56	\$ 17.88
067-0440-056-0000	RESIDENTIAL	\$ 15.32	\$ 2.56	\$ 17.88
067-0440-057-0000	RESIDENTIAL	\$ 15.32	\$ 2.56	\$ 17.88
067-0440-058-0000	RESIDENTIAL	\$ 15.32	\$ 2.56	\$ 17.88
067-0440-059-0000	RESIDENTIAL	\$ 15.32	\$ 2.56	\$ 17.88
067-0440-060-0000	RESIDENTIAL	\$ 15.32	\$ 2.56	\$ 17.88
067-0440-061-0000	RESIDENTIAL	\$ 15.32	\$ 2.56	\$ 17.88
067-0440-062-0000	RESIDENTIAL	\$ 15.32	\$ 2.56	\$ 17.88
067-0440-063-0000	RESIDENTIAL	\$ 15.32	\$ 2.56	\$ 17.88
067-0440-064-0000	RESIDENTIAL	\$ 15.32	\$ 2.56	\$ 17.88
067-0440-065-0000	RESIDENTIAL	\$ 15.32	\$ 2.56	\$ 17.88

ITEM 9.3.

City of Rancho Cordova
Lighting District No. 2012-1 Exhibit A to the Resolution
Fiscal Year 2023-24 Assessment Roll

ATTACHMENT 3

APN	District Classification	Street Light Charge	Safety Light Charge	Total Assessment
067-0440-066-0000	RESIDENTIAL	\$ 15.32	\$ 2.56	\$ 17.88
067-0440-067-0000	RESIDENTIAL	\$ 15.32	\$ 2.56	\$ 17.88
067-0440-068-0000	RESIDENTIAL	\$ 15.32	\$ 2.56	\$ 17.88
067-0440-069-0000	RESIDENTIAL	\$ 15.32	\$ 2.56	\$ 17.88
067-0440-070-0000	RESIDENTIAL	\$ 15.32	\$ 2.56	\$ 17.88
067-0440-071-0000	RESIDENTIAL	\$ 15.32	\$ 2.56	\$ 17.88
067-0440-072-0000	RESIDENTIAL	\$ 15.32	\$ 2.56	\$ 17.88
067-0440-073-0000	RESIDENTIAL	\$ 15.32	\$ 2.56	\$ 17.88
067-0440-074-0000	RESIDENTIAL	\$ 15.32	\$ 2.56	\$ 17.88
067-0440-075-0000	RESIDENTIAL	\$ 15.32	\$ 2.56	\$ 17.88
067-0440-076-0000	RESIDENTIAL	\$ 15.32	\$ 2.56	\$ 17.88
067-0440-077-0000	RESIDENTIAL	\$ 15.32	\$ 2.56	\$ 17.88
067-0440-078-0000	RESIDENTIAL	\$ 15.32	\$ 2.56	\$ 17.88
067-0440-079-0000	RESIDENTIAL	\$ 15.32	\$ 2.56	\$ 17.88
067-0440-080-0000	RESIDENTIAL	\$ 15.32	\$ 2.56	\$ 17.88
067-0440-081-0000	RESIDENTIAL	\$ 15.32	\$ 2.56	\$ 17.88
067-0440-082-0000	RESIDENTIAL	\$ 15.32	\$ 2.56	\$ 17.88
067-0440-083-0000	RESIDENTIAL	\$ 15.32	\$ 2.56	\$ 17.88
067-0440-084-0000	RESIDENTIAL	\$ 15.32	\$ 2.56	\$ 17.88
067-0440-085-0000	RESIDENTIAL	\$ 15.32	\$ 2.56	\$ 17.88
067-0440-086-0000	RESIDENTIAL	\$ 15.32	\$ 2.56	\$ 17.88
067-0440-087-0000	RESIDENTIAL	\$ 15.32	\$ 2.56	\$ 17.88
067-0440-088-0000	RESIDENTIAL	\$ 15.32	\$ 2.56	\$ 17.88
067-0440-089-0000	RESIDENTIAL	\$ 15.32	\$ 2.56	\$ 17.88
067-0440-090-0000	RESIDENTIAL	\$ 15.32	\$ 2.56	\$ 17.88
067-0440-091-0000	RESIDENTIAL	\$ 15.32	\$ 2.56	\$ 17.88
067-0440-092-0000	RESIDENTIAL	\$ 15.32	\$ 2.56	\$ 17.88
067-0440-093-0000	RESIDENTIAL	\$ 15.32	\$ 2.56	\$ 17.88
067-0440-094-0000	RESIDENTIAL	\$ 15.32	\$ 2.56	\$ 17.88
067-0440-095-0000	RESIDENTIAL	\$ 15.32	\$ 2.56	\$ 17.88
067-0440-096-0000	RESIDENTIAL	\$ 15.32	\$ 2.56	\$ 17.88
067-0440-097-0000	RESIDENTIAL	\$ 15.32	\$ 2.56	\$ 17.88
067-0440-098-0000	RESIDENTIAL	\$ 15.32	\$ 2.56	\$ 17.88
067-0440-099-0000	RESIDENTIAL	\$ 15.32	\$ 2.56	\$ 17.88
067-0440-100-0000	RESIDENTIAL	\$ 15.32	\$ 2.56	\$ 17.88
067-0440-101-0000	RESIDENTIAL	\$ 15.32	\$ 2.56	\$ 17.88
067-0440-102-0000	RESIDENTIAL	\$ 15.32	\$ 2.56	\$ 17.88
067-0440-103-0000	RESIDENTIAL	\$ 15.32	\$ 2.56	\$ 17.88
067-0440-104-0000	RESIDENTIAL	\$ 15.32	\$ 2.56	\$ 17.88
067-0440-105-0000	RESIDENTIAL	\$ 15.32	\$ 2.56	\$ 17.88
067-0440-106-0000	RESIDENTIAL	\$ 15.32	\$ 2.56	\$ 17.88
067-0440-107-0000	RESIDENTIAL	\$ 15.32	\$ 2.56	\$ 17.88
067-0440-108-0000	RESIDENTIAL	\$ 15.32	\$ 2.56	\$ 17.88
067-0440-109-0000	RESIDENTIAL	\$ 15.32	\$ 2.56	\$ 17.88

ITEM 9.3.

City of Rancho Cordova
Lighting District No. 2012-1 Exhibit A to the Resolution
Fiscal Year 2023-24 Assessment Roll

ATTACHMENT 3

APN	District Classification	Street Light Charge	Safety Light Charge	Total Assessment
067-0440-110-0000	RESIDENTIAL	\$ 15.32	\$ 2.56	\$ 17.88
067-0440-111-0000	RESIDENTIAL	\$ 15.32	\$ 2.56	\$ 17.88
067-0450-001-0000	RESIDENTIAL	\$ 15.32	\$ 2.56	\$ 17.88
067-0450-002-0000	RESIDENTIAL	\$ 15.32	\$ 2.56	\$ 17.88
067-0450-003-0000	RESIDENTIAL	\$ 15.32	\$ 2.56	\$ 17.88
067-0450-004-0000	RESIDENTIAL	\$ 15.32	\$ 2.56	\$ 17.88
067-0450-005-0000	RESIDENTIAL	\$ 15.32	\$ 2.56	\$ 17.88
067-0450-006-0000	RESIDENTIAL	\$ 15.32	\$ 2.56	\$ 17.88
067-0450-007-0000	RESIDENTIAL	\$ 15.32	\$ 2.56	\$ 17.88
067-0450-008-0000	RESIDENTIAL	\$ 15.32	\$ 2.56	\$ 17.88
067-0450-009-0000	RESIDENTIAL	\$ 15.32	\$ 2.56	\$ 17.88
067-0450-010-0000	RESIDENTIAL	\$ 15.32	\$ 2.56	\$ 17.88
067-0450-011-0000	RESIDENTIAL	\$ 15.32	\$ 2.56	\$ 17.88
067-0450-012-0000	RESIDENTIAL	\$ 15.32	\$ 2.56	\$ 17.88
067-0450-013-0000	RESIDENTIAL	\$ 15.32	\$ 2.56	\$ 17.88
067-0450-014-0000	RESIDENTIAL	\$ 15.32	\$ 2.56	\$ 17.88
067-0450-015-0000	RESIDENTIAL	\$ 15.32	\$ 2.56	\$ 17.88
067-0450-016-0000	RESIDENTIAL	\$ 15.32	\$ 2.56	\$ 17.88
067-0450-017-0000	RESIDENTIAL	\$ 15.32	\$ 2.56	\$ 17.88
067-0450-018-0000	RESIDENTIAL	\$ 15.32	\$ 2.56	\$ 17.88
067-0450-019-0000	RESIDENTIAL	\$ 15.32	\$ 2.56	\$ 17.88
067-0450-020-0000	RESIDENTIAL	\$ 15.32	\$ 2.56	\$ 17.88
067-0450-021-0000	RESIDENTIAL	\$ 15.32	\$ 2.56	\$ 17.88
067-0450-022-0000	RESIDENTIAL	\$ 15.32	\$ 2.56	\$ 17.88
067-0450-023-0000	RESIDENTIAL	\$ 15.32	\$ 2.56	\$ 17.88
067-0450-024-0000	RESIDENTIAL	\$ 15.32	\$ 2.56	\$ 17.88
067-0450-025-0000	RESIDENTIAL	\$ 15.32	\$ 2.56	\$ 17.88
067-0450-026-0000	RESIDENTIAL	\$ 15.32	\$ 2.56	\$ 17.88
067-0450-027-0000	RESIDENTIAL	\$ 15.32	\$ 2.56	\$ 17.88
067-0450-028-0000	RESIDENTIAL	\$ 15.32	\$ 2.56	\$ 17.88
067-0450-029-0000	RESIDENTIAL	\$ 15.32	\$ 2.56	\$ 17.88
067-0450-030-0000	RESIDENTIAL	\$ 15.32	\$ 2.56	\$ 17.88
067-0450-031-0000	RESIDENTIAL	\$ 15.32	\$ 2.56	\$ 17.88
067-0450-032-0000	RESIDENTIAL	\$ 15.32	\$ 2.56	\$ 17.88
067-0450-033-0000	RESIDENTIAL	\$ 15.32	\$ 2.56	\$ 17.88
067-0450-034-0000	RESIDENTIAL	\$ 15.32	\$ 2.56	\$ 17.88
067-0450-035-0000	RESIDENTIAL	\$ 15.32	\$ 2.56	\$ 17.88
067-0450-036-0000	RESIDENTIAL	\$ 15.32	\$ 2.56	\$ 17.88
067-0450-037-0000	RESIDENTIAL	\$ 15.32	\$ 2.56	\$ 17.88
067-0450-038-0000	RESIDENTIAL	\$ 15.32	\$ 2.56	\$ 17.88
067-0450-039-0000	RESIDENTIAL	\$ 15.32	\$ 2.56	\$ 17.88
067-0450-040-0000	RESIDENTIAL	\$ 15.32	\$ 2.56	\$ 17.88
067-0450-041-0000	RESIDENTIAL	\$ 15.32	\$ 2.56	\$ 17.88
067-0450-042-0000	RESIDENTIAL	\$ 15.32	\$ 2.56	\$ 17.88

ITEM 9.3.

City of Rancho Cordova
Lighting District No. 2012-1 Exhibit A to the Resolution
Fiscal Year 2023-24 Assessment Roll

ATTACHMENT 3

APN	District Classification	Street Light Charge	Safety Light Charge	Total Assessment
067-0450-043-0000	RESIDENTIAL	\$ 15.32	\$ 2.56	\$ 17.88
067-0450-044-0000	RESIDENTIAL	\$ 15.32	\$ 2.56	\$ 17.88
067-0450-045-0000	RESIDENTIAL	\$ 15.32	\$ 2.56	\$ 17.88
067-0450-046-0000	RESIDENTIAL	\$ 15.32	\$ 2.56	\$ 17.88
067-0450-047-0000	RESIDENTIAL	\$ 15.32	\$ 2.56	\$ 17.88
067-0450-048-0000	RESIDENTIAL	\$ 15.32	\$ 2.56	\$ 17.88
067-0450-049-0000	RESIDENTIAL	\$ 15.32	\$ 2.56	\$ 17.88
067-0450-050-0000	RESIDENTIAL	\$ 15.32	\$ 2.56	\$ 17.88
067-0450-051-0000	RESIDENTIAL	\$ 15.32	\$ 2.56	\$ 17.88
067-0450-052-0000	RESIDENTIAL	\$ 15.32	\$ 2.56	\$ 17.88
067-0450-053-0000	RESIDENTIAL	\$ 15.32	\$ 2.56	\$ 17.88
067-0450-054-0000	RESIDENTIAL	\$ 15.32	\$ 2.56	\$ 17.88
067-0450-055-0000	RESIDENTIAL	\$ 15.32	\$ 2.56	\$ 17.88
067-0450-056-0000	RESIDENTIAL	\$ 15.32	\$ 2.56	\$ 17.88
067-0450-057-0000	RESIDENTIAL	\$ 15.32	\$ 2.56	\$ 17.88
067-0450-058-0000	RESIDENTIAL	\$ 15.32	\$ 2.56	\$ 17.88
067-0450-059-0000	RESIDENTIAL	\$ 15.32	\$ 2.56	\$ 17.88
067-0450-060-0000	RESIDENTIAL	\$ 15.32	\$ 2.56	\$ 17.88
067-0450-061-0000	RESIDENTIAL	\$ 15.32	\$ 2.56	\$ 17.88
067-0450-062-0000	RESIDENTIAL	\$ 15.32	\$ 2.56	\$ 17.88
067-0450-063-0000	RESIDENTIAL	\$ 15.32	\$ 2.56	\$ 17.88
067-0450-064-0000	RESIDENTIAL	\$ 15.32	\$ 2.56	\$ 17.88
067-0450-065-0000	RESIDENTIAL	\$ 15.32	\$ 2.56	\$ 17.88
067-0450-066-0000	RESIDENTIAL	\$ 15.32	\$ 2.56	\$ 17.88
067-0450-067-0000	RESIDENTIAL	\$ 15.32	\$ 2.56	\$ 17.88
067-0450-068-0000	RESIDENTIAL	\$ 15.32	\$ 2.56	\$ 17.88
067-0450-069-0000	RESIDENTIAL	\$ 15.32	\$ 2.56	\$ 17.88
067-0450-070-0000	RESIDENTIAL	\$ 15.32	\$ 2.56	\$ 17.88
067-0450-071-0000	RESIDENTIAL	\$ 15.32	\$ 2.56	\$ 17.88
067-0450-072-0000	RESIDENTIAL	\$ 15.32	\$ 2.56	\$ 17.88
067-0450-073-0000	RESIDENTIAL	\$ 15.32	\$ 2.56	\$ 17.88
067-0450-074-0000	RESIDENTIAL	\$ 15.32	\$ 2.56	\$ 17.88
067-0450-075-0000	RESIDENTIAL	\$ 15.32	\$ 2.56	\$ 17.88
067-0450-076-0000	RESIDENTIAL	\$ 15.32	\$ 2.56	\$ 17.88
067-0450-077-0000	RESIDENTIAL	\$ 15.32	\$ 2.56	\$ 17.88
067-0450-078-0000	RESIDENTIAL	\$ 15.32	\$ 2.56	\$ 17.88
067-0450-079-0000	RESIDENTIAL	\$ 15.32	\$ 2.56	\$ 17.88
067-0450-080-0000	RESIDENTIAL	\$ 15.32	\$ 2.56	\$ 17.88
067-0450-081-0000	RESIDENTIAL	\$ 15.32	\$ 2.56	\$ 17.88
067-0450-082-0000	RESIDENTIAL	\$ 15.32	\$ 2.56	\$ 17.88
067-0450-083-0000	RESIDENTIAL	\$ 15.32	\$ 2.56	\$ 17.88
067-0450-084-0000	RESIDENTIAL	\$ 15.32	\$ 2.56	\$ 17.88
067-0450-085-0000	RESIDENTIAL	\$ 15.32	\$ 2.56	\$ 17.88
067-0450-086-0000	RESIDENTIAL	\$ 15.32	\$ 2.56	\$ 17.88

ITEM 9.3.

City of Rancho Cordova
Lighting District No. 2012-1 Exhibit A to the Resolution
Fiscal Year 2023-24 Assessment Roll

ATTACHMENT 3

APN	District Classification	Street Light Charge	Safety Light Charge	Total Assessment
067-0450-087-0000	RESIDENTIAL	\$ 15.32	\$ 2.56	\$ 17.88
067-0450-088-0000	RESIDENTIAL	\$ 15.32	\$ 2.56	\$ 17.88
067-0450-089-0000	RESIDENTIAL	\$ 15.32	\$ 2.56	\$ 17.88
067-0450-090-0000	RESIDENTIAL	\$ 15.32	\$ 2.56	\$ 17.88
067-0450-091-0000	RESIDENTIAL	\$ 15.32	\$ 2.56	\$ 17.88
067-0450-092-0000	RESIDENTIAL	\$ 15.32	\$ 2.56	\$ 17.88
067-0450-093-0000	RESIDENTIAL	\$ 15.32	\$ 2.56	\$ 17.88
067-0450-094-0000	RESIDENTIAL	\$ 15.32	\$ 2.56	\$ 17.88
067-0450-095-0000	RESIDENTIAL	\$ 15.32	\$ 2.56	\$ 17.88
067-0450-096-0000	RESIDENTIAL	\$ 15.32	\$ 2.56	\$ 17.88
067-0450-097-0000	RESIDENTIAL	\$ 15.32	\$ 2.56	\$ 17.88
067-0450-098-0000	RESIDENTIAL	\$ 15.32	\$ 2.56	\$ 17.88
067-0450-099-0000	RESIDENTIAL	\$ 15.32	\$ 2.56	\$ 17.88
067-0450-100-0000	RESIDENTIAL	\$ 15.32	\$ 2.56	\$ 17.88
067-0450-101-0000	RESIDENTIAL	\$ 15.32	\$ 2.56	\$ 17.88
067-0450-102-0000	RESIDENTIAL	\$ 15.32	\$ 2.56	\$ 17.88
067-0450-103-0000	RESIDENTIAL	\$ 15.32	\$ 2.56	\$ 17.88
067-0450-104-0000	RESIDENTIAL	\$ 15.32	\$ 2.56	\$ 17.88
067-0450-105-0000	RESIDENTIAL	\$ 15.32	\$ 2.56	\$ 17.88
067-0450-106-0000	RESIDENTIAL	\$ 15.32	\$ 2.56	\$ 17.88
067-0450-107-0000	RESIDENTIAL	\$ 15.32	\$ 2.56	\$ 17.88
067-0450-108-0000	RESIDENTIAL	\$ 15.32	\$ 2.56	\$ 17.88
067-0450-109-0000	RESIDENTIAL	\$ 15.32	\$ 2.56	\$ 17.88
067-0450-110-0000	RESIDENTIAL	\$ 15.32	\$ 2.56	\$ 17.88
067-0450-111-0000	RESIDENTIAL	\$ 15.32	\$ 2.56	\$ 17.88
067-0450-112-0000	RESIDENTIAL	\$ 15.32	\$ 2.56	\$ 17.88
067-0450-113-0000	RESIDENTIAL	\$ 15.32	\$ 2.56	\$ 17.88
067-0450-114-0000	RESIDENTIAL	\$ 15.32	\$ 2.56	\$ 17.88
067-0460-001-0000	RESIDENTIAL	\$ 15.32	\$ 2.56	\$ 17.88
067-0460-002-0000	RESIDENTIAL	\$ 15.32	\$ 2.56	\$ 17.88
067-0460-003-0000	RESIDENTIAL	\$ 15.32	\$ 2.56	\$ 17.88
067-0460-004-0000	RESIDENTIAL	\$ 15.32	\$ 2.56	\$ 17.88
067-0460-005-0000	RESIDENTIAL	\$ 15.32	\$ 2.56	\$ 17.88
067-0460-006-0000	RESIDENTIAL	\$ 15.32	\$ 2.56	\$ 17.88
067-0460-007-0000	RESIDENTIAL	\$ 15.32	\$ 2.56	\$ 17.88
067-0460-008-0000	RESIDENTIAL	\$ 15.32	\$ 2.56	\$ 17.88
067-0460-009-0000	RESIDENTIAL	\$ 15.32	\$ 2.56	\$ 17.88
067-0460-010-0000	RESIDENTIAL	\$ 15.32	\$ 2.56	\$ 17.88
067-0460-011-0000	RESIDENTIAL	\$ 15.32	\$ 2.56	\$ 17.88
067-0460-012-0000	RESIDENTIAL	\$ 15.32	\$ 2.56	\$ 17.88
067-0460-013-0000	RESIDENTIAL	\$ 15.32	\$ 2.56	\$ 17.88
067-0460-014-0000	RESIDENTIAL	\$ 15.32	\$ 2.56	\$ 17.88
067-0460-015-0000	RESIDENTIAL	\$ 15.32	\$ 2.56	\$ 17.88
067-0460-016-0000	RESIDENTIAL	\$ 15.32	\$ 2.56	\$ 17.88

ITEM 9.3.

City of Rancho Cordova
Lighting District No. 2012-1 Exhibit A to the Resolution
Fiscal Year 2023-24 Assessment Roll

ATTACHMENT 3

APN	District Classification	Street Light Charge	Safety Light Charge	Total Assessment
067-0460-017-0000	RESIDENTIAL	\$ 15.32	\$ 2.56	\$ 17.88
067-0460-018-0000	RESIDENTIAL	\$ 15.32	\$ 2.56	\$ 17.88
067-0460-019-0000	RESIDENTIAL	\$ 15.32	\$ 2.56	\$ 17.88
067-0460-020-0000	RESIDENTIAL	\$ 15.32	\$ 2.56	\$ 17.88
067-0460-021-0000	RESIDENTIAL	\$ 15.32	\$ 2.56	\$ 17.88
067-0460-022-0000	RESIDENTIAL	\$ 15.32	\$ 2.56	\$ 17.88
067-0460-023-0000	RESIDENTIAL	\$ 15.32	\$ 2.56	\$ 17.88
067-0460-024-0000	RESIDENTIAL	\$ 15.32	\$ 2.56	\$ 17.88
067-0460-025-0000	RESIDENTIAL	\$ 15.32	\$ 2.56	\$ 17.88
067-0460-026-0000	RESIDENTIAL	\$ 15.32	\$ 2.56	\$ 17.88
067-0460-027-0000	RESIDENTIAL	\$ 15.32	\$ 2.56	\$ 17.88
067-0460-028-0000	RESIDENTIAL	\$ 15.32	\$ 2.56	\$ 17.88
067-0460-029-0000	RESIDENTIAL	\$ 15.32	\$ 2.56	\$ 17.88
067-0460-030-0000	RESIDENTIAL	\$ 15.32	\$ 2.56	\$ 17.88
067-0460-031-0000	RESIDENTIAL	\$ 15.32	\$ 2.56	\$ 17.88
067-0460-032-0000	RESIDENTIAL	\$ 15.32	\$ 2.56	\$ 17.88
067-0460-033-0000	RESIDENTIAL	\$ 15.32	\$ 2.56	\$ 17.88
067-0460-034-0000	RESIDENTIAL	\$ 15.32	\$ 2.56	\$ 17.88
067-0460-035-0000	RESIDENTIAL	\$ 15.32	\$ 2.56	\$ 17.88
067-0460-036-0000	RESIDENTIAL	\$ 15.32	\$ 2.56	\$ 17.88
067-0460-037-0000	RESIDENTIAL	\$ 15.32	\$ 2.56	\$ 17.88
067-0460-038-0000	RESIDENTIAL	\$ 15.32	\$ 2.56	\$ 17.88
067-0460-039-0000	RESIDENTIAL	\$ 15.32	\$ 2.56	\$ 17.88
067-0460-040-0000	RESIDENTIAL	\$ 15.32	\$ 2.56	\$ 17.88
067-0460-041-0000	RESIDENTIAL	\$ 15.32	\$ 2.56	\$ 17.88
067-0460-042-0000	RESIDENTIAL	\$ 15.32	\$ 2.56	\$ 17.88
067-0460-043-0000	RESIDENTIAL	\$ 15.32	\$ 2.56	\$ 17.88
067-0460-044-0000	RESIDENTIAL	\$ 15.32	\$ 2.56	\$ 17.88
067-0460-045-0000	RESIDENTIAL	\$ 15.32	\$ 2.56	\$ 17.88
067-0460-046-0000	RESIDENTIAL	\$ 15.32	\$ 2.56	\$ 17.88
067-0460-047-0000	RESIDENTIAL	\$ 15.32	\$ 2.56	\$ 17.88
067-0460-048-0000	RESIDENTIAL	\$ 15.32	\$ 2.56	\$ 17.88
067-0460-049-0000	RESIDENTIAL	\$ 15.32	\$ 2.56	\$ 17.88
067-0460-050-0000	RESIDENTIAL	\$ 15.32	\$ 2.56	\$ 17.88
067-0460-051-0000	RESIDENTIAL	\$ 15.32	\$ 2.56	\$ 17.88
067-0460-052-0000	RESIDENTIAL	\$ 15.32	\$ 2.56	\$ 17.88
067-0460-053-0000	RESIDENTIAL	\$ 15.32	\$ 2.56	\$ 17.88
067-0460-054-0000	RESIDENTIAL	\$ 15.32	\$ 2.56	\$ 17.88
067-0460-055-0000	RESIDENTIAL	\$ 15.32	\$ 2.56	\$ 17.88
067-0460-056-0000	RESIDENTIAL	\$ 15.32	\$ 2.56	\$ 17.88
067-0460-057-0000	RESIDENTIAL	\$ 15.32	\$ 2.56	\$ 17.88
067-0460-058-0000	RESIDENTIAL	\$ 15.32	\$ 2.56	\$ 17.88
067-0460-059-0000	RESIDENTIAL	\$ 15.32	\$ 2.56	\$ 17.88
067-0460-060-0000	RESIDENTIAL	\$ 15.32	\$ 2.56	\$ 17.88

ITEM 9.3.

City of Rancho Cordova
Lighting District No. 2012-1 Exhibit A to the Resolution
Fiscal Year 2023-24 Assessment Roll

ATTACHMENT 3

APN	District Classification	Street Light Charge	Safety Light Charge	Total Assessment
067-0460-061-0000	RESIDENTIAL	\$ 15.32	\$ 2.56	\$ 17.88
067-0460-062-0000	RESIDENTIAL	\$ 15.32	\$ 2.56	\$ 17.88
067-0460-063-0000	RESIDENTIAL	\$ 15.32	\$ 2.56	\$ 17.88
067-0460-064-0000	RESIDENTIAL	\$ 15.32	\$ 2.56	\$ 17.88
067-0460-065-0000	RESIDENTIAL	\$ 15.32	\$ 2.56	\$ 17.88
067-0460-066-0000	RESIDENTIAL	\$ 15.32	\$ 2.56	\$ 17.88
067-0460-067-0000	RESIDENTIAL	\$ 15.32	\$ 2.56	\$ 17.88
067-0460-068-0000	RESIDENTIAL	\$ 15.32	\$ 2.56	\$ 17.88
067-0460-069-0000	RESIDENTIAL	\$ 15.32	\$ 2.56	\$ 17.88
067-0460-070-0000	RESIDENTIAL	\$ 15.32	\$ 2.56	\$ 17.88
067-0460-071-0000	RESIDENTIAL	\$ 15.32	\$ 2.56	\$ 17.88
067-0460-072-0000	RESIDENTIAL	\$ 15.32	\$ 2.56	\$ 17.88
067-0460-073-0000	RESIDENTIAL	\$ 15.32	\$ 2.56	\$ 17.88
067-0460-074-0000	RESIDENTIAL	\$ 15.32	\$ 2.56	\$ 17.88
067-0460-075-0000	RESIDENTIAL	\$ 15.32	\$ 2.56	\$ 17.88
067-0460-076-0000	RESIDENTIAL	\$ 15.32	\$ 2.56	\$ 17.88
067-0460-077-0000	RESIDENTIAL	\$ 15.32	\$ 2.56	\$ 17.88
067-0460-078-0000	RESIDENTIAL	\$ 15.32	\$ 2.56	\$ 17.88
067-0460-079-0000	RESIDENTIAL	\$ 15.32	\$ 2.56	\$ 17.88
067-0460-080-0000	RESIDENTIAL	\$ 15.32	\$ 2.56	\$ 17.88
067-0460-081-0000	RESIDENTIAL	\$ 15.32	\$ 2.56	\$ 17.88
067-0460-082-0000	RESIDENTIAL	\$ 15.32	\$ 2.56	\$ 17.88
067-0460-083-0000	RESIDENTIAL	\$ 15.32	\$ 2.56	\$ 17.88
067-0460-084-0000	RESIDENTIAL	\$ 15.32	\$ 2.56	\$ 17.88
067-0460-085-0000	RESIDENTIAL	\$ 15.32	\$ 2.56	\$ 17.88
067-0460-086-0000	RESIDENTIAL	\$ 15.32	\$ 2.56	\$ 17.88
067-0460-087-0000	RESIDENTIAL	\$ 15.32	\$ 2.56	\$ 17.88
067-0460-088-0000	RESIDENTIAL	\$ 15.32	\$ 2.56	\$ 17.88
067-0460-089-0000	RESIDENTIAL	\$ 15.32	\$ 2.56	\$ 17.88
067-0460-090-0000	RESIDENTIAL	\$ 15.32	\$ 2.56	\$ 17.88
067-0460-091-0000	RESIDENTIAL	\$ 15.32	\$ 2.56	\$ 17.88
067-0460-092-0000	RESIDENTIAL	\$ 15.32	\$ 2.56	\$ 17.88
067-0460-093-0000	RESIDENTIAL	\$ 15.32	\$ 2.56	\$ 17.88
067-0460-094-0000	RESIDENTIAL	\$ 15.32	\$ 2.56	\$ 17.88
067-0470-001-0000	RESIDENTIAL	\$ 15.32	\$ 2.56	\$ 17.88
067-0470-002-0000	RESIDENTIAL	\$ 15.32	\$ 2.56	\$ 17.88
067-0470-003-0000	RESIDENTIAL	\$ 15.32	\$ 2.56	\$ 17.88
067-0470-004-0000	RESIDENTIAL	\$ 15.32	\$ 2.56	\$ 17.88
067-0470-005-0000	RESIDENTIAL	\$ 15.32	\$ 2.56	\$ 17.88
067-0470-006-0000	RESIDENTIAL	\$ 15.32	\$ 2.56	\$ 17.88
067-0470-007-0000	RESIDENTIAL	\$ 15.32	\$ 2.56	\$ 17.88
067-0470-008-0000	RESIDENTIAL	\$ 15.32	\$ 2.56	\$ 17.88
067-0470-009-0000	RESIDENTIAL	\$ 15.32	\$ 2.56	\$ 17.88
067-0470-010-0000	RESIDENTIAL	\$ 15.32	\$ 2.56	\$ 17.88

ITEM 9.3.

City of Rancho Cordova
Lighting District No. 2012-1 Exhibit A to the Resolution
Fiscal Year 2023-24 Assessment Roll

ATTACHMENT 3

APN	District Classification	Street Light Charge	Safety Light Charge	Total Assessment
067-0470-011-0000	RESIDENTIAL	\$ 15.32	\$ 2.56	\$ 17.88
067-0470-012-0000	RESIDENTIAL	\$ 15.32	\$ 2.56	\$ 17.88
067-0470-013-0000	RESIDENTIAL	\$ 15.32	\$ 2.56	\$ 17.88
067-0470-014-0000	RESIDENTIAL	\$ 15.32	\$ 2.56	\$ 17.88
067-0470-015-0000	RESIDENTIAL	\$ 15.32	\$ 2.56	\$ 17.88
067-0470-016-0000	RESIDENTIAL	\$ 15.32	\$ 2.56	\$ 17.88
067-0470-017-0000	RESIDENTIAL	\$ 15.32	\$ 2.56	\$ 17.88
067-0470-018-0000	RESIDENTIAL	\$ 15.32	\$ 2.56	\$ 17.88
067-0470-019-0000	RESIDENTIAL	\$ 15.32	\$ 2.56	\$ 17.88
067-0470-020-0000	RESIDENTIAL	\$ 15.32	\$ 2.56	\$ 17.88
067-0470-021-0000	RESIDENTIAL	\$ 15.32	\$ 2.56	\$ 17.88
067-0470-022-0000	RESIDENTIAL	\$ 15.32	\$ 2.56	\$ 17.88
067-0470-023-0000	RESIDENTIAL	\$ 15.32	\$ 2.56	\$ 17.88
067-0470-024-0000	RESIDENTIAL	\$ 15.32	\$ 2.56	\$ 17.88
067-0470-025-0000	RESIDENTIAL	\$ 15.32	\$ 2.56	\$ 17.88
067-0470-026-0000	RESIDENTIAL	\$ 15.32	\$ 2.56	\$ 17.88
067-0470-027-0000	RESIDENTIAL	\$ 15.32	\$ 2.56	\$ 17.88
067-0470-028-0000	RESIDENTIAL	\$ 15.32	\$ 2.56	\$ 17.88
067-0470-029-0000	RESIDENTIAL	\$ 15.32	\$ 2.56	\$ 17.88
067-0470-030-0000	RESIDENTIAL	\$ 15.32	\$ 2.56	\$ 17.88
067-0470-031-0000	RESIDENTIAL	\$ 15.32	\$ 2.56	\$ 17.88
067-0470-032-0000	RESIDENTIAL	\$ 15.32	\$ 2.56	\$ 17.88
067-0470-033-0000	RESIDENTIAL	\$ 15.32	\$ 2.56	\$ 17.88
067-0470-034-0000	RESIDENTIAL	\$ 15.32	\$ 2.56	\$ 17.88
067-0470-035-0000	RESIDENTIAL	\$ 15.32	\$ 2.56	\$ 17.88
067-0470-036-0000	RESIDENTIAL	\$ 15.32	\$ 2.56	\$ 17.88
067-0470-037-0000	RESIDENTIAL	\$ 15.32	\$ 2.56	\$ 17.88
067-0470-038-0000	RESIDENTIAL	\$ 15.32	\$ 2.56	\$ 17.88
067-0470-041-0000	RESIDENTIAL	\$ 15.32	\$ 2.56	\$ 17.88
067-0470-042-0000	RESIDENTIAL	\$ 15.32	\$ 2.56	\$ 17.88
067-0470-043-0000	RESIDENTIAL	\$ 15.32	\$ 2.56	\$ 17.88
067-0470-044-0000	RESIDENTIAL	\$ 15.32	\$ 2.56	\$ 17.88
067-0470-045-0000	RESIDENTIAL	\$ 15.32	\$ 2.56	\$ 17.88
067-0470-046-0000	RESIDENTIAL	\$ 15.32	\$ 2.56	\$ 17.88
067-0470-047-0000	RESIDENTIAL	\$ 15.32	\$ 2.56	\$ 17.88
067-0470-048-0000	RESIDENTIAL	\$ 15.32	\$ 2.56	\$ 17.88
067-0470-049-0000	RESIDENTIAL	\$ 15.32	\$ 2.56	\$ 17.88
067-0470-050-0000	RESIDENTIAL	\$ 15.32	\$ 2.56	\$ 17.88
067-0470-051-0000	RESIDENTIAL	\$ 15.32	\$ 2.56	\$ 17.88
067-0470-052-0000	RESIDENTIAL	\$ 15.32	\$ 2.56	\$ 17.88
067-0470-053-0000	RESIDENTIAL	\$ 15.32	\$ 2.56	\$ 17.88
067-0470-054-0000	RESIDENTIAL	\$ 15.32	\$ 2.56	\$ 17.88
067-0470-055-0000	RESIDENTIAL	\$ 15.32	\$ 2.56	\$ 17.88
067-0470-056-0000	RESIDENTIAL	\$ 15.32	\$ 2.56	\$ 17.88

ITEM 9.3.

City of Rancho Cordova
Lighting District No. 2012-1 Exhibit A to the Resolution
Fiscal Year 2023-24 Assessment Roll

ATTACHMENT 3

APN	District Classification	Street Light Charge	Safety Light Charge	Total Assessment
067-0470-057-0000	RESIDENTIAL	\$ 15.32	\$ 2.56	\$ 17.88
067-0480-001-0000	RESIDENTIAL	\$ 15.32	\$ 2.56	\$ 17.88
067-0480-002-0000	RESIDENTIAL	\$ 15.32	\$ 2.56	\$ 17.88
067-0480-003-0000	RESIDENTIAL	\$ 15.32	\$ 2.56	\$ 17.88
067-0480-004-0000	RESIDENTIAL	\$ 15.32	\$ 2.56	\$ 17.88
067-0480-005-0000	RESIDENTIAL	\$ 15.32	\$ 2.56	\$ 17.88
067-0480-006-0000	RESIDENTIAL	\$ 15.32	\$ 2.56	\$ 17.88
067-0480-007-0000	RESIDENTIAL	\$ 15.32	\$ 2.56	\$ 17.88
067-0480-008-0000	RESIDENTIAL	\$ 15.32	\$ 2.56	\$ 17.88
067-0480-009-0000	RESIDENTIAL	\$ 15.32	\$ 2.56	\$ 17.88
067-0480-010-0000	RESIDENTIAL	\$ 15.32	\$ 2.56	\$ 17.88
067-0480-011-0000	RESIDENTIAL	\$ 15.32	\$ 2.56	\$ 17.88
067-0480-012-0000	RESIDENTIAL	\$ 15.32	\$ 2.56	\$ 17.88
067-0480-013-0000	RESIDENTIAL	\$ 15.32	\$ 2.56	\$ 17.88
067-0480-014-0000	RESIDENTIAL	\$ 15.32	\$ 2.56	\$ 17.88
067-0480-015-0000	RESIDENTIAL	\$ 15.32	\$ 2.56	\$ 17.88
067-0480-016-0000	RESIDENTIAL	\$ 15.32	\$ 2.56	\$ 17.88
067-0480-017-0000	RESIDENTIAL	\$ 15.32	\$ 2.56	\$ 17.88
067-0480-018-0000	RESIDENTIAL	\$ 15.32	\$ 2.56	\$ 17.88
067-0480-019-0000	RESIDENTIAL	\$ 15.32	\$ 2.56	\$ 17.88
067-0480-020-0000	RESIDENTIAL	\$ 15.32	\$ 2.56	\$ 17.88
067-0480-021-0000	RESIDENTIAL	\$ 15.32	\$ 2.56	\$ 17.88
067-0480-022-0000	RESIDENTIAL	\$ 15.32	\$ 2.56	\$ 17.88
067-0480-023-0000	RESIDENTIAL	\$ 15.32	\$ 2.56	\$ 17.88
067-0480-024-0000	RESIDENTIAL	\$ 15.32	\$ 2.56	\$ 17.88
067-0480-025-0000	RESIDENTIAL	\$ 15.32	\$ 2.56	\$ 17.88
067-0480-026-0000	RESIDENTIAL	\$ 15.32	\$ 2.56	\$ 17.88
067-0480-027-0000	RESIDENTIAL	\$ 15.32	\$ 2.56	\$ 17.88
067-0480-028-0000	RESIDENTIAL	\$ 15.32	\$ 2.56	\$ 17.88
067-0480-029-0000	RESIDENTIAL	\$ 15.32	\$ 2.56	\$ 17.88
067-0480-030-0000	RESIDENTIAL	\$ 15.32	\$ 2.56	\$ 17.88
067-0480-031-0000	RESIDENTIAL	\$ 15.32	\$ 2.56	\$ 17.88
067-0480-032-0000	RESIDENTIAL	\$ 15.32	\$ 2.56	\$ 17.88
067-0480-033-0000	RESIDENTIAL	\$ 15.32	\$ 2.56	\$ 17.88
067-0480-034-0000	RESIDENTIAL	\$ 15.32	\$ 2.56	\$ 17.88
067-0480-035-0000	RESIDENTIAL	\$ 15.32	\$ 2.56	\$ 17.88
067-0480-036-0000	RESIDENTIAL	\$ 15.32	\$ 2.56	\$ 17.88
067-0480-037-0000	RESIDENTIAL	\$ 15.32	\$ 2.56	\$ 17.88
067-0480-038-0000	RESIDENTIAL	\$ 15.32	\$ 2.56	\$ 17.88
067-0480-039-0000	RESIDENTIAL	\$ 15.32	\$ 2.56	\$ 17.88
067-0480-040-0000	RESIDENTIAL	\$ 15.32	\$ 2.56	\$ 17.88
067-0480-041-0000	RESIDENTIAL	\$ 15.32	\$ 2.56	\$ 17.88
067-0480-042-0000	RESIDENTIAL	\$ 15.32	\$ 2.56	\$ 17.88
067-0480-043-0000	RESIDENTIAL	\$ 15.32	\$ 2.56	\$ 17.88

ITEM 9.3.

City of Rancho Cordova
Lighting District No. 2012-1 Exhibit A to the Resolution
Fiscal Year 2023-24 Assessment Roll

ATTACHMENT 3

APN	District Classification	Street Light Charge	Safety Light Charge	Total Assessment
067-0480-044-0000	RESIDENTIAL	\$ 15.32	\$ 2.56	\$ 17.88
067-0480-045-0000	RESIDENTIAL	\$ 15.32	\$ 2.56	\$ 17.88
067-0480-046-0000	RESIDENTIAL	\$ 15.32	\$ 2.56	\$ 17.88
067-0480-047-0000	RESIDENTIAL	\$ 15.32	\$ 2.56	\$ 17.88
067-0480-048-0000	RESIDENTIAL	\$ 15.32	\$ 2.56	\$ 17.88
067-0480-049-0000	RESIDENTIAL	\$ 15.32	\$ 2.56	\$ 17.88
067-0480-050-0000	RESIDENTIAL	\$ 15.32	\$ 2.56	\$ 17.88
067-0480-051-0000	RESIDENTIAL	\$ 15.32	\$ 2.56	\$ 17.88
067-0480-052-0000	RESIDENTIAL	\$ 15.32	\$ 2.56	\$ 17.88
067-0480-053-0000	RESIDENTIAL	\$ 15.32	\$ 2.56	\$ 17.88
067-0480-054-0000	RESIDENTIAL	\$ 15.32	\$ 2.56	\$ 17.88
067-0480-055-0000	RESIDENTIAL	\$ 15.32	\$ 2.56	\$ 17.88
067-0480-056-0000	RESIDENTIAL	\$ 15.32	\$ 2.56	\$ 17.88
067-0480-057-0000	RESIDENTIAL	\$ 15.32	\$ 2.56	\$ 17.88
067-0480-058-0000	RESIDENTIAL	\$ 15.32	\$ 2.56	\$ 17.88
067-0480-059-0000	RESIDENTIAL	\$ 15.32	\$ 2.56	\$ 17.88
067-0490-001-0000	RESIDENTIAL	\$ 15.32	\$ 2.56	\$ 17.88
067-0490-002-0000	RESIDENTIAL	\$ 15.32	\$ 2.56	\$ 17.88
067-0490-003-0000	RESIDENTIAL	\$ 15.32	\$ 2.56	\$ 17.88
067-0490-004-0000	RESIDENTIAL	\$ 15.32	\$ 2.56	\$ 17.88
067-0490-005-0000	RESIDENTIAL	\$ 15.32	\$ 2.56	\$ 17.88
067-0490-006-0000	RESIDENTIAL	\$ 15.32	\$ 2.56	\$ 17.88
067-0490-007-0000	RESIDENTIAL	\$ 15.32	\$ 2.56	\$ 17.88
067-0490-008-0000	RESIDENTIAL	\$ 15.32	\$ 2.56	\$ 17.88
067-0490-009-0000	RESIDENTIAL	\$ 15.32	\$ 2.56	\$ 17.88
067-0490-010-0000	RESIDENTIAL	\$ 15.32	\$ 2.56	\$ 17.88
067-0490-011-0000	RESIDENTIAL	\$ 15.32	\$ 2.56	\$ 17.88
067-0490-012-0000	RESIDENTIAL	\$ 15.32	\$ 2.56	\$ 17.88
067-0490-013-0000	RESIDENTIAL	\$ 15.32	\$ 2.56	\$ 17.88
067-0490-014-0000	RESIDENTIAL	\$ 15.32	\$ 2.56	\$ 17.88
067-0490-015-0000	RESIDENTIAL	\$ 15.32	\$ 2.56	\$ 17.88
067-0490-016-0000	RESIDENTIAL	\$ 15.32	\$ 2.56	\$ 17.88
067-0490-017-0000	RESIDENTIAL	\$ 15.32	\$ 2.56	\$ 17.88
067-0490-018-0000	RESIDENTIAL	\$ 15.32	\$ 2.56	\$ 17.88
067-0490-019-0000	RESIDENTIAL	\$ 15.32	\$ 2.56	\$ 17.88
067-0490-020-0000	RESIDENTIAL	\$ 15.32	\$ 2.56	\$ 17.88
067-0490-021-0000	RESIDENTIAL	\$ 15.32	\$ 2.56	\$ 17.88
067-0490-022-0000	RESIDENTIAL	\$ 15.32	\$ 2.56	\$ 17.88
067-0490-023-0000	RESIDENTIAL	\$ 15.32	\$ 2.56	\$ 17.88
067-0490-024-0000	RESIDENTIAL	\$ 15.32	\$ 2.56	\$ 17.88
067-0490-025-0000	RESIDENTIAL	\$ 15.32	\$ 2.56	\$ 17.88
067-0490-026-0000	RESIDENTIAL	\$ 15.32	\$ 2.56	\$ 17.88
067-0490-027-0000	RESIDENTIAL	\$ 15.32	\$ 2.56	\$ 17.88
067-0490-028-0000	RESIDENTIAL	\$ 15.32	\$ 2.56	\$ 17.88

ITEM 9.3.

City of Rancho Cordova
Lighting District No. 2012-1 Exhibit A to the Resolution
Fiscal Year 2023-24 Assessment Roll

ATTACHMENT 3

APN	District Classification	Street Light Charge	Safety Light Charge	Total Assessment
067-0490-029-0000	RESIDENTIAL	\$ 15.32	\$ 2.56	\$ 17.88
067-0490-030-0000	RESIDENTIAL	\$ 15.32	\$ 2.56	\$ 17.88
067-0490-031-0000	RESIDENTIAL	\$ 15.32	\$ 2.56	\$ 17.88
067-0490-032-0000	RESIDENTIAL	\$ 15.32	\$ 2.56	\$ 17.88
067-0490-033-0000	RESIDENTIAL	\$ 15.32	\$ 2.56	\$ 17.88
067-0490-034-0000	RESIDENTIAL	\$ 15.32	\$ 2.56	\$ 17.88
067-0490-035-0000	RESIDENTIAL	\$ 15.32	\$ 2.56	\$ 17.88
067-0490-036-0000	RESIDENTIAL	\$ 15.32	\$ 2.56	\$ 17.88
067-0490-037-0000	RESIDENTIAL	\$ 15.32	\$ 2.56	\$ 17.88
067-0490-038-0000	RESIDENTIAL	\$ 15.32	\$ 2.56	\$ 17.88
067-0490-039-0000	RESIDENTIAL	\$ 15.32	\$ 2.56	\$ 17.88
067-0490-040-0000	RESIDENTIAL	\$ 15.32	\$ 2.56	\$ 17.88
067-0490-041-0000	RESIDENTIAL	\$ 15.32	\$ 2.56	\$ 17.88
067-0490-042-0000	RESIDENTIAL	\$ 15.32	\$ 2.56	\$ 17.88
067-0490-043-0000	RESIDENTIAL	\$ 15.32	\$ 2.56	\$ 17.88
067-0490-044-0000	RESIDENTIAL	\$ 15.32	\$ 2.56	\$ 17.88
067-0490-045-0000	RESIDENTIAL	\$ 15.32	\$ 2.56	\$ 17.88
067-0490-046-0000	RESIDENTIAL	\$ 15.32	\$ 2.56	\$ 17.88
067-0490-047-0000	RESIDENTIAL	\$ 15.32	\$ 2.56	\$ 17.88
067-0490-048-0000	RESIDENTIAL	\$ 15.32	\$ 2.56	\$ 17.88
067-0490-049-0000	RESIDENTIAL	\$ 15.32	\$ 2.56	\$ 17.88
067-0490-050-0000	RESIDENTIAL	\$ 15.32	\$ 2.56	\$ 17.88
067-0490-051-0000	RESIDENTIAL	\$ 15.32	\$ 2.56	\$ 17.88
067-0490-052-0000	RESIDENTIAL	\$ 15.32	\$ 2.56	\$ 17.88
067-0490-053-0000	RESIDENTIAL	\$ 15.32	\$ 2.56	\$ 17.88
067-0490-054-0000	RESIDENTIAL	\$ 15.32	\$ 2.56	\$ 17.88
067-0490-055-0000	RESIDENTIAL	\$ 15.32	\$ 2.56	\$ 17.88
067-0490-056-0000	RESIDENTIAL	\$ 15.32	\$ 2.56	\$ 17.88
067-0490-057-0000	RESIDENTIAL	\$ 15.32	\$ 2.56	\$ 17.88
067-0490-058-0000	RESIDENTIAL	\$ 15.32	\$ 2.56	\$ 17.88
067-0500-001-0000	RESIDENTIAL	\$ 15.32	\$ 2.56	\$ 17.88
067-0500-002-0000	RESIDENTIAL	\$ 15.32	\$ 2.56	\$ 17.88
067-0500-003-0000	RESIDENTIAL	\$ 15.32	\$ 2.56	\$ 17.88
067-0500-004-0000	RESIDENTIAL	\$ 15.32	\$ 2.56	\$ 17.88
067-0500-005-0000	RESIDENTIAL	\$ 15.32	\$ 2.56	\$ 17.88
067-0500-006-0000	RESIDENTIAL	\$ 15.32	\$ 2.56	\$ 17.88
067-0500-007-0000	RESIDENTIAL	\$ 15.32	\$ 2.56	\$ 17.88
067-0500-008-0000	RESIDENTIAL	\$ 15.32	\$ 2.56	\$ 17.88
067-0500-009-0000	RESIDENTIAL	\$ 15.32	\$ 2.56	\$ 17.88
067-0500-010-0000	RESIDENTIAL	\$ 15.32	\$ 2.56	\$ 17.88
067-0500-011-0000	RESIDENTIAL	\$ 15.32	\$ 2.56	\$ 17.88
067-0500-012-0000	RESIDENTIAL	\$ 15.32	\$ 2.56	\$ 17.88
067-0500-013-0000	RESIDENTIAL	\$ 15.32	\$ 2.56	\$ 17.88
067-0500-014-0000	RESIDENTIAL	\$ 15.32	\$ 2.56	\$ 17.88

ITEM 9.3.

City of Rancho Cordova
Lighting District No. 2012-1 Exhibit A to the Resolution
Fiscal Year 2023-24 Assessment Roll

ATTACHMENT 3

APN	District Classification	Street Light Charge	Safety Light Charge	Total Assessment
067-0500-015-0000	RESIDENTIAL	\$ 15.32	\$ 2.56	\$ 17.88
067-0500-016-0000	RESIDENTIAL	\$ 15.32	\$ 2.56	\$ 17.88
067-0500-017-0000	RESIDENTIAL	\$ 15.32	\$ 2.56	\$ 17.88
067-0500-018-0000	RESIDENTIAL	\$ 15.32	\$ 2.56	\$ 17.88
067-0500-019-0000	RESIDENTIAL	\$ 15.32	\$ 2.56	\$ 17.88
067-0500-020-0000	RESIDENTIAL	\$ 15.32	\$ 2.56	\$ 17.88
067-0500-021-0000	RESIDENTIAL	\$ 15.32	\$ 2.56	\$ 17.88
067-0500-022-0000	RESIDENTIAL	\$ 15.32	\$ 2.56	\$ 17.88
067-0500-023-0000	RESIDENTIAL	\$ 15.32	\$ 2.56	\$ 17.88
067-0500-024-0000	RESIDENTIAL	\$ 15.32	\$ 2.56	\$ 17.88
067-0500-025-0000	RESIDENTIAL	\$ 15.32	\$ 2.56	\$ 17.88
067-0500-026-0000	RESIDENTIAL	\$ 15.32	\$ 2.56	\$ 17.88
067-0500-027-0000	RESIDENTIAL	\$ 15.32	\$ 2.56	\$ 17.88
067-0500-028-0000	RESIDENTIAL	\$ 15.32	\$ 2.56	\$ 17.88
067-0500-029-0000	RESIDENTIAL	\$ 15.32	\$ 2.56	\$ 17.88
067-0500-030-0000	RESIDENTIAL	\$ 15.32	\$ 2.56	\$ 17.88
067-0500-031-0000	RESIDENTIAL	\$ 15.32	\$ 2.56	\$ 17.88
067-0500-032-0000	RESIDENTIAL	\$ 15.32	\$ 2.56	\$ 17.88
067-0500-033-0000	RESIDENTIAL	\$ 15.32	\$ 2.56	\$ 17.88
067-0500-034-0000	RESIDENTIAL	\$ 15.32	\$ 2.56	\$ 17.88
067-0500-035-0000	RESIDENTIAL	\$ 15.32	\$ 2.56	\$ 17.88
067-0500-036-0000	RESIDENTIAL	\$ 15.32	\$ 2.56	\$ 17.88
067-0500-037-0000	RESIDENTIAL	\$ 15.32	\$ 2.56	\$ 17.88
067-0500-038-0000	RESIDENTIAL	\$ 15.32	\$ 2.56	\$ 17.88
067-0500-039-0000	RESIDENTIAL	\$ 15.32	\$ 2.56	\$ 17.88
067-0500-040-0000	RESIDENTIAL	\$ 15.32	\$ 2.56	\$ 17.88
067-0500-041-0000	RESIDENTIAL	\$ 15.32	\$ 2.56	\$ 17.88
067-0500-042-0000	RESIDENTIAL	\$ 15.32	\$ 2.56	\$ 17.88
067-0500-043-0000	RESIDENTIAL	\$ 15.32	\$ 2.56	\$ 17.88
067-0500-044-0000	RESIDENTIAL	\$ 15.32	\$ 2.56	\$ 17.88
067-0500-045-0000	RESIDENTIAL	\$ 15.32	\$ 2.56	\$ 17.88
067-0500-046-0000	RESIDENTIAL	\$ 15.32	\$ 2.56	\$ 17.88
067-0500-047-0000	RESIDENTIAL	\$ 15.32	\$ 2.56	\$ 17.88
067-0500-048-0000	RESIDENTIAL	\$ 15.32	\$ 2.56	\$ 17.88
067-0500-049-0000	RESIDENTIAL	\$ 15.32	\$ 2.56	\$ 17.88
067-0500-050-0000	RESIDENTIAL	\$ 15.32	\$ 2.56	\$ 17.88
067-0500-051-0000	RESIDENTIAL	\$ 15.32	\$ 2.56	\$ 17.88
067-0510-002-0000	RESIDENTIAL	\$ 15.32	\$ 2.56	\$ 17.88
067-0510-003-0000	RESIDENTIAL	\$ 15.32	\$ 2.56	\$ 17.88
067-0510-004-0000	RESIDENTIAL	\$ 15.32	\$ 2.56	\$ 17.88
067-0510-005-0000	RESIDENTIAL	\$ 15.32	\$ 2.56	\$ 17.88
067-0510-008-0000	RESIDENTIAL	\$ 15.32	\$ 2.56	\$ 17.88
067-0510-009-0000	RESIDENTIAL	\$ 15.32	\$ 2.56	\$ 17.88
067-0510-010-0000	RESIDENTIAL	\$ 15.32	\$ 2.56	\$ 17.88

ITEM 9.3.

City of Rancho Cordova
Lighting District No. 2012-1 Exhibit A to the Resolution
Fiscal Year 2023-24 Assessment Roll

ATTACHMENT 3

APN	District Classification	Street Light Charge	Safety Light Charge	Total Assessment
067-0510-011-0000	RESIDENTIAL	\$ 15.32	\$ 2.56	\$ 17.88
067-0510-012-0000	RESIDENTIAL	\$ 15.32	\$ 2.56	\$ 17.88
067-0510-013-0000	RESIDENTIAL	\$ 15.32	\$ 2.56	\$ 17.88
067-0510-014-0000	RESIDENTIAL	\$ 15.32	\$ 2.56	\$ 17.88
067-0510-015-0000	RESIDENTIAL	\$ 15.32	\$ 2.56	\$ 17.88
067-0510-016-0000	RESIDENTIAL	\$ 15.32	\$ 2.56	\$ 17.88
067-0510-017-0000	RESIDENTIAL	\$ 15.32	\$ 2.56	\$ 17.88
067-0510-018-0000	RESIDENTIAL	\$ 15.32	\$ 2.56	\$ 17.88
067-0510-019-0000	RESIDENTIAL	\$ 15.32	\$ 2.56	\$ 17.88
067-0510-020-0000	RESIDENTIAL	\$ 15.32	\$ 2.56	\$ 17.88
067-0510-021-0000	RESIDENTIAL	\$ 15.32	\$ 2.56	\$ 17.88
067-0510-022-0000	RESIDENTIAL	\$ 15.32	\$ 2.56	\$ 17.88
067-0510-023-0000	RESIDENTIAL	\$ 15.32	\$ 2.56	\$ 17.88
067-0510-024-0000	RESIDENTIAL	\$ 15.32	\$ 2.56	\$ 17.88
067-0510-025-0000	RESIDENTIAL	\$ 15.32	\$ 2.56	\$ 17.88
067-0510-026-0000	RESIDENTIAL	\$ 15.32	\$ 2.56	\$ 17.88
067-0510-027-0000	RESIDENTIAL	\$ 15.32	\$ 2.56	\$ 17.88
067-0510-028-0000	RESIDENTIAL	\$ 15.32	\$ 2.56	\$ 17.88
067-0510-029-0000	RESIDENTIAL	\$ 15.32	\$ 2.56	\$ 17.88
067-0510-030-0000	RESIDENTIAL	\$ 15.32	\$ 2.56	\$ 17.88
067-0510-031-0000	RESIDENTIAL	\$ 15.32	\$ 2.56	\$ 17.88
067-0510-032-0000	RESIDENTIAL	\$ 15.32	\$ 2.56	\$ 17.88
067-0510-033-0000	RESIDENTIAL	\$ 15.32	\$ 2.56	\$ 17.88
067-0510-034-0000	RESIDENTIAL	\$ 15.32	\$ 2.56	\$ 17.88
067-0510-035-0000	RESIDENTIAL	\$ 15.32	\$ 2.56	\$ 17.88
067-0510-036-0000	RESIDENTIAL	\$ 15.32	\$ 2.56	\$ 17.88
067-0510-037-0000	RESIDENTIAL	\$ 15.32	\$ 2.56	\$ 17.88
067-0510-038-0000	RESIDENTIAL	\$ 15.32	\$ 2.56	\$ 17.88
067-0510-039-0000	RESIDENTIAL	\$ 15.32	\$ 2.56	\$ 17.88
067-0510-040-0000	RESIDENTIAL	\$ 15.32	\$ 2.56	\$ 17.88
067-0510-041-0000	RESIDENTIAL	\$ 15.32	\$ 2.56	\$ 17.88
067-0510-042-0000	RESIDENTIAL	\$ 15.32	\$ 2.56	\$ 17.88
067-0510-043-0000	RESIDENTIAL	\$ 15.32	\$ 2.56	\$ 17.88
067-0510-044-0000	RESIDENTIAL	\$ 15.32	\$ 2.56	\$ 17.88
067-0510-045-0000	RESIDENTIAL	\$ 15.32	\$ 2.56	\$ 17.88
067-0510-046-0000	RESIDENTIAL	\$ 15.32	\$ 2.56	\$ 17.88
067-0510-047-0000	RESIDENTIAL	\$ 15.32	\$ 2.56	\$ 17.88
067-0510-048-0000	RESIDENTIAL	\$ 15.32	\$ 2.56	\$ 17.88
067-0510-049-0000	RESIDENTIAL	\$ 15.32	\$ 2.56	\$ 17.88
067-0510-050-0000	RESIDENTIAL	\$ 15.32	\$ 2.56	\$ 17.88
067-0510-051-0000	RESIDENTIAL	\$ 15.32	\$ 2.56	\$ 17.88
067-0510-052-0000	RESIDENTIAL	\$ 15.32	\$ 2.56	\$ 17.88
067-0510-053-0000	RESIDENTIAL	\$ 15.32	\$ 2.56	\$ 17.88
067-0510-054-0000	RESIDENTIAL	\$ 15.32	\$ 2.56	\$ 17.88

ITEM 9.3.

City of Rancho Cordova
Lighting District No. 2012-1 Exhibit A to the Resolution
Fiscal Year 2023-24 Assessment Roll

ATTACHMENT 3

APN	District Classification	Street Light Charge	Safety Light Charge	Total Assessment
067-0510-055-0000	RESIDENTIAL	\$ 15.32	\$ 2.56	\$ 17.88
067-0510-056-0000	RESIDENTIAL	\$ 15.32	\$ 2.56	\$ 17.88
067-0510-057-0000	RESIDENTIAL	\$ 15.32	\$ 2.56	\$ 17.88
067-0510-058-0000	RESIDENTIAL	\$ 15.32	\$ 2.56	\$ 17.88
067-0510-059-0000	RESIDENTIAL	\$ 15.32	\$ 2.56	\$ 17.88
067-0510-060-0000	RESIDENTIAL	\$ 15.32	\$ 2.56	\$ 17.88
067-0510-061-0000	RESIDENTIAL	\$ 15.32	\$ 2.56	\$ 17.88
067-0510-062-0000	RESIDENTIAL	\$ 15.32	\$ 2.56	\$ 17.88
067-0510-063-0000	RESIDENTIAL	\$ 15.32	\$ 2.56	\$ 17.88
067-0510-064-0000	RESIDENTIAL	\$ 15.32	\$ 2.56	\$ 17.88
067-0510-065-0000	RESIDENTIAL	\$ 15.32	\$ 2.56	\$ 17.88
067-0510-066-0000	RESIDENTIAL	\$ 15.32	\$ 2.56	\$ 17.88
067-0510-067-0000	RESIDENTIAL	\$ 15.32	\$ 2.56	\$ 17.88
067-0510-068-0000	RESIDENTIAL	\$ 15.32	\$ 2.56	\$ 17.88
067-0510-069-0000	RESIDENTIAL	\$ 15.32	\$ 2.56	\$ 17.88
067-0510-070-0000	RESIDENTIAL	\$ 15.32	\$ 2.56	\$ 17.88
067-0510-071-0000	RESIDENTIAL	\$ 15.32	\$ 2.56	\$ 17.88
067-0510-072-0000	RESIDENTIAL	\$ 15.32	\$ 2.56	\$ 17.88
067-0510-073-0000	RESIDENTIAL	\$ 15.32	\$ 2.56	\$ 17.88
067-0510-074-0000	RESIDENTIAL	\$ 15.32	\$ 2.56	\$ 17.88
067-0510-075-0000	RESIDENTIAL	\$ 15.32	\$ 2.56	\$ 17.88
067-0510-076-0000	RESIDENTIAL	\$ 15.32	\$ 2.56	\$ 17.88
067-0510-077-0000	RESIDENTIAL	\$ 15.32	\$ 2.56	\$ 17.88
067-0510-078-0000	RESIDENTIAL	\$ 15.32	\$ 2.56	\$ 17.88
067-0510-079-0000	RESIDENTIAL	\$ 15.32	\$ 2.56	\$ 17.88
067-0510-080-0000	RESIDENTIAL	\$ 15.32	\$ 2.56	\$ 17.88
067-0510-081-0000	RESIDENTIAL	\$ 15.32	\$ 2.56	\$ 17.88
067-0510-082-0000	RESIDENTIAL	\$ 15.32	\$ 2.56	\$ 17.88
067-0510-083-0000	RESIDENTIAL	\$ 15.32	\$ 2.56	\$ 17.88
067-0510-084-0000	RESIDENTIAL	\$ 15.32	\$ 2.56	\$ 17.88
067-0510-085-0000	RESIDENTIAL	\$ 15.32	\$ 2.56	\$ 17.88
067-0510-086-0000	RESIDENTIAL	\$ 15.32	\$ 2.56	\$ 17.88
067-0510-087-0000	RESIDENTIAL	\$ 15.32	\$ 2.56	\$ 17.88
067-0510-088-0000	RESIDENTIAL	\$ 15.32	\$ 2.56	\$ 17.88
067-0510-089-0000	RESIDENTIAL	\$ 15.32	\$ 2.56	\$ 17.88
067-0510-090-0000	RESIDENTIAL	\$ 15.32	\$ 2.56	\$ 17.88
067-0510-091-0000	RESIDENTIAL	\$ 15.32	\$ 2.56	\$ 17.88
067-0510-092-0000	RESIDENTIAL	\$ 15.32	\$ 2.56	\$ 17.88
067-0510-093-0000	RESIDENTIAL	\$ 15.32	\$ 2.56	\$ 17.88
067-0510-094-0000	RESIDENTIAL	\$ 15.32	\$ 2.56	\$ 17.88
067-0510-095-0000	RESIDENTIAL	\$ 15.32	\$ 2.56	\$ 17.88
067-0510-096-0000	RESIDENTIAL	\$ 15.32	\$ 2.56	\$ 17.88
067-0510-097-0000	RESIDENTIAL	\$ 15.32	\$ 2.56	\$ 17.88
067-0510-098-0000	RESIDENTIAL	\$ 15.32	\$ 2.56	\$ 17.88

ITEM 9.3.

City of Rancho Cordova
Lighting District No. 2012-1 Exhibit A to the Resolution
Fiscal Year 2023-24 Assessment Roll

ATTACHMENT 3

APN	District Classification	Street Light Charge	Safety Light Charge	Total Assessment
067-0510-099-0000	RESIDENTIAL	\$ 15.32	\$ 2.56	\$ 17.88
067-0510-100-0000	RESIDENTIAL	\$ 15.32	\$ 2.56	\$ 17.88
067-0510-101-0000	RESIDENTIAL	\$ 15.32	\$ 2.56	\$ 17.88
067-0510-103-0000	RESIDENTIAL	\$ 15.32	\$ 2.56	\$ 17.88
067-0510-104-0000	RESIDENTIAL	\$ 15.32	\$ 2.56	\$ 17.88
067-0520-001-0000	RESIDENTIAL	\$ 15.32	\$ 2.56	\$ 17.88
067-0520-002-0000	RESIDENTIAL	\$ 15.32	\$ 2.56	\$ 17.88
067-0520-003-0000	RESIDENTIAL	\$ 15.32	\$ 2.56	\$ 17.88
067-0520-004-0000	RESIDENTIAL	\$ 15.32	\$ 2.56	\$ 17.88
067-0520-005-0000	RESIDENTIAL	\$ 15.32	\$ 2.56	\$ 17.88
067-0520-006-0000	RESIDENTIAL	\$ 15.32	\$ 2.56	\$ 17.88
067-0520-007-0000	RESIDENTIAL	\$ 15.32	\$ 2.56	\$ 17.88
067-0520-008-0000	RESIDENTIAL	\$ 15.32	\$ 2.56	\$ 17.88
067-0520-009-0000	RESIDENTIAL	\$ 15.32	\$ 2.56	\$ 17.88
067-0520-010-0000	RESIDENTIAL	\$ 15.32	\$ 2.56	\$ 17.88
067-0520-011-0000	RESIDENTIAL	\$ 15.32	\$ 2.56	\$ 17.88
067-0520-012-0000	RESIDENTIAL	\$ 15.32	\$ 2.56	\$ 17.88
067-0520-013-0000	RESIDENTIAL	\$ 15.32	\$ 2.56	\$ 17.88
067-0520-014-0000	RESIDENTIAL	\$ 15.32	\$ 2.56	\$ 17.88
067-0520-015-0000	RESIDENTIAL	\$ 15.32	\$ 2.56	\$ 17.88
067-0520-016-0000	RESIDENTIAL	\$ 15.32	\$ 2.56	\$ 17.88
067-0520-017-0000	RESIDENTIAL	\$ 15.32	\$ 2.56	\$ 17.88
067-0520-018-0000	RESIDENTIAL	\$ 15.32	\$ 2.56	\$ 17.88
067-0520-019-0000	RESIDENTIAL	\$ 15.32	\$ 2.56	\$ 17.88
067-0520-020-0000	RESIDENTIAL	\$ 15.32	\$ 2.56	\$ 17.88
067-0520-021-0000	RESIDENTIAL	\$ 15.32	\$ 2.56	\$ 17.88
067-0520-022-0000	RESIDENTIAL	\$ 15.32	\$ 2.56	\$ 17.88
067-0520-023-0000	RESIDENTIAL	\$ 15.32	\$ 2.56	\$ 17.88
067-0520-024-0000	RESIDENTIAL	\$ 15.32	\$ 2.56	\$ 17.88
067-0520-025-0000	RESIDENTIAL	\$ 15.32	\$ 2.56	\$ 17.88
067-0520-026-0000	RESIDENTIAL	\$ 15.32	\$ 2.56	\$ 17.88
067-0520-027-0000	RESIDENTIAL	\$ 15.32	\$ 2.56	\$ 17.88
067-0520-028-0000	RESIDENTIAL	\$ 15.32	\$ 2.56	\$ 17.88
067-0520-029-0000	RESIDENTIAL	\$ 15.32	\$ 2.56	\$ 17.88
067-0520-030-0000	RESIDENTIAL	\$ 15.32	\$ 2.56	\$ 17.88
067-0520-031-0000	RESIDENTIAL	\$ 15.32	\$ 2.56	\$ 17.88
067-0520-032-0000	RESIDENTIAL	\$ 15.32	\$ 2.56	\$ 17.88
067-0520-033-0000	RESIDENTIAL	\$ 15.32	\$ 2.56	\$ 17.88
067-0520-034-0000	RESIDENTIAL	\$ 15.32	\$ 2.56	\$ 17.88
067-0520-035-0000	RESIDENTIAL	\$ 15.32	\$ 2.56	\$ 17.88
067-0520-036-0000	RESIDENTIAL	\$ 15.32	\$ 2.56	\$ 17.88
067-0520-037-0000	RESIDENTIAL	\$ 15.32	\$ 2.56	\$ 17.88
067-0520-038-0000	RESIDENTIAL	\$ 15.32	\$ 2.56	\$ 17.88
067-0520-039-0000	RESIDENTIAL	\$ 15.32	\$ 2.56	\$ 17.88

ITEM 9.3.

City of Rancho Cordova
Lighting District No. 2012-1 Exhibit A to the Resolution
Fiscal Year 2023-24 Assessment Roll

ATTACHMENT 3

APN	District Classification	Street Light Charge	Safety Light Charge	Total Assessment
067-0520-040-0000	RESIDENTIAL	\$ 15.32	\$ 2.56	\$ 17.88
067-0520-041-0000	RESIDENTIAL	\$ 15.32	\$ 2.56	\$ 17.88
067-0520-042-0000	RESIDENTIAL	\$ 15.32	\$ 2.56	\$ 17.88
067-0520-043-0000	RESIDENTIAL	\$ 15.32	\$ 2.56	\$ 17.88
067-0520-044-0000	RESIDENTIAL	\$ 15.32	\$ 2.56	\$ 17.88
067-0520-045-0000	RESIDENTIAL	\$ 15.32	\$ 2.56	\$ 17.88
067-0520-046-0000	RESIDENTIAL	\$ 15.32	\$ 2.56	\$ 17.88
067-0520-047-0000	RESIDENTIAL	\$ 15.32	\$ 2.56	\$ 17.88
067-0520-048-0000	RESIDENTIAL	\$ 15.32	\$ 2.56	\$ 17.88
067-0520-049-0000	RESIDENTIAL	\$ 15.32	\$ 2.56	\$ 17.88
067-0520-050-0000	RESIDENTIAL	\$ 15.32	\$ 2.56	\$ 17.88
067-0520-051-0000	RESIDENTIAL	\$ 15.32	\$ 2.56	\$ 17.88
067-0520-052-0000	RESIDENTIAL	\$ 15.32	\$ 2.56	\$ 17.88
067-0520-053-0000	RESIDENTIAL	\$ 15.32	\$ 2.56	\$ 17.88
067-0520-054-0000	RESIDENTIAL	\$ 15.32	\$ 2.56	\$ 17.88
067-0520-055-0000	RESIDENTIAL	\$ 15.32	\$ 2.56	\$ 17.88
067-0520-056-0000	RESIDENTIAL	\$ 15.32	\$ 2.56	\$ 17.88
067-0520-057-0000	RESIDENTIAL	\$ 15.32	\$ 2.56	\$ 17.88
067-0520-058-0000	RESIDENTIAL	\$ 15.32	\$ 2.56	\$ 17.88
067-0520-059-0000	RESIDENTIAL	\$ 15.32	\$ 2.56	\$ 17.88
067-0520-060-0000	RESIDENTIAL	\$ 15.32	\$ 2.56	\$ 17.88
067-0520-061-0000	RESIDENTIAL	\$ 15.32	\$ 2.56	\$ 17.88
067-0520-062-0000	RESIDENTIAL	\$ 15.32	\$ 2.56	\$ 17.88
067-0520-063-0000	RESIDENTIAL	\$ 15.32	\$ 2.56	\$ 17.88
067-0520-064-0000	RESIDENTIAL	\$ 15.32	\$ 2.56	\$ 17.88
067-0520-065-0000	RESIDENTIAL	\$ 15.32	\$ 2.56	\$ 17.88
067-0520-066-0000	RESIDENTIAL	\$ 15.32	\$ 2.56	\$ 17.88
067-0520-067-0000	RESIDENTIAL	\$ 15.32	\$ 2.56	\$ 17.88
067-0520-068-0000	RESIDENTIAL	\$ 15.32	\$ 2.56	\$ 17.88
067-0520-069-0000	RESIDENTIAL	\$ 15.32	\$ 2.56	\$ 17.88
067-0520-070-0000	RESIDENTIAL	\$ 15.32	\$ 2.56	\$ 17.88
067-0520-071-0000	RESIDENTIAL	\$ 15.32	\$ 2.56	\$ 17.88
067-0520-072-0000	RESIDENTIAL	\$ 15.32	\$ 2.56	\$ 17.88
067-0520-073-0000	RESIDENTIAL	\$ 15.32	\$ 2.56	\$ 17.88
067-0520-074-0000	RESIDENTIAL	\$ 15.32	\$ 2.56	\$ 17.88
067-0520-075-0000	RESIDENTIAL	\$ 15.32	\$ 2.56	\$ 17.88
067-0520-076-0000	RESIDENTIAL	\$ 15.32	\$ 2.56	\$ 17.88
067-0520-077-0000	RESIDENTIAL	\$ 15.32	\$ 2.56	\$ 17.88
067-0520-078-0000	RESIDENTIAL	\$ 15.32	\$ 2.56	\$ 17.88
067-0520-079-0000	RESIDENTIAL	\$ 15.32	\$ 2.56	\$ 17.88
067-0520-080-0000	RESIDENTIAL	\$ 15.32	\$ 2.56	\$ 17.88
067-0520-081-0000	RESIDENTIAL	\$ 15.32	\$ 2.56	\$ 17.88
067-0520-082-0000	RESIDENTIAL	\$ 15.32	\$ 2.56	\$ 17.88
067-0520-083-0000	RESIDENTIAL	\$ 15.32	\$ 2.56	\$ 17.88

ITEM 9.3.

City of Rancho Cordova
Lighting District No. 2012-1 Exhibit A to the Resolution
Fiscal Year 2023-24 Assessment Roll

ATTACHMENT 3

APN	District Classification	Street Light Charge	Safety Light Charge	Total Assessment
067-0520-084-0000	RESIDENTIAL	\$ 15.32	\$ 2.56	\$ 17.88
067-0520-085-0000	RESIDENTIAL	\$ 15.32	\$ 2.56	\$ 17.88
067-0520-086-0000	RESIDENTIAL	\$ 15.32	\$ 2.56	\$ 17.88
067-0520-087-0000	RESIDENTIAL	\$ 15.32	\$ 2.56	\$ 17.88
067-0520-088-0000	RESIDENTIAL	\$ 15.32	\$ 2.56	\$ 17.88
067-0520-089-0000	RESIDENTIAL	\$ 15.32	\$ 2.56	\$ 17.88
067-0520-090-0000	RESIDENTIAL	\$ 15.32	\$ 2.56	\$ 17.88
067-0530-001-0000	RESIDENTIAL	\$ 15.32	\$ 2.56	\$ 17.88
067-0530-002-0000	RESIDENTIAL	\$ 15.32	\$ 2.56	\$ 17.88
067-0530-003-0000	RESIDENTIAL	\$ 15.32	\$ 2.56	\$ 17.88
067-0530-004-0000	RESIDENTIAL	\$ 15.32	\$ 2.56	\$ 17.88
067-0530-005-0000	RESIDENTIAL	\$ 15.32	\$ 2.56	\$ 17.88
067-0530-006-0000	RESIDENTIAL	\$ 15.32	\$ 2.56	\$ 17.88
067-0530-007-0000	RESIDENTIAL	\$ 15.32	\$ 2.56	\$ 17.88
067-0530-008-0000	RESIDENTIAL	\$ 15.32	\$ 2.56	\$ 17.88
067-0530-009-0000	RESIDENTIAL	\$ 15.32	\$ 2.56	\$ 17.88
067-0530-010-0000	RESIDENTIAL	\$ 15.32	\$ 2.56	\$ 17.88
067-0530-011-0000	RESIDENTIAL	\$ 15.32	\$ 2.56	\$ 17.88
067-0530-012-0000	RESIDENTIAL	\$ 15.32	\$ 2.56	\$ 17.88
067-0530-013-0000	RESIDENTIAL	\$ 15.32	\$ 2.56	\$ 17.88
067-0530-014-0000	RESIDENTIAL	\$ 15.32	\$ 2.56	\$ 17.88
067-0530-015-0000	RESIDENTIAL	\$ 15.32	\$ 2.56	\$ 17.88
067-0530-016-0000	RESIDENTIAL	\$ 15.32	\$ 2.56	\$ 17.88
067-0530-017-0000	RESIDENTIAL	\$ 15.32	\$ 2.56	\$ 17.88
067-0530-018-0000	RESIDENTIAL	\$ 15.32	\$ 2.56	\$ 17.88
067-0530-019-0000	RESIDENTIAL	\$ 15.32	\$ 2.56	\$ 17.88
067-0530-020-0000	RESIDENTIAL	\$ 15.32	\$ 2.56	\$ 17.88
067-0530-021-0000	RESIDENTIAL	\$ 15.32	\$ 2.56	\$ 17.88
067-0530-022-0000	RESIDENTIAL	\$ 15.32	\$ 2.56	\$ 17.88
067-0530-023-0000	RESIDENTIAL	\$ 15.32	\$ 2.56	\$ 17.88
067-0530-024-0000	RESIDENTIAL	\$ 15.32	\$ 2.56	\$ 17.88
067-0530-025-0000	RESIDENTIAL	\$ 15.32	\$ 2.56	\$ 17.88
067-0530-026-0000	RESIDENTIAL	\$ 15.32	\$ 2.56	\$ 17.88
067-0530-027-0000	RESIDENTIAL	\$ 15.32	\$ 2.56	\$ 17.88
067-0530-028-0000	RESIDENTIAL	\$ 15.32	\$ 2.56	\$ 17.88
067-0530-029-0000	RESIDENTIAL	\$ 15.32	\$ 2.56	\$ 17.88
067-0530-030-0000	RESIDENTIAL	\$ 15.32	\$ 2.56	\$ 17.88
067-0530-031-0000	RESIDENTIAL	\$ 15.32	\$ 2.56	\$ 17.88
067-0530-032-0000	RESIDENTIAL	\$ 15.32	\$ 2.56	\$ 17.88
067-0530-033-0000	RESIDENTIAL	\$ 15.32	\$ 2.56	\$ 17.88
067-0530-034-0000	RESIDENTIAL	\$ 15.32	\$ 2.56	\$ 17.88
067-0540-001-0000	RESIDENTIAL	\$ 15.32	\$ 2.56	\$ 17.88
067-0540-002-0000	RESIDENTIAL	\$ 15.32	\$ 2.56	\$ 17.88
067-0540-003-0000	RESIDENTIAL	\$ 15.32	\$ 2.56	\$ 17.88

ITEM 9.3.

City of Rancho Cordova
Lighting District No. 2012-1 Exhibit A to the Resolution
Fiscal Year 2023-24 Assessment Roll

ATTACHMENT 3

APN	District Classification	Street Light Charge	Safety Light Charge	Total Assessment
067-0540-004-0000	RESIDENTIAL	\$ 15.32	\$ 2.56	\$ 17.88
067-0540-005-0000	RESIDENTIAL	\$ 15.32	\$ 2.56	\$ 17.88
067-0540-006-0000	RESIDENTIAL	\$ 15.32	\$ 2.56	\$ 17.88
067-0540-007-0000	RESIDENTIAL	\$ 15.32	\$ 2.56	\$ 17.88
067-0540-008-0000	RESIDENTIAL	\$ 15.32	\$ 2.56	\$ 17.88
067-0540-009-0000	RESIDENTIAL	\$ 15.32	\$ 2.56	\$ 17.88
067-0540-010-0000	RESIDENTIAL	\$ 15.32	\$ 2.56	\$ 17.88
067-0540-011-0000	RESIDENTIAL	\$ 15.32	\$ 2.56	\$ 17.88
067-0540-012-0000	RESIDENTIAL	\$ 15.32	\$ 2.56	\$ 17.88
067-0540-013-0000	RESIDENTIAL	\$ 15.32	\$ 2.56	\$ 17.88
067-0540-014-0000	RESIDENTIAL	\$ 15.32	\$ 2.56	\$ 17.88
067-0540-015-0000	RESIDENTIAL	\$ 15.32	\$ 2.56	\$ 17.88
067-0540-016-0000	RESIDENTIAL	\$ 15.32	\$ 2.56	\$ 17.88
067-0540-017-0000	RESIDENTIAL	\$ 15.32	\$ 2.56	\$ 17.88
067-0540-018-0000	RESIDENTIAL	\$ 15.32	\$ 2.56	\$ 17.88
067-0540-019-0000	RESIDENTIAL	\$ 15.32	\$ 2.56	\$ 17.88
067-0540-020-0000	RESIDENTIAL	\$ 15.32	\$ 2.56	\$ 17.88
067-0540-021-0000	RESIDENTIAL	\$ 15.32	\$ 2.56	\$ 17.88
067-0540-022-0000	RESIDENTIAL	\$ 15.32	\$ 2.56	\$ 17.88
067-0540-023-0000	RESIDENTIAL	\$ 15.32	\$ 2.56	\$ 17.88
067-0540-024-0000	RESIDENTIAL	\$ 15.32	\$ 2.56	\$ 17.88
067-0540-025-0000	RESIDENTIAL	\$ 15.32	\$ 2.56	\$ 17.88
067-0540-026-0000	RESIDENTIAL	\$ 15.32	\$ 2.56	\$ 17.88
067-0540-027-0000	RESIDENTIAL	\$ 15.32	\$ 2.56	\$ 17.88
067-0540-028-0000	RESIDENTIAL	\$ 15.32	\$ 2.56	\$ 17.88
067-0540-029-0000	RESIDENTIAL	\$ 15.32	\$ 2.56	\$ 17.88
067-0540-030-0000	RESIDENTIAL	\$ 15.32	\$ 2.56	\$ 17.88
067-0540-031-0000	RESIDENTIAL	\$ 15.32	\$ 2.56	\$ 17.88
067-0540-032-0000	RESIDENTIAL	\$ 15.32	\$ 2.56	\$ 17.88
067-0540-033-0000	RESIDENTIAL	\$ 15.32	\$ 2.56	\$ 17.88
067-0540-034-0000	RESIDENTIAL	\$ 15.32	\$ 2.56	\$ 17.88
067-0540-035-0000	RESIDENTIAL	\$ 15.32	\$ 2.56	\$ 17.88
067-0540-036-0000	RESIDENTIAL	\$ 15.32	\$ 2.56	\$ 17.88
067-0540-037-0000	RESIDENTIAL	\$ 15.32	\$ 2.56	\$ 17.88
067-0540-038-0000	RESIDENTIAL	\$ 15.32	\$ 2.56	\$ 17.88
067-0540-039-0000	RESIDENTIAL	\$ 15.32	\$ 2.56	\$ 17.88
067-0540-040-0000	RESIDENTIAL	\$ 15.32	\$ 2.56	\$ 17.88
067-0540-041-0000	RESIDENTIAL	\$ 15.32	\$ 2.56	\$ 17.88
067-0540-042-0000	RESIDENTIAL	\$ 15.32	\$ 2.56	\$ 17.88
067-0540-043-0000	RESIDENTIAL	\$ 15.32	\$ 2.56	\$ 17.88
067-0540-044-0000	RESIDENTIAL	\$ 15.32	\$ 2.56	\$ 17.88
067-0540-045-0000	RESIDENTIAL	\$ 15.32	\$ 2.56	\$ 17.88
067-0540-046-0000	RESIDENTIAL	\$ 15.32	\$ 2.56	\$ 17.88
067-0540-047-0000	RESIDENTIAL	\$ 15.32	\$ 2.56	\$ 17.88

ITEM 9.3.

City of Rancho Cordova
Lighting District No. 2012-1 Exhibit A to the Resolution
Fiscal Year 2023-24 Assessment Roll

ATTACHMENT 3

APN	District Classification	Street Light Charge	Safety Light Charge	Total Assessment
067-0540-048-0000	RESIDENTIAL	\$ 15.32	\$ 2.56	\$ 17.88
067-0540-049-0000	RESIDENTIAL	\$ 15.32	\$ 2.56	\$ 17.88
067-0540-050-0000	RESIDENTIAL	\$ 15.32	\$ 2.56	\$ 17.88
067-0540-051-0000	RESIDENTIAL	\$ 15.32	\$ 2.56	\$ 17.88
067-0540-052-0000	RESIDENTIAL	\$ 15.32	\$ 2.56	\$ 17.88
067-0540-053-0000	RESIDENTIAL	\$ 15.32	\$ 2.56	\$ 17.88
067-0540-054-0000	RESIDENTIAL	\$ 15.32	\$ 2.56	\$ 17.88
067-0540-055-0000	RESIDENTIAL	\$ 15.32	\$ 2.56	\$ 17.88
067-0540-056-0000	RESIDENTIAL	\$ 15.32	\$ 2.56	\$ 17.88
067-0540-057-0000	RESIDENTIAL	\$ 15.32	\$ 2.56	\$ 17.88
067-0540-058-0000	RESIDENTIAL	\$ 15.32	\$ 2.56	\$ 17.88
067-0540-059-0000	RESIDENTIAL	\$ 15.32	\$ 2.56	\$ 17.88
067-0540-060-0000	RESIDENTIAL	\$ 15.32	\$ 2.56	\$ 17.88
067-0540-061-0000	RESIDENTIAL	\$ 15.32	\$ 2.56	\$ 17.88
067-0540-062-0000	RESIDENTIAL	\$ 15.32	\$ 2.56	\$ 17.88
067-0540-063-0000	RESIDENTIAL	\$ 15.32	\$ 2.56	\$ 17.88
067-0540-064-0000	RESIDENTIAL	\$ 15.32	\$ 2.56	\$ 17.88
067-0540-065-0000	RESIDENTIAL	\$ 15.32	\$ 2.56	\$ 17.88
067-0540-066-0000	RESIDENTIAL	\$ 15.32	\$ 2.56	\$ 17.88
067-0540-067-0000	RESIDENTIAL	\$ 15.32	\$ 2.56	\$ 17.88
067-0540-068-0000	RESIDENTIAL	\$ 15.32	\$ 2.56	\$ 17.88
067-0540-069-0000	RESIDENTIAL	\$ 15.32	\$ 2.56	\$ 17.88
067-0540-070-0000	RESIDENTIAL	\$ 15.32	\$ 2.56	\$ 17.88
067-0540-071-0000	RESIDENTIAL	\$ 15.32	\$ 2.56	\$ 17.88
067-0540-072-0000	RESIDENTIAL	\$ 15.32	\$ 2.56	\$ 17.88
067-0540-073-0000	RESIDENTIAL	\$ 15.32	\$ 2.56	\$ 17.88
067-0540-074-0000	RESIDENTIAL	\$ 15.32	\$ 2.56	\$ 17.88
067-0540-075-0000	RESIDENTIAL	\$ 15.32	\$ 2.56	\$ 17.88
067-0540-076-0000	RESIDENTIAL	\$ 15.32	\$ 2.56	\$ 17.88
067-0540-077-0000	RESIDENTIAL	\$ 15.32	\$ 2.56	\$ 17.88
067-0540-078-0000	RESIDENTIAL	\$ 15.32	\$ 2.56	\$ 17.88
067-0540-079-0000	RESIDENTIAL	\$ 15.32	\$ 2.56	\$ 17.88
067-0540-080-0000	RESIDENTIAL	\$ 15.32	\$ 2.56	\$ 17.88
067-0540-081-0000	RESIDENTIAL	\$ 15.32	\$ 2.56	\$ 17.88
067-0540-082-0000	RESIDENTIAL	\$ 15.32	\$ 2.56	\$ 17.88
067-0540-083-0000	RESIDENTIAL	\$ 15.32	\$ 2.56	\$ 17.88
067-0540-084-0000	RESIDENTIAL	\$ 15.32	\$ 2.56	\$ 17.88
067-0540-085-0000	RESIDENTIAL	\$ 15.32	\$ 2.56	\$ 17.88
067-0540-086-0000	RESIDENTIAL	\$ 15.32	\$ 2.56	\$ 17.88
067-0540-087-0000	RESIDENTIAL	\$ 15.32	\$ 2.56	\$ 17.88
067-0540-088-0000	RESIDENTIAL	\$ 15.32	\$ 2.56	\$ 17.88
067-0540-089-0000	RESIDENTIAL	\$ 15.32	\$ 2.56	\$ 17.88
067-0540-090-0000	RESIDENTIAL	\$ 15.32	\$ 2.56	\$ 17.88
067-0540-091-0000	RESIDENTIAL	\$ 15.32	\$ 2.56	\$ 17.88

ITEM 9.3.

City of Rancho Cordova
Lighting District No. 2012-1 Exhibit A to the Resolution
Fiscal Year 2023-24 Assessment Roll

ATTACHMENT 3

APN	District Classification	Street Light Charge	Safety Light Charge	Total Assessment
067-0540-092-0000	RESIDENTIAL	\$ 15.32	\$ 2.56	\$ 17.88
067-0540-093-0000	RESIDENTIAL	\$ 15.32	\$ 2.56	\$ 17.88
067-0540-094-0000	RESIDENTIAL	\$ 15.32	\$ 2.56	\$ 17.88
067-0540-095-0000	RESIDENTIAL	\$ 15.32	\$ 2.56	\$ 17.88
067-0540-096-0000	RESIDENTIAL	\$ 15.32	\$ 2.56	\$ 17.88
067-0540-097-0000	RESIDENTIAL	\$ 15.32	\$ 2.56	\$ 17.88
067-0540-098-0000	RESIDENTIAL	\$ 15.32	\$ 2.56	\$ 17.88
067-0540-099-0000	RESIDENTIAL	\$ 15.32	\$ 2.56	\$ 17.88
067-0540-100-0000	RESIDENTIAL	\$ 15.32	\$ 2.56	\$ 17.88
067-0540-101-0000	RESIDENTIAL	\$ 15.32	\$ 2.56	\$ 17.88
067-0540-102-0000	RESIDENTIAL	\$ 15.32	\$ 2.56	\$ 17.88
067-0540-103-0000	RESIDENTIAL	\$ 15.32	\$ 2.56	\$ 17.88
067-0540-104-0000	RESIDENTIAL	\$ 15.32	\$ 2.56	\$ 17.88
067-0540-105-0000	RESIDENTIAL	\$ 15.32	\$ 2.56	\$ 17.88
067-0540-106-0000	RESIDENTIAL	\$ 15.32	\$ 2.56	\$ 17.88
067-0540-107-0000	RESIDENTIAL	\$ 15.32	\$ 2.56	\$ 17.88
067-0540-108-0000	RESIDENTIAL	\$ 15.32	\$ 2.56	\$ 17.88
067-0550-001-0000	RESIDENTIAL	\$ 15.32	\$ 2.56	\$ 17.88
067-0550-002-0000	RESIDENTIAL	\$ 15.32	\$ 2.56	\$ 17.88
067-0550-003-0000	RESIDENTIAL	\$ 15.32	\$ 2.56	\$ 17.88
067-0550-004-0000	RESIDENTIAL	\$ 15.32	\$ 2.56	\$ 17.88
067-0550-005-0000	RESIDENTIAL	\$ 15.32	\$ 2.56	\$ 17.88
067-0550-006-0000	RESIDENTIAL	\$ 15.32	\$ 2.56	\$ 17.88
067-0550-007-0000	RESIDENTIAL	\$ 15.32	\$ 2.56	\$ 17.88
067-0550-008-0000	RESIDENTIAL	\$ 15.32	\$ 2.56	\$ 17.88
067-0550-009-0000	RESIDENTIAL	\$ 15.32	\$ 2.56	\$ 17.88
067-0550-010-0000	RESIDENTIAL	\$ 15.32	\$ 2.56	\$ 17.88
067-0550-011-0000	RESIDENTIAL	\$ 15.32	\$ 2.56	\$ 17.88
067-0550-012-0000	RESIDENTIAL	\$ 15.32	\$ 2.56	\$ 17.88
067-0550-013-0000	RESIDENTIAL	\$ 15.32	\$ 2.56	\$ 17.88
067-0550-014-0000	RESIDENTIAL	\$ 15.32	\$ 2.56	\$ 17.88
067-0550-015-0000	RESIDENTIAL	\$ 15.32	\$ 2.56	\$ 17.88
067-0550-016-0000	RESIDENTIAL	\$ 15.32	\$ 2.56	\$ 17.88
067-0550-017-0000	RESIDENTIAL	\$ 15.32	\$ 2.56	\$ 17.88
067-0550-018-0000	RESIDENTIAL	\$ 15.32	\$ 2.56	\$ 17.88
067-0550-019-0000	RESIDENTIAL	\$ 15.32	\$ 2.56	\$ 17.88
067-0550-020-0000	RESIDENTIAL	\$ 15.32	\$ 2.56	\$ 17.88
067-0550-021-0000	RESIDENTIAL	\$ 15.32	\$ 2.56	\$ 17.88
067-0550-022-0000	RESIDENTIAL	\$ 15.32	\$ 2.56	\$ 17.88
067-0550-023-0000	RESIDENTIAL	\$ 15.32	\$ 2.56	\$ 17.88
067-0550-024-0000	RESIDENTIAL	\$ 15.32	\$ 2.56	\$ 17.88
067-0550-025-0000	RESIDENTIAL	\$ 15.32	\$ 2.56	\$ 17.88
067-0550-026-0000	RESIDENTIAL	\$ 15.32	\$ 2.56	\$ 17.88
067-0550-027-0000	RESIDENTIAL	\$ 15.32	\$ 2.56	\$ 17.88

ITEM 9.3.

City of Rancho Cordova
Lighting District No. 2012-1 Exhibit A to the Resolution
Fiscal Year 2023-24 Assessment Roll

ATTACHMENT 3

APN	District Classification	Street Light Charge	Safety Light Charge	Total Assessment
067-0550-028-0000	RESIDENTIAL	\$ 15.32	\$ 2.56	\$ 17.88
067-0550-029-0000	RESIDENTIAL	\$ 15.32	\$ 2.56	\$ 17.88
067-0550-030-0000	RESIDENTIAL	\$ 15.32	\$ 2.56	\$ 17.88
067-0550-031-0000	RESIDENTIAL	\$ 15.32	\$ 2.56	\$ 17.88
067-0550-032-0000	RESIDENTIAL	\$ 15.32	\$ 2.56	\$ 17.88
067-0550-033-0000	RESIDENTIAL	\$ 15.32	\$ 2.56	\$ 17.88
067-0550-034-0000	RESIDENTIAL	\$ 15.32	\$ 2.56	\$ 17.88
067-0550-035-0000	RESIDENTIAL	\$ 15.32	\$ 2.56	\$ 17.88
067-0550-036-0000	RESIDENTIAL	\$ 15.32	\$ 2.56	\$ 17.88
067-0550-037-0000	RESIDENTIAL	\$ 15.32	\$ 2.56	\$ 17.88
067-0550-038-0000	RESIDENTIAL	\$ 15.32	\$ 2.56	\$ 17.88
067-0550-039-0000	RESIDENTIAL	\$ 15.32	\$ 2.56	\$ 17.88
067-0550-040-0000	RESIDENTIAL	\$ 15.32	\$ 2.56	\$ 17.88
067-0550-041-0000	RESIDENTIAL	\$ 15.32	\$ 2.56	\$ 17.88
067-0550-042-0000	RESIDENTIAL	\$ 15.32	\$ 2.56	\$ 17.88
067-0550-043-0000	RESIDENTIAL	\$ 15.32	\$ 2.56	\$ 17.88
067-0550-044-0000	RESIDENTIAL	\$ 15.32	\$ 2.56	\$ 17.88
067-0550-045-0000	RESIDENTIAL	\$ 15.32	\$ 2.56	\$ 17.88
067-0550-046-0000	RESIDENTIAL	\$ 15.32	\$ 2.56	\$ 17.88
067-0550-047-0000	RESIDENTIAL	\$ 15.32	\$ 2.56	\$ 17.88
067-0550-048-0000	RESIDENTIAL	\$ 15.32	\$ 2.56	\$ 17.88
067-0550-049-0000	RESIDENTIAL	\$ 15.32	\$ 2.56	\$ 17.88
067-0550-050-0000	RESIDENTIAL	\$ 15.32	\$ 2.56	\$ 17.88
067-0550-051-0000	RESIDENTIAL	\$ 15.32	\$ 2.56	\$ 17.88
067-0550-052-0000	RESIDENTIAL	\$ 15.32	\$ 2.56	\$ 17.88
067-0550-053-0000	RESIDENTIAL	\$ 15.32	\$ 2.56	\$ 17.88
067-0550-054-0000	RESIDENTIAL	\$ 15.32	\$ 2.56	\$ 17.88
067-0550-055-0000	RESIDENTIAL	\$ 15.32	\$ 2.56	\$ 17.88
067-0550-056-0000	RESIDENTIAL	\$ 15.32	\$ 2.56	\$ 17.88
067-0550-057-0000	RESIDENTIAL	\$ 15.32	\$ 2.56	\$ 17.88
067-0550-058-0000	RESIDENTIAL	\$ 15.32	\$ 2.56	\$ 17.88
067-0550-059-0000	RESIDENTIAL	\$ 15.32	\$ 2.56	\$ 17.88
067-0550-060-0000	RESIDENTIAL	\$ 15.32	\$ 2.56	\$ 17.88
067-0550-061-0000	RESIDENTIAL	\$ 15.32	\$ 2.56	\$ 17.88
067-0550-062-0000	RESIDENTIAL	\$ 15.32	\$ 2.56	\$ 17.88
067-0550-063-0000	RESIDENTIAL	\$ 15.32	\$ 2.56	\$ 17.88
067-0550-064-0000	RESIDENTIAL	\$ 15.32	\$ 2.56	\$ 17.88
067-0550-065-0000	RESIDENTIAL	\$ 15.32	\$ 2.56	\$ 17.88
067-0550-066-0000	RESIDENTIAL	\$ 15.32	\$ 2.56	\$ 17.88
067-0550-067-0000	RESIDENTIAL	\$ 15.32	\$ 2.56	\$ 17.88
067-0550-068-0000	RESIDENTIAL	\$ 15.32	\$ 2.56	\$ 17.88
067-0550-069-0000	RESIDENTIAL	\$ 15.32	\$ 2.56	\$ 17.88
067-0550-070-0000	RESIDENTIAL	\$ 15.32	\$ 2.56	\$ 17.88
067-0550-071-0000	RESIDENTIAL	\$ 15.32	\$ 2.56	\$ 17.88

ITEM 9.3.

City of Rancho Cordova
Lighting District No. 2012-1 Exhibit A to the Resolution
Fiscal Year 2023-24 Assessment Roll

ATTACHMENT 3

APN	District Classification	Street Light Charge	Safety Light Charge	Total Assessment
067-0550-072-0000	RESIDENTIAL	\$ 15.32	\$ 2.56	\$ 17.88
067-0550-073-0000	RESIDENTIAL	\$ 15.32	\$ 2.56	\$ 17.88
067-0550-074-0000	RESIDENTIAL	\$ 15.32	\$ 2.56	\$ 17.88
067-0550-075-0000	RESIDENTIAL	\$ 15.32	\$ 2.56	\$ 17.88
067-0550-076-0000	RESIDENTIAL	\$ 15.32	\$ 2.56	\$ 17.88
067-0550-077-0000	RESIDENTIAL	\$ 15.32	\$ 2.56	\$ 17.88
067-0550-078-0000	RESIDENTIAL	\$ 15.32	\$ 2.56	\$ 17.88
067-0550-079-0000	RESIDENTIAL	\$ 15.32	\$ 2.56	\$ 17.88
067-0550-080-0000	RESIDENTIAL	\$ 15.32	\$ 2.56	\$ 17.88
067-0550-081-0000	RESIDENTIAL	\$ 15.32	\$ 2.56	\$ 17.88
067-0550-082-0000	RESIDENTIAL	\$ 15.32	\$ 2.56	\$ 17.88
067-0550-083-0000	RESIDENTIAL	\$ 15.32	\$ 2.56	\$ 17.88
067-0550-084-0000	RESIDENTIAL	\$ 15.32	\$ 2.56	\$ 17.88
067-0550-085-0000	RESIDENTIAL	\$ 15.32	\$ 2.56	\$ 17.88
067-0550-086-0000	RESIDENTIAL	\$ 15.32	\$ 2.56	\$ 17.88
067-0550-087-0000	RESIDENTIAL	\$ 15.32	\$ 2.56	\$ 17.88
067-0550-088-0000	RESIDENTIAL	\$ 15.32	\$ 2.56	\$ 17.88
067-0550-089-0000	RESIDENTIAL	\$ 15.32	\$ 2.56	\$ 17.88
067-0550-090-0000	RESIDENTIAL	\$ 15.32	\$ 2.56	\$ 17.88
067-0550-091-0000	RESIDENTIAL	\$ 15.32	\$ 2.56	\$ 17.88
067-0550-092-0000	RESIDENTIAL	\$ 15.32	\$ 2.56	\$ 17.88
067-0550-093-0000	RESIDENTIAL	\$ 15.32	\$ 2.56	\$ 17.88
067-0550-094-0000	RESIDENTIAL	\$ 15.32	\$ 2.56	\$ 17.88
067-0550-095-0000	RESIDENTIAL	\$ 15.32	\$ 2.56	\$ 17.88
067-0550-096-0000	RESIDENTIAL	\$ 15.32	\$ 2.56	\$ 17.88
067-0550-097-0000	RESIDENTIAL	\$ 15.32	\$ 2.56	\$ 17.88
067-0550-098-0000	RESIDENTIAL	\$ 15.32	\$ 2.56	\$ 17.88
067-0550-099-0000	RESIDENTIAL	\$ 15.32	\$ 2.56	\$ 17.88
067-0550-100-0000	RESIDENTIAL	\$ 15.32	\$ 2.56	\$ 17.88
067-0550-101-0000	RESIDENTIAL	\$ 15.32	\$ 2.56	\$ 17.88
067-0550-102-0000	RESIDENTIAL	\$ 15.32	\$ 2.56	\$ 17.88
067-0550-103-0000	RESIDENTIAL	\$ 15.32	\$ 2.56	\$ 17.88
067-0550-104-0000	RESIDENTIAL	\$ 15.32	\$ 2.56	\$ 17.88
067-0550-105-0000	RESIDENTIAL	\$ 15.32	\$ 2.56	\$ 17.88
067-0550-106-0000	RESIDENTIAL	\$ 15.32	\$ 2.56	\$ 17.88
067-0550-107-0000	RESIDENTIAL	\$ 15.32	\$ 2.56	\$ 17.88
067-0550-108-0000	RESIDENTIAL	\$ 15.32	\$ 2.56	\$ 17.88
067-0550-109-0000	RESIDENTIAL	\$ 15.32	\$ 2.56	\$ 17.88
067-0550-110-0000	RESIDENTIAL	\$ 15.32	\$ 2.56	\$ 17.88
067-0550-111-0000	RESIDENTIAL	\$ 15.32	\$ 2.56	\$ 17.88
067-0550-112-0000	RESIDENTIAL	\$ 15.32	\$ 2.56	\$ 17.88
067-0550-113-0000	RESIDENTIAL	\$ 15.32	\$ 2.56	\$ 17.88
067-0550-114-0000	RESIDENTIAL	\$ 15.32	\$ 2.56	\$ 17.88
067-0550-115-0000	RESIDENTIAL	\$ 15.32	\$ 2.56	\$ 17.88

ITEM 9.3.

City of Rancho Cordova
Lighting District No. 2012-1 Exhibit A to the Resolution
Fiscal Year 2023-24 Assessment Roll

ATTACHMENT 3

APN	District Classification	Street Light Charge	Safety Light Charge	Total Assessment
067-0550-116-0000	RESIDENTIAL	\$ 15.32	\$ 2.56	\$ 17.88
067-0550-117-0000	RESIDENTIAL	\$ 15.32	\$ 2.56	\$ 17.88
067-0550-118-0000	RESIDENTIAL	\$ 15.32	\$ 2.56	\$ 17.88
067-0550-119-0000	RESIDENTIAL	\$ 15.32	\$ 2.56	\$ 17.88
067-0550-120-0000	RESIDENTIAL	\$ 15.32	\$ 2.56	\$ 17.88
067-0550-121-0000	RESIDENTIAL	\$ 15.32	\$ 2.56	\$ 17.88
067-0550-122-0000	RESIDENTIAL	\$ 15.32	\$ 2.56	\$ 17.88
067-0550-123-0000	RESIDENTIAL	\$ 15.32	\$ 2.56	\$ 17.88
067-0550-124-0000	RESIDENTIAL	\$ 15.32	\$ 2.56	\$ 17.88
067-0550-125-0000	RESIDENTIAL	\$ 15.32	\$ 2.56	\$ 17.88
067-0550-126-0000	RESIDENTIAL	\$ 15.32	\$ 2.56	\$ 17.88
067-0550-127-0000	RESIDENTIAL	\$ 15.32	\$ 2.56	\$ 17.88
067-0550-128-0000	RESIDENTIAL	\$ 15.32	\$ 2.56	\$ 17.88
067-0550-129-0000	RESIDENTIAL	\$ 15.32	\$ 2.56	\$ 17.88
067-0550-130-0000	RESIDENTIAL	\$ 15.32	\$ 2.56	\$ 17.88
067-0550-131-0000	RESIDENTIAL	\$ 15.32	\$ 2.56	\$ 17.88
067-0550-132-0000	RESIDENTIAL	\$ 15.32	\$ 2.56	\$ 17.88
067-0560-001-0000	RESIDENTIAL	\$ 15.32	\$ 2.56	\$ 17.88
067-0560-002-0000	RESIDENTIAL	\$ 15.32	\$ 2.56	\$ 17.88
067-0560-003-0000	RESIDENTIAL	\$ 15.32	\$ 2.56	\$ 17.88
067-0560-004-0000	RESIDENTIAL	\$ 15.32	\$ 2.56	\$ 17.88
067-0560-005-0000	RESIDENTIAL	\$ 15.32	\$ 2.56	\$ 17.88
067-0560-006-0000	RESIDENTIAL	\$ 15.32	\$ 2.56	\$ 17.88
067-0560-007-0000	RESIDENTIAL	\$ 15.32	\$ 2.56	\$ 17.88
067-0560-008-0000	RESIDENTIAL	\$ 15.32	\$ 2.56	\$ 17.88
067-0560-009-0000	RESIDENTIAL	\$ 15.32	\$ 2.56	\$ 17.88
067-0560-010-0000	RESIDENTIAL	\$ 15.32	\$ 2.56	\$ 17.88
067-0560-011-0000	RESIDENTIAL	\$ 15.32	\$ 2.56	\$ 17.88
067-0560-012-0000	RESIDENTIAL	\$ 15.32	\$ 2.56	\$ 17.88
067-0560-013-0000	RESIDENTIAL	\$ 15.32	\$ 2.56	\$ 17.88
067-0560-014-0000	RESIDENTIAL	\$ 15.32	\$ 2.56	\$ 17.88
067-0560-015-0000	RESIDENTIAL	\$ 15.32	\$ 2.56	\$ 17.88
067-0560-016-0000	RESIDENTIAL	\$ 15.32	\$ 2.56	\$ 17.88
067-0560-017-0000	RESIDENTIAL	\$ 15.32	\$ 2.56	\$ 17.88
067-0560-018-0000	RESIDENTIAL	\$ 15.32	\$ 2.56	\$ 17.88
067-0560-019-0000	RESIDENTIAL	\$ 15.32	\$ 2.56	\$ 17.88
067-0560-020-0000	RESIDENTIAL	\$ 15.32	\$ 2.56	\$ 17.88
067-0560-021-0000	RESIDENTIAL	\$ 15.32	\$ 2.56	\$ 17.88
067-0560-022-0000	RESIDENTIAL	\$ 15.32	\$ 2.56	\$ 17.88
067-0560-023-0000	RESIDENTIAL	\$ 15.32	\$ 2.56	\$ 17.88
067-0560-024-0000	RESIDENTIAL	\$ 15.32	\$ 2.56	\$ 17.88
067-0560-025-0000	RESIDENTIAL	\$ 15.32	\$ 2.56	\$ 17.88
067-0560-026-0000	RESIDENTIAL	\$ 15.32	\$ 2.56	\$ 17.88
067-0560-027-0000	RESIDENTIAL	\$ 15.32	\$ 2.56	\$ 17.88

ITEM 9.3.

City of Rancho Cordova
Lighting District No. 2012-1 Exhibit A to the Resolution
Fiscal Year 2023-24 Assessment Roll

ATTACHMENT 3

APN	District Classification	Street Light Charge	Safety Light Charge	Total Assessment
067-0560-028-0000	RESIDENTIAL	\$ 15.32	\$ 2.56	\$ 17.88
067-0560-029-0000	RESIDENTIAL	\$ 15.32	\$ 2.56	\$ 17.88
067-0560-030-0000	RESIDENTIAL	\$ 15.32	\$ 2.56	\$ 17.88
067-0560-031-0000	RESIDENTIAL	\$ 15.32	\$ 2.56	\$ 17.88
067-0560-032-0000	RESIDENTIAL	\$ 15.32	\$ 2.56	\$ 17.88
067-0560-033-0000	RESIDENTIAL	\$ 15.32	\$ 2.56	\$ 17.88
067-0560-034-0000	RESIDENTIAL	\$ 15.32	\$ 2.56	\$ 17.88
067-0560-035-0000	RESIDENTIAL	\$ 15.32	\$ 2.56	\$ 17.88
067-0560-036-0000	RESIDENTIAL	\$ 15.32	\$ 2.56	\$ 17.88
067-0560-037-0000	RESIDENTIAL	\$ 15.32	\$ 2.56	\$ 17.88
067-0560-038-0000	RESIDENTIAL	\$ 15.32	\$ 2.56	\$ 17.88
067-0560-039-0000	RESIDENTIAL	\$ 15.32	\$ 2.56	\$ 17.88
067-0560-040-0000	RESIDENTIAL	\$ 15.32	\$ 2.56	\$ 17.88
067-0560-041-0000	RESIDENTIAL	\$ 15.32	\$ 2.56	\$ 17.88
067-0560-042-0000	RESIDENTIAL	\$ 15.32	\$ 2.56	\$ 17.88
067-0560-043-0000	RESIDENTIAL	\$ 15.32	\$ 2.56	\$ 17.88
067-0560-044-0000	RESIDENTIAL	\$ 15.32	\$ 2.56	\$ 17.88
067-0560-045-0000	RESIDENTIAL	\$ 15.32	\$ 2.56	\$ 17.88
067-0560-046-0000	RESIDENTIAL	\$ 15.32	\$ 2.56	\$ 17.88
067-0560-047-0000	RESIDENTIAL	\$ 15.32	\$ 2.56	\$ 17.88
067-0560-048-0000	RESIDENTIAL	\$ 15.32	\$ 2.56	\$ 17.88
067-0560-049-0000	RESIDENTIAL	\$ 15.32	\$ 2.56	\$ 17.88
067-0560-050-0000	RESIDENTIAL	\$ 15.32	\$ 2.56	\$ 17.88
067-0560-051-0000	RESIDENTIAL	\$ 15.32	\$ 2.56	\$ 17.88
067-0560-052-0000	RESIDENTIAL	\$ 15.32	\$ 2.56	\$ 17.88
067-0560-053-0000	RESIDENTIAL	\$ 15.32	\$ 2.56	\$ 17.88
067-0560-054-0000	RESIDENTIAL	\$ 15.32	\$ 2.56	\$ 17.88
067-0560-055-0000	RESIDENTIAL	\$ 15.32	\$ 2.56	\$ 17.88
067-0560-056-0000	RESIDENTIAL	\$ 15.32	\$ 2.56	\$ 17.88
067-0560-057-0000	RESIDENTIAL	\$ 15.32	\$ 2.56	\$ 17.88
067-0560-058-0000	RESIDENTIAL	\$ 15.32	\$ 2.56	\$ 17.88
067-0560-059-0000	RESIDENTIAL	\$ 15.32	\$ 2.56	\$ 17.88
067-0560-060-0000	RESIDENTIAL	\$ 15.32	\$ 2.56	\$ 17.88
067-0560-061-0000	RESIDENTIAL	\$ 15.32	\$ 2.56	\$ 17.88
067-0560-062-0000	RESIDENTIAL	\$ 15.32	\$ 2.56	\$ 17.88
067-0560-063-0000	RESIDENTIAL	\$ 15.32	\$ 2.56	\$ 17.88
067-0560-064-0000	RESIDENTIAL	\$ 15.32	\$ 2.56	\$ 17.88
067-0560-065-0000	RESIDENTIAL	\$ 15.32	\$ 2.56	\$ 17.88
067-0560-066-0000	RESIDENTIAL	\$ 15.32	\$ 2.56	\$ 17.88
067-0560-067-0000	RESIDENTIAL	\$ 15.32	\$ 2.56	\$ 17.88
067-0560-068-0000	RESIDENTIAL	\$ 15.32	\$ 2.56	\$ 17.88
067-0560-069-0000	RESIDENTIAL	\$ 15.32	\$ 2.56	\$ 17.88
067-0560-070-0000	RESIDENTIAL	\$ 15.32	\$ 2.56	\$ 17.88
067-0560-071-0000	RESIDENTIAL	\$ 15.32	\$ 2.56	\$ 17.88

ITEM 9.3.

City of Rancho Cordova
Lighting District No. 2012-1 Exhibit A to the Resolution
Fiscal Year 2023-24 Assessment Roll

ATTACHMENT 3

APN	District Classification	Street Light Charge	Safety Light Charge	Total Assessment
067-0560-072-0000	RESIDENTIAL	\$ 15.32	\$ 2.56	\$ 17.88
067-0560-073-0000	RESIDENTIAL	\$ 15.32	\$ 2.56	\$ 17.88
067-0560-074-0000	RESIDENTIAL	\$ 15.32	\$ 2.56	\$ 17.88
067-0560-075-0000	RESIDENTIAL	\$ 15.32	\$ 2.56	\$ 17.88
067-0560-076-0000	RESIDENTIAL	\$ 15.32	\$ 2.56	\$ 17.88
067-0560-077-0000	RESIDENTIAL	\$ 15.32	\$ 2.56	\$ 17.88
067-0560-078-0000	RESIDENTIAL	\$ 15.32	\$ 2.56	\$ 17.88
067-0560-079-0000	RESIDENTIAL	\$ 15.32	\$ 2.56	\$ 17.88
067-0560-080-0000	RESIDENTIAL	\$ 15.32	\$ 2.56	\$ 17.88
067-0560-081-0000	RESIDENTIAL	\$ 15.32	\$ 2.56	\$ 17.88
067-0560-082-0000	RESIDENTIAL	\$ 15.32	\$ 2.56	\$ 17.88
067-0560-083-0000	RESIDENTIAL	\$ 15.32	\$ 2.56	\$ 17.88
067-0560-084-0000	RESIDENTIAL	\$ 15.32	\$ 2.56	\$ 17.88
067-0560-085-0000	RESIDENTIAL	\$ 15.32	\$ 2.56	\$ 17.88
067-0560-086-0000	RESIDENTIAL	\$ 15.32	\$ 2.56	\$ 17.88
067-0560-087-0000	RESIDENTIAL	\$ 15.32	\$ 2.56	\$ 17.88
067-0560-088-0000	RESIDENTIAL	\$ 15.32	\$ 2.56	\$ 17.88
067-0560-089-0000	RESIDENTIAL	\$ 15.32	\$ 2.56	\$ 17.88
067-0560-090-0000	RESIDENTIAL	\$ 15.32	\$ 2.56	\$ 17.88
067-0560-091-0000	RESIDENTIAL	\$ 15.32	\$ 2.56	\$ 17.88
067-0560-092-0000	RESIDENTIAL	\$ 15.32	\$ 2.56	\$ 17.88
067-0560-093-0000	RESIDENTIAL	\$ 15.32	\$ 2.56	\$ 17.88
067-0560-094-0000	RESIDENTIAL	\$ 15.32	\$ 2.56	\$ 17.88
067-0560-095-0000	RESIDENTIAL	\$ 15.32	\$ 2.56	\$ 17.88
067-0560-096-0000	RESIDENTIAL	\$ 15.32	\$ 2.56	\$ 17.88
067-0560-097-0000	RESIDENTIAL	\$ 15.32	\$ 2.56	\$ 17.88
067-0560-098-0000	RESIDENTIAL	\$ 15.32	\$ 2.56	\$ 17.88
067-0560-099-0000	RESIDENTIAL	\$ 15.32	\$ 2.56	\$ 17.88
067-0560-100-0000	RESIDENTIAL	\$ 15.32	\$ 2.56	\$ 17.88
067-0560-101-0000	RESIDENTIAL	\$ 15.32	\$ 2.56	\$ 17.88
067-0560-102-0000	RESIDENTIAL	\$ 15.32	\$ 2.56	\$ 17.88
067-0560-103-0000	RESIDENTIAL	\$ 15.32	\$ 2.56	\$ 17.88
067-0560-104-0000	RESIDENTIAL	\$ 15.32	\$ 2.56	\$ 17.88
067-0560-105-0000	RESIDENTIAL	\$ 15.32	\$ 2.56	\$ 17.88
067-0560-106-0000	RESIDENTIAL	\$ 15.32	\$ 2.56	\$ 17.88
067-0560-107-0000	RESIDENTIAL	\$ 15.32	\$ 2.56	\$ 17.88
067-0560-108-0000	RESIDENTIAL	\$ 15.32	\$ 2.56	\$ 17.88
067-0560-109-0000	RESIDENTIAL	\$ 15.32	\$ 2.56	\$ 17.88
067-0560-110-0000	RESIDENTIAL	\$ 15.32	\$ 2.56	\$ 17.88
067-0560-111-0000	RESIDENTIAL	\$ 15.32	\$ 2.56	\$ 17.88
067-0560-112-0000	RESIDENTIAL	\$ 15.32	\$ 2.56	\$ 17.88
067-0560-113-0000	RESIDENTIAL	\$ 15.32	\$ 2.56	\$ 17.88
067-0560-114-0000	RESIDENTIAL	\$ 15.32	\$ 2.56	\$ 17.88
067-0560-115-0000	RESIDENTIAL	\$ 15.32	\$ 2.56	\$ 17.88

ITEM 9.3.

City of Rancho Cordova
Lighting District No. 2012-1 Exhibit A to the Resolution
Fiscal Year 2023-24 Assessment Roll

ATTACHMENT 3

APN	District Classification	Street Light Charge	Safety Light Charge	Total Assessment
067-0560-116-0000	RESIDENTIAL	\$ 15.32	\$ 2.56	\$ 17.88
067-0560-117-0000	RESIDENTIAL	\$ 15.32	\$ 2.56	\$ 17.88
067-0560-118-0000	RESIDENTIAL	\$ 15.32	\$ 2.56	\$ 17.88
067-0560-119-0000	RESIDENTIAL	\$ 15.32	\$ 2.56	\$ 17.88
067-0560-120-0000	RESIDENTIAL	\$ 15.32	\$ 2.56	\$ 17.88
067-0560-121-0000	RESIDENTIAL	\$ 15.32	\$ 2.56	\$ 17.88
067-0560-122-0000	RESIDENTIAL	\$ 15.32	\$ 2.56	\$ 17.88
067-0570-001-0000	RESIDENTIAL	\$ 15.32	\$ 2.56	\$ 17.88
067-0570-002-0000	RESIDENTIAL	\$ 15.32	\$ 2.56	\$ 17.88
067-0570-003-0000	RESIDENTIAL	\$ 15.32	\$ 2.56	\$ 17.88
067-0570-004-0000	RESIDENTIAL	\$ 15.32	\$ 2.56	\$ 17.88
067-0570-005-0000	RESIDENTIAL	\$ 15.32	\$ 2.56	\$ 17.88
067-0570-006-0000	RESIDENTIAL	\$ 15.32	\$ 2.56	\$ 17.88
067-0570-007-0000	RESIDENTIAL	\$ 15.32	\$ 2.56	\$ 17.88
067-0570-008-0000	RESIDENTIAL	\$ 15.32	\$ 2.56	\$ 17.88
067-0570-009-0000	RESIDENTIAL	\$ 15.32	\$ 2.56	\$ 17.88
067-0570-010-0000	RESIDENTIAL	\$ 15.32	\$ 2.56	\$ 17.88
067-0570-011-0000	RESIDENTIAL	\$ 15.32	\$ 2.56	\$ 17.88
067-0570-012-0000	RESIDENTIAL	\$ 15.32	\$ 2.56	\$ 17.88
067-0570-013-0000	RESIDENTIAL	\$ 15.32	\$ 2.56	\$ 17.88
067-0570-014-0000	RESIDENTIAL	\$ 15.32	\$ 2.56	\$ 17.88
067-0570-015-0000	RESIDENTIAL	\$ 15.32	\$ 2.56	\$ 17.88
067-0570-016-0000	RESIDENTIAL	\$ 15.32	\$ 2.56	\$ 17.88
067-0570-017-0000	RESIDENTIAL	\$ 15.32	\$ 2.56	\$ 17.88
067-0570-018-0000	RESIDENTIAL	\$ 15.32	\$ 2.56	\$ 17.88
067-0570-019-0000	RESIDENTIAL	\$ 15.32	\$ 2.56	\$ 17.88
067-0570-020-0000	RESIDENTIAL	\$ 15.32	\$ 2.56	\$ 17.88
067-0570-021-0000	RESIDENTIAL	\$ 15.32	\$ 2.56	\$ 17.88
067-0570-022-0000	RESIDENTIAL	\$ 15.32	\$ 2.56	\$ 17.88
067-0570-023-0000	RESIDENTIAL	\$ 15.32	\$ 2.56	\$ 17.88
067-0570-024-0000	RESIDENTIAL	\$ 15.32	\$ 2.56	\$ 17.88
067-0570-025-0000	RESIDENTIAL	\$ 15.32	\$ 2.56	\$ 17.88
067-0570-026-0000	RESIDENTIAL	\$ 15.32	\$ 2.56	\$ 17.88
067-0570-027-0000	RESIDENTIAL	\$ 15.32	\$ 2.56	\$ 17.88
067-0570-028-0000	RESIDENTIAL	\$ 15.32	\$ 2.56	\$ 17.88
067-0570-029-0000	RESIDENTIAL	\$ 15.32	\$ 2.56	\$ 17.88
067-0570-030-0000	RESIDENTIAL	\$ 15.32	\$ 2.56	\$ 17.88
067-0570-031-0000	RESIDENTIAL	\$ 15.32	\$ 2.56	\$ 17.88
067-0570-032-0000	RESIDENTIAL	\$ 15.32	\$ 2.56	\$ 17.88
067-0570-033-0000	RESIDENTIAL	\$ 15.32	\$ 2.56	\$ 17.88
067-0570-034-0000	RESIDENTIAL	\$ 15.32	\$ 2.56	\$ 17.88
067-0570-035-0000	RESIDENTIAL	\$ 15.32	\$ 2.56	\$ 17.88
067-0570-036-0000	RESIDENTIAL	\$ 15.32	\$ 2.56	\$ 17.88
067-0570-037-0000	RESIDENTIAL	\$ 15.32	\$ 2.56	\$ 17.88

ITEM 9.3.

City of Rancho Cordova
Lighting District No. 2012-1 Exhibit A to the Resolution
Fiscal Year 2023-24 Assessment Roll

ATTACHMENT 3

APN	District Classification	Street Light Charge	Safety Light Charge	Total Assessment
067-0570-038-0000	RESIDENTIAL	\$ 15.32	\$ 2.56	\$ 17.88
067-0570-039-0000	RESIDENTIAL	\$ 15.32	\$ 2.56	\$ 17.88
067-0570-040-0000	RESIDENTIAL	\$ 15.32	\$ 2.56	\$ 17.88
067-0570-041-0000	RESIDENTIAL	\$ 15.32	\$ 2.56	\$ 17.88
067-0570-042-0000	RESIDENTIAL	\$ 15.32	\$ 2.56	\$ 17.88
067-0570-043-0000	RESIDENTIAL	\$ 15.32	\$ 2.56	\$ 17.88
067-0570-044-0000	RESIDENTIAL	\$ 15.32	\$ 2.56	\$ 17.88
067-0570-045-0000	RESIDENTIAL	\$ 15.32	\$ 2.56	\$ 17.88
067-0570-046-0000	RESIDENTIAL	\$ 15.32	\$ 2.56	\$ 17.88
067-0570-047-0000	RESIDENTIAL	\$ 15.32	\$ 2.56	\$ 17.88
067-0570-048-0000	RESIDENTIAL	\$ 15.32	\$ 2.56	\$ 17.88
067-0570-049-0000	RESIDENTIAL	\$ 15.32	\$ 2.56	\$ 17.88
067-0570-050-0000	RESIDENTIAL	\$ 15.32	\$ 2.56	\$ 17.88
067-0570-051-0000	RESIDENTIAL	\$ 15.32	\$ 2.56	\$ 17.88
067-0570-052-0000	RESIDENTIAL	\$ 15.32	\$ 2.56	\$ 17.88
067-0570-053-0000	RESIDENTIAL	\$ 15.32	\$ 2.56	\$ 17.88
067-0570-054-0000	RESIDENTIAL	\$ 15.32	\$ 2.56	\$ 17.88
067-0570-055-0000	RESIDENTIAL	\$ 15.32	\$ 2.56	\$ 17.88
067-0570-056-0000	RESIDENTIAL	\$ 15.32	\$ 2.56	\$ 17.88
067-0570-057-0000	RESIDENTIAL	\$ 15.32	\$ 2.56	\$ 17.88
067-0570-058-0000	RESIDENTIAL	\$ 15.32	\$ 2.56	\$ 17.88
067-0570-059-0000	RESIDENTIAL	\$ 15.32	\$ 2.56	\$ 17.88
067-0570-060-0000	RESIDENTIAL	\$ 15.32	\$ 2.56	\$ 17.88
067-0570-061-0000	RESIDENTIAL	\$ 15.32	\$ 2.56	\$ 17.88
067-0570-062-0000	RESIDENTIAL	\$ 15.32	\$ 2.56	\$ 17.88
067-0570-063-0000	RESIDENTIAL	\$ 15.32	\$ 2.56	\$ 17.88
067-0570-064-0000	RESIDENTIAL	\$ 15.32	\$ 2.56	\$ 17.88
067-0570-065-0000	RESIDENTIAL	\$ 15.32	\$ 2.56	\$ 17.88
067-0570-066-0000	RESIDENTIAL	\$ 15.32	\$ 2.56	\$ 17.88
067-0570-067-0000	RESIDENTIAL	\$ 15.32	\$ 2.56	\$ 17.88
067-0570-068-0000	RESIDENTIAL	\$ 15.32	\$ 2.56	\$ 17.88
067-0570-069-0000	RESIDENTIAL	\$ 15.32	\$ 2.56	\$ 17.88
067-0570-070-0000	RESIDENTIAL	\$ 15.32	\$ 2.56	\$ 17.88
067-0570-071-0000	RESIDENTIAL	\$ 15.32	\$ 2.56	\$ 17.88
067-0570-072-0000	RESIDENTIAL	\$ 15.32	\$ 2.56	\$ 17.88
067-0570-073-0000	RESIDENTIAL	\$ 15.32	\$ 2.56	\$ 17.88
067-0570-074-0000	RESIDENTIAL	\$ 15.32	\$ 2.56	\$ 17.88
067-0570-075-0000	RESIDENTIAL	\$ 15.32	\$ 2.56	\$ 17.88
067-0570-076-0000	RESIDENTIAL	\$ 15.32	\$ 2.56	\$ 17.88
067-0570-077-0000	RESIDENTIAL	\$ 15.32	\$ 2.56	\$ 17.88
067-0570-078-0000	RESIDENTIAL	\$ 15.32	\$ 2.56	\$ 17.88
067-0570-079-0000	RESIDENTIAL	\$ 15.32	\$ 2.56	\$ 17.88
067-0570-080-0000	RESIDENTIAL	\$ 15.32	\$ 2.56	\$ 17.88
067-0570-081-0000	RESIDENTIAL	\$ 15.32	\$ 2.56	\$ 17.88

ITEM 9.3.

City of Rancho Cordova
Lighting District No. 2012-1 Exhibit A to the Resolution
Fiscal Year 2023-24 Assessment Roll

ATTACHMENT 3

APN	District Classification	Street Light Charge	Safety Light Charge	Total Assessment
067-0570-082-0000	RESIDENTIAL	\$ 15.32	\$ 2.56	\$ 17.88
067-0570-083-0000	RESIDENTIAL	\$ 15.32	\$ 2.56	\$ 17.88
067-0570-084-0000	RESIDENTIAL	\$ 15.32	\$ 2.56	\$ 17.88
067-0570-085-0000	RESIDENTIAL	\$ 15.32	\$ 2.56	\$ 17.88
067-0570-086-0000	RESIDENTIAL	\$ 15.32	\$ 2.56	\$ 17.88
067-0570-087-0000	RESIDENTIAL	\$ 15.32	\$ 2.56	\$ 17.88
067-0570-088-0000	RESIDENTIAL	\$ 15.32	\$ 2.56	\$ 17.88
067-0570-089-0000	RESIDENTIAL	\$ 15.32	\$ 2.56	\$ 17.88
067-0570-090-0000	RESIDENTIAL	\$ 15.32	\$ 2.56	\$ 17.88
067-0570-091-0000	RESIDENTIAL	\$ 15.32	\$ 2.56	\$ 17.88
067-0570-092-0000	RESIDENTIAL	\$ 15.32	\$ 2.56	\$ 17.88
067-0570-093-0000	RESIDENTIAL	\$ 15.32	\$ 2.56	\$ 17.88
067-0570-094-0000	RESIDENTIAL	\$ 15.32	\$ 2.56	\$ 17.88
067-0570-095-0000	RESIDENTIAL	\$ 15.32	\$ 2.56	\$ 17.88
067-0570-096-0000	RESIDENTIAL	\$ 15.32	\$ 2.56	\$ 17.88
067-0570-097-0000	RESIDENTIAL	\$ 15.32	\$ 2.56	\$ 17.88
067-0570-098-0000	RESIDENTIAL	\$ 15.32	\$ 2.56	\$ 17.88
067-0570-099-0000	RESIDENTIAL	\$ 15.32	\$ 2.56	\$ 17.88
067-0570-100-0000	RESIDENTIAL	\$ 15.32	\$ 2.56	\$ 17.88
067-0570-101-0000	RESIDENTIAL	\$ 15.32	\$ 2.56	\$ 17.88
067-0570-102-0000	RESIDENTIAL	\$ 15.32	\$ 2.56	\$ 17.88
067-0570-103-0000	RESIDENTIAL	\$ 15.32	\$ 2.56	\$ 17.88
067-0580-001-0000	RESIDENTIAL	\$ 15.32	\$ 2.56	\$ 17.88
067-0580-002-0000	RESIDENTIAL	\$ 15.32	\$ 2.56	\$ 17.88
067-0580-003-0000	RESIDENTIAL	\$ 15.32	\$ 2.56	\$ 17.88
067-0580-004-0000	RESIDENTIAL	\$ 15.32	\$ 2.56	\$ 17.88
067-0580-005-0000	RESIDENTIAL	\$ 15.32	\$ 2.56	\$ 17.88
067-0580-006-0000	RESIDENTIAL	\$ 15.32	\$ 2.56	\$ 17.88
067-0580-007-0000	RESIDENTIAL	\$ 15.32	\$ 2.56	\$ 17.88
067-0580-008-0000	RESIDENTIAL	\$ 15.32	\$ 2.56	\$ 17.88
067-0580-009-0000	RESIDENTIAL	\$ 15.32	\$ 2.56	\$ 17.88
067-0580-010-0000	RESIDENTIAL	\$ 15.32	\$ 2.56	\$ 17.88
067-0580-011-0000	RESIDENTIAL	\$ 15.32	\$ 2.56	\$ 17.88
067-0580-012-0000	RESIDENTIAL	\$ 15.32	\$ 2.56	\$ 17.88
067-0580-013-0000	RESIDENTIAL	\$ 15.32	\$ 2.56	\$ 17.88
067-0580-014-0000	RESIDENTIAL	\$ 15.32	\$ 2.56	\$ 17.88
067-0580-015-0000	RESIDENTIAL	\$ 15.32	\$ 2.56	\$ 17.88
067-0580-016-0000	RESIDENTIAL	\$ 15.32	\$ 2.56	\$ 17.88
067-0580-017-0000	RESIDENTIAL	\$ 15.32	\$ 2.56	\$ 17.88
067-0580-018-0000	RESIDENTIAL	\$ 15.32	\$ 2.56	\$ 17.88
067-0580-019-0000	RESIDENTIAL	\$ 15.32	\$ 2.56	\$ 17.88
067-0580-020-0000	RESIDENTIAL	\$ 15.32	\$ 2.56	\$ 17.88
067-0580-021-0000	RESIDENTIAL	\$ 15.32	\$ 2.56	\$ 17.88
067-0580-022-0000	RESIDENTIAL	\$ 15.32	\$ 2.56	\$ 17.88

ITEM 9.3.

City of Rancho Cordova
Lighting District No. 2012-1 Exhibit A to the Resolution
Fiscal Year 2023-24 Assessment Roll

ATTACHMENT 3

APN	District Classification	Street Light Charge	Safety Light Charge	Total Assessment
067-0580-023-0000	RESIDENTIAL	\$ 15.32	\$ 2.56	\$ 17.88
067-0580-024-0000	RESIDENTIAL	\$ 15.32	\$ 2.56	\$ 17.88
067-0580-025-0000	RESIDENTIAL	\$ 15.32	\$ 2.56	\$ 17.88
067-0580-026-0000	RESIDENTIAL	\$ 15.32	\$ 2.56	\$ 17.88
067-0580-027-0000	RESIDENTIAL	\$ 15.32	\$ 2.56	\$ 17.88
067-0580-028-0000	RESIDENTIAL	\$ 15.32	\$ 2.56	\$ 17.88
067-0580-029-0000	RESIDENTIAL	\$ 15.32	\$ 2.56	\$ 17.88
067-0580-030-0000	RESIDENTIAL	\$ 15.32	\$ 2.56	\$ 17.88
067-0580-031-0000	RESIDENTIAL	\$ 15.32	\$ 2.56	\$ 17.88
067-0580-032-0000	RESIDENTIAL	\$ 15.32	\$ 2.56	\$ 17.88
067-0580-033-0000	RESIDENTIAL	\$ 15.32	\$ 2.56	\$ 17.88
067-0580-034-0000	RESIDENTIAL	\$ 15.32	\$ 2.56	\$ 17.88
067-0580-035-0000	RESIDENTIAL	\$ 15.32	\$ 2.56	\$ 17.88
067-0580-036-0000	RESIDENTIAL	\$ 15.32	\$ 2.56	\$ 17.88
067-0580-037-0000	RESIDENTIAL	\$ 15.32	\$ 2.56	\$ 17.88
067-0580-038-0000	RESIDENTIAL	\$ 15.32	\$ 2.56	\$ 17.88
067-0580-039-0000	RESIDENTIAL	\$ 15.32	\$ 2.56	\$ 17.88
067-0580-040-0000	RESIDENTIAL	\$ 15.32	\$ 2.56	\$ 17.88
067-0580-041-0000	RESIDENTIAL	\$ 15.32	\$ 2.56	\$ 17.88
067-0580-042-0000	RESIDENTIAL	\$ 15.32	\$ 2.56	\$ 17.88
067-0580-043-0000	RESIDENTIAL	\$ 15.32	\$ 2.56	\$ 17.88
067-0580-044-0000	RESIDENTIAL	\$ 15.32	\$ 2.56	\$ 17.88
067-0580-045-0000	RESIDENTIAL	\$ 15.32	\$ 2.56	\$ 17.88
067-0580-046-0000	RESIDENTIAL	\$ 15.32	\$ 2.56	\$ 17.88
067-0580-047-0000	RESIDENTIAL	\$ 15.32	\$ 2.56	\$ 17.88
067-0580-048-0000	RESIDENTIAL	\$ 15.32	\$ 2.56	\$ 17.88
067-0580-049-0000	RESIDENTIAL	\$ 15.32	\$ 2.56	\$ 17.88
067-0580-050-0000	RESIDENTIAL	\$ 15.32	\$ 2.56	\$ 17.88
067-0580-051-0000	RESIDENTIAL	\$ 15.32	\$ 2.56	\$ 17.88
067-0580-052-0000	RESIDENTIAL	\$ 15.32	\$ 2.56	\$ 17.88
067-0580-053-0000	RESIDENTIAL	\$ 15.32	\$ 2.56	\$ 17.88
067-0580-054-0000	RESIDENTIAL	\$ 15.32	\$ 2.56	\$ 17.88
067-0580-055-0000	RESIDENTIAL	\$ 15.32	\$ 2.56	\$ 17.88
067-0580-056-0000	RESIDENTIAL	\$ 15.32	\$ 2.56	\$ 17.88
067-0590-001-0000	RESIDENTIAL	\$ 15.32	\$ 2.56	\$ 17.88
067-0590-002-0000	RESIDENTIAL	\$ 15.32	\$ 2.56	\$ 17.88
067-0590-003-0000	RESIDENTIAL	\$ 15.32	\$ 2.56	\$ 17.88
067-0590-004-0000	RESIDENTIAL	\$ 15.32	\$ 2.56	\$ 17.88
067-0590-005-0000	RESIDENTIAL	\$ 15.32	\$ 2.56	\$ 17.88
067-0590-006-0000	RESIDENTIAL	\$ 15.32	\$ 2.56	\$ 17.88
067-0590-007-0000	RESIDENTIAL	\$ 15.32	\$ 2.56	\$ 17.88
067-0590-008-0000	RESIDENTIAL	\$ 15.32	\$ 2.56	\$ 17.88
067-0590-009-0000	RESIDENTIAL	\$ 15.32	\$ 2.56	\$ 17.88
067-0590-010-0000	RESIDENTIAL	\$ 15.32	\$ 2.56	\$ 17.88

ITEM 9.3.

City of Rancho Cordova
Lighting District No. 2012-1 Exhibit A to the Resolution
Fiscal Year 2023-24 Assessment Roll

ATTACHMENT 3

APN	District Classification	Street Light Charge	Safety Light Charge	Total Assessment
067-0590-011-0000	RESIDENTIAL	\$ 15.32	\$ 2.56	\$ 17.88
067-0590-012-0000	RESIDENTIAL	\$ 15.32	\$ 2.56	\$ 17.88
067-0590-013-0000	RESIDENTIAL	\$ 15.32	\$ 2.56	\$ 17.88
067-0590-014-0000	RESIDENTIAL	\$ 15.32	\$ 2.56	\$ 17.88
067-0590-015-0000	RESIDENTIAL	\$ 15.32	\$ 2.56	\$ 17.88
067-0590-016-0000	RESIDENTIAL	\$ 15.32	\$ 2.56	\$ 17.88
067-0590-017-0000	RESIDENTIAL	\$ 15.32	\$ 2.56	\$ 17.88
067-0590-018-0000	RESIDENTIAL	\$ 15.32	\$ 2.56	\$ 17.88
067-0590-019-0000	RESIDENTIAL	\$ 15.32	\$ 2.56	\$ 17.88
067-0590-020-0000	RESIDENTIAL	\$ 15.32	\$ 2.56	\$ 17.88
067-0590-021-0000	RESIDENTIAL	\$ 15.32	\$ 2.56	\$ 17.88
067-0590-022-0000	RESIDENTIAL	\$ 15.32	\$ 2.56	\$ 17.88
067-0590-023-0000	RESIDENTIAL	\$ 15.32	\$ 2.56	\$ 17.88
067-0590-024-0000	RESIDENTIAL	\$ 15.32	\$ 2.56	\$ 17.88
067-0590-025-0000	RESIDENTIAL	\$ 15.32	\$ 2.56	\$ 17.88
067-0590-026-0000	RESIDENTIAL	\$ 15.32	\$ 2.56	\$ 17.88
067-0590-027-0000	RESIDENTIAL	\$ 15.32	\$ 2.56	\$ 17.88
067-0590-028-0000	RESIDENTIAL	\$ 15.32	\$ 2.56	\$ 17.88
067-0590-029-0000	RESIDENTIAL	\$ 15.32	\$ 2.56	\$ 17.88
067-0590-030-0000	RESIDENTIAL	\$ 15.32	\$ 2.56	\$ 17.88
067-0590-031-0000	RESIDENTIAL	\$ 15.32	\$ 2.56	\$ 17.88
067-0590-032-0000	RESIDENTIAL	\$ 15.32	\$ 2.56	\$ 17.88
067-0590-033-0000	RESIDENTIAL	\$ 15.32	\$ 2.56	\$ 17.88
067-0590-034-0000	RESIDENTIAL	\$ 15.32	\$ 2.56	\$ 17.88
067-0590-035-0000	RESIDENTIAL	\$ 15.32	\$ 2.56	\$ 17.88
067-0590-036-0000	RESIDENTIAL	\$ 15.32	\$ 2.56	\$ 17.88
067-0590-037-0000	RESIDENTIAL	\$ 15.32	\$ 2.56	\$ 17.88
067-0590-038-0000	RESIDENTIAL	\$ 15.32	\$ 2.56	\$ 17.88
067-0590-039-0000	RESIDENTIAL	\$ 15.32	\$ 2.56	\$ 17.88
067-0590-040-0000	RESIDENTIAL	\$ 15.32	\$ 2.56	\$ 17.88
067-0590-041-0000	RESIDENTIAL	\$ 15.32	\$ 2.56	\$ 17.88
067-0590-042-0000	RESIDENTIAL	\$ 15.32	\$ 2.56	\$ 17.88
067-0590-043-0000	RESIDENTIAL	\$ 15.32	\$ 2.56	\$ 17.88
067-0590-044-0000	RESIDENTIAL	\$ 15.32	\$ 2.56	\$ 17.88
067-0590-045-0000	RESIDENTIAL	\$ 15.32	\$ 2.56	\$ 17.88
067-0590-046-0000	RESIDENTIAL	\$ 15.32	\$ 2.56	\$ 17.88
067-0590-047-0000	RESIDENTIAL	\$ 15.32	\$ 2.56	\$ 17.88
067-0590-048-0000	RESIDENTIAL	\$ 15.32	\$ 2.56	\$ 17.88
067-0590-049-0000	RESIDENTIAL	\$ 15.32	\$ 2.56	\$ 17.88
067-0590-050-0000	RESIDENTIAL	\$ 15.32	\$ 2.56	\$ 17.88
067-0590-051-0000	RESIDENTIAL	\$ 15.32	\$ 2.56	\$ 17.88
067-0590-052-0000	RESIDENTIAL	\$ 15.32	\$ 2.56	\$ 17.88
067-0590-053-0000	RESIDENTIAL	\$ 15.32	\$ 2.56	\$ 17.88
067-0590-054-0000	RESIDENTIAL	\$ 15.32	\$ 2.56	\$ 17.88

ITEM 9.3.

City of Rancho Cordova
Lighting District No. 2012-1 Exhibit A to the Resolution
Fiscal Year 2023-24 Assessment Roll

ATTACHMENT 3

APN	District Classification	Street Light Charge	Safety Light Charge	Total Assessment
067-0590-055-0000	RESIDENTIAL	\$ 15.32	\$ 2.56	\$ 17.88
067-0590-056-0000	RESIDENTIAL	\$ 15.32	\$ 2.56	\$ 17.88
067-0590-057-0000	RESIDENTIAL	\$ 15.32	\$ 2.56	\$ 17.88
067-0590-058-0000	RESIDENTIAL	\$ 15.32	\$ 2.56	\$ 17.88
067-0590-059-0000	RESIDENTIAL	\$ 15.32	\$ 2.56	\$ 17.88
067-0590-060-0000	RESIDENTIAL	\$ 15.32	\$ 2.56	\$ 17.88
067-0590-061-0000	RESIDENTIAL	\$ 15.32	\$ 2.56	\$ 17.88
067-0590-062-0000	RESIDENTIAL	\$ 15.32	\$ 2.56	\$ 17.88
067-0590-063-0000	RESIDENTIAL	\$ 15.32	\$ 2.56	\$ 17.88
067-0590-064-0000	RESIDENTIAL	\$ 15.32	\$ 2.56	\$ 17.88
067-0590-065-0000	RESIDENTIAL	\$ 15.32	\$ 2.56	\$ 17.88
067-0590-066-0000	RESIDENTIAL	\$ 15.32	\$ 2.56	\$ 17.88
067-0590-067-0000	RESIDENTIAL	\$ 15.32	\$ 2.56	\$ 17.88
067-0590-068-0000	RESIDENTIAL	\$ 15.32	\$ 2.56	\$ 17.88
067-0590-069-0000	RESIDENTIAL	\$ 15.32	\$ 2.56	\$ 17.88
067-0590-070-0000	RESIDENTIAL	\$ 15.32	\$ 2.56	\$ 17.88
067-0590-071-0000	RESIDENTIAL	\$ 15.32	\$ 2.56	\$ 17.88
067-0590-072-0000	RESIDENTIAL	\$ 15.32	\$ 2.56	\$ 17.88
067-0590-073-0000	RESIDENTIAL	\$ 15.32	\$ 2.56	\$ 17.88
067-0590-074-0000	RESIDENTIAL	\$ 15.32	\$ 2.56	\$ 17.88
067-0590-075-0000	RESIDENTIAL	\$ 15.32	\$ 2.56	\$ 17.88
067-0590-076-0000	RESIDENTIAL	\$ 15.32	\$ 2.56	\$ 17.88
067-0590-077-0000	RESIDENTIAL	\$ 15.32	\$ 2.56	\$ 17.88
067-0590-078-0000	RESIDENTIAL	\$ 15.32	\$ 2.56	\$ 17.88
067-0590-079-0000	RESIDENTIAL	\$ 15.32	\$ 2.56	\$ 17.88
067-0590-080-0000	RESIDENTIAL	\$ 15.32	\$ 2.56	\$ 17.88
067-0590-081-0000	RESIDENTIAL	\$ 15.32	\$ 2.56	\$ 17.88
067-0590-082-0000	RESIDENTIAL	\$ 15.32	\$ 2.56	\$ 17.88
067-0590-083-0000	RESIDENTIAL	\$ 15.32	\$ 2.56	\$ 17.88
067-0590-084-0000	RESIDENTIAL	\$ 15.32	\$ 2.56	\$ 17.88
067-0590-085-0000	RESIDENTIAL	\$ 15.32	\$ 2.56	\$ 17.88
067-0590-086-0000	RESIDENTIAL	\$ 15.32	\$ 2.56	\$ 17.88
067-0590-087-0000	RESIDENTIAL	\$ 15.32	\$ 2.56	\$ 17.88
067-0590-088-0000	RESIDENTIAL	\$ 15.32	\$ 2.56	\$ 17.88
067-0590-089-0000	RESIDENTIAL	\$ 15.32	\$ 2.56	\$ 17.88
067-0590-090-0000	RESIDENTIAL	\$ 15.32	\$ 2.56	\$ 17.88
067-0590-091-0000	RESIDENTIAL	\$ 15.32	\$ 2.56	\$ 17.88
067-0590-092-0000	RESIDENTIAL	\$ 15.32	\$ 2.56	\$ 17.88
067-0590-093-0000	RESIDENTIAL	\$ 15.32	\$ 2.56	\$ 17.88
067-0590-094-0000	RESIDENTIAL	\$ 15.32	\$ 2.56	\$ 17.88
067-0590-095-0000	RESIDENTIAL	\$ 15.32	\$ 2.56	\$ 17.88
067-0590-096-0000	RESIDENTIAL	\$ 15.32	\$ 2.56	\$ 17.88
067-0590-097-0000	RESIDENTIAL	\$ 15.32	\$ 2.56	\$ 17.88
067-0590-098-0000	RESIDENTIAL	\$ 15.32	\$ 2.56	\$ 17.88

ITEM 9.3.

City of Rancho Cordova
Lighting District No. 2012-1 Exhibit A to the Resolution
Fiscal Year 2023-24 Assessment Roll

ATTACHMENT 3

APN	District Classification	Street Light Charge	Safety Light Charge	Total Assessment
067-0590-099-0000	RESIDENTIAL	\$ 15.32	\$ 2.56	\$ 17.88
067-0590-100-0000	RESIDENTIAL	\$ 15.32	\$ 2.56	\$ 17.88
067-0590-101-0000	RESIDENTIAL	\$ 15.32	\$ 2.56	\$ 17.88
067-0590-102-0000	RESIDENTIAL	\$ 15.32	\$ 2.56	\$ 17.88
067-0590-103-0000	RESIDENTIAL	\$ 15.32	\$ 2.56	\$ 17.88
067-0590-104-0000	RESIDENTIAL	\$ 15.32	\$ 2.56	\$ 17.88
067-0590-105-0000	RESIDENTIAL	\$ 15.32	\$ 2.56	\$ 17.88
067-0590-106-0000	RESIDENTIAL	\$ 15.32	\$ 2.56	\$ 17.88
067-0590-107-0000	RESIDENTIAL	\$ 15.32	\$ 2.56	\$ 17.88
067-0590-108-0000	RESIDENTIAL	\$ 15.32	\$ 2.56	\$ 17.88
067-0590-109-0000	RESIDENTIAL	\$ 15.32	\$ 2.56	\$ 17.88
067-0590-110-0000	RESIDENTIAL	\$ 15.32	\$ 2.56	\$ 17.88
067-0590-111-0000	RESIDENTIAL	\$ 15.32	\$ 2.56	\$ 17.88
067-0590-112-0000	RESIDENTIAL	\$ 15.32	\$ 2.56	\$ 17.88
067-0590-113-0000	RESIDENTIAL	\$ 15.32	\$ 2.56	\$ 17.88
067-0590-114-0000	RESIDENTIAL	\$ 15.32	\$ 2.56	\$ 17.88
067-0590-115-0000	RESIDENTIAL	\$ 15.32	\$ 2.56	\$ 17.88
067-0590-116-0000	RESIDENTIAL	\$ 15.32	\$ 2.56	\$ 17.88
067-0590-117-0000	RESIDENTIAL	\$ 15.32	\$ 2.56	\$ 17.88
067-0600-001-0000	RESIDENTIAL	\$ 15.32	\$ 2.56	\$ 17.88
067-0600-002-0000	RESIDENTIAL	\$ 15.32	\$ 2.56	\$ 17.88
067-0600-003-0000	RESIDENTIAL	\$ 15.32	\$ 2.56	\$ 17.88
067-0600-004-0000	RESIDENTIAL	\$ 15.32	\$ 2.56	\$ 17.88
067-0600-005-0000	RESIDENTIAL	\$ 15.32	\$ 2.56	\$ 17.88
067-0600-006-0000	RESIDENTIAL	\$ 15.32	\$ 2.56	\$ 17.88
067-0600-007-0000	RESIDENTIAL	\$ 15.32	\$ 2.56	\$ 17.88
067-0600-008-0000	RESIDENTIAL	\$ 15.32	\$ 2.56	\$ 17.88
067-0600-009-0000	RESIDENTIAL	\$ 15.32	\$ 2.56	\$ 17.88
067-0600-010-0000	RESIDENTIAL	\$ 15.32	\$ 2.56	\$ 17.88
067-0600-011-0000	RESIDENTIAL	\$ 15.32	\$ 2.56	\$ 17.88
067-0600-012-0000	RESIDENTIAL	\$ 15.32	\$ 2.56	\$ 17.88
067-0600-013-0000	RESIDENTIAL	\$ 15.32	\$ 2.56	\$ 17.88
067-0600-014-0000	RESIDENTIAL	\$ 15.32	\$ 2.56	\$ 17.88
067-0600-015-0000	RESIDENTIAL	\$ 15.32	\$ 2.56	\$ 17.88
067-0600-016-0000	RESIDENTIAL	\$ 15.32	\$ 2.56	\$ 17.88
067-0600-017-0000	RESIDENTIAL	\$ 15.32	\$ 2.56	\$ 17.88
067-0600-018-0000	RESIDENTIAL	\$ 15.32	\$ 2.56	\$ 17.88
067-0600-019-0000	RESIDENTIAL	\$ 15.32	\$ 2.56	\$ 17.88
067-0600-020-0000	RESIDENTIAL	\$ 15.32	\$ 2.56	\$ 17.88
067-0600-021-0000	RESIDENTIAL	\$ 15.32	\$ 2.56	\$ 17.88
067-0600-022-0000	RESIDENTIAL	\$ 15.32	\$ 2.56	\$ 17.88
067-0600-023-0000	RESIDENTIAL	\$ 15.32	\$ 2.56	\$ 17.88
067-0600-024-0000	RESIDENTIAL	\$ 15.32	\$ 2.56	\$ 17.88
067-0600-025-0000	RESIDENTIAL	\$ 15.32	\$ 2.56	\$ 17.88

ITEM 9.3.

City of Rancho Cordova
Lighting District No. 2012-1 Exhibit A to the Resolution
Fiscal Year 2023-24 Assessment Roll

ATTACHMENT 3

APN	District Classification	Street Light Charge	Safety Light Charge	Total Assessment
067-0600-026-0000	RESIDENTIAL	\$ 15.32	\$ 2.56	\$ 17.88
067-0600-027-0000	RESIDENTIAL	\$ 15.32	\$ 2.56	\$ 17.88
067-0600-028-0000	RESIDENTIAL	\$ 15.32	\$ 2.56	\$ 17.88
067-0600-029-0000	RESIDENTIAL	\$ 15.32	\$ 2.56	\$ 17.88
067-0600-030-0000	RESIDENTIAL	\$ 15.32	\$ 2.56	\$ 17.88
067-0600-031-0000	RESIDENTIAL	\$ 15.32	\$ 2.56	\$ 17.88
067-0600-032-0000	RESIDENTIAL	\$ 15.32	\$ 2.56	\$ 17.88
067-0600-033-0000	RESIDENTIAL	\$ 15.32	\$ 2.56	\$ 17.88
067-0600-034-0000	RESIDENTIAL	\$ 15.32	\$ 2.56	\$ 17.88
067-0600-035-0000	RESIDENTIAL	\$ 15.32	\$ 2.56	\$ 17.88
067-0600-036-0000	RESIDENTIAL	\$ 15.32	\$ 2.56	\$ 17.88
067-0600-037-0000	RESIDENTIAL	\$ 15.32	\$ 2.56	\$ 17.88
067-0600-038-0000	RESIDENTIAL	\$ 15.32	\$ 2.56	\$ 17.88
067-0600-039-0000	RESIDENTIAL	\$ 15.32	\$ 2.56	\$ 17.88
067-0600-040-0000	RESIDENTIAL	\$ 15.32	\$ 2.56	\$ 17.88
067-0600-041-0000	RESIDENTIAL	\$ 15.32	\$ 2.56	\$ 17.88
067-0600-042-0000	RESIDENTIAL	\$ 15.32	\$ 2.56	\$ 17.88
067-0600-043-0000	RESIDENTIAL	\$ 15.32	\$ 2.56	\$ 17.88
067-0600-044-0000	RESIDENTIAL	\$ 15.32	\$ 2.56	\$ 17.88
067-0600-045-0000	RESIDENTIAL	\$ 15.32	\$ 2.56	\$ 17.88
067-0600-046-0000	RESIDENTIAL	\$ 15.32	\$ 2.56	\$ 17.88
067-0600-047-0000	RESIDENTIAL	\$ 15.32	\$ 2.56	\$ 17.88
067-0600-048-0000	RESIDENTIAL	\$ 15.32	\$ 2.56	\$ 17.88
067-0600-049-0000	RESIDENTIAL	\$ 15.32	\$ 2.56	\$ 17.88
067-0600-050-0000	RESIDENTIAL	\$ 15.32	\$ 2.56	\$ 17.88
067-0600-051-0000	RESIDENTIAL	\$ 15.32	\$ 2.56	\$ 17.88
067-0600-052-0000	RESIDENTIAL	\$ 15.32	\$ 2.56	\$ 17.88
067-0600-053-0000	RESIDENTIAL	\$ 15.32	\$ 2.56	\$ 17.88
067-0600-054-0000	RESIDENTIAL	\$ 15.32	\$ 2.56	\$ 17.88
067-0600-055-0000	RESIDENTIAL	\$ 15.32	\$ 2.56	\$ 17.88
067-0600-056-0000	RESIDENTIAL	\$ 15.32	\$ 2.56	\$ 17.88
067-0600-057-0000	RESIDENTIAL	\$ 15.32	\$ 2.56	\$ 17.88
067-0600-058-0000	RESIDENTIAL	\$ 15.32	\$ 2.56	\$ 17.88
067-0600-059-0000	RESIDENTIAL	\$ 15.32	\$ 2.56	\$ 17.88
067-0600-060-0000	RESIDENTIAL	\$ 15.32	\$ 2.56	\$ 17.88
067-0600-061-0000	RESIDENTIAL	\$ 15.32	\$ 2.56	\$ 17.88
067-0600-062-0000	RESIDENTIAL	\$ 15.32	\$ 2.56	\$ 17.88
067-0600-063-0000	RESIDENTIAL	\$ 15.32	\$ 2.56	\$ 17.88
067-0600-064-0000	RESIDENTIAL	\$ 15.32	\$ 2.56	\$ 17.88
067-0600-065-0000	RESIDENTIAL	\$ 15.32	\$ 2.56	\$ 17.88
067-0600-066-0000	RESIDENTIAL	\$ 15.32	\$ 2.56	\$ 17.88
067-0600-067-0000	RESIDENTIAL	\$ 15.32	\$ 2.56	\$ 17.88
067-0600-068-0000	RESIDENTIAL	\$ 15.32	\$ 2.56	\$ 17.88
067-0600-069-0000	RESIDENTIAL	\$ 15.32	\$ 2.56	\$ 17.88

ITEM 9.3.

City of Rancho Cordova
Lighting District No. 2012-1 Exhibit A to the Resolution
Fiscal Year 2023-24 Assessment Roll

ATTACHMENT 3

APN	District Classification	Street Light Charge	Safety Light Charge	Total Assessment
067-0600-070-0000	RESIDENTIAL	\$ 15.32	\$ 2.56	\$ 17.88
067-0600-071-0000	RESIDENTIAL	\$ 15.32	\$ 2.56	\$ 17.88
067-0600-072-0000	RESIDENTIAL	\$ 15.32	\$ 2.56	\$ 17.88
067-0600-073-0000	RESIDENTIAL	\$ 15.32	\$ 2.56	\$ 17.88
067-0600-074-0000	RESIDENTIAL	\$ 15.32	\$ 2.56	\$ 17.88
067-0600-075-0000	RESIDENTIAL	\$ 15.32	\$ 2.56	\$ 17.88
067-0600-076-0000	RESIDENTIAL	\$ 15.32	\$ 2.56	\$ 17.88
067-0600-077-0000	RESIDENTIAL	\$ 15.32	\$ 2.56	\$ 17.88
067-0600-078-0000	RESIDENTIAL	\$ 15.32	\$ 2.56	\$ 17.88
067-0600-079-0000	RESIDENTIAL	\$ 15.32	\$ 2.56	\$ 17.88
067-0600-080-0000	RESIDENTIAL	\$ 15.32	\$ 2.56	\$ 17.88
067-0600-081-0000	RESIDENTIAL	\$ 15.32	\$ 2.56	\$ 17.88
067-0600-082-0000	RESIDENTIAL	\$ 15.32	\$ 2.56	\$ 17.88
067-0600-083-0000	RESIDENTIAL	\$ 15.32	\$ 2.56	\$ 17.88
067-0600-084-0000	RESIDENTIAL	\$ 15.32	\$ 2.56	\$ 17.88
067-0600-085-0000	RESIDENTIAL	\$ 15.32	\$ 2.56	\$ 17.88
067-0600-086-0000	RESIDENTIAL	\$ 15.32	\$ 2.56	\$ 17.88
067-0600-087-0000	RESIDENTIAL	\$ 15.32	\$ 2.56	\$ 17.88
067-0600-088-0000	RESIDENTIAL	\$ 15.32	\$ 2.56	\$ 17.88
067-0600-089-0000	RESIDENTIAL	\$ 15.32	\$ 2.56	\$ 17.88
067-0600-090-0000	RESIDENTIAL	\$ 15.32	\$ 2.56	\$ 17.88
067-0600-091-0000	RESIDENTIAL	\$ 15.32	\$ 2.56	\$ 17.88
067-0600-092-0000	RESIDENTIAL	\$ 15.32	\$ 2.56	\$ 17.88
067-0600-093-0000	RESIDENTIAL	\$ 15.32	\$ 2.56	\$ 17.88
067-0600-094-0000	RESIDENTIAL	\$ 15.32	\$ 2.56	\$ 17.88
067-0600-095-0000	RESIDENTIAL	\$ 15.32	\$ 2.56	\$ 17.88
067-0600-096-0000	RESIDENTIAL	\$ 15.32	\$ 2.56	\$ 17.88
067-0600-097-0000	RESIDENTIAL	\$ 15.32	\$ 2.56	\$ 17.88
067-0600-098-0000	RESIDENTIAL	\$ 15.32	\$ 2.56	\$ 17.88
067-0600-099-0000	RESIDENTIAL	\$ 15.32	\$ 2.56	\$ 17.88
067-0600-100-0000	RESIDENTIAL	\$ 15.32	\$ 2.56	\$ 17.88
067-0600-101-0000	RESIDENTIAL	\$ 15.32	\$ 2.56	\$ 17.88
067-0600-102-0000	RESIDENTIAL	\$ 15.32	\$ 2.56	\$ 17.88
067-0600-103-0000	RESIDENTIAL	\$ 15.32	\$ 2.56	\$ 17.88
067-0600-104-0000	RESIDENTIAL	\$ 15.32	\$ 2.56	\$ 17.88
067-0600-105-0000	RESIDENTIAL	\$ 15.32	\$ 2.56	\$ 17.88
067-0610-001-0000	RESIDENTIAL	\$ 15.32	\$ 2.56	\$ 17.88
067-0610-002-0000	RESIDENTIAL	\$ 15.32	\$ 2.56	\$ 17.88
067-0610-003-0000	RESIDENTIAL	\$ 15.32	\$ 2.56	\$ 17.88
067-0610-004-0000	RESIDENTIAL	\$ 15.32	\$ 2.56	\$ 17.88
067-0610-005-0000	RESIDENTIAL	\$ 15.32	\$ 2.56	\$ 17.88
067-0610-006-0000	RESIDENTIAL	\$ 15.32	\$ 2.56	\$ 17.88
067-0610-007-0000	RESIDENTIAL	\$ 15.32	\$ 2.56	\$ 17.88
067-0610-008-0000	RESIDENTIAL	\$ 15.32	\$ 2.56	\$ 17.88

ITEM 9.3.

City of Rancho Cordova
Lighting District No. 2012-1 Exhibit A to the Resolution
Fiscal Year 2023-24 Assessment Roll

ATTACHMENT 3

APN	District Classification	Street Light Charge	Safety Light Charge	Total Assessment
067-0610-009-0000	RESIDENTIAL	\$ 15.32	\$ 2.56	\$ 17.88
067-0610-010-0000	RESIDENTIAL	\$ 15.32	\$ 2.56	\$ 17.88
067-0610-011-0000	RESIDENTIAL	\$ 15.32	\$ 2.56	\$ 17.88
067-0610-012-0000	RESIDENTIAL	\$ 15.32	\$ 2.56	\$ 17.88
067-0610-013-0000	RESIDENTIAL	\$ 15.32	\$ 2.56	\$ 17.88
067-0610-014-0000	RESIDENTIAL	\$ 15.32	\$ 2.56	\$ 17.88
067-0610-015-0000	RESIDENTIAL	\$ 15.32	\$ 2.56	\$ 17.88
067-0610-016-0000	RESIDENTIAL	\$ 15.32	\$ 2.56	\$ 17.88
067-0610-017-0000	RESIDENTIAL	\$ 15.32	\$ 2.56	\$ 17.88
067-0610-018-0000	RESIDENTIAL	\$ 15.32	\$ 2.56	\$ 17.88
067-0610-019-0000	RESIDENTIAL	\$ 15.32	\$ 2.56	\$ 17.88
067-0610-020-0000	RESIDENTIAL	\$ 15.32	\$ 2.56	\$ 17.88
067-0610-021-0000	RESIDENTIAL	\$ 15.32	\$ 2.56	\$ 17.88
067-0610-022-0000	RESIDENTIAL	\$ 15.32	\$ 2.56	\$ 17.88
067-0610-023-0000	RESIDENTIAL	\$ 15.32	\$ 2.56	\$ 17.88
067-0610-024-0000	RESIDENTIAL	\$ 15.32	\$ 2.56	\$ 17.88
067-0610-025-0000	RESIDENTIAL	\$ 15.32	\$ 2.56	\$ 17.88
067-0610-026-0000	RESIDENTIAL	\$ 15.32	\$ 2.56	\$ 17.88
067-0610-027-0000	RESIDENTIAL	\$ 15.32	\$ 2.56	\$ 17.88
067-0610-028-0000	RESIDENTIAL	\$ 15.32	\$ 2.56	\$ 17.88
067-0610-029-0000	RESIDENTIAL	\$ 15.32	\$ 2.56	\$ 17.88
067-0610-030-0000	RESIDENTIAL	\$ 15.32	\$ 2.56	\$ 17.88
067-0610-031-0000	RESIDENTIAL	\$ 15.32	\$ 2.56	\$ 17.88
067-0610-032-0000	RESIDENTIAL	\$ 15.32	\$ 2.56	\$ 17.88
067-0610-033-0000	RESIDENTIAL	\$ 15.32	\$ 2.56	\$ 17.88
067-0610-034-0000	RESIDENTIAL	\$ 15.32	\$ 2.56	\$ 17.88
067-0610-035-0000	RESIDENTIAL	\$ 15.32	\$ 2.56	\$ 17.88
067-0610-036-0000	RESIDENTIAL	\$ 15.32	\$ 2.56	\$ 17.88
067-0610-037-0000	RESIDENTIAL	\$ 15.32	\$ 2.56	\$ 17.88
067-0620-001-0000	RESIDENTIAL	\$ 15.32	\$ 2.56	\$ 17.88
067-0620-002-0000	RESIDENTIAL	\$ 15.32	\$ 2.56	\$ 17.88
067-0620-003-0000	RESIDENTIAL	\$ 15.32	\$ 2.56	\$ 17.88
067-0620-004-0000	RESIDENTIAL	\$ 15.32	\$ 2.56	\$ 17.88
067-0620-005-0000	RESIDENTIAL	\$ 15.32	\$ 2.56	\$ 17.88
067-0620-006-0000	RESIDENTIAL	\$ 15.32	\$ 2.56	\$ 17.88
067-0620-007-0000	RESIDENTIAL	\$ 15.32	\$ 2.56	\$ 17.88
067-0620-008-0000	RESIDENTIAL	\$ 15.32	\$ 2.56	\$ 17.88
067-0620-009-0000	RESIDENTIAL	\$ 15.32	\$ 2.56	\$ 17.88
067-0620-010-0000	RESIDENTIAL	\$ 15.32	\$ 2.56	\$ 17.88
067-0620-011-0000	RESIDENTIAL	\$ 15.32	\$ 2.56	\$ 17.88
067-0620-012-0000	RESIDENTIAL	\$ 15.32	\$ 2.56	\$ 17.88
067-0620-013-0000	RESIDENTIAL	\$ 15.32	\$ 2.56	\$ 17.88
067-0620-014-0000	RESIDENTIAL	\$ 15.32	\$ 2.56	\$ 17.88
067-0620-015-0000	RESIDENTIAL	\$ 15.32	\$ 2.56	\$ 17.88

ITEM 9.3.

City of Rancho Cordova
Lighting District No. 2012-1 Exhibit A to the Resolution
Fiscal Year 2023-24 Assessment Roll

ATTACHMENT 3

APN	District Classification	Street Light Charge	Safety Light Charge	Total Assessment
067-0620-016-0000	RESIDENTIAL	\$ 15.32	\$ 2.56	\$ 17.88
067-0620-017-0000	RESIDENTIAL	\$ 15.32	\$ 2.56	\$ 17.88
067-0620-018-0000	RESIDENTIAL	\$ 15.32	\$ 2.56	\$ 17.88
067-0620-019-0000	RESIDENTIAL	\$ 15.32	\$ 2.56	\$ 17.88
067-0620-020-0000	RESIDENTIAL	\$ 15.32	\$ 2.56	\$ 17.88
067-0620-021-0000	RESIDENTIAL	\$ 15.32	\$ 2.56	\$ 17.88
067-0620-022-0000	RESIDENTIAL	\$ 15.32	\$ 2.56	\$ 17.88
067-0620-023-0000	RESIDENTIAL	\$ 15.32	\$ 2.56	\$ 17.88
067-0620-024-0000	RESIDENTIAL	\$ 15.32	\$ 2.56	\$ 17.88
067-0620-025-0000	RESIDENTIAL	\$ 15.32	\$ 2.56	\$ 17.88
067-0620-026-0000	RESIDENTIAL	\$ 15.32	\$ 2.56	\$ 17.88
067-0620-027-0000	RESIDENTIAL	\$ 15.32	\$ 2.56	\$ 17.88
067-0620-028-0000	RESIDENTIAL	\$ 15.32	\$ 2.56	\$ 17.88
067-0620-029-0000	RESIDENTIAL	\$ 15.32	\$ 2.56	\$ 17.88
067-0620-030-0000	RESIDENTIAL	\$ 15.32	\$ 2.56	\$ 17.88
067-0620-031-0000	RESIDENTIAL	\$ 15.32	\$ 2.56	\$ 17.88
067-0620-032-0000	RESIDENTIAL	\$ 15.32	\$ 2.56	\$ 17.88
067-0620-033-0000	RESIDENTIAL	\$ 15.32	\$ 2.56	\$ 17.88
067-0620-034-0000	RESIDENTIAL	\$ 15.32	\$ 2.56	\$ 17.88
067-0620-035-0000	RESIDENTIAL	\$ 15.32	\$ 2.56	\$ 17.88
067-0620-036-0000	RESIDENTIAL	\$ 15.32	\$ 2.56	\$ 17.88
067-0620-037-0000	RESIDENTIAL	\$ 15.32	\$ 2.56	\$ 17.88
067-0620-038-0000	RESIDENTIAL	\$ 15.32	\$ 2.56	\$ 17.88
067-0620-039-0000	RESIDENTIAL	\$ 15.32	\$ 2.56	\$ 17.88
067-0620-040-0000	RESIDENTIAL	\$ 15.32	\$ 2.56	\$ 17.88
067-0620-041-0000	RESIDENTIAL	\$ 15.32	\$ 2.56	\$ 17.88
067-0620-042-0000	RESIDENTIAL	\$ 15.32	\$ 2.56	\$ 17.88
067-0620-043-0000	RESIDENTIAL	\$ 15.32	\$ 2.56	\$ 17.88
067-0620-044-0000	RESIDENTIAL	\$ 15.32	\$ 2.56	\$ 17.88
067-0620-045-0000	RESIDENTIAL	\$ 15.32	\$ 2.56	\$ 17.88
067-0620-046-0000	RESIDENTIAL	\$ 15.32	\$ 2.56	\$ 17.88
067-0620-047-0000	RESIDENTIAL	\$ 15.32	\$ 2.56	\$ 17.88
067-0620-048-0000	RESIDENTIAL	\$ 15.32	\$ 2.56	\$ 17.88
067-0620-049-0000	RESIDENTIAL	\$ 15.32	\$ 2.56	\$ 17.88
067-0620-050-0000	RESIDENTIAL	\$ 15.32	\$ 2.56	\$ 17.88
067-0620-051-0000	RESIDENTIAL	\$ 15.32	\$ 2.56	\$ 17.88
067-0620-052-0000	RESIDENTIAL	\$ 15.32	\$ 2.56	\$ 17.88
067-0620-053-0000	RESIDENTIAL	\$ 15.32	\$ 2.56	\$ 17.88
067-0620-054-0000	RESIDENTIAL	\$ 15.32	\$ 2.56	\$ 17.88
067-0620-055-0000	RESIDENTIAL	\$ 15.32	\$ 2.56	\$ 17.88
067-0630-001-0000	RESIDENTIAL	\$ 15.32	\$ 2.56	\$ 17.88
067-0630-002-0000	RESIDENTIAL	\$ 15.32	\$ 2.56	\$ 17.88
067-0630-003-0000	RESIDENTIAL	\$ 15.32	\$ 2.56	\$ 17.88
067-0630-004-0000	RESIDENTIAL	\$ 15.32	\$ 2.56	\$ 17.88

ITEM 9.3.

City of Rancho Cordova
Lighting District No. 2012-1 Exhibit A to the Resolution
Fiscal Year 2023-24 Assessment Roll

ATTACHMENT 3

APN	District Classification	Street Light Charge	Safety Light Charge	Total Assessment
067-0630-005-0000	RESIDENTIAL	\$ 15.32	\$ 2.56	\$ 17.88
067-0630-006-0000	RESIDENTIAL	\$ 15.32	\$ 2.56	\$ 17.88
067-0630-007-0000	RESIDENTIAL	\$ 15.32	\$ 2.56	\$ 17.88
067-0630-008-0000	RESIDENTIAL	\$ 15.32	\$ 2.56	\$ 17.88
067-0630-009-0000	RESIDENTIAL	\$ 15.32	\$ 2.56	\$ 17.88
067-0630-010-0000	RESIDENTIAL	\$ 15.32	\$ 2.56	\$ 17.88
067-0630-011-0000	RESIDENTIAL	\$ 15.32	\$ 2.56	\$ 17.88
067-0630-012-0000	RESIDENTIAL	\$ 15.32	\$ 2.56	\$ 17.88
067-0630-013-0000	RESIDENTIAL	\$ 15.32	\$ 2.56	\$ 17.88
067-0630-014-0000	RESIDENTIAL	\$ 15.32	\$ 2.56	\$ 17.88
067-0630-015-0000	RESIDENTIAL	\$ 15.32	\$ 2.56	\$ 17.88
067-0630-016-0000	RESIDENTIAL	\$ 15.32	\$ 2.56	\$ 17.88
067-0630-017-0000	RESIDENTIAL	\$ 15.32	\$ 2.56	\$ 17.88
067-0630-018-0000	RESIDENTIAL	\$ 15.32	\$ 2.56	\$ 17.88
067-0630-019-0000	RESIDENTIAL	\$ 15.32	\$ 2.56	\$ 17.88
067-0630-020-0000	RESIDENTIAL	\$ 15.32	\$ 2.56	\$ 17.88
067-0630-021-0000	RESIDENTIAL	\$ 15.32	\$ 2.56	\$ 17.88
067-0630-022-0000	RESIDENTIAL	\$ 15.32	\$ 2.56	\$ 17.88
067-0630-023-0000	RESIDENTIAL	\$ 15.32	\$ 2.56	\$ 17.88
067-0630-024-0000	RESIDENTIAL	\$ 15.32	\$ 2.56	\$ 17.88
067-0630-025-0000	RESIDENTIAL	\$ 15.32	\$ 2.56	\$ 17.88
067-0630-026-0000	RESIDENTIAL	\$ 15.32	\$ 2.56	\$ 17.88
067-0630-027-0000	RESIDENTIAL	\$ 15.32	\$ 2.56	\$ 17.88
067-0630-028-0000	RESIDENTIAL	\$ 15.32	\$ 2.56	\$ 17.88
067-0630-029-0000	RESIDENTIAL	\$ 15.32	\$ 2.56	\$ 17.88
067-0630-030-0000	RESIDENTIAL	\$ 15.32	\$ 2.56	\$ 17.88
067-0630-031-0000	RESIDENTIAL	\$ 15.32	\$ 2.56	\$ 17.88
067-0630-032-0000	RESIDENTIAL	\$ 15.32	\$ 2.56	\$ 17.88
067-0630-033-0000	RESIDENTIAL	\$ 15.32	\$ 2.56	\$ 17.88
067-0630-034-0000	RESIDENTIAL	\$ 15.32	\$ 2.56	\$ 17.88
067-0630-035-0000	RESIDENTIAL	\$ 15.32	\$ 2.56	\$ 17.88
067-0630-036-0000	RESIDENTIAL	\$ 15.32	\$ 2.56	\$ 17.88
067-0630-037-0000	RESIDENTIAL	\$ 15.32	\$ 2.56	\$ 17.88
067-0630-038-0000	RESIDENTIAL	\$ 15.32	\$ 2.56	\$ 17.88
067-0630-039-0000	RESIDENTIAL	\$ 15.32	\$ 2.56	\$ 17.88
067-0630-040-0000	RESIDENTIAL	\$ 15.32	\$ 2.56	\$ 17.88
067-0630-041-0000	RESIDENTIAL	\$ 15.32	\$ 2.56	\$ 17.88
067-0630-042-0000	RESIDENTIAL	\$ 15.32	\$ 2.56	\$ 17.88
067-0630-043-0000	RESIDENTIAL	\$ 15.32	\$ 2.56	\$ 17.88
067-0630-044-0000	RESIDENTIAL	\$ 15.32	\$ 2.56	\$ 17.88
067-0630-045-0000	RESIDENTIAL	\$ 15.32	\$ 2.56	\$ 17.88
067-0630-046-0000	RESIDENTIAL	\$ 15.32	\$ 2.56	\$ 17.88
067-0630-047-0000	RESIDENTIAL	\$ 15.32	\$ 2.56	\$ 17.88
067-0630-048-0000	RESIDENTIAL	\$ 15.32	\$ 2.56	\$ 17.88

ITEM 9.3.

City of Rancho Cordova
Lighting District No. 2012-1 Exhibit A to the Resolution
Fiscal Year 2023-24 Assessment Roll

ATTACHMENT 3

APN	District Classification	Street Light Charge	Safety Light Charge	Total Assessment
067-0630-049-0000	RESIDENTIAL	\$ 15.32	\$ 2.56	\$ 17.88
067-0630-050-0000	RESIDENTIAL	\$ 15.32	\$ 2.56	\$ 17.88
067-0630-051-0000	RESIDENTIAL	\$ 15.32	\$ 2.56	\$ 17.88
067-0630-052-0000	RESIDENTIAL	\$ 15.32	\$ 2.56	\$ 17.88
067-0630-053-0000	RESIDENTIAL	\$ 15.32	\$ 2.56	\$ 17.88
067-0630-054-0000	RESIDENTIAL	\$ 15.32	\$ 2.56	\$ 17.88
067-0630-055-0000	RESIDENTIAL	\$ 15.32	\$ 2.56	\$ 17.88
067-0630-056-0000	RESIDENTIAL	\$ 15.32	\$ 2.56	\$ 17.88
067-0630-057-0000	RESIDENTIAL	\$ 15.32	\$ 2.56	\$ 17.88
067-0630-058-0000	RESIDENTIAL	\$ 15.32	\$ 2.56	\$ 17.88
067-0630-059-0000	RESIDENTIAL	\$ 15.32	\$ 2.56	\$ 17.88
067-0640-001-0000	RESIDENTIAL	\$ 15.32	\$ 2.56	\$ 17.88
067-0640-002-0000	RESIDENTIAL	\$ 15.32	\$ 2.56	\$ 17.88
067-0640-003-0000	RESIDENTIAL	\$ 15.32	\$ 2.56	\$ 17.88
067-0640-004-0000	RESIDENTIAL	\$ 15.32	\$ 2.56	\$ 17.88
067-0640-005-0000	RESIDENTIAL	\$ 15.32	\$ 2.56	\$ 17.88
067-0640-006-0000	RESIDENTIAL	\$ 15.32	\$ 2.56	\$ 17.88
067-0640-007-0000	RESIDENTIAL	\$ 15.32	\$ 2.56	\$ 17.88
067-0640-008-0000	RESIDENTIAL	\$ 15.32	\$ 2.56	\$ 17.88
067-0640-009-0000	RESIDENTIAL	\$ 15.32	\$ 2.56	\$ 17.88
067-0640-010-0000	RESIDENTIAL	\$ 15.32	\$ 2.56	\$ 17.88
067-0640-011-0000	RESIDENTIAL	\$ 15.32	\$ 2.56	\$ 17.88
067-0640-012-0000	RESIDENTIAL	\$ 15.32	\$ 2.56	\$ 17.88
067-0640-013-0000	RESIDENTIAL	\$ 15.32	\$ 2.56	\$ 17.88
067-0640-014-0000	RESIDENTIAL	\$ 15.32	\$ 2.56	\$ 17.88
067-0640-015-0000	RESIDENTIAL	\$ 15.32	\$ 2.56	\$ 17.88
067-0640-016-0000	RESIDENTIAL	\$ 15.32	\$ 2.56	\$ 17.88
067-0640-017-0000	RESIDENTIAL	\$ 15.32	\$ 2.56	\$ 17.88
067-0640-018-0000	RESIDENTIAL	\$ 15.32	\$ 2.56	\$ 17.88
067-0640-019-0000	RESIDENTIAL	\$ 15.32	\$ 2.56	\$ 17.88
067-0640-020-0000	RESIDENTIAL	\$ 15.32	\$ 2.56	\$ 17.88
067-0640-021-0000	RESIDENTIAL	\$ 15.32	\$ 2.56	\$ 17.88
067-0640-022-0000	RESIDENTIAL	\$ 15.32	\$ 2.56	\$ 17.88
067-0640-023-0000	RESIDENTIAL	\$ 15.32	\$ 2.56	\$ 17.88
067-0640-024-0000	RESIDENTIAL	\$ 15.32	\$ 2.56	\$ 17.88
067-0640-025-0000	RESIDENTIAL	\$ 15.32	\$ 2.56	\$ 17.88
067-0640-026-0000	RESIDENTIAL	\$ 15.32	\$ 2.56	\$ 17.88
067-0640-027-0000	RESIDENTIAL	\$ 15.32	\$ 2.56	\$ 17.88
067-0640-028-0000	RESIDENTIAL	\$ 15.32	\$ 2.56	\$ 17.88
067-0640-029-0000	RESIDENTIAL	\$ 15.32	\$ 2.56	\$ 17.88
067-0640-030-0000	RESIDENTIAL	\$ 15.32	\$ 2.56	\$ 17.88
067-0640-031-0000	RESIDENTIAL	\$ 15.32	\$ 2.56	\$ 17.88
067-0640-032-0000	RESIDENTIAL	\$ 15.32	\$ 2.56	\$ 17.88
067-0640-033-0000	RESIDENTIAL	\$ 15.32	\$ 2.56	\$ 17.88

ITEM 9.3.

City of Rancho Cordova
Lighting District No. 2012-1 Exhibit A to the Resolution
Fiscal Year 2023-24 Assessment Roll

ATTACHMENT 3

APN	District Classification	Street Light Charge	Safety Light Charge	Total Assessment
067-0640-034-0000	RESIDENTIAL	\$ 15.32	\$ 2.56	\$ 17.88
067-0640-035-0000	RESIDENTIAL	\$ 15.32	\$ 2.56	\$ 17.88
067-0640-036-0000	RESIDENTIAL	\$ 15.32	\$ 2.56	\$ 17.88
067-0640-037-0000	RESIDENTIAL	\$ 15.32	\$ 2.56	\$ 17.88
067-0640-038-0000	RESIDENTIAL	\$ 15.32	\$ 2.56	\$ 17.88
067-0640-039-0000	RESIDENTIAL	\$ 15.32	\$ 2.56	\$ 17.88
067-0640-040-0000	RESIDENTIAL	\$ 15.32	\$ 2.56	\$ 17.88
067-0640-041-0000	RESIDENTIAL	\$ 15.32	\$ 2.56	\$ 17.88
067-0640-042-0000	RESIDENTIAL	\$ 15.32	\$ 2.56	\$ 17.88
067-0640-043-0000	RESIDENTIAL	\$ 15.32	\$ 2.56	\$ 17.88
067-0640-044-0000	RESIDENTIAL	\$ 15.32	\$ 2.56	\$ 17.88
067-0640-045-0000	RESIDENTIAL	\$ 15.32	\$ 2.56	\$ 17.88
067-0660-001-0000	RESIDENTIAL	\$ 15.32	\$ 2.56	\$ 17.88
067-0660-002-0000	RESIDENTIAL	\$ 15.32	\$ 2.56	\$ 17.88
067-0660-003-0000	RESIDENTIAL	\$ 15.32	\$ 2.56	\$ 17.88
067-0660-004-0000	RESIDENTIAL	\$ 15.32	\$ 2.56	\$ 17.88
067-0660-005-0000	RESIDENTIAL	\$ 15.32	\$ 2.56	\$ 17.88
067-0660-006-0000	RESIDENTIAL	\$ 15.32	\$ 2.56	\$ 17.88
067-0660-007-0000	RESIDENTIAL	\$ 15.32	\$ 2.56	\$ 17.88
067-0660-008-0000	RESIDENTIAL	\$ 15.32	\$ 2.56	\$ 17.88
067-0660-009-0000	RESIDENTIAL	\$ 15.32	\$ 2.56	\$ 17.88
067-0660-010-0000	RESIDENTIAL	\$ 15.32	\$ 2.56	\$ 17.88
067-0660-011-0000	RESIDENTIAL	\$ 15.32	\$ 2.56	\$ 17.88
067-0660-012-0000	RESIDENTIAL	\$ 15.32	\$ 2.56	\$ 17.88
067-0660-013-0000	RESIDENTIAL	\$ 15.32	\$ 2.56	\$ 17.88
067-0660-014-0000	RESIDENTIAL	\$ 15.32	\$ 2.56	\$ 17.88
067-0660-015-0000	RESIDENTIAL	\$ 15.32	\$ 2.56	\$ 17.88
067-0660-016-0000	RESIDENTIAL	\$ 15.32	\$ 2.56	\$ 17.88
067-0660-017-0000	RESIDENTIAL	\$ 15.32	\$ 2.56	\$ 17.88
067-0660-018-0000	RESIDENTIAL	\$ 15.32	\$ 2.56	\$ 17.88
067-0660-019-0000	RESIDENTIAL	\$ 15.32	\$ 2.56	\$ 17.88
067-0660-020-0000	RESIDENTIAL	\$ 15.32	\$ 2.56	\$ 17.88
067-0660-021-0000	RESIDENTIAL	\$ 15.32	\$ 2.56	\$ 17.88
067-0660-022-0000	RESIDENTIAL	\$ 15.32	\$ 2.56	\$ 17.88
067-0660-023-0000	RESIDENTIAL	\$ 15.32	\$ 2.56	\$ 17.88
067-0660-024-0000	RESIDENTIAL	\$ 15.32	\$ 2.56	\$ 17.88
067-0660-025-0000	RESIDENTIAL	\$ 15.32	\$ 2.56	\$ 17.88
067-0660-026-0000	RESIDENTIAL	\$ 15.32	\$ 2.56	\$ 17.88
067-0660-027-0000	RESIDENTIAL	\$ 15.32	\$ 2.56	\$ 17.88
067-0660-028-0000	RESIDENTIAL	\$ 15.32	\$ 2.56	\$ 17.88
067-0660-029-0000	RESIDENTIAL	\$ 15.32	\$ 2.56	\$ 17.88
067-0660-030-0000	RESIDENTIAL	\$ 15.32	\$ 2.56	\$ 17.88
067-0660-031-0000	RESIDENTIAL	\$ 15.32	\$ 2.56	\$ 17.88
067-0660-032-0000	RESIDENTIAL	\$ 15.32	\$ 2.56	\$ 17.88

ITEM 9.3.

City of Rancho Cordova
Lighting District No. 2012-1 Exhibit A to the Resolution
Fiscal Year 2023-24 Assessment Roll

ATTACHMENT 3

APN	District Classification	Street Light Charge	Safety Light Charge	Total Assessment
067-0660-034-0000	RESIDENTIAL	\$ 15.32	\$ 2.56	\$ 17.88
067-0660-035-0000	RESIDENTIAL	\$ 15.32	\$ 2.56	\$ 17.88
067-0660-036-0000	RESIDENTIAL	\$ 15.32	\$ 2.56	\$ 17.88
067-0660-037-0000	RESIDENTIAL	\$ 15.32	\$ 2.56	\$ 17.88
067-0660-038-0000	RESIDENTIAL	\$ 15.32	\$ 2.56	\$ 17.88
067-0660-039-0000	RESIDENTIAL	\$ 15.32	\$ 2.56	\$ 17.88
067-0660-040-0000	RESIDENTIAL	\$ 15.32	\$ 2.56	\$ 17.88
067-0660-041-0000	RESIDENTIAL	\$ 15.32	\$ 2.56	\$ 17.88
067-0660-042-0000	RESIDENTIAL	\$ 15.32	\$ 2.56	\$ 17.88
067-0660-043-0000	RESIDENTIAL	\$ 15.32	\$ 2.56	\$ 17.88
067-0660-044-0000	RESIDENTIAL	\$ 15.32	\$ 2.56	\$ 17.88
067-0660-045-0000	RESIDENTIAL	\$ 15.32	\$ 2.56	\$ 17.88
067-0660-046-0000	RESIDENTIAL	\$ 15.32	\$ 2.56	\$ 17.88
067-0660-047-0000	RESIDENTIAL	\$ 15.32	\$ 2.56	\$ 17.88
067-0660-048-0000	RESIDENTIAL	\$ 15.32	\$ 2.56	\$ 17.88
067-0660-049-0000	RESIDENTIAL	\$ 15.32	\$ 2.56	\$ 17.88
067-0660-050-0000	RESIDENTIAL	\$ 15.32	\$ 2.56	\$ 17.88
067-0660-051-0000	RESIDENTIAL	\$ 15.32	\$ 2.56	\$ 17.88
067-0660-052-0000	RESIDENTIAL	\$ 15.32	\$ 2.56	\$ 17.88
067-0660-053-0000	RESIDENTIAL	\$ 15.32	\$ 2.56	\$ 17.88
067-0660-054-0000	RESIDENTIAL	\$ 15.32	\$ 2.56	\$ 17.88
067-0660-055-0000	RESIDENTIAL	\$ 15.32	\$ 2.56	\$ 17.88
067-0660-056-0000	RESIDENTIAL	\$ 15.32	\$ 2.56	\$ 17.88
067-0660-057-0000	RESIDENTIAL	\$ 15.32	\$ 2.56	\$ 17.88
067-0660-058-0000	RESIDENTIAL	\$ 15.32	\$ 2.56	\$ 17.88
067-0660-059-0000	RESIDENTIAL	\$ 15.32	\$ 2.56	\$ 17.88
067-0660-060-0000	RESIDENTIAL	\$ 15.32	\$ 2.56	\$ 17.88
067-0660-061-0000	RESIDENTIAL	\$ 15.32	\$ 2.56	\$ 17.88
067-0660-062-0000	RESIDENTIAL	\$ 15.32	\$ 2.56	\$ 17.88
067-0660-063-0000	RESIDENTIAL	\$ 15.32	\$ 2.56	\$ 17.88
067-0660-064-0000	RESIDENTIAL	\$ 15.32	\$ 2.56	\$ 17.88
067-0660-065-0000	RESIDENTIAL	\$ 15.32	\$ 2.56	\$ 17.88
067-0660-066-0000	RESIDENTIAL	\$ 15.32	\$ 2.56	\$ 17.88
067-0660-067-0000	RESIDENTIAL	\$ 15.32	\$ 2.56	\$ 17.88
067-0660-068-0000	RESIDENTIAL	\$ 15.32	\$ 2.56	\$ 17.88
067-0660-069-0000	RESIDENTIAL	\$ 15.32	\$ 2.56	\$ 17.88
067-0660-070-0000	RESIDENTIAL	\$ 15.32	\$ 2.56	\$ 17.88
067-0660-071-0000	RESIDENTIAL	\$ 15.32	\$ 2.56	\$ 17.88
067-0660-072-0000	RESIDENTIAL	\$ 15.32	\$ 2.56	\$ 17.88
067-0660-073-0000	RESIDENTIAL	\$ 15.32	\$ 2.56	\$ 17.88
067-0660-074-0000	RESIDENTIAL	\$ 15.32	\$ 2.56	\$ 17.88
067-0660-075-0000	RESIDENTIAL	\$ 15.32	\$ 2.56	\$ 17.88
067-0660-076-0000	RESIDENTIAL	\$ 15.32	\$ 2.56	\$ 17.88
067-0660-077-0000	RESIDENTIAL	\$ 15.32	\$ 2.56	\$ 17.88

ITEM 9.3.

City of Rancho Cordova
Lighting District No. 2012-1 Exhibit A to the Resolution
Fiscal Year 2023-24 Assessment Roll

ATTACHMENT 3

APN	District Classification	Street Light Charge	Safety Light Charge	Total Assessment
067-0660-078-0000	RESIDENTIAL	\$ 15.32	\$ 2.56	\$ 17.88
067-0660-079-0000	RESIDENTIAL	\$ 15.32	\$ 2.56	\$ 17.88
067-0660-080-0000	RESIDENTIAL	\$ 15.32	\$ 2.56	\$ 17.88
067-0660-081-0000	RESIDENTIAL	\$ 15.32	\$ 2.56	\$ 17.88
067-0660-082-0000	RESIDENTIAL	\$ 15.32	\$ 2.56	\$ 17.88
067-0660-083-0000	RESIDENTIAL	\$ 15.32	\$ 2.56	\$ 17.88
067-0660-084-0000	RESIDENTIAL	\$ 15.32	\$ 2.56	\$ 17.88
067-0660-085-0000	RESIDENTIAL	\$ 15.32	\$ 2.56	\$ 17.88
067-0660-086-0000	RESIDENTIAL	\$ 15.32	\$ 2.56	\$ 17.88
067-0660-087-0000	RESIDENTIAL	\$ 15.32	\$ 2.56	\$ 17.88
067-0660-088-0000	RESIDENTIAL	\$ 15.32	\$ 2.56	\$ 17.88
067-0660-089-0000	RESIDENTIAL	\$ 15.32	\$ 2.56	\$ 17.88
067-0660-090-0000	RESIDENTIAL	\$ 15.32	\$ 2.56	\$ 17.88
067-0660-091-0000	RESIDENTIAL	\$ 15.32	\$ 2.56	\$ 17.88
067-0660-092-0000	RESIDENTIAL	\$ 15.32	\$ 2.56	\$ 17.88
067-0660-093-0000	RESIDENTIAL	\$ 15.32	\$ 2.56	\$ 17.88
067-0660-094-0000	RESIDENTIAL	\$ 15.32	\$ 2.56	\$ 17.88
067-0660-095-0000	RESIDENTIAL	\$ 15.32	\$ 2.56	\$ 17.88
067-0660-096-0000	RESIDENTIAL	\$ 15.32	\$ 2.56	\$ 17.88
067-0660-097-0000	RESIDENTIAL	\$ 15.32	\$ 2.56	\$ 17.88
067-0660-098-0000	RESIDENTIAL	\$ 15.32	\$ 2.56	\$ 17.88
067-0660-099-0000	RESIDENTIAL	\$ 15.32	\$ 2.56	\$ 17.88
067-0660-100-0000	RESIDENTIAL	\$ 15.32	\$ 2.56	\$ 17.88
067-0660-101-0000	RESIDENTIAL	\$ 15.32	\$ 2.56	\$ 17.88
067-0660-102-0000	RESIDENTIAL	\$ 15.32	\$ 2.56	\$ 17.88
067-0660-103-0000	RESIDENTIAL	\$ 15.32	\$ 2.56	\$ 17.88
067-0660-104-0000	RESIDENTIAL	\$ 15.32	\$ 2.56	\$ 17.88
067-0660-105-0000	RESIDENTIAL	\$ 15.32	\$ 2.56	\$ 17.88
067-0660-106-0000	RESIDENTIAL	\$ 15.32	\$ 2.56	\$ 17.88
067-0660-107-0000	RESIDENTIAL	\$ 15.32	\$ 2.56	\$ 17.88
067-0670-001-0000	RESIDENTIAL	\$ 15.32	\$ 2.56	\$ 17.88
067-0670-002-0000	RESIDENTIAL	\$ 15.32	\$ 2.56	\$ 17.88
067-0670-003-0000	RESIDENTIAL	\$ 15.32	\$ 2.56	\$ 17.88
067-0670-004-0000	RESIDENTIAL	\$ 15.32	\$ 2.56	\$ 17.88
067-0670-005-0000	RESIDENTIAL	\$ 15.32	\$ 2.56	\$ 17.88
067-0670-006-0000	RESIDENTIAL	\$ 15.32	\$ 2.56	\$ 17.88
067-0670-007-0000	RESIDENTIAL	\$ 15.32	\$ 2.56	\$ 17.88
067-0670-008-0000	RESIDENTIAL	\$ 15.32	\$ 2.56	\$ 17.88
067-0670-009-0000	RESIDENTIAL	\$ 15.32	\$ 2.56	\$ 17.88
067-0670-010-0000	RESIDENTIAL	\$ 15.32	\$ 2.56	\$ 17.88
067-0670-011-0000	RESIDENTIAL	\$ 15.32	\$ 2.56	\$ 17.88
067-0670-012-0000	RESIDENTIAL	\$ 15.32	\$ 2.56	\$ 17.88
067-0670-013-0000	RESIDENTIAL	\$ 15.32	\$ 2.56	\$ 17.88
067-0670-014-0000	RESIDENTIAL	\$ 15.32	\$ 2.56	\$ 17.88

ITEM 9.3.

City of Rancho Cordova
Lighting District No. 2012-1 Exhibit A to the Resolution
Fiscal Year 2023-24 Assessment Roll

ATTACHMENT 3

APN	District Classification	Street Light Charge	Safety Light Charge	Total Assessment
067-0670-015-0000	RESIDENTIAL	\$ 15.32	\$ 2.56	\$ 17.88
067-0670-016-0000	RESIDENTIAL	\$ 15.32	\$ 2.56	\$ 17.88
067-0670-017-0000	RESIDENTIAL	\$ 15.32	\$ 2.56	\$ 17.88
067-0670-018-0000	RESIDENTIAL	\$ 15.32	\$ 2.56	\$ 17.88
067-0670-019-0000	RESIDENTIAL	\$ 15.32	\$ 2.56	\$ 17.88
067-0670-020-0000	RESIDENTIAL	\$ 15.32	\$ 2.56	\$ 17.88
067-0670-021-0000	RESIDENTIAL	\$ 15.32	\$ 2.56	\$ 17.88
067-0670-022-0000	RESIDENTIAL	\$ 15.32	\$ 2.56	\$ 17.88
067-0670-023-0000	RESIDENTIAL	\$ 15.32	\$ 2.56	\$ 17.88
067-0670-024-0000	RESIDENTIAL	\$ 15.32	\$ 2.56	\$ 17.88
067-0670-025-0000	RESIDENTIAL	\$ 15.32	\$ 2.56	\$ 17.88
067-0670-026-0000	RESIDENTIAL	\$ 15.32	\$ 2.56	\$ 17.88
067-0670-027-0000	RESIDENTIAL	\$ 15.32	\$ 2.56	\$ 17.88
067-0670-028-0000	RESIDENTIAL	\$ 15.32	\$ 2.56	\$ 17.88
067-0670-029-0000	RESIDENTIAL	\$ 15.32	\$ 2.56	\$ 17.88
067-0670-030-0000	RESIDENTIAL	\$ 15.32	\$ 2.56	\$ 17.88
067-0670-031-0000	RESIDENTIAL	\$ 15.32	\$ 2.56	\$ 17.88
067-0670-032-0000	RESIDENTIAL	\$ 15.32	\$ 2.56	\$ 17.88
067-0670-033-0000	RESIDENTIAL	\$ 15.32	\$ 2.56	\$ 17.88
067-0670-034-0000	RESIDENTIAL	\$ 15.32	\$ 2.56	\$ 17.88
067-0670-035-0000	RESIDENTIAL	\$ 15.32	\$ 2.56	\$ 17.88
067-0670-036-0000	RESIDENTIAL	\$ 15.32	\$ 2.56	\$ 17.88
067-0670-037-0000	RESIDENTIAL	\$ 15.32	\$ 2.56	\$ 17.88
067-0670-038-0000	RESIDENTIAL	\$ 15.32	\$ 2.56	\$ 17.88
067-0670-039-0000	RESIDENTIAL	\$ 15.32	\$ 2.56	\$ 17.88
067-0670-040-0000	RESIDENTIAL	\$ 15.32	\$ 2.56	\$ 17.88
067-0670-041-0000	RESIDENTIAL	\$ 15.32	\$ 2.56	\$ 17.88
067-0670-042-0000	RESIDENTIAL	\$ 15.32	\$ 2.56	\$ 17.88
067-0670-043-0000	RESIDENTIAL	\$ 15.32	\$ 2.56	\$ 17.88
067-0670-044-0000	RESIDENTIAL	\$ 15.32	\$ 2.56	\$ 17.88
067-0670-045-0000	RESIDENTIAL	\$ 15.32	\$ 2.56	\$ 17.88
067-0670-046-0000	RESIDENTIAL	\$ 15.32	\$ 2.56	\$ 17.88
067-0670-047-0000	RESIDENTIAL	\$ 15.32	\$ 2.56	\$ 17.88
067-0670-048-0000	RESIDENTIAL	\$ 15.32	\$ 2.56	\$ 17.88
067-0670-049-0000	RESIDENTIAL	\$ 15.32	\$ 2.56	\$ 17.88
067-0670-050-0000	RESIDENTIAL	\$ 15.32	\$ 2.56	\$ 17.88
067-0670-051-0000	RESIDENTIAL	\$ 15.32	\$ 2.56	\$ 17.88
067-0670-052-0000	RESIDENTIAL	\$ 15.32	\$ 2.56	\$ 17.88
067-0670-053-0000	RESIDENTIAL	\$ 15.32	\$ 2.56	\$ 17.88
067-0670-054-0000	RESIDENTIAL	\$ 15.32	\$ 2.56	\$ 17.88
067-0670-055-0000	RESIDENTIAL	\$ 15.32	\$ 2.56	\$ 17.88
067-0670-056-0000	RESIDENTIAL	\$ 15.32	\$ 2.56	\$ 17.88
067-0670-057-0000	RESIDENTIAL	\$ 15.32	\$ 2.56	\$ 17.88
067-0670-058-0000	RESIDENTIAL	\$ 15.32	\$ 2.56	\$ 17.88

ITEM 9.3.

City of Rancho Cordova
Lighting District No. 2012-1 Exhibit A to the Resolution
Fiscal Year 2023-24 Assessment Roll

ATTACHMENT 3

APN	District Classification	Street Light Charge	Safety Light Charge	Total Assessment
067-0670-059-0000	RESIDENTIAL	\$ 15.32	\$ 2.56	\$ 17.88
067-0670-060-0000	RESIDENTIAL	\$ 15.32	\$ 2.56	\$ 17.88
067-0670-061-0000	RESIDENTIAL	\$ 15.32	\$ 2.56	\$ 17.88
067-0670-062-0000	RESIDENTIAL	\$ 15.32	\$ 2.56	\$ 17.88
067-0670-063-0000	RESIDENTIAL	\$ 15.32	\$ 2.56	\$ 17.88
067-0670-064-0000	RESIDENTIAL	\$ 15.32	\$ 2.56	\$ 17.88
067-0670-065-0000	RESIDENTIAL	\$ 15.32	\$ 2.56	\$ 17.88
067-0670-066-0000	RESIDENTIAL	\$ 15.32	\$ 2.56	\$ 17.88
067-0670-067-0000	RESIDENTIAL	\$ 15.32	\$ 2.56	\$ 17.88
067-0670-068-0000	RESIDENTIAL	\$ 15.32	\$ 2.56	\$ 17.88
067-0670-069-0000	RESIDENTIAL	\$ 15.32	\$ 2.56	\$ 17.88
067-0670-070-0000	RESIDENTIAL	\$ 15.32	\$ 2.56	\$ 17.88
067-0670-071-0000	RESIDENTIAL	\$ 15.32	\$ 2.56	\$ 17.88
067-0670-072-0000	RESIDENTIAL	\$ 15.32	\$ 2.56	\$ 17.88
067-0670-073-0000	RESIDENTIAL	\$ 15.32	\$ 2.56	\$ 17.88
067-0670-074-0000	RESIDENTIAL	\$ 15.32	\$ 2.56	\$ 17.88
067-0670-075-0000	RESIDENTIAL	\$ 15.32	\$ 2.56	\$ 17.88
067-0670-076-0000	RESIDENTIAL	\$ 15.32	\$ 2.56	\$ 17.88
067-0670-077-0000	RESIDENTIAL	\$ 15.32	\$ 2.56	\$ 17.88
067-0670-078-0000	RESIDENTIAL	\$ 15.32	\$ 2.56	\$ 17.88
067-0670-079-0000	RESIDENTIAL	\$ 15.32	\$ 2.56	\$ 17.88
067-0670-082-0000	NONRES	\$ 22.42	\$ 2.56	\$ 24.98
067-0680-001-0000	RESIDENTIAL	\$ 15.32	\$ 2.56	\$ 17.88
067-0680-002-0000	RESIDENTIAL	\$ 15.32	\$ 2.56	\$ 17.88
067-0680-003-0000	RESIDENTIAL	\$ 15.32	\$ 2.56	\$ 17.88
067-0680-004-0000	RESIDENTIAL	\$ 15.32	\$ 2.56	\$ 17.88
067-0680-005-0000	RESIDENTIAL	\$ 15.32	\$ 2.56	\$ 17.88
067-0680-006-0000	RESIDENTIAL	\$ 15.32	\$ 2.56	\$ 17.88
067-0680-007-0000	RESIDENTIAL	\$ 15.32	\$ 2.56	\$ 17.88
067-0680-008-0000	RESIDENTIAL	\$ 15.32	\$ 2.56	\$ 17.88
067-0680-009-0000	RESIDENTIAL	\$ 15.32	\$ 2.56	\$ 17.88
067-0680-010-0000	RESIDENTIAL	\$ 15.32	\$ 2.56	\$ 17.88
067-0680-011-0000	RESIDENTIAL	\$ 15.32	\$ 2.56	\$ 17.88
067-0680-012-0000	RESIDENTIAL	\$ 15.32	\$ 2.56	\$ 17.88
067-0680-013-0000	RESIDENTIAL	\$ 15.32	\$ 2.56	\$ 17.88
067-0680-014-0000	RESIDENTIAL	\$ 15.32	\$ 2.56	\$ 17.88
067-0680-015-0000	RESIDENTIAL	\$ 15.32	\$ 2.56	\$ 17.88
067-0680-016-0000	RESIDENTIAL	\$ 15.32	\$ 2.56	\$ 17.88
067-0680-017-0000	RESIDENTIAL	\$ 15.32	\$ 2.56	\$ 17.88
067-0680-018-0000	RESIDENTIAL	\$ 15.32	\$ 2.56	\$ 17.88
067-0680-019-0000	RESIDENTIAL	\$ 15.32	\$ 2.56	\$ 17.88
067-0680-020-0000	RESIDENTIAL	\$ 15.32	\$ 2.56	\$ 17.88
067-0680-021-0000	RESIDENTIAL	\$ 15.32	\$ 2.56	\$ 17.88
067-0680-022-0000	RESIDENTIAL	\$ 15.32	\$ 2.56	\$ 17.88

ITEM 9.3.

City of Rancho Cordova
Lighting District No. 2012-1 Exhibit A to the Resolution
Fiscal Year 2023-24 Assessment Roll

ATTACHMENT 3

APN	District Classification	Street Light Charge	Safety Light Charge	Total Assessment
067-0680-023-0000	RESIDENTIAL	\$ 15.32	\$ 2.56	\$ 17.88
067-0680-024-0000	RESIDENTIAL	\$ 15.32	\$ 2.56	\$ 17.88
067-0680-025-0000	RESIDENTIAL	\$ 15.32	\$ 2.56	\$ 17.88
067-0680-026-0000	RESIDENTIAL	\$ 15.32	\$ 2.56	\$ 17.88
067-0680-027-0000	RESIDENTIAL	\$ 15.32	\$ 2.56	\$ 17.88
067-0680-028-0000	RESIDENTIAL	\$ 15.32	\$ 2.56	\$ 17.88
067-0680-029-0000	RESIDENTIAL	\$ 15.32	\$ 2.56	\$ 17.88
067-0680-030-0000	RESIDENTIAL	\$ 15.32	\$ 2.56	\$ 17.88
067-0680-031-0000	RESIDENTIAL	\$ 15.32	\$ 2.56	\$ 17.88
067-0680-032-0000	RESIDENTIAL	\$ 15.32	\$ 2.56	\$ 17.88
067-0680-033-0000	RESIDENTIAL	\$ 15.32	\$ 2.56	\$ 17.88
067-0680-034-0000	RESIDENTIAL	\$ 15.32	\$ 2.56	\$ 17.88
067-0680-035-0000	RESIDENTIAL	\$ 15.32	\$ 2.56	\$ 17.88
067-0680-036-0000	RESIDENTIAL	\$ 15.32	\$ 2.56	\$ 17.88
067-0680-037-0000	RESIDENTIAL	\$ 15.32	\$ 2.56	\$ 17.88
067-0680-038-0000	RESIDENTIAL	\$ 15.32	\$ 2.56	\$ 17.88
067-0680-039-0000	RESIDENTIAL	\$ 15.32	\$ 2.56	\$ 17.88
067-0680-040-0000	RESIDENTIAL	\$ 15.32	\$ 2.56	\$ 17.88
067-0680-041-0000	RESIDENTIAL	\$ 15.32	\$ 2.56	\$ 17.88
067-0680-042-0000	RESIDENTIAL	\$ 15.32	\$ 2.56	\$ 17.88
067-0680-043-0000	RESIDENTIAL	\$ 15.32	\$ 2.56	\$ 17.88
067-0680-044-0000	RESIDENTIAL	\$ 15.32	\$ 2.56	\$ 17.88
067-0680-045-0000	RESIDENTIAL	\$ 15.32	\$ 2.56	\$ 17.88
067-0680-046-0000	RESIDENTIAL	\$ 15.32	\$ 2.56	\$ 17.88
067-0680-047-0000	RESIDENTIAL	\$ 15.32	\$ 2.56	\$ 17.88
067-0680-048-0000	RESIDENTIAL	\$ 15.32	\$ 2.56	\$ 17.88
067-0680-049-0000	RESIDENTIAL	\$ 15.32	\$ 2.56	\$ 17.88
067-0680-050-0000	RESIDENTIAL	\$ 15.32	\$ 2.56	\$ 17.88
067-0690-001-0000	RESIDENTIAL	\$ 15.32	\$ 2.56	\$ 17.88
067-0690-002-0000	RESIDENTIAL	\$ 15.32	\$ 2.56	\$ 17.88
067-0690-003-0000	RESIDENTIAL	\$ 15.32	\$ 2.56	\$ 17.88
067-0690-004-0000	RESIDENTIAL	\$ 15.32	\$ 2.56	\$ 17.88
067-0690-005-0000	RESIDENTIAL	\$ 15.32	\$ 2.56	\$ 17.88
067-0690-006-0000	RESIDENTIAL	\$ 15.32	\$ 2.56	\$ 17.88
067-0690-007-0000	RESIDENTIAL	\$ 15.32	\$ 2.56	\$ 17.88
067-0690-008-0000	RESIDENTIAL	\$ 15.32	\$ 2.56	\$ 17.88
067-0690-009-0000	RESIDENTIAL	\$ 15.32	\$ 2.56	\$ 17.88
067-0690-010-0000	RESIDENTIAL	\$ 15.32	\$ 2.56	\$ 17.88
067-0690-011-0000	RESIDENTIAL	\$ 15.32	\$ 2.56	\$ 17.88
067-0690-012-0000	RESIDENTIAL	\$ 15.32	\$ 2.56	\$ 17.88
067-0690-013-0000	RESIDENTIAL	\$ 15.32	\$ 2.56	\$ 17.88
067-0690-014-0000	RESIDENTIAL	\$ 15.32	\$ 2.56	\$ 17.88
067-0690-015-0000	RESIDENTIAL	\$ 15.32	\$ 2.56	\$ 17.88
067-0690-016-0000	RESIDENTIAL	\$ 15.32	\$ 2.56	\$ 17.88

ITEM 9.3.

City of Rancho Cordova
Lighting District No. 2012-1 Exhibit A to the Resolution
Fiscal Year 2023-24 Assessment Roll

ATTACHMENT 3

APN	District Classification	Street Light Charge	Safety Light Charge	Total Assessment
067-0690-017-0000	RESIDENTIAL	\$ 15.32	\$ 2.56	\$ 17.88
067-0690-018-0000	RESIDENTIAL	\$ 15.32	\$ 2.56	\$ 17.88
067-0690-019-0000	RESIDENTIAL	\$ 15.32	\$ 2.56	\$ 17.88
067-0690-020-0000	RESIDENTIAL	\$ 15.32	\$ 2.56	\$ 17.88
067-0690-021-0000	RESIDENTIAL	\$ 15.32	\$ 2.56	\$ 17.88
067-0690-022-0000	RESIDENTIAL	\$ 15.32	\$ 2.56	\$ 17.88
067-0690-023-0000	RESIDENTIAL	\$ 15.32	\$ 2.56	\$ 17.88
067-0690-024-0000	RESIDENTIAL	\$ 15.32	\$ 2.56	\$ 17.88
067-0690-025-0000	RESIDENTIAL	\$ 15.32	\$ 2.56	\$ 17.88
067-0690-026-0000	RESIDENTIAL	\$ 15.32	\$ 2.56	\$ 17.88
067-0690-027-0000	RESIDENTIAL	\$ 15.32	\$ 2.56	\$ 17.88
067-0690-028-0000	RESIDENTIAL	\$ 15.32	\$ 2.56	\$ 17.88
067-0690-029-0000	RESIDENTIAL	\$ 15.32	\$ 2.56	\$ 17.88
067-0690-030-0000	RESIDENTIAL	\$ 15.32	\$ 2.56	\$ 17.88
067-0690-031-0000	RESIDENTIAL	\$ 15.32	\$ 2.56	\$ 17.88
067-0690-032-0000	RESIDENTIAL	\$ 15.32	\$ 2.56	\$ 17.88
067-0690-033-0000	RESIDENTIAL	\$ 15.32	\$ 2.56	\$ 17.88
067-0690-034-0000	RESIDENTIAL	\$ 15.32	\$ 2.56	\$ 17.88
067-0690-035-0000	RESIDENTIAL	\$ 15.32	\$ 2.56	\$ 17.88
067-0690-036-0000	RESIDENTIAL	\$ 15.32	\$ 2.56	\$ 17.88
067-0690-037-0000	RESIDENTIAL	\$ 15.32	\$ 2.56	\$ 17.88
067-0690-038-0000	RESIDENTIAL	\$ 15.32	\$ 2.56	\$ 17.88
067-0690-039-0000	RESIDENTIAL	\$ 15.32	\$ 2.56	\$ 17.88
067-0690-040-0000	RESIDENTIAL	\$ 15.32	\$ 2.56	\$ 17.88
067-0690-041-0000	RESIDENTIAL	\$ 15.32	\$ 2.56	\$ 17.88
067-0690-042-0000	RESIDENTIAL	\$ 15.32	\$ 2.56	\$ 17.88
067-0690-043-0000	RESIDENTIAL	\$ 15.32	\$ 2.56	\$ 17.88
067-0690-044-0000	RESIDENTIAL	\$ 15.32	\$ 2.56	\$ 17.88
067-0690-045-0000	RESIDENTIAL	\$ 15.32	\$ 2.56	\$ 17.88
067-0690-046-0000	RESIDENTIAL	\$ 15.32	\$ 2.56	\$ 17.88
067-0690-047-0000	RESIDENTIAL	\$ 15.32	\$ 2.56	\$ 17.88
067-0690-048-0000	RESIDENTIAL	\$ 15.32	\$ 2.56	\$ 17.88
067-0690-049-0000	RESIDENTIAL	\$ 15.32	\$ 2.56	\$ 17.88
067-0690-050-0000	RESIDENTIAL	\$ 15.32	\$ 2.56	\$ 17.88
067-0690-051-0000	RESIDENTIAL	\$ 15.32	\$ 2.56	\$ 17.88
067-0690-052-0000	RESIDENTIAL	\$ 15.32	\$ 2.56	\$ 17.88
067-0690-053-0000	RESIDENTIAL	\$ 15.32	\$ 2.56	\$ 17.88
067-0690-054-0000	RESIDENTIAL	\$ 15.32	\$ 2.56	\$ 17.88
067-0690-055-0000	RESIDENTIAL	\$ 15.32	\$ 2.56	\$ 17.88
067-0690-056-0000	RESIDENTIAL	\$ 15.32	\$ 2.56	\$ 17.88
067-0690-057-0000	RESIDENTIAL	\$ 15.32	\$ 2.56	\$ 17.88
067-0690-058-0000	RESIDENTIAL	\$ 15.32	\$ 2.56	\$ 17.88
067-0690-059-0000	RESIDENTIAL	\$ 15.32	\$ 2.56	\$ 17.88
067-0690-060-0000	RESIDENTIAL	\$ 15.32	\$ 2.56	\$ 17.88

ITEM 9.3.

City of Rancho Cordova
Lighting District No. 2012-1 Exhibit A to the Resolution
Fiscal Year 2023-24 Assessment Roll

ATTACHMENT 3

APN	District Classification	Street Light Charge	Safety Light Charge	Total Assessment
067-0690-061-0000	RESIDENTIAL	\$ 15.32	\$ 2.56	\$ 17.88
067-0690-062-0000	RESIDENTIAL	\$ 15.32	\$ 2.56	\$ 17.88
067-0690-063-0000	RESIDENTIAL	\$ 15.32	\$ 2.56	\$ 17.88
067-0690-064-0000	RESIDENTIAL	\$ 15.32	\$ 2.56	\$ 17.88
067-0690-065-0000	RESIDENTIAL	\$ 15.32	\$ 2.56	\$ 17.88
067-0690-066-0000	RESIDENTIAL	\$ 15.32	\$ 2.56	\$ 17.88
067-0690-067-0000	RESIDENTIAL	\$ 15.32	\$ 2.56	\$ 17.88
067-0690-068-0000	RESIDENTIAL	\$ 15.32	\$ 2.56	\$ 17.88
067-0690-069-0000	RESIDENTIAL	\$ 15.32	\$ 2.56	\$ 17.88
067-0690-070-0000	RESIDENTIAL	\$ 15.32	\$ 2.56	\$ 17.88
067-0690-071-0000	NONRES	\$ 256.43	\$ 2.56	\$ 258.98
067-0700-001-0000	RESIDENTIAL	\$ 15.32	\$ 2.56	\$ 17.88
067-0700-002-0000	RESIDENTIAL	\$ 15.32	\$ 2.56	\$ 17.88
067-0700-003-0000	RESIDENTIAL	\$ 15.32	\$ 2.56	\$ 17.88
067-0700-004-0000	RESIDENTIAL	\$ 15.32	\$ 2.56	\$ 17.88
067-0700-005-0000	RESIDENTIAL	\$ 15.32	\$ 2.56	\$ 17.88
067-0700-006-0000	RESIDENTIAL	\$ 15.32	\$ 2.56	\$ 17.88
067-0700-007-0000	RESIDENTIAL	\$ 15.32	\$ 2.56	\$ 17.88
067-0700-008-0000	RESIDENTIAL	\$ 15.32	\$ 2.56	\$ 17.88
067-0700-009-0000	RESIDENTIAL	\$ 15.32	\$ 2.56	\$ 17.88
067-0700-010-0000	RESIDENTIAL	\$ 15.32	\$ 2.56	\$ 17.88
067-0700-011-0000	RESIDENTIAL	\$ 15.32	\$ 2.56	\$ 17.88
067-0700-012-0000	RESIDENTIAL	\$ 15.32	\$ 2.56	\$ 17.88
067-0700-013-0000	RESIDENTIAL	\$ 15.32	\$ 2.56	\$ 17.88
067-0700-014-0000	RESIDENTIAL	\$ 15.32	\$ 2.56	\$ 17.88
067-0700-015-0000	RESIDENTIAL	\$ 15.32	\$ 2.56	\$ 17.88
067-0700-016-0000	RESIDENTIAL	\$ 15.32	\$ 2.56	\$ 17.88
067-0700-017-0000	RESIDENTIAL	\$ 15.32	\$ 2.56	\$ 17.88
067-0700-018-0000	RESIDENTIAL	\$ 15.32	\$ 2.56	\$ 17.88
067-0700-019-0000	RESIDENTIAL	\$ 15.32	\$ 2.56	\$ 17.88
067-0700-020-0000	RESIDENTIAL	\$ 15.32	\$ 2.56	\$ 17.88
067-0700-021-0000	RESIDENTIAL	\$ 15.32	\$ 2.56	\$ 17.88
067-0700-022-0000	RESIDENTIAL	\$ 15.32	\$ 2.56	\$ 17.88
067-0700-023-0000	RESIDENTIAL	\$ 15.32	\$ 2.56	\$ 17.88
067-0700-024-0000	RESIDENTIAL	\$ 15.32	\$ 2.56	\$ 17.88
067-0700-025-0000	RESIDENTIAL	\$ 15.32	\$ 2.56	\$ 17.88
067-0700-026-0000	RESIDENTIAL	\$ 15.32	\$ 2.56	\$ 17.88
067-0700-027-0000	RESIDENTIAL	\$ 15.32	\$ 2.56	\$ 17.88
067-0700-028-0000	RESIDENTIAL	\$ 15.32	\$ 2.56	\$ 17.88
067-0700-029-0000	RESIDENTIAL	\$ 15.32	\$ 2.56	\$ 17.88
067-0700-030-0000	RESIDENTIAL	\$ 15.32	\$ 2.56	\$ 17.88
067-0700-031-0000	RESIDENTIAL	\$ 15.32	\$ 2.56	\$ 17.88
067-0700-032-0000	RESIDENTIAL	\$ 15.32	\$ 2.56	\$ 17.88
067-0700-033-0000	RESIDENTIAL	\$ 15.32	\$ 2.56	\$ 17.88

ITEM 9.3.

City of Rancho Cordova
Lighting District No. 2012-1 Exhibit A to the Resolution
Fiscal Year 2023-24 Assessment Roll

ATTACHMENT 3

APN	District Classification	Street Light Charge	Safety Light Charge	Total Assessment
067-0700-034-0000	RESIDENTIAL	\$ 15.32	\$ 2.56	\$ 17.88
067-0700-035-0000	RESIDENTIAL	\$ 15.32	\$ 2.56	\$ 17.88
067-0700-036-0000	RESIDENTIAL	\$ 15.32	\$ 2.56	\$ 17.88
067-0700-037-0000	RESIDENTIAL	\$ 15.32	\$ 2.56	\$ 17.88
067-0700-038-0000	RESIDENTIAL	\$ 15.32	\$ 2.56	\$ 17.88
067-0700-039-0000	RESIDENTIAL	\$ 15.32	\$ 2.56	\$ 17.88
067-0700-040-0000	RESIDENTIAL	\$ 15.32	\$ 2.56	\$ 17.88
067-0700-041-0000	RESIDENTIAL	\$ 15.32	\$ 2.56	\$ 17.88
067-0700-042-0000	RESIDENTIAL	\$ 15.32	\$ 2.56	\$ 17.88
067-0700-043-0000	RESIDENTIAL	\$ 15.32	\$ 2.56	\$ 17.88
067-0700-044-0000	RESIDENTIAL	\$ 15.32	\$ 2.56	\$ 17.88
067-0700-045-0000	RESIDENTIAL	\$ 15.32	\$ 2.56	\$ 17.88
067-0700-046-0000	RESIDENTIAL	\$ 15.32	\$ 2.56	\$ 17.88
067-0700-047-0000	RESIDENTIAL	\$ 15.32	\$ 2.56	\$ 17.88
067-0700-048-0000	RESIDENTIAL	\$ 15.32	\$ 2.56	\$ 17.88
067-0700-049-0000	RESIDENTIAL	\$ 15.32	\$ 2.56	\$ 17.88
067-0700-050-0000	RESIDENTIAL	\$ 15.32	\$ 2.56	\$ 17.88
067-0700-051-0000	RESIDENTIAL	\$ 15.32	\$ 2.56	\$ 17.88
067-0700-052-0000	RESIDENTIAL	\$ 15.32	\$ 2.56	\$ 17.88
067-0700-053-0000	RESIDENTIAL	\$ 15.32	\$ 2.56	\$ 17.88
067-0700-054-0000	RESIDENTIAL	\$ 15.32	\$ 2.56	\$ 17.88
067-0700-055-0000	RESIDENTIAL	\$ 15.32	\$ 2.56	\$ 17.88
067-0700-056-0000	RESIDENTIAL	\$ 15.32	\$ 2.56	\$ 17.88
067-0700-057-0000	RESIDENTIAL	\$ 15.32	\$ 2.56	\$ 17.88
067-0700-058-0000	RESIDENTIAL	\$ 15.32	\$ 2.56	\$ 17.88
067-0700-059-0000	RESIDENTIAL	\$ 15.32	\$ 2.56	\$ 17.88
067-0700-060-0000	RESIDENTIAL	\$ 15.32	\$ 2.56	\$ 17.88
067-0700-061-0000	RESIDENTIAL	\$ 15.32	\$ 2.56	\$ 17.88
067-0700-062-0000	RESIDENTIAL	\$ 15.32	\$ 2.56	\$ 17.88
067-0700-063-0000	RESIDENTIAL	\$ 15.32	\$ 2.56	\$ 17.88
067-0700-064-0000	RESIDENTIAL	\$ 15.32	\$ 2.56	\$ 17.88
067-0700-065-0000	RESIDENTIAL	\$ 15.32	\$ 2.56	\$ 17.88
067-0700-066-0000	RESIDENTIAL	\$ 15.32	\$ 2.56	\$ 17.88
067-0700-067-0000	RESIDENTIAL	\$ 15.32	\$ 2.56	\$ 17.88
067-0700-068-0000	RESIDENTIAL	\$ 15.32	\$ 2.56	\$ 17.88
067-0700-069-0000	RESIDENTIAL	\$ 15.32	\$ 2.56	\$ 17.88
067-0700-070-0000	RESIDENTIAL	\$ 15.32	\$ 2.56	\$ 17.88
067-0700-071-0000	RESIDENTIAL	\$ 15.32	\$ 2.56	\$ 17.88
067-0700-072-0000	RESIDENTIAL	\$ 15.32	\$ 2.56	\$ 17.88
067-0700-073-0000	RESIDENTIAL	\$ 15.32	\$ 2.56	\$ 17.88
067-0700-074-0000	RESIDENTIAL	\$ 15.32	\$ 2.56	\$ 17.88
067-0700-075-0000	RESIDENTIAL	\$ 15.32	\$ 2.56	\$ 17.88
067-0700-076-0000	RESIDENTIAL	\$ 15.32	\$ 2.56	\$ 17.88
067-0700-077-0000	RESIDENTIAL	\$ 15.32	\$ 2.56	\$ 17.88

ITEM 9.3.

City of Rancho Cordova
Lighting District No. 2012-1 Exhibit A to the Resolution
Fiscal Year 2023-24 Assessment Roll

ATTACHMENT 3

APN	District Classification	Street Light Charge	Safety Light Charge	Total Assessment
067-0700-078-0000	RESIDENTIAL	\$ 15.32	\$ 2.56	\$ 17.88
067-0700-079-0000	RESIDENTIAL	\$ 15.32	\$ 2.56	\$ 17.88
067-0700-080-0000	RESIDENTIAL	\$ 15.32	\$ 2.56	\$ 17.88
067-0700-081-0000	RESIDENTIAL	\$ 15.32	\$ 2.56	\$ 17.88
067-0700-082-0000	RESIDENTIAL	\$ 15.32	\$ 2.56	\$ 17.88
067-0700-083-0000	RESIDENTIAL	\$ 15.32	\$ 2.56	\$ 17.88
067-0700-084-0000	RESIDENTIAL	\$ 15.32	\$ 2.56	\$ 17.88
067-0700-085-0000	RESIDENTIAL	\$ 15.32	\$ 2.56	\$ 17.88
067-0700-086-0000	RESIDENTIAL	\$ 15.32	\$ 2.56	\$ 17.88
067-0700-087-0000	RESIDENTIAL	\$ 15.32	\$ 2.56	\$ 17.88
067-0700-088-0000	RESIDENTIAL	\$ 15.32	\$ 2.56	\$ 17.88
067-0700-089-0000	RESIDENTIAL	\$ 15.32	\$ 2.56	\$ 17.88
067-0700-090-0000	RESIDENTIAL	\$ 15.32	\$ 2.56	\$ 17.88
067-0700-091-0000	RESIDENTIAL	\$ 15.32	\$ 2.56	\$ 17.88
067-0700-092-0000	RESIDENTIAL	\$ 15.32	\$ 2.56	\$ 17.88
067-0700-094-0000	RESIDENTIAL	\$ 15.32	\$ 2.56	\$ 17.88
067-0700-095-0000	RESIDENTIAL	\$ 15.32	\$ 2.56	\$ 17.88
067-0700-096-0000	RESIDENTIAL	\$ 15.32	\$ 2.56	\$ 17.88
067-0700-097-0000	RESIDENTIAL	\$ 15.32	\$ 2.56	\$ 17.88
067-0700-098-0000	RESIDENTIAL	\$ 15.32	\$ 2.56	\$ 17.88
067-0700-099-0000	RESIDENTIAL	\$ 15.32	\$ 2.56	\$ 17.88
067-0710-001-0000	RESIDENTIAL	\$ 15.32	\$ 2.56	\$ 17.88
067-0710-002-0000	RESIDENTIAL	\$ 15.32	\$ 2.56	\$ 17.88
067-0710-003-0000	RESIDENTIAL	\$ 15.32	\$ 2.56	\$ 17.88
067-0710-004-0000	RESIDENTIAL	\$ 15.32	\$ 2.56	\$ 17.88
067-0710-005-0000	RESIDENTIAL	\$ 15.32	\$ 2.56	\$ 17.88
067-0710-006-0000	RESIDENTIAL	\$ 15.32	\$ 2.56	\$ 17.88
067-0710-007-0000	RESIDENTIAL	\$ 15.32	\$ 2.56	\$ 17.88
067-0710-008-0000	RESIDENTIAL	\$ 15.32	\$ 2.56	\$ 17.88
067-0710-009-0000	RESIDENTIAL	\$ 15.32	\$ 2.56	\$ 17.88
067-0710-010-0000	RESIDENTIAL	\$ 15.32	\$ 2.56	\$ 17.88
067-0710-011-0000	RESIDENTIAL	\$ 15.32	\$ 2.56	\$ 17.88
067-0710-012-0000	RESIDENTIAL	\$ 15.32	\$ 2.56	\$ 17.88
067-0710-013-0000	RESIDENTIAL	\$ 15.32	\$ 2.56	\$ 17.88
067-0710-014-0000	RESIDENTIAL	\$ 15.32	\$ 2.56	\$ 17.88
067-0710-015-0000	RESIDENTIAL	\$ 15.32	\$ 2.56	\$ 17.88
067-0710-016-0000	RESIDENTIAL	\$ 15.32	\$ 2.56	\$ 17.88
067-0710-017-0000	RESIDENTIAL	\$ 15.32	\$ 2.56	\$ 17.88
067-0710-018-0000	RESIDENTIAL	\$ 15.32	\$ 2.56	\$ 17.88
067-0710-019-0000	RESIDENTIAL	\$ 15.32	\$ 2.56	\$ 17.88
067-0710-020-0000	RESIDENTIAL	\$ 15.32	\$ 2.56	\$ 17.88
067-0710-021-0000	RESIDENTIAL	\$ 15.32	\$ 2.56	\$ 17.88
067-0710-022-0000	RESIDENTIAL	\$ 15.32	\$ 2.56	\$ 17.88
067-0710-023-0000	RESIDENTIAL	\$ 15.32	\$ 2.56	\$ 17.88

ITEM 9.3.

City of Rancho Cordova
Lighting District No. 2012-1 Exhibit A to the Resolution
Fiscal Year 2023-24 Assessment Roll

ATTACHMENT 3

APN	District Classification	Street Light Charge	Safety Light Charge	Total Assessment
067-0710-024-0000	RESIDENTIAL	\$ 15.32	\$ 2.56	\$ 17.88
067-0710-025-0000	RESIDENTIAL	\$ 15.32	\$ 2.56	\$ 17.88
067-0710-026-0000	RESIDENTIAL	\$ 15.32	\$ 2.56	\$ 17.88
067-0710-027-0000	RESIDENTIAL	\$ 15.32	\$ 2.56	\$ 17.88
067-0710-028-0000	RESIDENTIAL	\$ 15.32	\$ 2.56	\$ 17.88
067-0710-029-0000	RESIDENTIAL	\$ 15.32	\$ 2.56	\$ 17.88
067-0710-030-0000	RESIDENTIAL	\$ 15.32	\$ 2.56	\$ 17.88
067-0710-031-0000	RESIDENTIAL	\$ 15.32	\$ 2.56	\$ 17.88
067-0710-032-0000	RESIDENTIAL	\$ 15.32	\$ 2.56	\$ 17.88
067-0710-033-0000	RESIDENTIAL	\$ 15.32	\$ 2.56	\$ 17.88
067-0710-034-0000	RESIDENTIAL	\$ 15.32	\$ 2.56	\$ 17.88
067-0710-035-0000	RESIDENTIAL	\$ 15.32	\$ 2.56	\$ 17.88
067-0710-036-0000	RESIDENTIAL	\$ 15.32	\$ 2.56	\$ 17.88
067-0710-037-0000	RESIDENTIAL	\$ 15.32	\$ 2.56	\$ 17.88
067-0710-038-0000	RESIDENTIAL	\$ 15.32	\$ 2.56	\$ 17.88
067-0710-039-0000	RESIDENTIAL	\$ 15.32	\$ 2.56	\$ 17.88
067-0710-040-0000	RESIDENTIAL	\$ 15.32	\$ 2.56	\$ 17.88
067-0710-041-0000	RESIDENTIAL	\$ 15.32	\$ 2.56	\$ 17.88
067-0710-042-0000	RESIDENTIAL	\$ 15.32	\$ 2.56	\$ 17.88
067-0710-043-0000	RESIDENTIAL	\$ 15.32	\$ 2.56	\$ 17.88
067-0710-044-0000	RESIDENTIAL	\$ 15.32	\$ 2.56	\$ 17.88
067-0710-045-0000	RESIDENTIAL	\$ 15.32	\$ 2.56	\$ 17.88
067-0710-046-0000	RESIDENTIAL	\$ 15.32	\$ 2.56	\$ 17.88
067-0710-047-0000	RESIDENTIAL	\$ 15.32	\$ 2.56	\$ 17.88
067-0710-048-0000	RESIDENTIAL	\$ 15.32	\$ 2.56	\$ 17.88
067-0710-049-0000	RESIDENTIAL	\$ 15.32	\$ 2.56	\$ 17.88
067-0710-050-0000	RESIDENTIAL	\$ 15.32	\$ 2.56	\$ 17.88
067-0710-051-0000	RESIDENTIAL	\$ 15.32	\$ 2.56	\$ 17.88
067-0710-052-0000	RESIDENTIAL	\$ 15.32	\$ 2.56	\$ 17.88
067-0710-053-0000	RESIDENTIAL	\$ 15.32	\$ 2.56	\$ 17.88
067-0710-054-0000	RESIDENTIAL	\$ 15.32	\$ 2.56	\$ 17.88
067-0710-055-0000	RESIDENTIAL	\$ 15.32	\$ 2.56	\$ 17.88
067-0710-056-0000	RESIDENTIAL	\$ 15.32	\$ 2.56	\$ 17.88
067-0710-057-0000	RESIDENTIAL	\$ 15.32	\$ 2.56	\$ 17.88
067-0710-058-0000	RESIDENTIAL	\$ 15.32	\$ 2.56	\$ 17.88
067-0710-059-0000	RESIDENTIAL	\$ 15.32	\$ 2.56	\$ 17.88
067-0710-060-0000	RESIDENTIAL	\$ 15.32	\$ 2.56	\$ 17.88
067-0710-061-0000	RESIDENTIAL	\$ 15.32	\$ 2.56	\$ 17.88
067-0710-062-0000	RESIDENTIAL	\$ 15.32	\$ 2.56	\$ 17.88
067-0710-063-0000	RESIDENTIAL	\$ 15.32	\$ 2.56	\$ 17.88
067-0710-064-0000	RESIDENTIAL	\$ 15.32	\$ 2.56	\$ 17.88
067-0710-065-0000	RESIDENTIAL	\$ 15.32	\$ 2.56	\$ 17.88
067-0710-066-0000	RESIDENTIAL	\$ 15.32	\$ 2.56	\$ 17.88
067-0710-067-0000	RESIDENTIAL	\$ 15.32	\$ 2.56	\$ 17.88

ITEM 9.3.

City of Rancho Cordova
Lighting District No. 2012-1 Exhibit A to the Resolution
Fiscal Year 2023-24 Assessment Roll

ATTACHMENT 3

APN	District Classification	Street Light Charge	Safety Light Charge	Total Assessment
067-0710-068-0000	RESIDENTIAL	\$ 15.32	\$ 2.56	\$ 17.88
067-0710-069-0000	RESIDENTIAL	\$ 15.32	\$ 2.56	\$ 17.88
067-0710-070-0000	RESIDENTIAL	\$ 15.32	\$ 2.56	\$ 17.88
067-0710-071-0000	RESIDENTIAL	\$ 15.32	\$ 2.56	\$ 17.88
067-0710-072-0000	RESIDENTIAL	\$ 15.32	\$ 2.56	\$ 17.88
067-0710-073-0000	RESIDENTIAL	\$ 15.32	\$ 2.56	\$ 17.88
067-0710-074-0000	RESIDENTIAL	\$ 15.32	\$ 2.56	\$ 17.88
067-0710-075-0000	RESIDENTIAL	\$ 15.32	\$ 2.56	\$ 17.88
067-0710-076-0000	RESIDENTIAL	\$ 15.32	\$ 2.56	\$ 17.88
067-0710-077-0000	RESIDENTIAL	\$ 15.32	\$ 2.56	\$ 17.88
067-0710-078-0000	RESIDENTIAL	\$ 15.32	\$ 2.56	\$ 17.88
067-0710-079-0000	RESIDENTIAL	\$ 15.32	\$ 2.56	\$ 17.88
067-0710-080-0000	RESIDENTIAL	\$ 15.32	\$ 2.56	\$ 17.88
067-0710-081-0000	RESIDENTIAL	\$ 15.32	\$ 2.56	\$ 17.88
067-0710-082-0000	RESIDENTIAL	\$ 15.32	\$ 2.56	\$ 17.88
067-0710-083-0000	RESIDENTIAL	\$ 15.32	\$ 2.56	\$ 17.88
067-0710-084-0000	RESIDENTIAL	\$ 15.32	\$ 2.56	\$ 17.88
067-0710-085-0000	RESIDENTIAL	\$ 15.32	\$ 2.56	\$ 17.88
067-0710-086-0000	RESIDENTIAL	\$ 15.32	\$ 2.56	\$ 17.88
067-0710-087-0000	RESIDENTIAL	\$ 15.32	\$ 2.56	\$ 17.88
067-0710-088-0000	RESIDENTIAL	\$ 15.32	\$ 2.56	\$ 17.88
067-0710-089-0000	RESIDENTIAL	\$ 15.32	\$ 2.56	\$ 17.88
067-0710-090-0000	RESIDENTIAL	\$ 15.32	\$ 2.56	\$ 17.88
067-0710-091-0000	RESIDENTIAL	\$ 15.32	\$ 2.56	\$ 17.88
067-0710-092-0000	RESIDENTIAL	\$ 15.32	\$ 2.56	\$ 17.88
067-0710-093-0000	RESIDENTIAL	\$ 15.32	\$ 2.56	\$ 17.88
067-0710-094-0000	RESIDENTIAL	\$ 15.32	\$ 2.56	\$ 17.88
067-0710-095-0000	RESIDENTIAL	\$ 15.32	\$ 2.56	\$ 17.88
067-0710-096-0000	RESIDENTIAL	\$ 15.32	\$ 2.56	\$ 17.88
067-0710-097-0000	RESIDENTIAL	\$ 15.32	\$ 2.56	\$ 17.88
067-0710-098-0000	RESIDENTIAL	\$ 15.32	\$ 2.56	\$ 17.88
067-0710-099-0000	RESIDENTIAL	\$ 15.32	\$ 2.56	\$ 17.88
067-0710-100-0000	RESIDENTIAL	\$ 15.32	\$ 2.56	\$ 17.88
067-0710-101-0000	RESIDENTIAL	\$ 15.32	\$ 2.56	\$ 17.88
067-0710-102-0000	RESIDENTIAL	\$ 15.32	\$ 2.56	\$ 17.88
067-0710-103-0000	RESIDENTIAL	\$ 15.32	\$ 2.56	\$ 17.88
067-0710-104-0000	RESIDENTIAL	\$ 15.32	\$ 2.56	\$ 17.88
067-0710-105-0000	RESIDENTIAL	\$ 15.32	\$ 2.56	\$ 17.88
067-0710-106-0000	RESIDENTIAL	\$ 15.32	\$ 2.56	\$ 17.88
067-0710-107-0000	RESIDENTIAL	\$ 15.32	\$ 2.56	\$ 17.88
067-0710-108-0000	RESIDENTIAL	\$ 15.32	\$ 2.56	\$ 17.88
067-0710-109-0000	RESIDENTIAL	\$ 15.32	\$ 2.56	\$ 17.88
067-0710-110-0000	RESIDENTIAL	\$ 15.32	\$ 2.56	\$ 17.88
067-0710-111-0000	RESIDENTIAL	\$ 15.32	\$ 2.56	\$ 17.88

ITEM 9.3.

City of Rancho Cordova
Lighting District No. 2012-1 Exhibit A to the Resolution
Fiscal Year 2023-24 Assessment Roll

ATTACHMENT 3

APN	District Classification	Street Light Charge	Safety Light Charge	Total Assessment
067-0720-001-0000	RESIDENTIAL	\$ 15.32	\$ 2.56	\$ 17.88
067-0720-002-0000	RESIDENTIAL	\$ 15.32	\$ 2.56	\$ 17.88
067-0720-003-0000	RESIDENTIAL	\$ 15.32	\$ 2.56	\$ 17.88
067-0720-004-0000	RESIDENTIAL	\$ 15.32	\$ 2.56	\$ 17.88
067-0720-005-0000	RESIDENTIAL	\$ 15.32	\$ 2.56	\$ 17.88
067-0720-006-0000	RESIDENTIAL	\$ 15.32	\$ 2.56	\$ 17.88
067-0720-007-0000	RESIDENTIAL	\$ 15.32	\$ 2.56	\$ 17.88
067-0720-008-0000	RESIDENTIAL	\$ 15.32	\$ 2.56	\$ 17.88
067-0720-009-0000	RESIDENTIAL	\$ 15.32	\$ 2.56	\$ 17.88
067-0720-010-0000	RESIDENTIAL	\$ 15.32	\$ 2.56	\$ 17.88
067-0720-011-0000	RESIDENTIAL	\$ 15.32	\$ 2.56	\$ 17.88
067-0720-012-0000	RESIDENTIAL	\$ 15.32	\$ 2.56	\$ 17.88
067-0720-013-0000	RESIDENTIAL	\$ 15.32	\$ 2.56	\$ 17.88
067-0720-014-0000	RESIDENTIAL	\$ 15.32	\$ 2.56	\$ 17.88
067-0720-015-0000	RESIDENTIAL	\$ 15.32	\$ 2.56	\$ 17.88
067-0720-016-0000	RESIDENTIAL	\$ 15.32	\$ 2.56	\$ 17.88
067-0720-017-0000	RESIDENTIAL	\$ 15.32	\$ 2.56	\$ 17.88
067-0720-018-0000	RESIDENTIAL	\$ 15.32	\$ 2.56	\$ 17.88
067-0720-019-0000	RESIDENTIAL	\$ 15.32	\$ 2.56	\$ 17.88
067-0720-020-0000	RESIDENTIAL	\$ 15.32	\$ 2.56	\$ 17.88
067-0720-021-0000	RESIDENTIAL	\$ 15.32	\$ 2.56	\$ 17.88
067-0720-022-0000	RESIDENTIAL	\$ 15.32	\$ 2.56	\$ 17.88
067-0720-023-0000	RESIDENTIAL	\$ 15.32	\$ 2.56	\$ 17.88
067-0720-024-0000	RESIDENTIAL	\$ 15.32	\$ 2.56	\$ 17.88
067-0720-025-0000	RESIDENTIAL	\$ 15.32	\$ 2.56	\$ 17.88
067-0720-026-0000	RESIDENTIAL	\$ 15.32	\$ 2.56	\$ 17.88
067-0720-027-0000	RESIDENTIAL	\$ 15.32	\$ 2.56	\$ 17.88
067-0720-028-0000	RESIDENTIAL	\$ 15.32	\$ 2.56	\$ 17.88
067-0720-029-0000	RESIDENTIAL	\$ 15.32	\$ 2.56	\$ 17.88
067-0720-030-0000	RESIDENTIAL	\$ 15.32	\$ 2.56	\$ 17.88
067-0720-031-0000	RESIDENTIAL	\$ 15.32	\$ 2.56	\$ 17.88
067-0720-032-0000	RESIDENTIAL	\$ 15.32	\$ 2.56	\$ 17.88
067-0720-033-0000	RESIDENTIAL	\$ 15.32	\$ 2.56	\$ 17.88
067-0720-034-0000	RESIDENTIAL	\$ 15.32	\$ 2.56	\$ 17.88
067-0720-035-0000	RESIDENTIAL	\$ 15.32	\$ 2.56	\$ 17.88
067-0720-036-0000	RESIDENTIAL	\$ 15.32	\$ 2.56	\$ 17.88
067-0720-037-0000	RESIDENTIAL	\$ 15.32	\$ 2.56	\$ 17.88
067-0720-038-0000	RESIDENTIAL	\$ 15.32	\$ 2.56	\$ 17.88
067-0720-039-0000	RESIDENTIAL	\$ 15.32	\$ 2.56	\$ 17.88
067-0720-040-0000	RESIDENTIAL	\$ 15.32	\$ 2.56	\$ 17.88
067-0720-041-0000	RESIDENTIAL	\$ 15.32	\$ 2.56	\$ 17.88
067-0720-042-0000	RESIDENTIAL	\$ 15.32	\$ 2.56	\$ 17.88
067-0720-043-0000	RESIDENTIAL	\$ 15.32	\$ 2.56	\$ 17.88
067-0720-044-0000	RESIDENTIAL	\$ 15.32	\$ 2.56	\$ 17.88

ITEM 9.3.

City of Rancho Cordova
Lighting District No. 2012-1 Exhibit A to the Resolution
Fiscal Year 2023-24 Assessment Roll

ATTACHMENT 3

APN	District Classification	Street Light Charge	Safety Light Charge	Total Assessment
067-0720-045-0000	RESIDENTIAL	\$ 15.32	\$ 2.56	\$ 17.88
067-0720-046-0000	RESIDENTIAL	\$ 15.32	\$ 2.56	\$ 17.88
067-0720-047-0000	RESIDENTIAL	\$ 15.32	\$ 2.56	\$ 17.88
067-0720-048-0000	RESIDENTIAL	\$ 15.32	\$ 2.56	\$ 17.88
067-0720-049-0000	RESIDENTIAL	\$ 15.32	\$ 2.56	\$ 17.88
067-0720-050-0000	RESIDENTIAL	\$ 15.32	\$ 2.56	\$ 17.88
067-0720-051-0000	RESIDENTIAL	\$ 15.32	\$ 2.56	\$ 17.88
067-0720-052-0000	RESIDENTIAL	\$ 15.32	\$ 2.56	\$ 17.88
067-0720-053-0000	RESIDENTIAL	\$ 15.32	\$ 2.56	\$ 17.88
067-0720-054-0000	RESIDENTIAL	\$ 15.32	\$ 2.56	\$ 17.88
067-0720-055-0000	RESIDENTIAL	\$ 15.32	\$ 2.56	\$ 17.88
067-0720-056-0000	RESIDENTIAL	\$ 15.32	\$ 2.56	\$ 17.88
067-0720-057-0000	RESIDENTIAL	\$ 15.32	\$ 2.56	\$ 17.88
067-0720-058-0000	RESIDENTIAL	\$ 15.32	\$ 2.56	\$ 17.88
067-0720-059-0000	RESIDENTIAL	\$ 15.32	\$ 2.56	\$ 17.88
067-0720-060-0000	RESIDENTIAL	\$ 15.32	\$ 2.56	\$ 17.88
067-0720-061-0000	RESIDENTIAL	\$ 15.32	\$ 2.56	\$ 17.88
067-0720-062-0000	RESIDENTIAL	\$ 15.32	\$ 2.56	\$ 17.88
067-0720-063-0000	RESIDENTIAL	\$ 15.32	\$ 2.56	\$ 17.88
067-0720-064-0000	RESIDENTIAL	\$ 15.32	\$ 2.56	\$ 17.88
067-0720-065-0000	RESIDENTIAL	\$ 15.32	\$ 2.56	\$ 17.88
067-0720-066-0000	RESIDENTIAL	\$ 15.32	\$ 2.56	\$ 17.88
067-0720-067-0000	RESIDENTIAL	\$ 15.32	\$ 2.56	\$ 17.88
067-0720-068-0000	RESIDENTIAL	\$ 15.32	\$ 2.56	\$ 17.88
067-0720-069-0000	RESIDENTIAL	\$ 15.32	\$ 2.56	\$ 17.88
067-0720-070-0000	RESIDENTIAL	\$ 15.32	\$ 2.56	\$ 17.88
067-0720-071-0000	RESIDENTIAL	\$ 15.32	\$ 2.56	\$ 17.88
067-0720-072-0000	RESIDENTIAL	\$ 15.32	\$ 2.56	\$ 17.88
067-0720-073-0000	RESIDENTIAL	\$ 15.32	\$ 2.56	\$ 17.88
067-0720-074-0000	RESIDENTIAL	\$ 15.32	\$ 2.56	\$ 17.88
067-0720-075-0000	RESIDENTIAL	\$ 15.32	\$ 2.56	\$ 17.88
067-0720-076-0000	RESIDENTIAL	\$ 15.32	\$ 2.56	\$ 17.88
067-0720-077-0000	RESIDENTIAL	\$ 15.32	\$ 2.56	\$ 17.88
067-0720-078-0000	RESIDENTIAL	\$ 15.32	\$ 2.56	\$ 17.88
067-0720-079-0000	RESIDENTIAL	\$ 15.32	\$ 2.56	\$ 17.88
067-0720-080-0000	RESIDENTIAL	\$ 15.32	\$ 2.56	\$ 17.88
067-0720-081-0000	RESIDENTIAL	\$ 15.32	\$ 2.56	\$ 17.88
067-0720-082-0000	RESIDENTIAL	\$ 15.32	\$ 2.56	\$ 17.88
067-0720-083-0000	RESIDENTIAL	\$ 15.32	\$ 2.56	\$ 17.88
067-0720-084-0000	RESIDENTIAL	\$ 15.32	\$ 2.56	\$ 17.88
067-0720-085-0000	RESIDENTIAL	\$ 15.32	\$ 2.56	\$ 17.88
067-0720-086-0000	RESIDENTIAL	\$ 15.32	\$ 2.56	\$ 17.88
067-0720-087-0000	RESIDENTIAL	\$ 15.32	\$ 2.56	\$ 17.88
067-0720-088-0000	RESIDENTIAL	\$ 15.32	\$ 2.56	\$ 17.88

ITEM 9.3.

City of Rancho Cordova
Lighting District No. 2012-1 Exhibit A to the Resolution
Fiscal Year 2023-24 Assessment Roll

ATTACHMENT 3

APN	District Classification	Street Light Charge	Safety Light Charge	Total Assessment
067-0730-001-0000	RESIDENTIAL	\$ 15.32	\$ 2.56	\$ 17.88
067-0730-002-0000	RESIDENTIAL	\$ 15.32	\$ 2.56	\$ 17.88
067-0730-003-0000	RESIDENTIAL	\$ 15.32	\$ 2.56	\$ 17.88
067-0730-004-0000	RESIDENTIAL	\$ 15.32	\$ 2.56	\$ 17.88
067-0730-005-0000	RESIDENTIAL	\$ 15.32	\$ 2.56	\$ 17.88
067-0730-006-0000	RESIDENTIAL	\$ 15.32	\$ 2.56	\$ 17.88
067-0730-007-0000	RESIDENTIAL	\$ 15.32	\$ 2.56	\$ 17.88
067-0730-008-0000	RESIDENTIAL	\$ 15.32	\$ 2.56	\$ 17.88
067-0730-009-0000	RESIDENTIAL	\$ 15.32	\$ 2.56	\$ 17.88
067-0730-010-0000	RESIDENTIAL	\$ 15.32	\$ 2.56	\$ 17.88
067-0730-011-0000	RESIDENTIAL	\$ 15.32	\$ 2.56	\$ 17.88
067-0730-012-0000	RESIDENTIAL	\$ 15.32	\$ 2.56	\$ 17.88
067-0730-013-0000	RESIDENTIAL	\$ 15.32	\$ 2.56	\$ 17.88
067-0730-014-0000	RESIDENTIAL	\$ 15.32	\$ 2.56	\$ 17.88
067-0730-015-0000	RESIDENTIAL	\$ 15.32	\$ 2.56	\$ 17.88
067-0730-016-0000	RESIDENTIAL	\$ 15.32	\$ 2.56	\$ 17.88
067-0730-017-0000	RESIDENTIAL	\$ 15.32	\$ 2.56	\$ 17.88
067-0730-018-0000	RESIDENTIAL	\$ 15.32	\$ 2.56	\$ 17.88
067-0730-019-0000	RESIDENTIAL	\$ 15.32	\$ 2.56	\$ 17.88
067-0730-020-0000	RESIDENTIAL	\$ 15.32	\$ 2.56	\$ 17.88
067-0730-021-0000	RESIDENTIAL	\$ 15.32	\$ 2.56	\$ 17.88
067-0730-022-0000	RESIDENTIAL	\$ 15.32	\$ 2.56	\$ 17.88
067-0730-023-0000	RESIDENTIAL	\$ 15.32	\$ 2.56	\$ 17.88
067-0730-024-0000	RESIDENTIAL	\$ 15.32	\$ 2.56	\$ 17.88
067-0730-025-0000	RESIDENTIAL	\$ 15.32	\$ 2.56	\$ 17.88
067-0730-026-0000	RESIDENTIAL	\$ 15.32	\$ 2.56	\$ 17.88
067-0730-027-0000	RESIDENTIAL	\$ 15.32	\$ 2.56	\$ 17.88
067-0730-028-0000	RESIDENTIAL	\$ 15.32	\$ 2.56	\$ 17.88
067-0730-029-0000	RESIDENTIAL	\$ 15.32	\$ 2.56	\$ 17.88
067-0730-030-0000	RESIDENTIAL	\$ 15.32	\$ 2.56	\$ 17.88
067-0730-031-0000	RESIDENTIAL	\$ 15.32	\$ 2.56	\$ 17.88
067-0730-032-0000	RESIDENTIAL	\$ 15.32	\$ 2.56	\$ 17.88
067-0730-033-0000	RESIDENTIAL	\$ 15.32	\$ 2.56	\$ 17.88
067-0730-034-0000	RESIDENTIAL	\$ 15.32	\$ 2.56	\$ 17.88
067-0730-035-0000	RESIDENTIAL	\$ 15.32	\$ 2.56	\$ 17.88
067-0730-036-0000	RESIDENTIAL	\$ 15.32	\$ 2.56	\$ 17.88
067-0730-037-0000	RESIDENTIAL	\$ 15.32	\$ 2.56	\$ 17.88
067-0730-038-0000	RESIDENTIAL	\$ 15.32	\$ 2.56	\$ 17.88
067-0730-039-0000	RESIDENTIAL	\$ 15.32	\$ 2.56	\$ 17.88
067-0730-040-0000	RESIDENTIAL	\$ 15.32	\$ 2.56	\$ 17.88
067-0730-041-0000	RESIDENTIAL	\$ 15.32	\$ 2.56	\$ 17.88
067-0730-042-0000	RESIDENTIAL	\$ 15.32	\$ 2.56	\$ 17.88
067-0730-043-0000	RESIDENTIAL	\$ 15.32	\$ 2.56	\$ 17.88
067-0730-044-0000	RESIDENTIAL	\$ 15.32	\$ 2.56	\$ 17.88

ITEM 9.3.

City of Rancho Cordova
Lighting District No. 2012-1 Exhibit A to the Resolution
Fiscal Year 2023-24 Assessment Roll

ATTACHMENT 3

APN	District Classification	Street Light Charge	Safety Light Charge	Total Assessment
067-0730-045-0000	RESIDENTIAL	\$ 15.32	\$ 2.56	\$ 17.88
067-0730-046-0000	RESIDENTIAL	\$ 15.32	\$ 2.56	\$ 17.88
067-0730-047-0000	RESIDENTIAL	\$ 15.32	\$ 2.56	\$ 17.88
067-0730-048-0000	RESIDENTIAL	\$ 15.32	\$ 2.56	\$ 17.88
067-0730-049-0000	RESIDENTIAL	\$ 15.32	\$ 2.56	\$ 17.88
067-0730-050-0000	RESIDENTIAL	\$ 15.32	\$ 2.56	\$ 17.88
067-0730-051-0000	RESIDENTIAL	\$ 15.32	\$ 2.56	\$ 17.88
067-0730-052-0000	RESIDENTIAL	\$ 15.32	\$ 2.56	\$ 17.88
067-0730-053-0000	RESIDENTIAL	\$ 15.32	\$ 2.56	\$ 17.88
067-0730-054-0000	RESIDENTIAL	\$ 15.32	\$ 2.56	\$ 17.88
067-0730-055-0000	RESIDENTIAL	\$ 15.32	\$ 2.56	\$ 17.88
067-0730-056-0000	RESIDENTIAL	\$ 15.32	\$ 2.56	\$ 17.88
067-0730-057-0000	RESIDENTIAL	\$ 15.32	\$ 2.56	\$ 17.88
067-0730-058-0000	RESIDENTIAL	\$ 15.32	\$ 2.56	\$ 17.88
067-0730-059-0000	RESIDENTIAL	\$ 15.32	\$ 2.56	\$ 17.88
067-0730-060-0000	RESIDENTIAL	\$ 15.32	\$ 2.56	\$ 17.88
067-0730-061-0000	RESIDENTIAL	\$ 15.32	\$ 2.56	\$ 17.88
067-0730-062-0000	RESIDENTIAL	\$ 15.32	\$ 2.56	\$ 17.88
067-0730-063-0000	RESIDENTIAL	\$ 15.32	\$ 2.56	\$ 17.88
067-0730-064-0000	RESIDENTIAL	\$ 15.32	\$ 2.56	\$ 17.88
067-0730-065-0000	RESIDENTIAL	\$ 15.32	\$ 2.56	\$ 17.88
067-0730-066-0000	RESIDENTIAL	\$ 15.32	\$ 2.56	\$ 17.88
067-0730-067-0000	RESIDENTIAL	\$ 15.32	\$ 2.56	\$ 17.88
067-0730-068-0000	RESIDENTIAL	\$ 15.32	\$ 2.56	\$ 17.88
067-0730-069-0000	RESIDENTIAL	\$ 15.32	\$ 2.56	\$ 17.88
067-0730-070-0000	RESIDENTIAL	\$ 15.32	\$ 2.56	\$ 17.88
067-0730-071-0000	RESIDENTIAL	\$ 15.32	\$ 2.56	\$ 17.88
067-0730-072-0000	RESIDENTIAL	\$ 15.32	\$ 2.56	\$ 17.88
067-0730-073-0000	RESIDENTIAL	\$ 15.32	\$ 2.56	\$ 17.88
067-0730-074-0000	RESIDENTIAL	\$ 15.32	\$ 2.56	\$ 17.88
067-0730-075-0000	RESIDENTIAL	\$ 15.32	\$ 2.56	\$ 17.88
067-0730-076-0000	RESIDENTIAL	\$ 15.32	\$ 2.56	\$ 17.88
067-0730-077-0000	RESIDENTIAL	\$ 15.32	\$ 2.56	\$ 17.88
067-0730-078-0000	RESIDENTIAL	\$ 15.32	\$ 2.56	\$ 17.88
067-0730-079-0000	RESIDENTIAL	\$ 15.32	\$ 2.56	\$ 17.88
067-0730-080-0000	RESIDENTIAL	\$ 15.32	\$ 2.56	\$ 17.88
067-0730-081-0000	RESIDENTIAL	\$ 15.32	\$ 2.56	\$ 17.88
067-0730-082-0000	RESIDENTIAL	\$ 15.32	\$ 2.56	\$ 17.88
067-0730-083-0000	RESIDENTIAL	\$ 15.32	\$ 2.56	\$ 17.88
067-0730-084-0000	RESIDENTIAL	\$ 15.32	\$ 2.56	\$ 17.88
067-0730-085-0000	RESIDENTIAL	\$ 15.32	\$ 2.56	\$ 17.88
067-0730-086-0000	RESIDENTIAL	\$ 15.32	\$ 2.56	\$ 17.88
067-0730-087-0000	RESIDENTIAL	\$ 15.32	\$ 2.56	\$ 17.88
067-0730-088-0000	RESIDENTIAL	\$ 15.32	\$ 2.56	\$ 17.88

ITEM 9.3.

City of Rancho Cordova
Lighting District No. 2012-1 Exhibit A to the Resolution
Fiscal Year 2023-24 Assessment Roll

ATTACHMENT 3

APN	District Classification	Street Light Charge	Safety Light Charge	Total Assessment
067-0730-089-0000	RESIDENTIAL	\$ 15.32	\$ 2.56	\$ 17.88
067-0730-090-0000	RESIDENTIAL	\$ 15.32	\$ 2.56	\$ 17.88
067-0730-091-0000	RESIDENTIAL	\$ 15.32	\$ 2.56	\$ 17.88
067-0730-092-0000	RESIDENTIAL	\$ 15.32	\$ 2.56	\$ 17.88
067-0730-093-0000	RESIDENTIAL	\$ 15.32	\$ 2.56	\$ 17.88
067-0730-094-0000	RESIDENTIAL	\$ 15.32	\$ 2.56	\$ 17.88
067-0730-095-0000	RESIDENTIAL	\$ 15.32	\$ 2.56	\$ 17.88
067-0730-096-0000	RESIDENTIAL	\$ 15.32	\$ 2.56	\$ 17.88
067-0730-097-0000	RESIDENTIAL	\$ 15.32	\$ 2.56	\$ 17.88
067-0730-098-0000	RESIDENTIAL	\$ 15.32	\$ 2.56	\$ 17.88
067-0730-099-0000	RESIDENTIAL	\$ 15.32	\$ 2.56	\$ 17.88
067-0730-100-0000	RESIDENTIAL	\$ 15.32	\$ 2.56	\$ 17.88
067-0730-101-0000	RESIDENTIAL	\$ 15.32	\$ 2.56	\$ 17.88
067-0740-001-0000	RESIDENTIAL	\$ 15.32	\$ 2.56	\$ 17.88
067-0740-002-0000	RESIDENTIAL	\$ 15.32	\$ 2.56	\$ 17.88
067-0740-003-0000	RESIDENTIAL	\$ 15.32	\$ 2.56	\$ 17.88
067-0740-004-0000	RESIDENTIAL	\$ 15.32	\$ 2.56	\$ 17.88
067-0740-005-0000	RESIDENTIAL	\$ 15.32	\$ 2.56	\$ 17.88
067-0740-006-0000	RESIDENTIAL	\$ 15.32	\$ 2.56	\$ 17.88
067-0740-007-0000	RESIDENTIAL	\$ 15.32	\$ 2.56	\$ 17.88
067-0740-008-0000	RESIDENTIAL	\$ 15.32	\$ 2.56	\$ 17.88
067-0740-009-0000	RESIDENTIAL	\$ 15.32	\$ 2.56	\$ 17.88
067-0740-010-0000	RESIDENTIAL	\$ 15.32	\$ 2.56	\$ 17.88
067-0740-011-0000	RESIDENTIAL	\$ 15.32	\$ 2.56	\$ 17.88
067-0740-012-0000	RESIDENTIAL	\$ 15.32	\$ 2.56	\$ 17.88
067-0740-013-0000	RESIDENTIAL	\$ 15.32	\$ 2.56	\$ 17.88
067-0740-014-0000	RESIDENTIAL	\$ 15.32	\$ 2.56	\$ 17.88
067-0740-015-0000	RESIDENTIAL	\$ 15.32	\$ 2.56	\$ 17.88
067-0740-016-0000	RESIDENTIAL	\$ 15.32	\$ 2.56	\$ 17.88
067-0740-017-0000	RESIDENTIAL	\$ 15.32	\$ 2.56	\$ 17.88
067-0740-018-0000	RESIDENTIAL	\$ 15.32	\$ 2.56	\$ 17.88
067-0740-019-0000	RESIDENTIAL	\$ 15.32	\$ 2.56	\$ 17.88
067-0740-020-0000	RESIDENTIAL	\$ 15.32	\$ 2.56	\$ 17.88
067-0740-021-0000	RESIDENTIAL	\$ 15.32	\$ 2.56	\$ 17.88
067-0740-022-0000	RESIDENTIAL	\$ 15.32	\$ 2.56	\$ 17.88
067-0740-023-0000	RESIDENTIAL	\$ 15.32	\$ 2.56	\$ 17.88
067-0740-024-0000	RESIDENTIAL	\$ 15.32	\$ 2.56	\$ 17.88
067-0740-025-0000	RESIDENTIAL	\$ 15.32	\$ 2.56	\$ 17.88
067-0740-026-0000	RESIDENTIAL	\$ 15.32	\$ 2.56	\$ 17.88
067-0740-027-0000	RESIDENTIAL	\$ 15.32	\$ 2.56	\$ 17.88
067-0740-028-0000	RESIDENTIAL	\$ 15.32	\$ 2.56	\$ 17.88
067-0740-029-0000	RESIDENTIAL	\$ 15.32	\$ 2.56	\$ 17.88
067-0740-030-0000	RESIDENTIAL	\$ 15.32	\$ 2.56	\$ 17.88
067-0740-031-0000	RESIDENTIAL	\$ 15.32	\$ 2.56	\$ 17.88

ITEM 9.3.

City of Rancho Cordova
Lighting District No. 2012-1 Exhibit A to the Resolution
Fiscal Year 2023-24 Assessment Roll

ATTACHMENT 3

APN	District Classification	Street Light Charge	Safety Light Charge	Total Assessment
067-0740-032-0000	RESIDENTIAL	\$ 15.32	\$ 2.56	\$ 17.88
067-0740-033-0000	RESIDENTIAL	\$ 15.32	\$ 2.56	\$ 17.88
067-0740-034-0000	RESIDENTIAL	\$ 15.32	\$ 2.56	\$ 17.88
067-0740-035-0000	RESIDENTIAL	\$ 15.32	\$ 2.56	\$ 17.88
067-0740-036-0000	RESIDENTIAL	\$ 15.32	\$ 2.56	\$ 17.88
067-0740-037-0000	RESIDENTIAL	\$ 15.32	\$ 2.56	\$ 17.88
067-0740-038-0000	RESIDENTIAL	\$ 15.32	\$ 2.56	\$ 17.88
067-0740-039-0000	RESIDENTIAL	\$ 15.32	\$ 2.56	\$ 17.88
067-0740-040-0000	RESIDENTIAL	\$ 15.32	\$ 2.56	\$ 17.88
067-0740-041-0000	RESIDENTIAL	\$ 15.32	\$ 2.56	\$ 17.88
067-0740-042-0000	RESIDENTIAL	\$ 15.32	\$ 2.56	\$ 17.88
067-0740-043-0000	RESIDENTIAL	\$ 15.32	\$ 2.56	\$ 17.88
067-0740-044-0000	RESIDENTIAL	\$ 15.32	\$ 2.56	\$ 17.88
067-0740-045-0000	RESIDENTIAL	\$ 15.32	\$ 2.56	\$ 17.88
067-0740-046-0000	RESIDENTIAL	\$ 15.32	\$ 2.56	\$ 17.88
067-0740-047-0000	RESIDENTIAL	\$ 15.32	\$ 2.56	\$ 17.88
067-0740-048-0000	RESIDENTIAL	\$ 15.32	\$ 2.56	\$ 17.88
067-0750-004-0000	RESIDENTIAL	\$ 15.32	\$ 2.56	\$ 17.88
067-0750-005-0000	RESIDENTIAL	\$ 15.32	\$ 2.56	\$ 17.88
067-0750-006-0000	RESIDENTIAL	\$ 15.32	\$ 2.56	\$ 17.88
067-0750-007-0000	RESIDENTIAL	\$ 15.32	\$ 2.56	\$ 17.88
067-0750-008-0000	RESIDENTIAL	\$ 15.32	\$ 2.56	\$ 17.88
067-0750-009-0000	RESIDENTIAL	\$ 15.32	\$ 2.56	\$ 17.88
067-0750-010-0000	RESIDENTIAL	\$ 15.32	\$ 2.56	\$ 17.88
067-0750-011-0000	RESIDENTIAL	\$ 15.32	\$ 2.56	\$ 17.88
067-0750-012-0000	RESIDENTIAL	\$ 15.32	\$ 2.56	\$ 17.88
067-0750-013-0000	RESIDENTIAL	\$ 15.32	\$ 2.56	\$ 17.88
067-0750-014-0000	RESIDENTIAL	\$ 15.32	\$ 2.56	\$ 17.88
067-0750-015-0000	RESIDENTIAL	\$ 15.32	\$ 2.56	\$ 17.88
067-0750-016-0000	RESIDENTIAL	\$ 15.32	\$ 2.56	\$ 17.88
067-0750-017-0000	RESIDENTIAL	\$ 15.32	\$ 2.56	\$ 17.88
067-0750-018-0000	RESIDENTIAL	\$ 15.32	\$ 2.56	\$ 17.88
067-0750-019-0000	RESIDENTIAL	\$ 15.32	\$ 2.56	\$ 17.88
067-0750-020-0000	RESIDENTIAL	\$ 15.32	\$ 2.56	\$ 17.88
067-0750-021-0000	RESIDENTIAL	\$ 15.32	\$ 2.56	\$ 17.88
067-0750-022-0000	RESIDENTIAL	\$ 15.32	\$ 2.56	\$ 17.88
067-0750-023-0000	RESIDENTIAL	\$ 15.32	\$ 2.56	\$ 17.88
067-0750-024-0000	RESIDENTIAL	\$ 15.32	\$ 2.56	\$ 17.88
067-0750-025-0000	RESIDENTIAL	\$ 15.32	\$ 2.56	\$ 17.88
067-0750-026-0000	RESIDENTIAL	\$ 15.32	\$ 2.56	\$ 17.88
067-0750-027-0000	RESIDENTIAL	\$ 15.32	\$ 2.56	\$ 17.88
067-0750-028-0000	RESIDENTIAL	\$ 15.32	\$ 2.56	\$ 17.88
067-0750-029-0000	RESIDENTIAL	\$ 15.32	\$ 2.56	\$ 17.88
067-0750-030-0000	RESIDENTIAL	\$ 15.32	\$ 2.56	\$ 17.88

ITEM 9.3.

City of Rancho Cordova
Lighting District No. 2012-1 Exhibit A to the Resolution
Fiscal Year 2023-24 Assessment Roll

ATTACHMENT 3

APN	District Classification	Street Light Charge	Safety Light Charge	Total Assessment
067-0750-031-0000	RESIDENTIAL	\$ 15.32	\$ 2.56	\$ 17.88
067-0750-032-0000	RESIDENTIAL	\$ 15.32	\$ 2.56	\$ 17.88
067-0750-033-0000	RESIDENTIAL	\$ 15.32	\$ 2.56	\$ 17.88
067-0750-034-0000	RESIDENTIAL	\$ 15.32	\$ 2.56	\$ 17.88
067-0750-035-0000	RESIDENTIAL	\$ 15.32	\$ 2.56	\$ 17.88
067-0750-036-0000	RESIDENTIAL	\$ 15.32	\$ 2.56	\$ 17.88
067-0750-037-0000	RESIDENTIAL	\$ 15.32	\$ 2.56	\$ 17.88
067-0750-038-0000	RESIDENTIAL	\$ 15.32	\$ 2.56	\$ 17.88
067-0750-039-0000	RESIDENTIAL	\$ 15.32	\$ 2.56	\$ 17.88
067-0750-040-0000	RESIDENTIAL	\$ 15.32	\$ 2.56	\$ 17.88
067-0750-041-0000	RESIDENTIAL	\$ 15.32	\$ 2.56	\$ 17.88
067-0750-042-0000	RESIDENTIAL	\$ 15.32	\$ 2.56	\$ 17.88
067-0750-043-0000	RESIDENTIAL	\$ 15.32	\$ 2.56	\$ 17.88
067-0750-044-0000	RESIDENTIAL	\$ 15.32	\$ 2.56	\$ 17.88
067-0750-045-0000	RESIDENTIAL	\$ 15.32	\$ 2.56	\$ 17.88
067-0750-046-0000	RESIDENTIAL	\$ 15.32	\$ 2.56	\$ 17.88
067-0750-047-0000	RESIDENTIAL	\$ 15.32	\$ 2.56	\$ 17.88
067-0750-048-0000	RESIDENTIAL	\$ 15.32	\$ 2.56	\$ 17.88
067-0750-049-0000	RESIDENTIAL	\$ 15.32	\$ 2.56	\$ 17.88
067-0750-050-0000	RESIDENTIAL	\$ 15.32	\$ 2.56	\$ 17.88
067-0750-051-0000	RESIDENTIAL	\$ 15.32	\$ 2.56	\$ 17.88
067-0750-052-0000	RESIDENTIAL	\$ 15.32	\$ 2.56	\$ 17.88
067-0750-053-0000	RESIDENTIAL	\$ 15.32	\$ 2.56	\$ 17.88
067-0750-054-0000	RESIDENTIAL	\$ 15.32	\$ 2.56	\$ 17.88
067-0750-055-0000	RESIDENTIAL	\$ 15.32	\$ 2.56	\$ 17.88
067-0750-056-0000	RESIDENTIAL	\$ 15.32	\$ 2.56	\$ 17.88
067-0750-057-0000	RESIDENTIAL	\$ 15.32	\$ 2.56	\$ 17.88
067-0750-058-0000	RESIDENTIAL	\$ 15.32	\$ 2.56	\$ 17.88
067-0750-059-0000	RESIDENTIAL	\$ 15.32	\$ 2.56	\$ 17.88
067-0750-060-0000	RESIDENTIAL	\$ 15.32	\$ 2.56	\$ 17.88
067-0750-061-0000	RESIDENTIAL	\$ 15.32	\$ 2.56	\$ 17.88
067-0750-062-0000	RESIDENTIAL	\$ 15.32	\$ 2.56	\$ 17.88
067-0750-063-0000	RESIDENTIAL	\$ 15.32	\$ 2.56	\$ 17.88
067-0750-064-0000	RESIDENTIAL	\$ 15.32	\$ 2.56	\$ 17.88
067-0750-065-0000	RESIDENTIAL	\$ 15.32	\$ 2.56	\$ 17.88
067-0750-066-0000	RESIDENTIAL	\$ 15.32	\$ 2.56	\$ 17.88
067-0750-067-0000	RESIDENTIAL	\$ 15.32	\$ 2.56	\$ 17.88
067-0750-068-0000	RESIDENTIAL	\$ 15.32	\$ 2.56	\$ 17.88
067-0750-069-0000	RESIDENTIAL	\$ 15.32	\$ 2.56	\$ 17.88
067-0750-070-0000	RESIDENTIAL	\$ 15.32	\$ 2.56	\$ 17.88
067-0750-071-0000	RESIDENTIAL	\$ 15.32	\$ 2.56	\$ 17.88
067-0760-001-0000	RESIDENTIAL	\$ 15.32	\$ 2.56	\$ 17.88
067-0760-002-0000	RESIDENTIAL	\$ 15.32	\$ 2.56	\$ 17.88
067-0760-003-0000	RESIDENTIAL	\$ 15.32	\$ 2.56	\$ 17.88

ITEM 9.3.

City of Rancho Cordova
Lighting District No. 2012-1 Exhibit A to the Resolution
Fiscal Year 2023-24 Assessment Roll

ATTACHMENT 3

APN	District Classification	Street Light Charge	Safety Light Charge	Total Assessment
067-0760-004-0000	RESIDENTIAL	\$ 15.32	\$ 2.56	\$ 17.88
067-0760-005-0000	RESIDENTIAL	\$ 15.32	\$ 2.56	\$ 17.88
067-0760-006-0000	RESIDENTIAL	\$ 15.32	\$ 2.56	\$ 17.88
067-0760-007-0000	RESIDENTIAL	\$ 15.32	\$ 2.56	\$ 17.88
067-0760-008-0000	RESIDENTIAL	\$ 15.32	\$ 2.56	\$ 17.88
067-0760-009-0000	RESIDENTIAL	\$ 15.32	\$ 2.56	\$ 17.88
067-0760-010-0000	RESIDENTIAL	\$ 15.32	\$ 2.56	\$ 17.88
067-0760-011-0000	RESIDENTIAL	\$ 15.32	\$ 2.56	\$ 17.88
067-0760-012-0000	RESIDENTIAL	\$ 15.32	\$ 2.56	\$ 17.88
067-0760-013-0000	RESIDENTIAL	\$ 15.32	\$ 2.56	\$ 17.88
067-0760-014-0000	RESIDENTIAL	\$ 15.32	\$ 2.56	\$ 17.88
067-0760-015-0000	RESIDENTIAL	\$ 15.32	\$ 2.56	\$ 17.88
067-0760-016-0000	RESIDENTIAL	\$ 15.32	\$ 2.56	\$ 17.88
067-0760-017-0000	RESIDENTIAL	\$ 15.32	\$ 2.56	\$ 17.88
067-0760-018-0000	RESIDENTIAL	\$ 15.32	\$ 2.56	\$ 17.88
067-0760-019-0000	RESIDENTIAL	\$ 15.32	\$ 2.56	\$ 17.88
067-0760-020-0000	RESIDENTIAL	\$ 15.32	\$ 2.56	\$ 17.88
067-0760-021-0000	RESIDENTIAL	\$ 15.32	\$ 2.56	\$ 17.88
067-0760-022-0000	RESIDENTIAL	\$ 15.32	\$ 2.56	\$ 17.88
067-0760-023-0000	RESIDENTIAL	\$ 15.32	\$ 2.56	\$ 17.88
067-0760-024-0000	RESIDENTIAL	\$ 15.32	\$ 2.56	\$ 17.88
067-0760-025-0000	RESIDENTIAL	\$ 15.32	\$ 2.56	\$ 17.88
067-0760-026-0000	RESIDENTIAL	\$ 15.32	\$ 2.56	\$ 17.88
067-0760-027-0000	RESIDENTIAL	\$ 15.32	\$ 2.56	\$ 17.88
067-0760-028-0000	RESIDENTIAL	\$ 15.32	\$ 2.56	\$ 17.88
067-0760-029-0000	RESIDENTIAL	\$ 15.32	\$ 2.56	\$ 17.88
067-0760-030-0000	RESIDENTIAL	\$ 15.32	\$ 2.56	\$ 17.88
067-0760-031-0000	RESIDENTIAL	\$ 15.32	\$ 2.56	\$ 17.88
067-0760-032-0000	RESIDENTIAL	\$ 15.32	\$ 2.56	\$ 17.88
067-0760-033-0000	RESIDENTIAL	\$ 15.32	\$ 2.56	\$ 17.88
067-0760-034-0000	RESIDENTIAL	\$ 15.32	\$ 2.56	\$ 17.88
067-0760-035-0000	RESIDENTIAL	\$ 15.32	\$ 2.56	\$ 17.88
067-0760-036-0000	RESIDENTIAL	\$ 15.32	\$ 2.56	\$ 17.88
067-0760-037-0000	RESIDENTIAL	\$ 15.32	\$ 2.56	\$ 17.88
067-0760-038-0000	RESIDENTIAL	\$ 15.32	\$ 2.56	\$ 17.88
067-0760-039-0000	RESIDENTIAL	\$ 15.32	\$ 2.56	\$ 17.88
067-0760-040-0000	RESIDENTIAL	\$ 15.32	\$ 2.56	\$ 17.88
067-0760-041-0000	RESIDENTIAL	\$ 15.32	\$ 2.56	\$ 17.88
067-0760-042-0000	RESIDENTIAL	\$ 15.32	\$ 2.56	\$ 17.88
067-0760-043-0000	RESIDENTIAL	\$ 15.32	\$ 2.56	\$ 17.88
067-0760-044-0000	RESIDENTIAL	\$ 15.32	\$ 2.56	\$ 17.88
067-0760-045-0000	RESIDENTIAL	\$ 15.32	\$ 2.56	\$ 17.88
067-0760-046-0000	RESIDENTIAL	\$ 15.32	\$ 2.56	\$ 17.88
067-0760-047-0000	RESIDENTIAL	\$ 15.32	\$ 2.56	\$ 17.88

ITEM 9.3.

City of Rancho Cordova
Lighting District No. 2012-1 Exhibit A to the Resolution
Fiscal Year 2023-24 Assessment Roll

ATTACHMENT 3

APN	District Classification	Street Light Charge	Safety Light Charge	Total Assessment
067-0760-048-0000	RESIDENTIAL	\$ 15.32	\$ 2.56	\$ 17.88
067-0760-049-0000	RESIDENTIAL	\$ 15.32	\$ 2.56	\$ 17.88
067-0760-050-0000	RESIDENTIAL	\$ 15.32	\$ 2.56	\$ 17.88
067-0760-051-0000	RESIDENTIAL	\$ 15.32	\$ 2.56	\$ 17.88
067-0760-052-0000	RESIDENTIAL	\$ 15.32	\$ 2.56	\$ 17.88
067-0760-053-0000	RESIDENTIAL	\$ 15.32	\$ 2.56	\$ 17.88
067-0760-054-0000	RESIDENTIAL	\$ 15.32	\$ 2.56	\$ 17.88
067-0760-055-0000	RESIDENTIAL	\$ 15.32	\$ 2.56	\$ 17.88
067-0760-056-0000	RESIDENTIAL	\$ 15.32	\$ 2.56	\$ 17.88
067-0760-057-0000	RESIDENTIAL	\$ 15.32	\$ 2.56	\$ 17.88
067-0760-058-0000	RESIDENTIAL	\$ 15.32	\$ 2.56	\$ 17.88
067-0760-059-0000	RESIDENTIAL	\$ 15.32	\$ 2.56	\$ 17.88
067-0760-060-0000	RESIDENTIAL	\$ 15.32	\$ 2.56	\$ 17.88
067-0760-061-0000	RESIDENTIAL	\$ 15.32	\$ 2.56	\$ 17.88
067-0760-062-0000	RESIDENTIAL	\$ 15.32	\$ 2.56	\$ 17.88
067-0760-063-0000	RESIDENTIAL	\$ 15.32	\$ 2.56	\$ 17.88
067-0760-064-0000	RESIDENTIAL	\$ 15.32	\$ 2.56	\$ 17.88
067-0760-065-0000	RESIDENTIAL	\$ 15.32	\$ 2.56	\$ 17.88
067-0760-066-0000	RESIDENTIAL	\$ 15.32	\$ 2.56	\$ 17.88
067-0760-067-0000	RESIDENTIAL	\$ 15.32	\$ 2.56	\$ 17.88
067-0760-068-0000	RESIDENTIAL	\$ 15.32	\$ 2.56	\$ 17.88
067-0760-069-0000	RESIDENTIAL	\$ 15.32	\$ 2.56	\$ 17.88
067-0760-070-0000	RESIDENTIAL	\$ 15.32	\$ 2.56	\$ 17.88
067-0760-071-0000	RESIDENTIAL	\$ 15.32	\$ 2.56	\$ 17.88
067-0760-072-0000	RESIDENTIAL	\$ 15.32	\$ 2.56	\$ 17.88
067-0760-073-0000	RESIDENTIAL	\$ 15.32	\$ 2.56	\$ 17.88
067-0760-074-0000	RESIDENTIAL	\$ 15.32	\$ 2.56	\$ 17.88
067-0760-075-0000	RESIDENTIAL	\$ 15.32	\$ 2.56	\$ 17.88
067-0760-076-0000	RESIDENTIAL	\$ 15.32	\$ 2.56	\$ 17.88
067-0760-077-0000	RESIDENTIAL	\$ 15.32	\$ 2.56	\$ 17.88
067-0760-078-0000	RESIDENTIAL	\$ 15.32	\$ 2.56	\$ 17.88
067-0760-079-0000	RESIDENTIAL	\$ 15.32	\$ 2.56	\$ 17.88
067-0760-080-0000	RESIDENTIAL	\$ 15.32	\$ 2.56	\$ 17.88
067-0760-081-0000	RESIDENTIAL	\$ 15.32	\$ 2.56	\$ 17.88
067-0760-082-0000	RESIDENTIAL	\$ 15.32	\$ 2.56	\$ 17.88
067-0770-001-0000	RESIDENTIAL	\$ 15.32	\$ 2.56	\$ 17.88
067-0770-002-0000	RESIDENTIAL	\$ 15.32	\$ 2.56	\$ 17.88
067-0770-003-0000	RESIDENTIAL	\$ 15.32	\$ 2.56	\$ 17.88
067-0770-004-0000	RESIDENTIAL	\$ 15.32	\$ 2.56	\$ 17.88
067-0770-005-0000	RESIDENTIAL	\$ 15.32	\$ 2.56	\$ 17.88
067-0770-006-0000	RESIDENTIAL	\$ 15.32	\$ 2.56	\$ 17.88
067-0770-007-0000	RESIDENTIAL	\$ 15.32	\$ 2.56	\$ 17.88
067-0770-008-0000	RESIDENTIAL	\$ 15.32	\$ 2.56	\$ 17.88
067-0770-009-0000	RESIDENTIAL	\$ 15.32	\$ 2.56	\$ 17.88

ITEM 9.3.

City of Rancho Cordova
Lighting District No. 2012-1 Exhibit A to the Resolution
Fiscal Year 2023-24 Assessment Roll

ATTACHMENT 3

APN	District Classification	Street Light Charge	Safety Light Charge	Total Assessment
067-0770-010-0000	RESIDENTIAL	\$ 15.32	\$ 2.56	\$ 17.88
067-0770-011-0000	RESIDENTIAL	\$ 15.32	\$ 2.56	\$ 17.88
067-0770-012-0000	RESIDENTIAL	\$ 15.32	\$ 2.56	\$ 17.88
067-0770-013-0000	RESIDENTIAL	\$ 15.32	\$ 2.56	\$ 17.88
067-0770-014-0000	RESIDENTIAL	\$ 15.32	\$ 2.56	\$ 17.88
067-0770-015-0000	RESIDENTIAL	\$ 15.32	\$ 2.56	\$ 17.88
067-0770-016-0000	RESIDENTIAL	\$ 15.32	\$ 2.56	\$ 17.88
067-0770-017-0000	RESIDENTIAL	\$ 15.32	\$ 2.56	\$ 17.88
067-0770-018-0000	RESIDENTIAL	\$ 15.32	\$ 2.56	\$ 17.88
067-0770-019-0000	RESIDENTIAL	\$ 15.32	\$ 2.56	\$ 17.88
067-0770-020-0000	RESIDENTIAL	\$ 15.32	\$ 2.56	\$ 17.88
067-0770-021-0000	RESIDENTIAL	\$ 15.32	\$ 2.56	\$ 17.88
067-0770-022-0000	RESIDENTIAL	\$ 15.32	\$ 2.56	\$ 17.88
067-0770-023-0000	RESIDENTIAL	\$ 15.32	\$ 2.56	\$ 17.88
067-0770-024-0000	RESIDENTIAL	\$ 15.32	\$ 2.56	\$ 17.88
067-0770-025-0000	RESIDENTIAL	\$ 15.32	\$ 2.56	\$ 17.88
067-0770-026-0000	RESIDENTIAL	\$ 15.32	\$ 2.56	\$ 17.88
067-0770-027-0000	RESIDENTIAL	\$ 15.32	\$ 2.56	\$ 17.88
067-0770-028-0000	RESIDENTIAL	\$ 15.32	\$ 2.56	\$ 17.88
067-0770-029-0000	RESIDENTIAL	\$ 15.32	\$ 2.56	\$ 17.88
067-0770-030-0000	RESIDENTIAL	\$ 15.32	\$ 2.56	\$ 17.88
067-0770-031-0000	RESIDENTIAL	\$ 15.32	\$ 2.56	\$ 17.88
067-0770-032-0000	RESIDENTIAL	\$ 15.32	\$ 2.56	\$ 17.88
067-0770-033-0000	RESIDENTIAL	\$ 15.32	\$ 2.56	\$ 17.88
067-0770-034-0000	RESIDENTIAL	\$ 15.32	\$ 2.56	\$ 17.88
067-0770-035-0000	RESIDENTIAL	\$ 15.32	\$ 2.56	\$ 17.88
067-0770-036-0000	RESIDENTIAL	\$ 15.32	\$ 2.56	\$ 17.88
067-0770-037-0000	RESIDENTIAL	\$ 15.32	\$ 2.56	\$ 17.88
067-0770-038-0000	RESIDENTIAL	\$ 15.32	\$ 2.56	\$ 17.88
067-0770-039-0000	RESIDENTIAL	\$ 15.32	\$ 2.56	\$ 17.88
067-0770-040-0000	RESIDENTIAL	\$ 15.32	\$ 2.56	\$ 17.88
067-0770-041-0000	RESIDENTIAL	\$ 15.32	\$ 2.56	\$ 17.88
067-0770-042-0000	RESIDENTIAL	\$ 15.32	\$ 2.56	\$ 17.88
067-0770-043-0000	RESIDENTIAL	\$ 15.32	\$ 2.56	\$ 17.88
067-0770-044-0000	RESIDENTIAL	\$ 15.32	\$ 2.56	\$ 17.88
067-0770-045-0000	RESIDENTIAL	\$ 15.32	\$ 2.56	\$ 17.88
067-0770-046-0000	RESIDENTIAL	\$ 15.32	\$ 2.56	\$ 17.88
067-0770-047-0000	RESIDENTIAL	\$ 15.32	\$ 2.56	\$ 17.88
067-0770-048-0000	RESIDENTIAL	\$ 15.32	\$ 2.56	\$ 17.88
067-0770-049-0000	RESIDENTIAL	\$ 15.32	\$ 2.56	\$ 17.88
067-0770-050-0000	RESIDENTIAL	\$ 15.32	\$ 2.56	\$ 17.88
067-0770-051-0000	RESIDENTIAL	\$ 15.32	\$ 2.56	\$ 17.88
067-0770-052-0000	RESIDENTIAL	\$ 15.32	\$ 2.56	\$ 17.88
067-0770-053-0000	RESIDENTIAL	\$ 15.32	\$ 2.56	\$ 17.88

ITEM 9.3.

City of Rancho Cordova
Lighting District No. 2012-1 Exhibit A to the Resolution
Fiscal Year 2023-24 Assessment Roll

ATTACHMENT 3

APN	District Classification	Street Light Charge	Safety Light Charge	Total Assessment
067-0770-054-0000	RESIDENTIAL	\$ 15.32	\$ 2.56	\$ 17.88
067-0770-055-0000	RESIDENTIAL	\$ 15.32	\$ 2.56	\$ 17.88
067-0770-056-0000	RESIDENTIAL	\$ 15.32	\$ 2.56	\$ 17.88
067-0770-057-0000	RESIDENTIAL	\$ 15.32	\$ 2.56	\$ 17.88
067-0770-058-0000	RESIDENTIAL	\$ 15.32	\$ 2.56	\$ 17.88
067-0770-059-0000	RESIDENTIAL	\$ 15.32	\$ 2.56	\$ 17.88
067-0770-060-0000	RESIDENTIAL	\$ 15.32	\$ 2.56	\$ 17.88
067-0770-061-0000	RESIDENTIAL	\$ 15.32	\$ 2.56	\$ 17.88
067-0770-062-0000	RESIDENTIAL	\$ 15.32	\$ 2.56	\$ 17.88
067-0770-063-0000	RESIDENTIAL	\$ 15.32	\$ 2.56	\$ 17.88
067-0770-064-0000	RESIDENTIAL	\$ 15.32	\$ 2.56	\$ 17.88
067-0770-065-0000	RESIDENTIAL	\$ 15.32	\$ 2.56	\$ 17.88
067-0770-066-0000	RESIDENTIAL	\$ 15.32	\$ 2.56	\$ 17.88
067-0770-067-0000	RESIDENTIAL	\$ 15.32	\$ 2.56	\$ 17.88
067-0770-068-0000	RESIDENTIAL	\$ 15.32	\$ 2.56	\$ 17.88
067-0770-069-0000	RESIDENTIAL	\$ 15.32	\$ 2.56	\$ 17.88
067-0770-070-0000	RESIDENTIAL	\$ 15.32	\$ 2.56	\$ 17.88
067-0770-071-0000	RESIDENTIAL	\$ 15.32	\$ 2.56	\$ 17.88
067-0770-072-0000	RESIDENTIAL	\$ 15.32	\$ 2.56	\$ 17.88
067-0770-073-0000	RESIDENTIAL	\$ 15.32	\$ 2.56	\$ 17.88
067-0770-074-0000	RESIDENTIAL	\$ 15.32	\$ 2.56	\$ 17.88
067-0770-075-0000	RESIDENTIAL	\$ 15.32	\$ 2.56	\$ 17.88
067-0770-076-0000	RESIDENTIAL	\$ 15.32	\$ 2.56	\$ 17.88
067-0770-077-0000	RESIDENTIAL	\$ 15.32	\$ 2.56	\$ 17.88
067-0770-078-0000	RESIDENTIAL	\$ 15.32	\$ 2.56	\$ 17.88
067-0770-079-0000	RESIDENTIAL	\$ 15.32	\$ 2.56	\$ 17.88
067-0770-080-0000	RESIDENTIAL	\$ 15.32	\$ 2.56	\$ 17.88
067-0770-081-0000	RESIDENTIAL	\$ 15.32	\$ 2.56	\$ 17.88
067-0770-082-0000	RESIDENTIAL	\$ 15.32	\$ 2.56	\$ 17.88
067-0770-083-0000	RESIDENTIAL	\$ 15.32	\$ 2.56	\$ 17.88
067-0770-084-0000	RESIDENTIAL	\$ 15.32	\$ 2.56	\$ 17.88
067-0770-085-0000	RESIDENTIAL	\$ 15.32	\$ 2.56	\$ 17.88
067-0770-086-0000	RESIDENTIAL	\$ 15.32	\$ 2.56	\$ 17.88
067-0770-087-0000	RESIDENTIAL	\$ 15.32	\$ 2.56	\$ 17.88
067-0770-088-0000	RESIDENTIAL	\$ 15.32	\$ 2.56	\$ 17.88
067-0770-089-0000	RESIDENTIAL	\$ 15.32	\$ 2.56	\$ 17.88
067-0770-090-0000	RESIDENTIAL	\$ 15.32	\$ 2.56	\$ 17.88
067-0770-091-0000	RESIDENTIAL	\$ 15.32	\$ 2.56	\$ 17.88
067-0770-092-0000	RESIDENTIAL	\$ 15.32	\$ 2.56	\$ 17.88
067-0770-093-0000	RESIDENTIAL	\$ 15.32	\$ 2.56	\$ 17.88
067-0770-094-0000	RESIDENTIAL	\$ 15.32	\$ 2.56	\$ 17.88
067-0770-095-0000	RESIDENTIAL	\$ 15.32	\$ 2.56	\$ 17.88
067-0770-096-0000	RESIDENTIAL	\$ 15.32	\$ 2.56	\$ 17.88
067-0770-097-0000	RESIDENTIAL	\$ 15.32	\$ 2.56	\$ 17.88

ITEM 9.3.

City of Rancho Cordova
Lighting District No. 2012-1 Exhibit A to the Resolution
Fiscal Year 2023-24 Assessment Roll

ATTACHMENT 3

APN	District Classification	Street Light Charge	Safety Light Charge	Total Assessment
067-0770-098-0000	RESIDENTIAL	\$ 15.32	\$ 2.56	\$ 17.88
067-0770-099-0000	RESIDENTIAL	\$ 15.32	\$ 2.56	\$ 17.88
067-0780-011-0000	SAFETY LIGHTS ONLY	\$ 0.00	\$ 2.56	\$ 2.56
067-0780-014-0000	NONRES	\$ 344.85	\$ 2.56	\$ 347.40
067-0780-026-0000	SAFETY LIGHTS ONLY	\$ 0.00	\$ 2.56	\$ 2.56
067-0790-008-0000	NONRES	\$ 207.82	\$ 2.56	\$ 210.38
067-0790-009-0000	SAFETY LIGHTS ONLY	\$ 0.00	\$ 2.56	\$ 2.56
067-0790-010-0000	SAFETY LIGHTS ONLY	\$ 0.00	\$ 2.56	\$ 2.56
067-0800-001-0000	RESIDENTIAL	\$ 15.32	\$ 2.56	\$ 17.88
067-0800-002-0000	RESIDENTIAL	\$ 15.32	\$ 2.56	\$ 17.88
067-0800-003-0000	RESIDENTIAL	\$ 15.32	\$ 2.56	\$ 17.88
067-0800-004-0000	RESIDENTIAL	\$ 15.32	\$ 2.56	\$ 17.88
067-0800-005-0000	RESIDENTIAL	\$ 15.32	\$ 2.56	\$ 17.88
067-0800-006-0000	RESIDENTIAL	\$ 15.32	\$ 2.56	\$ 17.88
067-0800-007-0000	RESIDENTIAL	\$ 15.32	\$ 2.56	\$ 17.88
067-0800-008-0000	RESIDENTIAL	\$ 15.32	\$ 2.56	\$ 17.88
067-0800-009-0000	RESIDENTIAL	\$ 15.32	\$ 2.56	\$ 17.88
067-0800-010-0000	RESIDENTIAL	\$ 15.32	\$ 2.56	\$ 17.88
067-0800-011-0000	RESIDENTIAL	\$ 15.32	\$ 2.56	\$ 17.88
067-0800-012-0000	RESIDENTIAL	\$ 15.32	\$ 2.56	\$ 17.88
067-0800-013-0000	RESIDENTIAL	\$ 15.32	\$ 2.56	\$ 17.88
067-0800-014-0000	RESIDENTIAL	\$ 15.32	\$ 2.56	\$ 17.88
067-0800-015-0000	RESIDENTIAL	\$ 15.32	\$ 2.56	\$ 17.88
067-0800-016-0000	RESIDENTIAL	\$ 15.32	\$ 2.56	\$ 17.88
067-0800-017-0000	RESIDENTIAL	\$ 15.32	\$ 2.56	\$ 17.88
067-0800-018-0000	RESIDENTIAL	\$ 15.32	\$ 2.56	\$ 17.88
067-0800-019-0000	RESIDENTIAL	\$ 15.32	\$ 2.56	\$ 17.88
067-0800-020-0000	RESIDENTIAL	\$ 15.32	\$ 2.56	\$ 17.88
067-0800-021-0000	RESIDENTIAL	\$ 15.32	\$ 2.56	\$ 17.88
067-0800-022-0000	RESIDENTIAL	\$ 15.32	\$ 2.56	\$ 17.88
067-0800-023-0000	RESIDENTIAL	\$ 15.32	\$ 2.56	\$ 17.88
067-0800-024-0000	RESIDENTIAL	\$ 15.32	\$ 2.56	\$ 17.88
067-0800-025-0000	RESIDENTIAL	\$ 15.32	\$ 2.56	\$ 17.88
067-0800-026-0000	RESIDENTIAL	\$ 15.32	\$ 2.56	\$ 17.88
067-0800-027-0000	RESIDENTIAL	\$ 15.32	\$ 2.56	\$ 17.88
067-0800-028-0000	RESIDENTIAL	\$ 15.32	\$ 2.56	\$ 17.88
067-0800-029-0000	RESIDENTIAL	\$ 15.32	\$ 2.56	\$ 17.88
067-0800-030-0000	RESIDENTIAL	\$ 15.32	\$ 2.56	\$ 17.88
067-0800-031-0000	RESIDENTIAL	\$ 15.32	\$ 2.56	\$ 17.88
067-0800-032-0000	RESIDENTIAL	\$ 15.32	\$ 2.56	\$ 17.88
067-0800-033-0000	RESIDENTIAL	\$ 15.32	\$ 2.56	\$ 17.88
067-0800-034-0000	RESIDENTIAL	\$ 15.32	\$ 2.56	\$ 17.88
067-0800-035-0000	RESIDENTIAL	\$ 15.32	\$ 2.56	\$ 17.88
067-0800-036-0000	RESIDENTIAL	\$ 15.32	\$ 2.56	\$ 17.88

ITEM 9.3.

City of Rancho Cordova
Lighting District No. 2012-1 Exhibit A to the Resolution
Fiscal Year 2023-24 Assessment Roll

ATTACHMENT 3

APN	District Classification	Street Light Charge	Safety Light Charge	Total Assessment
067-0800-037-0000	RESIDENTIAL	\$ 15.32	\$ 2.56	\$ 17.88
067-0800-038-0000	RESIDENTIAL	\$ 15.32	\$ 2.56	\$ 17.88
067-0800-039-0000	RESIDENTIAL	\$ 15.32	\$ 2.56	\$ 17.88
067-0800-040-0000	RESIDENTIAL	\$ 15.32	\$ 2.56	\$ 17.88
067-0800-041-0000	RESIDENTIAL	\$ 15.32	\$ 2.56	\$ 17.88
067-0800-042-0000	RESIDENTIAL	\$ 15.32	\$ 2.56	\$ 17.88
067-0800-043-0000	RESIDENTIAL	\$ 15.32	\$ 2.56	\$ 17.88
067-0800-044-0000	RESIDENTIAL	\$ 15.32	\$ 2.56	\$ 17.88
067-0800-045-0000	RESIDENTIAL	\$ 15.32	\$ 2.56	\$ 17.88
067-0800-046-0000	RESIDENTIAL	\$ 15.32	\$ 2.56	\$ 17.88
067-0800-047-0000	RESIDENTIAL	\$ 15.32	\$ 2.56	\$ 17.88
067-0800-048-0000	RESIDENTIAL	\$ 15.32	\$ 2.56	\$ 17.88
067-0800-049-0000	RESIDENTIAL	\$ 15.32	\$ 2.56	\$ 17.88
067-0800-050-0000	RESIDENTIAL	\$ 15.32	\$ 2.56	\$ 17.88
067-0800-051-0000	RESIDENTIAL	\$ 15.32	\$ 2.56	\$ 17.88
067-0800-052-0000	RESIDENTIAL	\$ 15.32	\$ 2.56	\$ 17.88
067-0800-053-0000	RESIDENTIAL	\$ 15.32	\$ 2.56	\$ 17.88
067-0800-054-0000	RESIDENTIAL	\$ 15.32	\$ 2.56	\$ 17.88
067-0800-055-0000	RESIDENTIAL	\$ 15.32	\$ 2.56	\$ 17.88
067-0800-056-0000	RESIDENTIAL	\$ 15.32	\$ 2.56	\$ 17.88
067-0800-057-0000	RESIDENTIAL	\$ 15.32	\$ 2.56	\$ 17.88
067-0800-058-0000	RESIDENTIAL	\$ 15.32	\$ 2.56	\$ 17.88
067-0800-059-0000	RESIDENTIAL	\$ 15.32	\$ 2.56	\$ 17.88
067-0800-060-0000	RESIDENTIAL	\$ 15.32	\$ 2.56	\$ 17.88
067-0800-061-0000	RESIDENTIAL	\$ 15.32	\$ 2.56	\$ 17.88
067-0800-062-0000	RESIDENTIAL	\$ 15.32	\$ 2.56	\$ 17.88
067-0800-063-0000	RESIDENTIAL	\$ 15.32	\$ 2.56	\$ 17.88
067-0800-064-0000	RESIDENTIAL	\$ 15.32	\$ 2.56	\$ 17.88
067-0800-065-0000	RESIDENTIAL	\$ 15.32	\$ 2.56	\$ 17.88
067-0800-066-0000	RESIDENTIAL	\$ 15.32	\$ 2.56	\$ 17.88
067-0800-067-0000	RESIDENTIAL	\$ 15.32	\$ 2.56	\$ 17.88
067-0800-068-0000	RESIDENTIAL	\$ 15.32	\$ 2.56	\$ 17.88
067-0800-069-0000	RESIDENTIAL	\$ 15.32	\$ 2.56	\$ 17.88
067-0800-070-0000	RESIDENTIAL	\$ 15.32	\$ 2.56	\$ 17.88
067-0800-071-0000	RESIDENTIAL	\$ 15.32	\$ 2.56	\$ 17.88
067-0800-072-0000	RESIDENTIAL	\$ 15.32	\$ 2.56	\$ 17.88
067-0800-073-0000	RESIDENTIAL	\$ 15.32	\$ 2.56	\$ 17.88
067-0800-074-0000	RESIDENTIAL	\$ 15.32	\$ 2.56	\$ 17.88
067-0800-075-0000	RESIDENTIAL	\$ 15.32	\$ 2.56	\$ 17.88
067-0800-076-0000	RESIDENTIAL	\$ 15.32	\$ 2.56	\$ 17.88
067-0800-077-0000	RESIDENTIAL	\$ 15.32	\$ 2.56	\$ 17.88
067-0800-078-0000	RESIDENTIAL	\$ 15.32	\$ 2.56	\$ 17.88
067-0800-079-0000	RESIDENTIAL	\$ 15.32	\$ 2.56	\$ 17.88
067-0800-080-0000	RESIDENTIAL	\$ 15.32	\$ 2.56	\$ 17.88

ITEM 9.3.

City of Rancho Cordova
Lighting District No. 2012-1 Exhibit A to the Resolution
Fiscal Year 2023-24 Assessment Roll

ATTACHMENT 3

APN	District Classification	Street Light Charge	Safety Light Charge	Total Assessment
067-0800-081-0000	RESIDENTIAL	\$ 15.32	\$ 2.56	\$ 17.88
067-0800-082-0000	RESIDENTIAL	\$ 15.32	\$ 2.56	\$ 17.88
067-0800-083-0000	RESIDENTIAL	\$ 15.32	\$ 2.56	\$ 17.88
067-0800-084-0000	RESIDENTIAL	\$ 15.32	\$ 2.56	\$ 17.88
067-0800-085-0000	RESIDENTIAL	\$ 15.32	\$ 2.56	\$ 17.88
067-0800-086-0000	RESIDENTIAL	\$ 15.32	\$ 2.56	\$ 17.88
067-0800-087-0000	RESIDENTIAL	\$ 15.32	\$ 2.56	\$ 17.88
067-0800-088-0000	RESIDENTIAL	\$ 15.32	\$ 2.56	\$ 17.88
067-0800-089-0000	RESIDENTIAL	\$ 15.32	\$ 2.56	\$ 17.88
067-0800-090-0000	RESIDENTIAL	\$ 15.32	\$ 2.56	\$ 17.88
067-0800-091-0000	RESIDENTIAL	\$ 15.32	\$ 2.56	\$ 17.88
067-0800-092-0000	RESIDENTIAL	\$ 15.32	\$ 2.56	\$ 17.88
067-0800-093-0000	RESIDENTIAL	\$ 15.32	\$ 2.56	\$ 17.88
067-0800-094-0000	RESIDENTIAL	\$ 15.32	\$ 2.56	\$ 17.88
067-0800-095-0000	RESIDENTIAL	\$ 15.32	\$ 2.56	\$ 17.88
067-0800-096-0000	RESIDENTIAL	\$ 15.32	\$ 2.56	\$ 17.88
067-0800-097-0000	RESIDENTIAL	\$ 15.32	\$ 2.56	\$ 17.88
067-0800-098-0000	RESIDENTIAL	\$ 15.32	\$ 2.56	\$ 17.88
067-0800-099-0000	RESIDENTIAL	\$ 15.32	\$ 2.56	\$ 17.88
067-0800-100-0000	RESIDENTIAL	\$ 15.32	\$ 2.56	\$ 17.88
067-0800-101-0000	RESIDENTIAL	\$ 15.32	\$ 2.56	\$ 17.88
067-0800-102-0000	RESIDENTIAL	\$ 15.32	\$ 2.56	\$ 17.88
067-0800-103-0000	RESIDENTIAL	\$ 15.32	\$ 2.56	\$ 17.88
067-0800-104-0000	RESIDENTIAL	\$ 15.32	\$ 2.56	\$ 17.88
067-0800-105-0000	RESIDENTIAL	\$ 15.32	\$ 2.56	\$ 17.88
067-0800-106-0000	RESIDENTIAL	\$ 15.32	\$ 2.56	\$ 17.88
067-0800-107-0000	RESIDENTIAL	\$ 15.32	\$ 2.56	\$ 17.88
067-0800-108-0000	RESIDENTIAL	\$ 15.32	\$ 2.56	\$ 17.88
067-0800-109-0000	RESIDENTIAL	\$ 15.32	\$ 2.56	\$ 17.88
067-0800-110-0000	RESIDENTIAL	\$ 15.32	\$ 2.56	\$ 17.88
067-0800-111-0000	RESIDENTIAL	\$ 15.32	\$ 2.56	\$ 17.88
067-0800-112-0000	RESIDENTIAL	\$ 15.32	\$ 2.56	\$ 17.88
067-0800-113-0000	RESIDENTIAL	\$ 15.32	\$ 2.56	\$ 17.88
067-0800-114-0000	RESIDENTIAL	\$ 15.32	\$ 2.56	\$ 17.88
067-0800-115-0000	RESIDENTIAL	\$ 15.32	\$ 2.56	\$ 17.88
067-0800-116-0000	RESIDENTIAL	\$ 15.32	\$ 2.56	\$ 17.88
067-0800-117-0000	RESIDENTIAL	\$ 15.32	\$ 2.56	\$ 17.88
067-0800-118-0000	RESIDENTIAL	\$ 15.32	\$ 2.56	\$ 17.88
067-0800-119-0000	RESIDENTIAL	\$ 15.32	\$ 2.56	\$ 17.88
067-0800-120-0000	RESIDENTIAL	\$ 15.32	\$ 2.56	\$ 17.88
067-0800-121-0000	RESIDENTIAL	\$ 15.32	\$ 2.56	\$ 17.88
067-0800-122-0000	RESIDENTIAL	\$ 15.32	\$ 2.56	\$ 17.88
067-0800-123-0000	RESIDENTIAL	\$ 15.32	\$ 2.56	\$ 17.88
067-0800-124-0000	RESIDENTIAL	\$ 15.32	\$ 2.56	\$ 17.88

ITEM 9.3.

City of Rancho Cordova
Lighting District No. 2012-1 Exhibit A to the Resolution
Fiscal Year 2023-24 Assessment Roll

ATTACHMENT 3

APN	District Classification	Street Light Charge	Safety Light Charge	Total Assessment
067-0800-125-0000	RESIDENTIAL	\$ 15.32	\$ 2.56	\$ 17.88
067-0800-126-0000	RESIDENTIAL	\$ 15.32	\$ 2.56	\$ 17.88
067-0800-127-0000	RESIDENTIAL	\$ 15.32	\$ 2.56	\$ 17.88
067-0800-128-0000	RESIDENTIAL	\$ 15.32	\$ 2.56	\$ 17.88
067-0800-129-0000	RESIDENTIAL	\$ 15.32	\$ 2.56	\$ 17.88
067-0800-130-0000	RESIDENTIAL	\$ 15.32	\$ 2.56	\$ 17.88
067-0800-131-0000	RESIDENTIAL	\$ 15.32	\$ 2.56	\$ 17.88
067-0800-132-0000	RESIDENTIAL	\$ 15.32	\$ 2.56	\$ 17.88
067-0810-001-0000	RESIDENTIAL	\$ 15.32	\$ 2.56	\$ 17.88
067-0810-002-0000	RESIDENTIAL	\$ 15.32	\$ 2.56	\$ 17.88
067-0810-003-0000	RESIDENTIAL	\$ 15.32	\$ 2.56	\$ 17.88
067-0810-004-0000	RESIDENTIAL	\$ 15.32	\$ 2.56	\$ 17.88
067-0810-005-0000	RESIDENTIAL	\$ 15.32	\$ 2.56	\$ 17.88
067-0810-006-0000	RESIDENTIAL	\$ 15.32	\$ 2.56	\$ 17.88
067-0810-007-0000	RESIDENTIAL	\$ 15.32	\$ 2.56	\$ 17.88
067-0810-008-0000	RESIDENTIAL	\$ 15.32	\$ 2.56	\$ 17.88
067-0810-009-0000	RESIDENTIAL	\$ 15.32	\$ 2.56	\$ 17.88
067-0810-010-0000	RESIDENTIAL	\$ 15.32	\$ 2.56	\$ 17.88
067-0810-011-0000	RESIDENTIAL	\$ 15.32	\$ 2.56	\$ 17.88
067-0810-012-0000	RESIDENTIAL	\$ 15.32	\$ 2.56	\$ 17.88
067-0810-013-0000	RESIDENTIAL	\$ 15.32	\$ 2.56	\$ 17.88
067-0810-014-0000	RESIDENTIAL	\$ 15.32	\$ 2.56	\$ 17.88
067-0810-015-0000	RESIDENTIAL	\$ 15.32	\$ 2.56	\$ 17.88
067-0810-016-0000	RESIDENTIAL	\$ 15.32	\$ 2.56	\$ 17.88
067-0810-017-0000	RESIDENTIAL	\$ 15.32	\$ 2.56	\$ 17.88
067-0810-018-0000	RESIDENTIAL	\$ 15.32	\$ 2.56	\$ 17.88
067-0810-019-0000	RESIDENTIAL	\$ 15.32	\$ 2.56	\$ 17.88
067-0810-020-0000	RESIDENTIAL	\$ 15.32	\$ 2.56	\$ 17.88
067-0810-021-0000	RESIDENTIAL	\$ 15.32	\$ 2.56	\$ 17.88
067-0810-022-0000	RESIDENTIAL	\$ 15.32	\$ 2.56	\$ 17.88
067-0810-023-0000	RESIDENTIAL	\$ 15.32	\$ 2.56	\$ 17.88
067-0810-024-0000	RESIDENTIAL	\$ 15.32	\$ 2.56	\$ 17.88
067-0810-025-0000	RESIDENTIAL	\$ 15.32	\$ 2.56	\$ 17.88
067-0810-026-0000	RESIDENTIAL	\$ 15.32	\$ 2.56	\$ 17.88
067-0810-027-0000	RESIDENTIAL	\$ 15.32	\$ 2.56	\$ 17.88
067-0810-028-0000	RESIDENTIAL	\$ 15.32	\$ 2.56	\$ 17.88
067-0810-029-0000	RESIDENTIAL	\$ 15.32	\$ 2.56	\$ 17.88
067-0810-030-0000	RESIDENTIAL	\$ 15.32	\$ 2.56	\$ 17.88
067-0810-031-0000	RESIDENTIAL	\$ 15.32	\$ 2.56	\$ 17.88
067-0810-032-0000	RESIDENTIAL	\$ 15.32	\$ 2.56	\$ 17.88
067-0810-033-0000	RESIDENTIAL	\$ 15.32	\$ 2.56	\$ 17.88
067-0810-034-0000	RESIDENTIAL	\$ 15.32	\$ 2.56	\$ 17.88
067-0810-035-0000	RESIDENTIAL	\$ 15.32	\$ 2.56	\$ 17.88
067-0810-038-0000	RESIDENTIAL	\$ 15.32	\$ 2.56	\$ 17.88

ITEM 9.3.

City of Rancho Cordova
Lighting District No. 2012-1 Exhibit A to the Resolution
Fiscal Year 2023-24 Assessment Roll

ATTACHMENT 3

APN	District Classification	Street Light Charge	Safety Light Charge	Total Assessment
067-0810-039-0000	RESIDENTIAL	\$ 15.32	\$ 2.56	\$ 17.88
067-0810-040-0000	RESIDENTIAL	\$ 15.32	\$ 2.56	\$ 17.88
067-0810-041-0000	RESIDENTIAL	\$ 15.32	\$ 2.56	\$ 17.88
067-0810-042-0000	RESIDENTIAL	\$ 15.32	\$ 2.56	\$ 17.88
067-0810-043-0000	RESIDENTIAL	\$ 15.32	\$ 2.56	\$ 17.88
067-0810-044-0000	RESIDENTIAL	\$ 15.32	\$ 2.56	\$ 17.88
067-0810-045-0000	RESIDENTIAL	\$ 15.32	\$ 2.56	\$ 17.88
067-0810-046-0000	RESIDENTIAL	\$ 15.32	\$ 2.56	\$ 17.88
067-0810-047-0000	RESIDENTIAL	\$ 15.32	\$ 2.56	\$ 17.88
067-0810-048-0000	RESIDENTIAL	\$ 15.32	\$ 2.56	\$ 17.88
067-0810-049-0000	RESIDENTIAL	\$ 15.32	\$ 2.56	\$ 17.88
067-0810-050-0000	RESIDENTIAL	\$ 15.32	\$ 2.56	\$ 17.88
067-0810-051-0000	RESIDENTIAL	\$ 15.32	\$ 2.56	\$ 17.88
067-0810-052-0000	RESIDENTIAL	\$ 15.32	\$ 2.56	\$ 17.88
067-0810-053-0000	RESIDENTIAL	\$ 15.32	\$ 2.56	\$ 17.88
067-0810-054-0000	RESIDENTIAL	\$ 15.32	\$ 2.56	\$ 17.88
067-0810-055-0000	RESIDENTIAL	\$ 15.32	\$ 2.56	\$ 17.88
067-0810-056-0000	RESIDENTIAL	\$ 15.32	\$ 2.56	\$ 17.88
067-0810-057-0000	RESIDENTIAL	\$ 15.32	\$ 2.56	\$ 17.88
067-0820-001-0000	RESIDENTIAL	\$ 15.32	\$ 2.56	\$ 17.88
067-0820-002-0000	RESIDENTIAL	\$ 15.32	\$ 2.56	\$ 17.88
067-0820-003-0000	RESIDENTIAL	\$ 15.32	\$ 2.56	\$ 17.88
067-0820-004-0000	RESIDENTIAL	\$ 15.32	\$ 2.56	\$ 17.88
067-0820-005-0000	RESIDENTIAL	\$ 15.32	\$ 2.56	\$ 17.88
067-0820-006-0000	RESIDENTIAL	\$ 15.32	\$ 2.56	\$ 17.88
067-0820-007-0000	RESIDENTIAL	\$ 15.32	\$ 2.56	\$ 17.88
067-0820-008-0000	RESIDENTIAL	\$ 15.32	\$ 2.56	\$ 17.88
067-0820-009-0000	RESIDENTIAL	\$ 15.32	\$ 2.56	\$ 17.88
067-0820-010-0000	RESIDENTIAL	\$ 15.32	\$ 2.56	\$ 17.88
067-0820-011-0000	RESIDENTIAL	\$ 15.32	\$ 2.56	\$ 17.88
067-0820-012-0000	RESIDENTIAL	\$ 15.32	\$ 2.56	\$ 17.88
067-0820-013-0000	RESIDENTIAL	\$ 15.32	\$ 2.56	\$ 17.88
067-0820-014-0000	RESIDENTIAL	\$ 15.32	\$ 2.56	\$ 17.88
067-0820-015-0000	RESIDENTIAL	\$ 15.32	\$ 2.56	\$ 17.88
067-0820-016-0000	RESIDENTIAL	\$ 15.32	\$ 2.56	\$ 17.88
067-0820-017-0000	RESIDENTIAL	\$ 15.32	\$ 2.56	\$ 17.88
067-0820-018-0000	RESIDENTIAL	\$ 15.32	\$ 2.56	\$ 17.88
067-0820-019-0000	RESIDENTIAL	\$ 15.32	\$ 2.56	\$ 17.88
067-0820-020-0000	RESIDENTIAL	\$ 15.32	\$ 2.56	\$ 17.88
067-0820-021-0000	RESIDENTIAL	\$ 15.32	\$ 2.56	\$ 17.88
067-0820-022-0000	RESIDENTIAL	\$ 15.32	\$ 2.56	\$ 17.88
067-0820-023-0000	RESIDENTIAL	\$ 15.32	\$ 2.56	\$ 17.88
067-0820-024-0000	RESIDENTIAL	\$ 15.32	\$ 2.56	\$ 17.88
067-0820-025-0000	RESIDENTIAL	\$ 15.32	\$ 2.56	\$ 17.88

ITEM 9.3.

City of Rancho Cordova
Lighting District No. 2012-1 Exhibit A to the Resolution
Fiscal Year 2023-24 Assessment Roll

ATTACHMENT 3

APN	District Classification	Street Light Charge	Safety Light Charge	Total Assessment
067-0820-026-0000	RESIDENTIAL	\$ 15.32	\$ 2.56	\$ 17.88
067-0820-027-0000	RESIDENTIAL	\$ 15.32	\$ 2.56	\$ 17.88
067-0820-028-0000	RESIDENTIAL	\$ 15.32	\$ 2.56	\$ 17.88
067-0820-029-0000	RESIDENTIAL	\$ 15.32	\$ 2.56	\$ 17.88
067-0820-030-0000	RESIDENTIAL	\$ 15.32	\$ 2.56	\$ 17.88
067-0820-031-0000	RESIDENTIAL	\$ 15.32	\$ 2.56	\$ 17.88
067-0820-032-0000	RESIDENTIAL	\$ 15.32	\$ 2.56	\$ 17.88
067-0820-033-0000	RESIDENTIAL	\$ 15.32	\$ 2.56	\$ 17.88
067-0820-034-0000	RESIDENTIAL	\$ 15.32	\$ 2.56	\$ 17.88
067-0820-035-0000	RESIDENTIAL	\$ 15.32	\$ 2.56	\$ 17.88
067-0820-036-0000	RESIDENTIAL	\$ 15.32	\$ 2.56	\$ 17.88
067-0820-037-0000	RESIDENTIAL	\$ 15.32	\$ 2.56	\$ 17.88
067-0820-038-0000	RESIDENTIAL	\$ 15.32	\$ 2.56	\$ 17.88
067-0820-039-0000	RESIDENTIAL	\$ 15.32	\$ 2.56	\$ 17.88
067-0820-040-0000	RESIDENTIAL	\$ 15.32	\$ 2.56	\$ 17.88
067-0820-041-0000	RESIDENTIAL	\$ 15.32	\$ 2.56	\$ 17.88
067-0820-042-0000	RESIDENTIAL	\$ 15.32	\$ 2.56	\$ 17.88
067-0820-043-0000	RESIDENTIAL	\$ 15.32	\$ 2.56	\$ 17.88
067-0820-044-0000	RESIDENTIAL	\$ 15.32	\$ 2.56	\$ 17.88
067-0820-045-0000	RESIDENTIAL	\$ 15.32	\$ 2.56	\$ 17.88
067-0820-046-0000	RESIDENTIAL	\$ 15.32	\$ 2.56	\$ 17.88
067-0820-047-0000	RESIDENTIAL	\$ 15.32	\$ 2.56	\$ 17.88
067-0820-048-0000	RESIDENTIAL	\$ 15.32	\$ 2.56	\$ 17.88
067-0820-049-0000	RESIDENTIAL	\$ 15.32	\$ 2.56	\$ 17.88
067-0820-050-0000	RESIDENTIAL	\$ 15.32	\$ 2.56	\$ 17.88
067-0820-051-0000	RESIDENTIAL	\$ 15.32	\$ 2.56	\$ 17.88
067-0820-052-0000	RESIDENTIAL	\$ 15.32	\$ 2.56	\$ 17.88
067-0820-053-0000	RESIDENTIAL	\$ 15.32	\$ 2.56	\$ 17.88
067-0820-054-0000	RESIDENTIAL	\$ 15.32	\$ 2.56	\$ 17.88
067-0820-055-0000	RESIDENTIAL	\$ 15.32	\$ 2.56	\$ 17.88
067-0820-056-0000	RESIDENTIAL	\$ 15.32	\$ 2.56	\$ 17.88
067-0820-057-0000	RESIDENTIAL	\$ 15.32	\$ 2.56	\$ 17.88
067-0820-058-0000	RESIDENTIAL	\$ 15.32	\$ 2.56	\$ 17.88
067-0830-001-0000	RESIDENTIAL	\$ 15.32	\$ 2.56	\$ 17.88
067-0830-002-0000	RESIDENTIAL	\$ 15.32	\$ 2.56	\$ 17.88
067-0830-003-0000	RESIDENTIAL	\$ 15.32	\$ 2.56	\$ 17.88
067-0830-004-0000	RESIDENTIAL	\$ 15.32	\$ 2.56	\$ 17.88
067-0830-005-0000	RESIDENTIAL	\$ 15.32	\$ 2.56	\$ 17.88
067-0830-006-0000	RESIDENTIAL	\$ 15.32	\$ 2.56	\$ 17.88
067-0830-007-0000	RESIDENTIAL	\$ 15.32	\$ 2.56	\$ 17.88
067-0830-008-0000	RESIDENTIAL	\$ 15.32	\$ 2.56	\$ 17.88
067-0830-009-0000	RESIDENTIAL	\$ 15.32	\$ 2.56	\$ 17.88
067-0830-010-0000	RESIDENTIAL	\$ 15.32	\$ 2.56	\$ 17.88
067-0830-011-0000	RESIDENTIAL	\$ 15.32	\$ 2.56	\$ 17.88

ITEM 9.3.

City of Rancho Cordova
Lighting District No. 2012-1 Exhibit A to the Resolution
Fiscal Year 2023-24 Assessment Roll

ATTACHMENT 3

APN	District Classification	Street Light Charge	Safety Light Charge	Total Assessment
067-0830-012-0000	RESIDENTIAL	\$ 15.32	\$ 2.56	\$ 17.88
067-0830-013-0000	RESIDENTIAL	\$ 15.32	\$ 2.56	\$ 17.88
067-0830-014-0000	RESIDENTIAL	\$ 15.32	\$ 2.56	\$ 17.88
067-0830-015-0000	RESIDENTIAL	\$ 15.32	\$ 2.56	\$ 17.88
067-0830-016-0000	RESIDENTIAL	\$ 15.32	\$ 2.56	\$ 17.88
067-0830-017-0000	RESIDENTIAL	\$ 15.32	\$ 2.56	\$ 17.88
067-0830-018-0000	RESIDENTIAL	\$ 15.32	\$ 2.56	\$ 17.88
067-0830-019-0000	RESIDENTIAL	\$ 15.32	\$ 2.56	\$ 17.88
067-0830-020-0000	RESIDENTIAL	\$ 15.32	\$ 2.56	\$ 17.88
067-0830-021-0000	RESIDENTIAL	\$ 15.32	\$ 2.56	\$ 17.88
067-0830-022-0000	RESIDENTIAL	\$ 15.32	\$ 2.56	\$ 17.88
067-0830-023-0000	RESIDENTIAL	\$ 15.32	\$ 2.56	\$ 17.88
067-0830-024-0000	RESIDENTIAL	\$ 15.32	\$ 2.56	\$ 17.88
067-0830-025-0000	RESIDENTIAL	\$ 15.32	\$ 2.56	\$ 17.88
067-0830-026-0000	RESIDENTIAL	\$ 15.32	\$ 2.56	\$ 17.88
067-0830-027-0000	RESIDENTIAL	\$ 15.32	\$ 2.56	\$ 17.88
067-0830-028-0000	RESIDENTIAL	\$ 15.32	\$ 2.56	\$ 17.88
067-0830-029-0000	RESIDENTIAL	\$ 15.32	\$ 2.56	\$ 17.88
067-0830-030-0000	RESIDENTIAL	\$ 15.32	\$ 2.56	\$ 17.88
067-0830-031-0000	RESIDENTIAL	\$ 15.32	\$ 2.56	\$ 17.88
067-0830-032-0000	RESIDENTIAL	\$ 15.32	\$ 2.56	\$ 17.88
067-0830-033-0000	RESIDENTIAL	\$ 15.32	\$ 2.56	\$ 17.88
067-0830-034-0000	RESIDENTIAL	\$ 15.32	\$ 2.56	\$ 17.88
067-0830-035-0000	RESIDENTIAL	\$ 15.32	\$ 2.56	\$ 17.88
067-0830-036-0000	RESIDENTIAL	\$ 15.32	\$ 2.56	\$ 17.88
067-0830-037-0000	RESIDENTIAL	\$ 15.32	\$ 2.56	\$ 17.88
067-0830-038-0000	RESIDENTIAL	\$ 15.32	\$ 2.56	\$ 17.88
067-0830-039-0000	RESIDENTIAL	\$ 15.32	\$ 2.56	\$ 17.88
067-0830-040-0000	RESIDENTIAL	\$ 15.32	\$ 2.56	\$ 17.88
067-0830-041-0000	RESIDENTIAL	\$ 15.32	\$ 2.56	\$ 17.88
067-0830-042-0000	RESIDENTIAL	\$ 15.32	\$ 2.56	\$ 17.88
067-0830-043-0000	RESIDENTIAL	\$ 15.32	\$ 2.56	\$ 17.88
067-0830-044-0000	RESIDENTIAL	\$ 15.32	\$ 2.56	\$ 17.88
067-0830-045-0000	RESIDENTIAL	\$ 15.32	\$ 2.56	\$ 17.88
067-0830-046-0000	RESIDENTIAL	\$ 15.32	\$ 2.56	\$ 17.88
067-0830-047-0000	RESIDENTIAL	\$ 15.32	\$ 2.56	\$ 17.88
067-0830-048-0000	RESIDENTIAL	\$ 15.32	\$ 2.56	\$ 17.88
067-0830-049-0000	RESIDENTIAL	\$ 15.32	\$ 2.56	\$ 17.88
067-0830-050-0000	RESIDENTIAL	\$ 15.32	\$ 2.56	\$ 17.88
067-0830-051-0000	RESIDENTIAL	\$ 15.32	\$ 2.56	\$ 17.88
067-0830-052-0000	RESIDENTIAL	\$ 15.32	\$ 2.56	\$ 17.88
067-0830-053-0000	RESIDENTIAL	\$ 15.32	\$ 2.56	\$ 17.88
067-0830-054-0000	RESIDENTIAL	\$ 15.32	\$ 2.56	\$ 17.88
067-0830-055-0000	RESIDENTIAL	\$ 15.32	\$ 2.56	\$ 17.88

ITEM 9.3.

City of Rancho Cordova
Lighting District No. 2012-1 Exhibit A to the Resolution
Fiscal Year 2023-24 Assessment Roll

ATTACHMENT 3

APN	District Classification	Street Light Charge	Safety Light Charge	Total Assessment
067-0830-056-0000	RESIDENTIAL	\$ 15.32	\$ 2.56	\$ 17.88
067-0830-057-0000	RESIDENTIAL	\$ 15.32	\$ 2.56	\$ 17.88
067-0830-058-0000	RESIDENTIAL	\$ 15.32	\$ 2.56	\$ 17.88
067-0830-059-0000	RESIDENTIAL	\$ 15.32	\$ 2.56	\$ 17.88
067-0830-060-0000	RESIDENTIAL	\$ 15.32	\$ 2.56	\$ 17.88
067-0830-061-0000	RESIDENTIAL	\$ 15.32	\$ 2.56	\$ 17.88
067-0830-062-0000	RESIDENTIAL	\$ 15.32	\$ 2.56	\$ 17.88
067-0830-063-0000	RESIDENTIAL	\$ 15.32	\$ 2.56	\$ 17.88
067-0830-064-0000	RESIDENTIAL	\$ 15.32	\$ 2.56	\$ 17.88
067-0830-065-0000	RESIDENTIAL	\$ 15.32	\$ 2.56	\$ 17.88
067-0830-066-0000	RESIDENTIAL	\$ 15.32	\$ 2.56	\$ 17.88
067-0830-067-0000	RESIDENTIAL	\$ 15.32	\$ 2.56	\$ 17.88
067-0830-068-0000	RESIDENTIAL	\$ 15.32	\$ 2.56	\$ 17.88
067-0830-069-0000	RESIDENTIAL	\$ 15.32	\$ 2.56	\$ 17.88
067-0830-070-0000	RESIDENTIAL	\$ 15.32	\$ 2.56	\$ 17.88
067-0830-071-0000	RESIDENTIAL	\$ 15.32	\$ 2.56	\$ 17.88
067-0830-072-0000	RESIDENTIAL	\$ 15.32	\$ 2.56	\$ 17.88
067-0830-073-0000	RESIDENTIAL	\$ 15.32	\$ 2.56	\$ 17.88
067-0830-074-0000	RESIDENTIAL	\$ 15.32	\$ 2.56	\$ 17.88
067-0830-075-0000	RESIDENTIAL	\$ 15.32	\$ 2.56	\$ 17.88
067-0830-076-0000	RESIDENTIAL	\$ 15.32	\$ 2.56	\$ 17.88
067-0830-077-0000	RESIDENTIAL	\$ 15.32	\$ 2.56	\$ 17.88
067-0830-078-0000	RESIDENTIAL	\$ 15.32	\$ 2.56	\$ 17.88
067-0830-079-0000	RESIDENTIAL	\$ 15.32	\$ 2.56	\$ 17.88
067-0830-080-0000	RESIDENTIAL	\$ 15.32	\$ 2.56	\$ 17.88
067-0840-001-0000	RESIDENTIAL	\$ 15.32	\$ 2.56	\$ 17.88
067-0840-002-0000	RESIDENTIAL	\$ 15.32	\$ 2.56	\$ 17.88
067-0840-003-0000	RESIDENTIAL	\$ 15.32	\$ 2.56	\$ 17.88
067-0840-004-0000	RESIDENTIAL	\$ 15.32	\$ 2.56	\$ 17.88
067-0840-005-0000	RESIDENTIAL	\$ 15.32	\$ 2.56	\$ 17.88
067-0840-006-0000	RESIDENTIAL	\$ 15.32	\$ 2.56	\$ 17.88
067-0840-007-0000	RESIDENTIAL	\$ 15.32	\$ 2.56	\$ 17.88
067-0840-008-0000	RESIDENTIAL	\$ 15.32	\$ 2.56	\$ 17.88
067-0840-009-0000	RESIDENTIAL	\$ 15.32	\$ 2.56	\$ 17.88
067-0840-010-0000	RESIDENTIAL	\$ 15.32	\$ 2.56	\$ 17.88
067-0840-011-0000	RESIDENTIAL	\$ 15.32	\$ 2.56	\$ 17.88
067-0840-012-0000	RESIDENTIAL	\$ 15.32	\$ 2.56	\$ 17.88
067-0840-013-0000	RESIDENTIAL	\$ 15.32	\$ 2.56	\$ 17.88
067-0840-014-0000	RESIDENTIAL	\$ 15.32	\$ 2.56	\$ 17.88
067-0840-015-0000	RESIDENTIAL	\$ 15.32	\$ 2.56	\$ 17.88
067-0840-016-0000	RESIDENTIAL	\$ 15.32	\$ 2.56	\$ 17.88
067-0840-017-0000	RESIDENTIAL	\$ 15.32	\$ 2.56	\$ 17.88
067-0840-018-0000	RESIDENTIAL	\$ 15.32	\$ 2.56	\$ 17.88
067-0840-019-0000	RESIDENTIAL	\$ 15.32	\$ 2.56	\$ 17.88

ITEM 9.3.

City of Rancho Cordova
Lighting District No. 2012-1 Exhibit A to the Resolution
Fiscal Year 2023-24 Assessment Roll

ATTACHMENT 3

APN	District Classification	Street Light Charge	Safety Light Charge	Total Assessment
067-0840-020-0000	RESIDENTIAL	\$ 15.32	\$ 2.56	\$ 17.88
067-0840-021-0000	RESIDENTIAL	\$ 15.32	\$ 2.56	\$ 17.88
067-0840-022-0000	RESIDENTIAL	\$ 15.32	\$ 2.56	\$ 17.88
067-0840-023-0000	RESIDENTIAL	\$ 15.32	\$ 2.56	\$ 17.88
067-0840-024-0000	RESIDENTIAL	\$ 15.32	\$ 2.56	\$ 17.88
067-0840-025-0000	RESIDENTIAL	\$ 15.32	\$ 2.56	\$ 17.88
067-0840-026-0000	RESIDENTIAL	\$ 15.32	\$ 2.56	\$ 17.88
067-0840-027-0000	RESIDENTIAL	\$ 15.32	\$ 2.56	\$ 17.88
067-0840-028-0000	RESIDENTIAL	\$ 15.32	\$ 2.56	\$ 17.88
067-0840-029-0000	RESIDENTIAL	\$ 15.32	\$ 2.56	\$ 17.88
067-0840-030-0000	RESIDENTIAL	\$ 15.32	\$ 2.56	\$ 17.88
067-0840-031-0000	RESIDENTIAL	\$ 15.32	\$ 2.56	\$ 17.88
067-0840-032-0000	RESIDENTIAL	\$ 15.32	\$ 2.56	\$ 17.88
067-0840-033-0000	RESIDENTIAL	\$ 15.32	\$ 2.56	\$ 17.88
067-0840-034-0000	RESIDENTIAL	\$ 15.32	\$ 2.56	\$ 17.88
067-0840-035-0000	RESIDENTIAL	\$ 15.32	\$ 2.56	\$ 17.88
067-0840-036-0000	RESIDENTIAL	\$ 15.32	\$ 2.56	\$ 17.88
067-0840-037-0000	RESIDENTIAL	\$ 15.32	\$ 2.56	\$ 17.88
067-0840-038-0000	RESIDENTIAL	\$ 15.32	\$ 2.56	\$ 17.88
067-0840-039-0000	RESIDENTIAL	\$ 15.32	\$ 2.56	\$ 17.88
067-0840-040-0000	RESIDENTIAL	\$ 15.32	\$ 2.56	\$ 17.88
067-0840-041-0000	RESIDENTIAL	\$ 15.32	\$ 2.56	\$ 17.88
067-0840-042-0000	RESIDENTIAL	\$ 15.32	\$ 2.56	\$ 17.88
067-0840-043-0000	RESIDENTIAL	\$ 15.32	\$ 2.56	\$ 17.88
067-0840-044-0000	RESIDENTIAL	\$ 15.32	\$ 2.56	\$ 17.88
067-0840-045-0000	RESIDENTIAL	\$ 15.32	\$ 2.56	\$ 17.88
067-0840-046-0000	RESIDENTIAL	\$ 15.32	\$ 2.56	\$ 17.88
067-0840-047-0000	RESIDENTIAL	\$ 15.32	\$ 2.56	\$ 17.88
067-0840-048-0000	RESIDENTIAL	\$ 15.32	\$ 2.56	\$ 17.88
067-0840-049-0000	RESIDENTIAL	\$ 15.32	\$ 2.56	\$ 17.88
067-0840-050-0000	RESIDENTIAL	\$ 15.32	\$ 2.56	\$ 17.88
067-0840-051-0000	RESIDENTIAL	\$ 15.32	\$ 2.56	\$ 17.88
067-0840-052-0000	RESIDENTIAL	\$ 15.32	\$ 2.56	\$ 17.88
067-0840-053-0000	RESIDENTIAL	\$ 15.32	\$ 2.56	\$ 17.88
067-0840-054-0000	RESIDENTIAL	\$ 15.32	\$ 2.56	\$ 17.88
067-0840-055-0000	RESIDENTIAL	\$ 15.32	\$ 2.56	\$ 17.88
067-0840-056-0000	RESIDENTIAL	\$ 15.32	\$ 2.56	\$ 17.88
067-0840-057-0000	RESIDENTIAL	\$ 15.32	\$ 2.56	\$ 17.88
067-0840-058-0000	RESIDENTIAL	\$ 15.32	\$ 2.56	\$ 17.88
067-0840-059-0000	RESIDENTIAL	\$ 15.32	\$ 2.56	\$ 17.88
067-0840-060-0000	RESIDENTIAL	\$ 15.32	\$ 2.56	\$ 17.88
067-0840-061-0000	RESIDENTIAL	\$ 15.32	\$ 2.56	\$ 17.88
067-0840-062-0000	RESIDENTIAL	\$ 15.32	\$ 2.56	\$ 17.88
067-0840-063-0000	RESIDENTIAL	\$ 15.32	\$ 2.56	\$ 17.88

ITEM 9.3.

City of Rancho Cordova
Lighting District No. 2012-1 Exhibit A to the Resolution
Fiscal Year 2023-24 Assessment Roll

ATTACHMENT 3

APN	District Classification	Street Light Charge	Safety Light Charge	Total Assessment
067-0840-064-0000	RESIDENTIAL	\$ 15.32	\$ 2.56	\$ 17.88
067-0840-065-0000	RESIDENTIAL	\$ 15.32	\$ 2.56	\$ 17.88
067-0840-066-0000	RESIDENTIAL	\$ 15.32	\$ 2.56	\$ 17.88
067-0840-067-0000	RESIDENTIAL	\$ 15.32	\$ 2.56	\$ 17.88
067-0840-068-0000	RESIDENTIAL	\$ 15.32	\$ 2.56	\$ 17.88
067-0840-069-0000	RESIDENTIAL	\$ 15.32	\$ 2.56	\$ 17.88
067-0840-070-0000	RESIDENTIAL	\$ 15.32	\$ 2.56	\$ 17.88
067-0840-071-0000	RESIDENTIAL	\$ 15.32	\$ 2.56	\$ 17.88
067-0840-072-0000	RESIDENTIAL	\$ 15.32	\$ 2.56	\$ 17.88
067-0840-073-0000	RESIDENTIAL	\$ 15.32	\$ 2.56	\$ 17.88
067-0840-074-0000	RESIDENTIAL	\$ 15.32	\$ 2.56	\$ 17.88
067-0840-075-0000	RESIDENTIAL	\$ 15.32	\$ 2.56	\$ 17.88
067-0840-076-0000	RESIDENTIAL	\$ 15.32	\$ 2.56	\$ 17.88
067-0840-077-0000	RESIDENTIAL	\$ 15.32	\$ 2.56	\$ 17.88
067-0840-078-0000	RESIDENTIAL	\$ 15.32	\$ 2.56	\$ 17.88
067-0840-079-0000	RESIDENTIAL	\$ 15.32	\$ 2.56	\$ 17.88
067-0840-080-0000	RESIDENTIAL	\$ 15.32	\$ 2.56	\$ 17.88
067-0840-081-0000	RESIDENTIAL	\$ 15.32	\$ 2.56	\$ 17.88
067-0840-082-0000	RESIDENTIAL	\$ 15.32	\$ 2.56	\$ 17.88
067-0840-083-0000	RESIDENTIAL	\$ 15.32	\$ 2.56	\$ 17.88
067-0840-084-0000	RESIDENTIAL	\$ 15.32	\$ 2.56	\$ 17.88
067-0840-085-0000	RESIDENTIAL	\$ 15.32	\$ 2.56	\$ 17.88
067-0840-086-0000	RESIDENTIAL	\$ 15.32	\$ 2.56	\$ 17.88
067-0840-087-0000	RESIDENTIAL	\$ 15.32	\$ 2.56	\$ 17.88
067-0840-088-0000	RESIDENTIAL	\$ 15.32	\$ 2.56	\$ 17.88
067-0840-089-0000	RESIDENTIAL	\$ 15.32	\$ 2.56	\$ 17.88
067-0840-090-0000	RESIDENTIAL	\$ 15.32	\$ 2.56	\$ 17.88
067-0840-091-0000	RESIDENTIAL	\$ 15.32	\$ 2.56	\$ 17.88
067-0840-092-0000	RESIDENTIAL	\$ 15.32	\$ 2.56	\$ 17.88
067-0840-093-0000	RESIDENTIAL	\$ 15.32	\$ 2.56	\$ 17.88
067-0840-094-0000	RESIDENTIAL	\$ 15.32	\$ 2.56	\$ 17.88
067-0840-095-0000	RESIDENTIAL	\$ 15.32	\$ 2.56	\$ 17.88
067-0840-096-0000	RESIDENTIAL	\$ 15.32	\$ 2.56	\$ 17.88
067-0840-097-0000	RESIDENTIAL	\$ 15.32	\$ 2.56	\$ 17.88
067-0840-098-0000	RESIDENTIAL	\$ 15.32	\$ 2.56	\$ 17.88
067-0840-099-0000	RESIDENTIAL	\$ 15.32	\$ 2.56	\$ 17.88
067-0840-100-0000	RESIDENTIAL	\$ 15.32	\$ 2.56	\$ 17.88
067-0840-101-0000	RESIDENTIAL	\$ 15.32	\$ 2.56	\$ 17.88
067-0840-102-0000	RESIDENTIAL	\$ 15.32	\$ 2.56	\$ 17.88
067-0840-103-0000	RESIDENTIAL	\$ 15.32	\$ 2.56	\$ 17.88
067-0840-104-0000	RESIDENTIAL	\$ 15.32	\$ 2.56	\$ 17.88
067-0840-105-0000	RESIDENTIAL	\$ 15.32	\$ 2.56	\$ 17.88
067-0840-106-0000	RESIDENTIAL	\$ 15.32	\$ 2.56	\$ 17.88
067-0840-107-0000	RESIDENTIAL	\$ 15.32	\$ 2.56	\$ 17.88

ITEM 9.3.

City of Rancho Cordova
Lighting District No. 2012-1 Exhibit A to the Resolution
Fiscal Year 2023-24 Assessment Roll

ATTACHMENT 3

APN	District Classification	Street Light Charge	Safety Light Charge	Total Assessment
067-0840-108-0000	RESIDENTIAL	\$ 15.32	\$ 2.56	\$ 17.88
067-0840-109-0000	RESIDENTIAL	\$ 15.32	\$ 2.56	\$ 17.88
067-0840-110-0000	RESIDENTIAL	\$ 15.32	\$ 2.56	\$ 17.88
067-0840-111-0000	RESIDENTIAL	\$ 15.32	\$ 2.56	\$ 17.88
067-0840-112-0000	RESIDENTIAL	\$ 15.32	\$ 2.56	\$ 17.88
067-0840-113-0000	RESIDENTIAL	\$ 15.32	\$ 2.56	\$ 17.88
067-0840-114-0000	RESIDENTIAL	\$ 15.32	\$ 2.56	\$ 17.88
067-0840-115-0000	RESIDENTIAL	\$ 15.32	\$ 2.56	\$ 17.88
067-0840-116-0000	RESIDENTIAL	\$ 15.32	\$ 2.56	\$ 17.88
067-0840-117-0000	RESIDENTIAL	\$ 15.32	\$ 2.56	\$ 17.88
067-0850-001-0000	RESIDENTIAL	\$ 15.32	\$ 2.56	\$ 17.88
067-0850-002-0000	RESIDENTIAL	\$ 15.32	\$ 2.56	\$ 17.88
067-0850-003-0000	RESIDENTIAL	\$ 15.32	\$ 2.56	\$ 17.88
067-0850-004-0000	RESIDENTIAL	\$ 15.32	\$ 2.56	\$ 17.88
067-0850-005-0000	RESIDENTIAL	\$ 15.32	\$ 2.56	\$ 17.88
067-0850-006-0000	RESIDENTIAL	\$ 15.32	\$ 2.56	\$ 17.88
067-0850-007-0000	RESIDENTIAL	\$ 15.32	\$ 2.56	\$ 17.88
067-0850-008-0000	RESIDENTIAL	\$ 15.32	\$ 2.56	\$ 17.88
067-0850-009-0000	RESIDENTIAL	\$ 15.32	\$ 2.56	\$ 17.88
067-0850-010-0000	RESIDENTIAL	\$ 15.32	\$ 2.56	\$ 17.88
067-0850-011-0000	RESIDENTIAL	\$ 15.32	\$ 2.56	\$ 17.88
067-0850-012-0000	RESIDENTIAL	\$ 15.32	\$ 2.56	\$ 17.88
067-0850-013-0000	RESIDENTIAL	\$ 15.32	\$ 2.56	\$ 17.88
067-0850-014-0000	RESIDENTIAL	\$ 15.32	\$ 2.56	\$ 17.88
067-0850-015-0000	RESIDENTIAL	\$ 15.32	\$ 2.56	\$ 17.88
067-0850-016-0000	RESIDENTIAL	\$ 15.32	\$ 2.56	\$ 17.88
067-0850-017-0000	RESIDENTIAL	\$ 15.32	\$ 2.56	\$ 17.88
067-0850-018-0000	RESIDENTIAL	\$ 15.32	\$ 2.56	\$ 17.88
067-0850-019-0000	RESIDENTIAL	\$ 15.32	\$ 2.56	\$ 17.88
067-0850-020-0000	RESIDENTIAL	\$ 15.32	\$ 2.56	\$ 17.88
067-0850-021-0000	RESIDENTIAL	\$ 15.32	\$ 2.56	\$ 17.88
067-0850-022-0000	RESIDENTIAL	\$ 15.32	\$ 2.56	\$ 17.88
067-0850-023-0000	RESIDENTIAL	\$ 15.32	\$ 2.56	\$ 17.88
067-0850-024-0000	RESIDENTIAL	\$ 15.32	\$ 2.56	\$ 17.88
067-0850-025-0000	RESIDENTIAL	\$ 15.32	\$ 2.56	\$ 17.88
067-0850-026-0000	RESIDENTIAL	\$ 15.32	\$ 2.56	\$ 17.88
067-0850-027-0000	RESIDENTIAL	\$ 15.32	\$ 2.56	\$ 17.88
067-0850-028-0000	RESIDENTIAL	\$ 15.32	\$ 2.56	\$ 17.88
067-0850-029-0000	RESIDENTIAL	\$ 15.32	\$ 2.56	\$ 17.88
067-0850-030-0000	RESIDENTIAL	\$ 15.32	\$ 2.56	\$ 17.88
067-0850-031-0000	RESIDENTIAL	\$ 15.32	\$ 2.56	\$ 17.88
067-0850-032-0000	RESIDENTIAL	\$ 15.32	\$ 2.56	\$ 17.88
067-0850-033-0000	RESIDENTIAL	\$ 15.32	\$ 2.56	\$ 17.88
067-0850-034-0000	RESIDENTIAL	\$ 15.32	\$ 2.56	\$ 17.88

ITEM 9.3.

City of Rancho Cordova
Lighting District No. 2012-1 Exhibit A to the Resolution
Fiscal Year 2023-24 Assessment Roll

ATTACHMENT 3

APN	District Classification	Street Light Charge	Safety Light Charge	Total Assessment
067-0850-035-0000	RESIDENTIAL	\$ 15.32	\$ 2.56	\$ 17.88
067-0850-036-0000	RESIDENTIAL	\$ 15.32	\$ 2.56	\$ 17.88
067-0850-037-0000	RESIDENTIAL	\$ 15.32	\$ 2.56	\$ 17.88
067-0850-038-0000	RESIDENTIAL	\$ 15.32	\$ 2.56	\$ 17.88
067-0850-039-0000	RESIDENTIAL	\$ 15.32	\$ 2.56	\$ 17.88
067-0850-040-0000	RESIDENTIAL	\$ 15.32	\$ 2.56	\$ 17.88
067-0850-041-0000	RESIDENTIAL	\$ 15.32	\$ 2.56	\$ 17.88
067-0850-042-0000	RESIDENTIAL	\$ 15.32	\$ 2.56	\$ 17.88
067-0850-043-0000	RESIDENTIAL	\$ 15.32	\$ 2.56	\$ 17.88
067-0850-044-0000	RESIDENTIAL	\$ 15.32	\$ 2.56	\$ 17.88
067-0850-045-0000	RESIDENTIAL	\$ 15.32	\$ 2.56	\$ 17.88
067-0850-046-0000	RESIDENTIAL	\$ 15.32	\$ 2.56	\$ 17.88
067-0850-047-0000	RESIDENTIAL	\$ 15.32	\$ 2.56	\$ 17.88
067-0850-048-0000	RESIDENTIAL	\$ 15.32	\$ 2.56	\$ 17.88
067-0850-049-0000	RESIDENTIAL	\$ 15.32	\$ 2.56	\$ 17.88
067-0850-050-0000	RESIDENTIAL	\$ 15.32	\$ 2.56	\$ 17.88
067-0850-051-0000	RESIDENTIAL	\$ 15.32	\$ 2.56	\$ 17.88
067-0850-052-0000	RESIDENTIAL	\$ 15.32	\$ 2.56	\$ 17.88
067-0850-053-0000	RESIDENTIAL	\$ 15.32	\$ 2.56	\$ 17.88
067-0850-054-0000	RESIDENTIAL	\$ 15.32	\$ 2.56	\$ 17.88
067-0850-055-0000	RESIDENTIAL	\$ 15.32	\$ 2.56	\$ 17.88
067-0850-059-0000	RESIDENTIAL	\$ 15.32	\$ 2.56	\$ 17.88
067-0850-060-0000	RESIDENTIAL	\$ 15.32	\$ 2.56	\$ 17.88
067-0850-061-0000	RESIDENTIAL	\$ 15.32	\$ 2.56	\$ 17.88
067-0850-062-0000	RESIDENTIAL	\$ 15.32	\$ 2.56	\$ 17.88
067-0850-063-0000	RESIDENTIAL	\$ 15.32	\$ 2.56	\$ 17.88
067-0850-064-0000	RESIDENTIAL	\$ 15.32	\$ 2.56	\$ 17.88
067-0850-065-0000	RESIDENTIAL	\$ 15.32	\$ 2.56	\$ 17.88
067-0850-066-0000	RESIDENTIAL	\$ 15.32	\$ 2.56	\$ 17.88
067-0850-067-0000	RESIDENTIAL	\$ 15.32	\$ 2.56	\$ 17.88
067-0850-068-0000	RESIDENTIAL	\$ 15.32	\$ 2.56	\$ 17.88
067-0850-069-0000	RESIDENTIAL	\$ 15.32	\$ 2.56	\$ 17.88
067-0850-070-0000	RESIDENTIAL	\$ 15.32	\$ 2.56	\$ 17.88
067-0850-071-0000	RESIDENTIAL	\$ 15.32	\$ 2.56	\$ 17.88
067-0850-072-0000	RESIDENTIAL	\$ 15.32	\$ 2.56	\$ 17.88
067-0850-073-0000	RESIDENTIAL	\$ 15.32	\$ 2.56	\$ 17.88
067-0850-074-0000	RESIDENTIAL	\$ 15.32	\$ 2.56	\$ 17.88
067-0850-075-0000	RESIDENTIAL	\$ 15.32	\$ 2.56	\$ 17.88
067-0850-076-0000	RESIDENTIAL	\$ 15.32	\$ 2.56	\$ 17.88
067-0850-077-0000	RESIDENTIAL	\$ 15.32	\$ 2.56	\$ 17.88
067-0850-078-0000	RESIDENTIAL	\$ 15.32	\$ 2.56	\$ 17.88
067-0850-079-0000	RESIDENTIAL	\$ 15.32	\$ 2.56	\$ 17.88
067-0850-080-0000	RESIDENTIAL	\$ 15.32	\$ 2.56	\$ 17.88
067-0850-085-0000	RESIDENTIAL	\$ 15.32	\$ 2.56	\$ 17.88

ITEM 9.3.

City of Rancho Cordova
Lighting District No. 2012-1 Exhibit A to the Resolution
Fiscal Year 2023-24 Assessment Roll

ATTACHMENT 3

APN	District Classification	Street Light Charge	Safety Light Charge	Total Assessment
067-0850-086-0000	RESIDENTIAL	\$ 15.32	\$ 2.56	\$ 17.88
067-0850-087-0000	RESIDENTIAL	\$ 15.32	\$ 2.56	\$ 17.88
067-0850-088-0000	RESIDENTIAL	\$ 15.32	\$ 2.56	\$ 17.88
067-0850-089-0000	RESIDENTIAL	\$ 15.32	\$ 2.56	\$ 17.88
067-0850-090-0000	RESIDENTIAL	\$ 15.32	\$ 2.56	\$ 17.88
067-0850-091-0000	RESIDENTIAL	\$ 15.32	\$ 2.56	\$ 17.88
067-0850-092-0000	RESIDENTIAL	\$ 15.32	\$ 2.56	\$ 17.88
067-0850-094-0000	RESIDENTIAL	\$ 15.32	\$ 2.56	\$ 17.88
067-0860-001-0000	RESIDENTIAL	\$ 15.32	\$ 2.56	\$ 17.88
067-0860-002-0000	RESIDENTIAL	\$ 15.32	\$ 2.56	\$ 17.88
067-0860-003-0000	RESIDENTIAL	\$ 15.32	\$ 2.56	\$ 17.88
067-0860-004-0000	RESIDENTIAL	\$ 15.32	\$ 2.56	\$ 17.88
067-0860-005-0000	RESIDENTIAL	\$ 15.32	\$ 2.56	\$ 17.88
067-0860-006-0000	RESIDENTIAL	\$ 15.32	\$ 2.56	\$ 17.88
067-0860-007-0000	RESIDENTIAL	\$ 15.32	\$ 2.56	\$ 17.88
067-0860-008-0000	RESIDENTIAL	\$ 15.32	\$ 2.56	\$ 17.88
067-0860-009-0000	RESIDENTIAL	\$ 15.32	\$ 2.56	\$ 17.88
067-0860-010-0000	RESIDENTIAL	\$ 15.32	\$ 2.56	\$ 17.88
067-0860-011-0000	RESIDENTIAL	\$ 15.32	\$ 2.56	\$ 17.88
067-0860-012-0000	RESIDENTIAL	\$ 15.32	\$ 2.56	\$ 17.88
067-0860-013-0000	RESIDENTIAL	\$ 15.32	\$ 2.56	\$ 17.88
067-0860-014-0000	RESIDENTIAL	\$ 15.32	\$ 2.56	\$ 17.88
067-0860-015-0000	RESIDENTIAL	\$ 15.32	\$ 2.56	\$ 17.88
067-0860-016-0000	RESIDENTIAL	\$ 15.32	\$ 2.56	\$ 17.88
067-0860-017-0000	RESIDENTIAL	\$ 15.32	\$ 2.56	\$ 17.88
067-0860-018-0000	RESIDENTIAL	\$ 15.32	\$ 2.56	\$ 17.88
067-0860-019-0000	RESIDENTIAL	\$ 15.32	\$ 2.56	\$ 17.88
067-0860-020-0000	RESIDENTIAL	\$ 15.32	\$ 2.56	\$ 17.88
067-0860-021-0000	RESIDENTIAL	\$ 15.32	\$ 2.56	\$ 17.88
067-0860-022-0000	RESIDENTIAL	\$ 15.32	\$ 2.56	\$ 17.88
067-0860-023-0000	RESIDENTIAL	\$ 15.32	\$ 2.56	\$ 17.88
067-0860-024-0000	RESIDENTIAL	\$ 15.32	\$ 2.56	\$ 17.88
067-0860-025-0000	RESIDENTIAL	\$ 15.32	\$ 2.56	\$ 17.88
067-0860-026-0000	RESIDENTIAL	\$ 15.32	\$ 2.56	\$ 17.88
067-0860-027-0000	RESIDENTIAL	\$ 15.32	\$ 2.56	\$ 17.88
067-0860-028-0000	RESIDENTIAL	\$ 15.32	\$ 2.56	\$ 17.88
067-0860-029-0000	RESIDENTIAL	\$ 15.32	\$ 2.56	\$ 17.88
067-0860-030-0000	RESIDENTIAL	\$ 15.32	\$ 2.56	\$ 17.88
067-0860-031-0000	RESIDENTIAL	\$ 15.32	\$ 2.56	\$ 17.88
067-0860-032-0000	RESIDENTIAL	\$ 15.32	\$ 2.56	\$ 17.88
067-0860-033-0000	RESIDENTIAL	\$ 15.32	\$ 2.56	\$ 17.88
067-0860-034-0000	RESIDENTIAL	\$ 15.32	\$ 2.56	\$ 17.88
067-0860-035-0000	RESIDENTIAL	\$ 15.32	\$ 2.56	\$ 17.88
067-0860-036-0000	RESIDENTIAL	\$ 15.32	\$ 2.56	\$ 17.88

ITEM 9.3.

City of Rancho Cordova
Lighting District No. 2012-1 Exhibit A to the Resolution
Fiscal Year 2023-24 Assessment Roll

ATTACHMENT 3

APN	District Classification	Street Light Charge	Safety Light Charge	Total Assessment
067-0860-037-0000	RESIDENTIAL	\$ 15.32	\$ 2.56	\$ 17.88
067-0860-038-0000	RESIDENTIAL	\$ 15.32	\$ 2.56	\$ 17.88
067-0860-039-0000	RESIDENTIAL	\$ 15.32	\$ 2.56	\$ 17.88
067-0860-040-0000	RESIDENTIAL	\$ 15.32	\$ 2.56	\$ 17.88
067-0860-041-0000	RESIDENTIAL	\$ 15.32	\$ 2.56	\$ 17.88
067-0860-042-0000	RESIDENTIAL	\$ 15.32	\$ 2.56	\$ 17.88
067-0860-043-0000	RESIDENTIAL	\$ 15.32	\$ 2.56	\$ 17.88
067-0860-044-0000	RESIDENTIAL	\$ 15.32	\$ 2.56	\$ 17.88
067-0860-045-0000	RESIDENTIAL	\$ 15.32	\$ 2.56	\$ 17.88
067-0860-046-0000	RESIDENTIAL	\$ 15.32	\$ 2.56	\$ 17.88
067-0860-047-0000	RESIDENTIAL	\$ 15.32	\$ 2.56	\$ 17.88
067-0860-048-0000	RESIDENTIAL	\$ 15.32	\$ 2.56	\$ 17.88
067-0860-049-0000	RESIDENTIAL	\$ 15.32	\$ 2.56	\$ 17.88
067-0860-050-0000	RESIDENTIAL	\$ 15.32	\$ 2.56	\$ 17.88
067-0860-051-0000	RESIDENTIAL	\$ 15.32	\$ 2.56	\$ 17.88
067-0860-052-0000	RESIDENTIAL	\$ 15.32	\$ 2.56	\$ 17.88
067-0860-053-0000	RESIDENTIAL	\$ 15.32	\$ 2.56	\$ 17.88
067-0860-054-0000	RESIDENTIAL	\$ 15.32	\$ 2.56	\$ 17.88
067-0860-055-0000	RESIDENTIAL	\$ 15.32	\$ 2.56	\$ 17.88
067-0860-056-0000	RESIDENTIAL	\$ 15.32	\$ 2.56	\$ 17.88
067-0860-057-0000	RESIDENTIAL	\$ 15.32	\$ 2.56	\$ 17.88
067-0860-058-0000	RESIDENTIAL	\$ 15.32	\$ 2.56	\$ 17.88
067-0860-059-0000	RESIDENTIAL	\$ 15.32	\$ 2.56	\$ 17.88
067-0860-060-0000	RESIDENTIAL	\$ 15.32	\$ 2.56	\$ 17.88
067-0860-061-0000	RESIDENTIAL	\$ 15.32	\$ 2.56	\$ 17.88
067-0860-062-0000	RESIDENTIAL	\$ 15.32	\$ 2.56	\$ 17.88
067-0860-063-0000	RESIDENTIAL	\$ 15.32	\$ 2.56	\$ 17.88
067-0860-064-0000	RESIDENTIAL	\$ 15.32	\$ 2.56	\$ 17.88
067-0860-065-0000	RESIDENTIAL	\$ 15.32	\$ 2.56	\$ 17.88
067-0860-066-0000	RESIDENTIAL	\$ 15.32	\$ 2.56	\$ 17.88
067-0860-067-0000	RESIDENTIAL	\$ 15.32	\$ 2.56	\$ 17.88
067-0860-068-0000	RESIDENTIAL	\$ 15.32	\$ 2.56	\$ 17.88
067-0860-069-0000	RESIDENTIAL	\$ 15.32	\$ 2.56	\$ 17.88
067-0860-070-0000	RESIDENTIAL	\$ 15.32	\$ 2.56	\$ 17.88
067-0860-071-0000	RESIDENTIAL	\$ 15.32	\$ 2.56	\$ 17.88
067-0860-072-0000	RESIDENTIAL	\$ 15.32	\$ 2.56	\$ 17.88
067-0860-073-0000	RESIDENTIAL	\$ 15.32	\$ 2.56	\$ 17.88
067-0860-074-0000	RESIDENTIAL	\$ 15.32	\$ 2.56	\$ 17.88
067-0860-075-0000	RESIDENTIAL	\$ 15.32	\$ 2.56	\$ 17.88
067-0860-076-0000	RESIDENTIAL	\$ 15.32	\$ 2.56	\$ 17.88
067-0860-077-0000	RESIDENTIAL	\$ 15.32	\$ 2.56	\$ 17.88
067-0860-078-0000	RESIDENTIAL	\$ 15.32	\$ 2.56	\$ 17.88
067-0860-079-0000	RESIDENTIAL	\$ 15.32	\$ 2.56	\$ 17.88
067-0860-080-0000	RESIDENTIAL	\$ 15.32	\$ 2.56	\$ 17.88

ITEM 9.3.

City of Rancho Cordova
Lighting District No. 2012-1 Exhibit A to the Resolution
Fiscal Year 2023-24 Assessment Roll

ATTACHMENT 3

APN	District Classification	Street Light Charge	Safety Light Charge	Total Assessment
067-0860-081-0000	RESIDENTIAL	\$ 15.32	\$ 2.56	\$ 17.88
067-0860-082-0000	RESIDENTIAL	\$ 15.32	\$ 2.56	\$ 17.88
067-0860-083-0000	RESIDENTIAL	\$ 15.32	\$ 2.56	\$ 17.88
067-0860-084-0000	RESIDENTIAL	\$ 15.32	\$ 2.56	\$ 17.88
067-0860-085-0000	RESIDENTIAL	\$ 15.32	\$ 2.56	\$ 17.88
067-0860-086-0000	RESIDENTIAL	\$ 15.32	\$ 2.56	\$ 17.88
067-0860-087-0000	RESIDENTIAL	\$ 15.32	\$ 2.56	\$ 17.88
067-0860-088-0000	RESIDENTIAL	\$ 15.32	\$ 2.56	\$ 17.88
067-0860-089-0000	RESIDENTIAL	\$ 15.32	\$ 2.56	\$ 17.88
067-0860-090-0000	RESIDENTIAL	\$ 15.32	\$ 2.56	\$ 17.88
067-0870-001-0000	RESIDENTIAL	\$ 15.32	\$ 2.56	\$ 17.88
067-0870-002-0000	RESIDENTIAL	\$ 15.32	\$ 2.56	\$ 17.88
067-0870-003-0000	RESIDENTIAL	\$ 15.32	\$ 2.56	\$ 17.88
067-0870-004-0000	RESIDENTIAL	\$ 15.32	\$ 2.56	\$ 17.88
067-0870-005-0000	RESIDENTIAL	\$ 15.32	\$ 2.56	\$ 17.88
067-0870-006-0000	RESIDENTIAL	\$ 15.32	\$ 2.56	\$ 17.88
067-0870-007-0000	RESIDENTIAL	\$ 15.32	\$ 2.56	\$ 17.88
067-0870-008-0000	RESIDENTIAL	\$ 15.32	\$ 2.56	\$ 17.88
067-0870-009-0000	RESIDENTIAL	\$ 15.32	\$ 2.56	\$ 17.88
067-0870-010-0000	RESIDENTIAL	\$ 15.32	\$ 2.56	\$ 17.88
067-0870-011-0000	RESIDENTIAL	\$ 15.32	\$ 2.56	\$ 17.88
067-0870-012-0000	RESIDENTIAL	\$ 15.32	\$ 2.56	\$ 17.88
067-0870-013-0000	RESIDENTIAL	\$ 15.32	\$ 2.56	\$ 17.88
067-0870-014-0000	RESIDENTIAL	\$ 15.32	\$ 2.56	\$ 17.88
067-0870-015-0000	RESIDENTIAL	\$ 15.32	\$ 2.56	\$ 17.88
067-0870-016-0000	RESIDENTIAL	\$ 15.32	\$ 2.56	\$ 17.88
067-0870-017-0000	RESIDENTIAL	\$ 15.32	\$ 2.56	\$ 17.88
067-0870-018-0000	RESIDENTIAL	\$ 15.32	\$ 2.56	\$ 17.88
067-0870-019-0000	RESIDENTIAL	\$ 15.32	\$ 2.56	\$ 17.88
067-0870-020-0000	RESIDENTIAL	\$ 15.32	\$ 2.56	\$ 17.88
067-0870-021-0000	RESIDENTIAL	\$ 15.32	\$ 2.56	\$ 17.88
067-0870-022-0000	RESIDENTIAL	\$ 15.32	\$ 2.56	\$ 17.88
067-0870-023-0000	RESIDENTIAL	\$ 15.32	\$ 2.56	\$ 17.88
067-0870-024-0000	RESIDENTIAL	\$ 15.32	\$ 2.56	\$ 17.88
067-0870-025-0000	RESIDENTIAL	\$ 15.32	\$ 2.56	\$ 17.88
067-0870-026-0000	RESIDENTIAL	\$ 15.32	\$ 2.56	\$ 17.88
067-0870-027-0000	RESIDENTIAL	\$ 15.32	\$ 2.56	\$ 17.88
067-0870-028-0000	RESIDENTIAL	\$ 15.32	\$ 2.56	\$ 17.88
067-0870-029-0000	RESIDENTIAL	\$ 15.32	\$ 2.56	\$ 17.88
067-0870-030-0000	RESIDENTIAL	\$ 15.32	\$ 2.56	\$ 17.88
067-0870-031-0000	RESIDENTIAL	\$ 15.32	\$ 2.56	\$ 17.88
067-0870-032-0000	RESIDENTIAL	\$ 15.32	\$ 2.56	\$ 17.88
067-0870-033-0000	RESIDENTIAL	\$ 15.32	\$ 2.56	\$ 17.88
067-0870-034-0000	RESIDENTIAL	\$ 15.32	\$ 2.56	\$ 17.88

ITEM 9.3.

City of Rancho Cordova
Lighting District No. 2012-1 Exhibit A to the Resolution
Fiscal Year 2023-24 Assessment Roll

ATTACHMENT 3

APN	District Classification	Street Light Charge	Safety Light Charge	Total Assessment
067-0870-035-0000	RESIDENTIAL	\$ 15.32	\$ 2.56	\$ 17.88
067-0870-036-0000	RESIDENTIAL	\$ 15.32	\$ 2.56	\$ 17.88
067-0870-037-0000	RESIDENTIAL	\$ 15.32	\$ 2.56	\$ 17.88
067-0870-038-0000	RESIDENTIAL	\$ 15.32	\$ 2.56	\$ 17.88
067-0870-039-0000	RESIDENTIAL	\$ 15.32	\$ 2.56	\$ 17.88
067-0870-040-0000	RESIDENTIAL	\$ 15.32	\$ 2.56	\$ 17.88
067-0870-041-0000	RESIDENTIAL	\$ 15.32	\$ 2.56	\$ 17.88
067-0870-042-0000	RESIDENTIAL	\$ 15.32	\$ 2.56	\$ 17.88
067-0870-043-0000	RESIDENTIAL	\$ 15.32	\$ 2.56	\$ 17.88
067-0870-044-0000	RESIDENTIAL	\$ 15.32	\$ 2.56	\$ 17.88
067-0870-045-0000	RESIDENTIAL	\$ 15.32	\$ 2.56	\$ 17.88
067-0870-046-0000	RESIDENTIAL	\$ 15.32	\$ 2.56	\$ 17.88
067-0870-047-0000	RESIDENTIAL	\$ 15.32	\$ 2.56	\$ 17.88
067-0870-048-0000	RESIDENTIAL	\$ 15.32	\$ 2.56	\$ 17.88
067-0870-049-0000	RESIDENTIAL	\$ 15.32	\$ 2.56	\$ 17.88
067-0870-050-0000	RESIDENTIAL	\$ 15.32	\$ 2.56	\$ 17.88
067-0870-051-0000	RESIDENTIAL	\$ 15.32	\$ 2.56	\$ 17.88
067-0870-052-0000	RESIDENTIAL	\$ 15.32	\$ 2.56	\$ 17.88
067-0870-053-0000	RESIDENTIAL	\$ 15.32	\$ 2.56	\$ 17.88
067-0870-054-0000	RESIDENTIAL	\$ 15.32	\$ 2.56	\$ 17.88
067-0870-055-0000	RESIDENTIAL	\$ 15.32	\$ 2.56	\$ 17.88
067-0870-056-0000	RESIDENTIAL	\$ 15.32	\$ 2.56	\$ 17.88
067-0870-057-0000	RESIDENTIAL	\$ 15.32	\$ 2.56	\$ 17.88
067-0870-058-0000	RESIDENTIAL	\$ 15.32	\$ 2.56	\$ 17.88
067-0870-059-0000	RESIDENTIAL	\$ 15.32	\$ 2.56	\$ 17.88
067-0870-060-0000	RESIDENTIAL	\$ 15.32	\$ 2.56	\$ 17.88
067-0870-061-0000	RESIDENTIAL	\$ 15.32	\$ 2.56	\$ 17.88
067-0870-062-0000	RESIDENTIAL	\$ 15.32	\$ 2.56	\$ 17.88
067-0870-063-0000	RESIDENTIAL	\$ 15.32	\$ 2.56	\$ 17.88
067-0870-064-0000	RESIDENTIAL	\$ 15.32	\$ 2.56	\$ 17.88
067-0870-065-0000	RESIDENTIAL	\$ 15.32	\$ 2.56	\$ 17.88
067-0870-066-0000	RESIDENTIAL	\$ 15.32	\$ 2.56	\$ 17.88
067-0880-001-0000	RESIDENTIAL	\$ 15.32	\$ 2.56	\$ 17.88
067-0880-002-0000	RESIDENTIAL	\$ 15.32	\$ 2.56	\$ 17.88
067-0880-003-0000	RESIDENTIAL	\$ 15.32	\$ 2.56	\$ 17.88
067-0880-004-0000	RESIDENTIAL	\$ 15.32	\$ 2.56	\$ 17.88
067-0880-005-0000	RESIDENTIAL	\$ 15.32	\$ 2.56	\$ 17.88
067-0880-006-0000	RESIDENTIAL	\$ 15.32	\$ 2.56	\$ 17.88
067-0880-007-0000	RESIDENTIAL	\$ 15.32	\$ 2.56	\$ 17.88
067-0880-008-0000	RESIDENTIAL	\$ 15.32	\$ 2.56	\$ 17.88
067-0880-009-0000	RESIDENTIAL	\$ 15.32	\$ 2.56	\$ 17.88
067-0880-010-0000	RESIDENTIAL	\$ 15.32	\$ 2.56	\$ 17.88
067-0880-011-0000	RESIDENTIAL	\$ 15.32	\$ 2.56	\$ 17.88
067-0880-012-0000	RESIDENTIAL	\$ 15.32	\$ 2.56	\$ 17.88

ITEM 9.3.

City of Rancho Cordova
Lighting District No. 2012-1 Exhibit A to the Resolution
Fiscal Year 2023-24 Assessment Roll

ATTACHMENT 3

APN	District Classification	Street Light Charge	Safety Light Charge	Total Assessment
067-0880-013-0000	RESIDENTIAL	\$ 15.32	\$ 2.56	\$ 17.88
067-0880-014-0000	RESIDENTIAL	\$ 15.32	\$ 2.56	\$ 17.88
067-0880-015-0000	RESIDENTIAL	\$ 15.32	\$ 2.56	\$ 17.88
067-0880-016-0000	RESIDENTIAL	\$ 15.32	\$ 2.56	\$ 17.88
067-0880-017-0000	RESIDENTIAL	\$ 15.32	\$ 2.56	\$ 17.88
067-0880-018-0000	RESIDENTIAL	\$ 15.32	\$ 2.56	\$ 17.88
067-0880-019-0000	RESIDENTIAL	\$ 15.32	\$ 2.56	\$ 17.88
067-0880-020-0000	RESIDENTIAL	\$ 15.32	\$ 2.56	\$ 17.88
067-0880-021-0000	RESIDENTIAL	\$ 15.32	\$ 2.56	\$ 17.88
067-0880-022-0000	RESIDENTIAL	\$ 15.32	\$ 2.56	\$ 17.88
067-0880-023-0000	RESIDENTIAL	\$ 15.32	\$ 2.56	\$ 17.88
067-0880-024-0000	RESIDENTIAL	\$ 15.32	\$ 2.56	\$ 17.88
067-0880-025-0000	RESIDENTIAL	\$ 15.32	\$ 2.56	\$ 17.88
067-0880-026-0000	RESIDENTIAL	\$ 15.32	\$ 2.56	\$ 17.88
067-0880-027-0000	RESIDENTIAL	\$ 15.32	\$ 2.56	\$ 17.88
067-0880-028-0000	RESIDENTIAL	\$ 15.32	\$ 2.56	\$ 17.88
067-0880-029-0000	RESIDENTIAL	\$ 15.32	\$ 2.56	\$ 17.88
067-0880-030-0000	RESIDENTIAL	\$ 15.32	\$ 2.56	\$ 17.88
067-0880-031-0000	RESIDENTIAL	\$ 15.32	\$ 2.56	\$ 17.88
067-0880-032-0000	RESIDENTIAL	\$ 15.32	\$ 2.56	\$ 17.88
067-0880-033-0000	RESIDENTIAL	\$ 15.32	\$ 2.56	\$ 17.88
067-0880-034-0000	RESIDENTIAL	\$ 15.32	\$ 2.56	\$ 17.88
067-0880-035-0000	RESIDENTIAL	\$ 15.32	\$ 2.56	\$ 17.88
067-0880-036-0000	RESIDENTIAL	\$ 15.32	\$ 2.56	\$ 17.88
067-0880-037-0000	RESIDENTIAL	\$ 15.32	\$ 2.56	\$ 17.88
067-0880-038-0000	RESIDENTIAL	\$ 15.32	\$ 2.56	\$ 17.88
067-0880-039-0000	RESIDENTIAL	\$ 15.32	\$ 2.56	\$ 17.88
067-0880-040-0000	RESIDENTIAL	\$ 15.32	\$ 2.56	\$ 17.88
067-0880-041-0000	RESIDENTIAL	\$ 15.32	\$ 2.56	\$ 17.88
067-0880-042-0000	RESIDENTIAL	\$ 15.32	\$ 2.56	\$ 17.88
067-0880-043-0000	RESIDENTIAL	\$ 15.32	\$ 2.56	\$ 17.88
067-0880-044-0000	RESIDENTIAL	\$ 15.32	\$ 2.56	\$ 17.88
067-0880-045-0000	RESIDENTIAL	\$ 15.32	\$ 2.56	\$ 17.88
067-0880-046-0000	RESIDENTIAL	\$ 15.32	\$ 2.56	\$ 17.88
067-0880-047-0000	RESIDENTIAL	\$ 15.32	\$ 2.56	\$ 17.88
067-0880-048-0000	RESIDENTIAL	\$ 15.32	\$ 2.56	\$ 17.88
067-0880-049-0000	RESIDENTIAL	\$ 15.32	\$ 2.56	\$ 17.88
067-0880-050-0000	RESIDENTIAL	\$ 15.32	\$ 2.56	\$ 17.88
067-0880-051-0000	RESIDENTIAL	\$ 15.32	\$ 2.56	\$ 17.88
067-0880-052-0000	RESIDENTIAL	\$ 15.32	\$ 2.56	\$ 17.88
067-0880-053-0000	RESIDENTIAL	\$ 15.32	\$ 2.56	\$ 17.88
067-0880-054-0000	RESIDENTIAL	\$ 15.32	\$ 2.56	\$ 17.88
067-0880-055-0000	RESIDENTIAL	\$ 15.32	\$ 2.56	\$ 17.88
067-0880-056-0000	RESIDENTIAL	\$ 15.32	\$ 2.56	\$ 17.88

ITEM 9.3.

City of Rancho Cordova
Lighting District No. 2012-1 Exhibit A to the Resolution
Fiscal Year 2023-24 Assessment Roll

ATTACHMENT 3

APN	District Classification	Street Light Charge	Safety Light Charge	Total Assessment
067-0880-057-0000	RESIDENTIAL	\$ 15.32	\$ 2.56	\$ 17.88
067-0880-058-0000	RESIDENTIAL	\$ 15.32	\$ 2.56	\$ 17.88
067-0880-059-0000	RESIDENTIAL	\$ 15.32	\$ 2.56	\$ 17.88
067-0880-060-0000	RESIDENTIAL	\$ 15.32	\$ 2.56	\$ 17.88
067-0880-061-0000	RESIDENTIAL	\$ 15.32	\$ 2.56	\$ 17.88
067-0880-062-0000	RESIDENTIAL	\$ 15.32	\$ 2.56	\$ 17.88
067-0880-063-0000	RESIDENTIAL	\$ 15.32	\$ 2.56	\$ 17.88
067-0880-064-0000	RESIDENTIAL	\$ 15.32	\$ 2.56	\$ 17.88
067-0880-065-0000	RESIDENTIAL	\$ 15.32	\$ 2.56	\$ 17.88
067-0880-066-0000	RESIDENTIAL	\$ 15.32	\$ 2.56	\$ 17.88
067-0880-067-0000	RESIDENTIAL	\$ 15.32	\$ 2.56	\$ 17.88
067-0880-068-0000	RESIDENTIAL	\$ 15.32	\$ 2.56	\$ 17.88
067-0880-069-0000	RESIDENTIAL	\$ 15.32	\$ 2.56	\$ 17.88
067-0880-070-0000	RESIDENTIAL	\$ 15.32	\$ 2.56	\$ 17.88
067-0880-071-0000	RESIDENTIAL	\$ 15.32	\$ 2.56	\$ 17.88
067-0880-072-0000	RESIDENTIAL	\$ 15.32	\$ 2.56	\$ 17.88
067-0880-073-0000	RESIDENTIAL	\$ 15.32	\$ 2.56	\$ 17.88
067-0880-074-0000	RESIDENTIAL	\$ 15.32	\$ 2.56	\$ 17.88
067-0880-075-0000	RESIDENTIAL	\$ 15.32	\$ 2.56	\$ 17.88
067-0880-076-0000	RESIDENTIAL	\$ 15.32	\$ 2.56	\$ 17.88
067-0880-077-0000	RESIDENTIAL	\$ 15.32	\$ 2.56	\$ 17.88
067-0880-078-0000	RESIDENTIAL	\$ 15.32	\$ 2.56	\$ 17.88
067-0880-079-0000	RESIDENTIAL	\$ 15.32	\$ 2.56	\$ 17.88
067-0880-080-0000	RESIDENTIAL	\$ 15.32	\$ 2.56	\$ 17.88
067-0880-081-0000	RESIDENTIAL	\$ 15.32	\$ 2.56	\$ 17.88
067-0880-082-0000	RESIDENTIAL	\$ 15.32	\$ 2.56	\$ 17.88
067-0880-083-0000	RESIDENTIAL	\$ 15.32	\$ 2.56	\$ 17.88
067-0880-084-0000	RESIDENTIAL	\$ 15.32	\$ 2.56	\$ 17.88
067-0880-085-0000	RESIDENTIAL	\$ 15.32	\$ 2.56	\$ 17.88
067-0880-086-0000	RESIDENTIAL	\$ 15.32	\$ 2.56	\$ 17.88
067-0880-087-0000	RESIDENTIAL	\$ 15.32	\$ 2.56	\$ 17.88
067-0880-088-0000	RESIDENTIAL	\$ 15.32	\$ 2.56	\$ 17.88
067-0880-089-0000	RESIDENTIAL	\$ 15.32	\$ 2.56	\$ 17.88
067-0880-090-0000	RESIDENTIAL	\$ 15.32	\$ 2.56	\$ 17.88
067-0880-091-0000	RESIDENTIAL	\$ 15.32	\$ 2.56	\$ 17.88
067-0880-092-0000	RESIDENTIAL	\$ 15.32	\$ 2.56	\$ 17.88
067-0890-001-0000	RESIDENTIAL	\$ 15.32	\$ 2.56	\$ 17.88
067-0890-002-0000	RESIDENTIAL	\$ 15.32	\$ 2.56	\$ 17.88
067-0890-003-0000	RESIDENTIAL	\$ 15.32	\$ 2.56	\$ 17.88
067-0890-004-0000	RESIDENTIAL	\$ 15.32	\$ 2.56	\$ 17.88
067-0890-005-0000	RESIDENTIAL	\$ 15.32	\$ 2.56	\$ 17.88
067-0890-006-0000	RESIDENTIAL	\$ 15.32	\$ 2.56	\$ 17.88
067-0890-007-0000	RESIDENTIAL	\$ 15.32	\$ 2.56	\$ 17.88
067-0890-008-0000	RESIDENTIAL	\$ 15.32	\$ 2.56	\$ 17.88

ITEM 9.3.

City of Rancho Cordova
Lighting District No. 2012-1 Exhibit A to the Resolution
Fiscal Year 2023-24 Assessment Roll

ATTACHMENT 3

APN	District Classification	Street Light Charge	Safety Light Charge	Total Assessment
067-0890-009-0000	RESIDENTIAL	\$ 15.32	\$ 2.56	\$ 17.88
067-0890-010-0000	RESIDENTIAL	\$ 15.32	\$ 2.56	\$ 17.88
067-0890-011-0000	RESIDENTIAL	\$ 15.32	\$ 2.56	\$ 17.88
067-0890-012-0000	RESIDENTIAL	\$ 15.32	\$ 2.56	\$ 17.88
067-0890-013-0000	RESIDENTIAL	\$ 15.32	\$ 2.56	\$ 17.88
067-0890-014-0000	RESIDENTIAL	\$ 15.32	\$ 2.56	\$ 17.88
067-0890-015-0000	RESIDENTIAL	\$ 15.32	\$ 2.56	\$ 17.88
067-0890-016-0000	RESIDENTIAL	\$ 15.32	\$ 2.56	\$ 17.88
067-0890-017-0000	RESIDENTIAL	\$ 15.32	\$ 2.56	\$ 17.88
067-0890-018-0000	RESIDENTIAL	\$ 15.32	\$ 2.56	\$ 17.88
067-0890-019-0000	RESIDENTIAL	\$ 15.32	\$ 2.56	\$ 17.88
067-0890-020-0000	RESIDENTIAL	\$ 15.32	\$ 2.56	\$ 17.88
067-0890-021-0000	RESIDENTIAL	\$ 15.32	\$ 2.56	\$ 17.88
067-0890-022-0000	RESIDENTIAL	\$ 15.32	\$ 2.56	\$ 17.88
067-0890-023-0000	RESIDENTIAL	\$ 15.32	\$ 2.56	\$ 17.88
067-0890-024-0000	RESIDENTIAL	\$ 15.32	\$ 2.56	\$ 17.88
067-0890-025-0000	RESIDENTIAL	\$ 15.32	\$ 2.56	\$ 17.88
067-0890-026-0000	RESIDENTIAL	\$ 15.32	\$ 2.56	\$ 17.88
067-0890-027-0000	RESIDENTIAL	\$ 15.32	\$ 2.56	\$ 17.88
067-0890-028-0000	RESIDENTIAL	\$ 15.32	\$ 2.56	\$ 17.88
067-0890-029-0000	RESIDENTIAL	\$ 15.32	\$ 2.56	\$ 17.88
067-0890-030-0000	RESIDENTIAL	\$ 15.32	\$ 2.56	\$ 17.88
067-0890-031-0000	RESIDENTIAL	\$ 15.32	\$ 2.56	\$ 17.88
067-0890-032-0000	RESIDENTIAL	\$ 15.32	\$ 2.56	\$ 17.88
067-0890-033-0000	RESIDENTIAL	\$ 15.32	\$ 2.56	\$ 17.88
067-0890-034-0000	RESIDENTIAL	\$ 15.32	\$ 2.56	\$ 17.88
067-0890-035-0000	RESIDENTIAL	\$ 15.32	\$ 2.56	\$ 17.88
067-0890-036-0000	RESIDENTIAL	\$ 15.32	\$ 2.56	\$ 17.88
067-0890-037-0000	RESIDENTIAL	\$ 15.32	\$ 2.56	\$ 17.88
067-0890-038-0000	RESIDENTIAL	\$ 15.32	\$ 2.56	\$ 17.88
067-0890-039-0000	RESIDENTIAL	\$ 15.32	\$ 2.56	\$ 17.88
067-0890-040-0000	RESIDENTIAL	\$ 15.32	\$ 2.56	\$ 17.88
067-0890-041-0000	RESIDENTIAL	\$ 15.32	\$ 2.56	\$ 17.88
067-0890-042-0000	RESIDENTIAL	\$ 15.32	\$ 2.56	\$ 17.88
067-0890-046-0000	RESIDENTIAL	\$ 15.32	\$ 2.56	\$ 17.88
067-0890-047-0000	RESIDENTIAL	\$ 15.32	\$ 2.56	\$ 17.88
067-0890-048-0000	RESIDENTIAL	\$ 15.32	\$ 2.56	\$ 17.88
067-0890-049-0000	RESIDENTIAL	\$ 15.32	\$ 2.56	\$ 17.88
067-0890-050-0000	RESIDENTIAL	\$ 15.32	\$ 2.56	\$ 17.88
067-0890-051-0000	RESIDENTIAL	\$ 15.32	\$ 2.56	\$ 17.88
067-0890-052-0000	RESIDENTIAL	\$ 15.32	\$ 2.56	\$ 17.88
067-0890-053-0000	RESIDENTIAL	\$ 15.32	\$ 2.56	\$ 17.88
067-0900-001-0000	RESIDENTIAL	\$ 15.32	\$ 2.56	\$ 17.88
067-0900-002-0000	RESIDENTIAL	\$ 15.32	\$ 2.56	\$ 17.88

ITEM 9.3.

City of Rancho Cordova
Lighting District No. 2012-1 Exhibit A to the Resolution
Fiscal Year 2023-24 Assessment Roll

ATTACHMENT 3

APN	District Classification	Street Light Charge	Safety Light Charge	Total Assessment
067-0900-003-0000	RESIDENTIAL	\$ 15.32	\$ 2.56	\$ 17.88
067-0900-004-0000	RESIDENTIAL	\$ 15.32	\$ 2.56	\$ 17.88
067-0900-005-0000	RESIDENTIAL	\$ 15.32	\$ 2.56	\$ 17.88
067-0900-006-0000	RESIDENTIAL	\$ 15.32	\$ 2.56	\$ 17.88
067-0900-007-0000	RESIDENTIAL	\$ 15.32	\$ 2.56	\$ 17.88
067-0900-008-0000	RESIDENTIAL	\$ 15.32	\$ 2.56	\$ 17.88
067-0900-009-0000	RESIDENTIAL	\$ 15.32	\$ 2.56	\$ 17.88
067-0900-010-0000	RESIDENTIAL	\$ 15.32	\$ 2.56	\$ 17.88
067-0900-011-0000	RESIDENTIAL	\$ 15.32	\$ 2.56	\$ 17.88
067-0900-012-0000	RESIDENTIAL	\$ 15.32	\$ 2.56	\$ 17.88
067-0900-013-0000	RESIDENTIAL	\$ 15.32	\$ 2.56	\$ 17.88
067-0900-014-0000	RESIDENTIAL	\$ 15.32	\$ 2.56	\$ 17.88
067-0900-015-0000	RESIDENTIAL	\$ 15.32	\$ 2.56	\$ 17.88
067-0900-016-0000	RESIDENTIAL	\$ 15.32	\$ 2.56	\$ 17.88
067-0900-017-0000	RESIDENTIAL	\$ 15.32	\$ 2.56	\$ 17.88
067-0900-018-0000	RESIDENTIAL	\$ 15.32	\$ 2.56	\$ 17.88
067-0900-019-0000	SAFETY LIGHTS ONLY	\$ 0.00	\$ 2.56	\$ 2.56
067-0900-020-0000	SAFETY LIGHTS ONLY	\$ 0.00	\$ 2.56	\$ 2.56
067-0900-021-0000	SAFETY LIGHTS ONLY	\$ 0.00	\$ 2.56	\$ 2.56
067-0900-022-0000	RESIDENTIAL	\$ 15.32	\$ 2.56	\$ 17.88
067-0900-023-0000	RESIDENTIAL	\$ 15.32	\$ 2.56	\$ 17.88
067-0900-024-0000	RESIDENTIAL	\$ 15.32	\$ 2.56	\$ 17.88
067-0900-025-0000	RESIDENTIAL	\$ 15.32	\$ 2.56	\$ 17.88
067-0900-026-0000	RESIDENTIAL	\$ 15.32	\$ 2.56	\$ 17.88
067-0900-027-0000	RESIDENTIAL	\$ 15.32	\$ 2.56	\$ 17.88
067-0900-028-0000	RESIDENTIAL	\$ 15.32	\$ 2.56	\$ 17.88
067-0900-029-0000	RESIDENTIAL	\$ 15.32	\$ 2.56	\$ 17.88
067-0900-030-0000	SAFETY LIGHTS ONLY	\$ 0.00	\$ 2.56	\$ 2.56
067-0900-031-0000	SAFETY LIGHTS ONLY	\$ 0.00	\$ 2.56	\$ 2.56
067-0900-032-0000	SAFETY LIGHTS ONLY	\$ 0.00	\$ 2.56	\$ 2.56
067-0900-033-0000	SAFETY LIGHTS ONLY	\$ 0.00	\$ 2.56	\$ 2.56
067-0900-034-0000	SAFETY LIGHTS ONLY	\$ 0.00	\$ 2.56	\$ 2.56
067-0900-035-0000	RESIDENTIAL	\$ 15.32	\$ 2.56	\$ 17.88
067-0900-036-0000	RESIDENTIAL	\$ 15.32	\$ 2.56	\$ 17.88
067-0900-037-0000	RESIDENTIAL	\$ 15.32	\$ 2.56	\$ 17.88
067-0900-038-0000	RESIDENTIAL	\$ 15.32	\$ 2.56	\$ 17.88
067-0900-039-0000	RESIDENTIAL	\$ 15.32	\$ 2.56	\$ 17.88
067-0900-040-0000	RESIDENTIAL	\$ 15.32	\$ 2.56	\$ 17.88
067-0900-041-0000	RESIDENTIAL	\$ 15.32	\$ 2.56	\$ 17.88
067-0900-042-0000	RESIDENTIAL	\$ 15.32	\$ 2.56	\$ 17.88
067-0900-044-0000	RESIDENTIAL	\$ 15.32	\$ 2.56	\$ 17.88
067-0900-045-0000	RESIDENTIAL	\$ 15.32	\$ 2.56	\$ 17.88
067-0900-046-0000	RESIDENTIAL	\$ 15.32	\$ 2.56	\$ 17.88
067-0900-047-0000	RESIDENTIAL	\$ 15.32	\$ 2.56	\$ 17.88

ITEM 9.3.

City of Rancho Cordova
Lighting District No. 2012-1 Exhibit A to the Resolution
Fiscal Year 2023-24 Assessment Roll

ATTACHMENT 3

APN	District Classification	Street Light Charge	Safety Light Charge	Total Assessment
067-0900-048-0000	RESIDENTIAL	\$ 15.32	\$ 2.56	\$ 17.88
067-0900-049-0000	RESIDENTIAL	\$ 15.32	\$ 2.56	\$ 17.88
067-0900-050-0000	RESIDENTIAL	\$ 15.32	\$ 2.56	\$ 17.88
067-0910-001-0000	RESIDENTIAL	\$ 15.32	\$ 2.56	\$ 17.88
067-0910-002-0000	RESIDENTIAL	\$ 15.32	\$ 2.56	\$ 17.88
067-0910-003-0000	RESIDENTIAL	\$ 15.32	\$ 2.56	\$ 17.88
067-0910-004-0000	RESIDENTIAL	\$ 15.32	\$ 2.56	\$ 17.88
067-0910-005-0000	RESIDENTIAL	\$ 15.32	\$ 2.56	\$ 17.88
067-0910-006-0000	RESIDENTIAL	\$ 15.32	\$ 2.56	\$ 17.88
067-0910-007-0000	RESIDENTIAL	\$ 15.32	\$ 2.56	\$ 17.88
067-0910-008-0000	RESIDENTIAL	\$ 15.32	\$ 2.56	\$ 17.88
067-0910-009-0000	RESIDENTIAL	\$ 15.32	\$ 2.56	\$ 17.88
067-0910-010-0000	RESIDENTIAL	\$ 15.32	\$ 2.56	\$ 17.88
067-0910-011-0000	RESIDENTIAL	\$ 15.32	\$ 2.56	\$ 17.88
067-0910-012-0000	RESIDENTIAL	\$ 15.32	\$ 2.56	\$ 17.88
067-0910-013-0000	RESIDENTIAL	\$ 15.32	\$ 2.56	\$ 17.88
067-0910-014-0000	RESIDENTIAL	\$ 15.32	\$ 2.56	\$ 17.88
067-0910-016-0000	RESIDENTIAL	\$ 15.32	\$ 2.56	\$ 17.88
067-0910-017-0000	RESIDENTIAL	\$ 15.32	\$ 2.56	\$ 17.88
067-0910-018-0000	RESIDENTIAL	\$ 15.32	\$ 2.56	\$ 17.88
067-0910-019-0000	RESIDENTIAL	\$ 15.32	\$ 2.56	\$ 17.88
067-0910-020-0000	RESIDENTIAL	\$ 15.32	\$ 2.56	\$ 17.88
067-0910-021-0000	RESIDENTIAL	\$ 15.32	\$ 2.56	\$ 17.88
067-0910-022-0000	RESIDENTIAL	\$ 15.32	\$ 2.56	\$ 17.88
067-0910-023-0000	RESIDENTIAL	\$ 15.32	\$ 2.56	\$ 17.88
067-0910-024-0000	RESIDENTIAL	\$ 15.32	\$ 2.56	\$ 17.88
067-0910-025-0000	RESIDENTIAL	\$ 15.32	\$ 2.56	\$ 17.88
067-0910-026-0000	RESIDENTIAL	\$ 15.32	\$ 2.56	\$ 17.88
067-0910-027-0000	RESIDENTIAL	\$ 15.32	\$ 2.56	\$ 17.88
067-0910-028-0000	RESIDENTIAL	\$ 15.32	\$ 2.56	\$ 17.88
067-0910-029-0000	RESIDENTIAL	\$ 15.32	\$ 2.56	\$ 17.88
067-0910-030-0000	RESIDENTIAL	\$ 15.32	\$ 2.56	\$ 17.88
067-0910-031-0000	RESIDENTIAL	\$ 15.32	\$ 2.56	\$ 17.88
067-0910-032-0000	RESIDENTIAL	\$ 15.32	\$ 2.56	\$ 17.88
067-0920-001-0000	SAFETY LIGHTS ONLY	\$ 0.00	\$ 2.56	\$ 2.56
067-0920-002-0000	SAFETY LIGHTS ONLY	\$ 0.00	\$ 2.56	\$ 2.56
067-0920-003-0000	SAFETY LIGHTS ONLY	\$ 0.00	\$ 2.56	\$ 2.56
067-0920-004-0000	SAFETY LIGHTS ONLY	\$ 0.00	\$ 2.56	\$ 2.56
067-0920-005-0000	SAFETY LIGHTS ONLY	\$ 0.00	\$ 2.56	\$ 2.56
067-0920-006-0000	SAFETY LIGHTS ONLY	\$ 0.00	\$ 2.56	\$ 2.56
067-0920-007-0000	SAFETY LIGHTS ONLY	\$ 0.00	\$ 2.56	\$ 2.56
067-0920-008-0000	SAFETY LIGHTS ONLY	\$ 0.00	\$ 2.56	\$ 2.56
067-0920-009-0000	SAFETY LIGHTS ONLY	\$ 0.00	\$ 2.56	\$ 2.56
067-0920-010-0000	SAFETY LIGHTS ONLY	\$ 0.00	\$ 2.56	\$ 2.56

ITEM 9.3.

City of Rancho Cordova
Lighting District No. 2012-1 Exhibit A to the Resolution
Fiscal Year 2023-24 Assessment Roll

ATTACHMENT 3

APN	District Classification	Street Light Charge	Safety Light Charge	Total Assessment
067-0920-011-0000	SAFETY LIGHTS ONLY	\$ 0.00	\$ 2.56	\$ 2.56
067-0920-012-0000	SAFETY LIGHTS ONLY	\$ 0.00	\$ 2.56	\$ 2.56
067-0920-013-0000	SAFETY LIGHTS ONLY	\$ 0.00	\$ 2.56	\$ 2.56
067-0920-014-0000	SAFETY LIGHTS ONLY	\$ 0.00	\$ 2.56	\$ 2.56
067-0920-015-0000	SAFETY LIGHTS ONLY	\$ 0.00	\$ 2.56	\$ 2.56
067-0920-016-0000	SAFETY LIGHTS ONLY	\$ 0.00	\$ 2.56	\$ 2.56
067-0920-017-0000	SAFETY LIGHTS ONLY	\$ 0.00	\$ 2.56	\$ 2.56
067-0920-018-0000	SAFETY LIGHTS ONLY	\$ 0.00	\$ 2.56	\$ 2.56
067-0920-019-0000	SAFETY LIGHTS ONLY	\$ 0.00	\$ 2.56	\$ 2.56
067-0920-020-0000	SAFETY LIGHTS ONLY	\$ 0.00	\$ 2.56	\$ 2.56
067-0920-021-0000	SAFETY LIGHTS ONLY	\$ 0.00	\$ 2.56	\$ 2.56
067-0920-022-0000	SAFETY LIGHTS ONLY	\$ 0.00	\$ 2.56	\$ 2.56
067-0920-023-0000	SAFETY LIGHTS ONLY	\$ 0.00	\$ 2.56	\$ 2.56
067-0920-024-0000	SAFETY LIGHTS ONLY	\$ 0.00	\$ 2.56	\$ 2.56
067-0920-025-0000	SAFETY LIGHTS ONLY	\$ 0.00	\$ 2.56	\$ 2.56
067-0920-026-0000	SAFETY LIGHTS ONLY	\$ 0.00	\$ 2.56	\$ 2.56
067-0920-027-0000	SAFETY LIGHTS ONLY	\$ 0.00	\$ 2.56	\$ 2.56
067-0920-028-0000	SAFETY LIGHTS ONLY	\$ 0.00	\$ 2.56	\$ 2.56
067-0920-029-0000	SAFETY LIGHTS ONLY	\$ 0.00	\$ 2.56	\$ 2.56
067-0920-030-0000	SAFETY LIGHTS ONLY	\$ 0.00	\$ 2.56	\$ 2.56
067-0920-031-0000	SAFETY LIGHTS ONLY	\$ 0.00	\$ 2.56	\$ 2.56
067-0920-032-0000	SAFETY LIGHTS ONLY	\$ 0.00	\$ 2.56	\$ 2.56
067-0920-033-0000	SAFETY LIGHTS ONLY	\$ 0.00	\$ 2.56	\$ 2.56
067-0920-034-0000	SAFETY LIGHTS ONLY	\$ 0.00	\$ 2.56	\$ 2.56
067-0920-035-0000	SAFETY LIGHTS ONLY	\$ 0.00	\$ 2.56	\$ 2.56
067-0920-036-0000	SAFETY LIGHTS ONLY	\$ 0.00	\$ 2.56	\$ 2.56
067-0920-037-0000	SAFETY LIGHTS ONLY	\$ 0.00	\$ 2.56	\$ 2.56
067-0920-038-0000	SAFETY LIGHTS ONLY	\$ 0.00	\$ 2.56	\$ 2.56
067-0920-039-0000	SAFETY LIGHTS ONLY	\$ 0.00	\$ 2.56	\$ 2.56
067-0920-040-0000	SAFETY LIGHTS ONLY	\$ 0.00	\$ 2.56	\$ 2.56
067-0920-041-0000	SAFETY LIGHTS ONLY	\$ 0.00	\$ 2.56	\$ 2.56
067-0920-042-0000	SAFETY LIGHTS ONLY	\$ 0.00	\$ 2.56	\$ 2.56
067-0920-043-0000	SAFETY LIGHTS ONLY	\$ 0.00	\$ 2.56	\$ 2.56
067-0920-044-0000	SAFETY LIGHTS ONLY	\$ 0.00	\$ 2.56	\$ 2.56
067-0920-045-0000	SAFETY LIGHTS ONLY	\$ 0.00	\$ 2.56	\$ 2.56
067-0920-046-0000	SAFETY LIGHTS ONLY	\$ 0.00	\$ 2.56	\$ 2.56
067-0920-047-0000	SAFETY LIGHTS ONLY	\$ 0.00	\$ 2.56	\$ 2.56
067-0920-048-0000	SAFETY LIGHTS ONLY	\$ 0.00	\$ 2.56	\$ 2.56
067-0920-049-0000	SAFETY LIGHTS ONLY	\$ 0.00	\$ 2.56	\$ 2.56
067-0920-050-0000	SAFETY LIGHTS ONLY	\$ 0.00	\$ 2.56	\$ 2.56
067-0920-051-0000	SAFETY LIGHTS ONLY	\$ 0.00	\$ 2.56	\$ 2.56
067-0920-052-0000	SAFETY LIGHTS ONLY	\$ 0.00	\$ 2.56	\$ 2.56
067-0920-053-0000	SAFETY LIGHTS ONLY	\$ 0.00	\$ 2.56	\$ 2.56
067-0920-054-0000	SAFETY LIGHTS ONLY	\$ 0.00	\$ 2.56	\$ 2.56

ITEM 9.3.

City of Rancho Cordova
Lighting District No. 2012-1 Exhibit A to the Resolution
Fiscal Year 2023-24 Assessment Roll

ATTACHMENT 3

APN	District Classification	Street Light Charge	Safety Light Charge	Total Assessment
067-0920-055-0000	SAFETY LIGHTS ONLY	\$ 0.00	\$ 2.56	\$ 2.56
067-0920-056-0000	SAFETY LIGHTS ONLY	\$ 0.00	\$ 2.56	\$ 2.56
067-0920-057-0000	SAFETY LIGHTS ONLY	\$ 0.00	\$ 2.56	\$ 2.56
067-0920-058-0000	SAFETY LIGHTS ONLY	\$ 0.00	\$ 2.56	\$ 2.56
067-0920-059-0000	SAFETY LIGHTS ONLY	\$ 0.00	\$ 2.56	\$ 2.56
067-0920-060-0000	SAFETY LIGHTS ONLY	\$ 0.00	\$ 2.56	\$ 2.56
067-0920-061-0000	SAFETY LIGHTS ONLY	\$ 0.00	\$ 2.56	\$ 2.56
067-0920-062-0000	SAFETY LIGHTS ONLY	\$ 0.00	\$ 2.56	\$ 2.56
067-0920-063-0000	SAFETY LIGHTS ONLY	\$ 0.00	\$ 2.56	\$ 2.56
067-0920-064-0000	SAFETY LIGHTS ONLY	\$ 0.00	\$ 2.56	\$ 2.56
067-0920-065-0000	SAFETY LIGHTS ONLY	\$ 0.00	\$ 2.56	\$ 2.56
067-0920-066-0000	SAFETY LIGHTS ONLY	\$ 0.00	\$ 2.56	\$ 2.56
067-0920-067-0000	SAFETY LIGHTS ONLY	\$ 0.00	\$ 2.56	\$ 2.56
067-0920-068-0000	SAFETY LIGHTS ONLY	\$ 0.00	\$ 2.56	\$ 2.56
067-0920-069-0000	SAFETY LIGHTS ONLY	\$ 0.00	\$ 2.56	\$ 2.56
067-0920-070-0000	SAFETY LIGHTS ONLY	\$ 0.00	\$ 2.56	\$ 2.56
067-0920-071-0000	SAFETY LIGHTS ONLY	\$ 0.00	\$ 2.56	\$ 2.56
067-0920-072-0000	SAFETY LIGHTS ONLY	\$ 0.00	\$ 2.56	\$ 2.56
067-0920-073-0000	SAFETY LIGHTS ONLY	\$ 0.00	\$ 2.56	\$ 2.56
067-0920-074-0000	SAFETY LIGHTS ONLY	\$ 0.00	\$ 2.56	\$ 2.56
067-0920-075-0000	SAFETY LIGHTS ONLY	\$ 0.00	\$ 2.56	\$ 2.56
067-0920-076-0000	SAFETY LIGHTS ONLY	\$ 0.00	\$ 2.56	\$ 2.56
067-0920-077-0000	SAFETY LIGHTS ONLY	\$ 0.00	\$ 2.56	\$ 2.56
067-0920-078-0000	SAFETY LIGHTS ONLY	\$ 0.00	\$ 2.56	\$ 2.56
067-0920-079-0000	SAFETY LIGHTS ONLY	\$ 0.00	\$ 2.56	\$ 2.56
067-0920-080-0000	SAFETY LIGHTS ONLY	\$ 0.00	\$ 2.56	\$ 2.56
067-0920-081-0000	SAFETY LIGHTS ONLY	\$ 0.00	\$ 2.56	\$ 2.56
067-0920-082-0000	SAFETY LIGHTS ONLY	\$ 0.00	\$ 2.56	\$ 2.56
067-0920-083-0000	SAFETY LIGHTS ONLY	\$ 0.00	\$ 2.56	\$ 2.56
067-0920-084-0000	SAFETY LIGHTS ONLY	\$ 0.00	\$ 2.56	\$ 2.56
067-0920-085-0000	SAFETY LIGHTS ONLY	\$ 0.00	\$ 2.56	\$ 2.56
067-0920-086-0000	SAFETY LIGHTS ONLY	\$ 0.00	\$ 2.56	\$ 2.56
067-0920-087-0000	SAFETY LIGHTS ONLY	\$ 0.00	\$ 2.56	\$ 2.56
067-0920-088-0000	SAFETY LIGHTS ONLY	\$ 0.00	\$ 2.56	\$ 2.56
067-0920-089-0000	SAFETY LIGHTS ONLY	\$ 0.00	\$ 2.56	\$ 2.56
067-0920-090-0000	SAFETY LIGHTS ONLY	\$ 0.00	\$ 2.56	\$ 2.56
067-0920-091-0000	SAFETY LIGHTS ONLY	\$ 0.00	\$ 2.56	\$ 2.56
067-0920-092-0000	SAFETY LIGHTS ONLY	\$ 0.00	\$ 2.56	\$ 2.56
067-0920-093-0000	SAFETY LIGHTS ONLY	\$ 0.00	\$ 2.56	\$ 2.56
067-0920-094-0000	SAFETY LIGHTS ONLY	\$ 0.00	\$ 2.56	\$ 2.56
067-0920-095-0000	SAFETY LIGHTS ONLY	\$ 0.00	\$ 2.56	\$ 2.56
067-0920-096-0000	SAFETY LIGHTS ONLY	\$ 0.00	\$ 2.56	\$ 2.56
067-0920-097-0000	SAFETY LIGHTS ONLY	\$ 0.00	\$ 2.56	\$ 2.56
067-0920-098-0000	SAFETY LIGHTS ONLY	\$ 0.00	\$ 2.56	\$ 2.56

ITEM 9.3.

City of Rancho Cordova
Lighting District No. 2012-1 Exhibit A to the Resolution
Fiscal Year 2023-24 Assessment Roll

ATTACHMENT 3

APN	District Classification	Street Light Charge	Safety Light Charge	Total Assessment
067-0920-099-0000	SAFETY LIGHTS ONLY	\$ 0.00	\$ 2.56	\$ 2.56
067-0920-100-0000	SAFETY LIGHTS ONLY	\$ 0.00	\$ 2.56	\$ 2.56
067-0920-101-0000	SAFETY LIGHTS ONLY	\$ 0.00	\$ 2.56	\$ 2.56
067-0920-102-0000	SAFETY LIGHTS ONLY	\$ 0.00	\$ 2.56	\$ 2.56
067-0920-103-0000	SAFETY LIGHTS ONLY	\$ 0.00	\$ 2.56	\$ 2.56
067-0920-104-0000	SAFETY LIGHTS ONLY	\$ 0.00	\$ 2.56	\$ 2.56
067-0920-105-0000	SAFETY LIGHTS ONLY	\$ 0.00	\$ 2.56	\$ 2.56
067-0920-106-0000	SAFETY LIGHTS ONLY	\$ 0.00	\$ 2.56	\$ 2.56
067-0920-107-0000	SAFETY LIGHTS ONLY	\$ 0.00	\$ 2.56	\$ 2.56
067-0920-108-0000	SAFETY LIGHTS ONLY	\$ 0.00	\$ 2.56	\$ 2.56
067-0920-109-0000	SAFETY LIGHTS ONLY	\$ 0.00	\$ 2.56	\$ 2.56
067-0920-110-0000	SAFETY LIGHTS ONLY	\$ 0.00	\$ 2.56	\$ 2.56
067-0920-111-0000	SAFETY LIGHTS ONLY	\$ 0.00	\$ 2.56	\$ 2.56
067-0920-112-0000	SAFETY LIGHTS ONLY	\$ 0.00	\$ 2.56	\$ 2.56
067-0920-113-0000	SAFETY LIGHTS ONLY	\$ 0.00	\$ 2.56	\$ 2.56
067-0920-114-0000	SAFETY LIGHTS ONLY	\$ 0.00	\$ 2.56	\$ 2.56
067-0920-115-0000	SAFETY LIGHTS ONLY	\$ 0.00	\$ 2.56	\$ 2.56
067-0920-116-0000	SAFETY LIGHTS ONLY	\$ 0.00	\$ 2.56	\$ 2.56
067-0920-117-0000	SAFETY LIGHTS ONLY	\$ 0.00	\$ 2.56	\$ 2.56
067-0920-118-0000	SAFETY LIGHTS ONLY	\$ 0.00	\$ 2.56	\$ 2.56
067-0930-001-0000	RESIDENTIAL	\$ 15.32	\$ 2.56	\$ 17.88
067-0930-002-0000	RESIDENTIAL	\$ 15.32	\$ 2.56	\$ 17.88
067-0930-003-0000	RESIDENTIAL	\$ 15.32	\$ 2.56	\$ 17.88
067-0930-004-0000	RESIDENTIAL	\$ 15.32	\$ 2.56	\$ 17.88
067-0930-005-0000	RESIDENTIAL	\$ 15.32	\$ 2.56	\$ 17.88
067-0930-006-0000	RESIDENTIAL	\$ 15.32	\$ 2.56	\$ 17.88
067-0930-007-0000	RESIDENTIAL	\$ 15.32	\$ 2.56	\$ 17.88
067-0930-008-0000	RESIDENTIAL	\$ 15.32	\$ 2.56	\$ 17.88
067-0930-009-0000	RESIDENTIAL	\$ 15.32	\$ 2.56	\$ 17.88
067-0930-010-0000	RESIDENTIAL	\$ 15.32	\$ 2.56	\$ 17.88
067-0930-011-0000	RESIDENTIAL	\$ 15.32	\$ 2.56	\$ 17.88
067-0930-012-0000	RESIDENTIAL	\$ 15.32	\$ 2.56	\$ 17.88
067-0930-013-0000	RESIDENTIAL	\$ 15.32	\$ 2.56	\$ 17.88
067-0930-014-0000	RESIDENTIAL	\$ 15.32	\$ 2.56	\$ 17.88
067-0930-015-0000	RESIDENTIAL	\$ 15.32	\$ 2.56	\$ 17.88
067-0930-016-0000	RESIDENTIAL	\$ 15.32	\$ 2.56	\$ 17.88
067-0930-017-0000	RESIDENTIAL	\$ 15.32	\$ 2.56	\$ 17.88
067-0930-018-0000	RESIDENTIAL	\$ 15.32	\$ 2.56	\$ 17.88
067-0930-019-0000	RESIDENTIAL	\$ 15.32	\$ 2.56	\$ 17.88
067-0930-020-0000	RESIDENTIAL	\$ 15.32	\$ 2.56	\$ 17.88
067-0930-021-0000	RESIDENTIAL	\$ 15.32	\$ 2.56	\$ 17.88
067-0930-022-0000	RESIDENTIAL	\$ 15.32	\$ 2.56	\$ 17.88
067-0930-023-0000	RESIDENTIAL	\$ 15.32	\$ 2.56	\$ 17.88
067-0930-024-0000	RESIDENTIAL	\$ 15.32	\$ 2.56	\$ 17.88

ITEM 9.3.

City of Rancho Cordova
Lighting District No. 2012-1 Exhibit A to the Resolution
Fiscal Year 2023-24 Assessment Roll

ATTACHMENT 3

APN	District Classification	Street Light Charge	Safety Light Charge	Total Assessment
067-0930-025-0000	RESIDENTIAL	\$ 15.32	\$ 2.56	\$ 17.88
067-0930-026-0000	RESIDENTIAL	\$ 15.32	\$ 2.56	\$ 17.88
067-0930-027-0000	RESIDENTIAL	\$ 15.32	\$ 2.56	\$ 17.88
067-0930-028-0000	RESIDENTIAL	\$ 15.32	\$ 2.56	\$ 17.88
067-0930-029-0000	RESIDENTIAL	\$ 15.32	\$ 2.56	\$ 17.88
067-0930-030-0000	RESIDENTIAL	\$ 15.32	\$ 2.56	\$ 17.88
067-0930-031-0000	RESIDENTIAL	\$ 15.32	\$ 2.56	\$ 17.88
067-0930-032-0000	RESIDENTIAL	\$ 15.32	\$ 2.56	\$ 17.88
067-0930-033-0000	RESIDENTIAL	\$ 15.32	\$ 2.56	\$ 17.88
067-0930-034-0000	RESIDENTIAL	\$ 15.32	\$ 2.56	\$ 17.88
067-0930-035-0000	RESIDENTIAL	\$ 15.32	\$ 2.56	\$ 17.88
067-0930-036-0000	RESIDENTIAL	\$ 15.32	\$ 2.56	\$ 17.88
067-0930-037-0000	RESIDENTIAL	\$ 15.32	\$ 2.56	\$ 17.88
067-0930-038-0000	RESIDENTIAL	\$ 15.32	\$ 2.56	\$ 17.88
067-0930-039-0000	RESIDENTIAL	\$ 15.32	\$ 2.56	\$ 17.88
067-0930-040-0000	RESIDENTIAL	\$ 15.32	\$ 2.56	\$ 17.88
067-0930-041-0000	RESIDENTIAL	\$ 15.32	\$ 2.56	\$ 17.88
067-0930-042-0000	RESIDENTIAL	\$ 15.32	\$ 2.56	\$ 17.88
067-0930-043-0000	RESIDENTIAL	\$ 15.32	\$ 2.56	\$ 17.88
067-0990-001-0000	NONRES	\$ 0.00	\$ 2.56	\$ 2.56
067-0990-002-0000	NONRES	\$ 801.29	\$ 2.56	\$ 803.84
067-0990-003-0000	NONRES	\$ 366.77	\$ 2.56	\$ 369.32
067-0990-004-0000	SAFETY LIGHTS ONLY	\$ 0.00	\$ 2.56	\$ 2.56
067-0990-005-0000	NONRES	\$ 563.75	\$ 2.56	\$ 566.30
067-1000-001-0000	NONRES	\$ 0.00	\$ 2.56	\$ 2.56
067-1000-002-0000	NONRES	\$ 219.15	\$ 2.56	\$ 221.70
067-1000-003-0000	NONRES	\$ 84.64	\$ 2.56	\$ 87.20
067-1000-004-0000	NONRES	\$ 128.47	\$ 2.56	\$ 131.02
067-1010-001-0000	NONRES	\$ 365.26	\$ 2.56	\$ 367.82
067-1020-009-0000	NONRES	\$ 328.98	\$ 2.56	\$ 331.54
067-1040-001-0000	SAFETY LIGHT ONLY	\$ 0.00	\$ 2.56	\$ 2.56
067-1040-002-0000	SAFETY LIGHT ONLY	\$ 0.00	\$ 2.56	\$ 2.56
067-1040-004-0000	SAFETY LIGHT ONLY	\$ 0.00	\$ 2.56	\$ 2.56
067-1040-005-0000	SAFETY LIGHT ONLY	\$ 0.00	\$ 2.56	\$ 2.56
067-1040-006-0000	SAFETY LIGHT ONLY	\$ 0.00	\$ 2.56	\$ 2.56
067-1040-007-0000	SAFETY LIGHTS ONLY	\$ 0.00	\$ 2.56	\$ 2.56
067-1040-008-0000	SAFETY LIGHT ONLY	\$ 0.00	\$ 2.56	\$ 2.56
067-1050-001-0000	SAFETY LIGHTS ONLY	\$ 0.00	\$ 2.56	\$ 2.56
067-1050-002-0000	SAFETY LIGHTS ONLY	\$ 0.00	\$ 2.56	\$ 2.56
067-1050-003-0000	SAFETY LIGHTS ONLY	\$ 0.00	\$ 2.56	\$ 2.56
067-1050-004-0000	SAFETY LIGHTS ONLY	\$ 0.00	\$ 2.56	\$ 2.56
067-1050-005-0000	SAFETY LIGHTS ONLY	\$ 0.00	\$ 2.56	\$ 2.56
067-1050-006-0000	SAFETY LIGHTS ONLY	\$ 0.00	\$ 2.56	\$ 2.56
067-1050-007-0000	SAFETY LIGHTS ONLY	\$ 0.00	\$ 2.56	\$ 2.56

ITEM 9.3.

City of Rancho Cordova
Lighting District No. 2012-1 Exhibit A to the Resolution
Fiscal Year 2023-24 Assessment Roll

ATTACHMENT 3

APN	District Classification	Street Light Charge	Safety Light Charge	Total Assessment
067-1050-008-0000	SAFETY LIGHTS ONLY	\$ 0.00	\$ 2.56	\$ 2.56
067-1050-009-0000	SAFETY LIGHTS ONLY	\$ 0.00	\$ 2.56	\$ 2.56
067-1060-003-0000	SAFETY LIGHTS ONLY	\$ 0.00	\$ 2.56	\$ 2.56
067-1060-004-0000	SAFETY LIGHTS ONLY	\$ 0.00	\$ 2.56	\$ 2.56
067-1070-001-0000	SAFETY LIGHTS ONLY	\$ 0.00	\$ 2.56	\$ 2.56
067-1070-002-0000	SAFETY LIGHTS ONLY	\$ 0.00	\$ 2.56	\$ 2.56
067-1070-003-0000	SAFETY LIGHTS ONLY	\$ 0.00	\$ 2.56	\$ 2.56
067-1070-004-0000	SAFETY LIGHTS ONLY	\$ 0.00	\$ 2.56	\$ 2.56
067-1070-005-0000	SAFETY LIGHTS ONLY	\$ 0.00	\$ 2.56	\$ 2.56
067-1070-006-0000	SAFETY LIGHTS ONLY	\$ 0.00	\$ 2.56	\$ 2.56
067-1070-007-0000	SAFETY LIGHTS ONLY	\$ 0.00	\$ 2.56	\$ 2.56
067-1070-008-0000	SAFETY LIGHTS ONLY	\$ 0.00	\$ 2.56	\$ 2.56
067-1070-009-0000	SAFETY LIGHTS ONLY	\$ 0.00	\$ 2.56	\$ 2.56
067-1070-010-0000	SAFETY LIGHTS ONLY	\$ 0.00	\$ 2.56	\$ 2.56
067-1070-011-0000	SAFETY LIGHTS ONLY	\$ 0.00	\$ 2.56	\$ 2.56
067-1070-012-0000	SAFETY LIGHTS ONLY	\$ 0.00	\$ 2.56	\$ 2.56
067-1070-013-0000	SAFETY LIGHTS ONLY	\$ 0.00	\$ 2.56	\$ 2.56
067-1070-014-0000	SAFETY LIGHTS ONLY	\$ 0.00	\$ 2.56	\$ 2.56
067-1070-015-0000	SAFETY LIGHTS ONLY	\$ 0.00	\$ 2.56	\$ 2.56
067-1070-016-0000	SAFETY LIGHTS ONLY	\$ 0.00	\$ 2.56	\$ 2.56
067-1070-017-0000	SAFETY LIGHTS ONLY	\$ 0.00	\$ 2.56	\$ 2.56
067-1070-018-0000	SAFETY LIGHTS ONLY	\$ 0.00	\$ 2.56	\$ 2.56
067-1070-019-0000	SAFETY LIGHTS ONLY	\$ 0.00	\$ 2.56	\$ 2.56
067-1070-020-0000	SAFETY LIGHTS ONLY	\$ 0.00	\$ 2.56	\$ 2.56
067-1070-021-0000	SAFETY LIGHTS ONLY	\$ 0.00	\$ 2.56	\$ 2.56
067-1070-022-0000	SAFETY LIGHTS ONLY	\$ 0.00	\$ 2.56	\$ 2.56
067-1070-023-0000	SAFETY LIGHTS ONLY	\$ 0.00	\$ 2.56	\$ 2.56
067-1070-024-0000	SAFETY LIGHTS ONLY	\$ 0.00	\$ 2.56	\$ 2.56
067-1070-025-0000	SAFETY LIGHTS ONLY	\$ 0.00	\$ 2.56	\$ 2.56
067-1070-026-0000	SAFETY LIGHTS ONLY	\$ 0.00	\$ 2.56	\$ 2.56
067-1070-027-0000	SAFETY LIGHTS ONLY	\$ 0.00	\$ 2.56	\$ 2.56
067-1070-028-0000	SAFETY LIGHTS ONLY	\$ 0.00	\$ 2.56	\$ 2.56
067-1070-029-0000	SAFETY LIGHTS ONLY	\$ 0.00	\$ 2.56	\$ 2.56
067-1070-030-0000	SAFETY LIGHTS ONLY	\$ 0.00	\$ 2.56	\$ 2.56
067-1070-031-0000	SAFETY LIGHTS ONLY	\$ 0.00	\$ 2.56	\$ 2.56
067-1070-032-0000	SAFETY LIGHTS ONLY	\$ 0.00	\$ 2.56	\$ 2.56
067-1070-033-0000	SAFETY LIGHTS ONLY	\$ 0.00	\$ 2.56	\$ 2.56
067-1070-034-0000	SAFETY LIGHTS ONLY	\$ 0.00	\$ 2.56	\$ 2.56
067-1070-035-0000	SAFETY LIGHTS ONLY	\$ 0.00	\$ 2.56	\$ 2.56
067-1070-036-0000	SAFETY LIGHTS ONLY	\$ 0.00	\$ 2.56	\$ 2.56
067-1070-037-0000	SAFETY LIGHTS ONLY	\$ 0.00	\$ 2.56	\$ 2.56
067-1070-038-0000	SAFETY LIGHTS ONLY	\$ 0.00	\$ 2.56	\$ 2.56
067-1070-039-0000	SAFETY LIGHTS ONLY	\$ 0.00	\$ 2.56	\$ 2.56
067-1070-040-0000	SAFETY LIGHTS ONLY	\$ 0.00	\$ 2.56	\$ 2.56

ITEM 9.3.

City of Rancho Cordova
Lighting District No. 2012-1 Exhibit A to the Resolution
Fiscal Year 2023-24 Assessment Roll

ATTACHMENT 3

APN	District Classification	Street Light Charge	Safety Light Charge	Total Assessment
067-1070-041-0000	SAFETY LIGHTS ONLY	\$ 0.00	\$ 2.56	\$ 2.56
067-1070-042-0000	SAFETY LIGHTS ONLY	\$ 0.00	\$ 2.56	\$ 2.56
067-1070-043-0000	SAFETY LIGHTS ONLY	\$ 0.00	\$ 2.56	\$ 2.56
067-1070-044-0000	SAFETY LIGHTS ONLY	\$ 0.00	\$ 2.56	\$ 2.56
067-1070-045-0000	SAFETY LIGHTS ONLY	\$ 0.00	\$ 2.56	\$ 2.56
067-1070-046-0000	SAFETY LIGHTS ONLY	\$ 0.00	\$ 2.56	\$ 2.56
067-1070-047-0000	SAFETY LIGHTS ONLY	\$ 0.00	\$ 2.56	\$ 2.56
067-1070-048-0000	SAFETY LIGHTS ONLY	\$ 0.00	\$ 2.56	\$ 2.56
067-1070-049-0000	SAFETY LIGHTS ONLY	\$ 0.00	\$ 2.56	\$ 2.56
067-1070-050-0000	SAFETY LIGHTS ONLY	\$ 0.00	\$ 2.56	\$ 2.56
067-1070-051-0000	SAFETY LIGHTS ONLY	\$ 0.00	\$ 2.56	\$ 2.56
067-1070-052-0000	SAFETY LIGHTS ONLY	\$ 0.00	\$ 2.56	\$ 2.56
067-1070-053-0000	SAFETY LIGHTS ONLY	\$ 0.00	\$ 2.56	\$ 2.56
067-1070-054-0000	SAFETY LIGHTS ONLY	\$ 0.00	\$ 2.56	\$ 2.56
067-1070-055-0000	SAFETY LIGHTS ONLY	\$ 0.00	\$ 2.56	\$ 2.56
067-1080-009-0000	SAFETY LIGHTS ONLY	\$ 0.00	\$ 2.56	\$ 2.56
067-1080-010-0000	SAFETY LIGHTS ONLY	\$ 0.00	\$ 2.56	\$ 2.56
067-1080-012-0000	SAFETY LIGHTS ONLY	\$ 0.00	\$ 2.56	\$ 2.56
067-1090-001-0000	SAFETY LIGHTS ONLY	\$ 0.00	\$ 2.56	\$ 2.56
067-1090-002-0000	SAFETY LIGHTS ONLY	\$ 0.00	\$ 2.56	\$ 2.56
067-1090-003-0000	SAFETY LIGHTS ONLY	\$ 0.00	\$ 2.56	\$ 2.56
067-1090-004-0000	SAFETY LIGHTS ONLY	\$ 0.00	\$ 2.56	\$ 2.56
067-1090-005-0000	SAFETY LIGHTS ONLY	\$ 0.00	\$ 2.56	\$ 2.56
067-1090-006-0000	SAFETY LIGHTS ONLY	\$ 0.00	\$ 2.56	\$ 2.56
067-1090-007-0000	SAFETY LIGHTS ONLY	\$ 0.00	\$ 2.56	\$ 2.56
067-1090-008-0000	SAFETY LIGHTS ONLY	\$ 0.00	\$ 2.56	\$ 2.56
067-1090-009-0000	SAFETY LIGHTS ONLY	\$ 0.00	\$ 2.56	\$ 2.56
067-1090-010-0000	SAFETY LIGHTS ONLY	\$ 0.00	\$ 2.56	\$ 2.56
067-1090-011-0000	SAFETY LIGHTS ONLY	\$ 0.00	\$ 2.56	\$ 2.56
067-1090-012-0000	SAFETY LIGHTS ONLY	\$ 0.00	\$ 2.56	\$ 2.56
067-1090-013-0000	SAFETY LIGHTS ONLY	\$ 0.00	\$ 2.56	\$ 2.56
067-1090-014-0000	SAFETY LIGHTS ONLY	\$ 0.00	\$ 2.56	\$ 2.56
067-1090-015-0000	SAFETY LIGHTS ONLY	\$ 0.00	\$ 2.56	\$ 2.56
067-1090-016-0000	SAFETY LIGHTS ONLY	\$ 0.00	\$ 2.56	\$ 2.56
067-1090-017-0000	SAFETY LIGHTS ONLY	\$ 0.00	\$ 2.56	\$ 2.56
067-1090-018-0000	SAFETY LIGHTS ONLY	\$ 0.00	\$ 2.56	\$ 2.56
067-1090-019-0000	SAFETY LIGHTS ONLY	\$ 0.00	\$ 2.56	\$ 2.56
067-1090-020-0000	SAFETY LIGHTS ONLY	\$ 0.00	\$ 2.56	\$ 2.56
067-1090-021-0000	SAFETY LIGHTS ONLY	\$ 0.00	\$ 2.56	\$ 2.56
067-1090-022-0000	SAFETY LIGHTS ONLY	\$ 0.00	\$ 2.56	\$ 2.56
067-1090-023-0000	SAFETY LIGHTS ONLY	\$ 0.00	\$ 2.56	\$ 2.56
067-1090-024-0000	SAFETY LIGHTS ONLY	\$ 0.00	\$ 2.56	\$ 2.56
067-1090-025-0000	SAFETY LIGHTS ONLY	\$ 0.00	\$ 2.56	\$ 2.56
067-1090-026-0000	SAFETY LIGHTS ONLY	\$ 0.00	\$ 2.56	\$ 2.56

ITEM 9.3.

City of Rancho Cordova
Lighting District No. 2012-1 Exhibit A to the Resolution
Fiscal Year 2023-24 Assessment Roll

ATTACHMENT 3

APN	District Classification	Street Light Charge	Safety Light Charge	Total Assessment
067-1090-027-0000	SAFETY LIGHTS ONLY	\$ 0.00	\$ 2.56	\$ 2.56
067-1090-028-0000	SAFETY LIGHTS ONLY	\$ 0.00	\$ 2.56	\$ 2.56
067-1090-029-0000	SAFETY LIGHTS ONLY	\$ 0.00	\$ 2.56	\$ 2.56
067-1090-030-0000	SAFETY LIGHTS ONLY	\$ 0.00	\$ 2.56	\$ 2.56
067-1090-031-0000	SAFETY LIGHTS ONLY	\$ 0.00	\$ 2.56	\$ 2.56
067-1090-032-0000	SAFETY LIGHTS ONLY	\$ 0.00	\$ 2.56	\$ 2.56
067-1090-033-0000	SAFETY LIGHTS ONLY	\$ 0.00	\$ 2.56	\$ 2.56
067-1090-034-0000	SAFETY LIGHTS ONLY	\$ 0.00	\$ 2.56	\$ 2.56
067-1090-035-0000	SAFETY LIGHTS ONLY	\$ 0.00	\$ 2.56	\$ 2.56
067-1090-036-0000	SAFETY LIGHTS ONLY	\$ 0.00	\$ 2.56	\$ 2.56
067-1090-037-0000	SAFETY LIGHTS ONLY	\$ 0.00	\$ 2.56	\$ 2.56
067-1090-038-0000	SAFETY LIGHTS ONLY	\$ 0.00	\$ 2.56	\$ 2.56
067-1090-039-0000	SAFETY LIGHTS ONLY	\$ 0.00	\$ 2.56	\$ 2.56
067-1090-040-0000	SAFETY LIGHTS ONLY	\$ 0.00	\$ 2.56	\$ 2.56
067-1090-041-0000	SAFETY LIGHTS ONLY	\$ 0.00	\$ 2.56	\$ 2.56
067-1090-042-0000	SAFETY LIGHTS ONLY	\$ 0.00	\$ 2.56	\$ 2.56
067-1090-043-0000	SAFETY LIGHTS ONLY	\$ 0.00	\$ 2.56	\$ 2.56
067-1090-044-0000	SAFETY LIGHTS ONLY	\$ 0.00	\$ 2.56	\$ 2.56
067-1090-045-0000	SAFETY LIGHTS ONLY	\$ 0.00	\$ 2.56	\$ 2.56
067-1090-046-0000	SAFETY LIGHTS ONLY	\$ 0.00	\$ 2.56	\$ 2.56
067-1090-047-0000	SAFETY LIGHTS ONLY	\$ 0.00	\$ 2.56	\$ 2.56
067-1090-048-0000	SAFETY LIGHTS ONLY	\$ 0.00	\$ 2.56	\$ 2.56
067-1090-049-0000	SAFETY LIGHTS ONLY	\$ 0.00	\$ 2.56	\$ 2.56
067-1090-050-0000	SAFETY LIGHTS ONLY	\$ 0.00	\$ 2.56	\$ 2.56
067-1090-051-0000	SAFETY LIGHTS ONLY	\$ 0.00	\$ 2.56	\$ 2.56
067-1090-052-0000	SAFETY LIGHTS ONLY	\$ 0.00	\$ 2.56	\$ 2.56
067-1090-053-0000	SAFETY LIGHTS ONLY	\$ 0.00	\$ 2.56	\$ 2.56
067-1090-054-0000	SAFETY LIGHTS ONLY	\$ 0.00	\$ 2.56	\$ 2.56
067-1090-055-0000	SAFETY LIGHTS ONLY	\$ 0.00	\$ 2.56	\$ 2.56
067-1090-056-0000	SAFETY LIGHTS ONLY	\$ 0.00	\$ 2.56	\$ 2.56
067-1090-057-0000	SAFETY LIGHTS ONLY	\$ 0.00	\$ 2.56	\$ 2.56
067-1090-058-0000	SAFETY LIGHTS ONLY	\$ 0.00	\$ 2.56	\$ 2.56
067-1090-059-0000	SAFETY LIGHTS ONLY	\$ 0.00	\$ 2.56	\$ 2.56
067-1090-060-0000	SAFETY LIGHTS ONLY	\$ 0.00	\$ 2.56	\$ 2.56
067-1090-061-0000	SAFETY LIGHTS ONLY	\$ 0.00	\$ 2.56	\$ 2.56
067-1090-062-0000	SAFETY LIGHTS ONLY	\$ 0.00	\$ 2.56	\$ 2.56
067-1090-063-0000	SAFETY LIGHTS ONLY	\$ 0.00	\$ 2.56	\$ 2.56
067-1090-064-0000	SAFETY LIGHTS ONLY	\$ 0.00	\$ 2.56	\$ 2.56
067-1090-065-0000	SAFETY LIGHTS ONLY	\$ 0.00	\$ 2.56	\$ 2.56
067-1090-066-0000	SAFETY LIGHTS ONLY	\$ 0.00	\$ 2.56	\$ 2.56
067-1090-067-0000	SAFETY LIGHTS ONLY	\$ 0.00	\$ 2.56	\$ 2.56
067-1090-068-0000	SAFETY LIGHTS ONLY	\$ 0.00	\$ 2.56	\$ 2.56
067-1090-069-0000	SAFETY LIGHTS ONLY	\$ 0.00	\$ 2.56	\$ 2.56
067-1090-070-0000	SAFETY LIGHTS ONLY	\$ 0.00	\$ 2.56	\$ 2.56

ITEM 9.3.

City of Rancho Cordova
Lighting District No. 2012-1 Exhibit A to the Resolution
Fiscal Year 2023-24 Assessment Roll

ATTACHMENT 3

APN	District Classification	Street Light Charge	Safety Light Charge	Total Assessment
067-1090-071-0000	SAFETY LIGHTS ONLY	\$ 0.00	\$ 2.56	\$ 2.56
067-1090-072-0000	SAFETY LIGHTS ONLY	\$ 0.00	\$ 2.56	\$ 2.56
067-1090-073-0000	SAFETY LIGHTS ONLY	\$ 0.00	\$ 2.56	\$ 2.56
067-1090-074-0000	SAFETY LIGHTS ONLY	\$ 0.00	\$ 2.56	\$ 2.56
067-1090-075-0000	SAFETY LIGHTS ONLY	\$ 0.00	\$ 2.56	\$ 2.56
067-1090-076-0000	SAFETY LIGHTS ONLY	\$ 0.00	\$ 2.56	\$ 2.56
067-1090-077-0000	SAFETY LIGHTS ONLY	\$ 0.00	\$ 2.56	\$ 2.56
067-1090-078-0000	SAFETY LIGHTS ONLY	\$ 0.00	\$ 2.56	\$ 2.56
067-1090-079-0000	SAFETY LIGHTS ONLY	\$ 0.00	\$ 2.56	\$ 2.56
067-1090-080-0000	SAFETY LIGHTS ONLY	\$ 0.00	\$ 2.56	\$ 2.56
067-1090-081-0000	SAFETY LIGHTS ONLY	\$ 0.00	\$ 2.56	\$ 2.56
067-1090-082-0000	SAFETY LIGHTS ONLY	\$ 0.00	\$ 2.56	\$ 2.56
067-1090-083-0000	SAFETY LIGHTS ONLY	\$ 0.00	\$ 2.56	\$ 2.56
067-1090-084-0000	SAFETY LIGHTS ONLY	\$ 0.00	\$ 2.56	\$ 2.56
067-1120-001-0000	SAFETY LIGHTS ONLY	\$ 0.00	\$ 2.56	\$ 2.56
067-1120-002-0000	SAFETY LIGHTS ONLY	\$ 0.00	\$ 2.56	\$ 2.56
067-1120-003-0000	SAFETY LIGHTS ONLY	\$ 0.00	\$ 2.56	\$ 2.56
067-1120-004-0000	SAFETY LIGHTS ONLY	\$ 0.00	\$ 2.56	\$ 2.56
067-1120-005-0000	SAFETY LIGHTS ONLY	\$ 0.00	\$ 2.56	\$ 2.56
067-1120-006-0000	SAFETY LIGHTS ONLY	\$ 0.00	\$ 2.56	\$ 2.56
067-1120-007-0000	SAFETY LIGHTS ONLY	\$ 0.00	\$ 2.56	\$ 2.56
067-1120-008-0000	SAFETY LIGHTS ONLY	\$ 0.00	\$ 2.56	\$ 2.56
067-1120-009-0000	SAFETY LIGHTS ONLY	\$ 0.00	\$ 2.56	\$ 2.56
067-1120-010-0000	SAFETY LIGHTS ONLY	\$ 0.00	\$ 2.56	\$ 2.56
067-1120-011-0000	SAFETY LIGHTS ONLY	\$ 0.00	\$ 2.56	\$ 2.56
067-1120-012-0000	SAFETY LIGHTS ONLY	\$ 0.00	\$ 2.56	\$ 2.56
067-1120-013-0000	SAFETY LIGHTS ONLY	\$ 0.00	\$ 2.56	\$ 2.56
067-1120-014-0000	SAFETY LIGHTS ONLY	\$ 0.00	\$ 2.56	\$ 2.56
067-1120-015-0000	SAFETY LIGHTS ONLY	\$ 0.00	\$ 2.56	\$ 2.56
067-1120-016-0000	SAFETY LIGHTS ONLY	\$ 0.00	\$ 2.56	\$ 2.56
067-1120-017-0000	SAFETY LIGHTS ONLY	\$ 0.00	\$ 2.56	\$ 2.56
067-1120-018-0000	SAFETY LIGHTS ONLY	\$ 0.00	\$ 2.56	\$ 2.56
067-1120-019-0000	SAFETY LIGHTS ONLY	\$ 0.00	\$ 2.56	\$ 2.56
067-1120-020-0000	SAFETY LIGHTS ONLY	\$ 0.00	\$ 2.56	\$ 2.56
067-1120-021-0000	SAFETY LIGHTS ONLY	\$ 0.00	\$ 2.56	\$ 2.56
067-1120-022-0000	SAFETY LIGHTS ONLY	\$ 0.00	\$ 2.56	\$ 2.56
067-1120-023-0000	SAFETY LIGHTS ONLY	\$ 0.00	\$ 2.56	\$ 2.56
067-1130-001-0000	SAFETY LIGHTS ONLY	\$ 0.00	\$ 2.56	\$ 2.56
067-1130-002-0000	SAFETY LIGHTS ONLY	\$ 0.00	\$ 2.56	\$ 2.56
067-1130-003-0000	SAFETY LIGHTS ONLY	\$ 0.00	\$ 2.56	\$ 2.56
067-1130-004-0000	SAFETY LIGHTS ONLY	\$ 0.00	\$ 2.56	\$ 2.56
067-1130-005-0000	SAFETY LIGHTS ONLY	\$ 0.00	\$ 2.56	\$ 2.56
067-1130-006-0000	SAFETY LIGHTS ONLY	\$ 0.00	\$ 2.56	\$ 2.56
067-1130-007-0000	SAFETY LIGHTS ONLY	\$ 0.00	\$ 2.56	\$ 2.56

ITEM 9.3.

City of Rancho Cordova
Lighting District No. 2012-1 Exhibit A to the Resolution
Fiscal Year 2023-24 Assessment Roll

ATTACHMENT 3

APN	District Classification	Street Light Charge	Safety Light Charge	Total Assessment
067-1130-008-0000	SAFETY LIGHTS ONLY	\$ 0.00	\$ 2.56	\$ 2.56
067-1130-009-0000	SAFETY LIGHTS ONLY	\$ 0.00	\$ 2.56	\$ 2.56
067-1130-010-0000	SAFETY LIGHTS ONLY	\$ 0.00	\$ 2.56	\$ 2.56
067-1130-011-0000	SAFETY LIGHTS ONLY	\$ 0.00	\$ 2.56	\$ 2.56
067-1130-012-0000	SAFETY LIGHTS ONLY	\$ 0.00	\$ 2.56	\$ 2.56
067-1130-013-0000	SAFETY LIGHTS ONLY	\$ 0.00	\$ 2.56	\$ 2.56
067-1130-014-0000	SAFETY LIGHTS ONLY	\$ 0.00	\$ 2.56	\$ 2.56
067-1130-015-0000	SAFETY LIGHTS ONLY	\$ 0.00	\$ 2.56	\$ 2.56
067-1130-016-0000	SAFETY LIGHTS ONLY	\$ 0.00	\$ 2.56	\$ 2.56
067-1130-017-0000	SAFETY LIGHTS ONLY	\$ 0.00	\$ 2.56	\$ 2.56
067-1130-018-0000	SAFETY LIGHTS ONLY	\$ 0.00	\$ 2.56	\$ 2.56
067-1130-019-0000	SAFETY LIGHTS ONLY	\$ 0.00	\$ 2.56	\$ 2.56
067-1130-020-0000	SAFETY LIGHTS ONLY	\$ 0.00	\$ 2.56	\$ 2.56
067-1130-021-0000	SAFETY LIGHTS ONLY	\$ 0.00	\$ 2.56	\$ 2.56
067-1130-022-0000	SAFETY LIGHTS ONLY	\$ 0.00	\$ 2.56	\$ 2.56
067-1130-023-0000	SAFETY LIGHTS ONLY	\$ 0.00	\$ 2.56	\$ 2.56
067-1130-024-0000	SAFETY LIGHTS ONLY	\$ 0.00	\$ 2.56	\$ 2.56
067-1130-025-0000	SAFETY LIGHTS ONLY	\$ 0.00	\$ 2.56	\$ 2.56
067-1130-026-0000	SAFETY LIGHTS ONLY	\$ 0.00	\$ 2.56	\$ 2.56
067-1130-027-0000	SAFETY LIGHTS ONLY	\$ 0.00	\$ 2.56	\$ 2.56
067-1130-028-0000	SAFETY LIGHTS ONLY	\$ 0.00	\$ 2.56	\$ 2.56
067-1130-029-0000	SAFETY LIGHTS ONLY	\$ 0.00	\$ 2.56	\$ 2.56
067-1130-030-0000	SAFETY LIGHTS ONLY	\$ 0.00	\$ 2.56	\$ 2.56
067-1130-031-0000	SAFETY LIGHTS ONLY	\$ 0.00	\$ 2.56	\$ 2.56
067-1130-032-0000	SAFETY LIGHTS ONLY	\$ 0.00	\$ 2.56	\$ 2.56
067-1130-033-0000	SAFETY LIGHTS ONLY	\$ 0.00	\$ 2.56	\$ 2.56
067-1130-034-0000	SAFETY LIGHTS ONLY	\$ 0.00	\$ 2.56	\$ 2.56
067-1130-035-0000	SAFETY LIGHTS ONLY	\$ 0.00	\$ 2.56	\$ 2.56
067-1130-036-0000	SAFETY LIGHTS ONLY	\$ 0.00	\$ 2.56	\$ 2.56
067-1130-037-0000	SAFETY LIGHTS ONLY	\$ 0.00	\$ 2.56	\$ 2.56
067-1130-038-0000	SAFETY LIGHTS ONLY	\$ 0.00	\$ 2.56	\$ 2.56
067-1130-039-0000	SAFETY LIGHTS ONLY	\$ 0.00	\$ 2.56	\$ 2.56
067-1130-040-0000	SAFETY LIGHTS ONLY	\$ 0.00	\$ 2.56	\$ 2.56
067-1130-041-0000	SAFETY LIGHTS ONLY	\$ 0.00	\$ 2.56	\$ 2.56
067-1130-042-0000	SAFETY LIGHTS ONLY	\$ 0.00	\$ 2.56	\$ 2.56
067-1130-043-0000	SAFETY LIGHTS ONLY	\$ 0.00	\$ 2.56	\$ 2.56
067-1130-044-0000	SAFETY LIGHTS ONLY	\$ 0.00	\$ 2.56	\$ 2.56
067-1130-045-0000	SAFETY LIGHTS ONLY	\$ 0.00	\$ 2.56	\$ 2.56
067-1130-046-0000	SAFETY LIGHTS ONLY	\$ 0.00	\$ 2.56	\$ 2.56
067-1130-047-0000	SAFETY LIGHTS ONLY	\$ 0.00	\$ 2.56	\$ 2.56
067-1130-048-0000	SAFETY LIGHTS ONLY	\$ 0.00	\$ 2.56	\$ 2.56
067-1130-049-0000	SAFETY LIGHTS ONLY	\$ 0.00	\$ 2.56	\$ 2.56
067-1130-050-0000	SAFETY LIGHTS ONLY	\$ 0.00	\$ 2.56	\$ 2.56
067-1130-051-0000	SAFETY LIGHTS ONLY	\$ 0.00	\$ 2.56	\$ 2.56

ITEM 9.3.

City of Rancho Cordova
Lighting District No. 2012-1 Exhibit A to the Resolution
Fiscal Year 2023-24 Assessment Roll

ATTACHMENT 3

APN	District Classification	Street Light Charge	Safety Light Charge	Total Assessment
067-1130-052-0000	SAFETY LIGHTS ONLY	\$ 0.00	\$ 2.56	\$ 2.56
067-1130-053-0000	SAFETY LIGHTS ONLY	\$ 0.00	\$ 2.56	\$ 2.56
067-1130-054-0000	SAFETY LIGHTS ONLY	\$ 0.00	\$ 2.56	\$ 2.56
067-1130-055-0000	SAFETY LIGHTS ONLY	\$ 0.00	\$ 2.56	\$ 2.56
067-1130-056-0000	SAFETY LIGHTS ONLY	\$ 0.00	\$ 2.56	\$ 2.56
067-1130-057-0000	SAFETY LIGHTS ONLY	\$ 0.00	\$ 2.56	\$ 2.56
067-1130-058-0000	SAFETY LIGHTS ONLY	\$ 0.00	\$ 2.56	\$ 2.56
067-1130-059-0000	SAFETY LIGHTS ONLY	\$ 0.00	\$ 2.56	\$ 2.56
067-1130-060-0000	SAFETY LIGHTS ONLY	\$ 0.00	\$ 2.56	\$ 2.56
067-1130-061-0000	SAFETY LIGHTS ONLY	\$ 0.00	\$ 2.56	\$ 2.56
067-1130-062-0000	SAFETY LIGHTS ONLY	\$ 0.00	\$ 2.56	\$ 2.56
067-1130-063-0000	SAFETY LIGHTS ONLY	\$ 0.00	\$ 2.56	\$ 2.56
067-1130-064-0000	SAFETY LIGHTS ONLY	\$ 0.00	\$ 2.56	\$ 2.56
067-1130-065-0000	SAFETY LIGHTS ONLY	\$ 0.00	\$ 2.56	\$ 2.56
067-1130-066-0000	SAFETY LIGHTS ONLY	\$ 0.00	\$ 2.56	\$ 2.56
067-1130-067-0000	SAFETY LIGHTS ONLY	\$ 0.00	\$ 2.56	\$ 2.56
067-1130-068-0000	SAFETY LIGHTS ONLY	\$ 0.00	\$ 2.56	\$ 2.56
067-1130-069-0000	SAFETY LIGHTS ONLY	\$ 0.00	\$ 2.56	\$ 2.56
067-1130-070-0000	SAFETY LIGHTS ONLY	\$ 0.00	\$ 2.56	\$ 2.56
067-1130-071-0000	SAFETY LIGHTS ONLY	\$ 0.00	\$ 2.56	\$ 2.56
067-1130-072-0000	SAFETY LIGHTS ONLY	\$ 0.00	\$ 2.56	\$ 2.56
067-1130-073-0000	SAFETY LIGHTS ONLY	\$ 0.00	\$ 2.56	\$ 2.56
067-1130-074-0000	SAFETY LIGHTS ONLY	\$ 0.00	\$ 2.56	\$ 2.56
067-1130-075-0000	SAFETY LIGHTS ONLY	\$ 0.00	\$ 2.56	\$ 2.56
067-1130-076-0000	SAFETY LIGHTS ONLY	\$ 0.00	\$ 2.56	\$ 2.56
067-1130-077-0000	SAFETY LIGHTS ONLY	\$ 0.00	\$ 2.56	\$ 2.56
067-1130-078-0000	SAFETY LIGHTS ONLY	\$ 0.00	\$ 2.56	\$ 2.56
067-1130-079-0000	SAFETY LIGHTS ONLY	\$ 0.00	\$ 2.56	\$ 2.56
067-1130-080-0000	SAFETY LIGHTS ONLY	\$ 0.00	\$ 2.56	\$ 2.56
067-1130-081-0000	SAFETY LIGHTS ONLY	\$ 0.00	\$ 2.56	\$ 2.56
067-1130-082-0000	SAFETY LIGHTS ONLY	\$ 0.00	\$ 2.56	\$ 2.56
067-1130-083-0000	SAFETY LIGHTS ONLY	\$ 0.00	\$ 2.56	\$ 2.56
067-1130-084-0000	SAFETY LIGHTS ONLY	\$ 0.00	\$ 2.56	\$ 2.56
067-1130-085-0000	SAFETY LIGHTS ONLY	\$ 0.00	\$ 2.56	\$ 2.56
067-1130-086-0000	SAFETY LIGHTS ONLY	\$ 0.00	\$ 2.56	\$ 2.56
067-1130-087-0000	SAFETY LIGHTS ONLY	\$ 0.00	\$ 2.56	\$ 2.56
067-1130-088-0000	SAFETY LIGHTS ONLY	\$ 0.00	\$ 2.56	\$ 2.56
067-1130-089-0000	SAFETY LIGHTS ONLY	\$ 0.00	\$ 2.56	\$ 2.56
067-1130-090-0000	SAFETY LIGHTS ONLY	\$ 0.00	\$ 2.56	\$ 2.56
067-1130-091-0000	SAFETY LIGHTS ONLY	\$ 0.00	\$ 2.56	\$ 2.56
067-1130-092-0000	SAFETY LIGHTS ONLY	\$ 0.00	\$ 2.56	\$ 2.56
067-1130-093-0000	SAFETY LIGHTS ONLY	\$ 0.00	\$ 2.56	\$ 2.56
067-1130-094-0000	SAFETY LIGHTS ONLY	\$ 0.00	\$ 2.56	\$ 2.56
067-1130-095-0000	SAFETY LIGHTS ONLY	\$ 0.00	\$ 2.56	\$ 2.56

ITEM 9.3.

City of Rancho Cordova
Lighting District No. 2012-1 Exhibit A to the Resolution
Fiscal Year 2023-24 Assessment Roll

ATTACHMENT 3

APN	District Classification	Street Light Charge	Safety Light Charge	Total Assessment
067-1130-096-0000	SAFETY LIGHTS ONLY	\$ 0.00	\$ 2.56	\$ 2.56
067-1130-097-0000	SAFETY LIGHTS ONLY	\$ 0.00	\$ 2.56	\$ 2.56
067-1130-098-0000	SAFETY LIGHTS ONLY	\$ 0.00	\$ 2.56	\$ 2.56
067-1130-099-0000	SAFETY LIGHTS ONLY	\$ 0.00	\$ 2.56	\$ 2.56
067-1130-100-0000	SAFETY LIGHTS ONLY	\$ 0.00	\$ 2.56	\$ 2.56
067-1130-101-0000	SAFETY LIGHTS ONLY	\$ 0.00	\$ 2.56	\$ 2.56
067-1130-102-0000	SAFETY LIGHTS ONLY	\$ 0.00	\$ 2.56	\$ 2.56
067-1130-103-0000	SAFETY LIGHTS ONLY	\$ 0.00	\$ 2.56	\$ 2.56
067-1130-104-0000	SAFETY LIGHTS ONLY	\$ 0.00	\$ 2.56	\$ 2.56
067-1130-105-0000	SAFETY LIGHTS ONLY	\$ 0.00	\$ 2.56	\$ 2.56
067-1130-106-0000	SAFETY LIGHTS ONLY	\$ 0.00	\$ 2.56	\$ 2.56
067-1130-107-0000	SAFETY LIGHTS ONLY	\$ 0.00	\$ 2.56	\$ 2.56
067-1130-108-0000	SAFETY LIGHTS ONLY	\$ 0.00	\$ 2.56	\$ 2.56
067-1130-109-0000	SAFETY LIGHTS ONLY	\$ 0.00	\$ 2.56	\$ 2.56
067-1130-110-0000	SAFETY LIGHTS ONLY	\$ 0.00	\$ 2.56	\$ 2.56
067-1130-111-0000	SAFETY LIGHTS ONLY	\$ 0.00	\$ 2.56	\$ 2.56
067-1130-112-0000	SAFETY LIGHTS ONLY	\$ 0.00	\$ 2.56	\$ 2.56
067-1130-113-0000	SAFETY LIGHTS ONLY	\$ 0.00	\$ 2.56	\$ 2.56
067-1130-114-0000	SAFETY LIGHTS ONLY	\$ 0.00	\$ 2.56	\$ 2.56
067-1130-115-0000	SAFETY LIGHTS ONLY	\$ 0.00	\$ 2.56	\$ 2.56
067-1130-116-0000	SAFETY LIGHTS ONLY	\$ 0.00	\$ 2.56	\$ 2.56
067-1130-117-0000	SAFETY LIGHTS ONLY	\$ 0.00	\$ 2.56	\$ 2.56
067-1130-118-0000	SAFETY LIGHTS ONLY	\$ 0.00	\$ 2.56	\$ 2.56
067-1130-119-0000	SAFETY LIGHTS ONLY	\$ 0.00	\$ 2.56	\$ 2.56
067-1130-120-0000	SAFETY LIGHTS ONLY	\$ 0.00	\$ 2.56	\$ 2.56
067-1130-121-0000	SAFETY LIGHTS ONLY	\$ 0.00	\$ 2.56	\$ 2.56
067-1130-122-0000	SAFETY LIGHTS ONLY	\$ 0.00	\$ 2.56	\$ 2.56
067-1130-123-0000	SAFETY LIGHTS ONLY	\$ 0.00	\$ 2.56	\$ 2.56
067-1130-124-0000	SAFETY LIGHTS ONLY	\$ 0.00	\$ 2.56	\$ 2.56
067-1130-125-0000	SAFETY LIGHTS ONLY	\$ 0.00	\$ 2.56	\$ 2.56
067-1130-126-0000	SAFETY LIGHTS ONLY	\$ 0.00	\$ 2.56	\$ 2.56
067-1130-127-0000	SAFETY LIGHTS ONLY	\$ 0.00	\$ 2.56	\$ 2.56
067-1130-128-0000	SAFETY LIGHTS ONLY	\$ 0.00	\$ 2.56	\$ 2.56
067-1130-129-0000	SAFETY LIGHTS ONLY	\$ 0.00	\$ 2.56	\$ 2.56
067-1130-130-0000	SAFETY LIGHTS ONLY	\$ 0.00	\$ 2.56	\$ 2.56
067-1130-131-0000	SAFETY LIGHTS ONLY	\$ 0.00	\$ 2.56	\$ 2.56
067-1130-132-0000	SAFETY LIGHTS ONLY	\$ 0.00	\$ 2.56	\$ 2.56
067-1130-133-0000	SAFETY LIGHTS ONLY	\$ 0.00	\$ 2.56	\$ 2.56
067-1130-134-0000	SAFETY LIGHTS ONLY	\$ 0.00	\$ 2.56	\$ 2.56
067-1130-135-0000	SAFETY LIGHTS ONLY	\$ 0.00	\$ 2.56	\$ 2.56
067-1130-136-0000	SAFETY LIGHTS ONLY	\$ 0.00	\$ 2.56	\$ 2.56
067-1130-137-0000	SAFETY LIGHTS ONLY	\$ 0.00	\$ 2.56	\$ 2.56
067-1130-138-0000	SAFETY LIGHTS ONLY	\$ 0.00	\$ 2.56	\$ 2.56
067-1130-139-0000	SAFETY LIGHTS ONLY	\$ 0.00	\$ 2.56	\$ 2.56

ITEM 9.3.

City of Rancho Cordova
Lighting District No. 2012-1 Exhibit A to the Resolution
Fiscal Year 2023-24 Assessment Roll

ATTACHMENT 3

APN	District Classification	Street Light Charge	Safety Light Charge	Total Assessment
067-1130-140-0000	SAFETY LIGHTS ONLY	\$ 0.00	\$ 2.56	\$ 2.56
067-1130-141-0000	SAFETY LIGHTS ONLY	\$ 0.00	\$ 2.56	\$ 2.56
067-1130-142-0000	SAFETY LIGHTS ONLY	\$ 0.00	\$ 2.56	\$ 2.56
067-1130-143-0000	SAFETY LIGHTS ONLY	\$ 0.00	\$ 2.56	\$ 2.56
067-1130-144-0000	SAFETY LIGHTS ONLY	\$ 0.00	\$ 2.56	\$ 2.56
067-1130-145-0000	SAFETY LIGHTS ONLY	\$ 0.00	\$ 2.56	\$ 2.56
067-1130-146-0000	SAFETY LIGHTS ONLY	\$ 0.00	\$ 2.56	\$ 2.56
067-1130-147-0000	SAFETY LIGHTS ONLY	\$ 0.00	\$ 2.56	\$ 2.56
067-1130-148-0000	SAFETY LIGHTS ONLY	\$ 0.00	\$ 2.56	\$ 2.56
067-1130-149-0000	SAFETY LIGHTS ONLY	\$ 0.00	\$ 2.56	\$ 2.56
067-1130-150-0000	SAFETY LIGHTS ONLY	\$ 0.00	\$ 2.56	\$ 2.56
067-1130-151-0000	SAFETY LIGHTS ONLY	\$ 0.00	\$ 2.56	\$ 2.56
067-1130-152-0000	SAFETY LIGHTS ONLY	\$ 0.00	\$ 2.56	\$ 2.56
067-1130-153-0000	SAFETY LIGHTS ONLY	\$ 0.00	\$ 2.56	\$ 2.56
067-1130-154-0000	SAFETY LIGHTS ONLY	\$ 0.00	\$ 2.56	\$ 2.56
067-1130-155-0000	SAFETY LIGHTS ONLY	\$ 0.00	\$ 2.56	\$ 2.56
067-1130-156-0000	SAFETY LIGHTS ONLY	\$ 0.00	\$ 2.56	\$ 2.56
067-1130-157-0000	SAFETY LIGHTS ONLY	\$ 0.00	\$ 2.56	\$ 2.56
067-1130-158-0000	SAFETY LIGHTS ONLY	\$ 0.00	\$ 2.56	\$ 2.56
067-1130-159-0000	SAFETY LIGHTS ONLY	\$ 0.00	\$ 2.56	\$ 2.56
067-1130-160-0000	SAFETY LIGHTS ONLY	\$ 0.00	\$ 2.56	\$ 2.56
067-1130-161-0000	SAFETY LIGHTS ONLY	\$ 0.00	\$ 2.56	\$ 2.56
067-1130-162-0000	SAFETY LIGHTS ONLY	\$ 0.00	\$ 2.56	\$ 2.56
067-1130-163-0000	SAFETY LIGHTS ONLY	\$ 0.00	\$ 2.56	\$ 2.56
067-1130-164-0000	SAFETY LIGHTS ONLY	\$ 0.00	\$ 2.56	\$ 2.56
067-1130-165-0000	SAFETY LIGHTS ONLY	\$ 0.00	\$ 2.56	\$ 2.56
067-1130-166-0000	SAFETY LIGHTS ONLY	\$ 0.00	\$ 2.56	\$ 2.56
067-1130-167-0000	SAFETY LIGHTS ONLY	\$ 0.00	\$ 2.56	\$ 2.56
067-1130-168-0000	SAFETY LIGHTS ONLY	\$ 0.00	\$ 2.56	\$ 2.56
067-1130-169-0000	SAFETY LIGHTS ONLY	\$ 0.00	\$ 2.56	\$ 2.56
067-1130-170-0000	SAFETY LIGHTS ONLY	\$ 0.00	\$ 2.56	\$ 2.56
067-1140-001-0000	SAFETY LIGHTS ONLY	\$ 0.00	\$ 2.56	\$ 2.56
067-1140-002-0000	SAFETY LIGHTS ONLY	\$ 0.00	\$ 2.56	\$ 2.56
067-1140-003-0000	SAFETY LIGHTS ONLY	\$ 0.00	\$ 2.56	\$ 2.56
067-1140-004-0000	SAFETY LIGHTS ONLY	\$ 0.00	\$ 2.56	\$ 2.56
067-1140-005-0000	SAFETY LIGHTS ONLY	\$ 0.00	\$ 2.56	\$ 2.56
067-1140-006-0000	SAFETY LIGHTS ONLY	\$ 0.00	\$ 2.56	\$ 2.56
067-1140-007-0000	SAFETY LIGHTS ONLY	\$ 0.00	\$ 2.56	\$ 2.56
067-1140-008-0000	SAFETY LIGHTS ONLY	\$ 0.00	\$ 2.56	\$ 2.56
067-1140-009-0000	SAFETY LIGHTS ONLY	\$ 0.00	\$ 2.56	\$ 2.56
067-1140-010-0000	SAFETY LIGHTS ONLY	\$ 0.00	\$ 2.56	\$ 2.56
067-1140-011-0000	SAFETY LIGHTS ONLY	\$ 0.00	\$ 2.56	\$ 2.56
067-1140-012-0000	SAFETY LIGHTS ONLY	\$ 0.00	\$ 2.56	\$ 2.56
067-1140-013-0000	SAFETY LIGHTS ONLY	\$ 0.00	\$ 2.56	\$ 2.56

ITEM 9.3.

City of Rancho Cordova
Lighting District No. 2012-1 Exhibit A to the Resolution
Fiscal Year 2023-24 Assessment Roll

ATTACHMENT 3

APN	District Classification	Street Light Charge	Safety Light Charge	Total Assessment
067-1140-014-0000	SAFETY LIGHTS ONLY	\$ 0.00	\$ 2.56	\$ 2.56
067-1140-015-0000	SAFETY LIGHTS ONLY	\$ 0.00	\$ 2.56	\$ 2.56
067-1140-016-0000	SAFETY LIGHTS ONLY	\$ 0.00	\$ 2.56	\$ 2.56
067-1140-017-0000	SAFETY LIGHTS ONLY	\$ 0.00	\$ 2.56	\$ 2.56
067-1140-018-0000	SAFETY LIGHTS ONLY	\$ 0.00	\$ 2.56	\$ 2.56
067-1140-019-0000	SAFETY LIGHTS ONLY	\$ 0.00	\$ 2.56	\$ 2.56
067-1140-020-0000	SAFETY LIGHTS ONLY	\$ 0.00	\$ 2.56	\$ 2.56
067-1140-021-0000	SAFETY LIGHTS ONLY	\$ 0.00	\$ 2.56	\$ 2.56
067-1140-022-0000	SAFETY LIGHTS ONLY	\$ 0.00	\$ 2.56	\$ 2.56
067-1140-023-0000	SAFETY LIGHTS ONLY	\$ 0.00	\$ 2.56	\$ 2.56
067-1140-024-0000	SAFETY LIGHTS ONLY	\$ 0.00	\$ 2.56	\$ 2.56
067-1140-025-0000	SAFETY LIGHTS ONLY	\$ 0.00	\$ 2.56	\$ 2.56
067-1140-026-0000	SAFETY LIGHTS ONLY	\$ 0.00	\$ 2.56	\$ 2.56
067-1140-027-0000	SAFETY LIGHTS ONLY	\$ 0.00	\$ 2.56	\$ 2.56
067-1140-028-0000	SAFETY LIGHTS ONLY	\$ 0.00	\$ 2.56	\$ 2.56
067-1140-029-0000	SAFETY LIGHTS ONLY	\$ 0.00	\$ 2.56	\$ 2.56
067-1140-030-0000	SAFETY LIGHTS ONLY	\$ 0.00	\$ 2.56	\$ 2.56
067-1140-031-0000	SAFETY LIGHTS ONLY	\$ 0.00	\$ 2.56	\$ 2.56
067-1140-032-0000	SAFETY LIGHTS ONLY	\$ 0.00	\$ 2.56	\$ 2.56
067-1140-033-0000	SAFETY LIGHTS ONLY	\$ 0.00	\$ 2.56	\$ 2.56
067-1140-034-0000	SAFETY LIGHTS ONLY	\$ 0.00	\$ 2.56	\$ 2.56
067-1140-035-0000	SAFETY LIGHTS ONLY	\$ 0.00	\$ 2.56	\$ 2.56
067-1140-036-0000	SAFETY LIGHTS ONLY	\$ 0.00	\$ 2.56	\$ 2.56
067-1140-037-0000	SAFETY LIGHTS ONLY	\$ 0.00	\$ 2.56	\$ 2.56
067-1150-001-0000	SAFETY LIGHTS ONLY	\$ 0.00	\$ 2.56	\$ 2.56
067-1150-002-0000	SAFETY LIGHTS ONLY	\$ 0.00	\$ 2.56	\$ 2.56
067-1150-003-0000	SAFETY LIGHTS ONLY	\$ 0.00	\$ 2.56	\$ 2.56
067-1150-004-0000	SAFETY LIGHTS ONLY	\$ 0.00	\$ 2.56	\$ 2.56
067-1150-005-0000	SAFETY LIGHTS ONLY	\$ 0.00	\$ 2.56	\$ 2.56
067-1150-006-0000	SAFETY LIGHTS ONLY	\$ 0.00	\$ 2.56	\$ 2.56
067-1150-007-0000	SAFETY LIGHTS ONLY	\$ 0.00	\$ 2.56	\$ 2.56
067-1150-008-0000	SAFETY LIGHTS ONLY	\$ 0.00	\$ 2.56	\$ 2.56
067-1150-009-0000	SAFETY LIGHTS ONLY	\$ 0.00	\$ 2.56	\$ 2.56
067-1150-010-0000	SAFETY LIGHTS ONLY	\$ 0.00	\$ 2.56	\$ 2.56
067-1150-011-0000	SAFETY LIGHTS ONLY	\$ 0.00	\$ 2.56	\$ 2.56
067-1150-012-0000	SAFETY LIGHTS ONLY	\$ 0.00	\$ 2.56	\$ 2.56
067-1150-013-0000	SAFETY LIGHTS ONLY	\$ 0.00	\$ 2.56	\$ 2.56
067-1150-014-0000	SAFETY LIGHTS ONLY	\$ 0.00	\$ 2.56	\$ 2.56
067-1150-015-0000	SAFETY LIGHTS ONLY	\$ 0.00	\$ 2.56	\$ 2.56
067-1150-016-0000	SAFETY LIGHTS ONLY	\$ 0.00	\$ 2.56	\$ 2.56
067-1150-017-0000	SAFETY LIGHTS ONLY	\$ 0.00	\$ 2.56	\$ 2.56
067-1150-018-0000	SAFETY LIGHTS ONLY	\$ 0.00	\$ 2.56	\$ 2.56
067-1150-019-0000	SAFETY LIGHTS ONLY	\$ 0.00	\$ 2.56	\$ 2.56
067-1150-020-0000	SAFETY LIGHTS ONLY	\$ 0.00	\$ 2.56	\$ 2.56

ITEM 9.3.

City of Rancho Cordova
Lighting District No. 2012-1 Exhibit A to the Resolution
Fiscal Year 2023-24 Assessment Roll

ATTACHMENT 3

APN	District Classification	Street Light Charge	Safety Light Charge	Total Assessment
067-1150-021-0000	SAFETY LIGHTS ONLY	\$ 0.00	\$ 2.56	\$ 2.56
067-1150-022-0000	SAFETY LIGHTS ONLY	\$ 0.00	\$ 2.56	\$ 2.56
067-1150-023-0000	SAFETY LIGHTS ONLY	\$ 0.00	\$ 2.56	\$ 2.56
067-1150-024-0000	SAFETY LIGHTS ONLY	\$ 0.00	\$ 2.56	\$ 2.56
067-1150-025-0000	SAFETY LIGHTS ONLY	\$ 0.00	\$ 2.56	\$ 2.56
067-1150-026-0000	SAFETY LIGHTS ONLY	\$ 0.00	\$ 2.56	\$ 2.56
067-1150-027-0000	SAFETY LIGHTS ONLY	\$ 0.00	\$ 2.56	\$ 2.56
067-1150-028-0000	SAFETY LIGHTS ONLY	\$ 0.00	\$ 2.56	\$ 2.56
067-1150-029-0000	SAFETY LIGHTS ONLY	\$ 0.00	\$ 2.56	\$ 2.56
067-1150-030-0000	SAFETY LIGHTS ONLY	\$ 0.00	\$ 2.56	\$ 2.56
067-1150-031-0000	SAFETY LIGHTS ONLY	\$ 0.00	\$ 2.56	\$ 2.56
067-1150-032-0000	SAFETY LIGHTS ONLY	\$ 0.00	\$ 2.56	\$ 2.56
067-1150-033-0000	SAFETY LIGHTS ONLY	\$ 0.00	\$ 2.56	\$ 2.56
067-1150-034-0000	SAFETY LIGHTS ONLY	\$ 0.00	\$ 2.56	\$ 2.56
067-1150-035-0000	SAFETY LIGHTS ONLY	\$ 0.00	\$ 2.56	\$ 2.56
067-1150-036-0000	SAFETY LIGHTS ONLY	\$ 0.00	\$ 2.56	\$ 2.56
067-1150-037-0000	SAFETY LIGHTS ONLY	\$ 0.00	\$ 2.56	\$ 2.56
067-1150-038-0000	SAFETY LIGHTS ONLY	\$ 0.00	\$ 2.56	\$ 2.56
067-1150-039-0000	SAFETY LIGHTS ONLY	\$ 0.00	\$ 2.56	\$ 2.56
067-1150-040-0000	SAFETY LIGHTS ONLY	\$ 0.00	\$ 2.56	\$ 2.56
067-1150-041-0000	SAFETY LIGHTS ONLY	\$ 0.00	\$ 2.56	\$ 2.56
067-1150-042-0000	SAFETY LIGHTS ONLY	\$ 0.00	\$ 2.56	\$ 2.56
067-1150-043-0000	SAFETY LIGHTS ONLY	\$ 0.00	\$ 2.56	\$ 2.56
067-1150-044-0000	SAFETY LIGHTS ONLY	\$ 0.00	\$ 2.56	\$ 2.56
067-1150-045-0000	SAFETY LIGHTS ONLY	\$ 0.00	\$ 2.56	\$ 2.56
067-1150-046-0000	SAFETY LIGHTS ONLY	\$ 0.00	\$ 2.56	\$ 2.56
067-1150-047-0000	SAFETY LIGHTS ONLY	\$ 0.00	\$ 2.56	\$ 2.56
067-1150-048-0000	SAFETY LIGHTS ONLY	\$ 0.00	\$ 2.56	\$ 2.56
067-1150-049-0000	SAFETY LIGHTS ONLY	\$ 0.00	\$ 2.56	\$ 2.56
067-1150-050-0000	SAFETY LIGHTS ONLY	\$ 0.00	\$ 2.56	\$ 2.56
067-1150-051-0000	SAFETY LIGHTS ONLY	\$ 0.00	\$ 2.56	\$ 2.56
067-1150-052-0000	SAFETY LIGHTS ONLY	\$ 0.00	\$ 2.56	\$ 2.56
067-1150-053-0000	SAFETY LIGHTS ONLY	\$ 0.00	\$ 2.56	\$ 2.56
067-1150-054-0000	SAFETY LIGHTS ONLY	\$ 0.00	\$ 2.56	\$ 2.56
067-1150-055-0000	SAFETY LIGHTS ONLY	\$ 0.00	\$ 2.56	\$ 2.56
067-1150-056-0000	SAFETY LIGHTS ONLY	\$ 0.00	\$ 2.56	\$ 2.56
067-1150-057-0000	SAFETY LIGHTS ONLY	\$ 0.00	\$ 2.56	\$ 2.56
067-1150-058-0000	SAFETY LIGHTS ONLY	\$ 0.00	\$ 2.56	\$ 2.56
067-1150-059-0000	SAFETY LIGHTS ONLY	\$ 0.00	\$ 2.56	\$ 2.56
067-1150-060-0000	SAFETY LIGHTS ONLY	\$ 0.00	\$ 2.56	\$ 2.56
067-1150-061-0000	SAFETY LIGHTS ONLY	\$ 0.00	\$ 2.56	\$ 2.56
067-1150-062-0000	SAFETY LIGHTS ONLY	\$ 0.00	\$ 2.56	\$ 2.56
067-1150-063-0000	SAFETY LIGHTS ONLY	\$ 0.00	\$ 2.56	\$ 2.56
067-1150-064-0000	SAFETY LIGHTS ONLY	\$ 0.00	\$ 2.56	\$ 2.56

ITEM 9.3.

City of Rancho Cordova
Lighting District No. 2012-1 Exhibit A to the Resolution
Fiscal Year 2023-24 Assessment Roll

ATTACHMENT 3

APN	District Classification	Street Light Charge	Safety Light Charge	Total Assessment
067-1150-065-0000	SAFETY LIGHTS ONLY	\$ 0.00	\$ 2.56	\$ 2.56
067-1150-066-0000	SAFETY LIGHTS ONLY	\$ 0.00	\$ 2.56	\$ 2.56
067-1150-067-0000	SAFETY LIGHTS ONLY	\$ 0.00	\$ 2.56	\$ 2.56
067-1150-068-0000	SAFETY LIGHTS ONLY	\$ 0.00	\$ 2.56	\$ 2.56
067-1150-069-0000	SAFETY LIGHTS ONLY	\$ 0.00	\$ 2.56	\$ 2.56
067-1150-070-0000	SAFETY LIGHTS ONLY	\$ 0.00	\$ 2.56	\$ 2.56
067-1150-071-0000	SAFETY LIGHTS ONLY	\$ 0.00	\$ 2.56	\$ 2.56
067-1150-072-0000	SAFETY LIGHTS ONLY	\$ 0.00	\$ 2.56	\$ 2.56
067-1150-073-0000	SAFETY LIGHTS ONLY	\$ 0.00	\$ 2.56	\$ 2.56
067-1150-074-0000	SAFETY LIGHTS ONLY	\$ 0.00	\$ 2.56	\$ 2.56
067-1150-075-0000	SAFETY LIGHTS ONLY	\$ 0.00	\$ 2.56	\$ 2.56
067-1150-076-0000	SAFETY LIGHTS ONLY	\$ 0.00	\$ 2.56	\$ 2.56
067-1150-077-0000	SAFETY LIGHTS ONLY	\$ 0.00	\$ 2.56	\$ 2.56
067-1150-078-0000	SAFETY LIGHTS ONLY	\$ 0.00	\$ 2.56	\$ 2.56
067-1150-079-0000	SAFETY LIGHTS ONLY	\$ 0.00	\$ 2.56	\$ 2.56
067-1160-001-0000	SAFETY LIGHTS ONLY	\$ 0.00	\$ 2.56	\$ 2.56
067-1160-002-0000	SAFETY LIGHTS ONLY	\$ 0.00	\$ 2.56	\$ 2.56
067-1160-003-0000	SAFETY LIGHTS ONLY	\$ 0.00	\$ 2.56	\$ 2.56
067-1160-004-0000	SAFETY LIGHTS ONLY	\$ 0.00	\$ 2.56	\$ 2.56
067-1160-005-0000	SAFETY LIGHTS ONLY	\$ 0.00	\$ 2.56	\$ 2.56
067-1160-006-0000	SAFETY LIGHTS ONLY	\$ 0.00	\$ 2.56	\$ 2.56
067-1160-007-0000	SAFETY LIGHTS ONLY	\$ 0.00	\$ 2.56	\$ 2.56
067-1160-008-0000	SAFETY LIGHTS ONLY	\$ 0.00	\$ 2.56	\$ 2.56
067-1160-009-0000	SAFETY LIGHTS ONLY	\$ 0.00	\$ 2.56	\$ 2.56
067-1160-010-0000	SAFETY LIGHTS ONLY	\$ 0.00	\$ 2.56	\$ 2.56
067-1160-011-0000	SAFETY LIGHTS ONLY	\$ 0.00	\$ 2.56	\$ 2.56
067-1160-012-0000	SAFETY LIGHTS ONLY	\$ 0.00	\$ 2.56	\$ 2.56
067-1160-013-0000	SAFETY LIGHTS ONLY	\$ 0.00	\$ 2.56	\$ 2.56
067-1160-014-0000	SAFETY LIGHTS ONLY	\$ 0.00	\$ 2.56	\$ 2.56
067-1160-015-0000	SAFETY LIGHTS ONLY	\$ 0.00	\$ 2.56	\$ 2.56
067-1160-016-0000	SAFETY LIGHTS ONLY	\$ 0.00	\$ 2.56	\$ 2.56
067-1160-017-0000	SAFETY LIGHTS ONLY	\$ 0.00	\$ 2.56	\$ 2.56
067-1160-018-0000	SAFETY LIGHTS ONLY	\$ 0.00	\$ 2.56	\$ 2.56
067-1160-019-0000	SAFETY LIGHTS ONLY	\$ 0.00	\$ 2.56	\$ 2.56
067-1160-020-0000	SAFETY LIGHTS ONLY	\$ 0.00	\$ 2.56	\$ 2.56
067-1160-021-0000	SAFETY LIGHTS ONLY	\$ 0.00	\$ 2.56	\$ 2.56
067-1160-022-0000	SAFETY LIGHTS ONLY	\$ 0.00	\$ 2.56	\$ 2.56
067-1160-023-0000	SAFETY LIGHTS ONLY	\$ 0.00	\$ 2.56	\$ 2.56
067-1160-024-0000	SAFETY LIGHTS ONLY	\$ 0.00	\$ 2.56	\$ 2.56
067-1160-025-0000	SAFETY LIGHTS ONLY	\$ 0.00	\$ 2.56	\$ 2.56
067-1160-026-0000	SAFETY LIGHTS ONLY	\$ 0.00	\$ 2.56	\$ 2.56
067-1160-027-0000	SAFETY LIGHTS ONLY	\$ 0.00	\$ 2.56	\$ 2.56
067-1160-028-0000	SAFETY LIGHTS ONLY	\$ 0.00	\$ 2.56	\$ 2.56
067-1160-029-0000	SAFETY LIGHTS ONLY	\$ 0.00	\$ 2.56	\$ 2.56

ITEM 9.3.

City of Rancho Cordova
Lighting District No. 2012-1 Exhibit A to the Resolution
Fiscal Year 2023-24 Assessment Roll

ATTACHMENT 3

APN	District Classification	Street Light Charge	Safety Light Charge	Total Assessment
067-1160-030-0000	SAFETY LIGHTS ONLY	\$ 0.00	\$ 2.56	\$ 2.56
067-1160-031-0000	SAFETY LIGHTS ONLY	\$ 0.00	\$ 2.56	\$ 2.56
067-1160-032-0000	SAFETY LIGHTS ONLY	\$ 0.00	\$ 2.56	\$ 2.56
067-1160-033-0000	SAFETY LIGHTS ONLY	\$ 0.00	\$ 2.56	\$ 2.56
067-1160-034-0000	SAFETY LIGHTS ONLY	\$ 0.00	\$ 2.56	\$ 2.56
067-1160-035-0000	SAFETY LIGHTS ONLY	\$ 0.00	\$ 2.56	\$ 2.56
067-1160-036-0000	SAFETY LIGHTS ONLY	\$ 0.00	\$ 2.56	\$ 2.56
067-1160-037-0000	SAFETY LIGHTS ONLY	\$ 0.00	\$ 2.56	\$ 2.56
067-1160-038-0000	SAFETY LIGHTS ONLY	\$ 0.00	\$ 2.56	\$ 2.56
067-1160-039-0000	SAFETY LIGHTS ONLY	\$ 0.00	\$ 2.56	\$ 2.56
067-1160-040-0000	SAFETY LIGHTS ONLY	\$ 0.00	\$ 2.56	\$ 2.56
067-1160-041-0000	SAFETY LIGHTS ONLY	\$ 0.00	\$ 2.56	\$ 2.56
067-1160-042-0000	SAFETY LIGHTS ONLY	\$ 0.00	\$ 2.56	\$ 2.56
067-1160-043-0000	SAFETY LIGHTS ONLY	\$ 0.00	\$ 2.56	\$ 2.56
067-1160-044-0000	SAFETY LIGHTS ONLY	\$ 0.00	\$ 2.56	\$ 2.56
067-1160-045-0000	SAFETY LIGHTS ONLY	\$ 0.00	\$ 2.56	\$ 2.56
067-1160-046-0000	SAFETY LIGHTS ONLY	\$ 0.00	\$ 2.56	\$ 2.56
067-1160-047-0000	SAFETY LIGHTS ONLY	\$ 0.00	\$ 2.56	\$ 2.56
067-1160-048-0000	SAFETY LIGHTS ONLY	\$ 0.00	\$ 2.56	\$ 2.56
067-1160-049-0000	SAFETY LIGHTS ONLY	\$ 0.00	\$ 2.56	\$ 2.56
067-1160-050-0000	SAFETY LIGHTS ONLY	\$ 0.00	\$ 2.56	\$ 2.56
067-1160-051-0000	SAFETY LIGHTS ONLY	\$ 0.00	\$ 2.56	\$ 2.56
067-1160-052-0000	SAFETY LIGHTS ONLY	\$ 0.00	\$ 2.56	\$ 2.56
067-1160-053-0000	SAFETY LIGHTS ONLY	\$ 0.00	\$ 2.56	\$ 2.56
067-1160-054-0000	SAFETY LIGHTS ONLY	\$ 0.00	\$ 2.56	\$ 2.56
067-1160-055-0000	SAFETY LIGHTS ONLY	\$ 0.00	\$ 2.56	\$ 2.56
067-1160-056-0000	SAFETY LIGHTS ONLY	\$ 0.00	\$ 2.56	\$ 2.56
067-1160-057-0000	SAFETY LIGHTS ONLY	\$ 0.00	\$ 2.56	\$ 2.56
067-1160-058-0000	SAFETY LIGHTS ONLY	\$ 0.00	\$ 2.56	\$ 2.56
067-1160-059-0000	SAFETY LIGHTS ONLY	\$ 0.00	\$ 2.56	\$ 2.56
067-1160-060-0000	SAFETY LIGHTS ONLY	\$ 0.00	\$ 2.56	\$ 2.56
067-1160-061-0000	SAFETY LIGHTS ONLY	\$ 0.00	\$ 2.56	\$ 2.56
067-1160-062-0000	SAFETY LIGHTS ONLY	\$ 0.00	\$ 2.56	\$ 2.56
067-1160-063-0000	SAFETY LIGHTS ONLY	\$ 0.00	\$ 2.56	\$ 2.56
067-1160-064-0000	SAFETY LIGHTS ONLY	\$ 0.00	\$ 2.56	\$ 2.56
067-1160-065-0000	SAFETY LIGHTS ONLY	\$ 0.00	\$ 2.56	\$ 2.56
067-1170-001-0000	SAFETY LIGHTS ONLY	\$ 0.00	\$ 2.56	\$ 2.56
067-1170-002-0000	SAFETY LIGHTS ONLY	\$ 0.00	\$ 2.56	\$ 2.56
067-1170-003-0000	SAFETY LIGHTS ONLY	\$ 0.00	\$ 2.56	\$ 2.56
067-1170-004-0000	SAFETY LIGHTS ONLY	\$ 0.00	\$ 2.56	\$ 2.56
067-1170-005-0000	SAFETY LIGHTS ONLY	\$ 0.00	\$ 2.56	\$ 2.56
067-1170-006-0000	SAFETY LIGHTS ONLY	\$ 0.00	\$ 2.56	\$ 2.56
067-1170-007-0000	SAFETY LIGHTS ONLY	\$ 0.00	\$ 2.56	\$ 2.56
067-1170-008-0000	SAFETY LIGHTS ONLY	\$ 0.00	\$ 2.56	\$ 2.56

ITEM 9.3.

City of Rancho Cordova
Lighting District No. 2012-1 Exhibit A to the Resolution
Fiscal Year 2023-24 Assessment Roll

ATTACHMENT 3

APN	District Classification	Street Light Charge	Safety Light Charge	Total Assessment
067-1170-009-0000	SAFETY LIGHTS ONLY	\$ 0.00	\$ 2.56	\$ 2.56
067-1170-010-0000	SAFETY LIGHTS ONLY	\$ 0.00	\$ 2.56	\$ 2.56
067-1170-011-0000	SAFETY LIGHTS ONLY	\$ 0.00	\$ 2.56	\$ 2.56
067-1170-012-0000	SAFETY LIGHTS ONLY	\$ 0.00	\$ 2.56	\$ 2.56
067-1170-013-0000	SAFETY LIGHTS ONLY	\$ 0.00	\$ 2.56	\$ 2.56
067-1170-014-0000	SAFETY LIGHTS ONLY	\$ 0.00	\$ 2.56	\$ 2.56
067-1170-015-0000	SAFETY LIGHTS ONLY	\$ 0.00	\$ 2.56	\$ 2.56
067-1170-016-0000	SAFETY LIGHTS ONLY	\$ 0.00	\$ 2.56	\$ 2.56
067-1170-017-0000	SAFETY LIGHTS ONLY	\$ 0.00	\$ 2.56	\$ 2.56
067-1170-018-0000	SAFETY LIGHTS ONLY	\$ 0.00	\$ 2.56	\$ 2.56
067-1170-019-0000	SAFETY LIGHTS ONLY	\$ 0.00	\$ 2.56	\$ 2.56
067-1170-020-0000	SAFETY LIGHTS ONLY	\$ 0.00	\$ 2.56	\$ 2.56
067-1170-021-0000	SAFETY LIGHTS ONLY	\$ 0.00	\$ 2.56	\$ 2.56
067-1170-022-0000	SAFETY LIGHTS ONLY	\$ 0.00	\$ 2.56	\$ 2.56
067-1170-023-0000	SAFETY LIGHTS ONLY	\$ 0.00	\$ 2.56	\$ 2.56
067-1170-024-0000	SAFETY LIGHTS ONLY	\$ 0.00	\$ 2.56	\$ 2.56
067-1170-025-0000	SAFETY LIGHTS ONLY	\$ 0.00	\$ 2.56	\$ 2.56
067-1170-026-0000	SAFETY LIGHTS ONLY	\$ 0.00	\$ 2.56	\$ 2.56
067-1170-027-0000	SAFETY LIGHTS ONLY	\$ 0.00	\$ 2.56	\$ 2.56
067-1170-028-0000	SAFETY LIGHTS ONLY	\$ 0.00	\$ 2.56	\$ 2.56
067-1170-029-0000	SAFETY LIGHTS ONLY	\$ 0.00	\$ 2.56	\$ 2.56
067-1170-030-0000	SAFETY LIGHTS ONLY	\$ 0.00	\$ 2.56	\$ 2.56
067-1170-031-0000	SAFETY LIGHTS ONLY	\$ 0.00	\$ 2.56	\$ 2.56
067-1170-032-0000	SAFETY LIGHTS ONLY	\$ 0.00	\$ 2.56	\$ 2.56
067-1170-033-0000	SAFETY LIGHTS ONLY	\$ 0.00	\$ 2.56	\$ 2.56
067-1170-034-0000	SAFETY LIGHTS ONLY	\$ 0.00	\$ 2.56	\$ 2.56
067-1170-035-0000	SAFETY LIGHTS ONLY	\$ 0.00	\$ 2.56	\$ 2.56
067-1170-036-0000	SAFETY LIGHTS ONLY	\$ 0.00	\$ 2.56	\$ 2.56
067-1170-037-0000	SAFETY LIGHTS ONLY	\$ 0.00	\$ 2.56	\$ 2.56
067-1170-038-0000	SAFETY LIGHTS ONLY	\$ 0.00	\$ 2.56	\$ 2.56
067-1170-039-0000	SAFETY LIGHTS ONLY	\$ 0.00	\$ 2.56	\$ 2.56
067-1170-040-0000	SAFETY LIGHTS ONLY	\$ 0.00	\$ 2.56	\$ 2.56
067-1170-041-0000	SAFETY LIGHTS ONLY	\$ 0.00	\$ 2.56	\$ 2.56
067-1170-042-0000	SAFETY LIGHTS ONLY	\$ 0.00	\$ 2.56	\$ 2.56
067-1170-043-0000	SAFETY LIGHTS ONLY	\$ 0.00	\$ 2.56	\$ 2.56
067-1170-044-0000	SAFETY LIGHTS ONLY	\$ 0.00	\$ 2.56	\$ 2.56
067-1170-045-0000	SAFETY LIGHTS ONLY	\$ 0.00	\$ 2.56	\$ 2.56
067-1170-046-0000	SAFETY LIGHTS ONLY	\$ 0.00	\$ 2.56	\$ 2.56
067-1170-047-0000	SAFETY LIGHTS ONLY	\$ 0.00	\$ 2.56	\$ 2.56
067-1170-048-0000	SAFETY LIGHTS ONLY	\$ 0.00	\$ 2.56	\$ 2.56
067-1170-049-0000	SAFETY LIGHTS ONLY	\$ 0.00	\$ 2.56	\$ 2.56
067-1170-050-0000	SAFETY LIGHTS ONLY	\$ 0.00	\$ 2.56	\$ 2.56
067-1170-051-0000	SAFETY LIGHTS ONLY	\$ 0.00	\$ 2.56	\$ 2.56
067-1170-052-0000	SAFETY LIGHTS ONLY	\$ 0.00	\$ 2.56	\$ 2.56

ITEM 9.3.

City of Rancho Cordova
Lighting District No. 2012-1 Exhibit A to the Resolution
Fiscal Year 2023-24 Assessment Roll

ATTACHMENT 3

APN	District Classification	Street Light Charge	Safety Light Charge	Total Assessment
067-1170-053-0000	SAFETY LIGHTS ONLY	\$ 0.00	\$ 2.56	\$ 2.56
067-1170-054-0000	SAFETY LIGHTS ONLY	\$ 0.00	\$ 2.56	\$ 2.56
067-1170-055-0000	SAFETY LIGHTS ONLY	\$ 0.00	\$ 2.56	\$ 2.56
067-1170-056-0000	SAFETY LIGHTS ONLY	\$ 0.00	\$ 2.56	\$ 2.56
067-1170-057-0000	SAFETY LIGHTS ONLY	\$ 0.00	\$ 2.56	\$ 2.56
067-1170-058-0000	SAFETY LIGHTS ONLY	\$ 0.00	\$ 2.56	\$ 2.56
067-1170-059-0000	SAFETY LIGHTS ONLY	\$ 0.00	\$ 2.56	\$ 2.56
067-1170-060-0000	SAFETY LIGHTS ONLY	\$ 0.00	\$ 2.56	\$ 2.56
067-1170-061-0000	SAFETY LIGHTS ONLY	\$ 0.00	\$ 2.56	\$ 2.56
067-1170-062-0000	SAFETY LIGHTS ONLY	\$ 0.00	\$ 2.56	\$ 2.56
067-1170-063-0000	SAFETY LIGHTS ONLY	\$ 0.00	\$ 2.56	\$ 2.56
067-1170-064-0000	SAFETY LIGHTS ONLY	\$ 0.00	\$ 2.56	\$ 2.56
067-1170-065-0000	SAFETY LIGHTS ONLY	\$ 0.00	\$ 2.56	\$ 2.56
067-1170-066-0000	SAFETY LIGHTS ONLY	\$ 0.00	\$ 2.56	\$ 2.56
067-1170-067-0000	SAFETY LIGHTS ONLY	\$ 0.00	\$ 2.56	\$ 2.56
067-1170-068-0000	SAFETY LIGHTS ONLY	\$ 0.00	\$ 2.56	\$ 2.56
067-1170-069-0000	SAFETY LIGHTS ONLY	\$ 0.00	\$ 2.56	\$ 2.56
067-1170-070-0000	SAFETY LIGHTS ONLY	\$ 0.00	\$ 2.56	\$ 2.56
067-1170-071-0000	SAFETY LIGHTS ONLY	\$ 0.00	\$ 2.56	\$ 2.56
067-1170-072-0000	SAFETY LIGHTS ONLY	\$ 0.00	\$ 2.56	\$ 2.56
067-1170-073-0000	SAFETY LIGHTS ONLY	\$ 0.00	\$ 2.56	\$ 2.56
067-1170-074-0000	SAFETY LIGHTS ONLY	\$ 0.00	\$ 2.56	\$ 2.56
067-1170-075-0000	SAFETY LIGHTS ONLY	\$ 0.00	\$ 2.56	\$ 2.56
067-1170-076-0000	SAFETY LIGHTS ONLY	\$ 0.00	\$ 2.56	\$ 2.56
067-1170-077-0000	SAFETY LIGHTS ONLY	\$ 0.00	\$ 2.56	\$ 2.56
067-1170-078-0000	SAFETY LIGHTS ONLY	\$ 0.00	\$ 2.56	\$ 2.56
067-1170-079-0000	SAFETY LIGHTS ONLY	\$ 0.00	\$ 2.56	\$ 2.56
067-1170-080-0000	SAFETY LIGHTS ONLY	\$ 0.00	\$ 2.56	\$ 2.56
067-1170-081-0000	SAFETY LIGHTS ONLY	\$ 0.00	\$ 2.56	\$ 2.56
067-1170-082-0000	SAFETY LIGHTS ONLY	\$ 0.00	\$ 2.56	\$ 2.56
067-1170-083-0000	SAFETY LIGHTS ONLY	\$ 0.00	\$ 2.56	\$ 2.56
067-1180-001-0000	SAFETY LIGHTS ONLY	\$ 0.00	\$ 2.56	\$ 2.56
067-1180-002-0000	SAFETY LIGHTS ONLY	\$ 0.00	\$ 2.56	\$ 2.56
067-1180-003-0000	SAFETY LIGHTS ONLY	\$ 0.00	\$ 2.56	\$ 2.56
067-1180-004-0000	SAFETY LIGHTS ONLY	\$ 0.00	\$ 2.56	\$ 2.56
067-1180-005-0000	SAFETY LIGHTS ONLY	\$ 0.00	\$ 2.56	\$ 2.56
067-1180-006-0000	SAFETY LIGHTS ONLY	\$ 0.00	\$ 2.56	\$ 2.56
067-1180-007-0000	SAFETY LIGHTS ONLY	\$ 0.00	\$ 2.56	\$ 2.56
067-1180-008-0000	SAFETY LIGHTS ONLY	\$ 0.00	\$ 2.56	\$ 2.56
067-1180-009-0000	SAFETY LIGHTS ONLY	\$ 0.00	\$ 2.56	\$ 2.56
067-1180-010-0000	SAFETY LIGHTS ONLY	\$ 0.00	\$ 2.56	\$ 2.56
067-1180-011-0000	SAFETY LIGHTS ONLY	\$ 0.00	\$ 2.56	\$ 2.56
067-1180-012-0000	SAFETY LIGHTS ONLY	\$ 0.00	\$ 2.56	\$ 2.56
067-1180-013-0000	SAFETY LIGHTS ONLY	\$ 0.00	\$ 2.56	\$ 2.56

ITEM 9.3.

City of Rancho Cordova
Lighting District No. 2012-1 Exhibit A to the Resolution
Fiscal Year 2023-24 Assessment Roll

ATTACHMENT 3

APN	District Classification	Street Light Charge	Safety Light Charge	Total Assessment
067-1180-014-0000	SAFETY LIGHTS ONLY	\$ 0.00	\$ 2.56	\$ 2.56
067-1180-015-0000	SAFETY LIGHTS ONLY	\$ 0.00	\$ 2.56	\$ 2.56
067-1190-001-0000	SAFETY LIGHTS ONLY	\$ 0.00	\$ 2.56	\$ 2.56
067-1190-002-0000	SAFETY LIGHTS ONLY	\$ 0.00	\$ 2.56	\$ 2.56
067-1190-003-0000	SAFETY LIGHTS ONLY	\$ 0.00	\$ 2.56	\$ 2.56
067-1190-004-0000	SAFETY LIGHTS ONLY	\$ 0.00	\$ 2.56	\$ 2.56
067-1190-005-0000	SAFETY LIGHTS ONLY	\$ 0.00	\$ 2.56	\$ 2.56
067-1190-006-0000	SAFETY LIGHTS ONLY	\$ 0.00	\$ 2.56	\$ 2.56
067-1190-007-0000	SAFETY LIGHTS ONLY	\$ 0.00	\$ 2.56	\$ 2.56
067-1190-008-0000	SAFETY LIGHTS ONLY	\$ 0.00	\$ 2.56	\$ 2.56
067-1190-009-0000	SAFETY LIGHTS ONLY	\$ 0.00	\$ 2.56	\$ 2.56
067-1190-010-0000	SAFETY LIGHTS ONLY	\$ 0.00	\$ 2.56	\$ 2.56
067-1190-011-0000	SAFETY LIGHTS ONLY	\$ 0.00	\$ 2.56	\$ 2.56
067-1190-012-0000	SAFETY LIGHTS ONLY	\$ 0.00	\$ 2.56	\$ 2.56
067-1190-013-0000	SAFETY LIGHTS ONLY	\$ 0.00	\$ 2.56	\$ 2.56
067-1190-014-0000	SAFETY LIGHTS ONLY	\$ 0.00	\$ 2.56	\$ 2.56
067-1190-015-0000	SAFETY LIGHTS ONLY	\$ 0.00	\$ 2.56	\$ 2.56
067-1190-016-0000	SAFETY LIGHTS ONLY	\$ 0.00	\$ 2.56	\$ 2.56
067-1190-017-0000	SAFETY LIGHTS ONLY	\$ 0.00	\$ 2.56	\$ 2.56
067-1190-018-0000	SAFETY LIGHTS ONLY	\$ 0.00	\$ 2.56	\$ 2.56
067-1190-019-0000	SAFETY LIGHTS ONLY	\$ 0.00	\$ 2.56	\$ 2.56
067-1190-020-0000	SAFETY LIGHTS ONLY	\$ 0.00	\$ 2.56	\$ 2.56
067-1190-021-0000	SAFETY LIGHTS ONLY	\$ 0.00	\$ 2.56	\$ 2.56
067-1190-022-0000	SAFETY LIGHTS ONLY	\$ 0.00	\$ 2.56	\$ 2.56
067-1190-023-0000	SAFETY LIGHTS ONLY	\$ 0.00	\$ 2.56	\$ 2.56
067-1190-024-0000	SAFETY LIGHTS ONLY	\$ 0.00	\$ 2.56	\$ 2.56
067-1190-025-0000	SAFETY LIGHTS ONLY	\$ 0.00	\$ 2.56	\$ 2.56
067-1190-026-0000	SAFETY LIGHTS ONLY	\$ 0.00	\$ 2.56	\$ 2.56
067-1190-027-0000	SAFETY LIGHTS ONLY	\$ 0.00	\$ 2.56	\$ 2.56
067-1190-028-0000	SAFETY LIGHTS ONLY	\$ 0.00	\$ 2.56	\$ 2.56
067-1190-029-0000	SAFETY LIGHTS ONLY	\$ 0.00	\$ 2.56	\$ 2.56
067-1190-030-0000	SAFETY LIGHTS ONLY	\$ 0.00	\$ 2.56	\$ 2.56
067-1190-031-0000	SAFETY LIGHTS ONLY	\$ 0.00	\$ 2.56	\$ 2.56
067-1190-032-0000	SAFETY LIGHTS ONLY	\$ 0.00	\$ 2.56	\$ 2.56
067-1190-033-0000	SAFETY LIGHTS ONLY	\$ 0.00	\$ 2.56	\$ 2.56
067-1190-034-0000	SAFETY LIGHTS ONLY	\$ 0.00	\$ 2.56	\$ 2.56
067-1190-035-0000	SAFETY LIGHTS ONLY	\$ 0.00	\$ 2.56	\$ 2.56
067-1190-036-0000	SAFETY LIGHTS ONLY	\$ 0.00	\$ 2.56	\$ 2.56
067-1190-037-0000	SAFETY LIGHTS ONLY	\$ 0.00	\$ 2.56	\$ 2.56
067-1190-038-0000	SAFETY LIGHTS ONLY	\$ 0.00	\$ 2.56	\$ 2.56
067-1190-039-0000	SAFETY LIGHTS ONLY	\$ 0.00	\$ 2.56	\$ 2.56
067-1190-040-0000	SAFETY LIGHTS ONLY	\$ 0.00	\$ 2.56	\$ 2.56
067-1190-041-0000	SAFETY LIGHTS ONLY	\$ 0.00	\$ 2.56	\$ 2.56
067-1190-042-0000	SAFETY LIGHTS ONLY	\$ 0.00	\$ 2.56	\$ 2.56

ITEM 9.3.

City of Rancho Cordova
Lighting District No. 2012-1 Exhibit A to the Resolution
Fiscal Year 2023-24 Assessment Roll

ATTACHMENT 3

APN	District Classification	Street Light Charge	Safety Light Charge	Total Assessment
067-1190-043-0000	SAFETY LIGHTS ONLY	\$ 0.00	\$ 2.56	\$ 2.56
067-1190-044-0000	SAFETY LIGHTS ONLY	\$ 0.00	\$ 2.56	\$ 2.56
067-1190-045-0000	SAFETY LIGHTS ONLY	\$ 0.00	\$ 2.56	\$ 2.56
067-1190-046-0000	SAFETY LIGHTS ONLY	\$ 0.00	\$ 2.56	\$ 2.56
067-1190-047-0000	SAFETY LIGHTS ONLY	\$ 0.00	\$ 2.56	\$ 2.56
067-1190-048-0000	SAFETY LIGHTS ONLY	\$ 0.00	\$ 2.56	\$ 2.56
067-1190-049-0000	SAFETY LIGHTS ONLY	\$ 0.00	\$ 2.56	\$ 2.56
067-1190-050-0000	SAFETY LIGHTS ONLY	\$ 0.00	\$ 2.56	\$ 2.56
067-1190-051-0000	SAFETY LIGHTS ONLY	\$ 0.00	\$ 2.56	\$ 2.56
067-1190-052-0000	SAFETY LIGHTS ONLY	\$ 0.00	\$ 2.56	\$ 2.56
067-1190-053-0000	SAFETY LIGHTS ONLY	\$ 0.00	\$ 2.56	\$ 2.56
067-1190-054-0000	SAFETY LIGHTS ONLY	\$ 0.00	\$ 2.56	\$ 2.56
067-1190-055-0000	SAFETY LIGHTS ONLY	\$ 0.00	\$ 2.56	\$ 2.56
067-1190-056-0000	SAFETY LIGHTS ONLY	\$ 0.00	\$ 2.56	\$ 2.56
067-1190-057-0000	SAFETY LIGHTS ONLY	\$ 0.00	\$ 2.56	\$ 2.56
067-1190-058-0000	SAFETY LIGHTS ONLY	\$ 0.00	\$ 2.56	\$ 2.56
067-1190-059-0000	SAFETY LIGHTS ONLY	\$ 0.00	\$ 2.56	\$ 2.56
067-1190-060-0000	SAFETY LIGHTS ONLY	\$ 0.00	\$ 2.56	\$ 2.56
067-1190-061-0000	SAFETY LIGHTS ONLY	\$ 0.00	\$ 2.56	\$ 2.56
067-1190-062-0000	SAFETY LIGHTS ONLY	\$ 0.00	\$ 2.56	\$ 2.56
067-1190-063-0000	SAFETY LIGHTS ONLY	\$ 0.00	\$ 2.56	\$ 2.56
067-1190-064-0000	SAFETY LIGHTS ONLY	\$ 0.00	\$ 2.56	\$ 2.56
067-1200-001-0000	SAFETY LIGHTS ONLY	\$ 0.00	\$ 2.56	\$ 2.56
067-1200-002-0000	SAFETY LIGHTS ONLY	\$ 0.00	\$ 2.56	\$ 2.56
067-1200-003-0000	SAFETY LIGHTS ONLY	\$ 0.00	\$ 2.56	\$ 2.56
067-1200-004-0000	SAFETY LIGHTS ONLY	\$ 0.00	\$ 2.56	\$ 2.56
067-1200-005-0000	SAFETY LIGHTS ONLY	\$ 0.00	\$ 2.56	\$ 2.56
067-1200-006-0000	SAFETY LIGHTS ONLY	\$ 0.00	\$ 2.56	\$ 2.56
067-1200-007-0000	SAFETY LIGHTS ONLY	\$ 0.00	\$ 2.56	\$ 2.56
067-1200-008-0000	SAFETY LIGHTS ONLY	\$ 0.00	\$ 2.56	\$ 2.56
067-1200-009-0000	SAFETY LIGHTS ONLY	\$ 0.00	\$ 2.56	\$ 2.56
067-1200-010-0000	SAFETY LIGHTS ONLY	\$ 0.00	\$ 2.56	\$ 2.56
067-1200-011-0000	SAFETY LIGHTS ONLY	\$ 0.00	\$ 2.56	\$ 2.56
067-1200-012-0000	SAFETY LIGHTS ONLY	\$ 0.00	\$ 2.56	\$ 2.56
067-1200-013-0000	SAFETY LIGHTS ONLY	\$ 0.00	\$ 2.56	\$ 2.56
067-1200-014-0000	SAFETY LIGHTS ONLY	\$ 0.00	\$ 2.56	\$ 2.56
067-1200-015-0000	SAFETY LIGHTS ONLY	\$ 0.00	\$ 2.56	\$ 2.56
067-1200-016-0000	SAFETY LIGHTS ONLY	\$ 0.00	\$ 2.56	\$ 2.56
067-1200-017-0000	SAFETY LIGHTS ONLY	\$ 0.00	\$ 2.56	\$ 2.56
067-1200-018-0000	SAFETY LIGHTS ONLY	\$ 0.00	\$ 2.56	\$ 2.56
067-1200-019-0000	SAFETY LIGHTS ONLY	\$ 0.00	\$ 2.56	\$ 2.56
067-1200-020-0000	SAFETY LIGHTS ONLY	\$ 0.00	\$ 2.56	\$ 2.56
067-1200-021-0000	SAFETY LIGHTS ONLY	\$ 0.00	\$ 2.56	\$ 2.56
067-1200-022-0000	SAFETY LIGHTS ONLY	\$ 0.00	\$ 2.56	\$ 2.56

ITEM 9.3.

City of Rancho Cordova
Lighting District No. 2012-1 Exhibit A to the Resolution
Fiscal Year 2023-24 Assessment Roll

ATTACHMENT 3

APN	District Classification	Street Light Charge	Safety Light Charge	Total Assessment
067-1200-023-0000	SAFETY LIGHTS ONLY	\$ 0.00	\$ 2.56	\$ 2.56
067-1200-024-0000	SAFETY LIGHTS ONLY	\$ 0.00	\$ 2.56	\$ 2.56
067-1200-025-0000	SAFETY LIGHTS ONLY	\$ 0.00	\$ 2.56	\$ 2.56
067-1200-026-0000	SAFETY LIGHTS ONLY	\$ 0.00	\$ 2.56	\$ 2.56
067-1200-027-0000	SAFETY LIGHTS ONLY	\$ 0.00	\$ 2.56	\$ 2.56
067-1200-028-0000	SAFETY LIGHTS ONLY	\$ 0.00	\$ 2.56	\$ 2.56
067-1200-029-0000	SAFETY LIGHTS ONLY	\$ 0.00	\$ 2.56	\$ 2.56
067-1200-030-0000	SAFETY LIGHTS ONLY	\$ 0.00	\$ 2.56	\$ 2.56
067-1200-031-0000	SAFETY LIGHTS ONLY	\$ 0.00	\$ 2.56	\$ 2.56
067-1200-032-0000	SAFETY LIGHTS ONLY	\$ 0.00	\$ 2.56	\$ 2.56
067-1200-033-0000	SAFETY LIGHTS ONLY	\$ 0.00	\$ 2.56	\$ 2.56
067-1200-034-0000	SAFETY LIGHTS ONLY	\$ 0.00	\$ 2.56	\$ 2.56
067-1200-035-0000	SAFETY LIGHTS ONLY	\$ 0.00	\$ 2.56	\$ 2.56
067-1200-036-0000	SAFETY LIGHTS ONLY	\$ 0.00	\$ 2.56	\$ 2.56
067-1200-037-0000	SAFETY LIGHTS ONLY	\$ 0.00	\$ 2.56	\$ 2.56
067-1200-038-0000	SAFETY LIGHTS ONLY	\$ 0.00	\$ 2.56	\$ 2.56
067-1200-039-0000	SAFETY LIGHTS ONLY	\$ 0.00	\$ 2.56	\$ 2.56
067-1200-040-0000	SAFETY LIGHTS ONLY	\$ 0.00	\$ 2.56	\$ 2.56
067-1200-041-0000	SAFETY LIGHTS ONLY	\$ 0.00	\$ 2.56	\$ 2.56
067-1200-042-0000	SAFETY LIGHTS ONLY	\$ 0.00	\$ 2.56	\$ 2.56
067-1200-043-0000	SAFETY LIGHTS ONLY	\$ 0.00	\$ 2.56	\$ 2.56
067-1200-044-0000	SAFETY LIGHTS ONLY	\$ 0.00	\$ 2.56	\$ 2.56
067-1200-045-0000	SAFETY LIGHTS ONLY	\$ 0.00	\$ 2.56	\$ 2.56
067-1200-046-0000	SAFETY LIGHTS ONLY	\$ 0.00	\$ 2.56	\$ 2.56
067-1200-047-0000	SAFETY LIGHTS ONLY	\$ 0.00	\$ 2.56	\$ 2.56
067-1200-048-0000	SAFETY LIGHTS ONLY	\$ 0.00	\$ 2.56	\$ 2.56
067-1200-049-0000	SAFETY LIGHTS ONLY	\$ 0.00	\$ 2.56	\$ 2.56
067-1200-050-0000	SAFETY LIGHTS ONLY	\$ 0.00	\$ 2.56	\$ 2.56
067-1200-051-0000	SAFETY LIGHTS ONLY	\$ 0.00	\$ 2.56	\$ 2.56
067-1200-052-0000	SAFETY LIGHTS ONLY	\$ 0.00	\$ 2.56	\$ 2.56
067-1210-001-0000	SAFETY LIGHTS ONLY	\$ 0.00	\$ 2.56	\$ 2.56
067-1210-002-0000	SAFETY LIGHTS ONLY	\$ 0.00	\$ 2.56	\$ 2.56
067-1210-003-0000	SAFETY LIGHTS ONLY	\$ 0.00	\$ 2.56	\$ 2.56
067-1210-004-0000	SAFETY LIGHTS ONLY	\$ 0.00	\$ 2.56	\$ 2.56
067-1210-005-0000	SAFETY LIGHTS ONLY	\$ 0.00	\$ 2.56	\$ 2.56
067-1210-006-0000	SAFETY LIGHTS ONLY	\$ 0.00	\$ 2.56	\$ 2.56
067-1210-007-0000	SAFETY LIGHTS ONLY	\$ 0.00	\$ 2.56	\$ 2.56
067-1210-008-0000	SAFETY LIGHTS ONLY	\$ 0.00	\$ 2.56	\$ 2.56
067-1210-009-0000	SAFETY LIGHTS ONLY	\$ 0.00	\$ 2.56	\$ 2.56
067-1210-010-0000	SAFETY LIGHTS ONLY	\$ 0.00	\$ 2.56	\$ 2.56
067-1210-011-0000	SAFETY LIGHTS ONLY	\$ 0.00	\$ 2.56	\$ 2.56
067-1210-012-0000	SAFETY LIGHTS ONLY	\$ 0.00	\$ 2.56	\$ 2.56
067-1210-013-0000	SAFETY LIGHTS ONLY	\$ 0.00	\$ 2.56	\$ 2.56
067-1210-014-0000	SAFETY LIGHTS ONLY	\$ 0.00	\$ 2.56	\$ 2.56

ITEM 9.3.

City of Rancho Cordova
Lighting District No. 2012-1 Exhibit A to the Resolution
Fiscal Year 2023-24 Assessment Roll

ATTACHMENT 3

APN	District Classification	Street Light Charge	Safety Light Charge	Total Assessment
067-1210-015-0000	SAFETY LIGHTS ONLY	\$ 0.00	\$ 2.56	\$ 2.56
067-1210-016-0000	SAFETY LIGHTS ONLY	\$ 0.00	\$ 2.56	\$ 2.56
067-1210-017-0000	SAFETY LIGHTS ONLY	\$ 0.00	\$ 2.56	\$ 2.56
067-1210-018-0000	SAFETY LIGHTS ONLY	\$ 0.00	\$ 2.56	\$ 2.56
067-1210-019-0000	SAFETY LIGHTS ONLY	\$ 0.00	\$ 2.56	\$ 2.56
067-1210-020-0000	SAFETY LIGHTS ONLY	\$ 0.00	\$ 2.56	\$ 2.56
067-1210-021-0000	SAFETY LIGHTS ONLY	\$ 0.00	\$ 2.56	\$ 2.56
067-1210-022-0000	SAFETY LIGHTS ONLY	\$ 0.00	\$ 2.56	\$ 2.56
067-1210-023-0000	SAFETY LIGHTS ONLY	\$ 0.00	\$ 2.56	\$ 2.56
067-1210-024-0000	SAFETY LIGHTS ONLY	\$ 0.00	\$ 2.56	\$ 2.56
067-1210-025-0000	SAFETY LIGHTS ONLY	\$ 0.00	\$ 2.56	\$ 2.56
067-1210-026-0000	SAFETY LIGHTS ONLY	\$ 0.00	\$ 2.56	\$ 2.56
067-1210-027-0000	SAFETY LIGHTS ONLY	\$ 0.00	\$ 2.56	\$ 2.56
067-1210-028-0000	SAFETY LIGHTS ONLY	\$ 0.00	\$ 2.56	\$ 2.56
067-1210-029-0000	SAFETY LIGHTS ONLY	\$ 0.00	\$ 2.56	\$ 2.56
067-1210-030-0000	SAFETY LIGHTS ONLY	\$ 0.00	\$ 2.56	\$ 2.56
067-1210-031-0000	SAFETY LIGHTS ONLY	\$ 0.00	\$ 2.56	\$ 2.56
067-1210-032-0000	SAFETY LIGHTS ONLY	\$ 0.00	\$ 2.56	\$ 2.56
067-1210-033-0000	SAFETY LIGHTS ONLY	\$ 0.00	\$ 2.56	\$ 2.56
067-1210-034-0000	SAFETY LIGHTS ONLY	\$ 0.00	\$ 2.56	\$ 2.56
067-1210-035-0000	SAFETY LIGHTS ONLY	\$ 0.00	\$ 2.56	\$ 2.56
067-1210-036-0000	SAFETY LIGHTS ONLY	\$ 0.00	\$ 2.56	\$ 2.56
067-1210-037-0000	SAFETY LIGHTS ONLY	\$ 0.00	\$ 2.56	\$ 2.56
067-1210-038-0000	SAFETY LIGHTS ONLY	\$ 0.00	\$ 2.56	\$ 2.56
067-1210-039-0000	SAFETY LIGHTS ONLY	\$ 0.00	\$ 2.56	\$ 2.56
067-1210-040-0000	SAFETY LIGHTS ONLY	\$ 0.00	\$ 2.56	\$ 2.56
067-1210-041-0000	SAFETY LIGHTS ONLY	\$ 0.00	\$ 2.56	\$ 2.56
067-1210-042-0000	SAFETY LIGHTS ONLY	\$ 0.00	\$ 2.56	\$ 2.56
067-1210-043-0000	SAFETY LIGHTS ONLY	\$ 0.00	\$ 2.56	\$ 2.56
067-1210-044-0000	SAFETY LIGHTS ONLY	\$ 0.00	\$ 2.56	\$ 2.56
067-1210-045-0000	SAFETY LIGHTS ONLY	\$ 0.00	\$ 2.56	\$ 2.56
067-1210-046-0000	SAFETY LIGHTS ONLY	\$ 0.00	\$ 2.56	\$ 2.56
067-1210-047-0000	SAFETY LIGHTS ONLY	\$ 0.00	\$ 2.56	\$ 2.56
067-1210-048-0000	SAFETY LIGHTS ONLY	\$ 0.00	\$ 2.56	\$ 2.56
067-1210-049-0000	SAFETY LIGHTS ONLY	\$ 0.00	\$ 2.56	\$ 2.56
067-1210-050-0000	SAFETY LIGHTS ONLY	\$ 0.00	\$ 2.56	\$ 2.56
067-1210-051-0000	SAFETY LIGHTS ONLY	\$ 0.00	\$ 2.56	\$ 2.56
067-1210-052-0000	SAFETY LIGHTS ONLY	\$ 0.00	\$ 2.56	\$ 2.56
067-1220-001-0000	SAFETY LIGHTS ONLY	\$ 0.00	\$ 2.56	\$ 2.56
067-1220-002-0000	SAFETY LIGHTS ONLY	\$ 0.00	\$ 2.56	\$ 2.56
067-1220-003-0000	SAFETY LIGHTS ONLY	\$ 0.00	\$ 2.56	\$ 2.56
067-1220-004-0000	SAFETY LIGHTS ONLY	\$ 0.00	\$ 2.56	\$ 2.56
067-1220-005-0000	SAFETY LIGHTS ONLY	\$ 0.00	\$ 2.56	\$ 2.56
067-1220-006-0000	SAFETY LIGHTS ONLY	\$ 0.00	\$ 2.56	\$ 2.56

ITEM 9.3.

City of Rancho Cordova
Lighting District No. 2012-1 Exhibit A to the Resolution
Fiscal Year 2023-24 Assessment Roll

ATTACHMENT 3

APN	District Classification	Street Light Charge	Safety Light Charge	Total Assessment
067-1220-007-0000	SAFETY LIGHTS ONLY	\$ 0.00	\$ 2.56	\$ 2.56
067-1220-008-0000	SAFETY LIGHTS ONLY	\$ 0.00	\$ 2.56	\$ 2.56
067-1220-009-0000	SAFETY LIGHTS ONLY	\$ 0.00	\$ 2.56	\$ 2.56
067-1220-010-0000	SAFETY LIGHTS ONLY	\$ 0.00	\$ 2.56	\$ 2.56
067-1220-011-0000	SAFETY LIGHTS ONLY	\$ 0.00	\$ 2.56	\$ 2.56
067-1220-012-0000	SAFETY LIGHTS ONLY	\$ 0.00	\$ 2.56	\$ 2.56
067-1220-013-0000	SAFETY LIGHTS ONLY	\$ 0.00	\$ 2.56	\$ 2.56
067-1220-014-0000	SAFETY LIGHTS ONLY	\$ 0.00	\$ 2.56	\$ 2.56
067-1220-015-0000	SAFETY LIGHTS ONLY	\$ 0.00	\$ 2.56	\$ 2.56
067-1220-016-0000	SAFETY LIGHTS ONLY	\$ 0.00	\$ 2.56	\$ 2.56
067-1220-017-0000	SAFETY LIGHTS ONLY	\$ 0.00	\$ 2.56	\$ 2.56
067-1220-018-0000	SAFETY LIGHTS ONLY	\$ 0.00	\$ 2.56	\$ 2.56
067-1220-019-0000	SAFETY LIGHTS ONLY	\$ 0.00	\$ 2.56	\$ 2.56
067-1220-020-0000	SAFETY LIGHTS ONLY	\$ 0.00	\$ 2.56	\$ 2.56
067-1220-021-0000	SAFETY LIGHTS ONLY	\$ 0.00	\$ 2.56	\$ 2.56
067-1220-022-0000	SAFETY LIGHTS ONLY	\$ 0.00	\$ 2.56	\$ 2.56
067-1220-023-0000	SAFETY LIGHTS ONLY	\$ 0.00	\$ 2.56	\$ 2.56
067-1220-024-0000	SAFETY LIGHTS ONLY	\$ 0.00	\$ 2.56	\$ 2.56
067-1220-025-0000	SAFETY LIGHTS ONLY	\$ 0.00	\$ 2.56	\$ 2.56
067-1220-026-0000	SAFETY LIGHTS ONLY	\$ 0.00	\$ 2.56	\$ 2.56
067-1220-027-0000	SAFETY LIGHTS ONLY	\$ 0.00	\$ 2.56	\$ 2.56
067-1220-028-0000	SAFETY LIGHTS ONLY	\$ 0.00	\$ 2.56	\$ 2.56
067-1220-029-0000	SAFETY LIGHTS ONLY	\$ 0.00	\$ 2.56	\$ 2.56
067-1220-030-0000	SAFETY LIGHTS ONLY	\$ 0.00	\$ 2.56	\$ 2.56
067-1220-031-0000	SAFETY LIGHTS ONLY	\$ 0.00	\$ 2.56	\$ 2.56
067-1220-032-0000	SAFETY LIGHTS ONLY	\$ 0.00	\$ 2.56	\$ 2.56
067-1220-033-0000	SAFETY LIGHTS ONLY	\$ 0.00	\$ 2.56	\$ 2.56
067-1220-034-0000	SAFETY LIGHTS ONLY	\$ 0.00	\$ 2.56	\$ 2.56
067-1220-035-0000	SAFETY LIGHTS ONLY	\$ 0.00	\$ 2.56	\$ 2.56
067-1220-036-0000	SAFETY LIGHTS ONLY	\$ 0.00	\$ 2.56	\$ 2.56
067-1220-037-0000	SAFETY LIGHTS ONLY	\$ 0.00	\$ 2.56	\$ 2.56
067-1220-038-0000	SAFETY LIGHTS ONLY	\$ 0.00	\$ 2.56	\$ 2.56
067-1220-039-0000	SAFETY LIGHTS ONLY	\$ 0.00	\$ 2.56	\$ 2.56
067-1220-040-0000	SAFETY LIGHTS ONLY	\$ 0.00	\$ 2.56	\$ 2.56
067-1220-041-0000	SAFETY LIGHTS ONLY	\$ 0.00	\$ 2.56	\$ 2.56
067-1220-042-0000	SAFETY LIGHTS ONLY	\$ 0.00	\$ 2.56	\$ 2.56
067-1220-043-0000	SAFETY LIGHTS ONLY	\$ 0.00	\$ 2.56	\$ 2.56
067-1220-044-0000	SAFETY LIGHTS ONLY	\$ 0.00	\$ 2.56	\$ 2.56
067-1220-045-0000	SAFETY LIGHTS ONLY	\$ 0.00	\$ 2.56	\$ 2.56
067-1220-046-0000	SAFETY LIGHTS ONLY	\$ 0.00	\$ 2.56	\$ 2.56
067-1220-047-0000	SAFETY LIGHTS ONLY	\$ 0.00	\$ 2.56	\$ 2.56
067-1220-048-0000	SAFETY LIGHTS ONLY	\$ 0.00	\$ 2.56	\$ 2.56
067-1220-049-0000	SAFETY LIGHTS ONLY	\$ 0.00	\$ 2.56	\$ 2.56
067-1220-050-0000	SAFETY LIGHTS ONLY	\$ 0.00	\$ 2.56	\$ 2.56

ITEM 9.3.

City of Rancho Cordova
Lighting District No. 2012-1 Exhibit A to the Resolution
Fiscal Year 2023-24 Assessment Roll

ATTACHMENT 3

APN	District Classification	Street Light Charge	Safety Light Charge	Total Assessment
067-1220-051-0000	SAFETY LIGHTS ONLY	\$ 0.00	\$ 2.56	\$ 2.56
067-1220-052-0000	SAFETY LIGHTS ONLY	\$ 0.00	\$ 2.56	\$ 2.56
067-1220-053-0000	SAFETY LIGHTS ONLY	\$ 0.00	\$ 2.56	\$ 2.56
067-1220-054-0000	SAFETY LIGHTS ONLY	\$ 0.00	\$ 2.56	\$ 2.56
067-1220-055-0000	SAFETY LIGHTS ONLY	\$ 0.00	\$ 2.56	\$ 2.56
067-1220-056-0000	SAFETY LIGHTS ONLY	\$ 0.00	\$ 2.56	\$ 2.56
067-1220-057-0000	SAFETY LIGHTS ONLY	\$ 0.00	\$ 2.56	\$ 2.56
067-1220-058-0000	SAFETY LIGHTS ONLY	\$ 0.00	\$ 2.56	\$ 2.56
067-1220-059-0000	SAFETY LIGHTS ONLY	\$ 0.00	\$ 2.56	\$ 2.56
067-1230-001-0000	SAFETY LIGHTS ONLY	\$ 0.00	\$ 2.56	\$ 2.56
067-1230-002-0000	SAFETY LIGHTS ONLY	\$ 0.00	\$ 2.56	\$ 2.56
067-1230-003-0000	SAFETY LIGHTS ONLY	\$ 0.00	\$ 2.56	\$ 2.56
067-1230-004-0000	SAFETY LIGHTS ONLY	\$ 0.00	\$ 2.56	\$ 2.56
067-1230-005-0000	SAFETY LIGHTS ONLY	\$ 0.00	\$ 2.56	\$ 2.56
067-1230-006-0000	SAFETY LIGHTS ONLY	\$ 0.00	\$ 2.56	\$ 2.56
067-1230-007-0000	SAFETY LIGHTS ONLY	\$ 0.00	\$ 2.56	\$ 2.56
067-1230-008-0000	SAFETY LIGHTS ONLY	\$ 0.00	\$ 2.56	\$ 2.56
067-1230-009-0000	SAFETY LIGHTS ONLY	\$ 0.00	\$ 2.56	\$ 2.56
067-1230-010-0000	SAFETY LIGHTS ONLY	\$ 0.00	\$ 2.56	\$ 2.56
067-1230-011-0000	SAFETY LIGHTS ONLY	\$ 0.00	\$ 2.56	\$ 2.56
067-1230-012-0000	SAFETY LIGHTS ONLY	\$ 0.00	\$ 2.56	\$ 2.56
067-1230-013-0000	SAFETY LIGHTS ONLY	\$ 0.00	\$ 2.56	\$ 2.56
067-1230-014-0000	SAFETY LIGHTS ONLY	\$ 0.00	\$ 2.56	\$ 2.56
067-1230-015-0000	SAFETY LIGHTS ONLY	\$ 0.00	\$ 2.56	\$ 2.56
067-1230-016-0000	SAFETY LIGHTS ONLY	\$ 0.00	\$ 2.56	\$ 2.56
067-1230-017-0000	SAFETY LIGHTS ONLY	\$ 0.00	\$ 2.56	\$ 2.56
067-1230-018-0000	SAFETY LIGHTS ONLY	\$ 0.00	\$ 2.56	\$ 2.56
067-1230-019-0000	SAFETY LIGHTS ONLY	\$ 0.00	\$ 2.56	\$ 2.56
067-1230-020-0000	SAFETY LIGHTS ONLY	\$ 0.00	\$ 2.56	\$ 2.56
067-1230-021-0000	SAFETY LIGHTS ONLY	\$ 0.00	\$ 2.56	\$ 2.56
067-1230-022-0000	SAFETY LIGHTS ONLY	\$ 0.00	\$ 2.56	\$ 2.56
067-1230-023-0000	SAFETY LIGHTS ONLY	\$ 0.00	\$ 2.56	\$ 2.56
067-1230-024-0000	SAFETY LIGHTS ONLY	\$ 0.00	\$ 2.56	\$ 2.56
067-1230-025-0000	SAFETY LIGHTS ONLY	\$ 0.00	\$ 2.56	\$ 2.56
067-1230-026-0000	SAFETY LIGHTS ONLY	\$ 0.00	\$ 2.56	\$ 2.56
067-1230-027-0000	SAFETY LIGHTS ONLY	\$ 0.00	\$ 2.56	\$ 2.56
067-1230-028-0000	SAFETY LIGHTS ONLY	\$ 0.00	\$ 2.56	\$ 2.56
067-1230-029-0000	SAFETY LIGHTS ONLY	\$ 0.00	\$ 2.56	\$ 2.56
067-1230-030-0000	SAFETY LIGHTS ONLY	\$ 0.00	\$ 2.56	\$ 2.56
067-1230-031-0000	SAFETY LIGHTS ONLY	\$ 0.00	\$ 2.56	\$ 2.56
067-1230-032-0000	SAFETY LIGHTS ONLY	\$ 0.00	\$ 2.56	\$ 2.56
067-1230-033-0000	SAFETY LIGHTS ONLY	\$ 0.00	\$ 2.56	\$ 2.56
067-1230-034-0000	SAFETY LIGHTS ONLY	\$ 0.00	\$ 2.56	\$ 2.56
067-1230-035-0000	SAFETY LIGHTS ONLY	\$ 0.00	\$ 2.56	\$ 2.56

ITEM 9.3.

City of Rancho Cordova
Lighting District No. 2012-1 Exhibit A to the Resolution
Fiscal Year 2023-24 Assessment Roll

ATTACHMENT 3

APN	District Classification	Street Light Charge	Safety Light Charge	Total Assessment
067-1230-036-0000	SAFETY LIGHTS ONLY	\$ 0.00	\$ 2.56	\$ 2.56
067-1230-037-0000	SAFETY LIGHTS ONLY	\$ 0.00	\$ 2.56	\$ 2.56
067-1230-038-0000	SAFETY LIGHTS ONLY	\$ 0.00	\$ 2.56	\$ 2.56
067-1230-039-0000	SAFETY LIGHTS ONLY	\$ 0.00	\$ 2.56	\$ 2.56
067-1230-040-0000	SAFETY LIGHTS ONLY	\$ 0.00	\$ 2.56	\$ 2.56
067-1230-041-0000	SAFETY LIGHTS ONLY	\$ 0.00	\$ 2.56	\$ 2.56
067-1230-042-0000	SAFETY LIGHTS ONLY	\$ 0.00	\$ 2.56	\$ 2.56
067-1230-043-0000	SAFETY LIGHTS ONLY	\$ 0.00	\$ 2.56	\$ 2.56
067-1230-044-0000	SAFETY LIGHTS ONLY	\$ 0.00	\$ 2.56	\$ 2.56
067-1230-045-0000	SAFETY LIGHTS ONLY	\$ 0.00	\$ 2.56	\$ 2.56
067-1230-046-0000	SAFETY LIGHTS ONLY	\$ 0.00	\$ 2.56	\$ 2.56
067-1230-047-0000	SAFETY LIGHTS ONLY	\$ 0.00	\$ 2.56	\$ 2.56
067-1230-048-0000	SAFETY LIGHTS ONLY	\$ 0.00	\$ 2.56	\$ 2.56
067-1230-049-0000	SAFETY LIGHTS ONLY	\$ 0.00	\$ 2.56	\$ 2.56
067-1230-050-0000	SAFETY LIGHTS ONLY	\$ 0.00	\$ 2.56	\$ 2.56
067-1230-051-0000	SAFETY LIGHTS ONLY	\$ 0.00	\$ 2.56	\$ 2.56
067-1230-052-0000	SAFETY LIGHTS ONLY	\$ 0.00	\$ 2.56	\$ 2.56
067-1230-053-0000	SAFETY LIGHTS ONLY	\$ 0.00	\$ 2.56	\$ 2.56
067-1230-054-0000	SAFETY LIGHTS ONLY	\$ 0.00	\$ 2.56	\$ 2.56
067-1230-055-0000	SAFETY LIGHTS ONLY	\$ 0.00	\$ 2.56	\$ 2.56
067-1230-056-0000	SAFETY LIGHTS ONLY	\$ 0.00	\$ 2.56	\$ 2.56
067-1230-057-0000	SAFETY LIGHTS ONLY	\$ 0.00	\$ 2.56	\$ 2.56
067-1230-058-0000	SAFETY LIGHTS ONLY	\$ 0.00	\$ 2.56	\$ 2.56
067-1240-001-0000	SAFETY LIGHTS ONLY	\$ 0.00	\$ 2.56	\$ 2.56
067-1240-002-0000	SAFETY LIGHTS ONLY	\$ 0.00	\$ 2.56	\$ 2.56
067-1240-003-0000	SAFETY LIGHTS ONLY	\$ 0.00	\$ 2.56	\$ 2.56
067-1240-004-0000	SAFETY LIGHTS ONLY	\$ 0.00	\$ 2.56	\$ 2.56
067-1240-005-0000	SAFETY LIGHTS ONLY	\$ 0.00	\$ 2.56	\$ 2.56
067-1240-006-0000	SAFETY LIGHTS ONLY	\$ 0.00	\$ 2.56	\$ 2.56
067-1240-007-0000	SAFETY LIGHTS ONLY	\$ 0.00	\$ 2.56	\$ 2.56
067-1240-008-0000	SAFETY LIGHTS ONLY	\$ 0.00	\$ 2.56	\$ 2.56
067-1240-009-0000	SAFETY LIGHTS ONLY	\$ 0.00	\$ 2.56	\$ 2.56
067-1240-010-0000	SAFETY LIGHTS ONLY	\$ 0.00	\$ 2.56	\$ 2.56
067-1240-011-0000	SAFETY LIGHTS ONLY	\$ 0.00	\$ 2.56	\$ 2.56
067-1240-012-0000	SAFETY LIGHTS ONLY	\$ 0.00	\$ 2.56	\$ 2.56
067-1240-013-0000	SAFETY LIGHTS ONLY	\$ 0.00	\$ 2.56	\$ 2.56
067-1240-014-0000	SAFETY LIGHTS ONLY	\$ 0.00	\$ 2.56	\$ 2.56
067-1240-015-0000	SAFETY LIGHTS ONLY	\$ 0.00	\$ 2.56	\$ 2.56
067-1240-016-0000	SAFETY LIGHTS ONLY	\$ 0.00	\$ 2.56	\$ 2.56
067-1240-017-0000	SAFETY LIGHTS ONLY	\$ 0.00	\$ 2.56	\$ 2.56
067-1240-018-0000	SAFETY LIGHTS ONLY	\$ 0.00	\$ 2.56	\$ 2.56
067-1240-019-0000	SAFETY LIGHTS ONLY	\$ 0.00	\$ 2.56	\$ 2.56
067-1240-020-0000	SAFETY LIGHTS ONLY	\$ 0.00	\$ 2.56	\$ 2.56
067-1240-021-0000	SAFETY LIGHTS ONLY	\$ 0.00	\$ 2.56	\$ 2.56

ITEM 9.3.

City of Rancho Cordova
Lighting District No. 2012-1 Exhibit A to the Resolution
Fiscal Year 2023-24 Assessment Roll

ATTACHMENT 3

APN	District Classification	Street Light Charge	Safety Light Charge	Total Assessment
067-1240-022-0000	SAFETY LIGHTS ONLY	\$ 0.00	\$ 2.56	\$ 2.56
067-1240-023-0000	SAFETY LIGHTS ONLY	\$ 0.00	\$ 2.56	\$ 2.56
067-1240-024-0000	SAFETY LIGHTS ONLY	\$ 0.00	\$ 2.56	\$ 2.56
067-1240-025-0000	SAFETY LIGHTS ONLY	\$ 0.00	\$ 2.56	\$ 2.56
067-1240-026-0000	SAFETY LIGHTS ONLY	\$ 0.00	\$ 2.56	\$ 2.56
067-1240-027-0000	SAFETY LIGHTS ONLY	\$ 0.00	\$ 2.56	\$ 2.56
067-1240-028-0000	SAFETY LIGHTS ONLY	\$ 0.00	\$ 2.56	\$ 2.56
067-1240-029-0000	SAFETY LIGHTS ONLY	\$ 0.00	\$ 2.56	\$ 2.56
067-1240-030-0000	SAFETY LIGHTS ONLY	\$ 0.00	\$ 2.56	\$ 2.56
067-1240-031-0000	SAFETY LIGHTS ONLY	\$ 0.00	\$ 2.56	\$ 2.56
067-1240-032-0000	SAFETY LIGHTS ONLY	\$ 0.00	\$ 2.56	\$ 2.56
067-1240-033-0000	SAFETY LIGHTS ONLY	\$ 0.00	\$ 2.56	\$ 2.56
067-1240-034-0000	SAFETY LIGHTS ONLY	\$ 0.00	\$ 2.56	\$ 2.56
067-1240-035-0000	SAFETY LIGHTS ONLY	\$ 0.00	\$ 2.56	\$ 2.56
067-1240-036-0000	SAFETY LIGHTS ONLY	\$ 0.00	\$ 2.56	\$ 2.56
067-1240-037-0000	SAFETY LIGHTS ONLY	\$ 0.00	\$ 2.56	\$ 2.56
067-1240-038-0000	SAFETY LIGHTS ONLY	\$ 0.00	\$ 2.56	\$ 2.56
067-1240-039-0000	SAFETY LIGHTS ONLY	\$ 0.00	\$ 2.56	\$ 2.56
067-1240-040-0000	SAFETY LIGHTS ONLY	\$ 0.00	\$ 2.56	\$ 2.56
067-1240-041-0000	SAFETY LIGHTS ONLY	\$ 0.00	\$ 2.56	\$ 2.56
067-1240-042-0000	SAFETY LIGHTS ONLY	\$ 0.00	\$ 2.56	\$ 2.56
067-1240-043-0000	SAFETY LIGHTS ONLY	\$ 0.00	\$ 2.56	\$ 2.56
067-1240-044-0000	SAFETY LIGHTS ONLY	\$ 0.00	\$ 2.56	\$ 2.56
067-1240-045-0000	SAFETY LIGHTS ONLY	\$ 0.00	\$ 2.56	\$ 2.56
067-1240-046-0000	SAFETY LIGHTS ONLY	\$ 0.00	\$ 2.56	\$ 2.56
067-1240-047-0000	SAFETY LIGHTS ONLY	\$ 0.00	\$ 2.56	\$ 2.56
067-1250-001-0000	SAFETY LIGHTS ONLY	\$ 0.00	\$ 2.56	\$ 2.56
067-1250-002-0000	SAFETY LIGHTS ONLY	\$ 0.00	\$ 2.56	\$ 2.56
067-1250-003-0000	SAFETY LIGHTS ONLY	\$ 0.00	\$ 2.56	\$ 2.56
067-1250-004-0000	SAFETY LIGHTS ONLY	\$ 0.00	\$ 2.56	\$ 2.56
067-1250-005-0000	SAFETY LIGHTS ONLY	\$ 0.00	\$ 2.56	\$ 2.56
067-1250-006-0000	SAFETY LIGHTS ONLY	\$ 0.00	\$ 2.56	\$ 2.56
067-1250-007-0000	SAFETY LIGHTS ONLY	\$ 0.00	\$ 2.56	\$ 2.56
067-1250-008-0000	SAFETY LIGHTS ONLY	\$ 0.00	\$ 2.56	\$ 2.56
067-1250-009-0000	SAFETY LIGHTS ONLY	\$ 0.00	\$ 2.56	\$ 2.56
067-1250-010-0000	SAFETY LIGHTS ONLY	\$ 0.00	\$ 2.56	\$ 2.56
067-1250-011-0000	SAFETY LIGHTS ONLY	\$ 0.00	\$ 2.56	\$ 2.56
067-1250-012-0000	SAFETY LIGHTS ONLY	\$ 0.00	\$ 2.56	\$ 2.56
067-1250-013-0000	SAFETY LIGHTS ONLY	\$ 0.00	\$ 2.56	\$ 2.56
067-1250-014-0000	SAFETY LIGHTS ONLY	\$ 0.00	\$ 2.56	\$ 2.56
067-1250-015-0000	SAFETY LIGHTS ONLY	\$ 0.00	\$ 2.56	\$ 2.56
067-1250-016-0000	SAFETY LIGHTS ONLY	\$ 0.00	\$ 2.56	\$ 2.56
067-1250-017-0000	SAFETY LIGHTS ONLY	\$ 0.00	\$ 2.56	\$ 2.56
067-1250-018-0000	SAFETY LIGHTS ONLY	\$ 0.00	\$ 2.56	\$ 2.56

ITEM 9.3.

City of Rancho Cordova
Lighting District No. 2012-1 Exhibit A to the Resolution
Fiscal Year 2023-24 Assessment Roll

ATTACHMENT 3

APN	District Classification	Street Light Charge	Safety Light Charge	Total Assessment
067-1250-019-0000	SAFETY LIGHTS ONLY	\$ 0.00	\$ 2.56	\$ 2.56
067-1250-020-0000	SAFETY LIGHTS ONLY	\$ 0.00	\$ 2.56	\$ 2.56
067-1250-021-0000	SAFETY LIGHTS ONLY	\$ 0.00	\$ 2.56	\$ 2.56
067-1250-022-0000	SAFETY LIGHTS ONLY	\$ 0.00	\$ 2.56	\$ 2.56
067-1250-023-0000	SAFETY LIGHTS ONLY	\$ 0.00	\$ 2.56	\$ 2.56
067-1250-024-0000	SAFETY LIGHTS ONLY	\$ 0.00	\$ 2.56	\$ 2.56
067-1250-025-0000	SAFETY LIGHTS ONLY	\$ 0.00	\$ 2.56	\$ 2.56
067-1250-026-0000	SAFETY LIGHTS ONLY	\$ 0.00	\$ 2.56	\$ 2.56
067-1250-027-0000	SAFETY LIGHTS ONLY	\$ 0.00	\$ 2.56	\$ 2.56
067-1250-028-0000	SAFETY LIGHTS ONLY	\$ 0.00	\$ 2.56	\$ 2.56
067-1250-029-0000	SAFETY LIGHTS ONLY	\$ 0.00	\$ 2.56	\$ 2.56
067-1250-030-0000	SAFETY LIGHTS ONLY	\$ 0.00	\$ 2.56	\$ 2.56
067-1250-031-0000	SAFETY LIGHTS ONLY	\$ 0.00	\$ 2.56	\$ 2.56
067-1250-032-0000	SAFETY LIGHTS ONLY	\$ 0.00	\$ 2.56	\$ 2.56
067-1250-033-0000	SAFETY LIGHTS ONLY	\$ 0.00	\$ 2.56	\$ 2.56
067-1250-034-0000	SAFETY LIGHTS ONLY	\$ 0.00	\$ 2.56	\$ 2.56
067-1250-035-0000	SAFETY LIGHTS ONLY	\$ 0.00	\$ 2.56	\$ 2.56
067-1250-036-0000	SAFETY LIGHTS ONLY	\$ 0.00	\$ 2.56	\$ 2.56
067-1250-037-0000	SAFETY LIGHTS ONLY	\$ 0.00	\$ 2.56	\$ 2.56
067-1250-038-0000	SAFETY LIGHTS ONLY	\$ 0.00	\$ 2.56	\$ 2.56
067-1250-039-0000	SAFETY LIGHTS ONLY	\$ 0.00	\$ 2.56	\$ 2.56
067-1250-040-0000	SAFETY LIGHTS ONLY	\$ 0.00	\$ 2.56	\$ 2.56
067-1250-041-0000	SAFETY LIGHTS ONLY	\$ 0.00	\$ 2.56	\$ 2.56
067-1250-042-0000	SAFETY LIGHTS ONLY	\$ 0.00	\$ 2.56	\$ 2.56
067-1250-043-0000	SAFETY LIGHTS ONLY	\$ 0.00	\$ 2.56	\$ 2.56
067-1250-044-0000	SAFETY LIGHTS ONLY	\$ 0.00	\$ 2.56	\$ 2.56
067-1250-045-0000	SAFETY LIGHTS ONLY	\$ 0.00	\$ 2.56	\$ 2.56
067-1250-046-0000	SAFETY LIGHTS ONLY	\$ 0.00	\$ 2.56	\$ 2.56
067-1250-047-0000	SAFETY LIGHTS ONLY	\$ 0.00	\$ 2.56	\$ 2.56
067-1250-048-0000	SAFETY LIGHTS ONLY	\$ 0.00	\$ 2.56	\$ 2.56
067-1250-049-0000	SAFETY LIGHTS ONLY	\$ 0.00	\$ 2.56	\$ 2.56
067-1250-050-0000	SAFETY LIGHTS ONLY	\$ 0.00	\$ 2.56	\$ 2.56
067-1250-051-0000	SAFETY LIGHTS ONLY	\$ 0.00	\$ 2.56	\$ 2.56
067-1250-052-0000	SAFETY LIGHTS ONLY	\$ 0.00	\$ 2.56	\$ 2.56
067-1250-053-0000	SAFETY LIGHTS ONLY	\$ 0.00	\$ 2.56	\$ 2.56
067-1250-054-0000	SAFETY LIGHTS ONLY	\$ 0.00	\$ 2.56	\$ 2.56
067-1250-055-0000	SAFETY LIGHTS ONLY	\$ 0.00	\$ 2.56	\$ 2.56
067-1250-056-0000	SAFETY LIGHTS ONLY	\$ 0.00	\$ 2.56	\$ 2.56
067-1250-057-0000	SAFETY LIGHTS ONLY	\$ 0.00	\$ 2.56	\$ 2.56
067-1250-058-0000	SAFETY LIGHTS ONLY	\$ 0.00	\$ 2.56	\$ 2.56
067-1250-059-0000	SAFETY LIGHTS ONLY	\$ 0.00	\$ 2.56	\$ 2.56
067-1250-060-0000	SAFETY LIGHTS ONLY	\$ 0.00	\$ 2.56	\$ 2.56
067-1250-061-0000	SAFETY LIGHTS ONLY	\$ 0.00	\$ 2.56	\$ 2.56
067-1250-062-0000	SAFETY LIGHTS ONLY	\$ 0.00	\$ 2.56	\$ 2.56

ITEM 9.3.

City of Rancho Cordova
Lighting District No. 2012-1 Exhibit A to the Resolution
Fiscal Year 2023-24 Assessment Roll

ATTACHMENT 3

APN	District Classification	Street Light Charge	Safety Light Charge	Total Assessment
067-1250-063-0000	SAFETY LIGHTS ONLY	\$ 0.00	\$ 2.56	\$ 2.56
067-1250-064-0000	SAFETY LIGHTS ONLY	\$ 0.00	\$ 2.56	\$ 2.56
067-1250-065-0000	SAFETY LIGHTS ONLY	\$ 0.00	\$ 2.56	\$ 2.56
067-1250-066-0000	SAFETY LIGHTS ONLY	\$ 0.00	\$ 2.56	\$ 2.56
067-1250-067-0000	SAFETY LIGHTS ONLY	\$ 0.00	\$ 2.56	\$ 2.56
067-1250-068-0000	SAFETY LIGHTS ONLY	\$ 0.00	\$ 2.56	\$ 2.56
067-1250-069-0000	SAFETY LIGHTS ONLY	\$ 0.00	\$ 2.56	\$ 2.56
067-1250-070-0000	SAFETY LIGHTS ONLY	\$ 0.00	\$ 2.56	\$ 2.56
067-1250-071-0000	SAFETY LIGHTS ONLY	\$ 0.00	\$ 2.56	\$ 2.56
067-1250-072-0000	SAFETY LIGHTS ONLY	\$ 0.00	\$ 2.56	\$ 2.56
067-1250-073-0000	SAFETY LIGHTS ONLY	\$ 0.00	\$ 2.56	\$ 2.56
067-1250-074-0000	SAFETY LIGHTS ONLY	\$ 0.00	\$ 2.56	\$ 2.56
067-1250-075-0000	SAFETY LIGHTS ONLY	\$ 0.00	\$ 2.56	\$ 2.56
067-1250-076-0000	SAFETY LIGHTS ONLY	\$ 0.00	\$ 2.56	\$ 2.56
067-1250-077-0000	SAFETY LIGHTS ONLY	\$ 0.00	\$ 2.56	\$ 2.56
067-1250-078-0000	SAFETY LIGHTS ONLY	\$ 0.00	\$ 2.56	\$ 2.56
067-1250-079-0000	SAFETY LIGHTS ONLY	\$ 0.00	\$ 2.56	\$ 2.56
067-1250-080-0000	SAFETY LIGHTS ONLY	\$ 0.00	\$ 2.56	\$ 2.56
067-1250-081-0000	SAFETY LIGHTS ONLY	\$ 0.00	\$ 2.56	\$ 2.56
067-1250-082-0000	SAFETY LIGHTS ONLY	\$ 0.00	\$ 2.56	\$ 2.56
067-1250-083-0000	SAFETY LIGHTS ONLY	\$ 0.00	\$ 2.56	\$ 2.56
067-1250-084-0000	SAFETY LIGHTS ONLY	\$ 0.00	\$ 2.56	\$ 2.56
067-1250-085-0000	SAFETY LIGHTS ONLY	\$ 0.00	\$ 2.56	\$ 2.56
067-1250-086-0000	SAFETY LIGHTS ONLY	\$ 0.00	\$ 2.56	\$ 2.56
067-1250-087-0000	SAFETY LIGHTS ONLY	\$ 0.00	\$ 2.56	\$ 2.56
067-1250-088-0000	SAFETY LIGHTS ONLY	\$ 0.00	\$ 2.56	\$ 2.56
067-1250-089-0000	SAFETY LIGHTS ONLY	\$ 0.00	\$ 2.56	\$ 2.56
067-1250-090-0000	SAFETY LIGHTS ONLY	\$ 0.00	\$ 2.56	\$ 2.56
067-1250-091-0000	SAFETY LIGHTS ONLY	\$ 0.00	\$ 2.56	\$ 2.56
067-1250-092-0000	SAFETY LIGHTS ONLY	\$ 0.00	\$ 2.56	\$ 2.56
067-1250-093-0000	SAFETY LIGHTS ONLY	\$ 0.00	\$ 2.56	\$ 2.56
067-1250-094-0000	SAFETY LIGHTS ONLY	\$ 0.00	\$ 2.56	\$ 2.56
067-1250-095-0000	SAFETY LIGHTS ONLY	\$ 0.00	\$ 2.56	\$ 2.56
067-1250-096-0000	SAFETY LIGHTS ONLY	\$ 0.00	\$ 2.56	\$ 2.56
067-1250-097-0000	SAFETY LIGHTS ONLY	\$ 0.00	\$ 2.56	\$ 2.56
067-1250-098-0000	SAFETY LIGHTS ONLY	\$ 0.00	\$ 2.56	\$ 2.56
067-1250-099-0000	SAFETY LIGHTS ONLY	\$ 0.00	\$ 2.56	\$ 2.56
067-1250-100-0000	SAFETY LIGHTS ONLY	\$ 0.00	\$ 2.56	\$ 2.56
067-1250-101-0000	SAFETY LIGHTS ONLY	\$ 0.00	\$ 2.56	\$ 2.56
067-1250-102-0000	SAFETY LIGHTS ONLY	\$ 0.00	\$ 2.56	\$ 2.56
067-1260-001-0000	SAFETY LIGHTS ONLY	\$ 0.00	\$ 2.56	\$ 2.56
067-1260-002-0000	SAFETY LIGHTS ONLY	\$ 0.00	\$ 2.56	\$ 2.56
067-1260-003-0000	SAFETY LIGHTS ONLY	\$ 0.00	\$ 2.56	\$ 2.56
067-1260-004-0000	SAFETY LIGHTS ONLY	\$ 0.00	\$ 2.56	\$ 2.56

ITEM 9.3.

City of Rancho Cordova
Lighting District No. 2012-1 Exhibit A to the Resolution
Fiscal Year 2023-24 Assessment Roll

ATTACHMENT 3

APN	District Classification	Street Light Charge	Safety Light Charge	Total Assessment
067-1260-005-0000	SAFETY LIGHTS ONLY	\$ 0.00	\$ 2.56	\$ 2.56
067-1260-006-0000	SAFETY LIGHTS ONLY	\$ 0.00	\$ 2.56	\$ 2.56
067-1260-007-0000	SAFETY LIGHTS ONLY	\$ 0.00	\$ 2.56	\$ 2.56
067-1260-008-0000	SAFETY LIGHTS ONLY	\$ 0.00	\$ 2.56	\$ 2.56
067-1260-009-0000	SAFETY LIGHTS ONLY	\$ 0.00	\$ 2.56	\$ 2.56
067-1260-010-0000	SAFETY LIGHTS ONLY	\$ 0.00	\$ 2.56	\$ 2.56
067-1260-011-0000	SAFETY LIGHTS ONLY	\$ 0.00	\$ 2.56	\$ 2.56
067-1260-012-0000	SAFETY LIGHTS ONLY	\$ 0.00	\$ 2.56	\$ 2.56
067-1260-013-0000	SAFETY LIGHTS ONLY	\$ 0.00	\$ 2.56	\$ 2.56
067-1260-014-0000	SAFETY LIGHTS ONLY	\$ 0.00	\$ 2.56	\$ 2.56
067-1260-015-0000	SAFETY LIGHTS ONLY	\$ 0.00	\$ 2.56	\$ 2.56
067-1260-016-0000	SAFETY LIGHTS ONLY	\$ 0.00	\$ 2.56	\$ 2.56
067-1260-017-0000	SAFETY LIGHTS ONLY	\$ 0.00	\$ 2.56	\$ 2.56
067-1260-018-0000	SAFETY LIGHTS ONLY	\$ 0.00	\$ 2.56	\$ 2.56
067-1260-019-0000	SAFETY LIGHTS ONLY	\$ 0.00	\$ 2.56	\$ 2.56
067-1260-020-0000	SAFETY LIGHTS ONLY	\$ 0.00	\$ 2.56	\$ 2.56
067-1260-021-0000	SAFETY LIGHTS ONLY	\$ 0.00	\$ 2.56	\$ 2.56
067-1260-022-0000	SAFETY LIGHTS ONLY	\$ 0.00	\$ 2.56	\$ 2.56
067-1260-023-0000	SAFETY LIGHTS ONLY	\$ 0.00	\$ 2.56	\$ 2.56
067-1260-024-0000	SAFETY LIGHTS ONLY	\$ 0.00	\$ 2.56	\$ 2.56
067-1260-025-0000	SAFETY LIGHTS ONLY	\$ 0.00	\$ 2.56	\$ 2.56
067-1260-026-0000	SAFETY LIGHTS ONLY	\$ 0.00	\$ 2.56	\$ 2.56
067-1260-027-0000	SAFETY LIGHTS ONLY	\$ 0.00	\$ 2.56	\$ 2.56
067-1260-028-0000	SAFETY LIGHTS ONLY	\$ 0.00	\$ 2.56	\$ 2.56
067-1260-029-0000	SAFETY LIGHTS ONLY	\$ 0.00	\$ 2.56	\$ 2.56
067-1260-030-0000	SAFETY LIGHTS ONLY	\$ 0.00	\$ 2.56	\$ 2.56
067-1260-031-0000	SAFETY LIGHTS ONLY	\$ 0.00	\$ 2.56	\$ 2.56
067-1260-032-0000	SAFETY LIGHTS ONLY	\$ 0.00	\$ 2.56	\$ 2.56
067-1260-033-0000	SAFETY LIGHTS ONLY	\$ 0.00	\$ 2.56	\$ 2.56
067-1260-034-0000	SAFETY LIGHTS ONLY	\$ 0.00	\$ 2.56	\$ 2.56
067-1260-035-0000	SAFETY LIGHTS ONLY	\$ 0.00	\$ 2.56	\$ 2.56
067-1260-036-0000	SAFETY LIGHTS ONLY	\$ 0.00	\$ 2.56	\$ 2.56
067-1260-037-0000	SAFETY LIGHTS ONLY	\$ 0.00	\$ 2.56	\$ 2.56
067-1260-038-0000	SAFETY LIGHTS ONLY	\$ 0.00	\$ 2.56	\$ 2.56
067-1260-039-0000	SAFETY LIGHTS ONLY	\$ 0.00	\$ 2.56	\$ 2.56
067-1260-040-0000	SAFETY LIGHTS ONLY	\$ 0.00	\$ 2.56	\$ 2.56
067-1260-041-0000	SAFETY LIGHTS ONLY	\$ 0.00	\$ 2.56	\$ 2.56
067-1260-042-0000	SAFETY LIGHTS ONLY	\$ 0.00	\$ 2.56	\$ 2.56
067-1260-043-0000	SAFETY LIGHTS ONLY	\$ 0.00	\$ 2.56	\$ 2.56
067-1260-044-0000	SAFETY LIGHTS ONLY	\$ 0.00	\$ 2.56	\$ 2.56
067-1260-045-0000	SAFETY LIGHTS ONLY	\$ 0.00	\$ 2.56	\$ 2.56
067-1260-046-0000	SAFETY LIGHTS ONLY	\$ 0.00	\$ 2.56	\$ 2.56
067-1260-047-0000	SAFETY LIGHTS ONLY	\$ 0.00	\$ 2.56	\$ 2.56
067-1260-048-0000	SAFETY LIGHTS ONLY	\$ 0.00	\$ 2.56	\$ 2.56

ITEM 9.3.

City of Rancho Cordova
Lighting District No. 2012-1 Exhibit A to the Resolution
Fiscal Year 2023-24 Assessment Roll

ATTACHMENT 3

APN	District Classification	Street Light Charge	Safety Light Charge	Total Assessment
067-1260-049-0000	SAFETY LIGHTS ONLY	\$ 0.00	\$ 2.56	\$ 2.56
067-1260-050-0000	SAFETY LIGHTS ONLY	\$ 0.00	\$ 2.56	\$ 2.56
067-1260-051-0000	SAFETY LIGHTS ONLY	\$ 0.00	\$ 2.56	\$ 2.56
067-1260-052-0000	SAFETY LIGHTS ONLY	\$ 0.00	\$ 2.56	\$ 2.56
067-1260-053-0000	SAFETY LIGHTS ONLY	\$ 0.00	\$ 2.56	\$ 2.56
067-1260-054-0000	SAFETY LIGHTS ONLY	\$ 0.00	\$ 2.56	\$ 2.56
067-1260-055-0000	SAFETY LIGHTS ONLY	\$ 0.00	\$ 2.56	\$ 2.56
067-1260-056-0000	SAFETY LIGHTS ONLY	\$ 0.00	\$ 2.56	\$ 2.56
067-1260-057-0000	SAFETY LIGHTS ONLY	\$ 0.00	\$ 2.56	\$ 2.56
067-1260-058-0000	SAFETY LIGHTS ONLY	\$ 0.00	\$ 2.56	\$ 2.56
067-1260-059-0000	SAFETY LIGHTS ONLY	\$ 0.00	\$ 2.56	\$ 2.56
067-1260-060-0000	SAFETY LIGHTS ONLY	\$ 0.00	\$ 2.56	\$ 2.56
067-1260-061-0000	SAFETY LIGHTS ONLY	\$ 0.00	\$ 2.56	\$ 2.56
067-1270-001-0000	SAFETY LIGHTS ONLY	\$ 0.00	\$ 2.56	\$ 2.56
067-1270-002-0000	SAFETY LIGHTS ONLY	\$ 0.00	\$ 2.56	\$ 2.56
067-1270-003-0000	SAFETY LIGHTS ONLY	\$ 0.00	\$ 2.56	\$ 2.56
067-1270-004-0000	SAFETY LIGHTS ONLY	\$ 0.00	\$ 2.56	\$ 2.56
067-1270-005-0000	SAFETY LIGHTS ONLY	\$ 0.00	\$ 2.56	\$ 2.56
067-1270-006-0000	SAFETY LIGHTS ONLY	\$ 0.00	\$ 2.56	\$ 2.56
067-1270-007-0000	SAFETY LIGHTS ONLY	\$ 0.00	\$ 2.56	\$ 2.56
067-1270-008-0000	SAFETY LIGHTS ONLY	\$ 0.00	\$ 2.56	\$ 2.56
067-1270-009-0000	SAFETY LIGHTS ONLY	\$ 0.00	\$ 2.56	\$ 2.56
067-1270-010-0000	SAFETY LIGHTS ONLY	\$ 0.00	\$ 2.56	\$ 2.56
067-1270-011-0000	SAFETY LIGHTS ONLY	\$ 0.00	\$ 2.56	\$ 2.56
067-1270-012-0000	SAFETY LIGHTS ONLY	\$ 0.00	\$ 2.56	\$ 2.56
067-1270-013-0000	SAFETY LIGHTS ONLY	\$ 0.00	\$ 2.56	\$ 2.56
067-1270-014-0000	SAFETY LIGHTS ONLY	\$ 0.00	\$ 2.56	\$ 2.56
067-1270-015-0000	SAFETY LIGHTS ONLY	\$ 0.00	\$ 2.56	\$ 2.56
067-1270-016-0000	SAFETY LIGHTS ONLY	\$ 0.00	\$ 2.56	\$ 2.56
067-1270-017-0000	SAFETY LIGHTS ONLY	\$ 0.00	\$ 2.56	\$ 2.56
067-1270-018-0000	SAFETY LIGHTS ONLY	\$ 0.00	\$ 2.56	\$ 2.56
067-1270-019-0000	SAFETY LIGHTS ONLY	\$ 0.00	\$ 2.56	\$ 2.56
067-1270-020-0000	SAFETY LIGHTS ONLY	\$ 0.00	\$ 2.56	\$ 2.56
067-1270-021-0000	SAFETY LIGHTS ONLY	\$ 0.00	\$ 2.56	\$ 2.56
067-1270-022-0000	SAFETY LIGHTS ONLY	\$ 0.00	\$ 2.56	\$ 2.56
067-1270-023-0000	SAFETY LIGHTS ONLY	\$ 0.00	\$ 2.56	\$ 2.56
067-1270-024-0000	SAFETY LIGHTS ONLY	\$ 0.00	\$ 2.56	\$ 2.56
067-1270-025-0000	SAFETY LIGHTS ONLY	\$ 0.00	\$ 2.56	\$ 2.56
067-1270-026-0000	SAFETY LIGHTS ONLY	\$ 0.00	\$ 2.56	\$ 2.56
067-1270-027-0000	SAFETY LIGHTS ONLY	\$ 0.00	\$ 2.56	\$ 2.56
067-1270-028-0000	SAFETY LIGHTS ONLY	\$ 0.00	\$ 2.56	\$ 2.56
067-1270-029-0000	SAFETY LIGHTS ONLY	\$ 0.00	\$ 2.56	\$ 2.56
067-1270-030-0000	SAFETY LIGHTS ONLY	\$ 0.00	\$ 2.56	\$ 2.56
067-1270-031-0000	SAFETY LIGHTS ONLY	\$ 0.00	\$ 2.56	\$ 2.56

ITEM 9.3.

City of Rancho Cordova
Lighting District No. 2012-1 Exhibit A to the Resolution
Fiscal Year 2023-24 Assessment Roll

ATTACHMENT 3

APN	District Classification	Street Light Charge	Safety Light Charge	Total Assessment
067-1270-032-0000	SAFETY LIGHTS ONLY	\$ 0.00	\$ 2.56	\$ 2.56
067-1270-033-0000	SAFETY LIGHTS ONLY	\$ 0.00	\$ 2.56	\$ 2.56
067-1270-034-0000	SAFETY LIGHTS ONLY	\$ 0.00	\$ 2.56	\$ 2.56
067-1270-035-0000	SAFETY LIGHTS ONLY	\$ 0.00	\$ 2.56	\$ 2.56
067-1270-036-0000	SAFETY LIGHTS ONLY	\$ 0.00	\$ 2.56	\$ 2.56
067-1270-037-0000	SAFETY LIGHTS ONLY	\$ 0.00	\$ 2.56	\$ 2.56
067-1270-038-0000	SAFETY LIGHTS ONLY	\$ 0.00	\$ 2.56	\$ 2.56
067-1270-039-0000	SAFETY LIGHTS ONLY	\$ 0.00	\$ 2.56	\$ 2.56
067-1270-040-0000	SAFETY LIGHTS ONLY	\$ 0.00	\$ 2.56	\$ 2.56
067-1270-041-0000	SAFETY LIGHTS ONLY	\$ 0.00	\$ 2.56	\$ 2.56
067-1270-042-0000	SAFETY LIGHTS ONLY	\$ 0.00	\$ 2.56	\$ 2.56
067-1270-043-0000	SAFETY LIGHTS ONLY	\$ 0.00	\$ 2.56	\$ 2.56
067-1270-044-0000	SAFETY LIGHTS ONLY	\$ 0.00	\$ 2.56	\$ 2.56
067-1270-045-0000	SAFETY LIGHTS ONLY	\$ 0.00	\$ 2.56	\$ 2.56
067-1270-046-0000	SAFETY LIGHTS ONLY	\$ 0.00	\$ 2.56	\$ 2.56
067-1270-047-0000	SAFETY LIGHTS ONLY	\$ 0.00	\$ 2.56	\$ 2.56
067-1270-048-0000	SAFETY LIGHTS ONLY	\$ 0.00	\$ 2.56	\$ 2.56
067-1270-049-0000	SAFETY LIGHTS ONLY	\$ 0.00	\$ 2.56	\$ 2.56
067-1270-050-0000	SAFETY LIGHTS ONLY	\$ 0.00	\$ 2.56	\$ 2.56
067-1270-051-0000	SAFETY LIGHTS ONLY	\$ 0.00	\$ 2.56	\$ 2.56
067-1270-052-0000	SAFETY LIGHTS ONLY	\$ 0.00	\$ 2.56	\$ 2.56
067-1270-053-0000	SAFETY LIGHTS ONLY	\$ 0.00	\$ 2.56	\$ 2.56
067-1270-054-0000	SAFETY LIGHTS ONLY	\$ 0.00	\$ 2.56	\$ 2.56
067-1270-055-0000	SAFETY LIGHTS ONLY	\$ 0.00	\$ 2.56	\$ 2.56
067-1270-056-0000	SAFETY LIGHTS ONLY	\$ 0.00	\$ 2.56	\$ 2.56
067-1270-057-0000	SAFETY LIGHTS ONLY	\$ 0.00	\$ 2.56	\$ 2.56
067-1270-058-0000	SAFETY LIGHTS ONLY	\$ 0.00	\$ 2.56	\$ 2.56
067-1270-059-0000	SAFETY LIGHTS ONLY	\$ 0.00	\$ 2.56	\$ 2.56
067-1270-060-0000	SAFETY LIGHTS ONLY	\$ 0.00	\$ 2.56	\$ 2.56
067-1270-061-0000	SAFETY LIGHTS ONLY	\$ 0.00	\$ 2.56	\$ 2.56
067-1270-062-0000	SAFETY LIGHTS ONLY	\$ 0.00	\$ 2.56	\$ 2.56
067-1270-063-0000	SAFETY LIGHTS ONLY	\$ 0.00	\$ 2.56	\$ 2.56
067-1270-064-0000	SAFETY LIGHTS ONLY	\$ 0.00	\$ 2.56	\$ 2.56
067-1270-065-0000	SAFETY LIGHTS ONLY	\$ 0.00	\$ 2.56	\$ 2.56
067-1270-066-0000	SAFETY LIGHTS ONLY	\$ 0.00	\$ 2.56	\$ 2.56
067-1270-067-0000	SAFETY LIGHTS ONLY	\$ 0.00	\$ 2.56	\$ 2.56
067-1270-068-0000	SAFETY LIGHTS ONLY	\$ 0.00	\$ 2.56	\$ 2.56
067-1270-069-0000	SAFETY LIGHTS ONLY	\$ 0.00	\$ 2.56	\$ 2.56
067-1270-070-0000	SAFETY LIGHTS ONLY	\$ 0.00	\$ 2.56	\$ 2.56
067-1270-071-0000	SAFETY LIGHTS ONLY	\$ 0.00	\$ 2.56	\$ 2.56
067-1270-072-0000	SAFETY LIGHTS ONLY	\$ 0.00	\$ 2.56	\$ 2.56
067-1270-073-0000	SAFETY LIGHTS ONLY	\$ 0.00	\$ 2.56	\$ 2.56
067-1270-074-0000	SAFETY LIGHTS ONLY	\$ 0.00	\$ 2.56	\$ 2.56
067-1270-075-0000	SAFETY LIGHTS ONLY	\$ 0.00	\$ 2.56	\$ 2.56

ITEM 9.3.

City of Rancho Cordova
Lighting District No. 2012-1 Exhibit A to the Resolution
Fiscal Year 2023-24 Assessment Roll

ATTACHMENT 3

APN	District Classification	Street Light Charge	Safety Light Charge	Total Assessment
067-1270-076-0000	SAFETY LIGHTS ONLY	\$ 0.00	\$ 2.56	\$ 2.56
067-1270-077-0000	SAFETY LIGHTS ONLY	\$ 0.00	\$ 2.56	\$ 2.56
067-1270-078-0000	SAFETY LIGHTS ONLY	\$ 0.00	\$ 2.56	\$ 2.56
067-1270-079-0000	SAFETY LIGHTS ONLY	\$ 0.00	\$ 2.56	\$ 2.56
067-1270-080-0000	SAFETY LIGHTS ONLY	\$ 0.00	\$ 2.56	\$ 2.56
067-1270-081-0000	SAFETY LIGHTS ONLY	\$ 0.00	\$ 2.56	\$ 2.56
067-1270-082-0000	SAFETY LIGHTS ONLY	\$ 0.00	\$ 2.56	\$ 2.56
067-1270-083-0000	SAFETY LIGHTS ONLY	\$ 0.00	\$ 2.56	\$ 2.56
067-1270-084-0000	SAFETY LIGHTS ONLY	\$ 0.00	\$ 2.56	\$ 2.56
067-1270-085-0000	SAFETY LIGHTS ONLY	\$ 0.00	\$ 2.56	\$ 2.56
067-1270-086-0000	SAFETY LIGHTS ONLY	\$ 0.00	\$ 2.56	\$ 2.56
067-1270-087-0000	SAFETY LIGHTS ONLY	\$ 0.00	\$ 2.56	\$ 2.56
067-1270-088-0000	SAFETY LIGHTS ONLY	\$ 0.00	\$ 2.56	\$ 2.56
067-1270-089-0000	SAFETY LIGHTS ONLY	\$ 0.00	\$ 2.56	\$ 2.56
067-1270-090-0000	SAFETY LIGHTS ONLY	\$ 0.00	\$ 2.56	\$ 2.56
067-1270-091-0000	SAFETY LIGHTS ONLY	\$ 0.00	\$ 2.56	\$ 2.56
067-1270-092-0000	SAFETY LIGHTS ONLY	\$ 0.00	\$ 2.56	\$ 2.56
067-1270-093-0000	SAFETY LIGHTS ONLY	\$ 0.00	\$ 2.56	\$ 2.56
067-1270-094-0000	SAFETY LIGHTS ONLY	\$ 0.00	\$ 2.56	\$ 2.56
067-1270-095-0000	SAFETY LIGHTS ONLY	\$ 0.00	\$ 2.56	\$ 2.56
067-1270-096-0000	SAFETY LIGHTS ONLY	\$ 0.00	\$ 2.56	\$ 2.56
067-1270-097-0000	SAFETY LIGHTS ONLY	\$ 0.00	\$ 2.56	\$ 2.56
067-1270-098-0000	SAFETY LIGHTS ONLY	\$ 0.00	\$ 2.56	\$ 2.56
067-1270-099-0000	SAFETY LIGHTS ONLY	\$ 0.00	\$ 2.56	\$ 2.56
067-1270-100-0000	SAFETY LIGHTS ONLY	\$ 0.00	\$ 2.56	\$ 2.56
067-1270-101-0000	SAFETY LIGHTS ONLY	\$ 0.00	\$ 2.56	\$ 2.56
067-1270-102-0000	SAFETY LIGHTS ONLY	\$ 0.00	\$ 2.56	\$ 2.56
067-1270-103-0000	SAFETY LIGHTS ONLY	\$ 0.00	\$ 2.56	\$ 2.56
067-1270-104-0000	SAFETY LIGHTS ONLY	\$ 0.00	\$ 2.56	\$ 2.56
067-1270-105-0000	SAFETY LIGHTS ONLY	\$ 0.00	\$ 2.56	\$ 2.56
067-1270-106-0000	SAFETY LIGHTS ONLY	\$ 0.00	\$ 2.56	\$ 2.56
067-1270-107-0000	SAFETY LIGHTS ONLY	\$ 0.00	\$ 2.56	\$ 2.56
067-1270-108-0000	SAFETY LIGHTS ONLY	\$ 0.00	\$ 2.56	\$ 2.56
067-1280-001-0000	SAFETY LIGHTS ONLY	\$ 0.00	\$ 2.56	\$ 2.56
067-1280-002-0000	SAFETY LIGHTS ONLY	\$ 0.00	\$ 2.56	\$ 2.56
067-1280-003-0000	SAFETY LIGHTS ONLY	\$ 0.00	\$ 2.56	\$ 2.56
067-1280-004-0000	SAFETY LIGHTS ONLY	\$ 0.00	\$ 2.56	\$ 2.56
067-1280-005-0000	SAFETY LIGHTS ONLY	\$ 0.00	\$ 2.56	\$ 2.56
067-1280-006-0000	SAFETY LIGHTS ONLY	\$ 0.00	\$ 2.56	\$ 2.56
067-1280-007-0000	SAFETY LIGHTS ONLY	\$ 0.00	\$ 2.56	\$ 2.56
067-1280-008-0000	SAFETY LIGHTS ONLY	\$ 0.00	\$ 2.56	\$ 2.56
067-1280-009-0000	SAFETY LIGHTS ONLY	\$ 0.00	\$ 2.56	\$ 2.56
067-1280-010-0000	SAFETY LIGHTS ONLY	\$ 0.00	\$ 2.56	\$ 2.56
067-1280-011-0000	SAFETY LIGHTS ONLY	\$ 0.00	\$ 2.56	\$ 2.56

ITEM 9.3.

City of Rancho Cordova
Lighting District No. 2012-1 Exhibit A to the Resolution
Fiscal Year 2023-24 Assessment Roll

ATTACHMENT 3

APN	District Classification	Street Light Charge	Safety Light Charge	Total Assessment
067-1280-012-0000	SAFETY LIGHTS ONLY	\$ 0.00	\$ 2.56	\$ 2.56
067-1280-013-0000	SAFETY LIGHTS ONLY	\$ 0.00	\$ 2.56	\$ 2.56
067-1280-014-0000	SAFETY LIGHTS ONLY	\$ 0.00	\$ 2.56	\$ 2.56
067-1280-015-0000	SAFETY LIGHTS ONLY	\$ 0.00	\$ 2.56	\$ 2.56
067-1280-016-0000	SAFETY LIGHTS ONLY	\$ 0.00	\$ 2.56	\$ 2.56
067-1280-017-0000	SAFETY LIGHTS ONLY	\$ 0.00	\$ 2.56	\$ 2.56
067-1280-018-0000	SAFETY LIGHTS ONLY	\$ 0.00	\$ 2.56	\$ 2.56
067-1280-019-0000	SAFETY LIGHTS ONLY	\$ 0.00	\$ 2.56	\$ 2.56
067-1280-020-0000	SAFETY LIGHTS ONLY	\$ 0.00	\$ 2.56	\$ 2.56
067-1280-021-0000	SAFETY LIGHTS ONLY	\$ 0.00	\$ 2.56	\$ 2.56
067-1280-022-0000	SAFETY LIGHTS ONLY	\$ 0.00	\$ 2.56	\$ 2.56
067-1280-023-0000	SAFETY LIGHTS ONLY	\$ 0.00	\$ 2.56	\$ 2.56
067-1280-024-0000	SAFETY LIGHTS ONLY	\$ 0.00	\$ 2.56	\$ 2.56
067-1280-025-0000	SAFETY LIGHTS ONLY	\$ 0.00	\$ 2.56	\$ 2.56
067-1280-026-0000	SAFETY LIGHTS ONLY	\$ 0.00	\$ 2.56	\$ 2.56
067-1280-027-0000	SAFETY LIGHTS ONLY	\$ 0.00	\$ 2.56	\$ 2.56
067-1280-028-0000	SAFETY LIGHTS ONLY	\$ 0.00	\$ 2.56	\$ 2.56
067-1280-029-0000	SAFETY LIGHTS ONLY	\$ 0.00	\$ 2.56	\$ 2.56
067-1280-030-0000	SAFETY LIGHTS ONLY	\$ 0.00	\$ 2.56	\$ 2.56
067-1280-031-0000	SAFETY LIGHTS ONLY	\$ 0.00	\$ 2.56	\$ 2.56
067-1280-032-0000	SAFETY LIGHTS ONLY	\$ 0.00	\$ 2.56	\$ 2.56
067-1280-033-0000	SAFETY LIGHTS ONLY	\$ 0.00	\$ 2.56	\$ 2.56
067-1280-034-0000	SAFETY LIGHTS ONLY	\$ 0.00	\$ 2.56	\$ 2.56
067-1280-035-0000	SAFETY LIGHTS ONLY	\$ 0.00	\$ 2.56	\$ 2.56
067-1280-036-0000	SAFETY LIGHTS ONLY	\$ 0.00	\$ 2.56	\$ 2.56
067-1280-037-0000	SAFETY LIGHTS ONLY	\$ 0.00	\$ 2.56	\$ 2.56
067-1280-038-0000	SAFETY LIGHTS ONLY	\$ 0.00	\$ 2.56	\$ 2.56
067-1280-039-0000	SAFETY LIGHTS ONLY	\$ 0.00	\$ 2.56	\$ 2.56
067-1280-040-0000	SAFETY LIGHTS ONLY	\$ 0.00	\$ 2.56	\$ 2.56
067-1280-041-0000	SAFETY LIGHTS ONLY	\$ 0.00	\$ 2.56	\$ 2.56
067-1280-042-0000	SAFETY LIGHTS ONLY	\$ 0.00	\$ 2.56	\$ 2.56
067-1280-043-0000	SAFETY LIGHTS ONLY	\$ 0.00	\$ 2.56	\$ 2.56
067-1280-044-0000	SAFETY LIGHTS ONLY	\$ 0.00	\$ 2.56	\$ 2.56
067-1280-045-0000	SAFETY LIGHTS ONLY	\$ 0.00	\$ 2.56	\$ 2.56
067-1280-046-0000	SAFETY LIGHTS ONLY	\$ 0.00	\$ 2.56	\$ 2.56
067-1280-047-0000	SAFETY LIGHTS ONLY	\$ 0.00	\$ 2.56	\$ 2.56
067-1280-048-0000	SAFETY LIGHTS ONLY	\$ 0.00	\$ 2.56	\$ 2.56
067-1280-049-0000	SAFETY LIGHTS ONLY	\$ 0.00	\$ 2.56	\$ 2.56
067-1280-050-0000	SAFETY LIGHTS ONLY	\$ 0.00	\$ 2.56	\$ 2.56
067-1280-051-0000	SAFETY LIGHTS ONLY	\$ 0.00	\$ 2.56	\$ 2.56
067-1280-052-0000	SAFETY LIGHTS ONLY	\$ 0.00	\$ 2.56	\$ 2.56
067-1280-053-0000	SAFETY LIGHTS ONLY	\$ 0.00	\$ 2.56	\$ 2.56
067-1280-054-0000	SAFETY LIGHTS ONLY	\$ 0.00	\$ 2.56	\$ 2.56
067-1280-055-0000	SAFETY LIGHTS ONLY	\$ 0.00	\$ 2.56	\$ 2.56

ITEM 9.3.

City of Rancho Cordova
Lighting District No. 2012-1 Exhibit A to the Resolution
Fiscal Year 2023-24 Assessment Roll

ATTACHMENT 3

APN	District Classification	Street Light Charge	Safety Light Charge	Total Assessment
067-1280-056-0000	SAFETY LIGHTS ONLY	\$ 0.00	\$ 2.56	\$ 2.56
067-1280-057-0000	SAFETY LIGHTS ONLY	\$ 0.00	\$ 2.56	\$ 2.56
067-1280-058-0000	SAFETY LIGHTS ONLY	\$ 0.00	\$ 2.56	\$ 2.56
067-1280-059-0000	SAFETY LIGHTS ONLY	\$ 0.00	\$ 2.56	\$ 2.56
067-1280-060-0000	SAFETY LIGHTS ONLY	\$ 0.00	\$ 2.56	\$ 2.56
067-1280-061-0000	SAFETY LIGHTS ONLY	\$ 0.00	\$ 2.56	\$ 2.56
067-1280-062-0000	SAFETY LIGHTS ONLY	\$ 0.00	\$ 2.56	\$ 2.56
067-1280-063-0000	SAFETY LIGHTS ONLY	\$ 0.00	\$ 2.56	\$ 2.56
067-1280-064-0000	SAFETY LIGHTS ONLY	\$ 0.00	\$ 2.56	\$ 2.56
067-1280-065-0000	SAFETY LIGHTS ONLY	\$ 0.00	\$ 2.56	\$ 2.56
067-1280-066-0000	SAFETY LIGHTS ONLY	\$ 0.00	\$ 2.56	\$ 2.56
067-1280-067-0000	SAFETY LIGHTS ONLY	\$ 0.00	\$ 2.56	\$ 2.56
067-1280-068-0000	SAFETY LIGHTS ONLY	\$ 0.00	\$ 2.56	\$ 2.56
067-1280-069-0000	SAFETY LIGHTS ONLY	\$ 0.00	\$ 2.56	\$ 2.56
067-1280-070-0000	SAFETY LIGHTS ONLY	\$ 0.00	\$ 2.56	\$ 2.56
067-1280-071-0000	SAFETY LIGHTS ONLY	\$ 0.00	\$ 2.56	\$ 2.56
067-1280-072-0000	SAFETY LIGHTS ONLY	\$ 0.00	\$ 2.56	\$ 2.56
067-1280-073-0000	SAFETY LIGHTS ONLY	\$ 0.00	\$ 2.56	\$ 2.56
067-1280-074-0000	SAFETY LIGHTS ONLY	\$ 0.00	\$ 2.56	\$ 2.56
067-1280-075-0000	SAFETY LIGHTS ONLY	\$ 0.00	\$ 2.56	\$ 2.56
067-1280-076-0000	SAFETY LIGHTS ONLY	\$ 0.00	\$ 2.56	\$ 2.56
067-1280-077-0000	SAFETY LIGHTS ONLY	\$ 0.00	\$ 2.56	\$ 2.56
067-1280-078-0000	SAFETY LIGHTS ONLY	\$ 0.00	\$ 2.56	\$ 2.56
067-1280-079-0000	SAFETY LIGHTS ONLY	\$ 0.00	\$ 2.56	\$ 2.56
067-1280-080-0000	SAFETY LIGHTS ONLY	\$ 0.00	\$ 2.56	\$ 2.56
067-1280-081-0000	SAFETY LIGHTS ONLY	\$ 0.00	\$ 2.56	\$ 2.56
067-1280-082-0000	SAFETY LIGHTS ONLY	\$ 0.00	\$ 2.56	\$ 2.56
067-1280-083-0000	SAFETY LIGHTS ONLY	\$ 0.00	\$ 2.56	\$ 2.56
067-1280-084-0000	SAFETY LIGHTS ONLY	\$ 0.00	\$ 2.56	\$ 2.56
067-1280-085-0000	SAFETY LIGHTS ONLY	\$ 0.00	\$ 2.56	\$ 2.56
067-1280-086-0000	SAFETY LIGHTS ONLY	\$ 0.00	\$ 2.56	\$ 2.56
067-1280-087-0000	SAFETY LIGHTS ONLY	\$ 0.00	\$ 2.56	\$ 2.56
067-1280-088-0000	SAFETY LIGHTS ONLY	\$ 0.00	\$ 2.56	\$ 2.56
067-1280-089-0000	SAFETY LIGHTS ONLY	\$ 0.00	\$ 2.56	\$ 2.56
067-1280-090-0000	SAFETY LIGHTS ONLY	\$ 0.00	\$ 2.56	\$ 2.56
067-1280-091-0000	SAFETY LIGHTS ONLY	\$ 0.00	\$ 2.56	\$ 2.56
067-1280-092-0000	SAFETY LIGHTS ONLY	\$ 0.00	\$ 2.56	\$ 2.56
067-1290-001-0000	SAFETY LIGHTS ONLY	\$ 0.00	\$ 2.56	\$ 2.56
067-1290-002-0000	SAFETY LIGHTS ONLY	\$ 0.00	\$ 2.56	\$ 2.56
067-1290-003-0000	SAFETY LIGHTS ONLY	\$ 0.00	\$ 2.56	\$ 2.56
067-1290-004-0000	SAFETY LIGHTS ONLY	\$ 0.00	\$ 2.56	\$ 2.56
067-1290-005-0000	SAFETY LIGHTS ONLY	\$ 0.00	\$ 2.56	\$ 2.56
067-1290-006-0000	SAFETY LIGHTS ONLY	\$ 0.00	\$ 2.56	\$ 2.56
067-1290-007-0000	SAFETY LIGHTS ONLY	\$ 0.00	\$ 2.56	\$ 2.56

ITEM 9.3.

City of Rancho Cordova
Lighting District No. 2012-1 Exhibit A to the Resolution
Fiscal Year 2023-24 Assessment Roll

ATTACHMENT 3

APN	District Classification	Street Light Charge	Safety Light Charge	Total Assessment
067-1290-008-0000	SAFETY LIGHTS ONLY	\$ 0.00	\$ 2.56	\$ 2.56
067-1290-009-0000	SAFETY LIGHTS ONLY	\$ 0.00	\$ 2.56	\$ 2.56
067-1290-010-0000	SAFETY LIGHTS ONLY	\$ 0.00	\$ 2.56	\$ 2.56
067-1290-011-0000	SAFETY LIGHTS ONLY	\$ 0.00	\$ 2.56	\$ 2.56
067-1290-012-0000	SAFETY LIGHTS ONLY	\$ 0.00	\$ 2.56	\$ 2.56
067-1290-013-0000	SAFETY LIGHTS ONLY	\$ 0.00	\$ 2.56	\$ 2.56
067-1290-014-0000	SAFETY LIGHTS ONLY	\$ 0.00	\$ 2.56	\$ 2.56
067-1290-015-0000	SAFETY LIGHTS ONLY	\$ 0.00	\$ 2.56	\$ 2.56
067-1290-016-0000	SAFETY LIGHTS ONLY	\$ 0.00	\$ 2.56	\$ 2.56
067-1290-017-0000	SAFETY LIGHTS ONLY	\$ 0.00	\$ 2.56	\$ 2.56
067-1290-018-0000	SAFETY LIGHTS ONLY	\$ 0.00	\$ 2.56	\$ 2.56
067-1290-019-0000	SAFETY LIGHTS ONLY	\$ 0.00	\$ 2.56	\$ 2.56
067-1290-020-0000	SAFETY LIGHTS ONLY	\$ 0.00	\$ 2.56	\$ 2.56
067-1290-021-0000	SAFETY LIGHTS ONLY	\$ 0.00	\$ 2.56	\$ 2.56
067-1290-022-0000	SAFETY LIGHTS ONLY	\$ 0.00	\$ 2.56	\$ 2.56
067-1290-023-0000	SAFETY LIGHTS ONLY	\$ 0.00	\$ 2.56	\$ 2.56
067-1290-024-0000	SAFETY LIGHTS ONLY	\$ 0.00	\$ 2.56	\$ 2.56
067-1290-025-0000	SAFETY LIGHTS ONLY	\$ 0.00	\$ 2.56	\$ 2.56
067-1290-026-0000	SAFETY LIGHTS ONLY	\$ 0.00	\$ 2.56	\$ 2.56
067-1290-027-0000	SAFETY LIGHTS ONLY	\$ 0.00	\$ 2.56	\$ 2.56
067-1290-028-0000	SAFETY LIGHTS ONLY	\$ 0.00	\$ 2.56	\$ 2.56
067-1290-029-0000	SAFETY LIGHTS ONLY	\$ 0.00	\$ 2.56	\$ 2.56
067-1290-030-0000	SAFETY LIGHTS ONLY	\$ 0.00	\$ 2.56	\$ 2.56
067-1290-031-0000	SAFETY LIGHTS ONLY	\$ 0.00	\$ 2.56	\$ 2.56
067-1290-032-0000	SAFETY LIGHTS ONLY	\$ 0.00	\$ 2.56	\$ 2.56
067-1300-001-0000	SAFETY LIGHTS ONLY	\$ 0.00	\$ 2.56	\$ 2.56
067-1300-002-0000	SAFETY LIGHTS ONLY	\$ 0.00	\$ 2.56	\$ 2.56
067-1300-003-0000	SAFETY LIGHTS ONLY	\$ 0.00	\$ 2.56	\$ 2.56
067-1300-004-0000	SAFETY LIGHTS ONLY	\$ 0.00	\$ 2.56	\$ 2.56
067-1300-005-0000	SAFETY LIGHTS ONLY	\$ 0.00	\$ 2.56	\$ 2.56
067-1300-006-0000	SAFETY LIGHTS ONLY	\$ 0.00	\$ 2.56	\$ 2.56
067-1300-007-0000	SAFETY LIGHTS ONLY	\$ 0.00	\$ 2.56	\$ 2.56
067-1300-008-0000	SAFETY LIGHTS ONLY	\$ 0.00	\$ 2.56	\$ 2.56
067-1300-009-0000	SAFETY LIGHTS ONLY	\$ 0.00	\$ 2.56	\$ 2.56
067-1300-010-0000	SAFETY LIGHTS ONLY	\$ 0.00	\$ 2.56	\$ 2.56
067-1300-011-0000	SAFETY LIGHTS ONLY	\$ 0.00	\$ 2.56	\$ 2.56
067-1300-012-0000	SAFETY LIGHTS ONLY	\$ 0.00	\$ 2.56	\$ 2.56
067-1300-013-0000	SAFETY LIGHTS ONLY	\$ 0.00	\$ 2.56	\$ 2.56
067-1300-014-0000	SAFETY LIGHTS ONLY	\$ 0.00	\$ 2.56	\$ 2.56
067-1300-015-0000	SAFETY LIGHTS ONLY	\$ 0.00	\$ 2.56	\$ 2.56
067-1300-016-0000	SAFETY LIGHTS ONLY	\$ 0.00	\$ 2.56	\$ 2.56
067-1300-017-0000	SAFETY LIGHTS ONLY	\$ 0.00	\$ 2.56	\$ 2.56
067-1300-018-0000	SAFETY LIGHTS ONLY	\$ 0.00	\$ 2.56	\$ 2.56
067-1300-019-0000	SAFETY LIGHTS ONLY	\$ 0.00	\$ 2.56	\$ 2.56

ITEM 9.3.

City of Rancho Cordova
Lighting District No. 2012-1 Exhibit A to the Resolution
Fiscal Year 2023-24 Assessment Roll

ATTACHMENT 3

APN	District Classification	Street Light Charge	Safety Light Charge	Total Assessment
067-1300-020-0000	SAFETY LIGHTS ONLY	\$ 0.00	\$ 2.56	\$ 2.56
067-1300-021-0000	SAFETY LIGHTS ONLY	\$ 0.00	\$ 2.56	\$ 2.56
067-1300-022-0000	SAFETY LIGHTS ONLY	\$ 0.00	\$ 2.56	\$ 2.56
067-1300-023-0000	SAFETY LIGHTS ONLY	\$ 0.00	\$ 2.56	\$ 2.56
067-1300-024-0000	SAFETY LIGHTS ONLY	\$ 0.00	\$ 2.56	\$ 2.56
067-1300-025-0000	SAFETY LIGHTS ONLY	\$ 0.00	\$ 2.56	\$ 2.56
067-1310-001-0000	SAFETY LIGHTS ONLY	\$ 0.00	\$ 2.56	\$ 2.56
067-1310-002-0000	SAFETY LIGHTS ONLY	\$ 0.00	\$ 2.56	\$ 2.56
067-1310-003-0000	SAFETY LIGHTS ONLY	\$ 0.00	\$ 2.56	\$ 2.56
067-1310-004-0000	SAFETY LIGHTS ONLY	\$ 0.00	\$ 2.56	\$ 2.56
067-1310-005-0000	SAFETY LIGHTS ONLY	\$ 0.00	\$ 2.56	\$ 2.56
067-1310-006-0000	SAFETY LIGHTS ONLY	\$ 0.00	\$ 2.56	\$ 2.56
067-1310-007-0000	SAFETY LIGHTS ONLY	\$ 0.00	\$ 2.56	\$ 2.56
067-1310-008-0000	SAFETY LIGHTS ONLY	\$ 0.00	\$ 2.56	\$ 2.56
067-1310-009-0000	SAFETY LIGHTS ONLY	\$ 0.00	\$ 2.56	\$ 2.56
067-1310-010-0000	SAFETY LIGHTS ONLY	\$ 0.00	\$ 2.56	\$ 2.56
067-1310-011-0000	SAFETY LIGHTS ONLY	\$ 0.00	\$ 2.56	\$ 2.56
067-1310-012-0000	SAFETY LIGHTS ONLY	\$ 0.00	\$ 2.56	\$ 2.56
067-1310-013-0000	SAFETY LIGHTS ONLY	\$ 0.00	\$ 2.56	\$ 2.56
067-1310-014-0000	SAFETY LIGHTS ONLY	\$ 0.00	\$ 2.56	\$ 2.56
067-1310-015-0000	SAFETY LIGHTS ONLY	\$ 0.00	\$ 2.56	\$ 2.56
067-1310-016-0000	SAFETY LIGHTS ONLY	\$ 0.00	\$ 2.56	\$ 2.56
067-1310-017-0000	SAFETY LIGHTS ONLY	\$ 0.00	\$ 2.56	\$ 2.56
067-1310-018-0000	SAFETY LIGHTS ONLY	\$ 0.00	\$ 2.56	\$ 2.56
067-1310-019-0000	SAFETY LIGHTS ONLY	\$ 0.00	\$ 2.56	\$ 2.56
067-1310-020-0000	SAFETY LIGHTS ONLY	\$ 0.00	\$ 2.56	\$ 2.56
067-1310-021-0000	SAFETY LIGHTS ONLY	\$ 0.00	\$ 2.56	\$ 2.56
067-1310-022-0000	SAFETY LIGHTS ONLY	\$ 0.00	\$ 2.56	\$ 2.56
067-1310-023-0000	SAFETY LIGHTS ONLY	\$ 0.00	\$ 2.56	\$ 2.56
067-1310-024-0000	SAFETY LIGHTS ONLY	\$ 0.00	\$ 2.56	\$ 2.56
067-1310-025-0000	SAFETY LIGHTS ONLY	\$ 0.00	\$ 2.56	\$ 2.56
067-1310-026-0000	SAFETY LIGHTS ONLY	\$ 0.00	\$ 2.56	\$ 2.56
067-1310-027-0000	SAFETY LIGHTS ONLY	\$ 0.00	\$ 2.56	\$ 2.56
067-1310-028-0000	SAFETY LIGHTS ONLY	\$ 0.00	\$ 2.56	\$ 2.56
067-1310-029-0000	SAFETY LIGHTS ONLY	\$ 0.00	\$ 2.56	\$ 2.56
067-1310-030-0000	SAFETY LIGHTS ONLY	\$ 0.00	\$ 2.56	\$ 2.56
067-1310-031-0000	SAFETY LIGHTS ONLY	\$ 0.00	\$ 2.56	\$ 2.56
067-1310-032-0000	SAFETY LIGHTS ONLY	\$ 0.00	\$ 2.56	\$ 2.56
067-1310-033-0000	SAFETY LIGHTS ONLY	\$ 0.00	\$ 2.56	\$ 2.56
067-1310-034-0000	SAFETY LIGHTS ONLY	\$ 0.00	\$ 2.56	\$ 2.56
067-1310-035-0000	SAFETY LIGHTS ONLY	\$ 0.00	\$ 2.56	\$ 2.56
067-1310-036-0000	SAFETY LIGHTS ONLY	\$ 0.00	\$ 2.56	\$ 2.56
067-1310-037-0000	SAFETY LIGHTS ONLY	\$ 0.00	\$ 2.56	\$ 2.56
067-1310-038-0000	SAFETY LIGHTS ONLY	\$ 0.00	\$ 2.56	\$ 2.56

ITEM 9.3.

City of Rancho Cordova
Lighting District No. 2012-1 Exhibit A to the Resolution
Fiscal Year 2023-24 Assessment Roll

ATTACHMENT 3

APN	District Classification	Street Light Charge	Safety Light Charge	Total Assessment
067-1310-039-0000	SAFETY LIGHTS ONLY	\$ 0.00	\$ 2.56	\$ 2.56
067-1310-040-0000	SAFETY LIGHTS ONLY	\$ 0.00	\$ 2.56	\$ 2.56
067-1310-041-0000	SAFETY LIGHTS ONLY	\$ 0.00	\$ 2.56	\$ 2.56
067-1310-042-0000	SAFETY LIGHTS ONLY	\$ 0.00	\$ 2.56	\$ 2.56
067-1310-043-0000	SAFETY LIGHTS ONLY	\$ 0.00	\$ 2.56	\$ 2.56
067-1310-044-0000	SAFETY LIGHTS ONLY	\$ 0.00	\$ 2.56	\$ 2.56
067-1310-045-0000	SAFETY LIGHTS ONLY	\$ 0.00	\$ 2.56	\$ 2.56
067-1310-046-0000	SAFETY LIGHTS ONLY	\$ 0.00	\$ 2.56	\$ 2.56
067-1310-047-0000	SAFETY LIGHTS ONLY	\$ 0.00	\$ 2.56	\$ 2.56
067-1310-048-0000	SAFETY LIGHTS ONLY	\$ 0.00	\$ 2.56	\$ 2.56
067-1310-049-0000	SAFETY LIGHTS ONLY	\$ 0.00	\$ 2.56	\$ 2.56
067-1310-050-0000	SAFETY LIGHTS ONLY	\$ 0.00	\$ 2.56	\$ 2.56
067-1310-051-0000	SAFETY LIGHTS ONLY	\$ 0.00	\$ 2.56	\$ 2.56
067-1310-052-0000	SAFETY LIGHTS ONLY	\$ 0.00	\$ 2.56	\$ 2.56
067-1310-053-0000	SAFETY LIGHTS ONLY	\$ 0.00	\$ 2.56	\$ 2.56
067-1310-054-0000	SAFETY LIGHTS ONLY	\$ 0.00	\$ 2.56	\$ 2.56
067-1310-055-0000	SAFETY LIGHTS ONLY	\$ 0.00	\$ 2.56	\$ 2.56
067-1310-056-0000	SAFETY LIGHTS ONLY	\$ 0.00	\$ 2.56	\$ 2.56
067-1310-057-0000	SAFETY LIGHTS ONLY	\$ 0.00	\$ 2.56	\$ 2.56
067-1320-001-0000	SAFETY LIGHTS ONLY	\$ 0.00	\$ 2.56	\$ 2.56
067-1320-002-0000	SAFETY LIGHTS ONLY	\$ 0.00	\$ 2.56	\$ 2.56
067-1320-003-0000	SAFETY LIGHTS ONLY	\$ 0.00	\$ 2.56	\$ 2.56
067-1320-004-0000	SAFETY LIGHTS ONLY	\$ 0.00	\$ 2.56	\$ 2.56
067-1320-005-0000	SAFETY LIGHTS ONLY	\$ 0.00	\$ 2.56	\$ 2.56
067-1320-006-0000	SAFETY LIGHTS ONLY	\$ 0.00	\$ 2.56	\$ 2.56
067-1320-007-0000	SAFETY LIGHTS ONLY	\$ 0.00	\$ 2.56	\$ 2.56
067-1320-008-0000	SAFETY LIGHTS ONLY	\$ 0.00	\$ 2.56	\$ 2.56
067-1320-009-0000	SAFETY LIGHTS ONLY	\$ 0.00	\$ 2.56	\$ 2.56
067-1320-010-0000	SAFETY LIGHTS ONLY	\$ 0.00	\$ 2.56	\$ 2.56
067-1320-011-0000	SAFETY LIGHTS ONLY	\$ 0.00	\$ 2.56	\$ 2.56
067-1320-012-0000	SAFETY LIGHTS ONLY	\$ 0.00	\$ 2.56	\$ 2.56
067-1320-013-0000	SAFETY LIGHTS ONLY	\$ 0.00	\$ 2.56	\$ 2.56
067-1320-014-0000	SAFETY LIGHTS ONLY	\$ 0.00	\$ 2.56	\$ 2.56
067-1320-015-0000	SAFETY LIGHTS ONLY	\$ 0.00	\$ 2.56	\$ 2.56
067-1320-016-0000	SAFETY LIGHTS ONLY	\$ 0.00	\$ 2.56	\$ 2.56
067-1320-017-0000	SAFETY LIGHTS ONLY	\$ 0.00	\$ 2.56	\$ 2.56
067-1320-018-0000	SAFETY LIGHTS ONLY	\$ 0.00	\$ 2.56	\$ 2.56
067-1320-019-0000	SAFETY LIGHTS ONLY	\$ 0.00	\$ 2.56	\$ 2.56
067-1320-020-0000	SAFETY LIGHTS ONLY	\$ 0.00	\$ 2.56	\$ 2.56
067-1320-021-0000	SAFETY LIGHTS ONLY	\$ 0.00	\$ 2.56	\$ 2.56
067-1320-022-0000	SAFETY LIGHTS ONLY	\$ 0.00	\$ 2.56	\$ 2.56
067-1320-023-0000	SAFETY LIGHTS ONLY	\$ 0.00	\$ 2.56	\$ 2.56
067-1320-024-0000	SAFETY LIGHTS ONLY	\$ 0.00	\$ 2.56	\$ 2.56
067-1320-025-0000	SAFETY LIGHTS ONLY	\$ 0.00	\$ 2.56	\$ 2.56

ITEM 9.3.

City of Rancho Cordova
Lighting District No. 2012-1 Exhibit A to the Resolution
Fiscal Year 2023-24 Assessment Roll

ATTACHMENT 3

APN	District Classification	Street Light Charge	Safety Light Charge	Total Assessment
067-1320-026-0000	SAFETY LIGHTS ONLY	\$ 0.00	\$ 2.56	\$ 2.56
067-1320-027-0000	SAFETY LIGHTS ONLY	\$ 0.00	\$ 2.56	\$ 2.56
067-1320-028-0000	SAFETY LIGHTS ONLY	\$ 0.00	\$ 2.56	\$ 2.56
067-1320-029-0000	SAFETY LIGHTS ONLY	\$ 0.00	\$ 2.56	\$ 2.56
067-1320-030-0000	SAFETY LIGHTS ONLY	\$ 0.00	\$ 2.56	\$ 2.56
067-1320-031-0000	SAFETY LIGHTS ONLY	\$ 0.00	\$ 2.56	\$ 2.56
067-1320-032-0000	SAFETY LIGHTS ONLY	\$ 0.00	\$ 2.56	\$ 2.56
067-1320-033-0000	SAFETY LIGHTS ONLY	\$ 0.00	\$ 2.56	\$ 2.56
067-1320-034-0000	SAFETY LIGHTS ONLY	\$ 0.00	\$ 2.56	\$ 2.56
067-1320-035-0000	SAFETY LIGHTS ONLY	\$ 0.00	\$ 2.56	\$ 2.56
067-1320-036-0000	SAFETY LIGHTS ONLY	\$ 0.00	\$ 2.56	\$ 2.56
067-1320-037-0000	SAFETY LIGHTS ONLY	\$ 0.00	\$ 2.56	\$ 2.56
067-1320-038-0000	SAFETY LIGHTS ONLY	\$ 0.00	\$ 2.56	\$ 2.56
067-1320-039-0000	SAFETY LIGHTS ONLY	\$ 0.00	\$ 2.56	\$ 2.56
067-1320-040-0000	SAFETY LIGHTS ONLY	\$ 0.00	\$ 2.56	\$ 2.56
067-1320-041-0000	SAFETY LIGHTS ONLY	\$ 0.00	\$ 2.56	\$ 2.56
067-1320-042-0000	SAFETY LIGHTS ONLY	\$ 0.00	\$ 2.56	\$ 2.56
067-1320-043-0000	SAFETY LIGHTS ONLY	\$ 0.00	\$ 2.56	\$ 2.56
067-1320-044-0000	SAFETY LIGHTS ONLY	\$ 0.00	\$ 2.56	\$ 2.56
067-1320-045-0000	SAFETY LIGHTS ONLY	\$ 0.00	\$ 2.56	\$ 2.56
067-1320-046-0000	SAFETY LIGHTS ONLY	\$ 0.00	\$ 2.56	\$ 2.56
067-1320-047-0000	SAFETY LIGHTS ONLY	\$ 0.00	\$ 2.56	\$ 2.56
067-1320-048-0000	SAFETY LIGHTS ONLY	\$ 0.00	\$ 2.56	\$ 2.56
067-1320-049-0000	SAFETY LIGHTS ONLY	\$ 0.00	\$ 2.56	\$ 2.56
067-1320-050-0000	SAFETY LIGHTS ONLY	\$ 0.00	\$ 2.56	\$ 2.56
067-1320-051-0000	SAFETY LIGHTS ONLY	\$ 0.00	\$ 2.56	\$ 2.56
067-1320-052-0000	SAFETY LIGHTS ONLY	\$ 0.00	\$ 2.56	\$ 2.56
067-1320-053-0000	SAFETY LIGHTS ONLY	\$ 0.00	\$ 2.56	\$ 2.56
067-1320-054-0000	SAFETY LIGHTS ONLY	\$ 0.00	\$ 2.56	\$ 2.56
067-1320-055-0000	SAFETY LIGHTS ONLY	\$ 0.00	\$ 2.56	\$ 2.56
067-1320-056-0000	SAFETY LIGHTS ONLY	\$ 0.00	\$ 2.56	\$ 2.56
067-1320-057-0000	SAFETY LIGHTS ONLY	\$ 0.00	\$ 2.56	\$ 2.56
067-1320-058-0000	SAFETY LIGHTS ONLY	\$ 0.00	\$ 2.56	\$ 2.56
067-1320-059-0000	SAFETY LIGHTS ONLY	\$ 0.00	\$ 2.56	\$ 2.56
067-1330-001-0000	SAFETY LIGHTS ONLY	\$ 0.00	\$ 2.56	\$ 2.56
067-1330-002-0000	SAFETY LIGHTS ONLY	\$ 0.00	\$ 2.56	\$ 2.56
067-1330-003-0000	SAFETY LIGHTS ONLY	\$ 0.00	\$ 2.56	\$ 2.56
067-1330-004-0000	SAFETY LIGHTS ONLY	\$ 0.00	\$ 2.56	\$ 2.56
067-1330-005-0000	SAFETY LIGHTS ONLY	\$ 0.00	\$ 2.56	\$ 2.56
067-1330-006-0000	SAFETY LIGHTS ONLY	\$ 0.00	\$ 2.56	\$ 2.56
067-1330-007-0000	SAFETY LIGHTS ONLY	\$ 0.00	\$ 2.56	\$ 2.56
067-1330-008-0000	SAFETY LIGHTS ONLY	\$ 0.00	\$ 2.56	\$ 2.56
067-1330-009-0000	SAFETY LIGHTS ONLY	\$ 0.00	\$ 2.56	\$ 2.56
067-1330-010-0000	SAFETY LIGHTS ONLY	\$ 0.00	\$ 2.56	\$ 2.56

ITEM 9.3.

City of Rancho Cordova
Lighting District No. 2012-1 Exhibit A to the Resolution
Fiscal Year 2023-24 Assessment Roll

ATTACHMENT 3

APN	District Classification	Street Light Charge	Safety Light Charge	Total Assessment
067-1330-011-0000	SAFETY LIGHTS ONLY	\$ 0.00	\$ 2.56	\$ 2.56
067-1330-012-0000	SAFETY LIGHTS ONLY	\$ 0.00	\$ 2.56	\$ 2.56
067-1330-013-0000	SAFETY LIGHTS ONLY	\$ 0.00	\$ 2.56	\$ 2.56
067-1330-014-0000	SAFETY LIGHTS ONLY	\$ 0.00	\$ 2.56	\$ 2.56
067-1330-015-0000	SAFETY LIGHTS ONLY	\$ 0.00	\$ 2.56	\$ 2.56
067-1330-016-0000	SAFETY LIGHTS ONLY	\$ 0.00	\$ 2.56	\$ 2.56
067-1330-017-0000	SAFETY LIGHTS ONLY	\$ 0.00	\$ 2.56	\$ 2.56
067-1330-018-0000	SAFETY LIGHTS ONLY	\$ 0.00	\$ 2.56	\$ 2.56
067-1330-019-0000	SAFETY LIGHTS ONLY	\$ 0.00	\$ 2.56	\$ 2.56
067-1330-020-0000	SAFETY LIGHTS ONLY	\$ 0.00	\$ 2.56	\$ 2.56
067-1330-021-0000	SAFETY LIGHTS ONLY	\$ 0.00	\$ 2.56	\$ 2.56
067-1330-022-0000	SAFETY LIGHTS ONLY	\$ 0.00	\$ 2.56	\$ 2.56
067-1330-023-0000	SAFETY LIGHTS ONLY	\$ 0.00	\$ 2.56	\$ 2.56
067-1330-024-0000	SAFETY LIGHTS ONLY	\$ 0.00	\$ 2.56	\$ 2.56
067-1330-025-0000	SAFETY LIGHTS ONLY	\$ 0.00	\$ 2.56	\$ 2.56
067-1330-026-0000	SAFETY LIGHTS ONLY	\$ 0.00	\$ 2.56	\$ 2.56
067-1330-027-0000	SAFETY LIGHTS ONLY	\$ 0.00	\$ 2.56	\$ 2.56
067-1340-001-0000	SAFETY LIGHTS ONLY	\$ 0.00	\$ 2.56	\$ 2.56
067-1340-002-0000	SAFETY LIGHTS ONLY	\$ 0.00	\$ 2.56	\$ 2.56
067-1340-003-0000	SAFETY LIGHTS ONLY	\$ 0.00	\$ 2.56	\$ 2.56
067-1340-004-0000	SAFETY LIGHTS ONLY	\$ 0.00	\$ 2.56	\$ 2.56
067-1340-005-0000	SAFETY LIGHTS ONLY	\$ 0.00	\$ 2.56	\$ 2.56
067-1340-006-0000	SAFETY LIGHTS ONLY	\$ 0.00	\$ 2.56	\$ 2.56
067-1340-007-0000	SAFETY LIGHTS ONLY	\$ 0.00	\$ 2.56	\$ 2.56
067-1340-008-0000	SAFETY LIGHTS ONLY	\$ 0.00	\$ 2.56	\$ 2.56
067-1340-009-0000	SAFETY LIGHTS ONLY	\$ 0.00	\$ 2.56	\$ 2.56
067-1340-010-0000	SAFETY LIGHTS ONLY	\$ 0.00	\$ 2.56	\$ 2.56
067-1340-011-0000	SAFETY LIGHTS ONLY	\$ 0.00	\$ 2.56	\$ 2.56
067-1340-012-0000	SAFETY LIGHTS ONLY	\$ 0.00	\$ 2.56	\$ 2.56
067-1340-013-0000	SAFETY LIGHTS ONLY	\$ 0.00	\$ 2.56	\$ 2.56
067-1340-014-0000	SAFETY LIGHTS ONLY	\$ 0.00	\$ 2.56	\$ 2.56
067-1340-015-0000	SAFETY LIGHTS ONLY	\$ 0.00	\$ 2.56	\$ 2.56
067-1340-016-0000	SAFETY LIGHTS ONLY	\$ 0.00	\$ 2.56	\$ 2.56
067-1340-017-0000	SAFETY LIGHTS ONLY	\$ 0.00	\$ 2.56	\$ 2.56
067-1340-018-0000	SAFETY LIGHTS ONLY	\$ 0.00	\$ 2.56	\$ 2.56
067-1340-019-0000	SAFETY LIGHTS ONLY	\$ 0.00	\$ 2.56	\$ 2.56
067-1340-020-0000	SAFETY LIGHTS ONLY	\$ 0.00	\$ 2.56	\$ 2.56
067-1340-021-0000	SAFETY LIGHTS ONLY	\$ 0.00	\$ 2.56	\$ 2.56
067-1340-022-0000	SAFETY LIGHTS ONLY	\$ 0.00	\$ 2.56	\$ 2.56
067-1340-023-0000	SAFETY LIGHTS ONLY	\$ 0.00	\$ 2.56	\$ 2.56
067-1340-024-0000	SAFETY LIGHTS ONLY	\$ 0.00	\$ 2.56	\$ 2.56
067-1340-025-0000	SAFETY LIGHTS ONLY	\$ 0.00	\$ 2.56	\$ 2.56
067-1340-026-0000	SAFETY LIGHTS ONLY	\$ 0.00	\$ 2.56	\$ 2.56
067-1340-027-0000	SAFETY LIGHTS ONLY	\$ 0.00	\$ 2.56	\$ 2.56

ITEM 9.3.

City of Rancho Cordova
Lighting District No. 2012-1 Exhibit A to the Resolution
Fiscal Year 2023-24 Assessment Roll

ATTACHMENT 3

APN	District Classification	Street Light Charge	Safety Light Charge	Total Assessment
067-1340-028-0000	SAFETY LIGHTS ONLY	\$ 0.00	\$ 2.56	\$ 2.56
067-1340-029-0000	SAFETY LIGHTS ONLY	\$ 0.00	\$ 2.56	\$ 2.56
067-1340-030-0000	SAFETY LIGHTS ONLY	\$ 0.00	\$ 2.56	\$ 2.56
067-1340-031-0000	SAFETY LIGHTS ONLY	\$ 0.00	\$ 2.56	\$ 2.56
067-1340-032-0000	SAFETY LIGHTS ONLY	\$ 0.00	\$ 2.56	\$ 2.56
067-1340-033-0000	SAFETY LIGHTS ONLY	\$ 0.00	\$ 2.56	\$ 2.56
067-1340-034-0000	SAFETY LIGHTS ONLY	\$ 0.00	\$ 2.56	\$ 2.56
067-1340-035-0000	SAFETY LIGHTS ONLY	\$ 0.00	\$ 2.56	\$ 2.56
067-1340-036-0000	SAFETY LIGHTS ONLY	\$ 0.00	\$ 2.56	\$ 2.56
067-1340-037-0000	SAFETY LIGHTS ONLY	\$ 0.00	\$ 2.56	\$ 2.56
067-1340-038-0000	SAFETY LIGHTS ONLY	\$ 0.00	\$ 2.56	\$ 2.56
067-1350-001-0000	SAFETY LIGHTS ONLY	\$ 0.00	\$ 2.56	\$ 2.56
067-1350-002-0000	SAFETY LIGHTS ONLY	\$ 0.00	\$ 2.56	\$ 2.56
067-1350-003-0000	SAFETY LIGHTS ONLY	\$ 0.00	\$ 2.56	\$ 2.56
067-1350-004-0000	SAFETY LIGHTS ONLY	\$ 0.00	\$ 2.56	\$ 2.56
067-1350-005-0000	SAFETY LIGHTS ONLY	\$ 0.00	\$ 2.56	\$ 2.56
067-1350-006-0000	SAFETY LIGHTS ONLY	\$ 0.00	\$ 2.56	\$ 2.56
067-1350-007-0000	SAFETY LIGHTS ONLY	\$ 0.00	\$ 2.56	\$ 2.56
067-1350-008-0000	SAFETY LIGHTS ONLY	\$ 0.00	\$ 2.56	\$ 2.56
067-1350-009-0000	SAFETY LIGHTS ONLY	\$ 0.00	\$ 2.56	\$ 2.56
067-1350-010-0000	SAFETY LIGHTS ONLY	\$ 0.00	\$ 2.56	\$ 2.56
067-1350-011-0000	SAFETY LIGHTS ONLY	\$ 0.00	\$ 2.56	\$ 2.56
067-1350-012-0000	SAFETY LIGHTS ONLY	\$ 0.00	\$ 2.56	\$ 2.56
067-1350-013-0000	SAFETY LIGHTS ONLY	\$ 0.00	\$ 2.56	\$ 2.56
067-1350-014-0000	SAFETY LIGHTS ONLY	\$ 0.00	\$ 2.56	\$ 2.56
067-1350-015-0000	SAFETY LIGHTS ONLY	\$ 0.00	\$ 2.56	\$ 2.56
067-1350-016-0000	SAFETY LIGHTS ONLY	\$ 0.00	\$ 2.56	\$ 2.56
067-1350-017-0000	SAFETY LIGHTS ONLY	\$ 0.00	\$ 2.56	\$ 2.56
067-1350-018-0000	SAFETY LIGHTS ONLY	\$ 0.00	\$ 2.56	\$ 2.56
067-1350-019-0000	SAFETY LIGHTS ONLY	\$ 0.00	\$ 2.56	\$ 2.56
067-1350-020-0000	SAFETY LIGHTS ONLY	\$ 0.00	\$ 2.56	\$ 2.56
067-1350-021-0000	SAFETY LIGHTS ONLY	\$ 0.00	\$ 2.56	\$ 2.56
067-1350-022-0000	SAFETY LIGHTS ONLY	\$ 0.00	\$ 2.56	\$ 2.56
067-1350-023-0000	SAFETY LIGHTS ONLY	\$ 0.00	\$ 2.56	\$ 2.56
067-1350-024-0000	SAFETY LIGHTS ONLY	\$ 0.00	\$ 2.56	\$ 2.56
067-1350-025-0000	SAFETY LIGHTS ONLY	\$ 0.00	\$ 2.56	\$ 2.56
067-1350-026-0000	SAFETY LIGHTS ONLY	\$ 0.00	\$ 2.56	\$ 2.56
067-1350-027-0000	SAFETY LIGHTS ONLY	\$ 0.00	\$ 2.56	\$ 2.56
067-1350-028-0000	SAFETY LIGHTS ONLY	\$ 0.00	\$ 2.56	\$ 2.56
067-1350-029-0000	SAFETY LIGHTS ONLY	\$ 0.00	\$ 2.56	\$ 2.56
067-1350-030-0000	SAFETY LIGHTS ONLY	\$ 0.00	\$ 2.56	\$ 2.56
067-1350-031-0000	SAFETY LIGHTS ONLY	\$ 0.00	\$ 2.56	\$ 2.56
067-1350-032-0000	SAFETY LIGHTS ONLY	\$ 0.00	\$ 2.56	\$ 2.56
067-1350-033-0000	SAFETY LIGHTS ONLY	\$ 0.00	\$ 2.56	\$ 2.56

ITEM 9.3.

City of Rancho Cordova
Lighting District No. 2012-1 Exhibit A to the Resolution
Fiscal Year 2023-24 Assessment Roll

ATTACHMENT 3

APN	District Classification	Street Light Charge	Safety Light Charge	Total Assessment
067-1350-034-0000	SAFETY LIGHTS ONLY	\$ 0.00	\$ 2.56	\$ 2.56
067-1350-035-0000	SAFETY LIGHTS ONLY	\$ 0.00	\$ 2.56	\$ 2.56
067-1350-036-0000	SAFETY LIGHTS ONLY	\$ 0.00	\$ 2.56	\$ 2.56
067-1350-037-0000	SAFETY LIGHTS ONLY	\$ 0.00	\$ 2.56	\$ 2.56
067-1350-038-0000	SAFETY LIGHTS ONLY	\$ 0.00	\$ 2.56	\$ 2.56
067-1350-039-0000	SAFETY LIGHTS ONLY	\$ 0.00	\$ 2.56	\$ 2.56
067-1350-040-0000	SAFETY LIGHTS ONLY	\$ 0.00	\$ 2.56	\$ 2.56
067-1350-041-0000	SAFETY LIGHTS ONLY	\$ 0.00	\$ 2.56	\$ 2.56
067-1350-042-0000	SAFETY LIGHTS ONLY	\$ 0.00	\$ 2.56	\$ 2.56
067-1350-043-0000	SAFETY LIGHTS ONLY	\$ 0.00	\$ 2.56	\$ 2.56
067-1350-044-0000	SAFETY LIGHTS ONLY	\$ 0.00	\$ 2.56	\$ 2.56
067-1350-045-0000	SAFETY LIGHTS ONLY	\$ 0.00	\$ 2.56	\$ 2.56
067-1350-046-0000	SAFETY LIGHTS ONLY	\$ 0.00	\$ 2.56	\$ 2.56
067-1350-047-0000	SAFETY LIGHTS ONLY	\$ 0.00	\$ 2.56	\$ 2.56
067-1350-048-0000	SAFETY LIGHTS ONLY	\$ 0.00	\$ 2.56	\$ 2.56
067-1350-049-0000	SAFETY LIGHTS ONLY	\$ 0.00	\$ 2.56	\$ 2.56
067-1350-050-0000	SAFETY LIGHTS ONLY	\$ 0.00	\$ 2.56	\$ 2.56
067-1350-051-0000	SAFETY LIGHTS ONLY	\$ 0.00	\$ 2.56	\$ 2.56
067-1350-052-0000	SAFETY LIGHTS ONLY	\$ 0.00	\$ 2.56	\$ 2.56
067-1350-053-0000	SAFETY LIGHTS ONLY	\$ 0.00	\$ 2.56	\$ 2.56
067-1350-054-0000	SAFETY LIGHTS ONLY	\$ 0.00	\$ 2.56	\$ 2.56
067-1350-055-0000	SAFETY LIGHTS ONLY	\$ 0.00	\$ 2.56	\$ 2.56
067-1350-056-0000	SAFETY LIGHTS ONLY	\$ 0.00	\$ 2.56	\$ 2.56
067-1350-057-0000	SAFETY LIGHTS ONLY	\$ 0.00	\$ 2.56	\$ 2.56
067-1350-058-0000	SAFETY LIGHTS ONLY	\$ 0.00	\$ 2.56	\$ 2.56
067-1350-059-0000	SAFETY LIGHTS ONLY	\$ 0.00	\$ 2.56	\$ 2.56
067-1350-060-0000	SAFETY LIGHTS ONLY	\$ 0.00	\$ 2.56	\$ 2.56
067-1350-061-0000	SAFETY LIGHTS ONLY	\$ 0.00	\$ 2.56	\$ 2.56
067-1350-062-0000	SAFETY LIGHTS ONLY	\$ 0.00	\$ 2.56	\$ 2.56
067-1350-063-0000	SAFETY LIGHTS ONLY	\$ 0.00	\$ 2.56	\$ 2.56
067-1350-064-0000	SAFETY LIGHTS ONLY	\$ 0.00	\$ 2.56	\$ 2.56
067-1350-065-0000	SAFETY LIGHTS ONLY	\$ 0.00	\$ 2.56	\$ 2.56
067-1350-066-0000	SAFETY LIGHTS ONLY	\$ 0.00	\$ 2.56	\$ 2.56
067-1350-067-0000	SAFETY LIGHTS ONLY	\$ 0.00	\$ 2.56	\$ 2.56
067-1350-068-0000	SAFETY LIGHTS ONLY	\$ 0.00	\$ 2.56	\$ 2.56
067-1350-069-0000	SAFETY LIGHTS ONLY	\$ 0.00	\$ 2.56	\$ 2.56
067-1350-070-0000	SAFETY LIGHTS ONLY	\$ 0.00	\$ 2.56	\$ 2.56
067-1350-071-0000	SAFETY LIGHTS ONLY	\$ 0.00	\$ 2.56	\$ 2.56
067-1350-072-0000	SAFETY LIGHTS ONLY	\$ 0.00	\$ 2.56	\$ 2.56
067-1350-073-0000	SAFETY LIGHTS ONLY	\$ 0.00	\$ 2.56	\$ 2.56
067-1350-074-0000	SAFETY LIGHTS ONLY	\$ 0.00	\$ 2.56	\$ 2.56
067-1350-075-0000	SAFETY LIGHTS ONLY	\$ 0.00	\$ 2.56	\$ 2.56
067-1350-076-0000	SAFETY LIGHTS ONLY	\$ 0.00	\$ 2.56	\$ 2.56
067-1350-077-0000	SAFETY LIGHTS ONLY	\$ 0.00	\$ 2.56	\$ 2.56

ITEM 9.3.

City of Rancho Cordova
Lighting District No. 2012-1 Exhibit A to the Resolution
Fiscal Year 2023-24 Assessment Roll

ATTACHMENT 3

APN	District Classification	Street Light Charge	Safety Light Charge	Total Assessment
067-1350-078-0000	SAFETY LIGHTS ONLY	\$ 0.00	\$ 2.56	\$ 2.56
067-1350-079-0000	SAFETY LIGHTS ONLY	\$ 0.00	\$ 2.56	\$ 2.56
067-1350-080-0000	SAFETY LIGHTS ONLY	\$ 0.00	\$ 2.56	\$ 2.56
067-1350-081-0000	SAFETY LIGHTS ONLY	\$ 0.00	\$ 2.56	\$ 2.56
067-1350-082-0000	SAFETY LIGHTS ONLY	\$ 0.00	\$ 2.56	\$ 2.56
067-1350-083-0000	SAFETY LIGHTS ONLY	\$ 0.00	\$ 2.56	\$ 2.56
067-1350-084-0000	SAFETY LIGHTS ONLY	\$ 0.00	\$ 2.56	\$ 2.56
067-1350-085-0000	SAFETY LIGHTS ONLY	\$ 0.00	\$ 2.56	\$ 2.56
067-1350-086-0000	SAFETY LIGHTS ONLY	\$ 0.00	\$ 2.56	\$ 2.56
067-1350-087-0000	SAFETY LIGHTS ONLY	\$ 0.00	\$ 2.56	\$ 2.56
067-1350-088-0000	SAFETY LIGHTS ONLY	\$ 0.00	\$ 2.56	\$ 2.56
067-1350-089-0000	SAFETY LIGHTS ONLY	\$ 0.00	\$ 2.56	\$ 2.56
067-1350-090-0000	SAFETY LIGHTS ONLY	\$ 0.00	\$ 2.56	\$ 2.56
067-1350-091-0000	SAFETY LIGHTS ONLY	\$ 0.00	\$ 2.56	\$ 2.56
067-1350-092-0000	SAFETY LIGHTS ONLY	\$ 0.00	\$ 2.56	\$ 2.56
067-1350-093-0000	SAFETY LIGHTS ONLY	\$ 0.00	\$ 2.56	\$ 2.56
067-1350-094-0000	SAFETY LIGHTS ONLY	\$ 0.00	\$ 2.56	\$ 2.56
067-1350-095-0000	SAFETY LIGHTS ONLY	\$ 0.00	\$ 2.56	\$ 2.56
067-1350-096-0000	SAFETY LIGHTS ONLY	\$ 0.00	\$ 2.56	\$ 2.56
067-1350-097-0000	SAFETY LIGHTS ONLY	\$ 0.00	\$ 2.56	\$ 2.56
067-1350-098-0000	SAFETY LIGHTS ONLY	\$ 0.00	\$ 2.56	\$ 2.56
067-1350-099-0000	SAFETY LIGHTS ONLY	\$ 0.00	\$ 2.56	\$ 2.56
067-1350-100-0000	SAFETY LIGHTS ONLY	\$ 0.00	\$ 2.56	\$ 2.56
067-1350-101-0000	SAFETY LIGHTS ONLY	\$ 0.00	\$ 2.56	\$ 2.56
067-1350-102-0000	SAFETY LIGHTS ONLY	\$ 0.00	\$ 2.56	\$ 2.56
067-1350-103-0000	SAFETY LIGHTS ONLY	\$ 0.00	\$ 2.56	\$ 2.56
067-1350-104-0000	SAFETY LIGHTS ONLY	\$ 0.00	\$ 2.56	\$ 2.56
067-1350-105-0000	SAFETY LIGHTS ONLY	\$ 0.00	\$ 2.56	\$ 2.56
067-1350-106-0000	SAFETY LIGHTS ONLY	\$ 0.00	\$ 2.56	\$ 2.56
067-1350-107-0000	SAFETY LIGHTS ONLY	\$ 0.00	\$ 2.56	\$ 2.56
067-1350-108-0000	SAFETY LIGHTS ONLY	\$ 0.00	\$ 2.56	\$ 2.56
067-1350-109-0000	SAFETY LIGHTS ONLY	\$ 0.00	\$ 2.56	\$ 2.56
067-1350-110-0000	SAFETY LIGHTS ONLY	\$ 0.00	\$ 2.56	\$ 2.56
067-1350-111-0000	SAFETY LIGHTS ONLY	\$ 0.00	\$ 2.56	\$ 2.56
067-1350-112-0000	SAFETY LIGHTS ONLY	\$ 0.00	\$ 2.56	\$ 2.56
067-1350-113-0000	SAFETY LIGHTS ONLY	\$ 0.00	\$ 2.56	\$ 2.56
067-1350-114-0000	SAFETY LIGHTS ONLY	\$ 0.00	\$ 2.56	\$ 2.56
067-1350-115-0000	SAFETY LIGHTS ONLY	\$ 0.00	\$ 2.56	\$ 2.56
067-1350-116-0000	SAFETY LIGHTS ONLY	\$ 0.00	\$ 2.56	\$ 2.56
067-1350-117-0000	SAFETY LIGHTS ONLY	\$ 0.00	\$ 2.56	\$ 2.56
067-1350-118-0000	SAFETY LIGHTS ONLY	\$ 0.00	\$ 2.56	\$ 2.56
067-1350-119-0000	SAFETY LIGHTS ONLY	\$ 0.00	\$ 2.56	\$ 2.56
067-1350-120-0000	SAFETY LIGHTS ONLY	\$ 0.00	\$ 2.56	\$ 2.56
067-1350-121-0000	SAFETY LIGHTS ONLY	\$ 0.00	\$ 2.56	\$ 2.56

ITEM 9.3.

City of Rancho Cordova
Lighting District No. 2012-1 Exhibit A to the Resolution
Fiscal Year 2023-24 Assessment Roll

ATTACHMENT 3

APN	District Classification	Street Light Charge	Safety Light Charge	Total Assessment
067-1350-122-0000	SAFETY LIGHTS ONLY	\$ 0.00	\$ 2.56	\$ 2.56
067-1350-123-0000	SAFETY LIGHTS ONLY	\$ 0.00	\$ 2.56	\$ 2.56
067-1350-124-0000	SAFETY LIGHTS ONLY	\$ 0.00	\$ 2.56	\$ 2.56
067-1350-125-0000	SAFETY LIGHTS ONLY	\$ 0.00	\$ 2.56	\$ 2.56
067-1350-126-0000	SAFETY LIGHTS ONLY	\$ 0.00	\$ 2.56	\$ 2.56
067-1350-127-0000	SAFETY LIGHTS ONLY	\$ 0.00	\$ 2.56	\$ 2.56
067-1350-128-0000	SAFETY LIGHTS ONLY	\$ 0.00	\$ 2.56	\$ 2.56
067-1350-129-0000	SAFETY LIGHTS ONLY	\$ 0.00	\$ 2.56	\$ 2.56
067-1350-130-0000	SAFETY LIGHTS ONLY	\$ 0.00	\$ 2.56	\$ 2.56
067-1350-131-0000	SAFETY LIGHTS ONLY	\$ 0.00	\$ 2.56	\$ 2.56
067-1350-132-0000	SAFETY LIGHTS ONLY	\$ 0.00	\$ 2.56	\$ 2.56
067-1350-133-0000	SAFETY LIGHTS ONLY	\$ 0.00	\$ 2.56	\$ 2.56
067-1350-134-0000	SAFETY LIGHTS ONLY	\$ 0.00	\$ 2.56	\$ 2.56
067-1350-135-0000	SAFETY LIGHTS ONLY	\$ 0.00	\$ 2.56	\$ 2.56
067-1350-136-0000	SAFETY LIGHTS ONLY	\$ 0.00	\$ 2.56	\$ 2.56
067-1350-137-0000	SAFETY LIGHTS ONLY	\$ 0.00	\$ 2.56	\$ 2.56
067-1350-138-0000	SAFETY LIGHTS ONLY	\$ 0.00	\$ 2.56	\$ 2.56
067-1350-139-0000	SAFETY LIGHTS ONLY	\$ 0.00	\$ 2.56	\$ 2.56
067-1350-140-0000	SAFETY LIGHTS ONLY	\$ 0.00	\$ 2.56	\$ 2.56
067-1350-141-0000	SAFETY LIGHTS ONLY	\$ 0.00	\$ 2.56	\$ 2.56
067-1350-142-0000	SAFETY LIGHTS ONLY	\$ 0.00	\$ 2.56	\$ 2.56
067-1350-143-0000	SAFETY LIGHTS ONLY	\$ 0.00	\$ 2.56	\$ 2.56
067-1350-144-0000	SAFETY LIGHTS ONLY	\$ 0.00	\$ 2.56	\$ 2.56
067-1350-145-0000	SAFETY LIGHTS ONLY	\$ 0.00	\$ 2.56	\$ 2.56
067-1350-146-0000	SAFETY LIGHTS ONLY	\$ 0.00	\$ 2.56	\$ 2.56
067-1350-147-0000	SAFETY LIGHTS ONLY	\$ 0.00	\$ 2.56	\$ 2.56
067-1350-148-0000	SAFETY LIGHTS ONLY	\$ 0.00	\$ 2.56	\$ 2.56
067-1350-149-0000	SAFETY LIGHTS ONLY	\$ 0.00	\$ 2.56	\$ 2.56
067-1350-150-0000	SAFETY LIGHTS ONLY	\$ 0.00	\$ 2.56	\$ 2.56
067-1350-151-0000	SAFETY LIGHTS ONLY	\$ 0.00	\$ 2.56	\$ 2.56
067-1350-152-0000	SAFETY LIGHTS ONLY	\$ 0.00	\$ 2.56	\$ 2.56
067-2370-001-0000	SAFETY LIGHTS ONLY	\$ 0.00	\$ 2.56	\$ 2.56
067-2370-002-0000	SAFETY LIGHTS ONLY	\$ 0.00	\$ 2.56	\$ 2.56
067-2370-003-0000	SAFETY LIGHTS ONLY	\$ 0.00	\$ 2.56	\$ 2.56
067-2370-004-0000	SAFETY LIGHTS ONLY	\$ 0.00	\$ 2.56	\$ 2.56
067-2370-005-0000	SAFETY LIGHTS ONLY	\$ 0.00	\$ 2.56	\$ 2.56
067-2370-006-0000	SAFETY LIGHTS ONLY	\$ 0.00	\$ 2.56	\$ 2.56
067-2370-007-0000	SAFETY LIGHTS ONLY	\$ 0.00	\$ 2.56	\$ 2.56
067-2370-008-0000	SAFETY LIGHTS ONLY	\$ 0.00	\$ 2.56	\$ 2.56
067-2370-009-0000	SAFETY LIGHTS ONLY	\$ 0.00	\$ 2.56	\$ 2.56
067-2370-010-0000	SAFETY LIGHTS ONLY	\$ 0.00	\$ 2.56	\$ 2.56
067-2370-011-0000	SAFETY LIGHTS ONLY	\$ 0.00	\$ 2.56	\$ 2.56
067-2380-001-0000	SAFETY LIGHTS ONLY	\$ 0.00	\$ 2.56	\$ 2.56
067-2380-002-0000	SAFETY LIGHTS ONLY	\$ 0.00	\$ 2.56	\$ 2.56

ITEM 9.3.

City of Rancho Cordova
Lighting District No. 2012-1 Exhibit A to the Resolution
Fiscal Year 2023-24 Assessment Roll

ATTACHMENT 3

APN	District Classification	Street Light Charge	Safety Light Charge	Total Assessment
067-2380-003-0000	SAFETY LIGHTS ONLY	\$ 0.00	\$ 2.56	\$ 2.56
067-2380-004-0000	SAFETY LIGHTS ONLY	\$ 0.00	\$ 2.56	\$ 2.56
067-2380-005-0000	SAFETY LIGHTS ONLY	\$ 0.00	\$ 2.56	\$ 2.56
067-2380-006-0000	SAFETY LIGHTS ONLY	\$ 0.00	\$ 2.56	\$ 2.56
067-2380-007-0000	SAFETY LIGHTS ONLY	\$ 0.00	\$ 2.56	\$ 2.56
067-2380-008-0000	SAFETY LIGHTS ONLY	\$ 0.00	\$ 2.56	\$ 2.56
067-2380-009-0000	SAFETY LIGHTS ONLY	\$ 0.00	\$ 2.56	\$ 2.56
067-2380-010-0000	SAFETY LIGHTS ONLY	\$ 0.00	\$ 2.56	\$ 2.56
067-2380-011-0000	SAFETY LIGHTS ONLY	\$ 0.00	\$ 2.56	\$ 2.56
067-2380-012-0000	SAFETY LIGHTS ONLY	\$ 0.00	\$ 2.56	\$ 2.56
067-2380-013-0000	SAFETY LIGHTS ONLY	\$ 0.00	\$ 2.56	\$ 2.56
067-2380-014-0000	SAFETY LIGHTS ONLY	\$ 0.00	\$ 2.56	\$ 2.56
067-2380-015-0000	SAFETY LIGHTS ONLY	\$ 0.00	\$ 2.56	\$ 2.56
067-2380-016-0000	SAFETY LIGHTS ONLY	\$ 0.00	\$ 2.56	\$ 2.56
067-2380-017-0000	SAFETY LIGHTS ONLY	\$ 0.00	\$ 2.56	\$ 2.56
067-2380-018-0000	SAFETY LIGHTS ONLY	\$ 0.00	\$ 2.56	\$ 2.56
067-2380-019-0000	SAFETY LIGHTS ONLY	\$ 0.00	\$ 2.56	\$ 2.56
067-2380-020-0000	SAFETY LIGHTS ONLY	\$ 0.00	\$ 2.56	\$ 2.56
067-2380-021-0000	SAFETY LIGHTS ONLY	\$ 0.00	\$ 2.56	\$ 2.56
067-2380-022-0000	SAFETY LIGHTS ONLY	\$ 0.00	\$ 2.56	\$ 2.56
067-2380-023-0000	SAFETY LIGHTS ONLY	\$ 0.00	\$ 2.56	\$ 2.56
067-2380-024-0000	SAFETY LIGHTS ONLY	\$ 0.00	\$ 2.56	\$ 2.56
067-2380-025-0000	SAFETY LIGHTS ONLY	\$ 0.00	\$ 2.56	\$ 2.56
067-2380-026-0000	SAFETY LIGHTS ONLY	\$ 0.00	\$ 2.56	\$ 2.56
067-2380-027-0000	SAFETY LIGHTS ONLY	\$ 0.00	\$ 2.56	\$ 2.56
067-2380-028-0000	SAFETY LIGHTS ONLY	\$ 0.00	\$ 2.56	\$ 2.56
067-2380-029-0000	SAFETY LIGHTS ONLY	\$ 0.00	\$ 2.56	\$ 2.56
067-2380-030-0000	SAFETY LIGHTS ONLY	\$ 0.00	\$ 2.56	\$ 2.56
067-2380-031-0000	SAFETY LIGHTS ONLY	\$ 0.00	\$ 2.56	\$ 2.56
067-2380-032-0000	SAFETY LIGHTS ONLY	\$ 0.00	\$ 2.56	\$ 2.56
067-2380-033-0000	SAFETY LIGHTS ONLY	\$ 0.00	\$ 2.56	\$ 2.56
067-2380-034-0000	SAFETY LIGHTS ONLY	\$ 0.00	\$ 2.56	\$ 2.56
067-2380-035-0000	SAFETY LIGHTS ONLY	\$ 0.00	\$ 2.56	\$ 2.56
067-2380-036-0000	SAFETY LIGHTS ONLY	\$ 0.00	\$ 2.56	\$ 2.56
067-2380-037-0000	SAFETY LIGHTS ONLY	\$ 0.00	\$ 2.56	\$ 2.56
067-2380-038-0000	SAFETY LIGHTS ONLY	\$ 0.00	\$ 2.56	\$ 2.56
067-2380-039-0000	SAFETY LIGHTS ONLY	\$ 0.00	\$ 2.56	\$ 2.56
067-2380-040-0000	SAFETY LIGHTS ONLY	\$ 0.00	\$ 2.56	\$ 2.56
067-2380-041-0000	SAFETY LIGHTS ONLY	\$ 0.00	\$ 2.56	\$ 2.56
067-2380-042-0000	SAFETY LIGHTS ONLY	\$ 0.00	\$ 2.56	\$ 2.56
067-2380-043-0000	SAFETY LIGHTS ONLY	\$ 0.00	\$ 2.56	\$ 2.56
067-2380-044-0000	SAFETY LIGHTS ONLY	\$ 0.00	\$ 2.56	\$ 2.56
067-2380-045-0000	SAFETY LIGHTS ONLY	\$ 0.00	\$ 2.56	\$ 2.56
067-2380-046-0000	SAFETY LIGHTS ONLY	\$ 0.00	\$ 2.56	\$ 2.56

ITEM 9.3.

City of Rancho Cordova
Lighting District No. 2012-1 Exhibit A to the Resolution
Fiscal Year 2023-24 Assessment Roll

ATTACHMENT 3

APN	District Classification	Street Light Charge	Safety Light Charge	Total Assessment
067-2380-047-0000	SAFETY LIGHTS ONLY	\$ 0.00	\$ 2.56	\$ 2.56
067-2380-048-0000	SAFETY LIGHTS ONLY	\$ 0.00	\$ 2.56	\$ 2.56
067-2380-049-0000	SAFETY LIGHTS ONLY	\$ 0.00	\$ 2.56	\$ 2.56
067-2380-050-0000	SAFETY LIGHTS ONLY	\$ 0.00	\$ 2.56	\$ 2.56
067-2380-051-0000	SAFETY LIGHTS ONLY	\$ 0.00	\$ 2.56	\$ 2.56
067-2380-052-0000	SAFETY LIGHTS ONLY	\$ 0.00	\$ 2.56	\$ 2.56
067-2380-053-0000	SAFETY LIGHTS ONLY	\$ 0.00	\$ 2.56	\$ 2.56
067-2380-054-0000	SAFETY LIGHTS ONLY	\$ 0.00	\$ 2.56	\$ 2.56
067-2380-055-0000	SAFETY LIGHTS ONLY	\$ 0.00	\$ 2.56	\$ 2.56
067-2380-056-0000	SAFETY LIGHTS ONLY	\$ 0.00	\$ 2.56	\$ 2.56
067-2380-057-0000	SAFETY LIGHTS ONLY	\$ 0.00	\$ 2.56	\$ 2.56
067-2380-058-0000	SAFETY LIGHTS ONLY	\$ 0.00	\$ 2.56	\$ 2.56
067-2380-059-0000	SAFETY LIGHTS ONLY	\$ 0.00	\$ 2.56	\$ 2.56
067-2380-060-0000	SAFETY LIGHTS ONLY	\$ 0.00	\$ 2.56	\$ 2.56
067-2380-061-0000	SAFETY LIGHTS ONLY	\$ 0.00	\$ 2.56	\$ 2.56
067-2380-062-0000	SAFETY LIGHTS ONLY	\$ 0.00	\$ 2.56	\$ 2.56
067-2380-063-0000	SAFETY LIGHTS ONLY	\$ 0.00	\$ 2.56	\$ 2.56
067-2380-064-0000	SAFETY LIGHTS ONLY	\$ 0.00	\$ 2.56	\$ 2.56
067-2380-065-0000	SAFETY LIGHTS ONLY	\$ 0.00	\$ 2.56	\$ 2.56
067-2380-066-0000	SAFETY LIGHTS ONLY	\$ 0.00	\$ 2.56	\$ 2.56
067-2380-067-0000	SAFETY LIGHTS ONLY	\$ 0.00	\$ 2.56	\$ 2.56
067-2380-068-0000	SAFETY LIGHTS ONLY	\$ 0.00	\$ 2.56	\$ 2.56
067-2380-069-0000	SAFETY LIGHTS ONLY	\$ 0.00	\$ 2.56	\$ 2.56
067-2380-070-0000	SAFETY LIGHTS ONLY	\$ 0.00	\$ 2.56	\$ 2.56
067-2380-071-0000	SAFETY LIGHTS ONLY	\$ 0.00	\$ 2.56	\$ 2.56
067-2380-072-0000	SAFETY LIGHTS ONLY	\$ 0.00	\$ 2.56	\$ 2.56
067-2380-073-0000	SAFETY LIGHTS ONLY	\$ 0.00	\$ 2.56	\$ 2.56
067-2380-074-0000	SAFETY LIGHTS ONLY	\$ 0.00	\$ 2.56	\$ 2.56
067-2380-075-0000	SAFETY LIGHTS ONLY	\$ 0.00	\$ 2.56	\$ 2.56
067-2380-076-0000	SAFETY LIGHTS ONLY	\$ 0.00	\$ 2.56	\$ 2.56
067-2380-077-0000	SAFETY LIGHTS ONLY	\$ 0.00	\$ 2.56	\$ 2.56
067-2380-078-0000	SAFETY LIGHTS ONLY	\$ 0.00	\$ 2.56	\$ 2.56
067-2380-079-0000	SAFETY LIGHTS ONLY	\$ 0.00	\$ 2.56	\$ 2.56
067-2380-080-0000	SAFETY LIGHTS ONLY	\$ 0.00	\$ 2.56	\$ 2.56
067-2380-081-0000	SAFETY LIGHTS ONLY	\$ 0.00	\$ 2.56	\$ 2.56
067-2390-001-0000	SAFETY LIGHTS ONLY	\$ 0.00	\$ 2.56	\$ 2.56
067-2390-002-0000	SAFETY LIGHTS ONLY	\$ 0.00	\$ 2.56	\$ 2.56
067-2390-003-0000	SAFETY LIGHTS ONLY	\$ 0.00	\$ 2.56	\$ 2.56
067-2390-004-0000	SAFETY LIGHTS ONLY	\$ 0.00	\$ 2.56	\$ 2.56
067-2390-005-0000	SAFETY LIGHTS ONLY	\$ 0.00	\$ 2.56	\$ 2.56
067-2390-006-0000	SAFETY LIGHTS ONLY	\$ 0.00	\$ 2.56	\$ 2.56
067-2390-007-0000	SAFETY LIGHTS ONLY	\$ 0.00	\$ 2.56	\$ 2.56
067-2390-008-0000	SAFETY LIGHTS ONLY	\$ 0.00	\$ 2.56	\$ 2.56
067-2390-009-0000	SAFETY LIGHTS ONLY	\$ 0.00	\$ 2.56	\$ 2.56

ITEM 9.3.

City of Rancho Cordova
Lighting District No. 2012-1 Exhibit A to the Resolution
Fiscal Year 2023-24 Assessment Roll

ATTACHMENT 3

APN	District Classification	Street Light Charge	Safety Light Charge	Total Assessment
067-2390-010-0000	SAFETY LIGHTS ONLY	\$ 0.00	\$ 2.56	\$ 2.56
067-2390-011-0000	SAFETY LIGHTS ONLY	\$ 0.00	\$ 2.56	\$ 2.56
067-2390-012-0000	SAFETY LIGHTS ONLY	\$ 0.00	\$ 2.56	\$ 2.56
067-2390-013-0000	SAFETY LIGHTS ONLY	\$ 0.00	\$ 2.56	\$ 2.56
067-2390-014-0000	SAFETY LIGHTS ONLY	\$ 0.00	\$ 2.56	\$ 2.56
067-2390-015-0000	SAFETY LIGHTS ONLY	\$ 0.00	\$ 2.56	\$ 2.56
067-2390-016-0000	SAFETY LIGHTS ONLY	\$ 0.00	\$ 2.56	\$ 2.56
067-2390-017-0000	SAFETY LIGHTS ONLY	\$ 0.00	\$ 2.56	\$ 2.56
067-2390-018-0000	SAFETY LIGHTS ONLY	\$ 0.00	\$ 2.56	\$ 2.56
067-2390-019-0000	SAFETY LIGHTS ONLY	\$ 0.00	\$ 2.56	\$ 2.56
067-2390-020-0000	SAFETY LIGHTS ONLY	\$ 0.00	\$ 2.56	\$ 2.56
067-2390-021-0000	SAFETY LIGHTS ONLY	\$ 0.00	\$ 2.56	\$ 2.56
067-2390-022-0000	SAFETY LIGHTS ONLY	\$ 0.00	\$ 2.56	\$ 2.56
067-2390-023-0000	SAFETY LIGHTS ONLY	\$ 0.00	\$ 2.56	\$ 2.56
067-2390-024-0000	SAFETY LIGHTS ONLY	\$ 0.00	\$ 2.56	\$ 2.56
067-2390-025-0000	SAFETY LIGHTS ONLY	\$ 0.00	\$ 2.56	\$ 2.56
067-2390-026-0000	SAFETY LIGHTS ONLY	\$ 0.00	\$ 2.56	\$ 2.56
067-2390-027-0000	SAFETY LIGHTS ONLY	\$ 0.00	\$ 2.56	\$ 2.56
067-2390-028-0000	SAFETY LIGHTS ONLY	\$ 0.00	\$ 2.56	\$ 2.56
067-2390-029-0000	SAFETY LIGHTS ONLY	\$ 0.00	\$ 2.56	\$ 2.56
067-2390-030-0000	SAFETY LIGHTS ONLY	\$ 0.00	\$ 2.56	\$ 2.56
067-2390-031-0000	SAFETY LIGHTS ONLY	\$ 0.00	\$ 2.56	\$ 2.56
067-2390-032-0000	SAFETY LIGHTS ONLY	\$ 0.00	\$ 2.56	\$ 2.56
067-2390-033-0000	SAFETY LIGHTS ONLY	\$ 0.00	\$ 2.56	\$ 2.56
067-2390-034-0000	SAFETY LIGHTS ONLY	\$ 0.00	\$ 2.56	\$ 2.56
067-2390-035-0000	SAFETY LIGHTS ONLY	\$ 0.00	\$ 2.56	\$ 2.56
067-2390-036-0000	SAFETY LIGHTS ONLY	\$ 0.00	\$ 2.56	\$ 2.56
067-2390-037-0000	SAFETY LIGHTS ONLY	\$ 0.00	\$ 2.56	\$ 2.56
067-2390-038-0000	SAFETY LIGHTS ONLY	\$ 0.00	\$ 2.56	\$ 2.56
067-2390-039-0000	SAFETY LIGHTS ONLY	\$ 0.00	\$ 2.56	\$ 2.56
067-2390-040-0000	SAFETY LIGHTS ONLY	\$ 0.00	\$ 2.56	\$ 2.56
067-2390-041-0000	SAFETY LIGHTS ONLY	\$ 0.00	\$ 2.56	\$ 2.56
067-2390-042-0000	SAFETY LIGHTS ONLY	\$ 0.00	\$ 2.56	\$ 2.56
067-2390-043-0000	SAFETY LIGHTS ONLY	\$ 0.00	\$ 2.56	\$ 2.56
067-2390-044-0000	SAFETY LIGHTS ONLY	\$ 0.00	\$ 2.56	\$ 2.56
067-2390-045-0000	SAFETY LIGHTS ONLY	\$ 0.00	\$ 2.56	\$ 2.56
067-2390-046-0000	SAFETY LIGHTS ONLY	\$ 0.00	\$ 2.56	\$ 2.56
067-2390-047-0000	SAFETY LIGHTS ONLY	\$ 0.00	\$ 2.56	\$ 2.56
067-2390-048-0000	SAFETY LIGHTS ONLY	\$ 0.00	\$ 2.56	\$ 2.56
067-2390-049-0000	SAFETY LIGHTS ONLY	\$ 0.00	\$ 2.56	\$ 2.56
067-2390-050-0000	SAFETY LIGHTS ONLY	\$ 0.00	\$ 2.56	\$ 2.56
067-2390-051-0000	SAFETY LIGHTS ONLY	\$ 0.00	\$ 2.56	\$ 2.56
067-2390-052-0000	SAFETY LIGHTS ONLY	\$ 0.00	\$ 2.56	\$ 2.56
067-2390-053-0000	SAFETY LIGHTS ONLY	\$ 0.00	\$ 2.56	\$ 2.56

ITEM 9.3.

City of Rancho Cordova
Lighting District No. 2012-1 Exhibit A to the Resolution
Fiscal Year 2023-24 Assessment Roll

ATTACHMENT 3

APN	District Classification	Street Light Charge	Safety Light Charge	Total Assessment
067-2390-054-0000	SAFETY LIGHTS ONLY	\$ 0.00	\$ 2.56	\$ 2.56
067-2390-055-0000	SAFETY LIGHTS ONLY	\$ 0.00	\$ 2.56	\$ 2.56
067-2390-056-0000	SAFETY LIGHTS ONLY	\$ 0.00	\$ 2.56	\$ 2.56
067-2390-057-0000	SAFETY LIGHTS ONLY	\$ 0.00	\$ 2.56	\$ 2.56
067-2390-058-0000	SAFETY LIGHTS ONLY	\$ 0.00	\$ 2.56	\$ 2.56
067-2390-059-0000	SAFETY LIGHTS ONLY	\$ 0.00	\$ 2.56	\$ 2.56
067-2390-060-0000	SAFETY LIGHTS ONLY	\$ 0.00	\$ 2.56	\$ 2.56
067-2390-061-0000	SAFETY LIGHTS ONLY	\$ 0.00	\$ 2.56	\$ 2.56
067-2390-062-0000	SAFETY LIGHTS ONLY	\$ 0.00	\$ 2.56	\$ 2.56
067-2390-063-0000	SAFETY LIGHTS ONLY	\$ 0.00	\$ 2.56	\$ 2.56
067-2390-064-0000	SAFETY LIGHTS ONLY	\$ 0.00	\$ 2.56	\$ 2.56
067-2390-065-0000	SAFETY LIGHTS ONLY	\$ 0.00	\$ 2.56	\$ 2.56
067-2390-066-0000	SAFETY LIGHTS ONLY	\$ 0.00	\$ 2.56	\$ 2.56
067-2390-067-0000	SAFETY LIGHTS ONLY	\$ 0.00	\$ 2.56	\$ 2.56
067-2390-068-0000	SAFETY LIGHTS ONLY	\$ 0.00	\$ 2.56	\$ 2.56
067-2390-069-0000	SAFETY LIGHTS ONLY	\$ 0.00	\$ 2.56	\$ 2.56
067-2390-070-0000	SAFETY LIGHTS ONLY	\$ 0.00	\$ 2.56	\$ 2.56
067-2390-071-0000	SAFETY LIGHTS ONLY	\$ 0.00	\$ 2.56	\$ 2.56
067-2390-072-0000	SAFETY LIGHTS ONLY	\$ 0.00	\$ 2.56	\$ 2.56
067-2390-073-0000	SAFETY LIGHTS ONLY	\$ 0.00	\$ 2.56	\$ 2.56
067-2390-074-0000	SAFETY LIGHTS ONLY	\$ 0.00	\$ 2.56	\$ 2.56
067-2390-075-0000	SAFETY LIGHTS ONLY	\$ 0.00	\$ 2.56	\$ 2.56
067-2390-076-0000	SAFETY LIGHTS ONLY	\$ 0.00	\$ 2.56	\$ 2.56
067-2390-077-0000	SAFETY LIGHTS ONLY	\$ 0.00	\$ 2.56	\$ 2.56
067-2390-078-0000	SAFETY LIGHTS ONLY	\$ 0.00	\$ 2.56	\$ 2.56
067-2390-079-0000	SAFETY LIGHTS ONLY	\$ 0.00	\$ 2.56	\$ 2.56
067-2390-080-0000	SAFETY LIGHTS ONLY	\$ 0.00	\$ 2.56	\$ 2.56
067-2390-081-0000	SAFETY LIGHTS ONLY	\$ 0.00	\$ 2.56	\$ 2.56
067-2390-082-0000	SAFETY LIGHTS ONLY	\$ 0.00	\$ 2.56	\$ 2.56
067-2390-083-0000	SAFETY LIGHTS ONLY	\$ 0.00	\$ 2.56	\$ 2.56
067-2390-084-0000	SAFETY LIGHTS ONLY	\$ 0.00	\$ 2.56	\$ 2.56
067-2390-085-0000	SAFETY LIGHTS ONLY	\$ 0.00	\$ 2.56	\$ 2.56
067-2390-086-0000	SAFETY LIGHTS ONLY	\$ 0.00	\$ 2.56	\$ 2.56
067-2390-087-0000	SAFETY LIGHTS ONLY	\$ 0.00	\$ 2.56	\$ 2.56
067-2390-088-0000	SAFETY LIGHTS ONLY	\$ 0.00	\$ 2.56	\$ 2.56
067-2390-089-0000	SAFETY LIGHTS ONLY	\$ 0.00	\$ 2.56	\$ 2.56
067-2390-090-0000	SAFETY LIGHTS ONLY	\$ 0.00	\$ 2.56	\$ 2.56
067-2390-091-0000	SAFETY LIGHTS ONLY	\$ 0.00	\$ 2.56	\$ 2.56
067-2390-092-0000	SAFETY LIGHTS ONLY	\$ 0.00	\$ 2.56	\$ 2.56
067-2390-093-0000	SAFETY LIGHTS ONLY	\$ 0.00	\$ 2.56	\$ 2.56
067-2390-094-0000	SAFETY LIGHTS ONLY	\$ 0.00	\$ 2.56	\$ 2.56
067-2390-095-0000	SAFETY LIGHTS ONLY	\$ 0.00	\$ 2.56	\$ 2.56
067-2390-096-0000	SAFETY LIGHTS ONLY	\$ 0.00	\$ 2.56	\$ 2.56
067-2390-097-0000	SAFETY LIGHTS ONLY	\$ 0.00	\$ 2.56	\$ 2.56

ITEM 9.3.

City of Rancho Cordova
Lighting District No. 2012-1 Exhibit A to the Resolution
Fiscal Year 2023-24 Assessment Roll

ATTACHMENT 3

APN	District Classification	Street Light Charge	Safety Light Charge	Total Assessment
067-2390-098-0000	SAFETY LIGHTS ONLY	\$ 0.00	\$ 2.56	\$ 2.56
067-2390-099-0000	SAFETY LIGHTS ONLY	\$ 0.00	\$ 2.56	\$ 2.56
067-2390-100-0000	SAFETY LIGHTS ONLY	\$ 0.00	\$ 2.56	\$ 2.56
067-2390-101-0000	SAFETY LIGHTS ONLY	\$ 0.00	\$ 2.56	\$ 2.56
067-2390-102-0000	SAFETY LIGHTS ONLY	\$ 0.00	\$ 2.56	\$ 2.56
067-2390-103-0000	SAFETY LIGHTS ONLY	\$ 0.00	\$ 2.56	\$ 2.56
067-2390-104-0000	SAFETY LIGHTS ONLY	\$ 0.00	\$ 2.56	\$ 2.56
067-2390-105-0000	SAFETY LIGHTS ONLY	\$ 0.00	\$ 2.56	\$ 2.56
067-2390-106-0000	SAFETY LIGHTS ONLY	\$ 0.00	\$ 2.56	\$ 2.56
067-2390-107-0000	SAFETY LIGHTS ONLY	\$ 0.00	\$ 2.56	\$ 2.56
067-2390-108-0000	SAFETY LIGHTS ONLY	\$ 0.00	\$ 2.56	\$ 2.56
067-2390-109-0000	SAFETY LIGHTS ONLY	\$ 0.00	\$ 2.56	\$ 2.56
067-2390-110-0000	SAFETY LIGHTS ONLY	\$ 0.00	\$ 2.56	\$ 2.56
067-2390-111-0000	SAFETY LIGHTS ONLY	\$ 0.00	\$ 2.56	\$ 2.56
067-2390-112-0000	SAFETY LIGHTS ONLY	\$ 0.00	\$ 2.56	\$ 2.56
067-2390-113-0000	SAFETY LIGHTS ONLY	\$ 0.00	\$ 2.56	\$ 2.56
067-2390-114-0000	SAFETY LIGHTS ONLY	\$ 0.00	\$ 2.56	\$ 2.56
067-2390-115-0000	SAFETY LIGHTS ONLY	\$ 0.00	\$ 2.56	\$ 2.56
067-2390-116-0000	SAFETY LIGHTS ONLY	\$ 0.00	\$ 2.56	\$ 2.56
067-2390-117-0000	SAFETY LIGHTS ONLY	\$ 0.00	\$ 2.56	\$ 2.56
067-2390-118-0000	SAFETY LIGHTS ONLY	\$ 0.00	\$ 2.56	\$ 2.56
067-2390-119-0000	SAFETY LIGHTS ONLY	\$ 0.00	\$ 2.56	\$ 2.56
067-2390-120-0000	SAFETY LIGHTS ONLY	\$ 0.00	\$ 2.56	\$ 2.56
067-2390-121-0000	SAFETY LIGHTS ONLY	\$ 0.00	\$ 2.56	\$ 2.56
067-2390-122-0000	SAFETY LIGHTS ONLY	\$ 0.00	\$ 2.56	\$ 2.56
067-2390-123-0000	SAFETY LIGHTS ONLY	\$ 0.00	\$ 2.56	\$ 2.56
067-2390-124-0000	SAFETY LIGHTS ONLY	\$ 0.00	\$ 2.56	\$ 2.56
067-2390-125-0000	SAFETY LIGHTS ONLY	\$ 0.00	\$ 2.56	\$ 2.56
067-2400-001-0000	SAFETY LIGHTS ONLY	\$ 0.00	\$ 2.56	\$ 2.56
067-2400-002-0000	SAFETY LIGHTS ONLY	\$ 0.00	\$ 2.56	\$ 2.56
067-2400-003-0000	SAFETY LIGHTS ONLY	\$ 0.00	\$ 2.56	\$ 2.56
067-2400-004-0000	SAFETY LIGHTS ONLY	\$ 0.00	\$ 2.56	\$ 2.56
067-2400-005-0000	SAFETY LIGHTS ONLY	\$ 0.00	\$ 2.56	\$ 2.56
067-2400-006-0000	SAFETY LIGHTS ONLY	\$ 0.00	\$ 2.56	\$ 2.56
067-2400-007-0000	SAFETY LIGHTS ONLY	\$ 0.00	\$ 2.56	\$ 2.56
067-2400-008-0000	SAFETY LIGHTS ONLY	\$ 0.00	\$ 2.56	\$ 2.56
067-2400-009-0000	SAFETY LIGHTS ONLY	\$ 0.00	\$ 2.56	\$ 2.56
067-2400-010-0000	SAFETY LIGHTS ONLY	\$ 0.00	\$ 2.56	\$ 2.56
067-2400-011-0000	SAFETY LIGHTS ONLY	\$ 0.00	\$ 2.56	\$ 2.56
067-2400-012-0000	SAFETY LIGHTS ONLY	\$ 0.00	\$ 2.56	\$ 2.56
067-2400-013-0000	SAFETY LIGHTS ONLY	\$ 0.00	\$ 2.56	\$ 2.56
067-2400-014-0000	SAFETY LIGHTS ONLY	\$ 0.00	\$ 2.56	\$ 2.56
067-2400-015-0000	SAFETY LIGHTS ONLY	\$ 0.00	\$ 2.56	\$ 2.56
067-2400-016-0000	SAFETY LIGHTS ONLY	\$ 0.00	\$ 2.56	\$ 2.56

ITEM 9.3.

City of Rancho Cordova
Lighting District No. 2012-1 Exhibit A to the Resolution
Fiscal Year 2023-24 Assessment Roll

ATTACHMENT 3

APN	District Classification	Street Light Charge	Safety Light Charge	Total Assessment
067-2400-017-0000	SAFETY LIGHTS ONLY	\$ 0.00	\$ 2.56	\$ 2.56
067-2400-018-0000	SAFETY LIGHTS ONLY	\$ 0.00	\$ 2.56	\$ 2.56
067-2400-019-0000	SAFETY LIGHTS ONLY	\$ 0.00	\$ 2.56	\$ 2.56
067-2400-020-0000	SAFETY LIGHTS ONLY	\$ 0.00	\$ 2.56	\$ 2.56
067-2400-021-0000	SAFETY LIGHTS ONLY	\$ 0.00	\$ 2.56	\$ 2.56
067-2400-022-0000	SAFETY LIGHTS ONLY	\$ 0.00	\$ 2.56	\$ 2.56
067-2400-023-0000	SAFETY LIGHTS ONLY	\$ 0.00	\$ 2.56	\$ 2.56
067-2400-024-0000	SAFETY LIGHTS ONLY	\$ 0.00	\$ 2.56	\$ 2.56
067-2400-025-0000	SAFETY LIGHTS ONLY	\$ 0.00	\$ 2.56	\$ 2.56
067-2400-026-0000	SAFETY LIGHTS ONLY	\$ 0.00	\$ 2.56	\$ 2.56
067-2400-027-0000	SAFETY LIGHTS ONLY	\$ 0.00	\$ 2.56	\$ 2.56
067-2400-028-0000	SAFETY LIGHTS ONLY	\$ 0.00	\$ 2.56	\$ 2.56
067-2400-029-0000	SAFETY LIGHTS ONLY	\$ 0.00	\$ 2.56	\$ 2.56
067-2400-030-0000	SAFETY LIGHTS ONLY	\$ 0.00	\$ 2.56	\$ 2.56
067-2400-031-0000	SAFETY LIGHTS ONLY	\$ 0.00	\$ 2.56	\$ 2.56
067-2400-032-0000	SAFETY LIGHTS ONLY	\$ 0.00	\$ 2.56	\$ 2.56
067-2400-033-0000	SAFETY LIGHTS ONLY	\$ 0.00	\$ 2.56	\$ 2.56
067-2400-034-0000	SAFETY LIGHTS ONLY	\$ 0.00	\$ 2.56	\$ 2.56
067-2400-035-0000	SAFETY LIGHTS ONLY	\$ 0.00	\$ 2.56	\$ 2.56
067-2400-036-0000	SAFETY LIGHTS ONLY	\$ 0.00	\$ 2.56	\$ 2.56
067-2400-037-0000	SAFETY LIGHTS ONLY	\$ 0.00	\$ 2.56	\$ 2.56
067-2400-038-0000	SAFETY LIGHTS ONLY	\$ 0.00	\$ 2.56	\$ 2.56
067-2400-039-0000	SAFETY LIGHTS ONLY	\$ 0.00	\$ 2.56	\$ 2.56
067-2400-040-0000	SAFETY LIGHTS ONLY	\$ 0.00	\$ 2.56	\$ 2.56
067-2400-041-0000	SAFETY LIGHTS ONLY	\$ 0.00	\$ 2.56	\$ 2.56
067-2400-042-0000	SAFETY LIGHTS ONLY	\$ 0.00	\$ 2.56	\$ 2.56
067-2400-043-0000	SAFETY LIGHTS ONLY	\$ 0.00	\$ 2.56	\$ 2.56
067-2400-044-0000	SAFETY LIGHTS ONLY	\$ 0.00	\$ 2.56	\$ 2.56
067-2400-045-0000	SAFETY LIGHTS ONLY	\$ 0.00	\$ 2.56	\$ 2.56
067-2400-046-0000	SAFETY LIGHTS ONLY	\$ 0.00	\$ 2.56	\$ 2.56
067-2400-047-0000	SAFETY LIGHTS ONLY	\$ 0.00	\$ 2.56	\$ 2.56
067-2400-048-0000	SAFETY LIGHTS ONLY	\$ 0.00	\$ 2.56	\$ 2.56
067-2400-049-0000	SAFETY LIGHTS ONLY	\$ 0.00	\$ 2.56	\$ 2.56
067-2400-050-0000	SAFETY LIGHTS ONLY	\$ 0.00	\$ 2.56	\$ 2.56
067-2400-051-0000	SAFETY LIGHTS ONLY	\$ 0.00	\$ 2.56	\$ 2.56
067-2400-052-0000	SAFETY LIGHTS ONLY	\$ 0.00	\$ 2.56	\$ 2.56
067-2400-053-0000	SAFETY LIGHTS ONLY	\$ 0.00	\$ 2.56	\$ 2.56
067-2400-054-0000	SAFETY LIGHTS ONLY	\$ 0.00	\$ 2.56	\$ 2.56
067-2400-055-0000	SAFETY LIGHTS ONLY	\$ 0.00	\$ 2.56	\$ 2.56
067-2400-056-0000	SAFETY LIGHTS ONLY	\$ 0.00	\$ 2.56	\$ 2.56
067-2400-057-0000	SAFETY LIGHTS ONLY	\$ 0.00	\$ 2.56	\$ 2.56
067-2400-058-0000	SAFETY LIGHTS ONLY	\$ 0.00	\$ 2.56	\$ 2.56
067-2400-059-0000	SAFETY LIGHTS ONLY	\$ 0.00	\$ 2.56	\$ 2.56
067-2400-060-0000	SAFETY LIGHTS ONLY	\$ 0.00	\$ 2.56	\$ 2.56

ITEM 9.3.

City of Rancho Cordova
Lighting District No. 2012-1 Exhibit A to the Resolution
Fiscal Year 2023-24 Assessment Roll

ATTACHMENT 3

APN	District Classification	Street Light Charge	Safety Light Charge	Total Assessment
067-2400-061-0000	SAFETY LIGHTS ONLY	\$ 0.00	\$ 2.56	\$ 2.56
067-2400-062-0000	SAFETY LIGHTS ONLY	\$ 0.00	\$ 2.56	\$ 2.56
067-2400-063-0000	SAFETY LIGHTS ONLY	\$ 0.00	\$ 2.56	\$ 2.56
067-2400-064-0000	SAFETY LIGHTS ONLY	\$ 0.00	\$ 2.56	\$ 2.56
067-2400-065-0000	SAFETY LIGHTS ONLY	\$ 0.00	\$ 2.56	\$ 2.56
067-2400-066-0000	SAFETY LIGHTS ONLY	\$ 0.00	\$ 2.56	\$ 2.56
067-2400-067-0000	SAFETY LIGHTS ONLY	\$ 0.00	\$ 2.56	\$ 2.56
067-2400-068-0000	SAFETY LIGHTS ONLY	\$ 0.00	\$ 2.56	\$ 2.56
067-2410-002-0000	SAFETY LIGHTS ONLY	\$ 0.00	\$ 2.56	\$ 2.56
067-2410-003-0000	SAFETY LIGHTS ONLY	\$ 0.00	\$ 2.56	\$ 2.56
067-2410-006-0000	SAFETY LIGHTS ONLY	\$ 0.00	\$ 2.56	\$ 2.56
067-2410-007-0000	SAFETY LIGHTS ONLY	\$ 0.00	\$ 2.56	\$ 2.56
067-2410-008-0000	SAFETY LIGHTS ONLY	\$ 0.00	\$ 2.56	\$ 2.56
067-2420-001-0000	SAFETY LIGHTS ONLY	\$ 0.00	\$ 2.56	\$ 2.56
067-2420-003-0000	SAFETY LIGHTS ONLY	\$ 0.00	\$ 2.56	\$ 2.56
067-2420-004-0000	SAFETY LIGHTS ONLY	\$ 0.00	\$ 2.56	\$ 2.56
067-2420-005-0000	SAFETY LIGHTS ONLY	\$ 0.00	\$ 2.56	\$ 2.56
067-2420-006-0000	SAFETY LIGHTS ONLY	\$ 0.00	\$ 2.56	\$ 2.56
067-2420-010-0000	SAFETY LIGHTS ONLY	\$ 0.00	\$ 2.56	\$ 2.56
067-2430-001-0000	SAFETY LIGHTS ONLY	\$ 0.00	\$ 2.56	\$ 2.56
067-2430-002-0000	SAFETY LIGHTS ONLY	\$ 0.00	\$ 2.56	\$ 2.56
067-2430-003-0000	SAFETY LIGHTS ONLY	\$ 0.00	\$ 2.56	\$ 2.56
067-2430-004-0000	SAFETY LIGHTS ONLY	\$ 0.00	\$ 2.56	\$ 2.56
067-2430-005-0000	SAFETY LIGHTS ONLY	\$ 0.00	\$ 2.56	\$ 2.56
067-2430-006-0000	SAFETY LIGHTS ONLY	\$ 0.00	\$ 2.56	\$ 2.56
067-2430-007-0000	SAFETY LIGHTS ONLY	\$ 0.00	\$ 2.56	\$ 2.56
067-2430-008-0000	SAFETY LIGHTS ONLY	\$ 0.00	\$ 2.56	\$ 2.56
067-2430-009-0000	SAFETY LIGHTS ONLY	\$ 0.00	\$ 2.56	\$ 2.56
067-2430-010-0000	SAFETY LIGHTS ONLY	\$ 0.00	\$ 2.56	\$ 2.56
067-2430-011-0000	SAFETY LIGHTS ONLY	\$ 0.00	\$ 2.56	\$ 2.56
067-2430-012-0000	SAFETY LIGHTS ONLY	\$ 0.00	\$ 2.56	\$ 2.56
067-2430-013-0000	SAFETY LIGHTS ONLY	\$ 0.00	\$ 2.56	\$ 2.56
067-2430-014-0000	SAFETY LIGHTS ONLY	\$ 0.00	\$ 2.56	\$ 2.56
067-2430-015-0000	SAFETY LIGHTS ONLY	\$ 0.00	\$ 2.56	\$ 2.56
067-2430-016-0000	SAFETY LIGHTS ONLY	\$ 0.00	\$ 2.56	\$ 2.56
067-2430-017-0000	SAFETY LIGHTS ONLY	\$ 0.00	\$ 2.56	\$ 2.56
067-2430-018-0000	SAFETY LIGHTS ONLY	\$ 0.00	\$ 2.56	\$ 2.56
067-2430-019-0000	SAFETY LIGHTS ONLY	\$ 0.00	\$ 2.56	\$ 2.56
067-2430-020-0000	SAFETY LIGHTS ONLY	\$ 0.00	\$ 2.56	\$ 2.56
067-2430-021-0000	SAFETY LIGHTS ONLY	\$ 0.00	\$ 2.56	\$ 2.56
067-2430-022-0000	SAFETY LIGHTS ONLY	\$ 0.00	\$ 2.56	\$ 2.56
067-2430-023-0000	SAFETY LIGHTS ONLY	\$ 0.00	\$ 2.56	\$ 2.56
067-2430-024-0000	SAFETY LIGHTS ONLY	\$ 0.00	\$ 2.56	\$ 2.56
067-2430-025-0000	SAFETY LIGHTS ONLY	\$ 0.00	\$ 2.56	\$ 2.56

ITEM 9.3.

City of Rancho Cordova
Lighting District No. 2012-1 Exhibit A to the Resolution
Fiscal Year 2023-24 Assessment Roll

ATTACHMENT 3

APN	District Classification	Street Light Charge	Safety Light Charge	Total Assessment
067-2430-026-0000	SAFETY LIGHTS ONLY	\$ 0.00	\$ 2.56	\$ 2.56
067-2430-027-0000	SAFETY LIGHTS ONLY	\$ 0.00	\$ 2.56	\$ 2.56
067-2430-028-0000	SAFETY LIGHTS ONLY	\$ 0.00	\$ 2.56	\$ 2.56
067-2430-029-0000	SAFETY LIGHTS ONLY	\$ 0.00	\$ 2.56	\$ 2.56
067-2430-030-0000	SAFETY LIGHTS ONLY	\$ 0.00	\$ 2.56	\$ 2.56
067-2430-031-0000	SAFETY LIGHTS ONLY	\$ 0.00	\$ 2.56	\$ 2.56
067-2430-032-0000	SAFETY LIGHTS ONLY	\$ 0.00	\$ 2.56	\$ 2.56
067-2430-033-0000	SAFETY LIGHTS ONLY	\$ 0.00	\$ 2.56	\$ 2.56
067-2430-034-0000	SAFETY LIGHTS ONLY	\$ 0.00	\$ 2.56	\$ 2.56
067-2430-035-0000	SAFETY LIGHTS ONLY	\$ 0.00	\$ 2.56	\$ 2.56
067-2430-036-0000	SAFETY LIGHTS ONLY	\$ 0.00	\$ 2.56	\$ 2.56
067-2430-037-0000	SAFETY LIGHTS ONLY	\$ 0.00	\$ 2.56	\$ 2.56
067-2430-038-0000	SAFETY LIGHTS ONLY	\$ 0.00	\$ 2.56	\$ 2.56
067-2430-039-0000	SAFETY LIGHTS ONLY	\$ 0.00	\$ 2.56	\$ 2.56
067-2430-040-0000	SAFETY LIGHTS ONLY	\$ 0.00	\$ 2.56	\$ 2.56
067-2430-041-0000	SAFETY LIGHTS ONLY	\$ 0.00	\$ 2.56	\$ 2.56
067-2430-042-0000	SAFETY LIGHTS ONLY	\$ 0.00	\$ 2.56	\$ 2.56
067-2430-043-0000	SAFETY LIGHTS ONLY	\$ 0.00	\$ 2.56	\$ 2.56
067-2430-044-0000	SAFETY LIGHTS ONLY	\$ 0.00	\$ 2.56	\$ 2.56
067-2430-045-0000	SAFETY LIGHTS ONLY	\$ 0.00	\$ 2.56	\$ 2.56
067-2430-046-0000	SAFETY LIGHTS ONLY	\$ 0.00	\$ 2.56	\$ 2.56
067-2430-047-0000	SAFETY LIGHTS ONLY	\$ 0.00	\$ 2.56	\$ 2.56
067-2430-048-0000	SAFETY LIGHTS ONLY	\$ 0.00	\$ 2.56	\$ 2.56
067-2430-049-0000	SAFETY LIGHTS ONLY	\$ 0.00	\$ 2.56	\$ 2.56
067-2430-050-0000	SAFETY LIGHTS ONLY	\$ 0.00	\$ 2.56	\$ 2.56
067-2430-051-0000	SAFETY LIGHTS ONLY	\$ 0.00	\$ 2.56	\$ 2.56
067-2430-052-0000	SAFETY LIGHTS ONLY	\$ 0.00	\$ 2.56	\$ 2.56
067-2430-053-0000	SAFETY LIGHTS ONLY	\$ 0.00	\$ 2.56	\$ 2.56
067-2430-054-0000	SAFETY LIGHTS ONLY	\$ 0.00	\$ 2.56	\$ 2.56
067-2430-055-0000	SAFETY LIGHTS ONLY	\$ 0.00	\$ 2.56	\$ 2.56
067-2430-056-0000	SAFETY LIGHTS ONLY	\$ 0.00	\$ 2.56	\$ 2.56
067-2430-057-0000	SAFETY LIGHTS ONLY	\$ 0.00	\$ 2.56	\$ 2.56
067-2430-058-0000	SAFETY LIGHTS ONLY	\$ 0.00	\$ 2.56	\$ 2.56
067-2430-059-0000	SAFETY LIGHTS ONLY	\$ 0.00	\$ 2.56	\$ 2.56
067-2430-060-0000	SAFETY LIGHTS ONLY	\$ 0.00	\$ 2.56	\$ 2.56
067-2430-061-0000	SAFETY LIGHTS ONLY	\$ 0.00	\$ 2.56	\$ 2.56
067-2430-062-0000	SAFETY LIGHTS ONLY	\$ 0.00	\$ 2.56	\$ 2.56
067-2430-063-0000	SAFETY LIGHTS ONLY	\$ 0.00	\$ 2.56	\$ 2.56
067-2430-064-0000	SAFETY LIGHTS ONLY	\$ 0.00	\$ 2.56	\$ 2.56
067-2430-065-0000	SAFETY LIGHTS ONLY	\$ 0.00	\$ 2.56	\$ 2.56
067-2430-066-0000	SAFETY LIGHTS ONLY	\$ 0.00	\$ 2.56	\$ 2.56
067-2430-067-0000	SAFETY LIGHTS ONLY	\$ 0.00	\$ 2.56	\$ 2.56
067-2430-068-0000	SAFETY LIGHTS ONLY	\$ 0.00	\$ 2.56	\$ 2.56
067-2430-069-0000	SAFETY LIGHTS ONLY	\$ 0.00	\$ 2.56	\$ 2.56

ITEM 9.3.

City of Rancho Cordova
Lighting District No. 2012-1 Exhibit A to the Resolution
Fiscal Year 2023-24 Assessment Roll

ATTACHMENT 3

APN	District Classification	Street Light Charge	Safety Light Charge	Total Assessment
067-2430-070-0000	SAFETY LIGHTS ONLY	\$ 0.00	\$ 2.56	\$ 2.56
067-2430-071-0000	SAFETY LIGHTS ONLY	\$ 0.00	\$ 2.56	\$ 2.56
067-2430-072-0000	SAFETY LIGHTS ONLY	\$ 0.00	\$ 2.56	\$ 2.56
067-2430-073-0000	SAFETY LIGHTS ONLY	\$ 0.00	\$ 2.56	\$ 2.56
067-2430-074-0000	SAFETY LIGHTS ONLY	\$ 0.00	\$ 2.56	\$ 2.56
067-2430-075-0000	SAFETY LIGHTS ONLY	\$ 0.00	\$ 2.56	\$ 2.56
067-2430-076-0000	SAFETY LIGHTS ONLY	\$ 0.00	\$ 2.56	\$ 2.56
067-2430-077-0000	SAFETY LIGHTS ONLY	\$ 0.00	\$ 2.56	\$ 2.56
067-2430-078-0000	SAFETY LIGHTS ONLY	\$ 0.00	\$ 2.56	\$ 2.56
067-2430-079-0000	SAFETY LIGHTS ONLY	\$ 0.00	\$ 2.56	\$ 2.56
067-2430-080-0000	SAFETY LIGHTS ONLY	\$ 0.00	\$ 2.56	\$ 2.56
067-2430-081-0000	SAFETY LIGHTS ONLY	\$ 0.00	\$ 2.56	\$ 2.56
067-2430-082-0000	SAFETY LIGHTS ONLY	\$ 0.00	\$ 2.56	\$ 2.56
067-2430-083-0000	SAFETY LIGHTS ONLY	\$ 0.00	\$ 2.56	\$ 2.56
067-2430-084-0000	SAFETY LIGHTS ONLY	\$ 0.00	\$ 2.56	\$ 2.56
067-2430-085-0000	SAFETY LIGHTS ONLY	\$ 0.00	\$ 2.56	\$ 2.56
067-2430-086-0000	SAFETY LIGHTS ONLY	\$ 0.00	\$ 2.56	\$ 2.56
067-2430-087-0000	SAFETY LIGHTS ONLY	\$ 0.00	\$ 2.56	\$ 2.56
067-2430-088-0000	SAFETY LIGHTS ONLY	\$ 0.00	\$ 2.56	\$ 2.56
067-2430-089-0000	SAFETY LIGHTS ONLY	\$ 0.00	\$ 2.56	\$ 2.56
067-2430-090-0000	SAFETY LIGHTS ONLY	\$ 0.00	\$ 2.56	\$ 2.56
067-2430-091-0000	SAFETY LIGHTS ONLY	\$ 0.00	\$ 2.56	\$ 2.56
067-2430-092-0000	SAFETY LIGHTS ONLY	\$ 0.00	\$ 2.56	\$ 2.56
067-2430-093-0000	SAFETY LIGHTS ONLY	\$ 0.00	\$ 2.56	\$ 2.56
067-2430-094-0000	SAFETY LIGHTS ONLY	\$ 0.00	\$ 2.56	\$ 2.56
067-2430-095-0000	SAFETY LIGHTS ONLY	\$ 0.00	\$ 2.56	\$ 2.56
067-2430-096-0000	SAFETY LIGHTS ONLY	\$ 0.00	\$ 2.56	\$ 2.56
067-2430-097-0000	SAFETY LIGHTS ONLY	\$ 0.00	\$ 2.56	\$ 2.56
067-2430-098-0000	SAFETY LIGHTS ONLY	\$ 0.00	\$ 2.56	\$ 2.56
067-2430-099-0000	SAFETY LIGHTS ONLY	\$ 0.00	\$ 2.56	\$ 2.56
067-2430-100-0000	SAFETY LIGHTS ONLY	\$ 0.00	\$ 2.56	\$ 2.56
067-2430-101-0000	SAFETY LIGHTS ONLY	\$ 0.00	\$ 2.56	\$ 2.56
067-2430-102-0000	SAFETY LIGHTS ONLY	\$ 0.00	\$ 2.56	\$ 2.56
067-2430-103-0000	SAFETY LIGHTS ONLY	\$ 0.00	\$ 2.56	\$ 2.56
067-2430-104-0000	SAFETY LIGHTS ONLY	\$ 0.00	\$ 2.56	\$ 2.56
067-2430-105-0000	SAFETY LIGHTS ONLY	\$ 0.00	\$ 2.56	\$ 2.56
067-2430-106-0000	SAFETY LIGHTS ONLY	\$ 0.00	\$ 2.56	\$ 2.56
067-2430-107-0000	SAFETY LIGHTS ONLY	\$ 0.00	\$ 2.56	\$ 2.56
067-2430-108-0000	SAFETY LIGHTS ONLY	\$ 0.00	\$ 2.56	\$ 2.56
067-2430-109-0000	SAFETY LIGHTS ONLY	\$ 0.00	\$ 2.56	\$ 2.56
067-2430-110-0000	SAFETY LIGHTS ONLY	\$ 0.00	\$ 2.56	\$ 2.56
067-2430-111-0000	SAFETY LIGHTS ONLY	\$ 0.00	\$ 2.56	\$ 2.56
067-2430-112-0000	SAFETY LIGHTS ONLY	\$ 0.00	\$ 2.56	\$ 2.56
067-2430-113-0000	SAFETY LIGHTS ONLY	\$ 0.00	\$ 2.56	\$ 2.56

ITEM 9.3.

City of Rancho Cordova
Lighting District No. 2012-1 Exhibit A to the Resolution
Fiscal Year 2023-24 Assessment Roll

ATTACHMENT 3

APN	District Classification	Street Light Charge	Safety Light Charge	Total Assessment
067-2430-114-0000	SAFETY LIGHTS ONLY	\$ 0.00	\$ 2.56	\$ 2.56
067-2430-115-0000	SAFETY LIGHTS ONLY	\$ 0.00	\$ 2.56	\$ 2.56
067-2430-116-0000	SAFETY LIGHTS ONLY	\$ 0.00	\$ 2.56	\$ 2.56
067-2430-117-0000	SAFETY LIGHTS ONLY	\$ 0.00	\$ 2.56	\$ 2.56
067-2430-118-0000	SAFETY LIGHTS ONLY	\$ 0.00	\$ 2.56	\$ 2.56
067-2430-119-0000	SAFETY LIGHTS ONLY	\$ 0.00	\$ 2.56	\$ 2.56
067-2430-120-0000	SAFETY LIGHTS ONLY	\$ 0.00	\$ 2.56	\$ 2.56
067-2430-121-0000	SAFETY LIGHTS ONLY	\$ 0.00	\$ 2.56	\$ 2.56
067-2430-122-0000	SAFETY LIGHTS ONLY	\$ 0.00	\$ 2.56	\$ 2.56
067-2430-123-0000	SAFETY LIGHTS ONLY	\$ 0.00	\$ 2.56	\$ 2.56
067-2430-124-0000	SAFETY LIGHTS ONLY	\$ 0.00	\$ 2.56	\$ 2.56
067-2430-125-0000	SAFETY LIGHTS ONLY	\$ 0.00	\$ 2.56	\$ 2.56
067-2430-126-0000	SAFETY LIGHTS ONLY	\$ 0.00	\$ 2.56	\$ 2.56
067-2430-127-0000	SAFETY LIGHTS ONLY	\$ 0.00	\$ 2.56	\$ 2.56
067-2440-001-0000	SAFETY LIGHTS ONLY	\$ 0.00	\$ 2.56	\$ 2.56
067-2440-002-0000	SAFETY LIGHTS ONLY	\$ 0.00	\$ 2.56	\$ 2.56
067-2440-003-0000	SAFETY LIGHTS ONLY	\$ 0.00	\$ 2.56	\$ 2.56
067-2440-004-0000	SAFETY LIGHTS ONLY	\$ 0.00	\$ 2.56	\$ 2.56
067-2440-005-0000	SAFETY LIGHTS ONLY	\$ 0.00	\$ 2.56	\$ 2.56
067-2440-006-0000	SAFETY LIGHTS ONLY	\$ 0.00	\$ 2.56	\$ 2.56
067-2440-007-0000	SAFETY LIGHTS ONLY	\$ 0.00	\$ 2.56	\$ 2.56
067-2440-008-0000	SAFETY LIGHTS ONLY	\$ 0.00	\$ 2.56	\$ 2.56
067-2440-009-0000	SAFETY LIGHTS ONLY	\$ 0.00	\$ 2.56	\$ 2.56
067-2440-010-0000	SAFETY LIGHTS ONLY	\$ 0.00	\$ 2.56	\$ 2.56
067-2440-011-0000	SAFETY LIGHTS ONLY	\$ 0.00	\$ 2.56	\$ 2.56
067-2440-012-0000	SAFETY LIGHTS ONLY	\$ 0.00	\$ 2.56	\$ 2.56
067-2440-013-0000	SAFETY LIGHTS ONLY	\$ 0.00	\$ 2.56	\$ 2.56
067-2440-014-0000	SAFETY LIGHTS ONLY	\$ 0.00	\$ 2.56	\$ 2.56
067-2440-015-0000	SAFETY LIGHTS ONLY	\$ 0.00	\$ 2.56	\$ 2.56
067-2440-016-0000	SAFETY LIGHTS ONLY	\$ 0.00	\$ 2.56	\$ 2.56
067-2440-017-0000	SAFETY LIGHTS ONLY	\$ 0.00	\$ 2.56	\$ 2.56
067-2440-018-0000	SAFETY LIGHTS ONLY	\$ 0.00	\$ 2.56	\$ 2.56
067-2440-019-0000	SAFETY LIGHTS ONLY	\$ 0.00	\$ 2.56	\$ 2.56
067-2440-020-0000	SAFETY LIGHTS ONLY	\$ 0.00	\$ 2.56	\$ 2.56
067-2440-021-0000	SAFETY LIGHTS ONLY	\$ 0.00	\$ 2.56	\$ 2.56
067-2440-022-0000	SAFETY LIGHTS ONLY	\$ 0.00	\$ 2.56	\$ 2.56
067-2440-023-0000	SAFETY LIGHTS ONLY	\$ 0.00	\$ 2.56	\$ 2.56
067-2440-024-0000	SAFETY LIGHTS ONLY	\$ 0.00	\$ 2.56	\$ 2.56
067-2440-025-0000	SAFETY LIGHTS ONLY	\$ 0.00	\$ 2.56	\$ 2.56
067-2440-026-0000	SAFETY LIGHTS ONLY	\$ 0.00	\$ 2.56	\$ 2.56
067-2440-027-0000	SAFETY LIGHTS ONLY	\$ 0.00	\$ 2.56	\$ 2.56
067-2440-028-0000	SAFETY LIGHTS ONLY	\$ 0.00	\$ 2.56	\$ 2.56
067-2440-029-0000	SAFETY LIGHTS ONLY	\$ 0.00	\$ 2.56	\$ 2.56
067-2440-030-0000	SAFETY LIGHTS ONLY	\$ 0.00	\$ 2.56	\$ 2.56

ITEM 9.3.

City of Rancho Cordova
Lighting District No. 2012-1 Exhibit A to the Resolution
Fiscal Year 2023-24 Assessment Roll

ATTACHMENT 3

APN	District Classification	Street Light Charge	Safety Light Charge	Total Assessment
067-2440-031-0000	SAFETY LIGHTS ONLY	\$ 0.00	\$ 2.56	\$ 2.56
067-2440-032-0000	SAFETY LIGHTS ONLY	\$ 0.00	\$ 2.56	\$ 2.56
067-2440-033-0000	SAFETY LIGHTS ONLY	\$ 0.00	\$ 2.56	\$ 2.56
067-2440-034-0000	SAFETY LIGHTS ONLY	\$ 0.00	\$ 2.56	\$ 2.56
067-2440-035-0000	SAFETY LIGHTS ONLY	\$ 0.00	\$ 2.56	\$ 2.56
067-2440-036-0000	SAFETY LIGHTS ONLY	\$ 0.00	\$ 2.56	\$ 2.56
067-2440-037-0000	SAFETY LIGHTS ONLY	\$ 0.00	\$ 2.56	\$ 2.56
067-2440-038-0000	SAFETY LIGHTS ONLY	\$ 0.00	\$ 2.56	\$ 2.56
067-2440-039-0000	SAFETY LIGHTS ONLY	\$ 0.00	\$ 2.56	\$ 2.56
067-2440-040-0000	SAFETY LIGHTS ONLY	\$ 0.00	\$ 2.56	\$ 2.56
067-2440-041-0000	SAFETY LIGHTS ONLY	\$ 0.00	\$ 2.56	\$ 2.56
067-2440-042-0000	SAFETY LIGHTS ONLY	\$ 0.00	\$ 2.56	\$ 2.56
067-2440-043-0000	SAFETY LIGHTS ONLY	\$ 0.00	\$ 2.56	\$ 2.56
067-2440-044-0000	SAFETY LIGHTS ONLY	\$ 0.00	\$ 2.56	\$ 2.56
067-2440-045-0000	SAFETY LIGHTS ONLY	\$ 0.00	\$ 2.56	\$ 2.56
067-2440-046-0000	SAFETY LIGHTS ONLY	\$ 0.00	\$ 2.56	\$ 2.56
067-2440-047-0000	SAFETY LIGHTS ONLY	\$ 0.00	\$ 2.56	\$ 2.56
067-2440-048-0000	SAFETY LIGHTS ONLY	\$ 0.00	\$ 2.56	\$ 2.56
067-2440-049-0000	SAFETY LIGHTS ONLY	\$ 0.00	\$ 2.56	\$ 2.56
067-2440-050-0000	SAFETY LIGHTS ONLY	\$ 0.00	\$ 2.56	\$ 2.56
067-2440-051-0000	SAFETY LIGHTS ONLY	\$ 0.00	\$ 2.56	\$ 2.56
067-2440-052-0000	SAFETY LIGHTS ONLY	\$ 0.00	\$ 2.56	\$ 2.56
067-2440-053-0000	SAFETY LIGHTS ONLY	\$ 0.00	\$ 2.56	\$ 2.56
067-2440-054-0000	SAFETY LIGHTS ONLY	\$ 0.00	\$ 2.56	\$ 2.56
067-2440-055-0000	SAFETY LIGHTS ONLY	\$ 0.00	\$ 2.56	\$ 2.56
067-2440-056-0000	SAFETY LIGHTS ONLY	\$ 0.00	\$ 2.56	\$ 2.56
067-2440-057-0000	SAFETY LIGHTS ONLY	\$ 0.00	\$ 2.56	\$ 2.56
067-2440-058-0000	SAFETY LIGHTS ONLY	\$ 0.00	\$ 2.56	\$ 2.56
067-2440-059-0000	SAFETY LIGHTS ONLY	\$ 0.00	\$ 2.56	\$ 2.56
067-2440-060-0000	SAFETY LIGHTS ONLY	\$ 0.00	\$ 2.56	\$ 2.56
067-2440-061-0000	SAFETY LIGHTS ONLY	\$ 0.00	\$ 2.56	\$ 2.56
067-2440-062-0000	SAFETY LIGHTS ONLY	\$ 0.00	\$ 2.56	\$ 2.56
067-2440-063-0000	SAFETY LIGHTS ONLY	\$ 0.00	\$ 2.56	\$ 2.56
067-2440-064-0000	SAFETY LIGHTS ONLY	\$ 0.00	\$ 2.56	\$ 2.56
067-2440-065-0000	SAFETY LIGHTS ONLY	\$ 0.00	\$ 2.56	\$ 2.56
067-2440-066-0000	SAFETY LIGHTS ONLY	\$ 0.00	\$ 2.56	\$ 2.56
067-2440-067-0000	SAFETY LIGHTS ONLY	\$ 0.00	\$ 2.56	\$ 2.56
067-2440-068-0000	SAFETY LIGHTS ONLY	\$ 0.00	\$ 2.56	\$ 2.56
067-2440-069-0000	SAFETY LIGHTS ONLY	\$ 0.00	\$ 2.56	\$ 2.56
067-2440-070-0000	SAFETY LIGHTS ONLY	\$ 0.00	\$ 2.56	\$ 2.56
067-2440-071-0000	SAFETY LIGHTS ONLY	\$ 0.00	\$ 2.56	\$ 2.56
067-2440-072-0000	SAFETY LIGHTS ONLY	\$ 0.00	\$ 2.56	\$ 2.56
067-2440-073-0000	SAFETY LIGHTS ONLY	\$ 0.00	\$ 2.56	\$ 2.56
067-2440-074-0000	SAFETY LIGHTS ONLY	\$ 0.00	\$ 2.56	\$ 2.56

ITEM 9.3.

City of Rancho Cordova
Lighting District No. 2012-1 Exhibit A to the Resolution
Fiscal Year 2023-24 Assessment Roll

ATTACHMENT 3

APN	District Classification	Street Light Charge	Safety Light Charge	Total Assessment
067-2440-075-0000	SAFETY LIGHTS ONLY	\$ 0.00	\$ 2.56	\$ 2.56
067-2440-076-0000	SAFETY LIGHTS ONLY	\$ 0.00	\$ 2.56	\$ 2.56
067-2440-077-0000	SAFETY LIGHTS ONLY	\$ 0.00	\$ 2.56	\$ 2.56
067-2440-078-0000	SAFETY LIGHTS ONLY	\$ 0.00	\$ 2.56	\$ 2.56
067-2440-079-0000	SAFETY LIGHTS ONLY	\$ 0.00	\$ 2.56	\$ 2.56
067-2440-080-0000	SAFETY LIGHTS ONLY	\$ 0.00	\$ 2.56	\$ 2.56
067-2440-081-0000	SAFETY LIGHTS ONLY	\$ 0.00	\$ 2.56	\$ 2.56
067-2440-082-0000	SAFETY LIGHTS ONLY	\$ 0.00	\$ 2.56	\$ 2.56
067-2440-083-0000	SAFETY LIGHTS ONLY	\$ 0.00	\$ 2.56	\$ 2.56
067-2440-084-0000	SAFETY LIGHTS ONLY	\$ 0.00	\$ 2.56	\$ 2.56
067-2440-085-0000	SAFETY LIGHTS ONLY	\$ 0.00	\$ 2.56	\$ 2.56
067-2440-086-0000	SAFETY LIGHTS ONLY	\$ 0.00	\$ 2.56	\$ 2.56
067-2440-087-0000	SAFETY LIGHTS ONLY	\$ 0.00	\$ 2.56	\$ 2.56
067-2440-088-0000	SAFETY LIGHTS ONLY	\$ 0.00	\$ 2.56	\$ 2.56
067-2440-089-0000	SAFETY LIGHTS ONLY	\$ 0.00	\$ 2.56	\$ 2.56
067-2440-090-0000	SAFETY LIGHTS ONLY	\$ 0.00	\$ 2.56	\$ 2.56
067-2440-091-0000	SAFETY LIGHTS ONLY	\$ 0.00	\$ 2.56	\$ 2.56
067-2440-092-0000	SAFETY LIGHTS ONLY	\$ 0.00	\$ 2.56	\$ 2.56
067-2440-093-0000	SAFETY LIGHTS ONLY	\$ 0.00	\$ 2.56	\$ 2.56
067-2440-094-0000	SAFETY LIGHTS ONLY	\$ 0.00	\$ 2.56	\$ 2.56
067-2440-095-0000	SAFETY LIGHTS ONLY	\$ 0.00	\$ 2.56	\$ 2.56
067-2440-096-0000	SAFETY LIGHTS ONLY	\$ 0.00	\$ 2.56	\$ 2.56
067-2440-097-0000	SAFETY LIGHTS ONLY	\$ 0.00	\$ 2.56	\$ 2.56
067-2440-098-0000	SAFETY LIGHTS ONLY	\$ 0.00	\$ 2.56	\$ 2.56
067-2440-099-0000	SAFETY LIGHTS ONLY	\$ 0.00	\$ 2.56	\$ 2.56
067-2440-100-0000	SAFETY LIGHTS ONLY	\$ 0.00	\$ 2.56	\$ 2.56
067-2440-101-0000	SAFETY LIGHTS ONLY	\$ 0.00	\$ 2.56	\$ 2.56
067-2440-102-0000	SAFETY LIGHTS ONLY	\$ 0.00	\$ 2.56	\$ 2.56
067-2440-103-0000	SAFETY LIGHTS ONLY	\$ 0.00	\$ 2.56	\$ 2.56
067-2440-104-0000	SAFETY LIGHTS ONLY	\$ 0.00	\$ 2.56	\$ 2.56
067-2440-105-0000	SAFETY LIGHTS ONLY	\$ 0.00	\$ 2.56	\$ 2.56
067-2440-106-0000	SAFETY LIGHTS ONLY	\$ 0.00	\$ 2.56	\$ 2.56
067-2440-107-0000	SAFETY LIGHTS ONLY	\$ 0.00	\$ 2.56	\$ 2.56
067-2440-108-0000	SAFETY LIGHTS ONLY	\$ 0.00	\$ 2.56	\$ 2.56
067-2440-109-0000	SAFETY LIGHTS ONLY	\$ 0.00	\$ 2.56	\$ 2.56
067-2440-110-0000	SAFETY LIGHTS ONLY	\$ 0.00	\$ 2.56	\$ 2.56
067-2440-111-0000	SAFETY LIGHTS ONLY	\$ 0.00	\$ 2.56	\$ 2.56
067-2440-112-0000	SAFETY LIGHTS ONLY	\$ 0.00	\$ 2.56	\$ 2.56
067-2440-113-0000	SAFETY LIGHTS ONLY	\$ 0.00	\$ 2.56	\$ 2.56
067-2440-114-0000	SAFETY LIGHTS ONLY	\$ 0.00	\$ 2.56	\$ 2.56
067-2440-115-0000	SAFETY LIGHTS ONLY	\$ 0.00	\$ 2.56	\$ 2.56
067-2440-116-0000	SAFETY LIGHTS ONLY	\$ 0.00	\$ 2.56	\$ 2.56
067-2440-117-0000	SAFETY LIGHTS ONLY	\$ 0.00	\$ 2.56	\$ 2.56
067-2440-118-0000	SAFETY LIGHTS ONLY	\$ 0.00	\$ 2.56	\$ 2.56

ITEM 9.3.

City of Rancho Cordova
Lighting District No. 2012-1 Exhibit A to the Resolution
Fiscal Year 2023-24 Assessment Roll

ATTACHMENT 3

APN	District Classification	Street Light Charge	Safety Light Charge	Total Assessment
067-2440-119-0000	SAFETY LIGHTS ONLY	\$ 0.00	\$ 2.56	\$ 2.56
067-2440-120-0000	SAFETY LIGHTS ONLY	\$ 0.00	\$ 2.56	\$ 2.56
067-2440-121-0000	SAFETY LIGHTS ONLY	\$ 0.00	\$ 2.56	\$ 2.56
067-2440-122-0000	SAFETY LIGHTS ONLY	\$ 0.00	\$ 2.56	\$ 2.56
067-2440-123-0000	SAFETY LIGHTS ONLY	\$ 0.00	\$ 2.56	\$ 2.56
067-2440-124-0000	SAFETY LIGHTS ONLY	\$ 0.00	\$ 2.56	\$ 2.56
067-2440-125-0000	SAFETY LIGHTS ONLY	\$ 0.00	\$ 2.56	\$ 2.56
067-2440-126-0000	SAFETY LIGHTS ONLY	\$ 0.00	\$ 2.56	\$ 2.56
067-2440-127-0000	SAFETY LIGHTS ONLY	\$ 0.00	\$ 2.56	\$ 2.56
067-2440-128-0000	SAFETY LIGHTS ONLY	\$ 0.00	\$ 2.56	\$ 2.56
067-2440-129-0000	SAFETY LIGHTS ONLY	\$ 0.00	\$ 2.56	\$ 2.56
067-2440-130-0000	SAFETY LIGHTS ONLY	\$ 0.00	\$ 2.56	\$ 2.56
067-2440-131-0000	SAFETY LIGHTS ONLY	\$ 0.00	\$ 2.56	\$ 2.56
067-2440-132-0000	SAFETY LIGHTS ONLY	\$ 0.00	\$ 2.56	\$ 2.56
067-2440-133-0000	SAFETY LIGHTS ONLY	\$ 0.00	\$ 2.56	\$ 2.56
067-2440-134-0000	SAFETY LIGHTS ONLY	\$ 0.00	\$ 2.56	\$ 2.56
067-2440-135-0000	SAFETY LIGHTS ONLY	\$ 0.00	\$ 2.56	\$ 2.56
067-2440-136-0000	SAFETY LIGHTS ONLY	\$ 0.00	\$ 2.56	\$ 2.56
067-2440-137-0000	SAFETY LIGHTS ONLY	\$ 0.00	\$ 2.56	\$ 2.56
067-2440-138-0000	SAFETY LIGHTS ONLY	\$ 0.00	\$ 2.56	\$ 2.56
067-2450-001-0000	SAFETY LIGHTS ONLY	\$ 0.00	\$ 2.56	\$ 2.56
067-2450-002-0000	SAFETY LIGHTS ONLY	\$ 0.00	\$ 2.56	\$ 2.56
067-2450-003-0000	SAFETY LIGHTS ONLY	\$ 0.00	\$ 2.56	\$ 2.56
067-2450-004-0000	SAFETY LIGHTS ONLY	\$ 0.00	\$ 2.56	\$ 2.56
067-2450-005-0000	SAFETY LIGHTS ONLY	\$ 0.00	\$ 2.56	\$ 2.56
067-2450-006-0000	SAFETY LIGHTS ONLY	\$ 0.00	\$ 2.56	\$ 2.56
067-2450-007-0000	SAFETY LIGHTS ONLY	\$ 0.00	\$ 2.56	\$ 2.56
067-2450-008-0000	SAFETY LIGHTS ONLY	\$ 0.00	\$ 2.56	\$ 2.56
067-2450-009-0000	SAFETY LIGHTS ONLY	\$ 0.00	\$ 2.56	\$ 2.56
067-2450-010-0000	SAFETY LIGHTS ONLY	\$ 0.00	\$ 2.56	\$ 2.56
067-2450-011-0000	SAFETY LIGHTS ONLY	\$ 0.00	\$ 2.56	\$ 2.56
067-2450-012-0000	SAFETY LIGHTS ONLY	\$ 0.00	\$ 2.56	\$ 2.56
067-2450-013-0000	SAFETY LIGHTS ONLY	\$ 0.00	\$ 2.56	\$ 2.56
067-2450-014-0000	SAFETY LIGHTS ONLY	\$ 0.00	\$ 2.56	\$ 2.56
067-2450-015-0000	SAFETY LIGHTS ONLY	\$ 0.00	\$ 2.56	\$ 2.56
067-2450-016-0000	SAFETY LIGHTS ONLY	\$ 0.00	\$ 2.56	\$ 2.56
067-2450-017-0000	SAFETY LIGHTS ONLY	\$ 0.00	\$ 2.56	\$ 2.56
067-2450-018-0000	SAFETY LIGHTS ONLY	\$ 0.00	\$ 2.56	\$ 2.56
067-2450-019-0000	SAFETY LIGHTS ONLY	\$ 0.00	\$ 2.56	\$ 2.56
067-2450-020-0000	SAFETY LIGHTS ONLY	\$ 0.00	\$ 2.56	\$ 2.56
067-2450-021-0000	SAFETY LIGHTS ONLY	\$ 0.00	\$ 2.56	\$ 2.56
067-2450-022-0000	SAFETY LIGHTS ONLY	\$ 0.00	\$ 2.56	\$ 2.56
067-2450-023-0000	SAFETY LIGHTS ONLY	\$ 0.00	\$ 2.56	\$ 2.56
067-2450-024-0000	SAFETY LIGHTS ONLY	\$ 0.00	\$ 2.56	\$ 2.56

ITEM 9.3.

City of Rancho Cordova
Lighting District No. 2012-1 Exhibit A to the Resolution
Fiscal Year 2023-24 Assessment Roll

ATTACHMENT 3

APN	District Classification	Street Light Charge	Safety Light Charge	Total Assessment
067-2450-025-0000	SAFETY LIGHTS ONLY	\$ 0.00	\$ 2.56	\$ 2.56
067-2450-026-0000	SAFETY LIGHTS ONLY	\$ 0.00	\$ 2.56	\$ 2.56
067-2450-027-0000	SAFETY LIGHTS ONLY	\$ 0.00	\$ 2.56	\$ 2.56
067-2450-028-0000	SAFETY LIGHTS ONLY	\$ 0.00	\$ 2.56	\$ 2.56
067-2450-029-0000	SAFETY LIGHTS ONLY	\$ 0.00	\$ 2.56	\$ 2.56
067-2450-030-0000	SAFETY LIGHTS ONLY	\$ 0.00	\$ 2.56	\$ 2.56
067-2450-031-0000	SAFETY LIGHTS ONLY	\$ 0.00	\$ 2.56	\$ 2.56
067-2450-032-0000	SAFETY LIGHTS ONLY	\$ 0.00	\$ 2.56	\$ 2.56
067-2450-033-0000	SAFETY LIGHTS ONLY	\$ 0.00	\$ 2.56	\$ 2.56
067-2450-034-0000	SAFETY LIGHTS ONLY	\$ 0.00	\$ 2.56	\$ 2.56
067-2450-035-0000	SAFETY LIGHTS ONLY	\$ 0.00	\$ 2.56	\$ 2.56
067-2450-036-0000	SAFETY LIGHTS ONLY	\$ 0.00	\$ 2.56	\$ 2.56
067-2450-037-0000	SAFETY LIGHTS ONLY	\$ 0.00	\$ 2.56	\$ 2.56
067-2450-038-0000	SAFETY LIGHTS ONLY	\$ 0.00	\$ 2.56	\$ 2.56
067-2460-001-0000	SAFETY LIGHTS ONLY	\$ 0.00	\$ 2.56	\$ 2.56
067-2460-002-0000	SAFETY LIGHTS ONLY	\$ 0.00	\$ 2.56	\$ 2.56
067-2460-003-0000	SAFETY LIGHTS ONLY	\$ 0.00	\$ 2.56	\$ 2.56
067-2460-004-0000	SAFETY LIGHTS ONLY	\$ 0.00	\$ 2.56	\$ 2.56
067-2460-005-0000	SAFETY LIGHTS ONLY	\$ 0.00	\$ 2.56	\$ 2.56
067-2460-006-0000	SAFETY LIGHTS ONLY	\$ 0.00	\$ 2.56	\$ 2.56
067-2460-007-0000	SAFETY LIGHTS ONLY	\$ 0.00	\$ 2.56	\$ 2.56
067-2460-008-0000	SAFETY LIGHTS ONLY	\$ 0.00	\$ 2.56	\$ 2.56
067-2460-009-0000	SAFETY LIGHTS ONLY	\$ 0.00	\$ 2.56	\$ 2.56
067-2460-010-0000	SAFETY LIGHTS ONLY	\$ 0.00	\$ 2.56	\$ 2.56
067-2460-011-0000	SAFETY LIGHTS ONLY	\$ 0.00	\$ 2.56	\$ 2.56
067-2460-012-0000	SAFETY LIGHTS ONLY	\$ 0.00	\$ 2.56	\$ 2.56
067-2460-013-0000	SAFETY LIGHTS ONLY	\$ 0.00	\$ 2.56	\$ 2.56
067-2460-014-0000	SAFETY LIGHTS ONLY	\$ 0.00	\$ 2.56	\$ 2.56
067-2460-015-0000	SAFETY LIGHTS ONLY	\$ 0.00	\$ 2.56	\$ 2.56
067-2460-016-0000	SAFETY LIGHTS ONLY	\$ 0.00	\$ 2.56	\$ 2.56
067-2460-017-0000	SAFETY LIGHTS ONLY	\$ 0.00	\$ 2.56	\$ 2.56
067-2460-018-0000	SAFETY LIGHTS ONLY	\$ 0.00	\$ 2.56	\$ 2.56
067-2460-019-0000	SAFETY LIGHTS ONLY	\$ 0.00	\$ 2.56	\$ 2.56
067-2460-020-0000	SAFETY LIGHTS ONLY	\$ 0.00	\$ 2.56	\$ 2.56
067-2460-021-0000	SAFETY LIGHTS ONLY	\$ 0.00	\$ 2.56	\$ 2.56
067-2460-022-0000	SAFETY LIGHTS ONLY	\$ 0.00	\$ 2.56	\$ 2.56
067-2460-023-0000	SAFETY LIGHTS ONLY	\$ 0.00	\$ 2.56	\$ 2.56
067-2460-024-0000	SAFETY LIGHTS ONLY	\$ 0.00	\$ 2.56	\$ 2.56
067-2460-025-0000	SAFETY LIGHTS ONLY	\$ 0.00	\$ 2.56	\$ 2.56
067-2460-026-0000	SAFETY LIGHTS ONLY	\$ 0.00	\$ 2.56	\$ 2.56
067-2460-027-0000	SAFETY LIGHTS ONLY	\$ 0.00	\$ 2.56	\$ 2.56
067-2460-028-0000	SAFETY LIGHTS ONLY	\$ 0.00	\$ 2.56	\$ 2.56
067-2460-029-0000	SAFETY LIGHTS ONLY	\$ 0.00	\$ 2.56	\$ 2.56
067-2460-030-0000	SAFETY LIGHTS ONLY	\$ 0.00	\$ 2.56	\$ 2.56

ITEM 9.3.

City of Rancho Cordova
Lighting District No. 2012-1 Exhibit A to the Resolution
Fiscal Year 2023-24 Assessment Roll

ATTACHMENT 3

APN	District Classification	Street Light Charge	Safety Light Charge	Total Assessment
067-2460-031-0000	SAFETY LIGHTS ONLY	\$ 0.00	\$ 2.56	\$ 2.56
067-2460-032-0000	SAFETY LIGHTS ONLY	\$ 0.00	\$ 2.56	\$ 2.56
067-2460-033-0000	SAFETY LIGHTS ONLY	\$ 0.00	\$ 2.56	\$ 2.56
067-2460-034-0000	SAFETY LIGHTS ONLY	\$ 0.00	\$ 2.56	\$ 2.56
067-2460-035-0000	SAFETY LIGHTS ONLY	\$ 0.00	\$ 2.56	\$ 2.56
067-2460-036-0000	SAFETY LIGHTS ONLY	\$ 0.00	\$ 2.56	\$ 2.56
067-2460-037-0000	SAFETY LIGHTS ONLY	\$ 0.00	\$ 2.56	\$ 2.56
067-2460-038-0000	SAFETY LIGHTS ONLY	\$ 0.00	\$ 2.56	\$ 2.56
067-2460-039-0000	SAFETY LIGHTS ONLY	\$ 0.00	\$ 2.56	\$ 2.56
067-2460-040-0000	SAFETY LIGHTS ONLY	\$ 0.00	\$ 2.56	\$ 2.56
067-2460-041-0000	SAFETY LIGHTS ONLY	\$ 0.00	\$ 2.56	\$ 2.56
067-2460-042-0000	SAFETY LIGHTS ONLY	\$ 0.00	\$ 2.56	\$ 2.56
067-2460-043-0000	SAFETY LIGHTS ONLY	\$ 0.00	\$ 2.56	\$ 2.56
067-2460-044-0000	SAFETY LIGHTS ONLY	\$ 0.00	\$ 2.56	\$ 2.56
067-2460-045-0000	SAFETY LIGHTS ONLY	\$ 0.00	\$ 2.56	\$ 2.56
067-2460-046-0000	SAFETY LIGHTS ONLY	\$ 0.00	\$ 2.56	\$ 2.56
067-2460-047-0000	SAFETY LIGHTS ONLY	\$ 0.00	\$ 2.56	\$ 2.56
067-2460-048-0000	SAFETY LIGHTS ONLY	\$ 0.00	\$ 2.56	\$ 2.56
067-2460-049-0000	SAFETY LIGHTS ONLY	\$ 0.00	\$ 2.56	\$ 2.56
067-2460-050-0000	SAFETY LIGHTS ONLY	\$ 0.00	\$ 2.56	\$ 2.56
067-2460-051-0000	SAFETY LIGHTS ONLY	\$ 0.00	\$ 2.56	\$ 2.56
067-2460-052-0000	SAFETY LIGHTS ONLY	\$ 0.00	\$ 2.56	\$ 2.56
067-2460-053-0000	SAFETY LIGHTS ONLY	\$ 0.00	\$ 2.56	\$ 2.56
067-2460-054-0000	SAFETY LIGHTS ONLY	\$ 0.00	\$ 2.56	\$ 2.56
067-2460-055-0000	SAFETY LIGHTS ONLY	\$ 0.00	\$ 2.56	\$ 2.56
067-2470-001-0000	SAFETY LIGHTS ONLY	\$ 0.00	\$ 2.56	\$ 2.56
067-2470-002-0000	SAFETY LIGHTS ONLY	\$ 0.00	\$ 2.56	\$ 2.56
067-2470-003-0000	SAFETY LIGHTS ONLY	\$ 0.00	\$ 2.56	\$ 2.56
067-2470-004-0000	SAFETY LIGHTS ONLY	\$ 0.00	\$ 2.56	\$ 2.56
067-2470-005-0000	SAFETY LIGHTS ONLY	\$ 0.00	\$ 2.56	\$ 2.56
067-2470-006-0000	SAFETY LIGHTS ONLY	\$ 0.00	\$ 2.56	\$ 2.56
067-2470-007-0000	SAFETY LIGHTS ONLY	\$ 0.00	\$ 2.56	\$ 2.56
067-2470-008-0000	SAFETY LIGHTS ONLY	\$ 0.00	\$ 2.56	\$ 2.56
067-2470-009-0000	SAFETY LIGHTS ONLY	\$ 0.00	\$ 2.56	\$ 2.56
067-2470-010-0000	SAFETY LIGHTS ONLY	\$ 0.00	\$ 2.56	\$ 2.56
067-2470-011-0000	SAFETY LIGHTS ONLY	\$ 0.00	\$ 2.56	\$ 2.56
067-2470-012-0000	SAFETY LIGHTS ONLY	\$ 0.00	\$ 2.56	\$ 2.56
067-2470-013-0000	SAFETY LIGHTS ONLY	\$ 0.00	\$ 2.56	\$ 2.56
067-2470-014-0000	SAFETY LIGHTS ONLY	\$ 0.00	\$ 2.56	\$ 2.56
067-2470-015-0000	SAFETY LIGHTS ONLY	\$ 0.00	\$ 2.56	\$ 2.56
067-2470-016-0000	SAFETY LIGHTS ONLY	\$ 0.00	\$ 2.56	\$ 2.56
067-2470-017-0000	SAFETY LIGHTS ONLY	\$ 0.00	\$ 2.56	\$ 2.56
067-2470-018-0000	SAFETY LIGHTS ONLY	\$ 0.00	\$ 2.56	\$ 2.56
067-2470-019-0000	SAFETY LIGHTS ONLY	\$ 0.00	\$ 2.56	\$ 2.56

ITEM 9.3.

City of Rancho Cordova
Lighting District No. 2012-1 Exhibit A to the Resolution
Fiscal Year 2023-24 Assessment Roll

ATTACHMENT 3

APN	District Classification	Street Light Charge	Safety Light Charge	Total Assessment
067-2470-020-0000	SAFETY LIGHTS ONLY	\$ 0.00	\$ 2.56	\$ 2.56
067-2470-021-0000	SAFETY LIGHTS ONLY	\$ 0.00	\$ 2.56	\$ 2.56
067-2470-022-0000	SAFETY LIGHTS ONLY	\$ 0.00	\$ 2.56	\$ 2.56
067-2470-023-0000	SAFETY LIGHTS ONLY	\$ 0.00	\$ 2.56	\$ 2.56
067-2470-024-0000	SAFETY LIGHTS ONLY	\$ 0.00	\$ 2.56	\$ 2.56
067-2470-025-0000	SAFETY LIGHTS ONLY	\$ 0.00	\$ 2.56	\$ 2.56
067-2470-026-0000	SAFETY LIGHTS ONLY	\$ 0.00	\$ 2.56	\$ 2.56
067-2470-027-0000	SAFETY LIGHTS ONLY	\$ 0.00	\$ 2.56	\$ 2.56
067-2470-028-0000	SAFETY LIGHTS ONLY	\$ 0.00	\$ 2.56	\$ 2.56
067-2470-029-0000	SAFETY LIGHTS ONLY	\$ 0.00	\$ 2.56	\$ 2.56
067-2470-030-0000	SAFETY LIGHTS ONLY	\$ 0.00	\$ 2.56	\$ 2.56
067-2470-031-0000	SAFETY LIGHTS ONLY	\$ 0.00	\$ 2.56	\$ 2.56
067-2470-032-0000	SAFETY LIGHTS ONLY	\$ 0.00	\$ 2.56	\$ 2.56
067-2470-033-0000	SAFETY LIGHTS ONLY	\$ 0.00	\$ 2.56	\$ 2.56
067-2470-034-0000	SAFETY LIGHTS ONLY	\$ 0.00	\$ 2.56	\$ 2.56
067-2470-035-0000	SAFETY LIGHTS ONLY	\$ 0.00	\$ 2.56	\$ 2.56
067-2470-036-0000	SAFETY LIGHTS ONLY	\$ 0.00	\$ 2.56	\$ 2.56
067-2470-037-0000	SAFETY LIGHTS ONLY	\$ 0.00	\$ 2.56	\$ 2.56
067-2470-038-0000	SAFETY LIGHTS ONLY	\$ 0.00	\$ 2.56	\$ 2.56
067-2470-039-0000	SAFETY LIGHTS ONLY	\$ 0.00	\$ 2.56	\$ 2.56
067-2470-040-0000	SAFETY LIGHTS ONLY	\$ 0.00	\$ 2.56	\$ 2.56
067-2470-041-0000	SAFETY LIGHTS ONLY	\$ 0.00	\$ 2.56	\$ 2.56
067-2470-042-0000	SAFETY LIGHTS ONLY	\$ 0.00	\$ 2.56	\$ 2.56
067-2470-043-0000	SAFETY LIGHTS ONLY	\$ 0.00	\$ 2.56	\$ 2.56
067-2470-044-0000	SAFETY LIGHTS ONLY	\$ 0.00	\$ 2.56	\$ 2.56
067-2470-045-0000	SAFETY LIGHTS ONLY	\$ 0.00	\$ 2.56	\$ 2.56
067-2470-046-0000	SAFETY LIGHTS ONLY	\$ 0.00	\$ 2.56	\$ 2.56
067-2470-047-0000	SAFETY LIGHTS ONLY	\$ 0.00	\$ 2.56	\$ 2.56
067-2470-048-0000	SAFETY LIGHTS ONLY	\$ 0.00	\$ 2.56	\$ 2.56
067-2470-049-0000	SAFETY LIGHTS ONLY	\$ 0.00	\$ 2.56	\$ 2.56
067-2470-050-0000	SAFETY LIGHTS ONLY	\$ 0.00	\$ 2.56	\$ 2.56
067-2470-051-0000	SAFETY LIGHTS ONLY	\$ 0.00	\$ 2.56	\$ 2.56
067-2470-052-0000	SAFETY LIGHTS ONLY	\$ 0.00	\$ 2.56	\$ 2.56
067-2470-053-0000	SAFETY LIGHTS ONLY	\$ 0.00	\$ 2.56	\$ 2.56
067-2470-054-0000	SAFETY LIGHTS ONLY	\$ 0.00	\$ 2.56	\$ 2.56
067-2470-055-0000	SAFETY LIGHTS ONLY	\$ 0.00	\$ 2.56	\$ 2.56
067-2470-056-0000	SAFETY LIGHTS ONLY	\$ 0.00	\$ 2.56	\$ 2.56
067-2470-057-0000	SAFETY LIGHTS ONLY	\$ 0.00	\$ 2.56	\$ 2.56
067-2470-058-0000	SAFETY LIGHTS ONLY	\$ 0.00	\$ 2.56	\$ 2.56
067-2470-059-0000	SAFETY LIGHTS ONLY	\$ 0.00	\$ 2.56	\$ 2.56
067-2470-060-0000	SAFETY LIGHTS ONLY	\$ 0.00	\$ 2.56	\$ 2.56
067-2470-061-0000	SAFETY LIGHTS ONLY	\$ 0.00	\$ 2.56	\$ 2.56
067-2470-062-0000	SAFETY LIGHTS ONLY	\$ 0.00	\$ 2.56	\$ 2.56
067-2470-063-0000	SAFETY LIGHTS ONLY	\$ 0.00	\$ 2.56	\$ 2.56

ITEM 9.3.

City of Rancho Cordova
Lighting District No. 2012-1 Exhibit A to the Resolution
Fiscal Year 2023-24 Assessment Roll

ATTACHMENT 3

APN	District Classification	Street Light Charge	Safety Light Charge	Total Assessment
067-2470-064-0000	SAFETY LIGHTS ONLY	\$ 0.00	\$ 2.56	\$ 2.56
067-2470-065-0000	SAFETY LIGHTS ONLY	\$ 0.00	\$ 2.56	\$ 2.56
067-2470-066-0000	SAFETY LIGHTS ONLY	\$ 0.00	\$ 2.56	\$ 2.56
067-2470-067-0000	SAFETY LIGHTS ONLY	\$ 0.00	\$ 2.56	\$ 2.56
067-2470-068-0000	SAFETY LIGHTS ONLY	\$ 0.00	\$ 2.56	\$ 2.56
067-2470-069-0000	SAFETY LIGHTS ONLY	\$ 0.00	\$ 2.56	\$ 2.56
067-2470-070-0000	SAFETY LIGHTS ONLY	\$ 0.00	\$ 2.56	\$ 2.56
067-2470-071-0000	SAFETY LIGHTS ONLY	\$ 0.00	\$ 2.56	\$ 2.56
067-2480-001-0000	SAFETY LIGHTS ONLY	\$ 0.00	\$ 2.56	\$ 2.56
067-2480-002-0000	SAFETY LIGHTS ONLY	\$ 0.00	\$ 2.56	\$ 2.56
067-2480-003-0000	SAFETY LIGHTS ONLY	\$ 0.00	\$ 2.56	\$ 2.56
067-2480-004-0000	SAFETY LIGHTS ONLY	\$ 0.00	\$ 2.56	\$ 2.56
067-2480-005-0000	SAFETY LIGHTS ONLY	\$ 0.00	\$ 2.56	\$ 2.56
067-2480-006-0000	SAFETY LIGHTS ONLY	\$ 0.00	\$ 2.56	\$ 2.56
067-2480-007-0000	SAFETY LIGHTS ONLY	\$ 0.00	\$ 2.56	\$ 2.56
067-2480-008-0000	SAFETY LIGHTS ONLY	\$ 0.00	\$ 2.56	\$ 2.56
067-2480-009-0000	SAFETY LIGHTS ONLY	\$ 0.00	\$ 2.56	\$ 2.56
067-2480-010-0000	SAFETY LIGHTS ONLY	\$ 0.00	\$ 2.56	\$ 2.56
067-2480-011-0000	SAFETY LIGHTS ONLY	\$ 0.00	\$ 2.56	\$ 2.56
067-2480-012-0000	SAFETY LIGHTS ONLY	\$ 0.00	\$ 2.56	\$ 2.56
067-2480-013-0000	SAFETY LIGHTS ONLY	\$ 0.00	\$ 2.56	\$ 2.56
067-2480-014-0000	SAFETY LIGHTS ONLY	\$ 0.00	\$ 2.56	\$ 2.56
067-2480-015-0000	SAFETY LIGHTS ONLY	\$ 0.00	\$ 2.56	\$ 2.56
067-2480-016-0000	SAFETY LIGHTS ONLY	\$ 0.00	\$ 2.56	\$ 2.56
067-2480-017-0000	SAFETY LIGHTS ONLY	\$ 0.00	\$ 2.56	\$ 2.56
067-2480-018-0000	SAFETY LIGHTS ONLY	\$ 0.00	\$ 2.56	\$ 2.56
067-2480-019-0000	SAFETY LIGHTS ONLY	\$ 0.00	\$ 2.56	\$ 2.56
067-2480-020-0000	SAFETY LIGHTS ONLY	\$ 0.00	\$ 2.56	\$ 2.56
067-2480-021-0000	SAFETY LIGHTS ONLY	\$ 0.00	\$ 2.56	\$ 2.56
067-2480-022-0000	SAFETY LIGHTS ONLY	\$ 0.00	\$ 2.56	\$ 2.56
067-2480-023-0000	SAFETY LIGHTS ONLY	\$ 0.00	\$ 2.56	\$ 2.56
067-2480-024-0000	SAFETY LIGHTS ONLY	\$ 0.00	\$ 2.56	\$ 2.56
067-2480-025-0000	SAFETY LIGHTS ONLY	\$ 0.00	\$ 2.56	\$ 2.56
067-2480-026-0000	SAFETY LIGHTS ONLY	\$ 0.00	\$ 2.56	\$ 2.56
067-2480-027-0000	SAFETY LIGHTS ONLY	\$ 0.00	\$ 2.56	\$ 2.56
067-2480-028-0000	SAFETY LIGHTS ONLY	\$ 0.00	\$ 2.56	\$ 2.56
067-2480-029-0000	SAFETY LIGHTS ONLY	\$ 0.00	\$ 2.56	\$ 2.56
067-2480-030-0000	SAFETY LIGHTS ONLY	\$ 0.00	\$ 2.56	\$ 2.56
067-2480-031-0000	SAFETY LIGHTS ONLY	\$ 0.00	\$ 2.56	\$ 2.56
067-2480-032-0000	SAFETY LIGHTS ONLY	\$ 0.00	\$ 2.56	\$ 2.56
067-2480-033-0000	SAFETY LIGHTS ONLY	\$ 0.00	\$ 2.56	\$ 2.56
067-2480-034-0000	SAFETY LIGHTS ONLY	\$ 0.00	\$ 2.56	\$ 2.56
067-2480-035-0000	SAFETY LIGHTS ONLY	\$ 0.00	\$ 2.56	\$ 2.56
067-2480-036-0000	SAFETY LIGHTS ONLY	\$ 0.00	\$ 2.56	\$ 2.56

ITEM 9.3.

City of Rancho Cordova
Lighting District No. 2012-1 Exhibit A to the Resolution
Fiscal Year 2023-24 Assessment Roll

ATTACHMENT 3

APN	District Classification	Street Light Charge	Safety Light Charge	Total Assessment
067-2480-037-0000	SAFETY LIGHTS ONLY	\$ 0.00	\$ 2.56	\$ 2.56
067-2480-038-0000	SAFETY LIGHTS ONLY	\$ 0.00	\$ 2.56	\$ 2.56
067-2480-039-0000	SAFETY LIGHTS ONLY	\$ 0.00	\$ 2.56	\$ 2.56
067-2480-040-0000	SAFETY LIGHTS ONLY	\$ 0.00	\$ 2.56	\$ 2.56
067-2480-041-0000	SAFETY LIGHTS ONLY	\$ 0.00	\$ 2.56	\$ 2.56
067-2480-042-0000	SAFETY LIGHTS ONLY	\$ 0.00	\$ 2.56	\$ 2.56
067-2480-043-0000	SAFETY LIGHTS ONLY	\$ 0.00	\$ 2.56	\$ 2.56
067-2480-044-0000	SAFETY LIGHTS ONLY	\$ 0.00	\$ 2.56	\$ 2.56
067-2480-045-0000	SAFETY LIGHTS ONLY	\$ 0.00	\$ 2.56	\$ 2.56
067-2480-046-0000	SAFETY LIGHTS ONLY	\$ 0.00	\$ 2.56	\$ 2.56
067-2480-047-0000	SAFETY LIGHTS ONLY	\$ 0.00	\$ 2.56	\$ 2.56
067-2480-048-0000	SAFETY LIGHTS ONLY	\$ 0.00	\$ 2.56	\$ 2.56
067-2480-049-0000	SAFETY LIGHTS ONLY	\$ 0.00	\$ 2.56	\$ 2.56
067-2480-050-0000	SAFETY LIGHTS ONLY	\$ 0.00	\$ 2.56	\$ 2.56
067-2480-051-0000	SAFETY LIGHTS ONLY	\$ 0.00	\$ 2.56	\$ 2.56
067-2480-052-0000	SAFETY LIGHTS ONLY	\$ 0.00	\$ 2.56	\$ 2.56
067-2480-053-0000	SAFETY LIGHTS ONLY	\$ 0.00	\$ 2.56	\$ 2.56
067-2480-054-0000	SAFETY LIGHTS ONLY	\$ 0.00	\$ 2.56	\$ 2.56
067-2480-055-0000	SAFETY LIGHTS ONLY	\$ 0.00	\$ 2.56	\$ 2.56
067-2480-056-0000	SAFETY LIGHTS ONLY	\$ 0.00	\$ 2.56	\$ 2.56
067-2480-057-0000	SAFETY LIGHTS ONLY	\$ 0.00	\$ 2.56	\$ 2.56
067-2480-058-0000	SAFETY LIGHTS ONLY	\$ 0.00	\$ 2.56	\$ 2.56
067-2480-059-0000	SAFETY LIGHTS ONLY	\$ 0.00	\$ 2.56	\$ 2.56
067-2480-060-0000	SAFETY LIGHTS ONLY	\$ 0.00	\$ 2.56	\$ 2.56
067-2480-061-0000	SAFETY LIGHTS ONLY	\$ 0.00	\$ 2.56	\$ 2.56
067-2480-062-0000	SAFETY LIGHTS ONLY	\$ 0.00	\$ 2.56	\$ 2.56
067-2480-063-0000	SAFETY LIGHTS ONLY	\$ 0.00	\$ 2.56	\$ 2.56
067-2480-064-0000	SAFETY LIGHTS ONLY	\$ 0.00	\$ 2.56	\$ 2.56
067-2480-065-0000	SAFETY LIGHTS ONLY	\$ 0.00	\$ 2.56	\$ 2.56
067-2480-066-0000	SAFETY LIGHTS ONLY	\$ 0.00	\$ 2.56	\$ 2.56
067-2480-067-0000	SAFETY LIGHTS ONLY	\$ 0.00	\$ 2.56	\$ 2.56
067-2480-068-0000	SAFETY LIGHTS ONLY	\$ 0.00	\$ 2.56	\$ 2.56
067-2480-069-0000	SAFETY LIGHTS ONLY	\$ 0.00	\$ 2.56	\$ 2.56
067-2480-070-0000	SAFETY LIGHTS ONLY	\$ 0.00	\$ 2.56	\$ 2.56
067-2480-071-0000	SAFETY LIGHTS ONLY	\$ 0.00	\$ 2.56	\$ 2.56
067-2480-072-0000	SAFETY LIGHTS ONLY	\$ 0.00	\$ 2.56	\$ 2.56
067-2480-073-0000	SAFETY LIGHTS ONLY	\$ 0.00	\$ 2.56	\$ 2.56
067-2480-074-0000	SAFETY LIGHTS ONLY	\$ 0.00	\$ 2.56	\$ 2.56
067-2480-075-0000	SAFETY LIGHTS ONLY	\$ 0.00	\$ 2.56	\$ 2.56
067-2480-076-0000	SAFETY LIGHTS ONLY	\$ 0.00	\$ 2.56	\$ 2.56
067-2480-077-0000	SAFETY LIGHTS ONLY	\$ 0.00	\$ 2.56	\$ 2.56
067-2490-001-0000	SAFETY LIGHTS ONLY	\$ 0.00	\$ 2.56	\$ 2.56
067-2490-002-0000	SAFETY LIGHTS ONLY	\$ 0.00	\$ 2.56	\$ 2.56
067-2490-003-0000	SAFETY LIGHTS ONLY	\$ 0.00	\$ 2.56	\$ 2.56

ITEM 9.3.

City of Rancho Cordova
Lighting District No. 2012-1 Exhibit A to the Resolution
Fiscal Year 2023-24 Assessment Roll

ATTACHMENT 3

APN	District Classification	Street Light Charge	Safety Light Charge	Total Assessment
067-2490-004-0000	SAFETY LIGHTS ONLY	\$ 0.00	\$ 2.56	\$ 2.56
067-2490-005-0000	SAFETY LIGHTS ONLY	\$ 0.00	\$ 2.56	\$ 2.56
067-2490-006-0000	SAFETY LIGHTS ONLY	\$ 0.00	\$ 2.56	\$ 2.56
067-2490-007-0000	SAFETY LIGHTS ONLY	\$ 0.00	\$ 2.56	\$ 2.56
067-2490-008-0000	SAFETY LIGHTS ONLY	\$ 0.00	\$ 2.56	\$ 2.56
067-2490-009-0000	SAFETY LIGHTS ONLY	\$ 0.00	\$ 2.56	\$ 2.56
067-2490-010-0000	SAFETY LIGHTS ONLY	\$ 0.00	\$ 2.56	\$ 2.56
067-2490-011-0000	SAFETY LIGHTS ONLY	\$ 0.00	\$ 2.56	\$ 2.56
067-2490-012-0000	SAFETY LIGHTS ONLY	\$ 0.00	\$ 2.56	\$ 2.56
067-2490-013-0000	SAFETY LIGHTS ONLY	\$ 0.00	\$ 2.56	\$ 2.56
067-2490-014-0000	SAFETY LIGHTS ONLY	\$ 0.00	\$ 2.56	\$ 2.56
067-2490-015-0000	SAFETY LIGHTS ONLY	\$ 0.00	\$ 2.56	\$ 2.56
067-2490-016-0000	SAFETY LIGHTS ONLY	\$ 0.00	\$ 2.56	\$ 2.56
067-2490-017-0000	SAFETY LIGHTS ONLY	\$ 0.00	\$ 2.56	\$ 2.56
067-2490-018-0000	SAFETY LIGHTS ONLY	\$ 0.00	\$ 2.56	\$ 2.56
067-2490-019-0000	SAFETY LIGHTS ONLY	\$ 0.00	\$ 2.56	\$ 2.56
067-2490-020-0000	SAFETY LIGHTS ONLY	\$ 0.00	\$ 2.56	\$ 2.56
067-2490-021-0000	SAFETY LIGHTS ONLY	\$ 0.00	\$ 2.56	\$ 2.56
067-2490-022-0000	SAFETY LIGHTS ONLY	\$ 0.00	\$ 2.56	\$ 2.56
067-2490-023-0000	SAFETY LIGHTS ONLY	\$ 0.00	\$ 2.56	\$ 2.56
067-2490-024-0000	SAFETY LIGHTS ONLY	\$ 0.00	\$ 2.56	\$ 2.56
067-2490-025-0000	SAFETY LIGHTS ONLY	\$ 0.00	\$ 2.56	\$ 2.56
067-2490-026-0000	SAFETY LIGHTS ONLY	\$ 0.00	\$ 2.56	\$ 2.56
067-2490-027-0000	SAFETY LIGHTS ONLY	\$ 0.00	\$ 2.56	\$ 2.56
067-2490-028-0000	SAFETY LIGHTS ONLY	\$ 0.00	\$ 2.56	\$ 2.56
067-2490-029-0000	SAFETY LIGHTS ONLY	\$ 0.00	\$ 2.56	\$ 2.56
067-2490-030-0000	SAFETY LIGHTS ONLY	\$ 0.00	\$ 2.56	\$ 2.56
067-2490-031-0000	SAFETY LIGHTS ONLY	\$ 0.00	\$ 2.56	\$ 2.56
067-2490-032-0000	SAFETY LIGHTS ONLY	\$ 0.00	\$ 2.56	\$ 2.56
067-2490-033-0000	SAFETY LIGHTS ONLY	\$ 0.00	\$ 2.56	\$ 2.56
067-2490-034-0000	SAFETY LIGHTS ONLY	\$ 0.00	\$ 2.56	\$ 2.56
067-2490-035-0000	SAFETY LIGHTS ONLY	\$ 0.00	\$ 2.56	\$ 2.56
067-2490-036-0000	SAFETY LIGHTS ONLY	\$ 0.00	\$ 2.56	\$ 2.56
067-2490-037-0000	SAFETY LIGHTS ONLY	\$ 0.00	\$ 2.56	\$ 2.56
067-2490-038-0000	SAFETY LIGHTS ONLY	\$ 0.00	\$ 2.56	\$ 2.56
067-2490-039-0000	SAFETY LIGHTS ONLY	\$ 0.00	\$ 2.56	\$ 2.56
067-2490-040-0000	SAFETY LIGHTS ONLY	\$ 0.00	\$ 2.56	\$ 2.56
067-2490-041-0000	SAFETY LIGHTS ONLY	\$ 0.00	\$ 2.56	\$ 2.56
067-2490-042-0000	SAFETY LIGHTS ONLY	\$ 0.00	\$ 2.56	\$ 2.56
067-2490-043-0000	SAFETY LIGHTS ONLY	\$ 0.00	\$ 2.56	\$ 2.56
067-2490-044-0000	SAFETY LIGHTS ONLY	\$ 0.00	\$ 2.56	\$ 2.56
067-2490-045-0000	SAFETY LIGHTS ONLY	\$ 0.00	\$ 2.56	\$ 2.56
067-2490-046-0000	SAFETY LIGHTS ONLY	\$ 0.00	\$ 2.56	\$ 2.56
067-2490-047-0000	SAFETY LIGHTS ONLY	\$ 0.00	\$ 2.56	\$ 2.56

ITEM 9.3.

City of Rancho Cordova
Lighting District No. 2012-1 Exhibit A to the Resolution
Fiscal Year 2023-24 Assessment Roll

ATTACHMENT 3

APN	District Classification	Street Light Charge	Safety Light Charge	Total Assessment
067-2490-048-0000	SAFETY LIGHTS ONLY	\$ 0.00	\$ 2.56	\$ 2.56
067-2490-049-0000	SAFETY LIGHTS ONLY	\$ 0.00	\$ 2.56	\$ 2.56
067-2490-050-0000	SAFETY LIGHTS ONLY	\$ 0.00	\$ 2.56	\$ 2.56
067-2490-051-0000	SAFETY LIGHTS ONLY	\$ 0.00	\$ 2.56	\$ 2.56
067-2490-052-0000	SAFETY LIGHTS ONLY	\$ 0.00	\$ 2.56	\$ 2.56
067-2490-053-0000	SAFETY LIGHTS ONLY	\$ 0.00	\$ 2.56	\$ 2.56
068-0030-018-0000	NONRES	\$ 77.33	\$ 2.56	\$ 79.88
068-0030-043-0000	SAFETY LIGHTS ONLY	\$ 0.00	\$ 2.56	\$ 2.56
068-0030-044-0000	NONRES	\$ 0.00	\$ 2.56	\$ 2.56
068-0030-046-0000	NONRES	\$ 53.40	\$ 2.56	\$ 55.96
068-0030-047-0000	NONRES	\$ 53.40	\$ 2.56	\$ 55.96
068-0030-048-0000	NONRES	\$ 53.40	\$ 2.56	\$ 55.96
068-0030-049-0000	NONRES	\$ 53.40	\$ 2.56	\$ 55.96
068-0030-050-0000	NONRES	\$ 53.40	\$ 2.56	\$ 55.96
068-0030-051-0000	NONRES	\$ 53.40	\$ 2.56	\$ 55.96
068-0030-052-0000	NONRES	\$ 53.40	\$ 2.56	\$ 55.96
068-0040-016-0000	SAFETY LIGHTS ONLY	\$ 0.00	\$ 2.56	\$ 2.56
068-0050-005-0000	NONRES	\$ 335.28	\$ 2.56	\$ 337.84
068-0050-008-0000	NONRES	\$ 80.61	\$ 2.56	\$ 83.16
068-0050-010-0000	NONRES	\$ 27.46	\$ 2.56	\$ 30.02
068-0050-011-0000	NONRES	\$ 37.03	\$ 2.56	\$ 39.58
068-0060-002-0000	NONRES	\$ 134.51	\$ 2.56	\$ 137.06
068-0060-007-0000	RESIDENTIAL	\$ 15.32	\$ 2.56	\$ 17.88
068-0060-008-0000	RESIDENTIAL	\$ 15.32	\$ 2.56	\$ 17.88
068-0060-009-0000	RESIDENTIAL	\$ 15.32	\$ 2.56	\$ 17.88
068-0060-010-0000	RESIDENTIAL	\$ 15.32	\$ 2.56	\$ 17.88
068-0060-011-0000	NONRES	\$ 161.97	\$ 2.56	\$ 164.52
068-0071-001-0000	RESIDENTIAL	\$ 15.32	\$ 2.56	\$ 17.88
068-0071-002-0000	RESIDENTIAL	\$ 15.32	\$ 2.56	\$ 17.88
068-0071-003-0000	RESIDENTIAL	\$ 15.32	\$ 2.56	\$ 17.88
068-0071-004-0000	RESIDENTIAL	\$ 15.32	\$ 2.56	\$ 17.88
068-0071-005-0000	RESIDENTIAL	\$ 15.32	\$ 2.56	\$ 17.88
068-0071-006-0000	RESIDENTIAL	\$ 15.32	\$ 2.56	\$ 17.88
068-0071-007-0000	RESIDENTIAL	\$ 15.32	\$ 2.56	\$ 17.88
068-0071-008-0000	RESIDENTIAL	\$ 15.32	\$ 2.56	\$ 17.88
068-0071-009-0000	RESIDENTIAL	\$ 15.32	\$ 2.56	\$ 17.88
068-0071-010-0000	RESIDENTIAL	\$ 15.32	\$ 2.56	\$ 17.88
068-0071-011-0000	RESIDENTIAL	\$ 15.32	\$ 2.56	\$ 17.88
068-0071-012-0000	RESIDENTIAL	\$ 15.32	\$ 2.56	\$ 17.88
068-0071-013-0000	RESIDENTIAL	\$ 15.32	\$ 2.56	\$ 17.88
068-0071-014-0000	RESIDENTIAL	\$ 15.32	\$ 2.56	\$ 17.88
068-0071-015-0000	RESIDENTIAL	\$ 15.32	\$ 2.56	\$ 17.88
068-0071-016-0000	RESIDENTIAL	\$ 15.32	\$ 2.56	\$ 17.88
068-0071-017-0000	RESIDENTIAL	\$ 15.32	\$ 2.56	\$ 17.88

ITEM 9.3.

City of Rancho Cordova
Lighting District No. 2012-1 Exhibit A to the Resolution
Fiscal Year 2023-24 Assessment Roll

ATTACHMENT 3

APN	District Classification	Street Light Charge	Safety Light Charge	Total Assessment
068-0072-001-0000	RESIDENTIAL	\$ 15.32	\$ 2.56	\$ 17.88
068-0072-002-0000	RESIDENTIAL	\$ 15.32	\$ 2.56	\$ 17.88
068-0072-003-0000	RESIDENTIAL	\$ 15.32	\$ 2.56	\$ 17.88
068-0072-004-0000	RESIDENTIAL	\$ 15.32	\$ 2.56	\$ 17.88
068-0072-005-0000	RESIDENTIAL	\$ 15.32	\$ 2.56	\$ 17.88
068-0072-006-0000	RESIDENTIAL	\$ 15.32	\$ 2.56	\$ 17.88
068-0072-007-0000	RESIDENTIAL	\$ 15.32	\$ 2.56	\$ 17.88
068-0072-008-0000	RESIDENTIAL	\$ 15.32	\$ 2.56	\$ 17.88
068-0072-009-0000	RESIDENTIAL	\$ 15.32	\$ 2.56	\$ 17.88
068-0072-010-0000	RESIDENTIAL	\$ 15.32	\$ 2.56	\$ 17.88
068-0072-011-0000	RESIDENTIAL	\$ 15.32	\$ 2.56	\$ 17.88
068-0072-012-0000	RESIDENTIAL	\$ 15.32	\$ 2.56	\$ 17.88
068-0072-013-0000	RESIDENTIAL	\$ 15.32	\$ 2.56	\$ 17.88
068-0072-014-0000	RESIDENTIAL	\$ 15.32	\$ 2.56	\$ 17.88
068-0072-015-0000	RESIDENTIAL	\$ 15.32	\$ 2.56	\$ 17.88
068-0072-016-0000	RESIDENTIAL	\$ 15.32	\$ 2.56	\$ 17.88
068-0072-017-0000	RESIDENTIAL	\$ 15.32	\$ 2.56	\$ 17.88
068-0072-018-0000	RESIDENTIAL	\$ 15.32	\$ 2.56	\$ 17.88
068-0072-019-0000	RESIDENTIAL	\$ 15.32	\$ 2.56	\$ 17.88
068-0072-020-0000	RESIDENTIAL	\$ 15.32	\$ 2.56	\$ 17.88
068-0072-021-0000	RESIDENTIAL	\$ 15.32	\$ 2.56	\$ 17.88
068-0072-022-0000	RESIDENTIAL	\$ 15.32	\$ 2.56	\$ 17.88
068-0072-023-0000	RESIDENTIAL	\$ 15.32	\$ 2.56	\$ 17.88
068-0072-024-0000	RESIDENTIAL	\$ 15.32	\$ 2.56	\$ 17.88
068-0072-025-0000	RESIDENTIAL	\$ 15.32	\$ 2.56	\$ 17.88
068-0072-026-0000	RESIDENTIAL	\$ 15.32	\$ 2.56	\$ 17.88
068-0072-027-0000	RESIDENTIAL	\$ 15.32	\$ 2.56	\$ 17.88
068-0072-028-0000	RESIDENTIAL	\$ 15.32	\$ 2.56	\$ 17.88
068-0072-029-0000	RESIDENTIAL	\$ 15.32	\$ 2.56	\$ 17.88
068-0072-030-0000	RESIDENTIAL	\$ 15.32	\$ 2.56	\$ 17.88
068-0072-031-0000	RESIDENTIAL	\$ 15.32	\$ 2.56	\$ 17.88
068-0072-032-0000	RESIDENTIAL	\$ 15.32	\$ 2.56	\$ 17.88
068-0072-033-0000	RESIDENTIAL	\$ 15.32	\$ 2.56	\$ 17.88
068-0072-034-0000	RESIDENTIAL	\$ 15.32	\$ 2.56	\$ 17.88
068-0072-035-0000	RESIDENTIAL	\$ 15.32	\$ 2.56	\$ 17.88
068-0072-036-0000	RESIDENTIAL	\$ 15.32	\$ 2.56	\$ 17.88
068-0073-001-0000	RESIDENTIAL	\$ 15.32	\$ 2.56	\$ 17.88
068-0074-001-0000	RESIDENTIAL	\$ 15.32	\$ 2.56	\$ 17.88
068-0074-002-0000	RESIDENTIAL	\$ 15.32	\$ 2.56	\$ 17.88
068-0074-003-0000	RESIDENTIAL	\$ 15.32	\$ 2.56	\$ 17.88
068-0075-001-0000	RESIDENTIAL	\$ 15.32	\$ 2.56	\$ 17.88
068-0075-002-0000	RESIDENTIAL	\$ 15.32	\$ 2.56	\$ 17.88
068-0075-003-0000	RESIDENTIAL	\$ 15.32	\$ 2.56	\$ 17.88
068-0075-004-0000	RESIDENTIAL	\$ 15.32	\$ 2.56	\$ 17.88

ITEM 9.3.

City of Rancho Cordova
Lighting District No. 2012-1 Exhibit A to the Resolution
Fiscal Year 2023-24 Assessment Roll

ATTACHMENT 3

APN	District Classification	Street Light Charge	Safety Light Charge	Total Assessment
068-0075-005-0000	RESIDENTIAL	\$ 15.32	\$ 2.56	\$ 17.88
068-0075-006-0000	RESIDENTIAL	\$ 15.32	\$ 2.56	\$ 17.88
068-0081-001-0000	RESIDENTIAL	\$ 15.32	\$ 2.56	\$ 17.88
068-0081-002-0000	RESIDENTIAL	\$ 15.32	\$ 2.56	\$ 17.88
068-0081-003-0000	RESIDENTIAL	\$ 15.32	\$ 2.56	\$ 17.88
068-0081-004-0000	RESIDENTIAL	\$ 15.32	\$ 2.56	\$ 17.88
068-0082-001-0000	RESIDENTIAL	\$ 15.32	\$ 2.56	\$ 17.88
068-0082-002-0000	RESIDENTIAL	\$ 15.32	\$ 2.56	\$ 17.88
068-0082-003-0000	RESIDENTIAL	\$ 15.32	\$ 2.56	\$ 17.88
068-0082-004-0000	RESIDENTIAL	\$ 15.32	\$ 2.56	\$ 17.88
068-0083-001-0000	RESIDENTIAL	\$ 15.32	\$ 2.56	\$ 17.88
068-0083-002-0000	RESIDENTIAL	\$ 15.32	\$ 2.56	\$ 17.88
068-0084-001-0000	RESIDENTIAL	\$ 15.32	\$ 2.56	\$ 17.88
068-0084-002-0000	RESIDENTIAL	\$ 15.32	\$ 2.56	\$ 17.88
068-0084-003-0000	RESIDENTIAL	\$ 15.32	\$ 2.56	\$ 17.88
068-0084-004-0000	RESIDENTIAL	\$ 15.32	\$ 2.56	\$ 17.88
068-0084-005-0000	RESIDENTIAL	\$ 15.32	\$ 2.56	\$ 17.88
068-0084-006-0000	RESIDENTIAL	\$ 15.32	\$ 2.56	\$ 17.88
068-0084-007-0000	RESIDENTIAL	\$ 15.32	\$ 2.56	\$ 17.88
068-0084-008-0000	RESIDENTIAL	\$ 15.32	\$ 2.56	\$ 17.88
068-0084-009-0000	RESIDENTIAL	\$ 15.32	\$ 2.56	\$ 17.88
068-0084-010-0000	RESIDENTIAL	\$ 15.32	\$ 2.56	\$ 17.88
068-0084-011-0000	RESIDENTIAL	\$ 15.32	\$ 2.56	\$ 17.88
068-0084-012-0000	RESIDENTIAL	\$ 15.32	\$ 2.56	\$ 17.88
068-0084-013-0000	RESIDENTIAL	\$ 15.32	\$ 2.56	\$ 17.88
068-0084-014-0000	RESIDENTIAL	\$ 15.32	\$ 2.56	\$ 17.88
068-0084-015-0000	RESIDENTIAL	\$ 15.32	\$ 2.56	\$ 17.88
068-0084-016-0000	RESIDENTIAL	\$ 15.32	\$ 2.56	\$ 17.88
068-0084-017-0000	RESIDENTIAL	\$ 15.32	\$ 2.56	\$ 17.88
068-0084-018-0000	RESIDENTIAL	\$ 15.32	\$ 2.56	\$ 17.88
068-0084-019-0000	RESIDENTIAL	\$ 15.32	\$ 2.56	\$ 17.88
068-0084-020-0000	RESIDENTIAL	\$ 15.32	\$ 2.56	\$ 17.88
068-0084-021-0000	RESIDENTIAL	\$ 15.32	\$ 2.56	\$ 17.88
068-0084-022-0000	RESIDENTIAL	\$ 15.32	\$ 2.56	\$ 17.88
068-0084-023-0000	RESIDENTIAL	\$ 15.32	\$ 2.56	\$ 17.88
068-0084-024-0000	RESIDENTIAL	\$ 15.32	\$ 2.56	\$ 17.88
068-0085-001-0000	RESIDENTIAL	\$ 15.32	\$ 2.56	\$ 17.88
068-0085-002-0000	RESIDENTIAL	\$ 15.32	\$ 2.56	\$ 17.88
068-0085-003-0000	RESIDENTIAL	\$ 15.32	\$ 2.56	\$ 17.88
068-0085-004-0000	RESIDENTIAL	\$ 15.32	\$ 2.56	\$ 17.88
068-0085-005-0000	RESIDENTIAL	\$ 15.32	\$ 2.56	\$ 17.88
068-0085-006-0000	RESIDENTIAL	\$ 15.32	\$ 2.56	\$ 17.88
068-0085-007-0000	RESIDENTIAL	\$ 15.32	\$ 2.56	\$ 17.88
068-0085-008-0000	RESIDENTIAL	\$ 15.32	\$ 2.56	\$ 17.88

ITEM 9.3.

City of Rancho Cordova
Lighting District No. 2012-1 Exhibit A to the Resolution
Fiscal Year 2023-24 Assessment Roll

ATTACHMENT 3

APN	District Classification	Street Light Charge	Safety Light Charge	Total Assessment
068-0085-009-0000	RESIDENTIAL	\$ 15.32	\$ 2.56	\$ 17.88
068-0086-001-0000	RESIDENTIAL	\$ 15.32	\$ 2.56	\$ 17.88
068-0086-002-0000	RESIDENTIAL	\$ 15.32	\$ 2.56	\$ 17.88
068-0091-003-0000	RESIDENTIAL	\$ 15.32	\$ 2.56	\$ 17.88
068-0091-006-0000	RESIDENTIAL	\$ 15.32	\$ 2.56	\$ 17.88
068-0091-007-0000	RESIDENTIAL	\$ 15.32	\$ 2.56	\$ 17.88
068-0091-008-0000	RESIDENTIAL	\$ 15.32	\$ 2.56	\$ 17.88
068-0091-009-0000	RESIDENTIAL	\$ 15.32	\$ 2.56	\$ 17.88
068-0091-010-0000	RESIDENTIAL	\$ 15.32	\$ 2.56	\$ 17.88
068-0091-011-0000	RESIDENTIAL	\$ 15.32	\$ 2.56	\$ 17.88
068-0091-012-0000	RESIDENTIAL	\$ 15.32	\$ 2.56	\$ 17.88
068-0091-013-0000	RESIDENTIAL	\$ 15.32	\$ 2.56	\$ 17.88
068-0091-014-0000	RESIDENTIAL	\$ 15.32	\$ 2.56	\$ 17.88
068-0091-015-0000	RESIDENTIAL	\$ 15.32	\$ 2.56	\$ 17.88
068-0091-016-0000	RESIDENTIAL	\$ 15.32	\$ 2.56	\$ 17.88
068-0091-017-0000	RESIDENTIAL	\$ 15.32	\$ 2.56	\$ 17.88
068-0091-018-0000	RESIDENTIAL	\$ 15.32	\$ 2.56	\$ 17.88
068-0091-019-0000	RESIDENTIAL	\$ 15.32	\$ 2.56	\$ 17.88
068-0091-020-0000	RESIDENTIAL	\$ 15.32	\$ 2.56	\$ 17.88
068-0091-021-0000	RESIDENTIAL	\$ 15.32	\$ 2.56	\$ 17.88
068-0091-022-0000	RESIDENTIAL	\$ 15.32	\$ 2.56	\$ 17.88
068-0091-023-0000	RESIDENTIAL	\$ 15.32	\$ 2.56	\$ 17.88
068-0091-024-0000	RESIDENTIAL	\$ 15.32	\$ 2.56	\$ 17.88
068-0091-025-0000	RESIDENTIAL	\$ 15.32	\$ 2.56	\$ 17.88
068-0091-026-0000	RESIDENTIAL	\$ 15.32	\$ 2.56	\$ 17.88
068-0091-027-0000	RESIDENTIAL	\$ 15.32	\$ 2.56	\$ 17.88
068-0091-028-0000	RESIDENTIAL	\$ 15.32	\$ 2.56	\$ 17.88
068-0091-029-0000	RESIDENTIAL	\$ 15.32	\$ 2.56	\$ 17.88
068-0091-030-0000	RESIDENTIAL	\$ 15.32	\$ 2.56	\$ 17.88
068-0091-031-0000	RESIDENTIAL	\$ 15.32	\$ 2.56	\$ 17.88
068-0091-035-0000	RESIDENTIAL	\$ 15.32	\$ 2.56	\$ 17.88
068-0091-036-0000	RESIDENTIAL	\$ 15.32	\$ 2.56	\$ 17.88
068-0091-037-0000	RESIDENTIAL	\$ 15.32	\$ 2.56	\$ 17.88
068-0091-039-0000	RESIDENTIAL	\$ 15.32	\$ 2.56	\$ 17.88
068-0091-040-0000	RESIDENTIAL	\$ 15.32	\$ 2.56	\$ 17.88
068-0092-001-0000	RESIDENTIAL	\$ 15.32	\$ 2.56	\$ 17.88
068-0092-002-0000	RESIDENTIAL	\$ 15.32	\$ 2.56	\$ 17.88
068-0092-003-0000	RESIDENTIAL	\$ 15.32	\$ 2.56	\$ 17.88
068-0092-004-0000	RESIDENTIAL	\$ 15.32	\$ 2.56	\$ 17.88
068-0092-005-0000	RESIDENTIAL	\$ 15.32	\$ 2.56	\$ 17.88
068-0093-001-0000	RESIDENTIAL	\$ 15.32	\$ 2.56	\$ 17.88
068-0093-002-0000	RESIDENTIAL	\$ 15.32	\$ 2.56	\$ 17.88
068-0093-003-0000	RESIDENTIAL	\$ 15.32	\$ 2.56	\$ 17.88
068-0093-004-0000	RESIDENTIAL	\$ 15.32	\$ 2.56	\$ 17.88

ITEM 9.3.

City of Rancho Cordova
Lighting District No. 2012-1 Exhibit A to the Resolution
Fiscal Year 2023-24 Assessment Roll

ATTACHMENT 3

APN	District Classification	Street Light Charge	Safety Light Charge	Total Assessment
068-0093-005-0000	RESIDENTIAL	\$ 15.32	\$ 2.56	\$ 17.88
068-0093-006-0000	RESIDENTIAL	\$ 15.32	\$ 2.56	\$ 17.88
068-0093-007-0000	RESIDENTIAL	\$ 15.32	\$ 2.56	\$ 17.88
068-0093-008-0000	RESIDENTIAL	\$ 15.32	\$ 2.56	\$ 17.88
068-0093-009-0000	RESIDENTIAL	\$ 15.32	\$ 2.56	\$ 17.88
068-0093-010-0000	RESIDENTIAL	\$ 15.32	\$ 2.56	\$ 17.88
068-0101-001-0000	RESIDENTIAL	\$ 15.32	\$ 2.56	\$ 17.88
068-0101-002-0000	RESIDENTIAL	\$ 15.32	\$ 2.56	\$ 17.88
068-0101-003-0000	RESIDENTIAL	\$ 15.32	\$ 2.56	\$ 17.88
068-0101-004-0000	RESIDENTIAL	\$ 15.32	\$ 2.56	\$ 17.88
068-0101-005-0000	RESIDENTIAL	\$ 15.32	\$ 2.56	\$ 17.88
068-0101-006-0000	RESIDENTIAL	\$ 15.32	\$ 2.56	\$ 17.88
068-0102-001-0000	RESIDENTIAL	\$ 15.32	\$ 2.56	\$ 17.88
068-0102-002-0000	RESIDENTIAL	\$ 15.32	\$ 2.56	\$ 17.88
068-0102-003-0000	RESIDENTIAL	\$ 15.32	\$ 2.56	\$ 17.88
068-0102-004-0000	RESIDENTIAL	\$ 15.32	\$ 2.56	\$ 17.88
068-0102-005-0000	RESIDENTIAL	\$ 15.32	\$ 2.56	\$ 17.88
068-0102-006-0000	RESIDENTIAL	\$ 15.32	\$ 2.56	\$ 17.88
068-0102-007-0000	RESIDENTIAL	\$ 15.32	\$ 2.56	\$ 17.88
068-0102-008-0000	RESIDENTIAL	\$ 15.32	\$ 2.56	\$ 17.88
068-0102-009-0000	RESIDENTIAL	\$ 15.32	\$ 2.56	\$ 17.88
068-0102-010-0000	RESIDENTIAL	\$ 15.32	\$ 2.56	\$ 17.88
068-0102-011-0000	RESIDENTIAL	\$ 15.32	\$ 2.56	\$ 17.88
068-0102-012-0000	RESIDENTIAL	\$ 15.32	\$ 2.56	\$ 17.88
068-0102-013-0000	RESIDENTIAL	\$ 15.32	\$ 2.56	\$ 17.88
068-0102-014-0000	RESIDENTIAL	\$ 15.32	\$ 2.56	\$ 17.88
068-0102-015-0000	RESIDENTIAL	\$ 15.32	\$ 2.56	\$ 17.88
068-0102-016-0000	RESIDENTIAL	\$ 15.32	\$ 2.56	\$ 17.88
068-0102-017-0000	RESIDENTIAL	\$ 15.32	\$ 2.56	\$ 17.88
068-0102-018-0000	RESIDENTIAL	\$ 15.32	\$ 2.56	\$ 17.88
068-0103-001-0000	RESIDENTIAL	\$ 15.32	\$ 2.56	\$ 17.88
068-0103-002-0000	RESIDENTIAL	\$ 15.32	\$ 2.56	\$ 17.88
068-0104-001-0000	RESIDENTIAL	\$ 15.32	\$ 2.56	\$ 17.88
068-0104-002-0000	RESIDENTIAL	\$ 15.32	\$ 2.56	\$ 17.88
068-0104-003-0000	RESIDENTIAL	\$ 15.32	\$ 2.56	\$ 17.88
068-0104-004-0000	RESIDENTIAL	\$ 15.32	\$ 2.56	\$ 17.88
068-0104-005-0000	RESIDENTIAL	\$ 15.32	\$ 2.56	\$ 17.88
068-0105-001-0000	RESIDENTIAL	\$ 15.32	\$ 2.56	\$ 17.88
068-0105-002-0000	RESIDENTIAL	\$ 15.32	\$ 2.56	\$ 17.88
068-0105-003-0000	RESIDENTIAL	\$ 15.32	\$ 2.56	\$ 17.88
068-0105-004-0000	RESIDENTIAL	\$ 15.32	\$ 2.56	\$ 17.88
068-0105-005-0000	RESIDENTIAL	\$ 15.32	\$ 2.56	\$ 17.88
068-0105-006-0000	RESIDENTIAL	\$ 15.32	\$ 2.56	\$ 17.88
068-0105-007-0000	RESIDENTIAL	\$ 15.32	\$ 2.56	\$ 17.88

ITEM 9.3.

City of Rancho Cordova
Lighting District No. 2012-1 Exhibit A to the Resolution
Fiscal Year 2023-24 Assessment Roll

ATTACHMENT 3

APN	District Classification	Street Light Charge	Safety Light Charge	Total Assessment
068-0106-001-0000	RESIDENTIAL	\$ 15.32	\$ 2.56	\$ 17.88
068-0106-002-0000	RESIDENTIAL	\$ 15.32	\$ 2.56	\$ 17.88
068-0111-001-0000	RESIDENTIAL	\$ 15.32	\$ 2.56	\$ 17.88
068-0111-002-0000	RESIDENTIAL	\$ 15.32	\$ 2.56	\$ 17.88
068-0111-003-0000	RESIDENTIAL	\$ 15.32	\$ 2.56	\$ 17.88
068-0111-004-0000	RESIDENTIAL	\$ 15.32	\$ 2.56	\$ 17.88
068-0111-005-0000	RESIDENTIAL	\$ 15.32	\$ 2.56	\$ 17.88
068-0111-006-0000	RESIDENTIAL	\$ 15.32	\$ 2.56	\$ 17.88
068-0111-007-0000	RESIDENTIAL	\$ 15.32	\$ 2.56	\$ 17.88
068-0111-008-0000	RESIDENTIAL	\$ 15.32	\$ 2.56	\$ 17.88
068-0111-009-0000	RESIDENTIAL	\$ 15.32	\$ 2.56	\$ 17.88
068-0111-010-0000	RESIDENTIAL	\$ 15.32	\$ 2.56	\$ 17.88
068-0111-011-0000	RESIDENTIAL	\$ 15.32	\$ 2.56	\$ 17.88
068-0111-012-0000	RESIDENTIAL	\$ 15.32	\$ 2.56	\$ 17.88
068-0111-013-0000	SAFETY LIGHTS ONLY	\$ 0.00	\$ 2.56	\$ 2.56
068-0111-014-0000	NONRES	\$ 307.07	\$ 2.56	\$ 309.62
068-0112-001-0000	RESIDENTIAL	\$ 15.32	\$ 2.56	\$ 17.88
068-0112-002-0000	RESIDENTIAL	\$ 15.32	\$ 2.56	\$ 17.88
068-0112-003-0000	RESIDENTIAL	\$ 15.32	\$ 2.56	\$ 17.88
068-0112-004-0000	RESIDENTIAL	\$ 15.32	\$ 2.56	\$ 17.88
068-0112-005-0000	RESIDENTIAL	\$ 15.32	\$ 2.56	\$ 17.88
068-0112-006-0000	RESIDENTIAL	\$ 15.32	\$ 2.56	\$ 17.88
068-0112-007-0000	RESIDENTIAL	\$ 15.32	\$ 2.56	\$ 17.88
068-0112-008-0000	RESIDENTIAL	\$ 15.32	\$ 2.56	\$ 17.88
068-0112-009-0000	RESIDENTIAL	\$ 15.32	\$ 2.56	\$ 17.88
068-0112-010-0000	RESIDENTIAL	\$ 15.32	\$ 2.56	\$ 17.88
068-0112-011-0000	RESIDENTIAL	\$ 15.32	\$ 2.56	\$ 17.88
068-0112-012-0000	RESIDENTIAL	\$ 15.32	\$ 2.56	\$ 17.88
068-0112-013-0000	RESIDENTIAL	\$ 15.32	\$ 2.56	\$ 17.88
068-0112-014-0000	RESIDENTIAL	\$ 15.32	\$ 2.56	\$ 17.88
068-0113-001-0000	RESIDENTIAL	\$ 15.32	\$ 2.56	\$ 17.88
068-0113-002-0000	RESIDENTIAL	\$ 15.32	\$ 2.56	\$ 17.88
068-0113-003-0000	RESIDENTIAL	\$ 15.32	\$ 2.56	\$ 17.88
068-0113-004-0000	RESIDENTIAL	\$ 15.32	\$ 2.56	\$ 17.88
068-0113-005-0000	RESIDENTIAL	\$ 15.32	\$ 2.56	\$ 17.88
068-0113-006-0000	RESIDENTIAL	\$ 15.32	\$ 2.56	\$ 17.88
068-0113-007-0000	RESIDENTIAL	\$ 15.32	\$ 2.56	\$ 17.88
068-0113-008-0000	RESIDENTIAL	\$ 15.32	\$ 2.56	\$ 17.88
068-0113-009-0000	RESIDENTIAL	\$ 15.32	\$ 2.56	\$ 17.88
068-0113-010-0000	RESIDENTIAL	\$ 15.32	\$ 2.56	\$ 17.88
068-0113-011-0000	RESIDENTIAL	\$ 15.32	\$ 2.56	\$ 17.88
068-0114-001-0000	RESIDENTIAL	\$ 15.32	\$ 2.56	\$ 17.88
068-0114-002-0000	RESIDENTIAL	\$ 15.32	\$ 2.56	\$ 17.88
068-0114-003-0000	RESIDENTIAL	\$ 15.32	\$ 2.56	\$ 17.88

ITEM 9.3.

City of Rancho Cordova
Lighting District No. 2012-1 Exhibit A to the Resolution
Fiscal Year 2023-24 Assessment Roll

ATTACHMENT 3

APN	District Classification	Street Light Charge	Safety Light Charge	Total Assessment
068-0114-004-0000	RESIDENTIAL	\$ 15.32	\$ 2.56	\$ 17.88
068-0114-005-0000	RESIDENTIAL	\$ 15.32	\$ 2.56	\$ 17.88
068-0114-006-0000	RESIDENTIAL	\$ 15.32	\$ 2.56	\$ 17.88
068-0114-007-0000	RESIDENTIAL	\$ 15.32	\$ 2.56	\$ 17.88
068-0114-008-0000	RESIDENTIAL	\$ 15.32	\$ 2.56	\$ 17.88
068-0114-009-0000	RESIDENTIAL	\$ 15.32	\$ 2.56	\$ 17.88
068-0121-001-0000	RESIDENTIAL	\$ 15.32	\$ 2.56	\$ 17.88
068-0121-002-0000	RESIDENTIAL	\$ 15.32	\$ 2.56	\$ 17.88
068-0121-003-0000	RESIDENTIAL	\$ 15.32	\$ 2.56	\$ 17.88
068-0121-004-0000	RESIDENTIAL	\$ 15.32	\$ 2.56	\$ 17.88
068-0121-005-0000	RESIDENTIAL	\$ 15.32	\$ 2.56	\$ 17.88
068-0121-006-0000	RESIDENTIAL	\$ 15.32	\$ 2.56	\$ 17.88
068-0121-007-0000	RESIDENTIAL	\$ 15.32	\$ 2.56	\$ 17.88
068-0121-008-0000	RESIDENTIAL	\$ 15.32	\$ 2.56	\$ 17.88
068-0122-001-0000	RESIDENTIAL	\$ 15.32	\$ 2.56	\$ 17.88
068-0122-002-0000	RESIDENTIAL	\$ 15.32	\$ 2.56	\$ 17.88
068-0122-003-0000	RESIDENTIAL	\$ 15.32	\$ 2.56	\$ 17.88
068-0122-004-0000	RESIDENTIAL	\$ 15.32	\$ 2.56	\$ 17.88
068-0122-005-0000	RESIDENTIAL	\$ 15.32	\$ 2.56	\$ 17.88
068-0122-006-0000	RESIDENTIAL	\$ 15.32	\$ 2.56	\$ 17.88
068-0122-007-0000	RESIDENTIAL	\$ 15.32	\$ 2.56	\$ 17.88
068-0122-008-0000	RESIDENTIAL	\$ 15.32	\$ 2.56	\$ 17.88
068-0122-009-0000	RESIDENTIAL	\$ 15.32	\$ 2.56	\$ 17.88
068-0122-010-0000	RESIDENTIAL	\$ 15.32	\$ 2.56	\$ 17.88
068-0122-011-0000	RESIDENTIAL	\$ 15.32	\$ 2.56	\$ 17.88
068-0122-012-0000	RESIDENTIAL	\$ 15.32	\$ 2.56	\$ 17.88
068-0122-013-0000	RESIDENTIAL	\$ 15.32	\$ 2.56	\$ 17.88
068-0122-014-0000	RESIDENTIAL	\$ 15.32	\$ 2.56	\$ 17.88
068-0122-015-0000	RESIDENTIAL	\$ 15.32	\$ 2.56	\$ 17.88
068-0122-016-0000	RESIDENTIAL	\$ 15.32	\$ 2.56	\$ 17.88
068-0122-017-0000	RESIDENTIAL	\$ 15.32	\$ 2.56	\$ 17.88
068-0123-001-0000	RESIDENTIAL	\$ 15.32	\$ 2.56	\$ 17.88
068-0123-002-0000	RESIDENTIAL	\$ 15.32	\$ 2.56	\$ 17.88
068-0123-003-0000	RESIDENTIAL	\$ 15.32	\$ 2.56	\$ 17.88
068-0123-004-0000	RESIDENTIAL	\$ 15.32	\$ 2.56	\$ 17.88
068-0123-005-0000	RESIDENTIAL	\$ 15.32	\$ 2.56	\$ 17.88
068-0123-006-0000	RESIDENTIAL	\$ 15.32	\$ 2.56	\$ 17.88
068-0123-007-0000	RESIDENTIAL	\$ 15.32	\$ 2.56	\$ 17.88
068-0123-008-0000	RESIDENTIAL	\$ 15.32	\$ 2.56	\$ 17.88
068-0123-009-0000	RESIDENTIAL	\$ 15.32	\$ 2.56	\$ 17.88
068-0123-010-0000	RESIDENTIAL	\$ 15.32	\$ 2.56	\$ 17.88
068-0123-011-0000	RESIDENTIAL	\$ 15.32	\$ 2.56	\$ 17.88
068-0123-012-0000	RESIDENTIAL	\$ 15.32	\$ 2.56	\$ 17.88
068-0123-013-0000	RESIDENTIAL	\$ 15.32	\$ 2.56	\$ 17.88

ITEM 9.3.

City of Rancho Cordova
Lighting District No. 2012-1 Exhibit A to the Resolution
Fiscal Year 2023-24 Assessment Roll

ATTACHMENT 3

APN	District Classification	Street Light Charge	Safety Light Charge	Total Assessment
068-0123-014-0000	RESIDENTIAL	\$ 15.32	\$ 2.56	\$ 17.88
068-0124-001-0000	RESIDENTIAL	\$ 15.32	\$ 2.56	\$ 17.88
068-0124-002-0000	RESIDENTIAL	\$ 15.32	\$ 2.56	\$ 17.88
068-0124-003-0000	RESIDENTIAL	\$ 15.32	\$ 2.56	\$ 17.88
068-0124-004-0000	RESIDENTIAL	\$ 15.32	\$ 2.56	\$ 17.88
068-0124-005-0000	RESIDENTIAL	\$ 15.32	\$ 2.56	\$ 17.88
068-0124-006-0000	RESIDENTIAL	\$ 15.32	\$ 2.56	\$ 17.88
068-0124-007-0000	RESIDENTIAL	\$ 15.32	\$ 2.56	\$ 17.88
068-0124-008-0000	RESIDENTIAL	\$ 15.32	\$ 2.56	\$ 17.88
068-0124-009-0000	RESIDENTIAL	\$ 15.32	\$ 2.56	\$ 17.88
068-0124-010-0000	RESIDENTIAL	\$ 15.32	\$ 2.56	\$ 17.88
068-0125-001-0000	RESIDENTIAL	\$ 15.32	\$ 2.56	\$ 17.88
068-0125-002-0000	RESIDENTIAL	\$ 15.32	\$ 2.56	\$ 17.88
068-0125-003-0000	RESIDENTIAL	\$ 15.32	\$ 2.56	\$ 17.88
068-0125-004-0000	RESIDENTIAL	\$ 15.32	\$ 2.56	\$ 17.88
068-0126-001-0000	RESIDENTIAL	\$ 15.32	\$ 2.56	\$ 17.88
068-0126-002-0000	RESIDENTIAL	\$ 15.32	\$ 2.56	\$ 17.88
068-0126-003-0000	RESIDENTIAL	\$ 15.32	\$ 2.56	\$ 17.88
068-0126-004-0000	RESIDENTIAL	\$ 15.32	\$ 2.56	\$ 17.88
068-0126-005-0000	RESIDENTIAL	\$ 15.32	\$ 2.56	\$ 17.88
068-0127-001-0000	RESIDENTIAL	\$ 15.32	\$ 2.56	\$ 17.88
068-0128-001-0000	RESIDENTIAL	\$ 15.32	\$ 2.56	\$ 17.88
068-0128-002-0000	RESIDENTIAL	\$ 15.32	\$ 2.56	\$ 17.88
068-0131-001-0000	RESIDENTIAL	\$ 15.32	\$ 2.56	\$ 17.88
068-0131-002-0000	RESIDENTIAL	\$ 15.32	\$ 2.56	\$ 17.88
068-0131-003-0000	RESIDENTIAL	\$ 15.32	\$ 2.56	\$ 17.88
068-0131-004-0000	RESIDENTIAL	\$ 15.32	\$ 2.56	\$ 17.88
068-0131-005-0000	RESIDENTIAL	\$ 15.32	\$ 2.56	\$ 17.88
068-0131-006-0000	RESIDENTIAL	\$ 15.32	\$ 2.56	\$ 17.88
068-0132-001-0000	RESIDENTIAL	\$ 15.32	\$ 2.56	\$ 17.88
068-0132-002-0000	RESIDENTIAL	\$ 15.32	\$ 2.56	\$ 17.88
068-0132-003-0000	RESIDENTIAL	\$ 15.32	\$ 2.56	\$ 17.88
068-0132-004-0000	RESIDENTIAL	\$ 15.32	\$ 2.56	\$ 17.88
068-0132-005-0000	RESIDENTIAL	\$ 15.32	\$ 2.56	\$ 17.88
068-0132-006-0000	RESIDENTIAL	\$ 15.32	\$ 2.56	\$ 17.88
068-0132-007-0000	RESIDENTIAL	\$ 15.32	\$ 2.56	\$ 17.88
068-0132-008-0000	RESIDENTIAL	\$ 15.32	\$ 2.56	\$ 17.88
068-0132-009-0000	RESIDENTIAL	\$ 15.32	\$ 2.56	\$ 17.88
068-0132-010-0000	RESIDENTIAL	\$ 15.32	\$ 2.56	\$ 17.88
068-0133-001-0000	RESIDENTIAL	\$ 15.32	\$ 2.56	\$ 17.88
068-0133-002-0000	RESIDENTIAL	\$ 15.32	\$ 2.56	\$ 17.88
068-0133-003-0000	RESIDENTIAL	\$ 15.32	\$ 2.56	\$ 17.88
068-0133-004-0000	RESIDENTIAL	\$ 15.32	\$ 2.56	\$ 17.88
068-0133-005-0000	RESIDENTIAL	\$ 15.32	\$ 2.56	\$ 17.88

ITEM 9.3.

City of Rancho Cordova
Lighting District No. 2012-1 Exhibit A to the Resolution
Fiscal Year 2023-24 Assessment Roll

ATTACHMENT 3

APN	District Classification	Street Light Charge	Safety Light Charge	Total Assessment
068-0133-006-0000	RESIDENTIAL	\$ 15.32	\$ 2.56	\$ 17.88
068-0133-007-0000	RESIDENTIAL	\$ 15.32	\$ 2.56	\$ 17.88
068-0133-008-0000	RESIDENTIAL	\$ 15.32	\$ 2.56	\$ 17.88
068-0133-009-0000	RESIDENTIAL	\$ 15.32	\$ 2.56	\$ 17.88
068-0134-001-0000	RESIDENTIAL	\$ 15.32	\$ 2.56	\$ 17.88
068-0134-002-0000	RESIDENTIAL	\$ 15.32	\$ 2.56	\$ 17.88
068-0134-003-0000	RESIDENTIAL	\$ 15.32	\$ 2.56	\$ 17.88
068-0134-004-0000	RESIDENTIAL	\$ 15.32	\$ 2.56	\$ 17.88
068-0134-005-0000	RESIDENTIAL	\$ 15.32	\$ 2.56	\$ 17.88
068-0134-006-0000	RESIDENTIAL	\$ 15.32	\$ 2.56	\$ 17.88
068-0134-007-0000	RESIDENTIAL	\$ 15.32	\$ 2.56	\$ 17.88
068-0134-008-0000	RESIDENTIAL	\$ 15.32	\$ 2.56	\$ 17.88
068-0135-001-0000	RESIDENTIAL	\$ 15.32	\$ 2.56	\$ 17.88
068-0135-002-0000	RESIDENTIAL	\$ 15.32	\$ 2.56	\$ 17.88
068-0135-003-0000	RESIDENTIAL	\$ 15.32	\$ 2.56	\$ 17.88
068-0135-004-0000	RESIDENTIAL	\$ 15.32	\$ 2.56	\$ 17.88
068-0135-005-0000	RESIDENTIAL	\$ 15.32	\$ 2.56	\$ 17.88
068-0135-006-0000	NONRES	\$ 15.37	\$ 2.56	\$ 17.92
068-0135-007-0000	NONRES	\$ 55.92	\$ 2.56	\$ 58.48
068-0135-008-0000	NONRES	\$ 10.33	\$ 2.56	\$ 12.88
068-0135-009-0000	NONRES	\$ 10.33	\$ 2.56	\$ 12.88
068-0135-010-0000	NONRES	\$ 10.33	\$ 2.56	\$ 12.88
068-0135-011-0000	NONRES	\$ 15.37	\$ 2.56	\$ 17.92
068-0135-012-0000	NONRES	\$ 49.12	\$ 2.56	\$ 51.68
068-0135-013-0000	NONRES	\$ 53.65	\$ 2.56	\$ 56.20
068-0135-014-0000	NONRES	\$ 15.37	\$ 2.56	\$ 17.92
068-0135-015-0000	NONRES	\$ 15.37	\$ 2.56	\$ 17.92
068-0135-016-0000	NONRES	\$ 15.37	\$ 2.56	\$ 17.92
068-0135-017-0000	NONRES	\$ 46.60	\$ 2.56	\$ 49.16
068-0135-018-0000	NONRES	\$ 15.37	\$ 2.56	\$ 17.92
068-0135-019-0000	NONRES	\$ 15.37	\$ 2.56	\$ 17.92
068-0135-020-0000	NONRES	\$ 15.37	\$ 2.56	\$ 17.92
068-0135-021-0000	NONRES	\$ 15.37	\$ 2.56	\$ 17.92
068-0135-022-0000	NONRES	\$ 15.37	\$ 2.56	\$ 17.92
068-0135-023-0000	NONRES	\$ 15.37	\$ 2.56	\$ 17.92
068-0135-024-0000	NONRES	\$ 68.26	\$ 2.56	\$ 70.82
068-0135-025-0000	RESIDENTIAL	\$ 15.32	\$ 2.56	\$ 17.88
068-0135-026-0000	RESIDENTIAL	\$ 15.32	\$ 2.56	\$ 17.88
068-0135-027-0000	RESIDENTIAL	\$ 15.32	\$ 2.56	\$ 17.88
068-0135-028-0000	RESIDENTIAL	\$ 15.32	\$ 2.56	\$ 17.88
068-0135-029-0000	RESIDENTIAL	\$ 15.32	\$ 2.56	\$ 17.88
068-0135-030-0000	RESIDENTIAL	\$ 15.32	\$ 2.56	\$ 17.88
068-0135-031-0000	RESIDENTIAL	\$ 15.32	\$ 2.56	\$ 17.88
068-0135-032-0000	RESIDENTIAL	\$ 15.32	\$ 2.56	\$ 17.88

ITEM 9.3.

City of Rancho Cordova
Lighting District No. 2012-1 Exhibit A to the Resolution
Fiscal Year 2023-24 Assessment Roll

ATTACHMENT 3

APN	District Classification	Street Light Charge	Safety Light Charge	Total Assessment
068-0135-033-0000	RESIDENTIAL	\$ 15.32	\$ 2.56	\$ 17.88
068-0136-001-0000	RESIDENTIAL	\$ 15.32	\$ 2.56	\$ 17.88
068-0137-001-0000	NONRES	\$ 49.12	\$ 2.56	\$ 51.68
068-0137-002-0000	NONRES	\$ 15.87	\$ 2.56	\$ 18.42
068-0137-003-0000	NONRES	\$ 15.87	\$ 2.56	\$ 18.42
068-0137-004-0000	NONRES	\$ 15.87	\$ 2.56	\$ 18.42
068-0137-005-0000	NONRES	\$ 15.87	\$ 2.56	\$ 18.42
068-0137-006-0000	NONRES	\$ 16.12	\$ 2.56	\$ 18.68
068-0137-007-0000	NONRES	\$ 9.57	\$ 2.56	\$ 12.12
068-0137-008-0000	NONRES	\$ 38.54	\$ 2.56	\$ 41.10
068-0137-009-0000	NONRES	\$ 34.76	\$ 2.56	\$ 37.32
068-0137-010-0000	NONRES	\$ 30.73	\$ 2.56	\$ 33.28
068-0137-011-0000	NONRES	\$ 30.73	\$ 2.56	\$ 33.28
068-0137-012-0000	NONRES	\$ 30.73	\$ 2.56	\$ 33.28
068-0137-013-0000	NONRES	\$ 31.74	\$ 2.56	\$ 34.30
068-0137-014-0000	NONRES	\$ 4.53	\$ 2.56	\$ 7.08
068-0137-015-0000	NONRES	\$ 70.53	\$ 2.56	\$ 73.08
068-0141-003-0000	NONRES	\$ 145.09	\$ 2.56	\$ 147.64
068-0141-004-0000	NONRES	\$ 15.87	\$ 2.56	\$ 18.42
068-0141-005-0000	NONRES	\$ 15.87	\$ 2.56	\$ 18.42
068-0141-006-0000	NONRES	\$ 15.87	\$ 2.56	\$ 18.42
068-0142-001-0000	NONRES	\$ 17.13	\$ 2.56	\$ 19.68
068-0142-002-0000	NONRES	\$ 17.13	\$ 2.56	\$ 19.68
068-0142-003-0000	NONRES	\$ 17.13	\$ 2.56	\$ 19.68
068-0142-004-0000	NONRES	\$ 17.13	\$ 2.56	\$ 19.68
068-0142-005-0000	NONRES	\$ 19.65	\$ 2.56	\$ 22.20
068-0142-006-0000	NONRES	\$ 10.08	\$ 2.56	\$ 12.64
068-0142-007-0000	NONRES	\$ 10.08	\$ 2.56	\$ 12.64
068-0142-008-0000	NONRES	\$ 10.08	\$ 2.56	\$ 12.64
068-0142-009-0000	NONRES	\$ 13.10	\$ 2.56	\$ 15.66
068-0142-010-0000	NONRES	\$ 17.13	\$ 2.56	\$ 19.68
068-0142-011-0000	NONRES	\$ 17.13	\$ 2.56	\$ 19.68
068-0142-012-0000	NONRES	\$ 17.13	\$ 2.56	\$ 19.68
068-0142-013-0000	NONRES	\$ 17.13	\$ 2.56	\$ 19.68
068-0142-014-0000	NONRES	\$ 17.13	\$ 2.56	\$ 19.68
068-0142-018-0000	NONRES	\$ 138.29	\$ 2.56	\$ 140.84
068-0142-020-0000	NONRES	\$ 14.86	\$ 2.56	\$ 17.42
068-0142-021-0000	NONRES	\$ 14.86	\$ 2.56	\$ 17.42
068-0142-022-0000	NONRES	\$ 15.11	\$ 2.56	\$ 17.66
068-0142-023-0000	NONRES	\$ 15.11	\$ 2.56	\$ 17.66
068-0142-024-0000	NONRES	\$ 15.11	\$ 2.56	\$ 17.66
068-0142-025-0000	NONRES	\$ 15.11	\$ 2.56	\$ 17.66
068-0142-026-0000	NONRES	\$ 15.11	\$ 2.56	\$ 17.66
068-0142-027-0000	NONRES	\$ 3.02	\$ 2.56	\$ 5.58

ITEM 9.3.

City of Rancho Cordova
Lighting District No. 2012-1 Exhibit A to the Resolution
Fiscal Year 2023-24 Assessment Roll

ATTACHMENT 3

APN	District Classification	Street Light Charge	Safety Light Charge	Total Assessment
068-0142-028-0000	NONRES	\$ 21.66	\$ 2.56	\$ 24.22
068-0142-030-0000	NONRES	\$ 21.66	\$ 2.56	\$ 24.22
068-0142-031-0000	NONRES	\$ 17.13	\$ 2.56	\$ 19.68
068-0142-032-0000	NONRES	\$ 17.13	\$ 2.56	\$ 19.68
068-0142-039-0000	RESIDENTIAL	\$ 15.32	\$ 2.56	\$ 17.88
068-0142-040-0000	NONRES	\$ 19.40	\$ 2.56	\$ 21.96
068-0142-041-0000	NONRES	\$ 15.11	\$ 2.56	\$ 17.66
068-0142-042-0000	NONRES	\$ 15.62	\$ 2.56	\$ 18.18
068-0142-043-0000	NONRES	\$ 15.62	\$ 2.56	\$ 18.18
068-0142-044-0000	NONRES	\$ 15.62	\$ 2.56	\$ 18.18
068-0142-045-0000	NONRES	\$ 42.82	\$ 2.56	\$ 45.38
068-0142-046-0000	NONRES	\$ 14.86	\$ 2.56	\$ 17.42
068-0143-001-0000	RESIDENTIAL	\$ 15.32	\$ 2.56	\$ 17.88
068-0143-002-0000	NONRES	\$ 53.91	\$ 2.56	\$ 56.46
068-0143-003-0000	NONRES	\$ 10.08	\$ 2.56	\$ 12.64
068-0143-004-0000	NONRES	\$ 8.82	\$ 2.56	\$ 11.38
068-0143-005-0000	NONRES	\$ 12.60	\$ 2.56	\$ 15.16
068-0143-006-0000	NONRES	\$ 43.33	\$ 2.56	\$ 45.88
068-0143-007-0000	NONRES	\$ 46.10	\$ 2.56	\$ 48.66
068-0143-008-0000	NONRES	\$ 11.84	\$ 2.56	\$ 14.40
068-0143-009-0000	NONRES	\$ 46.85	\$ 2.56	\$ 49.40
068-0143-010-0000	NONRES	\$ 15.37	\$ 2.56	\$ 17.92
068-0143-011-0000	NONRES	\$ 15.62	\$ 2.56	\$ 18.18
068-0143-012-0000	NONRES	\$ 15.62	\$ 2.56	\$ 18.18
068-0143-013-0000	NONRES	\$ 15.11	\$ 2.56	\$ 17.66
068-0144-001-0000	NONRES	\$ 17.13	\$ 2.56	\$ 19.68
068-0144-002-0000	NONRES	\$ 17.13	\$ 2.56	\$ 19.68
068-0144-003-0000	NONRES	\$ 17.13	\$ 2.56	\$ 19.68
068-0144-004-0000	NONRES	\$ 17.13	\$ 2.56	\$ 19.68
068-0144-005-0000	NONRES	\$ 17.38	\$ 2.56	\$ 19.94
068-0144-006-0000	NONRES	\$ 10.08	\$ 2.56	\$ 12.64
068-0144-007-0000	NONRES	\$ 12.09	\$ 2.56	\$ 14.64
068-0144-008-0000	NONRES	\$ 27.71	\$ 2.56	\$ 30.26
068-0144-009-0000	NONRES	\$ 38.29	\$ 2.56	\$ 40.84
068-0151-001-0000	RESIDENTIAL	\$ 15.32	\$ 2.56	\$ 17.88
068-0151-002-0000	RESIDENTIAL	\$ 15.32	\$ 2.56	\$ 17.88
068-0151-003-0000	RESIDENTIAL	\$ 15.32	\$ 2.56	\$ 17.88
068-0151-004-0000	RESIDENTIAL	\$ 15.32	\$ 2.56	\$ 17.88
068-0151-005-0000	RESIDENTIAL	\$ 15.32	\$ 2.56	\$ 17.88
068-0151-006-0000	RESIDENTIAL	\$ 15.32	\$ 2.56	\$ 17.88
068-0151-007-0000	RESIDENTIAL	\$ 15.32	\$ 2.56	\$ 17.88
068-0151-008-0000	RESIDENTIAL	\$ 15.32	\$ 2.56	\$ 17.88
068-0151-009-0000	RESIDENTIAL	\$ 15.32	\$ 2.56	\$ 17.88
068-0151-010-0000	RESIDENTIAL	\$ 15.32	\$ 2.56	\$ 17.88

ITEM 9.3.

City of Rancho Cordova
Lighting District No. 2012-1 Exhibit A to the Resolution
Fiscal Year 2023-24 Assessment Roll

ATTACHMENT 3

APN	District Classification	Street Light Charge	Safety Light Charge	Total Assessment
068-0151-011-0000	RESIDENTIAL	\$ 15.32	\$ 2.56	\$ 17.88
068-0152-001-0000	RESIDENTIAL	\$ 15.32	\$ 2.56	\$ 17.88
068-0152-002-0000	RESIDENTIAL	\$ 15.32	\$ 2.56	\$ 17.88
068-0152-003-0000	RESIDENTIAL	\$ 15.32	\$ 2.56	\$ 17.88
068-0152-004-0000	RESIDENTIAL	\$ 15.32	\$ 2.56	\$ 17.88
068-0152-005-0000	RESIDENTIAL	\$ 15.32	\$ 2.56	\$ 17.88
068-0152-006-0000	RESIDENTIAL	\$ 15.32	\$ 2.56	\$ 17.88
068-0152-007-0000	RESIDENTIAL	\$ 15.32	\$ 2.56	\$ 17.88
068-0152-008-0000	RESIDENTIAL	\$ 15.32	\$ 2.56	\$ 17.88
068-0152-009-0000	RESIDENTIAL	\$ 15.32	\$ 2.56	\$ 17.88
068-0152-010-0000	RESIDENTIAL	\$ 15.32	\$ 2.56	\$ 17.88
068-0152-011-0000	RESIDENTIAL	\$ 15.32	\$ 2.56	\$ 17.88
068-0152-012-0000	RESIDENTIAL	\$ 15.32	\$ 2.56	\$ 17.88
068-0152-013-0000	RESIDENTIAL	\$ 15.32	\$ 2.56	\$ 17.88
068-0152-014-0000	RESIDENTIAL	\$ 15.32	\$ 2.56	\$ 17.88
068-0152-015-0000	RESIDENTIAL	\$ 15.32	\$ 2.56	\$ 17.88
068-0152-016-0000	RESIDENTIAL	\$ 15.32	\$ 2.56	\$ 17.88
068-0152-017-0000	RESIDENTIAL	\$ 15.32	\$ 2.56	\$ 17.88
068-0152-018-0000	RESIDENTIAL	\$ 15.32	\$ 2.56	\$ 17.88
068-0152-019-0000	RESIDENTIAL	\$ 15.32	\$ 2.56	\$ 17.88
068-0153-001-0000	RESIDENTIAL	\$ 15.32	\$ 2.56	\$ 17.88
068-0153-002-0000	RESIDENTIAL	\$ 15.32	\$ 2.56	\$ 17.88
068-0153-003-0000	RESIDENTIAL	\$ 15.32	\$ 2.56	\$ 17.88
068-0153-004-0000	RESIDENTIAL	\$ 15.32	\$ 2.56	\$ 17.88
068-0153-005-0000	RESIDENTIAL	\$ 15.32	\$ 2.56	\$ 17.88
068-0153-006-0000	RESIDENTIAL	\$ 15.32	\$ 2.56	\$ 17.88
068-0153-007-0000	RESIDENTIAL	\$ 15.32	\$ 2.56	\$ 17.88
068-0153-008-0000	RESIDENTIAL	\$ 15.32	\$ 2.56	\$ 17.88
068-0153-009-0000	RESIDENTIAL	\$ 15.32	\$ 2.56	\$ 17.88
068-0153-010-0000	RESIDENTIAL	\$ 15.32	\$ 2.56	\$ 17.88
068-0153-011-0000	RESIDENTIAL	\$ 15.32	\$ 2.56	\$ 17.88
068-0153-012-0000	RESIDENTIAL	\$ 15.32	\$ 2.56	\$ 17.88
068-0153-013-0000	RESIDENTIAL	\$ 15.32	\$ 2.56	\$ 17.88
068-0153-014-0000	RESIDENTIAL	\$ 15.32	\$ 2.56	\$ 17.88
068-0153-015-0000	RESIDENTIAL	\$ 15.32	\$ 2.56	\$ 17.88
068-0153-016-0000	RESIDENTIAL	\$ 15.32	\$ 2.56	\$ 17.88
068-0153-017-0000	RESIDENTIAL	\$ 15.32	\$ 2.56	\$ 17.88
068-0154-001-0000	RESIDENTIAL	\$ 15.32	\$ 2.56	\$ 17.88
068-0154-002-0000	RESIDENTIAL	\$ 15.32	\$ 2.56	\$ 17.88
068-0154-003-0000	RESIDENTIAL	\$ 15.32	\$ 2.56	\$ 17.88
068-0154-004-0000	RESIDENTIAL	\$ 15.32	\$ 2.56	\$ 17.88
068-0154-005-0000	RESIDENTIAL	\$ 15.32	\$ 2.56	\$ 17.88
068-0154-006-0000	RESIDENTIAL	\$ 15.32	\$ 2.56	\$ 17.88
068-0154-007-0000	RESIDENTIAL	\$ 15.32	\$ 2.56	\$ 17.88

ITEM 9.3.

City of Rancho Cordova
Lighting District No. 2012-1 Exhibit A to the Resolution
Fiscal Year 2023-24 Assessment Roll

ATTACHMENT 3

APN	District Classification	Street Light Charge	Safety Light Charge	Total Assessment
068-0154-008-0000	RESIDENTIAL	\$ 15.32	\$ 2.56	\$ 17.88
068-0160-009-0000	SAFETY LIGHTS ONLY	\$ 0.00	\$ 2.56	\$ 2.56
068-0160-033-0000	NONRES	\$ 45.85	\$ 2.56	\$ 48.40
068-0160-034-0000	NONRES	\$ 7.56	\$ 2.56	\$ 10.12
068-0160-058-0000	NONRES	\$ 75.57	\$ 2.56	\$ 78.12
068-0160-064-0000	NONRES	\$ 168.02	\$ 2.56	\$ 170.58
068-0160-068-0000	NONRES	\$ 249.88	\$ 2.56	\$ 252.44
068-0160-069-0000	NONRES	\$ 138.55	\$ 2.56	\$ 141.10
068-0160-070-0000	NONRES	\$ 118.39	\$ 2.56	\$ 120.94
068-0160-079-0000	NONRES	\$ 104.29	\$ 2.56	\$ 106.84
068-0160-082-0000	NONRES	\$ 123.93	\$ 2.56	\$ 126.48
068-0160-083-0000	NONRES	\$ 32.24	\$ 2.56	\$ 34.80
068-0160-084-0000	NONRES	\$ 49.12	\$ 2.56	\$ 51.68
068-0160-091-0000	NONRES	\$ 46.60	\$ 2.56	\$ 49.16
068-0160-092-0000	NONRES	\$ 105.55	\$ 2.56	\$ 108.10
068-0160-096-0000	NONRES	\$ 201.52	\$ 2.56	\$ 204.08
068-0160-097-0000	NONRES	\$ 56.68	\$ 2.56	\$ 59.24
068-0160-098-0000	SAFETY LIGHTS ONLY	\$ 0.00	\$ 2.56	\$ 2.56
068-0160-099-0000	SAFETY LIGHTS ONLY	\$ 0.00	\$ 2.56	\$ 2.56
068-0160-100-0000	NONRES	\$ 333.77	\$ 2.56	\$ 336.32
068-0160-101-0000	NONRES	\$ 0.00	\$ 2.56	\$ 2.56
068-0160-102-0000	SAFETY LIGHTS ONLY	\$ 0.00	\$ 2.56	\$ 2.56
068-0160-104-0000	NONRES	\$ 79.35	\$ 2.56	\$ 81.90
068-0160-110-0000	SAFETY LIGHTS ONLY	\$ 0.00	\$ 2.56	\$ 2.56
068-0160-111-0000	SAFETY LIGHTS ONLY	\$ 0.00	\$ 2.56	\$ 2.56
068-0160-112-0000	NONRES	\$ 155.42	\$ 2.56	\$ 157.98
068-0160-114-0000	NONRES	\$ 76.58	\$ 2.56	\$ 79.14
068-0160-116-0000	NONRES	\$ 60.71	\$ 2.56	\$ 63.26
068-0160-117-0000	NONRES	\$ 37.79	\$ 2.56	\$ 40.34
068-0160-118-0000	NONRES	\$ 37.79	\$ 2.56	\$ 40.34
068-0160-119-0000	NONRES	\$ 60.71	\$ 2.56	\$ 63.26
068-0160-120-0000	NONRES	\$ 39.80	\$ 2.56	\$ 42.36
068-0160-121-0000	NONRES	\$ 75.57	\$ 2.56	\$ 78.12
068-0160-122-0000	NONRES	\$ 50.38	\$ 2.56	\$ 52.94
068-0160-123-0000	NONRES	\$ 42.32	\$ 2.56	\$ 44.88
068-0160-124-0000	NONRES	\$ 42.32	\$ 2.56	\$ 44.88
068-0341-001-0000	RESIDENTIAL	\$ 15.32	\$ 2.56	\$ 17.88
068-0341-002-0000	RESIDENTIAL	\$ 15.32	\$ 2.56	\$ 17.88
068-0341-003-0000	RESIDENTIAL	\$ 15.32	\$ 2.56	\$ 17.88
068-0341-004-0000	RESIDENTIAL	\$ 15.32	\$ 2.56	\$ 17.88
068-0341-005-0000	RESIDENTIAL	\$ 15.32	\$ 2.56	\$ 17.88
068-0341-006-0000	RESIDENTIAL	\$ 15.32	\$ 2.56	\$ 17.88
068-0342-001-0000	RESIDENTIAL	\$ 15.32	\$ 2.56	\$ 17.88
068-0342-002-0000	RESIDENTIAL	\$ 15.32	\$ 2.56	\$ 17.88

ITEM 9.3.

City of Rancho Cordova
Lighting District No. 2012-1 Exhibit A to the Resolution
Fiscal Year 2023-24 Assessment Roll

ATTACHMENT 3

APN	District Classification	Street Light Charge	Safety Light Charge	Total Assessment
068-0342-003-0000	RESIDENTIAL	\$ 15.32	\$ 2.56	\$ 17.88
068-0342-004-0000	RESIDENTIAL	\$ 15.32	\$ 2.56	\$ 17.88
068-0342-005-0000	RESIDENTIAL	\$ 15.32	\$ 2.56	\$ 17.88
068-0342-006-0000	RESIDENTIAL	\$ 15.32	\$ 2.56	\$ 17.88
068-0342-007-0000	RESIDENTIAL	\$ 15.32	\$ 2.56	\$ 17.88
068-0342-008-0000	RESIDENTIAL	\$ 15.32	\$ 2.56	\$ 17.88
068-0342-009-0000	RESIDENTIAL	\$ 15.32	\$ 2.56	\$ 17.88
068-0342-010-0000	RESIDENTIAL	\$ 15.32	\$ 2.56	\$ 17.88
068-0342-011-0000	RESIDENTIAL	\$ 15.32	\$ 2.56	\$ 17.88
068-0342-012-0000	RESIDENTIAL	\$ 15.32	\$ 2.56	\$ 17.88
068-0342-013-0000	RESIDENTIAL	\$ 15.32	\$ 2.56	\$ 17.88
068-0342-014-0000	RESIDENTIAL	\$ 15.32	\$ 2.56	\$ 17.88
068-0342-015-0000	RESIDENTIAL	\$ 15.32	\$ 2.56	\$ 17.88
068-0342-016-0000	RESIDENTIAL	\$ 15.32	\$ 2.56	\$ 17.88
068-0342-017-0000	RESIDENTIAL	\$ 15.32	\$ 2.56	\$ 17.88
068-0342-018-0000	RESIDENTIAL	\$ 15.32	\$ 2.56	\$ 17.88
068-0342-019-0000	RESIDENTIAL	\$ 15.32	\$ 2.56	\$ 17.88
068-0342-020-0000	RESIDENTIAL	\$ 15.32	\$ 2.56	\$ 17.88
068-0343-001-0000	RESIDENTIAL	\$ 15.32	\$ 2.56	\$ 17.88
068-0343-002-0000	RESIDENTIAL	\$ 15.32	\$ 2.56	\$ 17.88
068-0343-003-0000	RESIDENTIAL	\$ 15.32	\$ 2.56	\$ 17.88
068-0343-004-0000	RESIDENTIAL	\$ 15.32	\$ 2.56	\$ 17.88
068-0344-001-0000	RESIDENTIAL	\$ 15.32	\$ 2.56	\$ 17.88
068-0344-002-0000	RESIDENTIAL	\$ 15.32	\$ 2.56	\$ 17.88
068-0344-003-0000	RESIDENTIAL	\$ 15.32	\$ 2.56	\$ 17.88
068-0344-004-0000	RESIDENTIAL	\$ 15.32	\$ 2.56	\$ 17.88
068-0344-005-0000	RESIDENTIAL	\$ 15.32	\$ 2.56	\$ 17.88
068-0344-006-0000	RESIDENTIAL	\$ 15.32	\$ 2.56	\$ 17.88
068-0344-007-0000	RESIDENTIAL	\$ 15.32	\$ 2.56	\$ 17.88
068-0345-001-0000	RESIDENTIAL	\$ 15.32	\$ 2.56	\$ 17.88
068-0346-001-0000	RESIDENTIAL	\$ 15.32	\$ 2.56	\$ 17.88
068-0346-002-0000	RESIDENTIAL	\$ 15.32	\$ 2.56	\$ 17.88
068-0346-003-0000	RESIDENTIAL	\$ 15.32	\$ 2.56	\$ 17.88
068-0346-004-0000	RESIDENTIAL	\$ 15.32	\$ 2.56	\$ 17.88
068-0346-005-0000	RESIDENTIAL	\$ 15.32	\$ 2.56	\$ 17.88
068-0346-006-0000	RESIDENTIAL	\$ 15.32	\$ 2.56	\$ 17.88
068-0346-007-0000	RESIDENTIAL	\$ 15.32	\$ 2.56	\$ 17.88
068-0346-008-0000	RESIDENTIAL	\$ 15.32	\$ 2.56	\$ 17.88
068-0346-009-0000	RESIDENTIAL	\$ 15.32	\$ 2.56	\$ 17.88
068-0346-010-0000	RESIDENTIAL	\$ 15.32	\$ 2.56	\$ 17.88
068-0346-011-0000	RESIDENTIAL	\$ 15.32	\$ 2.56	\$ 17.88
068-0346-012-0000	RESIDENTIAL	\$ 15.32	\$ 2.56	\$ 17.88
068-0346-013-0000	RESIDENTIAL	\$ 15.32	\$ 2.56	\$ 17.88
068-0346-014-0000	RESIDENTIAL	\$ 15.32	\$ 2.56	\$ 17.88

ITEM 9.3.

City of Rancho Cordova
Lighting District No. 2012-1 Exhibit A to the Resolution
Fiscal Year 2023-24 Assessment Roll

ATTACHMENT 3

APN	District Classification	Street Light Charge	Safety Light Charge	Total Assessment
068-0346-015-0000	RESIDENTIAL	\$ 15.32	\$ 2.56	\$ 17.88
068-0346-016-0000	RESIDENTIAL	\$ 15.32	\$ 2.56	\$ 17.88
068-0346-017-0000	RESIDENTIAL	\$ 15.32	\$ 2.56	\$ 17.88
068-0346-018-0000	RESIDENTIAL	\$ 15.32	\$ 2.56	\$ 17.88
068-0346-019-0000	RESIDENTIAL	\$ 15.32	\$ 2.56	\$ 17.88
068-0346-020-0000	RESIDENTIAL	\$ 15.32	\$ 2.56	\$ 17.88
068-0346-021-0000	RESIDENTIAL	\$ 15.32	\$ 2.56	\$ 17.88
068-0346-022-0000	RESIDENTIAL	\$ 15.32	\$ 2.56	\$ 17.88
068-0346-023-0000	RESIDENTIAL	\$ 15.32	\$ 2.56	\$ 17.88
068-0346-024-0000	RESIDENTIAL	\$ 15.32	\$ 2.56	\$ 17.88
068-0346-025-0000	RESIDENTIAL	\$ 15.32	\$ 2.56	\$ 17.88
068-0347-001-0000	NONRES	\$ 38.54	\$ 2.56	\$ 41.10
068-0347-002-0000	NONRES	\$ 15.11	\$ 2.56	\$ 17.66
068-0347-003-0000	NONRES	\$ 15.11	\$ 2.56	\$ 17.66
068-0347-004-0000	NONRES	\$ 15.11	\$ 2.56	\$ 17.66
068-0347-005-0000	NONRES	\$ 15.11	\$ 2.56	\$ 17.66
068-0347-006-0000	NONRES	\$ 15.11	\$ 2.56	\$ 17.66
068-0347-007-0000	NONRES	\$ 15.11	\$ 2.56	\$ 17.66
068-0347-008-0000	NONRES	\$ 14.11	\$ 2.56	\$ 16.66
068-0347-009-0000	NONRES	\$ 13.85	\$ 2.56	\$ 16.40
068-0347-010-0000	NONRES	\$ 13.85	\$ 2.56	\$ 16.40
068-0347-011-0000	NONRES	\$ 13.85	\$ 2.56	\$ 16.40
068-0347-012-0000	NONRES	\$ 38.54	\$ 2.56	\$ 41.10
068-0347-013-0000	RESIDENTIAL	\$ 15.32	\$ 2.56	\$ 17.88
068-0347-014-0000	RESIDENTIAL	\$ 15.32	\$ 2.56	\$ 17.88
068-0347-015-0000	RESIDENTIAL	\$ 15.32	\$ 2.56	\$ 17.88
068-0347-016-0000	RESIDENTIAL	\$ 15.32	\$ 2.56	\$ 17.88
068-0347-017-0000	RESIDENTIAL	\$ 15.32	\$ 2.56	\$ 17.88
068-0347-018-0000	RESIDENTIAL	\$ 15.32	\$ 2.56	\$ 17.88
068-0347-019-0000	RESIDENTIAL	\$ 15.32	\$ 2.56	\$ 17.88
068-0347-020-0000	RESIDENTIAL	\$ 15.32	\$ 2.56	\$ 17.88
068-0347-021-0000	RESIDENTIAL	\$ 15.32	\$ 2.56	\$ 17.88
068-0347-022-0000	RESIDENTIAL	\$ 15.32	\$ 2.56	\$ 17.88
068-0347-023-0000	NONRES	\$ 3.02	\$ 2.56	\$ 5.58
068-0348-001-0000	RESIDENTIAL	\$ 15.32	\$ 2.56	\$ 17.88
068-0348-002-0000	RESIDENTIAL	\$ 15.32	\$ 2.56	\$ 17.88
068-0348-003-0000	RESIDENTIAL	\$ 15.32	\$ 2.56	\$ 17.88
068-0348-004-0000	RESIDENTIAL	\$ 15.32	\$ 2.56	\$ 17.88
068-0348-005-0000	RESIDENTIAL	\$ 15.32	\$ 2.56	\$ 17.88
068-0348-006-0000	RESIDENTIAL	\$ 15.32	\$ 2.56	\$ 17.88
068-0348-007-0000	RESIDENTIAL	\$ 15.32	\$ 2.56	\$ 17.88
068-0348-008-0000	RESIDENTIAL	\$ 15.32	\$ 2.56	\$ 17.88
068-0348-009-0000	RESIDENTIAL	\$ 15.32	\$ 2.56	\$ 17.88
068-0348-010-0000	RESIDENTIAL	\$ 15.32	\$ 2.56	\$ 17.88

ITEM 9.3.

City of Rancho Cordova
Lighting District No. 2012-1 Exhibit A to the Resolution
Fiscal Year 2023-24 Assessment Roll

ATTACHMENT 3

APN	District Classification	Street Light Charge	Safety Light Charge	Total Assessment
068-0348-011-0000	RESIDENTIAL	\$ 15.32	\$ 2.56	\$ 17.88
068-0348-012-0000	RESIDENTIAL	\$ 15.32	\$ 2.56	\$ 17.88
068-0348-013-0000	RESIDENTIAL	\$ 15.32	\$ 2.56	\$ 17.88
068-0348-014-0000	RESIDENTIAL	\$ 15.32	\$ 2.56	\$ 17.88
068-0348-015-0000	RESIDENTIAL	\$ 15.32	\$ 2.56	\$ 17.88
068-0348-016-0000	RESIDENTIAL	\$ 15.32	\$ 2.56	\$ 17.88
068-0348-017-0000	RESIDENTIAL	\$ 15.32	\$ 2.56	\$ 17.88
068-0348-018-0000	RESIDENTIAL	\$ 15.32	\$ 2.56	\$ 17.88
068-0348-019-0000	RESIDENTIAL	\$ 15.32	\$ 2.56	\$ 17.88
068-0348-020-0000	RESIDENTIAL	\$ 15.32	\$ 2.56	\$ 17.88
068-0350-001-0000	RESIDENTIAL	\$ 15.32	\$ 2.56	\$ 17.88
068-0350-002-0000	RESIDENTIAL	\$ 15.32	\$ 2.56	\$ 17.88
068-0350-003-0000	RESIDENTIAL	\$ 15.32	\$ 2.56	\$ 17.88
068-0350-004-0000	RESIDENTIAL	\$ 15.32	\$ 2.56	\$ 17.88
068-0350-005-0000	RESIDENTIAL	\$ 15.32	\$ 2.56	\$ 17.88
068-0350-006-0000	RESIDENTIAL	\$ 15.32	\$ 2.56	\$ 17.88
068-0350-007-0000	RESIDENTIAL	\$ 15.32	\$ 2.56	\$ 17.88
068-0350-008-0000	RESIDENTIAL	\$ 15.32	\$ 2.56	\$ 17.88
068-0350-009-0000	RESIDENTIAL	\$ 15.32	\$ 2.56	\$ 17.88
068-0350-010-0000	RESIDENTIAL	\$ 15.32	\$ 2.56	\$ 17.88
068-0350-011-0000	RESIDENTIAL	\$ 15.32	\$ 2.56	\$ 17.88
068-0350-012-0000	RESIDENTIAL	\$ 15.32	\$ 2.56	\$ 17.88
068-0350-013-0000	RESIDENTIAL	\$ 15.32	\$ 2.56	\$ 17.88
068-0350-014-0000	RESIDENTIAL	\$ 15.32	\$ 2.56	\$ 17.88
068-0350-015-0000	RESIDENTIAL	\$ 15.32	\$ 2.56	\$ 17.88
068-0350-016-0000	RESIDENTIAL	\$ 15.32	\$ 2.56	\$ 17.88
068-0350-017-0000	RESIDENTIAL	\$ 15.32	\$ 2.56	\$ 17.88
068-0350-018-0000	RESIDENTIAL	\$ 15.32	\$ 2.56	\$ 17.88
068-0350-019-0000	RESIDENTIAL	\$ 15.32	\$ 2.56	\$ 17.88
068-0350-020-0000	RESIDENTIAL	\$ 15.32	\$ 2.56	\$ 17.88
068-0350-021-0000	RESIDENTIAL	\$ 15.32	\$ 2.56	\$ 17.88
068-0350-022-0000	RESIDENTIAL	\$ 15.32	\$ 2.56	\$ 17.88
068-0350-023-0000	RESIDENTIAL	\$ 15.32	\$ 2.56	\$ 17.88
068-0350-024-0000	RESIDENTIAL	\$ 15.32	\$ 2.56	\$ 17.88
068-0350-025-0000	RESIDENTIAL	\$ 15.32	\$ 2.56	\$ 17.88
068-0350-026-0000	RESIDENTIAL	\$ 15.32	\$ 2.56	\$ 17.88
068-0350-027-0000	RESIDENTIAL	\$ 15.32	\$ 2.56	\$ 17.88
068-0350-028-0000	RESIDENTIAL	\$ 15.32	\$ 2.56	\$ 17.88
068-0350-029-0000	RESIDENTIAL	\$ 15.32	\$ 2.56	\$ 17.88
068-0350-030-0000	RESIDENTIAL	\$ 15.32	\$ 2.56	\$ 17.88
068-0350-031-0000	RESIDENTIAL	\$ 15.32	\$ 2.56	\$ 17.88
068-0350-032-0000	RESIDENTIAL	\$ 15.32	\$ 2.56	\$ 17.88
068-0350-033-0000	RESIDENTIAL	\$ 15.32	\$ 2.56	\$ 17.88
068-0350-034-0000	RESIDENTIAL	\$ 15.32	\$ 2.56	\$ 17.88

ITEM 9.3.

City of Rancho Cordova
Lighting District No. 2012-1 Exhibit A to the Resolution
Fiscal Year 2023-24 Assessment Roll

ATTACHMENT 3

APN	District Classification	Street Light Charge	Safety Light Charge	Total Assessment
068-0350-035-0000	RESIDENTIAL	\$ 15.32	\$ 2.56	\$ 17.88
068-0350-036-0000	RESIDENTIAL	\$ 15.32	\$ 2.56	\$ 17.88
068-0350-037-0000	RESIDENTIAL	\$ 15.32	\$ 2.56	\$ 17.88
068-0350-038-0000	RESIDENTIAL	\$ 15.32	\$ 2.56	\$ 17.88
068-0350-039-0000	RESIDENTIAL	\$ 15.32	\$ 2.56	\$ 17.88
068-0350-040-0000	RESIDENTIAL	\$ 15.32	\$ 2.56	\$ 17.88
068-0361-001-0000	RESIDENTIAL	\$ 15.32	\$ 2.56	\$ 17.88
068-0361-002-0000	RESIDENTIAL	\$ 15.32	\$ 2.56	\$ 17.88
068-0361-003-0000	RESIDENTIAL	\$ 15.32	\$ 2.56	\$ 17.88
068-0361-004-0000	RESIDENTIAL	\$ 15.32	\$ 2.56	\$ 17.88
068-0361-006-0000	RESIDENTIAL	\$ 15.32	\$ 2.56	\$ 17.88
068-0362-001-0000	RESIDENTIAL	\$ 15.32	\$ 2.56	\$ 17.88
068-0362-002-0000	RESIDENTIAL	\$ 15.32	\$ 2.56	\$ 17.88
068-0362-003-0000	RESIDENTIAL	\$ 15.32	\$ 2.56	\$ 17.88
068-0362-004-0000	RESIDENTIAL	\$ 15.32	\$ 2.56	\$ 17.88
068-0362-005-0000	RESIDENTIAL	\$ 15.32	\$ 2.56	\$ 17.88
068-0362-006-0000	RESIDENTIAL	\$ 15.32	\$ 2.56	\$ 17.88
068-0362-007-0000	RESIDENTIAL	\$ 15.32	\$ 2.56	\$ 17.88
068-0362-008-0000	RESIDENTIAL	\$ 15.32	\$ 2.56	\$ 17.88
068-0362-009-0000	RESIDENTIAL	\$ 15.32	\$ 2.56	\$ 17.88
068-0362-010-0000	RESIDENTIAL	\$ 15.32	\$ 2.56	\$ 17.88
068-0362-011-0000	RESIDENTIAL	\$ 15.32	\$ 2.56	\$ 17.88
068-0362-012-0000	RESIDENTIAL	\$ 15.32	\$ 2.56	\$ 17.88
068-0363-001-0000	RESIDENTIAL	\$ 15.32	\$ 2.56	\$ 17.88
068-0363-002-0000	RESIDENTIAL	\$ 15.32	\$ 2.56	\$ 17.88
068-0363-003-0000	RESIDENTIAL	\$ 15.32	\$ 2.56	\$ 17.88
068-0363-004-0000	RESIDENTIAL	\$ 15.32	\$ 2.56	\$ 17.88
068-0363-005-0000	RESIDENTIAL	\$ 15.32	\$ 2.56	\$ 17.88
068-0363-006-0000	RESIDENTIAL	\$ 15.32	\$ 2.56	\$ 17.88
068-0363-007-0000	RESIDENTIAL	\$ 15.32	\$ 2.56	\$ 17.88
068-0363-008-0000	RESIDENTIAL	\$ 15.32	\$ 2.56	\$ 17.88
068-0363-009-0000	RESIDENTIAL	\$ 15.32	\$ 2.56	\$ 17.88
068-0363-010-0000	RESIDENTIAL	\$ 15.32	\$ 2.56	\$ 17.88
068-0363-011-0000	RESIDENTIAL	\$ 15.32	\$ 2.56	\$ 17.88
068-0364-001-0000	RESIDENTIAL	\$ 15.32	\$ 2.56	\$ 17.88
068-0364-002-0000	RESIDENTIAL	\$ 15.32	\$ 2.56	\$ 17.88
068-0364-003-0000	RESIDENTIAL	\$ 15.32	\$ 2.56	\$ 17.88
068-0364-004-0000	RESIDENTIAL	\$ 15.32	\$ 2.56	\$ 17.88
068-0364-005-0000	RESIDENTIAL	\$ 15.32	\$ 2.56	\$ 17.88
068-0364-006-0000	RESIDENTIAL	\$ 15.32	\$ 2.56	\$ 17.88
068-0364-007-0000	RESIDENTIAL	\$ 15.32	\$ 2.56	\$ 17.88
068-0364-008-0000	RESIDENTIAL	\$ 15.32	\$ 2.56	\$ 17.88
068-0364-009-0000	RESIDENTIAL	\$ 15.32	\$ 2.56	\$ 17.88
068-0364-010-0000	RESIDENTIAL	\$ 15.32	\$ 2.56	\$ 17.88

ITEM 9.3.

City of Rancho Cordova
Lighting District No. 2012-1 Exhibit A to the Resolution
Fiscal Year 2023-24 Assessment Roll

ATTACHMENT 3

APN	District Classification	Street Light Charge	Safety Light Charge	Total Assessment
068-0364-011-0000	RESIDENTIAL	\$ 15.32	\$ 2.56	\$ 17.88
068-0364-012-0000	RESIDENTIAL	\$ 15.32	\$ 2.56	\$ 17.88
068-0364-013-0000	RESIDENTIAL	\$ 15.32	\$ 2.56	\$ 17.88
068-0364-014-0000	RESIDENTIAL	\$ 15.32	\$ 2.56	\$ 17.88
068-0364-015-0000	RESIDENTIAL	\$ 15.32	\$ 2.56	\$ 17.88
068-0364-016-0000	RESIDENTIAL	\$ 15.32	\$ 2.56	\$ 17.88
068-0364-017-0000	RESIDENTIAL	\$ 15.32	\$ 2.56	\$ 17.88
068-0364-018-0000	RESIDENTIAL	\$ 15.32	\$ 2.56	\$ 17.88
068-0364-019-0000	RESIDENTIAL	\$ 15.32	\$ 2.56	\$ 17.88
068-0364-020-0000	RESIDENTIAL	\$ 15.32	\$ 2.56	\$ 17.88
068-0364-021-0000	RESIDENTIAL	\$ 15.32	\$ 2.56	\$ 17.88
068-0364-022-0000	RESIDENTIAL	\$ 15.32	\$ 2.56	\$ 17.88
068-0364-023-0000	RESIDENTIAL	\$ 15.32	\$ 2.56	\$ 17.88
068-0364-024-0000	RESIDENTIAL	\$ 15.32	\$ 2.56	\$ 17.88
068-0364-025-0000	RESIDENTIAL	\$ 15.32	\$ 2.56	\$ 17.88
068-0364-026-0000	RESIDENTIAL	\$ 15.32	\$ 2.56	\$ 17.88
068-0364-027-0000	RESIDENTIAL	\$ 15.32	\$ 2.56	\$ 17.88
068-0364-028-0000	RESIDENTIAL	\$ 15.32	\$ 2.56	\$ 17.88
068-0364-029-0000	RESIDENTIAL	\$ 15.32	\$ 2.56	\$ 17.88
068-0364-030-0000	RESIDENTIAL	\$ 15.32	\$ 2.56	\$ 17.88
068-0364-031-0000	RESIDENTIAL	\$ 15.32	\$ 2.56	\$ 17.88
068-0364-032-0000	RESIDENTIAL	\$ 15.32	\$ 2.56	\$ 17.88
068-0364-033-0000	RESIDENTIAL	\$ 15.32	\$ 2.56	\$ 17.88
068-0364-034-0000	RESIDENTIAL	\$ 15.32	\$ 2.56	\$ 17.88
068-0364-035-0000	RESIDENTIAL	\$ 15.32	\$ 2.56	\$ 17.88
068-0364-036-0000	RESIDENTIAL	\$ 15.32	\$ 2.56	\$ 17.88
068-0364-037-0000	RESIDENTIAL	\$ 15.32	\$ 2.56	\$ 17.88
068-0364-038-0000	RESIDENTIAL	\$ 15.32	\$ 2.56	\$ 17.88
068-0364-039-0000	RESIDENTIAL	\$ 15.32	\$ 2.56	\$ 17.88
068-0364-040-0000	RESIDENTIAL	\$ 15.32	\$ 2.56	\$ 17.88
068-0364-041-0000	RESIDENTIAL	\$ 15.32	\$ 2.56	\$ 17.88
068-0364-042-0000	RESIDENTIAL	\$ 15.32	\$ 2.56	\$ 17.88
068-0364-043-0000	RESIDENTIAL	\$ 15.32	\$ 2.56	\$ 17.88
068-0364-044-0000	RESIDENTIAL	\$ 15.32	\$ 2.56	\$ 17.88
068-0364-045-0000	RESIDENTIAL	\$ 15.32	\$ 2.56	\$ 17.88
068-0364-046-0000	RESIDENTIAL	\$ 15.32	\$ 2.56	\$ 17.88
068-0364-047-0000	RESIDENTIAL	\$ 15.32	\$ 2.56	\$ 17.88
068-0364-048-0000	RESIDENTIAL	\$ 15.32	\$ 2.56	\$ 17.88
068-0364-049-0000	RESIDENTIAL	\$ 15.32	\$ 2.56	\$ 17.88
068-0364-050-0000	RESIDENTIAL	\$ 15.32	\$ 2.56	\$ 17.88
068-0365-001-0000	RESIDENTIAL	\$ 15.32	\$ 2.56	\$ 17.88
068-0365-002-0000	RESIDENTIAL	\$ 15.32	\$ 2.56	\$ 17.88
068-0365-003-0000	RESIDENTIAL	\$ 15.32	\$ 2.56	\$ 17.88
068-0365-004-0000	RESIDENTIAL	\$ 15.32	\$ 2.56	\$ 17.88

ITEM 9.3.

City of Rancho Cordova
Lighting District No. 2012-1 Exhibit A to the Resolution
Fiscal Year 2023-24 Assessment Roll

ATTACHMENT 3

APN	District Classification	Street Light Charge	Safety Light Charge	Total Assessment
068-0365-005-0000	RESIDENTIAL	\$ 15.32	\$ 2.56	\$ 17.88
068-0365-006-0000	RESIDENTIAL	\$ 15.32	\$ 2.56	\$ 17.88
068-0365-007-0000	RESIDENTIAL	\$ 15.32	\$ 2.56	\$ 17.88
068-0365-008-0000	RESIDENTIAL	\$ 15.32	\$ 2.56	\$ 17.88
068-0366-001-0000	RESIDENTIAL	\$ 15.32	\$ 2.56	\$ 17.88
068-0366-002-0000	RESIDENTIAL	\$ 15.32	\$ 2.56	\$ 17.88
068-0366-003-0000	RESIDENTIAL	\$ 15.32	\$ 2.56	\$ 17.88
068-0366-004-0000	RESIDENTIAL	\$ 15.32	\$ 2.56	\$ 17.88
068-0366-005-0000	RESIDENTIAL	\$ 15.32	\$ 2.56	\$ 17.88
068-0366-006-0000	RESIDENTIAL	\$ 15.32	\$ 2.56	\$ 17.88
068-0366-007-0000	RESIDENTIAL	\$ 15.32	\$ 2.56	\$ 17.88
068-0366-008-0000	RESIDENTIAL	\$ 15.32	\$ 2.56	\$ 17.88
068-0366-009-0000	RESIDENTIAL	\$ 15.32	\$ 2.56	\$ 17.88
068-0366-010-0000	RESIDENTIAL	\$ 15.32	\$ 2.56	\$ 17.88
068-0366-011-0000	RESIDENTIAL	\$ 15.32	\$ 2.56	\$ 17.88
068-0366-012-0000	RESIDENTIAL	\$ 15.32	\$ 2.56	\$ 17.88
068-0366-013-0000	RESIDENTIAL	\$ 15.32	\$ 2.56	\$ 17.88
068-0366-014-0000	RESIDENTIAL	\$ 15.32	\$ 2.56	\$ 17.88
068-0366-015-0000	RESIDENTIAL	\$ 15.32	\$ 2.56	\$ 17.88
068-0366-016-0000	RESIDENTIAL	\$ 15.32	\$ 2.56	\$ 17.88
068-0366-017-0000	RESIDENTIAL	\$ 15.32	\$ 2.56	\$ 17.88
068-0366-018-0000	RESIDENTIAL	\$ 15.32	\$ 2.56	\$ 17.88
068-0366-019-0000	RESIDENTIAL	\$ 15.32	\$ 2.56	\$ 17.88
068-0366-020-0000	RESIDENTIAL	\$ 15.32	\$ 2.56	\$ 17.88
068-0366-021-0000	RESIDENTIAL	\$ 15.32	\$ 2.56	\$ 17.88
068-0366-022-0000	RESIDENTIAL	\$ 15.32	\$ 2.56	\$ 17.88
068-0366-023-0000	RESIDENTIAL	\$ 15.32	\$ 2.56	\$ 17.88
068-0366-024-0000	RESIDENTIAL	\$ 15.32	\$ 2.56	\$ 17.88
068-0366-025-0000	RESIDENTIAL	\$ 15.32	\$ 2.56	\$ 17.88
068-0366-026-0000	RESIDENTIAL	\$ 15.32	\$ 2.56	\$ 17.88
068-0366-027-0000	RESIDENTIAL	\$ 15.32	\$ 2.56	\$ 17.88
068-0366-028-0000	RESIDENTIAL	\$ 15.32	\$ 2.56	\$ 17.88
068-0370-001-0000	RESIDENTIAL	\$ 15.32	\$ 2.56	\$ 17.88
068-0370-002-0000	RESIDENTIAL	\$ 15.32	\$ 2.56	\$ 17.88
068-0370-003-0000	RESIDENTIAL	\$ 15.32	\$ 2.56	\$ 17.88
068-0370-004-0000	RESIDENTIAL	\$ 15.32	\$ 2.56	\$ 17.88
068-0370-005-0000	RESIDENTIAL	\$ 15.32	\$ 2.56	\$ 17.88
068-0370-006-0000	RESIDENTIAL	\$ 15.32	\$ 2.56	\$ 17.88
068-0370-007-0000	RESIDENTIAL	\$ 15.32	\$ 2.56	\$ 17.88
068-0370-008-0000	RESIDENTIAL	\$ 15.32	\$ 2.56	\$ 17.88
068-0370-009-0000	RESIDENTIAL	\$ 15.32	\$ 2.56	\$ 17.88
068-0370-010-0000	RESIDENTIAL	\$ 15.32	\$ 2.56	\$ 17.88
068-0370-011-0000	RESIDENTIAL	\$ 15.32	\$ 2.56	\$ 17.88
068-0370-012-0000	RESIDENTIAL	\$ 15.32	\$ 2.56	\$ 17.88

ITEM 9.3.

City of Rancho Cordova
Lighting District No. 2012-1 Exhibit A to the Resolution
Fiscal Year 2023-24 Assessment Roll

ATTACHMENT 3

APN	District Classification	Street Light Charge	Safety Light Charge	Total Assessment
068-0370-013-0000	RESIDENTIAL	\$ 15.32	\$ 2.56	\$ 17.88
068-0370-014-0000	RESIDENTIAL	\$ 15.32	\$ 2.56	\$ 17.88
068-0370-015-0000	RESIDENTIAL	\$ 15.32	\$ 2.56	\$ 17.88
068-0370-016-0000	RESIDENTIAL	\$ 15.32	\$ 2.56	\$ 17.88
068-0370-017-0000	RESIDENTIAL	\$ 15.32	\$ 2.56	\$ 17.88
068-0370-018-0000	RESIDENTIAL	\$ 15.32	\$ 2.56	\$ 17.88
068-0370-019-0000	RESIDENTIAL	\$ 15.32	\$ 2.56	\$ 17.88
068-0370-020-0000	RESIDENTIAL	\$ 15.32	\$ 2.56	\$ 17.88
068-0370-021-0000	RESIDENTIAL	\$ 15.32	\$ 2.56	\$ 17.88
068-0370-022-0000	RESIDENTIAL	\$ 15.32	\$ 2.56	\$ 17.88
068-0370-023-0000	RESIDENTIAL	\$ 15.32	\$ 2.56	\$ 17.88
068-0370-024-0000	RESIDENTIAL	\$ 15.32	\$ 2.56	\$ 17.88
068-0370-025-0000	RESIDENTIAL	\$ 15.32	\$ 2.56	\$ 17.88
068-0370-026-0000	RESIDENTIAL	\$ 15.32	\$ 2.56	\$ 17.88
068-0370-027-0000	RESIDENTIAL	\$ 15.32	\$ 2.56	\$ 17.88
068-0370-028-0000	RESIDENTIAL	\$ 15.32	\$ 2.56	\$ 17.88
068-0370-029-0000	RESIDENTIAL	\$ 15.32	\$ 2.56	\$ 17.88
068-0370-030-0000	RESIDENTIAL	\$ 15.32	\$ 2.56	\$ 17.88
068-0370-031-0000	RESIDENTIAL	\$ 15.32	\$ 2.56	\$ 17.88
068-0370-032-0000	RESIDENTIAL	\$ 15.32	\$ 2.56	\$ 17.88
068-0370-033-0000	RESIDENTIAL	\$ 15.32	\$ 2.56	\$ 17.88
068-0370-034-0000	RESIDENTIAL	\$ 15.32	\$ 2.56	\$ 17.88
068-0370-035-0000	RESIDENTIAL	\$ 15.32	\$ 2.56	\$ 17.88
068-0370-036-0000	RESIDENTIAL	\$ 15.32	\$ 2.56	\$ 17.88
068-0370-037-0000	RESIDENTIAL	\$ 15.32	\$ 2.56	\$ 17.88
068-0370-038-0000	RESIDENTIAL	\$ 15.32	\$ 2.56	\$ 17.88
068-0370-039-0000	RESIDENTIAL	\$ 15.32	\$ 2.56	\$ 17.88
068-0370-040-0000	RESIDENTIAL	\$ 15.32	\$ 2.56	\$ 17.88
068-0370-041-0000	RESIDENTIAL	\$ 15.32	\$ 2.56	\$ 17.88
068-0370-042-0000	RESIDENTIAL	\$ 15.32	\$ 2.56	\$ 17.88
068-0370-043-0000	RESIDENTIAL	\$ 15.32	\$ 2.56	\$ 17.88
068-0370-044-0000	RESIDENTIAL	\$ 15.32	\$ 2.56	\$ 17.88
068-0370-045-0000	RESIDENTIAL	\$ 15.32	\$ 2.56	\$ 17.88
068-0370-046-0000	RESIDENTIAL	\$ 15.32	\$ 2.56	\$ 17.88
068-0370-047-0000	RESIDENTIAL	\$ 15.32	\$ 2.56	\$ 17.88
068-0370-048-0000	RESIDENTIAL	\$ 15.32	\$ 2.56	\$ 17.88
068-0370-049-0000	RESIDENTIAL	\$ 15.32	\$ 2.56	\$ 17.88
068-0370-051-0000	RESIDENTIAL	\$ 15.32	\$ 2.56	\$ 17.88
068-0370-052-0000	RESIDENTIAL	\$ 15.32	\$ 2.56	\$ 17.88
068-0370-053-0000	RESIDENTIAL	\$ 15.32	\$ 2.56	\$ 17.88
068-0370-054-0000	RESIDENTIAL	\$ 15.32	\$ 2.56	\$ 17.88
068-0370-055-0000	RESIDENTIAL	\$ 15.32	\$ 2.56	\$ 17.88
068-0370-056-0000	RESIDENTIAL	\$ 15.32	\$ 2.56	\$ 17.88
068-0370-057-0000	RESIDENTIAL	\$ 15.32	\$ 2.56	\$ 17.88

ITEM 9.3.

City of Rancho Cordova
Lighting District No. 2012-1 Exhibit A to the Resolution
Fiscal Year 2023-24 Assessment Roll

ATTACHMENT 3

APN	District Classification	Street Light Charge	Safety Light Charge	Total Assessment
068-0370-058-0000	RESIDENTIAL	\$ 15.32	\$ 2.56	\$ 17.88
068-0370-059-0000	RESIDENTIAL	\$ 15.32	\$ 2.56	\$ 17.88
068-0370-060-0000	RESIDENTIAL	\$ 15.32	\$ 2.56	\$ 17.88
068-0370-061-0000	RESIDENTIAL	\$ 15.32	\$ 2.56	\$ 17.88
068-0370-062-0000	RESIDENTIAL	\$ 15.32	\$ 2.56	\$ 17.88
068-0370-063-0000	RESIDENTIAL	\$ 15.32	\$ 2.56	\$ 17.88
068-0370-064-0000	RESIDENTIAL	\$ 15.32	\$ 2.56	\$ 17.88
068-0370-065-0000	RESIDENTIAL	\$ 15.32	\$ 2.56	\$ 17.88
068-0370-066-0000	RESIDENTIAL	\$ 15.32	\$ 2.56	\$ 17.88
068-0370-067-0000	RESIDENTIAL	\$ 15.32	\$ 2.56	\$ 17.88
068-0370-068-0000	RESIDENTIAL	\$ 15.32	\$ 2.56	\$ 17.88
068-0370-069-0000	RESIDENTIAL	\$ 15.32	\$ 2.56	\$ 17.88
068-0370-070-0000	RESIDENTIAL	\$ 15.32	\$ 2.56	\$ 17.88
068-0370-071-0000	RESIDENTIAL	\$ 15.32	\$ 2.56	\$ 17.88
068-0370-072-0000	RESIDENTIAL	\$ 15.32	\$ 2.56	\$ 17.88
068-0370-073-0000	RESIDENTIAL	\$ 15.32	\$ 2.56	\$ 17.88
068-0370-074-0000	RESIDENTIAL	\$ 15.32	\$ 2.56	\$ 17.88
068-0370-075-0000	RESIDENTIAL	\$ 15.32	\$ 2.56	\$ 17.88
068-0370-076-0000	RESIDENTIAL	\$ 15.32	\$ 2.56	\$ 17.88
068-0370-077-0000	RESIDENTIAL	\$ 15.32	\$ 2.56	\$ 17.88
068-0370-078-0000	RESIDENTIAL	\$ 15.32	\$ 2.56	\$ 17.88
068-0370-079-0000	RESIDENTIAL	\$ 15.32	\$ 2.56	\$ 17.88
068-0420-001-0000	RESIDENTIAL	\$ 15.32	\$ 2.56	\$ 17.88
068-0420-002-0000	RESIDENTIAL	\$ 15.32	\$ 2.56	\$ 17.88
068-0420-003-0000	RESIDENTIAL	\$ 15.32	\$ 2.56	\$ 17.88
068-0420-004-0000	RESIDENTIAL	\$ 15.32	\$ 2.56	\$ 17.88
068-0420-005-0000	RESIDENTIAL	\$ 15.32	\$ 2.56	\$ 17.88
068-0420-006-0000	RESIDENTIAL	\$ 15.32	\$ 2.56	\$ 17.88
068-0420-007-0000	RESIDENTIAL	\$ 15.32	\$ 2.56	\$ 17.88
068-0420-008-0000	RESIDENTIAL	\$ 15.32	\$ 2.56	\$ 17.88
068-0420-009-0000	RESIDENTIAL	\$ 15.32	\$ 2.56	\$ 17.88
068-0420-010-0000	RESIDENTIAL	\$ 15.32	\$ 2.56	\$ 17.88
068-0420-011-0000	RESIDENTIAL	\$ 15.32	\$ 2.56	\$ 17.88
068-0420-012-0000	RESIDENTIAL	\$ 15.32	\$ 2.56	\$ 17.88
068-0420-013-0000	RESIDENTIAL	\$ 15.32	\$ 2.56	\$ 17.88
068-0420-014-0000	RESIDENTIAL	\$ 15.32	\$ 2.56	\$ 17.88
068-0420-015-0000	RESIDENTIAL	\$ 15.32	\$ 2.56	\$ 17.88
068-0420-016-0000	RESIDENTIAL	\$ 15.32	\$ 2.56	\$ 17.88
068-0420-017-0000	RESIDENTIAL	\$ 15.32	\$ 2.56	\$ 17.88
068-0420-018-0000	RESIDENTIAL	\$ 15.32	\$ 2.56	\$ 17.88
068-0420-019-0000	RESIDENTIAL	\$ 15.32	\$ 2.56	\$ 17.88
068-0420-020-0000	RESIDENTIAL	\$ 15.32	\$ 2.56	\$ 17.88
068-0420-021-0000	RESIDENTIAL	\$ 15.32	\$ 2.56	\$ 17.88
068-0420-022-0000	RESIDENTIAL	\$ 15.32	\$ 2.56	\$ 17.88

ITEM 9.3.

City of Rancho Cordova
Lighting District No. 2012-1 Exhibit A to the Resolution
Fiscal Year 2023-24 Assessment Roll

ATTACHMENT 3

APN	District Classification	Street Light Charge	Safety Light Charge	Total Assessment
068-0420-023-0000	RESIDENTIAL	\$ 15.32	\$ 2.56	\$ 17.88
068-0420-024-0000	RESIDENTIAL	\$ 15.32	\$ 2.56	\$ 17.88
068-0420-025-0000	RESIDENTIAL	\$ 15.32	\$ 2.56	\$ 17.88
068-0420-026-0000	RESIDENTIAL	\$ 15.32	\$ 2.56	\$ 17.88
068-0420-027-0000	RESIDENTIAL	\$ 15.32	\$ 2.56	\$ 17.88
068-0420-028-0000	RESIDENTIAL	\$ 15.32	\$ 2.56	\$ 17.88
068-0420-029-0000	RESIDENTIAL	\$ 15.32	\$ 2.56	\$ 17.88
068-0420-030-0000	RESIDENTIAL	\$ 15.32	\$ 2.56	\$ 17.88
068-0420-031-0000	RESIDENTIAL	\$ 15.32	\$ 2.56	\$ 17.88
068-0420-034-0000	RESIDENTIAL	\$ 15.32	\$ 2.56	\$ 17.88
068-0420-035-0000	RESIDENTIAL	\$ 15.32	\$ 2.56	\$ 17.88
068-0420-036-0000	RESIDENTIAL	\$ 15.32	\$ 2.56	\$ 17.88
068-0420-037-0000	RESIDENTIAL	\$ 15.32	\$ 2.56	\$ 17.88
068-0420-038-0000	RESIDENTIAL	\$ 15.32	\$ 2.56	\$ 17.88
068-0420-039-0000	RESIDENTIAL	\$ 15.32	\$ 2.56	\$ 17.88
068-0420-040-0000	RESIDENTIAL	\$ 15.32	\$ 2.56	\$ 17.88
068-0420-041-0000	RESIDENTIAL	\$ 15.32	\$ 2.56	\$ 17.88
068-0420-042-0000	RESIDENTIAL	\$ 15.32	\$ 2.56	\$ 17.88
068-0420-043-0000	RESIDENTIAL	\$ 15.32	\$ 2.56	\$ 17.88
068-0420-044-0000	RESIDENTIAL	\$ 15.32	\$ 2.56	\$ 17.88
068-0420-045-0000	RESIDENTIAL	\$ 15.32	\$ 2.56	\$ 17.88
068-0420-046-0000	RESIDENTIAL	\$ 15.32	\$ 2.56	\$ 17.88
068-0420-047-0000	RESIDENTIAL	\$ 15.32	\$ 2.56	\$ 17.88
068-0420-048-0000	RESIDENTIAL	\$ 15.32	\$ 2.56	\$ 17.88
068-0420-049-0000	RESIDENTIAL	\$ 15.32	\$ 2.56	\$ 17.88
068-0420-050-0000	RESIDENTIAL	\$ 15.32	\$ 2.56	\$ 17.88
068-0420-051-0000	RESIDENTIAL	\$ 15.32	\$ 2.56	\$ 17.88
068-0420-052-0000	RESIDENTIAL	\$ 15.32	\$ 2.56	\$ 17.88
068-0420-053-0000	RESIDENTIAL	\$ 15.32	\$ 2.56	\$ 17.88
068-0420-054-0000	RESIDENTIAL	\$ 15.32	\$ 2.56	\$ 17.88
068-0420-055-0000	RESIDENTIAL	\$ 15.32	\$ 2.56	\$ 17.88
068-0420-056-0000	RESIDENTIAL	\$ 15.32	\$ 2.56	\$ 17.88
068-0420-057-0000	RESIDENTIAL	\$ 15.32	\$ 2.56	\$ 17.88
068-0420-058-0000	RESIDENTIAL	\$ 15.32	\$ 2.56	\$ 17.88
068-0420-059-0000	RESIDENTIAL	\$ 15.32	\$ 2.56	\$ 17.88
068-0420-060-0000	RESIDENTIAL	\$ 15.32	\$ 2.56	\$ 17.88
068-0420-061-0000	RESIDENTIAL	\$ 15.32	\$ 2.56	\$ 17.88
068-0420-062-0000	RESIDENTIAL	\$ 15.32	\$ 2.56	\$ 17.88
068-0420-063-0000	RESIDENTIAL	\$ 15.32	\$ 2.56	\$ 17.88
068-0420-064-0000	RESIDENTIAL	\$ 15.32	\$ 2.56	\$ 17.88
068-0420-065-0000	RESIDENTIAL	\$ 15.32	\$ 2.56	\$ 17.88
068-0420-066-0000	RESIDENTIAL	\$ 15.32	\$ 2.56	\$ 17.88
068-0420-067-0000	RESIDENTIAL	\$ 15.32	\$ 2.56	\$ 17.88
068-0420-068-0000	RESIDENTIAL	\$ 15.32	\$ 2.56	\$ 17.88

ITEM 9.3.

City of Rancho Cordova
Lighting District No. 2012-1 Exhibit A to the Resolution
Fiscal Year 2023-24 Assessment Roll

ATTACHMENT 3

APN	District Classification	Street Light Charge	Safety Light Charge	Total Assessment
068-0420-069-0000	RESIDENTIAL	\$ 15.32	\$ 2.56	\$ 17.88
068-0420-070-0000	RESIDENTIAL	\$ 15.32	\$ 2.56	\$ 17.88
068-0420-071-0000	RESIDENTIAL	\$ 15.32	\$ 2.56	\$ 17.88
068-0420-072-0000	RESIDENTIAL	\$ 15.32	\$ 2.56	\$ 17.88
068-0420-073-0000	RESIDENTIAL	\$ 15.32	\$ 2.56	\$ 17.88
068-0420-074-0000	RESIDENTIAL	\$ 15.32	\$ 2.56	\$ 17.88
068-0420-075-0000	RESIDENTIAL	\$ 15.32	\$ 2.56	\$ 17.88
068-0420-076-0000	RESIDENTIAL	\$ 15.32	\$ 2.56	\$ 17.88
068-0420-077-0000	RESIDENTIAL	\$ 15.32	\$ 2.56	\$ 17.88
068-0420-078-0000	RESIDENTIAL	\$ 15.32	\$ 2.56	\$ 17.88
068-0420-079-0000	RESIDENTIAL	\$ 15.32	\$ 2.56	\$ 17.88
068-0420-080-0000	RESIDENTIAL	\$ 15.32	\$ 2.56	\$ 17.88
068-0420-081-0000	RESIDENTIAL	\$ 15.32	\$ 2.56	\$ 17.88
068-0420-082-0000	RESIDENTIAL	\$ 15.32	\$ 2.56	\$ 17.88
068-0420-083-0000	RESIDENTIAL	\$ 15.32	\$ 2.56	\$ 17.88
068-0420-084-0000	RESIDENTIAL	\$ 15.32	\$ 2.56	\$ 17.88
068-0420-085-0000	RESIDENTIAL	\$ 15.32	\$ 2.56	\$ 17.88
068-0420-086-0000	RESIDENTIAL	\$ 15.32	\$ 2.56	\$ 17.88
068-0420-087-0000	RESIDENTIAL	\$ 15.32	\$ 2.56	\$ 17.88
068-0420-088-0000	RESIDENTIAL	\$ 15.32	\$ 2.56	\$ 17.88
068-0420-089-0000	RESIDENTIAL	\$ 15.32	\$ 2.56	\$ 17.88
068-0420-090-0000	RESIDENTIAL	\$ 15.32	\$ 2.56	\$ 17.88
068-0420-091-0000	RESIDENTIAL	\$ 15.32	\$ 2.56	\$ 17.88
068-0431-002-0000	RESIDENTIAL	\$ 15.32	\$ 2.56	\$ 17.88
068-0431-003-0000	RESIDENTIAL	\$ 15.32	\$ 2.56	\$ 17.88
068-0431-004-0000	RESIDENTIAL	\$ 15.32	\$ 2.56	\$ 17.88
068-0431-005-0000	RESIDENTIAL	\$ 15.32	\$ 2.56	\$ 17.88
068-0431-006-0000	RESIDENTIAL	\$ 15.32	\$ 2.56	\$ 17.88
068-0431-007-0000	RESIDENTIAL	\$ 15.32	\$ 2.56	\$ 17.88
068-0431-008-0000	RESIDENTIAL	\$ 15.32	\$ 2.56	\$ 17.88
068-0431-009-0000	RESIDENTIAL	\$ 15.32	\$ 2.56	\$ 17.88
068-0431-010-0000	RESIDENTIAL	\$ 15.32	\$ 2.56	\$ 17.88
068-0431-011-0000	RESIDENTIAL	\$ 15.32	\$ 2.56	\$ 17.88
068-0431-012-0000	RESIDENTIAL	\$ 15.32	\$ 2.56	\$ 17.88
068-0431-013-0000	RESIDENTIAL	\$ 15.32	\$ 2.56	\$ 17.88
068-0431-014-0000	RESIDENTIAL	\$ 15.32	\$ 2.56	\$ 17.88
068-0431-015-0000	RESIDENTIAL	\$ 15.32	\$ 2.56	\$ 17.88
068-0431-016-0000	RESIDENTIAL	\$ 15.32	\$ 2.56	\$ 17.88
068-0431-017-0000	RESIDENTIAL	\$ 15.32	\$ 2.56	\$ 17.88
068-0431-018-0000	RESIDENTIAL	\$ 15.32	\$ 2.56	\$ 17.88
068-0431-019-0000	RESIDENTIAL	\$ 15.32	\$ 2.56	\$ 17.88
068-0431-020-0000	RESIDENTIAL	\$ 15.32	\$ 2.56	\$ 17.88
068-0431-021-0000	RESIDENTIAL	\$ 15.32	\$ 2.56	\$ 17.88
068-0431-022-0000	RESIDENTIAL	\$ 15.32	\$ 2.56	\$ 17.88

ITEM 9.3.

City of Rancho Cordova
Lighting District No. 2012-1 Exhibit A to the Resolution
Fiscal Year 2023-24 Assessment Roll

ATTACHMENT 3

APN	District Classification	Street Light Charge	Safety Light Charge	Total Assessment
068-0431-023-0000	RESIDENTIAL	\$ 15.32	\$ 2.56	\$ 17.88
068-0431-024-0000	RESIDENTIAL	\$ 15.32	\$ 2.56	\$ 17.88
068-0431-025-0000	RESIDENTIAL	\$ 15.32	\$ 2.56	\$ 17.88
068-0432-001-0000	RESIDENTIAL	\$ 15.32	\$ 2.56	\$ 17.88
068-0432-002-0000	RESIDENTIAL	\$ 15.32	\$ 2.56	\$ 17.88
068-0432-003-0000	RESIDENTIAL	\$ 15.32	\$ 2.56	\$ 17.88
068-0432-004-0000	RESIDENTIAL	\$ 15.32	\$ 2.56	\$ 17.88
068-0433-001-0000	RESIDENTIAL	\$ 15.32	\$ 2.56	\$ 17.88
068-0433-002-0000	RESIDENTIAL	\$ 15.32	\$ 2.56	\$ 17.88
068-0433-003-0000	RESIDENTIAL	\$ 15.32	\$ 2.56	\$ 17.88
068-0433-004-0000	RESIDENTIAL	\$ 15.32	\$ 2.56	\$ 17.88
068-0433-005-0000	RESIDENTIAL	\$ 15.32	\$ 2.56	\$ 17.88
068-0433-006-0000	RESIDENTIAL	\$ 15.32	\$ 2.56	\$ 17.88
068-0433-007-0000	RESIDENTIAL	\$ 15.32	\$ 2.56	\$ 17.88
068-0433-008-0000	RESIDENTIAL	\$ 15.32	\$ 2.56	\$ 17.88
068-0433-009-0000	RESIDENTIAL	\$ 15.32	\$ 2.56	\$ 17.88
068-0433-010-0000	RESIDENTIAL	\$ 15.32	\$ 2.56	\$ 17.88
068-0433-011-0000	RESIDENTIAL	\$ 15.32	\$ 2.56	\$ 17.88
068-0433-012-0000	RESIDENTIAL	\$ 15.32	\$ 2.56	\$ 17.88
068-0433-013-0000	RESIDENTIAL	\$ 15.32	\$ 2.56	\$ 17.88
068-0433-014-0000	RESIDENTIAL	\$ 15.32	\$ 2.56	\$ 17.88
068-0433-015-0000	RESIDENTIAL	\$ 15.32	\$ 2.56	\$ 17.88
068-0433-016-0000	RESIDENTIAL	\$ 15.32	\$ 2.56	\$ 17.88
068-0433-017-0000	RESIDENTIAL	\$ 15.32	\$ 2.56	\$ 17.88
068-0433-018-0000	RESIDENTIAL	\$ 15.32	\$ 2.56	\$ 17.88
068-0433-019-0000	RESIDENTIAL	\$ 15.32	\$ 2.56	\$ 17.88
068-0433-020-0000	RESIDENTIAL	\$ 15.32	\$ 2.56	\$ 17.88
068-0433-021-0000	RESIDENTIAL	\$ 15.32	\$ 2.56	\$ 17.88
068-0433-022-0000	RESIDENTIAL	\$ 15.32	\$ 2.56	\$ 17.88
068-0433-023-0000	RESIDENTIAL	\$ 15.32	\$ 2.56	\$ 17.88
068-0433-024-0000	RESIDENTIAL	\$ 15.32	\$ 2.56	\$ 17.88
068-0433-025-0000	RESIDENTIAL	\$ 15.32	\$ 2.56	\$ 17.88
068-0433-026-0000	RESIDENTIAL	\$ 15.32	\$ 2.56	\$ 17.88
068-0433-027-0000	RESIDENTIAL	\$ 15.32	\$ 2.56	\$ 17.88
068-0433-028-0000	RESIDENTIAL	\$ 15.32	\$ 2.56	\$ 17.88
068-0433-029-0000	RESIDENTIAL	\$ 15.32	\$ 2.56	\$ 17.88
068-0433-030-0000	RESIDENTIAL	\$ 15.32	\$ 2.56	\$ 17.88
068-0434-001-0000	RESIDENTIAL	\$ 15.32	\$ 2.56	\$ 17.88
068-0434-002-0000	RESIDENTIAL	\$ 15.32	\$ 2.56	\$ 17.88
068-0434-003-0000	RESIDENTIAL	\$ 15.32	\$ 2.56	\$ 17.88
068-0434-004-0000	RESIDENTIAL	\$ 15.32	\$ 2.56	\$ 17.88
068-0434-005-0000	RESIDENTIAL	\$ 15.32	\$ 2.56	\$ 17.88
068-0434-006-0000	RESIDENTIAL	\$ 15.32	\$ 2.56	\$ 17.88
068-0434-007-0000	RESIDENTIAL	\$ 15.32	\$ 2.56	\$ 17.88

ITEM 9.3.

City of Rancho Cordova
Lighting District No. 2012-1 Exhibit A to the Resolution
Fiscal Year 2023-24 Assessment Roll

ATTACHMENT 3

APN	District Classification	Street Light Charge	Safety Light Charge	Total Assessment
068-0434-008-0000	RESIDENTIAL	\$ 15.32	\$ 2.56	\$ 17.88
068-0434-009-0000	RESIDENTIAL	\$ 15.32	\$ 2.56	\$ 17.88
068-0434-010-0000	RESIDENTIAL	\$ 15.32	\$ 2.56	\$ 17.88
068-0434-011-0000	RESIDENTIAL	\$ 15.32	\$ 2.56	\$ 17.88
068-0434-012-0000	RESIDENTIAL	\$ 15.32	\$ 2.56	\$ 17.88
068-0434-013-0000	RESIDENTIAL	\$ 15.32	\$ 2.56	\$ 17.88
068-0434-014-0000	RESIDENTIAL	\$ 15.32	\$ 2.56	\$ 17.88
068-0434-015-0000	RESIDENTIAL	\$ 15.32	\$ 2.56	\$ 17.88
068-0434-016-0000	RESIDENTIAL	\$ 15.32	\$ 2.56	\$ 17.88
068-0434-017-0000	RESIDENTIAL	\$ 15.32	\$ 2.56	\$ 17.88
068-0434-018-0000	RESIDENTIAL	\$ 15.32	\$ 2.56	\$ 17.88
068-0434-019-0000	RESIDENTIAL	\$ 15.32	\$ 2.56	\$ 17.88
068-0434-020-0000	RESIDENTIAL	\$ 15.32	\$ 2.56	\$ 17.88
068-0435-001-0000	RESIDENTIAL	\$ 15.32	\$ 2.56	\$ 17.88
068-0435-002-0000	RESIDENTIAL	\$ 15.32	\$ 2.56	\$ 17.88
068-0435-003-0000	RESIDENTIAL	\$ 15.32	\$ 2.56	\$ 17.88
068-0435-004-0000	RESIDENTIAL	\$ 15.32	\$ 2.56	\$ 17.88
068-0435-005-0000	RESIDENTIAL	\$ 15.32	\$ 2.56	\$ 17.88
068-0435-006-0000	RESIDENTIAL	\$ 15.32	\$ 2.56	\$ 17.88
068-0435-007-0000	RESIDENTIAL	\$ 15.32	\$ 2.56	\$ 17.88
068-0435-008-0000	RESIDENTIAL	\$ 15.32	\$ 2.56	\$ 17.88
068-0435-009-0000	RESIDENTIAL	\$ 15.32	\$ 2.56	\$ 17.88
068-0435-010-0000	RESIDENTIAL	\$ 15.32	\$ 2.56	\$ 17.88
068-0435-011-0000	RESIDENTIAL	\$ 15.32	\$ 2.56	\$ 17.88
068-0435-012-0000	RESIDENTIAL	\$ 15.32	\$ 2.56	\$ 17.88
068-0435-013-0000	RESIDENTIAL	\$ 15.32	\$ 2.56	\$ 17.88
068-0435-014-0000	RESIDENTIAL	\$ 15.32	\$ 2.56	\$ 17.88
068-0435-015-0000	RESIDENTIAL	\$ 15.32	\$ 2.56	\$ 17.88
068-0435-016-0000	RESIDENTIAL	\$ 15.32	\$ 2.56	\$ 17.88
068-0435-017-0000	RESIDENTIAL	\$ 15.32	\$ 2.56	\$ 17.88
068-0435-018-0000	RESIDENTIAL	\$ 15.32	\$ 2.56	\$ 17.88
068-0435-019-0000	RESIDENTIAL	\$ 15.32	\$ 2.56	\$ 17.88
068-0435-020-0000	SAFETY LIGHTS ONLY	\$ 0.00	\$ 2.56	\$ 2.56
068-0436-001-0000	RESIDENTIAL	\$ 15.32	\$ 2.56	\$ 17.88
068-0436-002-0000	RESIDENTIAL	\$ 15.32	\$ 2.56	\$ 17.88
068-0436-003-0000	RESIDENTIAL	\$ 15.32	\$ 2.56	\$ 17.88
068-0436-004-0000	RESIDENTIAL	\$ 15.32	\$ 2.56	\$ 17.88
068-0436-005-0000	RESIDENTIAL	\$ 15.32	\$ 2.56	\$ 17.88
068-0436-006-0000	RESIDENTIAL	\$ 15.32	\$ 2.56	\$ 17.88
068-0436-007-0000	RESIDENTIAL	\$ 15.32	\$ 2.56	\$ 17.88
068-0436-008-0000	RESIDENTIAL	\$ 15.32	\$ 2.56	\$ 17.88
068-0436-009-0000	RESIDENTIAL	\$ 15.32	\$ 2.56	\$ 17.88
068-0436-010-0000	RESIDENTIAL	\$ 15.32	\$ 2.56	\$ 17.88
068-0436-011-0000	RESIDENTIAL	\$ 15.32	\$ 2.56	\$ 17.88

ITEM 9.3.

City of Rancho Cordova
Lighting District No. 2012-1 Exhibit A to the Resolution
Fiscal Year 2023-24 Assessment Roll

ATTACHMENT 3

APN	District Classification	Street Light Charge	Safety Light Charge	Total Assessment
068-0436-012-0000	RESIDENTIAL	\$ 15.32	\$ 2.56	\$ 17.88
068-0436-013-0000	RESIDENTIAL	\$ 15.32	\$ 2.56	\$ 17.88
068-0436-014-0000	RESIDENTIAL	\$ 15.32	\$ 2.56	\$ 17.88
068-0437-001-0000	RESIDENTIAL	\$ 15.32	\$ 2.56	\$ 17.88
068-0438-001-0000	RESIDENTIAL	\$ 15.32	\$ 2.56	\$ 17.88
068-0438-002-0000	RESIDENTIAL	\$ 15.32	\$ 2.56	\$ 17.88
068-0438-003-0000	RESIDENTIAL	\$ 15.32	\$ 2.56	\$ 17.88
068-0438-004-0000	RESIDENTIAL	\$ 15.32	\$ 2.56	\$ 17.88
068-0438-005-0000	RESIDENTIAL	\$ 15.32	\$ 2.56	\$ 17.88
068-0438-006-0000	RESIDENTIAL	\$ 15.32	\$ 2.56	\$ 17.88
068-0438-007-0000	RESIDENTIAL	\$ 15.32	\$ 2.56	\$ 17.88
068-0438-008-0000	RESIDENTIAL	\$ 15.32	\$ 2.56	\$ 17.88
068-0438-009-0000	RESIDENTIAL	\$ 15.32	\$ 2.56	\$ 17.88
068-0438-010-0000	RESIDENTIAL	\$ 15.32	\$ 2.56	\$ 17.88
068-0438-011-0000	RESIDENTIAL	\$ 15.32	\$ 2.56	\$ 17.88
068-0438-012-0000	RESIDENTIAL	\$ 15.32	\$ 2.56	\$ 17.88
068-0438-013-0000	RESIDENTIAL	\$ 15.32	\$ 2.56	\$ 17.88
068-0438-014-0000	RESIDENTIAL	\$ 15.32	\$ 2.56	\$ 17.88
068-0441-001-0000	RESIDENTIAL	\$ 15.32	\$ 2.56	\$ 17.88
068-0441-002-0000	RESIDENTIAL	\$ 15.32	\$ 2.56	\$ 17.88
068-0441-003-0000	RESIDENTIAL	\$ 15.32	\$ 2.56	\$ 17.88
068-0441-004-0000	RESIDENTIAL	\$ 15.32	\$ 2.56	\$ 17.88
068-0441-005-0000	RESIDENTIAL	\$ 15.32	\$ 2.56	\$ 17.88
068-0441-006-0000	RESIDENTIAL	\$ 15.32	\$ 2.56	\$ 17.88
068-0441-007-0000	RESIDENTIAL	\$ 15.32	\$ 2.56	\$ 17.88
068-0441-008-0000	RESIDENTIAL	\$ 15.32	\$ 2.56	\$ 17.88
068-0441-009-0000	RESIDENTIAL	\$ 15.32	\$ 2.56	\$ 17.88
068-0441-010-0000	RESIDENTIAL	\$ 15.32	\$ 2.56	\$ 17.88
068-0441-011-0000	RESIDENTIAL	\$ 15.32	\$ 2.56	\$ 17.88
068-0441-012-0000	RESIDENTIAL	\$ 15.32	\$ 2.56	\$ 17.88
068-0441-013-0000	RESIDENTIAL	\$ 15.32	\$ 2.56	\$ 17.88
068-0441-014-0000	RESIDENTIAL	\$ 15.32	\$ 2.56	\$ 17.88
068-0441-015-0000	RESIDENTIAL	\$ 15.32	\$ 2.56	\$ 17.88
068-0441-016-0000	RESIDENTIAL	\$ 15.32	\$ 2.56	\$ 17.88
068-0441-017-0000	RESIDENTIAL	\$ 15.32	\$ 2.56	\$ 17.88
068-0441-018-0000	RESIDENTIAL	\$ 15.32	\$ 2.56	\$ 17.88
068-0441-019-0000	RESIDENTIAL	\$ 15.32	\$ 2.56	\$ 17.88
068-0441-020-0000	RESIDENTIAL	\$ 15.32	\$ 2.56	\$ 17.88
068-0441-021-0000	RESIDENTIAL	\$ 15.32	\$ 2.56	\$ 17.88
068-0441-022-0000	RESIDENTIAL	\$ 15.32	\$ 2.56	\$ 17.88
068-0441-023-0000	RESIDENTIAL	\$ 15.32	\$ 2.56	\$ 17.88
068-0441-024-0000	RESIDENTIAL	\$ 15.32	\$ 2.56	\$ 17.88
068-0441-025-0000	RESIDENTIAL	\$ 15.32	\$ 2.56	\$ 17.88
068-0441-026-0000	RESIDENTIAL	\$ 15.32	\$ 2.56	\$ 17.88

ITEM 9.3.

City of Rancho Cordova
Lighting District No. 2012-1 Exhibit A to the Resolution
Fiscal Year 2023-24 Assessment Roll

ATTACHMENT 3

APN	District Classification	Street Light Charge	Safety Light Charge	Total Assessment
068-0441-027-0000	RESIDENTIAL	\$ 15.32	\$ 2.56	\$ 17.88
068-0441-028-0000	RESIDENTIAL	\$ 15.32	\$ 2.56	\$ 17.88
068-0441-029-0000	RESIDENTIAL	\$ 15.32	\$ 2.56	\$ 17.88
068-0441-030-0000	RESIDENTIAL	\$ 15.32	\$ 2.56	\$ 17.88
068-0441-031-0000	RESIDENTIAL	\$ 15.32	\$ 2.56	\$ 17.88
068-0441-032-0000	RESIDENTIAL	\$ 15.32	\$ 2.56	\$ 17.88
068-0441-033-0000	RESIDENTIAL	\$ 15.32	\$ 2.56	\$ 17.88
068-0441-034-0000	RESIDENTIAL	\$ 15.32	\$ 2.56	\$ 17.88
068-0441-035-0000	RESIDENTIAL	\$ 15.32	\$ 2.56	\$ 17.88
068-0441-036-0000	RESIDENTIAL	\$ 15.32	\$ 2.56	\$ 17.88
068-0441-037-0000	RESIDENTIAL	\$ 15.32	\$ 2.56	\$ 17.88
068-0441-038-0000	RESIDENTIAL	\$ 15.32	\$ 2.56	\$ 17.88
068-0441-039-0000	RESIDENTIAL	\$ 15.32	\$ 2.56	\$ 17.88
068-0441-040-0000	RESIDENTIAL	\$ 15.32	\$ 2.56	\$ 17.88
068-0441-041-0000	RESIDENTIAL	\$ 15.32	\$ 2.56	\$ 17.88
068-0441-042-0000	RESIDENTIAL	\$ 15.32	\$ 2.56	\$ 17.88
068-0441-043-0000	RESIDENTIAL	\$ 15.32	\$ 2.56	\$ 17.88
068-0441-044-0000	RESIDENTIAL	\$ 15.32	\$ 2.56	\$ 17.88
068-0441-045-0000	RESIDENTIAL	\$ 15.32	\$ 2.56	\$ 17.88
068-0442-001-0000	RESIDENTIAL	\$ 15.32	\$ 2.56	\$ 17.88
068-0442-002-0000	RESIDENTIAL	\$ 15.32	\$ 2.56	\$ 17.88
068-0442-003-0000	RESIDENTIAL	\$ 15.32	\$ 2.56	\$ 17.88
068-0442-004-0000	RESIDENTIAL	\$ 15.32	\$ 2.56	\$ 17.88
068-0442-005-0000	RESIDENTIAL	\$ 15.32	\$ 2.56	\$ 17.88
068-0443-001-0000	RESIDENTIAL	\$ 15.32	\$ 2.56	\$ 17.88
068-0443-002-0000	RESIDENTIAL	\$ 15.32	\$ 2.56	\$ 17.88
068-0443-003-0000	RESIDENTIAL	\$ 15.32	\$ 2.56	\$ 17.88
068-0443-004-0000	RESIDENTIAL	\$ 15.32	\$ 2.56	\$ 17.88
068-0443-005-0000	RESIDENTIAL	\$ 15.32	\$ 2.56	\$ 17.88
068-0443-006-0000	RESIDENTIAL	\$ 15.32	\$ 2.56	\$ 17.88
068-0443-007-0000	RESIDENTIAL	\$ 15.32	\$ 2.56	\$ 17.88
068-0443-008-0000	RESIDENTIAL	\$ 15.32	\$ 2.56	\$ 17.88
068-0443-009-0000	RESIDENTIAL	\$ 15.32	\$ 2.56	\$ 17.88
068-0443-010-0000	RESIDENTIAL	\$ 15.32	\$ 2.56	\$ 17.88
068-0443-011-0000	RESIDENTIAL	\$ 15.32	\$ 2.56	\$ 17.88
068-0443-012-0000	RESIDENTIAL	\$ 15.32	\$ 2.56	\$ 17.88
068-0443-013-0000	RESIDENTIAL	\$ 15.32	\$ 2.56	\$ 17.88
068-0443-014-0000	RESIDENTIAL	\$ 15.32	\$ 2.56	\$ 17.88
068-0443-015-0000	RESIDENTIAL	\$ 15.32	\$ 2.56	\$ 17.88
068-0443-016-0000	RESIDENTIAL	\$ 15.32	\$ 2.56	\$ 17.88
068-0443-017-0000	RESIDENTIAL	\$ 15.32	\$ 2.56	\$ 17.88
068-0443-018-0000	RESIDENTIAL	\$ 15.32	\$ 2.56	\$ 17.88
068-0443-019-0000	RESIDENTIAL	\$ 15.32	\$ 2.56	\$ 17.88
068-0443-020-0000	RESIDENTIAL	\$ 15.32	\$ 2.56	\$ 17.88

ITEM 9.3.

City of Rancho Cordova
Lighting District No. 2012-1 Exhibit A to the Resolution
Fiscal Year 2023-24 Assessment Roll

ATTACHMENT 3

APN	District Classification	Street Light Charge	Safety Light Charge	Total Assessment
068-0443-021-0000	RESIDENTIAL	\$ 15.32	\$ 2.56	\$ 17.88
068-0443-022-0000	RESIDENTIAL	\$ 15.32	\$ 2.56	\$ 17.88
068-0443-023-0000	RESIDENTIAL	\$ 15.32	\$ 2.56	\$ 17.88
068-0444-001-0000	RESIDENTIAL	\$ 15.32	\$ 2.56	\$ 17.88
068-0444-002-0000	RESIDENTIAL	\$ 15.32	\$ 2.56	\$ 17.88
068-0444-003-0000	RESIDENTIAL	\$ 15.32	\$ 2.56	\$ 17.88
068-0444-004-0000	RESIDENTIAL	\$ 15.32	\$ 2.56	\$ 17.88
068-0444-005-0000	RESIDENTIAL	\$ 15.32	\$ 2.56	\$ 17.88
068-0444-006-0000	RESIDENTIAL	\$ 15.32	\$ 2.56	\$ 17.88
068-0444-007-0000	RESIDENTIAL	\$ 15.32	\$ 2.56	\$ 17.88
068-0444-008-0000	RESIDENTIAL	\$ 15.32	\$ 2.56	\$ 17.88
068-0444-009-0000	RESIDENTIAL	\$ 15.32	\$ 2.56	\$ 17.88
068-0444-010-0000	RESIDENTIAL	\$ 15.32	\$ 2.56	\$ 17.88
068-0444-011-0000	RESIDENTIAL	\$ 15.32	\$ 2.56	\$ 17.88
068-0444-012-0000	RESIDENTIAL	\$ 15.32	\$ 2.56	\$ 17.88
068-0444-013-0000	RESIDENTIAL	\$ 15.32	\$ 2.56	\$ 17.88
068-0444-014-0000	RESIDENTIAL	\$ 15.32	\$ 2.56	\$ 17.88
068-0444-015-0000	RESIDENTIAL	\$ 15.32	\$ 2.56	\$ 17.88
068-0444-016-0000	RESIDENTIAL	\$ 15.32	\$ 2.56	\$ 17.88
068-0444-017-0000	RESIDENTIAL	\$ 15.32	\$ 2.56	\$ 17.88
068-0444-018-0000	RESIDENTIAL	\$ 15.32	\$ 2.56	\$ 17.88
068-0444-019-0000	RESIDENTIAL	\$ 15.32	\$ 2.56	\$ 17.88
068-0444-020-0000	RESIDENTIAL	\$ 15.32	\$ 2.56	\$ 17.88
068-0444-021-0000	RESIDENTIAL	\$ 15.32	\$ 2.56	\$ 17.88
068-0444-022-0000	RESIDENTIAL	\$ 15.32	\$ 2.56	\$ 17.88
068-0451-001-0000	RESIDENTIAL	\$ 15.32	\$ 2.56	\$ 17.88
068-0451-002-0000	RESIDENTIAL	\$ 15.32	\$ 2.56	\$ 17.88
068-0451-003-0000	RESIDENTIAL	\$ 15.32	\$ 2.56	\$ 17.88
068-0451-004-0000	RESIDENTIAL	\$ 15.32	\$ 2.56	\$ 17.88
068-0451-005-0000	RESIDENTIAL	\$ 15.32	\$ 2.56	\$ 17.88
068-0451-006-0000	RESIDENTIAL	\$ 15.32	\$ 2.56	\$ 17.88
068-0451-007-0000	RESIDENTIAL	\$ 15.32	\$ 2.56	\$ 17.88
068-0451-008-0000	RESIDENTIAL	\$ 15.32	\$ 2.56	\$ 17.88
068-0451-009-0000	RESIDENTIAL	\$ 15.32	\$ 2.56	\$ 17.88
068-0451-010-0000	RESIDENTIAL	\$ 15.32	\$ 2.56	\$ 17.88
068-0451-011-0000	RESIDENTIAL	\$ 15.32	\$ 2.56	\$ 17.88
068-0451-012-0000	RESIDENTIAL	\$ 15.32	\$ 2.56	\$ 17.88
068-0451-013-0000	RESIDENTIAL	\$ 15.32	\$ 2.56	\$ 17.88
068-0451-014-0000	RESIDENTIAL	\$ 15.32	\$ 2.56	\$ 17.88
068-0451-015-0000	RESIDENTIAL	\$ 15.32	\$ 2.56	\$ 17.88
068-0451-016-0000	RESIDENTIAL	\$ 15.32	\$ 2.56	\$ 17.88
068-0451-017-0000	RESIDENTIAL	\$ 15.32	\$ 2.56	\$ 17.88
068-0451-018-0000	RESIDENTIAL	\$ 15.32	\$ 2.56	\$ 17.88
068-0451-019-0000	RESIDENTIAL	\$ 15.32	\$ 2.56	\$ 17.88

ITEM 9.3.

City of Rancho Cordova
Lighting District No. 2012-1 Exhibit A to the Resolution
Fiscal Year 2023-24 Assessment Roll

ATTACHMENT 3

APN	District Classification	Street Light Charge	Safety Light Charge	Total Assessment
068-0451-020-0000	RESIDENTIAL	\$ 15.32	\$ 2.56	\$ 17.88
068-0451-021-0000	RESIDENTIAL	\$ 15.32	\$ 2.56	\$ 17.88
068-0451-022-0000	RESIDENTIAL	\$ 15.32	\$ 2.56	\$ 17.88
068-0451-023-0000	RESIDENTIAL	\$ 15.32	\$ 2.56	\$ 17.88
068-0451-024-0000	RESIDENTIAL	\$ 15.32	\$ 2.56	\$ 17.88
068-0451-025-0000	RESIDENTIAL	\$ 15.32	\$ 2.56	\$ 17.88
068-0452-001-0000	RESIDENTIAL	\$ 15.32	\$ 2.56	\$ 17.88
068-0452-002-0000	RESIDENTIAL	\$ 15.32	\$ 2.56	\$ 17.88
068-0452-003-0000	RESIDENTIAL	\$ 15.32	\$ 2.56	\$ 17.88
068-0452-004-0000	RESIDENTIAL	\$ 15.32	\$ 2.56	\$ 17.88
068-0452-005-0000	RESIDENTIAL	\$ 15.32	\$ 2.56	\$ 17.88
068-0452-006-0000	RESIDENTIAL	\$ 15.32	\$ 2.56	\$ 17.88
068-0452-007-0000	RESIDENTIAL	\$ 15.32	\$ 2.56	\$ 17.88
068-0452-008-0000	RESIDENTIAL	\$ 15.32	\$ 2.56	\$ 17.88
068-0452-009-0000	RESIDENTIAL	\$ 15.32	\$ 2.56	\$ 17.88
068-0452-010-0000	RESIDENTIAL	\$ 15.32	\$ 2.56	\$ 17.88
068-0452-011-0000	RESIDENTIAL	\$ 15.32	\$ 2.56	\$ 17.88
068-0452-012-0000	RESIDENTIAL	\$ 15.32	\$ 2.56	\$ 17.88
068-0452-013-0000	RESIDENTIAL	\$ 15.32	\$ 2.56	\$ 17.88
068-0452-014-0000	RESIDENTIAL	\$ 15.32	\$ 2.56	\$ 17.88
068-0452-015-0000	RESIDENTIAL	\$ 15.32	\$ 2.56	\$ 17.88
068-0452-016-0000	RESIDENTIAL	\$ 15.32	\$ 2.56	\$ 17.88
068-0452-017-0000	RESIDENTIAL	\$ 15.32	\$ 2.56	\$ 17.88
068-0452-018-0000	RESIDENTIAL	\$ 15.32	\$ 2.56	\$ 17.88
068-0452-019-0000	RESIDENTIAL	\$ 15.32	\$ 2.56	\$ 17.88
068-0452-020-0000	RESIDENTIAL	\$ 15.32	\$ 2.56	\$ 17.88
068-0452-021-0000	RESIDENTIAL	\$ 15.32	\$ 2.56	\$ 17.88
068-0452-022-0000	RESIDENTIAL	\$ 15.32	\$ 2.56	\$ 17.88
068-0452-023-0000	RESIDENTIAL	\$ 15.32	\$ 2.56	\$ 17.88
068-0452-024-0000	RESIDENTIAL	\$ 15.32	\$ 2.56	\$ 17.88
068-0452-025-0000	RESIDENTIAL	\$ 15.32	\$ 2.56	\$ 17.88
068-0452-026-0000	RESIDENTIAL	\$ 15.32	\$ 2.56	\$ 17.88
068-0452-027-0000	RESIDENTIAL	\$ 15.32	\$ 2.56	\$ 17.88
068-0452-028-0000	RESIDENTIAL	\$ 15.32	\$ 2.56	\$ 17.88
068-0452-029-0000	RESIDENTIAL	\$ 15.32	\$ 2.56	\$ 17.88
068-0452-030-0000	RESIDENTIAL	\$ 15.32	\$ 2.56	\$ 17.88
068-0452-031-0000	RESIDENTIAL	\$ 15.32	\$ 2.56	\$ 17.88
068-0452-032-0000	RESIDENTIAL	\$ 15.32	\$ 2.56	\$ 17.88
068-0452-033-0000	RESIDENTIAL	\$ 15.32	\$ 2.56	\$ 17.88
068-0453-001-0000	RESIDENTIAL	\$ 15.32	\$ 2.56	\$ 17.88
068-0453-002-0000	RESIDENTIAL	\$ 15.32	\$ 2.56	\$ 17.88
068-0453-003-0000	RESIDENTIAL	\$ 15.32	\$ 2.56	\$ 17.88
068-0453-004-0000	RESIDENTIAL	\$ 15.32	\$ 2.56	\$ 17.88
068-0453-005-0000	RESIDENTIAL	\$ 15.32	\$ 2.56	\$ 17.88

ITEM 9.3.

City of Rancho Cordova
Lighting District No. 2012-1 Exhibit A to the Resolution
Fiscal Year 2023-24 Assessment Roll

ATTACHMENT 3

APN	District Classification	Street Light Charge	Safety Light Charge	Total Assessment
068-0453-006-0000	RESIDENTIAL	\$ 15.32	\$ 2.56	\$ 17.88
068-0453-007-0000	RESIDENTIAL	\$ 15.32	\$ 2.56	\$ 17.88
068-0453-008-0000	RESIDENTIAL	\$ 15.32	\$ 2.56	\$ 17.88
068-0453-009-0000	RESIDENTIAL	\$ 15.32	\$ 2.56	\$ 17.88
068-0453-010-0000	RESIDENTIAL	\$ 15.32	\$ 2.56	\$ 17.88
068-0453-011-0000	RESIDENTIAL	\$ 15.32	\$ 2.56	\$ 17.88
068-0453-012-0000	RESIDENTIAL	\$ 15.32	\$ 2.56	\$ 17.88
068-0453-013-0000	RESIDENTIAL	\$ 15.32	\$ 2.56	\$ 17.88
068-0453-014-0000	RESIDENTIAL	\$ 15.32	\$ 2.56	\$ 17.88
068-0453-015-0000	RESIDENTIAL	\$ 15.32	\$ 2.56	\$ 17.88
068-0453-016-0000	RESIDENTIAL	\$ 15.32	\$ 2.56	\$ 17.88
068-0453-017-0000	RESIDENTIAL	\$ 15.32	\$ 2.56	\$ 17.88
068-0453-018-0000	RESIDENTIAL	\$ 15.32	\$ 2.56	\$ 17.88
068-0453-019-0000	RESIDENTIAL	\$ 15.32	\$ 2.56	\$ 17.88
068-0453-020-0000	RESIDENTIAL	\$ 15.32	\$ 2.56	\$ 17.88
068-0453-021-0000	RESIDENTIAL	\$ 15.32	\$ 2.56	\$ 17.88
068-0453-022-0000	RESIDENTIAL	\$ 15.32	\$ 2.56	\$ 17.88
068-0454-001-0000	RESIDENTIAL	\$ 15.32	\$ 2.56	\$ 17.88
068-0454-002-0000	RESIDENTIAL	\$ 15.32	\$ 2.56	\$ 17.88
068-0454-003-0000	RESIDENTIAL	\$ 15.32	\$ 2.56	\$ 17.88
068-0454-004-0000	RESIDENTIAL	\$ 15.32	\$ 2.56	\$ 17.88
068-0454-011-0000	RESIDENTIAL	\$ 15.32	\$ 2.56	\$ 17.88
068-0454-012-0000	RESIDENTIAL	\$ 15.32	\$ 2.56	\$ 17.88
068-0454-013-0000	RESIDENTIAL	\$ 15.32	\$ 2.56	\$ 17.88
068-0454-014-0000	RESIDENTIAL	\$ 15.32	\$ 2.56	\$ 17.88
068-0454-015-0000	RESIDENTIAL	\$ 15.32	\$ 2.56	\$ 17.88
068-0454-016-0000	RESIDENTIAL	\$ 15.32	\$ 2.56	\$ 17.88
068-0454-017-0000	RESIDENTIAL	\$ 15.32	\$ 2.56	\$ 17.88
068-0454-018-0000	RESIDENTIAL	\$ 15.32	\$ 2.56	\$ 17.88
068-0454-019-0000	NONRES	\$ 126.45	\$ 2.56	\$ 129.00
068-0454-022-0000	NONRES	\$ 28.21	\$ 2.56	\$ 30.76
068-0454-023-0000	RESIDENTIAL	\$ 15.32	\$ 2.56	\$ 17.88
068-0455-001-0000	RESIDENTIAL	\$ 15.32	\$ 2.56	\$ 17.88
068-0455-002-0000	RESIDENTIAL	\$ 15.32	\$ 2.56	\$ 17.88
068-0455-003-0000	RESIDENTIAL	\$ 15.32	\$ 2.56	\$ 17.88
068-0455-004-0000	RESIDENTIAL	\$ 15.32	\$ 2.56	\$ 17.88
068-0455-005-0000	RESIDENTIAL	\$ 15.32	\$ 2.56	\$ 17.88
068-0455-006-0000	RESIDENTIAL	\$ 15.32	\$ 2.56	\$ 17.88
068-0455-007-0000	RESIDENTIAL	\$ 15.32	\$ 2.56	\$ 17.88
068-0455-008-0000	RESIDENTIAL	\$ 15.32	\$ 2.56	\$ 17.88
068-0460-001-0000	NONRES	\$ 142.07	\$ 2.56	\$ 144.62
068-0460-002-0000	RESIDENTIAL	\$ 15.32	\$ 2.56	\$ 17.88
068-0460-003-0000	RESIDENTIAL	\$ 15.32	\$ 2.56	\$ 17.88
068-0460-004-0000	RESIDENTIAL	\$ 15.32	\$ 2.56	\$ 17.88

ITEM 9.3.

City of Rancho Cordova
Lighting District No. 2012-1 Exhibit A to the Resolution
Fiscal Year 2023-24 Assessment Roll

ATTACHMENT 3

APN	District Classification	Street Light Charge	Safety Light Charge	Total Assessment
068-0460-005-0000	RESIDENTIAL	\$ 15.32	\$ 2.56	\$ 17.88
068-0460-006-0000	RESIDENTIAL	\$ 15.32	\$ 2.56	\$ 17.88
068-0460-007-0000	RESIDENTIAL	\$ 15.32	\$ 2.56	\$ 17.88
068-0460-008-0000	RESIDENTIAL	\$ 15.32	\$ 2.56	\$ 17.88
068-0460-009-0000	RESIDENTIAL	\$ 15.32	\$ 2.56	\$ 17.88
068-0460-010-0000	RESIDENTIAL	\$ 15.32	\$ 2.56	\$ 17.88
068-0460-011-0000	RESIDENTIAL	\$ 15.32	\$ 2.56	\$ 17.88
068-0460-012-0000	RESIDENTIAL	\$ 15.32	\$ 2.56	\$ 17.88
068-0460-013-0000	RESIDENTIAL	\$ 15.32	\$ 2.56	\$ 17.88
068-0460-014-0000	RESIDENTIAL	\$ 15.32	\$ 2.56	\$ 17.88
068-0460-015-0000	RESIDENTIAL	\$ 15.32	\$ 2.56	\$ 17.88
068-0460-016-0000	RESIDENTIAL	\$ 15.32	\$ 2.56	\$ 17.88
068-0460-017-0000	RESIDENTIAL	\$ 15.32	\$ 2.56	\$ 17.88
068-0460-018-0000	RESIDENTIAL	\$ 15.32	\$ 2.56	\$ 17.88
068-0460-019-0000	RESIDENTIAL	\$ 15.32	\$ 2.56	\$ 17.88
068-0460-020-0000	RESIDENTIAL	\$ 15.32	\$ 2.56	\$ 17.88
068-0460-021-0000	RESIDENTIAL	\$ 15.32	\$ 2.56	\$ 17.88
068-0460-022-0000	RESIDENTIAL	\$ 15.32	\$ 2.56	\$ 17.88
068-0460-023-0000	RESIDENTIAL	\$ 15.32	\$ 2.56	\$ 17.88
068-0460-024-0000	RESIDENTIAL	\$ 15.32	\$ 2.56	\$ 17.88
068-0460-025-0000	RESIDENTIAL	\$ 15.32	\$ 2.56	\$ 17.88
068-0460-026-0000	RESIDENTIAL	\$ 15.32	\$ 2.56	\$ 17.88
068-0460-027-0000	RESIDENTIAL	\$ 15.32	\$ 2.56	\$ 17.88
068-0460-028-0000	RESIDENTIAL	\$ 15.32	\$ 2.56	\$ 17.88
068-0460-029-0000	RESIDENTIAL	\$ 15.32	\$ 2.56	\$ 17.88
068-0460-030-0000	RESIDENTIAL	\$ 15.32	\$ 2.56	\$ 17.88
068-0460-031-0000	RESIDENTIAL	\$ 15.32	\$ 2.56	\$ 17.88
068-0460-032-0000	RESIDENTIAL	\$ 15.32	\$ 2.56	\$ 17.88
068-0460-033-0000	RESIDENTIAL	\$ 15.32	\$ 2.56	\$ 17.88
068-0460-034-0000	RESIDENTIAL	\$ 15.32	\$ 2.56	\$ 17.88
068-0460-035-0000	RESIDENTIAL	\$ 15.32	\$ 2.56	\$ 17.88
068-0460-036-0000	RESIDENTIAL	\$ 15.32	\$ 2.56	\$ 17.88
068-0460-037-0000	RESIDENTIAL	\$ 15.32	\$ 2.56	\$ 17.88
068-0471-005-0000	RESIDENTIAL	\$ 15.32	\$ 2.56	\$ 17.88
068-0471-006-0000	RESIDENTIAL	\$ 15.32	\$ 2.56	\$ 17.88
068-0471-007-0000	RESIDENTIAL	\$ 15.32	\$ 2.56	\$ 17.88
068-0471-008-0000	RESIDENTIAL	\$ 15.32	\$ 2.56	\$ 17.88
068-0471-009-0000	RESIDENTIAL	\$ 15.32	\$ 2.56	\$ 17.88
068-0471-010-0000	RESIDENTIAL	\$ 15.32	\$ 2.56	\$ 17.88
068-0471-011-0000	RESIDENTIAL	\$ 15.32	\$ 2.56	\$ 17.88
068-0471-012-0000	RESIDENTIAL	\$ 15.32	\$ 2.56	\$ 17.88
068-0471-013-0000	RESIDENTIAL	\$ 15.32	\$ 2.56	\$ 17.88
068-0471-014-0000	RESIDENTIAL	\$ 15.32	\$ 2.56	\$ 17.88
068-0471-015-0000	RESIDENTIAL	\$ 15.32	\$ 2.56	\$ 17.88

ITEM 9.3.

City of Rancho Cordova
Lighting District No. 2012-1 Exhibit A to the Resolution
Fiscal Year 2023-24 Assessment Roll

ATTACHMENT 3

APN	District Classification	Street Light Charge	Safety Light Charge	Total Assessment
068-0471-016-0000	RESIDENTIAL	\$ 15.32	\$ 2.56	\$ 17.88
068-0471-017-0000	RESIDENTIAL	\$ 15.32	\$ 2.56	\$ 17.88
068-0471-018-0000	RESIDENTIAL	\$ 15.32	\$ 2.56	\$ 17.88
068-0471-019-0000	RESIDENTIAL	\$ 15.32	\$ 2.56	\$ 17.88
068-0471-020-0000	RESIDENTIAL	\$ 15.32	\$ 2.56	\$ 17.88
068-0471-021-0000	RESIDENTIAL	\$ 15.32	\$ 2.56	\$ 17.88
068-0471-022-0000	RESIDENTIAL	\$ 15.32	\$ 2.56	\$ 17.88
068-0471-023-0000	RESIDENTIAL	\$ 15.32	\$ 2.56	\$ 17.88
068-0471-026-0000	RESIDENTIAL	\$ 15.32	\$ 2.56	\$ 17.88
068-0471-027-0000	RESIDENTIAL	\$ 15.32	\$ 2.56	\$ 17.88
068-0471-028-0000	RESIDENTIAL	\$ 15.32	\$ 2.56	\$ 17.88
068-0471-029-0000	RESIDENTIAL	\$ 15.32	\$ 2.56	\$ 17.88
068-0471-030-0000	RESIDENTIAL	\$ 15.32	\$ 2.56	\$ 17.88
068-0471-031-0000	RESIDENTIAL	\$ 15.32	\$ 2.56	\$ 17.88
068-0472-001-0000	RESIDENTIAL	\$ 15.32	\$ 2.56	\$ 17.88
068-0472-002-0000	RESIDENTIAL	\$ 15.32	\$ 2.56	\$ 17.88
068-0472-003-0000	RESIDENTIAL	\$ 15.32	\$ 2.56	\$ 17.88
068-0472-004-0000	RESIDENTIAL	\$ 15.32	\$ 2.56	\$ 17.88
068-0472-005-0000	RESIDENTIAL	\$ 15.32	\$ 2.56	\$ 17.88
068-0472-006-0000	RESIDENTIAL	\$ 15.32	\$ 2.56	\$ 17.88
068-0472-007-0000	RESIDENTIAL	\$ 15.32	\$ 2.56	\$ 17.88
068-0472-008-0000	RESIDENTIAL	\$ 15.32	\$ 2.56	\$ 17.88
068-0472-009-0000	RESIDENTIAL	\$ 15.32	\$ 2.56	\$ 17.88
068-0472-010-0000	RESIDENTIAL	\$ 15.32	\$ 2.56	\$ 17.88
068-0472-011-0000	RESIDENTIAL	\$ 15.32	\$ 2.56	\$ 17.88
068-0472-012-0000	RESIDENTIAL	\$ 15.32	\$ 2.56	\$ 17.88
068-0472-013-0000	RESIDENTIAL	\$ 15.32	\$ 2.56	\$ 17.88
068-0472-014-0000	RESIDENTIAL	\$ 15.32	\$ 2.56	\$ 17.88
068-0472-015-0000	RESIDENTIAL	\$ 15.32	\$ 2.56	\$ 17.88
068-0472-016-0000	RESIDENTIAL	\$ 15.32	\$ 2.56	\$ 17.88
068-0472-017-0000	RESIDENTIAL	\$ 15.32	\$ 2.56	\$ 17.88
068-0472-018-0000	RESIDENTIAL	\$ 15.32	\$ 2.56	\$ 17.88
068-0472-019-0000	RESIDENTIAL	\$ 15.32	\$ 2.56	\$ 17.88
068-0472-020-0000	RESIDENTIAL	\$ 15.32	\$ 2.56	\$ 17.88
068-0472-021-0000	RESIDENTIAL	\$ 15.32	\$ 2.56	\$ 17.88
068-0472-022-0000	RESIDENTIAL	\$ 15.32	\$ 2.56	\$ 17.88
068-0472-023-0000	RESIDENTIAL	\$ 15.32	\$ 2.56	\$ 17.88
068-0472-027-0000	RESIDENTIAL	\$ 15.32	\$ 2.56	\$ 17.88
068-0472-028-0000	RESIDENTIAL	\$ 15.32	\$ 2.56	\$ 17.88
068-0472-029-0000	RESIDENTIAL	\$ 15.32	\$ 2.56	\$ 17.88
068-0472-030-0000	RESIDENTIAL	\$ 15.32	\$ 2.56	\$ 17.88
068-0472-031-0000	RESIDENTIAL	\$ 15.32	\$ 2.56	\$ 17.88
068-0472-032-0000	RESIDENTIAL	\$ 15.32	\$ 2.56	\$ 17.88
068-0472-033-0000	RESIDENTIAL	\$ 15.32	\$ 2.56	\$ 17.88

ITEM 9.3.

City of Rancho Cordova
Lighting District No. 2012-1 Exhibit A to the Resolution
Fiscal Year 2023-24 Assessment Roll

ATTACHMENT 3

APN	District Classification	Street Light Charge	Safety Light Charge	Total Assessment
068-0472-034-0000	RESIDENTIAL	\$ 15.32	\$ 2.56	\$ 17.88
068-0472-035-0000	RESIDENTIAL	\$ 15.32	\$ 2.56	\$ 17.88
068-0472-036-0000	RESIDENTIAL	\$ 15.32	\$ 2.56	\$ 17.88
068-0472-037-0000	RESIDENTIAL	\$ 15.32	\$ 2.56	\$ 17.88
068-0472-038-0000	RESIDENTIAL	\$ 15.32	\$ 2.56	\$ 17.88
068-0472-039-0000	RESIDENTIAL	\$ 15.32	\$ 2.56	\$ 17.88
068-0472-040-0000	RESIDENTIAL	\$ 15.32	\$ 2.56	\$ 17.88
068-0472-041-0000	RESIDENTIAL	\$ 15.32	\$ 2.56	\$ 17.88
068-0473-001-0000	RESIDENTIAL	\$ 15.32	\$ 2.56	\$ 17.88
068-0473-002-0000	RESIDENTIAL	\$ 15.32	\$ 2.56	\$ 17.88
068-0473-003-0000	RESIDENTIAL	\$ 15.32	\$ 2.56	\$ 17.88
068-0474-001-0000	RESIDENTIAL	\$ 15.32	\$ 2.56	\$ 17.88
068-0474-002-0000	RESIDENTIAL	\$ 15.32	\$ 2.56	\$ 17.88
068-0474-003-0000	RESIDENTIAL	\$ 15.32	\$ 2.56	\$ 17.88
068-0474-004-0000	RESIDENTIAL	\$ 15.32	\$ 2.56	\$ 17.88
068-0474-005-0000	RESIDENTIAL	\$ 15.32	\$ 2.56	\$ 17.88
068-0474-006-0000	RESIDENTIAL	\$ 15.32	\$ 2.56	\$ 17.88
068-0474-007-0000	RESIDENTIAL	\$ 15.32	\$ 2.56	\$ 17.88
068-0474-008-0000	RESIDENTIAL	\$ 15.32	\$ 2.56	\$ 17.88
068-0474-009-0000	RESIDENTIAL	\$ 15.32	\$ 2.56	\$ 17.88
068-0474-010-0000	RESIDENTIAL	\$ 15.32	\$ 2.56	\$ 17.88
068-0474-011-0000	RESIDENTIAL	\$ 15.32	\$ 2.56	\$ 17.88
068-0474-012-0000	RESIDENTIAL	\$ 15.32	\$ 2.56	\$ 17.88
068-0474-013-0000	RESIDENTIAL	\$ 15.32	\$ 2.56	\$ 17.88
068-0474-014-0000	RESIDENTIAL	\$ 15.32	\$ 2.56	\$ 17.88
068-0474-015-0000	RESIDENTIAL	\$ 15.32	\$ 2.56	\$ 17.88
068-0474-016-0000	RESIDENTIAL	\$ 15.32	\$ 2.56	\$ 17.88
068-0474-017-0000	RESIDENTIAL	\$ 15.32	\$ 2.56	\$ 17.88
068-0474-018-0000	RESIDENTIAL	\$ 15.32	\$ 2.56	\$ 17.88
068-0474-019-0000	RESIDENTIAL	\$ 15.32	\$ 2.56	\$ 17.88
068-0480-001-0000	RESIDENTIAL	\$ 15.32	\$ 2.56	\$ 17.88
068-0480-002-0000	RESIDENTIAL	\$ 15.32	\$ 2.56	\$ 17.88
068-0480-003-0000	RESIDENTIAL	\$ 15.32	\$ 2.56	\$ 17.88
068-0480-004-0000	RESIDENTIAL	\$ 15.32	\$ 2.56	\$ 17.88
068-0480-005-0000	RESIDENTIAL	\$ 15.32	\$ 2.56	\$ 17.88
068-0480-006-0000	RESIDENTIAL	\$ 15.32	\$ 2.56	\$ 17.88
068-0480-007-0000	RESIDENTIAL	\$ 15.32	\$ 2.56	\$ 17.88
068-0480-008-0000	RESIDENTIAL	\$ 15.32	\$ 2.56	\$ 17.88
068-0480-009-0000	RESIDENTIAL	\$ 15.32	\$ 2.56	\$ 17.88
068-0480-010-0000	RESIDENTIAL	\$ 15.32	\$ 2.56	\$ 17.88
068-0480-011-0000	RESIDENTIAL	\$ 15.32	\$ 2.56	\$ 17.88
068-0480-012-0000	RESIDENTIAL	\$ 15.32	\$ 2.56	\$ 17.88
068-0480-013-0000	RESIDENTIAL	\$ 15.32	\$ 2.56	\$ 17.88
068-0480-014-0000	RESIDENTIAL	\$ 15.32	\$ 2.56	\$ 17.88

ITEM 9.3.

City of Rancho Cordova
Lighting District No. 2012-1 Exhibit A to the Resolution
Fiscal Year 2023-24 Assessment Roll

ATTACHMENT 3

APN	District Classification	Street Light Charge	Safety Light Charge	Total Assessment
068-0480-015-0000	RESIDENTIAL	\$ 15.32	\$ 2.56	\$ 17.88
068-0480-016-0000	RESIDENTIAL	\$ 15.32	\$ 2.56	\$ 17.88
068-0480-017-0000	RESIDENTIAL	\$ 15.32	\$ 2.56	\$ 17.88
068-0480-018-0000	RESIDENTIAL	\$ 15.32	\$ 2.56	\$ 17.88
068-0480-019-0000	RESIDENTIAL	\$ 15.32	\$ 2.56	\$ 17.88
068-0480-020-0000	RESIDENTIAL	\$ 15.32	\$ 2.56	\$ 17.88
068-0480-021-0000	RESIDENTIAL	\$ 15.32	\$ 2.56	\$ 17.88
068-0480-022-0000	RESIDENTIAL	\$ 15.32	\$ 2.56	\$ 17.88
068-0480-023-0000	RESIDENTIAL	\$ 15.32	\$ 2.56	\$ 17.88
068-0480-024-0000	RESIDENTIAL	\$ 15.32	\$ 2.56	\$ 17.88
068-0480-025-0000	RESIDENTIAL	\$ 15.32	\$ 2.56	\$ 17.88
068-0480-026-0000	RESIDENTIAL	\$ 15.32	\$ 2.56	\$ 17.88
068-0480-027-0000	RESIDENTIAL	\$ 15.32	\$ 2.56	\$ 17.88
068-0480-028-0000	RESIDENTIAL	\$ 15.32	\$ 2.56	\$ 17.88
068-0480-029-0000	RESIDENTIAL	\$ 15.32	\$ 2.56	\$ 17.88
068-0480-030-0000	RESIDENTIAL	\$ 15.32	\$ 2.56	\$ 17.88
068-0480-031-0000	RESIDENTIAL	\$ 15.32	\$ 2.56	\$ 17.88
068-0480-032-0000	RESIDENTIAL	\$ 15.32	\$ 2.56	\$ 17.88
068-0480-033-0000	RESIDENTIAL	\$ 15.32	\$ 2.56	\$ 17.88
068-0480-034-0000	RESIDENTIAL	\$ 15.32	\$ 2.56	\$ 17.88
068-0480-035-0000	RESIDENTIAL	\$ 15.32	\$ 2.56	\$ 17.88
068-0480-036-0000	RESIDENTIAL	\$ 15.32	\$ 2.56	\$ 17.88
068-0480-037-0000	RESIDENTIAL	\$ 15.32	\$ 2.56	\$ 17.88
068-0480-038-0000	RESIDENTIAL	\$ 15.32	\$ 2.56	\$ 17.88
068-0480-039-0000	RESIDENTIAL	\$ 15.32	\$ 2.56	\$ 17.88
068-0480-040-0000	RESIDENTIAL	\$ 15.32	\$ 2.56	\$ 17.88
068-0480-041-0000	RESIDENTIAL	\$ 15.32	\$ 2.56	\$ 17.88
068-0480-042-0000	RESIDENTIAL	\$ 15.32	\$ 2.56	\$ 17.88
068-0480-043-0000	RESIDENTIAL	\$ 15.32	\$ 2.56	\$ 17.88
068-0480-044-0000	RESIDENTIAL	\$ 15.32	\$ 2.56	\$ 17.88
068-0480-045-0000	RESIDENTIAL	\$ 15.32	\$ 2.56	\$ 17.88
068-0480-046-0000	RESIDENTIAL	\$ 15.32	\$ 2.56	\$ 17.88
068-0480-047-0000	RESIDENTIAL	\$ 15.32	\$ 2.56	\$ 17.88
068-0480-048-0000	RESIDENTIAL	\$ 15.32	\$ 2.56	\$ 17.88
068-0480-049-0000	RESIDENTIAL	\$ 15.32	\$ 2.56	\$ 17.88
068-0480-050-0000	RESIDENTIAL	\$ 15.32	\$ 2.56	\$ 17.88
068-0480-051-0000	RESIDENTIAL	\$ 15.32	\$ 2.56	\$ 17.88
068-0480-052-0000	RESIDENTIAL	\$ 15.32	\$ 2.56	\$ 17.88
068-0480-053-0000	RESIDENTIAL	\$ 15.32	\$ 2.56	\$ 17.88
068-0480-054-0000	RESIDENTIAL	\$ 15.32	\$ 2.56	\$ 17.88
068-0480-055-0000	RESIDENTIAL	\$ 15.32	\$ 2.56	\$ 17.88
068-0480-056-0000	RESIDENTIAL	\$ 15.32	\$ 2.56	\$ 17.88
068-0480-057-0000	RESIDENTIAL	\$ 15.32	\$ 2.56	\$ 17.88
068-0480-058-0000	RESIDENTIAL	\$ 15.32	\$ 2.56	\$ 17.88

ITEM 9.3.

City of Rancho Cordova
Lighting District No. 2012-1 Exhibit A to the Resolution
Fiscal Year 2023-24 Assessment Roll

ATTACHMENT 3

APN	District Classification	Street Light Charge	Safety Light Charge	Total Assessment
068-0480-059-0000	RESIDENTIAL	\$ 15.32	\$ 2.56	\$ 17.88
068-0480-060-0000	RESIDENTIAL	\$ 15.32	\$ 2.56	\$ 17.88
068-0480-061-0000	RESIDENTIAL	\$ 15.32	\$ 2.56	\$ 17.88
068-0480-062-0000	RESIDENTIAL	\$ 15.32	\$ 2.56	\$ 17.88
068-0480-063-0000	RESIDENTIAL	\$ 15.32	\$ 2.56	\$ 17.88
068-0480-064-0000	RESIDENTIAL	\$ 15.32	\$ 2.56	\$ 17.88
068-0480-065-0000	RESIDENTIAL	\$ 15.32	\$ 2.56	\$ 17.88
068-0480-066-0000	RESIDENTIAL	\$ 15.32	\$ 2.56	\$ 17.88
068-0480-067-0000	RESIDENTIAL	\$ 15.32	\$ 2.56	\$ 17.88
068-0480-068-0000	RESIDENTIAL	\$ 15.32	\$ 2.56	\$ 17.88
068-0480-069-0000	RESIDENTIAL	\$ 15.32	\$ 2.56	\$ 17.88
068-0480-070-0000	RESIDENTIAL	\$ 15.32	\$ 2.56	\$ 17.88
068-0480-071-0000	RESIDENTIAL	\$ 15.32	\$ 2.56	\$ 17.88
068-0491-002-0000	RESIDENTIAL	\$ 15.32	\$ 2.56	\$ 17.88
068-0491-003-0000	RESIDENTIAL	\$ 15.32	\$ 2.56	\$ 17.88
068-0491-004-0000	RESIDENTIAL	\$ 15.32	\$ 2.56	\$ 17.88
068-0491-005-0000	RESIDENTIAL	\$ 15.32	\$ 2.56	\$ 17.88
068-0491-006-0000	RESIDENTIAL	\$ 15.32	\$ 2.56	\$ 17.88
068-0491-007-0000	RESIDENTIAL	\$ 15.32	\$ 2.56	\$ 17.88
068-0491-008-0000	RESIDENTIAL	\$ 15.32	\$ 2.56	\$ 17.88
068-0491-009-0000	RESIDENTIAL	\$ 15.32	\$ 2.56	\$ 17.88
068-0491-010-0000	RESIDENTIAL	\$ 15.32	\$ 2.56	\$ 17.88
068-0491-011-0000	RESIDENTIAL	\$ 15.32	\$ 2.56	\$ 17.88
068-0491-012-0000	RESIDENTIAL	\$ 15.32	\$ 2.56	\$ 17.88
068-0491-013-0000	RESIDENTIAL	\$ 15.32	\$ 2.56	\$ 17.88
068-0492-001-0000	RESIDENTIAL	\$ 15.32	\$ 2.56	\$ 17.88
068-0492-002-0000	RESIDENTIAL	\$ 15.32	\$ 2.56	\$ 17.88
068-0492-003-0000	RESIDENTIAL	\$ 15.32	\$ 2.56	\$ 17.88
068-0492-004-0000	RESIDENTIAL	\$ 15.32	\$ 2.56	\$ 17.88
068-0492-005-0000	RESIDENTIAL	\$ 15.32	\$ 2.56	\$ 17.88
068-0492-006-0000	RESIDENTIAL	\$ 15.32	\$ 2.56	\$ 17.88
068-0492-007-0000	RESIDENTIAL	\$ 15.32	\$ 2.56	\$ 17.88
068-0492-008-0000	RESIDENTIAL	\$ 15.32	\$ 2.56	\$ 17.88
068-0492-009-0000	RESIDENTIAL	\$ 15.32	\$ 2.56	\$ 17.88
068-0492-010-0000	RESIDENTIAL	\$ 15.32	\$ 2.56	\$ 17.88
068-0492-011-0000	RESIDENTIAL	\$ 15.32	\$ 2.56	\$ 17.88
068-0492-012-0000	RESIDENTIAL	\$ 15.32	\$ 2.56	\$ 17.88
068-0492-013-0000	RESIDENTIAL	\$ 15.32	\$ 2.56	\$ 17.88
068-0492-014-0000	RESIDENTIAL	\$ 15.32	\$ 2.56	\$ 17.88
068-0492-015-0000	RESIDENTIAL	\$ 15.32	\$ 2.56	\$ 17.88
068-0492-016-0000	RESIDENTIAL	\$ 15.32	\$ 2.56	\$ 17.88
068-0492-017-0000	RESIDENTIAL	\$ 15.32	\$ 2.56	\$ 17.88
068-0492-018-0000	RESIDENTIAL	\$ 15.32	\$ 2.56	\$ 17.88
068-0492-019-0000	RESIDENTIAL	\$ 15.32	\$ 2.56	\$ 17.88

ITEM 9.3.

City of Rancho Cordova
Lighting District No. 2012-1 Exhibit A to the Resolution
Fiscal Year 2023-24 Assessment Roll

ATTACHMENT 3

APN	District Classification	Street Light Charge	Safety Light Charge	Total Assessment
068-0492-020-0000	RESIDENTIAL	\$ 15.32	\$ 2.56	\$ 17.88
068-0492-021-0000	RESIDENTIAL	\$ 15.32	\$ 2.56	\$ 17.88
068-0492-022-0000	RESIDENTIAL	\$ 15.32	\$ 2.56	\$ 17.88
068-0492-023-0000	RESIDENTIAL	\$ 15.32	\$ 2.56	\$ 17.88
068-0492-024-0000	RESIDENTIAL	\$ 15.32	\$ 2.56	\$ 17.88
068-0492-025-0000	RESIDENTIAL	\$ 15.32	\$ 2.56	\$ 17.88
068-0492-026-0000	RESIDENTIAL	\$ 15.32	\$ 2.56	\$ 17.88
068-0492-027-0000	RESIDENTIAL	\$ 15.32	\$ 2.56	\$ 17.88
068-0492-028-0000	RESIDENTIAL	\$ 15.32	\$ 2.56	\$ 17.88
068-0493-001-0000	RESIDENTIAL	\$ 15.32	\$ 2.56	\$ 17.88
068-0493-002-0000	RESIDENTIAL	\$ 15.32	\$ 2.56	\$ 17.88
068-0493-003-0000	RESIDENTIAL	\$ 15.32	\$ 2.56	\$ 17.88
068-0493-004-0000	RESIDENTIAL	\$ 15.32	\$ 2.56	\$ 17.88
068-0493-005-0000	RESIDENTIAL	\$ 15.32	\$ 2.56	\$ 17.88
068-0493-006-0000	RESIDENTIAL	\$ 15.32	\$ 2.56	\$ 17.88
068-0493-007-0000	RESIDENTIAL	\$ 15.32	\$ 2.56	\$ 17.88
068-0493-008-0000	RESIDENTIAL	\$ 15.32	\$ 2.56	\$ 17.88
068-0493-009-0000	RESIDENTIAL	\$ 15.32	\$ 2.56	\$ 17.88
068-0493-010-0000	RESIDENTIAL	\$ 15.32	\$ 2.56	\$ 17.88
068-0493-011-0000	RESIDENTIAL	\$ 15.32	\$ 2.56	\$ 17.88
068-0493-012-0000	RESIDENTIAL	\$ 15.32	\$ 2.56	\$ 17.88
068-0493-013-0000	RESIDENTIAL	\$ 15.32	\$ 2.56	\$ 17.88
068-0493-014-0000	RESIDENTIAL	\$ 15.32	\$ 2.56	\$ 17.88
068-0493-015-0000	RESIDENTIAL	\$ 15.32	\$ 2.56	\$ 17.88
068-0493-016-0000	RESIDENTIAL	\$ 15.32	\$ 2.56	\$ 17.88
068-0493-017-0000	RESIDENTIAL	\$ 15.32	\$ 2.56	\$ 17.88
068-0493-018-0000	RESIDENTIAL	\$ 15.32	\$ 2.56	\$ 17.88
068-0493-019-0000	RESIDENTIAL	\$ 15.32	\$ 2.56	\$ 17.88
068-0493-020-0000	RESIDENTIAL	\$ 15.32	\$ 2.56	\$ 17.88
068-0493-021-0000	RESIDENTIAL	\$ 15.32	\$ 2.56	\$ 17.88
068-0493-022-0000	RESIDENTIAL	\$ 15.32	\$ 2.56	\$ 17.88
068-0493-023-0000	RESIDENTIAL	\$ 15.32	\$ 2.56	\$ 17.88
068-0493-024-0000	RESIDENTIAL	\$ 15.32	\$ 2.56	\$ 17.88
068-0493-025-0000	RESIDENTIAL	\$ 15.32	\$ 2.56	\$ 17.88
068-0493-026-0000	RESIDENTIAL	\$ 15.32	\$ 2.56	\$ 17.88
068-0493-027-0000	RESIDENTIAL	\$ 15.32	\$ 2.56	\$ 17.88
068-0493-028-0000	RESIDENTIAL	\$ 15.32	\$ 2.56	\$ 17.88
068-0493-029-0000	RESIDENTIAL	\$ 15.32	\$ 2.56	\$ 17.88
068-0493-030-0000	RESIDENTIAL	\$ 15.32	\$ 2.56	\$ 17.88
068-0493-031-0000	RESIDENTIAL	\$ 15.32	\$ 2.56	\$ 17.88
068-0493-032-0000	RESIDENTIAL	\$ 15.32	\$ 2.56	\$ 17.88
068-0493-033-0000	RESIDENTIAL	\$ 15.32	\$ 2.56	\$ 17.88
068-0493-034-0000	RESIDENTIAL	\$ 15.32	\$ 2.56	\$ 17.88
068-0493-035-0000	RESIDENTIAL	\$ 15.32	\$ 2.56	\$ 17.88

ITEM 9.3.

City of Rancho Cordova
Lighting District No. 2012-1 Exhibit A to the Resolution
Fiscal Year 2023-24 Assessment Roll

ATTACHMENT 3

APN	District Classification	Street Light Charge	Safety Light Charge	Total Assessment
068-0493-036-0000	RESIDENTIAL	\$ 15.32	\$ 2.56	\$ 17.88
068-0493-037-0000	RESIDENTIAL	\$ 15.32	\$ 2.56	\$ 17.88
068-0493-038-0000	RESIDENTIAL	\$ 15.32	\$ 2.56	\$ 17.88
068-0493-039-0000	RESIDENTIAL	\$ 15.32	\$ 2.56	\$ 17.88
068-0493-040-0000	RESIDENTIAL	\$ 15.32	\$ 2.56	\$ 17.88
068-0493-041-0000	RESIDENTIAL	\$ 15.32	\$ 2.56	\$ 17.88
068-0500-001-0000	RESIDENTIAL	\$ 15.32	\$ 2.56	\$ 17.88
068-0500-002-0000	RESIDENTIAL	\$ 15.32	\$ 2.56	\$ 17.88
068-0500-003-0000	RESIDENTIAL	\$ 15.32	\$ 2.56	\$ 17.88
068-0500-004-0000	RESIDENTIAL	\$ 15.32	\$ 2.56	\$ 17.88
068-0500-005-0000	RESIDENTIAL	\$ 15.32	\$ 2.56	\$ 17.88
068-0500-006-0000	RESIDENTIAL	\$ 15.32	\$ 2.56	\$ 17.88
068-0500-007-0000	RESIDENTIAL	\$ 15.32	\$ 2.56	\$ 17.88
068-0500-008-0000	RESIDENTIAL	\$ 15.32	\$ 2.56	\$ 17.88
068-0500-009-0000	RESIDENTIAL	\$ 15.32	\$ 2.56	\$ 17.88
068-0500-010-0000	RESIDENTIAL	\$ 15.32	\$ 2.56	\$ 17.88
068-0500-011-0000	RESIDENTIAL	\$ 15.32	\$ 2.56	\$ 17.88
068-0500-012-0000	RESIDENTIAL	\$ 15.32	\$ 2.56	\$ 17.88
068-0500-013-0000	RESIDENTIAL	\$ 15.32	\$ 2.56	\$ 17.88
068-0500-014-0000	RESIDENTIAL	\$ 15.32	\$ 2.56	\$ 17.88
068-0500-015-0000	RESIDENTIAL	\$ 15.32	\$ 2.56	\$ 17.88
068-0500-016-0000	RESIDENTIAL	\$ 15.32	\$ 2.56	\$ 17.88
068-0500-017-0000	RESIDENTIAL	\$ 15.32	\$ 2.56	\$ 17.88
068-0500-018-0000	RESIDENTIAL	\$ 15.32	\$ 2.56	\$ 17.88
068-0500-019-0000	RESIDENTIAL	\$ 15.32	\$ 2.56	\$ 17.88
068-0500-020-0000	RESIDENTIAL	\$ 15.32	\$ 2.56	\$ 17.88
068-0500-021-0000	RESIDENTIAL	\$ 15.32	\$ 2.56	\$ 17.88
068-0500-022-0000	RESIDENTIAL	\$ 15.32	\$ 2.56	\$ 17.88
068-0500-023-0000	RESIDENTIAL	\$ 15.32	\$ 2.56	\$ 17.88
068-0500-024-0000	RESIDENTIAL	\$ 15.32	\$ 2.56	\$ 17.88
068-0500-025-0000	RESIDENTIAL	\$ 15.32	\$ 2.56	\$ 17.88
068-0500-026-0000	RESIDENTIAL	\$ 15.32	\$ 2.56	\$ 17.88
068-0500-027-0000	RESIDENTIAL	\$ 15.32	\$ 2.56	\$ 17.88
068-0500-028-0000	RESIDENTIAL	\$ 15.32	\$ 2.56	\$ 17.88
068-0500-029-0000	RESIDENTIAL	\$ 15.32	\$ 2.56	\$ 17.88
068-0500-030-0000	RESIDENTIAL	\$ 15.32	\$ 2.56	\$ 17.88
068-0500-031-0000	RESIDENTIAL	\$ 15.32	\$ 2.56	\$ 17.88
068-0500-032-0000	RESIDENTIAL	\$ 15.32	\$ 2.56	\$ 17.88
068-0500-033-0000	RESIDENTIAL	\$ 15.32	\$ 2.56	\$ 17.88
068-0500-034-0000	RESIDENTIAL	\$ 15.32	\$ 2.56	\$ 17.88
068-0500-035-0000	RESIDENTIAL	\$ 15.32	\$ 2.56	\$ 17.88
068-0500-036-0000	RESIDENTIAL	\$ 15.32	\$ 2.56	\$ 17.88
068-0500-037-0000	RESIDENTIAL	\$ 15.32	\$ 2.56	\$ 17.88
068-0500-039-0000	NONRES	\$ 88.17	\$ 2.56	\$ 90.72

ITEM 9.3.

City of Rancho Cordova
Lighting District No. 2012-1 Exhibit A to the Resolution
Fiscal Year 2023-24 Assessment Roll

ATTACHMENT 3

APN	District Classification	Street Light Charge	Safety Light Charge	Total Assessment
068-0500-040-0000	SAFETY LIGHTS ONLY	\$ 0.00	\$ 2.56	\$ 2.56
068-0500-041-0000	SAFETY LIGHTS ONLY	\$ 0.00	\$ 2.56	\$ 2.56
068-0500-042-0000	NONRES	\$ 28.21	\$ 2.56	\$ 30.76
068-0500-043-0000	NONRES	\$ 65.24	\$ 2.56	\$ 67.80
068-0511-001-0000	RESIDENTIAL	\$ 15.32	\$ 2.56	\$ 17.88
068-0511-002-0000	RESIDENTIAL	\$ 15.32	\$ 2.56	\$ 17.88
068-0511-003-0000	RESIDENTIAL	\$ 15.32	\$ 2.56	\$ 17.88
068-0511-004-0000	RESIDENTIAL	\$ 15.32	\$ 2.56	\$ 17.88
068-0511-005-0000	RESIDENTIAL	\$ 15.32	\$ 2.56	\$ 17.88
068-0511-006-0000	RESIDENTIAL	\$ 15.32	\$ 2.56	\$ 17.88
068-0511-007-0000	RESIDENTIAL	\$ 15.32	\$ 2.56	\$ 17.88
068-0511-008-0000	RESIDENTIAL	\$ 15.32	\$ 2.56	\$ 17.88
068-0511-009-0000	RESIDENTIAL	\$ 15.32	\$ 2.56	\$ 17.88
068-0511-010-0000	RESIDENTIAL	\$ 15.32	\$ 2.56	\$ 17.88
068-0511-011-0000	RESIDENTIAL	\$ 15.32	\$ 2.56	\$ 17.88
068-0511-012-0000	RESIDENTIAL	\$ 15.32	\$ 2.56	\$ 17.88
068-0512-001-0000	NONRES	\$ 51.64	\$ 2.56	\$ 54.20
068-0512-002-0000	NONRES	\$ 7.56	\$ 2.56	\$ 10.12
068-0512-003-0000	RESIDENTIAL	\$ 15.32	\$ 2.56	\$ 17.88
068-0512-004-0000	RESIDENTIAL	\$ 15.32	\$ 2.56	\$ 17.88
068-0512-005-0000	RESIDENTIAL	\$ 15.32	\$ 2.56	\$ 17.88
068-0512-006-0000	RESIDENTIAL	\$ 15.32	\$ 2.56	\$ 17.88
068-0512-007-0000	NONRES	\$ 8.82	\$ 2.56	\$ 11.38
068-0512-008-0000	NONRES	\$ 36.02	\$ 2.56	\$ 38.58
068-0512-009-0000	RESIDENTIAL	\$ 15.32	\$ 2.56	\$ 17.88
068-0512-010-0000	RESIDENTIAL	\$ 15.32	\$ 2.56	\$ 17.88
068-0512-011-0000	RESIDENTIAL	\$ 15.32	\$ 2.56	\$ 17.88
068-0512-012-0000	RESIDENTIAL	\$ 15.32	\$ 2.56	\$ 17.88
068-0512-013-0000	RESIDENTIAL	\$ 15.32	\$ 2.56	\$ 17.88
068-0512-014-0000	NONRES	\$ 7.31	\$ 2.56	\$ 9.86
068-0512-015-0000	NONRES	\$ 36.78	\$ 2.56	\$ 39.34
068-0512-016-0000	RESIDENTIAL	\$ 15.32	\$ 2.56	\$ 17.88
068-0512-017-0000	NONRES	\$ 34.76	\$ 2.56	\$ 37.32
068-0512-018-0000	NONRES	\$ 7.31	\$ 2.56	\$ 9.86
068-0512-019-0000	RESIDENTIAL	\$ 15.32	\$ 2.56	\$ 17.88
068-0512-020-0000	RESIDENTIAL	\$ 15.32	\$ 2.56	\$ 17.88
068-0512-021-0000	RESIDENTIAL	\$ 15.32	\$ 2.56	\$ 17.88
068-0512-022-0000	RESIDENTIAL	\$ 15.32	\$ 2.56	\$ 17.88
068-0512-023-0000	RESIDENTIAL	\$ 15.32	\$ 2.56	\$ 17.88
068-0512-024-0000	RESIDENTIAL	\$ 15.32	\$ 2.56	\$ 17.88
068-0512-025-0000	RESIDENTIAL	\$ 15.32	\$ 2.56	\$ 17.88
068-0512-026-0000	RESIDENTIAL	\$ 15.32	\$ 2.56	\$ 17.88
068-0512-027-0000	RESIDENTIAL	\$ 15.32	\$ 2.56	\$ 17.88
068-0512-028-0000	RESIDENTIAL	\$ 15.32	\$ 2.56	\$ 17.88

ITEM 9.3.

City of Rancho Cordova
Lighting District No. 2012-1 Exhibit A to the Resolution
Fiscal Year 2023-24 Assessment Roll

ATTACHMENT 3

APN	District Classification	Street Light Charge	Safety Light Charge	Total Assessment
068-0512-029-0000	RESIDENTIAL	\$ 15.32	\$ 2.56	\$ 17.88
068-0512-030-0000	RESIDENTIAL	\$ 15.32	\$ 2.56	\$ 17.88
068-0513-001-0000	NONRES	\$ 39.55	\$ 2.56	\$ 42.10
068-0513-002-0000	NONRES	\$ 7.81	\$ 2.56	\$ 10.36
068-0513-003-0000	RESIDENTIAL	\$ 15.32	\$ 2.56	\$ 17.88
068-0513-004-0000	RESIDENTIAL	\$ 15.32	\$ 2.56	\$ 17.88
068-0513-005-0000	RESIDENTIAL	\$ 15.32	\$ 2.56	\$ 17.88
068-0513-006-0000	RESIDENTIAL	\$ 15.32	\$ 2.56	\$ 17.88
068-0513-007-0000	RESIDENTIAL	\$ 15.32	\$ 2.56	\$ 17.88
068-0513-008-0000	RESIDENTIAL	\$ 15.32	\$ 2.56	\$ 17.88
068-0513-009-0000	RESIDENTIAL	\$ 15.32	\$ 2.56	\$ 17.88
068-0513-010-0000	RESIDENTIAL	\$ 15.32	\$ 2.56	\$ 17.88
068-0513-011-0000	RESIDENTIAL	\$ 15.32	\$ 2.56	\$ 17.88
068-0513-012-0000	RESIDENTIAL	\$ 15.32	\$ 2.56	\$ 17.88
068-0513-013-0000	RESIDENTIAL	\$ 15.32	\$ 2.56	\$ 17.88
068-0513-014-0000	RESIDENTIAL	\$ 15.32	\$ 2.56	\$ 17.88
068-0513-015-0000	RESIDENTIAL	\$ 15.32	\$ 2.56	\$ 17.88
068-0513-016-0000	RESIDENTIAL	\$ 15.32	\$ 2.56	\$ 17.88
068-0513-017-0000	RESIDENTIAL	\$ 15.32	\$ 2.56	\$ 17.88
068-0513-018-0000	RESIDENTIAL	\$ 15.32	\$ 2.56	\$ 17.88
068-0513-019-0000	RESIDENTIAL	\$ 15.32	\$ 2.56	\$ 17.88
068-0513-020-0000	NONRES	\$ 9.57	\$ 2.56	\$ 12.12
068-0513-021-0000	NONRES	\$ 43.58	\$ 2.56	\$ 46.14
068-0513-022-0000	NONRES	\$ 41.31	\$ 2.56	\$ 43.86
068-0513-023-0000	NONRES	\$ 7.31	\$ 2.56	\$ 9.86
068-0513-024-0000	NONRES	\$ 8.06	\$ 2.56	\$ 10.62
068-0513-025-0000	NONRES	\$ 7.31	\$ 2.56	\$ 9.86
068-0513-026-0000	NONRES	\$ 7.31	\$ 2.56	\$ 9.86
068-0513-027-0000	NONRES	\$ 9.57	\$ 2.56	\$ 12.12
068-0513-028-0000	NONRES	\$ 9.57	\$ 2.56	\$ 12.12
068-0513-029-0000	NONRES	\$ 7.31	\$ 2.56	\$ 9.86
068-0513-030-0000	NONRES	\$ 7.31	\$ 2.56	\$ 9.86
068-0513-031-0000	NONRES	\$ 9.57	\$ 2.56	\$ 12.12
068-0513-032-0000	NONRES	\$ 9.57	\$ 2.56	\$ 12.12
068-0513-033-0000	NONRES	\$ 7.31	\$ 2.56	\$ 9.86
068-0513-034-0000	NONRES	\$ 7.31	\$ 2.56	\$ 9.86
068-0513-035-0000	NONRES	\$ 9.57	\$ 2.56	\$ 12.12
068-0513-036-0000	NONRES	\$ 7.05	\$ 2.56	\$ 9.60
068-0513-037-0000	NONRES	\$ 7.56	\$ 2.56	\$ 10.12
068-0514-001-0000	NONRES	\$ 10.08	\$ 2.56	\$ 12.64
068-0514-002-0000	NONRES	\$ 36.53	\$ 2.56	\$ 39.08
068-0515-001-0000	NONRES	\$ 36.78	\$ 2.56	\$ 39.34
068-0515-002-0000	NONRES	\$ 9.57	\$ 2.56	\$ 12.12
068-0515-003-0000	NONRES	\$ 9.57	\$ 2.56	\$ 12.12

ITEM 9.3.

City of Rancho Cordova
Lighting District No. 2012-1 Exhibit A to the Resolution
Fiscal Year 2023-24 Assessment Roll

ATTACHMENT 3

APN	District Classification	Street Light Charge	Safety Light Charge	Total Assessment
068-0515-004-0000	NONRES	\$ 9.57	\$ 2.56	\$ 12.12
068-0515-005-0000	NONRES	\$ 9.57	\$ 2.56	\$ 12.12
068-0515-006-0000	NONRES	\$ 9.57	\$ 2.56	\$ 12.12
068-0515-007-0000	NONRES	\$ 9.57	\$ 2.56	\$ 12.12
068-0515-008-0000	NONRES	\$ 40.05	\$ 2.56	\$ 42.60
068-0520-001-0000	NONRES	\$ 34.01	\$ 2.56	\$ 36.56
068-0520-002-0000	NONRES	\$ 9.57	\$ 2.56	\$ 12.12
068-0520-003-0000	NONRES	\$ 7.31	\$ 2.56	\$ 9.86
068-0520-004-0000	NONRES	\$ 9.57	\$ 2.56	\$ 12.12
068-0520-005-0000	NONRES	\$ 7.31	\$ 2.56	\$ 9.86
068-0520-006-0000	NONRES	\$ 9.57	\$ 2.56	\$ 12.12
068-0520-007-0000	NONRES	\$ 9.57	\$ 2.56	\$ 12.12
068-0520-008-0000	NONRES	\$ 7.31	\$ 2.56	\$ 9.86
068-0520-009-0000	NONRES	\$ 9.57	\$ 2.56	\$ 12.12
068-0520-010-0000	NONRES	\$ 40.30	\$ 2.56	\$ 42.86
068-0520-011-0000	NONRES	\$ 43.07	\$ 2.56	\$ 45.62
068-0520-012-0000	NONRES	\$ 9.57	\$ 2.56	\$ 12.12
068-0520-013-0000	NONRES	\$ 9.57	\$ 2.56	\$ 12.12
068-0520-014-0000	NONRES	\$ 9.57	\$ 2.56	\$ 12.12
068-0520-015-0000	NONRES	\$ 9.57	\$ 2.56	\$ 12.12
068-0520-016-0000	NONRES	\$ 9.57	\$ 2.56	\$ 12.12
068-0520-017-0000	NONRES	\$ 9.57	\$ 2.56	\$ 12.12
068-0520-018-0000	NONRES	\$ 9.57	\$ 2.56	\$ 12.12
068-0520-019-0000	NONRES	\$ 9.32	\$ 2.56	\$ 11.88
068-0520-020-0000	NONRES	\$ 38.79	\$ 2.56	\$ 41.34
068-0520-021-0000	NONRES	\$ 42.57	\$ 2.56	\$ 45.12
068-0520-022-0000	NONRES	\$ 10.08	\$ 2.56	\$ 12.64
068-0520-023-0000	NONRES	\$ 9.57	\$ 2.56	\$ 12.12
068-0520-024-0000	NONRES	\$ 9.57	\$ 2.56	\$ 12.12
068-0520-025-0000	NONRES	\$ 9.57	\$ 2.56	\$ 12.12
068-0520-026-0000	NONRES	\$ 9.57	\$ 2.56	\$ 12.12
068-0520-027-0000	NONRES	\$ 9.57	\$ 2.56	\$ 12.12
068-0520-028-0000	NONRES	\$ 9.57	\$ 2.56	\$ 12.12
068-0520-029-0000	NONRES	\$ 9.57	\$ 2.56	\$ 12.12
068-0520-030-0000	NONRES	\$ 9.57	\$ 2.56	\$ 12.12
068-0520-031-0000	NONRES	\$ 9.57	\$ 2.56	\$ 12.12
068-0520-032-0000	NONRES	\$ 9.57	\$ 2.56	\$ 12.12
068-0520-033-0000	NONRES	\$ 9.57	\$ 2.56	\$ 12.12
068-0520-034-0000	NONRES	\$ 9.57	\$ 2.56	\$ 12.12
068-0520-035-0000	NONRES	\$ 6.55	\$ 2.56	\$ 9.10
068-0520-036-0000	NONRES	\$ 6.55	\$ 2.56	\$ 9.10
068-0520-037-0000	NONRES	\$ 7.05	\$ 2.56	\$ 9.60
068-0520-038-0000	NONRES	\$ 6.30	\$ 2.56	\$ 8.86
068-0520-039-0000	NONRES	\$ 10.08	\$ 2.56	\$ 12.64

ITEM 9.3.

City of Rancho Cordova
Lighting District No. 2012-1 Exhibit A to the Resolution
Fiscal Year 2023-24 Assessment Roll

ATTACHMENT 3

APN	District Classification	Street Light Charge	Safety Light Charge	Total Assessment
068-0520-040-0000	NONRES	\$ 9.57	\$ 2.56	\$ 12.12
068-0520-041-0000	NONRES	\$ 9.57	\$ 2.56	\$ 12.12
068-0520-042-0000	NONRES	\$ 9.57	\$ 2.56	\$ 12.12
068-0520-043-0000	NONRES	\$ 9.57	\$ 2.56	\$ 12.12
068-0520-044-0000	NONRES	\$ 9.82	\$ 2.56	\$ 12.38
068-0520-045-0000	NONRES	\$ 5.79	\$ 2.56	\$ 8.34
068-0520-046-0000	NONRES	\$ 5.04	\$ 2.56	\$ 7.60
068-0520-047-0000	NONRES	\$ 34.76	\$ 2.56	\$ 37.32
068-0520-048-0000	NONRES	\$ 9.82	\$ 2.56	\$ 12.38
068-0520-049-0000	NONRES	\$ 4.53	\$ 2.56	\$ 7.08
068-0520-050-0000	NONRES	\$ 5.54	\$ 2.56	\$ 8.10
068-0520-051-0000	NONRES	\$ 4.79	\$ 2.56	\$ 7.34
068-0520-052-0000	NONRES	\$ 4.79	\$ 2.56	\$ 7.34
068-0520-053-0000	NONRES	\$ 6.80	\$ 2.56	\$ 9.36
068-0520-054-0000	NONRES	\$ 5.54	\$ 2.56	\$ 8.10
068-0520-055-0000	NONRES	\$ 8.31	\$ 2.56	\$ 10.86
068-0520-056-0000	NONRES	\$ 45.34	\$ 2.56	\$ 47.90
068-0520-057-0000	NONRES	\$ 9.57	\$ 2.56	\$ 12.12
068-0520-058-0000	NONRES	\$ 33.75	\$ 2.56	\$ 36.30
068-0520-059-0000	NONRES	\$ 36.02	\$ 2.56	\$ 38.58
068-0520-060-0000	NONRES	\$ 7.05	\$ 2.56	\$ 9.60
068-0520-061-0000	RESIDENTIAL	\$ 15.32	\$ 2.56	\$ 17.88
068-0520-062-0000	RESIDENTIAL	\$ 15.32	\$ 2.56	\$ 17.88
068-0520-063-0000	RESIDENTIAL	\$ 15.32	\$ 2.56	\$ 17.88
068-0520-064-0000	RESIDENTIAL	\$ 15.32	\$ 2.56	\$ 17.88
068-0520-065-0000	RESIDENTIAL	\$ 15.32	\$ 2.56	\$ 17.88
068-0520-066-0000	NONRES	\$ 7.31	\$ 2.56	\$ 9.86
068-0520-067-0000	NONRES	\$ 34.51	\$ 2.56	\$ 37.06
068-0530-020-0000	NONRES	\$ 290.69	\$ 2.56	\$ 293.24
068-0530-021-0000	NONRES	\$ 137.54	\$ 2.56	\$ 140.10
068-0530-025-0000	NONRES	\$ 165.75	\$ 2.56	\$ 168.30
068-0540-001-0000	NONRES	\$ 23.93	\$ 2.56	\$ 26.48
068-0540-002-0000	NONRES	\$ 23.93	\$ 2.56	\$ 26.48
068-0540-003-0000	NONRES	\$ 23.93	\$ 2.56	\$ 26.48
068-0540-004-0000	NONRES	\$ 23.93	\$ 2.56	\$ 26.48
068-0540-005-0000	NONRES	\$ 23.93	\$ 2.56	\$ 26.48
068-0540-009-0000	SAFETY LIGHTS ONLY	\$ 0.00	\$ 2.56	\$ 2.56
068-0550-001-0000	NONRES	\$ 6.55	\$ 2.56	\$ 9.10
068-0550-002-0001	NONRES	\$ 3.27	\$ 2.56	\$ 5.82
068-0550-002-0002	NONRES	\$ 3.27	\$ 2.56	\$ 5.82
068-0550-003-0000	NONRES	\$ 6.55	\$ 2.56	\$ 9.10
068-0550-004-0000	NONRES	\$ 6.55	\$ 2.56	\$ 9.10
068-0550-005-0001	NONRES	\$ 3.27	\$ 2.56	\$ 5.82
068-0550-005-0002	NONRES	\$ 3.27	\$ 2.56	\$ 5.82

ITEM 9.3.

City of Rancho Cordova
Lighting District No. 2012-1 Exhibit A to the Resolution
Fiscal Year 2023-24 Assessment Roll

ATTACHMENT 3

APN	District Classification	Street Light Charge	Safety Light Charge	Total Assessment
068-0550-006-0000	NONRES	\$ 6.55	\$ 2.56	\$ 9.10
068-0550-007-0000	NONRES	\$ 6.55	\$ 2.56	\$ 9.10
068-0550-008-0001	NONRES	\$ 3.27	\$ 2.56	\$ 5.82
068-0550-008-0002	NONRES	\$ 3.27	\$ 2.56	\$ 5.82
068-0550-010-0001	NONRES	\$ 3.27	\$ 2.56	\$ 5.82
068-0550-010-0002	NONRES	\$ 3.27	\$ 2.56	\$ 5.82
068-0550-011-0000	NONRES	\$ 6.55	\$ 2.56	\$ 9.10
068-0550-012-0001	NONRES	\$ 3.27	\$ 2.56	\$ 5.82
068-0550-012-0002	NONRES	\$ 3.27	\$ 2.56	\$ 5.82
068-0550-013-0000	NONRES	\$ 6.55	\$ 2.56	\$ 9.10
068-0550-015-0001	NONRES	\$ 3.27	\$ 2.56	\$ 5.82
068-0550-015-0002	NONRES	\$ 3.27	\$ 2.56	\$ 5.82
068-0550-018-0000	NONRES	\$ 13.10	\$ 2.56	\$ 15.66
068-0550-019-0000	NONRES	\$ 6.55	\$ 2.56	\$ 9.10
068-0590-001-0000	SAFETY LIGHTS ONLY	\$ 0.00	\$ 2.56	\$ 2.56
068-0590-002-0000	SAFETY LIGHTS ONLY	\$ 0.00	\$ 2.56	\$ 2.56
068-0590-003-0000	SAFETY LIGHTS ONLY	\$ 0.00	\$ 2.56	\$ 2.56
068-0590-004-0000	SAFETY LIGHTS ONLY	\$ 0.00	\$ 2.56	\$ 2.56
068-0590-005-0000	SAFETY LIGHTS ONLY	\$ 0.00	\$ 2.56	\$ 2.56
068-0590-006-0000	SAFETY LIGHTS ONLY	\$ 0.00	\$ 2.56	\$ 2.56
068-0590-009-0000	SAFETY LIGHTS ONLY	\$ 0.00	\$ 2.56	\$ 2.56
068-0590-010-0000	SAFETY LIGHTS ONLY	\$ 0.00	\$ 2.56	\$ 2.56
069-0040-080-0000	SAFETY LIGHTS ONLY	\$ 0.00	\$ 2.56	\$ 2.56
069-0040-094-0000	SAFETY LIGHTS ONLY	\$ 0.00	\$ 2.56	\$ 2.56
069-0040-095-0000	SAFETY LIGHTS ONLY	\$ 0.00	\$ 2.56	\$ 2.56
069-0090-001-0000	NONRES	\$ 78.09	\$ 2.56	\$ 80.64
069-0090-005-0000	SAFETY LIGHTS ONLY	\$ 0.00	\$ 2.56	\$ 2.56
069-0090-016-0000	SAFETY LIGHTS ONLY	\$ 0.00	\$ 2.56	\$ 2.56
069-0090-022-0000	SAFETY LIGHTS ONLY	\$ 0.00	\$ 2.56	\$ 2.56
069-0090-026-0000	SAFETY LIGHTS ONLY	\$ 0.00	\$ 2.56	\$ 2.56
069-0090-027-0000	SAFETY LIGHTS ONLY	\$ 0.00	\$ 2.56	\$ 2.56
069-0090-028-0000	SAFETY LIGHTS ONLY	\$ 0.00	\$ 2.56	\$ 2.56
069-0090-029-0000	SAFETY LIGHTS ONLY	\$ 0.00	\$ 2.56	\$ 2.56
069-0090-031-0000	NONRES	\$ 45.34	\$ 2.56	\$ 47.90
069-0090-032-0000	SAFETY LIGHTS ONLY	\$ 0.00	\$ 2.56	\$ 2.56
069-0090-033-0000	SAFETY LIGHTS ONLY	\$ 0.00	\$ 2.56	\$ 2.56
069-0090-035-0000	SAFETY LIGHTS ONLY	\$ 0.00	\$ 2.56	\$ 2.56
069-0120-005-0000	SAFETY LIGHTS ONLY	\$ 0.00	\$ 2.56	\$ 2.56
069-0120-006-0000	NONRES	\$ 93.71	\$ 2.56	\$ 96.26
069-0120-007-0000	NONRES	\$ 93.71	\$ 2.56	\$ 96.26
069-0120-008-0000	NONRES	\$ 161.22	\$ 2.56	\$ 163.78
069-0120-009-0000	NONRES	\$ 62.72	\$ 2.56	\$ 65.28
069-0120-010-0000	NONRES	\$ 41.56	\$ 2.56	\$ 44.12
069-0130-003-0000	NONRES	\$ 50.38	\$ 2.56	\$ 52.94

ITEM 9.3.

City of Rancho Cordova
Lighting District No. 2012-1 Exhibit A to the Resolution
Fiscal Year 2023-24 Assessment Roll

ATTACHMENT 3

APN	District Classification	Street Light Charge	Safety Light Charge	Total Assessment
069-0130-004-0000	SAFETY LIGHTS ONLY	\$ 0.00	\$ 2.56	\$ 2.56
069-0130-007-0000	SAFETY LIGHTS ONLY	\$ 0.00	\$ 2.56	\$ 2.56
069-0130-008-0000	SAFETY LIGHTS ONLY	\$ 0.00	\$ 2.56	\$ 2.56
069-0130-013-0000	SAFETY LIGHTS ONLY	\$ 0.00	\$ 2.56	\$ 2.56
069-0130-014-0000	SAFETY LIGHTS ONLY	\$ 0.00	\$ 2.56	\$ 2.56
069-0130-016-0000	NONRES	\$ 79.35	\$ 2.56	\$ 81.90
069-0130-017-0000	SAFETY LIGHTS ONLY	\$ 0.00	\$ 2.56	\$ 2.56
069-0130-018-0000	NONRES	\$ 130.23	\$ 2.56	\$ 132.78
069-0130-019-0001	NONRES	\$ 3.78	\$ 2.56	\$ 6.34
069-0130-019-0002	NONRES	\$ 3.78	\$ 2.56	\$ 6.34
069-0130-019-0003	NONRES	\$ 3.78	\$ 2.56	\$ 6.34
069-0130-019-0004	NONRES	\$ 3.78	\$ 2.56	\$ 6.34
069-0130-019-0005	NONRES	\$ 3.78	\$ 2.56	\$ 6.34
069-0130-019-0006	NONRES	\$ 3.78	\$ 2.56	\$ 6.34
069-0130-019-0007	NONRES	\$ 3.78	\$ 2.56	\$ 6.34
069-0130-019-0008	NONRES	\$ 3.78	\$ 2.56	\$ 6.34
069-0130-019-0009	NONRES	\$ 3.78	\$ 2.56	\$ 6.34
069-0130-019-0010	NONRES	\$ 3.78	\$ 2.56	\$ 6.34
069-0130-019-0011	NONRES	\$ 3.78	\$ 2.56	\$ 6.34
069-0130-019-0012	NONRES	\$ 3.78	\$ 2.56	\$ 6.34
069-0130-019-0015	NONRES	\$ 3.78	\$ 2.56	\$ 6.34
069-0130-019-0016	NONRES	\$ 3.78	\$ 2.56	\$ 6.34
069-0130-020-0000	NONRES	\$ 11.34	\$ 2.56	\$ 13.90
069-0160-004-0000	NONRES	\$ 51.89	\$ 2.56	\$ 54.44
069-0160-005-0000	NONRES	\$ 45.85	\$ 2.56	\$ 48.40
069-0160-006-0000	NONRES	\$ 41.31	\$ 2.56	\$ 43.86
069-0160-007-0000	NONRES	\$ 38.04	\$ 2.56	\$ 40.60
069-0160-008-0000	NONRES	\$ 35.27	\$ 2.56	\$ 37.82
069-0160-011-0000	SAFETY LIGHTS ONLY	\$ 0.00	\$ 2.56	\$ 2.56
069-0160-012-0000	NONRES	\$ 72.04	\$ 2.56	\$ 74.60
069-0160-014-0000	SAFETY LIGHTS ONLY	\$ 0.00	\$ 2.56	\$ 2.56
069-0160-015-0000	NONRES	\$ 128.47	\$ 2.56	\$ 131.02
069-0160-019-0000	NONRES	\$ 61.97	\$ 2.56	\$ 64.52
069-0160-020-0000	NONRES	\$ 29.47	\$ 2.56	\$ 32.02
069-0160-022-0000	NONRES	\$ 168.77	\$ 2.56	\$ 171.32
069-0160-091-0000	NONRES	\$ 99.25	\$ 2.56	\$ 101.80
072-0131-001-0000	RESIDENTIAL	\$ 15.32	\$ 2.56	\$ 17.88
072-0131-002-0000	RESIDENTIAL	\$ 15.32	\$ 2.56	\$ 17.88
072-0131-003-0000	RESIDENTIAL	\$ 15.32	\$ 2.56	\$ 17.88
072-0131-004-0000	RESIDENTIAL	\$ 15.32	\$ 2.56	\$ 17.88
072-0131-005-0000	RESIDENTIAL	\$ 15.32	\$ 2.56	\$ 17.88
072-0131-006-0000	RESIDENTIAL	\$ 15.32	\$ 2.56	\$ 17.88
072-0131-007-0000	RESIDENTIAL	\$ 15.32	\$ 2.56	\$ 17.88
072-0131-008-0000	RESIDENTIAL	\$ 15.32	\$ 2.56	\$ 17.88

ITEM 9.3.

City of Rancho Cordova
Lighting District No. 2012-1 Exhibit A to the Resolution
Fiscal Year 2023-24 Assessment Roll

ATTACHMENT 3

APN	District Classification	Street Light Charge	Safety Light Charge	Total Assessment
072-0131-009-0000	RESIDENTIAL	\$ 15.32	\$ 2.56	\$ 17.88
072-0131-010-0000	RESIDENTIAL	\$ 15.32	\$ 2.56	\$ 17.88
072-0131-011-0000	RESIDENTIAL	\$ 15.32	\$ 2.56	\$ 17.88
072-0131-012-0000	RESIDENTIAL	\$ 15.32	\$ 2.56	\$ 17.88
072-0131-013-0000	RESIDENTIAL	\$ 15.32	\$ 2.56	\$ 17.88
072-0131-014-0000	RESIDENTIAL	\$ 15.32	\$ 2.56	\$ 17.88
072-0131-015-0000	RESIDENTIAL	\$ 15.32	\$ 2.56	\$ 17.88
072-0131-016-0000	RESIDENTIAL	\$ 15.32	\$ 2.56	\$ 17.88
072-0131-017-0000	RESIDENTIAL	\$ 15.32	\$ 2.56	\$ 17.88
072-0131-018-0000	RESIDENTIAL	\$ 15.32	\$ 2.56	\$ 17.88
072-0131-019-0000	RESIDENTIAL	\$ 15.32	\$ 2.56	\$ 17.88
072-0131-020-0000	RESIDENTIAL	\$ 15.32	\$ 2.56	\$ 17.88
072-0131-021-0000	RESIDENTIAL	\$ 15.32	\$ 2.56	\$ 17.88
072-0132-002-0000	RESIDENTIAL	\$ 15.32	\$ 2.56	\$ 17.88
072-0132-003-0000	RESIDENTIAL	\$ 15.32	\$ 2.56	\$ 17.88
072-0133-001-0000	RESIDENTIAL	\$ 15.32	\$ 2.56	\$ 17.88
072-0133-002-0000	RESIDENTIAL	\$ 15.32	\$ 2.56	\$ 17.88
072-0133-003-0000	RESIDENTIAL	\$ 15.32	\$ 2.56	\$ 17.88
072-0133-004-0000	RESIDENTIAL	\$ 15.32	\$ 2.56	\$ 17.88
072-0133-005-0000	RESIDENTIAL	\$ 15.32	\$ 2.56	\$ 17.88
072-0133-006-0000	RESIDENTIAL	\$ 15.32	\$ 2.56	\$ 17.88
072-0134-001-0000	RESIDENTIAL	\$ 15.32	\$ 2.56	\$ 17.88
072-0134-002-0000	RESIDENTIAL	\$ 15.32	\$ 2.56	\$ 17.88
072-0134-003-0000	RESIDENTIAL	\$ 15.32	\$ 2.56	\$ 17.88
072-0134-004-0000	RESIDENTIAL	\$ 15.32	\$ 2.56	\$ 17.88
072-0134-005-0000	RESIDENTIAL	\$ 15.32	\$ 2.56	\$ 17.88
072-0134-006-0000	RESIDENTIAL	\$ 15.32	\$ 2.56	\$ 17.88
072-0134-007-0000	RESIDENTIAL	\$ 15.32	\$ 2.56	\$ 17.88
072-0134-008-0000	RESIDENTIAL	\$ 15.32	\$ 2.56	\$ 17.88
072-0134-009-0000	RESIDENTIAL	\$ 15.32	\$ 2.56	\$ 17.88
072-0134-010-0000	RESIDENTIAL	\$ 15.32	\$ 2.56	\$ 17.88
072-0134-011-0000	RESIDENTIAL	\$ 15.32	\$ 2.56	\$ 17.88
072-0134-012-0000	RESIDENTIAL	\$ 15.32	\$ 2.56	\$ 17.88
072-0134-013-0000	RESIDENTIAL	\$ 15.32	\$ 2.56	\$ 17.88
072-0134-014-0000	RESIDENTIAL	\$ 15.32	\$ 2.56	\$ 17.88
072-0134-015-0000	RESIDENTIAL	\$ 15.32	\$ 2.56	\$ 17.88
072-0134-016-0000	RESIDENTIAL	\$ 15.32	\$ 2.56	\$ 17.88
072-0134-017-0000	RESIDENTIAL	\$ 15.32	\$ 2.56	\$ 17.88
072-0134-018-0000	RESIDENTIAL	\$ 15.32	\$ 2.56	\$ 17.88
072-0134-019-0000	RESIDENTIAL	\$ 15.32	\$ 2.56	\$ 17.88
072-0134-020-0000	RESIDENTIAL	\$ 15.32	\$ 2.56	\$ 17.88
072-0134-021-0000	RESIDENTIAL	\$ 15.32	\$ 2.56	\$ 17.88
072-0134-022-0000	RESIDENTIAL	\$ 15.32	\$ 2.56	\$ 17.88
072-0134-023-0000	RESIDENTIAL	\$ 15.32	\$ 2.56	\$ 17.88

ITEM 9.3.

City of Rancho Cordova
Lighting District No. 2012-1 Exhibit A to the Resolution
Fiscal Year 2023-24 Assessment Roll

ATTACHMENT 3

APN	District Classification	Street Light Charge	Safety Light Charge	Total Assessment
072-0134-024-0000	RESIDENTIAL	\$ 15.32	\$ 2.56	\$ 17.88
072-0134-025-0000	RESIDENTIAL	\$ 15.32	\$ 2.56	\$ 17.88
072-0134-026-0000	RESIDENTIAL	\$ 15.32	\$ 2.56	\$ 17.88
072-0135-001-0000	RESIDENTIAL	\$ 15.32	\$ 2.56	\$ 17.88
072-0135-002-0000	RESIDENTIAL	\$ 15.32	\$ 2.56	\$ 17.88
072-0135-003-0000	RESIDENTIAL	\$ 15.32	\$ 2.56	\$ 17.88
072-0135-004-0000	RESIDENTIAL	\$ 15.32	\$ 2.56	\$ 17.88
072-0135-005-0000	RESIDENTIAL	\$ 15.32	\$ 2.56	\$ 17.88
072-0135-006-0000	RESIDENTIAL	\$ 15.32	\$ 2.56	\$ 17.88
072-0135-007-0000	RESIDENTIAL	\$ 15.32	\$ 2.56	\$ 17.88
072-0140-004-0000	NONRES	\$ 50.63	\$ 2.56	\$ 53.18
072-0140-009-0000	NONRES	\$ 65.49	\$ 2.56	\$ 68.04
072-0140-010-0000	NONRES	\$ 67.76	\$ 2.56	\$ 70.32
072-0140-011-0000	NONRES	\$ 142.58	\$ 2.56	\$ 145.14
072-0151-002-0000	NONRES	\$ 51.39	\$ 2.56	\$ 53.94
072-0151-003-0000	RESIDENTIAL	\$ 15.32	\$ 2.56	\$ 17.88
072-0151-004-0000	RESIDENTIAL	\$ 15.32	\$ 2.56	\$ 17.88
072-0151-005-0000	RESIDENTIAL	\$ 15.32	\$ 2.56	\$ 17.88
072-0151-006-0000	RESIDENTIAL	\$ 15.32	\$ 2.56	\$ 17.88
072-0151-007-0000	RESIDENTIAL	\$ 15.32	\$ 2.56	\$ 17.88
072-0151-008-0000	RESIDENTIAL	\$ 15.32	\$ 2.56	\$ 17.88
072-0151-009-0000	RESIDENTIAL	\$ 15.32	\$ 2.56	\$ 17.88
072-0151-010-0000	RESIDENTIAL	\$ 15.32	\$ 2.56	\$ 17.88
072-0151-011-0000	RESIDENTIAL	\$ 15.32	\$ 2.56	\$ 17.88
072-0151-012-0000	RESIDENTIAL	\$ 15.32	\$ 2.56	\$ 17.88
072-0151-013-0000	RESIDENTIAL	\$ 15.32	\$ 2.56	\$ 17.88
072-0151-014-0000	RESIDENTIAL	\$ 15.32	\$ 2.56	\$ 17.88
072-0151-015-0000	RESIDENTIAL	\$ 15.32	\$ 2.56	\$ 17.88
072-0151-016-0000	RESIDENTIAL	\$ 15.32	\$ 2.56	\$ 17.88
072-0151-017-0000	RESIDENTIAL	\$ 15.32	\$ 2.56	\$ 17.88
072-0151-018-0000	RESIDENTIAL	\$ 15.32	\$ 2.56	\$ 17.88
072-0151-019-0000	RESIDENTIAL	\$ 15.32	\$ 2.56	\$ 17.88
072-0151-020-0000	NONRES	\$ 47.61	\$ 2.56	\$ 50.16
072-0151-021-0000	NONRES	\$ 19.40	\$ 2.56	\$ 21.96
072-0151-022-0000	NONRES	\$ 15.11	\$ 2.56	\$ 17.66
072-0151-023-0000	NONRES	\$ 14.11	\$ 2.56	\$ 16.66
072-0151-024-0000	NONRES	\$ 16.88	\$ 2.56	\$ 19.44
072-0151-025-0000	NONRES	\$ 61.21	\$ 2.56	\$ 63.76
072-0151-029-0000	NONRES	\$ 15.87	\$ 2.56	\$ 18.42
072-0151-030-0000	NONRES	\$ 15.11	\$ 2.56	\$ 17.66
072-0151-031-0000	NONRES	\$ 15.11	\$ 2.56	\$ 17.66
072-0151-032-0000	NONRES	\$ 13.10	\$ 2.56	\$ 15.66
072-0151-033-0000	NONRES	\$ 12.85	\$ 2.56	\$ 15.40
072-0151-034-0000	NONRES	\$ 42.32	\$ 2.56	\$ 44.88

ITEM 9.3.

City of Rancho Cordova
Lighting District No. 2012-1 Exhibit A to the Resolution
Fiscal Year 2023-24 Assessment Roll

ATTACHMENT 3

APN	District Classification	Street Light Charge	Safety Light Charge	Total Assessment
072-0151-035-0000	NONRES	\$ 17.38	\$ 2.56	\$ 19.94
072-0151-036-0000	NONRES	\$ 18.89	\$ 2.56	\$ 21.44
072-0151-037-0000	NONRES	\$ 34.01	\$ 2.56	\$ 36.56
072-0151-038-0000	NONRES	\$ 17.88	\$ 2.56	\$ 20.44
072-0151-039-0000	NONRES	\$ 14.36	\$ 2.56	\$ 16.92
072-0152-001-0000	NONRES	\$ 51.14	\$ 2.56	\$ 53.70
072-0152-002-0000	RESIDENTIAL	\$ 15.32	\$ 2.56	\$ 17.88
072-0152-003-0000	RESIDENTIAL	\$ 15.32	\$ 2.56	\$ 17.88
072-0152-004-0000	RESIDENTIAL	\$ 15.32	\$ 2.56	\$ 17.88
072-0152-005-0000	RESIDENTIAL	\$ 15.32	\$ 2.56	\$ 17.88
072-0152-006-0000	RESIDENTIAL	\$ 15.32	\$ 2.56	\$ 17.88
072-0152-007-0000	RESIDENTIAL	\$ 15.32	\$ 2.56	\$ 17.88
072-0152-008-0000	RESIDENTIAL	\$ 15.32	\$ 2.56	\$ 17.88
072-0152-009-0000	RESIDENTIAL	\$ 15.32	\$ 2.56	\$ 17.88
072-0152-010-0000	RESIDENTIAL	\$ 15.32	\$ 2.56	\$ 17.88
072-0152-011-0000	RESIDENTIAL	\$ 15.32	\$ 2.56	\$ 17.88
072-0152-012-0000	RESIDENTIAL	\$ 15.32	\$ 2.56	\$ 17.88
072-0152-013-0000	RESIDENTIAL	\$ 15.32	\$ 2.56	\$ 17.88
072-0152-014-0000	RESIDENTIAL	\$ 15.32	\$ 2.56	\$ 17.88
072-0152-015-0000	RESIDENTIAL	\$ 15.32	\$ 2.56	\$ 17.88
072-0152-016-0000	RESIDENTIAL	\$ 15.32	\$ 2.56	\$ 17.88
072-0152-017-0000	RESIDENTIAL	\$ 15.32	\$ 2.56	\$ 17.88
072-0152-018-0000	RESIDENTIAL	\$ 15.32	\$ 2.56	\$ 17.88
072-0152-019-0000	RESIDENTIAL	\$ 15.32	\$ 2.56	\$ 17.88
072-0152-020-0000	RESIDENTIAL	\$ 15.32	\$ 2.56	\$ 17.88
072-0152-021-0000	RESIDENTIAL	\$ 15.32	\$ 2.56	\$ 17.88
072-0153-001-0000	RESIDENTIAL	\$ 15.32	\$ 2.56	\$ 17.88
072-0153-002-0000	RESIDENTIAL	\$ 15.32	\$ 2.56	\$ 17.88
072-0153-003-0000	RESIDENTIAL	\$ 15.32	\$ 2.56	\$ 17.88
072-0153-004-0000	RESIDENTIAL	\$ 15.32	\$ 2.56	\$ 17.88
072-0153-005-0000	RESIDENTIAL	\$ 15.32	\$ 2.56	\$ 17.88
072-0153-006-0000	RESIDENTIAL	\$ 15.32	\$ 2.56	\$ 17.88
072-0154-001-0000	RESIDENTIAL	\$ 15.32	\$ 2.56	\$ 17.88
072-0154-002-0000	RESIDENTIAL	\$ 15.32	\$ 2.56	\$ 17.88
072-0154-003-0000	RESIDENTIAL	\$ 15.32	\$ 2.56	\$ 17.88
072-0154-004-0000	RESIDENTIAL	\$ 15.32	\$ 2.56	\$ 17.88
072-0154-005-0000	RESIDENTIAL	\$ 15.32	\$ 2.56	\$ 17.88
072-0154-006-0000	RESIDENTIAL	\$ 15.32	\$ 2.56	\$ 17.88
072-0154-007-0000	RESIDENTIAL	\$ 15.32	\$ 2.56	\$ 17.88
072-0154-008-0000	RESIDENTIAL	\$ 15.32	\$ 2.56	\$ 17.88
072-0154-009-0000	RESIDENTIAL	\$ 15.32	\$ 2.56	\$ 17.88
072-0154-010-0000	RESIDENTIAL	\$ 15.32	\$ 2.56	\$ 17.88
072-0154-011-0000	RESIDENTIAL	\$ 15.32	\$ 2.56	\$ 17.88
072-0154-012-0000	RESIDENTIAL	\$ 15.32	\$ 2.56	\$ 17.88

ITEM 9.3.

City of Rancho Cordova
Lighting District No. 2012-1 Exhibit A to the Resolution
Fiscal Year 2023-24 Assessment Roll

ATTACHMENT 3

APN	District Classification	Street Light Charge	Safety Light Charge	Total Assessment
072-0154-013-0000	RESIDENTIAL	\$ 15.32	\$ 2.56	\$ 17.88
072-0155-001-0000	RESIDENTIAL	\$ 15.32	\$ 2.56	\$ 17.88
072-0155-002-0000	RESIDENTIAL	\$ 15.32	\$ 2.56	\$ 17.88
072-0155-003-0000	NONRES	\$ 3.53	\$ 2.56	\$ 6.08
072-0161-001-0000	NONRES	\$ 18.14	\$ 2.56	\$ 20.70
072-0161-002-0000	RESIDENTIAL	\$ 15.32	\$ 2.56	\$ 17.88
072-0161-003-0000	RESIDENTIAL	\$ 15.32	\$ 2.56	\$ 17.88
072-0161-004-0000	RESIDENTIAL	\$ 15.32	\$ 2.56	\$ 17.88
072-0161-005-0000	RESIDENTIAL	\$ 15.32	\$ 2.56	\$ 17.88
072-0161-006-0000	RESIDENTIAL	\$ 15.32	\$ 2.56	\$ 17.88
072-0161-007-0000	RESIDENTIAL	\$ 15.32	\$ 2.56	\$ 17.88
072-0161-008-0000	RESIDENTIAL	\$ 15.32	\$ 2.56	\$ 17.88
072-0161-009-0000	RESIDENTIAL	\$ 15.32	\$ 2.56	\$ 17.88
072-0161-010-0000	RESIDENTIAL	\$ 15.32	\$ 2.56	\$ 17.88
072-0161-011-0000	RESIDENTIAL	\$ 15.32	\$ 2.56	\$ 17.88
072-0161-012-0000	RESIDENTIAL	\$ 15.32	\$ 2.56	\$ 17.88
072-0161-013-0000	RESIDENTIAL	\$ 15.32	\$ 2.56	\$ 17.88
072-0161-014-0000	RESIDENTIAL	\$ 15.32	\$ 2.56	\$ 17.88
072-0161-015-0000	RESIDENTIAL	\$ 15.32	\$ 2.56	\$ 17.88
072-0161-016-0000	RESIDENTIAL	\$ 15.32	\$ 2.56	\$ 17.88
072-0161-017-0000	RESIDENTIAL	\$ 15.32	\$ 2.56	\$ 17.88
072-0161-018-0000	RESIDENTIAL	\$ 15.32	\$ 2.56	\$ 17.88
072-0162-001-0000	RESIDENTIAL	\$ 15.32	\$ 2.56	\$ 17.88
072-0162-002-0000	RESIDENTIAL	\$ 15.32	\$ 2.56	\$ 17.88
072-0162-003-0000	RESIDENTIAL	\$ 15.32	\$ 2.56	\$ 17.88
072-0162-004-0000	RESIDENTIAL	\$ 15.32	\$ 2.56	\$ 17.88
072-0162-005-0000	RESIDENTIAL	\$ 15.32	\$ 2.56	\$ 17.88
072-0162-006-0000	RESIDENTIAL	\$ 15.32	\$ 2.56	\$ 17.88
072-0162-007-0000	RESIDENTIAL	\$ 15.32	\$ 2.56	\$ 17.88
072-0162-008-0000	RESIDENTIAL	\$ 15.32	\$ 2.56	\$ 17.88
072-0162-009-0000	RESIDENTIAL	\$ 15.32	\$ 2.56	\$ 17.88
072-0162-010-0000	RESIDENTIAL	\$ 15.32	\$ 2.56	\$ 17.88
072-0162-011-0000	RESIDENTIAL	\$ 15.32	\$ 2.56	\$ 17.88
072-0163-001-0000	RESIDENTIAL	\$ 15.32	\$ 2.56	\$ 17.88
072-0163-002-0000	RESIDENTIAL	\$ 15.32	\$ 2.56	\$ 17.88
072-0163-003-0000	RESIDENTIAL	\$ 15.32	\$ 2.56	\$ 17.88
072-0163-004-0000	RESIDENTIAL	\$ 15.32	\$ 2.56	\$ 17.88
072-0163-005-0000	RESIDENTIAL	\$ 15.32	\$ 2.56	\$ 17.88
072-0163-006-0000	RESIDENTIAL	\$ 15.32	\$ 2.56	\$ 17.88
072-0163-007-0000	RESIDENTIAL	\$ 15.32	\$ 2.56	\$ 17.88
072-0163-008-0000	RESIDENTIAL	\$ 15.32	\$ 2.56	\$ 17.88
072-0163-009-0000	RESIDENTIAL	\$ 15.32	\$ 2.56	\$ 17.88
072-0163-010-0000	RESIDENTIAL	\$ 15.32	\$ 2.56	\$ 17.88
072-0163-011-0000	RESIDENTIAL	\$ 15.32	\$ 2.56	\$ 17.88

ITEM 9.3.

City of Rancho Cordova
Lighting District No. 2012-1 Exhibit A to the Resolution
Fiscal Year 2023-24 Assessment Roll

ATTACHMENT 3

APN	District Classification	Street Light Charge	Safety Light Charge	Total Assessment
072-0163-012-0000	RESIDENTIAL	\$ 15.32	\$ 2.56	\$ 17.88
072-0163-013-0000	RESIDENTIAL	\$ 15.32	\$ 2.56	\$ 17.88
072-0163-014-0000	RESIDENTIAL	\$ 15.32	\$ 2.56	\$ 17.88
072-0163-015-0000	RESIDENTIAL	\$ 15.32	\$ 2.56	\$ 17.88
072-0164-001-0000	RESIDENTIAL	\$ 15.32	\$ 2.56	\$ 17.88
072-0164-002-0000	RESIDENTIAL	\$ 15.32	\$ 2.56	\$ 17.88
072-0164-003-0000	RESIDENTIAL	\$ 15.32	\$ 2.56	\$ 17.88
072-0164-004-0000	RESIDENTIAL	\$ 15.32	\$ 2.56	\$ 17.88
072-0164-005-0000	RESIDENTIAL	\$ 15.32	\$ 2.56	\$ 17.88
072-0164-006-0000	RESIDENTIAL	\$ 15.32	\$ 2.56	\$ 17.88
072-0164-007-0000	RESIDENTIAL	\$ 15.32	\$ 2.56	\$ 17.88
072-0164-008-0000	RESIDENTIAL	\$ 15.32	\$ 2.56	\$ 17.88
072-0164-009-0000	RESIDENTIAL	\$ 15.32	\$ 2.56	\$ 17.88
072-0164-010-0000	RESIDENTIAL	\$ 15.32	\$ 2.56	\$ 17.88
072-0164-011-0000	RESIDENTIAL	\$ 15.32	\$ 2.56	\$ 17.88
072-0164-012-0000	RESIDENTIAL	\$ 15.32	\$ 2.56	\$ 17.88
072-0164-013-0000	RESIDENTIAL	\$ 15.32	\$ 2.56	\$ 17.88
072-0164-014-0000	RESIDENTIAL	\$ 15.32	\$ 2.56	\$ 17.88
072-0164-015-0000	RESIDENTIAL	\$ 15.32	\$ 2.56	\$ 17.88
072-0164-016-0000	RESIDENTIAL	\$ 15.32	\$ 2.56	\$ 17.88
072-0164-017-0000	RESIDENTIAL	\$ 15.32	\$ 2.56	\$ 17.88
072-0165-001-0000	RESIDENTIAL	\$ 15.32	\$ 2.56	\$ 17.88
072-0165-002-0000	RESIDENTIAL	\$ 15.32	\$ 2.56	\$ 17.88
072-0165-003-0000	RESIDENTIAL	\$ 15.32	\$ 2.56	\$ 17.88
072-0165-004-0000	RESIDENTIAL	\$ 15.32	\$ 2.56	\$ 17.88
072-0165-005-0000	RESIDENTIAL	\$ 15.32	\$ 2.56	\$ 17.88
072-0165-006-0000	RESIDENTIAL	\$ 15.32	\$ 2.56	\$ 17.88
072-0165-007-0000	RESIDENTIAL	\$ 15.32	\$ 2.56	\$ 17.88
072-0165-008-0000	RESIDENTIAL	\$ 15.32	\$ 2.56	\$ 17.88
072-0165-009-0000	RESIDENTIAL	\$ 15.32	\$ 2.56	\$ 17.88
072-0165-010-0000	RESIDENTIAL	\$ 15.32	\$ 2.56	\$ 17.88
072-0165-011-0000	RESIDENTIAL	\$ 15.32	\$ 2.56	\$ 17.88
072-0165-012-0000	RESIDENTIAL	\$ 15.32	\$ 2.56	\$ 17.88
072-0165-013-0000	RESIDENTIAL	\$ 15.32	\$ 2.56	\$ 17.88
072-0171-001-0000	RESIDENTIAL	\$ 15.32	\$ 2.56	\$ 17.88
072-0171-002-0000	RESIDENTIAL	\$ 15.32	\$ 2.56	\$ 17.88
072-0171-003-0000	RESIDENTIAL	\$ 15.32	\$ 2.56	\$ 17.88
072-0171-004-0000	RESIDENTIAL	\$ 15.32	\$ 2.56	\$ 17.88
072-0171-005-0000	RESIDENTIAL	\$ 15.32	\$ 2.56	\$ 17.88
072-0171-006-0000	RESIDENTIAL	\$ 15.32	\$ 2.56	\$ 17.88
072-0171-007-0000	RESIDENTIAL	\$ 15.32	\$ 2.56	\$ 17.88
072-0171-008-0000	RESIDENTIAL	\$ 15.32	\$ 2.56	\$ 17.88
072-0171-009-0000	RESIDENTIAL	\$ 15.32	\$ 2.56	\$ 17.88
072-0171-010-0000	RESIDENTIAL	\$ 15.32	\$ 2.56	\$ 17.88

ITEM 9.3.

City of Rancho Cordova
Lighting District No. 2012-1 Exhibit A to the Resolution
Fiscal Year 2023-24 Assessment Roll

ATTACHMENT 3

APN	District Classification	Street Light Charge	Safety Light Charge	Total Assessment
072-0171-011-0000	RESIDENTIAL	\$ 15.32	\$ 2.56	\$ 17.88
072-0171-012-0000	RESIDENTIAL	\$ 15.32	\$ 2.56	\$ 17.88
072-0172-001-0000	RESIDENTIAL	\$ 15.32	\$ 2.56	\$ 17.88
072-0172-002-0000	RESIDENTIAL	\$ 15.32	\$ 2.56	\$ 17.88
072-0172-003-0000	RESIDENTIAL	\$ 15.32	\$ 2.56	\$ 17.88
072-0172-004-0000	RESIDENTIAL	\$ 15.32	\$ 2.56	\$ 17.88
072-0172-005-0000	RESIDENTIAL	\$ 15.32	\$ 2.56	\$ 17.88
072-0172-006-0000	RESIDENTIAL	\$ 15.32	\$ 2.56	\$ 17.88
072-0172-007-0000	RESIDENTIAL	\$ 15.32	\$ 2.56	\$ 17.88
072-0172-008-0000	RESIDENTIAL	\$ 15.32	\$ 2.56	\$ 17.88
072-0172-009-0000	RESIDENTIAL	\$ 15.32	\$ 2.56	\$ 17.88
072-0172-010-0000	RESIDENTIAL	\$ 15.32	\$ 2.56	\$ 17.88
072-0172-011-0000	RESIDENTIAL	\$ 15.32	\$ 2.56	\$ 17.88
072-0172-012-0000	RESIDENTIAL	\$ 15.32	\$ 2.56	\$ 17.88
072-0172-013-0000	RESIDENTIAL	\$ 15.32	\$ 2.56	\$ 17.88
072-0172-014-0000	RESIDENTIAL	\$ 15.32	\$ 2.56	\$ 17.88
072-0172-015-0000	RESIDENTIAL	\$ 15.32	\$ 2.56	\$ 17.88
072-0172-016-0000	RESIDENTIAL	\$ 15.32	\$ 2.56	\$ 17.88
072-0172-017-0000	RESIDENTIAL	\$ 15.32	\$ 2.56	\$ 17.88
072-0172-018-0000	RESIDENTIAL	\$ 15.32	\$ 2.56	\$ 17.88
072-0172-019-0000	RESIDENTIAL	\$ 15.32	\$ 2.56	\$ 17.88
072-0172-020-0000	RESIDENTIAL	\$ 15.32	\$ 2.56	\$ 17.88
072-0172-021-0000	RESIDENTIAL	\$ 15.32	\$ 2.56	\$ 17.88
072-0172-022-0000	RESIDENTIAL	\$ 15.32	\$ 2.56	\$ 17.88
072-0172-023-0000	RESIDENTIAL	\$ 15.32	\$ 2.56	\$ 17.88
072-0172-024-0000	RESIDENTIAL	\$ 15.32	\$ 2.56	\$ 17.88
072-0172-025-0000	RESIDENTIAL	\$ 15.32	\$ 2.56	\$ 17.88
072-0172-026-0000	RESIDENTIAL	\$ 15.32	\$ 2.56	\$ 17.88
072-0172-027-0000	RESIDENTIAL	\$ 15.32	\$ 2.56	\$ 17.88
072-0172-028-0000	RESIDENTIAL	\$ 15.32	\$ 2.56	\$ 17.88
072-0172-029-0000	RESIDENTIAL	\$ 15.32	\$ 2.56	\$ 17.88
072-0172-030-0000	RESIDENTIAL	\$ 15.32	\$ 2.56	\$ 17.88
072-0172-031-0000	RESIDENTIAL	\$ 15.32	\$ 2.56	\$ 17.88
072-0173-001-0000	RESIDENTIAL	\$ 15.32	\$ 2.56	\$ 17.88
072-0173-002-0000	RESIDENTIAL	\$ 15.32	\$ 2.56	\$ 17.88
072-0173-003-0000	RESIDENTIAL	\$ 15.32	\$ 2.56	\$ 17.88
072-0173-004-0000	RESIDENTIAL	\$ 15.32	\$ 2.56	\$ 17.88
072-0173-005-0000	RESIDENTIAL	\$ 15.32	\$ 2.56	\$ 17.88
072-0173-006-0000	RESIDENTIAL	\$ 15.32	\$ 2.56	\$ 17.88
072-0173-007-0000	RESIDENTIAL	\$ 15.32	\$ 2.56	\$ 17.88
072-0173-008-0000	RESIDENTIAL	\$ 15.32	\$ 2.56	\$ 17.88
072-0173-009-0000	RESIDENTIAL	\$ 15.32	\$ 2.56	\$ 17.88
072-0173-010-0000	RESIDENTIAL	\$ 15.32	\$ 2.56	\$ 17.88
072-0173-011-0000	RESIDENTIAL	\$ 15.32	\$ 2.56	\$ 17.88

ITEM 9.3.

City of Rancho Cordova
Lighting District No. 2012-1 Exhibit A to the Resolution
Fiscal Year 2023-24 Assessment Roll

ATTACHMENT 3

APN	District Classification	Street Light Charge	Safety Light Charge	Total Assessment
072-0174-001-0000	RESIDENTIAL	\$ 15.32	\$ 2.56	\$ 17.88
072-0174-002-0000	RESIDENTIAL	\$ 15.32	\$ 2.56	\$ 17.88
072-0174-003-0000	RESIDENTIAL	\$ 15.32	\$ 2.56	\$ 17.88
072-0174-004-0000	RESIDENTIAL	\$ 15.32	\$ 2.56	\$ 17.88
072-0174-005-0000	RESIDENTIAL	\$ 15.32	\$ 2.56	\$ 17.88
072-0174-006-0000	RESIDENTIAL	\$ 15.32	\$ 2.56	\$ 17.88
072-0174-007-0000	RESIDENTIAL	\$ 15.32	\$ 2.56	\$ 17.88
072-0174-008-0000	RESIDENTIAL	\$ 15.32	\$ 2.56	\$ 17.88
072-0174-009-0000	RESIDENTIAL	\$ 15.32	\$ 2.56	\$ 17.88
072-0174-010-0000	RESIDENTIAL	\$ 15.32	\$ 2.56	\$ 17.88
072-0174-011-0000	RESIDENTIAL	\$ 15.32	\$ 2.56	\$ 17.88
072-0174-012-0000	RESIDENTIAL	\$ 15.32	\$ 2.56	\$ 17.88
072-0174-013-0000	RESIDENTIAL	\$ 15.32	\$ 2.56	\$ 17.88
072-0174-014-0000	RESIDENTIAL	\$ 15.32	\$ 2.56	\$ 17.88
072-0175-001-0000	RESIDENTIAL	\$ 15.32	\$ 2.56	\$ 17.88
072-0175-002-0000	RESIDENTIAL	\$ 15.32	\$ 2.56	\$ 17.88
072-0175-003-0000	RESIDENTIAL	\$ 15.32	\$ 2.56	\$ 17.88
072-0175-004-0000	RESIDENTIAL	\$ 15.32	\$ 2.56	\$ 17.88
072-0175-007-0000	RESIDENTIAL	\$ 15.32	\$ 2.56	\$ 17.88
072-0175-008-0000	RESIDENTIAL	\$ 15.32	\$ 2.56	\$ 17.88
072-0175-009-0000	RESIDENTIAL	\$ 15.32	\$ 2.56	\$ 17.88
072-0175-013-0000	RESIDENTIAL	\$ 15.32	\$ 2.56	\$ 17.88
072-0181-001-0000	RESIDENTIAL	\$ 15.32	\$ 2.56	\$ 17.88
072-0181-002-0000	RESIDENTIAL	\$ 15.32	\$ 2.56	\$ 17.88
072-0181-003-0000	RESIDENTIAL	\$ 15.32	\$ 2.56	\$ 17.88
072-0181-004-0000	RESIDENTIAL	\$ 15.32	\$ 2.56	\$ 17.88
072-0181-005-0000	RESIDENTIAL	\$ 15.32	\$ 2.56	\$ 17.88
072-0181-006-0000	RESIDENTIAL	\$ 15.32	\$ 2.56	\$ 17.88
072-0181-007-0000	RESIDENTIAL	\$ 15.32	\$ 2.56	\$ 17.88
072-0181-008-0000	RESIDENTIAL	\$ 15.32	\$ 2.56	\$ 17.88
072-0181-009-0000	RESIDENTIAL	\$ 15.32	\$ 2.56	\$ 17.88
072-0181-010-0000	RESIDENTIAL	\$ 15.32	\$ 2.56	\$ 17.88
072-0181-011-0000	RESIDENTIAL	\$ 15.32	\$ 2.56	\$ 17.88
072-0181-012-0000	RESIDENTIAL	\$ 15.32	\$ 2.56	\$ 17.88
072-0181-013-0000	RESIDENTIAL	\$ 15.32	\$ 2.56	\$ 17.88
072-0181-014-0000	RESIDENTIAL	\$ 15.32	\$ 2.56	\$ 17.88
072-0181-015-0000	RESIDENTIAL	\$ 15.32	\$ 2.56	\$ 17.88
072-0181-016-0000	RESIDENTIAL	\$ 15.32	\$ 2.56	\$ 17.88
072-0181-017-0000	RESIDENTIAL	\$ 15.32	\$ 2.56	\$ 17.88
072-0181-018-0000	RESIDENTIAL	\$ 15.32	\$ 2.56	\$ 17.88
072-0181-019-0000	RESIDENTIAL	\$ 15.32	\$ 2.56	\$ 17.88
072-0181-020-0000	RESIDENTIAL	\$ 15.32	\$ 2.56	\$ 17.88
072-0182-001-0000	RESIDENTIAL	\$ 15.32	\$ 2.56	\$ 17.88
072-0182-002-0000	RESIDENTIAL	\$ 15.32	\$ 2.56	\$ 17.88

ITEM 9.3.

City of Rancho Cordova
Lighting District No. 2012-1 Exhibit A to the Resolution
Fiscal Year 2023-24 Assessment Roll

ATTACHMENT 3

APN	District Classification	Street Light Charge	Safety Light Charge	Total Assessment
072-0182-003-0000	RESIDENTIAL	\$ 15.32	\$ 2.56	\$ 17.88
072-0182-004-0000	RESIDENTIAL	\$ 15.32	\$ 2.56	\$ 17.88
072-0182-005-0000	RESIDENTIAL	\$ 15.32	\$ 2.56	\$ 17.88
072-0182-006-0000	RESIDENTIAL	\$ 15.32	\$ 2.56	\$ 17.88
072-0182-007-0000	RESIDENTIAL	\$ 15.32	\$ 2.56	\$ 17.88
072-0182-008-0000	RESIDENTIAL	\$ 15.32	\$ 2.56	\$ 17.88
072-0182-009-0000	RESIDENTIAL	\$ 15.32	\$ 2.56	\$ 17.88
072-0182-010-0000	RESIDENTIAL	\$ 15.32	\$ 2.56	\$ 17.88
072-0182-011-0000	RESIDENTIAL	\$ 15.32	\$ 2.56	\$ 17.88
072-0182-012-0000	RESIDENTIAL	\$ 15.32	\$ 2.56	\$ 17.88
072-0182-013-0000	RESIDENTIAL	\$ 15.32	\$ 2.56	\$ 17.88
072-0182-014-0000	RESIDENTIAL	\$ 15.32	\$ 2.56	\$ 17.88
072-0182-015-0000	RESIDENTIAL	\$ 15.32	\$ 2.56	\$ 17.88
072-0182-016-0000	RESIDENTIAL	\$ 15.32	\$ 2.56	\$ 17.88
072-0182-017-0000	RESIDENTIAL	\$ 15.32	\$ 2.56	\$ 17.88
072-0182-018-0000	RESIDENTIAL	\$ 15.32	\$ 2.56	\$ 17.88
072-0183-001-0000	RESIDENTIAL	\$ 15.32	\$ 2.56	\$ 17.88
072-0183-002-0000	RESIDENTIAL	\$ 15.32	\$ 2.56	\$ 17.88
072-0183-003-0000	RESIDENTIAL	\$ 15.32	\$ 2.56	\$ 17.88
072-0183-004-0000	RESIDENTIAL	\$ 15.32	\$ 2.56	\$ 17.88
072-0183-005-0000	RESIDENTIAL	\$ 15.32	\$ 2.56	\$ 17.88
072-0183-008-0000	NONRES	\$ 335.53	\$ 2.56	\$ 338.08
072-0183-011-0000	RESIDENTIAL	\$ 15.32	\$ 2.56	\$ 17.88
072-0183-012-0000	RESIDENTIAL	\$ 15.32	\$ 2.56	\$ 17.88
072-0183-013-0000	RESIDENTIAL	\$ 15.32	\$ 2.56	\$ 17.88
072-0183-014-0000	RESIDENTIAL	\$ 15.32	\$ 2.56	\$ 17.88
072-0191-001-0000	RESIDENTIAL	\$ 15.32	\$ 2.56	\$ 17.88
072-0191-002-0000	RESIDENTIAL	\$ 15.32	\$ 2.56	\$ 17.88
072-0191-003-0000	RESIDENTIAL	\$ 15.32	\$ 2.56	\$ 17.88
072-0191-004-0000	RESIDENTIAL	\$ 15.32	\$ 2.56	\$ 17.88
072-0191-005-0000	RESIDENTIAL	\$ 15.32	\$ 2.56	\$ 17.88
072-0191-006-0000	RESIDENTIAL	\$ 15.32	\$ 2.56	\$ 17.88
072-0191-007-0000	RESIDENTIAL	\$ 15.32	\$ 2.56	\$ 17.88
072-0191-008-0000	RESIDENTIAL	\$ 15.32	\$ 2.56	\$ 17.88
072-0191-009-0000	RESIDENTIAL	\$ 15.32	\$ 2.56	\$ 17.88
072-0191-010-0000	RESIDENTIAL	\$ 15.32	\$ 2.56	\$ 17.88
072-0191-011-0000	RESIDENTIAL	\$ 15.32	\$ 2.56	\$ 17.88
072-0191-012-0000	RESIDENTIAL	\$ 15.32	\$ 2.56	\$ 17.88
072-0191-013-0000	RESIDENTIAL	\$ 15.32	\$ 2.56	\$ 17.88
072-0191-014-0000	RESIDENTIAL	\$ 15.32	\$ 2.56	\$ 17.88
072-0191-015-0000	RESIDENTIAL	\$ 15.32	\$ 2.56	\$ 17.88
072-0191-016-0000	RESIDENTIAL	\$ 15.32	\$ 2.56	\$ 17.88
072-0191-017-0000	RESIDENTIAL	\$ 15.32	\$ 2.56	\$ 17.88
072-0191-018-0000	RESIDENTIAL	\$ 15.32	\$ 2.56	\$ 17.88

ITEM 9.3.

City of Rancho Cordova
Lighting District No. 2012-1 Exhibit A to the Resolution
Fiscal Year 2023-24 Assessment Roll

ATTACHMENT 3

APN	District Classification	Street Light Charge	Safety Light Charge	Total Assessment
072-0191-019-0000	RESIDENTIAL	\$ 15.32	\$ 2.56	\$ 17.88
072-0192-001-0000	RESIDENTIAL	\$ 15.32	\$ 2.56	\$ 17.88
072-0192-002-0000	RESIDENTIAL	\$ 15.32	\$ 2.56	\$ 17.88
072-0192-003-0000	RESIDENTIAL	\$ 15.32	\$ 2.56	\$ 17.88
072-0192-004-0000	RESIDENTIAL	\$ 15.32	\$ 2.56	\$ 17.88
072-0192-005-0000	RESIDENTIAL	\$ 15.32	\$ 2.56	\$ 17.88
072-0192-006-0000	RESIDENTIAL	\$ 15.32	\$ 2.56	\$ 17.88
072-0192-007-0000	RESIDENTIAL	\$ 15.32	\$ 2.56	\$ 17.88
072-0192-008-0000	RESIDENTIAL	\$ 15.32	\$ 2.56	\$ 17.88
072-0192-009-0000	RESIDENTIAL	\$ 15.32	\$ 2.56	\$ 17.88
072-0192-010-0000	RESIDENTIAL	\$ 15.32	\$ 2.56	\$ 17.88
072-0192-011-0000	RESIDENTIAL	\$ 15.32	\$ 2.56	\$ 17.88
072-0192-012-0000	RESIDENTIAL	\$ 15.32	\$ 2.56	\$ 17.88
072-0192-013-0000	NONRES	\$ 116.38	\$ 2.56	\$ 118.94
072-0192-014-0000	RESIDENTIAL	\$ 15.32	\$ 2.56	\$ 17.88
072-0192-015-0000	RESIDENTIAL	\$ 15.32	\$ 2.56	\$ 17.88
072-0192-016-0000	RESIDENTIAL	\$ 15.32	\$ 2.56	\$ 17.88
072-0192-017-0000	RESIDENTIAL	\$ 15.32	\$ 2.56	\$ 17.88
072-0192-018-0000	RESIDENTIAL	\$ 15.32	\$ 2.56	\$ 17.88
072-0192-019-0000	NONRES	\$ 9.07	\$ 2.56	\$ 11.62
072-0192-020-0000	RESIDENTIAL	\$ 15.32	\$ 2.56	\$ 17.88
072-0192-021-0000	RESIDENTIAL	\$ 15.32	\$ 2.56	\$ 17.88
072-0192-022-0000	RESIDENTIAL	\$ 15.32	\$ 2.56	\$ 17.88
072-0192-023-0000	RESIDENTIAL	\$ 15.32	\$ 2.56	\$ 17.88
072-0192-024-0000	RESIDENTIAL	\$ 15.32	\$ 2.56	\$ 17.88
072-0192-025-0000	RESIDENTIAL	\$ 15.32	\$ 2.56	\$ 17.88
072-0192-026-0000	RESIDENTIAL	\$ 15.32	\$ 2.56	\$ 17.88
072-0192-027-0000	RESIDENTIAL	\$ 15.32	\$ 2.56	\$ 17.88
072-0192-028-0000	RESIDENTIAL	\$ 15.32	\$ 2.56	\$ 17.88
072-0192-029-0000	RESIDENTIAL	\$ 15.32	\$ 2.56	\$ 17.88
072-0192-030-0000	RESIDENTIAL	\$ 15.32	\$ 2.56	\$ 17.88
072-0193-001-0000	RESIDENTIAL	\$ 15.32	\$ 2.56	\$ 17.88
072-0193-002-0000	RESIDENTIAL	\$ 15.32	\$ 2.56	\$ 17.88
072-0193-003-0000	RESIDENTIAL	\$ 15.32	\$ 2.56	\$ 17.88
072-0193-004-0000	RESIDENTIAL	\$ 15.32	\$ 2.56	\$ 17.88
072-0193-005-0000	RESIDENTIAL	\$ 15.32	\$ 2.56	\$ 17.88
072-0193-006-0000	RESIDENTIAL	\$ 15.32	\$ 2.56	\$ 17.88
072-0193-007-0000	RESIDENTIAL	\$ 15.32	\$ 2.56	\$ 17.88
072-0193-008-0000	RESIDENTIAL	\$ 15.32	\$ 2.56	\$ 17.88
072-0193-009-0000	RESIDENTIAL	\$ 15.32	\$ 2.56	\$ 17.88
072-0201-001-0000	RESIDENTIAL	\$ 15.32	\$ 2.56	\$ 17.88
072-0201-002-0000	RESIDENTIAL	\$ 15.32	\$ 2.56	\$ 17.88
072-0201-003-0000	RESIDENTIAL	\$ 15.32	\$ 2.56	\$ 17.88
072-0201-004-0000	RESIDENTIAL	\$ 15.32	\$ 2.56	\$ 17.88

ITEM 9.3.

City of Rancho Cordova
Lighting District No. 2012-1 Exhibit A to the Resolution
Fiscal Year 2023-24 Assessment Roll

ATTACHMENT 3

APN	District Classification	Street Light Charge	Safety Light Charge	Total Assessment
072-0201-005-0000	RESIDENTIAL	\$ 15.32	\$ 2.56	\$ 17.88
072-0201-006-0000	RESIDENTIAL	\$ 15.32	\$ 2.56	\$ 17.88
072-0201-007-0000	RESIDENTIAL	\$ 15.32	\$ 2.56	\$ 17.88
072-0201-008-0000	RESIDENTIAL	\$ 15.32	\$ 2.56	\$ 17.88
072-0201-009-0000	RESIDENTIAL	\$ 15.32	\$ 2.56	\$ 17.88
072-0201-010-0000	RESIDENTIAL	\$ 15.32	\$ 2.56	\$ 17.88
072-0201-011-0000	RESIDENTIAL	\$ 15.32	\$ 2.56	\$ 17.88
072-0201-012-0000	RESIDENTIAL	\$ 15.32	\$ 2.56	\$ 17.88
072-0201-013-0000	RESIDENTIAL	\$ 15.32	\$ 2.56	\$ 17.88
072-0202-002-0000	RESIDENTIAL	\$ 15.32	\$ 2.56	\$ 17.88
072-0202-003-0000	RESIDENTIAL	\$ 15.32	\$ 2.56	\$ 17.88
072-0202-004-0000	RESIDENTIAL	\$ 15.32	\$ 2.56	\$ 17.88
072-0202-005-0000	RESIDENTIAL	\$ 15.32	\$ 2.56	\$ 17.88
072-0202-013-0000	RESIDENTIAL	\$ 15.32	\$ 2.56	\$ 17.88
072-0202-014-0000	RESIDENTIAL	\$ 15.32	\$ 2.56	\$ 17.88
072-0202-015-0000	RESIDENTIAL	\$ 15.32	\$ 2.56	\$ 17.88
072-0202-016-0000	RESIDENTIAL	\$ 15.32	\$ 2.56	\$ 17.88
072-0202-017-0000	RESIDENTIAL	\$ 15.32	\$ 2.56	\$ 17.88
072-0202-018-0000	RESIDENTIAL	\$ 15.32	\$ 2.56	\$ 17.88
072-0202-019-0000	RESIDENTIAL	\$ 15.32	\$ 2.56	\$ 17.88
072-0202-020-0000	RESIDENTIAL	\$ 15.32	\$ 2.56	\$ 17.88
072-0202-021-0000	RESIDENTIAL	\$ 15.32	\$ 2.56	\$ 17.88
072-0202-023-0000	RESIDENTIAL	\$ 15.32	\$ 2.56	\$ 17.88
072-0202-025-0000	SAFETY LIGHTS ONLY	\$ 0.00	\$ 2.56	\$ 2.56
072-0202-026-0000	SAFETY LIGHTS ONLY	\$ 0.00	\$ 2.56	\$ 2.56
072-0202-027-0000	SAFETY LIGHTS ONLY	\$ 0.00	\$ 2.56	\$ 2.56
072-0202-028-0000	SAFETY LIGHTS ONLY	\$ 0.00	\$ 2.56	\$ 2.56
072-0202-035-0000	NONRES	\$ 81.87	\$ 2.56	\$ 84.42
072-0202-036-0000	RESIDENTIAL	\$ 15.32	\$ 2.56	\$ 17.88
072-0202-037-0000	RESIDENTIAL	\$ 15.32	\$ 2.56	\$ 17.88
072-0202-041-0000	RESIDENTIAL	\$ 15.32	\$ 2.56	\$ 17.88
072-0202-046-0000	RESIDENTIAL	\$ 15.32	\$ 2.56	\$ 17.88
072-0202-047-0000	RESIDENTIAL	\$ 15.32	\$ 2.56	\$ 17.88
072-0202-048-0000	RESIDENTIAL	\$ 15.32	\$ 2.56	\$ 17.88
072-0202-049-0000	RESIDENTIAL	\$ 15.32	\$ 2.56	\$ 17.88
072-0202-050-0000	RESIDENTIAL	\$ 15.32	\$ 2.56	\$ 17.88
072-0210-038-0000	NONRES	\$ 95.72	\$ 2.56	\$ 98.28
072-0210-047-0000	NONRES	\$ 113.36	\$ 2.56	\$ 115.92
072-0210-048-0000	NONRES	\$ 14.11	\$ 2.56	\$ 16.66
072-0210-050-0000	NONRES	\$ 86.15	\$ 2.56	\$ 88.70
072-0210-051-0000	NONRES	\$ 47.61	\$ 2.56	\$ 50.16
072-0210-053-0000	NONRES	\$ 132.25	\$ 2.56	\$ 134.80
072-0210-078-0000	NONRES	\$ 98.24	\$ 2.56	\$ 100.80
072-0210-096-0000	SAFETY LIGHTS ONLY	\$ 0.00	\$ 2.56	\$ 2.56

ITEM 9.3.

City of Rancho Cordova
Lighting District No. 2012-1 Exhibit A to the Resolution
Fiscal Year 2023-24 Assessment Roll

ATTACHMENT 3

APN	District Classification	Street Light Charge	Safety Light Charge	Total Assessment
072-0210-098-0000	NONRES	\$ 30.73	\$ 2.56	\$ 33.28
072-0210-099-0000	NONRES	\$ 51.39	\$ 2.56	\$ 53.94
072-0210-101-0000	SAFETY LIGHTS ONLY	\$ 0.00	\$ 2.56	\$ 2.56
072-0210-102-0000	NONRES	\$ 52.65	\$ 2.56	\$ 55.20
072-0210-105-0000	NONRES	\$ 90.68	\$ 2.56	\$ 93.24
072-0221-001-0000	SAFETY LIGHTS ONLY	\$ 0.00	\$ 2.56	\$ 2.56
072-0221-002-0000	NONRES	\$ 77.08	\$ 2.56	\$ 79.64
072-0221-003-0000	NONRES	\$ 34.76	\$ 2.56	\$ 37.32
072-0221-006-0000	NONRES	\$ 36.27	\$ 2.56	\$ 38.82
072-0221-007-0000	NONRES	\$ 25.19	\$ 2.56	\$ 27.74
072-0222-004-0000	NONRES	\$ 209.83	\$ 2.56	\$ 212.38
072-0222-011-0000	NONRES	\$ 33.25	\$ 2.56	\$ 35.80
072-0222-012-0000	NONRES	\$ 17.63	\$ 2.56	\$ 20.18
072-0222-013-0000	SAFETY LIGHTS ONLY	\$ 0.00	\$ 2.56	\$ 2.56
072-0222-014-0000	NONRES	\$ 42.82	\$ 2.56	\$ 45.38
072-0222-031-0000	NONRES	\$ 195.98	\$ 2.56	\$ 198.54
072-0222-032-0000	NONRES	\$ 57.94	\$ 2.56	\$ 60.50
072-0222-033-0000	NONRES	\$ 60.71	\$ 2.56	\$ 63.26
072-0222-034-0000	NONRES	\$ 200.76	\$ 2.56	\$ 203.32
072-0222-037-0000	NONRES	\$ 180.61	\$ 2.56	\$ 183.16
072-0222-038-0000	SAFETY LIGHTS ONLY	\$ 0.00	\$ 2.56	\$ 2.56
072-0222-039-0000	SAFETY LIGHTS ONLY	\$ 0.00	\$ 2.56	\$ 2.56
072-0222-040-0000	NONRES	\$ 119.65	\$ 2.56	\$ 122.20
072-0222-041-0000	NONRES	\$ 34.01	\$ 2.56	\$ 36.56
072-0222-043-0000	NONRES	\$ 5.29	\$ 2.56	\$ 7.84
072-0223-001-0000	NONRES	\$ 113.36	\$ 2.56	\$ 115.92
072-0223-002-0000	NONRES	\$ 50.38	\$ 2.56	\$ 52.94
072-0223-003-0000	SAFETY LIGHTS ONLY	\$ 0.00	\$ 2.56	\$ 2.56
072-0223-004-0000	NONRES	\$ 273.06	\$ 2.56	\$ 275.62
072-0223-010-0000	NONRES	\$ 128.47	\$ 2.56	\$ 131.02
072-0223-011-0000	NONRES	\$ 99.50	\$ 2.56	\$ 102.06
072-0223-012-0000	NONRES	\$ 287.42	\$ 2.56	\$ 289.98
072-0231-014-0000	SAFETY LIGHTS ONLY	\$ 0.00	\$ 2.56	\$ 2.56
072-0231-045-0000	SAFETY LIGHTS ONLY	\$ 0.00	\$ 2.56	\$ 2.56
072-0231-081-0000	SAFETY LIGHTS ONLY	\$ 0.00	\$ 2.56	\$ 2.56
072-0231-122-0000	NONRES	\$ 102.02	\$ 2.56	\$ 104.58
072-0231-123-0000	SAFETY LIGHTS ONLY	\$ 0.00	\$ 2.56	\$ 2.56
072-0231-126-0000	SAFETY LIGHTS ONLY	\$ 0.00	\$ 2.56	\$ 2.56
072-0231-133-0000	SAFETY LIGHTS ONLY	\$ 0.00	\$ 2.56	\$ 2.56
072-0231-135-0000	SAFETY LIGHTS ONLY	\$ 0.00	\$ 2.56	\$ 2.56
072-0231-138-0000	SAFETY LIGHTS ONLY	\$ 0.00	\$ 2.56	\$ 2.56
072-0231-139-0000	SAFETY LIGHTS ONLY	\$ 0.00	\$ 2.56	\$ 2.56
072-0231-147-0000	SAFETY LIGHTS ONLY	\$ 0.00	\$ 2.56	\$ 2.56
072-0231-149-0000	SAFETY LIGHTS ONLY	\$ 0.00	\$ 2.56	\$ 2.56

ITEM 9.3.

City of Rancho Cordova
Lighting District No. 2012-1 Exhibit A to the Resolution
Fiscal Year 2023-24 Assessment Roll

ATTACHMENT 3

APN	District Classification	Street Light Charge	Safety Light Charge	Total Assessment
072-0240-004-0000	NONRES	\$ 124.94	\$ 2.56	\$ 127.50
072-0240-005-0000	NONRES	\$ 232.50	\$ 2.56	\$ 235.06
072-0240-008-0000	NONRES	\$ 150.89	\$ 2.56	\$ 153.44
072-0240-009-0000	NONRES	\$ 94.21	\$ 2.56	\$ 96.76
072-0240-011-0000	NONRES	\$ 134.77	\$ 2.56	\$ 137.32
072-0240-012-0000	NONRES	\$ 221.42	\$ 2.56	\$ 223.98
072-0250-005-0000	SAFETY LIGHTS ONLY	\$ 0.00	\$ 2.56	\$ 2.56
072-0250-018-0000	NONRES	\$ 82.62	\$ 2.56	\$ 85.18
072-0250-026-0000	NONRES	\$ 118.39	\$ 2.56	\$ 120.94
072-0260-006-0000	NONRES	\$ 211.85	\$ 2.56	\$ 214.40
072-0260-026-0000	NONRES	\$ 69.27	\$ 2.56	\$ 71.82
072-0260-027-0000	NONRES	\$ 100.76	\$ 2.56	\$ 103.32
072-0260-034-0000	NONRES	\$ 87.41	\$ 2.56	\$ 89.96
072-0260-043-0000	NONRES	\$ 40.30	\$ 2.56	\$ 42.86
072-0260-044-0000	NONRES	\$ 60.71	\$ 2.56	\$ 63.26
072-0260-045-0000	NONRES	\$ 27.71	\$ 2.56	\$ 30.26
072-0260-046-0000	NONRES	\$ 20.15	\$ 2.56	\$ 22.70
072-0260-051-0000	NONRES	\$ 0.00	\$ 2.56	\$ 2.56
072-0260-052-0000	NONRES	\$ 0.00	\$ 2.56	\$ 2.56
072-0260-054-0000	NONRES	\$ 91.19	\$ 2.56	\$ 93.74
072-0260-055-0000	NONRES	\$ 0.00	\$ 2.56	\$ 2.56
072-0260-056-0000	NONRES	\$ 41.31	\$ 2.56	\$ 43.86
072-0280-021-0000	NONRES	\$ 39.55	\$ 2.56	\$ 42.10
072-0280-022-0000	NONRES	\$ 125.19	\$ 2.56	\$ 127.74
072-0280-023-0000	NONRES	\$ 20.91	\$ 2.56	\$ 23.46
072-0280-024-0000	NONRES	\$ 106.81	\$ 2.56	\$ 109.36
072-0280-025-0000	NONRES	\$ 58.69	\$ 2.56	\$ 61.24
072-0280-026-0000	NONRES	\$ 53.40	\$ 2.56	\$ 55.96
072-0280-031-0000	NONRES	\$ 194.72	\$ 2.56	\$ 197.28
072-0280-035-0000	NONRES	\$ 81.36	\$ 2.56	\$ 83.92
072-0280-051-0000	NONRES	\$ 24.94	\$ 2.56	\$ 27.50
072-0280-052-0000	SAFETY LIGHTS ONLY	\$ 0.00	\$ 2.56	\$ 2.56
072-0280-053-0000	NONRES	\$ 132.25	\$ 2.56	\$ 134.80
072-0280-073-0000	SAFETY LIGHTS ONLY	\$ 0.00	\$ 2.56	\$ 2.56
072-0280-080-0000	SAFETY LIGHTS ONLY	\$ 0.00	\$ 2.56	\$ 2.56
072-0280-081-0000	NONRES	\$ 137.29	\$ 2.56	\$ 139.84
072-0280-082-0000	NONRES	\$ 53.65	\$ 2.56	\$ 56.20
072-0280-083-0000	NONRES	\$ 55.42	\$ 2.56	\$ 57.98
072-0280-084-0000	NONRES	\$ 25.19	\$ 2.56	\$ 27.74
072-0280-085-0000	NONRES	\$ 62.22	\$ 2.56	\$ 64.78
072-0280-086-0000	NONRES	\$ 48.36	\$ 2.56	\$ 50.92
072-0280-087-0000	NONRES	\$ 16.12	\$ 2.56	\$ 18.68
072-0280-088-0000	SAFETY LIGHTS ONLY	\$ 0.00	\$ 2.56	\$ 2.56
072-0280-093-0000	NONRES	\$ 0.00	\$ 2.56	\$ 2.56

ITEM 9.3.

City of Rancho Cordova
Lighting District No. 2012-1 Exhibit A to the Resolution
Fiscal Year 2023-24 Assessment Roll

ATTACHMENT 3

APN	District Classification	Street Light Charge	Safety Light Charge	Total Assessment
072-0280-094-0000	NONRES	\$ 41.56	\$ 2.56	\$ 44.12
072-0280-095-0000	SAFETY LIGHTS ONLY	\$ 0.00	\$ 2.56	\$ 2.56
072-0280-096-0000	NONRES	\$ 52.14	\$ 2.56	\$ 54.70
072-0280-097-0000	SAFETY LIGHTS ONLY	\$ 0.00	\$ 2.56	\$ 2.56
072-0280-099-0000	NONRES	\$ 0.00	\$ 2.56	\$ 2.56
072-0300-001-0000	SAFETY LIGHTS ONLY	\$ 0.00	\$ 2.56	\$ 2.56
072-0300-002-0000	SAFETY LIGHTS ONLY	\$ 0.00	\$ 2.56	\$ 2.56
072-0300-005-0000	SAFETY LIGHTS ONLY	\$ 0.00	\$ 2.56	\$ 2.56
072-0300-008-0000	SAFETY LIGHTS ONLY	\$ 0.00	\$ 2.56	\$ 2.56
072-0310-001-0000	RESIDENTIAL	\$ 15.32	\$ 2.56	\$ 17.88
072-0310-002-0000	RESIDENTIAL	\$ 15.32	\$ 2.56	\$ 17.88
072-0310-003-0000	RESIDENTIAL	\$ 15.32	\$ 2.56	\$ 17.88
072-0310-004-0000	RESIDENTIAL	\$ 15.32	\$ 2.56	\$ 17.88
072-0310-005-0000	RESIDENTIAL	\$ 15.32	\$ 2.56	\$ 17.88
072-0310-006-0000	RESIDENTIAL	\$ 15.32	\$ 2.56	\$ 17.88
072-0310-007-0000	RESIDENTIAL	\$ 15.32	\$ 2.56	\$ 17.88
072-0310-008-0000	RESIDENTIAL	\$ 15.32	\$ 2.56	\$ 17.88
072-0310-009-0000	RESIDENTIAL	\$ 15.32	\$ 2.56	\$ 17.88
072-0310-010-0000	RESIDENTIAL	\$ 15.32	\$ 2.56	\$ 17.88
072-0310-011-0000	RESIDENTIAL	\$ 15.32	\$ 2.56	\$ 17.88
072-0310-012-0000	RESIDENTIAL	\$ 15.32	\$ 2.56	\$ 17.88
072-0310-013-0000	RESIDENTIAL	\$ 15.32	\$ 2.56	\$ 17.88
072-0310-014-0000	RESIDENTIAL	\$ 15.32	\$ 2.56	\$ 17.88
072-0310-015-0000	RESIDENTIAL	\$ 15.32	\$ 2.56	\$ 17.88
072-0310-016-0000	RESIDENTIAL	\$ 15.32	\$ 2.56	\$ 17.88
072-0310-017-0000	RESIDENTIAL	\$ 15.32	\$ 2.56	\$ 17.88
072-0310-018-0000	RESIDENTIAL	\$ 15.32	\$ 2.56	\$ 17.88
072-0310-019-0000	RESIDENTIAL	\$ 15.32	\$ 2.56	\$ 17.88
072-0310-020-0000	RESIDENTIAL	\$ 15.32	\$ 2.56	\$ 17.88
072-0310-021-0000	RESIDENTIAL	\$ 15.32	\$ 2.56	\$ 17.88
072-0310-022-0000	RESIDENTIAL	\$ 15.32	\$ 2.56	\$ 17.88
072-0310-023-0000	RESIDENTIAL	\$ 15.32	\$ 2.56	\$ 17.88
072-0310-024-0000	RESIDENTIAL	\$ 15.32	\$ 2.56	\$ 17.88
072-0310-025-0000	RESIDENTIAL	\$ 15.32	\$ 2.56	\$ 17.88
072-0310-026-0000	RESIDENTIAL	\$ 15.32	\$ 2.56	\$ 17.88
072-0310-027-0000	RESIDENTIAL	\$ 15.32	\$ 2.56	\$ 17.88
072-0310-028-0000	RESIDENTIAL	\$ 15.32	\$ 2.56	\$ 17.88
072-0310-029-0000	RESIDENTIAL	\$ 15.32	\$ 2.56	\$ 17.88
072-0310-030-0000	RESIDENTIAL	\$ 15.32	\$ 2.56	\$ 17.88
072-0310-031-0000	RESIDENTIAL	\$ 15.32	\$ 2.56	\$ 17.88
072-0310-032-0000	RESIDENTIAL	\$ 15.32	\$ 2.56	\$ 17.88
072-0310-033-0000	RESIDENTIAL	\$ 15.32	\$ 2.56	\$ 17.88
072-0310-034-0000	RESIDENTIAL	\$ 15.32	\$ 2.56	\$ 17.88
072-0310-035-0000	RESIDENTIAL	\$ 15.32	\$ 2.56	\$ 17.88

ITEM 9.3.

City of Rancho Cordova
Lighting District No. 2012-1 Exhibit A to the Resolution
Fiscal Year 2023-24 Assessment Roll

ATTACHMENT 3

APN	District Classification	Street Light Charge	Safety Light Charge	Total Assessment
072-0310-036-0000	RESIDENTIAL	\$ 15.32	\$ 2.56	\$ 17.88
072-0310-037-0000	RESIDENTIAL	\$ 15.32	\$ 2.56	\$ 17.88
072-0310-038-0000	RESIDENTIAL	\$ 15.32	\$ 2.56	\$ 17.88
072-0310-039-0000	RESIDENTIAL	\$ 15.32	\$ 2.56	\$ 17.88
072-0310-040-0000	RESIDENTIAL	\$ 15.32	\$ 2.56	\$ 17.88
072-0310-041-0000	RESIDENTIAL	\$ 15.32	\$ 2.56	\$ 17.88
072-0310-042-0000	RESIDENTIAL	\$ 15.32	\$ 2.56	\$ 17.88
072-0310-043-0000	RESIDENTIAL	\$ 15.32	\$ 2.56	\$ 17.88
072-0310-044-0000	RESIDENTIAL	\$ 15.32	\$ 2.56	\$ 17.88
072-0310-045-0000	RESIDENTIAL	\$ 15.32	\$ 2.56	\$ 17.88
072-0310-046-0000	RESIDENTIAL	\$ 15.32	\$ 2.56	\$ 17.88
072-0310-047-0000	RESIDENTIAL	\$ 15.32	\$ 2.56	\$ 17.88
072-0310-048-0000	RESIDENTIAL	\$ 15.32	\$ 2.56	\$ 17.88
072-0310-049-0000	RESIDENTIAL	\$ 15.32	\$ 2.56	\$ 17.88
072-0310-050-0000	RESIDENTIAL	\$ 15.32	\$ 2.56	\$ 17.88
072-0310-051-0000	RESIDENTIAL	\$ 15.32	\$ 2.56	\$ 17.88
072-0310-052-0000	RESIDENTIAL	\$ 15.32	\$ 2.56	\$ 17.88
072-0310-053-0000	RESIDENTIAL	\$ 15.32	\$ 2.56	\$ 17.88
072-0320-001-0000	NONRES	\$ 45.85	\$ 2.56	\$ 48.40
072-0320-002-0000	NONRES	\$ 16.37	\$ 2.56	\$ 18.92
072-0320-003-0000	NONRES	\$ 17.13	\$ 2.56	\$ 19.68
072-0320-004-0000	NONRES	\$ 11.34	\$ 2.56	\$ 13.90
072-0320-005-0000	NONRES	\$ 10.83	\$ 2.56	\$ 13.38
072-0320-006-0000	NONRES	\$ 10.33	\$ 2.56	\$ 12.88
072-0320-007-0000	NONRES	\$ 15.62	\$ 2.56	\$ 18.18
072-0320-008-0000	NONRES	\$ 16.37	\$ 2.56	\$ 18.92
072-0320-009-0000	NONRES	\$ 47.11	\$ 2.56	\$ 49.66
072-0320-010-0000	NONRES	\$ 46.10	\$ 2.56	\$ 48.66
072-0320-011-0000	NONRES	\$ 11.84	\$ 2.56	\$ 14.40
072-0320-013-0000	NONRES	\$ 11.84	\$ 2.56	\$ 14.40
072-0320-014-0000	NONRES	\$ 42.57	\$ 2.56	\$ 45.12
072-0320-015-0000	NONRES	\$ 15.37	\$ 2.56	\$ 17.92
072-0320-016-0000	NONRES	\$ 16.12	\$ 2.56	\$ 18.68
072-0320-017-0000	RESIDENTIAL	\$ 15.32	\$ 2.56	\$ 17.88
072-0320-018-0000	RESIDENTIAL	\$ 15.32	\$ 2.56	\$ 17.88
072-0320-019-0000	RESIDENTIAL	\$ 15.32	\$ 2.56	\$ 17.88
072-0320-020-0000	RESIDENTIAL	\$ 15.32	\$ 2.56	\$ 17.88
072-0320-021-0000	RESIDENTIAL	\$ 15.32	\$ 2.56	\$ 17.88
072-0320-022-0000	RESIDENTIAL	\$ 15.32	\$ 2.56	\$ 17.88
072-0320-023-0000	RESIDENTIAL	\$ 15.32	\$ 2.56	\$ 17.88
072-0320-024-0000	RESIDENTIAL	\$ 15.32	\$ 2.56	\$ 17.88
072-0320-025-0000	RESIDENTIAL	\$ 15.32	\$ 2.56	\$ 17.88
072-0320-026-0000	RESIDENTIAL	\$ 15.32	\$ 2.56	\$ 17.88
072-0320-027-0000	RESIDENTIAL	\$ 15.32	\$ 2.56	\$ 17.88

ITEM 9.3.

City of Rancho Cordova
Lighting District No. 2012-1 Exhibit A to the Resolution
Fiscal Year 2023-24 Assessment Roll

ATTACHMENT 3

APN	District Classification	Street Light Charge	Safety Light Charge	Total Assessment
072-0320-028-0000	RESIDENTIAL	\$ 15.32	\$ 2.56	\$ 17.88
072-0320-029-0000	RESIDENTIAL	\$ 15.32	\$ 2.56	\$ 17.88
072-0320-030-0000	RESIDENTIAL	\$ 15.32	\$ 2.56	\$ 17.88
072-0320-031-0000	RESIDENTIAL	\$ 15.32	\$ 2.56	\$ 17.88
072-0320-032-0000	RESIDENTIAL	\$ 15.32	\$ 2.56	\$ 17.88
072-0320-033-0000	RESIDENTIAL	\$ 15.32	\$ 2.56	\$ 17.88
072-0320-034-0000	RESIDENTIAL	\$ 15.32	\$ 2.56	\$ 17.88
072-0320-035-0000	RESIDENTIAL	\$ 15.32	\$ 2.56	\$ 17.88
072-0320-036-0000	RESIDENTIAL	\$ 15.32	\$ 2.56	\$ 17.88
072-0320-037-0000	RESIDENTIAL	\$ 15.32	\$ 2.56	\$ 17.88
072-0320-038-0000	RESIDENTIAL	\$ 15.32	\$ 2.56	\$ 17.88
072-0320-039-0000	RESIDENTIAL	\$ 15.32	\$ 2.56	\$ 17.88
072-0320-040-0000	RESIDENTIAL	\$ 15.32	\$ 2.56	\$ 17.88
072-0320-041-0000	RESIDENTIAL	\$ 15.32	\$ 2.56	\$ 17.88
072-0320-042-0000	RESIDENTIAL	\$ 15.32	\$ 2.56	\$ 17.88
072-0320-043-0000	RESIDENTIAL	\$ 15.32	\$ 2.56	\$ 17.88
072-0320-044-0000	RESIDENTIAL	\$ 15.32	\$ 2.56	\$ 17.88
072-0320-045-0000	RESIDENTIAL	\$ 15.32	\$ 2.56	\$ 17.88
072-0320-046-0000	RESIDENTIAL	\$ 15.32	\$ 2.56	\$ 17.88
072-0320-047-0000	RESIDENTIAL	\$ 15.32	\$ 2.56	\$ 17.88
072-0320-048-0000	RESIDENTIAL	\$ 15.32	\$ 2.56	\$ 17.88
072-0320-049-0000	RESIDENTIAL	\$ 15.32	\$ 2.56	\$ 17.88
072-0320-050-0000	RESIDENTIAL	\$ 15.32	\$ 2.56	\$ 17.88
072-0320-051-0000	RESIDENTIAL	\$ 15.32	\$ 2.56	\$ 17.88
072-0320-052-0000	RESIDENTIAL	\$ 15.32	\$ 2.56	\$ 17.88
072-0320-053-0000	RESIDENTIAL	\$ 15.32	\$ 2.56	\$ 17.88
072-0320-054-0000	RESIDENTIAL	\$ 15.32	\$ 2.56	\$ 17.88
072-0320-055-0000	RESIDENTIAL	\$ 15.32	\$ 2.56	\$ 17.88
072-0320-056-0000	RESIDENTIAL	\$ 15.32	\$ 2.56	\$ 17.88
072-0320-057-0000	RESIDENTIAL	\$ 15.32	\$ 2.56	\$ 17.88
072-0320-058-0000	RESIDENTIAL	\$ 15.32	\$ 2.56	\$ 17.88
072-0320-059-0000	RESIDENTIAL	\$ 15.32	\$ 2.56	\$ 17.88
072-0320-060-0000	RESIDENTIAL	\$ 15.32	\$ 2.56	\$ 17.88
072-0320-061-0000	RESIDENTIAL	\$ 15.32	\$ 2.56	\$ 17.88
072-0320-062-0000	RESIDENTIAL	\$ 15.32	\$ 2.56	\$ 17.88
072-0320-063-0000	RESIDENTIAL	\$ 15.32	\$ 2.56	\$ 17.88
072-0320-064-0000	SAFETY LIGHTS ONLY	\$ 0.00	\$ 2.56	\$ 2.56
072-0320-065-0000	NONRES	\$ 10.33	\$ 2.56	\$ 12.88
072-0330-001-0000	NONRES	\$ 18.14	\$ 2.56	\$ 20.70
072-0330-002-0000	NONRES	\$ 19.65	\$ 2.56	\$ 22.20
072-0330-003-0000	NONRES	\$ 47.11	\$ 2.56	\$ 49.66
072-0330-004-0000	NONRES	\$ 64.99	\$ 2.56	\$ 67.54
072-0330-005-0000	NONRES	\$ 94.97	\$ 2.56	\$ 97.52
072-0330-006-0000	NONRES	\$ 34.26	\$ 2.56	\$ 36.82

ITEM 9.3.

City of Rancho Cordova
Lighting District No. 2012-1 Exhibit A to the Resolution
Fiscal Year 2023-24 Assessment Roll

ATTACHMENT 3

APN	District Classification	Street Light Charge	Safety Light Charge	Total Assessment
072-0330-007-0000	NONRES	\$ 79.60	\$ 2.56	\$ 82.16
072-0330-016-0000	NONRES	\$ 79.35	\$ 2.56	\$ 81.90
072-0330-018-0000	NONRES	\$ 0.00	\$ 2.56	\$ 2.56
072-0330-021-0000	NONRES	\$ 48.11	\$ 2.56	\$ 50.66
072-0330-061-0000	NONRES	\$ 23.68	\$ 2.56	\$ 26.24
072-0330-062-0000	NONRES	\$ 0.00	\$ 2.56	\$ 2.56
072-0330-063-0000	NONRES	\$ 48.87	\$ 2.56	\$ 51.42
072-0330-064-0000	NONRES	\$ 5.04	\$ 2.56	\$ 7.60
072-0340-028-0000	SAFETY LIGHTS ONLY	\$ 0.00	\$ 2.56	\$ 2.56
072-0340-032-0000	NONRES	\$ 81.36	\$ 2.56	\$ 83.92
072-0340-033-0000	SAFETY LIGHTS ONLY	\$ 0.00	\$ 2.56	\$ 2.56
072-0340-037-0000	NONRES	\$ 234.27	\$ 2.56	\$ 236.82
072-0340-053-0000	NONRES	\$ 146.61	\$ 2.56	\$ 149.16
072-0340-054-0000	NONRES	\$ 52.90	\$ 2.56	\$ 55.46
072-0340-060-0000	NONRES	\$ 125.95	\$ 2.56	\$ 128.50
072-0340-066-0000	NONRES	\$ 140.06	\$ 2.56	\$ 142.62
072-0340-070-0000	NONRES	\$ 72.55	\$ 2.56	\$ 75.10
072-0340-076-0000	NONRES	\$ 88.67	\$ 2.56	\$ 91.22
072-0340-079-0000	NONRES	\$ 127.21	\$ 2.56	\$ 129.76
072-0340-080-0000	NONRES	\$ 134.77	\$ 2.56	\$ 137.32
072-0340-081-0000	NONRES	\$ 67.01	\$ 2.56	\$ 69.56
072-0340-084-0000	SAFETY LIGHTS ONLY	\$ 0.00	\$ 2.56	\$ 2.56
072-0340-085-0000	NONRES	\$ 45.85	\$ 2.56	\$ 48.40
072-0340-086-0000	SAFETY LIGHTS ONLY	\$ 0.00	\$ 2.56	\$ 2.56
072-0340-087-0000	SAFETY LIGHTS ONLY	\$ 0.00	\$ 2.56	\$ 2.56
072-0340-088-0000	SAFETY LIGHTS ONLY	\$ 0.00	\$ 2.56	\$ 2.56
072-0340-089-0000	NONRES	\$ 134.01	\$ 2.56	\$ 136.56
072-0340-090-0000	NONRES	\$ 45.85	\$ 2.56	\$ 48.40
072-0340-091-0000	NONRES	\$ 132.50	\$ 2.56	\$ 135.06
072-0340-092-0000	NONRES	\$ 64.49	\$ 2.56	\$ 67.04
072-0340-093-0000	NONRES	\$ 41.82	\$ 2.56	\$ 44.38
072-0340-094-0000	NONRES	\$ 45.85	\$ 2.56	\$ 48.40
072-0340-095-0000	NONRES	\$ 25.19	\$ 2.56	\$ 27.74
072-0340-097-0000	NONRES	\$ 52.14	\$ 2.56	\$ 54.70
072-0340-098-0000	NONRES	\$ 52.14	\$ 2.56	\$ 54.70
072-0340-099-0000	NONRES	\$ 52.14	\$ 2.56	\$ 54.70
072-0340-102-0000	NONRES	\$ 275.33	\$ 2.56	\$ 277.88
072-0340-103-0000	NONRES	\$ 21.92	\$ 2.56	\$ 24.48
072-0340-104-0000	NONRES	\$ 21.92	\$ 2.56	\$ 24.48
072-0340-105-0000	NONRES	\$ 21.92	\$ 2.56	\$ 24.48
072-0340-106-0000	NONRES	\$ 96.48	\$ 2.56	\$ 99.04
072-0340-107-0000	SAFETY LIGHTS ONLY	\$ 0.00	\$ 2.56	\$ 2.56
072-0340-108-0000	SAFETY LIGHTS ONLY	\$ 0.00	\$ 2.56	\$ 2.56
072-0340-109-0000	SAFETY LIGHTS ONLY	\$ 0.00	\$ 2.56	\$ 2.56

ITEM 9.3.

City of Rancho Cordova
Lighting District No. 2012-1 Exhibit A to the Resolution
Fiscal Year 2023-24 Assessment Roll

ATTACHMENT 3

APN	District Classification	Street Light Charge	Safety Light Charge	Total Assessment
072-0340-110-0000	NONRES	\$ 65.49	\$ 2.56	\$ 68.04
072-0340-111-0000	NONRES	\$ 51.14	\$ 2.56	\$ 53.70
072-0340-112-0000	SAFETY LIGHTS ONLY	\$ 0.00	\$ 2.56	\$ 2.56
072-0340-113-0000	NONRES	\$ 125.95	\$ 2.56	\$ 128.50
072-0350-015-0000	SAFETY LIGHTS ONLY	\$ 0.00	\$ 2.56	\$ 2.56
072-0350-018-0000	NONRES	\$ 84.89	\$ 2.56	\$ 87.44
072-0350-019-0000	NONRES	\$ 37.79	\$ 2.56	\$ 40.34
072-0350-020-0000	SAFETY LIGHTS ONLY	\$ 0.00	\$ 2.56	\$ 2.56
072-0350-022-0000	SAFETY LIGHTS ONLY	\$ 0.00	\$ 2.56	\$ 2.56
072-0350-023-0000	NONRES	\$ 36.53	\$ 2.56	\$ 39.08
072-0350-024-0000	SAFETY LIGHTS ONLY	\$ 0.00	\$ 2.56	\$ 2.56
072-0350-025-0000	SAFETY LIGHTS ONLY	\$ 0.00	\$ 2.56	\$ 2.56
072-0361-002-0000	NONRES	\$ 9.57	\$ 2.56	\$ 12.12
072-0361-003-0000	NONRES	\$ 7.31	\$ 2.56	\$ 9.86
072-0361-006-0000	NONRES	\$ 9.07	\$ 2.56	\$ 11.62
072-0361-007-0000	NONRES	\$ 7.05	\$ 2.56	\$ 9.60
072-0361-008-0000	NONRES	\$ 5.79	\$ 2.56	\$ 8.34
072-0361-009-0000	NONRES	\$ 9.57	\$ 2.56	\$ 12.12
072-0361-010-0000	NONRES	\$ 9.07	\$ 2.56	\$ 11.62
072-0361-011-0000	NONRES	\$ 7.81	\$ 2.56	\$ 10.36
072-0361-012-0000	NONRES	\$ 6.80	\$ 2.56	\$ 9.36
072-0361-013-0000	NONRES	\$ 9.07	\$ 2.56	\$ 11.62
072-0361-014-0000	NONRES	\$ 9.07	\$ 2.56	\$ 11.62
072-0361-015-0000	NONRES	\$ 7.05	\$ 2.56	\$ 9.60
072-0361-016-0000	NONRES	\$ 7.05	\$ 2.56	\$ 9.60
072-0361-017-0000	NONRES	\$ 8.82	\$ 2.56	\$ 11.38
072-0361-018-0000	NONRES	\$ 9.57	\$ 2.56	\$ 12.12
072-0361-019-0000	NONRES	\$ 7.31	\$ 2.56	\$ 9.86
072-0361-020-0000	NONRES	\$ 7.31	\$ 2.56	\$ 9.86
072-0361-021-0000	NONRES	\$ 9.57	\$ 2.56	\$ 12.12
072-0361-022-0000	NONRES	\$ 9.57	\$ 2.56	\$ 12.12
072-0361-023-0000	NONRES	\$ 7.31	\$ 2.56	\$ 9.86
072-0361-024-0000	NONRES	\$ 7.31	\$ 2.56	\$ 9.86
072-0361-025-0000	NONRES	\$ 9.57	\$ 2.56	\$ 12.12
072-0361-026-0000	NONRES	\$ 9.57	\$ 2.56	\$ 12.12
072-0361-027-0000	NONRES	\$ 7.31	\$ 2.56	\$ 9.86
072-0361-028-0000	NONRES	\$ 7.31	\$ 2.56	\$ 9.86
072-0361-029-0000	NONRES	\$ 9.57	\$ 2.56	\$ 12.12
072-0361-030-0000	NONRES	\$ 9.57	\$ 2.56	\$ 12.12
072-0361-031-0000	NONRES	\$ 7.31	\$ 2.56	\$ 9.86
072-0361-032-0000	NONRES	\$ 7.31	\$ 2.56	\$ 9.86
072-0361-033-0000	NONRES	\$ 10.83	\$ 2.56	\$ 13.38
072-0361-050-0000	NONRES	\$ 9.57	\$ 2.56	\$ 12.12
072-0361-051-0000	NONRES	\$ 6.80	\$ 2.56	\$ 9.36

ITEM 9.3.

City of Rancho Cordova
Lighting District No. 2012-1 Exhibit A to the Resolution
Fiscal Year 2023-24 Assessment Roll

ATTACHMENT 3

APN	District Classification	Street Light Charge	Safety Light Charge	Total Assessment
072-0361-052-0000	NONRES	\$ 7.81	\$ 2.56	\$ 10.36
072-0361-053-0000	NONRES	\$ 8.31	\$ 2.56	\$ 10.86
072-0361-054-0000	NONRES	\$ 5.04	\$ 2.56	\$ 7.60
072-0361-055-0000	NONRES	\$ 3.53	\$ 2.56	\$ 6.08
072-0361-056-0000	NONRES	\$ 4.79	\$ 2.56	\$ 7.34
072-0361-057-0000	NONRES	\$ 6.05	\$ 2.56	\$ 8.60
072-0361-058-0000	NONRES	\$ 9.32	\$ 2.56	\$ 11.88
072-0361-059-0000	NONRES	\$ 7.31	\$ 2.56	\$ 9.86
072-0361-060-0000	NONRES	\$ 7.31	\$ 2.56	\$ 9.86
072-0361-061-0000	NONRES	\$ 9.57	\$ 2.56	\$ 12.12
072-0361-062-0000	NONRES	\$ 9.57	\$ 2.56	\$ 12.12
072-0361-063-0000	NONRES	\$ 7.31	\$ 2.56	\$ 9.86
072-0361-064-0000	NONRES	\$ 7.31	\$ 2.56	\$ 9.86
072-0361-065-0000	NONRES	\$ 9.57	\$ 2.56	\$ 12.12
072-0361-066-0000	NONRES	\$ 9.57	\$ 2.56	\$ 12.12
072-0361-067-0000	NONRES	\$ 7.31	\$ 2.56	\$ 9.86
072-0361-068-0000	NONRES	\$ 7.31	\$ 2.56	\$ 9.86
072-0361-069-0000	NONRES	\$ 9.57	\$ 2.56	\$ 12.12
072-0361-070-0000	NONRES	\$ 7.31	\$ 2.56	\$ 9.86
072-0361-071-0000	NONRES	\$ 35.52	\$ 2.56	\$ 38.08
072-0361-072-0000	NONRES	\$ 9.57	\$ 2.56	\$ 12.12
072-0361-073-0000	NONRES	\$ 7.31	\$ 2.56	\$ 9.86
072-0361-074-0000	NONRES	\$ 7.31	\$ 2.56	\$ 9.86
072-0361-075-0000	NONRES	\$ 9.57	\$ 2.56	\$ 12.12
072-0361-076-0000	NONRES	\$ 9.57	\$ 2.56	\$ 12.12
072-0361-077-0000	NONRES	\$ 7.31	\$ 2.56	\$ 9.86
072-0361-078-0000	NONRES	\$ 7.31	\$ 2.56	\$ 9.86
072-0361-079-0000	NONRES	\$ 36.02	\$ 2.56	\$ 38.58
072-0361-080-0000	NONRES	\$ 8.06	\$ 2.56	\$ 10.62
072-0361-081-0000	NONRES	\$ 42.32	\$ 2.56	\$ 44.88
072-0361-082-0000	NONRES	\$ 10.33	\$ 2.56	\$ 12.88
072-0361-083-0000	NONRES	\$ 4.79	\$ 2.56	\$ 7.34
072-0361-084-0000	NONRES	\$ 4.79	\$ 2.56	\$ 7.34
072-0361-085-0000	NONRES	\$ 10.33	\$ 2.56	\$ 12.88
072-0361-086-0000	NONRES	\$ 42.07	\$ 2.56	\$ 44.62
072-0361-087-0000	NONRES	\$ 11.84	\$ 2.56	\$ 14.40
072-0361-088-0000	NONRES	\$ 8.31	\$ 2.56	\$ 10.86
072-0361-089-0000	NONRES	\$ 9.82	\$ 2.56	\$ 12.38
072-0362-001-0000	NONRES	\$ 46.60	\$ 2.56	\$ 49.16
072-0362-002-0000	NONRES	\$ 5.54	\$ 2.56	\$ 8.10
072-0362-003-0000	NONRES	\$ 4.79	\$ 2.56	\$ 7.34
072-0362-004-0000	NONRES	\$ 7.05	\$ 2.56	\$ 9.60
072-0362-005-0000	NONRES	\$ 5.54	\$ 2.56	\$ 8.10
072-0362-006-0000	NONRES	\$ 50.13	\$ 2.56	\$ 52.68

ITEM 9.3.

City of Rancho Cordova
Lighting District No. 2012-1 Exhibit A to the Resolution
Fiscal Year 2023-24 Assessment Roll

ATTACHMENT 3

APN	District Classification	Street Light Charge	Safety Light Charge	Total Assessment
072-0362-007-0000	NONRES	\$ 50.63	\$ 2.56	\$ 53.18
072-0362-008-0000	NONRES	\$ 7.81	\$ 2.56	\$ 10.36
072-0362-009-0000	NONRES	\$ 7.81	\$ 2.56	\$ 10.36
072-0362-010-0000	NONRES	\$ 9.57	\$ 2.56	\$ 12.12
072-0362-011-0000	NONRES	\$ 9.57	\$ 2.56	\$ 12.12
072-0362-012-0000	NONRES	\$ 7.81	\$ 2.56	\$ 10.36
072-0362-013-0000	NONRES	\$ 7.81	\$ 2.56	\$ 10.36
072-0362-014-0000	NONRES	\$ 9.57	\$ 2.56	\$ 12.12
072-0362-015-0000	NONRES	\$ 9.57	\$ 2.56	\$ 12.12
072-0362-016-0000	NONRES	\$ 7.81	\$ 2.56	\$ 10.36
072-0362-017-0000	NONRES	\$ 7.56	\$ 2.56	\$ 10.12
072-0362-018-0000	NONRES	\$ 36.02	\$ 2.56	\$ 38.58
072-0362-019-0000	NONRES	\$ 9.57	\$ 2.56	\$ 12.12
072-0362-020-0000	NONRES	\$ 7.56	\$ 2.56	\$ 10.12
072-0362-021-0000	NONRES	\$ 7.56	\$ 2.56	\$ 10.12
072-0362-022-0000	NONRES	\$ 9.57	\$ 2.56	\$ 12.12
072-0362-023-0000	NONRES	\$ 9.57	\$ 2.56	\$ 12.12
072-0362-024-0000	NONRES	\$ 7.56	\$ 2.56	\$ 10.12
072-0362-025-0000	NONRES	\$ 7.56	\$ 2.56	\$ 10.12
072-0362-026-0000	NONRES	\$ 49.88	\$ 2.56	\$ 52.44
072-0363-001-0000	NONRES	\$ 36.27	\$ 2.56	\$ 38.82
072-0363-002-0000	NONRES	\$ 7.31	\$ 2.56	\$ 9.86
072-0363-003-0000	NONRES	\$ 7.56	\$ 2.56	\$ 10.12
072-0363-004-0000	NONRES	\$ 9.57	\$ 2.56	\$ 12.12
072-0363-005-0000	NONRES	\$ 9.57	\$ 2.56	\$ 12.12
072-0363-006-0000	NONRES	\$ 7.56	\$ 2.56	\$ 10.12
072-0363-007-0000	NONRES	\$ 7.56	\$ 2.56	\$ 10.12
072-0363-008-0000	NONRES	\$ 9.57	\$ 2.56	\$ 12.12
072-0363-009-0000	NONRES	\$ 9.57	\$ 2.56	\$ 12.12
072-0363-010-0000	NONRES	\$ 7.56	\$ 2.56	\$ 10.12
072-0363-011-0000	NONRES	\$ 7.56	\$ 2.56	\$ 10.12
072-0363-012-0000	NONRES	\$ 9.57	\$ 2.56	\$ 12.12
072-0363-013-0000	NONRES	\$ 9.57	\$ 2.56	\$ 12.12
072-0363-014-0000	NONRES	\$ 7.56	\$ 2.56	\$ 10.12
072-0363-015-0000	NONRES	\$ 7.56	\$ 2.56	\$ 10.12
072-0363-016-0000	NONRES	\$ 9.57	\$ 2.56	\$ 12.12
072-0363-017-0000	NONRES	\$ 9.57	\$ 2.56	\$ 12.12
072-0363-018-0000	NONRES	\$ 7.56	\$ 2.56	\$ 10.12
072-0363-019-0000	NONRES	\$ 7.56	\$ 2.56	\$ 10.12
072-0363-020-0000	NONRES	\$ 9.57	\$ 2.56	\$ 12.12
072-0363-021-0000	NONRES	\$ 9.57	\$ 2.56	\$ 12.12
072-0363-022-0000	NONRES	\$ 7.56	\$ 2.56	\$ 10.12
072-0363-023-0000	NONRES	\$ 7.56	\$ 2.56	\$ 10.12
072-0363-024-0000	NONRES	\$ 9.57	\$ 2.56	\$ 12.12

ITEM 9.3.

City of Rancho Cordova
Lighting District No. 2012-1 Exhibit A to the Resolution
Fiscal Year 2023-24 Assessment Roll

ATTACHMENT 3

APN	District Classification	Street Light Charge	Safety Light Charge	Total Assessment
072-0363-025-0000	NONRES	\$ 9.57	\$ 2.56	\$ 12.12
072-0363-026-0000	NONRES	\$ 7.56	\$ 2.56	\$ 10.12
072-0363-027-0000	NONRES	\$ 7.56	\$ 2.56	\$ 10.12
072-0363-028-0000	NONRES	\$ 9.57	\$ 2.56	\$ 12.12
072-0363-029-0000	NONRES	\$ 9.57	\$ 2.56	\$ 12.12
072-0363-030-0000	NONRES	\$ 7.56	\$ 2.56	\$ 10.12
072-0363-031-0000	NONRES	\$ 7.56	\$ 2.56	\$ 10.12
072-0363-032-0000	NONRES	\$ 9.57	\$ 2.56	\$ 12.12
072-0363-033-0000	NONRES	\$ 7.56	\$ 2.56	\$ 10.12
072-0363-034-0000	NONRES	\$ 41.82	\$ 2.56	\$ 44.38
072-0364-001-0000	NONRES	\$ 36.53	\$ 2.56	\$ 39.08
072-0364-002-0000	NONRES	\$ 7.31	\$ 2.56	\$ 9.86
072-0364-003-0000	NONRES	\$ 9.57	\$ 2.56	\$ 12.12
072-0364-004-0000	NONRES	\$ 7.31	\$ 2.56	\$ 9.86
072-0364-005-0000	NONRES	\$ 7.31	\$ 2.56	\$ 9.86
072-0364-006-0000	NONRES	\$ 9.57	\$ 2.56	\$ 12.12
072-0364-007-0000	NONRES	\$ 9.57	\$ 2.56	\$ 12.12
072-0364-008-0000	NONRES	\$ 7.31	\$ 2.56	\$ 9.86
072-0364-009-0000	NONRES	\$ 7.31	\$ 2.56	\$ 9.86
072-0364-010-0000	NONRES	\$ 9.57	\$ 2.56	\$ 12.12
072-0364-011-0000	NONRES	\$ 9.57	\$ 2.56	\$ 12.12
072-0364-012-0000	NONRES	\$ 7.31	\$ 2.56	\$ 9.86
072-0364-013-0000	NONRES	\$ 7.31	\$ 2.56	\$ 9.86
072-0364-014-0000	NONRES	\$ 36.53	\$ 2.56	\$ 39.08
072-0364-015-0000	NONRES	\$ 36.27	\$ 2.56	\$ 38.82
072-0364-016-0000	NONRES	\$ 7.31	\$ 2.56	\$ 9.86
072-0364-017-0000	NONRES	\$ 7.31	\$ 2.56	\$ 9.86
072-0364-018-0000	NONRES	\$ 9.57	\$ 2.56	\$ 12.12
072-0364-019-0000	NONRES	\$ 9.57	\$ 2.56	\$ 12.12
072-0364-020-0000	NONRES	\$ 7.31	\$ 2.56	\$ 9.86
072-0364-021-0000	NONRES	\$ 7.31	\$ 2.56	\$ 9.86
072-0364-022-0000	NONRES	\$ 9.57	\$ 2.56	\$ 12.12
072-0364-023-0000	NONRES	\$ 9.57	\$ 2.56	\$ 12.12
072-0364-024-0000	NONRES	\$ 7.31	\$ 2.56	\$ 9.86
072-0364-025-0000	NONRES	\$ 7.31	\$ 2.56	\$ 9.86
072-0364-026-0000	NONRES	\$ 9.57	\$ 2.56	\$ 12.12
072-0364-027-0000	NONRES	\$ 7.31	\$ 2.56	\$ 9.86
072-0364-028-0000	NONRES	\$ 36.27	\$ 2.56	\$ 38.82
072-0370-045-0000	SAFETY LIGHTS ONLY	\$ 0.00	\$ 2.56	\$ 2.56
072-0370-046-0000	SAFETY LIGHTS ONLY	\$ 0.00	\$ 2.56	\$ 2.56
072-0370-047-0000	SAFETY LIGHTS ONLY	\$ 0.00	\$ 2.56	\$ 2.56
072-0370-048-0000	SAFETY LIGHTS ONLY	\$ 0.00	\$ 2.56	\$ 2.56
072-0370-060-0000	NONRES	\$ 210.08	\$ 2.56	\$ 212.64
072-0370-063-0000	NONRES	\$ 365.26	\$ 2.56	\$ 367.82

ITEM 9.3.

City of Rancho Cordova
Lighting District No. 2012-1 Exhibit A to the Resolution
Fiscal Year 2023-24 Assessment Roll

ATTACHMENT 3

APN	District Classification	Street Light Charge	Safety Light Charge	Total Assessment
072-0370-066-0000	SAFETY LIGHTS ONLY	\$ 0.00	\$ 2.56	\$ 2.56
072-0370-084-0000	NONRES	\$ 282.13	\$ 2.56	\$ 284.68
072-0370-087-0000	SAFETY LIGHTS ONLY	\$ 0.00	\$ 2.56	\$ 2.56
072-0370-089-0000	SAFETY LIGHTS ONLY	\$ 0.00	\$ 2.56	\$ 2.56
072-0370-092-0000	SAFETY LIGHTS ONLY	\$ 0.00	\$ 2.56	\$ 2.56
072-0370-096-0000	NONRES	\$ 642.85	\$ 2.56	\$ 645.40
072-0370-102-0000	SAFETY LIGHTS ONLY	\$ 0.00	\$ 2.56	\$ 2.56
072-0370-103-0000	SAFETY LIGHTS ONLY	\$ 0.00	\$ 2.56	\$ 2.56
072-0370-104-0000	SAFETY LIGHTS ONLY	\$ 0.00	\$ 2.56	\$ 2.56
072-0370-105-0000	SAFETY LIGHTS ONLY	\$ 0.00	\$ 2.56	\$ 2.56
072-0370-107-0000	SAFETY LIGHTS ONLY	\$ 0.00	\$ 2.56	\$ 2.56
072-0380-004-0000	NONRES	\$ 82.37	\$ 2.56	\$ 84.92
072-0380-005-0000	NONRES	\$ 76.07	\$ 2.56	\$ 78.62
072-0380-006-0000	NONRES	\$ 75.57	\$ 2.56	\$ 78.12
072-0380-007-0000	NONRES	\$ 75.57	\$ 2.56	\$ 78.12
072-0380-008-0000	NONRES	\$ 112.85	\$ 2.56	\$ 115.40
072-0380-009-0000	NONRES	\$ 75.57	\$ 2.56	\$ 78.12
072-0380-010-0000	NONRES	\$ 75.57	\$ 2.56	\$ 78.12
072-0380-011-0000	NONRES	\$ 95.97	\$ 2.56	\$ 98.52
072-0380-013-0000	NONRES	\$ 75.57	\$ 2.56	\$ 78.12
072-0380-022-0000	NONRES	\$ 37.79	\$ 2.56	\$ 40.34
072-0380-024-0000	NONRES	\$ 166.00	\$ 2.56	\$ 168.56
072-0380-025-0000	NONRES	\$ 38.04	\$ 2.56	\$ 40.60
072-0380-026-0000	NONRES	\$ 40.56	\$ 2.56	\$ 43.12
072-0380-027-0000	NONRES	\$ 46.35	\$ 2.56	\$ 48.90
072-0380-028-0000	NONRES	\$ 166.25	\$ 2.56	\$ 168.80
072-0380-029-0000	NONRES	\$ 68.01	\$ 2.56	\$ 70.56
072-0380-030-0000	NONRES	\$ 72.30	\$ 2.56	\$ 74.86
072-0380-031-0000	NONRES	\$ 52.14	\$ 2.56	\$ 54.70
072-0380-032-0000	NONRES	\$ 81.11	\$ 2.56	\$ 83.66
072-0380-033-0000	NONRES	\$ 28.21	\$ 2.56	\$ 30.76
072-0380-034-0000	NONRES	\$ 165.25	\$ 2.56	\$ 167.80
072-0380-035-0000	NONRES	\$ 90.68	\$ 2.56	\$ 93.24
072-0380-036-0000	NONRES	\$ 78.59	\$ 2.56	\$ 81.14
072-0380-037-0000	SAFETY LIGHTS ONLY	\$ 0.00	\$ 2.56	\$ 2.56
072-0380-038-0000	NONRES	\$ 172.55	\$ 2.56	\$ 175.10
072-0380-039-0000	NONRES	\$ 37.79	\$ 2.56	\$ 40.34
072-0380-040-0000	NONRES	\$ 37.79	\$ 2.56	\$ 40.34
072-0390-002-0000	NONRES	\$ 75.82	\$ 2.56	\$ 78.38
072-0390-007-0000	NONRES	\$ 70.53	\$ 2.56	\$ 73.08
072-0390-015-0000	NONRES	\$ 103.28	\$ 2.56	\$ 105.84
072-0390-017-0000	NONRES	\$ 43.58	\$ 2.56	\$ 46.14
072-0390-018-0000	NONRES	\$ 42.82	\$ 2.56	\$ 45.38
072-0390-021-0000	SAFETY LIGHTS ONLY	\$ 0.00	\$ 2.56	\$ 2.56

ITEM 9.3.

City of Rancho Cordova
Lighting District No. 2012-1 Exhibit A to the Resolution
Fiscal Year 2023-24 Assessment Roll

ATTACHMENT 3

APN	District Classification	Street Light Charge	Safety Light Charge	Total Assessment
072-0390-022-0000	NONRES	\$ 37.79	\$ 2.56	\$ 40.34
072-0390-023-0000	NONRES	\$ 37.79	\$ 2.56	\$ 40.34
072-0390-025-0000	NONRES	\$ 230.74	\$ 2.56	\$ 233.30
072-0390-026-0000	NONRES	\$ 68.01	\$ 2.56	\$ 70.56
072-0390-030-0000	NONRES	\$ 77.33	\$ 2.56	\$ 79.88
072-0390-031-0000	NONRES	\$ 90.94	\$ 2.56	\$ 93.50
072-0390-032-0000	SAFETY LIGHTS ONLY	\$ 0.00	\$ 2.56	\$ 2.56
072-0390-034-0000	NONRES	\$ 72.55	\$ 2.56	\$ 75.10
072-0390-035-0000	NONRES	\$ 52.65	\$ 2.56	\$ 55.20
072-0390-036-0000	NONRES	\$ 59.95	\$ 2.56	\$ 62.50
072-0390-037-0000	NONRES	\$ 43.83	\$ 2.56	\$ 46.38
072-0390-038-0000	SAFETY LIGHTS ONLY	\$ 0.00	\$ 2.56	\$ 2.56
072-0390-040-0000	SAFETY LIGHTS ONLY	\$ 0.00	\$ 2.56	\$ 2.56
072-0390-041-0000	NONRES	\$ 71.79	\$ 2.56	\$ 74.34
072-0390-042-0000	NONRES	\$ 113.36	\$ 2.56	\$ 115.92
072-0390-044-0000	SAFETY LIGHTS ONLY	\$ 0.00	\$ 2.56	\$ 2.56
072-0390-045-0000	NONRES	\$ 91.19	\$ 2.56	\$ 93.74
072-0390-046-0000	NONRES	\$ 10.83	\$ 2.56	\$ 13.38
072-0390-047-0000	NONRES	\$ 43.58	\$ 2.56	\$ 46.14
072-0390-048-0000	SAFETY LIGHTS ONLY	\$ 0.00	\$ 2.56	\$ 2.56
072-0400-004-0000	NONRES	\$ 42.82	\$ 2.56	\$ 45.38
072-0400-009-0000	NONRES	\$ 122.17	\$ 2.56	\$ 124.72
072-0400-010-0000	NONRES	\$ 42.82	\$ 2.56	\$ 45.38
072-0400-011-0000	NONRES	\$ 42.82	\$ 2.56	\$ 45.38
072-0400-012-0001	NONRES	\$ 5.29	\$ 2.56	\$ 7.84
072-0400-012-0002	NONRES	\$ 5.29	\$ 2.56	\$ 7.84
072-0400-012-0003	NONRES	\$ 5.29	\$ 2.56	\$ 7.84
072-0400-012-0004	NONRES	\$ 5.29	\$ 2.56	\$ 7.84
072-0400-012-0005	NONRES	\$ 5.29	\$ 2.56	\$ 7.84
072-0400-012-0006	NONRES	\$ 5.29	\$ 2.56	\$ 7.84
072-0400-012-0007	NONRES	\$ 5.29	\$ 2.56	\$ 7.84
072-0400-012-0008	NONRES	\$ 5.29	\$ 2.56	\$ 7.84
072-0400-022-0000	SAFETY LIGHTS ONLY	\$ 0.00	\$ 2.56	\$ 2.56
072-0400-024-0000	NONRES	\$ 84.39	\$ 2.56	\$ 86.94
072-0400-025-0000	NONRES	\$ 80.10	\$ 2.56	\$ 82.66
072-0400-026-0000	NONRES	\$ 33.75	\$ 2.56	\$ 36.30
072-0400-027-0000	NONRES	\$ 84.13	\$ 2.56	\$ 86.68
072-0400-028-0000	NONRES	\$ 153.66	\$ 2.56	\$ 156.22
072-0410-005-0000	NONRES	\$ 23.17	\$ 2.56	\$ 25.72
072-0410-006-0000	NONRES	\$ 53.40	\$ 2.56	\$ 55.96
072-0410-008-0000	NONRES	\$ 52.90	\$ 2.56	\$ 55.46
072-0410-013-0000	NONRES	\$ 50.38	\$ 2.56	\$ 52.94
072-0410-014-0000	NONRES	\$ 173.81	\$ 2.56	\$ 176.36
072-0410-015-0000	NONRES	\$ 224.69	\$ 2.56	\$ 227.24

ITEM 9.3.

City of Rancho Cordova
Lighting District No. 2012-1 Exhibit A to the Resolution
Fiscal Year 2023-24 Assessment Roll

ATTACHMENT 3

APN	District Classification	Street Light Charge	Safety Light Charge	Total Assessment
072-0410-016-0001	NONRES	\$ 9.32	\$ 2.56	\$ 11.88
072-0410-016-0002	NONRES	\$ 9.32	\$ 2.56	\$ 11.88
072-0410-016-0003	NONRES	\$ 9.32	\$ 2.56	\$ 11.88
072-0410-016-0004	NONRES	\$ 9.32	\$ 2.56	\$ 11.88
072-0410-016-0005	NONRES	\$ 9.32	\$ 2.56	\$ 11.88
072-0410-016-0006	NONRES	\$ 9.32	\$ 2.56	\$ 11.88
072-0410-016-0007	NONRES	\$ 9.32	\$ 2.56	\$ 11.88
072-0410-016-0008	NONRES	\$ 9.32	\$ 2.56	\$ 11.88
072-0410-016-0009	NONRES	\$ 9.32	\$ 2.56	\$ 11.88
072-0410-016-0010	NONRES	\$ 9.32	\$ 2.56	\$ 11.88
072-0410-016-0011	NONRES	\$ 9.32	\$ 2.56	\$ 11.88
072-0410-016-0012	NONRES	\$ 9.32	\$ 2.56	\$ 11.88
072-0410-016-0013	NONRES	\$ 9.32	\$ 2.56	\$ 11.88
072-0410-016-0014	NONRES	\$ 9.32	\$ 2.56	\$ 11.88
072-0410-016-0015	NONRES	\$ 9.32	\$ 2.56	\$ 11.88
072-0410-016-0016	NONRES	\$ 9.32	\$ 2.56	\$ 11.88
072-0410-016-0017	NONRES	\$ 9.32	\$ 2.56	\$ 11.88
072-0410-017-0000	NONRES	\$ 52.90	\$ 2.56	\$ 55.46
072-0410-018-0001	NONRES	\$ 3.53	\$ 2.56	\$ 6.08
072-0410-018-0002	NONRES	\$ 3.53	\$ 2.56	\$ 6.08
072-0410-018-0003	NONRES	\$ 3.53	\$ 2.56	\$ 6.08
072-0410-018-0004	NONRES	\$ 3.53	\$ 2.56	\$ 6.08
072-0410-018-0005	NONRES	\$ 3.53	\$ 2.56	\$ 6.08
072-0410-018-0006	NONRES	\$ 3.53	\$ 2.56	\$ 6.08
072-0410-018-0007	NONRES	\$ 3.53	\$ 2.56	\$ 6.08
072-0410-018-0008	NONRES	\$ 3.53	\$ 2.56	\$ 6.08
072-0410-018-0009	NONRES	\$ 3.53	\$ 2.56	\$ 6.08
072-0410-018-0010	NONRES	\$ 3.53	\$ 2.56	\$ 6.08
072-0410-018-0011	NONRES	\$ 3.53	\$ 2.56	\$ 6.08
072-0410-018-0012	NONRES	\$ 3.53	\$ 2.56	\$ 6.08
072-0410-018-0013	NONRES	\$ 3.53	\$ 2.56	\$ 6.08
072-0410-018-0014	NONRES	\$ 3.53	\$ 2.56	\$ 6.08
072-0410-018-0015	NONRES	\$ 3.53	\$ 2.56	\$ 6.08
072-0410-019-0000	NONRES	\$ 52.90	\$ 2.56	\$ 55.46
072-0410-023-0000	NONRES	\$ 50.38	\$ 2.56	\$ 52.94
072-0410-024-0000	NONRES	\$ 52.90	\$ 2.56	\$ 55.46
072-0410-028-0000	NONRES	\$ 53.15	\$ 2.56	\$ 55.70
072-0410-031-0000	NONRES	\$ 52.90	\$ 2.56	\$ 55.46
072-0410-034-0000	NONRES	\$ 103.28	\$ 2.56	\$ 105.84
072-0410-035-0000	NONRES	\$ 52.40	\$ 2.56	\$ 54.96
072-0410-036-0000	NONRES	\$ 91.94	\$ 2.56	\$ 94.50
072-0410-037-0000	NONRES	\$ 29.47	\$ 2.56	\$ 32.02
072-0410-038-0000	NONRES	\$ 42.32	\$ 2.56	\$ 44.88
072-0410-041-0000	SAFETY LIGHTS ONLY	\$ 0.00	\$ 2.56	\$ 2.56

ITEM 9.3.

City of Rancho Cordova
Lighting District No. 2012-1 Exhibit A to the Resolution
Fiscal Year 2023-24 Assessment Roll

ATTACHMENT 3

APN	District Classification	Street Light Charge	Safety Light Charge	Total Assessment
072-0410-042-0000	SAFETY LIGHTS ONLY	\$ 0.00	\$ 2.56	\$ 2.56
072-0410-043-0000	NONRES	\$ 43.33	\$ 2.56	\$ 45.88
072-0410-044-0000	NONRES	\$ 38.79	\$ 2.56	\$ 41.34
072-0410-046-0000	NONRES	\$ 52.90	\$ 2.56	\$ 55.46
072-0410-047-0000	SAFETY LIGHTS ONLY	\$ 0.00	\$ 2.56	\$ 2.56
072-0410-050-0000	NONRES	\$ 61.72	\$ 2.56	\$ 64.28
072-0410-051-0000	NONRES	\$ 57.94	\$ 2.56	\$ 60.50
072-0410-053-0000	NONRES	\$ 26.45	\$ 2.56	\$ 29.00
072-0410-054-0000	NONRES	\$ 26.45	\$ 2.56	\$ 29.00
072-0410-055-0000	SAFETY LIGHTS ONLY	\$ 0.00	\$ 2.56	\$ 2.56
072-0410-056-0000	SAFETY LIGHTS ONLY	\$ 0.00	\$ 2.56	\$ 2.56
072-0410-057-0000	SAFETY LIGHTS ONLY	\$ 0.00	\$ 2.56	\$ 2.56
072-0410-058-0000	SAFETY LIGHTS ONLY	\$ 0.00	\$ 2.56	\$ 2.56
072-0410-059-0000	NONRES	\$ 26.45	\$ 2.56	\$ 29.00
072-0410-060-0000	NONRES	\$ 26.45	\$ 2.56	\$ 29.00
072-0410-090-0000	NONRES	\$ 105.80	\$ 2.56	\$ 108.36
072-0410-091-0000	NONRES	\$ 91.44	\$ 2.56	\$ 94.00
072-0410-092-0000	NONRES	\$ 26.45	\$ 2.56	\$ 29.00
072-0410-093-0000	NONRES	\$ 26.95	\$ 2.56	\$ 29.50
072-0410-096-0000	SAFETY LIGHTS ONLY	\$ 0.00	\$ 2.56	\$ 2.56
072-0410-097-0000	NONRES	\$ 52.90	\$ 2.56	\$ 55.46
072-0410-098-0000	NONRES	\$ 0.00	\$ 2.56	\$ 2.56
072-0410-099-0000	NONRES	\$ 0.00	\$ 2.56	\$ 2.56
072-0410-100-0000	NONRES	\$ 0.00	\$ 2.56	\$ 2.56
072-0420-001-0000	NONRES	\$ 103.03	\$ 2.56	\$ 105.58
072-0420-004-0000	NONRES	\$ 111.09	\$ 2.56	\$ 113.64
072-0420-005-0000	NONRES	\$ 52.90	\$ 2.56	\$ 55.46
072-0420-006-0000	NONRES	\$ 158.45	\$ 2.56	\$ 161.00
072-0420-008-0000	NONRES	\$ 52.90	\$ 2.56	\$ 55.46
072-0420-010-0000	NONRES	\$ 217.89	\$ 2.56	\$ 220.44
072-0420-011-0000	NONRES	\$ 48.36	\$ 2.56	\$ 50.92
072-0420-012-0000	NONRES	\$ 105.04	\$ 2.56	\$ 107.60
072-0420-013-0000	NONRES	\$ 98.24	\$ 2.56	\$ 100.80
072-0420-014-0000	NONRES	\$ 32.75	\$ 2.56	\$ 35.30
072-0420-015-0000	NONRES	\$ 43.07	\$ 2.56	\$ 45.62
072-0420-016-0000	NONRES	\$ 61.97	\$ 2.56	\$ 64.52
072-0430-009-0000	NONRES	\$ 10.08	\$ 2.56	\$ 12.64
072-0430-012-0000	NONRES	\$ 37.79	\$ 2.56	\$ 40.34
072-0430-020-0000	NONRES	\$ 37.79	\$ 2.56	\$ 40.34
072-0430-022-0000	NONRES	\$ 38.29	\$ 2.56	\$ 40.84
072-0430-026-0001	NONRES	\$ 4.28	\$ 2.56	\$ 6.84
072-0430-026-0002	NONRES	\$ 4.28	\$ 2.56	\$ 6.84
072-0430-026-0003	NONRES	\$ 4.28	\$ 2.56	\$ 6.84
072-0430-026-0004	NONRES	\$ 4.28	\$ 2.56	\$ 6.84

ITEM 9.3.

City of Rancho Cordova
Lighting District No. 2012-1 Exhibit A to the Resolution
Fiscal Year 2023-24 Assessment Roll

ATTACHMENT 3

APN	District Classification	Street Light Charge	Safety Light Charge	Total Assessment
072-0430-026-0005	NONRES	\$ 4.28	\$ 2.56	\$ 6.84
072-0430-026-0006	NONRES	\$ 4.28	\$ 2.56	\$ 6.84
072-0430-026-0007	NONRES	\$ 4.28	\$ 2.56	\$ 6.84
072-0430-026-0008	NONRES	\$ 4.28	\$ 2.56	\$ 6.84
072-0430-027-0000	NONRES	\$ 34.01	\$ 2.56	\$ 36.56
072-0430-028-0000	NONRES	\$ 34.01	\$ 2.56	\$ 36.56
072-0430-031-0000	NONRES	\$ 123.93	\$ 2.56	\$ 126.48
072-0430-032-0000	NONRES	\$ 123.93	\$ 2.56	\$ 126.48
072-0430-033-0000	NONRES	\$ 34.01	\$ 2.56	\$ 36.56
072-0430-036-0000	NONRES	\$ 34.01	\$ 2.56	\$ 36.56
072-0430-037-0000	NONRES	\$ 34.01	\$ 2.56	\$ 36.56
072-0430-038-0000	NONRES	\$ 181.87	\$ 2.56	\$ 184.42
072-0430-043-0000	NONRES	\$ 38.29	\$ 2.56	\$ 40.84
072-0430-044-0000	SAFETY LIGHTS ONLY	\$ 0.00	\$ 2.56	\$ 2.56
072-0430-045-0000	SAFETY LIGHTS ONLY	\$ 0.00	\$ 2.56	\$ 2.56
072-0430-046-0000	SAFETY LIGHTS ONLY	\$ 0.00	\$ 2.56	\$ 2.56
072-0430-047-0000	SAFETY LIGHTS ONLY	\$ 0.00	\$ 2.56	\$ 2.56
072-0430-048-0000	NONRES	\$ 37.79	\$ 2.56	\$ 40.34
072-0430-049-0001	NONRES	\$ 6.30	\$ 2.56	\$ 8.86
072-0430-049-0002	NONRES	\$ 6.30	\$ 2.56	\$ 8.86
072-0430-049-0003	NONRES	\$ 6.30	\$ 2.56	\$ 8.86
072-0430-049-0004	NONRES	\$ 6.30	\$ 2.56	\$ 8.86
072-0430-049-0005	NONRES	\$ 6.30	\$ 2.56	\$ 8.86
072-0430-049-0006	NONRES	\$ 6.30	\$ 2.56	\$ 8.86
072-0430-054-0000	NONRES	\$ 133.00	\$ 2.56	\$ 135.56
072-0430-055-0000	SAFETY LIGHTS ONLY	\$ 0.00	\$ 2.56	\$ 2.56
072-0430-056-0000	NONRES	\$ 50.13	\$ 2.56	\$ 52.68
072-0430-057-0000	NONRES	\$ 51.14	\$ 2.56	\$ 53.70
072-0430-060-0000	NONRES	\$ 107.31	\$ 2.56	\$ 109.86
072-0430-061-0000	SAFETY LIGHTS ONLY	\$ 0.00	\$ 2.56	\$ 2.56
072-0430-062-0001	SAFETY LIGHTS ONLY	\$ 0.00	\$ 2.56	\$ 2.56
072-0430-062-0002	SAFETY LIGHTS ONLY	\$ 0.00	\$ 2.56	\$ 2.56
072-0430-062-0003	SAFETY LIGHTS ONLY	\$ 0.00	\$ 2.56	\$ 2.56
072-0430-062-0004	SAFETY LIGHTS ONLY	\$ 0.00	\$ 2.56	\$ 2.56
072-0430-063-0000	NONRES	\$ 37.03	\$ 2.56	\$ 39.58
072-0430-067-0000	NONRES	\$ 68.01	\$ 2.56	\$ 70.56
072-0430-068-0000	NONRES	\$ 181.37	\$ 2.56	\$ 183.92
072-0430-070-0000	NONRES	\$ 7.56	\$ 2.56	\$ 10.12
072-0430-072-0000	NONRES	\$ 77.33	\$ 2.56	\$ 79.88
072-0430-073-0001	NONRES	\$ 0.76	\$ 2.56	\$ 3.32
072-0430-073-0002	NONRES	\$ 0.76	\$ 2.56	\$ 3.32
072-0430-073-0003	NONRES	\$ 0.76	\$ 2.56	\$ 3.32
072-0430-073-0004	NONRES	\$ 0.76	\$ 2.56	\$ 3.32
072-0430-073-0005	NONRES	\$ 0.76	\$ 2.56	\$ 3.32

ITEM 9.3.

City of Rancho Cordova
Lighting District No. 2012-1 Exhibit A to the Resolution
Fiscal Year 2023-24 Assessment Roll

ATTACHMENT 3

APN	District Classification	Street Light Charge	Safety Light Charge	Total Assessment
072-0430-073-0006	NONRES	\$ 0.76	\$ 2.56	\$ 3.32
072-0430-073-0007	NONRES	\$ 0.76	\$ 2.56	\$ 3.32
072-0430-073-0008	NONRES	\$ 0.76	\$ 2.56	\$ 3.32
072-0430-073-0009	NONRES	\$ 0.76	\$ 2.56	\$ 3.32
072-0430-073-0010	NONRES	\$ 0.76	\$ 2.56	\$ 3.32
072-0430-073-0011	NONRES	\$ 0.76	\$ 2.56	\$ 3.32
072-0430-073-0012	NONRES	\$ 0.76	\$ 2.56	\$ 3.32
072-0430-073-0013	NONRES	\$ 0.76	\$ 2.56	\$ 3.32
072-0430-073-0014	NONRES	\$ 0.76	\$ 2.56	\$ 3.32
072-0430-073-0015	NONRES	\$ 0.76	\$ 2.56	\$ 3.32
072-0430-073-0016	NONRES	\$ 0.76	\$ 2.56	\$ 3.32
072-0430-073-0017	NONRES	\$ 0.76	\$ 2.56	\$ 3.32
072-0430-073-0018	NONRES	\$ 0.76	\$ 2.56	\$ 3.32
072-0430-073-0019	NONRES	\$ 0.76	\$ 2.56	\$ 3.32
072-0430-073-0020	NONRES	\$ 0.76	\$ 2.56	\$ 3.32
072-0430-073-0021	NONRES	\$ 0.76	\$ 2.56	\$ 3.32
072-0430-073-0022	NONRES	\$ 0.76	\$ 2.56	\$ 3.32
072-0430-073-0023	NONRES	\$ 0.76	\$ 2.56	\$ 3.32
072-0430-073-0024	NONRES	\$ 0.76	\$ 2.56	\$ 3.32
072-0430-073-0025	NONRES	\$ 0.76	\$ 2.56	\$ 3.32
072-0430-073-0026	NONRES	\$ 0.76	\$ 2.56	\$ 3.32
072-0430-073-0027	NONRES	\$ 0.76	\$ 2.56	\$ 3.32
072-0430-073-0028	NONRES	\$ 0.76	\$ 2.56	\$ 3.32
072-0430-073-0029	NONRES	\$ 0.76	\$ 2.56	\$ 3.32
072-0430-073-0030	NONRES	\$ 0.76	\$ 2.56	\$ 3.32
072-0430-073-0031	NONRES	\$ 0.76	\$ 2.56	\$ 3.32
072-0430-073-0032	NONRES	\$ 0.76	\$ 2.56	\$ 3.32
072-0430-073-0033	NONRES	\$ 0.76	\$ 2.56	\$ 3.32
072-0430-073-0034	NONRES	\$ 0.76	\$ 2.56	\$ 3.32
072-0430-073-0035	NONRES	\$ 0.76	\$ 2.56	\$ 3.32
072-0430-073-0036	NONRES	\$ 0.76	\$ 2.56	\$ 3.32
072-0430-073-0037	NONRES	\$ 0.76	\$ 2.56	\$ 3.32
072-0430-073-0038	NONRES	\$ 0.76	\$ 2.56	\$ 3.32
072-0430-073-0039	NONRES	\$ 0.76	\$ 2.56	\$ 3.32
072-0430-073-0040	NONRES	\$ 0.76	\$ 2.56	\$ 3.32
072-0430-073-0041	NONRES	\$ 0.76	\$ 2.56	\$ 3.32
072-0430-073-0042	NONRES	\$ 0.76	\$ 2.56	\$ 3.32
072-0430-073-0043	NONRES	\$ 0.76	\$ 2.56	\$ 3.32
072-0430-073-0044	NONRES	\$ 0.76	\$ 2.56	\$ 3.32
072-0430-073-0045	NONRES	\$ 0.76	\$ 2.56	\$ 3.32
072-0430-073-0046	NONRES	\$ 0.76	\$ 2.56	\$ 3.32
072-0430-074-0000	NONRES	\$ 36.78	\$ 2.56	\$ 39.34
072-0430-075-0000	NONRES	\$ 38.79	\$ 2.56	\$ 41.34
072-0430-077-0000	NONRES	\$ 118.90	\$ 2.56	\$ 121.46

ITEM 9.3.

City of Rancho Cordova
Lighting District No. 2012-1 Exhibit A to the Resolution
Fiscal Year 2023-24 Assessment Roll

ATTACHMENT 3

APN	District Classification	Street Light Charge	Safety Light Charge	Total Assessment
072-0430-078-0000	NONRES	\$ 167.51	\$ 2.56	\$ 170.06
072-0430-079-0000	NONRES	\$ 87.16	\$ 2.56	\$ 89.72
072-0430-080-0000	NONRES	\$ 62.47	\$ 2.56	\$ 65.02
072-0430-081-0000	NONRES	\$ 65.49	\$ 2.56	\$ 68.04
072-0430-082-0000	SAFETY LIGHTS ONLY	\$ 0.00	\$ 2.56	\$ 2.56
072-0430-083-0001	NONRES	\$ 8.56	\$ 2.56	\$ 11.12
072-0430-083-0002	NONRES	\$ 8.56	\$ 2.56	\$ 11.12
072-0430-083-0003	NONRES	\$ 8.56	\$ 2.56	\$ 11.12
072-0430-083-0004	NONRES	\$ 8.56	\$ 2.56	\$ 11.12
072-0430-083-0005	NONRES	\$ 8.56	\$ 2.56	\$ 11.12
072-0430-083-0006	NONRES	\$ 8.56	\$ 2.56	\$ 11.12
072-0430-083-0007	NONRES	\$ 8.56	\$ 2.56	\$ 11.12
072-0430-083-0008	NONRES	\$ 8.56	\$ 2.56	\$ 11.12
072-0430-083-0009	NONRES	\$ 8.56	\$ 2.56	\$ 11.12
072-0430-083-0010	NONRES	\$ 8.56	\$ 2.56	\$ 11.12
072-0430-083-0011	NONRES	\$ 8.56	\$ 2.56	\$ 11.12
072-0430-083-0012	NONRES	\$ 8.56	\$ 2.56	\$ 11.12
072-0430-084-0000	NONRES	\$ 87.16	\$ 2.56	\$ 89.72
072-0440-006-0000	SAFETY LIGHTS ONLY	\$ 0.00	\$ 2.56	\$ 2.56
072-0440-007-0000	SAFETY LIGHTS ONLY	\$ 0.00	\$ 2.56	\$ 2.56
072-0440-008-0000	SAFETY LIGHTS ONLY	\$ 0.00	\$ 2.56	\$ 2.56
072-0440-011-0000	SAFETY LIGHTS ONLY	\$ 0.00	\$ 2.56	\$ 2.56
072-0440-012-0000	SAFETY LIGHTS ONLY	\$ 0.00	\$ 2.56	\$ 2.56
072-0440-013-0000	SAFETY LIGHTS ONLY	\$ 0.00	\$ 2.56	\$ 2.56
072-0440-015-0000	SAFETY LIGHTS ONLY	\$ 0.00	\$ 2.56	\$ 2.56
072-0440-016-0000	SAFETY LIGHTS ONLY	\$ 0.00	\$ 2.56	\$ 2.56
072-0440-017-0000	SAFETY LIGHTS ONLY	\$ 0.00	\$ 2.56	\$ 2.56
072-0440-018-0000	SAFETY LIGHTS ONLY	\$ 0.00	\$ 2.56	\$ 2.56
072-0440-019-0000	SAFETY LIGHTS ONLY	\$ 0.00	\$ 2.56	\$ 2.56
072-0440-020-0000	SAFETY LIGHTS ONLY	\$ 0.00	\$ 2.56	\$ 2.56
072-0440-021-0000	SAFETY LIGHTS ONLY	\$ 0.00	\$ 2.56	\$ 2.56
072-0440-022-0000	SAFETY LIGHTS ONLY	\$ 0.00	\$ 2.56	\$ 2.56
072-0440-023-0000	SAFETY LIGHTS ONLY	\$ 0.00	\$ 2.56	\$ 2.56
072-0440-024-0000	SAFETY LIGHTS ONLY	\$ 0.00	\$ 2.56	\$ 2.56
072-0450-006-0000	NONRES	\$ 0.00	\$ 2.56	\$ 2.56
072-0450-015-0000	NONRES	\$ 50.38	\$ 2.56	\$ 52.94
072-0450-021-0000	NONRES	\$ 103.28	\$ 2.56	\$ 105.84
072-0450-022-0000	NONRES	\$ 50.38	\$ 2.56	\$ 52.94
072-0450-023-0000	NONRES	\$ 50.38	\$ 2.56	\$ 52.94
072-0450-024-0000	NONRES	\$ 50.38	\$ 2.56	\$ 52.94
072-0450-032-0001	NONRES	\$ 8.31	\$ 2.56	\$ 10.86
072-0450-032-0002	NONRES	\$ 8.31	\$ 2.56	\$ 10.86
072-0450-032-0003	NONRES	\$ 8.31	\$ 2.56	\$ 10.86
072-0450-032-0004	NONRES	\$ 8.31	\$ 2.56	\$ 10.86

ITEM 9.3.

City of Rancho Cordova
Lighting District No. 2012-1 Exhibit A to the Resolution
Fiscal Year 2023-24 Assessment Roll

ATTACHMENT 3

APN	District Classification	Street Light Charge	Safety Light Charge	Total Assessment
072-0450-032-0005	NONRES	\$ 8.31	\$ 2.56	\$ 10.86
072-0450-032-0006	NONRES	\$ 8.31	\$ 2.56	\$ 10.86
072-0450-044-0000	NONRES	\$ 46.60	\$ 2.56	\$ 49.16
072-0450-045-0000	SAFETY LIGHTS ONLY	\$ 0.00	\$ 2.56	\$ 2.56
072-0450-046-0000	SAFETY LIGHTS ONLY	\$ 0.00	\$ 2.56	\$ 2.56
072-0450-047-0000	SAFETY LIGHTS ONLY	\$ 0.00	\$ 2.56	\$ 2.56
072-0450-048-0000	SAFETY LIGHTS ONLY	\$ 0.00	\$ 2.56	\$ 2.56
072-0450-049-0000	SAFETY LIGHTS ONLY	\$ 0.00	\$ 2.56	\$ 2.56
072-0450-050-0000	SAFETY LIGHTS ONLY	\$ 0.00	\$ 2.56	\$ 2.56
072-0450-051-0000	SAFETY LIGHTS ONLY	\$ 0.00	\$ 2.56	\$ 2.56
072-0450-052-0000	SAFETY LIGHTS ONLY	\$ 0.00	\$ 2.56	\$ 2.56
072-0450-053-0000	SAFETY LIGHTS ONLY	\$ 0.00	\$ 2.56	\$ 2.56
072-0450-054-0000	SAFETY LIGHTS ONLY	\$ 0.00	\$ 2.56	\$ 2.56
072-0450-055-0000	SAFETY LIGHTS ONLY	\$ 0.00	\$ 2.56	\$ 2.56
072-0450-056-0000	SAFETY LIGHTS ONLY	\$ 0.00	\$ 2.56	\$ 2.56
072-0450-057-0000	SAFETY LIGHTS ONLY	\$ 0.00	\$ 2.56	\$ 2.56
072-0450-058-0000	SAFETY LIGHTS ONLY	\$ 0.00	\$ 2.56	\$ 2.56
072-0450-059-0000	SAFETY LIGHTS ONLY	\$ 0.00	\$ 2.56	\$ 2.56
072-0450-060-0000	NONRES	\$ 52.14	\$ 2.56	\$ 54.70
072-0450-062-0000	NONRES	\$ 0.00	\$ 2.56	\$ 2.56
072-0450-065-0000	NONRES	\$ 20.15	\$ 2.56	\$ 22.70
072-0450-066-0000	NONRES	\$ 20.15	\$ 2.56	\$ 22.70
072-0450-067-0000	NONRES	\$ 20.15	\$ 2.56	\$ 22.70
072-0450-068-0000	NONRES	\$ 20.15	\$ 2.56	\$ 22.70
072-0450-069-0000	NONRES	\$ 20.15	\$ 2.56	\$ 22.70
072-0450-072-0000	NONRES	\$ 217.89	\$ 2.56	\$ 220.44
072-0450-073-0000	NONRES	\$ 12.60	\$ 2.56	\$ 15.16
072-0450-074-0000	NONRES	\$ 12.60	\$ 2.56	\$ 15.16
072-0450-075-0000	NONRES	\$ 25.19	\$ 2.56	\$ 27.74
072-0450-079-0000	NONRES	\$ 25.19	\$ 2.56	\$ 27.74
072-0450-080-0000	NONRES	\$ 25.19	\$ 2.56	\$ 27.74
072-0450-081-0000	NONRES	\$ 25.19	\$ 2.56	\$ 27.74
072-0450-084-0000	SAFETY LIGHTS ONLY	\$ 0.00	\$ 2.56	\$ 2.56
072-0450-085-0000	SAFETY LIGHTS ONLY	\$ 0.00	\$ 2.56	\$ 2.56
072-0450-086-0000	SAFETY LIGHTS ONLY	\$ 0.00	\$ 2.56	\$ 2.56
072-0450-090-0000	NONRES	\$ 88.17	\$ 2.56	\$ 90.72
072-0450-091-0000	NONRES	\$ 16.37	\$ 2.56	\$ 18.92
072-0450-092-0000	NONRES	\$ 16.37	\$ 2.56	\$ 18.92
072-0450-093-0000	NONRES	\$ 16.37	\$ 2.56	\$ 18.92
072-0450-094-0000	NONRES	\$ 147.36	\$ 2.56	\$ 149.92
072-0450-105-0000	NONRES	\$ 100.76	\$ 2.56	\$ 103.32
072-0450-106-0000	NONRES	\$ 20.15	\$ 2.56	\$ 22.70
072-0450-107-0000	NONRES	\$ 28.97	\$ 2.56	\$ 31.52
072-0450-108-0000	NONRES	\$ 23.93	\$ 2.56	\$ 26.48

ITEM 9.3.

City of Rancho Cordova
Lighting District No. 2012-1 Exhibit A to the Resolution
Fiscal Year 2023-24 Assessment Roll

ATTACHMENT 3

APN	District Classification	Street Light Charge	Safety Light Charge	Total Assessment
072-0450-110-0000	NONRES	\$ 47.86	\$ 2.56	\$ 50.42
072-0450-111-0000	NONRES	\$ 34.01	\$ 2.56	\$ 36.56
072-0450-112-0000	NONRES	\$ 16.88	\$ 2.56	\$ 19.44
072-0450-113-0000	NONRES	\$ 15.11	\$ 2.56	\$ 17.66
072-0450-114-0000	NONRES	\$ 15.87	\$ 2.56	\$ 18.42
072-0450-115-0000	NONRES	\$ 25.19	\$ 2.56	\$ 27.74
072-0450-117-0000	NONRES	\$ 69.27	\$ 2.56	\$ 71.82
072-0450-118-0000	NONRES	\$ 0.00	\$ 2.56	\$ 2.56
072-0450-119-0000	NONRES	\$ 69.27	\$ 2.56	\$ 71.82
072-0460-006-0000	NONRES	\$ 113.61	\$ 2.56	\$ 116.16
072-0460-007-0000	NONRES	\$ 39.04	\$ 2.56	\$ 41.60
072-0460-008-0000	NONRES	\$ 37.79	\$ 2.56	\$ 40.34
072-0460-011-0000	NONRES	\$ 37.79	\$ 2.56	\$ 40.34
072-0460-012-0000	NONRES	\$ 38.79	\$ 2.56	\$ 41.34
072-0460-014-0000	NONRES	\$ 79.35	\$ 2.56	\$ 81.90
072-0460-017-0000	NONRES	\$ 75.82	\$ 2.56	\$ 78.38
072-0460-018-0000	NONRES	\$ 113.36	\$ 2.56	\$ 115.92
072-0460-019-0000	NONRES	\$ 137.03	\$ 2.56	\$ 139.58
072-0460-020-0000	NONRES	\$ 50.38	\$ 2.56	\$ 52.94
072-0470-012-0000	NONRES	\$ 37.79	\$ 2.56	\$ 40.34
072-0470-013-0000	NONRES	\$ 37.79	\$ 2.56	\$ 40.34
072-0470-014-0000	NONRES	\$ 37.79	\$ 2.56	\$ 40.34
072-0470-015-0000	NONRES	\$ 37.79	\$ 2.56	\$ 40.34
072-0470-020-0000	NONRES	\$ 37.79	\$ 2.56	\$ 40.34
072-0470-021-0000	NONRES	\$ 75.57	\$ 2.56	\$ 78.12
072-0470-022-0000	NONRES	\$ 76.07	\$ 2.56	\$ 78.62
072-0470-025-0000	NONRES	\$ 94.46	\$ 2.56	\$ 97.02
072-0470-026-0000	NONRES	\$ 94.46	\$ 2.56	\$ 97.02
072-0470-027-0000	NONRES	\$ 56.93	\$ 2.56	\$ 59.48
072-0470-029-0000	NONRES	\$ 46.60	\$ 2.56	\$ 49.16
072-0480-002-0000	NONRES	\$ 40.30	\$ 2.56	\$ 42.86
072-0480-003-0000	NONRES	\$ 40.30	\$ 2.56	\$ 42.86
072-0480-004-0000	NONRES	\$ 132.25	\$ 2.56	\$ 134.80
072-0480-005-0000	NONRES	\$ 105.55	\$ 2.56	\$ 108.10
072-0480-006-0000	NONRES	\$ 123.93	\$ 2.56	\$ 126.48
072-0480-007-0000	NONRES	\$ 88.92	\$ 2.56	\$ 91.48
072-0480-010-0000	NONRES	\$ 69.78	\$ 2.56	\$ 72.34
072-0480-011-0000	NONRES	\$ 76.07	\$ 2.56	\$ 78.62
072-0480-012-0000	NONRES	\$ 73.30	\$ 2.56	\$ 75.86
072-0480-014-0000	NONRES	\$ 81.11	\$ 2.56	\$ 83.66
072-0480-022-0000	NONRES	\$ 40.30	\$ 2.56	\$ 42.86
072-0480-023-0000	NONRES	\$ 93.71	\$ 2.56	\$ 96.26
072-0480-024-0000	NONRES	\$ 59.45	\$ 2.56	\$ 62.00
072-0480-025-0000	NONRES	\$ 30.48	\$ 2.56	\$ 33.04

ITEM 9.3.

City of Rancho Cordova
Lighting District No. 2012-1 Exhibit A to the Resolution
Fiscal Year 2023-24 Assessment Roll

ATTACHMENT 3

APN	District Classification	Street Light Charge	Safety Light Charge	Total Assessment
072-0480-026-0000	NONRES	\$ 30.48	\$ 2.56	\$ 33.04
072-0480-027-0000	NONRES	\$ 30.48	\$ 2.56	\$ 33.04
072-0480-029-0000	NONRES	\$ 72.30	\$ 2.56	\$ 74.86
072-0490-004-0000	NONRES	\$ 37.79	\$ 2.56	\$ 40.34
072-0490-005-0000	NONRES	\$ 52.14	\$ 2.56	\$ 54.70
072-0490-007-0000	NONRES	\$ 51.39	\$ 2.56	\$ 53.94
072-0490-008-0000	NONRES	\$ 38.29	\$ 2.56	\$ 40.84
072-0490-009-0000	NONRES	\$ 126.45	\$ 2.56	\$ 129.00
072-0490-013-0000	NONRES	\$ 111.34	\$ 2.56	\$ 113.90
072-0490-018-0000	NONRES	\$ 238.80	\$ 2.56	\$ 241.36
072-0490-019-0000	NONRES	\$ 110.58	\$ 2.56	\$ 113.14
072-0490-020-0000	NONRES	\$ 14.61	\$ 2.56	\$ 17.16
072-0490-022-0000	NONRES	\$ 209.58	\$ 2.56	\$ 212.14
072-0490-025-0000	NONRES	\$ 23.43	\$ 2.56	\$ 25.98
072-0490-026-0000	NONRES	\$ 37.79	\$ 2.56	\$ 40.34
072-0490-028-0000	NONRES	\$ 69.27	\$ 2.56	\$ 71.82
072-0500-003-0000	NONRES	\$ 98.49	\$ 2.56	\$ 101.04
072-0500-004-0000	NONRES	\$ 50.38	\$ 2.56	\$ 52.94
072-0500-005-0000	NONRES	\$ 50.38	\$ 2.56	\$ 52.94
072-0500-006-0000	NONRES	\$ 50.38	\$ 2.56	\$ 52.94
072-0500-007-0000	NONRES	\$ 50.38	\$ 2.56	\$ 52.94
072-0500-008-0000	NONRES	\$ 52.65	\$ 2.56	\$ 55.20
072-0500-009-0000	NONRES	\$ 61.72	\$ 2.56	\$ 64.28
072-0500-010-0000	NONRES	\$ 137.29	\$ 2.56	\$ 139.84
072-0500-013-0000	NONRES	\$ 80.61	\$ 2.56	\$ 83.16
072-0500-019-0000	NONRES	\$ 61.72	\$ 2.56	\$ 64.28
072-0500-020-0000	NONRES	\$ 181.62	\$ 2.56	\$ 184.18
072-0500-021-0000	NONRES	\$ 145.09	\$ 2.56	\$ 147.64
072-0500-022-0000	NONRES	\$ 57.94	\$ 2.56	\$ 60.50
072-0500-023-0000	NONRES	\$ 159.20	\$ 2.56	\$ 161.76
072-0500-024-0000	NONRES	\$ 50.38	\$ 2.56	\$ 52.94
072-0500-025-0000	NONRES	\$ 50.38	\$ 2.56	\$ 52.94
072-0500-026-0000	NONRES	\$ 50.38	\$ 2.56	\$ 52.94
072-0500-031-0000	NONRES	\$ 98.74	\$ 2.56	\$ 101.30
072-0500-032-0000	NONRES	\$ 49.37	\$ 2.56	\$ 51.92
072-0500-033-0000	NONRES	\$ 49.37	\$ 2.56	\$ 51.92
072-0500-034-0000	SAFETY LIGHTS ONLY	\$ 0.00	\$ 2.56	\$ 2.56
072-0500-035-0000	SAFETY LIGHTS ONLY	\$ 0.00	\$ 2.56	\$ 2.56
072-0500-040-0000	NONRES	\$ 0.00	\$ 2.56	\$ 2.56
072-0500-041-0000	NONRES	\$ 0.00	\$ 2.56	\$ 2.56
072-0500-044-0000	NONRES	\$ 9.57	\$ 2.56	\$ 12.12
072-0500-045-0000	NONRES	\$ 9.57	\$ 2.56	\$ 12.12
072-0500-048-0000	NONRES	\$ 9.57	\$ 2.56	\$ 12.12
072-0500-049-0000	NONRES	\$ 9.57	\$ 2.56	\$ 12.12

ITEM 9.3.

City of Rancho Cordova
Lighting District No. 2012-1 Exhibit A to the Resolution
Fiscal Year 2023-24 Assessment Roll

ATTACHMENT 3

APN	District Classification	Street Light Charge	Safety Light Charge	Total Assessment
072-0500-050-0000	NONRES	\$ 9.57	\$ 2.56	\$ 12.12
072-0500-051-0000	NONRES	\$ 9.57	\$ 2.56	\$ 12.12
072-0500-054-0000	NONRES	\$ 28.46	\$ 2.56	\$ 31.02
072-0500-055-0000	NONRES	\$ 22.17	\$ 2.56	\$ 24.72
072-0500-056-0000	NONRES	\$ 28.46	\$ 2.56	\$ 31.02
072-0500-057-0000	NONRES	\$ 21.92	\$ 2.56	\$ 24.48
072-0500-058-0000	NONRES	\$ 20.40	\$ 2.56	\$ 22.96
072-0500-059-0000	NONRES	\$ 18.14	\$ 2.56	\$ 20.70
072-0500-060-0000	NONRES	\$ 20.40	\$ 2.56	\$ 22.96
072-0500-061-0000	NONRES	\$ 64.23	\$ 2.56	\$ 66.78
072-0500-062-0000	NONRES	\$ 156.18	\$ 2.56	\$ 158.74
072-0500-063-0000	NONRES	\$ 157.44	\$ 2.56	\$ 160.00
072-0500-064-0000	NONRES	\$ 40.30	\$ 2.56	\$ 42.86
072-0500-065-0000	NONRES	\$ 89.93	\$ 2.56	\$ 92.48
072-0500-066-0000	NONRES	\$ 130.99	\$ 2.56	\$ 133.54
072-0510-002-0000	NONRES	\$ 85.65	\$ 2.56	\$ 88.20
072-0510-003-0000	NONRES	\$ 76.33	\$ 2.56	\$ 78.88
072-0510-004-0000	NONRES	\$ 166.51	\$ 2.56	\$ 169.06
072-0510-005-0000	NONRES	\$ 50.38	\$ 2.56	\$ 52.94
072-0510-006-0000	NONRES	\$ 51.39	\$ 2.56	\$ 53.94
072-0510-007-0000	NONRES	\$ 162.73	\$ 2.56	\$ 165.28
072-0510-008-0000	NONRES	\$ 221.42	\$ 2.56	\$ 223.98
072-0510-010-0000	NONRES	\$ 104.03	\$ 2.56	\$ 106.58
072-0510-011-0000	NONRES	\$ 153.91	\$ 2.56	\$ 156.46
072-0510-012-0000	NONRES	\$ 85.65	\$ 2.56	\$ 88.20
072-0510-015-0000	NONRES	\$ 78.84	\$ 2.56	\$ 81.40
072-0510-016-0000	NONRES	\$ 0.00	\$ 2.56	\$ 2.56
072-0510-017-0000	NONRES	\$ 0.00	\$ 2.56	\$ 2.56
072-0540-001-0000	SAFETY LIGHTS ONLY	\$ 0.00	\$ 2.56	\$ 2.56
072-0540-002-0000	SAFETY LIGHTS ONLY	\$ 0.00	\$ 2.56	\$ 2.56
072-0540-003-0000	SAFETY LIGHTS ONLY	\$ 0.00	\$ 2.56	\$ 2.56
072-0540-004-0000	SAFETY LIGHTS ONLY	\$ 0.00	\$ 2.56	\$ 2.56
072-0540-005-0000	SAFETY LIGHTS ONLY	\$ 0.00	\$ 2.56	\$ 2.56
072-0540-006-0000	SAFETY LIGHTS ONLY	\$ 0.00	\$ 2.56	\$ 2.56
072-0540-007-0000	SAFETY LIGHTS ONLY	\$ 0.00	\$ 2.56	\$ 2.56
072-0540-011-0000	SAFETY LIGHTS ONLY	\$ 0.00	\$ 2.56	\$ 2.56
072-0540-013-0000	SAFETY LIGHTS ONLY	\$ 0.00	\$ 2.56	\$ 2.56
072-0540-014-0000	SAFETY LIGHTS ONLY	\$ 0.00	\$ 2.56	\$ 2.56
072-0540-015-0000	SAFETY LIGHTS ONLY	\$ 0.00	\$ 2.56	\$ 2.56
072-0540-016-0000	SAFETY LIGHTS ONLY	\$ 0.00	\$ 2.56	\$ 2.56
072-0540-017-0000	SAFETY LIGHTS ONLY	\$ 0.00	\$ 2.56	\$ 2.56
072-0540-018-0000	SAFETY LIGHTS ONLY	\$ 0.00	\$ 2.56	\$ 2.56
072-0540-019-0000	SAFETY LIGHTS ONLY	\$ 0.00	\$ 2.56	\$ 2.56
072-0540-020-0000	SAFETY LIGHTS ONLY	\$ 0.00	\$ 2.56	\$ 2.56

ITEM 9.3.

City of Rancho Cordova
Lighting District No. 2012-1 Exhibit A to the Resolution
Fiscal Year 2023-24 Assessment Roll

ATTACHMENT 3

APN	District Classification	Street Light Charge	Safety Light Charge	Total Assessment
072-0540-021-0000	SAFETY LIGHTS ONLY	\$ 0.00	\$ 2.56	\$ 2.56
072-0540-022-0000	SAFETY LIGHTS ONLY	\$ 0.00	\$ 2.56	\$ 2.56
072-0540-023-0000	SAFETY LIGHTS ONLY	\$ 0.00	\$ 2.56	\$ 2.56
072-0550-001-0000	SAFETY LIGHTS ONLY	\$ 0.00	\$ 2.56	\$ 2.56
072-0550-002-0000	SAFETY LIGHTS ONLY	\$ 0.00	\$ 2.56	\$ 2.56
072-0550-003-0000	SAFETY LIGHTS ONLY	\$ 0.00	\$ 2.56	\$ 2.56
072-0550-004-0000	SAFETY LIGHTS ONLY	\$ 0.00	\$ 2.56	\$ 2.56
072-0550-005-0000	SAFETY LIGHTS ONLY	\$ 0.00	\$ 2.56	\$ 2.56
072-0550-006-0000	SAFETY LIGHTS ONLY	\$ 0.00	\$ 2.56	\$ 2.56
072-0550-007-0000	SAFETY LIGHTS ONLY	\$ 0.00	\$ 2.56	\$ 2.56
072-0550-008-0000	SAFETY LIGHTS ONLY	\$ 0.00	\$ 2.56	\$ 2.56
072-0550-009-0000	NONRES	\$ 47.86	\$ 2.56	\$ 50.42
072-0550-010-0000	NONRES	\$ 47.86	\$ 2.56	\$ 50.42
072-0550-011-0000	NONRES	\$ 50.38	\$ 2.56	\$ 52.94
072-0550-012-0000	NONRES	\$ 50.38	\$ 2.56	\$ 52.94
072-0550-013-0000	NONRES	\$ 50.38	\$ 2.56	\$ 52.94
072-0550-014-0000	SAFETY LIGHTS ONLY	\$ 0.00	\$ 2.56	\$ 2.56
072-0550-015-0000	SAFETY LIGHTS ONLY	\$ 0.00	\$ 2.56	\$ 2.56
072-0550-016-0000	SAFETY LIGHTS ONLY	\$ 0.00	\$ 2.56	\$ 2.56
072-0550-017-0000	SAFETY LIGHTS ONLY	\$ 0.00	\$ 2.56	\$ 2.56
072-0550-018-0000	SAFETY LIGHTS ONLY	\$ 0.00	\$ 2.56	\$ 2.56
072-0550-019-0000	SAFETY LIGHTS ONLY	\$ 0.00	\$ 2.56	\$ 2.56
072-0550-020-0000	NONRES	\$ 45.34	\$ 2.56	\$ 47.90
072-0550-021-0000	NONRES	\$ 45.34	\$ 2.56	\$ 47.90
072-0550-022-0000	NONRES	\$ 45.34	\$ 2.56	\$ 47.90
072-0550-023-0000	NONRES	\$ 0.00	\$ 2.56	\$ 2.56
072-0550-024-0000	NONRES	\$ 124.69	\$ 2.56	\$ 127.24
072-0550-025-0000	SAFETY LIGHTS ONLY	\$ 0.00	\$ 2.56	\$ 2.56
072-0550-026-0000	SAFETY LIGHTS ONLY	\$ 0.00	\$ 2.56	\$ 2.56
072-0550-027-0000	SAFETY LIGHTS ONLY	\$ 0.00	\$ 2.56	\$ 2.56
072-0550-028-0000	SAFETY LIGHTS ONLY	\$ 0.00	\$ 2.56	\$ 2.56
072-0550-029-0000	SAFETY LIGHTS ONLY	\$ 0.00	\$ 2.56	\$ 2.56
072-0550-030-0000	SAFETY LIGHTS ONLY	\$ 0.00	\$ 2.56	\$ 2.56
072-0550-031-0000	SAFETY LIGHTS ONLY	\$ 0.00	\$ 2.56	\$ 2.56
072-0550-032-0000	SAFETY LIGHTS ONLY	\$ 0.00	\$ 2.56	\$ 2.56
072-0550-036-0000	NONRES	\$ 215.88	\$ 2.56	\$ 218.44
072-0560-001-0000	NONRES	\$ 47.86	\$ 2.56	\$ 50.42
072-0560-002-0000	NONRES	\$ 47.86	\$ 2.56	\$ 50.42
072-0560-003-0000	NONRES	\$ 47.86	\$ 2.56	\$ 50.42
072-0560-008-0000	NONRES	\$ 90.68	\$ 2.56	\$ 93.24
072-0560-009-0000	NONRES	\$ 90.68	\$ 2.56	\$ 93.24
072-0560-010-0000	NONRES	\$ 100.76	\$ 2.56	\$ 103.32
072-0560-011-0000	NONRES	\$ 90.68	\$ 2.56	\$ 93.24
072-0560-012-0000	NONRES	\$ 84.39	\$ 2.56	\$ 86.94

ITEM 9.3.

City of Rancho Cordova
Lighting District No. 2012-1 Exhibit A to the Resolution
Fiscal Year 2023-24 Assessment Roll

ATTACHMENT 3

APN	District Classification	Street Light Charge	Safety Light Charge	Total Assessment
072-0560-015-0000	NONRES	\$ 40.30	\$ 2.56	\$ 42.86
072-0560-016-0000	NONRES	\$ 65.49	\$ 2.56	\$ 68.04
072-0560-018-0000	NONRES	\$ 40.30	\$ 2.56	\$ 42.86
072-0560-019-0000	NONRES	\$ 40.30	\$ 2.56	\$ 42.86
072-0560-020-0000	NONRES	\$ 40.30	\$ 2.56	\$ 42.86
072-0560-021-0000	NONRES	\$ 45.34	\$ 2.56	\$ 47.90
072-0560-022-0000	NONRES	\$ 35.52	\$ 2.56	\$ 38.08
072-0560-023-0000	NONRES	\$ 113.61	\$ 2.56	\$ 116.16
072-0560-024-0000	NONRES	\$ 61.21	\$ 2.56	\$ 63.76
072-0560-027-0000	NONRES	\$ 10.08	\$ 2.56	\$ 12.64
072-0560-028-0000	NONRES	\$ 50.63	\$ 2.56	\$ 53.18
072-0560-031-0000	SAFETY LIGHTS ONLY	\$ 0.00	\$ 2.56	\$ 2.56
072-0560-032-0000	NONRES	\$ 45.34	\$ 2.56	\$ 47.90
072-0560-035-0000	NONRES	\$ 45.34	\$ 2.56	\$ 47.90
072-0560-036-0000	NONRES	\$ 45.34	\$ 2.56	\$ 47.90
072-0560-038-0000	NONRES	\$ 86.15	\$ 2.56	\$ 88.70
072-0560-039-0000	NONRES	\$ 32.50	\$ 2.56	\$ 35.06
072-0560-040-0000	NONRES	\$ 39.04	\$ 2.56	\$ 41.60
072-0560-041-0000	NONRES	\$ 110.33	\$ 2.56	\$ 112.88
072-0560-042-0000	SAFETY LIGHTS ONLY	\$ 0.00	\$ 2.56	\$ 2.56
072-0560-043-0000	NONRES	\$ 30.73	\$ 2.56	\$ 33.28
072-0560-044-0000	NONRES	\$ 18.14	\$ 2.56	\$ 20.70
072-0560-045-0000	NONRES	\$ 171.29	\$ 2.56	\$ 173.84
072-0560-049-0000	NONRES	\$ 104.79	\$ 2.56	\$ 107.34
072-0560-050-0000	NONRES	\$ 99.00	\$ 2.56	\$ 101.56
072-0560-051-0000	SAFETY LIGHTS ONLY	\$ 0.00	\$ 2.56	\$ 2.56
072-0560-052-0000	NONRES	\$ 77.59	\$ 2.56	\$ 80.14
072-0560-053-0000	NONRES	\$ 24.94	\$ 2.56	\$ 27.50
072-0560-054-0000	NONRES	\$ 26.45	\$ 2.56	\$ 29.00
072-0560-055-0000	NONRES	\$ 76.33	\$ 2.56	\$ 78.88
072-0560-056-0000	NONRES	\$ 45.34	\$ 2.56	\$ 47.90
072-0560-057-0000	SAFETY LIGHTS ONLY	\$ 0.00	\$ 2.56	\$ 2.56
072-0560-060-0000	NONRES	\$ 23.93	\$ 2.56	\$ 26.48
072-0560-061-0000	NONRES	\$ 23.93	\$ 2.56	\$ 26.48
072-0560-062-0000	NONRES	\$ 23.93	\$ 2.56	\$ 26.48
072-0560-063-0000	NONRES	\$ 23.93	\$ 2.56	\$ 26.48
072-0560-064-0000	NONRES	\$ 28.46	\$ 2.56	\$ 31.02
072-0560-065-0000	NONRES	\$ 16.88	\$ 2.56	\$ 19.44
072-0560-066-0000	SAFETY LIGHTS ONLY	\$ 0.00	\$ 2.56	\$ 2.56
072-0570-001-0000	NONRES	\$ 185.90	\$ 2.56	\$ 188.46
072-0570-002-0000	NONRES	\$ 177.34	\$ 2.56	\$ 179.90
072-0570-005-0000	NONRES	\$ 95.72	\$ 2.56	\$ 98.28
072-0570-007-0000	NONRES	\$ 56.93	\$ 2.56	\$ 59.48
072-0570-009-0000	NONRES	\$ 178.09	\$ 2.56	\$ 180.64

ITEM 9.3.

City of Rancho Cordova
Lighting District No. 2012-1 Exhibit A to the Resolution
Fiscal Year 2023-24 Assessment Roll

ATTACHMENT 3

APN	District Classification	Street Light Charge	Safety Light Charge	Total Assessment
072-0570-010-0000	NONRES	\$ 40.30	\$ 2.56	\$ 42.86
072-0570-011-0000	NONRES	\$ 40.30	\$ 2.56	\$ 42.86
072-0570-012-0000	NONRES	\$ 40.30	\$ 2.56	\$ 42.86
072-0570-013-0000	NONRES	\$ 40.30	\$ 2.56	\$ 42.86
072-0570-014-0000	NONRES	\$ 40.30	\$ 2.56	\$ 42.86
072-0570-015-0000	NONRES	\$ 72.30	\$ 2.56	\$ 74.86
072-0570-016-0000	NONRES	\$ 130.74	\$ 2.56	\$ 133.30
072-0570-017-0000	NONRES	\$ 40.30	\$ 2.56	\$ 42.86
072-0570-019-0000	NONRES	\$ 40.30	\$ 2.56	\$ 42.86
072-0570-020-0000	NONRES	\$ 40.30	\$ 2.56	\$ 42.86
072-0570-021-0000	NONRES	\$ 166.51	\$ 2.56	\$ 169.06
072-0570-022-0000	NONRES	\$ 82.12	\$ 2.56	\$ 84.68
072-0570-025-0000	SAFETY LIGHTS ONLY	\$ 0.00	\$ 2.56	\$ 2.56
072-0570-030-0000	NONRES	\$ 0.00	\$ 2.56	\$ 2.56
072-0570-031-0000	NONRES	\$ 62.72	\$ 2.56	\$ 65.28
072-0570-032-0000	NONRES	\$ 53.91	\$ 2.56	\$ 56.46
072-0570-033-0000	NONRES	\$ 262.23	\$ 2.56	\$ 264.78
072-0570-034-0000	NONRES	\$ 45.34	\$ 2.56	\$ 47.90
072-0570-035-0000	NONRES	\$ 45.34	\$ 2.56	\$ 47.90
072-0570-036-0000	NONRES	\$ 42.82	\$ 2.56	\$ 45.38
072-0570-037-0000	NONRES	\$ 42.82	\$ 2.56	\$ 45.38
072-0570-038-0000	NONRES	\$ 139.55	\$ 2.56	\$ 142.10
072-0570-039-0000	NONRES	\$ 134.51	\$ 2.56	\$ 137.06
072-0570-040-0000	NONRES	\$ 97.74	\$ 2.56	\$ 100.30
072-0570-041-0000	NONRES	\$ 97.74	\$ 2.56	\$ 100.30
072-0570-042-0000	NONRES	\$ 102.27	\$ 2.56	\$ 104.82
072-0570-043-0000	NONRES	\$ 10.08	\$ 2.56	\$ 12.64
072-0570-044-0000	NONRES	\$ 10.08	\$ 2.56	\$ 12.64
072-0570-045-0000	NONRES	\$ 10.08	\$ 2.56	\$ 12.64
072-0570-046-0000	NONRES	\$ 10.08	\$ 2.56	\$ 12.64
072-0570-048-0000	NONRES	\$ 26.70	\$ 2.56	\$ 29.26
072-0570-049-0000	SAFETY LIGHTS ONLY	\$ 0.00	\$ 2.56	\$ 2.56
072-0570-050-0000	NONRES	\$ 28.72	\$ 2.56	\$ 31.28
072-0570-051-0000	NONRES	\$ 45.34	\$ 2.56	\$ 47.90
072-0570-052-0000	NONRES	\$ 45.34	\$ 2.56	\$ 47.90
072-0580-001-0000	NONRES	\$ 0.00	\$ 2.56	\$ 2.56
072-0580-002-0000	NONRES	\$ 100.76	\$ 2.56	\$ 103.32
072-0580-003-0000	NONRES	\$ 100.76	\$ 2.56	\$ 103.32
072-0580-004-0000	NONRES	\$ 185.40	\$ 2.56	\$ 187.96
072-0580-005-0000	NONRES	\$ 140.06	\$ 2.56	\$ 142.62
072-0580-008-0000	NONRES	\$ 99.75	\$ 2.56	\$ 102.30
072-0580-009-0000	NONRES	\$ 40.30	\$ 2.56	\$ 42.86
072-0580-010-0000	NONRES	\$ 48.11	\$ 2.56	\$ 50.66
072-0580-011-0000	NONRES	\$ 40.30	\$ 2.56	\$ 42.86

ITEM 9.3.

City of Rancho Cordova
Lighting District No. 2012-1 Exhibit A to the Resolution
Fiscal Year 2023-24 Assessment Roll

ATTACHMENT 3

APN	District Classification	Street Light Charge	Safety Light Charge	Total Assessment
072-0580-012-0000	NONRES	\$ 40.30	\$ 2.56	\$ 42.86
072-0580-013-0000	NONRES	\$ 40.30	\$ 2.56	\$ 42.86
072-0580-014-0000	NONRES	\$ 40.56	\$ 2.56	\$ 43.12
072-0580-020-0000	NONRES	\$ 66.25	\$ 2.56	\$ 68.80
072-0580-021-0000	SAFETY LIGHTS ONLY	\$ 0.00	\$ 2.56	\$ 2.56
072-0580-022-0000	NONRES	\$ 32.75	\$ 2.56	\$ 35.30
072-0580-023-0000	NONRES	\$ 32.75	\$ 2.56	\$ 35.30
072-0590-002-0000	NONRES	\$ 190.18	\$ 2.56	\$ 192.74
072-0590-003-0000	NONRES	\$ 116.13	\$ 2.56	\$ 118.68
072-0590-014-0000	NONRES	\$ 263.24	\$ 2.56	\$ 265.80
072-0590-015-0000	NONRES	\$ 181.37	\$ 2.56	\$ 183.92
072-0590-016-0000	NONRES	\$ 161.97	\$ 2.56	\$ 164.52
072-0600-013-0000	NONRES	\$ 209.58	\$ 2.56	\$ 212.14
072-0600-028-0000	NONRES	\$ 172.80	\$ 2.56	\$ 175.36
072-0600-033-0000	NONRES	\$ 212.86	\$ 2.56	\$ 215.42
072-0600-044-0000	NONRES	\$ 442.34	\$ 2.56	\$ 444.90
072-0600-049-0000	NONRES	\$ 193.21	\$ 2.56	\$ 195.76
072-0600-050-0000	NONRES	\$ 373.06	\$ 2.56	\$ 375.62
072-0600-052-0000	NONRES	\$ 182.88	\$ 2.56	\$ 185.44
072-0600-053-0000	NONRES	\$ 81.62	\$ 2.56	\$ 84.18
072-0600-054-0000	NONRES	\$ 240.31	\$ 2.56	\$ 242.86
072-0600-059-0000	SAFETY LIGHTS ONLY	\$ 0.00	\$ 2.56	\$ 2.56
072-0600-060-0000	NONRES	\$ 317.90	\$ 2.56	\$ 320.46
072-0600-061-0000	NONRES	\$ 167.01	\$ 2.56	\$ 169.56
072-0600-062-0000	NONRES	\$ 317.14	\$ 2.56	\$ 319.70
072-0600-063-0000	NONRES	\$ 288.93	\$ 2.56	\$ 291.48
072-0600-064-0000	NONRES	\$ 281.12	\$ 2.56	\$ 283.68
072-0600-065-0000	NONRES	\$ 206.56	\$ 2.56	\$ 209.12
072-0600-073-0000	NONRES	\$ 238.55	\$ 2.56	\$ 241.10
072-0610-034-0000	NONRES	\$ 254.17	\$ 2.56	\$ 256.72
072-0610-039-0000	NONRES	\$ 169.78	\$ 2.56	\$ 172.34
072-0610-053-0000	NONRES	\$ 290.19	\$ 2.56	\$ 292.74
072-0610-064-0000	NONRES	\$ 0.00	\$ 2.56	\$ 2.56
072-0610-065-0000	NONRES	\$ 156.68	\$ 2.56	\$ 159.24
072-0610-075-0000	NONRES	\$ 121.42	\$ 2.56	\$ 123.98
072-0610-076-0000	NONRES	\$ 158.95	\$ 2.56	\$ 161.50
072-0610-086-0000	NONRES	\$ 43.58	\$ 2.56	\$ 46.14
072-0610-088-0000	NONRES	\$ 159.70	\$ 2.56	\$ 162.26
072-0610-089-0000	NONRES	\$ 103.28	\$ 2.56	\$ 105.84
072-0610-090-0000	NONRES	\$ 229.48	\$ 2.56	\$ 232.04
072-0610-091-0000	NONRES	\$ 89.42	\$ 2.56	\$ 91.98
072-0610-092-0000	NONRES	\$ 94.97	\$ 2.56	\$ 97.52
072-0620-021-0000	NONRES	\$ 60.46	\$ 2.56	\$ 63.02
072-0620-022-0000	NONRES	\$ 60.46	\$ 2.56	\$ 63.02

ITEM 9.3.

City of Rancho Cordova
Lighting District No. 2012-1 Exhibit A to the Resolution
Fiscal Year 2023-24 Assessment Roll

ATTACHMENT 3

APN	District Classification	Street Light Charge	Safety Light Charge	Total Assessment
072-0630-023-0000	NONRES	\$ 60.46	\$ 2.56	\$ 63.02
072-0630-024-0000	NONRES	\$ 60.46	\$ 2.56	\$ 63.02
072-0640-019-0000	NONRES	\$ 58.94	\$ 2.56	\$ 61.50
072-0640-021-0000	SAFETY LIGHTS ONLY	\$ 0.00	\$ 2.56	\$ 2.56
072-0640-023-0000	SAFETY LIGHTS ONLY	\$ 0.00	\$ 2.56	\$ 2.56
072-0640-024-0000	SAFETY LIGHTS ONLY	\$ 0.00	\$ 2.56	\$ 2.56
072-0640-025-0000	SAFETY LIGHTS ONLY	\$ 0.00	\$ 2.56	\$ 2.56
072-0640-027-0000	NONRES	\$ 47.86	\$ 2.56	\$ 50.42
072-0640-028-0000	NONRES	\$ 86.15	\$ 2.56	\$ 88.70
072-0640-029-0000	SAFETY LIGHTS ONLY	\$ 0.00	\$ 2.56	\$ 2.56
072-0640-030-0000	NONRES	\$ 59.20	\$ 2.56	\$ 61.76
072-0640-031-0000	SAFETY LIGHTS ONLY	\$ 0.00	\$ 2.56	\$ 2.56
072-0640-032-0000	NONRES	\$ 58.94	\$ 2.56	\$ 61.50
072-0640-033-0000	NONRES	\$ 47.86	\$ 2.56	\$ 50.42
072-0640-035-0000	SAFETY LIGHTS ONLY	\$ 0.00	\$ 2.56	\$ 2.56
072-0640-036-0000	SAFETY LIGHTS ONLY	\$ 0.00	\$ 2.56	\$ 2.56
072-0640-037-0000	SAFETY LIGHTS ONLY	\$ 0.00	\$ 2.56	\$ 2.56
072-0640-038-0000	SAFETY LIGHTS ONLY	\$ 0.00	\$ 2.56	\$ 2.56
072-0640-039-0000	SAFETY LIGHTS ONLY	\$ 0.00	\$ 2.56	\$ 2.56
072-0640-040-0000	SAFETY LIGHTS ONLY	\$ 0.00	\$ 2.56	\$ 2.56
072-0640-041-0000	SAFETY LIGHTS ONLY	\$ 0.00	\$ 2.56	\$ 2.56
072-0640-042-0000	SAFETY LIGHTS ONLY	\$ 0.00	\$ 2.56	\$ 2.56
072-0650-005-0000	NONRES	\$ 465.01	\$ 2.56	\$ 467.56
072-0650-020-0000	NONRES	\$ 597.00	\$ 2.56	\$ 599.56
072-0650-021-0000	NONRES	\$ 30.23	\$ 2.56	\$ 32.78
072-0650-023-0000	NONRES	\$ 245.10	\$ 2.56	\$ 247.66
072-0650-025-0000	NONRES	\$ 348.88	\$ 2.56	\$ 351.44
072-0650-026-0000	NONRES	\$ 277.09	\$ 2.56	\$ 279.64
072-0660-001-0000	NONRES	\$ 408.58	\$ 2.56	\$ 411.14
072-0660-013-0000	NONRES	\$ 338.30	\$ 2.56	\$ 340.86
072-0660-016-0000	NONRES	\$ 107.06	\$ 2.56	\$ 109.62
072-0660-017-0000	NONRES	\$ 315.13	\$ 2.56	\$ 317.68
072-0660-018-0000	NONRES	\$ 29.98	\$ 2.56	\$ 32.54
072-0660-019-0000	NONRES	\$ 327.72	\$ 2.56	\$ 330.28
072-0660-023-0000	NONRES	\$ 132.50	\$ 2.56	\$ 135.06
072-0660-024-0000	NONRES	\$ 93.20	\$ 2.56	\$ 95.76
072-0660-026-0000	NONRES	\$ 93.71	\$ 2.56	\$ 96.26
072-0670-002-0000	NONRES	\$ 66.75	\$ 2.56	\$ 69.30
072-0670-003-0000	NONRES	\$ 0.00	\$ 2.56	\$ 2.56
072-0670-008-0000	NONRES	\$ 143.08	\$ 2.56	\$ 145.64
072-0670-010-0000	NONRES	\$ 186.15	\$ 2.56	\$ 188.70
072-0670-022-0000	NONRES	\$ 84.13	\$ 2.56	\$ 86.68
072-0670-023-0000	NONRES	\$ 112.35	\$ 2.56	\$ 114.90
072-0670-024-0000	NONRES	\$ 409.59	\$ 2.56	\$ 412.14

ITEM 9.3.

City of Rancho Cordova
Lighting District No. 2012-1 Exhibit A to the Resolution
Fiscal Year 2023-24 Assessment Roll

ATTACHMENT 3

APN	District Classification	Street Light Charge	Safety Light Charge	Total Assessment
072-0670-025-0000	NONRES	\$ 209.08	\$ 2.56	\$ 211.64
072-0670-026-0000	NONRES	\$ 564.26	\$ 2.56	\$ 566.82
072-0670-027-0000	NONRES	\$ 47.36	\$ 2.56	\$ 49.92
072-0670-028-0000	NONRES	\$ 47.36	\$ 2.56	\$ 49.92
072-0680-026-0000	NONRES	\$ 35.27	\$ 2.56	\$ 37.82
072-0680-039-0000	NONRES	\$ 25.19	\$ 2.56	\$ 27.74
072-0680-040-0000	NONRES	\$ 277.59	\$ 2.56	\$ 280.14
072-0680-042-0000	NONRES	\$ 168.77	\$ 2.56	\$ 171.32
072-0680-043-0000	NONRES	\$ 91.69	\$ 2.56	\$ 94.24
072-0680-048-0000	NONRES	\$ 241.57	\$ 2.56	\$ 244.12
072-0680-049-0000	NONRES	\$ 125.95	\$ 2.56	\$ 128.50
072-0680-050-0000	NONRES	\$ 251.40	\$ 2.56	\$ 253.96
072-0680-051-0000	NONRES	\$ 220.66	\$ 2.56	\$ 223.22
072-0680-052-0000	NONRES	\$ 537.55	\$ 2.56	\$ 540.10
072-0680-062-0000	NONRES	\$ 346.36	\$ 2.56	\$ 348.92
072-0680-063-0000	NONRES	\$ 61.72	\$ 2.56	\$ 64.28
072-0680-064-0000	NONRES	\$ 264.50	\$ 2.56	\$ 267.06
072-0680-065-0000	NONRES	\$ 29.22	\$ 2.56	\$ 31.78
072-0680-067-0000	NONRES	\$ 29.22	\$ 2.56	\$ 31.78
072-0680-068-0000	NONRES	\$ 29.22	\$ 2.56	\$ 31.78
072-0680-072-0000	SAFETY LIGHTS ONLY	\$ 0.00	\$ 2.56	\$ 2.56
072-0680-075-0000	SAFETY LIGHTS ONLY	\$ 0.00	\$ 2.56	\$ 2.56
072-0690-022-0000	NONRES	\$ 25.19	\$ 2.56	\$ 27.74
072-0690-036-0000	NONRES	\$ 128.47	\$ 2.56	\$ 131.02
072-0690-037-0000	NONRES	\$ 226.71	\$ 2.56	\$ 229.26
072-0690-038-0000	NONRES	\$ 224.19	\$ 2.56	\$ 226.74
072-0690-039-0000	NONRES	\$ 103.28	\$ 2.56	\$ 105.84
072-0690-060-0000	NONRES	\$ 178.60	\$ 2.56	\$ 181.16
072-0690-061-0000	NONRES	\$ 365.51	\$ 2.56	\$ 368.06
072-0690-062-0000	NONRES	\$ 117.89	\$ 2.56	\$ 120.44
072-0690-063-0000	NONRES	\$ 267.01	\$ 2.56	\$ 269.56
072-0690-064-0000	NONRES	\$ 429.24	\$ 2.56	\$ 431.80
072-0690-078-0000	NONRES	\$ 480.63	\$ 2.56	\$ 483.18
072-0690-079-0000	NONRES	\$ 134.26	\$ 2.56	\$ 136.82
072-0690-080-0000	NONRES	\$ 166.51	\$ 2.56	\$ 169.06
072-0690-082-0000	NONRES	\$ 83.38	\$ 2.56	\$ 85.94
072-0690-084-0000	NONRES	\$ 379.11	\$ 2.56	\$ 381.66
072-0690-085-0000	NONRES	\$ 382.64	\$ 2.56	\$ 385.20
072-0690-086-0000	NONRES	\$ 239.31	\$ 2.56	\$ 241.86
072-0690-089-0000	NONRES	\$ 476.34	\$ 2.56	\$ 478.90
072-0690-090-0000	NONRES	\$ 201.52	\$ 2.56	\$ 204.08
072-0690-091-0000	NONRES	\$ 81.11	\$ 2.56	\$ 83.66
072-0690-093-0000	NONRES	\$ 230.49	\$ 2.56	\$ 233.04
072-0690-094-0000	NONRES	\$ 188.93	\$ 2.56	\$ 191.48

ITEM 9.3.

ATTACHMENT 3

City of Rancho Cordova
Lighting District No. 2012-1 Exhibit A to the Resolution
Fiscal Year 2023-24 Assessment Roll

APN	District Classification	Street Light Charge	Safety Light Charge	Total Assessment
072-0690-095-0000	NONRES	\$ 226.71	\$ 2.56	\$ 229.26
072-0690-096-0000	NONRES	\$ 289.69	\$ 2.56	\$ 292.24
072-0690-098-0000	NONRES	\$ 234.77	\$ 2.56	\$ 237.32
072-0690-099-0000	NONRES	\$ 226.71	\$ 2.56	\$ 229.26
072-0690-104-0000	NONRES	\$ 68.52	\$ 2.56	\$ 71.08
072-0690-105-0000	NONRES	\$ 385.66	\$ 2.56	\$ 388.22
072-0690-107-0000	NONRES	\$ 730.51	\$ 2.56	\$ 733.06
072-0690-108-0000	NONRES	\$ 556.70	\$ 2.56	\$ 559.26
072-0690-113-0000	NONRES	\$ 226.71	\$ 2.56	\$ 229.26
072-0690-114-0000	NONRES	\$ 128.47	\$ 2.56	\$ 131.02
072-0690-115-0000	NONRES	\$ 47.61	\$ 2.56	\$ 50.16
072-0690-116-0000	NONRES	\$ 21.41	\$ 2.56	\$ 23.96
072-0690-122-0000	NONRES	\$ 0.00	\$ 2.56	\$ 2.56
072-0690-123-0000	NONRES	\$ 122.68	\$ 2.56	\$ 125.24
072-1010-001-0000	NONRES	\$ 8.82	\$ 2.56	\$ 11.38
072-1010-002-0000	NONRES	\$ 8.82	\$ 2.56	\$ 11.38
072-1010-003-0000	NONRES	\$ 8.82	\$ 2.56	\$ 11.38
072-1010-004-0000	NONRES	\$ 8.82	\$ 2.56	\$ 11.38
072-1010-005-0000	NONRES	\$ 8.82	\$ 2.56	\$ 11.38
072-1010-006-0000	NONRES	\$ 8.82	\$ 2.56	\$ 11.38
072-1200-001-0000	NONRES	\$ 8.31	\$ 2.56	\$ 10.86
072-1200-002-0000	NONRES	\$ 8.31	\$ 2.56	\$ 10.86
072-1200-003-0000	NONRES	\$ 8.31	\$ 2.56	\$ 10.86
072-1200-004-0000	NONRES	\$ 8.31	\$ 2.56	\$ 10.86
072-1200-005-0000	NONRES	\$ 8.31	\$ 2.56	\$ 10.86
072-1200-006-0000	NONRES	\$ 8.31	\$ 2.56	\$ 10.86
072-1200-007-0000	NONRES	\$ 8.31	\$ 2.56	\$ 10.86
072-1200-008-0000	NONRES	\$ 8.31	\$ 2.56	\$ 10.86
072-1200-009-0000	NONRES	\$ 8.31	\$ 2.56	\$ 10.86
072-1200-010-0000	NONRES	\$ 8.31	\$ 2.56	\$ 10.86
072-1200-011-0000	NONRES	\$ 8.31	\$ 2.56	\$ 10.86
072-1340-001-0000	RESIDENTIAL	\$ 15.32	\$ 2.56	\$ 17.88
072-1340-002-0000	RESIDENTIAL	\$ 15.32	\$ 2.56	\$ 17.88
072-1340-003-0000	RESIDENTIAL	\$ 15.32	\$ 2.56	\$ 17.88
072-1340-004-0000	RESIDENTIAL	\$ 15.32	\$ 2.56	\$ 17.88
072-1340-005-0000	RESIDENTIAL	\$ 15.32	\$ 2.56	\$ 17.88
072-1340-006-0000	RESIDENTIAL	\$ 15.32	\$ 2.56	\$ 17.88
072-1340-007-0000	RESIDENTIAL	\$ 15.32	\$ 2.56	\$ 17.88
072-1340-008-0000	RESIDENTIAL	\$ 15.32	\$ 2.56	\$ 17.88
072-1340-009-0000	RESIDENTIAL	\$ 15.32	\$ 2.56	\$ 17.88
072-1340-010-0000	RESIDENTIAL	\$ 15.32	\$ 2.56	\$ 17.88
072-1340-011-0000	RESIDENTIAL	\$ 15.32	\$ 2.56	\$ 17.88
072-1340-012-0000	RESIDENTIAL	\$ 15.32	\$ 2.56	\$ 17.88
072-1340-013-0000	RESIDENTIAL	\$ 15.32	\$ 2.56	\$ 17.88

ITEM 9.3.

City of Rancho Cordova
Lighting District No. 2012-1 Exhibit A to the Resolution
Fiscal Year 2023-24 Assessment Roll

ATTACHMENT 3

APN	District Classification	Street Light Charge	Safety Light Charge	Total Assessment
072-1340-014-0000	RESIDENTIAL	\$ 15.32	\$ 2.56	\$ 17.88
072-1340-015-0000	RESIDENTIAL	\$ 15.32	\$ 2.56	\$ 17.88
072-1340-016-0000	RESIDENTIAL	\$ 15.32	\$ 2.56	\$ 17.88
072-1340-017-0000	RESIDENTIAL	\$ 15.32	\$ 2.56	\$ 17.88
072-1340-018-0000	RESIDENTIAL	\$ 15.32	\$ 2.56	\$ 17.88
072-1340-019-0000	RESIDENTIAL	\$ 15.32	\$ 2.56	\$ 17.88
072-1340-020-0000	RESIDENTIAL	\$ 15.32	\$ 2.56	\$ 17.88
072-1340-021-0000	RESIDENTIAL	\$ 15.32	\$ 2.56	\$ 17.88
072-1340-022-0000	RESIDENTIAL	\$ 15.32	\$ 2.56	\$ 17.88
072-1340-023-0000	RESIDENTIAL	\$ 15.32	\$ 2.56	\$ 17.88
072-1340-024-0000	RESIDENTIAL	\$ 15.32	\$ 2.56	\$ 17.88
072-1340-025-0000	RESIDENTIAL	\$ 15.32	\$ 2.56	\$ 17.88
072-1340-026-0000	RESIDENTIAL	\$ 15.32	\$ 2.56	\$ 17.88
072-1340-027-0000	RESIDENTIAL	\$ 15.32	\$ 2.56	\$ 17.88
072-1340-028-0000	RESIDENTIAL	\$ 15.32	\$ 2.56	\$ 17.88
072-1340-029-0000	RESIDENTIAL	\$ 15.32	\$ 2.56	\$ 17.88
072-1340-030-0000	RESIDENTIAL	\$ 15.32	\$ 2.56	\$ 17.88
072-1340-031-0000	RESIDENTIAL	\$ 15.32	\$ 2.56	\$ 17.88
072-1340-032-0000	RESIDENTIAL	\$ 15.32	\$ 2.56	\$ 17.88
072-1340-033-0000	RESIDENTIAL	\$ 15.32	\$ 2.56	\$ 17.88
072-1340-034-0000	RESIDENTIAL	\$ 15.32	\$ 2.56	\$ 17.88
072-1340-035-0000	RESIDENTIAL	\$ 15.32	\$ 2.56	\$ 17.88
072-1340-036-0000	RESIDENTIAL	\$ 15.32	\$ 2.56	\$ 17.88
072-1340-037-0000	RESIDENTIAL	\$ 15.32	\$ 2.56	\$ 17.88
072-1340-038-0000	RESIDENTIAL	\$ 15.32	\$ 2.56	\$ 17.88
072-1340-039-0000	RESIDENTIAL	\$ 15.32	\$ 2.56	\$ 17.88
072-1340-040-0000	RESIDENTIAL	\$ 15.32	\$ 2.56	\$ 17.88
072-1340-041-0000	RESIDENTIAL	\$ 15.32	\$ 2.56	\$ 17.88
072-1340-042-0000	RESIDENTIAL	\$ 15.32	\$ 2.56	\$ 17.88
072-1340-043-0000	RESIDENTIAL	\$ 15.32	\$ 2.56	\$ 17.88
072-1340-044-0000	RESIDENTIAL	\$ 15.32	\$ 2.56	\$ 17.88
072-1340-045-0000	RESIDENTIAL	\$ 15.32	\$ 2.56	\$ 17.88
072-1340-046-0000	RESIDENTIAL	\$ 15.32	\$ 2.56	\$ 17.88
072-1340-047-0000	RESIDENTIAL	\$ 15.32	\$ 2.56	\$ 17.88
072-1340-048-0000	RESIDENTIAL	\$ 15.32	\$ 2.56	\$ 17.88
072-1340-049-0000	RESIDENTIAL	\$ 15.32	\$ 2.56	\$ 17.88
072-1340-050-0000	RESIDENTIAL	\$ 15.32	\$ 2.56	\$ 17.88
072-1340-051-0000	RESIDENTIAL	\$ 15.32	\$ 2.56	\$ 17.88
072-1340-052-0000	RESIDENTIAL	\$ 15.32	\$ 2.56	\$ 17.88
072-1340-053-0000	RESIDENTIAL	\$ 15.32	\$ 2.56	\$ 17.88
072-1340-054-0000	RESIDENTIAL	\$ 15.32	\$ 2.56	\$ 17.88
072-1340-055-0000	RESIDENTIAL	\$ 15.32	\$ 2.56	\$ 17.88
072-1340-056-0000	RESIDENTIAL	\$ 15.32	\$ 2.56	\$ 17.88
072-1340-057-0000	RESIDENTIAL	\$ 15.32	\$ 2.56	\$ 17.88

ITEM 9.3.

City of Rancho Cordova
Lighting District No. 2012-1 Exhibit A to the Resolution
Fiscal Year 2023-24 Assessment Roll

ATTACHMENT 3

APN	District Classification	Street Light Charge	Safety Light Charge	Total Assessment
072-1340-058-0000	RESIDENTIAL	\$ 15.32	\$ 2.56	\$ 17.88
072-1340-059-0000	RESIDENTIAL	\$ 15.32	\$ 2.56	\$ 17.88
072-1340-060-0000	RESIDENTIAL	\$ 15.32	\$ 2.56	\$ 17.88
072-1340-061-0000	RESIDENTIAL	\$ 15.32	\$ 2.56	\$ 17.88
072-1340-062-0000	RESIDENTIAL	\$ 15.32	\$ 2.56	\$ 17.88
072-1340-063-0000	RESIDENTIAL	\$ 15.32	\$ 2.56	\$ 17.88
072-1340-064-0000	RESIDENTIAL	\$ 15.32	\$ 2.56	\$ 17.88
072-1340-065-0000	RESIDENTIAL	\$ 15.32	\$ 2.56	\$ 17.88
072-1340-066-0000	RESIDENTIAL	\$ 15.32	\$ 2.56	\$ 17.88
072-1340-067-0000	RESIDENTIAL	\$ 15.32	\$ 2.56	\$ 17.88
072-1340-068-0000	RESIDENTIAL	\$ 15.32	\$ 2.56	\$ 17.88
072-1340-069-0000	RESIDENTIAL	\$ 15.32	\$ 2.56	\$ 17.88
072-1340-070-0000	RESIDENTIAL	\$ 15.32	\$ 2.56	\$ 17.88
072-1340-071-0000	RESIDENTIAL	\$ 15.32	\$ 2.56	\$ 17.88
072-1340-072-0000	RESIDENTIAL	\$ 15.32	\$ 2.56	\$ 17.88
072-1340-073-0000	RESIDENTIAL	\$ 15.32	\$ 2.56	\$ 17.88
072-1340-074-0000	RESIDENTIAL	\$ 15.32	\$ 2.56	\$ 17.88
072-1350-001-0000	RESIDENTIAL	\$ 15.32	\$ 2.56	\$ 17.88
072-1350-002-0000	RESIDENTIAL	\$ 15.32	\$ 2.56	\$ 17.88
072-1350-003-0000	RESIDENTIAL	\$ 15.32	\$ 2.56	\$ 17.88
072-1350-004-0000	RESIDENTIAL	\$ 15.32	\$ 2.56	\$ 17.88
072-1350-005-0000	RESIDENTIAL	\$ 15.32	\$ 2.56	\$ 17.88
072-1350-006-0000	RESIDENTIAL	\$ 15.32	\$ 2.56	\$ 17.88
072-1350-007-0000	RESIDENTIAL	\$ 15.32	\$ 2.56	\$ 17.88
072-1350-008-0000	RESIDENTIAL	\$ 15.32	\$ 2.56	\$ 17.88
072-1350-009-0000	RESIDENTIAL	\$ 15.32	\$ 2.56	\$ 17.88
072-1350-010-0000	RESIDENTIAL	\$ 15.32	\$ 2.56	\$ 17.88
072-1350-011-0000	RESIDENTIAL	\$ 15.32	\$ 2.56	\$ 17.88
072-1350-012-0000	RESIDENTIAL	\$ 15.32	\$ 2.56	\$ 17.88
072-1350-013-0000	RESIDENTIAL	\$ 15.32	\$ 2.56	\$ 17.88
072-1350-014-0000	RESIDENTIAL	\$ 15.32	\$ 2.56	\$ 17.88
072-1350-015-0000	RESIDENTIAL	\$ 15.32	\$ 2.56	\$ 17.88
072-1350-016-0000	RESIDENTIAL	\$ 15.32	\$ 2.56	\$ 17.88
072-1350-017-0000	RESIDENTIAL	\$ 15.32	\$ 2.56	\$ 17.88
072-1350-018-0000	RESIDENTIAL	\$ 15.32	\$ 2.56	\$ 17.88
072-1350-019-0000	RESIDENTIAL	\$ 15.32	\$ 2.56	\$ 17.88
072-1350-020-0000	RESIDENTIAL	\$ 15.32	\$ 2.56	\$ 17.88
072-1350-021-0000	RESIDENTIAL	\$ 15.32	\$ 2.56	\$ 17.88
072-1350-022-0000	RESIDENTIAL	\$ 15.32	\$ 2.56	\$ 17.88
072-1350-023-0000	RESIDENTIAL	\$ 15.32	\$ 2.56	\$ 17.88
072-1350-024-0000	RESIDENTIAL	\$ 15.32	\$ 2.56	\$ 17.88
072-1350-025-0000	RESIDENTIAL	\$ 15.32	\$ 2.56	\$ 17.88
072-1350-026-0000	RESIDENTIAL	\$ 15.32	\$ 2.56	\$ 17.88
072-1350-027-0000	RESIDENTIAL	\$ 15.32	\$ 2.56	\$ 17.88

ITEM 9.3.

City of Rancho Cordova
Lighting District No. 2012-1 Exhibit A to the Resolution
Fiscal Year 2023-24 Assessment Roll

ATTACHMENT 3

APN	District Classification	Street Light Charge	Safety Light Charge	Total Assessment
072-1350-028-0000	RESIDENTIAL	\$ 15.32	\$ 2.56	\$ 17.88
072-1350-029-0000	RESIDENTIAL	\$ 15.32	\$ 2.56	\$ 17.88
072-1350-030-0000	RESIDENTIAL	\$ 15.32	\$ 2.56	\$ 17.88
072-1350-031-0000	RESIDENTIAL	\$ 15.32	\$ 2.56	\$ 17.88
072-1350-032-0000	RESIDENTIAL	\$ 15.32	\$ 2.56	\$ 17.88
072-1350-033-0000	RESIDENTIAL	\$ 15.32	\$ 2.56	\$ 17.88
072-1350-034-0000	RESIDENTIAL	\$ 15.32	\$ 2.56	\$ 17.88
072-1350-035-0000	RESIDENTIAL	\$ 15.32	\$ 2.56	\$ 17.88
072-1350-036-0000	RESIDENTIAL	\$ 15.32	\$ 2.56	\$ 17.88
072-1350-037-0000	RESIDENTIAL	\$ 15.32	\$ 2.56	\$ 17.88
072-1350-038-0000	RESIDENTIAL	\$ 15.32	\$ 2.56	\$ 17.88
072-1350-039-0000	RESIDENTIAL	\$ 15.32	\$ 2.56	\$ 17.88
072-1350-040-0000	RESIDENTIAL	\$ 15.32	\$ 2.56	\$ 17.88
072-1350-041-0000	RESIDENTIAL	\$ 15.32	\$ 2.56	\$ 17.88
072-1350-042-0000	RESIDENTIAL	\$ 15.32	\$ 2.56	\$ 17.88
072-1350-043-0000	RESIDENTIAL	\$ 15.32	\$ 2.56	\$ 17.88
072-1350-044-0000	RESIDENTIAL	\$ 15.32	\$ 2.56	\$ 17.88
072-1350-045-0000	RESIDENTIAL	\$ 15.32	\$ 2.56	\$ 17.88
072-1350-046-0000	RESIDENTIAL	\$ 15.32	\$ 2.56	\$ 17.88
072-1350-047-0000	RESIDENTIAL	\$ 15.32	\$ 2.56	\$ 17.88
072-1350-051-0000	RESIDENTIAL	\$ 15.32	\$ 2.56	\$ 17.88
072-1350-052-0000	RESIDENTIAL	\$ 15.32	\$ 2.56	\$ 17.88
072-1350-053-0000	RESIDENTIAL	\$ 15.32	\$ 2.56	\$ 17.88
072-1350-054-0000	RESIDENTIAL	\$ 15.32	\$ 2.56	\$ 17.88
072-1350-055-0000	RESIDENTIAL	\$ 15.32	\$ 2.56	\$ 17.88
072-1350-056-0000	RESIDENTIAL	\$ 15.32	\$ 2.56	\$ 17.88
072-1350-057-0000	RESIDENTIAL	\$ 15.32	\$ 2.56	\$ 17.88
072-1350-058-0000	RESIDENTIAL	\$ 15.32	\$ 2.56	\$ 17.88
072-1350-059-0000	RESIDENTIAL	\$ 15.32	\$ 2.56	\$ 17.88
072-1350-060-0000	RESIDENTIAL	\$ 15.32	\$ 2.56	\$ 17.88
072-1350-061-0000	RESIDENTIAL	\$ 15.32	\$ 2.56	\$ 17.88
072-1350-062-0000	RESIDENTIAL	\$ 15.32	\$ 2.56	\$ 17.88
072-1350-063-0000	RESIDENTIAL	\$ 15.32	\$ 2.56	\$ 17.88
072-1350-064-0000	RESIDENTIAL	\$ 15.32	\$ 2.56	\$ 17.88
072-1350-065-0000	RESIDENTIAL	\$ 15.32	\$ 2.56	\$ 17.88
072-1350-066-0000	RESIDENTIAL	\$ 15.32	\$ 2.56	\$ 17.88
072-1350-067-0000	RESIDENTIAL	\$ 15.32	\$ 2.56	\$ 17.88
072-1350-068-0000	RESIDENTIAL	\$ 15.32	\$ 2.56	\$ 17.88
072-1350-069-0000	RESIDENTIAL	\$ 15.32	\$ 2.56	\$ 17.88
072-1350-070-0000	RESIDENTIAL	\$ 15.32	\$ 2.56	\$ 17.88
072-1350-071-0000	RESIDENTIAL	\$ 15.32	\$ 2.56	\$ 17.88
072-1350-072-0000	RESIDENTIAL	\$ 15.32	\$ 2.56	\$ 17.88
072-1350-073-0000	RESIDENTIAL	\$ 15.32	\$ 2.56	\$ 17.88
072-1350-074-0000	RESIDENTIAL	\$ 15.32	\$ 2.56	\$ 17.88

ITEM 9.3.

City of Rancho Cordova
Lighting District No. 2012-1 Exhibit A to the Resolution
Fiscal Year 2023-24 Assessment Roll

ATTACHMENT 3

APN	District Classification	Street Light Charge	Safety Light Charge	Total Assessment
072-1350-075-0000	RESIDENTIAL	\$ 15.32	\$ 2.56	\$ 17.88
072-1350-076-0000	RESIDENTIAL	\$ 15.32	\$ 2.56	\$ 17.88
072-1350-077-0000	RESIDENTIAL	\$ 15.32	\$ 2.56	\$ 17.88
072-1350-078-0000	RESIDENTIAL	\$ 15.32	\$ 2.56	\$ 17.88
072-1350-079-0000	RESIDENTIAL	\$ 15.32	\$ 2.56	\$ 17.88
072-1350-080-0000	RESIDENTIAL	\$ 15.32	\$ 2.56	\$ 17.88
072-1350-082-0000	RESIDENTIAL	\$ 15.32	\$ 2.56	\$ 17.88
072-1350-084-0000	RESIDENTIAL	\$ 15.32	\$ 2.56	\$ 17.88
072-1350-085-0000	RESIDENTIAL	\$ 15.32	\$ 2.56	\$ 17.88
072-1350-086-0000	NONRES	\$ 17.88	\$ 2.56	\$ 20.44
072-1520-001-0000	NONRES	\$ 267.52	\$ 2.56	\$ 270.08
072-1520-011-0000	SAFETY LIGHTS ONLY	\$ 0.00	\$ 2.56	\$ 2.56
072-1520-016-0000	NONRES	\$ 340.07	\$ 2.56	\$ 342.62
072-1520-018-0000	NONRES	\$ 259.46	\$ 2.56	\$ 262.02
072-1520-019-0000	NONRES	\$ 175.07	\$ 2.56	\$ 177.62
072-1960-001-0000	RESIDENTIAL	\$ 15.32	\$ 2.56	\$ 17.88
072-1960-002-0000	RESIDENTIAL	\$ 15.32	\$ 2.56	\$ 17.88
072-1960-003-0000	RESIDENTIAL	\$ 15.32	\$ 2.56	\$ 17.88
072-1960-004-0000	RESIDENTIAL	\$ 15.32	\$ 2.56	\$ 17.88
072-1960-005-0000	RESIDENTIAL	\$ 15.32	\$ 2.56	\$ 17.88
072-1960-006-0000	RESIDENTIAL	\$ 15.32	\$ 2.56	\$ 17.88
072-1960-007-0000	RESIDENTIAL	\$ 15.32	\$ 2.56	\$ 17.88
072-1960-008-0000	RESIDENTIAL	\$ 15.32	\$ 2.56	\$ 17.88
072-1960-009-0000	RESIDENTIAL	\$ 15.32	\$ 2.56	\$ 17.88
072-1960-010-0000	RESIDENTIAL	\$ 15.32	\$ 2.56	\$ 17.88
072-1960-011-0000	RESIDENTIAL	\$ 15.32	\$ 2.56	\$ 17.88
072-1960-012-0000	RESIDENTIAL	\$ 15.32	\$ 2.56	\$ 17.88
072-1960-013-0000	RESIDENTIAL	\$ 15.32	\$ 2.56	\$ 17.88
072-1960-014-0000	RESIDENTIAL	\$ 15.32	\$ 2.56	\$ 17.88
072-1960-015-0000	RESIDENTIAL	\$ 15.32	\$ 2.56	\$ 17.88
072-1960-016-0000	RESIDENTIAL	\$ 15.32	\$ 2.56	\$ 17.88
072-1960-017-0000	RESIDENTIAL	\$ 15.32	\$ 2.56	\$ 17.88
072-1960-018-0000	RESIDENTIAL	\$ 15.32	\$ 2.56	\$ 17.88
072-1960-019-0000	RESIDENTIAL	\$ 15.32	\$ 2.56	\$ 17.88
072-1960-020-0000	RESIDENTIAL	\$ 15.32	\$ 2.56	\$ 17.88
072-1960-021-0000	RESIDENTIAL	\$ 15.32	\$ 2.56	\$ 17.88
072-1960-022-0000	RESIDENTIAL	\$ 15.32	\$ 2.56	\$ 17.88
072-1960-023-0000	RESIDENTIAL	\$ 15.32	\$ 2.56	\$ 17.88
072-1960-024-0000	RESIDENTIAL	\$ 15.32	\$ 2.56	\$ 17.88
072-1960-025-0000	RESIDENTIAL	\$ 15.32	\$ 2.56	\$ 17.88
072-1960-026-0000	RESIDENTIAL	\$ 15.32	\$ 2.56	\$ 17.88
072-1960-027-0000	RESIDENTIAL	\$ 15.32	\$ 2.56	\$ 17.88
072-1960-028-0000	RESIDENTIAL	\$ 15.32	\$ 2.56	\$ 17.88
072-1960-029-0000	RESIDENTIAL	\$ 15.32	\$ 2.56	\$ 17.88

ITEM 9.3.

City of Rancho Cordova
Lighting District No. 2012-1 Exhibit A to the Resolution
Fiscal Year 2023-24 Assessment Roll

ATTACHMENT 3

APN	District Classification	Street Light Charge	Safety Light Charge	Total Assessment
072-1960-030-0000	RESIDENTIAL	\$ 15.32	\$ 2.56	\$ 17.88
072-1960-031-0000	RESIDENTIAL	\$ 15.32	\$ 2.56	\$ 17.88
072-1960-032-0000	RESIDENTIAL	\$ 15.32	\$ 2.56	\$ 17.88
072-1960-033-0000	RESIDENTIAL	\$ 15.32	\$ 2.56	\$ 17.88
072-1960-034-0000	RESIDENTIAL	\$ 15.32	\$ 2.56	\$ 17.88
072-1960-035-0000	RESIDENTIAL	\$ 15.32	\$ 2.56	\$ 17.88
072-1960-036-0000	RESIDENTIAL	\$ 15.32	\$ 2.56	\$ 17.88
072-1960-037-0000	RESIDENTIAL	\$ 15.32	\$ 2.56	\$ 17.88
072-1960-038-0000	RESIDENTIAL	\$ 15.32	\$ 2.56	\$ 17.88
072-1960-039-0000	RESIDENTIAL	\$ 15.32	\$ 2.56	\$ 17.88
072-1960-040-0000	RESIDENTIAL	\$ 15.32	\$ 2.56	\$ 17.88
072-1960-041-0000	RESIDENTIAL	\$ 15.32	\$ 2.56	\$ 17.88
072-1960-042-0000	RESIDENTIAL	\$ 15.32	\$ 2.56	\$ 17.88
072-1960-043-0000	RESIDENTIAL	\$ 15.32	\$ 2.56	\$ 17.88
072-1960-044-0000	RESIDENTIAL	\$ 15.32	\$ 2.56	\$ 17.88
072-1960-045-0000	RESIDENTIAL	\$ 15.32	\$ 2.56	\$ 17.88
072-1960-046-0000	RESIDENTIAL	\$ 15.32	\$ 2.56	\$ 17.88
072-1960-047-0000	RESIDENTIAL	\$ 15.32	\$ 2.56	\$ 17.88
072-1960-048-0000	RESIDENTIAL	\$ 15.32	\$ 2.56	\$ 17.88
072-1970-001-0000	RESIDENTIAL	\$ 15.32	\$ 2.56	\$ 17.88
072-1970-002-0000	RESIDENTIAL	\$ 15.32	\$ 2.56	\$ 17.88
072-1970-003-0000	RESIDENTIAL	\$ 15.32	\$ 2.56	\$ 17.88
072-1970-004-0000	RESIDENTIAL	\$ 15.32	\$ 2.56	\$ 17.88
072-1970-005-0000	RESIDENTIAL	\$ 15.32	\$ 2.56	\$ 17.88
072-1970-006-0000	RESIDENTIAL	\$ 15.32	\$ 2.56	\$ 17.88
072-1970-007-0000	RESIDENTIAL	\$ 15.32	\$ 2.56	\$ 17.88
072-1970-008-0000	RESIDENTIAL	\$ 15.32	\$ 2.56	\$ 17.88
072-1970-009-0000	RESIDENTIAL	\$ 15.32	\$ 2.56	\$ 17.88
072-1970-010-0000	RESIDENTIAL	\$ 15.32	\$ 2.56	\$ 17.88
072-1970-011-0000	RESIDENTIAL	\$ 15.32	\$ 2.56	\$ 17.88
072-1970-012-0000	RESIDENTIAL	\$ 15.32	\$ 2.56	\$ 17.88
072-1970-013-0000	RESIDENTIAL	\$ 15.32	\$ 2.56	\$ 17.88
072-1970-014-0000	RESIDENTIAL	\$ 15.32	\$ 2.56	\$ 17.88
072-1970-015-0000	RESIDENTIAL	\$ 15.32	\$ 2.56	\$ 17.88
072-1970-016-0000	RESIDENTIAL	\$ 15.32	\$ 2.56	\$ 17.88
072-1970-017-0000	RESIDENTIAL	\$ 15.32	\$ 2.56	\$ 17.88
072-1970-018-0000	RESIDENTIAL	\$ 15.32	\$ 2.56	\$ 17.88
072-1970-019-0000	RESIDENTIAL	\$ 15.32	\$ 2.56	\$ 17.88
072-1970-020-0000	RESIDENTIAL	\$ 15.32	\$ 2.56	\$ 17.88
072-1970-021-0000	RESIDENTIAL	\$ 15.32	\$ 2.56	\$ 17.88
072-1970-022-0000	RESIDENTIAL	\$ 15.32	\$ 2.56	\$ 17.88
072-1970-023-0000	RESIDENTIAL	\$ 15.32	\$ 2.56	\$ 17.88
072-1970-024-0000	RESIDENTIAL	\$ 15.32	\$ 2.56	\$ 17.88
072-1970-025-0000	RESIDENTIAL	\$ 15.32	\$ 2.56	\$ 17.88

ITEM 9.3.

City of Rancho Cordova
Lighting District No. 2012-1 Exhibit A to the Resolution
Fiscal Year 2023-24 Assessment Roll

ATTACHMENT 3

APN	District Classification	Street Light Charge	Safety Light Charge	Total Assessment
072-1970-026-0000	RESIDENTIAL	\$ 15.32	\$ 2.56	\$ 17.88
072-1970-027-0000	RESIDENTIAL	\$ 15.32	\$ 2.56	\$ 17.88
072-1970-028-0000	RESIDENTIAL	\$ 15.32	\$ 2.56	\$ 17.88
072-1970-029-0000	RESIDENTIAL	\$ 15.32	\$ 2.56	\$ 17.88
072-1970-030-0000	RESIDENTIAL	\$ 15.32	\$ 2.56	\$ 17.88
072-1970-031-0000	RESIDENTIAL	\$ 15.32	\$ 2.56	\$ 17.88
072-1970-032-0000	RESIDENTIAL	\$ 15.32	\$ 2.56	\$ 17.88
072-1970-033-0000	RESIDENTIAL	\$ 15.32	\$ 2.56	\$ 17.88
072-1970-034-0000	RESIDENTIAL	\$ 15.32	\$ 2.56	\$ 17.88
072-1970-035-0000	RESIDENTIAL	\$ 15.32	\$ 2.56	\$ 17.88
072-1970-036-0000	RESIDENTIAL	\$ 15.32	\$ 2.56	\$ 17.88
072-1970-037-0000	RESIDENTIAL	\$ 15.32	\$ 2.56	\$ 17.88
072-1970-038-0000	RESIDENTIAL	\$ 15.32	\$ 2.56	\$ 17.88
072-1970-039-0000	RESIDENTIAL	\$ 15.32	\$ 2.56	\$ 17.88
072-1970-040-0000	RESIDENTIAL	\$ 15.32	\$ 2.56	\$ 17.88
072-1970-041-0000	RESIDENTIAL	\$ 15.32	\$ 2.56	\$ 17.88
072-1970-042-0000	RESIDENTIAL	\$ 15.32	\$ 2.56	\$ 17.88
072-1970-043-0000	RESIDENTIAL	\$ 15.32	\$ 2.56	\$ 17.88
072-1970-044-0000	RESIDENTIAL	\$ 15.32	\$ 2.56	\$ 17.88
072-1970-045-0000	RESIDENTIAL	\$ 15.32	\$ 2.56	\$ 17.88
072-1970-046-0000	RESIDENTIAL	\$ 15.32	\$ 2.56	\$ 17.88
072-2020-001-0000	RESIDENTIAL	\$ 15.32	\$ 2.56	\$ 17.88
072-2020-002-0000	RESIDENTIAL	\$ 15.32	\$ 2.56	\$ 17.88
072-2020-003-0000	RESIDENTIAL	\$ 15.32	\$ 2.56	\$ 17.88
072-2020-004-0000	RESIDENTIAL	\$ 15.32	\$ 2.56	\$ 17.88
072-2020-005-0000	RESIDENTIAL	\$ 15.32	\$ 2.56	\$ 17.88
072-2020-006-0000	RESIDENTIAL	\$ 15.32	\$ 2.56	\$ 17.88
072-2020-007-0000	RESIDENTIAL	\$ 15.32	\$ 2.56	\$ 17.88
072-2020-008-0000	RESIDENTIAL	\$ 15.32	\$ 2.56	\$ 17.88
072-2020-009-0000	RESIDENTIAL	\$ 15.32	\$ 2.56	\$ 17.88
072-2020-010-0000	RESIDENTIAL	\$ 15.32	\$ 2.56	\$ 17.88
072-2020-011-0000	RESIDENTIAL	\$ 15.32	\$ 2.56	\$ 17.88
072-2020-012-0000	RESIDENTIAL	\$ 15.32	\$ 2.56	\$ 17.88
072-2020-013-0000	RESIDENTIAL	\$ 15.32	\$ 2.56	\$ 17.88
072-2020-014-0000	RESIDENTIAL	\$ 15.32	\$ 2.56	\$ 17.88
072-2020-015-0000	RESIDENTIAL	\$ 15.32	\$ 2.56	\$ 17.88
072-2020-016-0000	RESIDENTIAL	\$ 15.32	\$ 2.56	\$ 17.88
072-2020-017-0000	RESIDENTIAL	\$ 15.32	\$ 2.56	\$ 17.88
072-2020-018-0000	RESIDENTIAL	\$ 15.32	\$ 2.56	\$ 17.88
072-2020-019-0000	RESIDENTIAL	\$ 15.32	\$ 2.56	\$ 17.88
072-2020-020-0000	RESIDENTIAL	\$ 15.32	\$ 2.56	\$ 17.88
072-2020-021-0000	RESIDENTIAL	\$ 15.32	\$ 2.56	\$ 17.88
072-2020-022-0000	RESIDENTIAL	\$ 15.32	\$ 2.56	\$ 17.88
072-2020-023-0000	RESIDENTIAL	\$ 15.32	\$ 2.56	\$ 17.88

ITEM 9.3.

City of Rancho Cordova
Lighting District No. 2012-1 Exhibit A to the Resolution
Fiscal Year 2023-24 Assessment Roll

ATTACHMENT 3

APN	District Classification	Street Light Charge	Safety Light Charge	Total Assessment
072-2020-024-0000	RESIDENTIAL	\$ 15.32	\$ 2.56	\$ 17.88
072-2020-025-0000	RESIDENTIAL	\$ 15.32	\$ 2.56	\$ 17.88
072-2020-026-0000	RESIDENTIAL	\$ 15.32	\$ 2.56	\$ 17.88
072-2020-027-0000	RESIDENTIAL	\$ 15.32	\$ 2.56	\$ 17.88
072-2020-028-0000	RESIDENTIAL	\$ 15.32	\$ 2.56	\$ 17.88
072-2020-029-0000	RESIDENTIAL	\$ 15.32	\$ 2.56	\$ 17.88
072-2020-030-0000	RESIDENTIAL	\$ 15.32	\$ 2.56	\$ 17.88
072-2020-031-0000	RESIDENTIAL	\$ 15.32	\$ 2.56	\$ 17.88
072-2020-032-0000	RESIDENTIAL	\$ 15.32	\$ 2.56	\$ 17.88
072-2020-033-0000	RESIDENTIAL	\$ 15.32	\$ 2.56	\$ 17.88
072-2020-034-0000	RESIDENTIAL	\$ 15.32	\$ 2.56	\$ 17.88
072-2020-035-0000	RESIDENTIAL	\$ 15.32	\$ 2.56	\$ 17.88
072-2020-036-0000	RESIDENTIAL	\$ 15.32	\$ 2.56	\$ 17.88
072-2020-037-0000	RESIDENTIAL	\$ 15.32	\$ 2.56	\$ 17.88
072-2020-038-0000	RESIDENTIAL	\$ 15.32	\$ 2.56	\$ 17.88
072-2020-039-0000	RESIDENTIAL	\$ 15.32	\$ 2.56	\$ 17.88
072-2020-040-0000	RESIDENTIAL	\$ 15.32	\$ 2.56	\$ 17.88
072-2020-041-0000	RESIDENTIAL	\$ 15.32	\$ 2.56	\$ 17.88
072-2020-042-0000	RESIDENTIAL	\$ 15.32	\$ 2.56	\$ 17.88
072-2020-043-0000	RESIDENTIAL	\$ 15.32	\$ 2.56	\$ 17.88
072-2020-044-0000	RESIDENTIAL	\$ 15.32	\$ 2.56	\$ 17.88
072-2020-045-0000	RESIDENTIAL	\$ 15.32	\$ 2.56	\$ 17.88
072-2020-046-0000	RESIDENTIAL	\$ 15.32	\$ 2.56	\$ 17.88
072-2020-047-0000	RESIDENTIAL	\$ 15.32	\$ 2.56	\$ 17.88
072-2020-048-0000	RESIDENTIAL	\$ 15.32	\$ 2.56	\$ 17.88
072-2020-049-0000	RESIDENTIAL	\$ 15.32	\$ 2.56	\$ 17.88
072-2020-050-0000	RESIDENTIAL	\$ 15.32	\$ 2.56	\$ 17.88
072-2020-051-0000	RESIDENTIAL	\$ 15.32	\$ 2.56	\$ 17.88
072-2020-052-0000	RESIDENTIAL	\$ 15.32	\$ 2.56	\$ 17.88
072-2020-053-0000	RESIDENTIAL	\$ 15.32	\$ 2.56	\$ 17.88
072-2020-054-0000	RESIDENTIAL	\$ 15.32	\$ 2.56	\$ 17.88
072-2020-055-0000	RESIDENTIAL	\$ 15.32	\$ 2.56	\$ 17.88
072-2020-056-0000	RESIDENTIAL	\$ 15.32	\$ 2.56	\$ 17.88
072-2020-057-0000	RESIDENTIAL	\$ 15.32	\$ 2.56	\$ 17.88
072-2020-058-0000	RESIDENTIAL	\$ 15.32	\$ 2.56	\$ 17.88
072-2020-059-0000	RESIDENTIAL	\$ 15.32	\$ 2.56	\$ 17.88
072-2020-060-0000	RESIDENTIAL	\$ 15.32	\$ 2.56	\$ 17.88
072-2020-061-0000	RESIDENTIAL	\$ 15.32	\$ 2.56	\$ 17.88
072-2020-062-0000	RESIDENTIAL	\$ 15.32	\$ 2.56	\$ 17.88
072-2020-063-0000	RESIDENTIAL	\$ 15.32	\$ 2.56	\$ 17.88
072-2070-001-0000	RESIDENTIAL	\$ 15.32	\$ 2.56	\$ 17.88
072-2070-002-0000	RESIDENTIAL	\$ 15.32	\$ 2.56	\$ 17.88
072-2070-003-0000	RESIDENTIAL	\$ 15.32	\$ 2.56	\$ 17.88
072-2070-004-0000	RESIDENTIAL	\$ 15.32	\$ 2.56	\$ 17.88

ITEM 9.3.

City of Rancho Cordova
Lighting District No. 2012-1 Exhibit A to the Resolution
Fiscal Year 2023-24 Assessment Roll

ATTACHMENT 3

APN	District Classification	Street Light Charge	Safety Light Charge	Total Assessment
072-2070-005-0000	RESIDENTIAL	\$ 15.32	\$ 2.56	\$ 17.88
072-2070-006-0000	RESIDENTIAL	\$ 15.32	\$ 2.56	\$ 17.88
072-2070-007-0000	RESIDENTIAL	\$ 15.32	\$ 2.56	\$ 17.88
072-2070-008-0000	RESIDENTIAL	\$ 15.32	\$ 2.56	\$ 17.88
072-2070-009-0000	RESIDENTIAL	\$ 15.32	\$ 2.56	\$ 17.88
072-2070-010-0000	RESIDENTIAL	\$ 15.32	\$ 2.56	\$ 17.88
072-2070-011-0000	RESIDENTIAL	\$ 15.32	\$ 2.56	\$ 17.88
072-2070-012-0000	RESIDENTIAL	\$ 15.32	\$ 2.56	\$ 17.88
072-2070-013-0000	RESIDENTIAL	\$ 15.32	\$ 2.56	\$ 17.88
072-2070-014-0000	RESIDENTIAL	\$ 15.32	\$ 2.56	\$ 17.88
072-2070-015-0000	RESIDENTIAL	\$ 15.32	\$ 2.56	\$ 17.88
072-2070-016-0000	RESIDENTIAL	\$ 15.32	\$ 2.56	\$ 17.88
072-2070-017-0000	RESIDENTIAL	\$ 15.32	\$ 2.56	\$ 17.88
072-2070-018-0000	RESIDENTIAL	\$ 15.32	\$ 2.56	\$ 17.88
072-2070-019-0000	RESIDENTIAL	\$ 15.32	\$ 2.56	\$ 17.88
072-2070-020-0000	RESIDENTIAL	\$ 15.32	\$ 2.56	\$ 17.88
072-2070-021-0000	RESIDENTIAL	\$ 15.32	\$ 2.56	\$ 17.88
072-2070-022-0000	RESIDENTIAL	\$ 15.32	\$ 2.56	\$ 17.88
072-2070-023-0000	RESIDENTIAL	\$ 15.32	\$ 2.56	\$ 17.88
072-2070-024-0000	RESIDENTIAL	\$ 15.32	\$ 2.56	\$ 17.88
072-2070-025-0000	RESIDENTIAL	\$ 15.32	\$ 2.56	\$ 17.88
072-2070-026-0000	RESIDENTIAL	\$ 15.32	\$ 2.56	\$ 17.88
072-2070-027-0000	RESIDENTIAL	\$ 15.32	\$ 2.56	\$ 17.88
072-2070-028-0000	RESIDENTIAL	\$ 15.32	\$ 2.56	\$ 17.88
072-2070-029-0000	RESIDENTIAL	\$ 15.32	\$ 2.56	\$ 17.88
072-2070-030-0000	RESIDENTIAL	\$ 15.32	\$ 2.56	\$ 17.88
072-2070-031-0000	RESIDENTIAL	\$ 15.32	\$ 2.56	\$ 17.88
072-2070-032-0000	RESIDENTIAL	\$ 15.32	\$ 2.56	\$ 17.88
072-2070-033-0000	RESIDENTIAL	\$ 15.32	\$ 2.56	\$ 17.88
072-2070-034-0000	RESIDENTIAL	\$ 15.32	\$ 2.56	\$ 17.88
072-2070-035-0000	RESIDENTIAL	\$ 15.32	\$ 2.56	\$ 17.88
072-2070-036-0000	RESIDENTIAL	\$ 15.32	\$ 2.56	\$ 17.88
072-2070-037-0000	RESIDENTIAL	\$ 15.32	\$ 2.56	\$ 17.88
072-2070-038-0000	RESIDENTIAL	\$ 15.32	\$ 2.56	\$ 17.88
072-2070-039-0000	RESIDENTIAL	\$ 15.32	\$ 2.56	\$ 17.88
072-2070-040-0000	RESIDENTIAL	\$ 15.32	\$ 2.56	\$ 17.88
072-2070-041-0000	RESIDENTIAL	\$ 15.32	\$ 2.56	\$ 17.88
072-2070-042-0000	RESIDENTIAL	\$ 15.32	\$ 2.56	\$ 17.88
072-2070-043-0000	RESIDENTIAL	\$ 15.32	\$ 2.56	\$ 17.88
072-2070-044-0000	RESIDENTIAL	\$ 15.32	\$ 2.56	\$ 17.88
072-2070-045-0000	RESIDENTIAL	\$ 15.32	\$ 2.56	\$ 17.88
072-2070-046-0000	RESIDENTIAL	\$ 15.32	\$ 2.56	\$ 17.88
072-2070-047-0000	RESIDENTIAL	\$ 15.32	\$ 2.56	\$ 17.88
072-2070-048-0000	RESIDENTIAL	\$ 15.32	\$ 2.56	\$ 17.88

ITEM 9.3.

City of Rancho Cordova
Lighting District No. 2012-1 Exhibit A to the Resolution
Fiscal Year 2023-24 Assessment Roll

ATTACHMENT 3

APN	District Classification	Street Light Charge	Safety Light Charge	Total Assessment
072-2070-049-0000	RESIDENTIAL	\$ 15.32	\$ 2.56	\$ 17.88
072-2070-050-0000	RESIDENTIAL	\$ 15.32	\$ 2.56	\$ 17.88
072-2070-051-0000	RESIDENTIAL	\$ 15.32	\$ 2.56	\$ 17.88
072-2070-052-0000	RESIDENTIAL	\$ 15.32	\$ 2.56	\$ 17.88
072-2070-053-0000	RESIDENTIAL	\$ 15.32	\$ 2.56	\$ 17.88
072-2070-054-0000	RESIDENTIAL	\$ 15.32	\$ 2.56	\$ 17.88
072-2070-055-0000	RESIDENTIAL	\$ 15.32	\$ 2.56	\$ 17.88
072-2070-056-0000	RESIDENTIAL	\$ 15.32	\$ 2.56	\$ 17.88
072-2070-057-0000	RESIDENTIAL	\$ 15.32	\$ 2.56	\$ 17.88
072-2070-058-0000	RESIDENTIAL	\$ 15.32	\$ 2.56	\$ 17.88
072-2070-059-0000	RESIDENTIAL	\$ 15.32	\$ 2.56	\$ 17.88
072-2070-060-0000	RESIDENTIAL	\$ 15.32	\$ 2.56	\$ 17.88
072-2070-063-0000	RESIDENTIAL	\$ 15.32	\$ 2.56	\$ 17.88
072-2070-069-0000	RESIDENTIAL	\$ 15.32	\$ 2.56	\$ 17.88
072-2070-070-0000	RESIDENTIAL	\$ 15.32	\$ 2.56	\$ 17.88
072-2080-001-0000	RESIDENTIAL	\$ 15.32	\$ 2.56	\$ 17.88
072-2080-002-0000	RESIDENTIAL	\$ 15.32	\$ 2.56	\$ 17.88
072-2080-003-0000	RESIDENTIAL	\$ 15.32	\$ 2.56	\$ 17.88
072-2080-004-0000	RESIDENTIAL	\$ 15.32	\$ 2.56	\$ 17.88
072-2080-005-0000	RESIDENTIAL	\$ 15.32	\$ 2.56	\$ 17.88
072-2080-006-0000	RESIDENTIAL	\$ 15.32	\$ 2.56	\$ 17.88
072-2080-007-0000	RESIDENTIAL	\$ 15.32	\$ 2.56	\$ 17.88
072-2080-008-0000	RESIDENTIAL	\$ 15.32	\$ 2.56	\$ 17.88
072-2080-009-0000	RESIDENTIAL	\$ 15.32	\$ 2.56	\$ 17.88
072-2080-010-0000	RESIDENTIAL	\$ 15.32	\$ 2.56	\$ 17.88
072-2080-011-0000	RESIDENTIAL	\$ 15.32	\$ 2.56	\$ 17.88
072-2080-012-0000	RESIDENTIAL	\$ 15.32	\$ 2.56	\$ 17.88
072-2080-013-0000	RESIDENTIAL	\$ 15.32	\$ 2.56	\$ 17.88
072-2080-014-0000	RESIDENTIAL	\$ 15.32	\$ 2.56	\$ 17.88
072-2080-015-0000	RESIDENTIAL	\$ 15.32	\$ 2.56	\$ 17.88
072-2080-016-0000	RESIDENTIAL	\$ 15.32	\$ 2.56	\$ 17.88
072-2080-017-0000	RESIDENTIAL	\$ 15.32	\$ 2.56	\$ 17.88
072-2080-018-0000	RESIDENTIAL	\$ 15.32	\$ 2.56	\$ 17.88
072-2080-019-0000	RESIDENTIAL	\$ 15.32	\$ 2.56	\$ 17.88
072-2080-020-0000	RESIDENTIAL	\$ 15.32	\$ 2.56	\$ 17.88
072-2080-021-0000	RESIDENTIAL	\$ 15.32	\$ 2.56	\$ 17.88
072-2080-023-0000	RESIDENTIAL	\$ 15.32	\$ 2.56	\$ 17.88
072-2080-024-0000	RESIDENTIAL	\$ 15.32	\$ 2.56	\$ 17.88
072-2080-025-0000	RESIDENTIAL	\$ 15.32	\$ 2.56	\$ 17.88
072-2080-026-0000	RESIDENTIAL	\$ 15.32	\$ 2.56	\$ 17.88
072-2080-030-0000	RESIDENTIAL	\$ 15.32	\$ 2.56	\$ 17.88
072-2080-031-0000	RESIDENTIAL	\$ 15.32	\$ 2.56	\$ 17.88
072-2080-032-0000	RESIDENTIAL	\$ 15.32	\$ 2.56	\$ 17.88
072-2080-033-0000	RESIDENTIAL	\$ 15.32	\$ 2.56	\$ 17.88

ITEM 9.3.

City of Rancho Cordova
Lighting District No. 2012-1 Exhibit A to the Resolution
Fiscal Year 2023-24 Assessment Roll

ATTACHMENT 3

APN	District Classification	Street Light Charge	Safety Light Charge	Total Assessment
072-2080-034-0000	RESIDENTIAL	\$ 15.32	\$ 2.56	\$ 17.88
072-2080-035-0000	RESIDENTIAL	\$ 15.32	\$ 2.56	\$ 17.88
072-2080-036-0000	RESIDENTIAL	\$ 15.32	\$ 2.56	\$ 17.88
072-2080-037-0000	RESIDENTIAL	\$ 15.32	\$ 2.56	\$ 17.88
072-2080-038-0000	RESIDENTIAL	\$ 15.32	\$ 2.56	\$ 17.88
072-2080-039-0000	RESIDENTIAL	\$ 15.32	\$ 2.56	\$ 17.88
072-2080-040-0000	RESIDENTIAL	\$ 15.32	\$ 2.56	\$ 17.88
072-2080-041-0000	RESIDENTIAL	\$ 15.32	\$ 2.56	\$ 17.88
072-2080-042-0000	RESIDENTIAL	\$ 15.32	\$ 2.56	\$ 17.88
072-2080-043-0000	RESIDENTIAL	\$ 15.32	\$ 2.56	\$ 17.88
072-2080-044-0000	RESIDENTIAL	\$ 15.32	\$ 2.56	\$ 17.88
072-2080-045-0000	RESIDENTIAL	\$ 15.32	\$ 2.56	\$ 17.88
072-2090-001-0000	RESIDENTIAL	\$ 15.32	\$ 2.56	\$ 17.88
072-2090-002-0000	RESIDENTIAL	\$ 15.32	\$ 2.56	\$ 17.88
072-2090-003-0000	RESIDENTIAL	\$ 15.32	\$ 2.56	\$ 17.88
072-2090-004-0000	RESIDENTIAL	\$ 15.32	\$ 2.56	\$ 17.88
072-2090-005-0000	RESIDENTIAL	\$ 15.32	\$ 2.56	\$ 17.88
072-2090-006-0000	RESIDENTIAL	\$ 15.32	\$ 2.56	\$ 17.88
072-2090-007-0000	RESIDENTIAL	\$ 15.32	\$ 2.56	\$ 17.88
072-2090-008-0000	RESIDENTIAL	\$ 15.32	\$ 2.56	\$ 17.88
072-2090-009-0000	RESIDENTIAL	\$ 15.32	\$ 2.56	\$ 17.88
072-2090-010-0000	RESIDENTIAL	\$ 15.32	\$ 2.56	\$ 17.88
072-2090-011-0000	RESIDENTIAL	\$ 15.32	\$ 2.56	\$ 17.88
072-2090-012-0000	RESIDENTIAL	\$ 15.32	\$ 2.56	\$ 17.88
072-2090-013-0000	RESIDENTIAL	\$ 15.32	\$ 2.56	\$ 17.88
072-2090-014-0000	RESIDENTIAL	\$ 15.32	\$ 2.56	\$ 17.88
072-2090-015-0000	RESIDENTIAL	\$ 15.32	\$ 2.56	\$ 17.88
072-2090-016-0000	RESIDENTIAL	\$ 15.32	\$ 2.56	\$ 17.88
072-2090-017-0000	RESIDENTIAL	\$ 15.32	\$ 2.56	\$ 17.88
072-2090-018-0000	RESIDENTIAL	\$ 15.32	\$ 2.56	\$ 17.88
072-2090-019-0000	RESIDENTIAL	\$ 15.32	\$ 2.56	\$ 17.88
072-2090-020-0000	RESIDENTIAL	\$ 15.32	\$ 2.56	\$ 17.88
072-2090-021-0000	RESIDENTIAL	\$ 15.32	\$ 2.56	\$ 17.88
072-2090-022-0000	RESIDENTIAL	\$ 15.32	\$ 2.56	\$ 17.88
072-2090-023-0000	RESIDENTIAL	\$ 15.32	\$ 2.56	\$ 17.88
072-2090-024-0000	RESIDENTIAL	\$ 15.32	\$ 2.56	\$ 17.88
072-2090-025-0000	RESIDENTIAL	\$ 15.32	\$ 2.56	\$ 17.88
072-2090-026-0000	RESIDENTIAL	\$ 15.32	\$ 2.56	\$ 17.88
072-2090-027-0000	RESIDENTIAL	\$ 15.32	\$ 2.56	\$ 17.88
072-2090-028-0000	RESIDENTIAL	\$ 15.32	\$ 2.56	\$ 17.88
072-2090-029-0000	RESIDENTIAL	\$ 15.32	\$ 2.56	\$ 17.88
072-2090-030-0000	RESIDENTIAL	\$ 15.32	\$ 2.56	\$ 17.88
072-2090-031-0000	RESIDENTIAL	\$ 15.32	\$ 2.56	\$ 17.88
072-2090-032-0000	RESIDENTIAL	\$ 15.32	\$ 2.56	\$ 17.88

ITEM 9.3.

City of Rancho Cordova
Lighting District No. 2012-1 Exhibit A to the Resolution
Fiscal Year 2023-24 Assessment Roll

ATTACHMENT 3

APN	District Classification	Street Light Charge	Safety Light Charge	Total Assessment
072-2090-033-0000	RESIDENTIAL	\$ 15.32	\$ 2.56	\$ 17.88
072-2090-034-0000	RESIDENTIAL	\$ 15.32	\$ 2.56	\$ 17.88
072-2090-035-0000	RESIDENTIAL	\$ 15.32	\$ 2.56	\$ 17.88
072-2090-036-0000	RESIDENTIAL	\$ 15.32	\$ 2.56	\$ 17.88
072-2090-037-0000	RESIDENTIAL	\$ 15.32	\$ 2.56	\$ 17.88
072-2090-038-0000	RESIDENTIAL	\$ 15.32	\$ 2.56	\$ 17.88
072-2090-039-0000	RESIDENTIAL	\$ 15.32	\$ 2.56	\$ 17.88
072-2090-040-0000	RESIDENTIAL	\$ 15.32	\$ 2.56	\$ 17.88
072-2090-041-0000	RESIDENTIAL	\$ 15.32	\$ 2.56	\$ 17.88
072-2090-042-0000	RESIDENTIAL	\$ 15.32	\$ 2.56	\$ 17.88
072-2090-043-0000	RESIDENTIAL	\$ 15.32	\$ 2.56	\$ 17.88
072-2090-044-0000	RESIDENTIAL	\$ 15.32	\$ 2.56	\$ 17.88
072-2090-045-0000	RESIDENTIAL	\$ 15.32	\$ 2.56	\$ 17.88
072-2090-046-0000	RESIDENTIAL	\$ 15.32	\$ 2.56	\$ 17.88
072-2090-047-0000	RESIDENTIAL	\$ 15.32	\$ 2.56	\$ 17.88
072-2090-048-0000	RESIDENTIAL	\$ 15.32	\$ 2.56	\$ 17.88
072-2090-049-0000	RESIDENTIAL	\$ 15.32	\$ 2.56	\$ 17.88
072-2090-050-0000	RESIDENTIAL	\$ 15.32	\$ 2.56	\$ 17.88
072-2090-051-0000	RESIDENTIAL	\$ 15.32	\$ 2.56	\$ 17.88
072-2090-052-0000	RESIDENTIAL	\$ 15.32	\$ 2.56	\$ 17.88
072-2090-053-0000	RESIDENTIAL	\$ 15.32	\$ 2.56	\$ 17.88
072-2090-054-0000	RESIDENTIAL	\$ 15.32	\$ 2.56	\$ 17.88
072-2090-055-0000	RESIDENTIAL	\$ 15.32	\$ 2.56	\$ 17.88
072-2090-056-0000	RESIDENTIAL	\$ 15.32	\$ 2.56	\$ 17.88
072-2090-057-0000	RESIDENTIAL	\$ 15.32	\$ 2.56	\$ 17.88
072-2090-058-0000	RESIDENTIAL	\$ 15.32	\$ 2.56	\$ 17.88
072-2090-059-0000	RESIDENTIAL	\$ 15.32	\$ 2.56	\$ 17.88
072-2090-060-0000	RESIDENTIAL	\$ 15.32	\$ 2.56	\$ 17.88
072-2090-061-0000	RESIDENTIAL	\$ 15.32	\$ 2.56	\$ 17.88
072-2090-062-0000	RESIDENTIAL	\$ 15.32	\$ 2.56	\$ 17.88
072-2090-063-0000	RESIDENTIAL	\$ 15.32	\$ 2.56	\$ 17.88
072-2090-064-0000	RESIDENTIAL	\$ 15.32	\$ 2.56	\$ 17.88
072-2090-065-0000	RESIDENTIAL	\$ 15.32	\$ 2.56	\$ 17.88
072-2090-066-0000	RESIDENTIAL	\$ 15.32	\$ 2.56	\$ 17.88
072-2090-067-0000	RESIDENTIAL	\$ 15.32	\$ 2.56	\$ 17.88
072-2090-068-0000	RESIDENTIAL	\$ 15.32	\$ 2.56	\$ 17.88
072-2090-069-0000	RESIDENTIAL	\$ 15.32	\$ 2.56	\$ 17.88
072-2090-070-0000	RESIDENTIAL	\$ 15.32	\$ 2.56	\$ 17.88
072-2090-071-0000	RESIDENTIAL	\$ 15.32	\$ 2.56	\$ 17.88
072-2090-072-0000	RESIDENTIAL	\$ 15.32	\$ 2.56	\$ 17.88
072-2090-073-0000	RESIDENTIAL	\$ 15.32	\$ 2.56	\$ 17.88
072-2090-074-0000	RESIDENTIAL	\$ 15.32	\$ 2.56	\$ 17.88
072-2090-075-0000	RESIDENTIAL	\$ 15.32	\$ 2.56	\$ 17.88
072-2090-076-0000	RESIDENTIAL	\$ 15.32	\$ 2.56	\$ 17.88

ITEM 9.3.

City of Rancho Cordova
Lighting District No. 2012-1 Exhibit A to the Resolution
Fiscal Year 2023-24 Assessment Roll

ATTACHMENT 3

APN	District Classification	Street Light Charge	Safety Light Charge	Total Assessment
072-2090-077-0000	RESIDENTIAL	\$ 15.32	\$ 2.56	\$ 17.88
072-2090-078-0000	RESIDENTIAL	\$ 15.32	\$ 2.56	\$ 17.88
072-2100-001-0000	RESIDENTIAL	\$ 15.32	\$ 2.56	\$ 17.88
072-2100-002-0000	RESIDENTIAL	\$ 15.32	\$ 2.56	\$ 17.88
072-2100-003-0000	RESIDENTIAL	\$ 15.32	\$ 2.56	\$ 17.88
072-2100-004-0000	RESIDENTIAL	\$ 15.32	\$ 2.56	\$ 17.88
072-2100-005-0000	RESIDENTIAL	\$ 15.32	\$ 2.56	\$ 17.88
072-2100-006-0000	RESIDENTIAL	\$ 15.32	\$ 2.56	\$ 17.88
072-2100-007-0000	RESIDENTIAL	\$ 15.32	\$ 2.56	\$ 17.88
072-2100-008-0000	RESIDENTIAL	\$ 15.32	\$ 2.56	\$ 17.88
072-2100-009-0000	RESIDENTIAL	\$ 15.32	\$ 2.56	\$ 17.88
072-2100-010-0000	RESIDENTIAL	\$ 15.32	\$ 2.56	\$ 17.88
072-2100-011-0000	RESIDENTIAL	\$ 15.32	\$ 2.56	\$ 17.88
072-2100-012-0000	RESIDENTIAL	\$ 15.32	\$ 2.56	\$ 17.88
072-2100-013-0000	RESIDENTIAL	\$ 15.32	\$ 2.56	\$ 17.88
072-2100-014-0000	RESIDENTIAL	\$ 15.32	\$ 2.56	\$ 17.88
072-2100-015-0000	RESIDENTIAL	\$ 15.32	\$ 2.56	\$ 17.88
072-2100-016-0000	RESIDENTIAL	\$ 15.32	\$ 2.56	\$ 17.88
072-2100-017-0000	RESIDENTIAL	\$ 15.32	\$ 2.56	\$ 17.88
072-2100-018-0000	RESIDENTIAL	\$ 15.32	\$ 2.56	\$ 17.88
072-2100-019-0000	RESIDENTIAL	\$ 15.32	\$ 2.56	\$ 17.88
072-2100-020-0000	RESIDENTIAL	\$ 15.32	\$ 2.56	\$ 17.88
072-2100-021-0000	RESIDENTIAL	\$ 15.32	\$ 2.56	\$ 17.88
072-2100-022-0000	RESIDENTIAL	\$ 15.32	\$ 2.56	\$ 17.88
072-2100-023-0000	RESIDENTIAL	\$ 15.32	\$ 2.56	\$ 17.88
072-2100-024-0000	RESIDENTIAL	\$ 15.32	\$ 2.56	\$ 17.88
072-2100-025-0000	RESIDENTIAL	\$ 15.32	\$ 2.56	\$ 17.88
072-2100-026-0000	RESIDENTIAL	\$ 15.32	\$ 2.56	\$ 17.88
072-2100-027-0000	RESIDENTIAL	\$ 15.32	\$ 2.56	\$ 17.88
072-2100-028-0000	RESIDENTIAL	\$ 15.32	\$ 2.56	\$ 17.88
072-2100-029-0000	RESIDENTIAL	\$ 15.32	\$ 2.56	\$ 17.88
072-2100-030-0000	RESIDENTIAL	\$ 15.32	\$ 2.56	\$ 17.88
072-2100-031-0000	RESIDENTIAL	\$ 15.32	\$ 2.56	\$ 17.88
072-2100-032-0000	RESIDENTIAL	\$ 15.32	\$ 2.56	\$ 17.88
072-2100-033-0000	RESIDENTIAL	\$ 15.32	\$ 2.56	\$ 17.88
072-2100-034-0000	RESIDENTIAL	\$ 15.32	\$ 2.56	\$ 17.88
072-2100-035-0000	RESIDENTIAL	\$ 15.32	\$ 2.56	\$ 17.88
072-2100-036-0000	RESIDENTIAL	\$ 15.32	\$ 2.56	\$ 17.88
072-2100-037-0000	RESIDENTIAL	\$ 15.32	\$ 2.56	\$ 17.88
072-2100-038-0000	RESIDENTIAL	\$ 15.32	\$ 2.56	\$ 17.88
072-2100-039-0000	RESIDENTIAL	\$ 15.32	\$ 2.56	\$ 17.88
072-2100-040-0000	RESIDENTIAL	\$ 15.32	\$ 2.56	\$ 17.88
072-2100-041-0000	RESIDENTIAL	\$ 15.32	\$ 2.56	\$ 17.88
072-2100-042-0000	RESIDENTIAL	\$ 15.32	\$ 2.56	\$ 17.88

ITEM 9.3.

City of Rancho Cordova
Lighting District No. 2012-1 Exhibit A to the Resolution
Fiscal Year 2023-24 Assessment Roll

ATTACHMENT 3

APN	District Classification	Street Light Charge	Safety Light Charge	Total Assessment
072-2100-043-0000	RESIDENTIAL	\$ 15.32	\$ 2.56	\$ 17.88
072-2200-001-0000	RESIDENTIAL	\$ 15.32	\$ 2.56	\$ 17.88
072-2200-002-0000	RESIDENTIAL	\$ 15.32	\$ 2.56	\$ 17.88
072-2200-003-0000	RESIDENTIAL	\$ 15.32	\$ 2.56	\$ 17.88
072-2200-004-0000	RESIDENTIAL	\$ 15.32	\$ 2.56	\$ 17.88
072-2200-005-0000	RESIDENTIAL	\$ 15.32	\$ 2.56	\$ 17.88
072-2200-006-0000	RESIDENTIAL	\$ 15.32	\$ 2.56	\$ 17.88
072-2200-007-0000	RESIDENTIAL	\$ 15.32	\$ 2.56	\$ 17.88
072-2200-008-0000	RESIDENTIAL	\$ 15.32	\$ 2.56	\$ 17.88
072-2200-009-0000	RESIDENTIAL	\$ 15.32	\$ 2.56	\$ 17.88
072-2200-010-0000	RESIDENTIAL	\$ 15.32	\$ 2.56	\$ 17.88
072-2200-011-0000	RESIDENTIAL	\$ 15.32	\$ 2.56	\$ 17.88
072-2200-012-0000	RESIDENTIAL	\$ 15.32	\$ 2.56	\$ 17.88
072-2200-013-0000	RESIDENTIAL	\$ 15.32	\$ 2.56	\$ 17.88
072-2200-014-0000	RESIDENTIAL	\$ 15.32	\$ 2.56	\$ 17.88
072-2200-015-0000	RESIDENTIAL	\$ 15.32	\$ 2.56	\$ 17.88
072-2200-016-0000	RESIDENTIAL	\$ 15.32	\$ 2.56	\$ 17.88
072-2200-017-0000	RESIDENTIAL	\$ 15.32	\$ 2.56	\$ 17.88
072-2200-018-0000	RESIDENTIAL	\$ 15.32	\$ 2.56	\$ 17.88
072-2200-019-0000	RESIDENTIAL	\$ 15.32	\$ 2.56	\$ 17.88
072-2200-020-0000	RESIDENTIAL	\$ 15.32	\$ 2.56	\$ 17.88
072-2200-021-0000	RESIDENTIAL	\$ 15.32	\$ 2.56	\$ 17.88
072-2200-022-0000	RESIDENTIAL	\$ 15.32	\$ 2.56	\$ 17.88
072-2200-023-0000	RESIDENTIAL	\$ 15.32	\$ 2.56	\$ 17.88
072-2200-024-0000	RESIDENTIAL	\$ 15.32	\$ 2.56	\$ 17.88
072-2200-025-0000	RESIDENTIAL	\$ 15.32	\$ 2.56	\$ 17.88
072-2200-026-0000	RESIDENTIAL	\$ 15.32	\$ 2.56	\$ 17.88
072-2200-027-0000	RESIDENTIAL	\$ 15.32	\$ 2.56	\$ 17.88
072-2200-028-0000	RESIDENTIAL	\$ 15.32	\$ 2.56	\$ 17.88
072-2200-029-0000	RESIDENTIAL	\$ 15.32	\$ 2.56	\$ 17.88
072-2200-030-0000	RESIDENTIAL	\$ 15.32	\$ 2.56	\$ 17.88
072-2200-031-0000	RESIDENTIAL	\$ 15.32	\$ 2.56	\$ 17.88
072-2200-032-0000	RESIDENTIAL	\$ 15.32	\$ 2.56	\$ 17.88
072-2200-033-0000	RESIDENTIAL	\$ 15.32	\$ 2.56	\$ 17.88
072-2200-034-0000	RESIDENTIAL	\$ 15.32	\$ 2.56	\$ 17.88
072-2200-035-0000	RESIDENTIAL	\$ 15.32	\$ 2.56	\$ 17.88
072-2200-036-0000	RESIDENTIAL	\$ 15.32	\$ 2.56	\$ 17.88
072-2200-037-0000	RESIDENTIAL	\$ 15.32	\$ 2.56	\$ 17.88
072-2200-038-0000	RESIDENTIAL	\$ 15.32	\$ 2.56	\$ 17.88
072-2200-039-0000	RESIDENTIAL	\$ 15.32	\$ 2.56	\$ 17.88
072-2200-040-0000	RESIDENTIAL	\$ 15.32	\$ 2.56	\$ 17.88
072-2200-041-0000	RESIDENTIAL	\$ 15.32	\$ 2.56	\$ 17.88
072-2200-042-0000	RESIDENTIAL	\$ 15.32	\$ 2.56	\$ 17.88
072-2200-043-0000	RESIDENTIAL	\$ 15.32	\$ 2.56	\$ 17.88

ITEM 9.3.

City of Rancho Cordova
Lighting District No. 2012-1 Exhibit A to the Resolution
Fiscal Year 2023-24 Assessment Roll

ATTACHMENT 3

APN	District Classification	Street Light Charge	Safety Light Charge	Total Assessment
072-2200-044-0000	RESIDENTIAL	\$ 15.32	\$ 2.56	\$ 17.88
072-2200-045-0000	RESIDENTIAL	\$ 15.32	\$ 2.56	\$ 17.88
072-2200-046-0000	RESIDENTIAL	\$ 15.32	\$ 2.56	\$ 17.88
072-2200-047-0000	RESIDENTIAL	\$ 15.32	\$ 2.56	\$ 17.88
072-2200-048-0000	RESIDENTIAL	\$ 15.32	\$ 2.56	\$ 17.88
072-2200-049-0000	RESIDENTIAL	\$ 15.32	\$ 2.56	\$ 17.88
072-2200-050-0000	RESIDENTIAL	\$ 15.32	\$ 2.56	\$ 17.88
072-2200-051-0000	RESIDENTIAL	\$ 15.32	\$ 2.56	\$ 17.88
072-2200-052-0000	RESIDENTIAL	\$ 15.32	\$ 2.56	\$ 17.88
072-2200-053-0000	RESIDENTIAL	\$ 15.32	\$ 2.56	\$ 17.88
072-2210-001-0000	RESIDENTIAL	\$ 15.32	\$ 2.56	\$ 17.88
072-2210-002-0000	RESIDENTIAL	\$ 15.32	\$ 2.56	\$ 17.88
072-2210-003-0000	RESIDENTIAL	\$ 15.32	\$ 2.56	\$ 17.88
072-2210-004-0000	RESIDENTIAL	\$ 15.32	\$ 2.56	\$ 17.88
072-2210-005-0000	RESIDENTIAL	\$ 15.32	\$ 2.56	\$ 17.88
072-2210-006-0000	RESIDENTIAL	\$ 15.32	\$ 2.56	\$ 17.88
072-2210-007-0000	RESIDENTIAL	\$ 15.32	\$ 2.56	\$ 17.88
072-2210-008-0000	RESIDENTIAL	\$ 15.32	\$ 2.56	\$ 17.88
072-2210-009-0000	RESIDENTIAL	\$ 15.32	\$ 2.56	\$ 17.88
072-2210-010-0000	RESIDENTIAL	\$ 15.32	\$ 2.56	\$ 17.88
072-2210-011-0000	RESIDENTIAL	\$ 15.32	\$ 2.56	\$ 17.88
072-2210-012-0000	RESIDENTIAL	\$ 15.32	\$ 2.56	\$ 17.88
072-2210-013-0000	RESIDENTIAL	\$ 15.32	\$ 2.56	\$ 17.88
072-2210-014-0000	RESIDENTIAL	\$ 15.32	\$ 2.56	\$ 17.88
072-2210-015-0000	RESIDENTIAL	\$ 15.32	\$ 2.56	\$ 17.88
072-2210-016-0000	RESIDENTIAL	\$ 15.32	\$ 2.56	\$ 17.88
072-2210-017-0000	RESIDENTIAL	\$ 15.32	\$ 2.56	\$ 17.88
072-2210-018-0000	RESIDENTIAL	\$ 15.32	\$ 2.56	\$ 17.88
072-2210-019-0000	RESIDENTIAL	\$ 15.32	\$ 2.56	\$ 17.88
072-2210-020-0000	RESIDENTIAL	\$ 15.32	\$ 2.56	\$ 17.88
072-2210-021-0000	RESIDENTIAL	\$ 15.32	\$ 2.56	\$ 17.88
072-2210-022-0000	RESIDENTIAL	\$ 15.32	\$ 2.56	\$ 17.88
072-2210-023-0000	RESIDENTIAL	\$ 15.32	\$ 2.56	\$ 17.88
072-2210-024-0000	RESIDENTIAL	\$ 15.32	\$ 2.56	\$ 17.88
072-2210-025-0000	RESIDENTIAL	\$ 15.32	\$ 2.56	\$ 17.88
072-2210-026-0000	RESIDENTIAL	\$ 15.32	\$ 2.56	\$ 17.88
072-2210-027-0000	RESIDENTIAL	\$ 15.32	\$ 2.56	\$ 17.88
072-2210-028-0000	RESIDENTIAL	\$ 15.32	\$ 2.56	\$ 17.88
072-2210-029-0000	RESIDENTIAL	\$ 15.32	\$ 2.56	\$ 17.88
072-2210-030-0000	RESIDENTIAL	\$ 15.32	\$ 2.56	\$ 17.88
072-2210-031-0000	RESIDENTIAL	\$ 15.32	\$ 2.56	\$ 17.88
072-2210-032-0000	RESIDENTIAL	\$ 15.32	\$ 2.56	\$ 17.88
072-2210-033-0000	RESIDENTIAL	\$ 15.32	\$ 2.56	\$ 17.88
072-2210-034-0000	RESIDENTIAL	\$ 15.32	\$ 2.56	\$ 17.88

ITEM 9.3.

City of Rancho Cordova
Lighting District No. 2012-1 Exhibit A to the Resolution
Fiscal Year 2023-24 Assessment Roll

ATTACHMENT 3

APN	District Classification	Street Light Charge	Safety Light Charge	Total Assessment
072-2210-035-0000	RESIDENTIAL	\$ 15.32	\$ 2.56	\$ 17.88
072-2210-036-0000	RESIDENTIAL	\$ 15.32	\$ 2.56	\$ 17.88
072-2210-037-0000	RESIDENTIAL	\$ 15.32	\$ 2.56	\$ 17.88
072-2210-038-0000	RESIDENTIAL	\$ 15.32	\$ 2.56	\$ 17.88
072-2210-039-0000	RESIDENTIAL	\$ 15.32	\$ 2.56	\$ 17.88
072-2210-040-0000	RESIDENTIAL	\$ 15.32	\$ 2.56	\$ 17.88
072-2210-041-0000	RESIDENTIAL	\$ 15.32	\$ 2.56	\$ 17.88
072-2210-042-0000	RESIDENTIAL	\$ 15.32	\$ 2.56	\$ 17.88
072-2210-043-0000	RESIDENTIAL	\$ 15.32	\$ 2.56	\$ 17.88
072-2210-044-0000	RESIDENTIAL	\$ 15.32	\$ 2.56	\$ 17.88
072-2210-045-0000	RESIDENTIAL	\$ 15.32	\$ 2.56	\$ 17.88
072-2210-046-0000	RESIDENTIAL	\$ 15.32	\$ 2.56	\$ 17.88
072-2210-047-0000	RESIDENTIAL	\$ 15.32	\$ 2.56	\$ 17.88
072-2210-048-0000	RESIDENTIAL	\$ 15.32	\$ 2.56	\$ 17.88
072-2210-049-0000	RESIDENTIAL	\$ 15.32	\$ 2.56	\$ 17.88
072-2210-050-0000	RESIDENTIAL	\$ 15.32	\$ 2.56	\$ 17.88
072-2210-051-0000	RESIDENTIAL	\$ 15.32	\$ 2.56	\$ 17.88
072-2210-052-0000	RESIDENTIAL	\$ 15.32	\$ 2.56	\$ 17.88
072-2210-053-0000	RESIDENTIAL	\$ 15.32	\$ 2.56	\$ 17.88
072-2210-054-0000	RESIDENTIAL	\$ 15.32	\$ 2.56	\$ 17.88
072-2210-055-0000	RESIDENTIAL	\$ 15.32	\$ 2.56	\$ 17.88
072-2210-056-0000	RESIDENTIAL	\$ 15.32	\$ 2.56	\$ 17.88
072-2210-057-0000	RESIDENTIAL	\$ 15.32	\$ 2.56	\$ 17.88
072-2210-058-0000	RESIDENTIAL	\$ 15.32	\$ 2.56	\$ 17.88
072-2210-059-0000	RESIDENTIAL	\$ 15.32	\$ 2.56	\$ 17.88
072-2210-060-0000	RESIDENTIAL	\$ 15.32	\$ 2.56	\$ 17.88
072-2210-061-0000	RESIDENTIAL	\$ 15.32	\$ 2.56	\$ 17.88
072-2210-062-0000	RESIDENTIAL	\$ 15.32	\$ 2.56	\$ 17.88
072-2210-063-0000	RESIDENTIAL	\$ 15.32	\$ 2.56	\$ 17.88
072-2210-064-0000	RESIDENTIAL	\$ 15.32	\$ 2.56	\$ 17.88
072-2210-065-0000	RESIDENTIAL	\$ 15.32	\$ 2.56	\$ 17.88
072-2210-066-0000	RESIDENTIAL	\$ 15.32	\$ 2.56	\$ 17.88
072-2210-067-0000	RESIDENTIAL	\$ 15.32	\$ 2.56	\$ 17.88
072-2210-068-0000	RESIDENTIAL	\$ 15.32	\$ 2.56	\$ 17.88
072-2220-001-0000	RESIDENTIAL	\$ 15.32	\$ 2.56	\$ 17.88
072-2220-002-0000	RESIDENTIAL	\$ 15.32	\$ 2.56	\$ 17.88
072-2220-003-0000	RESIDENTIAL	\$ 15.32	\$ 2.56	\$ 17.88
072-2220-004-0000	RESIDENTIAL	\$ 15.32	\$ 2.56	\$ 17.88
072-2220-005-0000	RESIDENTIAL	\$ 15.32	\$ 2.56	\$ 17.88
072-2220-006-0000	RESIDENTIAL	\$ 15.32	\$ 2.56	\$ 17.88
072-2220-007-0000	RESIDENTIAL	\$ 15.32	\$ 2.56	\$ 17.88
072-2220-008-0000	RESIDENTIAL	\$ 15.32	\$ 2.56	\$ 17.88
072-2220-009-0000	RESIDENTIAL	\$ 15.32	\$ 2.56	\$ 17.88
072-2220-010-0000	RESIDENTIAL	\$ 15.32	\$ 2.56	\$ 17.88

ITEM 9.3.

City of Rancho Cordova
Lighting District No. 2012-1 Exhibit A to the Resolution
Fiscal Year 2023-24 Assessment Roll

ATTACHMENT 3

APN	District Classification	Street Light Charge	Safety Light Charge	Total Assessment
072-2220-011-0000	RESIDENTIAL	\$ 15.32	\$ 2.56	\$ 17.88
072-2220-012-0000	RESIDENTIAL	\$ 15.32	\$ 2.56	\$ 17.88
072-2220-013-0000	RESIDENTIAL	\$ 15.32	\$ 2.56	\$ 17.88
072-2220-014-0000	RESIDENTIAL	\$ 15.32	\$ 2.56	\$ 17.88
072-2220-015-0000	RESIDENTIAL	\$ 15.32	\$ 2.56	\$ 17.88
072-2220-016-0000	RESIDENTIAL	\$ 15.32	\$ 2.56	\$ 17.88
072-2220-017-0000	RESIDENTIAL	\$ 15.32	\$ 2.56	\$ 17.88
072-2220-018-0000	RESIDENTIAL	\$ 15.32	\$ 2.56	\$ 17.88
072-2220-019-0000	RESIDENTIAL	\$ 15.32	\$ 2.56	\$ 17.88
072-2220-020-0000	RESIDENTIAL	\$ 15.32	\$ 2.56	\$ 17.88
072-2220-021-0000	RESIDENTIAL	\$ 15.32	\$ 2.56	\$ 17.88
072-2220-022-0000	RESIDENTIAL	\$ 15.32	\$ 2.56	\$ 17.88
072-2220-023-0000	RESIDENTIAL	\$ 15.32	\$ 2.56	\$ 17.88
072-2220-024-0000	RESIDENTIAL	\$ 15.32	\$ 2.56	\$ 17.88
072-2220-025-0000	RESIDENTIAL	\$ 15.32	\$ 2.56	\$ 17.88
072-2220-026-0000	RESIDENTIAL	\$ 15.32	\$ 2.56	\$ 17.88
072-2220-027-0000	RESIDENTIAL	\$ 15.32	\$ 2.56	\$ 17.88
072-2220-028-0000	RESIDENTIAL	\$ 15.32	\$ 2.56	\$ 17.88
072-2220-029-0000	RESIDENTIAL	\$ 15.32	\$ 2.56	\$ 17.88
072-2220-030-0000	RESIDENTIAL	\$ 15.32	\$ 2.56	\$ 17.88
072-2220-031-0000	RESIDENTIAL	\$ 15.32	\$ 2.56	\$ 17.88
072-2220-032-0000	RESIDENTIAL	\$ 15.32	\$ 2.56	\$ 17.88
072-2220-033-0000	RESIDENTIAL	\$ 15.32	\$ 2.56	\$ 17.88
072-2220-034-0000	RESIDENTIAL	\$ 15.32	\$ 2.56	\$ 17.88
072-2220-035-0000	RESIDENTIAL	\$ 15.32	\$ 2.56	\$ 17.88
072-2220-036-0000	RESIDENTIAL	\$ 15.32	\$ 2.56	\$ 17.88
072-2220-037-0000	RESIDENTIAL	\$ 15.32	\$ 2.56	\$ 17.88
072-2220-038-0000	RESIDENTIAL	\$ 15.32	\$ 2.56	\$ 17.88
072-2220-039-0000	RESIDENTIAL	\$ 15.32	\$ 2.56	\$ 17.88
072-2220-040-0000	RESIDENTIAL	\$ 15.32	\$ 2.56	\$ 17.88
072-2220-041-0000	RESIDENTIAL	\$ 15.32	\$ 2.56	\$ 17.88
072-2220-042-0000	RESIDENTIAL	\$ 15.32	\$ 2.56	\$ 17.88
072-2220-043-0000	RESIDENTIAL	\$ 15.32	\$ 2.56	\$ 17.88
072-2220-044-0000	RESIDENTIAL	\$ 15.32	\$ 2.56	\$ 17.88
072-2220-045-0000	RESIDENTIAL	\$ 15.32	\$ 2.56	\$ 17.88
072-2220-046-0000	RESIDENTIAL	\$ 15.32	\$ 2.56	\$ 17.88
072-2220-047-0000	RESIDENTIAL	\$ 15.32	\$ 2.56	\$ 17.88
072-2220-048-0000	RESIDENTIAL	\$ 15.32	\$ 2.56	\$ 17.88
072-2220-049-0000	RESIDENTIAL	\$ 15.32	\$ 2.56	\$ 17.88
072-2220-050-0000	RESIDENTIAL	\$ 15.32	\$ 2.56	\$ 17.88
072-2220-051-0000	RESIDENTIAL	\$ 15.32	\$ 2.56	\$ 17.88
072-2220-052-0000	RESIDENTIAL	\$ 15.32	\$ 2.56	\$ 17.88
072-2220-053-0000	RESIDENTIAL	\$ 15.32	\$ 2.56	\$ 17.88
072-2220-054-0000	RESIDENTIAL	\$ 15.32	\$ 2.56	\$ 17.88

ITEM 9.3.

City of Rancho Cordova
Lighting District No. 2012-1 Exhibit A to the Resolution
Fiscal Year 2023-24 Assessment Roll

ATTACHMENT 3

APN	District Classification	Street Light Charge	Safety Light Charge	Total Assessment
072-2220-055-0000	RESIDENTIAL	\$ 15.32	\$ 2.56	\$ 17.88
072-2220-056-0000	RESIDENTIAL	\$ 15.32	\$ 2.56	\$ 17.88
072-2220-057-0000	RESIDENTIAL	\$ 15.32	\$ 2.56	\$ 17.88
072-2220-058-0000	RESIDENTIAL	\$ 15.32	\$ 2.56	\$ 17.88
072-2220-059-0000	RESIDENTIAL	\$ 15.32	\$ 2.56	\$ 17.88
072-2220-060-0000	RESIDENTIAL	\$ 15.32	\$ 2.56	\$ 17.88
072-2220-061-0000	RESIDENTIAL	\$ 15.32	\$ 2.56	\$ 17.88
072-2220-062-0000	RESIDENTIAL	\$ 15.32	\$ 2.56	\$ 17.88
072-2220-063-0000	RESIDENTIAL	\$ 15.32	\$ 2.56	\$ 17.88
072-2220-064-0000	RESIDENTIAL	\$ 15.32	\$ 2.56	\$ 17.88
072-2220-065-0000	RESIDENTIAL	\$ 15.32	\$ 2.56	\$ 17.88
072-2220-066-0000	RESIDENTIAL	\$ 15.32	\$ 2.56	\$ 17.88
072-2220-067-0000	RESIDENTIAL	\$ 15.32	\$ 2.56	\$ 17.88
072-2220-068-0000	RESIDENTIAL	\$ 15.32	\$ 2.56	\$ 17.88
072-2220-069-0000	RESIDENTIAL	\$ 15.32	\$ 2.56	\$ 17.88
072-2220-070-0000	RESIDENTIAL	\$ 15.32	\$ 2.56	\$ 17.88
072-2220-074-0000	NONRES	\$ 267.27	\$ 2.56	\$ 269.82
072-2350-001-0000	RESIDENTIAL	\$ 15.32	\$ 2.56	\$ 17.88
072-2350-002-0000	RESIDENTIAL	\$ 15.32	\$ 2.56	\$ 17.88
072-2350-003-0000	RESIDENTIAL	\$ 15.32	\$ 2.56	\$ 17.88
072-2350-004-0000	RESIDENTIAL	\$ 15.32	\$ 2.56	\$ 17.88
072-2350-005-0000	RESIDENTIAL	\$ 15.32	\$ 2.56	\$ 17.88
072-2350-006-0000	RESIDENTIAL	\$ 15.32	\$ 2.56	\$ 17.88
072-2350-007-0000	RESIDENTIAL	\$ 15.32	\$ 2.56	\$ 17.88
072-2350-008-0000	RESIDENTIAL	\$ 15.32	\$ 2.56	\$ 17.88
072-2350-009-0000	RESIDENTIAL	\$ 15.32	\$ 2.56	\$ 17.88
072-2350-010-0000	RESIDENTIAL	\$ 15.32	\$ 2.56	\$ 17.88
072-2350-011-0000	RESIDENTIAL	\$ 15.32	\$ 2.56	\$ 17.88
072-2350-012-0000	RESIDENTIAL	\$ 15.32	\$ 2.56	\$ 17.88
072-2350-013-0000	RESIDENTIAL	\$ 15.32	\$ 2.56	\$ 17.88
072-2350-014-0000	RESIDENTIAL	\$ 15.32	\$ 2.56	\$ 17.88
072-2350-015-0000	RESIDENTIAL	\$ 15.32	\$ 2.56	\$ 17.88
072-2350-016-0000	RESIDENTIAL	\$ 15.32	\$ 2.56	\$ 17.88
072-2350-017-0000	RESIDENTIAL	\$ 15.32	\$ 2.56	\$ 17.88
072-2350-018-0000	RESIDENTIAL	\$ 15.32	\$ 2.56	\$ 17.88
072-2350-019-0000	RESIDENTIAL	\$ 15.32	\$ 2.56	\$ 17.88
072-2350-020-0000	RESIDENTIAL	\$ 15.32	\$ 2.56	\$ 17.88
072-2350-021-0000	RESIDENTIAL	\$ 15.32	\$ 2.56	\$ 17.88
072-2350-022-0000	RESIDENTIAL	\$ 15.32	\$ 2.56	\$ 17.88
072-2350-023-0000	RESIDENTIAL	\$ 15.32	\$ 2.56	\$ 17.88
072-2350-024-0000	RESIDENTIAL	\$ 15.32	\$ 2.56	\$ 17.88
072-2350-025-0000	RESIDENTIAL	\$ 15.32	\$ 2.56	\$ 17.88
072-2350-026-0000	RESIDENTIAL	\$ 15.32	\$ 2.56	\$ 17.88
072-2350-027-0000	RESIDENTIAL	\$ 15.32	\$ 2.56	\$ 17.88

ITEM 9.3.

City of Rancho Cordova
Lighting District No. 2012-1 Exhibit A to the Resolution
Fiscal Year 2023-24 Assessment Roll

ATTACHMENT 3

APN	District Classification	Street Light Charge	Safety Light Charge	Total Assessment
072-2350-028-0000	RESIDENTIAL	\$ 15.32	\$ 2.56	\$ 17.88
072-2350-029-0000	RESIDENTIAL	\$ 15.32	\$ 2.56	\$ 17.88
072-2350-030-0000	RESIDENTIAL	\$ 15.32	\$ 2.56	\$ 17.88
072-2350-031-0000	RESIDENTIAL	\$ 15.32	\$ 2.56	\$ 17.88
072-2350-032-0000	RESIDENTIAL	\$ 15.32	\$ 2.56	\$ 17.88
072-2350-033-0000	RESIDENTIAL	\$ 15.32	\$ 2.56	\$ 17.88
072-2350-034-0000	RESIDENTIAL	\$ 15.32	\$ 2.56	\$ 17.88
072-2350-035-0000	RESIDENTIAL	\$ 15.32	\$ 2.56	\$ 17.88
072-2350-036-0000	RESIDENTIAL	\$ 15.32	\$ 2.56	\$ 17.88
072-2350-037-0000	RESIDENTIAL	\$ 15.32	\$ 2.56	\$ 17.88
072-2350-038-0000	RESIDENTIAL	\$ 15.32	\$ 2.56	\$ 17.88
072-2350-039-0000	RESIDENTIAL	\$ 15.32	\$ 2.56	\$ 17.88
072-2350-040-0000	RESIDENTIAL	\$ 15.32	\$ 2.56	\$ 17.88
072-2350-041-0000	RESIDENTIAL	\$ 15.32	\$ 2.56	\$ 17.88
072-2350-042-0000	RESIDENTIAL	\$ 15.32	\$ 2.56	\$ 17.88
072-2350-043-0000	RESIDENTIAL	\$ 15.32	\$ 2.56	\$ 17.88
072-2360-008-0000	NONRES	\$ 21.41	\$ 2.56	\$ 23.96
072-2360-022-0000	NONRES	\$ 392.46	\$ 2.56	\$ 395.02
072-2360-028-0000	NONRES	\$ 352.91	\$ 2.56	\$ 355.46
072-2360-029-0000	NONRES	\$ 135.27	\$ 2.56	\$ 137.82
072-2360-030-0000	NONRES	\$ 365.00	\$ 2.56	\$ 367.56
072-2360-036-0000	SAFETY LIGHTS ONLY	\$ 0.00	\$ 2.56	\$ 2.56
072-2360-039-0000	NONRES	\$ 20.40	\$ 2.56	\$ 22.96
072-2360-041-0000	NONRES	\$ 145.35	\$ 2.56	\$ 147.90
072-2360-042-0000	NONRES	\$ 0.00	\$ 2.56	\$ 2.56
072-2360-043-0000	NONRES	\$ 0.00	\$ 2.56	\$ 2.56
072-2360-044-0000	NONRES	\$ 0.00	\$ 2.56	\$ 2.56
072-2360-045-0000	NONRES	\$ 0.00	\$ 2.56	\$ 2.56
072-2360-046-0000	NONRES	\$ 0.00	\$ 2.56	\$ 2.56
072-2360-047-0000	NONRES	\$ 0.00	\$ 2.56	\$ 2.56
072-2360-048-0000	NONRES	\$ 0.00	\$ 2.56	\$ 2.56
072-2370-001-0000	RESIDENTIAL	\$ 15.32	\$ 2.56	\$ 17.88
072-2370-002-0000	RESIDENTIAL	\$ 15.32	\$ 2.56	\$ 17.88
072-2370-003-0000	RESIDENTIAL	\$ 15.32	\$ 2.56	\$ 17.88
072-2370-004-0000	RESIDENTIAL	\$ 15.32	\$ 2.56	\$ 17.88
072-2370-005-0000	RESIDENTIAL	\$ 15.32	\$ 2.56	\$ 17.88
072-2370-006-0000	RESIDENTIAL	\$ 15.32	\$ 2.56	\$ 17.88
072-2370-007-0000	RESIDENTIAL	\$ 15.32	\$ 2.56	\$ 17.88
072-2370-008-0000	RESIDENTIAL	\$ 15.32	\$ 2.56	\$ 17.88
072-2370-009-0000	RESIDENTIAL	\$ 15.32	\$ 2.56	\$ 17.88
072-2370-010-0000	RESIDENTIAL	\$ 15.32	\$ 2.56	\$ 17.88
072-2370-011-0000	RESIDENTIAL	\$ 15.32	\$ 2.56	\$ 17.88
072-2370-012-0000	RESIDENTIAL	\$ 15.32	\$ 2.56	\$ 17.88
072-2370-013-0000	RESIDENTIAL	\$ 15.32	\$ 2.56	\$ 17.88

ITEM 9.3.

City of Rancho Cordova
Lighting District No. 2012-1 Exhibit A to the Resolution
Fiscal Year 2023-24 Assessment Roll

ATTACHMENT 3

APN	District Classification	Street Light Charge	Safety Light Charge	Total Assessment
072-2370-014-0000	RESIDENTIAL	\$ 15.32	\$ 2.56	\$ 17.88
072-2370-015-0000	RESIDENTIAL	\$ 15.32	\$ 2.56	\$ 17.88
072-2370-016-0000	RESIDENTIAL	\$ 15.32	\$ 2.56	\$ 17.88
072-2370-017-0000	RESIDENTIAL	\$ 15.32	\$ 2.56	\$ 17.88
072-2370-018-0000	RESIDENTIAL	\$ 15.32	\$ 2.56	\$ 17.88
072-2370-019-0000	RESIDENTIAL	\$ 15.32	\$ 2.56	\$ 17.88
072-2370-020-0000	RESIDENTIAL	\$ 15.32	\$ 2.56	\$ 17.88
072-2370-021-0000	RESIDENTIAL	\$ 15.32	\$ 2.56	\$ 17.88
072-2370-022-0000	RESIDENTIAL	\$ 15.32	\$ 2.56	\$ 17.88
072-2370-023-0000	RESIDENTIAL	\$ 15.32	\$ 2.56	\$ 17.88
072-2370-024-0000	RESIDENTIAL	\$ 15.32	\$ 2.56	\$ 17.88
072-2370-025-0000	RESIDENTIAL	\$ 15.32	\$ 2.56	\$ 17.88
072-2370-026-0000	RESIDENTIAL	\$ 15.32	\$ 2.56	\$ 17.88
072-2370-027-0000	RESIDENTIAL	\$ 15.32	\$ 2.56	\$ 17.88
072-2370-028-0000	RESIDENTIAL	\$ 15.32	\$ 2.56	\$ 17.88
072-2370-029-0000	RESIDENTIAL	\$ 15.32	\$ 2.56	\$ 17.88
072-2370-030-0000	RESIDENTIAL	\$ 15.32	\$ 2.56	\$ 17.88
072-2370-031-0000	RESIDENTIAL	\$ 15.32	\$ 2.56	\$ 17.88
072-2370-032-0000	RESIDENTIAL	\$ 15.32	\$ 2.56	\$ 17.88
072-2370-033-0000	RESIDENTIAL	\$ 15.32	\$ 2.56	\$ 17.88
072-2370-034-0000	RESIDENTIAL	\$ 15.32	\$ 2.56	\$ 17.88
072-2370-035-0000	RESIDENTIAL	\$ 15.32	\$ 2.56	\$ 17.88
072-2370-036-0000	RESIDENTIAL	\$ 15.32	\$ 2.56	\$ 17.88
072-2370-037-0000	RESIDENTIAL	\$ 15.32	\$ 2.56	\$ 17.88
072-2370-038-0000	RESIDENTIAL	\$ 15.32	\$ 2.56	\$ 17.88
072-2370-039-0000	RESIDENTIAL	\$ 15.32	\$ 2.56	\$ 17.88
072-2370-040-0000	RESIDENTIAL	\$ 15.32	\$ 2.56	\$ 17.88
072-2370-041-0000	RESIDENTIAL	\$ 15.32	\$ 2.56	\$ 17.88
072-2370-042-0000	RESIDENTIAL	\$ 15.32	\$ 2.56	\$ 17.88
072-2370-043-0000	RESIDENTIAL	\$ 15.32	\$ 2.56	\$ 17.88
072-2370-044-0000	RESIDENTIAL	\$ 15.32	\$ 2.56	\$ 17.88
072-2370-045-0000	RESIDENTIAL	\$ 15.32	\$ 2.56	\$ 17.88
072-2370-046-0000	RESIDENTIAL	\$ 15.32	\$ 2.56	\$ 17.88
072-2370-047-0000	RESIDENTIAL	\$ 15.32	\$ 2.56	\$ 17.88
072-2370-048-0000	RESIDENTIAL	\$ 15.32	\$ 2.56	\$ 17.88
072-2370-049-0000	RESIDENTIAL	\$ 15.32	\$ 2.56	\$ 17.88
072-2370-050-0000	RESIDENTIAL	\$ 15.32	\$ 2.56	\$ 17.88
072-2370-051-0000	RESIDENTIAL	\$ 15.32	\$ 2.56	\$ 17.88
072-2370-052-0000	RESIDENTIAL	\$ 15.32	\$ 2.56	\$ 17.88
072-2370-053-0000	RESIDENTIAL	\$ 15.32	\$ 2.56	\$ 17.88
072-2370-054-0000	RESIDENTIAL	\$ 15.32	\$ 2.56	\$ 17.88
072-2370-055-0000	RESIDENTIAL	\$ 15.32	\$ 2.56	\$ 17.88
072-2370-056-0000	RESIDENTIAL	\$ 15.32	\$ 2.56	\$ 17.88
072-2370-057-0000	RESIDENTIAL	\$ 15.32	\$ 2.56	\$ 17.88

ITEM 9.3.

City of Rancho Cordova
Lighting District No. 2012-1 Exhibit A to the Resolution
Fiscal Year 2023-24 Assessment Roll

ATTACHMENT 3

APN	District Classification	Street Light Charge	Safety Light Charge	Total Assessment
072-2370-058-0000	RESIDENTIAL	\$ 15.32	\$ 2.56	\$ 17.88
072-2370-059-0000	RESIDENTIAL	\$ 15.32	\$ 2.56	\$ 17.88
072-2370-060-0000	RESIDENTIAL	\$ 15.32	\$ 2.56	\$ 17.88
072-2370-061-0000	RESIDENTIAL	\$ 15.32	\$ 2.56	\$ 17.88
072-2370-062-0000	RESIDENTIAL	\$ 15.32	\$ 2.56	\$ 17.88
072-2370-063-0000	RESIDENTIAL	\$ 15.32	\$ 2.56	\$ 17.88
072-2370-064-0000	RESIDENTIAL	\$ 15.32	\$ 2.56	\$ 17.88
072-2370-065-0000	RESIDENTIAL	\$ 15.32	\$ 2.56	\$ 17.88
072-2370-066-0000	RESIDENTIAL	\$ 15.32	\$ 2.56	\$ 17.88
072-2370-067-0000	RESIDENTIAL	\$ 15.32	\$ 2.56	\$ 17.88
072-2370-068-0000	RESIDENTIAL	\$ 15.32	\$ 2.56	\$ 17.88
072-2370-069-0000	RESIDENTIAL	\$ 15.32	\$ 2.56	\$ 17.88
072-2370-070-0000	RESIDENTIAL	\$ 15.32	\$ 2.56	\$ 17.88
072-2370-071-0000	RESIDENTIAL	\$ 15.32	\$ 2.56	\$ 17.88
072-2370-072-0000	RESIDENTIAL	\$ 15.32	\$ 2.56	\$ 17.88
072-2380-001-0000	RESIDENTIAL	\$ 15.32	\$ 2.56	\$ 17.88
072-2380-002-0000	RESIDENTIAL	\$ 15.32	\$ 2.56	\$ 17.88
072-2380-003-0000	RESIDENTIAL	\$ 15.32	\$ 2.56	\$ 17.88
072-2380-004-0000	RESIDENTIAL	\$ 15.32	\$ 2.56	\$ 17.88
072-2380-005-0000	RESIDENTIAL	\$ 15.32	\$ 2.56	\$ 17.88
072-2380-006-0000	RESIDENTIAL	\$ 15.32	\$ 2.56	\$ 17.88
072-2380-007-0000	RESIDENTIAL	\$ 15.32	\$ 2.56	\$ 17.88
072-2380-008-0000	RESIDENTIAL	\$ 15.32	\$ 2.56	\$ 17.88
072-2380-009-0000	RESIDENTIAL	\$ 15.32	\$ 2.56	\$ 17.88
072-2380-010-0000	RESIDENTIAL	\$ 15.32	\$ 2.56	\$ 17.88
072-2380-011-0000	RESIDENTIAL	\$ 15.32	\$ 2.56	\$ 17.88
072-2380-012-0000	RESIDENTIAL	\$ 15.32	\$ 2.56	\$ 17.88
072-2380-013-0000	RESIDENTIAL	\$ 15.32	\$ 2.56	\$ 17.88
072-2380-014-0000	RESIDENTIAL	\$ 15.32	\$ 2.56	\$ 17.88
072-2380-015-0000	RESIDENTIAL	\$ 15.32	\$ 2.56	\$ 17.88
072-2380-016-0000	RESIDENTIAL	\$ 15.32	\$ 2.56	\$ 17.88
072-2380-017-0000	RESIDENTIAL	\$ 15.32	\$ 2.56	\$ 17.88
072-2380-018-0000	RESIDENTIAL	\$ 15.32	\$ 2.56	\$ 17.88
072-2380-019-0000	RESIDENTIAL	\$ 15.32	\$ 2.56	\$ 17.88
072-2380-020-0000	RESIDENTIAL	\$ 15.32	\$ 2.56	\$ 17.88
072-2380-021-0000	RESIDENTIAL	\$ 15.32	\$ 2.56	\$ 17.88
072-2380-022-0000	RESIDENTIAL	\$ 15.32	\$ 2.56	\$ 17.88
072-2380-023-0000	RESIDENTIAL	\$ 15.32	\$ 2.56	\$ 17.88
072-2380-024-0000	RESIDENTIAL	\$ 15.32	\$ 2.56	\$ 17.88
072-2380-025-0000	RESIDENTIAL	\$ 15.32	\$ 2.56	\$ 17.88
072-2380-026-0000	RESIDENTIAL	\$ 15.32	\$ 2.56	\$ 17.88
072-2380-027-0000	RESIDENTIAL	\$ 15.32	\$ 2.56	\$ 17.88
072-2380-028-0000	RESIDENTIAL	\$ 15.32	\$ 2.56	\$ 17.88
072-2380-029-0000	RESIDENTIAL	\$ 15.32	\$ 2.56	\$ 17.88

ITEM 9.3.

City of Rancho Cordova
Lighting District No. 2012-1 Exhibit A to the Resolution
Fiscal Year 2023-24 Assessment Roll

ATTACHMENT 3

APN	District Classification	Street Light Charge	Safety Light Charge	Total Assessment
072-2380-030-0000	RESIDENTIAL	\$ 15.32	\$ 2.56	\$ 17.88
072-2380-031-0000	RESIDENTIAL	\$ 15.32	\$ 2.56	\$ 17.88
072-2380-032-0000	RESIDENTIAL	\$ 15.32	\$ 2.56	\$ 17.88
072-2380-033-0000	RESIDENTIAL	\$ 15.32	\$ 2.56	\$ 17.88
072-2380-034-0000	RESIDENTIAL	\$ 15.32	\$ 2.56	\$ 17.88
072-2380-035-0000	RESIDENTIAL	\$ 15.32	\$ 2.56	\$ 17.88
072-2380-036-0000	RESIDENTIAL	\$ 15.32	\$ 2.56	\$ 17.88
072-2380-037-0000	RESIDENTIAL	\$ 15.32	\$ 2.56	\$ 17.88
072-2380-038-0000	RESIDENTIAL	\$ 15.32	\$ 2.56	\$ 17.88
072-2380-039-0000	RESIDENTIAL	\$ 15.32	\$ 2.56	\$ 17.88
072-2380-040-0000	RESIDENTIAL	\$ 15.32	\$ 2.56	\$ 17.88
072-2380-041-0000	RESIDENTIAL	\$ 15.32	\$ 2.56	\$ 17.88
072-2380-042-0000	RESIDENTIAL	\$ 15.32	\$ 2.56	\$ 17.88
072-2380-043-0000	RESIDENTIAL	\$ 15.32	\$ 2.56	\$ 17.88
072-2380-044-0000	RESIDENTIAL	\$ 15.32	\$ 2.56	\$ 17.88
072-2380-045-0000	RESIDENTIAL	\$ 15.32	\$ 2.56	\$ 17.88
072-2380-046-0000	RESIDENTIAL	\$ 15.32	\$ 2.56	\$ 17.88
072-2380-047-0000	RESIDENTIAL	\$ 15.32	\$ 2.56	\$ 17.88
072-2380-048-0000	RESIDENTIAL	\$ 15.32	\$ 2.56	\$ 17.88
072-2380-049-0000	RESIDENTIAL	\$ 15.32	\$ 2.56	\$ 17.88
072-2380-050-0000	RESIDENTIAL	\$ 15.32	\$ 2.56	\$ 17.88
072-2380-051-0000	RESIDENTIAL	\$ 15.32	\$ 2.56	\$ 17.88
072-2380-052-0000	RESIDENTIAL	\$ 15.32	\$ 2.56	\$ 17.88
072-2380-053-0000	RESIDENTIAL	\$ 15.32	\$ 2.56	\$ 17.88
072-2380-054-0000	RESIDENTIAL	\$ 15.32	\$ 2.56	\$ 17.88
072-2380-055-0000	RESIDENTIAL	\$ 15.32	\$ 2.56	\$ 17.88
072-2380-056-0000	RESIDENTIAL	\$ 15.32	\$ 2.56	\$ 17.88
072-2390-001-0000	RESIDENTIAL	\$ 15.32	\$ 2.56	\$ 17.88
072-2390-002-0000	RESIDENTIAL	\$ 15.32	\$ 2.56	\$ 17.88
072-2390-003-0000	RESIDENTIAL	\$ 15.32	\$ 2.56	\$ 17.88
072-2390-004-0000	RESIDENTIAL	\$ 15.32	\$ 2.56	\$ 17.88
072-2390-005-0000	RESIDENTIAL	\$ 15.32	\$ 2.56	\$ 17.88
072-2390-006-0000	RESIDENTIAL	\$ 15.32	\$ 2.56	\$ 17.88
072-2390-007-0000	RESIDENTIAL	\$ 15.32	\$ 2.56	\$ 17.88
072-2390-008-0000	RESIDENTIAL	\$ 15.32	\$ 2.56	\$ 17.88
072-2390-009-0000	RESIDENTIAL	\$ 15.32	\$ 2.56	\$ 17.88
072-2390-010-0000	RESIDENTIAL	\$ 15.32	\$ 2.56	\$ 17.88
072-2390-011-0000	RESIDENTIAL	\$ 15.32	\$ 2.56	\$ 17.88
072-2390-012-0000	RESIDENTIAL	\$ 15.32	\$ 2.56	\$ 17.88
072-2390-013-0000	RESIDENTIAL	\$ 15.32	\$ 2.56	\$ 17.88
072-2390-014-0000	RESIDENTIAL	\$ 15.32	\$ 2.56	\$ 17.88
072-2390-015-0000	RESIDENTIAL	\$ 15.32	\$ 2.56	\$ 17.88
072-2390-016-0000	RESIDENTIAL	\$ 15.32	\$ 2.56	\$ 17.88
072-2390-018-0000	RESIDENTIAL	\$ 15.32	\$ 2.56	\$ 17.88

ITEM 9.3.

City of Rancho Cordova
Lighting District No. 2012-1 Exhibit A to the Resolution
Fiscal Year 2023-24 Assessment Roll

ATTACHMENT 3

APN	District Classification	Street Light Charge	Safety Light Charge	Total Assessment
072-2390-019-0000	RESIDENTIAL	\$ 15.32	\$ 2.56	\$ 17.88
072-2390-020-0000	RESIDENTIAL	\$ 15.32	\$ 2.56	\$ 17.88
072-2390-021-0000	RESIDENTIAL	\$ 15.32	\$ 2.56	\$ 17.88
072-2390-022-0000	RESIDENTIAL	\$ 15.32	\$ 2.56	\$ 17.88
072-2390-023-0000	RESIDENTIAL	\$ 15.32	\$ 2.56	\$ 17.88
072-2390-024-0000	RESIDENTIAL	\$ 15.32	\$ 2.56	\$ 17.88
072-2390-025-0000	RESIDENTIAL	\$ 15.32	\$ 2.56	\$ 17.88
072-2390-026-0000	RESIDENTIAL	\$ 15.32	\$ 2.56	\$ 17.88
072-2390-027-0000	RESIDENTIAL	\$ 15.32	\$ 2.56	\$ 17.88
072-2390-028-0000	RESIDENTIAL	\$ 15.32	\$ 2.56	\$ 17.88
072-2390-029-0000	RESIDENTIAL	\$ 15.32	\$ 2.56	\$ 17.88
072-2390-030-0000	RESIDENTIAL	\$ 15.32	\$ 2.56	\$ 17.88
072-2390-031-0000	RESIDENTIAL	\$ 15.32	\$ 2.56	\$ 17.88
072-2390-032-0000	RESIDENTIAL	\$ 15.32	\$ 2.56	\$ 17.88
072-2390-033-0000	RESIDENTIAL	\$ 15.32	\$ 2.56	\$ 17.88
072-2390-034-0000	RESIDENTIAL	\$ 15.32	\$ 2.56	\$ 17.88
072-2390-036-0000	RESIDENTIAL	\$ 15.32	\$ 2.56	\$ 17.88
072-2390-037-0000	RESIDENTIAL	\$ 15.32	\$ 2.56	\$ 17.88
072-2390-038-0000	RESIDENTIAL	\$ 15.32	\$ 2.56	\$ 17.88
072-2390-039-0000	RESIDENTIAL	\$ 15.32	\$ 2.56	\$ 17.88
072-2390-040-0000	RESIDENTIAL	\$ 15.32	\$ 2.56	\$ 17.88
072-2390-041-0000	RESIDENTIAL	\$ 15.32	\$ 2.56	\$ 17.88
072-2390-042-0000	RESIDENTIAL	\$ 15.32	\$ 2.56	\$ 17.88
072-2390-043-0000	RESIDENTIAL	\$ 15.32	\$ 2.56	\$ 17.88
072-2390-044-0000	RESIDENTIAL	\$ 15.32	\$ 2.56	\$ 17.88
072-2390-045-0000	RESIDENTIAL	\$ 15.32	\$ 2.56	\$ 17.88
072-2390-046-0000	RESIDENTIAL	\$ 15.32	\$ 2.56	\$ 17.88
072-2390-047-0000	RESIDENTIAL	\$ 15.32	\$ 2.56	\$ 17.88
072-2390-048-0000	RESIDENTIAL	\$ 15.32	\$ 2.56	\$ 17.88
072-2390-049-0000	RESIDENTIAL	\$ 15.32	\$ 2.56	\$ 17.88
072-2390-050-0000	RESIDENTIAL	\$ 15.32	\$ 2.56	\$ 17.88
072-2390-051-0000	RESIDENTIAL	\$ 15.32	\$ 2.56	\$ 17.88
072-2390-052-0000	RESIDENTIAL	\$ 15.32	\$ 2.56	\$ 17.88
072-2390-053-0000	RESIDENTIAL	\$ 15.32	\$ 2.56	\$ 17.88
072-2390-054-0000	RESIDENTIAL	\$ 15.32	\$ 2.56	\$ 17.88
072-2390-055-0000	RESIDENTIAL	\$ 15.32	\$ 2.56	\$ 17.88
072-2390-056-0000	RESIDENTIAL	\$ 15.32	\$ 2.56	\$ 17.88
072-2390-057-0000	RESIDENTIAL	\$ 15.32	\$ 2.56	\$ 17.88
072-2390-058-0000	RESIDENTIAL	\$ 15.32	\$ 2.56	\$ 17.88
072-2400-001-0000	RESIDENTIAL	\$ 15.32	\$ 2.56	\$ 17.88
072-2400-002-0000	RESIDENTIAL	\$ 15.32	\$ 2.56	\$ 17.88
072-2400-003-0000	RESIDENTIAL	\$ 15.32	\$ 2.56	\$ 17.88
072-2400-004-0000	RESIDENTIAL	\$ 15.32	\$ 2.56	\$ 17.88
072-2400-005-0000	RESIDENTIAL	\$ 15.32	\$ 2.56	\$ 17.88

ITEM 9.3.

City of Rancho Cordova
Lighting District No. 2012-1 Exhibit A to the Resolution
Fiscal Year 2023-24 Assessment Roll

ATTACHMENT 3

APN	District Classification	Street Light Charge	Safety Light Charge	Total Assessment
072-2400-006-0000	RESIDENTIAL	\$ 15.32	\$ 2.56	\$ 17.88
072-2400-007-0000	RESIDENTIAL	\$ 15.32	\$ 2.56	\$ 17.88
072-2400-008-0000	RESIDENTIAL	\$ 15.32	\$ 2.56	\$ 17.88
072-2400-009-0000	RESIDENTIAL	\$ 15.32	\$ 2.56	\$ 17.88
072-2400-010-0000	RESIDENTIAL	\$ 15.32	\$ 2.56	\$ 17.88
072-2400-011-0000	RESIDENTIAL	\$ 15.32	\$ 2.56	\$ 17.88
072-2400-012-0000	RESIDENTIAL	\$ 15.32	\$ 2.56	\$ 17.88
072-2400-013-0000	RESIDENTIAL	\$ 15.32	\$ 2.56	\$ 17.88
072-2400-014-0000	RESIDENTIAL	\$ 15.32	\$ 2.56	\$ 17.88
072-2400-015-0000	RESIDENTIAL	\$ 15.32	\$ 2.56	\$ 17.88
072-2400-016-0000	RESIDENTIAL	\$ 15.32	\$ 2.56	\$ 17.88
072-2400-017-0000	RESIDENTIAL	\$ 15.32	\$ 2.56	\$ 17.88
072-2400-018-0000	RESIDENTIAL	\$ 15.32	\$ 2.56	\$ 17.88
072-2400-019-0000	RESIDENTIAL	\$ 15.32	\$ 2.56	\$ 17.88
072-2400-020-0000	RESIDENTIAL	\$ 15.32	\$ 2.56	\$ 17.88
072-2400-021-0000	RESIDENTIAL	\$ 15.32	\$ 2.56	\$ 17.88
072-2400-022-0000	RESIDENTIAL	\$ 15.32	\$ 2.56	\$ 17.88
072-2400-023-0000	RESIDENTIAL	\$ 15.32	\$ 2.56	\$ 17.88
072-2400-024-0000	RESIDENTIAL	\$ 15.32	\$ 2.56	\$ 17.88
072-2400-025-0000	RESIDENTIAL	\$ 15.32	\$ 2.56	\$ 17.88
072-2400-026-0000	RESIDENTIAL	\$ 15.32	\$ 2.56	\$ 17.88
072-2400-027-0000	RESIDENTIAL	\$ 15.32	\$ 2.56	\$ 17.88
072-2400-028-0000	RESIDENTIAL	\$ 15.32	\$ 2.56	\$ 17.88
072-2400-029-0000	RESIDENTIAL	\$ 15.32	\$ 2.56	\$ 17.88
072-2400-030-0000	RESIDENTIAL	\$ 15.32	\$ 2.56	\$ 17.88
072-2400-031-0000	RESIDENTIAL	\$ 15.32	\$ 2.56	\$ 17.88
072-2400-032-0000	RESIDENTIAL	\$ 15.32	\$ 2.56	\$ 17.88
072-2400-033-0000	RESIDENTIAL	\$ 15.32	\$ 2.56	\$ 17.88
072-2400-034-0000	RESIDENTIAL	\$ 15.32	\$ 2.56	\$ 17.88
072-2400-035-0000	RESIDENTIAL	\$ 15.32	\$ 2.56	\$ 17.88
072-2400-036-0000	RESIDENTIAL	\$ 15.32	\$ 2.56	\$ 17.88
072-2400-037-0000	RESIDENTIAL	\$ 15.32	\$ 2.56	\$ 17.88
072-2400-038-0000	RESIDENTIAL	\$ 15.32	\$ 2.56	\$ 17.88
072-2400-039-0000	RESIDENTIAL	\$ 15.32	\$ 2.56	\$ 17.88
072-2400-040-0000	RESIDENTIAL	\$ 15.32	\$ 2.56	\$ 17.88
072-2400-041-0000	RESIDENTIAL	\$ 15.32	\$ 2.56	\$ 17.88
072-2400-042-0000	RESIDENTIAL	\$ 15.32	\$ 2.56	\$ 17.88
072-2400-043-0000	RESIDENTIAL	\$ 15.32	\$ 2.56	\$ 17.88
072-2400-044-0000	RESIDENTIAL	\$ 15.32	\$ 2.56	\$ 17.88
072-2460-001-0000	RESIDENTIAL	\$ 15.32	\$ 2.56	\$ 17.88
072-2460-002-0000	RESIDENTIAL	\$ 15.32	\$ 2.56	\$ 17.88
072-2460-003-0000	RESIDENTIAL	\$ 15.32	\$ 2.56	\$ 17.88
072-2460-004-0000	RESIDENTIAL	\$ 15.32	\$ 2.56	\$ 17.88
072-2460-005-0000	RESIDENTIAL	\$ 15.32	\$ 2.56	\$ 17.88

ITEM 9.3.

City of Rancho Cordova
Lighting District No. 2012-1 Exhibit A to the Resolution
Fiscal Year 2023-24 Assessment Roll

ATTACHMENT 3

APN	District Classification	Street Light Charge	Safety Light Charge	Total Assessment
072-2460-006-0000	RESIDENTIAL	\$ 15.32	\$ 2.56	\$ 17.88
072-2460-007-0000	RESIDENTIAL	\$ 15.32	\$ 2.56	\$ 17.88
072-2460-008-0000	RESIDENTIAL	\$ 15.32	\$ 2.56	\$ 17.88
072-2460-009-0000	RESIDENTIAL	\$ 15.32	\$ 2.56	\$ 17.88
072-2460-010-0000	RESIDENTIAL	\$ 15.32	\$ 2.56	\$ 17.88
072-2460-011-0000	RESIDENTIAL	\$ 15.32	\$ 2.56	\$ 17.88
072-2460-012-0000	RESIDENTIAL	\$ 15.32	\$ 2.56	\$ 17.88
072-2460-013-0000	RESIDENTIAL	\$ 15.32	\$ 2.56	\$ 17.88
072-2460-014-0000	RESIDENTIAL	\$ 15.32	\$ 2.56	\$ 17.88
072-2460-015-0000	RESIDENTIAL	\$ 15.32	\$ 2.56	\$ 17.88
072-2460-016-0000	RESIDENTIAL	\$ 15.32	\$ 2.56	\$ 17.88
072-2460-017-0000	RESIDENTIAL	\$ 15.32	\$ 2.56	\$ 17.88
072-2460-018-0000	RESIDENTIAL	\$ 15.32	\$ 2.56	\$ 17.88
072-2460-019-0000	RESIDENTIAL	\$ 15.32	\$ 2.56	\$ 17.88
072-2460-020-0000	RESIDENTIAL	\$ 15.32	\$ 2.56	\$ 17.88
072-2460-021-0000	RESIDENTIAL	\$ 15.32	\$ 2.56	\$ 17.88
072-2460-022-0000	RESIDENTIAL	\$ 15.32	\$ 2.56	\$ 17.88
072-2460-023-0000	RESIDENTIAL	\$ 15.32	\$ 2.56	\$ 17.88
072-2460-024-0000	RESIDENTIAL	\$ 15.32	\$ 2.56	\$ 17.88
072-2460-025-0000	RESIDENTIAL	\$ 15.32	\$ 2.56	\$ 17.88
072-2460-026-0000	RESIDENTIAL	\$ 15.32	\$ 2.56	\$ 17.88
072-2460-027-0000	RESIDENTIAL	\$ 15.32	\$ 2.56	\$ 17.88
072-2460-028-0000	RESIDENTIAL	\$ 15.32	\$ 2.56	\$ 17.88
072-2460-029-0000	RESIDENTIAL	\$ 15.32	\$ 2.56	\$ 17.88
072-2460-030-0000	RESIDENTIAL	\$ 15.32	\$ 2.56	\$ 17.88
072-2460-031-0000	RESIDENTIAL	\$ 15.32	\$ 2.56	\$ 17.88
072-2460-032-0000	RESIDENTIAL	\$ 15.32	\$ 2.56	\$ 17.88
072-2460-033-0000	RESIDENTIAL	\$ 15.32	\$ 2.56	\$ 17.88
072-2460-034-0000	RESIDENTIAL	\$ 15.32	\$ 2.56	\$ 17.88
072-2460-035-0000	RESIDENTIAL	\$ 15.32	\$ 2.56	\$ 17.88
072-2460-036-0000	RESIDENTIAL	\$ 15.32	\$ 2.56	\$ 17.88
072-2460-037-0000	RESIDENTIAL	\$ 15.32	\$ 2.56	\$ 17.88
072-2460-038-0000	RESIDENTIAL	\$ 15.32	\$ 2.56	\$ 17.88
072-2460-039-0000	RESIDENTIAL	\$ 15.32	\$ 2.56	\$ 17.88
072-2460-040-0000	RESIDENTIAL	\$ 15.32	\$ 2.56	\$ 17.88
072-2460-041-0000	RESIDENTIAL	\$ 15.32	\$ 2.56	\$ 17.88
072-2460-042-0000	RESIDENTIAL	\$ 15.32	\$ 2.56	\$ 17.88
072-2460-043-0000	RESIDENTIAL	\$ 15.32	\$ 2.56	\$ 17.88
072-2460-044-0000	RESIDENTIAL	\$ 15.32	\$ 2.56	\$ 17.88
072-2460-045-0000	RESIDENTIAL	\$ 15.32	\$ 2.56	\$ 17.88
072-2460-046-0000	RESIDENTIAL	\$ 15.32	\$ 2.56	\$ 17.88
072-2470-001-0000	RESIDENTIAL	\$ 15.32	\$ 2.56	\$ 17.88
072-2470-002-0000	RESIDENTIAL	\$ 15.32	\$ 2.56	\$ 17.88
072-2470-003-0000	RESIDENTIAL	\$ 15.32	\$ 2.56	\$ 17.88

ITEM 9.3.

City of Rancho Cordova
Lighting District No. 2012-1 Exhibit A to the Resolution
Fiscal Year 2023-24 Assessment Roll

ATTACHMENT 3

APN	District Classification	Street Light Charge	Safety Light Charge	Total Assessment
072-2470-004-0000	RESIDENTIAL	\$ 15.32	\$ 2.56	\$ 17.88
072-2470-005-0000	RESIDENTIAL	\$ 15.32	\$ 2.56	\$ 17.88
072-2470-006-0000	RESIDENTIAL	\$ 15.32	\$ 2.56	\$ 17.88
072-2470-007-0000	RESIDENTIAL	\$ 15.32	\$ 2.56	\$ 17.88
072-2470-008-0000	RESIDENTIAL	\$ 15.32	\$ 2.56	\$ 17.88
072-2470-009-0000	RESIDENTIAL	\$ 15.32	\$ 2.56	\$ 17.88
072-2470-010-0000	RESIDENTIAL	\$ 15.32	\$ 2.56	\$ 17.88
072-2470-011-0000	RESIDENTIAL	\$ 15.32	\$ 2.56	\$ 17.88
072-2470-012-0000	RESIDENTIAL	\$ 15.32	\$ 2.56	\$ 17.88
072-2470-013-0000	RESIDENTIAL	\$ 15.32	\$ 2.56	\$ 17.88
072-2470-014-0000	RESIDENTIAL	\$ 15.32	\$ 2.56	\$ 17.88
072-2470-015-0000	RESIDENTIAL	\$ 15.32	\$ 2.56	\$ 17.88
072-2470-016-0000	RESIDENTIAL	\$ 15.32	\$ 2.56	\$ 17.88
072-2470-017-0000	RESIDENTIAL	\$ 15.32	\$ 2.56	\$ 17.88
072-2470-018-0000	RESIDENTIAL	\$ 15.32	\$ 2.56	\$ 17.88
072-2470-019-0000	RESIDENTIAL	\$ 15.32	\$ 2.56	\$ 17.88
072-2470-020-0000	RESIDENTIAL	\$ 15.32	\$ 2.56	\$ 17.88
072-2470-021-0000	RESIDENTIAL	\$ 15.32	\$ 2.56	\$ 17.88
072-2470-022-0000	RESIDENTIAL	\$ 15.32	\$ 2.56	\$ 17.88
072-2470-023-0000	RESIDENTIAL	\$ 15.32	\$ 2.56	\$ 17.88
072-2470-024-0000	RESIDENTIAL	\$ 15.32	\$ 2.56	\$ 17.88
072-2470-025-0000	RESIDENTIAL	\$ 15.32	\$ 2.56	\$ 17.88
072-2470-026-0000	RESIDENTIAL	\$ 15.32	\$ 2.56	\$ 17.88
072-2470-027-0000	RESIDENTIAL	\$ 15.32	\$ 2.56	\$ 17.88
072-2470-028-0000	RESIDENTIAL	\$ 15.32	\$ 2.56	\$ 17.88
072-2470-029-0000	RESIDENTIAL	\$ 15.32	\$ 2.56	\$ 17.88
072-2470-030-0000	RESIDENTIAL	\$ 15.32	\$ 2.56	\$ 17.88
072-2470-031-0000	RESIDENTIAL	\$ 15.32	\$ 2.56	\$ 17.88
072-2470-032-0000	RESIDENTIAL	\$ 15.32	\$ 2.56	\$ 17.88
072-2470-033-0000	RESIDENTIAL	\$ 15.32	\$ 2.56	\$ 17.88
072-2470-034-0000	RESIDENTIAL	\$ 15.32	\$ 2.56	\$ 17.88
072-2470-035-0000	RESIDENTIAL	\$ 15.32	\$ 2.56	\$ 17.88
072-2470-036-0000	RESIDENTIAL	\$ 15.32	\$ 2.56	\$ 17.88
072-2470-037-0000	RESIDENTIAL	\$ 15.32	\$ 2.56	\$ 17.88
072-2470-038-0000	RESIDENTIAL	\$ 15.32	\$ 2.56	\$ 17.88
072-2470-039-0000	RESIDENTIAL	\$ 15.32	\$ 2.56	\$ 17.88
072-2470-040-0000	RESIDENTIAL	\$ 15.32	\$ 2.56	\$ 17.88
072-2470-041-0000	RESIDENTIAL	\$ 15.32	\$ 2.56	\$ 17.88
072-2470-042-0000	RESIDENTIAL	\$ 15.32	\$ 2.56	\$ 17.88
072-2470-043-0000	RESIDENTIAL	\$ 15.32	\$ 2.56	\$ 17.88
072-2470-044-0000	RESIDENTIAL	\$ 15.32	\$ 2.56	\$ 17.88
072-2470-045-0000	RESIDENTIAL	\$ 15.32	\$ 2.56	\$ 17.88
072-2470-046-0000	RESIDENTIAL	\$ 15.32	\$ 2.56	\$ 17.88
072-2470-047-0000	RESIDENTIAL	\$ 15.32	\$ 2.56	\$ 17.88

ITEM 9.3.

City of Rancho Cordova
Lighting District No. 2012-1 Exhibit A to the Resolution
Fiscal Year 2023-24 Assessment Roll

ATTACHMENT 3

APN	District Classification	Street Light Charge	Safety Light Charge	Total Assessment
072-2470-048-0000	RESIDENTIAL	\$ 15.32	\$ 2.56	\$ 17.88
072-2470-049-0000	RESIDENTIAL	\$ 15.32	\$ 2.56	\$ 17.88
072-2470-050-0000	RESIDENTIAL	\$ 15.32	\$ 2.56	\$ 17.88
072-2470-051-0000	RESIDENTIAL	\$ 15.32	\$ 2.56	\$ 17.88
072-2470-052-0000	RESIDENTIAL	\$ 15.32	\$ 2.56	\$ 17.88
072-2470-053-0000	RESIDENTIAL	\$ 15.32	\$ 2.56	\$ 17.88
072-2470-054-0000	RESIDENTIAL	\$ 15.32	\$ 2.56	\$ 17.88
072-2470-055-0000	RESIDENTIAL	\$ 15.32	\$ 2.56	\$ 17.88
072-2470-056-0000	RESIDENTIAL	\$ 15.32	\$ 2.56	\$ 17.88
072-2470-057-0000	RESIDENTIAL	\$ 15.32	\$ 2.56	\$ 17.88
072-2470-058-0000	RESIDENTIAL	\$ 15.32	\$ 2.56	\$ 17.88
072-2470-059-0000	RESIDENTIAL	\$ 15.32	\$ 2.56	\$ 17.88
072-2470-060-0000	RESIDENTIAL	\$ 15.32	\$ 2.56	\$ 17.88
072-2480-001-0000	RESIDENTIAL	\$ 15.32	\$ 2.56	\$ 17.88
072-2480-002-0000	RESIDENTIAL	\$ 15.32	\$ 2.56	\$ 17.88
072-2480-003-0000	RESIDENTIAL	\$ 15.32	\$ 2.56	\$ 17.88
072-2480-004-0000	RESIDENTIAL	\$ 15.32	\$ 2.56	\$ 17.88
072-2480-005-0000	RESIDENTIAL	\$ 15.32	\$ 2.56	\$ 17.88
072-2480-006-0000	RESIDENTIAL	\$ 15.32	\$ 2.56	\$ 17.88
072-2480-007-0000	RESIDENTIAL	\$ 15.32	\$ 2.56	\$ 17.88
072-2480-008-0000	RESIDENTIAL	\$ 15.32	\$ 2.56	\$ 17.88
072-2480-009-0000	RESIDENTIAL	\$ 15.32	\$ 2.56	\$ 17.88
072-2480-010-0000	RESIDENTIAL	\$ 15.32	\$ 2.56	\$ 17.88
072-2480-011-0000	RESIDENTIAL	\$ 15.32	\$ 2.56	\$ 17.88
072-2480-012-0000	RESIDENTIAL	\$ 15.32	\$ 2.56	\$ 17.88
072-2480-013-0000	RESIDENTIAL	\$ 15.32	\$ 2.56	\$ 17.88
072-2480-014-0000	RESIDENTIAL	\$ 15.32	\$ 2.56	\$ 17.88
072-2480-015-0000	RESIDENTIAL	\$ 15.32	\$ 2.56	\$ 17.88
072-2480-016-0000	RESIDENTIAL	\$ 15.32	\$ 2.56	\$ 17.88
072-2480-017-0000	RESIDENTIAL	\$ 15.32	\$ 2.56	\$ 17.88
072-2480-018-0000	RESIDENTIAL	\$ 15.32	\$ 2.56	\$ 17.88
072-2480-019-0000	RESIDENTIAL	\$ 15.32	\$ 2.56	\$ 17.88
072-2480-020-0000	RESIDENTIAL	\$ 15.32	\$ 2.56	\$ 17.88
072-2480-021-0000	RESIDENTIAL	\$ 15.32	\$ 2.56	\$ 17.88
072-2480-022-0000	RESIDENTIAL	\$ 15.32	\$ 2.56	\$ 17.88
072-2480-023-0000	RESIDENTIAL	\$ 15.32	\$ 2.56	\$ 17.88
072-2480-024-0000	RESIDENTIAL	\$ 15.32	\$ 2.56	\$ 17.88
072-2480-025-0000	RESIDENTIAL	\$ 15.32	\$ 2.56	\$ 17.88
072-2480-026-0000	RESIDENTIAL	\$ 15.32	\$ 2.56	\$ 17.88
072-2480-027-0000	RESIDENTIAL	\$ 15.32	\$ 2.56	\$ 17.88
072-2480-028-0000	RESIDENTIAL	\$ 15.32	\$ 2.56	\$ 17.88
072-2480-029-0000	RESIDENTIAL	\$ 15.32	\$ 2.56	\$ 17.88
072-2480-030-0000	RESIDENTIAL	\$ 15.32	\$ 2.56	\$ 17.88
072-2480-031-0000	RESIDENTIAL	\$ 15.32	\$ 2.56	\$ 17.88

ITEM 9.3.

City of Rancho Cordova
Lighting District No. 2012-1 Exhibit A to the Resolution
Fiscal Year 2023-24 Assessment Roll

ATTACHMENT 3

APN	District Classification	Street Light Charge	Safety Light Charge	Total Assessment
072-2480-032-0000	RESIDENTIAL	\$ 15.32	\$ 2.56	\$ 17.88
072-2480-033-0000	RESIDENTIAL	\$ 15.32	\$ 2.56	\$ 17.88
072-2480-034-0000	RESIDENTIAL	\$ 15.32	\$ 2.56	\$ 17.88
072-2480-035-0000	RESIDENTIAL	\$ 15.32	\$ 2.56	\$ 17.88
072-2480-036-0000	RESIDENTIAL	\$ 15.32	\$ 2.56	\$ 17.88
072-2480-037-0000	RESIDENTIAL	\$ 15.32	\$ 2.56	\$ 17.88
072-2480-038-0000	RESIDENTIAL	\$ 15.32	\$ 2.56	\$ 17.88
072-2480-039-0000	RESIDENTIAL	\$ 15.32	\$ 2.56	\$ 17.88
072-2480-040-0000	RESIDENTIAL	\$ 15.32	\$ 2.56	\$ 17.88
072-2480-041-0000	RESIDENTIAL	\$ 15.32	\$ 2.56	\$ 17.88
072-2480-042-0000	RESIDENTIAL	\$ 15.32	\$ 2.56	\$ 17.88
072-2480-043-0000	RESIDENTIAL	\$ 15.32	\$ 2.56	\$ 17.88
072-2480-044-0000	RESIDENTIAL	\$ 15.32	\$ 2.56	\$ 17.88
072-2480-045-0000	RESIDENTIAL	\$ 15.32	\$ 2.56	\$ 17.88
072-2480-046-0000	RESIDENTIAL	\$ 15.32	\$ 2.56	\$ 17.88
072-2480-047-0000	RESIDENTIAL	\$ 15.32	\$ 2.56	\$ 17.88
072-2480-048-0000	RESIDENTIAL	\$ 15.32	\$ 2.56	\$ 17.88
072-2480-049-0000	RESIDENTIAL	\$ 15.32	\$ 2.56	\$ 17.88
072-2480-050-0000	RESIDENTIAL	\$ 15.32	\$ 2.56	\$ 17.88
072-2480-051-0000	RESIDENTIAL	\$ 15.32	\$ 2.56	\$ 17.88
072-2480-052-0000	RESIDENTIAL	\$ 15.32	\$ 2.56	\$ 17.88
072-2520-001-0000	RESIDENTIAL	\$ 15.32	\$ 2.56	\$ 17.88
072-2520-002-0000	RESIDENTIAL	\$ 15.32	\$ 2.56	\$ 17.88
072-2520-003-0000	RESIDENTIAL	\$ 15.32	\$ 2.56	\$ 17.88
072-2520-004-0000	RESIDENTIAL	\$ 15.32	\$ 2.56	\$ 17.88
072-2520-005-0000	RESIDENTIAL	\$ 15.32	\$ 2.56	\$ 17.88
072-2520-006-0000	RESIDENTIAL	\$ 15.32	\$ 2.56	\$ 17.88
072-2520-007-0000	RESIDENTIAL	\$ 15.32	\$ 2.56	\$ 17.88
072-2520-008-0000	RESIDENTIAL	\$ 15.32	\$ 2.56	\$ 17.88
072-2520-009-0000	RESIDENTIAL	\$ 15.32	\$ 2.56	\$ 17.88
072-2520-010-0000	RESIDENTIAL	\$ 15.32	\$ 2.56	\$ 17.88
072-2520-011-0000	RESIDENTIAL	\$ 15.32	\$ 2.56	\$ 17.88
072-2520-012-0000	RESIDENTIAL	\$ 15.32	\$ 2.56	\$ 17.88
072-2520-013-0000	RESIDENTIAL	\$ 15.32	\$ 2.56	\$ 17.88
072-2520-014-0000	RESIDENTIAL	\$ 15.32	\$ 2.56	\$ 17.88
072-2520-015-0000	RESIDENTIAL	\$ 15.32	\$ 2.56	\$ 17.88
072-2520-016-0000	RESIDENTIAL	\$ 15.32	\$ 2.56	\$ 17.88
072-2520-017-0000	RESIDENTIAL	\$ 15.32	\$ 2.56	\$ 17.88
072-2520-018-0000	RESIDENTIAL	\$ 15.32	\$ 2.56	\$ 17.88
072-2520-019-0000	RESIDENTIAL	\$ 15.32	\$ 2.56	\$ 17.88
072-2520-020-0000	RESIDENTIAL	\$ 15.32	\$ 2.56	\$ 17.88
072-2520-021-0000	RESIDENTIAL	\$ 15.32	\$ 2.56	\$ 17.88
072-2520-022-0000	RESIDENTIAL	\$ 15.32	\$ 2.56	\$ 17.88
072-2520-023-0000	RESIDENTIAL	\$ 15.32	\$ 2.56	\$ 17.88

ITEM 9.3.

City of Rancho Cordova
Lighting District No. 2012-1 Exhibit A to the Resolution
Fiscal Year 2023-24 Assessment Roll

ATTACHMENT 3

APN	District Classification	Street Light Charge	Safety Light Charge	Total Assessment
072-2520-024-0000	RESIDENTIAL	\$ 15.32	\$ 2.56	\$ 17.88
072-2520-025-0000	RESIDENTIAL	\$ 15.32	\$ 2.56	\$ 17.88
072-2520-026-0000	RESIDENTIAL	\$ 15.32	\$ 2.56	\$ 17.88
072-2520-027-0000	RESIDENTIAL	\$ 15.32	\$ 2.56	\$ 17.88
072-2520-028-0000	RESIDENTIAL	\$ 15.32	\$ 2.56	\$ 17.88
072-2520-029-0000	RESIDENTIAL	\$ 15.32	\$ 2.56	\$ 17.88
072-2520-030-0000	RESIDENTIAL	\$ 15.32	\$ 2.56	\$ 17.88
072-2520-031-0000	RESIDENTIAL	\$ 15.32	\$ 2.56	\$ 17.88
072-2520-032-0000	RESIDENTIAL	\$ 15.32	\$ 2.56	\$ 17.88
072-2520-033-0000	RESIDENTIAL	\$ 15.32	\$ 2.56	\$ 17.88
072-2520-037-0000	NONRES	\$ 8.06	\$ 2.56	\$ 10.62
072-2530-001-0000	RESIDENTIAL	\$ 15.32	\$ 2.56	\$ 17.88
072-2530-002-0000	RESIDENTIAL	\$ 15.32	\$ 2.56	\$ 17.88
072-2530-003-0000	RESIDENTIAL	\$ 15.32	\$ 2.56	\$ 17.88
072-2530-004-0000	RESIDENTIAL	\$ 15.32	\$ 2.56	\$ 17.88
072-2530-005-0000	RESIDENTIAL	\$ 15.32	\$ 2.56	\$ 17.88
072-2530-006-0000	RESIDENTIAL	\$ 15.32	\$ 2.56	\$ 17.88
072-2530-007-0000	RESIDENTIAL	\$ 15.32	\$ 2.56	\$ 17.88
072-2530-008-0000	RESIDENTIAL	\$ 15.32	\$ 2.56	\$ 17.88
072-2530-009-0000	RESIDENTIAL	\$ 15.32	\$ 2.56	\$ 17.88
072-2530-010-0000	RESIDENTIAL	\$ 15.32	\$ 2.56	\$ 17.88
072-2530-011-0000	RESIDENTIAL	\$ 15.32	\$ 2.56	\$ 17.88
072-2530-012-0000	RESIDENTIAL	\$ 15.32	\$ 2.56	\$ 17.88
072-2530-013-0000	RESIDENTIAL	\$ 15.32	\$ 2.56	\$ 17.88
072-2530-014-0000	RESIDENTIAL	\$ 15.32	\$ 2.56	\$ 17.88
072-2530-015-0000	RESIDENTIAL	\$ 15.32	\$ 2.56	\$ 17.88
072-2530-016-0000	RESIDENTIAL	\$ 15.32	\$ 2.56	\$ 17.88
072-2530-017-0000	RESIDENTIAL	\$ 15.32	\$ 2.56	\$ 17.88
072-2530-018-0000	RESIDENTIAL	\$ 15.32	\$ 2.56	\$ 17.88
072-2530-019-0000	RESIDENTIAL	\$ 15.32	\$ 2.56	\$ 17.88
072-2530-020-0000	RESIDENTIAL	\$ 15.32	\$ 2.56	\$ 17.88
072-2530-021-0000	RESIDENTIAL	\$ 15.32	\$ 2.56	\$ 17.88
072-2530-022-0000	RESIDENTIAL	\$ 15.32	\$ 2.56	\$ 17.88
072-2530-023-0000	RESIDENTIAL	\$ 15.32	\$ 2.56	\$ 17.88
072-2530-024-0000	RESIDENTIAL	\$ 15.32	\$ 2.56	\$ 17.88
072-2530-025-0000	RESIDENTIAL	\$ 15.32	\$ 2.56	\$ 17.88
072-2530-026-0000	RESIDENTIAL	\$ 15.32	\$ 2.56	\$ 17.88
072-2530-027-0000	RESIDENTIAL	\$ 15.32	\$ 2.56	\$ 17.88
072-2540-001-0000	RESIDENTIAL	\$ 15.32	\$ 2.56	\$ 17.88
072-2540-002-0000	RESIDENTIAL	\$ 15.32	\$ 2.56	\$ 17.88
072-2540-003-0000	RESIDENTIAL	\$ 15.32	\$ 2.56	\$ 17.88
072-2540-004-0000	RESIDENTIAL	\$ 15.32	\$ 2.56	\$ 17.88
072-2540-005-0000	RESIDENTIAL	\$ 15.32	\$ 2.56	\$ 17.88
072-2540-006-0000	RESIDENTIAL	\$ 15.32	\$ 2.56	\$ 17.88

ITEM 9.3.

City of Rancho Cordova
Lighting District No. 2012-1 Exhibit A to the Resolution
Fiscal Year 2023-24 Assessment Roll

ATTACHMENT 3

APN	District Classification	Street Light Charge	Safety Light Charge	Total Assessment
072-2540-007-0000	RESIDENTIAL	\$ 15.32	\$ 2.56	\$ 17.88
072-2540-008-0000	RESIDENTIAL	\$ 15.32	\$ 2.56	\$ 17.88
072-2540-009-0000	RESIDENTIAL	\$ 15.32	\$ 2.56	\$ 17.88
072-2540-010-0000	RESIDENTIAL	\$ 15.32	\$ 2.56	\$ 17.88
072-2540-011-0000	RESIDENTIAL	\$ 15.32	\$ 2.56	\$ 17.88
072-2540-012-0000	RESIDENTIAL	\$ 15.32	\$ 2.56	\$ 17.88
072-2540-013-0000	RESIDENTIAL	\$ 15.32	\$ 2.56	\$ 17.88
072-2540-014-0000	RESIDENTIAL	\$ 15.32	\$ 2.56	\$ 17.88
072-2540-015-0000	RESIDENTIAL	\$ 15.32	\$ 2.56	\$ 17.88
072-2540-016-0000	RESIDENTIAL	\$ 15.32	\$ 2.56	\$ 17.88
072-2540-017-0000	RESIDENTIAL	\$ 15.32	\$ 2.56	\$ 17.88
072-2540-018-0000	RESIDENTIAL	\$ 15.32	\$ 2.56	\$ 17.88
072-2540-019-0000	RESIDENTIAL	\$ 15.32	\$ 2.56	\$ 17.88
072-2540-020-0000	RESIDENTIAL	\$ 15.32	\$ 2.56	\$ 17.88
072-2540-021-0000	RESIDENTIAL	\$ 15.32	\$ 2.56	\$ 17.88
072-2540-022-0000	RESIDENTIAL	\$ 15.32	\$ 2.56	\$ 17.88
072-2540-023-0000	RESIDENTIAL	\$ 15.32	\$ 2.56	\$ 17.88
072-2540-024-0000	RESIDENTIAL	\$ 15.32	\$ 2.56	\$ 17.88
072-2540-025-0000	RESIDENTIAL	\$ 15.32	\$ 2.56	\$ 17.88
072-2540-026-0000	RESIDENTIAL	\$ 15.32	\$ 2.56	\$ 17.88
072-2540-027-0000	RESIDENTIAL	\$ 15.32	\$ 2.56	\$ 17.88
072-2540-028-0000	RESIDENTIAL	\$ 15.32	\$ 2.56	\$ 17.88
072-2540-029-0000	RESIDENTIAL	\$ 15.32	\$ 2.56	\$ 17.88
072-2540-030-0000	RESIDENTIAL	\$ 15.32	\$ 2.56	\$ 17.88
072-2540-031-0000	RESIDENTIAL	\$ 15.32	\$ 2.56	\$ 17.88
072-2540-032-0000	RESIDENTIAL	\$ 15.32	\$ 2.56	\$ 17.88
072-2540-033-0000	RESIDENTIAL	\$ 15.32	\$ 2.56	\$ 17.88
072-2540-034-0000	RESIDENTIAL	\$ 15.32	\$ 2.56	\$ 17.88
072-2540-035-0000	RESIDENTIAL	\$ 15.32	\$ 2.56	\$ 17.88
072-2540-036-0000	RESIDENTIAL	\$ 15.32	\$ 2.56	\$ 17.88
072-2540-037-0000	RESIDENTIAL	\$ 15.32	\$ 2.56	\$ 17.88
072-2540-038-0000	RESIDENTIAL	\$ 15.32	\$ 2.56	\$ 17.88
072-2540-039-0000	RESIDENTIAL	\$ 15.32	\$ 2.56	\$ 17.88
072-2540-040-0000	RESIDENTIAL	\$ 15.32	\$ 2.56	\$ 17.88
072-2540-041-0000	RESIDENTIAL	\$ 15.32	\$ 2.56	\$ 17.88
072-2540-042-0000	RESIDENTIAL	\$ 15.32	\$ 2.56	\$ 17.88
072-2540-043-0000	RESIDENTIAL	\$ 15.32	\$ 2.56	\$ 17.88
072-2540-044-0000	RESIDENTIAL	\$ 15.32	\$ 2.56	\$ 17.88
072-2540-045-0000	RESIDENTIAL	\$ 15.32	\$ 2.56	\$ 17.88
072-2540-046-0000	RESIDENTIAL	\$ 15.32	\$ 2.56	\$ 17.88
072-2540-047-0000	RESIDENTIAL	\$ 15.32	\$ 2.56	\$ 17.88
072-2540-048-0000	RESIDENTIAL	\$ 15.32	\$ 2.56	\$ 17.88
072-2550-001-0000	RESIDENTIAL	\$ 15.32	\$ 2.56	\$ 17.88
072-2550-002-0000	RESIDENTIAL	\$ 15.32	\$ 2.56	\$ 17.88

ITEM 9.3.

City of Rancho Cordova
Lighting District No. 2012-1 Exhibit A to the Resolution
Fiscal Year 2023-24 Assessment Roll

ATTACHMENT 3

APN	District Classification	Street Light Charge	Safety Light Charge	Total Assessment
072-2550-003-0000	RESIDENTIAL	\$ 15.32	\$ 2.56	\$ 17.88
072-2550-004-0000	RESIDENTIAL	\$ 15.32	\$ 2.56	\$ 17.88
072-2550-005-0000	RESIDENTIAL	\$ 15.32	\$ 2.56	\$ 17.88
072-2550-006-0000	RESIDENTIAL	\$ 15.32	\$ 2.56	\$ 17.88
072-2550-007-0000	RESIDENTIAL	\$ 15.32	\$ 2.56	\$ 17.88
072-2550-008-0000	RESIDENTIAL	\$ 15.32	\$ 2.56	\$ 17.88
072-2550-009-0000	RESIDENTIAL	\$ 15.32	\$ 2.56	\$ 17.88
072-2550-010-0000	RESIDENTIAL	\$ 15.32	\$ 2.56	\$ 17.88
072-2550-011-0000	RESIDENTIAL	\$ 15.32	\$ 2.56	\$ 17.88
072-2550-012-0000	RESIDENTIAL	\$ 15.32	\$ 2.56	\$ 17.88
072-2550-013-0000	RESIDENTIAL	\$ 15.32	\$ 2.56	\$ 17.88
072-2550-014-0000	RESIDENTIAL	\$ 15.32	\$ 2.56	\$ 17.88
072-2550-015-0000	RESIDENTIAL	\$ 15.32	\$ 2.56	\$ 17.88
072-2550-016-0000	RESIDENTIAL	\$ 15.32	\$ 2.56	\$ 17.88
072-2550-017-0000	RESIDENTIAL	\$ 15.32	\$ 2.56	\$ 17.88
072-2550-018-0000	RESIDENTIAL	\$ 15.32	\$ 2.56	\$ 17.88
072-2550-019-0000	RESIDENTIAL	\$ 15.32	\$ 2.56	\$ 17.88
072-2550-020-0000	RESIDENTIAL	\$ 15.32	\$ 2.56	\$ 17.88
072-2550-021-0000	RESIDENTIAL	\$ 15.32	\$ 2.56	\$ 17.88
072-2550-022-0000	RESIDENTIAL	\$ 15.32	\$ 2.56	\$ 17.88
072-2550-023-0000	RESIDENTIAL	\$ 15.32	\$ 2.56	\$ 17.88
072-2550-024-0000	RESIDENTIAL	\$ 15.32	\$ 2.56	\$ 17.88
072-2550-025-0000	RESIDENTIAL	\$ 15.32	\$ 2.56	\$ 17.88
072-2550-026-0000	RESIDENTIAL	\$ 15.32	\$ 2.56	\$ 17.88
072-2550-027-0000	RESIDENTIAL	\$ 15.32	\$ 2.56	\$ 17.88
072-2550-028-0000	RESIDENTIAL	\$ 15.32	\$ 2.56	\$ 17.88
072-2550-029-0000	RESIDENTIAL	\$ 15.32	\$ 2.56	\$ 17.88
072-2550-030-0000	RESIDENTIAL	\$ 15.32	\$ 2.56	\$ 17.88
072-2550-031-0000	RESIDENTIAL	\$ 15.32	\$ 2.56	\$ 17.88
072-2550-032-0000	RESIDENTIAL	\$ 15.32	\$ 2.56	\$ 17.88
072-2550-033-0000	RESIDENTIAL	\$ 15.32	\$ 2.56	\$ 17.88
072-2550-034-0000	RESIDENTIAL	\$ 15.32	\$ 2.56	\$ 17.88
072-2560-001-0000	RESIDENTIAL	\$ 15.32	\$ 2.56	\$ 17.88
072-2560-002-0000	RESIDENTIAL	\$ 15.32	\$ 2.56	\$ 17.88
072-2560-003-0000	RESIDENTIAL	\$ 15.32	\$ 2.56	\$ 17.88
072-2560-004-0000	RESIDENTIAL	\$ 15.32	\$ 2.56	\$ 17.88
072-2560-005-0000	RESIDENTIAL	\$ 15.32	\$ 2.56	\$ 17.88
072-2560-006-0000	RESIDENTIAL	\$ 15.32	\$ 2.56	\$ 17.88
072-2560-007-0000	RESIDENTIAL	\$ 15.32	\$ 2.56	\$ 17.88
072-2560-008-0000	RESIDENTIAL	\$ 15.32	\$ 2.56	\$ 17.88
072-2560-009-0000	RESIDENTIAL	\$ 15.32	\$ 2.56	\$ 17.88
072-2560-010-0000	RESIDENTIAL	\$ 15.32	\$ 2.56	\$ 17.88
072-2560-011-0000	RESIDENTIAL	\$ 15.32	\$ 2.56	\$ 17.88
072-2560-012-0000	RESIDENTIAL	\$ 15.32	\$ 2.56	\$ 17.88

ITEM 9.3.

City of Rancho Cordova
Lighting District No. 2012-1 Exhibit A to the Resolution
Fiscal Year 2023-24 Assessment Roll

ATTACHMENT 3

APN	District Classification	Street Light Charge	Safety Light Charge	Total Assessment
072-2560-013-0000	RESIDENTIAL	\$ 15.32	\$ 2.56	\$ 17.88
072-2560-014-0000	RESIDENTIAL	\$ 15.32	\$ 2.56	\$ 17.88
072-2560-015-0000	RESIDENTIAL	\$ 15.32	\$ 2.56	\$ 17.88
072-2560-016-0000	RESIDENTIAL	\$ 15.32	\$ 2.56	\$ 17.88
072-2560-017-0000	RESIDENTIAL	\$ 15.32	\$ 2.56	\$ 17.88
072-2560-018-0000	RESIDENTIAL	\$ 15.32	\$ 2.56	\$ 17.88
072-2560-019-0000	RESIDENTIAL	\$ 15.32	\$ 2.56	\$ 17.88
072-2560-020-0000	RESIDENTIAL	\$ 15.32	\$ 2.56	\$ 17.88
072-2560-021-0000	RESIDENTIAL	\$ 15.32	\$ 2.56	\$ 17.88
072-2560-022-0000	RESIDENTIAL	\$ 15.32	\$ 2.56	\$ 17.88
072-2560-023-0000	RESIDENTIAL	\$ 15.32	\$ 2.56	\$ 17.88
072-2560-024-0000	RESIDENTIAL	\$ 15.32	\$ 2.56	\$ 17.88
072-2560-025-0000	RESIDENTIAL	\$ 15.32	\$ 2.56	\$ 17.88
072-2560-026-0000	RESIDENTIAL	\$ 15.32	\$ 2.56	\$ 17.88
072-2560-027-0000	RESIDENTIAL	\$ 15.32	\$ 2.56	\$ 17.88
072-2560-028-0000	RESIDENTIAL	\$ 15.32	\$ 2.56	\$ 17.88
072-2560-029-0000	RESIDENTIAL	\$ 15.32	\$ 2.56	\$ 17.88
072-2560-030-0000	RESIDENTIAL	\$ 15.32	\$ 2.56	\$ 17.88
072-2560-031-0000	RESIDENTIAL	\$ 15.32	\$ 2.56	\$ 17.88
072-2560-032-0000	RESIDENTIAL	\$ 15.32	\$ 2.56	\$ 17.88
072-2560-033-0000	RESIDENTIAL	\$ 15.32	\$ 2.56	\$ 17.88
072-2560-034-0000	RESIDENTIAL	\$ 15.32	\$ 2.56	\$ 17.88
072-2560-035-0000	RESIDENTIAL	\$ 15.32	\$ 2.56	\$ 17.88
072-2560-036-0000	RESIDENTIAL	\$ 15.32	\$ 2.56	\$ 17.88
072-2560-037-0000	RESIDENTIAL	\$ 15.32	\$ 2.56	\$ 17.88
072-2560-038-0000	RESIDENTIAL	\$ 15.32	\$ 2.56	\$ 17.88
072-2560-039-0000	RESIDENTIAL	\$ 15.32	\$ 2.56	\$ 17.88
072-2560-040-0000	RESIDENTIAL	\$ 15.32	\$ 2.56	\$ 17.88
072-2560-041-0000	RESIDENTIAL	\$ 15.32	\$ 2.56	\$ 17.88
072-2560-042-0000	RESIDENTIAL	\$ 15.32	\$ 2.56	\$ 17.88
072-2560-043-0000	RESIDENTIAL	\$ 15.32	\$ 2.56	\$ 17.88
072-2560-044-0000	RESIDENTIAL	\$ 15.32	\$ 2.56	\$ 17.88
072-2560-045-0000	RESIDENTIAL	\$ 15.32	\$ 2.56	\$ 17.88
072-2570-001-0000	RESIDENTIAL	\$ 15.32	\$ 2.56	\$ 17.88
072-2570-002-0000	RESIDENTIAL	\$ 15.32	\$ 2.56	\$ 17.88
072-2570-003-0000	RESIDENTIAL	\$ 15.32	\$ 2.56	\$ 17.88
072-2570-004-0000	RESIDENTIAL	\$ 15.32	\$ 2.56	\$ 17.88
072-2570-005-0000	RESIDENTIAL	\$ 15.32	\$ 2.56	\$ 17.88
072-2570-006-0000	RESIDENTIAL	\$ 15.32	\$ 2.56	\$ 17.88
072-2570-007-0000	RESIDENTIAL	\$ 15.32	\$ 2.56	\$ 17.88
072-2570-008-0000	RESIDENTIAL	\$ 15.32	\$ 2.56	\$ 17.88
072-2570-009-0000	RESIDENTIAL	\$ 15.32	\$ 2.56	\$ 17.88
072-2570-010-0000	RESIDENTIAL	\$ 15.32	\$ 2.56	\$ 17.88
072-2570-011-0000	RESIDENTIAL	\$ 15.32	\$ 2.56	\$ 17.88

ITEM 9.3.

City of Rancho Cordova
Lighting District No. 2012-1 Exhibit A to the Resolution
Fiscal Year 2023-24 Assessment Roll

ATTACHMENT 3

APN	District Classification	Street Light Charge	Safety Light Charge	Total Assessment
072-2570-012-0000	RESIDENTIAL	\$ 15.32	\$ 2.56	\$ 17.88
072-2570-013-0000	RESIDENTIAL	\$ 15.32	\$ 2.56	\$ 17.88
072-2570-014-0000	RESIDENTIAL	\$ 15.32	\$ 2.56	\$ 17.88
072-2570-015-0000	RESIDENTIAL	\$ 15.32	\$ 2.56	\$ 17.88
072-2570-016-0000	RESIDENTIAL	\$ 15.32	\$ 2.56	\$ 17.88
072-2570-017-0000	RESIDENTIAL	\$ 15.32	\$ 2.56	\$ 17.88
072-2570-018-0000	RESIDENTIAL	\$ 15.32	\$ 2.56	\$ 17.88
072-2570-019-0000	RESIDENTIAL	\$ 15.32	\$ 2.56	\$ 17.88
072-2570-020-0000	RESIDENTIAL	\$ 15.32	\$ 2.56	\$ 17.88
072-2570-021-0000	RESIDENTIAL	\$ 15.32	\$ 2.56	\$ 17.88
072-2570-022-0000	RESIDENTIAL	\$ 15.32	\$ 2.56	\$ 17.88
072-2570-023-0000	RESIDENTIAL	\$ 15.32	\$ 2.56	\$ 17.88
072-2570-024-0000	RESIDENTIAL	\$ 15.32	\$ 2.56	\$ 17.88
072-2570-025-0000	RESIDENTIAL	\$ 15.32	\$ 2.56	\$ 17.88
072-2570-026-0000	RESIDENTIAL	\$ 15.32	\$ 2.56	\$ 17.88
072-2570-027-0000	RESIDENTIAL	\$ 15.32	\$ 2.56	\$ 17.88
072-2570-028-0000	RESIDENTIAL	\$ 15.32	\$ 2.56	\$ 17.88
072-2570-029-0000	RESIDENTIAL	\$ 15.32	\$ 2.56	\$ 17.88
072-2570-030-0000	RESIDENTIAL	\$ 15.32	\$ 2.56	\$ 17.88
072-2570-031-0000	RESIDENTIAL	\$ 15.32	\$ 2.56	\$ 17.88
072-2570-032-0000	RESIDENTIAL	\$ 15.32	\$ 2.56	\$ 17.88
072-2570-033-0000	RESIDENTIAL	\$ 15.32	\$ 2.56	\$ 17.88
072-2570-034-0000	RESIDENTIAL	\$ 15.32	\$ 2.56	\$ 17.88
072-2570-035-0000	RESIDENTIAL	\$ 15.32	\$ 2.56	\$ 17.88
072-2570-036-0000	RESIDENTIAL	\$ 15.32	\$ 2.56	\$ 17.88
072-2570-037-0000	RESIDENTIAL	\$ 15.32	\$ 2.56	\$ 17.88
072-2570-038-0000	RESIDENTIAL	\$ 15.32	\$ 2.56	\$ 17.88
072-2570-039-0000	RESIDENTIAL	\$ 15.32	\$ 2.56	\$ 17.88
072-2570-040-0000	RESIDENTIAL	\$ 15.32	\$ 2.56	\$ 17.88
072-2570-041-0000	RESIDENTIAL	\$ 15.32	\$ 2.56	\$ 17.88
072-2570-042-0000	RESIDENTIAL	\$ 15.32	\$ 2.56	\$ 17.88
072-2570-043-0000	RESIDENTIAL	\$ 15.32	\$ 2.56	\$ 17.88
072-2570-044-0000	RESIDENTIAL	\$ 15.32	\$ 2.56	\$ 17.88
072-2570-045-0000	RESIDENTIAL	\$ 15.32	\$ 2.56	\$ 17.88
072-2580-001-0000	RESIDENTIAL	\$ 15.32	\$ 2.56	\$ 17.88
072-2580-002-0000	RESIDENTIAL	\$ 15.32	\$ 2.56	\$ 17.88
072-2580-003-0000	RESIDENTIAL	\$ 15.32	\$ 2.56	\$ 17.88
072-2580-004-0000	RESIDENTIAL	\$ 15.32	\$ 2.56	\$ 17.88
072-2580-005-0000	RESIDENTIAL	\$ 15.32	\$ 2.56	\$ 17.88
072-2580-006-0000	RESIDENTIAL	\$ 15.32	\$ 2.56	\$ 17.88
072-2580-007-0000	RESIDENTIAL	\$ 15.32	\$ 2.56	\$ 17.88
072-2580-008-0000	RESIDENTIAL	\$ 15.32	\$ 2.56	\$ 17.88
072-2580-009-0000	RESIDENTIAL	\$ 15.32	\$ 2.56	\$ 17.88
072-2580-010-0000	RESIDENTIAL	\$ 15.32	\$ 2.56	\$ 17.88

ITEM 9.3.

City of Rancho Cordova
Lighting District No. 2012-1 Exhibit A to the Resolution
Fiscal Year 2023-24 Assessment Roll

ATTACHMENT 3

APN	District Classification	Street Light Charge	Safety Light Charge	Total Assessment
072-2580-011-0000	RESIDENTIAL	\$ 15.32	\$ 2.56	\$ 17.88
072-2580-012-0000	RESIDENTIAL	\$ 15.32	\$ 2.56	\$ 17.88
072-2580-013-0000	RESIDENTIAL	\$ 15.32	\$ 2.56	\$ 17.88
072-2580-014-0000	RESIDENTIAL	\$ 15.32	\$ 2.56	\$ 17.88
072-2580-015-0000	RESIDENTIAL	\$ 15.32	\$ 2.56	\$ 17.88
072-2580-016-0000	RESIDENTIAL	\$ 15.32	\$ 2.56	\$ 17.88
072-2580-017-0000	RESIDENTIAL	\$ 15.32	\$ 2.56	\$ 17.88
072-2580-018-0000	RESIDENTIAL	\$ 15.32	\$ 2.56	\$ 17.88
072-2580-019-0000	RESIDENTIAL	\$ 15.32	\$ 2.56	\$ 17.88
072-2580-020-0000	RESIDENTIAL	\$ 15.32	\$ 2.56	\$ 17.88
072-2580-021-0000	RESIDENTIAL	\$ 15.32	\$ 2.56	\$ 17.88
072-2580-022-0000	RESIDENTIAL	\$ 15.32	\$ 2.56	\$ 17.88
072-2580-023-0000	RESIDENTIAL	\$ 15.32	\$ 2.56	\$ 17.88
072-2580-024-0000	RESIDENTIAL	\$ 15.32	\$ 2.56	\$ 17.88
072-2580-025-0000	RESIDENTIAL	\$ 15.32	\$ 2.56	\$ 17.88
072-2580-026-0000	RESIDENTIAL	\$ 15.32	\$ 2.56	\$ 17.88
072-2580-027-0000	RESIDENTIAL	\$ 15.32	\$ 2.56	\$ 17.88
072-2580-028-0000	RESIDENTIAL	\$ 15.32	\$ 2.56	\$ 17.88
072-2580-029-0000	RESIDENTIAL	\$ 15.32	\$ 2.56	\$ 17.88
072-2580-030-0000	RESIDENTIAL	\$ 15.32	\$ 2.56	\$ 17.88
072-2580-031-0000	RESIDENTIAL	\$ 15.32	\$ 2.56	\$ 17.88
072-2580-032-0000	RESIDENTIAL	\$ 15.32	\$ 2.56	\$ 17.88
072-2580-033-0000	RESIDENTIAL	\$ 15.32	\$ 2.56	\$ 17.88
072-2580-034-0000	RESIDENTIAL	\$ 15.32	\$ 2.56	\$ 17.88
072-2580-035-0000	RESIDENTIAL	\$ 15.32	\$ 2.56	\$ 17.88
072-2580-036-0000	RESIDENTIAL	\$ 15.32	\$ 2.56	\$ 17.88
072-2580-037-0000	RESIDENTIAL	\$ 15.32	\$ 2.56	\$ 17.88
072-2580-038-0000	RESIDENTIAL	\$ 15.32	\$ 2.56	\$ 17.88
072-2580-039-0000	RESIDENTIAL	\$ 15.32	\$ 2.56	\$ 17.88
072-2580-040-0000	RESIDENTIAL	\$ 15.32	\$ 2.56	\$ 17.88
072-2580-041-0000	RESIDENTIAL	\$ 15.32	\$ 2.56	\$ 17.88
072-2580-042-0000	RESIDENTIAL	\$ 15.32	\$ 2.56	\$ 17.88
072-2580-043-0000	RESIDENTIAL	\$ 15.32	\$ 2.56	\$ 17.88
072-2580-044-0000	RESIDENTIAL	\$ 15.32	\$ 2.56	\$ 17.88
072-2580-045-0000	RESIDENTIAL	\$ 15.32	\$ 2.56	\$ 17.88
072-2580-046-0000	RESIDENTIAL	\$ 15.32	\$ 2.56	\$ 17.88
072-2580-047-0000	RESIDENTIAL	\$ 15.32	\$ 2.56	\$ 17.88
072-2580-048-0000	RESIDENTIAL	\$ 15.32	\$ 2.56	\$ 17.88
072-2580-049-0000	RESIDENTIAL	\$ 15.32	\$ 2.56	\$ 17.88
072-2580-050-0000	RESIDENTIAL	\$ 15.32	\$ 2.56	\$ 17.88
072-2580-051-0000	RESIDENTIAL	\$ 15.32	\$ 2.56	\$ 17.88
072-2580-052-0000	RESIDENTIAL	\$ 15.32	\$ 2.56	\$ 17.88
072-2580-053-0000	RESIDENTIAL	\$ 15.32	\$ 2.56	\$ 17.88
072-2580-054-0000	RESIDENTIAL	\$ 15.32	\$ 2.56	\$ 17.88

ITEM 9.3.

City of Rancho Cordova
Lighting District No. 2012-1 Exhibit A to the Resolution
Fiscal Year 2023-24 Assessment Roll

ATTACHMENT 3

APN	District Classification	Street Light Charge	Safety Light Charge	Total Assessment
072-2580-055-0000	RESIDENTIAL	\$ 15.32	\$ 2.56	\$ 17.88
072-2580-056-0000	RESIDENTIAL	\$ 15.32	\$ 2.56	\$ 17.88
072-2580-057-0000	RESIDENTIAL	\$ 15.32	\$ 2.56	\$ 17.88
072-2580-058-0000	RESIDENTIAL	\$ 15.32	\$ 2.56	\$ 17.88
072-2580-059-0000	RESIDENTIAL	\$ 15.32	\$ 2.56	\$ 17.88
072-2580-060-0000	RESIDENTIAL	\$ 15.32	\$ 2.56	\$ 17.88
072-2580-061-0000	RESIDENTIAL	\$ 15.32	\$ 2.56	\$ 17.88
072-2580-062-0000	RESIDENTIAL	\$ 15.32	\$ 2.56	\$ 17.88
072-2580-063-0000	RESIDENTIAL	\$ 15.32	\$ 2.56	\$ 17.88
072-2580-064-0000	RESIDENTIAL	\$ 15.32	\$ 2.56	\$ 17.88
072-2590-001-0000	RESIDENTIAL	\$ 15.32	\$ 2.56	\$ 17.88
072-2590-002-0000	RESIDENTIAL	\$ 15.32	\$ 2.56	\$ 17.88
072-2590-003-0000	RESIDENTIAL	\$ 15.32	\$ 2.56	\$ 17.88
072-2590-004-0000	RESIDENTIAL	\$ 15.32	\$ 2.56	\$ 17.88
072-2590-005-0000	RESIDENTIAL	\$ 15.32	\$ 2.56	\$ 17.88
072-2590-006-0000	RESIDENTIAL	\$ 15.32	\$ 2.56	\$ 17.88
072-2590-007-0000	RESIDENTIAL	\$ 15.32	\$ 2.56	\$ 17.88
072-2590-008-0000	RESIDENTIAL	\$ 15.32	\$ 2.56	\$ 17.88
072-2590-009-0000	RESIDENTIAL	\$ 15.32	\$ 2.56	\$ 17.88
072-2590-010-0000	RESIDENTIAL	\$ 15.32	\$ 2.56	\$ 17.88
072-2590-011-0000	RESIDENTIAL	\$ 15.32	\$ 2.56	\$ 17.88
072-2590-012-0000	RESIDENTIAL	\$ 15.32	\$ 2.56	\$ 17.88
072-2590-013-0000	RESIDENTIAL	\$ 15.32	\$ 2.56	\$ 17.88
072-2590-014-0000	RESIDENTIAL	\$ 15.32	\$ 2.56	\$ 17.88
072-2590-015-0000	RESIDENTIAL	\$ 15.32	\$ 2.56	\$ 17.88
072-2590-016-0000	RESIDENTIAL	\$ 15.32	\$ 2.56	\$ 17.88
072-2590-017-0000	RESIDENTIAL	\$ 15.32	\$ 2.56	\$ 17.88
072-2590-018-0000	RESIDENTIAL	\$ 15.32	\$ 2.56	\$ 17.88
072-2590-019-0000	RESIDENTIAL	\$ 15.32	\$ 2.56	\$ 17.88
072-2590-020-0000	RESIDENTIAL	\$ 15.32	\$ 2.56	\$ 17.88
072-2590-021-0000	RESIDENTIAL	\$ 15.32	\$ 2.56	\$ 17.88
072-2590-022-0000	RESIDENTIAL	\$ 15.32	\$ 2.56	\$ 17.88
072-2590-023-0000	RESIDENTIAL	\$ 15.32	\$ 2.56	\$ 17.88
072-2590-024-0000	RESIDENTIAL	\$ 15.32	\$ 2.56	\$ 17.88
072-2590-025-0000	RESIDENTIAL	\$ 15.32	\$ 2.56	\$ 17.88
072-2590-026-0000	RESIDENTIAL	\$ 15.32	\$ 2.56	\$ 17.88
072-2590-027-0000	RESIDENTIAL	\$ 15.32	\$ 2.56	\$ 17.88
072-2590-028-0000	RESIDENTIAL	\$ 15.32	\$ 2.56	\$ 17.88
072-2590-029-0000	RESIDENTIAL	\$ 15.32	\$ 2.56	\$ 17.88
072-2590-030-0000	RESIDENTIAL	\$ 15.32	\$ 2.56	\$ 17.88
072-2590-031-0000	RESIDENTIAL	\$ 15.32	\$ 2.56	\$ 17.88
072-2590-032-0000	RESIDENTIAL	\$ 15.32	\$ 2.56	\$ 17.88
072-2590-033-0000	RESIDENTIAL	\$ 15.32	\$ 2.56	\$ 17.88
072-2590-034-0000	RESIDENTIAL	\$ 15.32	\$ 2.56	\$ 17.88

ITEM 9.3.

City of Rancho Cordova
Lighting District No. 2012-1 Exhibit A to the Resolution
Fiscal Year 2023-24 Assessment Roll

ATTACHMENT 3

APN	District Classification	Street Light Charge	Safety Light Charge	Total Assessment
072-2590-035-0000	RESIDENTIAL	\$ 15.32	\$ 2.56	\$ 17.88
072-2590-036-0000	RESIDENTIAL	\$ 15.32	\$ 2.56	\$ 17.88
072-2590-037-0000	RESIDENTIAL	\$ 15.32	\$ 2.56	\$ 17.88
072-2590-038-0000	RESIDENTIAL	\$ 15.32	\$ 2.56	\$ 17.88
072-2590-039-0000	RESIDENTIAL	\$ 15.32	\$ 2.56	\$ 17.88
072-2590-040-0000	RESIDENTIAL	\$ 15.32	\$ 2.56	\$ 17.88
072-2590-041-0000	RESIDENTIAL	\$ 15.32	\$ 2.56	\$ 17.88
072-2590-042-0000	RESIDENTIAL	\$ 15.32	\$ 2.56	\$ 17.88
072-2590-043-0000	RESIDENTIAL	\$ 15.32	\$ 2.56	\$ 17.88
072-2590-044-0000	RESIDENTIAL	\$ 15.32	\$ 2.56	\$ 17.88
072-2590-045-0000	RESIDENTIAL	\$ 15.32	\$ 2.56	\$ 17.88
072-2590-046-0000	RESIDENTIAL	\$ 15.32	\$ 2.56	\$ 17.88
072-2590-047-0000	RESIDENTIAL	\$ 15.32	\$ 2.56	\$ 17.88
072-2590-048-0000	RESIDENTIAL	\$ 15.32	\$ 2.56	\$ 17.88
072-2590-049-0000	RESIDENTIAL	\$ 15.32	\$ 2.56	\$ 17.88
072-2590-050-0000	RESIDENTIAL	\$ 15.32	\$ 2.56	\$ 17.88
072-2590-051-0000	RESIDENTIAL	\$ 15.32	\$ 2.56	\$ 17.88
072-2590-052-0000	RESIDENTIAL	\$ 15.32	\$ 2.56	\$ 17.88
072-2590-053-0000	RESIDENTIAL	\$ 15.32	\$ 2.56	\$ 17.88
072-2590-054-0000	RESIDENTIAL	\$ 15.32	\$ 2.56	\$ 17.88
072-2590-055-0000	RESIDENTIAL	\$ 15.32	\$ 2.56	\$ 17.88
072-2590-056-0000	RESIDENTIAL	\$ 15.32	\$ 2.56	\$ 17.88
072-2590-057-0000	RESIDENTIAL	\$ 15.32	\$ 2.56	\$ 17.88
072-2590-058-0000	RESIDENTIAL	\$ 15.32	\$ 2.56	\$ 17.88
072-2590-059-0000	RESIDENTIAL	\$ 15.32	\$ 2.56	\$ 17.88
072-2590-060-0000	RESIDENTIAL	\$ 15.32	\$ 2.56	\$ 17.88
072-2590-061-0000	RESIDENTIAL	\$ 15.32	\$ 2.56	\$ 17.88
072-2590-062-0000	RESIDENTIAL	\$ 15.32	\$ 2.56	\$ 17.88
072-2590-063-0000	RESIDENTIAL	\$ 15.32	\$ 2.56	\$ 17.88
072-2590-064-0000	RESIDENTIAL	\$ 15.32	\$ 2.56	\$ 17.88
072-2590-065-0000	RESIDENTIAL	\$ 15.32	\$ 2.56	\$ 17.88
072-2590-066-0000	RESIDENTIAL	\$ 15.32	\$ 2.56	\$ 17.88
072-2590-067-0000	RESIDENTIAL	\$ 15.32	\$ 2.56	\$ 17.88
072-2590-068-0000	RESIDENTIAL	\$ 15.32	\$ 2.56	\$ 17.88
072-2590-069-0000	RESIDENTIAL	\$ 15.32	\$ 2.56	\$ 17.88
072-2590-070-0000	RESIDENTIAL	\$ 15.32	\$ 2.56	\$ 17.88
072-2590-071-0000	RESIDENTIAL	\$ 15.32	\$ 2.56	\$ 17.88
072-2590-072-0000	RESIDENTIAL	\$ 15.32	\$ 2.56	\$ 17.88
072-2590-073-0000	RESIDENTIAL	\$ 15.32	\$ 2.56	\$ 17.88
072-2590-074-0000	RESIDENTIAL	\$ 15.32	\$ 2.56	\$ 17.88
072-2590-075-0000	RESIDENTIAL	\$ 15.32	\$ 2.56	\$ 17.88
072-2590-076-0000	RESIDENTIAL	\$ 15.32	\$ 2.56	\$ 17.88
072-2590-077-0000	RESIDENTIAL	\$ 15.32	\$ 2.56	\$ 17.88
072-2590-078-0000	RESIDENTIAL	\$ 15.32	\$ 2.56	\$ 17.88

ITEM 9.3.

City of Rancho Cordova
Lighting District No. 2012-1 Exhibit A to the Resolution
Fiscal Year 2023-24 Assessment Roll

ATTACHMENT 3

APN	District Classification	Street Light Charge	Safety Light Charge	Total Assessment
072-2590-079-0000	RESIDENTIAL	\$ 15.32	\$ 2.56	\$ 17.88
072-2590-080-0000	RESIDENTIAL	\$ 15.32	\$ 2.56	\$ 17.88
072-2590-081-0000	RESIDENTIAL	\$ 15.32	\$ 2.56	\$ 17.88
072-2590-082-0000	RESIDENTIAL	\$ 15.32	\$ 2.56	\$ 17.88
072-2590-083-0000	RESIDENTIAL	\$ 15.32	\$ 2.56	\$ 17.88
072-2590-084-0000	RESIDENTIAL	\$ 15.32	\$ 2.56	\$ 17.88
072-2590-085-0000	RESIDENTIAL	\$ 15.32	\$ 2.56	\$ 17.88
072-2590-086-0000	RESIDENTIAL	\$ 15.32	\$ 2.56	\$ 17.88
072-2590-087-0000	RESIDENTIAL	\$ 15.32	\$ 2.56	\$ 17.88
072-2590-088-0000	RESIDENTIAL	\$ 15.32	\$ 2.56	\$ 17.88
072-2590-089-0000	RESIDENTIAL	\$ 15.32	\$ 2.56	\$ 17.88
072-2590-090-0000	RESIDENTIAL	\$ 15.32	\$ 2.56	\$ 17.88
072-2590-091-0000	RESIDENTIAL	\$ 15.32	\$ 2.56	\$ 17.88
072-2590-092-0000	RESIDENTIAL	\$ 15.32	\$ 2.56	\$ 17.88
072-2590-093-0000	RESIDENTIAL	\$ 15.32	\$ 2.56	\$ 17.88
072-2590-094-0000	RESIDENTIAL	\$ 15.32	\$ 2.56	\$ 17.88
072-2590-095-0000	RESIDENTIAL	\$ 15.32	\$ 2.56	\$ 17.88
072-2590-096-0000	RESIDENTIAL	\$ 15.32	\$ 2.56	\$ 17.88
072-2590-097-0000	RESIDENTIAL	\$ 15.32	\$ 2.56	\$ 17.88
072-2590-098-0000	RESIDENTIAL	\$ 15.32	\$ 2.56	\$ 17.88
072-2590-099-0000	RESIDENTIAL	\$ 15.32	\$ 2.56	\$ 17.88
072-2590-103-0000	NONRES	\$ 54.41	\$ 2.56	\$ 56.96
072-2590-105-0000	NONRES	\$ 74.56	\$ 2.56	\$ 77.12
072-2590-106-0000	NONRES	\$ 17.13	\$ 2.56	\$ 19.68
072-2600-001-0000	RESIDENTIAL	\$ 15.32	\$ 2.56	\$ 17.88
072-2600-002-0000	RESIDENTIAL	\$ 15.32	\$ 2.56	\$ 17.88
072-2600-003-0000	RESIDENTIAL	\$ 15.32	\$ 2.56	\$ 17.88
072-2600-004-0000	RESIDENTIAL	\$ 15.32	\$ 2.56	\$ 17.88
072-2600-005-0000	RESIDENTIAL	\$ 15.32	\$ 2.56	\$ 17.88
072-2600-006-0000	RESIDENTIAL	\$ 15.32	\$ 2.56	\$ 17.88
072-2600-007-0000	RESIDENTIAL	\$ 15.32	\$ 2.56	\$ 17.88
072-2600-008-0000	RESIDENTIAL	\$ 15.32	\$ 2.56	\$ 17.88
072-2600-009-0000	RESIDENTIAL	\$ 15.32	\$ 2.56	\$ 17.88
072-2600-010-0000	RESIDENTIAL	\$ 15.32	\$ 2.56	\$ 17.88
072-2600-011-0000	RESIDENTIAL	\$ 15.32	\$ 2.56	\$ 17.88
072-2600-012-0000	RESIDENTIAL	\$ 15.32	\$ 2.56	\$ 17.88
072-2600-013-0000	RESIDENTIAL	\$ 15.32	\$ 2.56	\$ 17.88
072-2600-014-0000	RESIDENTIAL	\$ 15.32	\$ 2.56	\$ 17.88
072-2600-015-0000	RESIDENTIAL	\$ 15.32	\$ 2.56	\$ 17.88
072-2600-016-0000	RESIDENTIAL	\$ 15.32	\$ 2.56	\$ 17.88
072-2600-017-0000	RESIDENTIAL	\$ 15.32	\$ 2.56	\$ 17.88
072-2600-018-0000	RESIDENTIAL	\$ 15.32	\$ 2.56	\$ 17.88
072-2600-019-0000	RESIDENTIAL	\$ 15.32	\$ 2.56	\$ 17.88
072-2600-020-0000	RESIDENTIAL	\$ 15.32	\$ 2.56	\$ 17.88

ITEM 9.3.

City of Rancho Cordova
Lighting District No. 2012-1 Exhibit A to the Resolution
Fiscal Year 2023-24 Assessment Roll

ATTACHMENT 3

APN	District Classification	Street Light Charge	Safety Light Charge	Total Assessment
072-2600-021-0000	RESIDENTIAL	\$ 15.32	\$ 2.56	\$ 17.88
072-2600-022-0000	RESIDENTIAL	\$ 15.32	\$ 2.56	\$ 17.88
072-2600-023-0000	RESIDENTIAL	\$ 15.32	\$ 2.56	\$ 17.88
072-2600-024-0000	RESIDENTIAL	\$ 15.32	\$ 2.56	\$ 17.88
072-2600-025-0000	RESIDENTIAL	\$ 15.32	\$ 2.56	\$ 17.88
072-2600-026-0000	RESIDENTIAL	\$ 15.32	\$ 2.56	\$ 17.88
072-2600-027-0000	RESIDENTIAL	\$ 15.32	\$ 2.56	\$ 17.88
072-2600-028-0000	RESIDENTIAL	\$ 15.32	\$ 2.56	\$ 17.88
072-2600-029-0000	RESIDENTIAL	\$ 15.32	\$ 2.56	\$ 17.88
072-2600-030-0000	RESIDENTIAL	\$ 15.32	\$ 2.56	\$ 17.88
072-2600-031-0000	RESIDENTIAL	\$ 15.32	\$ 2.56	\$ 17.88
072-2600-032-0000	RESIDENTIAL	\$ 15.32	\$ 2.56	\$ 17.88
072-2600-033-0000	RESIDENTIAL	\$ 15.32	\$ 2.56	\$ 17.88
072-2600-034-0000	RESIDENTIAL	\$ 15.32	\$ 2.56	\$ 17.88
072-2600-035-0000	RESIDENTIAL	\$ 15.32	\$ 2.56	\$ 17.88
072-2600-036-0000	RESIDENTIAL	\$ 15.32	\$ 2.56	\$ 17.88
072-2600-037-0000	RESIDENTIAL	\$ 15.32	\$ 2.56	\$ 17.88
072-2600-038-0000	RESIDENTIAL	\$ 15.32	\$ 2.56	\$ 17.88
072-2600-039-0000	RESIDENTIAL	\$ 15.32	\$ 2.56	\$ 17.88
072-2600-040-0000	RESIDENTIAL	\$ 15.32	\$ 2.56	\$ 17.88
072-2600-041-0000	RESIDENTIAL	\$ 15.32	\$ 2.56	\$ 17.88
072-2600-042-0000	RESIDENTIAL	\$ 15.32	\$ 2.56	\$ 17.88
072-2600-043-0000	RESIDENTIAL	\$ 15.32	\$ 2.56	\$ 17.88
072-2600-044-0000	RESIDENTIAL	\$ 15.32	\$ 2.56	\$ 17.88
072-2600-045-0000	RESIDENTIAL	\$ 15.32	\$ 2.56	\$ 17.88
072-2600-046-0000	RESIDENTIAL	\$ 15.32	\$ 2.56	\$ 17.88
072-2600-047-0000	RESIDENTIAL	\$ 15.32	\$ 2.56	\$ 17.88
072-2600-048-0000	RESIDENTIAL	\$ 15.32	\$ 2.56	\$ 17.88
072-2600-049-0000	RESIDENTIAL	\$ 15.32	\$ 2.56	\$ 17.88
072-2600-050-0000	RESIDENTIAL	\$ 15.32	\$ 2.56	\$ 17.88
072-2600-051-0000	RESIDENTIAL	\$ 15.32	\$ 2.56	\$ 17.88
072-2600-052-0000	RESIDENTIAL	\$ 15.32	\$ 2.56	\$ 17.88
072-2600-053-0000	RESIDENTIAL	\$ 15.32	\$ 2.56	\$ 17.88
072-2600-054-0000	RESIDENTIAL	\$ 15.32	\$ 2.56	\$ 17.88
072-2600-055-0000	RESIDENTIAL	\$ 15.32	\$ 2.56	\$ 17.88
072-2600-056-0000	RESIDENTIAL	\$ 15.32	\$ 2.56	\$ 17.88
072-2600-057-0000	RESIDENTIAL	\$ 15.32	\$ 2.56	\$ 17.88
072-2600-058-0000	RESIDENTIAL	\$ 15.32	\$ 2.56	\$ 17.88
072-2600-059-0000	RESIDENTIAL	\$ 15.32	\$ 2.56	\$ 17.88
072-2600-060-0000	RESIDENTIAL	\$ 15.32	\$ 2.56	\$ 17.88
072-2600-061-0000	RESIDENTIAL	\$ 15.32	\$ 2.56	\$ 17.88
072-2600-062-0000	RESIDENTIAL	\$ 15.32	\$ 2.56	\$ 17.88
072-2600-063-0000	RESIDENTIAL	\$ 15.32	\$ 2.56	\$ 17.88
072-2600-064-0000	RESIDENTIAL	\$ 15.32	\$ 2.56	\$ 17.88

ITEM 9.3.

City of Rancho Cordova
Lighting District No. 2012-1 Exhibit A to the Resolution
Fiscal Year 2023-24 Assessment Roll

ATTACHMENT 3

APN	District Classification	Street Light Charge	Safety Light Charge	Total Assessment
072-2600-065-0000	RESIDENTIAL	\$ 15.32	\$ 2.56	\$ 17.88
072-2600-066-0000	RESIDENTIAL	\$ 15.32	\$ 2.56	\$ 17.88
072-2600-067-0000	RESIDENTIAL	\$ 15.32	\$ 2.56	\$ 17.88
072-2600-068-0000	RESIDENTIAL	\$ 15.32	\$ 2.56	\$ 17.88
072-2600-069-0000	RESIDENTIAL	\$ 15.32	\$ 2.56	\$ 17.88
072-2600-070-0000	RESIDENTIAL	\$ 15.32	\$ 2.56	\$ 17.88
072-2600-071-0000	RESIDENTIAL	\$ 15.32	\$ 2.56	\$ 17.88
072-2600-072-0000	RESIDENTIAL	\$ 15.32	\$ 2.56	\$ 17.88
072-2600-073-0000	RESIDENTIAL	\$ 15.32	\$ 2.56	\$ 17.88
072-2600-074-0000	RESIDENTIAL	\$ 15.32	\$ 2.56	\$ 17.88
072-2600-075-0000	RESIDENTIAL	\$ 15.32	\$ 2.56	\$ 17.88
072-2600-076-0000	RESIDENTIAL	\$ 15.32	\$ 2.56	\$ 17.88
072-2600-077-0000	RESIDENTIAL	\$ 15.32	\$ 2.56	\$ 17.88
072-2600-078-0000	RESIDENTIAL	\$ 15.32	\$ 2.56	\$ 17.88
072-2600-079-0000	RESIDENTIAL	\$ 15.32	\$ 2.56	\$ 17.88
072-2600-080-0000	RESIDENTIAL	\$ 15.32	\$ 2.56	\$ 17.88
072-2600-081-0000	RESIDENTIAL	\$ 15.32	\$ 2.56	\$ 17.88
072-2600-082-0000	RESIDENTIAL	\$ 15.32	\$ 2.56	\$ 17.88
072-2600-083-0000	RESIDENTIAL	\$ 15.32	\$ 2.56	\$ 17.88
072-2600-084-0000	RESIDENTIAL	\$ 15.32	\$ 2.56	\$ 17.88
072-2600-085-0000	RESIDENTIAL	\$ 15.32	\$ 2.56	\$ 17.88
072-2600-086-0000	RESIDENTIAL	\$ 15.32	\$ 2.56	\$ 17.88
072-2600-087-0000	RESIDENTIAL	\$ 15.32	\$ 2.56	\$ 17.88
072-2600-088-0000	RESIDENTIAL	\$ 15.32	\$ 2.56	\$ 17.88
072-2600-089-0000	RESIDENTIAL	\$ 15.32	\$ 2.56	\$ 17.88
072-2600-090-0000	RESIDENTIAL	\$ 15.32	\$ 2.56	\$ 17.88
072-2600-091-0000	RESIDENTIAL	\$ 15.32	\$ 2.56	\$ 17.88
072-2600-092-0000	RESIDENTIAL	\$ 15.32	\$ 2.56	\$ 17.88
072-2600-093-0000	RESIDENTIAL	\$ 15.32	\$ 2.56	\$ 17.88
072-2600-094-0000	RESIDENTIAL	\$ 15.32	\$ 2.56	\$ 17.88
072-2600-095-0000	RESIDENTIAL	\$ 15.32	\$ 2.56	\$ 17.88
072-2600-096-0000	RESIDENTIAL	\$ 15.32	\$ 2.56	\$ 17.88
072-2600-097-0000	RESIDENTIAL	\$ 15.32	\$ 2.56	\$ 17.88
072-2820-009-0000	NONRES	\$ 482.89	\$ 2.56	\$ 485.44
072-2860-003-0000	NONRES	\$ 250.89	\$ 2.56	\$ 253.44
072-2860-006-0000	NONRES	\$ 355.43	\$ 2.56	\$ 357.98
072-2860-015-0000	NONRES	\$ 83.13	\$ 2.56	\$ 85.68
072-2860-016-0000	NONRES	\$ 77.33	\$ 2.56	\$ 79.88
072-2860-017-0000	NONRES	\$ 67.51	\$ 2.56	\$ 70.06
072-2860-018-0000	NONRES	\$ 73.55	\$ 2.56	\$ 76.10
072-2860-019-0000	NONRES	\$ 182.12	\$ 2.56	\$ 184.68
072-2860-021-0000	SAFETY LIGHTS ONLY	\$ 0.00	\$ 2.56	\$ 2.56
072-2860-023-0000	NONRES	\$ 171.80	\$ 2.56	\$ 174.36
072-2860-024-0000	NONRES	\$ 50.63	\$ 2.56	\$ 53.18

ITEM 9.3.

City of Rancho Cordova
Lighting District No. 2012-1 Exhibit A to the Resolution
Fiscal Year 2023-24 Assessment Roll

ATTACHMENT 3

APN	District Classification	Street Light Charge	Safety Light Charge	Total Assessment
072-2860-025-0000	NONRES	\$ 0.00	\$ 2.56	\$ 2.56
072-2860-026-0000	NONRES	\$ 0.00	\$ 2.56	\$ 2.56
072-2860-027-0000	NONRES	\$ 0.00	\$ 2.56	\$ 2.56
072-2860-028-0000	NONRES	\$ 0.00	\$ 2.56	\$ 2.56
072-2860-033-0000	NONRES	\$ 0.00	\$ 2.56	\$ 2.56
072-2870-001-0000	SAFETY LIGHTS ONLY	\$ 0.00	\$ 2.56	\$ 2.56
072-2870-002-0000	SAFETY LIGHTS ONLY	\$ 0.00	\$ 2.56	\$ 2.56
072-2870-003-0000	SAFETY LIGHTS ONLY	\$ 0.00	\$ 2.56	\$ 2.56
072-2870-004-0000	SAFETY LIGHTS ONLY	\$ 0.00	\$ 2.56	\$ 2.56
072-2870-005-0000	SAFETY LIGHTS ONLY	\$ 0.00	\$ 2.56	\$ 2.56
072-2870-006-0000	SAFETY LIGHTS ONLY	\$ 0.00	\$ 2.56	\$ 2.56
072-2870-007-0000	SAFETY LIGHTS ONLY	\$ 0.00	\$ 2.56	\$ 2.56
072-2870-008-0000	SAFETY LIGHTS ONLY	\$ 0.00	\$ 2.56	\$ 2.56
072-2870-009-0000	SAFETY LIGHTS ONLY	\$ 0.00	\$ 2.56	\$ 2.56
072-2870-010-0000	SAFETY LIGHTS ONLY	\$ 0.00	\$ 2.56	\$ 2.56
072-2870-011-0000	SAFETY LIGHTS ONLY	\$ 0.00	\$ 2.56	\$ 2.56
072-2870-012-0000	SAFETY LIGHTS ONLY	\$ 0.00	\$ 2.56	\$ 2.56
072-2870-013-0000	SAFETY LIGHTS ONLY	\$ 0.00	\$ 2.56	\$ 2.56
072-2870-014-0000	SAFETY LIGHTS ONLY	\$ 0.00	\$ 2.56	\$ 2.56
072-2870-015-0000	SAFETY LIGHTS ONLY	\$ 0.00	\$ 2.56	\$ 2.56
072-2870-016-0000	SAFETY LIGHTS ONLY	\$ 0.00	\$ 2.56	\$ 2.56
072-2870-017-0000	SAFETY LIGHTS ONLY	\$ 0.00	\$ 2.56	\$ 2.56
072-2870-018-0000	SAFETY LIGHTS ONLY	\$ 0.00	\$ 2.56	\$ 2.56
072-2870-019-0000	SAFETY LIGHTS ONLY	\$ 0.00	\$ 2.56	\$ 2.56
072-2870-020-0000	SAFETY LIGHTS ONLY	\$ 0.00	\$ 2.56	\$ 2.56
072-2870-021-0000	SAFETY LIGHTS ONLY	\$ 0.00	\$ 2.56	\$ 2.56
072-2870-022-0000	SAFETY LIGHTS ONLY	\$ 0.00	\$ 2.56	\$ 2.56
072-2870-023-0000	SAFETY LIGHTS ONLY	\$ 0.00	\$ 2.56	\$ 2.56
072-2870-024-0000	SAFETY LIGHTS ONLY	\$ 0.00	\$ 2.56	\$ 2.56
072-2870-025-0000	SAFETY LIGHTS ONLY	\$ 0.00	\$ 2.56	\$ 2.56
072-2870-026-0000	SAFETY LIGHTS ONLY	\$ 0.00	\$ 2.56	\$ 2.56
072-2870-027-0000	SAFETY LIGHTS ONLY	\$ 0.00	\$ 2.56	\$ 2.56
072-2870-028-0000	SAFETY LIGHTS ONLY	\$ 0.00	\$ 2.56	\$ 2.56
072-2870-029-0000	SAFETY LIGHTS ONLY	\$ 0.00	\$ 2.56	\$ 2.56
072-2870-030-0000	SAFETY LIGHTS ONLY	\$ 0.00	\$ 2.56	\$ 2.56
072-2870-031-0000	SAFETY LIGHTS ONLY	\$ 0.00	\$ 2.56	\$ 2.56
072-2870-032-0000	SAFETY LIGHTS ONLY	\$ 0.00	\$ 2.56	\$ 2.56
072-2870-033-0000	SAFETY LIGHTS ONLY	\$ 0.00	\$ 2.56	\$ 2.56
072-2870-034-0000	SAFETY LIGHTS ONLY	\$ 0.00	\$ 2.56	\$ 2.56
072-2870-035-0000	SAFETY LIGHTS ONLY	\$ 0.00	\$ 2.56	\$ 2.56
072-2870-036-0000	SAFETY LIGHTS ONLY	\$ 0.00	\$ 2.56	\$ 2.56
072-2870-037-0000	SAFETY LIGHTS ONLY	\$ 0.00	\$ 2.56	\$ 2.56
072-2870-038-0000	SAFETY LIGHTS ONLY	\$ 0.00	\$ 2.56	\$ 2.56
072-2870-039-0000	SAFETY LIGHTS ONLY	\$ 0.00	\$ 2.56	\$ 2.56

ITEM 9.3.

City of Rancho Cordova
Lighting District No. 2012-1 Exhibit A to the Resolution
Fiscal Year 2023-24 Assessment Roll

ATTACHMENT 3

APN	District Classification	Street Light Charge	Safety Light Charge	Total Assessment
072-2870-040-0000	SAFETY LIGHTS ONLY	\$ 0.00	\$ 2.56	\$ 2.56
072-2870-041-0000	SAFETY LIGHTS ONLY	\$ 0.00	\$ 2.56	\$ 2.56
072-2870-042-0000	SAFETY LIGHTS ONLY	\$ 0.00	\$ 2.56	\$ 2.56
072-2870-043-0000	SAFETY LIGHTS ONLY	\$ 0.00	\$ 2.56	\$ 2.56
072-2870-044-0000	SAFETY LIGHTS ONLY	\$ 0.00	\$ 2.56	\$ 2.56
072-2870-045-0000	SAFETY LIGHTS ONLY	\$ 0.00	\$ 2.56	\$ 2.56
072-2870-046-0000	SAFETY LIGHTS ONLY	\$ 0.00	\$ 2.56	\$ 2.56
072-2870-047-0000	SAFETY LIGHTS ONLY	\$ 0.00	\$ 2.56	\$ 2.56
072-2870-048-0000	SAFETY LIGHTS ONLY	\$ 0.00	\$ 2.56	\$ 2.56
072-2870-049-0000	SAFETY LIGHTS ONLY	\$ 0.00	\$ 2.56	\$ 2.56
072-2870-050-0000	SAFETY LIGHTS ONLY	\$ 0.00	\$ 2.56	\$ 2.56
072-2870-051-0000	SAFETY LIGHTS ONLY	\$ 0.00	\$ 2.56	\$ 2.56
072-2870-052-0000	SAFETY LIGHTS ONLY	\$ 0.00	\$ 2.56	\$ 2.56
072-2870-053-0000	SAFETY LIGHTS ONLY	\$ 0.00	\$ 2.56	\$ 2.56
072-2870-054-0000	SAFETY LIGHTS ONLY	\$ 0.00	\$ 2.56	\$ 2.56
072-2870-055-0000	SAFETY LIGHTS ONLY	\$ 0.00	\$ 2.56	\$ 2.56
072-2870-056-0000	SAFETY LIGHTS ONLY	\$ 0.00	\$ 2.56	\$ 2.56
072-2870-057-0000	SAFETY LIGHTS ONLY	\$ 0.00	\$ 2.56	\$ 2.56
072-2870-058-0000	SAFETY LIGHTS ONLY	\$ 0.00	\$ 2.56	\$ 2.56
072-2870-059-0000	SAFETY LIGHTS ONLY	\$ 0.00	\$ 2.56	\$ 2.56
072-2870-060-0000	SAFETY LIGHTS ONLY	\$ 0.00	\$ 2.56	\$ 2.56
072-2870-061-0000	SAFETY LIGHTS ONLY	\$ 0.00	\$ 2.56	\$ 2.56
072-2870-062-0000	SAFETY LIGHTS ONLY	\$ 0.00	\$ 2.56	\$ 2.56
072-2870-063-0000	SAFETY LIGHTS ONLY	\$ 0.00	\$ 2.56	\$ 2.56
072-2870-064-0000	SAFETY LIGHTS ONLY	\$ 0.00	\$ 2.56	\$ 2.56
072-2870-065-0000	SAFETY LIGHTS ONLY	\$ 0.00	\$ 2.56	\$ 2.56
072-2870-066-0000	SAFETY LIGHTS ONLY	\$ 0.00	\$ 2.56	\$ 2.56
072-2870-067-0000	SAFETY LIGHTS ONLY	\$ 0.00	\$ 2.56	\$ 2.56
072-2870-068-0000	SAFETY LIGHTS ONLY	\$ 0.00	\$ 2.56	\$ 2.56
072-2870-069-0000	SAFETY LIGHTS ONLY	\$ 0.00	\$ 2.56	\$ 2.56
072-2870-070-0000	SAFETY LIGHTS ONLY	\$ 0.00	\$ 2.56	\$ 2.56
072-2870-071-0000	SAFETY LIGHTS ONLY	\$ 0.00	\$ 2.56	\$ 2.56
072-2870-072-0000	SAFETY LIGHTS ONLY	\$ 0.00	\$ 2.56	\$ 2.56
072-2880-001-0000	SAFETY LIGHTS ONLY	\$ 0.00	\$ 2.56	\$ 2.56
072-2880-002-0000	SAFETY LIGHTS ONLY	\$ 0.00	\$ 2.56	\$ 2.56
072-2880-003-0000	SAFETY LIGHTS ONLY	\$ 0.00	\$ 2.56	\$ 2.56
072-2880-004-0000	SAFETY LIGHTS ONLY	\$ 0.00	\$ 2.56	\$ 2.56
072-2880-005-0000	SAFETY LIGHTS ONLY	\$ 0.00	\$ 2.56	\$ 2.56
072-2880-006-0000	SAFETY LIGHTS ONLY	\$ 0.00	\$ 2.56	\$ 2.56
072-2880-007-0000	SAFETY LIGHTS ONLY	\$ 0.00	\$ 2.56	\$ 2.56
072-2880-008-0000	SAFETY LIGHTS ONLY	\$ 0.00	\$ 2.56	\$ 2.56
072-2880-009-0000	SAFETY LIGHTS ONLY	\$ 0.00	\$ 2.56	\$ 2.56
072-2880-010-0000	SAFETY LIGHTS ONLY	\$ 0.00	\$ 2.56	\$ 2.56
072-2880-011-0000	SAFETY LIGHTS ONLY	\$ 0.00	\$ 2.56	\$ 2.56

ITEM 9.3.

City of Rancho Cordova
Lighting District No. 2012-1 Exhibit A to the Resolution
Fiscal Year 2023-24 Assessment Roll

ATTACHMENT 3

APN	District Classification	Street Light Charge	Safety Light Charge	Total Assessment
072-2880-012-0000	SAFETY LIGHTS ONLY	\$ 0.00	\$ 2.56	\$ 2.56
072-2880-013-0000	SAFETY LIGHTS ONLY	\$ 0.00	\$ 2.56	\$ 2.56
072-2880-014-0000	SAFETY LIGHTS ONLY	\$ 0.00	\$ 2.56	\$ 2.56
072-2880-015-0000	SAFETY LIGHTS ONLY	\$ 0.00	\$ 2.56	\$ 2.56
072-2880-016-0000	SAFETY LIGHTS ONLY	\$ 0.00	\$ 2.56	\$ 2.56
072-2880-017-0000	SAFETY LIGHTS ONLY	\$ 0.00	\$ 2.56	\$ 2.56
072-2880-018-0000	SAFETY LIGHTS ONLY	\$ 0.00	\$ 2.56	\$ 2.56
072-2880-019-0000	SAFETY LIGHTS ONLY	\$ 0.00	\$ 2.56	\$ 2.56
072-2880-020-0000	SAFETY LIGHTS ONLY	\$ 0.00	\$ 2.56	\$ 2.56
072-2880-021-0000	SAFETY LIGHTS ONLY	\$ 0.00	\$ 2.56	\$ 2.56
072-2880-022-0000	SAFETY LIGHTS ONLY	\$ 0.00	\$ 2.56	\$ 2.56
072-2880-023-0000	SAFETY LIGHTS ONLY	\$ 0.00	\$ 2.56	\$ 2.56
072-2880-024-0000	SAFETY LIGHTS ONLY	\$ 0.00	\$ 2.56	\$ 2.56
072-2880-025-0000	SAFETY LIGHTS ONLY	\$ 0.00	\$ 2.56	\$ 2.56
072-2880-026-0000	SAFETY LIGHTS ONLY	\$ 0.00	\$ 2.56	\$ 2.56
072-2880-027-0000	SAFETY LIGHTS ONLY	\$ 0.00	\$ 2.56	\$ 2.56
072-2880-028-0000	SAFETY LIGHTS ONLY	\$ 0.00	\$ 2.56	\$ 2.56
072-2880-029-0000	SAFETY LIGHTS ONLY	\$ 0.00	\$ 2.56	\$ 2.56
072-2880-030-0000	SAFETY LIGHTS ONLY	\$ 0.00	\$ 2.56	\$ 2.56
072-2880-031-0000	SAFETY LIGHTS ONLY	\$ 0.00	\$ 2.56	\$ 2.56
072-2880-032-0000	SAFETY LIGHTS ONLY	\$ 0.00	\$ 2.56	\$ 2.56
072-2880-033-0000	SAFETY LIGHTS ONLY	\$ 0.00	\$ 2.56	\$ 2.56
072-2880-034-0000	SAFETY LIGHTS ONLY	\$ 0.00	\$ 2.56	\$ 2.56
072-2880-035-0000	SAFETY LIGHTS ONLY	\$ 0.00	\$ 2.56	\$ 2.56
072-2880-036-0000	SAFETY LIGHTS ONLY	\$ 0.00	\$ 2.56	\$ 2.56
072-2880-037-0000	SAFETY LIGHTS ONLY	\$ 0.00	\$ 2.56	\$ 2.56
072-2880-038-0000	SAFETY LIGHTS ONLY	\$ 0.00	\$ 2.56	\$ 2.56
072-2880-039-0000	SAFETY LIGHTS ONLY	\$ 0.00	\$ 2.56	\$ 2.56
072-2880-040-0000	SAFETY LIGHTS ONLY	\$ 0.00	\$ 2.56	\$ 2.56
072-2880-041-0000	SAFETY LIGHTS ONLY	\$ 0.00	\$ 2.56	\$ 2.56
072-2880-042-0000	SAFETY LIGHTS ONLY	\$ 0.00	\$ 2.56	\$ 2.56
072-2880-043-0000	SAFETY LIGHTS ONLY	\$ 0.00	\$ 2.56	\$ 2.56
072-2880-044-0000	SAFETY LIGHTS ONLY	\$ 0.00	\$ 2.56	\$ 2.56
072-2880-045-0000	SAFETY LIGHTS ONLY	\$ 0.00	\$ 2.56	\$ 2.56
072-2880-046-0000	SAFETY LIGHTS ONLY	\$ 0.00	\$ 2.56	\$ 2.56
072-2880-047-0000	SAFETY LIGHTS ONLY	\$ 0.00	\$ 2.56	\$ 2.56
072-2880-048-0000	SAFETY LIGHTS ONLY	\$ 0.00	\$ 2.56	\$ 2.56
072-2880-049-0000	SAFETY LIGHTS ONLY	\$ 0.00	\$ 2.56	\$ 2.56
072-2880-050-0000	SAFETY LIGHTS ONLY	\$ 0.00	\$ 2.56	\$ 2.56
072-2880-051-0000	SAFETY LIGHTS ONLY	\$ 0.00	\$ 2.56	\$ 2.56
072-2880-052-0000	SAFETY LIGHTS ONLY	\$ 0.00	\$ 2.56	\$ 2.56
072-2880-053-0000	SAFETY LIGHTS ONLY	\$ 0.00	\$ 2.56	\$ 2.56
072-2880-054-0000	SAFETY LIGHTS ONLY	\$ 0.00	\$ 2.56	\$ 2.56
072-2880-055-0000	SAFETY LIGHTS ONLY	\$ 0.00	\$ 2.56	\$ 2.56

ITEM 9.3.

City of Rancho Cordova
Lighting District No. 2012-1 Exhibit A to the Resolution
Fiscal Year 2023-24 Assessment Roll

ATTACHMENT 3

APN	District Classification	Street Light Charge	Safety Light Charge	Total Assessment
072-2880-056-0000	SAFETY LIGHTS ONLY	\$ 0.00	\$ 2.56	\$ 2.56
072-2880-057-0000	SAFETY LIGHTS ONLY	\$ 0.00	\$ 2.56	\$ 2.56
072-2880-058-0000	SAFETY LIGHTS ONLY	\$ 0.00	\$ 2.56	\$ 2.56
072-2880-059-0000	SAFETY LIGHTS ONLY	\$ 0.00	\$ 2.56	\$ 2.56
072-2880-060-0000	SAFETY LIGHTS ONLY	\$ 0.00	\$ 2.56	\$ 2.56
072-2880-061-0000	SAFETY LIGHTS ONLY	\$ 0.00	\$ 2.56	\$ 2.56
072-2880-062-0000	SAFETY LIGHTS ONLY	\$ 0.00	\$ 2.56	\$ 2.56
072-2880-063-0000	SAFETY LIGHTS ONLY	\$ 0.00	\$ 2.56	\$ 2.56
072-2880-064-0000	SAFETY LIGHTS ONLY	\$ 0.00	\$ 2.56	\$ 2.56
072-2880-065-0000	SAFETY LIGHTS ONLY	\$ 0.00	\$ 2.56	\$ 2.56
072-2880-066-0000	SAFETY LIGHTS ONLY	\$ 0.00	\$ 2.56	\$ 2.56
072-2880-067-0000	SAFETY LIGHTS ONLY	\$ 0.00	\$ 2.56	\$ 2.56
072-2880-068-0000	SAFETY LIGHTS ONLY	\$ 0.00	\$ 2.56	\$ 2.56
072-2880-069-0000	SAFETY LIGHTS ONLY	\$ 0.00	\$ 2.56	\$ 2.56
072-2880-070-0000	SAFETY LIGHTS ONLY	\$ 0.00	\$ 2.56	\$ 2.56
072-2880-071-0000	SAFETY LIGHTS ONLY	\$ 0.00	\$ 2.56	\$ 2.56
072-2880-072-0000	SAFETY LIGHTS ONLY	\$ 0.00	\$ 2.56	\$ 2.56
072-2880-073-0000	SAFETY LIGHTS ONLY	\$ 0.00	\$ 2.56	\$ 2.56
072-2880-074-0000	SAFETY LIGHTS ONLY	\$ 0.00	\$ 2.56	\$ 2.56
072-2880-075-0000	SAFETY LIGHTS ONLY	\$ 0.00	\$ 2.56	\$ 2.56
072-2880-076-0000	SAFETY LIGHTS ONLY	\$ 0.00	\$ 2.56	\$ 2.56
072-2880-077-0000	SAFETY LIGHTS ONLY	\$ 0.00	\$ 2.56	\$ 2.56
072-2880-078-0000	SAFETY LIGHTS ONLY	\$ 0.00	\$ 2.56	\$ 2.56
072-2880-079-0000	SAFETY LIGHTS ONLY	\$ 0.00	\$ 2.56	\$ 2.56
072-2880-080-0000	SAFETY LIGHTS ONLY	\$ 0.00	\$ 2.56	\$ 2.56
072-2880-081-0000	SAFETY LIGHTS ONLY	\$ 0.00	\$ 2.56	\$ 2.56
072-2880-082-0000	SAFETY LIGHTS ONLY	\$ 0.00	\$ 2.56	\$ 2.56
072-2890-001-0000	SAFETY LIGHTS ONLY	\$ 0.00	\$ 2.56	\$ 2.56
072-2890-002-0000	SAFETY LIGHTS ONLY	\$ 0.00	\$ 2.56	\$ 2.56
072-2890-003-0000	SAFETY LIGHTS ONLY	\$ 0.00	\$ 2.56	\$ 2.56
072-2890-004-0000	SAFETY LIGHTS ONLY	\$ 0.00	\$ 2.56	\$ 2.56
072-2890-005-0000	SAFETY LIGHTS ONLY	\$ 0.00	\$ 2.56	\$ 2.56
072-2890-006-0000	SAFETY LIGHTS ONLY	\$ 0.00	\$ 2.56	\$ 2.56
072-2890-007-0000	SAFETY LIGHTS ONLY	\$ 0.00	\$ 2.56	\$ 2.56
072-2890-008-0000	SAFETY LIGHTS ONLY	\$ 0.00	\$ 2.56	\$ 2.56
072-2890-009-0000	SAFETY LIGHTS ONLY	\$ 0.00	\$ 2.56	\$ 2.56
072-2890-010-0000	SAFETY LIGHTS ONLY	\$ 0.00	\$ 2.56	\$ 2.56
072-2890-011-0000	SAFETY LIGHTS ONLY	\$ 0.00	\$ 2.56	\$ 2.56
072-2890-012-0000	SAFETY LIGHTS ONLY	\$ 0.00	\$ 2.56	\$ 2.56
072-2890-013-0000	SAFETY LIGHTS ONLY	\$ 0.00	\$ 2.56	\$ 2.56
072-2890-014-0000	SAFETY LIGHTS ONLY	\$ 0.00	\$ 2.56	\$ 2.56
072-2890-015-0000	SAFETY LIGHTS ONLY	\$ 0.00	\$ 2.56	\$ 2.56
072-2890-016-0000	SAFETY LIGHTS ONLY	\$ 0.00	\$ 2.56	\$ 2.56
072-2890-017-0000	SAFETY LIGHTS ONLY	\$ 0.00	\$ 2.56	\$ 2.56

ITEM 9.3.

City of Rancho Cordova
Lighting District No. 2012-1 Exhibit A to the Resolution
Fiscal Year 2023-24 Assessment Roll

ATTACHMENT 3

APN	District Classification	Street Light Charge	Safety Light Charge	Total Assessment
072-2890-018-0000	SAFETY LIGHTS ONLY	\$ 0.00	\$ 2.56	\$ 2.56
072-2890-019-0000	SAFETY LIGHTS ONLY	\$ 0.00	\$ 2.56	\$ 2.56
072-2890-020-0000	SAFETY LIGHTS ONLY	\$ 0.00	\$ 2.56	\$ 2.56
072-2890-021-0000	SAFETY LIGHTS ONLY	\$ 0.00	\$ 2.56	\$ 2.56
072-2890-022-0000	SAFETY LIGHTS ONLY	\$ 0.00	\$ 2.56	\$ 2.56
072-2890-023-0000	SAFETY LIGHTS ONLY	\$ 0.00	\$ 2.56	\$ 2.56
072-2890-024-0000	SAFETY LIGHTS ONLY	\$ 0.00	\$ 2.56	\$ 2.56
072-2890-025-0000	SAFETY LIGHTS ONLY	\$ 0.00	\$ 2.56	\$ 2.56
072-2890-026-0000	SAFETY LIGHTS ONLY	\$ 0.00	\$ 2.56	\$ 2.56
072-2890-027-0000	SAFETY LIGHTS ONLY	\$ 0.00	\$ 2.56	\$ 2.56
072-2890-028-0000	SAFETY LIGHTS ONLY	\$ 0.00	\$ 2.56	\$ 2.56
072-2890-029-0000	SAFETY LIGHTS ONLY	\$ 0.00	\$ 2.56	\$ 2.56
072-2890-030-0000	SAFETY LIGHTS ONLY	\$ 0.00	\$ 2.56	\$ 2.56
072-2890-031-0000	SAFETY LIGHTS ONLY	\$ 0.00	\$ 2.56	\$ 2.56
072-2890-032-0000	SAFETY LIGHTS ONLY	\$ 0.00	\$ 2.56	\$ 2.56
072-2890-033-0000	SAFETY LIGHTS ONLY	\$ 0.00	\$ 2.56	\$ 2.56
072-2890-034-0000	SAFETY LIGHTS ONLY	\$ 0.00	\$ 2.56	\$ 2.56
072-2890-035-0000	SAFETY LIGHTS ONLY	\$ 0.00	\$ 2.56	\$ 2.56
072-2890-036-0000	SAFETY LIGHTS ONLY	\$ 0.00	\$ 2.56	\$ 2.56
072-2890-037-0000	SAFETY LIGHTS ONLY	\$ 0.00	\$ 2.56	\$ 2.56
072-2890-038-0000	SAFETY LIGHTS ONLY	\$ 0.00	\$ 2.56	\$ 2.56
072-2890-039-0000	SAFETY LIGHTS ONLY	\$ 0.00	\$ 2.56	\$ 2.56
072-2890-040-0000	SAFETY LIGHTS ONLY	\$ 0.00	\$ 2.56	\$ 2.56
072-2890-041-0000	SAFETY LIGHTS ONLY	\$ 0.00	\$ 2.56	\$ 2.56
072-2890-042-0000	SAFETY LIGHTS ONLY	\$ 0.00	\$ 2.56	\$ 2.56
072-2890-043-0000	SAFETY LIGHTS ONLY	\$ 0.00	\$ 2.56	\$ 2.56
072-2890-044-0000	SAFETY LIGHTS ONLY	\$ 0.00	\$ 2.56	\$ 2.56
072-2890-045-0000	SAFETY LIGHTS ONLY	\$ 0.00	\$ 2.56	\$ 2.56
072-2890-046-0000	SAFETY LIGHTS ONLY	\$ 0.00	\$ 2.56	\$ 2.56
072-2890-047-0000	SAFETY LIGHTS ONLY	\$ 0.00	\$ 2.56	\$ 2.56
072-2890-048-0000	SAFETY LIGHTS ONLY	\$ 0.00	\$ 2.56	\$ 2.56
072-2890-049-0000	SAFETY LIGHTS ONLY	\$ 0.00	\$ 2.56	\$ 2.56
072-2890-050-0000	SAFETY LIGHTS ONLY	\$ 0.00	\$ 2.56	\$ 2.56
072-2890-051-0000	SAFETY LIGHTS ONLY	\$ 0.00	\$ 2.56	\$ 2.56
072-2890-052-0000	SAFETY LIGHTS ONLY	\$ 0.00	\$ 2.56	\$ 2.56
072-2890-053-0000	SAFETY LIGHTS ONLY	\$ 0.00	\$ 2.56	\$ 2.56
072-2890-054-0000	SAFETY LIGHTS ONLY	\$ 0.00	\$ 2.56	\$ 2.56
072-2890-055-0000	SAFETY LIGHTS ONLY	\$ 0.00	\$ 2.56	\$ 2.56
072-2890-056-0000	SAFETY LIGHTS ONLY	\$ 0.00	\$ 2.56	\$ 2.56
072-2890-057-0000	SAFETY LIGHTS ONLY	\$ 0.00	\$ 2.56	\$ 2.56
072-2890-058-0000	SAFETY LIGHTS ONLY	\$ 0.00	\$ 2.56	\$ 2.56
072-2890-059-0000	SAFETY LIGHTS ONLY	\$ 0.00	\$ 2.56	\$ 2.56
072-2890-060-0000	SAFETY LIGHTS ONLY	\$ 0.00	\$ 2.56	\$ 2.56
072-2890-061-0000	SAFETY LIGHTS ONLY	\$ 0.00	\$ 2.56	\$ 2.56

ITEM 9.3.

City of Rancho Cordova
Lighting District No. 2012-1 Exhibit A to the Resolution
Fiscal Year 2023-24 Assessment Roll

ATTACHMENT 3

APN	District Classification	Street Light Charge	Safety Light Charge	Total Assessment
072-2890-062-0000	SAFETY LIGHTS ONLY	\$ 0.00	\$ 2.56	\$ 2.56
072-2890-063-0000	SAFETY LIGHTS ONLY	\$ 0.00	\$ 2.56	\$ 2.56
072-2890-064-0000	SAFETY LIGHTS ONLY	\$ 0.00	\$ 2.56	\$ 2.56
072-2890-065-0000	SAFETY LIGHTS ONLY	\$ 0.00	\$ 2.56	\$ 2.56
072-2890-066-0000	SAFETY LIGHTS ONLY	\$ 0.00	\$ 2.56	\$ 2.56
072-2890-067-0000	SAFETY LIGHTS ONLY	\$ 0.00	\$ 2.56	\$ 2.56
072-2890-068-0000	SAFETY LIGHTS ONLY	\$ 0.00	\$ 2.56	\$ 2.56
072-2890-069-0000	SAFETY LIGHTS ONLY	\$ 0.00	\$ 2.56	\$ 2.56
072-2890-071-0000	SAFETY LIGHTS ONLY	\$ 0.00	\$ 2.56	\$ 2.56
072-2890-072-0000	SAFETY LIGHTS ONLY	\$ 0.00	\$ 2.56	\$ 2.56
072-2890-073-0000	SAFETY LIGHTS ONLY	\$ 0.00	\$ 2.56	\$ 2.56
072-2890-074-0000	SAFETY LIGHTS ONLY	\$ 0.00	\$ 2.56	\$ 2.56
072-2890-075-0000	SAFETY LIGHTS ONLY	\$ 0.00	\$ 2.56	\$ 2.56
072-2890-076-0000	SAFETY LIGHTS ONLY	\$ 0.00	\$ 2.56	\$ 2.56
072-2890-077-0000	SAFETY LIGHTS ONLY	\$ 0.00	\$ 2.56	\$ 2.56
072-2890-078-0000	SAFETY LIGHTS ONLY	\$ 0.00	\$ 2.56	\$ 2.56
072-2890-079-0000	SAFETY LIGHTS ONLY	\$ 0.00	\$ 2.56	\$ 2.56
072-2890-080-0000	SAFETY LIGHTS ONLY	\$ 0.00	\$ 2.56	\$ 2.56
072-2890-081-0000	SAFETY LIGHTS ONLY	\$ 0.00	\$ 2.56	\$ 2.56
072-2890-082-0000	SAFETY LIGHTS ONLY	\$ 0.00	\$ 2.56	\$ 2.56
072-2890-083-0000	SAFETY LIGHTS ONLY	\$ 0.00	\$ 2.56	\$ 2.56
072-2890-084-0000	SAFETY LIGHTS ONLY	\$ 0.00	\$ 2.56	\$ 2.56
072-2890-085-0000	SAFETY LIGHTS ONLY	\$ 0.00	\$ 2.56	\$ 2.56
072-2890-086-0000	SAFETY LIGHTS ONLY	\$ 0.00	\$ 2.56	\$ 2.56
072-2890-087-0000	SAFETY LIGHTS ONLY	\$ 0.00	\$ 2.56	\$ 2.56
072-2890-088-0000	SAFETY LIGHTS ONLY	\$ 0.00	\$ 2.56	\$ 2.56
072-2900-001-0000	SAFETY LIGHTS ONLY	\$ 0.00	\$ 2.56	\$ 2.56
072-2900-002-0000	SAFETY LIGHTS ONLY	\$ 0.00	\$ 2.56	\$ 2.56
072-2900-003-0000	SAFETY LIGHTS ONLY	\$ 0.00	\$ 2.56	\$ 2.56
072-2900-004-0000	SAFETY LIGHTS ONLY	\$ 0.00	\$ 2.56	\$ 2.56
072-2900-005-0000	SAFETY LIGHTS ONLY	\$ 0.00	\$ 2.56	\$ 2.56
072-2900-006-0000	SAFETY LIGHTS ONLY	\$ 0.00	\$ 2.56	\$ 2.56
072-2900-007-0000	SAFETY LIGHTS ONLY	\$ 0.00	\$ 2.56	\$ 2.56
072-2900-008-0000	SAFETY LIGHTS ONLY	\$ 0.00	\$ 2.56	\$ 2.56
072-2900-009-0000	SAFETY LIGHTS ONLY	\$ 0.00	\$ 2.56	\$ 2.56
072-2900-010-0000	SAFETY LIGHTS ONLY	\$ 0.00	\$ 2.56	\$ 2.56
072-2900-011-0000	SAFETY LIGHTS ONLY	\$ 0.00	\$ 2.56	\$ 2.56
072-2900-012-0000	SAFETY LIGHTS ONLY	\$ 0.00	\$ 2.56	\$ 2.56
072-2900-013-0000	SAFETY LIGHTS ONLY	\$ 0.00	\$ 2.56	\$ 2.56
072-2900-014-0000	SAFETY LIGHTS ONLY	\$ 0.00	\$ 2.56	\$ 2.56
072-2900-015-0000	SAFETY LIGHTS ONLY	\$ 0.00	\$ 2.56	\$ 2.56
072-2900-016-0000	SAFETY LIGHTS ONLY	\$ 0.00	\$ 2.56	\$ 2.56
072-2900-017-0000	SAFETY LIGHTS ONLY	\$ 0.00	\$ 2.56	\$ 2.56
072-2900-018-0000	SAFETY LIGHTS ONLY	\$ 0.00	\$ 2.56	\$ 2.56

ITEM 9.3.

City of Rancho Cordova
Lighting District No. 2012-1 Exhibit A to the Resolution
Fiscal Year 2023-24 Assessment Roll

ATTACHMENT 3

APN	District Classification	Street Light Charge	Safety Light Charge	Total Assessment
072-2900-019-0000	SAFETY LIGHTS ONLY	\$ 0.00	\$ 2.56	\$ 2.56
072-2900-020-0000	SAFETY LIGHTS ONLY	\$ 0.00	\$ 2.56	\$ 2.56
072-2900-021-0000	SAFETY LIGHTS ONLY	\$ 0.00	\$ 2.56	\$ 2.56
072-2900-022-0000	SAFETY LIGHTS ONLY	\$ 0.00	\$ 2.56	\$ 2.56
072-2900-023-0000	SAFETY LIGHTS ONLY	\$ 0.00	\$ 2.56	\$ 2.56
072-2900-024-0000	SAFETY LIGHTS ONLY	\$ 0.00	\$ 2.56	\$ 2.56
072-2900-025-0000	SAFETY LIGHTS ONLY	\$ 0.00	\$ 2.56	\$ 2.56
072-2900-026-0000	SAFETY LIGHTS ONLY	\$ 0.00	\$ 2.56	\$ 2.56
072-2900-027-0000	SAFETY LIGHTS ONLY	\$ 0.00	\$ 2.56	\$ 2.56
072-2900-028-0000	SAFETY LIGHTS ONLY	\$ 0.00	\$ 2.56	\$ 2.56
072-2900-029-0000	SAFETY LIGHTS ONLY	\$ 0.00	\$ 2.56	\$ 2.56
072-2900-030-0000	SAFETY LIGHTS ONLY	\$ 0.00	\$ 2.56	\$ 2.56
072-2900-031-0000	SAFETY LIGHTS ONLY	\$ 0.00	\$ 2.56	\$ 2.56
072-2900-032-0000	SAFETY LIGHTS ONLY	\$ 0.00	\$ 2.56	\$ 2.56
072-2900-033-0000	SAFETY LIGHTS ONLY	\$ 0.00	\$ 2.56	\$ 2.56
072-2900-034-0000	SAFETY LIGHTS ONLY	\$ 0.00	\$ 2.56	\$ 2.56
072-2900-035-0000	SAFETY LIGHTS ONLY	\$ 0.00	\$ 2.56	\$ 2.56
072-2900-036-0000	SAFETY LIGHTS ONLY	\$ 0.00	\$ 2.56	\$ 2.56
072-2900-037-0000	SAFETY LIGHTS ONLY	\$ 0.00	\$ 2.56	\$ 2.56
072-2900-038-0000	SAFETY LIGHTS ONLY	\$ 0.00	\$ 2.56	\$ 2.56
072-2900-039-0000	SAFETY LIGHTS ONLY	\$ 0.00	\$ 2.56	\$ 2.56
072-2900-040-0000	SAFETY LIGHTS ONLY	\$ 0.00	\$ 2.56	\$ 2.56
072-2900-041-0000	SAFETY LIGHTS ONLY	\$ 0.00	\$ 2.56	\$ 2.56
072-2900-042-0000	SAFETY LIGHTS ONLY	\$ 0.00	\$ 2.56	\$ 2.56
072-2900-043-0000	SAFETY LIGHTS ONLY	\$ 0.00	\$ 2.56	\$ 2.56
072-2900-044-0000	SAFETY LIGHTS ONLY	\$ 0.00	\$ 2.56	\$ 2.56
072-2900-045-0000	SAFETY LIGHTS ONLY	\$ 0.00	\$ 2.56	\$ 2.56
072-2900-046-0000	SAFETY LIGHTS ONLY	\$ 0.00	\$ 2.56	\$ 2.56
072-2900-047-0000	SAFETY LIGHTS ONLY	\$ 0.00	\$ 2.56	\$ 2.56
072-2900-048-0000	SAFETY LIGHTS ONLY	\$ 0.00	\$ 2.56	\$ 2.56
072-2900-049-0000	SAFETY LIGHTS ONLY	\$ 0.00	\$ 2.56	\$ 2.56
072-2900-050-0000	SAFETY LIGHTS ONLY	\$ 0.00	\$ 2.56	\$ 2.56
072-2900-051-0000	SAFETY LIGHTS ONLY	\$ 0.00	\$ 2.56	\$ 2.56
072-2900-052-0000	SAFETY LIGHTS ONLY	\$ 0.00	\$ 2.56	\$ 2.56
072-2900-053-0000	SAFETY LIGHTS ONLY	\$ 0.00	\$ 2.56	\$ 2.56
072-2900-054-0000	SAFETY LIGHTS ONLY	\$ 0.00	\$ 2.56	\$ 2.56
072-2900-055-0000	SAFETY LIGHTS ONLY	\$ 0.00	\$ 2.56	\$ 2.56
072-2900-056-0000	SAFETY LIGHTS ONLY	\$ 0.00	\$ 2.56	\$ 2.56
072-2900-057-0000	SAFETY LIGHTS ONLY	\$ 0.00	\$ 2.56	\$ 2.56
072-2900-058-0000	SAFETY LIGHTS ONLY	\$ 0.00	\$ 2.56	\$ 2.56
072-2900-059-0000	SAFETY LIGHTS ONLY	\$ 0.00	\$ 2.56	\$ 2.56
072-2900-060-0000	SAFETY LIGHTS ONLY	\$ 0.00	\$ 2.56	\$ 2.56
072-2900-061-0000	SAFETY LIGHTS ONLY	\$ 0.00	\$ 2.56	\$ 2.56
072-2900-062-0000	SAFETY LIGHTS ONLY	\$ 0.00	\$ 2.56	\$ 2.56

ITEM 9.3.

City of Rancho Cordova
Lighting District No. 2012-1 Exhibit A to the Resolution
Fiscal Year 2023-24 Assessment Roll

ATTACHMENT 3

APN	District Classification	Street Light Charge	Safety Light Charge	Total Assessment
072-2900-063-0000	SAFETY LIGHTS ONLY	\$ 0.00	\$ 2.56	\$ 2.56
072-2900-064-0000	SAFETY LIGHTS ONLY	\$ 0.00	\$ 2.56	\$ 2.56
072-2900-065-0000	SAFETY LIGHTS ONLY	\$ 0.00	\$ 2.56	\$ 2.56
072-2900-066-0000	SAFETY LIGHTS ONLY	\$ 0.00	\$ 2.56	\$ 2.56
072-2900-067-0000	SAFETY LIGHTS ONLY	\$ 0.00	\$ 2.56	\$ 2.56
072-2900-068-0000	SAFETY LIGHTS ONLY	\$ 0.00	\$ 2.56	\$ 2.56
072-2900-069-0000	SAFETY LIGHTS ONLY	\$ 0.00	\$ 2.56	\$ 2.56
072-2900-070-0000	SAFETY LIGHTS ONLY	\$ 0.00	\$ 2.56	\$ 2.56
072-2900-071-0000	SAFETY LIGHTS ONLY	\$ 0.00	\$ 2.56	\$ 2.56
072-2900-072-0000	SAFETY LIGHTS ONLY	\$ 0.00	\$ 2.56	\$ 2.56
072-2900-073-0000	SAFETY LIGHTS ONLY	\$ 0.00	\$ 2.56	\$ 2.56
072-2900-074-0000	SAFETY LIGHTS ONLY	\$ 0.00	\$ 2.56	\$ 2.56
072-2900-075-0000	SAFETY LIGHTS ONLY	\$ 0.00	\$ 2.56	\$ 2.56
072-2900-076-0000	SAFETY LIGHTS ONLY	\$ 0.00	\$ 2.56	\$ 2.56
072-2900-077-0000	SAFETY LIGHTS ONLY	\$ 0.00	\$ 2.56	\$ 2.56
072-2900-078-0000	SAFETY LIGHTS ONLY	\$ 0.00	\$ 2.56	\$ 2.56
072-2900-079-0000	SAFETY LIGHTS ONLY	\$ 0.00	\$ 2.56	\$ 2.56
072-2900-080-0000	SAFETY LIGHTS ONLY	\$ 0.00	\$ 2.56	\$ 2.56
072-2910-001-0000	SAFETY LIGHTS ONLY	\$ 0.00	\$ 2.56	\$ 2.56
072-2910-002-0000	SAFETY LIGHTS ONLY	\$ 0.00	\$ 2.56	\$ 2.56
072-2910-003-0000	SAFETY LIGHTS ONLY	\$ 0.00	\$ 2.56	\$ 2.56
072-2910-004-0000	SAFETY LIGHTS ONLY	\$ 0.00	\$ 2.56	\$ 2.56
072-2910-005-0000	SAFETY LIGHTS ONLY	\$ 0.00	\$ 2.56	\$ 2.56
072-2910-006-0000	SAFETY LIGHTS ONLY	\$ 0.00	\$ 2.56	\$ 2.56
072-2910-007-0000	SAFETY LIGHTS ONLY	\$ 0.00	\$ 2.56	\$ 2.56
072-2910-008-0000	SAFETY LIGHTS ONLY	\$ 0.00	\$ 2.56	\$ 2.56
072-2910-009-0000	SAFETY LIGHTS ONLY	\$ 0.00	\$ 2.56	\$ 2.56
072-2910-010-0000	SAFETY LIGHTS ONLY	\$ 0.00	\$ 2.56	\$ 2.56
072-2910-011-0000	SAFETY LIGHTS ONLY	\$ 0.00	\$ 2.56	\$ 2.56
072-2910-012-0000	SAFETY LIGHTS ONLY	\$ 0.00	\$ 2.56	\$ 2.56
072-2910-013-0000	SAFETY LIGHTS ONLY	\$ 0.00	\$ 2.56	\$ 2.56
072-2910-014-0000	SAFETY LIGHTS ONLY	\$ 0.00	\$ 2.56	\$ 2.56
072-2910-015-0000	SAFETY LIGHTS ONLY	\$ 0.00	\$ 2.56	\$ 2.56
072-2910-016-0000	SAFETY LIGHTS ONLY	\$ 0.00	\$ 2.56	\$ 2.56
072-2910-017-0000	SAFETY LIGHTS ONLY	\$ 0.00	\$ 2.56	\$ 2.56
072-2910-018-0000	SAFETY LIGHTS ONLY	\$ 0.00	\$ 2.56	\$ 2.56
072-2910-019-0000	SAFETY LIGHTS ONLY	\$ 0.00	\$ 2.56	\$ 2.56
072-2910-020-0000	SAFETY LIGHTS ONLY	\$ 0.00	\$ 2.56	\$ 2.56
072-2910-021-0000	SAFETY LIGHTS ONLY	\$ 0.00	\$ 2.56	\$ 2.56
072-2910-022-0000	SAFETY LIGHTS ONLY	\$ 0.00	\$ 2.56	\$ 2.56
072-2910-023-0000	SAFETY LIGHTS ONLY	\$ 0.00	\$ 2.56	\$ 2.56
072-2910-024-0000	SAFETY LIGHTS ONLY	\$ 0.00	\$ 2.56	\$ 2.56
072-2910-025-0000	SAFETY LIGHTS ONLY	\$ 0.00	\$ 2.56	\$ 2.56
072-2910-026-0000	SAFETY LIGHTS ONLY	\$ 0.00	\$ 2.56	\$ 2.56

ITEM 9.3.

City of Rancho Cordova
Lighting District No. 2012-1 Exhibit A to the Resolution
Fiscal Year 2023-24 Assessment Roll

ATTACHMENT 3

APN	District Classification	Street Light Charge	Safety Light Charge	Total Assessment
072-2910-027-0000	SAFETY LIGHTS ONLY	\$ 0.00	\$ 2.56	\$ 2.56
072-2910-028-0000	SAFETY LIGHTS ONLY	\$ 0.00	\$ 2.56	\$ 2.56
072-2910-029-0000	SAFETY LIGHTS ONLY	\$ 0.00	\$ 2.56	\$ 2.56
072-2910-030-0000	SAFETY LIGHTS ONLY	\$ 0.00	\$ 2.56	\$ 2.56
072-2910-031-0000	SAFETY LIGHTS ONLY	\$ 0.00	\$ 2.56	\$ 2.56
072-2910-032-0000	SAFETY LIGHTS ONLY	\$ 0.00	\$ 2.56	\$ 2.56
072-2910-033-0000	SAFETY LIGHTS ONLY	\$ 0.00	\$ 2.56	\$ 2.56
072-2910-034-0000	SAFETY LIGHTS ONLY	\$ 0.00	\$ 2.56	\$ 2.56
072-2910-035-0000	SAFETY LIGHTS ONLY	\$ 0.00	\$ 2.56	\$ 2.56
072-2910-036-0000	SAFETY LIGHTS ONLY	\$ 0.00	\$ 2.56	\$ 2.56
072-2910-037-0000	SAFETY LIGHTS ONLY	\$ 0.00	\$ 2.56	\$ 2.56
072-2910-038-0000	SAFETY LIGHTS ONLY	\$ 0.00	\$ 2.56	\$ 2.56
072-2910-039-0000	SAFETY LIGHTS ONLY	\$ 0.00	\$ 2.56	\$ 2.56
072-2910-040-0000	SAFETY LIGHTS ONLY	\$ 0.00	\$ 2.56	\$ 2.56
072-2910-041-0000	SAFETY LIGHTS ONLY	\$ 0.00	\$ 2.56	\$ 2.56
072-2910-042-0000	SAFETY LIGHTS ONLY	\$ 0.00	\$ 2.56	\$ 2.56
072-2910-043-0000	SAFETY LIGHTS ONLY	\$ 0.00	\$ 2.56	\$ 2.56
072-2910-044-0000	SAFETY LIGHTS ONLY	\$ 0.00	\$ 2.56	\$ 2.56
072-2910-045-0000	SAFETY LIGHTS ONLY	\$ 0.00	\$ 2.56	\$ 2.56
072-2910-046-0000	SAFETY LIGHTS ONLY	\$ 0.00	\$ 2.56	\$ 2.56
072-2910-047-0000	SAFETY LIGHTS ONLY	\$ 0.00	\$ 2.56	\$ 2.56
072-2910-048-0000	SAFETY LIGHTS ONLY	\$ 0.00	\$ 2.56	\$ 2.56
072-2910-049-0000	SAFETY LIGHTS ONLY	\$ 0.00	\$ 2.56	\$ 2.56
072-2910-050-0000	SAFETY LIGHTS ONLY	\$ 0.00	\$ 2.56	\$ 2.56
072-2910-051-0000	SAFETY LIGHTS ONLY	\$ 0.00	\$ 2.56	\$ 2.56
072-2910-052-0000	SAFETY LIGHTS ONLY	\$ 0.00	\$ 2.56	\$ 2.56
072-2910-053-0000	SAFETY LIGHTS ONLY	\$ 0.00	\$ 2.56	\$ 2.56
072-2910-054-0000	SAFETY LIGHTS ONLY	\$ 0.00	\$ 2.56	\$ 2.56
072-2910-055-0000	SAFETY LIGHTS ONLY	\$ 0.00	\$ 2.56	\$ 2.56
072-2910-056-0000	SAFETY LIGHTS ONLY	\$ 0.00	\$ 2.56	\$ 2.56
072-2910-057-0000	SAFETY LIGHTS ONLY	\$ 0.00	\$ 2.56	\$ 2.56
072-2910-058-0000	SAFETY LIGHTS ONLY	\$ 0.00	\$ 2.56	\$ 2.56
072-2910-059-0000	SAFETY LIGHTS ONLY	\$ 0.00	\$ 2.56	\$ 2.56
072-2910-060-0000	SAFETY LIGHTS ONLY	\$ 0.00	\$ 2.56	\$ 2.56
072-2910-061-0000	SAFETY LIGHTS ONLY	\$ 0.00	\$ 2.56	\$ 2.56
072-2910-062-0000	SAFETY LIGHTS ONLY	\$ 0.00	\$ 2.56	\$ 2.56
072-2910-063-0000	SAFETY LIGHTS ONLY	\$ 0.00	\$ 2.56	\$ 2.56
072-2910-064-0000	SAFETY LIGHTS ONLY	\$ 0.00	\$ 2.56	\$ 2.56
072-2910-065-0000	SAFETY LIGHTS ONLY	\$ 0.00	\$ 2.56	\$ 2.56
072-2910-066-0000	SAFETY LIGHTS ONLY	\$ 0.00	\$ 2.56	\$ 2.56
072-2910-067-0000	SAFETY LIGHTS ONLY	\$ 0.00	\$ 2.56	\$ 2.56
072-2910-068-0000	SAFETY LIGHTS ONLY	\$ 0.00	\$ 2.56	\$ 2.56
072-2910-069-0000	SAFETY LIGHTS ONLY	\$ 0.00	\$ 2.56	\$ 2.56
072-2910-070-0000	SAFETY LIGHTS ONLY	\$ 0.00	\$ 2.56	\$ 2.56

ITEM 9.3.

City of Rancho Cordova
Lighting District No. 2012-1 Exhibit A to the Resolution
Fiscal Year 2023-24 Assessment Roll

ATTACHMENT 3

APN	District Classification	Street Light Charge	Safety Light Charge	Total Assessment
072-2910-071-0000	SAFETY LIGHTS ONLY	\$ 0.00	\$ 2.56	\$ 2.56
072-2910-072-0000	SAFETY LIGHTS ONLY	\$ 0.00	\$ 2.56	\$ 2.56
072-2910-073-0000	SAFETY LIGHTS ONLY	\$ 0.00	\$ 2.56	\$ 2.56
072-2910-074-0000	SAFETY LIGHTS ONLY	\$ 0.00	\$ 2.56	\$ 2.56
072-2910-075-0000	SAFETY LIGHTS ONLY	\$ 0.00	\$ 2.56	\$ 2.56
072-2910-076-0000	SAFETY LIGHTS ONLY	\$ 0.00	\$ 2.56	\$ 2.56
072-2910-077-0000	SAFETY LIGHTS ONLY	\$ 0.00	\$ 2.56	\$ 2.56
072-2910-078-0000	SAFETY LIGHTS ONLY	\$ 0.00	\$ 2.56	\$ 2.56
072-2910-079-0000	SAFETY LIGHTS ONLY	\$ 0.00	\$ 2.56	\$ 2.56
072-2910-080-0000	SAFETY LIGHTS ONLY	\$ 0.00	\$ 2.56	\$ 2.56
072-2910-081-0000	SAFETY LIGHTS ONLY	\$ 0.00	\$ 2.56	\$ 2.56
072-2910-082-0000	SAFETY LIGHTS ONLY	\$ 0.00	\$ 2.56	\$ 2.56
072-2910-083-0000	SAFETY LIGHTS ONLY	\$ 0.00	\$ 2.56	\$ 2.56
072-2910-084-0000	SAFETY LIGHTS ONLY	\$ 0.00	\$ 2.56	\$ 2.56
072-2920-001-0000	SAFETY LIGHTS ONLY	\$ 0.00	\$ 2.56	\$ 2.56
072-2920-002-0000	SAFETY LIGHTS ONLY	\$ 0.00	\$ 2.56	\$ 2.56
072-2920-003-0000	SAFETY LIGHTS ONLY	\$ 0.00	\$ 2.56	\$ 2.56
072-2920-004-0000	SAFETY LIGHTS ONLY	\$ 0.00	\$ 2.56	\$ 2.56
072-2920-005-0000	SAFETY LIGHTS ONLY	\$ 0.00	\$ 2.56	\$ 2.56
072-2920-006-0000	SAFETY LIGHTS ONLY	\$ 0.00	\$ 2.56	\$ 2.56
072-2920-007-0000	SAFETY LIGHTS ONLY	\$ 0.00	\$ 2.56	\$ 2.56
072-2920-008-0000	SAFETY LIGHTS ONLY	\$ 0.00	\$ 2.56	\$ 2.56
072-2920-009-0000	SAFETY LIGHTS ONLY	\$ 0.00	\$ 2.56	\$ 2.56
072-2920-010-0000	SAFETY LIGHTS ONLY	\$ 0.00	\$ 2.56	\$ 2.56
072-2920-011-0000	SAFETY LIGHTS ONLY	\$ 0.00	\$ 2.56	\$ 2.56
072-2920-012-0000	SAFETY LIGHTS ONLY	\$ 0.00	\$ 2.56	\$ 2.56
072-2920-013-0000	SAFETY LIGHTS ONLY	\$ 0.00	\$ 2.56	\$ 2.56
072-2920-014-0000	SAFETY LIGHTS ONLY	\$ 0.00	\$ 2.56	\$ 2.56
072-2920-015-0000	SAFETY LIGHTS ONLY	\$ 0.00	\$ 2.56	\$ 2.56
072-2920-016-0000	SAFETY LIGHTS ONLY	\$ 0.00	\$ 2.56	\$ 2.56
072-2920-017-0000	SAFETY LIGHTS ONLY	\$ 0.00	\$ 2.56	\$ 2.56
072-2920-018-0000	SAFETY LIGHTS ONLY	\$ 0.00	\$ 2.56	\$ 2.56
072-2920-019-0000	SAFETY LIGHTS ONLY	\$ 0.00	\$ 2.56	\$ 2.56
072-2920-020-0000	SAFETY LIGHTS ONLY	\$ 0.00	\$ 2.56	\$ 2.56
072-2920-021-0000	SAFETY LIGHTS ONLY	\$ 0.00	\$ 2.56	\$ 2.56
072-2920-022-0000	SAFETY LIGHTS ONLY	\$ 0.00	\$ 2.56	\$ 2.56
072-2920-023-0000	SAFETY LIGHTS ONLY	\$ 0.00	\$ 2.56	\$ 2.56
072-2920-024-0000	SAFETY LIGHTS ONLY	\$ 0.00	\$ 2.56	\$ 2.56
072-2920-025-0000	SAFETY LIGHTS ONLY	\$ 0.00	\$ 2.56	\$ 2.56
072-2920-026-0000	SAFETY LIGHTS ONLY	\$ 0.00	\$ 2.56	\$ 2.56
072-2920-027-0000	SAFETY LIGHTS ONLY	\$ 0.00	\$ 2.56	\$ 2.56
072-2920-028-0000	SAFETY LIGHTS ONLY	\$ 0.00	\$ 2.56	\$ 2.56
072-2920-029-0000	SAFETY LIGHTS ONLY	\$ 0.00	\$ 2.56	\$ 2.56
072-2920-030-0000	SAFETY LIGHTS ONLY	\$ 0.00	\$ 2.56	\$ 2.56

ITEM 9.3.

City of Rancho Cordova
Lighting District No. 2012-1 Exhibit A to the Resolution
Fiscal Year 2023-24 Assessment Roll

ATTACHMENT 3

APN	District Classification	Street Light Charge	Safety Light Charge	Total Assessment
072-2920-031-0000	SAFETY LIGHTS ONLY	\$ 0.00	\$ 2.56	\$ 2.56
072-2920-032-0000	SAFETY LIGHTS ONLY	\$ 0.00	\$ 2.56	\$ 2.56
072-2920-033-0000	SAFETY LIGHTS ONLY	\$ 0.00	\$ 2.56	\$ 2.56
072-2920-034-0000	SAFETY LIGHTS ONLY	\$ 0.00	\$ 2.56	\$ 2.56
072-2920-035-0000	SAFETY LIGHTS ONLY	\$ 0.00	\$ 2.56	\$ 2.56
072-2920-036-0000	SAFETY LIGHTS ONLY	\$ 0.00	\$ 2.56	\$ 2.56
072-2920-037-0000	SAFETY LIGHTS ONLY	\$ 0.00	\$ 2.56	\$ 2.56
072-2920-038-0000	SAFETY LIGHTS ONLY	\$ 0.00	\$ 2.56	\$ 2.56
072-2920-039-0000	SAFETY LIGHTS ONLY	\$ 0.00	\$ 2.56	\$ 2.56
072-2920-040-0000	SAFETY LIGHTS ONLY	\$ 0.00	\$ 2.56	\$ 2.56
072-2920-041-0000	SAFETY LIGHTS ONLY	\$ 0.00	\$ 2.56	\$ 2.56
072-2920-042-0000	SAFETY LIGHTS ONLY	\$ 0.00	\$ 2.56	\$ 2.56
072-2920-043-0000	SAFETY LIGHTS ONLY	\$ 0.00	\$ 2.56	\$ 2.56
072-2920-044-0000	SAFETY LIGHTS ONLY	\$ 0.00	\$ 2.56	\$ 2.56
072-2920-045-0000	SAFETY LIGHTS ONLY	\$ 0.00	\$ 2.56	\$ 2.56
072-2920-046-0000	SAFETY LIGHTS ONLY	\$ 0.00	\$ 2.56	\$ 2.56
072-2920-047-0000	SAFETY LIGHTS ONLY	\$ 0.00	\$ 2.56	\$ 2.56
072-2920-048-0000	SAFETY LIGHTS ONLY	\$ 0.00	\$ 2.56	\$ 2.56
072-2920-049-0000	SAFETY LIGHTS ONLY	\$ 0.00	\$ 2.56	\$ 2.56
072-2920-050-0000	SAFETY LIGHTS ONLY	\$ 0.00	\$ 2.56	\$ 2.56
072-2920-051-0000	SAFETY LIGHTS ONLY	\$ 0.00	\$ 2.56	\$ 2.56
072-2920-052-0000	SAFETY LIGHTS ONLY	\$ 0.00	\$ 2.56	\$ 2.56
072-2920-053-0000	SAFETY LIGHTS ONLY	\$ 0.00	\$ 2.56	\$ 2.56
072-2920-054-0000	SAFETY LIGHTS ONLY	\$ 0.00	\$ 2.56	\$ 2.56
072-2920-055-0000	SAFETY LIGHTS ONLY	\$ 0.00	\$ 2.56	\$ 2.56
072-2920-056-0000	SAFETY LIGHTS ONLY	\$ 0.00	\$ 2.56	\$ 2.56
072-2920-057-0000	SAFETY LIGHTS ONLY	\$ 0.00	\$ 2.56	\$ 2.56
072-2920-058-0000	SAFETY LIGHTS ONLY	\$ 0.00	\$ 2.56	\$ 2.56
072-2920-059-0000	SAFETY LIGHTS ONLY	\$ 0.00	\$ 2.56	\$ 2.56
072-2920-060-0000	SAFETY LIGHTS ONLY	\$ 0.00	\$ 2.56	\$ 2.56
072-2920-061-0000	SAFETY LIGHTS ONLY	\$ 0.00	\$ 2.56	\$ 2.56
072-2920-062-0000	SAFETY LIGHTS ONLY	\$ 0.00	\$ 2.56	\$ 2.56
072-2920-063-0000	SAFETY LIGHTS ONLY	\$ 0.00	\$ 2.56	\$ 2.56
072-2920-064-0000	SAFETY LIGHTS ONLY	\$ 0.00	\$ 2.56	\$ 2.56
072-2920-065-0000	SAFETY LIGHTS ONLY	\$ 0.00	\$ 2.56	\$ 2.56
072-2920-066-0000	SAFETY LIGHTS ONLY	\$ 0.00	\$ 2.56	\$ 2.56
072-2920-067-0000	SAFETY LIGHTS ONLY	\$ 0.00	\$ 2.56	\$ 2.56
072-2920-068-0000	SAFETY LIGHTS ONLY	\$ 0.00	\$ 2.56	\$ 2.56
072-2920-069-0000	SAFETY LIGHTS ONLY	\$ 0.00	\$ 2.56	\$ 2.56
072-2940-001-0000	SAFETY LIGHTS ONLY	\$ 0.00	\$ 2.56	\$ 2.56
072-2940-002-0000	SAFETY LIGHTS ONLY	\$ 0.00	\$ 2.56	\$ 2.56
072-2940-003-0000	SAFETY LIGHTS ONLY	\$ 0.00	\$ 2.56	\$ 2.56
072-2940-004-0000	SAFETY LIGHTS ONLY	\$ 0.00	\$ 2.56	\$ 2.56
072-2940-005-0000	SAFETY LIGHTS ONLY	\$ 0.00	\$ 2.56	\$ 2.56

ITEM 9.3.

City of Rancho Cordova
Lighting District No. 2012-1 Exhibit A to the Resolution
Fiscal Year 2023-24 Assessment Roll

ATTACHMENT 3

APN	District Classification	Street Light Charge	Safety Light Charge	Total Assessment
072-2940-006-0000	SAFETY LIGHTS ONLY	\$ 0.00	\$ 2.56	\$ 2.56
072-2940-007-0000	SAFETY LIGHTS ONLY	\$ 0.00	\$ 2.56	\$ 2.56
072-2940-008-0000	SAFETY LIGHTS ONLY	\$ 0.00	\$ 2.56	\$ 2.56
072-2940-009-0000	SAFETY LIGHTS ONLY	\$ 0.00	\$ 2.56	\$ 2.56
072-2940-010-0000	SAFETY LIGHTS ONLY	\$ 0.00	\$ 2.56	\$ 2.56
072-2940-011-0000	SAFETY LIGHTS ONLY	\$ 0.00	\$ 2.56	\$ 2.56
072-2940-012-0000	SAFETY LIGHTS ONLY	\$ 0.00	\$ 2.56	\$ 2.56
072-2940-013-0000	SAFETY LIGHTS ONLY	\$ 0.00	\$ 2.56	\$ 2.56
072-2940-014-0000	SAFETY LIGHTS ONLY	\$ 0.00	\$ 2.56	\$ 2.56
072-2940-015-0000	SAFETY LIGHTS ONLY	\$ 0.00	\$ 2.56	\$ 2.56
072-2940-016-0000	SAFETY LIGHTS ONLY	\$ 0.00	\$ 2.56	\$ 2.56
072-2940-017-0000	SAFETY LIGHTS ONLY	\$ 0.00	\$ 2.56	\$ 2.56
072-2940-018-0000	SAFETY LIGHTS ONLY	\$ 0.00	\$ 2.56	\$ 2.56
072-2940-019-0000	SAFETY LIGHTS ONLY	\$ 0.00	\$ 2.56	\$ 2.56
072-2940-020-0000	SAFETY LIGHTS ONLY	\$ 0.00	\$ 2.56	\$ 2.56
072-2940-021-0000	SAFETY LIGHTS ONLY	\$ 0.00	\$ 2.56	\$ 2.56
072-2940-022-0000	SAFETY LIGHTS ONLY	\$ 0.00	\$ 2.56	\$ 2.56
072-2940-023-0000	SAFETY LIGHTS ONLY	\$ 0.00	\$ 2.56	\$ 2.56
072-2940-024-0000	SAFETY LIGHTS ONLY	\$ 0.00	\$ 2.56	\$ 2.56
072-2940-025-0000	SAFETY LIGHTS ONLY	\$ 0.00	\$ 2.56	\$ 2.56
072-2940-026-0000	SAFETY LIGHTS ONLY	\$ 0.00	\$ 2.56	\$ 2.56
072-2940-027-0000	SAFETY LIGHTS ONLY	\$ 0.00	\$ 2.56	\$ 2.56
072-2940-028-0000	SAFETY LIGHTS ONLY	\$ 0.00	\$ 2.56	\$ 2.56
072-2940-029-0000	SAFETY LIGHTS ONLY	\$ 0.00	\$ 2.56	\$ 2.56
072-2940-030-0000	SAFETY LIGHTS ONLY	\$ 0.00	\$ 2.56	\$ 2.56
072-2940-031-0000	SAFETY LIGHTS ONLY	\$ 0.00	\$ 2.56	\$ 2.56
072-2940-032-0000	SAFETY LIGHTS ONLY	\$ 0.00	\$ 2.56	\$ 2.56
072-2940-033-0000	SAFETY LIGHTS ONLY	\$ 0.00	\$ 2.56	\$ 2.56
072-2940-034-0000	SAFETY LIGHTS ONLY	\$ 0.00	\$ 2.56	\$ 2.56
072-2940-035-0000	SAFETY LIGHTS ONLY	\$ 0.00	\$ 2.56	\$ 2.56
072-2940-036-0000	SAFETY LIGHTS ONLY	\$ 0.00	\$ 2.56	\$ 2.56
072-2940-037-0000	SAFETY LIGHTS ONLY	\$ 0.00	\$ 2.56	\$ 2.56
072-2940-038-0000	SAFETY LIGHTS ONLY	\$ 0.00	\$ 2.56	\$ 2.56
072-2940-039-0000	SAFETY LIGHTS ONLY	\$ 0.00	\$ 2.56	\$ 2.56
072-2940-040-0000	SAFETY LIGHTS ONLY	\$ 0.00	\$ 2.56	\$ 2.56
072-2940-041-0000	SAFETY LIGHTS ONLY	\$ 0.00	\$ 2.56	\$ 2.56
072-2940-042-0000	SAFETY LIGHTS ONLY	\$ 0.00	\$ 2.56	\$ 2.56
072-2940-043-0000	SAFETY LIGHTS ONLY	\$ 0.00	\$ 2.56	\$ 2.56
072-2940-044-0000	SAFETY LIGHTS ONLY	\$ 0.00	\$ 2.56	\$ 2.56
072-2940-045-0000	SAFETY LIGHTS ONLY	\$ 0.00	\$ 2.56	\$ 2.56
072-2940-046-0000	SAFETY LIGHTS ONLY	\$ 0.00	\$ 2.56	\$ 2.56
072-2940-047-0000	SAFETY LIGHTS ONLY	\$ 0.00	\$ 2.56	\$ 2.56
072-2940-048-0000	SAFETY LIGHTS ONLY	\$ 0.00	\$ 2.56	\$ 2.56
072-2940-049-0000	SAFETY LIGHTS ONLY	\$ 0.00	\$ 2.56	\$ 2.56

ITEM 9.3.

City of Rancho Cordova
Lighting District No. 2012-1 Exhibit A to the Resolution
Fiscal Year 2023-24 Assessment Roll

ATTACHMENT 3

APN	District Classification	Street Light Charge	Safety Light Charge	Total Assessment
072-2940-050-0000	SAFETY LIGHTS ONLY	\$ 0.00	\$ 2.56	\$ 2.56
072-2940-051-0000	SAFETY LIGHTS ONLY	\$ 0.00	\$ 2.56	\$ 2.56
072-2940-052-0000	SAFETY LIGHTS ONLY	\$ 0.00	\$ 2.56	\$ 2.56
072-2940-053-0000	SAFETY LIGHTS ONLY	\$ 0.00	\$ 2.56	\$ 2.56
072-2940-054-0000	SAFETY LIGHTS ONLY	\$ 0.00	\$ 2.56	\$ 2.56
072-2940-055-0000	SAFETY LIGHTS ONLY	\$ 0.00	\$ 2.56	\$ 2.56
072-2940-056-0000	SAFETY LIGHTS ONLY	\$ 0.00	\$ 2.56	\$ 2.56
072-2940-057-0000	SAFETY LIGHTS ONLY	\$ 0.00	\$ 2.56	\$ 2.56
072-2940-058-0000	SAFETY LIGHTS ONLY	\$ 0.00	\$ 2.56	\$ 2.56
072-2940-059-0000	SAFETY LIGHTS ONLY	\$ 0.00	\$ 2.56	\$ 2.56
072-2940-060-0000	SAFETY LIGHTS ONLY	\$ 0.00	\$ 2.56	\$ 2.56
072-2940-061-0000	SAFETY LIGHTS ONLY	\$ 0.00	\$ 2.56	\$ 2.56
072-2940-062-0000	SAFETY LIGHTS ONLY	\$ 0.00	\$ 2.56	\$ 2.56
072-2940-063-0000	SAFETY LIGHTS ONLY	\$ 0.00	\$ 2.56	\$ 2.56
072-2940-064-0000	SAFETY LIGHTS ONLY	\$ 0.00	\$ 2.56	\$ 2.56
072-2940-065-0000	SAFETY LIGHTS ONLY	\$ 0.00	\$ 2.56	\$ 2.56
072-2940-066-0000	SAFETY LIGHTS ONLY	\$ 0.00	\$ 2.56	\$ 2.56
072-2950-001-0000	SAFETY LIGHTS ONLY	\$ 0.00	\$ 2.56	\$ 2.56
072-2950-002-0000	SAFETY LIGHTS ONLY	\$ 0.00	\$ 2.56	\$ 2.56
072-2950-003-0000	SAFETY LIGHTS ONLY	\$ 0.00	\$ 2.56	\$ 2.56
072-2950-004-0000	SAFETY LIGHTS ONLY	\$ 0.00	\$ 2.56	\$ 2.56
072-2950-005-0000	SAFETY LIGHTS ONLY	\$ 0.00	\$ 2.56	\$ 2.56
072-2950-006-0000	SAFETY LIGHTS ONLY	\$ 0.00	\$ 2.56	\$ 2.56
072-2950-007-0000	SAFETY LIGHTS ONLY	\$ 0.00	\$ 2.56	\$ 2.56
072-2950-008-0000	SAFETY LIGHTS ONLY	\$ 0.00	\$ 2.56	\$ 2.56
072-2950-009-0000	SAFETY LIGHTS ONLY	\$ 0.00	\$ 2.56	\$ 2.56
072-2950-010-0000	SAFETY LIGHTS ONLY	\$ 0.00	\$ 2.56	\$ 2.56
072-2950-011-0000	SAFETY LIGHTS ONLY	\$ 0.00	\$ 2.56	\$ 2.56
072-2950-012-0000	SAFETY LIGHTS ONLY	\$ 0.00	\$ 2.56	\$ 2.56
072-2950-013-0000	SAFETY LIGHTS ONLY	\$ 0.00	\$ 2.56	\$ 2.56
072-2950-014-0000	SAFETY LIGHTS ONLY	\$ 0.00	\$ 2.56	\$ 2.56
072-2950-015-0000	SAFETY LIGHTS ONLY	\$ 0.00	\$ 2.56	\$ 2.56
072-2950-016-0000	SAFETY LIGHTS ONLY	\$ 0.00	\$ 2.56	\$ 2.56
072-2950-017-0000	SAFETY LIGHTS ONLY	\$ 0.00	\$ 2.56	\$ 2.56
072-2950-018-0000	SAFETY LIGHTS ONLY	\$ 0.00	\$ 2.56	\$ 2.56
072-2950-019-0000	SAFETY LIGHTS ONLY	\$ 0.00	\$ 2.56	\$ 2.56
072-2950-020-0000	SAFETY LIGHTS ONLY	\$ 0.00	\$ 2.56	\$ 2.56
072-2950-021-0000	SAFETY LIGHTS ONLY	\$ 0.00	\$ 2.56	\$ 2.56
072-2950-022-0000	SAFETY LIGHTS ONLY	\$ 0.00	\$ 2.56	\$ 2.56
072-2950-023-0000	SAFETY LIGHTS ONLY	\$ 0.00	\$ 2.56	\$ 2.56
072-2950-024-0000	SAFETY LIGHTS ONLY	\$ 0.00	\$ 2.56	\$ 2.56
072-2950-025-0000	SAFETY LIGHTS ONLY	\$ 0.00	\$ 2.56	\$ 2.56
072-2950-026-0000	SAFETY LIGHTS ONLY	\$ 0.00	\$ 2.56	\$ 2.56
072-2950-027-0000	SAFETY LIGHTS ONLY	\$ 0.00	\$ 2.56	\$ 2.56

ITEM 9.3.

City of Rancho Cordova
Lighting District No. 2012-1 Exhibit A to the Resolution
Fiscal Year 2023-24 Assessment Roll

ATTACHMENT 3

APN	District Classification	Street Light Charge	Safety Light Charge	Total Assessment
072-2950-028-0000	SAFETY LIGHTS ONLY	\$ 0.00	\$ 2.56	\$ 2.56
072-2950-029-0000	SAFETY LIGHTS ONLY	\$ 0.00	\$ 2.56	\$ 2.56
072-2950-030-0000	SAFETY LIGHTS ONLY	\$ 0.00	\$ 2.56	\$ 2.56
072-2950-031-0000	SAFETY LIGHTS ONLY	\$ 0.00	\$ 2.56	\$ 2.56
072-2950-032-0000	SAFETY LIGHTS ONLY	\$ 0.00	\$ 2.56	\$ 2.56
072-2950-033-0000	SAFETY LIGHTS ONLY	\$ 0.00	\$ 2.56	\$ 2.56
072-2950-034-0000	SAFETY LIGHTS ONLY	\$ 0.00	\$ 2.56	\$ 2.56
072-2950-035-0000	SAFETY LIGHTS ONLY	\$ 0.00	\$ 2.56	\$ 2.56
072-2950-036-0000	SAFETY LIGHTS ONLY	\$ 0.00	\$ 2.56	\$ 2.56
072-2950-037-0000	SAFETY LIGHTS ONLY	\$ 0.00	\$ 2.56	\$ 2.56
072-2950-038-0000	SAFETY LIGHTS ONLY	\$ 0.00	\$ 2.56	\$ 2.56
072-2950-039-0000	SAFETY LIGHTS ONLY	\$ 0.00	\$ 2.56	\$ 2.56
072-2950-040-0000	SAFETY LIGHTS ONLY	\$ 0.00	\$ 2.56	\$ 2.56
072-2950-041-0000	SAFETY LIGHTS ONLY	\$ 0.00	\$ 2.56	\$ 2.56
072-2950-042-0000	SAFETY LIGHTS ONLY	\$ 0.00	\$ 2.56	\$ 2.56
072-2950-043-0000	SAFETY LIGHTS ONLY	\$ 0.00	\$ 2.56	\$ 2.56
072-2950-044-0000	SAFETY LIGHTS ONLY	\$ 0.00	\$ 2.56	\$ 2.56
072-2950-045-0000	SAFETY LIGHTS ONLY	\$ 0.00	\$ 2.56	\$ 2.56
072-2950-046-0000	SAFETY LIGHTS ONLY	\$ 0.00	\$ 2.56	\$ 2.56
072-2950-047-0000	SAFETY LIGHTS ONLY	\$ 0.00	\$ 2.56	\$ 2.56
072-2950-048-0000	SAFETY LIGHTS ONLY	\$ 0.00	\$ 2.56	\$ 2.56
072-2950-049-0000	SAFETY LIGHTS ONLY	\$ 0.00	\$ 2.56	\$ 2.56
072-2950-050-0000	SAFETY LIGHTS ONLY	\$ 0.00	\$ 2.56	\$ 2.56
072-2950-051-0000	SAFETY LIGHTS ONLY	\$ 0.00	\$ 2.56	\$ 2.56
072-2950-052-0000	SAFETY LIGHTS ONLY	\$ 0.00	\$ 2.56	\$ 2.56
072-2950-053-0000	SAFETY LIGHTS ONLY	\$ 0.00	\$ 2.56	\$ 2.56
072-2950-054-0000	SAFETY LIGHTS ONLY	\$ 0.00	\$ 2.56	\$ 2.56
072-2950-055-0000	SAFETY LIGHTS ONLY	\$ 0.00	\$ 2.56	\$ 2.56
072-2950-056-0000	SAFETY LIGHTS ONLY	\$ 0.00	\$ 2.56	\$ 2.56
072-2950-057-0000	SAFETY LIGHTS ONLY	\$ 0.00	\$ 2.56	\$ 2.56
072-2950-058-0000	SAFETY LIGHTS ONLY	\$ 0.00	\$ 2.56	\$ 2.56
072-2950-059-0000	SAFETY LIGHTS ONLY	\$ 0.00	\$ 2.56	\$ 2.56
072-2950-060-0000	SAFETY LIGHTS ONLY	\$ 0.00	\$ 2.56	\$ 2.56
072-2950-061-0000	SAFETY LIGHTS ONLY	\$ 0.00	\$ 2.56	\$ 2.56
072-2950-062-0000	SAFETY LIGHTS ONLY	\$ 0.00	\$ 2.56	\$ 2.56
072-2950-063-0000	SAFETY LIGHTS ONLY	\$ 0.00	\$ 2.56	\$ 2.56
072-2960-001-0000	SAFETY LIGHTS ONLY	\$ 0.00	\$ 2.56	\$ 2.56
072-2960-002-0000	SAFETY LIGHTS ONLY	\$ 0.00	\$ 2.56	\$ 2.56
072-2960-003-0000	SAFETY LIGHTS ONLY	\$ 0.00	\$ 2.56	\$ 2.56
072-2960-004-0000	SAFETY LIGHTS ONLY	\$ 0.00	\$ 2.56	\$ 2.56
072-2960-005-0000	SAFETY LIGHTS ONLY	\$ 0.00	\$ 2.56	\$ 2.56
072-2960-006-0000	SAFETY LIGHTS ONLY	\$ 0.00	\$ 2.56	\$ 2.56
072-2960-007-0000	SAFETY LIGHTS ONLY	\$ 0.00	\$ 2.56	\$ 2.56
072-2960-008-0000	SAFETY LIGHTS ONLY	\$ 0.00	\$ 2.56	\$ 2.56

ITEM 9.3.

City of Rancho Cordova
Lighting District No. 2012-1 Exhibit A to the Resolution
Fiscal Year 2023-24 Assessment Roll

ATTACHMENT 3

APN	District Classification	Street Light Charge	Safety Light Charge	Total Assessment
072-2960-009-0000	SAFETY LIGHTS ONLY	\$ 0.00	\$ 2.56	\$ 2.56
072-2960-010-0000	SAFETY LIGHTS ONLY	\$ 0.00	\$ 2.56	\$ 2.56
072-2960-011-0000	SAFETY LIGHTS ONLY	\$ 0.00	\$ 2.56	\$ 2.56
072-2960-012-0000	SAFETY LIGHTS ONLY	\$ 0.00	\$ 2.56	\$ 2.56
072-2960-013-0000	SAFETY LIGHTS ONLY	\$ 0.00	\$ 2.56	\$ 2.56
072-2960-014-0000	SAFETY LIGHTS ONLY	\$ 0.00	\$ 2.56	\$ 2.56
072-2960-015-0000	SAFETY LIGHTS ONLY	\$ 0.00	\$ 2.56	\$ 2.56
072-2960-016-0000	SAFETY LIGHTS ONLY	\$ 0.00	\$ 2.56	\$ 2.56
072-2960-017-0000	SAFETY LIGHTS ONLY	\$ 0.00	\$ 2.56	\$ 2.56
072-2960-018-0000	SAFETY LIGHTS ONLY	\$ 0.00	\$ 2.56	\$ 2.56
072-2960-019-0000	SAFETY LIGHTS ONLY	\$ 0.00	\$ 2.56	\$ 2.56
072-2960-020-0000	SAFETY LIGHTS ONLY	\$ 0.00	\$ 2.56	\$ 2.56
072-2960-021-0000	SAFETY LIGHTS ONLY	\$ 0.00	\$ 2.56	\$ 2.56
072-2960-022-0000	SAFETY LIGHTS ONLY	\$ 0.00	\$ 2.56	\$ 2.56
072-2960-023-0000	SAFETY LIGHTS ONLY	\$ 0.00	\$ 2.56	\$ 2.56
072-2960-024-0000	SAFETY LIGHTS ONLY	\$ 0.00	\$ 2.56	\$ 2.56
072-2960-025-0000	SAFETY LIGHTS ONLY	\$ 0.00	\$ 2.56	\$ 2.56
072-2960-026-0000	SAFETY LIGHTS ONLY	\$ 0.00	\$ 2.56	\$ 2.56
072-2960-027-0000	SAFETY LIGHTS ONLY	\$ 0.00	\$ 2.56	\$ 2.56
072-2960-028-0000	SAFETY LIGHTS ONLY	\$ 0.00	\$ 2.56	\$ 2.56
072-2960-029-0000	SAFETY LIGHTS ONLY	\$ 0.00	\$ 2.56	\$ 2.56
072-2960-030-0000	SAFETY LIGHTS ONLY	\$ 0.00	\$ 2.56	\$ 2.56
072-2960-031-0000	SAFETY LIGHTS ONLY	\$ 0.00	\$ 2.56	\$ 2.56
072-2960-032-0000	SAFETY LIGHTS ONLY	\$ 0.00	\$ 2.56	\$ 2.56
072-2960-033-0000	SAFETY LIGHTS ONLY	\$ 0.00	\$ 2.56	\$ 2.56
072-2960-034-0000	SAFETY LIGHTS ONLY	\$ 0.00	\$ 2.56	\$ 2.56
072-2960-035-0000	SAFETY LIGHTS ONLY	\$ 0.00	\$ 2.56	\$ 2.56
072-2960-036-0000	SAFETY LIGHTS ONLY	\$ 0.00	\$ 2.56	\$ 2.56
072-2960-037-0000	SAFETY LIGHTS ONLY	\$ 0.00	\$ 2.56	\$ 2.56
072-2960-038-0000	SAFETY LIGHTS ONLY	\$ 0.00	\$ 2.56	\$ 2.56
072-2960-039-0000	SAFETY LIGHTS ONLY	\$ 0.00	\$ 2.56	\$ 2.56
072-2960-040-0000	SAFETY LIGHTS ONLY	\$ 0.00	\$ 2.56	\$ 2.56
072-2960-041-0000	SAFETY LIGHTS ONLY	\$ 0.00	\$ 2.56	\$ 2.56
072-2960-042-0000	SAFETY LIGHTS ONLY	\$ 0.00	\$ 2.56	\$ 2.56
072-2960-043-0000	SAFETY LIGHTS ONLY	\$ 0.00	\$ 2.56	\$ 2.56
072-2960-044-0000	SAFETY LIGHTS ONLY	\$ 0.00	\$ 2.56	\$ 2.56
072-2960-045-0000	SAFETY LIGHTS ONLY	\$ 0.00	\$ 2.56	\$ 2.56
072-2960-046-0000	SAFETY LIGHTS ONLY	\$ 0.00	\$ 2.56	\$ 2.56
072-2960-047-0000	SAFETY LIGHTS ONLY	\$ 0.00	\$ 2.56	\$ 2.56
072-2960-048-0000	SAFETY LIGHTS ONLY	\$ 0.00	\$ 2.56	\$ 2.56
072-2960-049-0000	SAFETY LIGHTS ONLY	\$ 0.00	\$ 2.56	\$ 2.56
072-2960-050-0000	SAFETY LIGHTS ONLY	\$ 0.00	\$ 2.56	\$ 2.56
072-2960-051-0000	SAFETY LIGHTS ONLY	\$ 0.00	\$ 2.56	\$ 2.56
072-2960-052-0000	SAFETY LIGHTS ONLY	\$ 0.00	\$ 2.56	\$ 2.56

ITEM 9.3.

City of Rancho Cordova
Lighting District No. 2012-1 Exhibit A to the Resolution
Fiscal Year 2023-24 Assessment Roll

ATTACHMENT 3

APN	District Classification	Street Light Charge	Safety Light Charge	Total Assessment
072-2960-053-0000	SAFETY LIGHTS ONLY	\$ 0.00	\$ 2.56	\$ 2.56
072-2960-054-0000	SAFETY LIGHTS ONLY	\$ 0.00	\$ 2.56	\$ 2.56
072-2960-055-0000	SAFETY LIGHTS ONLY	\$ 0.00	\$ 2.56	\$ 2.56
072-2960-056-0000	SAFETY LIGHTS ONLY	\$ 0.00	\$ 2.56	\$ 2.56
072-2960-057-0000	SAFETY LIGHTS ONLY	\$ 0.00	\$ 2.56	\$ 2.56
072-2960-058-0000	SAFETY LIGHTS ONLY	\$ 0.00	\$ 2.56	\$ 2.56
072-2960-059-0000	SAFETY LIGHTS ONLY	\$ 0.00	\$ 2.56	\$ 2.56
072-2960-060-0000	SAFETY LIGHTS ONLY	\$ 0.00	\$ 2.56	\$ 2.56
072-2960-061-0000	SAFETY LIGHTS ONLY	\$ 0.00	\$ 2.56	\$ 2.56
072-2960-062-0000	SAFETY LIGHTS ONLY	\$ 0.00	\$ 2.56	\$ 2.56
072-2970-001-0000	SAFETY LIGHTS ONLY	\$ 0.00	\$ 2.56	\$ 2.56
072-2970-002-0000	SAFETY LIGHTS ONLY	\$ 0.00	\$ 2.56	\$ 2.56
072-2970-003-0000	SAFETY LIGHTS ONLY	\$ 0.00	\$ 2.56	\$ 2.56
072-2970-004-0000	SAFETY LIGHTS ONLY	\$ 0.00	\$ 2.56	\$ 2.56
072-2970-005-0000	SAFETY LIGHTS ONLY	\$ 0.00	\$ 2.56	\$ 2.56
072-2970-006-0000	SAFETY LIGHTS ONLY	\$ 0.00	\$ 2.56	\$ 2.56
072-2970-007-0000	SAFETY LIGHTS ONLY	\$ 0.00	\$ 2.56	\$ 2.56
072-2970-008-0000	SAFETY LIGHTS ONLY	\$ 0.00	\$ 2.56	\$ 2.56
072-2970-009-0000	SAFETY LIGHTS ONLY	\$ 0.00	\$ 2.56	\$ 2.56
072-2970-010-0000	SAFETY LIGHTS ONLY	\$ 0.00	\$ 2.56	\$ 2.56
072-2970-011-0000	SAFETY LIGHTS ONLY	\$ 0.00	\$ 2.56	\$ 2.56
072-2970-012-0000	SAFETY LIGHTS ONLY	\$ 0.00	\$ 2.56	\$ 2.56
072-2970-013-0000	SAFETY LIGHTS ONLY	\$ 0.00	\$ 2.56	\$ 2.56
072-2970-014-0000	SAFETY LIGHTS ONLY	\$ 0.00	\$ 2.56	\$ 2.56
072-2970-015-0000	SAFETY LIGHTS ONLY	\$ 0.00	\$ 2.56	\$ 2.56
072-2970-016-0000	SAFETY LIGHTS ONLY	\$ 0.00	\$ 2.56	\$ 2.56
072-2970-017-0000	SAFETY LIGHTS ONLY	\$ 0.00	\$ 2.56	\$ 2.56
072-2970-024-0000	SAFETY LIGHTS ONLY	\$ 0.00	\$ 2.56	\$ 2.56
072-2970-025-0000	SAFETY LIGHTS ONLY	\$ 0.00	\$ 2.56	\$ 2.56
072-2970-026-0000	SAFETY LIGHTS ONLY	\$ 0.00	\$ 2.56	\$ 2.56
072-2970-027-0000	SAFETY LIGHTS ONLY	\$ 0.00	\$ 2.56	\$ 2.56
072-2970-028-0000	SAFETY LIGHTS ONLY	\$ 0.00	\$ 2.56	\$ 2.56
072-2970-029-0000	SAFETY LIGHTS ONLY	\$ 0.00	\$ 2.56	\$ 2.56
072-2970-030-0000	SAFETY LIGHTS ONLY	\$ 0.00	\$ 2.56	\$ 2.56
072-2970-031-0000	SAFETY LIGHTS ONLY	\$ 0.00	\$ 2.56	\$ 2.56
072-2970-032-0000	SAFETY LIGHTS ONLY	\$ 0.00	\$ 2.56	\$ 2.56
072-2970-033-0000	SAFETY LIGHTS ONLY	\$ 0.00	\$ 2.56	\$ 2.56
072-2970-034-0000	SAFETY LIGHTS ONLY	\$ 0.00	\$ 2.56	\$ 2.56
072-2970-035-0000	SAFETY LIGHTS ONLY	\$ 0.00	\$ 2.56	\$ 2.56
072-2970-036-0000	SAFETY LIGHTS ONLY	\$ 0.00	\$ 2.56	\$ 2.56
072-2970-037-0000	SAFETY LIGHTS ONLY	\$ 0.00	\$ 2.56	\$ 2.56
072-2970-038-0000	SAFETY LIGHTS ONLY	\$ 0.00	\$ 2.56	\$ 2.56
072-2970-039-0000	SAFETY LIGHTS ONLY	\$ 0.00	\$ 2.56	\$ 2.56
072-2970-040-0000	SAFETY LIGHTS ONLY	\$ 0.00	\$ 2.56	\$ 2.56

ITEM 9.3.

City of Rancho Cordova
Lighting District No. 2012-1 Exhibit A to the Resolution
Fiscal Year 2023-24 Assessment Roll

ATTACHMENT 3

APN	District Classification	Street Light Charge	Safety Light Charge	Total Assessment
072-2970-053-0000	SAFETY LIGHTS ONLY	\$ 0.00	\$ 2.56	\$ 2.56
072-2970-054-0000	SAFETY LIGHTS ONLY	\$ 0.00	\$ 2.56	\$ 2.56
072-2970-055-0000	SAFETY LIGHTS ONLY	\$ 0.00	\$ 2.56	\$ 2.56
072-2970-056-0000	SAFETY LIGHTS ONLY	\$ 0.00	\$ 2.56	\$ 2.56
072-2970-057-0000	SAFETY LIGHTS ONLY	\$ 0.00	\$ 2.56	\$ 2.56
072-2970-058-0000	SAFETY LIGHTS ONLY	\$ 0.00	\$ 2.56	\$ 2.56
072-2970-059-0000	SAFETY LIGHTS ONLY	\$ 0.00	\$ 2.56	\$ 2.56
072-2970-060-0000	SAFETY LIGHTS ONLY	\$ 0.00	\$ 2.56	\$ 2.56
072-2970-061-0000	SAFETY LIGHTS ONLY	\$ 0.00	\$ 2.56	\$ 2.56
072-2970-062-0000	SAFETY LIGHTS ONLY	\$ 0.00	\$ 2.56	\$ 2.56
072-2970-063-0000	SAFETY LIGHTS ONLY	\$ 0.00	\$ 2.56	\$ 2.56
072-2970-064-0000	SAFETY LIGHTS ONLY	\$ 0.00	\$ 2.56	\$ 2.56
072-2970-065-0000	SAFETY LIGHTS ONLY	\$ 0.00	\$ 2.56	\$ 2.56
072-2970-066-0000	SAFETY LIGHTS ONLY	\$ 0.00	\$ 2.56	\$ 2.56
072-2970-067-0000	SAFETY LIGHTS ONLY	\$ 0.00	\$ 2.56	\$ 2.56
072-2970-068-0000	SAFETY LIGHTS ONLY	\$ 0.00	\$ 2.56	\$ 2.56
072-2970-069-0000	SAFETY LIGHTS ONLY	\$ 0.00	\$ 2.56	\$ 2.56
072-2970-070-0000	SAFETY LIGHTS ONLY	\$ 0.00	\$ 2.56	\$ 2.56
072-2970-071-0000	SAFETY LIGHTS ONLY	\$ 0.00	\$ 2.56	\$ 2.56
072-2970-072-0000	SAFETY LIGHTS ONLY	\$ 0.00	\$ 2.56	\$ 2.56
072-2970-073-0000	SAFETY LIGHTS ONLY	\$ 0.00	\$ 2.56	\$ 2.56
072-2970-074-0000	SAFETY LIGHTS ONLY	\$ 0.00	\$ 2.56	\$ 2.56
072-2970-075-0000	SAFETY LIGHTS ONLY	\$ 0.00	\$ 2.56	\$ 2.56
072-2970-076-0000	SAFETY LIGHTS ONLY	\$ 0.00	\$ 2.56	\$ 2.56
072-2970-077-0000	SAFETY LIGHTS ONLY	\$ 0.00	\$ 2.56	\$ 2.56
072-2970-078-0000	SAFETY LIGHTS ONLY	\$ 0.00	\$ 2.56	\$ 2.56
072-2970-079-0000	SAFETY LIGHTS ONLY	\$ 0.00	\$ 2.56	\$ 2.56
072-2970-080-0000	SAFETY LIGHTS ONLY	\$ 0.00	\$ 2.56	\$ 2.56
072-2970-081-0000	SAFETY LIGHTS ONLY	\$ 0.00	\$ 2.56	\$ 2.56
072-2970-082-0000	SAFETY LIGHTS ONLY	\$ 0.00	\$ 2.56	\$ 2.56
072-2970-083-0000	SAFETY LIGHTS ONLY	\$ 0.00	\$ 2.56	\$ 2.56
072-2970-084-0000	SAFETY LIGHTS ONLY	\$ 0.00	\$ 2.56	\$ 2.56
072-2970-085-0000	SAFETY LIGHTS ONLY	\$ 0.00	\$ 2.56	\$ 2.56
072-2970-086-0000	SAFETY LIGHTS ONLY	\$ 0.00	\$ 2.56	\$ 2.56
072-2970-087-0000	SAFETY LIGHTS ONLY	\$ 0.00	\$ 2.56	\$ 2.56
072-2970-088-0000	SAFETY LIGHTS ONLY	\$ 0.00	\$ 2.56	\$ 2.56
072-2970-089-0000	SAFETY LIGHTS ONLY	\$ 0.00	\$ 2.56	\$ 2.56
072-2970-090-0000	SAFETY LIGHTS ONLY	\$ 0.00	\$ 2.56	\$ 2.56
072-2970-091-0000	SAFETY LIGHTS ONLY	\$ 0.00	\$ 2.56	\$ 2.56
072-2970-092-0000	SAFETY LIGHTS ONLY	\$ 0.00	\$ 2.56	\$ 2.56
072-2970-093-0000	SAFETY LIGHTS ONLY	\$ 0.00	\$ 2.56	\$ 2.56
072-2970-094-0000	SAFETY LIGHTS ONLY	\$ 0.00	\$ 2.56	\$ 2.56
072-2970-095-0000	SAFETY LIGHTS ONLY	\$ 0.00	\$ 2.56	\$ 2.56
072-2970-096-0000	SAFETY LIGHTS ONLY	\$ 0.00	\$ 2.56	\$ 2.56

ITEM 9.3.

City of Rancho Cordova
Lighting District No. 2012-1 Exhibit A to the Resolution
Fiscal Year 2023-24 Assessment Roll

ATTACHMENT 3

APN	District Classification	Street Light Charge	Safety Light Charge	Total Assessment
072-2970-097-0000	SAFETY LIGHTS ONLY	\$ 0.00	\$ 2.56	\$ 2.56
072-2970-098-0000	SAFETY LIGHTS ONLY	\$ 0.00	\$ 2.56	\$ 2.56
072-2970-099-0000	SAFETY LIGHTS ONLY	\$ 0.00	\$ 2.56	\$ 2.56
072-2970-100-0000	SAFETY LIGHTS ONLY	\$ 0.00	\$ 2.56	\$ 2.56
072-2970-101-0000	SAFETY LIGHTS ONLY	\$ 0.00	\$ 2.56	\$ 2.56
072-2970-102-0000	SAFETY LIGHTS ONLY	\$ 0.00	\$ 2.56	\$ 2.56
072-2970-103-0000	SAFETY LIGHTS ONLY	\$ 0.00	\$ 2.56	\$ 2.56
072-2970-104-0000	SAFETY LIGHTS ONLY	\$ 0.00	\$ 2.56	\$ 2.56
072-2970-105-0000	SAFETY LIGHTS ONLY	\$ 0.00	\$ 2.56	\$ 2.56
072-2970-106-0000	SAFETY LIGHTS ONLY	\$ 0.00	\$ 2.56	\$ 2.56
072-2970-107-0000	SAFETY LIGHTS ONLY	\$ 0.00	\$ 2.56	\$ 2.56
072-2970-108-0000	SAFETY LIGHTS ONLY	\$ 0.00	\$ 2.56	\$ 2.56
072-2970-109-0000	SAFETY LIGHTS ONLY	\$ 0.00	\$ 2.56	\$ 2.56
072-2970-110-0000	SAFETY LIGHTS ONLY	\$ 0.00	\$ 2.56	\$ 2.56
072-2970-111-0000	SAFETY LIGHTS ONLY	\$ 0.00	\$ 2.56	\$ 2.56
072-2970-112-0000	SAFETY LIGHTS ONLY	\$ 0.00	\$ 2.56	\$ 2.56
072-2970-113-0000	SAFETY LIGHTS ONLY	\$ 0.00	\$ 2.56	\$ 2.56
072-2970-114-0000	SAFETY LIGHTS ONLY	\$ 0.00	\$ 2.56	\$ 2.56
072-2970-115-0000	SAFETY LIGHTS ONLY	\$ 0.00	\$ 2.56	\$ 2.56
072-2970-146-0000	SAFETY LIGHTS ONLY	\$ 0.00	\$ 2.56	\$ 2.56
072-2970-147-0000	SAFETY LIGHTS ONLY	\$ 0.00	\$ 2.56	\$ 2.56
072-2970-148-0000	SAFETY LIGHTS ONLY	\$ 0.00	\$ 2.56	\$ 2.56
072-2970-149-0000	SAFETY LIGHTS ONLY	\$ 0.00	\$ 2.56	\$ 2.56
072-2970-150-0000	SAFETY LIGHTS ONLY	\$ 0.00	\$ 2.56	\$ 2.56
072-2970-151-0000	SAFETY LIGHTS ONLY	\$ 0.00	\$ 2.56	\$ 2.56
072-2970-152-0000	SAFETY LIGHTS ONLY	\$ 0.00	\$ 2.56	\$ 2.56
072-2970-153-0000	SAFETY LIGHTS ONLY	\$ 0.00	\$ 2.56	\$ 2.56
072-2970-154-0000	SAFETY LIGHTS ONLY	\$ 0.00	\$ 2.56	\$ 2.56
072-2970-155-0000	SAFETY LIGHTS ONLY	\$ 0.00	\$ 2.56	\$ 2.56
072-2970-156-0000	SAFETY LIGHTS ONLY	\$ 0.00	\$ 2.56	\$ 2.56
072-2970-157-0000	SAFETY LIGHTS ONLY	\$ 0.00	\$ 2.56	\$ 2.56
072-2970-158-0000	SAFETY LIGHTS ONLY	\$ 0.00	\$ 2.56	\$ 2.56
072-2970-159-0000	SAFETY LIGHTS ONLY	\$ 0.00	\$ 2.56	\$ 2.56
072-2970-160-0000	SAFETY LIGHTS ONLY	\$ 0.00	\$ 2.56	\$ 2.56
072-2970-161-0000	SAFETY LIGHTS ONLY	\$ 0.00	\$ 2.56	\$ 2.56
072-2970-162-0000	SAFETY LIGHTS ONLY	\$ 0.00	\$ 2.56	\$ 2.56
072-2970-163-0000	SAFETY LIGHTS ONLY	\$ 0.00	\$ 2.56	\$ 2.56
072-2970-164-0000	SAFETY LIGHTS ONLY	\$ 0.00	\$ 2.56	\$ 2.56
072-2970-165-0000	SAFETY LIGHTS ONLY	\$ 0.00	\$ 2.56	\$ 2.56
072-2970-166-0000	SAFETY LIGHTS ONLY	\$ 0.00	\$ 2.56	\$ 2.56
072-2970-201-0000	SAFETY LIGHTS ONLY	\$ 0.00	\$ 2.56	\$ 2.56
072-2970-202-0000	SAFETY LIGHTS ONLY	\$ 0.00	\$ 2.56	\$ 2.56
072-2970-203-0000	SAFETY LIGHTS ONLY	\$ 0.00	\$ 2.56	\$ 2.56
072-2970-204-0000	SAFETY LIGHTS ONLY	\$ 0.00	\$ 2.56	\$ 2.56

ITEM 9.3.

City of Rancho Cordova
Lighting District No. 2012-1 Exhibit A to the Resolution
Fiscal Year 2023-24 Assessment Roll

ATTACHMENT 3

APN	District Classification	Street Light Charge	Safety Light Charge	Total Assessment
072-2970-205-0000	SAFETY LIGHTS ONLY	\$ 0.00	\$ 2.56	\$ 2.56
072-2970-206-0000	SAFETY LIGHTS ONLY	\$ 0.00	\$ 2.56	\$ 2.56
072-2970-207-0000	SAFETY LIGHTS ONLY	\$ 0.00	\$ 2.56	\$ 2.56
072-2970-208-0000	SAFETY LIGHTS ONLY	\$ 0.00	\$ 2.56	\$ 2.56
072-2970-209-0000	SAFETY LIGHTS ONLY	\$ 0.00	\$ 2.56	\$ 2.56
072-2970-210-0000	SAFETY LIGHTS ONLY	\$ 0.00	\$ 2.56	\$ 2.56
072-2970-211-0000	SAFETY LIGHTS ONLY	\$ 0.00	\$ 2.56	\$ 2.56
072-2970-212-0000	SAFETY LIGHTS ONLY	\$ 0.00	\$ 2.56	\$ 2.56
072-2970-213-0000	SAFETY LIGHTS ONLY	\$ 0.00	\$ 2.56	\$ 2.56
072-2970-214-0000	SAFETY LIGHTS ONLY	\$ 0.00	\$ 2.56	\$ 2.56
072-2970-215-0000	SAFETY LIGHTS ONLY	\$ 0.00	\$ 2.56	\$ 2.56
072-2970-216-0000	SAFETY LIGHTS ONLY	\$ 0.00	\$ 2.56	\$ 2.56
072-2970-217-0000	SAFETY LIGHTS ONLY	\$ 0.00	\$ 2.56	\$ 2.56
072-2970-218-0000	SAFETY LIGHTS ONLY	\$ 0.00	\$ 2.56	\$ 2.56
072-2970-219-0000	SAFETY LIGHTS ONLY	\$ 0.00	\$ 2.56	\$ 2.56
072-2970-220-0000	SAFETY LIGHTS ONLY	\$ 0.00	\$ 2.56	\$ 2.56
072-2970-221-0000	SAFETY LIGHTS ONLY	\$ 0.00	\$ 2.56	\$ 2.56
072-2970-222-0000	SAFETY LIGHTS ONLY	\$ 0.00	\$ 2.56	\$ 2.56
072-2970-223-0000	SAFETY LIGHTS ONLY	\$ 0.00	\$ 2.56	\$ 2.56
072-2970-224-0000	SAFETY LIGHTS ONLY	\$ 0.00	\$ 2.56	\$ 2.56
072-2970-225-0000	SAFETY LIGHTS ONLY	\$ 0.00	\$ 2.56	\$ 2.56
072-2970-226-0000	SAFETY LIGHTS ONLY	\$ 0.00	\$ 2.56	\$ 2.56
072-2970-227-0000	SAFETY LIGHTS ONLY	\$ 0.00	\$ 2.56	\$ 2.56
072-2970-228-0000	SAFETY LIGHTS ONLY	\$ 0.00	\$ 2.56	\$ 2.56
072-2970-229-0000	SAFETY LIGHTS ONLY	\$ 0.00	\$ 2.56	\$ 2.56
072-2970-230-0000	SAFETY LIGHTS ONLY	\$ 0.00	\$ 2.56	\$ 2.56
072-2970-231-0000	SAFETY LIGHTS ONLY	\$ 0.00	\$ 2.56	\$ 2.56
072-2970-232-0000	SAFETY LIGHTS ONLY	\$ 0.00	\$ 2.56	\$ 2.56
072-2970-233-0000	SAFETY LIGHTS ONLY	\$ 0.00	\$ 2.56	\$ 2.56
072-2970-234-0000	SAFETY LIGHTS ONLY	\$ 0.00	\$ 2.56	\$ 2.56
072-2970-235-0000	SAFETY LIGHTS ONLY	\$ 0.00	\$ 2.56	\$ 2.56
072-2970-236-0000	SAFETY LIGHTS ONLY	\$ 0.00	\$ 2.56	\$ 2.56
072-2970-237-0000	SAFETY LIGHTS ONLY	\$ 0.00	\$ 2.56	\$ 2.56
072-2970-238-0000	SAFETY LIGHTS ONLY	\$ 0.00	\$ 2.56	\$ 2.56
072-2970-239-0000	SAFETY LIGHTS ONLY	\$ 0.00	\$ 2.56	\$ 2.56
072-2970-240-0000	SAFETY LIGHTS ONLY	\$ 0.00	\$ 2.56	\$ 2.56
072-2970-241-0000	SAFETY LIGHTS ONLY	\$ 0.00	\$ 2.56	\$ 2.56
072-2970-242-0000	SAFETY LIGHTS ONLY	\$ 0.00	\$ 2.56	\$ 2.56
072-2970-243-0000	SAFETY LIGHTS ONLY	\$ 0.00	\$ 2.56	\$ 2.56
072-2970-244-0000	SAFETY LIGHTS ONLY	\$ 0.00	\$ 2.56	\$ 2.56
072-2970-245-0000	SAFETY LIGHTS ONLY	\$ 0.00	\$ 2.56	\$ 2.56
072-2970-246-0000	SAFETY LIGHTS ONLY	\$ 0.00	\$ 2.56	\$ 2.56
072-2970-247-0000	SAFETY LIGHTS ONLY	\$ 0.00	\$ 2.56	\$ 2.56
072-2970-248-0000	SAFETY LIGHTS ONLY	\$ 0.00	\$ 2.56	\$ 2.56

ITEM 9.3.

City of Rancho Cordova
Lighting District No. 2012-1 Exhibit A to the Resolution
Fiscal Year 2023-24 Assessment Roll

ATTACHMENT 3

APN	District Classification	Street Light Charge	Safety Light Charge	Total Assessment
072-2980-001-0000	SAFETY LIGHTS ONLY	\$ 0.00	\$ 2.56	\$ 2.56
072-2980-002-0000	SAFETY LIGHTS ONLY	\$ 0.00	\$ 2.56	\$ 2.56
072-2980-003-0000	SAFETY LIGHTS ONLY	\$ 0.00	\$ 2.56	\$ 2.56
072-2980-004-0000	SAFETY LIGHTS ONLY	\$ 0.00	\$ 2.56	\$ 2.56
072-2980-005-0000	SAFETY LIGHTS ONLY	\$ 0.00	\$ 2.56	\$ 2.56
072-2980-006-0000	SAFETY LIGHTS ONLY	\$ 0.00	\$ 2.56	\$ 2.56
072-2980-007-0000	SAFETY LIGHTS ONLY	\$ 0.00	\$ 2.56	\$ 2.56
072-2980-008-0000	SAFETY LIGHTS ONLY	\$ 0.00	\$ 2.56	\$ 2.56
072-2980-009-0000	SAFETY LIGHTS ONLY	\$ 0.00	\$ 2.56	\$ 2.56
072-2980-010-0000	SAFETY LIGHTS ONLY	\$ 0.00	\$ 2.56	\$ 2.56
072-2980-011-0000	SAFETY LIGHTS ONLY	\$ 0.00	\$ 2.56	\$ 2.56
072-2980-012-0000	SAFETY LIGHTS ONLY	\$ 0.00	\$ 2.56	\$ 2.56
072-2980-013-0000	SAFETY LIGHTS ONLY	\$ 0.00	\$ 2.56	\$ 2.56
072-2980-017-0000	SAFETY LIGHTS ONLY	\$ 0.00	\$ 2.56	\$ 2.56
072-2980-018-0000	SAFETY LIGHTS ONLY	\$ 0.00	\$ 2.56	\$ 2.56
072-2980-019-0000	SAFETY LIGHTS ONLY	\$ 0.00	\$ 2.56	\$ 2.56
072-2980-020-0000	SAFETY LIGHTS ONLY	\$ 0.00	\$ 2.56	\$ 2.56
072-2980-021-0000	SAFETY LIGHTS ONLY	\$ 0.00	\$ 2.56	\$ 2.56
072-2980-022-0000	SAFETY LIGHTS ONLY	\$ 0.00	\$ 2.56	\$ 2.56
072-2980-023-0000	SAFETY LIGHTS ONLY	\$ 0.00	\$ 2.56	\$ 2.56
072-2980-024-0000	SAFETY LIGHTS ONLY	\$ 0.00	\$ 2.56	\$ 2.56
072-2980-025-0000	SAFETY LIGHTS ONLY	\$ 0.00	\$ 2.56	\$ 2.56
072-2980-026-0000	SAFETY LIGHTS ONLY	\$ 0.00	\$ 2.56	\$ 2.56
072-2980-027-0000	SAFETY LIGHTS ONLY	\$ 0.00	\$ 2.56	\$ 2.56
072-2980-028-0000	SAFETY LIGHTS ONLY	\$ 0.00	\$ 2.56	\$ 2.56
072-2980-029-0000	SAFETY LIGHTS ONLY	\$ 0.00	\$ 2.56	\$ 2.56
072-2980-030-0000	SAFETY LIGHTS ONLY	\$ 0.00	\$ 2.56	\$ 2.56
072-2980-031-0000	SAFETY LIGHTS ONLY	\$ 0.00	\$ 2.56	\$ 2.56
072-2980-032-0000	SAFETY LIGHTS ONLY	\$ 0.00	\$ 2.56	\$ 2.56
072-2980-033-0000	SAFETY LIGHTS ONLY	\$ 0.00	\$ 2.56	\$ 2.56
072-2980-034-0000	SAFETY LIGHTS ONLY	\$ 0.00	\$ 2.56	\$ 2.56
072-2980-035-0000	SAFETY LIGHTS ONLY	\$ 0.00	\$ 2.56	\$ 2.56
072-2980-036-0000	SAFETY LIGHTS ONLY	\$ 0.00	\$ 2.56	\$ 2.56
072-2980-037-0000	SAFETY LIGHTS ONLY	\$ 0.00	\$ 2.56	\$ 2.56
072-2980-038-0000	SAFETY LIGHTS ONLY	\$ 0.00	\$ 2.56	\$ 2.56
072-2980-039-0000	SAFETY LIGHTS ONLY	\$ 0.00	\$ 2.56	\$ 2.56
072-2980-040-0000	SAFETY LIGHTS ONLY	\$ 0.00	\$ 2.56	\$ 2.56
072-2980-041-0000	SAFETY LIGHTS ONLY	\$ 0.00	\$ 2.56	\$ 2.56
072-2980-042-0000	SAFETY LIGHTS ONLY	\$ 0.00	\$ 2.56	\$ 2.56
072-2980-043-0000	SAFETY LIGHTS ONLY	\$ 0.00	\$ 2.56	\$ 2.56
072-2980-044-0000	SAFETY LIGHTS ONLY	\$ 0.00	\$ 2.56	\$ 2.56
072-2980-045-0000	SAFETY LIGHTS ONLY	\$ 0.00	\$ 2.56	\$ 2.56
072-2980-046-0000	SAFETY LIGHTS ONLY	\$ 0.00	\$ 2.56	\$ 2.56
072-2980-047-0000	SAFETY LIGHTS ONLY	\$ 0.00	\$ 2.56	\$ 2.56

ITEM 9.3.

City of Rancho Cordova
Lighting District No. 2012-1 Exhibit A to the Resolution
Fiscal Year 2023-24 Assessment Roll

ATTACHMENT 3

APN	District Classification	Street Light Charge	Safety Light Charge	Total Assessment
072-2980-048-0000	SAFETY LIGHTS ONLY	\$ 0.00	\$ 2.56	\$ 2.56
072-2980-049-0000	SAFETY LIGHTS ONLY	\$ 0.00	\$ 2.56	\$ 2.56
072-2980-050-0000	SAFETY LIGHTS ONLY	\$ 0.00	\$ 2.56	\$ 2.56
072-2980-051-0000	SAFETY LIGHTS ONLY	\$ 0.00	\$ 2.56	\$ 2.56
072-2980-052-0000	SAFETY LIGHTS ONLY	\$ 0.00	\$ 2.56	\$ 2.56
072-2980-053-0000	SAFETY LIGHTS ONLY	\$ 0.00	\$ 2.56	\$ 2.56
072-2980-054-0000	SAFETY LIGHTS ONLY	\$ 0.00	\$ 2.56	\$ 2.56
072-2980-055-0000	SAFETY LIGHTS ONLY	\$ 0.00	\$ 2.56	\$ 2.56
072-2980-056-0000	SAFETY LIGHTS ONLY	\$ 0.00	\$ 2.56	\$ 2.56
072-2980-057-0000	SAFETY LIGHTS ONLY	\$ 0.00	\$ 2.56	\$ 2.56
072-2980-058-0000	SAFETY LIGHTS ONLY	\$ 0.00	\$ 2.56	\$ 2.56
072-2980-059-0000	SAFETY LIGHTS ONLY	\$ 0.00	\$ 2.56	\$ 2.56
072-2980-060-0000	SAFETY LIGHTS ONLY	\$ 0.00	\$ 2.56	\$ 2.56
072-2980-061-0000	SAFETY LIGHTS ONLY	\$ 0.00	\$ 2.56	\$ 2.56
072-2980-062-0000	SAFETY LIGHTS ONLY	\$ 0.00	\$ 2.56	\$ 2.56
072-2980-063-0000	SAFETY LIGHTS ONLY	\$ 0.00	\$ 2.56	\$ 2.56
072-2980-064-0000	SAFETY LIGHTS ONLY	\$ 0.00	\$ 2.56	\$ 2.56
072-2980-065-0000	SAFETY LIGHTS ONLY	\$ 0.00	\$ 2.56	\$ 2.56
072-2980-066-0000	SAFETY LIGHTS ONLY	\$ 0.00	\$ 2.56	\$ 2.56
072-2980-067-0000	SAFETY LIGHTS ONLY	\$ 0.00	\$ 2.56	\$ 2.56
072-2980-068-0000	SAFETY LIGHTS ONLY	\$ 0.00	\$ 2.56	\$ 2.56
072-2980-069-0000	SAFETY LIGHTS ONLY	\$ 0.00	\$ 2.56	\$ 2.56
072-2980-070-0000	SAFETY LIGHTS ONLY	\$ 0.00	\$ 2.56	\$ 2.56
072-2980-071-0000	SAFETY LIGHTS ONLY	\$ 0.00	\$ 2.56	\$ 2.56
072-2980-072-0000	SAFETY LIGHTS ONLY	\$ 0.00	\$ 2.56	\$ 2.56
072-2980-073-0000	SAFETY LIGHTS ONLY	\$ 0.00	\$ 2.56	\$ 2.56
072-2980-074-0000	SAFETY LIGHTS ONLY	\$ 0.00	\$ 2.56	\$ 2.56
072-2980-075-0000	SAFETY LIGHTS ONLY	\$ 0.00	\$ 2.56	\$ 2.56
072-2980-076-0000	SAFETY LIGHTS ONLY	\$ 0.00	\$ 2.56	\$ 2.56
072-2980-077-0000	SAFETY LIGHTS ONLY	\$ 0.00	\$ 2.56	\$ 2.56
072-2980-078-0000	SAFETY LIGHTS ONLY	\$ 0.00	\$ 2.56	\$ 2.56
072-2980-079-0000	SAFETY LIGHTS ONLY	\$ 0.00	\$ 2.56	\$ 2.56
072-2980-080-0000	SAFETY LIGHTS ONLY	\$ 0.00	\$ 2.56	\$ 2.56
072-2980-081-0000	SAFETY LIGHTS ONLY	\$ 0.00	\$ 2.56	\$ 2.56
072-2980-082-0000	SAFETY LIGHTS ONLY	\$ 0.00	\$ 2.56	\$ 2.56
072-2980-083-0000	SAFETY LIGHTS ONLY	\$ 0.00	\$ 2.56	\$ 2.56
072-2980-084-0000	SAFETY LIGHTS ONLY	\$ 0.00	\$ 2.56	\$ 2.56
072-2980-085-0000	SAFETY LIGHTS ONLY	\$ 0.00	\$ 2.56	\$ 2.56
072-2980-086-0000	SAFETY LIGHTS ONLY	\$ 0.00	\$ 2.56	\$ 2.56
072-2980-087-0000	SAFETY LIGHTS ONLY	\$ 0.00	\$ 2.56	\$ 2.56
072-2980-088-0000	SAFETY LIGHTS ONLY	\$ 0.00	\$ 2.56	\$ 2.56
072-2980-089-0000	SAFETY LIGHTS ONLY	\$ 0.00	\$ 2.56	\$ 2.56
072-2980-092-0000	SAFETY LIGHTS ONLY	\$ 0.00	\$ 2.56	\$ 2.56
072-2980-093-0000	SAFETY LIGHTS ONLY	\$ 0.00	\$ 2.56	\$ 2.56

ITEM 9.3.

City of Rancho Cordova
Lighting District No. 2012-1 Exhibit A to the Resolution
Fiscal Year 2023-24 Assessment Roll

ATTACHMENT 3

APN	District Classification	Street Light Charge	Safety Light Charge	Total Assessment
072-2980-094-0000	SAFETY LIGHTS ONLY	\$ 0.00	\$ 2.56	\$ 2.56
072-2990-001-0000	SAFETY LIGHTS ONLY	\$ 0.00	\$ 2.56	\$ 2.56
072-2990-002-0000	SAFETY LIGHTS ONLY	\$ 0.00	\$ 2.56	\$ 2.56
072-2990-003-0000	SAFETY LIGHTS ONLY	\$ 0.00	\$ 2.56	\$ 2.56
072-2990-004-0000	SAFETY LIGHTS ONLY	\$ 0.00	\$ 2.56	\$ 2.56
072-2990-005-0000	SAFETY LIGHTS ONLY	\$ 0.00	\$ 2.56	\$ 2.56
072-2990-006-0000	SAFETY LIGHTS ONLY	\$ 0.00	\$ 2.56	\$ 2.56
072-2990-007-0000	SAFETY LIGHTS ONLY	\$ 0.00	\$ 2.56	\$ 2.56
072-2990-008-0000	SAFETY LIGHTS ONLY	\$ 0.00	\$ 2.56	\$ 2.56
072-2990-009-0000	SAFETY LIGHTS ONLY	\$ 0.00	\$ 2.56	\$ 2.56
072-2990-010-0000	SAFETY LIGHTS ONLY	\$ 0.00	\$ 2.56	\$ 2.56
072-2990-011-0000	SAFETY LIGHTS ONLY	\$ 0.00	\$ 2.56	\$ 2.56
072-2990-012-0000	SAFETY LIGHTS ONLY	\$ 0.00	\$ 2.56	\$ 2.56
072-2990-013-0000	SAFETY LIGHTS ONLY	\$ 0.00	\$ 2.56	\$ 2.56
072-2990-014-0000	SAFETY LIGHTS ONLY	\$ 0.00	\$ 2.56	\$ 2.56
072-2990-015-0000	SAFETY LIGHTS ONLY	\$ 0.00	\$ 2.56	\$ 2.56
072-2990-016-0000	SAFETY LIGHTS ONLY	\$ 0.00	\$ 2.56	\$ 2.56
072-2990-019-0000	NONRES	\$ 391.70	\$ 2.56	\$ 394.26
072-2990-020-0000	NONRES	\$ 253.66	\$ 2.56	\$ 256.22
072-2990-024-0000	SAFETY LIGHTS ONLY	\$ 0.00	\$ 2.56	\$ 2.56
072-2990-025-0000	SAFETY LIGHTS ONLY	\$ 0.00	\$ 2.56	\$ 2.56
072-2990-026-0000	SAFETY LIGHTS ONLY	\$ 0.00	\$ 2.56	\$ 2.56
072-2990-027-0000	SAFETY LIGHTS ONLY	\$ 0.00	\$ 2.56	\$ 2.56
072-2990-028-0000	SAFETY LIGHTS ONLY	\$ 0.00	\$ 2.56	\$ 2.56
072-2990-029-0000	SAFETY LIGHTS ONLY	\$ 0.00	\$ 2.56	\$ 2.56
072-2990-030-0000	SAFETY LIGHTS ONLY	\$ 0.00	\$ 2.56	\$ 2.56
072-2990-031-0000	SAFETY LIGHTS ONLY	\$ 0.00	\$ 2.56	\$ 2.56
072-2990-032-0000	SAFETY LIGHTS ONLY	\$ 0.00	\$ 2.56	\$ 2.56
072-2990-033-0000	SAFETY LIGHTS ONLY	\$ 0.00	\$ 2.56	\$ 2.56
072-2990-042-0000	SAFETY LIGHTS ONLY	\$ 0.00	\$ 2.56	\$ 2.56
072-2990-043-0000	SAFETY LIGHTS ONLY	\$ 0.00	\$ 2.56	\$ 2.56
072-2990-044-0000	SAFETY LIGHTS ONLY	\$ 0.00	\$ 2.56	\$ 2.56
072-2990-045-0000	SAFETY LIGHTS ONLY	\$ 0.00	\$ 2.56	\$ 2.56
072-2990-046-0000	SAFETY LIGHTS ONLY	\$ 0.00	\$ 2.56	\$ 2.56
072-2990-047-0000	SAFETY LIGHTS ONLY	\$ 0.00	\$ 2.56	\$ 2.56
072-2990-050-0000	SAFETY LIGHTS ONLY	\$ 0.00	\$ 2.56	\$ 2.56
072-2990-051-0000	SAFETY LIGHTS ONLY	\$ 0.00	\$ 2.56	\$ 2.56
072-2990-096-0000	SAFETY LIGHTS ONLY	\$ 0.00	\$ 2.56	\$ 2.56
072-2990-097-0000	SAFETY LIGHTS ONLY	\$ 0.00	\$ 2.56	\$ 2.56
072-2990-098-0000	SAFETY LIGHTS ONLY	\$ 0.00	\$ 2.56	\$ 2.56
072-2990-099-0000	SAFETY LIGHTS ONLY	\$ 0.00	\$ 2.56	\$ 2.56
072-2990-106-0000	SAFETY LIGHTS ONLY	\$ 0.00	\$ 2.56	\$ 2.56
072-2990-107-0000	SAFETY LIGHTS ONLY	\$ 0.00	\$ 2.56	\$ 2.56
072-2990-108-0000	SAFETY LIGHTS ONLY	\$ 0.00	\$ 2.56	\$ 2.56

ITEM 9.3.

City of Rancho Cordova
Lighting District No. 2012-1 Exhibit A to the Resolution
Fiscal Year 2023-24 Assessment Roll

ATTACHMENT 3

APN	District Classification	Street Light Charge	Safety Light Charge	Total Assessment
072-2990-109-0000	SAFETY LIGHTS ONLY	\$ 0.00	\$ 2.56	\$ 2.56
072-2990-110-0000	SAFETY LIGHTS ONLY	\$ 0.00	\$ 2.56	\$ 2.56
072-2990-111-0000	SAFETY LIGHTS ONLY	\$ 0.00	\$ 2.56	\$ 2.56
072-2990-176-0000	SAFETY LIGHTS ONLY	\$ 0.00	\$ 2.56	\$ 2.56
072-2990-177-0000	SAFETY LIGHTS ONLY	\$ 0.00	\$ 2.56	\$ 2.56
072-2990-178-0000	SAFETY LIGHTS ONLY	\$ 0.00	\$ 2.56	\$ 2.56
072-2990-179-0000	SAFETY LIGHTS ONLY	\$ 0.00	\$ 2.56	\$ 2.56
072-2990-202-0000	SAFETY LIGHTS ONLY	\$ 0.00	\$ 2.56	\$ 2.56
072-2990-203-0000	SAFETY LIGHTS ONLY	\$ 0.00	\$ 2.56	\$ 2.56
072-2990-204-0000	SAFETY LIGHTS ONLY	\$ 0.00	\$ 2.56	\$ 2.56
072-2990-205-0000	SAFETY LIGHTS ONLY	\$ 0.00	\$ 2.56	\$ 2.56
072-2990-206-0000	SAFETY LIGHTS ONLY	\$ 0.00	\$ 2.56	\$ 2.56
072-2990-207-0000	SAFETY LIGHTS ONLY	\$ 0.00	\$ 2.56	\$ 2.56
072-2990-209-0000	SAFETY LIGHTS ONLY	\$ 0.00	\$ 2.56	\$ 2.56
072-2990-210-0000	SAFETY LIGHTS ONLY	\$ 0.00	\$ 2.56	\$ 2.56
072-2990-211-0000	SAFETY LIGHTS ONLY	\$ 0.00	\$ 2.56	\$ 2.56
072-2990-212-0000	SAFETY LIGHTS ONLY	\$ 0.00	\$ 2.56	\$ 2.56
072-2990-213-0000	SAFETY LIGHTS ONLY	\$ 0.00	\$ 2.56	\$ 2.56
072-2990-214-0000	SAFETY LIGHTS ONLY	\$ 0.00	\$ 2.56	\$ 2.56
072-2990-215-0000	SAFETY LIGHTS ONLY	\$ 0.00	\$ 2.56	\$ 2.56
072-2990-216-0000	SAFETY LIGHTS ONLY	\$ 0.00	\$ 2.56	\$ 2.56
072-2990-217-0000	SAFETY LIGHTS ONLY	\$ 0.00	\$ 2.56	\$ 2.56
072-2990-220-0000	SAFETY LIGHTS ONLY	\$ 0.00	\$ 2.56	\$ 2.56
072-2990-221-0000	SAFETY LIGHTS ONLY	\$ 0.00	\$ 2.56	\$ 2.56
072-2990-222-0000	SAFETY LIGHTS ONLY	\$ 0.00	\$ 2.56	\$ 2.56
072-2990-223-0000	SAFETY LIGHTS ONLY	\$ 0.00	\$ 2.56	\$ 2.56
072-2990-224-0000	SAFETY LIGHTS ONLY	\$ 0.00	\$ 2.56	\$ 2.56
072-2990-225-0000	SAFETY LIGHTS ONLY	\$ 0.00	\$ 2.56	\$ 2.56
072-2990-226-0000	SAFETY LIGHTS ONLY	\$ 0.00	\$ 2.56	\$ 2.56
072-2990-227-0000	SAFETY LIGHTS ONLY	\$ 0.00	\$ 2.56	\$ 2.56
072-2990-228-0000	SAFETY LIGHTS ONLY	\$ 0.00	\$ 2.56	\$ 2.56
072-2990-229-0000	SAFETY LIGHTS ONLY	\$ 0.00	\$ 2.56	\$ 2.56
072-2990-230-0000	SAFETY LIGHTS ONLY	\$ 0.00	\$ 2.56	\$ 2.56
072-2990-231-0000	SAFETY LIGHTS ONLY	\$ 0.00	\$ 2.56	\$ 2.56
072-2990-232-0000	SAFETY LIGHTS ONLY	\$ 0.00	\$ 2.56	\$ 2.56
072-2990-233-0000	SAFETY LIGHTS ONLY	\$ 0.00	\$ 2.56	\$ 2.56
072-2990-234-0000	SAFETY LIGHTS ONLY	\$ 0.00	\$ 2.56	\$ 2.56
072-2990-235-0000	SAFETY LIGHTS ONLY	\$ 0.00	\$ 2.56	\$ 2.56
072-2990-236-0000	SAFETY LIGHTS ONLY	\$ 0.00	\$ 2.56	\$ 2.56
072-2990-237-0000	SAFETY LIGHTS ONLY	\$ 0.00	\$ 2.56	\$ 2.56
072-2990-238-0000	SAFETY LIGHTS ONLY	\$ 0.00	\$ 2.56	\$ 2.56
072-2990-239-0000	SAFETY LIGHTS ONLY	\$ 0.00	\$ 2.56	\$ 2.56
072-2990-240-0000	SAFETY LIGHTS ONLY	\$ 0.00	\$ 2.56	\$ 2.56
072-2990-241-0000	SAFETY LIGHTS ONLY	\$ 0.00	\$ 2.56	\$ 2.56

ITEM 9.3.

City of Rancho Cordova
Lighting District No. 2012-1 Exhibit A to the Resolution
Fiscal Year 2023-24 Assessment Roll

ATTACHMENT 3

APN	District Classification	Street Light Charge	Safety Light Charge	Total Assessment
072-2990-242-0000	SAFETY LIGHTS ONLY	\$ 0.00	\$ 2.56	\$ 2.56
072-2990-243-0000	SAFETY LIGHTS ONLY	\$ 0.00	\$ 2.56	\$ 2.56
072-2990-244-0000	SAFETY LIGHTS ONLY	\$ 0.00	\$ 2.56	\$ 2.56
072-2990-245-0000	SAFETY LIGHTS ONLY	\$ 0.00	\$ 2.56	\$ 2.56
072-2990-246-0000	SAFETY LIGHTS ONLY	\$ 0.00	\$ 2.56	\$ 2.56
072-2990-247-0000	SAFETY LIGHTS ONLY	\$ 0.00	\$ 2.56	\$ 2.56
072-2990-248-0000	SAFETY LIGHTS ONLY	\$ 0.00	\$ 2.56	\$ 2.56
072-2990-249-0000	SAFETY LIGHTS ONLY	\$ 0.00	\$ 2.56	\$ 2.56
072-2990-250-0000	SAFETY LIGHTS ONLY	\$ 0.00	\$ 2.56	\$ 2.56
072-2990-251-0000	SAFETY LIGHTS ONLY	\$ 0.00	\$ 2.56	\$ 2.56
072-2990-254-0000	SAFETY LIGHTS ONLY	\$ 0.00	\$ 2.56	\$ 2.56
072-2990-255-0000	SAFETY LIGHTS ONLY	\$ 0.00	\$ 2.56	\$ 2.56
072-2990-256-0000	SAFETY LIGHTS ONLY	\$ 0.00	\$ 2.56	\$ 2.56
072-2990-257-0000	SAFETY LIGHTS ONLY	\$ 0.00	\$ 2.56	\$ 2.56
072-2990-258-0000	SAFETY LIGHTS ONLY	\$ 0.00	\$ 2.56	\$ 2.56
072-2990-259-0000	SAFETY LIGHTS ONLY	\$ 0.00	\$ 2.56	\$ 2.56
072-2990-260-0000	SAFETY LIGHTS ONLY	\$ 0.00	\$ 2.56	\$ 2.56
072-2990-261-0000	SAFETY LIGHTS ONLY	\$ 0.00	\$ 2.56	\$ 2.56
072-2990-262-0000	SAFETY LIGHTS ONLY	\$ 0.00	\$ 2.56	\$ 2.56
072-2990-263-0000	SAFETY LIGHTS ONLY	\$ 0.00	\$ 2.56	\$ 2.56
072-2990-264-0000	SAFETY LIGHTS ONLY	\$ 0.00	\$ 2.56	\$ 2.56
072-2990-265-0000	SAFETY LIGHTS ONLY	\$ 0.00	\$ 2.56	\$ 2.56
072-2990-266-0000	SAFETY LIGHTS ONLY	\$ 0.00	\$ 2.56	\$ 2.56
072-2990-267-0000	SAFETY LIGHTS ONLY	\$ 0.00	\$ 2.56	\$ 2.56
072-2990-268-0000	SAFETY LIGHTS ONLY	\$ 0.00	\$ 2.56	\$ 2.56
072-2990-269-0000	SAFETY LIGHTS ONLY	\$ 0.00	\$ 2.56	\$ 2.56
072-2990-270-0000	SAFETY LIGHTS ONLY	\$ 0.00	\$ 2.56	\$ 2.56
072-2990-271-0000	SAFETY LIGHTS ONLY	\$ 0.00	\$ 2.56	\$ 2.56
072-2990-272-0000	SAFETY LIGHTS ONLY	\$ 0.00	\$ 2.56	\$ 2.56
072-2990-273-0000	SAFETY LIGHTS ONLY	\$ 0.00	\$ 2.56	\$ 2.56
072-2990-274-0000	SAFETY LIGHTS ONLY	\$ 0.00	\$ 2.56	\$ 2.56
072-2990-275-0000	SAFETY LIGHTS ONLY	\$ 0.00	\$ 2.56	\$ 2.56
072-2990-276-0000	SAFETY LIGHTS ONLY	\$ 0.00	\$ 2.56	\$ 2.56
072-2990-277-0000	SAFETY LIGHTS ONLY	\$ 0.00	\$ 2.56	\$ 2.56
072-2990-278-0000	SAFETY LIGHTS ONLY	\$ 0.00	\$ 2.56	\$ 2.56
072-2990-279-0000	SAFETY LIGHTS ONLY	\$ 0.00	\$ 2.56	\$ 2.56
072-2990-280-0000	SAFETY LIGHTS ONLY	\$ 0.00	\$ 2.56	\$ 2.56
072-2990-281-0000	SAFETY LIGHTS ONLY	\$ 0.00	\$ 2.56	\$ 2.56
072-2990-282-0000	SAFETY LIGHTS ONLY	\$ 0.00	\$ 2.56	\$ 2.56
072-2990-283-0000	SAFETY LIGHTS ONLY	\$ 0.00	\$ 2.56	\$ 2.56
072-2990-284-0000	SAFETY LIGHTS ONLY	\$ 0.00	\$ 2.56	\$ 2.56
072-2990-285-0000	SAFETY LIGHTS ONLY	\$ 0.00	\$ 2.56	\$ 2.56
072-2990-286-0000	SAFETY LIGHTS ONLY	\$ 0.00	\$ 2.56	\$ 2.56
072-2990-287-0000	SAFETY LIGHTS ONLY	\$ 0.00	\$ 2.56	\$ 2.56

ITEM 9.3.

City of Rancho Cordova
Lighting District No. 2012-1 Exhibit A to the Resolution
Fiscal Year 2023-24 Assessment Roll

ATTACHMENT 3

APN	District Classification	Street Light Charge	Safety Light Charge	Total Assessment
072-2990-288-0000	SAFETY LIGHTS ONLY	\$ 0.00	\$ 2.56	\$ 2.56
072-2990-289-0000	SAFETY LIGHTS ONLY	\$ 0.00	\$ 2.56	\$ 2.56
072-2990-290-0000	SAFETY LIGHTS ONLY	\$ 0.00	\$ 2.56	\$ 2.56
072-2990-291-0000	SAFETY LIGHTS ONLY	\$ 0.00	\$ 2.56	\$ 2.56
072-2990-292-0000	SAFETY LIGHTS ONLY	\$ 0.00	\$ 2.56	\$ 2.56
072-2990-293-0000	SAFETY LIGHTS ONLY	\$ 0.00	\$ 2.56	\$ 2.56
072-2990-294-0000	SAFETY LIGHTS ONLY	\$ 0.00	\$ 2.56	\$ 2.56
072-2990-295-0000	SAFETY LIGHTS ONLY	\$ 0.00	\$ 2.56	\$ 2.56
072-2990-296-0000	SAFETY LIGHTS ONLY	\$ 0.00	\$ 2.56	\$ 2.56
072-2990-297-0000	SAFETY LIGHTS ONLY	\$ 0.00	\$ 2.56	\$ 2.56
072-2990-298-0000	SAFETY LIGHTS ONLY	\$ 0.00	\$ 2.56	\$ 2.56
072-2990-299-0000	SAFETY LIGHTS ONLY	\$ 0.00	\$ 2.56	\$ 2.56
072-2990-300-0000	SAFETY LIGHTS ONLY	\$ 0.00	\$ 2.56	\$ 2.56
072-2990-301-0000	SAFETY LIGHTS ONLY	\$ 0.00	\$ 2.56	\$ 2.56
072-2990-302-0000	SAFETY LIGHTS ONLY	\$ 0.00	\$ 2.56	\$ 2.56
072-2990-303-0000	SAFETY LIGHTS ONLY	\$ 0.00	\$ 2.56	\$ 2.56
072-2990-304-0000	SAFETY LIGHTS ONLY	\$ 0.00	\$ 2.56	\$ 2.56
072-2990-305-0000	SAFETY LIGHTS ONLY	\$ 0.00	\$ 2.56	\$ 2.56
072-2990-306-0000	SAFETY LIGHTS ONLY	\$ 0.00	\$ 2.56	\$ 2.56
072-2990-307-0000	SAFETY LIGHTS ONLY	\$ 0.00	\$ 2.56	\$ 2.56
072-2990-308-0000	SAFETY LIGHTS ONLY	\$ 0.00	\$ 2.56	\$ 2.56
072-2990-309-0000	SAFETY LIGHTS ONLY	\$ 0.00	\$ 2.56	\$ 2.56
072-3000-001-0000	SAFETY LIGHTS ONLY	\$ 0.00	\$ 2.56	\$ 2.56
072-3000-002-0000	SAFETY LIGHTS ONLY	\$ 0.00	\$ 2.56	\$ 2.56
072-3000-003-0000	SAFETY LIGHTS ONLY	\$ 0.00	\$ 2.56	\$ 2.56
072-3000-004-0000	SAFETY LIGHTS ONLY	\$ 0.00	\$ 2.56	\$ 2.56
072-3000-005-0000	SAFETY LIGHTS ONLY	\$ 0.00	\$ 2.56	\$ 2.56
072-3000-006-0000	SAFETY LIGHTS ONLY	\$ 0.00	\$ 2.56	\$ 2.56
072-3000-007-0000	SAFETY LIGHTS ONLY	\$ 0.00	\$ 2.56	\$ 2.56
072-3000-008-0000	SAFETY LIGHTS ONLY	\$ 0.00	\$ 2.56	\$ 2.56
072-3000-009-0000	SAFETY LIGHTS ONLY	\$ 0.00	\$ 2.56	\$ 2.56
072-3000-010-0000	SAFETY LIGHTS ONLY	\$ 0.00	\$ 2.56	\$ 2.56
072-3000-011-0000	SAFETY LIGHTS ONLY	\$ 0.00	\$ 2.56	\$ 2.56
072-3000-012-0000	SAFETY LIGHTS ONLY	\$ 0.00	\$ 2.56	\$ 2.56
072-3000-013-0000	SAFETY LIGHTS ONLY	\$ 0.00	\$ 2.56	\$ 2.56
072-3000-014-0000	SAFETY LIGHTS ONLY	\$ 0.00	\$ 2.56	\$ 2.56
072-3000-015-0000	SAFETY LIGHTS ONLY	\$ 0.00	\$ 2.56	\$ 2.56
072-3000-016-0000	SAFETY LIGHTS ONLY	\$ 0.00	\$ 2.56	\$ 2.56
072-3000-017-0000	SAFETY LIGHTS ONLY	\$ 0.00	\$ 2.56	\$ 2.56
072-3000-018-0000	SAFETY LIGHTS ONLY	\$ 0.00	\$ 2.56	\$ 2.56
072-3000-019-0000	SAFETY LIGHTS ONLY	\$ 0.00	\$ 2.56	\$ 2.56
072-3000-020-0000	SAFETY LIGHTS ONLY	\$ 0.00	\$ 2.56	\$ 2.56
072-3000-021-0000	SAFETY LIGHTS ONLY	\$ 0.00	\$ 2.56	\$ 2.56
072-3000-022-0000	SAFETY LIGHTS ONLY	\$ 0.00	\$ 2.56	\$ 2.56

ITEM 9.3.

City of Rancho Cordova
Lighting District No. 2012-1 Exhibit A to the Resolution
Fiscal Year 2023-24 Assessment Roll

ATTACHMENT 3

APN	District Classification	Street Light Charge	Safety Light Charge	Total Assessment
072-3000-023-0000	SAFETY LIGHTS ONLY	\$ 0.00	\$ 2.56	\$ 2.56
072-3000-024-0000	SAFETY LIGHTS ONLY	\$ 0.00	\$ 2.56	\$ 2.56
072-3000-025-0000	SAFETY LIGHTS ONLY	\$ 0.00	\$ 2.56	\$ 2.56
072-3000-026-0000	SAFETY LIGHTS ONLY	\$ 0.00	\$ 2.56	\$ 2.56
072-3000-027-0000	SAFETY LIGHTS ONLY	\$ 0.00	\$ 2.56	\$ 2.56
072-3000-028-0000	SAFETY LIGHTS ONLY	\$ 0.00	\$ 2.56	\$ 2.56
072-3000-029-0000	SAFETY LIGHTS ONLY	\$ 0.00	\$ 2.56	\$ 2.56
072-3000-030-0000	SAFETY LIGHTS ONLY	\$ 0.00	\$ 2.56	\$ 2.56
072-3000-031-0000	SAFETY LIGHTS ONLY	\$ 0.00	\$ 2.56	\$ 2.56
072-3000-032-0000	SAFETY LIGHTS ONLY	\$ 0.00	\$ 2.56	\$ 2.56
072-3000-033-0000	SAFETY LIGHTS ONLY	\$ 0.00	\$ 2.56	\$ 2.56
072-3000-034-0000	SAFETY LIGHTS ONLY	\$ 0.00	\$ 2.56	\$ 2.56
072-3000-035-0000	SAFETY LIGHTS ONLY	\$ 0.00	\$ 2.56	\$ 2.56
072-3000-036-0000	SAFETY LIGHTS ONLY	\$ 0.00	\$ 2.56	\$ 2.56
072-3000-037-0000	SAFETY LIGHTS ONLY	\$ 0.00	\$ 2.56	\$ 2.56
072-3000-038-0000	SAFETY LIGHTS ONLY	\$ 0.00	\$ 2.56	\$ 2.56
072-3000-039-0000	SAFETY LIGHTS ONLY	\$ 0.00	\$ 2.56	\$ 2.56
072-3000-040-0000	SAFETY LIGHTS ONLY	\$ 0.00	\$ 2.56	\$ 2.56
072-3000-041-0000	SAFETY LIGHTS ONLY	\$ 0.00	\$ 2.56	\$ 2.56
072-3000-042-0000	SAFETY LIGHTS ONLY	\$ 0.00	\$ 2.56	\$ 2.56
072-3000-043-0000	SAFETY LIGHTS ONLY	\$ 0.00	\$ 2.56	\$ 2.56
072-3000-044-0000	SAFETY LIGHTS ONLY	\$ 0.00	\$ 2.56	\$ 2.56
072-3000-045-0000	SAFETY LIGHTS ONLY	\$ 0.00	\$ 2.56	\$ 2.56
072-3000-046-0000	SAFETY LIGHTS ONLY	\$ 0.00	\$ 2.56	\$ 2.56
072-3000-047-0000	SAFETY LIGHTS ONLY	\$ 0.00	\$ 2.56	\$ 2.56
072-3000-048-0000	SAFETY LIGHTS ONLY	\$ 0.00	\$ 2.56	\$ 2.56
072-3000-049-0000	SAFETY LIGHTS ONLY	\$ 0.00	\$ 2.56	\$ 2.56
072-3000-050-0000	SAFETY LIGHTS ONLY	\$ 0.00	\$ 2.56	\$ 2.56
072-3000-051-0000	SAFETY LIGHTS ONLY	\$ 0.00	\$ 2.56	\$ 2.56
072-3000-052-0000	SAFETY LIGHTS ONLY	\$ 0.00	\$ 2.56	\$ 2.56
072-3010-001-0000	SAFETY LIGHTS ONLY	\$ 0.00	\$ 2.56	\$ 2.56
072-3010-002-0000	SAFETY LIGHTS ONLY	\$ 0.00	\$ 2.56	\$ 2.56
072-3010-003-0000	SAFETY LIGHTS ONLY	\$ 0.00	\$ 2.56	\$ 2.56
072-3010-004-0000	SAFETY LIGHTS ONLY	\$ 0.00	\$ 2.56	\$ 2.56
072-3010-005-0000	SAFETY LIGHTS ONLY	\$ 0.00	\$ 2.56	\$ 2.56
072-3010-006-0000	SAFETY LIGHTS ONLY	\$ 0.00	\$ 2.56	\$ 2.56
072-3010-007-0000	SAFETY LIGHTS ONLY	\$ 0.00	\$ 2.56	\$ 2.56
072-3010-008-0000	SAFETY LIGHTS ONLY	\$ 0.00	\$ 2.56	\$ 2.56
072-3010-009-0000	SAFETY LIGHTS ONLY	\$ 0.00	\$ 2.56	\$ 2.56
072-3010-010-0000	SAFETY LIGHTS ONLY	\$ 0.00	\$ 2.56	\$ 2.56
072-3010-011-0000	SAFETY LIGHTS ONLY	\$ 0.00	\$ 2.56	\$ 2.56
072-3010-012-0000	SAFETY LIGHTS ONLY	\$ 0.00	\$ 2.56	\$ 2.56
072-3010-013-0000	SAFETY LIGHTS ONLY	\$ 0.00	\$ 2.56	\$ 2.56
072-3100-001-0000	NONRES	\$ 127.71	\$ 2.56	\$ 130.26

ITEM 9.3.

City of Rancho Cordova
Lighting District No. 2012-1 Exhibit A to the Resolution
Fiscal Year 2023-24 Assessment Roll

ATTACHMENT 3

APN	District Classification	Street Light Charge	Safety Light Charge	Total Assessment
072-3100-002-0000	NONRES	\$ 104.29	\$ 2.56	\$ 106.84
072-3100-003-0000	NONRES	\$ 11.34	\$ 2.56	\$ 13.90
072-3210-001-0000	NONRES	\$ 13.85	\$ 2.56	\$ 16.40
072-3210-002-0000	NONRES	\$ 13.85	\$ 2.56	\$ 16.40
072-3210-003-0000	NONRES	\$ 13.85	\$ 2.56	\$ 16.40
072-3210-004-0000	NONRES	\$ 13.85	\$ 2.56	\$ 16.40
072-3210-005-0000	NONRES	\$ 13.85	\$ 2.56	\$ 16.40
072-3210-006-0000	NONRES	\$ 13.85	\$ 2.56	\$ 16.40
072-3210-007-0000	NONRES	\$ 13.85	\$ 2.56	\$ 16.40
072-3210-008-0000	NONRES	\$ 13.85	\$ 2.56	\$ 16.40
072-3210-009-0000	NONRES	\$ 27.71	\$ 2.56	\$ 30.26
072-3210-010-0000	NONRES	\$ 13.85	\$ 2.56	\$ 16.40
072-3210-011-0000	NONRES	\$ 13.85	\$ 2.56	\$ 16.40
072-3220-001-0000	NONRES	\$ 125.45	\$ 2.56	\$ 128.00
072-3220-002-0000	NONRES	\$ 125.45	\$ 2.56	\$ 128.00
072-3230-001-0000	SAFETY LIGHTS ONLY	\$ 0.00	\$ 2.56	\$ 2.56
072-3230-002-0000	SAFETY LIGHTS ONLY	\$ 0.00	\$ 2.56	\$ 2.56
072-3230-003-0000	SAFETY LIGHTS ONLY	\$ 0.00	\$ 2.56	\$ 2.56
072-3230-004-0000	SAFETY LIGHTS ONLY	\$ 0.00	\$ 2.56	\$ 2.56
072-3230-005-0000	SAFETY LIGHTS ONLY	\$ 0.00	\$ 2.56	\$ 2.56
072-3230-006-0000	SAFETY LIGHTS ONLY	\$ 0.00	\$ 2.56	\$ 2.56
072-3230-007-0000	SAFETY LIGHTS ONLY	\$ 0.00	\$ 2.56	\$ 2.56
072-3230-008-0000	SAFETY LIGHTS ONLY	\$ 0.00	\$ 2.56	\$ 2.56
072-3230-009-0000	SAFETY LIGHTS ONLY	\$ 0.00	\$ 2.56	\$ 2.56
072-3230-010-0000	SAFETY LIGHTS ONLY	\$ 0.00	\$ 2.56	\$ 2.56
072-3230-011-0000	SAFETY LIGHTS ONLY	\$ 0.00	\$ 2.56	\$ 2.56
072-3230-012-0000	SAFETY LIGHTS ONLY	\$ 0.00	\$ 2.56	\$ 2.56
072-3230-013-0000	SAFETY LIGHTS ONLY	\$ 0.00	\$ 2.56	\$ 2.56
072-3230-014-0000	SAFETY LIGHTS ONLY	\$ 0.00	\$ 2.56	\$ 2.56
072-3230-015-0000	SAFETY LIGHTS ONLY	\$ 0.00	\$ 2.56	\$ 2.56
072-3230-016-0000	SAFETY LIGHTS ONLY	\$ 0.00	\$ 2.56	\$ 2.56
072-3230-017-0000	SAFETY LIGHTS ONLY	\$ 0.00	\$ 2.56	\$ 2.56
072-3230-018-0000	SAFETY LIGHTS ONLY	\$ 0.00	\$ 2.56	\$ 2.56
072-3230-019-0000	SAFETY LIGHTS ONLY	\$ 0.00	\$ 2.56	\$ 2.56
072-3230-020-0000	SAFETY LIGHTS ONLY	\$ 0.00	\$ 2.56	\$ 2.56
072-3230-021-0000	SAFETY LIGHTS ONLY	\$ 0.00	\$ 2.56	\$ 2.56
072-3230-022-0000	SAFETY LIGHTS ONLY	\$ 0.00	\$ 2.56	\$ 2.56
072-3230-023-0000	SAFETY LIGHTS ONLY	\$ 0.00	\$ 2.56	\$ 2.56
072-3230-024-0000	SAFETY LIGHTS ONLY	\$ 0.00	\$ 2.56	\$ 2.56
072-3230-027-0000	SAFETY LIGHTS ONLY	\$ 0.00	\$ 2.56	\$ 2.56
072-3230-028-0000	SAFETY LIGHTS ONLY	\$ 0.00	\$ 2.56	\$ 2.56
072-3230-029-0000	SAFETY LIGHTS ONLY	\$ 0.00	\$ 2.56	\$ 2.56
072-3230-030-0000	SAFETY LIGHTS ONLY	\$ 0.00	\$ 2.56	\$ 2.56
072-3230-031-0000	SAFETY LIGHTS ONLY	\$ 0.00	\$ 2.56	\$ 2.56

ITEM 9.3.

City of Rancho Cordova
Lighting District No. 2012-1 Exhibit A to the Resolution
Fiscal Year 2023-24 Assessment Roll

ATTACHMENT 3

APN	District Classification	Street Light Charge	Safety Light Charge	Total Assessment
072-3230-032-0000	SAFETY LIGHTS ONLY	\$ 0.00	\$ 2.56	\$ 2.56
072-3230-033-0000	SAFETY LIGHTS ONLY	\$ 0.00	\$ 2.56	\$ 2.56
072-3230-034-0000	SAFETY LIGHTS ONLY	\$ 0.00	\$ 2.56	\$ 2.56
072-3230-035-0000	SAFETY LIGHTS ONLY	\$ 0.00	\$ 2.56	\$ 2.56
072-3230-036-0000	SAFETY LIGHTS ONLY	\$ 0.00	\$ 2.56	\$ 2.56
072-3230-037-0000	SAFETY LIGHTS ONLY	\$ 0.00	\$ 2.56	\$ 2.56
072-3230-038-0000	SAFETY LIGHTS ONLY	\$ 0.00	\$ 2.56	\$ 2.56
072-3230-040-0000	SAFETY LIGHTS ONLY	\$ 0.00	\$ 2.56	\$ 2.56
072-3230-042-0000	SAFETY LIGHTS ONLY	\$ 0.00	\$ 2.56	\$ 2.56
072-3230-043-0000	SAFETY LIGHTS ONLY	\$ 0.00	\$ 2.56	\$ 2.56
072-3230-044-0000	SAFETY LIGHTS ONLY	\$ 0.00	\$ 2.56	\$ 2.56
072-3230-045-0000	SAFETY LIGHTS ONLY	\$ 0.00	\$ 2.56	\$ 2.56
072-3230-046-0000	SAFETY LIGHTS ONLY	\$ 0.00	\$ 2.56	\$ 2.56
072-3230-047-0000	SAFETY LIGHTS ONLY	\$ 0.00	\$ 2.56	\$ 2.56
072-3230-048-0000	SAFETY LIGHTS ONLY	\$ 0.00	\$ 2.56	\$ 2.56
072-3230-049-0000	SAFETY LIGHTS ONLY	\$ 0.00	\$ 2.56	\$ 2.56
072-3230-050-0000	SAFETY LIGHTS ONLY	\$ 0.00	\$ 2.56	\$ 2.56
072-3230-051-0000	SAFETY LIGHTS ONLY	\$ 0.00	\$ 2.56	\$ 2.56
072-3230-052-0000	SAFETY LIGHTS ONLY	\$ 0.00	\$ 2.56	\$ 2.56
072-3230-053-0000	SAFETY LIGHTS ONLY	\$ 0.00	\$ 2.56	\$ 2.56
072-3230-054-0000	SAFETY LIGHTS ONLY	\$ 0.00	\$ 2.56	\$ 2.56
072-3240-001-0000	SAFETY LIGHTS ONLY	\$ 0.00	\$ 2.56	\$ 2.56
072-3240-002-0000	SAFETY LIGHTS ONLY	\$ 0.00	\$ 2.56	\$ 2.56
072-3240-003-0000	SAFETY LIGHTS ONLY	\$ 0.00	\$ 2.56	\$ 2.56
072-3240-004-0000	SAFETY LIGHTS ONLY	\$ 0.00	\$ 2.56	\$ 2.56
072-3240-005-0000	SAFETY LIGHTS ONLY	\$ 0.00	\$ 2.56	\$ 2.56
072-3240-006-0000	SAFETY LIGHTS ONLY	\$ 0.00	\$ 2.56	\$ 2.56
072-3240-007-0000	SAFETY LIGHTS ONLY	\$ 0.00	\$ 2.56	\$ 2.56
072-3240-008-0000	SAFETY LIGHTS ONLY	\$ 0.00	\$ 2.56	\$ 2.56
072-3240-009-0000	SAFETY LIGHTS ONLY	\$ 0.00	\$ 2.56	\$ 2.56
072-3240-010-0000	SAFETY LIGHTS ONLY	\$ 0.00	\$ 2.56	\$ 2.56
072-3240-011-0000	SAFETY LIGHTS ONLY	\$ 0.00	\$ 2.56	\$ 2.56
072-3240-012-0000	SAFETY LIGHTS ONLY	\$ 0.00	\$ 2.56	\$ 2.56
072-3240-013-0000	SAFETY LIGHTS ONLY	\$ 0.00	\$ 2.56	\$ 2.56
072-3240-014-0000	SAFETY LIGHTS ONLY	\$ 0.00	\$ 2.56	\$ 2.56
072-3240-015-0000	SAFETY LIGHTS ONLY	\$ 0.00	\$ 2.56	\$ 2.56
072-3240-016-0000	SAFETY LIGHTS ONLY	\$ 0.00	\$ 2.56	\$ 2.56
072-3240-017-0000	SAFETY LIGHTS ONLY	\$ 0.00	\$ 2.56	\$ 2.56
072-3240-018-0000	SAFETY LIGHTS ONLY	\$ 0.00	\$ 2.56	\$ 2.56
072-3240-019-0000	SAFETY LIGHTS ONLY	\$ 0.00	\$ 2.56	\$ 2.56
072-3240-020-0000	SAFETY LIGHTS ONLY	\$ 0.00	\$ 2.56	\$ 2.56
072-3240-021-0000	SAFETY LIGHTS ONLY	\$ 0.00	\$ 2.56	\$ 2.56
072-3240-022-0000	SAFETY LIGHTS ONLY	\$ 0.00	\$ 2.56	\$ 2.56
072-3240-023-0000	SAFETY LIGHTS ONLY	\$ 0.00	\$ 2.56	\$ 2.56

ITEM 9.3.

City of Rancho Cordova
Lighting District No. 2012-1 Exhibit A to the Resolution
Fiscal Year 2023-24 Assessment Roll

ATTACHMENT 3

APN	District Classification	Street Light Charge	Safety Light Charge	Total Assessment
072-3240-024-0000	SAFETY LIGHTS ONLY	\$ 0.00	\$ 2.56	\$ 2.56
072-3240-025-0000	SAFETY LIGHTS ONLY	\$ 0.00	\$ 2.56	\$ 2.56
072-3240-028-0000	SAFETY LIGHTS ONLY	\$ 0.00	\$ 2.56	\$ 2.56
072-3240-029-0000	SAFETY LIGHTS ONLY	\$ 0.00	\$ 2.56	\$ 2.56
072-3240-030-0000	SAFETY LIGHTS ONLY	\$ 0.00	\$ 2.56	\$ 2.56
072-3240-031-0000	SAFETY LIGHTS ONLY	\$ 0.00	\$ 2.56	\$ 2.56
072-3240-032-0000	SAFETY LIGHTS ONLY	\$ 0.00	\$ 2.56	\$ 2.56
072-3240-033-0000	SAFETY LIGHTS ONLY	\$ 0.00	\$ 2.56	\$ 2.56
072-3240-035-0000	SAFETY LIGHTS ONLY	\$ 0.00	\$ 2.56	\$ 2.56
072-3240-036-0000	SAFETY LIGHTS ONLY	\$ 0.00	\$ 2.56	\$ 2.56
072-3240-037-0000	SAFETY LIGHTS ONLY	\$ 0.00	\$ 2.56	\$ 2.56
072-3240-038-0000	SAFETY LIGHTS ONLY	\$ 0.00	\$ 2.56	\$ 2.56
072-3240-039-0000	SAFETY LIGHTS ONLY	\$ 0.00	\$ 2.56	\$ 2.56
072-3240-040-0000	SAFETY LIGHTS ONLY	\$ 0.00	\$ 2.56	\$ 2.56
072-3240-041-0000	SAFETY LIGHTS ONLY	\$ 0.00	\$ 2.56	\$ 2.56
072-3240-042-0000	SAFETY LIGHTS ONLY	\$ 0.00	\$ 2.56	\$ 2.56
072-3240-043-0000	SAFETY LIGHTS ONLY	\$ 0.00	\$ 2.56	\$ 2.56
072-3240-044-0000	SAFETY LIGHTS ONLY	\$ 0.00	\$ 2.56	\$ 2.56
072-3240-045-0000	SAFETY LIGHTS ONLY	\$ 0.00	\$ 2.56	\$ 2.56
072-3240-046-0000	SAFETY LIGHTS ONLY	\$ 0.00	\$ 2.56	\$ 2.56
072-3240-047-0000	SAFETY LIGHTS ONLY	\$ 0.00	\$ 2.56	\$ 2.56
072-3240-048-0000	SAFETY LIGHTS ONLY	\$ 0.00	\$ 2.56	\$ 2.56
072-3240-049-0000	SAFETY LIGHTS ONLY	\$ 0.00	\$ 2.56	\$ 2.56
072-3240-050-0000	SAFETY LIGHTS ONLY	\$ 0.00	\$ 2.56	\$ 2.56
072-3240-051-0000	SAFETY LIGHTS ONLY	\$ 0.00	\$ 2.56	\$ 2.56
072-3240-054-0000	SAFETY LIGHTS ONLY	\$ 0.00	\$ 2.56	\$ 2.56
072-3240-055-0000	SAFETY LIGHTS ONLY	\$ 0.00	\$ 2.56	\$ 2.56
072-3240-056-0000	SAFETY LIGHTS ONLY	\$ 0.00	\$ 2.56	\$ 2.56
072-3240-057-0000	SAFETY LIGHTS ONLY	\$ 0.00	\$ 2.56	\$ 2.56
072-3240-058-0000	SAFETY LIGHTS ONLY	\$ 0.00	\$ 2.56	\$ 2.56
072-3240-059-0000	SAFETY LIGHTS ONLY	\$ 0.00	\$ 2.56	\$ 2.56
072-3240-060-0000	SAFETY LIGHTS ONLY	\$ 0.00	\$ 2.56	\$ 2.56
072-3240-061-0000	SAFETY LIGHTS ONLY	\$ 0.00	\$ 2.56	\$ 2.56
072-3240-062-0000	SAFETY LIGHTS ONLY	\$ 0.00	\$ 2.56	\$ 2.56
072-3240-063-0000	SAFETY LIGHTS ONLY	\$ 0.00	\$ 2.56	\$ 2.56
072-3240-064-0000	SAFETY LIGHTS ONLY	\$ 0.00	\$ 2.56	\$ 2.56
072-3240-065-0000	SAFETY LIGHTS ONLY	\$ 0.00	\$ 2.56	\$ 2.56
072-3240-066-0000	SAFETY LIGHTS ONLY	\$ 0.00	\$ 2.56	\$ 2.56
072-3240-067-0000	SAFETY LIGHTS ONLY	\$ 0.00	\$ 2.56	\$ 2.56
072-3250-001-0000	SAFETY LIGHTS ONLY	\$ 0.00	\$ 2.56	\$ 2.56
072-3250-002-0000	SAFETY LIGHTS ONLY	\$ 0.00	\$ 2.56	\$ 2.56
072-3250-003-0000	SAFETY LIGHTS ONLY	\$ 0.00	\$ 2.56	\$ 2.56
072-3250-005-0000	SAFETY LIGHTS ONLY	\$ 0.00	\$ 2.56	\$ 2.56
072-3250-006-0000	SAFETY LIGHTS ONLY	\$ 0.00	\$ 2.56	\$ 2.56

ITEM 9.3.

City of Rancho Cordova
Lighting District No. 2012-1 Exhibit A to the Resolution
Fiscal Year 2023-24 Assessment Roll

ATTACHMENT 3

APN	District Classification	Street Light Charge	Safety Light Charge	Total Assessment
072-3250-007-0000	SAFETY LIGHTS ONLY	\$ 0.00	\$ 2.56	\$ 2.56
072-3250-008-0000	SAFETY LIGHTS ONLY	\$ 0.00	\$ 2.56	\$ 2.56
072-3250-009-0000	SAFETY LIGHTS ONLY	\$ 0.00	\$ 2.56	\$ 2.56
072-3250-010-0000	SAFETY LIGHTS ONLY	\$ 0.00	\$ 2.56	\$ 2.56
072-3250-011-0000	SAFETY LIGHTS ONLY	\$ 0.00	\$ 2.56	\$ 2.56
072-3250-012-0000	SAFETY LIGHTS ONLY	\$ 0.00	\$ 2.56	\$ 2.56
072-3250-013-0000	SAFETY LIGHTS ONLY	\$ 0.00	\$ 2.56	\$ 2.56
072-3250-014-0000	SAFETY LIGHTS ONLY	\$ 0.00	\$ 2.56	\$ 2.56
072-3250-015-0000	SAFETY LIGHTS ONLY	\$ 0.00	\$ 2.56	\$ 2.56
072-3250-016-0000	SAFETY LIGHTS ONLY	\$ 0.00	\$ 2.56	\$ 2.56
072-3250-017-0000	SAFETY LIGHTS ONLY	\$ 0.00	\$ 2.56	\$ 2.56
072-3250-018-0000	SAFETY LIGHTS ONLY	\$ 0.00	\$ 2.56	\$ 2.56
072-3250-019-0000	SAFETY LIGHTS ONLY	\$ 0.00	\$ 2.56	\$ 2.56
072-3250-020-0000	SAFETY LIGHTS ONLY	\$ 0.00	\$ 2.56	\$ 2.56
072-3250-021-0000	SAFETY LIGHTS ONLY	\$ 0.00	\$ 2.56	\$ 2.56
072-3250-022-0000	SAFETY LIGHTS ONLY	\$ 0.00	\$ 2.56	\$ 2.56
072-3250-023-0000	SAFETY LIGHTS ONLY	\$ 0.00	\$ 2.56	\$ 2.56
072-3250-024-0000	SAFETY LIGHTS ONLY	\$ 0.00	\$ 2.56	\$ 2.56
072-3250-025-0000	SAFETY LIGHTS ONLY	\$ 0.00	\$ 2.56	\$ 2.56
072-3250-026-0000	SAFETY LIGHTS ONLY	\$ 0.00	\$ 2.56	\$ 2.56
072-3250-032-0000	SAFETY LIGHTS ONLY	\$ 0.00	\$ 2.56	\$ 2.56
072-3250-033-0000	SAFETY LIGHTS ONLY	\$ 0.00	\$ 2.56	\$ 2.56
072-3250-034-0000	SAFETY LIGHTS ONLY	\$ 0.00	\$ 2.56	\$ 2.56
072-3250-035-0000	SAFETY LIGHTS ONLY	\$ 0.00	\$ 2.56	\$ 2.56
072-3250-038-0000	SAFETY LIGHTS ONLY	\$ 0.00	\$ 2.56	\$ 2.56
072-3250-039-0000	SAFETY LIGHTS ONLY	\$ 0.00	\$ 2.56	\$ 2.56
072-3250-041-0000	SAFETY LIGHTS ONLY	\$ 0.00	\$ 2.56	\$ 2.56
072-3250-042-0000	SAFETY LIGHTS ONLY	\$ 0.00	\$ 2.56	\$ 2.56
072-3250-043-0000	SAFETY LIGHTS ONLY	\$ 0.00	\$ 2.56	\$ 2.56
072-3250-044-0000	SAFETY LIGHTS ONLY	\$ 0.00	\$ 2.56	\$ 2.56
072-3250-045-0000	SAFETY LIGHTS ONLY	\$ 0.00	\$ 2.56	\$ 2.56
072-3250-046-0000	SAFETY LIGHTS ONLY	\$ 0.00	\$ 2.56	\$ 2.56
072-3250-047-0000	SAFETY LIGHTS ONLY	\$ 0.00	\$ 2.56	\$ 2.56
072-3250-048-0000	SAFETY LIGHTS ONLY	\$ 0.00	\$ 2.56	\$ 2.56
072-3250-049-0000	SAFETY LIGHTS ONLY	\$ 0.00	\$ 2.56	\$ 2.56
072-3250-050-0000	SAFETY LIGHTS ONLY	\$ 0.00	\$ 2.56	\$ 2.56
072-3250-051-0000	SAFETY LIGHTS ONLY	\$ 0.00	\$ 2.56	\$ 2.56
072-3250-052-0000	SAFETY LIGHTS ONLY	\$ 0.00	\$ 2.56	\$ 2.56
072-3250-053-0000	SAFETY LIGHTS ONLY	\$ 0.00	\$ 2.56	\$ 2.56
072-3250-054-0000	SAFETY LIGHTS ONLY	\$ 0.00	\$ 2.56	\$ 2.56
072-3250-055-0000	SAFETY LIGHTS ONLY	\$ 0.00	\$ 2.56	\$ 2.56
072-3250-056-0000	SAFETY LIGHTS ONLY	\$ 0.00	\$ 2.56	\$ 2.56
072-3250-057-0000	SAFETY LIGHTS ONLY	\$ 0.00	\$ 2.56	\$ 2.56
072-3250-058-0000	SAFETY LIGHTS ONLY	\$ 0.00	\$ 2.56	\$ 2.56

ITEM 9.3.

City of Rancho Cordova
Lighting District No. 2012-1 Exhibit A to the Resolution
Fiscal Year 2023-24 Assessment Roll

ATTACHMENT 3

APN	District Classification	Street Light Charge	Safety Light Charge	Total Assessment
072-3250-059-0000	SAFETY LIGHTS ONLY	\$ 0.00	\$ 2.56	\$ 2.56
072-3250-060-0000	SAFETY LIGHTS ONLY	\$ 0.00	\$ 2.56	\$ 2.56
072-3250-061-0000	RESIDENTIAL	\$ 15.32	\$ 2.56	\$ 17.88
072-3250-062-0000	RESIDENTIAL	\$ 15.32	\$ 2.56	\$ 17.88
072-3250-063-0000	RESIDENTIAL	\$ 15.32	\$ 2.56	\$ 17.88
072-3250-064-0000	RESIDENTIAL	\$ 15.32	\$ 2.56	\$ 17.88
072-3250-065-0000	RESIDENTIAL	\$ 15.32	\$ 2.56	\$ 17.88
072-3250-066-0000	RESIDENTIAL	\$ 15.32	\$ 2.56	\$ 17.88
072-3260-001-0000	SAFETY LIGHTS ONLY	\$ 0.00	\$ 2.56	\$ 2.56
072-3260-002-0000	SAFETY LIGHTS ONLY	\$ 0.00	\$ 2.56	\$ 2.56
072-3260-003-0000	SAFETY LIGHTS ONLY	\$ 0.00	\$ 2.56	\$ 2.56
072-3260-004-0000	SAFETY LIGHTS ONLY	\$ 0.00	\$ 2.56	\$ 2.56
072-3260-005-0000	SAFETY LIGHTS ONLY	\$ 0.00	\$ 2.56	\$ 2.56
072-3260-006-0000	SAFETY LIGHTS ONLY	\$ 0.00	\$ 2.56	\$ 2.56
072-3260-007-0000	SAFETY LIGHTS ONLY	\$ 0.00	\$ 2.56	\$ 2.56
072-3260-008-0000	SAFETY LIGHTS ONLY	\$ 0.00	\$ 2.56	\$ 2.56
072-3260-009-0000	SAFETY LIGHTS ONLY	\$ 0.00	\$ 2.56	\$ 2.56
072-3260-010-0000	SAFETY LIGHTS ONLY	\$ 0.00	\$ 2.56	\$ 2.56
072-3260-011-0000	SAFETY LIGHTS ONLY	\$ 0.00	\$ 2.56	\$ 2.56
072-3260-012-0000	SAFETY LIGHTS ONLY	\$ 0.00	\$ 2.56	\$ 2.56
072-3260-013-0000	SAFETY LIGHTS ONLY	\$ 0.00	\$ 2.56	\$ 2.56
072-3260-014-0000	SAFETY LIGHTS ONLY	\$ 0.00	\$ 2.56	\$ 2.56
072-3260-015-0000	SAFETY LIGHTS ONLY	\$ 0.00	\$ 2.56	\$ 2.56
072-3260-016-0000	SAFETY LIGHTS ONLY	\$ 0.00	\$ 2.56	\$ 2.56
072-3260-017-0000	SAFETY LIGHTS ONLY	\$ 0.00	\$ 2.56	\$ 2.56
072-3260-018-0000	SAFETY LIGHTS ONLY	\$ 0.00	\$ 2.56	\$ 2.56
072-3260-019-0000	SAFETY LIGHTS ONLY	\$ 0.00	\$ 2.56	\$ 2.56
072-3260-020-0000	SAFETY LIGHTS ONLY	\$ 0.00	\$ 2.56	\$ 2.56
072-3260-021-0000	SAFETY LIGHTS ONLY	\$ 0.00	\$ 2.56	\$ 2.56
072-3260-022-0000	SAFETY LIGHTS ONLY	\$ 0.00	\$ 2.56	\$ 2.56
072-3260-023-0000	SAFETY LIGHTS ONLY	\$ 0.00	\$ 2.56	\$ 2.56
072-3260-024-0000	SAFETY LIGHTS ONLY	\$ 0.00	\$ 2.56	\$ 2.56
072-3260-025-0000	SAFETY LIGHTS ONLY	\$ 0.00	\$ 2.56	\$ 2.56
072-3260-026-0000	SAFETY LIGHTS ONLY	\$ 0.00	\$ 2.56	\$ 2.56
072-3260-027-0000	SAFETY LIGHTS ONLY	\$ 0.00	\$ 2.56	\$ 2.56
072-3260-028-0000	SAFETY LIGHTS ONLY	\$ 0.00	\$ 2.56	\$ 2.56
072-3260-029-0000	SAFETY LIGHTS ONLY	\$ 0.00	\$ 2.56	\$ 2.56
072-3260-030-0000	SAFETY LIGHTS ONLY	\$ 0.00	\$ 2.56	\$ 2.56
072-3260-031-0000	SAFETY LIGHTS ONLY	\$ 0.00	\$ 2.56	\$ 2.56
072-3260-032-0000	SAFETY LIGHTS ONLY	\$ 0.00	\$ 2.56	\$ 2.56
072-3260-033-0000	SAFETY LIGHTS ONLY	\$ 0.00	\$ 2.56	\$ 2.56
072-3260-034-0000	SAFETY LIGHTS ONLY	\$ 0.00	\$ 2.56	\$ 2.56
072-3260-035-0000	SAFETY LIGHTS ONLY	\$ 0.00	\$ 2.56	\$ 2.56
072-3260-036-0000	SAFETY LIGHTS ONLY	\$ 0.00	\$ 2.56	\$ 2.56

ITEM 9.3.

City of Rancho Cordova
Lighting District No. 2012-1 Exhibit A to the Resolution
Fiscal Year 2023-24 Assessment Roll

ATTACHMENT 3

APN	District Classification	Street Light Charge	Safety Light Charge	Total Assessment
072-3260-037-0000	SAFETY LIGHTS ONLY	\$ 0.00	\$ 2.56	\$ 2.56
072-3260-038-0000	SAFETY LIGHTS ONLY	\$ 0.00	\$ 2.56	\$ 2.56
072-3260-039-0000	SAFETY LIGHTS ONLY	\$ 0.00	\$ 2.56	\$ 2.56
072-3260-040-0000	SAFETY LIGHTS ONLY	\$ 0.00	\$ 2.56	\$ 2.56
072-3260-041-0000	SAFETY LIGHTS ONLY	\$ 0.00	\$ 2.56	\$ 2.56
072-3260-042-0000	SAFETY LIGHTS ONLY	\$ 0.00	\$ 2.56	\$ 2.56
072-3260-043-0000	SAFETY LIGHTS ONLY	\$ 0.00	\$ 2.56	\$ 2.56
072-3260-044-0000	SAFETY LIGHTS ONLY	\$ 0.00	\$ 2.56	\$ 2.56
072-3260-045-0000	SAFETY LIGHTS ONLY	\$ 0.00	\$ 2.56	\$ 2.56
072-3260-046-0000	SAFETY LIGHTS ONLY	\$ 0.00	\$ 2.56	\$ 2.56
072-3260-047-0000	SAFETY LIGHTS ONLY	\$ 0.00	\$ 2.56	\$ 2.56
072-3260-048-0000	SAFETY LIGHTS ONLY	\$ 0.00	\$ 2.56	\$ 2.56
072-3260-049-0000	SAFETY LIGHTS ONLY	\$ 0.00	\$ 2.56	\$ 2.56
072-3260-050-0000	SAFETY LIGHTS ONLY	\$ 0.00	\$ 2.56	\$ 2.56
072-3260-051-0000	SAFETY LIGHTS ONLY	\$ 0.00	\$ 2.56	\$ 2.56
072-3260-052-0000	SAFETY LIGHTS ONLY	\$ 0.00	\$ 2.56	\$ 2.56
072-3260-053-0000	SAFETY LIGHTS ONLY	\$ 0.00	\$ 2.56	\$ 2.56
072-3260-054-0000	SAFETY LIGHTS ONLY	\$ 0.00	\$ 2.56	\$ 2.56
072-3260-055-0000	SAFETY LIGHTS ONLY	\$ 0.00	\$ 2.56	\$ 2.56
072-3260-056-0000	SAFETY LIGHTS ONLY	\$ 0.00	\$ 2.56	\$ 2.56
072-3260-057-0000	SAFETY LIGHTS ONLY	\$ 0.00	\$ 2.56	\$ 2.56
072-3260-058-0000	SAFETY LIGHTS ONLY	\$ 0.00	\$ 2.56	\$ 2.56
072-3260-059-0000	SAFETY LIGHTS ONLY	\$ 0.00	\$ 2.56	\$ 2.56
072-3260-060-0000	SAFETY LIGHTS ONLY	\$ 0.00	\$ 2.56	\$ 2.56
072-3260-061-0000	SAFETY LIGHTS ONLY	\$ 0.00	\$ 2.56	\$ 2.56
072-3260-062-0000	SAFETY LIGHTS ONLY	\$ 0.00	\$ 2.56	\$ 2.56
072-3260-063-0000	SAFETY LIGHTS ONLY	\$ 0.00	\$ 2.56	\$ 2.56
072-3260-064-0000	SAFETY LIGHTS ONLY	\$ 0.00	\$ 2.56	\$ 2.56
072-3260-065-0000	SAFETY LIGHTS ONLY	\$ 0.00	\$ 2.56	\$ 2.56
072-3260-066-0000	SAFETY LIGHTS ONLY	\$ 0.00	\$ 2.56	\$ 2.56
072-3260-067-0000	SAFETY LIGHTS ONLY	\$ 0.00	\$ 2.56	\$ 2.56
072-3290-001-0000	SAFETY LIGHTS ONLY	\$ 0.00	\$ 2.56	\$ 2.56
072-3290-002-0000	SAFETY LIGHTS ONLY	\$ 0.00	\$ 2.56	\$ 2.56
072-3290-003-0000	SAFETY LIGHTS ONLY	\$ 0.00	\$ 2.56	\$ 2.56
072-3290-004-0000	SAFETY LIGHTS ONLY	\$ 0.00	\$ 2.56	\$ 2.56
072-3290-005-0000	SAFETY LIGHTS ONLY	\$ 0.00	\$ 2.56	\$ 2.56
072-3290-006-0000	SAFETY LIGHTS ONLY	\$ 0.00	\$ 2.56	\$ 2.56
072-3290-007-0000	SAFETY LIGHTS ONLY	\$ 0.00	\$ 2.56	\$ 2.56
072-3290-008-0000	SAFETY LIGHTS ONLY	\$ 0.00	\$ 2.56	\$ 2.56
072-3290-009-0000	SAFETY LIGHTS ONLY	\$ 0.00	\$ 2.56	\$ 2.56
072-3290-010-0000	SAFETY LIGHTS ONLY	\$ 0.00	\$ 2.56	\$ 2.56
072-3290-011-0000	SAFETY LIGHTS ONLY	\$ 0.00	\$ 2.56	\$ 2.56
072-3290-012-0000	SAFETY LIGHTS ONLY	\$ 0.00	\$ 2.56	\$ 2.56
072-3290-013-0000	SAFETY LIGHTS ONLY	\$ 0.00	\$ 2.56	\$ 2.56

ITEM 9.3.

City of Rancho Cordova
Lighting District No. 2012-1 Exhibit A to the Resolution
Fiscal Year 2023-24 Assessment Roll

ATTACHMENT 3

APN	District Classification	Street Light Charge	Safety Light Charge	Total Assessment
072-3290-014-0000	SAFETY LIGHTS ONLY	\$ 0.00	\$ 2.56	\$ 2.56
072-3290-015-0000	SAFETY LIGHTS ONLY	\$ 0.00	\$ 2.56	\$ 2.56
072-3290-016-0000	SAFETY LIGHTS ONLY	\$ 0.00	\$ 2.56	\$ 2.56
072-3290-017-0000	SAFETY LIGHTS ONLY	\$ 0.00	\$ 2.56	\$ 2.56
072-3290-019-0000	SAFETY LIGHTS ONLY	\$ 0.00	\$ 2.56	\$ 2.56
072-3290-020-0000	SAFETY LIGHTS ONLY	\$ 0.00	\$ 2.56	\$ 2.56
072-3290-021-0000	SAFETY LIGHTS ONLY	\$ 0.00	\$ 2.56	\$ 2.56
072-3290-022-0000	SAFETY LIGHTS ONLY	\$ 0.00	\$ 2.56	\$ 2.56
072-3290-023-0000	SAFETY LIGHTS ONLY	\$ 0.00	\$ 2.56	\$ 2.56
072-3290-024-0000	SAFETY LIGHTS ONLY	\$ 0.00	\$ 2.56	\$ 2.56
072-3290-025-0000	SAFETY LIGHTS ONLY	\$ 0.00	\$ 2.56	\$ 2.56
072-3290-026-0000	SAFETY LIGHTS ONLY	\$ 0.00	\$ 2.56	\$ 2.56
072-3290-027-0000	SAFETY LIGHTS ONLY	\$ 0.00	\$ 2.56	\$ 2.56
072-3290-028-0000	SAFETY LIGHTS ONLY	\$ 0.00	\$ 2.56	\$ 2.56
072-3290-029-0000	SAFETY LIGHTS ONLY	\$ 0.00	\$ 2.56	\$ 2.56
072-3290-030-0000	SAFETY LIGHTS ONLY	\$ 0.00	\$ 2.56	\$ 2.56
072-3290-031-0000	SAFETY LIGHTS ONLY	\$ 0.00	\$ 2.56	\$ 2.56
072-3290-032-0000	SAFETY LIGHTS ONLY	\$ 0.00	\$ 2.56	\$ 2.56
072-3290-033-0000	SAFETY LIGHTS ONLY	\$ 0.00	\$ 2.56	\$ 2.56
072-3290-034-0000	SAFETY LIGHTS ONLY	\$ 0.00	\$ 2.56	\$ 2.56
072-3290-035-0000	SAFETY LIGHTS ONLY	\$ 0.00	\$ 2.56	\$ 2.56
072-3300-001-0000	SAFETY LIGHTS ONLY	\$ 0.00	\$ 2.56	\$ 2.56
072-3300-002-0000	SAFETY LIGHTS ONLY	\$ 0.00	\$ 2.56	\$ 2.56
072-3300-003-0000	SAFETY LIGHTS ONLY	\$ 0.00	\$ 2.56	\$ 2.56
072-3300-007-0000	SAFETY LIGHTS ONLY	\$ 0.00	\$ 2.56	\$ 2.56
072-3300-008-0000	SAFETY LIGHTS ONLY	\$ 0.00	\$ 2.56	\$ 2.56
072-3300-009-0000	SAFETY LIGHTS ONLY	\$ 0.00	\$ 2.56	\$ 2.56
072-3300-010-0000	SAFETY LIGHTS ONLY	\$ 0.00	\$ 2.56	\$ 2.56
072-3300-011-0000	SAFETY LIGHTS ONLY	\$ 0.00	\$ 2.56	\$ 2.56
072-3300-012-0000	SAFETY LIGHTS ONLY	\$ 0.00	\$ 2.56	\$ 2.56
072-3300-013-0000	SAFETY LIGHTS ONLY	\$ 0.00	\$ 2.56	\$ 2.56
072-3300-014-0000	SAFETY LIGHTS ONLY	\$ 0.00	\$ 2.56	\$ 2.56
072-3300-015-0000	SAFETY LIGHTS ONLY	\$ 0.00	\$ 2.56	\$ 2.56
072-3300-016-0000	SAFETY LIGHTS ONLY	\$ 0.00	\$ 2.56	\$ 2.56
072-3300-017-0000	SAFETY LIGHTS ONLY	\$ 0.00	\$ 2.56	\$ 2.56
072-3300-018-0000	SAFETY LIGHTS ONLY	\$ 0.00	\$ 2.56	\$ 2.56
072-3300-019-0000	SAFETY LIGHTS ONLY	\$ 0.00	\$ 2.56	\$ 2.56
072-3300-020-0000	SAFETY LIGHTS ONLY	\$ 0.00	\$ 2.56	\$ 2.56
072-3300-021-0000	SAFETY LIGHTS ONLY	\$ 0.00	\$ 2.56	\$ 2.56
072-3300-022-0000	SAFETY LIGHTS ONLY	\$ 0.00	\$ 2.56	\$ 2.56
072-3300-023-0000	SAFETY LIGHTS ONLY	\$ 0.00	\$ 2.56	\$ 2.56
072-3300-024-0000	SAFETY LIGHTS ONLY	\$ 0.00	\$ 2.56	\$ 2.56
072-3300-025-0000	SAFETY LIGHTS ONLY	\$ 0.00	\$ 2.56	\$ 2.56
072-3300-026-0000	SAFETY LIGHTS ONLY	\$ 0.00	\$ 2.56	\$ 2.56

ITEM 9.3.

City of Rancho Cordova
Lighting District No. 2012-1 Exhibit A to the Resolution
Fiscal Year 2023-24 Assessment Roll

ATTACHMENT 3

APN	District Classification	Street Light Charge	Safety Light Charge	Total Assessment
072-3300-027-0000	SAFETY LIGHTS ONLY	\$ 0.00	\$ 2.56	\$ 2.56
072-3300-028-0000	SAFETY LIGHTS ONLY	\$ 0.00	\$ 2.56	\$ 2.56
072-3300-029-0000	SAFETY LIGHTS ONLY	\$ 0.00	\$ 2.56	\$ 2.56
072-3300-030-0000	SAFETY LIGHTS ONLY	\$ 0.00	\$ 2.56	\$ 2.56
072-3300-031-0000	SAFETY LIGHTS ONLY	\$ 0.00	\$ 2.56	\$ 2.56
072-3300-032-0000	SAFETY LIGHTS ONLY	\$ 0.00	\$ 2.56	\$ 2.56
072-3300-033-0000	SAFETY LIGHTS ONLY	\$ 0.00	\$ 2.56	\$ 2.56
072-3300-034-0000	SAFETY LIGHTS ONLY	\$ 0.00	\$ 2.56	\$ 2.56
072-3300-035-0000	SAFETY LIGHTS ONLY	\$ 0.00	\$ 2.56	\$ 2.56
072-3300-036-0000	SAFETY LIGHTS ONLY	\$ 0.00	\$ 2.56	\$ 2.56
072-3300-037-0000	SAFETY LIGHTS ONLY	\$ 0.00	\$ 2.56	\$ 2.56
072-3300-038-0000	SAFETY LIGHTS ONLY	\$ 0.00	\$ 2.56	\$ 2.56
072-3300-039-0000	SAFETY LIGHTS ONLY	\$ 0.00	\$ 2.56	\$ 2.56
072-3300-040-0000	SAFETY LIGHTS ONLY	\$ 0.00	\$ 2.56	\$ 2.56
072-3300-041-0000	SAFETY LIGHTS ONLY	\$ 0.00	\$ 2.56	\$ 2.56
072-3300-042-0000	SAFETY LIGHTS ONLY	\$ 0.00	\$ 2.56	\$ 2.56
072-3300-043-0000	SAFETY LIGHTS ONLY	\$ 0.00	\$ 2.56	\$ 2.56
072-3300-044-0000	SAFETY LIGHTS ONLY	\$ 0.00	\$ 2.56	\$ 2.56
072-3300-045-0000	SAFETY LIGHTS ONLY	\$ 0.00	\$ 2.56	\$ 2.56
072-3300-046-0000	SAFETY LIGHTS ONLY	\$ 0.00	\$ 2.56	\$ 2.56
072-3300-047-0000	SAFETY LIGHTS ONLY	\$ 0.00	\$ 2.56	\$ 2.56
072-3300-048-0000	SAFETY LIGHTS ONLY	\$ 0.00	\$ 2.56	\$ 2.56
072-3300-049-0000	SAFETY LIGHTS ONLY	\$ 0.00	\$ 2.56	\$ 2.56
072-3300-050-0000	SAFETY LIGHTS ONLY	\$ 0.00	\$ 2.56	\$ 2.56
072-3300-051-0000	SAFETY LIGHTS ONLY	\$ 0.00	\$ 2.56	\$ 2.56
072-3300-052-0000	SAFETY LIGHTS ONLY	\$ 0.00	\$ 2.56	\$ 2.56
072-3300-053-0000	SAFETY LIGHTS ONLY	\$ 0.00	\$ 2.56	\$ 2.56
072-3300-054-0000	SAFETY LIGHTS ONLY	\$ 0.00	\$ 2.56	\$ 2.56
072-3300-055-0000	SAFETY LIGHTS ONLY	\$ 0.00	\$ 2.56	\$ 2.56
072-3300-056-0000	SAFETY LIGHTS ONLY	\$ 0.00	\$ 2.56	\$ 2.56
072-3300-057-0000	RESIDENTIAL	\$ 15.32	\$ 2.56	\$ 17.88
072-3300-058-0000	SAFETY LIGHTS ONLY	\$ 0.00	\$ 2.56	\$ 2.56
072-3300-059-0000	SAFETY LIGHTS ONLY	\$ 0.00	\$ 2.56	\$ 2.56
072-3300-060-0000	SAFETY LIGHTS ONLY	\$ 0.00	\$ 2.56	\$ 2.56
072-3300-062-0000	RESIDENTIAL	\$ 15.32	\$ 2.56	\$ 17.88
072-3400-001-0000	RESIDENTIAL	\$ 0.00	\$ 2.56	\$ 2.56
072-3400-002-0000	RESIDENTIAL	\$ 0.00	\$ 2.56	\$ 2.56
072-3400-003-0000	RESIDENTIAL	\$ 0.00	\$ 2.56	\$ 2.56
072-3400-004-0000	RESIDENTIAL	\$ 0.00	\$ 2.56	\$ 2.56
072-3400-005-0000	RESIDENTIAL	\$ 0.00	\$ 2.56	\$ 2.56
072-3400-006-0000	RESIDENTIAL	\$ 0.00	\$ 2.56	\$ 2.56
072-3400-007-0000	RESIDENTIAL	\$ 0.00	\$ 2.56	\$ 2.56
072-3400-008-0000	RESIDENTIAL	\$ 0.00	\$ 2.56	\$ 2.56
072-3400-009-0000	RESIDENTIAL	\$ 0.00	\$ 2.56	\$ 2.56

ITEM 9.3.

City of Rancho Cordova
Lighting District No. 2012-1 Exhibit A to the Resolution
Fiscal Year 2023-24 Assessment Roll

ATTACHMENT 3

APN	District Classification	Street Light Charge	Safety Light Charge	Total Assessment
072-3400-010-0000	RESIDENTIAL	\$ 0.00	\$ 2.56	\$ 2.56
072-3400-011-0000	RESIDENTIAL	\$ 0.00	\$ 2.56	\$ 2.56
072-3400-012-0000	RESIDENTIAL	\$ 0.00	\$ 2.56	\$ 2.56
072-3400-013-0000	RESIDENTIAL	\$ 0.00	\$ 2.56	\$ 2.56
072-3400-014-0000	RESIDENTIAL	\$ 0.00	\$ 2.56	\$ 2.56
072-3400-015-0000	RESIDENTIAL	\$ 0.00	\$ 2.56	\$ 2.56
072-3400-016-0000	RESIDENTIAL	\$ 0.00	\$ 2.56	\$ 2.56
072-3400-017-0000	RESIDENTIAL	\$ 0.00	\$ 2.56	\$ 2.56
072-3400-018-0000	RESIDENTIAL	\$ 0.00	\$ 2.56	\$ 2.56
072-3400-019-0000	RESIDENTIAL	\$ 0.00	\$ 2.56	\$ 2.56
072-3400-020-0000	RESIDENTIAL	\$ 0.00	\$ 2.56	\$ 2.56
072-3400-021-0000	RESIDENTIAL	\$ 0.00	\$ 2.56	\$ 2.56
072-3400-022-0000	RESIDENTIAL	\$ 0.00	\$ 2.56	\$ 2.56
072-3400-023-0000	RESIDENTIAL	\$ 0.00	\$ 2.56	\$ 2.56
072-3400-024-0000	RESIDENTIAL	\$ 0.00	\$ 2.56	\$ 2.56
072-3400-025-0000	RESIDENTIAL	\$ 0.00	\$ 2.56	\$ 2.56
072-3400-026-0000	RESIDENTIAL	\$ 0.00	\$ 2.56	\$ 2.56
072-3400-027-0000	RESIDENTIAL	\$ 0.00	\$ 2.56	\$ 2.56
072-3400-028-0000	RESIDENTIAL	\$ 0.00	\$ 2.56	\$ 2.56
072-3400-029-0000	RESIDENTIAL	\$ 0.00	\$ 2.56	\$ 2.56
072-3400-030-0000	RESIDENTIAL	\$ 0.00	\$ 2.56	\$ 2.56
072-3400-031-0000	RESIDENTIAL	\$ 0.00	\$ 2.56	\$ 2.56
072-3400-032-0000	RESIDENTIAL	\$ 0.00	\$ 2.56	\$ 2.56
072-3400-033-0000	RESIDENTIAL	\$ 0.00	\$ 2.56	\$ 2.56
072-3400-034-0000	RESIDENTIAL	\$ 0.00	\$ 2.56	\$ 2.56
072-3400-035-0000	RESIDENTIAL	\$ 0.00	\$ 2.56	\$ 2.56
072-3400-036-0000	RESIDENTIAL	\$ 0.00	\$ 2.56	\$ 2.56
072-3400-037-0000	RESIDENTIAL	\$ 0.00	\$ 2.56	\$ 2.56
072-3400-038-0000	RESIDENTIAL	\$ 0.00	\$ 2.56	\$ 2.56
072-3400-039-0000	RESIDENTIAL	\$ 0.00	\$ 2.56	\$ 2.56
072-3400-040-0000	RESIDENTIAL	\$ 0.00	\$ 2.56	\$ 2.56
072-3400-041-0000	RESIDENTIAL	\$ 0.00	\$ 2.56	\$ 2.56
072-3400-042-0000	RESIDENTIAL	\$ 0.00	\$ 2.56	\$ 2.56
072-3400-043-0000	RESIDENTIAL	\$ 0.00	\$ 2.56	\$ 2.56
072-3400-044-0000	RESIDENTIAL	\$ 0.00	\$ 2.56	\$ 2.56
072-3400-045-0000	RESIDENTIAL	\$ 0.00	\$ 2.56	\$ 2.56
072-3400-046-0000	RESIDENTIAL	\$ 0.00	\$ 2.56	\$ 2.56
072-3400-047-0000	RESIDENTIAL	\$ 0.00	\$ 2.56	\$ 2.56
072-3400-048-0000	RESIDENTIAL	\$ 0.00	\$ 2.56	\$ 2.56
072-3400-049-0000	RESIDENTIAL	\$ 0.00	\$ 2.56	\$ 2.56
072-3400-050-0000	RESIDENTIAL	\$ 0.00	\$ 2.56	\$ 2.56
072-3400-051-0000	RESIDENTIAL	\$ 0.00	\$ 2.56	\$ 2.56
072-3400-052-0000	RESIDENTIAL	\$ 0.00	\$ 2.56	\$ 2.56
072-3400-053-0000	RESIDENTIAL	\$ 0.00	\$ 2.56	\$ 2.56

ITEM 9.3.

City of Rancho Cordova
Lighting District No. 2012-1 Exhibit A to the Resolution
Fiscal Year 2023-24 Assessment Roll

ATTACHMENT 3

APN	District Classification	Street Light Charge	Safety Light Charge	Total Assessment
072-3400-054-0000	RESIDENTIAL	\$ 0.00	\$ 2.56	\$ 2.56
072-3410-001-0000	RESIDENTIAL	\$ 0.00	\$ 2.56	\$ 2.56
072-3410-002-0000	RESIDENTIAL	\$ 0.00	\$ 2.56	\$ 2.56
072-3410-003-0000	RESIDENTIAL	\$ 0.00	\$ 2.56	\$ 2.56
072-3410-004-0000	RESIDENTIAL	\$ 0.00	\$ 2.56	\$ 2.56
072-3410-005-0000	RESIDENTIAL	\$ 0.00	\$ 2.56	\$ 2.56
072-3410-006-0000	RESIDENTIAL	\$ 0.00	\$ 2.56	\$ 2.56
072-3410-007-0000	RESIDENTIAL	\$ 0.00	\$ 2.56	\$ 2.56
072-3410-008-0000	RESIDENTIAL	\$ 0.00	\$ 2.56	\$ 2.56
072-3410-009-0000	RESIDENTIAL	\$ 0.00	\$ 2.56	\$ 2.56
072-3410-010-0000	RESIDENTIAL	\$ 0.00	\$ 2.56	\$ 2.56
072-3410-011-0000	RESIDENTIAL	\$ 0.00	\$ 2.56	\$ 2.56
072-3410-012-0000	RESIDENTIAL	\$ 0.00	\$ 2.56	\$ 2.56
072-3410-013-0000	RESIDENTIAL	\$ 0.00	\$ 2.56	\$ 2.56
072-3410-014-0000	RESIDENTIAL	\$ 0.00	\$ 2.56	\$ 2.56
072-3410-015-0000	RESIDENTIAL	\$ 0.00	\$ 2.56	\$ 2.56
072-3410-016-0000	RESIDENTIAL	\$ 0.00	\$ 2.56	\$ 2.56
072-3410-017-0000	RESIDENTIAL	\$ 0.00	\$ 2.56	\$ 2.56
072-3410-018-0000	RESIDENTIAL	\$ 0.00	\$ 2.56	\$ 2.56
072-3410-019-0000	RESIDENTIAL	\$ 0.00	\$ 2.56	\$ 2.56
072-3410-020-0000	RESIDENTIAL	\$ 0.00	\$ 2.56	\$ 2.56
072-3410-021-0000	RESIDENTIAL	\$ 0.00	\$ 2.56	\$ 2.56
072-3410-022-0000	RESIDENTIAL	\$ 0.00	\$ 2.56	\$ 2.56
072-3410-023-0000	RESIDENTIAL	\$ 0.00	\$ 2.56	\$ 2.56
072-3410-024-0000	RESIDENTIAL	\$ 0.00	\$ 2.56	\$ 2.56
072-3410-025-0000	RESIDENTIAL	\$ 0.00	\$ 2.56	\$ 2.56
072-3410-026-0000	RESIDENTIAL	\$ 0.00	\$ 2.56	\$ 2.56
072-3410-027-0000	RESIDENTIAL	\$ 0.00	\$ 2.56	\$ 2.56
072-3410-028-0000	RESIDENTIAL	\$ 0.00	\$ 2.56	\$ 2.56
072-3410-029-0000	RESIDENTIAL	\$ 0.00	\$ 2.56	\$ 2.56
072-3410-030-0000	RESIDENTIAL	\$ 0.00	\$ 2.56	\$ 2.56
072-3410-031-0000	RESIDENTIAL	\$ 0.00	\$ 2.56	\$ 2.56
072-3410-032-0000	RESIDENTIAL	\$ 0.00	\$ 2.56	\$ 2.56
072-3410-033-0000	RESIDENTIAL	\$ 0.00	\$ 2.56	\$ 2.56
072-3410-034-0000	RESIDENTIAL	\$ 0.00	\$ 2.56	\$ 2.56
072-3410-035-0000	RESIDENTIAL	\$ 0.00	\$ 2.56	\$ 2.56
072-3410-036-0000	RESIDENTIAL	\$ 0.00	\$ 2.56	\$ 2.56
072-3410-037-0000	RESIDENTIAL	\$ 0.00	\$ 2.56	\$ 2.56
072-3410-038-0000	RESIDENTIAL	\$ 0.00	\$ 2.56	\$ 2.56
072-3410-039-0000	RESIDENTIAL	\$ 0.00	\$ 2.56	\$ 2.56
072-3410-040-0000	RESIDENTIAL	\$ 0.00	\$ 2.56	\$ 2.56
072-3410-041-0000	RESIDENTIAL	\$ 0.00	\$ 2.56	\$ 2.56
072-3410-042-0000	RESIDENTIAL	\$ 0.00	\$ 2.56	\$ 2.56
072-3410-043-0000	RESIDENTIAL	\$ 0.00	\$ 2.56	\$ 2.56

ITEM 9.3.

City of Rancho Cordova
Lighting District No. 2012-1 Exhibit A to the Resolution
Fiscal Year 2023-24 Assessment Roll

ATTACHMENT 3

APN	District Classification	Street Light Charge	Safety Light Charge	Total Assessment
072-3410-044-0000	RESIDENTIAL	\$ 0.00	\$ 2.56	\$ 2.56
072-3410-045-0000	RESIDENTIAL	\$ 0.00	\$ 2.56	\$ 2.56
072-3410-046-0000	RESIDENTIAL	\$ 0.00	\$ 2.56	\$ 2.56
072-3410-047-0000	RESIDENTIAL	\$ 0.00	\$ 2.56	\$ 2.56
072-3410-048-0000	RESIDENTIAL	\$ 0.00	\$ 2.56	\$ 2.56
072-3410-049-0000	RESIDENTIAL	\$ 0.00	\$ 2.56	\$ 2.56
072-3410-050-0000	RESIDENTIAL	\$ 0.00	\$ 2.56	\$ 2.56
072-3410-051-0000	RESIDENTIAL	\$ 0.00	\$ 2.56	\$ 2.56
072-3410-052-0000	RESIDENTIAL	\$ 0.00	\$ 2.56	\$ 2.56
072-3410-053-0000	RESIDENTIAL	\$ 0.00	\$ 2.56	\$ 2.56
072-3410-054-0000	RESIDENTIAL	\$ 0.00	\$ 2.56	\$ 2.56
072-3410-055-0000	RESIDENTIAL	\$ 0.00	\$ 2.56	\$ 2.56
072-3410-056-0000	RESIDENTIAL	\$ 0.00	\$ 2.56	\$ 2.56
072-3410-057-0000	RESIDENTIAL	\$ 0.00	\$ 2.56	\$ 2.56
072-3410-058-0000	RESIDENTIAL	\$ 0.00	\$ 2.56	\$ 2.56
072-3410-059-0000	RESIDENTIAL	\$ 0.00	\$ 2.56	\$ 2.56
072-3410-060-0000	RESIDENTIAL	\$ 0.00	\$ 2.56	\$ 2.56
072-3410-061-0000	RESIDENTIAL	\$ 0.00	\$ 2.56	\$ 2.56
072-3410-062-0000	RESIDENTIAL	\$ 0.00	\$ 2.56	\$ 2.56
072-3410-063-0000	RESIDENTIAL	\$ 0.00	\$ 2.56	\$ 2.56
072-3420-001-0000	RESIDENTIAL	\$ 0.00	\$ 2.56	\$ 2.56
072-3420-002-0000	RESIDENTIAL	\$ 0.00	\$ 2.56	\$ 2.56
072-3420-003-0000	RESIDENTIAL	\$ 0.00	\$ 2.56	\$ 2.56
072-3420-004-0000	RESIDENTIAL	\$ 0.00	\$ 2.56	\$ 2.56
072-3420-005-0000	RESIDENTIAL	\$ 0.00	\$ 2.56	\$ 2.56
072-3420-006-0000	RESIDENTIAL	\$ 0.00	\$ 2.56	\$ 2.56
072-3420-007-0000	RESIDENTIAL	\$ 0.00	\$ 2.56	\$ 2.56
072-3420-008-0000	RESIDENTIAL	\$ 0.00	\$ 2.56	\$ 2.56
072-3420-009-0000	RESIDENTIAL	\$ 0.00	\$ 2.56	\$ 2.56
072-3420-010-0000	RESIDENTIAL	\$ 0.00	\$ 2.56	\$ 2.56
072-3420-011-0000	RESIDENTIAL	\$ 0.00	\$ 2.56	\$ 2.56
072-3420-012-0000	RESIDENTIAL	\$ 0.00	\$ 2.56	\$ 2.56
072-3420-013-0000	RESIDENTIAL	\$ 0.00	\$ 2.56	\$ 2.56
072-3420-014-0000	RESIDENTIAL	\$ 0.00	\$ 2.56	\$ 2.56
072-3420-015-0000	RESIDENTIAL	\$ 0.00	\$ 2.56	\$ 2.56
072-3420-016-0000	RESIDENTIAL	\$ 0.00	\$ 2.56	\$ 2.56
072-3420-017-0000	RESIDENTIAL	\$ 0.00	\$ 2.56	\$ 2.56
072-3420-018-0000	RESIDENTIAL	\$ 0.00	\$ 2.56	\$ 2.56
072-3420-019-0000	RESIDENTIAL	\$ 0.00	\$ 2.56	\$ 2.56
072-3420-020-0000	RESIDENTIAL	\$ 0.00	\$ 2.56	\$ 2.56
072-3420-021-0000	RESIDENTIAL	\$ 0.00	\$ 2.56	\$ 2.56
072-3420-022-0000	RESIDENTIAL	\$ 0.00	\$ 2.56	\$ 2.56
072-3420-023-0000	RESIDENTIAL	\$ 0.00	\$ 2.56	\$ 2.56
072-3420-024-0000	RESIDENTIAL	\$ 0.00	\$ 2.56	\$ 2.56

ITEM 9.3.

City of Rancho Cordova
Lighting District No. 2012-1 Exhibit A to the Resolution
Fiscal Year 2023-24 Assessment Roll

ATTACHMENT 3

APN	District Classification	Street Light Charge	Safety Light Charge	Total Assessment
072-3420-025-0000	RESIDENTIAL	\$ 0.00	\$ 2.56	\$ 2.56
072-3420-026-0000	RESIDENTIAL	\$ 0.00	\$ 2.56	\$ 2.56
072-3420-027-0000	RESIDENTIAL	\$ 0.00	\$ 2.56	\$ 2.56
072-3420-028-0000	RESIDENTIAL	\$ 0.00	\$ 2.56	\$ 2.56
072-3420-029-0000	RESIDENTIAL	\$ 0.00	\$ 2.56	\$ 2.56
072-3420-030-0000	RESIDENTIAL	\$ 0.00	\$ 2.56	\$ 2.56
072-3420-031-0000	RESIDENTIAL	\$ 0.00	\$ 2.56	\$ 2.56
072-3420-032-0000	RESIDENTIAL	\$ 0.00	\$ 2.56	\$ 2.56
072-3420-033-0000	RESIDENTIAL	\$ 0.00	\$ 2.56	\$ 2.56
072-3420-034-0000	RESIDENTIAL	\$ 0.00	\$ 2.56	\$ 2.56
072-3420-035-0000	RESIDENTIAL	\$ 0.00	\$ 2.56	\$ 2.56
072-3420-036-0000	RESIDENTIAL	\$ 0.00	\$ 2.56	\$ 2.56
072-3420-037-0000	RESIDENTIAL	\$ 0.00	\$ 2.56	\$ 2.56
072-3420-038-0000	RESIDENTIAL	\$ 0.00	\$ 2.56	\$ 2.56
072-3420-039-0000	RESIDENTIAL	\$ 0.00	\$ 2.56	\$ 2.56
072-3420-040-0000	RESIDENTIAL	\$ 0.00	\$ 2.56	\$ 2.56
072-3420-041-0000	RESIDENTIAL	\$ 0.00	\$ 2.56	\$ 2.56
072-3420-042-0000	RESIDENTIAL	\$ 0.00	\$ 2.56	\$ 2.56
072-3420-043-0000	RESIDENTIAL	\$ 0.00	\$ 2.56	\$ 2.56
072-3420-044-0000	RESIDENTIAL	\$ 0.00	\$ 2.56	\$ 2.56
072-3420-045-0000	RESIDENTIAL	\$ 0.00	\$ 2.56	\$ 2.56
072-3420-046-0000	RESIDENTIAL	\$ 0.00	\$ 2.56	\$ 2.56
072-3800-001-0000	NONRES	\$ 0.00	\$ 2.56	\$ 2.56
072-3800-002-0000	NONRES	\$ 0.00	\$ 2.56	\$ 2.56
072-3800-003-0000	NONRES	\$ 0.00	\$ 2.56	\$ 2.56
072-3800-004-0000	NONRES	\$ 0.00	\$ 2.56	\$ 2.56
072-3800-005-0000	NONRES	\$ 0.00	\$ 2.56	\$ 2.56
072-3800-006-0000	NONRES	\$ 0.00	\$ 2.56	\$ 2.56
072-3800-007-0000	NONRES	\$ 0.00	\$ 2.56	\$ 2.56
072-3800-008-0000	NONRES	\$ 0.00	\$ 2.56	\$ 2.56
072-3800-009-0000	NONRES	\$ 0.00	\$ 2.56	\$ 2.56
072-3800-010-0000	NONRES	\$ 0.00	\$ 2.56	\$ 2.56
072-3800-011-0000	NONRES	\$ 0.00	\$ 2.56	\$ 2.56
072-3800-012-0000	NONRES	\$ 0.00	\$ 2.56	\$ 2.56
072-3800-013-0000	NONRES	\$ 0.00	\$ 2.56	\$ 2.56
072-3800-014-0000	NONRES	\$ 0.00	\$ 2.56	\$ 2.56
072-3800-015-0000	NONRES	\$ 0.00	\$ 2.56	\$ 2.56
072-3800-016-0000	NONRES	\$ 0.00	\$ 2.56	\$ 2.56
072-3800-017-0000	NONRES	\$ 0.00	\$ 2.56	\$ 2.56
072-3800-018-0000	NONRES	\$ 0.00	\$ 2.56	\$ 2.56
072-3880-001-0000	SAFETY LIGHTS ONLY	\$ 0.00	\$ 2.56	\$ 2.56
072-3880-002-0000	SAFETY LIGHTS ONLY	\$ 0.00	\$ 2.56	\$ 2.56
072-3880-003-0000	SAFETY LIGHTS ONLY	\$ 0.00	\$ 2.56	\$ 2.56
072-3880-004-0000	SAFETY LIGHTS ONLY	\$ 0.00	\$ 2.56	\$ 2.56

ITEM 9.3.

City of Rancho Cordova
Lighting District No. 2012-1 Exhibit A to the Resolution
Fiscal Year 2023-24 Assessment Roll

ATTACHMENT 3

APN	District Classification	Street Light Charge	Safety Light Charge	Total Assessment
072-3880-007-0000	SAFETY LIGHTS ONLY	\$ 0.00	\$ 2.56	\$ 2.56
072-3880-008-0000	SAFETY LIGHTS ONLY	\$ 0.00	\$ 2.56	\$ 2.56
072-3880-009-0000	SAFETY LIGHTS ONLY	\$ 0.00	\$ 2.56	\$ 2.56
072-3900-001-0000	SAFETY LIGHTS ONLY	\$ 0.00	\$ 2.56	\$ 2.56
072-3900-002-0000	SAFETY LIGHTS ONLY	\$ 0.00	\$ 2.56	\$ 2.56
072-3900-003-0000	SAFETY LIGHTS ONLY	\$ 0.00	\$ 2.56	\$ 2.56
072-3900-004-0000	SAFETY LIGHTS ONLY	\$ 0.00	\$ 2.56	\$ 2.56
072-3900-005-0000	SAFETY LIGHTS ONLY	\$ 0.00	\$ 2.56	\$ 2.56
072-3900-006-0000	SAFETY LIGHTS ONLY	\$ 0.00	\$ 2.56	\$ 2.56
072-3900-007-0000	SAFETY LIGHTS ONLY	\$ 0.00	\$ 2.56	\$ 2.56
072-3900-008-0000	SAFETY LIGHTS ONLY	\$ 0.00	\$ 2.56	\$ 2.56
072-3900-009-0000	SAFETY LIGHTS ONLY	\$ 0.00	\$ 2.56	\$ 2.56
072-3900-010-0000	SAFETY LIGHTS ONLY	\$ 0.00	\$ 2.56	\$ 2.56
072-3900-011-0000	SAFETY LIGHTS ONLY	\$ 0.00	\$ 2.56	\$ 2.56
072-3900-012-0000	SAFETY LIGHTS ONLY	\$ 0.00	\$ 2.56	\$ 2.56
072-3900-013-0000	SAFETY LIGHTS ONLY	\$ 0.00	\$ 2.56	\$ 2.56
072-3900-014-0000	SAFETY LIGHTS ONLY	\$ 0.00	\$ 2.56	\$ 2.56
072-3900-015-0000	SAFETY LIGHTS ONLY	\$ 0.00	\$ 2.56	\$ 2.56
072-3900-016-0000	SAFETY LIGHTS ONLY	\$ 0.00	\$ 2.56	\$ 2.56
072-3900-017-0000	SAFETY LIGHTS ONLY	\$ 0.00	\$ 2.56	\$ 2.56
072-3900-018-0000	SAFETY LIGHTS ONLY	\$ 0.00	\$ 2.56	\$ 2.56
072-3900-019-0000	SAFETY LIGHTS ONLY	\$ 0.00	\$ 2.56	\$ 2.56
072-3900-020-0000	SAFETY LIGHTS ONLY	\$ 0.00	\$ 2.56	\$ 2.56
072-3900-021-0000	SAFETY LIGHTS ONLY	\$ 0.00	\$ 2.56	\$ 2.56
072-3900-022-0000	SAFETY LIGHTS ONLY	\$ 0.00	\$ 2.56	\$ 2.56
072-3900-023-0000	SAFETY LIGHTS ONLY	\$ 0.00	\$ 2.56	\$ 2.56
072-3900-024-0000	SAFETY LIGHTS ONLY	\$ 0.00	\$ 2.56	\$ 2.56
072-3900-025-0000	SAFETY LIGHTS ONLY	\$ 0.00	\$ 2.56	\$ 2.56
072-3900-026-0000	SAFETY LIGHTS ONLY	\$ 0.00	\$ 2.56	\$ 2.56
072-3900-027-0000	SAFETY LIGHTS ONLY	\$ 0.00	\$ 2.56	\$ 2.56
072-3900-028-0000	SAFETY LIGHTS ONLY	\$ 0.00	\$ 2.56	\$ 2.56
072-3900-029-0000	SAFETY LIGHTS ONLY	\$ 0.00	\$ 2.56	\$ 2.56
072-3900-030-0000	SAFETY LIGHTS ONLY	\$ 0.00	\$ 2.56	\$ 2.56
072-3900-031-0000	SAFETY LIGHTS ONLY	\$ 0.00	\$ 2.56	\$ 2.56
072-3900-032-0000	SAFETY LIGHTS ONLY	\$ 0.00	\$ 2.56	\$ 2.56
072-3900-033-0000	SAFETY LIGHTS ONLY	\$ 0.00	\$ 2.56	\$ 2.56
072-3900-034-0000	SAFETY LIGHTS ONLY	\$ 0.00	\$ 2.56	\$ 2.56
072-3900-035-0000	SAFETY LIGHTS ONLY	\$ 0.00	\$ 2.56	\$ 2.56
072-3900-036-0000	SAFETY LIGHTS ONLY	\$ 0.00	\$ 2.56	\$ 2.56
072-3900-037-0000	SAFETY LIGHTS ONLY	\$ 0.00	\$ 2.56	\$ 2.56
072-3900-038-0000	SAFETY LIGHTS ONLY	\$ 0.00	\$ 2.56	\$ 2.56
072-3900-039-0000	SAFETY LIGHTS ONLY	\$ 0.00	\$ 2.56	\$ 2.56
072-3900-040-0000	SAFETY LIGHTS ONLY	\$ 0.00	\$ 2.56	\$ 2.56
072-3900-041-0000	SAFETY LIGHTS ONLY	\$ 0.00	\$ 2.56	\$ 2.56

ITEM 9.3.

City of Rancho Cordova
Lighting District No. 2012-1 Exhibit A to the Resolution
Fiscal Year 2023-24 Assessment Roll

ATTACHMENT 3

APN	District Classification	Street Light Charge	Safety Light Charge	Total Assessment
072-3900-042-0000	SAFETY LIGHTS ONLY	\$ 0.00	\$ 2.56	\$ 2.56
072-3900-043-0000	SAFETY LIGHTS ONLY	\$ 0.00	\$ 2.56	\$ 2.56
072-3900-044-0000	SAFETY LIGHTS ONLY	\$ 0.00	\$ 2.56	\$ 2.56
072-3900-045-0000	SAFETY LIGHTS ONLY	\$ 0.00	\$ 2.56	\$ 2.56
072-3900-046-0000	SAFETY LIGHTS ONLY	\$ 0.00	\$ 2.56	\$ 2.56
072-3900-047-0000	SAFETY LIGHTS ONLY	\$ 0.00	\$ 2.56	\$ 2.56
072-3900-048-0000	SAFETY LIGHTS ONLY	\$ 0.00	\$ 2.56	\$ 2.56
072-3900-049-0000	SAFETY LIGHTS ONLY	\$ 0.00	\$ 2.56	\$ 2.56
072-3900-050-0000	SAFETY LIGHTS ONLY	\$ 0.00	\$ 2.56	\$ 2.56
072-3900-051-0000	SAFETY LIGHTS ONLY	\$ 0.00	\$ 2.56	\$ 2.56
072-3900-052-0000	SAFETY LIGHTS ONLY	\$ 0.00	\$ 2.56	\$ 2.56
072-3900-053-0000	SAFETY LIGHTS ONLY	\$ 0.00	\$ 2.56	\$ 2.56
072-3900-054-0000	SAFETY LIGHTS ONLY	\$ 0.00	\$ 2.56	\$ 2.56
072-3900-055-0000	SAFETY LIGHTS ONLY	\$ 0.00	\$ 2.56	\$ 2.56
072-3900-056-0000	SAFETY LIGHTS ONLY	\$ 0.00	\$ 2.56	\$ 2.56
072-3900-057-0000	SAFETY LIGHTS ONLY	\$ 0.00	\$ 2.56	\$ 2.56
072-3900-058-0000	SAFETY LIGHTS ONLY	\$ 0.00	\$ 2.56	\$ 2.56
072-3900-059-0000	SAFETY LIGHTS ONLY	\$ 0.00	\$ 2.56	\$ 2.56
072-3900-060-0000	SAFETY LIGHTS ONLY	\$ 0.00	\$ 2.56	\$ 2.56
072-3900-061-0000	SAFETY LIGHTS ONLY	\$ 0.00	\$ 2.56	\$ 2.56
072-3900-062-0000	SAFETY LIGHTS ONLY	\$ 0.00	\$ 2.56	\$ 2.56
072-3900-063-0000	SAFETY LIGHTS ONLY	\$ 0.00	\$ 2.56	\$ 2.56
072-3900-064-0000	SAFETY LIGHTS ONLY	\$ 0.00	\$ 2.56	\$ 2.56
072-3900-065-0000	SAFETY LIGHTS ONLY	\$ 0.00	\$ 2.56	\$ 2.56
072-3900-066-0000	SAFETY LIGHTS ONLY	\$ 0.00	\$ 2.56	\$ 2.56
072-3900-067-0000	SAFETY LIGHTS ONLY	\$ 0.00	\$ 2.56	\$ 2.56
072-3900-068-0000	SAFETY LIGHTS ONLY	\$ 0.00	\$ 2.56	\$ 2.56
072-3900-069-0000	SAFETY LIGHTS ONLY	\$ 0.00	\$ 2.56	\$ 2.56
072-3900-070-0000	SAFETY LIGHTS ONLY	\$ 0.00	\$ 2.56	\$ 2.56
072-3900-071-0000	SAFETY LIGHTS ONLY	\$ 0.00	\$ 2.56	\$ 2.56
072-3900-072-0000	SAFETY LIGHTS ONLY	\$ 0.00	\$ 2.56	\$ 2.56
072-3900-073-0000	SAFETY LIGHTS ONLY	\$ 0.00	\$ 2.56	\$ 2.56
072-3900-074-0000	SAFETY LIGHTS ONLY	\$ 0.00	\$ 2.56	\$ 2.56
072-3900-075-0000	SAFETY LIGHTS ONLY	\$ 0.00	\$ 2.56	\$ 2.56
072-3900-076-0000	SAFETY LIGHTS ONLY	\$ 0.00	\$ 2.56	\$ 2.56
072-3900-077-0000	SAFETY LIGHTS ONLY	\$ 0.00	\$ 2.56	\$ 2.56
072-3900-078-0000	SAFETY LIGHTS ONLY	\$ 0.00	\$ 2.56	\$ 2.56
072-3900-079-0000	SAFETY LIGHTS ONLY	\$ 0.00	\$ 2.56	\$ 2.56
072-3900-080-0000	SAFETY LIGHTS ONLY	\$ 0.00	\$ 2.56	\$ 2.56
072-3900-081-0000	SAFETY LIGHTS ONLY	\$ 0.00	\$ 2.56	\$ 2.56
072-3900-082-0000	SAFETY LIGHTS ONLY	\$ 0.00	\$ 2.56	\$ 2.56
072-3900-083-0000	SAFETY LIGHTS ONLY	\$ 0.00	\$ 2.56	\$ 2.56
072-3900-084-0000	SAFETY LIGHTS ONLY	\$ 0.00	\$ 2.56	\$ 2.56
072-3900-085-0000	SAFETY LIGHTS ONLY	\$ 0.00	\$ 2.56	\$ 2.56

ITEM 9.3.

City of Rancho Cordova
Lighting District No. 2012-1 Exhibit A to the Resolution
Fiscal Year 2023-24 Assessment Roll

ATTACHMENT 3

APN	District Classification	Street Light Charge	Safety Light Charge	Total Assessment
072-3900-086-0000	SAFETY LIGHTS ONLY	\$ 0.00	\$ 2.56	\$ 2.56
072-3900-087-0000	SAFETY LIGHTS ONLY	\$ 0.00	\$ 2.56	\$ 2.56
072-3900-088-0000	SAFETY LIGHTS ONLY	\$ 0.00	\$ 2.56	\$ 2.56
072-3900-092-0000	SAFETY LIGHTS ONLY	\$ 0.00	\$ 2.56	\$ 2.56
072-3900-093-0000	SAFETY LIGHTS ONLY	\$ 0.00	\$ 2.56	\$ 2.56
072-3900-094-0000	SAFETY LIGHTS ONLY	\$ 0.00	\$ 2.56	\$ 2.56
072-3900-095-0000	SAFETY LIGHTS ONLY	\$ 0.00	\$ 2.56	\$ 2.56
072-3900-096-0000	SAFETY LIGHTS ONLY	\$ 0.00	\$ 2.56	\$ 2.56
072-3900-097-0000	SAFETY LIGHTS ONLY	\$ 0.00	\$ 2.56	\$ 2.56
072-3900-098-0000	SAFETY LIGHTS ONLY	\$ 0.00	\$ 2.56	\$ 2.56
072-3900-099-0000	SAFETY LIGHTS ONLY	\$ 0.00	\$ 2.56	\$ 2.56
072-3900-100-0000	SAFETY LIGHTS ONLY	\$ 0.00	\$ 2.56	\$ 2.56
072-3900-101-0000	SAFETY LIGHTS ONLY	\$ 0.00	\$ 2.56	\$ 2.56
072-3900-102-0000	SAFETY LIGHTS ONLY	\$ 0.00	\$ 2.56	\$ 2.56
072-3900-103-0000	SAFETY LIGHTS ONLY	\$ 0.00	\$ 2.56	\$ 2.56
072-3900-104-0000	SAFETY LIGHTS ONLY	\$ 0.00	\$ 2.56	\$ 2.56
072-3900-105-0000	SAFETY LIGHTS ONLY	\$ 0.00	\$ 2.56	\$ 2.56
072-3900-106-0000	SAFETY LIGHTS ONLY	\$ 0.00	\$ 2.56	\$ 2.56
072-3900-107-0000	SAFETY LIGHTS ONLY	\$ 0.00	\$ 2.56	\$ 2.56
072-3900-108-0000	SAFETY LIGHTS ONLY	\$ 0.00	\$ 2.56	\$ 2.56
072-3910-001-0000	SAFETY LIGHTS ONLY	\$ 0.00	\$ 2.56	\$ 2.56
072-3910-002-0000	SAFETY LIGHTS ONLY	\$ 0.00	\$ 2.56	\$ 2.56
072-3910-003-0000	SAFETY LIGHTS ONLY	\$ 0.00	\$ 2.56	\$ 2.56
072-3910-004-0000	SAFETY LIGHTS ONLY	\$ 0.00	\$ 2.56	\$ 2.56
072-3910-005-0000	SAFETY LIGHTS ONLY	\$ 0.00	\$ 2.56	\$ 2.56
072-3910-006-0000	SAFETY LIGHTS ONLY	\$ 0.00	\$ 2.56	\$ 2.56
072-3910-007-0000	SAFETY LIGHTS ONLY	\$ 0.00	\$ 2.56	\$ 2.56
072-3910-008-0000	SAFETY LIGHTS ONLY	\$ 0.00	\$ 2.56	\$ 2.56
072-3910-009-0000	SAFETY LIGHTS ONLY	\$ 0.00	\$ 2.56	\$ 2.56
072-3910-010-0000	SAFETY LIGHTS ONLY	\$ 0.00	\$ 2.56	\$ 2.56
072-3910-011-0000	SAFETY LIGHTS ONLY	\$ 0.00	\$ 2.56	\$ 2.56
072-3910-012-0000	SAFETY LIGHTS ONLY	\$ 0.00	\$ 2.56	\$ 2.56
072-3910-013-0000	SAFETY LIGHTS ONLY	\$ 0.00	\$ 2.56	\$ 2.56
072-3910-014-0000	SAFETY LIGHTS ONLY	\$ 0.00	\$ 2.56	\$ 2.56
072-3910-015-0000	SAFETY LIGHTS ONLY	\$ 0.00	\$ 2.56	\$ 2.56
072-3910-016-0000	SAFETY LIGHTS ONLY	\$ 0.00	\$ 2.56	\$ 2.56
072-3910-017-0000	SAFETY LIGHTS ONLY	\$ 0.00	\$ 2.56	\$ 2.56
072-3910-018-0000	SAFETY LIGHTS ONLY	\$ 0.00	\$ 2.56	\$ 2.56
072-3910-019-0000	SAFETY LIGHTS ONLY	\$ 0.00	\$ 2.56	\$ 2.56
072-3910-020-0000	SAFETY LIGHTS ONLY	\$ 0.00	\$ 2.56	\$ 2.56
072-3910-021-0000	SAFETY LIGHTS ONLY	\$ 0.00	\$ 2.56	\$ 2.56
072-3910-022-0000	SAFETY LIGHTS ONLY	\$ 0.00	\$ 2.56	\$ 2.56
072-3910-023-0000	SAFETY LIGHTS ONLY	\$ 0.00	\$ 2.56	\$ 2.56
072-3910-024-0000	SAFETY LIGHTS ONLY	\$ 0.00	\$ 2.56	\$ 2.56

ITEM 9.3.

City of Rancho Cordova
Lighting District No. 2012-1 Exhibit A to the Resolution
Fiscal Year 2023-24 Assessment Roll

ATTACHMENT 3

APN	District Classification	Street Light Charge	Safety Light Charge	Total Assessment
072-3910-025-0000	SAFETY LIGHTS ONLY	\$ 0.00	\$ 2.56	\$ 2.56
072-3910-026-0000	SAFETY LIGHTS ONLY	\$ 0.00	\$ 2.56	\$ 2.56
072-3910-027-0000	SAFETY LIGHTS ONLY	\$ 0.00	\$ 2.56	\$ 2.56
072-3910-028-0000	SAFETY LIGHTS ONLY	\$ 0.00	\$ 2.56	\$ 2.56
072-3910-029-0000	SAFETY LIGHTS ONLY	\$ 0.00	\$ 2.56	\$ 2.56
072-3910-030-0000	SAFETY LIGHTS ONLY	\$ 0.00	\$ 2.56	\$ 2.56
072-3910-031-0000	SAFETY LIGHTS ONLY	\$ 0.00	\$ 2.56	\$ 2.56
072-3910-032-0000	SAFETY LIGHTS ONLY	\$ 0.00	\$ 2.56	\$ 2.56
072-3910-033-0000	SAFETY LIGHTS ONLY	\$ 0.00	\$ 2.56	\$ 2.56
072-3910-034-0000	SAFETY LIGHTS ONLY	\$ 0.00	\$ 2.56	\$ 2.56
072-3910-035-0000	SAFETY LIGHTS ONLY	\$ 0.00	\$ 2.56	\$ 2.56
072-3910-036-0000	SAFETY LIGHTS ONLY	\$ 0.00	\$ 2.56	\$ 2.56
072-3910-037-0000	SAFETY LIGHTS ONLY	\$ 0.00	\$ 2.56	\$ 2.56
072-3910-038-0000	SAFETY LIGHTS ONLY	\$ 0.00	\$ 2.56	\$ 2.56
072-3910-039-0000	SAFETY LIGHTS ONLY	\$ 0.00	\$ 2.56	\$ 2.56
072-3910-040-0000	SAFETY LIGHTS ONLY	\$ 0.00	\$ 2.56	\$ 2.56
072-3910-041-0000	SAFETY LIGHTS ONLY	\$ 0.00	\$ 2.56	\$ 2.56
072-3910-042-0000	SAFETY LIGHTS ONLY	\$ 0.00	\$ 2.56	\$ 2.56
072-3910-043-0000	SAFETY LIGHTS ONLY	\$ 0.00	\$ 2.56	\$ 2.56
072-3910-044-0000	SAFETY LIGHTS ONLY	\$ 0.00	\$ 2.56	\$ 2.56
072-3910-045-0000	SAFETY LIGHTS ONLY	\$ 0.00	\$ 2.56	\$ 2.56
072-3910-046-0000	SAFETY LIGHTS ONLY	\$ 0.00	\$ 2.56	\$ 2.56
072-3910-047-0000	SAFETY LIGHTS ONLY	\$ 0.00	\$ 2.56	\$ 2.56
072-3910-048-0000	SAFETY LIGHTS ONLY	\$ 0.00	\$ 2.56	\$ 2.56
072-3910-051-0000	SAFETY LIGHTS ONLY	\$ 0.00	\$ 2.56	\$ 2.56
072-3910-052-0000	SAFETY LIGHTS ONLY	\$ 0.00	\$ 2.56	\$ 2.56
072-3910-053-0000	SAFETY LIGHTS ONLY	\$ 0.00	\$ 2.56	\$ 2.56
072-3910-054-0000	SAFETY LIGHTS ONLY	\$ 0.00	\$ 2.56	\$ 2.56
072-3910-055-0000	SAFETY LIGHTS ONLY	\$ 0.00	\$ 2.56	\$ 2.56
072-3910-056-0000	SAFETY LIGHTS ONLY	\$ 0.00	\$ 2.56	\$ 2.56
072-3910-057-0000	SAFETY LIGHTS ONLY	\$ 0.00	\$ 2.56	\$ 2.56
072-3910-058-0000	SAFETY LIGHTS ONLY	\$ 0.00	\$ 2.56	\$ 2.56
072-3910-059-0000	SAFETY LIGHTS ONLY	\$ 0.00	\$ 2.56	\$ 2.56
072-3910-060-0000	SAFETY LIGHTS ONLY	\$ 0.00	\$ 2.56	\$ 2.56
072-3910-061-0000	SAFETY LIGHTS ONLY	\$ 0.00	\$ 2.56	\$ 2.56
072-3910-062-0000	SAFETY LIGHTS ONLY	\$ 0.00	\$ 2.56	\$ 2.56
072-3910-063-0000	SAFETY LIGHTS ONLY	\$ 0.00	\$ 2.56	\$ 2.56
072-3910-064-0000	SAFETY LIGHTS ONLY	\$ 0.00	\$ 2.56	\$ 2.56
072-3910-065-0000	SAFETY LIGHTS ONLY	\$ 0.00	\$ 2.56	\$ 2.56
072-3920-001-0000	SAFETY LIGHTS ONLY	\$ 0.00	\$ 2.56	\$ 2.56
072-3920-002-0000	SAFETY LIGHTS ONLY	\$ 0.00	\$ 2.56	\$ 2.56
072-3920-003-0000	SAFETY LIGHTS ONLY	\$ 0.00	\$ 2.56	\$ 2.56
072-3920-004-0000	SAFETY LIGHTS ONLY	\$ 0.00	\$ 2.56	\$ 2.56
072-3920-005-0000	SAFETY LIGHTS ONLY	\$ 0.00	\$ 2.56	\$ 2.56

ITEM 9.3.

City of Rancho Cordova
Lighting District No. 2012-1 Exhibit A to the Resolution
Fiscal Year 2023-24 Assessment Roll

ATTACHMENT 3

APN	District Classification	Street Light Charge	Safety Light Charge	Total Assessment
072-3920-006-0000	SAFETY LIGHTS ONLY	\$ 0.00	\$ 2.56	\$ 2.56
072-3920-007-0000	SAFETY LIGHTS ONLY	\$ 0.00	\$ 2.56	\$ 2.56
072-3920-008-0000	SAFETY LIGHTS ONLY	\$ 0.00	\$ 2.56	\$ 2.56
072-3920-009-0000	SAFETY LIGHTS ONLY	\$ 0.00	\$ 2.56	\$ 2.56
072-3920-010-0000	SAFETY LIGHTS ONLY	\$ 0.00	\$ 2.56	\$ 2.56
072-3920-011-0000	SAFETY LIGHTS ONLY	\$ 0.00	\$ 2.56	\$ 2.56
072-3920-012-0000	SAFETY LIGHTS ONLY	\$ 0.00	\$ 2.56	\$ 2.56
072-3920-013-0000	SAFETY LIGHTS ONLY	\$ 0.00	\$ 2.56	\$ 2.56
072-3920-014-0000	SAFETY LIGHTS ONLY	\$ 0.00	\$ 2.56	\$ 2.56
072-3920-015-0000	SAFETY LIGHTS ONLY	\$ 0.00	\$ 2.56	\$ 2.56
072-3920-016-0000	SAFETY LIGHTS ONLY	\$ 0.00	\$ 2.56	\$ 2.56
072-3920-017-0000	SAFETY LIGHTS ONLY	\$ 0.00	\$ 2.56	\$ 2.56
072-3920-018-0000	SAFETY LIGHTS ONLY	\$ 0.00	\$ 2.56	\$ 2.56
072-3920-019-0000	SAFETY LIGHTS ONLY	\$ 0.00	\$ 2.56	\$ 2.56
072-3920-020-0000	SAFETY LIGHTS ONLY	\$ 0.00	\$ 2.56	\$ 2.56
072-3920-021-0000	SAFETY LIGHTS ONLY	\$ 0.00	\$ 2.56	\$ 2.56
072-3920-022-0000	SAFETY LIGHTS ONLY	\$ 0.00	\$ 2.56	\$ 2.56
072-3920-023-0000	SAFETY LIGHTS ONLY	\$ 0.00	\$ 2.56	\$ 2.56
072-3920-024-0000	SAFETY LIGHTS ONLY	\$ 0.00	\$ 2.56	\$ 2.56
072-3920-025-0000	SAFETY LIGHTS ONLY	\$ 0.00	\$ 2.56	\$ 2.56
072-3920-026-0000	SAFETY LIGHTS ONLY	\$ 0.00	\$ 2.56	\$ 2.56
072-3920-027-0000	SAFETY LIGHTS ONLY	\$ 0.00	\$ 2.56	\$ 2.56
072-3920-028-0000	SAFETY LIGHTS ONLY	\$ 0.00	\$ 2.56	\$ 2.56
072-3920-029-0000	SAFETY LIGHTS ONLY	\$ 0.00	\$ 2.56	\$ 2.56
072-3920-030-0000	SAFETY LIGHTS ONLY	\$ 0.00	\$ 2.56	\$ 2.56
072-3920-031-0000	SAFETY LIGHTS ONLY	\$ 0.00	\$ 2.56	\$ 2.56
072-3920-032-0000	SAFETY LIGHTS ONLY	\$ 0.00	\$ 2.56	\$ 2.56
072-3920-033-0000	SAFETY LIGHTS ONLY	\$ 0.00	\$ 2.56	\$ 2.56
072-3920-034-0000	SAFETY LIGHTS ONLY	\$ 0.00	\$ 2.56	\$ 2.56
072-3920-035-0000	SAFETY LIGHTS ONLY	\$ 0.00	\$ 2.56	\$ 2.56
072-3920-036-0000	SAFETY LIGHTS ONLY	\$ 0.00	\$ 2.56	\$ 2.56
072-3920-037-0000	SAFETY LIGHTS ONLY	\$ 0.00	\$ 2.56	\$ 2.56
072-3920-038-0000	SAFETY LIGHTS ONLY	\$ 0.00	\$ 2.56	\$ 2.56
072-3920-039-0000	SAFETY LIGHTS ONLY	\$ 0.00	\$ 2.56	\$ 2.56
072-3920-040-0000	SAFETY LIGHTS ONLY	\$ 0.00	\$ 2.56	\$ 2.56
072-3920-041-0000	SAFETY LIGHTS ONLY	\$ 0.00	\$ 2.56	\$ 2.56
072-3920-042-0000	SAFETY LIGHTS ONLY	\$ 0.00	\$ 2.56	\$ 2.56
072-3920-043-0000	SAFETY LIGHTS ONLY	\$ 0.00	\$ 2.56	\$ 2.56
072-3920-044-0000	SAFETY LIGHTS ONLY	\$ 0.00	\$ 2.56	\$ 2.56
072-3920-045-0000	SAFETY LIGHTS ONLY	\$ 0.00	\$ 2.56	\$ 2.56
072-3920-046-0000	SAFETY LIGHTS ONLY	\$ 0.00	\$ 2.56	\$ 2.56
072-3920-047-0000	SAFETY LIGHTS ONLY	\$ 0.00	\$ 2.56	\$ 2.56
072-3920-048-0000	SAFETY LIGHTS ONLY	\$ 0.00	\$ 2.56	\$ 2.56
072-3920-049-0000	SAFETY LIGHTS ONLY	\$ 0.00	\$ 2.56	\$ 2.56

ITEM 9.3.

City of Rancho Cordova
Lighting District No. 2012-1 Exhibit A to the Resolution
Fiscal Year 2023-24 Assessment Roll

ATTACHMENT 3

APN	District Classification	Street Light Charge	Safety Light Charge	Total Assessment
072-3920-050-0000	SAFETY LIGHTS ONLY	\$ 0.00	\$ 2.56	\$ 2.56
072-3920-051-0000	SAFETY LIGHTS ONLY	\$ 0.00	\$ 2.56	\$ 2.56
072-3920-052-0000	SAFETY LIGHTS ONLY	\$ 0.00	\$ 2.56	\$ 2.56
072-3920-053-0000	SAFETY LIGHTS ONLY	\$ 0.00	\$ 2.56	\$ 2.56
072-3920-054-0000	SAFETY LIGHTS ONLY	\$ 0.00	\$ 2.56	\$ 2.56
072-3920-055-0000	SAFETY LIGHTS ONLY	\$ 0.00	\$ 2.56	\$ 2.56
072-3920-056-0000	SAFETY LIGHTS ONLY	\$ 0.00	\$ 2.56	\$ 2.56
072-3920-057-0000	SAFETY LIGHTS ONLY	\$ 0.00	\$ 2.56	\$ 2.56
072-3920-058-0000	SAFETY LIGHTS ONLY	\$ 0.00	\$ 2.56	\$ 2.56
072-3920-059-0000	SAFETY LIGHTS ONLY	\$ 0.00	\$ 2.56	\$ 2.56
072-3920-060-0000	SAFETY LIGHTS ONLY	\$ 0.00	\$ 2.56	\$ 2.56
072-3920-061-0000	SAFETY LIGHTS ONLY	\$ 0.00	\$ 2.56	\$ 2.56
072-3920-062-0000	SAFETY LIGHTS ONLY	\$ 0.00	\$ 2.56	\$ 2.56
072-3920-063-0000	SAFETY LIGHTS ONLY	\$ 0.00	\$ 2.56	\$ 2.56
072-3920-064-0000	SAFETY LIGHTS ONLY	\$ 0.00	\$ 2.56	\$ 2.56
072-3920-065-0000	SAFETY LIGHTS ONLY	\$ 0.00	\$ 2.56	\$ 2.56
072-3920-066-0000	SAFETY LIGHTS ONLY	\$ 0.00	\$ 2.56	\$ 2.56
072-3920-067-0000	SAFETY LIGHTS ONLY	\$ 0.00	\$ 2.56	\$ 2.56
072-3920-068-0000	SAFETY LIGHTS ONLY	\$ 0.00	\$ 2.56	\$ 2.56
072-3920-069-0000	SAFETY LIGHTS ONLY	\$ 0.00	\$ 2.56	\$ 2.56
072-3920-070-0000	SAFETY LIGHTS ONLY	\$ 0.00	\$ 2.56	\$ 2.56
072-3920-071-0000	SAFETY LIGHTS ONLY	\$ 0.00	\$ 2.56	\$ 2.56
072-3920-072-0000	SAFETY LIGHTS ONLY	\$ 0.00	\$ 2.56	\$ 2.56
072-3920-073-0000	SAFETY LIGHTS ONLY	\$ 0.00	\$ 2.56	\$ 2.56
072-3920-074-0000	SAFETY LIGHTS ONLY	\$ 0.00	\$ 2.56	\$ 2.56
072-3920-075-0000	SAFETY LIGHTS ONLY	\$ 0.00	\$ 2.56	\$ 2.56
072-3920-076-0000	SAFETY LIGHTS ONLY	\$ 0.00	\$ 2.56	\$ 2.56
072-3920-077-0000	SAFETY LIGHTS ONLY	\$ 0.00	\$ 2.56	\$ 2.56
072-3920-078-0000	SAFETY LIGHTS ONLY	\$ 0.00	\$ 2.56	\$ 2.56
072-3920-079-0000	SAFETY LIGHTS ONLY	\$ 0.00	\$ 2.56	\$ 2.56
072-3920-080-0000	SAFETY LIGHTS ONLY	\$ 0.00	\$ 2.56	\$ 2.56
072-3920-081-0000	SAFETY LIGHTS ONLY	\$ 0.00	\$ 2.56	\$ 2.56
072-3920-082-0000	SAFETY LIGHTS ONLY	\$ 0.00	\$ 2.56	\$ 2.56
072-3920-083-0000	SAFETY LIGHTS ONLY	\$ 0.00	\$ 2.56	\$ 2.56
072-3920-084-0000	SAFETY LIGHTS ONLY	\$ 0.00	\$ 2.56	\$ 2.56
072-3920-085-0000	SAFETY LIGHTS ONLY	\$ 0.00	\$ 2.56	\$ 2.56
072-4050-017-0000	SAFETY LIGHTS ONLY	\$ 0.00	\$ 2.56	\$ 2.56
072-4050-018-0000	SAFETY LIGHTS ONLY	\$ 0.00	\$ 2.56	\$ 2.56
072-4050-019-0000	SAFETY LIGHTS ONLY	\$ 0.00	\$ 2.56	\$ 2.56
072-4050-020-0000	SAFETY LIGHTS ONLY	\$ 0.00	\$ 2.56	\$ 2.56
072-4050-021-0000	SAFETY LIGHTS ONLY	\$ 0.00	\$ 2.56	\$ 2.56
072-4050-022-0000	SAFETY LIGHTS ONLY	\$ 0.00	\$ 2.56	\$ 2.56
072-4050-023-0000	SAFETY LIGHTS ONLY	\$ 0.00	\$ 2.56	\$ 2.56
072-4050-024-0000	SAFETY LIGHTS ONLY	\$ 0.00	\$ 2.56	\$ 2.56

ITEM 9.3.

City of Rancho Cordova
Lighting District No. 2012-1 Exhibit A to the Resolution
Fiscal Year 2023-24 Assessment Roll

ATTACHMENT 3

APN	District Classification	Street Light Charge	Safety Light Charge	Total Assessment
072-4050-025-0000	SAFETY LIGHTS ONLY	\$ 0.00	\$ 2.56	\$ 2.56
072-4050-026-0000	SAFETY LIGHTS ONLY	\$ 0.00	\$ 2.56	\$ 2.56
072-4050-027-0000	SAFETY LIGHTS ONLY	\$ 0.00	\$ 2.56	\$ 2.56
072-4050-028-0000	SAFETY LIGHTS ONLY	\$ 0.00	\$ 2.56	\$ 2.56
072-4050-029-0000	SAFETY LIGHTS ONLY	\$ 0.00	\$ 2.56	\$ 2.56
072-4050-030-0000	SAFETY LIGHTS ONLY	\$ 0.00	\$ 2.56	\$ 2.56
072-4050-031-0000	SAFETY LIGHTS ONLY	\$ 0.00	\$ 2.56	\$ 2.56
072-4050-032-0000	SAFETY LIGHTS ONLY	\$ 0.00	\$ 2.56	\$ 2.56
072-4070-001-0000	SAFETY LIGHTS ONLY	\$ 0.00	\$ 2.56	\$ 2.56
072-4070-002-0000	SAFETY LIGHTS ONLY	\$ 0.00	\$ 2.56	\$ 2.56
072-4070-003-0000	SAFETY LIGHTS ONLY	\$ 0.00	\$ 2.56	\$ 2.56
072-4070-004-0000	SAFETY LIGHTS ONLY	\$ 0.00	\$ 2.56	\$ 2.56
072-4070-005-0000	SAFETY LIGHTS ONLY	\$ 0.00	\$ 2.56	\$ 2.56
072-4070-006-0000	SAFETY LIGHTS ONLY	\$ 0.00	\$ 2.56	\$ 2.56
072-4070-007-0000	SAFETY LIGHTS ONLY	\$ 0.00	\$ 2.56	\$ 2.56
072-4070-008-0000	SAFETY LIGHTS ONLY	\$ 0.00	\$ 2.56	\$ 2.56
072-4070-009-0000	SAFETY LIGHTS ONLY	\$ 0.00	\$ 2.56	\$ 2.56
072-4070-010-0000	SAFETY LIGHTS ONLY	\$ 0.00	\$ 2.56	\$ 2.56
072-4070-011-0000	SAFETY LIGHTS ONLY	\$ 0.00	\$ 2.56	\$ 2.56
072-4070-012-0000	SAFETY LIGHTS ONLY	\$ 0.00	\$ 2.56	\$ 2.56
072-4070-015-0000	SAFETY LIGHTS ONLY	\$ 0.00	\$ 2.56	\$ 2.56
073-0010-010-0000	SAFETY LIGHTS ONLY	\$ 0.00	\$ 2.56	\$ 2.56
073-0010-011-0000	SAFETY LIGHTS ONLY	\$ 0.00	\$ 2.56	\$ 2.56
073-0010-012-0000	SAFETY LIGHTS ONLY	\$ 0.00	\$ 2.56	\$ 2.56
075-0033-001-0000	NONRES	\$ 100.76	\$ 2.56	\$ 103.32
075-0033-002-0000	SAFETY LIGHTS ONLY	\$ 0.00	\$ 2.56	\$ 2.56
075-0033-003-0000	NONRES	\$ 28.97	\$ 2.56	\$ 31.52
075-0033-005-0000	NONRES	\$ 129.98	\$ 2.56	\$ 132.54
075-0033-006-0000	NONRES	\$ 25.19	\$ 2.56	\$ 27.74
075-0033-007-0000	NONRES	\$ 27.21	\$ 2.56	\$ 29.76
075-0033-008-0000	NONRES	\$ 48.36	\$ 2.56	\$ 50.92
075-0033-009-0000	NONRES	\$ 27.71	\$ 2.56	\$ 30.26
075-0033-015-0000	SAFETY LIGHTS ONLY	\$ 0.00	\$ 2.56	\$ 2.56
075-0033-016-0000	NONRES	\$ 83.88	\$ 2.56	\$ 86.44
075-0033-017-0000	NONRES	\$ 23.93	\$ 2.56	\$ 26.48
075-0033-018-0000	NONRES	\$ 32.75	\$ 2.56	\$ 35.30
075-0051-023-0000	NONRES	\$ 16.88	\$ 2.56	\$ 19.44
075-0051-025-0000	NONRES	\$ 16.88	\$ 2.56	\$ 19.44
075-0051-028-0000	NONRES	\$ 18.89	\$ 2.56	\$ 21.44
075-0051-036-0000	NONRES	\$ 24.18	\$ 2.56	\$ 26.74
075-0051-037-0000	NONRES	\$ 20.66	\$ 2.56	\$ 23.22
075-0051-038-0000	NONRES	\$ 16.88	\$ 2.56	\$ 19.44
075-0051-039-0000	NONRES	\$ 15.37	\$ 2.56	\$ 17.92
075-0051-040-0000	NONRES	\$ 17.63	\$ 2.56	\$ 20.18

ITEM 9.3.

City of Rancho Cordova
Lighting District No. 2012-1 Exhibit A to the Resolution
Fiscal Year 2023-24 Assessment Roll

ATTACHMENT 3

APN	District Classification	Street Light Charge	Safety Light Charge	Total Assessment
075-0051-041-0000	NONRES	\$ 16.88	\$ 2.56	\$ 19.44
075-0052-001-0000	NONRES	\$ 46.10	\$ 2.56	\$ 48.66
075-0052-005-0000	NONRES	\$ 12.85	\$ 2.56	\$ 15.40
075-0052-006-0000	NONRES	\$ 19.65	\$ 2.56	\$ 22.20
075-0052-007-0000	NONRES	\$ 18.14	\$ 2.56	\$ 20.70
075-0052-014-0000	NONRES	\$ 14.36	\$ 2.56	\$ 16.92
075-0052-015-0000	NONRES	\$ 9.82	\$ 2.56	\$ 12.38
075-0052-028-0000	NONRES	\$ 17.38	\$ 2.56	\$ 19.94
075-0052-029-0000	NONRES	\$ 17.38	\$ 2.56	\$ 19.94
075-0052-030-0000	NONRES	\$ 17.38	\$ 2.56	\$ 19.94
075-0052-031-0000	NONRES	\$ 16.88	\$ 2.56	\$ 19.44
075-0052-036-0000	NONRES	\$ 119.90	\$ 2.56	\$ 122.46
075-0052-038-0000	SAFETY LIGHTS ONLY	\$ 0.00	\$ 2.56	\$ 2.56
075-0052-039-0000	NONRES	\$ 15.11	\$ 2.56	\$ 17.66
075-0052-040-0000	NONRES	\$ 18.64	\$ 2.56	\$ 21.20
075-0052-041-0000	NONRES	\$ 18.64	\$ 2.56	\$ 21.20
075-0052-042-0000	NONRES	\$ 16.63	\$ 2.56	\$ 19.18
075-0052-043-0000	NONRES	\$ 16.37	\$ 2.56	\$ 18.92
075-0052-044-0000	NONRES	\$ 16.88	\$ 2.56	\$ 19.44
075-0052-045-0000	NONRES	\$ 16.88	\$ 2.56	\$ 19.44
075-0052-046-0000	NONRES	\$ 10.08	\$ 2.56	\$ 12.64
075-0052-047-0000	NONRES	\$ 21.16	\$ 2.56	\$ 23.72
075-0052-048-0000	NONRES	\$ 41.56	\$ 2.56	\$ 44.12
075-0052-049-0000	NONRES	\$ 29.47	\$ 2.56	\$ 32.02
075-0052-050-0000	NONRES	\$ 19.40	\$ 2.56	\$ 21.96
075-0053-001-0000	NONRES	\$ 46.10	\$ 2.56	\$ 48.66
075-0053-002-0000	NONRES	\$ 15.87	\$ 2.56	\$ 18.42
075-0053-003-0000	NONRES	\$ 16.37	\$ 2.56	\$ 18.92
075-0053-004-0000	NONRES	\$ 15.62	\$ 2.56	\$ 18.18
075-0053-005-0000	NONRES	\$ 15.62	\$ 2.56	\$ 18.18
075-0053-006-0000	NONRES	\$ 15.62	\$ 2.56	\$ 18.18
075-0053-007-0000	NONRES	\$ 49.37	\$ 2.56	\$ 51.92
075-0053-008-0000	NONRES	\$ 16.12	\$ 2.56	\$ 18.68
075-0053-009-0000	NONRES	\$ 39.30	\$ 2.56	\$ 41.86
075-0053-010-0000	SAFETY LIGHTS ONLY	\$ 0.00	\$ 2.56	\$ 2.56
075-0053-011-0000	SAFETY LIGHTS ONLY	\$ 0.00	\$ 2.56	\$ 2.56
075-0053-012-0000	SAFETY LIGHTS ONLY	\$ 0.00	\$ 2.56	\$ 2.56
075-0053-013-0000	SAFETY LIGHTS ONLY	\$ 0.00	\$ 2.56	\$ 2.56
075-0053-014-0000	SAFETY LIGHTS ONLY	\$ 0.00	\$ 2.56	\$ 2.56
075-0053-015-0000	SAFETY LIGHTS ONLY	\$ 0.00	\$ 2.56	\$ 2.56
075-0053-016-0000	SAFETY LIGHTS ONLY	\$ 0.00	\$ 2.56	\$ 2.56
075-0053-017-0000	SAFETY LIGHTS ONLY	\$ 0.00	\$ 2.56	\$ 2.56
075-0053-018-0000	NONRES	\$ 43.83	\$ 2.56	\$ 46.38
075-0053-019-0000	NONRES	\$ 27.46	\$ 2.56	\$ 30.02

ITEM 9.3.

City of Rancho Cordova
Lighting District No. 2012-1 Exhibit A to the Resolution
Fiscal Year 2023-24 Assessment Roll

ATTACHMENT 3

APN	District Classification	Street Light Charge	Safety Light Charge	Total Assessment
075-0053-020-0000	NONRES	\$ 15.62	\$ 2.56	\$ 18.18
075-0053-021-0000	NONRES	\$ 15.87	\$ 2.56	\$ 18.42
075-0053-022-0000	NONRES	\$ 15.11	\$ 2.56	\$ 17.66
075-0054-001-0000	NONRES	\$ 84.39	\$ 2.56	\$ 86.94
075-0054-004-0000	NONRES	\$ 16.37	\$ 2.56	\$ 18.92
075-0054-005-0000	SAFETY LIGHTS ONLY	\$ 0.00	\$ 2.56	\$ 2.56
075-0054-006-0000	SAFETY LIGHTS ONLY	\$ 0.00	\$ 2.56	\$ 2.56
075-0054-008-0000	SAFETY LIGHTS ONLY	\$ 0.00	\$ 2.56	\$ 2.56
075-0054-009-0000	SAFETY LIGHTS ONLY	\$ 0.00	\$ 2.56	\$ 2.56
075-0054-010-0000	SAFETY LIGHTS ONLY	\$ 0.00	\$ 2.56	\$ 2.56
075-0054-011-0000	NONRES	\$ 37.28	\$ 2.56	\$ 39.84
075-0054-016-0000	NONRES	\$ 15.11	\$ 2.56	\$ 17.66
075-0054-017-0000	NONRES	\$ 17.38	\$ 2.56	\$ 19.94
075-0054-018-0000	SAFETY LIGHTS ONLY	\$ 0.00	\$ 2.56	\$ 2.56
075-0111-019-0000	NONRES	\$ 56.68	\$ 2.56	\$ 59.24
075-0111-020-0000	NONRES	\$ 65.24	\$ 2.56	\$ 67.80
075-0111-021-0000	NONRES	\$ 138.80	\$ 2.56	\$ 141.36
075-0112-004-0000	NONRES	\$ 3.02	\$ 2.56	\$ 5.58
075-0112-009-0000	NONRES	\$ 36.53	\$ 2.56	\$ 39.08
075-0112-010-0000	NONRES	\$ 153.91	\$ 2.56	\$ 156.46
075-0112-011-0000	NONRES	\$ 114.61	\$ 2.56	\$ 117.16
075-0121-003-0000	NONRES	\$ 75.57	\$ 2.56	\$ 78.12
075-0121-004-0000	SAFETY LIGHTS ONLY	\$ 0.00	\$ 2.56	\$ 2.56
075-0121-005-0000	SAFETY LIGHTS ONLY	\$ 0.00	\$ 2.56	\$ 2.56
075-0122-001-0000	NONRES	\$ 71.29	\$ 2.56	\$ 73.84
075-0122-004-0000	NONRES	\$ 94.71	\$ 2.56	\$ 97.26
075-0122-005-0000	SAFETY LIGHTS ONLY	\$ 0.00	\$ 2.56	\$ 2.56
075-0151-002-0000	SAFETY LIGHTS ONLY	\$ 0.00	\$ 2.56	\$ 2.56
075-0151-003-0000	SAFETY LIGHTS ONLY	\$ 0.00	\$ 2.56	\$ 2.56
075-0151-004-0000	SAFETY LIGHTS ONLY	\$ 0.00	\$ 2.56	\$ 2.56
075-0151-005-0000	SAFETY LIGHTS ONLY	\$ 0.00	\$ 2.56	\$ 2.56
075-0151-006-0000	SAFETY LIGHTS ONLY	\$ 0.00	\$ 2.56	\$ 2.56
075-0151-007-0000	SAFETY LIGHTS ONLY	\$ 0.00	\$ 2.56	\$ 2.56
075-0151-008-0000	SAFETY LIGHTS ONLY	\$ 0.00	\$ 2.56	\$ 2.56
075-0151-009-0000	SAFETY LIGHTS ONLY	\$ 0.00	\$ 2.56	\$ 2.56
075-0151-010-0000	SAFETY LIGHTS ONLY	\$ 0.00	\$ 2.56	\$ 2.56
075-0151-011-0000	SAFETY LIGHTS ONLY	\$ 0.00	\$ 2.56	\$ 2.56
075-0151-013-0000	SAFETY LIGHTS ONLY	\$ 0.00	\$ 2.56	\$ 2.56
075-0151-014-0000	SAFETY LIGHTS ONLY	\$ 0.00	\$ 2.56	\$ 2.56
075-0151-015-0000	SAFETY LIGHTS ONLY	\$ 0.00	\$ 2.56	\$ 2.56
075-0151-016-0000	SAFETY LIGHTS ONLY	\$ 0.00	\$ 2.56	\$ 2.56
075-0151-017-0000	SAFETY LIGHTS ONLY	\$ 0.00	\$ 2.56	\$ 2.56
075-0151-018-0000	SAFETY LIGHTS ONLY	\$ 0.00	\$ 2.56	\$ 2.56
075-0151-019-0000	SAFETY LIGHTS ONLY	\$ 0.00	\$ 2.56	\$ 2.56

ITEM 9.3.

City of Rancho Cordova
Lighting District No. 2012-1 Exhibit A to the Resolution
Fiscal Year 2023-24 Assessment Roll

ATTACHMENT 3

APN	District Classification	Street Light Charge	Safety Light Charge	Total Assessment
075-0151-020-0000	SAFETY LIGHTS ONLY	\$ 0.00	\$ 2.56	\$ 2.56
075-0151-021-0000	SAFETY LIGHTS ONLY	\$ 0.00	\$ 2.56	\$ 2.56
075-0151-022-0000	SAFETY LIGHTS ONLY	\$ 0.00	\$ 2.56	\$ 2.56
075-0151-023-0000	SAFETY LIGHTS ONLY	\$ 0.00	\$ 2.56	\$ 2.56
075-0151-024-0000	SAFETY LIGHTS ONLY	\$ 0.00	\$ 2.56	\$ 2.56
075-0151-025-0000	SAFETY LIGHTS ONLY	\$ 0.00	\$ 2.56	\$ 2.56
075-0151-026-0000	SAFETY LIGHTS ONLY	\$ 0.00	\$ 2.56	\$ 2.56
075-0151-027-0000	SAFETY LIGHTS ONLY	\$ 0.00	\$ 2.56	\$ 2.56
075-0151-028-0000	SAFETY LIGHTS ONLY	\$ 0.00	\$ 2.56	\$ 2.56
075-0151-029-0000	SAFETY LIGHTS ONLY	\$ 0.00	\$ 2.56	\$ 2.56
075-0151-030-0000	SAFETY LIGHTS ONLY	\$ 0.00	\$ 2.56	\$ 2.56
075-0151-031-0000	SAFETY LIGHTS ONLY	\$ 0.00	\$ 2.56	\$ 2.56
075-0151-032-0000	SAFETY LIGHTS ONLY	\$ 0.00	\$ 2.56	\$ 2.56
075-0151-034-0000	NONRES	\$ 57.69	\$ 2.56	\$ 60.24
075-0152-001-0000	SAFETY LIGHTS ONLY	\$ 0.00	\$ 2.56	\$ 2.56
075-0152-002-0000	SAFETY LIGHTS ONLY	\$ 0.00	\$ 2.56	\$ 2.56
075-0152-003-0000	SAFETY LIGHTS ONLY	\$ 0.00	\$ 2.56	\$ 2.56
075-0152-005-0000	SAFETY LIGHTS ONLY	\$ 0.00	\$ 2.56	\$ 2.56
075-0152-006-0000	SAFETY LIGHTS ONLY	\$ 0.00	\$ 2.56	\$ 2.56
075-0152-007-0000	SAFETY LIGHTS ONLY	\$ 0.00	\$ 2.56	\$ 2.56
075-0152-008-0000	SAFETY LIGHTS ONLY	\$ 0.00	\$ 2.56	\$ 2.56
075-0152-011-0000	SAFETY LIGHTS ONLY	\$ 0.00	\$ 2.56	\$ 2.56
075-0152-012-0000	SAFETY LIGHTS ONLY	\$ 0.00	\$ 2.56	\$ 2.56
075-0152-014-0000	SAFETY LIGHTS ONLY	\$ 0.00	\$ 2.56	\$ 2.56
075-0153-004-0000	SAFETY LIGHTS ONLY	\$ 0.00	\$ 2.56	\$ 2.56
075-0153-005-0000	NONRES	\$ 63.23	\$ 2.56	\$ 65.78
075-0154-004-0000	NONRES	\$ 20.66	\$ 2.56	\$ 23.22
075-0154-005-0000	NONRES	\$ 20.66	\$ 2.56	\$ 23.22
075-0154-006-0000	NONRES	\$ 20.66	\$ 2.56	\$ 23.22
075-0154-007-0000	NONRES	\$ 21.16	\$ 2.56	\$ 23.72
075-0155-001-0000	SAFETY LIGHTS ONLY	\$ 0.00	\$ 2.56	\$ 2.56
075-0155-005-0000	SAFETY LIGHTS ONLY	\$ 0.00	\$ 2.56	\$ 2.56
075-0191-001-0000	SAFETY LIGHTS ONLY	\$ 0.00	\$ 2.56	\$ 2.56
075-0191-002-0000	SAFETY LIGHTS ONLY	\$ 0.00	\$ 2.56	\$ 2.56
075-0191-003-0000	SAFETY LIGHTS ONLY	\$ 0.00	\$ 2.56	\$ 2.56
075-0191-004-0000	SAFETY LIGHTS ONLY	\$ 0.00	\$ 2.56	\$ 2.56
075-0191-005-0000	SAFETY LIGHTS ONLY	\$ 0.00	\$ 2.56	\$ 2.56
075-0191-006-0000	SAFETY LIGHTS ONLY	\$ 0.00	\$ 2.56	\$ 2.56
075-0191-007-0000	SAFETY LIGHTS ONLY	\$ 0.00	\$ 2.56	\$ 2.56
075-0191-008-0000	SAFETY LIGHTS ONLY	\$ 0.00	\$ 2.56	\$ 2.56
075-0191-009-0000	SAFETY LIGHTS ONLY	\$ 0.00	\$ 2.56	\$ 2.56
075-0191-010-0000	SAFETY LIGHTS ONLY	\$ 0.00	\$ 2.56	\$ 2.56
075-0191-011-0000	SAFETY LIGHTS ONLY	\$ 0.00	\$ 2.56	\$ 2.56
075-0191-012-0000	SAFETY LIGHTS ONLY	\$ 0.00	\$ 2.56	\$ 2.56

ITEM 9.3.

City of Rancho Cordova
Lighting District No. 2012-1 Exhibit A to the Resolution
Fiscal Year 2023-24 Assessment Roll

ATTACHMENT 3

APN	District Classification	Street Light Charge	Safety Light Charge	Total Assessment
075-0191-013-0000	SAFETY LIGHTS ONLY	\$ 0.00	\$ 2.56	\$ 2.56
075-0192-001-0000	SAFETY LIGHTS ONLY	\$ 0.00	\$ 2.56	\$ 2.56
075-0192-004-0000	SAFETY LIGHTS ONLY	\$ 0.00	\$ 2.56	\$ 2.56
075-0192-005-0000	SAFETY LIGHTS ONLY	\$ 0.00	\$ 2.56	\$ 2.56
075-0192-006-0000	SAFETY LIGHTS ONLY	\$ 0.00	\$ 2.56	\$ 2.56
075-0192-007-0000	SAFETY LIGHTS ONLY	\$ 0.00	\$ 2.56	\$ 2.56
075-0192-008-0000	SAFETY LIGHTS ONLY	\$ 0.00	\$ 2.56	\$ 2.56
075-0192-009-0000	SAFETY LIGHTS ONLY	\$ 0.00	\$ 2.56	\$ 2.56
075-0192-010-0000	SAFETY LIGHTS ONLY	\$ 0.00	\$ 2.56	\$ 2.56
075-0192-012-0000	SAFETY LIGHTS ONLY	\$ 0.00	\$ 2.56	\$ 2.56
075-0192-014-0000	SAFETY LIGHTS ONLY	\$ 0.00	\$ 2.56	\$ 2.56
075-0193-001-0000	SAFETY LIGHTS ONLY	\$ 0.00	\$ 2.56	\$ 2.56
075-0193-002-0000	SAFETY LIGHTS ONLY	\$ 0.00	\$ 2.56	\$ 2.56
075-0193-003-0000	SAFETY LIGHTS ONLY	\$ 0.00	\$ 2.56	\$ 2.56
075-0193-005-0000	SAFETY LIGHTS ONLY	\$ 0.00	\$ 2.56	\$ 2.56
075-0193-006-0000	SAFETY LIGHTS ONLY	\$ 0.00	\$ 2.56	\$ 2.56
075-0194-001-0000	SAFETY LIGHTS ONLY	\$ 0.00	\$ 2.56	\$ 2.56
075-0194-002-0000	SAFETY LIGHTS ONLY	\$ 0.00	\$ 2.56	\$ 2.56
075-0194-003-0000	SAFETY LIGHTS ONLY	\$ 0.00	\$ 2.56	\$ 2.56
075-0194-004-0000	SAFETY LIGHTS ONLY	\$ 0.00	\$ 2.56	\$ 2.56
075-0201-001-0000	SAFETY LIGHTS ONLY	\$ 0.00	\$ 2.56	\$ 2.56
075-0201-002-0000	SAFETY LIGHTS ONLY	\$ 0.00	\$ 2.56	\$ 2.56
075-0201-005-0000	SAFETY LIGHTS ONLY	\$ 0.00	\$ 2.56	\$ 2.56
075-0201-006-0000	SAFETY LIGHTS ONLY	\$ 0.00	\$ 2.56	\$ 2.56
075-0201-007-0000	SAFETY LIGHTS ONLY	\$ 0.00	\$ 2.56	\$ 2.56
075-0201-008-0000	SAFETY LIGHTS ONLY	\$ 0.00	\$ 2.56	\$ 2.56
075-0201-009-0000	SAFETY LIGHTS ONLY	\$ 0.00	\$ 2.56	\$ 2.56
075-0201-011-0000	SAFETY LIGHTS ONLY	\$ 0.00	\$ 2.56	\$ 2.56
075-0201-012-0000	SAFETY LIGHTS ONLY	\$ 0.00	\$ 2.56	\$ 2.56
075-0201-013-0000	SAFETY LIGHTS ONLY	\$ 0.00	\$ 2.56	\$ 2.56
075-0202-001-0000	SAFETY LIGHTS ONLY	\$ 0.00	\$ 2.56	\$ 2.56
075-0202-002-0000	SAFETY LIGHTS ONLY	\$ 0.00	\$ 2.56	\$ 2.56
075-0203-001-0000	SAFETY LIGHTS ONLY	\$ 0.00	\$ 2.56	\$ 2.56
075-0204-001-0000	SAFETY LIGHTS ONLY	\$ 0.00	\$ 2.56	\$ 2.56
075-0205-001-0000	SAFETY LIGHTS ONLY	\$ 0.00	\$ 2.56	\$ 2.56
075-0205-002-0000	SAFETY LIGHTS ONLY	\$ 0.00	\$ 2.56	\$ 2.56
075-0205-003-0000	SAFETY LIGHTS ONLY	\$ 0.00	\$ 2.56	\$ 2.56
075-0205-004-0000	SAFETY LIGHTS ONLY	\$ 0.00	\$ 2.56	\$ 2.56
075-0205-005-0000	SAFETY LIGHTS ONLY	\$ 0.00	\$ 2.56	\$ 2.56
075-0205-006-0000	SAFETY LIGHTS ONLY	\$ 0.00	\$ 2.56	\$ 2.56
075-0205-007-0000	SAFETY LIGHTS ONLY	\$ 0.00	\$ 2.56	\$ 2.56
075-0205-008-0000	SAFETY LIGHTS ONLY	\$ 0.00	\$ 2.56	\$ 2.56
075-0205-009-0000	SAFETY LIGHTS ONLY	\$ 0.00	\$ 2.56	\$ 2.56
075-0205-010-0000	SAFETY LIGHTS ONLY	\$ 0.00	\$ 2.56	\$ 2.56

ITEM 9.3.

City of Rancho Cordova
Lighting District No. 2012-1 Exhibit A to the Resolution
Fiscal Year 2023-24 Assessment Roll

ATTACHMENT 3

APN	District Classification	Street Light Charge	Safety Light Charge	Total Assessment
075-0205-011-0000	SAFETY LIGHTS ONLY	\$ 0.00	\$ 2.56	\$ 2.56
075-0206-001-0000	SAFETY LIGHTS ONLY	\$ 0.00	\$ 2.56	\$ 2.56
075-0241-001-0000	SAFETY LIGHTS ONLY	\$ 0.00	\$ 2.56	\$ 2.56
075-0241-002-0000	SAFETY LIGHTS ONLY	\$ 0.00	\$ 2.56	\$ 2.56
075-0241-003-0000	SAFETY LIGHTS ONLY	\$ 0.00	\$ 2.56	\$ 2.56
075-0241-004-0000	SAFETY LIGHTS ONLY	\$ 0.00	\$ 2.56	\$ 2.56
075-0241-005-0000	SAFETY LIGHTS ONLY	\$ 0.00	\$ 2.56	\$ 2.56
075-0241-006-0000	SAFETY LIGHTS ONLY	\$ 0.00	\$ 2.56	\$ 2.56
075-0241-007-0000	SAFETY LIGHTS ONLY	\$ 0.00	\$ 2.56	\$ 2.56
075-0241-008-0000	SAFETY LIGHTS ONLY	\$ 0.00	\$ 2.56	\$ 2.56
075-0241-009-0000	SAFETY LIGHTS ONLY	\$ 0.00	\$ 2.56	\$ 2.56
075-0242-003-0000	SAFETY LIGHTS ONLY	\$ 0.00	\$ 2.56	\$ 2.56
075-0242-004-0000	SAFETY LIGHTS ONLY	\$ 0.00	\$ 2.56	\$ 2.56
075-0242-005-0000	SAFETY LIGHTS ONLY	\$ 0.00	\$ 2.56	\$ 2.56
075-0242-006-0000	SAFETY LIGHTS ONLY	\$ 0.00	\$ 2.56	\$ 2.56
075-0242-007-0000	SAFETY LIGHTS ONLY	\$ 0.00	\$ 2.56	\$ 2.56
075-0242-008-0000	SAFETY LIGHTS ONLY	\$ 0.00	\$ 2.56	\$ 2.56
075-0242-009-0000	SAFETY LIGHTS ONLY	\$ 0.00	\$ 2.56	\$ 2.56
075-0242-010-0000	SAFETY LIGHTS ONLY	\$ 0.00	\$ 2.56	\$ 2.56
075-0242-011-0000	SAFETY LIGHTS ONLY	\$ 0.00	\$ 2.56	\$ 2.56
075-0243-001-0000	SAFETY LIGHTS ONLY	\$ 0.00	\$ 2.56	\$ 2.56
075-0243-002-0000	SAFETY LIGHTS ONLY	\$ 0.00	\$ 2.56	\$ 2.56
075-0243-003-0000	SAFETY LIGHTS ONLY	\$ 0.00	\$ 2.56	\$ 2.56
075-0243-004-0000	SAFETY LIGHTS ONLY	\$ 0.00	\$ 2.56	\$ 2.56
075-0243-005-0000	SAFETY LIGHTS ONLY	\$ 0.00	\$ 2.56	\$ 2.56
075-0243-008-0000	SAFETY LIGHTS ONLY	\$ 0.00	\$ 2.56	\$ 2.56
075-0243-009-0000	SAFETY LIGHTS ONLY	\$ 0.00	\$ 2.56	\$ 2.56
075-0243-010-0000	SAFETY LIGHTS ONLY	\$ 0.00	\$ 2.56	\$ 2.56
075-0243-011-0000	SAFETY LIGHTS ONLY	\$ 0.00	\$ 2.56	\$ 2.56
075-0243-012-0000	SAFETY LIGHTS ONLY	\$ 0.00	\$ 2.56	\$ 2.56
075-0244-001-0000	SAFETY LIGHTS ONLY	\$ 0.00	\$ 2.56	\$ 2.56
075-0244-002-0000	SAFETY LIGHTS ONLY	\$ 0.00	\$ 2.56	\$ 2.56
075-0244-003-0000	SAFETY LIGHTS ONLY	\$ 0.00	\$ 2.56	\$ 2.56
075-0244-004-0000	SAFETY LIGHTS ONLY	\$ 0.00	\$ 2.56	\$ 2.56
075-0244-005-0000	SAFETY LIGHTS ONLY	\$ 0.00	\$ 2.56	\$ 2.56
075-0244-006-0000	SAFETY LIGHTS ONLY	\$ 0.00	\$ 2.56	\$ 2.56
075-0244-007-0000	SAFETY LIGHTS ONLY	\$ 0.00	\$ 2.56	\$ 2.56
075-0244-008-0000	SAFETY LIGHTS ONLY	\$ 0.00	\$ 2.56	\$ 2.56
075-0244-009-0000	SAFETY LIGHTS ONLY	\$ 0.00	\$ 2.56	\$ 2.56
075-0244-010-0000	SAFETY LIGHTS ONLY	\$ 0.00	\$ 2.56	\$ 2.56
075-0244-011-0000	SAFETY LIGHTS ONLY	\$ 0.00	\$ 2.56	\$ 2.56
075-0291-001-0000	SAFETY LIGHTS ONLY	\$ 0.00	\$ 2.56	\$ 2.56
075-0291-002-0000	SAFETY LIGHTS ONLY	\$ 0.00	\$ 2.56	\$ 2.56
075-0291-003-0000	SAFETY LIGHTS ONLY	\$ 0.00	\$ 2.56	\$ 2.56

ITEM 9.3.

City of Rancho Cordova
Lighting District No. 2012-1 Exhibit A to the Resolution
Fiscal Year 2023-24 Assessment Roll

ATTACHMENT 3

APN	District Classification	Street Light Charge	Safety Light Charge	Total Assessment
075-0291-004-0000	SAFETY LIGHTS ONLY	\$ 0.00	\$ 2.56	\$ 2.56
075-0291-005-0000	SAFETY LIGHTS ONLY	\$ 0.00	\$ 2.56	\$ 2.56
075-0291-006-0000	SAFETY LIGHTS ONLY	\$ 0.00	\$ 2.56	\$ 2.56
075-0291-007-0000	SAFETY LIGHTS ONLY	\$ 0.00	\$ 2.56	\$ 2.56
075-0291-008-0000	SAFETY LIGHTS ONLY	\$ 0.00	\$ 2.56	\$ 2.56
075-0291-009-0000	SAFETY LIGHTS ONLY	\$ 0.00	\$ 2.56	\$ 2.56
075-0291-010-0000	SAFETY LIGHTS ONLY	\$ 0.00	\$ 2.56	\$ 2.56
075-0291-011-0000	SAFETY LIGHTS ONLY	\$ 0.00	\$ 2.56	\$ 2.56
075-0291-012-0000	SAFETY LIGHTS ONLY	\$ 0.00	\$ 2.56	\$ 2.56
075-0291-013-0000	SAFETY LIGHTS ONLY	\$ 0.00	\$ 2.56	\$ 2.56
075-0291-014-0000	SAFETY LIGHTS ONLY	\$ 0.00	\$ 2.56	\$ 2.56
075-0291-015-0000	SAFETY LIGHTS ONLY	\$ 0.00	\$ 2.56	\$ 2.56
075-0291-016-0000	SAFETY LIGHTS ONLY	\$ 0.00	\$ 2.56	\$ 2.56
075-0291-017-0000	SAFETY LIGHTS ONLY	\$ 0.00	\$ 2.56	\$ 2.56
075-0291-018-0000	SAFETY LIGHTS ONLY	\$ 0.00	\$ 2.56	\$ 2.56
075-0291-019-0000	SAFETY LIGHTS ONLY	\$ 0.00	\$ 2.56	\$ 2.56
075-0291-020-0000	SAFETY LIGHTS ONLY	\$ 0.00	\$ 2.56	\$ 2.56
075-0292-001-0000	SAFETY LIGHTS ONLY	\$ 0.00	\$ 2.56	\$ 2.56
075-0292-002-0000	SAFETY LIGHTS ONLY	\$ 0.00	\$ 2.56	\$ 2.56
075-0292-003-0000	SAFETY LIGHTS ONLY	\$ 0.00	\$ 2.56	\$ 2.56
075-0292-004-0000	SAFETY LIGHTS ONLY	\$ 0.00	\$ 2.56	\$ 2.56
075-0292-005-0000	SAFETY LIGHTS ONLY	\$ 0.00	\$ 2.56	\$ 2.56
075-0292-006-0000	SAFETY LIGHTS ONLY	\$ 0.00	\$ 2.56	\$ 2.56
075-0292-007-0000	SAFETY LIGHTS ONLY	\$ 0.00	\$ 2.56	\$ 2.56
075-0292-008-0000	SAFETY LIGHTS ONLY	\$ 0.00	\$ 2.56	\$ 2.56
075-0292-009-0000	SAFETY LIGHTS ONLY	\$ 0.00	\$ 2.56	\$ 2.56
075-0292-010-0000	SAFETY LIGHTS ONLY	\$ 0.00	\$ 2.56	\$ 2.56
075-0292-011-0000	SAFETY LIGHTS ONLY	\$ 0.00	\$ 2.56	\$ 2.56
075-0292-012-0000	SAFETY LIGHTS ONLY	\$ 0.00	\$ 2.56	\$ 2.56
075-0292-013-0000	SAFETY LIGHTS ONLY	\$ 0.00	\$ 2.56	\$ 2.56
075-0311-001-0000	SAFETY LIGHTS ONLY	\$ 0.00	\$ 2.56	\$ 2.56
075-0311-002-0000	RESIDENTIAL	\$ 15.32	\$ 2.56	\$ 17.88
075-0311-003-0000	RESIDENTIAL	\$ 15.32	\$ 2.56	\$ 17.88
075-0311-004-0000	SAFETY LIGHTS ONLY	\$ 0.00	\$ 2.56	\$ 2.56
075-0311-005-0000	SAFETY LIGHTS ONLY	\$ 0.00	\$ 2.56	\$ 2.56
075-0311-006-0000	SAFETY LIGHTS ONLY	\$ 0.00	\$ 2.56	\$ 2.56
075-0311-007-0000	SAFETY LIGHTS ONLY	\$ 0.00	\$ 2.56	\$ 2.56
075-0311-008-0000	SAFETY LIGHTS ONLY	\$ 0.00	\$ 2.56	\$ 2.56
075-0311-009-0000	SAFETY LIGHTS ONLY	\$ 0.00	\$ 2.56	\$ 2.56
075-0311-010-0000	SAFETY LIGHTS ONLY	\$ 0.00	\$ 2.56	\$ 2.56
075-0311-011-0000	SAFETY LIGHTS ONLY	\$ 0.00	\$ 2.56	\$ 2.56
075-0311-012-0000	SAFETY LIGHTS ONLY	\$ 0.00	\$ 2.56	\$ 2.56
075-0311-013-0000	SAFETY LIGHTS ONLY	\$ 0.00	\$ 2.56	\$ 2.56
075-0312-001-0000	SAFETY LIGHTS ONLY	\$ 0.00	\$ 2.56	\$ 2.56

ITEM 9.3.

City of Rancho Cordova
Lighting District No. 2012-1 Exhibit A to the Resolution
Fiscal Year 2023-24 Assessment Roll

ATTACHMENT 3

APN	District Classification	Street Light Charge	Safety Light Charge	Total Assessment
075-0312-002-0000	SAFETY LIGHTS ONLY	\$ 0.00	\$ 2.56	\$ 2.56
075-0312-003-0000	SAFETY LIGHTS ONLY	\$ 0.00	\$ 2.56	\$ 2.56
075-0312-004-0000	SAFETY LIGHTS ONLY	\$ 0.00	\$ 2.56	\$ 2.56
075-0312-005-0000	SAFETY LIGHTS ONLY	\$ 0.00	\$ 2.56	\$ 2.56
075-0312-006-0000	SAFETY LIGHTS ONLY	\$ 0.00	\$ 2.56	\$ 2.56
075-0312-007-0000	SAFETY LIGHTS ONLY	\$ 0.00	\$ 2.56	\$ 2.56
075-0312-008-0000	SAFETY LIGHTS ONLY	\$ 0.00	\$ 2.56	\$ 2.56
075-0312-009-0000	SAFETY LIGHTS ONLY	\$ 0.00	\$ 2.56	\$ 2.56
075-0312-010-0000	SAFETY LIGHTS ONLY	\$ 0.00	\$ 2.56	\$ 2.56
075-0312-011-0000	SAFETY LIGHTS ONLY	\$ 0.00	\$ 2.56	\$ 2.56
075-0312-012-0000	SAFETY LIGHTS ONLY	\$ 0.00	\$ 2.56	\$ 2.56
075-0312-013-0000	RESIDENTIAL	\$ 15.32	\$ 2.56	\$ 17.88
075-0312-014-0000	RESIDENTIAL	\$ 15.32	\$ 2.56	\$ 17.88
075-0312-015-0000	NONRES	\$ 54.41	\$ 2.56	\$ 56.96
075-0312-016-0000	NONRES	\$ 16.88	\$ 2.56	\$ 19.44
075-0312-017-0000	NONRES	\$ 16.88	\$ 2.56	\$ 19.44
075-0312-018-0000	NONRES	\$ 16.88	\$ 2.56	\$ 19.44
075-0312-019-0000	NONRES	\$ 16.88	\$ 2.56	\$ 19.44
075-0313-001-0000	NONRES	\$ 114.61	\$ 2.56	\$ 117.16
075-0341-001-0000	SAFETY LIGHTS ONLY	\$ 0.00	\$ 2.56	\$ 2.56
075-0341-002-0000	SAFETY LIGHTS ONLY	\$ 0.00	\$ 2.56	\$ 2.56
075-0341-003-0000	SAFETY LIGHTS ONLY	\$ 0.00	\$ 2.56	\$ 2.56
075-0341-004-0000	SAFETY LIGHTS ONLY	\$ 0.00	\$ 2.56	\$ 2.56
075-0341-005-0000	SAFETY LIGHTS ONLY	\$ 0.00	\$ 2.56	\$ 2.56
075-0341-006-0000	SAFETY LIGHTS ONLY	\$ 0.00	\$ 2.56	\$ 2.56
075-0341-007-0000	SAFETY LIGHTS ONLY	\$ 0.00	\$ 2.56	\$ 2.56
075-0341-008-0000	SAFETY LIGHTS ONLY	\$ 0.00	\$ 2.56	\$ 2.56
075-0341-009-0000	SAFETY LIGHTS ONLY	\$ 0.00	\$ 2.56	\$ 2.56
075-0341-010-0000	SAFETY LIGHTS ONLY	\$ 0.00	\$ 2.56	\$ 2.56
075-0341-011-0000	SAFETY LIGHTS ONLY	\$ 0.00	\$ 2.56	\$ 2.56
075-0342-001-0000	SAFETY LIGHTS ONLY	\$ 0.00	\$ 2.56	\$ 2.56
075-0342-002-0000	SAFETY LIGHTS ONLY	\$ 0.00	\$ 2.56	\$ 2.56
075-0342-003-0000	SAFETY LIGHTS ONLY	\$ 0.00	\$ 2.56	\$ 2.56
075-0342-004-0000	SAFETY LIGHTS ONLY	\$ 0.00	\$ 2.56	\$ 2.56
075-0342-005-0000	SAFETY LIGHTS ONLY	\$ 0.00	\$ 2.56	\$ 2.56
075-0342-006-0000	SAFETY LIGHTS ONLY	\$ 0.00	\$ 2.56	\$ 2.56
075-0342-007-0000	SAFETY LIGHTS ONLY	\$ 0.00	\$ 2.56	\$ 2.56
075-0342-008-0000	SAFETY LIGHTS ONLY	\$ 0.00	\$ 2.56	\$ 2.56
075-0342-009-0000	SAFETY LIGHTS ONLY	\$ 0.00	\$ 2.56	\$ 2.56
075-0342-010-0000	SAFETY LIGHTS ONLY	\$ 0.00	\$ 2.56	\$ 2.56
075-0342-011-0000	SAFETY LIGHTS ONLY	\$ 0.00	\$ 2.56	\$ 2.56
075-0342-012-0000	SAFETY LIGHTS ONLY	\$ 0.00	\$ 2.56	\$ 2.56
075-0342-013-0000	SAFETY LIGHTS ONLY	\$ 0.00	\$ 2.56	\$ 2.56
075-0342-014-0000	SAFETY LIGHTS ONLY	\$ 0.00	\$ 2.56	\$ 2.56

ITEM 9.3.

City of Rancho Cordova
Lighting District No. 2012-1 Exhibit A to the Resolution
Fiscal Year 2023-24 Assessment Roll

ATTACHMENT 3

APN	District Classification	Street Light Charge	Safety Light Charge	Total Assessment
075-0342-015-0000	SAFETY LIGHTS ONLY	\$ 0.00	\$ 2.56	\$ 2.56
075-0343-001-0000	SAFETY LIGHTS ONLY	\$ 0.00	\$ 2.56	\$ 2.56
075-0343-002-0000	SAFETY LIGHTS ONLY	\$ 0.00	\$ 2.56	\$ 2.56
075-0343-003-0000	SAFETY LIGHTS ONLY	\$ 0.00	\$ 2.56	\$ 2.56
075-0343-004-0000	SAFETY LIGHTS ONLY	\$ 0.00	\$ 2.56	\$ 2.56
075-0343-005-0000	SAFETY LIGHTS ONLY	\$ 0.00	\$ 2.56	\$ 2.56
075-0343-006-0000	SAFETY LIGHTS ONLY	\$ 0.00	\$ 2.56	\$ 2.56
075-0343-007-0000	SAFETY LIGHTS ONLY	\$ 0.00	\$ 2.56	\$ 2.56
075-0343-008-0000	SAFETY LIGHTS ONLY	\$ 0.00	\$ 2.56	\$ 2.56
075-0343-009-0000	SAFETY LIGHTS ONLY	\$ 0.00	\$ 2.56	\$ 2.56
075-0343-010-0000	SAFETY LIGHTS ONLY	\$ 0.00	\$ 2.56	\$ 2.56
075-0343-011-0000	SAFETY LIGHTS ONLY	\$ 0.00	\$ 2.56	\$ 2.56
075-0343-012-0000	SAFETY LIGHTS ONLY	\$ 0.00	\$ 2.56	\$ 2.56
075-0390-001-0000	SAFETY LIGHTS ONLY	\$ 0.00	\$ 2.56	\$ 2.56
075-0390-002-0000	SAFETY LIGHTS ONLY	\$ 0.00	\$ 2.56	\$ 2.56
075-0390-003-0000	SAFETY LIGHTS ONLY	\$ 0.00	\$ 2.56	\$ 2.56
075-0390-004-0000	SAFETY LIGHTS ONLY	\$ 0.00	\$ 2.56	\$ 2.56
075-0390-005-0000	SAFETY LIGHTS ONLY	\$ 0.00	\$ 2.56	\$ 2.56
075-0390-006-0000	SAFETY LIGHTS ONLY	\$ 0.00	\$ 2.56	\$ 2.56
075-0390-007-0000	SAFETY LIGHTS ONLY	\$ 0.00	\$ 2.56	\$ 2.56
075-0390-008-0000	SAFETY LIGHTS ONLY	\$ 0.00	\$ 2.56	\$ 2.56
075-0390-009-0000	SAFETY LIGHTS ONLY	\$ 0.00	\$ 2.56	\$ 2.56
075-0390-010-0000	SAFETY LIGHTS ONLY	\$ 0.00	\$ 2.56	\$ 2.56
075-0390-011-0000	SAFETY LIGHTS ONLY	\$ 0.00	\$ 2.56	\$ 2.56
075-0390-012-0000	SAFETY LIGHTS ONLY	\$ 0.00	\$ 2.56	\$ 2.56
075-0390-013-0000	SAFETY LIGHTS ONLY	\$ 0.00	\$ 2.56	\$ 2.56
075-0400-001-0000	SAFETY LIGHTS ONLY	\$ 0.00	\$ 2.56	\$ 2.56
075-0400-002-0000	SAFETY LIGHTS ONLY	\$ 0.00	\$ 2.56	\$ 2.56
075-0400-003-0000	SAFETY LIGHTS ONLY	\$ 0.00	\$ 2.56	\$ 2.56
075-0400-004-0000	SAFETY LIGHTS ONLY	\$ 0.00	\$ 2.56	\$ 2.56
075-0400-005-0000	SAFETY LIGHTS ONLY	\$ 0.00	\$ 2.56	\$ 2.56
075-0400-006-0000	SAFETY LIGHTS ONLY	\$ 0.00	\$ 2.56	\$ 2.56
075-0400-007-0000	SAFETY LIGHTS ONLY	\$ 0.00	\$ 2.56	\$ 2.56
075-0400-008-0000	SAFETY LIGHTS ONLY	\$ 0.00	\$ 2.56	\$ 2.56
075-0400-009-0000	SAFETY LIGHTS ONLY	\$ 0.00	\$ 2.56	\$ 2.56
075-0400-010-0000	SAFETY LIGHTS ONLY	\$ 0.00	\$ 2.56	\$ 2.56
075-0400-011-0000	SAFETY LIGHTS ONLY	\$ 0.00	\$ 2.56	\$ 2.56
075-0400-012-0000	SAFETY LIGHTS ONLY	\$ 0.00	\$ 2.56	\$ 2.56
075-0400-013-0000	SAFETY LIGHTS ONLY	\$ 0.00	\$ 2.56	\$ 2.56
075-0400-014-0000	SAFETY LIGHTS ONLY	\$ 0.00	\$ 2.56	\$ 2.56
075-0400-015-0000	SAFETY LIGHTS ONLY	\$ 0.00	\$ 2.56	\$ 2.56
075-0400-016-0000	SAFETY LIGHTS ONLY	\$ 0.00	\$ 2.56	\$ 2.56
075-0400-017-0000	SAFETY LIGHTS ONLY	\$ 0.00	\$ 2.56	\$ 2.56
075-0400-018-0000	SAFETY LIGHTS ONLY	\$ 0.00	\$ 2.56	\$ 2.56

ITEM 9.3.

City of Rancho Cordova
Lighting District No. 2012-1 Exhibit A to the Resolution
Fiscal Year 2023-24 Assessment Roll

ATTACHMENT 3

APN	District Classification	Street Light Charge	Safety Light Charge	Total Assessment
075-0400-020-0000	SAFETY LIGHTS ONLY	\$ 0.00	\$ 2.56	\$ 2.56
075-0400-027-0000	SAFETY LIGHTS ONLY	\$ 0.00	\$ 2.56	\$ 2.56
075-0400-028-0000	SAFETY LIGHTS ONLY	\$ 0.00	\$ 2.56	\$ 2.56
075-0410-001-0000	SAFETY LIGHTS ONLY	\$ 0.00	\$ 2.56	\$ 2.56
075-0410-002-0000	SAFETY LIGHTS ONLY	\$ 0.00	\$ 2.56	\$ 2.56
075-0410-003-0000	SAFETY LIGHTS ONLY	\$ 0.00	\$ 2.56	\$ 2.56
075-0410-004-0000	SAFETY LIGHTS ONLY	\$ 0.00	\$ 2.56	\$ 2.56
075-0410-005-0000	SAFETY LIGHTS ONLY	\$ 0.00	\$ 2.56	\$ 2.56
075-0410-006-0000	SAFETY LIGHTS ONLY	\$ 0.00	\$ 2.56	\$ 2.56
075-0410-007-0000	SAFETY LIGHTS ONLY	\$ 0.00	\$ 2.56	\$ 2.56
075-0410-008-0000	SAFETY LIGHTS ONLY	\$ 0.00	\$ 2.56	\$ 2.56
075-0410-009-0000	SAFETY LIGHTS ONLY	\$ 0.00	\$ 2.56	\$ 2.56
075-0410-010-0000	SAFETY LIGHTS ONLY	\$ 0.00	\$ 2.56	\$ 2.56
075-0410-011-0000	SAFETY LIGHTS ONLY	\$ 0.00	\$ 2.56	\$ 2.56
075-0410-012-0000	SAFETY LIGHTS ONLY	\$ 0.00	\$ 2.56	\$ 2.56
075-0410-013-0000	SAFETY LIGHTS ONLY	\$ 0.00	\$ 2.56	\$ 2.56
075-0410-014-0000	SAFETY LIGHTS ONLY	\$ 0.00	\$ 2.56	\$ 2.56
075-0410-015-0000	SAFETY LIGHTS ONLY	\$ 0.00	\$ 2.56	\$ 2.56
075-0410-016-0000	SAFETY LIGHTS ONLY	\$ 0.00	\$ 2.56	\$ 2.56
075-0410-017-0000	SAFETY LIGHTS ONLY	\$ 0.00	\$ 2.56	\$ 2.56
075-0410-018-0000	SAFETY LIGHTS ONLY	\$ 0.00	\$ 2.56	\$ 2.56
075-0410-019-0000	SAFETY LIGHTS ONLY	\$ 0.00	\$ 2.56	\$ 2.56
075-0410-020-0000	SAFETY LIGHTS ONLY	\$ 0.00	\$ 2.56	\$ 2.56
075-0410-021-0000	SAFETY LIGHTS ONLY	\$ 0.00	\$ 2.56	\$ 2.56
075-0410-022-0000	SAFETY LIGHTS ONLY	\$ 0.00	\$ 2.56	\$ 2.56
075-0410-023-0000	SAFETY LIGHTS ONLY	\$ 0.00	\$ 2.56	\$ 2.56
075-0440-031-0000	SAFETY LIGHTS ONLY	\$ 0.00	\$ 2.56	\$ 2.56
075-0450-003-0000	SAFETY LIGHTS ONLY	\$ 0.00	\$ 2.56	\$ 2.56
075-0450-006-0000	SAFETY LIGHTS ONLY	\$ 0.00	\$ 2.56	\$ 2.56
075-0450-007-0000	SAFETY LIGHTS ONLY	\$ 0.00	\$ 2.56	\$ 2.56
075-0450-008-0000	SAFETY LIGHTS ONLY	\$ 0.00	\$ 2.56	\$ 2.56
075-0450-009-0000	SAFETY LIGHTS ONLY	\$ 0.00	\$ 2.56	\$ 2.56
075-0470-001-0000	SAFETY LIGHTS ONLY	\$ 0.00	\$ 2.56	\$ 2.56
075-0470-002-0000	SAFETY LIGHTS ONLY	\$ 0.00	\$ 2.56	\$ 2.56
075-0470-003-0000	SAFETY LIGHTS ONLY	\$ 0.00	\$ 2.56	\$ 2.56
075-0470-004-0000	SAFETY LIGHTS ONLY	\$ 0.00	\$ 2.56	\$ 2.56
075-0470-005-0000	SAFETY LIGHTS ONLY	\$ 0.00	\$ 2.56	\$ 2.56
075-0470-006-0000	SAFETY LIGHTS ONLY	\$ 0.00	\$ 2.56	\$ 2.56
075-0470-007-0000	SAFETY LIGHTS ONLY	\$ 0.00	\$ 2.56	\$ 2.56
075-0470-010-0000	SAFETY LIGHTS ONLY	\$ 0.00	\$ 2.56	\$ 2.56
075-0470-011-0000	SAFETY LIGHTS ONLY	\$ 0.00	\$ 2.56	\$ 2.56
075-0470-012-0000	SAFETY LIGHTS ONLY	\$ 0.00	\$ 2.56	\$ 2.56
075-0470-020-0000	SAFETY LIGHTS ONLY	\$ 0.00	\$ 2.56	\$ 2.56
075-0470-021-0000	SAFETY LIGHTS ONLY	\$ 0.00	\$ 2.56	\$ 2.56

ITEM 9.3.

City of Rancho Cordova
Lighting District No. 2012-1 Exhibit A to the Resolution
Fiscal Year 2023-24 Assessment Roll

ATTACHMENT 3

APN	District Classification	Street Light Charge	Safety Light Charge	Total Assessment
075-0470-024-0000	SAFETY LIGHT ONLY	\$ 0.00	\$ 2.56	\$ 2.56
075-0470-025-0000	SAFETY LIGHT ONLY	\$ 0.00	\$ 2.56	\$ 2.56
075-0670-001-0000	NONRES	\$ 129.48	\$ 2.56	\$ 132.04
075-0670-002-0000	SAFETY LIGHTS ONLY	\$ 0.00	\$ 2.56	\$ 2.56
075-0670-012-0000	SAFETY LIGHTS ONLY	\$ 0.00	\$ 2.56	\$ 2.56
075-0670-015-0000	NONRES	\$ 191.95	\$ 2.56	\$ 194.50
075-0670-016-0000	SAFETY LIGHTS ONLY	\$ 0.00	\$ 2.56	\$ 2.56
075-0670-017-0000	NONRES	\$ 5.04	\$ 2.56	\$ 7.60
075-0670-019-0000	NONRES	\$ 15.11	\$ 2.56	\$ 17.66
075-0670-024-0000	NONRES	\$ 2.02	\$ 2.56	\$ 4.58
075-0680-001-0000	RESIDENTIAL	\$ 15.32	\$ 2.56	\$ 17.88
075-0680-002-0000	RESIDENTIAL	\$ 15.32	\$ 2.56	\$ 17.88
075-0680-003-0000	SAFETY LIGHTS ONLY	\$ 0.00	\$ 2.56	\$ 2.56
075-0680-004-0000	SAFETY LIGHTS ONLY	\$ 0.00	\$ 2.56	\$ 2.56
075-0680-005-0000	SAFETY LIGHTS ONLY	\$ 0.00	\$ 2.56	\$ 2.56
075-0680-006-0000	SAFETY LIGHTS ONLY	\$ 0.00	\$ 2.56	\$ 2.56
075-0680-007-0000	RESIDENTIAL	\$ 15.32	\$ 2.56	\$ 17.88
075-0680-008-0000	RESIDENTIAL	\$ 15.32	\$ 2.56	\$ 17.88
075-0680-009-0000	RESIDENTIAL	\$ 15.32	\$ 2.56	\$ 17.88
075-0680-010-0000	RESIDENTIAL	\$ 15.32	\$ 2.56	\$ 17.88
075-0680-011-0000	RESIDENTIAL	\$ 15.32	\$ 2.56	\$ 17.88
075-0680-012-0000	RESIDENTIAL	\$ 15.32	\$ 2.56	\$ 17.88
075-0680-013-0000	RESIDENTIAL	\$ 15.32	\$ 2.56	\$ 17.88
075-0680-014-0000	RESIDENTIAL	\$ 15.32	\$ 2.56	\$ 17.88
075-0680-015-0000	RESIDENTIAL	\$ 15.32	\$ 2.56	\$ 17.88
075-0680-016-0000	RESIDENTIAL	\$ 15.32	\$ 2.56	\$ 17.88
075-0680-017-0000	RESIDENTIAL	\$ 15.32	\$ 2.56	\$ 17.88
075-0680-018-0000	RESIDENTIAL	\$ 15.32	\$ 2.56	\$ 17.88
075-0680-019-0000	RESIDENTIAL	\$ 15.32	\$ 2.56	\$ 17.88
075-0680-020-0000	RESIDENTIAL	\$ 15.32	\$ 2.56	\$ 17.88
075-0680-021-0000	RESIDENTIAL	\$ 15.32	\$ 2.56	\$ 17.88
075-0680-022-0000	RESIDENTIAL	\$ 15.32	\$ 2.56	\$ 17.88
075-0680-023-0000	RESIDENTIAL	\$ 15.32	\$ 2.56	\$ 17.88
075-0680-024-0000	RESIDENTIAL	\$ 15.32	\$ 2.56	\$ 17.88
075-0680-025-0000	RESIDENTIAL	\$ 15.32	\$ 2.56	\$ 17.88
075-0680-026-0000	RESIDENTIAL	\$ 15.32	\$ 2.56	\$ 17.88
075-0680-027-0000	RESIDENTIAL	\$ 15.32	\$ 2.56	\$ 17.88
075-0680-028-0000	RESIDENTIAL	\$ 15.32	\$ 2.56	\$ 17.88
075-0680-029-0000	RESIDENTIAL	\$ 15.32	\$ 2.56	\$ 17.88
075-0680-030-0000	RESIDENTIAL	\$ 15.32	\$ 2.56	\$ 17.88
075-0680-031-0000	RESIDENTIAL	\$ 15.32	\$ 2.56	\$ 17.88
075-0680-032-0000	RESIDENTIAL	\$ 15.32	\$ 2.56	\$ 17.88
075-0680-033-0000	RESIDENTIAL	\$ 15.32	\$ 2.56	\$ 17.88
075-0680-034-0000	RESIDENTIAL	\$ 15.32	\$ 2.56	\$ 17.88

ITEM 9.3.

City of Rancho Cordova
Lighting District No. 2012-1 Exhibit A to the Resolution
Fiscal Year 2023-24 Assessment Roll

ATTACHMENT 3

APN	District Classification	Street Light Charge	Safety Light Charge	Total Assessment
075-0680-035-0000	RESIDENTIAL	\$ 15.32	\$ 2.56	\$ 17.88
075-0680-036-0000	RESIDENTIAL	\$ 15.32	\$ 2.56	\$ 17.88
075-0680-037-0000	RESIDENTIAL	\$ 15.32	\$ 2.56	\$ 17.88
075-0680-038-0000	RESIDENTIAL	\$ 15.32	\$ 2.56	\$ 17.88
075-0680-039-0000	RESIDENTIAL	\$ 15.32	\$ 2.56	\$ 17.88
075-0680-040-0000	RESIDENTIAL	\$ 15.32	\$ 2.56	\$ 17.88
075-0680-041-0000	RESIDENTIAL	\$ 15.32	\$ 2.56	\$ 17.88
075-0680-042-0000	RESIDENTIAL	\$ 15.32	\$ 2.56	\$ 17.88
075-0680-043-0000	RESIDENTIAL	\$ 15.32	\$ 2.56	\$ 17.88
075-0680-044-0000	RESIDENTIAL	\$ 15.32	\$ 2.56	\$ 17.88
075-0680-045-0000	RESIDENTIAL	\$ 15.32	\$ 2.56	\$ 17.88
075-0680-046-0000	RESIDENTIAL	\$ 15.32	\$ 2.56	\$ 17.88
075-0680-047-0000	RESIDENTIAL	\$ 15.32	\$ 2.56	\$ 17.88
075-0680-048-0000	RESIDENTIAL	\$ 15.32	\$ 2.56	\$ 17.88
075-0680-049-0000	RESIDENTIAL	\$ 15.32	\$ 2.56	\$ 17.88
075-0680-050-0000	RESIDENTIAL	\$ 15.32	\$ 2.56	\$ 17.88
075-0680-051-0000	RESIDENTIAL	\$ 15.32	\$ 2.56	\$ 17.88
075-0680-052-0000	RESIDENTIAL	\$ 15.32	\$ 2.56	\$ 17.88
075-0680-053-0000	RESIDENTIAL	\$ 15.32	\$ 2.56	\$ 17.88
075-0680-054-0000	RESIDENTIAL	\$ 15.32	\$ 2.56	\$ 17.88
075-0680-055-0000	RESIDENTIAL	\$ 15.32	\$ 2.56	\$ 17.88
075-0680-056-0000	RESIDENTIAL	\$ 15.32	\$ 2.56	\$ 17.88
075-0680-057-0000	RESIDENTIAL	\$ 15.32	\$ 2.56	\$ 17.88
075-0680-058-0000	RESIDENTIAL	\$ 15.32	\$ 2.56	\$ 17.88
075-0680-059-0000	RESIDENTIAL	\$ 15.32	\$ 2.56	\$ 17.88
075-0680-060-0000	RESIDENTIAL	\$ 15.32	\$ 2.56	\$ 17.88
075-0680-061-0000	RESIDENTIAL	\$ 15.32	\$ 2.56	\$ 17.88
075-0680-062-0000	RESIDENTIAL	\$ 15.32	\$ 2.56	\$ 17.88
075-0680-063-0000	RESIDENTIAL	\$ 15.32	\$ 2.56	\$ 17.88
075-0680-064-0000	RESIDENTIAL	\$ 15.32	\$ 2.56	\$ 17.88
075-0680-065-0000	RESIDENTIAL	\$ 15.32	\$ 2.56	\$ 17.88
075-0680-066-0000	RESIDENTIAL	\$ 15.32	\$ 2.56	\$ 17.88
075-0680-067-0000	RESIDENTIAL	\$ 15.32	\$ 2.56	\$ 17.88
075-0680-068-0000	RESIDENTIAL	\$ 15.32	\$ 2.56	\$ 17.88
075-0680-069-0000	RESIDENTIAL	\$ 15.32	\$ 2.56	\$ 17.88
075-0680-070-0000	RESIDENTIAL	\$ 15.32	\$ 2.56	\$ 17.88
075-0680-072-0000	RESIDENTIAL	\$ 15.32	\$ 2.56	\$ 17.88
075-0680-073-0000	RESIDENTIAL	\$ 15.32	\$ 2.56	\$ 17.88
075-0680-074-0000	SAFETY LIGHTS ONLY	\$ 0.00	\$ 2.56	\$ 2.56
075-0680-077-0000	RESIDENTIAL	\$ 15.32	\$ 2.56	\$ 17.88
075-0690-001-0000	RESIDENTIAL	\$ 15.32	\$ 2.56	\$ 17.88
075-0690-002-0000	RESIDENTIAL	\$ 15.32	\$ 2.56	\$ 17.88
075-0690-003-0000	RESIDENTIAL	\$ 15.32	\$ 2.56	\$ 17.88
075-0690-004-0000	RESIDENTIAL	\$ 15.32	\$ 2.56	\$ 17.88

ITEM 9.3.

City of Rancho Cordova
Lighting District No. 2012-1 Exhibit A to the Resolution
Fiscal Year 2023-24 Assessment Roll

ATTACHMENT 3

APN	District Classification	Street Light Charge	Safety Light Charge	Total Assessment
075-0690-005-0000	RESIDENTIAL	\$ 15.32	\$ 2.56	\$ 17.88
075-0690-006-0000	RESIDENTIAL	\$ 15.32	\$ 2.56	\$ 17.88
075-0690-007-0000	RESIDENTIAL	\$ 15.32	\$ 2.56	\$ 17.88
075-0690-008-0000	RESIDENTIAL	\$ 15.32	\$ 2.56	\$ 17.88
075-0690-009-0000	RESIDENTIAL	\$ 15.32	\$ 2.56	\$ 17.88
075-0690-010-0000	RESIDENTIAL	\$ 15.32	\$ 2.56	\$ 17.88
075-0690-011-0000	RESIDENTIAL	\$ 15.32	\$ 2.56	\$ 17.88
075-0690-012-0000	RESIDENTIAL	\$ 15.32	\$ 2.56	\$ 17.88
075-0690-013-0000	RESIDENTIAL	\$ 15.32	\$ 2.56	\$ 17.88
075-0690-014-0000	RESIDENTIAL	\$ 15.32	\$ 2.56	\$ 17.88
075-0690-015-0000	RESIDENTIAL	\$ 15.32	\$ 2.56	\$ 17.88
075-0690-016-0000	RESIDENTIAL	\$ 15.32	\$ 2.56	\$ 17.88
075-0690-017-0000	RESIDENTIAL	\$ 15.32	\$ 2.56	\$ 17.88
075-0690-018-0000	RESIDENTIAL	\$ 15.32	\$ 2.56	\$ 17.88
075-0690-019-0000	RESIDENTIAL	\$ 15.32	\$ 2.56	\$ 17.88
075-0690-020-0000	RESIDENTIAL	\$ 15.32	\$ 2.56	\$ 17.88
075-0690-021-0000	RESIDENTIAL	\$ 15.32	\$ 2.56	\$ 17.88
075-0690-022-0000	RESIDENTIAL	\$ 15.32	\$ 2.56	\$ 17.88
075-0690-023-0000	RESIDENTIAL	\$ 15.32	\$ 2.56	\$ 17.88
075-0690-024-0000	RESIDENTIAL	\$ 15.32	\$ 2.56	\$ 17.88
075-0690-025-0000	RESIDENTIAL	\$ 15.32	\$ 2.56	\$ 17.88
075-0690-026-0000	RESIDENTIAL	\$ 15.32	\$ 2.56	\$ 17.88
075-0690-027-0000	RESIDENTIAL	\$ 15.32	\$ 2.56	\$ 17.88
075-0690-028-0000	RESIDENTIAL	\$ 15.32	\$ 2.56	\$ 17.88
075-0690-029-0000	RESIDENTIAL	\$ 15.32	\$ 2.56	\$ 17.88
075-0690-030-0000	RESIDENTIAL	\$ 15.32	\$ 2.56	\$ 17.88
075-0690-031-0000	RESIDENTIAL	\$ 15.32	\$ 2.56	\$ 17.88
075-0690-032-0000	RESIDENTIAL	\$ 15.32	\$ 2.56	\$ 17.88
075-0690-033-0000	RESIDENTIAL	\$ 15.32	\$ 2.56	\$ 17.88
075-0690-034-0000	RESIDENTIAL	\$ 15.32	\$ 2.56	\$ 17.88
075-0690-035-0000	RESIDENTIAL	\$ 15.32	\$ 2.56	\$ 17.88
075-0690-036-0000	RESIDENTIAL	\$ 15.32	\$ 2.56	\$ 17.88
075-0690-037-0000	RESIDENTIAL	\$ 15.32	\$ 2.56	\$ 17.88
075-0690-038-0000	RESIDENTIAL	\$ 15.32	\$ 2.56	\$ 17.88
075-0690-039-0000	RESIDENTIAL	\$ 15.32	\$ 2.56	\$ 17.88
075-0690-040-0000	RESIDENTIAL	\$ 15.32	\$ 2.56	\$ 17.88
075-0690-041-0000	RESIDENTIAL	\$ 15.32	\$ 2.56	\$ 17.88
075-0690-042-0000	RESIDENTIAL	\$ 15.32	\$ 2.56	\$ 17.88
075-0690-043-0000	RESIDENTIAL	\$ 15.32	\$ 2.56	\$ 17.88
075-0690-044-0000	RESIDENTIAL	\$ 15.32	\$ 2.56	\$ 17.88
075-0690-045-0000	RESIDENTIAL	\$ 15.32	\$ 2.56	\$ 17.88
075-0690-046-0000	RESIDENTIAL	\$ 15.32	\$ 2.56	\$ 17.88
075-0690-047-0000	RESIDENTIAL	\$ 15.32	\$ 2.56	\$ 17.88
075-0690-048-0000	RESIDENTIAL	\$ 15.32	\$ 2.56	\$ 17.88

ITEM 9.3.

City of Rancho Cordova
Lighting District No. 2012-1 Exhibit A to the Resolution
Fiscal Year 2023-24 Assessment Roll

ATTACHMENT 3

APN	District Classification	Street Light Charge	Safety Light Charge	Total Assessment
075-0700-001-0000	RESIDENTIAL	\$ 15.32	\$ 2.56	\$ 17.88
075-0700-002-0000	RESIDENTIAL	\$ 15.32	\$ 2.56	\$ 17.88
075-0700-003-0000	RESIDENTIAL	\$ 15.32	\$ 2.56	\$ 17.88
075-0700-004-0000	RESIDENTIAL	\$ 15.32	\$ 2.56	\$ 17.88
075-0700-005-0000	RESIDENTIAL	\$ 15.32	\$ 2.56	\$ 17.88
075-0700-006-0000	RESIDENTIAL	\$ 15.32	\$ 2.56	\$ 17.88
075-0700-007-0000	RESIDENTIAL	\$ 15.32	\$ 2.56	\$ 17.88
075-0700-008-0000	RESIDENTIAL	\$ 15.32	\$ 2.56	\$ 17.88
075-0700-009-0000	RESIDENTIAL	\$ 15.32	\$ 2.56	\$ 17.88
075-0700-010-0000	RESIDENTIAL	\$ 15.32	\$ 2.56	\$ 17.88
075-0700-011-0000	RESIDENTIAL	\$ 15.32	\$ 2.56	\$ 17.88
075-0700-012-0000	RESIDENTIAL	\$ 15.32	\$ 2.56	\$ 17.88
075-0700-013-0000	RESIDENTIAL	\$ 15.32	\$ 2.56	\$ 17.88
075-0700-014-0000	RESIDENTIAL	\$ 15.32	\$ 2.56	\$ 17.88
075-0700-015-0000	RESIDENTIAL	\$ 15.32	\$ 2.56	\$ 17.88
075-0700-016-0000	RESIDENTIAL	\$ 15.32	\$ 2.56	\$ 17.88
075-0700-017-0000	RESIDENTIAL	\$ 15.32	\$ 2.56	\$ 17.88
075-0700-018-0000	RESIDENTIAL	\$ 15.32	\$ 2.56	\$ 17.88
075-0700-019-0000	RESIDENTIAL	\$ 15.32	\$ 2.56	\$ 17.88
075-0700-020-0000	RESIDENTIAL	\$ 15.32	\$ 2.56	\$ 17.88
075-0700-021-0000	RESIDENTIAL	\$ 15.32	\$ 2.56	\$ 17.88
075-0700-022-0000	RESIDENTIAL	\$ 15.32	\$ 2.56	\$ 17.88
075-0700-023-0000	RESIDENTIAL	\$ 15.32	\$ 2.56	\$ 17.88
075-0700-024-0000	RESIDENTIAL	\$ 15.32	\$ 2.56	\$ 17.88
075-0700-025-0000	RESIDENTIAL	\$ 15.32	\$ 2.56	\$ 17.88
075-0700-026-0000	RESIDENTIAL	\$ 15.32	\$ 2.56	\$ 17.88
075-0700-027-0000	RESIDENTIAL	\$ 15.32	\$ 2.56	\$ 17.88
075-0700-028-0000	RESIDENTIAL	\$ 15.32	\$ 2.56	\$ 17.88
075-0700-029-0000	RESIDENTIAL	\$ 15.32	\$ 2.56	\$ 17.88
075-0700-030-0000	RESIDENTIAL	\$ 15.32	\$ 2.56	\$ 17.88
075-0700-031-0000	RESIDENTIAL	\$ 15.32	\$ 2.56	\$ 17.88
075-0700-032-0000	RESIDENTIAL	\$ 15.32	\$ 2.56	\$ 17.88
075-0700-033-0000	RESIDENTIAL	\$ 15.32	\$ 2.56	\$ 17.88
075-0700-034-0000	RESIDENTIAL	\$ 15.32	\$ 2.56	\$ 17.88
075-0700-035-0000	RESIDENTIAL	\$ 15.32	\$ 2.56	\$ 17.88
075-0700-036-0000	RESIDENTIAL	\$ 15.32	\$ 2.56	\$ 17.88
075-0700-037-0000	RESIDENTIAL	\$ 15.32	\$ 2.56	\$ 17.88
075-0700-038-0000	RESIDENTIAL	\$ 15.32	\$ 2.56	\$ 17.88
075-0700-039-0000	RESIDENTIAL	\$ 15.32	\$ 2.56	\$ 17.88
075-0700-040-0000	RESIDENTIAL	\$ 15.32	\$ 2.56	\$ 17.88
075-0700-041-0000	RESIDENTIAL	\$ 15.32	\$ 2.56	\$ 17.88
075-0700-042-0000	RESIDENTIAL	\$ 15.32	\$ 2.56	\$ 17.88
075-0700-043-0000	RESIDENTIAL	\$ 15.32	\$ 2.56	\$ 17.88
075-0700-044-0000	RESIDENTIAL	\$ 15.32	\$ 2.56	\$ 17.88

ITEM 9.3.

City of Rancho Cordova
Lighting District No. 2012-1 Exhibit A to the Resolution
Fiscal Year 2023-24 Assessment Roll

ATTACHMENT 3

APN	District Classification	Street Light Charge	Safety Light Charge	Total Assessment
075-0700-045-0000	RESIDENTIAL	\$ 15.32	\$ 2.56	\$ 17.88
075-0700-046-0000	RESIDENTIAL	\$ 15.32	\$ 2.56	\$ 17.88
075-0700-047-0000	RESIDENTIAL	\$ 15.32	\$ 2.56	\$ 17.88
075-0700-048-0000	RESIDENTIAL	\$ 15.32	\$ 2.56	\$ 17.88
075-0700-049-0000	NONRES	\$ 80.10	\$ 2.56	\$ 82.66
075-0710-001-0000	RESIDENTIAL	\$ 15.32	\$ 2.56	\$ 17.88
075-0710-002-0000	RESIDENTIAL	\$ 15.32	\$ 2.56	\$ 17.88
075-0710-003-0000	RESIDENTIAL	\$ 15.32	\$ 2.56	\$ 17.88
075-0710-004-0000	RESIDENTIAL	\$ 15.32	\$ 2.56	\$ 17.88
075-0710-005-0000	RESIDENTIAL	\$ 15.32	\$ 2.56	\$ 17.88
075-0710-006-0000	RESIDENTIAL	\$ 15.32	\$ 2.56	\$ 17.88
075-0710-007-0000	RESIDENTIAL	\$ 15.32	\$ 2.56	\$ 17.88
075-0710-008-0000	RESIDENTIAL	\$ 15.32	\$ 2.56	\$ 17.88
075-0710-009-0000	RESIDENTIAL	\$ 15.32	\$ 2.56	\$ 17.88
075-0710-010-0000	RESIDENTIAL	\$ 15.32	\$ 2.56	\$ 17.88
075-0710-011-0000	RESIDENTIAL	\$ 15.32	\$ 2.56	\$ 17.88
075-0710-012-0000	RESIDENTIAL	\$ 15.32	\$ 2.56	\$ 17.88
075-0710-013-0000	RESIDENTIAL	\$ 15.32	\$ 2.56	\$ 17.88
075-0710-014-0000	RESIDENTIAL	\$ 15.32	\$ 2.56	\$ 17.88
075-0710-015-0000	RESIDENTIAL	\$ 15.32	\$ 2.56	\$ 17.88
075-0710-016-0000	RESIDENTIAL	\$ 15.32	\$ 2.56	\$ 17.88
075-0710-017-0000	RESIDENTIAL	\$ 15.32	\$ 2.56	\$ 17.88
075-0710-018-0000	RESIDENTIAL	\$ 15.32	\$ 2.56	\$ 17.88
075-0710-019-0000	RESIDENTIAL	\$ 15.32	\$ 2.56	\$ 17.88
075-0710-020-0000	RESIDENTIAL	\$ 15.32	\$ 2.56	\$ 17.88
075-0710-021-0000	RESIDENTIAL	\$ 15.32	\$ 2.56	\$ 17.88
075-0710-022-0000	RESIDENTIAL	\$ 15.32	\$ 2.56	\$ 17.88
075-0710-023-0000	RESIDENTIAL	\$ 15.32	\$ 2.56	\$ 17.88
075-0710-024-0000	RESIDENTIAL	\$ 15.32	\$ 2.56	\$ 17.88
075-0710-025-0000	RESIDENTIAL	\$ 15.32	\$ 2.56	\$ 17.88
075-0710-026-0000	RESIDENTIAL	\$ 15.32	\$ 2.56	\$ 17.88
075-0710-027-0000	RESIDENTIAL	\$ 15.32	\$ 2.56	\$ 17.88
075-0710-028-0000	RESIDENTIAL	\$ 15.32	\$ 2.56	\$ 17.88
075-0710-029-0000	RESIDENTIAL	\$ 15.32	\$ 2.56	\$ 17.88
075-0710-030-0000	RESIDENTIAL	\$ 15.32	\$ 2.56	\$ 17.88
075-0710-031-0000	RESIDENTIAL	\$ 15.32	\$ 2.56	\$ 17.88
075-0710-032-0000	RESIDENTIAL	\$ 15.32	\$ 2.56	\$ 17.88
075-0710-033-0000	RESIDENTIAL	\$ 15.32	\$ 2.56	\$ 17.88
075-0710-034-0000	RESIDENTIAL	\$ 15.32	\$ 2.56	\$ 17.88
075-0710-035-0000	RESIDENTIAL	\$ 15.32	\$ 2.56	\$ 17.88
075-0710-036-0000	RESIDENTIAL	\$ 15.32	\$ 2.56	\$ 17.88
075-0710-037-0000	RESIDENTIAL	\$ 15.32	\$ 2.56	\$ 17.88
075-0710-038-0000	RESIDENTIAL	\$ 15.32	\$ 2.56	\$ 17.88
075-0710-039-0000	RESIDENTIAL	\$ 15.32	\$ 2.56	\$ 17.88

ITEM 9.3.

City of Rancho Cordova
Lighting District No. 2012-1 Exhibit A to the Resolution
Fiscal Year 2023-24 Assessment Roll

ATTACHMENT 3

APN	District Classification	Street Light Charge	Safety Light Charge	Total Assessment
075-0710-040-0000	RESIDENTIAL	\$ 15.32	\$ 2.56	\$ 17.88
075-0710-041-0000	SAFETY LIGHTS ONLY	\$ 0.00	\$ 2.56	\$ 2.56
075-0710-042-0000	RESIDENTIAL	\$ 15.32	\$ 2.56	\$ 17.88
075-0710-043-0000	RESIDENTIAL	\$ 15.32	\$ 2.56	\$ 17.88
075-0710-044-0000	RESIDENTIAL	\$ 15.32	\$ 2.56	\$ 17.88
075-0720-001-0000	RESIDENTIAL	\$ 15.32	\$ 2.56	\$ 17.88
075-0720-002-0000	RESIDENTIAL	\$ 15.32	\$ 2.56	\$ 17.88
075-0720-003-0000	RESIDENTIAL	\$ 15.32	\$ 2.56	\$ 17.88
075-0720-004-0000	RESIDENTIAL	\$ 15.32	\$ 2.56	\$ 17.88
075-0720-005-0000	RESIDENTIAL	\$ 15.32	\$ 2.56	\$ 17.88
075-0720-006-0000	RESIDENTIAL	\$ 15.32	\$ 2.56	\$ 17.88
075-0720-007-0000	RESIDENTIAL	\$ 15.32	\$ 2.56	\$ 17.88
075-0720-008-0000	RESIDENTIAL	\$ 15.32	\$ 2.56	\$ 17.88
075-0720-009-0000	RESIDENTIAL	\$ 15.32	\$ 2.56	\$ 17.88
075-0720-010-0000	RESIDENTIAL	\$ 15.32	\$ 2.56	\$ 17.88
075-0720-011-0000	RESIDENTIAL	\$ 15.32	\$ 2.56	\$ 17.88
075-0720-012-0000	RESIDENTIAL	\$ 15.32	\$ 2.56	\$ 17.88
075-0720-013-0000	RESIDENTIAL	\$ 15.32	\$ 2.56	\$ 17.88
075-0720-014-0000	RESIDENTIAL	\$ 15.32	\$ 2.56	\$ 17.88
075-0720-015-0000	RESIDENTIAL	\$ 15.32	\$ 2.56	\$ 17.88
075-0720-016-0000	RESIDENTIAL	\$ 15.32	\$ 2.56	\$ 17.88
075-0720-017-0000	RESIDENTIAL	\$ 15.32	\$ 2.56	\$ 17.88
075-0720-018-0000	RESIDENTIAL	\$ 15.32	\$ 2.56	\$ 17.88
075-0720-019-0000	RESIDENTIAL	\$ 15.32	\$ 2.56	\$ 17.88
075-0720-020-0000	RESIDENTIAL	\$ 15.32	\$ 2.56	\$ 17.88
075-0720-021-0000	RESIDENTIAL	\$ 15.32	\$ 2.56	\$ 17.88
075-0720-022-0000	RESIDENTIAL	\$ 15.32	\$ 2.56	\$ 17.88
075-0720-023-0000	RESIDENTIAL	\$ 15.32	\$ 2.56	\$ 17.88
075-0720-024-0000	RESIDENTIAL	\$ 15.32	\$ 2.56	\$ 17.88
075-0720-025-0000	RESIDENTIAL	\$ 15.32	\$ 2.56	\$ 17.88
075-0720-026-0000	RESIDENTIAL	\$ 15.32	\$ 2.56	\$ 17.88
075-0720-027-0000	RESIDENTIAL	\$ 15.32	\$ 2.56	\$ 17.88
075-0720-028-0000	RESIDENTIAL	\$ 15.32	\$ 2.56	\$ 17.88
075-0720-029-0000	RESIDENTIAL	\$ 15.32	\$ 2.56	\$ 17.88
075-0720-030-0000	RESIDENTIAL	\$ 15.32	\$ 2.56	\$ 17.88
075-0720-031-0000	RESIDENTIAL	\$ 15.32	\$ 2.56	\$ 17.88
075-0720-032-0000	RESIDENTIAL	\$ 15.32	\$ 2.56	\$ 17.88
075-0720-033-0000	RESIDENTIAL	\$ 15.32	\$ 2.56	\$ 17.88
075-0720-034-0000	RESIDENTIAL	\$ 15.32	\$ 2.56	\$ 17.88
075-0720-035-0000	RESIDENTIAL	\$ 15.32	\$ 2.56	\$ 17.88
075-0720-037-0000	RESIDENTIAL	\$ 15.32	\$ 2.56	\$ 17.88
075-0720-038-0000	RESIDENTIAL	\$ 15.32	\$ 2.56	\$ 17.88
075-0720-039-0000	RESIDENTIAL	\$ 15.32	\$ 2.56	\$ 17.88
075-0720-040-0000	RESIDENTIAL	\$ 15.32	\$ 2.56	\$ 17.88

ITEM 9.3.

City of Rancho Cordova
Lighting District No. 2012-1 Exhibit A to the Resolution
Fiscal Year 2023-24 Assessment Roll

ATTACHMENT 3

APN	District Classification	Street Light Charge	Safety Light Charge	Total Assessment
075-0720-041-0000	RESIDENTIAL	\$ 15.32	\$ 2.56	\$ 17.88
075-0720-042-0000	RESIDENTIAL	\$ 15.32	\$ 2.56	\$ 17.88
075-0720-043-0000	RESIDENTIAL	\$ 15.32	\$ 2.56	\$ 17.88
075-0720-044-0000	RESIDENTIAL	\$ 15.32	\$ 2.56	\$ 17.88
075-0720-045-0000	RESIDENTIAL	\$ 15.32	\$ 2.56	\$ 17.88
075-0720-046-0000	RESIDENTIAL	\$ 15.32	\$ 2.56	\$ 17.88
075-0720-047-0000	RESIDENTIAL	\$ 15.32	\$ 2.56	\$ 17.88
075-0720-048-0000	RESIDENTIAL	\$ 15.32	\$ 2.56	\$ 17.88
075-0720-049-0000	RESIDENTIAL	\$ 15.32	\$ 2.56	\$ 17.88
075-0720-050-0000	RESIDENTIAL	\$ 15.32	\$ 2.56	\$ 17.88
075-0720-051-0000	RESIDENTIAL	\$ 15.32	\$ 2.56	\$ 17.88
075-0720-052-0000	RESIDENTIAL	\$ 15.32	\$ 2.56	\$ 17.88
075-0720-053-0000	RESIDENTIAL	\$ 15.32	\$ 2.56	\$ 17.88
075-0720-054-0000	RESIDENTIAL	\$ 15.32	\$ 2.56	\$ 17.88
075-0720-055-0000	RESIDENTIAL	\$ 15.32	\$ 2.56	\$ 17.88
075-0720-056-0000	RESIDENTIAL	\$ 15.32	\$ 2.56	\$ 17.88
075-0720-057-0000	RESIDENTIAL	\$ 15.32	\$ 2.56	\$ 17.88
075-0720-058-0000	RESIDENTIAL	\$ 15.32	\$ 2.56	\$ 17.88
075-0720-059-0000	SAFETY LIGHTS ONLY	\$ 0.00	\$ 2.56	\$ 2.56
076-0010-001-0000	SAFETY LIGHTS ONLY	\$ 0.00	\$ 2.56	\$ 2.56
076-0010-002-0000	SAFETY LIGHTS ONLY	\$ 0.00	\$ 2.56	\$ 2.56
076-0010-003-0000	SAFETY LIGHTS ONLY	\$ 0.00	\$ 2.56	\$ 2.56
076-0010-004-0000	SAFETY LIGHTS ONLY	\$ 0.00	\$ 2.56	\$ 2.56
076-0010-005-0000	SAFETY LIGHTS ONLY	\$ 0.00	\$ 2.56	\$ 2.56
076-0010-006-0000	SAFETY LIGHTS ONLY	\$ 0.00	\$ 2.56	\$ 2.56
076-0010-009-0000	SAFETY LIGHTS ONLY	\$ 0.00	\$ 2.56	\$ 2.56
076-0010-010-0000	SAFETY LIGHTS ONLY	\$ 0.00	\$ 2.56	\$ 2.56
076-0010-011-0000	SAFETY LIGHTS ONLY	\$ 0.00	\$ 2.56	\$ 2.56
076-0010-012-0000	SAFETY LIGHTS ONLY	\$ 0.00	\$ 2.56	\$ 2.56
076-0010-014-0000	SAFETY LIGHTS ONLY	\$ 0.00	\$ 2.56	\$ 2.56
076-0010-015-0000	SAFETY LIGHTS ONLY	\$ 0.00	\$ 2.56	\$ 2.56
076-0020-009-0000	SAFETY LIGHTS ONLY	\$ 0.00	\$ 2.56	\$ 2.56
076-0020-010-0000	SAFETY LIGHTS ONLY	\$ 0.00	\$ 2.56	\$ 2.56
076-0020-015-0000	SAFETY LIGHTS ONLY	\$ 0.00	\$ 2.56	\$ 2.56
076-0020-018-0000	SAFETY LIGHTS ONLY	\$ 0.00	\$ 2.56	\$ 2.56
076-0020-019-0000	NONRES	\$ 108.57	\$ 2.56	\$ 111.12
076-0020-020-0000	SAFETY LIGHTS ONLY	\$ 0.00	\$ 2.56	\$ 2.56
076-0020-021-0000	SAFETY LIGHTS ONLY	\$ 0.00	\$ 2.56	\$ 2.56
076-0020-022-0000	NONRES	\$ 37.03	\$ 2.56	\$ 39.58
076-0031-001-0000	SAFETY LIGHTS ONLY	\$ 0.00	\$ 2.56	\$ 2.56
076-0031-002-0000	SAFETY LIGHTS ONLY	\$ 0.00	\$ 2.56	\$ 2.56
076-0031-003-0000	SAFETY LIGHTS ONLY	\$ 0.00	\$ 2.56	\$ 2.56
076-0031-004-0000	SAFETY LIGHTS ONLY	\$ 0.00	\$ 2.56	\$ 2.56
076-0031-005-0000	SAFETY LIGHTS ONLY	\$ 0.00	\$ 2.56	\$ 2.56

ITEM 9.3.

City of Rancho Cordova
Lighting District No. 2012-1 Exhibit A to the Resolution
Fiscal Year 2023-24 Assessment Roll

ATTACHMENT 3

APN	District Classification	Street Light Charge	Safety Light Charge	Total Assessment
076-0031-006-0000	NONRES	\$ 56.93	\$ 2.56	\$ 59.48
076-0032-001-0000	NONRES	\$ 47.36	\$ 2.56	\$ 49.92
076-0032-002-0000	SAFETY LIGHTS ONLY	\$ 0.00	\$ 2.56	\$ 2.56
076-0032-003-0000	SAFETY LIGHTS ONLY	\$ 0.00	\$ 2.56	\$ 2.56
076-0032-004-0000	SAFETY LIGHTS ONLY	\$ 0.00	\$ 2.56	\$ 2.56
076-0032-005-0000	SAFETY LIGHTS ONLY	\$ 0.00	\$ 2.56	\$ 2.56
076-0033-005-0000	SAFETY LIGHTS ONLY	\$ 0.00	\$ 2.56	\$ 2.56
076-0033-006-0000	NONRES	\$ 71.79	\$ 2.56	\$ 74.34
076-0033-007-0000	SAFETY LIGHTS ONLY	\$ 0.00	\$ 2.56	\$ 2.56
076-0033-008-0000	SAFETY LIGHTS ONLY	\$ 0.00	\$ 2.56	\$ 2.56
076-0033-014-0000	NONRES	\$ 68.26	\$ 2.56	\$ 70.82
076-0033-015-0000	SAFETY LIGHTS ONLY	\$ 0.00	\$ 2.56	\$ 2.56
076-0033-016-0000	SAFETY LIGHTS ONLY	\$ 0.00	\$ 2.56	\$ 2.56
076-0033-017-0000	SAFETY LIGHTS ONLY	\$ 0.00	\$ 2.56	\$ 2.56
076-0034-001-0000	SAFETY LIGHTS ONLY	\$ 0.00	\$ 2.56	\$ 2.56
076-0041-001-0000	SAFETY LIGHTS ONLY	\$ 0.00	\$ 2.56	\$ 2.56
076-0041-002-0000	SAFETY LIGHTS ONLY	\$ 0.00	\$ 2.56	\$ 2.56
076-0041-003-0000	SAFETY LIGHTS ONLY	\$ 0.00	\$ 2.56	\$ 2.56
076-0041-004-0000	SAFETY LIGHTS ONLY	\$ 0.00	\$ 2.56	\$ 2.56
076-0041-005-0000	SAFETY LIGHTS ONLY	\$ 0.00	\$ 2.56	\$ 2.56
076-0041-006-0000	SAFETY LIGHTS ONLY	\$ 0.00	\$ 2.56	\$ 2.56
076-0041-007-0000	SAFETY LIGHTS ONLY	\$ 0.00	\$ 2.56	\$ 2.56
076-0041-008-0000	SAFETY LIGHTS ONLY	\$ 0.00	\$ 2.56	\$ 2.56
076-0041-009-0000	SAFETY LIGHTS ONLY	\$ 0.00	\$ 2.56	\$ 2.56
076-0041-010-0000	SAFETY LIGHTS ONLY	\$ 0.00	\$ 2.56	\$ 2.56
076-0041-011-0000	SAFETY LIGHTS ONLY	\$ 0.00	\$ 2.56	\$ 2.56
076-0041-012-0000	SAFETY LIGHTS ONLY	\$ 0.00	\$ 2.56	\$ 2.56
076-0041-013-0000	SAFETY LIGHTS ONLY	\$ 0.00	\$ 2.56	\$ 2.56
076-0041-014-0000	SAFETY LIGHTS ONLY	\$ 0.00	\$ 2.56	\$ 2.56
076-0041-015-0000	SAFETY LIGHTS ONLY	\$ 0.00	\$ 2.56	\$ 2.56
076-0041-016-0000	SAFETY LIGHTS ONLY	\$ 0.00	\$ 2.56	\$ 2.56
076-0042-001-0000	SAFETY LIGHTS ONLY	\$ 0.00	\$ 2.56	\$ 2.56
076-0042-002-0000	SAFETY LIGHTS ONLY	\$ 0.00	\$ 2.56	\$ 2.56
076-0042-003-0000	SAFETY LIGHTS ONLY	\$ 0.00	\$ 2.56	\$ 2.56
076-0042-004-0000	SAFETY LIGHTS ONLY	\$ 0.00	\$ 2.56	\$ 2.56
076-0042-005-0000	SAFETY LIGHTS ONLY	\$ 0.00	\$ 2.56	\$ 2.56
076-0042-006-0000	SAFETY LIGHTS ONLY	\$ 0.00	\$ 2.56	\$ 2.56
076-0042-007-0000	SAFETY LIGHTS ONLY	\$ 0.00	\$ 2.56	\$ 2.56
076-0042-008-0000	SAFETY LIGHTS ONLY	\$ 0.00	\$ 2.56	\$ 2.56
076-0042-009-0000	SAFETY LIGHTS ONLY	\$ 0.00	\$ 2.56	\$ 2.56
076-0042-010-0000	SAFETY LIGHTS ONLY	\$ 0.00	\$ 2.56	\$ 2.56
076-0042-011-0000	SAFETY LIGHTS ONLY	\$ 0.00	\$ 2.56	\$ 2.56
076-0042-012-0000	SAFETY LIGHTS ONLY	\$ 0.00	\$ 2.56	\$ 2.56
076-0042-013-0000	SAFETY LIGHTS ONLY	\$ 0.00	\$ 2.56	\$ 2.56

ITEM 9.3.

City of Rancho Cordova
Lighting District No. 2012-1 Exhibit A to the Resolution
Fiscal Year 2023-24 Assessment Roll

ATTACHMENT 3

APN	District Classification	Street Light Charge	Safety Light Charge	Total Assessment
076-0042-014-0000	SAFETY LIGHTS ONLY	\$ 0.00	\$ 2.56	\$ 2.56
076-0042-015-0000	SAFETY LIGHTS ONLY	\$ 0.00	\$ 2.56	\$ 2.56
076-0042-016-0000	SAFETY LIGHTS ONLY	\$ 0.00	\$ 2.56	\$ 2.56
076-0042-017-0000	SAFETY LIGHTS ONLY	\$ 0.00	\$ 2.56	\$ 2.56
076-0043-001-0000	SAFETY LIGHTS ONLY	\$ 0.00	\$ 2.56	\$ 2.56
076-0043-002-0000	SAFETY LIGHTS ONLY	\$ 0.00	\$ 2.56	\$ 2.56
076-0043-003-0000	SAFETY LIGHTS ONLY	\$ 0.00	\$ 2.56	\$ 2.56
076-0043-004-0000	SAFETY LIGHTS ONLY	\$ 0.00	\$ 2.56	\$ 2.56
076-0043-005-0000	SAFETY LIGHTS ONLY	\$ 0.00	\$ 2.56	\$ 2.56
076-0043-006-0000	SAFETY LIGHTS ONLY	\$ 0.00	\$ 2.56	\$ 2.56
076-0043-007-0000	SAFETY LIGHTS ONLY	\$ 0.00	\$ 2.56	\$ 2.56
076-0043-008-0000	SAFETY LIGHTS ONLY	\$ 0.00	\$ 2.56	\$ 2.56
076-0043-009-0000	SAFETY LIGHTS ONLY	\$ 0.00	\$ 2.56	\$ 2.56
076-0043-010-0000	SAFETY LIGHTS ONLY	\$ 0.00	\$ 2.56	\$ 2.56
076-0043-011-0000	SAFETY LIGHTS ONLY	\$ 0.00	\$ 2.56	\$ 2.56
076-0043-012-0000	SAFETY LIGHTS ONLY	\$ 0.00	\$ 2.56	\$ 2.56
076-0051-001-0000	SAFETY LIGHTS ONLY	\$ 0.00	\$ 2.56	\$ 2.56
076-0051-002-0000	SAFETY LIGHTS ONLY	\$ 0.00	\$ 2.56	\$ 2.56
076-0051-003-0000	SAFETY LIGHTS ONLY	\$ 0.00	\$ 2.56	\$ 2.56
076-0051-004-0000	SAFETY LIGHTS ONLY	\$ 0.00	\$ 2.56	\$ 2.56
076-0051-005-0000	SAFETY LIGHTS ONLY	\$ 0.00	\$ 2.56	\$ 2.56
076-0051-006-0000	SAFETY LIGHTS ONLY	\$ 0.00	\$ 2.56	\$ 2.56
076-0051-007-0000	SAFETY LIGHTS ONLY	\$ 0.00	\$ 2.56	\$ 2.56
076-0051-008-0000	SAFETY LIGHTS ONLY	\$ 0.00	\$ 2.56	\$ 2.56
076-0051-009-0000	SAFETY LIGHTS ONLY	\$ 0.00	\$ 2.56	\$ 2.56
076-0051-010-0000	SAFETY LIGHTS ONLY	\$ 0.00	\$ 2.56	\$ 2.56
076-0052-001-0000	SAFETY LIGHTS ONLY	\$ 0.00	\$ 2.56	\$ 2.56
076-0052-002-0000	SAFETY LIGHTS ONLY	\$ 0.00	\$ 2.56	\$ 2.56
076-0052-003-0000	SAFETY LIGHTS ONLY	\$ 0.00	\$ 2.56	\$ 2.56
076-0052-004-0000	SAFETY LIGHTS ONLY	\$ 0.00	\$ 2.56	\$ 2.56
076-0052-005-0000	SAFETY LIGHTS ONLY	\$ 0.00	\$ 2.56	\$ 2.56
076-0052-006-0000	SAFETY LIGHTS ONLY	\$ 0.00	\$ 2.56	\$ 2.56
076-0052-007-0000	SAFETY LIGHTS ONLY	\$ 0.00	\$ 2.56	\$ 2.56
076-0052-008-0000	SAFETY LIGHTS ONLY	\$ 0.00	\$ 2.56	\$ 2.56
076-0053-001-0000	SAFETY LIGHTS ONLY	\$ 0.00	\$ 2.56	\$ 2.56
076-0053-002-0000	SAFETY LIGHTS ONLY	\$ 0.00	\$ 2.56	\$ 2.56
076-0053-003-0000	SAFETY LIGHTS ONLY	\$ 0.00	\$ 2.56	\$ 2.56
076-0053-004-0000	SAFETY LIGHTS ONLY	\$ 0.00	\$ 2.56	\$ 2.56
076-0053-005-0000	SAFETY LIGHTS ONLY	\$ 0.00	\$ 2.56	\$ 2.56
076-0053-006-0000	SAFETY LIGHTS ONLY	\$ 0.00	\$ 2.56	\$ 2.56
076-0053-007-0000	SAFETY LIGHTS ONLY	\$ 0.00	\$ 2.56	\$ 2.56
076-0053-008-0000	SAFETY LIGHTS ONLY	\$ 0.00	\$ 2.56	\$ 2.56
076-0053-009-0000	SAFETY LIGHTS ONLY	\$ 0.00	\$ 2.56	\$ 2.56
076-0053-010-0000	SAFETY LIGHTS ONLY	\$ 0.00	\$ 2.56	\$ 2.56

ITEM 9.3.

City of Rancho Cordova
Lighting District No. 2012-1 Exhibit A to the Resolution
Fiscal Year 2023-24 Assessment Roll

ATTACHMENT 3

APN	District Classification	Street Light Charge	Safety Light Charge	Total Assessment
076-0053-011-0000	SAFETY LIGHTS ONLY	\$ 0.00	\$ 2.56	\$ 2.56
076-0053-012-0000	SAFETY LIGHTS ONLY	\$ 0.00	\$ 2.56	\$ 2.56
076-0053-013-0000	SAFETY LIGHTS ONLY	\$ 0.00	\$ 2.56	\$ 2.56
076-0053-014-0000	SAFETY LIGHTS ONLY	\$ 0.00	\$ 2.56	\$ 2.56
076-0053-015-0000	SAFETY LIGHTS ONLY	\$ 0.00	\$ 2.56	\$ 2.56
076-0053-016-0000	SAFETY LIGHTS ONLY	\$ 0.00	\$ 2.56	\$ 2.56
076-0053-017-0000	SAFETY LIGHTS ONLY	\$ 0.00	\$ 2.56	\$ 2.56
076-0053-018-0000	SAFETY LIGHTS ONLY	\$ 0.00	\$ 2.56	\$ 2.56
076-0054-001-0000	SAFETY LIGHTS ONLY	\$ 0.00	\$ 2.56	\$ 2.56
076-0054-002-0000	SAFETY LIGHTS ONLY	\$ 0.00	\$ 2.56	\$ 2.56
076-0054-003-0000	SAFETY LIGHTS ONLY	\$ 0.00	\$ 2.56	\$ 2.56
076-0054-004-0000	SAFETY LIGHTS ONLY	\$ 0.00	\$ 2.56	\$ 2.56
076-0054-005-0000	SAFETY LIGHTS ONLY	\$ 0.00	\$ 2.56	\$ 2.56
076-0054-006-0000	SAFETY LIGHTS ONLY	\$ 0.00	\$ 2.56	\$ 2.56
076-0054-007-0000	SAFETY LIGHTS ONLY	\$ 0.00	\$ 2.56	\$ 2.56
076-0054-008-0000	SAFETY LIGHTS ONLY	\$ 0.00	\$ 2.56	\$ 2.56
076-0054-009-0000	SAFETY LIGHTS ONLY	\$ 0.00	\$ 2.56	\$ 2.56
076-0054-010-0000	SAFETY LIGHTS ONLY	\$ 0.00	\$ 2.56	\$ 2.56
076-0054-011-0000	SAFETY LIGHTS ONLY	\$ 0.00	\$ 2.56	\$ 2.56
076-0054-012-0000	SAFETY LIGHTS ONLY	\$ 0.00	\$ 2.56	\$ 2.56
076-0054-013-0000	SAFETY LIGHTS ONLY	\$ 0.00	\$ 2.56	\$ 2.56
076-0061-001-0000	SAFETY LIGHTS ONLY	\$ 0.00	\$ 2.56	\$ 2.56
076-0062-001-0000	SAFETY LIGHTS ONLY	\$ 0.00	\$ 2.56	\$ 2.56
076-0062-002-0000	SAFETY LIGHTS ONLY	\$ 0.00	\$ 2.56	\$ 2.56
076-0062-003-0000	SAFETY LIGHTS ONLY	\$ 0.00	\$ 2.56	\$ 2.56
076-0062-004-0000	SAFETY LIGHTS ONLY	\$ 0.00	\$ 2.56	\$ 2.56
076-0062-005-0000	SAFETY LIGHTS ONLY	\$ 0.00	\$ 2.56	\$ 2.56
076-0062-006-0000	SAFETY LIGHTS ONLY	\$ 0.00	\$ 2.56	\$ 2.56
076-0062-007-0000	SAFETY LIGHTS ONLY	\$ 0.00	\$ 2.56	\$ 2.56
076-0062-008-0000	SAFETY LIGHTS ONLY	\$ 0.00	\$ 2.56	\$ 2.56
076-0062-009-0000	SAFETY LIGHTS ONLY	\$ 0.00	\$ 2.56	\$ 2.56
076-0062-010-0000	SAFETY LIGHTS ONLY	\$ 0.00	\$ 2.56	\$ 2.56
076-0062-011-0000	SAFETY LIGHTS ONLY	\$ 0.00	\$ 2.56	\$ 2.56
076-0062-012-0000	SAFETY LIGHTS ONLY	\$ 0.00	\$ 2.56	\$ 2.56
076-0063-001-0000	SAFETY LIGHTS ONLY	\$ 0.00	\$ 2.56	\$ 2.56
076-0063-002-0000	SAFETY LIGHTS ONLY	\$ 0.00	\$ 2.56	\$ 2.56
076-0064-001-0000	SAFETY LIGHTS ONLY	\$ 0.00	\$ 2.56	\$ 2.56
076-0064-002-0000	SAFETY LIGHTS ONLY	\$ 0.00	\$ 2.56	\$ 2.56
076-0064-003-0000	SAFETY LIGHTS ONLY	\$ 0.00	\$ 2.56	\$ 2.56
076-0064-004-0000	SAFETY LIGHTS ONLY	\$ 0.00	\$ 2.56	\$ 2.56
076-0064-005-0000	SAFETY LIGHTS ONLY	\$ 0.00	\$ 2.56	\$ 2.56
076-0065-001-0000	SAFETY LIGHTS ONLY	\$ 0.00	\$ 2.56	\$ 2.56
076-0065-002-0000	SAFETY LIGHTS ONLY	\$ 0.00	\$ 2.56	\$ 2.56
076-0065-003-0000	SAFETY LIGHTS ONLY	\$ 0.00	\$ 2.56	\$ 2.56

ITEM 9.3.

City of Rancho Cordova
Lighting District No. 2012-1 Exhibit A to the Resolution
Fiscal Year 2023-24 Assessment Roll

ATTACHMENT 3

APN	District Classification	Street Light Charge	Safety Light Charge	Total Assessment
076-0065-004-0000	SAFETY LIGHTS ONLY	\$ 0.00	\$ 2.56	\$ 2.56
076-0065-005-0000	SAFETY LIGHTS ONLY	\$ 0.00	\$ 2.56	\$ 2.56
076-0065-006-0000	SAFETY LIGHTS ONLY	\$ 0.00	\$ 2.56	\$ 2.56
076-0065-007-0000	SAFETY LIGHTS ONLY	\$ 0.00	\$ 2.56	\$ 2.56
076-0065-008-0000	SAFETY LIGHTS ONLY	\$ 0.00	\$ 2.56	\$ 2.56
076-0065-009-0000	SAFETY LIGHTS ONLY	\$ 0.00	\$ 2.56	\$ 2.56
076-0065-010-0000	SAFETY LIGHTS ONLY	\$ 0.00	\$ 2.56	\$ 2.56
076-0066-001-0000	SAFETY LIGHTS ONLY	\$ 0.00	\$ 2.56	\$ 2.56
076-0066-002-0000	SAFETY LIGHTS ONLY	\$ 0.00	\$ 2.56	\$ 2.56
076-0066-003-0000	SAFETY LIGHTS ONLY	\$ 0.00	\$ 2.56	\$ 2.56
076-0066-004-0000	SAFETY LIGHTS ONLY	\$ 0.00	\$ 2.56	\$ 2.56
076-0066-005-0000	SAFETY LIGHTS ONLY	\$ 0.00	\$ 2.56	\$ 2.56
076-0066-006-0000	SAFETY LIGHTS ONLY	\$ 0.00	\$ 2.56	\$ 2.56
076-0066-007-0000	SAFETY LIGHTS ONLY	\$ 0.00	\$ 2.56	\$ 2.56
076-0066-008-0000	SAFETY LIGHTS ONLY	\$ 0.00	\$ 2.56	\$ 2.56
076-0066-009-0000	SAFETY LIGHTS ONLY	\$ 0.00	\$ 2.56	\$ 2.56
076-0066-010-0000	SAFETY LIGHTS ONLY	\$ 0.00	\$ 2.56	\$ 2.56
076-0067-001-0000	SAFETY LIGHTS ONLY	\$ 0.00	\$ 2.56	\$ 2.56
076-0067-002-0000	SAFETY LIGHTS ONLY	\$ 0.00	\$ 2.56	\$ 2.56
076-0067-003-0000	SAFETY LIGHTS ONLY	\$ 0.00	\$ 2.56	\$ 2.56
076-0067-004-0000	SAFETY LIGHTS ONLY	\$ 0.00	\$ 2.56	\$ 2.56
076-0067-005-0000	SAFETY LIGHTS ONLY	\$ 0.00	\$ 2.56	\$ 2.56
076-0071-001-0000	SAFETY LIGHTS ONLY	\$ 0.00	\$ 2.56	\$ 2.56
076-0071-002-0000	SAFETY LIGHTS ONLY	\$ 0.00	\$ 2.56	\$ 2.56
076-0071-003-0000	SAFETY LIGHTS ONLY	\$ 0.00	\$ 2.56	\$ 2.56
076-0071-004-0000	SAFETY LIGHTS ONLY	\$ 0.00	\$ 2.56	\$ 2.56
076-0071-005-0000	SAFETY LIGHTS ONLY	\$ 0.00	\$ 2.56	\$ 2.56
076-0072-001-0000	SAFETY LIGHTS ONLY	\$ 0.00	\$ 2.56	\$ 2.56
076-0072-002-0000	SAFETY LIGHTS ONLY	\$ 0.00	\$ 2.56	\$ 2.56
076-0072-003-0000	SAFETY LIGHTS ONLY	\$ 0.00	\$ 2.56	\$ 2.56
076-0072-004-0000	SAFETY LIGHTS ONLY	\$ 0.00	\$ 2.56	\$ 2.56
076-0072-005-0000	SAFETY LIGHTS ONLY	\$ 0.00	\$ 2.56	\$ 2.56
076-0072-006-0000	SAFETY LIGHTS ONLY	\$ 0.00	\$ 2.56	\$ 2.56
076-0072-007-0000	SAFETY LIGHTS ONLY	\$ 0.00	\$ 2.56	\$ 2.56
076-0072-008-0000	SAFETY LIGHTS ONLY	\$ 0.00	\$ 2.56	\$ 2.56
076-0072-009-0000	SAFETY LIGHTS ONLY	\$ 0.00	\$ 2.56	\$ 2.56
076-0072-010-0000	SAFETY LIGHTS ONLY	\$ 0.00	\$ 2.56	\$ 2.56
076-0072-011-0000	SAFETY LIGHTS ONLY	\$ 0.00	\$ 2.56	\$ 2.56
076-0072-012-0000	SAFETY LIGHTS ONLY	\$ 0.00	\$ 2.56	\$ 2.56
076-0072-013-0000	SAFETY LIGHTS ONLY	\$ 0.00	\$ 2.56	\$ 2.56
076-0072-014-0000	SAFETY LIGHTS ONLY	\$ 0.00	\$ 2.56	\$ 2.56
076-0072-015-0000	SAFETY LIGHTS ONLY	\$ 0.00	\$ 2.56	\$ 2.56
076-0073-001-0000	SAFETY LIGHTS ONLY	\$ 0.00	\$ 2.56	\$ 2.56
076-0073-002-0000	SAFETY LIGHTS ONLY	\$ 0.00	\$ 2.56	\$ 2.56

ITEM 9.3.

City of Rancho Cordova
Lighting District No. 2012-1 Exhibit A to the Resolution
Fiscal Year 2023-24 Assessment Roll

ATTACHMENT 3

APN	District Classification	Street Light Charge	Safety Light Charge	Total Assessment
076-0073-003-0000	SAFETY LIGHTS ONLY	\$ 0.00	\$ 2.56	\$ 2.56
076-0073-004-0000	SAFETY LIGHTS ONLY	\$ 0.00	\$ 2.56	\$ 2.56
076-0073-005-0000	SAFETY LIGHTS ONLY	\$ 0.00	\$ 2.56	\$ 2.56
076-0073-006-0000	SAFETY LIGHTS ONLY	\$ 0.00	\$ 2.56	\$ 2.56
076-0073-007-0000	RESIDENTIAL	\$ 15.32	\$ 2.56	\$ 17.88
076-0073-008-0000	SAFETY LIGHTS ONLY	\$ 0.00	\$ 2.56	\$ 2.56
076-0073-009-0000	SAFETY LIGHTS ONLY	\$ 0.00	\$ 2.56	\$ 2.56
076-0073-010-0000	SAFETY LIGHTS ONLY	\$ 0.00	\$ 2.56	\$ 2.56
076-0073-011-0000	SAFETY LIGHTS ONLY	\$ 0.00	\$ 2.56	\$ 2.56
076-0073-012-0000	SAFETY LIGHTS ONLY	\$ 0.00	\$ 2.56	\$ 2.56
076-0073-013-0000	SAFETY LIGHTS ONLY	\$ 0.00	\$ 2.56	\$ 2.56
076-0073-014-0000	SAFETY LIGHTS ONLY	\$ 0.00	\$ 2.56	\$ 2.56
076-0074-001-0000	SAFETY LIGHTS ONLY	\$ 0.00	\$ 2.56	\$ 2.56
076-0074-002-0000	SAFETY LIGHTS ONLY	\$ 0.00	\$ 2.56	\$ 2.56
076-0074-003-0000	SAFETY LIGHTS ONLY	\$ 0.00	\$ 2.56	\$ 2.56
076-0074-004-0000	SAFETY LIGHTS ONLY	\$ 0.00	\$ 2.56	\$ 2.56
076-0074-005-0000	SAFETY LIGHTS ONLY	\$ 0.00	\$ 2.56	\$ 2.56
076-0074-006-0000	SAFETY LIGHTS ONLY	\$ 0.00	\$ 2.56	\$ 2.56
076-0074-007-0000	RESIDENTIAL	\$ 15.32	\$ 2.56	\$ 17.88
076-0074-008-0000	SAFETY LIGHTS ONLY	\$ 0.00	\$ 2.56	\$ 2.56
076-0074-009-0000	SAFETY LIGHTS ONLY	\$ 0.00	\$ 2.56	\$ 2.56
076-0074-010-0000	SAFETY LIGHTS ONLY	\$ 0.00	\$ 2.56	\$ 2.56
076-0074-011-0000	SAFETY LIGHTS ONLY	\$ 0.00	\$ 2.56	\$ 2.56
076-0074-012-0000	SAFETY LIGHTS ONLY	\$ 0.00	\$ 2.56	\$ 2.56
076-0074-013-0000	SAFETY LIGHTS ONLY	\$ 0.00	\$ 2.56	\$ 2.56
076-0074-014-0000	SAFETY LIGHTS ONLY	\$ 0.00	\$ 2.56	\$ 2.56
076-0074-015-0000	SAFETY LIGHTS ONLY	\$ 0.00	\$ 2.56	\$ 2.56
076-0074-016-0000	SAFETY LIGHTS ONLY	\$ 0.00	\$ 2.56	\$ 2.56
076-0074-017-0000	SAFETY LIGHTS ONLY	\$ 0.00	\$ 2.56	\$ 2.56
076-0081-001-0000	SAFETY LIGHTS ONLY	\$ 0.00	\$ 2.56	\$ 2.56
076-0081-002-0000	SAFETY LIGHTS ONLY	\$ 0.00	\$ 2.56	\$ 2.56
076-0081-003-0000	SAFETY LIGHTS ONLY	\$ 0.00	\$ 2.56	\$ 2.56
076-0081-004-0000	SAFETY LIGHTS ONLY	\$ 0.00	\$ 2.56	\$ 2.56
076-0081-005-0000	SAFETY LIGHTS ONLY	\$ 0.00	\$ 2.56	\$ 2.56
076-0081-006-0000	SAFETY LIGHTS ONLY	\$ 0.00	\$ 2.56	\$ 2.56
076-0081-007-0000	SAFETY LIGHTS ONLY	\$ 0.00	\$ 2.56	\$ 2.56
076-0081-008-0000	SAFETY LIGHTS ONLY	\$ 0.00	\$ 2.56	\$ 2.56
076-0082-001-0000	SAFETY LIGHTS ONLY	\$ 0.00	\$ 2.56	\$ 2.56
076-0082-002-0000	SAFETY LIGHTS ONLY	\$ 0.00	\$ 2.56	\$ 2.56
076-0082-003-0000	SAFETY LIGHTS ONLY	\$ 0.00	\$ 2.56	\$ 2.56
076-0082-004-0000	SAFETY LIGHTS ONLY	\$ 0.00	\$ 2.56	\$ 2.56
076-0082-005-0000	SAFETY LIGHTS ONLY	\$ 0.00	\$ 2.56	\$ 2.56
076-0082-006-0000	SAFETY LIGHTS ONLY	\$ 0.00	\$ 2.56	\$ 2.56
076-0082-007-0000	SAFETY LIGHTS ONLY	\$ 0.00	\$ 2.56	\$ 2.56

ITEM 9.3.

City of Rancho Cordova
Lighting District No. 2012-1 Exhibit A to the Resolution
Fiscal Year 2023-24 Assessment Roll

ATTACHMENT 3

APN	District Classification	Street Light Charge	Safety Light Charge	Total Assessment
076-0082-008-0000	SAFETY LIGHTS ONLY	\$ 0.00	\$ 2.56	\$ 2.56
076-0083-001-0000	SAFETY LIGHTS ONLY	\$ 0.00	\$ 2.56	\$ 2.56
076-0083-002-0000	SAFETY LIGHTS ONLY	\$ 0.00	\$ 2.56	\$ 2.56
076-0083-003-0000	SAFETY LIGHTS ONLY	\$ 0.00	\$ 2.56	\$ 2.56
076-0083-004-0000	SAFETY LIGHTS ONLY	\$ 0.00	\$ 2.56	\$ 2.56
076-0083-005-0000	SAFETY LIGHTS ONLY	\$ 0.00	\$ 2.56	\$ 2.56
076-0083-006-0000	SAFETY LIGHTS ONLY	\$ 0.00	\$ 2.56	\$ 2.56
076-0083-007-0000	SAFETY LIGHTS ONLY	\$ 0.00	\$ 2.56	\$ 2.56
076-0083-008-0000	SAFETY LIGHTS ONLY	\$ 0.00	\$ 2.56	\$ 2.56
076-0083-009-0000	SAFETY LIGHTS ONLY	\$ 0.00	\$ 2.56	\$ 2.56
076-0083-010-0000	SAFETY LIGHTS ONLY	\$ 0.00	\$ 2.56	\$ 2.56
076-0083-011-0000	SAFETY LIGHTS ONLY	\$ 0.00	\$ 2.56	\$ 2.56
076-0083-012-0000	SAFETY LIGHTS ONLY	\$ 0.00	\$ 2.56	\$ 2.56
076-0083-016-0000	SAFETY LIGHTS ONLY	\$ 0.00	\$ 2.56	\$ 2.56
076-0083-017-0000	SAFETY LIGHTS ONLY	\$ 0.00	\$ 2.56	\$ 2.56
076-0083-018-0000	SAFETY LIGHTS ONLY	\$ 0.00	\$ 2.56	\$ 2.56
076-0083-019-0000	SAFETY LIGHTS ONLY	\$ 0.00	\$ 2.56	\$ 2.56
076-0083-020-0000	SAFETY LIGHTS ONLY	\$ 0.00	\$ 2.56	\$ 2.56
076-0083-023-0000	SAFETY LIGHTS ONLY	\$ 0.00	\$ 2.56	\$ 2.56
076-0091-001-0000	SAFETY LIGHTS ONLY	\$ 0.00	\$ 2.56	\$ 2.56
076-0091-002-0000	SAFETY LIGHTS ONLY	\$ 0.00	\$ 2.56	\$ 2.56
076-0091-003-0000	SAFETY LIGHTS ONLY	\$ 0.00	\$ 2.56	\$ 2.56
076-0091-004-0000	SAFETY LIGHTS ONLY	\$ 0.00	\$ 2.56	\$ 2.56
076-0091-005-0000	SAFETY LIGHTS ONLY	\$ 0.00	\$ 2.56	\$ 2.56
076-0091-006-0000	SAFETY LIGHTS ONLY	\$ 0.00	\$ 2.56	\$ 2.56
076-0091-007-0000	SAFETY LIGHTS ONLY	\$ 0.00	\$ 2.56	\$ 2.56
076-0091-008-0000	SAFETY LIGHTS ONLY	\$ 0.00	\$ 2.56	\$ 2.56
076-0091-009-0000	SAFETY LIGHTS ONLY	\$ 0.00	\$ 2.56	\$ 2.56
076-0091-010-0000	SAFETY LIGHTS ONLY	\$ 0.00	\$ 2.56	\$ 2.56
076-0091-011-0000	SAFETY LIGHTS ONLY	\$ 0.00	\$ 2.56	\$ 2.56
076-0091-012-0000	SAFETY LIGHTS ONLY	\$ 0.00	\$ 2.56	\$ 2.56
076-0091-013-0000	SAFETY LIGHTS ONLY	\$ 0.00	\$ 2.56	\$ 2.56
076-0091-014-0000	SAFETY LIGHTS ONLY	\$ 0.00	\$ 2.56	\$ 2.56
076-0091-015-0000	SAFETY LIGHTS ONLY	\$ 0.00	\$ 2.56	\$ 2.56
076-0091-016-0000	SAFETY LIGHTS ONLY	\$ 0.00	\$ 2.56	\$ 2.56
076-0091-017-0000	SAFETY LIGHTS ONLY	\$ 0.00	\$ 2.56	\$ 2.56
076-0091-018-0000	SAFETY LIGHTS ONLY	\$ 0.00	\$ 2.56	\$ 2.56
076-0091-019-0000	SAFETY LIGHTS ONLY	\$ 0.00	\$ 2.56	\$ 2.56
076-0091-020-0000	SAFETY LIGHTS ONLY	\$ 0.00	\$ 2.56	\$ 2.56
076-0091-021-0000	SAFETY LIGHTS ONLY	\$ 0.00	\$ 2.56	\$ 2.56
076-0091-022-0000	SAFETY LIGHTS ONLY	\$ 0.00	\$ 2.56	\$ 2.56
076-0091-023-0000	SAFETY LIGHTS ONLY	\$ 0.00	\$ 2.56	\$ 2.56
076-0092-001-0000	SAFETY LIGHTS ONLY	\$ 0.00	\$ 2.56	\$ 2.56
076-0092-002-0000	SAFETY LIGHTS ONLY	\$ 0.00	\$ 2.56	\$ 2.56

ITEM 9.3.

City of Rancho Cordova
Lighting District No. 2012-1 Exhibit A to the Resolution
Fiscal Year 2023-24 Assessment Roll

ATTACHMENT 3

APN	District Classification	Street Light Charge	Safety Light Charge	Total Assessment
076-0092-003-0000	SAFETY LIGHTS ONLY	\$ 0.00	\$ 2.56	\$ 2.56
076-0092-004-0000	SAFETY LIGHTS ONLY	\$ 0.00	\$ 2.56	\$ 2.56
076-0092-005-0000	SAFETY LIGHTS ONLY	\$ 0.00	\$ 2.56	\$ 2.56
076-0092-006-0000	SAFETY LIGHTS ONLY	\$ 0.00	\$ 2.56	\$ 2.56
076-0092-007-0000	SAFETY LIGHTS ONLY	\$ 0.00	\$ 2.56	\$ 2.56
076-0092-008-0000	SAFETY LIGHTS ONLY	\$ 0.00	\$ 2.56	\$ 2.56
076-0092-009-0000	SAFETY LIGHTS ONLY	\$ 0.00	\$ 2.56	\$ 2.56
076-0092-010-0000	SAFETY LIGHTS ONLY	\$ 0.00	\$ 2.56	\$ 2.56
076-0092-011-0000	SAFETY LIGHTS ONLY	\$ 0.00	\$ 2.56	\$ 2.56
076-0092-012-0000	SAFETY LIGHTS ONLY	\$ 0.00	\$ 2.56	\$ 2.56
076-0092-013-0000	SAFETY LIGHTS ONLY	\$ 0.00	\$ 2.56	\$ 2.56
076-0092-014-0000	SAFETY LIGHTS ONLY	\$ 0.00	\$ 2.56	\$ 2.56
076-0092-015-0000	SAFETY LIGHTS ONLY	\$ 0.00	\$ 2.56	\$ 2.56
076-0093-001-0000	SAFETY LIGHTS ONLY	\$ 0.00	\$ 2.56	\$ 2.56
076-0093-002-0000	SAFETY LIGHTS ONLY	\$ 0.00	\$ 2.56	\$ 2.56
076-0093-003-0000	SAFETY LIGHTS ONLY	\$ 0.00	\$ 2.56	\$ 2.56
076-0093-004-0000	SAFETY LIGHTS ONLY	\$ 0.00	\$ 2.56	\$ 2.56
076-0093-005-0000	SAFETY LIGHTS ONLY	\$ 0.00	\$ 2.56	\$ 2.56
076-0093-006-0000	SAFETY LIGHTS ONLY	\$ 0.00	\$ 2.56	\$ 2.56
076-0093-007-0000	SAFETY LIGHTS ONLY	\$ 0.00	\$ 2.56	\$ 2.56
076-0093-008-0000	SAFETY LIGHTS ONLY	\$ 0.00	\$ 2.56	\$ 2.56
076-0093-009-0000	SAFETY LIGHTS ONLY	\$ 0.00	\$ 2.56	\$ 2.56
076-0093-010-0000	SAFETY LIGHTS ONLY	\$ 0.00	\$ 2.56	\$ 2.56
076-0093-011-0000	SAFETY LIGHTS ONLY	\$ 0.00	\$ 2.56	\$ 2.56
076-0093-012-0000	SAFETY LIGHTS ONLY	\$ 0.00	\$ 2.56	\$ 2.56
076-0093-013-0000	SAFETY LIGHTS ONLY	\$ 0.00	\$ 2.56	\$ 2.56
076-0093-014-0000	SAFETY LIGHTS ONLY	\$ 0.00	\$ 2.56	\$ 2.56
076-0093-015-0000	SAFETY LIGHTS ONLY	\$ 0.00	\$ 2.56	\$ 2.56
076-0093-016-0000	SAFETY LIGHTS ONLY	\$ 0.00	\$ 2.56	\$ 2.56
076-0093-017-0000	SAFETY LIGHTS ONLY	\$ 0.00	\$ 2.56	\$ 2.56
076-0093-018-0000	SAFETY LIGHTS ONLY	\$ 0.00	\$ 2.56	\$ 2.56
076-0093-019-0000	SAFETY LIGHTS ONLY	\$ 0.00	\$ 2.56	\$ 2.56
076-0093-020-0000	SAFETY LIGHTS ONLY	\$ 0.00	\$ 2.56	\$ 2.56
076-0093-021-0000	SAFETY LIGHTS ONLY	\$ 0.00	\$ 2.56	\$ 2.56
076-0093-022-0000	SAFETY LIGHTS ONLY	\$ 0.00	\$ 2.56	\$ 2.56
076-0093-023-0000	SAFETY LIGHTS ONLY	\$ 0.00	\$ 2.56	\$ 2.56
076-0093-024-0000	SAFETY LIGHTS ONLY	\$ 0.00	\$ 2.56	\$ 2.56
076-0093-025-0000	SAFETY LIGHTS ONLY	\$ 0.00	\$ 2.56	\$ 2.56
076-0093-026-0000	SAFETY LIGHTS ONLY	\$ 0.00	\$ 2.56	\$ 2.56
076-0093-027-0000	SAFETY LIGHTS ONLY	\$ 0.00	\$ 2.56	\$ 2.56
076-0093-028-0000	SAFETY LIGHTS ONLY	\$ 0.00	\$ 2.56	\$ 2.56
076-0093-029-0000	SAFETY LIGHTS ONLY	\$ 0.00	\$ 2.56	\$ 2.56
076-0093-030-0000	SAFETY LIGHTS ONLY	\$ 0.00	\$ 2.56	\$ 2.56
076-0093-031-0000	SAFETY LIGHTS ONLY	\$ 0.00	\$ 2.56	\$ 2.56

ITEM 9.3.

City of Rancho Cordova
Lighting District No. 2012-1 Exhibit A to the Resolution
Fiscal Year 2023-24 Assessment Roll

ATTACHMENT 3

APN	District Classification	Street Light Charge	Safety Light Charge	Total Assessment
076-0101-001-0000	SAFETY LIGHTS ONLY	\$ 0.00	\$ 2.56	\$ 2.56
076-0101-002-0000	SAFETY LIGHTS ONLY	\$ 0.00	\$ 2.56	\$ 2.56
076-0101-003-0000	SAFETY LIGHTS ONLY	\$ 0.00	\$ 2.56	\$ 2.56
076-0101-004-0000	SAFETY LIGHTS ONLY	\$ 0.00	\$ 2.56	\$ 2.56
076-0101-005-0000	SAFETY LIGHTS ONLY	\$ 0.00	\$ 2.56	\$ 2.56
076-0101-006-0000	SAFETY LIGHTS ONLY	\$ 0.00	\$ 2.56	\$ 2.56
076-0101-007-0000	SAFETY LIGHTS ONLY	\$ 0.00	\$ 2.56	\$ 2.56
076-0101-008-0000	SAFETY LIGHTS ONLY	\$ 0.00	\$ 2.56	\$ 2.56
076-0101-009-0000	SAFETY LIGHTS ONLY	\$ 0.00	\$ 2.56	\$ 2.56
076-0101-010-0000	SAFETY LIGHTS ONLY	\$ 0.00	\$ 2.56	\$ 2.56
076-0101-011-0000	SAFETY LIGHTS ONLY	\$ 0.00	\$ 2.56	\$ 2.56
076-0101-012-0000	SAFETY LIGHTS ONLY	\$ 0.00	\$ 2.56	\$ 2.56
076-0101-013-0000	SAFETY LIGHTS ONLY	\$ 0.00	\$ 2.56	\$ 2.56
076-0101-014-0000	SAFETY LIGHTS ONLY	\$ 0.00	\$ 2.56	\$ 2.56
076-0101-015-0000	SAFETY LIGHTS ONLY	\$ 0.00	\$ 2.56	\$ 2.56
076-0101-016-0000	SAFETY LIGHTS ONLY	\$ 0.00	\$ 2.56	\$ 2.56
076-0101-017-0000	SAFETY LIGHTS ONLY	\$ 0.00	\$ 2.56	\$ 2.56
076-0101-018-0000	SAFETY LIGHTS ONLY	\$ 0.00	\$ 2.56	\$ 2.56
076-0101-019-0000	SAFETY LIGHTS ONLY	\$ 0.00	\$ 2.56	\$ 2.56
076-0101-020-0000	SAFETY LIGHTS ONLY	\$ 0.00	\$ 2.56	\$ 2.56
076-0101-021-0000	SAFETY LIGHTS ONLY	\$ 0.00	\$ 2.56	\$ 2.56
076-0101-022-0000	SAFETY LIGHTS ONLY	\$ 0.00	\$ 2.56	\$ 2.56
076-0101-023-0000	SAFETY LIGHTS ONLY	\$ 0.00	\$ 2.56	\$ 2.56
076-0101-024-0000	SAFETY LIGHTS ONLY	\$ 0.00	\$ 2.56	\$ 2.56
076-0101-025-0000	SAFETY LIGHTS ONLY	\$ 0.00	\$ 2.56	\$ 2.56
076-0101-026-0000	SAFETY LIGHTS ONLY	\$ 0.00	\$ 2.56	\$ 2.56
076-0101-027-0000	SAFETY LIGHTS ONLY	\$ 0.00	\$ 2.56	\$ 2.56
076-0101-028-0000	SAFETY LIGHTS ONLY	\$ 0.00	\$ 2.56	\$ 2.56
076-0101-029-0000	SAFETY LIGHTS ONLY	\$ 0.00	\$ 2.56	\$ 2.56
076-0101-030-0000	SAFETY LIGHTS ONLY	\$ 0.00	\$ 2.56	\$ 2.56
076-0101-031-0000	SAFETY LIGHTS ONLY	\$ 0.00	\$ 2.56	\$ 2.56
076-0101-032-0000	SAFETY LIGHTS ONLY	\$ 0.00	\$ 2.56	\$ 2.56
076-0101-033-0000	SAFETY LIGHTS ONLY	\$ 0.00	\$ 2.56	\$ 2.56
076-0101-034-0000	SAFETY LIGHTS ONLY	\$ 0.00	\$ 2.56	\$ 2.56
076-0101-036-0000	SAFETY LIGHTS ONLY	\$ 0.00	\$ 2.56	\$ 2.56
076-0102-001-0000	SAFETY LIGHTS ONLY	\$ 0.00	\$ 2.56	\$ 2.56
076-0102-002-0000	SAFETY LIGHTS ONLY	\$ 0.00	\$ 2.56	\$ 2.56
076-0102-003-0000	SAFETY LIGHTS ONLY	\$ 0.00	\$ 2.56	\$ 2.56
076-0102-004-0000	SAFETY LIGHTS ONLY	\$ 0.00	\$ 2.56	\$ 2.56
076-0102-005-0000	SAFETY LIGHTS ONLY	\$ 0.00	\$ 2.56	\$ 2.56
076-0102-006-0000	SAFETY LIGHTS ONLY	\$ 0.00	\$ 2.56	\$ 2.56
076-0102-007-0000	SAFETY LIGHTS ONLY	\$ 0.00	\$ 2.56	\$ 2.56
076-0102-008-0000	SAFETY LIGHTS ONLY	\$ 0.00	\$ 2.56	\$ 2.56
076-0102-009-0000	SAFETY LIGHTS ONLY	\$ 0.00	\$ 2.56	\$ 2.56

ITEM 9.3.

City of Rancho Cordova
Lighting District No. 2012-1 Exhibit A to the Resolution
Fiscal Year 2023-24 Assessment Roll

ATTACHMENT 3

APN	District Classification	Street Light Charge	Safety Light Charge	Total Assessment
076-0102-010-0000	SAFETY LIGHTS ONLY	\$ 0.00	\$ 2.56	\$ 2.56
076-0102-011-0000	SAFETY LIGHTS ONLY	\$ 0.00	\$ 2.56	\$ 2.56
076-0102-012-0000	SAFETY LIGHTS ONLY	\$ 0.00	\$ 2.56	\$ 2.56
076-0102-013-0000	SAFETY LIGHTS ONLY	\$ 0.00	\$ 2.56	\$ 2.56
076-0102-014-0000	SAFETY LIGHTS ONLY	\$ 0.00	\$ 2.56	\$ 2.56
076-0102-015-0000	SAFETY LIGHTS ONLY	\$ 0.00	\$ 2.56	\$ 2.56
076-0102-016-0000	SAFETY LIGHTS ONLY	\$ 0.00	\$ 2.56	\$ 2.56
076-0102-017-0000	SAFETY LIGHTS ONLY	\$ 0.00	\$ 2.56	\$ 2.56
076-0102-018-0000	SAFETY LIGHTS ONLY	\$ 0.00	\$ 2.56	\$ 2.56
076-0102-019-0000	SAFETY LIGHTS ONLY	\$ 0.00	\$ 2.56	\$ 2.56
076-0103-001-0000	SAFETY LIGHTS ONLY	\$ 0.00	\$ 2.56	\$ 2.56
076-0103-002-0000	SAFETY LIGHTS ONLY	\$ 0.00	\$ 2.56	\$ 2.56
076-0103-003-0000	SAFETY LIGHTS ONLY	\$ 0.00	\$ 2.56	\$ 2.56
076-0103-004-0000	SAFETY LIGHTS ONLY	\$ 0.00	\$ 2.56	\$ 2.56
076-0103-005-0000	SAFETY LIGHTS ONLY	\$ 0.00	\$ 2.56	\$ 2.56
076-0103-006-0000	SAFETY LIGHTS ONLY	\$ 0.00	\$ 2.56	\$ 2.56
076-0103-007-0000	SAFETY LIGHTS ONLY	\$ 0.00	\$ 2.56	\$ 2.56
076-0103-008-0000	SAFETY LIGHTS ONLY	\$ 0.00	\$ 2.56	\$ 2.56
076-0103-009-0000	SAFETY LIGHTS ONLY	\$ 0.00	\$ 2.56	\$ 2.56
076-0103-010-0000	SAFETY LIGHTS ONLY	\$ 0.00	\$ 2.56	\$ 2.56
076-0103-011-0000	SAFETY LIGHTS ONLY	\$ 0.00	\$ 2.56	\$ 2.56
076-0103-012-0000	SAFETY LIGHTS ONLY	\$ 0.00	\$ 2.56	\$ 2.56
076-0103-013-0000	SAFETY LIGHTS ONLY	\$ 0.00	\$ 2.56	\$ 2.56
076-0103-014-0000	SAFETY LIGHTS ONLY	\$ 0.00	\$ 2.56	\$ 2.56
076-0103-015-0000	SAFETY LIGHTS ONLY	\$ 0.00	\$ 2.56	\$ 2.56
076-0103-016-0000	SAFETY LIGHTS ONLY	\$ 0.00	\$ 2.56	\$ 2.56
076-0103-017-0000	SAFETY LIGHTS ONLY	\$ 0.00	\$ 2.56	\$ 2.56
076-0103-018-0000	SAFETY LIGHTS ONLY	\$ 0.00	\$ 2.56	\$ 2.56
076-0103-019-0000	SAFETY LIGHTS ONLY	\$ 0.00	\$ 2.56	\$ 2.56
076-0103-020-0000	SAFETY LIGHTS ONLY	\$ 0.00	\$ 2.56	\$ 2.56
076-0111-001-0000	SAFETY LIGHTS ONLY	\$ 0.00	\$ 2.56	\$ 2.56
076-0111-002-0000	SAFETY LIGHTS ONLY	\$ 0.00	\$ 2.56	\$ 2.56
076-0111-003-0000	SAFETY LIGHTS ONLY	\$ 0.00	\$ 2.56	\$ 2.56
076-0111-004-0000	SAFETY LIGHTS ONLY	\$ 0.00	\$ 2.56	\$ 2.56
076-0111-005-0000	SAFETY LIGHTS ONLY	\$ 0.00	\$ 2.56	\$ 2.56
076-0111-006-0000	SAFETY LIGHTS ONLY	\$ 0.00	\$ 2.56	\$ 2.56
076-0111-007-0000	SAFETY LIGHTS ONLY	\$ 0.00	\$ 2.56	\$ 2.56
076-0111-008-0000	SAFETY LIGHTS ONLY	\$ 0.00	\$ 2.56	\$ 2.56
076-0111-009-0000	SAFETY LIGHTS ONLY	\$ 0.00	\$ 2.56	\$ 2.56
076-0111-010-0000	SAFETY LIGHTS ONLY	\$ 0.00	\$ 2.56	\$ 2.56
076-0111-011-0000	SAFETY LIGHTS ONLY	\$ 0.00	\$ 2.56	\$ 2.56
076-0111-012-0000	SAFETY LIGHTS ONLY	\$ 0.00	\$ 2.56	\$ 2.56
076-0111-013-0000	SAFETY LIGHTS ONLY	\$ 0.00	\$ 2.56	\$ 2.56
076-0111-014-0000	SAFETY LIGHTS ONLY	\$ 0.00	\$ 2.56	\$ 2.56

ITEM 9.3.

City of Rancho Cordova
Lighting District No. 2012-1 Exhibit A to the Resolution
Fiscal Year 2023-24 Assessment Roll

ATTACHMENT 3

APN	District Classification	Street Light Charge	Safety Light Charge	Total Assessment
076-0111-015-0000	SAFETY LIGHTS ONLY	\$ 0.00	\$ 2.56	\$ 2.56
076-0111-016-0000	SAFETY LIGHTS ONLY	\$ 0.00	\$ 2.56	\$ 2.56
076-0111-017-0000	SAFETY LIGHTS ONLY	\$ 0.00	\$ 2.56	\$ 2.56
076-0111-018-0000	SAFETY LIGHTS ONLY	\$ 0.00	\$ 2.56	\$ 2.56
076-0112-001-0000	SAFETY LIGHTS ONLY	\$ 0.00	\$ 2.56	\$ 2.56
076-0112-002-0000	SAFETY LIGHTS ONLY	\$ 0.00	\$ 2.56	\$ 2.56
076-0112-003-0000	SAFETY LIGHTS ONLY	\$ 0.00	\$ 2.56	\$ 2.56
076-0112-004-0000	SAFETY LIGHTS ONLY	\$ 0.00	\$ 2.56	\$ 2.56
076-0112-005-0000	SAFETY LIGHTS ONLY	\$ 0.00	\$ 2.56	\$ 2.56
076-0112-006-0000	SAFETY LIGHTS ONLY	\$ 0.00	\$ 2.56	\$ 2.56
076-0112-007-0000	SAFETY LIGHTS ONLY	\$ 0.00	\$ 2.56	\$ 2.56
076-0112-008-0000	SAFETY LIGHTS ONLY	\$ 0.00	\$ 2.56	\$ 2.56
076-0112-009-0000	SAFETY LIGHTS ONLY	\$ 0.00	\$ 2.56	\$ 2.56
076-0112-010-0000	SAFETY LIGHTS ONLY	\$ 0.00	\$ 2.56	\$ 2.56
076-0112-011-0000	SAFETY LIGHTS ONLY	\$ 0.00	\$ 2.56	\$ 2.56
076-0112-012-0000	SAFETY LIGHTS ONLY	\$ 0.00	\$ 2.56	\$ 2.56
076-0112-013-0000	SAFETY LIGHTS ONLY	\$ 0.00	\$ 2.56	\$ 2.56
076-0112-014-0000	SAFETY LIGHTS ONLY	\$ 0.00	\$ 2.56	\$ 2.56
076-0112-015-0000	SAFETY LIGHTS ONLY	\$ 0.00	\$ 2.56	\$ 2.56
076-0112-017-0000	SAFETY LIGHTS ONLY	\$ 0.00	\$ 2.56	\$ 2.56
076-0112-018-0000	SAFETY LIGHTS ONLY	\$ 0.00	\$ 2.56	\$ 2.56
076-0121-001-0000	SAFETY LIGHTS ONLY	\$ 0.00	\$ 2.56	\$ 2.56
076-0121-002-0000	SAFETY LIGHTS ONLY	\$ 0.00	\$ 2.56	\$ 2.56
076-0121-003-0000	SAFETY LIGHTS ONLY	\$ 0.00	\$ 2.56	\$ 2.56
076-0121-004-0000	SAFETY LIGHTS ONLY	\$ 0.00	\$ 2.56	\$ 2.56
076-0121-005-0000	SAFETY LIGHTS ONLY	\$ 0.00	\$ 2.56	\$ 2.56
076-0121-006-0000	SAFETY LIGHTS ONLY	\$ 0.00	\$ 2.56	\$ 2.56
076-0121-007-0000	SAFETY LIGHTS ONLY	\$ 0.00	\$ 2.56	\$ 2.56
076-0121-008-0000	SAFETY LIGHTS ONLY	\$ 0.00	\$ 2.56	\$ 2.56
076-0121-009-0000	SAFETY LIGHTS ONLY	\$ 0.00	\$ 2.56	\$ 2.56
076-0121-010-0000	RESIDENTIAL	\$ 15.32	\$ 2.56	\$ 17.88
076-0121-011-0000	SAFETY LIGHTS ONLY	\$ 0.00	\$ 2.56	\$ 2.56
076-0121-012-0000	SAFETY LIGHTS ONLY	\$ 0.00	\$ 2.56	\$ 2.56
076-0121-013-0000	SAFETY LIGHTS ONLY	\$ 0.00	\$ 2.56	\$ 2.56
076-0121-014-0000	SAFETY LIGHTS ONLY	\$ 0.00	\$ 2.56	\$ 2.56
076-0121-015-0000	SAFETY LIGHTS ONLY	\$ 0.00	\$ 2.56	\$ 2.56
076-0121-016-0000	SAFETY LIGHTS ONLY	\$ 0.00	\$ 2.56	\$ 2.56
076-0121-017-0000	SAFETY LIGHTS ONLY	\$ 0.00	\$ 2.56	\$ 2.56
076-0122-001-0000	SAFETY LIGHTS ONLY	\$ 0.00	\$ 2.56	\$ 2.56
076-0122-002-0000	SAFETY LIGHTS ONLY	\$ 0.00	\$ 2.56	\$ 2.56
076-0122-003-0000	SAFETY LIGHTS ONLY	\$ 0.00	\$ 2.56	\$ 2.56
076-0122-004-0000	SAFETY LIGHTS ONLY	\$ 0.00	\$ 2.56	\$ 2.56
076-0122-005-0000	SAFETY LIGHTS ONLY	\$ 0.00	\$ 2.56	\$ 2.56
076-0122-006-0000	SAFETY LIGHTS ONLY	\$ 0.00	\$ 2.56	\$ 2.56

ITEM 9.3.

City of Rancho Cordova
Lighting District No. 2012-1 Exhibit A to the Resolution
Fiscal Year 2023-24 Assessment Roll

ATTACHMENT 3

APN	District Classification	Street Light Charge	Safety Light Charge	Total Assessment
076-0122-007-0000	SAFETY LIGHTS ONLY	\$ 0.00	\$ 2.56	\$ 2.56
076-0122-008-0000	SAFETY LIGHTS ONLY	\$ 0.00	\$ 2.56	\$ 2.56
076-0122-009-0000	SAFETY LIGHTS ONLY	\$ 0.00	\$ 2.56	\$ 2.56
076-0122-010-0000	SAFETY LIGHTS ONLY	\$ 0.00	\$ 2.56	\$ 2.56
076-0122-011-0000	SAFETY LIGHTS ONLY	\$ 0.00	\$ 2.56	\$ 2.56
076-0122-012-0000	SAFETY LIGHTS ONLY	\$ 0.00	\$ 2.56	\$ 2.56
076-0122-013-0000	SAFETY LIGHTS ONLY	\$ 0.00	\$ 2.56	\$ 2.56
076-0131-001-0000	SAFETY LIGHTS ONLY	\$ 0.00	\$ 2.56	\$ 2.56
076-0131-002-0000	SAFETY LIGHTS ONLY	\$ 0.00	\$ 2.56	\$ 2.56
076-0131-003-0000	SAFETY LIGHTS ONLY	\$ 0.00	\$ 2.56	\$ 2.56
076-0131-004-0000	SAFETY LIGHTS ONLY	\$ 0.00	\$ 2.56	\$ 2.56
076-0131-005-0000	SAFETY LIGHTS ONLY	\$ 0.00	\$ 2.56	\$ 2.56
076-0131-006-0000	SAFETY LIGHTS ONLY	\$ 0.00	\$ 2.56	\$ 2.56
076-0131-007-0000	SAFETY LIGHTS ONLY	\$ 0.00	\$ 2.56	\$ 2.56
076-0131-008-0000	SAFETY LIGHTS ONLY	\$ 0.00	\$ 2.56	\$ 2.56
076-0131-009-0000	SAFETY LIGHTS ONLY	\$ 0.00	\$ 2.56	\$ 2.56
076-0131-010-0000	SAFETY LIGHTS ONLY	\$ 0.00	\$ 2.56	\$ 2.56
076-0131-011-0000	SAFETY LIGHTS ONLY	\$ 0.00	\$ 2.56	\$ 2.56
076-0131-012-0000	SAFETY LIGHTS ONLY	\$ 0.00	\$ 2.56	\$ 2.56
076-0131-013-0000	SAFETY LIGHTS ONLY	\$ 0.00	\$ 2.56	\$ 2.56
076-0131-014-0000	SAFETY LIGHTS ONLY	\$ 0.00	\$ 2.56	\$ 2.56
076-0131-015-0000	SAFETY LIGHTS ONLY	\$ 0.00	\$ 2.56	\$ 2.56
076-0131-016-0000	SAFETY LIGHTS ONLY	\$ 0.00	\$ 2.56	\$ 2.56
076-0131-017-0000	SAFETY LIGHTS ONLY	\$ 0.00	\$ 2.56	\$ 2.56
076-0131-018-0000	SAFETY LIGHTS ONLY	\$ 0.00	\$ 2.56	\$ 2.56
076-0131-019-0000	SAFETY LIGHTS ONLY	\$ 0.00	\$ 2.56	\$ 2.56
076-0131-020-0000	SAFETY LIGHTS ONLY	\$ 0.00	\$ 2.56	\$ 2.56
076-0131-021-0000	SAFETY LIGHTS ONLY	\$ 0.00	\$ 2.56	\$ 2.56
076-0131-022-0000	SAFETY LIGHTS ONLY	\$ 0.00	\$ 2.56	\$ 2.56
076-0132-001-0000	SAFETY LIGHTS ONLY	\$ 0.00	\$ 2.56	\$ 2.56
076-0132-002-0000	SAFETY LIGHTS ONLY	\$ 0.00	\$ 2.56	\$ 2.56
076-0132-003-0000	SAFETY LIGHTS ONLY	\$ 0.00	\$ 2.56	\$ 2.56
076-0132-004-0000	SAFETY LIGHTS ONLY	\$ 0.00	\$ 2.56	\$ 2.56
076-0132-005-0000	SAFETY LIGHTS ONLY	\$ 0.00	\$ 2.56	\$ 2.56
076-0132-006-0000	SAFETY LIGHTS ONLY	\$ 0.00	\$ 2.56	\$ 2.56
076-0132-007-0000	SAFETY LIGHTS ONLY	\$ 0.00	\$ 2.56	\$ 2.56
076-0132-008-0000	SAFETY LIGHTS ONLY	\$ 0.00	\$ 2.56	\$ 2.56
076-0132-009-0000	SAFETY LIGHTS ONLY	\$ 0.00	\$ 2.56	\$ 2.56
076-0132-010-0000	SAFETY LIGHTS ONLY	\$ 0.00	\$ 2.56	\$ 2.56
076-0132-011-0000	SAFETY LIGHTS ONLY	\$ 0.00	\$ 2.56	\$ 2.56
076-0132-012-0000	SAFETY LIGHTS ONLY	\$ 0.00	\$ 2.56	\$ 2.56
076-0133-001-0000	SAFETY LIGHTS ONLY	\$ 0.00	\$ 2.56	\$ 2.56
076-0133-002-0000	SAFETY LIGHTS ONLY	\$ 0.00	\$ 2.56	\$ 2.56
076-0133-003-0000	SAFETY LIGHTS ONLY	\$ 0.00	\$ 2.56	\$ 2.56

ITEM 9.3.

City of Rancho Cordova
Lighting District No. 2012-1 Exhibit A to the Resolution
Fiscal Year 2023-24 Assessment Roll

ATTACHMENT 3

APN	District Classification	Street Light Charge	Safety Light Charge	Total Assessment
076-0133-004-0000	SAFETY LIGHTS ONLY	\$ 0.00	\$ 2.56	\$ 2.56
076-0133-005-0000	SAFETY LIGHTS ONLY	\$ 0.00	\$ 2.56	\$ 2.56
076-0133-006-0000	SAFETY LIGHTS ONLY	\$ 0.00	\$ 2.56	\$ 2.56
076-0133-007-0000	SAFETY LIGHTS ONLY	\$ 0.00	\$ 2.56	\$ 2.56
076-0133-008-0000	SAFETY LIGHTS ONLY	\$ 0.00	\$ 2.56	\$ 2.56
076-0133-009-0000	SAFETY LIGHTS ONLY	\$ 0.00	\$ 2.56	\$ 2.56
076-0133-010-0000	SAFETY LIGHTS ONLY	\$ 0.00	\$ 2.56	\$ 2.56
076-0133-011-0000	SAFETY LIGHTS ONLY	\$ 0.00	\$ 2.56	\$ 2.56
076-0133-012-0000	SAFETY LIGHTS ONLY	\$ 0.00	\$ 2.56	\$ 2.56
076-0133-013-0000	SAFETY LIGHTS ONLY	\$ 0.00	\$ 2.56	\$ 2.56
076-0133-014-0000	SAFETY LIGHTS ONLY	\$ 0.00	\$ 2.56	\$ 2.56
076-0133-015-0000	SAFETY LIGHTS ONLY	\$ 0.00	\$ 2.56	\$ 2.56
076-0134-001-0000	SAFETY LIGHTS ONLY	\$ 0.00	\$ 2.56	\$ 2.56
076-0134-002-0000	SAFETY LIGHTS ONLY	\$ 0.00	\$ 2.56	\$ 2.56
076-0134-003-0000	SAFETY LIGHTS ONLY	\$ 0.00	\$ 2.56	\$ 2.56
076-0134-004-0000	SAFETY LIGHTS ONLY	\$ 0.00	\$ 2.56	\$ 2.56
076-0135-001-0000	SAFETY LIGHTS ONLY	\$ 0.00	\$ 2.56	\$ 2.56
076-0135-002-0000	SAFETY LIGHTS ONLY	\$ 0.00	\$ 2.56	\$ 2.56
076-0135-003-0000	SAFETY LIGHTS ONLY	\$ 0.00	\$ 2.56	\$ 2.56
076-0135-004-0000	SAFETY LIGHTS ONLY	\$ 0.00	\$ 2.56	\$ 2.56
076-0135-005-0000	SAFETY LIGHTS ONLY	\$ 0.00	\$ 2.56	\$ 2.56
076-0135-006-0000	SAFETY LIGHTS ONLY	\$ 0.00	\$ 2.56	\$ 2.56
076-0135-007-0000	SAFETY LIGHTS ONLY	\$ 0.00	\$ 2.56	\$ 2.56
076-0135-008-0000	SAFETY LIGHTS ONLY	\$ 0.00	\$ 2.56	\$ 2.56
076-0135-009-0000	SAFETY LIGHTS ONLY	\$ 0.00	\$ 2.56	\$ 2.56
076-0135-010-0000	SAFETY LIGHTS ONLY	\$ 0.00	\$ 2.56	\$ 2.56
076-0135-011-0000	SAFETY LIGHTS ONLY	\$ 0.00	\$ 2.56	\$ 2.56
076-0135-012-0000	SAFETY LIGHTS ONLY	\$ 0.00	\$ 2.56	\$ 2.56
076-0135-013-0000	SAFETY LIGHTS ONLY	\$ 0.00	\$ 2.56	\$ 2.56
076-0135-014-0000	SAFETY LIGHTS ONLY	\$ 0.00	\$ 2.56	\$ 2.56
076-0135-015-0000	SAFETY LIGHTS ONLY	\$ 0.00	\$ 2.56	\$ 2.56
076-0135-016-0000	SAFETY LIGHTS ONLY	\$ 0.00	\$ 2.56	\$ 2.56
076-0135-017-0000	SAFETY LIGHTS ONLY	\$ 0.00	\$ 2.56	\$ 2.56
076-0141-001-0000	SAFETY LIGHTS ONLY	\$ 0.00	\$ 2.56	\$ 2.56
076-0141-002-0000	SAFETY LIGHTS ONLY	\$ 0.00	\$ 2.56	\$ 2.56
076-0141-003-0000	SAFETY LIGHTS ONLY	\$ 0.00	\$ 2.56	\$ 2.56
076-0141-004-0000	SAFETY LIGHTS ONLY	\$ 0.00	\$ 2.56	\$ 2.56
076-0141-005-0000	SAFETY LIGHTS ONLY	\$ 0.00	\$ 2.56	\$ 2.56
076-0141-006-0000	SAFETY LIGHTS ONLY	\$ 0.00	\$ 2.56	\$ 2.56
076-0141-007-0000	SAFETY LIGHTS ONLY	\$ 0.00	\$ 2.56	\$ 2.56
076-0141-008-0000	SAFETY LIGHTS ONLY	\$ 0.00	\$ 2.56	\$ 2.56
076-0141-009-0000	SAFETY LIGHTS ONLY	\$ 0.00	\$ 2.56	\$ 2.56
076-0141-010-0000	SAFETY LIGHTS ONLY	\$ 0.00	\$ 2.56	\$ 2.56
076-0141-011-0000	SAFETY LIGHTS ONLY	\$ 0.00	\$ 2.56	\$ 2.56

ITEM 9.3.

City of Rancho Cordova
Lighting District No. 2012-1 Exhibit A to the Resolution
Fiscal Year 2023-24 Assessment Roll

ATTACHMENT 3

APN	District Classification	Street Light Charge	Safety Light Charge	Total Assessment
076-0142-001-0000	SAFETY LIGHTS ONLY	\$ 0.00	\$ 2.56	\$ 2.56
076-0142-002-0000	SAFETY LIGHTS ONLY	\$ 0.00	\$ 2.56	\$ 2.56
076-0142-003-0000	SAFETY LIGHTS ONLY	\$ 0.00	\$ 2.56	\$ 2.56
076-0142-004-0000	SAFETY LIGHTS ONLY	\$ 0.00	\$ 2.56	\$ 2.56
076-0142-005-0000	SAFETY LIGHTS ONLY	\$ 0.00	\$ 2.56	\$ 2.56
076-0142-006-0000	SAFETY LIGHTS ONLY	\$ 0.00	\$ 2.56	\$ 2.56
076-0143-001-0000	SAFETY LIGHTS ONLY	\$ 0.00	\$ 2.56	\$ 2.56
076-0143-002-0000	SAFETY LIGHTS ONLY	\$ 0.00	\$ 2.56	\$ 2.56
076-0143-003-0000	SAFETY LIGHTS ONLY	\$ 0.00	\$ 2.56	\$ 2.56
076-0143-004-0000	SAFETY LIGHTS ONLY	\$ 0.00	\$ 2.56	\$ 2.56
076-0143-005-0000	SAFETY LIGHTS ONLY	\$ 0.00	\$ 2.56	\$ 2.56
076-0143-006-0000	SAFETY LIGHTS ONLY	\$ 0.00	\$ 2.56	\$ 2.56
076-0144-001-0000	SAFETY LIGHTS ONLY	\$ 0.00	\$ 2.56	\$ 2.56
076-0144-002-0000	SAFETY LIGHTS ONLY	\$ 0.00	\$ 2.56	\$ 2.56
076-0144-003-0000	SAFETY LIGHTS ONLY	\$ 0.00	\$ 2.56	\$ 2.56
076-0144-004-0000	SAFETY LIGHTS ONLY	\$ 0.00	\$ 2.56	\$ 2.56
076-0144-005-0000	SAFETY LIGHTS ONLY	\$ 0.00	\$ 2.56	\$ 2.56
076-0144-006-0000	SAFETY LIGHTS ONLY	\$ 0.00	\$ 2.56	\$ 2.56
076-0144-007-0000	SAFETY LIGHTS ONLY	\$ 0.00	\$ 2.56	\$ 2.56
076-0144-008-0000	SAFETY LIGHTS ONLY	\$ 0.00	\$ 2.56	\$ 2.56
076-0144-009-0000	SAFETY LIGHTS ONLY	\$ 0.00	\$ 2.56	\$ 2.56
076-0144-010-0000	SAFETY LIGHTS ONLY	\$ 0.00	\$ 2.56	\$ 2.56
076-0144-011-0000	SAFETY LIGHTS ONLY	\$ 0.00	\$ 2.56	\$ 2.56
076-0144-012-0000	SAFETY LIGHTS ONLY	\$ 0.00	\$ 2.56	\$ 2.56
076-0144-013-0000	SAFETY LIGHTS ONLY	\$ 0.00	\$ 2.56	\$ 2.56
076-0144-014-0000	SAFETY LIGHTS ONLY	\$ 0.00	\$ 2.56	\$ 2.56
076-0144-015-0000	SAFETY LIGHTS ONLY	\$ 0.00	\$ 2.56	\$ 2.56
076-0144-016-0000	SAFETY LIGHTS ONLY	\$ 0.00	\$ 2.56	\$ 2.56
076-0144-017-0000	SAFETY LIGHTS ONLY	\$ 0.00	\$ 2.56	\$ 2.56
076-0144-018-0000	SAFETY LIGHTS ONLY	\$ 0.00	\$ 2.56	\$ 2.56
076-0145-001-0000	SAFETY LIGHTS ONLY	\$ 0.00	\$ 2.56	\$ 2.56
076-0146-001-0000	SAFETY LIGHTS ONLY	\$ 0.00	\$ 2.56	\$ 2.56
076-0146-002-0000	SAFETY LIGHTS ONLY	\$ 0.00	\$ 2.56	\$ 2.56
076-0146-003-0000	SAFETY LIGHTS ONLY	\$ 0.00	\$ 2.56	\$ 2.56
076-0146-004-0000	SAFETY LIGHTS ONLY	\$ 0.00	\$ 2.56	\$ 2.56
076-0146-005-0000	SAFETY LIGHTS ONLY	\$ 0.00	\$ 2.56	\$ 2.56
076-0146-006-0000	SAFETY LIGHTS ONLY	\$ 0.00	\$ 2.56	\$ 2.56
076-0146-007-0000	SAFETY LIGHTS ONLY	\$ 0.00	\$ 2.56	\$ 2.56
076-0146-008-0000	SAFETY LIGHTS ONLY	\$ 0.00	\$ 2.56	\$ 2.56
076-0146-009-0000	SAFETY LIGHTS ONLY	\$ 0.00	\$ 2.56	\$ 2.56
076-0146-010-0000	SAFETY LIGHTS ONLY	\$ 0.00	\$ 2.56	\$ 2.56
076-0146-011-0000	SAFETY LIGHTS ONLY	\$ 0.00	\$ 2.56	\$ 2.56
076-0146-012-0000	SAFETY LIGHTS ONLY	\$ 0.00	\$ 2.56	\$ 2.56
076-0146-013-0000	SAFETY LIGHTS ONLY	\$ 0.00	\$ 2.56	\$ 2.56

ITEM 9.3.

City of Rancho Cordova
Lighting District No. 2012-1 Exhibit A to the Resolution
Fiscal Year 2023-24 Assessment Roll

ATTACHMENT 3

APN	District Classification	Street Light Charge	Safety Light Charge	Total Assessment
076-0146-014-0000	SAFETY LIGHTS ONLY	\$ 0.00	\$ 2.56	\$ 2.56
076-0146-015-0000	SAFETY LIGHTS ONLY	\$ 0.00	\$ 2.56	\$ 2.56
076-0146-016-0000	SAFETY LIGHTS ONLY	\$ 0.00	\$ 2.56	\$ 2.56
076-0146-017-0000	SAFETY LIGHTS ONLY	\$ 0.00	\$ 2.56	\$ 2.56
076-0146-018-0000	SAFETY LIGHTS ONLY	\$ 0.00	\$ 2.56	\$ 2.56
076-0146-019-0000	SAFETY LIGHTS ONLY	\$ 0.00	\$ 2.56	\$ 2.56
076-0146-020-0000	SAFETY LIGHTS ONLY	\$ 0.00	\$ 2.56	\$ 2.56
076-0146-021-0000	SAFETY LIGHTS ONLY	\$ 0.00	\$ 2.56	\$ 2.56
076-0146-022-0000	SAFETY LIGHTS ONLY	\$ 0.00	\$ 2.56	\$ 2.56
076-0146-023-0000	SAFETY LIGHTS ONLY	\$ 0.00	\$ 2.56	\$ 2.56
076-0146-024-0000	SAFETY LIGHTS ONLY	\$ 0.00	\$ 2.56	\$ 2.56
076-0147-001-0000	SAFETY LIGHTS ONLY	\$ 0.00	\$ 2.56	\$ 2.56
076-0147-002-0000	SAFETY LIGHTS ONLY	\$ 0.00	\$ 2.56	\$ 2.56
076-0147-003-0000	SAFETY LIGHTS ONLY	\$ 0.00	\$ 2.56	\$ 2.56
076-0147-004-0000	SAFETY LIGHTS ONLY	\$ 0.00	\$ 2.56	\$ 2.56
076-0147-005-0000	SAFETY LIGHTS ONLY	\$ 0.00	\$ 2.56	\$ 2.56
076-0147-006-0000	SAFETY LIGHTS ONLY	\$ 0.00	\$ 2.56	\$ 2.56
076-0147-007-0000	SAFETY LIGHTS ONLY	\$ 0.00	\$ 2.56	\$ 2.56
076-0147-008-0000	SAFETY LIGHTS ONLY	\$ 0.00	\$ 2.56	\$ 2.56
076-0147-009-0000	SAFETY LIGHTS ONLY	\$ 0.00	\$ 2.56	\$ 2.56
076-0147-010-0000	SAFETY LIGHTS ONLY	\$ 0.00	\$ 2.56	\$ 2.56
076-0147-011-0000	SAFETY LIGHTS ONLY	\$ 0.00	\$ 2.56	\$ 2.56
076-0147-012-0000	SAFETY LIGHTS ONLY	\$ 0.00	\$ 2.56	\$ 2.56
076-0147-013-0000	SAFETY LIGHTS ONLY	\$ 0.00	\$ 2.56	\$ 2.56
076-0147-014-0000	SAFETY LIGHTS ONLY	\$ 0.00	\$ 2.56	\$ 2.56
076-0147-015-0000	SAFETY LIGHTS ONLY	\$ 0.00	\$ 2.56	\$ 2.56
076-0147-016-0000	SAFETY LIGHTS ONLY	\$ 0.00	\$ 2.56	\$ 2.56
076-0147-017-0000	SAFETY LIGHTS ONLY	\$ 0.00	\$ 2.56	\$ 2.56
076-0147-018-0000	SAFETY LIGHTS ONLY	\$ 0.00	\$ 2.56	\$ 2.56
076-0147-019-0000	SAFETY LIGHTS ONLY	\$ 0.00	\$ 2.56	\$ 2.56
076-0147-020-0000	SAFETY LIGHTS ONLY	\$ 0.00	\$ 2.56	\$ 2.56
076-0147-021-0000	SAFETY LIGHTS ONLY	\$ 0.00	\$ 2.56	\$ 2.56
076-0147-022-0000	SAFETY LIGHTS ONLY	\$ 0.00	\$ 2.56	\$ 2.56
076-0151-001-0000	SAFETY LIGHTS ONLY	\$ 0.00	\$ 2.56	\$ 2.56
076-0151-002-0000	SAFETY LIGHTS ONLY	\$ 0.00	\$ 2.56	\$ 2.56
076-0151-003-0000	SAFETY LIGHTS ONLY	\$ 0.00	\$ 2.56	\$ 2.56
076-0151-004-0000	SAFETY LIGHTS ONLY	\$ 0.00	\$ 2.56	\$ 2.56
076-0151-005-0000	SAFETY LIGHTS ONLY	\$ 0.00	\$ 2.56	\$ 2.56
076-0151-006-0000	SAFETY LIGHTS ONLY	\$ 0.00	\$ 2.56	\$ 2.56
076-0151-007-0000	SAFETY LIGHTS ONLY	\$ 0.00	\$ 2.56	\$ 2.56
076-0151-008-0000	SAFETY LIGHTS ONLY	\$ 0.00	\$ 2.56	\$ 2.56
076-0151-009-0000	SAFETY LIGHTS ONLY	\$ 0.00	\$ 2.56	\$ 2.56
076-0151-010-0000	SAFETY LIGHTS ONLY	\$ 0.00	\$ 2.56	\$ 2.56
076-0151-011-0000	SAFETY LIGHTS ONLY	\$ 0.00	\$ 2.56	\$ 2.56

ITEM 9.3.

City of Rancho Cordova
Lighting District No. 2012-1 Exhibit A to the Resolution
Fiscal Year 2023-24 Assessment Roll

ATTACHMENT 3

APN	District Classification	Street Light Charge	Safety Light Charge	Total Assessment
076-0151-012-0000	SAFETY LIGHTS ONLY	\$ 0.00	\$ 2.56	\$ 2.56
076-0151-013-0000	SAFETY LIGHTS ONLY	\$ 0.00	\$ 2.56	\$ 2.56
076-0151-014-0000	SAFETY LIGHTS ONLY	\$ 0.00	\$ 2.56	\$ 2.56
076-0151-015-0000	SAFETY LIGHTS ONLY	\$ 0.00	\$ 2.56	\$ 2.56
076-0151-016-0000	SAFETY LIGHTS ONLY	\$ 0.00	\$ 2.56	\$ 2.56
076-0151-017-0000	SAFETY LIGHTS ONLY	\$ 0.00	\$ 2.56	\$ 2.56
076-0151-018-0000	SAFETY LIGHTS ONLY	\$ 0.00	\$ 2.56	\$ 2.56
076-0151-019-0000	SAFETY LIGHTS ONLY	\$ 0.00	\$ 2.56	\$ 2.56
076-0151-020-0000	SAFETY LIGHTS ONLY	\$ 0.00	\$ 2.56	\$ 2.56
076-0151-021-0000	SAFETY LIGHTS ONLY	\$ 0.00	\$ 2.56	\$ 2.56
076-0151-022-0000	SAFETY LIGHTS ONLY	\$ 0.00	\$ 2.56	\$ 2.56
076-0151-023-0000	SAFETY LIGHTS ONLY	\$ 0.00	\$ 2.56	\$ 2.56
076-0152-001-0000	SAFETY LIGHTS ONLY	\$ 0.00	\$ 2.56	\$ 2.56
076-0152-002-0000	SAFETY LIGHTS ONLY	\$ 0.00	\$ 2.56	\$ 2.56
076-0152-003-0000	SAFETY LIGHTS ONLY	\$ 0.00	\$ 2.56	\$ 2.56
076-0152-004-0000	SAFETY LIGHTS ONLY	\$ 0.00	\$ 2.56	\$ 2.56
076-0152-005-0000	SAFETY LIGHTS ONLY	\$ 0.00	\$ 2.56	\$ 2.56
076-0152-006-0000	SAFETY LIGHTS ONLY	\$ 0.00	\$ 2.56	\$ 2.56
076-0152-007-0000	SAFETY LIGHTS ONLY	\$ 0.00	\$ 2.56	\$ 2.56
076-0152-008-0000	SAFETY LIGHTS ONLY	\$ 0.00	\$ 2.56	\$ 2.56
076-0152-009-0000	SAFETY LIGHTS ONLY	\$ 0.00	\$ 2.56	\$ 2.56
076-0152-010-0000	SAFETY LIGHTS ONLY	\$ 0.00	\$ 2.56	\$ 2.56
076-0152-011-0000	SAFETY LIGHTS ONLY	\$ 0.00	\$ 2.56	\$ 2.56
076-0152-012-0000	SAFETY LIGHTS ONLY	\$ 0.00	\$ 2.56	\$ 2.56
076-0152-013-0000	SAFETY LIGHTS ONLY	\$ 0.00	\$ 2.56	\$ 2.56
076-0152-014-0000	SAFETY LIGHTS ONLY	\$ 0.00	\$ 2.56	\$ 2.56
076-0152-015-0000	SAFETY LIGHTS ONLY	\$ 0.00	\$ 2.56	\$ 2.56
076-0152-016-0000	SAFETY LIGHTS ONLY	\$ 0.00	\$ 2.56	\$ 2.56
076-0152-017-0000	SAFETY LIGHTS ONLY	\$ 0.00	\$ 2.56	\$ 2.56
076-0152-018-0000	SAFETY LIGHTS ONLY	\$ 0.00	\$ 2.56	\$ 2.56
076-0152-019-0000	SAFETY LIGHTS ONLY	\$ 0.00	\$ 2.56	\$ 2.56
076-0152-020-0000	SAFETY LIGHTS ONLY	\$ 0.00	\$ 2.56	\$ 2.56
076-0152-021-0000	SAFETY LIGHTS ONLY	\$ 0.00	\$ 2.56	\$ 2.56
076-0152-022-0000	SAFETY LIGHTS ONLY	\$ 0.00	\$ 2.56	\$ 2.56
076-0152-023-0000	SAFETY LIGHTS ONLY	\$ 0.00	\$ 2.56	\$ 2.56
076-0152-024-0000	SAFETY LIGHTS ONLY	\$ 0.00	\$ 2.56	\$ 2.56
076-0153-001-0000	SAFETY LIGHTS ONLY	\$ 0.00	\$ 2.56	\$ 2.56
076-0153-002-0000	SAFETY LIGHTS ONLY	\$ 0.00	\$ 2.56	\$ 2.56
076-0153-003-0000	SAFETY LIGHTS ONLY	\$ 0.00	\$ 2.56	\$ 2.56
076-0153-004-0000	SAFETY LIGHTS ONLY	\$ 0.00	\$ 2.56	\$ 2.56
076-0153-005-0000	SAFETY LIGHTS ONLY	\$ 0.00	\$ 2.56	\$ 2.56
076-0153-006-0000	SAFETY LIGHTS ONLY	\$ 0.00	\$ 2.56	\$ 2.56
076-0153-007-0000	SAFETY LIGHTS ONLY	\$ 0.00	\$ 2.56	\$ 2.56
076-0153-008-0000	SAFETY LIGHTS ONLY	\$ 0.00	\$ 2.56	\$ 2.56

ITEM 9.3.

City of Rancho Cordova
Lighting District No. 2012-1 Exhibit A to the Resolution
Fiscal Year 2023-24 Assessment Roll

ATTACHMENT 3

APN	District Classification	Street Light Charge	Safety Light Charge	Total Assessment
076-0153-009-0000	SAFETY LIGHTS ONLY	\$ 0.00	\$ 2.56	\$ 2.56
076-0153-010-0000	SAFETY LIGHTS ONLY	\$ 0.00	\$ 2.56	\$ 2.56
076-0153-011-0000	SAFETY LIGHTS ONLY	\$ 0.00	\$ 2.56	\$ 2.56
076-0153-012-0000	SAFETY LIGHTS ONLY	\$ 0.00	\$ 2.56	\$ 2.56
076-0153-013-0000	SAFETY LIGHTS ONLY	\$ 0.00	\$ 2.56	\$ 2.56
076-0153-014-0000	SAFETY LIGHTS ONLY	\$ 0.00	\$ 2.56	\$ 2.56
076-0153-015-0000	SAFETY LIGHTS ONLY	\$ 0.00	\$ 2.56	\$ 2.56
076-0153-016-0000	SAFETY LIGHTS ONLY	\$ 0.00	\$ 2.56	\$ 2.56
076-0153-017-0000	SAFETY LIGHTS ONLY	\$ 0.00	\$ 2.56	\$ 2.56
076-0153-018-0000	SAFETY LIGHTS ONLY	\$ 0.00	\$ 2.56	\$ 2.56
076-0153-019-0000	SAFETY LIGHTS ONLY	\$ 0.00	\$ 2.56	\$ 2.56
076-0153-020-0000	SAFETY LIGHTS ONLY	\$ 0.00	\$ 2.56	\$ 2.56
076-0153-021-0000	SAFETY LIGHTS ONLY	\$ 0.00	\$ 2.56	\$ 2.56
076-0153-022-0000	SAFETY LIGHTS ONLY	\$ 0.00	\$ 2.56	\$ 2.56
076-0154-001-0000	SAFETY LIGHTS ONLY	\$ 0.00	\$ 2.56	\$ 2.56
076-0154-002-0000	SAFETY LIGHTS ONLY	\$ 0.00	\$ 2.56	\$ 2.56
076-0154-003-0000	SAFETY LIGHTS ONLY	\$ 0.00	\$ 2.56	\$ 2.56
076-0154-004-0000	SAFETY LIGHTS ONLY	\$ 0.00	\$ 2.56	\$ 2.56
076-0154-005-0000	SAFETY LIGHTS ONLY	\$ 0.00	\$ 2.56	\$ 2.56
076-0154-006-0000	SAFETY LIGHTS ONLY	\$ 0.00	\$ 2.56	\$ 2.56
076-0154-007-0000	SAFETY LIGHTS ONLY	\$ 0.00	\$ 2.56	\$ 2.56
076-0154-008-0000	SAFETY LIGHTS ONLY	\$ 0.00	\$ 2.56	\$ 2.56
076-0154-009-0000	SAFETY LIGHTS ONLY	\$ 0.00	\$ 2.56	\$ 2.56
076-0154-010-0000	SAFETY LIGHTS ONLY	\$ 0.00	\$ 2.56	\$ 2.56
076-0154-011-0000	SAFETY LIGHTS ONLY	\$ 0.00	\$ 2.56	\$ 2.56
076-0154-012-0000	SAFETY LIGHTS ONLY	\$ 0.00	\$ 2.56	\$ 2.56
076-0154-013-0000	SAFETY LIGHTS ONLY	\$ 0.00	\$ 2.56	\$ 2.56
076-0154-014-0000	SAFETY LIGHTS ONLY	\$ 0.00	\$ 2.56	\$ 2.56
076-0154-015-0000	SAFETY LIGHTS ONLY	\$ 0.00	\$ 2.56	\$ 2.56
076-0154-016-0000	SAFETY LIGHTS ONLY	\$ 0.00	\$ 2.56	\$ 2.56
076-0154-017-0000	SAFETY LIGHTS ONLY	\$ 0.00	\$ 2.56	\$ 2.56
076-0155-001-0000	SAFETY LIGHTS ONLY	\$ 0.00	\$ 2.56	\$ 2.56
076-0155-002-0000	SAFETY LIGHTS ONLY	\$ 0.00	\$ 2.56	\$ 2.56
076-0155-003-0000	SAFETY LIGHTS ONLY	\$ 0.00	\$ 2.56	\$ 2.56
076-0155-004-0000	SAFETY LIGHTS ONLY	\$ 0.00	\$ 2.56	\$ 2.56
076-0155-005-0000	SAFETY LIGHTS ONLY	\$ 0.00	\$ 2.56	\$ 2.56
076-0155-006-0000	SAFETY LIGHTS ONLY	\$ 0.00	\$ 2.56	\$ 2.56
076-0155-007-0000	SAFETY LIGHTS ONLY	\$ 0.00	\$ 2.56	\$ 2.56
076-0155-008-0000	SAFETY LIGHTS ONLY	\$ 0.00	\$ 2.56	\$ 2.56
076-0155-009-0000	SAFETY LIGHTS ONLY	\$ 0.00	\$ 2.56	\$ 2.56
076-0155-010-0000	SAFETY LIGHTS ONLY	\$ 0.00	\$ 2.56	\$ 2.56
076-0155-011-0000	SAFETY LIGHTS ONLY	\$ 0.00	\$ 2.56	\$ 2.56
076-0155-012-0000	SAFETY LIGHTS ONLY	\$ 0.00	\$ 2.56	\$ 2.56
076-0155-013-0000	SAFETY LIGHTS ONLY	\$ 0.00	\$ 2.56	\$ 2.56

ITEM 9.3.

City of Rancho Cordova
Lighting District No. 2012-1 Exhibit A to the Resolution
Fiscal Year 2023-24 Assessment Roll

ATTACHMENT 3

APN	District Classification	Street Light Charge	Safety Light Charge	Total Assessment
076-0155-014-0000	SAFETY LIGHTS ONLY	\$ 0.00	\$ 2.56	\$ 2.56
076-0155-015-0000	SAFETY LIGHTS ONLY	\$ 0.00	\$ 2.56	\$ 2.56
076-0155-016-0000	SAFETY LIGHTS ONLY	\$ 0.00	\$ 2.56	\$ 2.56
076-0161-001-0000	SAFETY LIGHTS ONLY	\$ 0.00	\$ 2.56	\$ 2.56
076-0161-002-0000	SAFETY LIGHTS ONLY	\$ 0.00	\$ 2.56	\$ 2.56
076-0161-003-0000	SAFETY LIGHTS ONLY	\$ 0.00	\$ 2.56	\$ 2.56
076-0161-004-0000	SAFETY LIGHTS ONLY	\$ 0.00	\$ 2.56	\$ 2.56
076-0161-005-0000	SAFETY LIGHTS ONLY	\$ 0.00	\$ 2.56	\$ 2.56
076-0161-006-0000	SAFETY LIGHTS ONLY	\$ 0.00	\$ 2.56	\$ 2.56
076-0161-007-0000	SAFETY LIGHTS ONLY	\$ 0.00	\$ 2.56	\$ 2.56
076-0161-008-0000	SAFETY LIGHTS ONLY	\$ 0.00	\$ 2.56	\$ 2.56
076-0161-009-0000	SAFETY LIGHTS ONLY	\$ 0.00	\$ 2.56	\$ 2.56
076-0161-010-0000	SAFETY LIGHTS ONLY	\$ 0.00	\$ 2.56	\$ 2.56
076-0162-001-0000	SAFETY LIGHTS ONLY	\$ 0.00	\$ 2.56	\$ 2.56
076-0162-002-0000	SAFETY LIGHTS ONLY	\$ 0.00	\$ 2.56	\$ 2.56
076-0162-003-0000	SAFETY LIGHTS ONLY	\$ 0.00	\$ 2.56	\$ 2.56
076-0162-004-0000	SAFETY LIGHTS ONLY	\$ 0.00	\$ 2.56	\$ 2.56
076-0162-005-0000	SAFETY LIGHTS ONLY	\$ 0.00	\$ 2.56	\$ 2.56
076-0162-006-0000	SAFETY LIGHTS ONLY	\$ 0.00	\$ 2.56	\$ 2.56
076-0162-007-0000	SAFETY LIGHTS ONLY	\$ 0.00	\$ 2.56	\$ 2.56
076-0162-008-0000	SAFETY LIGHTS ONLY	\$ 0.00	\$ 2.56	\$ 2.56
076-0162-009-0000	SAFETY LIGHTS ONLY	\$ 0.00	\$ 2.56	\$ 2.56
076-0162-010-0000	SAFETY LIGHTS ONLY	\$ 0.00	\$ 2.56	\$ 2.56
076-0162-011-0000	SAFETY LIGHTS ONLY	\$ 0.00	\$ 2.56	\$ 2.56
076-0162-012-0000	SAFETY LIGHTS ONLY	\$ 0.00	\$ 2.56	\$ 2.56
076-0163-001-0000	SAFETY LIGHTS ONLY	\$ 0.00	\$ 2.56	\$ 2.56
076-0163-002-0000	SAFETY LIGHTS ONLY	\$ 0.00	\$ 2.56	\$ 2.56
076-0163-003-0000	SAFETY LIGHTS ONLY	\$ 0.00	\$ 2.56	\$ 2.56
076-0163-004-0000	SAFETY LIGHTS ONLY	\$ 0.00	\$ 2.56	\$ 2.56
076-0163-005-0000	SAFETY LIGHTS ONLY	\$ 0.00	\$ 2.56	\$ 2.56
076-0163-006-0000	SAFETY LIGHTS ONLY	\$ 0.00	\$ 2.56	\$ 2.56
076-0163-007-0000	SAFETY LIGHTS ONLY	\$ 0.00	\$ 2.56	\$ 2.56
076-0163-008-0000	SAFETY LIGHTS ONLY	\$ 0.00	\$ 2.56	\$ 2.56
076-0163-011-0000	SAFETY LIGHTS ONLY	\$ 0.00	\$ 2.56	\$ 2.56
076-0163-012-0000	SAFETY LIGHTS ONLY	\$ 0.00	\$ 2.56	\$ 2.56
076-0163-013-0000	SAFETY LIGHTS ONLY	\$ 0.00	\$ 2.56	\$ 2.56
076-0164-001-0000	SAFETY LIGHTS ONLY	\$ 0.00	\$ 2.56	\$ 2.56
076-0164-002-0000	SAFETY LIGHTS ONLY	\$ 0.00	\$ 2.56	\$ 2.56
076-0164-003-0000	SAFETY LIGHTS ONLY	\$ 0.00	\$ 2.56	\$ 2.56
076-0164-004-0000	SAFETY LIGHTS ONLY	\$ 0.00	\$ 2.56	\$ 2.56
076-0164-005-0000	SAFETY LIGHTS ONLY	\$ 0.00	\$ 2.56	\$ 2.56
076-0164-006-0000	SAFETY LIGHTS ONLY	\$ 0.00	\$ 2.56	\$ 2.56
076-0164-007-0000	SAFETY LIGHTS ONLY	\$ 0.00	\$ 2.56	\$ 2.56
076-0164-008-0000	SAFETY LIGHTS ONLY	\$ 0.00	\$ 2.56	\$ 2.56

ITEM 9.3.

City of Rancho Cordova
Lighting District No. 2012-1 Exhibit A to the Resolution
Fiscal Year 2023-24 Assessment Roll

ATTACHMENT 3

APN	District Classification	Street Light Charge	Safety Light Charge	Total Assessment
076-0164-009-0000	SAFETY LIGHTS ONLY	\$ 0.00	\$ 2.56	\$ 2.56
076-0164-010-0000	SAFETY LIGHTS ONLY	\$ 0.00	\$ 2.56	\$ 2.56
076-0164-011-0000	SAFETY LIGHTS ONLY	\$ 0.00	\$ 2.56	\$ 2.56
076-0164-012-0000	SAFETY LIGHTS ONLY	\$ 0.00	\$ 2.56	\$ 2.56
076-0164-013-0000	SAFETY LIGHTS ONLY	\$ 0.00	\$ 2.56	\$ 2.56
076-0164-014-0000	SAFETY LIGHTS ONLY	\$ 0.00	\$ 2.56	\$ 2.56
076-0164-015-0000	SAFETY LIGHTS ONLY	\$ 0.00	\$ 2.56	\$ 2.56
076-0164-016-0000	SAFETY LIGHTS ONLY	\$ 0.00	\$ 2.56	\$ 2.56
076-0164-017-0000	SAFETY LIGHTS ONLY	\$ 0.00	\$ 2.56	\$ 2.56
076-0164-018-0000	SAFETY LIGHTS ONLY	\$ 0.00	\$ 2.56	\$ 2.56
076-0164-019-0000	SAFETY LIGHTS ONLY	\$ 0.00	\$ 2.56	\$ 2.56
076-0164-020-0000	SAFETY LIGHTS ONLY	\$ 0.00	\$ 2.56	\$ 2.56
076-0164-021-0000	SAFETY LIGHTS ONLY	\$ 0.00	\$ 2.56	\$ 2.56
076-0164-022-0000	SAFETY LIGHTS ONLY	\$ 0.00	\$ 2.56	\$ 2.56
076-0164-023-0000	SAFETY LIGHTS ONLY	\$ 0.00	\$ 2.56	\$ 2.56
076-0164-024-0000	SAFETY LIGHTS ONLY	\$ 0.00	\$ 2.56	\$ 2.56
076-0164-025-0000	SAFETY LIGHTS ONLY	\$ 0.00	\$ 2.56	\$ 2.56
076-0164-026-0000	SAFETY LIGHTS ONLY	\$ 0.00	\$ 2.56	\$ 2.56
076-0164-027-0000	SAFETY LIGHTS ONLY	\$ 0.00	\$ 2.56	\$ 2.56
076-0164-028-0000	SAFETY LIGHTS ONLY	\$ 0.00	\$ 2.56	\$ 2.56
076-0164-029-0000	SAFETY LIGHTS ONLY	\$ 0.00	\$ 2.56	\$ 2.56
076-0164-030-0000	SAFETY LIGHTS ONLY	\$ 0.00	\$ 2.56	\$ 2.56
076-0164-031-0000	SAFETY LIGHTS ONLY	\$ 0.00	\$ 2.56	\$ 2.56
076-0164-032-0000	SAFETY LIGHTS ONLY	\$ 0.00	\$ 2.56	\$ 2.56
076-0164-033-0000	SAFETY LIGHTS ONLY	\$ 0.00	\$ 2.56	\$ 2.56
076-0164-034-0000	SAFETY LIGHTS ONLY	\$ 0.00	\$ 2.56	\$ 2.56
076-0164-035-0000	SAFETY LIGHTS ONLY	\$ 0.00	\$ 2.56	\$ 2.56
076-0164-036-0000	SAFETY LIGHTS ONLY	\$ 0.00	\$ 2.56	\$ 2.56
076-0164-037-0000	SAFETY LIGHTS ONLY	\$ 0.00	\$ 2.56	\$ 2.56
076-0164-038-0000	SAFETY LIGHTS ONLY	\$ 0.00	\$ 2.56	\$ 2.56
076-0164-039-0000	SAFETY LIGHTS ONLY	\$ 0.00	\$ 2.56	\$ 2.56
076-0165-001-0000	SAFETY LIGHTS ONLY	\$ 0.00	\$ 2.56	\$ 2.56
076-0165-002-0000	SAFETY LIGHTS ONLY	\$ 0.00	\$ 2.56	\$ 2.56
076-0165-003-0000	SAFETY LIGHTS ONLY	\$ 0.00	\$ 2.56	\$ 2.56
076-0165-004-0000	SAFETY LIGHTS ONLY	\$ 0.00	\$ 2.56	\$ 2.56
076-0165-005-0000	SAFETY LIGHTS ONLY	\$ 0.00	\$ 2.56	\$ 2.56
076-0165-006-0000	SAFETY LIGHTS ONLY	\$ 0.00	\$ 2.56	\$ 2.56
076-0165-007-0000	SAFETY LIGHTS ONLY	\$ 0.00	\$ 2.56	\$ 2.56
076-0166-001-0000	SAFETY LIGHTS ONLY	\$ 0.00	\$ 2.56	\$ 2.56
076-0171-001-0000	SAFETY LIGHTS ONLY	\$ 0.00	\$ 2.56	\$ 2.56
076-0171-002-0000	SAFETY LIGHTS ONLY	\$ 0.00	\$ 2.56	\$ 2.56
076-0171-003-0000	SAFETY LIGHTS ONLY	\$ 0.00	\$ 2.56	\$ 2.56
076-0171-004-0000	SAFETY LIGHTS ONLY	\$ 0.00	\$ 2.56	\$ 2.56
076-0171-005-0000	SAFETY LIGHTS ONLY	\$ 0.00	\$ 2.56	\$ 2.56

ITEM 9.3.

City of Rancho Cordova
Lighting District No. 2012-1 Exhibit A to the Resolution
Fiscal Year 2023-24 Assessment Roll

ATTACHMENT 3

APN	District Classification	Street Light Charge	Safety Light Charge	Total Assessment
076-0171-006-0000	SAFETY LIGHTS ONLY	\$ 0.00	\$ 2.56	\$ 2.56
076-0172-001-0000	SAFETY LIGHTS ONLY	\$ 0.00	\$ 2.56	\$ 2.56
076-0172-002-0000	SAFETY LIGHTS ONLY	\$ 0.00	\$ 2.56	\$ 2.56
076-0172-003-0000	SAFETY LIGHTS ONLY	\$ 0.00	\$ 2.56	\$ 2.56
076-0172-004-0000	SAFETY LIGHTS ONLY	\$ 0.00	\$ 2.56	\$ 2.56
076-0172-005-0000	SAFETY LIGHTS ONLY	\$ 0.00	\$ 2.56	\$ 2.56
076-0172-006-0000	SAFETY LIGHTS ONLY	\$ 0.00	\$ 2.56	\$ 2.56
076-0173-001-0000	SAFETY LIGHTS ONLY	\$ 0.00	\$ 2.56	\$ 2.56
076-0173-002-0000	SAFETY LIGHTS ONLY	\$ 0.00	\$ 2.56	\$ 2.56
076-0173-003-0000	SAFETY LIGHTS ONLY	\$ 0.00	\$ 2.56	\$ 2.56
076-0173-004-0000	SAFETY LIGHTS ONLY	\$ 0.00	\$ 2.56	\$ 2.56
076-0173-006-0000	SAFETY LIGHTS ONLY	\$ 0.00	\$ 2.56	\$ 2.56
076-0173-007-0000	SAFETY LIGHTS ONLY	\$ 0.00	\$ 2.56	\$ 2.56
076-0173-008-0000	SAFETY LIGHTS ONLY	\$ 0.00	\$ 2.56	\$ 2.56
076-0173-009-0000	SAFETY LIGHTS ONLY	\$ 0.00	\$ 2.56	\$ 2.56
076-0173-010-0000	SAFETY LIGHTS ONLY	\$ 0.00	\$ 2.56	\$ 2.56
076-0173-011-0000	SAFETY LIGHTS ONLY	\$ 0.00	\$ 2.56	\$ 2.56
076-0173-012-0000	SAFETY LIGHTS ONLY	\$ 0.00	\$ 2.56	\$ 2.56
076-0173-013-0000	SAFETY LIGHTS ONLY	\$ 0.00	\$ 2.56	\$ 2.56
076-0173-014-0000	SAFETY LIGHTS ONLY	\$ 0.00	\$ 2.56	\$ 2.56
076-0173-015-0000	SAFETY LIGHTS ONLY	\$ 0.00	\$ 2.56	\$ 2.56
076-0173-016-0000	SAFETY LIGHTS ONLY	\$ 0.00	\$ 2.56	\$ 2.56
076-0174-001-0000	SAFETY LIGHTS ONLY	\$ 0.00	\$ 2.56	\$ 2.56
076-0174-002-0000	SAFETY LIGHTS ONLY	\$ 0.00	\$ 2.56	\$ 2.56
076-0174-003-0000	SAFETY LIGHTS ONLY	\$ 0.00	\$ 2.56	\$ 2.56
076-0174-004-0000	SAFETY LIGHTS ONLY	\$ 0.00	\$ 2.56	\$ 2.56
076-0174-005-0000	SAFETY LIGHTS ONLY	\$ 0.00	\$ 2.56	\$ 2.56
076-0174-006-0000	SAFETY LIGHTS ONLY	\$ 0.00	\$ 2.56	\$ 2.56
076-0174-007-0000	SAFETY LIGHTS ONLY	\$ 0.00	\$ 2.56	\$ 2.56
076-0174-008-0000	SAFETY LIGHTS ONLY	\$ 0.00	\$ 2.56	\$ 2.56
076-0174-009-0000	SAFETY LIGHTS ONLY	\$ 0.00	\$ 2.56	\$ 2.56
076-0174-010-0000	SAFETY LIGHTS ONLY	\$ 0.00	\$ 2.56	\$ 2.56
076-0174-011-0000	SAFETY LIGHTS ONLY	\$ 0.00	\$ 2.56	\$ 2.56
076-0174-012-0000	SAFETY LIGHTS ONLY	\$ 0.00	\$ 2.56	\$ 2.56
076-0175-001-0000	SAFETY LIGHTS ONLY	\$ 0.00	\$ 2.56	\$ 2.56
076-0175-002-0000	SAFETY LIGHTS ONLY	\$ 0.00	\$ 2.56	\$ 2.56
076-0175-003-0000	SAFETY LIGHTS ONLY	\$ 0.00	\$ 2.56	\$ 2.56
076-0175-004-0000	SAFETY LIGHTS ONLY	\$ 0.00	\$ 2.56	\$ 2.56
076-0175-005-0000	SAFETY LIGHTS ONLY	\$ 0.00	\$ 2.56	\$ 2.56
076-0175-006-0000	NONRES	\$ 46.60	\$ 2.56	\$ 49.16
076-0175-007-0000	SAFETY LIGHTS ONLY	\$ 0.00	\$ 2.56	\$ 2.56
076-0175-008-0000	SAFETY LIGHTS ONLY	\$ 0.00	\$ 2.56	\$ 2.56
076-0175-009-0000	SAFETY LIGHTS ONLY	\$ 0.00	\$ 2.56	\$ 2.56
076-0175-010-0000	SAFETY LIGHTS ONLY	\$ 0.00	\$ 2.56	\$ 2.56

ITEM 9.3.

City of Rancho Cordova
Lighting District No. 2012-1 Exhibit A to the Resolution
Fiscal Year 2023-24 Assessment Roll

ATTACHMENT 3

APN	District Classification	Street Light Charge	Safety Light Charge	Total Assessment
076-0175-011-0000	SAFETY LIGHTS ONLY	\$ 0.00	\$ 2.56	\$ 2.56
076-0175-012-0000	SAFETY LIGHTS ONLY	\$ 0.00	\$ 2.56	\$ 2.56
076-0181-001-0000	SAFETY LIGHTS ONLY	\$ 0.00	\$ 2.56	\$ 2.56
076-0181-002-0000	SAFETY LIGHTS ONLY	\$ 0.00	\$ 2.56	\$ 2.56
076-0181-003-0000	SAFETY LIGHTS ONLY	\$ 0.00	\$ 2.56	\$ 2.56
076-0181-004-0000	SAFETY LIGHTS ONLY	\$ 0.00	\$ 2.56	\$ 2.56
076-0181-005-0000	SAFETY LIGHTS ONLY	\$ 0.00	\$ 2.56	\$ 2.56
076-0181-006-0000	SAFETY LIGHTS ONLY	\$ 0.00	\$ 2.56	\$ 2.56
076-0181-007-0000	SAFETY LIGHTS ONLY	\$ 0.00	\$ 2.56	\$ 2.56
076-0181-008-0000	SAFETY LIGHTS ONLY	\$ 0.00	\$ 2.56	\$ 2.56
076-0181-009-0000	SAFETY LIGHTS ONLY	\$ 0.00	\$ 2.56	\$ 2.56
076-0181-010-0000	SAFETY LIGHTS ONLY	\$ 0.00	\$ 2.56	\$ 2.56
076-0181-011-0000	SAFETY LIGHTS ONLY	\$ 0.00	\$ 2.56	\$ 2.56
076-0181-012-0000	SAFETY LIGHTS ONLY	\$ 0.00	\$ 2.56	\$ 2.56
076-0181-013-0000	SAFETY LIGHTS ONLY	\$ 0.00	\$ 2.56	\$ 2.56
076-0181-014-0000	SAFETY LIGHTS ONLY	\$ 0.00	\$ 2.56	\$ 2.56
076-0181-015-0000	SAFETY LIGHTS ONLY	\$ 0.00	\$ 2.56	\$ 2.56
076-0181-016-0000	SAFETY LIGHTS ONLY	\$ 0.00	\$ 2.56	\$ 2.56
076-0181-017-0000	SAFETY LIGHTS ONLY	\$ 0.00	\$ 2.56	\$ 2.56
076-0182-001-0000	SAFETY LIGHTS ONLY	\$ 0.00	\$ 2.56	\$ 2.56
076-0182-002-0000	SAFETY LIGHTS ONLY	\$ 0.00	\$ 2.56	\$ 2.56
076-0182-003-0000	SAFETY LIGHTS ONLY	\$ 0.00	\$ 2.56	\$ 2.56
076-0182-004-0000	SAFETY LIGHTS ONLY	\$ 0.00	\$ 2.56	\$ 2.56
076-0182-005-0000	SAFETY LIGHTS ONLY	\$ 0.00	\$ 2.56	\$ 2.56
076-0182-006-0000	SAFETY LIGHTS ONLY	\$ 0.00	\$ 2.56	\$ 2.56
076-0182-007-0000	SAFETY LIGHTS ONLY	\$ 0.00	\$ 2.56	\$ 2.56
076-0182-008-0000	SAFETY LIGHTS ONLY	\$ 0.00	\$ 2.56	\$ 2.56
076-0182-009-0000	SAFETY LIGHTS ONLY	\$ 0.00	\$ 2.56	\$ 2.56
076-0182-010-0000	SAFETY LIGHTS ONLY	\$ 0.00	\$ 2.56	\$ 2.56
076-0182-011-0000	SAFETY LIGHTS ONLY	\$ 0.00	\$ 2.56	\$ 2.56
076-0182-012-0000	SAFETY LIGHTS ONLY	\$ 0.00	\$ 2.56	\$ 2.56
076-0183-001-0000	RESIDENTIAL	\$ 15.32	\$ 2.56	\$ 17.88
076-0183-002-0000	SAFETY LIGHTS ONLY	\$ 0.00	\$ 2.56	\$ 2.56
076-0183-003-0000	SAFETY LIGHTS ONLY	\$ 0.00	\$ 2.56	\$ 2.56
076-0183-004-0000	SAFETY LIGHTS ONLY	\$ 0.00	\$ 2.56	\$ 2.56
076-0183-005-0000	SAFETY LIGHTS ONLY	\$ 0.00	\$ 2.56	\$ 2.56
076-0183-006-0000	SAFETY LIGHTS ONLY	\$ 0.00	\$ 2.56	\$ 2.56
076-0183-007-0000	SAFETY LIGHTS ONLY	\$ 0.00	\$ 2.56	\$ 2.56
076-0183-008-0000	SAFETY LIGHTS ONLY	\$ 0.00	\$ 2.56	\$ 2.56
076-0183-009-0000	SAFETY LIGHTS ONLY	\$ 0.00	\$ 2.56	\$ 2.56
076-0183-010-0000	SAFETY LIGHTS ONLY	\$ 0.00	\$ 2.56	\$ 2.56
076-0191-001-0000	SAFETY LIGHTS ONLY	\$ 0.00	\$ 2.56	\$ 2.56
076-0191-002-0000	SAFETY LIGHTS ONLY	\$ 0.00	\$ 2.56	\$ 2.56
076-0191-003-0000	SAFETY LIGHTS ONLY	\$ 0.00	\$ 2.56	\$ 2.56

ITEM 9.3.

City of Rancho Cordova
Lighting District No. 2012-1 Exhibit A to the Resolution
Fiscal Year 2023-24 Assessment Roll

ATTACHMENT 3

APN	District Classification	Street Light Charge	Safety Light Charge	Total Assessment
076-0191-004-0000	SAFETY LIGHTS ONLY	\$ 0.00	\$ 2.56	\$ 2.56
076-0191-005-0000	SAFETY LIGHTS ONLY	\$ 0.00	\$ 2.56	\$ 2.56
076-0191-006-0000	SAFETY LIGHTS ONLY	\$ 0.00	\$ 2.56	\$ 2.56
076-0191-007-0000	SAFETY LIGHTS ONLY	\$ 0.00	\$ 2.56	\$ 2.56
076-0191-008-0000	SAFETY LIGHTS ONLY	\$ 0.00	\$ 2.56	\$ 2.56
076-0191-009-0000	SAFETY LIGHTS ONLY	\$ 0.00	\$ 2.56	\$ 2.56
076-0191-010-0000	SAFETY LIGHTS ONLY	\$ 0.00	\$ 2.56	\$ 2.56
076-0191-011-0000	SAFETY LIGHTS ONLY	\$ 0.00	\$ 2.56	\$ 2.56
076-0191-012-0000	SAFETY LIGHTS ONLY	\$ 0.00	\$ 2.56	\$ 2.56
076-0191-013-0000	SAFETY LIGHTS ONLY	\$ 0.00	\$ 2.56	\$ 2.56
076-0191-014-0000	SAFETY LIGHTS ONLY	\$ 0.00	\$ 2.56	\$ 2.56
076-0191-015-0000	SAFETY LIGHTS ONLY	\$ 0.00	\$ 2.56	\$ 2.56
076-0191-016-0000	SAFETY LIGHTS ONLY	\$ 0.00	\$ 2.56	\$ 2.56
076-0191-017-0000	SAFETY LIGHTS ONLY	\$ 0.00	\$ 2.56	\$ 2.56
076-0191-018-0000	SAFETY LIGHTS ONLY	\$ 0.00	\$ 2.56	\$ 2.56
076-0192-001-0000	RESIDENTIAL	\$ 15.32	\$ 2.56	\$ 17.88
076-0192-002-0000	RESIDENTIAL	\$ 15.32	\$ 2.56	\$ 17.88
076-0192-003-0000	SAFETY LIGHTS ONLY	\$ 0.00	\$ 2.56	\$ 2.56
076-0192-004-0000	SAFETY LIGHTS ONLY	\$ 0.00	\$ 2.56	\$ 2.56
076-0192-005-0000	SAFETY LIGHTS ONLY	\$ 0.00	\$ 2.56	\$ 2.56
076-0193-001-0000	SAFETY LIGHTS ONLY	\$ 0.00	\$ 2.56	\$ 2.56
076-0193-002-0000	SAFETY LIGHTS ONLY	\$ 0.00	\$ 2.56	\$ 2.56
076-0193-003-0000	SAFETY LIGHTS ONLY	\$ 0.00	\$ 2.56	\$ 2.56
076-0193-004-0000	SAFETY LIGHTS ONLY	\$ 0.00	\$ 2.56	\$ 2.56
076-0193-005-0000	SAFETY LIGHTS ONLY	\$ 0.00	\$ 2.56	\$ 2.56
076-0193-006-0000	SAFETY LIGHTS ONLY	\$ 0.00	\$ 2.56	\$ 2.56
076-0193-007-0000	SAFETY LIGHTS ONLY	\$ 0.00	\$ 2.56	\$ 2.56
076-0193-008-0000	SAFETY LIGHTS ONLY	\$ 0.00	\$ 2.56	\$ 2.56
076-0193-009-0000	SAFETY LIGHTS ONLY	\$ 0.00	\$ 2.56	\$ 2.56
076-0193-010-0000	SAFETY LIGHTS ONLY	\$ 0.00	\$ 2.56	\$ 2.56
076-0193-011-0000	SAFETY LIGHTS ONLY	\$ 0.00	\$ 2.56	\$ 2.56
076-0193-012-0000	SAFETY LIGHTS ONLY	\$ 0.00	\$ 2.56	\$ 2.56
076-0193-013-0000	RESIDENTIAL	\$ 15.32	\$ 2.56	\$ 17.88
076-0201-001-0000	SAFETY LIGHTS ONLY	\$ 0.00	\$ 2.56	\$ 2.56
076-0201-002-0000	SAFETY LIGHTS ONLY	\$ 0.00	\$ 2.56	\$ 2.56
076-0201-003-0000	SAFETY LIGHTS ONLY	\$ 0.00	\$ 2.56	\$ 2.56
076-0201-004-0000	SAFETY LIGHTS ONLY	\$ 0.00	\$ 2.56	\$ 2.56
076-0201-005-0000	SAFETY LIGHTS ONLY	\$ 0.00	\$ 2.56	\$ 2.56
076-0201-006-0000	SAFETY LIGHTS ONLY	\$ 0.00	\$ 2.56	\$ 2.56
076-0201-007-0000	SAFETY LIGHTS ONLY	\$ 0.00	\$ 2.56	\$ 2.56
076-0201-008-0000	SAFETY LIGHTS ONLY	\$ 0.00	\$ 2.56	\$ 2.56
076-0201-009-0000	SAFETY LIGHTS ONLY	\$ 0.00	\$ 2.56	\$ 2.56
076-0202-001-0000	SAFETY LIGHTS ONLY	\$ 0.00	\$ 2.56	\$ 2.56
076-0202-002-0000	SAFETY LIGHTS ONLY	\$ 0.00	\$ 2.56	\$ 2.56

ITEM 9.3.

City of Rancho Cordova
Lighting District No. 2012-1 Exhibit A to the Resolution
Fiscal Year 2023-24 Assessment Roll

ATTACHMENT 3

APN	District Classification	Street Light Charge	Safety Light Charge	Total Assessment
076-0202-003-0000	SAFETY LIGHTS ONLY	\$ 0.00	\$ 2.56	\$ 2.56
076-0202-004-0000	SAFETY LIGHTS ONLY	\$ 0.00	\$ 2.56	\$ 2.56
076-0202-005-0000	SAFETY LIGHTS ONLY	\$ 0.00	\$ 2.56	\$ 2.56
076-0202-006-0000	SAFETY LIGHTS ONLY	\$ 0.00	\$ 2.56	\$ 2.56
076-0202-007-0000	SAFETY LIGHTS ONLY	\$ 0.00	\$ 2.56	\$ 2.56
076-0202-008-0000	SAFETY LIGHTS ONLY	\$ 0.00	\$ 2.56	\$ 2.56
076-0202-009-0000	SAFETY LIGHTS ONLY	\$ 0.00	\$ 2.56	\$ 2.56
076-0202-010-0000	SAFETY LIGHTS ONLY	\$ 0.00	\$ 2.56	\$ 2.56
076-0202-011-0000	SAFETY LIGHTS ONLY	\$ 0.00	\$ 2.56	\$ 2.56
076-0203-001-0000	SAFETY LIGHTS ONLY	\$ 0.00	\$ 2.56	\$ 2.56
076-0203-002-0000	SAFETY LIGHTS ONLY	\$ 0.00	\$ 2.56	\$ 2.56
076-0203-003-0000	SAFETY LIGHTS ONLY	\$ 0.00	\$ 2.56	\$ 2.56
076-0203-004-0000	SAFETY LIGHTS ONLY	\$ 0.00	\$ 2.56	\$ 2.56
076-0203-005-0000	SAFETY LIGHTS ONLY	\$ 0.00	\$ 2.56	\$ 2.56
076-0203-006-0000	SAFETY LIGHTS ONLY	\$ 0.00	\$ 2.56	\$ 2.56
076-0203-007-0000	SAFETY LIGHTS ONLY	\$ 0.00	\$ 2.56	\$ 2.56
076-0203-008-0000	SAFETY LIGHTS ONLY	\$ 0.00	\$ 2.56	\$ 2.56
076-0203-009-0000	SAFETY LIGHTS ONLY	\$ 0.00	\$ 2.56	\$ 2.56
076-0203-010-0000	SAFETY LIGHTS ONLY	\$ 0.00	\$ 2.56	\$ 2.56
076-0203-011-0000	SAFETY LIGHTS ONLY	\$ 0.00	\$ 2.56	\$ 2.56
076-0203-012-0000	SAFETY LIGHTS ONLY	\$ 0.00	\$ 2.56	\$ 2.56
076-0203-013-0000	SAFETY LIGHTS ONLY	\$ 0.00	\$ 2.56	\$ 2.56
076-0203-014-0000	SAFETY LIGHTS ONLY	\$ 0.00	\$ 2.56	\$ 2.56
076-0203-015-0000	SAFETY LIGHTS ONLY	\$ 0.00	\$ 2.56	\$ 2.56
076-0203-016-0000	SAFETY LIGHTS ONLY	\$ 0.00	\$ 2.56	\$ 2.56
076-0203-017-0000	SAFETY LIGHTS ONLY	\$ 0.00	\$ 2.56	\$ 2.56
076-0203-018-0000	SAFETY LIGHTS ONLY	\$ 0.00	\$ 2.56	\$ 2.56
076-0203-019-0000	SAFETY LIGHTS ONLY	\$ 0.00	\$ 2.56	\$ 2.56
076-0204-001-0000	NONRES	\$ 47.11	\$ 2.56	\$ 49.66
076-0204-002-0000	NONRES	\$ 17.63	\$ 2.56	\$ 20.18
076-0204-003-0000	SAFETY LIGHTS ONLY	\$ 0.00	\$ 2.56	\$ 2.56
076-0204-004-0000	SAFETY LIGHTS ONLY	\$ 0.00	\$ 2.56	\$ 2.56
076-0204-006-0000	RESIDENTIAL	\$ 15.32	\$ 2.56	\$ 17.88
076-0204-007-0000	SAFETY LIGHTS ONLY	\$ 0.00	\$ 2.56	\$ 2.56
076-0204-008-0000	SAFETY LIGHTS ONLY	\$ 0.00	\$ 2.56	\$ 2.56
076-0204-009-0000	SAFETY LIGHTS ONLY	\$ 0.00	\$ 2.56	\$ 2.56
076-0204-010-0000	SAFETY LIGHTS ONLY	\$ 0.00	\$ 2.56	\$ 2.56
076-0204-011-0000	SAFETY LIGHTS ONLY	\$ 0.00	\$ 2.56	\$ 2.56
076-0211-001-0000	SAFETY LIGHTS ONLY	\$ 0.00	\$ 2.56	\$ 2.56
076-0211-002-0000	SAFETY LIGHTS ONLY	\$ 0.00	\$ 2.56	\$ 2.56
076-0211-003-0000	SAFETY LIGHTS ONLY	\$ 0.00	\$ 2.56	\$ 2.56
076-0211-004-0000	SAFETY LIGHTS ONLY	\$ 0.00	\$ 2.56	\$ 2.56
076-0211-005-0000	SAFETY LIGHTS ONLY	\$ 0.00	\$ 2.56	\$ 2.56
076-0212-001-0000	SAFETY LIGHTS ONLY	\$ 0.00	\$ 2.56	\$ 2.56

ITEM 9.3.

City of Rancho Cordova
Lighting District No. 2012-1 Exhibit A to the Resolution
Fiscal Year 2023-24 Assessment Roll

ATTACHMENT 3

APN	District Classification	Street Light Charge	Safety Light Charge	Total Assessment
076-0212-002-0000	SAFETY LIGHTS ONLY	\$ 0.00	\$ 2.56	\$ 2.56
076-0212-003-0000	SAFETY LIGHTS ONLY	\$ 0.00	\$ 2.56	\$ 2.56
076-0212-004-0000	SAFETY LIGHTS ONLY	\$ 0.00	\$ 2.56	\$ 2.56
076-0212-005-0000	SAFETY LIGHTS ONLY	\$ 0.00	\$ 2.56	\$ 2.56
076-0212-006-0000	SAFETY LIGHTS ONLY	\$ 0.00	\$ 2.56	\$ 2.56
076-0212-007-0000	SAFETY LIGHTS ONLY	\$ 0.00	\$ 2.56	\$ 2.56
076-0212-010-0000	NONRES	\$ 63.98	\$ 2.56	\$ 66.54
076-0212-018-0000	NONRES	\$ 36.78	\$ 2.56	\$ 39.34
076-0212-020-0000	SAFETY LIGHTS ONLY	\$ 0.00	\$ 2.56	\$ 2.56
076-0212-021-0000	NONRES	\$ 52.40	\$ 2.56	\$ 54.96
076-0212-022-0000	NONRES	\$ 6.30	\$ 2.56	\$ 8.86
076-0213-013-0000	SAFETY LIGHTS ONLY	\$ 0.00	\$ 2.56	\$ 2.56
076-0221-001-0000	NONRES	\$ 93.45	\$ 2.56	\$ 96.00
076-0222-001-0000	NONRES	\$ 82.62	\$ 2.56	\$ 85.18
076-0222-002-0000	NONRES	\$ 25.19	\$ 2.56	\$ 27.74
076-0222-011-0000	NONRES	\$ 112.60	\$ 2.56	\$ 115.16
076-0222-019-0000	NONRES	\$ 137.03	\$ 2.56	\$ 139.58
076-0222-020-0000	NONRES	\$ 66.50	\$ 2.56	\$ 69.06
076-0222-021-0000	NONRES	\$ 48.87	\$ 2.56	\$ 51.42
076-0222-023-0000	NONRES	\$ 50.88	\$ 2.56	\$ 53.44
076-0222-025-0000	NONRES	\$ 49.12	\$ 2.56	\$ 51.68
076-0222-026-0000	NONRES	\$ 107.06	\$ 2.56	\$ 109.62
076-0231-001-0000	SAFETY LIGHTS ONLY	\$ 0.00	\$ 2.56	\$ 2.56
076-0232-002-0000	SAFETY LIGHTS ONLY	\$ 0.00	\$ 2.56	\$ 2.56
076-0232-003-0000	SAFETY LIGHTS ONLY	\$ 0.00	\$ 2.56	\$ 2.56
076-0232-004-0000	SAFETY LIGHTS ONLY	\$ 0.00	\$ 2.56	\$ 2.56
076-0233-001-0000	SAFETY LIGHTS ONLY	\$ 0.00	\$ 2.56	\$ 2.56
076-0233-002-0000	SAFETY LIGHTS ONLY	\$ 0.00	\$ 2.56	\$ 2.56
076-0233-003-0000	SAFETY LIGHTS ONLY	\$ 0.00	\$ 2.56	\$ 2.56
076-0233-004-0000	SAFETY LIGHTS ONLY	\$ 0.00	\$ 2.56	\$ 2.56
076-0233-005-0000	SAFETY LIGHTS ONLY	\$ 0.00	\$ 2.56	\$ 2.56
076-0233-006-0000	SAFETY LIGHTS ONLY	\$ 0.00	\$ 2.56	\$ 2.56
076-0233-007-0000	SAFETY LIGHTS ONLY	\$ 0.00	\$ 2.56	\$ 2.56
076-0233-008-0000	SAFETY LIGHTS ONLY	\$ 0.00	\$ 2.56	\$ 2.56
076-0233-009-0000	SAFETY LIGHTS ONLY	\$ 0.00	\$ 2.56	\$ 2.56
076-0233-010-0000	SAFETY LIGHTS ONLY	\$ 0.00	\$ 2.56	\$ 2.56
076-0233-011-0000	SAFETY LIGHTS ONLY	\$ 0.00	\$ 2.56	\$ 2.56
076-0233-012-0000	SAFETY LIGHTS ONLY	\$ 0.00	\$ 2.56	\$ 2.56
076-0233-013-0000	SAFETY LIGHTS ONLY	\$ 0.00	\$ 2.56	\$ 2.56
076-0233-014-0000	SAFETY LIGHTS ONLY	\$ 0.00	\$ 2.56	\$ 2.56
076-0233-015-0000	SAFETY LIGHTS ONLY	\$ 0.00	\$ 2.56	\$ 2.56
076-0233-017-0000	SAFETY LIGHTS ONLY	\$ 0.00	\$ 2.56	\$ 2.56
076-0234-001-0000	SAFETY LIGHTS ONLY	\$ 0.00	\$ 2.56	\$ 2.56
076-0234-002-0000	SAFETY LIGHTS ONLY	\$ 0.00	\$ 2.56	\$ 2.56

ITEM 9.3.

City of Rancho Cordova
Lighting District No. 2012-1 Exhibit A to the Resolution
Fiscal Year 2023-24 Assessment Roll

ATTACHMENT 3

APN	District Classification	Street Light Charge	Safety Light Charge	Total Assessment
076-0234-003-0000	SAFETY LIGHTS ONLY	\$ 0.00	\$ 2.56	\$ 2.56
076-0234-004-0000	SAFETY LIGHTS ONLY	\$ 0.00	\$ 2.56	\$ 2.56
076-0234-005-0000	SAFETY LIGHTS ONLY	\$ 0.00	\$ 2.56	\$ 2.56
076-0234-006-0000	SAFETY LIGHTS ONLY	\$ 0.00	\$ 2.56	\$ 2.56
076-0234-007-0000	SAFETY LIGHTS ONLY	\$ 0.00	\$ 2.56	\$ 2.56
076-0234-008-0000	SAFETY LIGHTS ONLY	\$ 0.00	\$ 2.56	\$ 2.56
076-0234-009-0000	SAFETY LIGHTS ONLY	\$ 0.00	\$ 2.56	\$ 2.56
076-0234-010-0000	SAFETY LIGHTS ONLY	\$ 0.00	\$ 2.56	\$ 2.56
076-0234-011-0000	SAFETY LIGHTS ONLY	\$ 0.00	\$ 2.56	\$ 2.56
076-0234-012-0000	SAFETY LIGHTS ONLY	\$ 0.00	\$ 2.56	\$ 2.56
076-0234-013-0000	SAFETY LIGHTS ONLY	\$ 0.00	\$ 2.56	\$ 2.56
076-0234-014-0000	SAFETY LIGHTS ONLY	\$ 0.00	\$ 2.56	\$ 2.56
076-0234-015-0000	SAFETY LIGHTS ONLY	\$ 0.00	\$ 2.56	\$ 2.56
076-0234-016-0000	SAFETY LIGHTS ONLY	\$ 0.00	\$ 2.56	\$ 2.56
076-0234-017-0000	SAFETY LIGHTS ONLY	\$ 0.00	\$ 2.56	\$ 2.56
076-0234-018-0000	SAFETY LIGHTS ONLY	\$ 0.00	\$ 2.56	\$ 2.56
076-0234-019-0000	SAFETY LIGHTS ONLY	\$ 0.00	\$ 2.56	\$ 2.56
076-0234-020-0000	SAFETY LIGHTS ONLY	\$ 0.00	\$ 2.56	\$ 2.56
076-0234-021-0000	SAFETY LIGHTS ONLY	\$ 0.00	\$ 2.56	\$ 2.56
076-0234-022-0000	SAFETY LIGHTS ONLY	\$ 0.00	\$ 2.56	\$ 2.56
076-0235-001-0000	SAFETY LIGHTS ONLY	\$ 0.00	\$ 2.56	\$ 2.56
076-0235-002-0000	SAFETY LIGHTS ONLY	\$ 0.00	\$ 2.56	\$ 2.56
076-0235-003-0000	SAFETY LIGHTS ONLY	\$ 0.00	\$ 2.56	\$ 2.56
076-0235-004-0000	SAFETY LIGHTS ONLY	\$ 0.00	\$ 2.56	\$ 2.56
076-0235-005-0000	SAFETY LIGHTS ONLY	\$ 0.00	\$ 2.56	\$ 2.56
076-0235-006-0000	SAFETY LIGHTS ONLY	\$ 0.00	\$ 2.56	\$ 2.56
076-0235-007-0000	SAFETY LIGHTS ONLY	\$ 0.00	\$ 2.56	\$ 2.56
076-0235-008-0000	SAFETY LIGHTS ONLY	\$ 0.00	\$ 2.56	\$ 2.56
076-0235-009-0000	SAFETY LIGHTS ONLY	\$ 0.00	\$ 2.56	\$ 2.56
076-0235-010-0000	SAFETY LIGHTS ONLY	\$ 0.00	\$ 2.56	\$ 2.56
076-0235-011-0000	SAFETY LIGHTS ONLY	\$ 0.00	\$ 2.56	\$ 2.56
076-0235-012-0000	SAFETY LIGHTS ONLY	\$ 0.00	\$ 2.56	\$ 2.56
076-0235-013-0000	SAFETY LIGHTS ONLY	\$ 0.00	\$ 2.56	\$ 2.56
076-0235-014-0000	SAFETY LIGHTS ONLY	\$ 0.00	\$ 2.56	\$ 2.56
076-0235-015-0000	SAFETY LIGHTS ONLY	\$ 0.00	\$ 2.56	\$ 2.56
076-0235-016-0000	SAFETY LIGHTS ONLY	\$ 0.00	\$ 2.56	\$ 2.56
076-0235-017-0000	SAFETY LIGHTS ONLY	\$ 0.00	\$ 2.56	\$ 2.56
076-0235-018-0000	SAFETY LIGHTS ONLY	\$ 0.00	\$ 2.56	\$ 2.56
076-0235-019-0000	SAFETY LIGHTS ONLY	\$ 0.00	\$ 2.56	\$ 2.56
076-0235-020-0000	SAFETY LIGHTS ONLY	\$ 0.00	\$ 2.56	\$ 2.56
076-0235-021-0000	SAFETY LIGHTS ONLY	\$ 0.00	\$ 2.56	\$ 2.56
076-0235-022-0000	SAFETY LIGHTS ONLY	\$ 0.00	\$ 2.56	\$ 2.56
076-0241-001-0000	SAFETY LIGHTS ONLY	\$ 0.00	\$ 2.56	\$ 2.56
076-0241-002-0000	SAFETY LIGHTS ONLY	\$ 0.00	\$ 2.56	\$ 2.56

ITEM 9.3.

City of Rancho Cordova
Lighting District No. 2012-1 Exhibit A to the Resolution
Fiscal Year 2023-24 Assessment Roll

ATTACHMENT 3

APN	District Classification	Street Light Charge	Safety Light Charge	Total Assessment
076-0241-003-0000	SAFETY LIGHTS ONLY	\$ 0.00	\$ 2.56	\$ 2.56
076-0241-004-0000	SAFETY LIGHTS ONLY	\$ 0.00	\$ 2.56	\$ 2.56
076-0241-005-0000	SAFETY LIGHTS ONLY	\$ 0.00	\$ 2.56	\$ 2.56
076-0241-006-0000	SAFETY LIGHTS ONLY	\$ 0.00	\$ 2.56	\$ 2.56
076-0241-007-0000	SAFETY LIGHTS ONLY	\$ 0.00	\$ 2.56	\$ 2.56
076-0241-008-0000	SAFETY LIGHTS ONLY	\$ 0.00	\$ 2.56	\$ 2.56
076-0241-009-0000	SAFETY LIGHTS ONLY	\$ 0.00	\$ 2.56	\$ 2.56
076-0241-010-0000	SAFETY LIGHTS ONLY	\$ 0.00	\$ 2.56	\$ 2.56
076-0241-011-0000	SAFETY LIGHTS ONLY	\$ 0.00	\$ 2.56	\$ 2.56
076-0241-012-0000	SAFETY LIGHTS ONLY	\$ 0.00	\$ 2.56	\$ 2.56
076-0241-013-0000	SAFETY LIGHTS ONLY	\$ 0.00	\$ 2.56	\$ 2.56
076-0241-014-0000	SAFETY LIGHTS ONLY	\$ 0.00	\$ 2.56	\$ 2.56
076-0241-015-0000	SAFETY LIGHTS ONLY	\$ 0.00	\$ 2.56	\$ 2.56
076-0241-016-0000	SAFETY LIGHTS ONLY	\$ 0.00	\$ 2.56	\$ 2.56
076-0241-017-0000	SAFETY LIGHTS ONLY	\$ 0.00	\$ 2.56	\$ 2.56
076-0241-018-0000	SAFETY LIGHTS ONLY	\$ 0.00	\$ 2.56	\$ 2.56
076-0241-019-0000	SAFETY LIGHTS ONLY	\$ 0.00	\$ 2.56	\$ 2.56
076-0241-020-0000	SAFETY LIGHTS ONLY	\$ 0.00	\$ 2.56	\$ 2.56
076-0242-001-0000	SAFETY LIGHTS ONLY	\$ 0.00	\$ 2.56	\$ 2.56
076-0242-002-0000	SAFETY LIGHTS ONLY	\$ 0.00	\$ 2.56	\$ 2.56
076-0242-003-0000	SAFETY LIGHTS ONLY	\$ 0.00	\$ 2.56	\$ 2.56
076-0242-004-0000	SAFETY LIGHTS ONLY	\$ 0.00	\$ 2.56	\$ 2.56
076-0243-001-0000	SAFETY LIGHTS ONLY	\$ 0.00	\$ 2.56	\$ 2.56
076-0243-002-0000	SAFETY LIGHTS ONLY	\$ 0.00	\$ 2.56	\$ 2.56
076-0243-003-0000	SAFETY LIGHTS ONLY	\$ 0.00	\$ 2.56	\$ 2.56
076-0243-004-0000	SAFETY LIGHTS ONLY	\$ 0.00	\$ 2.56	\$ 2.56
076-0243-005-0000	SAFETY LIGHTS ONLY	\$ 0.00	\$ 2.56	\$ 2.56
076-0243-006-0000	SAFETY LIGHTS ONLY	\$ 0.00	\$ 2.56	\$ 2.56
076-0243-007-0000	SAFETY LIGHTS ONLY	\$ 0.00	\$ 2.56	\$ 2.56
076-0243-008-0000	SAFETY LIGHTS ONLY	\$ 0.00	\$ 2.56	\$ 2.56
076-0243-009-0000	SAFETY LIGHTS ONLY	\$ 0.00	\$ 2.56	\$ 2.56
076-0243-010-0000	SAFETY LIGHTS ONLY	\$ 0.00	\$ 2.56	\$ 2.56
076-0243-011-0000	SAFETY LIGHTS ONLY	\$ 0.00	\$ 2.56	\$ 2.56
076-0243-012-0000	SAFETY LIGHTS ONLY	\$ 0.00	\$ 2.56	\$ 2.56
076-0243-013-0000	SAFETY LIGHTS ONLY	\$ 0.00	\$ 2.56	\$ 2.56
076-0243-014-0000	SAFETY LIGHTS ONLY	\$ 0.00	\$ 2.56	\$ 2.56
076-0243-015-0000	SAFETY LIGHTS ONLY	\$ 0.00	\$ 2.56	\$ 2.56
076-0243-016-0000	SAFETY LIGHTS ONLY	\$ 0.00	\$ 2.56	\$ 2.56
076-0243-017-0000	SAFETY LIGHTS ONLY	\$ 0.00	\$ 2.56	\$ 2.56
076-0243-018-0000	SAFETY LIGHTS ONLY	\$ 0.00	\$ 2.56	\$ 2.56
076-0243-019-0000	SAFETY LIGHTS ONLY	\$ 0.00	\$ 2.56	\$ 2.56
076-0243-020-0000	SAFETY LIGHTS ONLY	\$ 0.00	\$ 2.56	\$ 2.56
076-0243-021-0000	SAFETY LIGHTS ONLY	\$ 0.00	\$ 2.56	\$ 2.56
076-0243-022-0000	SAFETY LIGHTS ONLY	\$ 0.00	\$ 2.56	\$ 2.56

ITEM 9.3.

City of Rancho Cordova
Lighting District No. 2012-1 Exhibit A to the Resolution
Fiscal Year 2023-24 Assessment Roll

ATTACHMENT 3

APN	District Classification	Street Light Charge	Safety Light Charge	Total Assessment
076-0243-023-0000	SAFETY LIGHTS ONLY	\$ 0.00	\$ 2.56	\$ 2.56
076-0243-024-0000	SAFETY LIGHTS ONLY	\$ 0.00	\$ 2.56	\$ 2.56
076-0244-001-0000	SAFETY LIGHTS ONLY	\$ 0.00	\$ 2.56	\$ 2.56
076-0244-002-0000	SAFETY LIGHTS ONLY	\$ 0.00	\$ 2.56	\$ 2.56
076-0244-003-0000	SAFETY LIGHTS ONLY	\$ 0.00	\$ 2.56	\$ 2.56
076-0244-004-0000	SAFETY LIGHTS ONLY	\$ 0.00	\$ 2.56	\$ 2.56
076-0244-005-0000	SAFETY LIGHTS ONLY	\$ 0.00	\$ 2.56	\$ 2.56
076-0244-006-0000	SAFETY LIGHTS ONLY	\$ 0.00	\$ 2.56	\$ 2.56
076-0244-007-0000	SAFETY LIGHTS ONLY	\$ 0.00	\$ 2.56	\$ 2.56
076-0244-008-0000	SAFETY LIGHTS ONLY	\$ 0.00	\$ 2.56	\$ 2.56
076-0244-009-0000	SAFETY LIGHTS ONLY	\$ 0.00	\$ 2.56	\$ 2.56
076-0245-001-0000	SAFETY LIGHTS ONLY	\$ 0.00	\$ 2.56	\$ 2.56
076-0245-002-0000	SAFETY LIGHTS ONLY	\$ 0.00	\$ 2.56	\$ 2.56
076-0245-003-0000	SAFETY LIGHTS ONLY	\$ 0.00	\$ 2.56	\$ 2.56
076-0245-004-0000	SAFETY LIGHTS ONLY	\$ 0.00	\$ 2.56	\$ 2.56
076-0245-005-0000	SAFETY LIGHTS ONLY	\$ 0.00	\$ 2.56	\$ 2.56
076-0245-006-0000	SAFETY LIGHTS ONLY	\$ 0.00	\$ 2.56	\$ 2.56
076-0245-007-0000	SAFETY LIGHTS ONLY	\$ 0.00	\$ 2.56	\$ 2.56
076-0245-008-0000	SAFETY LIGHTS ONLY	\$ 0.00	\$ 2.56	\$ 2.56
076-0245-009-0000	SAFETY LIGHTS ONLY	\$ 0.00	\$ 2.56	\$ 2.56
076-0245-010-0000	SAFETY LIGHTS ONLY	\$ 0.00	\$ 2.56	\$ 2.56
076-0245-011-0000	SAFETY LIGHTS ONLY	\$ 0.00	\$ 2.56	\$ 2.56
076-0245-012-0000	SAFETY LIGHTS ONLY	\$ 0.00	\$ 2.56	\$ 2.56
076-0245-013-0000	SAFETY LIGHTS ONLY	\$ 0.00	\$ 2.56	\$ 2.56
076-0245-014-0000	SAFETY LIGHTS ONLY	\$ 0.00	\$ 2.56	\$ 2.56
076-0245-015-0000	SAFETY LIGHTS ONLY	\$ 0.00	\$ 2.56	\$ 2.56
076-0245-016-0000	SAFETY LIGHTS ONLY	\$ 0.00	\$ 2.56	\$ 2.56
076-0245-017-0000	SAFETY LIGHTS ONLY	\$ 0.00	\$ 2.56	\$ 2.56
076-0251-001-0000	SAFETY LIGHTS ONLY	\$ 0.00	\$ 2.56	\$ 2.56
076-0252-001-0000	SAFETY LIGHTS ONLY	\$ 0.00	\$ 2.56	\$ 2.56
076-0252-002-0000	SAFETY LIGHTS ONLY	\$ 0.00	\$ 2.56	\$ 2.56
076-0252-003-0000	SAFETY LIGHTS ONLY	\$ 0.00	\$ 2.56	\$ 2.56
076-0252-004-0000	SAFETY LIGHTS ONLY	\$ 0.00	\$ 2.56	\$ 2.56
076-0252-005-0000	SAFETY LIGHTS ONLY	\$ 0.00	\$ 2.56	\$ 2.56
076-0252-006-0000	SAFETY LIGHTS ONLY	\$ 0.00	\$ 2.56	\$ 2.56
076-0252-007-0000	SAFETY LIGHTS ONLY	\$ 0.00	\$ 2.56	\$ 2.56
076-0252-008-0000	SAFETY LIGHTS ONLY	\$ 0.00	\$ 2.56	\$ 2.56
076-0252-009-0000	SAFETY LIGHTS ONLY	\$ 0.00	\$ 2.56	\$ 2.56
076-0252-010-0000	SAFETY LIGHTS ONLY	\$ 0.00	\$ 2.56	\$ 2.56
076-0252-011-0000	SAFETY LIGHTS ONLY	\$ 0.00	\$ 2.56	\$ 2.56
076-0252-012-0000	SAFETY LIGHTS ONLY	\$ 0.00	\$ 2.56	\$ 2.56
076-0252-013-0000	SAFETY LIGHTS ONLY	\$ 0.00	\$ 2.56	\$ 2.56
076-0252-014-0000	SAFETY LIGHTS ONLY	\$ 0.00	\$ 2.56	\$ 2.56
076-0252-015-0000	SAFETY LIGHTS ONLY	\$ 0.00	\$ 2.56	\$ 2.56

ITEM 9.3.

City of Rancho Cordova
Lighting District No. 2012-1 Exhibit A to the Resolution
Fiscal Year 2023-24 Assessment Roll

ATTACHMENT 3

APN	District Classification	Street Light Charge	Safety Light Charge	Total Assessment
076-0252-016-0000	SAFETY LIGHTS ONLY	\$ 0.00	\$ 2.56	\$ 2.56
076-0252-017-0000	SAFETY LIGHTS ONLY	\$ 0.00	\$ 2.56	\$ 2.56
076-0252-018-0000	SAFETY LIGHTS ONLY	\$ 0.00	\$ 2.56	\$ 2.56
076-0252-019-0000	SAFETY LIGHTS ONLY	\$ 0.00	\$ 2.56	\$ 2.56
076-0252-020-0000	SAFETY LIGHTS ONLY	\$ 0.00	\$ 2.56	\$ 2.56
076-0252-021-0000	SAFETY LIGHTS ONLY	\$ 0.00	\$ 2.56	\$ 2.56
076-0252-022-0000	SAFETY LIGHTS ONLY	\$ 0.00	\$ 2.56	\$ 2.56
076-0252-023-0000	SAFETY LIGHTS ONLY	\$ 0.00	\$ 2.56	\$ 2.56
076-0252-024-0000	SAFETY LIGHTS ONLY	\$ 0.00	\$ 2.56	\$ 2.56
076-0252-025-0000	SAFETY LIGHTS ONLY	\$ 0.00	\$ 2.56	\$ 2.56
076-0252-026-0000	SAFETY LIGHTS ONLY	\$ 0.00	\$ 2.56	\$ 2.56
076-0253-001-0000	SAFETY LIGHTS ONLY	\$ 0.00	\$ 2.56	\$ 2.56
076-0253-002-0000	SAFETY LIGHTS ONLY	\$ 0.00	\$ 2.56	\$ 2.56
076-0253-003-0000	SAFETY LIGHTS ONLY	\$ 0.00	\$ 2.56	\$ 2.56
076-0253-004-0000	SAFETY LIGHTS ONLY	\$ 0.00	\$ 2.56	\$ 2.56
076-0253-005-0000	SAFETY LIGHTS ONLY	\$ 0.00	\$ 2.56	\$ 2.56
076-0253-006-0000	SAFETY LIGHTS ONLY	\$ 0.00	\$ 2.56	\$ 2.56
076-0253-007-0000	SAFETY LIGHTS ONLY	\$ 0.00	\$ 2.56	\$ 2.56
076-0253-008-0000	SAFETY LIGHTS ONLY	\$ 0.00	\$ 2.56	\$ 2.56
076-0253-009-0000	SAFETY LIGHTS ONLY	\$ 0.00	\$ 2.56	\$ 2.56
076-0253-010-0000	SAFETY LIGHTS ONLY	\$ 0.00	\$ 2.56	\$ 2.56
076-0253-011-0000	SAFETY LIGHTS ONLY	\$ 0.00	\$ 2.56	\$ 2.56
076-0253-012-0000	SAFETY LIGHTS ONLY	\$ 0.00	\$ 2.56	\$ 2.56
076-0253-013-0000	SAFETY LIGHTS ONLY	\$ 0.00	\$ 2.56	\$ 2.56
076-0253-014-0000	SAFETY LIGHTS ONLY	\$ 0.00	\$ 2.56	\$ 2.56
076-0254-001-0000	SAFETY LIGHTS ONLY	\$ 0.00	\$ 2.56	\$ 2.56
076-0254-002-0000	SAFETY LIGHTS ONLY	\$ 0.00	\$ 2.56	\$ 2.56
076-0254-003-0000	SAFETY LIGHTS ONLY	\$ 0.00	\$ 2.56	\$ 2.56
076-0254-004-0000	SAFETY LIGHTS ONLY	\$ 0.00	\$ 2.56	\$ 2.56
076-0254-005-0000	SAFETY LIGHTS ONLY	\$ 0.00	\$ 2.56	\$ 2.56
076-0254-006-0000	SAFETY LIGHTS ONLY	\$ 0.00	\$ 2.56	\$ 2.56
076-0254-007-0000	SAFETY LIGHTS ONLY	\$ 0.00	\$ 2.56	\$ 2.56
076-0254-008-0000	SAFETY LIGHTS ONLY	\$ 0.00	\$ 2.56	\$ 2.56
076-0254-009-0000	SAFETY LIGHTS ONLY	\$ 0.00	\$ 2.56	\$ 2.56
076-0261-001-0000	SAFETY LIGHTS ONLY	\$ 0.00	\$ 2.56	\$ 2.56
076-0261-002-0000	SAFETY LIGHTS ONLY	\$ 0.00	\$ 2.56	\$ 2.56
076-0261-003-0000	SAFETY LIGHTS ONLY	\$ 0.00	\$ 2.56	\$ 2.56
076-0261-004-0000	SAFETY LIGHTS ONLY	\$ 0.00	\$ 2.56	\$ 2.56
076-0261-006-0000	SAFETY LIGHTS ONLY	\$ 0.00	\$ 2.56	\$ 2.56
076-0261-007-0000	SAFETY LIGHTS ONLY	\$ 0.00	\$ 2.56	\$ 2.56
076-0261-008-0000	SAFETY LIGHTS ONLY	\$ 0.00	\$ 2.56	\$ 2.56
076-0262-001-0000	SAFETY LIGHTS ONLY	\$ 0.00	\$ 2.56	\$ 2.56
076-0262-002-0000	SAFETY LIGHTS ONLY	\$ 0.00	\$ 2.56	\$ 2.56
076-0262-003-0000	SAFETY LIGHTS ONLY	\$ 0.00	\$ 2.56	\$ 2.56

ITEM 9.3.

City of Rancho Cordova
Lighting District No. 2012-1 Exhibit A to the Resolution
Fiscal Year 2023-24 Assessment Roll

ATTACHMENT 3

APN	District Classification	Street Light Charge	Safety Light Charge	Total Assessment
076-0262-004-0000	SAFETY LIGHTS ONLY	\$ 0.00	\$ 2.56	\$ 2.56
076-0262-005-0000	SAFETY LIGHTS ONLY	\$ 0.00	\$ 2.56	\$ 2.56
076-0262-006-0000	SAFETY LIGHTS ONLY	\$ 0.00	\$ 2.56	\$ 2.56
076-0262-007-0000	SAFETY LIGHTS ONLY	\$ 0.00	\$ 2.56	\$ 2.56
076-0262-008-0000	SAFETY LIGHTS ONLY	\$ 0.00	\$ 2.56	\$ 2.56
076-0262-009-0000	SAFETY LIGHTS ONLY	\$ 0.00	\$ 2.56	\$ 2.56
076-0262-010-0000	SAFETY LIGHTS ONLY	\$ 0.00	\$ 2.56	\$ 2.56
076-0270-001-0000	SAFETY LIGHTS ONLY	\$ 0.00	\$ 2.56	\$ 2.56
076-0270-002-0000	SAFETY LIGHTS ONLY	\$ 0.00	\$ 2.56	\$ 2.56
076-0270-003-0000	SAFETY LIGHTS ONLY	\$ 0.00	\$ 2.56	\$ 2.56
076-0270-004-0000	SAFETY LIGHTS ONLY	\$ 0.00	\$ 2.56	\$ 2.56
076-0270-005-0000	SAFETY LIGHTS ONLY	\$ 0.00	\$ 2.56	\$ 2.56
076-0270-006-0000	SAFETY LIGHTS ONLY	\$ 0.00	\$ 2.56	\$ 2.56
076-0270-007-0000	SAFETY LIGHTS ONLY	\$ 0.00	\$ 2.56	\$ 2.56
076-0270-008-0000	SAFETY LIGHTS ONLY	\$ 0.00	\$ 2.56	\$ 2.56
076-0270-009-0000	SAFETY LIGHTS ONLY	\$ 0.00	\$ 2.56	\$ 2.56
076-0270-010-0000	SAFETY LIGHTS ONLY	\$ 0.00	\$ 2.56	\$ 2.56
076-0270-011-0000	SAFETY LIGHTS ONLY	\$ 0.00	\$ 2.56	\$ 2.56
076-0270-012-0000	SAFETY LIGHTS ONLY	\$ 0.00	\$ 2.56	\$ 2.56
076-0270-014-0000	SAFETY LIGHTS ONLY	\$ 0.00	\$ 2.56	\$ 2.56
076-0270-015-0000	SAFETY LIGHTS ONLY	\$ 0.00	\$ 2.56	\$ 2.56
076-0270-016-0000	SAFETY LIGHTS ONLY	\$ 0.00	\$ 2.56	\$ 2.56
076-0270-017-0000	SAFETY LIGHTS ONLY	\$ 0.00	\$ 2.56	\$ 2.56
076-0270-018-0000	SAFETY LIGHTS ONLY	\$ 0.00	\$ 2.56	\$ 2.56
076-0270-019-0000	SAFETY LIGHTS ONLY	\$ 0.00	\$ 2.56	\$ 2.56
076-0270-020-0000	SAFETY LIGHTS ONLY	\$ 0.00	\$ 2.56	\$ 2.56
076-0270-021-0000	SAFETY LIGHTS ONLY	\$ 0.00	\$ 2.56	\$ 2.56
076-0270-022-0000	SAFETY LIGHTS ONLY	\$ 0.00	\$ 2.56	\$ 2.56
076-0270-023-0000	SAFETY LIGHTS ONLY	\$ 0.00	\$ 2.56	\$ 2.56
076-0270-024-0000	SAFETY LIGHTS ONLY	\$ 0.00	\$ 2.56	\$ 2.56
076-0270-025-0000	SAFETY LIGHTS ONLY	\$ 0.00	\$ 2.56	\$ 2.56
076-0270-026-0000	SAFETY LIGHTS ONLY	\$ 0.00	\$ 2.56	\$ 2.56
076-0270-027-0000	SAFETY LIGHTS ONLY	\$ 0.00	\$ 2.56	\$ 2.56
076-0270-028-0000	SAFETY LIGHTS ONLY	\$ 0.00	\$ 2.56	\$ 2.56
076-0270-029-0000	SAFETY LIGHTS ONLY	\$ 0.00	\$ 2.56	\$ 2.56
076-0270-035-0000	SAFETY LIGHTS ONLY	\$ 0.00	\$ 2.56	\$ 2.56
077-0010-017-0000	SAFETY LIGHTS ONLY	\$ 0.00	\$ 2.56	\$ 2.56
077-0010-025-0000	NONRES	\$ 18.39	\$ 2.56	\$ 20.94
077-0010-027-0000	NONRES	\$ 390.45	\$ 2.56	\$ 393.00
077-0010-030-0000	SAFETY LIGHTS ONLY	\$ 0.00	\$ 2.56	\$ 2.56
077-0010-031-0000	RESIDENTIAL	\$ 15.32	\$ 2.56	\$ 17.88
077-0010-048-0000	SAFETY LIGHTS ONLY	\$ 0.00	\$ 2.56	\$ 2.56
077-0010-049-0000	SAFETY LIGHTS ONLY	\$ 0.00	\$ 2.56	\$ 2.56
077-0010-051-0000	NONRES	\$ 140.81	\$ 2.56	\$ 143.36

ITEM 9.3.

City of Rancho Cordova
Lighting District No. 2012-1 Exhibit A to the Resolution
Fiscal Year 2023-24 Assessment Roll

ATTACHMENT 3

APN	District Classification	Street Light Charge	Safety Light Charge	Total Assessment
077-0010-053-0000	NONRES	\$ 36.78	\$ 2.56	\$ 39.34
077-0020-017-0000	NONRES	\$ 207.82	\$ 2.56	\$ 210.38
077-0020-023-0000	NONRES	\$ 408.83	\$ 2.56	\$ 411.38
077-0020-029-0000	NONRES	\$ 392.21	\$ 2.56	\$ 394.76
077-0020-035-0000	NONRES	\$ 52.90	\$ 2.56	\$ 55.46
077-0020-038-0000	NONRES	\$ 300.77	\$ 2.56	\$ 303.32
077-0020-040-0000	NONRES	\$ 93.96	\$ 2.56	\$ 96.52
077-0020-042-0000	NONRES	\$ 184.89	\$ 2.56	\$ 187.44
077-0020-047-0000	NONRES	\$ 56.43	\$ 2.56	\$ 58.98
077-0020-048-0000	NONRES	\$ 148.62	\$ 2.56	\$ 151.18
077-0020-056-0000	NONRES	\$ 234.02	\$ 2.56	\$ 236.58
077-0020-057-0000	NONRES	\$ 97.74	\$ 2.56	\$ 100.30
077-0020-062-0000	SAFETY LIGHTS ONLY	\$ 0.00	\$ 2.56	\$ 2.56
077-0020-063-0000	SAFETY LIGHTS ONLY	\$ 0.00	\$ 2.56	\$ 2.56
077-0020-065-0000	NONRES	\$ 149.12	\$ 2.56	\$ 151.68
077-0020-066-0000	NONRES	\$ 206.05	\$ 2.56	\$ 208.60
077-0020-070-0000	NONRES	\$ 155.93	\$ 2.56	\$ 158.48
077-0020-081-0000	SAFETY LIGHTS ONLY	\$ 0.00	\$ 2.56	\$ 2.56
077-0020-084-0000	SAFETY LIGHTS ONLY	\$ 0.00	\$ 2.56	\$ 2.56
077-0020-085-0000	NONRES	\$ 107.56	\$ 2.56	\$ 110.12
077-0030-003-0000	NONRES	\$ 74.31	\$ 2.56	\$ 76.86
077-0030-004-0000	NONRES	\$ 81.11	\$ 2.56	\$ 83.66
077-0030-005-0000	NONRES	\$ 42.57	\$ 2.56	\$ 45.12
077-0030-008-0000	SAFETY LIGHTS ONLY	\$ 0.00	\$ 2.56	\$ 2.56
077-0030-009-0000	SAFETY LIGHTS ONLY	\$ 0.00	\$ 2.56	\$ 2.56
077-0030-010-0000	SAFETY LIGHTS ONLY	\$ 0.00	\$ 2.56	\$ 2.56
077-0030-011-0000	NONRES	\$ 56.17	\$ 2.56	\$ 58.72
077-0030-012-0000	SAFETY LIGHTS ONLY	\$ 0.00	\$ 2.56	\$ 2.56
077-0030-013-0000	NONRES	\$ 43.58	\$ 2.56	\$ 46.14
077-0030-015-0000	NONRES	\$ 118.14	\$ 2.56	\$ 120.70
077-0030-016-0000	NONRES	\$ 26.70	\$ 2.56	\$ 29.26
077-0030-017-0000	NONRES	\$ 39.04	\$ 2.56	\$ 41.60
077-0030-018-0000	NONRES	\$ 42.07	\$ 2.56	\$ 44.62
077-0030-025-0000	NONRES	\$ 74.31	\$ 2.56	\$ 76.86
077-0030-029-0000	SAFETY LIGHTS ONLY	\$ 0.00	\$ 2.56	\$ 2.56
077-0030-041-0000	SAFETY LIGHTS ONLY	\$ 0.00	\$ 2.56	\$ 2.56
077-0030-042-0000	NONRES	\$ 22.92	\$ 2.56	\$ 25.48
077-0030-046-0000	NONRES	\$ 78.34	\$ 2.56	\$ 80.90
077-0030-047-0000	NONRES	\$ 45.59	\$ 2.56	\$ 48.14
077-0030-048-0000	SAFETY LIGHTS ONLY	\$ 0.00	\$ 2.56	\$ 2.56
077-0030-049-0000	SAFETY LIGHTS ONLY	\$ 0.00	\$ 2.56	\$ 2.56
077-0040-017-0000	NONRES	\$ 251.90	\$ 2.56	\$ 254.46
077-0040-033-0000	NONRES	\$ 15.37	\$ 2.56	\$ 17.92
077-0040-034-0000	NONRES	\$ 15.37	\$ 2.56	\$ 17.92

ITEM 9.3.

City of Rancho Cordova
Lighting District No. 2012-1 Exhibit A to the Resolution
Fiscal Year 2023-24 Assessment Roll

ATTACHMENT 3

APN	District Classification	Street Light Charge	Safety Light Charge	Total Assessment
077-0040-035-0000	NONRES	\$ 15.37	\$ 2.56	\$ 17.92
077-0040-036-0000	NONRES	\$ 15.37	\$ 2.56	\$ 17.92
077-0040-037-0000	NONRES	\$ 15.37	\$ 2.56	\$ 17.92
077-0040-038-0000	NONRES	\$ 15.37	\$ 2.56	\$ 17.92
077-0040-039-0000	NONRES	\$ 15.37	\$ 2.56	\$ 17.92
077-0040-044-0000	NONRES	\$ 114.61	\$ 2.56	\$ 117.16
077-0040-046-0000	SAFETY LIGHTS ONLY	\$ 0.00	\$ 2.56	\$ 2.56
077-0040-048-0000	NONRES	\$ 73.30	\$ 2.56	\$ 75.86
077-0040-051-0000	NONRES	\$ 108.32	\$ 2.56	\$ 110.88
077-0040-052-0000	NONRES	\$ 230.74	\$ 2.56	\$ 233.30
077-0040-053-0000	NONRES	\$ 108.57	\$ 2.56	\$ 111.12
077-0050-011-0000	NONRES	\$ 12.60	\$ 2.56	\$ 15.16
077-0050-014-0000	SAFETY LIGHTS ONLY	\$ 0.00	\$ 2.56	\$ 2.56
077-0050-024-0000	NONRES	\$ 60.46	\$ 2.56	\$ 63.02
077-0050-036-0000	NONRES	\$ 42.32	\$ 2.56	\$ 44.88
077-0050-037-0000	SAFETY LIGHTS ONLY	\$ 0.00	\$ 2.56	\$ 2.56
077-0050-040-0000	NONRES	\$ 73.30	\$ 2.56	\$ 75.86
077-0050-042-0000	NONRES	\$ 104.54	\$ 2.56	\$ 107.10
077-0050-043-0000	NONRES	\$ 79.35	\$ 2.56	\$ 81.90
077-0050-044-0000	NONRES	\$ 110.58	\$ 2.56	\$ 113.14
077-0050-046-0000	NONRES	\$ 118.14	\$ 2.56	\$ 120.70
077-0050-047-0000	NONRES	\$ 63.23	\$ 2.56	\$ 65.78
077-0050-048-0000	NONRES	\$ 115.37	\$ 2.56	\$ 117.92
077-0050-049-0000	NONRES	\$ 80.10	\$ 2.56	\$ 82.66
077-0050-050-0000	NONRES	\$ 14.61	\$ 2.56	\$ 17.16
077-0050-051-0000	SAFETY LIGHTS ONLY	\$ 0.00	\$ 2.56	\$ 2.56
077-0050-052-0000	SAFETY LIGHTS ONLY	\$ 0.00	\$ 2.56	\$ 2.56
077-0050-053-0000	NONRES	\$ 15.37	\$ 2.56	\$ 17.92
077-0050-054-0000	NONRES	\$ 15.37	\$ 2.56	\$ 17.92
077-0050-055-0000	NONRES	\$ 15.37	\$ 2.56	\$ 17.92
077-0050-056-0000	NONRES	\$ 15.37	\$ 2.56	\$ 17.92
077-0050-063-0000	NONRES	\$ 352.66	\$ 2.56	\$ 355.22
077-0050-064-0000	NONRES	\$ 60.20	\$ 2.56	\$ 62.76
077-0050-065-0000	SAFETY LIGHTS ONLY	\$ 0.00	\$ 2.56	\$ 2.56
077-0050-066-0000	SAFETY LIGHTS ONLY	\$ 0.00	\$ 2.56	\$ 2.56
077-0050-067-0000	NONRES	\$ 94.97	\$ 2.56	\$ 97.52
077-0050-068-0000	NONRES	\$ 127.97	\$ 2.56	\$ 130.52
077-0050-069-0000	SAFETY LIGHTS ONLY	\$ 0.00	\$ 2.56	\$ 2.56
077-0050-075-0000	NONRES	\$ 319.66	\$ 2.56	\$ 322.22
077-0050-076-0000	NONRES	\$ 361.98	\$ 2.56	\$ 364.54
077-0050-077-0000	NONRES	\$ 757.72	\$ 2.56	\$ 760.28
077-0050-078-0000	NONRES	\$ 159.96	\$ 2.56	\$ 162.52
077-0050-079-0000	SAFETY LIGHTS ONLY	\$ 0.00	\$ 2.56	\$ 2.56
077-0050-082-0000	SAFETY LIGHTS ONLY	\$ 0.00	\$ 2.56	\$ 2.56

ITEM 9.3.

City of Rancho Cordova
Lighting District No. 2012-1 Exhibit A to the Resolution
Fiscal Year 2023-24 Assessment Roll

ATTACHMENT 3

APN	District Classification	Street Light Charge	Safety Light Charge	Total Assessment
077-0050-083-0000	NONRES	\$ 76.33	\$ 2.56	\$ 78.88
077-0050-086-0000	NONRES	\$ 217.64	\$ 2.56	\$ 220.20
077-0061-001-0000	RESIDENTIAL	\$ 15.32	\$ 2.56	\$ 17.88
077-0061-002-0000	RESIDENTIAL	\$ 15.32	\$ 2.56	\$ 17.88
077-0061-003-0000	RESIDENTIAL	\$ 15.32	\$ 2.56	\$ 17.88
077-0062-001-0000	RESIDENTIAL	\$ 15.32	\$ 2.56	\$ 17.88
077-0062-002-0000	RESIDENTIAL	\$ 15.32	\$ 2.56	\$ 17.88
077-0062-003-0000	RESIDENTIAL	\$ 15.32	\$ 2.56	\$ 17.88
077-0063-001-0000	RESIDENTIAL	\$ 15.32	\$ 2.56	\$ 17.88
077-0063-002-0000	RESIDENTIAL	\$ 15.32	\$ 2.56	\$ 17.88
077-0063-003-0000	RESIDENTIAL	\$ 15.32	\$ 2.56	\$ 17.88
077-0063-004-0000	RESIDENTIAL	\$ 15.32	\$ 2.56	\$ 17.88
077-0064-001-0000	RESIDENTIAL	\$ 15.32	\$ 2.56	\$ 17.88
077-0064-002-0000	RESIDENTIAL	\$ 15.32	\$ 2.56	\$ 17.88
077-0064-003-0000	RESIDENTIAL	\$ 15.32	\$ 2.56	\$ 17.88
077-0064-004-0000	RESIDENTIAL	\$ 15.32	\$ 2.56	\$ 17.88
077-0064-005-0000	RESIDENTIAL	\$ 15.32	\$ 2.56	\$ 17.88
077-0064-006-0000	RESIDENTIAL	\$ 15.32	\$ 2.56	\$ 17.88
077-0064-007-0000	RESIDENTIAL	\$ 15.32	\$ 2.56	\$ 17.88
077-0064-008-0000	RESIDENTIAL	\$ 15.32	\$ 2.56	\$ 17.88
077-0064-009-0000	RESIDENTIAL	\$ 15.32	\$ 2.56	\$ 17.88
077-0064-010-0000	RESIDENTIAL	\$ 15.32	\$ 2.56	\$ 17.88
077-0064-011-0000	RESIDENTIAL	\$ 15.32	\$ 2.56	\$ 17.88
077-0064-012-0000	RESIDENTIAL	\$ 15.32	\$ 2.56	\$ 17.88
077-0064-013-0000	RESIDENTIAL	\$ 15.32	\$ 2.56	\$ 17.88
077-0064-014-0000	RESIDENTIAL	\$ 15.32	\$ 2.56	\$ 17.88
077-0064-015-0000	RESIDENTIAL	\$ 15.32	\$ 2.56	\$ 17.88
077-0064-016-0000	RESIDENTIAL	\$ 15.32	\$ 2.56	\$ 17.88
077-0064-017-0000	RESIDENTIAL	\$ 15.32	\$ 2.56	\$ 17.88
077-0064-018-0000	RESIDENTIAL	\$ 15.32	\$ 2.56	\$ 17.88
077-0064-019-0000	RESIDENTIAL	\$ 15.32	\$ 2.56	\$ 17.88
077-0064-020-0000	RESIDENTIAL	\$ 15.32	\$ 2.56	\$ 17.88
077-0064-021-0000	RESIDENTIAL	\$ 15.32	\$ 2.56	\$ 17.88
077-0064-022-0000	RESIDENTIAL	\$ 15.32	\$ 2.56	\$ 17.88
077-0064-023-0000	RESIDENTIAL	\$ 15.32	\$ 2.56	\$ 17.88
077-0064-024-0000	RESIDENTIAL	\$ 15.32	\$ 2.56	\$ 17.88
077-0064-025-0000	RESIDENTIAL	\$ 15.32	\$ 2.56	\$ 17.88
077-0064-026-0000	RESIDENTIAL	\$ 15.32	\$ 2.56	\$ 17.88
077-0064-027-0000	RESIDENTIAL	\$ 15.32	\$ 2.56	\$ 17.88
077-0064-028-0000	RESIDENTIAL	\$ 15.32	\$ 2.56	\$ 17.88
077-0064-029-0000	RESIDENTIAL	\$ 15.32	\$ 2.56	\$ 17.88
077-0064-030-0000	RESIDENTIAL	\$ 15.32	\$ 2.56	\$ 17.88
077-0065-001-0000	RESIDENTIAL	\$ 15.32	\$ 2.56	\$ 17.88
077-0065-002-0000	RESIDENTIAL	\$ 15.32	\$ 2.56	\$ 17.88

ITEM 9.3.

City of Rancho Cordova
Lighting District No. 2012-1 Exhibit A to the Resolution
Fiscal Year 2023-24 Assessment Roll

ATTACHMENT 3

APN	District Classification	Street Light Charge	Safety Light Charge	Total Assessment
077-0065-003-0000	RESIDENTIAL	\$ 15.32	\$ 2.56	\$ 17.88
077-0065-004-0000	RESIDENTIAL	\$ 15.32	\$ 2.56	\$ 17.88
077-0065-005-0000	RESIDENTIAL	\$ 15.32	\$ 2.56	\$ 17.88
077-0065-006-0000	RESIDENTIAL	\$ 15.32	\$ 2.56	\$ 17.88
077-0065-007-0000	RESIDENTIAL	\$ 15.32	\$ 2.56	\$ 17.88
077-0065-008-0000	RESIDENTIAL	\$ 15.32	\$ 2.56	\$ 17.88
077-0065-009-0000	RESIDENTIAL	\$ 15.32	\$ 2.56	\$ 17.88
077-0065-010-0000	RESIDENTIAL	\$ 15.32	\$ 2.56	\$ 17.88
077-0065-011-0000	RESIDENTIAL	\$ 15.32	\$ 2.56	\$ 17.88
077-0065-012-0000	RESIDENTIAL	\$ 15.32	\$ 2.56	\$ 17.88
077-0065-013-0000	RESIDENTIAL	\$ 15.32	\$ 2.56	\$ 17.88
077-0065-014-0000	RESIDENTIAL	\$ 15.32	\$ 2.56	\$ 17.88
077-0065-015-0000	RESIDENTIAL	\$ 15.32	\$ 2.56	\$ 17.88
077-0065-016-0000	RESIDENTIAL	\$ 15.32	\$ 2.56	\$ 17.88
077-0065-017-0000	RESIDENTIAL	\$ 15.32	\$ 2.56	\$ 17.88
077-0065-018-0000	RESIDENTIAL	\$ 15.32	\$ 2.56	\$ 17.88
077-0066-001-0000	RESIDENTIAL	\$ 15.32	\$ 2.56	\$ 17.88
077-0066-002-0000	RESIDENTIAL	\$ 15.32	\$ 2.56	\$ 17.88
077-0066-003-0000	RESIDENTIAL	\$ 15.32	\$ 2.56	\$ 17.88
077-0066-004-0000	RESIDENTIAL	\$ 15.32	\$ 2.56	\$ 17.88
077-0066-005-0000	RESIDENTIAL	\$ 15.32	\$ 2.56	\$ 17.88
077-0066-006-0000	RESIDENTIAL	\$ 15.32	\$ 2.56	\$ 17.88
077-0066-007-0000	RESIDENTIAL	\$ 15.32	\$ 2.56	\$ 17.88
077-0066-008-0000	RESIDENTIAL	\$ 15.32	\$ 2.56	\$ 17.88
077-0066-009-0000	RESIDENTIAL	\$ 15.32	\$ 2.56	\$ 17.88
077-0066-010-0000	RESIDENTIAL	\$ 15.32	\$ 2.56	\$ 17.88
077-0066-011-0000	RESIDENTIAL	\$ 15.32	\$ 2.56	\$ 17.88
077-0071-001-0000	NONRES	\$ 5.04	\$ 2.56	\$ 7.60
077-0071-002-0000	RESIDENTIAL	\$ 15.32	\$ 2.56	\$ 17.88
077-0071-003-0000	RESIDENTIAL	\$ 15.32	\$ 2.56	\$ 17.88
077-0071-004-0000	RESIDENTIAL	\$ 15.32	\$ 2.56	\$ 17.88
077-0071-005-0000	RESIDENTIAL	\$ 15.32	\$ 2.56	\$ 17.88
077-0071-006-0000	RESIDENTIAL	\$ 15.32	\$ 2.56	\$ 17.88
077-0071-007-0000	RESIDENTIAL	\$ 15.32	\$ 2.56	\$ 17.88
077-0071-008-0000	RESIDENTIAL	\$ 15.32	\$ 2.56	\$ 17.88
077-0071-009-0000	RESIDENTIAL	\$ 15.32	\$ 2.56	\$ 17.88
077-0071-010-0000	RESIDENTIAL	\$ 15.32	\$ 2.56	\$ 17.88
077-0071-011-0000	RESIDENTIAL	\$ 15.32	\$ 2.56	\$ 17.88
077-0071-012-0000	RESIDENTIAL	\$ 15.32	\$ 2.56	\$ 17.88
077-0071-013-0000	RESIDENTIAL	\$ 15.32	\$ 2.56	\$ 17.88
077-0072-001-0000	RESIDENTIAL	\$ 15.32	\$ 2.56	\$ 17.88
077-0072-002-0000	RESIDENTIAL	\$ 15.32	\$ 2.56	\$ 17.88
077-0072-003-0000	RESIDENTIAL	\$ 15.32	\$ 2.56	\$ 17.88
077-0072-004-0000	RESIDENTIAL	\$ 15.32	\$ 2.56	\$ 17.88

ITEM 9.3.

City of Rancho Cordova
Lighting District No. 2012-1 Exhibit A to the Resolution
Fiscal Year 2023-24 Assessment Roll

ATTACHMENT 3

APN	District Classification	Street Light Charge	Safety Light Charge	Total Assessment
077-0072-005-0000	RESIDENTIAL	\$ 15.32	\$ 2.56	\$ 17.88
077-0072-006-0000	RESIDENTIAL	\$ 15.32	\$ 2.56	\$ 17.88
077-0072-007-0000	RESIDENTIAL	\$ 15.32	\$ 2.56	\$ 17.88
077-0072-008-0000	RESIDENTIAL	\$ 15.32	\$ 2.56	\$ 17.88
077-0072-009-0000	RESIDENTIAL	\$ 15.32	\$ 2.56	\$ 17.88
077-0072-010-0000	RESIDENTIAL	\$ 15.32	\$ 2.56	\$ 17.88
077-0072-011-0000	RESIDENTIAL	\$ 15.32	\$ 2.56	\$ 17.88
077-0072-012-0000	RESIDENTIAL	\$ 15.32	\$ 2.56	\$ 17.88
077-0072-013-0000	RESIDENTIAL	\$ 15.32	\$ 2.56	\$ 17.88
077-0072-014-0000	RESIDENTIAL	\$ 15.32	\$ 2.56	\$ 17.88
077-0072-015-0000	RESIDENTIAL	\$ 15.32	\$ 2.56	\$ 17.88
077-0072-016-0000	RESIDENTIAL	\$ 15.32	\$ 2.56	\$ 17.88
077-0072-017-0000	RESIDENTIAL	\$ 15.32	\$ 2.56	\$ 17.88
077-0072-018-0000	RESIDENTIAL	\$ 15.32	\$ 2.56	\$ 17.88
077-0072-019-0000	RESIDENTIAL	\$ 15.32	\$ 2.56	\$ 17.88
077-0072-020-0000	RESIDENTIAL	\$ 15.32	\$ 2.56	\$ 17.88
077-0072-021-0000	RESIDENTIAL	\$ 15.32	\$ 2.56	\$ 17.88
077-0072-022-0000	RESIDENTIAL	\$ 15.32	\$ 2.56	\$ 17.88
077-0073-001-0000	RESIDENTIAL	\$ 15.32	\$ 2.56	\$ 17.88
077-0073-002-0000	RESIDENTIAL	\$ 15.32	\$ 2.56	\$ 17.88
077-0073-003-0000	RESIDENTIAL	\$ 15.32	\$ 2.56	\$ 17.88
077-0073-004-0000	RESIDENTIAL	\$ 15.32	\$ 2.56	\$ 17.88
077-0073-005-0000	RESIDENTIAL	\$ 15.32	\$ 2.56	\$ 17.88
077-0073-006-0000	RESIDENTIAL	\$ 15.32	\$ 2.56	\$ 17.88
077-0073-007-0000	RESIDENTIAL	\$ 15.32	\$ 2.56	\$ 17.88
077-0073-008-0000	RESIDENTIAL	\$ 15.32	\$ 2.56	\$ 17.88
077-0073-009-0000	RESIDENTIAL	\$ 15.32	\$ 2.56	\$ 17.88
077-0073-010-0000	RESIDENTIAL	\$ 15.32	\$ 2.56	\$ 17.88
077-0073-013-0000	RESIDENTIAL	\$ 15.32	\$ 2.56	\$ 17.88
077-0073-014-0000	RESIDENTIAL	\$ 15.32	\$ 2.56	\$ 17.88
077-0073-015-0000	RESIDENTIAL	\$ 15.32	\$ 2.56	\$ 17.88
077-0073-016-0000	RESIDENTIAL	\$ 15.32	\$ 2.56	\$ 17.88
077-0073-017-0000	RESIDENTIAL	\$ 15.32	\$ 2.56	\$ 17.88
077-0073-018-0000	RESIDENTIAL	\$ 15.32	\$ 2.56	\$ 17.88
077-0073-019-0000	RESIDENTIAL	\$ 15.32	\$ 2.56	\$ 17.88
077-0073-020-0000	RESIDENTIAL	\$ 15.32	\$ 2.56	\$ 17.88
077-0074-001-0000	RESIDENTIAL	\$ 15.32	\$ 2.56	\$ 17.88
077-0074-002-0000	RESIDENTIAL	\$ 15.32	\$ 2.56	\$ 17.88
077-0074-003-0000	NONRES	\$ 12.85	\$ 2.56	\$ 15.40
077-0074-004-0000	RESIDENTIAL	\$ 15.32	\$ 2.56	\$ 17.88
077-0074-005-0000	RESIDENTIAL	\$ 15.32	\$ 2.56	\$ 17.88
077-0074-006-0000	RESIDENTIAL	\$ 15.32	\$ 2.56	\$ 17.88
077-0074-007-0000	RESIDENTIAL	\$ 15.32	\$ 2.56	\$ 17.88
077-0074-008-0000	RESIDENTIAL	\$ 15.32	\$ 2.56	\$ 17.88

ITEM 9.3.

City of Rancho Cordova
Lighting District No. 2012-1 Exhibit A to the Resolution
Fiscal Year 2023-24 Assessment Roll

ATTACHMENT 3

APN	District Classification	Street Light Charge	Safety Light Charge	Total Assessment
077-0074-009-0000	RESIDENTIAL	\$ 15.32	\$ 2.56	\$ 17.88
077-0074-010-0000	RESIDENTIAL	\$ 15.32	\$ 2.56	\$ 17.88
077-0074-011-0000	RESIDENTIAL	\$ 15.32	\$ 2.56	\$ 17.88
077-0074-012-0000	RESIDENTIAL	\$ 15.32	\$ 2.56	\$ 17.88
077-0074-013-0000	RESIDENTIAL	\$ 15.32	\$ 2.56	\$ 17.88
077-0074-014-0000	RESIDENTIAL	\$ 15.32	\$ 2.56	\$ 17.88
077-0074-015-0000	RESIDENTIAL	\$ 15.32	\$ 2.56	\$ 17.88
077-0081-001-0000	RESIDENTIAL	\$ 15.32	\$ 2.56	\$ 17.88
077-0081-002-0000	RESIDENTIAL	\$ 15.32	\$ 2.56	\$ 17.88
077-0081-003-0000	RESIDENTIAL	\$ 15.32	\$ 2.56	\$ 17.88
077-0081-004-0000	RESIDENTIAL	\$ 15.32	\$ 2.56	\$ 17.88
077-0081-005-0000	RESIDENTIAL	\$ 15.32	\$ 2.56	\$ 17.88
077-0081-006-0000	RESIDENTIAL	\$ 15.32	\$ 2.56	\$ 17.88
077-0081-007-0000	RESIDENTIAL	\$ 15.32	\$ 2.56	\$ 17.88
077-0082-001-0000	RESIDENTIAL	\$ 15.32	\$ 2.56	\$ 17.88
077-0082-002-0000	RESIDENTIAL	\$ 15.32	\$ 2.56	\$ 17.88
077-0082-003-0000	RESIDENTIAL	\$ 15.32	\$ 2.56	\$ 17.88
077-0082-004-0000	RESIDENTIAL	\$ 15.32	\$ 2.56	\$ 17.88
077-0082-005-0000	RESIDENTIAL	\$ 15.32	\$ 2.56	\$ 17.88
077-0082-006-0000	RESIDENTIAL	\$ 15.32	\$ 2.56	\$ 17.88
077-0082-007-0000	RESIDENTIAL	\$ 15.32	\$ 2.56	\$ 17.88
077-0082-008-0000	RESIDENTIAL	\$ 15.32	\$ 2.56	\$ 17.88
077-0082-009-0000	RESIDENTIAL	\$ 15.32	\$ 2.56	\$ 17.88
077-0082-010-0000	RESIDENTIAL	\$ 15.32	\$ 2.56	\$ 17.88
077-0082-011-0000	RESIDENTIAL	\$ 15.32	\$ 2.56	\$ 17.88
077-0082-012-0000	RESIDENTIAL	\$ 15.32	\$ 2.56	\$ 17.88
077-0082-013-0000	RESIDENTIAL	\$ 15.32	\$ 2.56	\$ 17.88
077-0083-001-0000	RESIDENTIAL	\$ 15.32	\$ 2.56	\$ 17.88
077-0083-002-0000	RESIDENTIAL	\$ 15.32	\$ 2.56	\$ 17.88
077-0083-003-0000	RESIDENTIAL	\$ 15.32	\$ 2.56	\$ 17.88
077-0083-004-0000	RESIDENTIAL	\$ 15.32	\$ 2.56	\$ 17.88
077-0083-005-0000	RESIDENTIAL	\$ 15.32	\$ 2.56	\$ 17.88
077-0083-006-0000	RESIDENTIAL	\$ 15.32	\$ 2.56	\$ 17.88
077-0083-007-0000	RESIDENTIAL	\$ 15.32	\$ 2.56	\$ 17.88
077-0083-008-0000	RESIDENTIAL	\$ 15.32	\$ 2.56	\$ 17.88
077-0083-009-0000	RESIDENTIAL	\$ 15.32	\$ 2.56	\$ 17.88
077-0083-010-0000	RESIDENTIAL	\$ 15.32	\$ 2.56	\$ 17.88
077-0083-011-0000	RESIDENTIAL	\$ 15.32	\$ 2.56	\$ 17.88
077-0083-012-0000	RESIDENTIAL	\$ 15.32	\$ 2.56	\$ 17.88
077-0083-013-0000	RESIDENTIAL	\$ 15.32	\$ 2.56	\$ 17.88
077-0083-014-0000	RESIDENTIAL	\$ 15.32	\$ 2.56	\$ 17.88
077-0083-015-0000	RESIDENTIAL	\$ 15.32	\$ 2.56	\$ 17.88
077-0083-016-0000	NONRES	\$ 3.02	\$ 2.56	\$ 5.58
077-0091-001-0000	RESIDENTIAL	\$ 15.32	\$ 2.56	\$ 17.88

ITEM 9.3.

City of Rancho Cordova
Lighting District No. 2012-1 Exhibit A to the Resolution
Fiscal Year 2023-24 Assessment Roll

ATTACHMENT 3

APN	District Classification	Street Light Charge	Safety Light Charge	Total Assessment
077-0091-002-0000	RESIDENTIAL	\$ 15.32	\$ 2.56	\$ 17.88
077-0091-003-0000	RESIDENTIAL	\$ 15.32	\$ 2.56	\$ 17.88
077-0091-004-0000	RESIDENTIAL	\$ 15.32	\$ 2.56	\$ 17.88
077-0091-005-0000	RESIDENTIAL	\$ 15.32	\$ 2.56	\$ 17.88
077-0091-006-0000	RESIDENTIAL	\$ 15.32	\$ 2.56	\$ 17.88
077-0091-007-0000	RESIDENTIAL	\$ 15.32	\$ 2.56	\$ 17.88
077-0091-008-0000	RESIDENTIAL	\$ 15.32	\$ 2.56	\$ 17.88
077-0091-009-0000	RESIDENTIAL	\$ 15.32	\$ 2.56	\$ 17.88
077-0091-010-0000	RESIDENTIAL	\$ 15.32	\$ 2.56	\$ 17.88
077-0091-011-0000	RESIDENTIAL	\$ 15.32	\$ 2.56	\$ 17.88
077-0091-012-0000	RESIDENTIAL	\$ 15.32	\$ 2.56	\$ 17.88
077-0091-013-0000	RESIDENTIAL	\$ 15.32	\$ 2.56	\$ 17.88
077-0091-014-0000	RESIDENTIAL	\$ 15.32	\$ 2.56	\$ 17.88
077-0091-015-0000	RESIDENTIAL	\$ 15.32	\$ 2.56	\$ 17.88
077-0091-016-0000	RESIDENTIAL	\$ 15.32	\$ 2.56	\$ 17.88
077-0091-017-0000	RESIDENTIAL	\$ 15.32	\$ 2.56	\$ 17.88
077-0092-001-0000	RESIDENTIAL	\$ 15.32	\$ 2.56	\$ 17.88
077-0092-002-0000	RESIDENTIAL	\$ 15.32	\$ 2.56	\$ 17.88
077-0092-003-0000	RESIDENTIAL	\$ 15.32	\$ 2.56	\$ 17.88
077-0092-004-0000	RESIDENTIAL	\$ 15.32	\$ 2.56	\$ 17.88
077-0092-005-0000	RESIDENTIAL	\$ 15.32	\$ 2.56	\$ 17.88
077-0092-006-0000	RESIDENTIAL	\$ 15.32	\$ 2.56	\$ 17.88
077-0092-007-0000	RESIDENTIAL	\$ 15.32	\$ 2.56	\$ 17.88
077-0092-008-0000	RESIDENTIAL	\$ 15.32	\$ 2.56	\$ 17.88
077-0092-009-0000	RESIDENTIAL	\$ 15.32	\$ 2.56	\$ 17.88
077-0092-010-0000	RESIDENTIAL	\$ 15.32	\$ 2.56	\$ 17.88
077-0092-011-0000	RESIDENTIAL	\$ 15.32	\$ 2.56	\$ 17.88
077-0092-012-0000	RESIDENTIAL	\$ 15.32	\$ 2.56	\$ 17.88
077-0092-013-0000	RESIDENTIAL	\$ 15.32	\$ 2.56	\$ 17.88
077-0092-014-0000	RESIDENTIAL	\$ 15.32	\$ 2.56	\$ 17.88
077-0092-017-0000	RESIDENTIAL	\$ 15.32	\$ 2.56	\$ 17.88
077-0092-018-0000	RESIDENTIAL	\$ 15.32	\$ 2.56	\$ 17.88
077-0092-019-0000	RESIDENTIAL	\$ 15.32	\$ 2.56	\$ 17.88
077-0092-020-0000	RESIDENTIAL	\$ 15.32	\$ 2.56	\$ 17.88
077-0092-021-0000	RESIDENTIAL	\$ 15.32	\$ 2.56	\$ 17.88
077-0092-022-0000	RESIDENTIAL	\$ 15.32	\$ 2.56	\$ 17.88
077-0092-023-0000	RESIDENTIAL	\$ 15.32	\$ 2.56	\$ 17.88
077-0092-024-0000	RESIDENTIAL	\$ 15.32	\$ 2.56	\$ 17.88
077-0092-025-0000	RESIDENTIAL	\$ 15.32	\$ 2.56	\$ 17.88
077-0092-026-0000	RESIDENTIAL	\$ 15.32	\$ 2.56	\$ 17.88
077-0092-027-0000	RESIDENTIAL	\$ 15.32	\$ 2.56	\$ 17.88
077-0101-001-0000	RESIDENTIAL	\$ 15.32	\$ 2.56	\$ 17.88
077-0101-002-0000	RESIDENTIAL	\$ 15.32	\$ 2.56	\$ 17.88
077-0101-003-0000	RESIDENTIAL	\$ 15.32	\$ 2.56	\$ 17.88

ITEM 9.3.

City of Rancho Cordova
Lighting District No. 2012-1 Exhibit A to the Resolution
Fiscal Year 2023-24 Assessment Roll

ATTACHMENT 3

APN	District Classification	Street Light Charge	Safety Light Charge	Total Assessment
077-0101-004-0000	RESIDENTIAL	\$ 15.32	\$ 2.56	\$ 17.88
077-0101-005-0000	RESIDENTIAL	\$ 15.32	\$ 2.56	\$ 17.88
077-0101-006-0000	RESIDENTIAL	\$ 15.32	\$ 2.56	\$ 17.88
077-0101-007-0000	RESIDENTIAL	\$ 15.32	\$ 2.56	\$ 17.88
077-0101-008-0000	RESIDENTIAL	\$ 15.32	\$ 2.56	\$ 17.88
077-0101-009-0000	RESIDENTIAL	\$ 15.32	\$ 2.56	\$ 17.88
077-0101-010-0000	RESIDENTIAL	\$ 15.32	\$ 2.56	\$ 17.88
077-0102-001-0000	RESIDENTIAL	\$ 15.32	\$ 2.56	\$ 17.88
077-0102-002-0000	RESIDENTIAL	\$ 15.32	\$ 2.56	\$ 17.88
077-0102-003-0000	RESIDENTIAL	\$ 15.32	\$ 2.56	\$ 17.88
077-0102-004-0000	RESIDENTIAL	\$ 15.32	\$ 2.56	\$ 17.88
077-0102-005-0000	RESIDENTIAL	\$ 15.32	\$ 2.56	\$ 17.88
077-0102-006-0000	RESIDENTIAL	\$ 15.32	\$ 2.56	\$ 17.88
077-0102-007-0000	RESIDENTIAL	\$ 15.32	\$ 2.56	\$ 17.88
077-0103-001-0000	RESIDENTIAL	\$ 15.32	\$ 2.56	\$ 17.88
077-0103-002-0000	RESIDENTIAL	\$ 15.32	\$ 2.56	\$ 17.88
077-0103-003-0000	RESIDENTIAL	\$ 15.32	\$ 2.56	\$ 17.88
077-0103-004-0000	RESIDENTIAL	\$ 15.32	\$ 2.56	\$ 17.88
077-0103-005-0000	RESIDENTIAL	\$ 15.32	\$ 2.56	\$ 17.88
077-0103-006-0000	RESIDENTIAL	\$ 15.32	\$ 2.56	\$ 17.88
077-0103-007-0000	RESIDENTIAL	\$ 15.32	\$ 2.56	\$ 17.88
077-0103-008-0000	RESIDENTIAL	\$ 15.32	\$ 2.56	\$ 17.88
077-0103-009-0000	RESIDENTIAL	\$ 15.32	\$ 2.56	\$ 17.88
077-0103-010-0000	RESIDENTIAL	\$ 15.32	\$ 2.56	\$ 17.88
077-0103-011-0000	RESIDENTIAL	\$ 15.32	\$ 2.56	\$ 17.88
077-0103-012-0000	RESIDENTIAL	\$ 15.32	\$ 2.56	\$ 17.88
077-0103-013-0000	RESIDENTIAL	\$ 15.32	\$ 2.56	\$ 17.88
077-0103-014-0000	RESIDENTIAL	\$ 15.32	\$ 2.56	\$ 17.88
077-0103-015-0000	RESIDENTIAL	\$ 15.32	\$ 2.56	\$ 17.88
077-0103-016-0000	RESIDENTIAL	\$ 15.32	\$ 2.56	\$ 17.88
077-0103-017-0000	RESIDENTIAL	\$ 15.32	\$ 2.56	\$ 17.88
077-0103-018-0000	RESIDENTIAL	\$ 15.32	\$ 2.56	\$ 17.88
077-0103-019-0000	RESIDENTIAL	\$ 15.32	\$ 2.56	\$ 17.88
077-0103-020-0000	RESIDENTIAL	\$ 15.32	\$ 2.56	\$ 17.88
077-0103-021-0000	RESIDENTIAL	\$ 15.32	\$ 2.56	\$ 17.88
077-0103-022-0000	RESIDENTIAL	\$ 15.32	\$ 2.56	\$ 17.88
077-0103-023-0000	RESIDENTIAL	\$ 15.32	\$ 2.56	\$ 17.88
077-0103-024-0000	RESIDENTIAL	\$ 15.32	\$ 2.56	\$ 17.88
077-0103-025-0000	RESIDENTIAL	\$ 15.32	\$ 2.56	\$ 17.88
077-0103-026-0000	RESIDENTIAL	\$ 15.32	\$ 2.56	\$ 17.88
077-0104-001-0000	RESIDENTIAL	\$ 15.32	\$ 2.56	\$ 17.88
077-0104-002-0000	RESIDENTIAL	\$ 15.32	\$ 2.56	\$ 17.88
077-0104-003-0000	RESIDENTIAL	\$ 15.32	\$ 2.56	\$ 17.88
077-0104-004-0000	RESIDENTIAL	\$ 15.32	\$ 2.56	\$ 17.88

ITEM 9.3.

City of Rancho Cordova
Lighting District No. 2012-1 Exhibit A to the Resolution
Fiscal Year 2023-24 Assessment Roll

ATTACHMENT 3

APN	District Classification	Street Light Charge	Safety Light Charge	Total Assessment
077-0104-005-0000	RESIDENTIAL	\$ 15.32	\$ 2.56	\$ 17.88
077-0104-006-0000	RESIDENTIAL	\$ 15.32	\$ 2.56	\$ 17.88
077-0104-007-0000	RESIDENTIAL	\$ 15.32	\$ 2.56	\$ 17.88
077-0104-008-0000	RESIDENTIAL	\$ 15.32	\$ 2.56	\$ 17.88
077-0104-009-0000	RESIDENTIAL	\$ 15.32	\$ 2.56	\$ 17.88
077-0104-010-0000	RESIDENTIAL	\$ 15.32	\$ 2.56	\$ 17.88
077-0104-011-0000	RESIDENTIAL	\$ 15.32	\$ 2.56	\$ 17.88
077-0104-012-0000	RESIDENTIAL	\$ 15.32	\$ 2.56	\$ 17.88
077-0104-013-0000	RESIDENTIAL	\$ 15.32	\$ 2.56	\$ 17.88
077-0104-014-0000	RESIDENTIAL	\$ 15.32	\$ 2.56	\$ 17.88
077-0104-015-0000	RESIDENTIAL	\$ 15.32	\$ 2.56	\$ 17.88
077-0104-016-0000	RESIDENTIAL	\$ 15.32	\$ 2.56	\$ 17.88
077-0104-017-0000	RESIDENTIAL	\$ 15.32	\$ 2.56	\$ 17.88
077-0104-018-0000	RESIDENTIAL	\$ 15.32	\$ 2.56	\$ 17.88
077-0104-019-0000	RESIDENTIAL	\$ 15.32	\$ 2.56	\$ 17.88
077-0104-020-0000	RESIDENTIAL	\$ 15.32	\$ 2.56	\$ 17.88
077-0104-021-0000	RESIDENTIAL	\$ 15.32	\$ 2.56	\$ 17.88
077-0104-022-0000	RESIDENTIAL	\$ 15.32	\$ 2.56	\$ 17.88
077-0104-023-0000	RESIDENTIAL	\$ 15.32	\$ 2.56	\$ 17.88
077-0105-001-0000	RESIDENTIAL	\$ 15.32	\$ 2.56	\$ 17.88
077-0105-002-0000	RESIDENTIAL	\$ 15.32	\$ 2.56	\$ 17.88
077-0105-003-0000	RESIDENTIAL	\$ 15.32	\$ 2.56	\$ 17.88
077-0105-004-0000	RESIDENTIAL	\$ 15.32	\$ 2.56	\$ 17.88
077-0105-005-0000	RESIDENTIAL	\$ 15.32	\$ 2.56	\$ 17.88
077-0105-006-0000	RESIDENTIAL	\$ 15.32	\$ 2.56	\$ 17.88
077-0111-001-0000	RESIDENTIAL	\$ 15.32	\$ 2.56	\$ 17.88
077-0111-002-0000	RESIDENTIAL	\$ 15.32	\$ 2.56	\$ 17.88
077-0111-003-0000	RESIDENTIAL	\$ 15.32	\$ 2.56	\$ 17.88
077-0112-001-0000	RESIDENTIAL	\$ 15.32	\$ 2.56	\$ 17.88
077-0112-002-0000	RESIDENTIAL	\$ 15.32	\$ 2.56	\$ 17.88
077-0112-003-0000	RESIDENTIAL	\$ 15.32	\$ 2.56	\$ 17.88
077-0112-004-0000	RESIDENTIAL	\$ 15.32	\$ 2.56	\$ 17.88
077-0112-005-0000	RESIDENTIAL	\$ 15.32	\$ 2.56	\$ 17.88
077-0112-006-0000	RESIDENTIAL	\$ 15.32	\$ 2.56	\$ 17.88
077-0112-007-0000	RESIDENTIAL	\$ 15.32	\$ 2.56	\$ 17.88
077-0112-008-0000	RESIDENTIAL	\$ 15.32	\$ 2.56	\$ 17.88
077-0112-009-0000	RESIDENTIAL	\$ 15.32	\$ 2.56	\$ 17.88
077-0112-010-0000	RESIDENTIAL	\$ 15.32	\$ 2.56	\$ 17.88
077-0112-011-0000	RESIDENTIAL	\$ 15.32	\$ 2.56	\$ 17.88
077-0112-012-0000	RESIDENTIAL	\$ 15.32	\$ 2.56	\$ 17.88
077-0112-013-0000	RESIDENTIAL	\$ 15.32	\$ 2.56	\$ 17.88
077-0112-014-0000	RESIDENTIAL	\$ 15.32	\$ 2.56	\$ 17.88
077-0112-015-0000	RESIDENTIAL	\$ 15.32	\$ 2.56	\$ 17.88
077-0113-001-0000	RESIDENTIAL	\$ 15.32	\$ 2.56	\$ 17.88

ITEM 9.3.

City of Rancho Cordova
Lighting District No. 2012-1 Exhibit A to the Resolution
Fiscal Year 2023-24 Assessment Roll

ATTACHMENT 3

APN	District Classification	Street Light Charge	Safety Light Charge	Total Assessment
077-0113-002-0000	RESIDENTIAL	\$ 15.32	\$ 2.56	\$ 17.88
077-0113-003-0000	RESIDENTIAL	\$ 15.32	\$ 2.56	\$ 17.88
077-0113-004-0000	RESIDENTIAL	\$ 15.32	\$ 2.56	\$ 17.88
077-0113-005-0000	RESIDENTIAL	\$ 15.32	\$ 2.56	\$ 17.88
077-0113-006-0000	RESIDENTIAL	\$ 15.32	\$ 2.56	\$ 17.88
077-0113-007-0000	RESIDENTIAL	\$ 15.32	\$ 2.56	\$ 17.88
077-0113-008-0000	RESIDENTIAL	\$ 15.32	\$ 2.56	\$ 17.88
077-0113-009-0000	RESIDENTIAL	\$ 15.32	\$ 2.56	\$ 17.88
077-0113-010-0000	RESIDENTIAL	\$ 15.32	\$ 2.56	\$ 17.88
077-0113-011-0000	RESIDENTIAL	\$ 15.32	\$ 2.56	\$ 17.88
077-0113-012-0000	RESIDENTIAL	\$ 15.32	\$ 2.56	\$ 17.88
077-0113-013-0000	RESIDENTIAL	\$ 15.32	\$ 2.56	\$ 17.88
077-0113-014-0000	RESIDENTIAL	\$ 15.32	\$ 2.56	\$ 17.88
077-0113-015-0000	RESIDENTIAL	\$ 15.32	\$ 2.56	\$ 17.88
077-0113-016-0000	RESIDENTIAL	\$ 15.32	\$ 2.56	\$ 17.88
077-0113-017-0000	RESIDENTIAL	\$ 15.32	\$ 2.56	\$ 17.88
077-0113-018-0000	RESIDENTIAL	\$ 15.32	\$ 2.56	\$ 17.88
077-0113-019-0000	RESIDENTIAL	\$ 15.32	\$ 2.56	\$ 17.88
077-0113-020-0000	RESIDENTIAL	\$ 15.32	\$ 2.56	\$ 17.88
077-0113-021-0000	RESIDENTIAL	\$ 15.32	\$ 2.56	\$ 17.88
077-0113-022-0000	RESIDENTIAL	\$ 15.32	\$ 2.56	\$ 17.88
077-0113-023-0000	RESIDENTIAL	\$ 15.32	\$ 2.56	\$ 17.88
077-0113-024-0000	RESIDENTIAL	\$ 15.32	\$ 2.56	\$ 17.88
077-0113-025-0000	RESIDENTIAL	\$ 15.32	\$ 2.56	\$ 17.88
077-0113-026-0000	RESIDENTIAL	\$ 15.32	\$ 2.56	\$ 17.88
077-0113-027-0000	RESIDENTIAL	\$ 15.32	\$ 2.56	\$ 17.88
077-0113-028-0000	RESIDENTIAL	\$ 15.32	\$ 2.56	\$ 17.88
077-0114-001-0000	RESIDENTIAL	\$ 15.32	\$ 2.56	\$ 17.88
077-0114-002-0000	RESIDENTIAL	\$ 15.32	\$ 2.56	\$ 17.88
077-0114-003-0000	RESIDENTIAL	\$ 15.32	\$ 2.56	\$ 17.88
077-0114-004-0000	RESIDENTIAL	\$ 15.32	\$ 2.56	\$ 17.88
077-0114-005-0000	RESIDENTIAL	\$ 15.32	\$ 2.56	\$ 17.88
077-0114-006-0000	RESIDENTIAL	\$ 15.32	\$ 2.56	\$ 17.88
077-0114-007-0000	RESIDENTIAL	\$ 15.32	\$ 2.56	\$ 17.88
077-0114-008-0000	RESIDENTIAL	\$ 15.32	\$ 2.56	\$ 17.88
077-0114-009-0000	RESIDENTIAL	\$ 15.32	\$ 2.56	\$ 17.88
077-0114-010-0000	RESIDENTIAL	\$ 15.32	\$ 2.56	\$ 17.88
077-0114-011-0000	RESIDENTIAL	\$ 15.32	\$ 2.56	\$ 17.88
077-0114-012-0000	RESIDENTIAL	\$ 15.32	\$ 2.56	\$ 17.88
077-0121-006-0000	NONRES	\$ 186.91	\$ 2.56	\$ 189.46
077-0121-010-0000	SAFETY LIGHTS ONLY	\$ 0.00	\$ 2.56	\$ 2.56
077-0122-001-0000	RESIDENTIAL	\$ 15.32	\$ 2.56	\$ 17.88
077-0122-002-0000	RESIDENTIAL	\$ 15.32	\$ 2.56	\$ 17.88
077-0122-003-0000	RESIDENTIAL	\$ 15.32	\$ 2.56	\$ 17.88

ITEM 9.3.

City of Rancho Cordova
Lighting District No. 2012-1 Exhibit A to the Resolution
Fiscal Year 2023-24 Assessment Roll

ATTACHMENT 3

APN	District Classification	Street Light Charge	Safety Light Charge	Total Assessment
077-0122-004-0000	RESIDENTIAL	\$ 15.32	\$ 2.56	\$ 17.88
077-0122-005-0000	RESIDENTIAL	\$ 15.32	\$ 2.56	\$ 17.88
077-0122-006-0000	RESIDENTIAL	\$ 15.32	\$ 2.56	\$ 17.88
077-0122-007-0000	RESIDENTIAL	\$ 15.32	\$ 2.56	\$ 17.88
077-0122-008-0000	RESIDENTIAL	\$ 15.32	\$ 2.56	\$ 17.88
077-0122-009-0000	RESIDENTIAL	\$ 15.32	\$ 2.56	\$ 17.88
077-0122-010-0000	RESIDENTIAL	\$ 15.32	\$ 2.56	\$ 17.88
077-0122-011-0000	RESIDENTIAL	\$ 15.32	\$ 2.56	\$ 17.88
077-0122-012-0000	RESIDENTIAL	\$ 15.32	\$ 2.56	\$ 17.88
077-0122-013-0000	RESIDENTIAL	\$ 15.32	\$ 2.56	\$ 17.88
077-0122-014-0000	RESIDENTIAL	\$ 15.32	\$ 2.56	\$ 17.88
077-0122-015-0000	RESIDENTIAL	\$ 15.32	\$ 2.56	\$ 17.88
077-0122-016-0000	RESIDENTIAL	\$ 15.32	\$ 2.56	\$ 17.88
077-0122-017-0000	RESIDENTIAL	\$ 15.32	\$ 2.56	\$ 17.88
077-0122-018-0000	RESIDENTIAL	\$ 15.32	\$ 2.56	\$ 17.88
077-0122-019-0000	RESIDENTIAL	\$ 15.32	\$ 2.56	\$ 17.88
077-0122-020-0000	RESIDENTIAL	\$ 15.32	\$ 2.56	\$ 17.88
077-0122-021-0000	RESIDENTIAL	\$ 15.32	\$ 2.56	\$ 17.88
077-0122-022-0000	RESIDENTIAL	\$ 15.32	\$ 2.56	\$ 17.88
077-0122-023-0000	RESIDENTIAL	\$ 15.32	\$ 2.56	\$ 17.88
077-0122-024-0000	RESIDENTIAL	\$ 15.32	\$ 2.56	\$ 17.88
077-0122-025-0000	RESIDENTIAL	\$ 15.32	\$ 2.56	\$ 17.88
077-0122-026-0000	RESIDENTIAL	\$ 15.32	\$ 2.56	\$ 17.88
077-0122-027-0000	RESIDENTIAL	\$ 15.32	\$ 2.56	\$ 17.88
077-0122-028-0000	RESIDENTIAL	\$ 15.32	\$ 2.56	\$ 17.88
077-0122-029-0000	RESIDENTIAL	\$ 15.32	\$ 2.56	\$ 17.88
077-0122-030-0000	RESIDENTIAL	\$ 15.32	\$ 2.56	\$ 17.88
077-0122-031-0000	RESIDENTIAL	\$ 15.32	\$ 2.56	\$ 17.88
077-0122-032-0000	RESIDENTIAL	\$ 15.32	\$ 2.56	\$ 17.88
077-0122-033-0000	RESIDENTIAL	\$ 15.32	\$ 2.56	\$ 17.88
077-0122-034-0000	RESIDENTIAL	\$ 15.32	\$ 2.56	\$ 17.88
077-0122-035-0000	RESIDENTIAL	\$ 15.32	\$ 2.56	\$ 17.88
077-0122-036-0000	RESIDENTIAL	\$ 15.32	\$ 2.56	\$ 17.88
077-0122-037-0000	RESIDENTIAL	\$ 15.32	\$ 2.56	\$ 17.88
077-0122-038-0000	RESIDENTIAL	\$ 15.32	\$ 2.56	\$ 17.88
077-0122-039-0000	RESIDENTIAL	\$ 15.32	\$ 2.56	\$ 17.88
077-0122-040-0000	RESIDENTIAL	\$ 15.32	\$ 2.56	\$ 17.88
077-0123-002-0000	RESIDENTIAL	\$ 15.32	\$ 2.56	\$ 17.88
077-0123-003-0000	RESIDENTIAL	\$ 15.32	\$ 2.56	\$ 17.88
077-0123-004-0000	RESIDENTIAL	\$ 15.32	\$ 2.56	\$ 17.88
077-0123-005-0000	RESIDENTIAL	\$ 15.32	\$ 2.56	\$ 17.88
077-0123-006-0000	RESIDENTIAL	\$ 15.32	\$ 2.56	\$ 17.88
077-0123-007-0000	RESIDENTIAL	\$ 15.32	\$ 2.56	\$ 17.88
077-0123-008-0000	RESIDENTIAL	\$ 15.32	\$ 2.56	\$ 17.88

ITEM 9.3.

City of Rancho Cordova
Lighting District No. 2012-1 Exhibit A to the Resolution
Fiscal Year 2023-24 Assessment Roll

ATTACHMENT 3

APN	District Classification	Street Light Charge	Safety Light Charge	Total Assessment
077-0123-009-0000	RESIDENTIAL	\$ 15.32	\$ 2.56	\$ 17.88
077-0123-010-0000	NONRES	\$ 14.86	\$ 2.56	\$ 17.42
077-0123-011-0000	NONRES	\$ 41.56	\$ 2.56	\$ 44.12
077-0124-001-0000	RESIDENTIAL	\$ 15.32	\$ 2.56	\$ 17.88
077-0124-002-0000	RESIDENTIAL	\$ 15.32	\$ 2.56	\$ 17.88
077-0125-001-0000	RESIDENTIAL	\$ 15.32	\$ 2.56	\$ 17.88
077-0131-001-0000	RESIDENTIAL	\$ 15.32	\$ 2.56	\$ 17.88
077-0131-002-0000	RESIDENTIAL	\$ 15.32	\$ 2.56	\$ 17.88
077-0131-003-0000	RESIDENTIAL	\$ 15.32	\$ 2.56	\$ 17.88
077-0131-004-0000	RESIDENTIAL	\$ 15.32	\$ 2.56	\$ 17.88
077-0131-005-0000	RESIDENTIAL	\$ 15.32	\$ 2.56	\$ 17.88
077-0131-006-0000	RESIDENTIAL	\$ 15.32	\$ 2.56	\$ 17.88
077-0131-007-0000	RESIDENTIAL	\$ 15.32	\$ 2.56	\$ 17.88
077-0131-008-0000	RESIDENTIAL	\$ 15.32	\$ 2.56	\$ 17.88
077-0131-009-0000	RESIDENTIAL	\$ 15.32	\$ 2.56	\$ 17.88
077-0131-010-0000	RESIDENTIAL	\$ 15.32	\$ 2.56	\$ 17.88
077-0131-011-0000	RESIDENTIAL	\$ 15.32	\$ 2.56	\$ 17.88
077-0131-012-0000	RESIDENTIAL	\$ 15.32	\$ 2.56	\$ 17.88
077-0131-013-0000	RESIDENTIAL	\$ 15.32	\$ 2.56	\$ 17.88
077-0132-001-0000	RESIDENTIAL	\$ 15.32	\$ 2.56	\$ 17.88
077-0132-002-0000	RESIDENTIAL	\$ 15.32	\$ 2.56	\$ 17.88
077-0132-003-0000	RESIDENTIAL	\$ 15.32	\$ 2.56	\$ 17.88
077-0132-004-0000	RESIDENTIAL	\$ 15.32	\$ 2.56	\$ 17.88
077-0132-005-0000	RESIDENTIAL	\$ 15.32	\$ 2.56	\$ 17.88
077-0132-006-0000	RESIDENTIAL	\$ 15.32	\$ 2.56	\$ 17.88
077-0132-007-0000	RESIDENTIAL	\$ 15.32	\$ 2.56	\$ 17.88
077-0132-008-0000	RESIDENTIAL	\$ 15.32	\$ 2.56	\$ 17.88
077-0132-009-0000	RESIDENTIAL	\$ 15.32	\$ 2.56	\$ 17.88
077-0132-010-0000	RESIDENTIAL	\$ 15.32	\$ 2.56	\$ 17.88
077-0132-011-0000	RESIDENTIAL	\$ 15.32	\$ 2.56	\$ 17.88
077-0132-012-0000	RESIDENTIAL	\$ 15.32	\$ 2.56	\$ 17.88
077-0132-013-0000	RESIDENTIAL	\$ 15.32	\$ 2.56	\$ 17.88
077-0132-014-0000	RESIDENTIAL	\$ 15.32	\$ 2.56	\$ 17.88
077-0132-015-0000	RESIDENTIAL	\$ 15.32	\$ 2.56	\$ 17.88
077-0132-016-0000	RESIDENTIAL	\$ 15.32	\$ 2.56	\$ 17.88
077-0132-017-0000	RESIDENTIAL	\$ 15.32	\$ 2.56	\$ 17.88
077-0132-018-0000	RESIDENTIAL	\$ 15.32	\$ 2.56	\$ 17.88
077-0132-019-0000	RESIDENTIAL	\$ 15.32	\$ 2.56	\$ 17.88
077-0132-020-0000	RESIDENTIAL	\$ 15.32	\$ 2.56	\$ 17.88
077-0132-021-0000	RESIDENTIAL	\$ 15.32	\$ 2.56	\$ 17.88
077-0133-001-0000	RESIDENTIAL	\$ 15.32	\$ 2.56	\$ 17.88
077-0133-002-0000	RESIDENTIAL	\$ 15.32	\$ 2.56	\$ 17.88
077-0133-003-0000	RESIDENTIAL	\$ 15.32	\$ 2.56	\$ 17.88
077-0133-004-0000	RESIDENTIAL	\$ 15.32	\$ 2.56	\$ 17.88

ITEM 9.3.

City of Rancho Cordova
Lighting District No. 2012-1 Exhibit A to the Resolution
Fiscal Year 2023-24 Assessment Roll

ATTACHMENT 3

APN	District Classification	Street Light Charge	Safety Light Charge	Total Assessment
077-0133-005-0000	RESIDENTIAL	\$ 15.32	\$ 2.56	\$ 17.88
077-0133-006-0000	RESIDENTIAL	\$ 15.32	\$ 2.56	\$ 17.88
077-0133-007-0000	RESIDENTIAL	\$ 15.32	\$ 2.56	\$ 17.88
077-0133-008-0000	RESIDENTIAL	\$ 15.32	\$ 2.56	\$ 17.88
077-0133-009-0000	RESIDENTIAL	\$ 15.32	\$ 2.56	\$ 17.88
077-0133-010-0000	RESIDENTIAL	\$ 15.32	\$ 2.56	\$ 17.88
077-0133-011-0000	RESIDENTIAL	\$ 15.32	\$ 2.56	\$ 17.88
077-0133-012-0000	RESIDENTIAL	\$ 15.32	\$ 2.56	\$ 17.88
077-0133-013-0000	RESIDENTIAL	\$ 15.32	\$ 2.56	\$ 17.88
077-0133-014-0000	RESIDENTIAL	\$ 15.32	\$ 2.56	\$ 17.88
077-0133-015-0000	RESIDENTIAL	\$ 15.32	\$ 2.56	\$ 17.88
077-0133-016-0000	RESIDENTIAL	\$ 15.32	\$ 2.56	\$ 17.88
077-0134-001-0000	RESIDENTIAL	\$ 15.32	\$ 2.56	\$ 17.88
077-0134-002-0000	RESIDENTIAL	\$ 15.32	\$ 2.56	\$ 17.88
077-0134-003-0000	RESIDENTIAL	\$ 15.32	\$ 2.56	\$ 17.88
077-0134-004-0000	RESIDENTIAL	\$ 15.32	\$ 2.56	\$ 17.88
077-0134-005-0000	RESIDENTIAL	\$ 15.32	\$ 2.56	\$ 17.88
077-0134-006-0000	RESIDENTIAL	\$ 15.32	\$ 2.56	\$ 17.88
077-0134-007-0000	RESIDENTIAL	\$ 15.32	\$ 2.56	\$ 17.88
077-0134-008-0000	RESIDENTIAL	\$ 15.32	\$ 2.56	\$ 17.88
077-0134-009-0000	RESIDENTIAL	\$ 15.32	\$ 2.56	\$ 17.88
077-0134-010-0000	RESIDENTIAL	\$ 15.32	\$ 2.56	\$ 17.88
077-0134-011-0000	RESIDENTIAL	\$ 15.32	\$ 2.56	\$ 17.88
077-0134-012-0000	RESIDENTIAL	\$ 15.32	\$ 2.56	\$ 17.88
077-0134-013-0000	RESIDENTIAL	\$ 15.32	\$ 2.56	\$ 17.88
077-0134-014-0000	RESIDENTIAL	\$ 15.32	\$ 2.56	\$ 17.88
077-0141-001-0000	RESIDENTIAL	\$ 15.32	\$ 2.56	\$ 17.88
077-0141-002-0000	RESIDENTIAL	\$ 15.32	\$ 2.56	\$ 17.88
077-0141-003-0000	RESIDENTIAL	\$ 15.32	\$ 2.56	\$ 17.88
077-0141-004-0000	RESIDENTIAL	\$ 15.32	\$ 2.56	\$ 17.88
077-0141-005-0000	RESIDENTIAL	\$ 15.32	\$ 2.56	\$ 17.88
077-0142-001-0000	RESIDENTIAL	\$ 15.32	\$ 2.56	\$ 17.88
077-0142-002-0000	RESIDENTIAL	\$ 15.32	\$ 2.56	\$ 17.88
077-0142-003-0000	RESIDENTIAL	\$ 15.32	\$ 2.56	\$ 17.88
077-0142-004-0000	RESIDENTIAL	\$ 15.32	\$ 2.56	\$ 17.88
077-0142-005-0000	RESIDENTIAL	\$ 15.32	\$ 2.56	\$ 17.88
077-0142-006-0000	RESIDENTIAL	\$ 15.32	\$ 2.56	\$ 17.88
077-0142-007-0000	RESIDENTIAL	\$ 15.32	\$ 2.56	\$ 17.88
077-0142-008-0000	RESIDENTIAL	\$ 15.32	\$ 2.56	\$ 17.88
077-0142-009-0000	RESIDENTIAL	\$ 15.32	\$ 2.56	\$ 17.88
077-0142-010-0000	RESIDENTIAL	\$ 15.32	\$ 2.56	\$ 17.88
077-0142-011-0000	RESIDENTIAL	\$ 15.32	\$ 2.56	\$ 17.88
077-0142-012-0000	RESIDENTIAL	\$ 15.32	\$ 2.56	\$ 17.88
077-0142-013-0000	RESIDENTIAL	\$ 15.32	\$ 2.56	\$ 17.88

ITEM 9.3.

City of Rancho Cordova
Lighting District No. 2012-1 Exhibit A to the Resolution
Fiscal Year 2023-24 Assessment Roll

ATTACHMENT 3

APN	District Classification	Street Light Charge	Safety Light Charge	Total Assessment
077-0143-001-0000	RESIDENTIAL	\$ 15.32	\$ 2.56	\$ 17.88
077-0143-002-0000	RESIDENTIAL	\$ 15.32	\$ 2.56	\$ 17.88
077-0144-001-0000	RESIDENTIAL	\$ 15.32	\$ 2.56	\$ 17.88
077-0144-002-0000	RESIDENTIAL	\$ 15.32	\$ 2.56	\$ 17.88
077-0144-003-0000	RESIDENTIAL	\$ 15.32	\$ 2.56	\$ 17.88
077-0144-004-0000	RESIDENTIAL	\$ 15.32	\$ 2.56	\$ 17.88
077-0145-001-0000	RESIDENTIAL	\$ 15.32	\$ 2.56	\$ 17.88
077-0145-002-0000	RESIDENTIAL	\$ 15.32	\$ 2.56	\$ 17.88
077-0145-003-0000	RESIDENTIAL	\$ 15.32	\$ 2.56	\$ 17.88
077-0145-004-0000	RESIDENTIAL	\$ 15.32	\$ 2.56	\$ 17.88
077-0145-005-0000	RESIDENTIAL	\$ 15.32	\$ 2.56	\$ 17.88
077-0145-006-0000	RESIDENTIAL	\$ 15.32	\$ 2.56	\$ 17.88
077-0145-007-0000	RESIDENTIAL	\$ 15.32	\$ 2.56	\$ 17.88
077-0145-008-0000	RESIDENTIAL	\$ 15.32	\$ 2.56	\$ 17.88
077-0145-009-0000	RESIDENTIAL	\$ 15.32	\$ 2.56	\$ 17.88
077-0145-010-0000	RESIDENTIAL	\$ 15.32	\$ 2.56	\$ 17.88
077-0145-011-0000	RESIDENTIAL	\$ 15.32	\$ 2.56	\$ 17.88
077-0145-012-0000	RESIDENTIAL	\$ 15.32	\$ 2.56	\$ 17.88
077-0145-013-0000	RESIDENTIAL	\$ 15.32	\$ 2.56	\$ 17.88
077-0151-001-0000	RESIDENTIAL	\$ 15.32	\$ 2.56	\$ 17.88
077-0151-002-0000	RESIDENTIAL	\$ 15.32	\$ 2.56	\$ 17.88
077-0151-003-0000	RESIDENTIAL	\$ 15.32	\$ 2.56	\$ 17.88
077-0151-004-0000	RESIDENTIAL	\$ 15.32	\$ 2.56	\$ 17.88
077-0151-005-0000	RESIDENTIAL	\$ 15.32	\$ 2.56	\$ 17.88
077-0151-006-0000	RESIDENTIAL	\$ 15.32	\$ 2.56	\$ 17.88
077-0151-007-0000	RESIDENTIAL	\$ 15.32	\$ 2.56	\$ 17.88
077-0151-008-0000	RESIDENTIAL	\$ 15.32	\$ 2.56	\$ 17.88
077-0151-009-0000	RESIDENTIAL	\$ 15.32	\$ 2.56	\$ 17.88
077-0151-010-0000	RESIDENTIAL	\$ 15.32	\$ 2.56	\$ 17.88
077-0151-011-0000	RESIDENTIAL	\$ 15.32	\$ 2.56	\$ 17.88
077-0151-012-0000	RESIDENTIAL	\$ 15.32	\$ 2.56	\$ 17.88
077-0151-013-0000	RESIDENTIAL	\$ 15.32	\$ 2.56	\$ 17.88
077-0151-014-0000	RESIDENTIAL	\$ 15.32	\$ 2.56	\$ 17.88
077-0152-001-0000	RESIDENTIAL	\$ 15.32	\$ 2.56	\$ 17.88
077-0152-002-0000	RESIDENTIAL	\$ 15.32	\$ 2.56	\$ 17.88
077-0152-003-0000	RESIDENTIAL	\$ 15.32	\$ 2.56	\$ 17.88
077-0152-004-0000	RESIDENTIAL	\$ 15.32	\$ 2.56	\$ 17.88
077-0152-005-0000	RESIDENTIAL	\$ 15.32	\$ 2.56	\$ 17.88
077-0152-006-0000	RESIDENTIAL	\$ 15.32	\$ 2.56	\$ 17.88
077-0152-007-0000	RESIDENTIAL	\$ 15.32	\$ 2.56	\$ 17.88
077-0152-008-0000	RESIDENTIAL	\$ 15.32	\$ 2.56	\$ 17.88
077-0152-009-0000	RESIDENTIAL	\$ 15.32	\$ 2.56	\$ 17.88
077-0152-010-0000	RESIDENTIAL	\$ 15.32	\$ 2.56	\$ 17.88
077-0152-011-0000	RESIDENTIAL	\$ 15.32	\$ 2.56	\$ 17.88

ITEM 9.3.

City of Rancho Cordova
Lighting District No. 2012-1 Exhibit A to the Resolution
Fiscal Year 2023-24 Assessment Roll

ATTACHMENT 3

APN	District Classification	Street Light Charge	Safety Light Charge	Total Assessment
077-0152-012-0000	RESIDENTIAL	\$ 15.32	\$ 2.56	\$ 17.88
077-0152-013-0000	RESIDENTIAL	\$ 15.32	\$ 2.56	\$ 17.88
077-0152-014-0000	RESIDENTIAL	\$ 15.32	\$ 2.56	\$ 17.88
077-0152-015-0000	RESIDENTIAL	\$ 15.32	\$ 2.56	\$ 17.88
077-0152-016-0000	RESIDENTIAL	\$ 15.32	\$ 2.56	\$ 17.88
077-0152-017-0000	RESIDENTIAL	\$ 15.32	\$ 2.56	\$ 17.88
077-0152-018-0000	RESIDENTIAL	\$ 15.32	\$ 2.56	\$ 17.88
077-0152-019-0000	RESIDENTIAL	\$ 15.32	\$ 2.56	\$ 17.88
077-0152-020-0000	RESIDENTIAL	\$ 15.32	\$ 2.56	\$ 17.88
077-0152-021-0000	RESIDENTIAL	\$ 15.32	\$ 2.56	\$ 17.88
077-0152-022-0000	RESIDENTIAL	\$ 15.32	\$ 2.56	\$ 17.88
077-0152-023-0000	RESIDENTIAL	\$ 15.32	\$ 2.56	\$ 17.88
077-0152-024-0000	RESIDENTIAL	\$ 15.32	\$ 2.56	\$ 17.88
077-0152-025-0000	RESIDENTIAL	\$ 15.32	\$ 2.56	\$ 17.88
077-0152-026-0000	RESIDENTIAL	\$ 15.32	\$ 2.56	\$ 17.88
077-0152-027-0000	RESIDENTIAL	\$ 15.32	\$ 2.56	\$ 17.88
077-0152-028-0000	RESIDENTIAL	\$ 15.32	\$ 2.56	\$ 17.88
077-0152-029-0000	RESIDENTIAL	\$ 15.32	\$ 2.56	\$ 17.88
077-0152-030-0000	RESIDENTIAL	\$ 15.32	\$ 2.56	\$ 17.88
077-0152-031-0000	RESIDENTIAL	\$ 15.32	\$ 2.56	\$ 17.88
077-0152-032-0000	RESIDENTIAL	\$ 15.32	\$ 2.56	\$ 17.88
077-0152-033-0000	RESIDENTIAL	\$ 15.32	\$ 2.56	\$ 17.88
077-0152-034-0000	RESIDENTIAL	\$ 15.32	\$ 2.56	\$ 17.88
077-0152-035-0000	RESIDENTIAL	\$ 15.32	\$ 2.56	\$ 17.88
077-0152-036-0000	RESIDENTIAL	\$ 15.32	\$ 2.56	\$ 17.88
077-0152-037-0000	RESIDENTIAL	\$ 15.32	\$ 2.56	\$ 17.88
077-0152-038-0000	RESIDENTIAL	\$ 15.32	\$ 2.56	\$ 17.88
077-0152-039-0000	RESIDENTIAL	\$ 15.32	\$ 2.56	\$ 17.88
077-0153-001-0000	NONRES	\$ 5.04	\$ 2.56	\$ 7.60
077-0153-002-0000	RESIDENTIAL	\$ 15.32	\$ 2.56	\$ 17.88
077-0153-003-0000	RESIDENTIAL	\$ 15.32	\$ 2.56	\$ 17.88
077-0153-004-0000	RESIDENTIAL	\$ 15.32	\$ 2.56	\$ 17.88
077-0153-005-0000	RESIDENTIAL	\$ 15.32	\$ 2.56	\$ 17.88
077-0153-006-0000	RESIDENTIAL	\$ 15.32	\$ 2.56	\$ 17.88
077-0153-007-0000	RESIDENTIAL	\$ 15.32	\$ 2.56	\$ 17.88
077-0153-008-0000	RESIDENTIAL	\$ 15.32	\$ 2.56	\$ 17.88
077-0153-009-0000	RESIDENTIAL	\$ 15.32	\$ 2.56	\$ 17.88
077-0153-010-0000	RESIDENTIAL	\$ 15.32	\$ 2.56	\$ 17.88
077-0154-001-0000	NONRES	\$ 14.36	\$ 2.56	\$ 16.92
077-0154-002-0000	NONRES	\$ 14.36	\$ 2.56	\$ 16.92
077-0154-003-0000	NONRES	\$ 14.36	\$ 2.56	\$ 16.92
077-0154-004-0000	NONRES	\$ 14.36	\$ 2.56	\$ 16.92
077-0154-005-0000	NONRES	\$ 14.36	\$ 2.56	\$ 16.92
077-0154-006-0000	NONRES	\$ 14.36	\$ 2.56	\$ 16.92

ITEM 9.3.

City of Rancho Cordova
Lighting District No. 2012-1 Exhibit A to the Resolution
Fiscal Year 2023-24 Assessment Roll

ATTACHMENT 3

APN	District Classification	Street Light Charge	Safety Light Charge	Total Assessment
077-0154-007-0000	NONRES	\$ 14.36	\$ 2.56	\$ 16.92
077-0154-008-0000	NONRES	\$ 14.36	\$ 2.56	\$ 16.92
077-0154-009-0000	NONRES	\$ 14.36	\$ 2.56	\$ 16.92
077-0154-010-0000	NONRES	\$ 14.36	\$ 2.56	\$ 16.92
077-0154-011-0000	NONRES	\$ 14.36	\$ 2.56	\$ 16.92
077-0154-012-0000	NONRES	\$ 14.36	\$ 2.56	\$ 16.92
077-0154-013-0000	NONRES	\$ 14.36	\$ 2.56	\$ 16.92
077-0154-014-0000	NONRES	\$ 14.36	\$ 2.56	\$ 16.92
077-0154-015-0000	NONRES	\$ 14.36	\$ 2.56	\$ 16.92
077-0154-016-0000	NONRES	\$ 14.36	\$ 2.56	\$ 16.92
077-0154-017-0000	NONRES	\$ 14.36	\$ 2.56	\$ 16.92
077-0154-018-0000	NONRES	\$ 14.36	\$ 2.56	\$ 16.92
077-0154-019-0000	NONRES	\$ 14.36	\$ 2.56	\$ 16.92
077-0154-020-0000	NONRES	\$ 14.36	\$ 2.56	\$ 16.92
077-0154-021-0000	NONRES	\$ 14.36	\$ 2.56	\$ 16.92
077-0154-022-0000	NONRES	\$ 14.36	\$ 2.56	\$ 16.92
077-0154-023-0000	NONRES	\$ 14.36	\$ 2.56	\$ 16.92
077-0154-024-0000	NONRES	\$ 14.36	\$ 2.56	\$ 16.92
077-0154-025-0000	NONRES	\$ 14.36	\$ 2.56	\$ 16.92
077-0154-026-0000	NONRES	\$ 14.36	\$ 2.56	\$ 16.92
077-0154-027-0000	NONRES	\$ 14.36	\$ 2.56	\$ 16.92
077-0154-028-0000	NONRES	\$ 14.36	\$ 2.56	\$ 16.92
077-0154-029-0000	NONRES	\$ 14.36	\$ 2.56	\$ 16.92
077-0154-030-0000	NONRES	\$ 14.36	\$ 2.56	\$ 16.92
077-0154-031-0000	NONRES	\$ 14.36	\$ 2.56	\$ 16.92
077-0154-032-0000	NONRES	\$ 14.36	\$ 2.56	\$ 16.92
077-0154-033-0000	NONRES	\$ 14.36	\$ 2.56	\$ 16.92
077-0161-001-0000	RESIDENTIAL	\$ 15.32	\$ 2.56	\$ 17.88
077-0161-002-0000	RESIDENTIAL	\$ 15.32	\$ 2.56	\$ 17.88
077-0161-003-0000	RESIDENTIAL	\$ 15.32	\$ 2.56	\$ 17.88
077-0161-004-0000	RESIDENTIAL	\$ 15.32	\$ 2.56	\$ 17.88
077-0161-005-0000	RESIDENTIAL	\$ 15.32	\$ 2.56	\$ 17.88
077-0161-006-0000	NONRES	\$ 3.02	\$ 2.56	\$ 5.58
077-0161-007-0000	NONRES	\$ 46.35	\$ 2.56	\$ 48.90
077-0161-008-0000	NONRES	\$ 14.36	\$ 2.56	\$ 16.92
077-0161-009-0000	NONRES	\$ 14.11	\$ 2.56	\$ 16.66
077-0161-010-0000	NONRES	\$ 51.89	\$ 2.56	\$ 54.44
077-0161-011-0000	NONRES	\$ 8.31	\$ 2.56	\$ 10.86
077-0161-012-0000	NONRES	\$ 21.66	\$ 2.56	\$ 24.22
077-0161-013-0000	NONRES	\$ 41.82	\$ 2.56	\$ 44.38
077-0161-014-0000	NONRES	\$ 31.99	\$ 2.56	\$ 34.54
077-0161-015-0000	NONRES	\$ 47.11	\$ 2.56	\$ 49.66
077-0162-001-0000	RESIDENTIAL	\$ 15.32	\$ 2.56	\$ 17.88
077-0162-002-0000	RESIDENTIAL	\$ 15.32	\$ 2.56	\$ 17.88

ITEM 9.3.

City of Rancho Cordova
Lighting District No. 2012-1 Exhibit A to the Resolution
Fiscal Year 2023-24 Assessment Roll

ATTACHMENT 3

APN	District Classification	Street Light Charge	Safety Light Charge	Total Assessment
077-0162-003-0000	RESIDENTIAL	\$ 15.32	\$ 2.56	\$ 17.88
077-0162-004-0000	RESIDENTIAL	\$ 15.32	\$ 2.56	\$ 17.88
077-0162-005-0000	RESIDENTIAL	\$ 15.32	\$ 2.56	\$ 17.88
077-0162-006-0000	RESIDENTIAL	\$ 15.32	\$ 2.56	\$ 17.88
077-0162-007-0000	RESIDENTIAL	\$ 15.32	\$ 2.56	\$ 17.88
077-0162-008-0000	RESIDENTIAL	\$ 15.32	\$ 2.56	\$ 17.88
077-0162-009-0000	RESIDENTIAL	\$ 15.32	\$ 2.56	\$ 17.88
077-0162-010-0000	RESIDENTIAL	\$ 15.32	\$ 2.56	\$ 17.88
077-0162-011-0000	NONRES	\$ 26.70	\$ 2.56	\$ 29.26
077-0162-012-0000	NONRES	\$ 15.11	\$ 2.56	\$ 17.66
077-0162-013-0000	NONRES	\$ 15.11	\$ 2.56	\$ 17.66
077-0162-014-0000	NONRES	\$ 29.72	\$ 2.56	\$ 32.28
077-0162-015-0000	NONRES	\$ 49.88	\$ 2.56	\$ 52.44
077-0163-001-0000	RESIDENTIAL	\$ 15.32	\$ 2.56	\$ 17.88
077-0163-002-0000	RESIDENTIAL	\$ 15.32	\$ 2.56	\$ 17.88
077-0163-003-0000	NONRES	\$ 15.11	\$ 2.56	\$ 17.66
077-0163-004-0000	NONRES	\$ 15.11	\$ 2.56	\$ 17.66
077-0163-005-0000	NONRES	\$ 15.11	\$ 2.56	\$ 17.66
077-0163-006-0000	NONRES	\$ 15.11	\$ 2.56	\$ 17.66
077-0163-007-0000	NONRES	\$ 15.11	\$ 2.56	\$ 17.66
077-0163-008-0000	NONRES	\$ 46.60	\$ 2.56	\$ 49.16
077-0163-009-0000	NONRES	\$ 47.86	\$ 2.56	\$ 50.42
077-0163-010-0000	NONRES	\$ 15.11	\$ 2.56	\$ 17.66
077-0163-011-0000	NONRES	\$ 15.11	\$ 2.56	\$ 17.66
077-0163-012-0000	NONRES	\$ 15.11	\$ 2.56	\$ 17.66
077-0163-013-0000	NONRES	\$ 15.11	\$ 2.56	\$ 17.66
077-0163-014-0000	NONRES	\$ 15.11	\$ 2.56	\$ 17.66
077-0163-015-0000	NONRES	\$ 15.11	\$ 2.56	\$ 17.66
077-0163-016-0000	NONRES	\$ 46.60	\$ 2.56	\$ 49.16
077-0163-017-0000	NONRES	\$ 16.12	\$ 2.56	\$ 18.68
077-0164-001-0000	NONRES	\$ 45.85	\$ 2.56	\$ 48.40
077-0164-002-0000	NONRES	\$ 22.17	\$ 2.56	\$ 24.72
077-0164-003-0000	NONRES	\$ 27.71	\$ 2.56	\$ 30.26
077-0165-001-0000	NONRES	\$ 46.60	\$ 2.56	\$ 49.16
077-0165-002-0000	NONRES	\$ 46.10	\$ 2.56	\$ 48.66
077-0166-001-0000	NONRES	\$ 15.37	\$ 2.56	\$ 17.92
077-0166-002-0000	NONRES	\$ 10.83	\$ 2.56	\$ 13.38
077-0166-003-0000	NONRES	\$ 10.08	\$ 2.56	\$ 12.64
077-0166-004-0000	NONRES	\$ 12.85	\$ 2.56	\$ 15.40
077-0166-005-0000	NONRES	\$ 15.11	\$ 2.56	\$ 17.66
077-0166-006-0000	NONRES	\$ 15.11	\$ 2.56	\$ 17.66
077-0166-007-0000	NONRES	\$ 15.11	\$ 2.56	\$ 17.66
077-0166-008-0000	NONRES	\$ 15.11	\$ 2.56	\$ 17.66
077-0166-009-0000	NONRES	\$ 15.11	\$ 2.56	\$ 17.66

ITEM 9.3.

City of Rancho Cordova
Lighting District No. 2012-1 Exhibit A to the Resolution
Fiscal Year 2023-24 Assessment Roll

ATTACHMENT 3

APN	District Classification	Street Light Charge	Safety Light Charge	Total Assessment
077-0166-010-0000	NONRES	\$ 15.11	\$ 2.56	\$ 17.66
077-0166-011-0000	RESIDENTIAL	\$ 15.32	\$ 2.56	\$ 17.88
077-0166-012-0000	RESIDENTIAL	\$ 15.32	\$ 2.56	\$ 17.88
077-0166-013-0000	RESIDENTIAL	\$ 15.32	\$ 2.56	\$ 17.88
077-0166-014-0000	RESIDENTIAL	\$ 15.32	\$ 2.56	\$ 17.88
077-0166-015-0000	RESIDENTIAL	\$ 15.32	\$ 2.56	\$ 17.88
077-0166-016-0000	SAFETY LIGHTS ONLY	\$ 0.00	\$ 2.56	\$ 2.56
077-0166-017-0000	SAFETY LIGHTS ONLY	\$ 0.00	\$ 2.56	\$ 2.56
077-0166-018-0000	SAFETY LIGHTS ONLY	\$ 0.00	\$ 2.56	\$ 2.56
077-0166-020-0000	NONRES	\$ 15.11	\$ 2.56	\$ 17.66
077-0166-021-0000	NONRES	\$ 15.11	\$ 2.56	\$ 17.66
077-0166-022-0000	NONRES	\$ 15.11	\$ 2.56	\$ 17.66
077-0166-023-0000	NONRES	\$ 15.11	\$ 2.56	\$ 17.66
077-0166-024-0000	NONRES	\$ 15.11	\$ 2.56	\$ 17.66
077-0166-025-0000	NONRES	\$ 15.11	\$ 2.56	\$ 17.66
077-0166-026-0000	NONRES	\$ 15.11	\$ 2.56	\$ 17.66
077-0166-027-0000	NONRES	\$ 15.11	\$ 2.56	\$ 17.66
077-0166-028-0000	NONRES	\$ 44.84	\$ 2.56	\$ 47.40
077-0166-029-0000	NONRES	\$ 15.11	\$ 2.56	\$ 17.66
077-0166-030-0000	NONRES	\$ 15.11	\$ 2.56	\$ 17.66
077-0166-031-0000	NONRES	\$ 15.11	\$ 2.56	\$ 17.66
077-0166-032-0000	NONRES	\$ 15.11	\$ 2.56	\$ 17.66
077-0166-033-0000	NONRES	\$ 15.11	\$ 2.56	\$ 17.66
077-0166-034-0000	NONRES	\$ 45.59	\$ 2.56	\$ 48.14
077-0166-035-0000	NONRES	\$ 49.37	\$ 2.56	\$ 51.92
077-0166-036-0000	NONRES	\$ 15.11	\$ 2.56	\$ 17.66
077-0166-039-0000	SAFETY LIGHTS ONLY	\$ 0.00	\$ 2.56	\$ 2.56
077-0167-001-0000	NONRES	\$ 37.53	\$ 2.56	\$ 40.08
077-0167-002-0000	NONRES	\$ 14.86	\$ 2.56	\$ 17.42
077-0167-003-0000	NONRES	\$ 15.11	\$ 2.56	\$ 17.66
077-0167-004-0000	NONRES	\$ 15.11	\$ 2.56	\$ 17.66
077-0167-005-0000	NONRES	\$ 15.11	\$ 2.56	\$ 17.66
077-0167-006-0000	NONRES	\$ 15.11	\$ 2.56	\$ 17.66
077-0167-007-0000	NONRES	\$ 15.11	\$ 2.56	\$ 17.66
077-0167-008-0000	NONRES	\$ 15.11	\$ 2.56	\$ 17.66
077-0167-009-0000	NONRES	\$ 15.11	\$ 2.56	\$ 17.66
077-0167-010-0000	NONRES	\$ 15.11	\$ 2.56	\$ 17.66
077-0167-011-0000	NONRES	\$ 15.11	\$ 2.56	\$ 17.66
077-0167-012-0000	NONRES	\$ 15.11	\$ 2.56	\$ 17.66
077-0167-013-0000	NONRES	\$ 15.11	\$ 2.56	\$ 17.66
077-0167-014-0000	NONRES	\$ 47.61	\$ 2.56	\$ 50.16
077-0171-001-0000	NONRES	\$ 16.37	\$ 2.56	\$ 18.92
077-0171-002-0000	NONRES	\$ 3.02	\$ 2.56	\$ 5.58
077-0171-003-0000	NONRES	\$ 15.87	\$ 2.56	\$ 18.42

ITEM 9.3.

City of Rancho Cordova
Lighting District No. 2012-1 Exhibit A to the Resolution
Fiscal Year 2023-24 Assessment Roll

ATTACHMENT 3

APN	District Classification	Street Light Charge	Safety Light Charge	Total Assessment
077-0171-004-0000	NONRES	\$ 15.11	\$ 2.56	\$ 17.66
077-0171-005-0000	NONRES	\$ 15.11	\$ 2.56	\$ 17.66
077-0171-006-0000	NONRES	\$ 15.11	\$ 2.56	\$ 17.66
077-0171-007-0000	NONRES	\$ 15.11	\$ 2.56	\$ 17.66
077-0171-008-0000	NONRES	\$ 15.11	\$ 2.56	\$ 17.66
077-0171-009-0000	NONRES	\$ 15.11	\$ 2.56	\$ 17.66
077-0171-010-0000	NONRES	\$ 15.11	\$ 2.56	\$ 17.66
077-0171-011-0000	NONRES	\$ 15.11	\$ 2.56	\$ 17.66
077-0171-012-0000	NONRES	\$ 15.11	\$ 2.56	\$ 17.66
077-0171-013-0000	NONRES	\$ 15.11	\$ 2.56	\$ 17.66
077-0171-014-0000	NONRESIDENTIAL	\$ 15.11	\$ 2.56	\$ 17.66
077-0171-015-0000	NONRES	\$ 16.12	\$ 2.56	\$ 18.68
077-0171-016-0000	NONRES	\$ 15.11	\$ 2.56	\$ 17.66
077-0171-017-0000	NONRES	\$ 15.11	\$ 2.56	\$ 17.66
077-0171-018-0000	NONRES	\$ 15.11	\$ 2.56	\$ 17.66
077-0171-019-0000	SAFETY LIGHTS ONLY	\$ 0.00	\$ 2.56	\$ 2.56
077-0171-020-0000	SAFETY LIGHTS ONLY	\$ 0.00	\$ 2.56	\$ 2.56
077-0171-021-0000	NONRES	\$ 17.38	\$ 2.56	\$ 19.94
077-0171-022-0000	NONRES	\$ 44.08	\$ 2.56	\$ 46.64
077-0171-023-0000	NONRES	\$ 25.19	\$ 2.56	\$ 27.74
077-0171-024-0000	NONRES	\$ 22.42	\$ 2.56	\$ 24.98
077-0171-025-0000	NONRES	\$ 21.16	\$ 2.56	\$ 23.72
077-0171-026-0000	SAFETY LIGHTS ONLY	\$ 0.00	\$ 2.56	\$ 2.56
077-0172-001-0000	NONRES	\$ 69.52	\$ 2.56	\$ 72.08
077-0172-002-0000	RESIDENTIAL	\$ 15.32	\$ 2.56	\$ 17.88
077-0172-003-0000	RESIDENTIAL	\$ 15.32	\$ 2.56	\$ 17.88
077-0172-004-0000	RESIDENTIAL	\$ 15.32	\$ 2.56	\$ 17.88
077-0172-005-0000	NONRES	\$ 55.92	\$ 2.56	\$ 58.48
077-0172-006-0000	NONRES	\$ 9.57	\$ 2.56	\$ 12.12
077-0172-007-0000	NONRES	\$ 9.57	\$ 2.56	\$ 12.12
077-0172-008-0000	NONRES	\$ 9.57	\$ 2.56	\$ 12.12
077-0172-009-0000	NONRES	\$ 9.57	\$ 2.56	\$ 12.12
077-0172-010-0000	NONRES	\$ 55.92	\$ 2.56	\$ 58.48
077-0172-011-0000	NONRES	\$ 17.63	\$ 2.56	\$ 20.18
077-0172-012-0000	NONRES	\$ 55.17	\$ 2.56	\$ 57.72
077-0172-013-0000	NONRES	\$ 22.92	\$ 2.56	\$ 25.48
077-0172-014-0000	NONRES	\$ 15.11	\$ 2.56	\$ 17.66
077-0172-015-0000	NONRES	\$ 15.11	\$ 2.56	\$ 17.66
077-0172-016-0000	NONRES	\$ 15.11	\$ 2.56	\$ 17.66
077-0172-017-0000	NONRES	\$ 15.11	\$ 2.56	\$ 17.66
077-0172-018-0000	NONRES	\$ 48.11	\$ 2.56	\$ 50.66
077-0172-019-0000	RESIDENTIAL	\$ 15.32	\$ 2.56	\$ 17.88
077-0172-020-0000	RESIDENTIAL	\$ 15.32	\$ 2.56	\$ 17.88
077-0172-021-0000	RESIDENTIAL	\$ 15.32	\$ 2.56	\$ 17.88

ITEM 9.3.

City of Rancho Cordova
Lighting District No. 2012-1 Exhibit A to the Resolution
Fiscal Year 2023-24 Assessment Roll

ATTACHMENT 3

APN	District Classification	Street Light Charge	Safety Light Charge	Total Assessment
077-0172-022-0000	RESIDENTIAL	\$ 15.32	\$ 2.56	\$ 17.88
077-0172-023-0000	RESIDENTIAL	\$ 15.32	\$ 2.56	\$ 17.88
077-0172-024-0000	RESIDENTIAL	\$ 15.32	\$ 2.56	\$ 17.88
077-0172-025-0000	RESIDENTIAL	\$ 15.32	\$ 2.56	\$ 17.88
077-0173-001-0000	RESIDENTIAL	\$ 15.32	\$ 2.56	\$ 17.88
077-0173-002-0000	RESIDENTIAL	\$ 15.32	\$ 2.56	\$ 17.88
077-0173-003-0000	RESIDENTIAL	\$ 15.32	\$ 2.56	\$ 17.88
077-0173-004-0000	NONRES	\$ 15.11	\$ 2.56	\$ 17.66
077-0173-005-0000	NONRES	\$ 15.11	\$ 2.56	\$ 17.66
077-0173-006-0000	NONRES	\$ 15.11	\$ 2.56	\$ 17.66
077-0173-007-0000	NONRES	\$ 15.11	\$ 2.56	\$ 17.66
077-0173-008-0000	NONRES	\$ 15.11	\$ 2.56	\$ 17.66
077-0173-009-0000	NONRES	\$ 15.11	\$ 2.56	\$ 17.66
077-0173-010-0000	NONRES	\$ 15.11	\$ 2.56	\$ 17.66
077-0173-011-0000	NONRES	\$ 15.11	\$ 2.56	\$ 17.66
077-0173-012-0000	NONRES	\$ 15.11	\$ 2.56	\$ 17.66
077-0173-013-0000	NONRES	\$ 50.13	\$ 2.56	\$ 52.68
077-0173-014-0000	NONRES	\$ 50.13	\$ 2.56	\$ 52.68
077-0173-015-0000	NONRES	\$ 15.11	\$ 2.56	\$ 17.66
077-0173-016-0000	NONRES	\$ 15.11	\$ 2.56	\$ 17.66
077-0173-017-0000	NONRES	\$ 15.11	\$ 2.56	\$ 17.66
077-0173-018-0000	NONRES	\$ 15.11	\$ 2.56	\$ 17.66
077-0173-019-0000	NONRES	\$ 15.11	\$ 2.56	\$ 17.66
077-0173-020-0000	NONRES	\$ 15.11	\$ 2.56	\$ 17.66
077-0173-021-0000	NONRES	\$ 15.11	\$ 2.56	\$ 17.66
077-0173-022-0000	NONRES	\$ 15.11	\$ 2.56	\$ 17.66
077-0173-023-0000	NONRES	\$ 15.11	\$ 2.56	\$ 17.66
077-0173-024-0000	NONRES	\$ 11.84	\$ 2.56	\$ 14.40
077-0173-025-0000	NONRES	\$ 11.34	\$ 2.56	\$ 13.90
077-0173-026-0000	NONRES	\$ 12.60	\$ 2.56	\$ 15.16
077-0173-027-0000	NONRES	\$ 15.11	\$ 2.56	\$ 17.66
077-0173-028-0000	NONRES	\$ 15.11	\$ 2.56	\$ 17.66
077-0173-029-0000	NONRES	\$ 15.11	\$ 2.56	\$ 17.66
077-0173-030-0000	NONRES	\$ 15.11	\$ 2.56	\$ 17.66
077-0173-031-0000	NONRES	\$ 15.11	\$ 2.56	\$ 17.66
077-0173-032-0000	NONRES	\$ 13.85	\$ 2.56	\$ 16.40
077-0173-033-0000	NONRES	\$ 13.60	\$ 2.56	\$ 16.16
077-0173-035-0000	RESIDENTIAL	\$ 15.32	\$ 2.56	\$ 17.88
077-0173-036-0000	NONRES	\$ 33.75	\$ 2.56	\$ 36.30
077-0181-011-0000	NONRES	\$ 94.97	\$ 2.56	\$ 97.52
077-0181-012-0000	NONRES	\$ 64.23	\$ 2.56	\$ 66.78
077-0181-013-0000	NONRES	\$ 15.87	\$ 2.56	\$ 18.42
077-0181-017-0000	SAFETY LIGHTS ONLY	\$ 0.00	\$ 2.56	\$ 2.56
077-0181-018-0000	SAFETY LIGHTS ONLY	\$ 0.00	\$ 2.56	\$ 2.56

ITEM 9.3.

City of Rancho Cordova
Lighting District No. 2012-1 Exhibit A to the Resolution
Fiscal Year 2023-24 Assessment Roll

ATTACHMENT 3

APN	District Classification	Street Light Charge	Safety Light Charge	Total Assessment
077-0181-020-0000	NONRES	\$ 15.62	\$ 2.56	\$ 18.18
077-0181-021-0000	NONRES	\$ 14.86	\$ 2.56	\$ 17.42
077-0181-022-0000	NONRES	\$ 18.14	\$ 2.56	\$ 20.70
077-0181-023-0000	NONRES	\$ 14.86	\$ 2.56	\$ 17.42
077-0182-001-0000	RESIDENTIAL	\$ 15.32	\$ 2.56	\$ 17.88
077-0182-002-0000	NONRES	\$ 15.62	\$ 2.56	\$ 18.18
077-0182-003-0000	NONRES	\$ 42.57	\$ 2.56	\$ 45.12
077-0182-004-0000	NONRES	\$ 12.60	\$ 2.56	\$ 15.16
077-0182-005-0000	NONRES	\$ 35.01	\$ 2.56	\$ 37.56
077-0182-018-0000	NONRES	\$ 41.31	\$ 2.56	\$ 43.86
077-0182-019-0000	NONRES	\$ 14.36	\$ 2.56	\$ 16.92
077-0182-020-0000	NONRES	\$ 12.60	\$ 2.56	\$ 15.16
077-0182-021-0000	NONRES	\$ 7.31	\$ 2.56	\$ 9.86
077-0182-022-0000	NONRES	\$ 10.83	\$ 2.56	\$ 13.38
077-0182-023-0000	NONRES	\$ 18.89	\$ 2.56	\$ 21.44
077-0182-024-0000	NONRES	\$ 16.88	\$ 2.56	\$ 19.44
077-0182-025-0000	NONRES	\$ 43.07	\$ 2.56	\$ 45.62
077-0182-026-0000	NONRES	\$ 21.66	\$ 2.56	\$ 24.22
077-0182-027-0000	NONRES	\$ 19.40	\$ 2.56	\$ 21.96
077-0182-029-0000	SAFETY LIGHTS ONLY	\$ 0.00	\$ 2.56	\$ 2.56
077-0182-030-0000	SAFETY LIGHTS ONLY	\$ 0.00	\$ 2.56	\$ 2.56
077-0182-031-0000	NONRES	\$ 21.66	\$ 2.56	\$ 24.22
077-0183-005-0000	NONRES	\$ 65.75	\$ 2.56	\$ 68.30
077-0183-007-0000	RESIDENTIAL	\$ 15.32	\$ 2.56	\$ 17.88
077-0183-008-0000	SAFETY LIGHTS ONLY	\$ 0.00	\$ 2.56	\$ 2.56
077-0184-001-0000	NONRES	\$ 47.11	\$ 2.56	\$ 49.66
077-0184-002-0000	NONRES	\$ 25.69	\$ 2.56	\$ 28.24
077-0191-008-0000	NONRES	\$ 16.37	\$ 2.56	\$ 18.92
077-0191-009-0000	NONRES	\$ 16.37	\$ 2.56	\$ 18.92
077-0191-010-0000	NONRES	\$ 16.37	\$ 2.56	\$ 18.92
077-0191-011-0000	NONRES	\$ 48.36	\$ 2.56	\$ 50.92
077-0191-012-0000	NONRES	\$ 17.63	\$ 2.56	\$ 20.18
077-0191-015-0000	NONRES	\$ 18.89	\$ 2.56	\$ 21.44
077-0191-016-0000	NONRES	\$ 16.37	\$ 2.56	\$ 18.92
077-0191-017-0000	NONRES	\$ 46.60	\$ 2.56	\$ 49.16
077-0191-018-0000	NONRES	\$ 15.37	\$ 2.56	\$ 17.92
077-0191-019-0000	NONRES	\$ 18.14	\$ 2.56	\$ 20.70
077-0191-020-0000	NONRES	\$ 15.11	\$ 2.56	\$ 17.66
077-0191-022-0000	NONRES	\$ 42.82	\$ 2.56	\$ 45.38
077-0191-023-0000	NONRES	\$ 13.85	\$ 2.56	\$ 16.40
077-0191-024-0000	NONRES	\$ 13.85	\$ 2.56	\$ 16.40
077-0191-025-0000	NONRES	\$ 13.85	\$ 2.56	\$ 16.40
077-0191-026-0000	NONRES	\$ 13.85	\$ 2.56	\$ 16.40
077-0191-027-0000	NONRES	\$ 13.85	\$ 2.56	\$ 16.40

ITEM 9.3.

City of Rancho Cordova
Lighting District No. 2012-1 Exhibit A to the Resolution
Fiscal Year 2023-24 Assessment Roll

ATTACHMENT 3

APN	District Classification	Street Light Charge	Safety Light Charge	Total Assessment
077-0191-028-0000	NONRES	\$ 13.85	\$ 2.56	\$ 16.40
077-0191-029-0000	NONRES	\$ 12.34	\$ 2.56	\$ 14.90
077-0191-030-0000	NONRES	\$ 45.34	\$ 2.56	\$ 47.90
077-0192-001-0000	NONRES	\$ 17.38	\$ 2.56	\$ 19.94
077-0192-002-0000	NONRES	\$ 17.38	\$ 2.56	\$ 19.94
077-0192-003-0000	NONRES	\$ 17.38	\$ 2.56	\$ 19.94
077-0192-004-0000	NONRES	\$ 47.61	\$ 2.56	\$ 50.16
077-0192-007-0000	NONRES	\$ 15.37	\$ 2.56	\$ 17.92
077-0192-008-0000	NONRES	\$ 8.82	\$ 2.56	\$ 11.38
077-0192-009-0000	NONRES	\$ 8.82	\$ 2.56	\$ 11.38
077-0192-010-0000	NONRES	\$ 10.08	\$ 2.56	\$ 12.64
077-0192-017-0000	NONRES	\$ 8.82	\$ 2.56	\$ 11.38
077-0192-018-0000	NONRES	\$ 55.92	\$ 2.56	\$ 58.48
077-0192-019-0000	NONRES	\$ 50.63	\$ 2.56	\$ 53.18
077-0192-020-0000	NONRES	\$ 18.89	\$ 2.56	\$ 21.44
077-0192-021-0000	NONRES	\$ 55.17	\$ 2.56	\$ 57.72
077-0192-022-0000	NONRES	\$ 18.89	\$ 2.56	\$ 21.44
077-0192-023-0000	NONRES	\$ 16.12	\$ 2.56	\$ 18.68
077-0192-024-0000	NONRES	\$ 13.60	\$ 2.56	\$ 16.16
077-0193-010-0000	NONRES	\$ 23.93	\$ 2.56	\$ 26.48
077-0193-011-0000	NONRES	\$ 16.63	\$ 2.56	\$ 19.18
077-0193-012-0000	NONRES	\$ 18.14	\$ 2.56	\$ 20.70
077-0193-013-0000	NONRES	\$ 15.11	\$ 2.56	\$ 17.66
077-0193-014-0000	NONRES	\$ 13.60	\$ 2.56	\$ 16.16
077-0193-015-0000	NONRES	\$ 15.11	\$ 2.56	\$ 17.66
077-0193-016-0000	NONRES	\$ 15.11	\$ 2.56	\$ 17.66
077-0193-017-0000	NONRES	\$ 17.63	\$ 2.56	\$ 20.18
077-0193-018-0000	NONRES	\$ 17.38	\$ 2.56	\$ 19.94
077-0200-017-0000	NONRES	\$ 158.70	\$ 2.56	\$ 161.26
077-0200-022-0000	SAFETY LIGHTS ONLY	\$ 0.00	\$ 2.56	\$ 2.56
077-0200-025-0000	RESIDENTIAL	\$ 15.32	\$ 2.56	\$ 17.88
077-0200-035-0000	NONRES	\$ 160.21	\$ 2.56	\$ 162.76
077-0200-038-0000	NONRES	\$ 82.12	\$ 2.56	\$ 84.68
077-0210-002-0000	NONRES	\$ 19.40	\$ 2.56	\$ 21.96
077-0210-003-0000	NONRES	\$ 19.40	\$ 2.56	\$ 21.96
077-0210-004-0000	NONRES	\$ 14.86	\$ 2.56	\$ 17.42
077-0210-005-0000	NONRES	\$ 14.86	\$ 2.56	\$ 17.42
077-0210-006-0000	NONRES	\$ 14.86	\$ 2.56	\$ 17.42
077-0210-007-0000	NONRES	\$ 14.86	\$ 2.56	\$ 17.42
077-0210-008-0000	NONRES	\$ 14.86	\$ 2.56	\$ 17.42
077-0210-009-0000	NONRES	\$ 14.86	\$ 2.56	\$ 17.42
077-0210-010-0000	NONRES	\$ 14.86	\$ 2.56	\$ 17.42
077-0210-011-0000	NONRES	\$ 14.86	\$ 2.56	\$ 17.42
077-0210-012-0000	NONRES	\$ 14.86	\$ 2.56	\$ 17.42

ITEM 9.3.

City of Rancho Cordova
Lighting District No. 2012-1 Exhibit A to the Resolution
Fiscal Year 2023-24 Assessment Roll

ATTACHMENT 3

APN	District Classification	Street Light Charge	Safety Light Charge	Total Assessment
077-0210-013-0000	NONRES	\$ 14.86	\$ 2.56	\$ 17.42
077-0210-014-0000	NONRES	\$ 14.86	\$ 2.56	\$ 17.42
077-0210-015-0000	NONRES	\$ 14.86	\$ 2.56	\$ 17.42
077-0210-016-0000	NONRES	\$ 14.86	\$ 2.56	\$ 17.42
077-0210-017-0000	NONRES	\$ 14.86	\$ 2.56	\$ 17.42
077-0210-018-0000	NONRES	\$ 15.11	\$ 2.56	\$ 17.66
077-0210-019-0000	NONRES	\$ 52.14	\$ 2.56	\$ 54.70
077-0210-020-0000	NONRES	\$ 251.40	\$ 2.56	\$ 253.96
077-0221-001-0000	NONRES	\$ 42.32	\$ 2.56	\$ 44.88
077-0221-002-0000	RESIDENTIAL	\$ 15.32	\$ 2.56	\$ 17.88
077-0221-003-0000	RESIDENTIAL	\$ 15.32	\$ 2.56	\$ 17.88
077-0221-004-0000	RESIDENTIAL	\$ 15.32	\$ 2.56	\$ 17.88
077-0221-005-0000	RESIDENTIAL	\$ 15.32	\$ 2.56	\$ 17.88
077-0221-006-0000	RESIDENTIAL	\$ 15.32	\$ 2.56	\$ 17.88
077-0221-007-0000	RESIDENTIAL	\$ 15.32	\$ 2.56	\$ 17.88
077-0221-008-0000	RESIDENTIAL	\$ 15.32	\$ 2.56	\$ 17.88
077-0221-009-0000	RESIDENTIAL	\$ 15.32	\$ 2.56	\$ 17.88
077-0221-010-0000	RESIDENTIAL	\$ 15.32	\$ 2.56	\$ 17.88
077-0221-011-0000	RESIDENTIAL	\$ 15.32	\$ 2.56	\$ 17.88
077-0221-012-0000	RESIDENTIAL	\$ 15.32	\$ 2.56	\$ 17.88
077-0221-013-0000	RESIDENTIAL	\$ 15.32	\$ 2.56	\$ 17.88
077-0221-014-0000	RESIDENTIAL	\$ 15.32	\$ 2.56	\$ 17.88
077-0221-015-0000	RESIDENTIAL	\$ 15.32	\$ 2.56	\$ 17.88
077-0221-016-0000	RESIDENTIAL	\$ 15.32	\$ 2.56	\$ 17.88
077-0221-017-0000	RESIDENTIAL	\$ 15.32	\$ 2.56	\$ 17.88
077-0221-018-0000	RESIDENTIAL	\$ 15.32	\$ 2.56	\$ 17.88
077-0221-019-0000	NONRES	\$ 41.82	\$ 2.56	\$ 44.38
077-0221-020-0000	NONRES	\$ 15.11	\$ 2.56	\$ 17.66
077-0221-021-0000	NONRES	\$ 15.11	\$ 2.56	\$ 17.66
077-0221-022-0000	NONRES	\$ 48.87	\$ 2.56	\$ 51.42
077-0221-023-0000	RESIDENTIAL	\$ 15.32	\$ 2.56	\$ 17.88
077-0221-024-0000	NONRES	\$ 46.85	\$ 2.56	\$ 49.40
077-0221-025-0000	RESIDENTIAL	\$ 15.32	\$ 2.56	\$ 17.88
077-0221-026-0000	RESIDENTIAL	\$ 15.32	\$ 2.56	\$ 17.88
077-0221-027-0000	RESIDENTIAL	\$ 15.32	\$ 2.56	\$ 17.88
077-0221-028-0000	NONRES	\$ 39.04	\$ 2.56	\$ 41.60
077-0222-001-0000	RESIDENTIAL	\$ 15.32	\$ 2.56	\$ 17.88
077-0222-002-0000	RESIDENTIAL	\$ 15.32	\$ 2.56	\$ 17.88
077-0222-003-0000	RESIDENTIAL	\$ 15.32	\$ 2.56	\$ 17.88
077-0222-004-0000	RESIDENTIAL	\$ 15.32	\$ 2.56	\$ 17.88
077-0222-005-0000	RESIDENTIAL	\$ 15.32	\$ 2.56	\$ 17.88
077-0222-006-0000	NONRES	\$ 42.57	\$ 2.56	\$ 45.12
077-0222-007-0000	RESIDENTIAL	\$ 15.32	\$ 2.56	\$ 17.88
077-0222-008-0000	NONRES	\$ 40.30	\$ 2.56	\$ 42.86

ITEM 9.3.

City of Rancho Cordova
Lighting District No. 2012-1 Exhibit A to the Resolution
Fiscal Year 2023-24 Assessment Roll

ATTACHMENT 3

APN	District Classification	Street Light Charge	Safety Light Charge	Total Assessment
077-0222-009-0000	RESIDENTIAL	\$ 15.32	\$ 2.56	\$ 17.88
077-0222-010-0000	RESIDENTIAL	\$ 15.32	\$ 2.56	\$ 17.88
077-0222-011-0000	RESIDENTIAL	\$ 15.32	\$ 2.56	\$ 17.88
077-0222-012-0000	NONRES	\$ 44.59	\$ 2.56	\$ 47.14
077-0222-013-0000	RESIDENTIAL	\$ 15.32	\$ 2.56	\$ 17.88
077-0222-014-0000	NONRES	\$ 40.56	\$ 2.56	\$ 43.12
077-0222-015-0000	NONRES	\$ 72.55	\$ 2.56	\$ 75.10
077-0222-016-0000	NONRES	\$ 15.11	\$ 2.56	\$ 17.66
077-0222-017-0000	NONRES	\$ 15.11	\$ 2.56	\$ 17.66
077-0222-018-0000	NONRES	\$ 17.88	\$ 2.56	\$ 20.44
077-0222-019-0000	NONRES	\$ 43.07	\$ 2.56	\$ 45.62
077-0223-001-0000	NONRES	\$ 15.11	\$ 2.56	\$ 17.66
077-0223-002-0000	NONRES	\$ 15.11	\$ 2.56	\$ 17.66
077-0223-003-0000	NONRES	\$ 15.11	\$ 2.56	\$ 17.66
077-0223-004-0000	NONRES	\$ 15.11	\$ 2.56	\$ 17.66
077-0223-005-0000	NONRES	\$ 15.11	\$ 2.56	\$ 17.66
077-0223-006-0000	NONRES	\$ 15.11	\$ 2.56	\$ 17.66
077-0223-007-0000	NONRES	\$ 15.11	\$ 2.56	\$ 17.66
077-0223-008-0000	NONRES	\$ 15.11	\$ 2.56	\$ 17.66
077-0223-009-0000	NONRES	\$ 15.11	\$ 2.56	\$ 17.66
077-0223-010-0000	NONRES	\$ 54.91	\$ 2.56	\$ 57.46
077-0231-001-0000	RESIDENTIAL	\$ 15.32	\$ 2.56	\$ 17.88
077-0231-002-0000	RESIDENTIAL	\$ 15.32	\$ 2.56	\$ 17.88
077-0231-003-0000	RESIDENTIAL	\$ 15.32	\$ 2.56	\$ 17.88
077-0231-004-0000	RESIDENTIAL	\$ 15.32	\$ 2.56	\$ 17.88
077-0231-005-0000	RESIDENTIAL	\$ 15.32	\$ 2.56	\$ 17.88
077-0231-006-0000	RESIDENTIAL	\$ 15.32	\$ 2.56	\$ 17.88
077-0231-007-0000	RESIDENTIAL	\$ 15.32	\$ 2.56	\$ 17.88
077-0232-001-0000	NONRES	\$ 44.59	\$ 2.56	\$ 47.14
077-0232-002-0000	RESIDENTIAL	\$ 15.32	\$ 2.56	\$ 17.88
077-0232-003-0000	RESIDENTIAL	\$ 15.32	\$ 2.56	\$ 17.88
077-0232-004-0000	RESIDENTIAL	\$ 15.32	\$ 2.56	\$ 17.88
077-0232-005-0000	RESIDENTIAL	\$ 15.32	\$ 2.56	\$ 17.88
077-0232-006-0000	RESIDENTIAL	\$ 15.32	\$ 2.56	\$ 17.88
077-0232-007-0000	RESIDENTIAL	\$ 15.32	\$ 2.56	\$ 17.88
077-0232-008-0000	RESIDENTIAL	\$ 15.32	\$ 2.56	\$ 17.88
077-0232-009-0000	RESIDENTIAL	\$ 15.32	\$ 2.56	\$ 17.88
077-0232-010-0000	NONRES	\$ 43.07	\$ 2.56	\$ 45.62
077-0233-001-0000	NONRES	\$ 43.58	\$ 2.56	\$ 46.14
077-0233-002-0000	RESIDENTIAL	\$ 15.32	\$ 2.56	\$ 17.88
077-0233-003-0000	RESIDENTIAL	\$ 15.32	\$ 2.56	\$ 17.88
077-0233-004-0000	RESIDENTIAL	\$ 15.32	\$ 2.56	\$ 17.88
077-0233-005-0000	RESIDENTIAL	\$ 15.32	\$ 2.56	\$ 17.88
077-0233-006-0000	RESIDENTIAL	\$ 15.32	\$ 2.56	\$ 17.88

ITEM 9.3.

City of Rancho Cordova
Lighting District No. 2012-1 Exhibit A to the Resolution
Fiscal Year 2023-24 Assessment Roll

ATTACHMENT 3

APN	District Classification	Street Light Charge	Safety Light Charge	Total Assessment
077-0233-007-0000	RESIDENTIAL	\$ 15.32	\$ 2.56	\$ 17.88
077-0233-008-0000	RESIDENTIAL	\$ 15.32	\$ 2.56	\$ 17.88
077-0233-009-0000	RESIDENTIAL	\$ 15.32	\$ 2.56	\$ 17.88
077-0233-010-0000	RESIDENTIAL	\$ 15.32	\$ 2.56	\$ 17.88
077-0233-011-0000	RESIDENTIAL	\$ 15.32	\$ 2.56	\$ 17.88
077-0233-012-0000	RESIDENTIAL	\$ 15.32	\$ 2.56	\$ 17.88
077-0233-013-0000	RESIDENTIAL	\$ 15.32	\$ 2.56	\$ 17.88
077-0233-014-0000	RESIDENTIAL	\$ 15.32	\$ 2.56	\$ 17.88
077-0233-015-0000	RESIDENTIAL	\$ 15.32	\$ 2.56	\$ 17.88
077-0233-016-0000	RESIDENTIAL	\$ 15.32	\$ 2.56	\$ 17.88
077-0233-017-0000	RESIDENTIAL	\$ 15.32	\$ 2.56	\$ 17.88
077-0233-018-0000	RESIDENTIAL	\$ 15.32	\$ 2.56	\$ 17.88
077-0233-019-0000	RESIDENTIAL	\$ 15.32	\$ 2.56	\$ 17.88
077-0233-020-0000	RESIDENTIAL	\$ 15.32	\$ 2.56	\$ 17.88
077-0233-021-0000	RESIDENTIAL	\$ 15.32	\$ 2.56	\$ 17.88
077-0233-022-0000	NONRES	\$ 41.06	\$ 2.56	\$ 43.62
077-0233-023-0000	NONRES	\$ 16.37	\$ 2.56	\$ 18.92
077-0233-024-0000	NONRES	\$ 16.37	\$ 2.56	\$ 18.92
077-0233-025-0000	NONRES	\$ 16.37	\$ 2.56	\$ 18.92
077-0233-026-0000	NONRES	\$ 16.12	\$ 2.56	\$ 18.68
077-0233-027-0000	NONRES	\$ 15.11	\$ 2.56	\$ 17.66
077-0233-028-0000	NONRES	\$ 15.62	\$ 2.56	\$ 18.18
077-0233-029-0000	NONRES	\$ 9.32	\$ 2.56	\$ 11.88
077-0234-001-0000	RESIDENTIAL	\$ 15.32	\$ 2.56	\$ 17.88
077-0234-002-0000	RESIDENTIAL	\$ 15.32	\$ 2.56	\$ 17.88
077-0234-003-0000	RESIDENTIAL	\$ 15.32	\$ 2.56	\$ 17.88
077-0234-004-0000	NONRES	\$ 43.07	\$ 2.56	\$ 45.62
077-0235-001-0000	NONRES	\$ 43.07	\$ 2.56	\$ 45.62
077-0235-002-0000	NONRES	\$ 14.61	\$ 2.56	\$ 17.16
077-0235-003-0000	NONRES	\$ 14.61	\$ 2.56	\$ 17.16
077-0235-004-0000	NONRES	\$ 14.61	\$ 2.56	\$ 17.16
077-0235-005-0000	NONRES	\$ 14.61	\$ 2.56	\$ 17.16
077-0235-006-0000	NONRES	\$ 14.61	\$ 2.56	\$ 17.16
077-0235-007-0000	NONRES	\$ 14.61	\$ 2.56	\$ 17.16
077-0235-008-0000	NONRES	\$ 14.61	\$ 2.56	\$ 17.16
077-0235-009-0000	NONRES	\$ 14.86	\$ 2.56	\$ 17.42
077-0240-005-0000	NONRES	\$ 68.01	\$ 2.56	\$ 70.56
077-0240-006-0000	NONRES	\$ 218.40	\$ 2.56	\$ 220.96
077-0240-007-0000	SAFETY LIGHTS ONLY	\$ 0.00	\$ 2.56	\$ 2.56
077-0240-008-0000	NONRES	\$ 15.11	\$ 2.56	\$ 17.66
077-0240-009-0000	SAFETY LIGHTS ONLY	\$ 0.00	\$ 2.56	\$ 2.56
077-0240-010-0000	NONRES	\$ 15.11	\$ 2.56	\$ 17.66
077-0240-011-0000	NONRES	\$ 43.07	\$ 2.56	\$ 45.62
077-0240-012-0000	SAFETY LIGHTS ONLY	\$ 0.00	\$ 2.56	\$ 2.56

ITEM 9.3.

City of Rancho Cordova
Lighting District No. 2012-1 Exhibit A to the Resolution
Fiscal Year 2023-24 Assessment Roll

ATTACHMENT 3

APN	District Classification	Street Light Charge	Safety Light Charge	Total Assessment
077-0240-013-0000	SAFETY LIGHTS ONLY	\$ 0.00	\$ 2.56	\$ 2.56
077-0240-014-0000	SAFETY LIGHTS ONLY	\$ 0.00	\$ 2.56	\$ 2.56
077-0240-015-0000	NONRES	\$ 41.82	\$ 2.56	\$ 44.38
077-0240-021-0000	NONRES	\$ 8.31	\$ 2.56	\$ 10.86
077-0240-022-0000	NONRES	\$ 8.31	\$ 2.56	\$ 10.86
077-0240-023-0000	NONRES	\$ 8.31	\$ 2.56	\$ 10.86
077-0240-024-0000	NONRES	\$ 8.31	\$ 2.56	\$ 10.86
077-0240-025-0000	NONRES	\$ 8.31	\$ 2.56	\$ 10.86
077-0240-026-0000	NONRES	\$ 8.31	\$ 2.56	\$ 10.86
077-0240-027-0000	NONRES	\$ 8.31	\$ 2.56	\$ 10.86
077-0240-028-0000	NONRES	\$ 8.31	\$ 2.56	\$ 10.86
077-0240-029-0000	NONRES	\$ 6.55	\$ 2.56	\$ 9.10
077-0240-030-0000	NONRES	\$ 5.04	\$ 2.56	\$ 7.60
077-0240-031-0000	NONRES	\$ 5.04	\$ 2.56	\$ 7.60
077-0240-032-0000	NONRES	\$ 5.04	\$ 2.56	\$ 7.60
077-0240-033-0000	NONRES	\$ 5.04	\$ 2.56	\$ 7.60
077-0240-034-0000	NONRES	\$ 7.81	\$ 2.56	\$ 10.36
077-0240-035-0000	NONRES	\$ 33.75	\$ 2.56	\$ 36.30
077-0240-036-0000	NONRES	\$ 33.75	\$ 2.56	\$ 36.30
077-0240-037-0000	NONRES	\$ 25.44	\$ 2.56	\$ 28.00
077-0240-038-0000	NONRES	\$ 18.39	\$ 2.56	\$ 20.94
077-0240-039-0000	NONRES	\$ 17.63	\$ 2.56	\$ 20.18
077-0240-040-0000	NONRES	\$ 17.63	\$ 2.56	\$ 20.18
077-0240-041-0000	NONRES	\$ 17.63	\$ 2.56	\$ 20.18
077-0240-042-0000	NONRES	\$ 17.63	\$ 2.56	\$ 20.18
077-0240-043-0000	NONRES	\$ 17.63	\$ 2.56	\$ 20.18
077-0240-044-0000	NONRES	\$ 17.63	\$ 2.56	\$ 20.18
077-0240-045-0000	NONRES	\$ 18.64	\$ 2.56	\$ 21.20
077-0240-046-0000	NONRES	\$ 38.29	\$ 2.56	\$ 40.84
077-0240-047-0000	NONRES	\$ 33.25	\$ 2.56	\$ 35.80
077-0240-049-0000	NONRES	\$ 391.45	\$ 2.56	\$ 394.00
077-0240-050-0000	NONRES	\$ 195.47	\$ 2.56	\$ 198.02
077-0250-001-0000	RESIDENTIAL	\$ 15.32	\$ 2.56	\$ 17.88
077-0250-002-0000	RESIDENTIAL	\$ 15.32	\$ 2.56	\$ 17.88
077-0250-003-0000	RESIDENTIAL	\$ 15.32	\$ 2.56	\$ 17.88
077-0250-004-0000	RESIDENTIAL	\$ 15.32	\$ 2.56	\$ 17.88
077-0250-005-0000	RESIDENTIAL	\$ 15.32	\$ 2.56	\$ 17.88
077-0250-006-0000	RESIDENTIAL	\$ 15.32	\$ 2.56	\$ 17.88
077-0250-007-0000	RESIDENTIAL	\$ 15.32	\$ 2.56	\$ 17.88
077-0250-008-0000	RESIDENTIAL	\$ 15.32	\$ 2.56	\$ 17.88
077-0250-009-0000	RESIDENTIAL	\$ 15.32	\$ 2.56	\$ 17.88
077-0250-010-0000	RESIDENTIAL	\$ 15.32	\$ 2.56	\$ 17.88
077-0250-011-0000	RESIDENTIAL	\$ 15.32	\$ 2.56	\$ 17.88
077-0250-012-0000	RESIDENTIAL	\$ 15.32	\$ 2.56	\$ 17.88

ITEM 9.3.

City of Rancho Cordova
Lighting District No. 2012-1 Exhibit A to the Resolution
Fiscal Year 2023-24 Assessment Roll

ATTACHMENT 3

APN	District Classification	Street Light Charge	Safety Light Charge	Total Assessment
077-0250-013-0000	RESIDENTIAL	\$ 15.32	\$ 2.56	\$ 17.88
077-0250-014-0000	RESIDENTIAL	\$ 15.32	\$ 2.56	\$ 17.88
077-0250-015-0000	RESIDENTIAL	\$ 15.32	\$ 2.56	\$ 17.88
077-0250-016-0000	RESIDENTIAL	\$ 15.32	\$ 2.56	\$ 17.88
077-0250-017-0000	RESIDENTIAL	\$ 15.32	\$ 2.56	\$ 17.88
077-0250-018-0000	RESIDENTIAL	\$ 15.32	\$ 2.56	\$ 17.88
077-0250-019-0000	RESIDENTIAL	\$ 15.32	\$ 2.56	\$ 17.88
077-0250-020-0000	RESIDENTIAL	\$ 15.32	\$ 2.56	\$ 17.88
077-0250-021-0000	RESIDENTIAL	\$ 15.32	\$ 2.56	\$ 17.88
077-0250-022-0000	RESIDENTIAL	\$ 15.32	\$ 2.56	\$ 17.88
077-0250-023-0000	RESIDENTIAL	\$ 15.32	\$ 2.56	\$ 17.88
077-0250-024-0000	RESIDENTIAL	\$ 15.32	\$ 2.56	\$ 17.88
077-0250-025-0000	RESIDENTIAL	\$ 15.32	\$ 2.56	\$ 17.88
077-0250-026-0000	RESIDENTIAL	\$ 15.32	\$ 2.56	\$ 17.88
077-0250-027-0000	RESIDENTIAL	\$ 15.32	\$ 2.56	\$ 17.88
077-0250-028-0000	RESIDENTIAL	\$ 15.32	\$ 2.56	\$ 17.88
077-0250-029-0000	RESIDENTIAL	\$ 15.32	\$ 2.56	\$ 17.88
077-0250-030-0000	NONRES	\$ 14.36	\$ 2.56	\$ 16.92
077-0250-031-0000	RESIDENTIAL	\$ 15.32	\$ 2.56	\$ 17.88
077-0250-032-0000	RESIDENTIAL	\$ 15.32	\$ 2.56	\$ 17.88
077-0250-033-0000	RESIDENTIAL	\$ 15.32	\$ 2.56	\$ 17.88
077-0250-034-0000	RESIDENTIAL	\$ 15.32	\$ 2.56	\$ 17.88
077-0250-035-0000	RESIDENTIAL	\$ 15.32	\$ 2.56	\$ 17.88
077-0250-036-0000	RESIDENTIAL	\$ 15.32	\$ 2.56	\$ 17.88
077-0250-037-0000	RESIDENTIAL	\$ 15.32	\$ 2.56	\$ 17.88
077-0250-038-0000	RESIDENTIAL	\$ 15.32	\$ 2.56	\$ 17.88
077-0250-039-0000	RESIDENTIAL	\$ 15.32	\$ 2.56	\$ 17.88
077-0250-040-0000	RESIDENTIAL	\$ 15.32	\$ 2.56	\$ 17.88
077-0250-041-0000	RESIDENTIAL	\$ 15.32	\$ 2.56	\$ 17.88
077-0250-042-0000	RESIDENTIAL	\$ 15.32	\$ 2.56	\$ 17.88
077-0250-043-0000	RESIDENTIAL	\$ 15.32	\$ 2.56	\$ 17.88
077-0250-044-0000	RESIDENTIAL	\$ 15.32	\$ 2.56	\$ 17.88
077-0250-045-0000	RESIDENTIAL	\$ 15.32	\$ 2.56	\$ 17.88
077-0250-046-0000	RESIDENTIAL	\$ 15.32	\$ 2.56	\$ 17.88
077-0250-047-0000	RESIDENTIAL	\$ 15.32	\$ 2.56	\$ 17.88
077-0250-048-0000	RESIDENTIAL	\$ 15.32	\$ 2.56	\$ 17.88
077-0250-049-0000	RESIDENTIAL	\$ 15.32	\$ 2.56	\$ 17.88
077-0250-050-0000	RESIDENTIAL	\$ 15.32	\$ 2.56	\$ 17.88
077-0250-051-0000	RESIDENTIAL	\$ 15.32	\$ 2.56	\$ 17.88
077-0250-052-0000	RESIDENTIAL	\$ 15.32	\$ 2.56	\$ 17.88
077-0250-053-0000	RESIDENTIAL	\$ 15.32	\$ 2.56	\$ 17.88
077-0250-054-0000	RESIDENTIAL	\$ 15.32	\$ 2.56	\$ 17.88
077-0250-055-0000	RESIDENTIAL	\$ 15.32	\$ 2.56	\$ 17.88
077-0250-056-0000	RESIDENTIAL	\$ 15.32	\$ 2.56	\$ 17.88

ITEM 9.3.

City of Rancho Cordova
Lighting District No. 2012-1 Exhibit A to the Resolution
Fiscal Year 2023-24 Assessment Roll

ATTACHMENT 3

APN	District Classification	Street Light Charge	Safety Light Charge	Total Assessment
077-0250-057-0000	RESIDENTIAL	\$ 15.32	\$ 2.56	\$ 17.88
077-0250-058-0000	RESIDENTIAL	\$ 15.32	\$ 2.56	\$ 17.88
077-0250-059-0000	RESIDENTIAL	\$ 15.32	\$ 2.56	\$ 17.88
077-0250-060-0000	RESIDENTIAL	\$ 15.32	\$ 2.56	\$ 17.88
077-0250-061-0000	RESIDENTIAL	\$ 15.32	\$ 2.56	\$ 17.88
077-0250-062-0000	RESIDENTIAL	\$ 15.32	\$ 2.56	\$ 17.88
077-0250-063-0000	RESIDENTIAL	\$ 15.32	\$ 2.56	\$ 17.88
077-0250-064-0000	RESIDENTIAL	\$ 15.32	\$ 2.56	\$ 17.88
077-0250-065-0000	RESIDENTIAL	\$ 15.32	\$ 2.56	\$ 17.88
077-0250-066-0000	RESIDENTIAL	\$ 15.32	\$ 2.56	\$ 17.88
077-0250-067-0000	RESIDENTIAL	\$ 15.32	\$ 2.56	\$ 17.88
077-0250-068-0000	RESIDENTIAL	\$ 15.32	\$ 2.56	\$ 17.88
077-0250-069-0000	RESIDENTIAL	\$ 15.32	\$ 2.56	\$ 17.88
077-0250-070-0000	RESIDENTIAL	\$ 15.32	\$ 2.56	\$ 17.88
077-0250-071-0000	RESIDENTIAL	\$ 15.32	\$ 2.56	\$ 17.88
077-0250-072-0000	RESIDENTIAL	\$ 15.32	\$ 2.56	\$ 17.88
077-0250-073-0000	RESIDENTIAL	\$ 15.32	\$ 2.56	\$ 17.88
077-0250-074-0000	RESIDENTIAL	\$ 15.32	\$ 2.56	\$ 17.88
077-0250-075-0000	RESIDENTIAL	\$ 15.32	\$ 2.56	\$ 17.88
077-0250-076-0000	RESIDENTIAL	\$ 15.32	\$ 2.56	\$ 17.88
077-0250-077-0000	RESIDENTIAL	\$ 15.32	\$ 2.56	\$ 17.88
077-0250-078-0000	RESIDENTIAL	\$ 15.32	\$ 2.56	\$ 17.88
077-0250-079-0000	RESIDENTIAL	\$ 15.32	\$ 2.56	\$ 17.88
077-0250-080-0000	RESIDENTIAL	\$ 15.32	\$ 2.56	\$ 17.88
077-0250-081-0000	RESIDENTIAL	\$ 15.32	\$ 2.56	\$ 17.88
077-0250-082-0000	RESIDENTIAL	\$ 15.32	\$ 2.56	\$ 17.88
077-0250-083-0000	RESIDENTIAL	\$ 15.32	\$ 2.56	\$ 17.88
077-0250-084-0000	RESIDENTIAL	\$ 15.32	\$ 2.56	\$ 17.88
077-0260-001-0000	RESIDENTIAL	\$ 15.32	\$ 2.56	\$ 17.88
077-0260-002-0000	RESIDENTIAL	\$ 15.32	\$ 2.56	\$ 17.88
077-0260-003-0000	RESIDENTIAL	\$ 15.32	\$ 2.56	\$ 17.88
077-0260-004-0000	RESIDENTIAL	\$ 15.32	\$ 2.56	\$ 17.88
077-0260-005-0000	RESIDENTIAL	\$ 15.32	\$ 2.56	\$ 17.88
077-0260-006-0000	RESIDENTIAL	\$ 15.32	\$ 2.56	\$ 17.88
077-0260-007-0000	RESIDENTIAL	\$ 15.32	\$ 2.56	\$ 17.88
077-0260-008-0000	RESIDENTIAL	\$ 15.32	\$ 2.56	\$ 17.88
077-0260-009-0000	RESIDENTIAL	\$ 15.32	\$ 2.56	\$ 17.88
077-0260-010-0000	RESIDENTIAL	\$ 15.32	\$ 2.56	\$ 17.88
077-0260-011-0000	SAFETY LIGHTS ONLY	\$ 0.00	\$ 2.56	\$ 2.56
077-0260-012-0000	SAFETY LIGHTS ONLY	\$ 0.00	\$ 2.56	\$ 2.56
077-0260-013-0000	SAFETY LIGHTS ONLY	\$ 0.00	\$ 2.56	\$ 2.56
077-0260-014-0000	SAFETY LIGHTS ONLY	\$ 0.00	\$ 2.56	\$ 2.56
077-0260-015-0000	RESIDENTIAL	\$ 15.32	\$ 2.56	\$ 17.88
077-0260-016-0000	RESIDENTIAL	\$ 15.32	\$ 2.56	\$ 17.88

ITEM 9.3.

City of Rancho Cordova
Lighting District No. 2012-1 Exhibit A to the Resolution
Fiscal Year 2023-24 Assessment Roll

ATTACHMENT 3

APN	District Classification	Street Light Charge	Safety Light Charge	Total Assessment
077-0260-017-0000	RESIDENTIAL	\$ 15.32	\$ 2.56	\$ 17.88
077-0260-018-0000	RESIDENTIAL	\$ 15.32	\$ 2.56	\$ 17.88
077-0260-019-0000	RESIDENTIAL	\$ 15.32	\$ 2.56	\$ 17.88
077-0260-020-0000	RESIDENTIAL	\$ 15.32	\$ 2.56	\$ 17.88
077-0260-021-0000	RESIDENTIAL	\$ 15.32	\$ 2.56	\$ 17.88
077-0260-022-0000	RESIDENTIAL	\$ 15.32	\$ 2.56	\$ 17.88
077-0260-023-0000	RESIDENTIAL	\$ 15.32	\$ 2.56	\$ 17.88
077-0260-024-0000	RESIDENTIAL	\$ 15.32	\$ 2.56	\$ 17.88
077-0260-025-0000	RESIDENTIAL	\$ 15.32	\$ 2.56	\$ 17.88
077-0260-026-0000	RESIDENTIAL	\$ 15.32	\$ 2.56	\$ 17.88
077-0260-027-0000	RESIDENTIAL	\$ 15.32	\$ 2.56	\$ 17.88
077-0260-028-0000	RESIDENTIAL	\$ 15.32	\$ 2.56	\$ 17.88
077-0260-029-0000	RESIDENTIAL	\$ 15.32	\$ 2.56	\$ 17.88
077-0260-030-0000	RESIDENTIAL	\$ 15.32	\$ 2.56	\$ 17.88
077-0260-031-0000	RESIDENTIAL	\$ 15.32	\$ 2.56	\$ 17.88
077-0260-032-0000	RESIDENTIAL	\$ 15.32	\$ 2.56	\$ 17.88
077-0260-033-0000	RESIDENTIAL	\$ 15.32	\$ 2.56	\$ 17.88
077-0260-034-0000	RESIDENTIAL	\$ 15.32	\$ 2.56	\$ 17.88
077-0260-035-0000	RESIDENTIAL	\$ 15.32	\$ 2.56	\$ 17.88
077-0260-036-0000	RESIDENTIAL	\$ 15.32	\$ 2.56	\$ 17.88
077-0260-037-0000	RESIDENTIAL	\$ 15.32	\$ 2.56	\$ 17.88
077-0260-038-0000	RESIDENTIAL	\$ 15.32	\$ 2.56	\$ 17.88
077-0260-039-0000	RESIDENTIAL	\$ 15.32	\$ 2.56	\$ 17.88
077-0260-040-0000	RESIDENTIAL	\$ 15.32	\$ 2.56	\$ 17.88
077-0260-041-0000	RESIDENTIAL	\$ 15.32	\$ 2.56	\$ 17.88
077-0260-042-0000	RESIDENTIAL	\$ 15.32	\$ 2.56	\$ 17.88
077-0260-043-0000	RESIDENTIAL	\$ 15.32	\$ 2.56	\$ 17.88
077-0260-044-0000	RESIDENTIAL	\$ 15.32	\$ 2.56	\$ 17.88
077-0260-045-0000	RESIDENTIAL	\$ 15.32	\$ 2.56	\$ 17.88
077-0260-046-0000	RESIDENTIAL	\$ 15.32	\$ 2.56	\$ 17.88
077-0260-047-0000	RESIDENTIAL	\$ 15.32	\$ 2.56	\$ 17.88
077-0260-048-0000	RESIDENTIAL	\$ 15.32	\$ 2.56	\$ 17.88
077-0260-049-0000	RESIDENTIAL	\$ 15.32	\$ 2.56	\$ 17.88
077-0260-050-0000	RESIDENTIAL	\$ 15.32	\$ 2.56	\$ 17.88
077-0260-051-0000	RESIDENTIAL	\$ 15.32	\$ 2.56	\$ 17.88
077-0260-052-0000	RESIDENTIAL	\$ 15.32	\$ 2.56	\$ 17.88
077-0260-053-0000	RESIDENTIAL	\$ 15.32	\$ 2.56	\$ 17.88
077-0260-054-0000	RESIDENTIAL	\$ 15.32	\$ 2.56	\$ 17.88
077-0260-055-0000	RESIDENTIAL	\$ 15.32	\$ 2.56	\$ 17.88
077-0260-056-0000	RESIDENTIAL	\$ 15.32	\$ 2.56	\$ 17.88
077-0260-057-0000	RESIDENTIAL	\$ 15.32	\$ 2.56	\$ 17.88
077-0260-058-0000	RESIDENTIAL	\$ 15.32	\$ 2.56	\$ 17.88
077-0260-059-0000	RESIDENTIAL	\$ 15.32	\$ 2.56	\$ 17.88
077-0260-060-0000	RESIDENTIAL	\$ 15.32	\$ 2.56	\$ 17.88

ITEM 9.3.

City of Rancho Cordova
Lighting District No. 2012-1 Exhibit A to the Resolution
Fiscal Year 2023-24 Assessment Roll

ATTACHMENT 3

APN	District Classification	Street Light Charge	Safety Light Charge	Total Assessment
077-0260-061-0000	RESIDENTIAL	\$ 15.32	\$ 2.56	\$ 17.88
077-0260-062-0000	RESIDENTIAL	\$ 15.32	\$ 2.56	\$ 17.88
077-0260-063-0000	RESIDENTIAL	\$ 15.32	\$ 2.56	\$ 17.88
077-0260-064-0000	RESIDENTIAL	\$ 15.32	\$ 2.56	\$ 17.88
077-0260-065-0000	RESIDENTIAL	\$ 15.32	\$ 2.56	\$ 17.88
077-0260-066-0000	RESIDENTIAL	\$ 15.32	\$ 2.56	\$ 17.88
077-0260-067-0000	RESIDENTIAL	\$ 15.32	\$ 2.56	\$ 17.88
077-0260-068-0000	RESIDENTIAL	\$ 15.32	\$ 2.56	\$ 17.88
077-0260-069-0000	RESIDENTIAL	\$ 15.32	\$ 2.56	\$ 17.88
077-0260-070-0000	RESIDENTIAL	\$ 15.32	\$ 2.56	\$ 17.88
077-0260-071-0000	RESIDENTIAL	\$ 15.32	\$ 2.56	\$ 17.88
077-0260-072-0000	RESIDENTIAL	\$ 15.32	\$ 2.56	\$ 17.88
077-0260-073-0000	RESIDENTIAL	\$ 15.32	\$ 2.56	\$ 17.88
077-0260-074-0000	RESIDENTIAL	\$ 15.32	\$ 2.56	\$ 17.88
077-0260-075-0000	RESIDENTIAL	\$ 15.32	\$ 2.56	\$ 17.88
077-0260-076-0000	RESIDENTIAL	\$ 15.32	\$ 2.56	\$ 17.88
077-0260-077-0000	RESIDENTIAL	\$ 15.32	\$ 2.56	\$ 17.88
077-0260-078-0000	RESIDENTIAL	\$ 15.32	\$ 2.56	\$ 17.88
077-0260-079-0000	RESIDENTIAL	\$ 15.32	\$ 2.56	\$ 17.88
077-0260-080-0000	RESIDENTIAL	\$ 15.32	\$ 2.56	\$ 17.88
077-0260-081-0000	RESIDENTIAL	\$ 15.32	\$ 2.56	\$ 17.88
077-0260-082-0000	RESIDENTIAL	\$ 15.32	\$ 2.56	\$ 17.88
077-0260-083-0000	RESIDENTIAL	\$ 15.32	\$ 2.56	\$ 17.88
077-0260-085-0000	NONRES	\$ 17.88	\$ 2.56	\$ 20.44
077-0270-001-0000	RESIDENTIAL	\$ 15.32	\$ 2.56	\$ 17.88
077-0270-002-0000	RESIDENTIAL	\$ 15.32	\$ 2.56	\$ 17.88
077-0270-003-0000	RESIDENTIAL	\$ 15.32	\$ 2.56	\$ 17.88
077-0270-004-0000	RESIDENTIAL	\$ 15.32	\$ 2.56	\$ 17.88
077-0270-005-0000	RESIDENTIAL	\$ 15.32	\$ 2.56	\$ 17.88
077-0270-006-0000	RESIDENTIAL	\$ 15.32	\$ 2.56	\$ 17.88
077-0270-007-0000	RESIDENTIAL	\$ 15.32	\$ 2.56	\$ 17.88
077-0270-008-0000	RESIDENTIAL	\$ 15.32	\$ 2.56	\$ 17.88
077-0270-009-0000	RESIDENTIAL	\$ 15.32	\$ 2.56	\$ 17.88
077-0270-010-0000	RESIDENTIAL	\$ 15.32	\$ 2.56	\$ 17.88
077-0270-011-0000	RESIDENTIAL	\$ 15.32	\$ 2.56	\$ 17.88
077-0270-012-0000	RESIDENTIAL	\$ 15.32	\$ 2.56	\$ 17.88
077-0270-013-0000	RESIDENTIAL	\$ 15.32	\$ 2.56	\$ 17.88
077-0270-014-0000	RESIDENTIAL	\$ 15.32	\$ 2.56	\$ 17.88
077-0270-015-0000	RESIDENTIAL	\$ 15.32	\$ 2.56	\$ 17.88
077-0270-016-0000	RESIDENTIAL	\$ 15.32	\$ 2.56	\$ 17.88
077-0270-017-0000	RESIDENTIAL	\$ 15.32	\$ 2.56	\$ 17.88
077-0270-018-0000	RESIDENTIAL	\$ 15.32	\$ 2.56	\$ 17.88
077-0270-019-0000	RESIDENTIAL	\$ 15.32	\$ 2.56	\$ 17.88
077-0270-020-0000	RESIDENTIAL	\$ 15.32	\$ 2.56	\$ 17.88

ITEM 9.3.

City of Rancho Cordova
Lighting District No. 2012-1 Exhibit A to the Resolution
Fiscal Year 2023-24 Assessment Roll

ATTACHMENT 3

APN	District Classification	Street Light Charge	Safety Light Charge	Total Assessment
077-0270-021-0000	RESIDENTIAL	\$ 15.32	\$ 2.56	\$ 17.88
077-0270-022-0000	RESIDENTIAL	\$ 15.32	\$ 2.56	\$ 17.88
077-0270-024-0000	RESIDENTIAL	\$ 15.32	\$ 2.56	\$ 17.88
077-0270-025-0000	RESIDENTIAL	\$ 15.32	\$ 2.56	\$ 17.88
077-0270-026-0000	RESIDENTIAL	\$ 15.32	\$ 2.56	\$ 17.88
077-0270-027-0000	RESIDENTIAL	\$ 15.32	\$ 2.56	\$ 17.88
077-0270-028-0000	RESIDENTIAL	\$ 15.32	\$ 2.56	\$ 17.88
077-0270-029-0000	RESIDENTIAL	\$ 15.32	\$ 2.56	\$ 17.88
077-0270-030-0000	RESIDENTIAL	\$ 15.32	\$ 2.56	\$ 17.88
077-0270-031-0000	RESIDENTIAL	\$ 15.32	\$ 2.56	\$ 17.88
077-0270-032-0000	RESIDENTIAL	\$ 15.32	\$ 2.56	\$ 17.88
077-0270-033-0000	RESIDENTIAL	\$ 15.32	\$ 2.56	\$ 17.88
077-0270-034-0000	RESIDENTIAL	\$ 15.32	\$ 2.56	\$ 17.88
077-0270-035-0000	RESIDENTIAL	\$ 15.32	\$ 2.56	\$ 17.88
077-0270-036-0000	RESIDENTIAL	\$ 15.32	\$ 2.56	\$ 17.88
077-0270-037-0000	RESIDENTIAL	\$ 15.32	\$ 2.56	\$ 17.88
077-0270-038-0000	RESIDENTIAL	\$ 15.32	\$ 2.56	\$ 17.88
077-0270-039-0000	RESIDENTIAL	\$ 15.32	\$ 2.56	\$ 17.88
077-0270-040-0000	RESIDENTIAL	\$ 15.32	\$ 2.56	\$ 17.88
077-0270-041-0000	RESIDENTIAL	\$ 15.32	\$ 2.56	\$ 17.88
077-0270-042-0000	RESIDENTIAL	\$ 15.32	\$ 2.56	\$ 17.88
077-0270-043-0000	RESIDENTIAL	\$ 15.32	\$ 2.56	\$ 17.88
077-0270-044-0000	RESIDENTIAL	\$ 15.32	\$ 2.56	\$ 17.88
077-0270-045-0000	RESIDENTIAL	\$ 15.32	\$ 2.56	\$ 17.88
077-0270-046-0000	RESIDENTIAL	\$ 15.32	\$ 2.56	\$ 17.88
077-0270-047-0000	RESIDENTIAL	\$ 15.32	\$ 2.56	\$ 17.88
077-0270-048-0000	RESIDENTIAL	\$ 15.32	\$ 2.56	\$ 17.88
077-0270-049-0000	RESIDENTIAL	\$ 15.32	\$ 2.56	\$ 17.88
077-0270-050-0000	RESIDENTIAL	\$ 15.32	\$ 2.56	\$ 17.88
077-0270-051-0000	RESIDENTIAL	\$ 15.32	\$ 2.56	\$ 17.88
077-0270-052-0000	RESIDENTIAL	\$ 15.32	\$ 2.56	\$ 17.88
077-0270-053-0000	RESIDENTIAL	\$ 15.32	\$ 2.56	\$ 17.88
077-0270-054-0000	RESIDENTIAL	\$ 15.32	\$ 2.56	\$ 17.88
077-0270-055-0000	RESIDENTIAL	\$ 15.32	\$ 2.56	\$ 17.88
077-0270-056-0000	RESIDENTIAL	\$ 15.32	\$ 2.56	\$ 17.88
077-0270-057-0000	RESIDENTIAL	\$ 15.32	\$ 2.56	\$ 17.88
077-0270-058-0000	RESIDENTIAL	\$ 15.32	\$ 2.56	\$ 17.88
077-0270-059-0000	RESIDENTIAL	\$ 15.32	\$ 2.56	\$ 17.88
077-0270-060-0000	RESIDENTIAL	\$ 15.32	\$ 2.56	\$ 17.88
077-0270-061-0000	RESIDENTIAL	\$ 15.32	\$ 2.56	\$ 17.88
077-0270-062-0000	RESIDENTIAL	\$ 15.32	\$ 2.56	\$ 17.88
077-0270-063-0000	RESIDENTIAL	\$ 15.32	\$ 2.56	\$ 17.88
077-0270-064-0000	RESIDENTIAL	\$ 15.32	\$ 2.56	\$ 17.88
077-0280-001-0000	RESIDENTIAL	\$ 15.32	\$ 2.56	\$ 17.88

ITEM 9.3.

City of Rancho Cordova
Lighting District No. 2012-1 Exhibit A to the Resolution
Fiscal Year 2023-24 Assessment Roll

ATTACHMENT 3

APN	District Classification	Street Light Charge	Safety Light Charge	Total Assessment
077-0280-002-0000	RESIDENTIAL	\$ 15.32	\$ 2.56	\$ 17.88
077-0280-003-0000	RESIDENTIAL	\$ 15.32	\$ 2.56	\$ 17.88
077-0280-004-0000	RESIDENTIAL	\$ 15.32	\$ 2.56	\$ 17.88
077-0280-005-0000	RESIDENTIAL	\$ 15.32	\$ 2.56	\$ 17.88
077-0280-006-0000	RESIDENTIAL	\$ 15.32	\$ 2.56	\$ 17.88
077-0280-007-0000	RESIDENTIAL	\$ 15.32	\$ 2.56	\$ 17.88
077-0280-008-0000	RESIDENTIAL	\$ 15.32	\$ 2.56	\$ 17.88
077-0280-009-0000	RESIDENTIAL	\$ 15.32	\$ 2.56	\$ 17.88
077-0280-010-0000	RESIDENTIAL	\$ 15.32	\$ 2.56	\$ 17.88
077-0280-011-0000	RESIDENTIAL	\$ 15.32	\$ 2.56	\$ 17.88
077-0280-012-0000	RESIDENTIAL	\$ 15.32	\$ 2.56	\$ 17.88
077-0280-013-0000	RESIDENTIAL	\$ 15.32	\$ 2.56	\$ 17.88
077-0280-014-0000	RESIDENTIAL	\$ 15.32	\$ 2.56	\$ 17.88
077-0280-015-0000	RESIDENTIAL	\$ 15.32	\$ 2.56	\$ 17.88
077-0280-016-0000	RESIDENTIAL	\$ 15.32	\$ 2.56	\$ 17.88
077-0280-017-0000	RESIDENTIAL	\$ 15.32	\$ 2.56	\$ 17.88
077-0280-018-0000	RESIDENTIAL	\$ 15.32	\$ 2.56	\$ 17.88
077-0280-019-0000	RESIDENTIAL	\$ 15.32	\$ 2.56	\$ 17.88
077-0280-020-0000	RESIDENTIAL	\$ 15.32	\$ 2.56	\$ 17.88
077-0280-021-0000	RESIDENTIAL	\$ 15.32	\$ 2.56	\$ 17.88
077-0280-022-0000	RESIDENTIAL	\$ 15.32	\$ 2.56	\$ 17.88
077-0280-023-0000	RESIDENTIAL	\$ 15.32	\$ 2.56	\$ 17.88
077-0280-024-0000	RESIDENTIAL	\$ 15.32	\$ 2.56	\$ 17.88
077-0280-025-0000	RESIDENTIAL	\$ 15.32	\$ 2.56	\$ 17.88
077-0280-026-0000	RESIDENTIAL	\$ 15.32	\$ 2.56	\$ 17.88
077-0280-027-0000	RESIDENTIAL	\$ 15.32	\$ 2.56	\$ 17.88
077-0280-028-0000	RESIDENTIAL	\$ 15.32	\$ 2.56	\$ 17.88
077-0280-029-0000	RESIDENTIAL	\$ 15.32	\$ 2.56	\$ 17.88
077-0280-030-0000	RESIDENTIAL	\$ 15.32	\$ 2.56	\$ 17.88
077-0280-031-0000	RESIDENTIAL	\$ 15.32	\$ 2.56	\$ 17.88
077-0280-032-0000	RESIDENTIAL	\$ 15.32	\$ 2.56	\$ 17.88
077-0280-033-0000	RESIDENTIAL	\$ 15.32	\$ 2.56	\$ 17.88
077-0280-034-0000	RESIDENTIAL	\$ 15.32	\$ 2.56	\$ 17.88
077-0280-035-0000	RESIDENTIAL	\$ 15.32	\$ 2.56	\$ 17.88
077-0280-036-0000	RESIDENTIAL	\$ 15.32	\$ 2.56	\$ 17.88
077-0280-037-0000	RESIDENTIAL	\$ 15.32	\$ 2.56	\$ 17.88
077-0280-038-0000	RESIDENTIAL	\$ 15.32	\$ 2.56	\$ 17.88
077-0280-039-0000	RESIDENTIAL	\$ 15.32	\$ 2.56	\$ 17.88
077-0280-040-0000	RESIDENTIAL	\$ 15.32	\$ 2.56	\$ 17.88
077-0280-041-0000	RESIDENTIAL	\$ 15.32	\$ 2.56	\$ 17.88
077-0280-042-0000	RESIDENTIAL	\$ 15.32	\$ 2.56	\$ 17.88
077-0280-043-0000	RESIDENTIAL	\$ 15.32	\$ 2.56	\$ 17.88
077-0280-044-0000	RESIDENTIAL	\$ 15.32	\$ 2.56	\$ 17.88
077-0280-045-0000	RESIDENTIAL	\$ 15.32	\$ 2.56	\$ 17.88

ITEM 9.3.

City of Rancho Cordova
Lighting District No. 2012-1 Exhibit A to the Resolution
Fiscal Year 2023-24 Assessment Roll

ATTACHMENT 3

APN	District Classification	Street Light Charge	Safety Light Charge	Total Assessment
077-0280-046-0000	RESIDENTIAL	\$ 15.32	\$ 2.56	\$ 17.88
077-0280-047-0000	RESIDENTIAL	\$ 15.32	\$ 2.56	\$ 17.88
077-0280-048-0000	RESIDENTIAL	\$ 15.32	\$ 2.56	\$ 17.88
077-0280-049-0000	RESIDENTIAL	\$ 15.32	\$ 2.56	\$ 17.88
077-0280-050-0000	RESIDENTIAL	\$ 15.32	\$ 2.56	\$ 17.88
077-0280-051-0000	RESIDENTIAL	\$ 15.32	\$ 2.56	\$ 17.88
077-0280-052-0000	RESIDENTIAL	\$ 15.32	\$ 2.56	\$ 17.88
077-0290-001-0000	RESIDENTIAL	\$ 15.32	\$ 2.56	\$ 17.88
077-0290-002-0000	RESIDENTIAL	\$ 15.32	\$ 2.56	\$ 17.88
077-0290-003-0000	RESIDENTIAL	\$ 15.32	\$ 2.56	\$ 17.88
077-0290-004-0000	RESIDENTIAL	\$ 15.32	\$ 2.56	\$ 17.88
077-0290-005-0000	RESIDENTIAL	\$ 15.32	\$ 2.56	\$ 17.88
077-0290-006-0000	RESIDENTIAL	\$ 15.32	\$ 2.56	\$ 17.88
077-0290-007-0000	RESIDENTIAL	\$ 15.32	\$ 2.56	\$ 17.88
077-0290-008-0000	RESIDENTIAL	\$ 15.32	\$ 2.56	\$ 17.88
077-0290-009-0000	RESIDENTIAL	\$ 15.32	\$ 2.56	\$ 17.88
077-0290-010-0000	RESIDENTIAL	\$ 15.32	\$ 2.56	\$ 17.88
077-0290-011-0000	RESIDENTIAL	\$ 15.32	\$ 2.56	\$ 17.88
077-0290-012-0000	RESIDENTIAL	\$ 15.32	\$ 2.56	\$ 17.88
077-0290-013-0000	RESIDENTIAL	\$ 15.32	\$ 2.56	\$ 17.88
077-0290-014-0000	RESIDENTIAL	\$ 15.32	\$ 2.56	\$ 17.88
077-0290-015-0000	RESIDENTIAL	\$ 15.32	\$ 2.56	\$ 17.88
077-0290-016-0000	RESIDENTIAL	\$ 15.32	\$ 2.56	\$ 17.88
077-0290-017-0000	RESIDENTIAL	\$ 15.32	\$ 2.56	\$ 17.88
077-0290-018-0000	RESIDENTIAL	\$ 15.32	\$ 2.56	\$ 17.88
077-0290-019-0000	RESIDENTIAL	\$ 15.32	\$ 2.56	\$ 17.88
077-0290-020-0000	RESIDENTIAL	\$ 15.32	\$ 2.56	\$ 17.88
077-0290-021-0000	RESIDENTIAL	\$ 15.32	\$ 2.56	\$ 17.88
077-0290-022-0000	RESIDENTIAL	\$ 15.32	\$ 2.56	\$ 17.88
077-0290-023-0000	RESIDENTIAL	\$ 15.32	\$ 2.56	\$ 17.88
077-0290-024-0000	RESIDENTIAL	\$ 15.32	\$ 2.56	\$ 17.88
077-0290-025-0000	RESIDENTIAL	\$ 15.32	\$ 2.56	\$ 17.88
077-0290-026-0000	RESIDENTIAL	\$ 15.32	\$ 2.56	\$ 17.88
077-0290-027-0000	RESIDENTIAL	\$ 15.32	\$ 2.56	\$ 17.88
077-0290-028-0000	RESIDENTIAL	\$ 15.32	\$ 2.56	\$ 17.88
077-0290-029-0000	RESIDENTIAL	\$ 15.32	\$ 2.56	\$ 17.88
077-0290-030-0000	RESIDENTIAL	\$ 15.32	\$ 2.56	\$ 17.88
077-0290-031-0000	RESIDENTIAL	\$ 15.32	\$ 2.56	\$ 17.88
077-0290-032-0000	RESIDENTIAL	\$ 15.32	\$ 2.56	\$ 17.88
077-0290-033-0000	RESIDENTIAL	\$ 15.32	\$ 2.56	\$ 17.88
077-0290-034-0000	RESIDENTIAL	\$ 15.32	\$ 2.56	\$ 17.88
077-0290-035-0000	RESIDENTIAL	\$ 15.32	\$ 2.56	\$ 17.88
077-0290-036-0000	RESIDENTIAL	\$ 15.32	\$ 2.56	\$ 17.88
077-0290-037-0000	RESIDENTIAL	\$ 15.32	\$ 2.56	\$ 17.88

ITEM 9.3.

City of Rancho Cordova
Lighting District No. 2012-1 Exhibit A to the Resolution
Fiscal Year 2023-24 Assessment Roll

ATTACHMENT 3

APN	District Classification	Street Light Charge	Safety Light Charge	Total Assessment
077-0290-038-0000	RESIDENTIAL	\$ 15.32	\$ 2.56	\$ 17.88
077-0290-039-0000	RESIDENTIAL	\$ 15.32	\$ 2.56	\$ 17.88
077-0290-040-0000	RESIDENTIAL	\$ 15.32	\$ 2.56	\$ 17.88
077-0290-041-0000	RESIDENTIAL	\$ 15.32	\$ 2.56	\$ 17.88
077-0290-042-0000	RESIDENTIAL	\$ 15.32	\$ 2.56	\$ 17.88
077-0290-043-0000	RESIDENTIAL	\$ 15.32	\$ 2.56	\$ 17.88
077-0290-044-0000	RESIDENTIAL	\$ 15.32	\$ 2.56	\$ 17.88
077-0290-045-0000	RESIDENTIAL	\$ 15.32	\$ 2.56	\$ 17.88
077-0290-046-0000	RESIDENTIAL	\$ 15.32	\$ 2.56	\$ 17.88
077-0290-047-0000	RESIDENTIAL	\$ 15.32	\$ 2.56	\$ 17.88
077-0290-048-0000	RESIDENTIAL	\$ 15.32	\$ 2.56	\$ 17.88
077-0290-049-0000	RESIDENTIAL	\$ 15.32	\$ 2.56	\$ 17.88
077-0290-050-0000	RESIDENTIAL	\$ 15.32	\$ 2.56	\$ 17.88
077-0290-051-0000	RESIDENTIAL	\$ 15.32	\$ 2.56	\$ 17.88
077-0290-052-0000	RESIDENTIAL	\$ 15.32	\$ 2.56	\$ 17.88
077-0290-053-0000	RESIDENTIAL	\$ 15.32	\$ 2.56	\$ 17.88
077-0290-054-0000	RESIDENTIAL	\$ 15.32	\$ 2.56	\$ 17.88
077-0290-055-0000	RESIDENTIAL	\$ 15.32	\$ 2.56	\$ 17.88
077-0290-056-0000	RESIDENTIAL	\$ 15.32	\$ 2.56	\$ 17.88
077-0290-057-0000	RESIDENTIAL	\$ 15.32	\$ 2.56	\$ 17.88
077-0300-001-0000	RESIDENTIAL	\$ 15.32	\$ 2.56	\$ 17.88
077-0300-002-0000	RESIDENTIAL	\$ 15.32	\$ 2.56	\$ 17.88
077-0300-003-0000	RESIDENTIAL	\$ 15.32	\$ 2.56	\$ 17.88
077-0300-004-0000	RESIDENTIAL	\$ 15.32	\$ 2.56	\$ 17.88
077-0300-005-0000	RESIDENTIAL	\$ 15.32	\$ 2.56	\$ 17.88
077-0300-006-0000	RESIDENTIAL	\$ 15.32	\$ 2.56	\$ 17.88
077-0300-007-0000	RESIDENTIAL	\$ 15.32	\$ 2.56	\$ 17.88
077-0300-008-0000	RESIDENTIAL	\$ 15.32	\$ 2.56	\$ 17.88
077-0300-009-0000	RESIDENTIAL	\$ 15.32	\$ 2.56	\$ 17.88
077-0300-010-0000	RESIDENTIAL	\$ 15.32	\$ 2.56	\$ 17.88
077-0300-011-0000	RESIDENTIAL	\$ 15.32	\$ 2.56	\$ 17.88
077-0300-012-0000	RESIDENTIAL	\$ 15.32	\$ 2.56	\$ 17.88
077-0300-013-0000	RESIDENTIAL	\$ 15.32	\$ 2.56	\$ 17.88
077-0300-014-0000	RESIDENTIAL	\$ 15.32	\$ 2.56	\$ 17.88
077-0300-015-0000	RESIDENTIAL	\$ 15.32	\$ 2.56	\$ 17.88
077-0300-016-0000	RESIDENTIAL	\$ 15.32	\$ 2.56	\$ 17.88
077-0300-017-0000	RESIDENTIAL	\$ 15.32	\$ 2.56	\$ 17.88
077-0300-018-0000	RESIDENTIAL	\$ 15.32	\$ 2.56	\$ 17.88
077-0300-019-0000	RESIDENTIAL	\$ 15.32	\$ 2.56	\$ 17.88
077-0300-020-0000	RESIDENTIAL	\$ 15.32	\$ 2.56	\$ 17.88
077-0300-021-0000	RESIDENTIAL	\$ 15.32	\$ 2.56	\$ 17.88
077-0300-022-0000	RESIDENTIAL	\$ 15.32	\$ 2.56	\$ 17.88
077-0300-023-0000	RESIDENTIAL	\$ 15.32	\$ 2.56	\$ 17.88
077-0300-024-0000	RESIDENTIAL	\$ 15.32	\$ 2.56	\$ 17.88

ITEM 9.3.

City of Rancho Cordova
Lighting District No. 2012-1 Exhibit A to the Resolution
Fiscal Year 2023-24 Assessment Roll

ATTACHMENT 3

APN	District Classification	Street Light Charge	Safety Light Charge	Total Assessment
077-0300-025-0000	RESIDENTIAL	\$ 15.32	\$ 2.56	\$ 17.88
077-0300-026-0000	RESIDENTIAL	\$ 15.32	\$ 2.56	\$ 17.88
077-0300-027-0000	RESIDENTIAL	\$ 15.32	\$ 2.56	\$ 17.88
077-0300-028-0000	RESIDENTIAL	\$ 15.32	\$ 2.56	\$ 17.88
077-0300-029-0000	RESIDENTIAL	\$ 15.32	\$ 2.56	\$ 17.88
077-0300-030-0000	RESIDENTIAL	\$ 15.32	\$ 2.56	\$ 17.88
077-0300-031-0000	RESIDENTIAL	\$ 15.32	\$ 2.56	\$ 17.88
077-0310-001-0000	RESIDENTIAL	\$ 15.32	\$ 2.56	\$ 17.88
077-0310-002-0000	RESIDENTIAL	\$ 15.32	\$ 2.56	\$ 17.88
077-0310-003-0000	RESIDENTIAL	\$ 15.32	\$ 2.56	\$ 17.88
077-0310-004-0000	RESIDENTIAL	\$ 15.32	\$ 2.56	\$ 17.88
077-0310-005-0000	RESIDENTIAL	\$ 15.32	\$ 2.56	\$ 17.88
077-0310-006-0000	RESIDENTIAL	\$ 15.32	\$ 2.56	\$ 17.88
077-0310-007-0000	RESIDENTIAL	\$ 15.32	\$ 2.56	\$ 17.88
077-0310-008-0000	RESIDENTIAL	\$ 15.32	\$ 2.56	\$ 17.88
077-0310-009-0000	RESIDENTIAL	\$ 15.32	\$ 2.56	\$ 17.88
077-0310-010-0000	RESIDENTIAL	\$ 15.32	\$ 2.56	\$ 17.88
077-0310-011-0000	RESIDENTIAL	\$ 15.32	\$ 2.56	\$ 17.88
077-0310-012-0000	RESIDENTIAL	\$ 15.32	\$ 2.56	\$ 17.88
077-0310-013-0000	RESIDENTIAL	\$ 15.32	\$ 2.56	\$ 17.88
077-0310-014-0000	RESIDENTIAL	\$ 15.32	\$ 2.56	\$ 17.88
077-0310-015-0000	RESIDENTIAL	\$ 15.32	\$ 2.56	\$ 17.88
077-0310-016-0000	RESIDENTIAL	\$ 15.32	\$ 2.56	\$ 17.88
077-0310-017-0000	RESIDENTIAL	\$ 15.32	\$ 2.56	\$ 17.88
077-0310-018-0000	RESIDENTIAL	\$ 15.32	\$ 2.56	\$ 17.88
077-0310-019-0000	RESIDENTIAL	\$ 15.32	\$ 2.56	\$ 17.88
077-0310-020-0000	RESIDENTIAL	\$ 15.32	\$ 2.56	\$ 17.88
077-0310-021-0000	RESIDENTIAL	\$ 15.32	\$ 2.56	\$ 17.88
077-0310-022-0000	RESIDENTIAL	\$ 15.32	\$ 2.56	\$ 17.88
077-0310-023-0000	RESIDENTIAL	\$ 15.32	\$ 2.56	\$ 17.88
077-0310-024-0000	RESIDENTIAL	\$ 15.32	\$ 2.56	\$ 17.88
077-0310-025-0000	RESIDENTIAL	\$ 15.32	\$ 2.56	\$ 17.88
077-0310-026-0000	RESIDENTIAL	\$ 15.32	\$ 2.56	\$ 17.88
077-0310-027-0000	RESIDENTIAL	\$ 15.32	\$ 2.56	\$ 17.88
077-0310-028-0000	RESIDENTIAL	\$ 15.32	\$ 2.56	\$ 17.88
077-0310-029-0000	RESIDENTIAL	\$ 15.32	\$ 2.56	\$ 17.88
077-0310-030-0000	RESIDENTIAL	\$ 15.32	\$ 2.56	\$ 17.88
077-0310-031-0000	RESIDENTIAL	\$ 15.32	\$ 2.56	\$ 17.88
077-0310-032-0000	RESIDENTIAL	\$ 15.32	\$ 2.56	\$ 17.88
077-0310-033-0000	RESIDENTIAL	\$ 15.32	\$ 2.56	\$ 17.88
077-0310-034-0000	RESIDENTIAL	\$ 15.32	\$ 2.56	\$ 17.88
077-0310-035-0000	RESIDENTIAL	\$ 15.32	\$ 2.56	\$ 17.88
077-0310-036-0000	RESIDENTIAL	\$ 15.32	\$ 2.56	\$ 17.88
077-0310-037-0000	RESIDENTIAL	\$ 15.32	\$ 2.56	\$ 17.88

ITEM 9.3.

City of Rancho Cordova
Lighting District No. 2012-1 Exhibit A to the Resolution
Fiscal Year 2023-24 Assessment Roll

ATTACHMENT 3

APN	District Classification	Street Light Charge	Safety Light Charge	Total Assessment
077-0310-038-0000	RESIDENTIAL	\$ 15.32	\$ 2.56	\$ 17.88
077-0310-039-0000	RESIDENTIAL	\$ 15.32	\$ 2.56	\$ 17.88
077-0310-040-0000	RESIDENTIAL	\$ 15.32	\$ 2.56	\$ 17.88
077-0310-041-0000	RESIDENTIAL	\$ 15.32	\$ 2.56	\$ 17.88
077-0310-042-0000	RESIDENTIAL	\$ 15.32	\$ 2.56	\$ 17.88
077-0310-043-0000	RESIDENTIAL	\$ 15.32	\$ 2.56	\$ 17.88
077-0310-044-0000	RESIDENTIAL	\$ 15.32	\$ 2.56	\$ 17.88
077-0310-045-0000	RESIDENTIAL	\$ 15.32	\$ 2.56	\$ 17.88
077-0310-046-0000	RESIDENTIAL	\$ 15.32	\$ 2.56	\$ 17.88
077-0310-047-0000	RESIDENTIAL	\$ 15.32	\$ 2.56	\$ 17.88
077-0310-048-0000	RESIDENTIAL	\$ 15.32	\$ 2.56	\$ 17.88
077-0310-049-0000	RESIDENTIAL	\$ 15.32	\$ 2.56	\$ 17.88
077-0310-050-0000	RESIDENTIAL	\$ 15.32	\$ 2.56	\$ 17.88
077-0310-051-0000	RESIDENTIAL	\$ 15.32	\$ 2.56	\$ 17.88
077-0310-052-0000	RESIDENTIAL	\$ 15.32	\$ 2.56	\$ 17.88
077-0310-053-0000	RESIDENTIAL	\$ 15.32	\$ 2.56	\$ 17.88
077-0310-054-0000	RESIDENTIAL	\$ 15.32	\$ 2.56	\$ 17.88
077-0310-055-0000	RESIDENTIAL	\$ 15.32	\$ 2.56	\$ 17.88
077-0310-056-0000	RESIDENTIAL	\$ 15.32	\$ 2.56	\$ 17.88
077-0310-057-0000	RESIDENTIAL	\$ 15.32	\$ 2.56	\$ 17.88
077-0310-059-0000	NONRES	\$ 78.84	\$ 2.56	\$ 81.40
077-0321-001-0000	RESIDENTIAL	\$ 15.32	\$ 2.56	\$ 17.88
077-0321-002-0000	RESIDENTIAL	\$ 15.32	\$ 2.56	\$ 17.88
077-0321-003-0000	RESIDENTIAL	\$ 15.32	\$ 2.56	\$ 17.88
077-0321-004-0000	RESIDENTIAL	\$ 15.32	\$ 2.56	\$ 17.88
077-0321-005-0000	RESIDENTIAL	\$ 15.32	\$ 2.56	\$ 17.88
077-0321-006-0000	RESIDENTIAL	\$ 15.32	\$ 2.56	\$ 17.88
077-0322-001-0000	RESIDENTIAL	\$ 15.32	\$ 2.56	\$ 17.88
077-0322-002-0000	RESIDENTIAL	\$ 15.32	\$ 2.56	\$ 17.88
077-0322-003-0000	RESIDENTIAL	\$ 15.32	\$ 2.56	\$ 17.88
077-0322-004-0000	RESIDENTIAL	\$ 15.32	\$ 2.56	\$ 17.88
077-0322-005-0000	RESIDENTIAL	\$ 15.32	\$ 2.56	\$ 17.88
077-0322-006-0000	RESIDENTIAL	\$ 15.32	\$ 2.56	\$ 17.88
077-0322-007-0000	RESIDENTIAL	\$ 15.32	\$ 2.56	\$ 17.88
077-0322-008-0000	RESIDENTIAL	\$ 15.32	\$ 2.56	\$ 17.88
077-0322-009-0000	RESIDENTIAL	\$ 15.32	\$ 2.56	\$ 17.88
077-0322-010-0000	RESIDENTIAL	\$ 15.32	\$ 2.56	\$ 17.88
077-0322-011-0000	RESIDENTIAL	\$ 15.32	\$ 2.56	\$ 17.88
077-0322-012-0000	RESIDENTIAL	\$ 15.32	\$ 2.56	\$ 17.88
077-0322-013-0000	RESIDENTIAL	\$ 15.32	\$ 2.56	\$ 17.88
077-0322-014-0000	RESIDENTIAL	\$ 15.32	\$ 2.56	\$ 17.88
077-0322-015-0000	RESIDENTIAL	\$ 15.32	\$ 2.56	\$ 17.88
077-0322-016-0000	RESIDENTIAL	\$ 15.32	\$ 2.56	\$ 17.88
077-0322-017-0000	RESIDENTIAL	\$ 15.32	\$ 2.56	\$ 17.88

ITEM 9.3.

City of Rancho Cordova
Lighting District No. 2012-1 Exhibit A to the Resolution
Fiscal Year 2023-24 Assessment Roll

ATTACHMENT 3

APN	District Classification	Street Light Charge	Safety Light Charge	Total Assessment
077-0322-018-0000	RESIDENTIAL	\$ 15.32	\$ 2.56	\$ 17.88
077-0323-007-0000	RESIDENTIAL	\$ 15.32	\$ 2.56	\$ 17.88
077-0323-008-0000	RESIDENTIAL	\$ 15.32	\$ 2.56	\$ 17.88
077-0323-009-0000	RESIDENTIAL	\$ 15.32	\$ 2.56	\$ 17.88
077-0323-010-0000	RESIDENTIAL	\$ 15.32	\$ 2.56	\$ 17.88
077-0323-011-0000	RESIDENTIAL	\$ 15.32	\$ 2.56	\$ 17.88
077-0323-012-0000	RESIDENTIAL	\$ 15.32	\$ 2.56	\$ 17.88
077-0323-013-0000	RESIDENTIAL	\$ 15.32	\$ 2.56	\$ 17.88
077-0323-014-0000	RESIDENTIAL	\$ 15.32	\$ 2.56	\$ 17.88
077-0323-015-0000	RESIDENTIAL	\$ 15.32	\$ 2.56	\$ 17.88
077-0323-020-0000	RESIDENTIAL	\$ 15.32	\$ 2.56	\$ 17.88
077-0323-021-0000	RESIDENTIAL	\$ 15.32	\$ 2.56	\$ 17.88
077-0323-022-0000	RESIDENTIAL	\$ 15.32	\$ 2.56	\$ 17.88
077-0324-001-0000	RESIDENTIAL	\$ 15.32	\$ 2.56	\$ 17.88
077-0324-002-0000	RESIDENTIAL	\$ 15.32	\$ 2.56	\$ 17.88
077-0324-003-0000	RESIDENTIAL	\$ 15.32	\$ 2.56	\$ 17.88
077-0324-004-0000	RESIDENTIAL	\$ 15.32	\$ 2.56	\$ 17.88
077-0324-005-0000	RESIDENTIAL	\$ 15.32	\$ 2.56	\$ 17.88
077-0324-006-0000	RESIDENTIAL	\$ 15.32	\$ 2.56	\$ 17.88
077-0324-007-0000	RESIDENTIAL	\$ 15.32	\$ 2.56	\$ 17.88
077-0324-008-0000	RESIDENTIAL	\$ 15.32	\$ 2.56	\$ 17.88
077-0324-009-0000	RESIDENTIAL	\$ 15.32	\$ 2.56	\$ 17.88
077-0324-010-0000	RESIDENTIAL	\$ 15.32	\$ 2.56	\$ 17.88
077-0324-011-0000	RESIDENTIAL	\$ 15.32	\$ 2.56	\$ 17.88
077-0324-012-0000	RESIDENTIAL	\$ 15.32	\$ 2.56	\$ 17.88
077-0324-013-0000	RESIDENTIAL	\$ 15.32	\$ 2.56	\$ 17.88
077-0324-014-0000	RESIDENTIAL	\$ 15.32	\$ 2.56	\$ 17.88
077-0324-015-0000	RESIDENTIAL	\$ 15.32	\$ 2.56	\$ 17.88
077-0324-016-0000	RESIDENTIAL	\$ 15.32	\$ 2.56	\$ 17.88
077-0324-017-0000	RESIDENTIAL	\$ 15.32	\$ 2.56	\$ 17.88
077-0324-018-0000	RESIDENTIAL	\$ 15.32	\$ 2.56	\$ 17.88
077-0324-019-0000	RESIDENTIAL	\$ 15.32	\$ 2.56	\$ 17.88
077-0324-020-0000	RESIDENTIAL	\$ 15.32	\$ 2.56	\$ 17.88
077-0324-021-0000	RESIDENTIAL	\$ 15.32	\$ 2.56	\$ 17.88
077-0324-022-0000	RESIDENTIAL	\$ 15.32	\$ 2.56	\$ 17.88
077-0324-023-0000	RESIDENTIAL	\$ 15.32	\$ 2.56	\$ 17.88
077-0324-024-0000	RESIDENTIAL	\$ 15.32	\$ 2.56	\$ 17.88
077-0324-025-0000	RESIDENTIAL	\$ 15.32	\$ 2.56	\$ 17.88
077-0324-026-0000	RESIDENTIAL	\$ 15.32	\$ 2.56	\$ 17.88
077-0324-027-0000	RESIDENTIAL	\$ 15.32	\$ 2.56	\$ 17.88
077-0324-028-0000	RESIDENTIAL	\$ 15.32	\$ 2.56	\$ 17.88
077-0324-029-0000	RESIDENTIAL	\$ 15.32	\$ 2.56	\$ 17.88
077-0324-030-0000	RESIDENTIAL	\$ 15.32	\$ 2.56	\$ 17.88
077-0324-031-0000	RESIDENTIAL	\$ 15.32	\$ 2.56	\$ 17.88

ITEM 9.3.

City of Rancho Cordova
Lighting District No. 2012-1 Exhibit A to the Resolution
Fiscal Year 2023-24 Assessment Roll

ATTACHMENT 3

APN	District Classification	Street Light Charge	Safety Light Charge	Total Assessment
077-0324-032-0000	RESIDENTIAL	\$ 15.32	\$ 2.56	\$ 17.88
077-0324-033-0000	RESIDENTIAL	\$ 15.32	\$ 2.56	\$ 17.88
077-0324-034-0000	RESIDENTIAL	\$ 15.32	\$ 2.56	\$ 17.88
077-0324-035-0000	RESIDENTIAL	\$ 15.32	\$ 2.56	\$ 17.88
077-0324-036-0000	RESIDENTIAL	\$ 15.32	\$ 2.56	\$ 17.88
077-0324-037-0000	RESIDENTIAL	\$ 15.32	\$ 2.56	\$ 17.88
077-0324-038-0000	RESIDENTIAL	\$ 15.32	\$ 2.56	\$ 17.88
077-0324-039-0000	RESIDENTIAL	\$ 15.32	\$ 2.56	\$ 17.88
077-0324-040-0000	RESIDENTIAL	\$ 15.32	\$ 2.56	\$ 17.88
077-0324-041-0000	RESIDENTIAL	\$ 15.32	\$ 2.56	\$ 17.88
077-0324-042-0000	RESIDENTIAL	\$ 15.32	\$ 2.56	\$ 17.88
077-0325-001-0000	RESIDENTIAL	\$ 15.32	\$ 2.56	\$ 17.88
077-0325-002-0000	RESIDENTIAL	\$ 15.32	\$ 2.56	\$ 17.88
077-0325-003-0000	RESIDENTIAL	\$ 15.32	\$ 2.56	\$ 17.88
077-0325-004-0000	RESIDENTIAL	\$ 15.32	\$ 2.56	\$ 17.88
077-0325-005-0000	RESIDENTIAL	\$ 15.32	\$ 2.56	\$ 17.88
077-0325-006-0000	RESIDENTIAL	\$ 15.32	\$ 2.56	\$ 17.88
077-0325-007-0000	RESIDENTIAL	\$ 15.32	\$ 2.56	\$ 17.88
077-0325-008-0000	RESIDENTIAL	\$ 15.32	\$ 2.56	\$ 17.88
077-0325-009-0000	RESIDENTIAL	\$ 15.32	\$ 2.56	\$ 17.88
077-0325-010-0000	RESIDENTIAL	\$ 15.32	\$ 2.56	\$ 17.88
077-0325-011-0000	RESIDENTIAL	\$ 15.32	\$ 2.56	\$ 17.88
077-0325-012-0000	RESIDENTIAL	\$ 15.32	\$ 2.56	\$ 17.88
077-0325-013-0000	RESIDENTIAL	\$ 15.32	\$ 2.56	\$ 17.88
077-0325-014-0000	RESIDENTIAL	\$ 15.32	\$ 2.56	\$ 17.88
077-0325-015-0000	RESIDENTIAL	\$ 15.32	\$ 2.56	\$ 17.88
077-0325-016-0000	RESIDENTIAL	\$ 15.32	\$ 2.56	\$ 17.88
077-0325-017-0000	RESIDENTIAL	\$ 15.32	\$ 2.56	\$ 17.88
077-0325-018-0000	RESIDENTIAL	\$ 15.32	\$ 2.56	\$ 17.88
077-0325-019-0000	RESIDENTIAL	\$ 15.32	\$ 2.56	\$ 17.88
077-0325-020-0000	RESIDENTIAL	\$ 15.32	\$ 2.56	\$ 17.88
077-0325-021-0000	RESIDENTIAL	\$ 15.32	\$ 2.56	\$ 17.88
077-0325-022-0000	RESIDENTIAL	\$ 15.32	\$ 2.56	\$ 17.88
077-0325-023-0000	RESIDENTIAL	\$ 15.32	\$ 2.56	\$ 17.88
077-0325-024-0000	RESIDENTIAL	\$ 15.32	\$ 2.56	\$ 17.88
077-0325-025-0000	RESIDENTIAL	\$ 15.32	\$ 2.56	\$ 17.88
077-0330-001-0000	SAFETY LIGHTS ONLY	\$ 0.00	\$ 2.56	\$ 2.56
077-0330-002-0000	NONRES	\$ 37.79	\$ 2.56	\$ 40.34
077-0330-003-0000	NONRES	\$ 37.03	\$ 2.56	\$ 39.58
077-0330-010-0000	NONRES	\$ 35.77	\$ 2.56	\$ 38.32
077-0330-034-0000	NONRES	\$ 101.52	\$ 2.56	\$ 104.08
077-0330-035-0000	SAFETY LIGHTS ONLY	\$ 0.00	\$ 2.56	\$ 2.56
077-0330-037-0000	NONRES	\$ 22.67	\$ 2.56	\$ 25.22
077-0330-039-0000	NONRES	\$ 20.66	\$ 2.56	\$ 23.22

ITEM 9.3.

City of Rancho Cordova
Lighting District No. 2012-1 Exhibit A to the Resolution
Fiscal Year 2023-24 Assessment Roll

ATTACHMENT 3

APN	District Classification	Street Light Charge	Safety Light Charge	Total Assessment
077-0330-050-0000	NONRES	\$ 62.22	\$ 2.56	\$ 64.78
077-0330-051-0000	NONRES	\$ 82.12	\$ 2.56	\$ 84.68
077-0330-052-0000	SAFETY LIGHTS ONLY	\$ 0.00	\$ 2.56	\$ 2.56
077-0330-053-0000	NONRES	\$ 89.42	\$ 2.56	\$ 91.98
077-0330-054-0000	NONRES	\$ 44.84	\$ 2.56	\$ 47.40
077-0330-055-0000	NONRES	\$ 44.08	\$ 2.56	\$ 46.64
077-0330-056-0000	NONRES	\$ 44.08	\$ 2.56	\$ 46.64
077-0330-057-0000	NONRES	\$ 48.36	\$ 2.56	\$ 50.92
077-0330-060-0000	NONRES	\$ 22.67	\$ 2.56	\$ 25.22
077-0330-061-0001	NONRES	\$ 37.53	\$ 2.56	\$ 40.08
077-0330-061-0002	NONRES	\$ 37.53	\$ 2.56	\$ 40.08
077-0330-062-0000	SAFETY LIGHTS ONLY	\$ 0.00	\$ 2.56	\$ 2.56
077-0330-063-0000	SAFETY LIGHTS ONLY	\$ 0.00	\$ 2.56	\$ 2.56
077-0330-064-0000	SAFETY LIGHTS ONLY	\$ 0.00	\$ 2.56	\$ 2.56
077-0330-065-0000	SAFETY LIGHTS ONLY	\$ 0.00	\$ 2.56	\$ 2.56
077-0330-066-0000	SAFETY LIGHTS ONLY	\$ 0.00	\$ 2.56	\$ 2.56
077-0330-067-0000	SAFETY LIGHTS ONLY	\$ 0.00	\$ 2.56	\$ 2.56
077-0330-068-0000	SAFETY LIGHTS ONLY	\$ 0.00	\$ 2.56	\$ 2.56
077-0330-069-0000	NONRES	\$ 76.07	\$ 2.56	\$ 78.62
077-0330-070-0000	NONRES	\$ 76.07	\$ 2.56	\$ 78.62
077-0330-071-0000	NONRES	\$ 76.07	\$ 2.56	\$ 78.62
077-0330-072-0000	NONRES	\$ 76.07	\$ 2.56	\$ 78.62
077-0330-074-0000	NONRES	\$ 76.07	\$ 2.56	\$ 78.62
077-0330-075-0000	NONRES	\$ 268.78	\$ 2.56	\$ 271.34
077-0330-076-0000	NONRES	\$ 107.06	\$ 2.56	\$ 109.62
077-0330-077-0000	NONRES	\$ 144.59	\$ 2.56	\$ 147.14
077-0330-078-0000	NONRES	\$ 46.10	\$ 2.56	\$ 48.66
077-0330-079-0000	NONRES	\$ 45.09	\$ 2.56	\$ 47.64
077-0330-080-0000	NONRES	\$ 58.69	\$ 2.56	\$ 61.24
077-0330-081-0000	NONRES	\$ 49.12	\$ 2.56	\$ 51.68
077-0330-082-0000	NONRES	\$ 139.80	\$ 2.56	\$ 142.36
077-0330-083-0000	SAFETY LIGHTS ONLY	\$ 0.00	\$ 2.56	\$ 2.56
077-0340-001-0000	NONRES	\$ 11.84	\$ 2.56	\$ 14.40
077-0340-002-0000	NONRES	\$ 12.09	\$ 2.56	\$ 14.64
077-0340-003-0000	NONRES	\$ 12.09	\$ 2.56	\$ 14.64
077-0340-004-0000	NONRES	\$ 32.24	\$ 2.56	\$ 34.80
077-0340-005-0000	NONRES	\$ 35.27	\$ 2.56	\$ 37.82
077-0340-006-0000	NONRES	\$ 6.80	\$ 2.56	\$ 9.36
077-0340-007-0000	NONRES	\$ 4.03	\$ 2.56	\$ 6.58
077-0340-008-0000	NONRES	\$ 4.03	\$ 2.56	\$ 6.58
077-0340-009-0000	NONRES	\$ 5.29	\$ 2.56	\$ 7.84
077-0340-010-0000	NONRES	\$ 5.29	\$ 2.56	\$ 7.84
077-0340-011-0000	NONRES	\$ 3.78	\$ 2.56	\$ 6.34
077-0340-012-0000	NONRES	\$ 4.03	\$ 2.56	\$ 6.58

ITEM 9.3.

City of Rancho Cordova
Lighting District No. 2012-1 Exhibit A to the Resolution
Fiscal Year 2023-24 Assessment Roll

ATTACHMENT 3

APN	District Classification	Street Light Charge	Safety Light Charge	Total Assessment
077-0340-013-0000	NONRES	\$ 7.05	\$ 2.56	\$ 9.60
077-0340-014-0000	NONRES	\$ 36.78	\$ 2.56	\$ 39.34
077-0340-015-0000	NONRES	\$ 34.51	\$ 2.56	\$ 37.06
077-0340-016-0000	NONRES	\$ 7.31	\$ 2.56	\$ 9.86
077-0340-017-0000	NONRES	\$ 4.03	\$ 2.56	\$ 6.58
077-0340-018-0000	NONRES	\$ 3.78	\$ 2.56	\$ 6.34
077-0340-019-0000	NONRES	\$ 5.29	\$ 2.56	\$ 7.84
077-0340-020-0000	NONRES	\$ 4.03	\$ 2.56	\$ 6.58
077-0340-021-0000	NONRES	\$ 4.03	\$ 2.56	\$ 6.58
077-0340-022-0000	NONRES	\$ 3.78	\$ 2.56	\$ 6.34
077-0340-023-0000	NONRES	\$ 6.80	\$ 2.56	\$ 9.36
077-0340-024-0000	NONRES	\$ 37.03	\$ 2.56	\$ 39.58
077-0350-001-0000	NONRES	\$ 3.78	\$ 2.56	\$ 6.34
077-0350-002-0000	NONRES	\$ 3.78	\$ 2.56	\$ 6.34
077-0350-005-0000	NONRES	\$ 3.78	\$ 2.56	\$ 6.34
077-0350-006-0000	NONRES	\$ 3.78	\$ 2.56	\$ 6.34
077-0350-007-0000	NONRES	\$ 3.78	\$ 2.56	\$ 6.34
077-0350-010-0000	NONRES	\$ 3.78	\$ 2.56	\$ 6.34
077-0350-011-0000	NONRES	\$ 3.78	\$ 2.56	\$ 6.34
077-0350-012-0000	NONRES	\$ 3.78	\$ 2.56	\$ 6.34
077-0350-015-0000	NONRES	\$ 3.78	\$ 2.56	\$ 6.34
077-0350-019-0000	NONRES	\$ 3.78	\$ 2.56	\$ 6.34
077-0350-020-0000	NONRES	\$ 3.78	\$ 2.56	\$ 6.34
077-0350-021-0000	NONRES	\$ 3.78	\$ 2.56	\$ 6.34
077-0350-022-0000	NONRES	\$ 3.78	\$ 2.56	\$ 6.34
077-0350-023-0000	NONRES	\$ 3.78	\$ 2.56	\$ 6.34
077-0350-027-0000	NONRES	\$ 3.78	\$ 2.56	\$ 6.34
077-0350-028-0000	NONRES	\$ 3.78	\$ 2.56	\$ 6.34
077-0350-029-0000	NONRES	\$ 3.78	\$ 2.56	\$ 6.34
077-0350-030-0000	NONRES	\$ 3.78	\$ 2.56	\$ 6.34
077-0350-031-0000	NONRES	\$ 3.78	\$ 2.56	\$ 6.34
077-0350-032-0000	NONRES	\$ 3.78	\$ 2.56	\$ 6.34
077-0350-033-0000	NONRES	\$ 3.78	\$ 2.56	\$ 6.34
077-0350-036-0000	NONRES	\$ 3.78	\$ 2.56	\$ 6.34
077-0350-038-0000	NONRES	\$ 3.78	\$ 2.56	\$ 6.34
077-0350-039-0000	NONRES	\$ 3.78	\$ 2.56	\$ 6.34
077-0350-040-0000	NONRES	\$ 3.78	\$ 2.56	\$ 6.34
077-0350-041-0000	NONRES	\$ 3.78	\$ 2.56	\$ 6.34
077-0350-042-0000	NONRES	\$ 3.78	\$ 2.56	\$ 6.34
077-0350-043-0000	NONRES	\$ 3.78	\$ 2.56	\$ 6.34
077-0350-044-0000	NONRES	\$ 3.78	\$ 2.56	\$ 6.34
077-0350-045-0000	NONRES	\$ 3.78	\$ 2.56	\$ 6.34
077-0350-046-0000	NONRES	\$ 41.56	\$ 2.56	\$ 44.12
077-0360-012-0000	NONRES	\$ 65.75	\$ 2.56	\$ 68.30

ITEM 9.3.

City of Rancho Cordova
Lighting District No. 2012-1 Exhibit A to the Resolution
Fiscal Year 2023-24 Assessment Roll

ATTACHMENT 3

APN	District Classification	Street Light Charge	Safety Light Charge	Total Assessment
077-0360-013-0000	NONRES	\$ 219.66	\$ 2.56	\$ 222.22
077-0360-015-0000	NONRES	\$ 52.40	\$ 2.56	\$ 54.96
077-0360-018-0000	NONRES	\$ 39.80	\$ 2.56	\$ 42.36
077-0360-020-0000	NONRES	\$ 316.13	\$ 2.56	\$ 318.68
077-0360-023-0000	NONRES	\$ 121.16	\$ 2.56	\$ 123.72
077-0360-027-0000	NONRES	\$ 5.04	\$ 2.56	\$ 7.60
077-0360-028-0000	NONRES	\$ 148.62	\$ 2.56	\$ 151.18
077-0360-029-0000	NONRES	\$ 108.57	\$ 2.56	\$ 111.12
077-0360-030-0000	NONRES	\$ 112.85	\$ 2.56	\$ 115.40
077-0360-031-0000	NONRES	\$ 112.10	\$ 2.56	\$ 114.66
077-0360-032-0000	NONRES	\$ 85.14	\$ 2.56	\$ 87.70
077-0360-033-0000	NONRES	\$ 0.00	\$ 2.56	\$ 2.56
077-0360-034-0000	NONRES	\$ 254.42	\$ 2.56	\$ 256.98
077-0360-035-0000	NONRES	\$ 0.00	\$ 2.56	\$ 2.56
077-0360-036-0000	NONRES	\$ 63.48	\$ 2.56	\$ 66.04
077-0360-037-0000	SAFETY LIGHTS ONLY	\$ 0.00	\$ 2.56	\$ 2.56
077-0360-038-0000	SAFETY LIGHTS ONLY	\$ 0.00	\$ 2.56	\$ 2.56
077-0370-002-0000	RESIDENTIAL	\$ 15.32	\$ 2.56	\$ 17.88
077-0370-003-0000	RESIDENTIAL	\$ 15.32	\$ 2.56	\$ 17.88
077-0370-004-0000	RESIDENTIAL	\$ 15.32	\$ 2.56	\$ 17.88
077-0370-005-0000	RESIDENTIAL	\$ 15.32	\$ 2.56	\$ 17.88
077-0370-006-0000	RESIDENTIAL	\$ 15.32	\$ 2.56	\$ 17.88
077-0370-007-0000	RESIDENTIAL	\$ 15.32	\$ 2.56	\$ 17.88
077-0370-008-0000	RESIDENTIAL	\$ 15.32	\$ 2.56	\$ 17.88
077-0370-009-0000	RESIDENTIAL	\$ 15.32	\$ 2.56	\$ 17.88
077-0370-010-0000	RESIDENTIAL	\$ 15.32	\$ 2.56	\$ 17.88
077-0370-011-0000	RESIDENTIAL	\$ 15.32	\$ 2.56	\$ 17.88
077-0370-012-0000	RESIDENTIAL	\$ 15.32	\$ 2.56	\$ 17.88
077-0370-013-0000	RESIDENTIAL	\$ 15.32	\$ 2.56	\$ 17.88
077-0370-014-0000	RESIDENTIAL	\$ 15.32	\$ 2.56	\$ 17.88
077-0370-015-0000	RESIDENTIAL	\$ 15.32	\$ 2.56	\$ 17.88
077-0370-016-0000	RESIDENTIAL	\$ 15.32	\$ 2.56	\$ 17.88
077-0370-017-0000	RESIDENTIAL	\$ 15.32	\$ 2.56	\$ 17.88
077-0370-018-0000	RESIDENTIAL	\$ 15.32	\$ 2.56	\$ 17.88
077-0370-019-0000	RESIDENTIAL	\$ 15.32	\$ 2.56	\$ 17.88
077-0370-020-0000	RESIDENTIAL	\$ 15.32	\$ 2.56	\$ 17.88
077-0370-021-0000	RESIDENTIAL	\$ 15.32	\$ 2.56	\$ 17.88
077-0370-022-0000	RESIDENTIAL	\$ 15.32	\$ 2.56	\$ 17.88
077-0370-023-0000	RESIDENTIAL	\$ 15.32	\$ 2.56	\$ 17.88
077-0370-024-0000	RESIDENTIAL	\$ 15.32	\$ 2.56	\$ 17.88
077-0370-025-0000	RESIDENTIAL	\$ 15.32	\$ 2.56	\$ 17.88
077-0370-026-0000	RESIDENTIAL	\$ 15.32	\$ 2.56	\$ 17.88
077-0370-027-0000	RESIDENTIAL	\$ 15.32	\$ 2.56	\$ 17.88
077-0370-028-0000	RESIDENTIAL	\$ 15.32	\$ 2.56	\$ 17.88

ITEM 9.3.

City of Rancho Cordova
Lighting District No. 2012-1 Exhibit A to the Resolution
Fiscal Year 2023-24 Assessment Roll

ATTACHMENT 3

APN	District Classification	Street Light Charge	Safety Light Charge	Total Assessment
077-0370-029-0000	RESIDENTIAL	\$ 15.32	\$ 2.56	\$ 17.88
077-0370-030-0000	RESIDENTIAL	\$ 15.32	\$ 2.56	\$ 17.88
077-0370-031-0000	RESIDENTIAL	\$ 15.32	\$ 2.56	\$ 17.88
077-0370-032-0000	RESIDENTIAL	\$ 15.32	\$ 2.56	\$ 17.88
077-0370-033-0000	RESIDENTIAL	\$ 15.32	\$ 2.56	\$ 17.88
077-0370-034-0000	RESIDENTIAL	\$ 15.32	\$ 2.56	\$ 17.88
077-0370-035-0000	RESIDENTIAL	\$ 15.32	\$ 2.56	\$ 17.88
077-0370-036-0000	RESIDENTIAL	\$ 15.32	\$ 2.56	\$ 17.88
077-0370-037-0000	RESIDENTIAL	\$ 15.32	\$ 2.56	\$ 17.88
077-0370-038-0000	RESIDENTIAL	\$ 15.32	\$ 2.56	\$ 17.88
077-0370-039-0000	RESIDENTIAL	\$ 15.32	\$ 2.56	\$ 17.88
077-0370-042-0000	RESIDENTIAL	\$ 15.32	\$ 2.56	\$ 17.88
077-0370-043-0000	RESIDENTIAL	\$ 15.32	\$ 2.56	\$ 17.88
077-0370-044-0000	RESIDENTIAL	\$ 15.32	\$ 2.56	\$ 17.88
077-0370-045-0000	RESIDENTIAL	\$ 15.32	\$ 2.56	\$ 17.88
077-0370-046-0000	RESIDENTIAL	\$ 15.32	\$ 2.56	\$ 17.88
077-0370-047-0000	RESIDENTIAL	\$ 15.32	\$ 2.56	\$ 17.88
077-0370-048-0000	RESIDENTIAL	\$ 15.32	\$ 2.56	\$ 17.88
077-0370-049-0000	RESIDENTIAL	\$ 15.32	\$ 2.56	\$ 17.88
077-0370-050-0000	RESIDENTIAL	\$ 15.32	\$ 2.56	\$ 17.88
077-0370-051-0000	RESIDENTIAL	\$ 15.32	\$ 2.56	\$ 17.88
077-0370-052-0000	RESIDENTIAL	\$ 15.32	\$ 2.56	\$ 17.88
077-0370-053-0000	RESIDENTIAL	\$ 15.32	\$ 2.56	\$ 17.88
077-0370-054-0000	RESIDENTIAL	\$ 15.32	\$ 2.56	\$ 17.88
077-0370-055-0000	RESIDENTIAL	\$ 15.32	\$ 2.56	\$ 17.88
077-0370-056-0000	RESIDENTIAL	\$ 15.32	\$ 2.56	\$ 17.88
077-0370-057-0000	RESIDENTIAL	\$ 15.32	\$ 2.56	\$ 17.88
077-0370-058-0000	RESIDENTIAL	\$ 15.32	\$ 2.56	\$ 17.88
077-0370-059-0000	RESIDENTIAL	\$ 15.32	\$ 2.56	\$ 17.88
077-0370-060-0000	RESIDENTIAL	\$ 15.32	\$ 2.56	\$ 17.88
077-0370-061-0000	RESIDENTIAL	\$ 15.32	\$ 2.56	\$ 17.88
077-0370-062-0000	RESIDENTIAL	\$ 15.32	\$ 2.56	\$ 17.88
077-0370-063-0000	RESIDENTIAL	\$ 15.32	\$ 2.56	\$ 17.88
077-0370-064-0000	RESIDENTIAL	\$ 15.32	\$ 2.56	\$ 17.88
077-0370-065-0000	RESIDENTIAL	\$ 15.32	\$ 2.56	\$ 17.88
077-0370-066-0000	RESIDENTIAL	\$ 15.32	\$ 2.56	\$ 17.88
077-0370-067-0000	RESIDENTIAL	\$ 15.32	\$ 2.56	\$ 17.88
077-0370-068-0000	RESIDENTIAL	\$ 15.32	\$ 2.56	\$ 17.88
077-0370-069-0000	RESIDENTIAL	\$ 15.32	\$ 2.56	\$ 17.88
077-0370-070-0000	RESIDENTIAL	\$ 15.32	\$ 2.56	\$ 17.88
077-0370-071-0000	RESIDENTIAL	\$ 15.32	\$ 2.56	\$ 17.88
077-0370-072-0000	RESIDENTIAL	\$ 15.32	\$ 2.56	\$ 17.88
077-0370-073-0000	RESIDENTIAL	\$ 15.32	\$ 2.56	\$ 17.88
077-0370-074-0000	RESIDENTIAL	\$ 15.32	\$ 2.56	\$ 17.88

ITEM 9.3.

City of Rancho Cordova
Lighting District No. 2012-1 Exhibit A to the Resolution
Fiscal Year 2023-24 Assessment Roll

ATTACHMENT 3

APN	District Classification	Street Light Charge	Safety Light Charge	Total Assessment
077-0370-075-0000	RESIDENTIAL	\$ 15.32	\$ 2.56	\$ 17.88
077-0370-076-0000	RESIDENTIAL	\$ 15.32	\$ 2.56	\$ 17.88
077-0370-077-0000	RESIDENTIAL	\$ 15.32	\$ 2.56	\$ 17.88
077-0370-078-0000	RESIDENTIAL	\$ 15.32	\$ 2.56	\$ 17.88
077-0370-079-0000	RESIDENTIAL	\$ 15.32	\$ 2.56	\$ 17.88
077-0370-080-0000	RESIDENTIAL	\$ 15.32	\$ 2.56	\$ 17.88
077-0370-081-0000	RESIDENTIAL	\$ 15.32	\$ 2.56	\$ 17.88
077-0370-082-0000	RESIDENTIAL	\$ 15.32	\$ 2.56	\$ 17.88
077-0370-083-0000	RESIDENTIAL	\$ 15.32	\$ 2.56	\$ 17.88
077-0370-084-0000	RESIDENTIAL	\$ 15.32	\$ 2.56	\$ 17.88
077-0370-085-0000	RESIDENTIAL	\$ 15.32	\$ 2.56	\$ 17.88
077-0370-086-0000	RESIDENTIAL	\$ 15.32	\$ 2.56	\$ 17.88
077-0370-087-0000	RESIDENTIAL	\$ 15.32	\$ 2.56	\$ 17.88
077-0370-088-0000	RESIDENTIAL	\$ 15.32	\$ 2.56	\$ 17.88
077-0370-089-0000	RESIDENTIAL	\$ 15.32	\$ 2.56	\$ 17.88
077-0370-090-0000	RESIDENTIAL	\$ 15.32	\$ 2.56	\$ 17.88
077-0370-091-0000	RESIDENTIAL	\$ 15.32	\$ 2.56	\$ 17.88
077-0370-092-0000	RESIDENTIAL	\$ 15.32	\$ 2.56	\$ 17.88
077-0370-093-0000	RESIDENTIAL	\$ 15.32	\$ 2.56	\$ 17.88
077-0370-094-0000	RESIDENTIAL	\$ 15.32	\$ 2.56	\$ 17.88
077-0370-095-0000	RESIDENTIAL	\$ 15.32	\$ 2.56	\$ 17.88
077-0370-096-0000	RESIDENTIAL	\$ 15.32	\$ 2.56	\$ 17.88
077-0370-102-0000	RESIDENTIAL	\$ 15.32	\$ 2.56	\$ 17.88
077-0370-105-0000	NONRES	\$ 10.83	\$ 2.56	\$ 13.38
077-0370-106-0000	RESIDENTIAL	\$ 15.32	\$ 2.56	\$ 17.88
077-0370-109-0000	RESIDENTIAL	\$ 15.32	\$ 2.56	\$ 17.88
077-0380-001-0000	RESIDENTIAL	\$ 15.32	\$ 2.56	\$ 17.88
077-0380-002-0000	RESIDENTIAL	\$ 15.32	\$ 2.56	\$ 17.88
077-0380-003-0000	RESIDENTIAL	\$ 15.32	\$ 2.56	\$ 17.88
077-0380-004-0000	RESIDENTIAL	\$ 15.32	\$ 2.56	\$ 17.88
077-0380-005-0000	RESIDENTIAL	\$ 15.32	\$ 2.56	\$ 17.88
077-0380-006-0000	RESIDENTIAL	\$ 15.32	\$ 2.56	\$ 17.88
077-0380-007-0000	RESIDENTIAL	\$ 15.32	\$ 2.56	\$ 17.88
077-0380-008-0000	RESIDENTIAL	\$ 15.32	\$ 2.56	\$ 17.88
077-0380-009-0000	RESIDENTIAL	\$ 15.32	\$ 2.56	\$ 17.88
077-0380-010-0000	RESIDENTIAL	\$ 15.32	\$ 2.56	\$ 17.88
077-0380-011-0000	RESIDENTIAL	\$ 15.32	\$ 2.56	\$ 17.88
077-0380-012-0000	RESIDENTIAL	\$ 15.32	\$ 2.56	\$ 17.88
077-0380-013-0000	RESIDENTIAL	\$ 15.32	\$ 2.56	\$ 17.88
077-0380-014-0000	RESIDENTIAL	\$ 15.32	\$ 2.56	\$ 17.88
077-0380-015-0000	RESIDENTIAL	\$ 15.32	\$ 2.56	\$ 17.88
077-0380-016-0000	RESIDENTIAL	\$ 15.32	\$ 2.56	\$ 17.88
077-0380-017-0000	RESIDENTIAL	\$ 15.32	\$ 2.56	\$ 17.88
077-0380-018-0000	RESIDENTIAL	\$ 15.32	\$ 2.56	\$ 17.88

ITEM 9.3.

City of Rancho Cordova
Lighting District No. 2012-1 Exhibit A to the Resolution
Fiscal Year 2023-24 Assessment Roll

ATTACHMENT 3

APN	District Classification	Street Light Charge	Safety Light Charge	Total Assessment
077-0380-019-0000	RESIDENTIAL	\$ 15.32	\$ 2.56	\$ 17.88
077-0380-020-0000	RESIDENTIAL	\$ 15.32	\$ 2.56	\$ 17.88
077-0380-021-0000	RESIDENTIAL	\$ 15.32	\$ 2.56	\$ 17.88
077-0380-022-0000	RESIDENTIAL	\$ 15.32	\$ 2.56	\$ 17.88
077-0380-023-0000	RESIDENTIAL	\$ 15.32	\$ 2.56	\$ 17.88
077-0380-024-0000	RESIDENTIAL	\$ 15.32	\$ 2.56	\$ 17.88
077-0380-025-0000	RESIDENTIAL	\$ 15.32	\$ 2.56	\$ 17.88
077-0380-026-0000	RESIDENTIAL	\$ 15.32	\$ 2.56	\$ 17.88
077-0380-027-0000	RESIDENTIAL	\$ 15.32	\$ 2.56	\$ 17.88
077-0380-028-0000	RESIDENTIAL	\$ 15.32	\$ 2.56	\$ 17.88
077-0380-029-0000	RESIDENTIAL	\$ 15.32	\$ 2.56	\$ 17.88
077-0380-030-0000	RESIDENTIAL	\$ 15.32	\$ 2.56	\$ 17.88
077-0380-031-0000	RESIDENTIAL	\$ 15.32	\$ 2.56	\$ 17.88
077-0380-032-0000	RESIDENTIAL	\$ 15.32	\$ 2.56	\$ 17.88
077-0380-033-0000	RESIDENTIAL	\$ 15.32	\$ 2.56	\$ 17.88
077-0380-034-0000	RESIDENTIAL	\$ 15.32	\$ 2.56	\$ 17.88
077-0380-035-0000	RESIDENTIAL	\$ 15.32	\$ 2.56	\$ 17.88
077-0380-036-0000	RESIDENTIAL	\$ 15.32	\$ 2.56	\$ 17.88
077-0380-037-0000	RESIDENTIAL	\$ 15.32	\$ 2.56	\$ 17.88
077-0380-038-0000	RESIDENTIAL	\$ 15.32	\$ 2.56	\$ 17.88
077-0380-039-0000	RESIDENTIAL	\$ 15.32	\$ 2.56	\$ 17.88
077-0380-040-0000	RESIDENTIAL	\$ 15.32	\$ 2.56	\$ 17.88
077-0380-041-0000	RESIDENTIAL	\$ 15.32	\$ 2.56	\$ 17.88
077-0380-042-0000	RESIDENTIAL	\$ 15.32	\$ 2.56	\$ 17.88
077-0380-043-0000	RESIDENTIAL	\$ 15.32	\$ 2.56	\$ 17.88
077-0380-044-0000	RESIDENTIAL	\$ 15.32	\$ 2.56	\$ 17.88
077-0380-045-0000	RESIDENTIAL	\$ 15.32	\$ 2.56	\$ 17.88
077-0380-046-0000	RESIDENTIAL	\$ 15.32	\$ 2.56	\$ 17.88
077-0380-047-0000	RESIDENTIAL	\$ 15.32	\$ 2.56	\$ 17.88
077-0380-048-0000	RESIDENTIAL	\$ 15.32	\$ 2.56	\$ 17.88
077-0380-049-0000	RESIDENTIAL	\$ 15.32	\$ 2.56	\$ 17.88
077-0380-050-0000	RESIDENTIAL	\$ 15.32	\$ 2.56	\$ 17.88
077-0380-051-0000	RESIDENTIAL	\$ 15.32	\$ 2.56	\$ 17.88
077-0380-052-0000	RESIDENTIAL	\$ 15.32	\$ 2.56	\$ 17.88
077-0380-053-0000	RESIDENTIAL	\$ 15.32	\$ 2.56	\$ 17.88
077-0380-054-0000	RESIDENTIAL	\$ 15.32	\$ 2.56	\$ 17.88
077-0380-055-0000	RESIDENTIAL	\$ 15.32	\$ 2.56	\$ 17.88
077-0380-056-0000	RESIDENTIAL	\$ 15.32	\$ 2.56	\$ 17.88
077-0380-057-0000	RESIDENTIAL	\$ 15.32	\$ 2.56	\$ 17.88
077-0380-058-0000	RESIDENTIAL	\$ 15.32	\$ 2.56	\$ 17.88
077-0380-059-0000	RESIDENTIAL	\$ 15.32	\$ 2.56	\$ 17.88
077-0380-060-0000	RESIDENTIAL	\$ 15.32	\$ 2.56	\$ 17.88
077-0390-001-0000	NONRES	\$ 103.53	\$ 2.56	\$ 106.08
077-0400-001-0000	NONRES	\$ 114.11	\$ 2.56	\$ 116.66

ITEM 9.3.

City of Rancho Cordova
Lighting District No. 2012-1 Exhibit A to the Resolution
Fiscal Year 2023-24 Assessment Roll

ATTACHMENT 3

APN	District Classification	Street Light Charge	Safety Light Charge	Total Assessment
077-0400-002-0000	NONRES	\$ 114.11	\$ 2.56	\$ 116.66
077-0400-003-0000	NONRES	\$ 114.11	\$ 2.56	\$ 116.66
077-0400-004-0000	NONRES	\$ 114.11	\$ 2.56	\$ 116.66
077-0410-001-0000	NONRES	\$ 248.88	\$ 2.56	\$ 251.44
077-0410-002-0000	NONRES	\$ 106.30	\$ 2.56	\$ 108.86
077-0420-001-0000	SAFETY LIGHTS ONLY	\$ 0.00	\$ 2.56	\$ 2.56
077-0420-002-0000	NONRES	\$ 0.00	\$ 2.56	\$ 2.56
23,855 Parcels				\$358,283.86

MEMORANDUM



ITEM 9.4.

DATE: May 15, 2023
TO: Honorable Mayor and Council Members
FROM: Albert Stricker, Public Works Director
Steve Harriman, Public Works Division Manager
SUBJECT: **A RESOLUTION AUTHORIZING THE CITY MANAGER TO EXECUTE CONTRACT NO. 2023-63 WITH BEAR ELECTRICAL SOLUTIONS, INC. IN AN AMOUNT NOT TO EXCEED \$612,550 FOR STREET LIGHT MAINTENANCE AND REPAIR SERVICES**

RECOMMENDATION

Adopt the Resolution.

RESULT OF RECOMMENDED ACTION

Adoption of the Resolution would authorize the City Manager to execute Contract No. 2023-63 with Bear Electrical Solutions, Inc. in an amount not to exceed \$612,550 for Street Light Maintenance and Repair Services.

BACKGROUND

The City of Rancho Cordova owns and maintains approximately 5,500 street lights. City staff released a Request for Bids for a new Street Light Maintenance and Repair Services contractor to perform ongoing street light repair service. This contract will cover routine maintenance activities such as outages, night inspections, emergency response, and other required street light repairs. On-call contracts facilitate fast response times that help keep city streets safe.

Bids for the project were solicited on the City's website, CIPList.com, the Rancho Cordova Chamber of Commerce, and the Sacramento, Placer and El Dorado County Builders Exchanges on March 31, 2023. Sealed bids were publicly opened on April 19, 2023. A total of two bids were received and the lowest responsive bid was in the amount of \$612,550 from Bear Electrical Solutions, Inc. The bid summary sheet is provided as Attachment 3.

FISCAL IMPACT AND FUNDING SOURCE

The contract is funded through special districts and Measure A maintenance funds and does not impact the city's general fund.

ATTACHMENT(S)

1. Resolution
2. Contract No. 2023-63

3. Street Light Maintenance and Repair Services Bid Summary

CITY OF RANCHO CORDOVA

RESOLUTION NO. XX-2023

A RESOLUTION OF THE CITY COUNCIL OF THE CITY OF RANCHO CORDOVA, STATE OF CALIFORNIA, AUTHORIZING THE CITY MANAGER TO EXECUTE CONTRACT NO. 2023-63 WITH BEAR ELECTRICAL SOLUTIONS, INC. IN AN AMOUNT NOT TO EXCEED \$612,550 FOR STREET LIGHT MAINTENANCE AND REPAIR SERVICES

WHEREAS, the City solicited bids for Street Light Maintenance and Repair Services under the requirements of state law on March 31, 2023; and

WHEREAS, the City publicly opened bids on April 19, 2023; and

WHEREAS, the lowest responsive bidder was Bear Electrical Solutions, Inc; and

WHEREAS, the new street light maintenance contract will cover routine maintenance activities such as outages, night inspections, emergency response, and other street light repair; and

WHEREAS, the contract is funded through special districts and Measure A maintenance funds and does not impact the city's general fund; and

WHEREAS, the services will exceed the maximum amount the City Manager is authorized to approve.

NOW, THEREFORE, BE IT HEREBY RESOLVED THE CITY COUNCIL OF THE CITY OF RANCHO CORDOVA does authorize the City Manager to execute Contract No. 2023-63 in an amount not to exceed \$612,550 with Bear Electrical Solutions, Inc. for Street Light Maintenance and Repair Services and in a form approved by the City Attorney.

PASSED AND ADOPTED by the City Council of the City of Rancho Cordova on the 15th day of May 2023 by the following vote:

AYES:

NOES:

ABSENT:

ABSTAIN:

ATTEST:

Linda Budge, Mayor

Stacy Leitner, CMC
City Clerk

**GENERAL SERVICES AGREEMENT BETWEEN
THE CITY OF RANCHO CORDOVA AND BEAR ELECTRICAL SOLUTIONS, INC.**

THIS AGREEMENT (hereinafter referred to as "Agreement") is made by and between the City of Rancho Cordova, a California municipal corporation, (herein "City") and Bear Electrical Solutions, Inc., (herein "Contractor"), as of July 1, 2023.

Section 1. SERVICES. Subject to the terms and conditions set forth in this Agreement, Contractor shall provide to City the services described in the Scope of Work attached as Exhibit A ("Services") at the time and place and in the manner as specified therein. In the event of a conflict or inconsistency between the terms of this Agreement and Exhibit A, the Agreement shall prevail.

Section 2. TERM. The term of this Agreement shall begin on the date first noted above and shall end on June 30, 2026, unless the term of this Agreement is otherwise terminated as provided for in Section 10. The time provided to Contractor to complete the services required by this Agreement shall not affect the City's right to terminate the Agreement, as provided for in Section 10.

Section 3. CONTRACT ADMINISTRATOR. This Agreement shall be administered by O&M Supervisor ("Contract Administrator"). All correspondence shall be directed to or through the Contract Administrator or his or her designee.

Section 4. COMPENSATION OF CONTRACTOR. The Contractor shall be paid \$612,550 for performance of the Services pursuant to this Agreement. The Contractor shall submit invoices to the City Finance Director on a monthly basis detailing the Services performed. In the event of a conflict between this Agreement and Contractor's Exhibit A regarding the amount of compensation, the Agreement shall prevail. Upon receipt and approval of the Contractor's invoices, the City shall remit payment to the Contractor for Services provided within thirty (30) days. Payment to Contractor shall be considered as full compensation for performing the Services.

City's failure to discover or object to any unsatisfactory work or billing prior to payment will not constitute a waiver of City's right to request Contractor to correct such work or billings or seek any other legal remedy.

Section 5. PERFORMANCE STANDARDS.

A. Contractor shall comply with all applicable laws now in force or which may hereafter be in force with regard to the provision of Services and this Agreement.

B. Contractor represents that it has the skills, expertise, licenses, and permits necessary to perform the Services. Contractor shall perform all such Services in the manner and according to the standards observed by a competent practitioner of the same profession in which Contractor is engaged and in accordance with applicable industry standards. Permits and/or licenses shall be obtained and maintained by Contractor without additional compensation throughout the term of this Agreement.

Section 6. PREVAILING WAGES. Pursuant to the provisions of Articles 1 and 2 of Chapter 1, Part 7, Division II, of the Labor Code of the State of California, not less than the general prevailing rate of per diem wages, and not less than the general prevailing rate of per diem wages for holidays and overtime work, for each craft, classification or type of worker needed to execute the work contemplated under this Agreement shall be paid to all workers, laborers, and mechanics employed in the execution of said work by Contractor, or by any subcontractor doing or contracting to do any part of said work. The appropriate determination of the Director of the California Department of Industrial Relations is filed with and available for inspection at 2729 Prospect Park Drive, Rancho Cordova, CA 95670, the office

of the Clerk of the City. Contractor shall post, at each job site, a copy of such prevailing rate of per diem wages as determined by the Director for the California Department of Industrial Relations.

Section 7. STATUS OF CONTRACTOR

- 7.1 INDEPENDENT CONTRACTOR.** At all times during the term of this Agreement, Contractor shall be an independent contractor as defined in Labor Code Section 3353 and shall not be an employee of City. Nothing contained in this Agreement shall be construed to be inconsistent with the foregoing relationship or status. City shall have the right to control Contractor only insofar as the results of Contractor's services rendered pursuant to this Agreement and assignment of personnel; however, otherwise, City shall not have the right to control the means and methods by which Contractor accomplishes services rendered pursuant to this Agreement. Contractor shall have no power or authority by this Agreement to bind the City in any respect. All employees and agents hired or retained by Contractor are employees and agents of Contractor and not of the City. The City shall not be obligated in any way to pay any wage claims or other claims made against Contractor by any such employees or agents, or any other person resulting from performance of this Agreement.

Notwithstanding any other City, state, or federal policy, rule, regulation, law, or ordinance to the contrary, Contractor and any of its employees, agents, and subcontractors providing services under this Agreement shall not qualify for or become entitled to, and hereby agree to waive any and all claims to, any compensation, benefit, or any incident of employment by City, including but not limited to eligibility to enroll in PERS as an employee of City and entitlement to any contribution to be paid by City for employer contributions and/or employee contributions for PERS benefits. Contractor shall not allow any employee, agent or subcontractor to become eligible for a claim for PERS benefits.

- 7.2 Contractor Not an Agent.** Except as City may specify in writing, Contractor shall have no authority, express or implied, to act on behalf of City in any capacity whatsoever as an agent. Contractor shall have no authority, express or implied, pursuant to this Agreement to bind City to any obligation whatsoever.

Section 8. INSURANCE REQUIREMENTS. Prior to beginning any Service under this Agreement, Contractor, at its own cost and expense, shall procure insurance coverage at such levels of coverage, scope, limits, and/or forms as set forth in Exhibit B ("Insurance Requirements") hereto. Contractor shall provide proof satisfactory to City of such insurance and maintain the insurance throughout the term of this Agreement.

Section 9. INDEMNIFICATION AND CONTRACTOR'S RESPONSIBILITIES.

- 9.1 General Requirement.** Contractor shall indemnify, defend with counsel selected by the City, and hold harmless City, its officers, agents, employees and representatives from and against any and all claims, losses, liabilities or damages, demands and actions, including payment of reasonable attorney's fees, arising out of or resulting from Services performed pursuant to this Agreement caused in whole or in part by any negligent or willful act or omission of Contractor, its officers, agents, employees, or anyone directly or indirectly acting on behalf of Contractor. The foregoing obligation of Contractor shall not apply when (1) the injury, loss of life, damage to property, or violation of law arises wholly from the negligence or willful misconduct of the City or its officers, employees, agents, or volunteers and (2) the actions of Contractor or its employees, subcontractor, or agents have contributed in no part to the injury, loss of life, damage to property, or violation of law. It is understood that the duty of Contractor to indemnify and hold harmless includes the duty to defend as set forth in Section 2778 of the California Civil Code. Acceptance by City of insurance certificates and endorsements required under this Agreement does not relieve Contractor from liability under this indemnification and hold harmless clause. This indemnification and hold harmless clause shall apply

to any damages or claims for damages whether or not such insurance policies shall have been determined to apply. By execution of this Agreement, Contractor acknowledges and agrees to the provisions of this Section and that it is a material element of consideration.

- 9.2** **PERS Indemnification.** In the event that Contractor or any employee, agent, or subcontractor of Contractor providing Services under this Agreement is determined by a court of competent jurisdiction of the California Public Employees Retirement System ("PERS") to be eligible for enrollment in PERS as an employee of City, Contractor shall indemnify, defend, and hold harmless City for the payment of any and all employee and/or employer contributions for PERS benefits on behalf of Contractor or its employees, agents, or subcontractors, as well as for the payment of any penalties and interest on such contributions, which would otherwise be the responsibility of City, and any attorneys' fees and costs incurred by the City to enforce this Section.

Section 10. NONDISCRIMINATION AND EQUAL OPPORTUNITY. Contractor shall not discriminate, on the basis of a person's race, religion, color, national origin, age, physical or mental handicap or disability, medical condition, marital status, sex, or sexual orientation, against any employee, applicant for employment, subcontractor, bidder for a subcontract, or participant in, recipient of, or applicant for any services or programs provided by Contractor under this Agreement. Contractor shall comply with all applicable federal, state, and local laws, policies, rules, and requirements related to equal opportunity and nondiscrimination in employment, contracting, and the provision of any services that are the subject of this Agreement, including but not limited to the satisfaction of any positive obligations required of Contractor thereby. Contractor shall include the provisions of this section in any subcontract approved by the City.

Section 11. AMENDMENTS. No modification or amendment of this Agreement is effective unless made in writing and signed by both the City and Contractor.

Section 12. ASSIGNMENT AND SUBCONTRACTING. Contractor shall not assign or transfer any interest in this Agreement without the prior written consent of the City.

Section 13. TERMINATION. Either party may terminate this Agreement without cause, upon 30 days written notice to the other party. In the event of termination, Contractor shall be entitled to payment for Services then satisfactorily completed. Contractor shall not be entitled to any claim against City for any additional compensation or damages in the event of such termination.

Section 14. NOTICES. All notices that are regarding this Agreement shall be in writing and shall be deemed to have been given if delivered personally or enclosed in a properly addressed envelope and deposited in a United States Post Office for delivery by registered or certified mail addressed to the parties at the following addresses:

City:	City of Rancho Cordova O&M Division 3303 Luyung Drive Rancho Cordova, CA 95742 Attn: Krystle Judish
Contractor:	Bear Electrical Solutions, Inc. 1252 State Street Alviso, CA, 95002 Attn: Robert Asuncion Email: estimating@bear-electrical.com

ITEM 9.4.

Section 15. GOVERNING LAW AND VENUE. The laws of the State of California shall govern this Agreement. Venue for any action regarding this Agreement shall be in the Superior Court of the County of Sacramento or in the United States District Court for the Eastern District of California.

Section 16. ATTORNEYS' FEES. If a Party to this Agreement brings any action, including an action for declaratory relief, to enforce or interpret the provisions of this Agreement, the prevailing Party shall be entitled to reasonable attorneys' fees in addition to any other relief to which that Party may be entitled. The court may set such fees in the same action or in a separate action brought for that purpose.

Section 17. SEVERABILITY. If a court of competent jurisdiction finds or rules that any provision of this Agreement is invalid, void, or unenforceable, the provisions of this Agreement not so adjudged shall remain in full force and effect. The invalidity in whole or in part of any provision of this Agreement shall not void or affect the validity of any other provision of this Agreement.

Section 18. NO IMPLIED WAIVER OF BREACH. The waiver of any breach of a specific provision of this Agreement does not constitute a waiver of any other breach of that term or any other term of this Agreement.

Section 19. SURVIVAL. The obligations of this Agreement, which by their nature would continue beyond the term or expiration of the Agreement, including without limitation obligations regarding indemnification, shall survive the term or expiration of this Agreement.

Section 20. IRS Form W-9. Contractor shall complete and submit Internal Revenue Service Form W-9 to the City before execution of this Agreement. The City's Finance Director shall have the authority to waive this requirement.

Section 21. ENTIRE AGREEMENT. This Agreement, including the scope of work attached hereto and incorporated herein as Exhibit A, and the insurance requirements attached hereto and incorporated herein as Exhibit B, represents the entire and integrated Agreement between City and Contractor and supersedes all prior negotiations, representations, and Agreements regarding the subject matter of this Agreement, either written or oral.

IN WITNESS WHEREOF, the parties have executed this Agreement as of the day and year set forth above, which date shall be considered the effective date of this Agreement.

CITY OF RANCHO CORDVA

CONTRACTOR

By: _____
Micah Runner, City Manager

By: _____
Robert Asuncion, Vice President

Date: _____

Date: _____

APPROVED AS TO FORM:

By: _____
Adam U. Lindgren, City Attorney

ATTEST:

By: _____
Stacy Leitner, CMC, City Clerk

EXHIBIT A
SECTION 2
SCOPE OF SERVICES

2.1 SUMMARY OF SERVICES

The primary City objective with this contract is to provide street light maintenance and repair services designed to eliminate or reduce the incidence of malfunctions, reduce complaints, and extend the useful life of City street lights and associated equipment and devices. Additional maintenance services for City include overhead illuminated street name signs which may be requested of selected contractor. The selected Contractor shall provide the following services at the request of the Contract Manager. The Contractor shall furnish all tools, equipment, apparatus, facilities, labor, services, and materials.

Street Light Maintenance and Repair: This work consists of repairs needed to correct equipment deterioration, malfunction or failure, including repairs to wiring, lamps, reflectors, photocells, igniters, lights, ballasts, poles, support arms, pull boxes, service pedestals, tree trimming around fixtures, installation, removal and relocation of Police Observation Devices and all associated devices. This work also consists of marking the location of underground electrical conduits for the Underground Service Alert (USA) program at the request of City staff.

Accident and Emergency Response and Repair: This work consists of repairing any and all damage to the street light system resulting from vehicle accidents, extreme weather events, or other circumstances that result in damages to the street light system. Accident damage repair work includes cleanup of debris from an accident to allow a clear travel path for vehicles. If necessary, the Contractor shall install and connect temporary poles, lights and shall do whatever is necessary to give adequate warning to the public of any dangerous conditions to be encountered as a result thereof, and shall also erect and maintain such warning and directional signs as may be necessary to ensure safe conditions. To the extent feasible, all temporary equipment shall provide the same functional capability as the original installation.

Additional services related to accident and emergency response consists of removal of overhead traffic signs that pose a hazard to vehicles and replacement of traffic signal poles larger than 1B poles. Signs removed are to be delivered to the City's corporation yard during normal business hours. Replacement work associated with traffic signal poles shall be coordinated with the City's traffic signal contractor.

This work may need to be performed during nights and weekends in response to a vehicle accident or weather event to ensure safe conditions on city streets. The Contractor will be compensated special labor rates for nights and weekends as specified in Table 4.2.1.

Vandalism: This work consists of repairing damage to the street light system which has been caused by acts of vandalism. This work includes, but is not limited to, painting over or removal of graffiti, replacement of stolen wiring or equipment, and any necessary repairs to damaged street light equipment.

2.2 WORK GUIDANCE

All work to be done by any Bidder selected to perform the work outlined in this RFB shall be guided by the:

- County of Sacramento, Municipal Services, Standard Construction Specifications
<https://saccountyspecs.saccounty.gov/Pages/default.aspx>

ITEM 9.4.

- Standard Specifications, State of California, California State Transportation Agency, Department of Transportation
https://dot.ca.gov/-/media/dot-media/programs/design/documents/2022_stdspecs-a11y.pdf

and this RFB, herein referred to as Special Provisions.

2.3 DESCRIPTION OF WORK STANDARDS

All Bidders accept, and confirm by submission of a signed bid in response to this RFB, that work to be performed by the selected Contractor is comprised of general street light maintenance and repair services, including but not limited to, repair, replacement, adjustment, and maintenance of street light poles, arms, foundations, fixtures, heads, pull boxes, service pedestals, and related parts and materials; painting, night inspections, and emergency response in areas owned by the City, as further designated in this RFB.

The City requires the selected Bidder to meet the following minimum standards:

Workmanship: All materials and workmanship shall be of a quality that is equal or superior to any similar work considered by street light maintenance and electrical contractors to be best practice. All work completed by selected Contractor shall be subject to inspection prior to payment being authorized. All work shall be conducted in a manner that least interferes with operation and public usage of the streets and sidewalks.

Safety: All services, supplies and equipment must comply with the California Safety Division of Industrial Safety Orders and O.S.H.A. The Contractor shall plan and conduct the work in a manner that will safeguard all persons from injury and shall take all precautions required by applicable regulations of the State Department of Industrial Regulations. **The Contractor's employees shall wear O.S.H.A. approved safety vests during contract work.**

Hazards and Vandalism: Any hazards or acts of vandalism shall be reported immediately to the Contract Manager and then followed up in writing. Hazards shall be remedied by the Contractor after approval is obtained from the Contract Manager. Hazards which create life-threatening situations or potential for bodily harm shall be remedied immediately by the Contractor.

Response: Selected Contractor will be required to be able to respond to any location with no more than two hours (120 minutes) delay in response time. A communications system shall be in place which provides the City with the ability to contact the Contractor in an emergency twenty-four (24) hours per day, seven days per week. Failure to adequately respond may result in immediate termination of the remainder of the contract.

Equipment: Selected Contractor shall furnish all tools, material and equipment needed to provide a high level of workmanship to ensure continuous and safe operation and complete work in accordance with the current City and standard specifications. Material may be provided by the City when available. The City may require demonstration of equipment during the selection process of this RFB, as outlined in **Section 5, Bidder Experience and Operations Plan.**

2.4 COMMENCEMENT OF WORK

Bidders acknowledge that submittal of bids does not constitute any acceptance of work by the City. Additionally, the receipt of award of contract to any Bidder shall not constitute any authority to enter

ITEM 9.4.

upon sites for work. Work shall commence only upon formal execution of a contract and work orders from the City.

The City seeks to select a Contractor and execute a contract for Street Light Maintenance and Repair Services by July 1, 2023. Bidders acknowledge that they are prepared to execute a contract and begin prosecuting work within this time. Any Bidder unable to meet this timeframe shall not be considered for award.

2.5 TERM OF AGREEMENT

Any contract resulting from subject Bid is expected to be a three (3) year contract starting from the time at which the contract is fully executed.

If mutually agreeable to both parties, any resultant contract may be extended for two (2) additional one (1) year terms.

Failure of the Contractor to diligently prosecute the work as defined herein will be considered as grounds for termination of the contract.

Failure to provide an adequate work force shall be considered as grounds for the termination of the contract.

The executed contract relating to this RFB may be terminated by the City, at its discretion, upon thirty (30) calendar days prior written notice addressed to the last known address of the Contractor. In the event of such termination, the Contractor shall be paid for all work successfully completed up to the effective date of such termination.

2.6 ANNUAL RATE ADJUSTMENTS

Hourly rates will remain constant for the three (3) year term of the agreement, through June 30, 2026. If both parties have agreed to extend the term of the agreement, beginning July 1, 2026, the hourly billing rates for labor and equipment may be adjusted upon submittal of a written request by the Contractor. The written request is due to the City no later than April 1, 2026 for the term beginning July 1, 2026. The annual adjustments to labor and equipment rates shall be the percentage change in the Consumer Price Index ("CPI") index for the prior preceding calendar year ending December 31st and the preceding calendar year ending December 31st. In no event shall the annual rate adjustment exceed 5%. CPI is Series ID: CUURX400SA0 (All Urban Consumers, All Items – West Size Class B/C) as published by the United States Department of Labor, Bureau of Labor Statistics.

2.7 SUBCONTRACTORS

Bidders requiring the provision of additional services from subcontractors acknowledge that all proposed subcontractors shall adhere to the same standards of work as described in this RFB. Bidders further acknowledge that the selected Contractor shall be required to perform, with the Contractor's own organization and employees, not less than fifty percent (50%) of the value of all work conducted under the executed contract.

Any Bidder submitting bids for work that includes the use of subcontractors shall additionally complete and submit **Section 5.5, Designation of Subcontractors**.

ITEM 9.4.

2.8 ADDITIONAL SPECIAL PROVISIONS

Further special provisions guiding the execution of a contract for Street Light Maintenance and Repair Services are fully described in **Appendix C, Additional Special Provisions**. The additional provisions as described in Appendix C include items such as Prevailing Wage, Payroll Records, Traffic Management, Regulations of Work, Payment, and other additional special provisions. Bidders' attention is directed to review these Additional Special Provisions as they will be made part of the contract to be executed by the selected Contractor.

2.9 BID PROTEST

Upon notification of the City's notice of intent to award, a Bidder shall have three (3) business days to protest the City's decision to the City's Public Works Director. All protests shall clearly state in writing the basis for the protest and providing evidence on which the protest is based upon. The City's Public Works Director shall respond to the protest within five (5) business days of receipt of the written protest, with a written determination regarding the matter.

The Bidder shall have three (3) business days to appeal the determination of the Public Works Director, to the City's City Manager, by submitting a written appeal. The City Manager shall issue written determination of the appeal within five (5) business days of receipt of a timely appeal. The City's Manager's determination shall be the final determination of the protest.

SECTION 3
BID SUBMITTAL CHECKLIST

Each submitted bid shall include a completed (and signed where required) copy of each of the following checklist items. Any submitted bid that fails to include any of the following may be deemed inadequate by the City and may be grounds for dismissal of submittal at the City's sole discretion.

In addition to each item below, please include this sheet.

- _____ Cost Certification Form (Section 4.1)
- _____ Bid Sheets (Sections 4.2)
- _____ Contractor's License Certification Form (Section 5.1)
- _____ Department of Industrial Relations Contractor Registration Form (Section 5.2)
- _____ Bidder Experience and Qualifications (Section 5.3)
- _____ Employee/Staff Experience & Qualifications (Section 5.4)
- _____ Designation of Subcontractors (Section 5.5)
- _____ Operations Plan (Section 5.6)
- _____ Exceptions to Agreement (Section 6.1)
- _____ Guarantee Requirements (Section 6.2)
- _____ Non-Collusion Affidavit (Section 6.3)
- _____ Signature Certification Page (Section 6.4)

SECTION 4
BID SCHEDULE

4.1 COST CERTIFICATION FORM *(Required submittal form)*

The undersigned Authorized Signature certifies as follows:

All work for which this bid is submitted is for Street Light Maintenance and Repair Services in accordance with all special provisions (including the payment of not less than the minimum wage rates set forth therein) and contract annexed hereto, and in accordance with all Federal, State & local regulations as detailed in this RFB.

The undersigned, as Bidder, declares that the only persons or parties interested in this bid as principals are those named herein; that this bid is made without collusion with any other person, firm, or corporation; that the Bidder has carefully examined the location of the proposed work, the attached proposed form of contract, and documents herein referenced; and that the Bidder agrees if this bid is accepted, that he/she will contract with the City of Rancho Cordova, in the form of the copy of the contract attached hereto, to provide all necessary machinery, tools, apparatus and other necessary means, and to do all the work and furnish all the materials specified in the contract, in the manner and time therein prescribed, and according to the requirements of the Public Works Director as therein set forth, and that the Bidder will take in full payment therefore the following amount to wit:

BID GRAND TOTAL \$ 612,550.00

(List total Bid Grand Total from Bid Schedule – bottom line)

Company Name: Bear Electrical Solutions, Inc.

Primary Contact: Robert Asuncion Title: Vice President


Business Address: 1252 State Street

City, State, Zip: Alviso, CA 95002

Telephone No.: 408-449-5178 Fax No: 408-449-5147

Email Address: estimating@bear-electrical.com

Website Address: www.bear-electrical.com

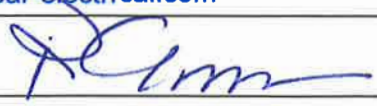Authorized Signature: 

ITEM 9.4.

4.2 BID SHEETS *(Required submittal form)*

Qualified bids submitted in response to this RFB will be evaluated based upon Bid Grand Total, which is the sum of the following three categories:

1. Hourly labor rates (Section 4.2.1)
2. Hourly vehicle and equipment rates (Section 4.2.2)
3. Material Cost Markup (Section 4.2.3)

Please note that the bid sheets include projected annual labor and equipment hours, as well as projected annual expense for materials, based upon historical billings for similar services. These projections are solely for the purpose of establishing low bid and provide no guaranty of future work or compensation to the Contractor under an agreement awarded through this bid process. The selected contractor will invoice the City on a time and materials basis for Street Light Maintenance and Repair Services performed at the direction of the Contract Manager in accordance with the billing rates provided in Tables 4.2.1, 4.2.2 and 4.2.3.

4.2.1 HOURLY LABOR RATES *(Required submittal form)*

The City will reimburse the Contractor for labor hours in the following three job categories. The number of hours shown in Columns A and C in Table 4.2.1 represent projected hours by job classification based upon historical level of effort and billings for similar services. Actual billings may vary.

Superintendent: Responsible for supervision of all field and laboratory repair work. Acts as primary liaison with City staff, provides technical data and assistance, and assists Contract Manager with streetlight system diagnostics. Superintendent guides and assists Electricians and Laborers in the performance of their duties with regards to all services performed under this Contract.

Electrician: Primary duties include troubleshooting and repair of street light systems, including complete repair of all streetlight equipment, wiring, fixtures, and associated devices. The Electrician shall perform underground service investigations at the request of the Contract Manager.

Laborer: Primary duties include assistance with maintenance tasks and other non-technical duties as assigned by the Superintendent or Electrician. The Laborer can perform underground service investigations at the request of the Contract Manager.

Please provide hourly billing rates in Table 4.2.1 in Column B (Regular Business Hours, Monday thru Friday, 8:00 a.m. to 5:00 p.m.) and Column D (Non-Business Hours, nights, and weekends), and Total Annual Labor Cost in Column E.

Table 4.2.1
Hourly Labor Rates

		(A) <u>Projected</u> regular business hours for 3 years	(B) <u>Hourly Rate</u> regular business hours: Mon-Fri 8 am to 5 pm	(C) <u>Projected</u> non- business hours per year	(D) <u>Hourly Rate</u> non-business hours: nights and weekends	(E) <u>Total</u> 3-year labor cost (A*B)+(C*D)
(1)	Superintendent	60	\$ <u>75.00</u>	30	\$ <u>75.00</u>	6,750.00
(2)	Electrician	3500	\$ <u>95.00</u>	150	\$ <u>135.00</u>	352,750.00
(3)	Laborer	300	\$ <u>75.00</u>	30	\$ <u>105.00</u>	25,650.00
(4)	Total Three- Year Labor Cost					

4.2.2 HOURLY VEHICLE AND EQUIPMENT RATES *(Required submittal form)*

Please provide hourly billing rates for vehicles and equipment in Column B, and total hourly vehicle cost in Column C.

Table 4.2.2
Hourly Vehicle and Equipment Rates

	Vehicle/Equipment	(A) <u>Projected</u> 3-year vehicle and equipment usage	(B) <u>Hourly Rate</u>	(C) Total 3 year vehicle and equipment cost (A*B)
(1)	Bucket Truck	3500	\$ <u>30.00</u>	<u>105,000.00</u>
(2)	Flatbed Truck	300	\$ <u>15.00</u>	<u>4,500.00</u>
(3)	Crane Truck	80	\$ <u>65.00</u>	<u>5,200.00</u>
(4)	Mechanical Truck	60	\$ <u>15.00</u>	<u>900.00</u>
(5)	Compressor and Tools	100	\$ <u>10.00</u>	<u>1,000.00</u>
(6)	Concrete Saw	60	\$ <u>5.00</u>	<u>300.00</u>
(7)	Arrow Board	100	\$ <u>5.00</u>	<u>500.00</u>
(8)	Total 3-Year Vehicle and Equipment Cost			

4.2.3 MATERIAL COST MARKUP *(Required submittal form)*

Please provide the proposed percentage mark-up on the invoiced price for materials in Column B, and the total annual materials expense in Column C.

Table 4.2.3
Material Cost Mark-up

	(A) <u>Projected</u> 3-year materials expenses	(B) Contractor markup (%)	(C) <u>Total</u> 3-year materials expenses (A*B)
(1)	\$100,000	% <u>10</u>	<u>110,000.00</u>

4.2.4 BID SUMMARY

Please provide the bid summary in Table 4.2.4.

Table 4.2.4
Bid Summary

(A) Cost Item	(B) Total Bid
Total 3-Year Labor Cost <i>Cell (4)(E) from Table 4.2.1</i>	<u>385,150.00</u>
Total 3-Year Vehicle and Equipment Cost <i>Cell (8)(C) from Table 4.2.2</i>	<u>117,400.00</u>
Total 3-Year Materials Expense <i>Cell (1)(C) from Table 4.2.3</i>	<u>110,000.00</u>
Bid Grand Total	<u>612,550.00</u>

SECTION 5

CONTRACTOR'S LICENSE, BIDDER EXPERIENCE AND QUALIFICATIONS, AND OPERATIONS PLAN

5.1 CONTRACTOR'S LICENSE CERTIFICATION FORM

Any person or entity submitting a bid on this project to engage in the business or act in the capacity of a Contractor shall be licensed as a Contractor in accordance with the provisions of Division 3, Chapter 9 of the California Business and Professions Code at the time of bid submittal. A bid submitted to the City by a Contractor who is not licensed as set forth above shall be considered non-responsive and shall be rejected by the City.

The Bidder shall provide in writing to the City their Contractor's license number, name on the license, classification, and expiration date of the license with their bid.

The first payment for work or material under any contract shall not be made unless and until the Registrar of Contractors verifies to the City that the records of the California Contractors' State License Board indicate that the Contractor was properly licensed at the time the bid was submitted and the license has remained in valid and good standing after award of the contract. Any Bidder or Contractor not so licensed shall be subject to all legal penalties imposed by law, including, but not limited to, any appropriate disciplinary action by the Contractors' State License Board. Failure of the Bidder to maintain proper and adequate licensing for an award of a contract shall constitute a failure to execute the contract and shall result in the forfeiture of the security of the Bidder.

CERTIFICATION

In accordance with the California Business and Professions Code, I do hereby, under Penalty of Perjury, certify that the following contractor's license information is true and correct.

Contractor's License No. 982079

Expiration Date: 03-31-25

Contractor's Classification:

Bear Electrical Solutions, Inc.
Contractor's Name (Printed)

04-17-23
Date



Bidder's Signature
(Same signature as on Bid)

Robert Asuncion
Bidder's Name (Printed)

Vice President
Bidder's Title

ITEM 9.4.

5.2 DEPARTMENT OF INDUSTRIAL RELATIONS CONTRACTORS REGISTRATION FORM

Any person or entity submitting a bid on this project to engage in the business or act in the capacity of a Contractor shall register as a Contractor in accordance with the provisions of the Department of Industrial Relations (DIR). A bid submitted to the City by a Contractor who is not registered as set forth above shall be considered non-responsive and shall be rejected by the City.

Before awarding the contract for this project, the City must verify that the Contractor was properly registered when the Contractor submitted his/her bid on this project. In order for the City to verify the registration status of a Contractor, the Contractor, at the time he/she submits his/her bid for the project, shall provide in writing to the City his/her Contractor's registration number, name on the registration, and expiration date of the registration.

No bid submitted to the City shall be invalidated by the failure of the Bidder to be registered in accordance with the laws of this state. However, at the time the contract is awarded, the Contractor shall be properly licensed in accordance with the laws of this state. Any Bidder or Contractor not so registered shall be subject to all legal penalties imposed by law, including, but not limited to, any appropriate disciplinary action by the DIR. Failure of the Bidder to obtain proper and adequate registration for an award of a contract shall constitute a failure to execute the contract and shall result in the forfeiture of the security of the Bidder.

CERTIFICATION

In accordance with the DIR, we do hereby, under Penalty of Perjury, certify that the following Contractor's registration information is true and correct.

Contractor's Registration No. 1000002158

Expiration Date: 06-30-25

Bear Electrical Solutions, Inc.

Contractor's Name (Printed)



Bidder's Signature
(Same signature as on Bid)

04-17-23

Date

Robert Asuncion

Bidder's Name (Printed)

Vice President

Bidder's Title

ITEM 9.4.Street Light Maintenance & Repair Services
Request for Bids**ATTACHMENT 2**
Contract No. 2023-63Page 16 of 40
City of Rancho Cordova**5.3 BIDDER EXPERIENCE AND QUALIFICATIONS** *(Required submittal form)*

Please provide a listing of similar contracts related to Street Light Maintenance and Repair Services that are currently active or have been satisfactorily completed in the last five (5) years. Please provide a contact name for each of the contracts listed.

Contract Year(s)	Type of Work Performed	Contract Amount	Client/Agency Name	Contact Name /Title Phone Number
2020-2024	Streetlight Maintance	\$500,000.00	City of Elk Grove	Frank Xiong, Traffic Signal Supervisor, 916-687-3005
2015-2025	Streetlight Maintance	\$450,000.00	City of Citrus Heights	Leslie Blomquist, City Engineer, 916-727-4770
2020-2025	Streetlight Maintance	\$350,000.00	City of Manteca	Aaron Jeffrey, Maintenance Supervisor, 209-456-8476
2020-2024	Streetlight Maintance	\$60,000.00	City of Dixon	Linda Babb, Admin Clerk 707-678-8000
2019-2026	Streetlight Maintance	\$700,000.00	City of Fremont	Jeff Edwards, Maintenance Supervisor, 510-979-5721

Use additional sheets of paper as necessary for additional references or employees.

5.4 EMPLOYEE/STAFF EXPERIENCE AND QUALIFICATIONS *(Required submittal form)*

Please provide the names and experience/qualifications of any employees who will be responsible for undertaking the repair and maintenance tasks in this Contract.

Employee/Staff Name	Title & Position	Years w/ Firm	Years' Experience in Trade	Specialized Certifications
Nick Maciejewski	Electrician	9 years	15 years	IMSA Level 3
Derek Long	Electrician	9 years	16 years	IMSA Level 3
Zachary Townsend	Foreman Electrician	2 years	23 years	NEC,IMSA Level 3
William Huntley	Field Superintendent	2 years	25 years	NEC, SMUD

Use additional sheets of paper as necessary for employee staff experience and qualifications.

5.5 DESIGNATION OF SUBCONTRACTORS *(Required submittal form)*

In compliance with the provisions of Section 4100-4114 of the Public Contracts Code of the State of California, and any amendments thereof, each Bidder shall set forth below the name and location of the place of business of each subcontractor who will perform work or labor or render service to the Contractor in or about the Services to be performed under these specifications in excess of one-half of one percent (0.5%) of the prime Contractor's total Bid or ten thousand dollars (\$10,000.00), whichever is greater. The prime Contractor shall list the portion of the work which will be done by such Subcontractor.

If the Contractor fails to specify a subcontractor for any portion of the work to be performed under the Contract, the Contractor shall be deemed to have agreed to perform such portion itself, and the Contractor shall not be permitted to subcontract that portion of the work except under the conditions allowed by applicable law. Subcontractors shall provide all required licensing documentation.

SUBCONTRACTOR (Name & Location)	% OF WORK	ESTIMATED ANNUAL DOLLAR AMOUNT	WORK TO BE PERFORMED BY SUBCONTRACTOR
None			

Use additional sheets of paper as necessary for additional subcontractors.

5.6 OPERATIONS PLAN *(Required submittal form)***Equipment Inventory:** Please provide a list of all equipment that will be utilized in the performance of this contract.

Quantity	Name, Type and Capacity	Model Year and Condition	Dispatch Location
	SEE ATTACHED NEXT PAGE		

*Use additional sheets of paper as necessary for additional equipment inventory.***Customer Service Call Center:** Please list the address of the Customer Service Center where calls will be received for this Contract:1252 State Street

Street address

408-449-5178

Phone Number

Alviso, CA 95002

City, State, Zip Code

Will Customer Service representatives be available during normal business hours to answer calls? **Y / N****Emergency Response Plan:** Please describe the emergency response plan for this contract. Please provide the names of two (2) employees who will be contacted in case of emergency, 24-hour contact phone numbers and email addresses, and the dispatch location for emergency callouts. *Use additional sheets of paper as necessary for additional information regarding the emergency response plan.*We have a rotating on-call roster where qualified electricians, familiarwith City requirements will be servicing the project.List the 24-hour emergency number: 1-800-462-3271 or 1800 GO BEAR 1

ITEM 9.4.

5.6 OPERATIONS PLAN *(Required submittal form)*

Equipment Inventory: Please provide a list of all equipment that will be utilized in the performance of this contract.

- TYPE: Pick-up Service Truck
Ford F-150 or F-250 Number: 24
- TYPE: Bucket Truck Number: 22
- TYPE: Dump Truck Number: 10
- TYPE: Contractor Utility Truck Number: 8
- TYPE: Service Van Number: 7
- TYPE: Flat Bed Truck Number: 4
- TYPE: Crane Truck Number: 2

Power Equipment

- TYPE: Power Tools Number: 80
- TYPE: Power Meters Number: 60
- TYPE: Arrow Boards Number: 11
- TYPE: Arrow Boards Number: 11
- TYPE: Air Compressor (Trailer) Number: 8
- TYPE: Trailer (Dump) Number: 7
- TYPE: Bobcat Mini-Ex Number: 4
- TYPE: Light Tower Number: 3
- TYPE: Vactron Number: 3
- TYPE: Water Buffalo Number: 2
- TYPE: Backhoe Loader Number: 2
- TYPE: Skid steer Number: 1

SECTION 6
EXCEPTIONS, GUARANTEES AND CERTIFICATIONS

6.1 EXCEPTIONS TO AGREEMENT *(Required submittal form)*


Bidders are to prepare all Bid Schedule forms (Section 4) based on the program specifications set forth in the RFB documents without considering any exceptions that may be set forth on this form. In the event the Bidder takes exception to the RFB specifications they may set forth those exceptions in the following manner:

- The exceptions are to be presented on a separate paper titled, "Form Exceptions to Agreement".
- Each exception must be presented separately by stating: the specific exception, the page and line numbers of the exception, the suggested changes to the program related to the exception, the suggested changes in the Agreement language related to the exception, the manner in which the proposed change would benefit the City, the customers or both, and the specific dollar change in each of the various billing rates, as proposed by the Bidder in this RFB, that would take place if the exception was accepted by the City.
- The exceptions must be followed with the following language without exception.
- **"Except as set forth above, Bidder is in complete agreement with the proposed terms, conditions and business arrangements described in the RFB including the attached Agreement. The Bidder assumes the risk of all conditions foreseen or unforeseen and agrees to provide the services set forth in the Agreement under whatever circumstances may develop other than as herein provided."**
- The form must be signed by an individual authorized to commit the Bidder's firm to the Agreement in the manner set forth below.

Date: 04-17-23

Name: Robert Asuncion

Title: Vice President

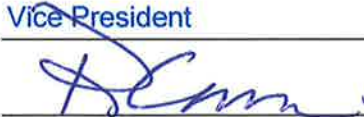Signature: 

Please note that if exceptions are taken, all required information as set forth above must be submitted. Exceptions taken without providing the required information **will not be** considered.

ITEM 9.4.

6.2 GUARANTEE REQUIREMENTS *(Required submittal form)*

Each bid must be accompanied by a cashier's check, certified check or Bidder's Bond made payable to the City of Rancho Cordova in the amount of 10% of the total bid amount, such guaranty to be forfeited should the bidder to whom the contract is awarded fail to enter in the contract.

The bid bonds for the three acceptable lowest bidders shall be retained until the City of Rancho Cordova has accepted the successful bidder. All other Bidder's Bonds shall be returned to the bidder five (5) working days after bid opening.

Performance and Payment Bonds will be required for the execution of a contract with the selected Contractor.

6.3 NON-COLLUSION AFFIDAVIT (Required with submittal)

STATE OF CALIFORNIA)

COUNTY OF ~~SACRAMENTO~~ ^{MS} SANTA CLARA

Robert Asuncion (name) being first duly sworn, deposes and says that he or she is Vice President (title) of Bear Electrical Solutions, Inc. (company name) the party making the foregoing bid that the bid is not made in the interest of, or on behalf of, any undisclosed person, partnership, company, association, organization, or corporation; that the bid is genuine and not collusive or sham; that the Bidder has not directly or indirectly induced or solicited any other Bidder to put in a false or sham bid, and has not directly or indirectly colluded, conspired, connived, or agreed with any Bidder or anyone else to put in a sham bid, or that anyone shall refrain from proposing; that the Bidder has not in any manner, directly or indirectly, sought by agreement, communication, or conference with anyone to fix bid price of the Bidder or any other Bidder, or to fix any overhead, profit, or cost element of the bid price, or of that of any other Bidder, or to secure any advantage against the public body awarding the contract of anyone interested in the proposed contract; that all statements contained in the bid are true; and, further, that the Bidder has not, directly or indirectly, submitted his or her bid price or any breakdown thereof, or the contents thereof, or divulged information or data relative thereto, or paid, and will not pay, any fee to any corporation, partnership, company association, organization, bid depository, or to any member or agent thereof to effectuate a collusive or sham bid.

Bear Electrical Solutions, Inc.

Company Name (Printed)

04-17-23

Date



Authorized Signature

Robert Asuncion

Name (Printed)

Vice President

Title

Subscribed and sworn to before me


this ____ day of _____, 2023.


Signature of Notary Public

A notary public or other officer completing this certificate verifies only the identity of the individual who signed the document to which this certificate is attached, and not the truthfulness, accuracy, or validity of that document.

STATE OF CALIFORNIA, COUNTY OF SANTA CLARA
Subscribed and sworn to (or affirmed) before me on this 17 day of
APRIL, 2023 by ROBERT QUE ASUNCION

proved to me on the basis of satisfactory evidence to be the person(s) who appeared before me.

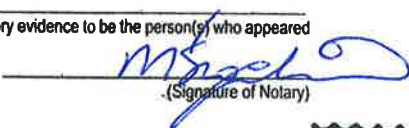
(Signature of Notary)

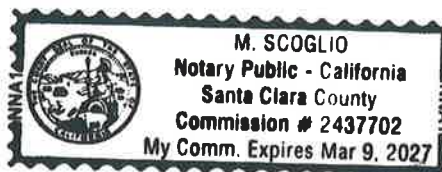

Section 6

6.4 SIGNATURE CERTIFICATION PAGE *(Required with submittal)*

If Bidder or other interested person is a corporation, state legal name of corporation, also names of the president, secretary, treasurer, and manager thereof; if a co-partnership, state true name of firm, also names of all individual co-partners composing the firm; if Bidder or other interested person is an individual, state first and last names in full.

By my signature on this bid I certify, under the Penalty of Perjury, that the foregoing Non-Collusion Affidavit and Contractor's License Certification along with all other statements in this bid are true and correct.

Date: 04-17-23

Bear Electrical Solutions, Inc.

Legal Company or Corporation Name

Corporation

Business Type (Corporation, Partnership, etc.)

Robert Asuncion

Print Name

Signature

Vice President, Secretary

Title

Andrew Bader

Print Name

Signature

CFO, Treasurer

Title

Print Name

Signature

Title

Print Name

Signature

Title

Print Name

Signature

Title

Print Name

Signature

Title



Bid Bond

KNOW ALL MEN BY THESE PRESENTS: That we, the undersigned, _____
 Bear Electrical Solutions, Inc.

as Principal, and Harco National Insurance Company, a corporation of the
 State of Illinois, as Surety, are hereby held and firmly bound unto
City of Rancho Cordova

in the penal sum of Ten Percent (10%) of the Total Amount of Bid (\$)
 for the payment of which, well and truly to be made, we hereby jointly and
 severally bind ourselves, our heirs, executors, administrators, successors and assigns.

Signed, this 17th day of April, 2023

The condition of the above obligation is such that whereas the Principal has submitted
 a certain bid, to enter into a contract in writing for
Street Light Maintenance and Repair Services

NOW, THEREFORE,

- (a) If said bid shall be rejected, or in the alternate
- (b) If said bid shall be accepted and the Principal shall execute and
 deliver an acceptable form of contract, and shall furnish a bond for
 the faithful performance of said Contract, and for the payment of
 the persons performing labor or furnishing materials in connection
 therewith, and shall in all other respects perform the agreement
 created by the acceptance of said bid;

THEN, THIS OBLIGATION SHALL BE VOID, otherwise the same shall remain in
 force and effect; it being expressly understood and agreed that the liability of the Surety for
 any and all claims hereunder shall, in no event, exceed the penal amount of this obligation as
 herein stated.

IN WITNESS WHEREOF, the Principal and the Surety have hereto set their hands and
 seals, and such of them as are corporations have caused their corporate seals, to be hereto affixed
 and these presents to be signed by their proper officers, the day and year first set forth above.

Signed, sealed and delivered in the presence of:

ATTEST: _____

ATTEST: Refer to Attached Power of Attorney

Bear Electrical Solutions, Inc.

Principal

Harco National Insurance Company

By:

Rossio Polio,

Attorney-In-Fact

CALIFORNIA ALL-PURPOSE ACKNOWLEDGMENT

CIVIL CODE § 1189

A notary public or other officer completing this certificate verifies only the identity of the individual who signed the document to which this certificate is attached, and not the truthfulness, accuracy, or validity of that document.

State of California)

County of San Francisco)On 04/17/2023 before me, Valerie Takeuchi, Notary Public
Date Here Insert Name and Title of the Officerpersonally appeared Rossio Polio
Name(s) of Signer(s)

who proved to me on the basis of satisfactory evidence to be the person(s) whose name(s) is/are subscribed to the within instrument and acknowledged to me that he/she/they executed the same in his/her/their authorized capacity(ies), and that by his/her/their signature(s) on the instrument the person(s), or the entity upon behalf of which the person(s) acted, executed the instrument.

I certify under PENALTY OF PERJURY under the laws of the State of California that the foregoing paragraph is true and correct.

WITNESS my hand and official seal.

Signature [Signature]
Signature of Notary Public

Place Notary Seal Above

OPTIONAL

Though this section is optional, completing this information can deter alteration of the document or fraudulent reattachment of this form to an unintended document.

Description of Attached Document

Title or Type of Document: _____ Document Date: _____

Number of Pages: _____ Signer(s) Other Than Named Above: _____

Capacity(ies) Claimed by Signer(s)

Signer's Name: Rossio Polio☐ Corporate Officer — Title(s): _____☐ Partner — ☐ Limited ☐ General☐ Individual ☒ Attorney in Fact☐ Trustee ☐ Guardian or Conservator☐ Other: _____

Signer Is Representing: _____

~~Signer's Name: _____~~~~☐ Corporate Officer — Title(s): _____~~~~☐ Partner — ☐ Limited ☐ General~~~~☐ Individual ☐ Attorney in Fact~~~~☐ Trustee ☐ Guardian or Conservator~~~~☐ Other: _____~~~~Signer Is Representing: _____~~

ITEM 9.4.

POWER OF ATTORNEY

ATTACHMENT 2
Contract No. 2023-63HARCO NATIONAL INSURANCE COMPANY
INTERNATIONAL FIDELITY INSURANCE COMPANY

Member companies of IAT Insurance Group, Headquartered: 4200 Six Forks Rd, Suite 1400, Raleigh, NC 27609

KNOW ALL MEN BY THESE PRESENTS: That **HARCO NATIONAL INSURANCE COMPANY**, a corporation organized and existing under the laws of the State of Illinois, and **INTERNATIONAL FIDELITY INSURANCE COMPANY**, a corporation organized and existing under the laws of the State of New Jersey, and having their principal offices located respectively in the cities of Rolling Meadows, Illinois and Newark, New Jersey, do hereby constitute and appoint

VALERIE TAKEUCHI, CHRISTINA PARSONS, ALICIA DASS, KAREN RHODES, ROSSIO POLIO, KELLY HOLTEMANN, THOMAS E. HUGHES, CHARLES R. SHOEMAKER, ZACHARY OVERBAY, MARK M. MUNEKAWA, NERISSA S. BARTOLOME, ANDREW S. HOLLOWAY, JOAN DELUCA, PATRICK R. DIEBEL, YVONNE RONCAGLIOLO

San Francisco, CA

their true and lawful attorney(s)-in-fact to execute, seal and deliver for and on its behalf as surety, any and all bonds and undertakings, contracts of indemnity and other writings obligatory in the nature thereof, which are or may be allowed, required or permitted by law, statute, rule, regulation, contract or otherwise, and the execution of such instrument(s) in pursuance of these presents, shall be as binding upon the said **HARCO NATIONAL INSURANCE COMPANY** and **INTERNATIONAL FIDELITY INSURANCE COMPANY**, as fully and amply, to all intents and purposes, as if the same had been duly executed and acknowledged by their regularly elected officers at their principal offices.

This Power of Attorney is executed, and may be revoked, pursuant to and by authority of the By-Laws of **HARCO NATIONAL INSURANCE COMPANY** and **INTERNATIONAL FIDELITY INSURANCE COMPANY** and is granted under and by authority of the following resolution adopted by the Board of Directors of **INTERNATIONAL FIDELITY INSURANCE COMPANY** at a meeting duly held on the 13th day of December, 2018 and by the Board of Directors of **HARCO NATIONAL INSURANCE COMPANY** at a meeting held on the 13th day of December, 2018.

"**RESOLVED**, that (1) the Chief Executive Officer, President, Executive Vice President, Senior Vice President, Vice President, or Secretary of the Corporation shall have the power to appoint, and to revoke the appointments of, Attorneys-in-Fact or agents with power and authority as defined or limited in their respective powers of attorney, and to execute on behalf of the Corporation and affix the Corporation's seal thereto, bonds, undertakings, recognizances, contracts of indemnity and other written obligations in the nature thereof or related thereto; and (2) any such Officers of the Corporation may appoint and revoke the appointments of joint-control custodians, agents for acceptance of process, and Attorneys-in-fact with authority to execute waivers and consents on behalf of the Corporation; and (3) the signature of any such Officer of the Corporation and the Corporation's seal may be affixed by facsimile to any power of attorney or certification given for the execution of any bond, undertaking, recognizance, contract of indemnity or other written obligation in the nature thereof or related thereto, such signature and seals when so used whether heretofore or hereafter, being hereby adopted by the Corporation as the original signature of such officer and the original seal of the Corporation, to be valid and binding upon the Corporation with the same force and effect as though manually affixed."

IN WITNESS WHEREOF, **HARCO NATIONAL INSURANCE COMPANY** and **INTERNATIONAL FIDELITY INSURANCE COMPANY** have each executed and attested these presents on this 31st day of December, 2022

STATE OF NEW JERSEY
County of Essex

Kenneth Chapman

Executive Vice President, Harco National Insurance Company
and International Fidelity Insurance CompanySTATE OF ILLINOIS
County of Cook

On this 31st day of December, 2022, before me came the individual who executed the preceding instrument, to me personally known, and, being by me duly sworn, said he is the therein described and authorized officer of **HARCO NATIONAL INSURANCE COMPANY** and **INTERNATIONAL FIDELITY INSURANCE COMPANY**; that the seals affixed to said instrument are the Corporate Seals of said Companies; that the said Corporate Seals and his signature were duly affixed by order of the Boards of Directors of said Companies.



IN TESTIMONY WHEREOF, I have hereunto set my hand affixed my Official Seal, at the City of Newark, New Jersey the day and year first above written.

Shirelle A. Outley a Notary Public of New Jersey
My Commission Expires April 4, 2023

CERTIFICATION

I, the undersigned officer of **HARCO NATIONAL INSURANCE COMPANY** and **INTERNATIONAL FIDELITY INSURANCE COMPANY** do hereby certify that I have compared the foregoing copy of the Power of Attorney and affidavit, and the copy of the Sections of the By-Laws of said Companies as set forth in said Power of Attorney, with the originals on file in the home office of said companies, and that the same are correct transcripts thereof, and of the whole of the said originals, and that the said Power of Attorney has not been revoked and is now in full force and effect.

IN TESTIMONY WHEREOF, I have hereunto set my hand on this day, April 17, 2023

Irene Martins, Assistant Secretary

A00467

EXHIBIT B
INSURANCE REQUIREMENTS

Before beginning any work under this Agreement, Contractor, at its own cost and expense, shall procure "occurrence coverage" insurance against claims for injuries to persons or damages to property that may arise from or in connection with the performance of the work hereunder by the Professional and its agents, representatives, employees, and subcontractors. Contractor shall provide proof satisfactory to City of such insurance that meets the requirements of this section and under forms of insurance satisfactory in all respects to the City. Professional shall maintain the insurance policies required by this section throughout the term of this Agreement. The cost of such insurance shall be included in the Contractor's bid. Contractor shall not allow any subcontractor to commence work on any subcontract until Contractor has obtained all insurance required herein for the subcontractor(s) and provided evidence thereof to City. Verification of the required insurance shall be submitted and made part of this Agreement prior to execution. Contractor shall maintain all required insurance listed herein for the duration of this Agreement.

1. **Workers' Compensation.** Contractor shall, at its sole cost and expense, maintain Statutory Workers' Compensation Insurance and Employer's Liability Insurance for any and all persons employed directly or indirectly by Contractor. The Statutory Workers' Compensation Insurance and Employer's Liability Insurance shall be provided with limits of not less than ONE MILLION DOLLARS (\$1,000,000.00) per accident. In the alternative, Contractor may rely on a self-insurance program to meet those requirements, but only if the program of self-insurance complies fully with the provisions of the California Labor Code. Determination of whether a self-insurance program meets the standards of the Labor Code shall be solely in the discretion of the Contract Administrator. The insurer, if insurance is provided, or the Contractor, if a program of self-insurance is provided, shall waive all rights of subrogation against the City and its officers, officials, employees, and volunteers for loss arising from work performed under this Agreement.

An endorsement shall state that coverage shall not be canceled except after thirty (30) days' prior written notice by certified mail, return receipt requested, has been given to the City. Contractor shall notify City within fourteen (14) days of notification from Contractor's insurer if such coverage is suspended, voided or reduced in coverage or in limits.

The requirement to maintain Statutory Worker's Compensation and Employer's Liability Insurance insurance may be waived by the City upon written verification that Contractor does not have any employees.

2. **Commercial General and Automobile Liability Insurance.**

- 2.1 **General requirements.** Contractor, at its own cost and expense, shall maintain commercial general liability insurance for the term of this Agreement in an amount not less than TWO MILLION DOLLARS (\$2,000,000.00) and automobile liability insurance for the term of this Agreement in an amount not less than ONE MILLION DOLLARS (\$1,000,000.00). The commercial general liability and automobile liability insurance shall be per occurrence, combined single limit coverage for risks associated with the work contemplated by this Agreement. If a commercial general liability insurance or an automobile liability form or other form with a general aggregate limit is used, either the general aggregate limit shall apply separately to the work to be performed under this

Agreement or the general aggregate limit shall be at least twice the required occurrence limit. Such coverage shall include but shall not be limited to, protection against claims arising from bodily and personal injury, including death resulting therefrom, and damage to property resulting from activities contemplated under this Agreement, including the use of owned and non-owned automobiles.

2.2 Minimum scope of coverage. Commercial general liability coverage shall be at least as broad as Insurance Services Office Commercial General Liability occurrence form CG 0001 (most recent edition) covering comprehensive General Liability on an "occurrence" basis. Automobile coverage shall be at least as broad as Insurance Services Office Automobile Liability form CA 0001 (most recent edition), Code 1 (any auto). No endorsement shall be attached limiting the coverage.

2.3 Additional requirements. Each of the following shall be included in the insurance coverage or added as an endorsement to the policy:

- a. City and its officers, employees, agents, and volunteers shall be covered as additional insureds with respect to each of the following: liability arising out of activities performed by or on behalf of Contractor, including the insured's general supervision of Contractor; products and completed operations of Contractor; premises owned, occupied, or used by Contractor; and automobiles owned, leased, or used by the Contractor. The coverage shall contain no special limitations on the scope of protection afforded to City or its officers, employees, agents, or volunteers.
- b. The insurance shall cover on an occurrence or an accident basis and not on a claims-made basis.
- c. An endorsement must state that coverage is primary insurance with respect to the City and its officers, officials, employees, and volunteers and that no insurance or self-insurance maintained by the City shall be called upon to contribute to a loss under the coverage.
- d. Any failure of Contractor to comply with reporting provisions of the policy shall not affect coverage provided to City and its officers, employees, agents, and volunteers.
- e. An endorsement shall state that coverage shall not be canceled except after thirty (30) days prior written notice by certified mail, return receipt requested, has been given to the City. Contractor shall notify City within fourteen (14) days of notification from Contractor's insurer if such coverage is suspended, voided or reduced in coverage or in limits.

3. All Policies Requirements.

3.1 Acceptability of insurers. All insurance required by this section is to be placed with insurers with a Bests' rating of no less than A: VII.

3.2 Verification of coverage. Prior to beginning any work under this Agreement, Contractor shall furnish City with certificates of insurance and with original endorsements effecting coverage required herein. The certificates and endorsements for each insurance policy are to be signed by a person authorized by that insurer to bind coverage on its behalf. The City reserves the right to require complete, certified copies of all required insurance policies at any time.

3.3 Subcontractors. Contractor shall include all subcontractors as insureds under its policies or shall furnish separate certificates and endorsements for each subcontractor. All coverages for subcontractors shall be subject to all of the requirements stated herein.

3.4 Deductibles and Self-Insured Retentions. Contractor shall disclose to and obtain the approval of City for the self-insured retentions and deductibles before beginning any of the services or work called for by any term of this Agreement.

During the period covered by this Agreement, only upon the prior express written authorization of the Contract Administrator, Contractor may increase such deductibles or self-insured retentions with respect to City, its officers, employees, agents, and volunteers. The Contract Administrator may condition approval of an increase in deductible or self-insured retention levels with a requirement that Contractor procure a bond, guaranteeing payment of losses and related investigations, claim administration, and defense expenses that is satisfactory in all respects to each of them.

3.5 Waiver of Subrogation. Contractor hereby agrees to waive subrogation which any insurer or contractor may require from vendor by virtue of the payment of any loss. Consultant agrees to obtain any endorsements that may be necessary to effect this waiver of subrogation. The Workers' Compensation policy shall be endorsed with a waiver of subrogation in favor of the entity for all work performed by the Contractor, its employees, agents, and subcontractors.

3.6 Notice of Reduction in Coverage. In the event that any coverage required by this section is reduced, limited, or materially affected in any other manner, Contractor shall provide written notice to City at Contractor's earliest possible opportunity and in no case later than five (5) days after Contractor is notified of the change in coverage.

4. Remedies. In addition to any other remedies City may have if Contractor fails to provide or maintain any insurance policies or policy endorsements to the extent and within the time herein required, City may, at its sole option, exercise any of the following remedies, which are alternatives to other remedies City may have and are not the exclusive remedy for Contractor's breach:

- Obtain such insurance and deduct and retain the amount of the premiums for such insurance from any sums due under the Agreement;

ITEM 9.4.

- Order Contractor to stop work under this Agreement or withhold any payment that becomes due to Contractor hereunder, or both stop work and withhold any payment until Contractor demonstrates compliance with the requirements hereof; and/or
- Terminate this Agreement.

ITEM 9.4.

ATTACHMENT 3



Street Light Maintenance and Repair Services

Rancho Cordova City Hall

2729 Prospect Park Drive, Rancho Cordova, CA 95670

April 19, 2023 - 2:00 P.M.

[illegible]

MEMORANDUM



ITEM 9.5.

DATE: May 15, 2023
TO: Honorable Mayor and Council Members
FROM: Dalia Fadl, Principal Engineer
SUBJECT: **A RESOLUTION APPROVING THE ANNEXATION OF THE NORTH POINT PROJECT TO THE CITY OF RANCHO CORDOVA COMMUNITY FACILITIES DISTRICT NO. 2014-2 (STREET, LIGHTING AND LANDSCAPE MAINTENANCE)**

RECOMMENDATION

Adopt the Resolution.

RESULT OF RECOMMENDED ACTION

Adoption of the Resolution would approve Annexation Map. No.10 for the North Point project to Community Facilities District No. 2014-2 (Street, Lighting and Landscape Maintenance) and approves the recording of the annexation map and the Notice of Special Tax Lien.

BACKGROUND

On April 21, 2014, the City adopted a resolution of intention to establish a Community Facilities District (CFD) and Future Annexation Area for Citywide street, lighting, and landscape maintenance services. On June 2, 2014, the City adopted the resolution forming CFD No. 2014-2 pursuant to the Mello-Roos Community Facilities Act of 1982 (State of California Government Code Section 5311 et seq.) (the "Act"). The action defining the Future Annexation Area for the District provided for a more efficient process for the annexation of property when the property owners have provided unanimous consent. Defining the Future Annexation Area provided the resolution of intention, noticing, and public hearing for the entire Future Annexation Area, so these steps do not need to be repeated for each annexation.

The annexation process for projects within the future annexation area is streamlined by receiving a petition and waiver from the property owner(s), the City Council approving the Annexation Boundary Map by resolution, followed by the recording of the Annexation Boundary Map and Notice of Special Tax Lien by the City Clerk.

DISCUSSION

The project included in this action was conditioned to annex to CFD No. 2014-2 to provide funding for maintenance services including the maintenance, repair, replacement and lighting of public streets, roads, landscape, and appurtenant facilities in the public right of way. In April 2023, the property owner signed a unanimous approval of the annexation to CFD No. 2014-2

(see Attachment 4). Adoption of the attached Resolution approves Annexation Boundary Map No. 10 for the North Point project and directs the City Clerk to execute and record the Map and Notice of Special Tax Lien for the project.

FISCAL IMPACT AND FUNDING SOURCE

This annexation has no impact on the city's general fund. Funds collected will be used for maintenance of streets, lighting, and landscape maintenance services.

ATTACHMENT(S)

1. Resolution
2. Exhibit A to the Resolution - Boundary Map
3. Exhibit B to the Resolution
4. Unanimous Approval

CITY OF RANCHO CORDOVA

RESOLUTION NO. XX-2023

A RESOLUTION OF THE CITY COUNCIL OF THE CITY OF RANCHO CORDOVA, STATE OF CALIFORNIA, APPROVING THE ANNEXATION OF THE NORTH POINT PROJECT TO THE CITY OF RANCHO CORDOVA COMMUNITY FACILITIES DISTRICT NO. 2014-2 (STREET, LIGHTING, AND LANDSCAPE MAINTENANCE)

WHEREAS, the Conditions of Approval for the North Point project require the property owner/applicant to participate in the provision of funding to provide fair share maintenance of any existing and all new public improvements associated with the project; and

WHEREAS, on April 21, 2014, the City adopted Resolution No. 20-2014 declaring its intention to establish Community Facilities District No. 2014-2 (Street, Lighting, and Landscape Maintenance) (the "District") and Future Annexation Area for maintenance of street, lighting, and landscape maintenance services. On June 2, 2014, the City adopted Resolution No. 34-2014 forming CFD No. 2014-2 pursuant to the Mello-Roos Community Facilities Act of 1982 (State of California Government Code Section 5311 et seq.) (the "Act"); and

WHEREAS, the action defining the Future Annexation Area for the District provided for a more efficient process for the annexation of property when the property owners have provided for their unanimous consent such that the annexation process for projects within the Future Annexation Area has been reduced to receiving a petition, consent and waiver from the property owner(s); and

WHEREAS, in April 2023, the property owner executed a unanimous approval form which irrevocably consents to and votes in favor of the annexation of a portion of the property to the District and the levy of the special tax on the property to finance the services of the CFD in accordance with the Rate and Method of the District; and

WHEREAS, in the case of annexation proceedings, pursuant to Streets and Highways Code Section 3110.5 a separate map of the area proposed to be annexed is required to be prepared and adopted; and

WHEREAS, City staff have caused to be prepared Annexation Boundary Map No. 10 for a property known as the North Point project, Exhibit A attached hereto, for the annexation of the property to CFD No. 2014-2 (Street, Lighting, and Landscape Maintenance).

NOW, THEREFORE, BE IT HEREBY RESOLVED THE CITY COUNCIL OF THE CITY OF RANCHO CORDOVA

1. The Council so finds and determines the above recitals are true and correct.
2. Council approves Annexation Boundary Map No. 10 and finds and determines that the territory shown in the Annexation Boundary Map is hereby added to and made a part of the District with full legal effect.
3. The City Clerk is directed to execute and record Annexation Boundary Map No. 10 in the office of the County Recorder of Sacramento County no later than 15 days after the adoption of

this resolution.

4. The City Council finds and determines that a special tax shall be levied within the Territory to be annexed and which special tax shall be the same as the tax to be levied within the District. Collection of said tax shall commence in Fiscal Year 2023-2024, and the rate and method of apportionment of said tax shall be as set forth in the Resolution of Formation of the District.

5. The City Clerk is directed to execute and record a Notice of Special Tax Lien, Exhibit B, in the office of the County Recorder of Sacramento County no later than 15 days after recordation of the Annexation Boundary Map No. 10.

PASSED AND ADOPTED by the City Council of the City of Rancho Cordova on the 15th day of May 2023 by the following vote:

AYES:

NOES:

ABSENT:

ABSTAIN:

ATTEST:

Linda Budge, Mayor

Stacy Leitner, CMC
City Clerk

PROPOSED BOUNDARY OF
ANNEXATION 10
RC LOGISTICS CENTER PROJECT TO
CITY OF RANCHO CORDOVA
COMMUNITY FACILITIES DISTRICT NO. 2014-2
COUNTY OF SACRAMENTO, STATE OF CALIFORNIA



CLERK'S MAP STATEMENT

FILED IN THE OFFICE OF THE CITY CLERK OF THE CITY OF RANCHO CORDOVA THIS ____ DAY OF _____ 2023.

CITY CLERK OF THE CITY OF RANCHO CORDOVA

CLERK'S MAP STATEMENT

I HEREBY CERTIFY THAT THE AREA SHOWN ON THIS MAP OF THE PROPOSED ANNEXATION 10 TO COMMUNITY FACILITIES DISTRICT NO. 2014-2, (STREET MAINTENANCE, LIGHTING AND LANDSCAPING), CITY OF RANCHO CORDOVA, COUNTY OF SACRAMENTO, STATE OF CALIFORNIA, WAS APPROVED BY THE CITY COUNCIL OF THE CITY OF RANCHO CORDOVA AT A REGULARLY SCHEDULED MEETING THEREOF, HELD ON THE ____ DAY OF _____ 2023. BY ITS RESOLUTION NO. _____.

CITY CLERK OF THE CITY OF RANCHO CORDOVA

COUNTY RECORDER'S FILING STATEMENT


FILED THIS ____ DAY OF _____ 2023. AT THE HOUR OF _____ O'CLOCK ____ M. IN BOOK _____ OF MAPS OF ASSESSMENT AND COMMUNITY FACILITIES DISTRICTS PAGE NO. ____ IN THE OFFICE OF THE COUNTY RECORDER IN THE COUNTY OF SACRAMENTO, STATE OF CALIFORNIA.

DONNA ALLRED
COUNTY RECORDER OF THE COUNTY OF SACRAMENTO, CALIFORNIA

BY: _____
DEPUTY

FILE: _____

REFERENCE THE SACRAMENTO COUNTY ASSESSOR'S MAPS FOR A DETAILED DESCRIPTION OF PARCEL LINES AND DIMENSIONS

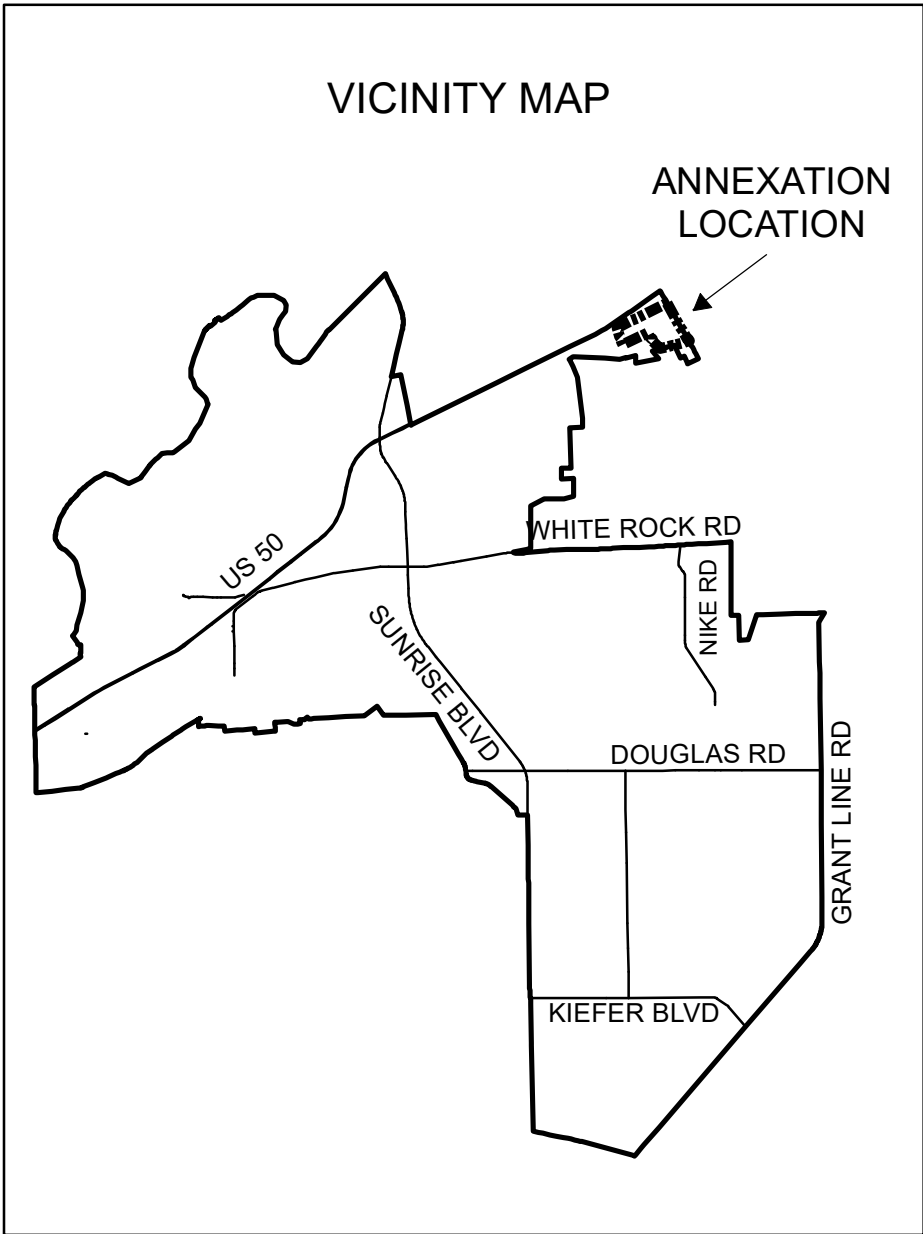



1 " = 275 '

Legend

 Annexation Boundary



HARRIS & ASSOCIATES
101 PROGRESS, SUITE 250
IRVINE, CALIFORNIA 92618
800-827-4901

PROPOSED BOUNDARY MAP

**City of Rancho Cordova
Community Facilities District No. 2014-2
Annexation 10 (Logistics Center Project)
County of Sacramento, California**

Sheet 1 of 1

ITEM 9.5.

RECORDING REQUESTED BY
AND WHEN RECORDED RETURN TO:

City of Rancho Cordova
2729 Prospect Park Drive
Rancho Cordova, California 95670
Attention: City Clerk

AMENDED NOTICE OF SPECIAL TAX LIEN

Pursuant to the requirements of Section 3114.5 of the Streets and Highways Code and Section 53328.3 of the Government Code, the undersigned clerk of the legislative body of the City of Rancho Cordova (the “City”), State of California, hereby gives notice that a lien to secure payment of special taxes is hereby imposed by the City Council of the City. The special taxes secured by this lien are authorized to be levied for the purpose of providing services as described in Exhibit A attached hereto and hereby made a part hereof.

The special taxes are authorized to be levied within Annexation Boundary Map No. 10 (the “Annexed Area”) of the City of Rancho Cordova Community Facilities District No. 2014-2 (Street, Lighting, and Landscape Maintenance) (the “District”), which has now been officially annexed to the District, and the lien of the special taxes are a continuing lien which shall secure each annual levy of the special taxes and which shall continue in force and effect until the special taxes cease to be levied and a notice of cessation of special taxes is recorded in accordance with Section 53330.5 of the Government Code.

The rate, method of apportionment, and manner of collection of authorized special tax is as set forth in Exhibit B attached hereto and hereby made a part hereof. The obligation to pay the special tax may not be prepaid and permanently satisfied and the lien of the special taxes canceled.

Notice is further given that upon the recording of this notice in the office of the county recorder, the obligation to pay the special tax levies shall become a lien upon all nonexempt real property within the District in accordance with Section 3115.5 of the Streets and Highways Code.

The name of the owner and the assessor’s tax parcel number(s) of the real property included within the District and not exempt from the special tax are as set forth in Exhibit C attached hereto.

Reference is hereby made to the Notice of Special Tax Lien with respect to the District recorded on June 17, 2014, as Document No. 20140617 page 353, in the office of the County Clerk & Recorder of the County of Sacramento, California, which contains

ITEM 9.5.

a list of the then existing owners and assessor tax parcel numbers of the original boundaries of the District.

Reference is made to the boundary map of the District recorded at Book 116, Pages 0023-0024, Document No. 20140430 Pg0873 of Maps and Assessment and Community Facilities Districts in the Office of the County Recorder for the County of Sacramento, State of California (the " Original Boundary Map"), and the map of the Annexed Territory recorded at Book 136, Page 30, Document No. 202203290936 in the Office of the County Recorder for the County of Sacramento, State of California, which map together with the Original Boundary Map and the boundary maps of record for all prior annexations, are now the final boundary maps of the Community Facilities District including the Annexed Territory.

For further information concerning the current and estimated future tax liability of owners or purchasers of real property subject to this special tax lien, interested persons should contact the Department of Public Works of the City of Rancho Cordova, 2729 Prospect Park Drive, Rancho Cordova, California 95670, (916) 851-8710.

Dated: _____

CITY CLERK OF THE CITY OF
RANCHO CORDOVA

ITEM 9.5.

EXHIBIT A

**CITY OF RANCHO CORDOVA
COMMUNITY FACILITIES DISTRICT NO. 2014-2
(Streets, Lighting, and Landscape Maintenance)**

DESCRIPTION OF DISTRICT MAINTENANCE SERVICES

Description of services:

Maintenance of public street, lighting, and landscape improvements

- Maintenance means the furnishing of services and materials for the replacement of public street, lighting and landscaping improvements, and appurtenant facilities, including the administration and overhead related to the maintenance activities.

Reserve Fund

- The CFD special taxes may be collected and set-aside in designated funds, collected over several years, that may be used by the CFD to fund future replacement of public streets, lighting and landscaping improvements and other services as determined by the CFD.

ITEM 9.5.

EXHIBIT B

**CITY OF RANCHO CORDOVA
COMMUNITY FACILITIES DISTRICT NO. 2014-2
(STREET, LIGHTING AND LANDSCAPING MAINTENANCE)**

**RATE AND METHOD OF APPORTIONMENT OF SPECIAL TAX
FOR ANNEXATION NO. 10 (RC LOGISTICS CENTER PROJECT)**

A Special Tax applicable to each Assessor's Parcel in Community Facilities District No. 2014-2 (Street, Lighting and Landscaping Maintenance) shall be levied and collected according to the tax liability determined by the City Council, acting in its capacity as the legislative body of CFD No. 2014-2, through the application of the appropriate Special Tax rate, as described below. All of the property in CFD No. 2014-2, unless exempted by law or by the provisions of Section E below, shall be taxed for the purposes, to the extent, and in the manner herein provided, including property subsequently annexed to CFD No. 2014-2 unless a separate Rate and Method of Apportionment of Special Tax is adopted for the annexation area.

A. DEFINITIONS

The terms hereinafter set forth have the following meanings:

"Acre or Acreage" means the land area of an Assessor's Parcel as shown on an Assessor's Parcel Map, or if the land area is not shown on an Assessor's Parcel Map, the land area shown on the applicable final subdivision map, a final parcel map, a final approved condominium plan, or functionally equivalent final map or instrument recorded in the Office of the County Recorder. If the area shown on said map is in square footage, Acreage shall be calculated by dividing the square footage by 43,560.

"Additional Load and Decorative Lighting Parcel" means any Parcel that is determined by the City to be both an Additional Load Parcel and a Decorative Lighting Parcel.

"Additional Load Parcel" means any Parcel of Commercial Property or Industrial Property that is determined by the City to create excessive wear and tear on the roadways and/or a high volume of vehicular traffic.

"Administrative Expenses" means the costs incurred by the City to determine, levy and collect the Special Tax, including salaries of City employees and fees of consultants and the costs of collecting installments of the Special Taxes upon the general tax rolls, preparation of required reports, and any other costs required to administer the CFD.

"Administrator" means the person or firm designated by the City to administer the Special Taxes according to this Rate and Method of Apportionment of Special Tax.

ITEM 9.5.

“Annual Escalation Factor” means the annual percentage increase in the McGraw-Hill Engineering News Record Construction Cost Index (ENR CCI) for the San Francisco area from January of the previous year to January of the year that the Special Tax is levied. In the event that the ENR CCI defined above is no longer reported, the City Council shall select a similar index to replace it.

“Assessor’s Parcel” or **“Parcel”** means a lot or parcel shown in an Assessor’s Parcel Map with an assigned Assessor’s Parcel number.

“Assessor’s Parcel Map” means an official map of the County Assessor designating parcels by Assessor’s Parcel number.

“Authorized Services” means the public services authorized to be funded by CFD No. 2014-2 as set forth in the documents adopted by the City Council when the CFD was formed.

“CFD” or **“CFD No. 2014-2”** means the City of Rancho Cordova Community Facilities District No. 2014-2 (Street, Lighting and Landscaping Maintenance).

“City” means the City of Rancho Cordova.

“City Council” means the City Council of the City of Rancho Cordova, acting as the legislative body of CFD No. 2014-2.

“Commercial Property” means, in any Fiscal Year, all Developed Property for which a building permit or use permit has been issued for a commercial establishment which includes, but is not limited to, retail stores, clothing stores, book stores, convenience stores, drug stores, professional services (i.e., barber shops, dry cleaners), restaurants, supermarkets, hospitals, movie theaters, appliance and electronics stores, home supply stores, auto parts stores, and other retail uses. The City shall make the determination if a Parcel is Commercial Property.

“County” means the County of Sacramento.

“Decorative Lighting Parcel” means any Parcel of Developed Property that is determined by the City to have or benefit from decorative lighting features.

“Developed Property” means, in any Fiscal Year, all Parcels of Taxable Property for which a use permit or building permit for new construction of a residential or non-residential structure (which shall not include a permit issued solely for construction of the foundation if another permit remains to be issued for vertical construction of the building) was issued prior to June 30 of the preceding Fiscal Year.

“Fiscal Year” means the period starting on July 1 and ending on the following June 30.

“Heavy Truck Traffic Parcel” means, any Parcel of Developed Property that is determined by the City to have heavy truck traffic impact on the public streets and include, but are not limited to, fulfillment centers, logistics centers, freight, truck terminals, and other facilities intended for the movement of goods (manufactured or raw) prior to their distribution.

ITEM 9.5.

“Hotel Property” means, in any Fiscal Year, all Developed Property for which a building permit or use permit has been issued for a structure that constitutes a place of lodging providing sleeping accommodations and related facilities for travelers.

“Industrial Property” means, in any Fiscal Year, all Developed Property for which a building permit or use permit has been issued for construction of an industrial, manufacturing, or warehousing structure, fulfillment centers, logistics centers, freight, truck terminals, and other facilities intended for the movement of goods (manufactured or raw) prior to their distribution. The City shall make the determination if a Parcel is Industrial Property.

“Maximum Special Tax” means the greatest amount of Special Tax that can be levied on an Assessor’s Parcel in any Fiscal Year determined in accordance with Section C below.

“Micro-Unit Property” means, in any Fiscal Year, all Parcels of Developed Property for which a building permit or use permit has been issued for construction of a residential structure with five (5) or more Units of approximately 800 square feet of floor area or less for each such Unit that share a single Assessor’s Parcel number, all of which are offered for rent to the general public and cannot be purchased by individual homebuyers.

“Multi-Family Property” means, in any Fiscal Year, all Parcels of Developed Property for which a building permit or use permit has been issued for construction of a residential structure with five (5) or more Units that share a single Assessor’s Parcel number, all of which are offered for rent to the general public and cannot be purchased by individual homebuyers.

“Non-Residential Property” means, collectively, Commercial Property, Hotel Property, Industrial Property, and Office Property.

“Office Property” means, in any Fiscal Year, all Parcels of Developed Property for which a building permit or use permit has been issued for a building in which professional, banking, insurance, real estate, administrative or in-office medical or dental activities are conducted. The City shall make the determination if a Parcel is Office Property.

“Ordinary Use Parcel” means any Parcel of Taxable Property that is not an Additional Load Parcel, Decorative Lighting Parcel, Residential Alley Parcel, Additional Load and Decorative Lighting Parcel, Residential Alley and Decorative Lighting Parcel, Private Street Parcel, 50/50 Public & Private Residential Street Parcel, or Heavy Truck Traffic Parcel.

“Private Street Parcel” means, any Taxable Property where all or the majority of the residential streets are private within the development and the maintenance of the residential components are not funded by the CFD or by the federal government, State of California, County, City, or other public agency.

“50/50 Public & Private Residential Street Parcel” means, any Taxable Property where there is a fairly even split of public and private streets associated with a development.

“Proportionately” means that the ratio of the actual Special Tax levy to the Maximum Special

ITEM 9.5.

Tax is equal for all Parcels of Developed Property.

“Public Property” means any property within the boundaries of CFD No. 2014-2 that is owned by the federal government, State of California, County, City, or other public agency.

“Residential Alley and Decorative Lighting Parcel” means any Parcel that is determined by the City to be both a Residential Alley Parcel and a Decorative Lighting Parcel.

“Residential Alley Parcel” means any Parcel of Residential Property that is determined by the City to have residential alleys that are part of the public roadways.

“Residential Property” means, collectively, Single Family Attached Property, Single Family Detached Property, Multi-Family Property, and Micro-Unit Property.

“Single Family Attached Property” means, in any Fiscal Year, all Parcels of Developed Property for which a building permit was issued for construction of a residential structure consisting of two (2) to four (4) Units that share common walls, have separate Assessor’s Parcel numbers assigned to them (except for a duplex unit, which may share an Assessor’s Parcel with another duplex unit), and are offered as for-sale Units (which shall still be the case even if the Units are purchased and subsequently offered for rent by the owner of the Unit(s)), including such residential structures that meet the statutory definition of a condominium contained in Civil Code Section 1351.

“Single Family Detached Property” means, in any Fiscal Year, all Parcels of Developed Property for which a building permit was issued for construction of a Unit that does not share a common wall with another Unit.

“Soundwall Parcel” means any Parcel of Developed Property whose tract boundary is encompassed by soundwalls maintained within the CFD.

“Special Tax Requirement” means the amount of revenue needed in any Fiscal Year to pay for the following: (i) Authorized Services, (ii) Administrative Expenses, and (iii) amounts needed to cure any delinquencies in the payment of Special Taxes which have occurred or (based on delinquency rates in prior years) may be expected to occur in the Fiscal Year in which the tax will be collected.

“Special Tax” means a special tax levied in any Fiscal Year on property within CFD No. 2014-2 to pay the Special Tax Requirement.

“Square Foot,” “Square Footage,” or “Square Feet” means the building square footage reflected on the original building permit issued for construction of a building.

“Taxable Property” means all Assessor’s Parcels within the boundaries of CFD No. 2014-2 which are not exempt from the Special Tax pursuant to law or Section E below.

“Taxable Public Property” means, in any Fiscal Year, all Assessor’s Parcels in CFD No. 2014-2

ITEM 9.5.

that had, in prior Fiscal Years, been taxed as Developed Property and subsequently came under the ownership of a public agency.

“Tax Zone” means a mutually exclusive tax zone identified in Attachment 1 of this Rate and Method of Apportionment of Special Tax, as may be updated to include new Parcels or new tax zones added to the CFD as a result of future annexations.

“Unit” means an individual single-family detached unit or an individual residential unit within a duplex, triplex, fourplex, townhome, condominium, or apartment structure. Unit shall also mean a rentable single hotel room or rentable unit on a Parcel of Hotel Property.

B. DATA COLLECTION FOR ANNUAL TAX LEVY

Each Fiscal Year, the Administrator shall identify the current Assessor’s Parcel number for all Parcels of Taxable Property within CFD No. 2014-2 and shall determine within which Tax Zone each Assessor’s Parcel is located. Upon each annexation of property into CFD No. 2014-2, the Administrator shall update Attachment 1 to include the new Assessor’s Parcel number(s). In addition, for all Parcels of Developed Property, if applicable to the Tax Zone in which the Parcels are located, the Administrator shall determine if each Parcel is an Ordinary Use Parcel, an Additional Load Parcel, a Residential Alley Parcel, a Decorative Lighting Parcel, an Additional Load and Decorative Lighting Parcel, a Residential Alley and Decorative Lighting Parcel, Private Street Parcel, 50/50 Public & Private Residential Street Parcel, or a Heavy Truck Traffic Parcel.

Based on review of building permit records for property within the CFD, the Administrator shall determine which Parcels in the CFD are Developed Property for purposes of levying the Special Tax pursuant to Section D below. For Single Family Attached Property, Multi-Family Property, Micro-Unit Property, and Hotel Property, the number of Units shall be determined by referencing the condominium plan, apartment plan, site plan or other development plan for the property. For Residential Property, the Administrator shall determine the Square Footage of each Unit. For Non-Residential Property, the Administrator shall determine the Acreage of, and Square Footage on, each Parcel.

If a Parcel in the CFD is rezoned prior to such Parcel becoming Developed Property, the City may in its sole discretion, move the Parcel to a different Tax Zone based on the rezone. If a Parcel rezones after the Parcel has been taxed as Developed Property in prior Fiscal Years, the City can either continue to apply the Maximum Special Tax to the Parcel that had applied prior to the rezone or, in the City’s sole discretion, allow for the Parcel to be moved to a different Tax Zone based on the rezone.

In any Fiscal Year, if it is determined that (i) a parcel map for a portion of property in CFD No. 2014-2 was recorded after January 1 of the prior Fiscal Year (or any other date after which the Assessor will not incorporate the newly-created Parcels into the then current tax roll), (ii) because of the date the parcel map was recorded, the Assessor does not yet recognize the new Parcels created by the parcel map, and (iii) one or more of the newly-created Parcels meets the definition of Developed Property, the Administrator shall calculate the Special Tax for the property affected by recordation

ITEM 9.5.

of the parcel map by determining the Special Tax that applies separately to each newly-created Parcel, then applying the sum of the individual Special Taxes to the Parcel that was subdivided by recordation of the parcel map.

C. MAXIMUM SPECIAL TAX

1. All Tax Zones

The following Maximum Special Taxes apply to all Parcels of Developed Property within each Tax Zone of CFD No. 2014-2, unless otherwise specified in Attachment 1.

a. Ordinary Use Parcel

**MAXIMUM SPECIAL TAXES
ORDINARY USE PARCEL
(FISCAL YEAR 2022-23)**

Land Use Class		Rate
Single Family Detached Property	per Unit	\$491.78
Single Family Attached Property	per Unit	\$388.50
Multi-Family Property	per Unit	\$280.31
Micro-Unit Property	per Unit	\$186.97
Commercial Property	per 1,000 Sq. Ft.	\$733.73
Hotel Property	per Unit	\$290.15
Industrial Property	per 1,000 Sq. Ft.	\$221.30
Office Property	per 1,000 Sq. Ft.	\$732.75

On July 1st following the Fiscal Year rate above, the Maximum Special Taxes shown above shall be increased by the Annual Escalation Factor.

ITEM 9.5.

b. Residential Alley Parcel

**MAXIMUM SPECIAL TAXES
RESIDENTIAL ALLEY PARCEL
(FISCAL YEAR 2022-23)**

Land Use Class		Rate
Single Family Detached Property	per Unit	\$533.89
Single Family Attached Property	per Unit	\$421.77
Multi-Family Property	per Unit	\$304.32
Micro-Unit Property	per Unit	\$202.98
Commercial Property	per 1,000 Sq. Ft.	N/A
Hotel Property	per Unit	N/A
Industrial Property	per 1,000 Sq. Ft.	N/A
Office Property	per 1,000 Sq. Ft.	N/A

On July 1st following the Fiscal Year rate above, the Maximum Special Taxes shown above shall be increased by the Annual Escalation Factor.

c. Decorative Lighting Parcel

**MAXIMUM SPECIAL TAXES
DECORATIVE LIGHTING PARCEL
(FISCAL YEAR 2022-23)**

Land Use Class		Rate
Single Family Detached Property	per Unit	\$499.30
Single Family Attached Property	per Unit	\$394.44
Multi-Family Property	per Unit	\$284.60
Micro-Unit Property	per Unit	\$189.83
Commercial Property	per 1,000 Sq. Ft.	\$744.95
Hotel Property	per Unit	\$294.58
Industrial Property	per 1,000 Sq. Ft.	\$224.68
Office Property	per 1,000 Sq. Ft.	\$743.95

On July 1st following the Fiscal Year rate above, the Maximum Special Taxes shown above shall be increased by the Annual Escalation Factor.

ITEM 9.5.

d. Additional Load Parcel

**MAXIMUM SPECIAL TAXES
ADDITIONAL LOAD PARCEL
(FISCAL YEAR 2022-23)**

Land Use Class		Rate
Single Family Detached Property	per Unit	N/A
Single Family Attached Property	per Unit	N/A
Multi-Family Property	per Unit	N/A
Micro-Unit Property	per Unit	N/A
Commercial Property	per 1,000 Sq. Ft.	\$761.58
Hotel Property	per Unit	N/A
Industrial Property	per 1,000 Sq. Ft.	\$229.70
Office Property	per 1,000 Sq. Ft.	N/A

On July 1st following the Fiscal Year rate above, the Maximum Special Taxes shown above shall be increased by the Annual Escalation Factor.

e. Soundwall Parcel

**MAXIMUM SPECIAL TAXES
SOUNDWALL PARCEL
(FISCAL YEAR 2022-23)**

Land Use Class		Rate
Single Family Detached Property	per Unit	\$512.68
Single Family Attached Property	per Unit	\$405.02
Multi-Family Property	per Unit	\$292.22
Micro-Unit Property	per Unit	\$194.91
Commercial Property	per 1,000 Sq. Ft.	\$764.92
Hotel Property	per Unit	\$302.48
Industrial Property	per 1,000 Sq. Ft.	\$230.71
Office Property	per 1,000 Sq. Ft.	\$763.90

On July 1st following the Fiscal Year rate above, the Maximum Special Taxes shown above shall be increased by the Annual Escalation Factor.

ITEM 9.5.

f. Additional Load and Decorative Lighting Parcel

**MAXIMUM SPECIAL TAXES
ADDITIONAL LOAD AND DECORATIVE LIGHTING PARCEL
(FISCAL YEAR 2022-23)**

Land Use Class		Rate
Single Family Detached Property	per Unit	N/A
Single Family Attached Property	per Unit	N/A
Multi-Family Property	per Unit	N/A
Micro-Unit Property	per Unit	N/A
Commercial Property	per 1,000 Sq. Ft.	\$772.80
Hotel Property	per Unit	N/A
Industrial Property	per 1,000 Sq. Ft.	\$233.08
Office Property	per 1,000 Sq. Ft.	N/A

On July 1st following the Fiscal Year rate above, the Maximum Special Taxes shown above shall be increased by the Annual Escalation Factor.

g. Residential Alley and Decorative Lighting Parcel

**MAXIMUM SPECIAL TAXES
RESIDENTIAL ALLEY AND DECORATIVE LIGHTING PARCEL
(FISCAL YEAR 2022-23)**

Land Use Class		Rate
Single Family Detached Property	per Unit	\$541.41
Single Family Attached Property	per Unit	\$427.72
Multi-Family Property	per Unit	\$308.60
Micro-Unit Property	per Unit	\$205.84
Commercial Property	per 1,000 Sq. Ft.	N/A
Hotel Property	per Unit	N/A
Industrial Property	per 1,000 Sq. Ft.	N/A
Office Property	per 1,000 Sq. Ft.	N/A

On July 1st following the Fiscal Year rate above, the Maximum Special Taxes shown above shall be increased by the Annual Escalation Factor.

ITEM 9.5.

h. Residential Alley and Soundwall Parcel

**MAXIMUM SPECIAL TAXES
RESIDENTIAL ALLEY AND SOUNDWALL PARCEL
(FISCAL YEAR 2022-23)**

Land Use Class		Rate
Single Family Detached Property	per Unit	\$558.08
Single Family Attached Property	per Unit	\$440.89
Multi-Family Property	per Unit	\$318.11
Micro-Unit Property	per Unit	\$212.18
Commercial Property	per 1,000 Sq. Ft.	N/A
Hotel Property	per Unit	N/A
Industrial Property	per 1,000 Sq. Ft.	N/A
Office Property	per 1,000 Sq. Ft.	N/A

On July 1st following the Fiscal Year rate above, the Maximum Special Taxes shown above shall be increased by the Annual Escalation Factor.

i. Decorative Lighting and Soundwall Parcel

**MAXIMUM SPECIAL TAXES
DECORATIVE LIGHTING AND SOUNDWALL PARCEL
(FISCAL YEAR 2022-23)**

Land Use Class		Rate
Single Family Detached Property	per Unit	\$520.02
Single Family Attached Property	per Unit	\$410.80
Multi-Family Property	per Unit	\$296.41
Micro-Unit Property	per Unit	\$197.70
Commercial Property	per 1,000 Sq. Ft.	\$775.85
Hotel Property	per Unit	\$306.80
Industrial Property	per 1,000 Sq. Ft.	\$234.00
Office Property	per 1,000 Sq. Ft.	\$774.82

On July 1st following the Fiscal Year rate above, the Maximum Special Taxes shown above shall be increased by the Annual Escalation Factor.

ITEM 9.5.

j. Residential Alley, Decorative Lighting, and Soundwall Parcel

**MAXIMUM SPECIAL TAXES
RESIDENTIAL ALLEY, DECORATIVE LIGHTING AND SOUNDWALL PARCEL
(FISCAL YEAR 2022-23)**

Land Use Class		Rate
Single Family Detached Property	per Unit	\$561.81
Single Family Attached Property	per Unit	\$443.82
Multi-Family Property	per Unit	\$320.22
Micro-Unit Property	per Unit	\$213.59
Commercial Property	per 1,000 Sq. Ft.	N/A
Hotel Property	per Unit	N/A
Industrial Property	per 1,000 Sq. Ft.	N/A
Office Property	per 1,000 Sq. Ft.	N/A

On July 1st following the Fiscal Year rate above, the Maximum Special Taxes shown above shall be increased by the Annual Escalation Factor.

k. Private Street Parcel

**MAXIMUM SPECIAL TAXES
PRIVATE STREET PARCEL
(FISCAL YEAR 2022-23)**

Land Use Class		Rate
Single Family Detached Property	per Unit	\$323.10
Single Family Attached Property	per Unit	\$255.24
Multi-Family Property	per Unit	\$184.16
Micro-Unit Property	per Unit	\$122.84
Commercial Property	per 1,000 Sq. Ft.	N/A
Hotel Property	per Unit	N/A
Industrial Property	per 1,000 Sq. Ft.	N/A
Office Property	per 1,000 Sq. Ft.	N/A

On July 1st following the Fiscal Year rate above, the Maximum Special Taxes shown above shall be increased by the Annual Escalation Factor.

ITEM 9.5.

I. 50/50 Public & Private Residential Street Parcel

**MAXIMUM SPECIAL TAXES
50/50 PUBLIC & PRIVATE STREET PARCEL
(FISCAL YEAR 2022-23)**

Land Use Class		Rate
Single Family Detached Property	per Unit	\$407.19
Single Family Attached Property	per Unit	\$321.68
Multi-Family Property	per Unit	\$232.10
Micro-Unit Property	per Unit	\$154.81
Commercial Property	per 1,000 Sq. Ft.	N/A
Hotel Property	per Unit	N/A
Industrial Property	per 1,000 Sq. Ft.	N/A
Office Property	per 1,000 Sq. Ft.	N/A

On July 1st following the Fiscal Year rate above, the Maximum Special Taxes shown above shall be increased by the Annual Escalation Factor.

m. Heavy Truck Traffic Parcel

**MAXIMUM SPECIAL TAXES
HEAVY TRUCK TRAFFIC PARCEL
(FISCAL YEAR 2022-23)**

Land Use Class		Rate
Single Family Detached Property	per Unit	N/A
Single Family Attached Property	per Unit	N/A
Multi-Family Property	per Unit	N/A
Micro-Unit Property	per Unit	N/A
Commercial Property	per 1,000 Sq. Ft.	N/A
Hotel Property	per Unit	N/A
Industrial Property	per 1,000 Sq. Ft.	\$317.99
Office Property	per 1,000 Sq. Ft.	N/A

ITEM 9.5.

D. METHOD OF LEVY AND COLLECTION OF SPECIAL TAX

Each Fiscal Year, the Special Tax shall be levied as follows until the amount of the levy equals the Special Tax Requirement for that Fiscal Year:

First: The Special Tax shall be levied proportionately on each Parcel of Developed Property up to 100% of the Maximum Special Tax determined for each category of Developed Property within the CFD and each Tax Zone until the amount levied is equal to the Special Tax Requirement for the Fiscal Year.

Second: If additional revenue is needed after the first step has been completed, the Special Tax shall be levied proportionately on each Parcel of Taxable Public Property up to 100% of the Maximum Special Tax that would have applied to the Parcel had the Parcel not become Public Property until the amount levied is equal to the Special Tax Requirement for the Fiscal Year.

The Special Tax for CFD No. 2014-2 shall be collected at the same time and in the same manner as ordinary ad valorem property taxes provided, however, that the City may (under the authority of Government Code Section 53340) collect Special Taxes at a different time or in a different manner if necessary to meet CFD No. 2014-2 financial obligations and the Special Tax shall be equally subject to foreclosure if delinquent.

E. LIMITATIONS Notwithstanding any other provision of this Rate and Method of Apportionment of Special Tax, no special Tax shall be levied on (i) any Parcel of Public Property that is not Taxable public Property, and (ii) any Parcel in CFD No. 2014-2 that is not Developed Property.

F. DURATION OF SPECIAL TAX

The Special Tax shall be levied in perpetuity to fund the Special Tax Requirement, unless no longer required as determined at the sole discretion of the City Council.

G. INTERPRETATION OF SPECIAL TAX FORMULA

The City reserves the right to make minor administrative and technical changes to this document that does not materially affect the Rate and Method of Apportionment of Special Taxes. In addition, the interpretation and application of any section of this document shall be left to the City's discretion. The City may make interpretations by ordinance or resolution for purposes of clarifying any vagueness or ambiguity in this Rate and Method of Apportionment of Special Taxes.

ITEM 9.5.

ATTACHMENT 1

**CITY OF RANCHO CORDOVA
COMMUNITY FACILITIES DISTRICT NO. 2014-2
(STREET, LIGHTING AND LANDSCAPING MAINTENANCE)**

IDENTIFICATION OF TAX ZONES

TAX ZONE 1

Assessor's Parcels Included in Tax Zone 1 *	Fiscal Year In Which Property Was Added to CFD No. 2014-2
067-1210-001 through 067-1210-055 067-1220-001 through 067-1220-059 067-1230-001 through 067-1230-060	2013-14

Tax Zone 1 – Maximum Special Taxes

The Maximum Special Taxes for Zone 1 do not incorporate the long-term maintenance activities which are included as a part of CFD No. 2014-1. On July 1 of each Fiscal Year thereafter, the Maximum Special Taxes shall be increased by the Annual Escalation Factor.

**MAXIMUM SPECIAL TAXES
SOUNDWALL AND DECORATIVE LIGHTING PARCEL
(EXCLUDING LONG-TERM MAINTENANCE)
(FISCAL YEAR 2022-23)**

Land Use Class		Rate
Single Family Detached Property	per Unit	\$367.21
Single Family Attached Property	per Unit	\$290.10
Multi-Family Property	per Unit	\$209.32
Commercial Property	per 1,000 Sq. Ft.	\$275.56
Hotel Property	per Unit	\$216.65
Industrial Property	per 1,000 Sq. Ft.	\$165.24
Office Property	per 1,000 Sq. Ft.	\$275.56

ITEM 9.5.

TAX ZONE 2

Assessor's Parcels Included in Tax Zone 2*			Fiscal Year in Which Property was Added to CFD No. 2014-2
067-1050-001	Through	067-1050-009	2016-17
072-2870-001	Through	072-2870-072	2014-15
072-2880-001	Through	072-2880-082	
072-2890-001	Through	072-2890-088	
072-2900-001	Through	072-2900-080	
072-2910-001	Through	072-2910-083	
072-2920-001	Through	072-2920-069	
072-2940-001	Through	072-2940-066	
072-2950-001	Through	072-2950-063	
072-2960-001	Through	072-2960-065	

Tax Zone 2 – Maximum Special Taxes

These Maximum Special Taxes include the maintenance of street lighting only. On July 1 of each Fiscal Year thereafter, the Maximum Special Taxes shall be increased by the Annual Escalation Factor.

**MAXIMUM SPECIAL TAXES
DECORATIVE LIGHTING ONLY
(FISCAL YEAR 2022-23)**

Land Use Class		Rate
Single Family Detached Property	per Unit	\$49.86
Single Family Attached Property	per Unit	\$49.86
Multi-Family Property	per Unit	\$206.01
Commercial Property	per 1,000 Sq. Ft.	\$275.56
Hotel Property	per Unit	\$213.28
Industrial Property	per 1,000 Sq. Ft.	\$162.67
Office Property	per 1,000 Sq. Ft.	\$275.56

ITEM 9.5.

TAX ZONE 3

Assessor's Parcels Included in Tax Zone 3*			Fiscal Year in Which Property was Added to CFD No. 2014-2
067-1070-001	Through	067-1070-059	2016-17
067-1090-001	Through	067-1090-089	
067-1060-003	Through	067-1060-004	2017-18
067-1170-001	Through	067-1170-085	
067-1180-001	Through	067-1180-016	
067-1190-001	Through	067-1190-066	
067-1200-001	Through	067-1200-054	
067-1100-008			2018-19
067-1240-001	Through	067-1240-048	
067-1250-001	Through	067-1250-108	
067-1100-005	Through	067-1100-007	
067-1120-001	Through	067-1120-027	
067-1130-001	Through	067-1130-176	
067-1140-001	Through	067-1140-038	
067-1080-007	Through	067-1080-017	
067-1150-001	Through	067-1150-080	
067-1160-001	Through	067-1160-065	
067-1260-001	Through	067-1260-061	
067-1270-001	Through	067-1270-113	
067-1280-001	Through	067-1280-094	
067-1290-001	Through	067-1290-032	

Tax Zone 3 – Maximum Special Taxes

These Maximum Special Taxes include the maintenance of soundwalls. On July 1 of each Fiscal Year thereafter, commencing July 1, 2015, the Maximum Special Taxes shall be increased by the Annual Escalation Factor.

**MAXIMUM SPECIAL TAXES
SOUNDWALL PARCEL
(FISCAL YEAR 2022-23)**

Land Use Class		Rate
Single Family Detached Property	per Unit	\$512.68
Single Family Attached Property	per Unit	\$405.02
Multi-Family Property	per Unit	\$292.22
Commercial Property	per 1,000 Sq. Ft.	\$764.92
Hotel Property	per Unit	\$302.48
Industrial Property	per 1,000 Sq. Ft.	\$230.71
Office Property	per 1,000 Sq. Ft.	\$763.90

ITEM 9.5.

TAX ZONE 4

Assessor's Parcels Included in Tax Zone 4*			Fiscal Year in Which Property was Added to CFD No. 2014-2
072-4050-017	Through	072-4050-029	2022-23

Tax Zone 4 – Maximum Special Taxes

These Maximum Special Taxes include the maintenance of streets determined by the City to have a heavy impact on the public streets. On July 1 of each Fiscal Year thereafter, commencing July 1, 2024, the Maximum Special Taxes shall be increased by the Annual Escalation Factor.

**MAXIMUM SPECIAL TAXES
HEAVY TRUCK TRAFFIC PARCEL
(FISCAL YEAR 2022-23)**

Land Use Class		Rate
Single Family Detached Property	per Unit	N/A
Single Family Attached Property	per Unit	N/A
Multi-Family Property	per Unit	N/A
Micro-Unit Property	per Unit	N/A
Commercial Property	per 1,000 Sq. Ft.	N/A
Hotel Property	per Unit	N/A
Industrial Property	per 1,000 Sq. Ft.	\$317.99
Office Property	per 1,000 Sq. Ft.	N/A

* The property identified by the Assessor's Parcel Numbers listed above shall remain part of the identified Tax Zone regardless of changes in the configuration of the Assessor's Parcels or changes to APNs in future Fiscal Years. As APNs change, the City may update Attachment 1 to reflect the most current APNs and Tax Zones consistent with the categories of Developed Property set forth in the Rate and Method of Apportionment of Special Tax for CFD No. 2014-2.

ITEM 9.5.

EXHIBIT C

OWNER AND THE ASSESSOR'S TAX PARCEL NUMBER(S)

<u>Parcel No.</u>	<u>Property Owner</u>
072-4050-022-0000	NP BGO Rancho Cordova Logistics Center, LLC
072-4050-023-0000	
072-4050-024-0000	
072-4050-019-0000	
072-4050-020-0000	
072-4050-021-0000	
072-4050-017-0000	
072-4050-018-0000	
072-4050-027-0000	
072-4050-028-0000	
072-4050-029-0000	
072-4050-025-0000	
072-4050-026-0000	

CITY OF RANCHO CORDOVA
Community Facilities District No. 2014-2
(Street, Lighting and Landscape Maintenance)

Annexation No. 10

UNANIMOUS APPROVAL
of Annexation to a Community Facilities District
and Related Matters

To the City Council
City of Rancho Cordova
2729 Prospect Park Drive
Rancho Cordova, CA 956703

Members of the City Council:

This constitutes the Unanimous Approval (the "Unanimous Approval") of **NP BGO Rancho Cordova Logistics Center, LLC, a Delaware limited liability company**, the record owner(s) (the "Property Owner") of the fee title to the real property identified below (the "Property") contemplated by Section 53339.3 et seq. of the Mello-Roos Community Facilities Act of 1982, as amended (the "Act") to annexation of the Property to the "City of Rancho Cordova Community Facilities District No. 2014-2 (Street, Lighting and Landscape Maintenance) (the "CFD")", and it states as follows:

1. **Property Owner.** This Unanimous Approval is submitted by the Property Owner (whether one or more) identified below as or for the recorded owner(s) of the Property identified below. The Property Owner warrants to the City of Ranch Cordova (the "City") that they are such Property Owner or is legally authorized to execute this Unanimous Approval for and on behalf of such Property Owner.

2. **Approval of Annexation.** This Unanimous Approval constitutes the unanimous approval and unanimous vote by the Property Owner in favor of the annexation of the Property to the CFD. The CFD was formed to finance the municipal services (the "Services") described in **Exhibit A** hereto and made a part hereof.

3. **Approval of Special Tax and the Facilities.** This Unanimous Approval constitutes the unanimous approval and unanimous vote by the Property Owner in favor of the levy of special taxes (the "Special Taxes") on the Property to finance the Services, according to the Rate and Method of Apportionment of Special Taxes for the CFD attached hereto as **Exhibit B** and made a part hereof (the "Rate and Method"). **Exhibit B** describes the maximum special tax rate for the Services. This annexed property is placed in Tax Zone 3 for purposes of computation of the Special Tax.

4. **Approval of the Appropriations Limit.** This Unanimous Approval constitutes the unanimous approval and unanimous vote by the Property Owner in favor of the appropriations limit established for the CFD.

5. Waivers and Vote. The Property Owner hereby confirms that this Unanimous Approval constitutes its approval and unanimous vote as described herein and as contemplated by Section 53339.3 et seq. of the Act and Article XIII A of the California Constitution. The Property Owner hereby waives all other rights with respect to the annexation of the Property, the levy of the Special Taxes on the Property and the other matters covered in this Unanimous Approval.

6. Recordation of Amendment to Notice of Special Tax Lien. The Notice of Special Tax Lien for the CFD was heretofore recorded in the Office of the County Recorder of the County of Sacramento, State of California on June 17, 2014 recorded at Book 20140617 at Page 0345 (Document No. 20140617PG0345).

The Property Owner hereby authorizes and directs the City Clerk to execute and cause to be recorded in the Office of the County Recorder of the County of Sacramento an amendment to the Notice of Special Tax Lien for the CFD as required by Section 3117.5 of the California Streets and Highways Code. The amendment to the Notice of Special Tax Lien shall include the Rate and Method as an exhibit thereto.

7. City Warranted. The Property Owner warrants to the City that the presentation of this Unanimous Approval, any votes, consents or waivers contained herein, and other actions mandated by the City for the annexation of the Property to the CFD shall not constitute or be construed as events of default or delinquencies under any existing or proposed financing documents entered into or to be entered into by the Property Owner for the Property, including any "due-on-encumbrance" clauses under any existing security instruments secured by the Property. If requested by the City, the Property Owner agrees, at its own expense, to supply to the City, current title evidence so that the City may verify ownership for the annexation to the CFD.

8. Due Diligence and Disclosures. The Property Owner agrees to cooperate with the City and its attorneys and consultants and to provide all information and disclosures required by the City about the Special Taxes to purchasers of the Property or any part of it.

9. Agreements. The Property Owner further agrees to execute such additional or supplemental agreements as may be required by the City to provide for any of the actions and conditions described in this Unanimous Approval, including any cash deposit required to pay for the City's costs in annexing the Property to the CFD.

10. The Property. The Property is identified as follows:

Assessor's Parcel No. 072-4050-022-0000, 072-4050-023-0000, 072-4050-024-0000, 072-4050-019-0000, 072-4050-020-0000, 072-4050-021-0000, 072-4050-017-0000, 072-4050-018-0000, 072-4050-027-0000, 072-4050-028-0000, 072-4050-029-0000, 072-4050-025-0000, 072-4050-026-0000: **The property consists of a total of 130 acres.**

By executing this Unanimous Approval, the Property Owner agrees to all of the above.

Property Owner

NP BGO Rancho Cordova Logistics Center, LLC, a Delaware limited liability company

By: NP BGO Rancho Cordova Logistics Center JV, LLC, its Sole Member

By: NPD Management, LLC, its Manager

By:  _____
Nathaniel Hagedorn, Manager

Date: 4/25/2023

MISSOURI NOTARY ACKNOWLEDGMENT


THE STATE OF MISSOURI

COUNTY AND OR CITY OF Clay

On this 25th day of April in the year 2023, before me, a Notary Public in and for said state, personally appeared Nathaniel Hagedorn (name of individual), known to me to be the person who executed the within Unanimous Approval (type of document), and acknowledged to me that he/she executed the same for the purposes therein stated.



Notary Public Signature

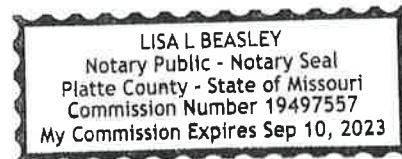Print Lisa Beasley

(Seal)

EXHIBIT A

**CITY OF RANCHO CORDOVA
Community Facilities District No. 2014-2
(Street, Lighting and Landscape Maintenance)**

DESCRIPTION OF SERVICES**Maintenance of public street, lighting and landscaping improvements**

Maintenance means the furnishing of services and materials for the ordinary and usual operation, maintenance and servicing of the public street, lighting, and landscaping improvements, dedicated easements, and appurtenant facilities, and administration and overhead of all aspects of the CFD.

Reserve Fund

The CFD special taxes may be collected and set-aside in designated funds, collected over several years, that may be used by the CFD to fund future repairs to public streets, lighting and landscaping improvements and other services as determined by the CFD.

Exhibit B
CITY OF RANCHO CORDOVA
COMMUNITY FACILITIES DISTRICT NO. 2014-2
(STREET, LIGHTING AND LANDSCAPING MAINTENANCE)

RATE AND METHOD OF APPORTIONMENT OF SPECIAL TAX
FOR ANNEXATION NO. 10 (LOGISTIC CENTER PROJECT)

A Special Tax applicable to each Assessor's Parcel in Community Facilities District No. 2014-2 (Street, Lighting and Landscaping Maintenance) shall be levied and collected according to the tax liability determined by the City Council, acting in its capacity as the legislative body of CFD No. 2014-2, through the application of the appropriate Special Tax rate, as described below. All of the property in CFD No. 2014-2, unless exempted by law or by the provisions of Section E below, shall be taxed for the purposes, to the extent, and in the manner herein provided, including property subsequently annexed to CFD No. 2014-2 unless a separate Rate and Method of Apportionment of Special Tax is adopted for the annexation area.

A. DEFINITIONS

The terms hereinafter set forth have the following meanings:

"Acre or Acreage" means the land area of an Assessor's Parcel as shown on an Assessor's Parcel Map, or if the land area is not shown on an Assessor's Parcel Map, the land area shown on the applicable final subdivision map, a final parcel map, a final approved condominium plan, or functionally equivalent final map or instrument recorded in the Office of the County Recorder. If the area shown on said map is in square footage, Acreage shall be calculated by dividing the square footage by 43,560.

"Additional Load and Decorative Lighting Parcel" means any Parcel that is determined by the City to be both an Additional Load Parcel and a Decorative Lighting Parcel.

"Additional Load Parcel" means any Parcel of Commercial Property or Industrial Property that is determined by the City to create excessive wear and tear on the roadways and/or a high volume of vehicular traffic.

"Administrative Expenses" means the costs incurred by the City to determine, levy and collect the Special Tax, including salaries of City employees and fees of consultants and the costs of collecting installments of the Special Taxes upon the general tax rolls, preparation of required reports, and any other costs required to administer the CFD.

"Administrator" means the person or firm designated by the City to administer the Special Taxes according to this Rate and Method of Apportionment of Special Tax.

"Annual Escalation Factor" means the annual percentage increase in the McGraw-Hill Engineering News Record Construction Cost Index (ENR CCI) for the San Francisco area from January of the

**City of Rancho Cordova
Community Facilities District No. 2014-2
(Streets, Lighting and Landscaping Maintenance)
Annexation No. 10 – (Logistic Center Project)
Rate and Method of Apportionment of Special Tax**

April 2023

Exhibit A

previous year to January of the year that the Special Tax is levied. In the event that the ENR CCI defined above is no longer reported, the City Council shall select a similar index to replace it.

“Assessor’s Parcel” or “Parcel” means a lot or parcel shown in an Assessor’s Parcel Map with an assigned Assessor’s Parcel number.

“Assessor’s Parcel Map” means an official map of the County Assessor designating parcels by Assessor’s Parcel number.

“Authorized Services” means the public services authorized to be funded by CFD No. 2014-2 as set forth in the documents adopted by the City Council when the CFD was formed.

“CFD” or “CFD No. 2014-2” means the City of Rancho Cordova Community Facilities District No. 2014-2 (Street, Lighting and Landscaping Maintenance).

“City” means the City of Rancho Cordova.

“City Council” means the City Council of the City of Rancho Cordova, acting as the legislative body of CFD No. 2014-2.

“Commercial Property” means, in any Fiscal Year, all Developed Property for which a building permit or use permit has been issued for a commercial establishment which includes, but is not limited to, retail stores, clothing stores, book stores, convenience stores, drug stores, professional services (i.e., barber shops, dry cleaners), restaurants, supermarkets, hospitals, movie theaters, appliance and electronics stores, home supply stores, auto parts stores, and other retail uses. The City shall make the determination if a Parcel is Commercial Property.

“County” means the County of Sacramento.

“Decorative Lighting Parcel” means any Parcel of Developed Property that is determined by the City to have or benefit from decorative lighting features.

“Developed Property” means, in any Fiscal Year, all Parcels of Taxable Property for which a use permit or building permit for new construction of a residential or non-residential structure (which shall not include a permit issued solely for construction of the foundation if another permit remains to be issued for vertical construction of the building) was issued prior to June 30 of the preceding Fiscal Year.

“Fiscal Year” means the period starting on July 1 and ending on the following June 30.

“Heavy Truck Traffic Parcel” means, any Parcel of Developed Property that is determined by the City to have heavy truck traffic impact on the public streets and include, but are not limited to, fulfillment centers, logistics centers, freight, truck terminals, and other facilities intended for the movement of

City of Rancho Cordova
Community Facilities District No. 2014-2
(Streets, Lighting and Landscaping Maintenance)
Annexation No. 10 – (Logistic Center Project)
Rate and Method of Apportionment of Special Tax

April 2023

Exhibit A

goods (manufactured or raw) prior to their distribution.

“Hotel Property” means, in any Fiscal Year, all Developed Property for which a building permit or use permit has been issued for a structure that constitutes a place of lodging providing sleeping accommodations and related facilities for travelers.

“Industrial Property” means, in any Fiscal Year, all Developed Property for which a building permit or use permit has been issued for construction of an industrial, manufacturing, or warehousing structure, fulfillment centers, logistics centers, freight, truck terminals, and other facilities intended for the movement of goods (manufactured or raw) prior to their distribution. The City shall make the determination if a Parcel is Industrial Property.

“Maximum Special Tax” means the greatest amount of Special Tax that can be levied on an Assessor’s Parcel in any Fiscal Year determined in accordance with Section C below.

“Micro-Unit Property” means, in any Fiscal Year, all Parcels of Developed Property for which a building permit or use permit has been issued for construction of a residential structure with five (5) or more Units of approximately 800 square feet of floor area or less for each such Unit that share a single Assessor’s Parcel number, all of which are offered for rent to the general public and cannot be purchased by individual homebuyers.

“Multi-Family Property” means, in any Fiscal Year, all Parcels of Developed Property for which a building permit or use permit has been issued for construction of a residential structure with five (5) or more Units that share a single Assessor’s Parcel number, all of which are offered for rent to the general public and cannot be purchased by individual homebuyers.

“Non-Residential Property” means, collectively, Commercial Property, Hotel Property, Industrial Property, and Office Property.

“Office Property” means, in any Fiscal Year, all Parcels of Developed Property for which a building permit or use permit has been issued for a building in which professional, banking, insurance, real estate, administrative or in-office medical or dental activities are conducted. The City shall make the determination if a Parcel is Office Property.

“Ordinary Use Parcel” means any Parcel of Taxable Property that is not an Additional Load Parcel, Decorative Lighting Parcel, Residential Alley Parcel, Additional Load and Decorative Lighting Parcel, or Residential Alley and Decorative Lighting Parcel.

“Ordinary Use Parcel with Private Streets” means, any Ordinary Use Parcel of Taxable Property where all or the majority of the residential streets are private and the maintenance of the residential components are not funded by the CFD or by the federal government, State of California, County, City, or other public agency.

City of Rancho Cordova
Community Facilities District No. 2014-2
(Streets, Lighting and Landscaping Maintenance)
Annexation No. 10 – (Logistic Center Project)
Rate and Method of Apportionment of Special Tax

April 2023

Exhibit A

“Ordinary Use Parcel with 50/50 Public & Private Residential Streets” means, any Ordinary Use Parcel of Taxable Property where there is a fairly even split of public and private streets.

“Proportionately” means that the ratio of the actual Special Tax levy to the Maximum Special Tax is equal for all Parcels of Developed Property.

“Public Property” means any property within the boundaries of CFD No. 2014-2 that is owned by the federal government, State of California, County, City, or other public agency.

“Residential Alley and Decorative Lighting Parcel” means any Parcel that is determined by the City to be both a Residential Alley Parcel and a Decorative Lighting Parcel.

“Residential Alley Parcel” means any Parcel of Residential Property that is determined by the City to have residential alleys that are part of the public roadways.

“Residential Property” means, collectively, Single Family Attached Property, Single Family Detached Property, Multi-Family Property, and Micro-Unit Property.

“Single Family Attached Property” means, in any Fiscal Year, all Parcels of Developed Property for which a building permit was issued for construction of a residential structure consisting of two (2) to four (4) Units that share common walls, have separate Assessor’s Parcel numbers assigned to them (except for a duplex unit, which may share an Assessor’s Parcel with another duplex unit), and are offered as for-sale Units (which shall still be the case even if the Units are purchased and subsequently offered for rent by the owner of the Unit(s)), including such residential structures that meet the statutory definition of a condominium contained in Civil Code Section 1351.

“Single Family Detached Property” means, in any Fiscal Year, all Parcels of Developed Property for which a building permit was issued for construction of a Unit that does not share a common wall with another Unit.

“Soundwall Parcel” means any Parcel of Developed Property whose tract boundary is encompassed by soundwalls maintained within the CFD.

“Special Tax Requirement” means the amount of revenue needed in any Fiscal Year to pay for the following: (i) Authorized Services, (ii) Administrative Expenses, and (iii) amounts needed to cure any delinquencies in the payment of Special Taxes which have occurred or (based on delinquency rates in prior years) may be expected to occur in the Fiscal Year in which the tax will be collected.

“Special Tax” means a special tax levied in any Fiscal Year on property within CFD No. 2014-2 to pay the Special Tax Requirement.

City of Rancho Cordova
 Community Facilities District No. 2014-2
 (Streets, Lighting and Landscaping Maintenance)
 Annexation No. 10 – (Logistic Center Project)
 Rate and Method of Apportionment of Special Tax

April 2023

Exhibit A

“Square Foot,” “Square Footage,” or “Square Feet” means the building square footage reflected on the original building permit issued for construction of a building.

“Taxable Property” means all Assessor’s Parcels within the boundaries of CFD No. 2014-2 which are not exempt from the Special Tax pursuant to law or Section E below.

“Taxable Public Property” means, in any Fiscal Year, all Assessor’s Parcels in CFD No. 2014-2 that had, in prior Fiscal Years, been taxed as Developed Property and subsequently came under the ownership of a public agency.

“Tax Zone” means a mutually exclusive tax zone identified in Attachment 1 of this Rate and Method of Apportionment of Special Tax, as may be updated to include new Parcels or new tax zones added to the CFD as a result of future annexations.

“Unit” means an individual single-family detached unit or an individual residential unit within a duplex, triplex, fourplex, townhome, condominium, or apartment structure. Unit shall also mean a rentable single hotel room or rentable unit on a Parcel of Hotel Property.

B. DATA COLLECTION FOR ANNUAL TAX LEVY

Each Fiscal Year, the Administrator shall identify the current Assessor’s Parcel number for all Parcels of Taxable Property within CFD No. 2014-2 and shall determine within which Tax Zone each Assessor’s Parcel is located. Upon each annexation of property into CFD No. 2014-2, the Administrator shall update Attachment 1 to include the new Assessor’s Parcel number(s). In addition, for all Parcels of Developed Property, if applicable to the Tax Zone in which the Parcels are located, the Administrator shall determine if each Parcel is an Ordinary Use Parcel, an Additional Load Parcel, a Residential Alley Parcel, a Decorative Lighting Parcel, an Additional Load and Decorative Lighting Parcel, a Residential Alley and Decorative Lighting Parcel, Ordinary Use Parcel with Private Streets, Ordinary Use Parcel with 50/50 Public & Private Residential Streets, or an Ordinary Use Parcel with Heavy Truck Traffic.

Based on review of building permit records for property within the CFD, the Administrator shall determine which Parcels in the CFD are Developed Property for purposes of levying the Special Tax pursuant to Section D below. For Single Family Attached Property, Multi-Family Property, Micro-Unit Property, and Hotel Property, the number of Units shall be determined by referencing the condominium plan, apartment plan, site plan or other development plan for the property. For Residential Property, the Administrator shall determine the Square Footage of each Unit. For Non-Residential Property, the Administrator shall determine the Acreage of, and Square Footage on, each Parcel.

If a Parcel in the CFD is rezoned prior to such Parcel becoming Developed Property, the City may in its sole discretion, move the Parcel to a different Tax Zone based on the rezone. If a Parcel rezones after the Parcel has been taxed as Developed Property in prior Fiscal Years, the City can either

**City of Rancho Cordova
Community Facilities District No. 2014-2
(Streets, Lighting and Landscaping Maintenance)
Annexation No. 10 – (Logistic Center Project)
Rate and Method of Apportionment of Special Tax**

April 2023

Exhibit A

continue to apply the Maximum Special Tax to the Parcel that had applied prior to the rezone or, in the City's sole discretion, allow for the Parcel to be moved to a different Tax Zone based on the rezone.

In any Fiscal Year, if it is determined that (i) a parcel map for a portion of property in CFD No. 2014-2 was recorded after January 1 of the prior Fiscal Year (or any other date after which the Assessor will not incorporate the newly-created Parcels into the then current tax roll), (ii) because of the date the parcel map was recorded, the Assessor does not yet recognize the new Parcels created by the parcel map, and (iii) one or more of the newly-created Parcels meets the definition of Developed Property, the Administrator shall calculate the Special Tax for the property affected by recordation of the parcel map by determining the Special Tax that applies separately to each newly-created Parcel, then applying the sum of the individual Special Taxes to the Parcel that was subdivided by recordation of the parcel map.

C. MAXIMUM SPECIAL TAX

1. All Tax Zones

The following Maximum Special Taxes apply to all Parcels of Developed Property within each Tax Zone of CFD No. 2014-2, unless otherwise specified in Attachment 1.

a. Ordinary Use Parcels

**MAXIMUM SPECIAL TAXES
ORDINARY USE PARCELS
(FISCAL YEAR 2022-23)**

Land Use Class		Rate
Single Family Detached Property	per Unit	\$491.78
Single Family Attached Property	per Unit	\$388.50
Multi-Family Property	per Unit	\$280.31
Micro-Unit Property	per Unit	\$186.97
Commercial Property	per 1,000 Sq. Ft.	\$733.73
Hotel Property	per Unit	\$290.15
Industrial Property	per 1,000 Sq. Ft.	\$221.30
Office Property	per 1,000 Sq. Ft.	\$732.75

On July 1st following the Fiscal Year rate above, the Maximum Special Taxes shown above shall be increased by the Annual Escalation Factor.

City of Rancho Cordova
 Community Facilities District No. 2014-2
 (Streets, Lighting and Landscaping Maintenance)
 Annexation No. 10 – (Logistic Center Project)
 Rate and Method of Apportionment of Special Tax

April 2023

Exhibit A

b. Residential Alley Parcels

**MAXIMUM SPECIAL TAXES
 ORDINARY USE PARCELS WITH RESIDENTIAL ALLEY
 (FISCAL YEAR 2022-23)**

Land Use Class		Rate
Single Family Detached Property	per Unit	\$533.89
Single Family Attached Property	per Unit	\$421.77
Multi-Family Property	per Unit	\$304.32
Micro-Unit Property	per Unit	\$202.98
Commercial Property	per 1,000 Sq. Ft.	N/A
Hotel Property	per Unit	N/A
Industrial Property	per 1,000 Sq. Ft.	N/A
Office Property	per 1,000 Sq. Ft.	N/A

On July 1st following the Fiscal Year rate above, the Maximum Special Taxes shown above shall be increased by the Annual Escalation Factor.

c. Decorative Lighting Parcels

**MAXIMUM SPECIAL TAXES
 ORDINARY USE PARCELS WITH DECORATIVE LIGHTING
 (FISCAL YEAR 2022-23)**

Land Use Class		Rate
Single Family Detached Property	per Unit	\$499.30
Single Family Attached Property	per Unit	\$394.44
Multi-Family Property	per Unit	\$284.60
Micro-Unit Property	per Unit	\$189.83
Commercial Property	per 1,000 Sq. Ft.	\$744.95
Hotel Property	per Unit	\$294.58
Industrial Property	per 1,000 Sq. Ft.	\$224.68
Office Property	per 1,000 Sq. Ft.	\$743.95

On July 1st following the Fiscal Year rate above, the Maximum Special Taxes shown above shall be increased by the Annual Escalation Factor.

City of Rancho Cordova
 Community Facilities District No. 2014-2
 (Streets, Lighting and Landscaping Maintenance)
 Annexation No. 10 – (Logistic Center Project)
 Rate and Method of Apportionment of Special Tax

April 2023

Exhibit A

d. Additional Load Parcels

**MAXIMUM SPECIAL TAXES
 ORDINARY USE PARCELS WITH ADDITIONAL LOAD
 (FISCAL YEAR 2022-23)**

Land Use Class		Rate
Single Family Detached Property	per Unit	N/A
Single Family Attached Property	per Unit	N/A
Multi-Family Property	per Unit	N/A
Micro-Unit Property	per Unit	N/A
Commercial Property	per 1,000 Sq. Ft.	\$761.58
Hotel Property	per Unit	N/A
Industrial Property	per 1,000 Sq. Ft.	\$229.70
Office Property	per 1,000 Sq. Ft.	N/A

On July 1st following the Fiscal Year rate above, the Maximum Special Taxes shown above shall be increased by the Annual Escalation Factor.

e. Soundwall Parcels

**MAXIMUM SPECIAL TAXES
 ORDINARY USE PARCELS WITH SOUNDWALLS
 (FISCAL YEAR 2022-23)**

Land Use Class		Rate
Single Family Detached Property	per Unit	\$512.68
Single Family Attached Property	per Unit	\$405.02
Multi-Family Property	per Unit	\$292.22
Micro-Unit Property	per Unit	\$194.91
Commercial Property	per 1,000 Sq. Ft.	\$764.92
Hotel Property	per Unit	\$302.48
Industrial Property	per 1,000 Sq. Ft.	\$230.71
Office Property	per 1,000 Sq. Ft.	\$763.90

On July 1st following the Fiscal Year rate above, the Maximum Special Taxes shown above shall be increased by the Annual Escalation Factor.

City of Rancho Cordova
 Community Facilities District No. 2014-2
 (Streets, Lighting and Landscaping Maintenance)
 Annexation No. 10 – (Logistic Center Project)
 Rate and Method of Apportionment of Special Tax

April 2023

Exhibit A

f. Additional Load and Decorative Lighting Parcels

**MAXIMUM SPECIAL TAXES
 ORDINARY USE PARCELS WITH ADDITIONAL LOAD AND DECORATIVE LIGHTING
 (FISCAL YEAR 2022-23)**

Land Use Class		Rate
Single Family Detached Property	per Unit	N/A
Single Family Attached Property	per Unit	N/A
Multi-Family Property	per Unit	N/A
Micro-Unit Property	per Unit	N/A
Commercial Property	per 1,000 Sq. Ft.	\$772.80
Hotel Property	per Unit	N/A
Industrial Property	per 1,000 Sq. Ft.	\$233.08
Office Property	per 1,000 Sq. Ft.	N/A

On July 1st following the Fiscal Year rate above, the Maximum Special Taxes shown above shall be increased by the Annual Escalation Factor.

g. Residential Alley and Decorative Lighting Parcels

**MAXIMUM SPECIAL TAXES
 ORDINARY USE PARCELS WITH RESIDENTIAL ALLEY AND DECORATIVE LIGHTING
 (FISCAL YEAR 2022-23)**

Land Use Class		Rate
Single Family Detached Property	per Unit	\$541.41
Single Family Attached Property	per Unit	\$427.72
Multi-Family Property	per Unit	\$308.60
Micro-Unit Property	per Unit	\$205.84
Commercial Property	per 1,000 Sq. Ft.	N/A
Hotel Property	per Unit	N/A
Industrial Property	per 1,000 Sq. Ft.	N/A
Office Property	per 1,000 Sq. Ft.	N/A

On July 1st following the Fiscal Year rate above, the Maximum Special Taxes shown above shall be increased by the Annual Escalation Factor.

City of Rancho Cordova
 Community Facilities District No. 2014-2
 (Streets, Lighting and Landscaping Maintenance)
 Annexation No. 10 – (Logistic Center Project)
 Rate and Method of Apportionment of Special Tax

April 2023

Exhibit A

h. Residential Alley and Soundwall Parcels

**MAXIMUM SPECIAL TAXES
 ORDINARY USE PARCELS WITH RESIDENTIAL ALLEY AND SOUNDWALLS
 (FISCAL YEAR 2022-23)**

Land Use Class		Rate
Single Family Detached Property	per Unit	\$558.08
Single Family Attached Property	per Unit	\$440.89
Multi-Family Property	per Unit	\$318.11
Micro-Unit Property	per Unit	\$212.18
Commercial Property	per 1,000 Sq. Ft.	N/A
Hotel Property	per Unit	N/A
Industrial Property	per 1,000 Sq. Ft.	N/A
Office Property	per 1,000 Sq. Ft.	N/A

On July 1st following the Fiscal Year rate above, the Maximum Special Taxes shown above shall be increased by the Annual Escalation Factor.

i. Decorative Lighting and Soundwall Parcels

**MAXIMUM SPECIAL TAXES
 ORDINARY USE PARCELS WITH DECORATIVE LIGHTING AND SOUNDWALLS
 (FISCAL YEAR 2022-23)**

Land Use Class		Rate
Single Family Detached Property	per Unit	\$520.02
Single Family Attached Property	per Unit	\$410.80
Multi-Family Property	per Unit	\$296.41
Micro-Unit Property	per Unit	\$197.70
Commercial Property	per 1,000 Sq. Ft.	\$775.85
Hotel Property	per Unit	\$306.80
Industrial Property	per 1,000 Sq. Ft.	\$234.00
Office Property	per 1,000 Sq. Ft.	\$774.82

On July 1st following the Fiscal Year rate above, the Maximum Special Taxes shown above shall be increased by the Annual Escalation Factor.

City of Rancho Cordova
 Community Facilities District No. 2014-2
 (Streets, Lighting and Landscaping Maintenance)
 Annexation No. 10 – (Logistic Center Project)
 Rate and Method of Apportionment of Special Tax

April 2023

Exhibit A

j. Residential Alley, Decorative Lighting, and Soundwall Parcels

**MAXIMUM SPECIAL TAXES
 ORDINARY USE PARCELS WITH
 RESIDENTIAL ALLEY, DECORATIVE LIGHTING AND SOUNDWALL
 (FISCAL YEAR 2022-23)**

Land Use Class		Rate
Single Family Detached Property	per Unit	\$561.81
Single Family Attached Property	per Unit	\$443.82
Multi-Family Property	per Unit	\$320.22
Micro-Unit Property	per Unit	\$213.59
Commercial Property	per 1,000 Sq. Ft.	N/A
Hotel Property	per Unit	N/A
Industrial Property	per 1,000 Sq. Ft.	N/A
Office Property	per 1,000 Sq. Ft.	N/A

On July 1st following the Fiscal Year rate above, the Maximum Special Taxes shown above shall be increased by the Annual Escalation Factor.

k. Ordinary Use Parcels with Private Streets

**MAXIMUM SPECIAL TAXES
 ORDINARY USE PARCELS WITH PRIVATE STREETS
 (FISCAL YEAR 2022-23)**

Land Use Class		Rate
Single Family Detached Property	per Unit	\$323.10
Single Family Attached Property	per Unit	\$255.24
Multi-Family Property	per Unit	\$184.16
Micro-Unit Property	per Unit	\$122.84
Commercial Property	per 1,000 Sq. Ft.	N/A
Hotel Property	per Unit	N/A
Industrial Property	per 1,000 Sq. Ft.	N/A
Office Property	per 1,000 Sq. Ft.	N/A

On July 1st following the Fiscal Year rate above, the Maximum Special Taxes shown above shall be increased by the Annual Escalation Factor.

City of Rancho Cordova
 Community Facilities District No. 2014-2
 (Streets, Lighting and Landscaping Maintenance)
 Annexation No. 10 – (Logistic Center Project)
 Rate and Method of Apportionment of Special Tax

April 2023

Exhibit A

I. Ordinary Use Parcels with 50/50 Public & Private Residential Streets

**MAXIMUM SPECIAL TAXES
 ORDINARY USE PARCELS WITH 50/50 PUBLIC & PRIVATE STREETS
 (FISCAL YEAR 2022-23)**

Land Use Class		Rate
Single Family Detached Property	per Unit	\$407.19
Single Family Attached Property	per Unit	\$321.68
Multi-Family Property	per Unit	\$232.10
Micro-Unit Property	per Unit	\$154.81
Commercial Property	per 1,000 Sq. Ft.	N/A
Hotel Property	per Unit	N/A
Industrial Property	per 1,000 Sq. Ft.	N/A
Office Property	per 1,000 Sq. Ft.	N/A

On July 1st following the Fiscal Year rate above, the Maximum Special Taxes shown above shall be increased by the Annual Escalation Factor.

m. Heavy Truck Traffic Parcel

**MAXIMUM SPECIAL TAXES
 ORDINARY USE PARCELS WITH HEAVY TRUCK TRAFFIC
 (FISCAL YEAR 2022-23)**

Land Use Class		Rate
Single Family Detached Property	per Unit	N/A
Single Family Attached Property	per Unit	N/A
Multi-Family Property	per Unit	N/A
Micro-Unit Property	per Unit	N/A
Commercial Property	per 1,000 Sq. Ft.	N/A
Hotel Property	per Unit	N/A
Industrial Property	per 1,000 Sq. Ft.	\$317.99
Office Property	per 1,000 Sq. Ft.	N/A

City of Rancho Cordova
Community Facilities District No. 2014-2
(Streets, Lighting and Landscaping Maintenance)
Annexation No. 10 – (Logistic Center Project)
Rate and Method of Apportionment of Special Tax

April 2023

Exhibit A

D. METHOD OF LEVY AND COLLECTION OF SPECIAL TAX

Each Fiscal Year, the Special Tax shall be levied as follows until the amount of the levy equals the Special Tax Requirement for that Fiscal Year:

First: The Special Tax shall be levied proportionately on each Parcel of Developed Property up to 100% of the Maximum Special Tax determined for each category of Developed Property within the CFD and each Tax Zone until the amount levied is equal to the Special Tax Requirement for the Fiscal Year.

Second: If additional revenue is needed after the first step has been completed, the Special Tax shall be levied proportionately on each Parcel of Taxable Public Property up to 100% of the Maximum Special Tax that would have applied to the Parcel had the Parcel not become Public Property until the amount levied is equal to the Special Tax Requirement for the Fiscal Year.

The Special Tax for CFD No. 2014-2 shall be collected at the same time and in the same manner as ordinary ad valorem property taxes provided, however, that the City may (under the authority of Government Code Section 53340) collect Special Taxes at a different time or in a different manner if necessary to meet CFD No. 2014-2 financial obligations and the Special Tax shall be equally subject to foreclosure if delinquent.

E. LIMITATIONS Notwithstanding any other provision of this Rate and Method of Apportionment of Special Tax, no special Tax shall be levied on (i) any Parcel of Public Property that is not Taxable public Property, and (ii) any Parcel in CFD No. 2014-2 that is not Developed Property.

F. DURATION OF SPECIAL TAX

The Special Tax shall be levied in perpetuity to fund the Special Tax Requirement, unless no longer required as determined at the sole discretion of the City Council.

G. INTERPRETATION OF SPECIAL TAX FORMULA

The City reserves the right to make minor administrative and technical changes to this document that does not materially affect the Rate and Method of Apportionment of Special Taxes. In addition, the interpretation and application of any section of this document shall be left to the City's discretion. The City may make interpretations by ordinance or resolution for purposes of clarifying any vagueness or ambiguity in this Rate and Method of Apportionment of Special Taxes.

**City of Rancho Cordova
Community Facilities District No. 2014-2
(Streets, Lighting and Landscaping Maintenance)
Annexation No. 10 – (Logistic Center Project)
Rate and Method of Apportionment of Special Tax**

April 2023

Exhibit A

ATTACHMENT 1

**CITY OF RANCHO CORDOVA
COMMUNITY FACILITIES DISTRICT NO. 2014-2
(STREET, LIGHTING AND LANDSCAPING MAINTENANCE)**

IDENTIFICATION OF TAX ZONES

TAX ZONE 1

Assessor's Parcels Included in Tax Zone 1 *	Fiscal Year In Which Property Was Added to CFD No. 2014-2
067-1210-001 through 067-1210-055 067-1220-001 through 067-1220-059 067-1230-001 through 067-1230-060	2013-14

Tax Zone 1 – Maximum Special Taxes

The Maximum Special Taxes for Zone 1 do not incorporate the long-term maintenance activities which are included as a part of CFD No. 2014-1. On July 1 of each Fiscal Year thereafter, the Maximum Special Taxes shall be increased by the Annual Escalation Factor.

**MAXIMUM SPECIAL TAXES
ORDINARY USE PARCELS WITH SOUNDWALLS AND DECORATIVE LIGHTING
(EXCLUDING LONG-TERM MAINTENANCE)
(FISCAL YEAR 2022-23)**

Land Use Class	Rate
Single Family Detached Property per Unit	\$367.21
Single Family Attached Property per Unit	\$290.10
Multi-Family Property per Unit	\$209.32
Commercial Property per 1,000 Sq. Ft.	\$275.56
Hotel Property per Unit	\$216.65
Industrial Property per 1,000 Sq. Ft.	\$165.24
Office Property per 1,000 Sq. Ft.	\$275.56

City of Rancho Cordova
Community Facilities District No. 2014-2
(Streets, Lighting and Landscaping Maintenance)
Annexation No. 10 – (Logistic Center Project)
Rate and Method of Apportionment of Special Tax

April 2023

Exhibit A

TAX ZONE 2

Assessor's Parcels Included in Tax Zone 2*			Fiscal Year in Which Property was Added to CFD No. 2014-2
067-1050-001	Through	067-1050-009	2016-17
072-2870-001	Through	072-2870-072	2014-15
072-2880-001	Through	072-2880-082	
072-2890-001	Through	072-2890-088	
072-2900-001	Through	072-2900-080	
072-2910-001	Through	072-2910-083	
072-2920-001	Through	072-2920-069	
072-2940-001	Through	072-2940-066	
072-2950-001	Through	072-2950-063	
072-2960-001	Through	072-2960-065	

Tax Zone 2 – Maximum Special Taxes

These Maximum Special Taxes include the maintenance of street lighting only. On July 1 of each Fiscal Year thereafter, the Maximum Special Taxes shall be increased by the Annual Escalation Factor.

MAXIMUM SPECIAL TAXES
DECORATIVE LIGHTING ONLY
(FISCAL YEAR 2022-23)

Land Use Class		Rate
Single Family Detached Property	per Unit	\$49.86
Single Family Attached Property	per Unit	\$49.86
Multi-Family Property	per Unit	\$206.01
Commercial Property	per 1,000 Sq. Ft.	\$275.56
Hotel Property	per Unit	\$213.28
Industrial Property	per 1,000 Sq. Ft.	\$162.67
Office Property	per 1,000 Sq. Ft.	\$275.56

City of Rancho Cordova
 Community Facilities District No. 2014-2
 (Streets, Lighting and Landscaping Maintenance)
 Annexation No. 10 – (Logistic Center Project)
 Rate and Method of Apportionment of Special Tax

April 2023

Exhibit A

TAX ZONE 3

Assessor's Parcels Included in Tax Zone 3*			Fiscal Year in Which Property was Added to CFD No. 2014-2
067-1070-001	Through	067-1070-059	2016-17
067-1090-001	Through	067-1090-089	
067-1060-003	Through	067-1060-004	2017-18
067-1170-001	Through	067-1170-085	
067-1180-001	Through	067-1180-016	
067-1190-001	Through	067-1190-066	
067-1200-001	Through	067-1200-054	
067-1100-008			2018-19
067-1240-001	Through	067-1240-048	
067-1250-001	Through	067-1250-108	
067-1100-005	Through	067-1100-007	
067-1120-001	Through	067-1120-027	
067-1130-001	Through	067-1130-176	
067-1140-001	Through	067-1140-038	
067-1080-007	Through	067-1080-017	
067-1150-001	Through	067-1150-080	
067-1160-001	Through	067-1160-065	
067-1260-001	Through	067-1260-061	
067-1270-001	Through	067-1270-113	
067-1280-001	Through	067-1280-094	
067-1290-001	Through	067-1290-032	

Tax Zone 3 – Maximum Special Taxes

These Maximum Special Taxes include the maintenance of soundwalls. On July 1 of each Fiscal Year thereafter, commencing July 1, 2015, the Maximum Special Taxes shall be increased by the Annual Escalation Factor.

MAXIMUM SPECIAL TAXES
ORDINARY USE PARCELS WITH SOUNDWALLS
(FISCAL YEAR 2022-23)

Land Use Class		Rate
Single Family Detached Property	per Unit	\$512.68
Single Family Attached Property	per Unit	\$405.02
Multi-Family Property	per Unit	\$292.22
Commercial Property	per 1,000 Sq. Ft.	\$764.92
Hotel Property	per Unit	\$302.48
Industrial Property	per 1,000 Sq. Ft.	\$230.71
Office Property	per 1,000 Sq. Ft.	\$763.90

**City of Rancho Cordova
Community Facilities District No. 2014-2
(Streets, Lighting and Landscaping Maintenance)
Annexation No. 10 – (Logistic Center Project)
Rate and Method of Apportionment of Special Tax**

April 2023

Exhibit A

TAX ZONE 4

Assessor's Parcels Included in Tax Zone 4*	Fiscal Year in Which Property was Added to CFD No. 2014-2
072-4050-017 Through 072-4050-029	2022-23

Tax Zone 4 – Maximum Special Taxes

On July 1 of each Fiscal Year thereafter, commencing July 1, 2024, the Maximum Special Taxes shall be increased by the Annual Escalation Factor.

**MAXIMUM SPECIAL TAXES
ORDINARY USE PARCELS WITH HEAVY TRUCK TRAFFIC
(FISCAL YEAR 2022-23)**

Land Use Class		Rate
Single Family Detached Property	per Unit	N/A
Single Family Attached Property	per Unit	N/A
Multi-Family Property	per Unit	N/A
Micro-Unit Property	per Unit	N/A
Commercial Property	per 1,000 Sq. Ft.	N/A
Hotel Property	per Unit	N/A
Industrial Property	per 1,000 Sq. Ft.	\$317.99
Office Property	per 1,000 Sq. Ft.	N/A

* The property identified by the Assessor's Parcel Numbers listed above shall remain part of the identified Tax Zone regardless of changes in the configuration of the Assessor's Parcels or changes to APNs in future Fiscal Years. As APNs change, the City may update Attachment 1 to reflect the most current APNs and Tax Zones consistent with the categories of Developed Property set forth in the Rate and Method of Apportionment of Special Tax for CFD No. 2014-2.

**PROPOSED BOUNDARY OF
ANNEXATION 10
RC LOGISTICS CENTER PROJECT TO
CITY OF RANCHO CORDOVA
COMMUNITY FACILITIES DISTRICT NO. 2014-2
COUNTY OF SACRAMENTO, STATE OF CALIFORNIA**

**CLERK'S MAP STATEMENT**

FILED IN THE OFFICE OF THE CITY CLERK OF THE CITY OF RANCHO CORDOVA THIS ____ DAY OF ____ 2023.

CITY CLERK OF THE CITY OF RANCHO CORDOVA

CLERK'S MAP STATEMENT

I HEREBY CERTIFY THAT THE AREA SHOWN ON THIS MAP OF THE PROPOSED ANNEXATION 10 TO COMMUNITY FACILITIES DISTRICT NO. 2014-2, (STREET MAINTENANCE, LIGHTING AND LANDSCAPING), CITY OF RANCHO CORDOVA, COUNTY OF SACRAMENTO, STATE OF CALIFORNIA, WAS APPROVED BY THE CITY COUNCIL OF THE CITY OF RANCHO CORDOVA AT A REGULARLY SCHEDULED MEETING THEREOF, HELD ON THE ____ DAY OF ____ 2023. BY ITS RESOLUTION NO. _____

CITY CLERK OF THE CITY OF RANCHO CORDOVA

COUNTY RECORDER'S FILING STATEMENT


FILED THIS ____ DAY OF ____ 2023, AT THE HOUR OF ____ O'CLOCK ____ M. IN BOOK ____ OF MAPS OF ASSESSMENT AND COMMUNITY FACILITIES DISTRICTS PAGE NO. ____ IN THE OFFICE OF THE COUNTY RECORDER IN THE COUNTY OF SACRAMENTO, STATE OF CALIFORNIA.

DONNA ALLRED
COUNTY RECORDER OF THE COUNTY OF SACRAMENTO, CALIFORNIA

BY: _____
DEPUTY

FILE: _____

REFERENCE THE SACRAMENTO COUNTY ASSESSOR'S MAPS FOR A DETAILED DESCRIPTION OF PARCEL LINES AND DIMENSIONS

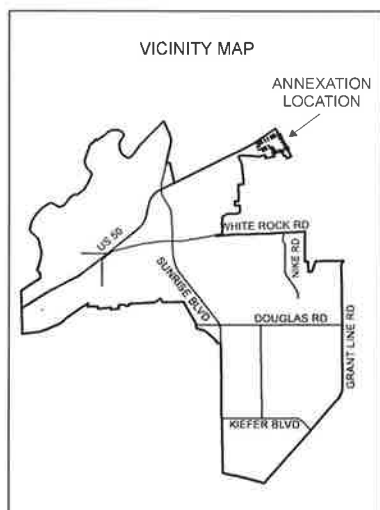**Legend**

Annexation Boundary



HARRIS & ASSOCIATES
101 PROGRESS, SUITE 250
IRVINE, CALIFORNIA 92618
800-827-4901

PROPOSED BOUNDARY MAP

**City of Rancho Cordova
Community Facilities District No. 2014-2
Annexation 10 (Logistics Center Project)
County of Sacramento, California**

Sheet 1 of 1

MEMORANDUM



ITEM 9.6.

DATE: May 15, 2023
TO: Honorable Mayor and Council Members
FROM: Dalia Fadl, Principal Engineer
SUBJECT: **A RESOLUTION APPROVING THE ANNUAL INFLATIONARY ADJUSTMENT TO THE STORM WATER UTILITY FEE (SWUII) FOR FISCAL YEAR 2023-2024**

RECOMMENDATION

Adopt the Resolution.

RESULT OF RECOMMENDED ACTION

Adoption of the Resolution would apply an inflationary adjustment to the Annual Stormwater Utility Fee increasing the rates by 4.9%. This fee is applied in the new development areas of the City.

BACKGROUND

During the formation of the Stormwater Utility Fee, Council approved a written report entitled "Rate Analysis Report", dated August 7, 2014 (the "Written Report") prepared by Harris & Associates. The report is filed with the City Clerk and available for public inspection. On September 2, 2014, following a properly noticed public hearing, Council adopted Ordinance No. 7-2014 that established the Stormwater Utility Fee by adding Chapter 15.11 to the Rancho Cordova Municipal Code. The Annual Stormwater Utility Fee is applied to new development projects in the City which annex into the City's Stormwater Utility Fee area.

As established by the Written Report and Municipal Code section 15.11.040, "Levy of charge for storm drainage services," the Stormwater Utility Fee may be increased annually by the annual change in the Consumer Price Index (CPI). The change in CPI from December 2022 to December 2023 is 4.9%. By adoption of this Resolution, the Stormwater Utility Fee rates for Fiscal Year 2023-2024 are hereby increased by 4.9% from \$143.40 per Drainage Measurement Unit (DMU) to **\$150.42** per DMU.

FISCAL IMPACT AND FUNDING SOURCE

There is no fiscal impact to the city's general fund. The annual stormwater utility fees collected are deposited into an enterprise fund and specifically used for the maintenance of the storm drainage and flood protection system.

ATTACHMENT(S)

1. Resolution

2. Storm Water Utility Fee Worksheet for FY 2023-2024

CITY OF RANCHO CORDOVA

RESOLUTION NO. XX-2023

**A RESOLUTION OF THE CITY COUNCIL OF THE CITY OF RANCHO CORDOVA,
STATE OF CALIFORNIA, APPROVING THE ANNUAL INFLATIONARY ADJUSTMENT TO
THE STORM WATER UTILITY FEE FOR FISCAL YEAR 2023-2024**

WHEREAS, Council approved a written report entitled, "Rate Analysis Report", dated August 7, 2014, (the "Written Report") prepared by Harris & Associates and filed with the City Clerk containing a description of each parcel of real property within the City to which the Stormwater Utility Fee is applicable (collectively, the "Identified Parcels"). The Written Report is on file in the office of the City Clerk and is available for public inspection; and

WHEREAS, on September 2, 2014, this Council adopted Ordinance No. 7-2014, adding Chapter 15.11 to the Rancho Cordova Municipal Code entitled "Annual Storm Water Utility Fee," thereby establishing the Stormwater Utility Fee; and

WHEREAS, pursuant to Section 15.11.040 of the Municipal Code and the Written Report, the Stormwater Utility Fee may be increased annually by the annual change in the Consumer Price Index (CPI), during the preceding year, for All Urban Consumers, for the San Francisco-Oakland-San Jose areas, published by the United States Department of Labor, Bureau of Labor Statistics; and

WHEREAS, the change in CPI from December 2022 to December 2023 for All Urban Consumers, for the San Francisco-Oakland-San Jose areas, as published by the United States Department of Labor, Bureau of Labor Statistics, is four and nine-tenths percent (4.9%).

NOW, THEREFORE, BE IT HEREBY RESOLVED THE CITY COUNCIL OF THE CITY OF RANCHO CORDOVA:

1. The foregoing recitals are true and correct.
2. The Stormwater Utility Fee rates for Fiscal Year 2023-2024 are hereby increased by 4.9% from \$143.40 per Drainage Measurement Unit (DMU) to **\$150.42** per DMU.

PASSED AND ADOPTED by the City Council of the City of Rancho Cordova on the 15th day of May 2023 by following vote:

AYES:

NOES:

ABSENT:

ABSTAIN:

ITEM 9.6.

ATTACHMENT 1

ATTEST:

Stacy Leitner, CMC
City Clerk

Linda Budge, Mayor

ITEM 9.6.

ATTACHMENT 2

Stormwater Utility Fee Maximum Assessment Rate Calculation by Consumer Price Index (CPI) increases FY 2023-24 CPI WORKSHEET

Used to update Protest Notice Rates for City

	CPI Increase	Max. Rate
FY 2014-15		\$114.63
FY 2015-16		\$114.63
FY 2016-17	3.2%	\$118.29
FY 2017-18	3.5%	\$122.43
FY 2018-19	2.9%	\$125.98
FY 2019-20	4.5%	\$131.64
FY 2020-21	2.5%	\$134.93
FY 2021-22	2.0%	\$137.62
FY 2022-23	4.2%	\$143.40
FY 2023-24	4.9%	\$150.42

All Urban Consumers, for the San Francisco-Oakland-Hayward Areas
Change from Dec to Dec

	Max Rate for FY 2023-24	Max Rate for FY 2022-23	Max Rate for FY 2021-22	
Single Family Residential Parcels				
0.16 acres or less	150.42	143.40	137.62	
0.17 - 0.25 acres	165.45	157.73	151.38	
0.26 – 0.33 acres	176.76	168.51	161.72	
0.34 – 0.50 acres	188.02	179.24	172.02	
greater than 0.50 acres	188.02	179.24	172.02	for the first .50 Acres
	93.99	89.60	85.99	plus per acre over 0.50 acres
Multi-Family Residential Parcels				
18 dwelling units per acre or less	1,316.42	1,254.93	1,204.35	per Acre
Greater than 18 dwelling units	1,410.46	1,344.58	1,290.39	per Acre
Commercial	1,410.46	1,344.58	1,290.39	per Acre
Industrial	1,504.51	1,434.24	1,376.43	per Acre
Schools	940.31	896.39	860.26	per Acre
Private Recreation	470.13	448.17	430.11	per Acre
Parks & Greenbelts	188.02	179.24	172.02	per Acre
Public Property	564.16	537.81	516.14	per Acre

See the separate tab for "The Ranch" Rate Calcs

ITEM 9.6.

ATTACHMENT 2

Calculated Rate for the Ranch

	CPI Increase	Original Max. Rate	The Ranch - Rate w/ private facilities removed
FY 2014-15		\$114.63	\$26.67
FY 2015-16		\$114.63	\$26.67
FY 2016-17	3.2%	\$118.29	\$27.52
FY 2017-18	3.5%	\$122.43	\$28.48
FY 2018-19	2.9%	\$125.98	\$29.30
FY 2019-20	4.5%	\$131.64	\$30.61
FY 2020-21	2.5%	\$134.93	\$31.37
FY 2021-22	2.0%	\$137.62	\$31.99
FY 2022-23	4.2%	\$143.40	\$33.33
FY 2023-24	4.9%	\$150.42	\$34.96

	CPI Increase	The Ranch - MFR1 Rate per Acre
FY 2014-15		\$250.06
FY 2015-16		\$250.06
FY 2016-17	3.2%	\$258.06
FY 2017-18	3.5%	\$267.09
FY 2018-19	2.9%	\$274.83
FY 2019-20	4.5%	\$287.19
FY 2020-21	2.5%	\$294.36
FY 2021-22	2.0%	\$300.24
FY 2022-23	4.2%	\$312.85
FY 2022-23	4.9%	\$328.17

MEMORANDUM

ITEM 11.1.



DATE: May 15, 2023

TO: Honorable Mayor and Council Members

FROM: Nicholas Sosa, Associate Planner

SUBJECT: LOGISTICENTER AT RANCHO CORDOVA MAJOR DESIGN REVIEW –
PROJECT NO. PLND-1021-0015

PROPERTY OWNER:
DPML Bear Hollow, LLC
5500 Equity Avenue
Reno, NV 89502

APPLICANT/DEVELOPER:
Dermody Properties
George Condon
5500 Equity Avenue
Reno, NV 89502

PROJECT: Logisticenter at Rancho Cordova – Major Design Review
FILE: PLND-1021-0015
LOCATION: Corner of Bear Hollow Drive and N. Mather Boulevard
APN: 072-2360-036-0000
PLANNER: Nicholas Sosa, Associate Planner

RECOMMENDATION

On April 17, 2023, City Council reconsidered their previous direction for denial of the Logisticenter project. Staff were directed to return with a Resolution with findings of approval for consideration at the May 15, 2023 meeting.

Therefore, staff returns with the recommendation to determine the project Exempt per Section 15183 (Projects Consistent with a Community Plan, General Plan, or Zoning) per the CEQA Guidelines and adopt the Resolution for a Major Design Review, subject to the Findings in the attached Resolution and the Conditions of Approval.

RESULT OF RECOMMENDED ACTION

Adoption of the Resolution would determine the project exempt from further CEQA analysis and approve the Applicant's request for a Major Design Review for a 155,040 SF shell building as proposed within the project plans.

PROJECT BACKGROUND

On March 6, 2023, the proposed Logisticenter project was taken to City Council for discussion with no formal recommendation but rather a request for direction from the Council on the project. After hearing public comment and deliberation, staff received direction to prepare documents for project denial. The March 6, 2023, staff report can be found as [Attachment 4](#).

At the April 3, 2023 Council Meeting, prior to staff 's return with documents for denial, City Council made a motion and directed Staff to bring back the Logisticcenter project for reconsideration of their March 6, 2023 motion directing staff to prepare denial documents.

With the motion on April 3, 2023, the project returned to City Council for reconsideration on April 17, 2023. City Council listened to staff's presentation regarding the fiscal impact of potential litigation as well as additional public comment received from the community. After deliberation of the project, staff was directed to return with approval documents for the project at the May 15, 2023 City Council Meeting. The April 17, 2023, staff report can be found as Attachment 5.

In addition, staff did receive an additional legal letter from legal counsel of the Applicant. This letter has been included as Attachment 6.

ENVIRONMENTAL

The Logisticcenter at Rancho Cordova Major Design Review is exempt from CEQA review under CEQA State Guidelines Section 15183. This exempts from CEQA projects that are consistent with the development density established by existing zoning, community plan, or general plan policies for which an Environmental Impact Report (EIR) was certified, except as might be necessary to examine whether there are project-specific significant effects which are peculiar to the project or its site and which were not addressed as significant effects in the prior EIR, or which substantial new information shows will be more significant than described in the prior EIR. The project is located within the Villages of Zinfandel Special Planning Area (VOZSPA). An EIR was certified by the Sacramento County Board of Supervisors in 1998 for the VOZSPA. Additionally, a Supplemental EIR was prepared and certified by the Sacramento County Board of Supervisors in 2002 for the plan area.

The Logisticcenter at Rancho Cordova Major Design Review involves development of a 155,040 square foot industrial shell building with parking and loading docks. The development also includes landscaping, drainage, and required screening/fencing for a loading dock area. The business and professional park (BP) site was identified in the Villages of Zinfandel Special Planning Area EIR and uses contemplated within the BP designation include those uses listed in the Sacramento County Zoning Code under the BP and MP (Industrial Office Park) use tables located in Chapter 25 and Chapter 30. Warehousing is a permitted by right use as listed in Table IV I.3.

Additional supplemental technical studies were prepared to further support that no additional project related impacts would occur as a result of the proposed project. These technical studies include additional traffic analysis, as well as a noise study. The traffic analysis results found that the existing roadways were planned and built to accommodate traffic based on the projected projects in 2002 and that the actual development being realized for existing, proposed, and planned developments in the SPA is lower than what was identified in those 2002 planning documents. Therefore, with the lower regional, area, and project specific trip generations, it is expected that there will be sufficient roadway capacity within the VOZSPA. In addition, the noise study that was completed concluded that noise levels associated with the project generated on-site operations would satisfy the General Plan noise criteria at the nearest existing residential uses. This is due in part to existing solid noise barriers in the vicinity, as well as overall on-site operational practices.

As this Major Design Review is consistent with the Special Planning Area and the environmental documentation prepared for the Special Planning Area, it is exempt from CEQA review. So long as the project does not have any project-specific significant effects peculiar to the Major Design Review and not identified in the previous environmental documentation, the project is exempt and no additional environmental document pursuant to CEQA is required.

The project applicant is requesting approval of a Major Design Review for the proposed project. Additionally, under CEQA, the City lacks the discretion under the Major Design Review approval process to consider environmental effects not related to the design of the Project, including, but not limited to human health impacts from toxic air contaminants, greenhouse gas emissions, and impacts of biological resources.

RECOMMENDED MOTIONS

Upon conclusion of the presentation and public testimony, City Council could do the following:

1. Determine the project Exempt per Section 15183 (Projects Consistent with a Community Plan, General Plan, or Zoning) per the CEQA Guidelines and
2. Adopt the Resolution for a Major Design Review, subject to the Findings in the attached Resolution and the Conditions of Approval.

ATTACHMENT(S)

1. Resolution
2. Exhibit A to the Resolution Project Plans
3. Exhibit B to the Resolution Conditions of Approval
4. Staff Report Dated March 6, 2023
5. Staff Report Dated April 17, 2023
6. Miller Starr Regalia Letter dated April 20, 2023

CITY OF RANCHO CORDOVA

RESOLUTION NO. XX-2023

**A RESOLUTION OF THE CITY COUNCIL OF THE CITY OF RANCHO CORDOVA,
STATE OF CALIFORNIA, APPROVING A MAJOR DESIGN REVIEW FOR THE
LOGISTICENTER AT RANCHO CORDOVA PROJECT NO. PLND-1021-0015**

WHEREAS, Dermody Properties, (hereinafter referred to as Applicant) filed a separate application for a Major Design Review approval for the Logistcenter at Rancho Cordova project; and

WHEREAS, the City Council is the appropriate authority to hear and take action on this project; and

WHEREAS, the project site is located at the northwest intersection of Bear Hollow Drive and N. Mather Boulevard and includes a Major Design Review for a new 155,040 SF shell industrial building and site improvements; and

WHEREAS, the project is located within the Villages of Zinfandel Special Planning Area (VOZSPA) and includes a previously agreed upon Development Agreement; and

WHEREAS, the Development Agreement provides vested rights for the property to apply the 2003 Sacramento County Municipal Code which was applicable at the time and was utilized during the review of this project; and

WHEREAS, the City Council of the City of Rancho Cordova has conducted a properly noticed public hearing pursuant to Government Code section 65090 and has duly considered all written and verbal testimony presented during the hearing.

**NOW, THEREFORE, THE CITY COUNCIL OF THE CITY OF RANCHO CORDOVA
HEREBY RESOLVES AS FOLLOWS:**

FINDINGS

The City Council of the City of Rancho Cordova makes the following findings based upon the recitals above and all evidence in the record and carefully considering all public comments heard at City Council and community meetings and written correspondence:

1. The CEQA exemption found in California Code of Regulation Title 14, Section 15183 (Projects Consistent with a Community Plan, General Plan or Zoning) is an adequate exemption according to the Guidelines of the California Environmental Quality Act.
 - A. **Finding:** The project has been analyzed and is exempt per California Environmental Quality Act Guidelines Section 15183 "Projects Consistent with the Community Plan, General Plan or Zoning".

Evidence: The Logistcenter at Rancho Cordova Major Design Review is exempt from CEQA review under CEQA State Guidelines Section 15183. This exempts from CEQA projects that are consistent with the development density established by existing zoning, community plan, or general plan policies for which an Environmental Impact Report (EIR) was certified, except as might be necessary to examine whether there are project-

specific significant effects which are peculiar to the project or its site and which were not addressed as significant effects in the prior EIR, or which substantial new information shows will be more significant than described in the prior EIR. The project is located within the Villages of Zinfandel Special Planning Area (VOZSPA). An EIR was certified by the Sacramento County Board of Supervisors in 1998 for the VOZSPA. Additionally, a Supplemental EIR was prepared and certified by the Sacramento County Board of Supervisors in 2002 for the plan area.

The Logistcenter at Rancho Cordova Major Design Review involves development of a 155,040 square foot industrial shell building with parking and loading docks. The development also includes landscaping, drainage, and required screening/fencing for a loading dock area. The site was identified in the Villages of Zinfandel Special Planning Area EIR and uses contemplated within the BP designation include those uses listed in the Sacramento County Zoning Code under the BP and MP (Industrial Office Park) use tables located in Chapter 25 and Chapter 30. Warehousing is a permitted by right use as listed in Table IV I.3.

Additional supplemental technical studies were prepared to further support that no additional project related impacts would occur as a result of the proposed project. These technical studies include additional traffic analysis, as well as a noise study. The traffic analysis results found that the existing roadways were planned and built to accommodate traffic based on the projected projects in 2002 and that the actual development being realized for existing, proposed, and planned developments in the SPA is lower than what was identified in those 2002 planning documents. Therefore, with the lower regional, area, and project specific trip generations, it is expected that there will be sufficient roadway capacity within the VOZSPA. In addition, the noise study that was completed concluded that noise levels associated with the project generated on-site operations would satisfy the General Plan noise criteria at the nearest existing residential uses. This is due in part to existing solid noise barriers in the vicinity, as well as overall on-site operational practices.

As this Major Design Review is consistent with the Special Planning Area and the environmental documentation prepared for the Special Planning Area, it is exempt from CEQA review. So long as the project does not have any project-specific significant effects peculiar to the Major Design Review and not identified in the previous environmental documentation, the project is exempt and no additional environmental document pursuant to CEQA is required.

The project applicant is requesting approval of a Major Design Review for the proposed project. Additionally, under CEQA, the City lacks the discretion under the Major Design Review approval process to consider environmental effects not related to the design of the Project, including, but not limited to human health impacts from toxic air contaminants, greenhouse gas emissions, and impacts of biological resources.

The Project is Exempt from Further CEQA Review

Public Resources Code section 21083.3 established a procedure for streamlined CEQA review for projects that are consistent with development densities established by an existing community plan for which an EIR was previously certified. (Pub. Resources Code, § 21083.3, subd. (a); see also Guidelines, § 15183) As discussed above, in these instances, CEQA review "shall be limited to effects upon the environment which are

peculiar to the parcel or to the project and which were not addressed as significant effects in the prior environmental impact report, or which substantial new information shows will be more significant than described in the prior environmental impact report.” (Pub. Resources Code, § 21083.3, subd. (a).)

As noted above, the Project is located in the Villages of Zinfandel Special Planning Area (VOZSPA). An EIR for this Area was certified by the County in 1998. A Supplemental EIR was certified by the County in 2002.

As explained by Hanson Bridgett and as explained above by the City the Project is consistent with development densities in the VOZSPA. Hanson Bridgett also concluded that no technical studies have identified any project-specific environmental effects not analyzed in the VOZSPA EIR. Neither Hanson Bridgett, the City Attorney, nor City staff, have identified any other project specific factors that would require further environmental review under Section 21083.3 and Guideline Section 15183. Substantial public comment has alleged the impacts from PM 2.5 stemming from the project are significant “new information” under CEQA, thus requiring a new EIR. When an EIR analyzes air quality impacts, as the EIR for the VOZSPA did, and information about a particular type of air quality impact was known or could have been known before the EIR was certified it is not new information under CEQA and does not require a new EIR. (See, e.g., 62 Fed. Reg. 38652 et seq. (July 18, 1997) (U.S. EPA adding two new PM 2.5 standards to 40 CFR Part 50, National Ambient Air Quality Standards for Particulate Matter).) Given the federal regulation for PM 2.5 cited above predates the certification of the EIR, it is clear that PM 2.5 was a known air quality impact at the time of certification. It is well established that environmental issues known or knowable at the time the EIR was certified cannot constitute “significant new information” or “changed circumstances” justifying subsequent CEQA review. (See, e.g., *Citizens Against Airport Pollution v. City of San Jose* (2014) 227 Cal.App.4th 788, 806-808). No evidence shows that the impacts of PM 2.5 are project-specific significant effects that are peculiar to the project or the project site, or that similar impacts would not occur on all similarly zoned properties used for the permitted uses of the zoning code and VOZSPA.

Further, consistent with the City’s above analysis, Hanson Bridgett noted that the project design is not anticipated to implicate any new environmental effects, and the scope of any CEQA review and analysis is limited to environmental effects within the scope of the City’s design review authority.

The City Attorney’s firm agrees with Hanson Bridgett that the Project is accordingly exempt from further CEQA review. While the City has heard and thoughtfully considered resident comments and concerns about air quality, noise and other environmental issues, the City cannot require additional CEQA review.

2. The Villages of Zinfandel Development Agreement is valid and in full force and effect.

Finding: The Villages of Zinfandel Development Agreement is valid until June 22, 2023.

Evidence: Nothing in Government Code section 65865.3 invalidates the Development Agreement or says that the Development Agreement became void when the City incorporated. The residents of Rancho Cordova began their efforts to circulate a petition to incorporate the City in April 1997. The Petition to Incorporate was certified as a Sufficient Petition on October 27, 1999. The Incorporation Election occurred on

November 5, 2002. On May 22, 2002, and prior to City incorporation, Sacramento County LAFCO adopted Resolution No. 1243, which stated “[a]ny and all development agreements entered into between the County of Sacramento and any development project applicant, and any conditions of approval (including mitigation measures adopted pursuant to the California Environmental Quality Act) imposed by the County Board of Supervisors on any and all discretionary projects adopted and approved prior to the effective date of incorporation shall remain valid and enforceable between the applicant and the new City of Rancho Cordova, subject to Government Code Section 65865.3, subdivision (a) and (b). This established a condition for City incorporation to affirm all existing development agreements. On May 21, 2003, the County of Sacramento and Elliott Homes, Inc., an Arizona Corporation, entered into the Villages of Zinfandel Development Agreement (“Development Agreement”), which was adopted on May 28, 2003. Shortly after incorporation and following all procedures required to adopt a development agreement, the City of Rancho Cordova adopted all ordinances of the County of Sacramento through Ordinance No. 1-2003 which adopted the text of seven development agreements including the Development Agreement with clear reference to the Villages of Zinfandel Development Agreement as approved by the County. Numerous actions taken by the City, the County, and other public agencies with jurisdiction over the Villages of Zinfandel Special Planning Area confirm and demonstrate a clear recognition that the Development Agreement remained fully in effect and legally binding on the City following the City’s incorporation. On December 15, 2003, the City approved a General Plan Amendment reflecting a change in the land use designation of the Alexander Collection Subdivision within the Villages of Zinfandel Special Planning Area and subject to the Development Agreement rights and obligations, from Medium Density Residential to Low Density Residential, by adopting Resolution No. 82-2003. On December 15, 2003 the City of Rancho Cordova amended the Villages of Zinfandel Special Planning Area document to rezone certain parcels from Medium Density Residential to Low Density Residential, by adopting Ordinance 29-2003. The City of Rancho Cordova first amended the Development Agreement on August 2, 2004 to reflect the rezoning affected by the adoption of Resolution No. 82-2003 and Ordinance 29-2003 as well as to revise the term of the Development Agreement from 20 years to 15 years from the effective date of the Development Agreement. This First Amendment stated that “[e]xcept as expressly amended by this Amendment, all of the terms, conditions and provisions of the Development Agreement remain in full force and effect”, thereby ratifying and reaffirming the Development Agreement. The City of Rancho Cordova amended the Development Agreement a second time on January 19, 2010 through Ordinance 25-2009, to remove approximately 30 acres of land from the Development Agreement due to a purchase and sale between the State of California and Elliott Homes, Inc. The Second Amendment stated that “[e]xcept as expressly amended by this Amendment, all of the terms, conditions and provisions of the Development Agreement remain in full force and effect” thereby ratifying and reaffirming the Development Agreement. The City of Rancho Cordova amended the Development Agreement a third time on August 1, 2016 to replace a land use exhibit to the Development Agreement and to extend the term of the Development Agreement by five years, to expire twenty (20) years from the effective date of the Development Agreement. The Third Amendment stated that “[e]xcept as expressly amended by this Amendment, all of the terms, conditions and provisions of the Development Agreement remain in full force and effect” thereby ratifying and reaffirming the Development Agreement. The City, as a result of its incorporation, succeeded to the County of Sacramento’s interests in the Villages of Zinfandel Development Agreement. Regarding whether Government Code section 65865.3 imposes durational limitations on

the Development Agreement, the City finds, based upon the statute and legislative history, that the durational limitations are not applicable to the Development Agreement because the development agreement approval process was initiated after the incorporation process was started. The development agreement long postdated the “date that the first signature was affixed to the petition for incorporation”, thereby not meeting the requirement set forth in Government Code section 65865.3(c)(1). Because subsection (c)(1) cannot be met, the durational limits set forth in Government Code section 65865.3 do not apply. Further, Government Code section 65865.3 does not provide the exclusive basis by which a development agreement between a developer and county binds a successor city. The effective date of the Development Agreement is June 22, 2003. The Development Agreement is effective for twenty years after the effective date, or until June 22, 2023, therefore the Development Agreement is still valid and in full force and effect. None of the above actions were ever challenged within the applicable statute of limitations for each action, even actions after the development of much of the residential portions of the Villages of Zinfandel Special Planning Area. Developers and property owners of both non-residential and residential properties have relied on and benefited from the validity of the Development Agreement and the Villages of Zinfandel Special Planning Area.

Finding: The City is bound by the development standards vested by the Development Agreement and may not impose any conditions or restrictions on the Project contrary to the established: (1) density and intensity of use; (2) maximum height and size of proposed buildings; (3) timing or phasing of development; (4) zoning; or (5) provisions for reservation or dedication of land for public purposes, provided for under the 2003 Sacramento County Zoning Code and Zinfandel Special Planning Area at the time that the parties entered the Development Agreement.

Evidence: Pursuant to Sections 2.1, 2.2, and 4.1 of the Development Agreement, the permitted uses of the property, the density and intensity of use, maximum height and size of proposed buildings, timing or phasing of development, zoning, provisions for reservation or dedication of land for public purposes, are vested at the time of the effective date of the Development (“Vested Rights”). The City is prohibited from altering the Vested Rights for the duration of the Development Agreement, unless such subsequently enacted rules, regulations, ordinances, laws, and official policies, adopted or modified after the effective date of the Development Agreement are applied uniformly to all similar properties or developments in the City, do not prevent the development of the property subject to the Development Agreement for the uses and to the density, or intensity of development provided for under the Vested Rights, do not negatively impact the timing or rate of development of the property subject to the Development Agreement, and are not in conflict with matters which are specifically addressed in the Villages of Zinfandel Special Planning Area, and are consistent with the goals and policies of the Villages of Zinfandel Special Planning Area.

3. The project is consistent with the Villages of Zinfandel Special Planning Area development standards vested by the Development Agreement.

Finding: The project is consistent with the Villages of Zinfandel Special Planning Area (VOZSPA) and applicable zoning designated for the project site.

Evidence: The proposed project is consistent with the Intent of the VOZSPA and the applicable objectives provided in Section 512-200 of the VOZSPA. The project provides

infill development that promotes the phasing out of the original mining operations by adding a use that occupies vacant land in the area. The project incorporates light industrial uses that reuses existing vacant land and promotes the intent of the VOZSPA as a mixed-use plan. The project will also utilize existing right of way connections, specifically along Bear Hollow Drive south of the property boundary and N. Mather Blvd to Zinfandel Drive and will be adding a sidewalk along Bear Hollow Drive to the benefit of the overall pedestrian connectivity of the VOZSPA.

The proposed LogistiCenter project site is zoned Business and Professional Office (BP) as listed within the VOZSPA. Permitted uses within the BP areas are those permitted in both the BP table (Section 225 of the 2003 Sacramento County Code) and the Industrial – Office Park (MP) Zone (Section 230 of the 2003 Sacramento County Code). The proposed project has been submitted as a shell industrial building and therefore is “wholesaling and warehousing” at this time which is allowed by right at this location. Future tenants that do not use the building as a warehouse will require an additional review to determine if additional City approvals are required. One zoning standard that has been discussed at length during the hearings, is height. In the BP area, Development Standards shall be those that apply to BP zoning within the Sacramento County zoning code, one of which is a 40-foot height maximum. Forty-foot (40') height is permitted by the zoning and all areas of the building are within this maximum, including even the tallest architectural elements and roof portions of the project

4. The project is consistent with the Villages of Zinfandel Special Planning Area Design Guidelines.

The proposed project shall not be approved unless the project conforms with the following project goals and guidelines for the Villages of Zinfandel Special Planning Area. The project has been reviewed against the design guidelines that are applicable to non-residential uses and has not been reviewed against sections that are solely applicable to residential uses. The project design has been discussed by the developer with City Council and been the source of public comment for nearly a year at numerous public hearings. The project was initially submitted on October 25, 2021 and received a completeness determination on January 12, 2022. Community meetings to discuss the project design were held on November 16, 2021, June 27, 2022 and September 7, 2022. The Project has been presented before the City Council at its April 18, 2022, July 18, 2022, December 5, 2022, January 17, 2023, and March 6, 2023 meetings. Through this process, the project design has changed significantly based on the design guidelines and desires of the community. For instance, the current project differs from the original proposal by incorporating additional landscaping for screening purposes, a more articulated roofline on all four sides, and various conditions on truck traffic patterns in order to minimize impacts to the community. These design changes have evolved over the course of a year with input from the community and the City Council and analysis from staff. Between the April 18, 2022 meeting and the July 18, 2022 presentation, the applicant included additional large stature trees for landscape screening for the loading dock area along Bear Hollow and the elevated bike trail. The project also included additional conditions of approval for restrictions on truck routes and signage directing trucks to use N. Mather exclusively. Design elements incorporated into the project include an angled driveway that directs trucks south on Bear Hollow directly to North Mather, and the project is conditioned to construct bulbouts at the intersection of Bear Hollow with Air Park, Robola and Auvernat. The proposed bulbouts will narrow the road resulting in further deterrent to trucks driving this corridor, reduced speeds for all vehicles, and greater protection for pedestrians. At the January 17, 2023 City Council meeting, staff presented a

list of community requests, in response to which the applicant has modified the project to accommodate such requests by limiting hours of operations, requiring a screening wall at the end of Debina Court, requiring no truck parking on N. Mather, and various environmental modifications such as installation of electrical outlets at truck loading docks to reduce idling for refrigerated trucks and the construction of Electric Vehicle charging infrastructure.

A. **Finding:** Section 1: Introduction and Purpose

- a. **Sub-finding:** The proposed project adheres to applicable portions of Section (A)(1): Project Goals for the Villages of Zinfandel Special Planning Area.

Evidence: The project adheres to the goals of the Design Guidelines which are applicable to commercial/industrial uses within the VOZSPA. The project is located adjacent to the Mather Air Force Base within the Business Professional zoning designation. The proposed warehouse use is consistent with light industrial use and the design of the building incorporates aspects of business professional buildings such as second story windows, highlighted main entrances and upgraded landscaping, creating a land use transition element between Mather Air Force Base and the residential area. The project will construct additional sidewalks along Bear Hollow Drive, providing a continuous connection to N. Mather Blvd, and promoting interaction and pedestrian circulation between the residential areas and employment areas, as well as the existing bike trail along the project's southwest property line.

B. **Finding:** Section 2: Project Design Theme

- a. **Sub-Finding:** The proposed project adheres to Section 2(1): Village Concept

Evidence: The VOZSPA promotes a village concept throughout the Villages of Zinfandel. The concept promotes a diversity of architectural styles, landscapes, amenities, and employment. The village concept allows for a mix of land uses and densities as well as internal circulation that encourages the idea of creating a community in and of itself. The project location is outside of the Village Core of the VOZSPA. The proposed project would also be adding a use that would provide an employment opportunity to the area with on-site improvements including landscaping and public sidewalks, that would develop and enhance the existing vacant property.

C. **Finding:** Section 3: Circulation and Access

- a. **Sub-Finding:** The overall plan circulation has already been established and the section does not apply to this specific project.

Evidence: Section 3 of the Design Guidelines highlights the overall design and construction of the circulation system of the VOZSPA including street patterns, major streets, "Main Street", residential streets, and the off-site trail system. This circulation system has already been established and built throughout the Special Planning Area. This project does not include any changes or modifications to existing roads other than the installation of a sidewalk and off-site pedestrian crossing areas along Bear Hollow Drive that will improve walkability and pedestrian safety in the area. The project is also

designed and conditioned with elements and traffic controls that will direct its vehicles to routes which will further mitigate its impact on residential areas and the school. There is extensive evidence in the staff reports and extensive oral testimony from the City's Public Works Director that, the existing roads and circulation design is adequate to accommodate the anticipated truck traffic from the project.

D. Finding: Section 4: Site Planning and Design

- a. **Sub-Finding:** The project adheres to Section (A)(3) Building Orientation design guidelines for Non-Residential Uses – All Types.

Evidence: The proposed building has been oriented to incorporate as much frontage along public right of ways as possible. The building provides an entrance along both N. Mather Blvd and Bear Hollow to allow for convenient access to the site. The customer/employee parking area will be along N. Mather Blvd, however significant landscaping has been proposed to screen the parking area and the building. Commercial vehicle parking is located in the rear of the site to minimize visibility from the public right of way and significant landscaping has been added to the west side of the property to screen from the elevated railway adjacent to the site. The project will not provide a direct connection to the adjacent commercial site as it is a restricted access property, however, the project will add additional sidewalk along Bear Hollow to continue the existing pedestrian connectivity to N. Mather and to the existing bike trail. The construction of this project and its landscaping will provide screening for the existing parking lot and the solar carports of the adjacent California Military property, from N. Mather consistent with Section (3)(f). The project is not sited in close proximity to residential areas as the closest parcel to the project is the California Military property and across Bear Hollow a parcel zoned Business Professional (BP). There is no residential neighborhood adjacent to, or in the City's interpretation in close proximity to, the project therefore section (3)(f) does not apply and the scale and character of the project does not need to scale to the residential neighborhood. Even if the project was in close proximity to residential neighborhoods, the project does scale to them because of the distance from the nearest neighborhood and the similarity to the adjacent parcels' buildings or zoning. When built, the project will maintain the same character as the closest buildings which are the California Military property and a parcel zoned for light industrial. The closest residential neighborhood includes houses that are a variation of one- and two-story properties, therefore the 40' height of the project does not significantly exceed the scale of the residential neighborhood. As viewed from the residential neighborhood, the impact of the building's scale is significantly reduced due to the distance from the project site, therefore the project complies with section (3)(f).

The project complements the nearby California Military property as it is a similar scale, it therefore complements adjacent buildings and landscape consistent with Section (3)(e).

- b. **Sub-Finding:** The project exceeds the Section (B) (1) Walls and Fencing design guidelines for All Use Types.

Evidence: The project does not provide any soundwalls on-site as none were required by the completed sound study, however the project is providing a 12-foot screen wall along the North portion of the property along Bear Hollow constructed of durable, high quality material. The intent of the wall is to fully screen the commercial truck parking in the rear of the building from the public right of way. The proposed wall will be constructed with colors and materials consistent with the construction of the building. In addition, the landscaped area between the wall and Bear Hollow Drive, will consist of dense evergreen landscaping to soften the appearance of the wall and provide additional screening of the site.

- c. **Sub-Finding:** The project adheres to Section (C) Loading, Service/Storage Areas, and Ground-Mounted Mechanical/Utility Equipment design guidelines.

Evidence: The loading areas of the proposed project have been located in the side or rear of the building to minimize visibility from the public right of way. A pop out wall has been on the building near and parallel to Bear Hollow in order to further screen the truck bays from view. Upgraded landscaping has been included along Bear Hollow Drive as well as along the bike trail adjacent to the west property line to further screen the project. Trash Enclosures have also been located in loading areas, away from public rights of way to reduce visibility and to allow convenience access to both the users on-site and disposal services.

- d. **Sub-Finding:** The project adheres to Section 4(D) Lighting design guidelines.

Evidence: The project includes lighting throughout the property including free standing lights and building attached lights. All lighting will be focused on-site and screened to avoid light trespass to adjacent properties. Freestanding and building attached fixtures will be consistent in design with the proposed building and compatible with building facades.

Consistent with Section 4(D)(3), there are no exposed lamps or tubes that will be visible from any public right-of-way, and lighting has been designed to screen light from view from off-site.

- e. **Sub-Finding:** The project adheres to Section 4(E): Signage of the design guidelines.

Evidence: The project does not include signage as part of this Development Plan Review. Signage will be a separate submittal to the building and safety department and will be reviewed at that time for consistency with the Design Guidelines, including Section (4)(E).

E. **Finding:** Section 5: Architecture

- a. **Sub-Finding:** The project adheres to Section (5)(D)(1)(a) Building Form and Detailing design guidelines for Non-Residential Uses.

Evidence: The City's reads Section (5)(D)(1)(a) maintaining a scale compatible to residential neighborhoods to only apply when residential character predominates. The City finds that residential character does not predominate because the project is located directly adjacent to the California Military Headquarters with additional Business Professional (BP) Zoning across Bear Hollow Drive. The nearest residential neighborhood to the project site is approximately 930 feet to the east and 790 feet to the north of the Veranda subdivision. Since residential character does not predominate, the guideline does not advise that the building maintain a scale compatible to residential neighborhoods. The building has been designed to be consistent with the mass of the adjacent building and anticipated structures within the BP zoning designation.

Even though not required by Section (5)(D)(1)(a), the building does maintain a scale compatible with residential neighborhoods given the location of the project in relation to the nearest residential neighborhoods. The closest residential neighborhood includes houses that are a variation of one- and two-story properties, therefore the 40' height of the project does not significantly exceed the scale of the residential neighborhood. The project is not directly adjacent to any existing residential neighborhoods but is surrounded by other commercial buildings. The proposed project is for a single building that is approximately 155,040 square feet in size. Other recently constructed buildings in the area include the Bold and Beauty building located at the intersection of Zinfandel Drive and N. Mather Boulevard which is approximately 164,000 square feet with parapets ranging from 37' (for a majority of the building) with a max height of 46'-4" (at three architectural tower features) and the CA National Guard Headquarters adjacent to this property which is approximately 238,000 square feet for its main building at a height of approximately 39-feet tall on a pad at a higher elevation and closer to the residential neighborhood than the proposed project. The project is consistent with the maximum height listed in Section 325-04 of the 2003 Sacramento County Zoning Code is 40-feet. Consistent with the ways to mitigate building mass listed in the third and fourth sentences of Section (5)(D)(1)(a), the building mass is mitigated by design elements such as: (1) an articulated roof with multiple parapets; (2) variety of surface textures and indentations; and (3) variation in window styles and height, all to provide visual relief from long, flat surfaces, avoiding the appearance of large blank walls and reducing the monolithic effect of the project.

- b. **Sub-Finding:** The project adheres to Section (5)(D)(1)(b) Building Form and Detailing design guidelines for Non-Residential Uses.

Evidence: This sub-section states that "[b]uilding form should avoid proportionally long, flat surfaces" and "[l]arge areas of blank walls with few openings or details should be avoided on facades facing streets or public spaces." While this provides direction to the City to endeavor to achieve these design goals, the use of the word "should" does not provide a mandatory obligation for the City to avoid these design elements.

Even though, not required, the design of the project includes many of the elements listed in Section (D)(1)(b) suggested to mitigate long, flat surfaces

and large areas of blank walls, including: (1) roof articulation on all four sides, creating numerous parapets; (2) a variety of surface textures and colors along with indentations and trellises to achieve visual relief; and (3) variation of window heights and sizes.

- c. **Sub-Finding:** The project adheres to Section (5)(D)(2) Materials and Finishes design guidelines for Non-Residential Uses

Evidence: The project has incorporated a variety of contrasting material and finishes to help break up large blank walls and to create a more office building appearance that is harmonious and in conformance with Section (5)(D)(2)(b). The project includes 2nd story windows along the façade, accent color on all elevations, canopies at storefront main entrances and accent metal siding. The variety of materials and finishes is proposed on all four elevations and creates a cohesive design throughout the building.

- d. **Sub-Finding:** The project adheres to Section (D)(3) Color-Selection design guidelines for non-residential uses.

Evidence: The project is a singular building that proposes a variety of gray tones on each façade and the roof with an accent blue color to break up large blank walls. The colors are consistent with other light industrial buildings already constructed in the area such as the Bureau of Automotive Repair and the existing Bold & Beauty building. The adjacent California Military Building is a State constructed building and was not required to obtain permits through the City of Rancho Cordova. The variety of tones combined with various architectural materials and features, including those discussed in the evidence for the sub-finding on Section (5)(D)(1) above, help to reduce the feeling of massiveness for the project. Colors have been updated and refined to be compatible with the neighboring area.

- e. **Sub-Finding:** The project adheres to Section (5)(D)(4) Detailing design guidelines for non-residential uses.

Evidence: The project has been designed on all four sides with consistent finishes, accent colors, and architectural details consistent with Section (5)(D)(4)(a). Changes were made during project hearings that improved the design of all four sides of the project, including landscaping, articulations and material variations and textures. The east and north elevations facing N. Mather Blvd and Bear Hollow Drive provide roof variation between 1.5 feet and 3 feet throughout the façade while also incorporating 2nd story windows and storefront entrances with vertical second story windows throughout both frontages to create a more Business Professional appearance and maximizes the possibility of occupant surveillance of entryways, pathways, parking lots and bike paths. The south elevation also incorporates the varied roof line with 2nd story windows along with significant landscaping to minimize the appearance of the building from the adjacent bike trail. The west elevation, which consists of 29 loading dock doors, has included roof variation as well along with accent blue and charcoal colors and metal siding that are consistent with other facades of the building and creates a consistent design throughout the project. The project does not provide walls at interior property lines or project phase lines as there is an existing wrought

iron fence between the project site and the California Military Headquarters. The proposed wall along Bear Hollow utilized for screening does however provide a dark gray accent color as well as relief points at the top of the wall to create visual interest. In addition, the wall is setback significantly from the Bear Hollow which allowed for upgraded landscaping along the street front to minimize the visibility of the wall once landscaping is mature. These architectural elements help break up large blank facades and compliment other buildings in the area. The building has also been conditioned to include energy conservation features such as skylights, roofing capable of solar, and EV plug ins for employees as well as for trucks that may utilize refrigeration when loading and unloading.

- f. **Sub-Finding:** The project adheres to Section (D)(5) Roofs and Mechanical Equipment design guidelines for non-residential uses.

Evidence: The roofing materials provided for the project is a 45 MIL TPO vinyl flat roofing with parapet variation creating articulation to vary the shape of the roofline and avoid a flat, monotonous surface. A variety of colors and textures are provided throughout the building design. Pitched roofs were not considered because the project is not adjacent to residential uses.

F. **Finding:** Section 6: Site Conditions and Landscape Design

- a. **Sub-Finding:** The project adheres to Section (6)(B) Landscape Concept and Hierarchy of landscape scales guidelines.

Evidence: The landscaping of the project is comprised of a variety of tree, shrubs, and groundcover that will enhance the aesthetics of the site will also providing functional screening to the building and overall property. The site will have over 200 trees on-site. The trees provided are evergreen to provide greenery and screening year around. There is a total of thirty-six, 48-inch box trees placed strategically in areas that would require the most screening such as along public rights of way and the existing bike trail to the southwest of the site. Other proposed trees include twenty-eight, 36-inch box trees and one-hundred forty-one, 24-inch box trees. These trees have been added in areas that are unable to accommodate a 48-inch box tree and areas that would increase the overall density of the landscaping to provide a thorough screening. The Applicant has worked with the City's Arborist to determine the best species of trees as well as the most appropriate number of trees throughout the site that would result with the desired outcome while still maintaining the necessary growth spacing and separation. The proposed density of trees would be the maximum that the site would be able to accommodate with minimal overcrowding of canopies.

Approval of Major Design Review

The City Council, based upon the findings herein, hereby approves the Major Design Review for the Logisticenter of Rancho Cordova Project NO. PLND-1021-0015.

PASSED AND ADOPTED by the City Council of the City of Rancho Cordova on the 15th day of May 2023 by the following vote:

ITEM 11.1.

ATTACHMENT 1

AYES:

NOES:


ABSENT:

ABSTAIN:

ATTEST:

Linda Budge, Mayor


Stacy Leitner, CMC
City Clerk

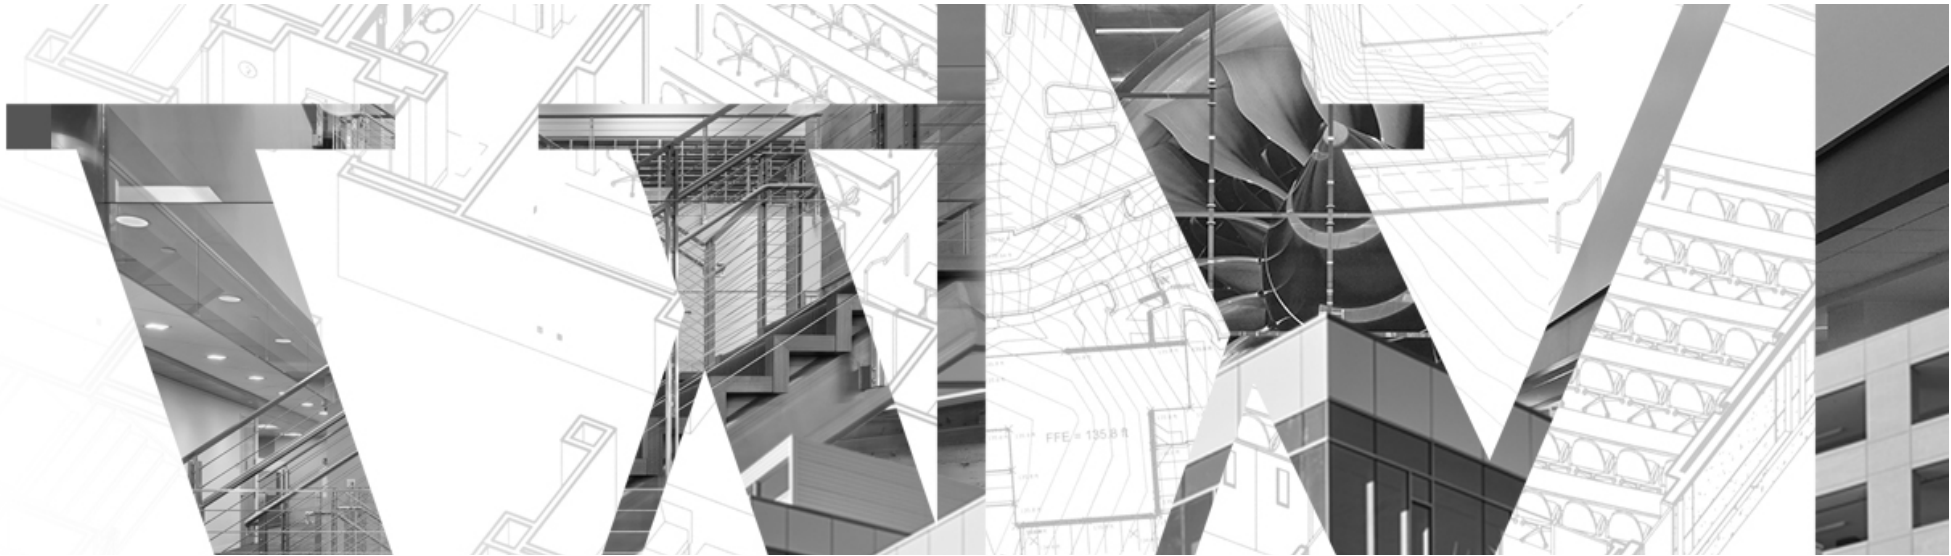


**LOGISTIC CENTER AT
RANCHO CORDOVA**

RANCHO CORDOVA, CA

CONCEPTUAL DESIGN
SNR21-0064-00
10.03.2022

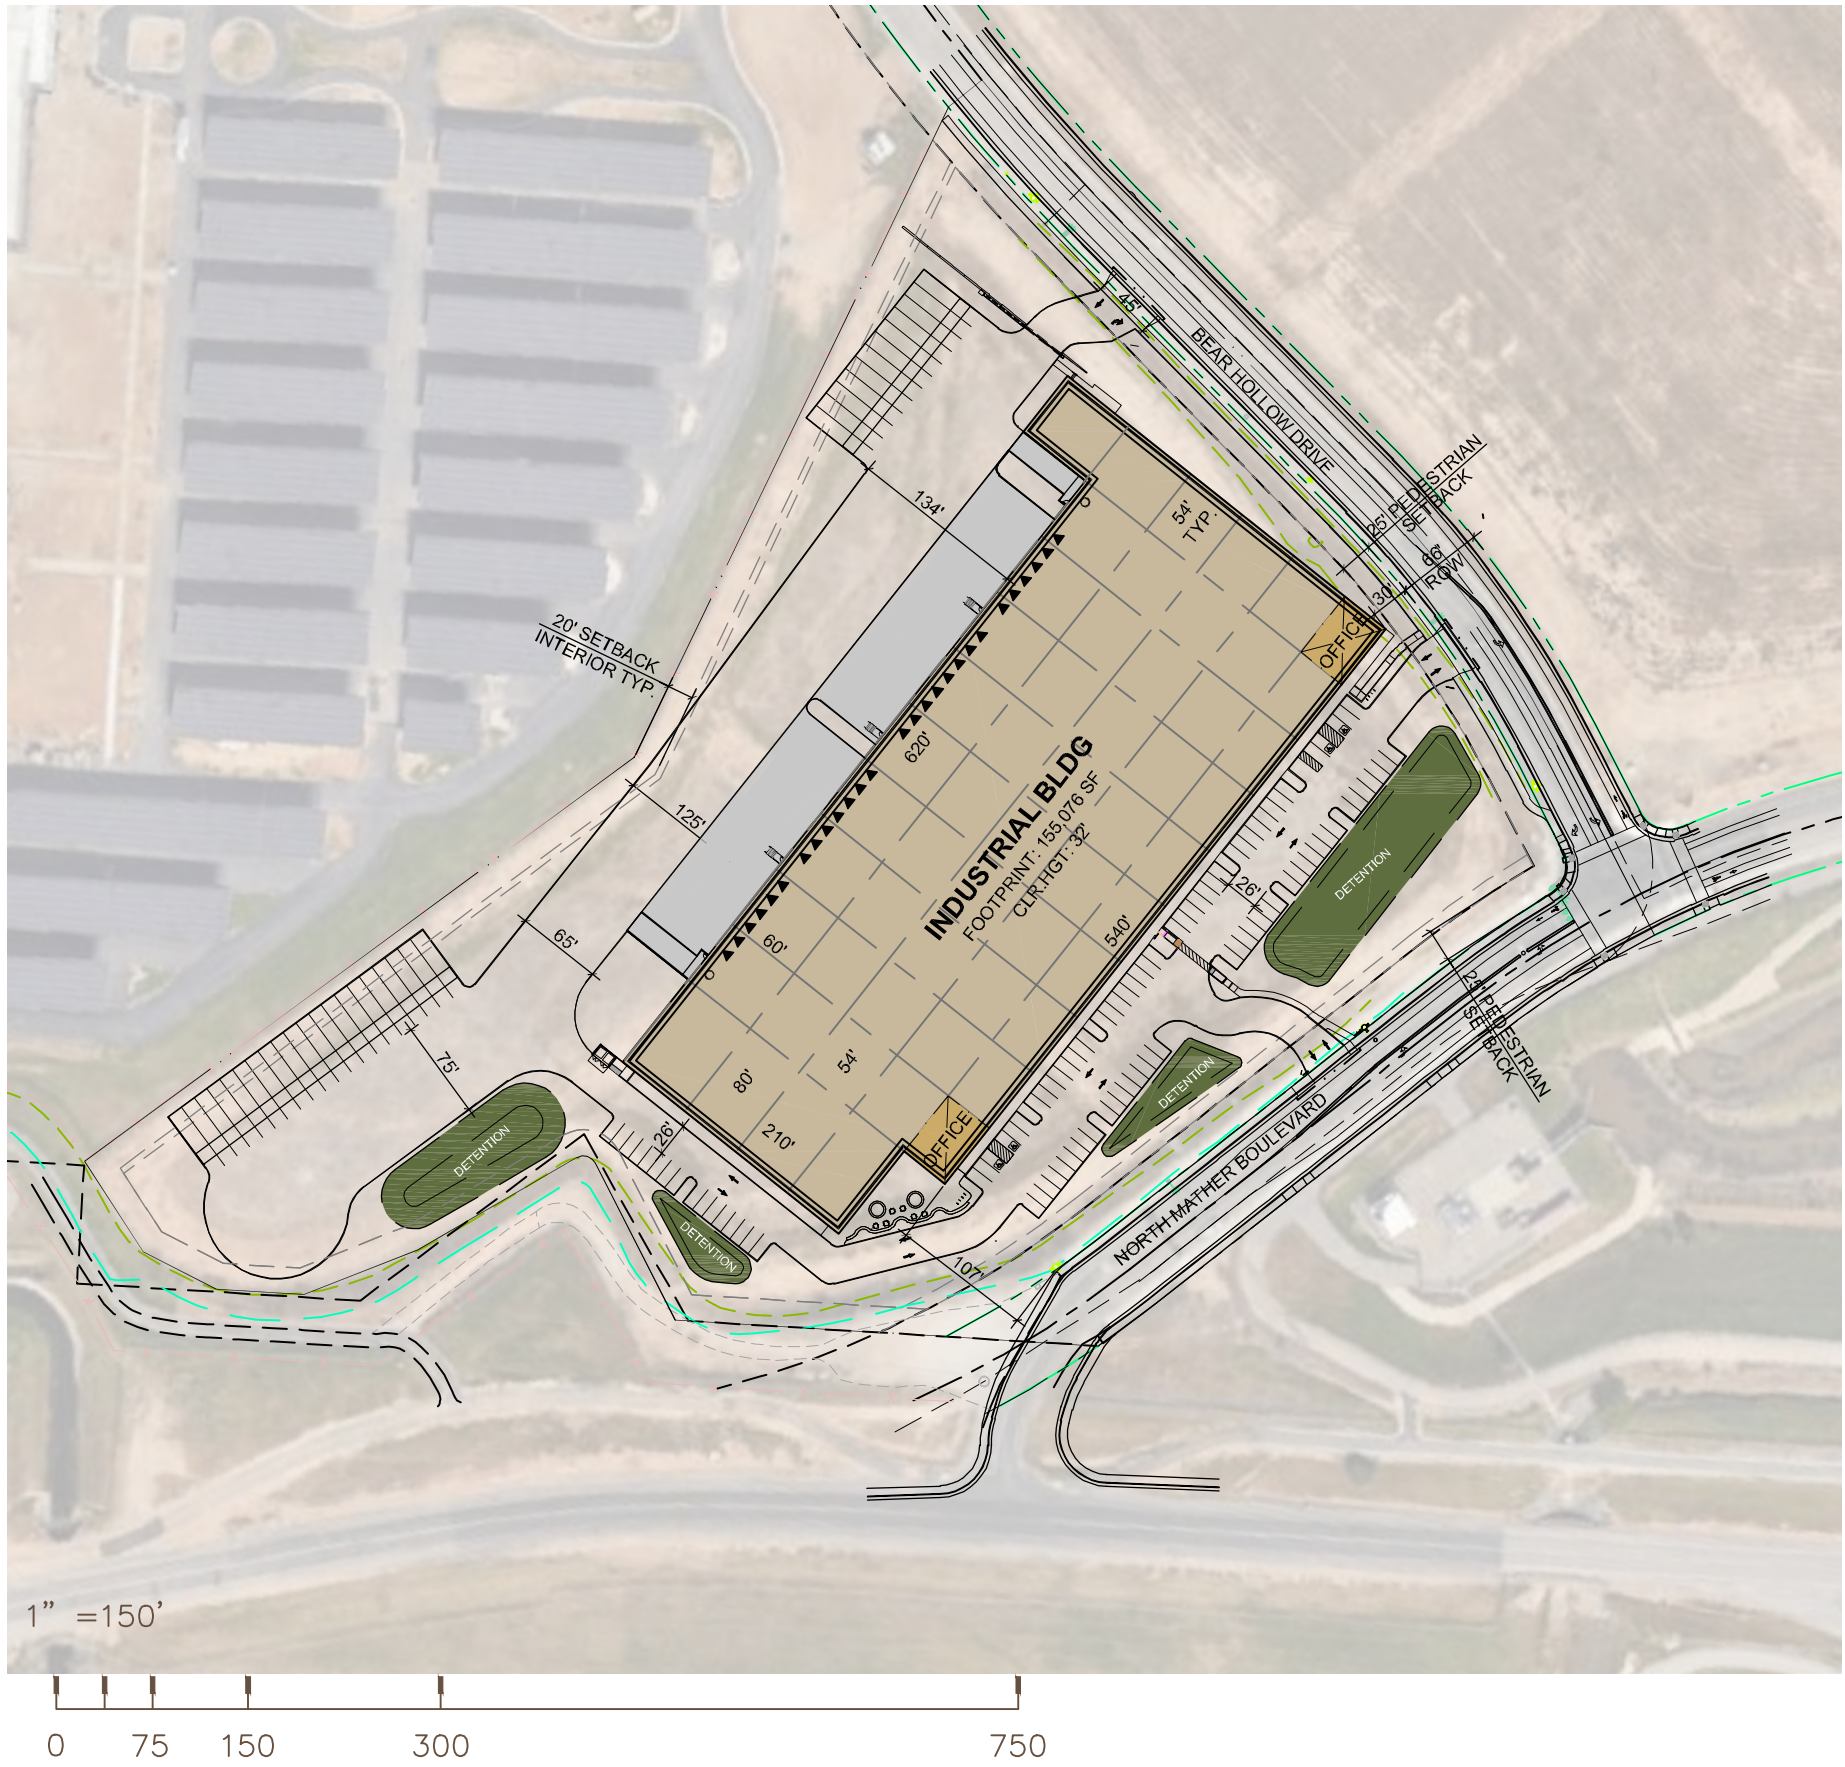

PROJECT DATA:				DEVELOPMENT STANDARDS:			
SITE AREA:		10.78 AC		ZONING:		BP(ZSPA)	
GROSS:		469,364 SF		MAX. BLDG. HT.:		40 FT	
DETENTION:		@ 10%		BUILDING SETBACKS:			
NET:		44,718 SF		FRONT:		25 FT	
		9.75 AC		SIDE:		20 FT	
BUILDING FOOTPRINT:		155,076 SF		REAR:		25 FT	
BUILDING USE:				LANDSCAPE SETBACKS:			
WAREHOUSE		147,322 SF		FRONT:		10 FT	
OFFICE		@ 5%		LANDSCAPE REQ.:			
COVERAGE:		33%					
GROSS:		33%					
NET:		37%					
PARKING REQUIRED:				OFF-STREET PARKING:			
WAREHOUSE		1/2000 SF		STANDARD:		9X19	
OFFICE		3/1000 SF		COMPACT:		8X16	
TOTAL				COMPACT %:		25%	
PARKING PROVIDED:				DRIVE AISLE:		25 FT	
AUTO:		98 STALLS		OVERHANG:		2 FT	
		@0.63/1000 SF		TREE WELL:		5 FT	
		4 STALLS					
TRUCK DOCKS:				REQ. PARKING RATIO BY USE:			
▲ DOCK-HIGH DOORS				WAREHOUSE:		0.5/1000	
○ GRADE-LEVEL DOORS				MANUF.:		1.6/1000	
TRAILER:		32 STALLS		OFFICE:		3/1000 SF	

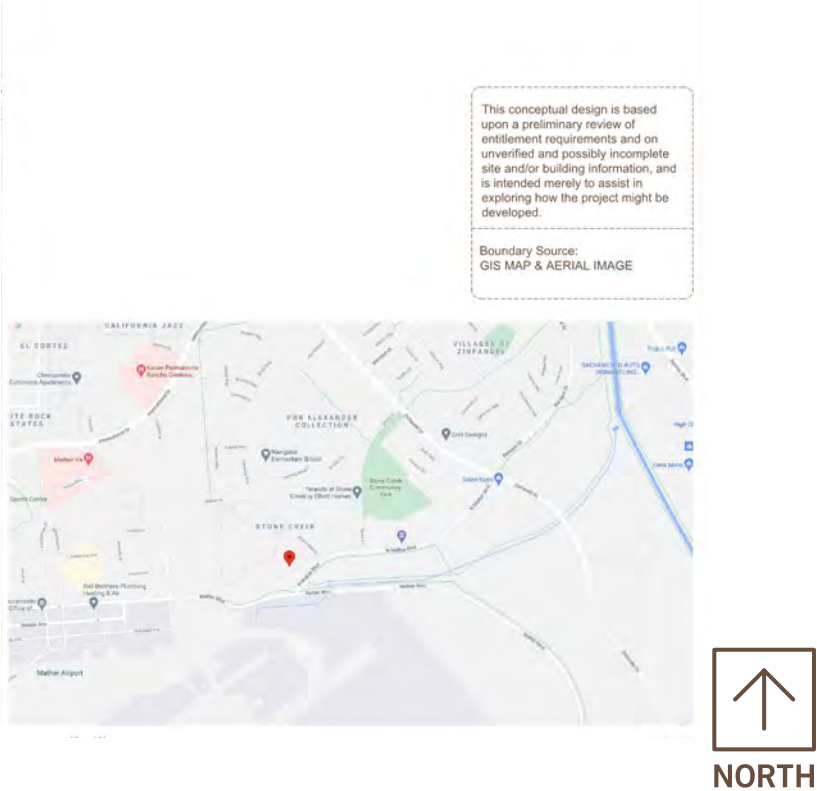










Revised Bear Hollow Rendering



Final Bear Hollow Drive Rendering



Bear Hollow Drive

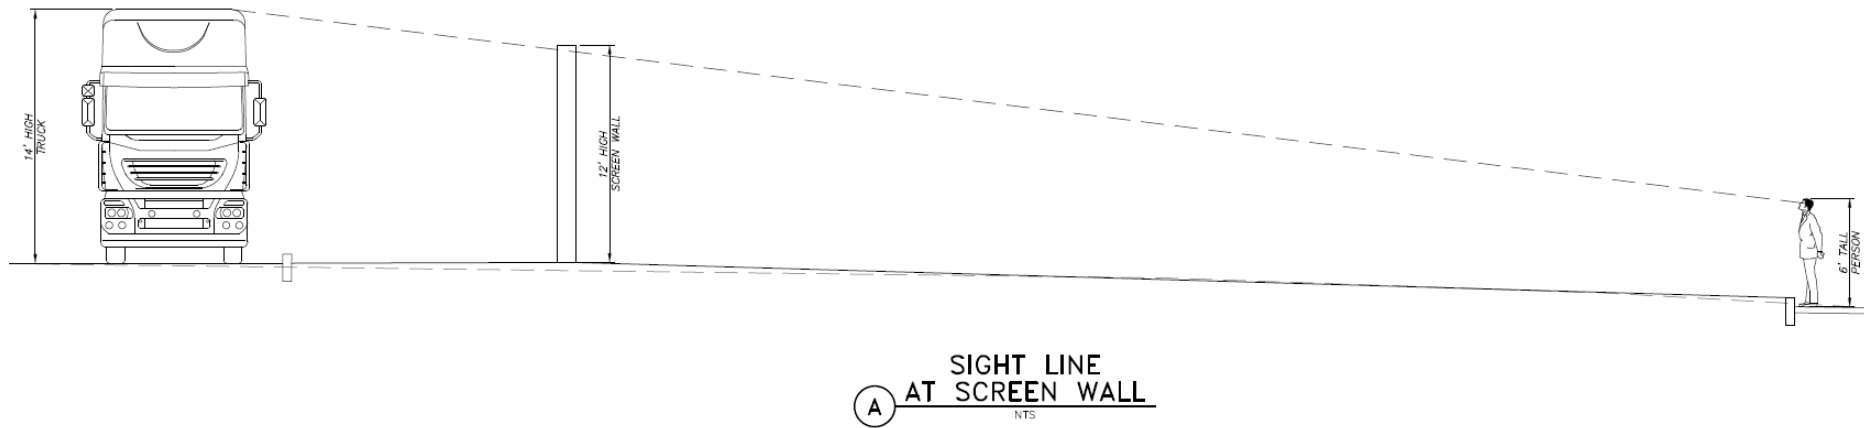

ITEM 11.1.

ATTACHMENT 2 Exhibit A to the Resolution



EAST ELEVATION




NORTH ELEVATION




WEST ELEVATION




SOUTH ELEVATION

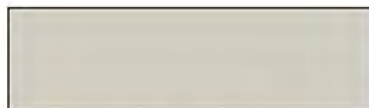

1 SHERWIN WILLIAMS SW 7009
PEARLY WHITE

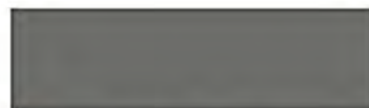

2 SHERWIN WILLIAMS SW 2849
WESTCHESTER GRAY

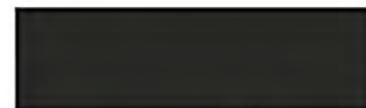

3 SHERWIN WILLIAMS SW 7069
IRON ORE



4 SHERWIN WILLIAMS SW 6804
DIGNITY BLUE

WARE MALCOMB



ITEM 11.1.

View from Portico Circle along vacant site



ITEM 11.1.

TREE LEGEND - SUNSET ZONE 14								
SYMBOLS	BOTANIC NAME	COMMON NAME	SIZE	SPACING	QTY.	WUCOLS	MATURE SIZE	REMARKS
	CALOCEDRUS DECURRENS	CALIFORNIA INCENSE CEDAR	36" BOX 48" BOX	PER PLAN	14 9	MODERATE	15' W X 50' H	EVERGREEN, STANDARD
	LAGERSTROEMIA INDICA 'NATCHEZ'	NATCHEZ CRAPE MYRTLE	48" BOX	PER PLAN	5	LOW	20' W X 25' H	DECIDUOUS, MULTI-TRUNK
	LAURUS NOBILIS	SWEET BAY	24" BOX	PER PLAN	41	LOW	20' W X 12' H	EVERGREEN, LOW BRANCHING
	OLEA EUROPAEA 'SWAN HILL'	SWAN HILL OLIVE	48" BOX	PER PLAN	4	VERY LOW	25' W X 40' H	EVERGREEN, STANDARD
	CEDRUS DEODARA	DEODAR CEDAR	36" BOX	PER PLAN	14	LOW	35' W X 50' H	EVERGREEN, STANDARD
	QUERCUS VIRGINIANA	SOUTHERN LIVE OAK	48" BOX	PER PLAN	18	LOW	60' W X 70' H	EVERGREEN, STANDARD
	ULMUS PARVIFOLIA 'TRUE GREEN'	TRUE GREEN CHINESE ELM	24" BOX	PER PLAN	10	MODERATE	40' W X 50' H	DECIDUOUS, STANDARD
	PLATANUS ACERIFOLIA	LONDON PLANE	24" BOX	PER PLAN	23	MODERATE	50' W X 80' H	DECIDUOUS, STANDARD
	ARBUTUS 'MARINA'	MARINA STRAWBERRY TREE	24" BOX	PER PLAN	22	LOW	35' W X 40' H	EVERGREEN, LOW BRANCHING
	PISTACIA CHINENSIS	CHINESE PISTACHE	24" BOX	PER PLAN	15	LOW	30' W X 35' H	DECIDUOUS, STANDARD
	HETEROMELES ARBUTIFOLIA	TOYON	24" BOX	PER PLAN	30	VERY LOW	15' W X 20' H	EVERGREEN, STANDARD

SHRUB LEGEND - SUNSET ZONE 14							
SYMBOLS	BOTANIC NAME	COMMON NAME	SIZE	SPACING	QTY.	WUCOLS	MATURE SIZE
	RHAMNUS CALIFORNICA	CALIFORNIA COFFEEBERRY	5 GAL.	PER PLAN	168	MODERATE	6' W X 10' H
	DIETES IRIDIOIDES	FORTNIGHT LILY	5 GAL.	30" O.C.	1201	LOW	2' W X 2' H
	MYRTUS COMMUNIS 'COMPACTA'	DWARF MYRTLE	5 GAL.	36" O.C.	3482	LOW	3' W X 3' H
	PRUNUS CAROLINIANA 'BRIGHT N TIGHT'	CAROLINA LAUREL CHERRY	5 GAL.	6' O.C.	8	LOW	6' W X 10' H
	RHAMNUS CALIFORNICA	CALIFORNIA COFFEEBERRY	15 GAL.	PER PLAN	183	MODERATE	6' W X 10' H

GROUNDCOVER LEGEND - SUNSET ZONE 14							
SYMBOLS	BOTANIC NAME	COMMON NAME	SIZE	SPACING	QTY.	WUCOLS	MATURE SIZE
	ACACIA REDOLENS 'DESERT CARPET'	DESERT CARPET ACACIA	1 GAL.	5' O.C.	3946	LOW	6' W X 1' H
	ROSMARINUS OFFICINALIS 'HUNTINGTON CARPET'	HUNTINGTON CARPET ROSEMARY	1 GAL.	6' O.C.	233	LOW	6' W X 2' H

BIO-RETENTION BASINS LEGEND - SUNSET ZONE 14							
SYMBOLS	BOTANIC NAME	COMMON NAME	SIZE	SPACING	QTY.	WUCOLS	MATURE SIZE
	ACACIA REDOLENS 'DESERT CARPET'	DESERT CARPET ACACIA	1 GAL.	5' O.C.	247	LOW	6' W X 1' H
	ARCTOSTAPHYLOS DENSIFLORA 'HOWARD MCMIN'	MCMINN MANZANITA	5 GAL.	6' O.C.	42	LOW	6' W X 6' H
	BACCHARIS PILULARIS	COYOTE BUSH	1 GAL.	6' O.C.	107	LOW	6' W X 2' H
	CAREX DIVULSA	EUROPEAN GREY SEDGE	1 GAL.	24" O.C.	974	LOW	2' W X 2' H

SUMMARY DATA

LANDSCAPE AREA: 148,193 S.F.


PROJECT TYPE: PRIVATE

WATER SOURCE: POTABLE

PERCENTAGE OF EVERGREEN TREES: 74%

- NOTES:
- 1. OVER 30% OF PROPOSED TREES ARE REQUIRED TO BE EVERGREEN
 - 2. ROOT BARRIERS ARE REQUIRED FOR ALL TREES PLANTED WITHIN 10' OF PAVING OR HARDSCAPE.
 - 3. MINIMUM 3" DEPTH BARK MULCH IN ALL LANDSCAPE PLANTERS.
 - 4. APPLY PRE-EMERGENT IN ALL NON-SEEDED LANDSCAPE AREAS.
 - 5. INSTALL A WEED CONTROL LAYER IN ALL BARK AND/OR ROCK AREAS (AS APPLICABLE).

TREE BOX SIZE DIAGRAM LEGEND			
COLOR	SIZE	QTY.	TOTAL PERCENTAGE
	24" BOX	141	69%
	36" BOX	28	14%
	48" BOX	36	17%
TOTAL:		205	

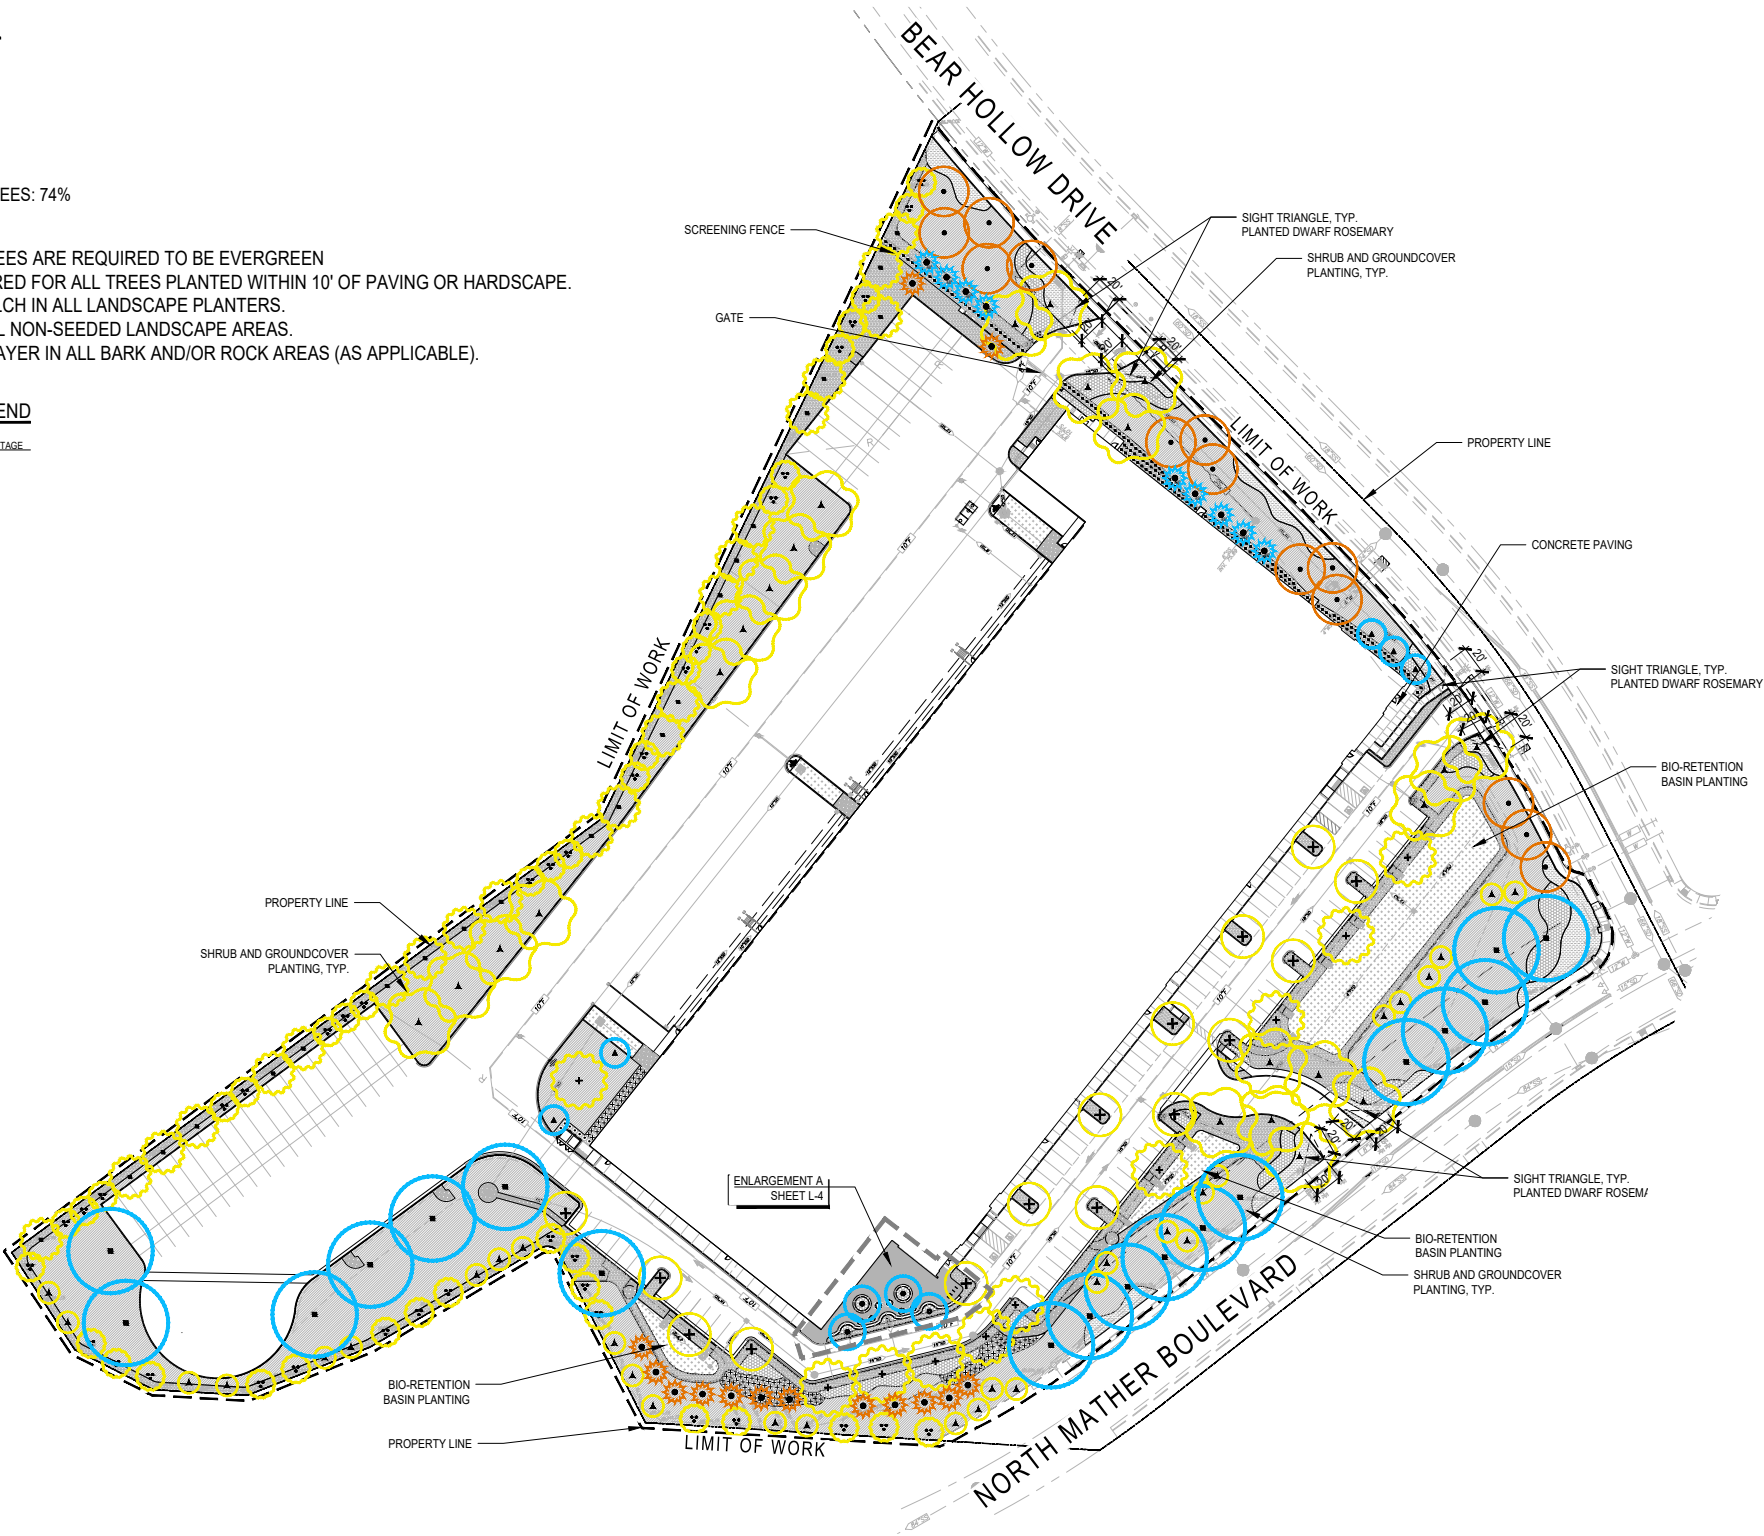

SCALE: NTS





This conceptual design is based upon a preliminary review of entitlement requirements and on unverified and possibly incomplete site and/or building information, and is intended merely to assist in exploring how the project might be developed. Signage shown is for illustrative purposes only and does not necessarily reflect municipal code compliance. All colors shown are for representative purposes only. Refer to material samples for actual color verification.

ENHANCED LANDSCAPE SCREENING @N.MATHER & BEAR HOLLOW

LOGISTIC CENTER AT RANCHO CORDOVA

RANCHO CORDOVA, CA- SNR21-0064-00

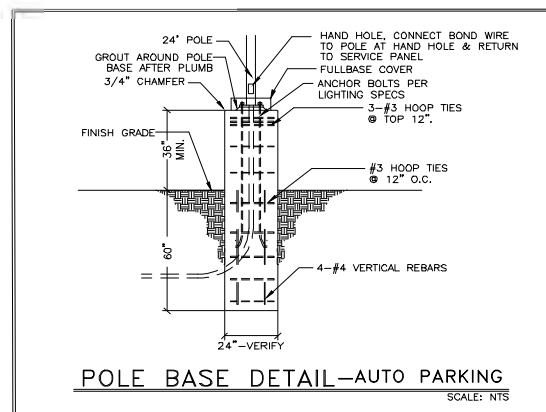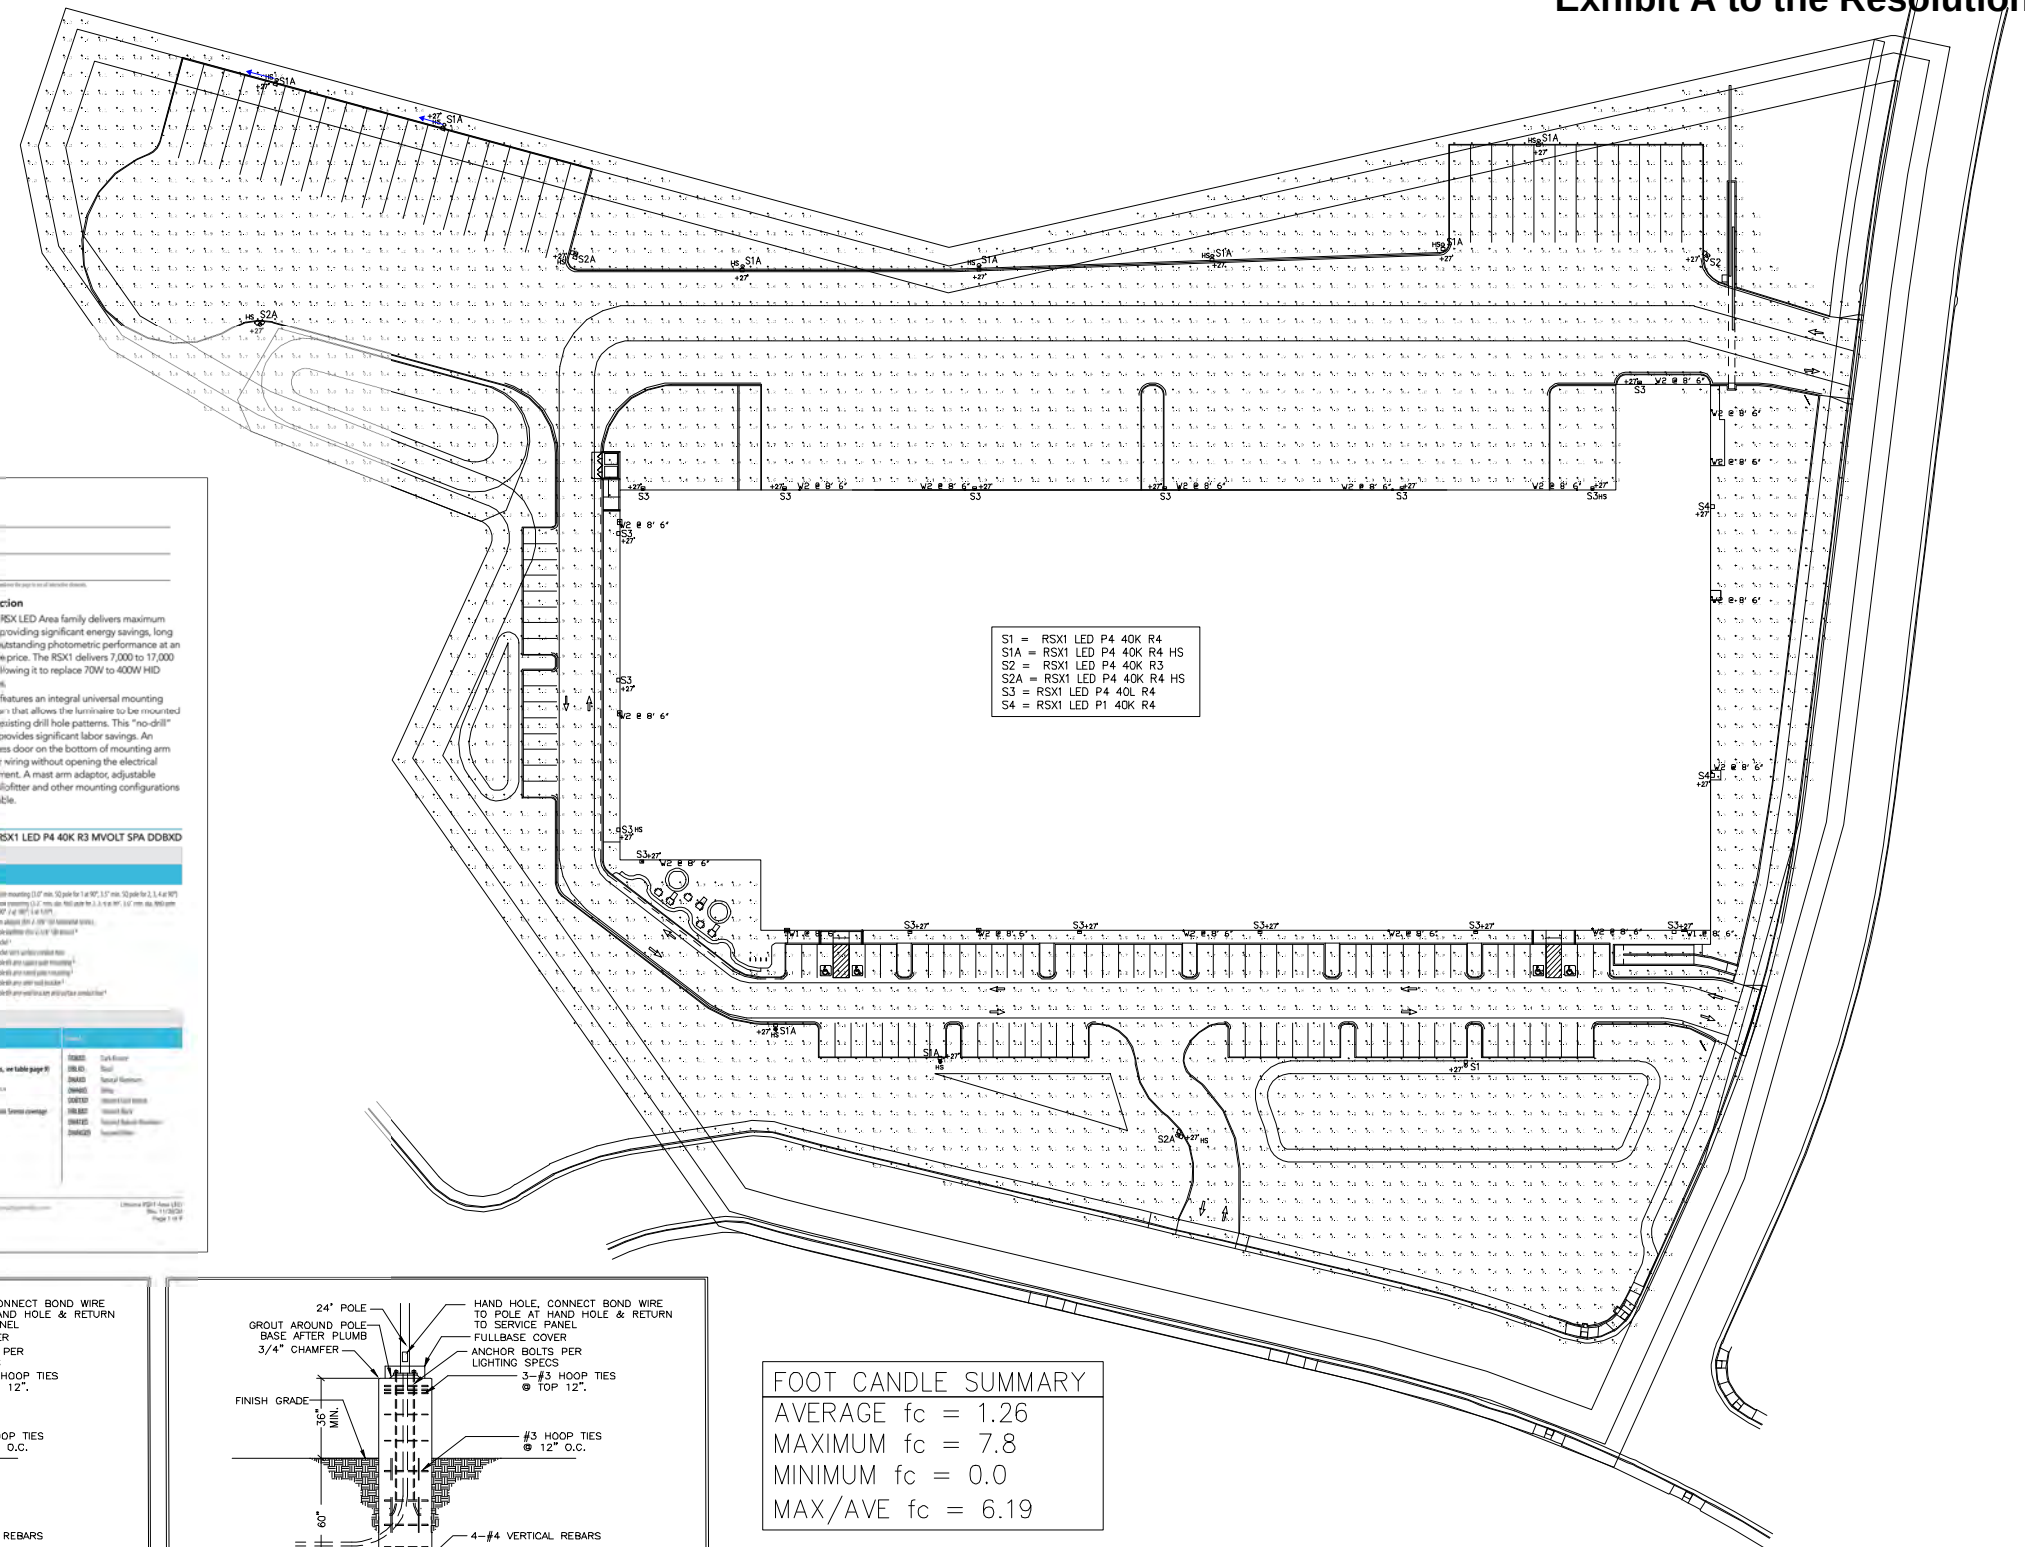

BUG RATING
NO HS = B2-U0-G3
W/HS = B2-U0-G2



**DERMODY
PROPERTIES**

Updated Site Plan



ITEM 11.1. Previous Landscaping Plan





First Submittal		
Box Size	Number of trees	Diameter of all trees combined
24	157	3768
36	0	0
48	30	1440
	187	5208

ATTACHMENT 2
Exhibit A to the Resolution
Current Landscaping Plan




Final Submittal			
Box Size	Number of trees	Diameter of all trees combined	% Increase
24	141	3384	-10%
36	28	1008	
48	36	1728	20%
	205	6120	18%

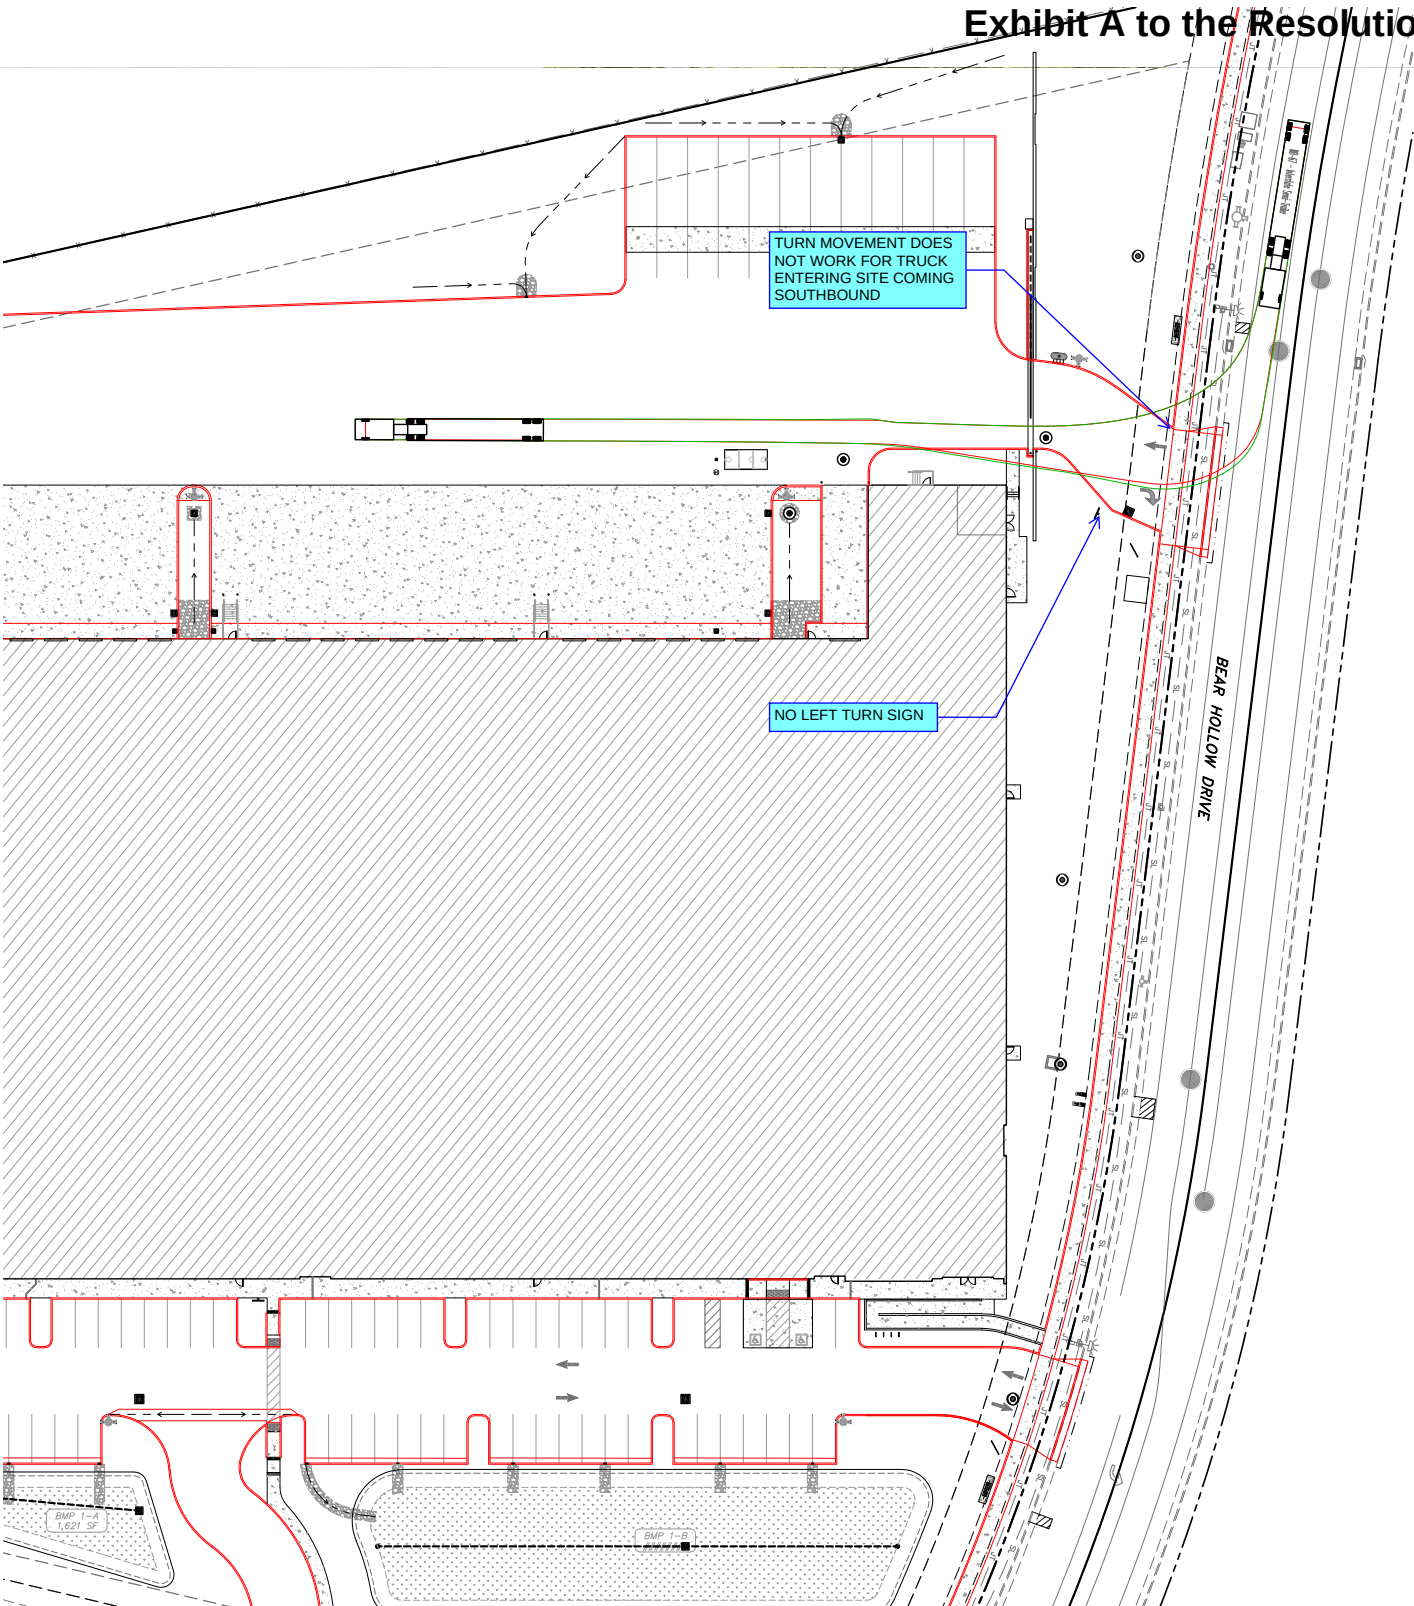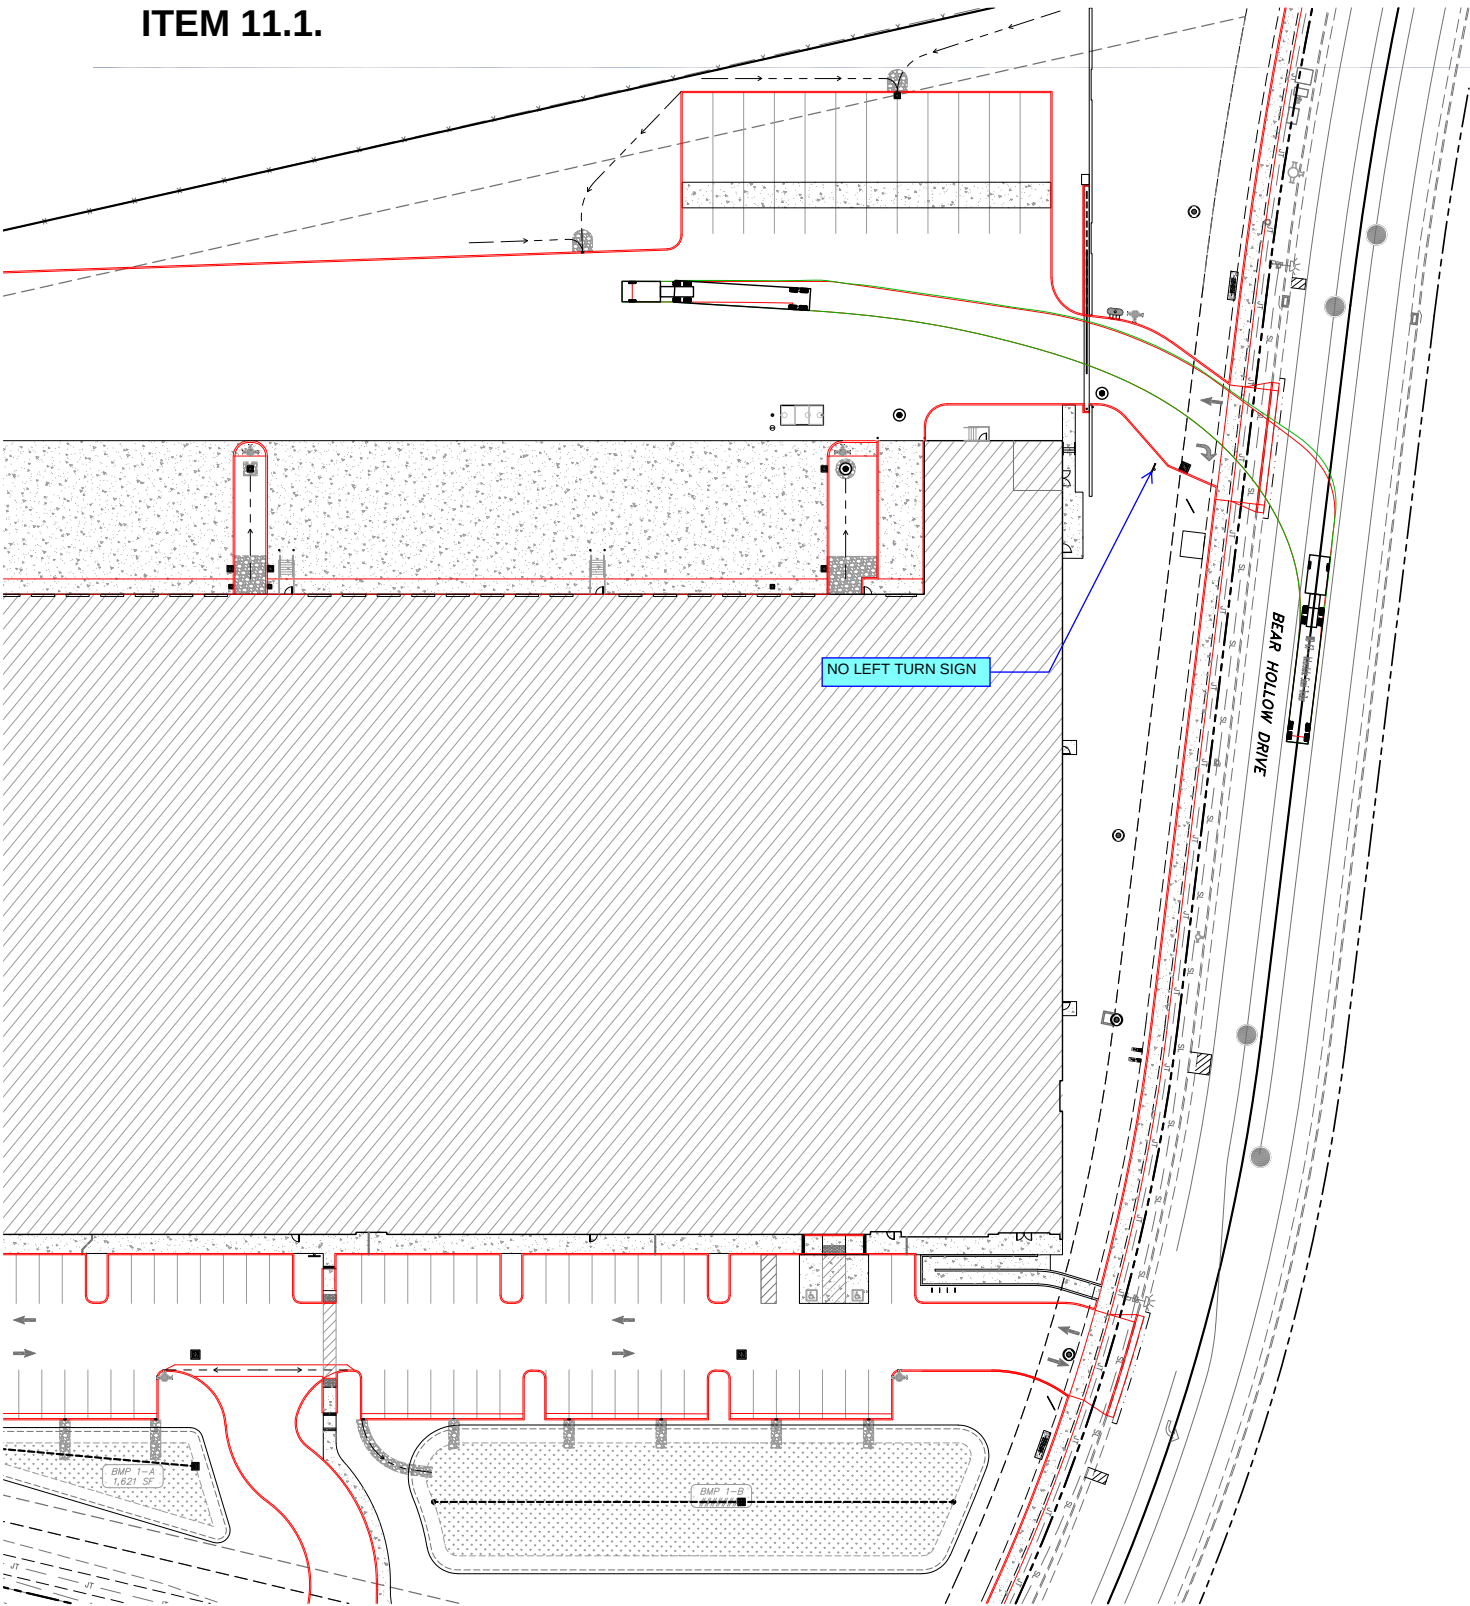


TRUCK TURN MOVEMENT - NORTHBOUND INGRESS

TRUCK TURN MOVEMENT - SOUTHBOUND INGRESS

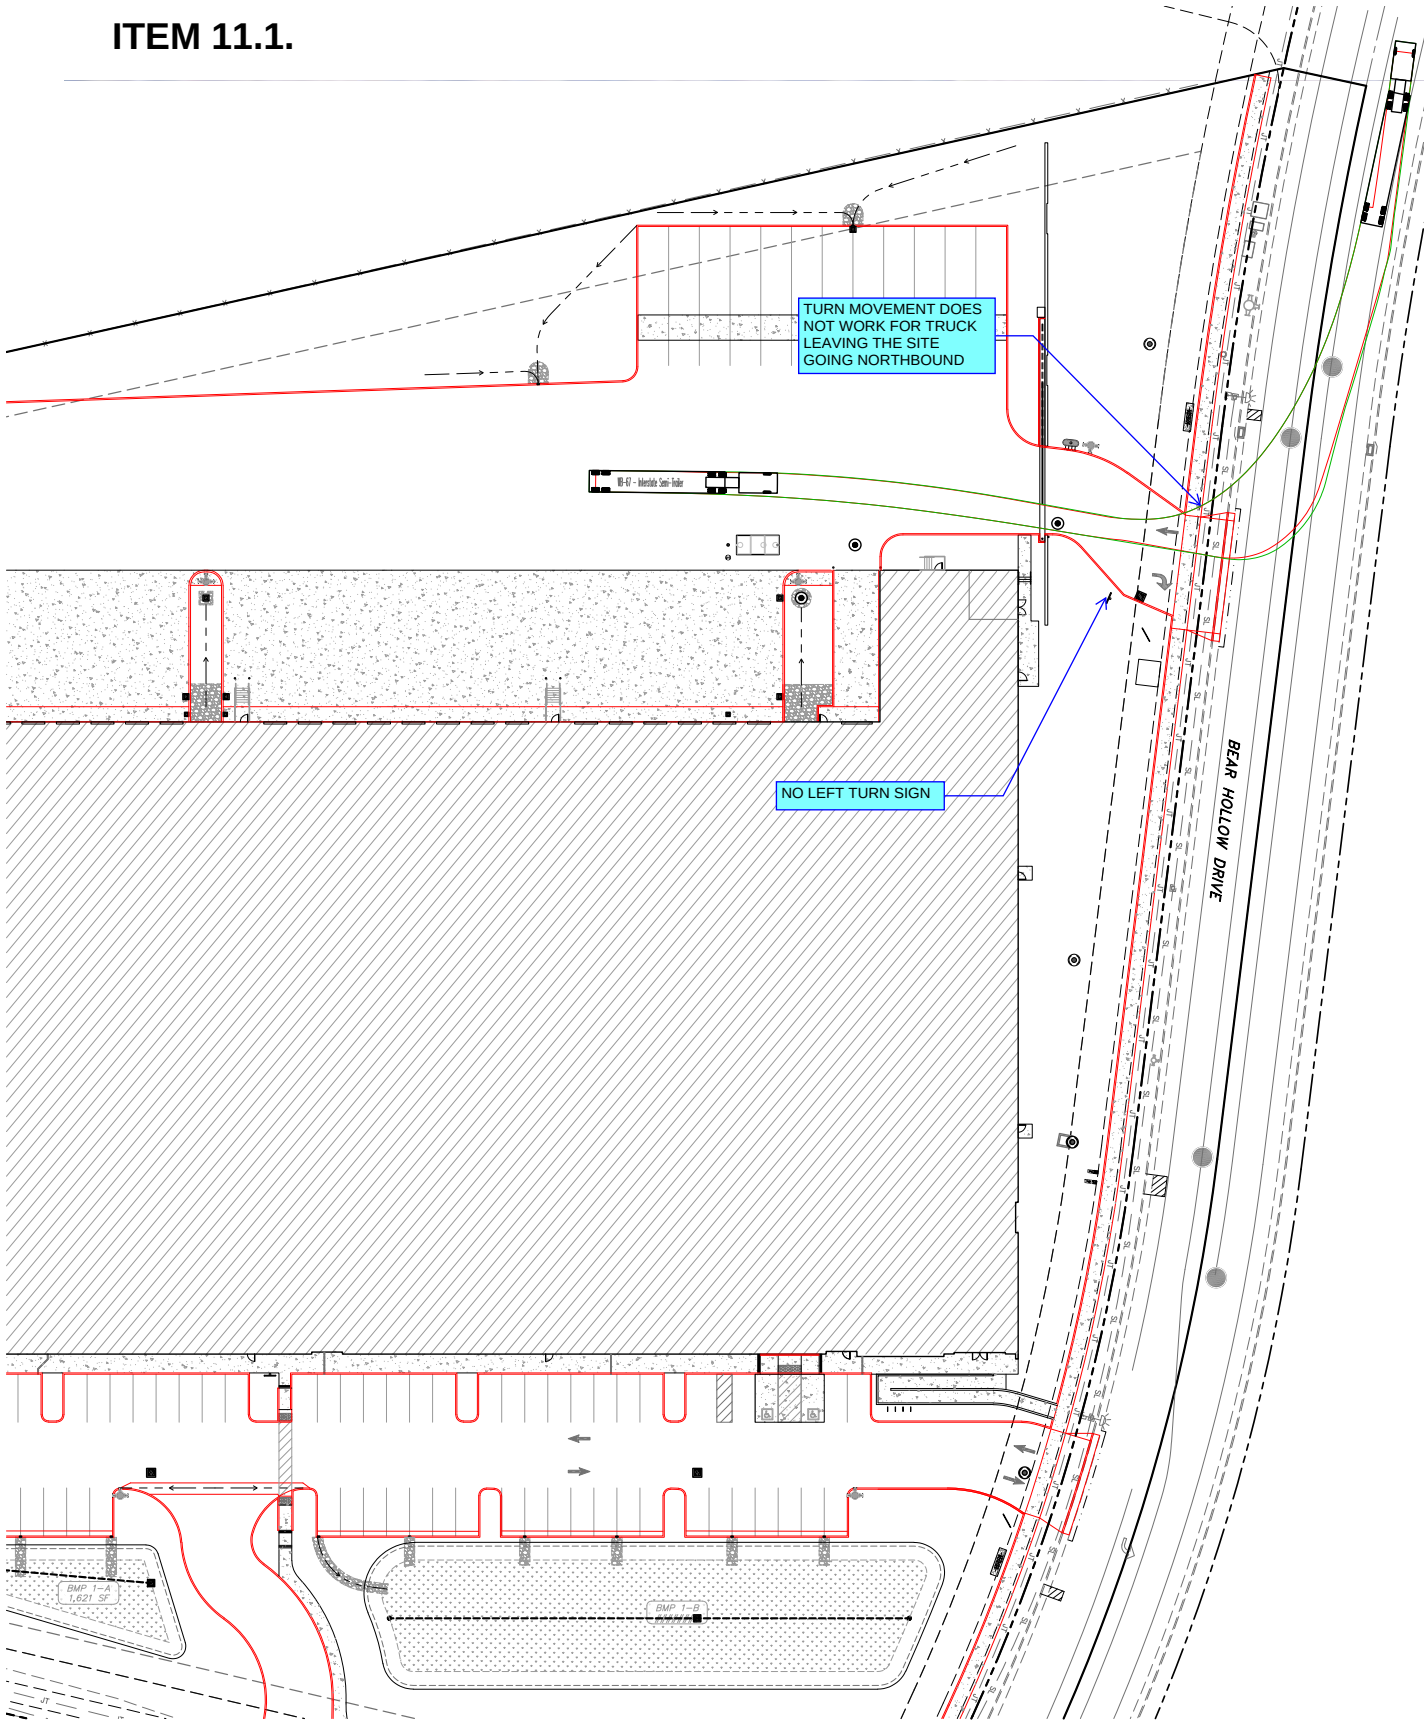

TRUCK TURN MOVEMENT - NORTHBOUND EGRESS

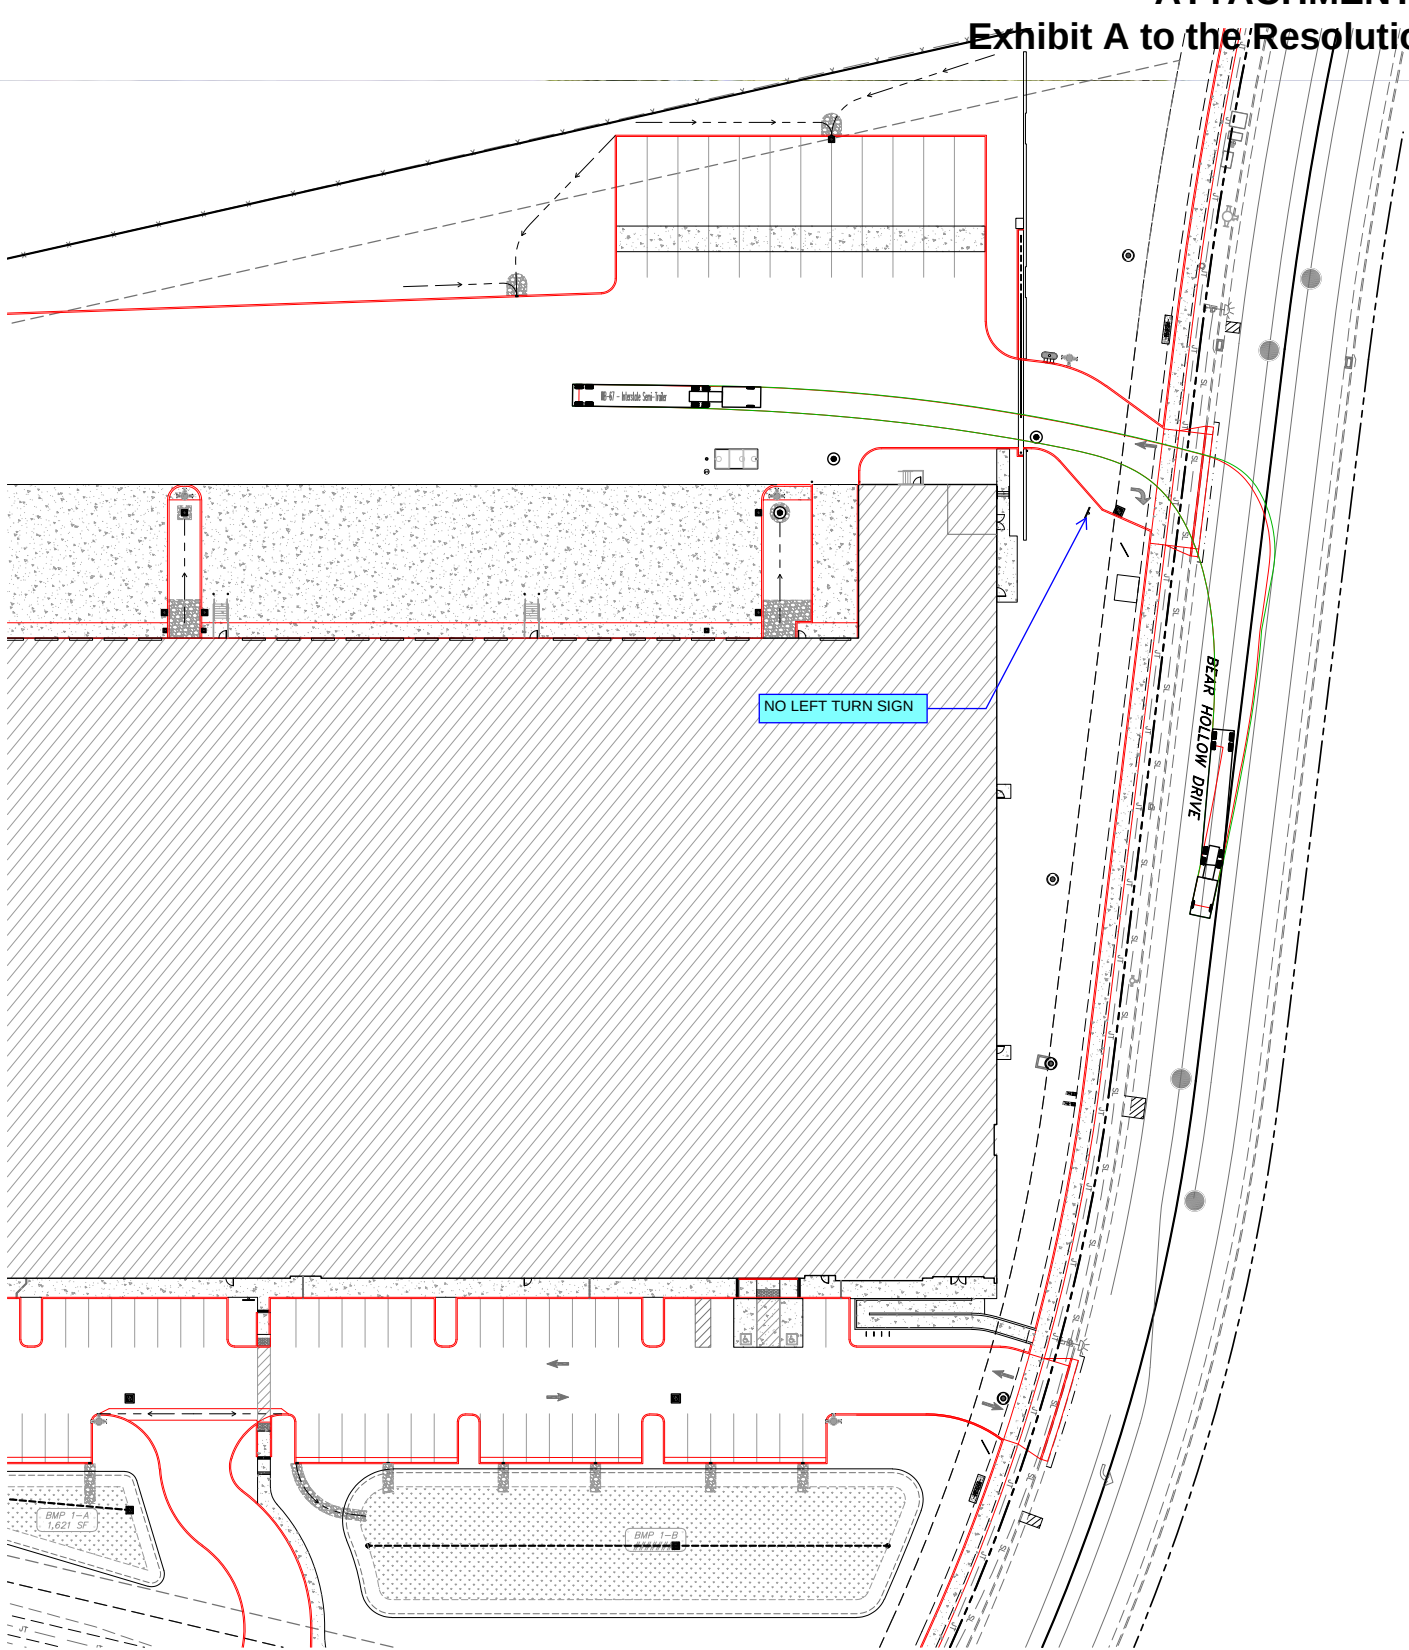

TRUCK TURN MOVEMENT - SOUTHBOUND EGRESS



This conceptual design is based upon a preliminary review of entitlement requirements and on unverified and possibly incomplete site and/or building information, and is intended merely to assist in exploring how the project might be developed. Signage shown is for illustrative purposes only and does not necessarily reflect municipal code compliance. All colors shown are for representative purposes only. Refer to material samples for actual color verification.

TRUCK TURNING DIAGRAMS - BEAR HOLLOW TRUCK COURT ENTRANCE

LOGISTIC CENTER AT RANCHO CORDOVA
RANCHO CORDOVA, CA- SNR21-0064-00

WARE MALCOMB

10 . 03 . 2022

PAGE
14

Environmental Noise Assessment

Logistic Center

Rancho Cordova, California

BAC Job # 2021-192

Prepared For:

DPML Bear Hollow, LLC.

Attn: Shelagh Danna
5500 Equity Avenue
Reno, NV 89502

Prepared By:

Bollard Acoustical Consultants, Inc.



Dario Gotchet, Principal Consultant

January 26, 2022



Introduction

The Logistic Center is located north of Mather Boulevard and west of Bear Hollow Drive in the City of Rancho Cordova, California. The project consists of the development of an industrial building (approximately 155,000 ft²) containing warehouse and office uses, and associated parking. The location of the project site with aerial imagery is shown in Figure 1. The project conceptual site plan is presented as Figure 2.

Due to the potential for elevated project-generated on-site operations noise levels at nearby residential uses, Bollard Acoustical Consultants, Inc. (BAC) was retained to prepare this noise assessment. Specifically, the purposes of this assessment are to quantify noise levels associated with project on-site industrial operations, to assess the state of compliance of those noise levels with applicable City of Rancho Cordova noise standards, and if necessary, to recommend measures to reduce those noise levels to acceptable limits.


Noise Fundamentals and Terminology

Noise is often described as unwanted sound. Sound is defined as any pressure variation in air that the human ear can detect. If the pressure variations occur frequently enough (at least 20 times per second), they can be heard, and thus are called sound. Measuring sound directly in terms of pressure would require a very large and awkward range of numbers. To avoid this, the decibel scale was devised. The decibel scale allows a million-fold increase in pressure to be expressed as 120 dB. Another useful aspect of the decibel scale is that changes in levels (dB) correspond closely to human perception of relative loudness. Appendix A contains definitions of Acoustical Terminology. Figure 3 shows common noise levels associated with various sources.


The perceived loudness of sounds is dependent upon many factors, including sound pressure level and frequency content. However, within the usual range of environmental noise levels, perception of loudness is relatively predictable, and can be approximated by weighing the frequency response of a sound level meter by means of the standardized A-weighting network. There is a strong correlation between A-weighted sound levels (expressed as dBA) and community response to noise. For this reason, the A-weighted sound level has become the standard tool of environmental noise assessment. All noise levels reported in this section are in terms of A-weighted levels in decibels.

Community noise is commonly described in terms of the “ambient” noise level, which is defined as the all-encompassing noise level associated with a given noise environment. A common statistical tool to measure the ambient noise level is the average, or equivalent, sound level (L_{eq}) over a given time period (usually one hour). The L_{eq} is the foundation of the Day-Night Average Level noise descriptor, L_{dn} or DNL, and shows very good correlation with community response to noise.

ITEM 11.1

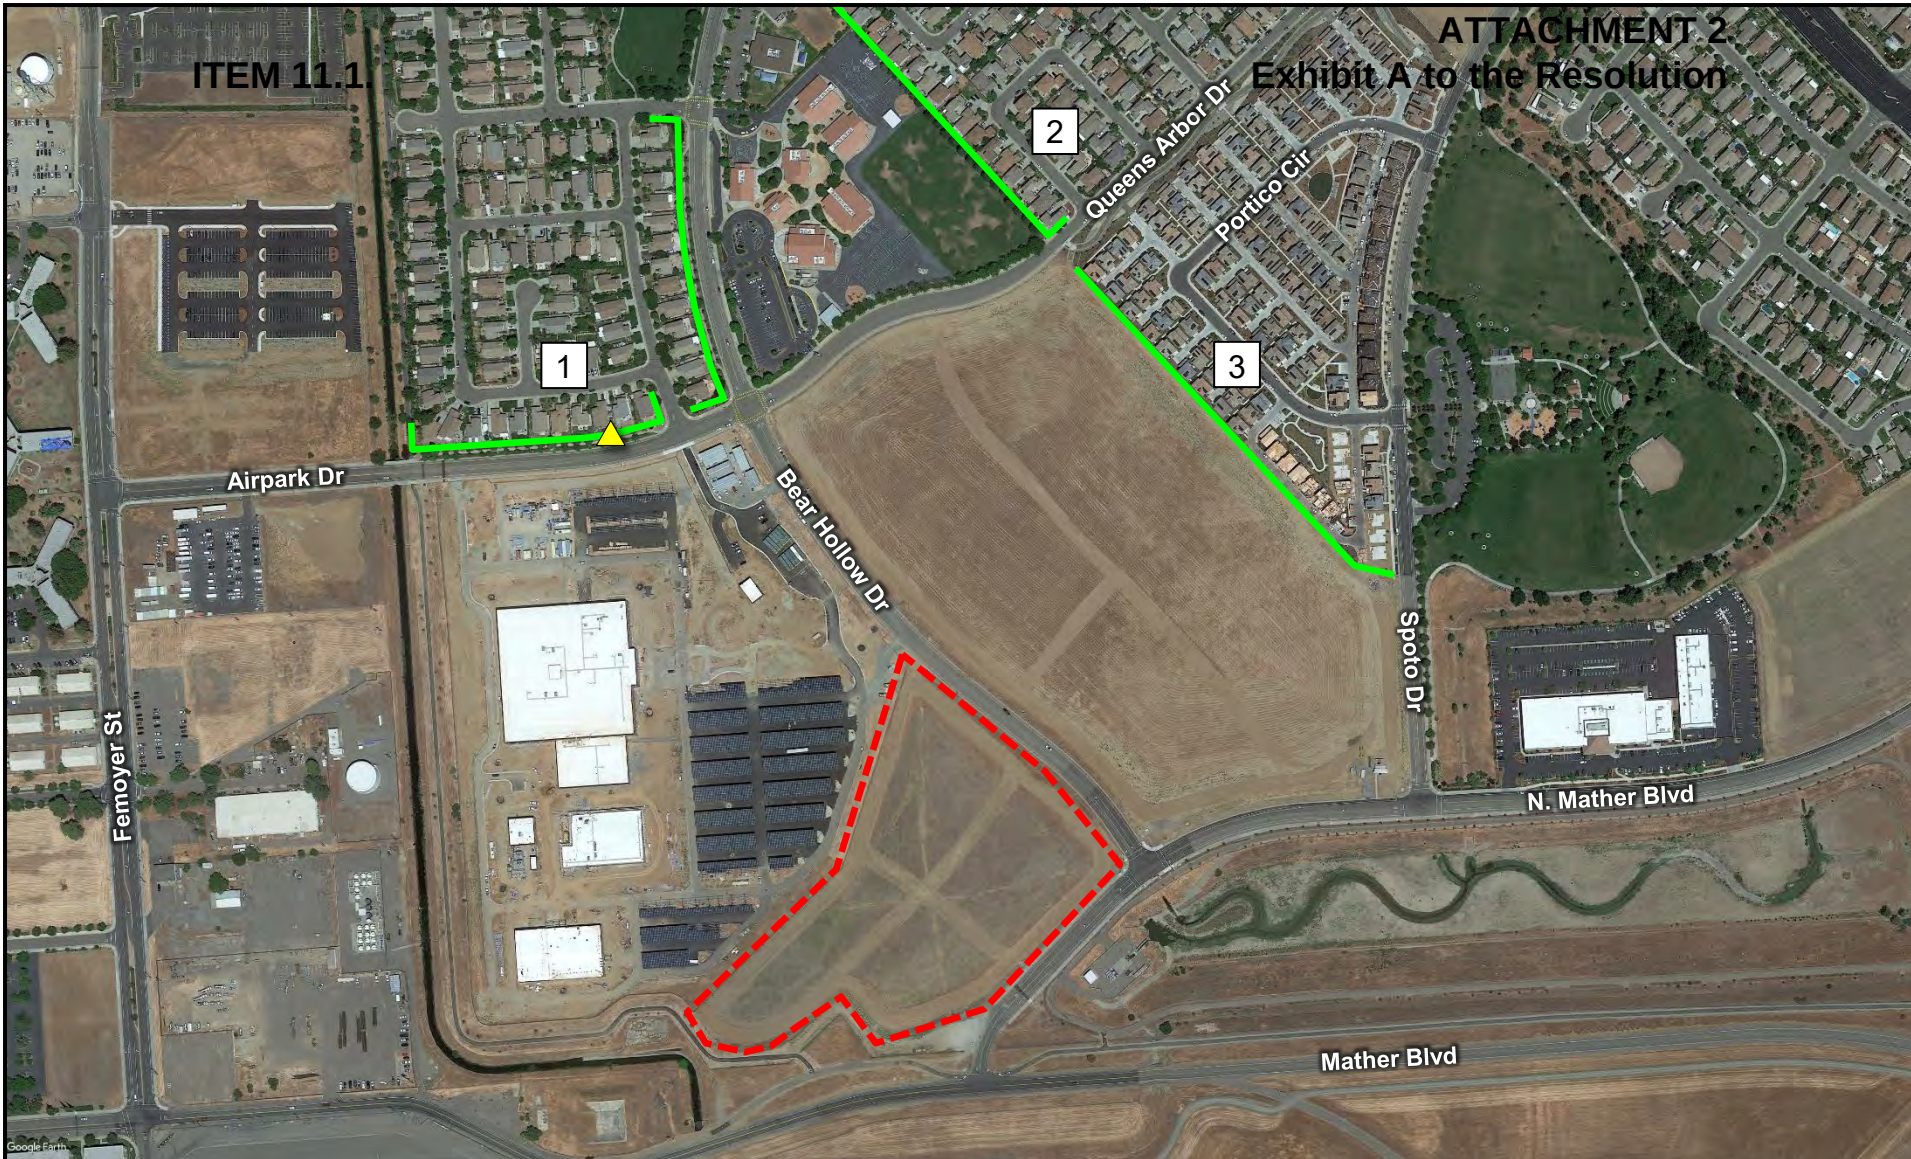**Legend**

- Project Boundary (Approximate)
- Existing Solid Noise Barriers
- ▲ Long-term Noise Measurement Location
- # Existing Residential Uses

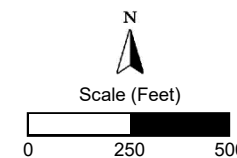


Logistic Center
Rancho Cordova, California

Project Area

Figure 1


ITEM 11.1.

ATTACHMENT 2
Exhibit A to the Resolution

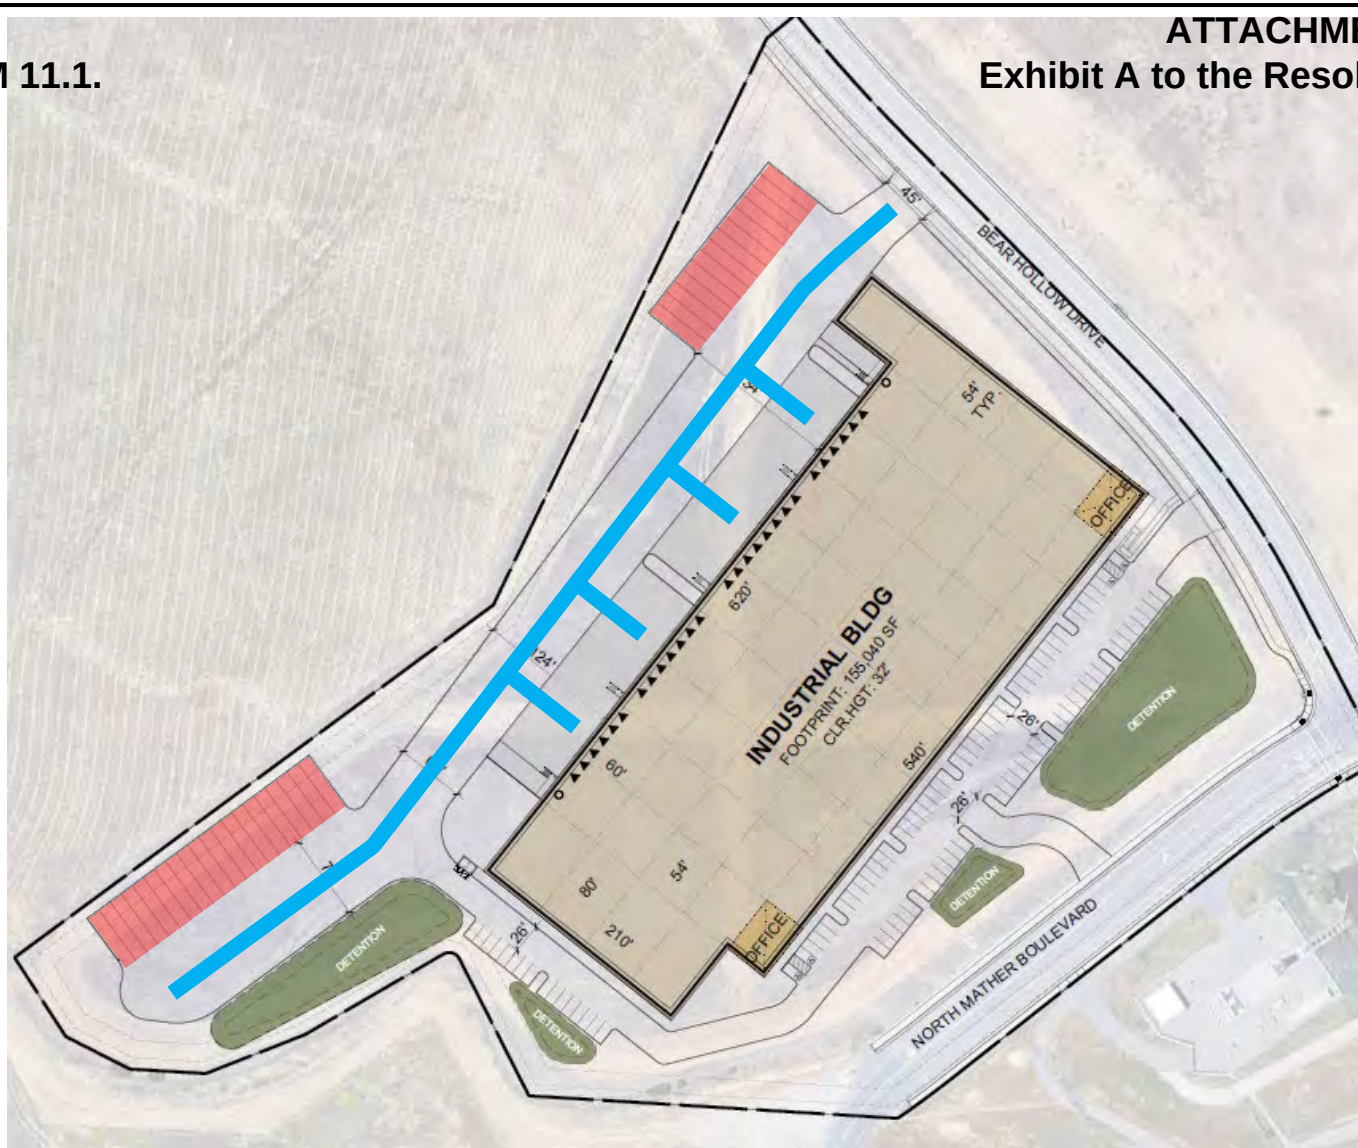

Legend

-  On-Site Truck Circulation Route
-  Truck Trailer Parking Areas
-  Truck Loading Docks

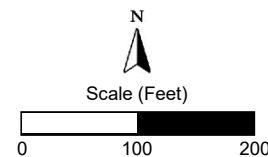


Logistic Center
Rancho Cordova, California

Conceptual Site Plan

Figure 2

Figure 3
Noise Levels Associated with Common Noise Sources

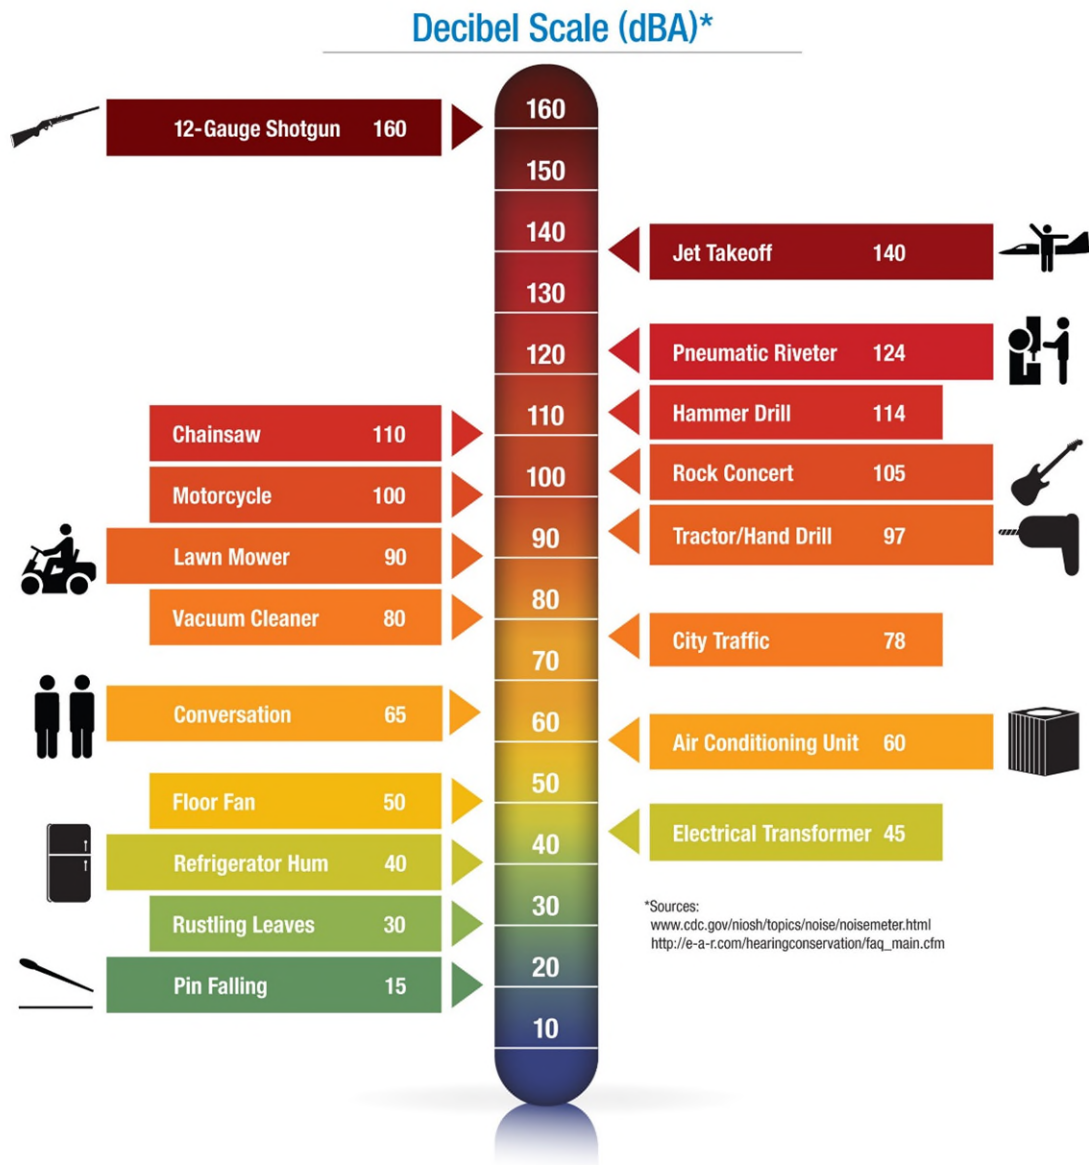

DNL is based upon the average noise level over a 24-hour day, with a +10-decibel weighting applied to noise occurring during nighttime (10:00 p.m. to 7:00 a.m.) hours. The nighttime penalty is based upon the assumption that people react to nighttime noise exposures as though they were twice as loud as daytime exposures. Because DNL represents a 24-hour average, it tends to disguise short-term variations in the noise environment. DNL-based noise standards are commonly used to assess noise impacts associated with traffic, railroad, and aircraft noise sources.

Criteria for Acceptable Noise Exposure

Rancho Cordova General Plan

Policies N.1.1 through N.1.4 of the Rancho Cordova Noise Element specifically pertain to noise generated by non-transportation noise sources, such as those associated with project on-site operations. Those policies, and the corresponding actions which are applied to those policies, are provided below:

Policy N.1.1 Establish standards and policies consistent with those in Tables N-1 and N-2 to govern maximum sound levels in new development.

Action N.1.2.1 – Adopt a Noise Ordinance with noise level performance standards, including maximum allowable noise exposure, ambient versus nuisance noise, method of measuring noise, and enforcement procedures.

Policy N.1.2 Ensure that the indoor and outdoor areas of new projects will be located, constructed, and shielded from noise sources in compliance with the City's noise standards to the maximum extent feasible.

Action N.1.2.1 – Require new development of noise-creating uses to conform with the City's maximum noise levels.

Action N.1.2.2 – Require an acoustical analysis as part of the environmental review process when noise-sensitive land uses are proposed in areas where current or projected exterior noise levels exceed the City's standards.

Action N.1.2.3 – Require any potential noise impacts identified during the acoustical analysis to be mitigated in the project design to the maximum extent feasible.

Policy N.1.3 Ensure that proposed non-residential land uses likely to exceed the City's standards do not create noise disturbances in existing noise-sensitive areas.

Action N.1.3.1 - Require an acoustical analysis as part of the environmental review process when proposed non-residential land uses are likely to produce noise levels that exceed the City's noise standards. The acoustical analysis must be prepared by a qualified person experienced in environmental noise assessment and architectural acoustics and must estimate existing and projected cumulative noise levels and compare those levels to the policies within this Element.

Action N.1.3.2 - Require any noise impacts identified in the acoustical analysis to be mitigated in conjunction with the project design.

Policy N.1.4 Mitigate noise created by proposed non-transportation noise sources to comply with the City's noise standards to the maximum extent feasible.

Action N.1.4.2 – Consider restricting the hours of operation of loading docks, trash compactors, and other noise-producing uses in commercial areas that are adjacent to residential uses.

The City's non-transportation noise level performance standards referenced in these policies are provided in Table N-1 of the Noise Element. That table is reproduced in this report below as Table 1.

Table 1
Noise Level Performance Standards For New Projects Affected by or Including
Non-Transportation Noise Sources¹

Stationary Noise Source	Noise Level Descriptor	Daytime 7 a.m. to 10 p.m.	Nighttime 10 p.m. to 7 a.m.
Typical	Hourly L_{eq} , dB	55	45
Tonal, Impulsive, Repetitive, or Consist Primarily of Speech or Music	Hourly L_{eq} , dB	50	40
¹ The City may impose noise level standards which are more or less restrictive than those specified above based upon determination of existing low or high ambient noise levels. <i>Source: Rancho Cordova General Plan Noise Element, Table N-1.</i>			

Existing Ambient Noise Environment within the Project Vicinity

The existing ambient noise environment within the project vicinity is defined primarily by traffic on N. Mather Boulevard, Bear Hollow Drive and Airpark Drive, and by aircraft operations associated with Mather Airport to the south. To generally quantify the existing ambient noise environment within the project vicinity, BAC conducted a long-term (48-hour) noise level survey from December 8-9, 2021. Photographs of the noise survey location are provided as Appendix B.

A Larson-Davis Laboratories (LDL) Model 820 precision integrating sound level meter was used to complete the noise level measurement survey. The meter was calibrated immediately before use with an LDL Model CAL200 acoustical calibrator to ensure the accuracy of the measurements. The equipment used meets all pertinent specifications of the American National Standards Institute for Type 1 sound level meters (ANSI S1.4).

The long-term ambient noise level survey results are summarized in Table 2. The detailed results of the ambient noise survey are contained in Appendix C in tabular format and graphically in Appendix D.

Table 2
Summary of Long-Term Noise Survey Measurement Results¹

Site Description ²	Date	DNL	Average Measured Hourly Noise Levels (dBA)			
			Daytime ³		Nighttime ⁴	
			L _{eq}	L _{max}	L _{eq}	L _{max}
North of the project site at	12/8/21	60	59	78	52	73
residential uses and Airpark Drive	12/9/21	61	59	79	54	74
¹ Detailed summaries of the noise monitoring results are provided in Appendices C and D. ² Long-term noise survey location is identified on Figure 1. ³ Daytime hours: 7:00 a.m. to 10:00 p.m. ⁴ Nighttime hours: 10:00 p.m. to 7:00 a.m. <i>Source: Bollard Acoustical Consultants, Inc. (2021)</i>						

The BAC noise measurement site was selected to be representative of the ambient noise level environment at the nearest residential uses to the project area, located to the north along Airpark Drive. As indicated in Table 2, average measured noise levels (L_{eq}) at the survey location exceeded Rancho Cordova General Plan daytime and nighttime noise level standards applicable to noise-sensitive uses.

Noise Impacts from Project-Generated On-Site Operations

According to the provided site drawings (dated October 1, 2021), the project proposes the construction of an industrial building (approximately 155,000 ft²) containing warehouse and office uses with associated parking. The location of the proposed industrial building is shown in Figure 2.

Noise generated by heavy trucks arriving and departing the site, backing into the loading docks, and coupling/decoupling, will be one of the primary noise sources associated with this project. Once the heavy trucks are docked at the loading bays, they will be loaded and unloaded from within the building, so no outside loading/unloading activities would occur, and noise generated by such activities would be contained within the building. Another primary noise source associated with the project has been identified as mechanical equipment (HVAC). However, it is the experience of BAC in similar industrial projects that mechanical equipment would either be housed in an equipment room or located on the roof of the buildings and shielded by screen walls (parapets).

Noise generated by project-related activities were quantified through a combination of reference noise level measurements and application of accepted noise modeling techniques. Separate discussions of noise generated by on-site heavy truck circulation and trailer coupling/decoupling are provided in the following sections.

The Rancho Cordova General Plan daytime and nighttime performance standards of 55 and 45 dB L_{eq} (respectively) were applied to project on-site operations noise generation and assessed at

the nearest existing residential uses. The nearest existing residential uses are represented by numeric values on Figure 1 – identified as Residential 1-3. For the purposes of this assessment, it was assumed that on-site operations would occur during both daytime and nighttime hours. However, satisfaction of the General Plan's nighttime noise level standard would ensure for compliance with the General Plan's less restrictive daytime noise level limit. As a result, the following analyses focus on compliance with the General Plan's nighttime noise level standard of 45 dB L_{eq} at the nearest residential uses.

On-Site Heavy Truck Circulation

Based on a review of the site drawings, the heavy truck access point will be on the north end of the development off Bear Hollow Drive. The truck access point and on-site truck circulation route and are shown on Figure 2.

The project site plan indicates that the industrial building will have 27 truck loading docks. To assess project on-site truck circulation noise exposure relative to the General Plan's hourly average (L_{eq}) noise level descriptor, it is necessary to identify the number of truck movements occurring during a typical busy hour of operations. For the purposes of this analysis, it was assumed that the project could have up to 50 on-site heavy truck trips during a worst-case busy hour (believed to be conservative).

Heavy truck arrivals and departures, and on-site truck circulation, will occur at low speeds. To quantify the noise generation of slow moving trucks, BAC utilized single-event passby noise test results for slow-moving heavy trucks conducted at the West El Camino truck stop in Sacramento, California. The passby measurements were conducted at a reference distance of 50 feet at a location suitable for isolation of individual passby events. During the truck passbys, Larson-Davis Laboratories Model 820 and 2900 sound level meters and frequency analyzers were used to quantify noise levels and event frequency content for each event. The results of the heavy truck measurements indicated that maximum noise levels ranged from 69 to 77 dB L_{max} , with a mean of 74 dB L_{max} . Truck passby levels measured in terms of Sound Exposure Levels (SEL) ranged from 77 to 85 dB, with a mean 83 dB. Based on the conservative estimate of 50 trips per hour, and an SEL of 83 dB per passby, the hourly average noise level generated by on-site heavy truck circulation computes to 64 dB L_{eq} at a reference distance of 50 feet from the passby route.

Assuming standard sound wave spreading loss (-4.5 dB per doubling of distance from a moving point source), and a calculated reference noise level of 64 dB L_{eq} at a distance of 50 feet, worst-case on-site heavy truck circulation noise exposure was predicted at the nearest existing residential uses. The results of those predictions relative to the City's nighttime noise level standard are provided in Table 3.

It should be noted that existing solid noise barriers ranging from 6 to 7 feet-in-height are constructed along the property boundaries of the nearest existing residential uses. The locations of the existing noise barriers are illustrated on Figure 1. To account for the attenuation that would be provided by the existing noise barriers, the predicted noise levels in Table 3 have been conservatively reduced by 5 dB.

Table 3
Predicted On-Site Truck Circulation Noise Exposure vs. City Nighttime Noise Standard

Receiver ¹	Distance (ft) ²	Predicted Noise Level, L _{eq} (dB) ³	City Nighttime Noise Standard, L _{eq} (dB)
Residential 1	1,000	40	45
Residential 2	1,200	39	
Residential 3	1,000	40	
¹ Locations of nearest residential uses are shown on Figure 1.			
² Distances scaled from on-site truck circulation route to nearest residential uses using the provided site plan and City of Rancho Cordova online viewer.			
³ Predicted noise levels include an offset of -5 dB to account for shielding that would be provided by existing solid noise barriers. The locations of the existing noise barriers are shown on Figure 1.			
Source: Bollard Acoustical Consultants, Inc. (2022)			

As indicated in Table 3, worst-case on-site truck circulation noise levels are predicted to satisfy the Rancho Cordova General Plan nighttime noise level standard of 45 dB L_{eq} at the nearest residential uses. The predicted compliance includes consideration of shielding that would be provided by existing solid noise barriers at the locations illustrated on Figure 1. In addition, the predicted noise levels in Table 3 are below or within the range of measured ambient daytime and nighttime noise levels at the nearest residential uses to the project area (near Residential 1). Based on the analysis and results provided above, no further consideration of noise mitigation measures would be warranted for this aspect of the project.

It should be noted that screening provided by existing and future intervening structures constructed on adjacent parcels to the north and east of the project would likely reduce project-generated on-site operations noise levels at the nearest existing residential uses (Residential 1-3). However, without having finalized site plans indicating building location and orientation on those properties, the degree in which project operations noise levels would be attenuated is difficult to determine with a high level of accuracy. Nonetheless, excluding any consideration of shielding that may be provided existing or future structures on adjacent properties, the predicted noise levels in Table 3 would satisfy the applicable General Plan noise level criteria at the closest residential uses.

On-Site Heavy Truck Backing and Trailing Activities

Noise would be generated during brief periods by trucks backing into warehouse building loading docks and trailer parking areas during trailer coupling/decoupling activities (including backup beepers). It was assumed that heavy trucks would not be permitted to idle while on-site, and that refrigerator trucks (if applicable), would be plugged into loading bay power. The locations of the truck loading docks and trailer parking areas are shown on Figure 2.

To quantify the noise generated by truck backup warning devices and trailer coupling/decoupling activities, BAC conducted noise level measurements of a similar sized warehouse distribution facility in Patterson, California over a 48-hour period in August of 2015. The noise level results from the Patterson facility indicate that the measured average noise levels for the entire monitoring period were 54 dB L_{eq} and 71 dB L_{max} at a distance of 100 feet from the effective noise

ITEM 11.1.

Exhibit A to the Resolution

Bollard Acoustical Consultants, Inc. (BAC)

center of the truck backing, coupling and decoupling area. Based on the reference noise level data provided above, and assuming standard sound wave spreading loss (-4.5 dB per doubling of distance from a moving point source), truck backing and trailering noise associated with the loading docks and trailer parking areas was predicted at the nearest existing residential uses. The results of those predictions relative to the City's nighttime noise level standard are provided below in Table 4.

As mentioned previously, existing solid noise barriers ranging from 6 to 7-feet-in-height are constructed along the property boundaries of the nearest existing residential uses (illustrated on Figure 1). To account for the attenuation that would be provided by the existing noise barriers, the predicted noise levels in Table 4 have been conservatively reduced by 5 dB.

Table 4
Predicted Truck Backing and Trailering Noise Exposure vs. City Nighttime Noise Standard

Receiver ¹	Distance (ft) ²		Predicted Noise Level, L _{eq} (dB) ³		City Nighttime Noise Standard, L _{eq} (dB)
	Loading Docks	Trailer Parking	Loading Docks	Trailer Parking	
Residential 1	1,100	1,000	33	34	45
Residential 2	1,300	1,300	32	32	
Residential 3	1,100	1,100	33	33	
¹ Locations of nearest residential uses are shown on Figure 1.					
² Distances scaled from closest loading dock and trailer parking areas to residential uses using provided site plan and City of Rancho Cordova online viewer.					
³ Predicted noise levels include an offset of -5 dB to account for shielding that would be provided by existing solid noise barriers. The locations of the existing noise barriers are shown on Figure 1.					
Source: <i>Bollard Acoustical Consultants, Inc. (2022)</i>					

The Table 4 data indicate that truck backing and trailering noise levels are predicted to satisfy the Rancho Cordova General Plan nighttime noise level standard of 45 dB L_{eq} at the nearest residential uses. The predicted compliance includes consideration of shielding that would be provided by existing solid noise barriers at the locations illustrated on Figure 1. Further, the predicted noise levels in Table 4 are below the range of measured ambient daytime and nighttime noise levels at the nearest residential uses to the project area (near Residential 1). Based on the analysis and results provided above, no further consideration of noise mitigation measures would be warranted for this aspect of the project.

As discussed previously, the screening provided by existing and future intervening structures constructed on adjacent parcels to the north and east of the project would likely reduce project-generated on-site operations noise levels at the nearest existing residential uses (Residential 1-3). Nonetheless, excluding any consideration of shielding that may be provided by those structures, the predicted noise levels in Table 4 would satisfy the applicable General Plan noise level criteria at the closest residential uses.

Conclusions

Based on the analysis and results presented in this report, noise levels associated with project-generated on-site operations at the proposed Logistic Center are predicted to satisfy the applicable Rancho Cordova General Plan noise criteria at the nearest existing residential uses. The predicted compliance includes consideration of shielding that would be provided by existing solid noise barriers at the locations illustrated on Figure 1. In addition, predicted on-site operations noise levels are expected to be below or within the range of measured ambient daytime and nighttime noise levels at the nearest residential uses to the project area. As a result, no further consideration of noise mitigation measures would be warranted for the project.

It should be noted that screening provided by existing and future intervening structures constructed on adjacent parcels to the north and east of the project would likely reduce project-generated on-site operations noise levels at the nearest existing residential uses. However, without having finalized site plans indicating building location and orientation on those properties, the degree in which project operations noise levels would be attenuated is difficult to determine with a high level of accuracy. Nonetheless, excluding any consideration of shielding that may be provided existing or future structures on adjacent properties, the predicted on-site operations noise levels presented in this report would satisfy the applicable Rancho Cordova General Plan noise level criteria at the closest residential uses.

These conclusions are based on the operations assumptions cited herein, BAC file data, and the studied site design presented in Figure 2 (dated October 1, 2021). Deviations from the resources cited herein could cause noise levels to differ from those predicted in this assessment. It should be noted that, although noise levels associated with operations at the proposed industrial center are predicted to comply with applicable Rancho Cordova General Plan noise level limits at the nearest residential uses, it is ultimately up to the future individual businesses/tenants of the development to comply with said noise standards.

This concludes our environmental noise assessment for the Logistic Center in Rancho Cordova, California. Please contact BAC at (530) 537-2328 or dariog@bacnoise.com with comments or questions regarding this assessment.

Appendix A Acoustical Terminology

Acoustics	The science of sound.
Ambient Noise	The distinctive acoustical characteristics of a given space consisting of all noise sources audible at that location. In many cases, the term ambient is used to describe an existing or pre-project condition such as the setting in an environmental noise study.
Attenuation	The reduction of an acoustic signal.
A-Weighting	A frequency-response adjustment of a sound level meter that conditions the output signal to approximate human response.
Decibel or dB	Fundamental unit of sound. A Bell is defined as the logarithm of the ratio of the sound pressure squared over the reference pressure squared. A Decibel is one-tenth of a Bell.
CNEL	Community Noise Equivalent Level. Defined as the 24-hour average noise level with noise occurring during evening hours (7 - 10 p.m.) weighted by a factor of three and nighttime hours weighted by a factor of 10 prior to averaging.
Frequency	The measure of the rapidity of alterations of a periodic signal, expressed in cycles per second or hertz.
IIC	Impact Insulation Class (IIC): A single-number representation of a floor/ceiling partition's impact generated noise insulation performance. The field-measured version of this number is the FIIC.
L_{dn}	Day/Night Average Sound Level. Similar to CNEL but with no evening weighting.
Leq	Equivalent or energy-averaged sound level.
L_{max}	The highest root-mean-square (RMS) sound level measured over a given period of time.
Loudness	A subjective term for the sensation of the magnitude of sound.
Masking	The amount (or the process) by which the threshold of audibility is for one sound is raised by the presence of another (masking) sound.
Noise	Unwanted sound.
Peak Noise	The level corresponding to the highest (not RMS) sound pressure measured over a given period of time. This term is often confused with the "Maximum" level, which is the highest RMS level.
RT₆₀	The time it takes reverberant sound to decay by 60 dB once the source has been removed.
STC	Sound Transmission Class (STC): A single-number representation of a partition's noise insulation performance. This number is based on laboratory-measured, 16-band (1/3-octave) transmission loss (TL) data of the subject partition. The field-measured version of this number is the FSTC.



ITEM 11.1.



A

ATTACHMENT 2
Exhibit A to the Resolution



B



C

Legend

- A** Site 1: Facing east along residential boundaries and Airpark Drive
- B** Site 1: Facing west along residential boundaries and Airpark Drive
- C** Site 1: Facing northeast looking at noise monitoring equipment

Logistic Center
Rancho Cordova, California

Photographs of Noise Survey Location

Appendix B

Appendix C-1
Long-Term Ambient Noise Monitoring Results - Site 1
Logistic Center - Rancho Cordova, California
Wednesday, December 08, 2021

Hour	Leq	Lmax	L50	L90
12:00 AM	45	72	34	30
1:00 AM	36	64	30	28
2:00 AM	43	68	34	31
3:00 AM	46	71	34	31
4:00 AM	52	81	37	34
5:00 AM	51	72	39	34
6:00 AM	58	86	46	43
7:00 AM	60	75	50	46
8:00 AM	61	77	53	48
9:00 AM	60	86	49	46
10:00 AM	62	87	55	46
11:00 AM	58	78	49	46
12:00 PM	56	73	48	46
1:00 PM	56	76	50	46
2:00 PM	61	90	52	47
3:00 PM	60	78	51	44
4:00 PM	59	80	48	44
5:00 PM	58	79	47	43
6:00 PM	56	73	45	40
7:00 PM	55	74	44	39
8:00 PM	51	71	41	37
9:00 PM	53	72	39	35
10:00 PM	52	72	39	36
11:00 PM	48	72	38	35

	Statistical Summary					
	Daytime (7 a.m. - 10 p.m.)			Nighttime (10 p.m. - 7 a.m.)		
	High	Low	Average	High	Low	Average
Leq (Average)	62	51	59	58	36	52
Lmax (Maximum)	90	71	78	86	64	73
L50 (Median)	55	39	48	46	30	37
L90 (Background)	48	35	43	43	28	33

Computed DNL, dB	60
% Daytime Energy	90%
% Nighttime Energy	10%

GPS Coordinates	38°34'18.02" N
	121°17'11.77" W

Appendix C-2
Long-Term Ambient Noise Monitoring Results - Site 1
Logistic Center - Rancho Cordova, California
Thursday, December 09, 2021


Hour	Leq	Lmax	L50	L90
12:00 AM	48	69	36	33
1:00 AM	45	69	43	37
2:00 AM	50	72	43	41
3:00 AM	54	80	41	38
4:00 AM	55	83	42	38
5:00 AM	54	74	46	42
6:00 AM	59	76	54	50
7:00 AM	62	84	53	48
8:00 AM	62	82	52	48
9:00 AM	59	80	50	48
10:00 AM	57	79	50	47
11:00 AM	59	84	49	47
12:00 PM	58	83	50	46
1:00 PM	57	83	49	46
2:00 PM	59	76	51	46
3:00 PM	57	74	48	44
4:00 PM	59	77	50	42
5:00 PM	61	84	52	46
6:00 PM	56	75	48	44
7:00 PM	56	75	48	43
8:00 PM	56	74	46	43
9:00 PM	52	71	45	42
10:00 PM	52	70	46	44
11:00 PM	51	71	45	44

	Statistical Summary					
	Daytime (7 a.m. - 10 p.m.)			Nighttime (10 p.m. - 7 a.m.)		
	High	Low	Average	High	Low	Average
Leq (Average)	62	52	59	59	45	54
Lmax (Maximum)	84	71	79	83	69	74
L50 (Median)	53	45	49	54	36	44
L90 (Background)	48	42	45	50	33	41

Computed DNL, dB	61
% Daytime Energy	84%
% Nighttime Energy	16%

GPS Coordinates	38°34'18.02" N
	121°17'11.77" W


Appendix D-1
Long-Term Ambient Noise Monitoring Results - Site 1
Logistic Center - Rancho Cordova, California
Wednesday, December 08, 2021

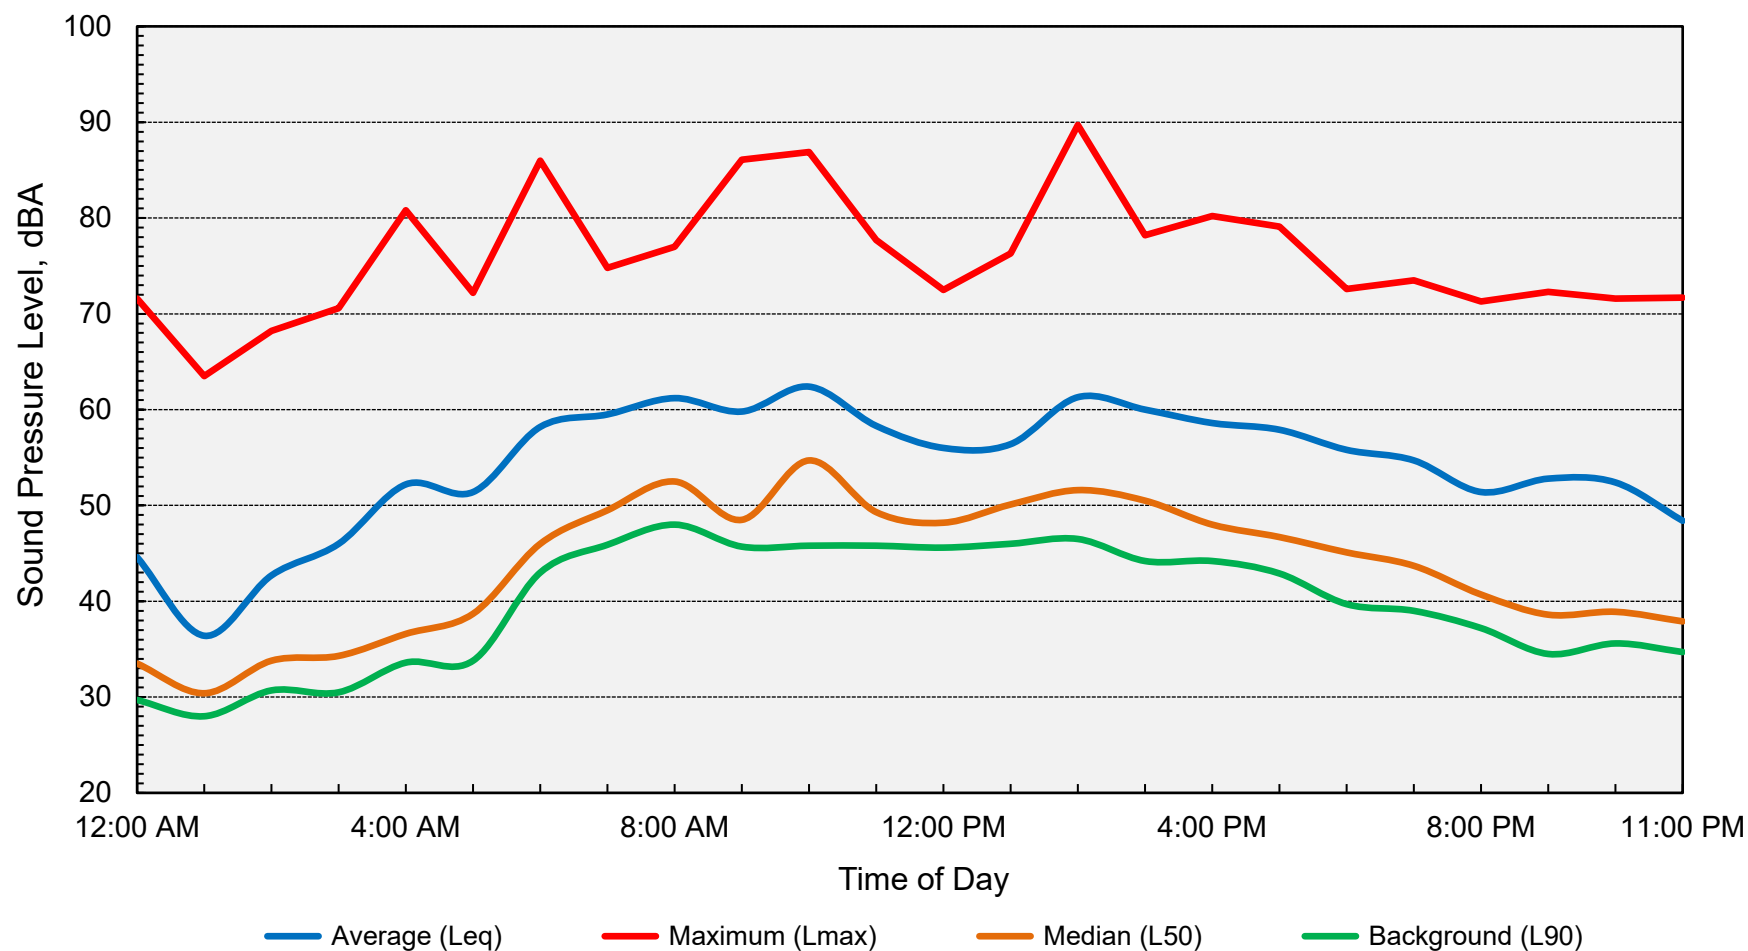

Computed DNL = 60 dB



Appendix D-2
Long-Term Ambient Noise Monitoring Results - Site 1
Logistic Center - Rancho Cordova, California
Thursday, December 09, 2021

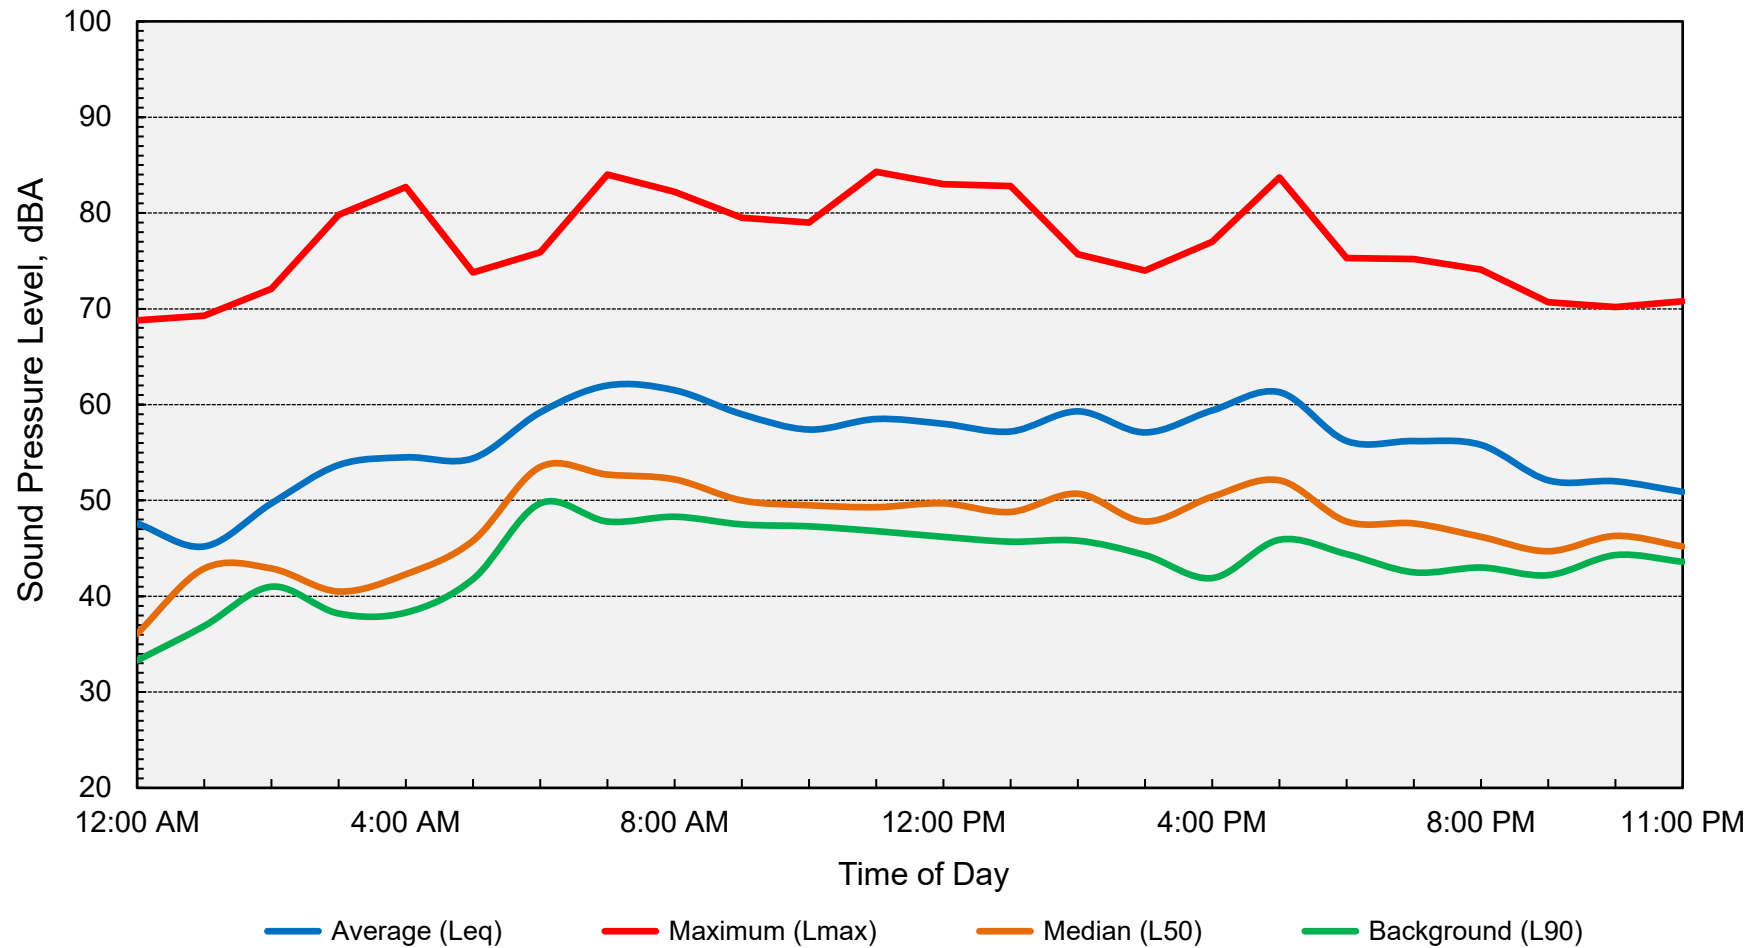


Computed DNL = 61 dB







**PROJECT
AREA**

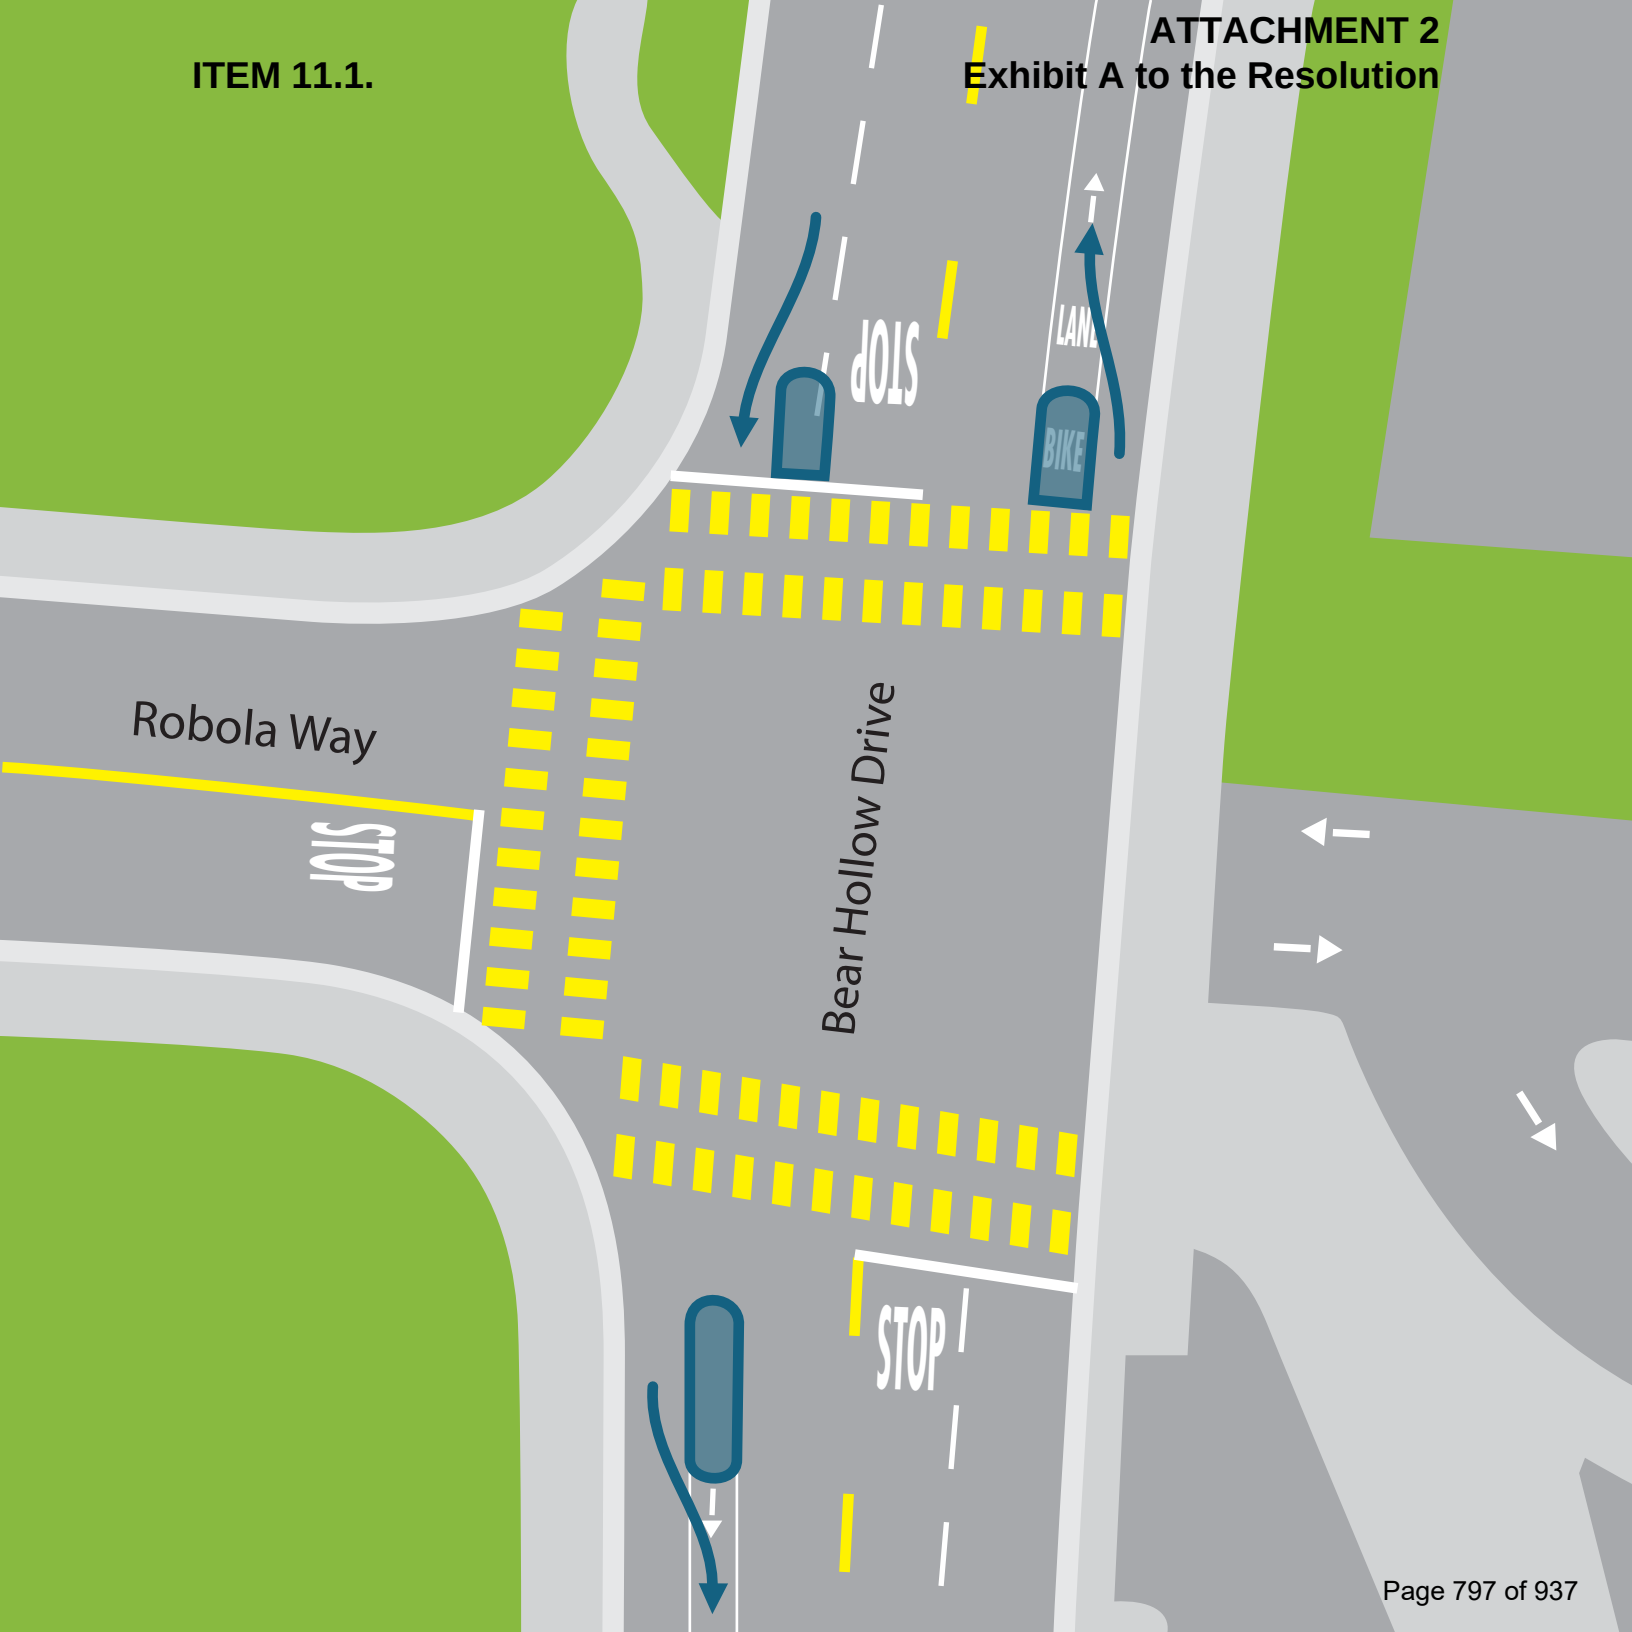

Transportation Engineers

March 9, 2022

Mr. George Condon, Partner, West Region
DERMODY
5500 Equity Avenue
Reno, CA 89502

**RE: TRIP GENERATION ESTIMATE AND TRUCK / AUTOMOBILE CIRCULATION
ASSESSMENT FOR BEAR HOLLOW DRIVE BUSINESS/ PROFESSIONAL SITE,
RANCHO CORDOVA, CA**

Dear Mr. Condon:

As requested, KD Anderson & Associates has completed this assessment of the probable trip generation associated with the uses on the Bear Hollow Drive Business/Professional (BP) site proposed in Rancho Cordova. The project involves construction of a 155,040 sf building in the BP (Business Park) zone at the intersection of Mather Blvd & Bear Hollow Drive. The building would be configured with 147,290 sf of warehouse space and 7,750 sf of supporting office space. The building would be accompanied by 27 truck loading docks, 32 trailer stalls and 98 automobile parking stalls.

Our work has involved review of the characteristics of the proposed project, consideration of potential trip generation rates presented in the *ITE Trip Generation Manual, 11th Edition*, selection of applicable trip generation rates and calculation of the project's overall and truck trip generation forecasts. In turn, that information will be used by the City of Rancho Cordova to determine whether the potential traffic impacts associated with the project are inherently less than significant based on the number of trips generated or if subsequent analysis is needed to confirm a finding of no significant impact.

Our work also included identification of the most likely truck route to the site and quantification of the automobile trip distribution on the streets leading to the site.

Trip Generation Rates. The *ITE Trip Generation Manual, 11th Edition* offers trip generation rates that are appropriate for most land uses, and we reviewed this reference as well as other available published materials. As noted in Table 1, trip generation rates are available for a variety of uses that might occupy a BP site. In general, the rates are dependent on employee density and the extent of travel to and from the site throughout the day. The buildings used for industrial / warehouse uses typically contain a small area of office space used to support the business operation, and that activity is included in the overall trip generation rates. Each land use category was also supported by truck trip generation rates.

The nature of the occupants of the buildings is unknown. Trip generation rates are available for **General Light Industrial Uses (Code 110)**, and these rates are presented in Table 1 below. Based on the project description, the site could also be developed with Warehouse uses, and the ITE rate for **Warehousing (Code 150)** has been identified. Finally, specialized warehousing has been a common type of development in the Rancho Cordova area, and ITE identifies **High Cube Warehousing (Code 154)** as follows:

A high-cube warehouse (HCW) is a building that typically has at least 200,000 gross square feet of floor area, has a ceiling height of 24 feet or more, and is used primarily for the storage and/or consolidation of manufactured goods (and to a lesser extent, raw materials) prior to their distribution to retail locations or other warehouses. A typical HCW has a high level of on-site automation and logistics management. The automation and logistics enable highly-efficient processing of goods through the HCW. The HCWs included in this land use include transload and short-term facilities. Transload facilities have a primary function of consolidation and distribution of pallet loads (or larger) for manufacturers, wholesalers, or retailers. They typically have little storage duration, high throughput, and are high-efficiency facilities. Short-term HCWs are high-efficiency distribution facilities often with custom/special features built into structure for movement of large volumes of freight with only short-term storage of products.

Trip Generation Forecast. The number of peak hour trips associated with the project has been estimated for each land use category, and the results are also presented in Table 1. As shown, as a “worst case”, applying the Light Industrial rate could generate 755 trips over the course of the day (i.e., ½ inbound and ½ outbound) and would suggest 115 trips in the weekday a.m. peak hour and 101 trips in the p.m. peak hour. Alternatively, warehouse space as envisioned in the site plan, would generate 265 daily trips and 26 trips in the a.m. peak hour and 28 p.m. peak hour trips. The forecast associated with High Cube warehousing is even lower (i.e., 217 daily trips with 12 a.m. peak hour and 16 p.m. peak hour trips).

TABLE 1 TRIP GENERATION RATES FORECAST									
ITE Code	Description	Average Trips per Unit							
		Unit	Daily	AM Peak Hour			PM Peak Hour		
				% in	% out	Total	% in	% out	Total
110	General Light Industrial	ksf	4.87	88%	12%	0.74	14%	86%	0.65
150	Warehousing	ksf	1.71	77%	23%	0.17	28%	72%	0.18
154	High Cube warehouse	ksf	1.40	77%	23%	0.08	28%	72%	0.10
Bear Hollow Drive Project									
110	General Light Industrial	155.04	755	101	14	115	14	87	101
150	Warehousing		265	20	6	26	8	20	28
154	High Cube Warehouse		217	9	3	12	4	12	16

Trip Generation Conclusions. The City of Rancho Cordova’s traffic study guidelines typically determine the need for additional traffic impact analysis based on consideration of a project’s overall trip generation estimate. Those projects generating fewer than 1,000 daily or 100 peak hour trips do not typically require traffic impact analysis. If the Bear Hollow Drive BP site is developed with “General Light Industrial” uses (i.e., “worst case”) then the project’s trip generation estimates fall above those thresholds in the a.m. and p.m. peak hours.

Truck Traffic. Because the overall volume of traffic created by the project is low, a key issue may be the amount of truck traffic caused by the project and the routes followed by trucks traveling to and from the site. Table 2 presents estimates for the truck trips accompanying site development under the three alternative ITE land use trip generation categories. As indicated total daily truck trip generation (i.e., inbound and outbound total) ranges from 34 to 91 daily trips. The land use category generating the most total vehicle trips (i.e., warehouse) generates fewer truck trips..

TABLE 2 TRUCK TRIP GENERATION RATES FORECAST									
ITE Code	Description	Average Trips per Unit							
		Unit	Daily	AM Peak Hour			PM Peak Hour		
				% in	% out	Total	% in	% out	Total
110	General Light Industrial	ksf	0.25	60%	40%	0.01	50%	50%	0.01
150	Warehousing	ksf	0.60	52%	48%	0.02	52%	48%	0.03
154	High Cube warehouse	ksf	0.22	49%	51%	0.02	47%	53%	0.01
<i>Bear Hollow Drive Project</i>									
110	General Light Industrial	155.04	39	1	1	2	1	1	2
150	Warehousing		93	2	1	3	2	3	5
154	High Cube Warehouse		34	1	2	3	2	1	2

Truck Routes. Most truck traffic to and from uses along the Zinfandel Drive corridor is oriented to and from US 50. While routes selected by automobile drives often reflect the shortest or most direct routes, truck drivers focus on routes that feature few stops that can most easily accommodate the turning requirements of large trucks. Those routes may not necessarily represent the shortest straight-line distance.

In this case, five possible routes have been identified in Table 3. Most truck traffic is expected to be oriented to the west on US 50, and in that direction routes using the Mather Field Road interchange, rather than the Zinfandel Drive interchange, are shorter, avoid most residential areas and have fewer stops. Based on this information, it is likely that truckers would choose Route 2, which avoids all residential areas for travel to the west.

ITEM 11.1.

Mr. George Condon, Partner, West Region

DERMODY

March 9, 2022

Page 4

**TABLE 3
COMPARATIVE ROUTES TO US 50 FOR TRUCKS**

Route	Path	Adjoining Land Use Besides Industrial / Commercial?	Stops			Distance ² (miles)
			Signals ¹	Stop Signs	Total	
1	US 50 to Mather Field Rd to International Dr to Femoyer St to Airpark Dr to Bear Hollows Dr to site	0.15 mi Residential but no fronting homes.	5	3	8	14.1
2	US 50 to Mather Field Rd to International Dr to Femoyer St to Mather Blvd to No. Mather Blvd to Bear Hollow Dr to site	No Residential, no school, no park	5	5	10	14.7
3	US 50 to Zinfandel Dr to Bear Hollow Dr to site	0.5 mi Residential but no fronting homes. School, park	6	3	9	15.2
4	US 50 to Zinfandel Dr to Spoto Dr to N. Mather Blvd to Bear Hollow Dr to site	0.5 mi Residential but no fronting homes. Park	8	2	10	15.6
5	US 50 to Zinfandel Dr to N. Mather Blvd to Bear Hollow Dr to site	No residential, no school or Park	9	2	11	15.6
¹ including US 50 off-ramps ² distance from "Sacramento" using Google Earth Pro						

KDA

ITEM 11.1.

Mr. George Condon, Partner, West Region

DERMODY

March 9, 2022

Page 5

ATTACHMENT 2 Exhibit A to the Resolution

Automobile Trip Distribution. The proposed project would add automobile trips to streets surrounding the project, primarily as a result of travel by commuting employees. The distribution of those trips would primarily reflect the location of residences within the greater Rancho Cordova – Sacramento County / Folsom area, as well as the travel time along alternative local routes that connect the site with the regional circulation network.

Table 4 presents preliminary assumptions relating to trip distribution as well as a tabulation of daily and peak hour trips on each facility.

KDA

ITEM 11.1.

Mr. George Condon, Partner, West Region

DERMODY

March 9, 2022

Page 6

ATTACHMENT 2
Exhibit A to the Resolution**TABLE 4**
PRELIMINARY PROJECT TRIP DISTRIBUTION AND ASSIGNMENT

TABLE 4 PRELIMINARY PROJECT TRIP DISTRIBUTION AND ASSIGNMENT								
Direction	Destination	Route	Share of Total	Local Street	Share	Trips with Light Industrial Rate		
						AM	PM	Daily
East	Folsom / El Dorado Co	Zinfandel Dr to US 50	20%	Bear Hollow Dr	15%	17	15	111
				Spoto Drive	5%	6	5	38
North	Citrus Heights / Sac Co	Zinfandel Dr to US 50 to Sunrise Blvd	35%	Bear Hollow Dr	28%	32	28	210
				Spoto Drive	7%	8	7	52
South	South Rancho Cordova	Mather Blvd to Douglas Rd	10%	Mather Blvd	5%	6	5	38
		N. Mather Blvd to Zinfandel Dr		N. Mather Blvd	5%	6	5	38
West	Sacramento County	International Dr to Mather Field Rd to US 50	30%	Bear Hollow Dr	30%	35	31	228
Northeast	Stonecreek Neighborhoods	Bear Hollow Dr	5%	Bear Hollow Dr	2%	2	2	16
		Spoto Drive		Spoto Drive	1%	1	1	8
		N. Mather Blvd		N. Mather Blvd	2%	2	2	16
						115	101	755
		Index #			% of Total			
Bear Hollow Drive	1	Zinfandel Dr to Airpark Dr		45%		52	45	340
	2	Airpark Dr to access		75%		86	76	566
	3	Access to N. Mather Blvd		25%		29	25	189
Spoto Drive	4	N. Mather Blvd to Zinfandel Drive		8%		9	8	98
N. Mather Blvd	5	Mather Blvd to Bear Hollow Dr		13%		15	13	38
	6	Bear Hollow Drive to Spoto Dr		20%		23	20	151
	7	Spoto Drive to Zinfandel Drive		7%		8	7	53
Airpark Drive	8	Femoyer Street to Bear Hollow Dr		30%		35	30	227

KDA

ITEM 11.1.

Mr. George Condon, Partner, West Region

DERMODY

March 9, 2022

Page 7

ATTACHMENT 2
Exhibit A to the Resolution

Please feel free to contact me if you have any questions or need additional information.


Sincerely yours,

KD Anderson & Associates, Inc.

A handwritten signature in black ink, appearing to read 'K. Anderson', with a long horizontal flourish extending to the right.

Kenneth D. Anderson, P.E.
President

Attachment: site plan, index map, ITE code 110, 150 and 154 worksheets

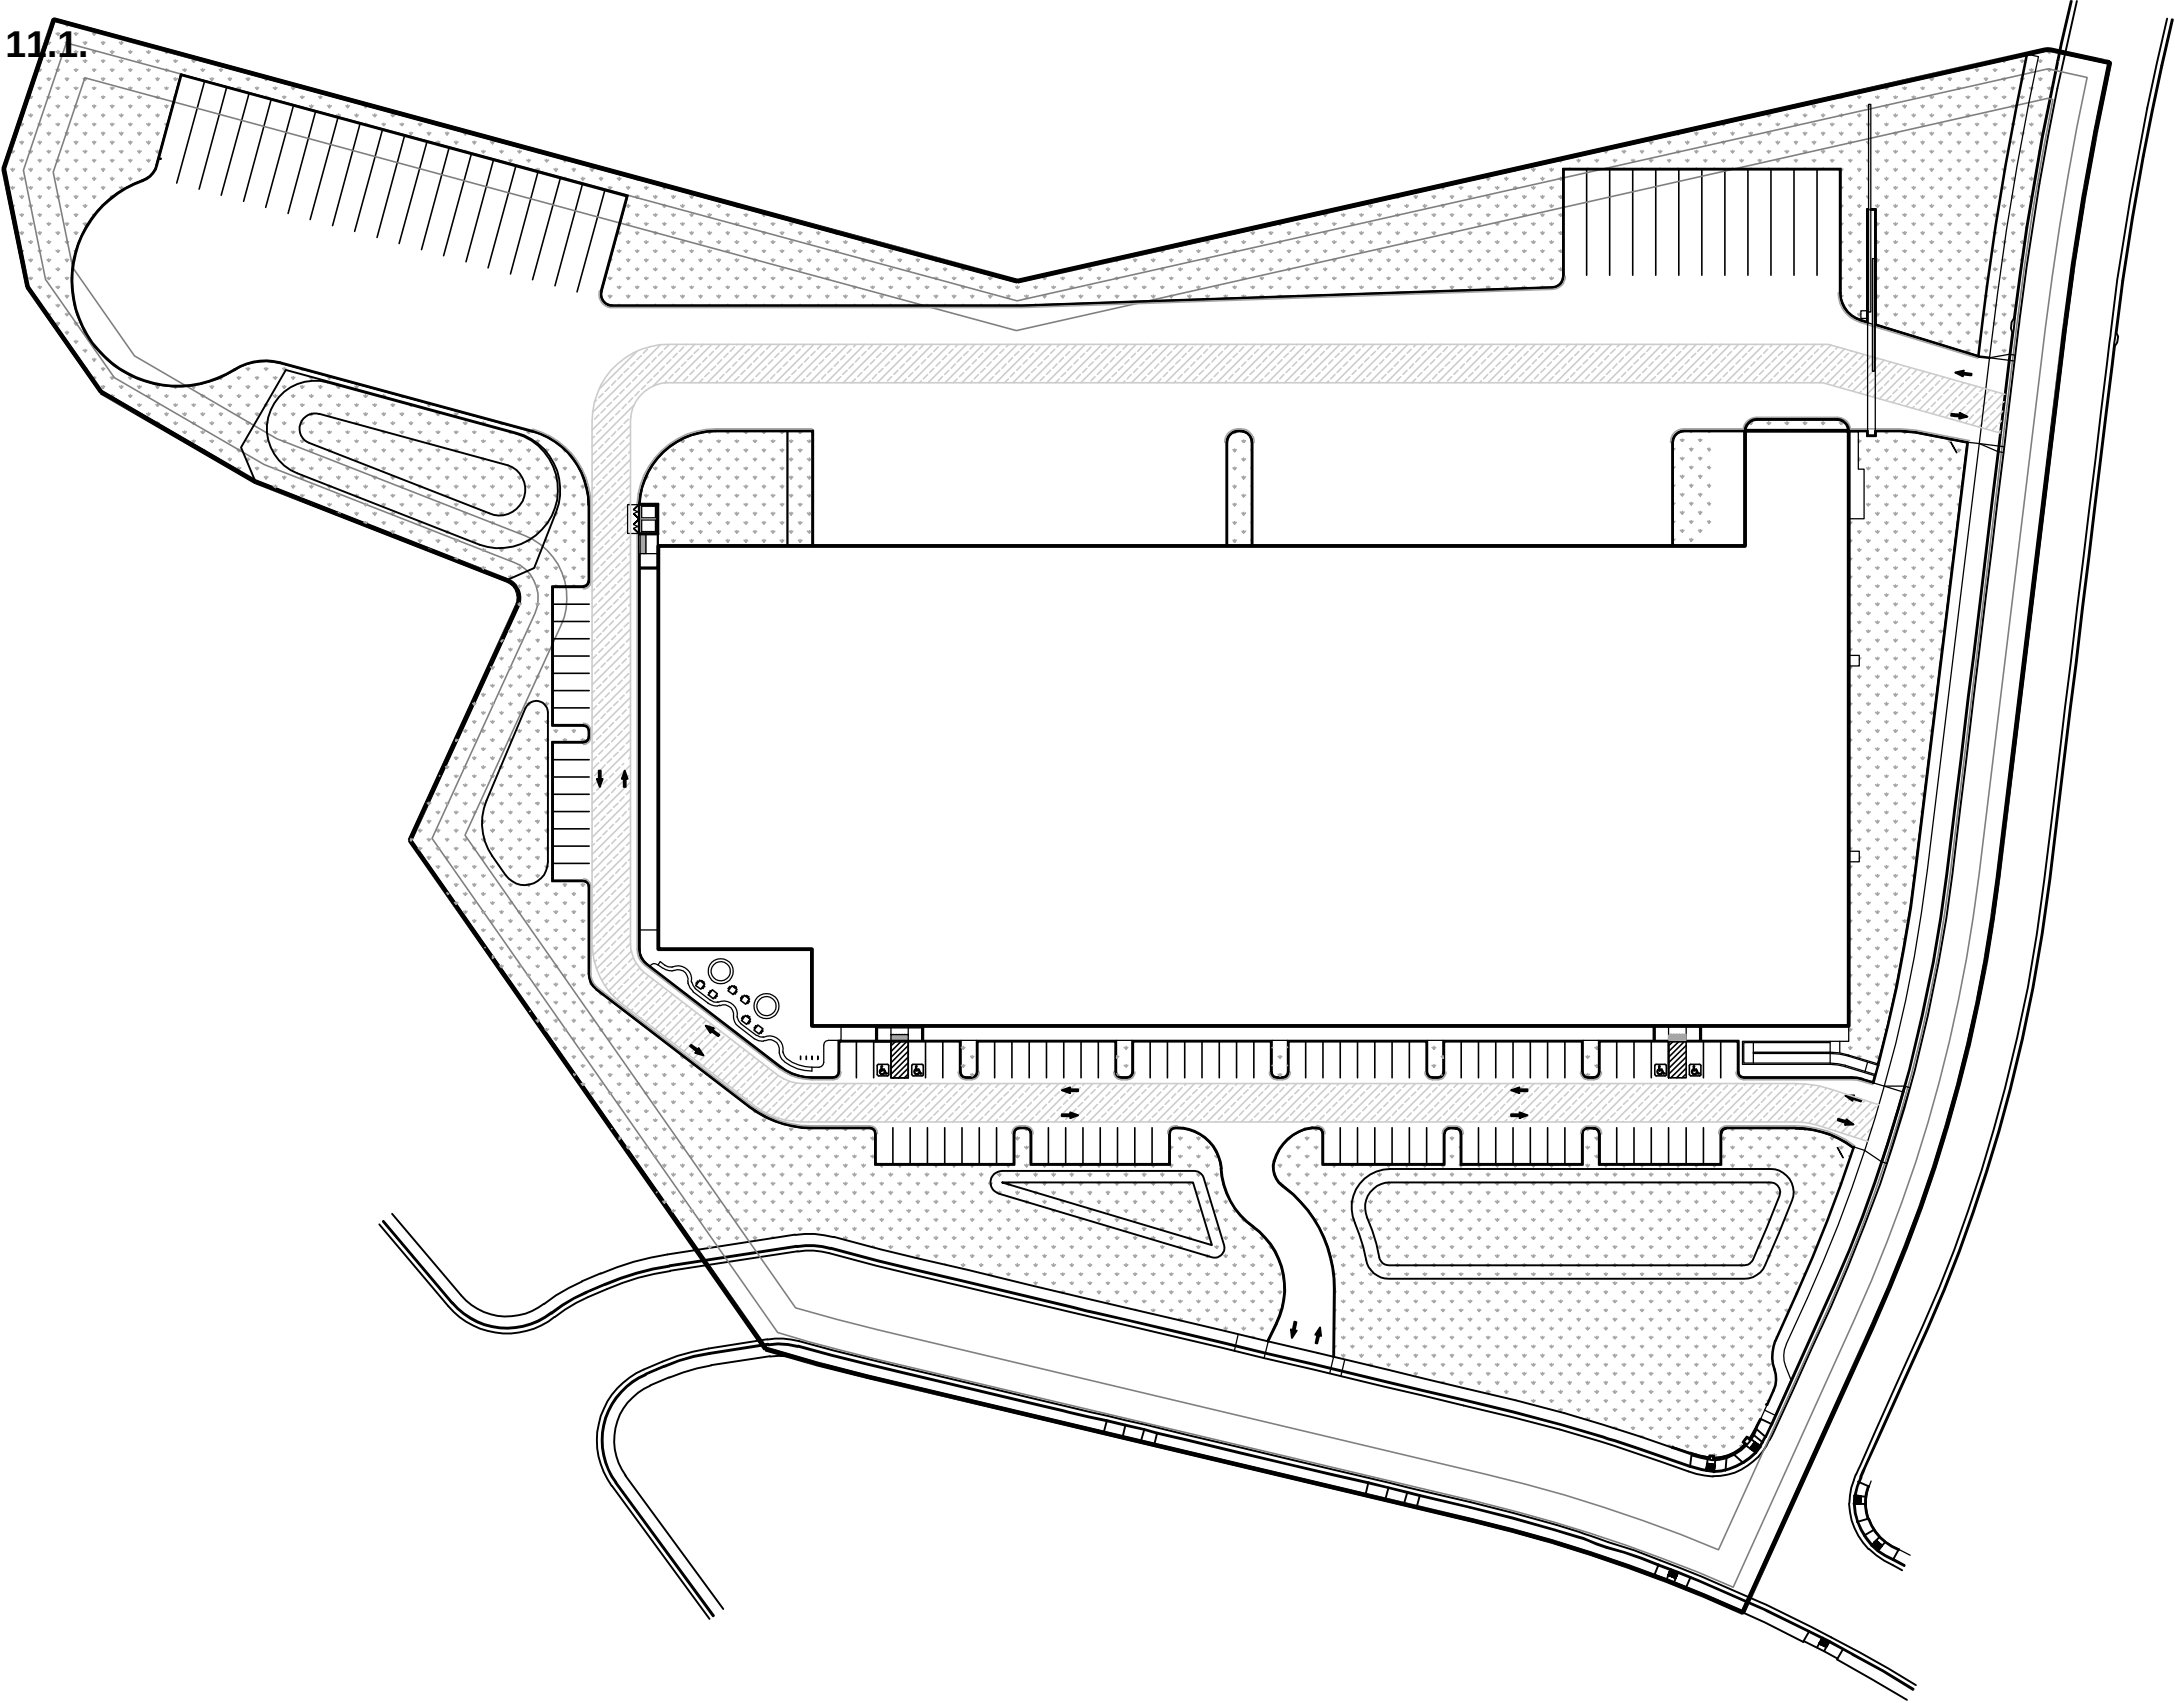

SCHEME:

Site Plan

Logisticcenter at Rancho Cordova
Rancho Cordova, CA

This conceptual design is based upon a preliminary review of
entitlement requirements and on unverified and possibly
incomplete site and/or building information, and is intended
merely to assist in exploring how the project might be developed.



WARE MALCOMB

SNR21-0064-00
01.21.2022

SHEET
1

ITEM 11.1.



TRIP ASSIGNMENT INDEX MAP

General Light Industrial (110)


Vehicle Trip Ends vs: 1000 Sq. Ft. GFA
On a: Weekday

Setting/Location: General Urban/Suburban
Number of Studies: 37
Avg. 1000 Sq. Ft. GFA: 45
Directional Distribution: 50% entering, 50% exiting

Vehicle Trip Generation per 1000 Sq. Ft. GFA

Average Rate	Range of Rates	Standard Deviation
4.87	0.34 - 43.86	4.08

Data Plot and Equation

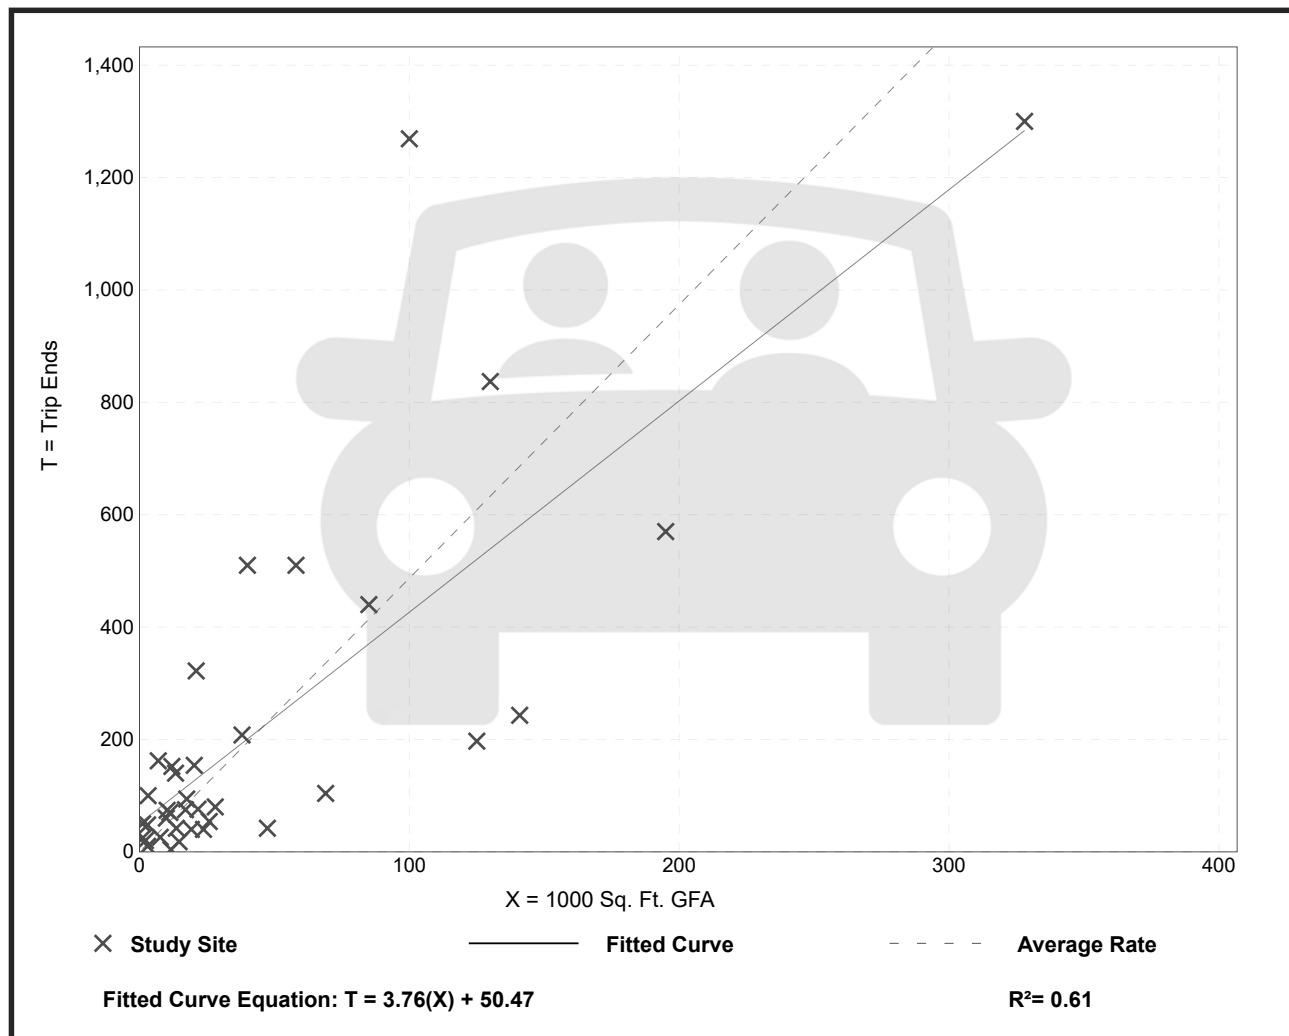

ITEM 11.1.

Exhibit A to the Resolution

General Light Industrial (110)

Vehicle Trip Ends vs: 1000 Sq. Ft. GFA

On a: Weekday,
Peak Hour of Adjacent Street Traffic,
One Hour Between 7 and 9 a.m.

Setting/Location: General Urban/Suburban

Number of Studies: 41


Avg. 1000 Sq. Ft. GFA: 65

Directional Distribution: 88% entering, 12% exiting

Vehicle Trip Generation per 1000 Sq. Ft. GFA

Average Rate	Range of Rates	Standard Deviation
0.74	0.02 - 4.46	0.61

Data Plot and Equation

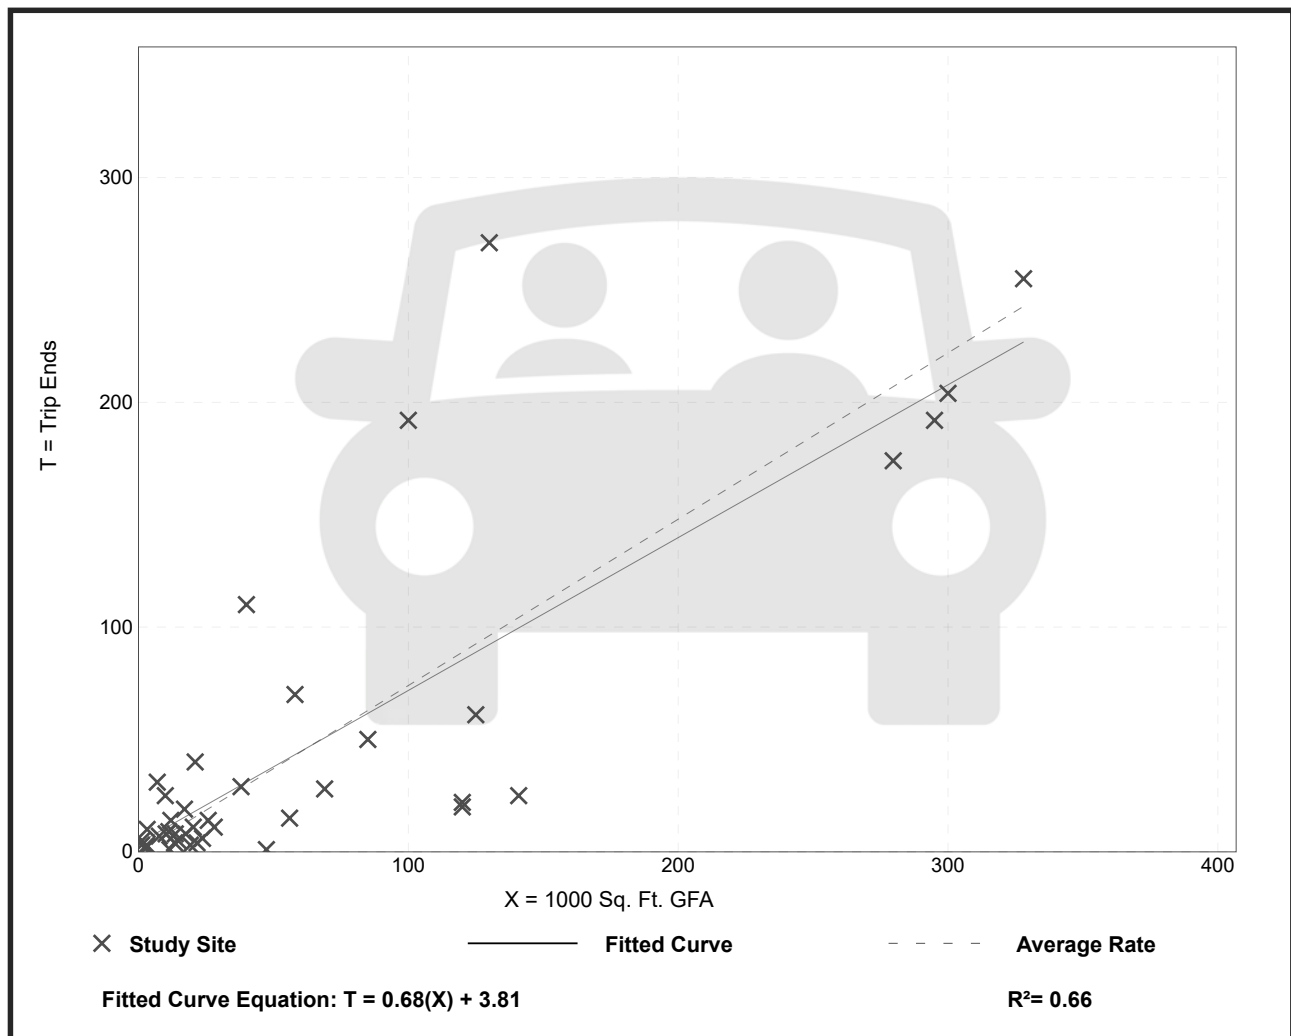

ITEM 11.1.

Exhibit A to the Resolution


General Light Industrial (110)

Vehicle Trip Ends vs: 1000 Sq. Ft. GFA
On a: Weekday,
 Peak Hour of Adjacent Street Traffic,
 One Hour Between 4 and 6 p.m.
Setting/Location: General Urban/Suburban
 Number of Studies: 40
 Avg. 1000 Sq. Ft. GFA: 58
 Directional Distribution: 14% entering, 86% exiting

Vehicle Trip Generation per 1000 Sq. Ft. GFA

Average Rate	Range of Rates	Standard Deviation
0.65	0.07 - 7.02	0.56

Data Plot and Equation

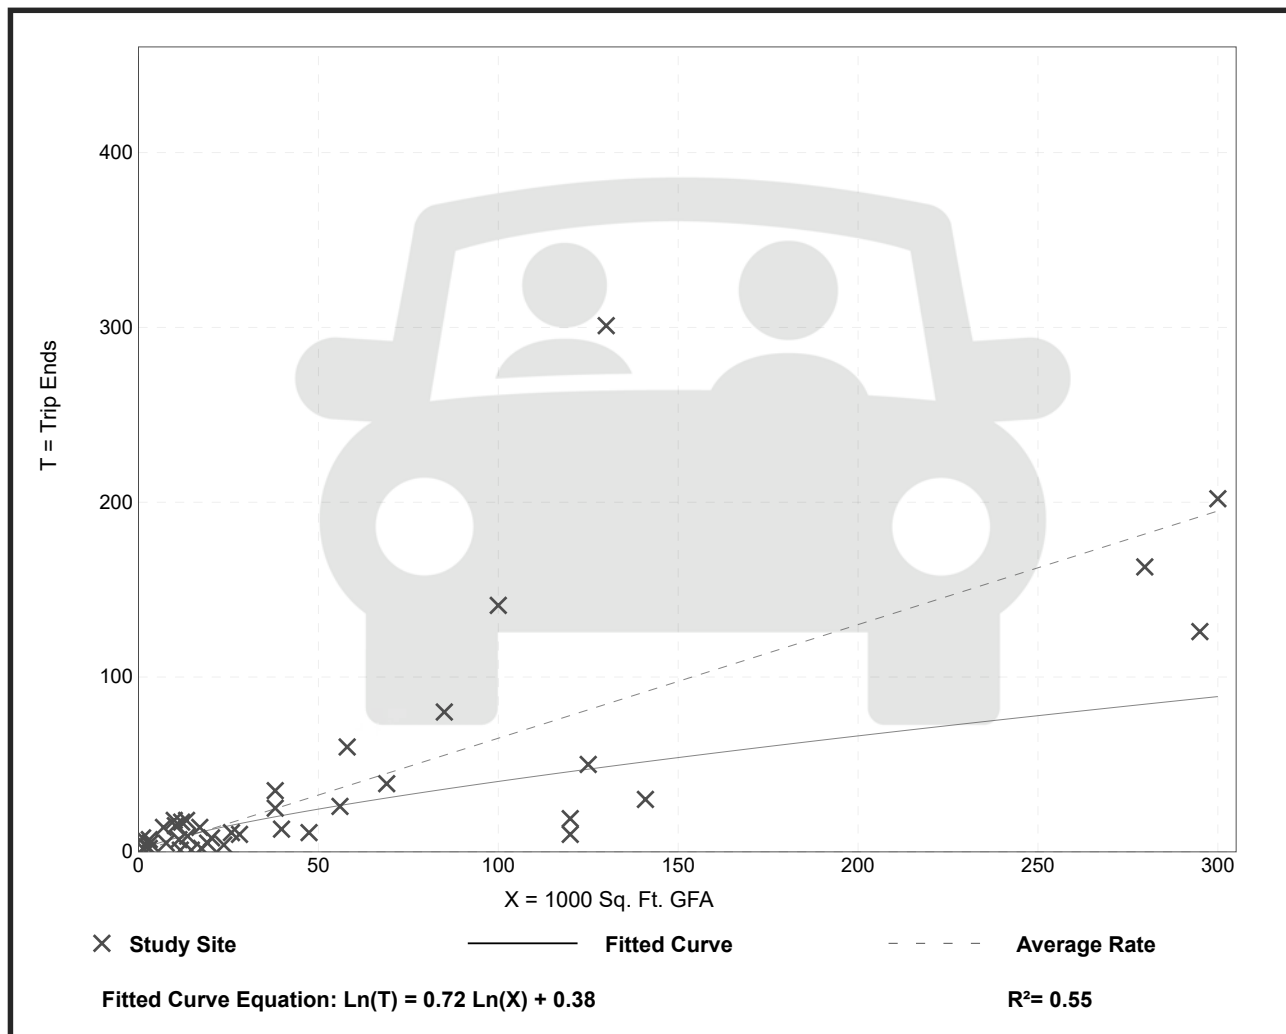

ITEM 11.1.

Exhibit A to the Resolution

Warehousing (150)


Vehicle Trip Ends vs: 1000 Sq. Ft. GFA
On a: Weekday

Setting/Location: General Urban/Suburban
Number of Studies: 31
Avg. 1000 Sq. Ft. GFA: 292
Directional Distribution: 50% entering, 50% exiting

Vehicle Trip Generation per 1000 Sq. Ft. GFA

Average Rate	Range of Rates	Standard Deviation
1.71	0.15 - 16.93	1.48

Data Plot and Equation

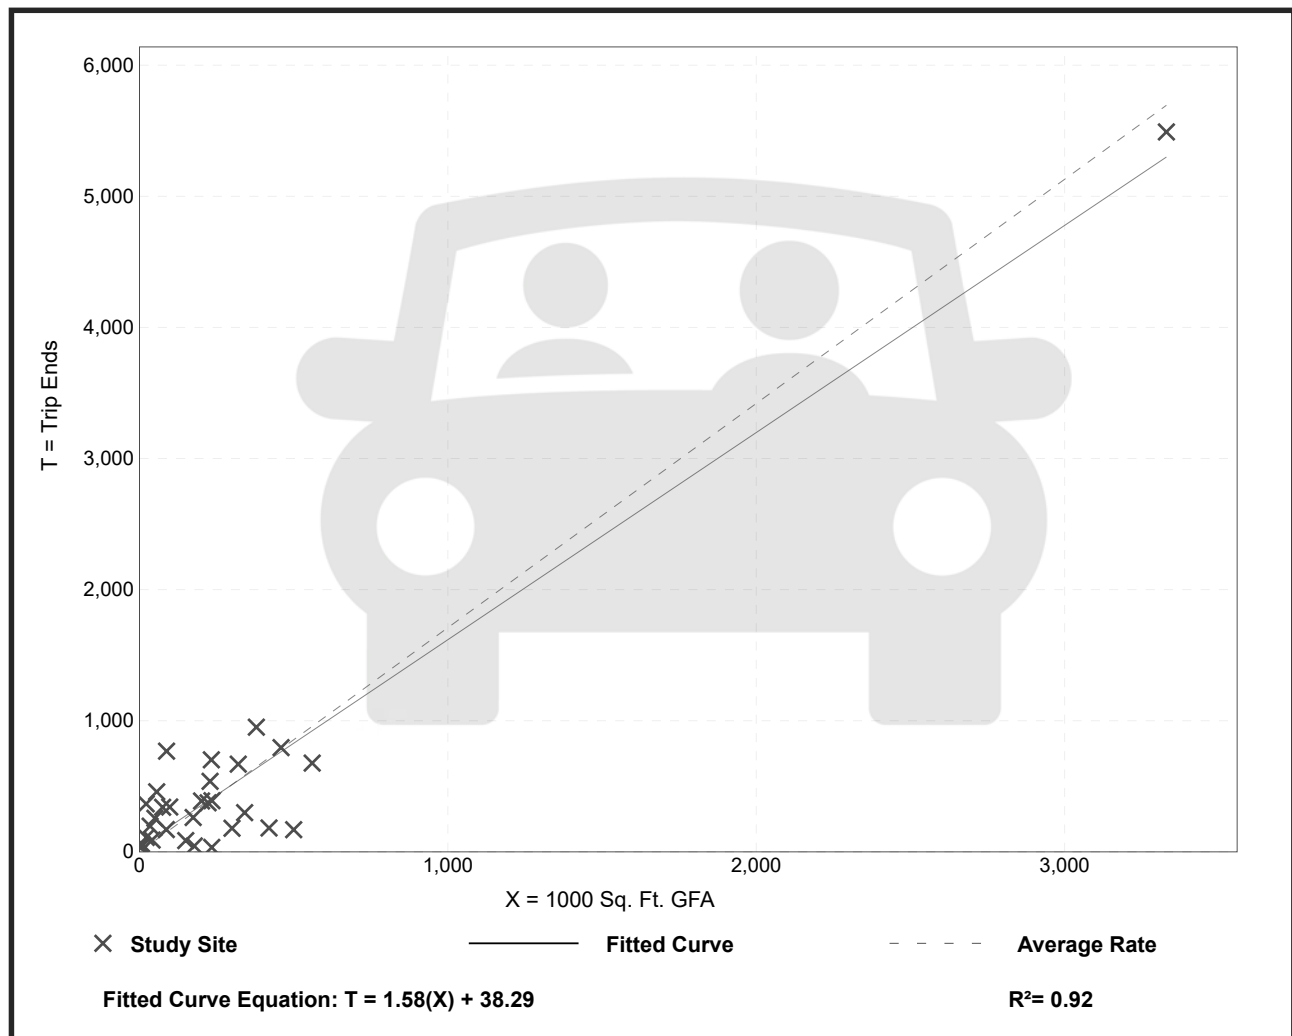

ITEM 11.1.

Exhibit A to the Resolution


Warehousing (150)

Vehicle Trip Ends vs: 1000 Sq. Ft. GFA
On a: Weekday,
Peak Hour of Adjacent Street Traffic,
One Hour Between 7 and 9 a.m.
Setting/Location: General Urban/Suburban
 Number of Studies: 36
 Avg. 1000 Sq. Ft. GFA: 448
 Directional Distribution: 77% entering, 23% exiting

Vehicle Trip Generation per 1000 Sq. Ft. GFA

Average Rate	Range of Rates	Standard Deviation
0.17	0.02 - 1.93	0.19

Data Plot and Equation

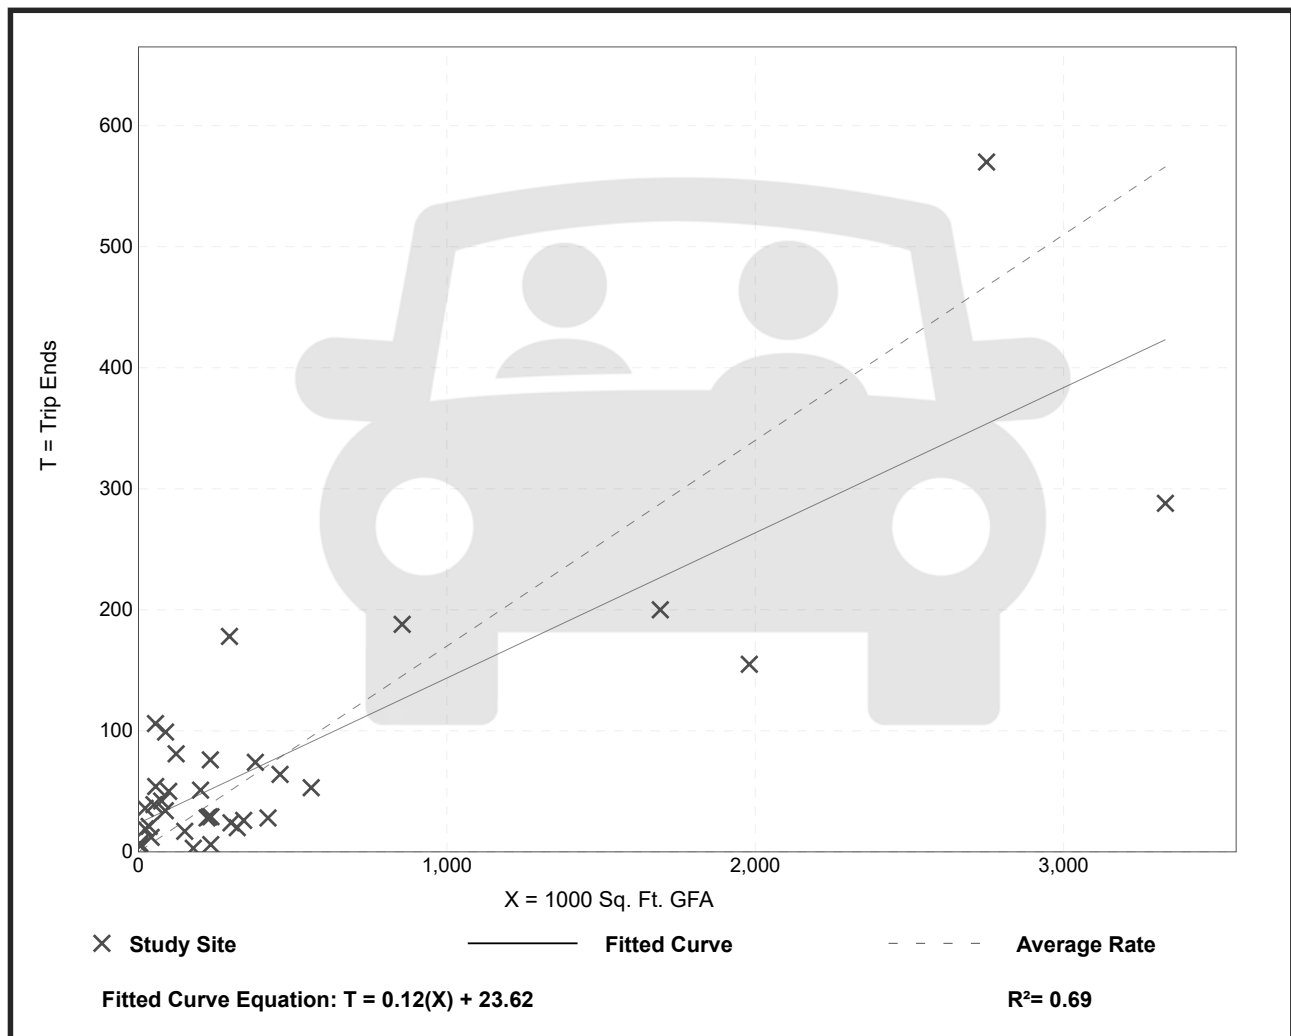


Warehousing (150)

Vehicle Trip Ends vs: 1000 Sq. Ft. GFA
On a: Weekday,
Peak Hour of Adjacent Street Traffic,
One Hour Between 4 and 6 p.m.
Setting/Location: General Urban/Suburban
 Number of Studies: 49
 Avg. 1000 Sq. Ft. GFA: 400
 Directional Distribution: 28% entering, 72% exiting

Vehicle Trip Generation per 1000 Sq. Ft. GFA

Average Rate	Range of Rates	Standard Deviation
0.18	0.01 - 1.80	0.18

Data Plot and Equation

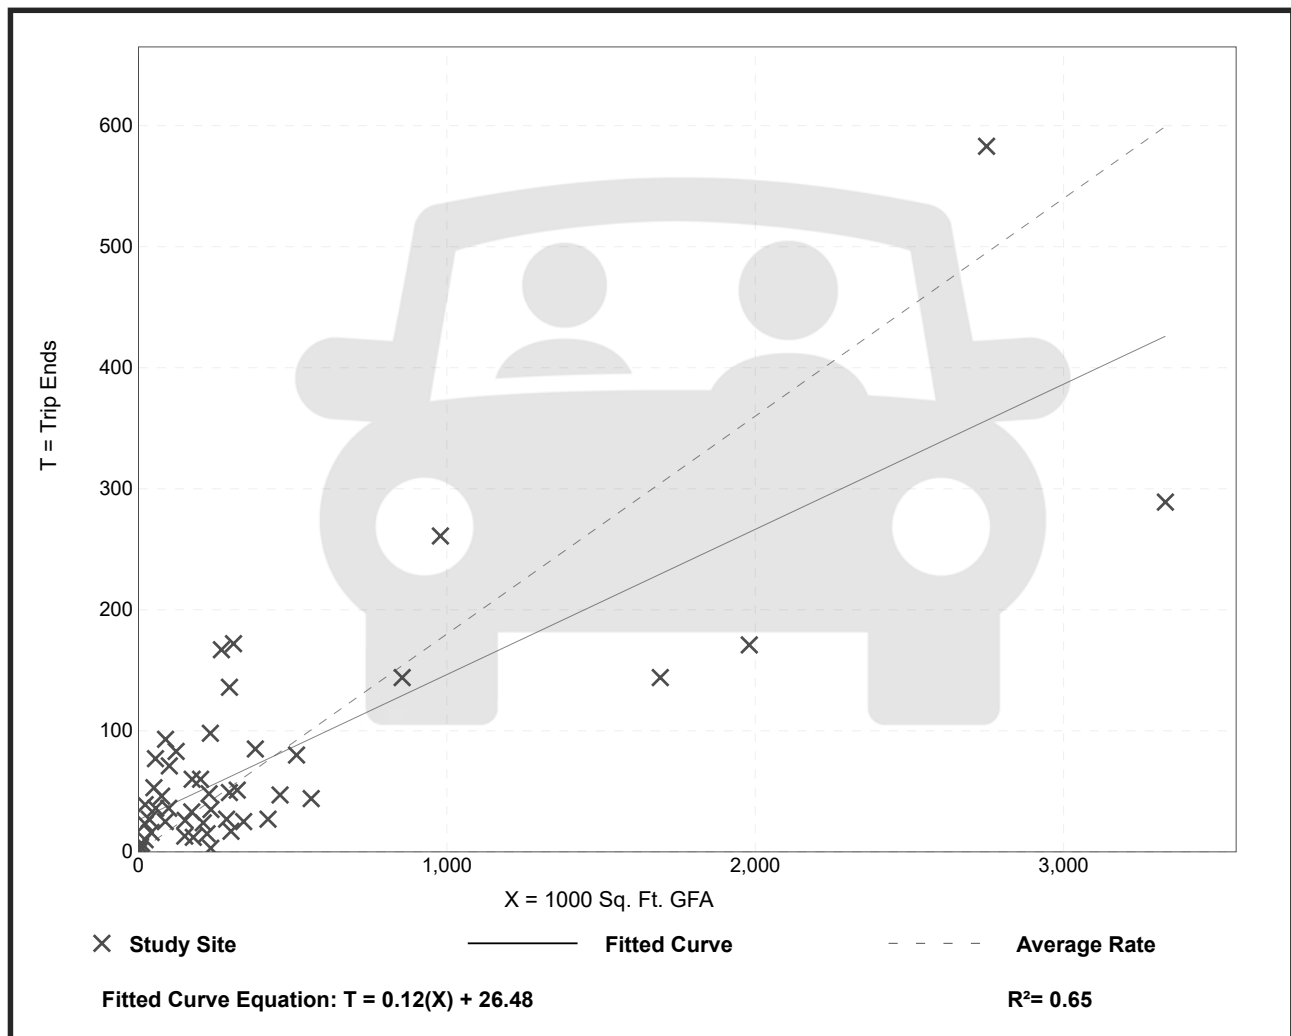

ITEM 11.1.

Exhibit A to the Resolution

High-Cube Transload and Short-Term Storage Warehouse (154)


Vehicle Trip Ends vs: 1000 Sq. Ft. GFA
On a: Weekday

Setting/Location: General Urban/Suburban
Number of Studies: 91
Avg. 1000 Sq. Ft. GFA: 798
Directional Distribution: 50% entering, 50% exiting

Vehicle Trip Generation per 1000 Sq. Ft. GFA

Average Rate	Range of Rates	Standard Deviation
1.40	0.20 - 4.32	0.86

Data Plot and Equation

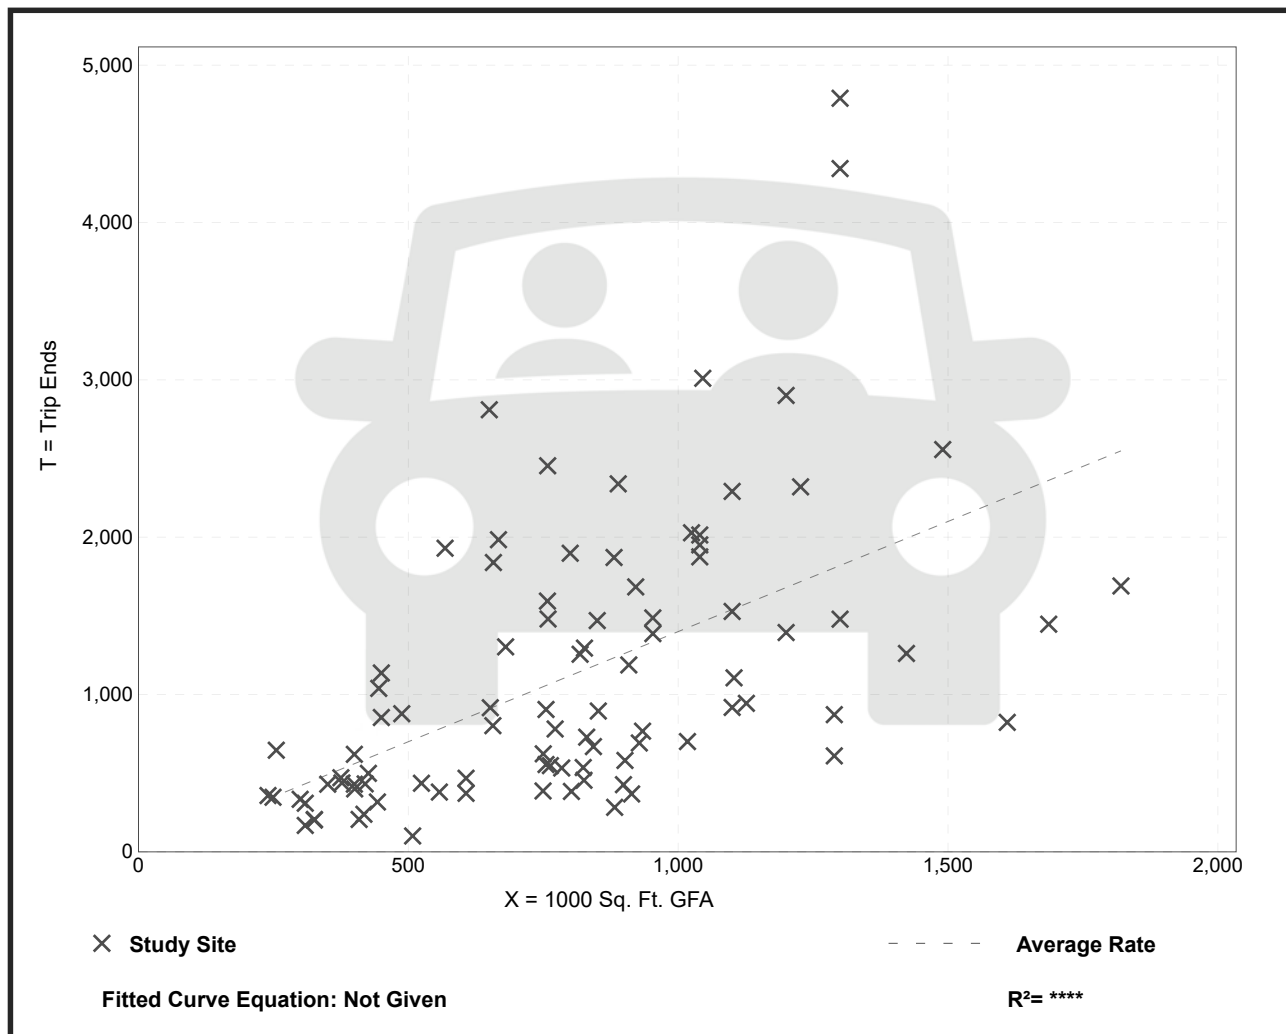


High-Cube Transload and Short-Term Storage Warehouse (154)

Vehicle Trip Ends vs: 1000 Sq. Ft. GFA
On a: Weekday,
Peak Hour of Adjacent Street Traffic,
One Hour Between 7 and 9 a.m.
Setting/Location: General Urban/Suburban
 Number of Studies: 102
 Avg. 1000 Sq. Ft. GFA: 846
 Directional Distribution: 77% entering, 23% exiting

Vehicle Trip Generation per 1000 Sq. Ft. GFA

Average Rate	Range of Rates	Standard Deviation
0.08	0.01 - 0.31	0.05

Data Plot and Equation

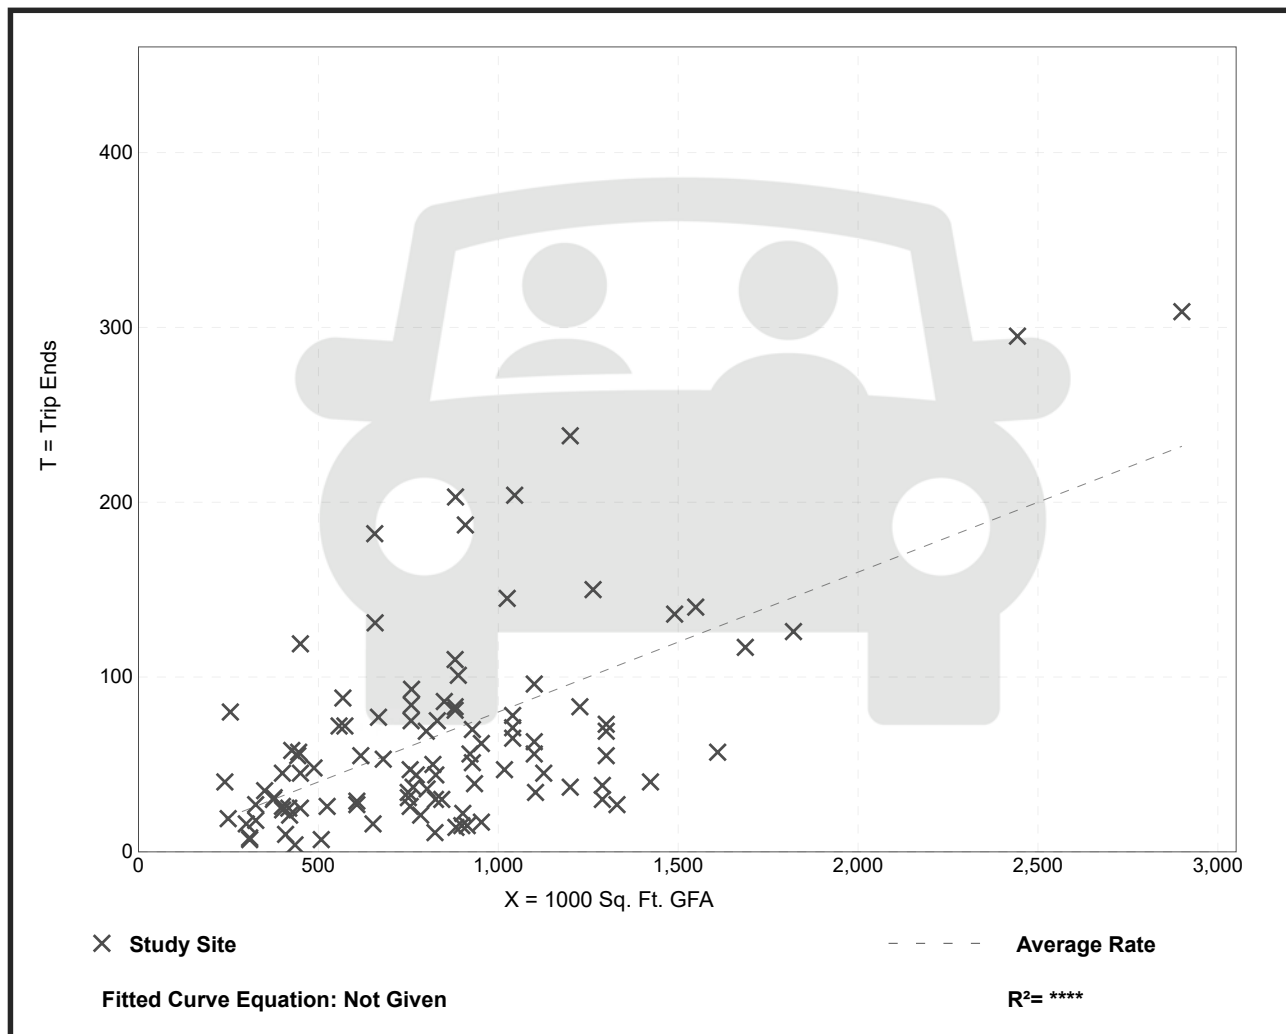


High-Cube Transload and Short-Term Storage Warehouse (154)

Vehicle Trip Ends vs: 1000 Sq. Ft. GFA
On a: Weekday,
Peak Hour of Adjacent Street Traffic,
One Hour Between 4 and 6 p.m.
Setting/Location: General Urban/Suburban
 Number of Studies: 103
 Avg. 1000 Sq. Ft. GFA: 840
 Directional Distribution: 28% entering, 72% exiting

Vehicle Trip Generation per 1000 Sq. Ft. GFA

Average Rate	Range of Rates	Standard Deviation
0.10	0.00 - 0.25	0.06

Data Plot and Equation

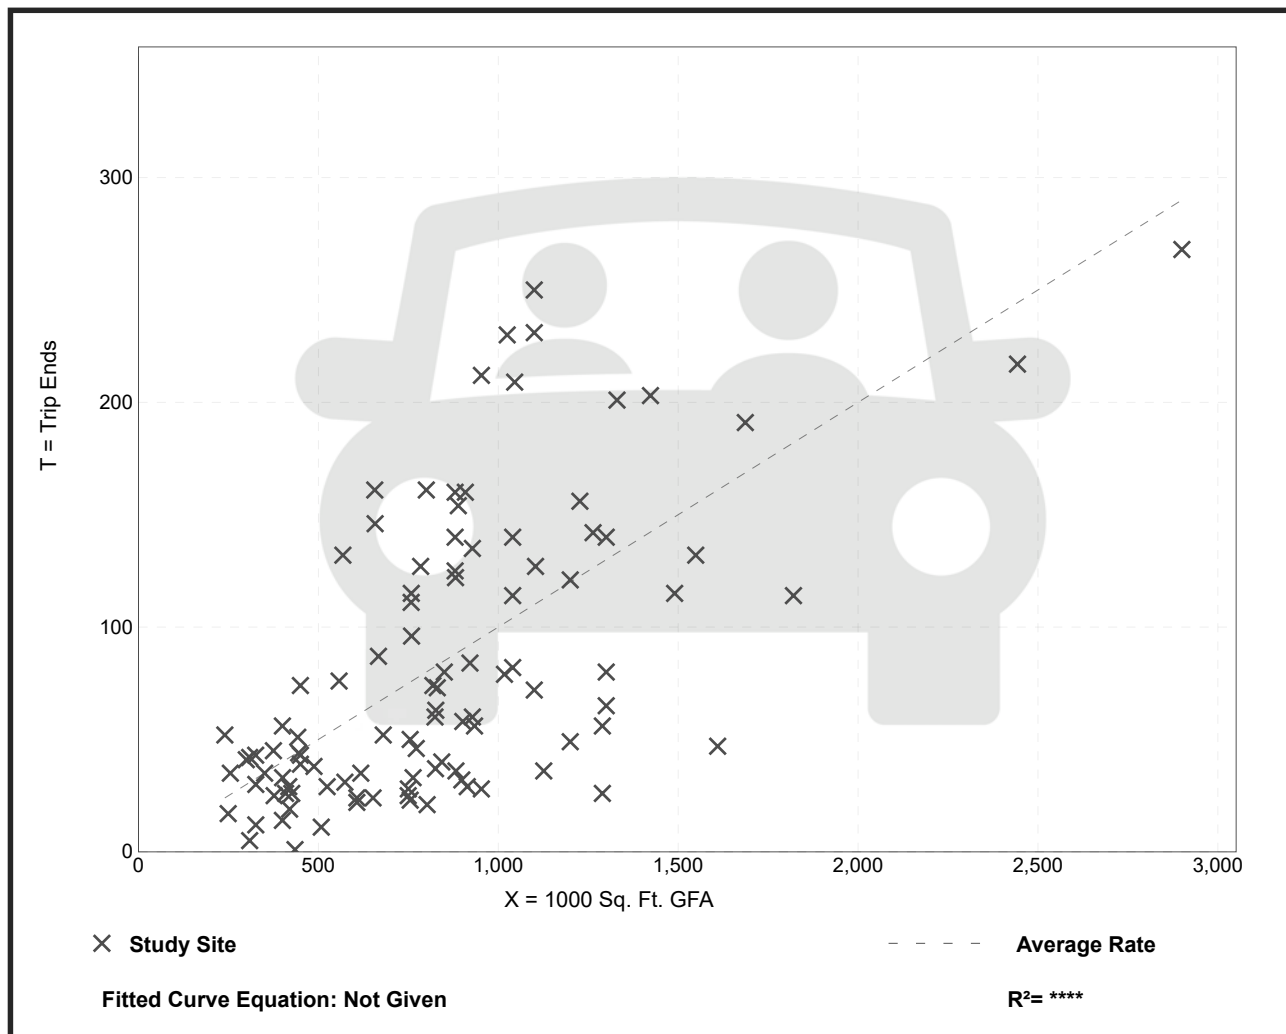

ITEM 11.1.



View from Queens Arbor at elementary school



ITEM 11.1.

View from Portico Circle along vacant site



ITEM 11.1.**ATTACHMENT 3****CONDITIONS OF APPROVAL****Exhibit B to the Resolution**

		Category	Timing/ <u>Implementation</u>	Enforcement/ <u>Monitoring</u>
On-Going Conditions				
1.	The proposed entitlement is for a Major Design Review Permit for the Logisticenter at Rancho Cordova as described in the City Council staff report dated May 15, 2023 and attached Project Plans (<u>Exhibit A</u>) with project conditions herein (<u>Exhibit B</u>), for project number PLND–1021-0015.	Project Description	On-Going	Planning
2.	Applicant(s) agree to defend, indemnify and hold harmless with Counsel selected by the City of Rancho Cordova (“City”) and its agents, officers, consultants, and employees (“City’s Agents”) from any and all claims, actions, suits, or proceedings against the City or the City’s agents to attack, set aside, void, annul, or modify an approval by the City, or the City’s Agents concerning the project (collectively “Claim”). The City shall promptly notify the Applicant of any Claim and the City shall cooperate fully in the defense. Nothing in this condition obligates the City to defend any Claim and the City is not required to pay or perform any settlement arising from any such Claim not defended by the City, unless the settlement is approved in writing by the City.	General	On-Going	Planning
3.	Any future alteration to the buildings, change in use, intensification of the site, or modification to the parking and landscaped area must be reviewed by the City to ensure compliance with all local, state, and federal regulations. Minor modifications that are found to be in substantial conformance with the approved plans such as colors, plant materials, or minor lot line adjustments, may be approved administratively. Major modifications shall be approved by the applicable decision-making body.	General	On-Going	Planning
4.	Applicant/Developer shall not carry a negative account balance with the City for the processing of the project. If a negative account balance occurs, it will be the developer's	General	On-Going	Planning

ITEM 11.1.**ATTACHMENT 3****CONDITIONS OF APPROVAL****Exhibit B to the Resolution**

		Category	Timing/ <u>Implementation</u>	Enforcement/ <u>Monitoring</u>
	responsibility to pay the balance due, in order to avoid delays in the processing of future permits or recordation of maps. Please email the Finance Department at billings@cityofranchocordova.org for the status of your account with the City.			
5.	The Permit is valid for a period of three (3) years from the date of City Council approval unless an extension is granted by the Community Development Director or substantial construction of the permitted use or project has commenced and is diligently pursued to completion.	Expiration	On-Going	Planning
6.	Noise sources associated with construction, repair, remodeling, demolition, paving and/or grading of any real property must adhere to the development standards in the City's Noise Element, RCMC 6.68 and RCMC 16.18.1407(F).	Noise	On-Going	Code Enforcement /Building
7.	The removal and replanting of landscape not listed on the approved plan set must be consistent with RCMC 23.716.080 through 23.716.090 and reviewed by the Planning Department prior to the removal. All landscape care, maintenance, and tree pruning must adhere to RCMC 23.716.100 through 23.716.110.	Landscaping	On-Going	Planning
8.	PG&E has existing gas distribution facilities within a Public Utility Easement (PUE) along N. Mather Blvd and Bear Hollow Drive in the area of the proposed landscaping. All vegetation shall be kept a minimum of 5-feet away from distribution lines for safety.	Landscaping	On-Going	PG&E
9.	Applicant shall be responsible for all damage to City streets associated with construction of the project and shall repair any damage as soon as possible.	Sidewalk Repair	On-Going	Public Works
10.	All storm drain facilities within private lots shall be privately maintained and shall be clearly labeled as "private" in the improvement plans.	Storm Drain Facilities	On-Going	Public Works
11.	SASD Design Standards and Specifications require minimum 6-inch lower laterals for commercial and industrial	Design Standards	On-Going	Sacramento Area Sewer District

ITEM 11.1.**ATTACHMENT 3****CONDITIONS OF APPROVAL****Exhibit B to the Resolution**

		Category	Timing/ <u>Implementation</u>	Enforcement/ <u>Monitoring</u>
	buildings.			
12.	Construction of a grease trap or a sand oil separator may be required. The Applicant must verify with the applicable jurisdiction's building department.	Grease Trap / Sand Oil Separator	On-Going	Sacramento Area Sewer District
13.	If any proposed garbage enclosure will contain a drain to the sewer, it must be covered.	Trash Enclosure	On-Going	Sacramento Area Sewer District
14.	Any use of SASD sewer easements, which is not compatible or interferes with the construction, reconstruction, operation, maintenance, or repair of SASD sanitary sewer(s), must not be allowed. Each proposed use must be reviewed and approved in writing by the District Engineer prior to the use of the easement by the grantor. This includes landscaping.	Sewer Easements	On-Going	Sacramento Area Sewer District
15.	SMUD has existing underground 12kV facilities along Bear Hollow Drive and N. Mather Boulevard that will need to remain. The Applicant shall be responsible for maintaining all CalOSHA and State of California Public Utilities Commission General Order No. 128 safety clearances during construction and upon building completion. If the required clearances cannot be maintained, the Applicant shall be responsible for the cost of relocation.	Existing Underground Utilities	On-Going	SMUD
16.	SMUD reserves the right to use any portion of its easements on or adjacent to the subject property that it reasonably needs and shall not be responsible for any damages to the developed property within said easement that unreasonably interferes with those needs.	Easements	On-Going	SMUD
17.	In the event the Applicant requires the relocation or removal of existing SMUD facilities on or adjacent to the subject property, the Applicant shall coordinate with SMUD. The Applicant shall be responsible for the cost of relocation or removal.	Relocation or Removal	On-Going	SMUD
18.	Any necessary future SMUD facilities located on the Applicant's property shall require a dedicated SMUD easement. This will be determined prior to SMUD	Future Facility	On-Going	SMUD

ITEM 11.1.**ATTACHMENT 3****CONDITIONS OF APPROVAL****Exhibit B to the Resolution**

		Category	Timing/ <u>Implementation</u>	Enforcement/ <u>Monitoring</u>
	performing work on the Applicant's property.			
19.	In the event the City requires an Irrevocable Offer of Dedication (IOD) for future roadway improvements, the Applicant shall dedicate a 12.5-foot public utility easement (PUE) for overhead and/or underground facilities and appurtenances adjacent to the City's IOD.	Irrevocable Offer of Dedication	On-Going	SMUD
20.	Construction activities, including but not limited to grading, concrete pours, or any other construction activities shall be limited to 7am-7pm, Monday through Friday. Unless otherwise approved by the Public Works Department, no lane(s) of traffic shall be closed to the public during the peak hours of 6:30am to 8:00am and 3:30pm-6pm, except as necessary for the proper care of and protection of the work already performed, or in case of an emergency repair as defined in Section 7-8.03, Emergency Repairs, of the Sacramento County Standard Specifications. Any requests outside of these hours must contact the Public Works and Planning Departments and must provide a minimum 10-day notification to surrounding residences prior to operation.	Construction Hours Notification	On-Going throughout Construction	Public Works Department
21.	Truck movements into, out of, and around the truck court of the project site shall be limited to 6:00AM to 10:00PM. No truck movements shall take place outside of these hours.	Hours of Operation	On-Going	Planning
22.	Daily sweeping is required of Bear Hollow Drive and N. Mather Blvd, during construction along with the enforcement of CA fugitive dust requirements for construction sites.	Construction	On-Going Throughout Construction	Planning
23.	During construction, the Project must utilize electric tools and vehicles to the extent feasible, including heavy equipment tools and construction vehicles. Any heavy equipment tools and vehicles not powered by electricity must be limited in the amount of time they are allowed to idle. City may request at any time, all equipment maintenance records and data sheets, including design specifications and emission control tier classifications. City	Construction Equipment	On-Going Throughout Construction	Planning

ITEM 11.1.

ATTACHMENT 3

CONDITIONS OF APPROVAL

Exhibit B to the Resolution

		Category	Timing/ <u>Implementation</u>	Enforcement/ <u>Monitoring</u>
	may conduct an on-site inspection to verify compliance with this condition.			
24.	Property shall include amenities for truck drivers with a minimum of restrooms, vending machines, and air conditioning available at all times.	Site Amenities	On-Going	Planning
25.	Non-Passenger and Commercial Vehicles (including trucks) are only allowed to utilize Bear Hollow Drive south of the subject property and N. Mather east of the subject property, to Zinfandel Drive.	Truck Routes	On-Going	Public Works / Planning
26.	All non-passenger and commercial vehicles (including trucks) shall not be permitted to use Bear Hollow Drive north of the project site, Airpark Drive, Spoto Drive, Baroque Drive, or any other residential neighborhood Road.	Truck Routes	On-Going	Public Works / Planning
Prior to Approval of Grading Plans				
27.	Applicant shall complete the trip generation analysis to included an evaluation of the proposed site access driveways to be approved by the Public Works Department.	Trip Generation Analysis	Prior to Approval of Grading Plans	Public Works
Prior to Approval of Improvement Plans				
28.	Show the design for a fire access roadway of not less than 20-feet of unobstructed width, 13-feet, 6-inches of vertical clearance, and turning radii of 25 feet inside and 50 feet outside dimension on the improvement plans. The access roadway shall extend to within 150 feet of all portions of the exterior walls of the first story of any proposed building. <i>The use of turf-block or grass-crete or similar alternate road surfaces is not approved for installation in fire apparatus access roadways.</i>	Fire Access Roadway	Prior to Approval of Improvement Plans	Sacramento Metropolitan Fire Department
29.	Show the design for a minimum of 2 remote fire access roadways. Remote fire access roadways shall be spaced a distance apart that is no less than ½ the diagonal measurement of the overall project site.	Fire Access	Prior to Approval of Improvement Plans	Sacramento Metropolitan Fire Department
30.	Show the design for aerial apparatus access. Aerial	Aerial Apparatus	Prior to Approval of	Sacramento

ITEM 11.1.**ATTACHMENT 3****CONDITIONS OF APPROVAL****Exhibit B to the Resolution**

		Category	Timing/ <u>Implementation</u>	Enforcement/ <u>Monitoring</u>
	apparatus access shall conform to Sacramento Metro Fire Districts, Fire Prevention Standard #3.	Access	Improvement Plans	Metropolitan Fire Department
31.	Show the design for an approved fire apparatus turnaround. The fire apparatus turnaround shall conform to Sacramento Metro Fire Districts, Fire Prevention Standard #3. The fire access turn-around shall be located within 50 feet of the end of the access roadway.	Fire Apparatus Turnaround	Prior to Approval of Improvement Plans	Sacramento Metropolitan Fire Department
32.	Show on the plan how Fire Lanes will be marked. Fire Lane identification shall be provided along the required fire access roadway. Fire Lane identification shall be in accordance with the Sacramento Metro Fire Districts Fire Prevention Standard #3 and the California Vehicle Code. Vehicle parking is prohibited on any street less than 28 feet in width. Vehicle parking is permitted on both sides of streets 36 feet or more in width. Roadway widths shall be measured between the gutter-line or edge of pavement on opposite sides of the road. Identification of fire apparatus access roadways may be required on private roads.	Fire Lanes	Prior to Approval of Improvement Plans	Sacramento Metropolitan Fire Department
33.	Provide a note on the plan that reads, "Fire apparatus access roads shall be designed and maintained to support the imposed live load of 80,000 pounds, with a maximum axle load of 31,000 pounds, and meet Public Works Standards for roadways. A report, prepared by a registered geotechnical engineer, verifying the ability of the road to bear the required minimum weight, shall be submitted with any plan indicating construction of roadway. Verification of constructed roadway shall be provided by a registered geotechnical engineer prior to final of the project."	Fire Apparatus Access	Prior to Approval of Improvement Plans	Sacramento Metropolitan Fire Department
34.	Show the location of the required fire hydrants for this project on the improvement plans. Approved fire hydrants capable of providing the required fire flow for the protection of any and all structures shall be located along the fire apparatus access roadway. The required fire hydrants	Fire Hydrants	Prior to Approval of Improvement Plans	Sacramento Metropolitan Fire Department

ITEM 11.1.

ATTACHMENT 3

CONDITIONS OF APPROVAL

Exhibit B to the Resolution

		Category	Timing/ <u>Implementation</u>	Enforcement/ <u>Monitoring</u>
	shall be installed and operational prior to any construction or on-site storage of combustible materials. The minimum required fire flow for the protection of commercial developments is 1,500 gallons per minute (gpm) at a pressure of 20 pounds per square inch (psi) for a two-hour duration.			
35.	Provide Fire Access Agreement between all parcels connected to and served by fire access. Fire Access Agreement shall be recorded with the Public Recorders Office having jurisdiction.	Fire Access Agreement	Prior to Approval of Improvement Plans	Sacramento Metropolitan Fire Department
36.	Provide Fire Access Roadway Maintenance Agreement (RMA) between all parcels connected to and served by the fire access roadway. The Fire Access Roadway Maintenance Agreement shall be recorded with the Public Recorders Office having jurisdiction. The roadway maintenance agreement shall include the following: • Provisions for the necessary repair and maintenance of the roadway surface. • Removal of vegetation overgrowing the roadway and infringing on the roadway clear vertical height of thirteen feet six inches (13'-6") or width of twenty feet (20') • Provisions for the maintenance, repair, and/or replacement of NO PARKING-FIRE LANE signage or striping • Provisions for the necessary repair and maintenance of vehicle and pedestrian access gates and opening systems.	Fire Access Roadway Maintenance Agreement	Prior to Approval of Improvement Plans	Sacramento Metropolitan Fire Department
37.	Drainage Study: Applicant shall prepare and submit a project specific drainage study that includes but is not limited to: a pre- and post-project drainage analysis of the project impacts, identification of offsite project impacts or required offsite improvements, and identification of proposed connections to the City's Storm Drainage System with adequate supporting calculations. The drainage study	Drainage Study	Prior to Approval of Improvement Plans	Public Works

ITEM 11.1.

ATTACHMENT 3

CONDITIONS OF APPROVAL

Exhibit B to the Resolution

		Category	Timing/ <u>Implementation</u>	Enforcement/ <u>Monitoring</u>
	shall conform to the requirements of the Sacramento City/County Drainage Manual (Volume 2), County of Sacramento Improvement Standards (Section 9), and all other applicable City standards. The drainage study must be developed and stamped by a Professional Engineer and determined by the City to be accurate and adequate.			
38.	Stormwater Quality- Post Construction The improvement plans shall incorporate all applicable post construction stormwater quality measures; including source control, waste management areas) and low impact development measures into the site improvement plans in conformance with the most recent version of the <i>Stormwater Quality Design Manual for the Sacramento Region</i> . The applicant shall prepare and submit a Post-Construction Stormwater Quality Control Plan that includes details and sizing calculations of all the proposed post construction stormwater quality measures. In addition, a maintenance covenant is required for all proposed post construction stormwater quality measures, as detailed in Appendix B of the <i>Stormwater Quality Design Manual for the Sacramento Region</i> .	Stormwater	Prior to Approval of Improvement Plans	Public Works
39.	Stormwater Quality- During Construction: SWPPP – the applicant shall prepare a Storm Water Pollution Prevention Plan (SWPPP) to be executed through all phases of grading and project construction. The SWPPP shall incorporate Best Management Practices (BMPs) to ensure that potential water quality impacts during construction phases are minimized. These measures shall be consistent with the City's Improvement Standards and Land Grading and Erosion Control Ordinance. During construction, the applicant shall implement BMPs in accordance with the SWPPP and the City's Improvement Standards. Advisory Condition: Construction General Permit	Stormwater Quality	Prior to Approval of Improvement Plans	Public Works

ITEM 11.1.

ATTACHMENT 3

CONDITIONS OF APPROVAL

Exhibit B to the Resolution

		Category	Timing/ <u>Implementation</u>	Enforcement/ <u>Monitoring</u>
	The project applicant shall file a Notice of Intent (NOI) to obtain coverage under the <i>National Pollutant Discharge Elimination System (NPDES) General Permit For Storm Water Discharges Associated With Construction And Land Disturbance Activities</i> (Construction General Permit). Permits are issued by the State Water Resources Control Board.			
40.	The SWPPP for the site shall include a contingency plan for the implementation of a process to remove fine clay sediments prior to discharge to the City of Rancho Cordova's storm drain system and/or Waters of the State (e.g., creeks, rivers) to the satisfaction of the City of Rancho Cordova. A polymer treatment system or comparable process shall be incorporated in the erosion and sediment control plan as part of the improvement plans submittal.	SWPPP	Prior to Approval of Improvement Plans	Public Works
41.	Drainage System Design: The applicant shall submit and obtain City approval of plans and specifications for the construction of public improvements and all grading. The drainage system shall be designed in accordance with the approved Drainage Study to accommodate runoff from the ultimate development and shall meet the City of Rancho Cordova's Improvement Standards, construction standards, and Floodplain Management Ordinances in effect at the time of improvement plans submittal.	Drainage System	Prior to Approval of Improvement Plans	Public Works
42.	All development within the City must comply with the City of Rancho Cordova's Floodplain Management Ordinance. All new structures shall be protected from the 100-year (1 percent) flood event. Certified pad elevations (certified by a registered Civil Engineer or licensed Land Surveyor) shall be set at least one and two tenths foot (1.2') above all sources of 100-year flooding (see Section 9-1 of improvement standards). The overland release path must	Floodplain Management	Prior to Approval of Improvement Plans	Public Works

ITEM 11.1.**ATTACHMENT 3****CONDITIONS OF APPROVAL****Exhibit B to the Resolution**

		Category	Timing/ <u>Implementation</u>	Enforcement/ <u>Monitoring</u>
	be shown on the improvement plans and the hydraulic computation must be provided to estimate the flow depths along the overland release paths. The calculations must be in conformance with Section 9-15 of the Improvement Standards.			
43.	Provide a permanent concrete stamp, or other permanently applied message to the satisfaction of the City not including paint, which reads “No Dumping-Flows to Creek” or other approved message at each storm drain inlet.	Concrete Stamp	Prior to Approval of Improvement Plans	Public Works
44.	All storm drain facilities within private lots shall be privately maintained and shall be clearly labeled as “private” in the improvement plans.	Storm Drain Facilities	Prior to Approval of Improvement Plans	Public Works
45.	Number, size, and location of driveways are subject to approval by the Public Works Department.	Driveways	Prior to Approval of Improvement Plans	Public Works
46.	Enter into a frontage agreement and bond for construction of public improvements per the approved Public Works plans to the satisfaction of the Public Works Department.	Frontage Agreement	Prior to Approval of Improvement Plans	Public Works
47.	All landscape strips, medians, etc. that contain trees shall be designed to include continuous root barriers. Trees shall be appropriately sized for their proposed planters.	Tree Installation	Prior to Approval of Improvement Plans	Public Works
48.	All non-passenger and commercial vehicles (including trucks) shall utilize North Mather Boulevard for ingress and egress purposes. All non-passenger and commercial vehicles (including trucks) shall only use Bear Hollow Drive to and from North Mather Boulevard. Non-passenger and commercial vehicles (including trucks) shall not be permitted to use Bear Hollow Drive north of the project site, Airpark Drive, Spoto Drive, Baroque Drive, or other residential neighborhood roads. Traffic control devices shall be designed where needed to the satisfaction of the City Engineer.	Traffic Control	Prior to Approval of Improvement Plans	Public Works
49.	Applicant shall install directional signage at truck exit on Bear Hollow drive that states “RIGHT TURN ONLY” to	Traffic Control	Prior to Approval of Improvement Plans	Planning

ITEM 11.1.**ATTACHMENT 3****CONDITIONS OF APPROVAL****Exhibit B to the Resolution**

		Category	Timing/ <u>Implementation</u>	Enforcement/ <u>Monitoring</u>
	guide trucks to N. Mather Boulevard. Additional signage shall also be placed at the N. Mather Boulevard driveway entrance signifying that no trucks are allowed in or out of the N. Mather Boulevard driveway.			
50.	To obtain sewer service, construction of SASD sewer infrastructure will be required. Current SASD Standards and Specifications apply to any offsite or onsite public sewer construction or modification. These improvements must be shown on the plans. Field modifications to new or existing precast manhole bases are not allowed.	Sewer Infrastructure	Prior to Approval of Improvement Plans	Sacramento Area Sewer District
51.	SASD requires each building on each lot with a sewage source to have a separate connection to SASD's sewer system. If there is more than one building in any single parcel and the parcel is not proposed for split, then each building on that parcel must have a separate connection to a private onsite sewer line or a separate connection to the SASD public sewer line. These improvements must be shown on the plans.	SASD Connections	Prior to Approval of Improvement Plans	Sacramento Area Sewer District
52.	Alignment of all main lines and structures must provide a minimum of 1-foot vertical clearance and 5 feet horizontal clearance from all other utilities and improvements. Sewer is to be located a minimum of 10 feet (measured horizontally) from any structure or footing. Show public sanitary sewer and water supply facilities in accordance with the Health and Safety Code.	Sewer Clearances	Prior to Approval of Improvement Plans	Sacramento Area Sewer District
53.	The project has an approved Level 3 sewer study. Any changes to the approved study may require an addendum.	Sewer Study	Prior to the SUBMITTAL of Improvement Plans	Sacramento Area Sewer District
54.	The Applicant shall dedicate a 12.5-foot public utility easement for overhead and/or underground facilities and appurtenances adjacent to all public street rights-of-way.	Easement Dedications	Prior to Approval of Improvement Plans	SMUD
55.	The Applicant shall dedicate any private drive, ingress and egress easement, (and 10-feet adjacent thereto) as a public utility easement for (overhead and) underground facilities	Easement Dedications	Prior to Approval of Improvement Plans	SMUD

ITEM 11.1.**ATTACHMENT 3****CONDITIONS OF APPROVAL****Exhibit B to the Resolution**

		Category	Timing/ <u>Implementation</u>	Enforcement/ <u>Monitoring</u>
	and appurtenances. All access roads shall meet minimum SMUD requirements for access roads.			
56.	To provide adequate infrastructure and electrical capacity to prepare for future zero-emission future goods movement including EV charging for future zero-emission vehicles as well as electrical plugs at every dock station for refrigerated trucks.	Infrastructure	Prior to Approval of Improvement Plans	Planning
57.	EV Charging infrastructure to be installed upon construction of the facility and the site shall be EV ready as required by the California Building Code.	EV Infrastructure	Prior to Approval of Improvement Plans	Planning / Building
58.	A new sound/screen wall shall be installed at the end of Debina Court and applicant shall pay for their fair share contribution. New sound/screen wall shall be constructed consistent in height, materials, and appearance, with existing subdivision walls and subject to approval of Public Works and Planning.	Screen Wall Installation	Prior to Approval of Improvement Plans	Planning
Prior to Issuance of Building Permit				
59.	Structural setbacks less than 14-feet shall require the applicant to conduct a pre-engineering meeting with all utilities to ensure property clearances are maintained.	Structural Setbacks	Prior to Issuance of Building Permit	SMUD
60.	The Applicant shall not place any building foundations within 5-feet of any SMUD trench to maintain adequate trench integrity. The Applicant shall verify specific clearance requirements for other utilities (e.g., Gas, Telephone, etc.).	Utility Clearance	Prior to Issuance of Building Permit	SMUD
61.	The Applicant shall comply with SMUD siting requirements (e.g., panel size/location, clearances from SMUD equipment, transformer location, service conductors). Information regarding SMUD siting requirements can be found at: https://www.smud.org/en/Business-Solutions-and-Rebates/Design-and-Construction-Services .	Siting Requirements	Prior to Issuance of Building Permit	SMUD
62.	The Applicant shall dedicate and provide all-weather	Vehicular Access	Prior to Issuance of	SMUD

ITEM 11.1.

ATTACHMENT 3

CONDITIONS OF APPROVAL

Exhibit B to the Resolution

		Category	Timing/ <u>Implementation</u>	Enforcement/ <u>Monitoring</u>
	vehicular access for service vehicles that are up to 26,000 pounds. At a minimum: (a) the drivable surface shall be 20-feet wide; and (b) all SMUD underground equipment and appurtenances shall be within 15-feet from the drivable surface.		Building Permit	
63.	The Rancho Cordova Police Department has reviewed the plan design for the Logisticenter and has the following recommendations for the project: • Any glass doors should be secured with a deadbolt lock with minimum throw of 1 inch. The outside ring should be free moving. • The jamb on all aluminum frame swinging doors shall be so constructed or protected to withstand 1600lbs. of pressure in both vertical distance of 3 inches and a horizontal distance of 1 inch each side of the strike, so as to prevent violation of the strike. • Overhead roll-up doors should be so secured on the inside that the lock cannot be defeated from the outside and should also be secured with a cylinder lock or padlock from the inside. • Doors with glass panel and door with glass panels adjacent to the door frame should be secured with burglary-resistant glazing or the equivalent, if double-cylinder deadbolt locks are not installed. • Windows that are capable of being opened should be secured on the inside with a locking device capable of withstanding a force of three hundred 300lbs. applied in any direction. • Parking lots, driveways, circulations areas, aisles, passageways, recesses, and grounds contiguous to buildings shall be provided with high intensity discharge lighting with sufficient wattage to provide adequate illumination to make clearly visible the presence of any person on or about the premises during the hours of	RCPD Recommendations	Prior to Issuance of Building Permit	Rancho Cordova Police Department

ITEM 11.1.

ATTACHMENT 3

CONDITIONS OF APPROVAL

Exhibit B to the Resolution

		Category	Timing/ <u>Implementation</u>	Enforcement/ <u>Monitoring</u>
	darkness and provide a safe, secure environment for all persons, property, and vehicles on site. Such lighting should be equipped with vandal resistant covers. A lighting level of .5 to 1 foot candle minimum, maintained at ground level, is required. A combination of wall and pole mounted fixtures may be used. • All exterior doors should be provided with a light source and should be adequately illuminated at all hours to make clearly visible the presence of any person on or about the premises and provide adequate illumination for persons exiting the building. • Graffiti resistant paint should be used on all exterior surfaces, to allow for efficient cleaning of any graffiti on the structure. • Shatter resistant glass or glazing should be used for all exterior-facing windows. • Each premises, while closed for business after dark, should be sufficiently lighted by use of interior night lights. • Due to the amount of hours the facility will be unoccupied, an alarm system should be installed. The type of alarm is dependent upon the nature of the individual business.			
64.	The applicant shall meet the following: Civil Site Plans and Architectural Plans shall be submitted <u>and</u> approved prior to Final Building Permit being issued. Fire Sprinkler and Fire Alarm plans shall be <u>submitted</u> prior to Final Building Permit being issued. Please note: The Sacramento Metro Fire District <u>does not</u> allow deferred submittals for Fire Sprinkler or Fire Alarm plans.	Plan Submittals	Prior to Issuance of Building Permits	Sacramento Metropolitan Fire Department
65.	Where a bridge or elevated surface is part of a fire apparatus access road, the bridge shall be constructed and maintained in accordance with AASHTO HB-17.	Apparatus Access	Prior to Issuance of Building Permits	Sacramento Metropolitan Fire Department

ITEM 11.1.**ATTACHMENT 3****CONDITIONS OF APPROVAL****Exhibit B to the Resolution**

		Category	Timing/ <u>Implementation</u>	Enforcement/ <u>Monitoring</u>
66.	Property Owner/Applicant shall participate in or provide a funding mechanism for maintenance services for the project's stormwater drainage and flood protection system. This may be accomplished through annexation to the City's Stormwater Utility Fee District, or other financial mechanism as may be proposed and provided by the Property Owner for the same purpose of providing a funding mechanism to fund the operation and maintenance of the Project's stormwater drainage and flood protection system. Costs associated with the annexation shall be borne by the Property Owner/Applicant through payment of the annexation costs in the amount of \$7,000 per annexation. Contact Elizabeth Sparkman at (916) 851-8714 with regard to the process to satisfy this condition of approval.	Maintenance Services for Stormwater drainage and flood protection	The annexation shall occur prior to issuance of building permit. The annual fee commences when a building permit is issued	Public Works
67.	Property Owner/Applicant shall participate in or provide a funding mechanism for maintenance services for the fair share of existing and all new public improvements associated with the project including, but not limited to, streets, bridges/culverts, traffic signals, traffic signs, striping and legends, ITS operations, street lights and safety lights, and public frontage and median landscape improvements. This may be accomplished through annexation to the City's Communities Facilities District No. 2008-1 (Street Lighting and Road Maintenance) with a commercial/industrial load factor. All costs associated with the annexation shall be borne by the Property Owner/Applicant through payment of the annexation costs of the CFD annexation in the amount of \$5,000 per annexation. Contact Elizabeth Sparkman at (916) 851-8714 with regard to the process to satisfy this condition of approval.	Maintenance Services for Fair Share of Public Improvements	The annexation shall occur prior to issuance of building permit. The annual fee commences when a building permit is issued	Public Works
68.	Applicant shall complete improvement plans to the satisfaction of the Public Works Department. Improvement	Improvement Plans	Prior to Issuance of Building Permits	Public Works

ITEM 11.1.

ATTACHMENT 3

CONDITIONS OF APPROVAL

Exhibit B to the Resolution

		Category	<u>Timing/ Implementation</u>	<u>Enforcement/ Monitoring</u>
	plans shall include, but shall not be limited to: • All onsite civil improvements • Civil plan shall include an ADA access plan • Provide sidewalk, curb, and gutter improvements along the frontage of Bear Hollow Drive. • Provide sidewalk connection to N. Mather Blvd. from the project. • Utility laterals • Install bulb-outs and associated improvements for traffic calming and pedestrian access at the following intersections: ■ Bear Hollow Drive and Airpark Drive ■ Bear Hollow Drive and Robola Way ■ Bear Hollow Drive and Auvernat Drive ■ Applicant shall remove existing striping, sealcoat, and install new striping to satisfaction of City to accommodate bulbouts • Replacement of damaged sidewalk and curb and gutter along property frontage of North Mather Blvd. shall be completed to the satisfaction of The Public Works Department. Sidewalk panels shall be replaced to the nearest joint • Public improvement plans shall clearly delineate all transitions to existing improvements • All improvements to be designed and constructed to the satisfaction of the Public Works Department. • Complete installation of all improvements shown on the improvement plan to satisfaction of the City prior to occupancy			
69.	Secure City of Rancho Cordova Public Works Department approval of final grading plans, as required by City Ordinance	Grading Plans	Prior to Issuance of Building Permit	Public Works

ITEM 11.1.**ATTACHMENT 3****CONDITIONS OF APPROVAL****Exhibit B to the Resolution**

		Category	Timing/ <u>Implementation</u>	Enforcement/ <u>Monitoring</u>
70.	The owner must contact Permit Services Unit at PermitServices@sacsewer.com or by phone at (916) 876-6100 to determine if sewer impact fees are due. Fees are to be paid prior to the issuance of building permits.	Sewer Impact Fees	Prior to Issuance of a Building Permit	Sacramento Area Sewer District
71.	A final landscape plan shall be submitted in conjunction with improvement plan and or building permit submittal and approved by the planning and public works departments prior to issuance of permits and/or any installation of landscape materials RCMC 23.716.020. The final landscape planting and irrigation plan shall be prepared by a registered licensed landscape architect and include the following items per RCMC 22.180.060: • Planting plan to scale that indicate slope • Irrigation Plan • Soils Test • Water Use Calculations • Irrigation Schedule • Permeability test for LID facilities' locations • Soil media specifications (LID features)	Landscape Plan	Prior to Issuance of Building Permit	Planning
72.	Applicant shall submit a Final Landscape Plan for review with the Building Permit submittal. Final landscape plan shall include upgraded trees along Bear Hollow Drive from 24" box trees to 36" box trees and any trees that can be upgraded to 48" box trees without sacrificing tree density shall be increased shown in the tree sizing plan provided in the project plans.	Landscape	Prior to Issuance of Building Permit	Planning
73.	The wrought iron fencing surrounding the west side detention pond shall be removed and the pond shall remain open unless required by another department or agency.	Landscape	Prior to Issuance of Building Permit	Planning
74.	Applicant shall provide a solid screening wall at 12 feet in height in height at truck entrance to properly and fully screen the loading dock area from the public right of way. The screen wall shall wrap around the northeast property	Screening	Prior to Issuance of Building Permit	Planning

ITEM 11.1.**ATTACHMENT 3****CONDITIONS OF APPROVAL****Exhibit B to the Resolution**

		Category	Timing/ <u>Implementation</u>	Enforcement/ <u>Monitoring</u>
	line between the site and California Military Headquarters, to continue to fully screen commercial truck parking proposed at the northern portion of the site.			
75.	Project building will include skylights as well as a roof that is designed to carry solar panels for future installation.	Roof Design	Prior to Issuance of Building Permit	Planning
76.	All projects are subject to Sacramento Metro Air District rules and regulations in effect at the time of construction. Please visit our website to find a list of the most common rules that apply at the construction phase of projects.	Construction Rules and Regulation	Prior to beginning of Construction	Sacramento Metropolitan Air District
77.	Provide adequate parking for any trucks and trailers on-site not utilizing loading docks. .	Truck Parking	Prior to Issuance of Building Permit	Planning
78.	“Right Turn Only” signage shall be added to the truck exit onto Bear Hollow Drive to ensure commercial vehicles do not go left through residential areas.	Additional Signage	Prior to issuance of Building Permits	Public Works / Planning
79.	The Project shall provide an updated photometric plan showing foot-candle readings every 10 feet within the property and 10 feet beyond the property lines, with the building permit submittal and shall also meet the following applicable requirements for Outdoor Lighting: • Nuisance Prevention: All outdoor lighting shall be designed, located, installed, directed downward or toward structures, shielded, and maintained in order to prevent glare, light trespass, and light pollution. • Maintenance: Fixtures and lighting shall be maintained in good working order and in a manner that serves the original design intent. • Shielding: All outdoor lighting shall be constructed with full shielding and/or recessed to reduce light trespass to adjoining properties. Each fixture shall be directed downward and away from adjoining properties and public rights-of-way, so that no light fixture directly illuminates an area outside of the site.	Outdoor Lighting	Prior to Issuance of Building Permits	Planning

ITEM 11.1.

ATTACHMENT 3

CONDITIONS OF APPROVAL

Exhibit B to the Resolution

		Category	Timing/ <u>Implementation</u>	Enforcement/ <u>Monitoring</u>
	• Levels of Illumination: Parking lots, driveways, trash enclosures/areas, public phones, and group mailboxes shall be illuminated with a minimum maintained one foot-candle of light and an average not to exceed four foot-candles of light. • Levels of Illumination: Pedestrian walkways shall be illuminated with a minimum maintained one-half foot-candle of light and an average not to exceed two foot-candles of light. • Levels of Illumination: Entryways and exterior doors of non-residential structures shall be illuminated during the hours of darkness, with a minimum maintained one foot-candle of light, measured within a five-foot radius on each side of the door at ground level. • Maximum Height of Freestanding Outdoor Light Fixtures: The maximum height of freestanding outdoor light fixtures shall be 24 feet. Height shall be measured from the finish grade, inclusive of the pedestal, to the top of the fixture. • Energy-Efficient Fixtures Required: Outdoor lighting shall utilize energy-efficient (high pressure sodium, metal halide, low pressure sodium, hard-wired compact fluorescent, or other lighting technology that is of equal or greater efficiency) fixtures and lamps. All new outdoor lighting fixtures shall be energy-efficient with a rated average bulb life of not less than 10,000 hours.			
80.	Should the building, or a portion of the building, be leased to a use that requires refrigerated trucks, loading dock plugs shall be installed and used at all times trucks are parked at loading docks to minimize truck idling.	Loading Dock Electrical Outlets	Prior to Issuance of Building Permit	Planning
81.	EV chargers shall be provided for employee vehicle parking consistent with requirements of the Building and Safety	EV Parking	Prior to Issuance of Building Permit	Planning

ITEM 11.1.

ATTACHMENT 3

CONDITIONS OF APPROVAL

Exhibit B to the Resolution

		Category	Timing/ <u>Implementation</u>	Enforcement/ <u>Monitoring</u>
	Division.			
82.	On-site public PA system or other address systems shall be located in areas that are controlled so that noise levels do not exceed 45 dba at property line	Noise	Prior to Issuance of Building Permit	Planning
83.	Prepare and implement a Swainson's Hawk Mitigation Plan to the satisfaction of the California Department of Fish and Wildlife that includes preservation of Swainson's hawk foraging habitat.	CEQA Requirements	Prior to Issuance of Building Permit	Planning
84.	Project site shall identify specific areas for on-site employee pick up and drop off in parking lot areas.	Pick-up / Drop-off	Prior to Issuance of Building Permit	Planning
85.	Short-Term and Long-Term bicycle parking shall be included on-site as required by the Sacramento County Zoning Code section 330-130.	Bike Parking	Prior to Issuance of Building Permit	Planning
86.	A formal Truck Routing Plan shall be designed and adopted to ensure safe routes to school	Truck Plan	Prior to Issuance of Building Permit	Planning
87.	The property owner/Applicant shall enlist the Hwy 50 TMA in designing a rideshare and public transportation program for on-site employees.	Employee Transportation	Prior to Issuance of Building Permit	Planning
Prior to Final Inspection				
88.	During and upon completion of the installation of the	Landscaping	Prior to Final Building	Public Works

ITEM 11.1.**ATTACHMENT 3****CONDITIONS OF APPROVAL****Exhibit B to the Resolution**

		Category	Timing/ <u>Implementation</u>	Enforcement/ <u>Monitoring</u>
	landscaping for the project, the project landscape architect/designer shall certify that the installed landscape complies with the approved plans. Certification shall be accomplished by completion of site visits at key installation milestones. Key milestones at a minimum shall include: rough grade, soil amendment verification, Plant material inspection, irrigation coverage test underdrain installation (as applicable) and final installation. Certification shall include signed site observation reports, photographs and documentation verifying implementation of soil report recommendations. Failure to submit complete and accurate documentation to the Planning Department will delay final approval/occupancy of the project.		Inspection of the First Unit	
89.	Install public and onsite improvements per the approved Public Works plans and to the satisfaction of the Public Works Department.	On-Site Improvements	Prior to Final Inspection of the First Unit	Public Works
90.	Upon completion of the installation of the landscaping, the designer shall certify that the landscape complies with all city water conserving landscape requirements. Certification shall be accomplished by completion of a certificate of compliance on a form approved by the director of the city public works department. Failure to submit a complete and accurate certificate of compliance will delay final approval of the project and/or discontinue water service per RCMC 22.180.090. Upon receipt of the certificate of compliance and site inspection from City staff, the landscaping performance bond will be released.	Water Conservation Requirements	Prior to Final Building Inspection	Public Works
91.	Record drawings of grading and improvement plans (1 full size and 1 half size hard copy), as well as a compact disc containing said plans in AutoCAD and pdf format, and a GIS shape file, or equivalent to the satisfaction of the City Engineer shall be submitted and approved by the Public Works Department.	Drawing Recordation	Prior to Final Building Inspection	Public Works

ITEM 11.1.**ATTACHMENT 3****CONDITIONS OF APPROVAL****Exhibit B to the Resolution**

		Category	Timing/ <u>Implementation</u>	Enforcement/ <u>Monitoring</u>
92.	Approved numbers or addresses shall be placed on all new or existing buildings in such a position as to be easily read from the street or road fronting the property. The minimum size of the numbers shall not be less than six (6) inches and shall be mounted immediately adjacent to a light source and shall also contrast with their background.	Addresses	Prior to Final Building Inspection	Sacramento Metro Fire

ADVISORY:

- **FIRE:** Any Gates shall be installed in accordance with The County Emergency Access Gates and Barriers Standard. Plan submittal is required prior to installation.
- **PG&E:** As a reminder, before any digging or excavation occurs, please contact Underground Service Alert (USA) by dialing 811 a minimum of 2 working days prior to commencing any work. This free and independent service will ensure that all existing underground utilities are identified and marked on-site.

5360877.1

MEMORANDUM

ITEM 18.1.



DATE: March 6, 2023

TO: Honorable Mayor and Council Members

FROM: Nicholas Sosa, Associate Planner

SUBJECT: LOGISTICENTER AT RANCHO CORDOVA MAJOR DESIGN REVIEW (CEQA EXEMPT PURSUANT TO SECTION 15183)– PROJECT NO. PLND-1021-0015

PROPERTY OWNER: DPML Bear Hollow, LLC 5500 Equity Avenue Reno, NV 89502	APPLICANT/DEVELOPER: Dermody Properties George Condon 5500 Equity Avenue Reno, NV 89502
---	--

PROJECT: Logistcenter at Rancho Cordova – Major Design Review FILE: PLND-1021-0015 LOCATION: Corner of Bear Hollow Drive and N. Mather Boulevard APN: 072-2360-041-0000 PLANNER: Nicholas Sosa, Associate Planner
--

RECOMMENDATION

There is no staff recommendation at this time.

Staff will be seeking additional direction from Council for this project. Staff requests that the Council receive additional testimony, potentially close the public hearing, ask any questions, deliberate, and provide staff sufficiently detailed direction to prepare documents for final action at the March 20, 2023, Council Meeting based upon Council direction.

PROJECT BACKGROUND

The project was most recently presented on January 17, 2023, at the regularly scheduled City Council meeting. At the meeting, the applicant presented modifications to the landscape plan and elevations since the December 5, 2022, meeting, as well as provided updated visual renderings. Staff presented a list of additional requests made by the community that the applicant was agreeable to that could become conditions of approval for the project. Council requested the project be continued to the February 6, 2023, Council meeting. However, staff needed additional time to respond to legal letters and resident comments and continued the item until the March 6, 2023, meeting.

As part of this package, staff will be providing a response to legal letters received by attorneys from both the Stone Creek residents and the applicant as well as updated responses to the previously created Frequently Asked Questions (FAQ) sheet for Logistcenter.

There have been no additional modifications to the project site plan, conditions of approval, or building design since the project's most recent presentation on January 17, 2023.

Resident Frequently Asked Questions Updates

The application was originally submitted in October of 2021. Over the course of the Council deliberations on the project, both staff and City Council have received voluminous correspondence from the community with inquiries on the details of the project, the status of review, and the standards and regulations applicable, as well as correspondence voicing direct opposition to the project. Many of the questions presented by the community were similar or overlapped other questions that City staff have received from other community members. Therefore, in an effort to provide a response to all community members that is consistent and available to everyone, staff created a Frequently Asked Questions (FAQ) sheet that addresses a majority of the common questions received. A similar FAQ sheet was included in the Council package when the item was taken to City Council on December 5, 2022.

Since the December 5, 2022, Council meeting, staff has updated the FAQ sheet to address new issues raised in correspondence from community members by direct email, through public comment at Council meetings, and through emails to Council Members forwarded to staff.

The FAQ sheet does not answer certain questions that require a final discretionary determination by the Council.

The topics that have been addressed within the revised FAQ sheet include:

- Particulate Matter Analysis
- Truck Parking on Public Rights-of-Way
- Environmental Questionnaire Requirements
- The Annual Review of the Development Agreement

The revised FAQ sheet is Attachment 3 to this staff report.

Additional Conditions of Approval

At the January 17, 2023, City Council meeting, staff presented a list of community requests and the Developer's response to those requests, including:

- Limiting hours of operation
- Requiring a sound wall at the end of Debina Court
- No parking on N. Mather
- Additional clean energy building details and infrastructure on-site (e.g. skylights, EV charging, bike lockers, solar panels, LEED certification, etc.)

The Applicant has reviewed these community requests and has agreed to a majority of them with the exception of obtaining LEED certification and truck parking on N. Mather, which has already received added signage by city staff to state "No Truck Parking." As part of this project,

staff has generated draft conditions of approval to address these topics that would be added to the project's final set of conditions if the project would be approved. These conditions have been drafted as shown below.

1. **ONGOING** – Truck movements into, out of, and around the truck court of the project site, shall be prohibited between 10:00 p.m. and 6:00 a.m.
2. **PRIOR TO APPROVAL OF IMPROVEMENT PLANS** – The project shall be required to pay its fair share of a new sound/screen wall at the end of Debina Court near the intersection of Zinfandel Drive and Baroque Drive, as well as any additional traffic calming measures required along Bear Hollow Drive.
3. **PRIOR TO ISSUANCE OF BUILDING PERMIT** – The project shall include skylights and a roof that is designed to carry solar panels. This information shall be shown on the submitted building permits.
4. **PRIOR TO ISSUANCE OF BUILDING PERMIT** – The project shall provide bicycle parking spaces on-site, in a combination of both short-term and long-term spaces.
5. **PRIOR TO ISSUANCE OF BUILDING PERMIT** – The project shall include EV charging infrastructure upon construction, and be EV ready as required by the California Building Code.
6. **PRIOR TO ISSUANCE OF BUSINESS LICENSE** – Should the building, or a portion of the building, be leased to a use that requires refrigerated trucks, electrical outlets shall be installed at each loading dock to minimize truck idling.

Again, these conditions would be included as part of the final conditions of approval, if the Council provides direction to prepare documents for approval.

Additional Conditions Requested by the Community

In addition to the community requests listed above that have been agreed to by the Applicant, the community has requested additional conditions of approval that were received on January 17, 2023, listed below. Staff's initial feedback on these specific requests is also provided below.

1. No construction traffic on Bear Hollow north of entrance.
2. Limited construction traffic (construction phase) and truck traffic (operational stage) during Navigator school drop off and pick up times as well as peak traffic hours on Zinfandel to the Hwy 50 overpass (7:45 a.m.- 9:00 a.m. and 4:30 p.m.-5:30 p.m.)
3. All light fixtures, both pole and building mounted have motion sensors installed.
4. The wall pack units that are to be installed on the east side of the building facing Bear Hollow Drive be replaced with pole lights to minimize glare into the Veranda neighborhood.
5. Establish a \$200,000 fund to provide the highest quality air filters for neighbors in the Villages of Stone Creek.
6. As an alternative to active enforcement, put up cameras at key locations to catch truck route and parking violators paid by Developer(s) and fund for operations, maintenance. Suggested camera locations would be N. Mather and Bear Hollow by school.

7. Increase the height of sound walls all along Zinfandel for the residents whose homes back up to Zinfandel and will be impacted by the increase in truck noise. VOZSPA stated 6-8 foot walls, 6' were built. Increase to 8'.

In regards to the construction traffic items in 1 and 2 listed above, those could be addressed in a construction traffic management plan and could be a condition of approval if agreed to by the Applicant. However, regarding the request for a permanent hours limitation on truck operations during peak school traffic hours requested in items 1 and 2, the Applicant is unlikely to agree and the City could not presently require such a restriction without their agreement.

Staff would not support the additional lighting requests outlined in 3 and 4. The current lighting standards in the code require lighting to be shielded downward so that it does not create an offsite impact. Additionally, increasing the amount of light poles could create additional unwanted glare and brightness when the site is viewed from a distance. Requiring motion sensors on the lights could lead to constant flickering on and off when any motion is detected and would not adequately provide safe nighttime lighting on the site.

Items requested in 5 and 6 would be above and beyond what the City is permitted to impose as a condition on a design review. However, in the future the City Council could direct staff to look into methods to fund these additional requests through other means.

Lastly, staff would not be in support of raising the existing wall along Zinfandel to 8 feet. There is not a nexus to require the Applicant to increase the wall height by two feet. Further, this effort would require the removal of the existing wall, as it likely is not currently constructed to handle the additional weight load of two more feet of masonry material. Removal of this wall would also result in the removal of existing improvements along Zinfandel, including mature landscaping and on adjacent private property which could also include landscaping, accessory structures and/or pools.

ENVIRONMENTAL

The Logistcenter at Rancho Cordova Major Design Review is exempt from CEQA review under CEQA State Guidelines section 15183. Projects that are consistent with the development density established by existing zoning, community plan, or general plan policies for which an Environmental Impact Report (EIR) was certified, except as might be necessary to examine whether there are project-specific significant effects which are peculiar to the project or its site and which were not addressed as significant effects in the prior EIR, or which substantial new information shows will be more significant than described in the prior EIR are exempt from CEQA. The project is located within the Villages of Zinfandel Special Planning Area (VOZSPA). An EIR was certified by the Sacramento County Board of Supervisors in 1998 for the VOZSPA. Additionally, a Supplemental EIR was prepared and certified by the Sacramento County Board of Supervisors in 2002 for the plan area.

The Logistcenter at Rancho Cordova Major Design Review involves development of a 155,040 square foot industrial shell building with parking and loading docks. The development also includes landscaping, drainage, and required screening/fencing for a loading dock area. The business and professional park (BP) site was identified in the Villages of Zinfandel Special Planning Area EIR and uses contemplated within the BP designation include those uses listed in the Sacramento County Zoning Code under the BP and MP (Industrial Office Park) use tables located in Chapter 25 and Chapter 30. Warehousing is a permitted by right uses as listed in Table IV I.3.

Additional supplemental technical studies were prepared to further support that no additional project related impacts would occur as a result of the proposed project. These technical studies include additional traffic analysis, as well as a noise study. The traffic analysis results were summarized under the Traffic Improvements section of the December 5, 2022, staff report. The noise study that was completed concluded that noise levels associated with the project generated on-site operations would satisfy the General Plan noise criteria at the nearest existing residential uses. This is due in part to existing solid noise barriers in the vicinity, as well as overall on-site operational practices.

As this Major Design Review is consistent with the Special Planning Area and the environmental documentation prepared for the Special Planning Area, it is exempt from CEQA review. So long as the project does not have any project-specific significant effects peculiar to the Major Design Review and not identified in the previous environmental documentation, the project is exempt and no additional environmental document pursuant to CEQA is required.

The project applicant is requesting approval of a Major Design Review for the proposed project. Additionally, under CEQA, the City lacks the discretion under the Major Design Review approval process to consider environmental effects not related to the design of the project, including, but not limited to human health impacts from toxic air contaminants, greenhouse gas emissions, and impacts of biological resources.

Analysis of Major Legal Issues

Members of the Stone Creek community and the Applicant have retained legal counsel that are actively engaged in letter writing and advocacy regarding the project. The major legal questions raised by the legal counsel are:

Is the 2003 Development Agreement valid and enforceable?

Is the project exempt from further project-specific legal review?

On behalf of members of the Stone Creek Community, Counsel Gloria Smith argues that the answers to these two questions are “no” (Attachments 4, 5, and 6) and urges the City Council not to approve the project as proposed. On behalf of Dermody, Arthur Coon responds that the answers to these questions are “yes” and asserts that the City must approve the project, substantially in its current form, or be in default of the Development Agreement (Attachments 7, 8, 9, 10, 11, 12, and 13).

While there are various other legal issues that have been raised by the attorneys and members of the public, these are the central legal and procedural questions.

Given the unusual level of public controversy and the high stakes on both sides of the project, the City has taken the additional step of supplementing the considerable land use and CEQA experience of the City Attorney’s law firm, with an independent legal assessment of these issues by another respected law firm, Hanson Bridgett (Attachment 14).

As summarized in their letter, Hanson Bridgett has a mix of public agency and private entity experience. They are well-versed in land use transactional work, CEQA, and warehouse development, and have assembled a highly-qualified group of attorneys to consider these issues. Hanson Bridgett has never represented the Developer, and has not previously worked

with the City, the City Attorney, or the City Manager. Hanson Bridgett's conclusions are in Attachment 14.

Having carefully evaluated and weighed the arguments and analysis on these two issues by the legal counsel for members of the Stone Creek community and the Applicant, and performed additional analysis, Hanson Bridgett and the City Attorney's firm have reached the same legal answers to these two critical issues. The City's law firms are of the opinion that the answer to both questions is yes.

The Development Agreement is Valid and Enforceable

The County and Dermody Properties' predecessor in interest entered into the Development Agreement on May 28, 2003. The City's incorporation had been approved shortly before, in the November 2002 election. As Hanson Bridgett explains, the LAFCO resolution approving the incorporation stated in part that "[a]ny and all development agreements entered into between the County of Sacramento and any development project applicant . . . shall remain valid and enforceable between the applicant and the new City of Rancho Cordova, subject to Government Code Section 65865.3, subdivisions (a) and (b)."¹

Hanson Bridgett and the City Attorney's firm interpret this provision of the LAFCO resolution as having the effect of making all prior development agreements entered into by the County initially binding on Rancho Cordova, including the Villages of Zinfandel Development Agreement. After incorporation the City took multiple actions on the Development Agreement, which were valid actions, amending an existing and enforceable development agreement (see Attachment 14 page 3). If the City did not want to accept and be bound by the Villages of Zinfandel Development Agreement, it could have taken action to object to or sue on the terms of the LAFCO resolution. It did not.

Instead, the City has had a twenty-year history of actions in furtherance of the Villages of Zinfandel Development Agreement. These actions² show that the City believed that the Development Agreement was valid and binding.³ These actions were not challenged within the statutes of limitations that apply to development agreement amendments.

¹ Government Code section 65865.3 provides, in part, that a city will be bound by a development agreement after its incorporation if: (1) the application for the agreement was submitted to the county prior to the date that the first signature was affixed to a petition for incorporation or annexation, or the adoption of a resolution; (2) the county entered into the agreement prior to the date of the election for incorporation or annexation, or if there was an annexation without an election, prior to the date the applicable authority ordered the annexation; and (3) the annexation proposal was initiated by the city. (Gov. Code, § 65865.3, subd. (c)(1)-(3).)

² Including significantly Ordinance No. 38-2004 amending the Development Agreement, and including the following language in Section G. "Except as expressly amended by this Amendment, all of the terms, conditions and provisions of the Development Agreement remain in full force and effect.", Ordinance No. 25-2009, amending the Development Agreement and including the following language in Section D. "Except as expressly amended by this Amendment, all of the terms, conditions and provisions of the Development Agreement remain in full force and effect." and Ordinance No. 6-2016, amending the Development Agreement a third time, including the following language in Section E. "Except as expressly amended by this Amendment, all of the terms, conditions and provisions of the Development Agreement remain in full force and effect."

³ As Hanson Bridgett notes, the most recent amendment extended the term of the Development Agreement to June 2023.

Hanson Bridgett and the City Attorney's firm agree that the durational limitations in Government Code section 65865.3 are not applicable because the Development Agreement was approved after the incorporation election.

In short, Hanson Bridgett and the City Attorney's firm are both of the opinion that the Development Agreement is valid and enforceable.

The Project is Exempt from Further CEQA Review

Public Resources Code section 21083.3 established a procedure for streamlined CEQA review for projects that are consistent with development densities established by an existing community plan for which an EIR was previously certified (Pub. Resources Code, § 21083.3, subd. (a); see also Guidelines, § 15183). As discussed above, in these instances, CEQA review "shall be limited to effects upon the environment which are peculiar to the parcel or to the project and which were not addressed as significant effects in the prior environmental impact report, or which substantial new information shows will be more significant than described in the prior environmental impact report" (Pub. Resources Code, § 21083.3, subd. (a).).

As noted above, the project is located in the Villages of Zinfandel Special Planning Area (VOZSPA). An EIR for this area was certified by the County in 1998. A Supplemental EIR was certified by the County in 2002.

As explained by Hanson Bridgett (Attachment 14) and as explained above by the City (see also, Attachment 1 December 5, 2022, and Attachment 2 January 17, 2023, staff reports), the project is consistent with development densities in the VOZSPA. Hanson Bridgett also concluded that no technical studies have identified any project-specific environmental effects not analyzed in the VOZSPA EIR. Neither Hanson Bridgett, the City Attorney, nor City staff have identified any other project-specific factors that would require further environmental review under Section 21083.3 and Guideline Section 15183.

Further, consistent with the City's above analysis, Hanson Bridgett noted that the project design is not anticipated to implicate any new environmental effects, and the scope of any CEQA review and analysis is limited to environmental effects within the scope of the City's design review authority.

The City Attorney's firm agrees with Hanson Bridgett that the project is accordingly exempt from further CEQA review. The City cannot require additional CEQA review.

NEXT STEPS

Upon conclusion of the presentation and public testimony, City Council could do one of the following:

1. Direct staff to return at a later City Council meeting with final action documents.
2. Direct the Applicant to make additional modifications to the proposed project.

ATTACHMENT(S)

1. Staff Report dated December 5, 2022, for Logisticenter
2. Staff Report dated January 17, 2023, for Logisticenter
3. Frequently Asked Questions

ITEM 11.1.

ATTACHMENT 4

4. The Law Offices of Gloria D. Smith dated January 17, 2023
5. The Law Offices of Gloria D. Smith dated January 27, 2023
6. The Law Offices of Gloria D. Smith dated February 13, 2023
7. Miller Starr Regalia dated September 16, 2022
8. Miller Starr Regalia dated November 29, 2022
9. Miller Starr Regalia dated December 14, 2022
10. Miller Starr Regalia dated January 10, 2023
11. Miller Starr Regalia dated January 25, 2023 – 1st Letter
12. Miller Starr Regalia dated January 25, 2023 – 2nd Letter
13. Miller Starr Regalia dated February 6, 2023
14. Hanson Bridgett dated February 28, 2023

MEMORANDUM

ITEM 18.1.



DATE: April 17, 2023

TO: Honorable Mayor and Council Members

FROM: Nicholas Sosa, Associate Planner

SUBJECT: LOGISTICENTER AT RANCHO CORDOVA MAJOR DESIGN REVIEW –
PROJECT NO. PLND-1021-0015

PROPERTY OWNER: DPML Bear Hollow, LLC 5500 Equity Avenue Reno, NV 89502	APPLICANT/DEVELOPER: Dermody Properties George Condon 5500 Equity Avenue Reno, NV 89502
PROJECT: Logisticenter at Rancho Cordova – Major Design Review FILE: PLND-1021-0015 LOCATION: Corner of Bear Hollow Drive and N. Mather Boulevard APN: 072-2360-036-0000 PLANNER: Nicholas Sosa, Associate Planner	

RECOMMENDATION

There is no Staff recommendation at this time.

On April 3, 2023 City Council made a motion and directed Staff to bring back the Logisticenter project for reconsideration of their March 6, 2023 motion directing staff to prepare a Resolution with findings for denial. Staff will be seeking additional direction from Council regarding the reconsideration, including a decision on the requested motion to reconsider. If the motion to reconsider is approved by the City Council, additional direction on the Project could be made, including possible direction to Staff prepare a Resolution with findings of approval for consideration at the May 15, 2023 Council meeting. Staff also requests direction on a March 20, 2023 demand to cure or correct under government Code 54960.1.

Staff requests that the Council receive additional testimony, potentially close the public hearing, ask any questions, deliberate, and provide staff sufficiently detailed direction to prepare documents for final action at the May 15, 2023 Council Meeting based upon Council's direction.

FISCAL IMPACT OF POTENTIAL LITIGATION

The impact of potential litigation and an adverse judgement against the City in the magnitude of \$100 million from threatened Stone Creek warehouse litigation would significantly alter the City's financial position and future opportunities for the next 10-20 years. In the near term, the cost of litigation is estimated to be up to \$2 million annually. Funding litigation costs of this

magnitude will hinder the City's ability to grow and expand services to the community in next two-year budget, currently under development.

In order for the City to be able to pay judgements in the range of \$100 million, a significant portion of the City's General Fund budget would have to be redirected to the payment of this obligation over a ten to twenty year period. The magnitude of such payments could exceed \$10 million annually depending on payment duration and potential interest costs. This level of General Fund commitment would significantly impact the City's ability to not only expand, but maintain basic services including:

- Police services, including increasing patrol to meet community growth needs or maintaining the status quo with cost increases
- Technology enhancements for virtual city services resulting in better access and transparency
- Sustaining current levels of service that ensure health and life safety in the community including building services, code enforcement, and animal services
- Public Works maintenance efforts, such as street, sidewalk and pothole repair, resulting in potential failing infrastructure
- Maintaining overall staffing levels to meet current service level needs, resulting in reduced service levels

Further, the City's ability to deliver projects approved or envisioned by the City Council would be severely impacted by the potential cost of litigation and adverse judgement. Specifically, the city would need to prioritize available resources to active projects such as the Mills Crossing Civic Center, which could be delayed by this fiscal impact, slowing revitalization of Folsom Blvd. The city would also be immediately be unable to fund current, historically high priority, projects and requests:

- Rancho Cordova Parkway Interchange and Infrastructure, which will construct a new interchange at U.S. Highway 50 and a connection to White Rock Road to provide access to Anatolia, Rio Del Oro, Westborough, and provide traffic relief to Sunrise Blvd. No flexibility or bonding capacity (including rating impacts) available to expedite the new interchange or other major street projects, creating increasingly worse traffic on Sunrise Boulevard and other main arterial roads.
- Rancho Cordova Little League, the proposed project would overhaul and expand the City's existing little league complex at Ahlstrom Park with the ability to include a Junior Field co-located at Ahlstrom Park. The potential fiscal impact will limit the amount of funding available and timing of delivery of this \$18+ million project.
- Mine Shaft Proposal, which is the proposed expansion of this community-focused facility, losing a new community amenity that could provide event and performance space that is not currently available in Rancho Cordova.
- Rise Up Theater Company, a proposed capital and operating investment to construct a 99 seat live theatre by a grassroots theatre company in Rancho Cordova that would provide the community access to ongoing live theatre.
- Jobs & Talent Program (CHIPs Act), funding that would attract new corporate investment and take advantage of Solidigm and other companies using CHIPs Act funding resulting in less high wage jobs in Rancho Cordova.

The city would also be unable to move forward with potential short-term community investment projects (3-5 Years), including:

- The MACC, Phase II, which would include facility improvements to expand the art/culture opportunities in Rancho Cordova.
- Youth Center, Phase II, would build capacity on property adjacent to current Youth Center to provide additional activities and serve more youth in the community.
- Food Locker project, which would assist in the relocation and expansion of the Food Locker, limiting the number of residents that can be served who need food.
- Sacramento Children's Museum Improvements which include facility modifications to enhance the existing facility and expand programming.
- Veterans' Hall/Museum/Resource Center at the former Mather Air Force base, which would build a new facility to serve the Veteran community.
- New City Library, which would not have any local funding available to expedite the construction of a new library in Rancho Cordova.

The city would not have the financial capacity to pursue or support opportunity projects, such as:

- Hospital
- Entertainment Center/District
- Indoor Track Facility
- Professional Sports Team
- Data Center Acquisition
- New Children's Museum

BROWN ACT CURE

During the direction on the Project on March 6, 2023 the Mayor clarified that the effect was to provide Staff direction to prepare findings of denial for consideration at a future City Council meeting, not to take any final action on the Project. The City received an email on March 20, 2023 claiming that this violated the Brown Act. The City believes that there was no Brown Act violation. Without any admission, this agenda item, including the scheduled motion to reconsider would correct and cure the alleged violation consistent with the Brown Act and the email of March 20, 2023. The City Attorney will provide additional assistance on this matter immediately following the reconsideration.

MAJOR DESIGN REVIEW

Project Description

The Applicant submitted an application on October 25, 2021, for a 155,040 square foot shell building called Logisticcenter at Rancho Cordova which includes a loading dock area, commercial parking, and additional site improvements located at the intersection of Bear Hollow Drive and N. Mather Boulevard. The project site is zoned Business and Professional Office (BP) within the Zinfandel Special Planning Area (VOZSPA) and is surrounded by other office and industrial zones as shown in **Figure 1** and listed in **Table 1** below.

Figure 1: Project Location



Table 1: Surrounding Designations and Existing Uses

Location	Existing Use	General Plan Designation	Zoning Designation
Subject Site	Undeveloped lot	Office Mixed Use (OMU)	Business Professional Zinfandel Special Planning Area (BP VOZSPA)
Northwest	California Military Department Consolidated Headquarters	Office Mixed Use (OMU)	Business Professional Zinfandel Special Planning Area (BP VOZSPA)
Northeast	Undeveloped Lot	Office Mixed Use (OMU)	Business Professional Zinfandel Special Planning Area (BP VOZSPA)
South	Mather Air Force Base (County) / Detention Basin	Airport (County) / Open Space	Mather Airport (County) and Open Space Zinfandel Special Planning Area (O VOZSPA)

General Plan Consistency

The project site is located within the Office Mixed Use (OMU) designation of the City's General Plan. The General Plan compares the OMU designation to zoning designations such as Office Professional Mixed Use (OPMU) and Office Industrial Mixed Use (OIMU) within the City's Municipal Code. The proposed shell industrial building would be consistent with structures and uses allowed within the OIMU and compatible with future buildings within the same General Plan designation.

Zoning Consistency


The project is located within the Villages of Zinfandel Special Planning Area (VOZSPA) and is zoned Business and Professional Office (BP) which is consistent with the above OMU General

Plan designation. The BP zone refers to the allowable uses and standards provided within the commercial land use table within the Sacramento County Zoning Code and includes uses allowed within the BP designation as well as the MP land use designation. The proposed project has been submitted as a shell industrial building and therefore has been considered to be “wholesaling and warehousing” at this time which is allowed by right at this location. Future tenants outside of wholesaling and warehousing will require additional review to determine if the use is allowable by right or if an additional use permit is required.

Site Design

The proposed project includes a 155,040 square foot building oriented with frontage along N. Mather Boulevard and side frontage along Bear Hollow Drive. This orientation allows for a significant landscape buffer along N. Mather and at the intersection of the two public right of ways. This orientation also minimizes the visibility of the loading dock area for vehicles traveling on N. Mather Boulevard, which is an elevated path of travel, as it places the dock area and commercial vehicle parking behind the building out of the public right of ways line of site (**See Figure 2**).

Figure 2: Proposed Site Plan

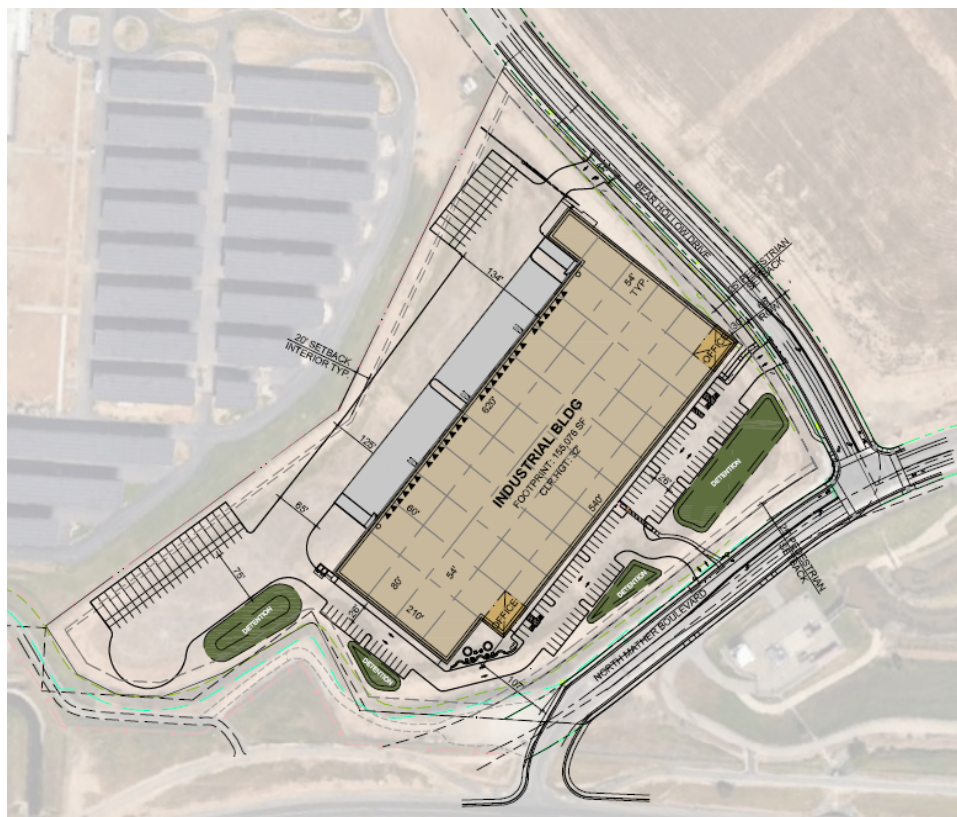

The site provides a total of 3 access points to the property, one along N. Mather and two along Bear Hollow, and provides a total of 98 standard parking spaces along the front entrance which is adequate for 155,040 square feet of warehouse use within this zoning designation (0.5 spaces / 1,000 SF). The site also provides 32 commercial vehicle spaces in the rear of the building within the loading dock area. The main truck route will be through the Bear Hollow

entrance to the north which also includes a 12-foot screening wall and gate that will be closed outside of business hours.

Building Design

The project proposes a flat roof concrete building built at a 40-foot maximum height. The design includes two main entrances with tower features and storefront facades, highlighted by additional second story glass windows, canopies and variation in color and materials. The front and side elevations also provide an accent gray color with highlights of blue and windows to help create visual interest along such a large expansive façade. The rear elevation is less visible from the public right of way as it includes the loading dock area complete with 29 roll up doors, however this façade continues to provide an accent gray color as well as additional highlights of blue (**See Figure 3 to Figure 6 for building elevations**). All elevations provide parapet variations ranging from 40 feet to 37 feet through the façade to relieve the façade of long linear rooflines and the help break up large blank walls.

Figure 3: Propose Building Elevations



The applicant has provided elevations and renderings that portray the design elevations that are detailed in the above section as well as a detailed image of the proposed landscaping at time of installation and 6-10 years from now. These renderings can be seen in **Figures 4-6** below.

Figure 4: Visibility from N. Mather Blvd & Bear Hollow Drive



Figure 5: Visibility at Southeast Corner Close Up





Figure 6: Visibility from Bear Hollow Drive





Site Landscaping

The project already includes a 12-foot screen wall at this location, however, rather than increase the height of the wall even higher and creating additional massing, the project proposed a more natural landscape screening of trees and shrubs that would minimize visibility of the truck area in the rear at approximately 10 years in the future. Concerns were raised in regard to the size of the landscaping and the time that would be required for the landscaping to complete its intended purpose of screening the loading dock area and commercial truck parking area at the north end of the property. To prioritize the screening effect of the landscaping and ensure the screening takes place as soon as possible, the Applicant has modified the proposed species of the trees and has also increased the initial proposed sizes of the trees and density of the plantings to speed up the screening ability of the landscaping. See **Figure 7** for tree sizing and location and **Figure 8** for colored landscape plan.

Figure 7: Landscape Tree Size Map

TREE BOX SIZE DIAGRAM LEGEND

COLOR	SIZE	QTY.	TOTAL PERCENTAGE
	24" BOX	141	69%
	36" BOX	28	14%
	48" BOX	36	17%
TOTAL:		205	

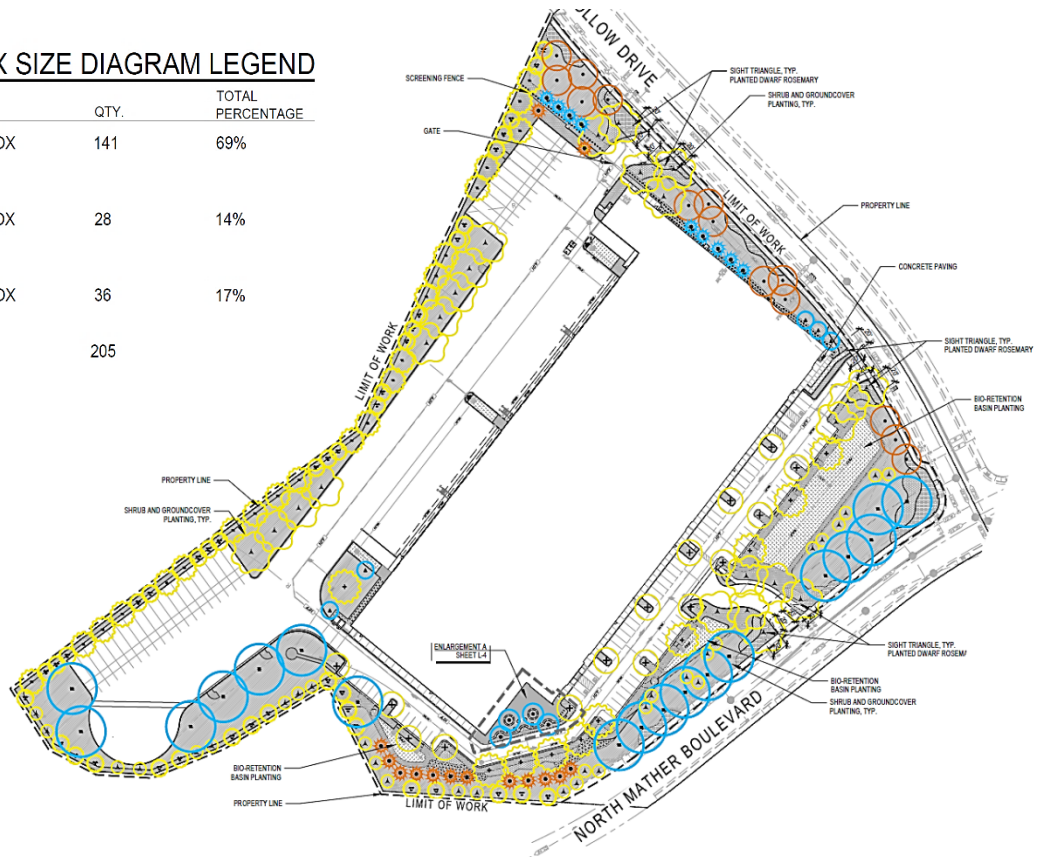


Figure 8: Colored Landscape Plan



The Applicant has worked with the City's Arborist to determine the best species of trees as well as the most appropriate number of trees throughout the site that would result with the desired outcome while still maintaining the necessary growth spacing and separation.

There is a total of thirty-six, 48-inch box trees placed strategically in areas that would require the most screening such as along public rights of way and the existing bike trail to the southwest of the site. Other proposed trees include twenty-eight, 36-inch box trees and one-hundred forty-one, 24-inch box trees. These trees have been added in areas that are unable to accommodate a 48-inch box tree and areas that would increase the overall density of the landscaping to provide a thorough screening. In speaking with the City Arborist, the proposed density of trees shown in **Figure 7** would be the maximum that the site would be able to accommodate with minimal overcrowding of canopies. Overcrowding can lead to several future concerns that could hinder the performance of the tree. The City's Arborist has listed a few of those potential issues below.

- Trees planted too close together can result in narrow misshapen canopies with weak branching and poorly tapered trunks as the trees are not receiving enough sunlight. Long-term survival is much less likely for weakened trees
- There is more competition for available water and nutrients and many of the trees are likely to grow slower and possibly fail to thrive.
- Overcrowded trees are more prone to pests and diseases. Poor air circulation from crowded canopies favors fungal diseases such as powdery mildew. Aphid and mite infestations are also common in crowded conditions. The 23 proposed London Plane trees are very susceptible to all of these pests and diseases. During the building permit process, staff will work with the landscape architect to replace London Plane tree with a comparable tree less susceptible to pests and disease.

The diagram shown in **Figure 7** portrays the largest possible trees on-site as well as the largest number of trees possible (a total of 205, most of which are evergreen) without overcrowding the site. The Applicant has also provided updated renderings showing what the proposed landscaping would look like at installation as well as 10 years into the future (**See Figures 4 through 6**)

Traffic Improvements

Trip generation for this site is estimated by KD Anderson & Associates to be 217 to 755 trips per day depending on the ultimate use of the site. Peak hours are estimated to be up to 115 trips in the morning hour and 101 trips in the afternoon hour. Of the daily trips, it is estimated that 34 to 93 will be trucks.

The site is conditioned and designed to direct truck trips to US-50 via two routes:

- North Mather to Zinfandel Drive then US-50.
- North Mather to Mather, Femoyer, International, Mather Field Road then US-50.

In their existing state, traffic on these routes is generally free flowing except during peak hours in the vicinity of interchanges (approaching freeway 50 north of White Rock on Zinfandel, and north of Rockingham on Mather Field). Congestion in the vicinity of urban interchanges is common in the region and state.

Light industrial uses generate less trips than office/residential/retail use and their trips are spread throughout the day (trip generation from light industrial is about 50% of that generated by office). Therefore, warehouse/light industrial uses contribute less to congestion than other uses. Additional traffic from the proposed project is not projected to significantly change the level of service on these roads in the short or long term. And the estimated trip generations are consistent with assumptions of the Villages of Zinfandel Special Planning Area.

Truck traffic results in greater wear on roads compared to passenger vehicle traffic. The project is conditioned to annex into the City's community facilities district for street and lighting maintenance, including a load factor to account for truck trips. The estimated tax for fair-share street and lighting maintenance at this site is approximately \$10,500 per year.

Design elements incorporated into the project include an angled driveway that directs trucks south on Bear Hollow directly to North Mather. And the project is conditioned to construct bulb-outs at the intersection of Bear Hollow with Air Park, Robola and Auvernat. The proposed bulb-outs will narrow the road resulting in further deterrent to trucks driving this corridor, reduced speeds for all vehicles, and greater protection for pedestrians.

In addition to the site-specific analysis, staff analyzed the assumptions of the 2002 environmental impact report relative to current traffic models and development that has occurred through 2022. Staff findings are that the actual development being realized for existing, proposed, and planned developments in the SPA is lower than what was identified in 2002 planning documents. Roadways were planned and built to accommodate traffic based on the projections in 2002. With the lower regional, area, and project specific trip generations, it is expected that there will be sufficient roadway capacity. The interchanges with US 50 have existing peak hour congestion which is expected to continue into the future. These changes in realized development are lessening the expected future deficiencies at interchanges relative to projections in the 2002 environmental impact report.

General Plan Consistency

The project site is located within the Office Mixed Use (OMU) designation of the City's General Plan. The General Plan compares the OMU designation to zoning designations such as Office Professional Mixed Use (OPMU) and Office Industrial Mixed Use (OIMU) within the City's Municipal Code. The proposed shell industrial building would be consistent with structures and uses allowed within the OIMU and compatible with future buildings within the same General Plan designation.

Zoning Consistency

The project is located within the Villages of Zinfandel Special Planning Area (VOZSPA) and is zoned Business and Professional Office (BP) which is consistent with the above OMU General Plan designation. The BP zone refers to the allowable uses and standards provided within the commercial land use table within the Sacramento County Zoning Code and includes uses allowed within the BP designation as well as the MP land use designation. The proposed project has been submitted as a shell industrial building and therefore has been considered to be "wholesaling and warehousing" at this time which is allowed by right at this location. Future tenants outside of wholesaling and warehousing will require additional review to determine if the use is allowable by right or if an additional use permit is required.

ENVIRONMENTAL

The Logisticcenter at Rancho Cordova Major Design Review is exempt from CEQA review under CEQA State Guidelines Section 15183. This exempts from CEQA projects that are consistent with the development density established by existing zoning, community plan, or general plan policies for which an Environmental Impact Report (EIR) was certified, except as might be necessary to examine whether there are project-specific significant effects which are peculiar to the project or its site and which were not addressed as significant effects in the prior EIR, or which substantial new information shows will be more significant than described in the prior EIR. The project is located within the Villages of Zinfandel Special Planning Area (VOZSPA). An EIR was certified by the Sacramento County Board of Supervisors in 1998 for the VOZSPA. Additionally, a Supplemental EIR was prepared and certified by the Sacramento County Board of Supervisors in 2002 for the plan area.

The Logisticcenter at Rancho Cordova Major Design Review involves development of a 155,040 square foot industrial shell building with parking and loading docks. The development also includes landscaping, drainage, and required screening/fencing for a loading dock area. The business and professional park (BP) site was identified in the Villages of Zinfandel Special Planning Area EIR and uses contemplated within the BP designation include those uses listed in the Sacramento County Zoning Code under the BP and MP (Industrial Office Park) use tables located in Chapter 25 and Chapter 30. Warehousing is a permitted by right use as listed in Table IV I.3.

Additional supplemental technical studies were prepared to further support that no additional project related impacts would occur as a result of the proposed project. These technical studies include additional traffic analysis, as well as a noise study. The traffic analysis results were summarized under the Traffic Improvements section of the December 5, 2022 staff report. The noise study that was completed concluded that noise levels associated with the project generated on-site operations would satisfy the General Plan noise criteria at the nearest existing residential uses. This is due in part to existing solid noise barriers in the vicinity, as well as overall on-site operational practices.

As this Major Design Review is consistent with the Special Planning Area and the environmental documentation prepared for the Special Planning Area, it is exempt from CEQA review. So long as the project does not have any project-specific significant effects peculiar to the Major Design Review and not identified in the previous environmental documentation, the project is exempt and no additional environmental document pursuant to CEQA is required.

The project applicant is requesting approval of a Major Design Review for the proposed project. Additionally, under CEQA, the City lacks the discretion under the Major Design Review approval process to consider environmental effects not related to the design of the Project, including, but not limited to human health impacts from toxic air contaminants, greenhouse gas emissions, and impacts of biological resources.

RECOMMENDED MOTIONS

Upon conclusion of the presentation and public testimony, City Council could do one of the following:

1. Motion to reconsider March 6, 2023 direction and alleged action.
2. Direct staff to return at a later City Council meeting with final action documents.

ITEM 11.1.

ATTACHMENT 5

3. Direct the applicant to make additional modifications to the proposed project.

ATTACHMENT(S)

1. Project Plans
2. Presentation
3. Miller Starr Regalia Letter dated March 20, 2023
4. Law offices of Gloria D. Smith letter dated March 30, 2023



**MILLER STARR
REGALIA**

1331 N. California Blvd.
Suite 600
Walnut Creek, CA 94596

T 925 935 9400
F 925 933 4126
www.msrlegal.com

Arthur F. Coon
arthur.coon@msrlegal.com

April 20, 2023

VIA E-MAIL

Honorable Mayor Budge, Vice Mayor
Sander, and City Councilmembers
City of Rancho Cordova
2729 Prospect Park Drive
Rancho Cordova, CA 95670
E-Mail: CityClerk@cityofranhocordova.org

Re: Logisticenter at Rancho Cordova Major Design Review (Project No. PLND-1021-0015) and Stone Creek Major Design Review (Project No. PLND-1121-0020)

Dear Mayor Budge, Vice Mayor Sander and City Councilmembers:

As you know, this office represents Dermody Properties, the applicant for the above-referenced projects. This letter is sent in response to the actions of the City Council at its April 17, 2023 meeting, at which it directed staff to return with draft findings of design review approval for the Bear Hollow project (no. PLND-1021-0015) and indicated its intent to move forward with a hearing to consider design review approval of the Stone Creek project (no. PLND-1121-0020). Dermody Properties appreciates the Council majority's positive change of direction through reconsideration of its prior action and its 4-1 vote to approve the Bear Hollow project through adoption of formal findings of approval at its forthcoming May 15, 2023 meeting, as well as its expressed intent to move the Stone Creek project forward towards an approval hearing.

Nonetheless, until the requisite final approvals are securely in place, my client remains very concerned, and must and will remain vigilant in taking all actions necessary to ensure that its legal and vested development rights are protected. Towards that end, I note that final design review approvals for both projects have not yet occurred and reiterate that the issues raised in this office's prior correspondence sent to the City on Dermody Properties' behalf, including, but not limited to the default notices under The Villages of Zinfandel Development Agreement (DA), and the notice of claim under the Government Claims Act (Government Code, § 810 et seq.) with respect to Bear Hollow, currently remain outstanding and unresolved. Nothing herein is intended to waive or limit any of Dermody Properties' rights thereunder or otherwise.

Honorable Mayor Budge, Vice Mayor Sander, and City Councilmembers
April 20, 2023
Page 2

It is also significant that a number of legal deadlines are fast approaching. The last day for the City to accept or reject the Government Claim that Dermody Properties presented to it in connection with the Bear Hollow project is **May 11, 2023**. The end of the 60-day DA default cure period with respect to the Stone Creek project is **May 12, 2023**. The DA's term will expire no later than **midnight of June 22, 2023**.

Accordingly, because (under the schedule now announced by the City), it appears that neither Bear Hollow's nor the Stone Creek project's final design review approvals will be in place by May 12, Dermody Properties likely will be compelled to present a new claim under the Government Claims Act for uncured violations of the DA relating to the latter project. As you know, that step is necessary to satisfy the formal legal requirements for Dermody Properties to proceed with litigation should that become necessary (which, hopefully, it will not).

As you should also know, my client would prefer a cooperative approach to getting both of these projects through the approval process as quickly as possible at this point, rather than being forced into an adversarial position where it must assert (and reassert) its vested property rights under the DA and all of its rights under all applicable law to protect them; however, it will, as has been made clear in the past, continue in all events to take all legal steps necessary to preserve and protect its rights up until the time when final design review approvals are securely in place.

We therefore request that both projects be brought to a final vote before the Council **as soon as possible, and in no event later than the May 15 date the Council has now announced for Bear Hollow**. As my partner, Nadia Costa, has repeatedly made known to the City Attorney, our office remains available to cooperate to whatever extent is required to expedite the processing of the requisite approvals to the extent possible.

Again, we appreciate the City's willingness to hear and understand our legal positions, and to take the necessary, responsible, and legally required steps to correct past legal missteps and bring the design review process for both of these projects to a swift and successful conclusion.

Honorable Mayor Budge, Vice Mayor Sander, and City Councilmembers
April 20, 2023
Page 3

Thank you for your anticipated continued attention to these important matters.

Very truly yours,

MILLER STARR REGALIA



Arthur F. Coon

AFC:mch/klw

cc: Micah Runner, City Manager (mrunner@cityofranchocordova.org)
Elizabeth Sparkman, Community Development Director,
(esparkman@cityofranchocordova.org)
Adam Lindgren, City Attorney (alindgren@cityofranchocordova.org)
City Clerk, City of Rancho Cordova (CityClerk@cityofranchocordova.org)
George Condon, Dermody Properties (gcondon@dermody.com)
Matthew C. Henderson, Miller Starr Regalia
(matthew.henderson@msrlegal.com)
Bill Shiber, Miller Starr Regalia (bill.shiber@msrlegal.com)
Nadia L. Costa, Miller Starr Regalia (nadia.costa@msrlegal.com)
Travis A. Brooks, Miller Starr Regalia (travis.brooks@msrlegal.com)

MEMORANDUM

ITEM 11.2.



DATE: May 15, 2023

TO: Honorable Mayor and Council Members

FROM: Darcy Goulart, Planning Manager

**SUBJECT: STONECREEK INDUSTRIAL CENTER MAJOR DESIGN REVIEW
AMENDMENT; PROJECT NO. PLND-1121-0020**

PROPERTY OWNER: Dermody Properties 5500 Equity Avenue Reno, Nevada 89502	APPLICANT/DEVELOPER: Dermody Properties 5500 Equity Avenue Reno, Nevada 89502
--	---

PROJECT:	The applicant requests a Major Design Review Amendment for development of four light industrial warehouse with office accessory buildings totaling 602,004 square-feet that includes parking, lighting, and landscaping located within the Villages of Zinfandel Special Planning Area.
FILE:	PLND-1021-0020
LOCATION:	Southeast corner of Zinfandel Drive and Baroque Drive
APN:	072-380-001 thru 018-0000
PLANNER:	Darcy Goulart, Planning Manager

RECOMMENDATION

There is no staff recommendation at this time.

Staff will be seeking additional direction from Council for this project. Staff requests that the Council receive testimony, continue the public hearing to June 5, 2023, ask any questions, deliberate, and provide staff sufficiently detailed direction to return with final hearing documents and plan revisions at the June 5, 2023, City Council meeting.

RESULT OF RECOMMENDED ACTION

No final action. Continue the public hearing for final action on June 5, 2023.

PROJECT BACKGROUND

The project was presented on April 17, 2023, at the regularly scheduled City Council Meeting. After the City Council was presented the project and took public testimony, the project was continued to May 15th and an Ad Hoc City Council Subcommittee was appointed to continue to work with the community and applicant on issues and comments that have been raised.

Since that time, two ad hoc subcommittee meetings with staff were held, as well as a community outreach meeting on May 4, 2023. The staff report includes a summary of the outreach meeting and modifications that the applicant is proposing to the project to address the various issues and comments that have been raised.

AD HOC CITY COUNCIL SUBCOMMITTEE COMMUNITY OUTREACH MEETING

A community outreach meeting with the Ad Hoc subcommittee was held on Thursday, May 4, 2023. Notice of the meeting was mailed out to all residential properties within Stone Creek and approximately 29 residents attended the meeting. Attendees participated in a roundtable discussion and provided a brief report out to the group on their suggested revisions to the project. Revisions were related to various aspects of the project associated with operations, design, layout, traffic and circulation, as well as raised a few questions. A summary of these comments is included as Attachment 4 to this report.

PROJECT MODIFICATIONS

The summary comments from the community outreach meeting were provided to the applicant and the following modifications have been proposed or comments provided on some of the requests that have been made. Some of these items will become conditions of approval of the project and some will result in modifications to the plans. All other comments that were included in the summary have not been agreed to by the applicant and are therefore not listed below. This includes, but is not limited to, installation of triple pane windows, taller walls along Zinfandel, North Mather and Baroque, upgraded HVAC systems and air filters, lowering the building elevation by excavating the site and replacement of pool filters.

- Height - The interior clear height of the building has been reduced from 36 feet to 32 feet. This has lowered the overall height of the buildings to 40 feet.
- Green Walls on warehouse wall and sound wall along Baroque – proposal already utilizes trellises throughout the project for vines.
- Electric chargers – will be installed per code requirements.
- Pest Control during construction – General contractor will maintain rodent control traps along the project boundary facing Baroque.
- Project Phasing – if phased, applicant proposes to construct buildings fronting Baroque to provide a barrier between the project and the homes along Baroque.
- On street parking – parking will not be allowed on the streets and is already prohibited on Zinfandel and Baroque.
- Lighting – lighting will be consistent with code standards and will not spill over beyond property boundary.
- Policing empty warehouses – Dermody contracts with a security service to monitor all projects.
- Colors – agree to a condition that any change of the approved color pallet requires permit approval prior to changes.
- No construction workers parking in the neighborhood – agrees.
- Water trucks on site – requirement of construction.
- No onsite speed bumps – agrees.

The Ad Hoc Subcommittee had a follow-up meeting with staff after the community meeting and suggested some additional revisions to the plans. Those include:


- Modify the entrance façade's and extend windows to provide more of an office look to the buildings, similar to the previously approved elevations. The applicant has stated that they believe the proposed design meets this criteria.
- Replace the eucalyptus tree with another type of evergreen tree and where possible, increase the height of some of the trees to 10 ft. The applicant will replace the eucalyptus trees with an evergreen tree that is acceptable to the City arborist, as well as identify taller trees that are appropriately sized for long term viability.
- Hours of operation –prohibit any on site truck activity between 10:00 p.m. and 6:00 a.m. The applicant has agreed to this condition.
- There may be a need for overnight concrete pours. This will need to be requested in advance and will require a 10-day advance notice to surrounding residents. The applicant has agreed to this condition.

There were also several comments regarding enforcement of noise, trucks parking on roadways, cameras to monitor truck movements on city streets and consequences of violating truck routes or conditions. These are items that the City will be responsible for implementing and enforcing.

Another item that has been raised is the potential relocation of the Emergency Vehicle Access (EVA) from Baroque Drive to a location off of Oselot Way. Sacramento Metro Fire District is not opposed to the relocation of the EVA and has stated that it would be the preferred location between the two options. Both options would require a break in the pedestrian pathway. The Ad Hoc Subcommittee was amenable to either location and the applicant is open to relocating the EVA is that is the preference of the City Council. If relocated there is a possibility of a small reduction in the onsite truck parking stalls, but staff will work with the applicant to minimize the loss. Additionally, a pedestrian connection from the site to the Baroque trail should also be included.

Another change from what was previously presented at the April 17, 2023, City Council meeting is that the trail crossing at the southern portion of the site crossing Zinfandel will maintain its straight alignment. The straight trail alignment will be incorporated into one three-way intersection that includes through traffic for Zinfandel Drive and access to the proposed site's south driveway.

Figure 1: Emergency Vehicle Access (EVA)

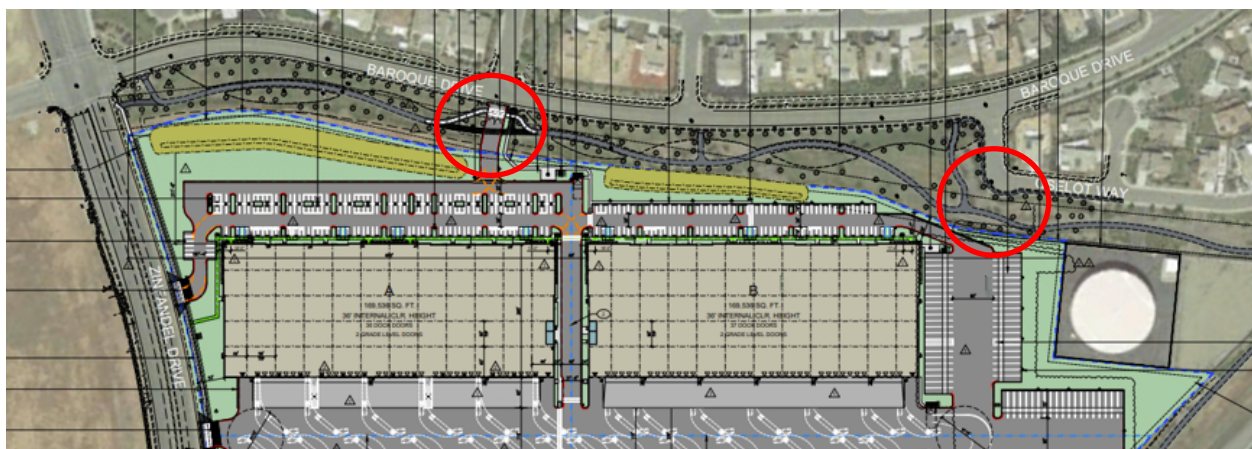

PROJECT ANALYSIS

The April 17, 2023 City Council staff report has been included as an attachment ([Attachment 2](#)). That report outlines the various aspects of the project including site layout, landscaping, design, and circulation. Modifications that the applicant has made to the project in response to the May 4, 2023, community outreach meeting have been outlined above. All other aspects of the project that was presented on April 17, 2023 have not changed. The below figures give context of the location, including a project description and proposed plans.

Figure 2: Site Location



MAJOR DESIGN REVIEW AMENDMENT:

Site Design

The applicant, Dermody Properties, is proposing the following:

- Four (4) warehouse/office buildings totaling 602,004 square feet will be built in 2 phases.
- 605 vehicle parking spaces and 75 short and long term bicycle parking spaces
- 144 building truck bays
- 85 trailer parking spaces
- 3 driveways and a new traffic signal on Zinfandel Drive
- An emergency vehicle access driveway on Baroque Drive

The proposed Stonecreek Industrial Center site plan layout includes building front elevations facing the north (along Baroque Drive) and the south (along the bike path) with the rear elevations that include truck dock doors facing interior to the site. The proposed uses for the four buildings are Warehouse use: 511,703 sq. ft. and Office use 90,301 sq. ft. The map will be consistent with the site plan development as 4 lots or less as a condition of approval.

[illegible]

Figure 5: Landscape Plan



Figure 6: Loading Dock Screen Wall Location

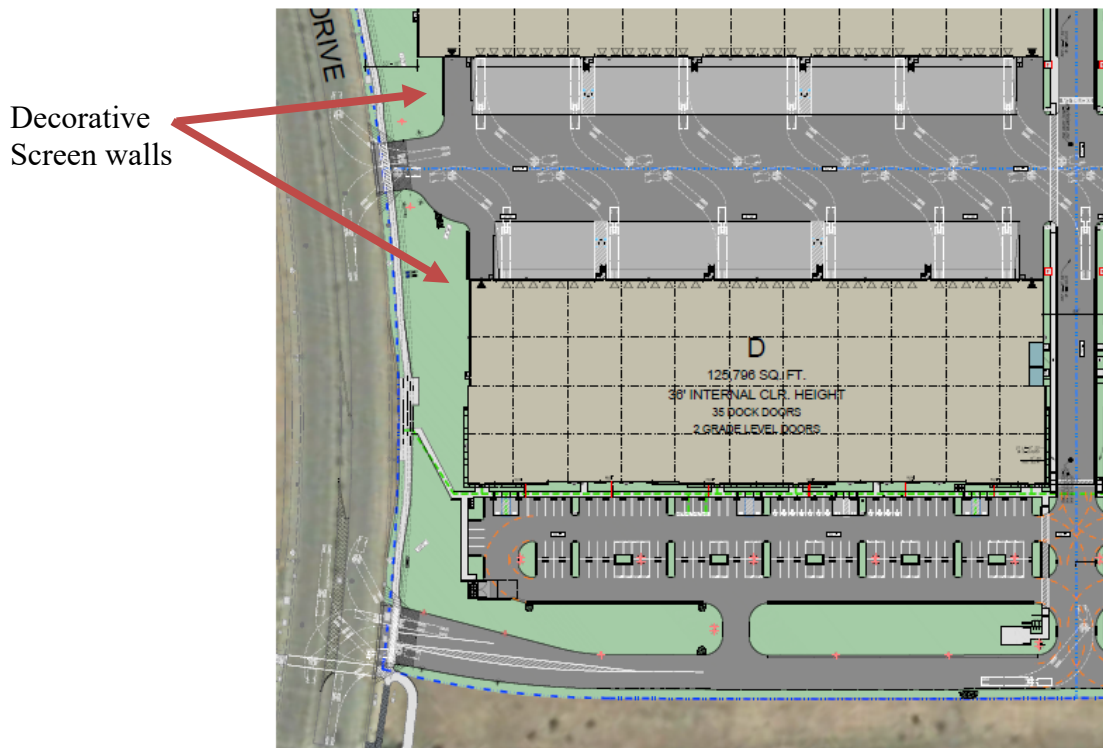


Figure 7: Loading Dock Screen Wall Detail



Trailer Parking

Site Plan Details:

- Scale:** 0 to 100 feet
- North Arrow:** Indicated by a north arrow symbol.
- Site Features:** Roads, parking lots, landscaping, and a circular feature.
- Yellow Outline:** Highlights the 'Trailer Parking' area.
- Blue Arrow:** Points to a road on the left.
- White Arrow:** Points to a circular feature on the right.

Existing Masonry Wall

The Stonecreek Industrial Center Major Design Review Amendment is exempt from CEQA review under CEQA State Guidelines Section 15183. This exempts from CEQA projects that are consistent with the development density established by existing zoning, community plan, or general plan policies for which an Environmental Impact Report (EIR) was certified, except as might be necessary to examine whether there are project-specific significant effects which are peculiar to the project or its site and which were not addressed as significant effects in the prior EIR, or which substantial new information shows will be more significant than described in the prior EIR. The project is located within the Villages of Zinfandel Special Planning Area (VOZSPA). An EIR was certified by the Sacramento County Board of Supervisors in 1998 for the VOZSPA. Additionally, a Supplemental EIR was prepared and certified by the Sacramento County Board of Supervisors in 2002 for the plan area.

Additional supplemental technical studies were prepared to further support that no additional project related impacts would occur as a result of the proposed project. These technical studies include additional traffic analysis, as well as a noise study. The traffic analysis results were

summarized above in this staff report. The noise study included the site plan, potential uses for the site, and the traffic analysis, completed by KD Anderson & Associates to complete the study. The study concluded that based on the analysis and results, noise levels associated with project generated off-site traffic and on-site operations at the proposed Stonecreek Industrial Center are expected to satisfy the applicable Rancho Cordova General Plan noise criteria at the nearest existing residential uses. As a result, no further consideration of noise mitigation measures would be warranted for the project.

As this Major Design Review Amendment is consistent with the Special Planning Area and the environmental documentation prepared for the Special Planning Area, it is exempt from CEQA review. So long as the project does not have any project-specific significant effects peculiar to the Major Design Review Amendment and not identified in the previous environmental documentation, the project is exempt and no additional environmental document pursuant to CEQA is required.

The project applicant is requesting approval of a Major Design Review Amendment for the proposed project. Additionally, under CEQA, the City lacks the discretion under the Major Design Review approval process to consider environmental effects not related to the design of the Project, including, but not limited to human health impacts from toxic air contaminants, greenhouse gas emissions, and impacts of biological resources.

RECOMMENDATION

Staff will be seeking additional direction from Council for this project. Staff requests that the Council receive testimony, continue the public hearing to June 5, 2023, deliberate, and provide staff sufficiently detailed direction to return with final hearing documents and plan revisions at the June 5, 2023, City Council meeting.

ATTACHMENT(S)


1. Project Plans
2. Staff Report Dated April 17, 2023
3. Miller Starr Regalia Letter Dated April 20, 2023
4. Ad Hoc Subcommittee Community Meeting Summary of Comments

PLANNING SUBMITTAL DRAWINGS FOR:

DERMODY PROPERTIES

STONECREEK INDUSTRIAL PARK

SOUTH EAST CORNER OF BAROQUE DRIVE & ZINFANDEL DRIVE
RANCHO CORDOVA, CA

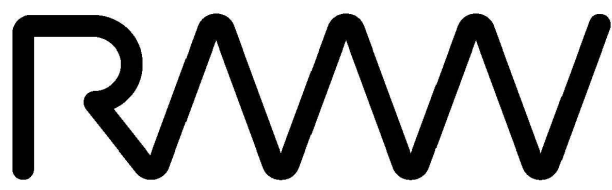

RMW
Architecture
Interiors

1718 Third Street
Suite 101
Sacramento
California 95811

Office
916 449-1400

rmw.com

OWNER / DEVELOPER:



500 Equity Avenue
Reno, NV 89502

GEORGE CONDON
Partner, West Region

PRELIMINARY DESIGN DOCUMENTS FOR:

STONECREEK INDUSTRIAL PARK

SOUTH EAST CORNER OF
BAROQUE DRIVE & ZINFANDEL DRIVE
CITY OF RANCHO CORDOVA, CALIFORNIA

approved for the owner by :

approved for the architect by :

issue :	description :	date :
A	INITIAL PLAN REVIEW SUBMITTAL	11-10-2021
△	PLND-1121-0020 PC COMMENTS	01-21-2022
△	PLND-1121-0020 PC COMMENTS 3RD SUBMITTAL	03-07-2022
△	RE-SUBMITTAL TO PLANNING 4TH SUBMITTAL	02-13-2023



PERSPECTIVE IMAGE OF PROPOSED BUILDINGS

PROJECT NARRATIVE:

Site: The project site is located on the north east side of Zinfandel Drive and North Baroque, in the City of Rancho Cordova, California. The 41± acre site is currently undeveloped.

Building: The project plan proposes four industrial buildings totaling 602,004 square feet. The industrial buildings will be of Type VB construction, site cast, tilted concrete panels with a variety of architectural enhancements. The typical wall panels are to be enhanced with reveals and a textured elastomeric, multicolored coating system. The areas around the building entries are also enhanced with fluted and wood textured formliner, tinted glazing in aluminum frames and overhead steel-framed painted canopies. The placement of these enhancements is focused at those locations most visible from the public roadways.

Site Access and Parking: There are three site entrance driveways proposed along Zinfandel Drive. The southernmost entrance proposes relocating the existing traffic light to serve this entry / exit. The center driveway will primarily serve semi traffic. The northernmost driveway will be for vehicle parking only. The site plan proposes a total of 832 vehicle parking stalls for employees and or customers.

Signage: The proposed signage in this submittal includes is for reference only. Criteria for future tenant signage will be provided at a later and under a separate permit as required.

Landscaping: The project will be fully landscaped using plants appropriate for and indigenous to the City of Rancho Cordova. Low water use plants will be used extensively, while moderate water use plants will be concentrated at accent points, such as driveways and building entries. For further landscaping design information, see "Design Notes" on the LP Preliminary Landscape Plan.

Sustainable Materials & Construction Practices: The project will incorporate a variety of sustainable materials and construction practices to include the following: 1) A storm water pollution prevention plan to minimize contamination, erosion, and dust pollution during construction. 2) Storage and collection of recyclable materials. 3) Construction waste management. 4) Environmental tobacco smoke control. 5) Heat reflecting roof membranes. 6) Light pollution reduction. 7) Water efficient landscaping. 8) Water use reduction methods. 9) Low VOC emitting sealants, adhesives, coatings, floorings, and wood materials. 10) Roof structures designed to accommodate additional weight for roof-top photovoltaic electricity generation panel arrays. 11) California Green Building Code compliant electric vehicle charging stations at seven locations. 12) The project architect is a LEED accredited professional and will apply his knowledge of LEED techniques and practices to the project design and construction.

VICINITY MAP:



PROJECT TEAM:

OWNER DERMODY PROPERTIES 500 EQUITY AVENUE RENO, NEVADA 89502 P: 916-956-0033	GEORGE CONDON gcondon@dermody.com
ARCHITECT: RMW ARCHITECTURE & INTERIORS 1718 3RD STREET, SUITE 101 SACRAMENTO, CA 95811 P:916-449-1400 x405	JEFF LEONHARDT, PROJECT ARCHITECT & PROJECT DESIGNER jleonhardt@rmw.com
CIVIL ENGINEER: LAUGENOUR and MEIKLE P.O. BOX 828 WOODLAND, CA 95776 P:530-662-1755 F:530-662-4602	BRYAN BONINO bbp@lmce.net
LANDSCAPE DESIGNER YAMASAKI LANDSCAPE ARCHITECTURE 1223 HIGH ST. AUBURN, CA 95603 P: 530-885-0040	JEFF AMBROSIA ASLA, CLIA, LEED AP jeff@yamasaki-la.com

SHEET INDEX:

A00.1 * A00.2 * A00.3 * A01.0 * A01.1 * A01.2 * A01.3 * A01.4 * A01.5 A01.6 * A03.1 * A03.2 * A03.3 * A04.1 *	COVER SHEET PROJECT RENDERINGS PHASING PLAN PRELIMINARY MASTER SITE PLAN ENLARGED SITE PLAN - A ENLARGED SITE PLAN - B ENLARGED SITE PLAN - C ENLARGED SITE PLAN - D SITE DETAILS SITE DETAILS EXTERIOR ELEVATIONS - A & B EXTERIOR ELEVATIONS - C EXTERIOR ELEVATIONS - D LINE OF SIGHT DIAGRAM
C201 C301 C302 C303 C304 C401 C402 C403 C404 C801 C802 C901	CIVIL SITE PLAN GRADING AND DRAINAGE PLAN GRADING AND DRAINAGE PLAN GRADING AND DRAINAGE PLAN GRADING AND DRAINAGE PLAN UTILITIES PLAN UTILITIES PLAN UTILITIES PLAN UTILITIES PLAN CROSS SECTIONS CROSS SECTIONS FIRE PLAN
L1 * L1.1 L1.2 L1.3 L1.4 L1.5	LANDSCAPE PLAN PLANTING PLAN A PLANTING PLAN B PLANTING PLAN C PLANTING PLAN D PLANT SCHEDULE AND NOTES
E1.1 E1.2 E1.3 E1.4 E1.5 E1.6	OVERALL PHOTOMETRIC PLAN BUILDING A PHOTOMETRIC PLAN BUILDING B PHOTOMETRIC PLAN BUILDING C PHOTOMETRIC PLAN BUILDING D PHOTOMETRIC PLAN LIGHTING CUT SHEETS

PLEASE CLICK ON THE FOLLOWING LINK TO VIEW
AN ANIMATION OF THE PROPOSED PROJECT :
<https://youtu.be/2xkZ35uU0UM>

* DENOTES A SHEET TO BE PRINTED IN FULL COLOR

TENANT'S DEVELOPMENT MANAGER:

drawn by : RDG plot date : 11-10-2021

checked by : JDJL

stamp

scale : AS NOTED

project number : 2214068.00

COVER SHEET

sheet no. :

A00.1



D: VIEW OF MONUMENT SIGN



A: VIEW OF TYPICAL BUILDING MAIN CORNER ENTRY



E: VIEW OF PROPOSED BUILDING ALONG ZINFANDEL



B: VIEW OF TYPICAL BUILDING FRONT ELEVATION



F: VIEW FROM SOUTHERN BIKE PATH LOOKING NORTH



C: VIEW OF TYPICAL BUILDING SECONDARY ENTRY

RMW

RMW
Architecture
Interiors

1718 Third Street
Suite 101
Sacramento
California 95811

Office
916 449-1400

rmw.com

OWNER / DEVELOPER:



500 Equity Avenue
Reno, NV 89502

GEORGE CONDON
Partner, West Region

PRELIMINARY DESIGN DOCUMENTS FOR:

STONECREEK
INDUSTRIAL PARK

SOUTH EAST CORNER OF
BAROQUE DRIVE & ZINFANDEL DRIVE
CITY OF RANCHO CORDOVA, CALIFORNIA

approved for the owner by :

approved for the architect by :

issue :	description :	date :
A	INITIAL PLAN REVIEW SUBMITTAL	11-10-2021
△	PLND-1121-0020 PC COMMENTS	01-21-2022
△	RE-SUBMITTAL TO PLANNING 4TH SUBMITTAL	02-13-2023

TENANT'S DEVELOPMENT MANAGER:

drawn by : RDG plot date : 11-10-2021

checked by : JDIL

stamp

scale : AS NOTED

project number : 2214068.00

TYPICAL
BUILDING
RENDERINGS


sheet no. :

1

A00.2

PROJECT RENDERINGS

SCALE: NO SCALE

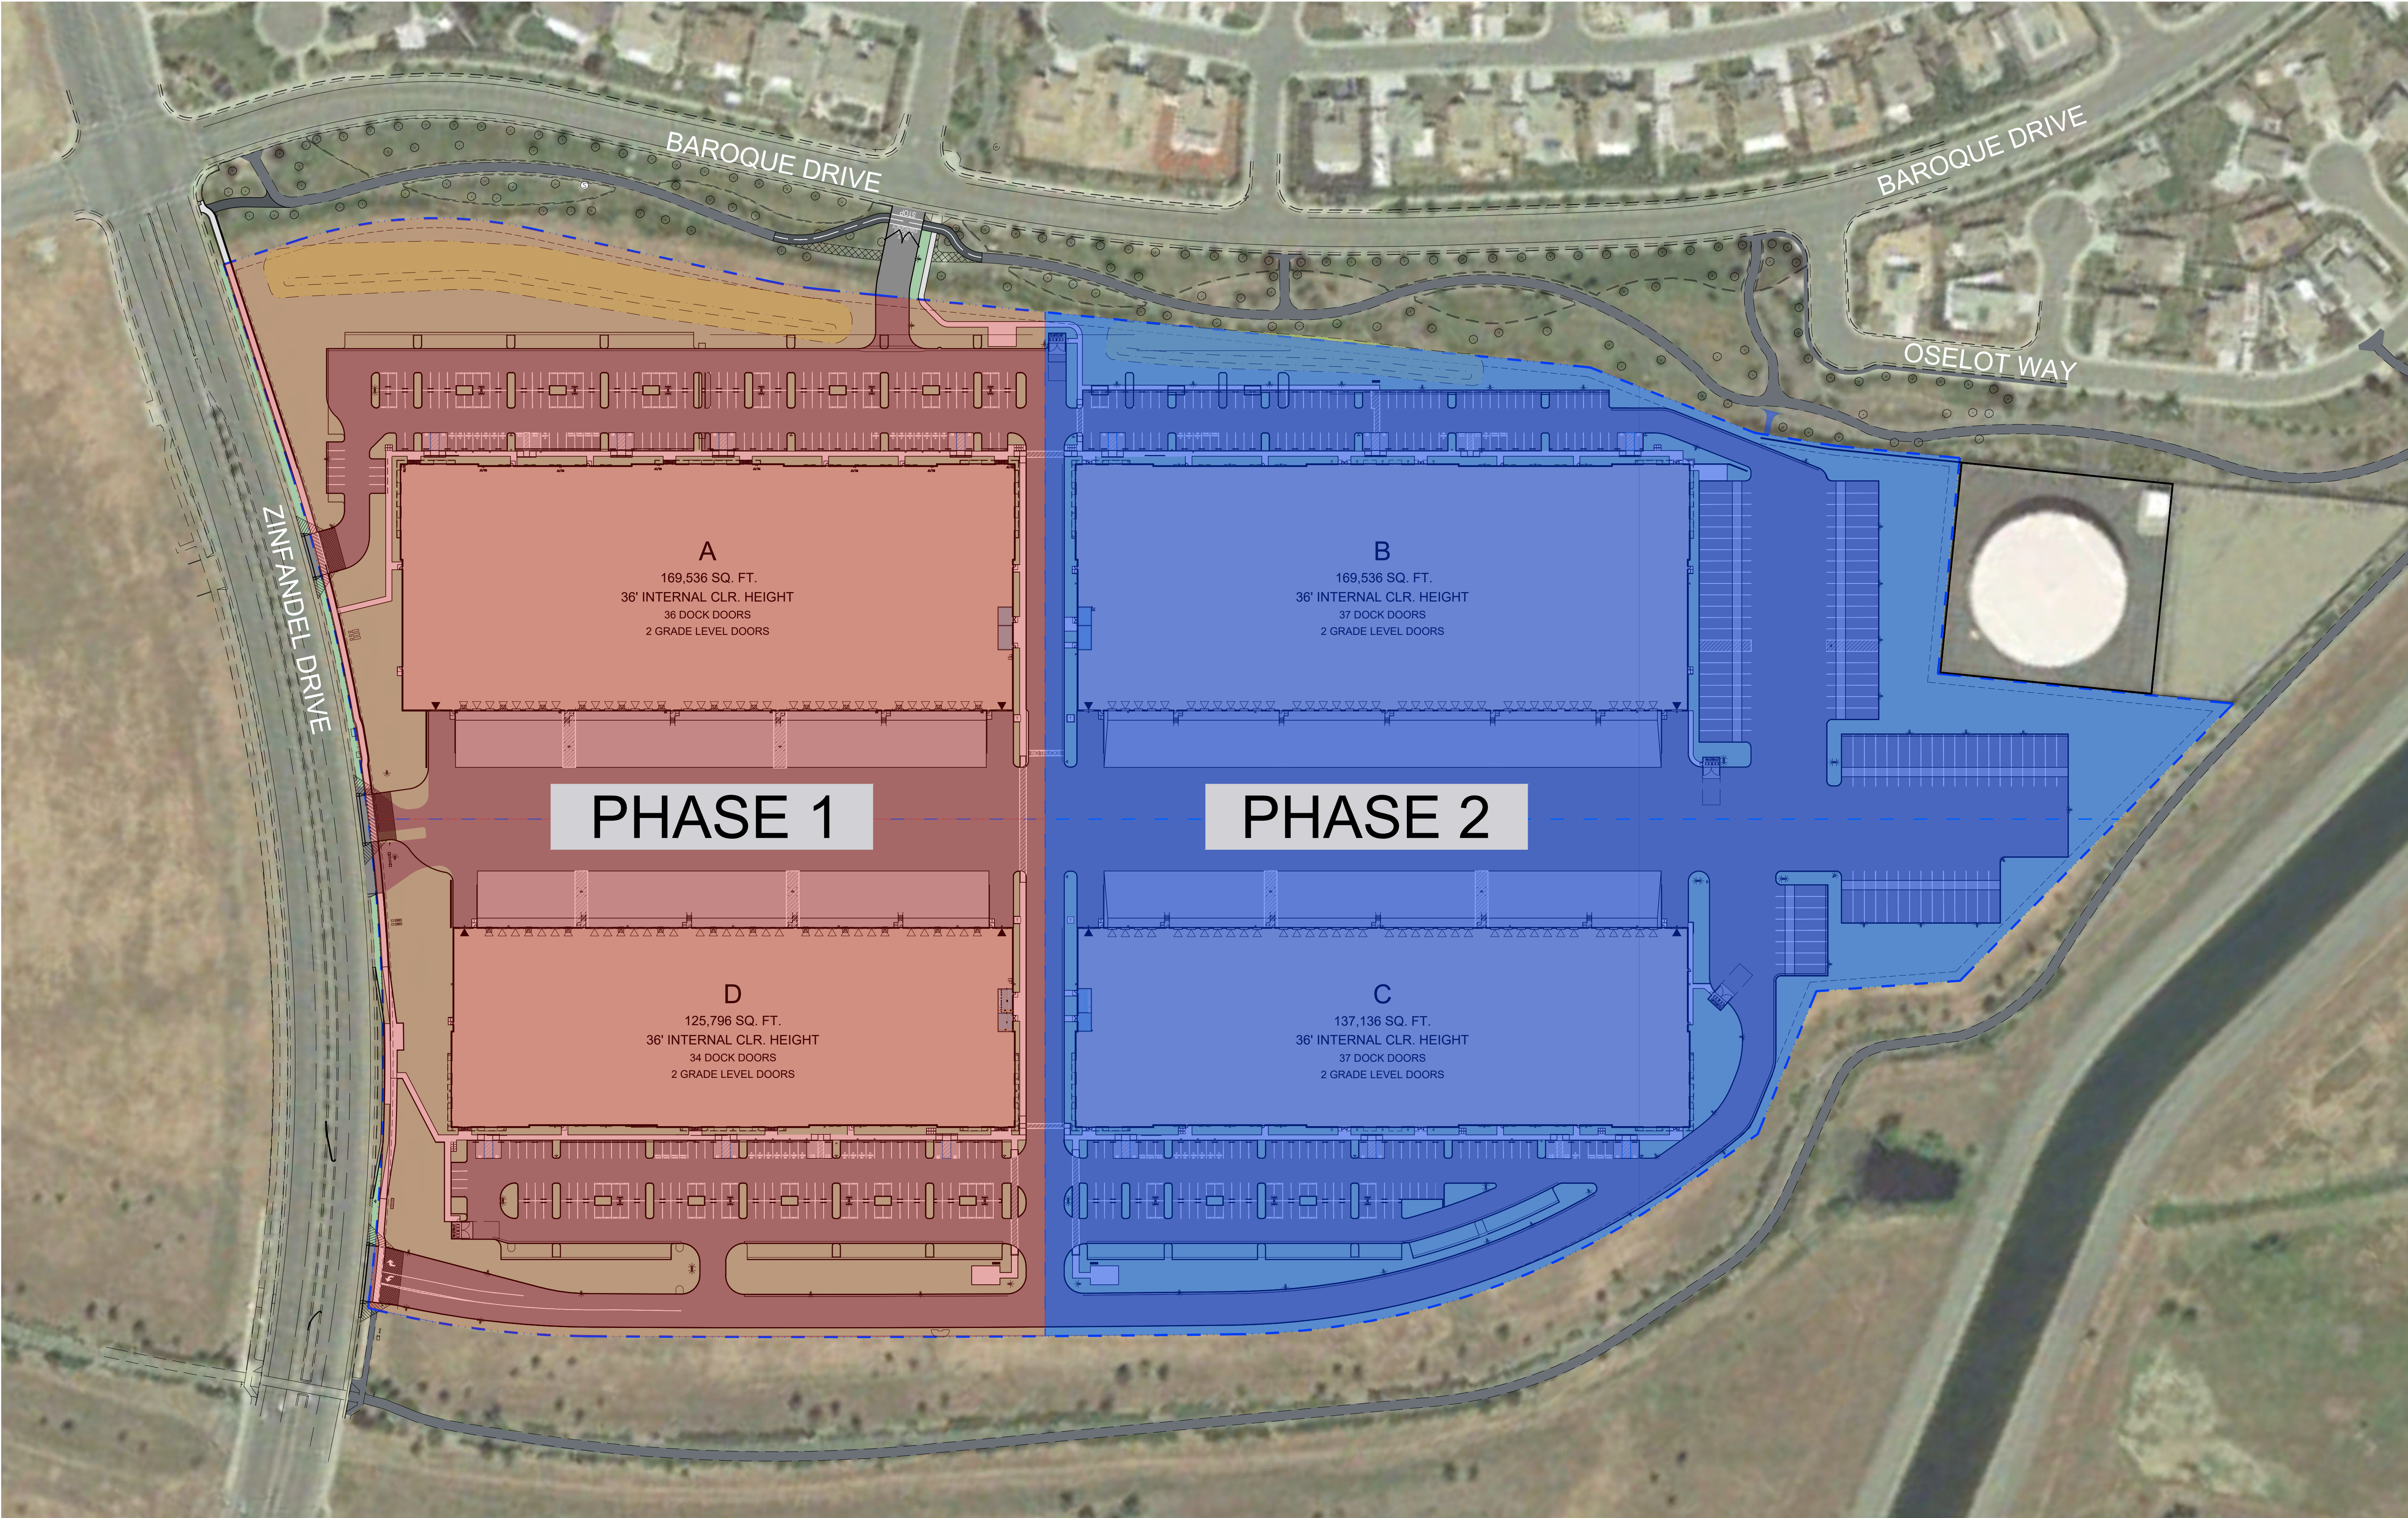

PHASE 1


PHASE 2

A
169,536 SQ. FT.
36' INTERNAL CLR. HEIGHT
36 DOCK DOORS
2 GRADE LEVEL DOORS

B
169,536 SQ. FT.
36' INTERNAL CLR. HEIGHT
37 DOCK DOORS
2 GRADE LEVEL DOORS

D
125,796 SQ. FT.
36' INTERNAL CLR. HEIGHT
34 DOCK DOORS
2 GRADE LEVEL DOORS


C
137,136 SQ. FT.
36' INTERNAL CLR. HEIGHT
37 DOCK DOORS
2 GRADE LEVEL DOORS

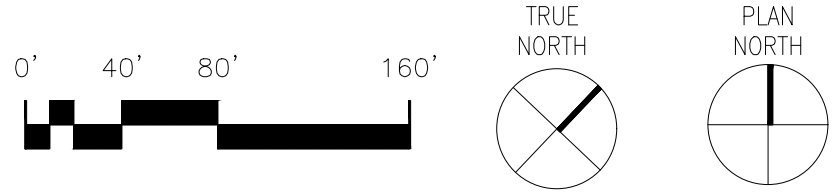

PRELIMINARY SITE PLAN

SCALE: 1" = 80'-0"

1

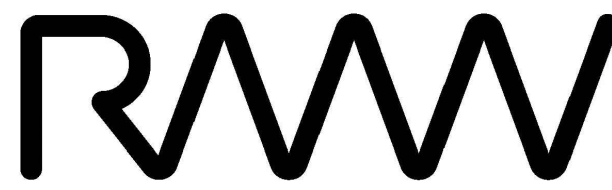

RMW
Architecture
Interiors

1718 Third Street
Suite 101
Sacramento
California 95811

Office
916 449-1400

rmw.com

OWNER / DEVELOPER:



500 Equity Avenue
Reno, NV 89502

GEORGE CONDON
Partner, West Region

PRELIMINARY DESIGN DOCUMENTS FOR:

STONECREEK INDUSTRIAL PARK

SOUTH EAST CORNER OF
BAROQUE DRIVE & ZINFANDEL DRIVE
CITY OF RANCHO CORDOVA, CALIFORNIA

approved for the owner by :

approved for the architect by :

issue :	description :	date :
A	INITIAL PLAN REVIEW SUBMITTAL	11-10-2021
△	PLND-1121-0020 PC COMMENTS	01-21-2022
△	RE-SUBMITTAL TO PLANNING 4TH SUBMITTAL	02-13-2023

TENANT'S DEVELOPMENT MANAGER:

drawn by : RDG plot date : 11-10-2021

checked by : JDL

stamp

scale : AS NOTED
project number : 2214068.00


CONSTRUCTION PHASING PLAN

sheet no. :

A00.3



KEY PLAN

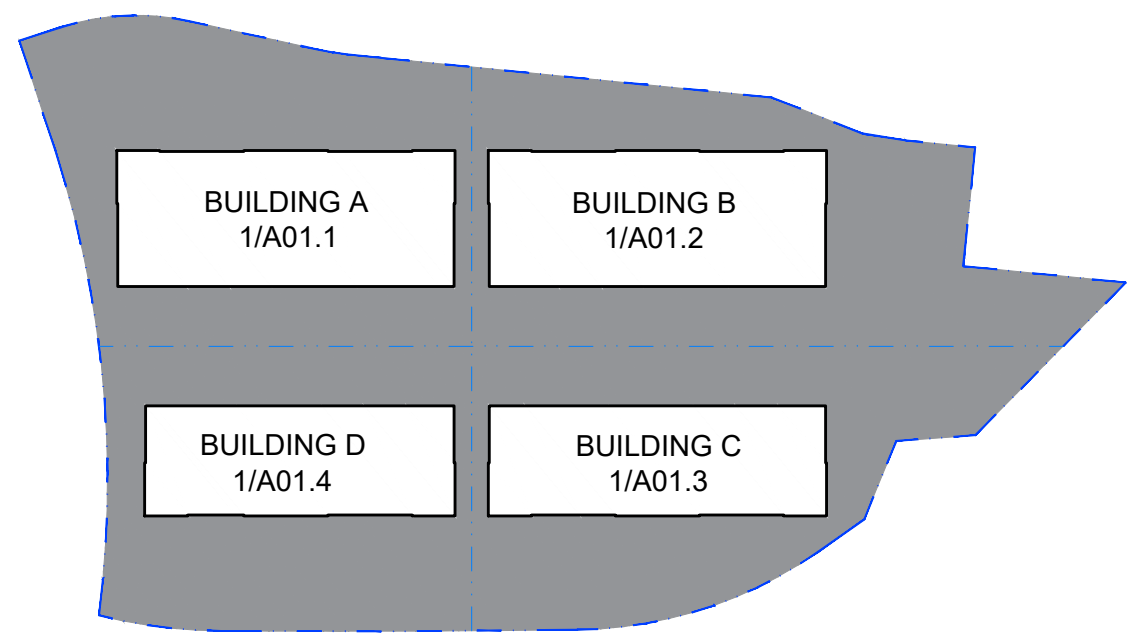

SITE LEGEND

	BUILDING AREA		ASPHALT AREA		EXISTING PROPERTY LINE
	SITE CONCRETE		LANDSCAPE AREA		NEW PARCEL LINE
					9' X 10' OVERHEAD DOCK LEVEL DOOR
					12' X 14' OVERHEAD GRADE LEVEL DOOR
					FIRE DEPARTMENT TURN RADIUS:

KEYNOTES

- 1 EXISTING PROPERTY LINES.

2 PROPOSED PROPERTY LINES, SEE CIVIL DRAWINGS.

3 EXISTING SITE EASEMENTS, SEE CIVIL DRAWINGS FOR MORE INFORMATION.

4 TYPICAL LANDSCAPE PLANTER AREAS, SEE LANDSCAPE DRAWINGS.

5 NEW MONUMENT SIGN, SEE SHEET A01.5 FOR MORE INFORMATION.

6 NEW CURB CUTS, SEE CIVIL DRAWINGS.

7 TRASH ENCLOSURES W/ 40FT. APPROACH

8 TYPICAL CONC. TILT OR CMU SOUND WALLS, SEE 3/A01.6. FINAL CONSTRUCTION TBD PRIOR TO IMPROVEMENT DRAWINGS.

9 PROPOSED LOCATION OF BIKE TRAIL/PATH SIGN UNDER SEPARATE PERMIT

10 EXISTING BIKE PATH TRAIL

11 PROPOSED BIKE PATH TO BE CONNECTED TO EXISTING
- 12 SITE LIGHTING, SEE PHOTOMETRIC PLANS

13 PROPOSED LOCATION OF BREAK / AMENITY AREA.

14 PROPOSED LOCATION OF POTENTIAL, FUTURE EXTERIOR LONG TERM BIKE PARKING. LONG TERM BIKE PARKING T.B.D. AT TIME OF FUTURE TENANT. BIKE LOCKERS ARE SHOWN ON THE SITE PLAN TO DEMONSTRATE THERE IS ADEQUATE SPACE ON SITE TO PROVIDE LOCKERS FOR FUTURE TENANT REQUIREMENT. CITY OF RANCHO CORDOVA ENCOURAGES FUTURE TENANT TO PROVIDE SPACE WITHIN WAREHOUSE. FINAL NUMBER AND LOCATIONS WILL BE DETERMINED ON FUTURE TENANT NEEDS AND REQUIREMENTS.

15 CROSS HATCH PATTERN INDICATES PORTION OF EXISTING BIKE PATH TO BE REMOVED. SEE CIVIL DRAWINGS.

16 CROSS HATCH PATTERN INDICATES PORTION OF THE EXISTING MEDIAN TO BE REMOVED. SEE CIVIL DRAWINGS.

17 EXISTING FIRE HYDRANT. SEE CIVIL DRAWINGS.

18 PROPOSED FIRE HYDRANT. SEE CIVIL DRAWINGS.

19 PROTECTIVE BOLLARDS WHERE OCCURS
- 20 EXISTING WALL SURROUNDING WATER TANK

21 PROPOSED EMERGENCY ACCESS ROAD, SEE CIVIL DRAWINGS.

22 PROPOSED TRAILER PARKING AREA.

23 PROPOSED LOCATION OF BUS STOP PER PUBLIC WORKS COA REQ. SEE CIVIL DRAWINGS FOR MORE INFORMATION.

OVERALL SITE STATISTICS

BLDG	BLDG. AREA (S.F.)	SITE (S.F.)	SITE (ACRES)	F.A.R. %	VEHICLE PARKING	RATIO / 1000	DOCK STALLS	GRADE LEVEL O.H.	TRAILER PARKING
A	169,536	465,092.69	10.68	36.45	204	1.20	36	2	0
B	169,536	487,313.19	11.19	34.79	113	0.67	37	2	0
C	137,136	432,037.76	9.92	31.74	127	0.93	37	2	0
D	125,796	386,180.47	8.87	32.57	161	1.28	34	2	0
TOTAL	602,004	1,770,624	40.65	34.00	605	1.00	144	8	0


TOTAL SITE AREA: 1,770,624 G.S.F.

TOTAL BUILDING AREA: 602,004 G.S.F.
WAREHOUSE (85% ASSUMED): 511,703 G.S.F.
OFFICE (15% ASSUMED): 90,301 G.S.F.

OVERALL SITE F.A.R.: 34.00%

TOTAL PARKING REQUIRED: 500
WAREHOUSE: (5/1,000 S.F.) = 256
OFFICE (2/1,000 S.F.) = 244

BIKE PARKING REQUIRED: 75
SHORT TERM (10% OF REQ'D) = 50
LONG TERM (5% OF REQ'D) = 25

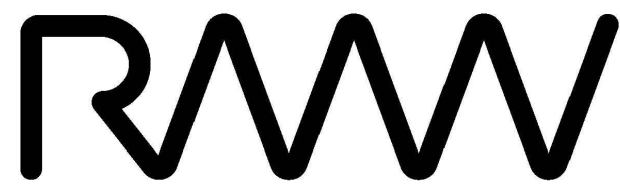

RMW
Architecture
Interiors

1718 Third Street
Suite 101
Sacramento
California 95811

Office
916 449-1400

rmw.com

OWNER / DEVELOPER:



500 Equity Avenue
Reno, NV 89502

GEORGE CONDON
Partner, West Region

PRELIMINARY DESIGN DOCUMENTS FOR:

STONECREEK
INDUSTRIAL PARK

SOUTH EAST CORNER OF
BAROQUE DRIVE & ZINFANDEL DRIVE
CITY OF RANCHO CORDOVA, CALIFORNIA

approved for the owner by :

approved for the architect by :

issue :	description :	date :
A	INITIAL PLAN REVIEW SUBMITTAL	11-10-2021
1	PLND-1121-0020 PC COMMENTS	01-21-2022
2	PLND-1121-0020 PC COMMENTS 3RD SUBMITTAL	03-07-2022
3	RE-SUBMITTAL TO PLANNING 4TH SUBMITTAL	02-13-2023

TENANT'S DEVELOPMENT MANAGER:

drawn by : RDG plot date : 11-10-2021

checked by : JDL

stamp

scale : AS NOTED

project number : 2214068.00

PRELIMINARY
OVERALL
SITE PLAN

sheet no. :

A01.0



SITE LEGEND

BUILDING AREA

SITE CONCRETE

ASPHALT AREA

LANDSCAPE AREA

EXISTING PROPERTY LINE


NEW PARCEL LINE

9' X 10' OVERHEAD DOCK LEVEL DOOR

12' X 14' OVERHEAD GRADE LEVEL DOOR

FIRE DEPARTMENT TURN RADIUS:

ELEVATION REFERENCE:

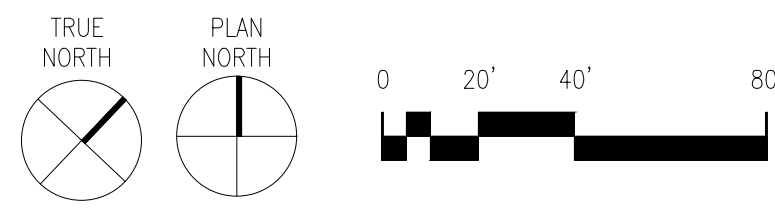

PRELIMINARY SITE PLAN

SCALE: 1" = 40'-0"

1


SITE INFORMATION / STATISTICS:

BUILDING A

APN:	072-380-001 TO 18	LI LIGHT INDUSTRIAL (ZSPA)
ZONING:	465,092.69 G.S.F.	= 10.88 ACRES
SITE AREA:	169,536 G.S.F.	
BUILDING AREA:	36.45%	
F.A.R.:	1	
CONSTRUCTION TYPE:	III	
BUILDING HEIGHT:	48'-0"	
NUMBER OF STORIES:	1	
TOTAL PARKING REQUIRED:		
WAREHOUSE: (85% ASSUMED)	81 (169,536 * 85% = 161,059 @ 0.5 / 1,000 S.F.)	
OFFICE: (15% ASSUMED)	69 (169,536 * 15% = 25,430 S.F. @ 277 / 1,000)	
BICYCLE PARKING PER CITY OF RANCHO CORDOVA ZONING 23.719.110:		
SHORT TERM BICYCLE PARKING STALLS:	15 (10% OF REQUIRED VEHICLE STALLS)	
LONG TERM BICYCLE STALLS:	8 (5% OF REQUIRED VEHICLE STALLS)	
TOTAL STALLS REQUIRED:	150	
TOTAL VEHICLE PARKING PROVIDED:		
STANDARD STALLS: 9'X19' (17' W/ 2'-0" OVERHANG)	126	(25% MAX OF TOTAL PARKING ALLOWABLE = 53)
COMPACT STALLS: 8'X16' (14' W/ 2'-0" OVERHANG)	48	(7 TOTAL ADA STALLS REQ'D PER 2019 CBC 11B.208.2)
ADA ACCESSIBLE STALLS:	8	
REQUIRED PARKING FOR CLEAN AIR VEHICLES PER 2019 CGBC TABLE 5.106.5.2 AND TABLE 5.106.5.3.3:		
EV CHARGING STALLS:	21 (10% OF TOTAL PARKING SPACES = 204 * 0.10 = 21)	
STANDARD EV STALLS:	11	
VAN ACCESSIBLE EV STALLS:	1	
STANDARD ACCESSIBLE STALLS:	1	
CLEAN AIR VEHICLES (CLEAN AIR /VAN/POOL/EV):	4 (25 TOTAL CLEAN AIR - 21 REQ'D EV = 4)	
TOTAL CLEAN AIR VEHICLES:	25 (12% OF TOTAL PARKING SPACES = 204 * 0.12 = 25)	
SHORT TERM BICYCLE PARKING STALLS:	16 (8 RACKS PROVIDED, 2 BIKES EACH)	
LONG TERM BICYCLE STALLS:	8 (FINAL AMOUNT TBD @ TIME OF TENANT IMPROVEMENT)	
TOTAL PARKING PROVIDED:	204	

KEYNOTES:

- EXISTING PROPERTY LINES.
- PROPOSED PROPERTY LINES, SEE CIVIL DRAWINGS.
- CONCRETE WHEEL STOPS, SEE CIVIL DRAWINGS.
- PARKING AND DRIVE ISLES TO BE ASPHALTIC CONCRETE.
- TYPICAL 6" TALL X 6" WIDE CONCRETE CURBS, SEE CIVIL DRAWINGS.
- TYPICAL 4" WIDE TRAFFIC STRIPING.
- TYPICAL PARKING:
 - STANDARD STALLS: 9' X 19' OR 9' X 17' WITH 2' PARKING OVERHANG
 - COMPACT STALLS: 8' X 16' OR 8' X 14' WITH 2' PARKING OVERHANG
 - ACCESSIBLE PARKING STALLS: 9' X 18' MIN. WITH 2' PARKING OVERHANG WITH 5' OR 8' WIDE LOADING ZONE AS SHOWN SEE DETAIL 12/A01.5
 - DESIGNATED PARKING PER CAL-GREEN REQUIREMENTS FOR CAR/VAN POOL, FUEL EFFICIENT, EV & LOW-EMITTING VEHICLES.
 - ELECTRIC VEHICLE CHARGING SPACES (STALLS LABELED "EV CHARGING ONLY"). PER CGBC 5.106.5.2, TO FACILITATE FUTURE INSTALLATION CONDUIT, RING AND STRING SHALL BE INSTALLED AT THIS TIME AS PART OF THE SHELL CONSTRUCTION.
 - ACCESSIBLE ELECTRIC VEHICLE CHARGING STALL, 1 VAN, 1 STANDARD. (RING AND STRING ONLY)
- TYPICAL DRIVE ISLE, 26'-0" WIDE MINIMUM
- CURB RAMP, SEE DETAIL 9/A01.5
- PROPOSED LOCATION OF NEW SITE ACCESS DRIVE CURB CUT, SEE CIVIL DRAWINGS
- NEW CONCRETE PEDESTRIAN WALKS, ASSUME ALL SIDEWALKS TO BE ACCESSIBLE PATH OF TRAVEL, SLOPE NOT TO EXCEED 1:20 (5%) IN DIRECTION OF TRAVEL. CROSS SLOPE NOT TO EXCEED 1:50 (2%) WHERE PARKING OVERHANG OCCURS, INCREASE WIDTH OF SIDEWALK TO 6'-0" MIN.
- PROPOSED BUILDING EXTERIOR WALLS TO BE SITE CAST TILTED CONCRETE WALLS WITH REVEALS, A TEXTURED ELASTOMERIC COATING AND A MULTI-COLOR PAINT PALETTE. SEE EXTERIOR ELEVATIONS, SHEETS A03.1 THRU A03.3
- TRASH ENCLOSURE W/ 40FT. APPROACH, SEE DETAILS 1 & 2/A01.5
- TYPICAL LANDSCAPE PLANTER AREA, SEE LANDSCAPE DRAWINGS
- SEMI TRACTOR TRAILER TEMPLATE SHOWN FOR REFERENCE ONLY
- 60" DEPRESSIONED CONCRETE TRUCK DOCK
- LOADING DOCK ROLL UP DOOR, TYPICAL
- GRADE LEVEL ROLL UP DOOR, TYPICAL
- DASHED GREEN LINE INDICATES ACCESSIBLE PATH OF TRAVEL AT PUBLIC SIDEWALK
- LOCATION OF SITE ENTRY SIGN REGARDING PARKING IN ACCESSIBLE PARKING STALLS. SEE DETAIL 15/A01.5
- 8" CURB WITH GUARDRAIL AT EACH SIDE OF DEPRESSIONED LOADING DOCKS, TYP. SEE DETAIL 18/A01.5
- NEW MONUMENT SIGN. SEE 1/A01.6 FOR MORE INFORMATION.
- BICYCLE RACKS, SEE DETAIL 14/A01.5
- EXISTING SIDEWALK TO REMAIN
- PROPOSED SOUND WALLS W/TRELLIS. SEE 3/A01.6 FOR MORE INFORMATION.
- PROPOSED EMPLOYEE BREAK / AMENITY AREA.
- DASHDOT LINE INDICATES FIRE DEPARTMENT TURNING RADIUS. SEE FIRE TURN RADIUS DIAGRAM THIS SHEET.
- SITE LIGHTING, SEE PHOTOMETRIC PLANS
- DASHED LINE INDICATED 2'-0" PARKING OVERHANG.
- STRIPED PEDESTRIAN PATH OF TRAVEL
- DASHED LINE INDICATES "POTENTIAL FUTURE" TRAILER PARKING TO BE INSTALLED IF REQUIRED AT TIME OF TENANT APPROVAL.
- DASH-DOT INDICATES AREA OF ASSISTED RESCUE
- SITE EASEMENT, SEE CIVIL DRAWINGS FOR MORE INFORMATION.
- PRE-FABRICATED STEEL DOCK STAIRS.
- LOCATION OF FIRE DEPARTMENT APPROVED "KNOX BOX" AT BUILDING PRIMARY ENTRY, MOUNT AT 4'-6" - 6' AFF. CONFIRM LOCATION, MOUNTING HEIGHT AND ALL OTHER CRITERIA WITH THE CITY OF AMERICAN CANYON FIRE DEPARTMENT
- EXISTING BIKE PATH TRAIL
- PROPOSED BIKE PATH TO BE CONNECTED TO EXISTING
- POTENTIAL FUTURE LOCATION OF BIKE LOCKER. LOCATIONS SHOWN ARE TO DEMONSTRATE THE SITE HAS ADEQUATE SPACE FOR LONG TERM BICYCLE STORAGE. FINAL LOCATIONS TBD AT TIME OF TENANT IMPROVEMENT.
- NEW STAMPED AND COLORED CONCRETE AT DRIVE ENTRIES, SEE DETAIL 20/A01.5
- NEW BIKE/WALKING TRAIL MAP UNDER SEPARATE PERMIT
- CROSS HATCH PATTERN INDICATES PORTION OF EXISTING BIKE TRAIL TO BE REMOVED / REALIGNED WITH NEW BIKE TRAIL
- ANGLED HATCH PATTERN REPRESENTS THE LINE OF SIGHT TRIANGLE. SEE CIVIL DRAWINGS FOR MORE INFORMATION.
- 110' TRUCK TURNAROUND AREA
- EXISTING FIRE HYDRANT, SEE CIVIL DRAWINGS
- PROPOSED FIRE HYDRANT, SEE CIVIL DRAWINGS
- PROTECTIVE BOLLARDS WHERE OCCURS, SEE 10/A01.5
- EXISTING WATER TOWER WALL
- PROPOSED LOCATION OF EMERGENCY VEHICLE DRIVEWAY W/PAINTED "EMERGENCY VEHICLE ACCESS ONLY" INDICATOR, SEE CIVIL DRAWINGS
- PROPOSED LOCATION OF WALL-MOUNTED TRELLIS. SEE EXTERIOR ELEVATIONS.
- DRIVEWAY ENTRY SIGN STATING "SEMI-TRUCK ENTRANCE ONLY"
- SECURITY GATE W/KNOX BOX FOR EMERGENCY VEHICLE ACCESS
- PROPOSED LOCATION OF TRANSFORMER, SEE ELECTRICAL DRAWINGS.
- POTENTIAL FUTURE SCREEN WALLS TO BE INSTALLED AT THE TIME "FUTURE" TRAILER PARKING IS INSTALLED.
- PROPOSED BUS STOP PER PUBLIC WORKS COA #6E. SEE CIVIL DRAWINGS FOR MORE INFORMATION.

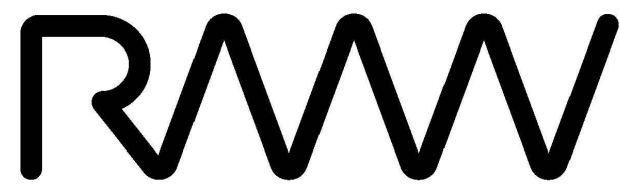

RMW Architecture Interiors 1718 Third Street Suite 101 Sacramento California 95811

Office 916 449-1400

rmw.com

OWNER / DEVELOPER:



500 Equity Avenue Reno, NV 89502

GEORGE CONDON Partner, West Region

PRELIMINARY DESIGN DOCUMENTS FOR:

STONECREEK INDUSTRIAL PARK

SOUTH EAST CORNER OF BAROQUE DRIVE & ZINFANDEL DRIVE CITY OF RANCHO CORDOVA, CALIFORNIA

approved for the owner by :

approved for the architect by :

issue :	description :	date :
A	INITIAL PLAN REVIEW SUBMITTAL	11-10-2021
△	PLND-1121-0020 PC COMMENTS	01-21-2022
△	PLND-1121-0020 PC COMMENTS 3RD SUBMITTAL	03-07-2022

TENANT'S DEVELOPMENT MANAGER:

drawn by : RDG plot date : 11-10-2021

checked by : JDL


stamp

scale : AS NOTED project number : 2214068.00

ENLARGED SITE PLAN BUILDING A


sheet no. :

A01.1

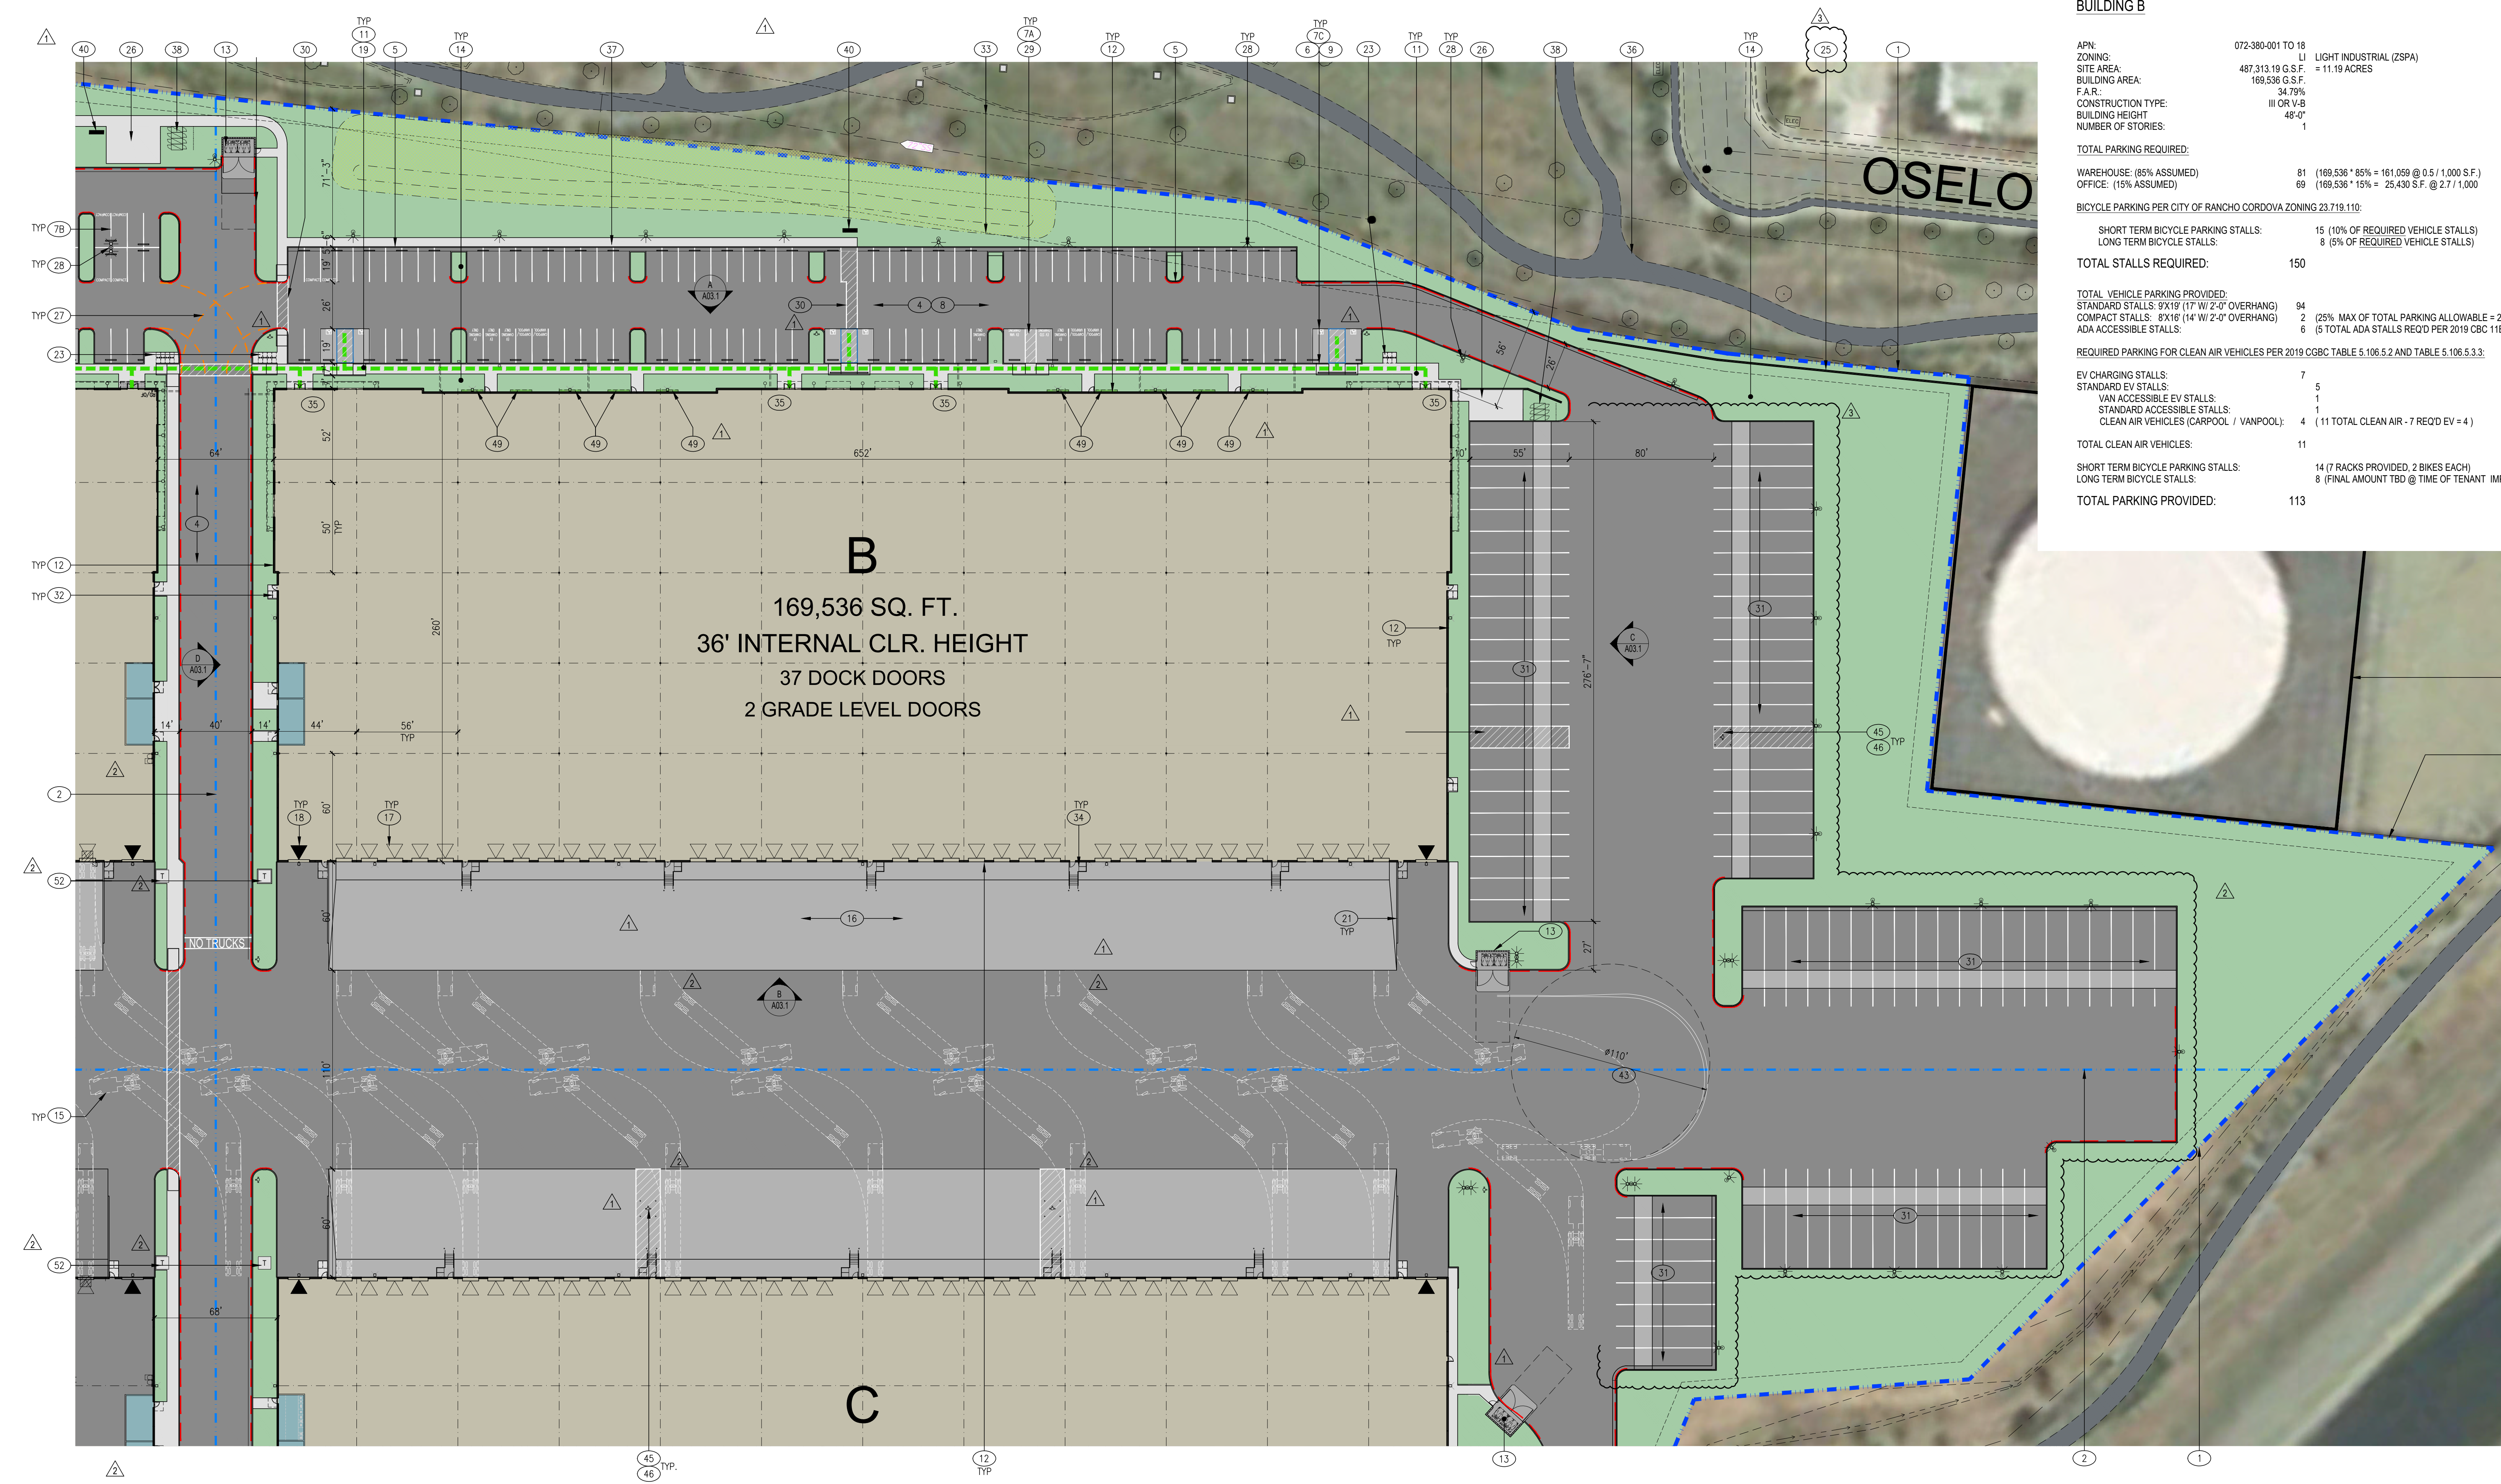

SITE INFORMATION / STATISTICS:

BUILDING B	
APN:	072-380-001 TO 18
ZONING:	LI LIGHT INDUSTRIAL (2SPA)
SITE AREA:	487,313.19 G.S.F. = 11.19 ACRES
BUILDING AREA:	169,536 G.S.F.
F.A.R.:	34.79%
CONSTRUCTION TYPE:	III OR V-B
BUILDING HEIGHT:	48'-0"
NUMBER OF STORIES:	1
TOTAL PARKING REQUIRED:	
WAREHOUSE: (65% ASSUMED)	81 (169,536 * 65% = 161,059 @ 0.5 / 1,000 S.F.)
OFFICE: (15% ASSUMED)	69 (169,536 * 15% = 25,430 S.F. @ 2.7 / 1,000)
BICYCLE PARKING PER CITY OF RANCHO CORDOVA ZONING 23.719.110:	
SHORT TERM BICYCLE PARKING STALLS:	15 (10% OF REQUIRED VEHICLE STALLS)
LONG TERM BICYCLE STALLS:	8 (5% OF REQUIRED VEHICLE STALLS)
TOTAL STALLS REQUIRED:	
150	
TOTAL VEHICLE PARKING PROVIDED:	
STANDARD STALLS: 9'X19' (17' W/ 2'-0" OVERHANG)	94
COMPACT STALLS: 8'X16' (14' W/ 2'-0" OVERHANG)	2 (25% MAX OF TOTAL PARKING ALLOWANCE = 28)
ADA ACCESSIBLE STALLS:	6 (5 TOTAL ADA STALLS REQ'D PER 2019 CBC 11B.208.2)
REQUIRED PARKING FOR CLEAN AIR VEHICLES PER 2019 CGBC TABLE 5.106.5.2 AND TABLE 5.106.5.3.3:	
EV CHARGING STALLS:	7
STANDARD EV STALLS:	5
VAN ACCESSIBLE EV STALLS:	1
STANDARD ACCESSIBLE STALLS:	1
CLEAN AIR VEHICLES (CARPOOL / VANPOOL):	4 (11 TOTAL CLEAN AIR - 7 REQ'D EV = 4)
TOTAL CLEAN AIR VEHICLES:	
11	
SHORT TERM BICYCLE PARKING STALLS:	14 (7 RACKS PROVIDED, 2 BIKES EACH)
LONG TERM BICYCLE STALLS:	8 (FINAL AMOUNT TBD @ TIME OF TENANT IMPROVEMENT)
TOTAL PARKING PROVIDED:	
113	

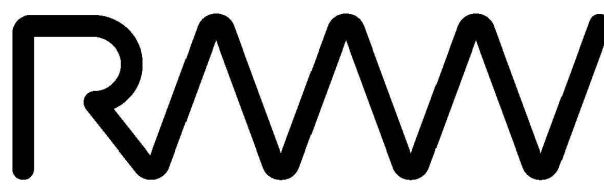

RMW
Architecture
Interiors

1718 Third Street
Suite 101
Sacramento
California 95811

Office
916 449-1400

rmw.com

OWNER / DEVELOPER:



500 Equity Avenue
Reno, NV 89502

GEORGE CONDON
Partner, West Region

PRELIMINARY DESIGN DOCUMENTS FOR:

STONECREEK
INDUSTRIAL PARK

SOUTH EAST CORNER OF
BAROQUE DRIVE & ZINFANDEL DRIVE
CITY OF RANCHO CORDOVA, CALIFORNIA

approved for the owner by :

approved for the architect by :

issue :	description :	date :
A	INITIAL PLAN REVIEW SUBMITTAL	11-10-2021
1	PLND-1121-0020 PC COMMENTS	01-21-2022
2	PLND-1121-0020 PC COMMENTS 3RD SUBMITTAL	03-07-2022

TENANT'S DEVELOPMENT MANAGER:

SITE LEGEND

	BUILDING AREA		ASPHALT AREA		EXISTING PROPERTY LINE		9' X 10' OVERHEAD DOCK LEVEL DOOR		FIRE DEPARTMENT TURN RADIUS:
	SITE CONCRETE		LANDSCAPE AREA		NEW PARCEL LINE		12' X 14' OVERHEAD GRADE LEVEL DOOR		

KEYNOTES:

- 1 EXISTING PROPERTY LINES.

2 PROPOSED PROPERTY LINES, SEE CIVIL DRAWINGS.

3 CONCRETE WHEEL STOPS, SEE CIVIL DRAWINGS.

4 PARKING AND DRIVE ISLES TO BE ASPHALTIC CONCRETE.

5 TYPICAL 6" TALL X 6" WIDE CONCRETE CURBS, SEE CIVIL DRAWINGS.

6 TYPICAL 4" WIDE TRAFFIC STRIPING.

7 TYPICAL PARKING:

A. STANDARD STALLS: 9' X 19' OR 9' X 17' WITH 2' PARKING OVERHANG

B. COMPACT STALLS: 8' X 16' OR 8' X 14' WITH 2' PARKING OVERHANG

C. ACCESSIBLE PARKING STALLS: 9' X 18' MIN. WITH 2' PARKING OVERHANG WITH 5' OR 8' WIDE LOADING ZONE AS SHOWN SEE DETAIL 12/A01.5

D. DESIGNATED PARKING PER CAL-GREEN REQUIREMENTS FOR CAR/VAN POOL, FUEL EFFICIENT, EV & LOW-EMITTING VEHICLES.

E. ELECTRIC VEHICLE CHARGING SPACES (STALLS LABELED "EV CHARGING ONLY"), PER CGBC 5.106.5.2, TO FACILITATE FUTURE INSTALLATION CONDUIT, RING AND STRING SHALL BE INSTALLED AT THIS TIME AS PART OF THE SHELL CONSTRUCTION.

F. ACCESSIBLE ELECTRIC VEHICLE CHARGING STALL, 1 VAN, 1 STANDARD. (RING AND STRING ONLY)
- 8 TYPICAL DRIVE ISLE, 26'-0" WIDE MINIMUM

9 CURB RAMP, SEE DETAIL 9/A01.5

10 PROPOSED LOCATION OF NEW SITE ACCESS DRIVE CURB CUT, SEE CIVIL DRAWINGS

11 NEW CONCRETE PEDESTRIAN WALKS. ASSUME ALL SIDEWALKS TO BE ACCESSIBLE PATH OF TRAVEL. SLOPE NOT TO EXCEED 1:20 (5%) IN DIRECTION OF TRAVEL. CROSS SLOPE NOT TO EXCEED 1:50 (2%) WHERE PARKING OVERHANG OCCURS, INCREASE WIDTH OF SIDEWALK TO 6'-0" MIN.

12 PROPOSED BUILDING EXTERIOR WALLS TO BE SITE CAST TILTED CONCRETE WALLS WITH REVEALS, A TEXTURED ELASTOMERIC COATING AND A MULTI-COLOR PAINT PALLET. SEE EXTERIOR ELEVATIONS, SHEETS A03.1 THRU A03.3

13 TRASH ENCLOSURE W/ 40FT. APPROACH, SEE DETAILS 1 & 2/A01.5

14 TYPICAL LANDSCAPE PLANTER AREA, SEE LANDSCAPE DRAWINGS

15 SEMI TRACTOR TRAILER TEMPLATE SHOWN FOR REFERENCE ONLY

16 60" DEPRESSED CONCRETE TRUCK DOCK

17 LOADING DOCK ROLL UP DOOR, TYPICAL

18 GRADE LEVEL ROLL UP DOOR, TYPICAL

19 DASHED GREEN LINE INDICATES ACCESSIBLE PATH OF TRAVEL AT PUBLIC SIDEWALK
- 20 LOCATION OF SITE ENTRY SIGN REGARDING PARKING IN ACCESSIBLE PARKING STALLS. SEE DETAIL 15/A01.5

21 8" CURB WITH GUARDRAIL AT EACH SIDE OF DEPRESSED LOADING DOCKS, TYP. SEE DETAIL 18/A01.5

22 NEW MONUMENT SIGN. SEE 1/A01.6 FOR MORE INFORMATION.

23 BICYCLE RACKS, SEE DETAIL 14/A01.5

24 EXISTING SIDEWALK TO REMAIN

25 PROPOSED SOUND WALLS W/TRELLIS. SEE 3/A01.6 FOR MORE INFORMATION.

26 PROPOSED EMPLOYEE BREAK / AMENITY AREA.

27 DASHDOT LINE INDICATES FIRE DEPARTMENT TURNING RADIUS. SEE FIRE TURN RADIUS DIAGRAM THIS SHEET.

28 SITE LIGHTING, SEE PHOTOMETRIC PLANS

29 DASHED LINE INDICATED 2'-0" PARKING OVERHANG.

30 STRIPED PEDESTRIAN PATH OF TRAVEL

31 DASHED LINE INDICATES "POTENTIAL FUTURE" TRAILER PARKING TO BE INSTALLED IF REQUIRED AT TIME OF TENANT APPROVAL.
- 32 DASH-DOT INDICATES AREA OF ASSISTED RESCUE

33 SITE EASEMENT. SEE CIVIL DRAWINGS FOR MORE INFORMATION.

34 PRE-FABRICATED STEEL DOCK STAIRS.

35 LOCATION OF FIRE DEPARTMENT APPROVED "KNOX BOX" AT BUILDING PRIMARY ENTRY, MOUNT AT +6'-0" AFF. CONFIRM LOCATION, MOUNTING HEIGHT AND ALL OTHER CRITERIA WITH THE CITY OF AMERICAN CANYON FIRE DEPARTMENT.

36 EXISTING BIKE PATH TRAIL

37 PROPOSED BIKE PATH TO BE CONNECTED TO EXISTING

38 POTENTIAL FUTURE LOCATION OF BIKE LOCKER. LOCATIONS SHOWN ARE TO DEMONSTRATE THE SITE HAS ADEQUATE SPACE FOR LONG TERM BICYCLE STORAGE. FINAL LOCATIONS TBD AT TIME OF TENANT IMPROVEMENT.

39 NEW STAMPED AND COLORED CONCRETE AT DRIVE ENTRIES, SEE DETAIL 20/A01.5

40 NEW BIKE/WALKING TRAIL MAP UNDER SEPARATE PERMIT

41 CROSS HATCH PATTERN INDICATES PORTION OF EXISTING BIKE TRAIL TO BE REMOVED / REALIGNED WITH NEW BIKE TRAIL

42 ANGLED HATCH PATTERN REPRESENTS THE LINE OF SIGHT TRIANGLE. SEE CIVIL DRAWINGS FOR MORE INFORMATION.

43 110' TRUCK TURNAROUND AREA
- 44 EXISTING FIRE HYDRANT, SEE CIVIL DRAWINGS

45 PROPOSED FIRE HYDRANT, SEE CIVIL DRAWINGS

46 PROTECTIVE BOLLARDS WHERE OCCURS, SEE 10/A01.5

47 EXISTING WATER TOWER WALL

48 PROPOSED LOCATION OF EMERGENCY VEHICLE DRIVEWAY W/PAINTED "EMERGENCY VEHICLE ACCESS ONLY" INDICATOR, SEE CIVIL DRAWINGS

49 PROPOSED LOCATION OF WALL-MOUNTED TRELLIS. SEE EXTERIOR ELEVATIONS.


50 DRIVEWAY ENTRY SIGN STATING "SEMI-TRUCK ENTRANCE ONLY"

51 SECURITY GATE W/KNOX BOX FOR EMERGENCY VEHICLE ACCESS

52 PROPOSED LOCATION OF TRANSFORMER, SEE ELECTRICAL DRAWINGS.

53 POTENTIAL FUTURE SCREEN WALLS TO BE INSTALLED AT THE TIME "FUTURE" TRAILER PARKING IS INSTALLED.

54 PROPOSED BUS STOP PER PUBLIC WORKS COA #66. SEE CIVIL DRAWINGS FOR MORE INFORMATION.

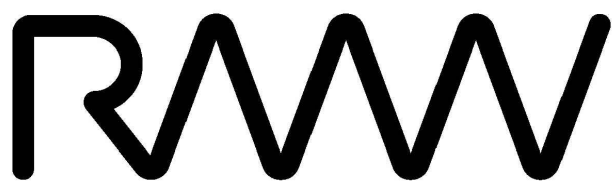

RMW
Architecture
Interiors

1718 Third Street
Suite 101
Sacramento
California 95811

Office
916 449-1400

rmw.com

OWNER / DEVELOPER:



500 Equity Avenue
Reno, NV 89502

GEORGE CONDON
Partner, West Region

PRELIMINARY DESIGN DOCUMENTS FOR:

STONECREEK INDUSTRIAL PARK

SOUTH EAST CORNER OF
BAROQUE DRIVE & ZINFANDEL DRIVE
CITY OF RANCHO CORDOVA, CALIFORNIA

approved for the owner by :

approved for the architect by :

issue :	description :	date :
A	INITIAL PLAN REVIEW SUBMITTAL	11-10-2021
△	PLND-1121-0020 PC COMMENTS	01-21-2022
△	PLND-1121-0020 PC COMMENTS 3RD SUBMITTAL	03-07-2022
△	RE-SUBMITTAL TO PLANNING 4TH SUBMITTAL	02-13-2023

TENANT'S DEVELOPMENT MANAGER:

drawn by : RDG plot date : 11-10-2021

checked by : JDL

stamp


scale : AS NOTED

project number : 2214068.00

ENLARGED SITE PLAN BUILDING C

sheet no. :



A01.3

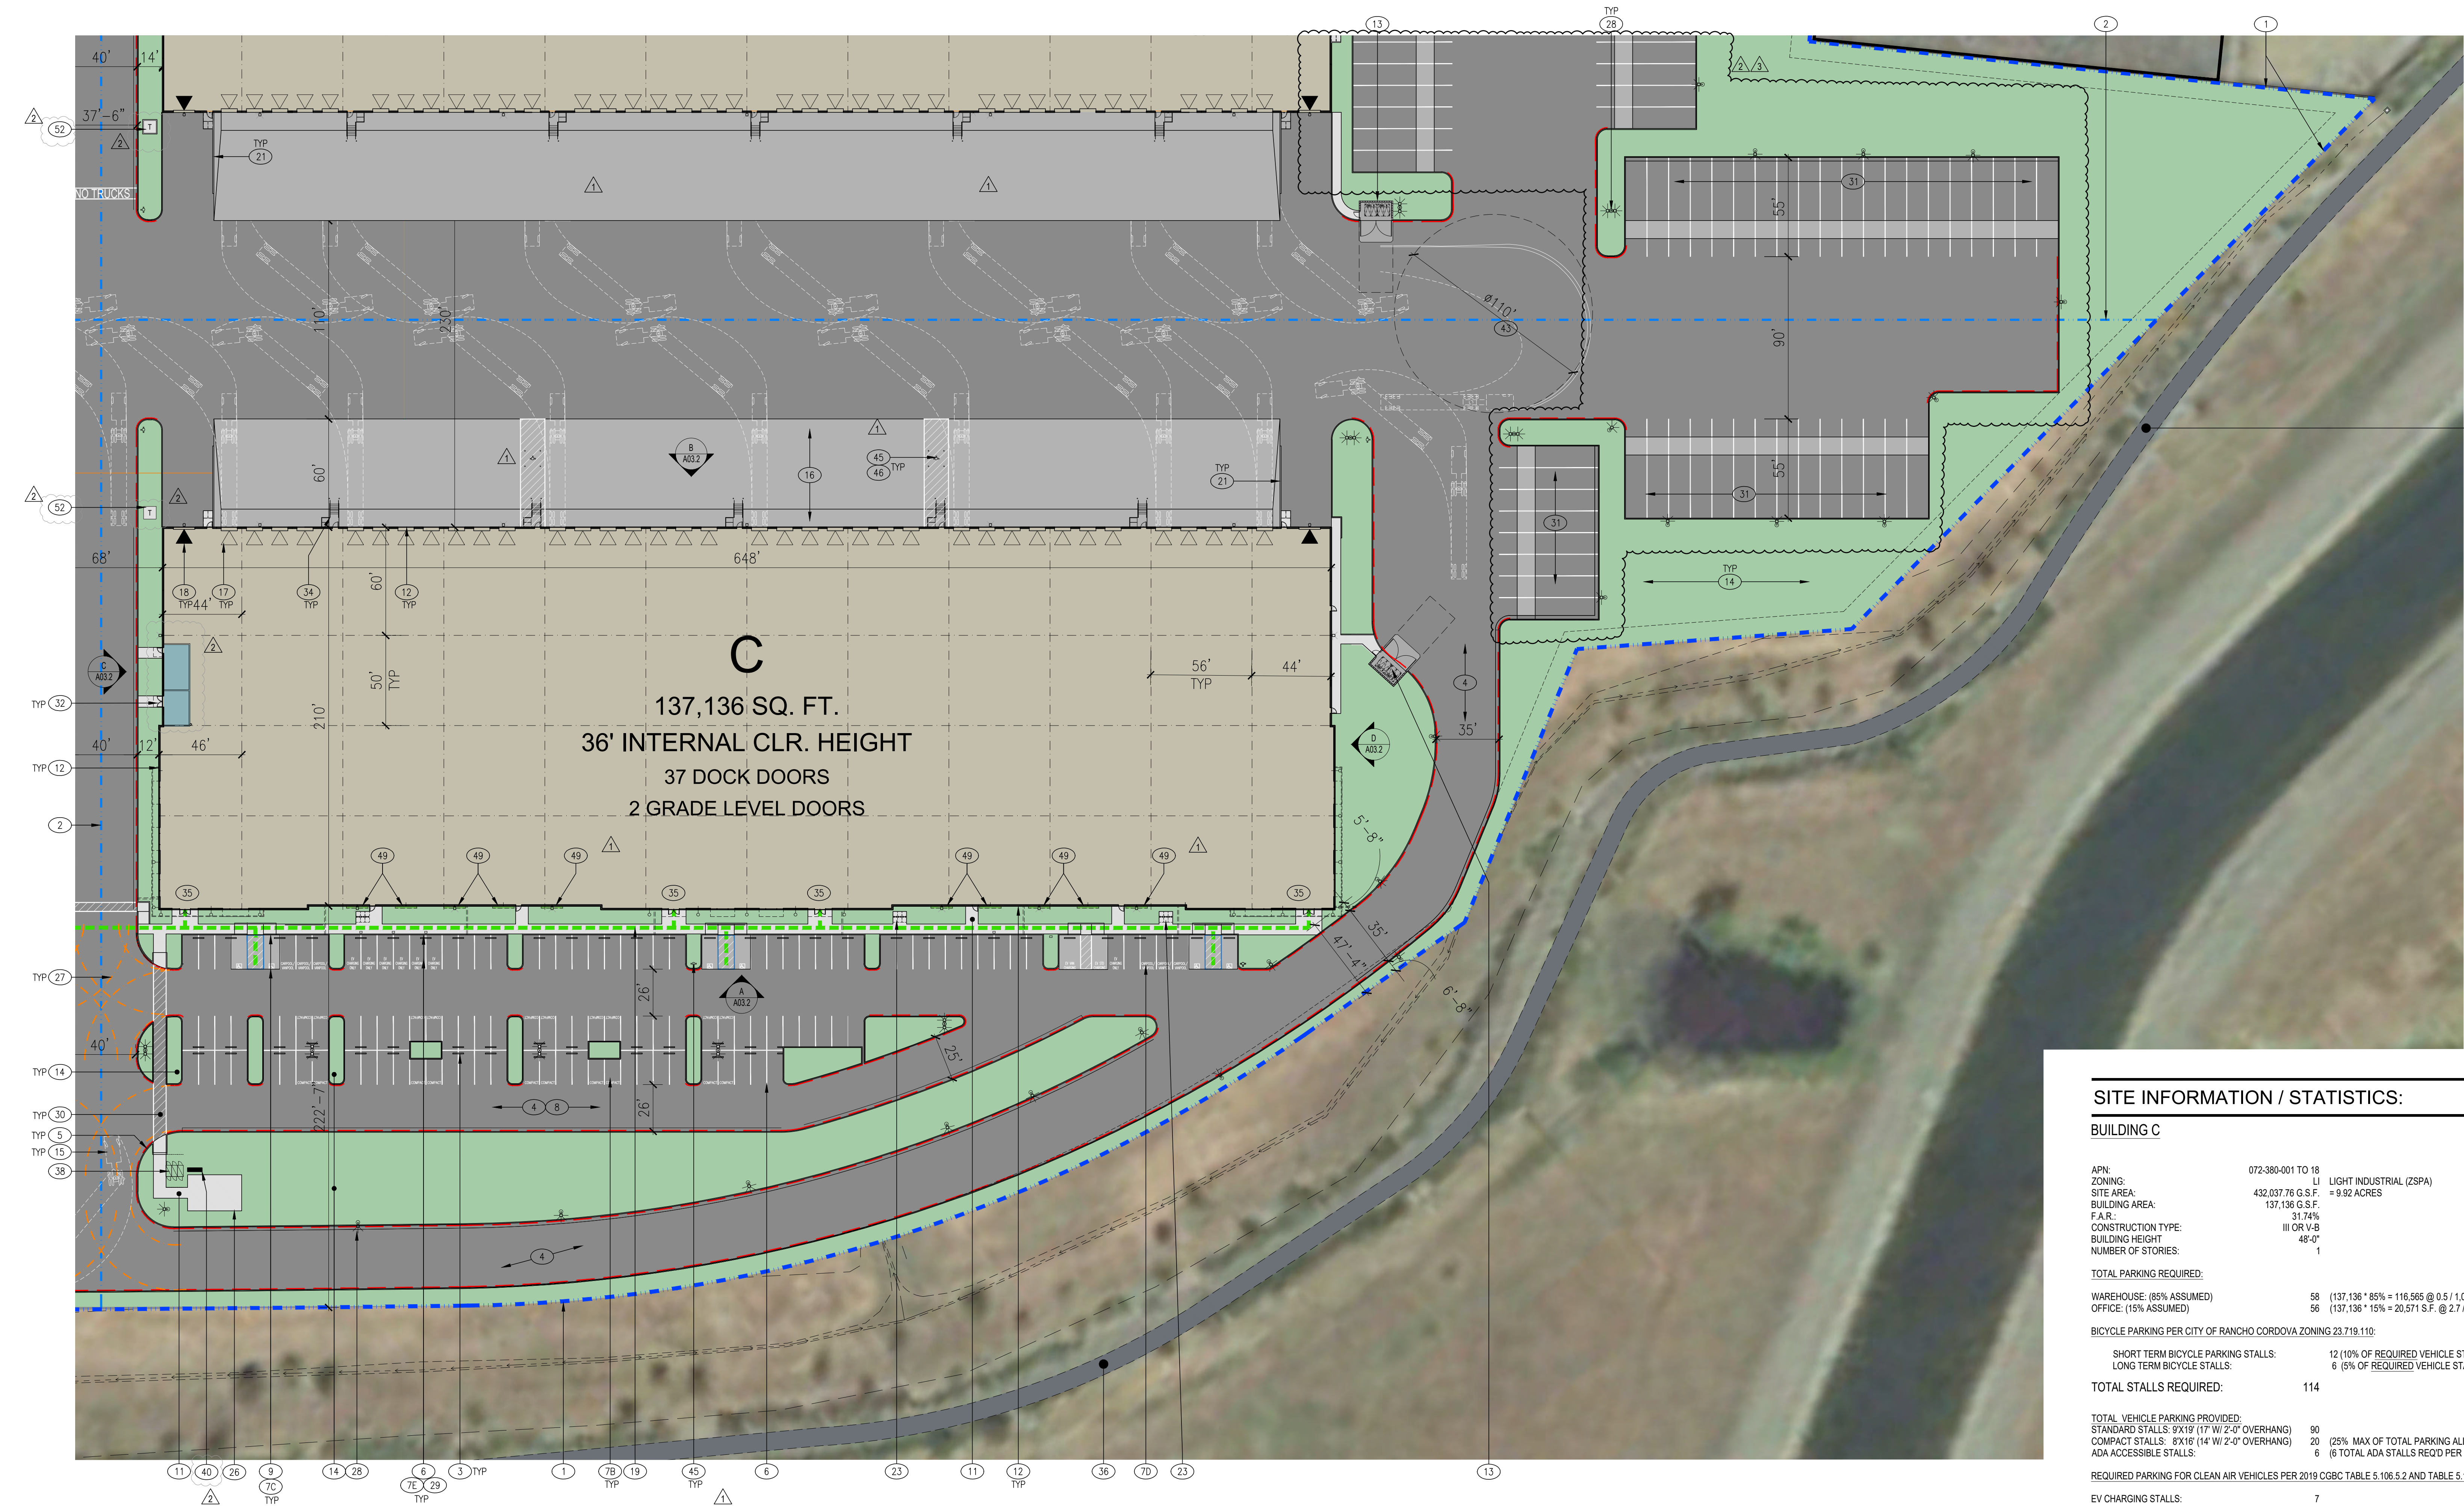

SITE LEGEND

	BUILDING AREA		ASPHALT AREA		EXISTING PROPERTY LINE		9' X 10' OVERHEAD DOCK LEVEL DOOR
	SITE CONCRETE		LANDSCAPE AREA		NEW PARCEL LINE		12' X 14' OVERHEAD GRADE LEVEL DOOR

ELEVATION REFERENCE:

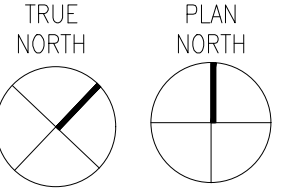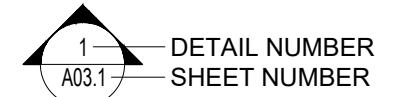

PRELIMINARY SITE PLAN

SCALE: 1" = 40'-0"


- EXISTING PROPERTY LINES.
- PROPOSED PROPERTY LINES, SEE CIVIL DRAWINGS.
- CONCRETE WHEEL STOPS, SEE CIVIL DRAWINGS.
- PARKING AND DRIVE ISLES TO BE ASPHALTIC CONCRETE.
- TYPICAL 6" TALL X 6" WIDE CONCRETE CURBS, SEE CIVIL DRAWINGS.
- TYPICAL 4" WIDE TRAFFIC STRIPING.
- TYPICAL PARKING:
 - STANDARD STALLS: 9' X 19' OR 9' X 17' WITH 2' PARKING OVERHANG
 - COMPACT STALLS: 8' X 16' OR 8' X 14' WITH 2' PARKING OVERHANG
 - ACCESSIBLE PARKING STALLS: 9' X 18' MIN. WITH 2' PARKING OVERHANG WITH 5' OR 8' WIDE LOADING ZONE AS SHOWN SEE DETAIL 12/A01.5
 - DESIGNATED PARKING PER CAL-GREEN REQUIREMENTS FOR CAR/VAN POOL, FUEL EFFICIENT, EV & LOW-EMITTING VEHICLES.
 - ELECTRIC VEHICLE CHARGING SPACES (STALLS LABELED "EV CHARGING ONLY"), PER CGBC 5.106.5.2, TO FACILITATE FUTURE INSTALLATION CONDUIT, RING AND STRING SHALL BE INSTALLED AT THIS TIME AS PART OF THE SHELL CONSTRUCTION.
 - ACCESSIBLE ELECTRIC VEHICLE CHARGING STALL, 1 VAN, 1 STANDARD. (RING AND STRING ONLY)

- TYPICAL DRIVE ISLE, 26'-0" WIDE MINIMUM
- CURB RAMP, SEE DETAIL 9/A01.5
- PROPOSED LOCATION OF NEW SITE ACCESS DRIVE CURB CUT, SEE CIVIL DRAWINGS
- NEW CONCRETE PEDESTRIAN WALKS. ASSUME ALL SIDEWALKS TO BE ACCESSIBLE PATH OF TRAVEL. SLOPE NOT TO EXCEED 1:20 (5%) IN DIRECTION OF TRAVEL. CROSS SLOPE NOT TO EXCEED 1:50 (2%) WHERE PARKING OVERHANG OCCURS, INCREASE WIDTH OF SIDEWALK TO 6'-0" MIN.
- PROPOSED BUILDING EXTERIOR WALLS TO BE SITE CAST TILTED CONCRETE WALLS WITH REVEALS, A TEXTURED ELASTOMERIC COATING AND A MULTI-COLOR PAINT PALLET. SEE EXTERIOR ELEVATIONS, SHEETS A03.1 THRU A03.3
- TRASH ENCLOSURE W/ 40FT. APPROACH, SEE DETAILS 1 & 2/A01.5
- TYPICAL LANDSCAPE PLANTER AREA, SEE LANDSCAPE DRAWINGS
- SEMI TRACTOR TRAILER TEMPLATE SHOWN FOR REFERENCE ONLY
- 60" DEPRESSED CONCRETE TRUCK DOCK
- LOADING DOCK ROLL UP DOOR, TYPICAL
- GRADE LEVEL ROLL UP DOOR, TYPICAL
- DASHED GREEN LINE INDICATES ACCESSIBLE PATH OF TRAVEL AT PUBLIC SIDEWALK

- LOCATION OF SITE ENTRY SIGN REGARDING PARKING IN ACCESSIBLE PARKING STALLS. SEE DETAIL 15/A01.5
- 8" CURB WITH GUARDRAIL AT EACH SIDE OF DEPRESSED LOADING DOCKS, TYP. SEE DETAIL 18/A01.5
- NEW MONUMENT SIGN. SEE 1/A01.6 FOR MORE INFORMATION.
- BICYCLE RACKS, SEE DETAIL 14/A01.5
- EXISTING SIDEWALK TO REMAIN
- PROPOSED SOUND WALLS W/TRELLIS. SEE 3/A01.6 FOR MORE INFORMATION.
- PROPOSED EMPLOYEE BREAK / AMENITY AREA.
- DASHDOT LINE INDICATES FIRE DEPARTMENT TURNING RADIUS. SEE FIRE TURN RADIUS DIAGRAM THIS SHEET.
- SITE LIGHTING, SEE PHOTOMETRIC PLANS
- DASHED LINE INDICATED 2'-0" PARKING OVERHANG.
- STRIPED PEDESTRIAN PATH OF TRAVEL
- DASHED LINE INDICATES "POTENTIAL FUTURE" TRAILER PARKING TO BE INSTALLED IF REQUIRED AT TIME OF TENANT APPROVAL
- DASH-DOT INDICATES AREA OF ASSISTED RESCUE

- SITE EASEMENT. SEE CIVIL DRAWINGS FOR MORE INFORMATION.
- PRE-FABRICATED STEEL DOCK STAIRS.
- LOCATION OF FIRE DEPARTMENT APPROVED "KNOX BOX" AT BUILDING PRIMARY ENTRY, MOUNT AT +6'-0" AFF. CONFIRM LOCATION, MOUNTING HEIGHT AND ALL OTHER CRITERIA WITH THE CITY OF AMERICAN CANYON FIRE DEPARTMENT
- EXISTING BIKE PATH TRAIL
- PROPOSED BIKE PATH TO BE CONNECTED TO EXISTING
- POTENTIAL FUTURE LOCATION OF BIKE LOCKER. LOCATIONS SHOWN ARE TO DEMONSTRATE THE SITE HAS ADEQUATE SPACE FOR LONG TERM BICYCLE STORAGE. FINAL LOCATIONS TBD AT TIME OF TENANT IMPROVEMENT.
- NEW STAMPED AND COLORED CONCRETE AT DRIVE ENTRIES, SEE DETAIL 20/A01.5
- NEW BIKE/WALKING TRAIL MAP UNDER SEPARATE PERMIT
- CROSS HATCH PATTERN INDICATES PORTION OF EXITING BIKE TRAIL TO BE REMOVED / REALIGNED WITH NEW BIKE TRAIL
- ANGLED HATCH PATTERN REPRESENTS THE LINE OF SIGHT TRIANGLE. SEE CIVIL DRAWINGS FOR MORE INFORMATION
- 110' TRUCK TURNAROUND AREA

- EXISTING FIRE HYDRANT, SEE CIVIL DRAWINGS
- PROPOSED FIRE HYDRANT, SEE CIVIL DRAWINGS
- PROTECTIVE BOLLARDS WHERE OCCURS, SEE 10/A01.5
- EXISTING WATER TOWER WALL
- PROPOSED LOCATION OF EMERGENCY VEHICLE DRIVEWAY W/PAINTED "EMERGENCY VEHICLE ACCESS ONLY" INDICATOR, SEE CIVIL DRAWINGS
- PROPOSED LOCATION OF WALL-MOUNTED TRELLIS. SEE EXTERIOR ELEVATIONS.
- DRIVEWAY ENTRY SIGN STATING "SEMI-TRUCK ENTRANCE ONLY"
- SECURITY GATE W/KNOX BOX FOR EMERGENCY VEHICLE ACCESS
- PROPOSED LOCATION OF TRANSFORMER, SEE ELECTRICAL DRAWINGS.
- POTENTIAL FUTURE SCREEN WALLS TO BE INSTALLED AT THE TIME "FUTURE" TRAILER PARKING IS INSTALLED.
- PROPOSED BUS STOP PER PUBLIC WORKS COA #66. SEE CIVIL DRAWINGS FOR MORE INFORMATION.

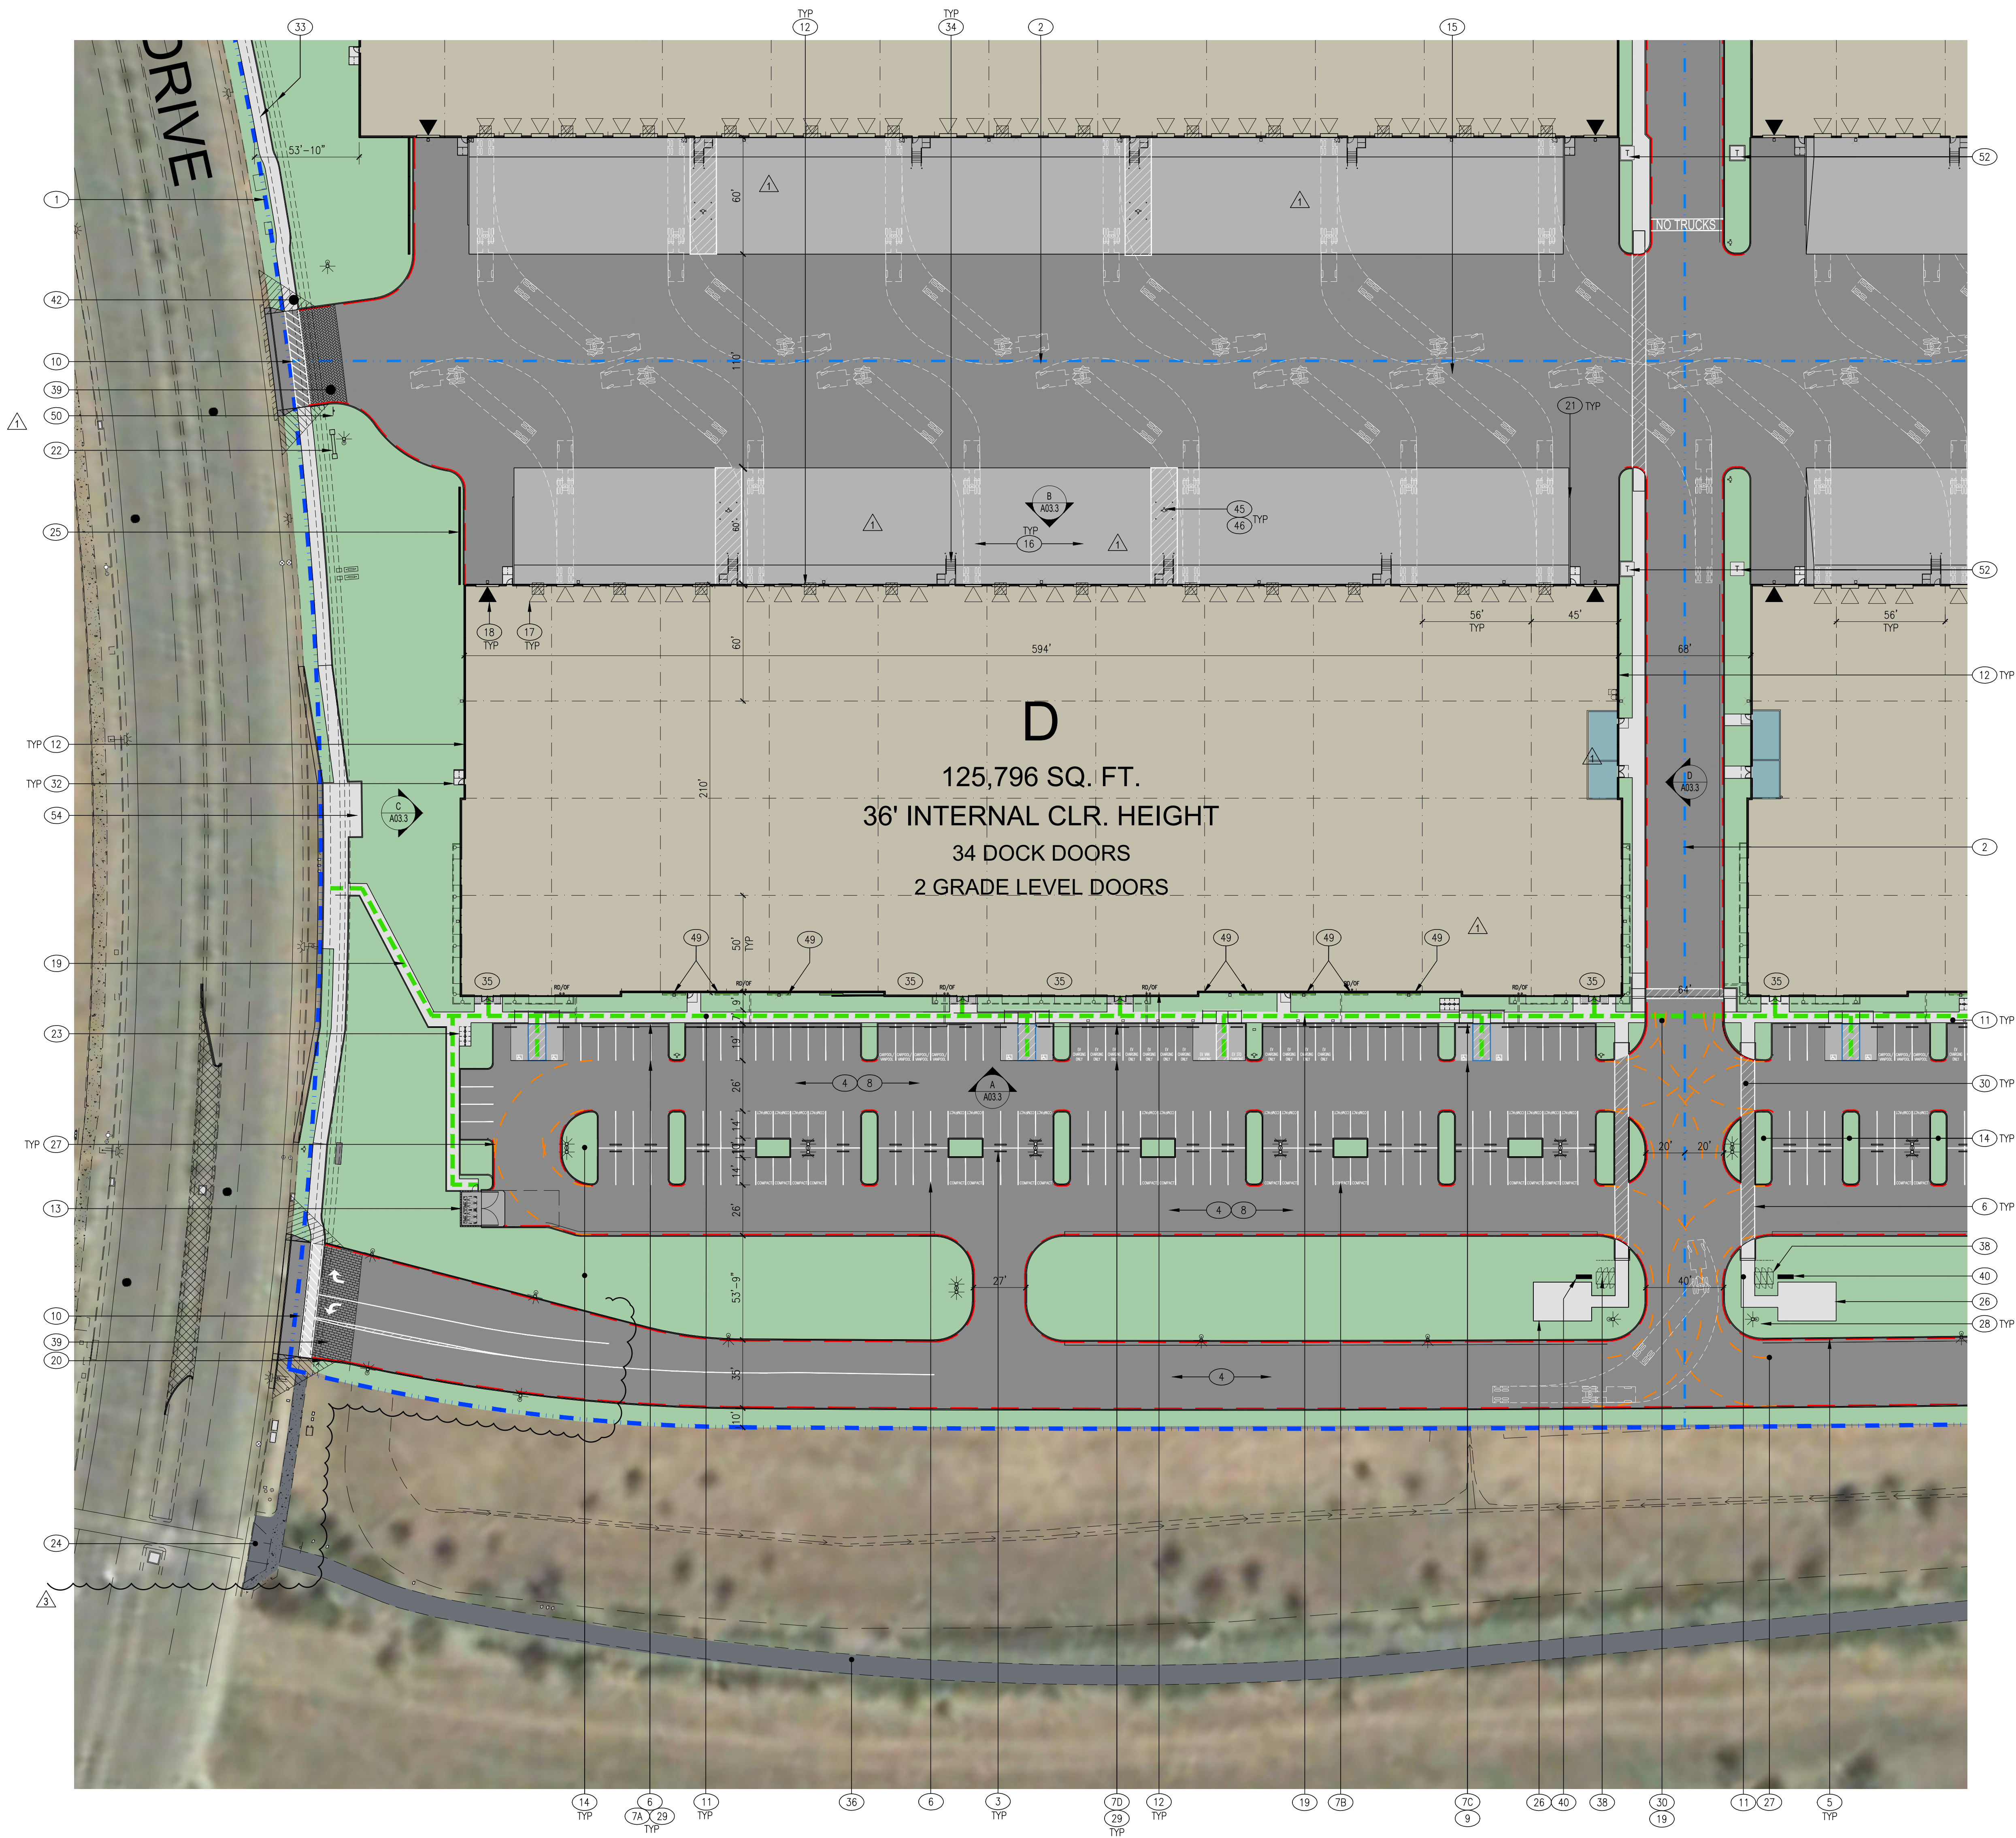

SITE LEGEND

- EXISTING PROPERTY LINE

NEW PARCEL LINE

BUILDING AREA

SITE CONCRETE

ASPHALT AREA

LANDSCAPE AREA

9' X 10' OVERHEAD DOCK LEVEL DOOR

12' X 14' OVERHEAD GRADE LEVEL DOOR

FIRE DEPARTMENT TURN RADIUS:

ELEVATION REFERENCE:
- SITE INFORMATION / STATISTICS:
- BUILDING D
- | | | | |
|--|-------------------|---|-------------------------|
| APN: | 072-380-001 TO 18 | LI | LIGHT INDUSTRIAL (ZSPA) |
| ZONING: | 386,180.47 G.S.F. | | = 8.87 ACRES |
| SITE AREA: | 125,796 G.S.F. | | |
| BUILDING AREA: | 125,796 G.S.F. | | |
| F.A.R.: | 32.57% | | |
| CONSTRUCTION TYPE: | III OR V-B | | |
| BUILDING HEIGHT: | 48'-0" | | |
| NUMBER OF STORIES: | 1 | | |
| TOTAL PARKING REQUIRED: | | | |
| WAREHOUSE: (85% ASSUMED) | 54 | (125,796 * 85% = 106,927 @ 0.5 / 1,000 S.F.) | |
| OFFICE: (15% ASSUMED) | 51 | (125,796 * 15% = 18,869 S.F. @ 2.7 / 1,000) | |
| BICYCLE PARKING PER CITY OF RANCHO CORDOVA ZONING 23.719.110: | | | |
| SHORT TERM BICYCLE PARKING STALLS | 11 | (10% OF REQUIRED VEHICLE STALLS) | |
| LONG TERM BICYCLE STALLS: | 5 | (5% OF REQUIRED VEHICLE STALLS) | |
| TOTAL STALLS REQUIRED: | | | |
| 105 | | | |
| TOTAL VEHICLE PARKING PROVIDED: | | | |
| STANDARD STALLS: 9'X19' (17' W/ 2'-0" OVERHANG) | 102 | (25% MAX OF TOTAL PARKING ALLOWABLE = 40) | |
| COMPACT STALLS: 8'X16' (14' W/ 2'-0" OVERHANG) | 36 | (6 TOTAL ADA STALLS REQ'D PER 2019 CBC 11B.208.2) | |
| ADA ACCESSIBLE STALLS: | 6 | | |
| REQUIRED PARKING FOR CLEAN AIR VEHICLES PER 2019 CGBC TABLE 5.106.5.2 AND TABLE 5.106.5.3.3: | | | |
| EV CHARGING STALLS: | 13 | (10% OF TOTAL PARKING SPACES = 162 * 0.10 = 17) | |
| STANDARD EV STALLS: | 16 | | |
| VAN ACCESSIBLE EV STALLS: | 1 | | |
| STANDARD ACCESSIBLE STALLS: | 1 | | |
| CLEAN AIR VEHICLES (CARPOOL / VANPOOL): | 4 | (19 TOTAL CLEAN AIR - 14 REQ'D EV = 5) | |
| TOTAL CLEAN AIR VEHICLES: | | | |
| 17 (12% OF TOTAL PARKING SPACES = 162 * 0.12 = 20) | | | |
| SHORT TERM BICYCLE PARKING STALLS: | 12 | (6 RACKS PROVIDED, 2 BIKES EACH) | |
| LONG TERM BICYCLE STALLS: | 8 | (FINAL AMOUNT TBD @ TIME OF TENANT IMPROVEMENT) | |
| TOTAL PARKING PROVIDED: | | | |
| 161 | | | |
- KEYNOTES:
- 1

EXISTING PROPERTY LINES.

2

PROPOSED PROPERTY LINES, SEE CIVIL DRAWINGS

3

CONCRETE WHEEL STOPS, SEE CIVIL DRAWINGS.

4

PARKING AND DRIVE ISLES TO BE ASPHALTIC CONCRETE

5

TYPICAL 6" TALL X 6" WIDE CONCRETE CURBS, SEE CIVIL DRAWINGS

6

TYPICAL 4" WIDE TRAFFIC STRIPING

7

TYPICAL PARKING:

A.

STANDARD STALLS: 9' X 19' OR 9' X 17' WITH 2' PARKING OVERHANG

B.

COMPACT STALLS: 8' X 16' OR 8' X 14' WITH 2' PARKING OVERHANG

C.

ACCESSIBLE PARKING STALLS: 9' X 18' MIN. WITH 2' PARKING OVERHANG WITH 5' OR 8' WIDE LOADING ZONE AS SHOWN SEE DETAIL 12/A01.5

D.

DESIGNATED PARKING PER CAL-GREEN REQUIREMENTS FOR CAR/VAN POOL, FUEL EFFICIENT, EV & LOW-EMITTING VEHICLES.

E.

ELECTRIC VEHICLE CHARGING SPACES (STALLS LABELED "EV CHARGING ONLY"). PER CGBC 5.106.5.2, TO FACILITATE FUTURE INSTALLATION CONDUIT, RING AND STRING SHALL BE INSTALLED AT THIS TIME AS PART OF THE SHELL CONSTRUCTION.

F.

ACCESSIBLE ELECTRIC VEHICLE CHARGING STALL, 1 VAN, 1 STANDARD. (RING AND STRING ONLY)

8

TYPICAL DRIVE ISLE, 26'-0" WIDE MINIMUM

9

CURB RAMP, SEE DETAIL 9/A01.5

10

PROPOSED LOCATION OF NEW SITE ACCESS DRIVE CURB CUT, SEE CIVIL DRAWINGS

11

NEW CONCRETE PEDESTRIAN WALKS, ASSUME ALL SIDEWALKS TO BE ACCESSIBLE PATH OF TRAVEL, SLOPE NOT TO EXCEED 1:20 (5%) IN DIRECTION OF TRAVEL. GROSS SLOPE NOT TO EXCEED 1:50 (2%) WHERE PARKING OVERHANG OCCURS, INCREASE WIDTH OF SIDEWALK TO 6'-0" MIN.

12

PROPOSED BUILDING EXTERIOR WALLS TO BE SITE CAST TILTED CONCRETE WALLS WITH REVEALS, A TEXTURED ELASTOMERIC COATING AND A MULTI-COLOR PAINT PALETTE. SEE EXTERIOR ELEVATIONS, SHEETS A03.1 THRU A03.3

13

TRASH ENCLOSURE W/ 40FT. APPROACH, SEE DETAILS 1 & 2/A01.5

14

TYPICAL LANDSCAPE PLANTER AREA, SEE LANDSCAPE DRAWINGS

15

SEMI TRACTOR TRAILER TEMPLATE SHOWN FOR REFERENCE ONLY

16

60" DEPRESSED CONCRETE TRUCK DOCK

17

LOADING DOCK ROLL UP DOOR, TYPICAL

18

GRADE LEVEL ROLL UP DOOR, TYPICAL

19

DASHED GREEN LINE INDICATES ACCESSIBLE PATH OF TRAVEL AT PUBLIC SIDEWALK

20

LOCATION OF SITE ENTRY SIGN REGARDING PARKING IN ACCESSIBLE PARKING STALLS. SEE DETAIL 15/A01.5

21

8" CURB WITH GUARDRAIL AT EACH SIDE OF DEPRESSED LOADING DOCKS, TYP. SEE DETAIL 18/A01.5

22

NEW MONUMENT SIGN. SEE 1/A01.6 FOR MORE INFORMATION.

23

BICYCLE RACKS, SEE DETAIL 14/A01.5

24

EXISTING SIDEWALK TO REMAIN

25

PROPOSED SOUND WALLS W/TRELLIS. SEE 3/A01.6 FOR MORE INFORMATION.

26

PROPOSED EMPLOYEE BREAK / AMENITY AREA.

27

DASHDOT LINE INDICATES FIRE DEPARTMENT TURNING RADIUS. SEE FIRE TURN RADIUS DIAGRAM THIS SHEET.

28

SITE LIGHTING, SEE PHOTOMETRIC PLANS

29

DASHED LINE INDICATED 2'-0" PARKING OVERHANG.

30

STRIPED PEDESTRIAN PATH OF TRAVEL

31

DASHED LINE INDICATES "POTENTIAL FUTURE" TRAILER PARKING TO BE INSTALLED IF REQUIRED AT TIME OF TENANT APPROVAL.

32

DASH-DOT INDICATES AREA OF ASSISTED RESCUE

33

SITE EASEMENT, SEE CIVIL DRAWINGS FOR MORE INFORMATION.

34

PRE-FABRICATED STEEL DOCK STAIRS.

35

LOCATION OF FIRE DEPARTMENT APPROVED "KNOX BOX" AT BUILDING PRIMARY ENTRY, MOUNT AT 4'-6" - 5' AFF. CONFIRM LOCATION, MOUNTING HEIGHT AND ALL OTHER CRITERIA WITH THE CITY OF AMERICAN CANYON FIRE DEPARTMENT

36

EXISTING BIKE PATH TRAIL

37

PROPOSED BIKE PATH TO BE CONNECTED TO EXISTING

38

POTENTIAL FUTURE LOCATION OF BIKE LOCKER. LOCATIONS SHOWN ARE TO DEMONSTRATE THE SITE HAS ADEQUATE SPACE FOR LONG TERM BICYCLE STORAGE. FINAL LOCATIONS TBD AT TIME OF TENANT IMPROVEMENT.

39

NEW STAMPED AND COLORED CONCRETE AT DRIVE ENTRIES, SEE DETAIL 20/A01.5

40

NEW BIKE/WALKING TRAIL MAP UNDER SEPARATE PERMIT

41

CROSS HATCH PATTERN INDICATES PORTION OF EXISTING BIKE TRAIL TO BE REMOVED / REALIGNED WITH NEW BIKE TRAIL

42

ANGLED HATCH PATTERN REPRESENTS THE LINE OF SIGHT TRIANGLE. SEE CIVIL DRAWINGS FOR MORE INFORMATION.

43

110' TRUCK TURNAROUND AREA

44

EXISTING FIRE HYDRANT, SEE CIVIL DRAWINGS

45

PROPOSED FIRE HYDRANT, SEE CIVIL DRAWINGS

46

PROTECTIVE BOLLARDS WHERE OCCURS, SEE 10/A01.5

47

EXISTING WATER TOWER WALL

48

PROPOSED LOCATION OF EMERGENCY VEHICLE DRIVEWAY W/PAINTED "EMERGENCY VEHICLE ACCESS ONLY" INDICATOR, SEE CIVIL DRAWINGS

49

PROPOSED LOCATION OF WALL-MOUNTED TRELLIS. SEE EXTERIOR ELEVATIONS.

50

DRIVEWAY ENTRY SIGN STATING "SEMI-TRUCK ENTRANCE ONLY"

51

SECURITY GATE W/KNOX BOX FOR EMERGENCY VEHICLE ACCESS

52

PROPOSED LOCATION OF TRANSFORMER, SEE ELECTRICAL DRAWINGS.


53

POTENTIAL FUTURE SCREEN WALLS TO BE INSTALLED AT THE TIME "FUTURE" TRAILER PARKING IS INSTALLED.

54

PROPOSED BUS STOP PER PUBLIC WORKS COA #6E. SEE CIVIL DRAWINGS FOR MORE INFORMATION.
-
- RMW
Architecture
Interiors


1718 Third Street
Suite 101
Sacramento
California 95811
- Office
916 449-1400
- rmw.com
- OWNER / DEVELOPER:
-
- 500 Equity Avenue
Reno, NV 89502
- GEORGE CONDON
Partner, West Region
- PRELIMINARY DESIGN DOCUMENTS FOR:
- STONECREEK
INDUSTRIAL PARK
- SOUTH EAST CORNER OF
BAROQUE DRIVE & ZINFANDEL DRIVE
CITY OF RANCHO CORDOVA, CALIFORNIA
- approved for the owner by :
- approved for the architect by :
- | issue : | description : | date : |
|---------|---|------------|
| A | INITIAL PLAN REVIEW SUBMITTAL | 11-10-2021 |
| 1 | PLND-1121-0020 PC COMMENTS
3RD SUBMITTAL | 01-21-2022 |
| 2 | PLND-1121-0020 PC COMMENTS
3RD SUBMITTAL | 03-07-2022 |
| 3 | RE-SUBMITTAL TO PLANNING
4TH SUBMITTAL | 02-13-2023 |
- TENANT'S DEVELOPMENT MANAGER:
- drawn by : RDG plot date : 11-10-2021
- checked by : JDL
- stamp
- scale : AS NOTED
project number : 2214068.00
- ENLARGED
SITE PLAN
BUILDING D
- sheet no. :
- A01.4
- File Name: P:\2021\2214068.00\Dwgs\1.5_SD4_02-10-2023\2.1_Plot-DR\A01.4 Enlarged Site Plan - D.dwg Date Plotted: February 13, 2023 - 3:13pm
- Page 881 of 937

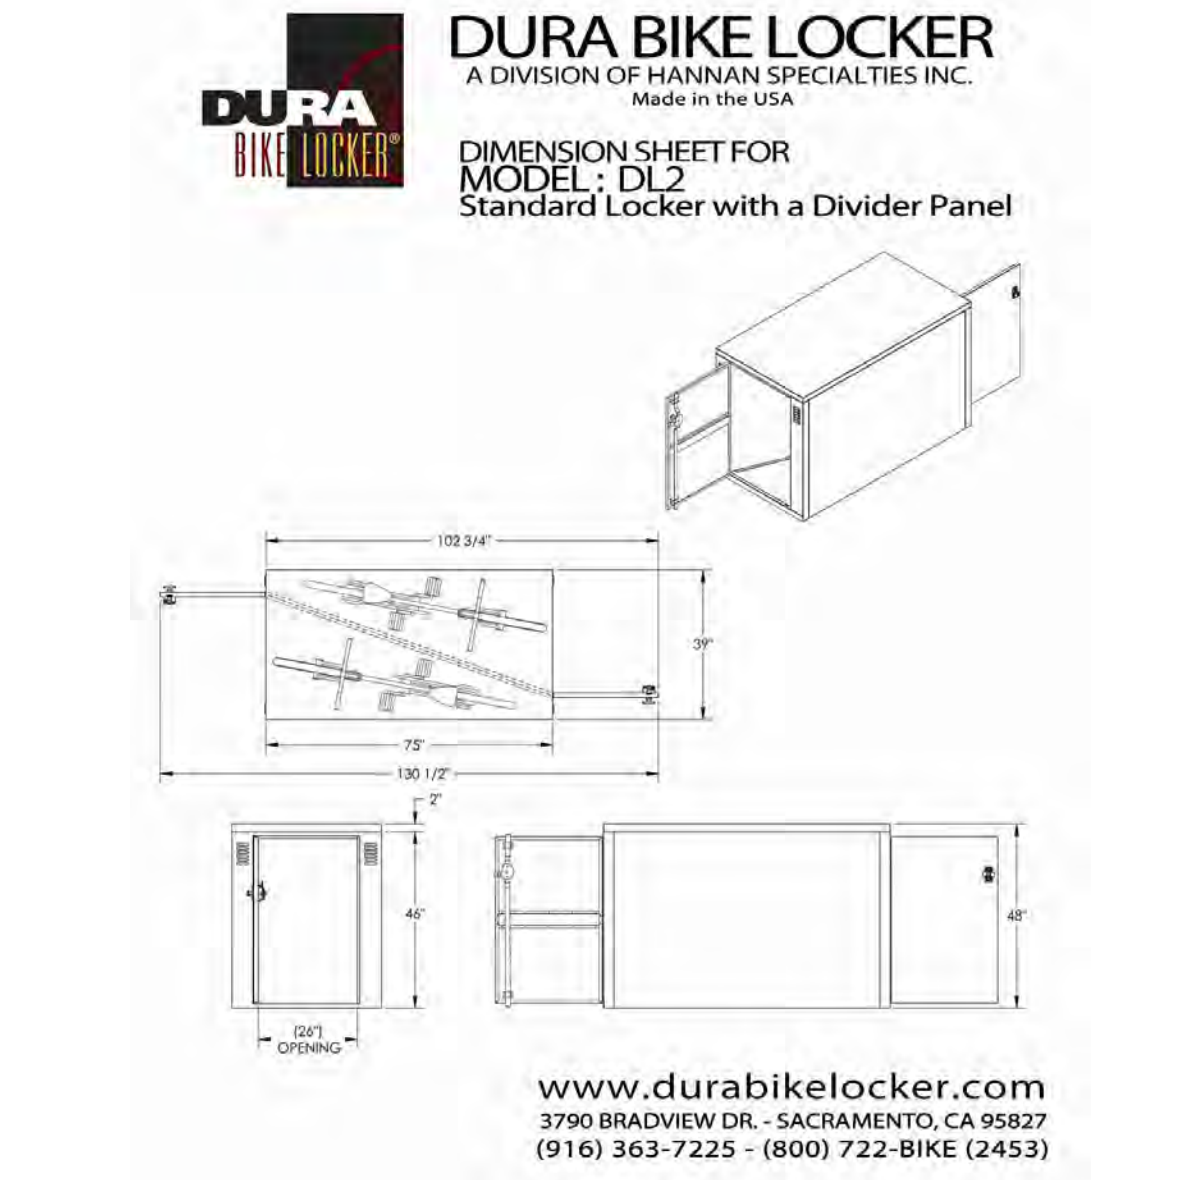


BICYCLE LOCKER - DOUBLE
SCALE: N.T.S.




ACCESSIBLE SYMBOL AT ACCESSIBLE PARKING STALLS
SCALE: 1" = 1'-0"

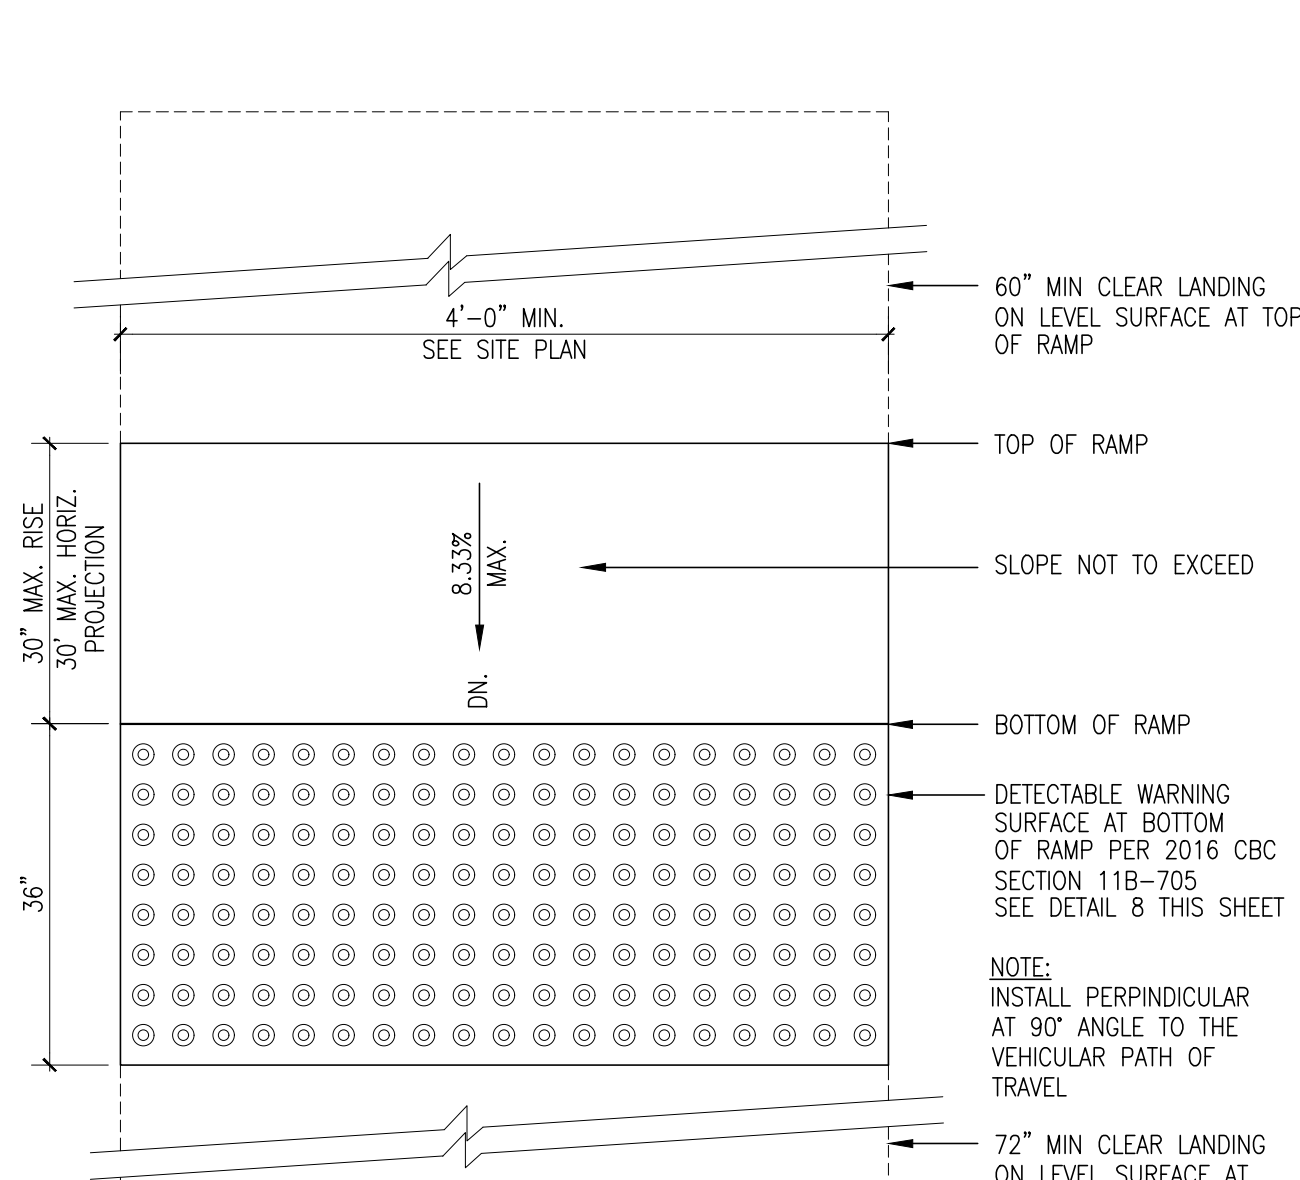


TYPICAL RAMP DETAIL
SCALE: 1" = 1'-0"

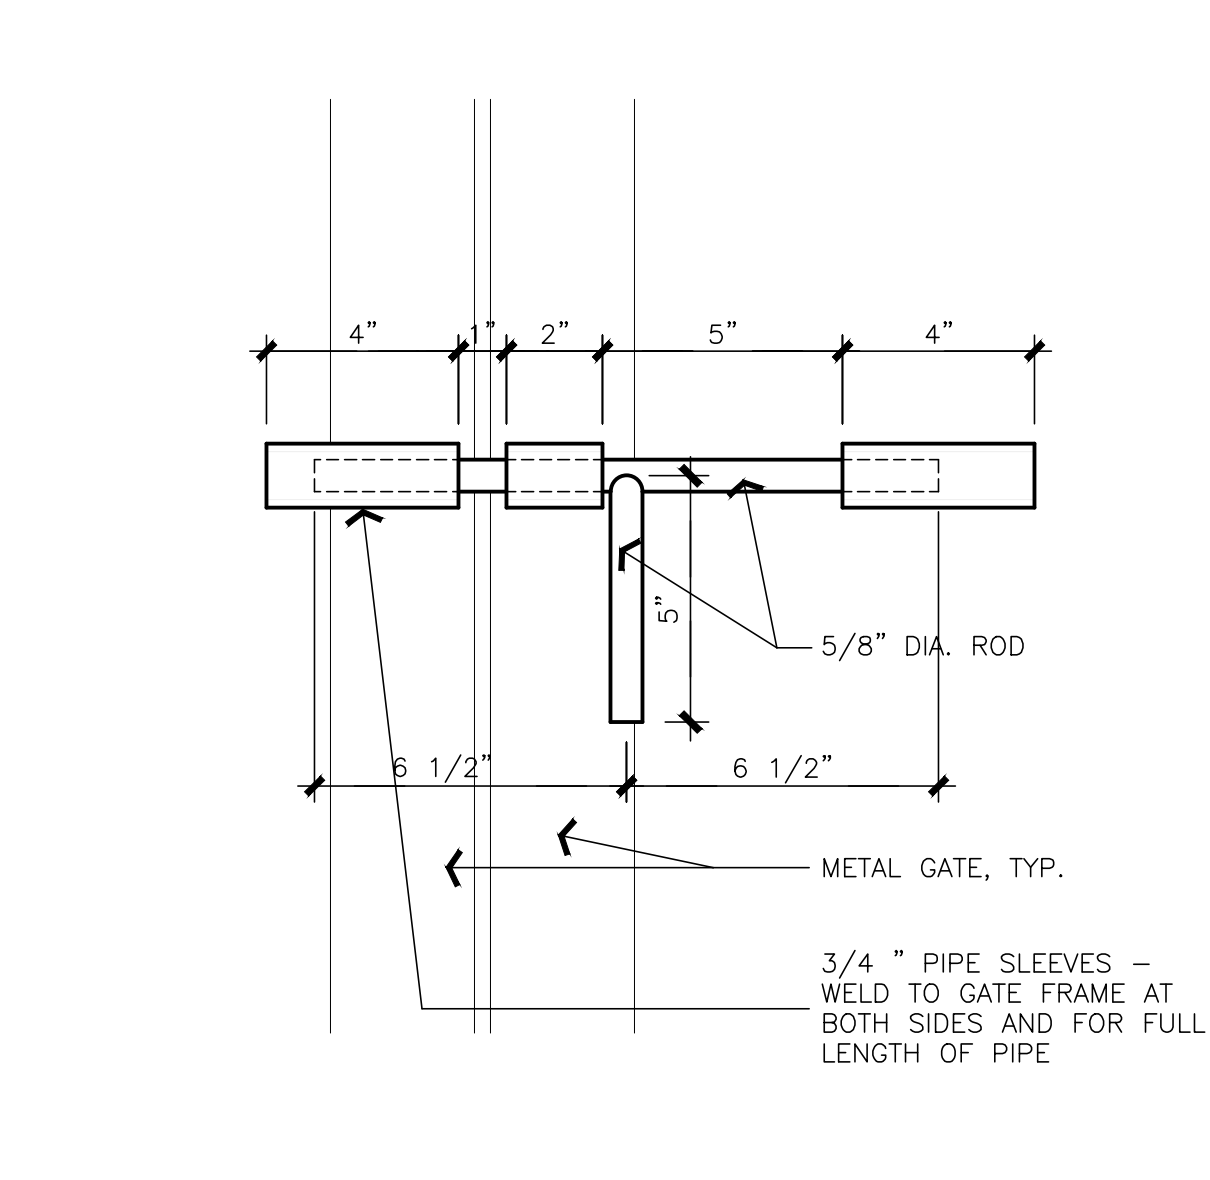


SIDE BOLT ELEVATION AT HEAD
SCALE: 3/4" = 1'-0"

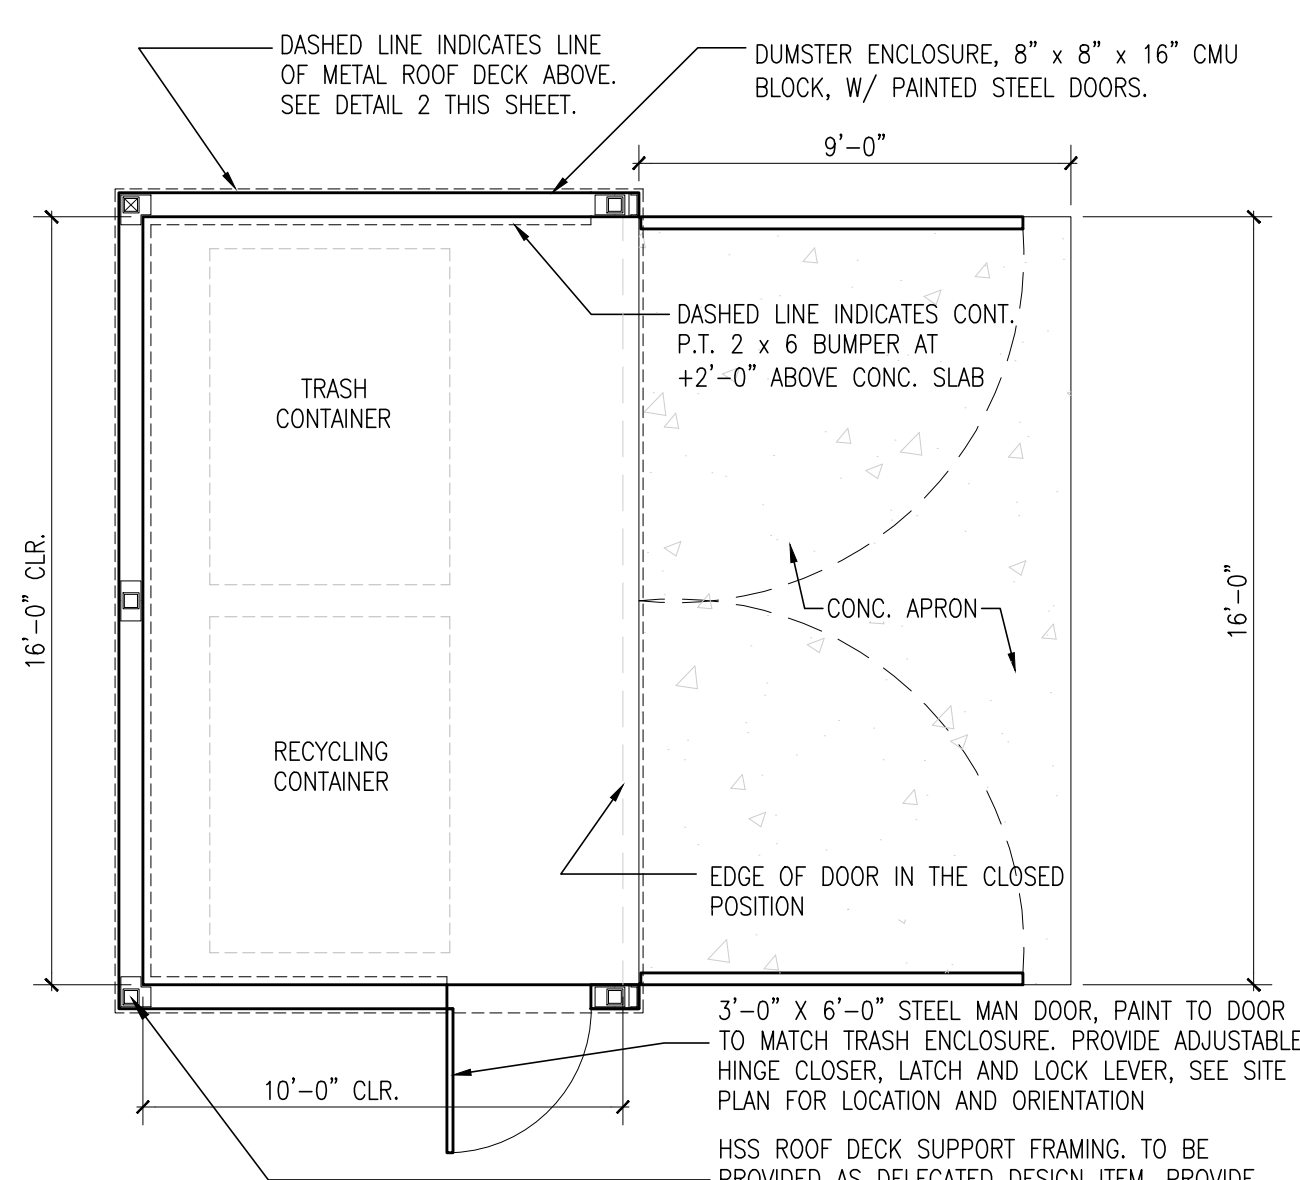


DUMPSTER ENCLOSURE PLAN
SCALE: 1/4" = 1'-0"

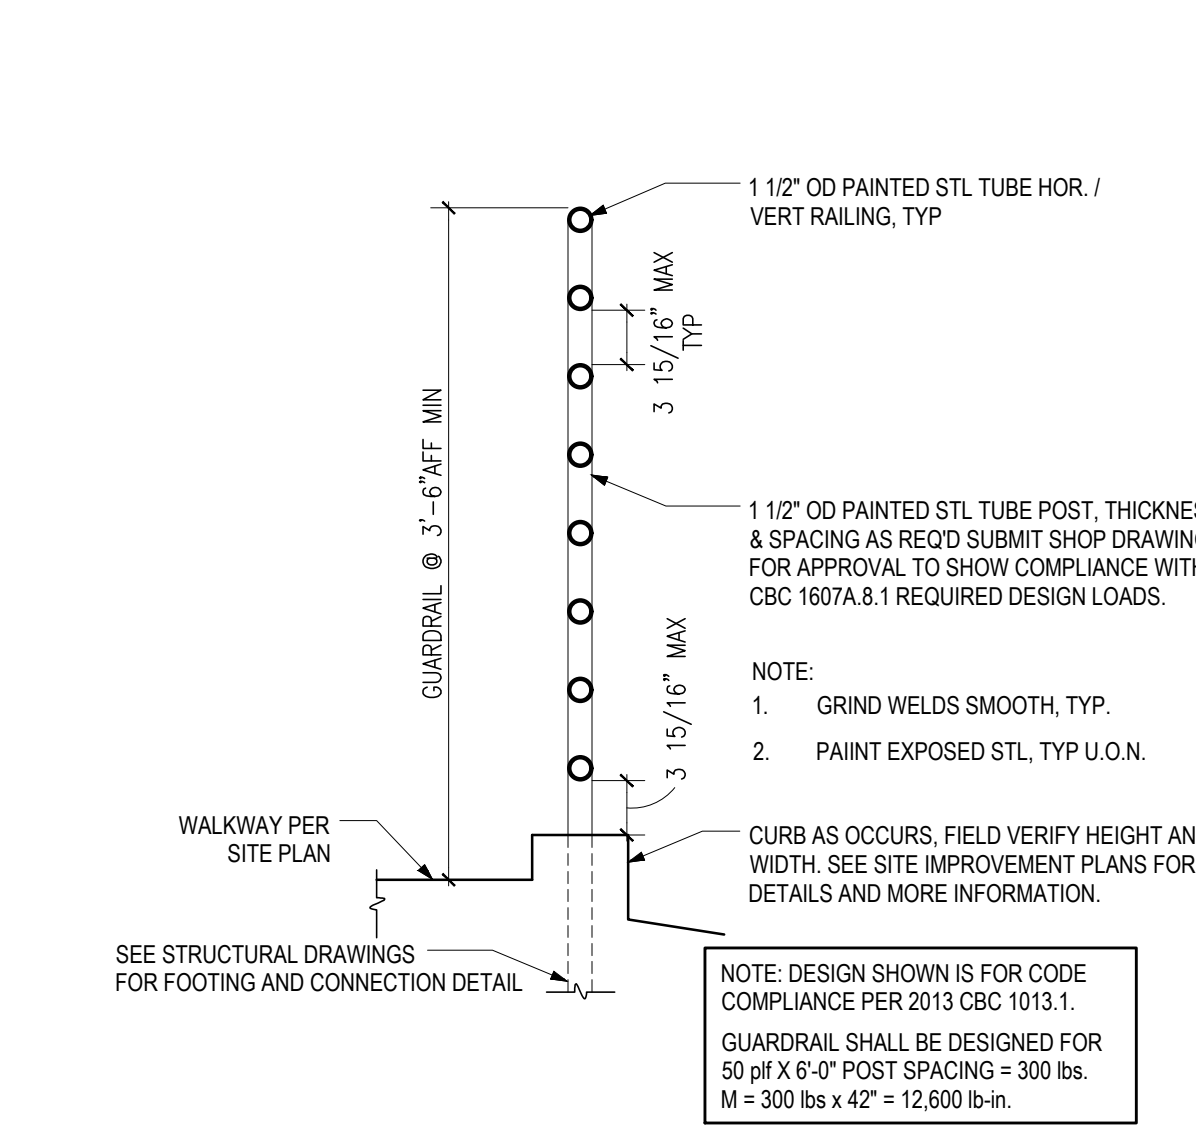


GUARDRAIL
SCALE: 1" = 1'-0"

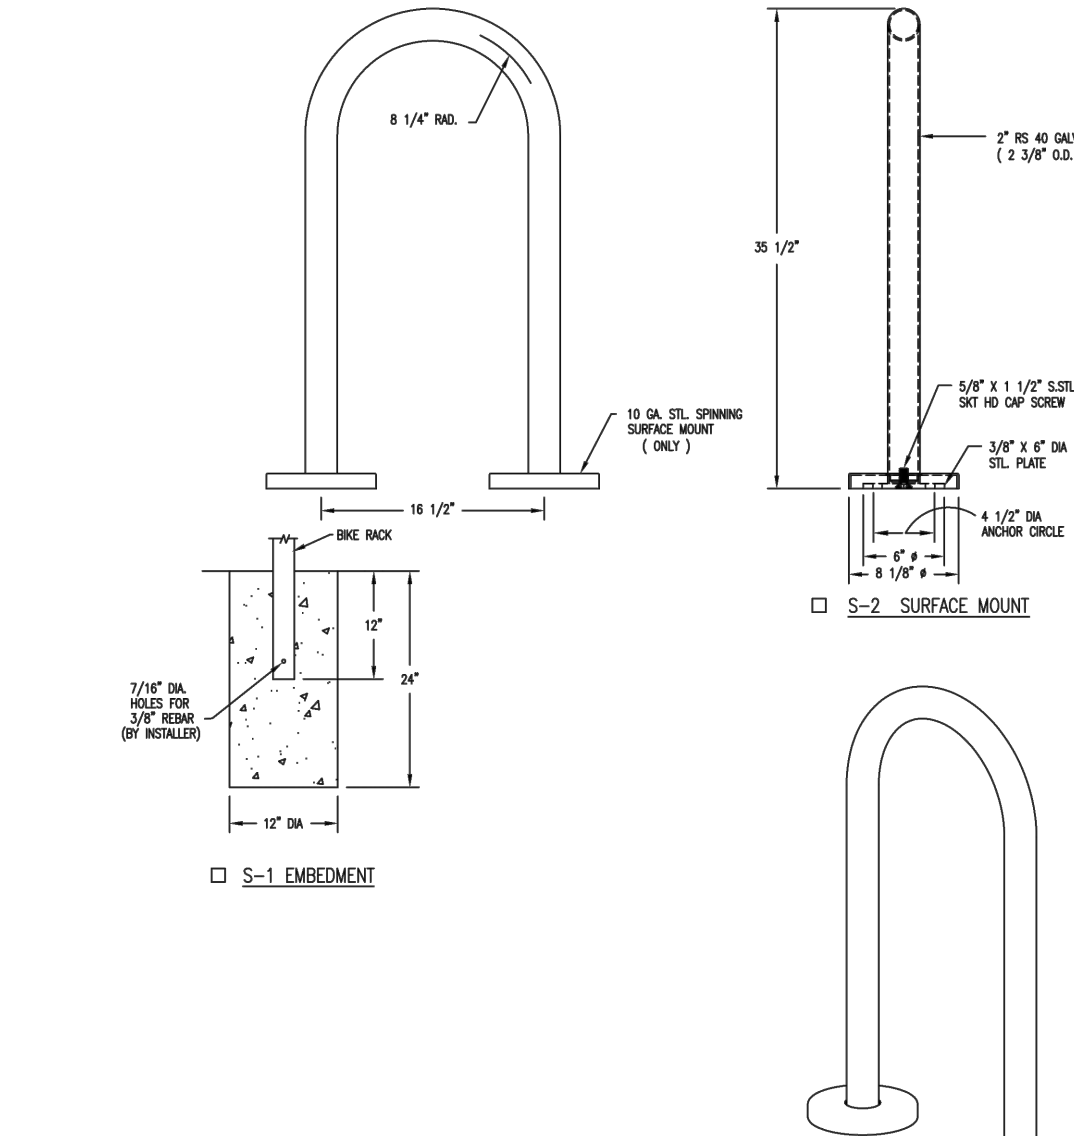


BIKE RACK - INVERTED U STYLE
SCALE: 1/2" = N.T.S.

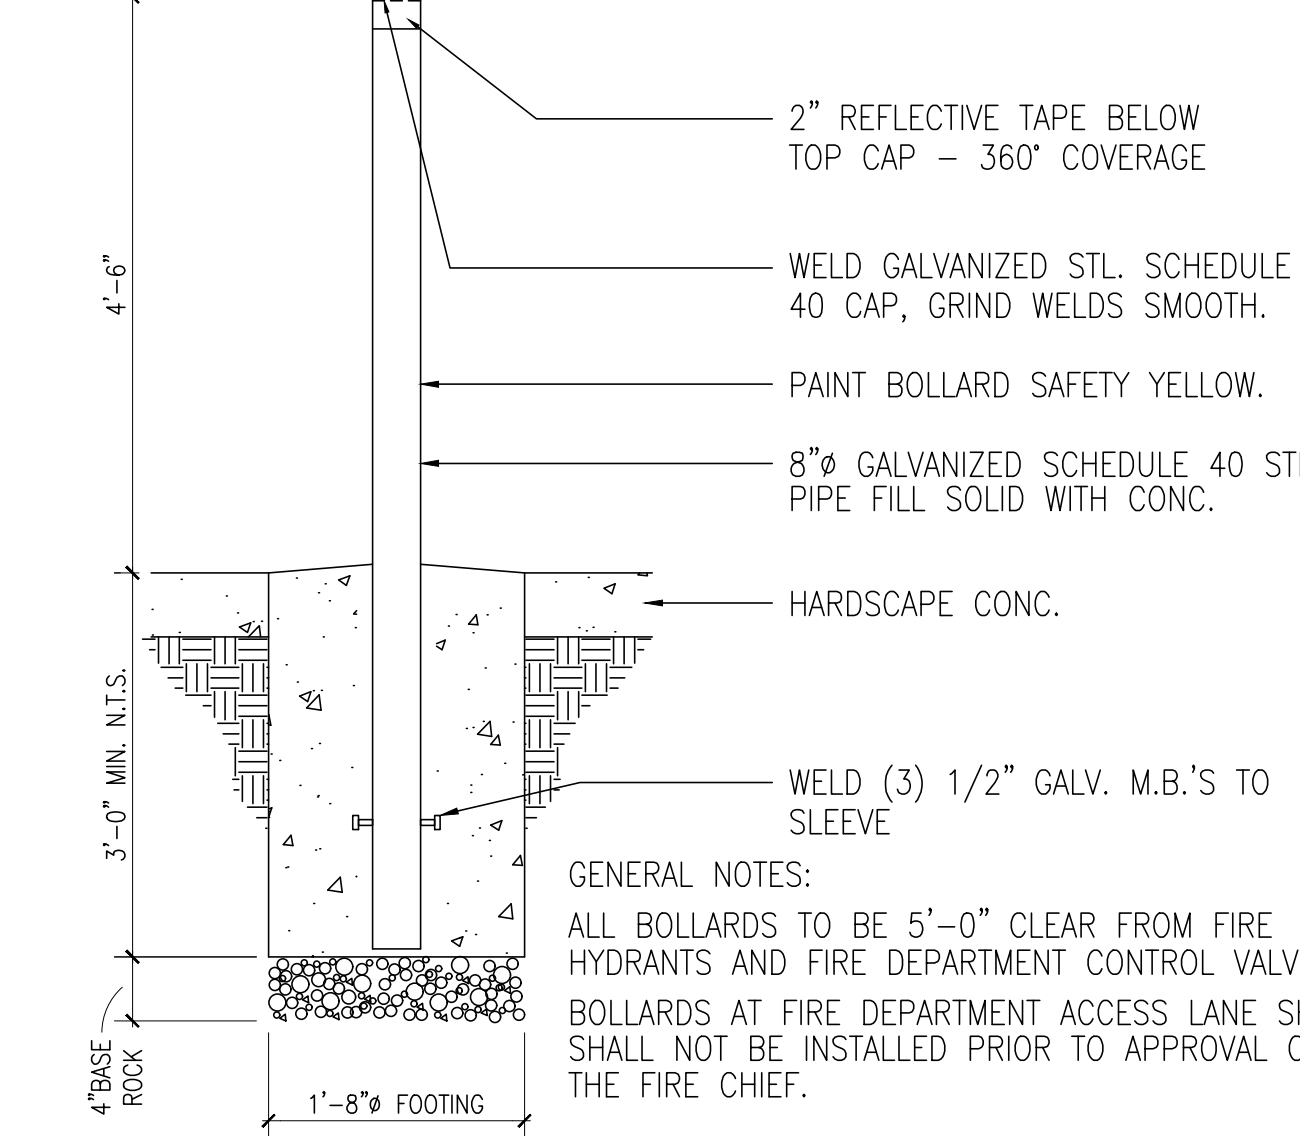

FIXED NON-REMOVABLE BOLLARD
SCALE: N.T.S.

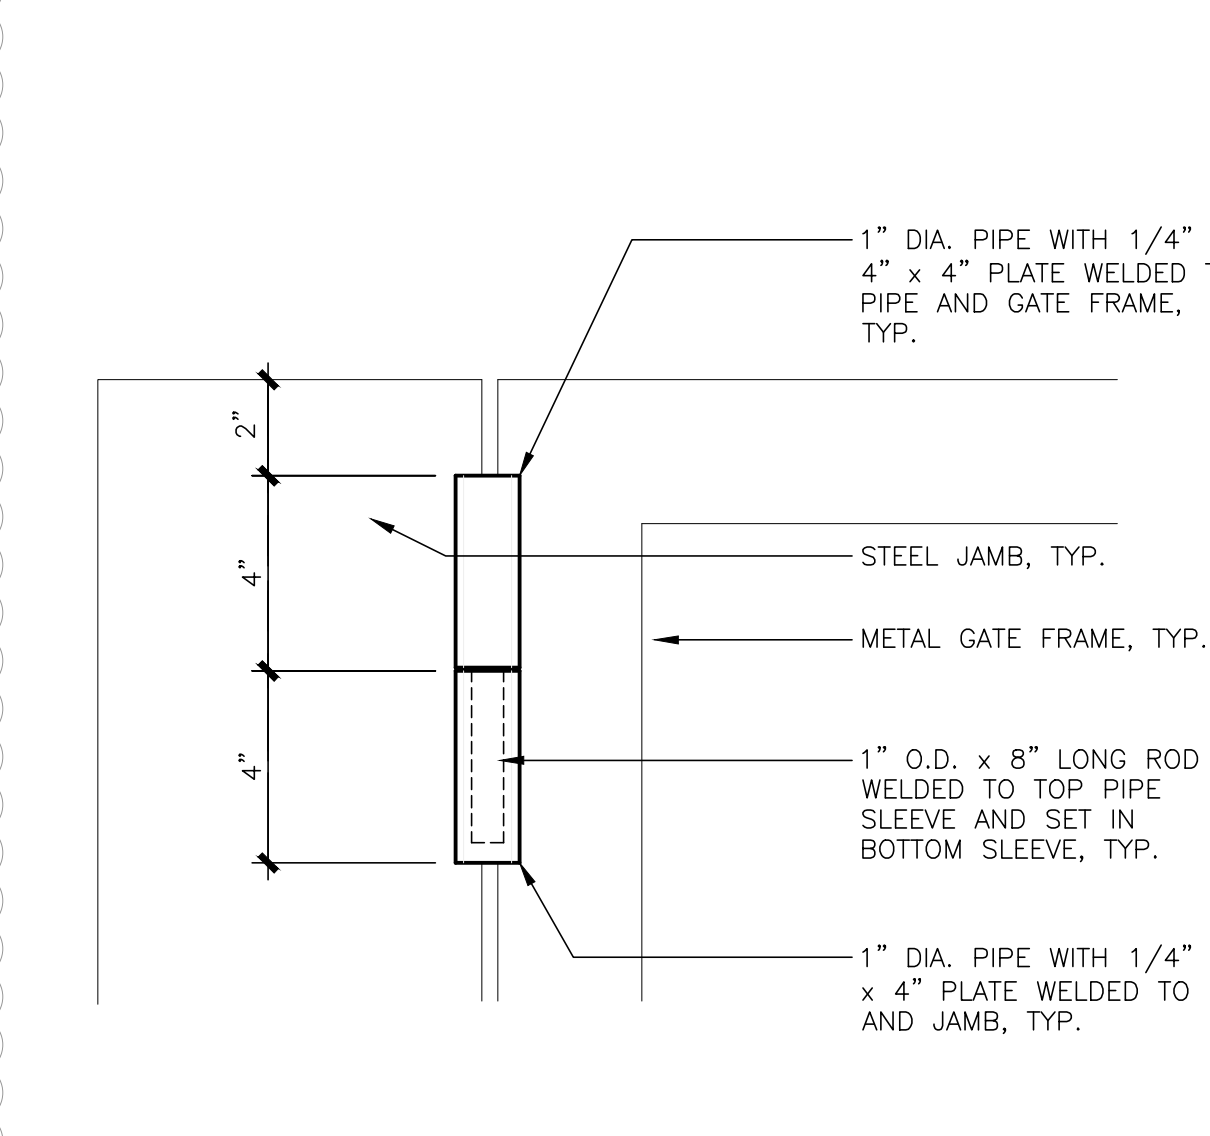


HINGE ELEVATION, TYP.
SCALE: 3/4" = 1'-0"

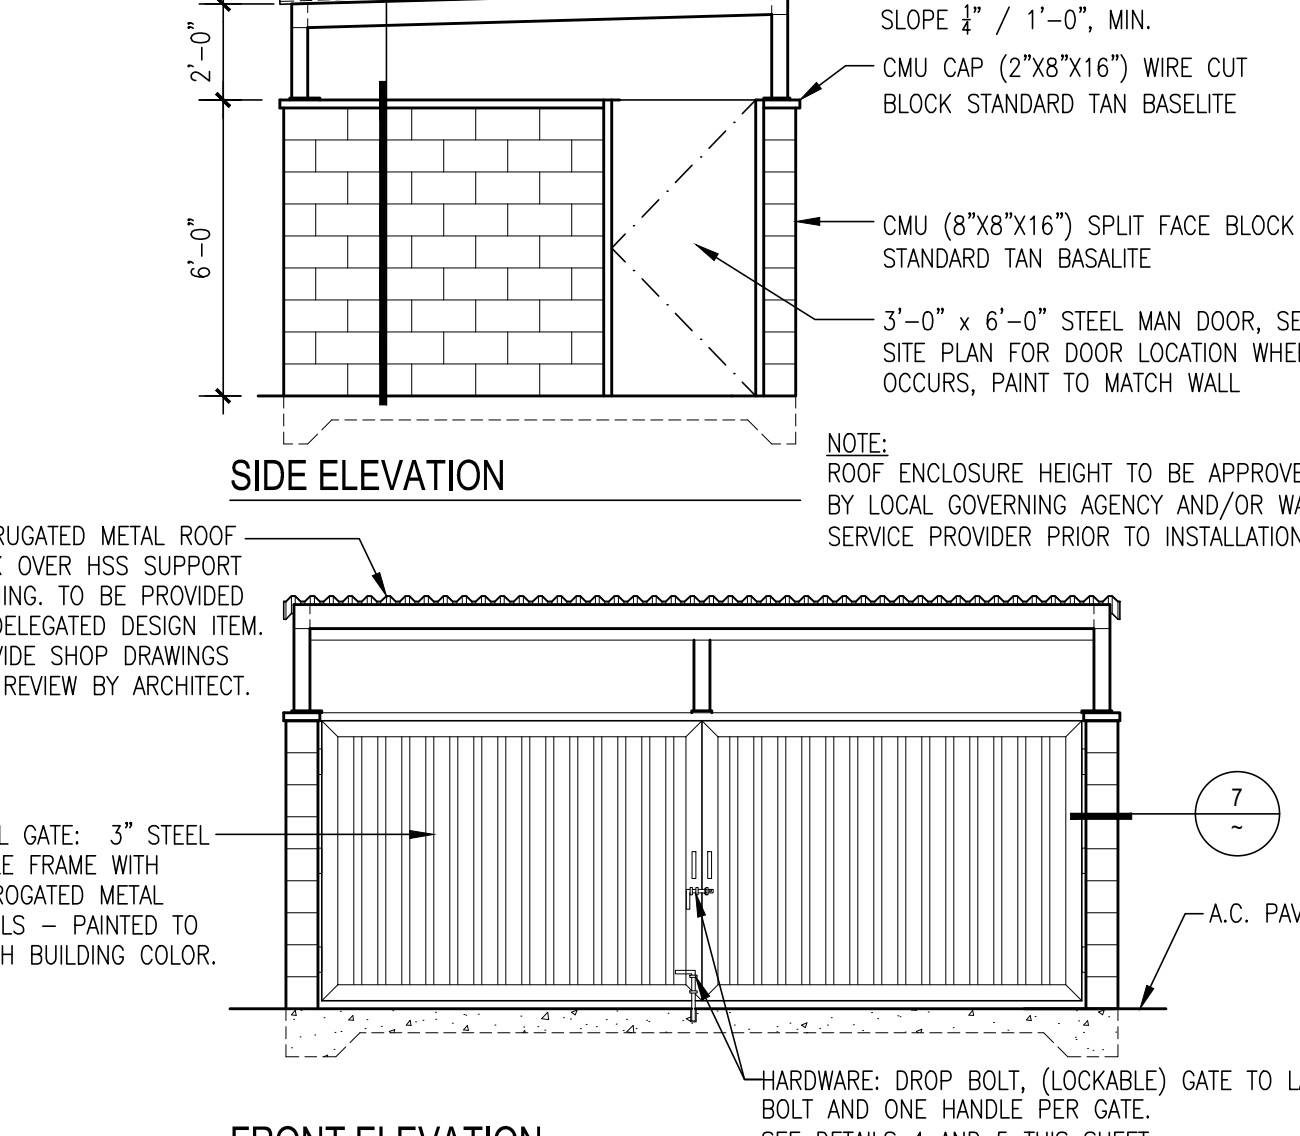


DUMPSTER ELEVATIONS
SCALE: 1/4" = 1'-0"




NOT USED

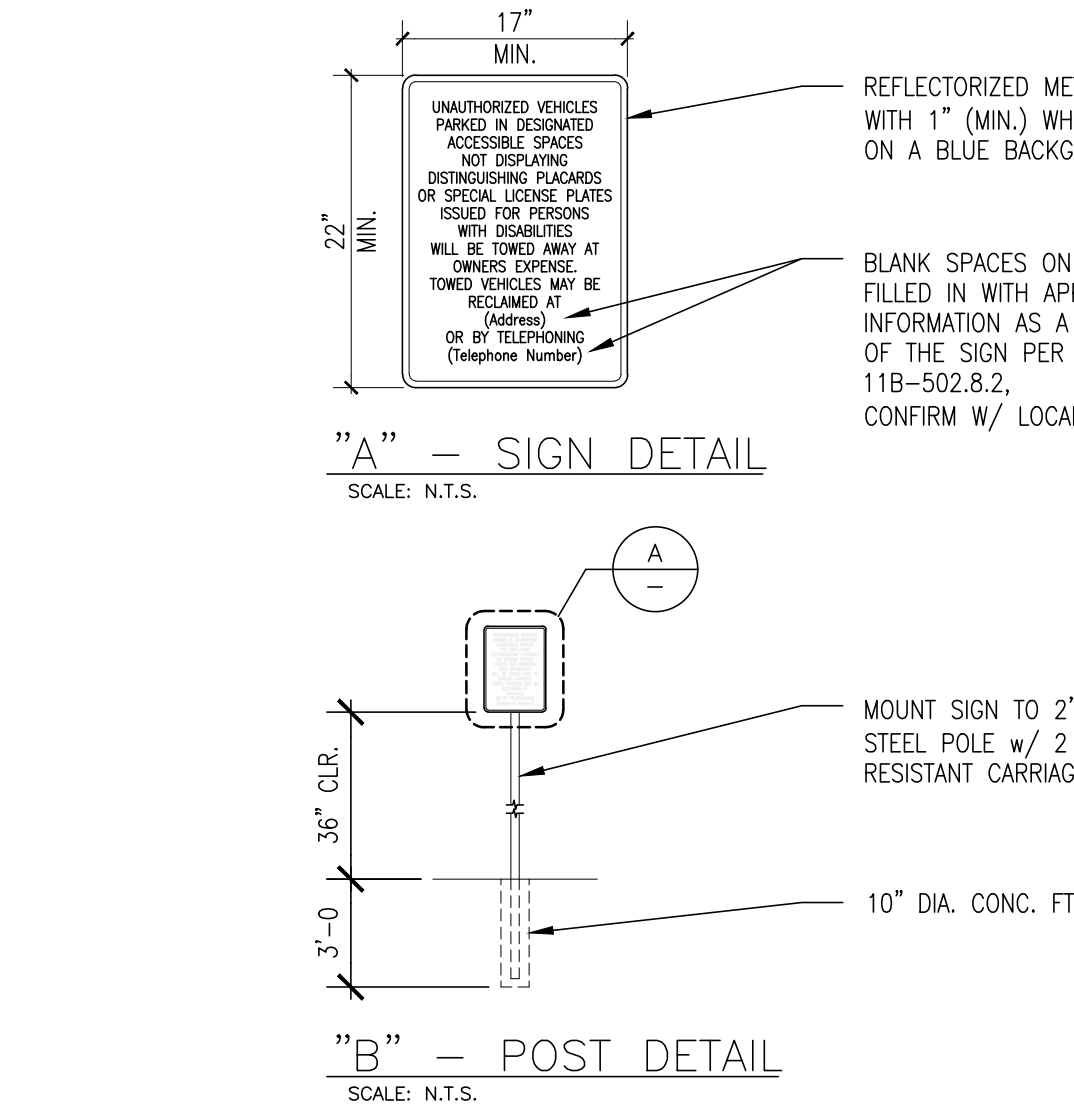


SITE ENTRY ACCESSIBLE SIGN
SCALE: 3/16" = 1'-0"

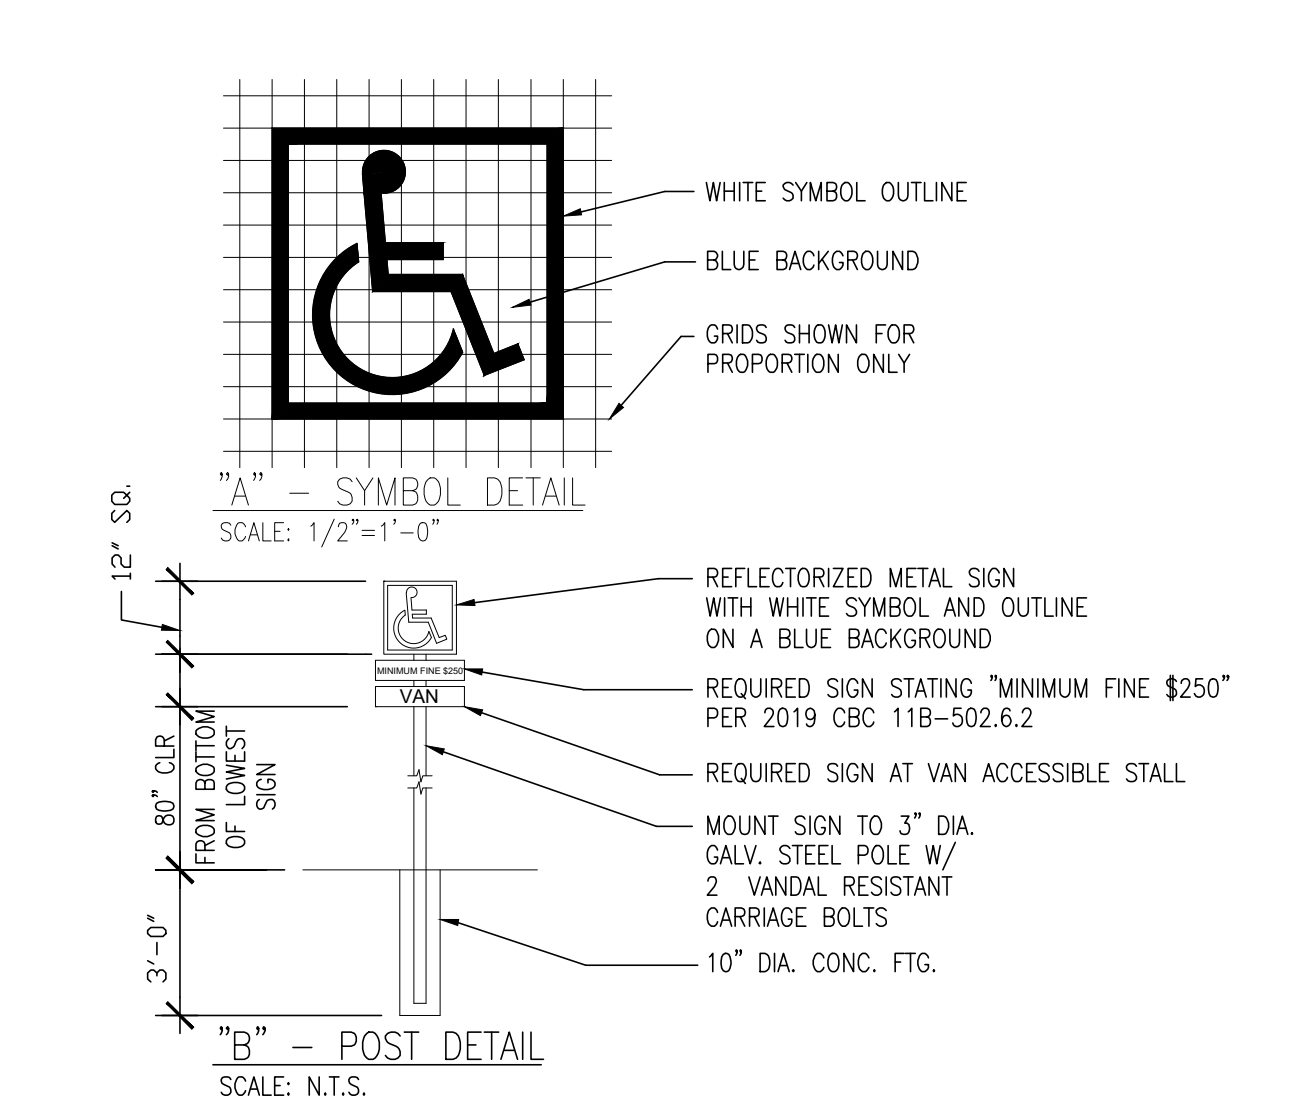

SIGN AT ACCESSIBLE PARKING STALLS
SCALE: NO SCALE

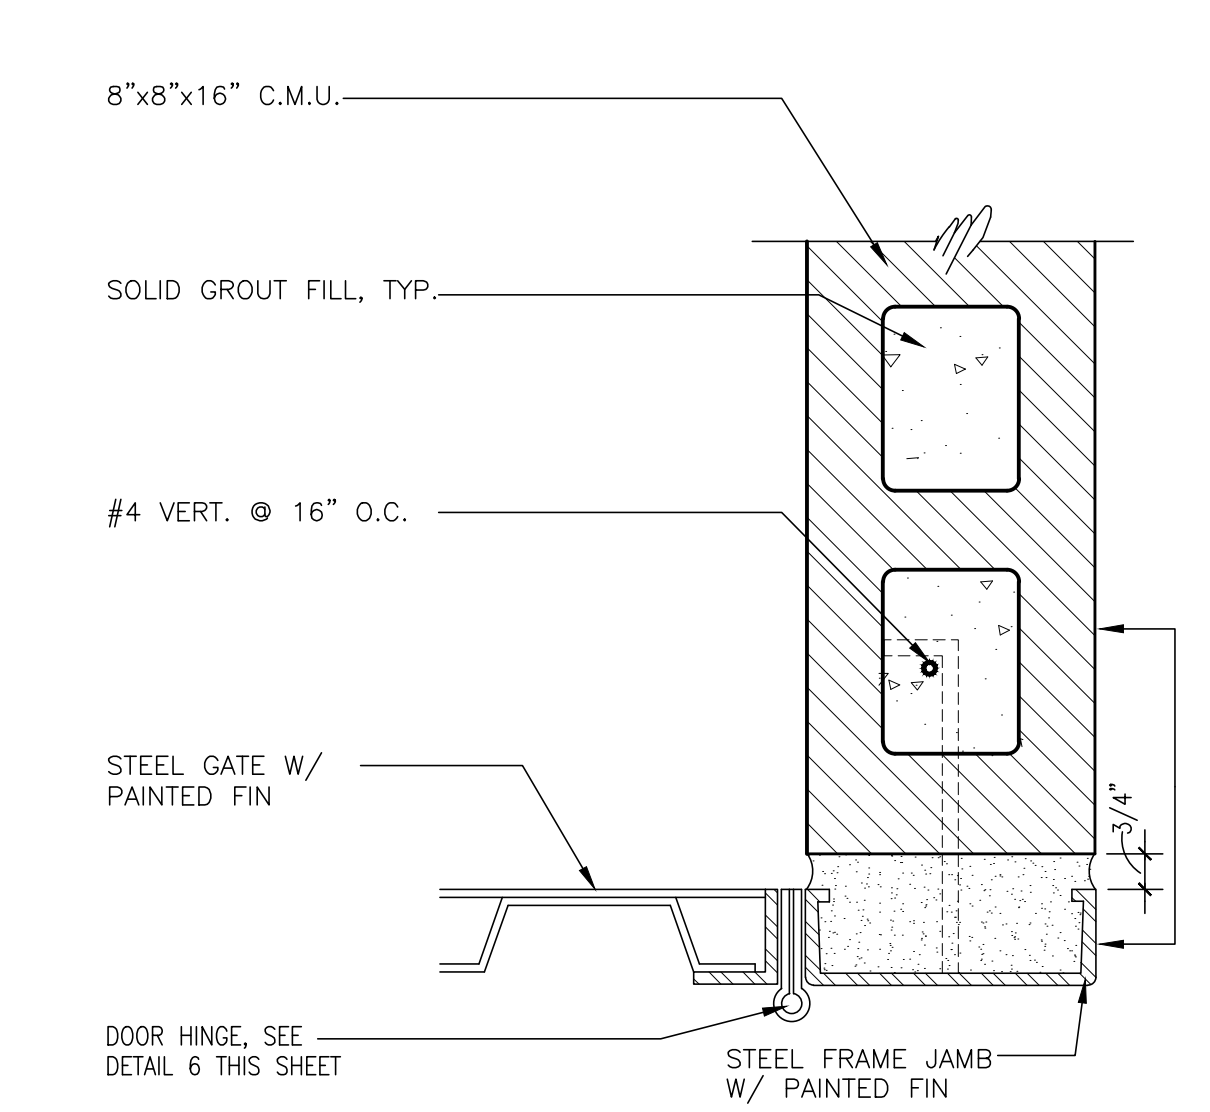


GATE JAMB
SCALE: 3/4" = 1'-0"

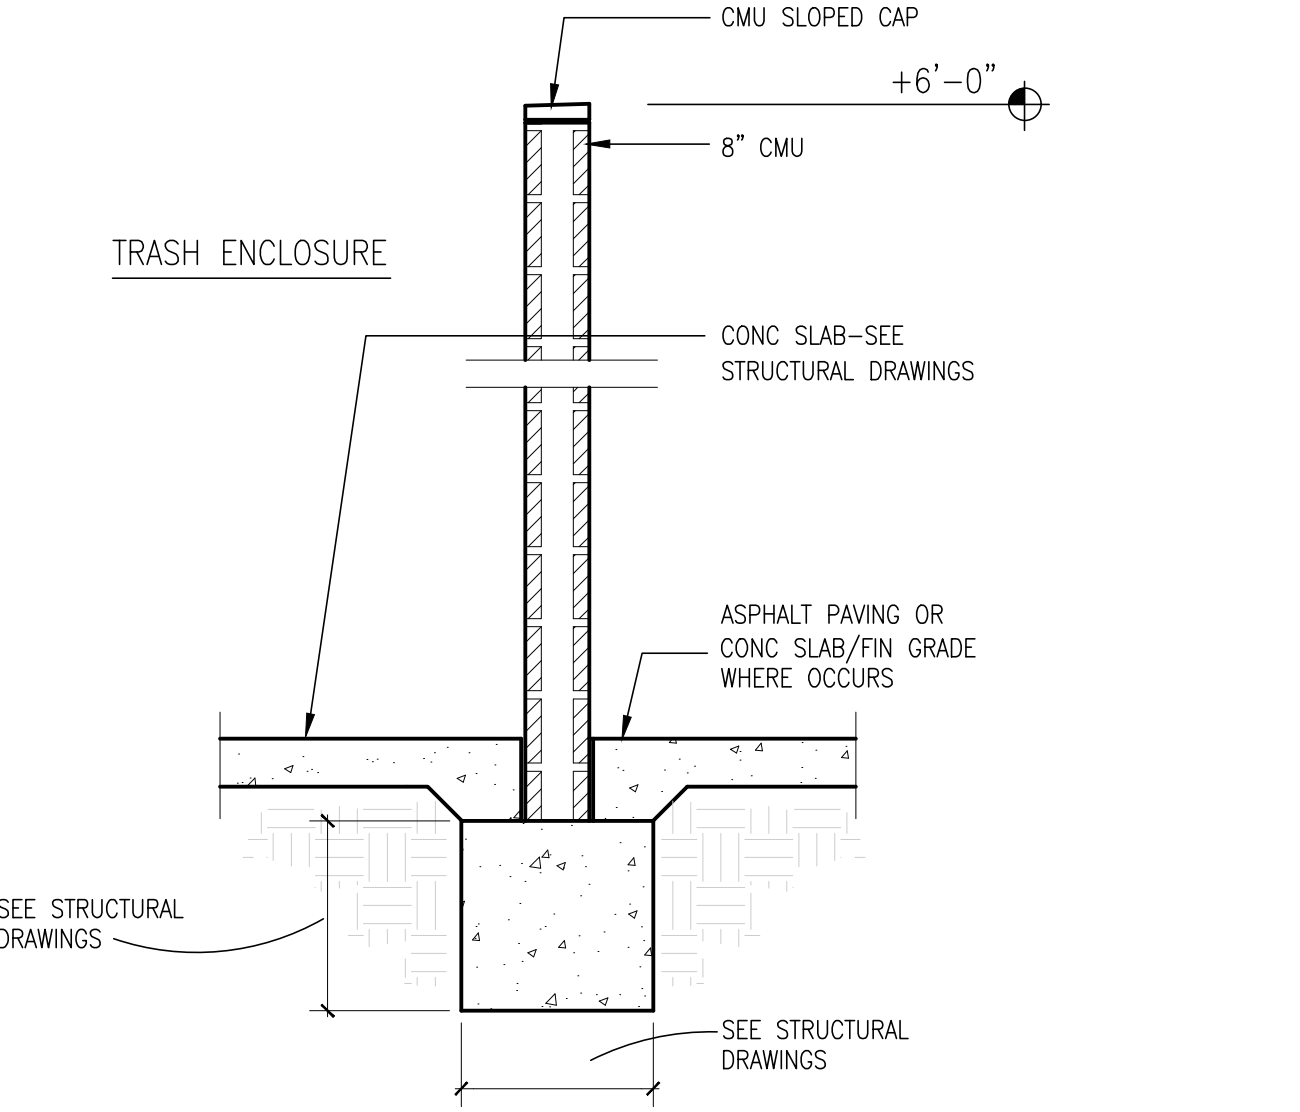


TRASH ENCLOSURE WALL SECTION
SCALE: 1/2" = 1'-0"




STAMPED CONCRETE DETAIL
SCALE: NO SCALE

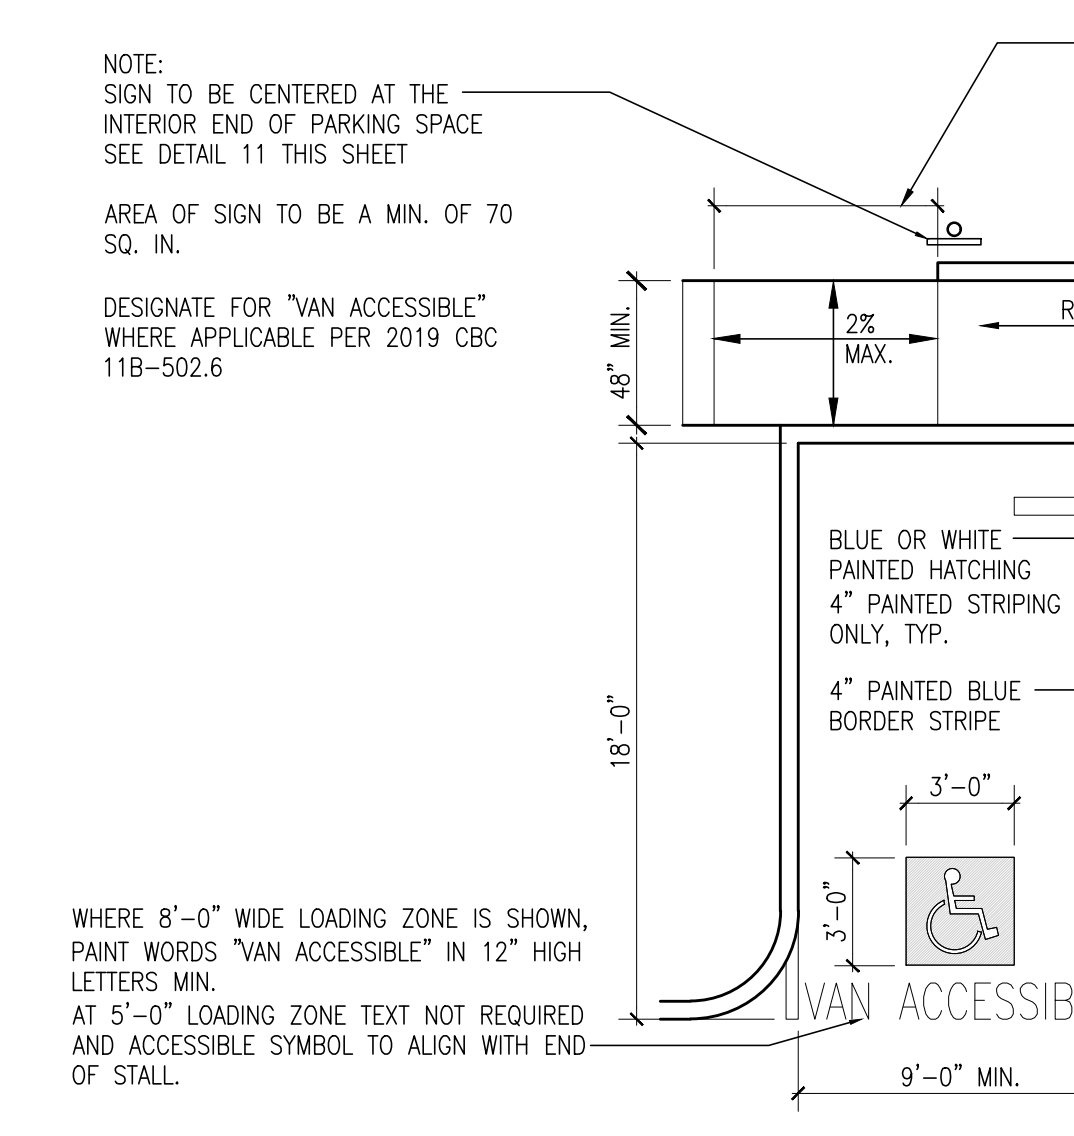


DOUBLE ACCESSIBLE STALLS
SCALE: 3/16" = 1' - 0"

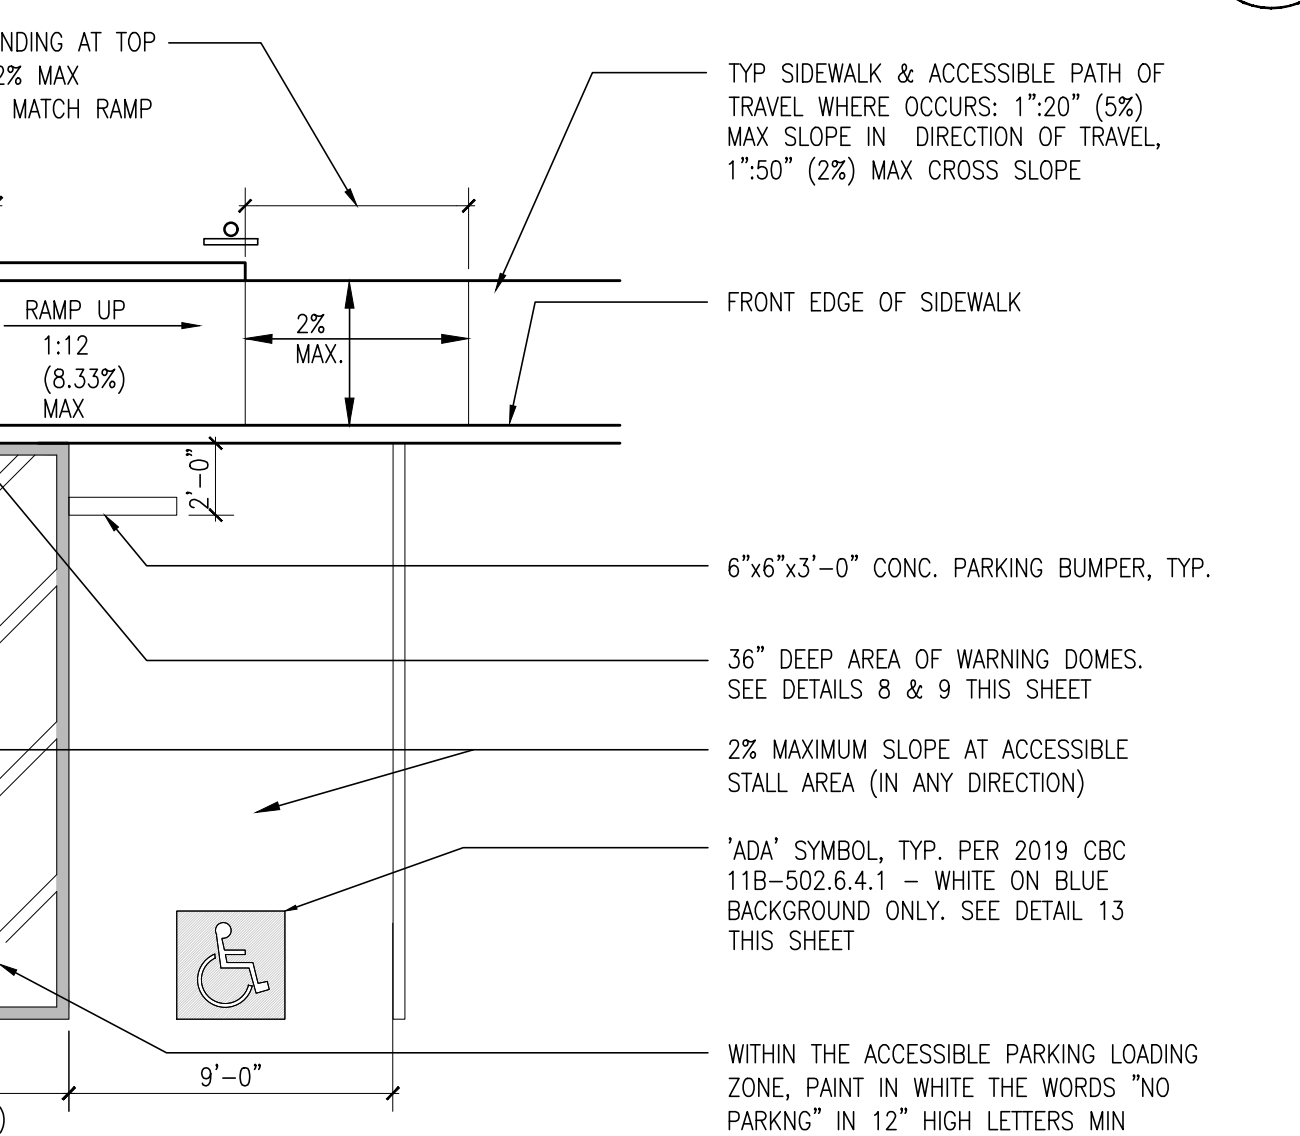


WARNING DOMES AT SITE RAMPS
SCALE: N.T.S.

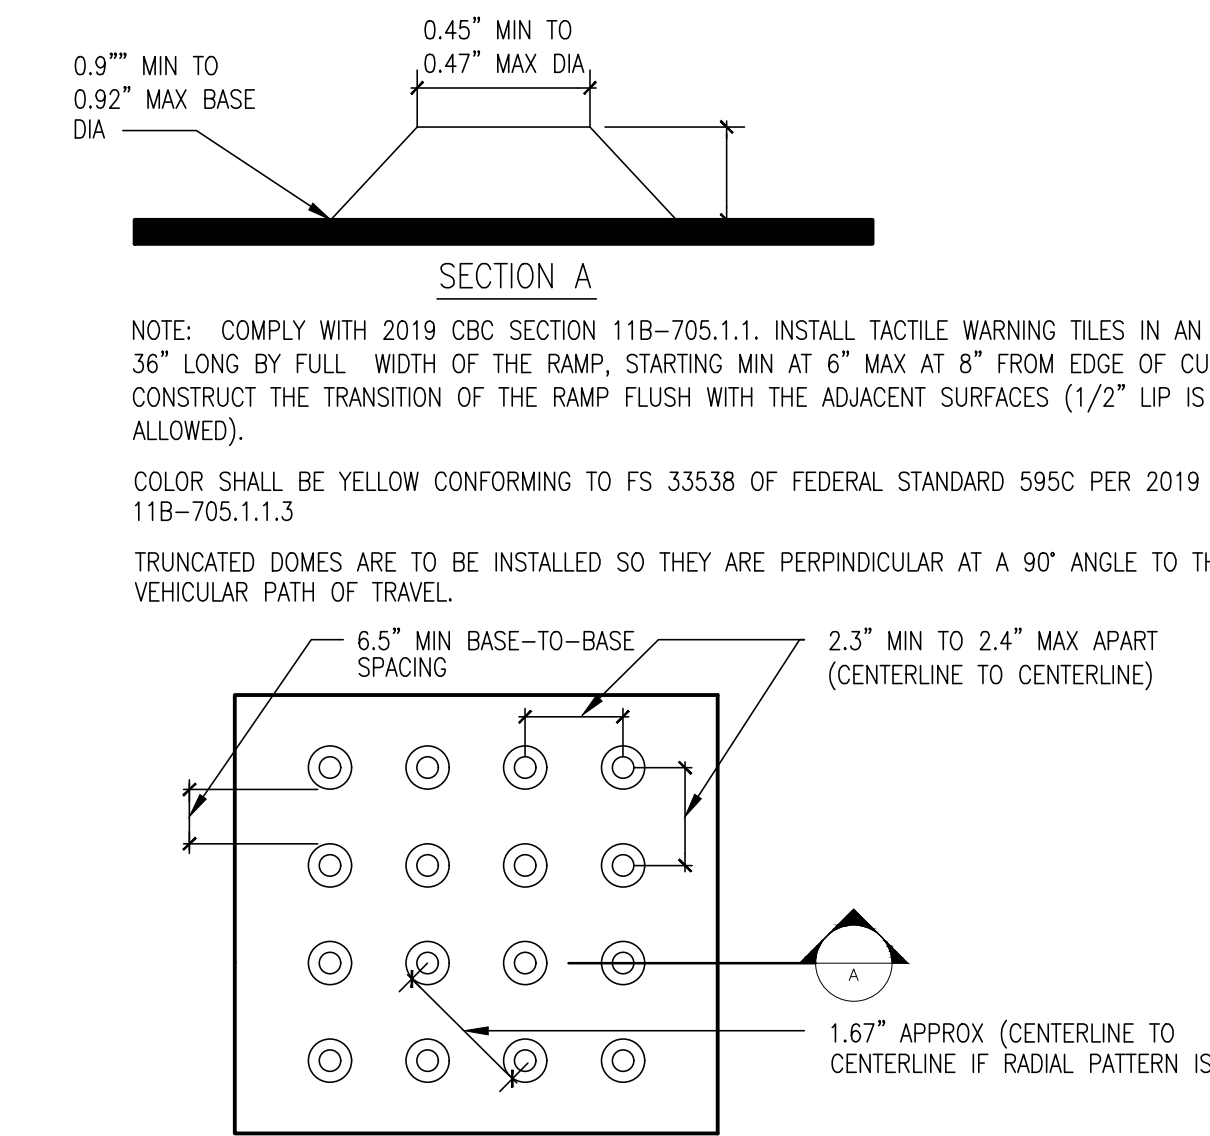

CANE BOLT SECTION
SCALE: 3/4" = 1'-0"

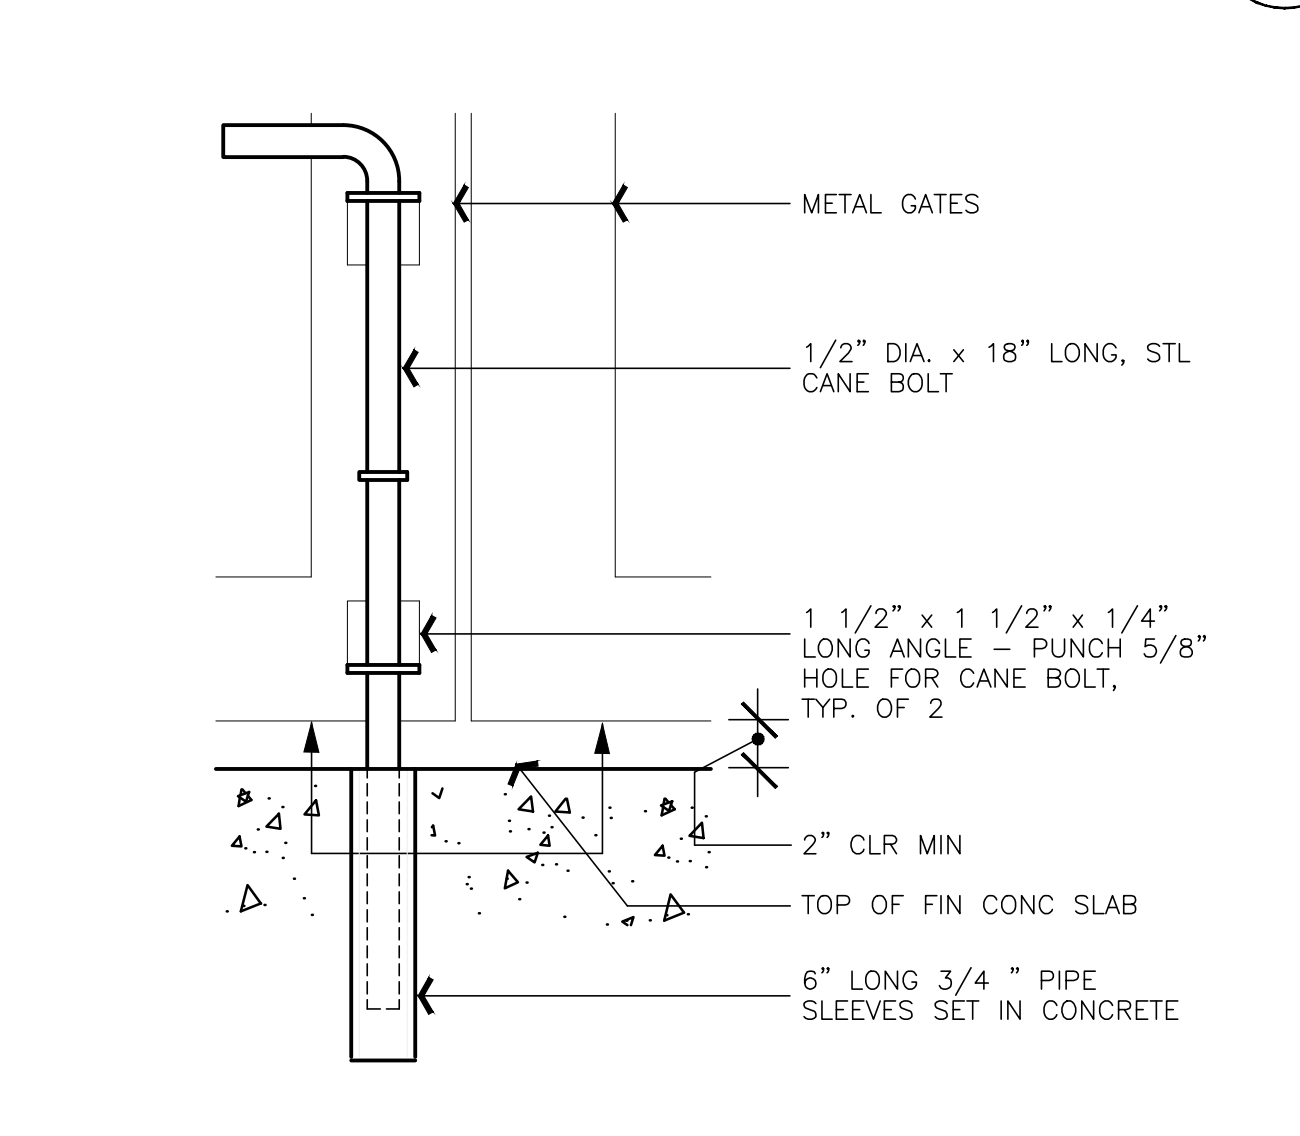

CANE BOLT SECTION
SCALE: 3/4" = 1'-0"

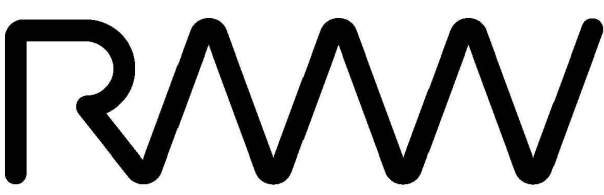

RMW
Architecture
Interiors

1718 Third Street
Suite 101
Sacramento
California 95811

Office
916 449-1400

rmw.com

OWNER / DEVELOPER:



500 Equity Avenue
Reno, NV 89502

GEORGE CONDON
Partner, West Region

PRELIMINARY DESIGN DOCUMENTS FOR:

STONECREEK INDUSTRIAL PARK

SOUTH EAST CORNER OF
BAROQUE DRIVE & ZINFANDEL DRIVE
CITY OF RANCHO CORDOVA, CALIFORNIA

approved for the owner by :

approved for the architect by :

issue :	description :	date :
A	INITIAL PLAN REVIEW SUBMITTAL	11-10-2021
Δ	PLND-1121-0020 PC COMMENTS	01-21-2022

TENANT'S DEVELOPMENT MANAGER:

drawn by : RDG plot date : 11-10-2021

checked by : JDL


stamp

scale : AS NOTED

project number : 2214068.00

SITE DETAILS

sheet no. :

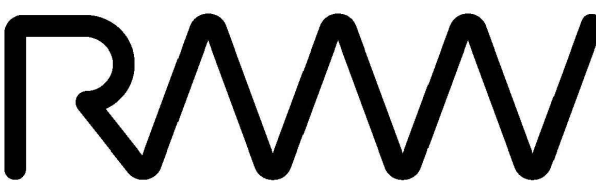

RMW
Architecture
Interiors

1718 Third Street
Suite 101
Sacramento
California 95811

Office
916 449-1400

rmw.com

OWNER / DEVELOPER:



500 Equity Avenue
Reno, NV 89502

GEORGE CONDON
Partner, West Region

PRELIMINARY DESIGN DOCUMENTS FOR:

STONECREEK
INDUSTRIAL PARK

SOUTH EAST CORNER OF
BAROQUE DRIVE & ZINFANDEL DRIVE
CITY OF RANCHO CORDOVA, CALIFORNIA

approved for the owner by :

approved for the architect by :

issue :	description :	date :
A	INITIAL PLAN REVIEW SUBMITTAL	11-10-2021
△	PLND-1121-0020 PC COMMENTS	01-21-2022
△	RE-SUBMITTAL TO PLANNING 4TH SUBMITTAL	02-13-2023

TENANT'S DEVELOPMENT MANAGER:

drawn by : RDG plot date : 11-10-2021

checked by : JDL


stamp

scale : AS NOTED
project number : 2214068.00

SITE DETAILS

sheet no. :



A01.6

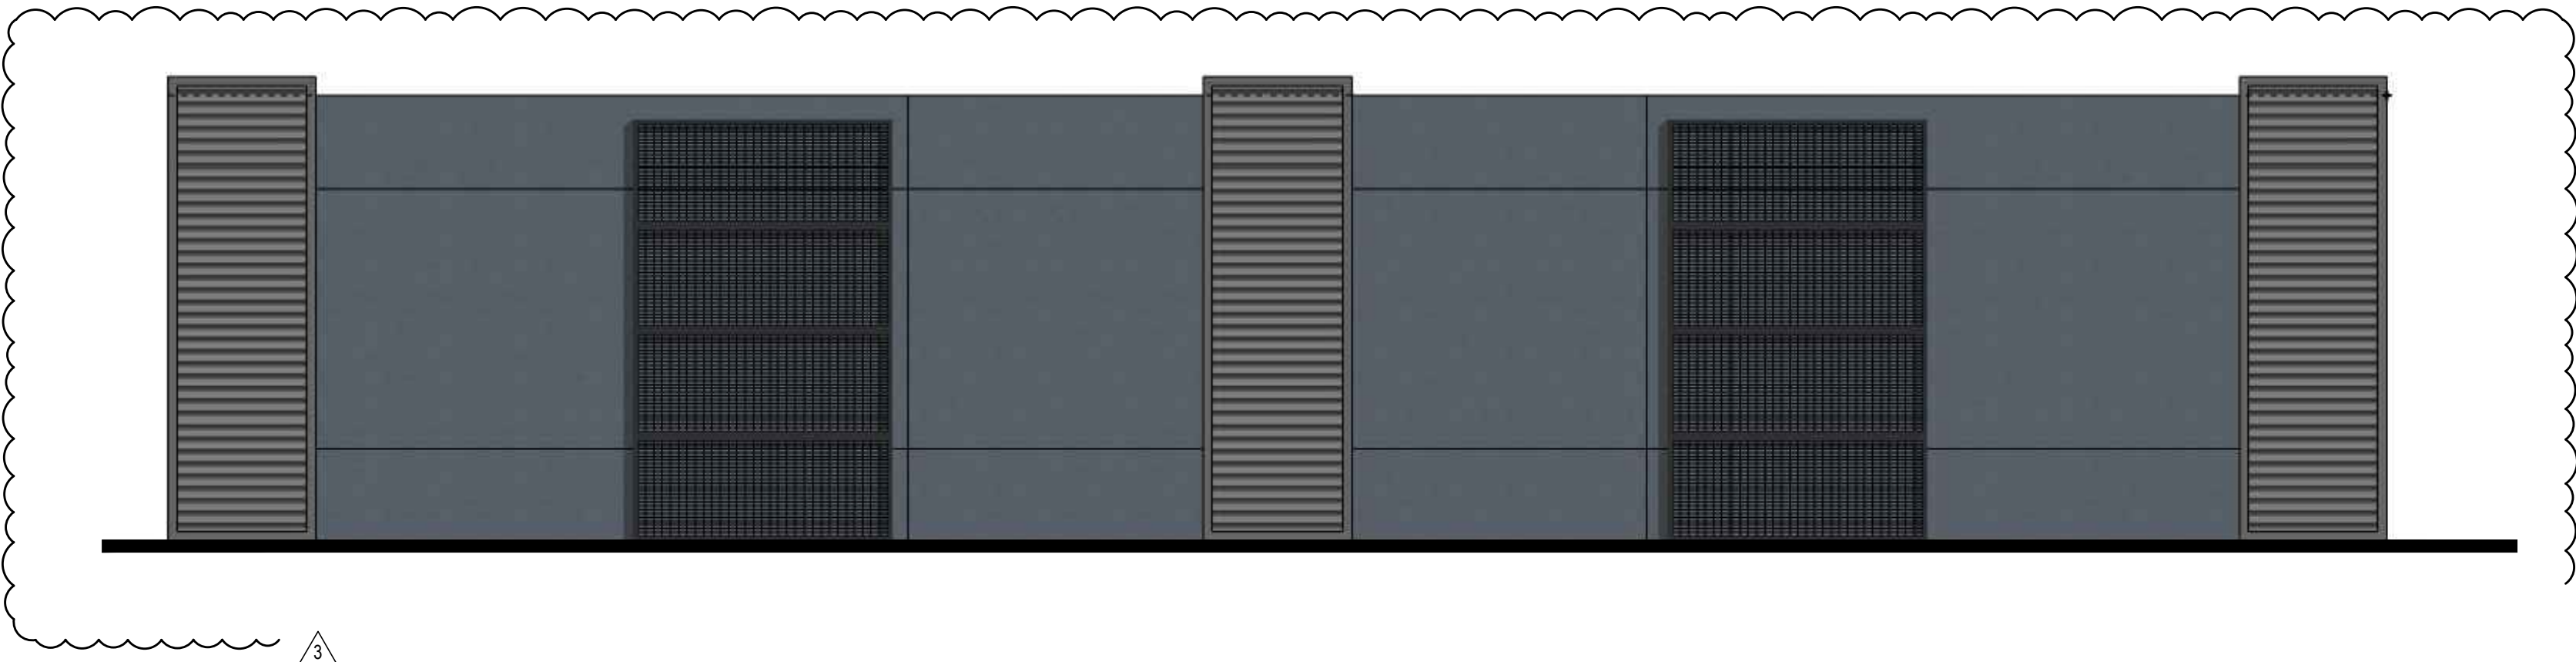

SOUND WALL DETAIL

SCALE: 1/2" = 1'-0"

3

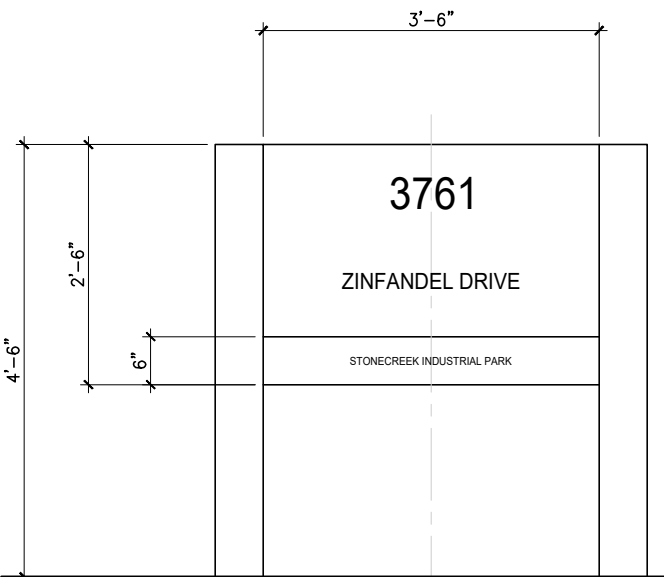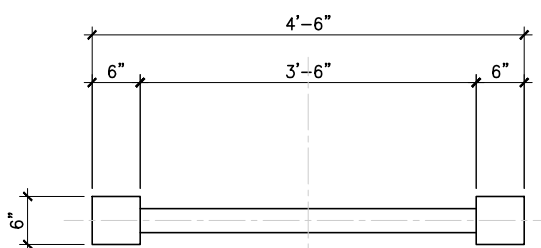

ADDRESS POST SIGN

SCALE: 1/2"=1'-0"

2



MONUMENT SIGN DETAIL AND RENDERING (FOR REFERENCE ONLY)

SCALE: 1/2" = 1'-0"

1



FINISH LEGEND:

P1: PAINT 1 SHERWIN WILLIAMS SW757 HIGH REFLECTIVE WHITE	P3: PAINT 3 SHERWIN WILLIAMS SW7631 CITY LOFT	P5: PAINT 5 SHERWIN WILLIAMS SW7615 SEA SERPENT	GL1: DARK GRAY VISION GLAZ. VITRO GRAYLITE II GLASS 1/4" DUAL PANE GLAZING IN THERMALLY BROKEN ALUMINUM FRAMES	FL1: CONCRETE TILT-UP PANEL WITH "FITZGERALD FORMLINERS" #14329 (3/4" DEEP WITH 1/4" RIBS) PAINT TO MATCH P4
P2: PAINT 2 SHERWIN WILLIAMS SW7006 EXTRA WHITE	P4: PAINT 4 SHERWIN WILLIAMS SW7543 AVENUE TAN	P6: PAINT 6 SHERWIN WILLIAMS SW7674 PEPPERCORN	AL1: ALUMINUM STOREFRONT FRAMES CLEAR ANODIZED ALUMINUM	FL2: CONCRETE TILT-UP PANEL WITH "FITZGERALD FORMLINERS" #14020 (WOOD PLANK TEXTURE) PAINT AS SPECIFIED

KEYNOTES:

- 1 EXTERIOR WALLS TO BE SITE CAST TILT-UP CONCRETE PANELS WITH 3/4" X 3/4" DOUBLE CHAMFER REVEALS AND A TEXTURED MULTICOLOR EXTERIOR COATING SYSTEM

2 TYPICAL WINDOW SYSTEM: DUAL PANE GLAZING IN 2" X 4" (NOMINAL) THERMALLY BROKEN, CLEAN ANODIZED ALUMINUM FRAMES. OUTER GLAZING PANE TO BE TINTED WITH LOW-E COATING ON INTERIOR SURFACE. INNER PANE CLEAR FLOAT. STOREFRONT DOORS WHERE SHOWN.

3 3' x 7' STEEL MAN DOOR, PAINT TO MATCH ADJACENT WALL COLOR.

4 9' x 10' DOCK LEVEL SECTIONAL STEEL DOOR WITH VISION LITE BOTH SIDES

5 DEPRESSED TRUCK DOCK

6 BUILDING SIGNAGE UNDER SEPARATE PERMIT. SIGNAGE AREA TO COMPLY WITH CITY OF RANCHO CORDOVA REQUIREMENTS.

7 12' X 14' GRADE LEVEL SECTIONAL STEEL DOOR
- 8 PROPOSED LOCATION OF BUILDING ADDRESS SIGNAGE TO BE PLACED ON THE BUILDING IN SUCH A POSITION AS TO BE EASILY READ FROM THE STREET OR ROAD FRONTING THE PROPERTY. THE MINIMUM SIZE OF THE NUMBERS SHALL NOT BE LESS THAN SIX (6) INCHES AND SHALL ALSO CONTRAST WITH THEIR BACKGROUND. SIGNAGE UNDER SEPARATE PERMIT

9 WALL MOUNTED SCUPPER AND DOWNSPOUT, PAINT TO MATCH ADJACENT WALL COLOR. SEE DETAIL 13/A09.3 FOR MORE INFORMATION.

10 INDICATES LOCATION OF SURFACE MOUNTED EXTERIOR SITE LIGHT FIXTURE, SEE PHOTOMETRIC DRAWINGS

11 INDICATES LOCATION OF SURFACE MOUNTED EMERGENCY LIGHT FIXTURE CENTERED ABOVE DOOR, TYPICAL AT ALL EXTERIOR DOORS, SEE PHOTOMETRIC DRAWINGS

12 STEEL C CHANNEL STOREFRONT CANOPY, PAINT AS SCHEDULED. SEE SHEET A02.3 FOR MORE INFORMATION.

13 WALL MOUNTED GREENSCREEN VINE SYSTEM OR EQUAL
- 14 STEEL C-CHANNEL "OPEN" CANOPY, PAINT AS SPECIFIED. SEE SHEET A02.3 FOR MORE INFORMATION.

15 REVEAL AREAS TO BE PAINTED TO MATCH GLAZING COLOR. SEE FINISH LEGEND THIS SHEET.


16 TILT-UP CONCRETE SCREEN WALL WITH REVEALS AND A MULTICOLORED TEXTURED ELASTOMERIC FINISH SYSTEM. SEE SHEET A01.3 FOR MORE INFORMATION.

17 DASHED LINE INDICATES INTERNAL CLEAR HEIGHT. SEE ELEVATIONS FOR HEIGHT.

18 SPANDREL GLAZING FROM 12'-0" A.F.F. TO T.O. WINDOW HEAD. SEE EXTERIOR ELEVATIONS FOR HEIGHTS.

19 POTENTIAL LOCATION OF FUTURE KNOX BOX. FINAL LOCATION TO BE DETERMINED AT TIME OF TENANT IMPROVEMENT.

20 MECHANICAL AIR VENTILATION LOUVERS. PAINT TO MATCH ADJACENT WALL COLOR. SEE MECHANICAL DRAWINGS FOR MORE INFORMATION.
- 21 DELEGATED DESIGN ITEM: PRE-FABRICATED STEEL STAIR. AREA OF ASSISTED RESCUE SHOWN AS NEEDED SEE 11/A09.3 FOR STAIR DETAIL.

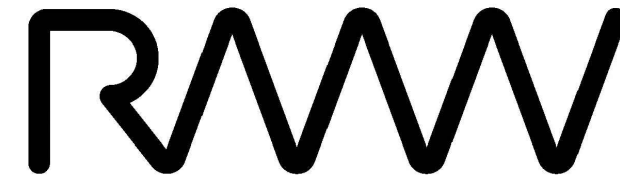

RMW
Architecture
Interiors

1718 Third Street
Suite 101
Sacramento
California 95811

Office
916 449-1400

rmw.com

OWNER / DEVELOPER:



500 Equity Avenue
Reno, NV 89502

GEORGE CONDON
Partner, West Region

PRELIMINARY DESIGN DOCUMENTS FOR:

STONECREEK
INDUSTRIAL PARK
BUILDING A

SOUTH EAST CORNER OF BAROQUE
DRIVE & ZINFANDEL DRIVE
CITY OF RANCHO CORDOVA, CALIFORNIA

approved for the owner by :

approved for the architect by :

issue :	description :	date :
A	INITIAL PLAN REVIEW SUBMITTAL	03-18-2022
1	PLAN CHECK COMMENTS	XX-XX-2022

TENANT'S DEVELOPMENT MANAGER:

drawn by : RDG plot date : XX-XX-XXXX

checked by : JDL

stamp




scale : AS NOTED

project number : 2214068.00

EXTERIOR
ELEVATIONS -
BUILDINGS A

sheet no. :

A03.1

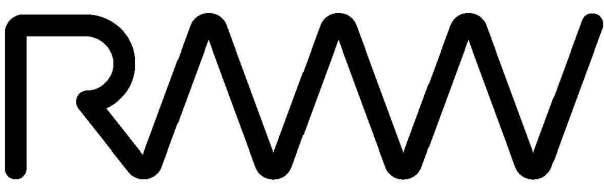

RMW
Architecture
Interiors

1718 Third Street
Suite 101
Sacramento
California 95811

Office
916 449-1400

rmw.com

OWNER / DEVELOPER:



500 Equity Avenue
Reno, NV 89502

GEORGE CONDON
Partner, West Region

PRELIMINARY DESIGN DOCUMENTS FOR:

STONECREEK
INDUSTRIAL PARK

SOUTH EAST CORNER OF
BAROQUE DRIVE & ZINFANDEL DRIVE
CITY OF RANCHO CORDOVA, CALIFORNIA

approved for the owner by :

approved for the architect by :

issue :	description :	date :
A	INITIAL PLAN REVIEW SUBMITTAL	11-10-2021
△	PLND-1121-0020 PC COMMENTS	01-21-2022

TENANT'S DEVELOPMENT MANAGER:

drawn by : RDG plot date : 11-10-2021

checked by : JDJL

stamp



scale : AS NOTED

project number : 2214068.00

LINE OF SIGHT
EXHIBIT

sheet no. :


A04.1

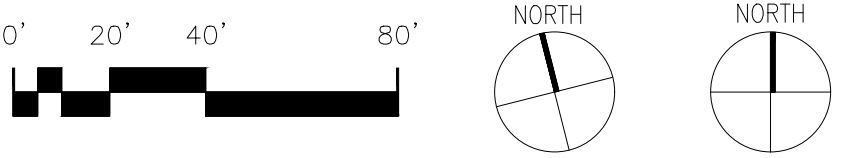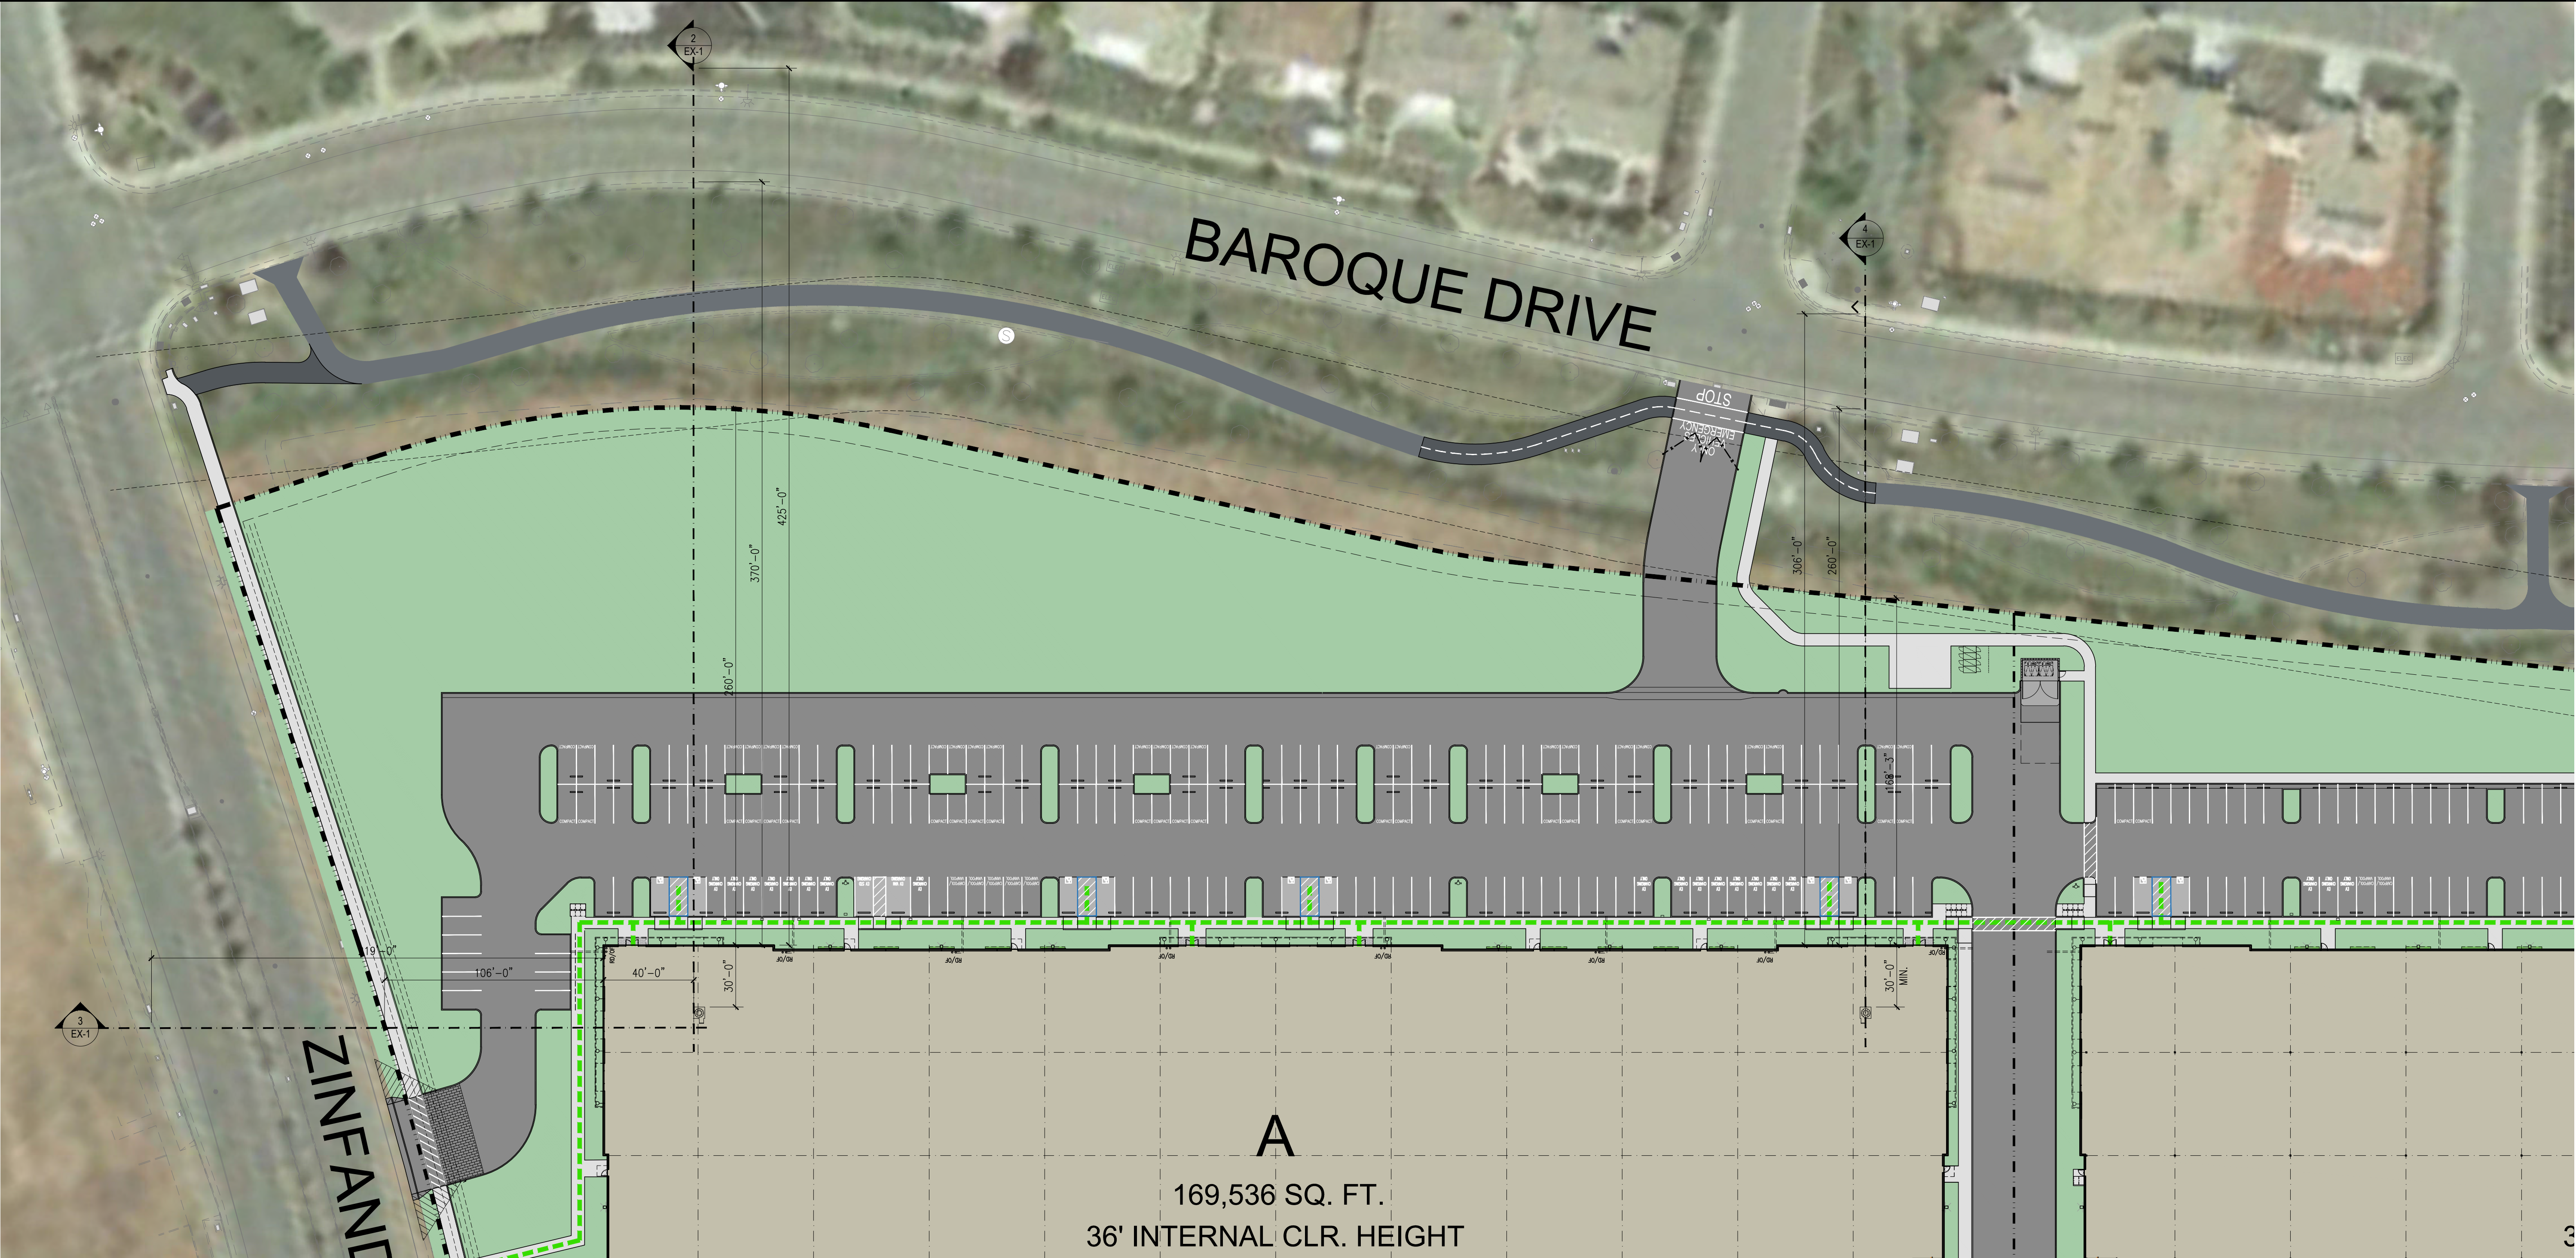

PRELIMINARY SITE PLAN

SCALE: 1" = 40'-0"


1

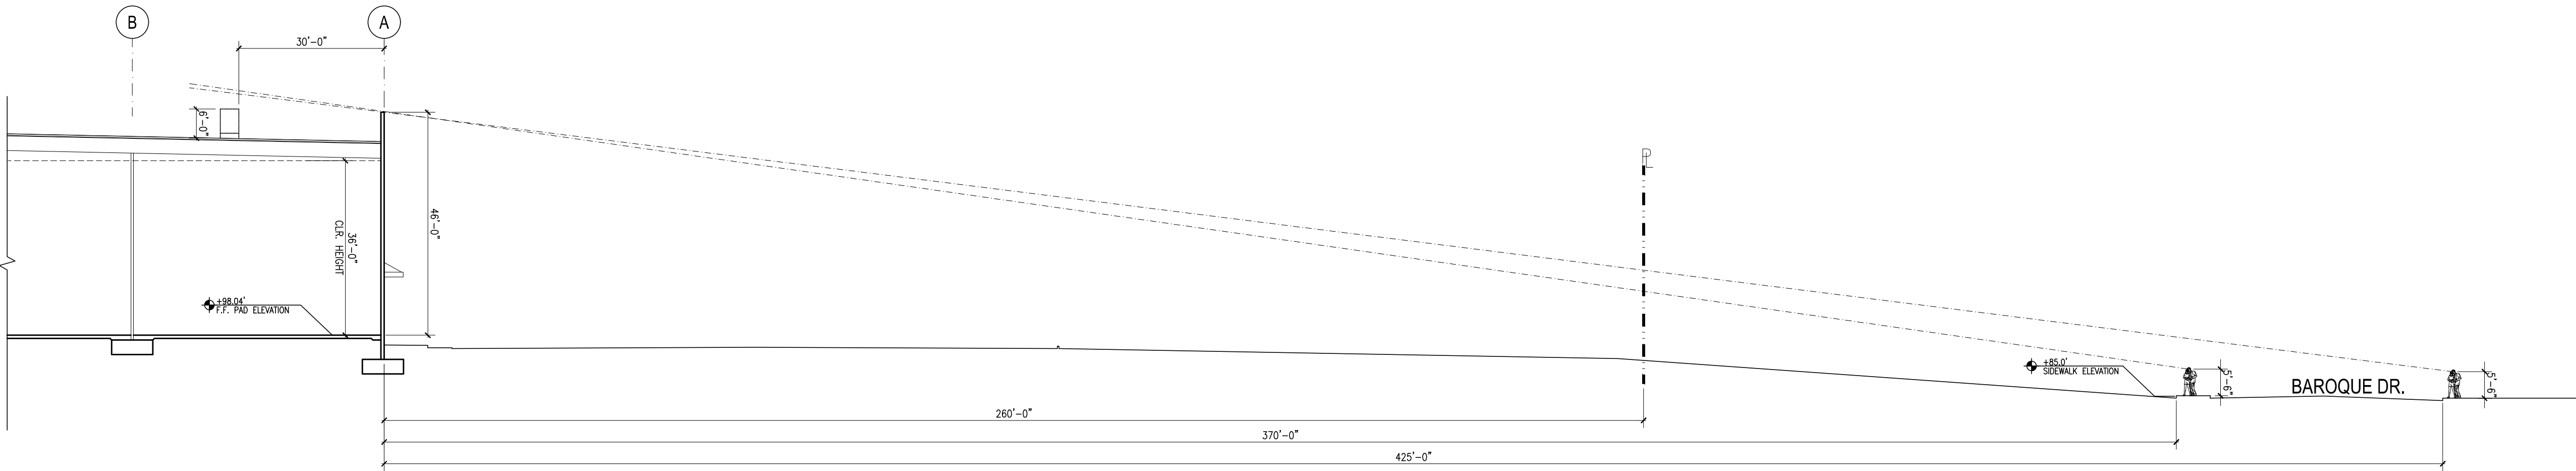

LINE OF SIGHT DETAIL @ BAROQUE DR.

SCALE: 1" = 20'-0"


2

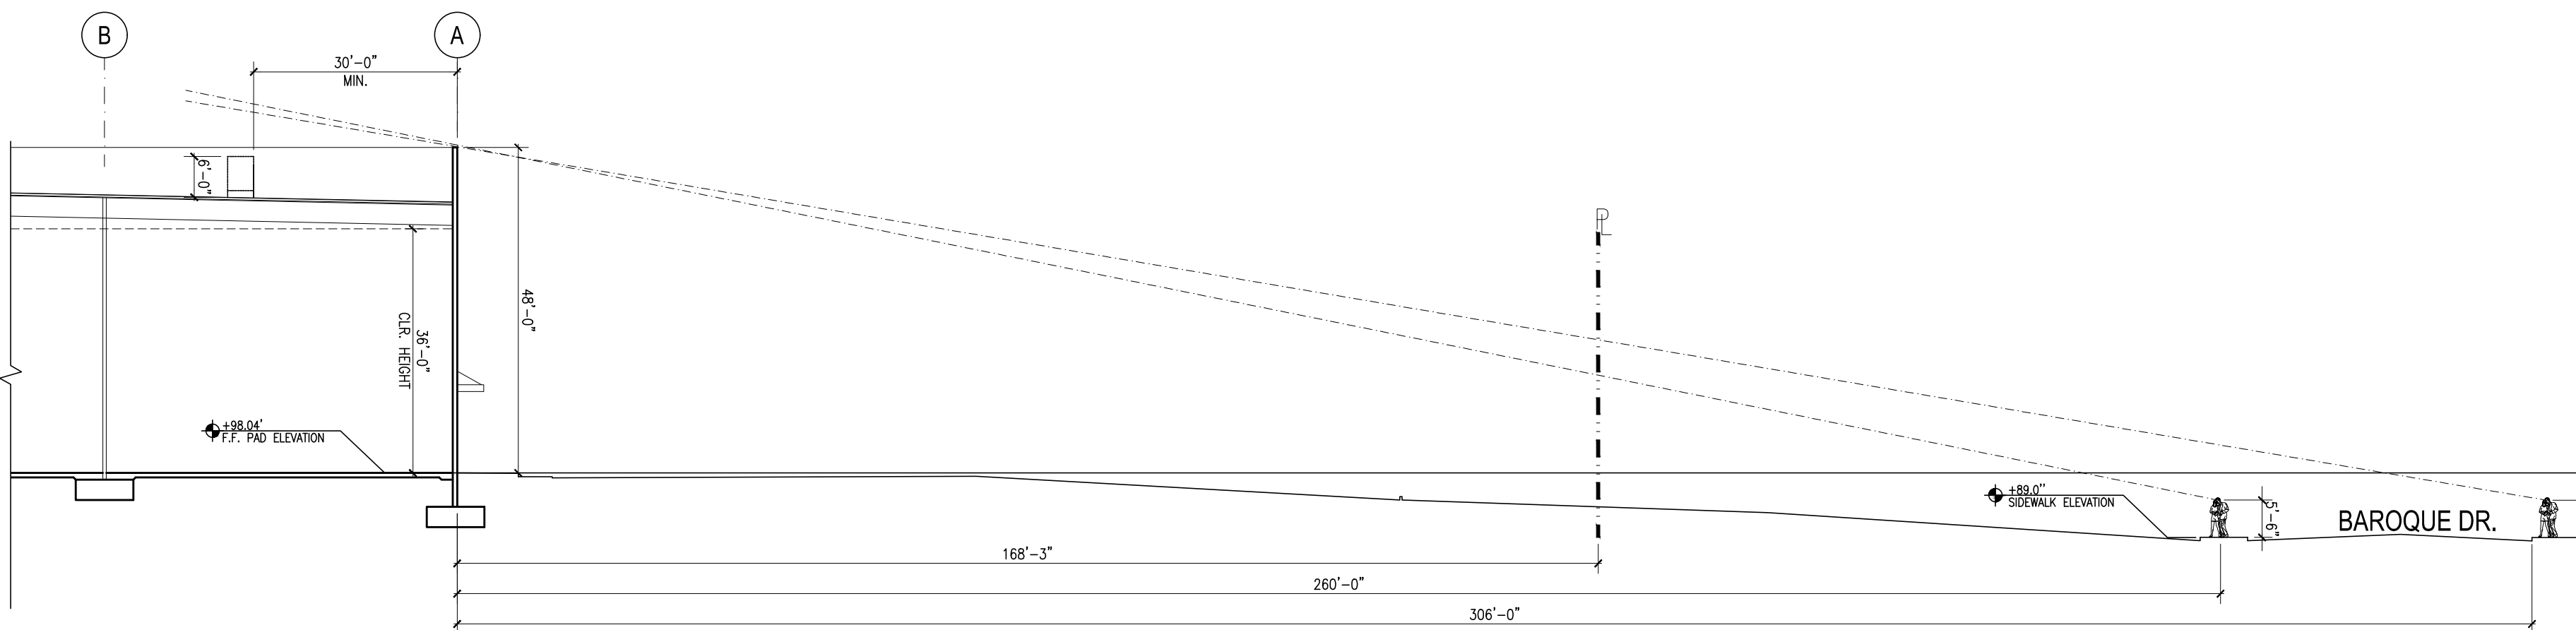

LINE OF SIGHT DETAIL @ BAROQUE DR.

SCALE: 1" = 20'-0"


4

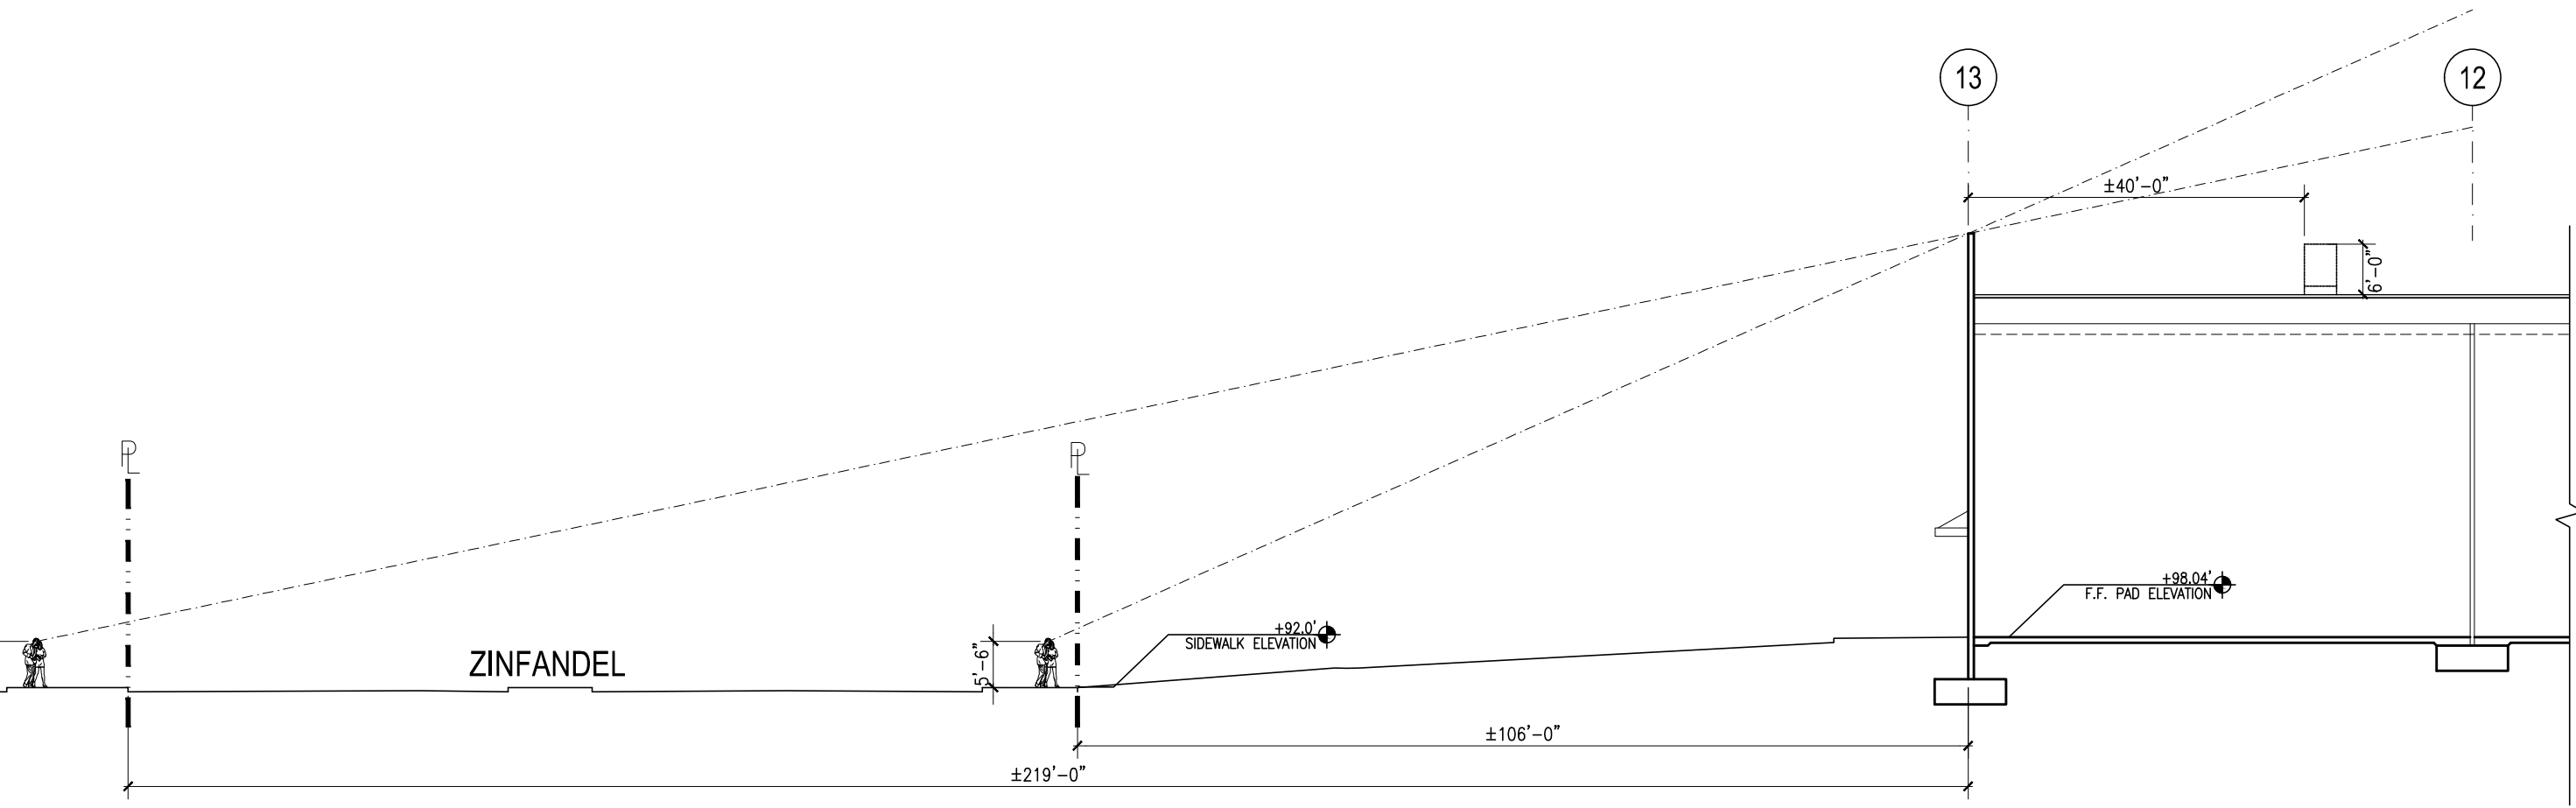

LINE OF SIGHT DETAIL @ ZINFANDEL DR.

SCALE: 1" = 20'-0"

3

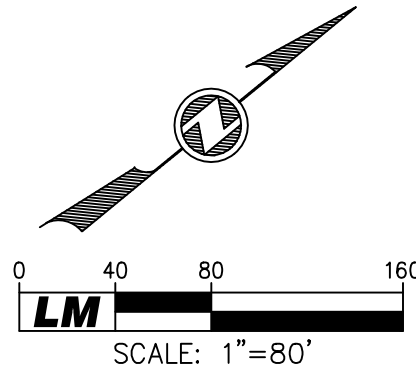


ENGINEERS STAMP



EXP. DATE: _____

PROJECT NO. 4276-12		PRELIMINARY DESIGN DOCUMENTS FOR STONECREEK INDUSTRIAL PARK – PHASE 1		CITY OF RANCHO CORDOVA		CALIFORNIA																															
C201		CIVIL SITE PLAN																																			
1																																					
		 CIVIL ENGINEERING-LAND SURVEYING-PLANNING 5301 W. 15TH STREET, SUITE 200 FOUNTAIN VALLEY, CA 92708 PHONE: (951) 665-1755 • WEB: www.lmce.net		DATE: 05-11-2022 SCALE: AS NOTED DRAWN BY: PJ DESIGNED BY: PF CHECKED BY: BPB		<table><tr><th>NO.</th><th>DATE</th><th>REVISION DESCRIPTION</th><th>ENCR</th><th>APPROVED BY</th><th>DATE</th></tr><tr><td>1</td><td>11/10/21</td><td>INITIAL PLAN REVIEW SUBMITTAL</td><td>PF</td><td></td><td></td></tr><tr><td>2</td><td>03/07/22</td><td>PIND=1121-0020 PC COMMENTS</td><td>PF</td><td></td><td></td></tr><tr><td>3</td><td>02/13/23</td><td>PIND=1121-0020 PC COMMENTS 3RD SUBMITTAL</td><td>PF</td><td></td><td></td></tr><tr><td>4</td><td>02/13/23</td><td>PIND=1121-0020 PC COMMENTS 4TH SUBMITTAL</td><td>PF</td><td></td><td></td></tr></table>		NO.	DATE	REVISION DESCRIPTION	ENCR	APPROVED BY	DATE	1	11/10/21	INITIAL PLAN REVIEW SUBMITTAL	PF			2	03/07/22	PIND=1121-0020 PC COMMENTS	PF			3	02/13/23	PIND=1121-0020 PC COMMENTS 3RD SUBMITTAL	PF			4	02/13/23	PIND=1121-0020 PC COMMENTS 4TH SUBMITTAL	PF		
NO.	DATE	REVISION DESCRIPTION	ENCR	APPROVED BY	DATE																																
1	11/10/21	INITIAL PLAN REVIEW SUBMITTAL	PF																																		
2	03/07/22	PIND=1121-0020 PC COMMENTS	PF																																		
3	02/13/23	PIND=1121-0020 PC COMMENTS 3RD SUBMITTAL	PF																																		
4	02/13/23	PIND=1121-0020 PC COMMENTS 4TH SUBMITTAL	PF																																		

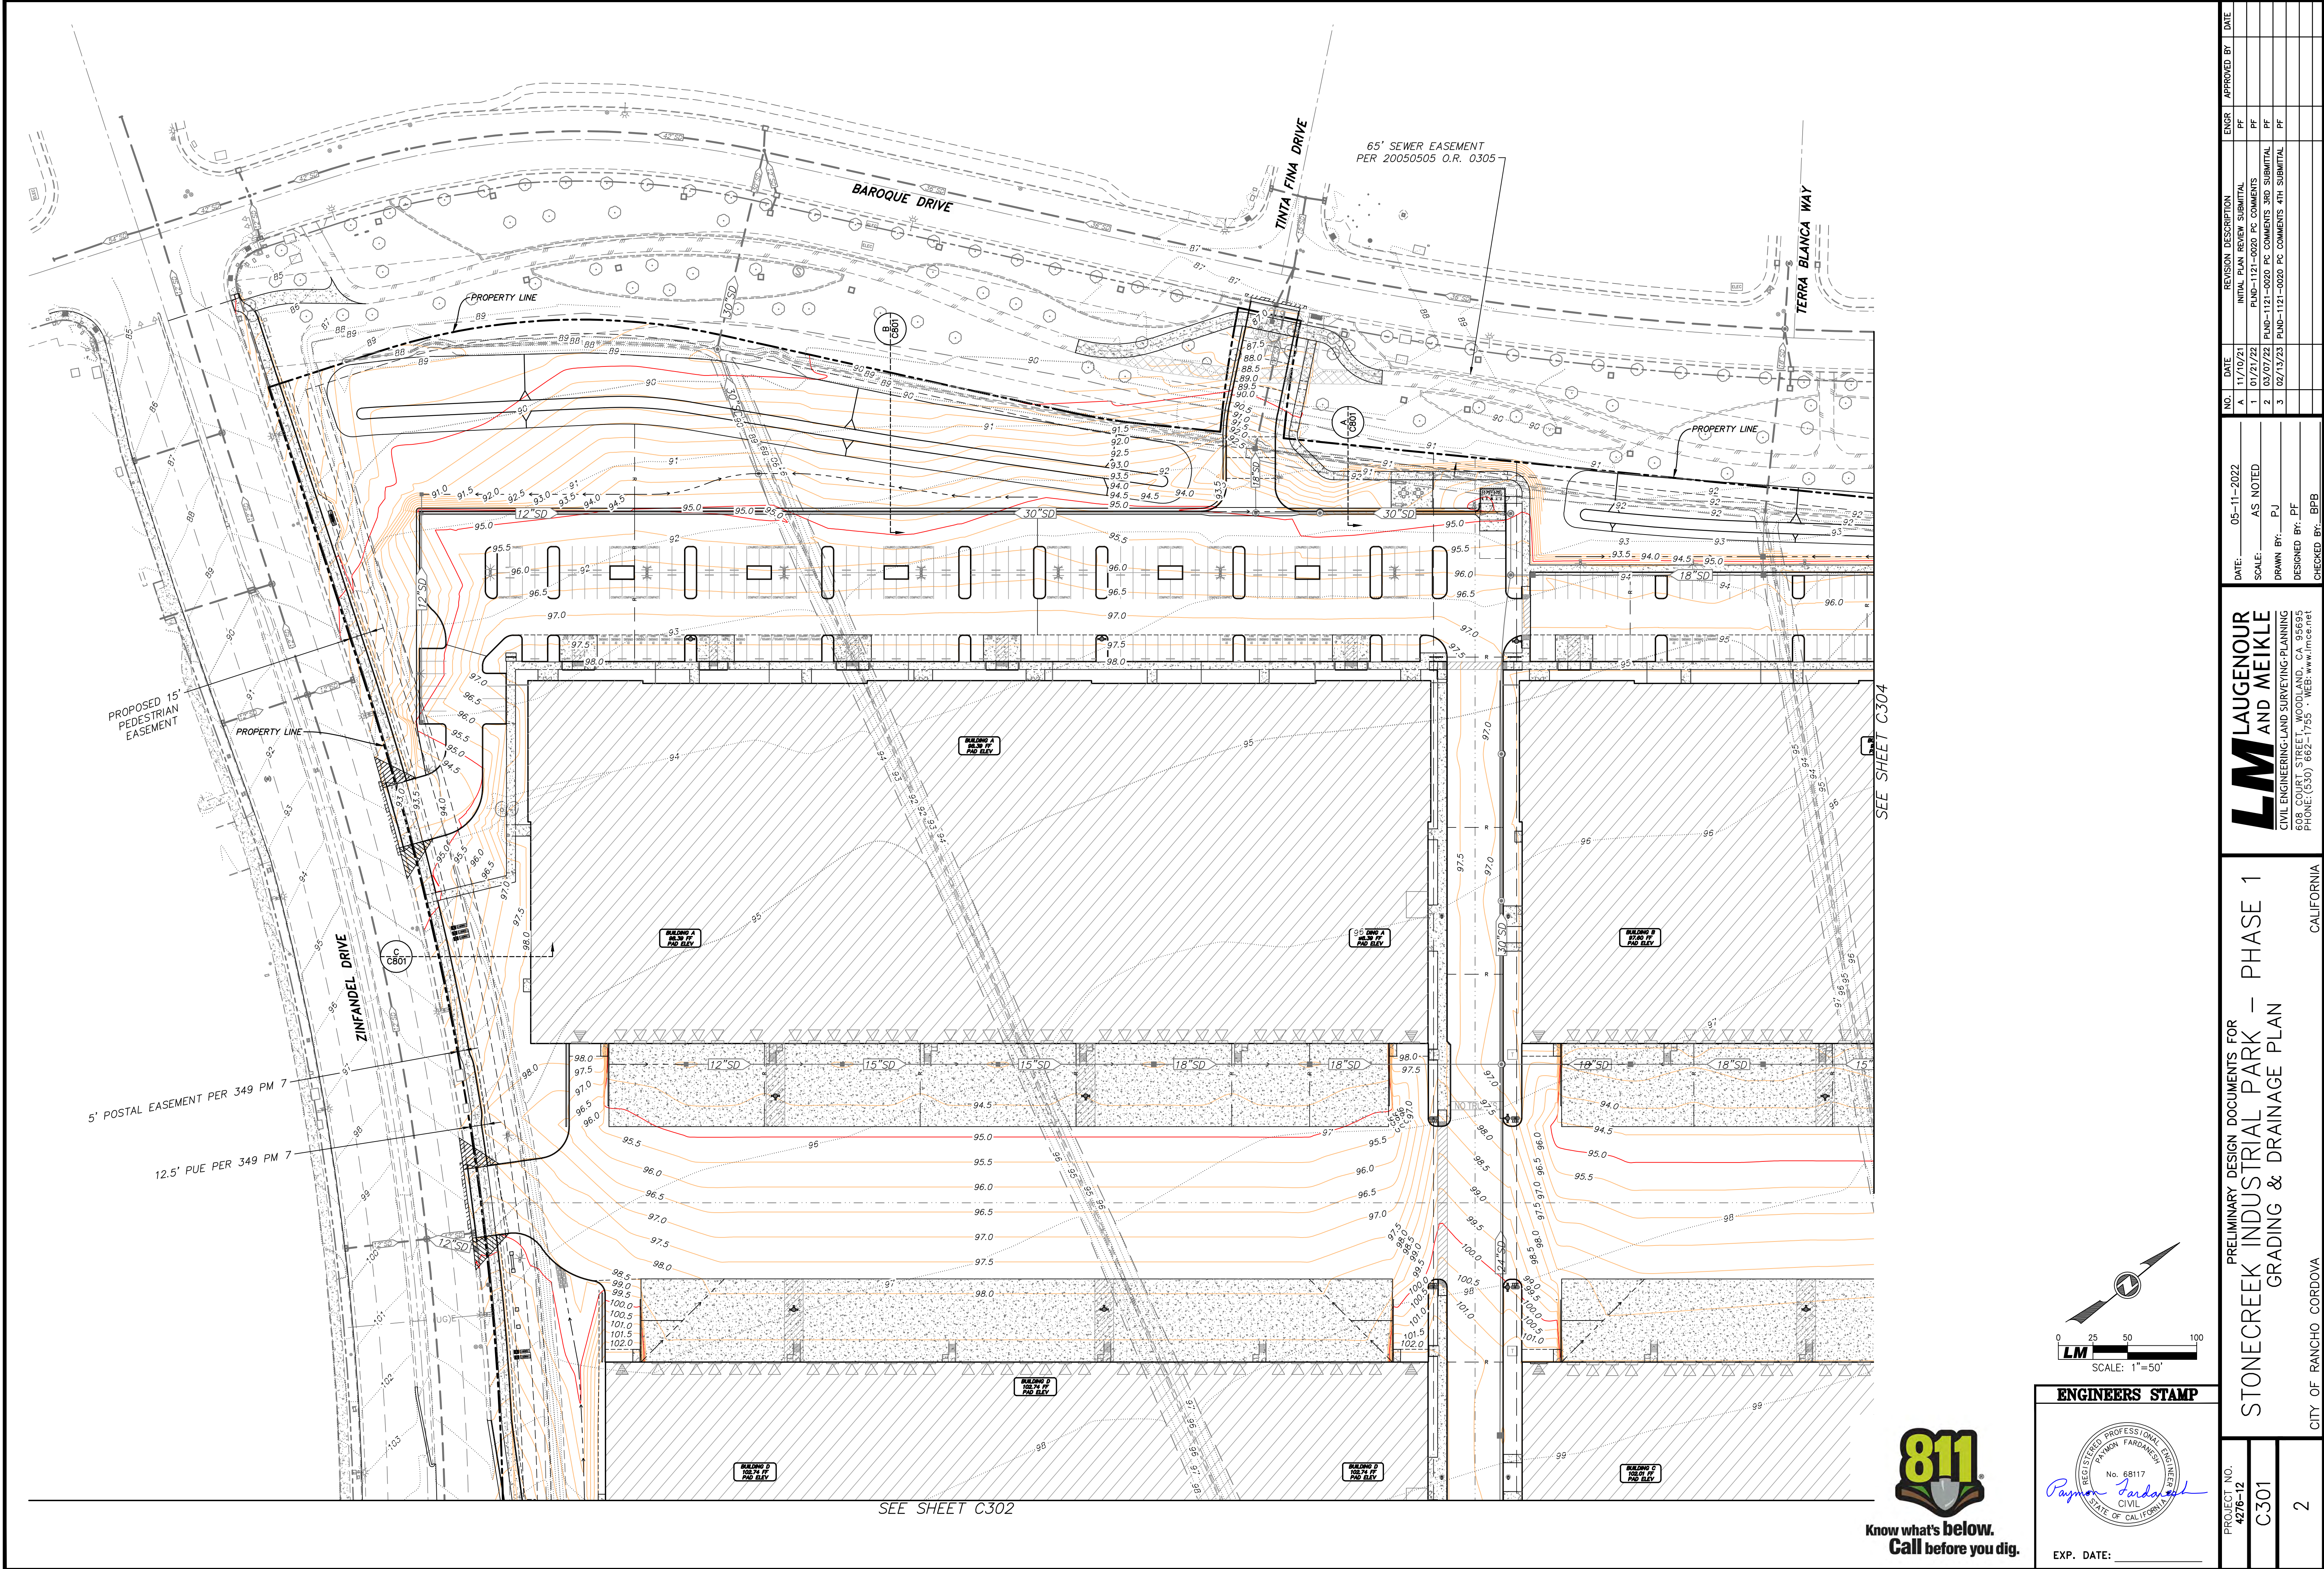

811
Know what's below.
Call before you dig.

0 25 50 100
SCALE: 1"=50'

ENGINEERS STAMP



REGISTERED PROFESSIONAL ENGINEER
PRIMA FARMER
No. 68117
CIVIL
STATE OF CALIFORNIA
Payman Fardani

EXP. DATE: _____

PRELIMINARY DESIGN DOCUMENTS FOR		STONECREEK INDUSTRIAL PARK – PHASE 1		CALIFORNIA	
GRADING & DRAINAGE PLAN					
PROJECT NO.	4276-12	C301	2		
NO.	A	1	2	3	
DATE	11/10/21	01/21/22	03/07/22	02/13/23	
REVISION DESCRIPTION	INITIAL PLAN REVIEW SUBMITTAL	PLND-1121-0020 PC COMMENTS	PLND-1121-0020 PC COMMENTS 3RD SUBMITTAL	PLND-1121-0020 PC COMMENTS 4TH SUBMITTAL	
ENGR	PF	PF	PF	PF	
APPROVED BY					
DATE	05-11-2022	AS NOTED	PJ	PF	BPB
SCALE					
DRAWN BY					
DESIGNED BY					
CHECKED BY					

SEE SHEET C301

SEE SHEET C303

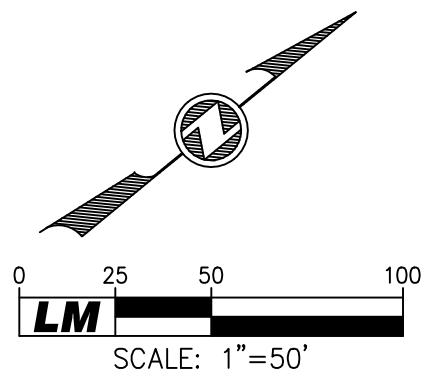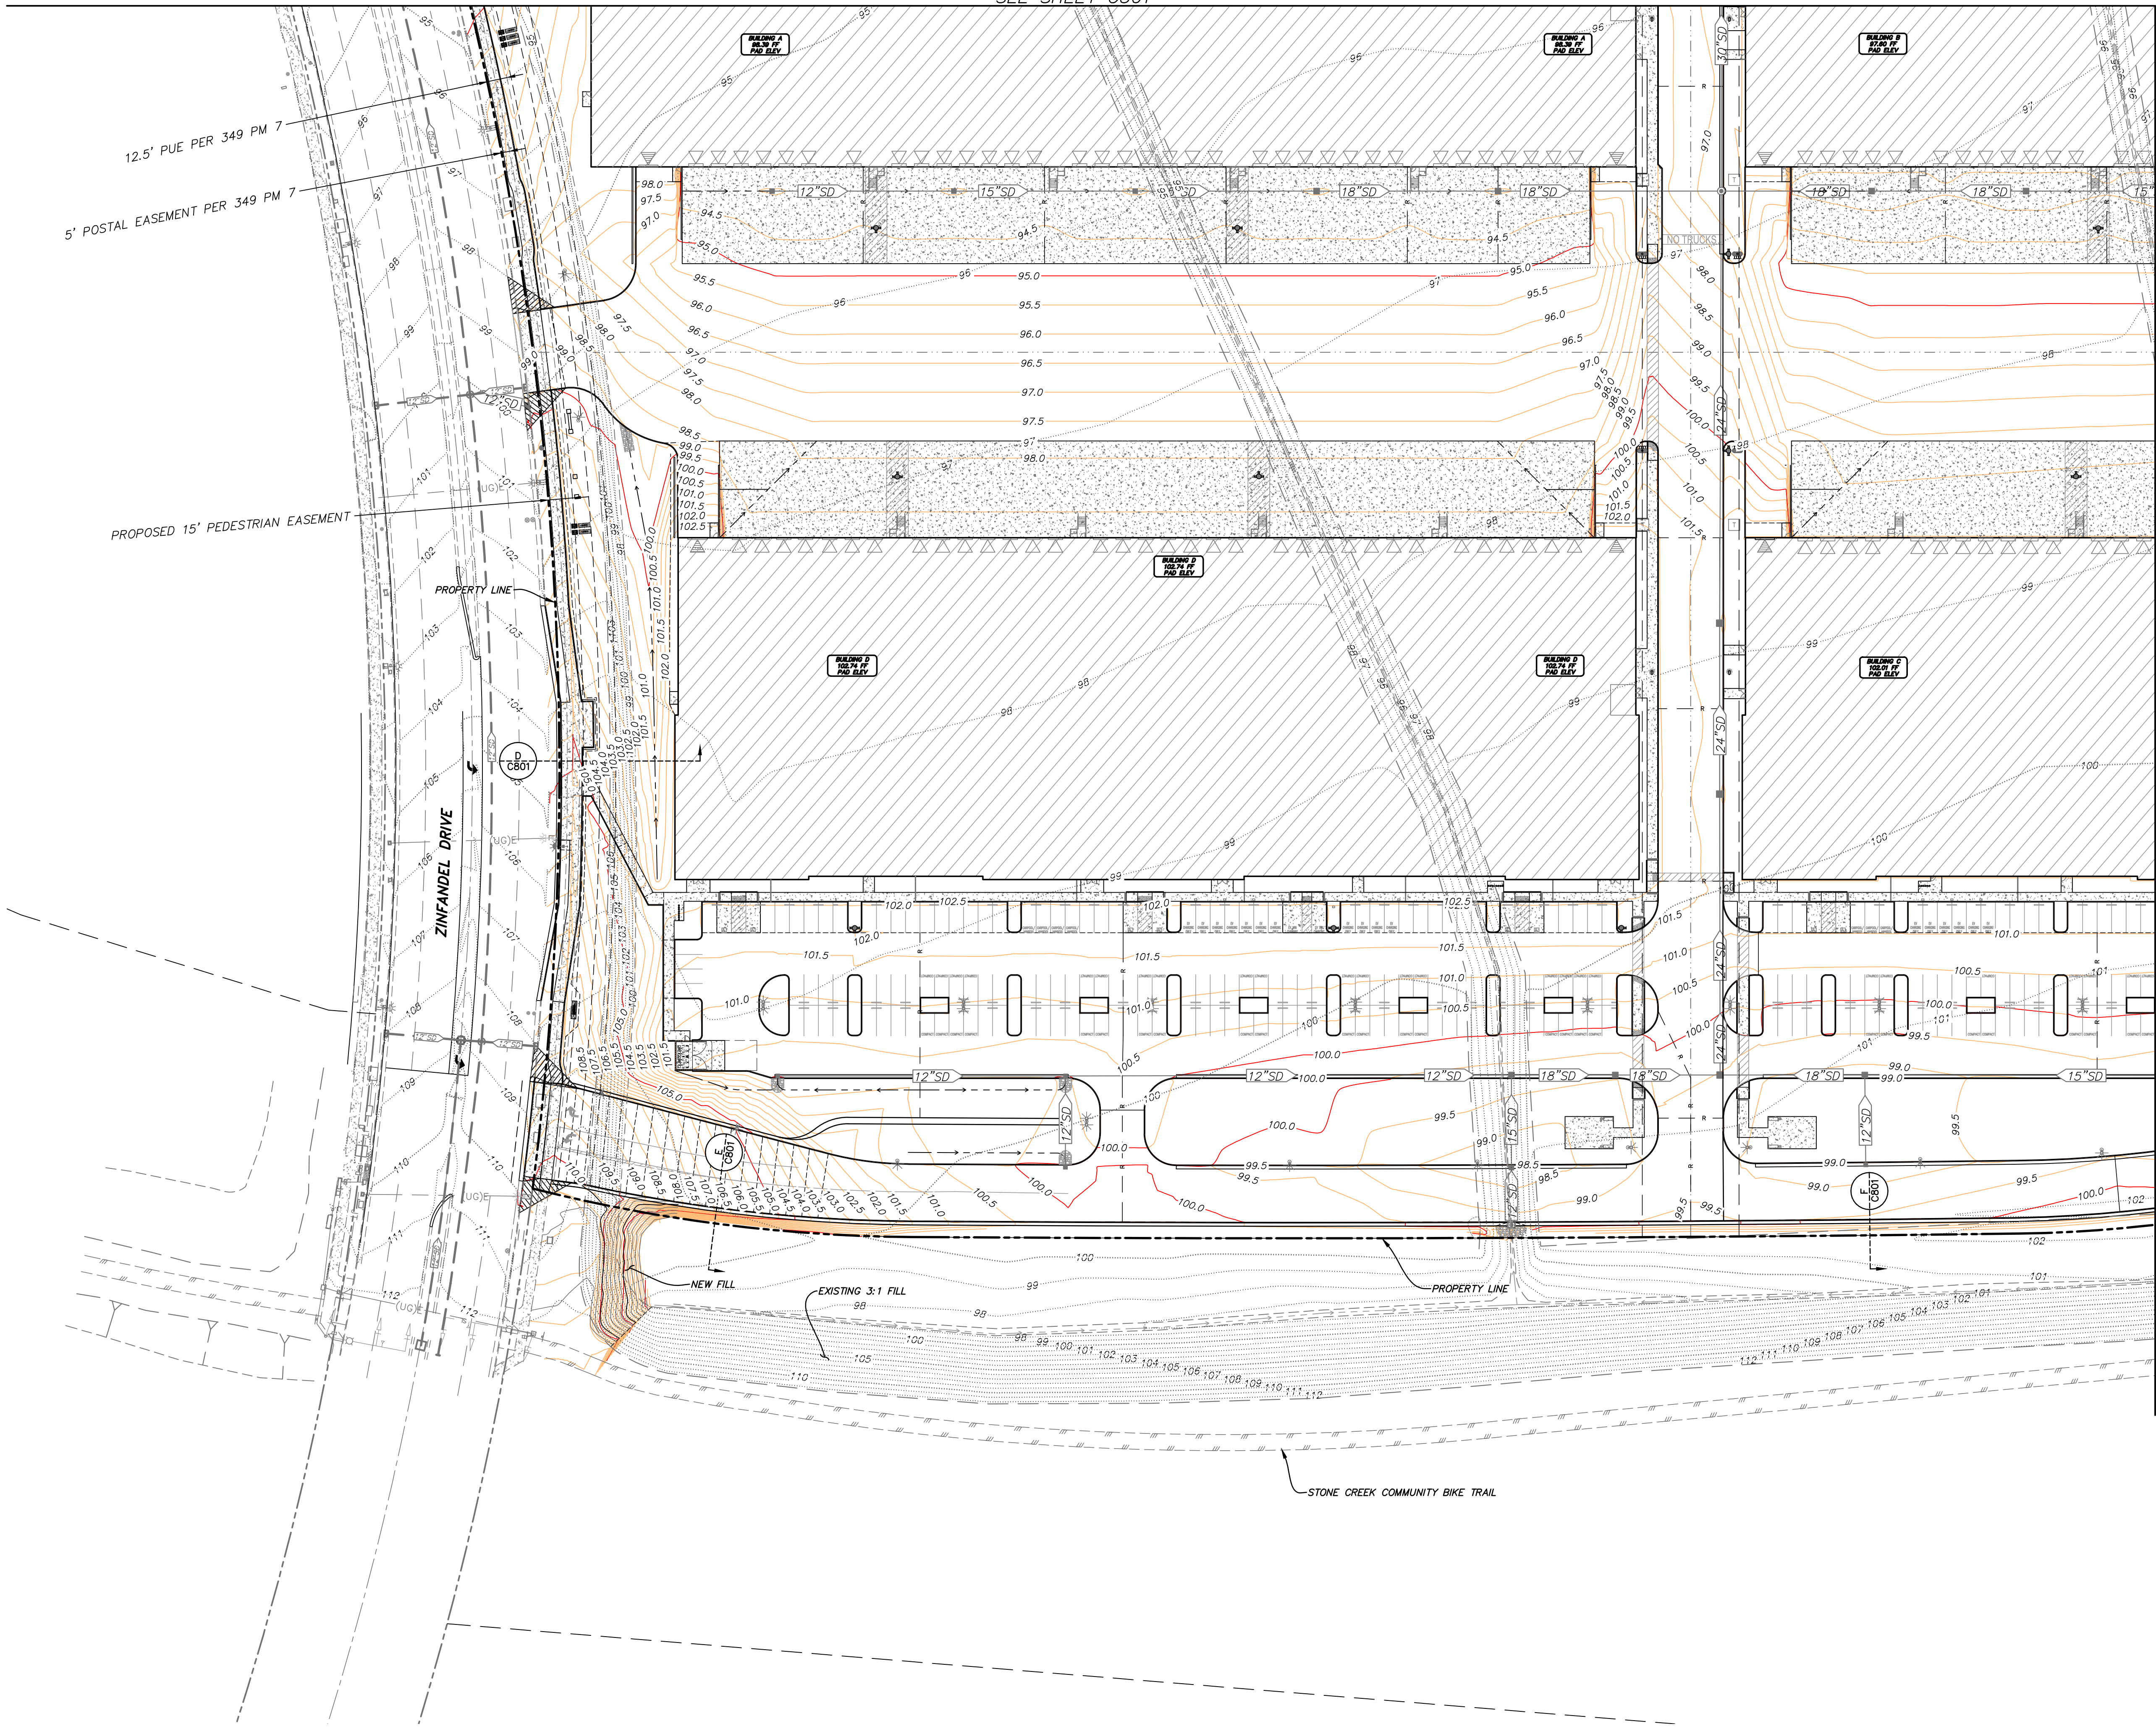

ENGINEERS STAMP

REGISTERED PROFESSIONAL ENGINEER
 PAYMON FARMER
 No. 68117
 CIVIL
 STATE OF CALIFORNIA

EXP. DATE: _____

PRELIMINARY DESIGN DOCUMENTS FOR
STONECREEK INDUSTRIAL PARK – PHASE 1
 GRADING & DRAINAGE PLAN

LM LAUGENOUR AND MEIKLE
 CIVIL ENGINEERING, LAND SURVEYING, PLANNING
 538 COUNTRY STREET, WOODLAND, CA 95693
 PHONE (530) 662-1755 • WEB: www.lmme.net

DATE: 05-11-2022
 SCALE: AS NOTED
 DRAWN BY: PJ
 DESIGNED BY: PF
 CHECKED BY: BPB



NO.	DATE	REVISION DESCRIPTION	ENGR	APPROVED BY	DATE
A	11/10/21	INITIAL PLAN REVIEW SUBMITTAL	PF		
1	01/21/22	PLND-1121-0020 PC COMMENTS	PF		
2	03/07/22	PLND-1121-0020 PC COMMENTS 3RD SUBMITTAL	PF		
3	02/13/23	PLND-1121-0020 PC COMMENTS 4TH SUBMITTAL	PF		

PROJECT NO.
4276-12
C302

3

SEE SHEET C304

SEE SHEET C302

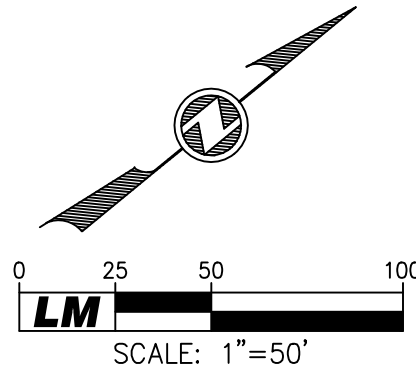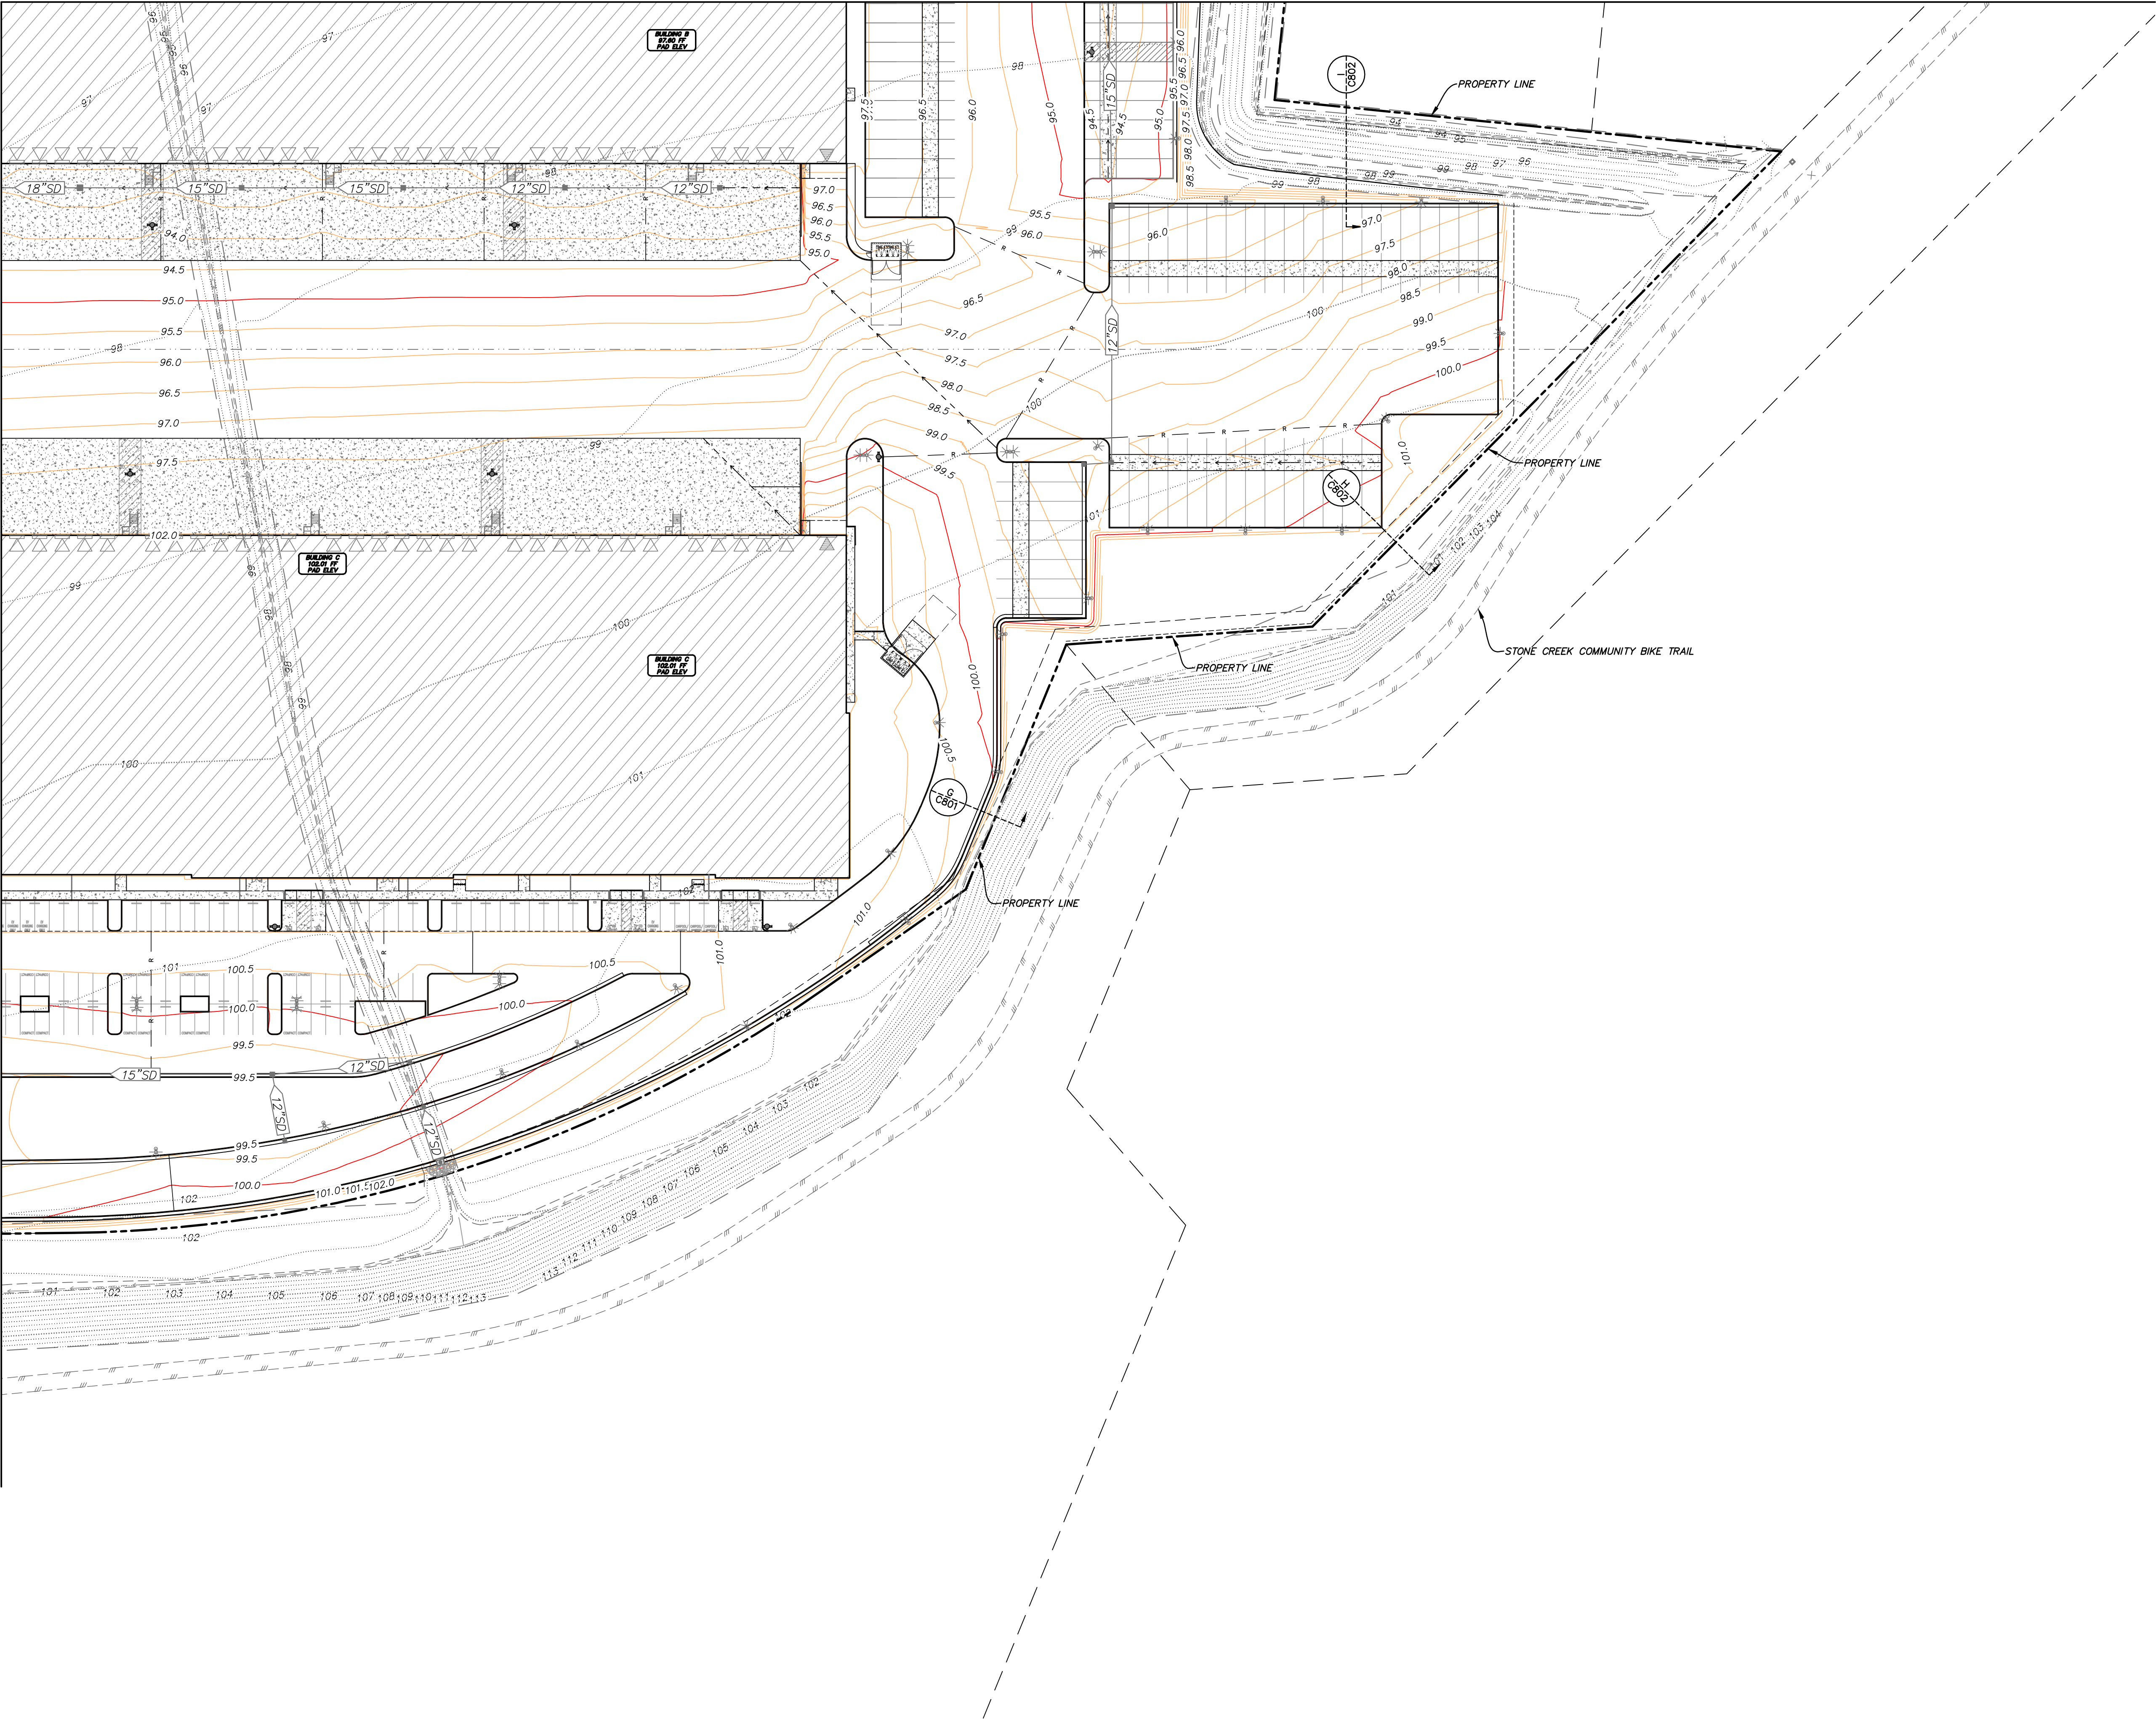

ENGINEERS STAMP

EXP. DATE: _____

PRELIMINARY DESIGN DOCUMENTS FOR
STONECREEK INDUSTRIAL PARK – PHASE 1
GRADING & DRAINAGE PLAN



LM LAUGENOUR
AND MEIKLE

CIVIL ENGINEERING, LAND SURVEYING, PLANNING
538 SOUTH STREET, WOODLAND, CA 95693
PHONE (530) 662-1725 • WEB: www.lmnet.net

DATE: 05-11-2022
SCALE: AS NOTED
DRAWN BY: PJ
DESIGNED BY: PF
CHECKED BY: BPB

NO.	DATE	REVISION DESCRIPTION	ENGR	APPROVED BY	DATE
A	11/10/21	INITIAL PLAN REVIEW SUBMITTAL	PF		
1	01/21/22	PLND-1121-0020 PC COMMENTS	PF		
2	03/07/22	PLND-1121-0020 PC COMMENTS 3RD SUBMITTAL	PF		
3	02/13/23	PLND-1121-0020 PC COMMENTS 4TH SUBMITTAL	PF		

PROJECT NO.
4276-12
C303
4

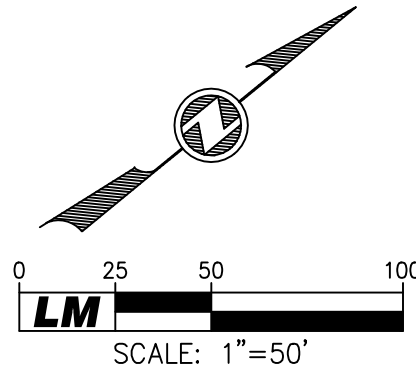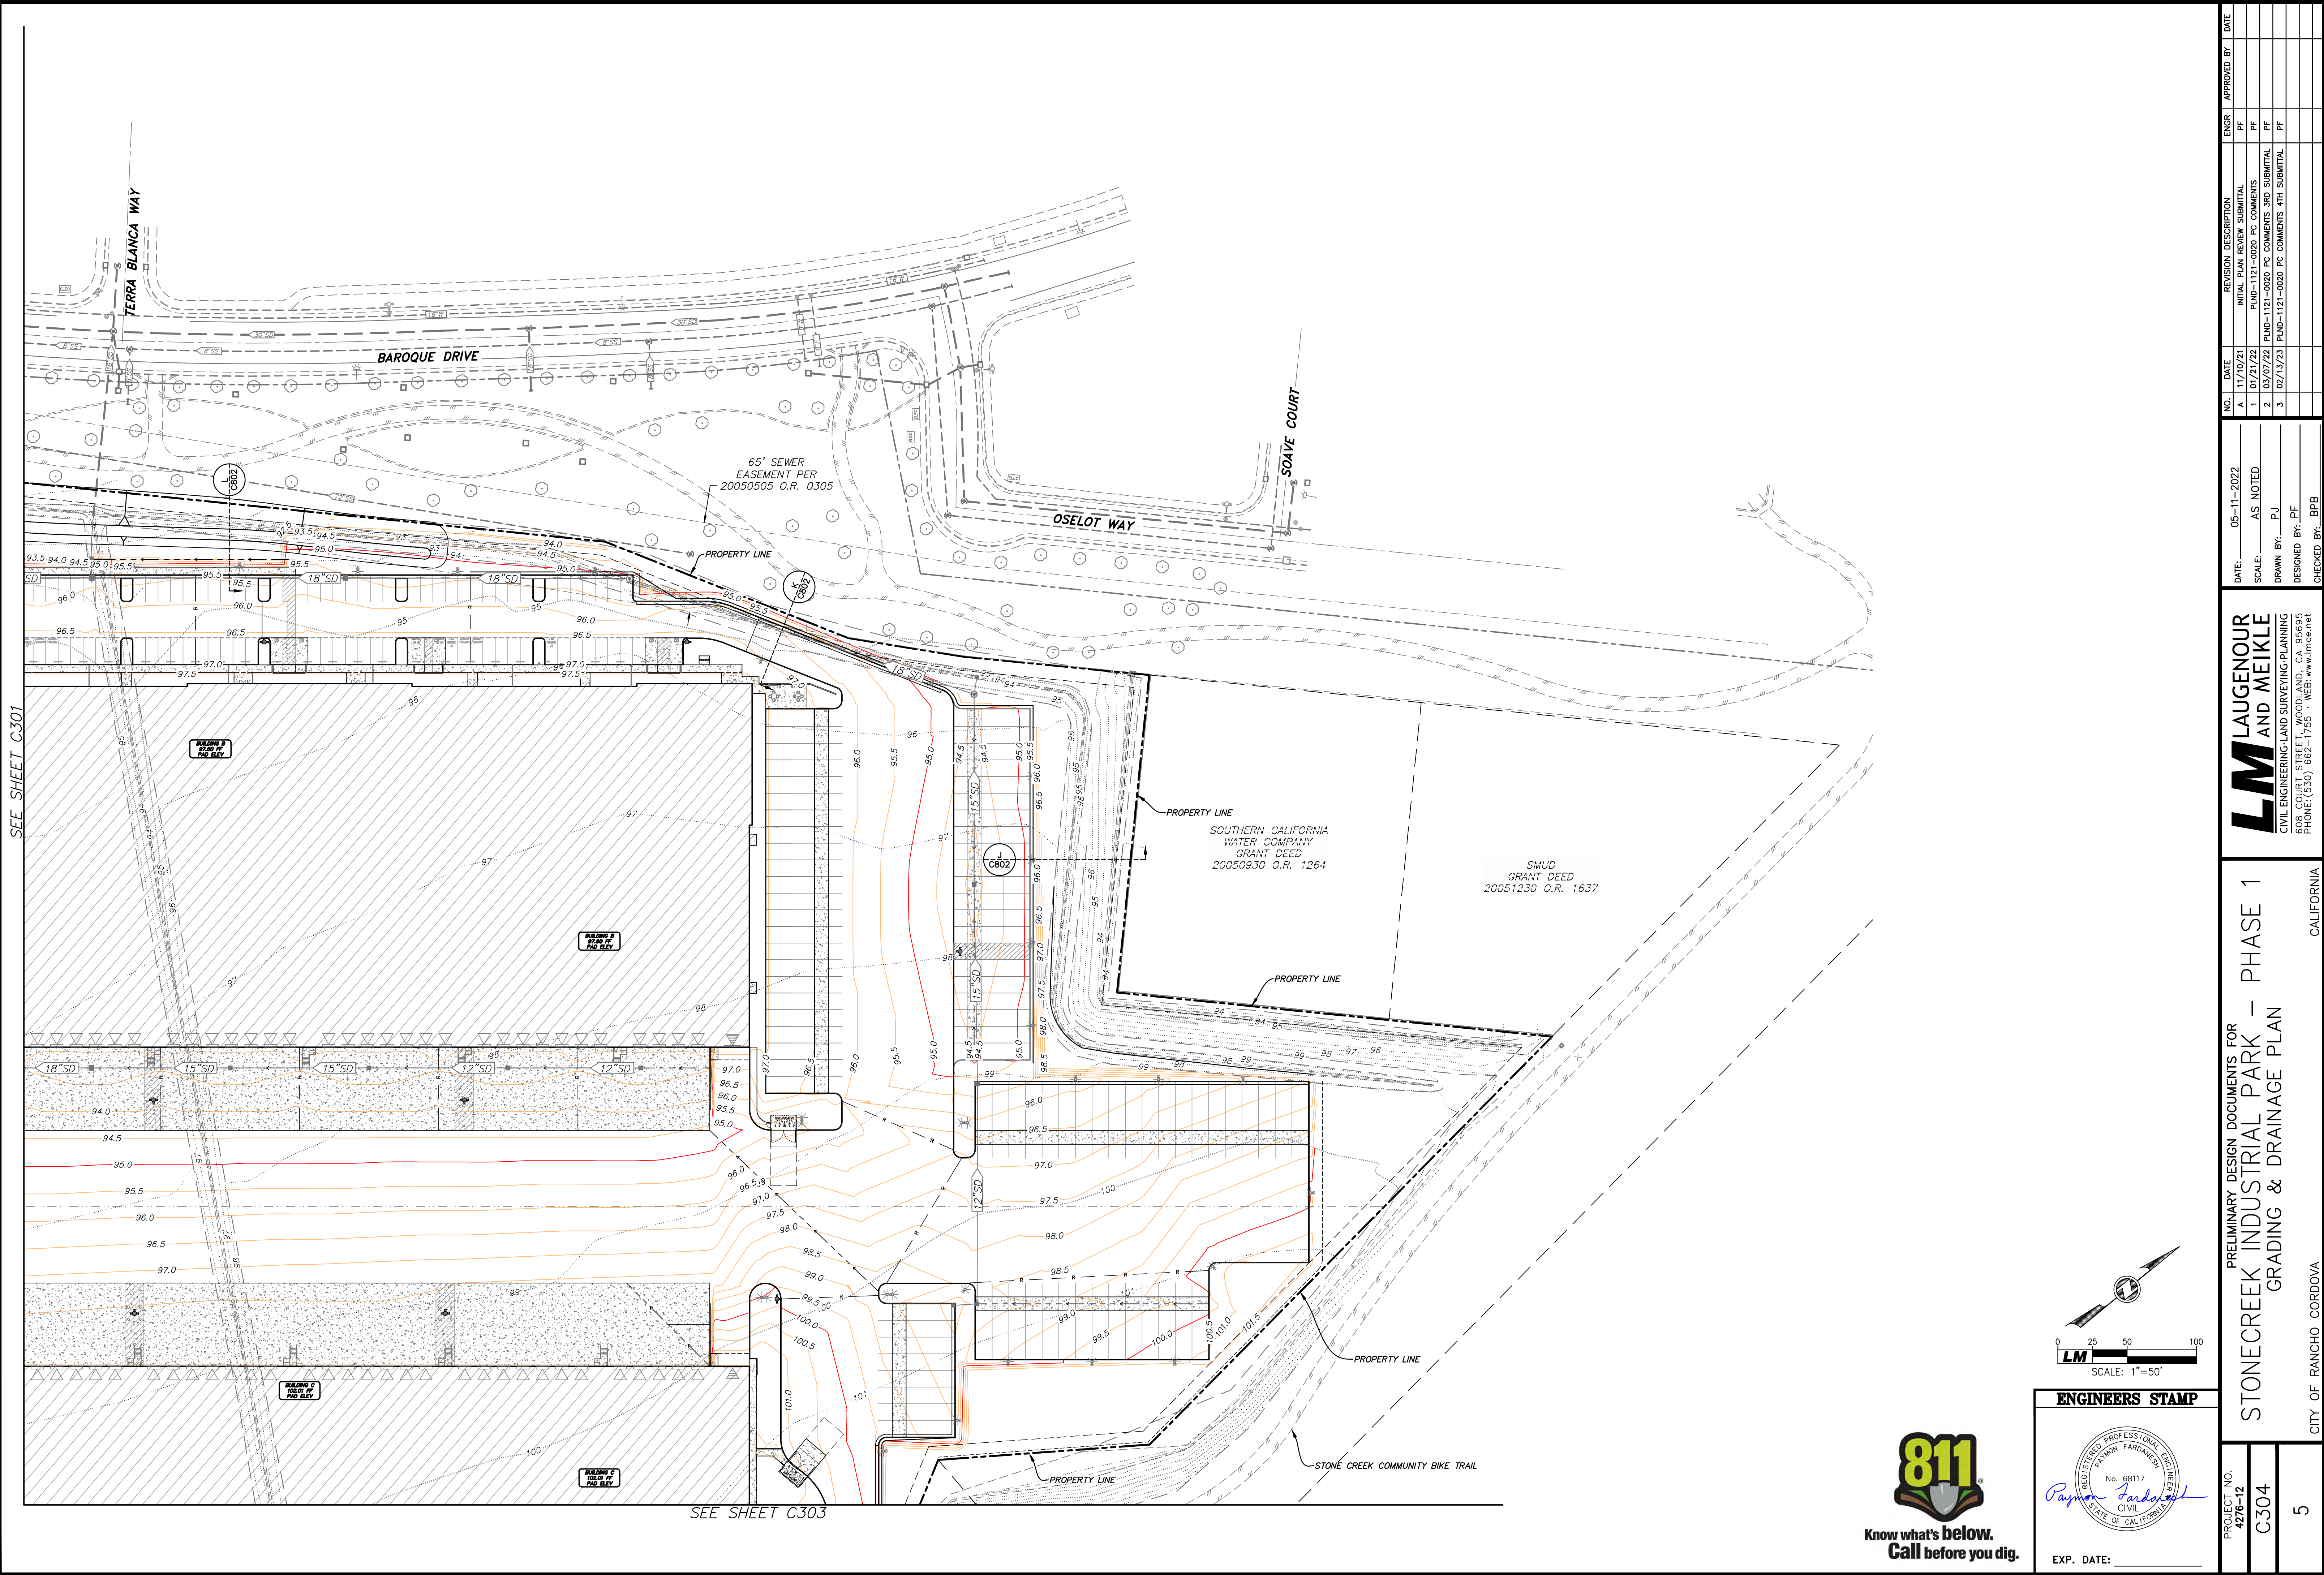


ENGINEERS STAMP

REGISTERED PROFESSIONAL ENGINEER
PRIMA FARMER
No. 68117
CIVIL
STATE OF CALIFORNIA

EXP. DATE: _____

PROJECT NO. 4276-12		C304		5		CITY OF RANCHO CORDOVA		CALIFORNIA	
STONECREEK INDUSTRIAL PARK – PHASE 1 PRELIMINARY DESIGN DOCUMENTS FOR GRADING & DRAINAGE PLAN									
LM LAUGENOUR AND MEIKLE CIVIL ENGINEERING • LAND SURVEYING • PLANNING 608 COURT STREET • WOODLAND, CA 95695 PHONE: (530) 662-1755 • WEB: www.lmce.net									
DATE: 05-11-2022		SCALE: AS NOTED		DRAWN BY: PJ		DESIGNED BY: PF		CHECKED BY: BPB	
NO.	DATE	REVISION DESCRIPTION				ENGR		APPROVED BY	
1	11/10/21	INITIAL PLAN REVIEW SUBMITTAL				PF			
2	01/21/22	PLND-1121-0020 PC COMMENTS 3RD				PF			
3	03/07/22	PLND-1121-0020 PC COMMENTS 3RD SUBMITTAL				PF			
4	02/13/23	PLND-1121-0020 PC COMMENTS 4TH SUBMITTAL				PF			
5									
6									
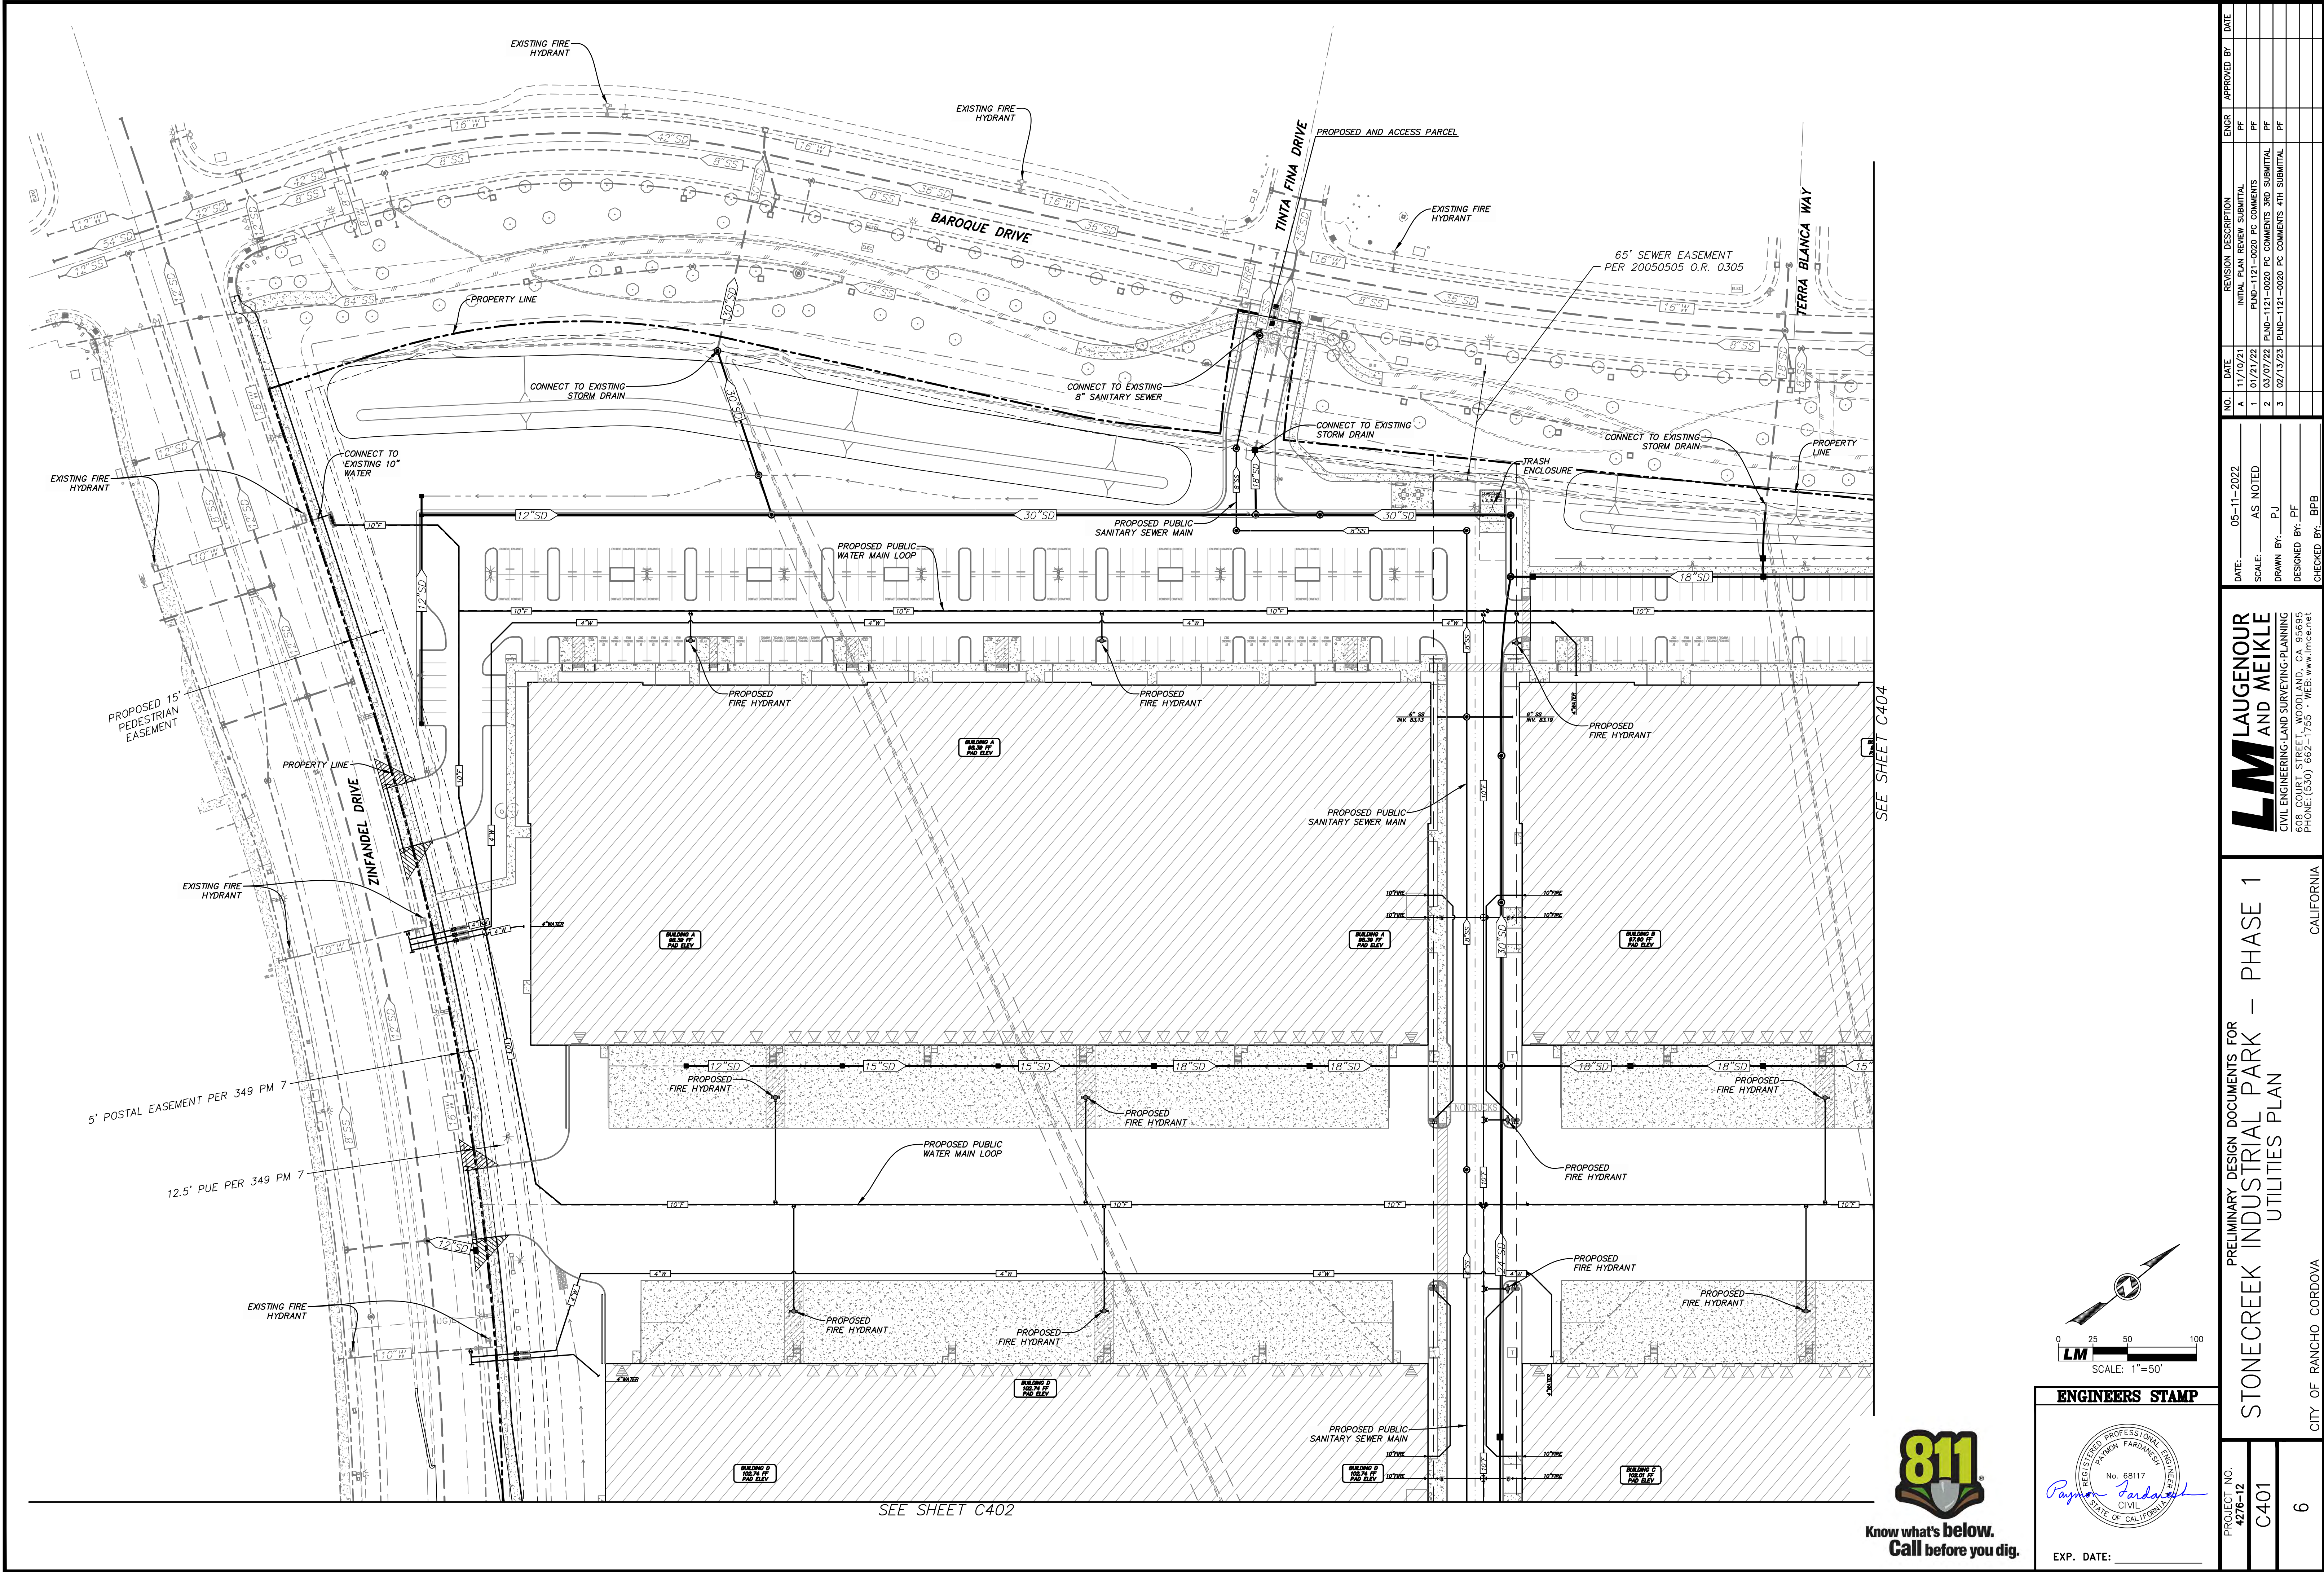

LM LAUGENOUR AND MEIKLE
CIVIL ENGINEERING, LAND SURVEYING, PLANNING
538 COURT STREET, WOODLAND, CA 95693
PHONE (530) 662-1735 • WEB: www.lma.net


PRELIMINARY DESIGN DOCUMENTS FOR
STONECREEK INDUSTRIAL PARK – PHASE 1
UTILITIES PLAN

PROJECT NO. 4276-12	C401	6
------------------------	------	---

CITY OF RANCHO CORDOVA
X:\Land Projects\4276-12.dwg 4276-12.P401.dwg 2/10/23 7:21pm p.fardesh

NO.	DATE	REVISION DESCRIPTION	ENGR	APPROVED BY	DATE
A	11/10/21	INITIAL PLAN REVIEW SUBMITTAL	PF		
1	01/21/22	PLND-1121-0020 PC COMMENTS	PF		
2	03/07/22	PLND-1121-0020 PC COMMENTS 3RD SUBMITTAL	PF		
3	02/13/23	PLND-1121-0020 PC COMMENTS 4TH SUBMITTAL	PF		

DATE:	05-11-2022
SCALE:	AS NOTED
DRAWN BY:	PJ
DESIGNED BY:	PF
CHECKED BY:	BPB

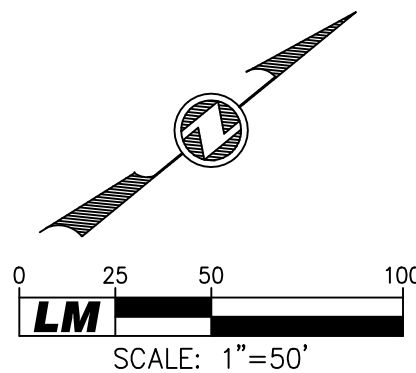


ENGINEERS STAMP

REGISTERED PROFESSIONAL ENGINEER
PRAMOD FARDESH
No. 68117
CIVIL
STATE OF CALIFORNIA



EXP. DATE: _____



SEE SHEET C401

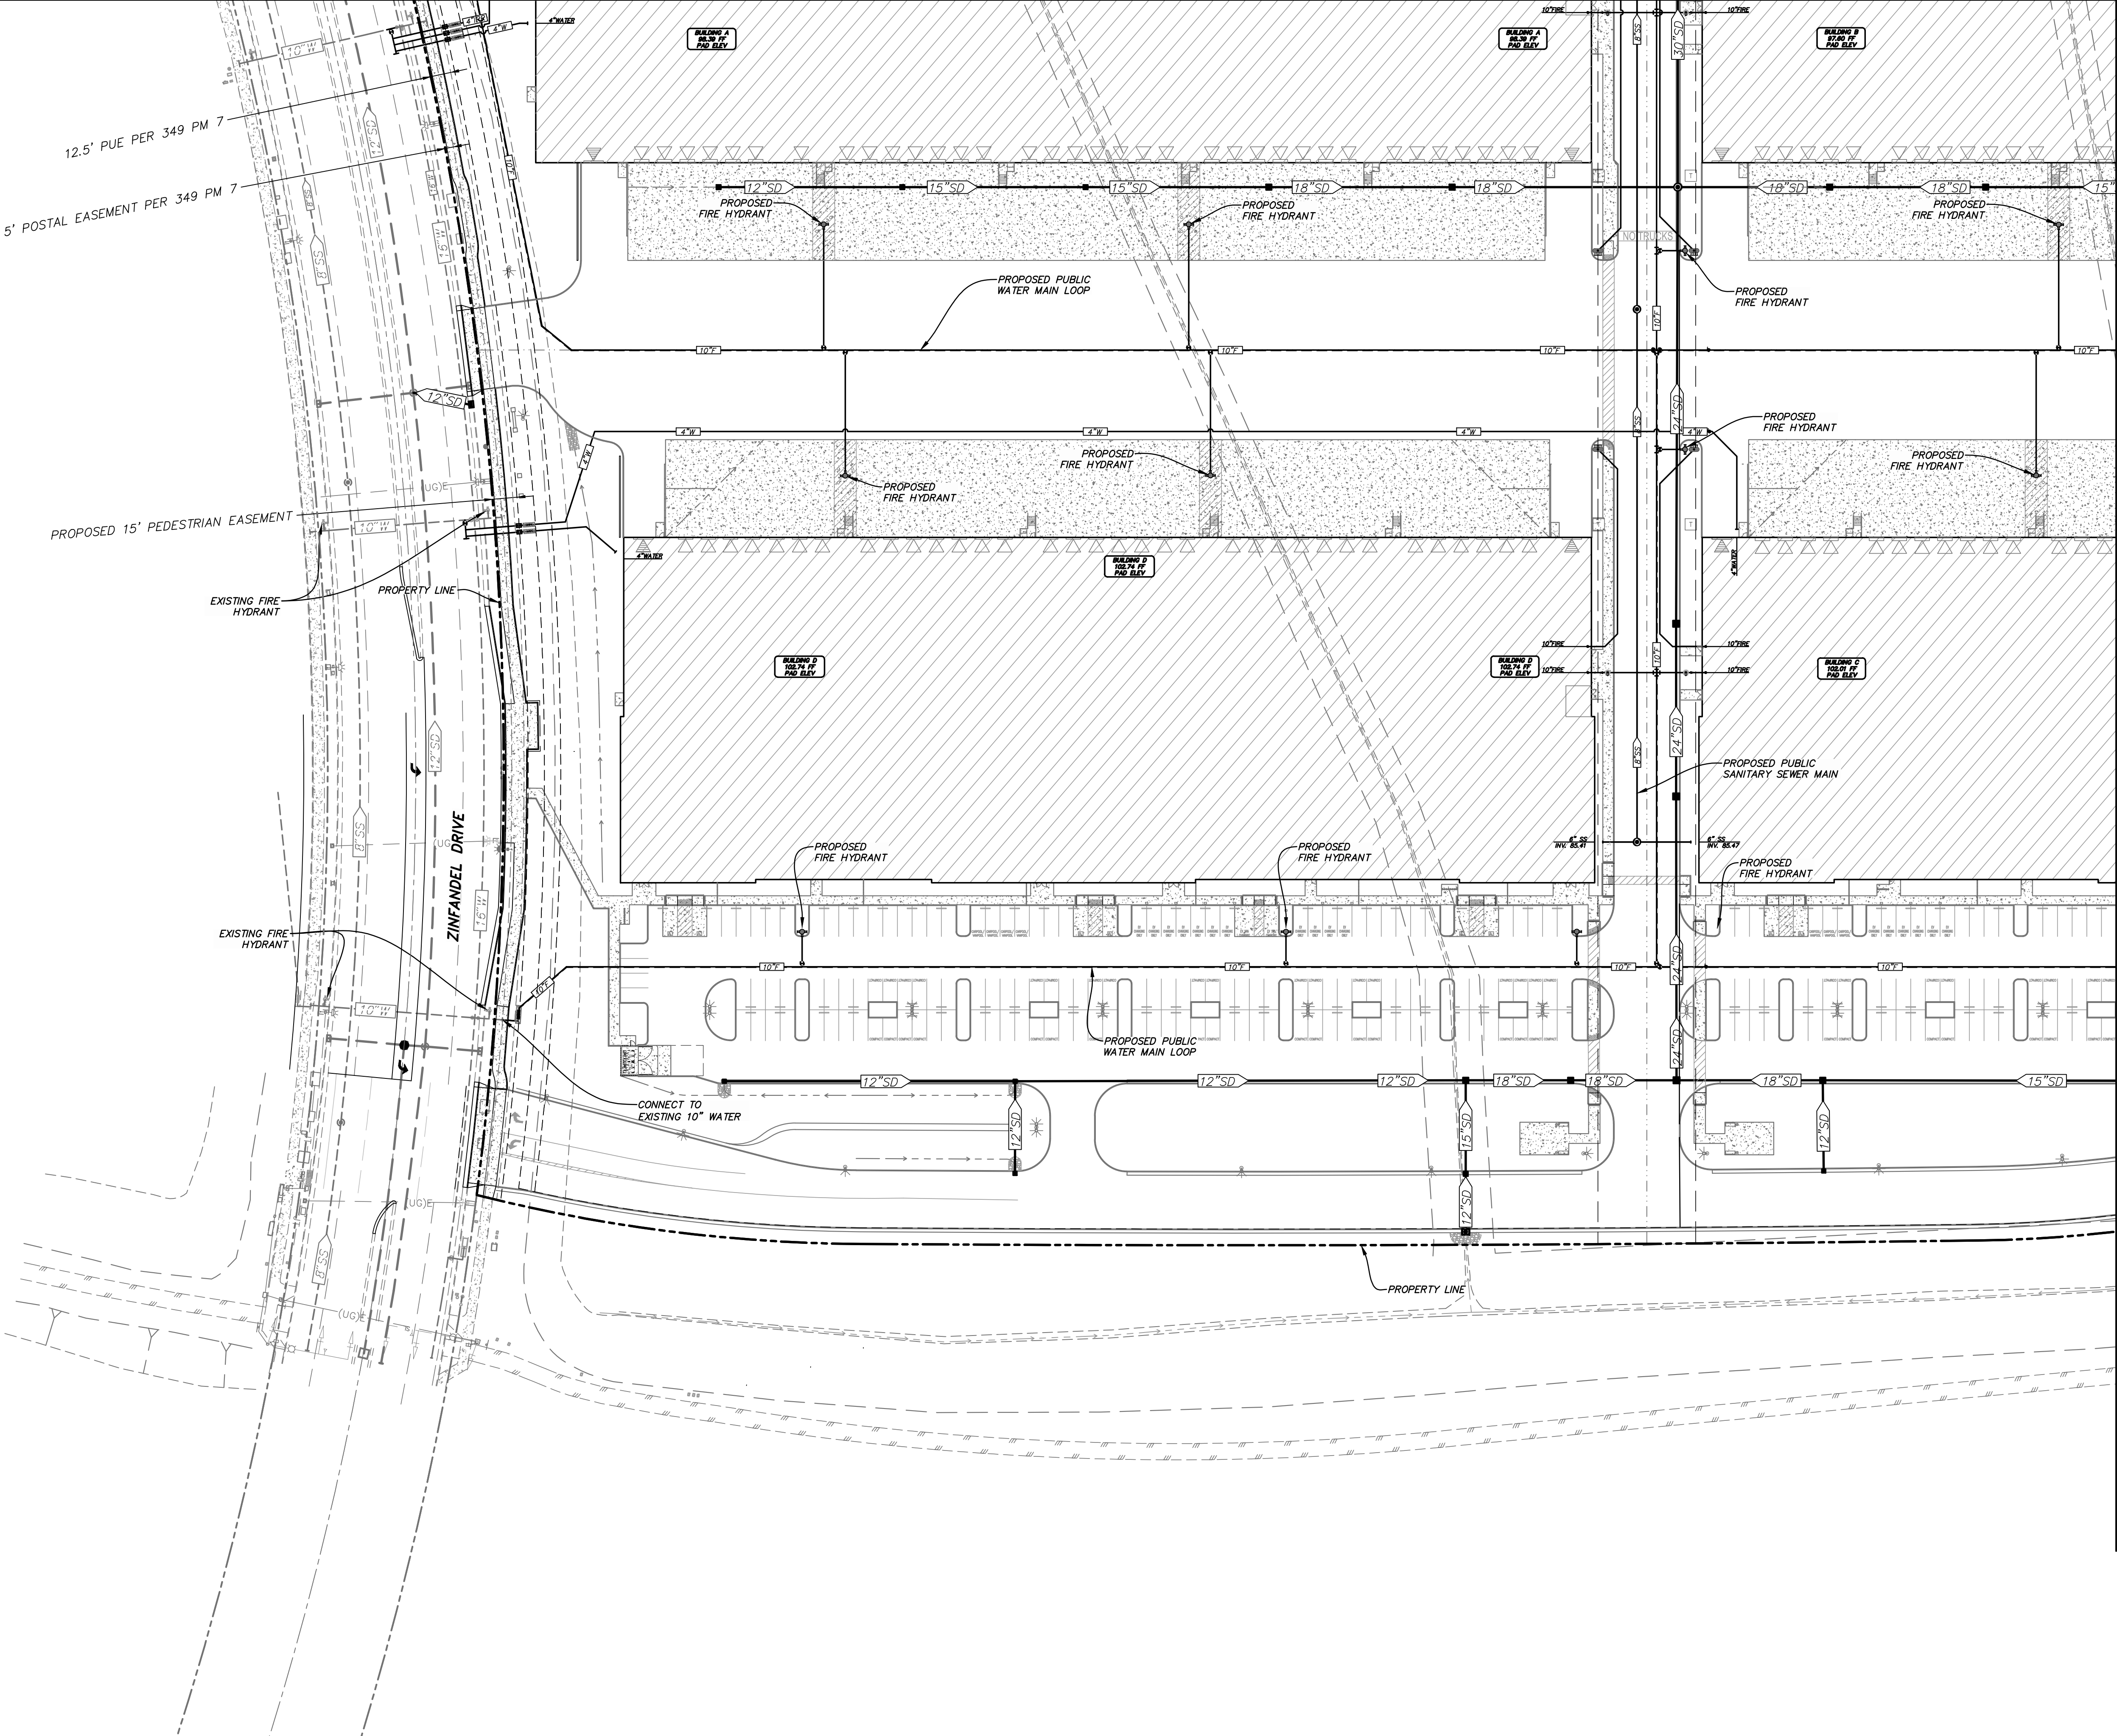

SEE SHEET C403

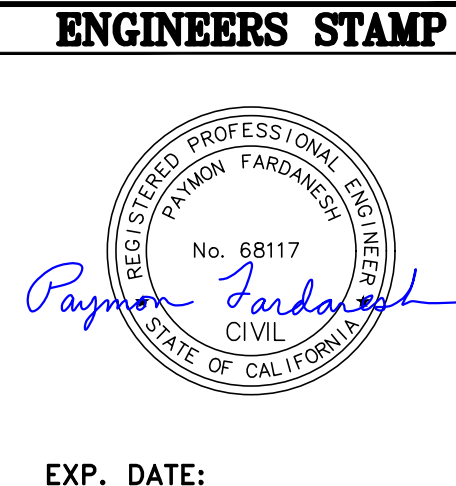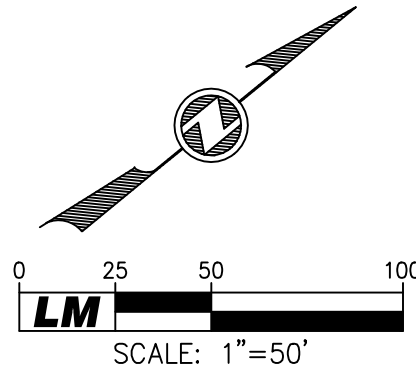

PRELIMINARY DESIGN DOCUMENTS FOR
STONECREEK INDUSTRIAL PARK – PHASE 1
UTILITIES PLAN



DATE: 05-11-2022
SCALE: AS NOTED
DRAWN BY: PJ
DESIGNED BY: PF
CHECKED BY: BPB



NO.	DATE	REVISION DESCRIPTION	ENGR	APPROVED BY	DATE
A	11/10/21	INITIAL PLAN REVIEW SUBMITTAL	PF		
1	01/31/22	PLND-1121-0020 PC COMMENTS	PF		
2	03/07/22	PLND-1121-0020 PC COMMENTS 3RD SUBMITTAL	PF		
3	02/13/23	PLND-1121-0020 PC COMMENTS 4TH SUBMITTAL	PF		

PROJECT NO.
4276-12
C402

7

CITY OF RANCHO CORDOVA

CALIFORNIA

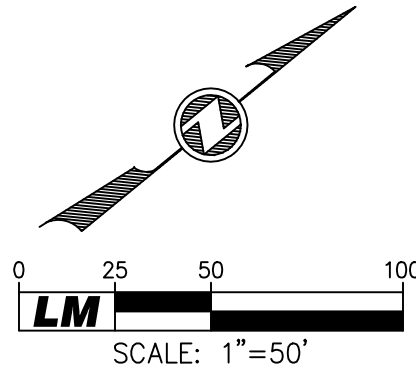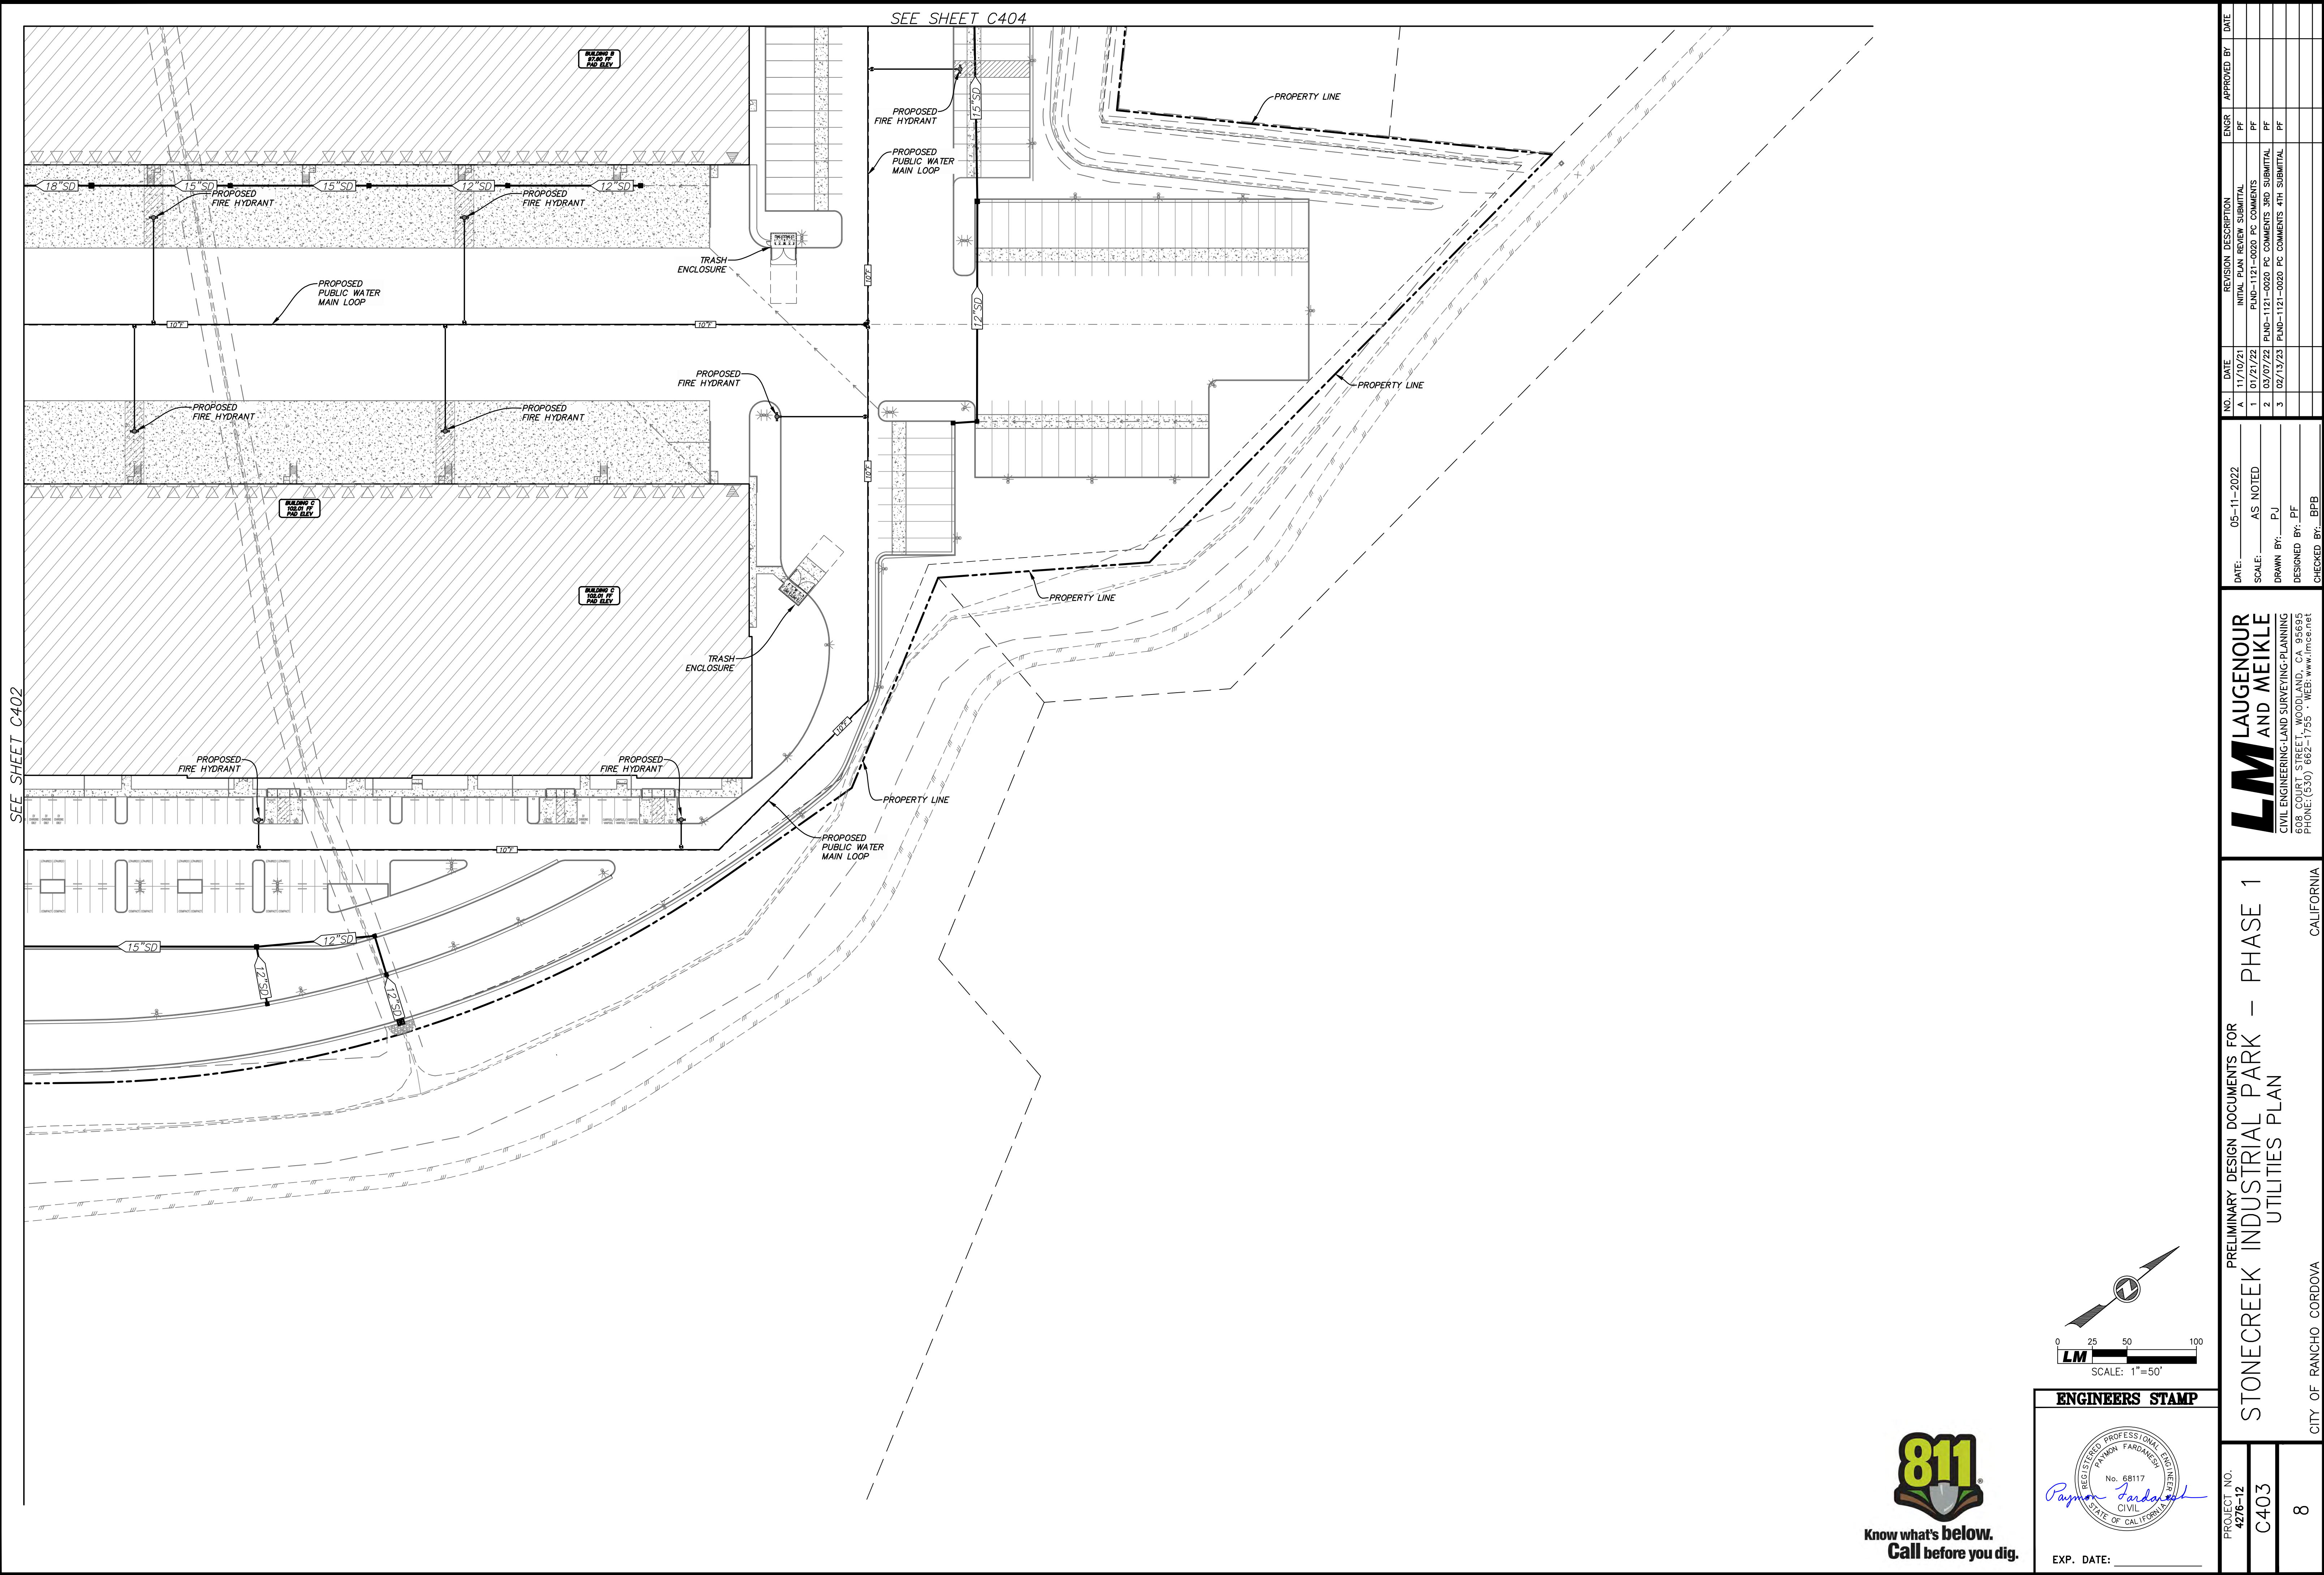

ENGINEERS STAMP

EXP. DATE: _____

PRELIMINARY DESIGN DOCUMENTS FOR

STONECREEK INDUSTRIAL PARK – PHASE 1

UTILITIES PLAN

CITY OF RANCHO CORDOVA

CALIFORNIA

PROJECT NO.
4276-12

C403

8

LM LAUGENOUR
AND MEIKLE

CIVIL ENGINEERING, LAND SURVEYING, PLANNING

508 COUNTRY STREET, WOODLAND, CA 95694

PHONE (530) 662-1725 • WEB: www.lmae.net

DATE: 05-11-2022


SCALE: AS NOTED


DRAWN BY: PJ

DESIGNED BY: PF


CHECKED BY: BPB

NO.	DATE	REVISION DESCRIPTION	ENGR	APPROVED BY	DATE
A	11/10/21	INITIAL PLAN REVIEW SUBMITTAL	PF		
1	01/21/22	PLND-1121-0020 PC COMMENTS	PF		
2	03/07/22	PLND-1121-0020 PC COMMENTS 3RD SUBMITTAL	PF		
3	02/13/23	PLND-1121-0020 PC COMMENTS 4TH SUBMITTAL	PF		

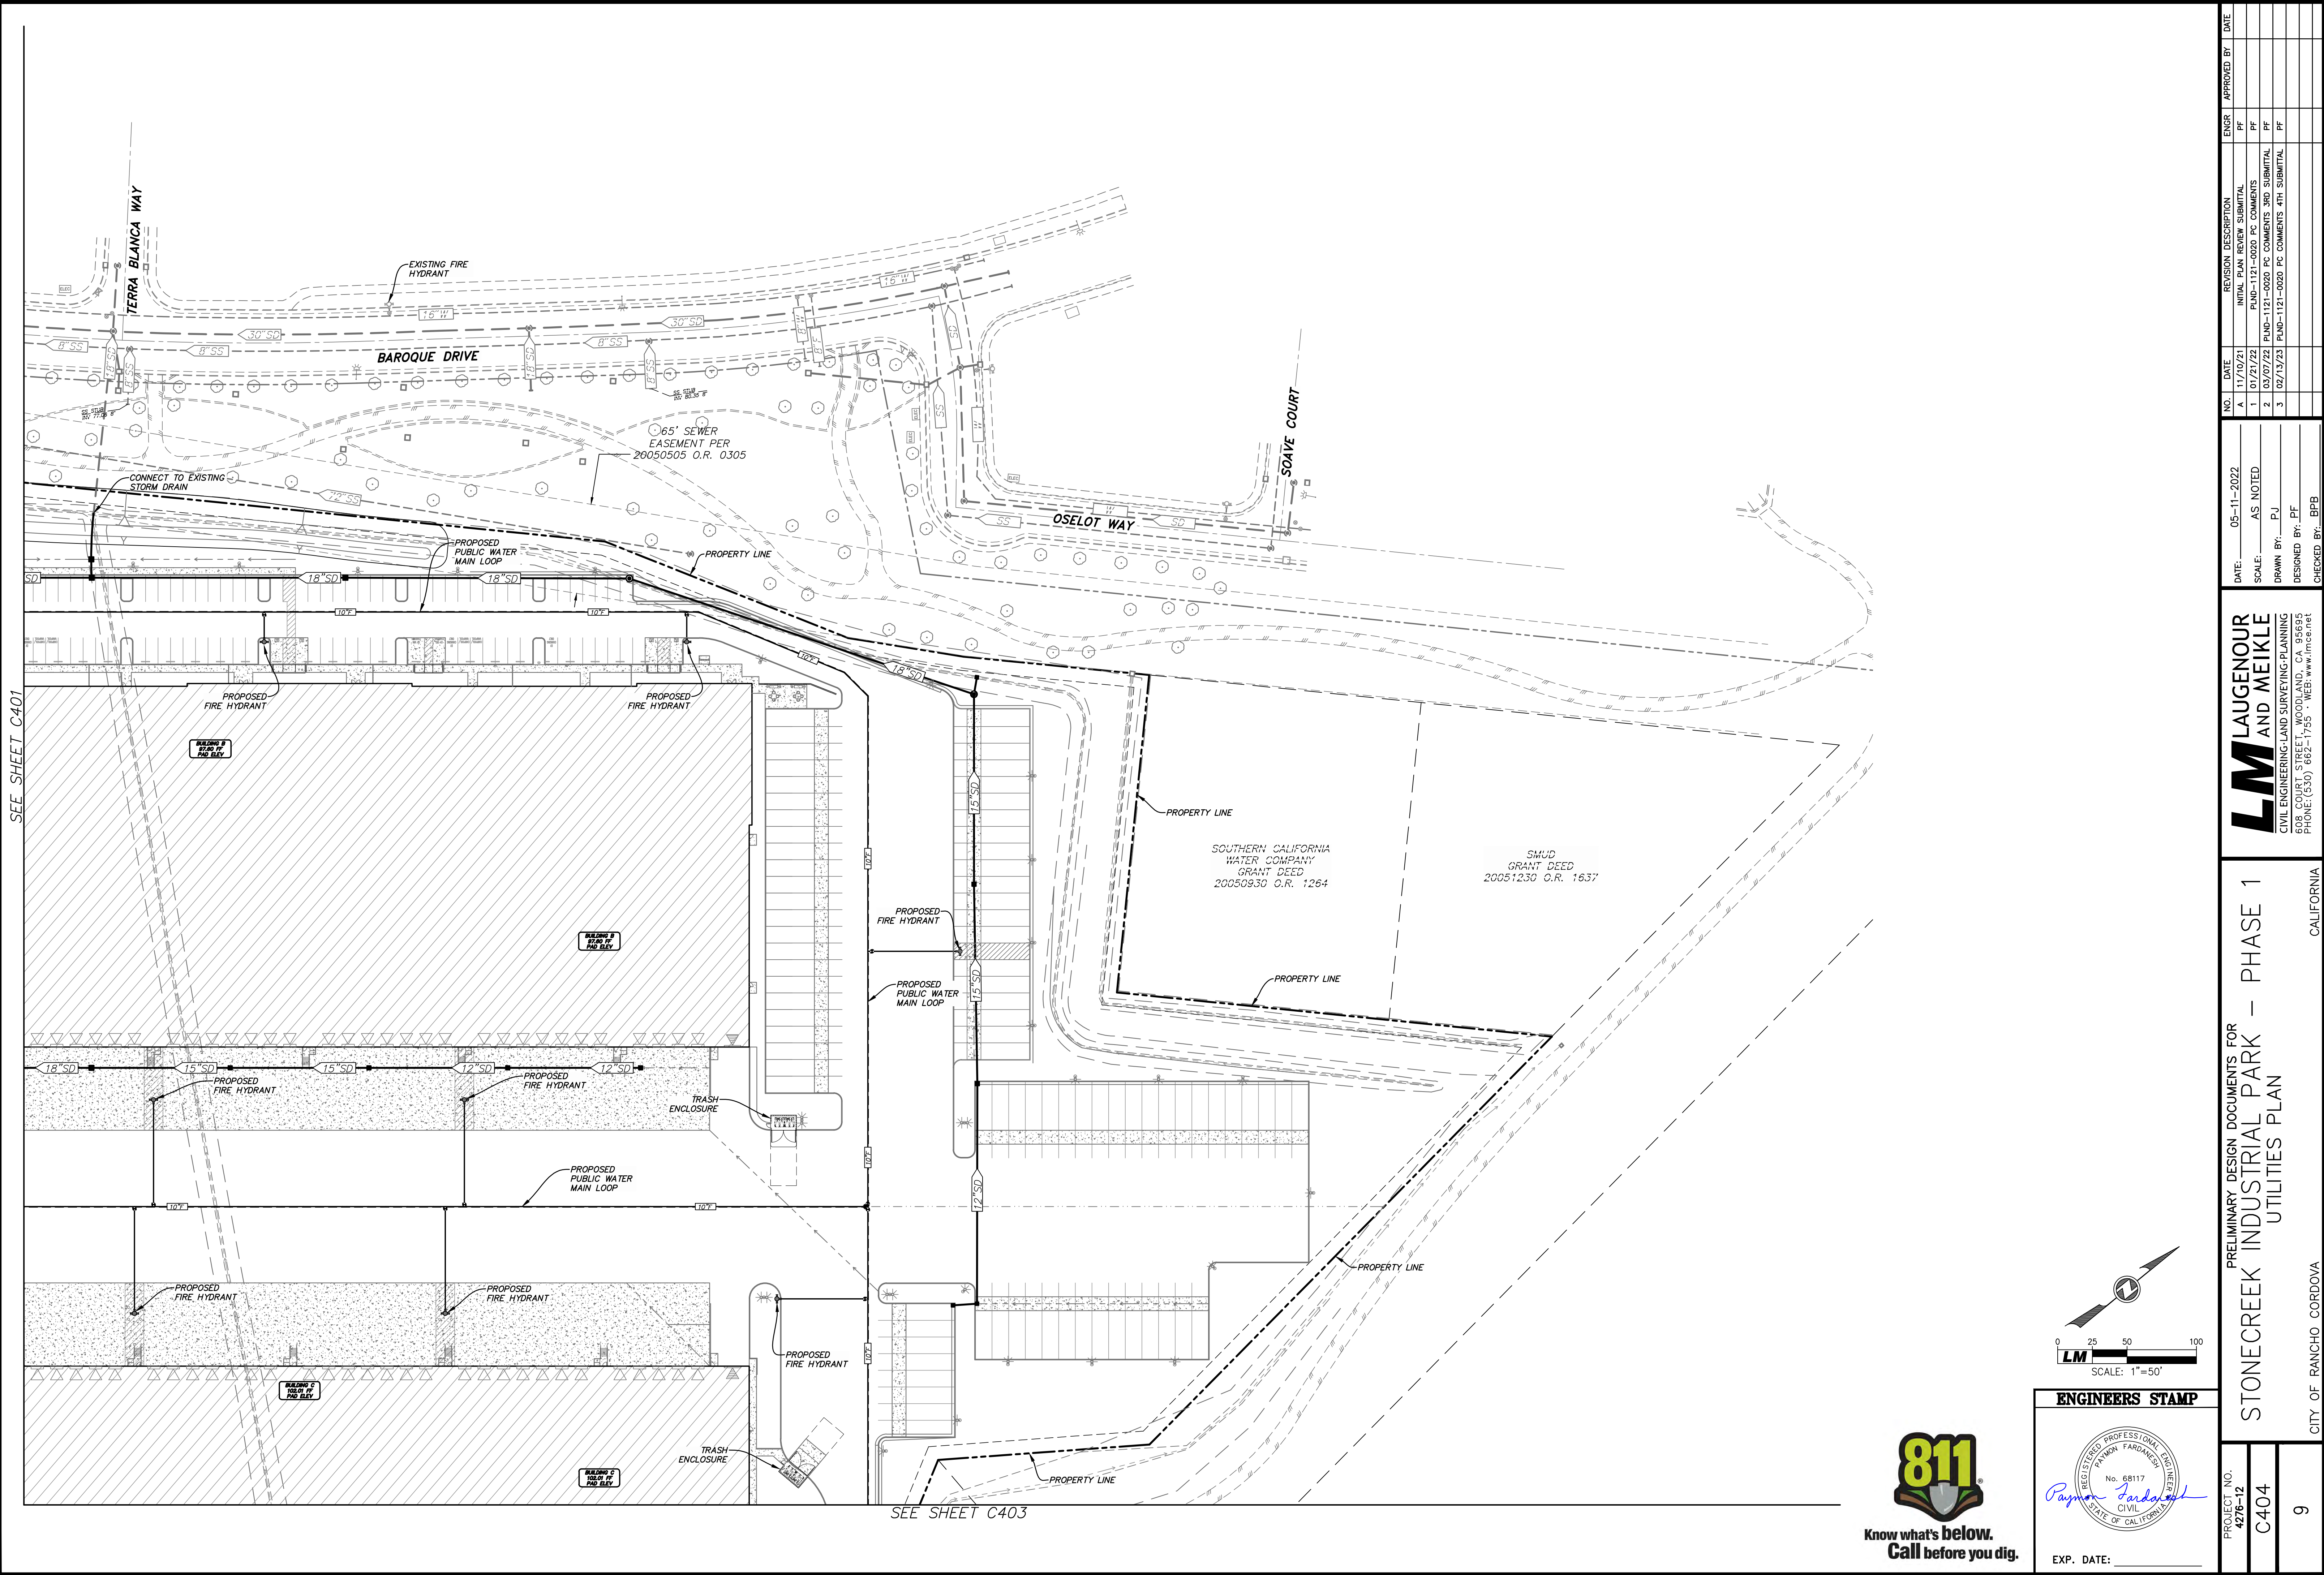


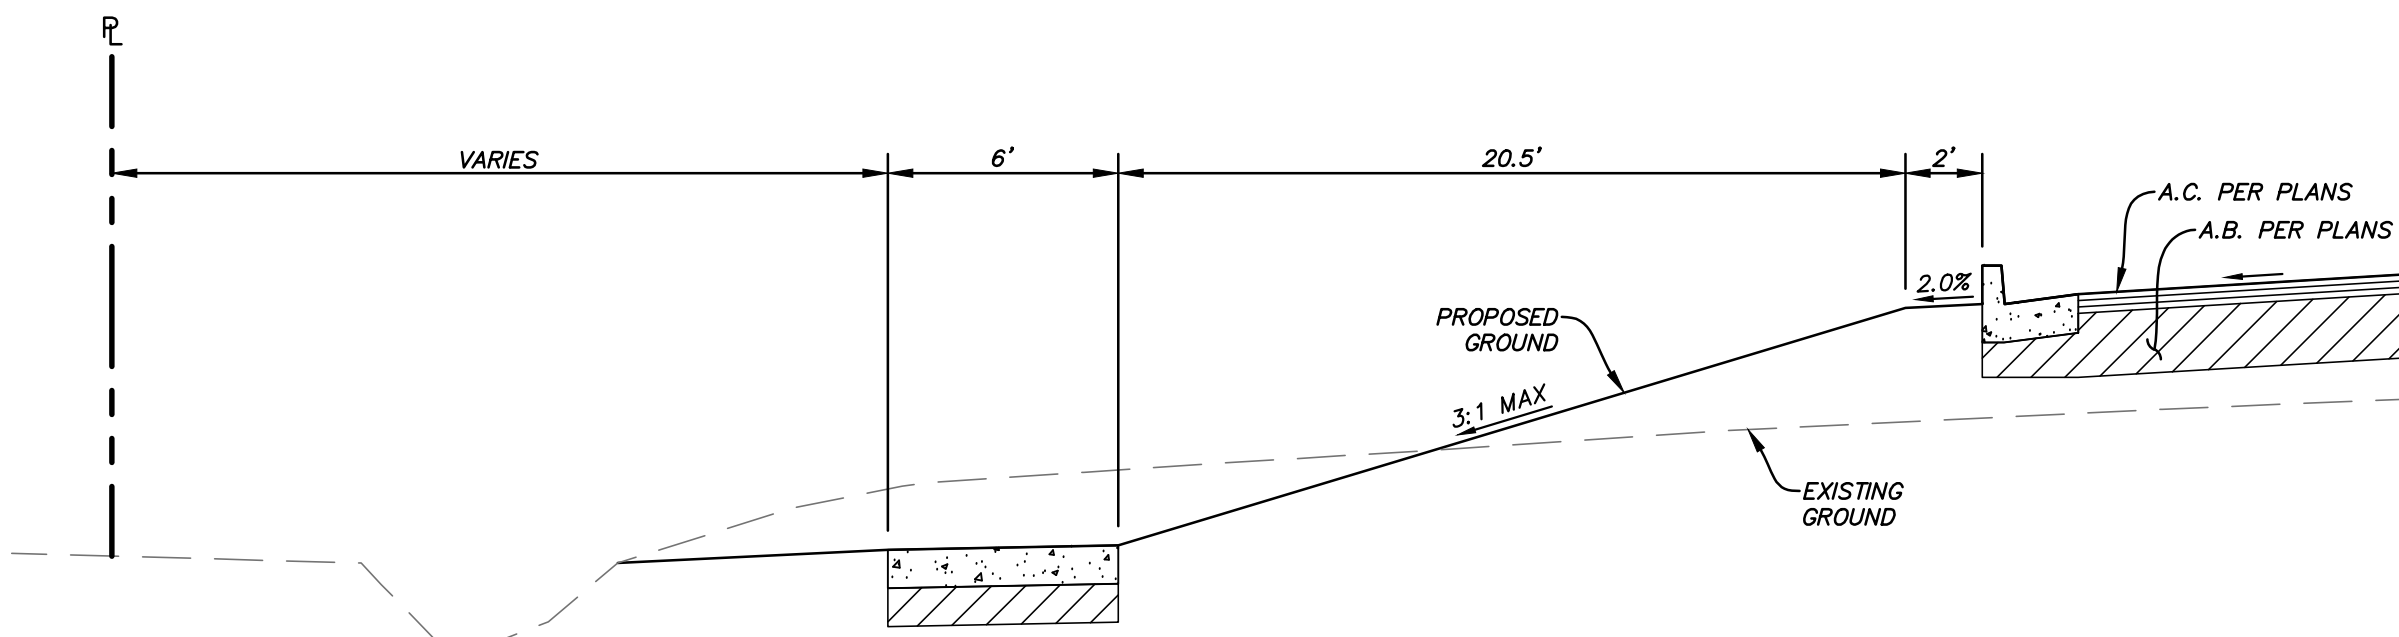


WEST END PL
AT BUILDING A
NTS

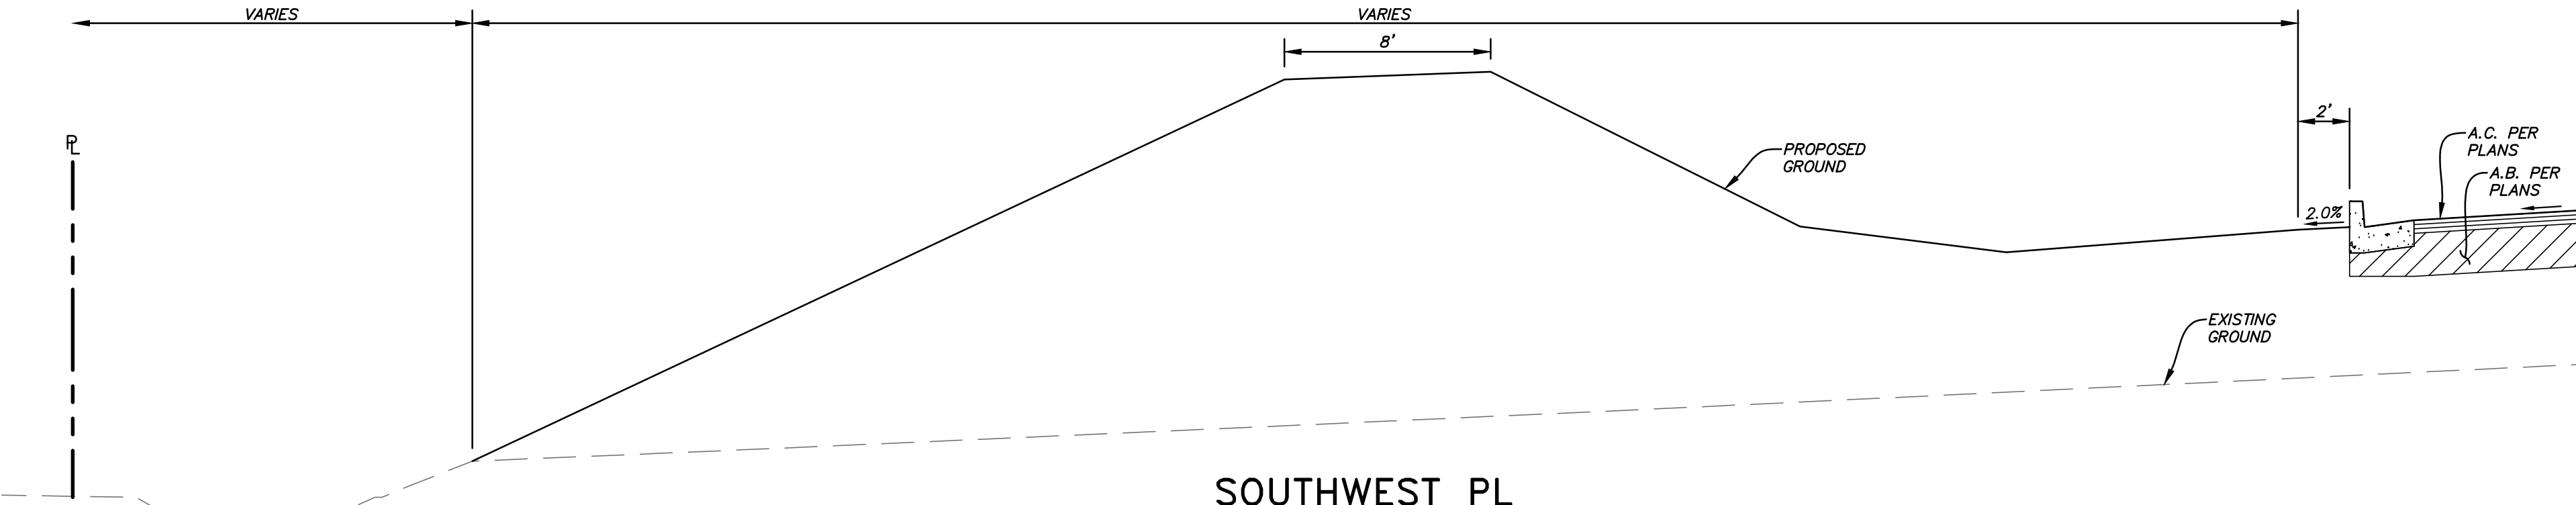


SOUTHWEST PL
AT BUILDING A
NTS

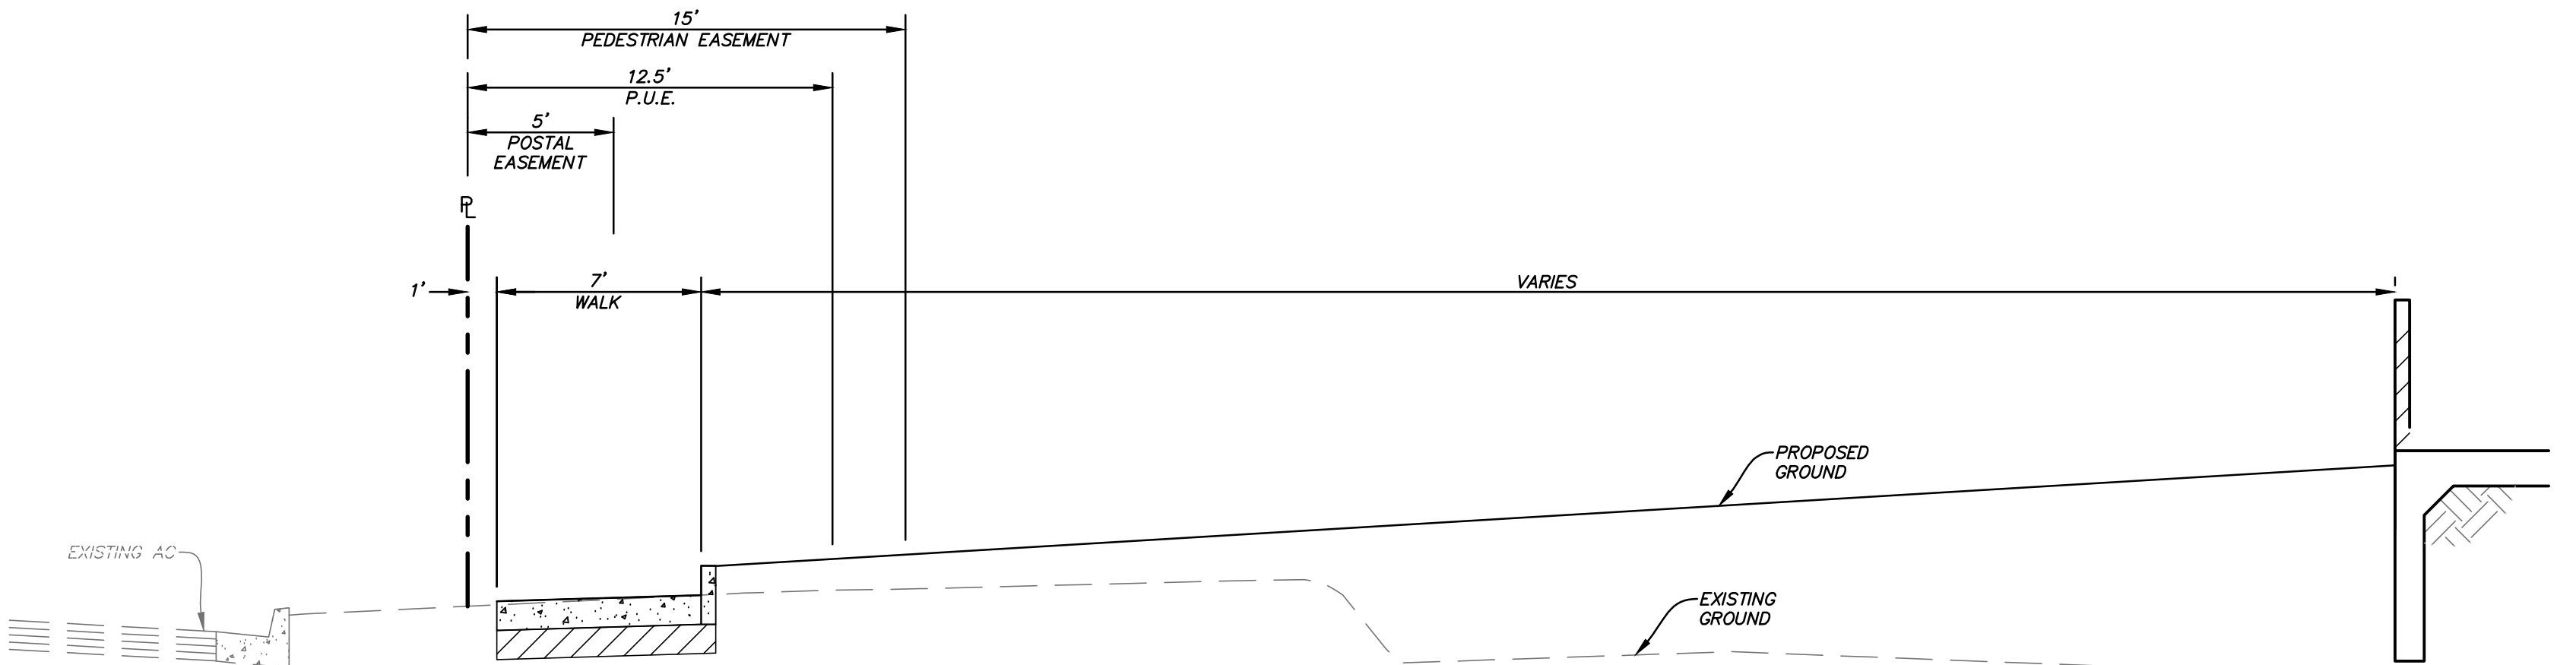


SOUTH END PL
AT BUILDING A
NTS

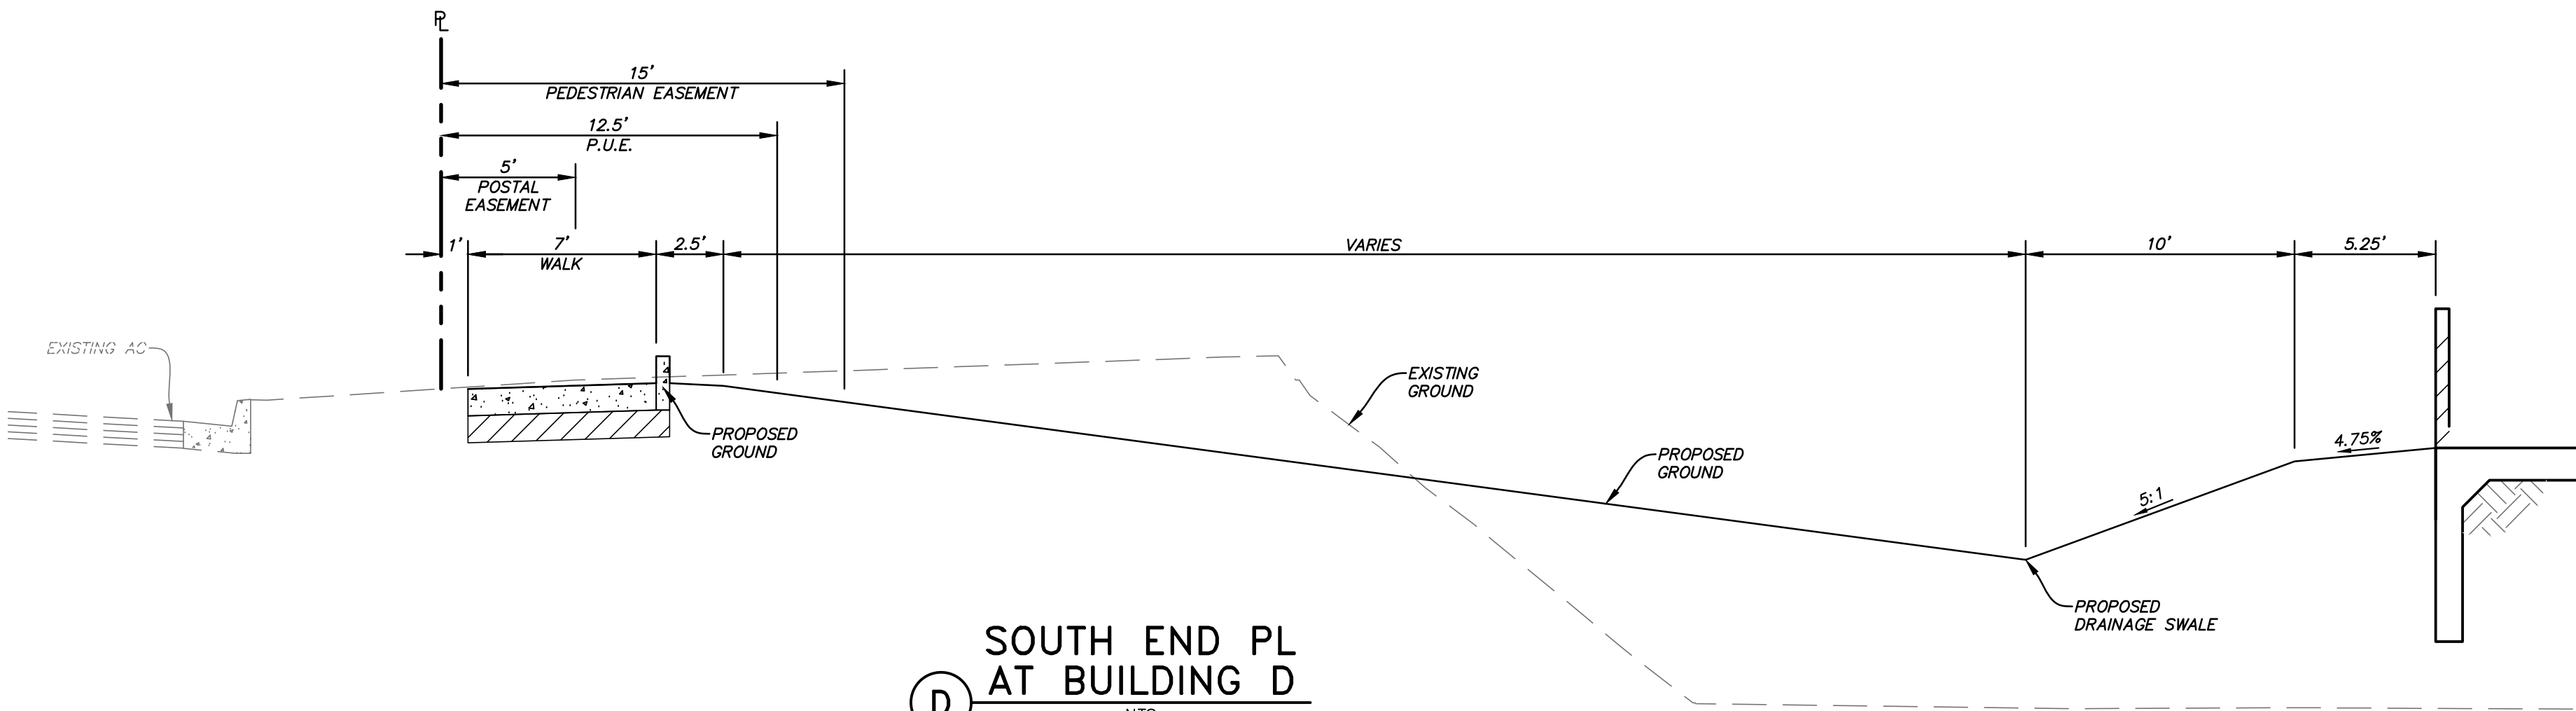


SOUTH END PL
AT BUILDING D
NTS

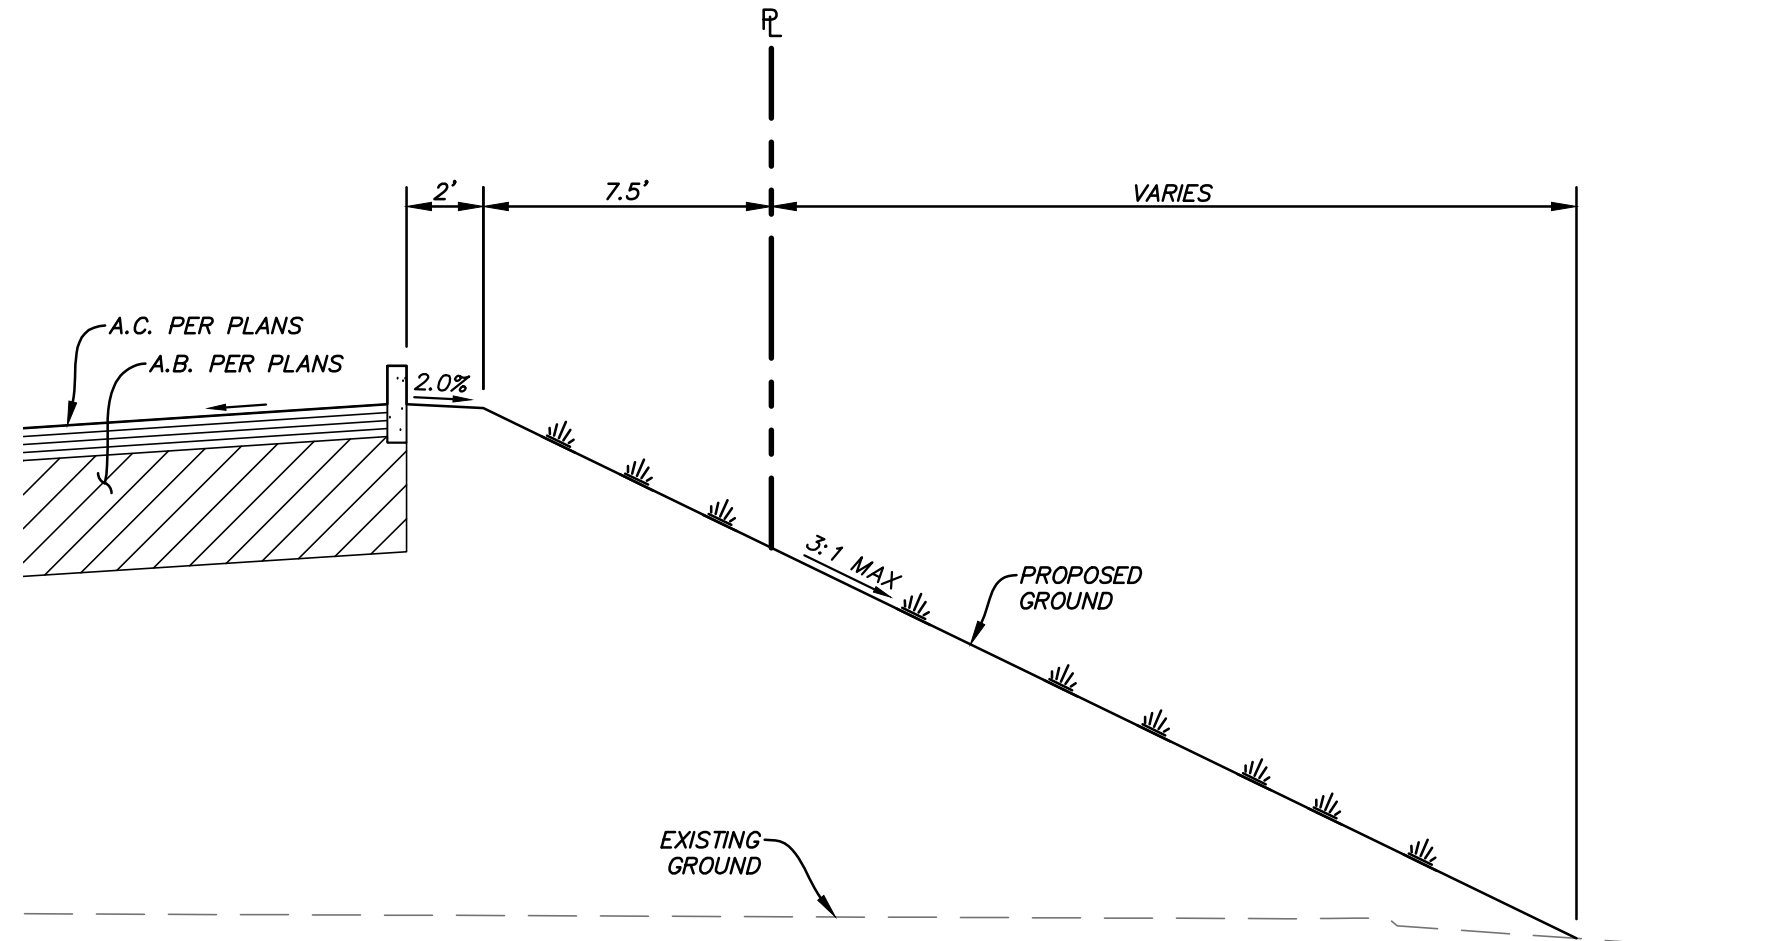


SOUTHEAST PL
AT BUILDING D
NTS

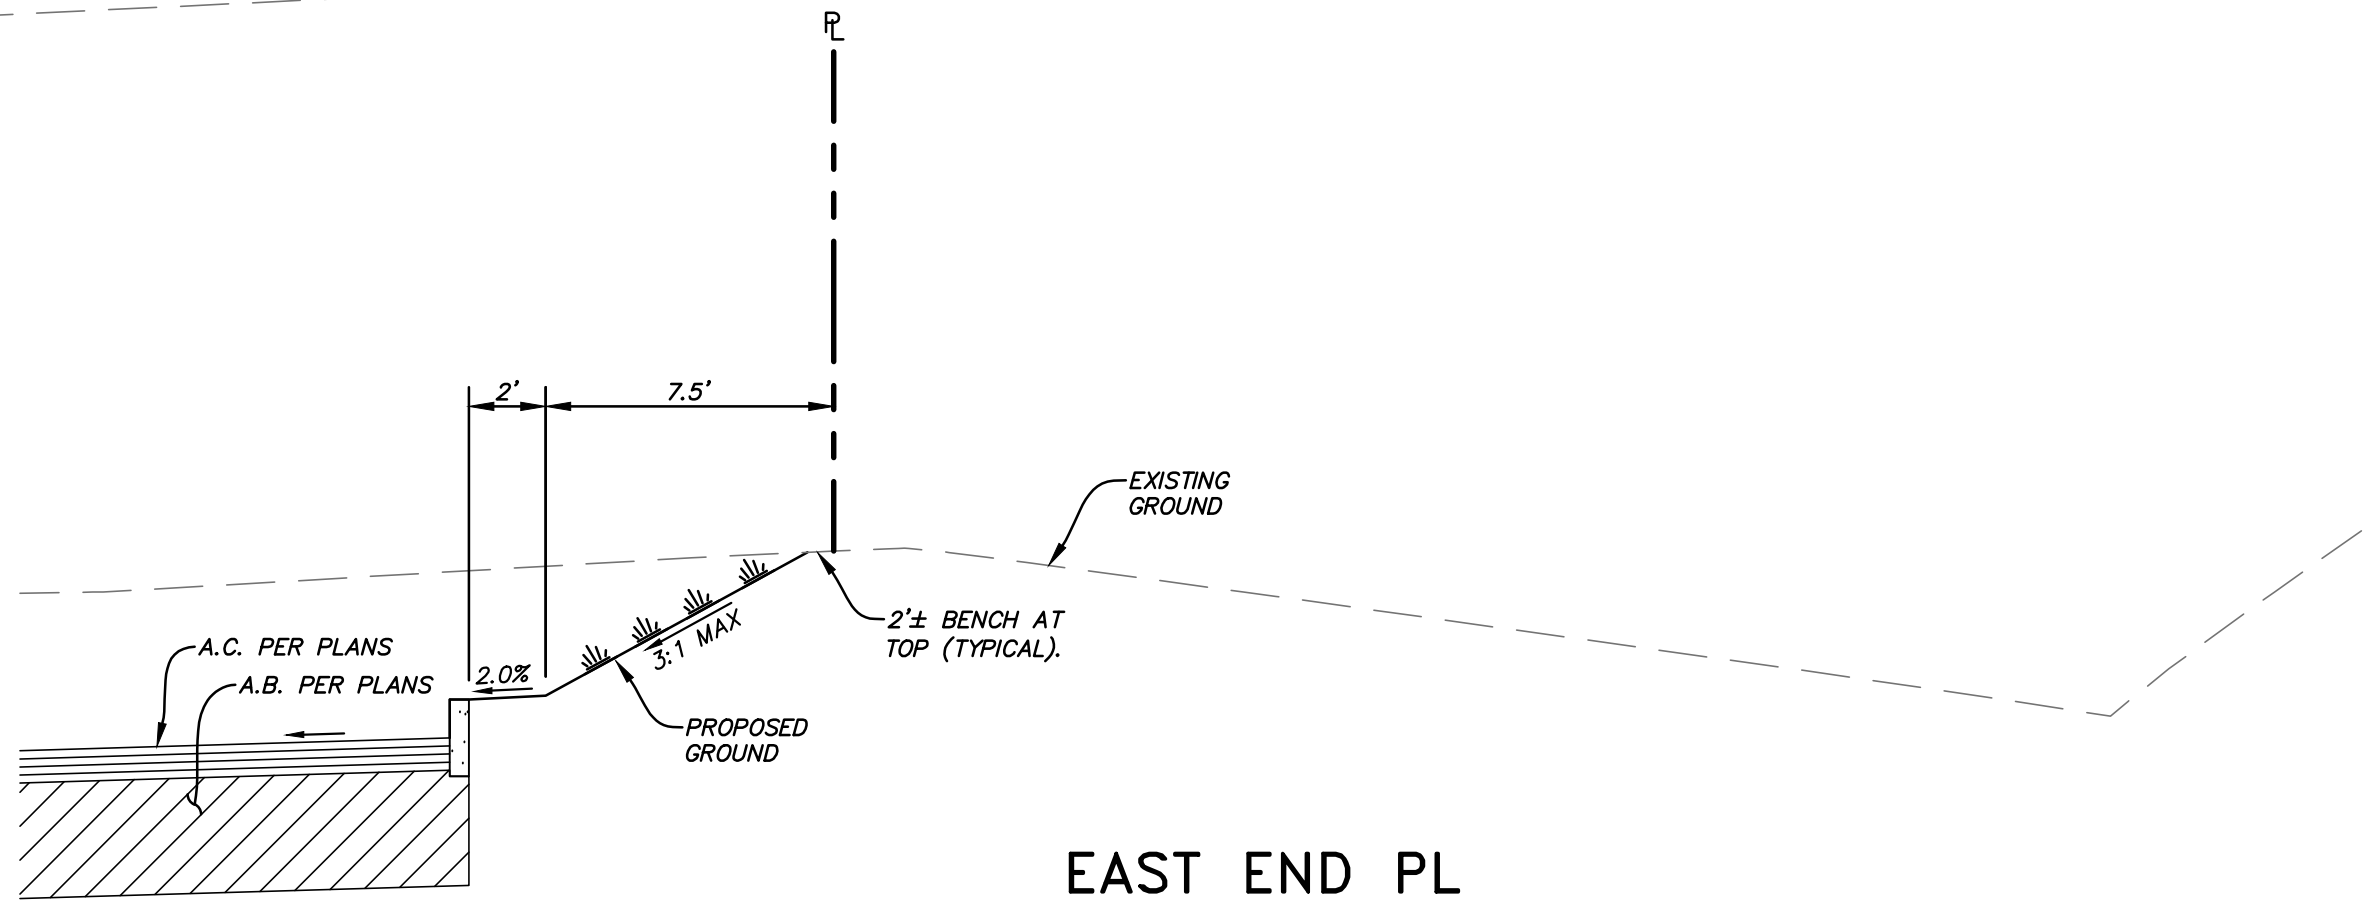

EAST END PL
AT BUILDING C
NTS

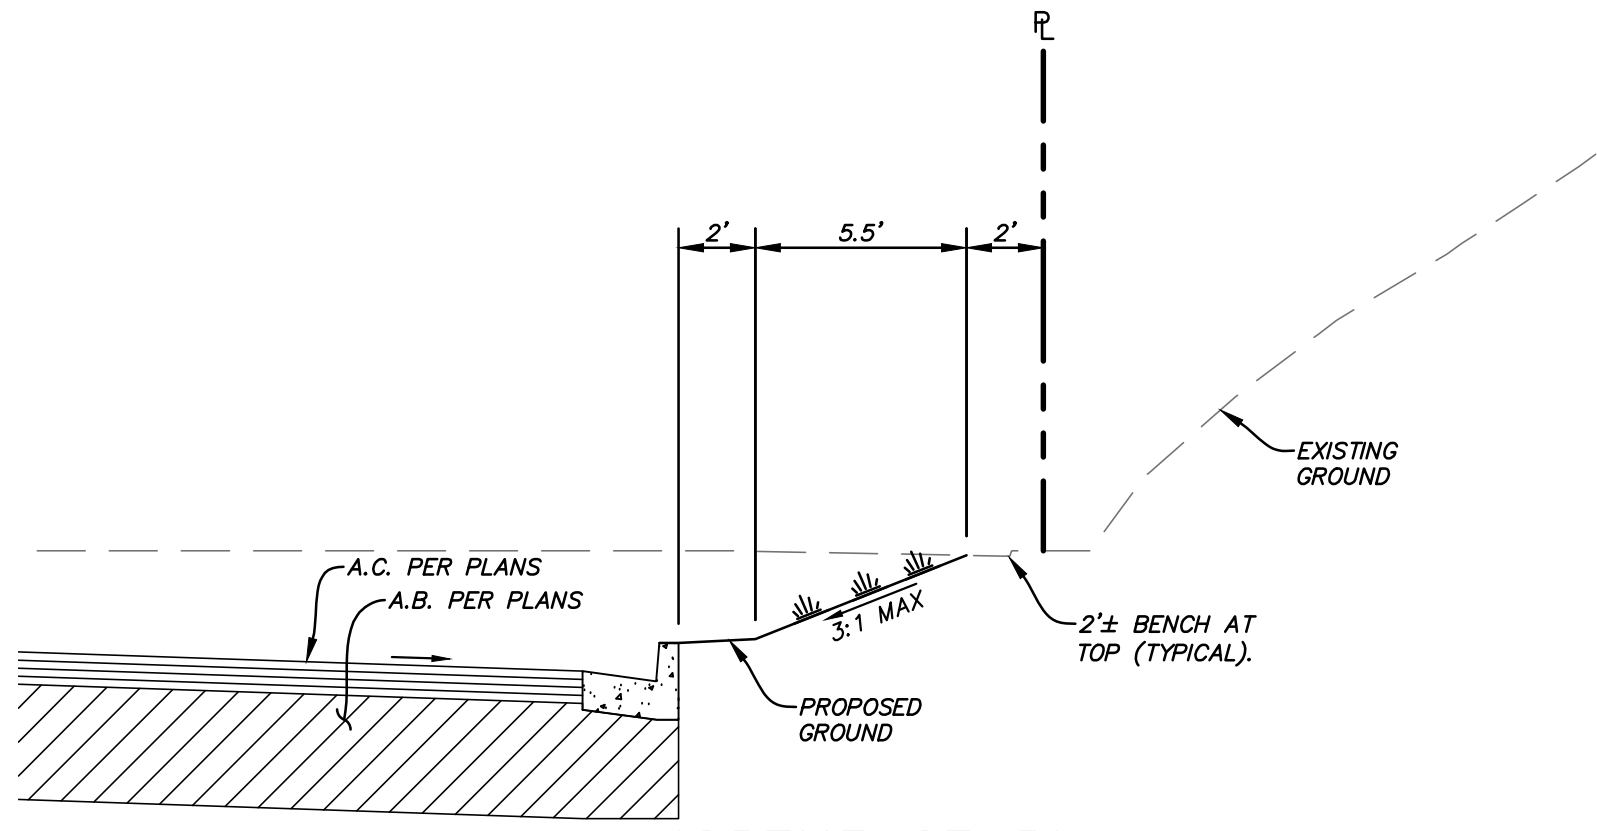

NORTHEAST PL
AT BUILDING C
NTS

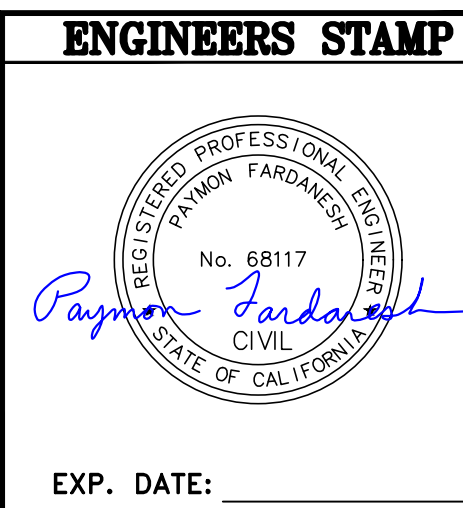


PRELIMINARY DESIGN DOCUMENTS FOR
STONECREEK INDUSTRIAL PARK – PHASE 1
CROSS SECTIONS


PROJECT NO. 4276-12	C801	10
------------------------	------	----

DATE:	05-11-2022
SCALE:	AS NOTED
DRAWN BY:	PJ
DESIGNED BY:	PF
CHECKED BY:	BPB


NO.	DATE	REVISION DESCRIPTION	ENGR	APPROVED BY
A	11/10/21	INITIAL PLAN REVIEW SUBMITTAL	PF	
1	01/21/22	PLND-1121-0020 PC COMMENTS	PF	
2	03/07/22	PLND-1121-0020 PC COMMENTS 3RD SUBMITTAL	PF	
3	02/13/23	PLND-1121-0020 PC COMMENTS 4TH SUBMITTAL	PF	

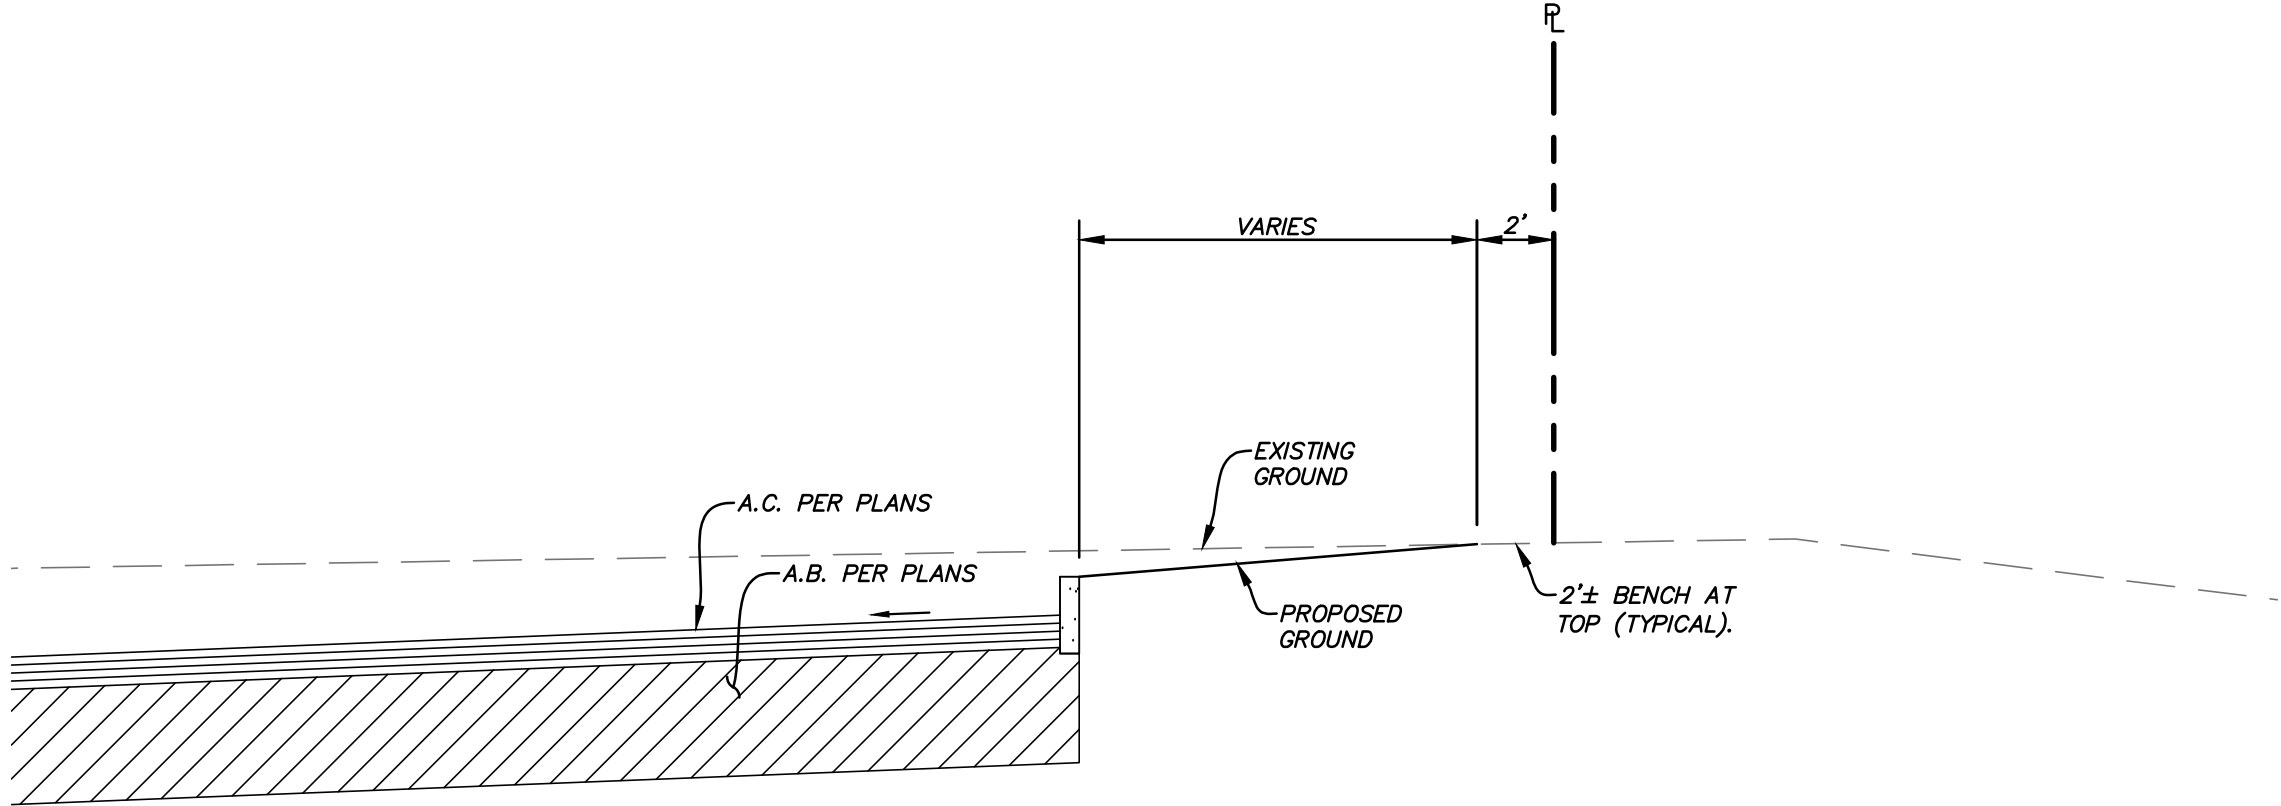


H
NORTHEAST PL
AT NORTH END TRUCK PARKING
NTS

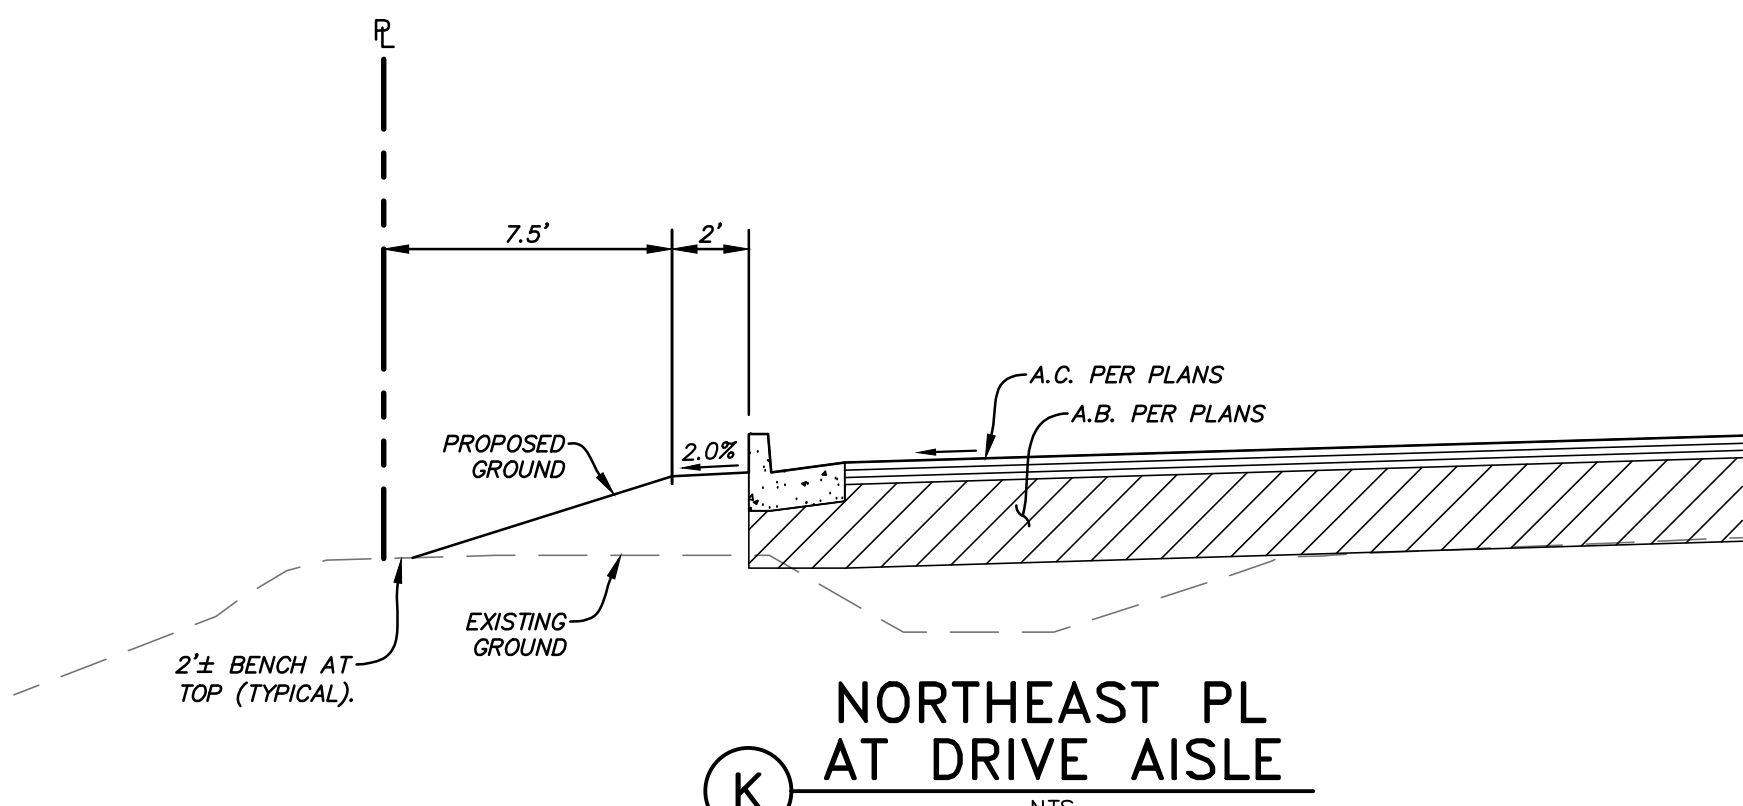


K
NORTHEAST PL
AT DRIVE AISLE
NTS

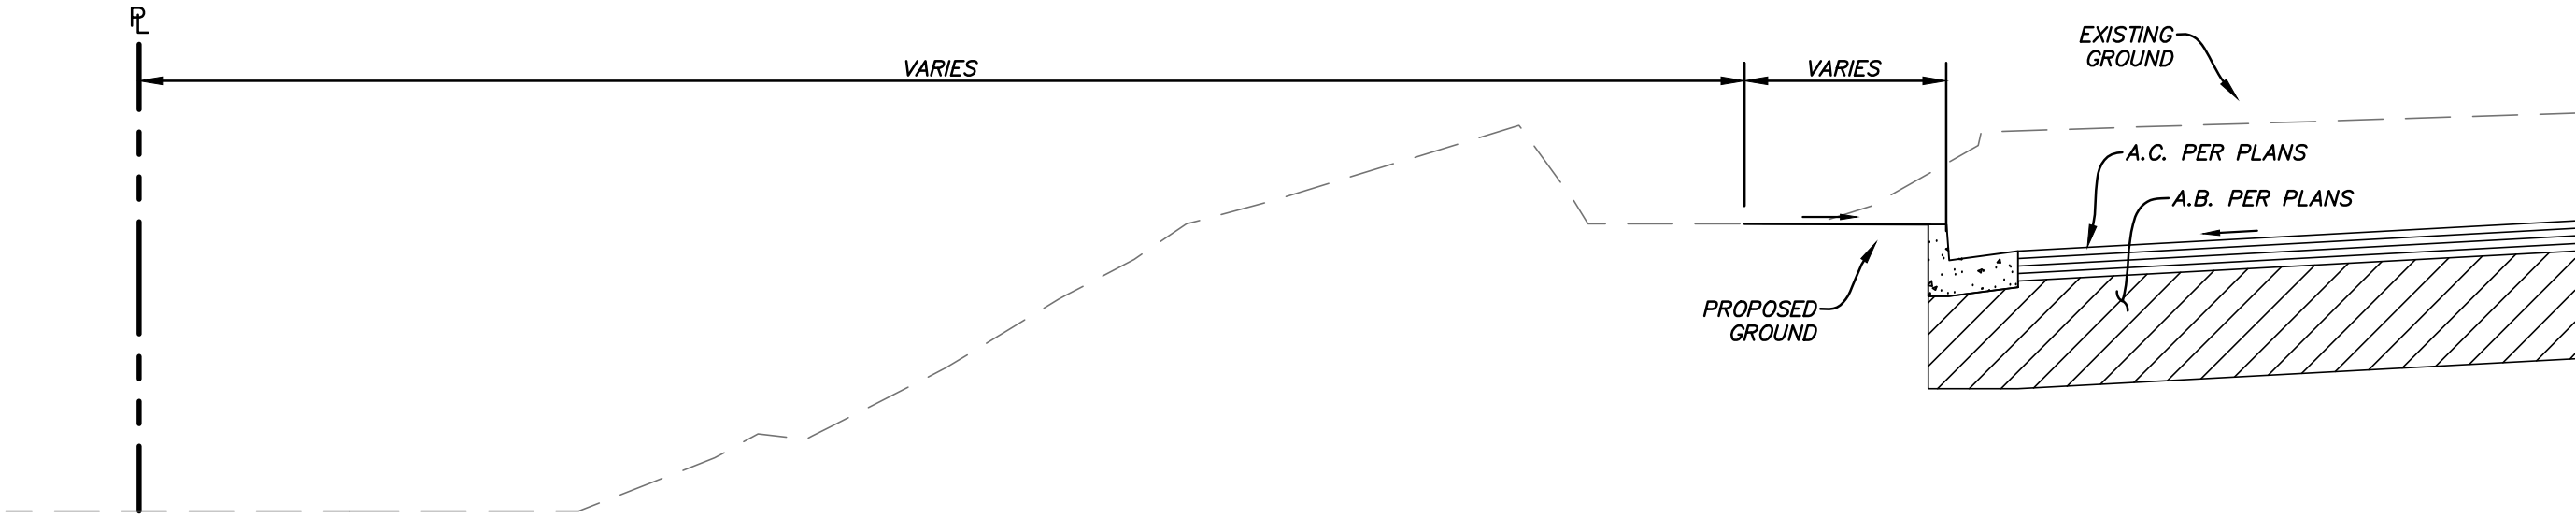


I
WESTERN PL
AT NORTH END TRUCK PARKING
NTS

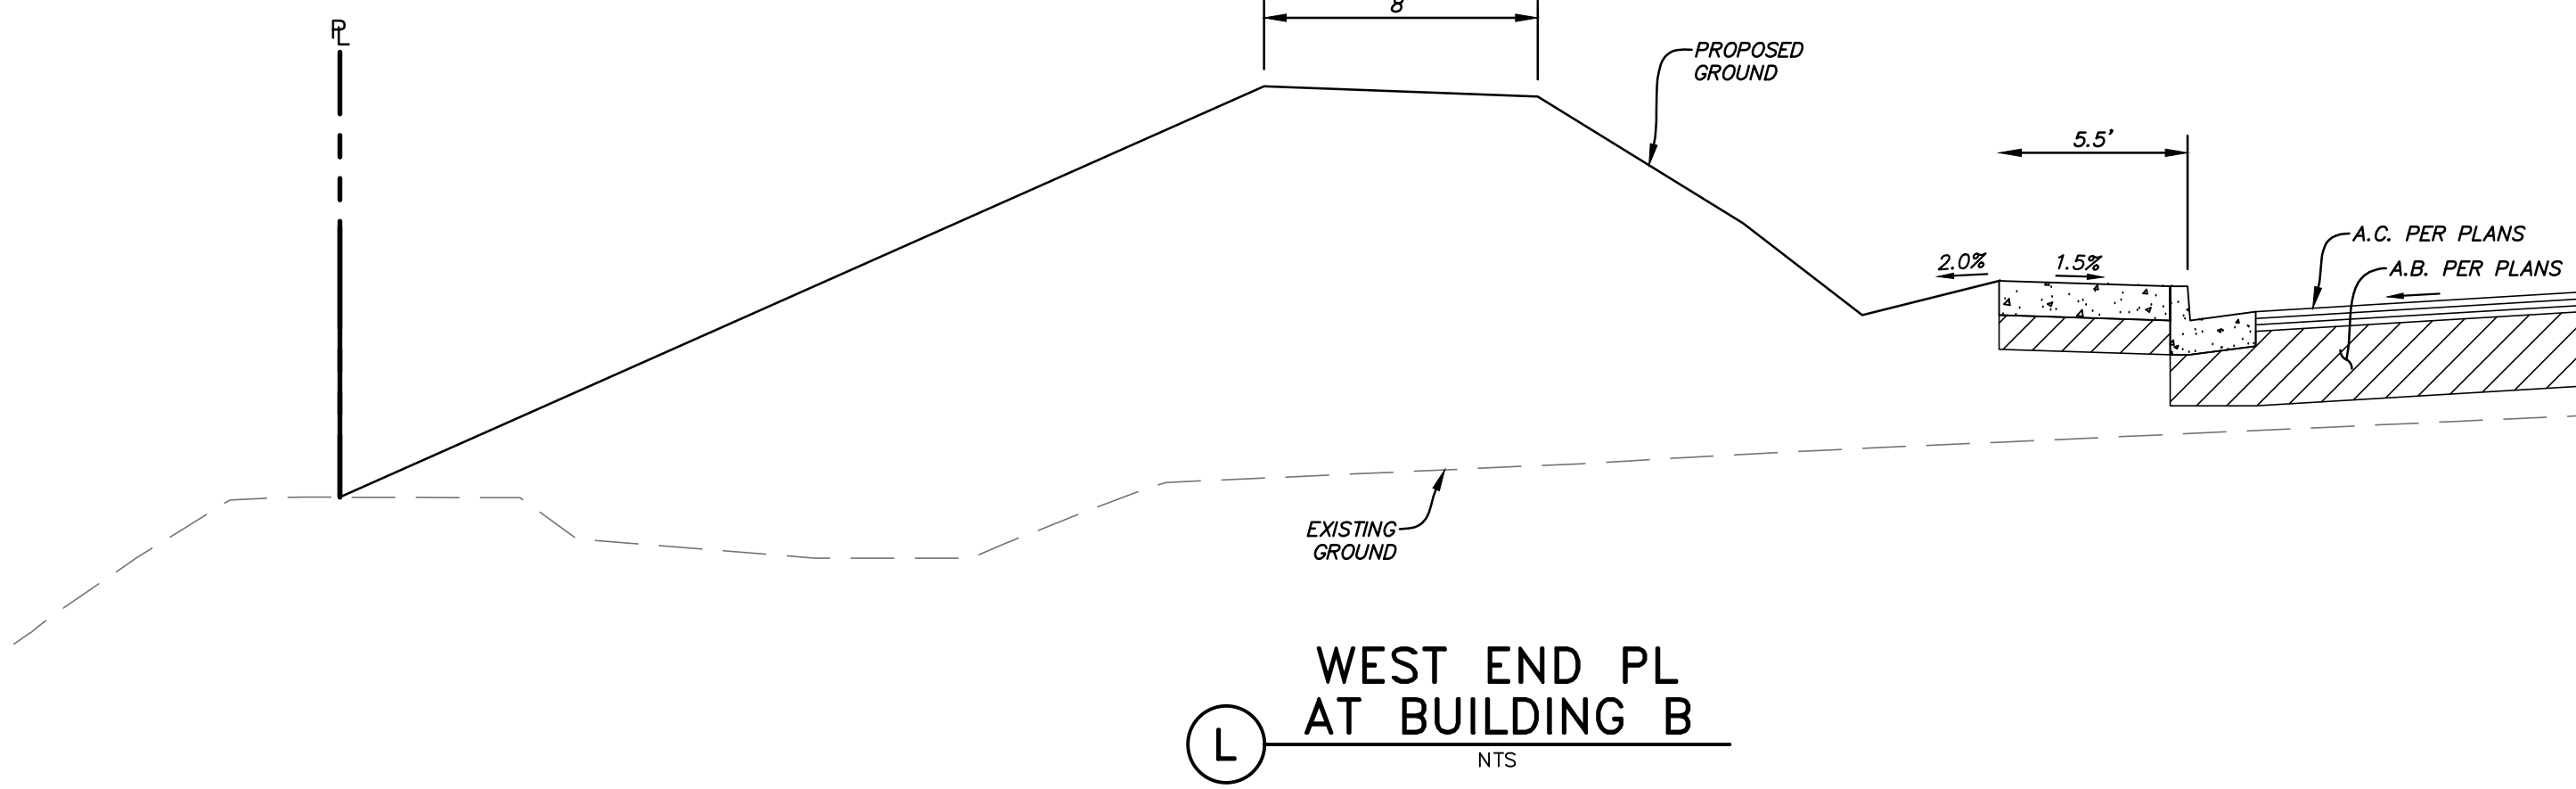

L
WEST END PL
AT BUILDING B
NTS

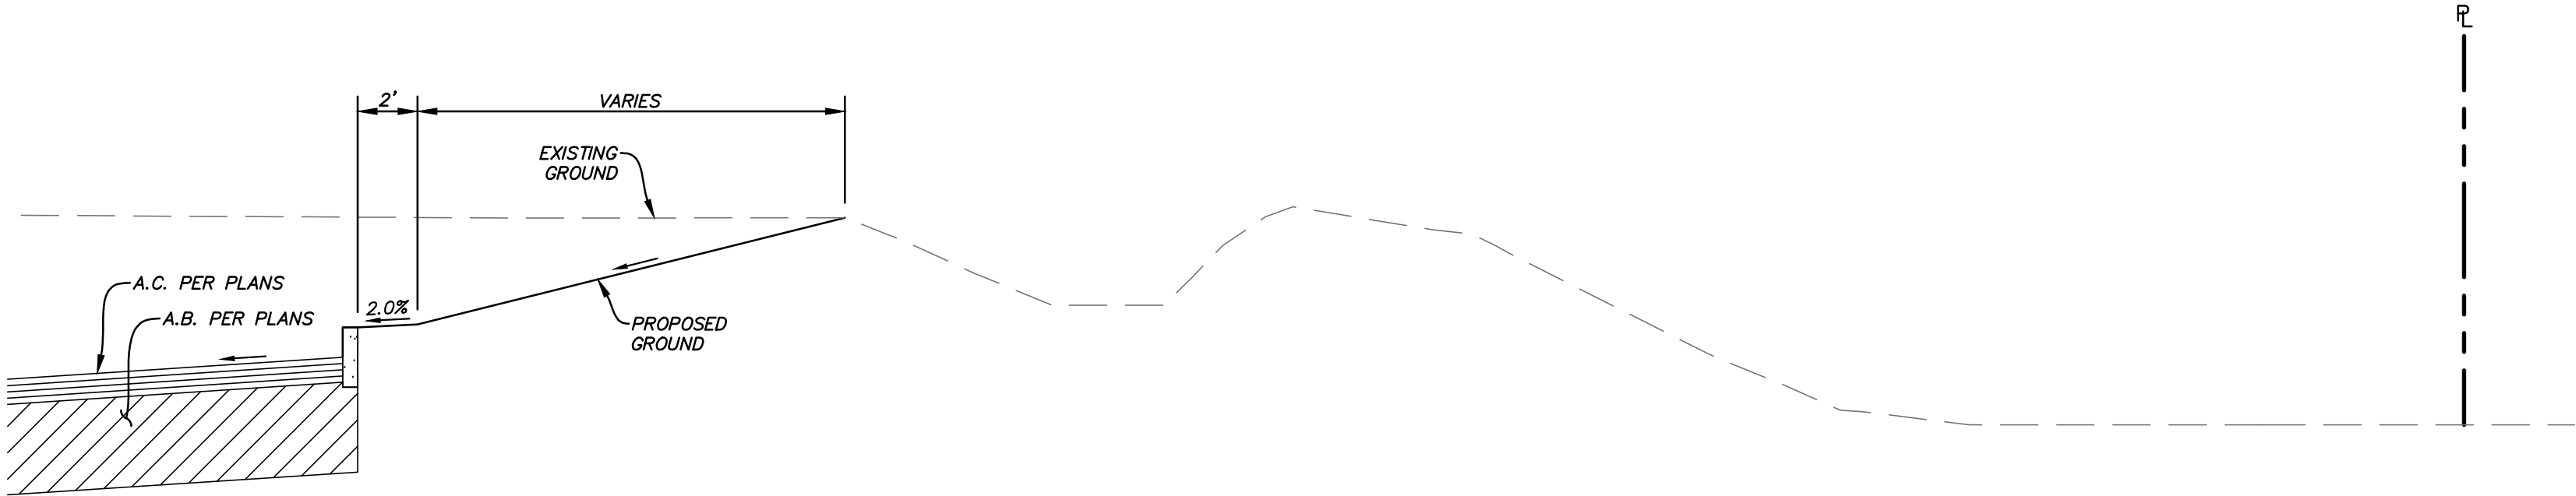

J
NORTH END PL
AT BUILDING B
NTS

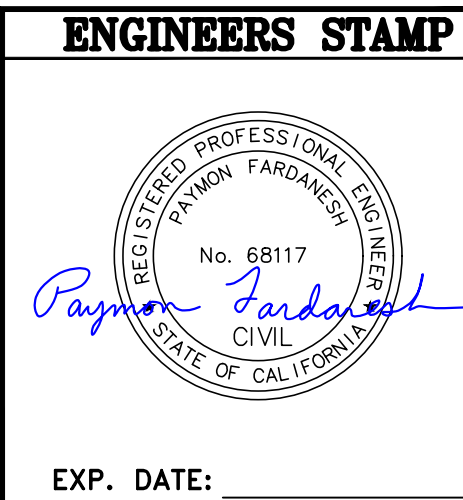


PRELIMINARY DESIGN DOCUMENTS FOR
STONECREEK INDUSTRIAL PARK – PHASE 1
CROSS SECTIONS

CITY OF RANCHO CORDOVA
4276-12.dwg 2/10/23 8:14pm pfardouni

LM LAUGENOUR
AND MEIKLE
CIVIL ENGINEERING, LAND SURVEYING, PLANNING
308 COURT STREET, WOODLAND, CA 95694
PHONE (530) 662-1725 - WEB www.lm-engineer.net

DATE: 05-11-2022
SCALE: AS NOTED
DRAWN BY: PJ
DESIGNED BY: PF
CHECKED BY: BPB

NO.	DATE	REVISION DESCRIPTION	ENGR	APPROVED BY	DATE
A	11/10/21	INITIAL PLAN REVIEW SUBMITTAL	PF		
1	01/21/22	PLND-1121-0020 PC COMMENTS	PF		
2	03/07/22	PLND-1121-0020 PC COMMENTS 3RD SUBMITTAL	PF		
3	02/13/23	PLND-1121-0020 PC COMMENTS 4TH SUBMITTAL	PF		

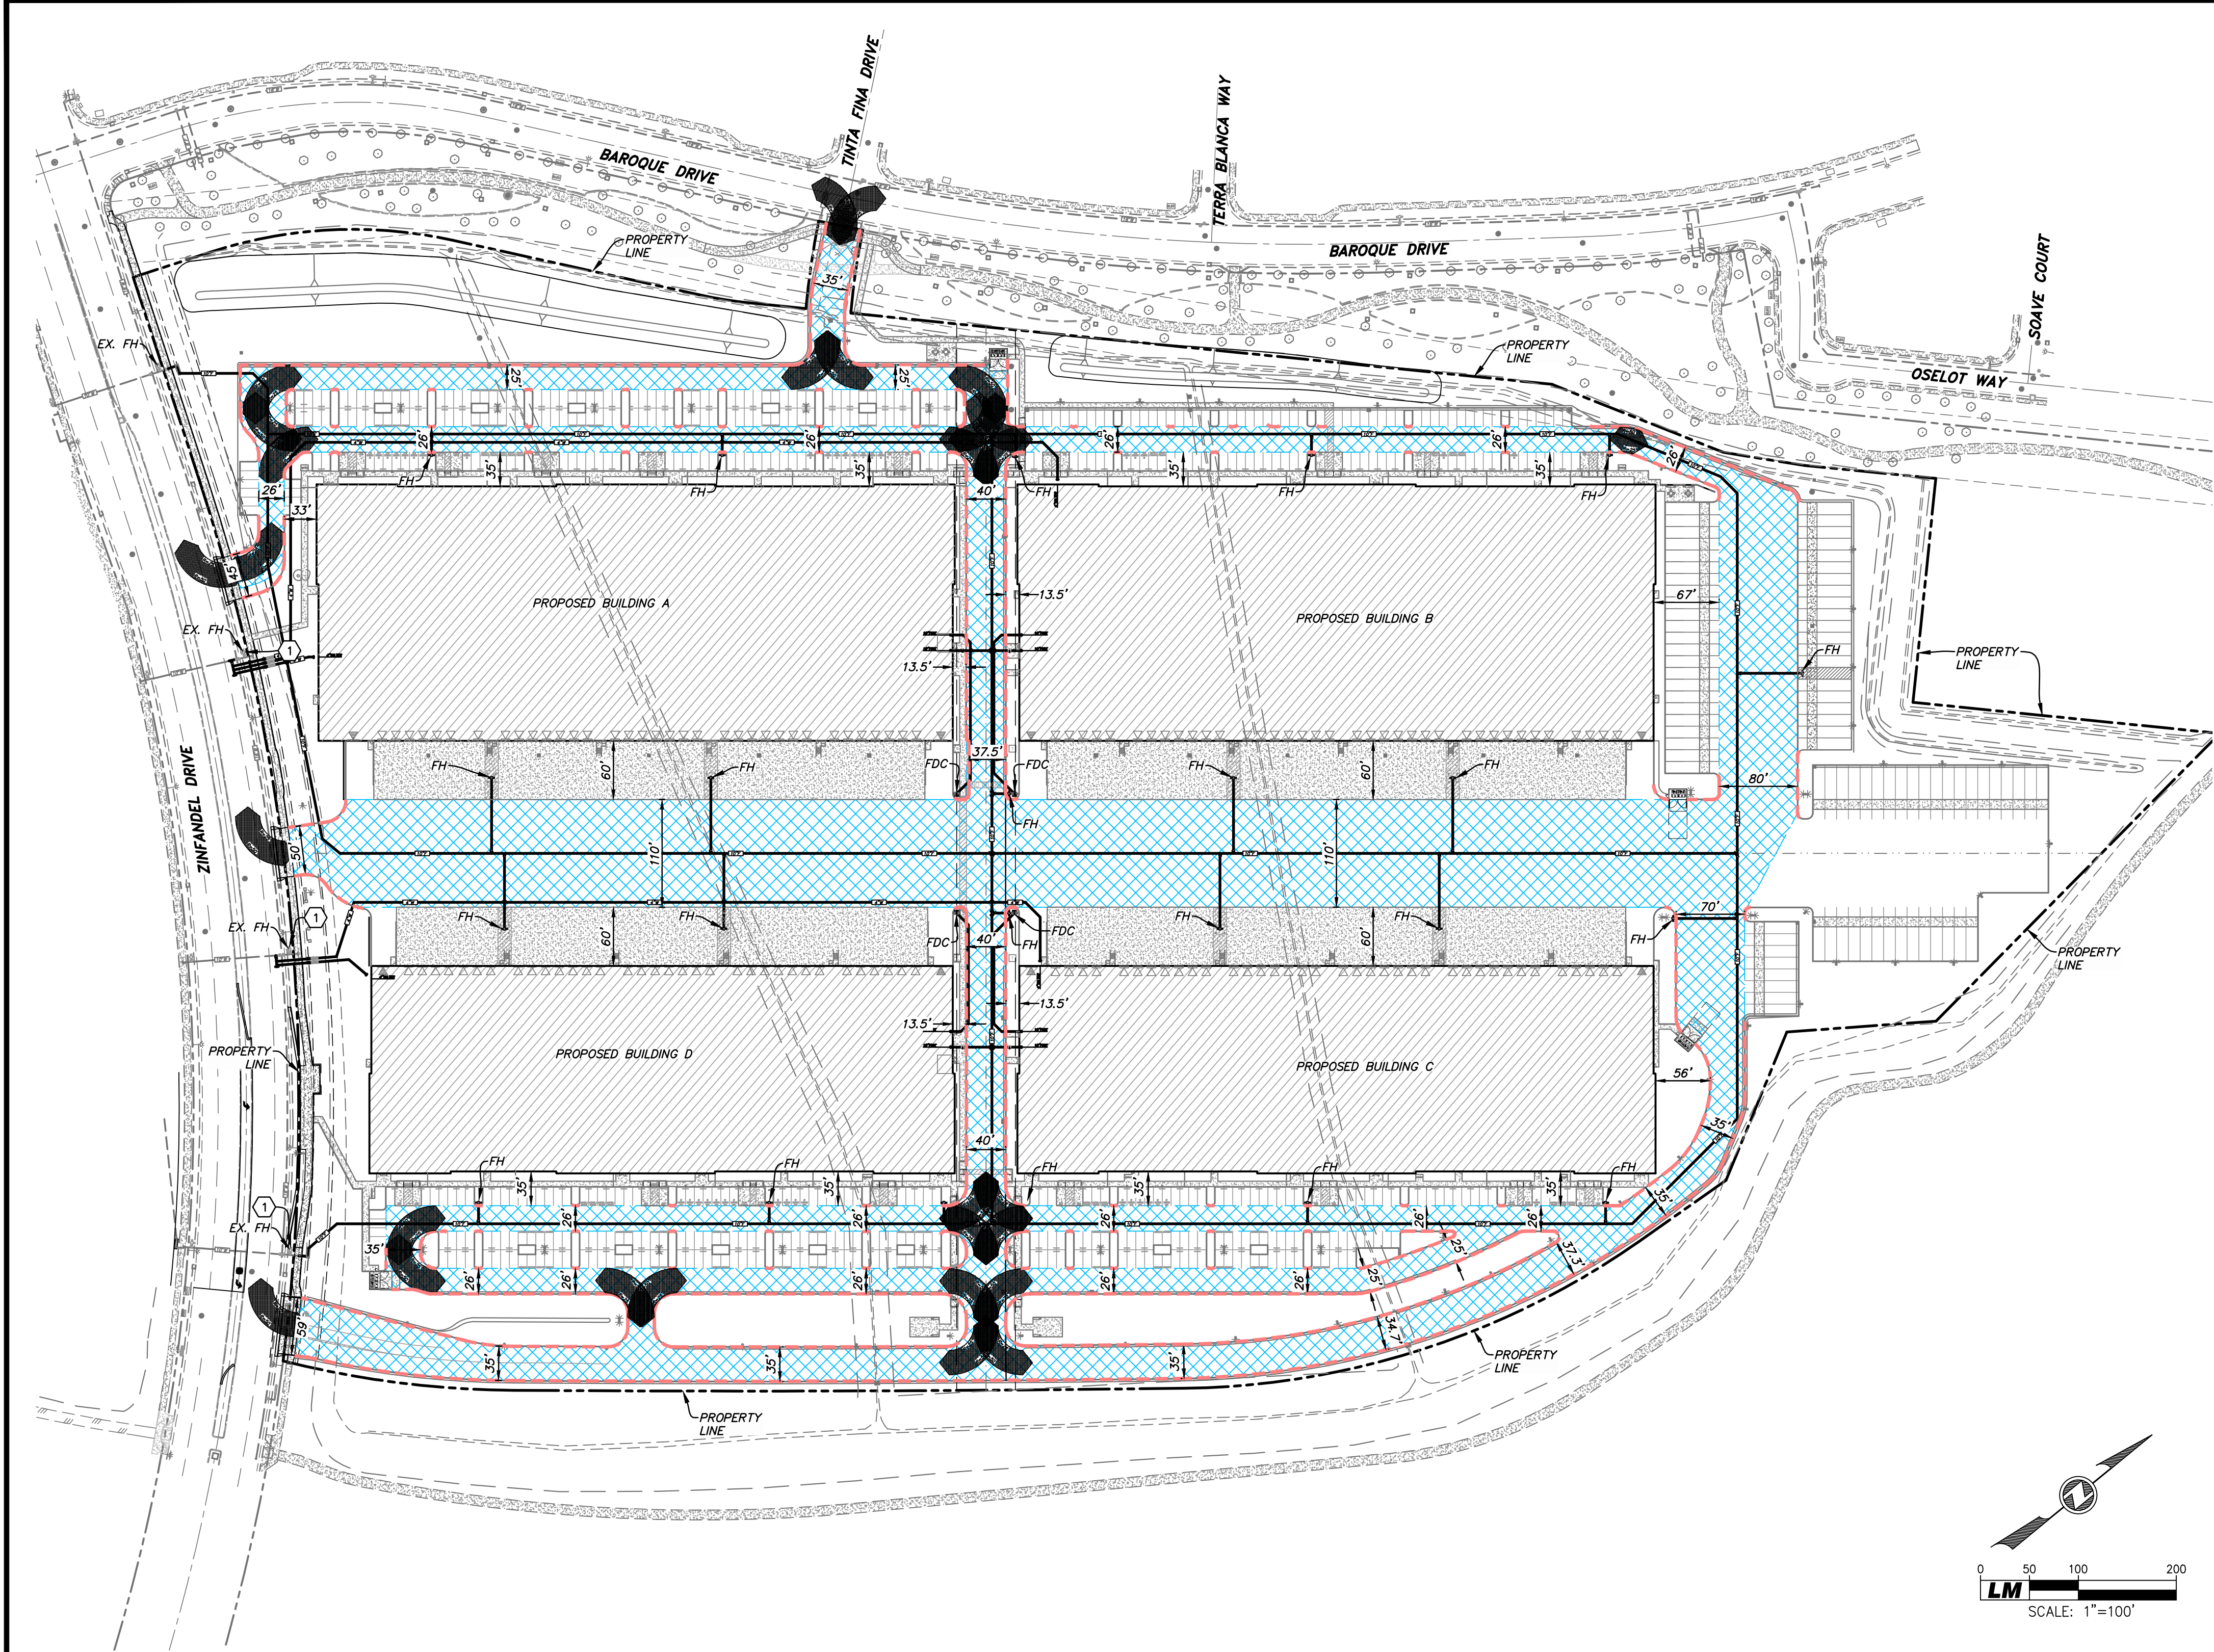

GENERAL NOTES:


- A. FIRE LANES SHALL BE A MINIMUM OF 20 FEET CLEAR WIDTH AND 13 1/2 FEET CLEAR HEIGHT.
- B. SEE SHEETS C401-C404 FOR WATER MAIN, FIRE MAIN, APPURTENANCES, WATER CONNECTIONS, AND CONSTRUCTION SPECIFICATIONS.
- C. FINAL FIRE ACCESS LANE AFTER CONSTRUCTION.
- D. NO GATES SHALL BE INSTALLED ACROSS THE PROPOSED FIRE ACCESS LANES WITHIN THE LIMITS OF PROJECT IMPROVEMENTS.
- E. CURBS ALONG FIRE LANE SHALL BE PAINTED RED, TYPICAL.

CONSTRUCTION NOTES:

- 1. EXISTING FIRE HYDRANTS SHALL PROVIDE FIRE FIGHTING WATER DURING CONSTRUCTION.

FIRE PROTECTION NOTES:

- A. ALL UNDERGROUND FIRE PROTECTION SHALL BE INSTALLED, TESTED, AND MAINTAINED PER NFPA 24, 2019 EDITION.
- B. ALL FIRE HYDRANTS, PIV/FDC'S SHALL BE INSTALLED SO AS NOT TO BE BLOCKED BY PARKING STALLS, LOADING ZONES, LANDSCAPING, ETC.
- C. ALL FIRE HYDRANTS SHALL HAVE AN 18-INCH CLEARANCE FROM THE CENTER OF THE 4-1/2" DISCHARGE TO FINISHED GRADE LEVEL.
- D. ALL FIRE HYDRANTS SHALL HAVE A BLUE DOT REFLECTOR INSTALLED 12-INCHES OFF CENTERLINE IN FRONT OF ALL FIRE HYDRANTS ON THE HYDRANT SIDE.
- E. ALL FIRE HYDRANTS SHALL BE INSTALLED WITH BREAK-OFF BOLTS AND/OR BREAK-OFF SPOOLS.
- F. ALL FIRE HYDRANTS SHALL BE EQUIPPED WITH A 3'X3' MINIMUM CONCRETE PAD AROUND THEM PER NFPA 24, 2019 EDITION. EXTEND PAD AS SHOWN ON PLANS TO BACK OF CURB.
- G. INSTALL THRUST BLOCK AT ALL WATER FITTINGS PER THE GOLDEN STATE WATER COMPANY STANDARD CONSTRUCTION SPECIFICATION DETAIL P-18 (TYPICAL).
- H. INSTALL WATER VALVES PER THE GOLDEN STATE WATER COMPANY STANDARD CONSTRUCTION SPECIFICATION DETAIL P-32.

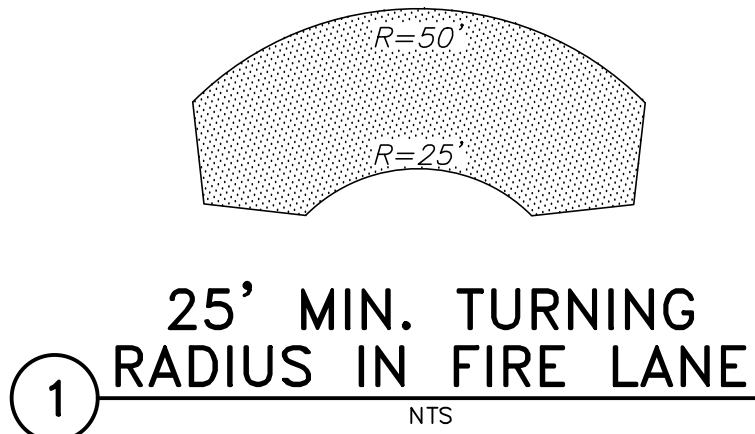

APPROVED BY:

SACRAMENTO METRO FIRE

DATE

APPENDIX B

TABLE B105.1(1) REQUIRED FIRE FLOW FOR ONE- AND TWO-FAMILY DWELLINGS, GROUP R-3 AND R-4 BUILDINGS AND TOWNHOUSES			
FIRE-FLOW CALCULATION AREA (square feet)	AUTOMATIC SPRINKLER SYSTEM (Design Standard)	MINIMUM FIRE FLOW (gallons per minute)	FLOW DURATION (hours)
0-3,600	No automatic sprinkler system	1,000	1
3,601 and greater	No automatic sprinkler system	Value in Table B105.1(2)	Duration in Table B105.1(2) at the required fire-flow rate
0-3,600	Section 903.3.1.3 of the California Fire Code or Section 313.3 of the California Residential Code	500	1/2
3,601 and greater	Section 903.3.1.3 of the California Fire Code or Section 313.3 of the California Residential Code	1/2 value in Table B105.1(2)	1

For SF: 1 square foot = 0.0929 m², 1 gallon per minute = 3.785 L/min.

TABLE B105.1(2) REFERENCE TABLE FOR TABLES B105.1(1) AND B105.2					
Type I(A and I(B))	Type I(A and I(B))	Type I(A and I(B))	Type I(B and I(B))	Type I(B)	FIRE FLOW (gallons per minute)
0-22,700	0-12,700	0-8,200	0-5,900	0-3,600	1,500
22,701-30,200	12,701-17,000	8,201-10,900	5,901-7,900	3,601-4,800	1,750
30,201-38,700	17,001-21,800	10,901-12,900	7,901-9,800	4,801-6,200	2,000
38,701-48,300	21,801-24,200	12,901-17,400	9,801-12,600	6,201-7,700	2,250
48,301-59,000	24,201-33,200	17,401-21,300	12,601-15,400	7,701-9,400	2,500
59,001-70,900	33,201-39,700	21,301-25,500	15,401-18,400	9,401-11,300	2,750
70,901-83,700	39,701-47,100	25,501-30,100	18,401-21,800	11,301-13,400	3,000
83,701-97,700	47,101-54,900	30,101-35,200	21,801-25,900	13,401-15,600	3,250
97,701-112,700	54,901-63,400	35,201-40,600	25,901-29,300	15,601-18,000	3,500
112,701-128,700	63,401-72,400	40,601-46,400	29,301-33,500	18,001-20,600	3,750
128,701-145,900	72,401-82,100	46,401-52,500	33,501-37,900	20,601-23,300	4,000
145,901-164,200	82,101-92,400	52,501-59,100	37,901-42,700	23,301-26,300	4,250
164,201-183,400	92,401-103,100	59,101-66,000	42,701-47,700	26,301-29,300	4,500
183,401-203,700	103,101-114,600	66,001-73,300	47,701-53,000	29,301-32,600	4,750
203,701-225,200	114,601-126,700	73,301-81,100	53,001-58,600	32,601-36,000	5,000
225,201-247,700	126,701-139,400	81,101-89,200	58,601-65,400	36,001-39,600	5,250
247,701-271,200	139,401-152,600	89,201-97,700	65,401-70,600	39,601-43,400	5,500
271,201-295,900	152,601-166,500	97,701-106,500	70,601-77,000	43,401-47,400	5,750
295,901-Greater	166,501-Greater	106,501-115,800	77,001-83,700	47,401-51,500	6,000
—	—	115,801-125,900	83,701-90,600	51,501-55,700	6,250
—	—	125,901-135,500	90,601-97,900	55,701-60,200	6,500
—	—	135,501-145,800	97,901-106,800	60,201-64,800	6,750
—	—	145,801-156,700	106,801-113,200	64,801-69,600	7,000
—	—	156,701-167,900	113,201-121,300	69,601-74,600	7,250
—	—	167,901-179,400	121,301-129,600	74,601-79,800	7,500
—	—	179,401-191,400	129,601-138,300	79,801-85,100	7,750
—	—	191,401-Greater	138,301-Greater	85,101-Greater	8,000

For SF: 1 square foot = 0.0929 m², 1 gallon per minute = 3.785 L/min, 1 pound per square inch = 6.895 kPa.

a. Types of construction are based on the California Building Code.

b. Measured at 20 psi residual pressure.



2019 CALIFORNIA FIRE CODE

APPENDIX C

TABLE C102.1 REQUIRED NUMBER AND SPACING OF FIRE HYDRANTS ^a			
FIRE-FLOW REQUIREMENT (gpm)	MINIMUM NUMBER OF HYDRANTS	AVERAGE SPACING BETWEEN HYDRANTS ^{b,c,d,e} (feet)	MAXIMUM DISTANCE FROM ANY POINT ON STREET OR ROAD FRONTAGE TO A HYDRANT ^{f,g}
1,750 or less	1	300	250
1,751-2,250	2	450	225
2,251-2,750	3	450	225
2,751-3,250	3	400	225
3,251-4,000	4	350	210
4,001-5,000	5	300	180
5,001-5,500	6	300	180
5,501-6,000	6	250	150
6,001-7,000	7	250	150
7,001 or more	8 or more ^h	200	120

For SF: 1 foot = 304.8 mm, 1 gallon per minute = 3.785 L/min.

a. Reduce by 100 feet for dead-end streets or roads.

b. Where streets are provided with median dividers that cannot be crossed by fire fighters pulling hose lines, or where arterial streets are provided with four or more traffic lanes and have a traffic count of more than 30,000 vehicles per day, hydrant spacing shall average 500 feet on each side of the street and be arranged on an alternating basis.

c. Where new water mains are extended along streets where hydrants are not needed for protection of structures or similar fire problems, fire hydrants shall be provided at spacing not to exceed 1,000 feet to provide for transportation hazards.

d. Reduce by 50 feet for dead-end streets or roads.

e. One hydrant for each 1,000 gallons per minute or fraction thereof.

f. A 50-percent spacing increase shall be permitted where the building is equipped throughout with an approved automatic sprinkler system in accordance with Section 903.3.1.1 of the California Fire Code.

g. A 25-percent spacing increase shall be permitted where the building is equipped throughout with an approved automatic sprinkler system in accordance with Section 903.3.1.2 or 903.3.1.3 of the California Fire Code or Section 2904 of the California Residential Code.

h. The fire code official is authorized to modify the location, number and distribution of fire hydrants based on site-specific constraints and hazards.

FH SPACING:

- 200' x 1.5 = 300' AVG. SPACING




2019 CALIFORNIA FIRE CODE



Know what's below.
Call before you dig.

ENGINEERS STAMP

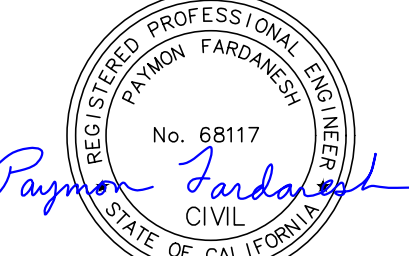

EXP. DATE:

PRELIMINARY DESIGN DOCUMENTS FOR
STONECREEK INDUSTRIAL PARK – PHASE 1
FIRE PLAN

LM LAUGENOUR
CIVIL ENGINEERING, LAND SURVEYING & PLANNING
508 COURT STREET, WOODLAND, CA 95694
PHONE (530) 662-1765 • WWW.LM-ENG.NET

DATE: 05-11-2022
SCALE: AS NOTED
DRAWN BY: PJ
DESIGNED BY: PF
CHECKED BY: BPB

NO.	DATE	REVISION	DESCRIPTION	ENGR.	APPROVED BY	DATE
A	11/10/21	INITIAL PLAN REVIEW SUBMITTAL				
1	01/21/22	PLND-1121-0020 PC COMMENTS				
2	03/07/22	PLND-1121-0020 PC COMMENTS 3RD SUBMITTAL				
3	02/13/23	PLND-1121-0020 PC COMMENTS 4TH SUBMITTAL				

PROJECT NO.
4276-12
C901
SHEET 12 OF 12

CITY OF RANCHO CORDOVA
X:\Land Projects\4276-12.dwg 4276-12_P&ID.dwg 2/10/23 8:16pm pfarnham

EVERGREEN SCREEN TREES



 *Cedrus deodara* - Deodar Cedar



 *Quercus wislizenii* - Interior Live Oak




 *Eucalyptus nicholii* - Nichol's Willow-leaved Pepermint



 *Raphiolepis x 'Montic'* - Majestic Beauty Indian Hawthorn

PLANT SCHEDULE

TREES	COMMON NAME
	Deodar Cedar
	Forest Pansy Eastern Redbud
	Cherokee Chief Dogwood
	Nichol's Willow-leaved Pepermint
	Natchez Crape Myrtle
	Columbia London Plane Tree
	Red Oak
	Interior Live Oak
	Majestic Beauty Indian Hawthorn
	Drake Lacebark Elm
	Emerald Sunshine Elm
	Village Green Sawleaf Zelkova

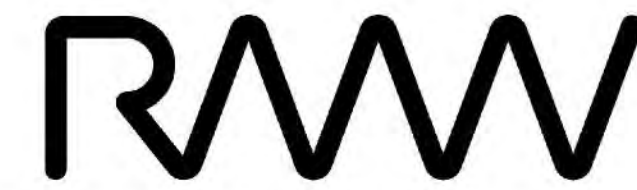

RMW
Architecture
Interiors

1718 Third Street
Suite 101
Sacramento
California 95811

Office
916 449-1400

rmw.com

OWNER / DEVELOPER:



500 Equity Avenue
Reno, NV 89502

GEORGE CONDON
Partner, West Region

PRELIMINARY DESIGN DOCUMENTS FOR:

STONECREEK
INDUSTRIAL PARK

SOUTH EAST CORNER OF
BAROQUE DRIVE & ZINFANDEL DRIVE
CITY OF RANCHO CORDOVA, CALIFORNIA

approved for the owner by :

approved for the architect by :

issue :	description :	date :
A	INITIAL PLAN REVIEW SUBMITTAL	11-10-2021
△	PLND-1121-0020 PC COMMENTS	01-21-2022
△	PLND-1121-0020 PC COMMENTS 3RD SUBMITTAL	03-07-2022
△	RE-SUBMITTAL TO PLANNING 4TH SUBMITTAL	02-13-2023

TENANT'S DEVELOPMENT MANAGER:

drawn by : RDG plot date : 11-10-2021

checked by : JDL

stamp




scale : AS NOTED

project number : 2214068.00


COLORED
LANDSCAPE PLAN

sheet no. :









L1


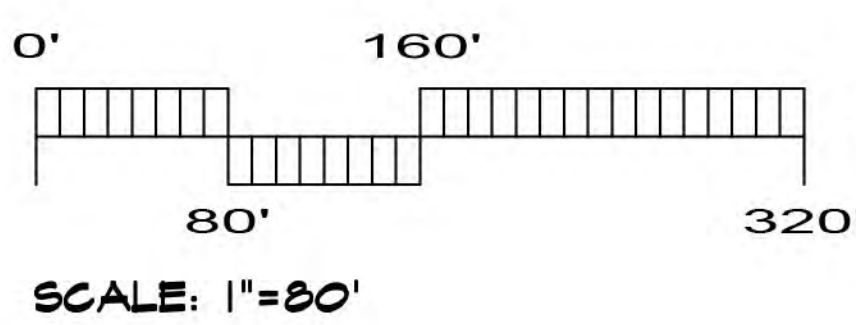


YAMASAKI
LANDSCAPE ARCHITECTURE
1223 HIGH STREET, AUBURN, CA 95603
(530) 885-0040
FAX (530) 885-0042

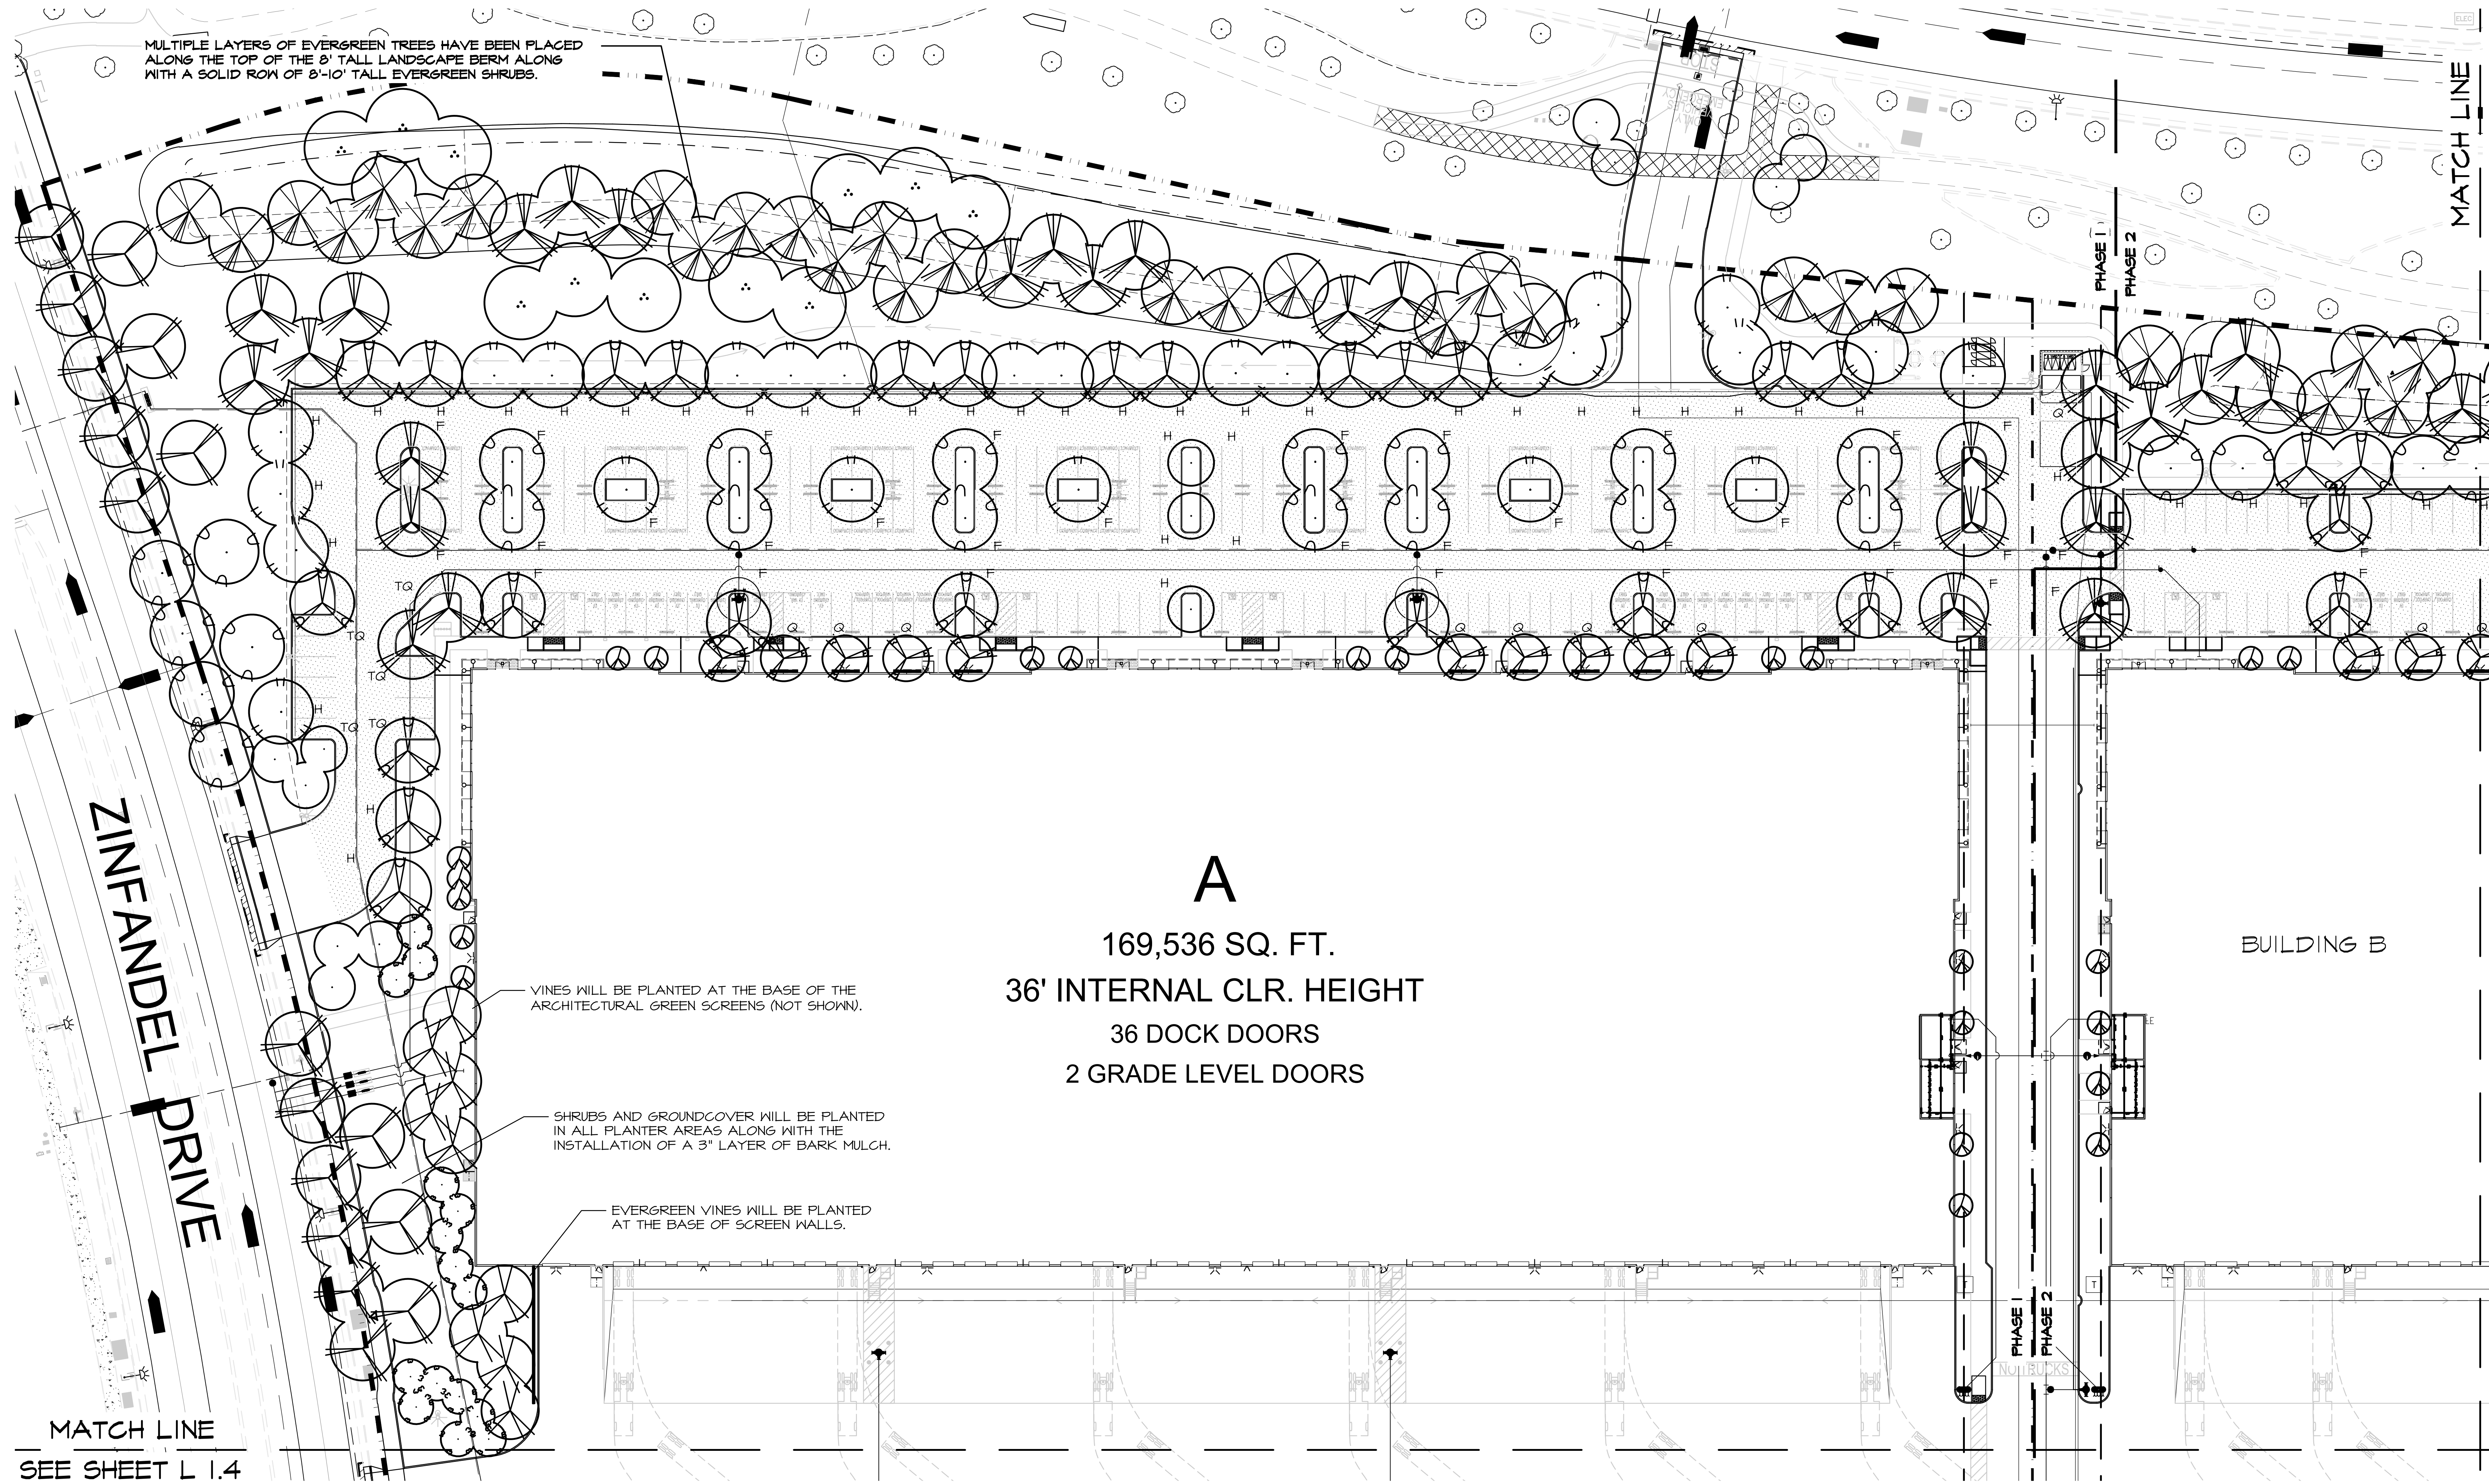


PLANT SCHEDULE

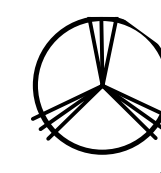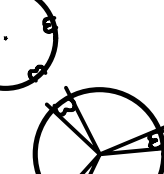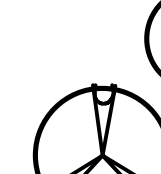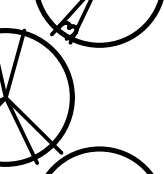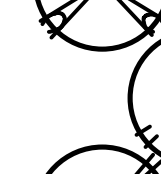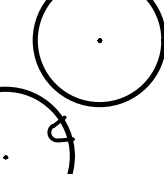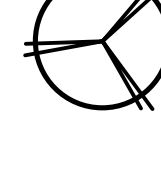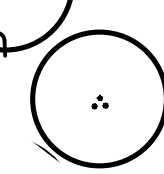TREES	CODE	QTY	BOTANICAL / COMMON NAME	SIZE					
	CED DEO	66	Cedrus deodara / Deodar Cedar	24" box		QUE WIS	12	Quercus wislizenii / Interior Live Oak	24" box
	CER FOR	48	Cercis canadensis 'Forest Pansy' / Forest Pansy Eastern Redbud	15 gal		RHA MAJ	55	Rhaphiolepis x 'Montic' TM / Majestic Beauty Indian Hawthorn	15 gal
	COR CHI	38	Cornus florida 'Cherokee Chief' / Cherokee Chief Dogwood	15 gal		ULM DRA	57	Ulmus parvifolia 'Drake' / Drake Lacebark Elm	15 gal
	EUC NIC	72	Eucalyptus nicholii / Nichol's Willow-leaved Peppermint	24" box		ULM EME	77	Ulmus propinqua 'JFS-Bleberich' TM / Emerald Sunshine Elm	15 gal
	LAG NAT	32	Lagerstroemia indica x fauriei 'Natchez' / Natchez Grape Myrtle	24" box		ZEL VIL	32	Zelkova serrata 'Village Green' / Village Green Sawleaf Zelkova	15 gal
	PLA COL	56	Platanus x acerifolia 'Columbia' / Columbia London Plane Tree	15 gal					
	QUE RUB	11	Quercus rubra / Red Oak	15 gal					

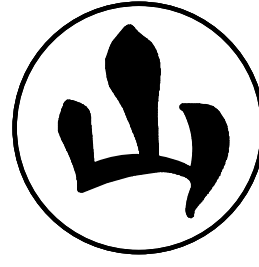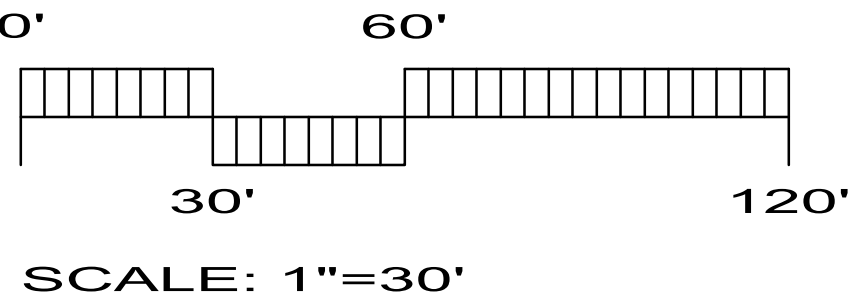

YAMASAKI
LANDSCAPE ARCHITECTURE
1223 HIGH STREET, AUBURN, CA 95603
(530) 885-0040
FAX (530) 885-0042

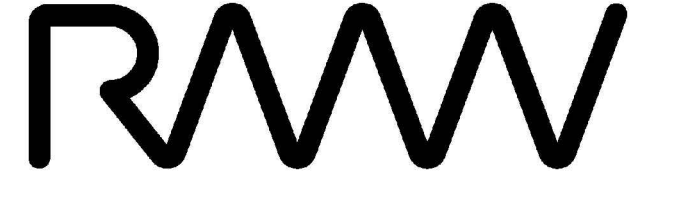

RMW
Architecture
Interiors

1718 Third Street
Suite 101
Sacramento
California 95811

Office
916 449-1400

rmw.com

OWNER / DEVELOPER:



**DERMODY
PROPERTIES**

500 Equity Avenue
Reno, NV 89502

GEORGE CONDON
Partner, West Region

PRELIMINARY DESIGN DOCUMENTS FOR:

**STONECREEK
INDUSTRIAL PARK**

SOUTH EAST CORNER OF
BAROQUE DRIVE & ZINFANDEL DRIVE
CITY OF RANCHO CORDOVA, CALIFORNIA

approved for the owner by :	
approved for the architect by :	
issue :	description :
A	INITIAL PLAN REVIEW SUBMITTAL
date :	03-09-2022

L1.1	L1.2
L1.4	L1.3

KEY MAP

TENANT'S DEVELOPMENT MANAGER:

drawn by :	plot date :
checked by :	
stamp	




scale :	AS NOTED
project number :	2214068.00

PLANTING PLAN A

sheet no. :



L1.1

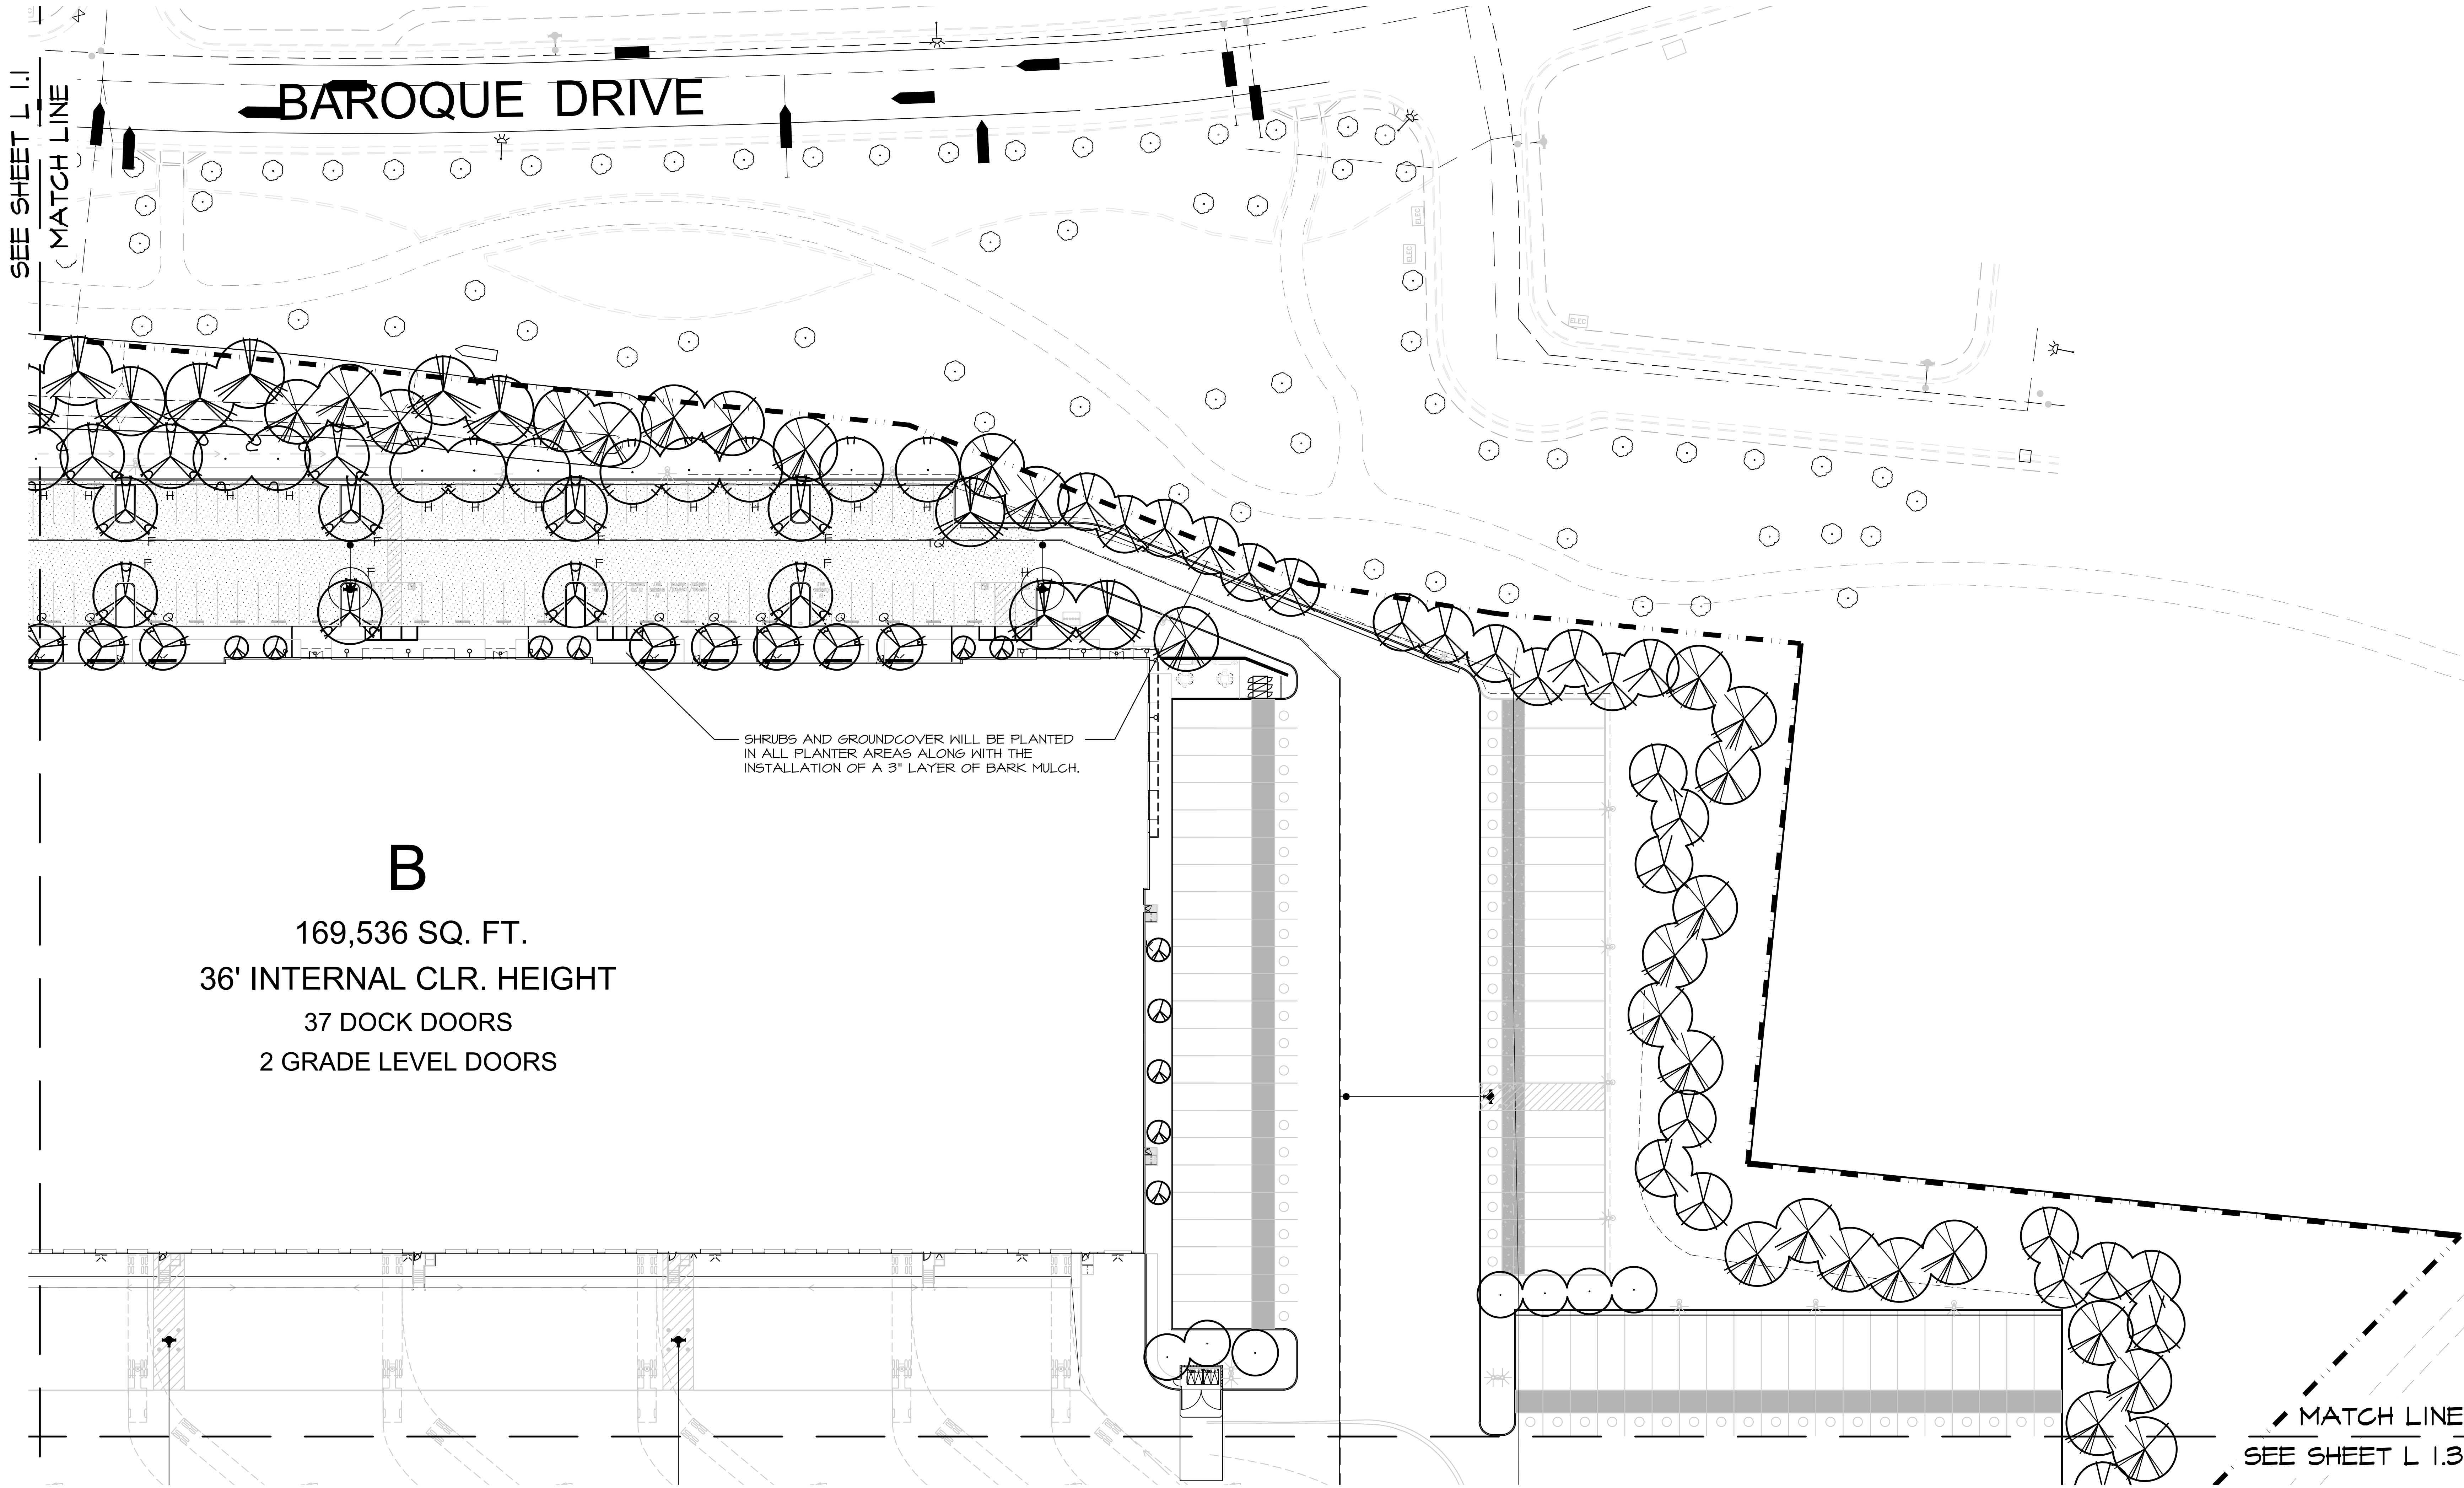

PLANT SCHEDULE

TREES	CODE	QTY	BOTANICAL / COMMON NAME	SIZE
	CED DEO	66	Cedrus deodara / Deodar Cedar	24" box
	CER FOR	48	Cercis canadensis 'Forest Pansy' / Forest Pansy Eastern Redbud	15 gal
	COR CHI	38	Cornus florida 'Cherokee Chief' / Cherokee Chief Dogwood	15 gal
	EUC NIC	72	Eucalyptus nicholii / Nichol's Willow-leaved Peppermint	24" box
	LAG NAT	32	Lagerstroemia indica x fauriei 'Natchez' / Natchez Crape Myrtle	24" box
	PLA COL	56	Platanus x acerifolia 'Columbia' / Columbia London Plane Tree	15 gal
	QUE RUB	11	Quercus rubra / Red Oak	15 gal

	QUE WIS	72	Quercus wislizenii / Interior Live Oak	24" box
	RHA MAJ	55	Raphiolepis x 'Montic' TM / Majestic Beauty Indian Hawthorn	15 gal
	ULM DRA	57	Ulmus parvifolia 'Drake' / Drake Lacebark Elm	15 gal
	ULM EME	77	Ulmus propinqua 'JFS-Bieberich' TM / Emerald Sunshine Elm	15 gal
	ZEL VIL	32	Zelkova serrata 'Village Green' / Village Green Sawleaf Zelkova	15 gal

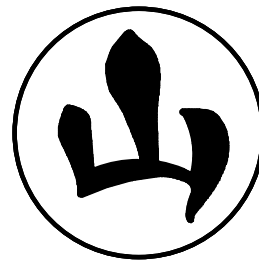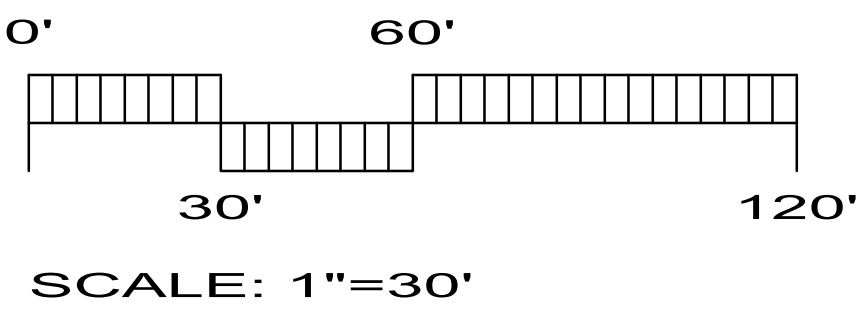

YAMASAKI
LANDSCAPE ARCHITECTURE
1223 HIGH STREET, AUBURN, CA 95603
(530) 885-0040
FAX (530) 885-0042

RMW

RMW
Architecture
Interiors

1718 Third Street
Suite 101
Sacramento
California 95811

Office
916 449-1400

rmw.com

OWNER / DEVELOPER:



500 Equity Avenue
Reno, NV 89502

GEORGE CONDON
Partner, West Region

PRELIMINARY DESIGN DOCUMENTS FOR:

**STONECREEK
INDUSTRIAL PARK**

SOUTH EAST CORNER OF
BAROQUE DRIVE & ZINFANDEL DRIVE
CITY OF RANCHO CORDOVA, CALIFORNIA

approved for the owner by :

approved for the architect by :

issue :	description :	date :
A	INITIAL PLAN REVIEW SUBMITTAL	03-09-2022

L1.1	L1.2
L1.4	L1.3

KEY MAP

TENANT'S DEVELOPMENT MANAGER:

drawn by : plot date :

checked by :

stamp




scale : AS NOTED

project number : 2214068.00

PLANTING PLAN B

sheet no. :


L1.2

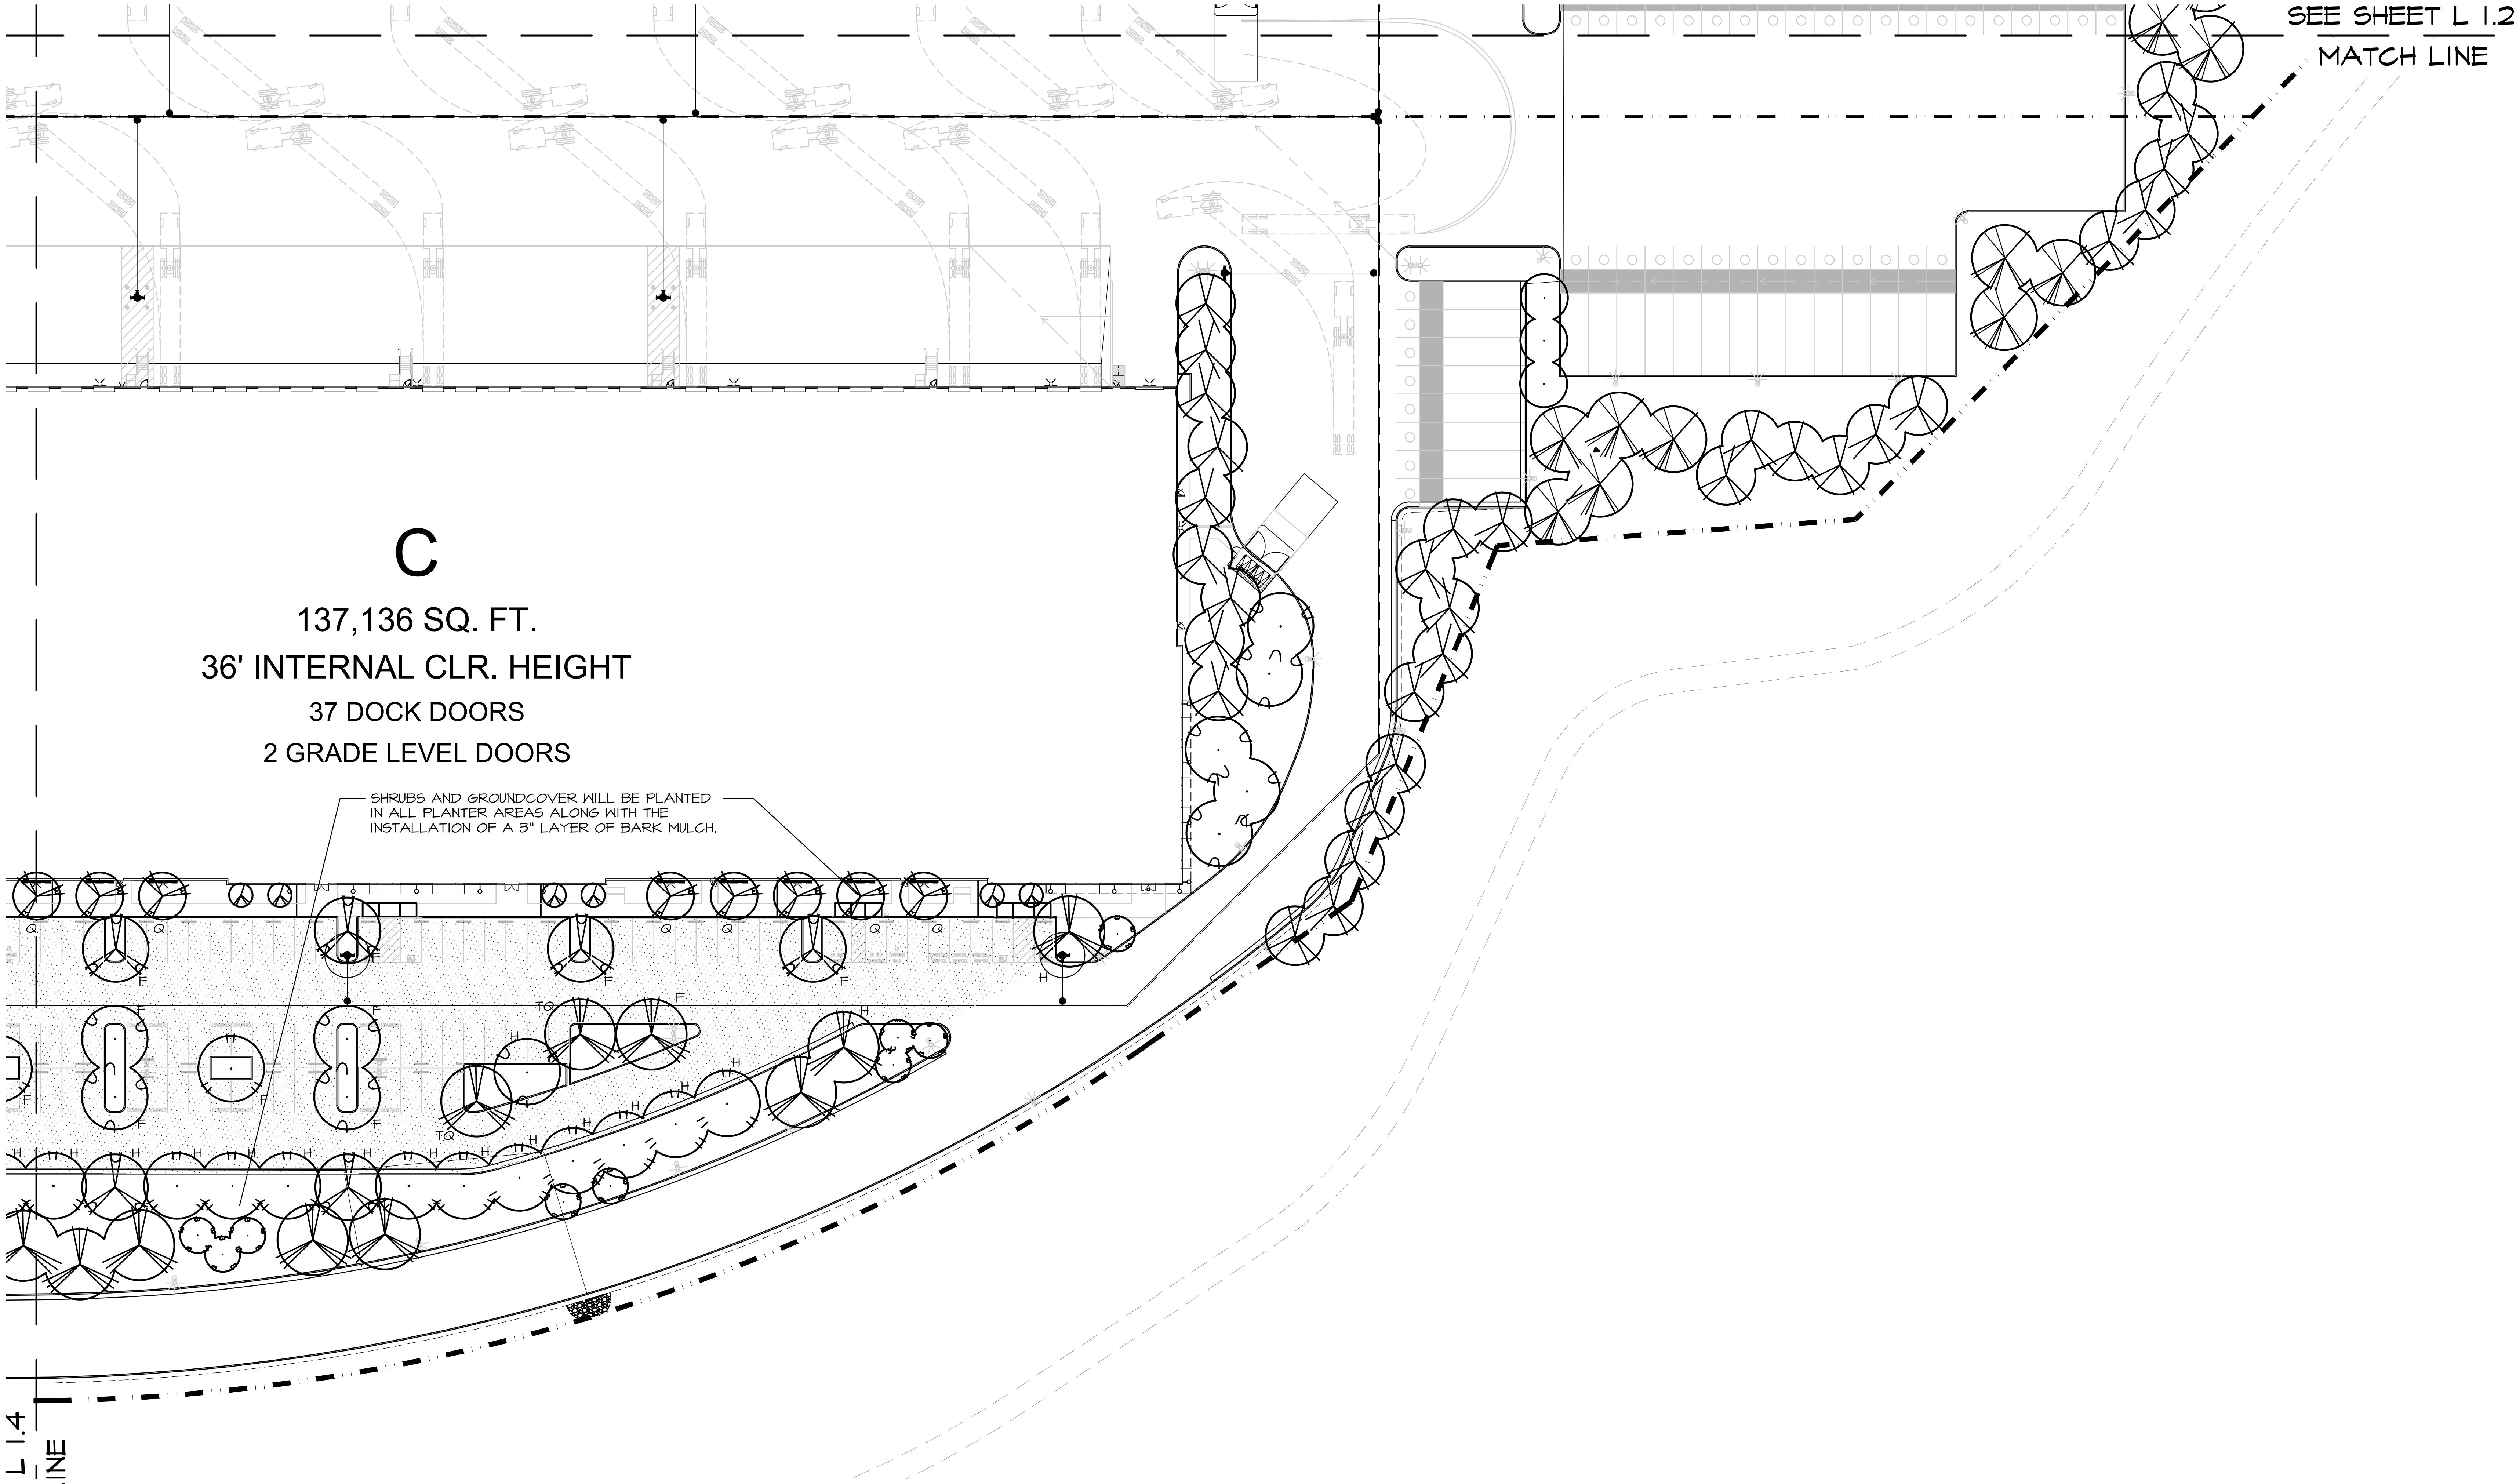



SEE SHEET L 1.4
MATCH LINE

PLANT SCHEDULE


TREES	CODE	QTY	BOTANICAL / COMMON NAME	SIZE
	CED DEO	66	Cedrus deodara / Deodar Cedar	24" box
	CER FOR	48	Cercis canadensis 'Forest Pansy' / Forest Pansy Eastern Redbud	15 gal
	COR CHI	38	Cornus florida 'Cherokee Chief' / Cherokee Chief Dogwood	15 gal
	EUC NIC	72	Eucalyptus nicholii / Nichol's Willow-leaved Peppermint	24" box
	LAG NAT	32	Lagerstroemia Indica x fauriei 'Natchez' / Natchez Grape Myrtle	24" box
	PLA COL	56	Platanus x acerifolia 'Columbia' / Columbia London Plane Tree	15 gal
	QUE RUB	11	Quercus rubra / Red Oak	15 gal

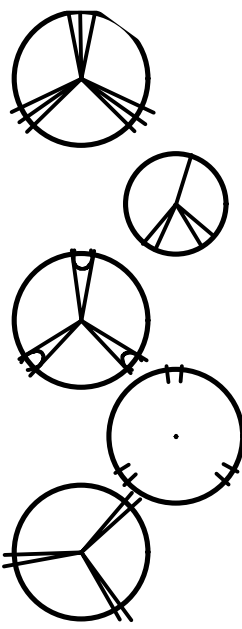

QUE WIS	72	Quercus wislizenii / Interior Live Oak	24" box
RHA MAJ	55	Rhaphiolepis x 'Montic' TM / Majestic Beauty Indian Hawthorn	15 gal
ULM DRA	57	Ulmus parvifolia 'Drake' / Drake Lacebark Elm	15 gal
ULM EME	77	Ulmus propinqua 'JF5-Bieberlich' TM / Emerald Sunshine Elm	15 gal
ZEL VIL	32	Zelkova serrata 'Village Green' / Village Green Sawleaf Zelkova	15 gal

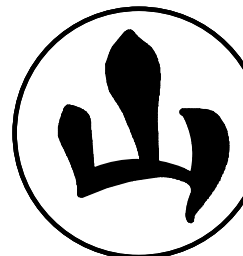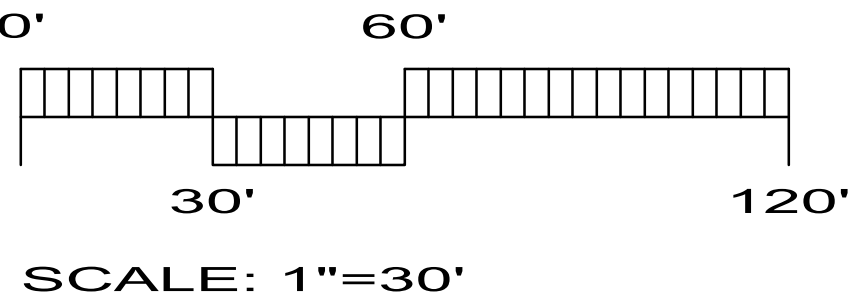

YAMASAKI
LANDSCAPE ARCHITECTURE
1223 HIGH STREET, AUBURN, CA 95603
(530) 885-0040
FAX (530) 885-0042

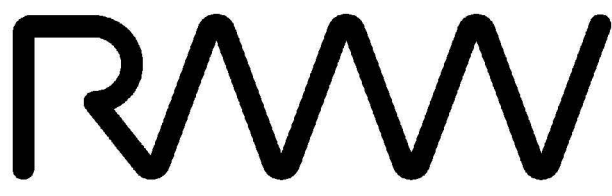

RMW
Architecture
Interiors
1718 Third Street
Suite 101
Sacramento
California 95811

Office
916 449-1400

rmw.com

OWNER / DEVELOPER:



500 Equity Avenue
Reno, NV 89502

GEORGE CONDON
Partner, West Region

PRELIMINARY DESIGN DOCUMENTS FOR:

**STONECREEK
INDUSTRIAL PARK**

SOUTH EAST CORNER OF
BAROQUE DRIVE & ZINFANDEL DRIVE
CITY OF RANCHO CORDOVA, CALIFORNIA

approved for the owner by :

approved for the architect by :

issue :	description :	date :
A	INITIAL PLAN REVIEW SUBMITTAL	03-09-2022

L1.1	L1.2
L1.4	L1.3

KEY MAP

TENANT'S DEVELOPMENT MANAGER:

drawn by : plot date :

checked by :

stamp




scale : AS NOTED
project number : 2214068.00

PLANTING PLAN C

sheet no. :


L1.3

SEE SHEET L 1.1
MATCH LINE


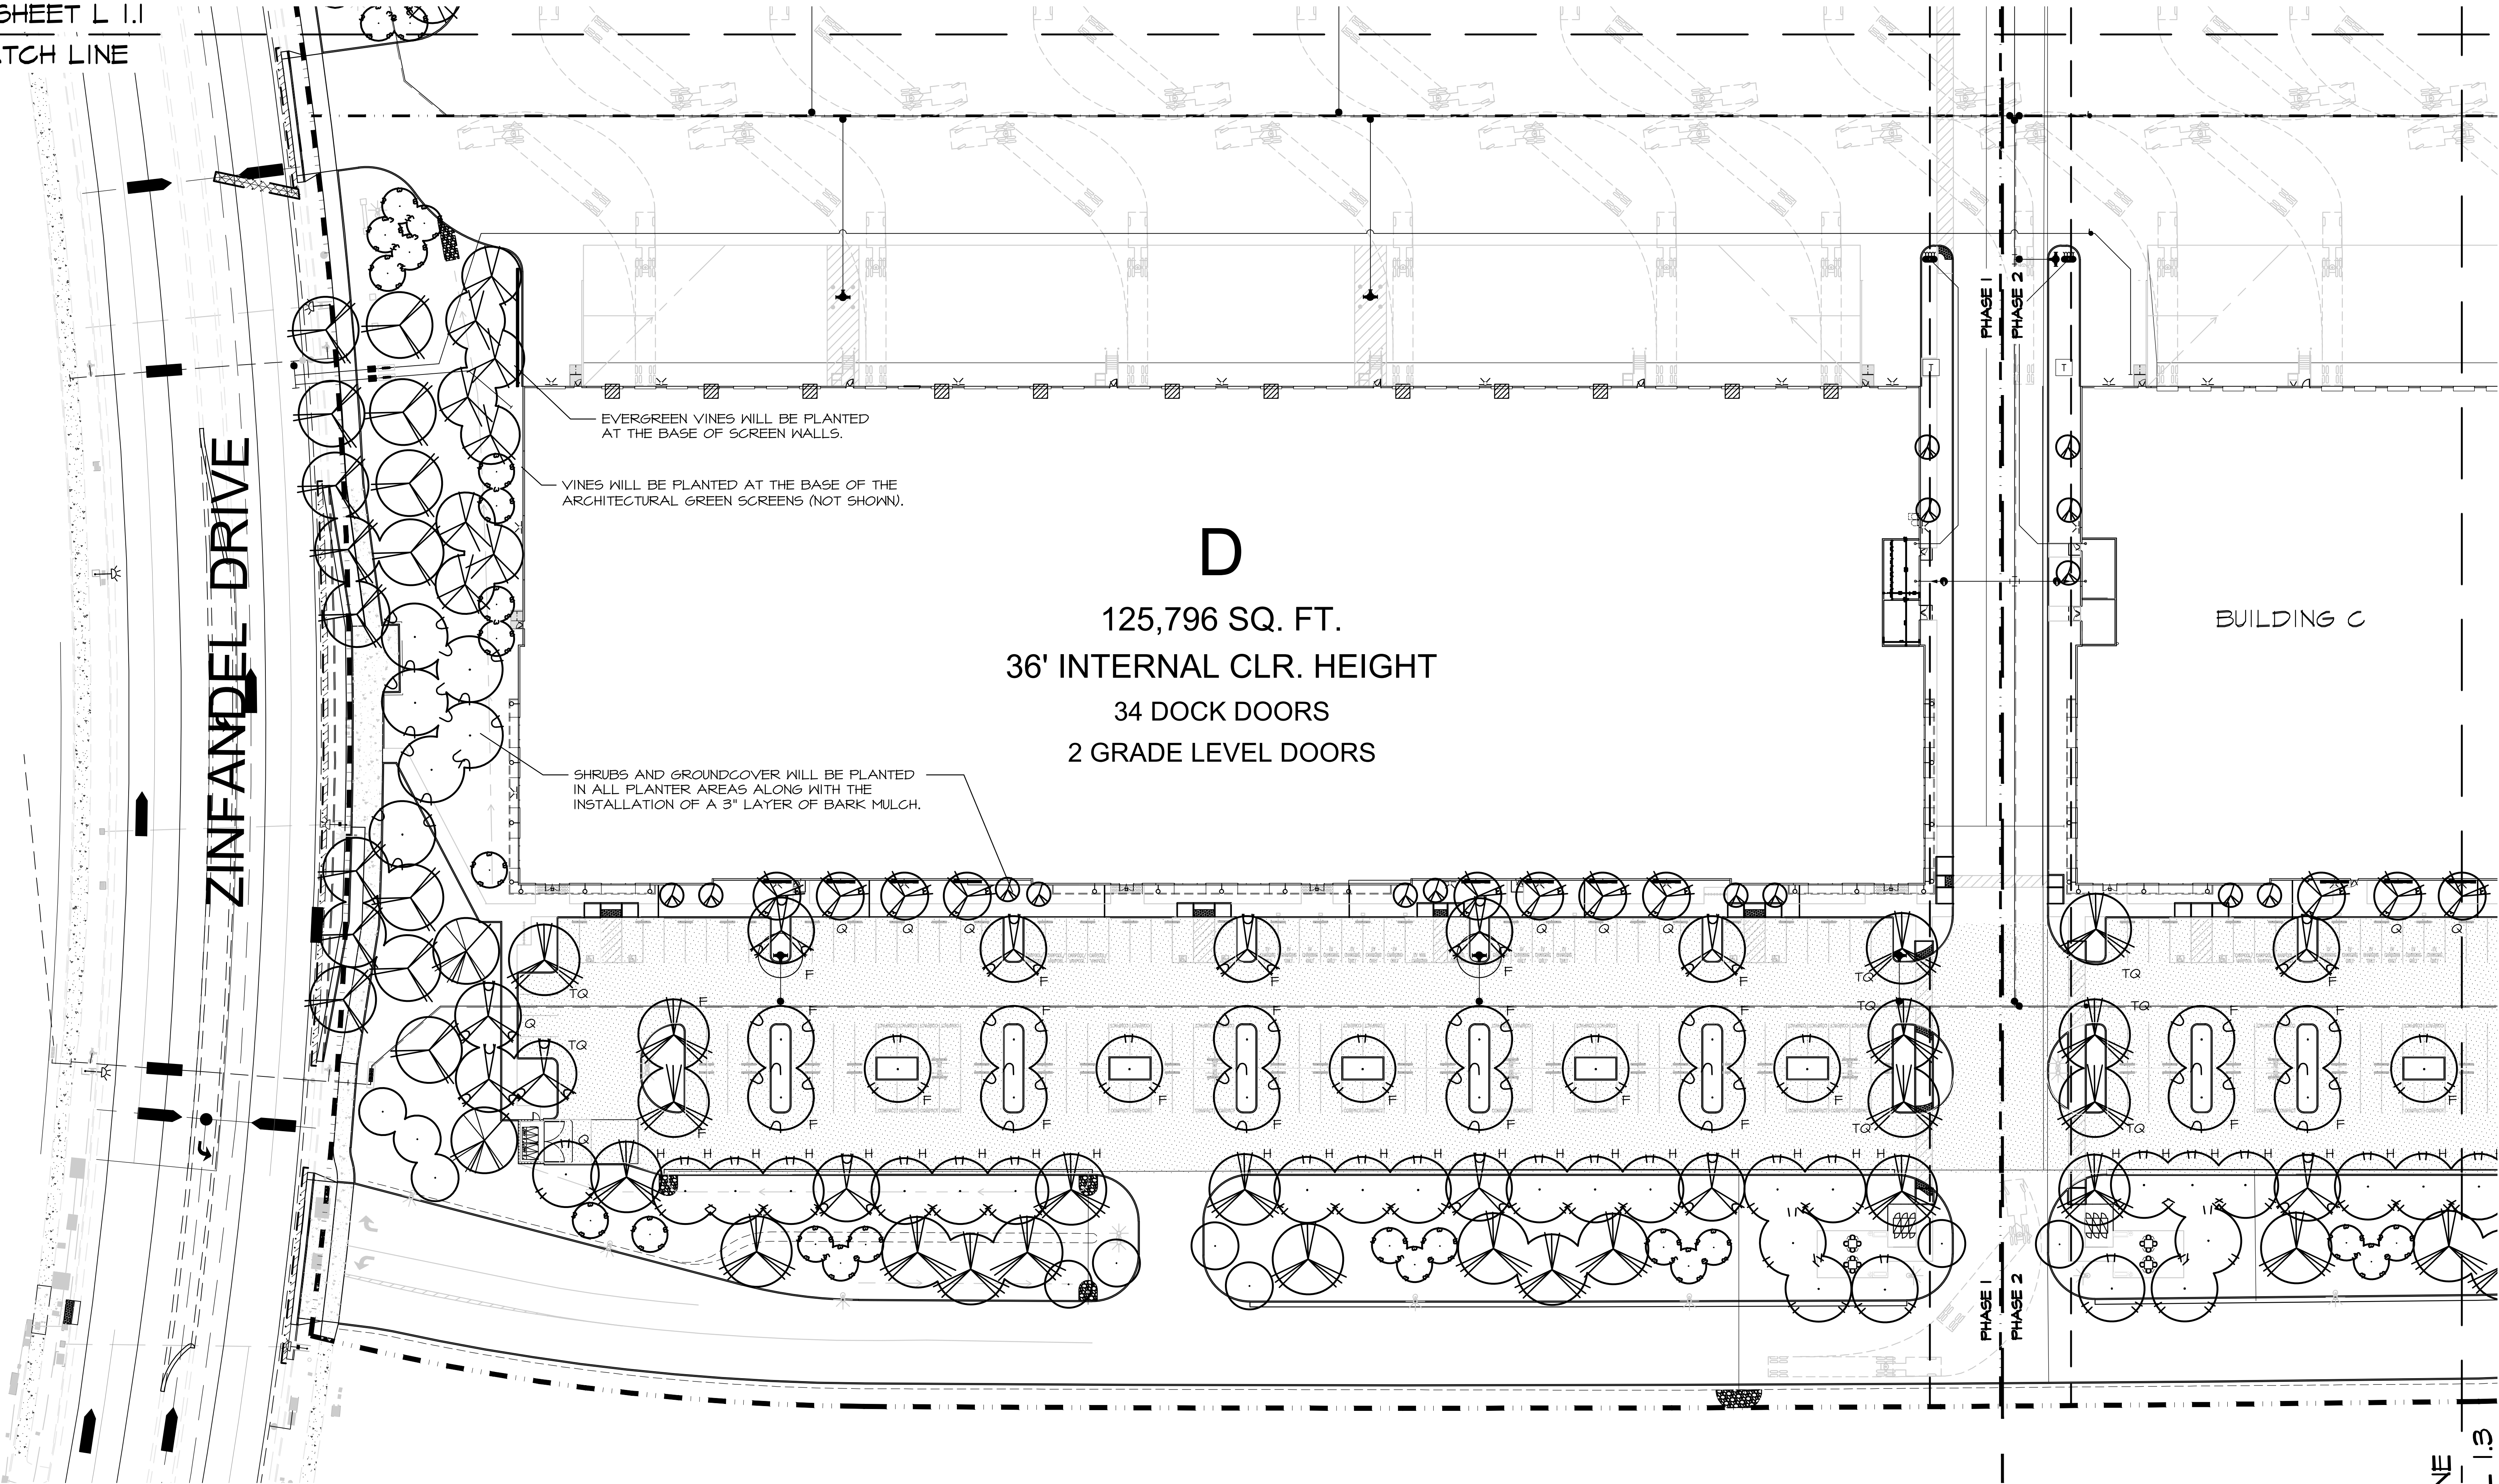


PLANT SCHEDULE

TREES	CODE	QTY	BOTANICAL / COMMON NAME	SIZE
	CED DEO	66	Cedrus deodara / Deodar Cedar	24" box
	CER FOR	48	Cercis canadensis 'Forest Pansy' / Forest Pansy Eastern Redbud	15 gal
	COR CHI	38	Cornus florida 'Cherokee Chief' / Cherokee Chief Dogwood	15 gal
	EUC NIC	72	Eucalyptus nicholii / Nichol's Willow-leaved Peppermint	24" box
	LAG NAT	32	Lagerstroemia Indica x fauriei 'Natchez' / Natchez Crape Myrtle	24" box
	PLA COL	56	Platanus x acerifolia 'Columbia' / Columbia London Plane Tree	15 gal
	QUE RUB	11	Quercus rubra / Red Oak	15 gal

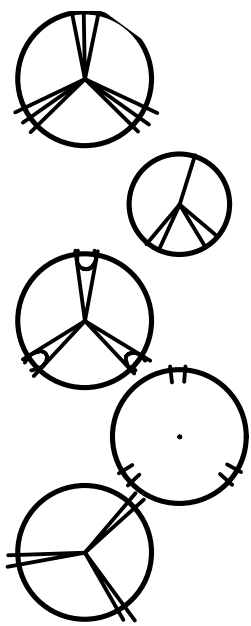

QUE WIS	72	Quercus wislizenii / Interior Live Oak	24" box
RHA MAJ	55	Rhamnus alaternus x 'Montic' TM / Majestic Beauty Indian Hawthorn	15 gal
ULM DRA	57	Ulmus parvifolia 'Drake' / Drake Lacebark Elm	15 gal
ULM EME	77	Ulmus propinqua 'JFS-Bieberich' TM / Emerald Sunshine Elm	15 gal
ZEL VIL	32	Zelkova serrata 'Village Green' / Village Green Sawleaf Zelkova	15 gal

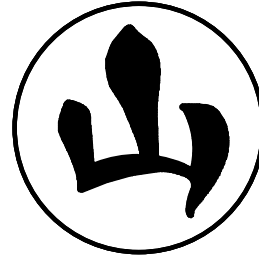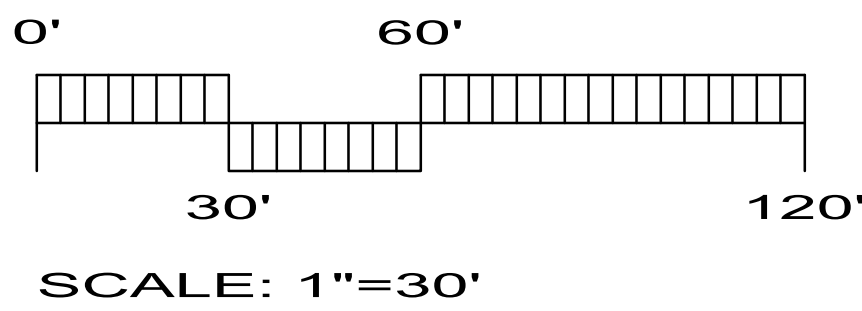

YAMASAKI
LANDSCAPE ARCHITECTURE
1223 HIGH STREET, AUBURN, CA 95603
(530) 885-0040
FAX (530) 885-0042

RMW

RMW
Architecture
Interiors
1718 Third Street
Suite 101
Sacramento
California 95811

Office
916 449-1400

rmw.com

OWNER / DEVELOPER:



500 Equity Avenue
Reno, NV 89502

GEORGE CONDON
Partner, West Region

PRELIMINARY DESIGN DOCUMENTS FOR:

**STONECREEK
INDUSTRIAL PARK**

SOUTH EAST CORNER OF
BAROQUE DRIVE & ZINFANDEL DRIVE
CITY OF RANCHO CORDOVA, CALIFORNIA

approved for the owner by :

approved for the architect by :

issue :	description :	date :
A	INITIAL PLAN REVIEW SUBMITTAL	03-09-2022

L1.1	L1.2
L1.4	L1.3

KEY MAP

TENANT'S DEVELOPMENT MANAGER:

MATCH LINE
SEE SHEET L 1.3

drawn by : plot date :

checked by :

stamp




scale : AS NOTED
project number : 2214068.00




PLANTING PLAN D

sheet no. :

L1.4

PLANT SCHEDULE

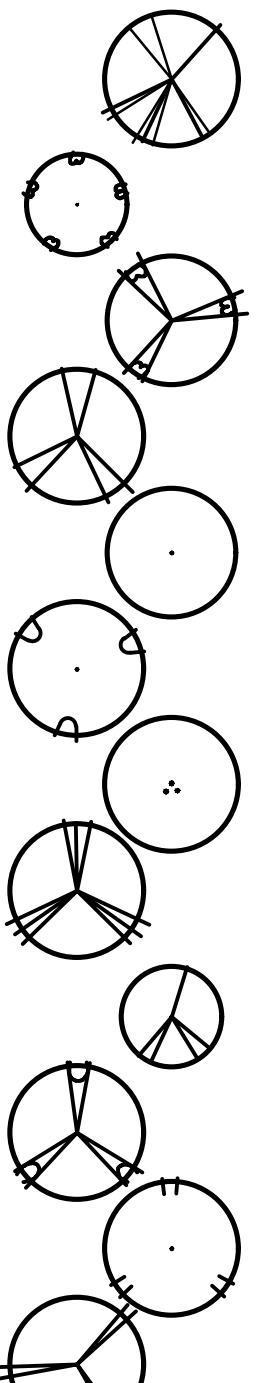TREES	CODE	BOTANICAL / COMMON NAME	SIZE	WUGOLS	H x W
	CED DEO	Cedrus deodara / Deodar Cedar	24" box	L	75'x30'
	GER FOR	Cercis canadensis 'Forest Pansy' / Forest Pansy Eastern Redbud	15 gal	L	20'x25'
	COR CHI	Cornus florida 'Cherokee Chief' / Cherokee Chief Dogwood	15 gal	L	20'x20'
	EUC NIC	Eucalyptus nicholii / Nichol's Willow-leafed Peppermint	24" box	L	20'x25'
	LAG NAT	Lagerstroemia indica x fauriei 'Natchez' / Natchez Crape Myrtle	24" box	L	30'x20'
	PLA COL	Platanus x acerifolia 'Columbia' / Columbia London Plane Tree	15 gal	L	75'x30'
	QUE RUB	Quercus rubra / Red Oak	15 gal	L	80'x30'
	QUE WIS	Quercus wislizenii / Interior Live Oak	24" box	L	80'x30'
	RHA MAJ	Raphiolepis x 'Montic' TM / Majestic Beauty Indian Hawthorn	15 gal	L	12'x10'
	ULM DRA	Ulmus parvifolia 'Drake' / Drake Lacebark Elm	15 gal	L	45'x30'
	ULM EME	Ulmus propinqua 'JFS-Bleberich' TM / Emerald Sunshine Elm	15 gal	M	35'x25'
	ZEL VIL	Zelkova serrata 'Village Green' / Village Green Sawleaf Zelkova	15 gal	L	50'x30'
	CODE	BOTANICAL / COMMON NAME	SIZE	WUGOLS	
	GAL DNA	Callistemon viminalis 'Little John' / Dwarf Weeping Bottlebrush	5 gal	L	
	CAM ETY	Camellia s. 'Shishi Gashira' / Shishi Gashira Camellia	5 gal	M	
	CIS GRI	Cistus crispatus 'Warley Rose' / Rockrose	5 gal	L	
	CIS PR2	Cistus salvifolius 'Prostratus' / Sageleaf Rockrose	5 gal	L	
	CIS PUR	Cistus x purpureus / Orchid Rockrose	5 gal	L	
	COL SUN	Coleonema pulchrum 'Sunset Gold' / Golden Breath Of Heaven	5 gal	L	
	DIE VEG	Dietes vegeta / African Iris	1 gal	L	
	ELA MAC	Elaeagnus pungens 'Maculata' / Eleagnus	5 gal	L	
	GRE NOE	Grevillea x 'Noellii' / Grevillea	5 gal	L	
	LAU LIT	Laurus nobilis 'Little Ragui' / Emerald Wave Sweet Bay	5 gal	L	
	MAH AQU	Mahonia aquifolium / Oregon Grape	5 gal	L	
	MAH SOF	Mahonia eurybracteata 'Soft Caress' / Soft Caress Mahonia	5 gal	L	
	NAN GUL	Nandina domestica 'Gulf Stream' TM / Heavenly Bamboo	5 gal	L	
	PIT VAR	Pittosporum tobira 'Variegata' / Variegated Mock Orange	5 gal	L	
	PRU COM	Prunus caroliniana 'Compacta' / Compact Carolina Laurel Cherry	5 gal	L	
	RHA EVE	Rhamnus californica 'Eve Case' / California Coffeeberry	5 gal	L	
	RHA BAL	Raphiolepis indica 'Ballerina' / Ballerina Indian Hawthorn	1 gal	M	
	RHA DNA	Raphiolepis umbellata 'Minor' / Dwarf Yedda Hawthorn Standard	5 gal	L	
	ROS COL	Rosmarinus o. 'Collingwood Ingram' / Collingwood Ingram Rosemary	5 gal	L	
	VIB DAV	Viburnum davidii / David Viburnum	5 gal	L	
	XYL CON	Xylosma congestum / Shiny Xylosma	5 gal	M	
	CODE	BOTANICAL / COMMON NAME	SIZE	WUGOLS	
	MUH RIG	Muhlenbergia rigens / Deer Grass	1 gal	L	
	PEN ORI	Pennisetum orientale / Oriental Fountain Grass	1 gal	L	
	GEL CAR	Gelsemium sempervirens / Carolina Jessamine - Espalier	5 gal	L	
	MAC UNG	Macfadyena unguis-cati / Cat's Claw Creeper	5 gal	L	

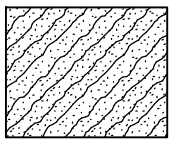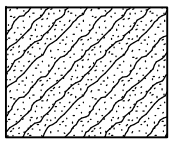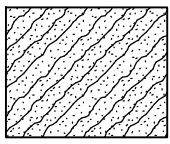POTENTIAL GROUND COVERS	CODE	BOTANICAL / COMMON NAME	SIZE	SPACING	WUGOLS
	ACA LOW	Acacia redolens 'Low Boy' / Low Boy Bank Catclaw	1 gal	72" o.c.	L
	ARG ECP	Arctostaphylos x 'Emerald Carpet' / Emerald Carpet Manzanita	1 gal	48" o.c.	L
	CIS PRO	Cistus salvifolius 'Prostratus' / Sageleaf Rockrose	1 gal	60" o.c.	L
	COT LOW	Cotoneaster dammeri 'Lowfast' / Lowfast Bearberry Cotoneaster	1 gal	60" o.c.	L
	MUH CAP	Muhlenbergia capillaris 'Regal Mist' TM / Muhly	1 gal	48" o.c.	L
	SAL BEE	Salvia x 'Bee's Bliss' / Bee's Bliss Sage	1 gal	48" o.c.	L
	TRA JAS	Trachelospermum jasminoides / Star Jasmine	1 gal	36" o.c.	M
	VIN CO2	Vinca minor / Common Periwinkle	1 gal	24" o.c.	M
	HYD-SEE	Non Irrigated Hydroseed / Grass Wildflower Blend	Hydroseed		
HYDROSEED	CODE	BOTANICAL / COMMON NAME	SIZE	SPACING	
	HYD-SEE	Non Irrigated Hydroseed / Grass Wildflower Blend	Hydroseed		

PLANTING STATEMENT

The landscape plant palette consists of low water use shrubs, ground covers, trees, and ornamental grasses that are considered low maintenance and hardy. Choice of plants is guided by considerations of solar exposure and climate conditions of the site. Plant selection aims for longevity by selecting plants that are long lived varieties of trees, shrubs, ground covers, and grasses.

Plant design varies in form, texture and color. Informal planting patterns are preferred over uniform symmetrical planting patterns. Use of flowering trees and colorful plantings have been located at pedestrian and driveway entries. Planting design takes ease of maintenance into consideration by minimizing some of the following: plant material that may attract or harbor pests/disease; trees that drop extreme amounts of litter (e.g. Liquidambar, fruit trees, etc.); plant material with a mature size larger than the space provided for growth; perennial plants that die back in winter months.

All planted areas shall be properly amended, compacted and finish graded prior to planting. A pre-emergent herbicide will be installed in all shrub and groundcover planting areas to control weeds. All landscape areas will be top dressed with a 3-inch depth of shredded bark mulch (no shredded Redwood).

Shrubs and ground covers will be no less than #1 size. 25% of the trees must be planted from 24" box containers with the balance of the trees to be minimum #15 containers. 30% of the trees must be evergreen. Plant materials shall be spaced to provide substantial cover, but also to allow adequate room to mature into their natural form and ultimate size without required pruning.

Root barriers are required for all trees planted within 10'-0" of paving or hardscape.

IRRIGATION STATEMENT

The Irrigation system will be serviced by a new point of connection. The Irrigation design will consist of low volume point source drip Irrigation. Proposed trees shall utilize bubbler Irrigation to encourage deep root watering. The overall Irrigation system will be designed with a smart Irrigation controller. A weather sensor will be used to automatically adjust duration of application in accordance with recent weather conditions based on evapotranspiration. Maximum water allowance will be determined by State code. To also be consistent with the planting design, the Irrigation design will create separate Irrigation stations by hydrozone, locating plants of different water and solar needs into groups.


PARKING LOT SHADE CALCULATIONS

TREE SYMBOL	100%	75%	50%	25%
COR CHI				41 (79) = 3,239
LAG NAT		1 (236) = 236	5 (157) = 785	
PLA COL	28 (962) = 26,936		11 (481) = 5,291	
QUE WIS	11 (962) = 10,582	12 (722) = 8,664	9 (481) = 4,329	1 (240) = 240
ULM DRA	25 (962) = 24,050	3 (722) = 2,166	23 (481) = 11,063	1 (240) = 240
ULM EME	12 (962) = 11,544		54 (481) = 25,974	1 (240) = 240
PARKING LOT AREA	229,184 s.f.			
SHADE REQUIRED (50%)	114,542 s.f.			
TOTAL SHADE	135,579 s.f.			
PERCENT SHADE	59%			

TREE REQUIREMENTS

25% OF ALL PROPOSED TREES ARE REQUIRED TO BE 24" BOX CONTAINERS
30% OF ALL TREES ARE REQUIRED TO BE EVERGREEN

TOTAL NUMBER OF TREES	616
24" BOX REQUIREMENT - 25%	156
TOTAL 24" BOX TREES - 34%	242
EVERGREEN TREES REQ. - 30%	187
TOTAL EVERGREEN TREES - 45%	265

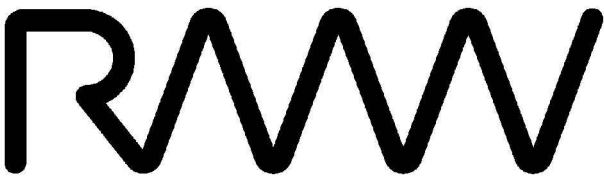

RMW
Architecture
Interiors

1718 Third Stree
Suite 101
Sacramento
California 95811

Office
916 449-1400

rmw.com

OWNER / DEVELOPER:



500 Equity Avenue
Reno, NV 89502

GEORGE CONDON
Partner, West Region

PRELIMINARY DESIGN DOCUMENTS FOR:

STONECREEK
INDUSTRIAL PARK

SOUTH EAST CORNER OF
BAROQUE DRIVE & ZINFANDEL DRIVE
CITY OF RANCHO CORDOVA, CALIFORNIA

approved for the owner by :

approved for the architect by :

issue :	description :	date :
A	INITIAL PLAN REVIEW SUBMITTAL	03-09-2022

L1.1	L1.2
L1.4	L1.3

KEY MAP

TENANT'S DEVELOPMENT MANAGER:

drawn by :

plot date :

checked by :

stamp



scale :

AS NOTED



project number :

2214068.00

PLANT SCHEDULE
AND NOTES

sheet no. :

L1.5

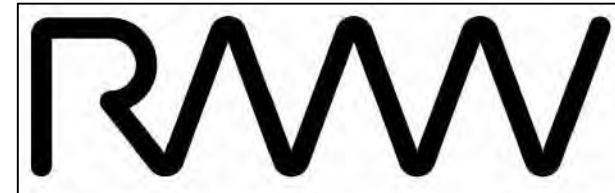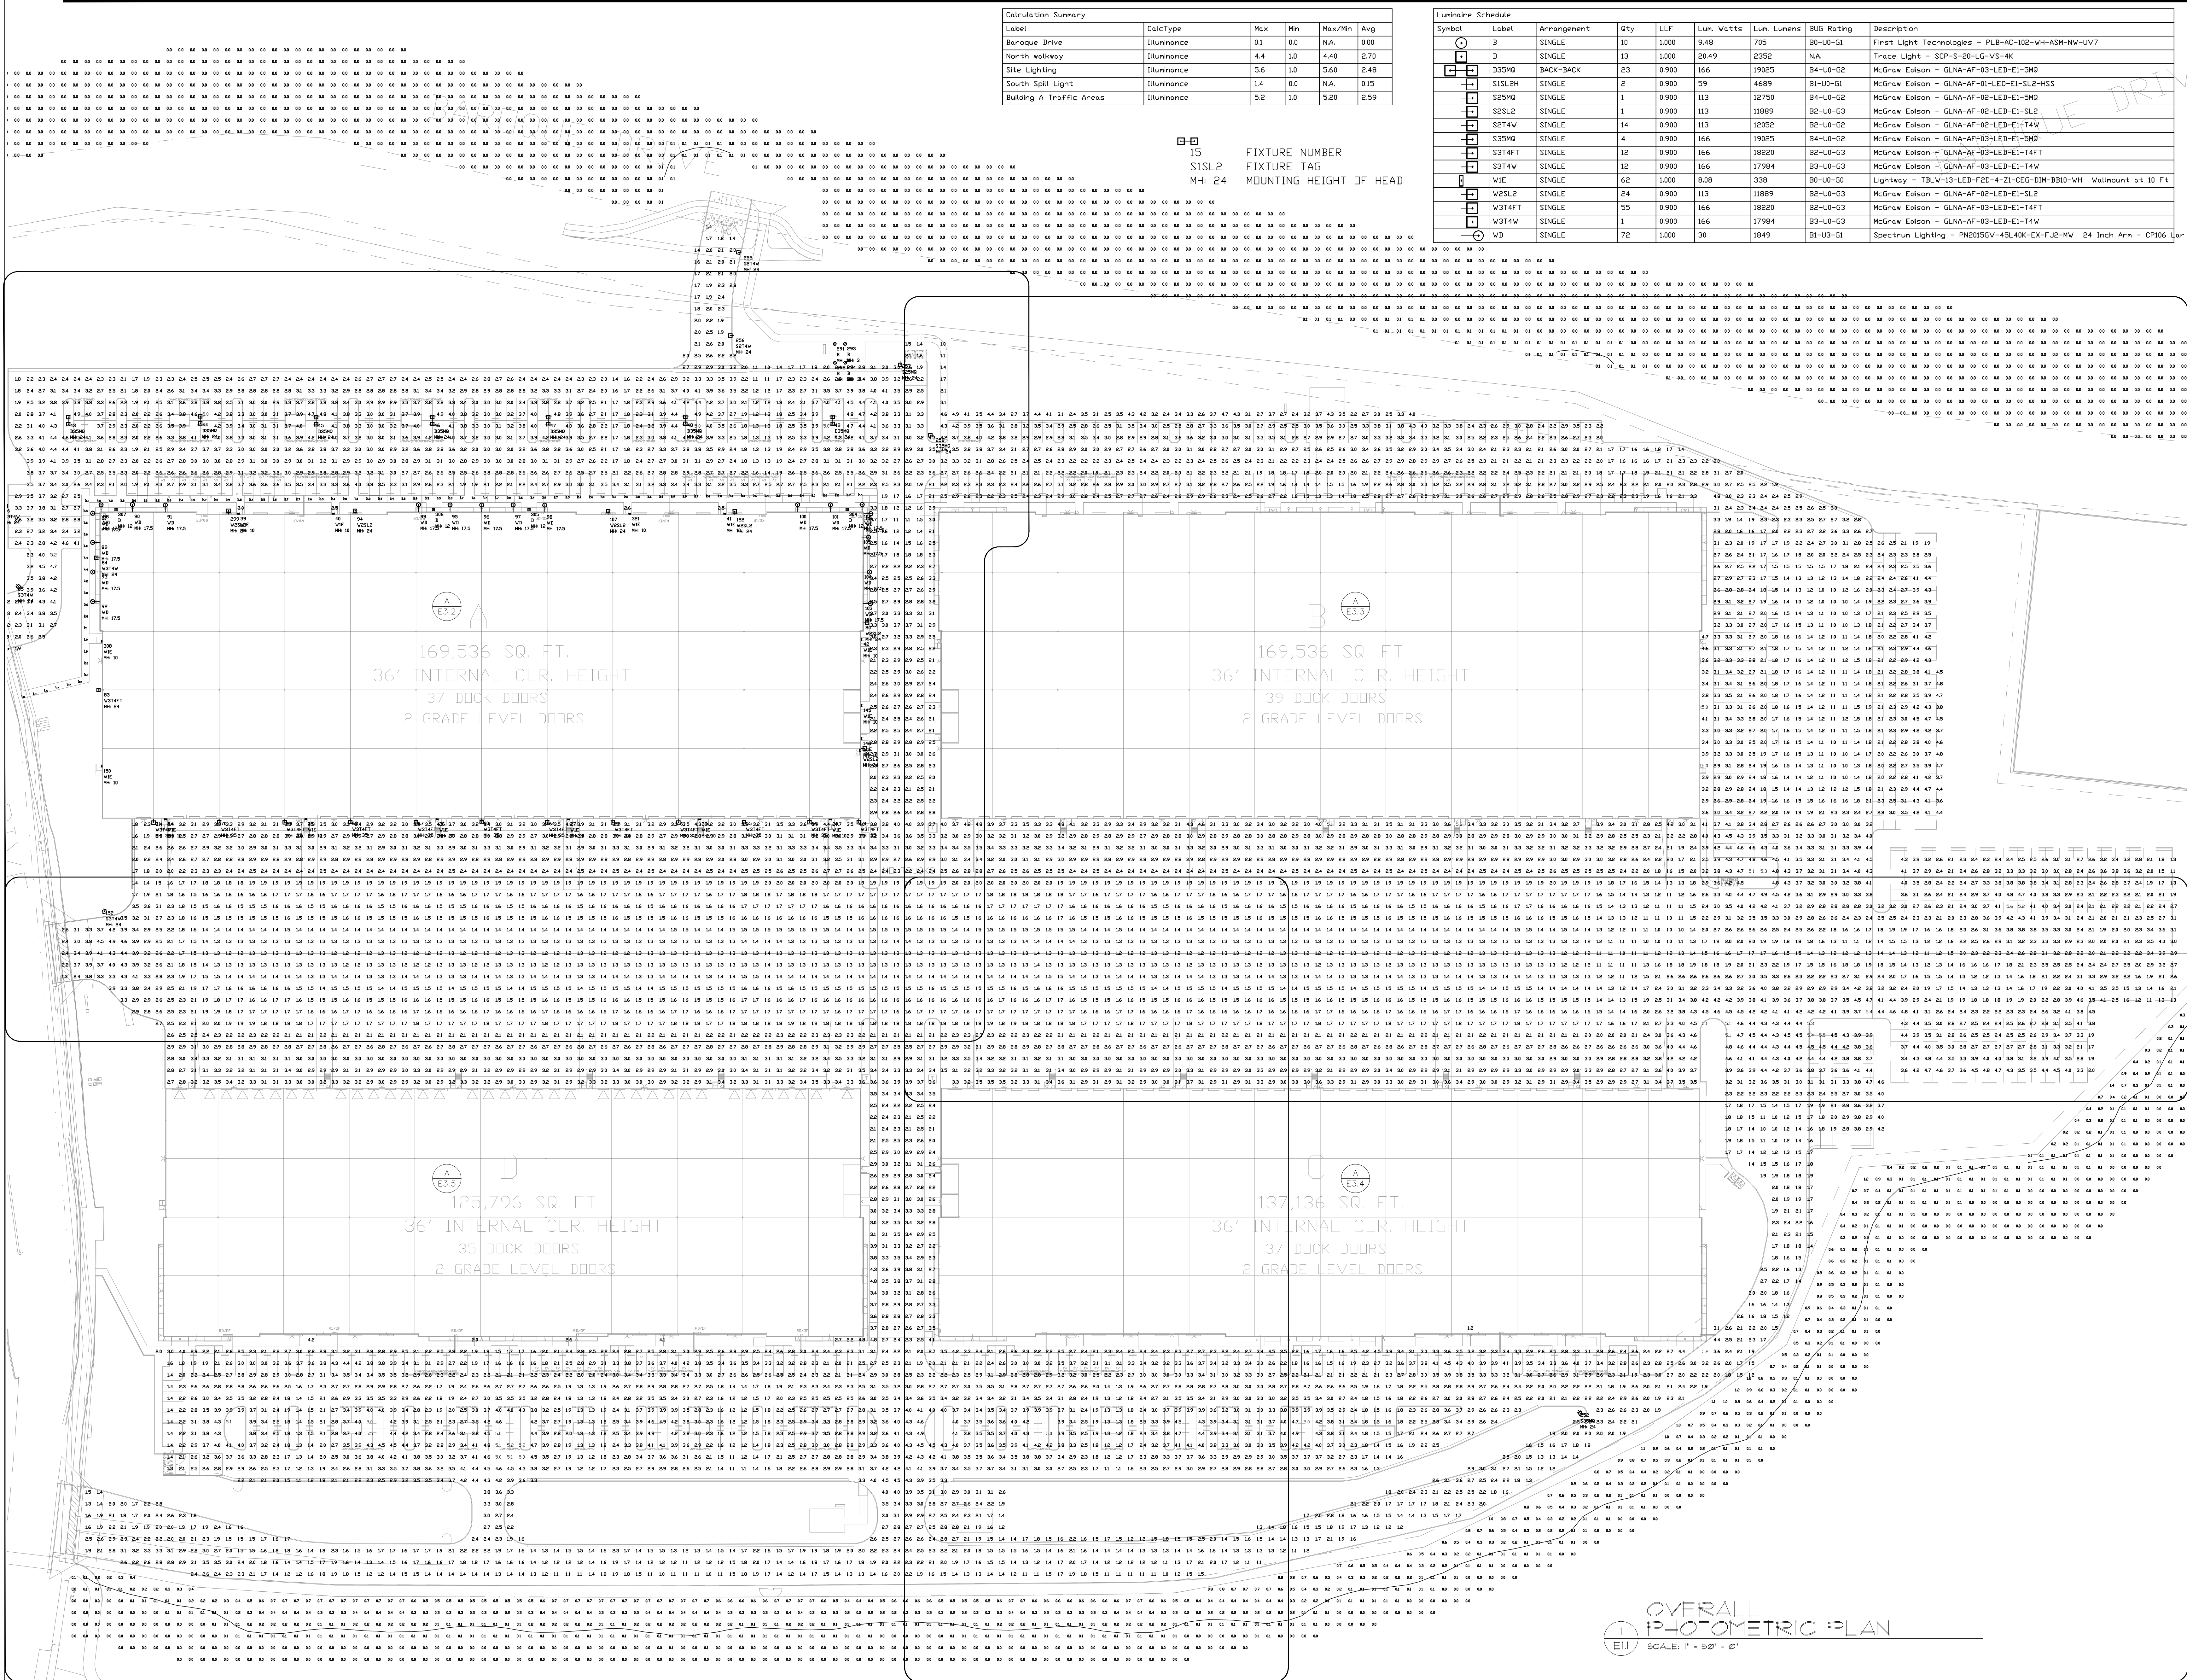

RMW
Architecture
Interiors

1718 Third Street
Suite 101
Sacramento
California 95811

Office
916 449-1400

rmw.com

OWNER / DEVELOPER:



500 Equity Avenue
Reno, NV 89502

GEORGE CONDON
Partner, West Region

PRELIMINARY DESIGN DOCUMENTS FOR:

STONECREEK INDUSTRIAL PARK

SOUTH EAST CORNER OF
BAROQUE DRIVE & ZINFANDEL DRIVE
CITY OF RANCHO CORDOVA, CALIFORNIA

approved for the owner by:

approved for the architect by:

Issue : description : date :
A 03-09-2022

TENANT'S DEVELOPMENT MANAGER:

drawn by : WVN plot date : XX-XX-XXXX

checked by : WVN

stamp





scale : AS NOTED

project number : 22011

OVERALL PHOTOMETRIC PLAN

sheet no. :

E.1

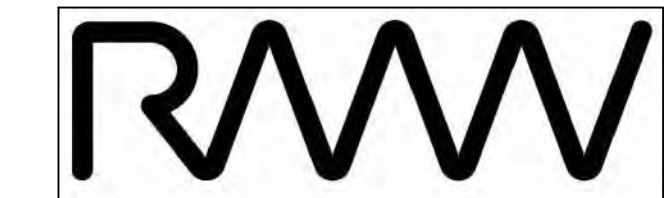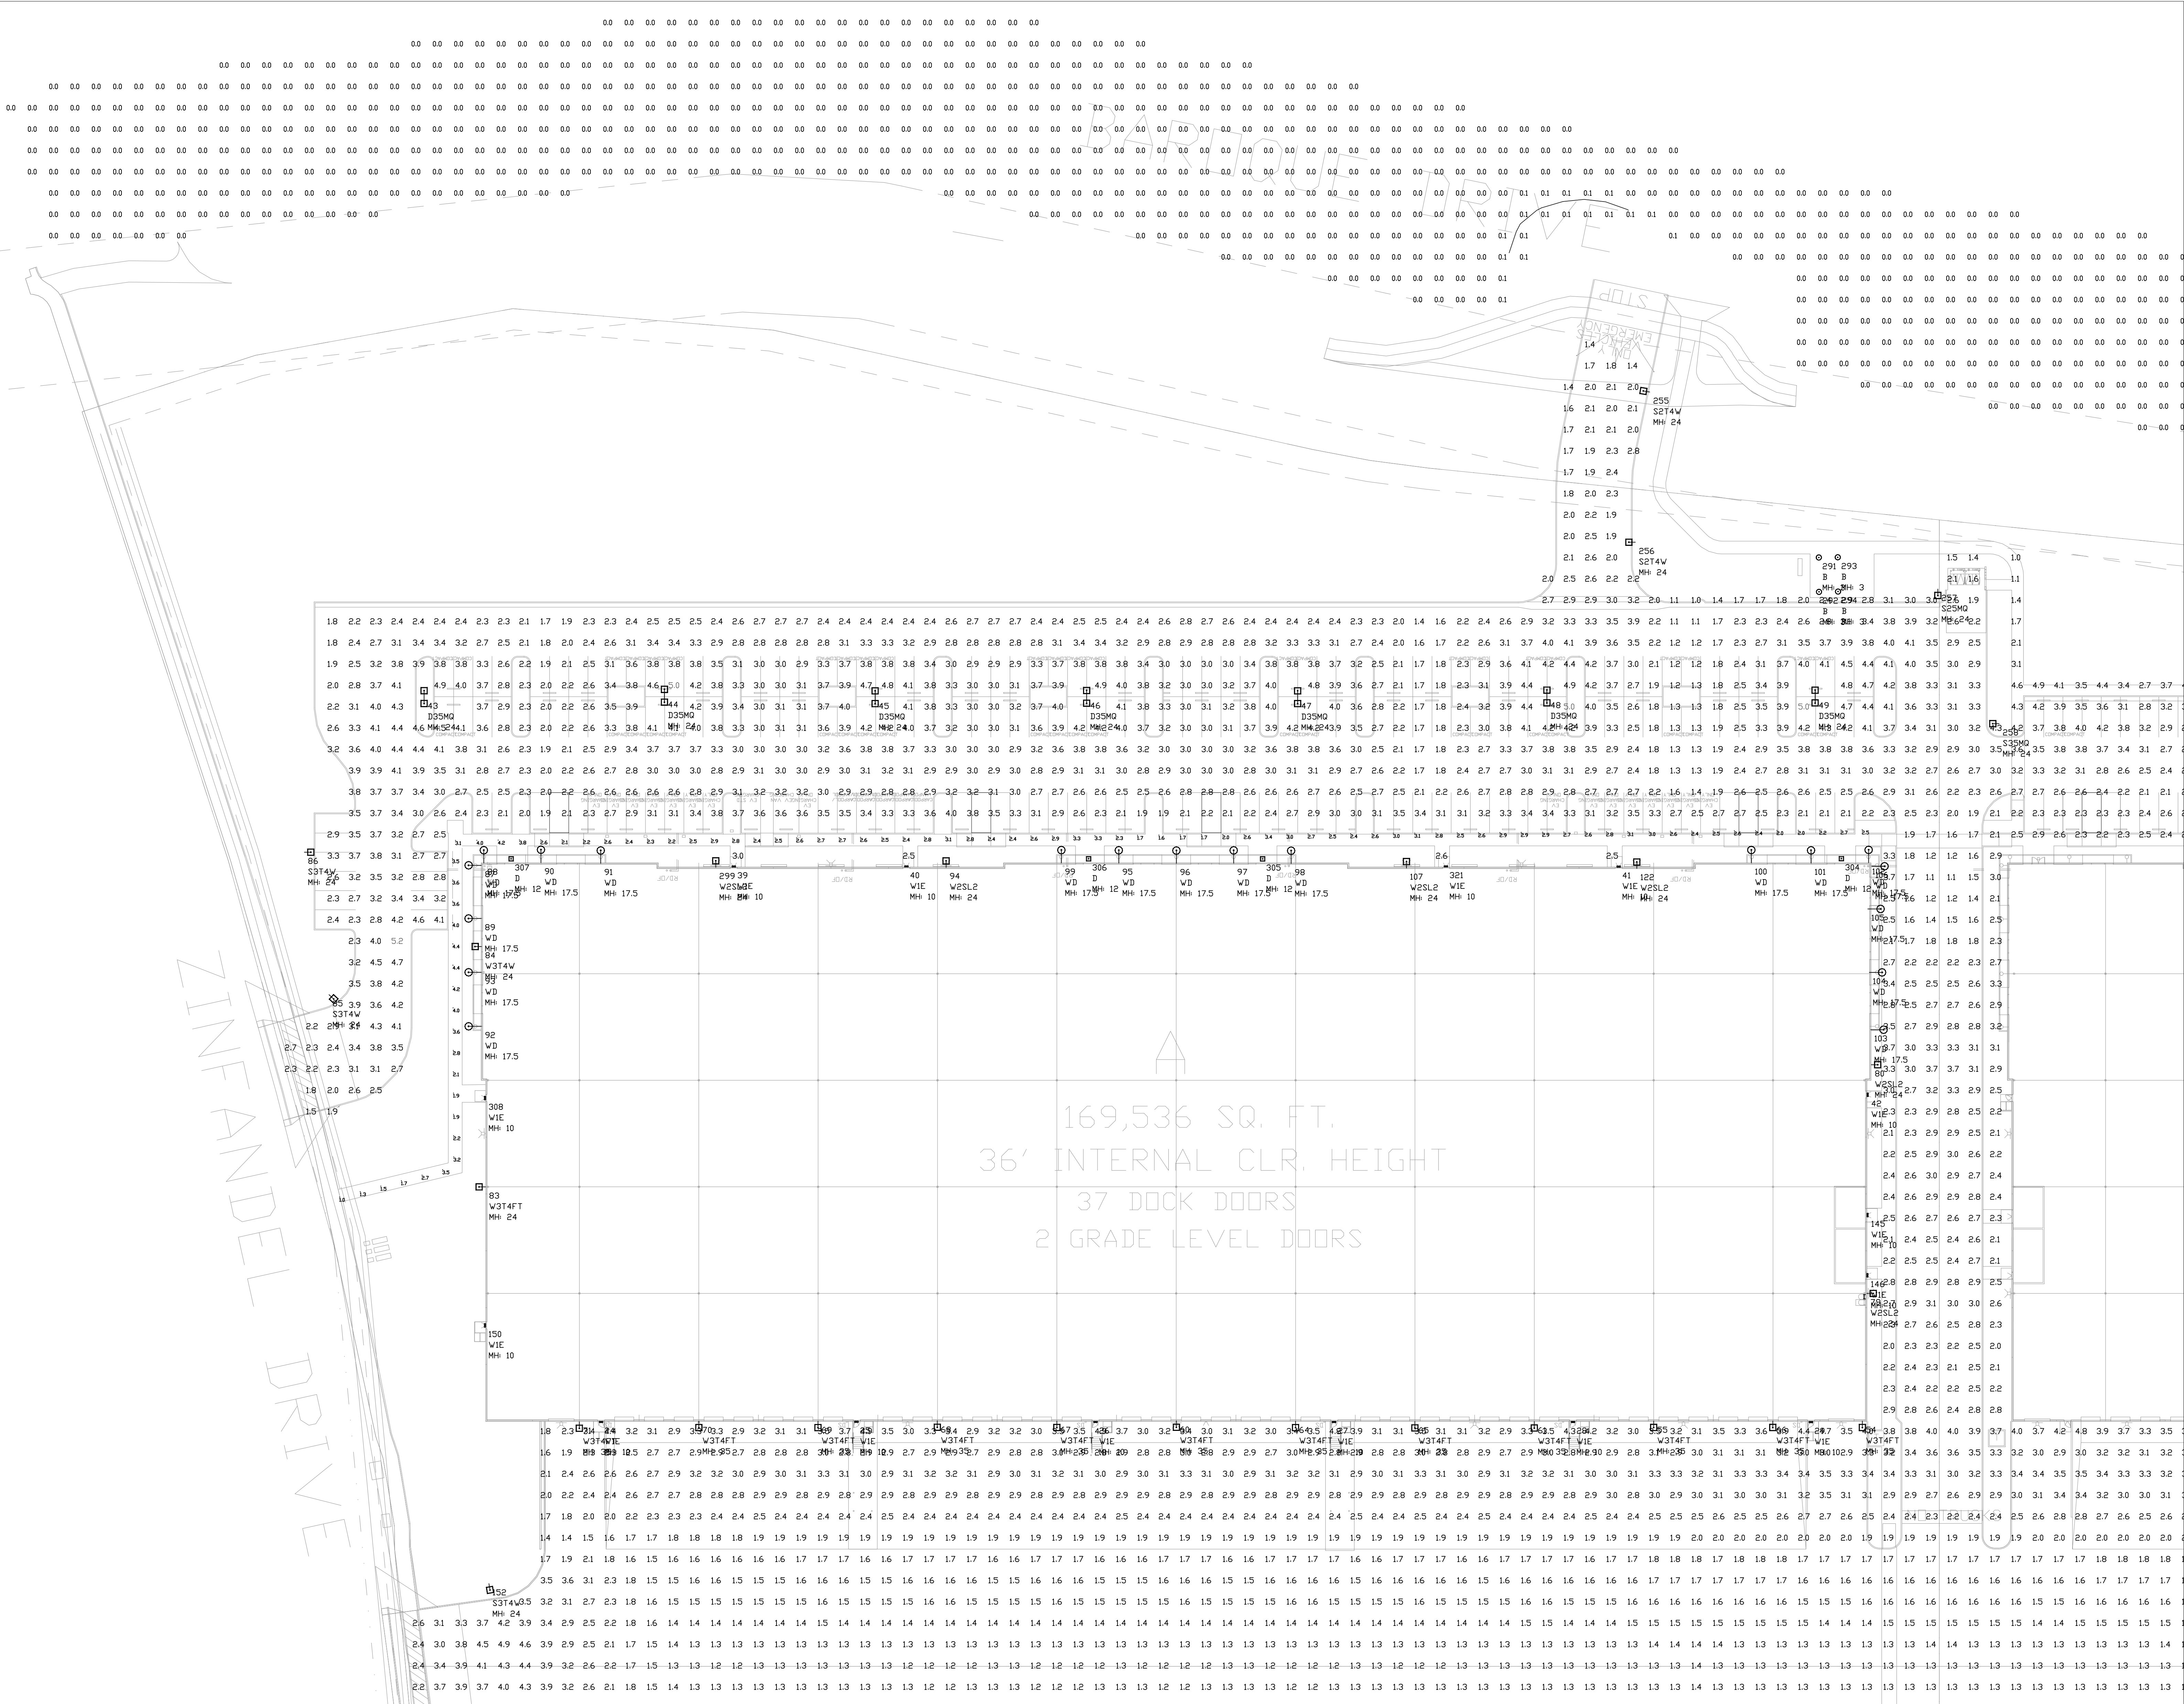

RMW
Architecture
Interiors

1718 Third Street
Suite 101
Sacramento
California 95811

Office
916 449-1400

rmw.com

OWNER / DEVELOPER:



500 Equity Avenue
Reno, NV 89502

GEORGE CONDON
Partner, West Region

PRELIMINARY DESIGN DOCUMENTS FOR:

STONECREEK INDUSTRIAL PARK

SOUTH EAST CORNER OF
BAROQUE DRIVE & ZINFANDEL DRIVE
CITY OF RANCHO CORDOVA, CALIFORNIA

approved for the owner by :

approved for the architect by :

issue :	description :	date :
A		03-09-2022

TENANT'S DEVELOPMENT MANAGER:

drawn by : WVN plot date : XX-XX-XXXX

checked by : WVN

stamp




scale : AS NOTED
project number : 22011

BUILDING A PHOTOMETRIC PLAN


sheet no. :

E1.2

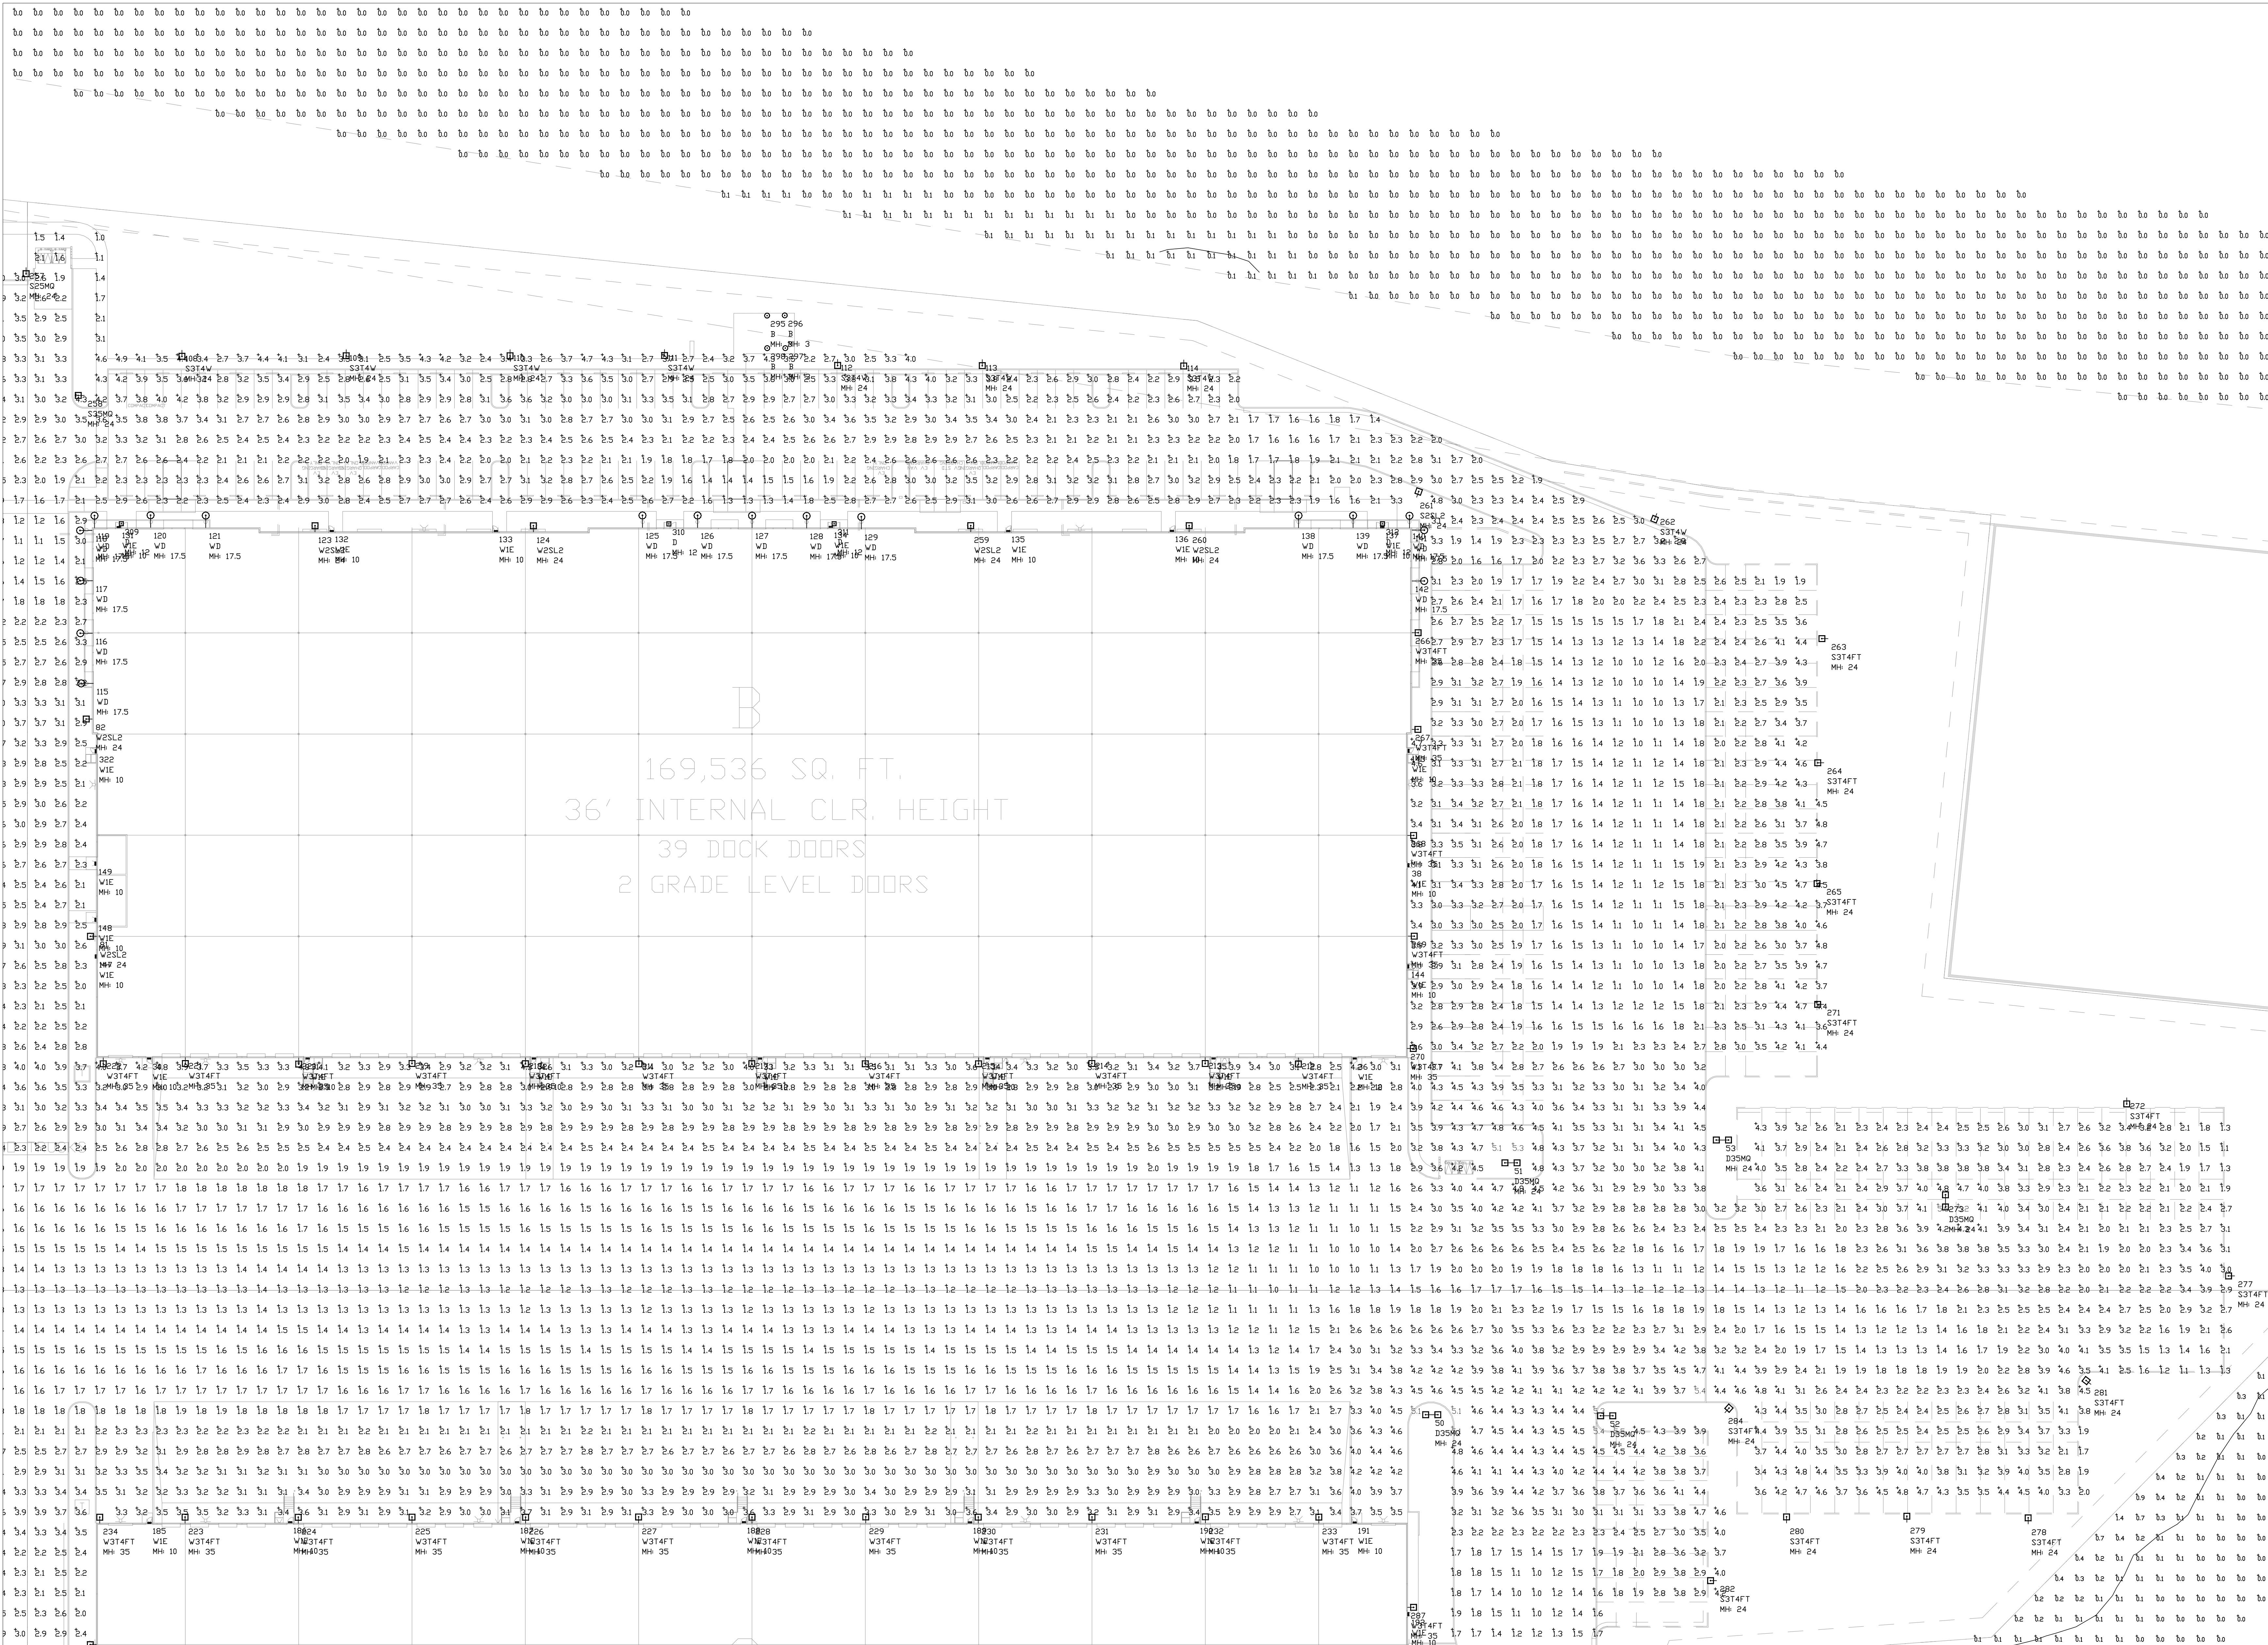

BUILDING B
PHOTOMETRIC PLAN

SCALE: 1" = 30' - 0"

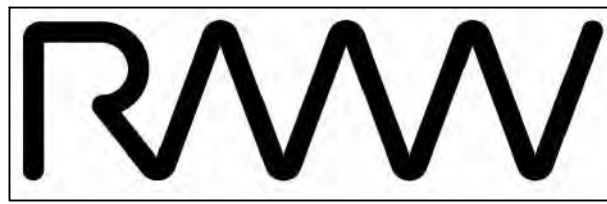

RMW
Architecture
Interiors

1718 Third Street
Suite 101
Sacramento
California 95811

Office
916 449-1400

rmw.com

OWNER / DEVELOPER:



500 Equity Avenue
Reno, NV 89502

GEORGE CONDON
Partner, West Region

PRELIMINARY DESIGN DOCUMENTS FOR:

STONECREEK INDUSTRIAL PARK

SOUTH EAST CORNER OF
BAROQUE DRIVE & ZINFANDEL DRIVE
CITY OF RANCHO CORDOVA, CALIFORNIA

approved for the owner by :

approved for the architect by :

Issue : description :

date :

A

03-09-2022

TENANT'S DEVELOPMENT MANAGER:

drawn by : WVN plot date : XXXX-XXXX

checked by : WVN

stamp




scale : AS NOTED


project number : 22011

BUILDING B PHOTOMETRIC PLAN

sheet no. :

E1.3

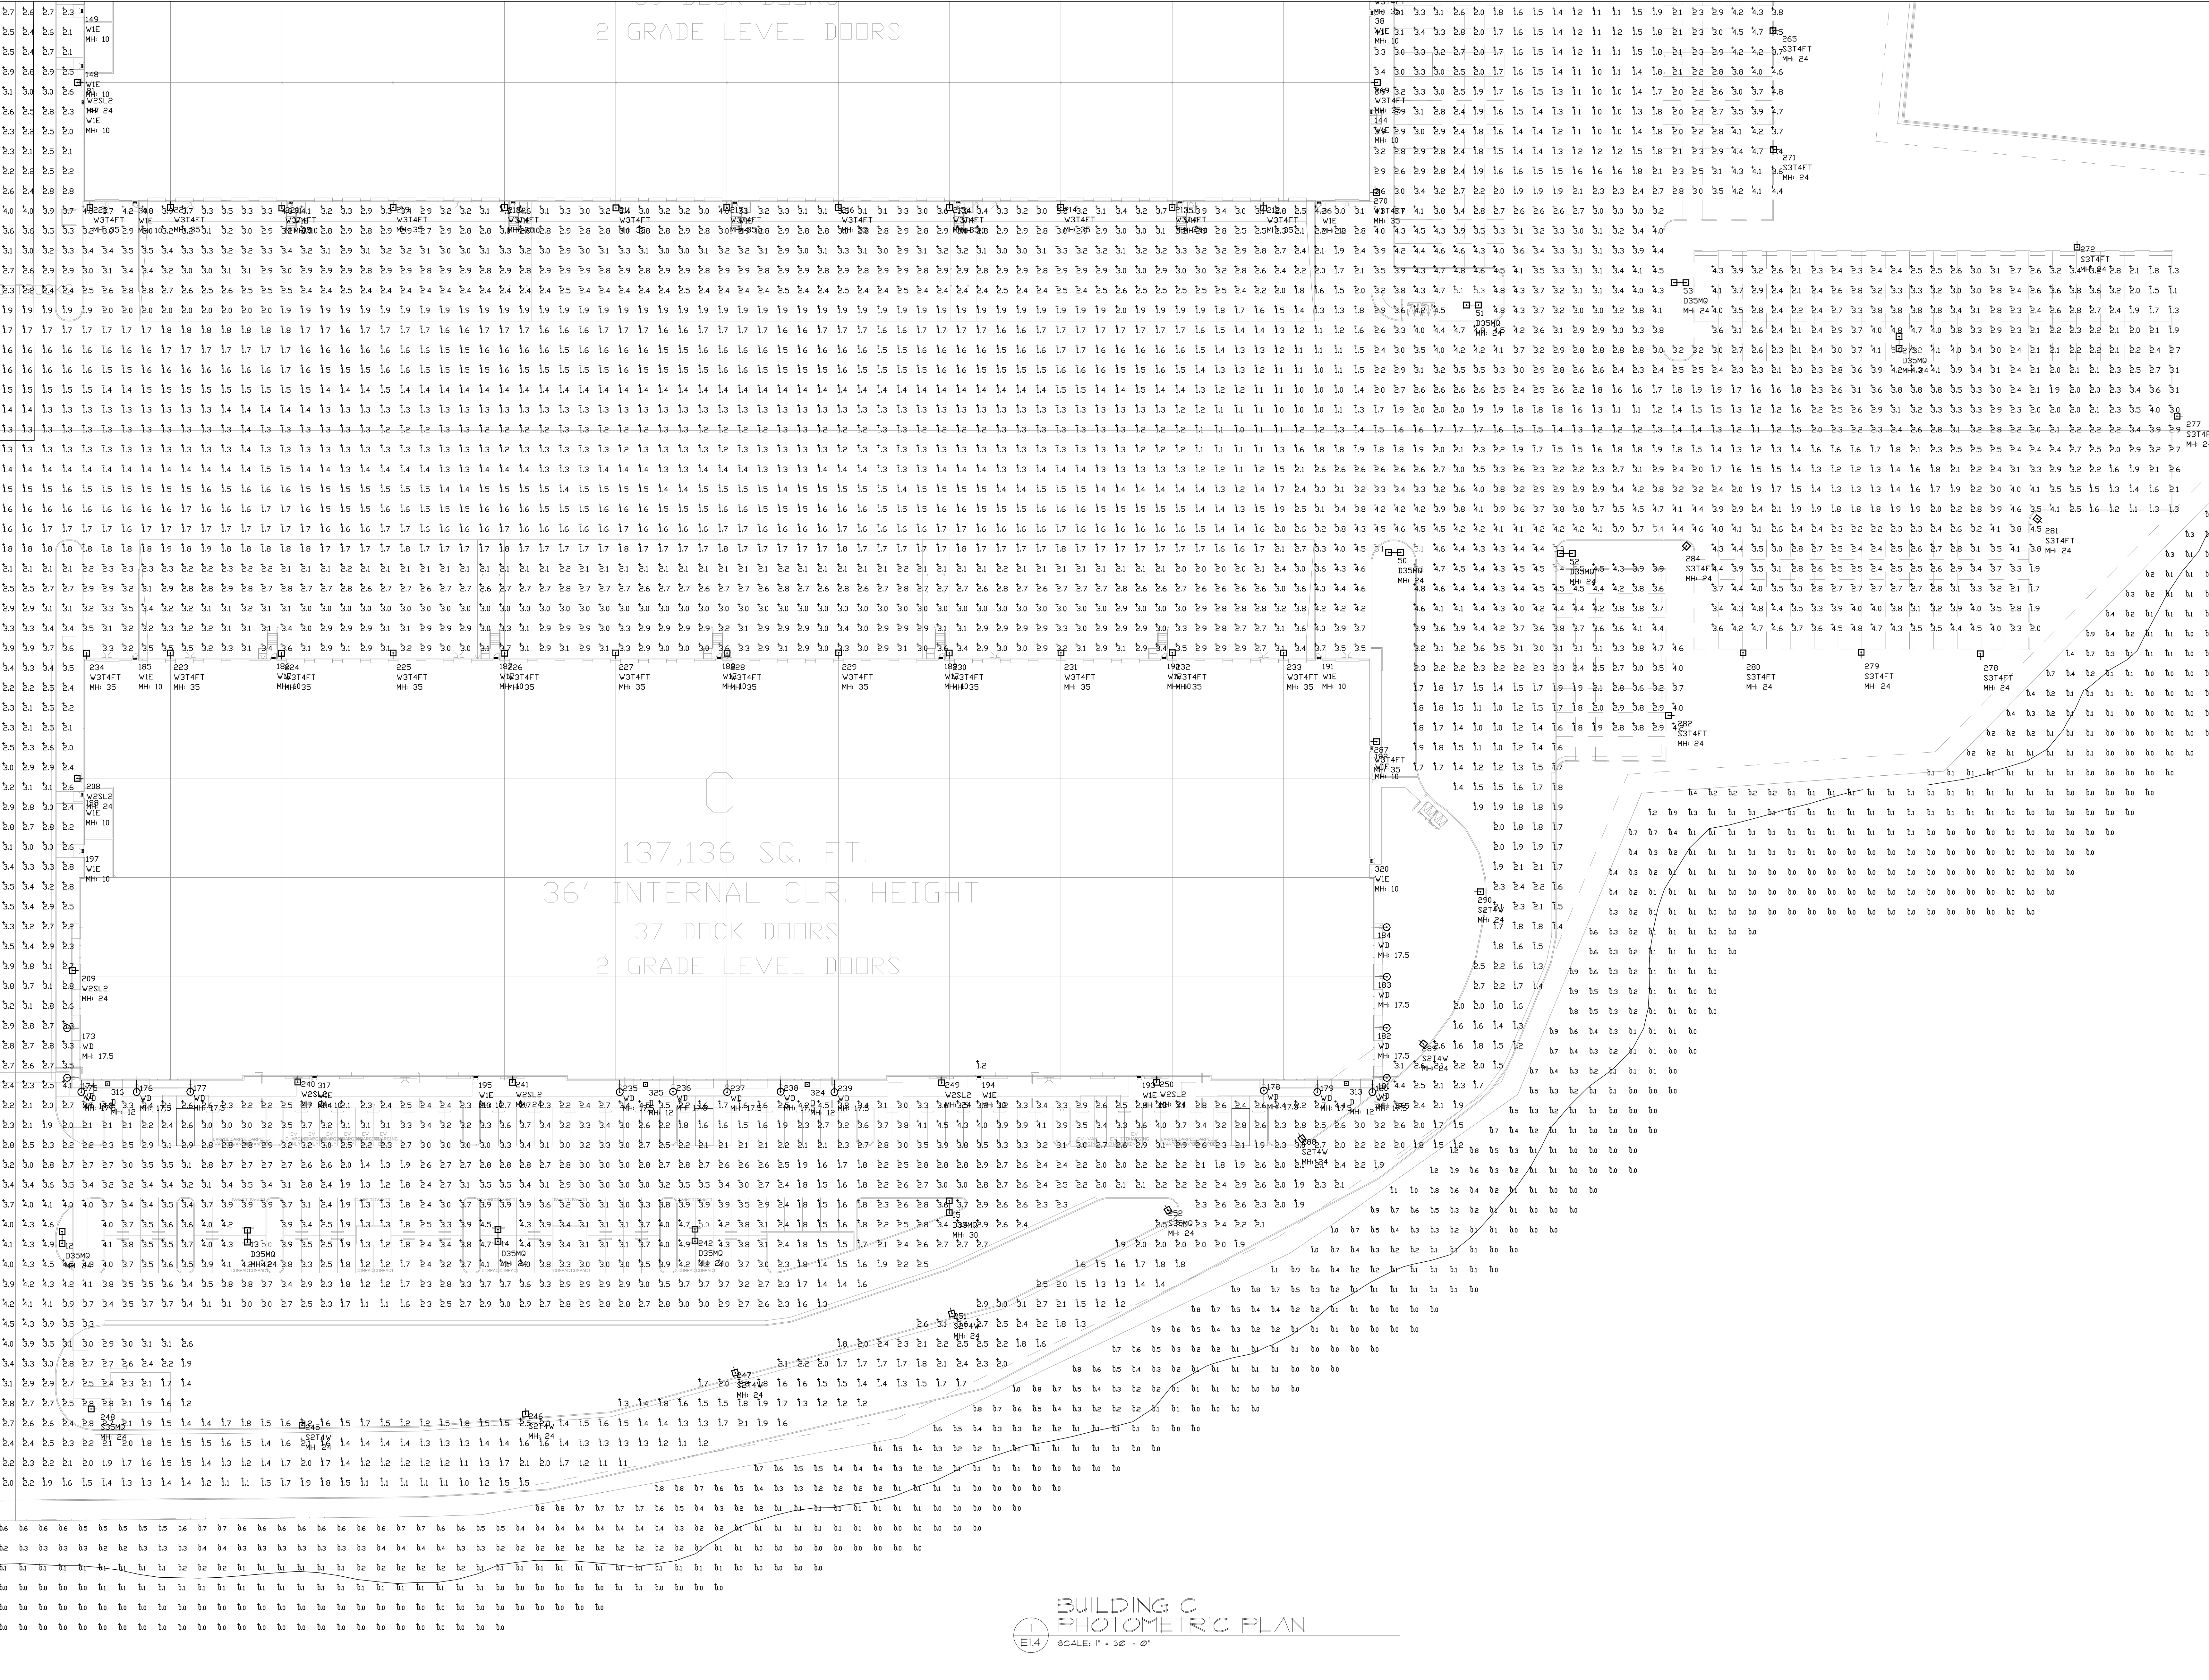

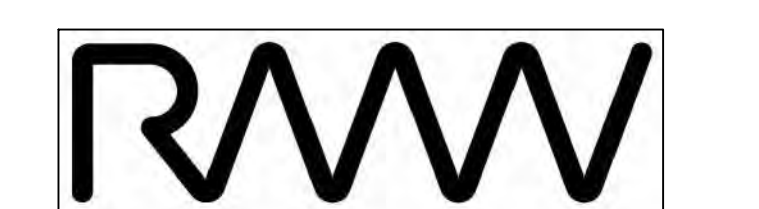


RMW Architecture Interiors

1718 Third Street Suite 101 Sacramento California 95811

Office 916 449-1400

rmw.com

OWNER / DEVELOPER:

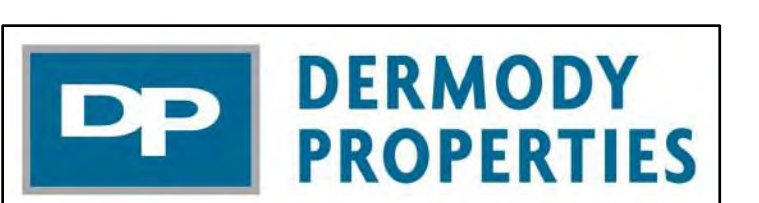

DERMOD PROPERTIES

500 Equity Avenue Reno, NV 89502

GEORGE CONDON Partner, West Region

PRELIMINARY DESIGN DOCUMENTS FOR:

STONECREEK INDUSTRIAL PARK

SOUTH EAST CORNER OF BAROQUE DRIVE & ZINFANDEL DRIVE CITY OF RANCHO CORDOVA, CALIFORNIA

approved for the owner by :

approved for the architect by :

Issue : description : date : A 03-09-2022

TENANT'S DEVELOPMENT MANAGER:

drawn by : WVN plot date : XXXXX-XXXX

checked by : WVN

stamp




3/7/22

scale : AS NOTED

project number : 22011

BUILDING C PHOTOMETRIC PLAN

sheet no. : E1.4

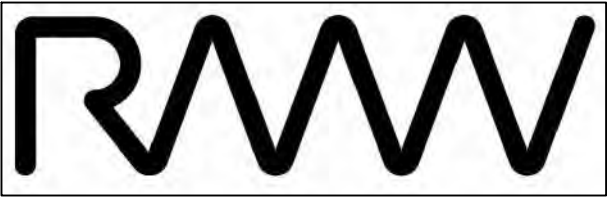

RMW
Architecture
Interiors

1718 Third Street
Suite 101
Sacramento
California 95811

Office
916 449-1400

rmw.com

OWNER / DEVELOPER:



500 Equity Avenue
Reno, NV 89502

GEORGE CONDON
Partner, West Region

PRELIMINARY DESIGN DOCUMENTS FOR:

STONECREEK INDUSTRIAL PARK

SOUTH EAST CORNER OF
BAROQUE DRIVE & ZINFANDEL DRIVE
CITY OF RANCHO CORDOVA, CALIFORNIA

approved for the owner by :

approved for the architect by :


issue :	description :	date :
A		03-09-2022

TENANT'S DEVELOPMENT MANAGER:

drawn by : WVN plot date : XX-XX-XXXX

checked by : WVN

stamp

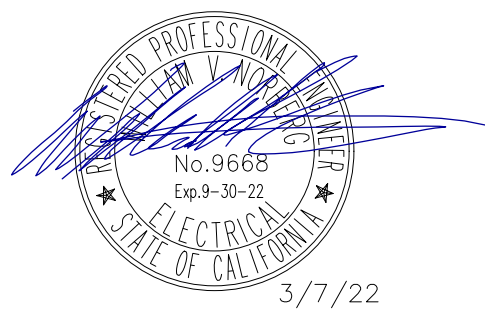


scale : AS NOTED
project number : 22011

BUILDING D PHOTOMETRIC PLAN

sheet no. :

E1.5

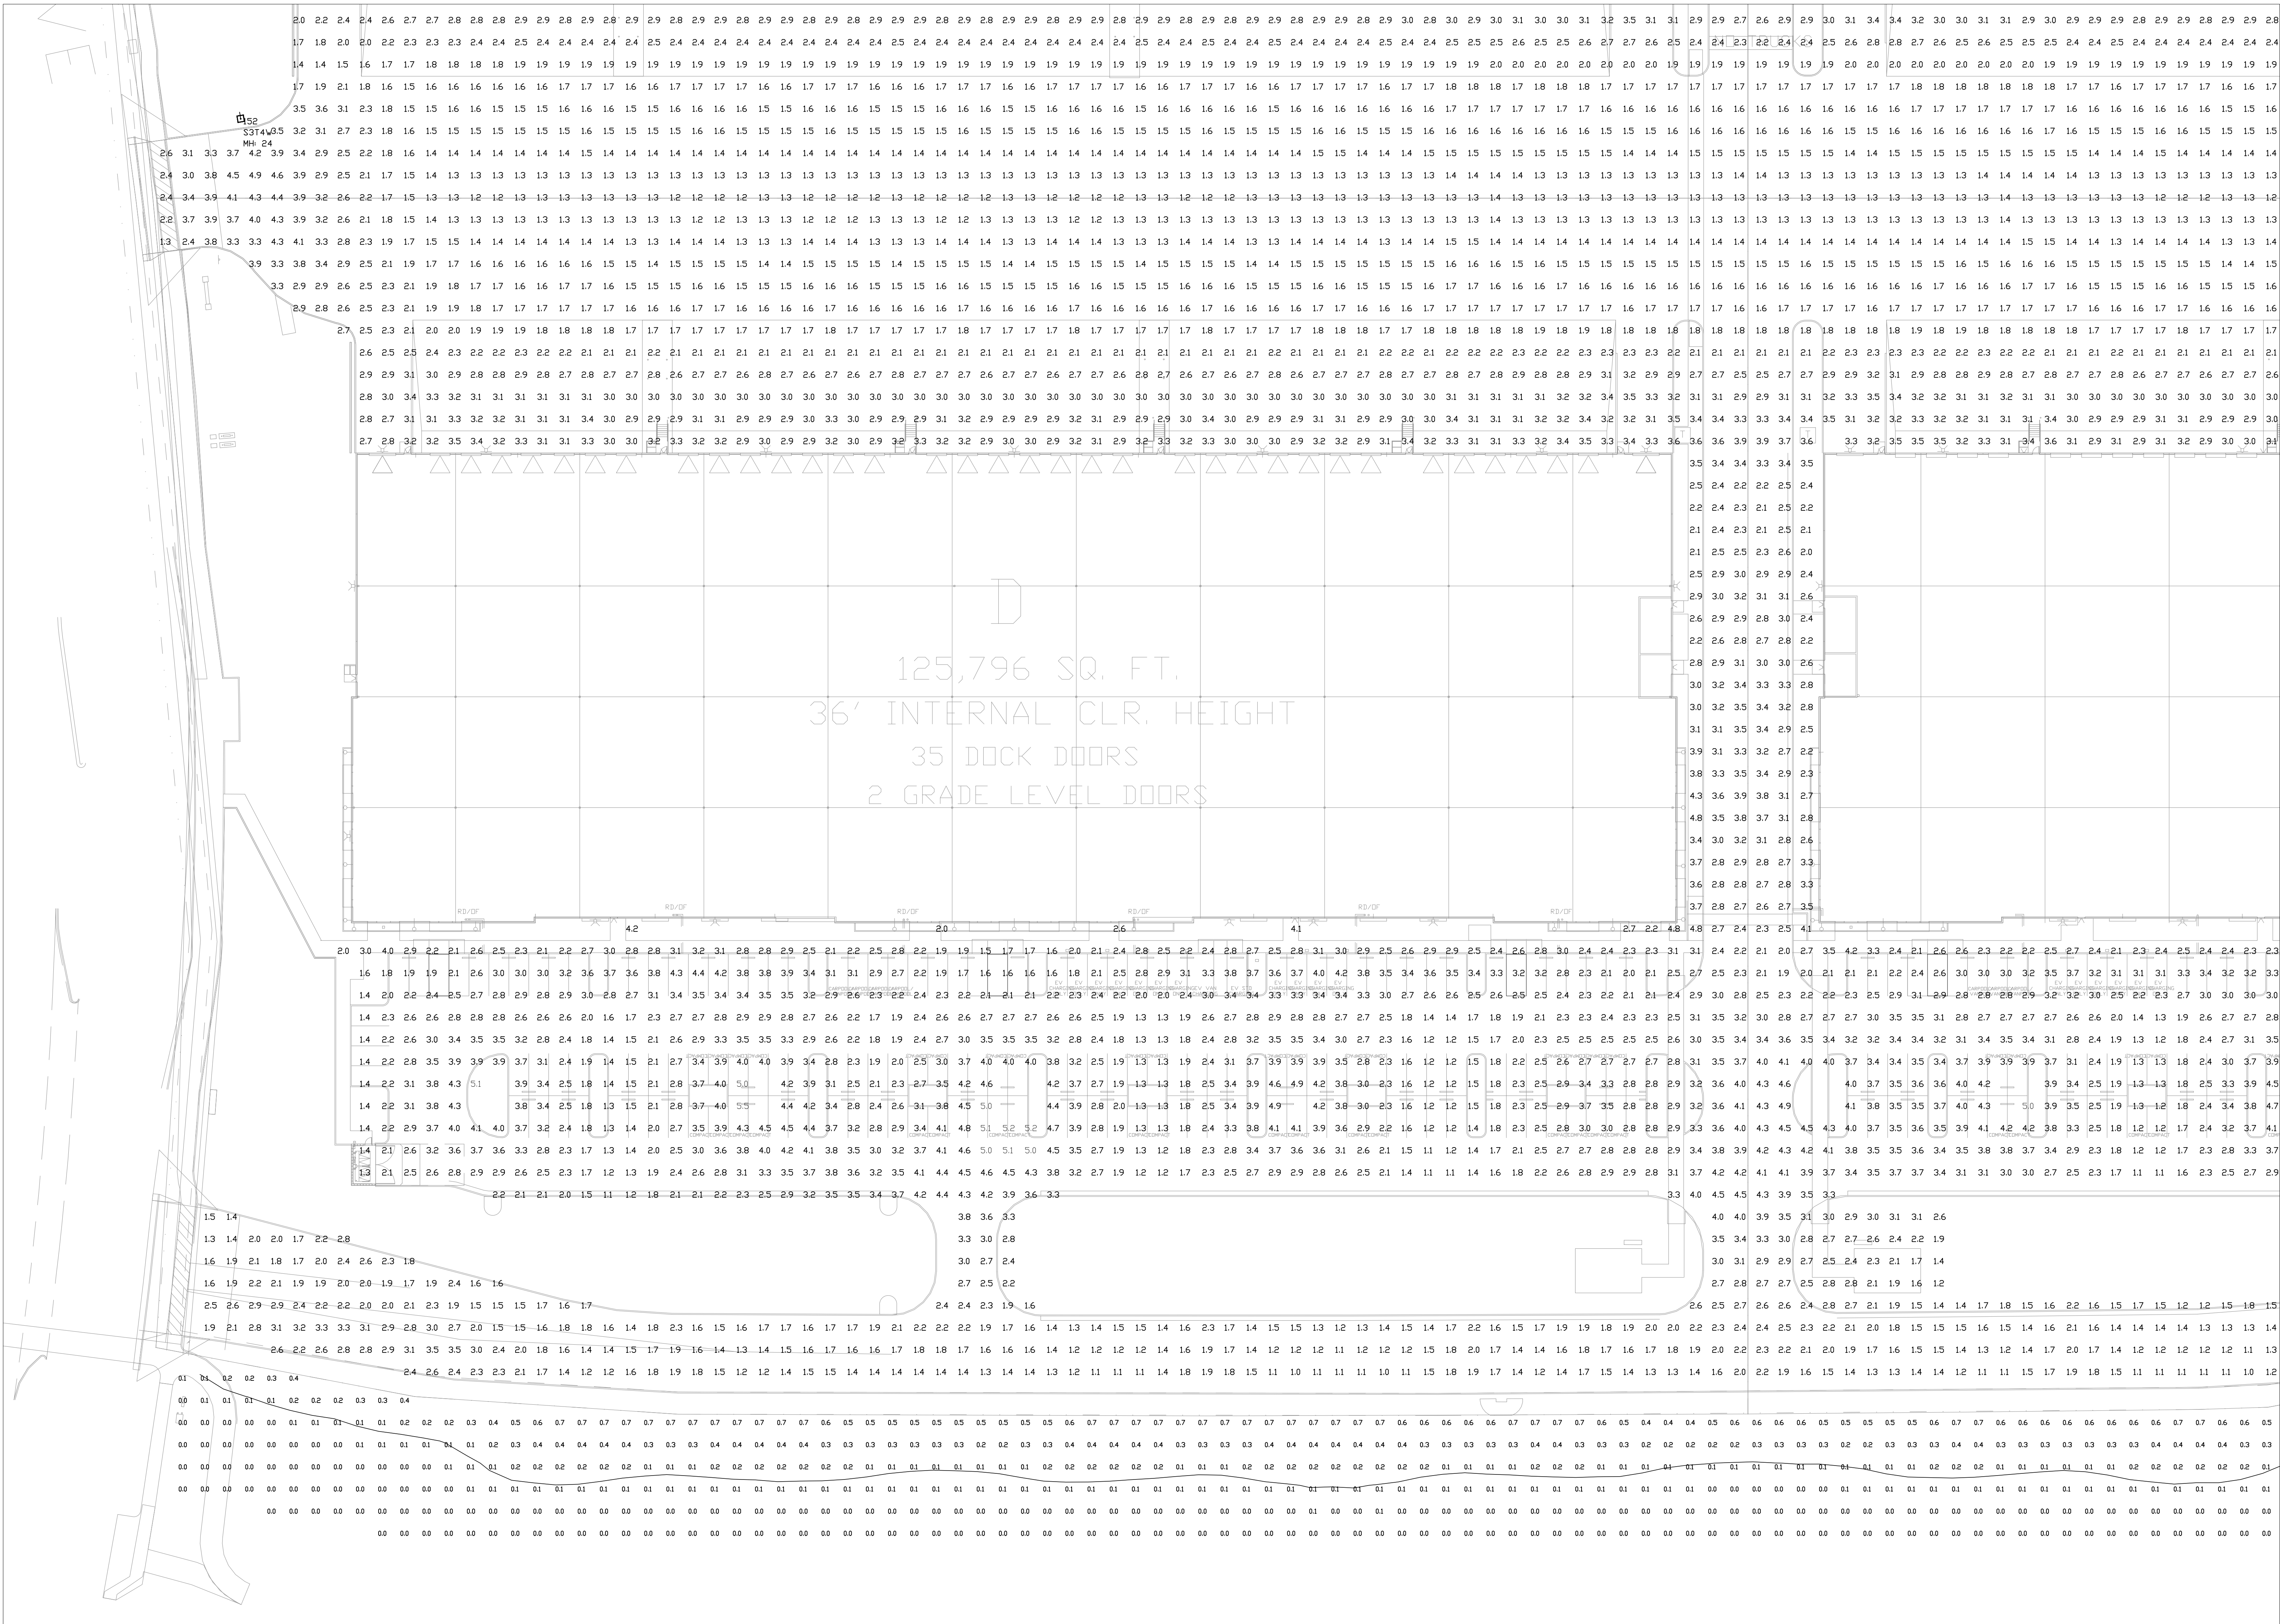

BUILDING D
PHOTOMETRIC PLAN
SCALE: 1" = 30' - 0"

DESCRIPTION

The Galvalume LED luminaire features advanced thermally conductive polymer headlights and open frame enclosure for a sleek aesthetic with significant weight reduction. Patented high efficiency "Opti-Beam" optics provide performance and energy conscious illumination to walkways, parking lots, roadway, building areas and security lighting applications. PFM rated and ULCC listed, made with wet locations.

SPECIFICATION FEATURES

Construction
 Extruded aluminum driver housing with 1/2" thick extruded aluminum frame. Open frame design for optimal light output performance. Duct frame made of cast aluminum and extruded aluminum for structural support for the housing and heat sink.

Lighting
 High performance LED headlights offer significant weight and weight savings while maintaining high lumen output. 100% LED Opti-Beam optics 35° vibration tested and rated. Optional foot lock bracket available for ease of entry into the luminaire chamber. Housing is IP65 rated.

Options
 Painted, high efficiency aluminum extruded head and LED Opti-Beam technology. Options are available to change the distribution, maximizing efficiency and application specific lighting. LED Opti-Beam create consistent downlights with the capability to provide uniform lighting. Options include: 10000K, 5000K, 4000K, 3000K, 2700K, 2500K, 2200K, 2000K, 1800K, 1600K, 1400K, 1200K, 1000K, 800K, 600K, 400K, 200K, 100K, 50K, 25K, 12.5K, 6.25K, 3.125K, 1.5625K, 781.25K, 390.625K, 195.3125K, 97.65625K, 48.828125K, 24.4140625K, 12.20703125K, 6.103515625K, 3.0517578125K, 1.52587890625K, 0.762939453125K, 0.3814697265625K, 0.19073486328125K, 0.095367431640625K, 0.0476837158203125K, 0.02384185791015625K, 0.011920928955078125K, 0.0059604644775390625K, 0.00298023223876953125K, 0.001490116119384765625K, 0.0007450580596923828125K, 0.00037252902984619140625K, 0.000186264514923095703125K, 0.0000931322574615478515625K, 0.00004656612873077392578125K, 0.000023283064365386962890625K, 0.0000116415321826934814453125K, 0.0000058207660913467407171875K, 0.00000291038304567337035859375K, 0.000001455191522836685179296875K, 0.0000007275957614183425896484375K, 0.00000036379788070917129482421875K, 0.000000181898940354585647412109375K, 0.0000000909494701772928237060546875K, 0.00000004547473508864641185302734375K, 0.000000022737367544323205926513671875K, 0.0000000113686837721616029632568359375K, 0.00000000568434188608080148162841796875K, 0.000000002842170943040400740814208984375K, 0.0000000014210854715202003704071044921875K, 0.00000000071054273576010018520355224609375K, 0.000000000355271367880050092601776123046875K, 0.0000000001776356839400250463008880615234375K, 0.00000000008881784197001252315044403076171875K, 0.000000000044408920985006261575222015380859375K, 0.0000000000222044604925031307876110076904296875K, 0.00000000001110223024625156539380550384521484375K, 0.0000000000055511151231257826969177519226123046875K, 0.000000000002775557561562891348458875961306171875K, 0.0000000000013877787807814456742294379806530859375K, 0.00000000000069388939039072283711471899032654296875K, 0.000000000000346944695195361418557359495163271484375K, 0.0000000000001734723475976807092786797475816357421875K, 0.000000000000086736173798835454639339873790817589375K, 0.000000000000043368086899417727319669936895408984375K, 0.0000000000000216840434497088636368349684477044921875K, 0.00000000000001084202172485443184191698422385224609375K, 0.000000000000005421010862427217070958494111926123046875K, 0.00000000000000271050543121360853547474555961306171875K, 0.000000000000001355252715606804267737372779806530859375K, 0.0000000000000006776263578034021338686863994032654296875K, 0.00000000000000033881317890170106693434319970163271484375K, 0.000000000000000169406589450850533467171599850817589375K, 0.0000000000000000847032947254252667335857999750408984375K, 0.00000000000000004235164736271263336678889998752044921875K, 0.000000000000000021175823681356166683394444999376123046875K, 0.0000000000000000105879118406780833416972224996880615234375K, 0.0000000000000000052939559203390416708486112499844032654296875K, 0.0000000000000000026469779601695208354243056249970163271484375K, 0.0000000000000000013234889800847604177121715124998752044921875K, 0.0000000000000000006617444900423802088856085624999376123046875K, 0.000000000000000000330872245021190104442804281249996880615234375K, 0.000000000000000000165436122510595052221402140624999844032654296875K, 0.000000000000000000082718061252557761110701050712499970163271484375K, 0.00000000000000000004135903062627888055535050356249998752044921875K, 0.000000000000000000020679515313139440277675251781249999376123046875K, 0.00000000000000000001033975765656972013883762589062499996880615234375K, 0.000000000000000000005169878828284860069418812945249999844032654296875K, 0.000000000000000000002584939414142430034709440597124999970163271484375K, 0.000000000000000000001292469707071215017354720298562499998752044921875K, 0.00000000000000000000064623485353560750867736014927124999993761

[illegible]

TRACE-LITE
commercial & industrial lighting

SCP-Series
Surface Mount Performance LED Canopy

DESCRIPTION
The SCP-Series is a big-profile, 1' to 4' surface mount canopy with a variety of precision engineered optics for application flexibility. This canopy optimizes optical performance and long-life with superior thermal management in an attractive and durable die-cast aluminum enclosure with a premium PMMA lens that does not yellow over time. This product can be easily surface or in-pendant and is the ideal energy saving solution for applications requiring, but not limited to, parking garages, schools, office complexes, light rail stations, airports, walkways, walkways and stairwells.

CONSTRUCTION

- Precision die-cast aluminum enclosures and backplate with stainless steel hardware
- White powder coat finish, custom colors available upon request
- HPS rated light-engine compartment
- Single 1" x 6" frosted knob

OPTICALS

- UV-stabilized polycarbonate methacrylate (PMMA) optics that will yellow over time
- Gange optics provides a type V short symmetric square distribution with light located in the 80° to 80° zones to optimize spacing with even light distribution
- Performance optics provides a type V8 (square) very high distribution and offers more light in the 20° to 80° zones, ideal for higher mounting heights over 10'
- Low glare optics provides excellent type V9 (square) short distribution with excellent glare pattern
- From 20m to 67W with up to 9016 lumens (maximum product flexibility)
- Efficiency up to 134 lm/W maximize energy products and utility rates
- 4000K CCT and 5000K CCT
- CRI of 100, thousands
- CRI 97+

ELECTRICAL

- 120-277VAC, 50/60Hz
- 10-150 Watt Dimming driver
- INSTALLATION**
- Fixture enclosure is attached to backplate by four stainless hardware
- Backplate easily attached to a ceiling 1" x 6" or 1" x 8"
- Pendant mounted using standard 3" downrod and hardware supplied by the customer

OPTION

- 10' to 15' battery backup (BBL) for over 900 lumens and 10 minutes of runtime for path of escape. (BBL for ambient temperature between 4°C to 30°C) 120-277VAC, 50/60Hz
- 120-277VAC, 50/60Hz
- ETL-Listed Under UL1816 for Wet Locations for covered aqueous applications
- 3-year warranty (terms and conditions apply)

TESTING & CERTIFICATION
• ETL-Listed Under UL1816 for Wet Locations for covered aqueous applications
• 3-year warranty (terms and conditions apply)
• Operating temperatures: -40°C to 24°C / (-40°F to 104°F)
• Operating temperatures: -40°C to 24°C / (-40°F to 104°F)

WARRANTY

- 3-year warranty (terms and conditions apply)

Name _____ Date _____
Account # _____
Job # _____
City _____ State _____
Zip _____

Specs A-G Series*

Watts (W)	20	36	50	67
Lumens (lm)	2070	4415	6586	8400
Efficiency (lm/W)	103	123	131	133
Equivalency (Hq)	70W	100W	150W	200W

Distribution: Gange Type V Short Symmetric
Low Glare Type V8 (square) Very High Beam Spot
Performance (P) Type V9 Beam Spot Very Short

CCT	4000K, 5000K
CRI	97+

Input Voltage: 120/277VAC, 50/60Hz to 100 V (Dimmable)
Operating Temp: -40°C to 24°C (-40°F to 104°F)

Corrosion: 40°C Humidity Covered
Corrosion: 40°C Humidity Covered

Warranty: 5 Years
Weight: 7.0 lbs

Information is provided as a guide only. All specifications are subject to change without notice. Please refer to performance requirements with current lighting catalog for more information.
100-102324 TUE 1/1

Page 1 of 3

BARRON
LIGHTING
800.333.7461 www.barronlighting.com

ORDERING INFORMATION

Example: SCP-2D-PV-4K-WH-BB

Series	Model	Options	Input Voltage	CCT	Finish	Options
SCP	2D	20 Watts	0 = Storage	15 = 120-270V	4K = 4000K	WH = White
	36 = 30 Watts	LP = Low Loss			5K = 5000K	BB = Custom Color
	20" x 10" Watts	P = Performance				
	67" = 67 Watts					

Accessories (Third Parties)

MC-TRIP-15 = Trip Switch, White, Pink, Blue

MC-TRIP-2 = Trip Switch, Trip, White, Green

Notes

1. Always check model, longer lead times apply, consult factory for details.

2. 1" White plastic test.

3. Consult factory for details

4. 120 and 277V operates, 0.10V dimming not available, not ETL Listed, available on SCP-2D-PV-4K-WH model only

5. Order as separate item file

PERFORMANCE DATA

MODEL	STOCK/NOT	WATTAGE (W)	CCT	LUMENS	EFFICACY	GRI	DLC
SCP-2D-PV-4K	STOCK	20	4000K	2352	118	72	DLC
SCP-2D-PV-4K	MTD	20	4000K	2543	124	72	DLC PREMIUM
SCP-2D-PV-4K	STOCK	20	4000K	2670	130	72	DLC PREMIUM
SCP-2D-PV-4K	MTD	20	4000K	2350	114	72	DLC
SCP-2D-PV-4K	MTD	20	4000K	2533	123	72	DLC PREMIUM
SCP-2D-PV-4K	MTD	20	4000K	2670	129	72	DLC PREMIUM
SCP-3-6-LV-4K	STOCK	36	4000K	4227	117	72	DLC PREMIUM
SCP-3-6-LV-4K	MTD	36	4000K	4562	127	72	DLC PREMIUM
SCP-3-6-PV-4K	STOCK	36	4000K	4815	133	72	DLC PREMIUM
SCP-3-6-PV-4K	MTD	36	2000K	4262	118	72	DLC PREMIUM
SCP-3-6-PV-4K	MTD	36	4000K	4601	129	72	DLC PREMIUM
SCP-3-6-PV-4K	MTD	36	4000K	4839	133	72	DLC PREMIUM
SCP-3-6-LV-4K	MTD	36	4000K	5702	154	72	DLC
SCP-3-6-LV-4K	MTD	36	4000K	6306	129	72	DLC PREMIUM
SCP-3-6-PV-4K	MTD	36	4000K	6696	131	72	DLC PREMIUM
SCP-3-6-LV-4K	MTD	36	4000K	5580	112	72	DLC
SCP-3-6-LV-4K	MTD	36	4000K	6168	123	72	DLC PREMIUM
SCP-3-6-LV-4K	MTD	36	4000K	5472	120	72	DLC PREMIUM
SCP-3-6-LV-4K	MTD	36	4000K	7829	117	72	DLC PREMIUM
SCP-3-6-LV-4K	MTD	36	4000K	6466	129	72	DLC PREMIUM
SCP-3-6-LV-4K	MTD	36	4000K	5940	123	72	DLC PREMIUM
SCP-3-6-LV-4K	MTD	36	4000K	7787	118	72	DLC PREMIUM
SCP-3-6-LV-4K	MTD	36	2000K	6589	128	71	DLC PREMIUM
SCP-3-6-LV-4K	MTD	36	5000K	9016	134	72	DLC PREMIUM

*MTD = Made to order (subject to change, consult factory for lead time)

Specifications are subject to change without notice.
 Features may not be performed in accordance with
 all applicable and current regulatory requirements.

10/2012 Rev 5

Page 2 of 3

BARRON
 LIGHTING
 800.326.1234 • www.barronlighting.com

PIER LIGHT STRAIGHT DAMP / WET LOCATION TIERS

PROJECT: _____
QUANTITY: _____ TYPE: _____

PL-4000
Rd. Wet Location

PL-1000
Rd. Wet Location

PL-1001
Or. Garage

PL-1003
Fl. Inside

SERIES	LUMENS	CCF	DIFFUSER / SHIMMING	ACCESSORIES	MOUNTING*	FINISH	NET KIT
PIER LIGHT STRAIGHT DAMP / WET LOCATION TIER	150, 300, 751						

PIER LIGHT STRAIGHT DAMP / WET LOCATION TIERS

HOUSING DIMENSIONS

Dimensioned with **PIER141SV**

SIZE	A	B
PIER141SV	14.2	10.8
PIER215V	20.0	10.8

SERIES SIZES

PIER141SV

PIER215V

PIER215DV

WALL MOUNT

PIER141SV and PIER215V are perfect for UPTOWN & DOWNTOWN

PIER141SV 14.2" x 10.8"

PIER141SV 14.2" x 10.8" x 10.8"

SIZE	LENGTH		WIDTH		DEPTH	
	INCH	INCH	INCH	INCH	INCH	INCH
PIER141SV	14.2	10.8	10.8	10.8	10.8	10.8
PIER215V	20.0	10.8	10.8	10.8	10.8	10.8
PIER215DV	20.0	10.8	10.8	10.8	10.8	10.8
PIER215DV	20.0	10.8	10.8	10.8	10.8	10.8

1. Maximum mounting height is 20'. Mounting height must be within 2' of mounting height.

APPLICATION

The contemporary Pier Light is both a beacon and an architectural element.

FEATURES

• **Weather-Resistant** RLM Classics are weatherproof as they're crafted from anodized aluminum, stainless steel, and powder-coated steel. The wide range of options for materials, mounting and finish allow for creative finish specification and design. LED modules and other are interchangeable for future modifications.

FINISH

Available powder-coated color process applied on our anodized cast iron. Variety of anodized and custom finishes are available. Finish options come with an add-on.

ELECTRONICS

• **LED Driver** Includes high performance high frequency 150W, 240W, 360W, 480W,36

PIER LIGHT STRAIGHT **DAMP / WET LOCATION** **TIER1 / PHOTOMETRIC DATA**

PIE411 1GV-45L33K-EXF-02

LUMINOUS FLUX CURVE		WARRANTY	TOTAL LUMENS	MINOR UNIT PERFORMANCE MINOR UNIT LUMENS PER HOUR	MAJOR UNIT PERFORMANCE MAJOR UNIT LUMENS PER HOUR
				Beamwidth 10' at 1 foot-candle Beamwidth 10' at 1 foot-candle	Beamwidth 10' at 1 foot-candle Beamwidth 10' at 1 foot-candle
1000	1.00	10' - 20' - 30' - 40' - 50'	100	100	100
900	0.90	10' - 20' - 30' - 40' - 50'	90	90	90
800	0.80	10' - 20' - 30' - 40' - 50'	80	80	80
700	0.70	10' - 20' - 30' - 40' - 50'	70	70	70
600	0.60	10' - 20' - 30' - 40' - 50'	60	60	60
500	0.50	10' - 20' - 30' - 40' - 50'	50	50	50
400	0.40	10' - 20' - 30' - 40' - 50'	40	40	40
300	0.30	10' - 20' - 30' - 40' - 50'	30	30	30
200	0.20	10' - 20' - 30' - 40' - 50'	20	20	20
100	0.10	10' - 20' - 30' - 40' - 50'	10	10	10
50	0.05	10' - 20' - 30' - 40' - 50'	5	5	5
25	0.025	10' - 20' - 30' - 40' - 50'	2.5	2.5	2.5
10	0.01	10' - 20' - 30' - 40' - 50'	1	1	1
5	0.005	10' - 20' - 30' - 40' - 50'	0.5	0.5	0.5
2.5	0.0025	10' - 20' - 30' - 40' - 50'	0.25	0.25	0.25
1.25	0.00125	10' - 20' - 30' - 40' - 50'	0.125	0.125	0.125
0.625	0.000625	10' - 20' - 30' - 40' - 50'	0.0625	0.0625	0.0625
0.3125	0.0003125	10' - 20' - 30' - 40' - 50'	0.03125	0.03125	0.03125
0.15625	0.00015625	10' - 20' - 30' - 40' - 50'	0.015625	0.015625	0.015625
0.078125	0.000078125	10' - 20' - 30' - 40' - 50'	0.0078125	0.0078125	0.0078125
0.0390625	0.0000390625	10' - 20' - 30' - 40' - 50'	0.00390625	0.00390625	0.00390625
0.01953125	0.00001953125	10' - 20' - 30' - 40' - 50'	0.001953125	0.001953125	0.001953125
0.009765625	0.000009765625	10' - 20' - 30' - 40' - 50'	0.0009765625	0.0009765625	0.0009765625
0.0048828125	0.0000048828125	10' - 20' - 30' - 40' - 50'	0.00048828125	0.00048828125	0.00048828125
0.00244140625	0.00000244140625	10' - 20' - 30' - 40' - 50'	0.000244140625	0.000244140625	0.000244140625
0.001220703125	0.000001220703125	10' - 20' - 30' - 40' - 50'	0.0001220703125	0.0001220703125	0.0001220703125
0.0006103515625	0.0000006103515625	10' - 20' - 30' - 40' - 50'	0.00006103515625	0.00006103515625	0.00006103515625
0.00030517578125	0.00000030517578125	10' - 20' - 30' - 40' - 50'	0.000030517578125	0.000030517578125	0.000030517578125
0.000152587890625	0.000000152587890625	10' - 20' - 30' - 40' - 50'	0.0000152587890625	0.0000152587890625	0.0000152587890625
0.0000762939453125	0.0000000762939453125	10' - 20' - 30' - 40' - 50'	0.00000762939453125	0.00000762939453125	0.00000762939453125
0.00003814697265625	0.00000003814697265625	10' - 20' - 30' - 40' - 50'	0.000003814697265625	0.000003814697265625	0.000003814697265625
0.000019073486328125	0.000000019073486328125	10' - 20' - 30' - 40' - 50'	0.0000019073486328125	0.0000019073486328125	0.0000019073486328125
0.0000095367431640625	0.0000000095367431640625	10' - 20' - 30' - 40' - 50'	0.00000095367431640625	0.00000095367431640625	0.00000095367431640625
0.00000476837158203125	0.0000000047683715820				

TBLW

Construction:

- Steel housing and chassis
- Bottom lens is clear tempered glass
- **Lamps:**
 - **Lamps INCLUDED**

Notes:

- Integral mounting plate
- Electronic HID increases fixture depth 1/2"
- Magnetic HID ballast increases fixture depth 1 1/2"
- Pulse start magnetic ballast and lamp with (MH)
- All aluminum construction (painted finish only)
- Photocell (121) specify voltage 120v or 277v
- Battery backup available in 13" only increases fixture depth 1/2"
- Optional knockouts centered on all four sides / increases fixture depth by 1/2"
- UL and CUL listed **WET** location

ORDERING INFORMATION

Example: TBLW-13-U-2732-3-Z3-CEG-BB-01-06

Model	Case	Voltage	Lamping	Kelvin	Finish	Diffuser	Options					
TBLW-9	A 120v MH (Elec)	1013 (1) 013w	27270K	W3 Satin Black	CEG Clear Tempered Glass	21 Photocell - Specify voltage 01 - 120v 02 - 277v 39 Knockouts located 4 sides 42 All Aluminum construction BB option - 13" only BB - Battery Backup CB - Cold Weather BB 01 - 120v 02 - 277v 06-650 Lumens (nominal) 12720 Lumens (nominal)						
	B 277v MH (Elec)	1028 (1) 028w	33500K	W2 Gloss White								
		1029 (1) 028w	44100K	W1 Satin Bronze								
		1132 (1) 1212w		21st Bronze								
TBLW-11		1026 (1) 026w		Optical (See Price List)								
		1132 (1) 1132w										
		1142 (1) 142w										
TBLW-13		2732 (2) 1272w			W1 White							
		1017P (1) 1017w MH Elec			W3 Text Black							
		1017P (1) 1017w MH Mag			W4 Shimmer Grey							
		1017P (1) 1017w MH Mag	T (M0)		W13 Acid Silver							
	7 Quad-tp (Mag)				P16 Powder							
					W13 Pearl Grey							
					P2 Incoated Alum							
					P9 Brushed Nickel							
					M16 Antique Brass							

20033 Industry Drive, Valencia, California 91355

West Coast Sales: 800-352-4448 Fax: 761-2208 Fax BB: 352-4448 Fax BB: 352-4401

East Coast Sales: 800-550-0991 Fax: 408-406-3754

www.lightwell.com esales@lightwell.com

Lightwell



FIRSTLIGHT
TECHNOLOGIES

PLB-AC Series

HIGH EFFICIENCY LED BOLLARD

Type: PLB-AC

Quantity: 1

The PLB-AC Series high efficiency LED bollard is ideal for pathway, egress and public space lighting applications. The stylish, contemporary design makes it a perfect fit for any construction, renovation, or retrofit project that requires exceptional, full cutoff lighting performance with maximum energy savings.

With high performance LED technology and optics, the PLB-AC Series offers significant benefits:

- High efficiency and ultra-low power consumption
- Asymmetrical and symmetrical light distributions
- Full cutoff optical performance
- Maintenance free with no bulbs or ballasts to change
- Robust, vandal resistant design
- Available in Amber Turtle option

PLB-AC is part of the PLB bollard family and is a complement to the solar powered PLB version. The PLB-AC is a great solution for areas where wired power exists or site conditions don't allow for a solar powered bollard (i.e. the shaded side of a building, or under dense tree cover).



New Generation
2018



TECHNICAL SPECIFICATIONS

LEDs & Optics	Driver:
• High output Cree LEDs • Warm White (3000K), Neutral White (4000K), and Amber (600nm) LEDs available • High efficiency type 3 and 5 optical distributions • All distribution full cutoff • CRI > 90 • Greater than 30,000 hours L70 lifetime LEDs • 750 lumens for Type 3 optics • 1200 lumens for Type 5 optic • Wildlife-friendly amber option available	• 10W power consumption • <0.8 power factor (PF) • 100 – 277 VAC, 47 – 63Hz Input range • IEC BCS DP protection, auto recovery • CE mark – trailing-edge dimming compatible • >100,000 hour MTBF
Mechanical Construction: • Cast, marine-grade, corrosion resistant aluminum housing • Extruded marine-grade aluminum sport • High-strength mounting base • Stainless fasteners with security feature option • Architectural grade, super durable, T50C powder coat • IP67 protection • Four standard colors with custom colors available	Warranty & Certifications: • 5 Year limited warranty • CSA C22.2 No. 2603-08 - ANSI U.S. Standard 9898 • ANSI U.S. Standard E705 • CSA C22.2 No. 2603-14 • LED Lighting Facts Verification Tested • DLC listed

First Light Technologies Ltd. | 100 Wynoddy Road | 100 Wynoddy Road

PLB-AC 70-00232 10 Wynoddy

www.firstlighttechnologies.com

info@firstlighttechnologies.com

1 844 279 875


© Copyright First Light Technologies




FIRSTLIGHT
TECHNOLOGIES

PLB-AC Series

HIGH EFFICIENCY LED BOLLARD

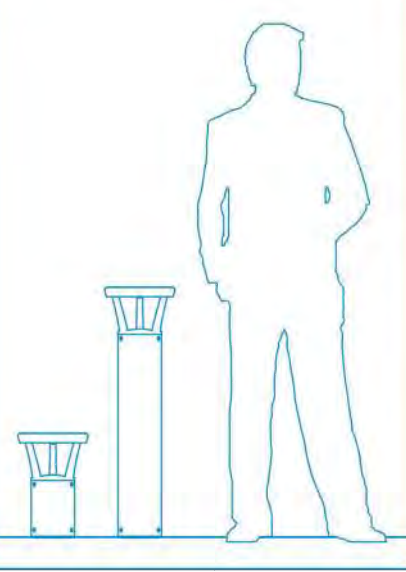

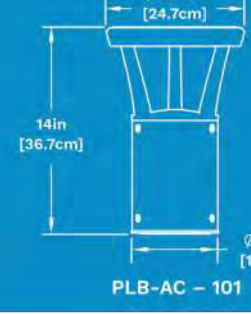


PLB-AC - 10'




PLB-AC - 102'

HOTOMETRICS

(IES files available on website)

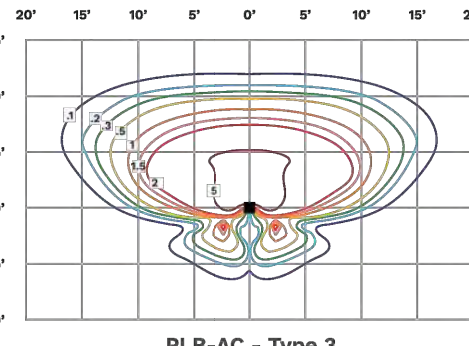

PLB-AC - Type 3

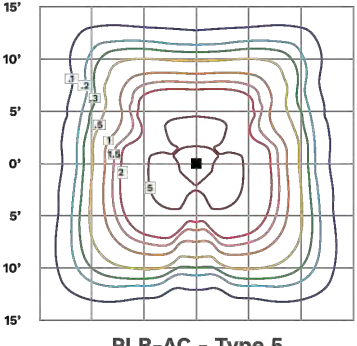

PLB-AC - Type 5

Notes:

- Hotometrics based on FLR 102 model.
- All light levels in foot candles (70 W = 4000K color temperature)
- To convert to lux multiply light level by 10
- Contact us for help in choosing the lighting distribution
- Specifications subject to change without notice

ORDER MATRIX

series	Height	Finish	Distribution	LED	Voltage	Options
LBAC	101 - 14"	BK - Black	ASM - Type 3	WW - 3000K	UV7 - Universal Voltage (700mA)	SEC - Security Fasteners
	102 - 36"	BZ - Bronze	SYM - Type 5	MW - 4000K		PK - Pre-Ship Anchor Bolt
		SV - Silver		AMB - Amber		RLS - RailLight Shield
		WH - White				
		CC - Custom				








FirstLight Technologies Ltd. | www.firstlighttechnologies.com | [info@firstlighttechnologies.com](http://info.firstlighttechnologies.com) | 1.844.272.7878

B-AC - 10 - 00023 10 May 2021

© Copyright First Light Technologies

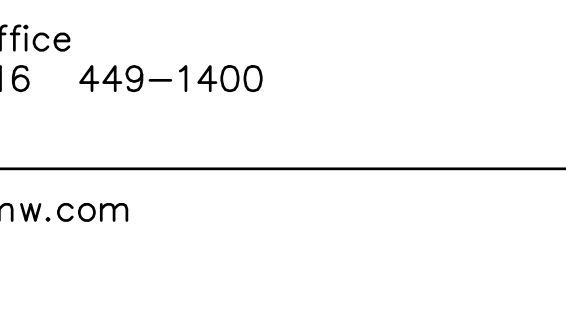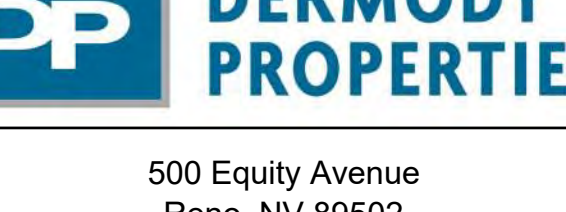	
RMW Architecture Interiors	1718 Third Street Suite 101 Sacramento California 95811
Office 916 449-1400	
rmw.com	
OWNER / DEVELOPER:	
	
500 Equity Avenue Reno, NV 89502	
GEORGE CONDON Partner, West Region	
PRELIMINARY DESIGN DOCUMENTS FOR:	
STONECREEK INDUSTRIAL PARK	
SOUTH EAST CORNER OF BAROQUE DRIVE & ZINFANDEL DRIVE CITY OF RANCHO CORDOVA, CALIFORNIA	
approved for the owner by :	
approved for the architect by :	
issue : description :	date :
A	03-09-2022
TENANT'S DEVELOPMENT MANAGER:	
drawn by : WVN	plot date : XX-XX-XXXX
checked by : WVN	
stamp	
 3/7/22	
scale :	AS NOTED
project number :	22011

MEMORANDUM

ITEM 18.2.



DATE: April 17, 2023

TO: Honorable Mayor and Council Members

FROM: Darcy Goulart, Planning Manager

SUBJECT: STONECREEK INDUSTRIAL CENTER MAJOR DESIGN REVIEW AMENDMENT; PROJECT NO. PLND-1121-0020

PROPERTY OWNER: Dermody Properties 5500 Equity Avenue Reno, Nevada 89502	APPLICANT/DEVELOPER: Dermody Properties 5500 Equity Avenue Reno, Nevada 89502
--	---

PROJECT:	The applicant requests a Major Design Review Amendment for development of four light industrial warehouse with office accessory buildings totaling 602,004 square-feet that includes parking, lighting, and landscaping located within the Villages of Zinfandel Special Planning Area.
FILE:	PLND-1021-0020
LOCATION:	Southeast corner of Zinfandel Drive and Baroque Drive
APN:	072-380-001 thru 018-0000
PLANNER:	Darcy Goulart, Planning Manager

RECOMMENDATION

There is no staff recommendation at this time.

Staff will be seeking additional direction from Council for this project. Staff requests that the Council receive testimony, continue the public hearing to May 15, 2023, potentially appoint an ad hoc City Council subcommittee (two members), ask any questions, deliberate, and provide staff sufficiently detailed direction to return with final hearing documents and plan revisions at the May 15, 2023 City Council meeting.

RESULT OF RECOMMENDED ACTION

No final action. Continue the public hearing for possible action on May 15, 2023.

VILLAGES OF ZINFANDEL SPECIAL PLANNING AREA BACKGROUND

The Project, Stonecreek Industrial Center, is located within the Villages of Zinfandel Special Planning Area (ZSPA). The Special Planning Area was approved in 2002 by Sacramento County. The ZSPA includes residential, commercial, business professional, light industrial, parks, bike trails, and open space uses. An Environmental Impact Report (EIR) was prepared,

which took into consideration full build out impacts of the ZSPA, including biological, noise, traffic, and utilities. The EIR was certified for the Special Planning Area in 1998 by Sacramento County and a Mitigation Monitoring Reporting Program was adopted.

When the ZSPA was adopted, the property owners entered into a Development Agreement with Sacramento County, which had jurisdiction over the planning area at the time. This Development Agreement created vested rights for the property owner which effectively solidified all regulations and developments standards at that time (2003) to be applicable within the ZSPA for the life of the Development Agreement. At the time that these vested rights were created between the property owners and the County, the 2003 Sacramento County Zoning Code was the applicable document and therefore continues to be the regulatory document utilized for permitted and conditionally permitted uses and development standards such as building size, setbacks, landscaping, and parking for projects under review today.

In addition to the vested rights of the property established by the Development Agreement, the Villages of Zinfandel's allowed uses and development standards are further limited by the Mather Field Airport's overflight zone which is "governed" by the Sacramento Area of Council of Governments and the Mather Airport Land Use Plan. The Land Use Plan (LUP) includes limitations based upon a property's proximity to the airport. Areas that are most restrictive are those within the flight safety zones which are within the direct approach/departure flight paths of the runway. These areas are limited in both use and construction to minimize potential destruction if an accident should occur. The Land Use Plan also includes "Sound Contours" which are areas of excessive noise from the approach and departure of planes on the runway. The noise levels in these areas range from 75-60 decibel's which further dictates allowed uses within the area as these noise levels would not be comfortable or appropriate for certain uses such as office space or residential housing which has a limitation of a maximum of 55 decibels. The Land Use Plan of the airport in conjunction with the vested rights of property owners in the Villages of Zinfandel SPA are both utilized in reviewing projects to determine which uses are allowed within certain areas of the ZSPA and which development standards are applicable to each project.

PROJECT BACKGROUND

The project was originally presented on April 18, 2022, at the regularly scheduled City Council Meeting. After the City Council was presented the project and took public testimony, there were concerns raised by both the Council and the public and the meeting was continued to a date uncertain. Since that time, additional community outreach meetings have been held. Staff has continued to work with the Applicant to address the concerns raised and has provided the revised project plans. The overall square footage and site layout have not changed since April 2022. However, the design has changed. The staff report includes the elevations presented in April 2022, as well as the proposed elevations for the Stonecreek Industrial Center project.

Previous Entitlement Approval:

The project site had previous entitlements that were approved as follows:

- | | |
|-------------|---|
| April 2006: | Tentative Parcel Map that included the light industrial zoned area to the west and south. Divided 3 parcels into 93 parcels. |
| Feb 2009: | Tentative Subdivision Map Amendment and Design Review that included amending the project site into 10 parcels to accommodate 10 industrial buildings. |

2017: The 2009 Tentative Subdivision Map expired in 2017.

June 2019: Tentative Parcel Map for 18 parcels and a Major Design Review for 603,830 square foot light industrial buildings to include parking, lighting, and landscaping.

Below is the site plan, elevations and landscape plan for the June 2019 approval. A final map was recorded in 2020 to create the 18 lots. In order to build this project, a developer would need to submit the required plans to obtain all the necessary permits, such as improvement plans and building permits. No additional discretionary entitlements are needed. Further down in this staff report, a comparison of the two projects will be summarized.

Figure 1: 2019 Stonecreek Industrial Site Plan

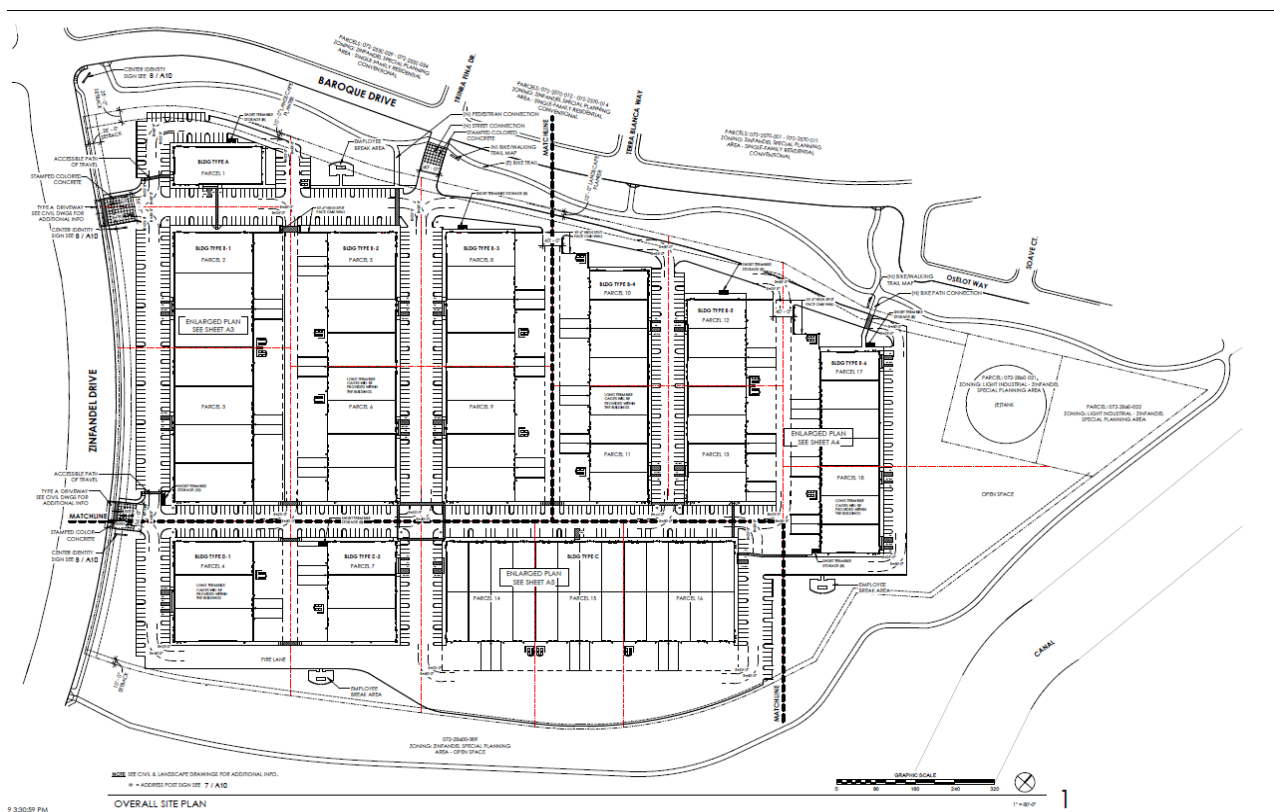


Figure 2: 2019 Stonecreek Industrial Elevations



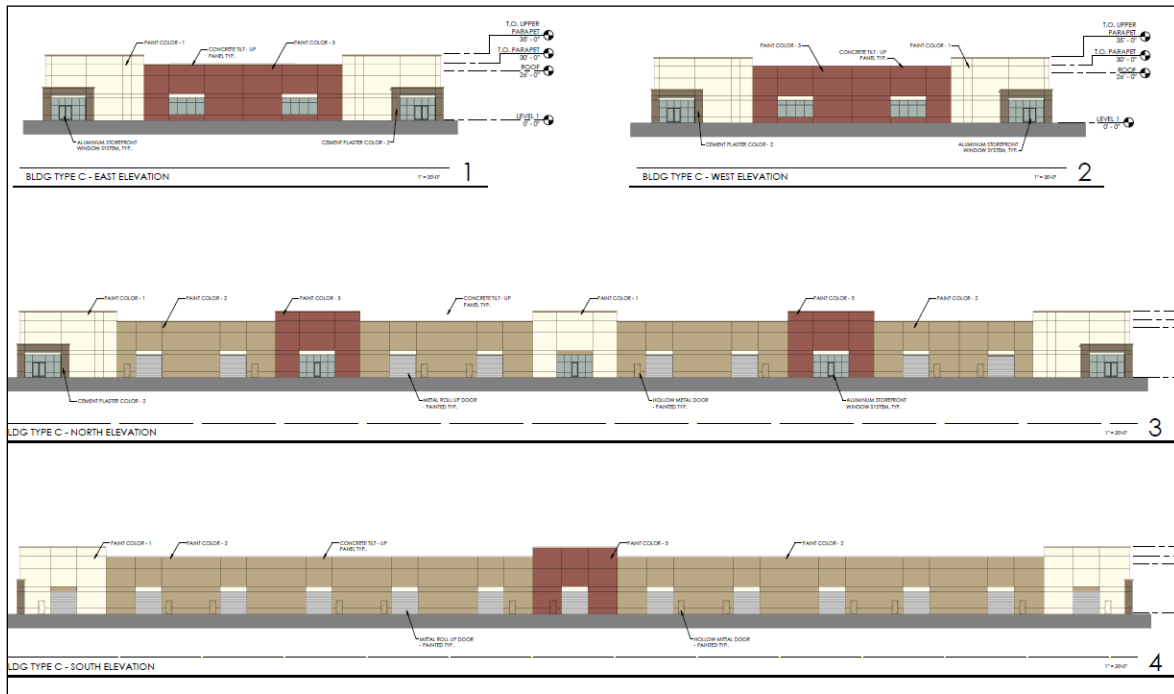



Figure 3: 2019 Stonecreek Industrial Landscape Plan



PROJECT ANALYSIS

The Project, Stonecreek Industrial Center, is located at the Southeast corner of Zinfandel Drive and Baroque Drive.

Figure 4: Site Location

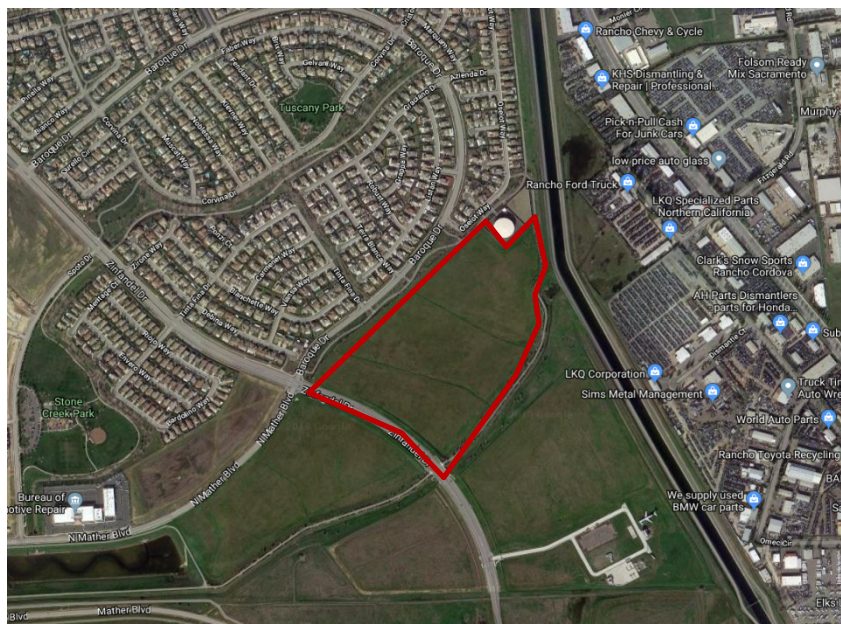


The following Table provides the current use, General Plan/Community Plan, and zoning.

Table 1: Surrounding Designations and Existing Uses

	General Plan	Zoning	Land Use
Subject Property	Light Industrial	ZSPA Light Industrial	Proposed Light Industrial buildings
North	Light Industrial and Low Density Residential	Open Space and ZSPA Low Density Residential	Bike Path and Single Family residential subdivision
South	Open Space and Light Industrial	Open Space and (ZSPA) Light Industrial	Bike Path and Undeveloped land
East	Light Industrial, Open Space and Public Quasi	ZSPA Light Industrial, Open Space, and Parks Open Space Habitat	Water Tank, Bike Path, and Folsom Canal
West	Light Industrial	ZSPA Light Industrial	Industrial building Warehouse

Figure 5: Adjacent Zoning and Land Uses:

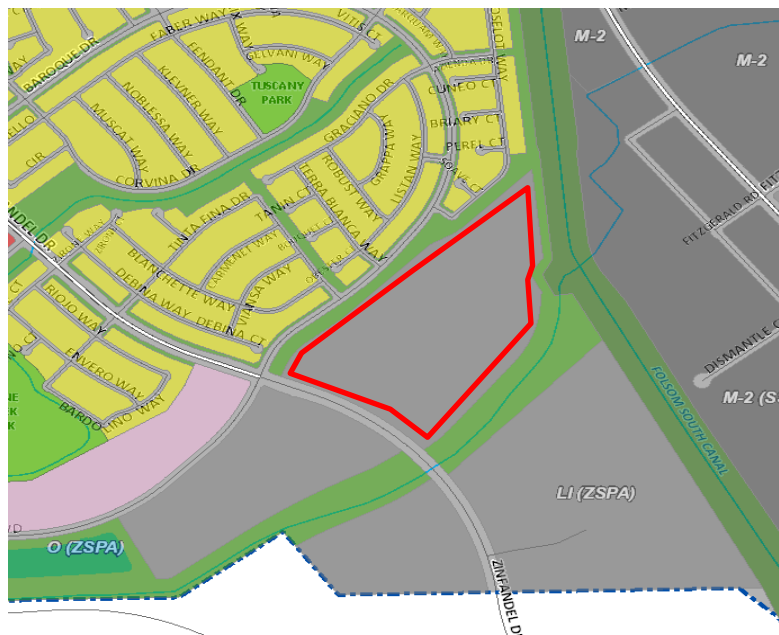

MAJOR DESIGN REVIEW AMENDMENT:


Site Design

The applicant, Dermody Properties, is proposing the following:

- Four (4) warehouse/office buildings totaling 602,004 square feet that will be built in 2 phases.
- 605 vehicle parking spaces and 75 short and long term bicycle parking spaces
- 144 building truck bays
- 85 trailer parking spaces
- 3 driveways and a new traffic signal on Zinfandel Drive
- An emergency vehicle access driveway on Baroque Drive

The proposed Stonecreek Industrial Center site plan layout includes building front elevations facing the north (along Baroque Drive) and the south (along the bike path) with the rear elevations that include truck dock doors facing interior to the site. The proposed uses for the four buildings are Warehouse use: 511,703 sq. ft. and Office use 90,301 sq. ft. The map will be consistent with the site plan development as 4 lots or less as a condition of approval.

Figure 6: Proposed Site Plan

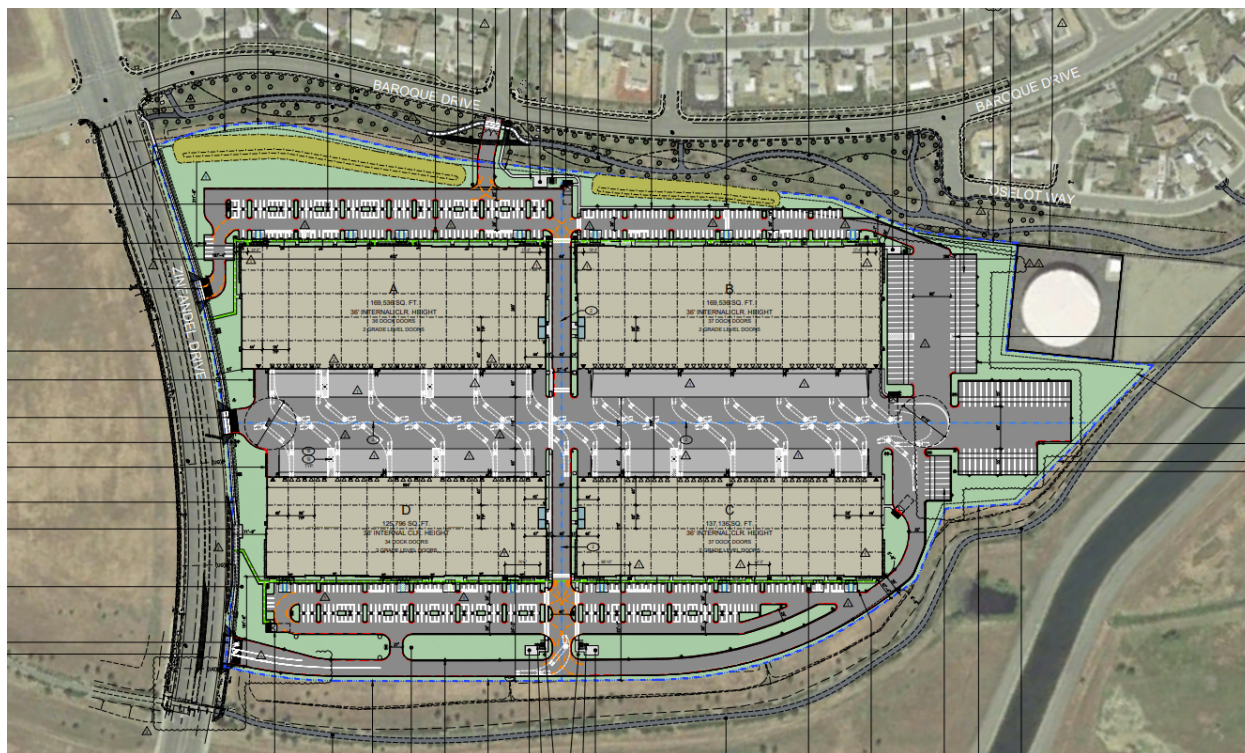

Architectural Design

The proposed project includes buildings that are designed for warehouse and office accessory uses. The proposed buildings have a consistent architectural style and theme building design. The buildings include a variety of materials and colors (light and dark tones with an accent color, different texture paneling to include wood texture). The loading dock areas are internal to the site.

The minimum setbacks for the LI designated parcels in the VOZSPA are 25 ft. in the front, 25 ft. on the street side/corner, 0 ft. interior if adjacent to non residential zones and 10 ft. in the rear if adjacent to non residential zones.

For purposes of setbacks, adjacent to means it shares a boundary line. As can be seen in Figure 5, the project site does not share a boundary line with a non residential zone. All proposed buildings meet the minimum setback requirements. Based upon the shape of the parcel and building placement, proposed Building A is the closest to Zinfandel and Baroque. The closest distance of this building to various locations are as follows:

Street Name	Bldg. A to the Property Line	Bldg. A to closest edge of the Open Space/Ped. trail	Bldg. A to the opposite side of the Street
Baroque Dr.	168 ft.	260 ft.	306 ft.
Zinfandel Dr.	106 ft.	No open space/ped. trail along Zinfandel	219 ft.

The height limitations of buildings located in the VOZSPA default to the 2003 Sacramento County Zoning Code. Pursuant to Section 325-04(a) of the 2003 Sacramento County Code, buildings within industrial zones are limited to 24 feet in height if located within 100 feet of or adjacent to a residential zone. Buildings that are not within 100 feet of or contiguous to a residential zone are limited to 100 feet. The proposed buildings range in height from 42 ft. up to 45 ft. As shown in Figure 5 the site is not contiguous to a residential zone. Additionally, as discussed above, the closest building to a residential zone, is Building A which is over 300 feet away from the residential homes to the north of Baroque. The proposed height thus complies with Section 325-04.

Figure 7: Proposed Architectural Elevations – Bldg. A and B

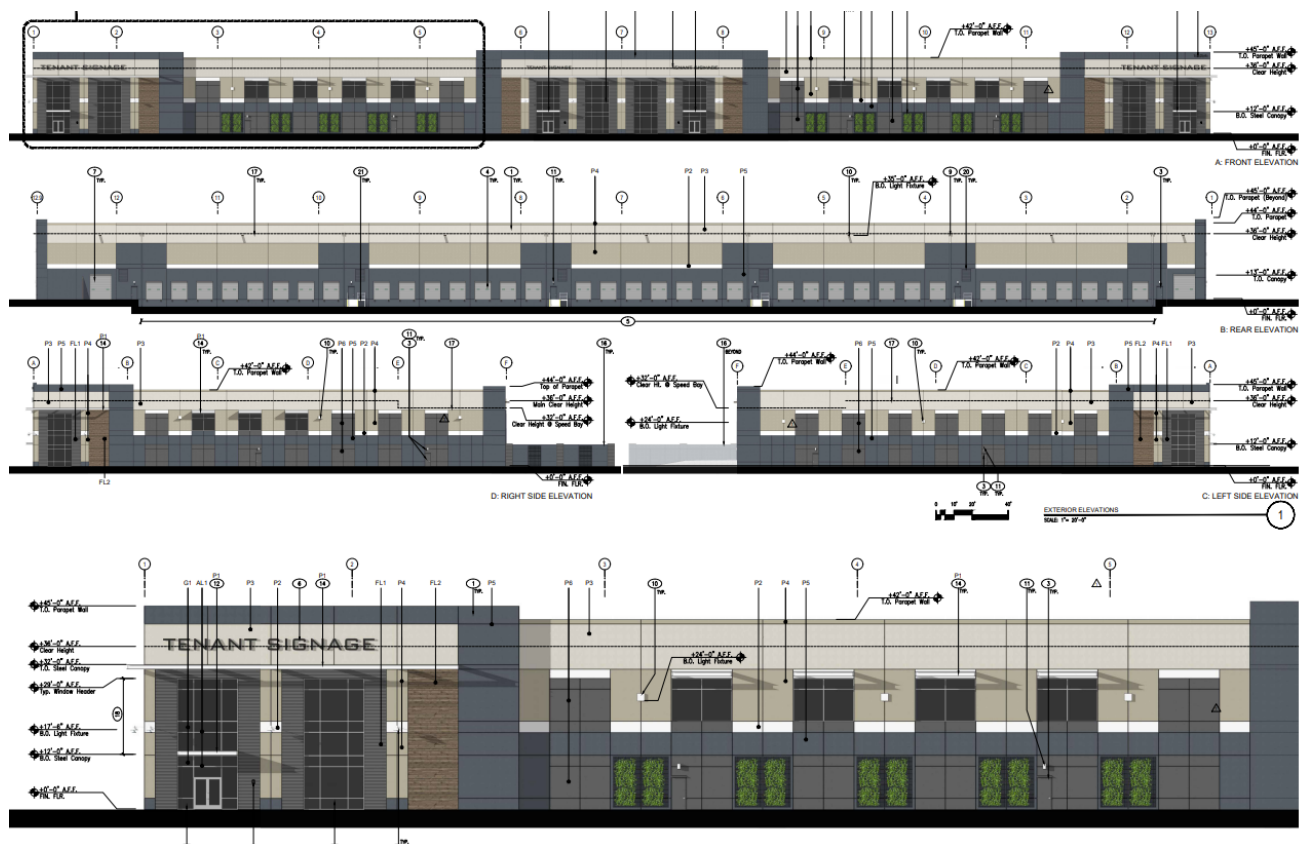


Figure 8: Proposed Architectural Elevations – Bldg. C

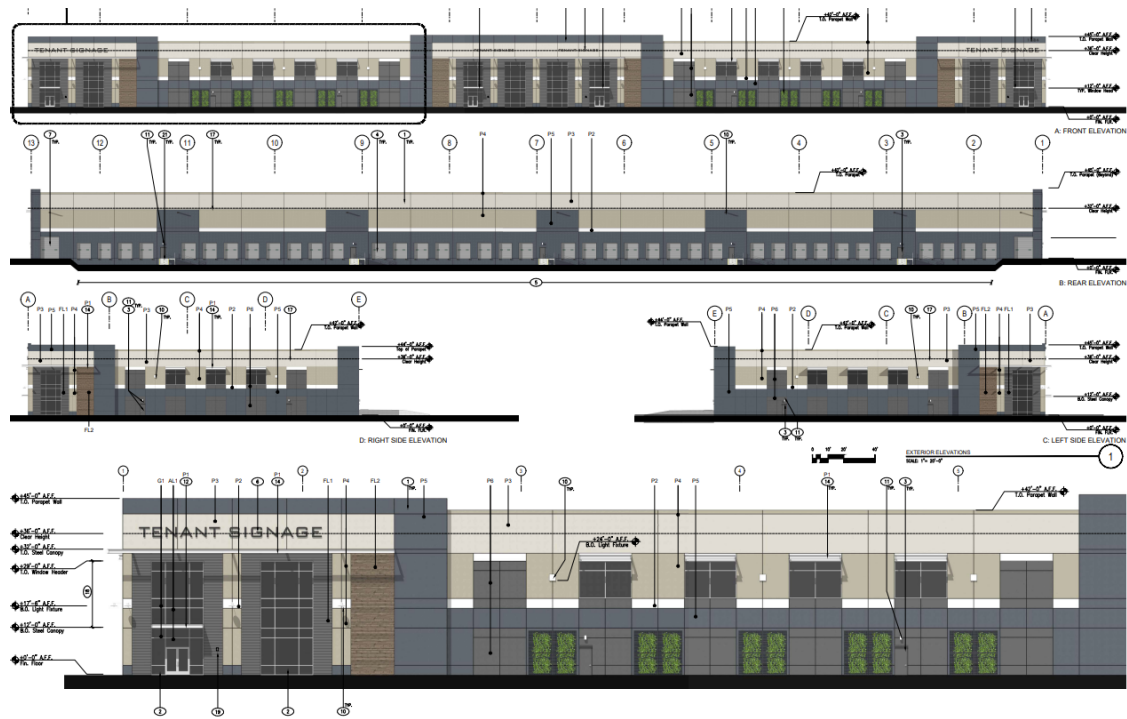


Figure 9: Proposed Architectural Elevations – Bldg. D

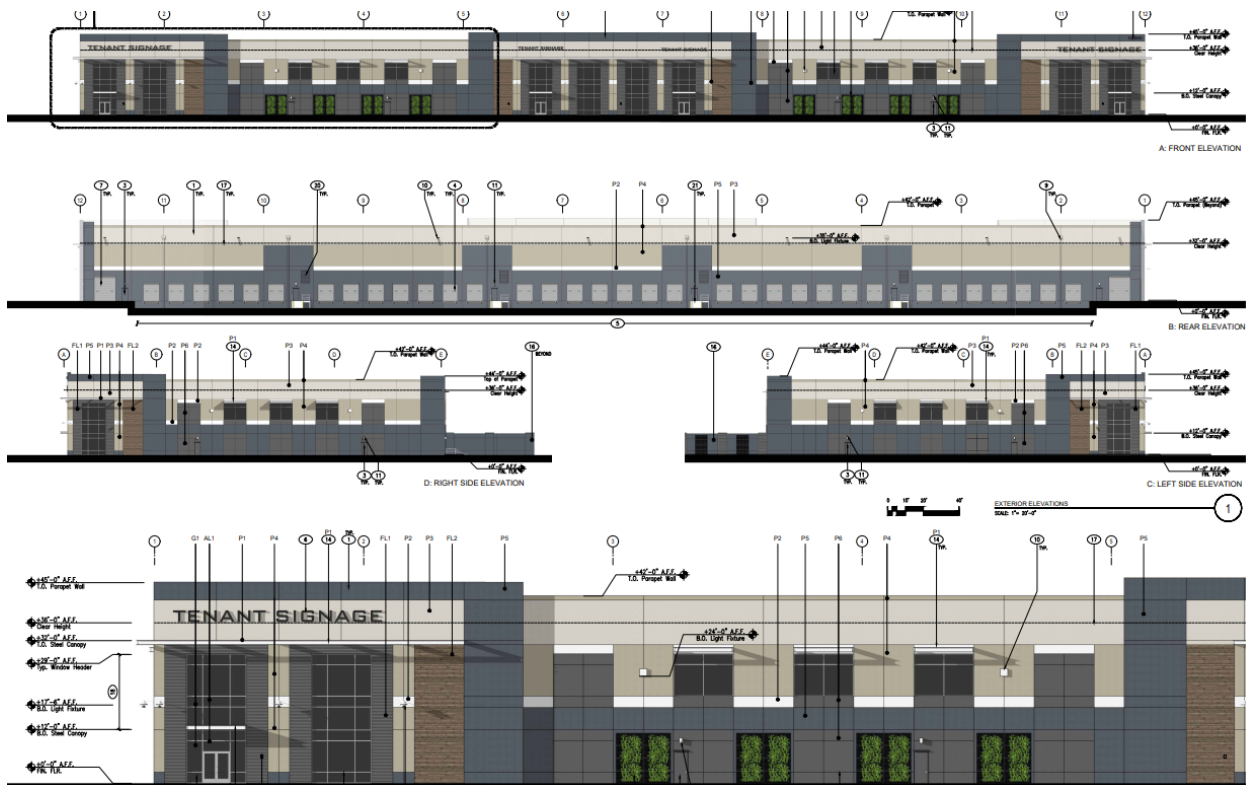


Figure 10: Proposed Architectural Elevations – Renderings

D: VIEW OF MONUMENT SIGN



A: VIEW OF TYPICAL BUILDING MAIN CORNER ENTRY



E: VIEW OF PROPOSED BUILDING ALONG ZINFANDEL



B: VIEW OF TYPICAL BUILDING FRONT ELEVATION



F: VIEW FROM SOUTHERN BIKE PATH LOOKING NORTH



C: VIEW OF TYPICAL BUILDING SECONDARY ENTRY

Landscape Plan

The proposed landscape plan includes a variety of trees, shrubs, and ground cover that provides the required shade area and enhances the appearance of the site. Accent landscaping has been provided at key project entries. Additional landscaping is provided along the area between the parking and bike trail on Baroque Drive to provide a natural buffer between the open space/bike trail and residential subdivision. This existing open space/bike trail is around 85 feet at the narrowest point and around 200 feet wide as you travel east on Baroque.

The project also includes various layers of evergreen trees planted on top of an 8 foot tall berm that runs along a span of Baroque near the northwestern portion of the site and ends at the EVA driveway. Due to the shape of the site, there is not adequate room to extend the berm from the east side of the EVA entrance to the eastern boundary of the site. The sound screen wing walls, front and side elevations of the buildings include trellises with vines for a vertical landscape element. A line of trees is provided along the southern property that is adjacent to the bike trail.

Figure 11: Landscape Plan



Figure 12: Loading Dock Screen Wall Location

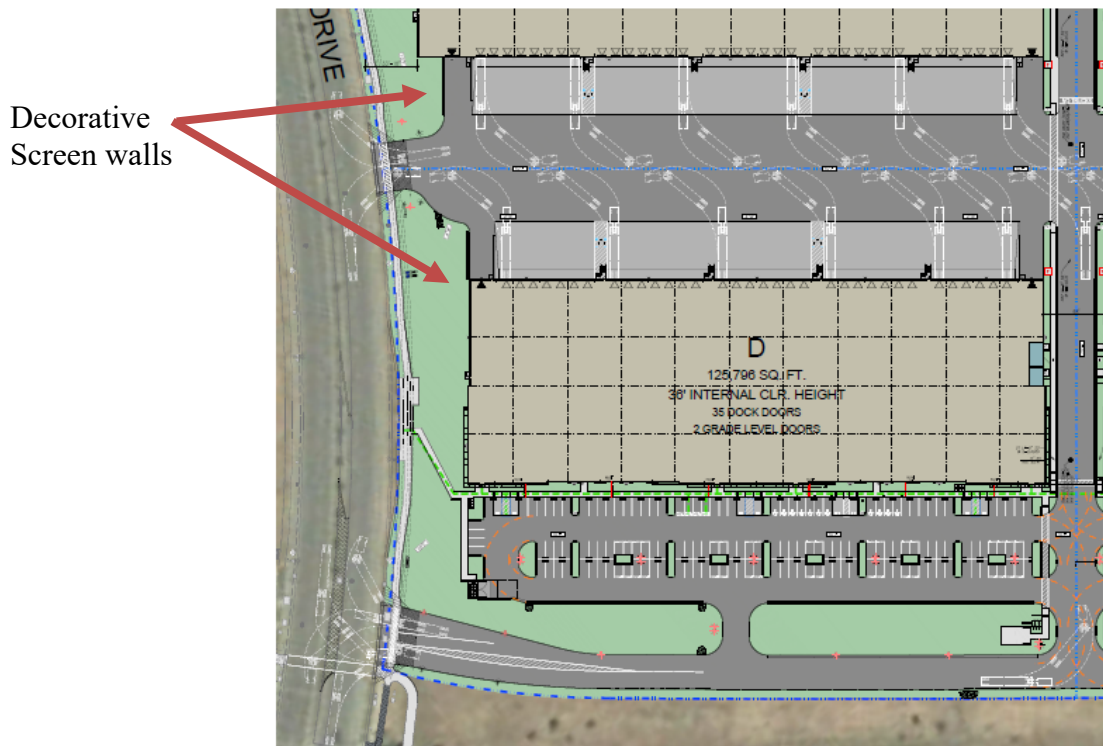


Figure 13: Loading Dock Screen Wall Detail




Parking

Consistent with the 2003 Sacramento County Zoning Code and the VOZSPA the proposed project parking complies with the required parking for a light industrial warehouse use. The parking requirement for the proposed use is 500 parking stalls. The site plan includes 605 parking stalls. The parking spaces are evenly distributed throughout the site. A site can accommodate 75 bicycles, between 50 short term and 25 long term space.

The site plan includes 85 truck trailer parking stalls located on the eastern side of the site. The applicant states that the truck trailer parking location may be installed at a later phase. This area is proposed to have additional screening by utilizing a combination of solid fencing and landscaping.

Figure 14: Truck Trailer Parking Location

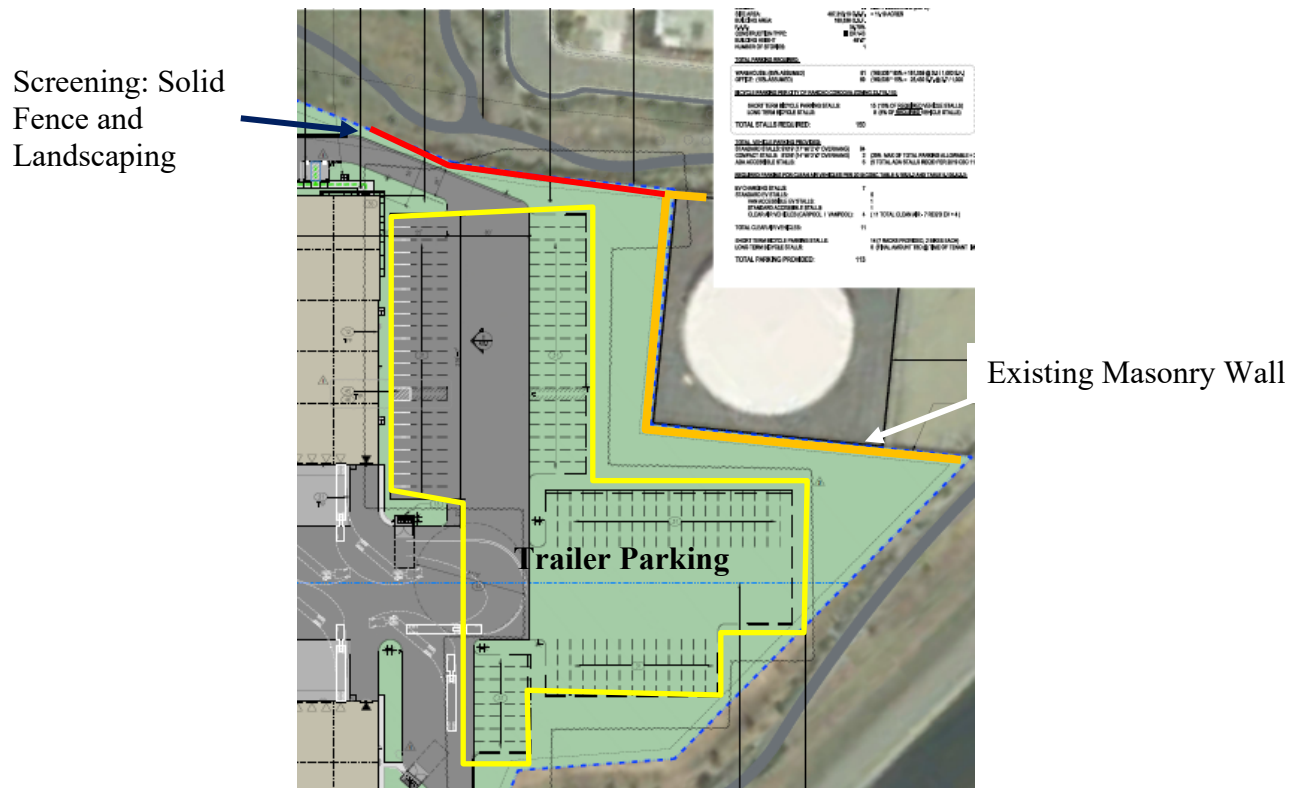

Access

The Applicant provided a Traffic Signal Feasibility Study, Attachment 4, for the proposed new traffic signal on Zinfandel Drive.


The proposed project includes access improvements as follows;

- The Zinfandel Drive northern driveway and middle driveway will be right-in and right-out driveways.
- The Zinfandel southern driveway includes a new traffic signal that will provide an all access driveway (left turns and right turns).
- Truck access into and out of the site will be via the south and middle driveway.
- The existing bike trail will be relocated to the south side of the new driveway. The existing pedestrian signal will be removed and the pedestrian and bike crossing will be combined with the new signal.
- The Emergency Vehicle Access driveway on Baroque Drive will include an electronic gate and will be utilized by emergency vehicles only. The California Fire Code requires that access to the site is provided at several site specific locations.

- Non-passenger and commercial vehicles shall not be permitted to use Baroque Drive or other residential neighborhood roads.
- Sidewalk along Zinfandel Drive will be constructed along with pedestrian connections to the existing bike trail on Baroque Drive.

As part of an effort separate from this project, staff have begun the design process for traffic calming on Baroque Drive. The process will include design and public outreach leading to construction.

Figure 15: Access Driveway Locations

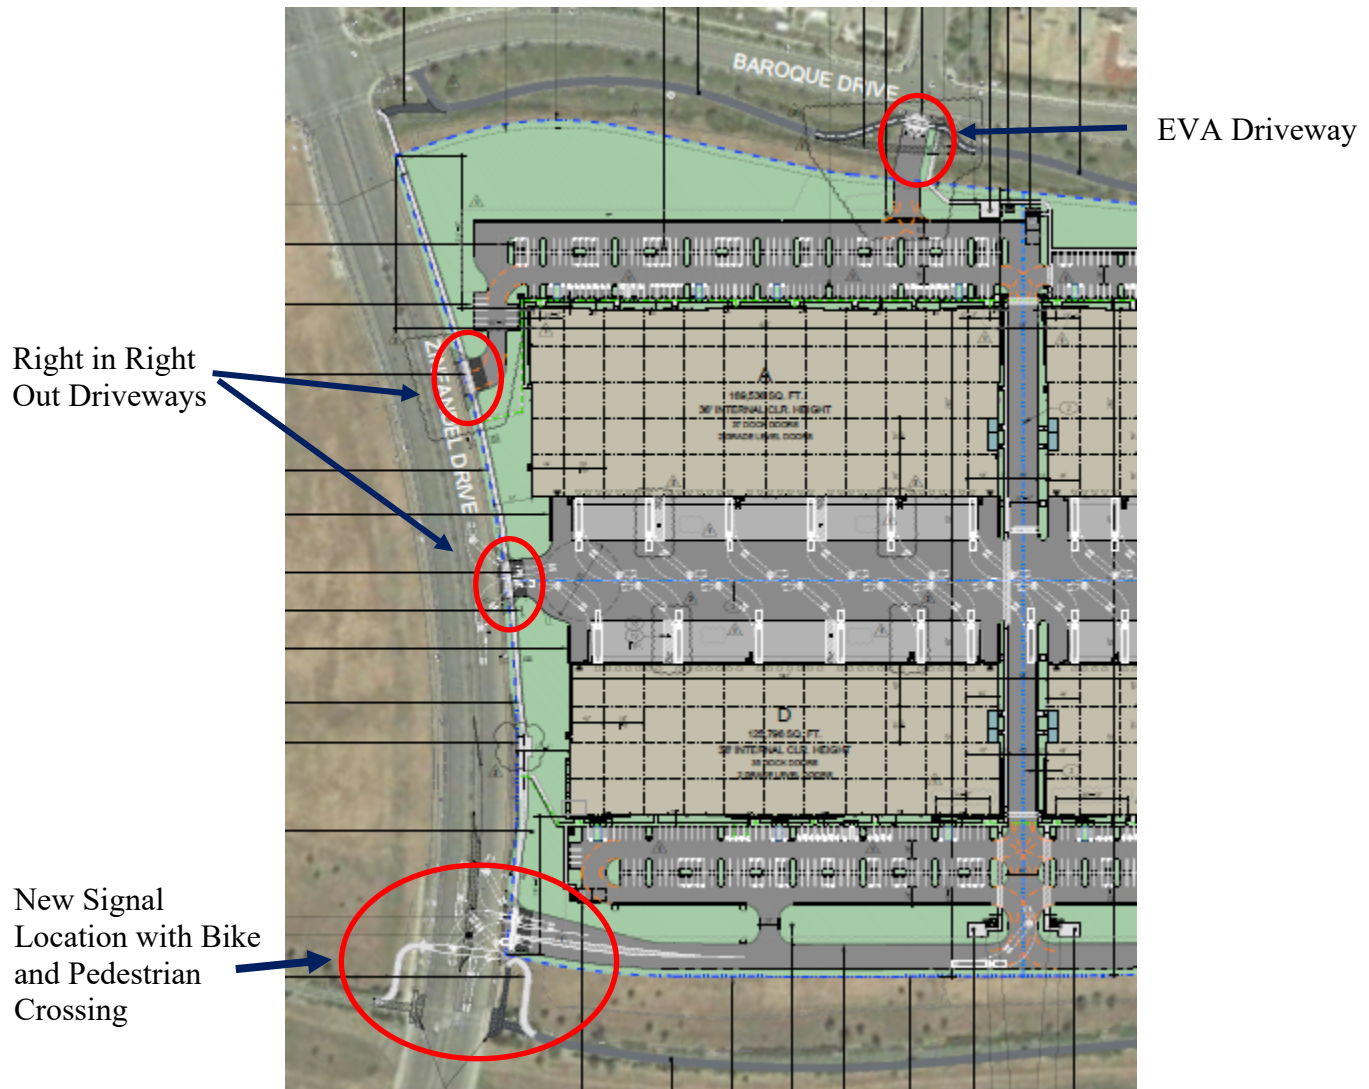

Traffic Signal Feasibility Study

The Traffic Signal Feasibility Study for the new signal on Zinfandel Drive included the following conclusions:

1. Under existing plus project with signalized access condition, all study intersections are projected to satisfy the City's LOS D minimum standard.

2. The addition of a signalized access reduces the volume of traffic using the southbound left turn lane at the Zinfandel Drive / Baroque Drive / Mather Blvd intersection. The morning peak hour queue in that lane which is projected to exceed the available storage without the signal would be contained in the available lane with the signaled access.
3. Adding a new signalized access would reduce the overall travel speed on Zinfandel Drive from Douglas Road to the new access, but the difference in the overall average speed from Douglas Road to International Drive is only one mph.
4. The new crossing would increase the distance traveled by pedestrians and cyclists along the trail by about 200 feet.
 - a. Note that staff are collaborating with the applicant to evaluate possible alternatives.
5. The new crossing could introduce the possibility of conflicts between pedestrian – cyclists and automobiles – trucks that do not exist today. This issue can be addressed in the final design of the intersection, however, by designing the signal to separate pedestrians from vehicles turning left out of the site and by widening the intersection as necessary to ensure that truck turning requirements do not encroach into opposing driveway lanes or into the Class II bike lanes along Zinfandel Drive. Wide landings, consistent with the current crossing layout would also be needed at the new intersection corners.
6. Limiting Baroque Drive access to “emergency vehicles only” would divert roughly 1,865 daily project trips from Baroque Drive to access locations on Zinfandel Drive.
7. The new signalized access will allow the site to be designed to focus truck traffic (i.e., 152 to 362 daily trips) to driveways on Zinfandel Drive and away from Baroque Drive.

Trip Generation Analysis:


The Villages of Zinfandel Specific Plan Area Environmental Impact Report (EIR) included a traffic study that assumed the transportation impacts of the plan area including the subject light industrial site on the City roadway network. To ensure conformance with the plan area EIR, a trip generation analysis was completed by KD Anderson & Associates for the approved Stonecreek Industrial Center. Trips were differentiated between passenger cars and large delivery trucks and the analysis demonstrated that the proposed project will generate less trips than assumed in the original specific plan EIR.

The proposed Stonecreek Industrial Center is projected to generate 2,986 daily trips with 421 trips in the a.m. peak hour and 409 trips in the p.m. peak hour. Of those trips, trucks are estimated to comprise about 152 to 362 daily trips. Trucks would comprise generally lower shares of the project's traffic during the a.m. and p.m. peak hour commute hours as employee commute trips would be the primary component at that time.

Bike and Pedestrian Trail Connections

The proposed project provides the following pedestrian and bike trail connections.

- Yellow Line: New sidewalk built along Zinfandel Drive that will provide connection from the existing northern and southern pedestrian and bike trail.
- Orange Line: Several connections from the site to the existing pedestrian and bike trail.

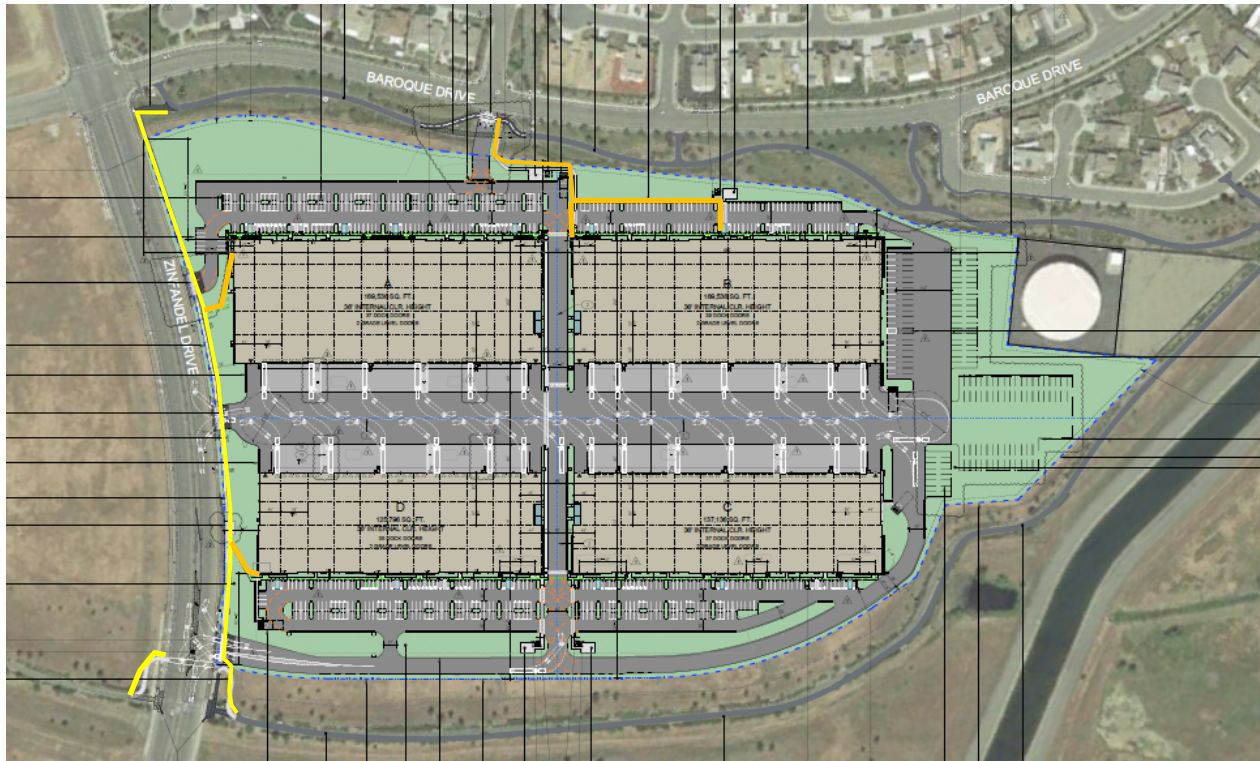Figure 16: New Pedestrian and Bike Trail Connections

The immediate area to the project site includes existing Class I and Class II Bike Trails. The addition of the sidewalk with connections will complete a loop around the project site of approximately 1.22 miles.


Figure 17: Vicinity Bike Trail Map



April 2022 Elevations & Landscape Plan

As stated above, the project was initially heard at the April 18, 2022 City Council meeting and continued to a date uncertain. The plans below were presented at that meeting for consideration. Notable differences between the April 2022 proposal and the current proposal are as follows:

- The building height was between 44 ft. – 48 ft. The revised height is between 42 ft. and 45 ft.
- Change in color pallet.
- Increased use of windows, as well as increasing the height of end cap entrance windows.
- Increased landscape screening and density of landscaping.
- Incorporation of a landscape berm along Baroque.

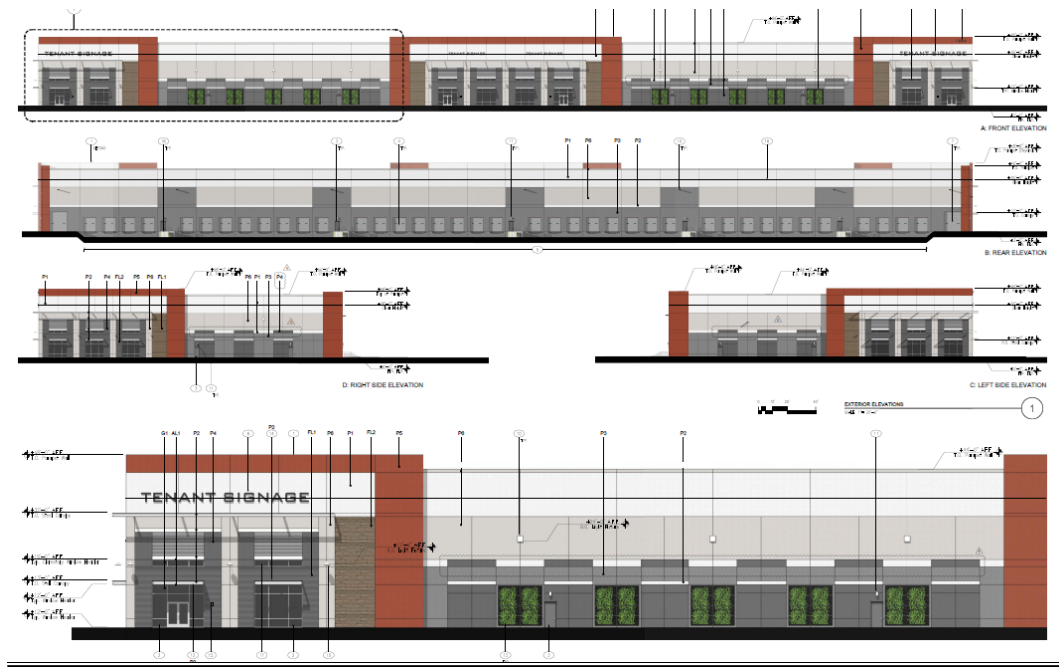

B: VIEW OF TYPICAL BUILDING FRONT ELEVATION



E: VIEW OF PROPOSED BUILDING ALONG ZINFANDEL



F: VIEW FROM SOUTHERN BIKE PATH LOOKING NORTH



PROJECT COMPARISONS – APPROVED 2019 VS. PROPOSED

	2019 Approved Project	Proposed Project
# of Parcels	18	4
# of Buildings	10 (18 lease or for sale spaces)	4
Square Footage	603,830 sq. ft.	602,004 sq. ft.
Height	30 ft. – 35 ft.	42 ft. – 45 ft.
Loading Docks	152	144
Parking Spaces	716 stalls	605 stalls
Truck Parking Spaces	No designated trucks stalls	85 stalls
Distance of closest building to residential neighborhood.	188 ft.	306 ft.

Along with what is included in the table above, a few other differences between the two projects include access, landscaping and noise. The 2019 approval included two access points onto Zinfandel and one onto Baroque. The proposed project has three driveways off of Zinfandel, with the southern entrance proposed as a signalized entrance. The access off of Baroque is now proposed as only an emergency vehicle access (EVA) and can only be utilized by emergency vehicles. This access will be gated. The landscaping on the proposed project is considerably more dense and includes some berming to help screen the project site.

Regarding noise impacts, the layout and design of the 2019 approved project warranted the incorporation of a 7 ft. sound wall adjacent to the loading docks facing Baroque Drive. Additionally, 6 of the 18 tenant spaces were restricted to limited evening hours due to potential noise and the impact it could have on the nearby residences. The proposed project has been designed to utilize the buildings as a noise barrier and the loading docks have been placed internal to the project. The findings of the noise study for the proposed project do not require the use of sound walls or restrictions on hours to achieve the General Plan noise criteria.

ENVIRONMENTAL

The Stonecreek Industrial Center Major Design Review Amendment is exempt from CEQA review under CEQA State Guidelines Section 15183. This exempts from CEQA projects that are consistent with the development density established by existing zoning, community plan, or general plan policies for which an Environmental Impact Report (EIR) was certified, except as

might be necessary to examine whether there are project-specific significant effects which are peculiar to the project or its site and which were not addressed as significant effects in the prior EIR, or which substantial new information shows will be more significant than described in the prior EIR. The project is located within the Villages of Zinfandel Special Planning Area (VOZSPA). An EIR was certified by the Sacramento County Board of Supervisors in 1998 for the VOZSPA. Additionally, a Supplemental EIR was prepared and certified by the Sacramento County Board of Supervisors in 2002 for the plan area.

The Stonecreek Industrial Center Major Design Review Amendment involves development of a 602,004 square foot industrial shell building with parking and loading docks. The development also includes landscaping, drainage, and required screening/fencing for a loading dock area. The Light Industrial (LI) site was identified in the Villages of Zinfandel Special Planning Area EIR and uses contemplated within the LI designation include those uses listed in the Sacramento County Zoning Code under the M-1 (Light Industrial) and MP (Industrial Office Park) use tables located in Chapter 25 and Chapter 30. Warehousing is permitted by right uses as listed in Table IV I.3.

Additional supplemental technical studies were prepared to further support that no additional project related impacts would occur as a result of the proposed project. These technical studies include additional traffic analysis, as well as a noise study. The traffic analysis results were summarized above in this staff report. The noise study included the site plan, potential uses for the site, and the traffic analysis, completed by KD Anderson & Associates to complete the study. The study concluded that based on the analysis and results, noise levels associated with project generated off-site traffic and on-site operations at the proposed Stonecreek Industrial Center are expected to satisfy the applicable Rancho Cordova General Plan noise criteria at the nearest existing residential uses. As a result, no further consideration of noise mitigation measures would be warranted for the project.

As this Major Design Review Amendment is consistent with the Special Planning Area and the environmental documentation prepared for the Special Planning Area, it is exempt from CEQA review. So long as the project does not have any project-specific significant effects peculiar to the Major Design Review Amendment and not identified in the previous environmental documentation, the project is exempt and no additional environmental document pursuant to CEQA is required.

The project applicant is requesting approval of a Major Design Review Amendment for the proposed project. Additionally, under CEQA, the City lacks the discretion under the Major Design Review approval process to consider environmental effects not related to the design of the Project, including, but not limited to human health impacts from toxic air contaminants, greenhouse gas emissions, and impacts of biological resources.

RECOMMENDATION

Staff will be seeking additional direction from Council for this project. Staff requests that the Council receive testimony, continue the public hearing to May 15, 2023, potentially appoint an ad hoc City Council subcommittee (two members), ask any questions, deliberate, and provide staff sufficiently detailed direction to return with final hearing documents and plan revisions at the May 15, 2023 City Council meeting.

ATTACHMENT(S)

1. Project Plans
2. Noise Study
3. Miller Starr Regalia Letter_3.20.23
4. Presentation



**MILLER STARR
REGALIA**

1331 N. California Blvd.
Suite 600
Walnut Creek, CA 94596

T 925 935 9400
F 925 933 4126
www.msrlegal.com

Arthur F. Coon
arthur.coon@msrlegal.com

April 20, 2023

VIA E-MAIL

Honorable Mayor Budge, Vice Mayor
Sander, and City Councilmembers
City of Rancho Cordova
2729 Prospect Park Drive
Rancho Cordova, CA 95670
E-Mail: CityClerk@cityofranhocordova.org

Re: Logisticenter at Rancho Cordova Major Design Review (Project No. PLND-1021-0015) and Stone Creek Major Design Review (Project No. PLND-1121-0020)

Dear Mayor Budge, Vice Mayor Sander and City Councilmembers:

As you know, this office represents Dermody Properties, the applicant for the above-referenced projects. This letter is sent in response to the actions of the City Council at its April 17, 2023 meeting, at which it directed staff to return with draft findings of design review approval for the Bear Hollow project (no. PLND-1021-0015) and indicated its intent to move forward with a hearing to consider design review approval of the Stone Creek project (no. PLND-1121-0020). Dermody Properties appreciates the Council majority's positive change of direction through reconsideration of its prior action and its 4-1 vote to approve the Bear Hollow project through adoption of formal findings of approval at its forthcoming May 15, 2023 meeting, as well as its expressed intent to move the Stone Creek project forward towards an approval hearing.

Nonetheless, until the requisite final approvals are securely in place, my client remains very concerned, and must and will remain vigilant in taking all actions necessary to ensure that its legal and vested development rights are protected. Towards that end, I note that final design review approvals for both projects have not yet occurred and reiterate that the issues raised in this office's prior correspondence sent to the City on Dermody Properties' behalf, including, but not limited to the default notices under The Villages of Zinfandel Development Agreement (DA), and the notice of claim under the Government Claims Act (Government Code, § 810 et seq.) with respect to Bear Hollow, currently remain outstanding and unresolved. Nothing herein is intended to waive or limit any of Dermody Properties' rights thereunder or otherwise.

Honorable Mayor Budge, Vice Mayor Sander, and City Councilmembers
April 20, 2023
Page 2

It is also significant that a number of legal deadlines are fast approaching. The last day for the City to accept or reject the Government Claim that Dermody Properties presented to it in connection with the Bear Hollow project is **May 11, 2023**. The end of the 60-day DA default cure period with respect to the Stone Creek project is **May 12, 2023**. The DA's term will expire no later than **midnight of June 22, 2023**.

Accordingly, because (under the schedule now announced by the City), it appears that neither Bear Hollow's nor the Stone Creek project's final design review approvals will be in place by May 12, Dermody Properties likely will be compelled to present a new claim under the Government Claims Act for uncured violations of the DA relating to the latter project. As you know, that step is necessary to satisfy the formal legal requirements for Dermody Properties to proceed with litigation should that become necessary (which, hopefully, it will not).

As you should also know, my client would prefer a cooperative approach to getting both of these projects through the approval process as quickly as possible at this point, rather than being forced into an adversarial position where it must assert (and reassert) its vested property rights under the DA and all of its rights under all applicable law to protect them; however, it will, as has been made clear in the past, continue in all events to take all legal steps necessary to preserve and protect its rights up until the time when final design review approvals are securely in place.

We therefore request that both projects be brought to a final vote before the Council **as soon as possible, and in no event later than the May 15 date the Council has now announced for Bear Hollow**. As my partner, Nadia Costa, has repeatedly made known to the City Attorney, our office remains available to cooperate to whatever extent is required to expedite the processing of the requisite approvals to the extent possible.

Again, we appreciate the City's willingness to hear and understand our legal positions, and to take the necessary, responsible, and legally required steps to correct past legal missteps and bring the design review process for both of these projects to a swift and successful conclusion.

Honorable Mayor Budge, Vice Mayor Sander, and City Councilmembers
April 20, 2023
Page 3

Thank you for your anticipated continued attention to these important matters.

Very truly yours,

MILLER STARR REGALIA



Arthur F. Coon

AFC:mch/klw

cc: Micah Runner, City Manager (mrunner@cityofranchocordova.org)
Elizabeth Sparkman, Community Development Director,
(esparkman@cityofranchocordova.org)
Adam Lindgren, City Attorney (alindgren@cityofranchocordova.org)
City Clerk, City of Rancho Cordova (CityClerk@cityofranchocordova.org)
George Condon, Dermody Properties (gcondon@dermody.com)
Matthew C. Henderson, Miller Starr Regalia
(matthew.henderson@msrlegal.com)
Bill Shiber, Miller Starr Regalia (bill.shiber@msrlegal.com)
Nadia L. Costa, Miller Starr Regalia (nadia.costa@msrlegal.com)
Travis A. Brooks, Miller Starr Regalia (travis.brooks@msrlegal.com)

Ad Hoc Subcommittee Community Meeting Summary

- Reduce the height
- Green walls on warehouse wall and sound wall along
- Sound wall at the end of Debina Court (prior to construction).
- No fuel refilling on grounds
- Electric chargers
- Funds to be provided for pest control. – bold and beauty bldg. constructed, voles became a problem.
- Construction to start in the rear – building only what is needed.
- Left turn light into the site that is sufficient length.
- Baroque – speed bumps
- Trees to be 10 ft tall or higher
- Onsite parking for trucks – no parking on streets
- Lighting no higher than single story home and pointed downward
- Hours of operation – nothing between 7pm-7am (no movement on site at all) –
- Building height 35ft
- Policing for empty warehouses.
- Colors – condition placed on property to get a permit if they want to modify colors
- Stormwater runoff – onsite retention basins
- No lighted signage
- No night construction/concrete pours. Provide cooling stations for workers. –
- No entry/exit from Baroque
- Commercial noise monitoring on Baroque, Zinfandel and International Dr.
- No construction workers parking in the neighborhood.
- On site water trucks
- No onsite speed bumps
- New traffic and noise study
- Hours to be 9am-7pm
- Triple pane windows for residents
- Air quality testing every 6 months
- No beeping of horns
- No Saturday or Sunday construction.
- Two full time RCPD assigned to enforce 24 hour enforcement for violations to be paid for by developer (fines placed in an account for homeowners)
- Arborist review all the trees and plants that exist in the neighborhood and replace what is dead/dying.
- 12 ft soundwall for all homes along Zin., N Mather and Baroque (similar to Hazel Ave.)
- Coverage for devaluation of property
- Swainson's hawk mitigation – proof that this has been satisfied.
- Employee parking – how that plays into the traffic

- Better evergreen screen – blue Italian cypress (along baroque)
- Emergency access – paved with turf stone
- Owners participate in traffic restrictions conditions.
- COA that they cannot modify all portions of the bike trail at the same time.
- Hours of operation 8am-5pm Saturday and Sunday
- Elevated bike path over Zinfandel
- Full time crossing guards along Baroque and Spoto – fee to tenant
- No weekend activity
- Lighting – max of 12 ft above grade
- Rainwater/runoff – something installed to capture water onsite for irrigation.
- Pool service to clean filters for those with pools (construction to when tenants move in)
- Clean solar panels
- Insurance policy of \$5 million for lung cancer or death
- Sound walls interior of the landscaping -minimum 10 ft.
- Limit Saturday and Sunday hours from 9am-3pm
- New environmental impact report
- Height limited to max of 30 ft
- Air quality monitors for all residents in Stone Creek
- Outgoing to N. Mather to Mather to 50 or Douglas to Sunrise to 50
- No warehouses within 2000 ft of residential
- Walls around the truck entrance and exists higher than the trucks
- Stone Creek residents given monetary amount equal to value of the property if found that his project shouldn't be built.
- Set aside portion of revenues that is made from warehouses to be given to each residents.
- No u-turn at fire station training
- No taller than a 2-story house
- Lighting on the bike trail for residents
- Roundabout at Kilgore and Baroque
- Gateway arch for bike/pedestrian crossing instead of moving current bike trail
- Dig property down to street level.
- Building that face residents – no real windows for privacy of the nearby residents
- Motion sensors in the ground to turn light red so people can exit (between Spoto Dr to Baroque Dr to exit onto Zinfandel Dr.
- Noise enforcement shall be clear and easy.
- All regulations are transferred to new owners/tenants (COA)
- What are the consequences of violations – active enforcement and strict fines
- Lowering speed limit on Zinfandel with active enforcement
- Airport regulations – limit the # of people and how it relates to the parking stalls.
- Code enforcement cameras

- Request for residents to be included in any changes to ordinances, zones, codes within the area.
- Change zoning code to define fulfillment centers and not allow near residential.