

CITY OF RANCHO CORDOVA



CITY COUNCIL MEETING

Monday, June 5, 2023

4:00 PM – Special Meeting/Closed Session

5:30 PM – Regular Meeting

David B. Roberts Council Chambers

City Hall

2729 Prospect Park Drive, Rancho Cordova

Madonna Inn - Lobby

100 Madonna Road

San Luis Obispo, CA 93405

Join the Meeting Via Zoom Link:

<https://cityofranhocordova.zoom.us/j/82677180266?pwd=VXVvZTZhQW55SzdiUWV1Rktic3ArQT09>

Join the Meeting via the Zoom Phone Number

Zoom Phone Number: +1 669 900 6833, +1 253 215 8782, or +1 301 715 8592

Webinar ID: 826 7718 0266

Password: 578969

Instructions to Make Public Comment

Submitting Public Comment via Email

Members of the public who wish to provide public comment via email will need to submit written comments to CityClerk@cityofranhocordova.org no later than 2:00 p.m. on Monday, June 5, 2023. Written comments received no later than 2:00 p.m. will be distributed to the Council, filed in the record, and will not be read aloud. All comments submitted later than 2:00 p.m. will be distributed to the Council.

Listening to a Zoom Meeting by Zoom Video Conference

To make a public comment using the Zoom platform, please use the “raise hand” feature at the bottom center of the screen. Please make sure to enable audio controls once access has been

given by the City Clerk's office to speak. Please wait to be called upon by the City Clerk.

Listening to a Zoom Meeting by Phone Only

You can join a Zoom meeting via teleconferencing/audio conferencing using a cell phone or traditional landline phone. To request to make a public comment by phone press *9 to raise your hand. Please wait to be called upon by the City Clerk.

All public comments will be limited to three minutes.

If you have questions related to the City Council Meeting or the use of Zoom, please contact the City Clerk's Office at (916) 851-8720 before Monday, June 5, 2023, at 2:00 p.m.

AGENDA

1. SPECIAL MEETING - CALL TO ORDER/ROLL CALL

Council Members Garrett Gatewood, Siri Pulipati, David Sander, Donald Terry, and Mayor Linda Budge.

2. PUBLIC COMMENT

At a special meeting, citizens wishing to address the Council for any matter on the agenda may do so at the time the matter is discussed. Under the provisions of the California Government Code, the City Council is prohibited from discussing or taking action on any item not on the agenda.

3. ADJOURN TO CLOSED SESSION

Mayor Budge will adjourn the meeting to closed session.

4. CLOSED SESSION - CALL TO ORDER/ROLL CALL

Council Members Garrett Gatewood, Siri Pulipati, David Sander, Donald Terry, and Mayor Linda Budge

5. CLOSED SESSION

Council will meet in closed session to discuss the following item:

- 5.1. CONFERENCE WITH LEGAL COUNSEL - ANTICIPATED LITIGATION: Significant Exposure to Litigation Pursuant to Government Code Section 54956.9(d)(2) (Two cases, one relating to a "Notice of City of Rancho Cordova's Breach of and Default Under Development Agreement and 60-Day Period to Cure; Stone Creek Industrial Center" at Corner of Zinfandel Blvd. and Baroque Drive from Arthur Coon, March 13, 2023; a second relating to the written threat of litigation by Gloria Smith on behalf of Stone Creek Residents for Smart Growth, March 30, 2023.)

6. OPEN SESSION - REPORT FROM CLOSED SESSION

The City Attorney will report on action taken in closed session.

7. ADJOURN TO REGULAR MEETING

Mayor Budge will adjourn to the Regular meeting.

8. REGULAR MEETING - CALL TO ORDER/ROLL CALL

Council Members Garrett Gatewood, Siri Pulipati, David Sander, Donald Terry, and Mayor Linda Budge

9. METRO CABLE TV TELEVISION ANNOUNCEMENT

The Clerk will announce the meetings video recording and playback schedules.

10. PLEDGE OF ALLEGIANCE

The Mayor will call on someone in attendance to lead the Pledge.

11. INVOCATION

Dr. Dan DeShong with River City Christian Church will give the invocation.

12. PRESENTATIONS

None.

13. PUBLIC COMMENT

Citizens wishing to address the Council for any matter not on the agenda may do so at this time via teleconference or by completing and submitting a Speaker Card to the City Clerk.

If you want to make a public comment via teleconference, please use the "raise hand" feature at the bottom center of the screen. If you are participating by telephone and you want to make a public comment, please press *9 to raise your hand. For those participating by Zoom or telephone, please wait to be called upon by the City Clerk.

For items on the agenda, speakers will be called by the Mayor at the point on the agenda when the item will be heard. Speakers are encouraged to keep comments to three minutes or less and to state name and community of residence.

Under the provisions of the California Government Code, the City Council is prohibited from discussing or taking immediate action on any item not on the agenda unless it can be demonstrated to be of an emergency nature or the need to take immediate action arose after the posting of the agenda.

14. COUNCIL REPORTS

15. CITY MANAGER'S REPORT

16. CONSENT CALENDAR ITEMS - ROLL CALL VOTE

- 16.1. **Subject:** Meeting Minutes from the Special Meeting of May 9, 2023, the Regular City Council Meeting of May 15, 2023, and the Special Meeting of May 23, 2023.

Recommendation: Adopt the minutes.

- 16.2. **Subject:** Fiscal Year 2023-25 Operating Budget and Fiscal Year 2023-28 Capital Improvement Plan.

Recommendation: A) Adopt the Resolution Approving the 2023-25 Operating Budget.

B) Adopt the Resolution Approving the 2023-28 Capital Improvement Plan.

C) Adopt the Resolution Approving the Fiscal Year 2023-24 Amounts for Community Grants, Legacy Fund, and Programs and Initiatives to be funded from the Measure H/Community

Enhancement & Investment Fund.

D) Adopt the Resolution Approving Appropriations Limit for Fiscal Year 2023-24.

E) Adopt the Resolution Approving Full Time Employee Salary Schedule.

- 16.3. **Subject:** Treasurer's Report - March 31, 2023.

Recommendation: This report is informational only. It is recommended that the City Council receive and file the March 31, 2023 Treasurer's Report.

- 16.4. **Subject:** A Resolution Authorizing the City Manager to Execute Contract No. 2023-67 with Zero Footprint in the Amount of \$113,297 for Compost Procurement Services as Required By State Law Senate Bill 1383.

Recommendation: Adopt the Resolution.

- 16.5. **Subject:** A Resolution Authorizing the City Manager to Execute Contract Amendment No. 2021-69-1 with West Coast Arborists to Increase the Contract Amount from \$545,475 to an Amount not to Exceed \$895,475 for Continued On-Call Tree Maintenance Services.

Recommendation: Adopt the Resolution.

- 16.6. **Subject:** A Resolution Authorizing the City Manager to Execute Contract Amendment No. 2020-196-1 with McGuire-Pacific Constructors to Increase the Contract Amount from \$293,205 to an Amount not to Exceed \$443,205 for Continued On-Call Overhead and Street Signage Services.

Recommendation: Adopt the Resolution.

- 16.7. **Subject:** A Resolution Authorizing the City Manager to Approve the Revised Final Map of Rio Del Oro Lot 66, Subdivision No. Fm-219-004-06 and Execute Subdivision Improvement Agreement Contract No. 2023-04 with Alta Vista, LLC.

Recommendation: Adopt the Resolution.

- 16.8. **Subject:** A Resolution Authorizing the City Manager to Approve a Purchase with Miles Treaster and Associates for Office Furniture for Suite 220 at City Hall.

Recommendation: Adopt the Resolution.

- 16.9. **Subject:** A Resolution Authorizing the City Manager to Execute a Memorandum of Understanding (Contract No. 2023-68) in an Amount not to Exceed \$173,697 with the County of Sacramento and the Cities of Citrus Heights, Elk Grove, Folsom, Galt, and Sacramento to Form a Regional Partnership to Meet SB 1383 Edible Food Recovery Regulatory Requirements.

Recommendation: Adopt the Resolution.

- 16.10. **Subject:** A Resolution of the City Council of the City of Rancho Cordova, State of California, Adopting a List of Projects for the Fiscal Year 2023-24 Funding by SB 1: The Road Repair and Accountability Act of 2017.

Recommendation: Adopt the Resolution

- 16.11. **Subject:** A Resolution Authorizing the City Manager to Execute the Fourth Amendment to the Agreement for Law Enforcement Services Between the County of Sacramento and the City of Rancho Cordova.

Recommendation: Adopt the Resolution.

- 16.12. **Subject:** A Resolution Approving the Large Lot Final Map of the Ranch Phase 2 Subdivision No. FM-2021-002-04, and Authorizing the City Manager to Execute Subdivision Improvement

Agreement Contract No. 2022-230 with K. Hovnanian at Jaeger Ranch, LLC.

Recommendation: Adopt the Resolution.

17. CONSENT PUBLIC HEARING ITEMS - ROLL CALL VOTE

- 17.1. **Subject:** A Resolution Approving Proceedings for the Annual Levy and Collection of Assessments for Landscaping and Lighting District No. 2005-1 for Fiscal Year 2023-2024.

Recommendation: Adopt the Resolution.

- 17.2. **Subject:** A Resolution Approving Proceedings for the Annual Levy and Collection of Assessments for the Rancho Cordova Lighting District No. 2012-1 for Fiscal Year 2023-2024.

Recommendation: Adopt the Resolution.

- 17.3. **Subject:** Resolutions Approving Proceedings for the Annual Levy and Collection of Charges for the Rancho Cordova Transit Related Services Benefit District, Zone 2, for Fiscal Year 2023-2024.

Recommendation: Adopt the Resolution initiating proceedings for the annual levy and collection of charges, preliminarily approving the Engineer's Report, and declaring its intention to levy the annual charges for Fiscal Year 2023-2024 for the Rancho Cordova Transit Related Services Benefit District, Zone No. 2; and adopt the Resolution amending and/or confirming the Engineer's Report and establishing the Fiscal Year 2023-2024 Service Charges for the Rancho Cordova Transit Related Services Benefit District, Zone No. 2.

- 17.4. **Subject:** Resolutions Approving Proceedings for the Annual Levy and Collection of Assessments for the Rancho Cordova Road Maintenance Assessment District for Fiscal Year 2023-2024.

Recommendation: Adopt the Resolution initiating proceedings for the annual levy and collection of assessments, declaring its intention to levy the annual assessments and preliminarily approving the Engineer's Report for the Rancho Cordova Road Maintenance Assessment District for Fiscal Year 2023-2024; and adopt the Resolution amending and/or approving the annual Engineer's Report and ordering the levy and collection of assessments within the Rancho Cordova Road Maintenance Assessment District for Fiscal Year 2023-2024.

- 17.5. **Subject:** Resolutions Approving Proceedings for the Annual Levy and Collection of Charges for the Rancho Cordova Transit Related Services Benefit District; Zone No. 1 for Fiscal Year 2023-2024.

Recommendation: Adopt the Resolution initiating proceedings for the annual levy and collection of charges, preliminarily approving the Engineer's Report and declaring its intention to levy the annual charges for Fiscal Year 2023-2024 for the Rancho Cordova Transit Related Services Benefit District, Zone No. 1; and adopt the Resolution amending and/or confirming the Engineer's Report and establishing the Fiscal Year 2023-2024 Service Charge for the Rancho Cordova Transit Related Services Benefit District, Zone No. 1.

18. PUBLIC HEARING ITEMS

- 18.1. **Subject:** Stone Creek Industrial Center Major Design Review Amendment; Project No. PLND-1121-0020.

Recommendation: Determine the project Exempt per Section 15183 (Projects Consistent with a Community Plan, General Plan, or Zoning) per the CEQA Guidelines and adopt the Resolution for a Major Design Review Amendment, subject to the Findings in the attached Resolution and the Conditions of Approval.

19. REGULAR CALENDAR ITEMS

19.1. **Subject:** Update the City Council on the Competitive Procurement Process for Residential Solid Waste Collection and Street Sweeping Services.

Recommendation: Receive the Presentation.

20. COUNCIL REQUESTS FOR FUTURE AGENDA ITEMS

21. ADJOURNMENT

ADDITIONAL INFORMATION

Special Meetings listed below are subject to change/cancellation without further notice.

Unless the Council adopts a motion to extend the meeting, any item that is not initiated before 11:00 p.m. will be continued to the next day at 5:30 p.m. or scheduled on the next regular meeting agenda of the Council.

Public documents related to items on the open session portion of this agenda, which are distributed to the City Council less than 72 hours prior to the meeting, shall be available for public inspection at the time the documents are distributed to the Council. Documents are available for inspection at the City Clerk's office located in Rancho Cordova City Hall.

The agenda items are accessible on the City's website at www.cityofranchocordova.org on Thursdays or Fridays prior to the Regular City Council Meeting.

UPCOMING MEETINGS

June 19, 2023	5:30 PM Regular Meeting
June 27, 2023	5:30 PM Special Meeting/Work Session
July 3, 2023	4:00 PM Special Meeting/Regular Meeting
July 25, 2023	5:30 PM Special Meeting/Work Session
August 7, 2023	4:00 PM Special Meeting/Regular Meeting
August 21, 2023	5:30 PM Regular Meeting
August 29, 2023	5:30 PM Special Meeting/Work Session
September 5, 2023	4:00 PM Special Meeting/Regular Meeting
September 18, 2023	5:30 PM Regular Meeting

If you have any technical questions related to the agenda items, please contact City Hall at (916) 851-8700.

The Rancho Cordova City Council meeting will be videotaped in its entirety and will be cablecast without interruption on Metro Cable 14, the Government Affairs Channel on the Comcast, Consolidated Communications and AT&T U-Verse Systems. Closed Captioning will be available on

the playback cablecast. A DVD copy is available from the City Clerk's Department and a webcast of this meeting will be available for viewing via video streaming from the City's website within 48 hours of adjournment of this meeting.

In compliance with the Americans with Disabilities Act, if you need a disability-related modification or accommodation, including auxiliary aids or services, to participate in this meeting, please contact the City Clerk's Office at (916) 851-8720 at least 48 hours prior to the meeting.

CERTIFICATION OF POSTING OF AGENDA

I, Persephonie Riley, Assistant City Clerk for the City of Rancho Cordova, declare that the foregoing agenda for the June 5, 2023 Regular Meeting of the Rancho Cordova City Council was posted and available for review on June 1, 2023 at City Hall of the City of Rancho Cordova, 2729 Prospect Park Drive, Rancho Cordova, California, 95670. The agenda is also available on the city website at www.cityofranhocordova.org.

Signed June 1, 2023 at Rancho Cordova, California.



Persephonie Riley,
Assistant City Clerk

CITY OF RANCHO CORDOVA



CITY COUNCIL MEETING

**6:00 PM – Special Meeting/Work Session
David B. Roberts Council Chambers**

**City Hall
2729 Prospect Park Drive, Rancho Cordova**

Tuesday, May 9, 2023

DRAFT MINUTES

1. SPECIAL MEETING - CALL TO ORDER/ROLL CALL

Mayor Budge called the Special meeting to order in the David B. Roberts Council Chambers at 6:04 p.m.

Council Members Present: Garrett Gatewood, Siri Pulipati, David Sander, Donald Terry, and Mayor Linda Budge

Council Members Absent: None

Staff Members Present: Stacy Leitner, Adam Lindgren, Persephonie Riley, and Micah Runner

2. PUBLIC COMMENT

Mayor Budge opened the public comment period. The following individuals addressed the Council or submitted public comment via email:

1. Donna Walters
2. Conrade Mayer
3. Kim Tucker
4. Joe Gough
5. Mike Marando
6. JP Dolliver
7. Chris Tamez
8. Oscar Isaac Sanchez

ITEM 16.1.

Rancho Cordova City Council - DRAFT MINUTES
Meeting of Tuesday, May 9, 2023

ATTACHMENT 1

9. Peter Maroon
10. Amy Wallace
11. Madelaine Sanderson
12. Tera Kolvenbach
13. Ashwin Thirunahari
14. Danielle Mercado
15. Diane Standring
16. Donna Walters

Mayor Budge closed the public comment period.

3. SPECIAL MEETING ITEMS

- 3.1. **Subject:** Fiscal Year 2023/2024 Community Enhancement & Investment Fund Allocation for Measure H, the Voter Approved 1/2 cent Local Add-on Sales Tax Measure Approved by Rancho Cordova Voters in 2014.

Recommendation: Staff to provide recommendations on the Fiscal Year 2023/2024 Community Enhancement & Investment Fund grant applications received.

ACTION: Input was received regarding Fiscal Year 2023/2024 Community Enhancement & Investment Fund Allocation for Measure H, the Voter Approved 1/2 cent Local Add-on Sales Tax Measure Approved by Rancho Cordova Voters in 2014.

4. ADJOURNMENT

Mayor Budge adjourned the meeting at 8:55 p.m.

Stacy Leitner, CMC
City Clerk

CITY OF RANCHO CORDOVA



CITY COUNCIL MEETING

**5:30 PM – Regular Meeting
David B. Roberts Council Chambers**

**City Hall
2729 Prospect Park Drive, Rancho Cordova**

Monday, May 15, 2023

DRAFT MINUTES

1. REGULAR MEETING - CALL TO ORDER/ROLL CALL

Mayor Budge called the Regular meeting to order in the David B. Roberts Council Chambers at 5:34 p.m.

Council Members Present: Garrett Gatewood, Siri Pulipati, David Sander, Donald Terry, and Mayor Linda Budge

Council Members Absent: None

Staff Members Present: Haley Arata, Stacy Leitner, Adam Lindgren, Persephonie Riley, and Micah Runner

2. METRO CABLE TV TELEVISION ANNOUNCEMENT

The City Clerk read the meetings recordings and playback schedule.

3. PLEDGE OF ALLEGIANCE

Ken Cooley led the pledge.

4. INVOCATION

Tammy Hartman with the Sacramento Law Enforcement Chaplains gave the invocation.

5. PRESENTATIONS

- 5.1. New Employee Introductions: Joshua Lee, Code Enforcement Officer I by Brittany Mariscal, Code Enforcement Supervisor.

ITEM 16.1.

Rancho Cordova City Council - DRAFT MINUTES
Meeting of Monday, May 15, 2023

ATTACHMENT 2

- 5.2. Presentation of Proclamation Given in Recognition of the 20th Anniversary of the Ukrainian Federal Credit Union, Sacramento Area.

6. PUBLIC COMMENT

Mayor Budge opened the public comment period. The following individuals addressed the Council or submitted public comment via email:

1. Marilyn Metzger
2. Eric Winegar
3. James Garcia
4. Helen Whelan-Bashaw
5. Greg Muilenburg
6. Jennifer Garcia
7. Brenda Gustin
8. Valerie Knippschild
9. James Garcia
10. Marilyn Metzger

Mayor Budge closed the public comment period.

7. COUNCIL REPORTS

Council reported on events since the last meeting.

8. CITY MANAGER'S REPORT

City Manager Micah Runner gave his report.

9. CONSENT CALENDAR ITEMS - ROLL CALL VOTE

Mayor Budge opened the public comment period. Seeing no speakers, Mayor Budge closed the public comment period.

ACTION: Motion to approve items 9.1 through 9.6 by Terry second by Gatewood;
Motion passed with a 5:0 vote.

- 9.1. **Subject:** Meeting Minutes from the Regular City Council Meeting of April 17, 2023, and May 1, 2023.

Recommendation: Adopt the minutes.

- 9.2. **Subject:** Resolutions Initiating Proceedings for the Annual Levy and Collection of Assessments for the Landscape and Lighting District No. 2005-1 for Fiscal Year 2023-2024.

Recommendation: Adopt the Resolution Initiating Proceedings for the Annual Levy and Collection of Assessments for the Landscaping and Lighting District 2005-1 for Fiscal Year 2023-2024; and adopt the Resolution Preliminarily Approving the Engineer's Annual Levy Report and Declaring its Intention to Levy and Collect Annual Assessments for the Landscaping and Lighting District No. 2005-1 for Fiscal Year 2023-2024.

- 9.3. **Subject:** Resolutions Initiating Proceedings for the Annual Levy and Collection of Assessments for the Rancho Cordova Lighting District No. 2012-1 for Fiscal Year 2023-2024.

Recommendation: Staff recommends City Council adopt the following resolutions:
A Resolution Initiating Proceedings for the Annual Levy and Collection of Assessments for the Rancho Cordova Lighting District No. 2012-1 for Fiscal Year 2023-2024 and
a Resolution Preliminarily Approving the Engineer's Annual Levy Report and Declaring

ITEM 16.1.

ATTACHMENT 2

Rancho Cordova City Council - DRAFT MINUTES
Meeting of Monday, May 15, 2023

its Intention to Levy and Collect Annual Assessments for the Rancho Cordova Lighting District No. 2012-1 for Fiscal Year 2023-2024.

- 9.4. **Subject:** A Resolution Authorizing the City Manager to Execute Contract No. 2023-63 with Bear Electrical Solutions, Inc. in an Amount not to Exceed \$612,550 for Street Light Maintenance and Repair Services.

Recommendation: Adopt the Resolution.

- 9.5. **Subject:** A Resolution Approving the Annexation of the North Point project to the City of Rancho Cordova Community Facilities District No. 2014-2 (Street, Lighting and Landscape Maintenance).

Recommendation: Adopt the Resolution.

- 9.6. **Subject:** A Resolution Approving the Annual Inflationary Adjustment to the Storm Water Utility Fee (SWUII) for Fiscal Year 2023-2024.

Recommendation: Adopt the Resolution.

10. CONSENT PUBLIC HEARING ITEMS - ROLL CALL VOTE

None.

11. PUBLIC HEARING ITEMS

- 11.1. **Subject:** Logisticenter at Rancho Cordova Major Design Review - Project No. PLND-1021-0015.

Recommendation: On April 17, 2023, City Council reconsidered their previous direction for denial of the Logisticenter project. Staff was directed to return with a Resolution with findings of approval for consideration at the May 15, 2023, meeting.

Therefore, staff returns with the recommendation to determine the project exempt per Section 15183 (Projects Consistent with a Community Plan, General Plan, or Zoning) per the CEQA Guidelines and adopt the Resolution for a Major Design Review, subject to the findings in the attached Resolution and the Conditions of Approval.

Mayor Budge opened the public comment period. The following individuals addressed the Council or submitted public comment via email:

1. Sara Malone
2. Eric Winegar
3. Paul Carroll
4. James Garcia
5. Salina Wong
6. Jennifer Garcia
7. Mitch Schwenk
8. Troy Fennel
9. Brenda Gustin
10. Helen Whelan-Bashaw
11. Valerie Knippschild
12. Katherine Witcome
13. Gloria Smith
14. Matt Henderson
15. Paul Carroll
16. Mark Berry
17. Eric Winegar
18. James Pachl and Judith Lamare

ITEM 16.1.

Rancho Cordova City Council - DRAFT MINUTES
Meeting of Monday, May 15, 2023

ATTACHMENT 2

19. Brenda Gustin
20. Valerie Knippschild
21. Sara Malone
22. Jennifer Garcia
23. James Garcia
24. Adam Castelan
25. Jordan Castelan
26. Gloria Smith
27. Dawn Davison

Mayor Budge closed the public comment period.

ACTION: Motion to approve item 11.1 by Terry second by Budge;
Motion passed with a 4:1 vote.

AYES: Pulipati, Sander, Terry, and Budge

NOES: Gatewood

ABSENT: None

ABSTAIN: None

- 11.2. **Subject:** Stonecreek Industrial Center Major Design Review Amendment; Project No. PLND-1121-0020.

Recommendation: There is no staff recommendation at this time.

Staff will be seeking additional direction from Council for this project. Staff requests that the Council receive testimony, continue the public hearing to June 5, 2023, ask any questions, deliberate, and provide staff sufficiently detailed direction to return with final hearing documents and plan revisions at the June 5, 2023, City Council meeting.

Mayor Budge opened the public comment period. The following individuals addressed the Council or submitted public comment via email:

1. Paul Carol
2. Mark Bonitata
3. Sara Malone
4. Eric Winegar
5. Marilyn Metzger
6. James Garcia
7. Valerie Knippschild
8. Jennifer Garcia
9. Kim Schuster
10. Helen Whelan-Bashaw
11. Troy Fennel
12. Brenda Gustin
13. Sara Malone
14. Mark Berry
15. Valerie Knippschild
16. Lisa Burns
17. Brenda Gustin
18. Jennifer Garcia
19. James Garcia
20. Dawn Davison
21. Brad Zivov & Jasmine Kettley
22. Marilyn Metzger

ITEM 16.1.

Rancho Cordova City Council - DRAFT MINUTES
Meeting of Monday, May 15, 2023

ATTACHMENT 2

- 23. D. Edgren
- 24. Frank Hall

Mayor Budge closed the public comment period.

ACTION: Motion to continue item 11.2 to the June 5, 2023, Council Meeting by
Gatewood second by Terry;
Motion passed with a 5:0 vote.

12. REGULAR CALENDAR ITEMS

None.

13. COUNCIL REQUESTS FOR FUTURE AGENDA ITEMS

None.

14. ADJOURNMENT

Mayor Budge adjourned the meeting in memory of "Cordova Joe" at 9:08 p.m.

Stacy Leitner, CMC
City Clerk

CITY OF RANCHO CORDOVA



CITY COUNCIL MEETING

**2:00 PM – Special Meeting/Work Session
American River Room**

**City Hall
2729 Prospect Park Drive, Rancho Cordova**

Tuesday, May 23, 2023

DRAFT MINUTES

1. SPECIAL MEETING - CALL TO ORDER/ROLL CALL

Vice Mayor Sander called the Special meeting to order in the American River Room at 2:11 p.m.

Council Members Present: Garrett Gatewood, Siri Pulipati, David Sander, Donald Terry, and Mayor Linda Budge (2:31 p.m.)

Council Members Absent: None

Staff Members Present: Haley Arata, Stacy Leitner, Adam Lindgren, Persephonie Riley, and Micah Runner

2. PUBLIC COMMENT

Vice Mayor Sander opened the public comment period. The following individuals addressed the Council or submitted public comment via email:

1. Helen Whelan-Bashaw

Vice Mayor Sander closed the public comment period.

3. SPECIAL MEETING

3.1. **Subject:** City Manager's Proposed Fiscal Year 2023-25 Operating Budget and 2023-28 Capital Improvement Plan.

Recommendation: Receive presentation and provide direction on the City Manager's

ITEM 16.1.

ATTACHMENT 3

Rancho Cordova City Council - DRAFT MINUTES
Meeting of Tuesday, May 23, 2023

Proposed Fiscal Year 2023- 25 Operating Budget and 2023-28 Capital Improvement Plan.

Vice Mayor Sander left the meeting at 4:48 p.m.

ACTION: Input was received regarding the City Manager's Proposed Fiscal Year 2023-25 Operating Budget and 2023-28 Capital Improvement Plan.

4. ADJOURNMENT

Mayor Budge adjourned the meeting at 5:00 p.m.

Stacy Leitner, CMC
City Clerk

MEMORANDUM



ITEM 16.2.

DATE: June 5, 2023
TO: Honorable Mayor and Council Members
FROM: Kim Juran, Administrative Services Director
SUBJECT: **FISCAL YEAR 2023-25 OPERATING BUDGET AND FISCAL YEAR 2023-28 CAPITAL IMPROVEMENT PLAN**

RECOMMENDATION

- A) Adopt the Resolution Approving the 2023-25 Operating Budget.
- B) Adopt the Resolution Approving the 2023-28 Capital Improvement Plan.
- C) Adopt the Resolution Approving the Fiscal Year 2023-24 Amounts for Community Grants, Legacy Fund, and Programs and Initiatives to be funded from the Measure H/Community Enhancement & Investment Fund.
- D) Adopt the Resolution Approving Appropriations Limit for Fiscal Year 2023-24.
- E) Adopt the Resolution Approving Full Time Employee Salary Schedule.

RESULT OF RECOMMENDED ACTION

The proposed 2023-25 Operating Budget will serve as the financial plan for the City for the period of July 1, 2023, through June 30, 2025, and serves as the legal authority for spending. Adoption of the Five Year Capital Improvement Plan will provide a spending plan and timeline for approved projects and ensures that adequate resources are set aside to provide funding for these multiple year, large-scale projects. Adoption of the Measure H Resolution identifies the specific grants, projects, and programs to be funded in Fiscal Year 2023-24. Adoption of the Appropriations Limit establishes the annual appropriations limit as required by law and the Full Time Employee Salary Schedule establishes the pay schedule in accordance with CalPERS requirements.

BACKGROUND

The Fiscal Year 2023-25 Proposed Operating Budget and 2023-28 Capital Improvement Plan was distributed to the City Council and made available to the public on May 19, 2023. The budget can be found on the City's website as follows: [City of Rancho Cordova Fiscal Year 2023-25 Budget](#).

Budget Process

The 2023-25 budget process began in January with staff discussions about upcoming projects and needs that were anticipated during the next two-year budget. On January 24 and 25, 2023, the City Council held budget visioning sessions where they received a report about the state of the City's finances and major factors impacting the next two-year budget. At this meeting, the

City Council provided direction on the priorities and projects that they wanted included in the next two-year budget. Staff then followed up with a half-day budget workshop in February to begin to incorporate this direction into the workplan for the next two years. This process concluded with a Council work session on May 23, 2023, during which the Council received an in-depth review of the proposed budget and provided direction to staff on remaining decision items. This budget aligns resources to ensure that continuing focus on maintaining and achieving these identified priorities is at the forefront of all department operations.

General Fund

The General Fund is the City's main operating fund. The City's Fiscal Year 2023-24 General Fund revenues are anticipated to increase 4.78% over the current fiscal year's estimated actuals, a relative slowdown in comparison to the 7% year-over-year increases of the past two years. The proposed Fiscal Year 2023-24 General Fund revenue budget of \$77 million represents a 15% increase over the original Fiscal Year 2022-23 Budget. This tremendous year-over-year budget increase in General Fund revenues is the direct result of higher than anticipated revenues in four key areas in fiscal year 2022-23: property tax, sales tax, building permits, and interest income.

The Proposed Fiscal Year 2023-24 General Fund expenditure budget increases 15% over the current fiscal year budget. This increased budget is a testament to the tremendous amount of work that is currently underway in the City. Inflation has also had a significant impact on the proposed expenditure budget, as the cost to maintain status quo services has become far more costly. Between the continuing high levels of new growth and development in the City, the continuation of several significant City-led projects and initiatives, and our continued focus on serving the needs of the community, the City is busier than at any other time in its history. These key areas of activity impacting the two-year budget are discussed in further detail below.

New Growth and Development

New growth and development in Rancho Cordova is anticipated to continue to have a significant impact on the City's budget over the next two years. While rising interest rates in 2022 and 2023 have resulted in a slowdown in new home production activity in the City, homebuilders remain active and the City is expecting approximately 400-500 new residential homes to be constructed per each year of the budget.

In addition to residential construction, commercial development activity is projected to maintain strong momentum over the next two years. Some of these significant commercial projects include Solidigm's tenant improvement project for its 230,000 square foot R&D facility and Rancho Cordova Retirement Residence, a 165 unit private residence suites independent living facility. The proposed City budget aligns resources with the anticipated demands in these areas.

City Projects and Initiatives

New Areas of City Operations

The City's Community Enhancement and Investment Fund has enabled the City to offer programs and services that it would otherwise be unable to provide. Some of these areas of focus include arts/culture, neighborhood beautification programs, education and youth sports in

collaboration with community partners in these different areas.

The recent opening of the Rancho Cordova Youth Center is significant for the City as it ventures into providing youth services for the first time since incorporation. The City has contracted with the Boys & Girls Club for the provision of youth programming at the youth center in collaboration with RCPD Police Activities League.

These new areas of focus present an exciting opportunity for the City to expand programs and services to the community. In order to ensure that the City has the expertise and capacity to serve the community in these areas, a new City department of Community Services has been incorporated into the next two-year budget.

General Plan Update

The City's General Plan, adopted in 2008, serves as the blueprint for the long-term vision of the City. The General Plan is intended to address the issues facing the City for approximately a 20-year period. The next two-year budget anticipates the start of a comprehensive update of the City's General Plan, which will include the addition of a new mandatory element, Environmental Justice. This work effort is anticipated to start in Fall 2023 and will take approximately two years to complete. The total cost of this project is projected to be approximately \$2 million, of which about half will come from General Plan developer fees and the remainder to be paid from the General Fund.

Infrastructure

The City's Fiscal Year 2023-28 Capital Improvement Plan includes 103 projects totaling over \$1 billion. The Fiscal Year 2023-24 budget includes \$100 million of investment in City roadways and transportation infrastructure to mitigate traffic congestion and improve the quality of the City's arterials and streets. Significant projects in the two-year workplan include the Sunrise Blvd. Rehabilitation Program, Phases II and III, which will overlay existing pavement, improve median curb and landscaping, and install ADA compliant curb ramps to improve road surfaces, pedestrian safety, and enhance aesthetics along this major corridor. The total investment for these two projects alone exceeds \$24 million and demonstrates the City's continued commitment to investing in its infrastructure.

Mills Crossing

Mills Crossing is a public-private partnership between the City and Griffin Swinterton to develop a 10-acre, City-owned parcel into a beautiful urban hub for our community that focuses on the arts, health and wellness, cultural and community space, creative maker spaces, housing and retail.

Located on Folsom Boulevard adjacent to Folsom Lake College/Rancho Cordova Center and across the street from the Mills Station Arts & Culture Center (The MACC), Mills Crossing would offer both indoor and outdoor flexible gathering spaces, as well as market-rate (for sale) townhomes and multi-family housing, while further revitalizing Folsom Blvd. and maximizing a transit-oriented center.

Construction for this project is currently anticipated to begin in 2025 and current estimates put the total cost of the project at approximately \$100 Million. The City anticipates that this project will be funded through a combination of private investment, grant funding, City contributions,

and debt financing.

Organizational Capacity

Over Fiscal Year 2021-23 and moving into Fiscal Year 2023-25, capacity has been added to the City organization to oversee the high level of activity described above and is summarized as follows:

- Planning & Building to meet the demands of new development activity and environmental review in the City.
- Communications for expanded support in the area of community outreach.
- Neighborhood Services for parking enforcement in commercial corridors and enhanced rental home inspections.
- Public Works to ensure the continuation of capital project delivery to meet the needs of our growing City.
- Public Safety with the addition of two motor/traffic officers focused on traffic safety and commercial trucking enforcement
- Community Engagement to expand programs to additional neighborhoods.
- Administrative Services for expanded IT support for new technology.
- Community Services to oversee externally focused programs and partnerships.
- Facilities maintenance support for the growing number of City-owned properties and facilities.

Pension and Other Post-Employment Benefit Costs

Due to the fact that Rancho Cordova is a relatively young City with minimal staff in comparison to many other cities in California, its overall pension liability remains relatively low at \$4 million. That said, the City still contributes a significant portion of its budget to pension costs through both payments to CalPERS and Sacramento County through its police services contract. The 2023-25 budget allocates a total of \$9.6 million for pension costs. Of this amount, approximately \$1.7 million goes to CalPERS for City employee pension costs while the remaining \$7.9 million is paid through the Sacramento County Sheriff's contract. These payments equate to 12.5% of the City's General Fund budget in 2023-25. It is anticipated that retirement rates will continue to rise at a rate of 3-5% annually in the coming years.

Public Safety Contract

The City contracts with the Sacramento County Sheriff's Department for the provision of police services in the City. Overall, the City's police contract accounts for nearly 40% of the City's General Fund budget. The Police Services contract is budgeted at \$30 million in fiscal year 2023-24, a 16% increase over the prior fiscal year budget. This increase includes the addition of two new positions to the service plan focused on traffic enforcement. The 2024-25 budget for police services is budgeted at \$31.2 million, a 3.5% increase over the prior year.

Revenue Neutrality

Pursuant to the 2007 agreement between the City and the County of Sacramento, the City is obligated to pay a revenue neutrality payment to the County through fiscal year 2027-28. This payment is paid from the City's General Fund and totals \$10.2 million in fiscal year 2023-24 and just under \$10.7 million in fiscal year 2024-25, which accounts for approximately 14% of the

City's General Fund budget. Over the remaining five years, the revenue neutrality payment will increase at a rate of 2.6% annually.

FISCAL IMPACT AND FUNDING SOURCE

Fiscal impact defined in attachments.

ATTACHMENT(S)

1. Budget Summaries
2. Resolution - Operating Budget
3. Resolution - Capital Improvement Plan
4. Resolution - Measure H
5. Exhibit A to the Resolution - Measure H
6. Resolution - GANN 23-24
7. Exhibit A to the Resolution - GANN Calculations
8. Exhibit B to the Resolution - Appropriations Limit
9. Resolution - Salary Schedule 23-24
10. Exhibit A to the Resolution - Salary Schedule

Fiscal Year 2023-25 General Fund Operating Budget		
Category	2023-24 Budget	2024-25 Budget
Revenues		
Taxes & Assessments		
Property Taxes	24,303,550	25,129,969
Sales Tax	22,362,750	23,202,415
Transient Occupancy Tax	4,225,000	4,375,000
Utility User Tax	3,610,000	3,660,000
Other Taxes	3,160,812	3,171,083
Licenses Permits & Fees		
Franchise Fees	2,695,000	2,767,500
Building Fees	4,023,000	4,180,000
Business License	625,000	625,000
Other Fees	185,000	185,000
Fines & Forfeitures		
Fines & Forfeitures	935,050	935,050
Use of Money & Property		
Use of Money	945,000	982,000
Use of Property	90,000	90,000
Intergovernmental		
Intergovernmental	427,026	437,107
Charges for Services		
Cost recovery	5,552,978	5,600,804
Overhead	1,779,000	1,918,000
Other Revenue		
Other Revenue	106,000	106,000
Transfers in		
Transfers In	2,422,682	2,533,850
Total General Fund Revenues	77,447,848	79,898,778
Expenses		
Personnel Costs	15,513,556	16,360,890
Professional & Contract Services	39,921,433	40,983,672
Operations	3,429,974	3,545,683
Debt Service/Revenue Neutrality	10,239,608	10,689,973
Transfers Out	8,198,650	8,060,522
Total General Fund Expenses	77,303,221	79,640,740
Revenues Less Expenses	144,627	258,038

Fiscal Year 2023-25 Operating Revenue Budgets		
Fund	2023-24 Budget	2024-25 Budget
General Fund	77,447,848	79,898,778
Measure H/Community Enhancement Fund	12,500,000	12,500,000
Measure R	12,500,000	12,500,000
Special Revenue - Impact Fees		
Traffic Mitigation Impact Fees	7,815,900	25,904,400
SD Traffic Mitigation Impact	4,878,800	4,927,600
Storm Drain Impact Fees	3,000,000	3,000,000
CFF Fees - Comm Facilities	1,936,250	1,988,250
SCSP - Backbone Wetland Mitig.	2,081,000	1,256,000
SCSP - Onsite Roadway	2,295,000	941,000
SCSP - Potable Water	2,023,000	775,000
SCSP - Storm Drainage	2,086,000	234,000
Local Housing Impact Fee	933,000	1,058,000
SCSP - Parks, Corrid. & Trails	1,061,000	233,600
SD Interim Sewer Impact	452,500	457,000
CFF Fees - Library	400,000	420,000
SD Suppl Offsite Water Impact	385,600	389,500
SCSP - Area Formation	419,000	285,000
SCSP - Wetland Preserve Buffer	359,000	305,000
SD Administration Fee	183,000	198,100
SCSP - Offsite Roadway	162,000	131,000
Traffic Mit Adm Impact Fees	124,100	125,300
SCSP - Administration	109,000	86,000
Storm Drain Admin	80,800	80,800
Special Revenue - Developer Fees		
Park Renovation Fees	535,000	705,000
Community Places Fees	166,200	167,900
General Plan Impact Fees	150,000	150,000
Special Revenue - Landscape & Lighting Dist.		
Rancho Cordova Lighting District No. 2012-1 (DL0035)	359,300	359,300
CFD 2005-2 (Landscape Maint) (DL0042)	136,500	140,600
Landscape & Lighting Districts No. 2005-1 (DL0033)	89,000	89,000
CFD 2020-1 (Landscape Maint) (DL0052)	46,300	47,700
Special Revenue - Transit Dist.		
Transit Related Service Area (TRSA) Zone 2 (DL 0034)	766,500	795,200
Rancho Cordova Transit Tax (DL0043)	332,200	367,700
Transit Related Service Area (TRSA) Zone 1 (DL 0044)	187,900	193,500
Special Revenue - Road Maint. Dist.		
CFD 2014-2 Street L&L (DL0047)	953,400	1,204,800
Road Maintenance Assessment District (DL0038)	426,200	434,700
Road Maintenance CFD 2008-1 (DL0045)	249,400	264,300
Special Revenue - Grants		
Federal Grants	5,993,000	20,356,000

Fiscal Year 2023-25 Operating Revenue Budgets		
Fund	2023-24 Budget	2024-25 Budget
State Grants	1,288,740	5,735,000
Special Revenue - State/County Subventions		
New Measure A Maintenance	2,775,000	2,852,200
Gas Tax	1,935,200	1,970,000
Road Maintenance & Rehab Acct. (RMRA)	1,673,800	1,762,400
Measure A - Street/Bike/Ped Prg	408,900	421,800
New Measure A Construction	580,000	-
Measure A - Traffic Cntrl Prgm	277,500	285,200
Transportation Development Act Fund	70,000	70,000
Special Revenue - Other Restricted		
CFD 2013-2 (Police CFD) (DL0048)	1,121,682	1,233,850
Roadway Improvement Fund (Suppl. Fee)	1,118,400	662,200
CFD 2018-2 (Comm Places/Nbrhd Green) (DL0051)	187,800	249,700
Trench Fees	50,000	50,000
Tree Program	33,600	33,600
Asset Forfeitures	20,000	20,000
Debt Service		
Debt Service	1,327,561	1,327,748
Capital Projects		
Infrastructure Replacement	225,000	377,000
Internal Service		
Information Technology	3,652,118	3,493,579
Facilities	2,953,029	3,040,930
Insurance	971,472	1,026,545
Enterprise Fund		
Storm Drain	4,110,000	4,103,900
Storm Drain II	307,500	337,500
Agency Fund		
SD Park Impact Fees	3,500,000	3,675,000

Fiscal Year 2023-25 Operating Expense Budgets		
Fund	2023-24 Budget	2024-25 Budget
General Fund	77,303,221	79,640,740
Measure H/Community Enhancement Fund	12,500,000	10,824,977
Measure R	12,500,000	13,110,000
Special Revenue - Impact Fees		
CFF Fees - Comm Facilities	774,905	899,530
CFF Fees - Library	15,000	15,750
Traffic Mitigation Impact Fees	2,158,000	1,247,000
Traffic Mit Adm Impact Fees	100,000	100,000
SD Interim Sewer Impact	1,000,000	0
SD Traffic Mitigation Impact	4,002,800	1,000,000
SD Administration Fee	125,000	105,000
Storm Drain Admin	60,000	60,000
SCSP - Potable Water	1,754,000	557,000
SCSP - Backbone Wetland Mitig.	1,664,000	918,000
SCSP - Area Formation	419,000	285,000
SCSP - Administration	33,280	33,280
Special Revenue - Developer Fees		
General Plan Impact Fees	1,250,000	150,000
Park Rennovation Fees	13,000	13,500
Special Revenue - Landscape & Lighting Dist.		
Landscape & Lighting Districts No. 2005-1 (DL0033)	106,030	112,730
Rancho Cordova Lighting District No. 2012-1 (DL0035)	204,000	204,000
CFD 2020-1 (Landscape Maint) (DL0052)	20,000	20,000
CFD 2005-2 (Landscape Maint) (DL0042)	124,000	130,000
Special Revenue - Transit Dist.		
Transit Related Service Area (TRSA) Zone 1 (DL 0044)	222,100	223,450
Transit Related Service Area (TRSA) Zone 2 (DL 0034)	412,300	414,850
Rancho Cordova Transit Tax (DL0043)	189,600	190,700
Special Revenue - Road Maint. Dist.		
Road Maintenance Assessment District (DL0038)	115,830	112,580
Road Maintenance CFD 2008-1 (DL0045)	86,000	89,000
CFD 2014-2 Street L&L (DL0047)	377,000	427,000
Special Revenue - Grants		
State Grants	360,400	386,000
ARPA	15,589,000	0
CDBG	483,535	0
Special Revenue - State/County Subventions		
Gas Tax	267,000	275,000
New Measure A Maintenance	2,713,540	2,881,690
Measure A - Traffic Cntrl Prgm	245,000	255,000
Measure A - Street/Bike/Ped Prg	69,000	65,000
Special Revenue - Other Restricted		

Fiscal Year 2023-25 Operating Expense Budgets		
Fund	2023-24 Budget	2024-25 Budget
CFD 2018-2 (Comm Places/Nbrhd Green) (DL0051)	127,000	152,000
Tree Program	57,000	40,500
Asset Forfeitures	100,000	100,000
CFD 2013-2 (Police CFD) (DL0048)	1,121,682	1,233,850
Debt Service		
Debt Service	1,327,261	1,327,448
Enterprise Fund		
Storm Drain	2,416,000	2,451,000
Storm Drain II	131,100	131,100
Internal Service		
Information Technology	3,502,118	3,343,579
Facilities	2,703,029	2,890,930
Insurance	971,472	1,026,545
Agency Fund		
SD Park Impact Fees	131,250	137,813

CITY OF RANCHO CORDOVA

RESOLUTION NO. XX-2023

**A RESOLUTION OF THE CITY COUNCIL OF THE CITY OF RANCHO CORDOVA
ADOPTING AN OPERATING BUDGET FOR THE CITY FOR THE FISCAL YEARS JULY 1,
2023 THROUGH JUNE 30, 2025, AND PROVIDING FOR THE APPROPRIATIONS AND
EXPENDITURES OF ALL SUMS SET FORTH THEREIN**

RECITALS

WHEREAS, the City Manager has submitted to the City Council of Rancho Cordova a Fiscal Years 2023-2025 Proposed Operating Budget; and

WHEREAS, after conducting a workshop on May 23, 2023 on the proposed budget, the City Council has approved the same; and

WHEREAS, it is the intention of the Council to adopt the proposed budget as submitted by the City Manager.

DECISION

NOW, THEREFORE BE IT RESOLVED by the City Council of the City of Rancho Cordova as follows:

1. That certain document referred to as "The City of Rancho Cordova Proposed Budget Fiscal Years 2023-2025" and all schedules, exhibits and policies contained therein, presented by the City Manager is hereby adopted and the appropriations for the annual budget of the City of Rancho Cordova for the fiscal year beginning on July 1, 2023 and ending on June 30, 2024, and for the fiscal year beginning on July 1, 2024 and ending of June 30, 2025 are hereby adopted.
2. That the amounts stated in the proposed budget shall become and thereafter be appropriated to the offices, departments, activities, objects, and purposes stated therein and said monies are hereby authorized to be expended for the purposes and objects specified in said budget.
3. The City Manager is authorized to approve expenditure adjustments within individual funds so long as the total appropriated within each major fund is not exceeded.

PASSED AND ADOPTED by the City Council of on the 5th day of June 2023 by the following vote:

AYES:

NOES:

ABSENT:

ABSTAIN:

Linda Budge, Mayor

ATTEST:

Stacy Leitner, CMC
City Clerk

CITY OF RANCHO CORDOVA

RESOLUTION NO. XX-2023

**A RESOLUTION OF THE CITY COUNCIL
ADOPTING THE FIVE-YEAR CAPITAL IMPROVEMENT PLAN 2023-28 AND THE CAPITAL
IMPROVEMENT PLAN EXPENDITURE BUDGET FOR THE FISCAL YEARS BEGINNING
JULY 1, 2023 AND ENDING JUNE 30, 2025, AND PROVIDING FOR THE APPROPRIATIONS
AND EXPENDITURES OF ALL SUMS SET FORTH THEREIN**

WHEREAS, the City Manager has submitted to the City Council of Rancho Cordova a Five Year Capital Improvement Plan for 2023-2028; and

WHEREAS, the Five Year Capital Improvement Plan contains the Fiscal Year 2023-2025 Proposed Budget for the Capital Improvement Projects and a proposed fund allocation through Fiscal Year 2025-28; and

WHEREAS, after conducting workshops on the proposed Five-Year Capital Improvement Plan and proposed 2023-25 expenditure budget, the City Council has approved the same; and

WHEREAS, it is the intention of the Council to adopt the Five Year Capital Improvement Plan and approve the Fiscal Years 2023-25 Capital Improvement Plan budget and allocate the funding to the Capital Improvement Projects.

NOW, THEREFORE, BE IT HEREBY RESOLVED by the City Council of the City of Rancho Cordova as follows:

1. That certain document referred to as "The City of Rancho Cordova Five Year Capital Improvement Plan 2023-2028" presented by the City Manager or his designee is hereby adopted and the appropriations for the annual budget for the Capital Improvement Projects for the fiscal years beginning on July 1, 2023 and ending on June 30, 2025, is hereby adopted.
2. That the amounts stated in the proposed budget for the Capital Improvement Projects shall become and thereafter be appropriated to the Projects and purposes stated therein and said monies are hereby allocated and authorized to be expended for the purposes and objected specified in said budget.
3. The City Manager is authorized to approve expenditure adjustments within individual funds so long as the total appropriated within each major fund is not exceeded.

PASSED AND ADOPTED by the City Council of on the 5th day of June 2023 by the following vote:

AYES:

NOES:

ABSENT:

ITEM 16.2.

ATTACHMENT 3

ABSTAIN:

Linda Budge, Mayor

ATTEST:

Stacy Leitner, CMC
City Clerk

CITY OF RANCHO CORDOVA

RESOLUTION NO. XX-2023

**A RESOLUTION OF THE CITY COUNCIL OF THE CITY OF RANCHO CORDOVA,
STATE OF CALIFORNIA, APPROVING THE FISCAL YEAR 2023-2024
AMOUNTS FOR COMMUNITY GRANTS, LEGACY FUND,
AND PROGRAMS AND INITIATIVES TO BE FUNDED FROM THE
MEASURE H/COMMUNITY ENHANCEMENT & INVESTMENT FUND**

WHEREAS, in November 2014, Rancho Cordova voters approved Measure H, a ½ cent sales tax measure, which now generates approximately \$12.5 million of annual revenue for the City's general fund; and

WHEREAS, the revenues from the Measure H/Community Enhancement & Investment Fund are locally controlled by the City; and

WHEREAS, the City Council and staff invited the community to submit applications to receive funding from the Measure H/Community Enhancement & Investment Fund and more than 110 such applications were received and considered by the City Council; and

WHEREAS, the City Council also considered recommendations from City staff and Council Members regarding projects to be funded from the Measure H/Community Enhancement & Investment Fund; and

WHEREAS, the City Council, at public meetings, has considered all grant applications, Legacy Fund projects, public comments, staff recommendations, and City Council proposals regarding the Measure H/Community Enhancement & Investment Fund; and

WHEREAS, the City Council, at the budget work session on May 23, 2023, desired to approve funding towards two Legacy Fund projects which will cross multiple fiscal years, the Phoenix Production Company (DBA Rise Up Theatre Company) project and the Mineshaft project with the Cordova Community Council Foundation; and

WHEREAS, the City Council now desires to approve final funding recommendations for projects to receive funding for the 2023-2024 fiscal year from the Measure H/Community Enhancement & Investment Fund, while recognizing that some projects may require subsequent discretionary approvals by the City Council to meet certain legal requirements.

NOW, THEREFORE, BE IT HEREBY RESOLVED THE CITY COUNCIL OF THE CITY OF RANCHO CORDOVA:

1. The Fiscal Year 2023-2024 Measure H/Community Enhancement & Investment Fund Budget and Project list is attached as Exhibit A.
2. That the amounts stated in the Fiscal Year 2023-2024 Measure H/Community Enhancement & Investment Fund Budget and Project List shall become and thereafter be appropriated to funds stated therein and said monies are hereby appropriated.
3. The City Manager is authorized to approve expenditure adjustments within individual funds so long as the total appropriated within each major fund is not exceeded.

4. Additionally, the City Manager, or designee, is authorized to adjust Measure H/Community Enhancement & Investment Fund project allocations per the authority granted under Resolution 122-2021.
5. City staff is authorized to and shall expeditiously process all projects receiving a "Category 1" assignment in Exhibit A, including the execution of funding agreements related to such projects, so that grant funds are distributed as soon as possible.
6. City staff shall ensure that all projects receiving a "Category 2" assignment will move forward as soon as all outstanding issues are resolved, including those related to public bidding and/or prevailing wage requirements; and City staff is authorized to execute required funding agreements and coordinate with necessary outside agencies and parties regarding these projects.
7. Recognizing that the group of projects receiving a "Category 3" assignment in Exhibit A require more extensive staff time to create specifications and meet legal requirements (including public bidding requirements, prevailing wage rules, property entitlements, and/or requirements under the California Environmental Quality Act) City staff shall ensure that planning for these projects makes timely progress and staff shall submit any items requiring additional City Council approval to the Council in a timely fashion.
8. All funding agreements related to the Measure H/Community Enhancement & Investment Fund grants shall be executed by the City Manager, approved by the City Attorney, and shall include requirements to ensure that grant recipients utilize grant monies for the purposes outlined in the approved grant applications. To ensure timely issuance of grant funding, grantees will have 60 days following the receipt of their grant funding agreement to provide the required documentation back to the City needed to execute the agreement. This is being done to help mitigate projects being delayed and/or not finishing during the fiscal year and ensure projects move forward in a timely manner. The Measure H/Community Enhancement & Investment Fund estimated budget is based on the latest available sales tax data at the time the grant applications were approved by the City Council.

PASSED AND ADOPTED by the City Council of the City of Rancho Cordova on the 5th day of June, 2023 by the following vote:

AYES:

NOES:

ABSENT:

ABSTAIN:

Linda Budge, Mayor

ATTEST:

Stacy Leitner, CMC
City Clerk

ITEM 16.2.

Fiscal Year 2023-2024 Community Enhancement and Investment Fund Budget and Projects

ATTACHMENT 5

Exhibit A to the Resolution

App.	Category	Application Name	Project Description	FY 2023-2024 Requested	FY 2023-2024 Approved	Category	Notes
N/A	Arts, Culture, History, Entertainment & Sports	CCC: MACC Programming and Operations for FY 2023-2024	This project was approved as a multiyear request beginning in FY 2021-2022 and ends in FY 2023-2024. Fiscal year 2023-2024 is \$189,640.	\$189,640	\$189,640	N/A	Final approved year is FY 2023-2024; \$189,640.
N/A	Arts, Culture, History, Entertainment & Sports	Sacramento Children's Museum: General Operations Support	This project was approved as a multiyear request beginning in FY 2022-2023 and ends in FY 2024-2025. Each fiscal year during this time frame is \$150,000. This is a multiyear request.	\$150,000	\$150,000	N/A	Previously approved as this was a multiyear request. Staff has been authorized to provide additional field trip support, up to \$15,000 in FY 2023-2024. In addition to FY 2023-2024 funding they are approved for \$150,000 in FY 2024-2025.
N/A	Arts, Culture, History, Entertainment & Sports	FCUSD: Mills Middle School Drumline	This project was approved as a multiyear request beginning in FY 2022-2023 and ends in FY 2025-2026. Fiscal year 2023-2024 is \$1,500, fiscal year 2024-2025 is \$1,500 and fiscal year 2025-2026 is also \$1,500 for the purpose of maintenance and repair of instruments, equipment, and/or replacement items. This is a multiyear request.	\$1,500	\$1,500	N/A	Previously approved as this was a multiyear request. In addition to Fiscal Year 2023-2024 funding, they are approved for: \$1,500 in FY 2024-2025 \$1,500 in FY 2025-2026
N/A	Arts, Culture, History, Entertainment & Sports	CCC: Youth Sports Fee Assistance	This project was approved as a multiyear request beginning in FY 2022-2023 and ends in FY 2023-2024. Fiscal year 2023-2024 is \$22,000.	\$22,000	\$22,000	N/A	Final approved year is Fiscal Year 2023-2024; \$22,000.
1	Arts, Culture, History, Entertainment & Sports	EGUSD: Sunrise Elementary Visual Arts Program Enhanced Technology	This project proposes to fund technology for Sunrise Elementary School. After 15+ years the technology used for visual arts productions at Sunrise Elementary is no longer serving the school and students well. To support student performers, backstage operators and theatre tech teams, the performing arts program seeks to upgrade its equipment, including wireless lapel microphones, a road case for safe storage, a power converter, a frequency engager and wireless antennas. With up-to-date technology, Sunrise Elementary student performances will be more professional and will provide large audiences a better experience.	\$18,200	\$18,200	1	Recommended to receive full grant request.
2	Arts, Culture, History, Entertainment & Sports	CCC: Art for Kids (Art Ark)	This program/project would provide funding to the Cordova Community Council to plan and facilitate visits of the Crocker Art Museum's Art Ark to Rancho Cordova Elementary Schools. The Crocker Art Ark visits to Rancho Cordova elementary schools have provided an arts enrichment experience since the CEIF program began. Interrupted by COVID for more than two years, the Art Ark headed back onto the road in January 2023. This request is structured to finish the current project and then renew through June 30, 2025. Prior to COVID, the Art Ark visits were scheduled so that every elementary student in Rancho Cordova would have the benefit of a visit every two years. The Rancho Cordova visits will also be enhanced through a new partnership with Bank of America wherein a "Community Art Day" is provided to the school community during an Art Ark visit. This is a multiyear request.	\$16,500	\$16,500	1	Recommended to receive full grant request. This is a multiyear request. FY 2023-2024 Funding: \$16,500 (6 months) FY 2024-2025 Funding: \$33,000 (12 months)
3	Arts, Culture, History, Entertainment & Sports	Nu Art Education: NorCal School of the Arts Theatre Arts & SEL Integration Program & after school Theatre production at Williamson Elementary School	The proposed project would provide funding to Nu Art Education's NorCal School of the Arts to serve 537 students at Williamson Elementary with Theatre Arts & SEL-Integrated classes during the 2023-2024 school year. During the spring of 2024, students will have the option to participate in an after-school program that will culminate in a fully-produced musical at the school. Each Williamson Elementary classroom will experience ten Theatre Arts & SEL-Integrated classes with an emphasis in conflict resolution skills led by a NorCal professional teaching artist throughout the school day. NorCal teaching artists are trained in weaving SEL strategies (conflict resolution skills) into theatre arts lessons. These classes will also act as a professional development opportunity for the Williamson Elementary classroom teachers to learn how to integrate SEL strategies through theatre arts.	\$25,000	\$0 (See CC2)	N/A	Funding to be provided under the Performing Arts Bucket. See CC2. Recommended for funding; \$25,000.
4	Arts, Culture, History, Entertainment & Sports	Sacramento Performing Arts Conservatory: Cordova Youth Spotlight Orchestra (CYSO) in Concert	The proposed project would provide funding for the Sacramento Performing Arts Conservatory (CYSO) to support 60 orchestra students' continuing development through formal, complimentary instruction and provide funds to host two formal concerts on a professional-quality stage. Exceeding its goal to expand by 30%, the CYSO more than doubled in size from 24 members in 2021-2022 to 60 in 2022-2023. The orchestra added harps, guitar, cellos, drums, marimba, and pianos to its repertoire. As predicted, second-year CYSO members were prepared to perform classical masterpieces with confidence and high-quality in 2023. Since January 2023, the orchestra performed or will have performed five times, including a formal concert at the Cordova High School Performing Arts Center and informal concerts at various locations.	\$35,000	\$25,000	1	Recommended for funding; \$25,000.

ITEM 16.2.

Fiscal Year 2023-2024 Community Enhancement and Investment Fund Budget and Projects

ATTACHMENT 5

Exhibit A to the Resolution

App.	Category	Application Name	Project Description	FY 2023-2024 Requested	FY 2023-2024 Approved	Category	Notes
5	Arts, Culture, History, Entertainment & Sports	Rancho Cordova River City Concert Band: Enhancements	This proposed project would provide funds to the Rancho Cordova River City Concert Band (RCRCCB) for equipment, musical talent, and related expenses, thereby enhancing its potential to provide high-quality musical performance events in the City of Rancho Cordova and to equip the RCRCCB to represent the City of Rancho Cordova as musical ambassadors within the region. The goal of the volunteer-driven RCRCCB is to engage with and represent the community of Rancho Cordova with superior musical performances, foster musical interest among children, bring world-class guest artists, conductors and composers to the Rancho Cordova stage, and to provide performance opportunities for skilled community musicians.	\$25,000	\$20,000	1	Recommended for funding similar to that of other arts organizations; \$20,000.
6	Arts, Culture, History, Entertainment & Sports	Symphony d'Oro Rancho Cordova: Community Enhancement & Investment Project – Season 2023-2024	This proposed project would provide funding to Symphony d'Oro Rancho Cordova to be expended for music, performance venue rental, recording fees, guest performing artist/composer fees and related expenses to continue and expand world-class orchestral music offerings in traditional and non-traditional venues in the City of Rancho Cordova. The goal of the volunteer-driven symphony is to entertain and educate community audiences by providing high quality musical performances consisting of well-known but now infrequently performed works, or new musical works developed collaboratively with regional musicians.	\$26,000	\$20,000	1	Recommended for funding similar to that of other arts organizations; \$20,000.
8	Arts, Culture, History, Entertainment & Sports	FCUSD: Cordova High School Musical Instruments	The proposed project would support the purchase of new musical instruments for Cordova High School music program. The Cordova High School music program provides instruments to student musicians when families cannot rent an instrument. Of the 97 Cordova High Band and Orchestra members, only 10 students provide their own instrument currently. Normal wear and tear, even with constant care and repair, shortens an instrument's lifespan. The current inventory is older, aging and in need of repair and replacement due to being used for many years at marching band practice, football games, parades, traveling, and daily use. This would fund approximately 24 instruments.	\$46,052	\$20,000	1	Recommended for funding similar to that of other arts programs; \$20,000 for two fiscal years. FY 2023-2024 Funding: \$20,000 FY 2024-2025 Funding: \$20,000
9	Arts, Culture, History, Entertainment & Sports	CCC: Rehearsal Space for Band and Symphony	This proposed project would provide funds to the Cordova Community Council to work with the Symphony d'Oro Rancho Cordova, Rancho Cordova River City Concert Band, and RC Swing Collaborative to assure adequate rehearsal venues and opportunities to enhance the quality of the musical arts in Rancho Cordova. After the pandemic disruption, the Cordova Community Council and all three music groups collaborated to find better ways to achieve this goal and negotiated terms with the Mandarin Center for the groups. This solution has worked well and the organizations have achieved the ideal weekly rehearsal schedule. This request is designed to continue that arrangement for 2.75 years. The Swing Collective will continue rehearsals at the MACC at no extra cost. This is a multiyear request.	\$22,030	\$22,030	1	This is a multiyear request. FY 2023-2024 Funding: \$22,030 (12 months) FY 2024-2025 Funding: \$22,822 (12 months) FY 2025-2026 Funding: \$17,531 (9 months)
11	Arts, Culture, History, Entertainment & Sports	Mandarins of Sacramento: "Immortal Winds" (Indoor Winter Wind Ensemble)	Mandarins proposes a second year of "Immortal Winds", a winter performing arts ensemble focusing on brass and woodwind instruments, to be based in Rancho Cordova. Winter Winds ensembles present an original show each year, approximately 8–10 minutes in length, and refine it throughout the winter season. Shows are performed and are judged in various musical and visual categories. Immortal Winds will address a current need in the community – high schools in Rancho Cordova only offer winter percussion and winter guard programs and Sacramento State only offers an independent winter percussion group. It will be open to all interested woodwind and brass players between the ages of 16-23 years of age. Experience camps will be held in November and December during which students will have the opportunity to hone the musical skills and learn basic movements used in the performances. In January, any interested student is eligible to audition for the forty available competitive openings in the ensemble.	\$20,000	\$20,000	1	Fund for one year only at a level similar to other arts organizations; \$20,000.
12	Arts, Culture, History, Entertainment & Sports	FCUSD: Mills Drumline Phase II	The project proposes to fund additional equipment for the Mills Middle School Drumline. The response to the Drumline program has been strong. To support the growing demand for the program, this grant would ensure there are enough drums and equipment for every student in class to perform with and also provides students with a uniform for drumline events such as Rancho Cordova's 4th of July events. This would be a second grant for the Mills Middle School Drumline which Council supported in FY 2022-2023 with a multiyear award; The program would receive \$1,500 in FY 2023-2024 under the previous award for replacement parts.	\$20,000	\$18,500	1	Program is funded in a separate agreement for \$1,500 in FY 2023-2024. Together with the current recommendation, this funds the full request.
13	Arts, Culture, History, Entertainment & Sports	Hummingbird Theatre Company: 2023-2024 Season	Hummingbird Theatre Company wants to make theatre accessible to the people. They believe in engaging audiences with performances that not only reflect thoughtfully, make them laugh longer, and feel more, but also inspire pride in their hometown of Rancho Cordova. For 2023-2024, Hummingbird Theatre proposes a robust theatrical season that will include an October 2023 production of the "The Crucible," a dramatized and partially fictionalized story of the Salem witch trials. In April 2024, Hummingbird Theatre would produce BANG! by bringing the Broadway show "Chicago" to life. Lastly, the group would like to finish their theatre season in June with the "Complete Works of Shakespeare Abridged." Funding would cover rehearsal and performance space, actor stipends, production expenses, marketing expenses, etc.	\$59,600	\$59,600	1	Recommended to receive full grant request.

ITEM 16.2.

Fiscal Year 2023-2024 Community Enhancement and Investment Fund Budget and Projects

ATTACHMENT 5 Exhibit A to the Resolution

App.	Category	Application Name	Project Description	FY 2023-2024 Requested	FY 2023-2024 Approved	Category	Notes
14	Arts, Culture, History, Entertainment & Sports	916 Ink: Rancho Cordova Youth Poet Laureate Program	916 Ink will partner with the City of Rancho Cordova to recruit students in the 2023-24 school year, residing in the City of Rancho Cordova. Participating young poets will have the opportunity to participate in up to 6 one-day poetry workshops hosted by 916 Ink in a central Rancho Cordova community location easily accessible to students January-April 2024. Participating poets will complete an application process that considers the artistic merit and subject matter of their writing, along with some additional criteria related to their community engagement and in-school activities. The Rancho Cordova Youth Poet Laureate title will be awarded to a young person who demonstrates skill in the arts, particularly poetry and/or spoken word, is interested in civic discourse, and is engaged with their community. The Rancho Cordova competition for Youth Poet Laureate will be held in June 2024 in Rancho Cordova and will be judged by a panel of published poets and writers from the Sacramento Valley region. During their year of holding the title of Rancho Cordova Youth Poet Laureate, the poet will attend city events as scheduled, participate in poetry reading opportunities, and advocate for young people to participate civically through literature and poetry. In addition, a scholarship of \$500 for further study will be awarded to the chosen Youth Poet Laureate. The scholarship could take the form of a paid registration and participation costs for a writing conference or seminar of the poet's choosing.	\$24,912	\$24,912	2	Recommended to receive full amended grant request.
CC1	Arts, Culture, History, Entertainment & Sports	Arts in Public Places Bucket	Under prior Council direction, established funding for future public art projects in the City.	\$50,000	\$50,000	2	
CC2	Arts, Culture, History, Entertainment & Sports	Performing Arts Bucket	Under prior Council direction, established funding for future performing art projects in the City. -Nu Art Education: NorCal School of the Arts Theatre Arts & SEL Integration Program, and After School Theatre Production at Williamson Elementary School (#3), \$25,000. -This would leave \$5,000 unprogrammed in FY 2023-2024.	\$30,000	\$30,000	1	
CC3	Arts, Culture, History, Entertainment & Sports	Youth Sports Growth and Startup Fund Bucket	Under prior Council direction, established funding for youth sports for the purpose of growing an existing league or starting a new league in Rancho Cordova, including, but not limited to, the purchase of new equipment, new uniforms, fees, and other required costs. -Mather Youth Wrestling: A Rancho Cordova Sports Club (#32), \$10,000 -WeEMBRACE: Enrichment & Sports Activities (#44), \$10,000 -Rancho Cordova Track Club (#47), \$10,000	\$30,000	\$30,000	1	
15	Arts, Culture, History, Entertainment & Sports	Kannada Sangha of Sacramento: Ranga Vasantha (Art & Culture Community Event)	Kannada Sangha of Sacramento (KSS) celebrates multiple events in the greater Sacramento area during the year to bring community members on one stage to share happiness, educate people on the significance of art and culture, and encourage community involvement. KSS is a nonprofit and charitable organization committed to preserve and promote the art, culture, and history of India through multi-cultural activities in the community. KSS is seeking grant funds to celebrate Ranga Vasantha in Rancho Cordova which will be the Festival of Art & Culture to welcome spring. People perform stage plays depicting mythological characters or Indian folk dances. This also gives an opportunity for high school students to actively participate on stage and help in lighting and dialog prompting arrangements.	\$10,000	\$6,250	1	Recommended for event sponsorship at \$6,250 level. This is a higher baseline sponsorship as compared to last fiscal year awards to other events.
17	Arts, Culture, History, Entertainment & Sports	Ankur: Festival of Knowledge	This proposed project intends to the bring the cultural event of Basant Panchami: the Festival of Knowledge to Rancho Cordova. Ankur is a nonprofit organization that promotes South East Asian culture through community service and socio-cultural events. Funding would cover the costs of event expenses such as rental charges for the event facility, musical performances, and a live streaming technician.	\$10,524	\$6,250	1	Recommended for event sponsorship at \$6,250 level. This is a higher baseline sponsorship as compared to last fiscal year awards.
19	Arts, Culture, History, Entertainment & Sports	California Capital Film Office: The Golden Symphony	"A Golden Symphony" (working title) is a documentary that will tell the story of "Symphony D'Oro, the Rancho Cordova Orchestra." Performing their first concert in May of 2003 with Conductor Peter Nowlen at the helm who remains the Symphony D'Oro conductor 20 years later, these musicians had no idea how much the orchestra would change their lives and this is the story the documentary will tell. Symphony D'Oro performs six large concerts a year in front of audiences, and cameras will be there to capture the moments as they prepare on the day of each concert as well as the concert itself. What is the creative process that goes on behind the scenes as they organize and prepare? What other musicians, composers, and guest artists do they collaborate with? The Documentary will also feature and profile 8-10 members of the Symphony with a special emphasis on the conductor, Peter Nowlen, and Lorraine Crozier the Symphony Concert Master and President of the Board of Directors. The film will explore how and why these members joined the Symphony, what their roles are within the Symphony, who they are as people, and what they do outside of the orchestra. The documentary will highlight what the future holds for these local musicians that bring enrichment to the arts and culture of not only Rancho Cordova but the region as a whole.	\$17,000	\$17,000	1	Recommended to receive full grant request.

ITEM 16.2.

Fiscal Year 2023-2024 Community Enhancement and Investment Fund Budget and Projects

ATTACHMENT 5

Exhibit A to the Resolution

App.	Category	Application Name	Project Description	FY 2023-2024 Requested	FY 2023-2024 Approved	Category	Notes
20	Arts, Culture, History, Entertainment & Sports	California Capital Film Office: California Capital International Documentary Film Festival	The Second Annual California Capital Documentary Film Festival will take place in Rancho Cordova in late September/October 2023. The festival will feature over 60 documentary films from all over the world, over three days at three screening locations within Rancho Cordova including City Hall. They are seeking funding to offset expense items such as production costs, website, graphic design and printing, equipment and room rental, etc. The goal of the California Capital International Documentary Film Festival is to build a world class International Documentary Film Festival that takes places in the City of Rancho Cordova but serves the Sacramento Capital region thereby bringing audiences into the city and raising the visibility of Rancho Cordova. This year they plan on at the very least, doubling their attendance, attracting world class and award winning new documentaries from around the globe and make the California Capital International Documentary Film Festival, Sacramento's premier and most anticipated film festival.	\$37,750	\$25,000	1	Recommended to receive \$25,000 for FY 2023-2024.
21	Arts, Culture, History, Entertainment & Sports	Sacramento Telangana Association: Festival of Colors (Holi)	A grant would provide funds to Sacramento Telangana Association (STA) to organize and host the Festival of Colors. STA will partner with WeEmbrace (an organization that serves individuals with disabilities) and other community organizations to celebrate the Festival of Colors in 2024. This festival marks the arrival of spring and is a celebration of fertility, color, and love, and a time for people to get together and enjoy themselves with friends, families and the community. Funding would cover event rental costs, promotion, materials and supplies, refreshments, etc.	\$5,500	\$5,500	1	Recommended for event sponsorship at \$5,500 level.
22	Arts, Culture, History, Entertainment & Sports	Sacramento Telangana Association: Festival of Flowers (Multicultural Integration Project)	A grant would provide funds to Sacramento Telangana Association (STA) to organize and host the "Bathukamma" Festival known as the Festival of Flowers. Every year during the September - October timeframe the festival is held and celebrates the inherent relationship between earth, water, plants, flowers, and human beings. They are partnering with other nonprofits and organizations for wider community outreach. A grant would allow STA to help educate and organize this festival in Rancho Cordova by funding event rental costs, promotion, education, dinner, etc.	\$15,000	\$15,000	1	Recommended to receive full grant request.
24	Arts, Culture, History, Entertainment & Sports	Nimbus Films: "Righting a Wrong: Japanese Americans & WWII"	The film builds on the successful traveling Smithsonian exhibit hosted by the MACC in 2023. The exhibit told the story of the imprisonment of thousands of Japanese Americans. By interviewing those imprisoned and their surviving family members, NIMBUS Films will illustrate the devastating impact unjust policies can have on people, families and society itself. There were also individuals who assisted the Japanese Americans by safeguarding their property during their period of incarceration and rejected the racism of the era. Their stories will demonstrate how willful people can make a positive difference in times of crisis. They are seeking funding to produce, direct, write, research, and narrate the film.	\$69,100	\$69,100	1	Recommended to receive full grant request.
28	Arts, Culture, History, Entertainment & Sports	Sacramento Telangana Association: International Kite Festival (iKFest)	Sacramento Telangana Association (STA) and Rancho Cordova Travel and Tourism (RCTT) proposes to bring the International Kite Festival to the City of Rancho Cordova. Across the world and the United States, many cities have similar annual festivals attracting kite flyers from all over. RCTT will help promote it with an objective of promoting tourism to the City of Rancho Cordova. This will be a free event open to all ages. They are seeking funding to cover rental costs, kites and spools, refreshments, event promotion, etc.	\$5,500	\$5,500	1	Recommended for event sponsorship at \$5,500 level.
29	Arts, Culture, History, Entertainment & Sports	College Sports and Sacramento Developer Collective: City of Rancho Cordova - Esports Tournament & Showcase	The aim of this proposed project is to host an esports tournament where gamers can compete, interact, and learn about the latest trends in the esports industry. The two-day proposed event would include live broadcasted esports tournaments; a showcase for scholastic esports clubs, game developers, and vendors; giveaways; speaker sessions surrounding education and careers; along with screen-free activities. A food truck and organized family activities will encourage guests to stay throughout the day and maximize attendance. Tournaments will be held in popular esports titles such as Smash Bros. and Rocket League or League of Legends, to maximize competitive participation through multiple touch points. To support career-building opportunities, the event team will hire current students and recent graduates who are actively involved in the industry and have demonstrated excellence in their fields, to work alongside industry professionals. Anticipated in-person attendance (competitors, vendors, and general attendees) is estimated to be between 250 and 500, with online engagement to exceed 2,000 views. Participation and viewership will fluctuate based on the number of event days, games selected, and content produced. Funding would cover room rentals, event staff, marketing, broadcasting, prizes, etc.	\$66,500	\$25,000	2	Recommended for funding; \$25,000. Applicant shall also become a member of the Rancho Cordova Athletic Association (RCAA).
30	Arts, Culture, History, Entertainment & Sports	SABA/BARC: May is Bike Month Kick-off Rancho Cordova's "Cicladova"	"Cicladova" is a proposed one-day festival which aims to build awareness for equitable transportation alternatives and to community members of Rancho Cordova. The goal is to hold an Active Streets event (similar to CicLAvia.com) that includes walking and rolling, and active transportation activities such as a quick build streetscape, a bike rodeo, blender bikes, bike repair and other activities related to health and wellness. The event would be the kick-off to May is Bike Month 2024. The proposed festival will promote active transportation, physical and mental health. For years, the City of Rancho Cordova has supported work to improve bicycling and bicycling infrastructure. Funding would be used towards project and event management, permit fees, road closures, equipment, supplies, advertising, etc.	\$17,000	\$17,000	1	Recommended to receive full grant request.

ITEM 16.2.

Fiscal Year 2023-2024 Community Enhancement and Investment Fund Budget and Projects

ATTACHMENT 5

Exhibit A to the Resolution

App.	Category	Application Name	Project Description	FY 2023-2024 Requested	FY 2023-2024 Approved	Category	Notes
32	Arts, Culture, History, Entertainment & Sports	Mather Youth Wrestling: A Rancho Cordova Sports Club	The Mather Wrestling Club is a youth sports and fitness club providing an outlet for youth (girls and boys) between the ages 8 to 14. The club offers the benefits of exercise in a controlled, positive and fun environment with an experienced coach. The club promotes community pride and supports the growth and athletic development. Club activity coincides with the youth wrestling club season to gain exposure as a Rancho Cordova sports club in local tournaments. Scholarships will be made available to those who cannot afford the participation fees. Funding will provide t-shirts, shorts, uniforms, mat cleaner, supplies, registrations, scholarships, etc.	\$17,300	\$0 (See CC3)	N/A	Funding to be provided under the Youth Sports Growth and Startup Fund Bucket. See CC3. This is a multiyear request for three years in total. Recommended for one year of funding at \$10,000.
35	Arts, Culture, History, Entertainment & Sports	CCC: Sports Facilities Improvement and Maintenance	This proposed project would provide funds to the Cordova Community Council (CCC) on behalf of the Rancho Cordova Athletic Association to be expended for materials and services to improve and maintain youth sports fields and facilities located on property owned by the Folsom Cordova Unified School District (FCUSD) and/or Cordova Recreation and Park District (CRPD). The project is currently operating in the City of Rancho Cordova, wherein the school district or park district provides labor or other services for field or facility improvements and repairs on their property with material and other services costs, and volunteer effort provided by the Rancho Cordova Athletic Association (RCAA). The projects are selected by a consortium of Rancho Cordova youth sports league leaders organized under the RCAA, a project of the CCC. The sports leagues which stand to benefit from this project include Rancho Cordova Little League, Cordova Girls Softball, Rancho Cordova Soccer, Rancho Cordova Track Club, Cordova Blue Marlins, Cordova Cordettes, Cordova Jr. Lancers, and possibly others. Funding will provide materials (turf, paint, fill dirt, etc.) and administrative oversight. This is a multiyear request.	\$27,500	\$25,000	1	This is a multiyear request. FY 2023-2024 Funding: \$25,000 (6 months) FY 2024-2025 Funding: \$50,000 (12 months)
36	Arts, Culture, History, Entertainment & Sports	CCC: Youth Sports Promotion Campaign	This proposed project would provide funds to the Cordova Community Council to assist the Rancho Cordova Athletic Association to continue efforts to improve and expand promotion for youth sports leagues in the City of Rancho Cordova. The project will utilize digital and traditional outreach efforts to boost the profile of youth sports leagues, including collaborative efforts which include mass distribution of flyers, development of high quality and effective signage and an expanded means to extend information regarding what Rancho Cordova sports leagues have to offer with a goal of growing year-to-year league participation by 5%. Funding would provide for event flyer distribution, printing and signage, website, materials, outreach and oversight. This is a multiyear request.	\$23,100	\$20,000	1	This is a multiyear request. FY 2023-2024 Funding: \$20,000 (6 months) FY 2024-2025 Funding: \$40,000 (12 months)
37	Arts, Culture, History, Entertainment & Sports	Rancho Cordova Student Athlete Coalition (RCSAC): Athletic Improvements	The Rancho Cordova Student Athlete Coalition (RCSAC) has worked with Folsom Cordova Unified School District staff to identify academic and athletic needs at Cordova High School. The purpose of RCSAC is to equitably and efficiently support and recognize the diverse Rancho Cordova student-athletes while maintaining, improving, and upgrading all that is Rancho Cordova athletics. The proposed funding will support tutoring programs, educational field trips, advertising and marketing, physical improvements such as a new marquee and signage, some general facility improvements, recognition awards, and salaries for additional coaches, trainers, and enrichment staff. RCSAC has a booster club component and through this, aims to increase the fundraising efforts at Cordova High School.	\$221,500	\$221,500	1	This is a multiyear request. Recommended to receive full grant request for a single fiscal year. FY 2023-2024 Funding: \$221,500.
38	Arts, Culture, History, Entertainment & Sports	Rancho Cordova Little League: Improvement Plan, Field Enhancement & Required Equipment	Field conditions are vital in baseball. The better they are with manicured infields and outfields, the more the players and community members can safely enjoy them. Through baseball, Rancho Cordova Little League (RCLL) seeks to enhance the physical, mental, and emotional well-being of every child that takes part. It is the league's express goal that every player will be a better citizen and have a greater chance for success in future endeavors as a result of their RCLL experience, and furthermore, leave such a lasting impression with them that they will return to RCLL when they have children of their own. The teams practice and play games exclusively on the baseball fields and surrounding areas located at Cordova Lane/Ahlstrom Park and W.E. Mitchell Middle School. These fields are mowed and maintained by RCLL. This funding request is to purchase new landscaping equipment that can be used for years to come in order to keep fields groomed to the best condition possible for players and their safety. This includes a tractor, front loader, mower, trash receptacles, etc.	\$53,510	\$53,510	1	Recommended to receive full grant request.
39	Arts, Culture, History, Entertainment & Sports	CCC: Positive Coaching Alliance	This proposed project provides funding to the Cordova Community Council to provide training for parents, players, volunteers and leaders of Rancho Cordova youth sports leagues. This project coordinates with leadership at all leagues to offer specialized training to adults who work as coaches, managers and fans of youth sports. The proposed project also offers workshops for players regarding topics such as health and good sportsmanship. The courses are designed and conducted by providers at the Positive Coaching Alliance (PCA). The on-going training is fueled by a desire to have citywide consistency of standards governing how adults and athletes should comport themselves while engaged in athletic competition anywhere, but especially in Rancho Cordova. Success would mean a substantial culture change has taken place in youth sports conduct in our city. Utilized annually by larger sports organizations in the city, parents, volunteers, coaches and others attend either voluntarily or as a requirement by the league. During the workshops professional presenters lead participants through a 90-minute training session. The funding supports PCA workshops and administration.	\$9,500	\$7,500	1	Recommended to receive \$7,500 for FY 2023-2024.

ITEM 16.2.

Fiscal Year 2023-2024 Community Enhancement and Investment Fund Budget and Projects List

ATTACHMENT 5

Exhibit A to the Resolution

App.	Category	Application Name	Project Description	FY 2023-2024 Requested	FY 2023-2024 Approved	Category	Notes
42	Arts, Culture, History, Entertainment & Sports	CCC: Youth Sports Fee Assistance	This proposed project would provide funds to the Cordova Community Council for distribution by the Rancho Cordova Athletic Association (RCAA) to continue to manage a fee assistance program for children unable to participate in youth sports programs due to family financial barriers. Cordova Community Council worked with RCAA to establish criteria for assistance, operational guidelines for distribution of funds, as well as bookkeeping and reporting operations. This is a multiyear request.	\$8,000	\$8,000	1	This is a multiyear request. FY 2023-2024 Funding: \$8,000 (6 months) FY 2024-2025 Funding: \$30,000 (12 months) Note that this project was pre-approved for an additional FY 2023-2024 award in the amount of \$22,000.
44	Arts, Culture, History, Entertainment & Sports	WeEMBRACE: Enrichment & Sports Activities	This proposed project offers free enrichment programs (arts/crafts & social skills) and adaptive sports activities for children and adults with disabilities in and around Rancho Cordova. WeEMBRACE will be offering activities for individuals with disabilities in an integrated setting with neuro typical peers. All their activities help the individuals with disabilities foster friendship, increase their social and communication skills, and promote physical fitness during weekends. WeEMBRACE accepts students of all ages, all cultures and all abilities. Proposed activities would be free and available on weekends.	\$19,286	\$0 (See CC3)	N/A	Funding to be provided under the Youth Sports Growth and Startup Fund Bucket. See CC3. Recommended for \$10,000 in funding similar to that of other youth sports leagues.
46	Arts, Culture, History, Entertainment & Sports	FCUSD: Upgrade Weight Room with State of the Art Equipment at CHS	This proposed project will provide eight new racks, with all the necessary equipment to support a multitude of activities for the physical education classes, strength and conditioning athletic program, and the adaptive physical education programs at Cordova High School. In addition, the middle of the room will be transformed into a synthetic turf area to provide space for speed and agility drills and plyometric exercises.	\$208,189	\$208,189	1	Recommended to receive full grant request.
47	Arts, Culture, History, Entertainment & Sports	Rancho Cordova Track Club	The Rancho Cordova Track Club is currently running a year-round program. They have seen an increase in registration and need additional equipment and storage. The storage containers are for the implements and equipment is for the younger demographic of athletes they serve. The equipment needs include hurdles, shots, javelins, discuses, hammers, storage boxes, timing equipment, etc.	\$20,002	\$0 (See CC3)	N/A	Funding to be provided under the Youth Sports Growth and Startup Fund Bucket. See CC3. Recommended for \$10,000 in funding similar to that of other youth sports leagues.
48	Arts, Culture, History, Entertainment & Sports	Rancho Cordova Junior Lancers Football & Cheer: Reorganization	The Junior Lancers seek to attract new players and families through youth sports excellence. The Junior Lancers are looking at ways to better cycle athletes through off-season training programs. Junior Lancers seeks a grant to outfit teams with essential safety gear and training equipment. Funding would cover things such as cheer and football player packs, cheer camp, cheer events, uniforms, tents, spirit wear, snack bar supplies, team dinners, field goal post wraps, distance markers, facility equipment, football training bags, football training equipment, training for coaches, helmet reconditioning, etc.	\$172,420	\$30,000	1	Recommended to receive \$30,000 in FY 2023-2024 and \$50,000 in FY 2024-2025.
49	Arts, Culture, History, Entertainment & Sports	SABA/BARC: Building Community Bicycling in Rancho Cordova	The Bicycling Advocates for Rancho Cordova (BARC) and the Sacramento Area Bicycle Advocates (SABA) seek funding for biking and community activities during 2023-2024. Activities include the bike valet parking, bike maintenance pop-up clinics, social rides, bike education classes, Lights On! events, bicycle safety events, and pop-up experiences for youth and adults integrating cycling with other educational subject matters. BARC plans to use 2023-2024 funding to build additional capacity, to finalize becoming a 501(c)(3) nonprofit, and to expand its social media presence for cycling in Rancho Cordova. Additionally, BARC has achieved greater autonomy in providing bike valet service at Rancho Cordova community events, such as the California Capital Air Show and the Fourth of July celebration. The grant request for 2023-2024 extends the work in these areas: to provide direct services to community members in Rancho Cordova and to increase the capacity in Rancho Cordova via BARC and residents.	\$19,750	\$19,750	1	Recommended to receive full grant request.
Arts, Culture, History, Entertainment & Sports Subtotal				\$1,865,365	\$1,522,931		

ITEM 16.2.

Fiscal Year 2023-2024 Community Enhancement and Investment Fund Budget and Projects

ATTACHMENT 5

Exhibit A to the Resolution

<u>App.</u>	<u>Category</u>	<u>Application Name</u>	<u>Project Description</u>	<u>FY 2023-2024 Requested</u>	<u>FY 2023-2024 Approved</u>	<u>Category</u>	<u>Notes</u>
N/A	Education	FCUSD: Mills Middle School Positive Behavior Intervention Supports	This was approved as a multiyear request beginning in FY 2022-2023 and ending in FY 2024-2025. Each fiscal year during this timeframe is \$20,000. This is a multiyear request.	\$20,000	\$20,000	N/A	Previously approved as this was a multiyear request. In addition to FY 2023-2024 funding, they are approved for: \$20,000 FY 2024-2025
N/A	Education	SCUSD: Carver College Prep and Summer Bridge Program	This was approved as a multiyear request beginning in FY 2022-2023 and ending in FY 2024-2025. Each fiscal year during this timeframe is up to \$29,150. This is a multiyear request.	\$29,150	\$29,150	N/A	Previously approved as this was a multiyear request. In addition to FY 2023-2024 funding, they are approved up to: \$29,150 FY 2024-2025
N/A	Education	Folsom Lake College: Rancho Cordova/Folsom Lake College Promise Program	This was approved as a multiyear request beginning in FY 2022-2023 and ending in FY 2024-2025. Each fiscal year during this timeframe is \$145,400. This is a multiyear request.	\$145,400	\$145,400	N/A	Previously approved as this was a multiyear request. In addition to FY 2023-2024 funding, they are approved for: \$145,400 FY 2024-2025
N/A	Education	FCUSD: Book Recovery and Expansion	This was approved as a multiyear request beginning in FY 2022-2023 and ending in FY 2025-2026. Each fiscal year during this timeframe is \$75,000. This is a multiyear request.	\$75,000	\$75,000	N/A	Previously approved as this was a multiyear request. In addition to FY 2023-2024 funding, they are approved for: \$75,000 FY 2024-2025 \$75,000 FY 2025-2026
51	Education	916 Ink: Find Your Voice Creative Writing Workshop Series	Find Your Voice is a semester-length, school site-based program. Each student participating will receive 18 hours of California Arts and Common Core standards-aligned instruction with 916 Ink's professionally trained teaching artists and become a published author in an anthology of student work. Students will learn the basics of storytelling, introductory poetry forms, and the craft of creative nonfiction. In each 12-session workshop series, approximately 15-25 students build an appreciation for the literary arts, are encouraged to engage deeply with each other in a positive writing community, and develop social-emotional skills like empathy and resilience. 916 Ink will partner with classroom teachers to provide high-quality, creative writing workshops for 100, 3rd-12th grade Rancho Cordova students. The writing prompts build upon each other sequentially as part of 916 Ink's "Hero's Journey" storytelling curriculum. Students also learn how to perform their work for an audience in preparation for the book release and reading event. Funding covers things such as program staff, teacher stipends, printing, design, book release events, etc.	\$52,070	\$50,000	1	Recommended to receive \$50,000 in FY 2023-2024.
53	Education	Center for Land-Based Learning: The Student & Landowner, Education & Watershed Stewardship Program (SLEWS)	The Student and Landowner Education and Watershed Stewardship (SLEWS) program engages high school students in habitat restoration through a series of hands-on field days at real world projects. Over the course of the past year they have worked with George Washington Carver to connect their classroom learning to the real world, providing students with transformative experiences in nature that increase their appreciation, commitment and respect for sustainable agriculture and the natural world. Through activities such as water quality and bird box monitoring, students develop science and inquiry skills needed for lifelong learning. SLEWS staff recruit and train volunteers from nonprofits, public agencies, and universities to mentor students throughout their SLEWS year. Through this program students engage in college and career readiness activities that provide them insight into different career avenues while helping them cultivate their leadership, communication, and critical thinking skills. Funding covers things such as salaries, project supplies, and administrative costs.	\$49,122	\$35,000	1	Recommended to receive \$35,000 in FY 2023-2024 for a single fiscal year. This was more than they received in FY 2022-2023.
54	Education	Soil Born Farms: Rancho Cordova Food, Health and Environmental Career Pathway Program	Soil Born Farms proposes to grow the impact of Rancho Cordova's food, health and environmental career pathway program, expand experiential education for teens and sustain K-8 garden-based education. Curriculum will be integrated at the district level, and students will dig into experiential and cross-age learning at Soil Born Farms. The proposed project will build on past years' successes and continue to grow a comprehensive, standards-based career pathway in partnership with Folsom Cordova Unified School District. The program will also establish internships for high school and college students, provide training for educators, as well as Rancho Cordova field trip experiences for elementary students. Funding covers staff time, educational supplies, stipends and transportation for interns and plants for gardens.	\$74,642	\$50,000	1	Recommended to receive \$50,000 in FY 2023-2024 for a single fiscal year. This was more than they received in FY 2022-2023.

ITEM 16.2.

Fiscal Year 2023-2024 Community Enhancement and Investment Fund Budget and Projects List

ATTACHMENT 5

Exhibit A to the Resolution

App.	Category	Application Name	Project Description	FY 2023-2024 Requested	FY 2023-2024 Approved	Category	Notes
55	Education	Boys & Girls Club: Navigator Elementary	Since 2018, the Boys & Girls Club has been providing a comprehensive after-school program that is available 5 days a week - from the time school gets out (including minimum days/early dismissals) until 6 p.m. Throughout the COVID-19 pandemic, the Club continued to serve Navigator students and their families. Primary areas of focus for the program include health, safety, and education. On a typical day, the Boys & Girls Club serves over 300 youth at Navigator Elementary; providing academic support and enrichment programs designed to keep youth on track and successful both in and out of school. The Club has become a trusted partner and valued member of the school team; providing additional academic support and resources to the schools most vulnerable students. The Club has become an integral part of the school day, and a part of the Navigator team. The Club has been able to further positively impact all students at Navigator by providing school day support. Twice weekly the Boys & Girls Club facilitates High-Yield Learning Activities (HYLA) at recesses that are open to all students on campus. A major point of emphasis for the Club is Project Learn, a holistic strategy for leveraging every moment and dedicated staff to support Academic Success. Project Learn is a strategic intervention model that will support learning, both in-person and remotely if needed. Funding covers staffing, program supplies, and administrative support.	\$75,000	\$75,000	1	Recommended to receive full grant request.
57	Education	Falkon Academy: W. E. Mitchell Middle VEX IQ Robotics Program	The aim of this proposed project is to build VEX IQ Competitive Robotics teams with 25 6th-8th grade Mitchell Middle School students. Mitchell Middle School does not currently have a VEX robotics program in its curriculum. VEX IQ is a robotics program that is being used by multiple schools across the country. The funding is being requested to purchase equipment for practice and competitions, pay competition and registration fees, school room rentals, and coaching staff wages.	\$12,652	\$12,652	2	Recommended to receive full amended grant request. Facility usage needs to be worked out.
58	Education	Cordova Lancers Leaders & Legends: Free Mentoring program Mentors@Cordova High, MACH@Mills, and MACH@Mitchell Middle Schools	Mentors@Cordova High, MACH@Mills, and MACH@Mitchell Middle Schools are free programs that provides participants with the opportunity to earn while they learn and serve through the provision of supplemental educational, social, and vocational opportunities. Members receive guidance from mentors and earn rewards for demonstrated improvement in attendance/grades/behavior and for participating in community service. Members attend weekly meetings where expectations are set, guest speakers deliver life skill/vocation messages, and program participants share their successes. Weekly tutoring is provided and monthly community service activities are organized to instill the value of civic engagement and giving back to the community that gives to the students. Quarterly parent engagement events are hosted to strengthen family ties and help educate parents on available resources. Grant funding is being requested to ensure the continuation of this program and added support is being requested to build capacity through a paid internship program to teach MACH Alumni the skills needed to manage this program which is a new component for 2023-2024. Grant funding through Measure H would support staff costs, tutoring, internship stipends, program incentives, and activities at the three campuses. This is a multiyear request.	\$123,000	\$123,000	1	This is a multiyear grant request recommended to receive: FY 2023-2024: \$123,000 FY 2024-2025: \$129,150 FY 2025-2026: \$135,607
59	Education	PRO Youth: Governments Engaging Youth in the City of Rancho Cordova	Youth @ City Council and Summer @ City Hall provide Rancho Cordova youth opportunities to learn about City functions and civic processes. Participants gain a unique perspective into City Hall as they interact with City staff and leaders while also gaining valuable skills that support their success as students and community leaders. The proposed program provides a two-pronged approach for 50 youth, ages 13-18, to engage in government and civic education in the City of Rancho Cordova. Students will learn more about the history of Rancho Cordova and be provided with opportunities to share their views and suggestions for continuing to improve community relationships by making the City of Rancho Cordova a welcome and safe place for all. Youth participants will meet and interact with local and regional leaders in the private, public, and nonprofit sectors to learn about those leaders' views of the business/economic climate in Rancho Cordova and share their own views on innovative and creative ways a city can thrive. Grant funding would support staff costs, participant stipends, etc. This is a multiyear request.	\$83,381	\$80,000	1	This is a multiyear request. Recommended to receive \$80,000 each year of the multiyear request: FY 2023-2024: \$80,000 FY 2024-2025: \$80,000

ITEM 16.2.

Fiscal Year 2023-2024 Community Enhancement and Investment Fund Budget and Projects List

ATTACHMENT 5

Exhibit A to the Resolution

App.	Category	Application Name	Project Description	FY 2023-2024 Requested	FY 2023-2024 Approved	Category	Notes
60	Education	FCCP: Professional Pathways	Folsom Cordova Community Partnership (FCCP) is proposing to provide professional pathways to students who want direct employment placement with VSP. VSP is one of their recent partnerships added to provide students who completed a career assessment the opportunity for training and future job placement. FCCP will provide one-on-one support to help with outreach, recruitment, enrollment and ongoing support to students during their training. Enrolled students will be provided further support to address barriers that arise. FCCP's partnership with VSP is a direct investment into Rancho Cordova's workforce development. The career assessment fosters career awareness but more importantly reveals the top three areas of interest. Grant funding would support staff costs, program supplies, participant stipends, etc.	\$66,000	\$75,000	1	FCCP applied for funding to provide youth workforce programs tied to school sites. Recommendation is to combine their two applications and funding requests as follows: \$60,000 for (application #61) plus \$15,000 (for youth stipends as described in application #60) for a total of \$75,000. This is similar to the prior scope and expenses of both programs combined.
61	Education	FCCP: JobEx for Youth	This proposed project focuses on the continuation of career services to high school students, with a focus on Cordova, Kinney and Walnutwood High Schools. JobEx will allow students to graduate with firsthand exposure to a wider array of career opportunities, an informed sense of their career direction and planning, and a strong correlation between continuing education and achieving their career goals. FCCP has established a solid base and continues to see the number of students they assist grow each year. Training topics include types of educational/employment pathways, applying to college, financial literacy, building a professional network, transition into adulthood, and social and emotional development. FCCP staff will network with local businesses to connect and broaden youth to job shadow experiences. Grant funding would support staff costs, program supplies, participant stipends, etc.	\$60,000			
65	Education	Kiwanis: The Book Buddies Club Goes Interactive!	The Book Buddies Club proposes to boost childhood reading and positive behavior by placing a book vending machine at the Rancho Cordova Youth Center (RCYC) and giving books to schools with these machines. Kiwanis Club of Rancho Cordova's Book Buddies Club expands home libraries by freely giving books to young people in many ways, including at community events and afterschool programs, while encouraging family literacy activities. Kiwanis recently supported school-based book vending machines that dispense books chosen by young people as earned rewards for positive behavior. By placing a book vending machine at the RCYC, the Book Buddies Club will bring book ownership to more local young people, while rewarding their active and positive engagement in RCYC programs. The CEIF grant will purchase and place a "wrapped" book vending machine at the RCYC and will stock it with at least 250 books of particular interest to the diverse young people of Rancho Cordova. The grant will also buy books to supplement those available for book machines at five local schools. And, the grant will fund a portion of the QR-coded stickers placed in each book. The QR code leads to resources on family literacy located on Kiwanis Club's website. The Rancho Cordova Police Activities League (PAL) and the Boys and Girls Club, which oversee programs at the RCYC, will select criteria by which youth will earn tokens to "buy" books from the RCYC vending machine.	\$9,000	\$9,000	1	Recommended to receive full grant request. Refer applicant to use Rancho Cordova Youth Center branding standards.
66	Education	Suvidha International Foundation: Speech & Debate Programs	The proposed educational Program will help elementary, middle and high school students (grades 4 through 10) of Rancho Cordova with speech and debate training programs. The speech and debate programs will provide students with valuable skills that they will use for the rest of their lives, including but not limited to researching, writing, critical thinking, organization, persuasion, conflict resolution and communication proficiency. These educational tools are necessary in every part of our lives and successfully mastering them at a young age will allow the participants to utilize them in their day-to-day activities. Whether it is online or in person, the skills will help them articulate their opinions in a constructive format, delivering their thoughts in a clear and concise manner. They will also communicate with peers their own age, develop a level of confidence in themselves, and leave a positive impression upon the people around them. The speech program will provide a foundation for various types of speech, categorized as oratorical, persuasive, impromptu, dramatic, humorous, and poetic. The debate program will provide an overview of different styles of debate, categorized as Parliamentary, Public Forum, Lincoln-Douglas, Spontaneous Argumentation, Team Policy, and Cross-Examination. Funding would be used to purchase a Zoom subscription, awards and trophies, provide coaching stipends, venue and equipment rental fees, etc.	\$10,250	\$10,000	1	Recommended to receive one year of funding; \$10,000.
67	Education	Suvidha International Foundation: Ranchobot Challenge 2024	The proposed robotics program will help Rancho Cordova elementary and middle school students (grades 4 through 8) in designing and coding robots to perform. The students engage in STEAM subjects, hone their computer programming skills, creativity, and develop engineering, leadership and presentation skills. The proposed robotics program is the continuation of the program funded in 2022-2023. The first year program students will have entry-level training while the second year students will have more in-depth training. The program also facilitates team building activities through youth empowerment and stress-management program for students. As students learn to reduce stress and manage emotions through interactive fun games and activities, they gain ability to build more positive relationships with their peers, parents and coaches and can be great team members. Grant funding would support the purchase of Lego Kits, sensors and parts, awards and trophies, venue rentals, Zoom subscription, etc. This is a multiyear request.	\$19,200	\$19,000	1	This is a multiyear request. Recommended for two years of funding; \$19,000 each fiscal year. FY 2023-2024: \$19,000 FY 2024-2025: \$19,000

ITEM 16.2.

Fiscal Year 2023-2024 Community Enhancement and Investment Fund Budget and Project List

ATTACHMENT 5

Exhibit A to the Resolution

App.	Category	Application Name	Project Description	FY 2023-2024 Requested	FY 2023-2024 Approved	Category	Notes
71	Education	EGUSD: Full STEAM Ahead Science Literacy through Field Experiences	Robert J. McGarvey Elementary School aims to provide all students as well as families with relevant science, technology, engineering, arts, and math (STEAM) learning experiences. There are two essential elements of this proposed project: 1. Provide 860 students with a field trip opportunity and/or to participate in an on campus hands-on science activity such as the ones offered by the Lawrence Hall of Science and Sierra Nevada Journeys. 2. Students and families will be invited to attend an evening Family Science Night designed to inspire adults to discover science together with their children. Funding would provide for entry fees, assembly fees, and materials for family night.	\$13,925	\$13,925	1	Recommended to receive full grant request.
72	Education	California Capital Film Office: A Day in the Life of Rancho Cordova - Filmmaking Program	Partnering with the Rancho Cordova Police Activities League, "A Day in the Life in Rancho Cordova" will provide students opportunities to use technical and digital media skills to explore people and places important to them and their community by developing documentaries from concept to delivery. Professional filmmakers work directly with the students through a leadership and life skills development program that will use digital video and the art of storytelling to teach Rancho Cordova youth, 12-17 years of age to become productive citizens. Students will be instructed on how to use camera equipment, lights, sound, and will be shown how to download their footage from the camera memory card into a computer and introduced to the editing program Final Cut. Each group will edit their film with music, effects, and credits. Students will be guided through the filmmaking process and learn about screenwriting, storyboarding, production, cinematography, sound, editing, and much more. Student productions will be shown and every participant will receive a flash drive containing their projects. Funding would provide for instructor fees, editing, refreshments, equipment and lighting.	\$16,248	\$16,248	1	Recommended to receive full grant request.
73	Education	FCUSD: Social Emotional Learning for Families	More than 40 families will participate in an informational workshop and receive materials and support to learn about Social Emotional Learning. The success of the program will be measured by the number of families who attend and feedback from participants. Funding would cover childcare, food, materials, and books.	\$1,750	\$1,750	1	Recommended for event sponsorship at \$1,750 level.
76	Education	FCUSD: JROTC Enhancement Initiative	The closure of Mather Air Base resulted in the loss of jobs and millions in annual income. The Rancho Cordova community (pre-cityhood) bore the brunt of this devastation leaving a significant economic void, as well as a loss of military presence that once shined bright. As years progressed the city was able to rebound, however the military presence did not regenerate. Fortunately, the JROTC unit stepped into the empty space by providing military centric decorum. This grant would support the Cordova High School JROTC program to provide young people valuable lessons in leadership, character-building, and citizenship affecting the community in a positive manner by serving as a catalyst for growth and prosperity. Funding supports equipment, robotics, running shoes, etc.	\$5,000	\$5,000	1	Recommended to receive full grant request.
77	Education	FCUSD: Outdoor Science Trips for Rancho Cordova Elementary Schools Grades TK-5	Folsom Cordova Unified School District requests support to provide every Rancho Cordova student with a STEM-focused field trip in grades TK-5. Their goal is to expose students to STEM field trips and experiences that will result in academic gains through greater engagement. Program funding would cover entry fees, assembly fees, and transportation costs.	\$50,000	\$0 (See CC4)	N/A	Funding to be provided under the Field Trips & Assemblies Bucket at an amount equal to \$45,000. See CC4.
78	Education	Sacramento Splash: Youth Environmental Leadership Camp (YELC)	The Youth Environmental Leadership Camp (YELC) is an immersive summer program for 6th/7th grade students. Campers will attend a 1-week camp, Monday - Friday from 8:30 a.m. – 5:30 p.m., in groups of 15 to design and implement climate-smart solutions aimed at improving air/water quality and/or natural habitats where they live. They will be conducting four weeks of camp. Topics covered in camp include but are not limited to: air quality, water, energy, transportation, food/consumption/waste, land use, and natural habitats. The campers will visit sites for hands-on guided experiences related to these topics. Campers will sample and collect data, gaining experience using some of the tools and materials that scientists and engineers use in their work. Campers will get the chance to engage with professional environmental scientists, engineers, social scientists, and environmental protection activists to learn about their careers and what they did to work in their specific fields of expertise. After the camp, Splash will convene YELC campers monthly in a 2-hour after-school club for the remainder of the 12-month rolling year. Campers will work together on a team project that will have a positive impact on the environment and climate in their community. They will learn about project management, from identifying and defining a problem, to planning and budgeting, project implementation and measuring their success and impact. Throughout the process, they will have the support of mentors and staff. Splash will provide a small project budget for each team to use in implementation of their team project. Projects will be brainstormed, developed, and led by campers in groups of 4-6. Mentors will guide the projects, and will also coach campers on their collaboration, engagement, listening and communication skills. Project funding will support personnel costs, meals, camper supplies, transportation, etc.	\$45,000	\$35,000	1	Recommended to receive \$35,000 in FY 2023-2024. This is more than they received in FY 2022-2023.

ITEM 16.2.

Fiscal Year 2023-2024 Community Enhancement and Investment Fund Budget and Project List

ATTACHMENT 5 Exhibit A to the Resolution

App.	Category	Application Name	Project Description	FY 2023-2024 Requested	FY 2023-2024 Approved	Category	Notes
79	Education	Impact Foundry: Certified Sustainable	Certified Sustainable is a business sustainability planning program for Rancho Cordova nonprofit organizations to ensure that mission-focused community-based organizations continue to fulfill their mission and prove the impact of their work. The program has four pillars of focus: Revenue Structure, Operational Infrastructure, Community Engagement, and Governance. In a combination of class training, small group and individual technical assistance, participating nonprofits will complete a multi-year sustainability plan. Certified Sustainable consists of four months of training in the key topic areas, followed by four months of technical assistance and support. Each nonprofit organization in the program receives more than 24 hours of classroom training, 100 hours of individualized support, and 10 hours of board training. In addition, nonprofit leaders engage in networking and peer learning, and are supported through collaborations with other nonprofits. The program model is \$5,000 per nonprofit served and a fifteen organization limit.	\$75,000	\$25,000	1	Recommended to receive \$25,000 in FY 2023-2024.
80	Education	FCUSD: Strengthening Families Program	Over the past ten years, the Strengthening Families program (SFP) has supported over 200 Folsom Cordova Unified School District (FCUSD) families. Each school year, FCUSD offers one SFP session in Rancho Cordova. The social-emotional impact of COVID-19 is evident in our school community and there has been increased interest from Rancho Cordova families to participate. The Strengthening Families program is delivered through a series (10-14) of 2-hour workshops. This program can support children ages 6-11, and children ages 12-16 in higher risk families along with their parents/guardians. For children younger than six, childcare services are available. These sessions are preceded by a meal that includes informal family practice time and group leader coaching. There is a long wait lists to join SFP sessions and this project aims to expand the number of sessions and locations in Rancho Cordova so more families can access this program. Program funding supports facility costs, catering, facilitation, childcare, and supplies.	\$45,000	\$30,000	1	Recommended to receive \$30,000 in FY 2023-2024.
82	Education	FCUSD: Garden's TV STEAM Initiative (Mobile TV studio)	The vision at Cordova Gardens Elementary School is to empower each student, academically, emotionally and socially through STEAM integration. Through this proposed initiative, students would work during class and after school on media related tasks, including video production. They would purchase computers, film and editing software with grant funding. Students would work on Cordova Garden's video news and produce videos for use by PBIS, for school information, for school events, and for community outreach. Videos regarding hallway, recess, lunch, and classroom behavior would be produced, edited, and then broadcasted to classrooms on a regular basis. Students would record, edit, and publish monthly character videos to promote social emotional learning.	\$4,500	\$4,500	1	Recommended to receive full grant request.
CC4	Education	Field Trips & Assemblies Bucket for FCUSD	Under prior council direction, established funding for future field trips/assemblies and other experiential learning opportunities for Rancho Cordova public school students/schools.	\$45,000	\$45,000	1	FCUSD applied for funding to provide Rancho Cordova students (TK-5) with an outdoor science trip. See application #77. Recommended to receive \$45,000 in FY 2023-2024.
CC5	Education	Field Trips & Assemblies Bucket for EGUSD	Under prior council direction, established funding for future field trips/assemblies and other experiential learning opportunities for Rancho Cordova public school students/schools.	\$7,500	\$7,500	1	This funding is specific to Sunrise Elementary School as Robert J. McGarvey Elementary School has a direct request for field trip funding (application #71).
CC6	Education	Field Trips & Assemblies Bucket for SCUSD	Under prior council direction, established funding for future field trips/assemblies and other experiential learning opportunities for Rancho Cordova public school students/schools.	\$7,500	\$7,500	1	
Education Subtotal				\$1,220,290	\$999,625		

ITEM 16.2.

Fiscal Year 2023-2024 Community Enhancement and Investment Fund Budget and Projects List

ATTACHMENT 5

Exhibit A to the Resolution

App.	Category	Application Name	Project Description	FY 2023-2024 Requested	FY 2023-2024 Approved	Category	Notes
N/A	Other	Blessings in a Backpack: Rancho Cordova	This is a multiyear request that began in FY 2022-2023 and ends in FY 2024-2025. Each fiscal year during this timeframe is \$25,000. This is a multiyear request.	\$25,000	\$25,000	N/A	Previously approved as this was a multiyear request. In addition to FY 2023-2024 funding, they are approved for: FY 2024-2025: \$25,000.
N/A	Other	Rebuilding Together Sacramento: Home & Neighborhood Improvement Campaign	This is a multiyear request that began in FY 2022-2023 and ends in FY 2023-2024. Fiscal year 2023-2024 is \$150,000.	\$150,000	\$150,000	N/A	Final approved year is FY 2023-2024; \$150,000.
N/A	Other	FCUSD: Homeless Student Services	This is a multiyear request that began in FY 2022-2023 and ends in FY 2024-2025. Each fiscal year during this timeframe is \$15,000. This is a multiyear request.	\$15,000	\$15,000	N/A	Previously approved as this was a multiyear request. In addition to FY 2023-2024 funding, they are approved for: FY 2024-2025: \$15,000.
N/A	Other	Rancho Cordova Chamber of Commerce: Explore	This project was approved as a multiyear request beginning in FY 2021-2022 and ending in FY 2023-2024. Fiscal year 2023-2024 is \$53,000.	\$53,000	\$53,000	N/A	Final approved year is FY 2023-2024; \$53,000.
N/A	Other	Rancho Cordova PAL: Adventure Van	This project was approved as a multiyear request beginning in FY 2021-2022 and ending in FY 2023-2024. Fiscal year 2023-2024 is \$21,000.	\$21,000	\$21,000	N/A	Final approved year is FY 2023-2024; \$21,000.
86	Other	Habitat for Humanity of Greater Sacramento: Home Preservation and Neighborhood Revitalization	Habitat for Humanity assists low-income residents, particularly seniors, veterans, and disabled homeowners with repairs to bring their homes into safe, habitable condition while beautifying neighborhoods. The funding would allow Habitat for Humanity to make significant critical health and safety related and beautification repairs on at least 25 qualified low-income owner-occupied homes in Rancho Cordova both improving community pride and quality of life for the residents receiving repairs and their neighbors. Example renovations include replacing leaking and structurally unsound roofs and porches, replacing single-pane windows, exterior paint/landscaping, substantial accessibility and aging in place upgrades, dry rot remediation, and health and safety related critical exterior repairs. Habitat for Humanity conducts outreach to increase awareness of the repair program within the City of Rancho Cordova; screens applicants to establish eligibility and conduct on-site reviews by a construction supervisor to define project scope. Habitat also plans and executes the selected projects under program supervision from a licensed general contractor and with on-site construction professionals as project supervisors. The majority of the labor on Habitat projects is typically provided by volunteers. Where possible Habitat leverages grant funding by actively soliciting in-kind donations of materials to reduce project costs or layering on additional funding pools to stretch dollars farther and to impact more Rancho Cordova households. Habitat evaluates the effectiveness of this program; reports to the City with a listing of who received assistance, a narrative of their eligibility for funding, description of the work performed, cost of the work charged to the grant, other funding or in kind resources leveraged, and testimonials from the homeowner partners served. Grant funding would cover contracted services, labor, building materials, and some administrative costs.	\$300,000	\$150,000	1	Recommended to receive \$150,000 in FY 2023-2024. This is more than they received in FY 2022-2023.
87	Other	Rancho Cordova Police Activities League: Outdoor Adventure Club	The mission of the Rancho Cordova Police Activities League (PAL) is to involve and mentor youth in social, educational, recreational and leadership activities that will deter crime, increase self-esteem, and promote a positive relationship with law enforcement. PAL is seeking funding to support its Outdoor Adventure Club program. After several years of virtual learning, the Outdoor Adventure Club has provided outdoor activities to "reboot" the youth in our community. Youth spend hours a day in front of a screen, so now more than ever kids need a positive, healthy, and safe break from devices. PAL's Outdoor Adventure Club has embarked on several adventures such as hiking, camping, snow trips, aquatic activities, and much more. PAL utilizes these "adventures" to build confidence, promote creativity/imagination, an appreciation for nature, team work, and physical fitness. Club members also participate in outdoor community events, such as community food drives, and other PAL events. The grant funding will allow our youth to participate in the program at no cost to them and purchase needed equipment and pay necessary fees to provide the best possible adventure experience.	\$18,523	\$18,000	1	Recommended to receive \$18,000 in FY 2023-2024.

ITEM 16.2.

Fiscal Year 2023-2024 Community Enhancement and Investment Fund Budget and Projects

Exhibit A to the Resolution

App.	Category	Application Name	Project Description	FY 2023-2024 Requested	FY 2023-2024 Approved	Category	Notes
88	Other	Whisker Warriors Animal Defense Fund: Spay/Neuter/ Vaccine Program	This program application proposes to enhance the quality of life in Rancho Cordova by offering and promoting spay/neuter services for canines and felines in our community and caring for community (homeless) cats. Education and spay/neuter services are needed to reduce pet overpopulation. Canines, specifically, have had limited support. A small number of rabbit spay/neuters are covered if a clinic will offer that service. Felines continue to be unaltered and abandoned by residents, especially in rental housing, which increases the need for immediate action. Funding covers spay/neuter voucher program costs, community cat care and food, outreach, etc.	\$40,000	\$40,000	1	Recommended to receive full grant request.
96	Other	Rancho Cordova Moose Family Center 2357: Phase 2 of the Rancho Cordova Moose Lodge Parking Lot	Rancho Cordova Moose Lodge is proposing to complete the asphalt resurfacing project for the remaining portion of the parking lot to enhance the appearance and improve the safety for members and the community. The project is intended to install more lighting and resurface the remaining portion of the parking lot asphalt. The lighting portion of the project would take place after the resurfacing.	\$80,000	\$80,000	2	Recommended to receive full grant request.
98	Other	CCC: Cordova Community Christmas Tree Safety Enhancements	The Cordova Community Council proposes to strengthen the existing infrastructure for the Cordova Christmas Tree to withstand extreme winds and weather that have become more typical of the Sacramento area seasons. The project is supported by the Cordova Recreation and Park District and would provide funds to the Cordova Community Council to install concrete footings to the site. The proposed concrete anchoring system would be invisible when the tree is not in place. The annual lighting of the tree attracts 5,000 people. The target date for this project is in September or October of 2023, in advance of the tree installation in November 2023.	\$10,000	\$10,000	1	Recommended to receive full grant request.
100	Other	Rancho Cordova HART: Winter Sanctuary and Homeless Services in Rancho Cordova	Rancho Cordova HART's mission is to provide assistance to the unhoused in the community by continuing to provide essential services. Rancho Cordova HART will provide a rotating Winter Sanctuary program, housing counseling, and supportive services to the unhoused in Rancho Cordova. Funds will be allocated to bus passes, services to provide clients with rental assistance, move-in costs (such as application/background check fees), and the general operation of the Winter Sanctuary program. Expected costs for the Winter Sanctuary program operation consist of transportation, food, and cleaning supplies, and intake-related expenses. Citizens and faith communities operate the Winter Sanctuary Shelter Program in Rancho Cordova to provide free overnight shelter, warmth, meals, and connection to mainline health and housing-related services for men and women who are experiencing homelessness in our area during the coldest months of winter. Guests are invited to arrive at the intake site at 5 p.m. and are transported to the host church or overnight location for the evening. Here, community volunteers provide a hot meal and guests receive housing counseling from the Rancho Cordova Navigator and other mainline services. Last year, Rancho Cordova HART had 500+ volunteers participate in the program. Rancho Cordova HART partners with groups to assist those on the street or in the Winter Shelter program to achieve housing. Rancho Cordova HART removes the barriers to housing by covering the costs of security deposits, bus passes, or similar "move-in costs." Rancho Cordova HART also assists by hosting events such as resource fairs and mobile shower gatherings.	\$112,000	\$100,000	1	Recommended to receive \$100,000 in funding in FY 2023-2024.
102	Other	Rancho Cordova Food Locker: Food Recovery	The Food Recovery program will enable Rancho Cordova Food Locker (RCFL) to continue as the primary recovery partner for grocers in Rancho Cordova. SB 1383 sets as a goal that not less than 20% of edible food that is currently disposed of, is recovered for human consumption by 2025. It requires large commercial edible food generators (grocery stores) to donate all edible food that would otherwise be disposed to an edible food recovery organization like RCFL. RCFL has agreements with some of the largest grocery stores in Rancho Cordova and they anticipate more will come online later this year. Five days per week, RCFL collects edible food that would otherwise go to waste and redistributes it to feed people in need. RCFL operates one large truck and one commercial van daily with limited hours. They need funding for additional drivers, fuel, and vehicle maintenance. Currently they have two part-time drivers. Through education and capacity building, it is their intention to become a model food recovery program for the region.	\$103,760	\$100,000	2	Funding recommendation is contingent. If applicant receives funding from other revenue sources, such as the Regional Edible Food Program, the grant will not be awarded under Measure H.
104	Other	EGUSD: Robert J. McGarvey Elementary School Student Video Lab	Robert J. McGarvey Elementary School is proposing to create a video lab with state of the art equipment to enhance student multi-media presentations. Funding would allow for the purchase of audio, video, and editing equipment for grades 4 – 6 to create and publish multi-media presentations and establish a Griffin News program where the students and staff present a short daily news broadcasts for the school and community. Funding would also be used to create a video lab space using existing equipment. Additionally, funds would support training students and staff how to optimize the equipment through online instruction and professional training. As the program matures, other grade levels will be brought in to utilize the lab. This is a multiyear request.	\$6,000	\$6,000	1	This is a multiyear request. Recommended to receive \$6,000 annually from FY 2023-2024 through FY 2025-2026.

App.	Category	Application Name	Project Description	FY 2023-2024 Requested	FY 2023-2024 Approved	Category	Notes
108	Other	FCUSD: HyFlex Classrooms for Adult Education Students	Folsom Cordova Adult School is piloting HyFlex classrooms in order to serve more individuals in the community. They are requesting 60 Chromebook computers, 3 Chromebook carts, and 3 Owl cameras. The computers would be loaned to students who want to enroll in HyFlex but need access to technology so they can attend virtually from home. The HyFlex model of instruction will assist in alleviating many of the barriers adult students have to attending school in-person. HyFlex gives students the option to attend class synchronously either in-person or online depending on their personal preference or barriers they may have to coming in-person or which option fits best with their family and work life. HyFlex is different from hybrid. HyFlex allows students to attend the same class either in-person or online synchronously, whereas hybrid classes are offered either all in-person or all online. This flexibility will result in the participation of many students who could not have otherwise attended because of barriers to coming to school in-person. Many of the common barriers include childcare issues, family issues, transportation challenges, work scheduling conflicts, or health-related problems. However, with HyFlex, students with barriers to attending on-site can still participate at home while other students are participating in-person. This type of class is different from traditional distance learning because the students are engaging together. Moreover, in an ever-changing technology climate, it gives students control over their learning and access to the most up-to-date options for how they engage with their peers and instructors.	\$28,245	\$15,000	1	Recommended to receive \$15,000 in FY 2023-2024.
112	Other	American River Grange No.172: Concrete Work	The American River Grange Hall is open to the public and has many events during the year. When they renovated the backyard several years ago, they had no idea that guests would set up tables for full course meals outside which grew out of the pandemic and need for outdoor venue space. The current patio does not have enough space to accommodate that type of event. The area that is covered in decomposed granite (DG) is currently used for most dinner parties and wedding receptions. During the spring, summer and early fall many events are held outside that include dancing, such as weddings and anniversaries. Many people end up dancing on the grass which causes damage to the lawn. Unfortunately, the DG makes it hard to have many events on it or to use wheelchairs and walkers. The Grange would like to extend the recently completed ADA ramp into the backyard. By increasing the size of the current patio and converting the DG into a more durable surface, they can provide easy access for all guests. The proposed project would also allow for a concrete walk way from the first-floor exit to the existing patio as the current area is dirt and mulch.	\$45,679	\$45,679	2	Recommended to receive full grant request.
113	Other	Sierra Service Project: Home Repair Workforce Development Academy	From 2015 to 2022, Sierra Service Project (SSP) hosted 1,427 volunteer days and completed 106 exterior home repair projects for 74 low-income residents. These projects took place mostly throughout the school year, with volunteers joining for a day, weekend, or week of service. For the summer of 2024, they will hire a team of 10 local young people (ages 16-30) for a 10-week workforce development academy. Each week participants will spend about 20 hours completing home repairs for low-income residents, 5 hours working on a community-based project, and receive a presentation from a local building expert, introducing them to new trades and career opportunities. This team will build hands-on construction techniques, gain exposure to various construction trades, and learn and practice conflict resolution and leadership skills. They will also invite youth and adult volunteers from Rancho Cordova and beyond, led by this team, to spend a day (or multiple days) completing home repairs for low-income residents. The funding would support staff costs, building materials, transportation, food, marketing, etc.	\$113,131	\$75,000	2	Recommended to receive \$75,000 in FY 2023-2024.
CC7	Other	Local Community Service Partnerships Bucket	Under prior Council direction, established funding to grow and strengthen community partnership in Rancho Cordova. Small community grants are available through an ongoing application process for up to \$5,000 each and no more than \$10,000 per organization in a calendar year. Other details are found on our website.	\$75,000	\$75,000	1	
			Other Subtotal	\$1,196,338	\$978,679		
			Community Grants	Total of grants submitted and previously approved and allocated programs for FY 2023-2024	\$4,281,992	\$3,501,235	

ITEM 16.2.

Fiscal Year 2023-2024 Community Enhancement and Investment Fund Budget and Projects

ATTACHMENT 5
Exhibit A to the Resolution

App.	Category	Application Name	Project Description	FY 2023-2024 Requested	FY 2023-2024 Approved	Category	Notes
LP1	Legacy Fund	Legacy Project Allocation FY 2023-2024	Fund Phoenix Production Company (DBA Rise Up Theatre Company): FY 2022-2023 Revenues: \$23,613 FY 2023-2024 Revenues: \$1,318,056 FY 2024-2025 Revenues: \$134,504 FY 2025-2026 Revenues: \$139,885 FY 2026-2027 Revenues: \$145,480 FY 2027-2028 Revenues: \$176,760 Total combined amount for Phoenix Production Company (DBA Rise Up Theatre Company) is \$1,938,298. Fund Mineshaft Project (Cordova Community Council Foundation): FY 2022-2023 Revenues: \$1,300,000 FY 2023-2024 Revenues: \$5,000,000 FY 2024-2025 Revenues \$3,800,000 Total combined amount for Mineshaft Project (Cordova Community Council Foundation) is \$10,100,000.	\$3,417,697	\$3,417,697	3	These two Legacy Fund Projects may use a combination of Measure H & Measure R funding.
Legacy Project Allocation			Total	\$3,417,697	\$3,417,697		
PS1	Public Safety	Rancho Cordova Police Department Crime Suppression Unit (CSU)	Funding for four officers and two marked patrol cars for the CSU.	\$1,456,431	\$1,456,431	1	
PS2	Public Safety	Rancho Cordova Police Department Folsom, Olson, Zinfandel (FOZ) Officer	Funding of a Rancho Cordova Police Department Problem Oriented Policing (POP) Officer focusing on FOZ and businesses.	\$271,598	\$271,598	1	
PS3	Public Safety	ShotSpotter	ShotSpotter Technology to enhance officer efficiency to calls of reported gun fire.	\$300,000	\$300,000	1	
Public Safety			Total	\$2,028,029	\$2,028,029		
PW1	Public Works	Pavement Rehabilitation	Sunrise Boulevard/Mather Field Road pavement rehabilitation, sidewalk repair, and drainage improvements.	\$1,125,000	\$1,125,000	1	
PW2	Public Works	Enhanced Litter and Graffiti Abatement in Streets & Channels	Enhanced trash & graffiti abatement on City arterials, drainage channels, and Highway 50 interchanges.	\$200,000	\$200,000	1	
PW3	Public Works	Enhance the City's Urban Forest	Programs to enhance the City's urban forest in collaboration with Sacramento Tree Foundation. Includes plantings, education, and addressing deferred maintenance of the urban forest's long-term health.	\$150,000	\$150,000	1	
PW4	Public Works	Sidewalk Repair	Replacement and repair of existing sidewalk to continue the work towards eliminating the approximately \$10 M backlog.	\$200,000	\$200,000	1	
PW5	Public Works	Trail Connection	Planning phase of the American River Parkway Trail Connection.	\$150,000	\$150,000	1	
Public Works			Total	\$1,825,000	\$1,825,000		
LPO	Legacy Project Operations	Rancho Cordova Youth Center	Funding of operations for the Rancho Cordova Youth Center.	\$822,600	\$822,600	1	
LPO	Legacy Project Operations	Rancho Cordova Police Department Youth Center Officer	Funding of a Rancho Cordova Police Department PAL/Youth Center Officer, student award programs, and youth outreach events.	\$280,439	\$280,439	1	
Legacy Project Operations			Total	\$1,103,039	\$1,103,039		
AD1	Administration	Administration & Communication	Funding of the administration of the Community Enhancement & Investment Fund (5% of total annual Measure H/Community Enhancement & Investment Fund budget).	\$625,000	\$625,000	1	
Administration			Total	\$625,000	\$625,000		
Total of approved grants, internal department allocations for initiatives, and Legacy Fund allocation for FY 2023-2024				\$13,280,757	\$12,500,000		

CITY OF RANCHO CORDOVA

RESOLUTION NO. XX-2023

**A RESOLUTION OF THE CITY COUNCIL OF THE CITY OF RANCHO CORDOVA
ADOPTING THE APPROPRIATIONS LIMIT FOR FISCAL YEAR 2023-24 AND MAKING THE
ANNUAL ELECTION FOR ADJUSTMENT FACTORS PURSUANT TO ARTICLE XIII-B OF
THE CALIFORNIA CONSTITUTION**

WHEREAS, the people of California on November 6, 1979, added Article XIII-B to the State Constitution placing various limitations on the appropriations of state and local governments; and

WHEREAS, the people of California on June 5, 1990 amended Article XIII-B effective July 1, 1990; and

WHEREAS, the provisions of the amendments have been interpreted by a coalition of statewide organizations, and the organizations have issued through the League of California Cities revised guidelines to calculate the appropriations limit based on changes in the cost of living, population, and other specified factors; and

WHEREAS, pursuant to Section 7900 et seq. of the Government Code and the California Constitution, cities are required to adopt a resolution setting an annual appropriations limit at a regularly scheduled meeting or a noticed special meeting; and

WHEREAS, the City of Rancho Cordova has complied with the provisions of Article XIII-B in calculating the Appropriations Limit for Fiscal Year 2023-24; and

NOW, THEREFORE BE IT RESOLVED by the City Council of the City of Rancho Cordova does hereby adjust the City's appropriations limit by the growth in City population and the increase in the per capital personal income for the State of California to determine its appropriations limit of \$102,383,689 for Fiscal Year 2023-24.

PASSED AND ADOPTED by the City Council at a regularly scheduled meeting held on the 5th day of June 2023 by the following vote:

AYES:

NOES:

ABSENT:

ABSTAIN:

ATTEST:

Linda Budge, Mayor

Stacy Leitner, CMC
City Clerk

ITEM 16.2.

ATTACHMENT 7

Exhibit A to the Resolution

CITY OF RANCHO CORDOVA, CA
FISCAL YEAR 2023-24 GANN CALCULATIONS**SCHEDULE NO. 1****USER FEES VERSUS COSTS**

	Planning Services	Building & Safety	Engineering Fees	Legal Fees	FY 2023 - 2024 Fiscal Year
COSTS REASONABLY BORNE FEES	\$ 2,012,501 <u>867,000</u>	\$ 2,978,013 <u>4,054,000</u>	\$ 7,441,835 <u>5,698,600</u>	\$ 950,000 <u>120,000</u>	\$ 13,382,349 <u>10,739,600</u>
AMOUNT OF FEE REVENUE LESS THAN COST	\$ <u>(1,145,501)</u>	\$ <u>1,075,987</u>	\$ <u>(1,743,235)</u>	\$ <u>(830,000)</u>	\$ <u>(2,642,749)</u>

CITY OF RANCHO CORDOVA, CA
FISCAL YEAR 2023-24 GANN CALCULATIONS

SCHEDULE NO. 2

	ALLOCATION OF TAXES									
	General Fund		Special Revenue Fund		Internal Service Fund		Total		Not Subject	Total
	Subject	Not Subject	Subject	Not Subject	Subject	Not Subject	Subject	Not Subject		
Property Taxes	\$ 24,303,550	\$ -	\$ -	\$ -	\$ -	\$ -	\$ 24,303,550	\$ -	-	-
Property Taxes In Lieu	-	-	-	-	-	-	-	-	-	-
Sales Taxes	47,362,750	-	-	-	-	-	47,362,750	-	-	-
Other Taxes:										
Garbage Franchise Fee	-	1,831,000	-	-	-	-	-	-	-	1,831,000
Cable Franchise Fee	-	500,000	-	-	-	-	-	-	-	500,000
PG&E Franchise Fee	-	175,000	-	-	-	-	-	-	-	175,000
Other Franchise	-	189,000	-	-	-	-	-	-	-	189,000
Property Transfer Tax	500,000	-	-	-	-	-	500,000	-	-	-
Police Tax	2,410,812	-	-	-	-	-	2,410,812	-	-	-
Utility User Tax	3,610,000	-	-	-	-	-	3,610,000	-	-	-
Transient Occupancy Tax	4,225,000	-	-	-	-	-	4,225,000	-	-	-
Other Taxes	150,000	-	-	-	-	-	150,000	-	-	-
TOTAL TAXES	82,562,112	2,695,000	-	-	-	-	82,562,112	-	-	2,695,000
From State:										
Motor Vehicle In Lieu	75,000	-	-	-	-	-	75,000	-	-	-
Gas Tax	-	-	-	1,935,200	-	-	-	-	-	1,935,200
RMRA	-	-	-	1,673,800	-	-	-	-	-	1,673,800
Homeowners Relief	100,000	-	-	-	-	-	100,000	-	-	-
TDA	-	-	70,000	-	-	-	70,000	-	-	-
SB 90 Reimbursements	-	20,000	-	-	-	-	-	-	-	20,000
Sub-Total	175,000	20,000	70,000	3,609,000	-	-	245,000	-	-	3,629,000
Other Intergovernmental	-	332,026	-	-	-	-	-	-	-	332,026
Measure A Sales Tax	-	-	-	4,041,400	-	-	-	-	-	4,041,400
CDBG Block Grant	-	-	-	-	-	-	-	-	-	-
Grants	-	-	-	7,281,740	-	-	-	-	-	7,281,740
Sub-Total Other Intergovt'l	-	332,026	-	11,323,140	-	-	-	-	-	11,655,166
Locally Raised:										
Sp. Benefit - Assmt. Districts	-	-	-	4,856,182	-	-	-	-	-	4,856,182
Zinfandel Impact Fees	-	-	-	-	-	-	-	-	-	-
Comm. Fac. Fee	-	-	-	2,336,250	-	-	-	-	-	2,336,250
CFF - Library	-	-	-	-	-	-	-	-	-	-
Traffic Impact Fees	-	-	-	7,940,000	-	-	-	-	-	7,940,000
Storm Drain Impact Fees	-	-	-	3,080,800	-	-	-	-	-	3,080,800
Park Renovation Fees	-	-	-	535,000	-	-	-	-	-	535,000
Community Places Fees	-	-	-	166,200	-	-	-	-	-	166,200
Local Housing Trust	-	-	-	933,000	-	-	-	-	-	933,000
Low & Moderate Income Housing Ass	-	-	-	-	-	-	-	-	-	-
Sunrise Douglas Impact	-	-	-	5,899,900	-	-	-	-	-	5,899,900
Suncreek Specific Plan Impact	-	-	-	10,595,000	-	-	-	-	-	10,595,000
General Plan Impact	-	-	-	150,000	-	-	-	-	-	150,000
Capital Village Park	-	-	-	-	-	-	-	-	-	-
Mather Field Impact	-	-	-	1,118,400	-	-	-	-	-	1,118,400
Roadway Improvement Fund	-	-	-	-	-	-	-	-	-	-
Storm Water Utility Tax	-	-	-	53,600	-	-	-	-	-	53,600
Licenses Permits & Fees	-	765,000	-	-	-	-	-	-	-	765,000
Fines/Forfeitures & Penalties	-	935,050	-	-	-	-	-	-	-	935,050
Rents	-	30,000	-	-	-	-	-	-	-	30,000
Charges for Services	-	826,378	-	-	-	-	-	-	-	826,378
Transfers In	-	2,422,682	-	-	-	-	-	-	-	2,422,682
Other	-	-	-	50,000	-	-	-	-	-	50,000
Sub-Total Locally Raised	-	4,979,110	-	37,714,332	-	-	-	7,576,619	-	50,270,061
TOTAL ALL FUNDS	\$ 82,737,112	\$ 8,026,136	\$ 70,000	\$ 52,646,472	\$ -	\$ 7,576,619	\$ 82,807,112	\$ -	\$ 68,249,227	\$ 151,056,339

CITY OF RANCHO CORDOVA, CA
FISCAL YEAR 2023-24 GANN CALCULATIONS

SCHEDULE NO. 3***INTEREST EARNINGS PRODUCED BY TAXES***

	Amount	Source
A. Non-Interest Tax Proceeds	\$ 82,807,112	Worksheet # 2
B. Minus Exclusions	<u>12,834,076</u>	Worksheet # 7
C. Net Invested Taxes	<u>69,973,036</u>	(A-B)
D. Total Non-Interest Budget	<u>78,988,827</u>	Worksheet # 2
E. Tax Proceeds as % of Budget	88.59%	(C/D)
F. Interest Earnings	945,000	Budget
G. Amount of Interest Earned from Taxes	<u>\$ 837,138</u>	(E*F)
H. Amount of Interest Earned from Non-Taxes	<u>\$ 107,862</u>	(F-G)

CITY OF RANCHO CORDOVA, CA
FISCAL YEAR 2023-24 GANN CALCULATIONS**SCHEDULE NO. 4****APPROPRIATIONS SUBJECT TO LIMITATION**

	Amount	Source
A. Proceeds of Taxes	\$ 83,644,250	Schedule No. 8
B. Exclusions	<u>12,834,076</u>	Schedule No. 7
C. Appropriations Subject to Limitation	<u>70,810,174</u>	(A-B)
D. Current Year Limitation	<u>102,383,689</u>	Schedule No. 6
E. Over/(Under) Limit	<u>\$ (31,573,516)</u>	(C-D)

CITY OF RANCHO CORDOVA, CA
FISCAL YEAR 2023-24 GANN CALCULATIONSSCHEDULE NO. 5**APPROPRIATIONS LIMIT**

	Amount	Source
A. Last Year's Limit	\$ 96,868,684	Voter Approved
B. Adjustment Factors		
1. Growth in Rancho Cordova Population	1.0120	State Finance
2. Growth in California Per Capita Income	1.0444	State Finance
Total Adjustment %	1.0569	(B1 * B2)
C. Annual Adjustment \$	<u>5,515,005</u>	(B*A)
D. Other Adjustments		
Lost Responsibility (-)	-	
Transfer to Private (-)	-	
Transfer to Fees (-)	-	
Assumed Responsibility (+)	-	
Subtotal	-	
E. Total Adjustments	<u>5,515,005</u>	(C+D)
F. This Year's Limit	<u>\$ 102,383,689</u>	(A+E)

CITY OF RANCHO CORDOVA, CA
FISCAL YEAR 2023-24 GANN CALCULATIONSSCHEDULE NO. 6**APPROPRIATIONS LIMIT ANALYSIS**

FY 2022-2023 Appropriations Limit	\$ 96,868,684
--	----------------------

Adjustment Factors

Change in Per Capita Personal Income	1.0444
--------------------------------------	--------

Increase in Rancho Cordova Population	1.0120
---------------------------------------	--------

Factor for Fiscal Year 2023-2024	1.0569
----------------------------------	--------

FY 2023-2024 Appropriations Limit	\$ 102,383,689
--	-----------------------

FY 2023-2024 Proceeds of Taxes	83,644,250
Exclusion	<u>(12,834,076)</u>

FY 2023-2024 Appropriations Subject to Limit	<u>70,810,174</u>
---	--------------------------

FY 2023-2024 Appropriations Under Limit	\$ 31,573,516
--	----------------------

CITY OF RANCHO CORDOVA, CA
FISCAL YEAR 2023-24 GANN CALCULATIONS**SCHEDULE NO. 7*****EXCLUSIONS TO APPROPRIATIONS LIMIT***

COURT ORDERS	\$	-
FEDERAL MANDATES		
FLSA Payments		-
Medicare Payments		-
Landfill Closure Costs		-
Underground Tank Monitoring		-
Unemployment Payments		-
TOTAL FEDERAL MANDATES		-
QUALIFIED CAPITAL OUTLAYS		
Technology Enhancements		1,575,000
Building Improvements		520,000
Vehicles		-
Other Capital Equipment		-
		<u>2,095,000</u>
QUALIFIED DEBT SERVICE		
Certificates of Participation		499,468
Revenue Neutrality Payment		<u>10,239,608</u>
		10,739,076
TOTAL EXCLUDED APPROPRIATIONS	\$	<u>12,834,076</u>

CITY OF RANCHO CORDOVA, CA
FISCAL YEAR 2023-24 GANN CALCULATIONS**SCHEDULE NO. 8****CALCULATION OF PROCEEDS OF TAXES**

REVENUE	Proceeds of Taxes	Non-Proceeds of Taxes	Total
Taxes	\$ 82,562,112	\$ 2,695,000	\$ 85,257,112
Subventions from State			-
Motor Vehicle In Lieu	75,000	-	75,000
Gas Tax	-	1,935,200	1,935,200
RMRA	-	1,673,800	1,673,800
Homeowner's Relief	100,000	-	100,000
SB 90 Reimbursements	-	20,000	20,000
TDA	70,000	-	70,000
Other Intergovernmental	-	332,026	332,026
Locally Raised			
Local Dedicated Sales Tax	-	4,041,400	4,041,400
Special Benefit-Landscape Assessments	-	4,856,182	4,856,182
Impact Fees	-	31,636,150	31,636,150
Grants	-	7,281,740	7,281,740
Licenses and Permits	-	818,600	818,600
Fines, Forfeiture and Penalties	-	935,050	935,050
Rents	-	30,000	30,000
Charges for Services	-	826,378	826,378
Storm Water Utility Tax	-	-	-
Roadway Improvement Fund	-	1,118,400	1,118,400
User Fees	-	10,739,600	10,739,600
Transfers In	-	9,999,301	9,999,301
Other	-	50,000	50,000
Subtotal	82,807,112	78,988,827	161,795,939
Interest Earnings	837,138	107,862	945,000
Total Revenue	83,644,250	79,096,689	162,740,939
Reserve Withdrawals	-	-	-
TOTAL BUDGET APPROPRIATIONS	\$ 83,644,250	\$ 79,096,689	\$ 162,740,939

ITEM 16.2.



Gavin Newsom ■ Governor

1021 O Street, Suite 3110 ■ Sacramento CA 95814 ■ www.dof.ca.gov

Dear Fiscal Officer:

Subject: Price Factor and Population Information**Appropriations Limit**

California Revenue and Taxation Code section 2227 requires the Department of Finance (Finance) to transmit an estimate of the percentage change in population to local governments. Each local jurisdiction must use their percentage change in population factor for January 1, 2023, in conjunction with a change in the cost of living, or price factor, to calculate their appropriations limit for fiscal year 2023-24. Attachment A provides the change in California's per capita personal income and an example for utilizing the price factor and population percentage change factor to calculate the 2023-24 appropriations limit. Attachment B provides the city and unincorporated county population percentage change. Attachment C provides the population percentage change for counties and their summed incorporated areas. The population percentage change data excludes federal and state institutionalized populations and military populations.

Population Percent Change for Special Districts

Some special districts must establish an annual appropriations limit. California Revenue and Taxation Code section 2228 provides additional information regarding the appropriations limit. Article XIII B, section 9(C) of the California Constitution exempts certain special districts from the appropriations limit calculation mandate. The code section and the California Constitution can be accessed at the following website: <http://leginfo.legislature.ca.gov/faces/codes.xhtml>.

Special districts required by law to calculate their appropriations limit must present the calculation as part of their annual audit. Any questions special districts have on this requirement should be directed to their county, district legal counsel, or the law itself. No state agency reviews the local appropriations limits.

Population Certification

The population certification program applies only to cities and counties. California Revenue and Taxation Code section 11005.6 mandates Finance to automatically certify any population estimate that exceeds the current certified population with the State Controller's Office. **Finance will certify the higher estimate to the State Controller by June 1, 2023.**

Please Note: The prior year's city population estimates may be revised. The per capita personal income change is based on historical data.

If you have any questions regarding this data, please contact the Demographic Research Unit at (916) 323-4086.

JOE SPEPHENSHAW

Director

By:

Erika Li
Chief Deputy Director

Attachment

May 2023

Attachment A

- A. **Price Factor:** Article XIII B specifies that local jurisdictions select their cost of living factor to compute their appropriation limit by a vote of their governing body. The cost of living factor provided here is per capita personal income. If the percentage change in per capita personal income is selected, the percentage change to be used in setting the fiscal year 2023-24 appropriation limit is:

Per Capita Personal Income

Fiscal Year (FY)	Percentage change over prior year
2023-24	4.44

- B. Following is an example using sample population change and the change in California per capita personal income as growth factors in computing a 2023-24 appropriation limit.

2023-24:

Per Capita Cost of Living Change = 4.44 percent
Population Change = -0.35 percent

Per Capita Cost of Living converted to a ratio: $\frac{4.44 + 100}{100} = 1.0444$

Population converted to a ratio: $\frac{-0.35 + 100}{100} = 0.9965$

Calculation of factor for FY 2023-24: $1.0444 \times 0.9965 = 1.0407$

Fiscal Year 2023-24

Attachment B
Annual Percent Change in Population Minus Exclusions*
January 1, 2022 to January 1, 2023 and Total Population, January 1, 2023

County City	<u>Percent Change</u>	<u>--- Population Minus Exclusions ---</u>		<u>Total Population</u>
	2022-2023	1-1-22	1-1-23	1-1-2023
Sacramento				
Citrus Heights	-0.37	86,152	85,837	85,837
Elk Grove	0.22	176,621	177,005	177,005
Folsom	2.10	79,604	81,278	85,498
Galt	1.48	25,185	25,557	25,557
Isleton	-0.91	766	759	759
Rancho Cordova	1.20	80,156	81,117	81,117
Sacramento	0.23	516,958	518,161	518,161
Unincorporated	-0.76	603,090	598,519	598,519
County Total	-0.02	1,568,532	1,568,233	1,572,453

*Exclusions include residents on federal military installations and group quarters residents in state mental institutions, state and federal correctional institutions and veteran homes.

CITY OF RANCHO CORDOVA

RESOLUTION NO. XX-2023

**A RESOLUTION OF THE CITY COUNCIL OF THE CITY OF RANCHO CORDOVA
ADOPTING THE FULL TIME EMPLOYEE SALARY SCHEDULE**

WHEREAS, the City annually reviews and may revise employee compensation and the salary schedule ranges; and

WHEREAS, the City Manager has the authority to recommend and implement adjustments to the salary schedule to ensure the City maintains a competitive compensation program; and

WHEREAS, the 2023-24 Operating Budget anticipates salary adjustments for each of the two fiscal years in accordance with the City's compensation philosophy; and

WHEREAS, California Code of Regulations Section 570.5 requires that all pay schedules be made publicly available and approved by the City Council; and

WHEREAS, increases in salary ranges are to take effect the pay period beginning on June 25, 2023.

NOW, THEREFORE, BE IT HEREBY RESOLVED THE CITY COUNCIL OF THE CITY OF RANCHO CORDOVA adopts the full-time employee salary schedule effective June 25, 2023.

PASSED AND ADOPTED by the City Council of the City of Rancho Cordova on the 5th day of June, 2023 by the following vote:

AYES:

NOES:

ABSENT:

ABSTAIN:

Linda Budge, Mayor

ATTEST:

Stacy Leitner, CMC
City Clerk

ITEM 16.2.

Exhibit A to the Resolution

Fiscal Year 2023/2024 (Effective 6/25/2023)

Classification	Step A Hourly	Step A Monthly	Step A1 Hourly	Step A1 Monthly	Step B Hourly	Step B Monthly	Step B1 Hourly	Step B1 Monthly	Step C Hourly	Step C Monthly	Step C1 Hourly	Step C1 Monthly	Step D Hourly	Step D Monthly	Step D1 Hourly	Step D1 Monthly	Step E Hourly	Step E Monthly
Accountant	\$ 39.31	\$ 6,813.73	\$ 40.30	\$ 6,985.33	\$ 41.32	\$ 7,162.13	\$ 42.36	\$ 7,342.40	\$ 43.43	\$ 7,527.87	\$ 44.53	\$ 7,718.53	\$ 45.65	\$ 7,912.67	\$ 46.81	\$ 8,113.73	\$ 47.99	\$ 8,318.27
Senior Accountant	\$ 45.21	\$ 7,836.40	\$ 46.35	\$ 8,034.00	\$ 47.52	\$ 8,236.80	\$ 48.72	\$ 8,444.80	\$ 49.95	\$ 8,658.00	\$ 51.21	\$ 8,876.40	\$ 52.50	\$ 9,100.00	\$ 53.83	\$ 9,330.53	\$ 55.19	\$ 9,566.27
Accounting Technician	\$ 29.28	\$ 5,075.20	\$ 30.02	\$ 5,203.47	\$ 30.77	\$ 5,333.47	\$ 31.55	\$ 5,468.67	\$ 32.35	\$ 5,607.33	\$ 33.16	\$ 5,747.73	\$ 34.00	\$ 5,893.33	\$ 34.86	\$ 6,042.40	\$ 35.74	\$ 6,194.93
Senior Accounting Technician, Payroll/Accounting Technician	\$ 33.67	\$ 5,836.13	\$ 34.52	\$ 5,983.47	\$ 35.39	\$ 6,134.27	\$ 36.28	\$ 6,288.53	\$ 37.20	\$ 6,448.00	\$ 38.14	\$ 6,610.93	\$ 39.10	\$ 6,777.33	\$ 40.09	\$ 6,948.93	\$ 41.10	\$ 7,124.00
Administrative Assistant I	\$ 27.61	\$ 4,785.73	\$ 28.31	\$ 4,907.07	\$ 29.02	\$ 5,030.13	\$ 29.75	\$ 5,156.67	\$ 30.51	\$ 5,288.40	\$ 31.28	\$ 5,421.87	\$ 32.07	\$ 5,558.80	\$ 32.88	\$ 5,699.20	\$ 33.71	\$ 5,843.07
Administrative Assistant II	\$ 30.37	\$ 5,264.13	\$ 31.14	\$ 5,397.60	\$ 31.92	\$ 5,532.80	\$ 32.73	\$ 5,673.20	\$ 33.56	\$ 5,817.07	\$ 34.40	\$ 5,962.67	\$ 35.27	\$ 6,113.47	\$ 36.16	\$ 6,267.73	\$ 37.08	\$ 6,427.20
Administrative Services Director	\$ 83.17	\$ 14,416.13	\$ 85.27	\$ 14,780.13	\$ 87.43	\$ 15,154.53	\$ 89.63	\$ 15,535.87	\$ 91.90	\$ 15,929.33	\$ 94.22	\$ 16,331.47	\$ 96.60	\$ 16,744.00	\$ 99.04	\$ 17,166.93	\$ 101.54	\$ 17,600.27
Animal Services Officer I, On-Call Animal Services Officer I	\$ 27.61	\$ 4,785.73	\$ 28.30	\$ 4,905.33	\$ 29.02	\$ 5,030.13	\$ 29.75	\$ 5,156.67	\$ 30.50	\$ 5,286.67	\$ 31.27	\$ 5,420.13	\$ 32.06	\$ 5,557.07	\$ 32.87	\$ 5,697.47	\$ 33.70	\$ 5,841.33
Animal Services Officer II, On-Call Animal Services Officer II	\$ 30.37	\$ 5,264.13	\$ 31.13	\$ 5,395.87	\$ 31.92	\$ 5,532.80	\$ 32.72	\$ 5,671.47	\$ 33.55	\$ 5,815.33	\$ 34.40	\$ 5,962.67	\$ 35.27	\$ 6,113.47	\$ 36.16	\$ 6,267.73	\$ 37.07	\$ 6,425.47
Senior Animal Services Officer	\$ 34.92	\$ 6,052.80	\$ 35.80	\$ 6,205.33	\$ 36.71	\$ 6,363.07	\$ 37.63	\$ 6,522.53	\$ 38.58	\$ 6,687.20	\$ 39.56	\$ 6,857.07	\$ 40.56	\$ 7,030.40	\$ 41.58	\$ 7,207.20	\$ 42.63	\$ 7,389.20
Assistant Civil Engineer	\$ 43.13	\$ 7,475.87	\$ 44.22	\$ 7,664.80	\$ 45.34	\$ 7,858.93	\$ 46.48	\$ 8,056.53	\$ 47.66	\$ 8,261.07	\$ 48.86	\$ 8,469.07	\$ 50.10	\$ 8,684.00	\$ 51.36	\$ 8,902.40	\$ 52.66	\$ 9,127.73
Associate Civil Engineer	\$ 49.60	\$ 8,597.33	\$ 50.86	\$ 8,815.73	\$ 52.14	\$ 9,037.60	\$ 53.46	\$ 9,266.40	\$ 54.81	\$ 9,500.40	\$ 56.19	\$ 9,739.60	\$ 57.61	\$ 9,985.73	\$ 59.07	\$ 10,238.80	\$ 60.56	\$ 10,497.07
Senior Civil Engineer	\$ 56.74	\$ 9,834.93	\$ 58.18	\$ 10,084.53	\$ 59.65	\$ 10,339.33	\$ 61.15	\$ 10,599.33	\$ 62.70	\$ 10,868.00	\$ 64.28	\$ 11,141.87	\$ 65.90	\$ 11,422.67	\$ 67.57	\$ 11,712.13	\$ 69.27	\$ 12,006.80
Assistant Land Surveyor	\$ 43.13	\$ 7,475.87	\$ 44.22	\$ 7,664.80	\$ 45.34	\$ 7,858.93	\$ 46.48	\$ 8,056.53	\$ 47.66	\$ 8,261.07	\$ 48.86	\$ 8,469.07	\$ 50.10	\$ 8,684.00	\$ 51.36	\$ 8,902.40	\$ 52.66	\$ 9,127.73
Assistant to the City Manager	\$ 55.83	\$ 9,677.20	\$ 57.24	\$ 9,921.60	\$ 58.68	\$ 10,171.20	\$ 60.17	\$ 10,429.47	\$ 61.69	\$ 10,692.93	\$ 63.24	\$ 10,961.60	\$ 64.84	\$ 11,238.93	\$ 66.48	\$ 11,523.20	\$ 68.16	\$ 11,814.40
Building Inspector I	\$ 34.94	\$ 6,056.27	\$ 35.82	\$ 6,208.80	\$ 36.72	\$ 6,364.80	\$ 37.65	\$ 6,526.00	\$ 38.60	\$ 6,690.67	\$ 39.58	\$ 6,860.53	\$ 40.57	\$ 7,032.13	\$ 41.60	\$ 7,210.67	\$ 42.65	\$ 7,392.67
Building Inspector II	\$ 38.43	\$ 6,861.20	\$ 39.40	\$ 6,829.33	\$ 40.40	\$ 7,002.67	\$ 41.42	\$ 7,179.47	\$ 42.46	\$ 7,359.73	\$ 43.53	\$ 7,545.20	\$ 44.63	\$ 7,735.87	\$ 45.76	\$ 7,931.73	\$ 46.91	\$ 8,131.07
Senior Building Inspector	\$ 44.13	\$ 7,649.20	\$ 45.25	\$ 7,843.33	\$ 46.39	\$ 8,040.93	\$ 47.56	\$ 8,243.73	\$ 48.76	\$ 8,451.73	\$ 49.99	\$ 8,664.93	\$ 51.26	\$ 8,885.07	\$ 52.55	\$ 9,108.67	\$ 53.88	\$ 9,339.20
Building Inspector Supervisor	\$ 52.30	\$ 9,065.33	\$ 53.62	\$ 9,294.13	\$ 54.97	\$ 9,528.13	\$ 56.36	\$ 9,769.07	\$ 57.78	\$ 10,015.20	\$ 59.24	\$ 10,268.27	\$ 60.74	\$ 10,528.27	\$ 62.27	\$ 10,793.47	\$ 63.84	\$ 11,065.60
Building Permit Technician I	\$ 27.47	\$ 4,761.47	\$ 28.17	\$ 4,882.80	\$ 28.88	\$ 5,005.87	\$ 29.61	\$ 5,132.40	\$ 30.35	\$ 5,260.67	\$ 31.12	\$ 5,394.13	\$ 31.91	\$ 5,531.07	\$ 32.71	\$ 5,669.73	\$ 33.54	\$ 5,813.60
Building Permit Technician II	\$ 30.22	\$ 5,238.13	\$ 30.98	\$ 5,369.87	\$ 31.77	\$ 5,506.80	\$ 32.57	\$ 5,645.47	\$ 33.39	\$ 5,787.60	\$ 34.23	\$ 5,933.20	\$ 35.10	\$ 6,084.00	\$ 35.98	\$ 6,236.53	\$ 36.89	\$ 6,394.27
Senior Building Permit Technician	\$ 34.75	\$ 6,023.33	\$ 35.63	\$ 6,175.87	\$ 36.53	\$ 6,331.87	\$ 37.45	\$ 6,491.33	\$ 38.40	\$ 6,656.00	\$ 39.37	\$ 6,824.13	\$ 40.36	\$ 6,995.73	\$ 41.38	\$ 7,172.53	\$ 42.43	\$ 7,354.53
Building Plans Examiner I	\$ 35.68	\$ 6,184.53	\$ 36.57	\$ 6,338.80	\$ 37.49	\$ 6,498.27	\$ 38.43	\$ 6,661.20	\$ 39.39	\$ 6,827.60	\$ 40.37	\$ 6,997.47	\$ 41.38	\$ 7,172.53	\$ 42.42	\$ 7,352.80	\$ 43.48	\$ 7,536.53
Building Plans Examiner II	\$ 39.25	\$ 6,803.33	\$ 40.23	\$ 6,973.20	\$ 41.24	\$ 7,148.27	\$ 42.27	\$ 7,326.80	\$ 43.33	\$ 7,510.53	\$ 44.41	\$ 7,697.73	\$ 45.52	\$ 7,890.13	\$ 46.66	\$ 8,087.73	\$ 47.83	\$ 8,290.53
Senior Building Plans Examiner	\$ 45.14	\$ 7,824.27	\$ 46.26	\$ 8,018.40	\$ 47.43	\$ 8,221.20	\$ 48.61	\$ 8,425.73	\$ 49.83	\$ 8,637.20	\$ 51.07	\$ 8,852.13	\$ 52.35	\$ 9,074.00	\$ 53.66	\$ 9,301.07	\$ 55.00	\$ 9,533.33
Chief Building Official	\$ 65.37	\$ 11,330.80	\$ 67.02	\$ 11,616.80	\$ 68.71	\$ 11,909.73	\$ 70.45	\$ 12,211.33	\$ 72.23	\$ 12,519.67	\$ 74.05	\$ 12,836.33	\$ 75.92	\$ 13,159.47	\$ 77.84	\$ 13,492.27	\$ 79.80	\$ 13,832.00
Chief Information/Information Officer	\$ 83.17	\$ 14,416.13	\$ 85.27	\$ 14,780.13	\$ 87.43	\$ 15,154.53	\$ 89.63	\$ 15,535.87	\$ 91.90	\$ 15,929.33	\$ 94.22	\$ 16,331.47	\$ 96.60	\$ 16,744.00	\$ 99.04	\$ 17,166.93	\$ 101.54	\$ 17,600.27
Assistant City Clerk	\$ 44.34	\$ 7,685.60	\$ 45.46	\$ 7,879.73	\$ 46.61	\$ 8,079.07	\$ 47.79	\$ 8,283.60	\$ 48.99	\$ 8,491.60	\$ 50.23	\$ 8,706.53	\$ 51.50	\$ 8,926.67	\$ 52.80	\$ 9,152.00	\$ 54.13	\$ 9,382.53
Deputy City Clerk	\$ 32.20	\$ 5,581.33	\$ 33.02	\$ 5,723.47	\$ 33.85	\$ 5,867.33	\$ 34.71	\$ 6,016.40	\$ 35.58	\$ 6,167.20	\$ 36.48	\$ 6,323.20	\$ 37.40	\$ 6,482.67	\$ 38.35	\$ 6,647.33	\$ 39.32	\$ 6,815.47
City Clerk	\$ 60.24	\$ 10,441.60	\$ 61.76	\$ 10,705.07	\$ 63.32	\$ 10,975.47	\$ 64.92	\$ 11,252.80	\$ 66.56	\$ 11,537.07	\$ 68.24	\$ 11,828.27	\$ 69.96	\$ 12,126.40	\$ 71.73	\$ 12,433.20	\$ 73.54	\$ 12,746.93
Assistant City Manager	\$ 91.49	\$ 15,858.27	\$ 93.80	\$ 16,258.67	\$ 96.17	\$ 16,669.47	\$ 98.60	\$ 17,090.67	\$ 101.09	\$ 17,522.27	\$ 103.64	\$ 17,964.27	\$ 106.26	\$ 18,418.40	\$ 108.94	\$ 18,882.93	\$ 111.69	\$ 19,359.60
City Manager (1/1/2023 - 12/31/2023)	negotiated by City Council																	
Code Enforcement Officer I	\$ 32.26	\$ 5,591.73	\$ 33.08	\$ 5,733.87	\$ 33.91	\$ 5,877.73	\$ 34.77	\$ 6,026.80	\$ 35.65	\$ 6,179.33	\$ 36.55	\$ 6,335.33	\$ 37.47	\$ 6,494.80	\$ 38.41	\$ 6,657.73	\$ 39.38	\$ 6,825.87
Code Enforcement Officer II	\$ 35.49	\$ 6,151.60	\$ 36.38	\$ 6,305.87	\$ 37.30	\$ 6,465.33	\$ 38.24	\$ 6,628.27	\$ 39.21	\$ 6,796.40	\$ 40.20	\$ 6,968.00	\$ 41.22	\$ 7,144.80	\$ 42.26	\$ 7,325.07	\$ 43.32	\$ 7,508.80
Senior Code Enforcement Officer	\$ 40.81	\$ 7,073.73	\$ 41.84	\$ 7,252.27	\$ 42.90	\$ 7,436.00	\$ 43.98	\$ 7,623.20	\$ 45.09	\$ 7,815.60	\$ 46.23	\$ 8,013.20	\$ 47.40	\$ 8,216.00	\$ 48.59	\$ 8,422.27	\$ 49.82	\$ 8,635.47
Code Enforcement Supervisor	\$ 52.30	\$ 9,065.33	\$ 53.62	\$ 9,294.13	\$ 54.97	\$ 9,528.13	\$ 56.36	\$ 9,769.07	\$ 57.78	\$ 10,015.20	\$ 59.24	\$ 10,268.27	\$ 60.74	\$ 10,528.27	\$ 62.27	\$ 10,793.47	\$ 63.84	\$ 11,065.60
Communications & Legislative Affairs Director	\$ 83.17	\$ 14,416.13	\$ 85.27	\$ 14,780.13	\$ 87.43	\$ 15,154.53	\$ 89.63	\$ 15,535.87	\$ 91.90	\$ 15,929.33	\$ 94.22	\$ 16,331.47	\$ 96.60	\$ 16,744.00	\$ 99.04	\$ 17,166.93	\$ 101.54	\$ 17,600.27
Community Development Director	\$ 83.17	\$ 14,416.13	\$ 85.27	\$ 14,780.13	\$ 87.43	\$ 15,154.53	\$ 89.63	\$ 15,535.87	\$ 91.90	\$ 15,929.33	\$ 94.22	\$ 16,331.47	\$ 96.60	\$ 16,744.00	\$ 99.04	\$ 17,166.93	\$ 101.54	\$ 17,600.27
Community Services Director	\$ 83.17	\$ 14,416.13	\$ 85.27	\$ 14,780.13	\$ 87.43	\$ 15,154.53	\$ 89.63	\$ 15,535.87	\$ 91.90	\$ 15,929.33	\$ 94.22	\$ 16,331.47	\$ 96.60	\$ 16,744.00	\$ 99.04	\$ 17,166.93	\$ 101.54	\$ 17,600.27
Customer Service Representative I	\$ 19.75	\$ 3,423.33	\$ 20.25	\$ 3,510.00	\$ 20.76	\$ 3,598.40	\$ 21.29	\$ 3,690.27	\$ 21.82	\$ 3,782.13	\$ 22.37	\$ 3,877.47	\$ 22.94	\$ 3,976.27	\$ 23.52	\$ 4,076.80	\$ 24.11	\$ 4,179.07
Customer Service Representative II	\$ 21.73	\$ 3,766.53	\$ 22.27	\$ 3,860.13	\$ 22.84	\$ 3,958.93	\$ 23.41	\$ 4,057.73	\$ 24.00	\$ 4,160.00	\$ 24.61	\$ 4,265.73	\$ 25.23	\$ 4,373.20	\$ 25.87	\$ 4,484.13	\$ 26.52	\$ 4,596.80
Senior Customer Service Representative	\$ 24.98	\$ 4,329.87	\$ 25.62	\$ 4,440.80	\$ 26.26	\$ 4,551.73	\$ 26.93	\$ 4,667.87	\$ 27.61	\$ 4,785.73	\$ 28.30	\$ 4,905.33	\$ 29.02	\$ 5,030.13	\$ 29.75	\$ 5,156.67	\$ 30.50	\$ 5,286.67
Economic Development Manager	\$ 57.18	\$ 9,9,																

ITEM 16.2.

ATTACHMENT 10
Exhibit A to the Resolution

Fiscal Year 2023/2024 (Effective 6/25/2023)

Classification	Step A Hourly	Step A Monthly	Step A1 Hourly	Step A1 Monthly	Step B Hourly	Step B Monthly	Step B1 Hourly	Step B1 Monthly	Step C Hourly	Step C Monthly	Step C1 Hourly	Step C1 Monthly	Step D Hourly	Step D Monthly	Step D1 Hourly	Step D1 Monthly	Step E Hourly	Step E Monthly
Senior Management Analyst, Senior Community Enhancement Analyst; Senior Executive Assistant to the City Manager, Senior Finance Analyst, Senior Public Works Analyst	\$ 50.75	\$ 8,796.67	\$ 52.04	\$ 9,020.27	\$ 53.35	\$ 9,247.33	\$ 54.70	\$ 9,481.33	\$ 56.08	\$ 9,720.53	\$ 57.49	\$ 9,964.93	\$ 58.95	\$ 10,218.00	\$ 60.43	\$ 10,474.53	\$ 61.96	\$ 10,739.73
Management Technician, Community Enhancement Technician	\$ 32.06	\$ 5,557.07	\$ 32.87	\$ 5,697.47	\$ 33.70	\$ 5,841.33	\$ 34.55	\$ 5,988.67	\$ 35.42	\$ 6,139.47	\$ 36.32	\$ 6,295.47	\$ 37.23	\$ 6,453.20	\$ 38.17	\$ 6,616.13	\$ 39.14	\$ 6,784.27
Neighborhood Services Manager	\$ 65.37	\$ 11,330.80	\$ 67.02	\$ 11,616.80	\$ 68.71	\$ 11,909.73	\$ 70.45	\$ 12,211.33	\$ 72.23	\$ 12,519.87	\$ 74.05	\$ 12,835.33	\$ 75.92	\$ 13,159.47	\$ 77.84	\$ 13,492.27	\$ 79.80	\$ 13,832.00
Neighborhood Services Technician I	\$ 24.98	\$ 4,329.87	\$ 25.62	\$ 4,440.80	\$ 26.26	\$ 4,551.73	\$ 26.93	\$ 4,667.87	\$ 27.61	\$ 4,785.73	\$ 28.30	\$ 4,905.33	\$ 29.02	\$ 5,030.13	\$ 29.75	\$ 5,156.67	\$ 30.50	\$ 5,286.67
Neighborhood Services Technician II	\$ 27.48	\$ 4,763.20	\$ 28.18	\$ 4,884.53	\$ 28.89	\$ 5,007.60	\$ 29.62	\$ 5,134.13	\$ 30.37	\$ 5,264.13	\$ 31.13	\$ 5,395.87	\$ 31.92	\$ 5,532.80	\$ 32.73	\$ 5,673.20	\$ 33.55	\$ 5,815.33
Assistant Planner	\$ 38.54	\$ 6,680.27	\$ 39.51	\$ 6,848.40	\$ 40.51	\$ 7,021.73	\$ 41.53	\$ 7,198.53	\$ 42.57	\$ 7,378.80	\$ 43.64	\$ 7,564.27	\$ 44.74	\$ 7,754.93	\$ 45.86	\$ 7,949.07	\$ 47.01	\$ 8,148.40
Associate Planner	\$ 42.40	\$ 7,349.33	\$ 43.46	\$ 7,533.07	\$ 44.56	\$ 7,723.73	\$ 45.68	\$ 7,917.87	\$ 46.83	\$ 8,117.20	\$ 48.00	\$ 8,320.00	\$ 49.21	\$ 8,529.73	\$ 50.45	\$ 8,744.67	\$ 51.71	\$ 8,963.07
Senior Planner, Senior Transportation Planner	\$ 49.83	\$ 8,637.20	\$ 51.08	\$ 8,853.87	\$ 52.36	\$ 9,075.73	\$ 53.68	\$ 9,304.53	\$ 55.03	\$ 9,538.53	\$ 56.41	\$ 9,777.73	\$ 57.83	\$ 10,023.87	\$ 59.28	\$ 10,275.20	\$ 60.77	\$ 10,533.47
Planning Manager	\$ 65.73	\$ 11,393.20	\$ 67.39	\$ 11,680.93	\$ 69.09	\$ 11,975.60	\$ 70.83	\$ 12,277.20	\$ 72.62	\$ 12,587.47	\$ 74.46	\$ 12,906.40	\$ 76.34	\$ 13,232.27	\$ 78.26	\$ 13,565.07	\$ 80.24	\$ 13,908.27
Planning Technician I	\$ 27.40	\$ 4,749.33	\$ 28.09	\$ 4,868.93	\$ 28.80	\$ 4,992.00	\$ 29.52	\$ 5,116.80	\$ 30.27	\$ 5,246.80	\$ 31.03	\$ 5,378.53	\$ 31.82	\$ 5,515.47	\$ 32.62	\$ 5,654.13	\$ 33.44	\$ 5,796.27
Planning Technician II	\$ 30.13	\$ 5,222.53	\$ 30.90	\$ 5,356.00	\$ 31.68	\$ 5,491.20	\$ 32.48	\$ 5,629.87	\$ 33.30	\$ 5,772.00	\$ 34.14	\$ 5,917.60	\$ 35.00	\$ 6,066.67	\$ 35.88	\$ 6,219.20	\$ 36.79	\$ 6,376.93
Senior Planning Technician	\$ 34.65	\$ 6,006.00	\$ 35.54	\$ 6,160.27	\$ 36.43	\$ 6,314.53	\$ 37.35	\$ 6,474.00	\$ 38.30	\$ 6,638.67	\$ 39.26	\$ 6,805.07	\$ 40.25	\$ 6,976.67	\$ 41.26	\$ 7,151.73	\$ 42.31	\$ 7,333.73
Principal Engineer	\$ 65.26	\$ 11,311.73	\$ 66.90	\$ 11,596.00	\$ 68.59	\$ 11,888.93	\$ 70.33	\$ 12,190.53	\$ 72.10	\$ 12,497.33	\$ 73.92	\$ 12,812.80	\$ 75.79	\$ 13,136.93	\$ 77.70	\$ 13,468.00	\$ 79.66	\$ 13,807.73
Public Works Director	\$ 83.17	\$ 14,416.13	\$ 85.27	\$ 14,780.13	\$ 87.43	\$ 15,154.53	\$ 89.63	\$ 15,535.87	\$ 91.90	\$ 15,929.33	\$ 94.22	\$ 16,331.47	\$ 96.60	\$ 16,744.00	\$ 99.04	\$ 17,166.93	\$ 101.54	\$ 17,600.27
Public Works Division Manager - Maintenance & Operations	\$ 61.32	\$ 10,628.80	\$ 62.87	\$ 10,897.47	\$ 64.46	\$ 11,173.07	\$ 66.08	\$ 11,453.87	\$ 67.75	\$ 11,743.33	\$ 69.46	\$ 12,039.73	\$ 71.22	\$ 12,344.80	\$ 73.02	\$ 12,656.80	\$ 74.86	\$ 12,975.73
Part Time Salary Schedule																		
Council Member (monthly stipend)																		
College Intern	\$ 17.56	\$ -	\$ 17.97	\$ -	\$ 18.40	\$ -	\$ 18.83	\$ -	\$ 19.28	\$ -	\$ 19.74	\$ -	\$ 20.21	\$ -	\$ 20.69	\$ -	\$ 21.18	\$ -
Customer Service Representative Intern	\$ 17.56	\$ -	\$ 17.97	\$ -	\$ 18.40	\$ -	\$ 18.83	\$ -	\$ 19.28	\$ -	\$ 19.74	\$ -	\$ 20.21	\$ -	\$ 20.69	\$ -	\$ 21.18	\$ -
Engineering Intern	\$ 19.10	\$ -	\$ 19.55	\$ -	\$ 20.01	\$ -	\$ 20.49	\$ -	\$ 20.97	\$ -	\$ 21.47	\$ -	\$ 21.99	\$ -	\$ 22.51	\$ -	\$ 23.05	\$ -
Events Attendant	\$ 17.56	\$ -	\$ 17.97	\$ -	\$ 18.40	\$ -	\$ 18.83	\$ -	\$ 19.28	\$ -	\$ 19.74	\$ -	\$ 20.21	\$ -	\$ 20.69	\$ -	\$ 21.18	\$ -
Graduate Intern	\$ 19.89	\$ -	\$ 20.52	\$ -	\$ 21.01	\$ -	\$ 21.51	\$ -	\$ 22.02	\$ -	\$ 22.55	\$ -	\$ 23.09	\$ -	\$ 23.64	\$ -	\$ 24.20	\$ -
Office Aide	\$ 15.51	\$ -	\$ 15.87	\$ -	\$ 16.25	\$ -	\$ 16.63	\$ -	\$ 17.02	\$ -	\$ 17.42	\$ -	\$ 17.83	\$ -	\$ 18.25	\$ -	\$ 18.68	\$ -

Note: In accordance with Resolution #103-2012 and 20-2004, the City Manager is authorized to make title, salary range and classification changes during the fiscal year.

Revision Summary

Resolution 141-2019; effective 7-1-2019

Resolution 75-2020; effective 7-1-2020

Resolution 80-2021; effective 6-27-2021

Resolution 122-2022; effective 6-26-2022

Resolution xx-2023; effective 6-25-2023

MEMORANDUM

ITEM 16.3.



DATE: June 5, 2023

TO: Honorable Mayor and Council Members

FROM: Kim Juran-Karageorgiou,
Administrative Services Director

SUBJECT: TREASURER'S REPORT – MARCH 31, 2023

RECOMMENDATION

This report is informational only. It is recommended that the City Council receive and file the March 31, 2023, Treasurer's Report.

RESULT OF RECOMMENDED ACTION


The Treasurer's Report is required to be submitted to the City Council at least quarterly in accordance with California Government Code Section 53600 et. seq. The purpose of the Treasurer's Report is to update the City Council and the public on the status of the City's cash balances and investments and highlight material changes from one period to another. The scope of this report covers the first quarter of the 2023 calendar year ending December 31, 2023, and is in compliance with the State's reporting requirements.

BACKGROUND

Attachment 1 is the quarterly Treasurer's Report for the period ending March 31, 2023. Treasurer's Reports are provided to the City Council on a quarterly basis.

On December 31, 2022, the value of the City's total portfolio was \$264.3 million. Since that time, the City's cash balances increased by \$19.7 million with an ending balance of \$284.0 million as of March 31, 2023. The funds are held as follows:

Investment Distribution	Book Value	Market Value
Cash at Banking Institutions	115,745,690	115,745,690
Local Agency Investment Fund (LAIF)	6,269,859	6,269,859
CAMP Pool	59,289,424	59,289,424
CAMP Managed Account	62,895,606	60,375,064
Insight Investment	43,202,498	42,295,202
Total	287,403,078	283,975,240

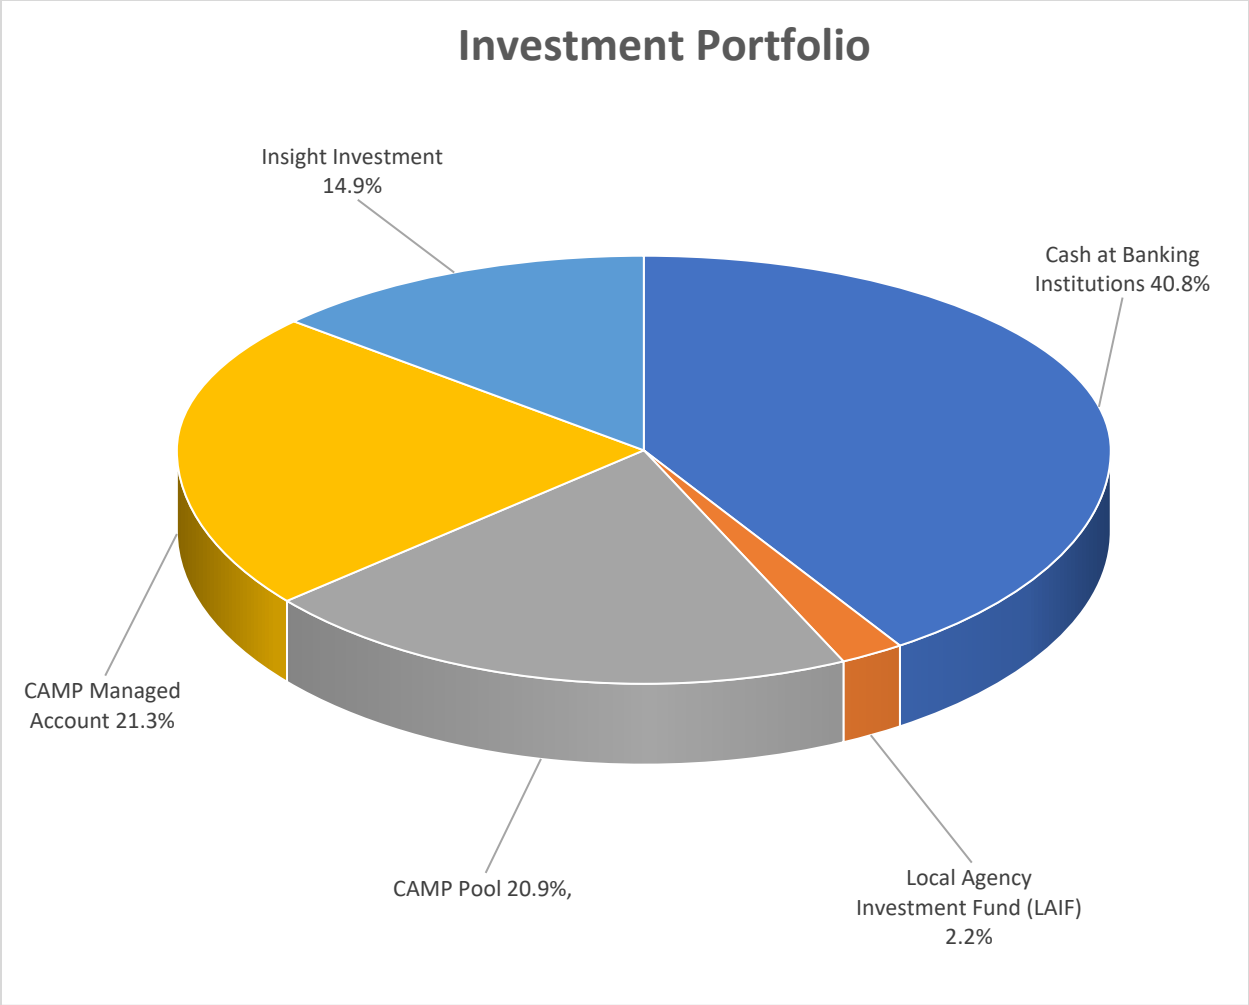



The U.S. economy in the first quarter of 2023 continued to be plagued by stubbornly high inflation while the labor market showed some signs of slowing. Greater economic uncertainty followed the unexpected failure of Silicon Valley Bank and Signature Bank. This resulted in a “flight to quality” as investors sought safety in treasuries, causing the two-year Treasury yield to fall below 4% in mid-March and the yield curve inversion (three months to ten years) to reach its deepest level in 40 years.

The overall portfolio is well diversified with \$106.1 million invested in marketable securities, \$65.6 million is invested in short-term investments that are considered liquid (LAIF, CAMP, and money markets), and another \$115.7 million is on deposit with our banks, which includes \$11.6 million on deposit with three local banks as part of the City’s participation in a local banking initiative and COVID-19 Lift Program. Staff, in conjunction with our financial advisors, periodically reviews the mix of liquid and long-term investments and adjusts the portfolio according to the market conditions and our short-term cash needs.

Staff thoroughly reviews investment statements and makes appropriate inquiries of its investment advisors to confirm the existence and viability of the City’s assets. The City invests conservatively in investment policy options in accordance with California State Government Code. The long-term assets are in securities that can be held to maturity, thus are less vulnerable to the fluctuations of the market. All securities are in compliance with the City’s

investment policy. There are sufficient funds to meet the City's expenditure requirements for the next six months.

The distribution of investments are displayed in the following charts:

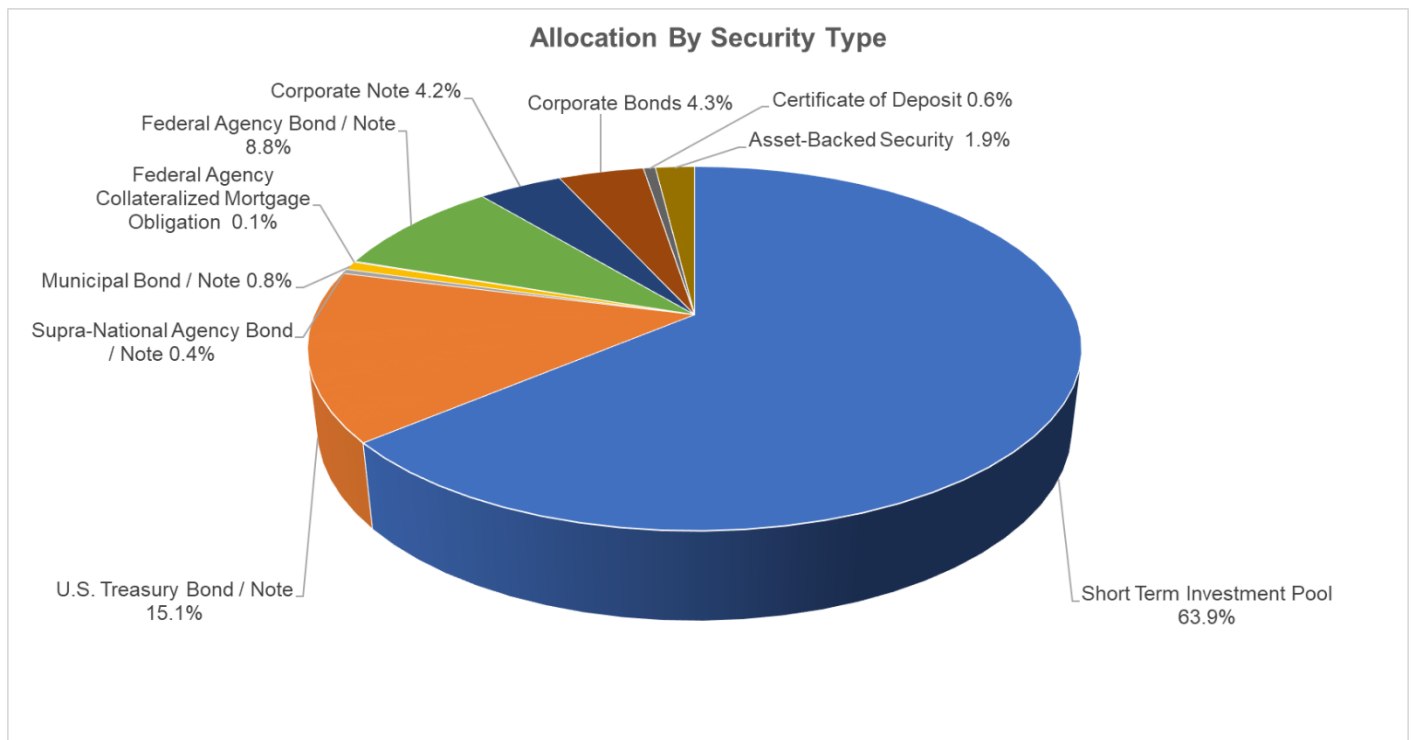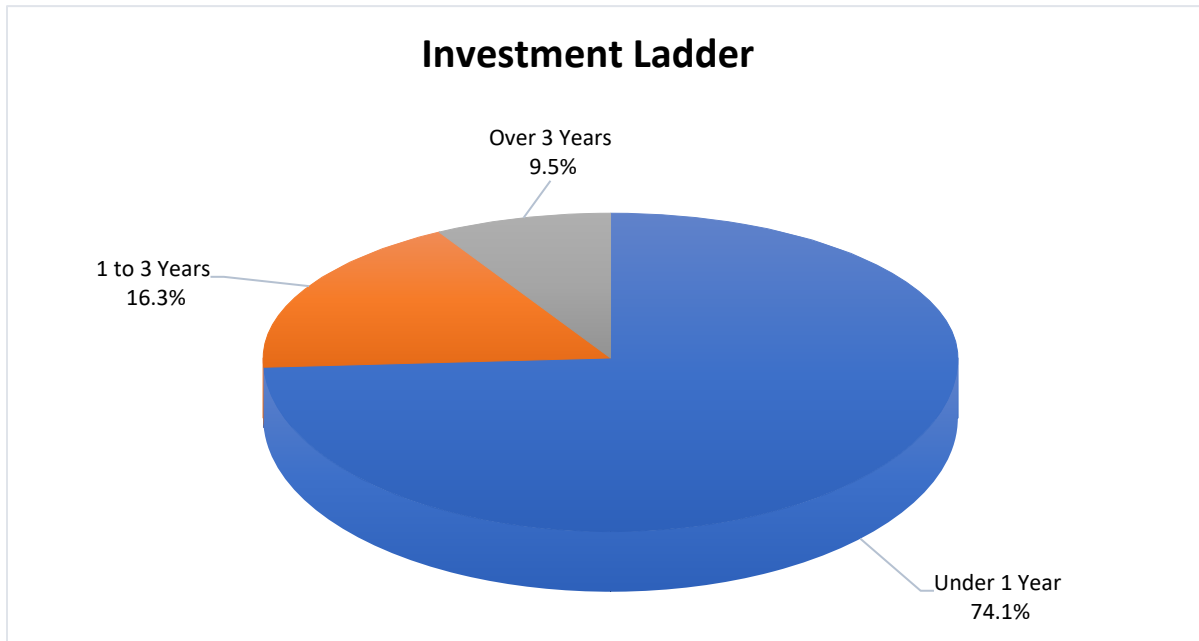

ATTACHMENT(S)

1. City of Rancho Cordova Treasurer's Report for the Quarter Ended March 31, 2023

**CITY OF RANCHO CORDOVA
TREASURER'S REPORT
FOR THE QUARTER ENDED March 31, 2023**

Security Held	Book Value	Market Value
Wells Fargo Bank	104,107,211	104,107,211
5 Star Bank	5,358,681	5,358,681
Bank of Marin	5,279,784	5,279,784
Tri Counties Bank	1,000,015	1,000,015
Local Agency Investment Fund (LAIF)	6,269,859	6,269,859
CAMP Pool	59,289,424	59,289,424
CAMP Managed Account	62,895,606	60,375,064
Insight Investment	43,202,498	42,295,202
Total	287,403,078	283,975,240



Managed Account Detail of Securities Held

For the Month Ending March 31, 2023

Rancho Cordova - [REDACTED]

Security Type/Description Dated Date/Coupon/Maturity	CUSIP	Par	S&P Rating	Moody's Rating	Trade Date	Settle Date	Original Cost	YTM at Cost	Accrued Interest	Amortized Cost	Market Value
U.S. Treasury Bond / Note											
US TREASURY NOTES DTD 10/31/2016 1.625% 10/31/2023	912828T91	100,000.00	AA+	Aaa	10/02/19	10/04/19	100,574.22	1.48	682.32	100,082.20	98,218.75
US TREASURY NOTES DTD 12/15/2020 0.125% 12/15/2023	91282CBA8	450,000.00	AA+	Aaa	05/21/21	05/24/21	448,611.33	0.25	165.35	449,616.82	435,796.88
US TREASURY NOTES DTD 12/15/2020 0.125% 12/15/2023	91282CBA8	4,800,000.00	AA+	Aaa	06/25/21	06/28/21	4,773,375.00	0.35	1,763.74	4,792,367.50	4,648,500.00
US TREASURY NOTES DTD 06/30/2017 2.000% 06/30/2024	912828XX3	450,000.00	AA+	Aaa	02/03/20	02/07/20	462,216.80	1.36	2,262.43	453,470.94	436,500.00
US TREASURY NOTES DTD 06/30/2017 2.000% 06/30/2024	912828XX3	725,000.00	AA+	Aaa	03/02/20	03/06/20	760,315.43	0.85	3,645.03	735,211.69	703,250.00
US TREASURY NOTES DTD 06/30/2017 2.000% 06/30/2024	912828XX3	900,000.00	AA+	Aaa	12/02/19	12/05/19	913,500.00	1.66	4,524.86	903,688.44	873,000.00
US TREASURY NOTES DTD 06/30/2017 2.000% 06/30/2024	912828XX3	1,000,000.00	AA+	Aaa	01/02/20	01/07/20	1,014,726.56	1.66	5,027.62	1,004,104.71	970,000.00
US TREASURY NOTES DTD 06/30/2017 2.000% 06/30/2024	912828XX3	3,700,000.00	AA+	Aaa	06/07/21	06/08/21	3,888,179.69	0.33	18,602.21	3,776,753.08	3,589,000.00
US TREASURY NOTES DTD 06/30/2017 2.000% 06/30/2024	912828XX3	4,000,000.00	AA+	Aaa	06/18/21	06/21/21	4,184,375.00	0.46	20,110.50	4,076,085.97	3,880,000.00
US TREASURY NOTES DTD 12/31/2019 1.750% 12/31/2024	912828YY0	475,000.00	AA+	Aaa	08/05/20	08/07/20	507,693.36	0.18	2,089.61	488,020.38	455,628.93
US TREASURY NOTES DTD 12/31/2019 1.750% 12/31/2024	912828YY0	800,000.00	AA+	Aaa	07/01/20	07/06/20	852,250.00	0.28	3,519.33	820,402.68	767,375.04
US TREASURY NOTES DTD 06/30/2020 0.250% 06/30/2025	912828ZW3	100,000.00	AA+	Aaa	03/01/21	03/04/21	98,589.84	0.58	62.85	99,266.79	92,156.25
US TREASURY NOTES DTD 06/30/2020 0.250% 06/30/2025	912828ZW3	425,000.00	AA+	Aaa	04/01/21	04/05/21	416,765.63	0.72	267.09	420,629.98	391,664.06
US TREASURY NOTES DTD 12/31/2020 0.375% 12/31/2025	91282CBC4	525,000.00	AA+	Aaa	05/04/21	05/06/21	516,120.12	0.75	494.91	519,750.42	478,406.25



Managed Account Detail of Securities Held

For the Month Ending March 31, 2023

Rancho Cordova - [REDACTED]

Security Type/Description Dated Date/Coupon/Maturity	CUSIP	Par	S&P Rating	Moody's Rating	Trade Date	Settle Date	Original Cost	YTM at Cost	Accrued Interest	Amortized Cost	Market Value
U.S. Treasury Bond / Note											
US TREASURY N/B NOTES DTD 04/30/2021 0.750% 04/30/2026	91282CBW0	100,000.00	AA+	Aaa	02/10/22	02/14/22	95,277.34	1.92	314.92	96,541.02	91,156.25
US TREASURY N/B NOTES DTD 07/31/2021 0.625% 07/31/2026	91282CCP4	325,000.00	AA+	Aaa	05/03/22	05/05/22	294,125.00	3.03	336.67	300,726.82	293,109.38
US TREASURY N/B NOTES DTD 07/31/2021 0.625% 07/31/2026	91282CCP4	825,000.00	AA+	Aaa	07/05/22	07/08/22	755,229.49	2.84	854.63	767,782.54	744,046.88
US TREASURY N/B NOTES DTD 07/31/2021 0.625% 07/31/2026	91282CCP4	825,000.00	AA+	Aaa	08/01/22	08/04/22	759,515.63	2.74	854.63	770,302.35	744,046.87
US TREASURY N/B NOTES DTD 07/31/2021 0.625% 07/31/2026	91282CCP4	950,000.00	AA+	Aaa	06/02/22	06/06/22	864,537.11	2.94	984.12	881,392.92	856,781.25
US TREASURY N/B NOTES DTD 07/31/2021 0.625% 07/31/2026	91282CCP4	1,300,000.00	AA+	Aaa	08/08/22	08/15/22	1,183,812.50	3.04	1,346.69	1,202,212.87	1,172,437.50
US TREASURY NOTES DTD 11/15/2016 2.000% 11/15/2026	912828U24	1,150,000.00	AA+	Aaa	10/05/22	10/11/22	1,059,886.72	4.10	8,704.42	1,070,247.34	1,081,359.38
US TREASURY NOTES DTD 11/15/2016 2.000% 11/15/2026	912828U24	1,800,000.00	AA+	Aaa	01/04/23	01/06/23	1,674,632.81	3.96	13,624.31	1,682,195.77	1,692,562.50
US TREASURY NOTES DTD 11/15/2016 2.000% 11/15/2026	912828U24	3,200,000.00	AA+	Aaa	12/05/22	12/07/22	2,977,625.00	3.92	24,220.99	2,995,396.46	3,009,000.00
US TREASURY N/B NOTES DTD 04/30/2022 2.750% 04/30/2027	91282CEN7	1,300,000.00	AA+	Aaa	01/31/23	02/03/23	1,251,707.03	3.70	15,011.05	1,253,486.41	1,252,875.00
US TREASURY N/B NOTES DTD 07/31/2022 2.750% 07/31/2027	91282CFB2	2,100,000.00	AA+	Aaa	03/02/23	03/06/23	1,959,644.53	4.44	9,571.82	1,961,913.96	2,022,234.48
Security Type Sub-Total		32,325,000.00					31,813,286.14	1.88	139,042.10	31,621,650.06	30,779,105.65
Supra-National Agency Bond / Note											
INTL BK RECON & DEVELOP NOTES DTD 11/24/2020 0.250% 11/24/2023	459058JM6	650,000.00	AAA	Aaa	11/17/20	11/24/20	648,602.50	0.32	573.26	649,697.53	631,237.10
INTER-AMERICAN DEVEL BK NOTES DTD 09/23/2021 0.500% 09/23/2024	4581X0DZ8	585,000.00	AAA	Aaa	09/15/21	09/23/21	584,567.10	0.52	65.00	584,786.31	553,194.72



Managed Account Detail of Securities Held

For the Month Ending March 31, 2023

Rancho Cordova - [REDACTED]

Security Type/Description Dated Date/Coupon/Maturity	CUSIP	Par	S&P Rating	Moody's Rating	Trade Date	Settle Date	Original Cost	YTM at Cost	Accrued Interest	Amortized Cost	Market Value
Supra-National Agency Bond / Note											
Security Type Sub-Total		1,235,000.00					1,233,169.60	0.42	638.26	1,234,483.84	1,184,431.82
Municipal Bond / Note											
CT ST TXBL GO BONDS DTD 06/11/2020 1.998% 07/01/2024	20772KJW0	75,000.00	AA-	Aa3	05/29/20	06/11/20	75,000.00	2.00	374.63	75,000.00	72,525.75
CHAFFEY UHSD, CA TXBL GO BONDS DTD 12/05/2019 2.101% 08/01/2024	157411TK5	100,000.00	AA-	Aa1	11/06/19	12/05/19	100,000.00	2.10	350.17	100,000.00	96,740.00
SAN JUAN USD, CA TXBL GO BONDS DTD 10/29/2020 0.702% 08/01/2024	798306WN2	200,000.00	NR	Aa2	10/16/20	10/29/20	200,000.00	0.70	234.00	200,000.00	188,698.00
NY ST URBAN DEV CORP TXBL REV BONDS DTD 12/23/2020 0.870% 03/15/2025	650036DT0	425,000.00	NR	NR	12/16/20	12/23/20	425,000.00	0.87	164.33	425,000.00	395,768.50
UNIV OF CAL TXBL REV BONDS DTD 07/16/2020 0.883% 05/15/2025	91412HGE7	100,000.00	AA	Aa2	07/10/20	07/16/20	100,000.00	0.88	333.58	100,000.00	93,050.00
CT ST TXBL GO BONDS DTD 06/04/2021 0.923% 06/01/2025	20772KNW5	275,000.00	AA-	Aa3	05/20/21	06/04/21	275,000.00	0.92	846.08	275,000.00	252,136.50
FL ST BOARD OF ADMIN TXBL REV BONDS DTD 09/16/2020 1.258% 07/01/2025	341271AD6	75,000.00	AA	Aa3	09/03/20	09/16/20	75,530.25	1.11	235.88	75,249.21	69,870.00
FL ST BOARD OF ADMIN TXBL REV BONDS DTD 09/16/2020 1.258% 07/01/2025	341271AD6	100,000.00	AA	Aa3	09/03/20	09/16/20	100,663.00	1.12	314.50	100,311.60	93,160.00
FL ST BOARD OF ADMIN TXBL REV BONDS DTD 09/16/2020 1.258% 07/01/2025	341271AD6	200,000.00	AA	Aa3	09/03/20	09/16/20	200,000.00	1.26	629.00	200,000.00	186,320.00
MN ST TXBL GO BONDS DTD 08/25/2020 0.630% 08/01/2025	60412AVJ9	130,000.00	AAA	Aaa	08/11/20	08/25/20	130,000.00	0.63	136.50	130,000.00	119,457.00
LOS ANGELES CCD, CA TXBL GO BONDS DTD 11/10/2020 0.773% 08/01/2025	54438CYK2	175,000.00	AA+	Aaa	10/30/20	11/10/20	175,000.00	0.77	225.46	175,000.00	160,933.50
CA ST UNIV TXBL REV BONDS DTD 07/29/2021 0.862% 11/01/2025	13077DOD7	175,000.00	AA-	Aa2	07/09/21	07/29/21	175,000.00	0.86	628.54	175,000.00	160,128.50



Managed Account Detail of Securities Held

For the Month Ending March 31, 2023

Rancho Cordova - [REDACTED]											
Security Type/Description Dated Date/Coupon/Maturity	CUSIP	Par	S&P Rating	Moody's Rating	Trade Date	Settle Date	Original Cost	YTM at Cost	Accrued Interest	Amortized Cost	Market Value
Municipal Bond / Note											
CA ST MUNICIPAL BONDS DTD 03/15/2023 4.846% 03/01/2027	13063D3N6	240,000.00	AA-	Aa2	03/09/23	03/15/23	240,000.00	4.85	516.91	240,000.00	246,422.40
Security Type Sub-Total		2,270,000.00					2,271,193.25	1.45	4,989.58	2,270,560.81	2,135,210.15
Federal Agency Commercial Mortgage-Backed Security											
FHMS K043 A2 DTD 03/01/2015 3.062% 12/01/2024	3137BGK24	275,000.00	AA+	Aaa	03/19/20	03/25/20	288,621.09	1.95	701.71	279,853.31	267,963.91
Security Type Sub-Total		275,000.00					288,621.09	1.95	701.71	279,853.31	267,963.91
Federal Agency Bond / Note											
FREDDIE MAC NOTES DTD 05/07/2020 0.375% 05/05/2023	3137EAER6	400,000.00	AA+	Aaa	05/05/20	05/07/20	399,832.00	0.39	608.33	399,994.77	398,390.80
FREDDIE MAC NOTES DTD 08/21/2020 0.250% 08/24/2023	3137EAEV7	1,200,000.00	AA+	Aaa	08/19/20	08/21/20	1,198,776.00	0.28	308.33	1,199,838.36	1,178,355.60
FREDDIE MAC NOTES DTD 09/04/2020 0.250% 09/08/2023	3137EAEW5	365,000.00	AA+	Aaa	09/02/20	09/04/20	365,066.65	0.24	58.30	365,009.70	357,758.77
FREDDIE MAC NOTES DTD 09/04/2020 0.250% 09/08/2023	3137EAEW5	485,000.00	AA+	Aaa	09/02/20	09/04/20	484,839.95	0.26	77.46	484,976.70	475,378.08
FREDDIE MAC NOTES DTD 10/16/2020 0.125% 10/16/2023	3137EAEY1	415,000.00	AA+	Aaa	10/14/20	10/16/20	413,452.05	0.25	237.76	414,720.10	404,585.58
FREDDIE MAC NOTES DTD 11/05/2020 0.250% 11/06/2023	3137EAEZ8	450,000.00	AA+	Aaa	11/03/20	11/05/20	449,595.00	0.28	453.13	449,919.07	437,902.20
FANNIE MAE NOTES DTD 11/25/2020 0.250% 11/27/2023	3135G06H1	400,000.00	AA+	Aaa	11/23/20	11/25/20	399,544.00	0.29	344.44	399,900.24	388,227.20
FREDDIE MAC NOTES DTD 12/04/2020 0.250% 12/04/2023	3137EAF2	400,000.00	AA+	Aaa	12/02/20	12/04/20	399,604.00	0.28	325.00	399,910.67	387,906.00
FEDERAL HOME LOAN BANK NOTES DTD 04/16/2020 0.500% 04/14/2025	3130AJHU6	500,000.00	AA+	Aaa	04/15/20	04/16/20	497,520.00	0.60	1,159.72	498,988.42	464,541.00



Managed Account Detail of Securities Held

For the Month Ending March 31, 2023

Rancho Cordova - [REDACTED]

Security Type/Description Dated Date/Coupon/Maturity	CUSIP	Par	S&P Rating	Moody's Rating	Trade Date	Settle Date	Original Cost	YTM at Cost	Accrued Interest	Amortized Cost	Market Value
Federal Agency Bond / Note											
FANNIE MAE NOTES DTD 04/24/2020 0.625% 04/22/2025	3135G03U5	500,000.00	AA+	Aaa	04/22/20	04/24/20	498,970.00	0.67	1,380.21	499,575.35	465,479.00
FREDDIE MAC NOTES DTD 07/23/2020 0.375% 07/21/2025	3137EAEU9	500,000.00	AA+	Aaa	07/21/20	07/23/20	497,510.00	0.48	364.58	498,850.56	459,625.00
FANNIE MAE NOTES DTD 08/27/2020 0.375% 08/25/2025	3135G05X7	450,000.00	AA+	Aaa	08/25/20	08/27/20	447,894.00	0.47	168.75	448,987.41	412,434.90
FEDERAL HOME LOAN BANK NOTES DTD 09/11/2020 0.375% 09/04/2025	3130AK5E2	200,000.00	AA+	Aaa	09/10/20	09/11/20	199,400.00	0.44	56.25	199,707.42	183,182.00
FREDDIE MAC NOTES DTD 09/25/2020 0.375% 09/23/2025	3137EAEX3	450,000.00	AA+	Aaa	09/23/20	09/25/20	448,645.50	0.44	37.50	449,327.21	411,573.60
FANNIE MAE NOTES DTD 11/12/2020 0.500% 11/07/2025	3135G06G3	450,000.00	AA+	Aaa	11/09/20	11/12/20	448,389.00	0.57	900.00	449,158.67	411,231.15
Security Type Sub-Total		7,165,000.00					7,149,038.15	0.39	6,479.76	7,158,864.65	6,836,570.88
Corporate Note											
PNC BANK NA CORP NOTES (CALLABLE) DTD 01/23/2019 3.500% 01/23/2024	693475AV7	375,000.00	A-	A3	02/12/19	02/15/19	377,670.00	3.34	2,479.17	375,400.80	367,952.63
CHARLES SCHWAB CORP NOTES (CALLABLE) DTD 03/18/2021 0.750% 03/18/2024	808513BN4	135,000.00	A	A2	03/16/21	03/18/21	134,932.50	0.77	36.56	134,978.32	128,428.34
MORGAN STANLEY CORP NOTES DTD 04/28/2014 3.875% 04/29/2024	61746BDO6	375,000.00	A-	A1	07/19/19	07/23/19	396,483.75	2.59	6,135.42	379,859.13	370,360.88
AMAZON.COM INC CORPORATE NOTES DTD 05/12/2021 0.450% 05/12/2024	023135BW5	355,000.00	AA	A1	05/10/21	05/12/21	354,481.70	0.50	616.81	354,807.53	339,795.35
AMERICAN HONDA FINANCE CORP NOTE DTD 06/27/2019 2.400% 06/27/2024	02665WCZ2	375,000.00	A-	A3	07/11/19	07/15/19	373,140.00	2.51	2,350.00	374,534.23	363,863.63
GOLDMAN SACHS GROUP INC (CALLABLE) BONDS DTD 07/08/2014 3.850% 07/08/2024	38141EC23	375,000.00	BBB+	A2	07/08/19	07/11/19	392,467.50	2.84	3,328.65	378,759.59	368,502.75



Managed Account Detail of Securities Held

For the Month Ending March 31, 2023

Rancho Cordova - [REDACTED]

Security Type/Description Dated Date/Coupon/Maturity	CUSIP	Par	S&P Rating	Moody's Rating	Trade Date	Settle Date	Original Cost	YTM at Cost	Accrued Interest	Amortized Cost	Market Value
Corporate Note											
BB&T CORPORATION CORP BONDS DTD 07/29/2019 2.500% 08/01/2024	05531FBH5	375,000.00	A-	A3	08/01/19	08/05/19	375,622.50	2.46	1,562.50	375,158.75	358,121.63
PACCAR FINANCIAL CORP CORPORATE NOTES DTD 08/09/2021 0.500% 08/09/2024	69371RR40	235,000.00	A+	A1	08/03/21	08/09/21	234,873.10	0.52	169.72	234,942.57	221,742.24
UNILEVER CAPITAL CORP (CALLABLE) CORPORA DTD 08/12/2021 0.626% 08/12/2024	904764BN6	100,000.00	A+	A1	08/09/21	08/12/21	100,000.00	0.63	85.21	100,000.00	94,518.70
WALT DISNEY COMPANY/THE (CALLABLE) DTD 09/06/2019 1.750% 08/30/2024	254687FK7	375,000.00	BBB+	A2	09/03/19	09/06/19	373,470.00	1.84	565.10	374,565.38	360,539.63
JOHN DEERE CAPITAL CORP CORPORATE NOTES DTD 09/10/2021 0.625% 09/10/2024	24422EVU0	180,000.00	A	A2	09/07/21	09/10/21	179,883.00	0.65	65.63	179,943.64	170,450.10
CATERPILLAR FINL SERVICE CORPORATE NOTES DTD 09/14/2021 0.600% 09/13/2024	14913R2P1	150,000.00	A	A2	09/07/21	09/14/21	149,796.00	0.65	45.00	149,901.07	141,874.95
NATIONAL RURAL UTIL COOP CORPORATE NOTES DTD 02/07/2022 1.875% 02/07/2025	63743HFC1	130,000.00	A-	A2	01/31/22	02/07/22	129,996.10	1.88	365.63	129,997.59	123,205.55
TOYOTA MOTOR CREDIT CORP CORP NOTES DTD 02/13/2020 1.800% 02/13/2025	89236TGT6	50,000.00	A+	A1	05/20/20	05/26/20	50,488.50	1.58	120.00	50,193.81	47,519.05
TOYOTA MOTOR CREDIT CORP CORP NOTES DTD 02/13/2020 1.800% 02/13/2025	89236TGT6	50,000.00	A+	A1	05/21/20	05/26/20	50,696.00	1.49	120.00	50,276.14	47,519.05
TOYOTA MOTOR CREDIT CORP CORP NOTES DTD 02/13/2020 1.800% 02/13/2025	89236TGT6	200,000.00	A+	A1	05/20/20	05/26/20	201,954.00	1.58	480.00	200,775.25	190,076.20
AMAZON.COM INC CORPORATE NOTES DTD 04/13/2022 3.000% 04/13/2025	023135CE4	290,000.00	AA	A1	04/11/22	04/13/22	289,538.90	3.06	4,060.00	289,687.41	282,155.21



Managed Account Detail of Securities Held

For the Month Ending March 31, 2023

Rancho Cordova - [REDACTED]

Security Type/Description Dated Date/Coupon/Maturity	CUSIP	Par	S&P Rating	Moody's Rating	Trade Date	Settle Date	Original Cost	YTM at Cost	Accrued Interest	Amortized Cost	Market Value
Corporate Note											
HOME DEPOT INC (CALLABLE) CORPORATE NOTE DTD 03/28/2022 2.700% 04/15/2025	437076CM2	45,000.00	A	A2	03/24/22	03/28/22	44,921.25	2.76	560.25	44,947.34	43,537.50
BANK OF AMERICA CORP NOTES (CALLABLE) DTD 04/22/2021 0.976% 04/22/2025	06051GJR1	325,000.00	A-	A2	04/16/21	04/22/21	325,000.00	0.98	1,400.97	325,000.00	309,667.15
CITIGROUP INC CORP NOTES DTD 04/27/2015 3.300% 04/27/2025	172967JP7	300,000.00	BBB+	A3	08/28/20	09/01/20	332,985.00	0.88	4,235.00	314,696.67	289,501.20
CINTAS CORPORATION NO. 2 CORP NOTE (CALL) DTD 05/03/2022 3.450% 05/01/2025	17252MAP5	130,000.00	A-	A3	04/26/22	05/03/22	129,971.40	3.46	1,868.75	129,980.11	127,045.36
APPLE INC (CALLABLE) CORP NOTES DTD 05/11/2020 1.125% 05/11/2025	037833DT4	400,000.00	AA+	Aaa	05/11/20	05/13/20	400,804.00	1.08	1,750.00	400,332.09	375,255.60
APPLE INC CORPORATE NOTES DTD 05/13/2015 3.200% 05/13/2025	037833BG4	500,000.00	AA+	Aaa	11/24/21	11/29/21	530,775.00	1.37	6,133.33	518,865.25	490,042.00
JPMORGAN CHASE & CO (CALLABLE) CORP NOTE DTD 06/01/2021 0.824% 06/01/2025	46647PCH7	580,000.00	A-	A1	05/24/21	06/01/21	580,000.00	0.82	1,593.07	580,000.00	549,799.40
NATIONAL AUSTRALIA BK/NY CORPORATE NOTES DTD 06/09/2022 3.500% 06/09/2025	63254ABD9	470,000.00	AA-	Aa3	05/31/22	06/09/22	470,000.00	3.50	5,117.78	470,000.00	455,747.72
NATIONAL RURAL UTIL COOP CORPORATE NOTES DTD 05/04/2022 3.450% 06/15/2025	63743HFE7	70,000.00	A-	A2	04/27/22	05/04/22	69,981.10	3.46	711.08	69,986.61	67,931.15
IBM CORP CORPORATE NOTES DTD 07/27/2022 4.000% 07/27/2025	459200KS9	450,000.00	A-	A3	07/20/22	07/27/22	450,000.00	4.00	3,200.00	450,000.00	444,897.45
CITIGROUP INC CORP NOTE (CALLABLE) DTD 11/03/2021 1.281% 11/03/2025	172967ND9	90,000.00	BBB+	A3	10/27/21	11/03/21	90,000.00	1.28	473.97	90,000.00	84,125.79



Managed Account Detail of Securities Held

For the Month Ending March 31, 2023

Rancho Cordova - [REDACTED]

Security Type/Description Dated Date/Coupon/Maturity	CUSIP	Par	S&P Rating	Moody's Rating	Trade Date	Settle Date	Original Cost	YTM at Cost	Accrued Interest	Amortized Cost	Market Value
Corporate Note											
UNITEDHEALTH GROUP INC (CALLABLE) CORPOR DTD 05/19/2021 1.150% 05/15/2026	91324PEC2	475,000.00	A+	A3	05/17/21	05/19/21	474,173.50	1.19	2,063.61	474,482.87	431,386.93
ASTRAZENECA FINANCE LLC (CALLABLE) CORP DTD 05/28/2021 1.200% 05/28/2026	04636NAA1	450,000.00	A	A3	07/16/21	07/20/21	450,540.00	1.17	1,845.00	450,347.92	410,563.80
TOYOTA MOTOR CREDIT CORP CORPORATE NOTES DTD 06/18/2021 1.125% 06/18/2026	89236TJK2	85,000.00	A+	A1	09/08/21	09/13/21	84,811.30	1.17	273.59	84,872.61	76,535.19
BANK OF AMERICA CORP NOTES (CALLABLE) DTD 06/16/2020 1.319% 06/19/2026	06051GJD2	600,000.00	A-	A2	07/23/21	07/27/21	602,754.00	1.22	2,242.30	601,567.63	548,202.60
AMERICAN EXPRESS CO (CALLABLE) CORPORATE DTD 11/04/2021 1.650% 11/04/2026	025816CM9	450,000.00	BBB+	A2	11/19/21	11/23/21	449,316.00	1.68	3,031.88	449,502.99	402,673.95
JPMORGAN CHASE & CO NOTES (CALLABLE) DTD 11/19/2020 1.045% 11/19/2026	46647PBT2	350,000.00	A-	A1	11/24/21	11/29/21	339,717.00	1.66	1,341.08	342,480.27	312,562.60
CATERPILLAR FINL SERVICE CORPORATE NOTES DTD 01/10/2022 1.700% 01/08/2027	14913R2U0	450,000.00	A	A2	01/11/22	01/13/22	447,727.50	1.81	1,763.75	448,280.34	410,544.45
TARGET CORP CORP NOTES (CALLABLE) DTD 01/24/2022 1.950% 01/15/2027	87612EBM7	80,000.00	A	A2	01/19/22	01/24/22	79,864.00	1.99	329.33	79,896.33	73,963.68
BANK OF NY MELLON CORP (CALLABLE) CORPOR DTD 01/26/2022 2.050% 01/26/2027	06406RBA4	900,000.00	A	A1	01/26/22	01/28/22	898,002.00	2.10	3,331.25	898,470.83	807,390.90
BERKSHIRE HATHAWAY CORP NOTES (CALLABLE) DTD 03/15/2022 2.300% 03/15/2027	084664CZ2	900,000.00	AA	Aa2	03/15/22	03/17/22	883,116.00	2.70	920.00	886,633.50	850,347.00



Managed Account Detail of Securities Held

For the Month Ending March 31, 2023

Rancho Cordova - [REDACTED]

Security Type/Description Dated Date/Coupon/Maturity	CUSIP	Par	S&P Rating	Moody's Rating	Trade Date	Settle Date	Original Cost	YTM at Cost	Accrued Interest	Amortized Cost	Market Value
Corporate Note											
NATIONAL AUSTRALIA BK/NY CORPORATE NOTES DTD 06/09/2022 3.905% 06/09/2027	63254ABE7	400,000.00	AA-	Aa3	06/09/22	06/13/22	396,424.00	4.10	4,859.56	396,997.10	391,845.60
Security Type Sub-Total		12,625,000.00					12,696,376.60	1.99	71,630.95	12,641,121.67	11,930,192.91
Certificate of Deposit											
TORONTO DOMINION BANK NY CERT DEPOS DTD 10/31/2022 5.600% 10/27/2025	89115B6K1	850,000.00	A	A1	10/27/22	10/31/22	850,000.00	5.58	20,097.78	850,000.00	849,507.00
NORDEA BANK ABP NEW YORK CERT DEPOS DTD 11/03/2022 5.530% 11/03/2025	65558UYF3	850,000.00	AA-	Aa3	11/02/22	11/03/22	850,000.00	5.53	19,324.28	850,000.00	855,930.45
Security Type Sub-Total		1,700,000.00					1,700,000.00	5.56	39,422.06	1,700,000.00	1,705,437.45
Asset-Backed Security											
BMWLT 2021-1 A4 DTD 03/10/2021 0.370% 07/25/2024	05591RAD6	105,000.00	AAA	Aaa	03/02/21	03/10/21	104,995.83	0.37	6.48	104,998.37	103,615.23
HAROT 2020-3 A3 DTD 09/29/2020 0.370% 10/18/2024	43813KAC6	62,732.42	AAA	NR	09/22/20	09/29/20	62,723.21	0.37	8.38	62,728.90	61,487.57
MBALT 2021-B A3 DTD 06/29/2021 0.400% 11/15/2024	58769KAD6	255,529.13	AAA	NR	06/22/21	06/29/21	255,509.84	0.40	45.43	255,519.85	249,932.05
BMWLT 2021-2 A4 DTD 09/15/2021 0.430% 01/27/2025	09690AAD5	540,000.00	NR	Aaa	09/08/21	09/15/21	539,979.59	0.43	38.70	539,988.93	519,248.23
GMALT 2021-1 A4 DTD 02/24/2021 0.330% 02/20/2025	36261RAD0	115,000.00	NR	Aaa	02/17/21	02/24/21	114,982.64	0.33	11.60	114,991.77	113,988.47
GMALT 2021-2 A4 DTD 05/26/2021 0.410% 05/20/2025	380144AD7	65,000.00	AAA	NR	05/18/21	05/26/21	64,994.53	0.41	8.14	64,997.07	63,472.11
GMALT 2021-3 A4 DTD 08/18/2021 0.500% 07/21/2025	36262XAD6	145,000.00	AAA	NR	08/10/21	08/18/21	144,994.77	0.50	22.15	144,996.93	138,700.13



Managed Account Detail of Securities Held

For the Month Ending March 31, 2023

Rancho Cordova - [REDACTED]

Security Type/Description Dated Date/Coupon/Maturity	CUSIP	Par	S&P Rating	Moody's Rating	Trade Date	Settle Date	Original Cost	YTM at Cost	Accrued Interest	Amortized Cost	Market Value
Asset-Backed Security											
HAROT 2021-2 A3 DTD 05/26/2021 0.330% 08/15/2025	43811JAC1	176,931.09	AAA	Aaa	05/18/21	05/26/21	176,924.20	0.33	25.95	176,927.22	171,298.06
GMCAR 2020-4 A3 DTD 10/14/2020 0.380% 08/18/2025	36260KAC8	63,327.00	AAA	NR	10/06/20	10/14/20	63,313.47	0.38	10.03	63,320.35	61,826.26
HART 2021-A A3 DTD 04/28/2021 0.380% 09/15/2025	44933LAC7	72,362.94	AAA	NR	04/20/21	04/28/21	72,355.34	0.38	12.22	72,358.68	70,203.79
NAROT 2021-A A3 DTD 06/23/2021 0.330% 10/15/2025	65480BAC1	546,145.76	AAA	Aaa	06/15/21	06/23/21	546,136.53	0.33	80.10	546,140.32	525,598.77
TAOT 2021-B A3 DTD 06/14/2021 0.260% 11/17/2025	89190GAC1	556,768.00	AAA	NR	06/08/21	06/14/21	556,708.04	0.26	64.34	556,732.37	537,158.13
CARMX 2021-1 A3 DTD 01/27/2021 0.340% 12/15/2025	14316NAC3	43,321.82	AAA	NR	01/20/21	01/27/21	43,313.27	0.34	6.55	43,317.08	41,896.42
HART 2021-B A3 DTD 07/28/2021 0.380% 01/15/2026	44934KAC8	391,392.96	AAA	NR	07/20/21	07/28/21	391,306.58	0.39	66.10	391,338.97	377,346.38
HAROT 2021-4 A3 DTD 11/24/2021 0.880% 01/21/2026	43815GAC3	185,000.00	NR	Aaa	11/16/21	11/24/21	184,961.00	0.89	45.22	184,973.66	176,517.73
CARMX 2021-2 A3 DTD 04/21/2021 0.520% 02/17/2026	14314QAC8	117,435.32	AAA	NR	04/13/21	04/21/21	117,410.01	0.52	27.14	117,420.20	113,379.21
HART 2021-C A3 DTD 11/17/2021 0.740% 05/15/2026	44935FAD6	145,000.00	AAA	NR	11/09/21	11/17/21	144,967.64	0.75	47.69	144,977.51	138,428.34
CARMX 2021-3 A3 DTD 07/28/2021 0.550% 06/15/2026	14317DAC4	394,856.54	AAA	Aaa	07/21/21	07/28/21	394,791.59	0.55	96.52	394,813.88	378,294.28
GMCAR 2021-3 A3 DTD 07/21/2021 0.480% 06/16/2026	380140AC7	248,625.98	AAA	NR	07/13/21	07/21/21	248,610.61	0.48	49.73	248,615.92	238,561.18
COMET 2021-A1 A1 DTD 07/22/2021 0.550% 07/15/2026	14041NFW6	600,000.00	AAA	NR	07/15/21	07/22/21	599,975.70	0.55	146.67	599,983.96	566,282.10
COPAR 2021-1 A3 DTD 10/27/2021 0.770% 09/15/2026	14044CAC6	185,000.00	AAA	Aaa	10/19/21	10/27/21	184,996.50	0.77	63.31	184,997.52	175,492.92



Managed Account Detail of Securities Held

For the Month Ending March 31, 2023

Rancho Cordova - [REDACTED]											
Security Type/Description Dated Date/Coupon/Maturity	CUSIP	Par	S&P Rating	Moody's Rating	Trade Date	Settle Date	Original Cost	YTM at Cost	Accrued Interest	Amortized Cost	Market Value
Asset-Backed Security											
GMCAR 2021-4 A3 DTD 10/21/2021 0.680% 09/16/2026	362554AC1	155,000.00	AAA	Aaa	10/13/21	10/21/21	154,996.05	0.68	43.92	154,997.21	146,969.76
CARMX 2022-3 A3 DTD 07/20/2022 3.970% 04/15/2027	14318MAD1	420,000.00	AAA	NR	07/12/22	07/20/22	419,990.09	3.97	741.07	419,991.55	411,169.67
FORDO 2023-A A3 DTD 03/31/2023 4.650% 02/15/2028	344928AD8	155,000.00	AAA	NR	03/28/23	03/31/23	154,983.83	4.65	20.02	154,983.84	155,284.30
Security Type Sub-Total		5,744,428.96					5,743,920.86	0.84	1,687.46	5,744,112.06	5,536,151.09
Managed Account Sub-Total		63,339,428.96					62,895,605.69	1.70	264,591.88	62,650,646.40	60,375,063.86
Joint Powers Authority											
CAMP Pool		59,289,424.34	AAAm	NR			59,289,424.34		0.00	59,289,424.34	59,289,424.34
Liquid Sub-Total		59,289,424.34					59,289,424.34		0.00	59,289,424.34	59,289,424.34
Securities Sub-Total		\$122,628,853.30					\$122,185,030.03	1.70%	\$264,591.88	\$121,940,070.74	\$119,664,488.20
Accrued Interest											\$264,591.88
Total Investments											\$119,929,080.08

ITEM 16.3 SECURITIES HELD

As of March 31, 2023

ATTACHMENT 1
FRANCISCO CORDOVA

Cusip	Description	Coupon	Maturity/ Call date	Par value or shares	Historical cost	Amortized cost	Fair value	Unrealized gain (loss)	Total accrued interest	% Port cost
Cash and Cash Equivalents										
	Cash and Cash Equivalents	0.000		170,356.62	170,356.62	170,356.62	170,356.62	0.00	0.00	0.39
Total Cash and Cash Equivalents				170,356.62	170,356.62	170,356.62	170,356.62	0.00	0.00	0.39
Corporate Bonds										
02665WDH1	AMERICAN HONDA FINANCE 1.95% 10MAY2023	1.950	05/10/2023	600,000.00	609,648.00	600,792.44	598,043.24	(2,749.20)	4,582.50	1.40
90331HNV1	US BANK NA CINCINNATI 3.4% 24JUL2023 (CALLABLE 23JUN23)	3.400	07/24/2023 06/24/2023	650,000.00	682,090.50	652,005.66	645,824.65	(6,181.01)	4,113.06	1.56
69349LAM0	PNC BANK NA 3.8% 25JUL2023 (CALLABLE 25JUN23)	3.800	07/25/2023 06/25/2023	750,000.00	775,057.50	754,234.37	745,174.33	(9,060.04)	5,225.00	1.78
89236THA6	TOYOTA MOTOR CREDIT CORP 1.35% 25AUG2023	1.350	08/25/2023	1,000,000.00	1,006,650.00	1,001,637.10	983,563.15	(18,073.95)	1,350.00	2.31
02665WCT6	AMERICAN HONDA FINANCE 3.55% 12JAN2024	3.550	01/12/2024	600,000.00	654,468.00	614,143.62	592,876.69	(21,266.93)	4,674.17	1.50
17325FAS7	CITIBANK NA 3.65% 23JAN2024 (CALLABLE 23DEC23)	3.650	01/23/2024 12/23/2023	1,000,000.00	1,076,820.00	1,022,398.74	986,284.95	(36,113.79)	6,894.44	2.47
459200HU8	IBM CORP 3.625% 12FEB2024	3.625	02/12/2024	600,000.00	652,356.00	615,512.89	592,564.74	(22,948.15)	2,960.42	1.49
037833CU2	APPLE INC 2.85% 11MAY2024 (CALLABLE 11MAR24)	2.850	05/11/2024 03/11/2024	400,000.00	413,260.00	402,891.09	393,221.62	(9,669.47)	4,433.33	0.95
14913R2L0	CATERPILLAR FINL SERVICE 0.45% 17MAY2024	0.450	05/17/2024	1,000,000.00	998,760.00	999,480.25	954,484.16	(44,996.09)	1,675.00	2.29
06051GHL6	BANK OF AMERICA CORP 3.864% 23JUL2024 (CALLABLE 23JUL23)	3.864	07/23/2024 07/23/2023	800,000.00	856,216.00	808,030.86	795,465.65	(12,565.21)	5,838.93	1.96

ITEM 16.3
SECURITIES HELDATTACHMENT 1
FRANCISCO CORDOVA

As of March 31, 2023

Cusip	Description	Coupon	Maturity/ Call date	Par value or shares	Historical cost	Amortized cost	Fair value	Unrealized gain (loss)	Total accrued interest	% Port cost
Corporate Bonds										
931142DV2	WALMART INC 2.65% 15DEC2024 (CALLABLE 15OCT24)	2.650	12/15/2024 10/15/2024	950,000.00	1,009,812.00	979,906.00	924,741.56	(55,164.44)	7,412.64	2.31
166764BW9	CHEVRON CORP 1.554% 11MAY2025 (CALLABLE 11APR25)	1.554	05/11/2025 04/11/2025	1,600,000.00	1,525,696.00	1,547,788.23	1,508,813.22	(38,975.01)	9,669.33	3.50
24422ETC3	JOHN DEERE CAPITAL CORP 3.4% 11SEP2025	3.400	09/11/2025	600,000.00	593,280.00	594,572.31	585,003.64	(9,568.67)	1,133.33	1.36
46625HRS1	JPMORGAN CHASE & CO 3.2% 15JUN2026 (CALLABLE 15MAR26)	3.200	06/15/2026 03/15/2026	1,000,000.00	949,700.00	956,869.71	958,263.81	1,394.10	9,422.22	2.18
037833DB3	APPLE INC 2.9% 12SEP2027 (CALLABLE 12JUN27)	2.900	09/12/2027 06/12/2027	900,000.00	850,563.00	853,603.94	861,440.85	7,836.91	1,377.50	1.95
Total Corporate Bonds				12,450,000.00	12,654,377.00	12,403,867.21	12,125,766.26	(278,100.95)	70,761.87	28.99
Government Agencies										
3133EKGC4	FEDERAL FARM CREDIT BANK 2.25% 05APR2023	2.250	04/05/2023	1,000,000.00	996,160.00	999,986.64	999,864.53	(122.11)	11,000.00	2.28
3137EAEN5	FREDDIE MAC 2.75% 19JUN2023	2.750	06/19/2023	1,000,000.00	1,015,570.00	1,000,815.13	995,562.20	(5,252.93)	7,791.67	2.33
3135G0U43	FANNIE MAE 2.875% 12SEP2023	2.875	09/12/2023	985,000.00	1,022,617.15	989,051.85	976,104.15	(12,947.70)	1,494.60	2.34
3133EKKU9	FEDERAL FARM CREDIT BANK 2.3% 08NOV2023	2.300	11/08/2023	1,100,000.00	1,122,682.00	1,103,131.52	1,084,292.15	(18,839.37)	10,049.72	2.57
3133EJ2B4	FEDERAL FARM CREDIT BANK 3% 06DEC2023	3.000	12/06/2023	1,250,000.00	1,339,837.50	1,272,947.12	1,234,556.74	(38,390.38)	11,979.17	3.07
3134GVP51	FREDDIE MAC 0.5% 15DEC2023 CALLABLE	0.500	12/15/2023	1,000,000.00	1,000,000.00	1,000,000.00	971,265.72	(28,734.28)	1,472.22	2.29

SECURITIES HELD

As of March 31, 2023

ATTACHMENT 1

ITEM 16.3

FRANCISCO CORDOVA

Cusip	Description	Coupon	Maturity/ Call date	Par value or shares	Historical cost	Amortized cost	Fair value	Unrealized gain (loss)	Total accrued interest	% Port cost
Government Agencies										
3133EKM1	FEDERAL FARM CREDIT BANK 2.23% 23FEB2024	2.230	02/23/2024	2,100,000.00	2,129,174.84	2,105,749.79	2,054,581.28	(51,168.51)	4,943.17	4.88
3130AMQQ8	FEDERAL HOME LOAN BANK 0.35% 23APR2024 (CALLABLE 23JUN23)	0.350	04/23/2024 06/23/2023	1,000,000.00	999,000.00	999,627.07	954,518.19	(45,108.88)	952.78	2.29
3130A1XJ2	FEDERAL HOME LOAN BANK 2.875% 14JUN2024	2.875	06/14/2024	835,000.00	881,814.28	847,100.89	819,224.60	(27,876.29)	7,135.19	2.02
3135GAC90	FANNIE MAE 0.25% 15JUL2024 (CALLABLE 15JUL23)	0.250	07/15/2024 04/15/2023	500,000.00	500,000.00	500,000.00	472,778.69	(27,221.31)	263.89	1.15
3130AL2A1	FEDERAL HOME LOAN BANK 0.5% 10FEB2025 (CALLABLE 10MAY23)	0.500	02/10/2025 05/10/2023	1,000,000.00	1,002,860.00	1,000,000.00	931,443.97	(68,556.03)	708.33	2.30
3133ENP95	FEDERAL FARM CREDIT BANK 4.25% 30SEP2025	4.250	09/30/2025	1,150,000.00	1,151,759.50	1,151,470.33	1,155,229.43	3,759.10	0.00	2.64
3133ENV72	FEDERAL FARM CREDIT BANK 4.5% 27JUL2026	4.500	07/27/2026	1,000,000.00	998,761.20	998,899.15	1,015,839.73	16,940.58	8,000.00	2.29
3130APJH9	FEDERAL HOME LOAN BANK 0.75% 28OCT2026 (CALLABLE 28APR23) #0001	0.750	10/28/2026 04/28/2023	1,300,000.00	1,178,866.00	1,185,447.44	1,189,163.26	3,715.82	4,143.75	2.70
3130ATUS4	FEDERAL HOME LOAN BANK 4.25% 10DEC2027	4.250	12/10/2027	1,200,000.00	1,206,438.70	1,206,268.09	1,219,035.60	12,767.51	20,825.00	2.76
3133EN5N6	FEDERAL FARM CREDIT BANK 4% 06JAN2028	4.000	01/06/2028	900,000.00	904,194.00	904,063.75	907,449.69	3,385.94	8,500.00	2.07
3130ATS57	FEDERAL HOME LOAN BANK 4.5% 10MAR2028	4.500	03/10/2028	1,000,000.00	1,014,989.00	1,014,814.23	1,032,278.53	17,464.30	2,625.00	2.33
Total Government Agencies				18,320,000.00	18,464,724.17	18,279,373.00	18,013,188.46	(266,184.54)	101,884.49	42.30

SECURITIES HELD

As of March 31, 2023

Cusip	Description	Coupon	Maturity/ Call date	Par value or shares	Historical cost	Amortized cost	Fair value	Unrealized gain (loss)	Total accrued interest	% Port cost
Government Bonds										
912828VB3	USA TREASURY 1.75% 15MAY2023	1.750	05/15/2023	850,000.00	854,548.83	850,154.72	847,041.54	(3,113.18)	5,588.40	1.96
91282CCN9	USA TREASURY 0.125% 31JUL2023	0.125	07/31/2023	750,000.00	742,795.48	748,447.08	738,662.11	(9,784.97)	152.80	1.70
9128282D1	USA TREASURY 1.375% 31AUG2023	1.375	08/31/2023	1,000,000.00	987,734.38	998,651.84	986,289.06	(12,362.78)	1,158.29	2.26
912828T26	USA TREASURY 1.375% 30SEP2023	1.375	09/30/2023	1,000,000.00	985,940.85	998,348.64	983,828.12	(14,520.52)	0.00	2.26
912828T91	USA TREASURY 1.625% 31OCT2023	1.625	10/31/2023	500,000.00	512,638.39	503,615.80	491,171.88	(12,443.92)	3,389.16	1.17
91282CDM0	USA TREASURY 0.5% 30NOV2023	0.500	11/30/2023	1,200,000.00	1,191,894.65	1,197,142.04	1,167,046.87	(30,095.17)	1,994.51	2.73
912828W71	USA TREASURY 2.125% 31MAR2024	2.125	03/31/2024	1,000,000.00	1,019,143.98	1,004,335.83	975,937.50	(28,398.33)	0.00	2.33
91282CCG4	USA TREASURY 0.25% 15JUN2024	0.250	06/15/2024	900,000.00	894,413.17	897,730.35	855,843.75	(41,886.60)	655.22	2.05
912828YE4	USA TREASURY 1.25% 31AUG2024	1.250	08/31/2024	1,150,000.00	1,180,999.95	1,164,326.78	1,101,169.92	(63,156.86)	1,210.94	2.71
912828YH7	USA TREASURY 1.5% 30SEP2024	1.500	09/30/2024	900,000.00	929,077.23	914,265.77	863,542.97	(50,722.80)	0.00	2.13
912828YY0	USA TREASURY 1.75% 31DEC2024	1.750	12/31/2024	1,000,000.00	1,041,253.35	1,021,944.73	959,375.00	(62,569.73)	4,350.83	2.39
91282CAJ0	USA TREASURY 0.25% 31AUG2025	0.250	08/31/2025	1,400,000.00	1,279,250.00	1,308,375.11	1,282,476.57	(25,898.54)	294.84	2.93

ITEM 16.3

SECURITIES HELD

As of March 31, 2023

Cusip	Description	Coupon	Maturity/ Call date	Par value or shares	Historical cost	Amortized cost	Fair value	Unrealized gain (loss)	Total accrued interest	% Port cost
Government Bonds										
9128285J5	USA TREASURY 3% 31OCT2025	3.000	10/31/2025	750,000.00	739,660.72	741,562.50	733,505.86	(8,056.64)	9,385.36	1.69
Total Government Bonds				12,400,000.00	12,359,350.98	12,348,901.19	11,985,891.15	(363,010.04)	28,180.35	28.32
Grand total				43,340,356.62	43,648,808.77	43,202,498.02	42,295,202.49	(907,295.53)	200,826.71	100.00

MEMORANDUM



ITEM 16.4.

DATE: June 5, 2023
TO: Honorable Mayor and Council Members
FROM: Albert Stricker, Public Works Director
Steve Harriman, Public Works Division Manager
SUBJECT: **A RESOLUTION AUTHORIZING THE CITY MANAGER TO EXECUTE CONTRACT NO. 2023-67 WITH ZERO FOOTPRINT IN THE AMOUNT OF \$113,297 FOR COMPOST PROCUREMENT SERVICES AS REQUIRED BY STATE LAW SENATE BILL 1383**

RECOMMENDATION

Adopt the Resolution.

RESULT OF RECOMMENDED ACTION

Adoption of the Resolution would authorize the City Manager to execute Contract No. 2023-67 with Zero Foodprint (ZFP) in the amount of \$113,297 for compost procurement services as required by State law.

BACKGROUND

Organic waste food scraps and yard clippings create methane gas emissions when disposed of in landfills. Methane is a potent greenhouse gas which contributes to climate change. Senate Bill 1383, California's Short-lived Climate Pollutant Reduction Strategy (SB 1383), was signed into law in September 2016 and sets methane reduction targets for California in a statewide effort to address climate change. In order to accomplish the methane reduction targets, the law requires local governments to implement programs to divert organic waste away from landfills so the materials can be used as feedstock for compost.

The SB 1383 regulations also require local jurisdictions to purchase compost annually to strengthen the markets and incentivize the development of new and expanded organics processing facilities. The purchasing requirements in SB 1383 for local governments are based on a per capita calculation, and Rancho Cordova is required to purchase 1,109 tons of compost in 2023 and 2,403 tons in 2024. This is a significant amount of material given that Rancho Cordova has limited access to public or private lands for the application of these materials.

Zero Foodprint (ZFP) is a nonprofit organization that assists local governments with compost procurement requirements by acting as a liaison between compost producers and farming operations for the purchase and delivery of compost manufactured from recycled feedstock. This arrangement allows local governments to comply with State law by partially funding the

compost purchase and delivery expenses and assisting farmers by reducing the cost of using compost manufactured from recycled feedstock in their operations.

FISCAL IMPACT AND FUNDING SOURCE

The City will pay ZFP \$32.26 per ton for compost delivered to farming operations on behalf of the City of Rancho Cordova. The contract is funded by the City's SB 1383 local assistance grant managed by the California Department of Resources Recycling and Recovery and has no impact on the General Fund.

ATTACHMENT(S)

1. Resolution
2. Contract No. 2023-67 Zero Foodprint

CITY OF RANCHO CORDOVA

RESOLUTION NO. XX-2023

**A RESOLUTION OF THE CITY COUNCIL OF THE CITY OF RANCHO CORDOVA,
STATE OF CALIFORNIA, AUTHORIZING THE CITY MANAGER TO EXECUTE CONTRACT
NO. 2023-67 WITH ZERO FOODPRINT IN THE AMOUNT OF \$113,297 FOR COMPOST
PROCUREMENT SERVICES AS REQUIRED BY STATE LAW SENATE BILL 1383**

WHEREAS, organic waste creates methane gas emissions when disposed in landfills, which contributes to climate change; and

WHEREAS, State law sets methane reduction targets in California to address climate change; and

WHEREAS, State law requires local governments to divert organic waste from landfill disposal so the materials can be used as feedstock for compost; and

WHEREAS, State law requires local governments to purchase compost annually in order to strengthen the markets and incentivize the development of new and expanded organics processing facilities; and

WHEREAS, Zero Foodprint will assist Rancho Cordova by acting as a liaison between compost producers and farming operations for the purchase and delivery of compost manufactured from recycled feedstock; and

WHEREAS, the Zero Foodprint compost procurement services are intended to allow the City to comply with the compost purchasing requirements in SB 1383; and

WHEREAS, those services will exceed the maximum amount the City Manager is authorized to approve; and

WHEREAS, funding for the contract will be from the City's SB 1383 local assistance grant and has no impact to the general fund.

NOW, THEREFORE, BE IT HEREBY RESOLVED THE CITY COUNCIL OF THE CITY OF RANCHO CORDOVA does authorize the City Manager to execute Contract No. 2023-67 with Zero Foodprint in the amount of \$113,297 and in a form approved by the City Attorney.

PASSED AND ADOPTED by the City Council of the City of Rancho Cordova on the 5th day of June, 2023, by the following vote:

AYES:

NOES:

ABSENT:

ABSTAIN:

ITEM 16.4.

ATTACHMENT 1

ATTEST:

Stacy Leitner, CMC
City Clerk

Linda Budge, Mayor

**PROFESSIONAL SERVICES AGREEMENT BETWEEN
THE CITY OF RANCHO CORDOVA AND
ZERO FOODPRINT**

THIS AGREEMENT for professional services is made by and between the City of Rancho Cordova, a California municipal corporation ("City"), and Zero Foodprint, a 501C3 Nonprofit Organization ("Professional"), as of July 1, 2023.

Section 1. SERVICES. Subject to the terms and conditions set forth in this Agreement, Professional shall provide to City the services described in the Scope of Work attached as Exhibit A at the time and place and in the manner specified therein. In the event of a conflict or inconsistency between the terms of this Agreement and Exhibit A, the Agreement shall prevail.

1.1 Term of Services. The term of this Agreement shall begin on the date first noted above and shall end on June 30, 2024, the date of completion specified in Exhibit A. Professional shall complete the work described in Exhibit A prior to that date, unless the term of the Agreement is otherwise terminated or extended, as provided for in Section 8. The time provided to Professional to complete the services required by this Agreement shall not affect the City's right to terminate the Agreement, as provided for in Section 8.

1.2 Standard of Performance. Professional shall perform all services required pursuant to this Agreement in the manner and according to the standards observed by a competent practitioner of the profession in which Professional is engaged in the geographical area in which Professional practices its profession. Professional shall prepare all work products required by this Agreement in a substantial, first-class manner and shall conform to the standards of quality normally observed by a person practicing in Professional's profession.

1.3 Assignment of Personnel. Professional shall assign only competent personnel to perform services pursuant to this Agreement. In the event that City, in its sole discretion, at any time during the term of this Agreement, desires the reassignment of any such persons, Professional shall, immediately upon receiving notice from City of such desire of City, reassign such person or persons.

1.4 Time. Professional shall devote such time to the performance of services pursuant to this Agreement as may be reasonably necessary to meet the standard of performance provided in Section 1.2 above and to satisfy Professional's obligations hereunder.

Section 2. COMPENSATION. City hereby agrees to pay Professional a sum not to exceed \$113,297, notwithstanding any contrary indications that may be contained in Professional's proposal, for services to be performed and reimbursable costs incurred under this Agreement. In the event of a conflict between this Agreement and Professional's proposal, attached as Exhibit A, regarding the amount of compensation, the Agreement shall prevail. City shall pay Professional for services rendered pursuant to this Agreement at the time and in the manner set forth herein. The payments specified below shall be the only payments from City to Professional for services rendered pursuant to this Agreement. Professional shall submit all

Last Revised January 2022

unless the Agreement is modified prior to the submission of such an invoice by a properly executed change order or amendment.

- 2.5 Hourly Fees.** City shall pay Professional on a per ton basis for compost purchased and delivered to Farmers in accordance with Exhibit A. City shall not pay Professional based upon hours worked.
- 2.6 Reimbursable Expenses.** Reimbursable expenses, if any, are set forth in Exhibit B, and shall not exceed (\$0.00). Expenses not listed in Exhibit B are not chargeable to City. Reimbursable expenses are included in the total amount of compensation provided under this Agreement that shall not be exceeded.
- 2.7 Payment of Taxes.** Professional is solely responsible for the payment of employment taxes incurred under this Agreement and any similar federal or state taxes.
- 2.8 Payment upon Termination.** In the event that the City or Professional terminates this Agreement pursuant to Section 8, the City shall compensate the Professional for all outstanding costs and reimbursable expenses incurred for work satisfactorily completed as of the date of written notice of termination. Professional shall maintain adequate logs and timesheets in order to verify costs incurred to that date.
- 2.9 Authorization to Perform Services.** The Professional is not authorized to perform any services or incur any costs whatsoever under the terms of this Agreement until receipt of authorization from the Contract Administrator.

Section 3. FACILITIES AND EQUIPMENT. Except as set forth herein, Professional shall, at its sole cost and expense, provide all facilities and equipment that may be necessary to perform the services required by this Agreement. City shall make available to Professional only the facilities and equipment listed in this section, and only under the terms and conditions set forth herein.

City shall furnish physical facilities such as desks, filing cabinets, and conference space, as may be reasonably necessary for Professional's use while consulting with City employees and reviewing records and the information in possession of the City. The location, quantity, and time of furnishing those facilities shall be in the sole discretion of City. In no event shall City be obligated to furnish any facility that may involve incurring any direct expense, including but not limited to computer, long-distance telephone or other communication charges, vehicles, and reproduction facilities.

Last Revised January 2022

liability insurance shall be per occurrence, combined single limit coverage for risks associated with the work contemplated by this Agreement. If a commercial general liability insurance or an automobile liability form or other form with a general aggregate limit is used, either the general aggregate limit shall apply separately to the work to be performed under this Agreement or the general aggregate limit shall be at least twice the required occurrence limit. Such coverage shall include but shall not be limited to, protection against claims arising from bodily and personal injury, including death resulting therefrom, and damage to property resulting from activities contemplated under this Agreement, including the use of owned and non-owned automobiles.

4.2.2 Minimum scope of coverage. Commercial general liability coverage shall be at least as broad as Insurance Services Office Commercial General Liability occurrence form CG 0001 (most recent edition) covering comprehensive General Liability on an "occurrence" basis. Professional shall ensure that anyone carrying out services associated with this Agreement who uses a personal vehicle to carry out those services has automobile insurance coverage that meets the minimum legal requirements in California.

4.2.3 Additional requirements. Each of the following shall be included in the insurance coverage or added as an endorsement to the policy:

- a. City and its officers, employees, agents, and volunteers shall be covered as additional insureds with respect to each of the following: liability arising out of activities performed by or on behalf of Professional, including the insured's general supervision of Professional; products and completed operations of Professional; premises owned, occupied, or used by Professional; and automobiles owned, leased, or used by the Professional. The coverage shall contain no special limitations on the scope of protection afforded to City or its officers, employees, agents, or volunteers.
- b. The insurance shall cover on an occurrence or an accident basis, and not on a claims-made basis.
- c. An endorsement must state that coverage is primary insurance with respect to the City and its officers, officials, employees and volunteers, and that no insurance or self-insurance maintained by the City shall be called upon to contribute to a loss under the coverage.
- d. Any failure of Professional to comply with reporting provisions of the policy shall not affect coverage provided to City and its officers, employees, agents, and volunteers.

4.4.2 Verification of coverage. Prior to beginning any work under this Agreement, Professional shall furnish City with certificates of insurance and with original endorsements effecting coverage required herein. The certificates and endorsements for each insurance policy are to be signed by a person authorized by that insurer to bind coverage on its behalf. The City reserves the right to require complete, certified copies of all required insurance policies, at any time.

4.4.3 Subcontractors. Professional shall include all subcontractors as insureds under its policies or shall furnish separate certificates and endorsements for each subcontractor. All coverages for subcontractors shall be subject to all of the requirements stated herein.

4.4.4 Deductibles and Self-Insured Retentions. Professional shall disclose to and obtain the approval of City for the self-insured retentions and deductibles before beginning any of the services or work called for by any term of this Agreement.

During the period covered by this Agreement, only upon the prior express written authorization of Contract Administrator, Professional may increase such deductibles or self-insured retentions with respect to City, its officers, employees, agents, and volunteers. The Contract Administrator may condition approval of an increase in deductible or self-insured retention levels with a requirement that Professional procure a bond, guaranteeing payment of losses and related investigations, claim administration, and defense expenses that is satisfactory in all respects to each of them.

4.4.5 Waiver of Subrogation. Professional hereby agrees to waive subrogation which any insurer or contractor may require from vendor by virtue of the payment of any loss. Consultant agrees to obtain any endorsements that may be necessary to effect this waiver of subrogation. The Workers' Compensation policy shall be endorsed with a waiver of subrogation in favor of the entity for all work performed by the Professional, its employees, agents, and subcontractors.

4.4.6 Notice of Reduction in Coverage. In the event that any coverage required by this section is reduced, limited, or materially affected in any other manner, Professional shall provide written notice to City at Professional's earliest possible opportunity and in no case later than five (5) days after Professional is notified of the change in coverage.

4.5 Remedies. In addition to any other remedies City may have if Professional fails to provide or maintain any insurance policies or policy endorsements to the extent and within the time herein required, City may, at its sole option exercise any of the following remedies, which are alternatives to other remedies City may have and are not the exclusive remedy for Professional's breach:

Last Revised January 2022

- 5.3 **Design Professionals.** To the extent that the services under this Agreement include design professional services subject to California Civil Code Section 2782.8, as may be amended from time to time, Professional's duty to indemnify under Sections 5.1 and 5.2 shall only be to the maximum extent permitted by California Civil Code Section 2782.8.

Section 6. STATUS OF PROFESSIONAL.

- 6.1 **Independent Contractor.** At all times during the term of this Agreement, Professional shall be an independent contractor as defined in Labor Code Section 3353, and shall not be an employee of City. Nothing contained in this Agreement shall be construed to be inconsistent with the foregoing relationship or status. City shall have the right to control Professional only insofar as the results of Professional's services rendered pursuant to this Agreement and assignment of personnel pursuant to Subparagraph 1.3; however, otherwise City shall not have the right to control the means and methods by which Professional accomplishes services rendered pursuant to this Agreement. Professional shall have no power or authority by this Agreement to bind the City in any respect. All employees and agents hired or retained by Professional are employees and agents of Professional and not of the City. The City shall not be obligated in any way to pay any wage claims or other claims made against Professional by any such employees or agents, or any other person resulting from performance of this Agreement.

Notwithstanding any other City, state, or federal policy, rule, regulation, law, or ordinance to the contrary, Professional and any of its employees, agents, and subcontractors providing services under this Agreement shall not qualify for or become entitled to, and hereby agree to waive any and all claims to, any compensation, benefit, or any incident of employment by City, including but not limited to eligibility to enroll in PERS as an employee of City and entitlement to any contribution to be paid by City for employer contributions and/or employee contributions for PERS benefits. Professional shall not allow any employee, agent or subcontractor to become eligible for a claim for PERS benefits.

- 6.2 **Professional Not an Agent.** Except as City may specify in writing, Professional shall have no authority, express or implied, to act on behalf of City in any capacity whatsoever as an agent. Professional shall have no authority, express or implied, pursuant to this Agreement to bind City to any obligation whatsoever.

Section 7. LEGAL REQUIREMENTS.

- 7.1 **Governing Law.** The laws of the State of California shall govern this Agreement.
- 7.2 **Compliance with Applicable Laws.** Professional and any subcontractors shall comply with all laws and regulations applicable to the performance of the work hereunder, including but not limited to, the California Building Code, the Americans with Disabilities Act, and any copyright, patent or trademark law. Professional's

Last Revised January 2022

Professional or prepared by or for Professional or the City in connection with this Agreement.

8.2 Extension. City may, in its sole and exclusive discretion, extend the end date of this Agreement beyond that provided for in Subsection 1.1. Any such extension shall require a written amendment to this Agreement, as provided for herein. Professional understands and agrees that, if City grants such an extension, City shall have no obligation to provide Professional with compensation beyond the maximum amount provided for in this Agreement. Similarly, unless authorized by the Contract Administrator, City shall have no obligation to reimburse Professional for any otherwise reimbursable expenses incurred during the extension period.

8.3 Amendments. The Parties may amend this Agreement only by a writing signed by all the Parties.

8.4 Assignment and Subcontracting. City and Professional recognize and agree that this Agreement contemplates personal performance by Professional and is based upon a determination of Professional's unique personal competence, experience, and specialized personal knowledge. Moreover, a substantial inducement to City for entering into this Agreement was and is the professional reputation and competence of Professional. Professional may not assign this Agreement or any interest therein without the prior written approval of the Contract Administrator. Professional shall not subcontract any portion of the performance contemplated and provided for herein, other than to the subcontractors noted in the proposal, without prior written approval of the Contract Administrator.

8.5 Survival. All obligations arising prior to the termination of this Agreement and all provisions of this Agreement allocating liability between City and Professional shall survive the termination of this Agreement.

8.6 Options upon Breach by Professional. If Professional materially breaches any of the terms of this Agreement, City's remedies shall include, but not be limited to, the following:

8.6.1 Immediately terminate the Agreement;

8.6.2 Retain the plans, specifications, drawings, reports, design documents, and any other work product prepared by Professional pursuant to this Agreement;

8.6.3 Retain a different Professional to complete the work described in Exhibit A not finished by Professional; or

8.6.4 Charge Professional the difference between the cost to complete the work described in Exhibit A that is unfinished at the time of breach and the amount that City would have paid Professional pursuant to Section 2 if Professional had completed the work.

Last Revised January 2022

- 10.3 Severability.** If a court of competent jurisdiction finds or rules that any provision of this Agreement is invalid, void, or unenforceable, the provisions of this Agreement not so adjudged shall remain in full force and effect. The invalidity in whole or in part of any provision of this Agreement shall not void or affect the validity of any other provision of this Agreement.
- 10.4 No Implied Waiver of Breach.** The waiver of any breach of a specific provision of this Agreement does not constitute a waiver of any other breach of that term or any other term of this Agreement.
- 10.5 Successors and Assigns.** The provisions of this Agreement shall inure to the benefit of and shall apply to and bind the successors and assigns of the Parties.
- 10.6 Use of Recycled Products.** Professional shall prepare and submit all reports, written studies and other printed material on recycled paper to the extent it is available at equal or less cost than virgin paper.
- 10.7 Conflict of Interest.** Professional may serve other clients, but none whose activities within the corporate limits of City or whose business, regardless of location, would place Professional in a "conflict of interest," as that term is defined in the Political Reform Act, codified at California Government Code Section 81000 *et seq.*

Professional shall not employ any City official in the work performed pursuant to this Agreement. No officer or employee of City shall have any financial interest in this Agreement that would violate California Government Code Sections 1090 *et seq.*

Professional hereby warrants that it is not now, nor has it been in the previous twelve (12) months, an employee, agent, appointee, or official of the City. If Professional was an employee, agent, appointee, or official of the City in the previous twelve months, Professional warrants that it did not participate in any manner in the forming of this Agreement. Professional understands that, if this Agreement is made in violation of Government Code §1090 *et seq.*, the entire Agreement is void and Professional will not be entitled to any compensation for services performed pursuant to this Agreement, including reimbursement of expenses, and Professional will be required to reimburse the City for any sums paid to the Professional. Professional understands that, in addition to the foregoing, it may be subject to criminal prosecution for a violation of Government Code § 1090 and, if applicable, will be disqualified from holding public office in the State of California.

- 10.8 Solicitation.** Professional agrees not to solicit business at any meeting, focus group, or interview related to this Agreement, either orally or through any written materials.
- 10.9 Contract Administration.** This Agreement shall be administered by Steve Harriman, Operations and Maintenance Division Manager ("Contract Administrator"). All

Last Revised January 2022

CONTRACT NO.: 2023-67

IN WITNESS WHEREOF, the Parties have executed this Agreement as of the day and year first set forth above, which date shall be considered by the Parties to be the effective date of this Agreement.

CITY OF RANCHO CORDOVA

PROFESSIONAL

Micah Runner, City Manager

Leo Beckerman, Director of Operations

Date: _____

Date: _____

Attest:

Stacy Leitner, CMC, City Clerk

Date: _____

Approved as to Form:

Adam U. Lindgren, City Attorney

Last Revised January 2022

4. Procurement Goal.

Zero Foodprint shall make its best efforts to ensure that 3,512 tons of compost are procured on the City's behalf during the contract term in accordance with the City's procurement requirements under the SB 1383 Regulations, including 1,109 tons of compost purchased and delivered to Farmers between July 1 and December 31, 2023, and 2,403 tons of compost purchased and delivered between January 1 and May 2, 2024. The City shall not compensate Zero Foodprint for compost purchased and delivered to Farmers in excess of 1,109 tons between July 1 and December 31, 2023, and 2,403 tons purchased and delivered between January 1 and May 2, 2024.

5. Documentation Provided to City.

5.1 Zero Foodprint shall provide to City the following documentation to verify procurement of compost by the Farmers on City's behalf, in accordance with SB 1383 Regulations sec. 18993.2:

- a. Agreements between Zero Foodprint and the Farmers;
- b. Name, physical location, and contact information of each entity, operation, or facility from which the compost was procured;
- c. Amount of compost procured;
- d. General description of how the compost was used;
- e. Description of where the compost was applied;
- f. Invoices or receipts for purchase of the compost.

5.2 Zero Foodprint shall provide the documentation listed in section 5.1 to Steve Harriman, Operations and Maintenance Division Manager, no later than June 30, 2024.

5.3 If the California Department of Resources Recycling and Recovery ("CalRecycle") or other City with oversight over City's compliance with SB 1383 and the SB 1383 Regulations requests from City further documentation to establish procurement and use of the compost, Zero Foodprint shall work with City to identify, obtain, and/or provide such documentation.

Exhibit B

In September 2022, California passed AB1985, approving adjustments to SB1383, including the targets of ROWP procurement. This Bill provides a step up approach to 100% of procurement targets, by adjusting the targets as follows: 2023, 30% of the procurement targets; 2024, 65%; and 2025 and beyond, 100% of procurement targets. Thus Rancho Cordova's 2023 procurement targets become 1,912 tons ROWP (1,109 tons compost), and 2024 targets become 4,143 tons ROWP (2,403 tons compost).

About Zero Foodprint:

Zero Foodprint is a California nonprofit organization that works to fight climate change through growing food. In collaboration with food businesses such as restaurants and groceries, farmers, and communities our work builds a more sustainable food system. The organization was founded in 2015 with the goal of reducing the carbon footprint of the food industry.

Since 2020, Zero Foodprint has focused on regenerative and climate smart agriculture as a way to draw down greenhouse gas emissions, and increase the health of the food system. Regenerative agriculture is an approach to farming that emphasizes soil health, biodiversity, and ecosystem services, with the aim of enhancing the long-term sustainability and resilience of agricultural systems. In addition, the organization offers technical support to farmers on how to use compost effectively to improve soil health and productivity, and promotes the adoption of regenerative agriculture practices more broadly. To date Zero Foodprint has provided nearly \$1.5 Million to farms and ranches in California to support the implementation of these practices.

Composting is an essential component of regenerative agriculture because it helps to rebuild soil organic matter and improve soil health. It is also a cost effective way to sequester CO₂. This is in addition to the reduction of greenhouse gas emissions that come from diverting organic waste from landfills, where it would otherwise decompose and release methane, a potent greenhouse gas.

By working with local communities and businesses on collective action and funding, Zero Foodprint is helping to build a more sustainable and resilient food system.

Zero Foodprint has provided procurement services to numerous Jurisdictions, completing compost procurement and record keeping on their behalf. Zero Foodprint is in frequent contact with CalRecycle regarding SB1383 and procurement of ROWP.

Exhibit B

Compost Requirements

As required in 14 CCR 18993.1(f)(1), compost procured to perform the Services shall meet the following criteria:

1) Materials:

a) Acceptable materials are:

- i) Compost, including fine, medium, and coarse compost.
- ii) The portion of topsoil, biotreatment soil mix, or other blend that is compost.
- iii) See attached specification for additional requirements.

b) Unacceptable materials include:

- i) Compost that exceeds state maximum limitations for pathogens, metals, and physical contaminants in 14 CCR § 17868.2 – 17868.3.1.
- ii) Uncomposted compostable materials, including:
 - (1) Digestate
 - (2) Biosolids/sewage sludge
 - (3) Manure
 - (4) Tree trimmings and green waste
- iii) Biochar
- iv) Fertilizers and soil amendments, including:
 - (1) synthetic fertilizer
 - (2) nitrolized sawdust
 - (3) gypsum
 - (4) urea
- v) Topsoil, fill (except as described in (1)(a)(ii))

2) Sources:

a) Acceptable sources of compost: (per 14 CCR 18993.1(f)(1)):

- i) A compostable material handling facility with a Full Solid Waste Facility Permit or Registration Permit, or that is authorized under the Enforcement City Notification Tier under 14 CCR § 17854.1
- ii) A large volume in-vessel digestion facility that composts on-site.

3) Definitions:

- a) “Biochar” means the charcoal product of biomass conversion through pyrolysis (along with ash and syngas).
- b) “Biosolids” means solid, semi-solid, or liquid residue generated during the treatment of domestic sewage in a treatment works. Biosolids includes, but is not limited to, treated domestic septage and scum or solids removed in primary, secondary, or advanced wastewater treatment processes. Biosolids includes the residue solids resulting from the co-digestion of anaerobically digestible material with sewage sludge. Biosolids does not include ash generated during the firing of sewage



Compost Connector SB 1383 Procurement Portal

Compost Connector Portal Example

Sign up for free Airtable

Hide fields Filter Group Sort ...

	Farm Name	Project Completion Date	Invoice from supplier	Tons Procured	True Cost	County	Practices
1	Sample Farm	6/6/2022		64.38	\$4,008.22	San Mateo	Annual Crop: E-8 tons/acre
2	Apple Farm	5/30/2022		30.46	\$1,305.05	San Diego	Annual Crop: 3-5 tons/acre
3	Ray Ranch	4/8/2022		113.41	\$6,677.78	San Mateo	Annual Crop: 3-5 tons/acre Perennial
4	Lowe Farm	6/9/2022		221.44	\$9,214.56	Santa Cruz	Perennial Orchard: E-8 tons/acre
5	Organic Farms	6/14/2022		10.00	\$650.00	Santa Clara	Annual Crop: 3-5 tons/acre
6	Sun Ranch	4/18/2022		9.00	\$900.00	Monterey	Annual Crop: E-8 tons/acre
7	Tall Oaks	5/4/2022		75.60	\$3,980.00	Sonoma	Perennial Orchard: E-8 tons/acre
8	Ethic Apples	5/18/2022		3.67	\$406.20	Sonoma	Perennial Orchard: 2-5 tons/acre
9	Ray Catcher Farm	5/20/2022		189.00	\$10,070.00	Sonoma	Annual Crop: E-8 tons/acre
10	Blessed Ranch	6/17/2022		16.65	\$1,152.75	Riverside	Annual Crop: 3-5 tons/acre Perennial
11	Dynasty Orchards	5/24/2022		814.25	\$27,600.00	Solano	Perennial Orchard: E-8 tons/acre
12	Rescue Ranch	5/19/2022		195.62	\$14,233.88	Yolo	Annual Crop: E-8 tons/acre Perennial
13	Wine Vineyards, LLC	6/1/2022		553.30	\$40,280.24	Mendocino	Perennial Orchard: 2-5 tons/acre

Sample view: <https://airtable.com/shrHQQ35BPpWriEDt>

Password: Compost

Compost Connector is a program of Zero Foodprint, a California 501(c)3
compost@zerofoodprint.org
www.zerofoodprint.org

Exhibit B

Example County Compost Procurement

November 1, 2021- December 31, 2021

Powered by Zero Foodprint



Executive Summary: Using funds supplied by Example County, Zero Foodprint was able to supply two farms with compost totaling nearly 570 tons spread over 119 acres. This will sequester 1,597 tons of CO₂ equivalent over three years.

Tons of Compost Procured:
569.7

Total Acres Treated:
119.1

Total Modeled Climate Benefit:
1597 Metric Tons CO₂e

Compost Attributable to The County:
569.7 Tons/1139.4 Cubic Yards

Modeled Climate Benefit Attributable to The County:
1597 Metric Tons CO₂e

Project Names	Practices	Compost Producer(s)
Example Farm - 234.0 tons Example Orchard - 335.7	Compost Application Perennial Crop	Central Coast Compost LLC
	Compost Application Rangeland (CDFA 5-8 tons/acre)	Recology Jepson Prairie Organics Composting Fac

Exhibit B

COMET-Planner

Project Name: [REDACTED]
 State: CA
 County: San Mateo
 Date Created: 4/21/2021 4:40:58 PM

Approximate Carbon Sequestration and Greenhouse Gas Emission Reductions and Payments Associated with Selected Conservation Practices*

NRCS Conservation Practices	Enter Unit Value (acres or feet)	Carbon Dioxide	Nitrous Oxide	Methane	Total CO ₂ Equivalent	Estimated HSP payment dollars for the Project Term
San Mateo, CA Hedgerow Planting (CPS 422) - Replace a Strip of Cropland with 1 Row of Woody Plants - Single Row	560 Linear Feet	0.6	0	N.E.**	0.6	\$6,059.20
San Mateo, CA Compost Application (CPS 808) - Compost (C/N > 11) Application to Annual Crops - Compost from certified composting facility	41 Acre(s)	190	-8	0.1	180	\$49,200.00
San Mateo, CA Cover Crop (CPS 340) - Add Legume Seasonal Cover Crop to Irrigated Cropland - Multiple Species	16 Acre(s)	8	-2	0	6	\$5,121.60
[Info] San Mateo, CA Forage and Biomass Planting (CPS 512) - Conversion of Annual Cropland to Irrigated Grass/Legume Forage/Biomass Crops - Nonnative High Seeding Rate without Lime	35 Acre(s)	44	-1	0	43	\$11,062.80
Total		242.60	-11.00	0.10	231.70	\$71,443.60

*Negative values indicate a loss of carbon or increased emissions of greenhouse gases

**Values were not estimated due to limited data on reductions of greenhouse gas emissions from this practice

***Final payment may be different than estimated payment, pending application review and approval

For more information on how these estimates were generated, please visit www.comet-planner.com.

Exhibit B

DocuSign Envelope ID: 26C86F1A-6C40-41E1-9D81-1869D0BD6989

RESTORE CALIFORNIA GRANT AGREEMENT

This Agreement ("Agreement") is made and entered into as of June 10, 2021 (the "Effective Date") by and between Zero Foodprint (ZFP), a California nonprofit corporation with its principal place of business 2370 Market Street, Suite 103 Box # 332 San Francisco, CA 94114 ("ZFP") and [REDACTED] Profit with its principal place of business at 20 [REDACTED] 4060 (the "Farm/Ranch"), collectively the "Parties" and individually, a "Party".

RECITALS

- A. WHEREAS, ZFP desires to support regenerative agriculture practices through its Restore California program ("Restore California");
- B. WHEREAS, Restore California is a collaborative effort of farmers, citizens, restaurants, and other food businesses coming together to create a renewable food system rooted in healthy soil and is administered by ZFP;
- C. WHEREAS, Farm/Ranch has been awarded a grant in the amount of \$24,829 (the "Grant Amount") from the Restore California Fund to implement specific regenerative agriculture practices designed to sequester carbon (hereafter referred to as the "Project").

AGREEMENT

NOW, THEREFORE, in consideration of their mutual promises set forth in this Agreement, and for other good and valuable consideration, the receipt and sufficiency of which are hereby acknowledged, the Parties, intending to be legally bound, hereby agree as follows.

1. Definitions. For purposes of this Agreement, the capitalized words referenced herein have the meanings set forth in Exhibit A or as defined in the Section in which that word first appears.
2. Term. The term of this Agreement will commence on the Effective Date and will continue until three (3) years beyond the verification of the Project. The proposed implementation schedule and estimated Termination Date are outlined in Exhibit B.
3. Carbon Benefit Term. The term of the duration of the projected Carbon Benefit is outlined in Exhibit B. Although this agreement covers the Term, all parties enter into this agreement in good faith that the impacts of the Project will continue through the Carbon Benefit Term.

Exhibit B

DocuSign Envelope ID: 26C86F1A-6C40-41E1-9D81-1869D0BD6989

considered void and ZFP will have no obligation to reimburse any costs of the Project incurred by the Farm/Ranch.

- 4.7 Failure to Maintain Regenerative Agricultural Practices. If at any time during the Term, the Farm/Ranch discontinues, cancels or reverses any of the components of the Project that create Carbon Benefits for which the Grant Amount has been disbursed, the Farm/Ranch shall notify ZFP of such changes within thirty (30) calendar days. In such event, the Farm/Ranch shall refund to ZFP that portion of the Grant Amount allocated to such discontinued, cancelled or reversed Regenerative Agricultural practices and ZFP shall return the funds to the Restore California Fund.
- 4.8 Marketing Rights. The Farm/Ranch agrees to allow ZFP, at ZFP's discretion, to document activities conducted pursuant to this grant agreement and promote to its partners and community details about the Farm/Ranch's implementation of the Project. Any publicity about the Farm/Ranch and the Project shall be for the shared goals of ZFP and the Farm/Ranch for educational and promotional purposes. The Farm/Ranch may provide approved language for use in such marketing efforts.
- 4.9 Fundraising Rights. The Farm/Ranch agrees to allow ZFP, at ZFP's discretion, to utilize Farm/Ranch images, likeness, and Grant project details for the purpose of fundraising for the Restore California fund. ZFP shall provide written notice to Farm/Ranch of its intent to fundraise and provide sample materials for review.
- 4.10 Reporting Requirements. The Farm/Ranch shall provide an itemized list of all costs associated with the Project, including labor hours performed by the Farm/Ranch or subcontractor. The Farm/Ranch shall also provide photographs and brief summary updates upon requesting the second half of grant funds, and within 30 days of the two year anniversary of the contract date. Should any changes be made to the Project site before the completion of the Carbon Benefit term, the Farm/Ranch will notify ZFP within thirty (30) days.

At the times indicated in the Implementation Schedule, the Farm/Ranch shall provide ZFP with evidence of completion at the end of each phase of the Project, including invoices of vendor and contractor services, as well as an accounting of in-kind hours that includes the type of work performed, number of hours worked and rated for services attributable to such work. ZFP or San Mateo RCD (Technical Assistance Provider) will confirm the completion of the final phase of the Project through a site visit to the Farm/Ranch.

Exhibit B

DocuSign Envelope ID: 26C86F1A-6C40-41E1-9D81-1869D0BD6989

- (v) The Farm/Ranch will implement and maintain the Project as set forth in the approved Application throughout the Term.
- (vi) The Farm/Ranch will implement and maintain the Project in compliance with the National Environmental Protection Act and all other applicable governmental regulations.
- (vii) The Farm/Ranch has the rights and intentions to manage the land upon which the Project will be implemented for the duration of the Term.

5.3 Disclaimer of Warranties. ZFP disclaims all warranties other than those expressly provided herein.

6. Termination.

6.1 Reasons for Termination. ZFP may terminate this Agreement immediately if (a) the Farm/Ranch refuses to or is unable to perform or implement the Project or (b) there has been any misrepresentation regarding its implementation or management of the Project, (c) the Project or Implementation Schedule has been modified without ZFP's written consent, (d) if there has been a failure to maintain such Regenerative Agriculture practices throughout the Term, or (e) if the Farm/Ranch fails to grant access or otherwise does not permit soil testing.

6.2 Surviving Provisions. Upon completion, expiration, or termination of this Agreement, all rights and duties of the Parties toward each other will cease except Section 4.0 (Warranties), 6 (Termination) and 7 (Miscellaneous Provisions) shall survive termination of this Agreement.

7. Miscellaneous Provisions.

7.1 Governing Law, Venue, and Arbitration. All disputes relating to this Agreement will be resolved by binding arbitration in accordance with the rules of the American Arbitration Association, governed by the laws of the State of California without regard to principles of conflicts of laws and any such arbitration will take place in San Francisco, California. Either Party has the right to initiate arbitration by written notice to the other Party after the expiration of a thirty-day negotiation period. The Parties agree that any determination by the arbitrator(s) will be final and binding and that judgment upon the award may be entered in any court having

Exhibit B

DocuSign Envelope ID: 26C86F1A-6C40-41E1-9D81-1869D0BD6989

without the prior written consent of ZFP, which it may withhold in its sole discretion.

- 7.6 Indemnification. Each party shall indemnify, defend and hold harmless the other from and against any losses, costs, damages, demands, penalties, claims, or liabilities arising from or out of any event, circumstance, act or incident arising out of the other party's performance or obligations under this Agreement.
- 7.7 Independent Entity. Nothing in this Agreement shall in any way be construed to constitute the Farm/Ranch as an agent, employee, or representative of ZFP. Without limiting the generality of the foregoing, the Farm/Ranch is not authorized to bind ZFP to any liability or obligation or to represent that the Farm/Ranch has any such authority. The Farm/Ranch shall bear all expenses associated with performance, except as expressly provided in the approved Application. Farm/Ranch acknowledges and agrees that the Farm/Ranch is obligated to report as income all compensation received by the Farm/Ranch pursuant to this Agreement, and the Farm/Ranch acknowledges its obligation to pay all self-employment and other taxes thereon.
- 7.8 Audit and Inspection. The Farm/Ranch shall maintain financial records in accordance with the Reporting Requirements to assist ZFP in meeting any reporting or registration requirements associated with the Project. The Farm/Ranch shall provide such records upon completion of the Project. If any such examination reveals any inaccuracy in any statement or deficiency with the Farm/Ranch's obligations, the Farm/Ranch shall make the necessary adjustments promptly.
- 7.9 Severability. If any provision of this Agreement is determined to be invalid, void or unenforceable by any court of competent jurisdiction, such determination shall not invalidate, void, or make unenforceable any other provision, agreement or covenant of this Agreement, provided the basic purposes of this Agreement and the benefits to the Parties are not substantially impaired.
- 7.10 No Waiver. Waiver by a Party of any default by the other Party shall not be construed as a waiver of any other default, nor shall any delay by a Party in the exercise of any right under this Agreement be considered as a waiver or relinquishment thereof.
- 7.11 Survival. This Agreement will continue in effect after termination to the extent necessary to allow or require either Party to fulfill rights or obligations that arose under the Agreement.

Exhibit B

DocuSign Envelope ID: 26C86F1A-6C40-41E1-9D81-1869D0BD6989

EXHIBIT A

Definitions

"Business Day" means any day other than a Saturday, a Sunday, or a day on which banking institutions in the State of California are authorized or obligated by law, executive order or government decree to be closed.

"Carbon Benefit" means the metric tons of carbon sequestration or carbon reduction created by the Project over the Term as modeled by the COMET Planner.

"CPS" means Conservation Practice Standard as defined by the United States Department of Agriculture's Natural Resource Conservation Service.

"Environmental Attributes" means any and all current and future greenhouse gas emission reduction and removals, greenhouse gas offsets, and any claims to greenhouse gas emission reductions or carbon sequestration, attributable to or arising from the Regenerative Agriculture practices implemented at the Farm/Ranch during the Term, or otherwise attributable to or arising from the regenerative agriculture activities during the Term

"Governmental Authority" means (a) any federal, state, provincial, local, or municipal government, (b) any political subdivision thereof or any governmental, regulatory or administrative agency, commission or other authority lawfully exercising or entitled to exercise any administrative, executive, judicial, legislative police, regulatory or taxing authority or power, and (c) any court or governmental tribunal.

"NRCS" means the United States Department of Agriculture's Natural Resources Conservation Service.

"Project Implementation Period" means the duration of time anticipated to install or implement the Project.

"Regenerative Agriculture" means a practice of agriculture that improves soil, plant, water, human, and/or planetary health, while specifically increasing soil organic matter by sequestering carbon through any combination of the following carbon farming activities:

1. Compost application to rangeland or cropland as meeting the requirements dictated by the California Department of Food and Agriculture under their Healthy Soils Program,
2. Cover cropping (CPS 340), conservation crop rotation (CPS 328), mulching (CPS 484), or stripcropping (CPS 585),
3. Riparian restoration (CPS 391),
4. Prescribed grazing (CPS 528), range planting (CPS 550) or silvopasturing (CPS 381),

Exhibit B

DocuSign Envelope ID: 26C86F1A-6C40-41E1-9D81-1869D0BD6989

EXHIBIT B

Implementation Schedule and Calculation of Carbon Benefit

Farm/Ranch name and location:

[REDACTED]

Acres	Implementation Timing	Primary Activities	Modeled Carbon Benefit per year	Years of Carbon Benefit covered by Agreement
16	sept - oct 2021	Cover Crop	6	1
35	july - oct 2021	Forage and Biomass Planting	43	5
41	sept - oct 2021	Compost Application Rangeland (CDFA 5-8 tons/acre)	180	3
.1	oct 2021	Hedgerow Planting	0.6	15

Exhibit B

DocuSign Envelope ID: 26C86F1A-6C40-41E1-9D81-1869D0BD6989

Technical Assistance Provider: San Mateo Resource Conservation District

Signature: _____ Date: 6/15/2021

Print: Kellyx Nelson

Title: Executive Director

Sample. Not for use

Exhibit B

COMET-Planner

Project Name: [REDACTED]
 State: CA
 County: Solano
 Date Created: 4/20/2021 8:10:29 PM

Approximate Carbon Sequestration and Greenhouse Gas Emission Reductions and Payments Associated with Selected Conservation Practices*

NRCS Conservation Practices	Enter Unit Value (acres or feet)	Carbon Dioxide	Nitrous Oxide	Methane	Total CO ₂ -Equivalent	Estimated HSP payment dollars for the Project Term
[Info] Solano, CA Compost Application (CPS 808) - Compost (C/N > 11) Application to Perennials, Orchards and Vineyards - Compost from certified composting facility	78.1 Acre(s)	370	-18	0.4	350	\$93,720.00
Total		370.00	-18.00	0.40	352.40	\$93,720.00

*Negative values indicate a loss of carbon or increased emissions of greenhouse gases

**Values were not estimated due to limited data on reductions of greenhouse gas emissions from this practice

***Final payment may be different than estimated payment, pending application review and approval

For more information on how these estimates were generated, please visit www.comet-planner.com.

Sample - Not for use

Exhibit B

**RALPH HAYES & SON INC.****20177 S. MacArthur Dr.****Tracy, CA 95304****(209) 835-4914**

BILL TO

Zero Foodprint
 2370 Market Street
 Suite 103, Box 332
 San Francisco, CA 94114

Invoice

DATE INVOICE #

11/16/2021 56097

P.O. NUMBER	TERMS	DUE DATE	JOB #	PROJECT	
	NET 20	11/16/2021	7176	SK Dynasty	
QUANTITY	ITEM	DESCRIPTION		RATE	AMOUNT
1	Compost Mix	Approximately 192 tons Compost Mix.		12,500.00	12,500.00
</					

FINANCE CHARGE ON ALL OVERDUE ACCOUNTS AT 1.6% PER MONTH (ANNUAL
 PERCENTAGE RATE 19.2%)

MEMORANDUM



ITEM 16.5.

DATE: June 5, 2023
TO: Honorable Mayor and Council Members
FROM: Albert Stricker, Public Works Director
Steve Harriman, Public Works Division Manager
SUBJECT: **A RESOLUTION AUTHORIZING THE CITY MANAGER TO EXECUTE CONTRACT AMENDMENT NO. 2021-69-1 WITH WEST COAST ARBORISTS TO INCREASE THE CONTRACT AMOUNT FROM \$545,475 TO AN AMOUNT NOT TO EXCEED \$895,475 FOR CONTINUED ON-CALL TREE MAINTENANCE SERVICES**

RECOMMENDATION

Adopt the Resolution.

RESULT OF RECOMMENDED ACTION

Adoption of the Resolution would authorize the City Manager to execute Contract Amendment No. 2021-69-1 with West Coast Arborists for on-call tree maintenance services. The Amendment would increase the contract amount from \$545,475 to an amount not to exceed \$895,475 for continued maintenance services.

BACKGROUND

In May 2021, the City entered into an agreement with West Coast Arborists (Contract No. 2021-69) to provide on-call tree pruning, tree planting and removal, stump grinding, 24/7 emergency services, crane services, and arborist consulting. On-call contracts facilitate fast response times for important City services like tree removals and pruning to keep roadways safe and clear of obstructions.

West Coast Arborists has assisted City staff and the Sacramento Tree Foundation with numerous community tree planting events, annual pruning and maintenance of city trees and storm response. Due to increased efforts responding to storm damage including downed and damaged trees, ongoing maintenance, and community events, an increase to the contract amount is necessary to fund the third year of the contract term through June 30, 2024. Therefore, staff recommends increasing the contract amount from \$545,475 to \$895,475.

FISCAL IMPACT AND FUNDING SOURCE

Funding for the contract amendment includes Community Enhancement and Investment Fund, Measure A, the Public Works operating budget, and stormwater funds. There is no impact on the general fund.

ATTACHMENT(S)

1. Resolution
2. Contract No. 2021-69-1

CITY OF RANCHO CORDOVA

RESOLUTION NO. XX-2023

A RESOLUTION OF THE CITY COUNCIL OF THE CITY OF RANCHO CORDOVA, STATE OF CALIFORNIA, AUTHORIZING THE CITY MANAGER TO EXECUTE CONTRACT AMENDMENT NO. 2021-69-1 WITH WEST COAST ARBORISTS, INC. TO INCREASE THE CONTRACT AMOUNT FROM \$545,475 TO AN AMOUNT NOT TO EXCEED \$895,475 FOR CONTINUED ON-CALL TREE MAINTENANCE SERVICES

WHEREAS, the parties entered into a three-year General Services Agreement (“GSA”) dated July 1, 2021, (Contract 2021-69) in the amount of \$545,475 to provide on-call tree maintenance services; and

WHEREAS, adoption of this resolution will authorize the City Manager to execute Amendment No. 1 with West Coast Arborists, Inc. for continued on-call services; and

WHEREAS, the amendment will increase the contract amount from \$545,475 to an amount not to exceed \$895,475; and

WHEREAS, the services will exceed the maximum amount the City Manager is authorized to approve; and

WHEREAS, funding for the contract amendment will be from the Community Enhancement Fund, Measure A, Public Works operating budget, and stormwater funds. There is no impact on the City’s General Fund.

NOW, THEREFORE, BE IT HEREBY RESOLVED THE CITY COUNCIL OF THE CITY OF RANCHO CORDOVA does authorize the City Manager to execute Contract Amendment No. 2021-69-1 with West Coast Arborists, Inc. to increase the contract amount from \$545,475 to an amount not to exceed \$895,475 for on-call tree maintenance services in a form approved by the City Attorney.

PASSED AND ADOPTED by the City Council of the City of Rancho Cordova on the 5th day of June, 2023, by the following vote:

AYES:

NOES:

ABSENT:

ABSTAIN:

ATTEST:

Linda Budge, Mayor

Stacy Leitner, CMC
City Clerk

**FIRST AMENDMENT TO THE GENERAL SERVICES AGREEMENT BETWEEN THE
CITY OF RANCHO CORDOVA AND WEST COAST ARBORISTS, INC.**

This First Amendment to the General Services Agreement ("Amendment") is made by and between the City of Rancho Cordova ("City") and West Coast Arborists, Inc. ("Contractor") as of June 5, 2023. City and Contractor are hereinafter collectively referred to as the "Parties."

RECITALS

WHEREAS, the Parties entered into a General Services Agreement ("GSA") dated July 1, 2021 for the purpose of on-call tree maintenance services; and

WHEREAS, this Amendment will increase the contract total from \$545,475 to an amount not to exceed \$895,475; and

WHEREAS, the Parties agree that changes to the term and services provided for in the GSA are necessary in order for the City to continue receiving services by Contractor.

NOW, THEREFORE, the Parties hereto agree as follows:

AGREEMENT

1. Section 4 of the GSA, "Compensation of Contractor," provides for the City to pay Contractor \$545,475. The Parties agree to amend Section 4 of the GSA in order to increase the compensation amount to pay Contractor for additional services. The first sentence of Section 4 of the GSA is amended to read as follows:

"The Contractor shall be paid \$895,475 for performance of the Services pursuant to this Agreement."

2. All other terms and conditions in the GSA shall remain in full force and effect to the extent they are not in conflict with this Amendment.
3. The signatures of the Parties to this Amendment may be executed and acknowledged on separate pages or in counterparts which, when attached to this Amendment, shall constitute one complete Amendment.

IN WITNESS WHEREOF, the Parties have executed this Amendment on the day and year first above written.

CITY OF RANCHO CORDOVA**CONTRACTOR**_____
Micah Runner, City Manager_____
Patrick Mahoney, President

Date:_____

Date:_____

Attest:

Stacy Leitner, CMC, City Clerk

Date:_____

Approved as to Form:

Adam U. Lindgren, City Attorney

Date:_____

Updated August 9, 2012

1948568.1

MEMORANDUM



ITEM 16.6.

DATE: June 5, 2023
TO: Honorable Mayor and Council Members
FROM: Albert Stricker, Public Works Director
SUBJECT: **A RESOLUTION AUTHORIZING THE CITY MANAGER TO EXECUTE CONTRACT AMENDMENT NO. 2020-196-1 WITH MCGUIRE-PACIFIC CONSTRUCTORS TO INCREASE THE CONTRACT AMOUNT FROM \$293,205 TO AN AMOUNT NOT TO EXCEED \$443,205 FOR CONTINUED ON-CALL OVERHEAD AND STREET SIGNAGE SERVICES**

RECOMMENDATION

Adopt the Resolution.

RESULT OF RECOMMENDED ACTION

Adoption of the Resolution would authorize the City Manager to execute Contract Amendment No. 2020-196-1 with McGuire-Pacific Constructors for on-call overhead and street signage fabrication and maintenance services. The amendment would increase the contract amount from \$293,205 to an amount not to exceed \$443,205 for continued maintenance services.

BACKGROUND

In January 2020, the City entered into an agreement with McGuire-Pacific Constructors (Contract No. 2020-196) to provide on-call fabrication, delivery, installation and/or repair of traffic, wayfinding, and neighborhood entry signs through June 2024. On-call contracts facilitate fast response times that help keep City streets safe.

The cost increase is necessary to repair numerous overhead street name signs affected by storm-related events last winter and to replace outdated post-mounted stop and street name signs.

FISCAL IMPACT AND FUNDING SOURCE

The contract amendment would be funded by Measure A maintenance funds and would not impact the general fund.

ATTACHMENT(S)

1. Resolution
2. Amendment Contract No. 2020-196-1

CITY OF RANCHO CORDOVA

RESOLUTION NO. XX-2023

A RESOLUTION OF THE CITY COUNCIL OF THE CITY OF RANCHO CORDOVA, STATE OF CALIFORNIA, AUTHORIZING THE CITY MANAGER TO EXECUTE CONTRACT AMENDMENT NO. 2020-196-1 WITH MCGUIRE-PACIFIC CONSTRUCTORS TO INCREASE THE CONTRACT AMOUNT FROM \$293,205 TO AN AMOUNT NOT TO EXCEED \$443,205 FOR CONTINUED ON-CALL OVERHEAD AND STREET SIGNAGE SERVICES

WHEREAS, the parties entered into a General Services Agreement (“GSA”) dated January 1, 2020, (Contract 2020-196) in the amount of \$293,205 to provide on-call overhead and street signage fabrication and maintenance services; and

WHEREAS, adoption of this resolution will authorize the City Manager to execute Amendment No. 1 with McGuire-Pacific Constructors for continued maintenance services; and

WHEREAS, the amendment will increase the contract amount from \$293,205 to an amount not to exceed \$443,205; and

WHEREAS, the services will exceed the maximum amount the City Manager is authorized to approve; and

WHEREAS, the contract amendment is funded through Measure A maintenance funds and does not impact the City’s General Fund.

NOW, THEREFORE, BE IT HEREBY RESOLVED THE CITY COUNCIL OF THE CITY OF RANCHO CORDOVA does authorize the City Manager to execute Contract Amendment No. 2020-196-1 with McGuire-Pacific Constructors to increase the contract amount from \$293,205 to an amount not to exceed \$443,205 for on-call overhead and street signage services and in a form approved by the City Attorney.

PASSED AND ADOPTED by the City Council of the City of Rancho Cordova on the 5th day of June, 2023, by the following vote:

AYES:

NOES:

ABSENT:

ABSTAIN:

ATTEST:

Linda Budge, Mayor

Stacy Leitner, CMC
City Clerk

**FIRST AMENDMENT TO THE GENERAL SERVICES AGREEMENT
BETWEEN THE CITY OF RANCHO CORDOVA AND MCGUIRE-PACIFIC CONSTRUCTORS**

This First Amendment to the General Services Agreement ("Amendment") is made by and between the City of Rancho Cordova ("City") and McGuire-Pacific Constructors ("Contractor") as of June 5, 2023. City and Contractor are hereinafter collectively referred to as the "Parties."

RECITALS

WHEREAS, the Parties entered into a General Services Agreement ("GSA") dated January 1, 2020 for the purpose of on-call overhead and street signage services; and

WHEREAS, this Amendment will increase the contract total from \$293,205 to \$443,205; and

WHEREAS, the Parties agree that changes to the term and services provided for in the GSA are necessary in order for the City to continue receiving services by Contractor.

NOW, THEREFORE, the Parties hereto agree as follows:

AGREEMENT

1. Section 4 of the GSA, "Compensation of Contractor," provides for the City to pay Contractor \$293,205. The Parties agree to amend Section 4 of the GSA in order to increase the compensation to pay the Contractor for additional services. The first sentence of Section 4 of the GSA, "Compensation of Contractor," is amended to read as follows:

"The Contractor shall be paid \$443,205 for performance of the Services pursuant to this Agreement."

2. The document entitled "Table 4.2.1a – Sign Fabrication and Delivery to City Corporation Yard," attached hereto as **Exhibit A**, shall be added to the GSA's **Exhibit A**.
3. All other terms and conditions in the GSA shall remain in full force and effect to the extent they are not in conflict with this Amendment.
4. The signatures of the Parties to this Amendment may be executed and acknowledged on separate pages or in counterparts which, when attached to this Amendment, shall constitute one complete Amendment.

IN WITNESS WHEREOF, the Parties have executed this Amendment on the day and year first above written.

CITY OF RANCHO CORDOVA

CONTRACTOR

Micah Runner, City Manager

John McGuire Jr., Owner

Date:_____

Date:_____

Attest:

Stacy Leitner, CMC, City Clerk

Date:_____

Approved as to Form:

Adam U. Lindgren, City Attorney

Date:_____

Table 4.2.1a – Sign Fabrication and Delivery to City Corporation Yard

Item	Description (in inches)	(A) Estimated Quantity	(B) Diamond Grade Unit Price	(C) Total Signage Cost (A*B)
1	18 x 88 ***	50		
2	36 x 88 ****	10		
3	36 x 36	80		
	Total Sign Cost:			

***Overhead Street Sign

****Overhead Street Sign (split name)

MEMORANDUM



ITEM 16.7.

DATE: June 5, 2023
TO: Honorable Mayor and Council Members
FROM: Quoc Nham, Senior Civil Engineer
Albert Stricker, Public Works Director
SUBJECT: **A RESOLUTION AUTHORIZING THE CITY MANAGER TO APPROVE THE REVISED FINAL MAP OF RIO DEL ORO LOT 66, SUBDIVISION NO. FM-219-004-06 AND EXECUTE SUBDIVISION IMPROVEMENT AGREEMENT CONTRACT NO. 2023-04 WITH ALTA VISTA, LLC**

RECOMMENDATION

Adopt the Resolution.

RESULT OF RECOMMENDED ACTION

Adoption of the Resolution would approve the revised Final Map of Rio Del Oro Lot 66 Subdivision No. FM-2019-004-06 and authorize the City Manager to execute Subdivision Improvement Agreement Contract No. 2023-04 with Alta Vista, LLC.

BACKGROUND

Alta Vista, LLC requested updates to the unrecorded Final Map of Rio Del Oro Lot 66 Subdivision No. FM-2019-004-06 approved by Council on February 21, 2023. Updates include the inclusion of LOT F to the title block of the final map and a signature block for an additional ownership entity, Stonebridge Westbridge Shopping Center, LLC. The updated Final Map is in substantial compliance with the tentative map approved by Council on June 21, 2021.

The map has been examined and checked for compliance with Title 22 of the City of Rancho Cordova Municipal Code and the California Subdivision Map Act. The City Council approved the Large Lot Map on May 17, 2021. A Development Agreement was entered into on December 6, 2010. The City and Elliott Homes executed an Amended and Restated Development Agreement on January 15, 2020. A copy of the final map, [Attachment 3](#), and a copy of the vicinity map, [Attachment 4](#), are included with this staff report.

Roads are offered for dedication with this subdivision. Alta Vista, LLC. has provided performance and labor and material bonds guaranteeing the construction of the public improvements. Wood Rodgers has waived the requirement for a bond to guarantee payment for setting the survey monuments with the subdivision. The soil report requirement has been satisfied by Youngdahl Consulting Group, Inc., dated December 2019.

There are no delinquent taxes against the property and the Tax Collector has so certified. The 2022/2023 estimated taxes have been secured with the Sacramento County Tax Collector.

FISCAL IMPACT AND FUNDING SOURCE

There is no fiscal impact to the City.

ATTACHMENT(S)

1. Resolution
2. Subdivision Improvement Agreement No. 2023-04
3. Vicinity Map
4. Updated Final Map RDO

CITY OF RANCHO CORDOVA

RESOLUTION NO. XX-2023

A RESOLUTION OF THE CITY COUNCIL OF THE CITY OF RANCHO CORDOVA, STATE OF CALIFORNIA, APPROVING THE REVISED FINAL MAP OF RIO DEL ORO LOT 66, SUBDIVISION NO. FM-2019-004-06, AND AUTHORIZING THE CITY MANAGER TO EXECUTE SUBDIVISION IMPROVEMENT AGREEMENT NO. 2023-04 WITH ALTA VISTA, LLC

WHEREAS, the City Council approved the Large Lot Map on May 17, 2021, per Resolution No. 2021-71; and

WHEREAS, the final map is in substantial compliance with the June 21, 2021, approved tentative map; and

WHEREAS, the conditions of approval have been complied with; and

WHEREAS, the map complies with Title 22 of the City of Rancho Cordova municipal code and the California Subdivision Map Act; and

WHEREAS, the approval of final maps is exempt from review under the California Environmental Quality Act (CEQA) pursuant to CEQA Regulation Section 15268(b)(3) as a ministerial approval; and

WHEREAS, the City desires to enter into a subdivision improvement agreement with the developer to ensure necessary public improvements are completed and secured with a bond; and

WHEREAS, the City Council approved the Final Map of Rio Del Oro Lot 66 Subdivision No. FM-2019-004-06 and authorized the City Manager to execute Subdivision Improvement Agreement 2023-04 with Alta Vista, LLC on February 21, 2023, per Resolution No. 16-2023; and

WHEREAS, the Final Map of Rio Del Oro Lot 66 Subdivision No. FM-2019-004-06 was not recorded with the Sacramento County Recorder's Office; and

WHEREAS, Alta Vista, LLC desires to update the title block of the Final Map of Rio Del Oro Lot 66 Subdivision No. FM-2019-004-06 to include Lot F and to add ownership entity, Stonebridge Westbridge Shopping Center, LLC.

NOW, THEREFORE, BE IT HEREBY RESOLVED THE CITY COUNCIL OF THE CITY OF RANCHO CORDOVA does approve the revised Final Map of Rio Del Oro Lot 66 Subdivision No. FM-2019-004-06 and does authorize the City Manager to execute Subdivision Improvement Agreement 2023-04 with Alta Vista, LLC, in a form approved by the City Attorney.

PASSED AND ADOPTED by the City Council of the City of Rancho Cordova on the 5th day of June, 2023, by the following vote:

ITEM 16.7.

ATTACHMENT 1

AYES:

NOES:

ABSENT:

ABSTAIN:

ATTEST:

Stacy Leitner, CMC
City Clerk

Linda Budge, Mayor

SUBDIVISION IMPROVEMENT AGREEMENT**RIO DEL ORO LOT 66 SUBDIVISION NO. FM 2019-004-06**

THIS SUBDIVISION IMPROVEMENT AGREEMENT (hereinafter, "Agreement") entered into this 6TH day of June, 2023, by and between the City of Rancho Cordova, (hereinafter "City"), a California municipal corporation, and **Alta Vista, LLC**, an Arizona limited liability company (hereinafter "Principal").

RECITALS

WHEREAS, Section 66462 of the Government Code provides that if the work of improvement required therein is not completed prior to the acceptance of a final subdivision map, the owner of the subdivision may enter into an agreement with the City to perform the work of improvement as required by said sections in consideration of the acceptance of said final subdivision map by the City; and

WHEREAS, Section 66499 of the Government Code requires that said agreement be secured by a surety bond or by an instrument of credit issued by a financial institution subject to regulation by the State or federal governments or by a cash deposit; and

WHEREAS, Section 66499.3 establishes the types and amount of security to guarantee the performance of any such improvement agreement; and

WHEREAS, the City and Principal desire to enter into an improvement agreement as authorized by the Subdivision Map Act under the terms and conditions hereinafter set forth.

NOW, THEREFORE, in consideration of the mutual promises, conditions and covenants hereinafter set forth, City and Principal agree as follows:

1. **Incorporation of Recitals.** The foregoing recitals are hereby incorporated by reference.
2. **Findings and Conditions of Subdivision Map.** The principal recognizes that approval of its subdivision was subject to the findings and conditions attached to such approval and hereby acknowledges and agrees to be bound by such findings and conditions.
3. **City Approval of Subdivision Map.** City agrees to approve the final map of the subdivision presented to it by Principal and designated **Rio Del Oro Lot 66** and to accept on behalf of the public all lands, rights of way and easements therein offered in dedication, in accordance with the conditions hereinafter set forth.

4. **Completion of Improvements.** In consideration of such approval, Principal agrees to complete the work of improvement required for said subdivision in accordance with the requirements of the Rancho Cordova Municipal Code and such standard specifications created by applicable City ordinances or resolutions which are in effect at the time of the installation of said improvements. The work required may lie within or outside the subdivision and must be completed within **24** months of the date of this Agreement.

5. **Payment For Services.** Principal further agrees to promptly pay, when due, all costs for plan checking, inspection services and material testing performed by City pursuant to the requirements of Sections 12.03.210 et. seq. of the Rancho Cordova Municipal Code.

6. **Acceptance of Improvements.** Upon satisfactory completion of all public improvements in accordance with standard specifications created by City ordinances or resolutions which are in effect at the time of the installation of said improvements, City agrees to accept for maintenance the work of improvement within the dedicated parcels shown on said final subdivision map, and any off site easements granted, subject to the provisions of paragraph 9 hereof. Acceptance will be postponed until such time the City determines a public purpose exists. Public Purpose is defined as existence of habitable structures within the subdivision.

7. **Notice of Commencement of Work.** Principal shall notify the City Engineer in writing of the commencement of the work of improvements.

8. **Correction of Defects.** Principal agrees to remedy any defects in the improvement arising from faulty or defective construction of said improvements occurring within twelve months after acceptance thereof by City.

9. **Indemnity.** Principal shall indemnify and hold harmless City from any and all loss, damage or liability arising out of or resulting from Principal's performance or non-performance of his duties and obligations under this Agreement, or from the negligent act or omission of himself, his agents, servants and employees. Principal shall, at his own cost and expense, defend any and all actions, suits, or legal proceedings arising out of or resulting from the performance or nonperformance of this Agreement, that may be brought or instituted against the City, its officers and employees, on any such claim or demand, and pay or satisfy any judgment that may be rendered against the City in any such action, suit or legal proceedings, or result thereof, regardless whether caused in part by a party indemnified hereunder.

10. Extension of Completion Date. If the construction of the work or improvement should be delayed without fault of Principal, the time for completion thereof may be extended by City for such period of time as City may deem reasonable.

11. Improvement Security. (a) Principal shall obtain and furnish to City an improvement security consisting of a surety bond in favor of City, issued by a corporate surety authorized to do business in the State of California, and in form approved by City, securing the faithful performance by Principal of the work of improvement required, and also securing the payment of the costs and interest, if any, due under Sections 12.030.210 et seq. of the Rancho Cordova Municipal Code, as provided in Paragraph 5 herein and an additional bond issued by a corporate surety authorized to do business in the State of California, in the amount of not less than 50 percent of the total estimated cost of the improvement, securing payment to contractor, his subcontractors, and to persons renting equipment or furnishing labor or materials for the improvement.

(b) In lieu of said corporate surety bonds, Principal may furnish an improvement security consisting of a letter of credit, certificate of deposit, or similar instrument of credit, in form satisfactory to City, issued by a financial institution subject to regulation by the State or Federal government, pledging that the funds necessary to meet the performance required herein are on deposit, and guaranteed for payment on demand. Said letter of credit, certificate of deposit, or similar instrument of credit shall provide that the funds designated therein shall become trust funds for the purposes set forth in said instrument.

(c) The failure of Principal to commence the required work of improvements, or to complete the same within the time required after commencement thereof, shall entitle City to the full payment of the security, or so much thereof as may be necessary to complete the required work of improvement. The amount of the surety bond for faithful performance shall be in the sum of **\$5,936,000**. The amount of the surety bond for the payment of the claims of the contractor, his subcontractors, and to persons renting equipment or furnishing labor or materials for the improvement shall be at least 50 percent of the above amount. The letter of credit, certificate of deposit or similar instrument of credit, or cash deposit for faithful performance, shall be in the above amount plus an additional 50 percent for the purposes set forth herein.

12. Improvement Security As Condition Precedent. The furnishing of the improvement security by Principal as required by paragraph 11 hereof shall be a condition precedent to acceptance by City of the above described real property and the performance by the City of the covenants herein on its part to be performed.

13. Inspection of Work In Progress. (a) Principal may request The City Engineer to inspect the work as it progresses. If the work performed is found to be in accordance with the requirements of City, it may be accepted as it progresses and a partial refund of the cash deposit, or a release pro tanto of the faithful performance bond, letter of credit, certificate of deposit or similar instrument of credit shall be made in a sum in the same ratio to the total deposit as the work accepted bears to the total work to be done. No refund in excess of 85 percent of the total amount of the improvement security for faithful performance shall be made until all the work has been completed and accepted.

(b) The determination of the Administrator of Public Works of City as to the amount of work done, and the amount of refund or partial release pro tanto, shall be final and conclusive. When the work of improvement is accepted, 10 percent of the improvement security shall be retained to guarantee faithful performance of the provisions of paragraph 9 of this Agreement.

(c) Improvement security given to secure payment to contractor, his subcontractors and to persons renting equipment or furnishing labor or materials for the work of improvement may, six months after completion and acceptance of the work, be reduced to an amount not less than the total of all claims on which an action has been filed, and notice thereof given in writing to City, and if there are no actions filed, such improvement security may be released in full.

14. Execution By Real Party In Interest. Where title to the subdivision property is held by the record owner thereof under a holding Agreement, this Agreement and the bond given pursuant thereto must be executed by the real party or parties in interest.

15. Waiver of Civil Code Section 2819. Any extension of time hereunder shall not operate to release the surety on the bond filed pursuant to this Agreement. In this connection the surety waives the provisions of Section 2819 of the Civil Code of the State of California.

16. City Construction of Improvements. In the event that all or any portion of the works of improvement contemplated herein are proposed to be constructed by street improvement proceedings under the control of City, the undertaking of such proceedings shall in no way relieve Principal of any duties under this Agreement, except where all of the works of improvement that are required under this Agreement have in fact been constructed and accepted by City.

17. Interest. Interest shall accrue at the highest rate permitted by law on all sums from the date payment is due under the terms of this Agreement and the sum due is certain or reasonably capable of being made certain.

18. **Attorneys' Fees.** In the event that it is necessary for the City to enforce the obligations secured by the improvement security furnished pursuant to Paragraph 12 hereof, the City shall be entitled to recover its costs and reasonable expenses and fees, including reasonable attorneys' fees, as provided for in Government Code Section 66499.4.

19. **Amendments.** This Agreement may be modified or amended, or any of its provisions waived, only by a subsequent written agreement executed by the parties hereto.

20. **Entire Agreement.** This Agreement and any attachments hereto constitute the sole, final, complete, exclusive and integrated expression and statement of the terms and conditions of this Agreement among the parties hereto concerning the subject matter addressed herein, and supercedes all prior negotiations, representations or agreements, oral or written, that may be related to the subject matter of this Agreement.

21. **Construction and Interpretation.** It is agreed and acknowledged by the Principal that the provisions of this Agreement have been arrived at through negotiation, and that the Principal has had a full and fair opportunity to revise the provisions of this Agreement and to have such provisions reviewed by legal counsel. Therefore, the normal rule of construction that any ambiguities are to be resolved against the drafting party shall not apply in construing or interpreting this Agreement.

22. **Successors and Assigns.** This Agreement shall bind and inure to the benefit of the respective successors and assigns of the parties hereto.

23. **Time.** Time is of the essence in the performance of each and every term of this Agreement.

SIGNATURE PAGE FOLLOWING

ITEM 16.7.

**ATTACHMENT 2
CONTRACT 2023-04**

IN WITNESS WHEREOF, the parties hereto have executed this Agreement as of the day and year first set forth above, which date shall be considered by the Parties to be the effective date of this Agreement.

CITY OF RANCHO CORDOVA,
California Municipal Corporation

ALTA VISTA, LLC
Arizona Limited Liability Company

Micah Runner, City Manager

Price Walker, Vice President – Project
Development

Date: _____



Date: _____

ATTEST:

Stacy Leitner, CMC, City Clerk



**VICINITY MAP OF
RIO DEL ORO LOT 66
SUBDIVISION NO. FM-2019-004-06**

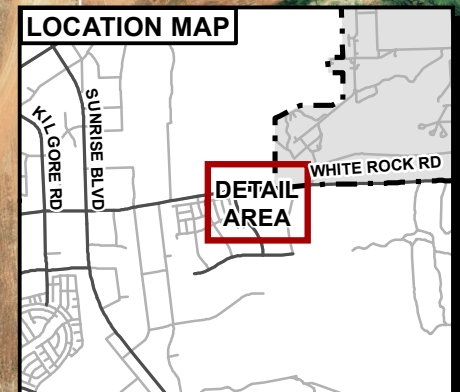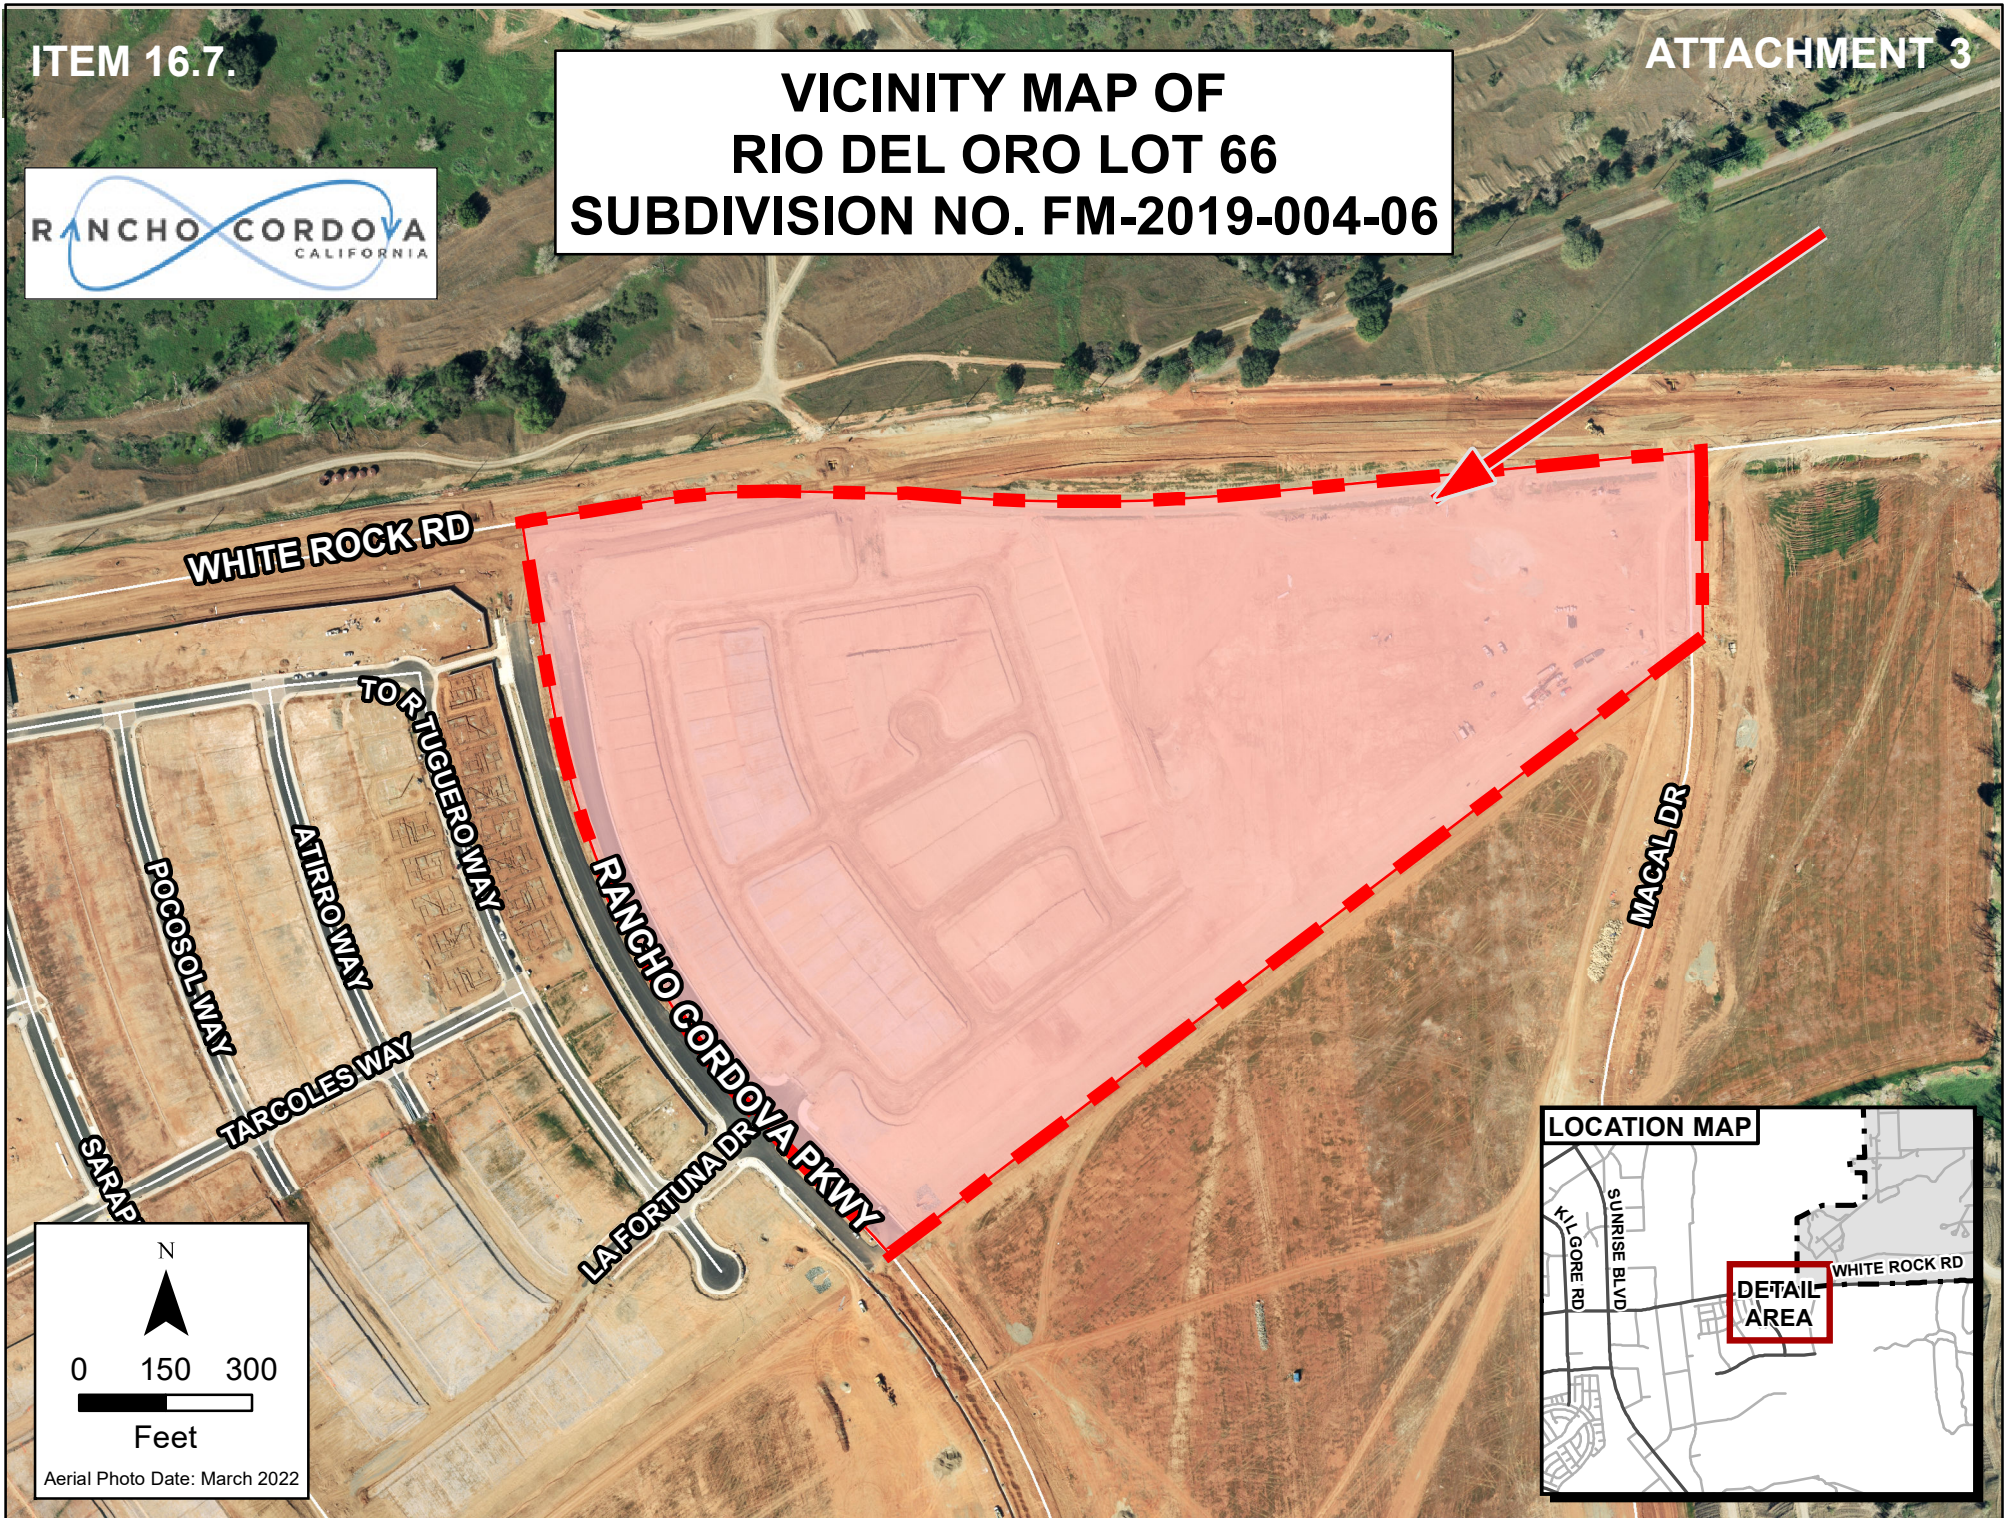

OWNER'S STATEMENT

THE UNDERSIGNED HEREBY CONSENT TO THE PREPARATION AND RECORDING OF THIS FINAL MAP.

THE REAL PROPERTY DESCRIBED BELOW IS DEDICATED AS AN EASEMENT FOR PUBLIC PURPOSES:

THE UNDERSIGNED HEREBY OFFERS FOR DEDICATION AND DOES HEREBY DEDICATE TO ANY AND ALL PUBLIC USES, WHITE ROCK ROAD, RANCHO CORDOVA PARKWAY, LA FORTUNA DRIVE, CRUTA DRIVE, SUMPUL WAY, DANTO WAY, NOSARA WAY, OTORO WAY, SIRAMA WAY AND NANKUTA COURT AS SHOWN HEREON, AND DOES HEREBY DEDICATE TO SPECIFIC PURPOSES THE FOLLOWING:

1. EASEMENT FOR PLANTING AND MAINTAINING TREES, ELECTROLIERS, TRAFFIC CONTROL DEVICES, WATER AND GAS PIPES, AND UNDERGROUND WIRES AND CONDUITS FOR ELECTRIC, TELEVISION AND TELEPHONE SERVICES, TOGETHER WITH ANY AND ALL APPURTENANCES PERTAINING THERETO, ON, OVER, UNDER AND ACROSS LOTS A, B, C, D & E AND THOSE STRIPS OF LAND 12.50 FEET IN WIDTH LYING CONTIGUOUS TO THE PUBLIC COURT, DRIVES, PARKWAY, ROAD AND WAYS SHOWN HEREON AND DESIGNATED "PUBLIC UTILITY EASEMENT" (PUE).
2. EASEMENTS FOR LANDSCAPING AND ALL APPURTENANCES PERTAINING THERETO LYING ON, OVER AND ACROSS LOTS A, B, C, D, E & F AND THOSE STRIPS OF LAND SHOWN HEREON AND DESIGNATED "LANDSCAPING EASEMENT" (LE). SAID STRIPS TO BE KEPT OPEN AND FREE FROM BUILDINGS. THE MAINTENANCE AND REPLANTING OF THE LANDSCAPE STRIP SHALL BE THE RESPONSIBILITY OF THE PROPERTY OWNER.
3. RIGHT OF WAYS AND EASEMENTS FOR THE INSTALLATION AND MAINTENANCE OF A PEDESTRIAN WALKWAY, TOGETHER WITH ANY AND ALL APPURTENANCES PERTAINING THERETO ON, OVER, UNDER AND ACROSS LOTS A, B, C, D, E & F SHOWN HEREON AND DESIGNATED "PEDESTRIAN EASEMENT" (PE). THE MAINTENANCE AND REPAIR OF THE WALKWAY SHALL BE THE RESPONSIBILITY OF THE PROPERTY OWNER.
4. AN EASEMENT FOR CONSTRUCTING AND MAINTAINING CENTRALIZED MAIL DELIVERY BOXES, PEDESTALS AND SLABS, TOGETHER WITH ANY AND ALL APPURTENANCES PERTAINING THERETO INCLUDING PEDESTRIAN ACCESS FOR DELIVERY AND RECEIPT OF MAIL ON, OVER, UNDER AND ACROSS STRIPS OF LAND 5.00 FEET IN WIDTH LYING CONTIGUOUS TO THE PUBLIC COURT, DRIVE, PARKWAY, ROAD AND WAYS SHOWN HEREON.

ALTA VISTA, LLC
AN ARIZONA LIMITED LIABILITY COMPANY

BY: [Signature]
NAME: HARRY C. ELLIOTT III
TITLE: PRESIDENT

SURVEYOR'S STATEMENT

THIS FINAL MAP WAS PREPARED BY ME OR UNDER MY DIRECTION AND IS BASED UPON A FIELD SURVEY IN CONFORMANCE WITH THE REQUIREMENTS OF THE SUBDIVISION MAP ACT AND LOCAL ORDINANCE AT THE REQUEST OF AEROJET-GENERAL CORPORATION, IN NOVEMBER, 2019. I HEREBY STATE THAT ALL THE MONUMENTS SHOWN HEREON ARE OF THE CHARACTER AND OCCUPY THE POSITIONS INDICATED OR THAT THEY WILL BE SET IN THOSE POSITIONS BEFORE FEBRUARY 28, 2025 AND THAT THE MONUMENTS ARE, OR WILL BE, SUFFICIENT TO ENABLE THE SURVEY TO BE RETRACED.

WOOD RODGERS, INC.

DENNIS L. BARBER
P.L.S. 8067

1/31/23
DATE



NOTARY'S ACKNOWLEDGMENT

A NOTARY PUBLIC OR OTHER OFFICER COMPLETING THIS CERTIFICATE VERIFIES ONLY THE IDENTITY OF THE INDIVIDUAL WHO SIGNED THE DOCUMENT TO WHICH THIS CERTIFICATE IS ATTACHED, AND NOT THE TRUTHFULNESS, ACCURACY, OR VALIDITY OF THAT DOCUMENT.

STATE OF CALIFORNIA }
COUNTY OF Sacramento } SS

ON 31st DAY OF January, 2023 BEFORE ME, Sheri Hassell, A NOTARY PUBLIC IN AND FOR SAID COUNTY AND STATE, PERSONALLY APPEARED Harry C. Elliott III

WHO PROVED TO ME ON THE BASIS OF SATISFACTORY EVIDENCE TO BE THE PERSON(S) WHOSE NAME(S) IS/ARE SUBSCRIBED TO THE WITHIN INSTRUMENT AND ACKNOWLEDGED TO ME THAT HE/SHE/HEY EXECUTED THE SAME IN HIS/HER/THEIR AUTHORIZED CAPACITY(IES), AND THAT BY HIS/HER/THEIR SIGNATURE(S) ON THE INSTRUMENT THE PERSON(S), OR THE ENTITY UPON BEHALF OF WHICH THE PERSON(S) ACTED, EXECUTED THE INSTRUMENT.

I CERTIFY UNDER PENALTY OF PERJURY UNDER THE LAWS OF THE STATE OF CALIFORNIA THAT THE FOREGOING PARAGRAPH IS TRUE AND CORRECT.

WITNESS MY HAND: [Signature]

PRINTED NAME: Sheri Hassell

MY PRINCIPAL PLACE OF BUSINESS IS IN THE
COUNTY OF: Sacramento

MY COMMISSION EXPIRES: September 24, 2023

MY COMMISSION No.: 2303284

CITY ENGINEER'S STATEMENT

I HEREBY STATE THAT I HAVE EXAMINED THIS FINAL MAP OF RIO DEL ORO LOT 66 AND FIND IT TO BE SUBSTANTIALLY THE SAME AS THE TENTATIVE MAP APPROVED BY THE CITY OF RANCHO CORDOVA, AND ANY APPROVED ALTERATIONS THEREOF; THAT ALL PROVISIONS OF THE SUBDIVISION MAP ACT AND ALL APPLICABLE CITY ORDINANCES HAVE BEEN COMPLIED WITH.


CITY ENGINEER, ALBERT STRICKER, R.C.E. 64057

DATED: 2.24.23



CITY SURVEYOR'S STATEMENT

I HEREBY STATE THAT I HAVE EXAMINED THIS FINAL MAP - SUBDIVISION NO. 2019-004-06, RIO DEL ORO LOT 66 - AND FIND IT TO BE TECHNICALLY CORRECT.

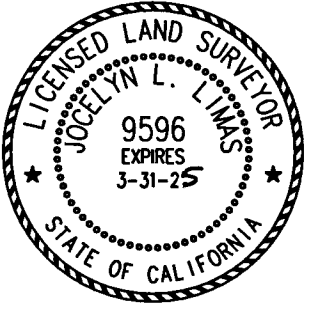

[Signature]
JOCELYN L. LIMAS
PLS 9596
EXPIRATION: 3/31/2025

3/2/2023
DATE

CITY CLERK'S STATEMENT

I HEREBY STATE THAT THE CITY COUNCIL OF THE CITY OF RANCHO CORDOVA HAS APPROVED THIS FINAL MAP OF RIO DEL ORO LOT 66 AND HAS ACCEPTED ON BEHALF OF THE PUBLIC ALL EASEMENTS AND RIGHTS-OF-WAY DESIGNATED WHITE ROCK ROAD, RANCHO CORDOVA PARKWAY, LA FORTUNA DRIVE, CRUTA DRIVE, SUMPUL WAY, DANTO WAY, NOSARA WAY, OTORO WAY, SIRAMA WAY AND NANKUTA COURT AS SHOWN HEREON, TOGETHER WITH ANY AND ALL APPURTENANCES PERTAINING THERETO, SUBJECT TO THE IMPROVEMENT THEREOF, AND DO HEREBY CERTIFY THE ABANDONMENTS LISTED HEREON.

BY: [Signature]
CITY CLERK
CITY OF RANCHO CORDOVA

DATED: 3/8/2023

RECORDER'S STATEMENT

FILED THIS _____ DAY OF _____, 2023, AT _____ M. IN BOOK _____ OF MAPS, AT PAGE _____ AT THE REQUEST OF WOOD RODGERS, INC. TITLE TO THE LAND INCLUDED IN THIS FINAL MAP BEING VESTED AS PER CERTIFICATE NO. _____ ON FILE IN THIS OFFICE.

DONNA ALLRED, COUNTY RECORDER DOCUMENT NO.: _____
COUNTY OF SACRAMENTO

BY: _____ FEE: \$ _____
DEPUTY RECORDER

FINAL MAP
RIO DEL ORO
LOT 66
SUBDIVISION NO. FM-2019-004-06
BEING ALL OF LOT 65 AND 66 OF FINAL MAP OF RIO DEL ORO PHASE 1
LARGE LOT MAP, FILED FOR RECORD IN BOOK 428 OF MAPS, AT PAGE 5
SACRAMENTO COUNTY RECORDS
CITY OF RANCHO CORDOVA, COUNTY OF SACRAMENTO, STATE OF CALIFORNIA

WOOD RODGERS
BUILDING RELATIONSHIPS ONE PROJECT AT A TIME
3301 G ST, BLDG. 100-B TEL 916.341.7760
SACRAMENTO, CA 95816 FAX 916.341.7767

JUNE 2023

Sheet 1 of 5

1032.081

NOTES

1.

ALL CURVES DIMENSIONED WITH RADIUS, DELTA, AND ARC LENGTH.
2.

ALL DISTANCES SHOWN HEREON ARE EXPRESSED IN FEET AND DECIMALS THEREOF.
3.

DUE TO ROUNDING THE SUM OF THE INDIVIDUAL DIMENSIONS MAY NOT EQUAL THE OVERALL DIMENSION.
4.

TOTAL AREA FOR THIS "RIO DEL ORO – LOT 66" SUBDIVISION IS 38.76± ACRES, CONSISTING OF 132 RESIDENTIAL LOTS, 3 LANDSCAPE LOTS, 2 PASEO LOTS, 1 FUTURE DEVELOPMENT LOT AND 1 GREENBELT LOT.
5.

A SOILS REPORT FOR THIS SUBDIVISION WAS PREPARED BY YOUNGDAHL CONSULTING GROUP, INC. ON DECEMBER 2019. A COPY OF THIS REPORT IS AVAILABLE FOR PUBLIC INSPECTION AT THE OFFICE OF THE CITY OF RANCHO CORDOVA BUILDING INSPECTOR.
6.

5/8" REBAR CAPPED "LS 8067" WILL BE SET AT ALL REAR LOT CORNERS, ALONG WITH ALL LOT LINE ANGLE POINTS OR AT A 2.00 FOOT PROJECTION ALONG LOT LINES ADJACENT TO WALLS (2.00 FOOT BY 2.00 FOOT OFFSETS FOR ANGLE POINTS ADJACENT TO WALLS). FRONT CORNERS WILL BE SET WITH A 1" BRASS DISK STAMPED "LS 8067" AT A 1.00 FOOT PROJECTION OF THE PROPERTY LINE ONTO THE SIDEWALK.
7.

ALL LOTS BEING CREATED BY THIS MAP INCLUDE FEE TITLE TO THE CENTERLINE OF THE COURT, DRIVES, PARKWAY, ROAD AND WAYS SHOWN HEREON, EXCEPT WHERE THE PUBLIC ROAD EASEMENT LINE IS ALSO THE COMMON LINE OF THE SUBDIVISION BOUNDARY, THEN THE FEE TITLE IS TO THE SUBDIVISION BOUNDARY.
8.

PURSUANT TO SECTION 66434(g) OF THE GOVERNMENT CODE, THE FOLLOWING EASEMENTS, NOT SHOWN HEREON, ARE HEREBY ABANDONED:

8.1.

THOSE PORTIONS OF IRREVOCABLE OFFER OF DEDICATION (IOD) AS DEPICTED ON THE MAP ENTITLED "RIO DEL ORO PHASE 1 LARGE LOT MAP" FILED IN BOOK 428 OF FINAL MAPS, AT PAGE 5, SACRAMENTO COUNTY RECORDS.

8.2.

THOSE PORTIONS OF PUBLIC UTILITY EASEMENT (PUE) AS DEPICTED ON THE MAP ENTITLED "RIO DEL ORO PHASE 1 LARGE LOT MAP" FILED IN BOOK 428 OF FINAL MAPS, AT PAGE 5, SACRAMENTO COUNTY RECORDS.

8.3.

THOSE PORTIONS OF PUBLIC RIGHT-OF-WAY AND PUBLIC UTILITY EASEMENT DESCRIBED IN THAT DOCUMENT RECORDED AS DOC# 202010091664, OFFICIAL RECORDS OF SACRAMENTO COUNTY.

8.4.

THOSE PORTIONS OF PUBLIC RIGHT-OF-WAY AND PUBLIC UTILITY EASEMENT DESCRIBED IN THAT DOCUMENT RECORDED AS DOC# 202010091665, OFFICIAL RECORDS OF SACRAMENTO COUNTY.

8.5.

THOSE PORTIONS OF RIGHT-OF-WAY EASEMENT AS DEPICTED ON THE RECORD OF SURVEY ENTITLED "PORTION OF RANCHO RIO DE LOS AMERICANOS" FILED IN BOOK 18 OF SURVEYS, AT PAGE 4, SACRAMENTO COUNTY RECORDS.

8.6.

THOSE PORTIONS OF RIGHT-OF-WAY EASEMENT AS DESCRIBED IN THAT DOCUMENT RECORDED IN BOOK 3689, AT PAGE 555, OFFICIAL RECORDS OF SACRAMENTO COUNTY.
9.

LOTS A, B C, D & E ARE FOR LANDSCAPING, PEDESTRIAN AND PUBLIC UTILITY EASEMENT PURPOSES AND SHALL BE GRANTED TO THE CITY OF RANCHO CORDOVA.
10.

LOT F IS FOR LANDSCAPING, DRAINAGE, PEDESTRIAN AND GREENBELT PURPOSES AND SHALL BE GRANTED TO THE CITY OF RANCHO CORDOVA.

LEGEND

- DIMENSION POINT
- FOUND MONUMENT AS NOTED
- ⊙

FOUND 3/4" IRON PIPE WITH CAP STAMPED "LS 8067"
- ⦿

FOUND 1 1/4" GALVANIZED IRON PIPE WITH PLUG STAMPED "LS 8067"
- ⦿

FOUND 1-1/8" O.D. IRON PIPE WITH PLASTIC PLUG STAMPED "LS 5760 PLANK"
- ⊙

SET 3/4" IRON PIPE WITH CAP STAMPED "LS 8067"
- ⌒

CENTERLINE
- IOD

IRREVOCABLE OFFER OF DEDICATION
- L=

ARC LENGTH
- LE

LANDSCAPE EASEMENT
- PE

PEDESTRIAN EASEMENT
- PUE

PUBLIC UTILITY EASEMENT
- (OA)

OVERALL
- (R)

RADIAL BEARING
- SF

SQUARE FEET
- ⊗

SHEET NUMBER REFERENCE

BASIS OF BEARINGS

THE BASIS OF BEARINGS FOR THIS SURVEY IS IDENTICAL TO THE FINAL MAP OF "RIO DEL ORO PHASE 1 LARGE LOT MAP" FILED FOR RECORD IN BOOK 428 OF MAPS, AT PAGE 5, SACRAMENTO COUNTY RECORDS AND IS THE SOUTH LINE OF LOT F AS SHOWN ON SAID FINAL MAP. SAID SOUTH LINE IS TAKEN TO BEAR NORTH 52°47'18" EAST.

REFERENCES:

- (1)

428 MAPS 5

FINAL MAP OF RIO DEL ORO PHASE 1 LARGE LOT MAP
- (2)

428 MAPS 9

FINAL MAP OF RIO DEL ORO LOT 67B

FINAL MAP
RIO DEL ORO
LOT 66
SUBDIVISION NO. FM-2019-004-06
BEING ALL OF LOTS 65, 66 AND F OF FINAL MAP OF RIO DEL ORO PHASE 1
LARGE LOT MAP, FILED FOR RECORD IN BOOK 428 OF MAPS, AT PAGE 5
SACRAMENTO COUNTY RECORDS
CITY OF RANCHO CORDOVA, COUNTY OF SACRAMENTO, STATE OF CALIFORNIA



JUNE 2023

Sheet 2 of 5


1032.081

FINAL MAP
RIO DEL ORO
LOT 66
SUBDIVISION NO. FM-2019-004-06
BEING ALL OF LOTS 65, 66 AND F OF FINAL MAP OF RIO DEL ORO PHASE 1
LARGE LOT MAP, FILED FOR RECORD IN BOOK 428 OF MAPS, AT PAGE 5
SACRAMENTO COUNTY RECORDS
CITY OF RANCHO CORDOVA, COUNTY OF SACRAMENTO, STATE OF CALIFORNIA

JUNE 2023

Sheet 3 of 5

1032.081

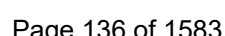



MEMORANDUM



ITEM 16.8.

DATE: June 5, 2023
TO: Honorable Mayor and Council Members
FROM: Megan Siren, Assistant to the City Manager
SUBJECT: **A RESOLUTION AUTHORIZING THE CITY MANAGER TO APPROVE A PURCHASE WITH MILES TREASTER AND ASSOCIATES FOR OFFICE FURNITURE FOR SUITE 220 AT CITY HALL**

RECOMMENDATION

Adopt the Resolution.

RESULT OF RECOMMENDED ACTION

Adoption of the Resolution would authorize the City Manager to execute a purchase order in an amount not to exceed \$345,290 with Miles Treaster and Associates to furnish Suite 220 at City Hall.

BACKGROUND

The City retained NORR Architects, Inc. in 2019 to establish a Space Planning Master Plan for a 10 year horizon for staffing and operational needs for the City. The Space Planning Master Plan is assisting in prioritizing physical improvements to City-owned facilities. The first major improvement project was identified as Suite 220 at City Hall to accommodate the City's operational needs and accommodate future growth.

The Suite 220 improvement tenant improvements included modifications for American Disability Act (ADA), restroom modifications, electrical modifications, new carpet and paint, and improvements to the Wreck Room. The tenant improvements are scheduled to be completed in June 2023.

The purchase order with Miles Treaster and Associates is for furnishing of Suite 220. The City is utilizing a cooperative agreement through OMNIA Partners. OMNIA Partners is designed in cooperation with an advisory board of local government officials across the United States and is sponsored by the National Association of Counties, the National Institute of Government Purchasing, the National League of Cities, the League of California Cities and the United States Conference of Mayors. The program allows public agencies to aggregate individual purchasing power and achieve greater volume discounts. Public agencies competitively solicit and award agreements with OMNIA Partners, who then make them available to other public agencies and nonprofit organizations.

The purchase order pricing is based on a competitive bid conducted by the University of

California for office furniture and related services. The pricing through the bid process is valid until April 30, 2024, and is in an amount not to exceed \$345,290.

FISCAL IMPACT AND FUNDING SOURCE

The total project budget for capital improvements, including the furnishing of the suite, is funded from Capital Facilities Fees (Fund 201).

This project is included in the City's current approved Capital Improvement Plan and in the FY 21/23 budget.

ATTACHMENT(S)

1. Resolution
2. Office Furniture Bid Proposal for Suite 220

CITY OF RANCHO CORDOVA

RESOLUTION NO. XX-2023

A RESOLUTION OF THE CITY COUNCIL OF THE CITY OF RANCHO CORDOVA, STATE OF CALIFORNIA, AUTHORIZING THE CITY MANAGER TO EXECUTE A PURCHASE ORDER IN AN AMOUNT NOT TO EXCEED \$345,290 WITH MILES TREASTER AND ASSOCIATES TO FURNISH SUITE 220

WHEREAS, the City is utilizing a cooperative purchasing agreement through OMNIA Partners; and

WHEREAS, the University of California, through the OMNIA Partners cooperative purchasing agreement, issued a competitive bid for office furniture and related services and awarded the bid to Herman Miller, Inc. with an effective contract from May 28, 2020, through April 30, 2024; and

WHEREAS, the local vendor for Herman Miller, Inc. is Miles Treaster and Associates; and

WHEREAS, adoption of this resolution will authorize the purchase order to Miles Treaster and Associates in an amount not to exceed \$345,290 for Suite 220 Furnishings; and

WHEREAS, funding for this project consists of Capital Facilities Fees fund (CFF); and

WHEREAS, this project was reviewed under the requirements of the California Environmental Quality Act (CEQA) at the time the City approved its five year Capital Improvement Program, and it has been determined to be exempt from further review pursuant to CEQA regulation 15301 (I) regarding repairs, maintenance, or minor alterations to "existing facilities," so long as the project involved negligible or no expansion beyond the current facilities.

NOW, THEREFORE, BE IT HEREBY RESOLVED THE CITY COUNCIL OF THE CITY OF RANCHO CORDOVA does authorize the City Manager to approve a purchase order with Miles Treaster and Associates in an amount not to exceed \$345,290 and in a form approved by the City Attorney.

PASSED AND ADOPTED by the City Council of the City of Rancho Cordova on the 5th day of June, 2023, by the following vote:

AYES:

NOES:

ABSENT:

ABSTAIN:

ITEM 16.8.

ATTACHMENT 1

ATTEST:

Stacy Leitner, CMC
City Clerk

Linda Budge, Mayor

CITY OF RANCHO CORDOVA- SUITE 220 EXPANSION			mta
Qty	Description	Unit	Extended Price
3	COLLAB ROOM TABLE 1	\$ 890	\$ 2,670
2	COLLAB ROOM TABLE 2	\$ 1,850	\$ 3,700
1	COLLAB ROOM TABLE 3	\$ 5,635	\$ 5,635
1	CONFERENCE ROOM TABLE	\$ 1,620	\$ 1,620
4	PRIVATE OFFICE TYPICAL 1	\$ 4,295	\$ 17,180
2	PRIVATE OFFICE TYPICAL 2	\$ 5,450	\$ 10,900
28	WORKSTATIONS	\$ 5,730	\$ 160,440
1	RECEPTION DESK	\$ 7,300	\$ 7,300
1	OPEN COLLAB FURNITURE	\$ 8,640	\$ 8,640
9	TRAINING TABLES- FLIP/NEST	\$ 894	\$ 8,046

ITEM 16.8.**ATTACHMENT 2**

26	CONFERENCE/ TRAINING ROOM CHAIRS	\$ 825	\$ 21,450
22	HUDDLE ROOM/GUEST CHAIRS	\$ 330	\$ 7,260
8	HUDDLE ROOM STOOLS	\$ 405	\$ 3,240
3	RECEPTION LOUNGE CHAIRS	\$ 2,000	\$ 6,000
2	RECEPTION OCCASIONAL TABLES	\$ 591	\$ 1,181
Product Total			\$ 286,262
Design			\$ 5,510
Installation/Project Management			\$ 25,736
Sales Tax (8.75%)			\$ 27,782
Project Total			\$ 345,290

MEMORANDUM



ITEM 16.9.

DATE: June 5, 2023

TO: Honorable Mayor and Council Members

FROM: Albert Stricker, Public Works Director
Steve Harriman, Public Works Division Manager

SUBJECT: **A RESOLUTION AUTHORIZING THE CITY MANAGER TO EXECUTE A MEMORANDUM OF UNDERSTANDING (CONTRACT NO. 2023-68) IN AN AMOUNT NOT TO EXCEED \$173,697 WITH THE COUNTY OF SACRAMENTO AND THE CITIES OF CITRUS HEIGHTS, ELK GROVE, FOLSOM, GALT, AND SACRAMENTO TO FORM A REGIONAL PARTNERSHIP TO MEET SB 1383 EDIBLE FOOD RECOVERY REGULATORY REQUIREMENTS**

RECOMMENDATION

Adopt the Resolution.

RESULT OF RECOMMENDED ACTION

Adoption of the Resolution would authorize the City Manager to execute a Memorandum of Understanding (Contract No. 2023-68) with the County of Sacramento and the Cities of Citrus Heights, Elk Grove, Folsom, Galt, and Sacramento to form a regional partnership to administer a grant program for local food recovery organizations to increase their capacity to collect, store, and distribute recovered edible food as required by State law.

BACKGROUND

Organic materials like food scraps and yard clippings create methane gas emissions when disposed of in landfills. Methane is a potent greenhouse gas which contributes to climate change. Senate Bill 1383, California's Short-Lived Climate Pollutant Reduction Strategy (SB 1383), was signed into law in September 2016 and requires local governments to implement a variety of programs to divert organic materials from landfill disposal to mitigate climate change.

California disposes of an estimated 11.2 billion pounds of food annually, including edible food that is safe for human consumption. According to the California Department of Resources Recycling and Recovery ("CalRecycle"), approximately 9.2 million Californians were food insecure in 2020, so the recovery and distribution of edible food helps address climate change and mitigate hunger. Edible food targeted for recovery includes food not sold because of surplus, appearance, age, or freshness, and includes prepared food, packaged food, and produce.

SB 1383 requires large commercial edible food generators like grocery stores, supermarkets,

and wholesale distributors (identified as Tier 1 generators) to arrange for food donations beginning in 2022, and expands edible food recovery requirements to restaurants, hotels, health facilities, and schools (identified as Tier 2 generators) beginning in 2024. SB 1383 also requires local jurisdictions to provide increased capacity for food recovery organizations, including funding additional capacity if necessary to collect, store and distribute increased quantities of recovered edible food. Finally, local jurisdictions are required to provide education, site inspections and enforcement of food waste generators to ensure the efficacy of the recovery programs and compliance with State law, ([Attachment 2](#)).

In 2021, the Edible Food Regional Working Group (EFRWG) was formed with staff from all Sacramento County jurisdictions (except Isleton) to work on regional solutions to the edible food recovery requirements in SB 1383. In 2022, the EFRWG completed a Capacity Study, as required in State law, which identified 95 food recovery organizations currently distributing food in Sacramento County. The Capacity Study determined that approximately 1,250,000 pounds of recoverable edible food are generated annually in the County by Tier 1 generators, and the identified food recovery organizations have the current capacity to manage approximately 625,000 pounds of food annually, or 50% of the total generation.

The primary objective of the proposed MOU is to comply with State law by administering a regional grant program to provide funding to increase the capacity of local food recovery organizations to manage and distribute recovered food. The budget for the proposed MOU is \$1.5M in 2023/24 and \$1.975M in 2024/25, which will fund the capacity grant program, an Edible Food Recovery consultant position to work with the food recovery organizations, and administrative costs incurred by Sacramento County, ([Attachment 3](#)).

The EFRWG is comprised of nine voting members, with the City and County of Sacramento each having two voting members and the remaining jurisdictions having one voting member. The proposed MOU requires each participating jurisdiction to assign a Jurisdiction Designated Representative to serve on the working group and vote on the annual work plan, annual program budget, and capacity grant process. The Public Works Director, or their designee, is proposed to serve as the Jurisdiction Designated Representative for Rancho Cordova.

Participation in the MOU has several advantages, including access to food recovery expertise, participation in a regional outreach campaign, the ability for edible food to reach those in need without the barrier of City and County boundaries, and a program consultant who will take direction from the EFRWG and administer all elements of the program. Public Works staff will be responsible for education, inspections, enforcement, and related recordkeeping and reporting on edible food generators within Rancho Cordova.

FISCAL IMPACT AND FUNDING SOURCE

The proposed MOU establishes the Rancho Cordova contribution at 5%, or \$74,977 in 2023/24 and \$98,720 in 2024/25 ([Attachment 4](#)). The MOU is funded by the Public Works Operating Budget and has no impact on the City's general fund.

ATTACHMENT(S)

1. Resolution
2. Annual Program Work Plan
3. Funding Allocations
4. Annual Program Budget
5. Contract No. 2023-68 Edible Food Recovery SB 1383

CITY OF RANCHO CORDOVA

RESOLUTION NO. XX-2023

A RESOLUTION OF THE CITY COUNCIL OF THE CITY OF RANCHO CORDOVA, STATE OF CALIFORNIA, AUTHORIZING THE CITY MANAGER TO EXECUTE A MEMORANDUM OF UNDERSTANDING (CONTRACT NO. 2023-68) IN AN AMOUNT NOT TO EXCEED \$173,697 WITH THE COUNTY OF SACRAMENTO AND THE CITIES OF CITRUS HEIGHTS, ELK GROVE, FOLSOM, GALT, AND SACRAMENTO TO FORM A REGIONAL PARTNERSHIP TO MEET SENATE BILL 1383 EDIBLE FOOD RECOVERY REGULATORY REQUIREMENTS

WHEREAS, organic waste creates methane gas emissions when disposed in landfills, which contributes to climate change; and

WHEREAS, Senate Bill 1383, California's Short Lived Climate Pollutant Reduction Act (SB 1383), requires local governments to implement programs to divert organic materials from landfill disposal and sets methane reduction targets in California to address climate change; and

WHEREAS, SB 1383 requires local governments to assist food recovery organizations with increasing their capacity to collect, manage and distribute recovered edible food, including providing funding if necessary; and

WHEREAS, the Memorandum of Understanding (MOU) has a two-year term, from July 1, 2023, through June 30, 2025, and a budget of \$1.5M in FY 2023/24 and \$1.75M in FY 2024/25, to increase the capacity of edible food recovery organizations in Sacramento County as required in State law; and

WHEREAS, the MOU funds an edible food recovery consultant position to assist food recovery organizations with grant applications and logistical planning to increase their capacity; and

WHEREAS, the Public Works Director, or his or her designee, is designated as the Jurisdiction Designated Representative to serve on the Edible Food Regional Working Group with authority to vote on the annual work plan, annual program budget, and capacity grant process; and

WHEREAS, participation in the MOU by the City of Rancho Cordova allows the City to participate in an important regional effort to mitigate climate change, reduce food insecurity for local residents, and comply with State law.

NOW, THEREFORE, BE IT HEREBY RESOLVED THE CITY COUNCIL OF THE CITY OF RANCHO CORDOVA does designate the Public Works Director, or their designee, as the Jurisdiction Designated Representative for Rancho Cordova to serve on the Edible Food Recovery Working Group and authorize the City Manager to execute a Memorandum of Understanding (Contract No. 2023-68) in an amount not to exceed \$173,697 with the County of Sacramento and the Cities of Citrus Heights, Elk Grove, Folsom, Galt, and Sacramento to meet Senate Bill 1383 Edible Food Recovery Regulatory Requirements and in a form approved by the City Attorney.

ITEM 16.9.

ATTACHMENT 1

PASSED AND ADOPTED by the City Council of the City of Rancho Cordova on the 5th day of June, 2023, by the following vote:

AYES:

NOES:

ABSENT:

ABSTAIN:

ATTEST:

Linda Budge, Mayor

Stacy Leitner, CMC
City Clerk

Primary Tasks

Overall Program Planning

1. Maintain a current list of all Tier 1 and Tier 2 commercial edible food generators
2. Maintain a current list of all FROS
3. Draft and Issue RFP For County SB 1383 Edible Food Recovery Program Manager | Select Program Manager
4. Develop Capacity Grant Program
5. Initiate Ongoing Coordination with FROS, Food Distributors, and other Hunger Relief Organizations and Services in the County
 - a. Issue FROS Informational Letter
 - b. Issue T1 Capacity Letter of Interest – Capacity Grant Information
 - c. Issue Letter of Interest to Local Non-Profits for the Operation of Real-Time Donor to Recipient Matching Edible Food Recovery Capacity
6. Coordinate with Jurisdictional Inspection and Enforcement Programs
7. Coordinate with Jurisdictional Tier 1 and Tier2 Commercial Edible Food Generator Public Education and Outreach Programs
 - a. Strive for consistent Countywide information and branding

Tier 1 Capacity Planning

8. Assess Available Recovery Capacity of Non-Profit FROS not Affiliated with SFBFS, and the need for Developing Additional Capacity.
9. Identify and assess Tier 1 Supermarket and Grocery Stores not in Compliance
10. Identify and assess Tier 1 Food Distributors and Wholesale Food Vendors not in Compliance
11. Award Tier 1 Capacity Grants to FROS
12. Roll-Out Services to all Tier 1 Generators

Tier 2 Capacity Planning

13. Coordinate with Tier 2 Fee-for-Service Food Recovery Services and Develop / Implement Tier 2 Compliance Plan
14. Explore Potential to Develop/Expand Non-Profit Tier 2 Edible Food Recovery Capacity
15. Assess Potential for Implementing Real-Time Donor to Recipient Matching Software in Conjunction with Coordination with Letter of Interest (#8c above)

Secondary Tasks

Overall Program Planning

1. Coordinate with Feeding America / Regional Food Banks
2. Coordinate with the City of Isleton and Rancho Murieta CSD
3. Support / Advocate For Coordinated Countywide Food Security Planning

Jurisdiction	Collection Component						Distribution Component	
	Tier 1		Tier 2		Tier 1 + Tier 2		Population	
							Residents	% of Total
Citrus Heights	10	4%	17	9%	27	6%	87,811	6%
Elk Grove	23	8%	27	14%	50	11%	176,154	11%
Folsom	13	5%	21	11%	34	7%	81,610	5%
Galt	4	1%	2	1%	6	1%	25,849	2%
Rancho Cordova	13	5%	10	5%	23	5%	78,381	5%
Sacramento	114	42%	62	32%	176	38%	510,931	33%
County	94	35%	56	29%	150	32%	587,898	38%
	271	100%	195	100%	466	100%	1,548,634	100%

Jurisdiction	50% - 50% Allocation	\$1.5 Million Year 1 Budget	\$1.975 Million Year 2 Budget
		Year 1	Year 2
Citrus Heights	6%	\$ 85,982	\$ 113,209
Elk Grove	11%	\$ 165,783	\$ 218,281
Folsom	6%	\$ 94,245	\$ 124,089
Galt	1%	\$ 22,175	\$ 29,197
Rancho Cordova	5%	\$ 74,977	\$ 98,720
Sacramento	35%	\$ 530,705	\$ 698,761
County	35%	\$ 526,134	\$ 692,743
Total	100%	\$ 1,500,000	\$ 1,975,000

ANNUAL PROGRAM BUDGET		
	Year 1	Year 2
Program Coordinator Annual Cost	\$ 200,000	\$ 200,000
County Program Fund Administrative Costs	\$ 25,000	\$ 25,000
Other Budgeted Program Costs [TBD]	\$ 350,000	\$ 350,000
Tier 1 Additional Route Costs (Capacity Grants)	\$ 400,000	\$ 800,000
Tier 2 Program Costs	\$ 25,000	\$ 100,000
Existing Capacity Capital Replacement Costs (Capacity Grants) ⁽¹⁾	\$ 500,000	\$ 500,000
2024 Capacity Study	NA	\$ 50,000
Total	\$ 1,500,000	\$ 1,975,000

(1) Assumes projected existing capacity capital costs of \$2.5 million amortized over 5 years.

**COUNTY OF SACRAMENTO
SOCIAL SERVICES****AGREEMENT FOR REGIONAL PARTNERSHIP BETWEEN THE COUNTY
OF SACRAMENTO, AND CITIES OF CITRUS HEIGHTS, ELK GROVE,
FOLSOM, GALT, RANCHO CORDOVA, AND SACRAMENTO TO MEET
CERTAIN SB1383 EDIBLE FOOD RECOVERY REGULATORY
REQUIREMENTS**

THIS AGREEMENT is made and entered into on July 1, 2023, by and between the COUNTY OF SACRAMENTO, a political subdivision of the State of California, hereinafter referred to as "COUNTY," and the CITIES OF CITRUS HEIGHTS, ELK GROVE, FOLSOM, GALT, RANCHO CORDOVA, AND SACRAMENTO, each a municipal corporation, hereinafter referred to individually as "CITY" or collectively as "CITIES."

RECITALS

WHEREAS, the State of California passed Senate Bill 1383 (Chapter 395, Statutes of 1383; "SB 1383"), which required the California Department of Resources Recycling and Recovery ("CalRecycle") to adopt regulations to reduce organic waste by 50 percent from its 2014 baseline level by 2020 and 75 percent by 2025; and

WHEREAS, CalRecycle has promulgated such regulations, which are now contained in chapter 12 (Short-lived Climate Pollutants) of division 7 of title 14 of the California Code of Regulations ("SB 1383 Regulations"); and

WHEREAS, SB 1383 establishes a statewide goal that not less than 20 percent of edible food that is currently disposed of is recovered for human consumption by 2025; and

WHEREAS, SB 1383 Regulations require jurisdictions to, among other things, increase edible food recovery capacity and fund such actions, as necessary, for compliance; and

WHEREAS, jurisdictions may designate a public or private entity to fulfill their responsibilities of the SB 1383 Regulations, except that the jurisdictions shall remain ultimately responsible for compliance in accordance with section 18981.2 of the SB 1383 Regulations; and

County of Sacramento Contract No. _____
City of Rancho Cordova Contract No. 2023-68

WHEREAS, COUNTY and CITIES intend to implement an edible food recovery program through a coordinated Regional program rather than individual jurisdiction-specific programs; and

WHEREAS, COUNTY and CITIES desire to enter into this Agreement to establish certain SB 1383 edible food recovery program roles and responsibilities under the terms and conditions set forth herein.

NOW, THEREFORE, in consideration of the mutual promises hereinafter set forth, COUNTY and CITIES agree as follows:

1. SCOPE OF SERVICES

COUNTY's and CITIES' respective obligations, service commitments, and requirements are described in Exhibit A, which is attached hereto and incorporated herein.

2. TERM

This Agreement shall be effective as of the date first written above and shall remain in effect until June 30, 2025. COUNTY Director and CITIES' Directors are authorized to amend this Agreement to extend the term for up to eight (8) additional one-year terms upon mutual written consent of the parties. Should any party desire not to exercise an optional term extension, said party shall give written notice to the other parties by January 1 of that year.

3. NOTICE

Any notice, demand, request, consent, or approval that any party may or is required to give the others pursuant to this Agreement shall be in writing and shall be either personally delivered or sent by electronic mail (e-mail) or first class mail, postage pre-paid, addressed as follows:

TO COUNTY:
County of Sacramento
Department of Health Services
7001-A East Parkway, Suite 1000
Sacramento, CA 95823
Attn: Nick Mori
MoriD@saccounty.gov

TO CITY OF CITRUS HEIGHTS:
City of Citrus Heights
General Services Department
6360 Fountain Square Drive
Citrus Heights, CA 95621
Attn: Regina Cave
rcave@citrusheights.net

TO CITY OF ELK GROVE:
City of Elk Grove
8401 Laguna Palms Way
Elk Grove, CA 95757

TO CITY OF GALT:
City of Galt
495 Industrial Drive
Galt, CA 95632
Attn: Robin Nelson

County of Sacramento Contract No. _____
City of Rancho Cordova Contract No. 2023-68

Attn: Carlos Duque
cduque@elkgrovecity.org
TO CITY OF FOLSOM:
City of Folsom
Waste & Recycling Division
50 Natoma Street
Folsom, CA 95630
Attn: Sarah Vaira
svaira@folsom.ca.us

rnelson@cityofgalt.org
TO CITY OF RANCHO CORDOVA:
City of Rancho Cordova
2729 Prospect Park Drive
Rancho Cordova, CA 95670
Attn: Steve Harriman
sharriman@cityofranchocordova.org

TO CITY OF SACRAMENTO:
City of Sacramento
Recycling and Solid Waste Division
2812 Meadowview Road, Bldg 1
Sacramento, CA 95832
Attn: Margaret Kashuba
mkashuba@cityofsacramento.org

Any party may change the address or e-mail address to which subsequent notice and/or other communications can be sent by giving written notice designating a change of address to the other parties, which shall be effective upon receipt.

4. **FUNDING AND COMPENSATION**

Funding and compensation under this Agreement shall be in accordance with Exhibit B, attached hereto and incorporated herein.

5. **COUNTY DIRECTOR**

As used in this Agreement, "COUNTY Director" shall mean the Director of the Department of Health Services or his/her designee. COUNTY Director shall administer this Agreement on behalf of the COUNTY, and has authority to make administrative amendments to this Agreement on behalf of the COUNTY including, but not limited to, scope of services, pricing, management practices, etc. Unless otherwise provided herein or required by applicable law, COUNTY Director shall be vested with all the rights, powers, and duties of COUNTY herein. With respect to matters herein subject to the approval, satisfaction, or discretion of COUNTY or COUNTY Director, the decision of the COUNTY Director in such matters shall be final.

6. **CITY DIRECTOR**

As used in this Agreement, "CITY Director" shall mean the following for each CITY:

County of Sacramento Contract No. _____
City of Rancho Cordova Contract No. 2023-68

CITY OF CITRUS HEIGHTS – General Services Director or his/her designee.

CITY OF ELK GROVE – Director of Public Works or his/her designee

CITY OF FOLSOM – City Manager

CITY OF GALT – Public Works Director or his/her designee

CITY OF RANCHO CORDOVA – Public Works Director or his/her designee

CITY OF SACRAMENTO – Public Works Director or his/her designee

Each CITY Director shall administer this Agreement on behalf of their respective jurisdiction and has authority to make administrative amendments to this Agreement on behalf of said jurisdiction. Unless otherwise provided herein or required by applicable law, a CITY Director shall be vested with all the rights, powers, and duties of their respective jurisdiction herein. With respect to matters herein subject to the approval, satisfaction, or discretion of each CITY or CITY Director, the decision of the CITY Director in such matters shall be final.

7. COMPLIANCE WITH LAWS

A. COUNTY and CITIES shall observe and comply with all applicable Federal, State, and local law, regulations, and ordinances.

B. Economic Sanctions: Pursuant to California State Executive Order N-6-22 (Order) imposing economic sanctions against Russia and declaring support of Ukraine, COUNTY shall terminate any contract with any individual or entity that is in violation of the Order or that is subject to economic sanctions therein and shall not enter a contract with any such individual or entity while the Order is in effect.

8. GOVERNING LAWS AND JURISDICTION

This Agreement shall be deemed to have been executed and to be performed within the State of California and shall be construed and governed by the laws of the State of California. Any legal proceedings arising out of or relating to this Agreement shall be filed in state or federal court located in Sacramento County, California.

9. STATUS OF PARTIES

There is no agency relationship between or among the parties. No party shall have the authority, express or implied, to act on behalf of the other parties in any capacity whatsoever as an agent. Notwithstanding anything contained herein, the employees of each party will continue to be entirely and exclusively under the direction, supervision and control of the employing party.

10. INDEMNIFICATION

To the fullest extent permitted by law, each of the parties shall indemnify, defend, and hold harmless the other parties, their respective governing boards, officers, directors, officials, employees, and authorized volunteers and agents (collectively "indemnified parties"), from and against any and all claims, demands, actions, losses, liabilities, damages, and all expenses and costs incidental thereto (collectively "claims"), including cost of defense, settlement, arbitration, and reasonable attorneys' fees, resulting from injuries to or death of persons, including but not limited to employees of any party hereto, and damage to or destruction of property, or loss of use or reduction in value thereof, including but not limited to the property of any party hereto, arising out of, pertaining to, or resulting from the alleged or actual acts or omissions of their respective governing boards, officers, directors, officials, employees, volunteers, agents, or contractors.

It is the intention of all parties that the provisions of this indemnity obligation be interpreted to impose on each party responsibility to the others for the acts and omissions of their governing boards, officers, directors, officials, employees, authorized volunteers and agents, or contractors. It is also the intention of the parties that, where comparative fault is determined to have been contributory, principles of comparative fault will be followed and each party shall bear the proportionate cost of any claims attributable to the fault of that party, its governing board, officers, directors, officials, employees, volunteers, agents, or contractors.

The right to defense and indemnity under this section arises upon occurrence of an event giving rise to a claim and, thereafter, upon tender in writing to the indemnifying party or parties. The indemnifying party or parties shall defend the indemnified party or parties with counsel reasonably acceptable to the indemnified party. Notwithstanding the foregoing, the indemnified party or parties shall be entitled, on its own behalf, and at the expense of the indemnifying party or parties, to assume control of its defense or the defense of any indemnified party in any legal action, with counsel reasonably selected by it. Should the indemnified party or parties elect to initially assume control of its defense, or the defense of any indemnified party or parties, it does so without prejudice to its right to subsequently request that the indemnifying party or parties thereafter assume control of the defense and pay all attorneys' fees and costs incurred thereby.

This indemnity obligation shall not be limited by the types and amounts of insurance or self-insurance maintained by the parties.

County of Sacramento Contract No. _____
City of Rancho Cordova Contract No. 2023-68

Nothing in this indemnity obligation shall be construed to create any duty to, any standard of care with reference to, or any liability or obligation, contractual or otherwise, to any third party.

The provisions of this indemnity obligation shall survive the expiration or termination of the Agreement.

11. INSURANCE

COUNTY and CITIES finance their liability, property, and workers' compensation risks through a combination of self-insurance and insurance. COUNTY and CITIES are knowledgeable of each entity's risk financing programs and agree to rely on these programs to pay for any liabilities, losses, costs, suits, acclaims, judgments, expenses, fines, or demands of any kind that may arise under the terms of this Agreement.

12. ASSIGNMENT

This Agreement is not assignable by CITIES or COUNTY in whole or in part.

13. AMENDMENT AND WAIVER

Except as provided herein, no alteration, amendment, variation, or waiver of the terms of this Agreement shall be valid unless made in writing and signed by all parties. Waiver by any party of any default, breach or condition precedent shall not be construed as a waiver of any other default, breach or condition precedent, or any other right hereunder. A party's waiver of the other party's breach of any term or provision in this agreement is not a continuing waiver or a waiver of any subsequent breach of the same or any other term or provision. A waiver is binding only if set forth in writing and signed by the waiving party. No interpretation of any provision of this Agreement shall be binding upon COUNTY or CITIES unless agreed in writing by counsel for COUNTY and COUNTY'S Director, and each CITY'S Director and attorney for each CITY.

14. SUCCESSORS

This Agreement shall bind the successors of COUNTY and CITIES in the same manner as if they were expressly named.

15. TIME

Time is of the essence of this Agreement.

16. INTERPRETATION

This Agreement shall be deemed to have been prepared equally by all parties, and the Agreement and its individual provisions shall not be

County of Sacramento Contract No. _____
City of Rancho Cordova Contract No. 2023-68

construed or interpreted more favorably for any party on the basis that another party prepared it.

17. DISPUTES

In the event of any dispute arising out of or relating to this Agreement, the parties shall attempt, in good faith, to promptly resolve the dispute mutually between them. If the dispute cannot be resolved by mutual agreement, nothing herein shall preclude any party's right to pursue remedy or relief by civil litigation, pursuant to the laws of the State of California.

Except as required by section 10 above, the parties shall bear their own costs and attorneys' fees incurred in connection with this agreement.

18. TERMINATION

- A. Any party may withdraw from this Agreement without cause upon giving three hundred and sixty-five (365) calendar days' prior written notice to the other parties pursuant to section 3. Notice shall be deemed served on the date of mailing.
- B. Pursuant to Exhibit B, section 1.C, any party may withdraw from this Agreement with cause upon giving written notice to the other parties by January 1 of any given year with an effective withdrawal date of July 1 of the following fiscal year.
- C. Pursuant to Exhibit B, section 1.D, any party that fails to meet its funding obligations shall withdraw from this Agreement by giving immediate written notice to the other parties with the date of the written notice serving as the effective withdrawal date.
- D. The withdrawing party shall continue to fully fund the Program and deposit monies into the Fund pursuant to Exhibit B until such withdrawal date takes effect, inclusive of any prorated funding amounts due up to the effective withdrawal date. The withdrawing party shall further forfeit any and all monies that it contributed to the Program, including any reserve balances.
- E. Upon the effective withdrawal date from this Agreement, the withdrawing party shall assume all SB 1383 edible food recovery regulatory requirements applicable to its jurisdiction, and all other responsibilities otherwise provided through this Agreement.

19. PRIOR AGREEMENTS

This Agreement constitutes the entire contract between COUNTY and CITIES regarding the subject matter of this Agreement. Any prior agreements, whether oral or written, between COUNTY and CITIES

regarding the subject matter of this Agreement are hereby terminated effective immediately upon full execution of this Agreement.

20. SEVERABILITY

If any term or condition of this Agreement or the application thereof to any person(s) or circumstance is held invalid or unenforceable, such invalidity or unenforceability shall not affect other terms, conditions, or applications which can be given effect without the invalid term, condition, or application; to this end the terms and conditions of this Agreement are declared severable.

21. FORCE MAJEURE

Neither CITIES nor COUNTY shall be liable or responsible for delays or failures in performance resulting from events beyond the reasonable control of such party and without fault or negligence of such party. Such events shall include but not be limited to acts of God, strikes, lockouts, riots, acts of war, epidemics, acts of government, fire, power failures, nuclear accidents, earthquakes, unusually severe weather, acts of terrorism, or other disasters, whether or not similar to the foregoing, and acts or omissions or failure to cooperate of the other party or third parties (except as otherwise specifically provided herein).

22. SURVIVAL OF TERMS

All services performed and deliverables provided pursuant to this Agreement are subject to all of the terms, conditions, price discounts and rates set forth herein, notwithstanding the expiration of the initial term of this Agreement or any extension thereof. Further, the terms, conditions and warranties contained in this Agreement that by their sense and context are intended to survive the completion of the performance, cancellation or termination of this Agreement shall so survive.

23. AUTHORITY TO EXECUTE

Each person executing this Agreement represents and warrants that he or she is duly authorized and has legal authority to execute and deliver this Agreement for or on behalf of the parties to this Agreement. Each party represents and warrants to the others that the execution and delivery of the Agreement and the performance of such party's obligations hereunder have been duly authorized.

24. COUNTERPARTS

This Agreement may be executed in duplicate counterparts. The Agreement shall be deemed executed when it has been signed by all parties.

County of Sacramento Contract No. _____
City of Rancho Cordova Contract No. 2023-68

Signatures scanned and transmitted electronically shall be deemed original signatures for purposes of this Agreement, with such scanned signatures having the same legal effect as original signatures. This Agreement may be executed through the use of an electronic signature and will be binding on each party as if it were physically executed.

(SIGNATURE PAGE FOLLOWS)

IN WITNESS WHEREOF, the parties hereto have caused this Agreement to be duly executed as of the day and year first written above.

COUNTY OF SACRAMENTO, a
political subdivision of the State of
California

By: _____
Timothy W. Lutz, Director
Department of Health Services

"COUNTY"

Date: _____

Agreement approved by the
Board of Supervisors:

Agenda Date: _____

Item Number: _____

Resolution Number: _____

Contract Reviewed and Approved by
County Counsel:

By: _____
Julia Jackson, County Counsel

Date: _____

CITY OF CITRUS HEIGHTS, a
municipal corporation

By: _____
Regina Cave,
General Services Director

Date: _____

By: _____
Ashley J. Feeney, City Manager

Date: _____

APPROVED AS TO FORM:

By: _____
Ryan R. Jones, City Attorney

Date: _____

ATTEST:

By: _____
Amy Van, City Clerk

Date: _____

ITEM 16.9.

ATTACHMENT 5

County of Sacramento Contract No. _____
City of Rancho Cordova Contract No. 2023-68

CITY OF GALT, a municipal corporation

By: _____
Lorenzo Hines Jr., City Manager

Date: _____

APPROVED AS TO FORM:

By: _____
Frank Splendorio, City Attorney

CITY OF FOLSOM, a municipal corporation

By: _____
Elaine Andersen, City Manager

Date: _____

Original Approved As To Content:

By: _____
Mark Rackovan, Public Works Director

Date: _____

Funding Available:

By: _____
Stacey Tamagni, Finance Director

Date: _____

Original Approved As To Form:

By: _____
Steven Wang, City Attorney

Date: _____

CITY OF ELK GROVE, a municipal corporation

By: _____
Jason Behrmann, City Manager

Date: _____

APPROVED AS TO FORM:

By: _____
Jonathan P. Hobbs, City Attorney

Date: _____

ATTEST:

By: _____
Jason Lindgren, City Clerk

Date: _____

ITEM 16.9.

ATTACHMENT 5

County of Sacramento Contract No. _____
City of Rancho Cordova Contract No. 2023-68

ATTEST:

By: _____
Christa Freemantle, City Clerk

Date: _____

CITY OF RANCHO CORDOVA, a
municipal corporation

By: _____
Micah Runner, City Manager

Date: _____

CITY OF SACRAMENTO, a municipal
corporation

By: _____
For: Howard Chan, City Manager

Date: _____

ATTEST:

By: _____
Stacy Leitner, CMC, City Clerk

Date: _____

APPROVED AS TO FORM:

By: _____
City Attorney

Date: _____

APPROVED AS TO FORM:

By: _____
Adam Lindgren, City Attorney

Date: _____

ATTEST

By: _____
City Clerk

Date: _____

Prepared by: _____
Kelli Sequest, Waste Management Program Manager
Department of Waste Management and Recycling
Phone: (916) 876-5393

EXHIBIT A to Agreement
SCOPE OF SERVICES**1. DEFINITIONS**

- A. "Annual Program Work Plan" means the document that is prepared annually by the EFR Consultant with direction from the EFRWG that identifies planned tasks to be completed within the next fiscal year starting July 1st. The Annual Program Work Plan includes associated task schedules, and the entities responsible for completing those tasks.
- B. "Annual Program Budget" means the line item Program revenues and expenses, along with Program Fund balances, for the fiscal year starting July 1 and ending June 30.
- C. "Capacity Grants" means grants awarded by the EFRWG to Food Recovery Organizations, Food Recovery Services, and/or other entities for expenses related to the provision of Tier 1 and Tier 2 Edible Food Recovery Capacity.
- D. "Capacity Study" means the study that is completed to satisfy edible food recovery capacity requirements set forth in section 18992.2 of the SB 1383 Regulations.
- E. "Edible Food Recovery (EFR) Consultant" means the third-party entity contracted by the COUNTY on behalf of the EFRWG to manage and administer the Program.
- F. "Edible Food Recovery Working Group (EFRWG)" means the Jurisdiction Contact and Jurisdiction Designated Representative of the COUNTY and CITIES who shall have overall responsibility for Program management and oversight of, and coordination with, the Program Manager.
- G. "Fee for Service Food Recovery Services" means a Food Recovery Service that uses a web-based platform to match businesses and events with surplus food to those in need. Their paid or contract drivers pickup and deliver the food to local shelters, after school programs, and other neighborhood food programs. Food Recovery Services may provide both on-demand and subscription service.
- H. "Food Justice" means a holistic and structural view of the food system that sees healthy food as a human right and addresses structural barriers to that right.
- I. "Food Recovery Organization (FRO)" means an entity that engages in the collection or receipt of edible food from commercial edible food generators and distributes that edible food to the

public for food recovery either directly or through other entities including, but not limited to:

1. A food bank as defined in Health and Safety Code section 113783.
 2. A nonprofit charitable organization as defined in Health and Safety Code section 113841; and
 3. A nonprofit charitable temporary food facility as defined in Health and Safety Code section 113842.
- J. "Food Recovery Service" means a person or entity that collects and transports edible food from a commercial edible food generator to a Food Recovery Organization or other entities for food recovery.
- K. "Food Security" means that all people at all times, have physical, social, and economic access to sufficient, safe, and nutritious foods that meets their food preferences and dietary needs for an active and healthy life.
- L. "Jurisdiction Contact" means a member of the EFRWG with responsibility for working with the EFR Consultant on applicable Program issues and items on behalf of their jurisdiction. The Jurisdiction Contact may or may not be the Jurisdictional Designated Representative. There shall be one Jurisdiction Contact for the COUNTY and each CITY.
- M. "Jurisdiction Designated Representative" means a member of the EFRWG who has authority to act on behalf of their jurisdiction.
- N. "Program" means the coordinated countywide edible food recovery program that the COUNTY and CITIES intend to implement to comply with SB 1383 Edible Food Recovery Program Requirements.
- O. "Program Expenses" means expenses related to the Program including but not limited to program management and administrative expenses, and funding for Capacity Grants.
- P. "Program Fund" means the fund to which the COUNTY and CITIES remit their agreed upon portion of the Annual Program Budget, and from which Program Expenses are paid.
- Q. "Real Time Donor and Recipient Matching Software" means software applications that allow businesses that have food available for sale or donation to post the availability of that food and for consumers or food distribution agencies or other neighborhood food programs to claim and receive that food for donation. Delivery of available food from the donor to the recipient is most commonly facilitated by volunteers, although the donating business or receiving party can also provide the necessary

collection and delivery function. Such software is envisioned to serve as a component of the Program's Tier 2 edible food recovery capacity, provided an entity is identified that is willing to assume overall responsibility for that capacity.

- R. "SB 1383 Edible Food Recovery Program Requirements" means article 10 of chapter 12 (Short-lived Climate Pollutants) of division 7 of title 14 of the California Code of Regulations.
- S. "SB 1383 Regulations" means chapter 12 (Short-lived Climate Pollutants) of division 7 of title 14 of the California Code of Regulations.
- T. "Tier 1 Commercial Edible Food Generator or Tier 1 Generator" means a commercial edible food generator that is one of the following:
 - 1. Supermarket.
 - 2. Grocery store with a total facility size equal to or greater than 10,000 square feet.
 - 3. Food service provider.
 - 4. Food distributor.
 - 5. Wholesale food vendor.
- U. "Tier 1 Edible Food Recovery Capacity" means the capacity needed to ensure that all Tier 1 Commercial Edible Food Generators have the ability to meet their regulatory requirement to arrange to recover the maximum amount of edible food that would otherwise be disposed.
- V. "Tier 2 Commercial Edible Food Generator or Tier 2 Generator" means a commercial edible food generator that is one of the following:
 - 1. Restaurant with 250 or more seats, or a total facility size equal to or greater than 5,000 square feet.
 - 2. Hotel with an on-site food facility and 200 or more rooms.
 - 3. Health facility with an on-site food facility and 100 or more beds.
 - 4. Large venue.
 - 5. Large event.
 - 6. A state agency with a cafeteria with 250 or more seats or a total cafeteria facility size equal to or greater than 5,000 square feet.
 - 7. A local education agency with an on-site food facility.
- W. "Tier 2 Edible Food Recovery Capacity" means the capacity needed to ensure that all Tier 2 Commercial Edible Food Generators have the ability to meet their regulatory requirement to arrange to

recover the maximum amount of edible food that would otherwise be disposed.

2. COUNTYWIDE PROGRAM ELEMENTS

The Program requires developing, implementing, and funding, as necessary, additional Tier 1 and Tier 2 Edible Food Recovery Capacity, and developing other required and/or agreed upon Program components.

The EFRWG will secure required Tier 1 and Tier 2 Edible Food Recovery Capacity through various methods, including providing funding for Capacity Grants.

Tier 1 Edible Food Recovery Capacity will be achieved through a combination of resources, including existing non-profit recovery capacity, new non-profit recovery capacity, and potentially some level of Fee for Service Food Recovery Services.

Tier 2 Edible Food Recovery Capacity will be initially achieved through Fee for Service Food Recovery Services. The EFRWG will also explore the development of a program that is based on Real Time Donor and Recipient Matching Software, as well as opportunities for developing and/or expanding Tier 2 Edible Food Recovery Capacity of existing Food Recovery Organizations in the County.

3. RESPONSIBILITIES OF THE EDIBLE FOOD RECOVERY WORKING GROUP

A. EFRWG Composition: The EFRWG is to be comprised of the COUNTY's and each CITY's Jurisdiction Designated Representative and Jurisdictional Contact. A Chair and Vice Chair shall be selected from among the Jurisdictional Designated Representatives in accordance with subsection D (Voting), below, of this section. The Chair and Vice Chair shall each represent a different jurisdiction and shall rotate between jurisdictions. The Chair shall serve for a one-year term, with the Vice Chair rotating into the Chair position after the initial one-year term.

- i. The Chair shall be responsible for scheduling meetings, setting agendas, and conducting meetings.
- ii. The Vice Chair shall act in the Chair's stead if the Chair is unable to perform their duties, and ensure that accurate meeting minutes are taken and maintained by the EFR Consultant.

- B. EFRWG Meetings: Meetings shall occur no less than quarterly with the EFR Consultant to provide quarterly updates, conduct Program planning and take any other necessary or desired actions. In addition to Jurisdiction Designated Representatives and Jurisdictional Contacts, other staff from the member jurisdictions consultants to the COUNTY and CITIES, and invitees of the COUNTY and CITIES may attend EFRWG meetings. EFRWG meetings may be conducted virtually.
- C. Overall Program Responsibilities: The EFRWG will have overall responsibility for administering the Program, procurement and oversight of the EFR Consultant, implementation of the approved Annual Work Plan, and other agreed upon short-, medium-, and long-term Program tasks. The EFRWG is not a "legislative body" as defined in Government Code section 54952, and are not subject to the Ralph M. Brown Act's public meeting requirements. The EFRWG's purposes are operational and technical in nature, and EFRWG meetings are held to coordinate the responsibilities and assigned functions of COUNTY and CITIES established in this Agreement.
- D. Voting: As necessary, Program decisions, including but not limited to approval of the Annual Work Plan, Annual Program Budget, and Capacity Grant process will be based on the votes cast by each Jurisdiction Designated Representative. No action or recommendation of the EFRWG shall be valid unless a majority of the Jurisdiction Designated Representatives concurs, or unless another benchmark has been previously established and agreed to by a majority of the Jurisdiction Designated Representatives for determining the results of voting on a particular item (e.g. unanimous decision). A majority of the Jurisdiction Designated Representatives shall constitute a quorum for the transaction of all EFRWG business, except that less than a quorum may vote to adjourn a meeting.

COUNTY and each CITY shall have one vote for every 500,000 residents, or portion thereof. Votes shall be exercised by the Jurisdiction Designated Representative. Based on the current population of the jurisdictions, the number of votes are as follows:

Jurisdiction	Population	Percent of Total	# of Votes
--------------	------------	------------------	------------

County of Sacramento Contract No. _____
 City of Rancho Cordova Contract No. 2023-68

City of Citrus Heights	87,811	6%	1
City of Elk Grove	176,154	11%	1
City of Folsom	81,610	5%	1
City of Galt	25,849	2%	1
City of Rancho Cordova	78,381	5%	1
City of Sacramento	510,931	33%	2
County of Sacramento	587,898	38%	2
Total	1,548,634	100%	9

The number of votes per jurisdiction shall be reviewed annually and adjusted, as necessary, based on the then-current populations of the participating jurisdictions, as reported by the California Department of Finance.

- E. Fiscal Year 2023/2024 and Fiscal Year 2024/2025 Annual Program Budget and Annual Program Work Plan: The Annual Program Budget (Attachment 1) and the Annual Program Work Plan (Attachment 2) for the initial two years of this Agreement are agreed upon with the approval of this Agreement by all parties.
- F. Develop and Approve Annual Program Budget and Annual Program Work Plan: Beginning with Fiscal Year 2025/2026, the EFRWG shall be responsible for developing the Annual Program Budget and Annual Program Work Plan, in coordination with the EFR Consultant. A preliminary Annual Program Budget and preliminary Annual Work Plan shall be approved by no later than January 1 each year for the following fiscal year (July 1-June 30). A final Annual Program Work Plan and final Annual Program Budget shall be approved by no later than October 1 each year for the current fiscal year (July 1-June 30). All Annual Work Plan and Annual Program Budget approvals and any amendments thereto shall be voted on pursuant to section D above.
- G. Capacity Planning: The EFRWG shall coordinate future required capacity planning, including the preparation of required implementation schedules, and associated reporting as required by section 18992.3 of the SB 1383 Regulations

- H. Countywide Food Security Planning Coordination: The EFRWG shall coordinate with broader Food Security and Food Justice planning in Sacramento County as it deems appropriate.

4. COUNTY AND CITIES RESPONSIBILITIES

- A. Jurisdiction Designated Representative and Alternate: COUNTY and each CITY shall designate a Jurisdiction Designated Representative who shall have voting authority on behalf of their jurisdiction, and an alternate who shall have voting authority in the event the Jurisdiction Designated Representative is not available.
- B. Jurisdiction Contact: COUNTY and each CITY shall designate one Jurisdiction Contact with responsibility for working with the EFR Consultant on applicable Program issues and items, as directed by the EFRWG. The Jurisdiction Contact may or may not be a Jurisdiction Designated Representative.
- C. Funding: COUNTY and each CITY shall establish funding mechanism(s) and remit their respective funding contribution of the Annual Program Budget to COUNTY pursuant to Exhibit B.
- D. Public Education and Outreach: COUNTY and each CITY shall be responsible for public education and outreach, as described in the SB 1383 Edible Food Recovery Program Requirements and as such requirements apply to their respective jurisdictions, unless otherwise agreed to by the COUNTY and CITIES.
- E. Inspection and Enforcement: COUNTY and each CITY shall be responsible for inspection and enforcement, as described in SB 1383 Edible Food Recovery Program Requirements and as such requirements apply to their respective jurisdictions, unless otherwise agreed to by the COUNTY and CITIES.
- F. Recordkeeping and Reporting: COUNTY and each CITY shall be responsible for recordkeeping and reporting, as described in SB 1383 Edible Food Recovery Program Requirements and as such requirements apply to their respective jurisdictions, unless otherwise agreed to by the COUNTY and CITIES.

5. EFR CONSULTANT RESPONSIBILITIES

- A. Oversight of Tier 1 Edible Food Recovery: The EFR Consultant, in coordination with the Jurisdiction Contacts, shall be responsible for creation of programs that increase Tier 1 Edible Food Recovery Capacity to regional Tier 1 Commercial Edible Food Generators.
- B. Oversight of Tier 2 Edible Food Recovery: The EFR Consultant, in coordination with the Jurisdiction Contacts, shall be responsible

- for creation of programs that increase Tier 2 Edible Food Recovery Capacity to regional Tier 2 Commercial Edible Food Generators.
- C. Develop Annual Program Work Plan and Annual Program Budget: The EFR Consultant shall prepare and submit a preliminary Annual Program Work Plan and a preliminary Annual Program Budget to the EFRWG for review and comment by November 1 each year for the following fiscal year (July 1-June 30) with final approval by the Jurisdiction Designated Representatives by no later than January 1 each year. Pursuant to the COUNTY and CITIES budget approval processes, the EFR Consultant shall prepare and submit a final Annual Program Work Plan and a final Annual Program Budget for approval by the Jurisdiction Designated Representatives by no later than October 1 each year for the current fiscal year (July 1-June 30).
- D. Overall Program Development and Implementation: The EFR Consultant shall have responsibility for the management of all approved Annual Program Work Plan tasks, as directed by the EFRWG.
- E. Quarterly Meetings: The EFR Consultant shall facilitate meetings with the EFRWG at least quarterly, or more frequently as otherwise directed by the EFRWG. The EFR Consultant shall be responsible for preparing, at the Direction of the EFRWG Chair, meeting agendas and minutes for approval by the Jurisdiction Designated Representatives. Agendas shall include regular Program updates and any other appropriate Program issues or actions to be addressed by the EFRWG. Minutes shall include, at a minimum, a summary of program issues discussed, a clear description of any issues voted on, voting results, future action items, and attached budget summaries.
- F. Updating List of Tier 1 Commercial Edible Food Generators, Tier 2 Commercial Edible Food Generators, Food Recovery Organizations, and Food Recovery Services: The EFR Consultant shall identify any known changes to the then current list of Tier 1 Commercial Edible Food Generators, Tier 2 Commercial Edible Food Generators, Food Recovery Organizations, and Food Recovery Services and report that information to the EFRWG by October 1 each year.
- G. Pursuing Grant Funding Opportunities: The EFR Consultant shall be responsible for tracking and identifying grant funding opportunities and shall prepare or otherwise facilitate grant applications that the EFRWG desires to pursue on behalf of the EFRWG to benefit the Program.

- H. Managing Capacity Grant Applications and Awards: The EFR Consultant shall be responsible for managing the Capacity Grant application and award process in conjunction with the EFRWG.

6. COUNTY RESPONSIBILITIES

- A. Contracting with EFR Consultant: COUNTY shall execute and administer the contract with the EFR Consultant on behalf of the COUNTY and CITIES. Tasks associated with contract administration include, but are not limited to, contract procurement, invoice processing and payment, and preparation of contract amendments.
- B. Managing of Program Related Funds: COUNTY shall create and maintain the Program Fund, fund centers, and cost centers necessary to support the Program's revenues, expenditures, and fund balance. Tasks associated with the management of Program Fund include, but are not limited to, initial fund set-up, collection of funds, distribution of funds, and annual reporting of account activities to the EFRWG.
- C. Tracking and Reimbursement of COUNTY Costs: COUNTY shall track its costs associated with its Program responsibilities listed above and shall be reimbursed for such Program expenses as specified in Exhibit B.

7. CAPACITY GRANT APPLICATION AND AWARD PROCESS

The EFRWG shall develop and administer a Capacity Grant application and award process to be managed by the EFR Consultant. Capacity Grants may be awarded for both additional Tier 1 and Tier 2 Edible Food Recovery Capacity, as well as for costs related to existing Tier 1 and Tier 2 Edible Food Recovery Capacity. Capacity Grant Funding is described in Exhibit B.

EXHIBIT B to Agreement**FUNDING AND COMPENSATION****1. COUNTY AND CITIES FUNDING RESPONSIBILITIES**

- A. Allocation of Revenue Requirements to Fund the Program Among COUNTY and each CITY: The Annual Program Budget revenue commitment shall be allocated among the COUNTY and each CITY pursuant to Attachment 3 and based on the following allocation methodology:
1. 50% of the agreed upon annual Program revenue requirement will be allocated to the COUNTY and each CITY based on their respective percentage of overall Countywide population as reported by the 2020 census; and
 2. 50% of the agreed upon annual Program revenue requirement will be allocated to the COUNTY and each CITY based on their respective percentage of the total number of Tier 1 and Tier 2 generators in the County that are located in their individual jurisdiction based on the most recently completed Tier 1 and 2 generator list published by the EFR Consultant on October 1 of each year.
- B. Annual Program Budget Revenue: COUNTY and each CITY shall commit revenue to fund the Program according section 1.A above and remit 25% of their revenue commitment of the preliminary Annual Program Budget into the Program Fund by no later than August 1 each year, with the remaining portion pursuant to the approved final Annual Program Budget deposited by no later than November 1 each year.
- C. Annual Program Budget Revenue Requirement In Excess of 10% From Prior Fiscal Year: Beginning in Fiscal Year 2025/2026, if an individual jurisdiction's allocated annual revenue requirement for COUNTY or any CITY exceeds 110% of the prior year allocated annual revenue requirement, then said COUNTY or CITY may elect to withdraw for cause from the Agreement pursuant to section 18.
- D. Inability to Fund Allocated Revenue Requirement Amount: If COUNTY or any CITY is unable to fully fund its allocated annual revenue requirement, then said COUNTY or CITY shall withdraw from this Agreement pursuant to section 18,
- E. Non-Program Related Jurisdictional Edible Food Recovery Funding: Non-Program related funding, including grant funding, obtained by COUNTY or any CITY specific to Tier 1 or Tier 2

commercial edible food recovery and/or distribution capacity shall not be used by the respective jurisdiction to offset its Annual Program Budget funding requirement. COUNTY and/or any CITY shall still be obligated to fully fund their allocated revenue requirement amount.

- F. Grant Funding: Any grant funding obtained by COUNTY or any CITY with the assistance of the EFR Consultant shall be directed to the Program Fund and shall not be used by the respective jurisdiction to offset its Annual Program Budget funding requirement for the next fiscal year. COUNTY and/or any CITY shall still be obligated to fully fund their allocated revenue requirement amount.

2. **CAPACITY GRANT FUNDING**

- A. Capacity Grant Funding: Funding for Capacity Grants shall be provided in the Annual Program Budget, as determined by the EFRWG. Any Annual Program Budget funding earmarked for Capacity Grants that are not awarded in the fiscal year they were budgeted shall be made available for Capacity Grant funding in future years, unless otherwise directed by the EFRWG.
- B. Equitable Distribution of Capacity Grant Monies: COUNTY and CITIES intend to distribute Capacity Grant monies among Food Recovery Organizations, Food Recovery Services and/or other entities that recover and/or distribute food recovered from Tier 1 or Tier 2 Commercial Edible Food Generators in a manner that best supports optimizing commercial edible food recovery and distribution in the County, with consideration for equitably distributing Capacity Grant monies among those entities that apply for Capacity Grants.

3. **REIMBURSEMENT OF COUNTY PROGRAM COSTS**

COUNTY shall be reimbursed for its Program costs associated with the tasks outlined in Exhibit A, section 6.

COUNTY shall submit an expenditure itemization summary to the EFRWG on a quarterly basis. Billing shall reflect COUNTY administrative Program costs and/or pass-through EFR Consultant contract costs.

All billing shall be based on current contract and/or labor rate schedules that will be updated annually. All invoices submitted by the EFR Consultant to COUNTY for payment will be submitted as pass through costs to the Program Fun

County of Sacramento Contract No. _____
City of Rancho Cordova Contract No. 2023-68

MEMORANDUM



ITEM 16.10.

DATE: June 5, 2023
TO: Honorable Mayor and Council Members
FROM: Albert Stricker, Public Works Director
Kristine Courdy, Senior Civil Engineer
SUBJECT: **A RESOLUTION OF THE CITY COUNCIL OF THE CITY OF RANCHO CORDOVA, STATE OF CALIFORNIA, ADOPTING A LIST OF PROJECTS FOR THE FISCAL YEAR 2023-24 FUNDING BY SB 1: THE ROAD REPAIR AND ACCOUNTABILITY ACT OF 2017**

RECOMMENDATION

Adopt the Resolution

RESULT OF RECOMMENDED ACTION

Adoption of the Resolution would allow the City to receive Senate Bill 1 Road Maintenance and Rehabilitation Account funding for the Citywide Street Rehabilitation Program.

BACKGROUND

On April 28, 2017, the Governor signed Senate Bill 1 (SB 1), also known as the Road Repair and Accountability Act of 2017. SB 1 was enacted to address road maintenance, rehabilitation, and critical safety needs on both the state highway and local street and roads systems. The source of revenue is generally State taxes and fees on fuel and vehicle licensing.

Beginning November 1, 2017, the State Controller started collecting the new funds generated from the increased fuel taxes and vehicle registration fees into the newly created Road Maintenance and Rehabilitation Account (RMRA). A portion of the RMRA funds will be distributed annually to eligible cities and counties for basic road maintenance, rehabilitation, and critical safety projects on the local streets and roads systems. The City's allocation for Fiscal Year 2023-24 is estimated to be \$1,986,494.00.

In order to be considered for funding, agencies must annually provide a proposed list of projects to the California Transportation Commission by July 1, 2023. The project that is proposed for the RMRA funds in Fiscal Year 2023-24 is repairs to Sunrise Boulevard Improvement Project. The project addresses deferred maintenance, increased safety and beautifying the corridors.

RMRA guidelines require that listed projects shall be adopted by resolution of the City Council and include the infrastructure service life, project description, project location, and proposed schedule.

FISCAL IMPACT AND FUNDING SOURCE

There is no fiscal impact of approving the SB 1 Project List, as the funds were anticipated in the adopted budget. The adoption of the SB 1 Project List would ensure the City is eligible for the SB 1 RMRA funding.

As a stipulation for accepting the RMRA funding, SB 1 requires that the City maintain a level of effort annually from the general fund equivalent to the average expenditures from its general fund in 2009-10, 2010-11, and 2011-12 fiscal years that were spent on roads. The City's annual maintenance of effort from the general fund has been established as \$776,604.

ATTACHMENT(S)

1. Resolution

CITY OF RANCHO CORDOVA

RESOLUTION NO. XX-2023

A RESOLUTION OF THE CITY COUNCIL OF THE CITY OF RANCHO CORDOVA, STATE OF CALIFORNIA, ADOPTING A LIST OF PROJECTS FOR FISCAL YEAR 2023-24 FUNDED BY SB 1: THE ROAD REPAIR AND ACCOUNTABILITY ACT OF 2017

WHEREAS, Senate Bill 1 (SB 1), the Road Repair and Accountability Act of 2017 (Chapter 5, Statutes of 2017) was passed by the Legislature and signed into law by the Governor in April 2017 to address the significant multi-modal transportation funding shortfalls statewide; and

WHEREAS, SB 1 includes accountability and transparency provisions that will ensure the residents of the City of Rancho Cordova are aware of the projects proposed for funding in the community and which projects have been completed each fiscal year; and

WHEREAS, the City of Rancho Cordova must adopt by resolution a list of projects proposed to receive fiscal year funding from the Road Maintenance and Rehabilitation Account (RMRA), created by SB 1, which must include a description and location of each proposed project, a proposed schedule for the project's completion, and the estimated useful life of the improvement; and

WHEREAS, the City of Rancho Cordova will receive an estimated \$1,986,494.00 in RMRA funding in Fiscal Year 2023-24 from SB 1; and

WHEREAS, this is the sixth year in which the City of Rancho Cordova is receiving SB 1 funding which will enable the City of Rancho Cordova to continue providing essential road maintenance and rehabilitation projects, safety improvements, repairs and replacement of aging bridges, and an increase of access and mobility options for the traveling public that would not have otherwise been possible without SB 1; and

WHEREAS, the City of Rancho Cordova has undergone a robust public process to ensure public input into the community's transportation priorities; and

WHEREAS, the City of Rancho Cordova used a Pavement Management System to develop the SB 1 project list to ensure revenues are being used on the most high-priority and cost-effective projects that also meet the community's priorities for transportation investment; and

WHEREAS, the funding from SB 1 will help the City of Rancho Cordova maintain and rehabilitate main arterial and local roads throughout the City of Rancho Cordova this year; and

WHEREAS, the 2018 California Statewide Local Streets and Roads Needs Assessment found that the City of Rancho Cordova streets and roads are in a "fair" condition and this revenue will help us increase the overall quality of our road system and over the next decade will bring our streets and roads into a "good" condition; and

WHEREAS, the SB 1 project list and overall investment in our local streets and roads infrastructure with a focus on basic maintenance and safety, investing in complete streets

infrastructure, and using cutting-edge technology, materials and practices, will have significant positive co-benefits statewide.

NOW, THEREFORE, BE IT HEREBY RESOLVED BY THE CITY COUNCIL OF THE CITY OF RANCHO CORDOVA:

1. That the foregoing recitals are true and correct.
2. That the following list of newly proposed projects will be funded in part by Fiscal Year 2023-24 Road Maintenance and Rehabilitation Account revenues:

Project Title: Sunrise Boulevard Rehabilitation Improvement Project
Project Description: Street rehabilitation and improvement of Sunrise Boulevard from White Rock Road to Jackson Highway. This Project also includes sidewalk upgrades/repairs, median and landscaping improvements and storm drain upgrades as necessary.
Project Location: Sunrise Boulevard White Rock Road to Jackson Highway
Estimated Project Schedule:

- Design/Environmental: Summer 2023/Winter 2024
- Construction: Winter 2024/Summer 2025

Estimated Project Useful Life: 15-20 Years

3. That the following previously proposed and adopted projects may also utilize Fiscal Year 2023-24 Road Maintenance and Rehabilitation Account revenues in their delivery. With the relisting of these projects in the adopted fiscal year resolution, the City of Rancho Cordova is reaffirming to the public and the State our intent to fund these projects with Road Maintenance and Rehabilitation Account revenues:

Project Title: Citywide Street Rehabilitation Project
Project Description: Streets identified for FY2022-23 funds are located within the Countryside Neighborhood that lie within the boundaries of Mather Field Road, Rockingham Drive, Old Placerville Road, Routier Road and Mills Station Road. This Project also includes sidewalk upgrades/repairs and storm drain upgrades as necessary.
Estimated Project Schedule:

- Design/Environmental: Summer 2022/Winter 2023
- Construction: Winter 2024/Summer 2025

Estimated Project Useful Life: 15-20 Years

PASSED AND ADOPTED by the City Council of the City of Rancho Cordova on the 5th day of June 2023, by the following vote:

AYES:

NOES:

ABSENT:

ABSTAIN:

ITEM 16.10.

ATTACHMENT 1

ATTEST:

Stacy Leitner, CMC
City Clerk

Linda Budge, Mayor

MEMORANDUM



ITEM 16.11.

DATE: June 5, 2023
TO: Honorable Mayor and Council Members
FROM: Micah Runner, City Manager
SUBJECT: **A RESOLUTION AUTHORIZING THE CITY MANAGER TO EXECUTE THE FOURTH AMENDMENT TO THE AGREEMENT FOR LAW ENFORCEMENT SERVICES BETWEEN THE COUNTY OF SACRAMENTO AND THE CITY OF RANCHO CORDOVA**

RECOMMENDATION

Adopt the Resolution.

RESULT OF RECOMMENDED ACTION

Adoption of the Resolution would allow the County of Sacramento to continue operating as the Rancho Cordova Police Department through June 30, 2026.

BACKGROUND

The City of Rancho Cordova was incorporated on July 1, 2003. Pursuant to Government Code section 57384, the County of Sacramento continued to provide law enforcement services to the City for the remainder of Fiscal Year 2003/04. On July 1, 2004, the City and County entered into an agreement for continued law enforcement services through June 30, 2010. In 2010, both parties agreed to continue the partnership and enter into a new Agreement for Law Enforcement Services. The current agreement has been amended three (3) times with an effective term ending on June 30, 2023.

Based upon the January Council work session, the focus areas, in addition to the primary scope of service for Rancho Cordova Police Department, for the City and the Rancho Cordova Police Department over the next term of the contract include the following areas:

- Training - ensuring Rancho Cordova Police Department staff receive and have access to the highest level of training and access to technology.
- Turnover - monitoring the rate of turnover of Rancho Cordova Police Department officers and reviewing alternatives to reduce the turnover rate.
- Reporting - ensuring the accurate and timely availability of reports from Rancho Cordova Police Department to staff, Council and the community.
- Communications - continue to collaborate and build the relationship between the Rancho Cordova Police Department, Sheriff Department and the City as it relates to communications.

The primary scope of services that are included in the contract include the following:

- Patrol Unit
- Problem Oriented Policing (POP) Unit
- Traffic Enforcement Unit
- Investigative Services
- Crime Analysis Unit
- Crisis Intervention Unit
- Youth Services (includes School Resource Officers and Rancho Cordova Police Activities League)
- Crime Suppression Unit
- Folsom-Olson-Zinfandel POP Officer
- Communication Services (Dispatch)

The contract also includes overarching goals for police services being provided by the Sheriff's Department. Each of the six (6) goals includes a list of performance measures that the Sheriff's Department are to track and report back on to the City. The list is included in Attachment A of Contract No. 91-2010.

1. Ensuring Order and Civility in Public Places
2. Reduction of Crime and Victimization
3. Holding Offenders Accountable
4. Efficient and Effective Use of the (Operational and Financial)
5. Using Authority and Force Fairly and Effectively
6. Quality Service/Customer Satisfaction

The proposed Fourth Amendment to the Agreement will extend the term of the contract an additional three (3) years to June 30, 2026.

FISCAL IMPACT AND FUNDING SOURCE

The cost of the service plan has been incorporated into the adopted Fiscal Year 2023-25 operating budget and will be incorporated into the operating budgets moving forward. For Fiscal Year 2023-24, the proposed budget is \$29,791,117 funded from the General Fund and \$1,988,468 from the Community Enhancement Fund for the Crime Suppression Unit, Youth Services Officer and the Folsom Olson Zinfandel (FOZ) Officer. For Fiscal Year 2024-25, the proposed budget is \$30,861,910 funded from the General Fund and \$2,066,477 from the Community Enhancement Fund for the Crime Suppression Unit, Youth Services Officer and the Folsom Olson Zinfandel (FOZ) Officer. All the budgets are incorporated into the budget for FY 2023-2025.

ATTACHMENT(S)

1. Resolution
2. Original Contract: Sacramento County - Law Enforcement Services - No. 91-2010
3. Contract: Sacramento County - Law Enforcement Services - No. 91-2010-4

CITY OF RANCHO CORDOVA

RESOLUTION NO. XX-2023

**A RESOLUTION OF THE CITY COUNCIL OF THE CITY OF RANCHO CORDOVA,
AUTHORIZING CITY MANAGER TO EXECUTE A FOURTH AMENDMENT TO THE
AGREEMENT FOR LAW ENFORCEMENT SERVICES BETWEEN THE COUNTY OF
SACRAMENTO AND THE CITY OF RANCHO CORDOVA**

WHEREAS, the City of Rancho Cordova incorporated on July 1, 2003; and

WHEREAS, pursuant to Government Code section 57384, the County continued to provide law enforcement services to the City for the remainder of Fiscal Year 2003/04; and

WHEREAS, on July 1, 2004, the City and County ("Parties") entered into an agreement for continued law enforcement services for three (3) years; and

WHEREAS, the Parties entered into a subsequent three (3) year agreement on July 1, 2007, which was automatically renewed for an additional three (3) years. The City and County agreed to terminate the 2007 agreement and enter into a new agreement; and

WHEREAS, effective July 1, 2010, the Parties entered into the new Agreement for Law Enforcement Services ("Agreement"). The Agreement had a three (3) year term ending on June 30, 2012, with a one (1) year extension option, which was exercised by the City; and

WHEREAS, effective July 1, 2013, the Parties entered into the First Amendment to the Agreement for Law Enforcement Services that had a three (3) year term scheduled to end on June 30, 2016; and

WHEREAS, effective July 1, 2016, the Parties entered into a Second Amendment to the Agreement for Law Enforcement Services that had a five (5) year term scheduled to end on June 30, 2021, and implemented a service delivery model with a major emphasis on community-oriented policing; and

WHEREAS, effective June 21, 2021, the Parties entered into a Third Amendment to the Agreement for Law Enforcement Services that had a two (2) year term scheduled to end on June 20, 2023; and

WHEREAS, the Parties wish to enter into the Fourth Amendment to the Agreement for Law Enforcement Services, to extend the term for an additional three (3) years with a new termination date of June 30, 2026.

NOW, THEREFORE, BE IT HEREBY RESOLVED THE CITY COUNCIL OF THE CITY OF RANCHO CORDOVA does authorize the City Manager to execute the Fourth Amendment to the Agreement for Law Enforcement Services between the County of Sacramento and the City of Rancho Cordova in a form approved by the City Attorney.

PASSED AND ADOPTED by the City Council of the City of Rancho Cordova on 5th day of June, 2023, by the following vote:

ITEM 16.11.

ATTACHMENT 1

AYES:

NOES:

ABSENT:

ABSTAIN:

ATTEST:

Stacy Leitner, CMC
City Clerk

Linda Budge, Mayor



CITY OF RANCHO CORDOVA

**AGREEMENT FOR
LAW ENFORCEMENT SERVICES
BETWEEN THE COUNTY OF SACRAMENTO
AND THE CITY OF RANCHO CORDOVA**

CITY OF RANCHO CORDOVA

Contract No. 91-2010
TABLE OF CONTENTS

RECITALS.....	4
1. Incorporation of Recitals	5
2. Scope of Services	5
3. Term	6
4. Service Plan	6
5. Selection and Assignment of Police Commander.....	8
6. Selection and Assignment of Personnel	9
7. Supplemental Enforcement Services by City.	9
8. Supervision and Labor Agreements	9
9. Provision of Labor, Equipment and Supplies	10
10. Employment Status of Personnel	11
11. Labor Relations	12
12. Temporary Reassignment During Labor Action of Personnel Performing Services Under this Agreement.....	12
13. Rules, Regulations, Policies and Procedures.....	13
14. Scheduling of Shifts	13
15. Reporting Requirements	13
16. Training	14
17. City Powers and Enforcement of City Ordinances.....	15
18. Mutual Aid	15
19. Compensation for Services	15
20. Invoices and Payment	16
21. Penal Code Section 13823.95 Costs and Booking Costs.....	18
22. Fines, Forfeitures and Miscellaneous Reimbursements	19
23. Asset Seizures and Forfeitures.....	19
24. Complaints	20
25. Enhanced Services or Specialized Equipment	20
26. Termination.....	21
27. Administration.....	22

28. Audit	22
29. Indemnification	22
30. Insurance.....	23
31. Assignment.....	23
32. Amendments	23
33. Integration	24
34. Construction and Interpretation	24
35. Waiver	24
36. Severability	24
37. Successors and Assigns	24
38. Notices	24
39. Dispute Resolution	25

**CITY OF RANCHO CORDOVA
AGREEMENT FOR
LAW ENFORCEMENT SERVICES
BETWEEN THE
COUNTY OF SACRAMENTO
AND THE
CITY OF RANCHO CORDOVA**

This Agreement (Agreement") is made and entered into this ____ day of July, 2010, by and between the County of Sacramento, a political subdivision of the State of California ("County"), and the City of Rancho Cordova, a municipal corporation organized and existing under the laws of the State of California ("City"), collectively referred to as "the Parties."

RECITALS

WHEREAS, the City of Rancho Cordova incorporated on July 1, 2003; and

WHEREAS, pursuant to Government Code Section 57384, the County continued to provide law enforcement services to the City for the remainder of fiscal year 2003/2004; and

WHEREAS, City and County entered into an agreement on July 1, 2004, for three subsequent years; and

WHEREAS, City and County entered into a subsequent three year agreement on July 1, 2007, which was automatically renewed for an additional three years; and

WHEREAS, City and County have agreed to terminate the existing agreement for services that would have expired June 30, 2013 with the execution of this new agreement; and

WHEREAS, the City desires to have the Sacramento County Sheriff's Department ("Sheriff" or "County Sheriff") continue to provide law enforcement services within the City's municipal boundaries; and

WHEREAS, the County, through the County Sheriff, is capable of rendering such law enforcement services under the terms and conditions set forth in this Agreement; and

WHEREAS, the City and County are authorized to enter into this Agreement pursuant to Article 1 (commencing with Section 51300) of Chapter 1 of Part 2 of Division 1 of Title 5 of the Government Code; and

WHEREAS, this Agreement establishes the service level standards for the County Sheriff's performance of law enforcement services within the City's municipal boundaries; and

WHEREAS, the County Sheriff will continue to operate a shared command municipal police force on behalf of the City, utilizing personnel from the Sheriff's Department; and

WHEREAS, as part of this Agreement, the City and County agree that the City will have significant and meaningful input into the selection and continued assignment of personnel from the Sheriff's Department performing services under this Agreement.

AGREEMENT.

NOW, THEREFORE, in consideration of the mutual promises, conditions, and covenants hereinafter set forth, the City and the County hereby agree as follows:

1. **INCORPORATION OF RECITALS.** The foregoing recitals are hereby incorporated by reference.

2. **SCOPE OF SERVICES.**

A. Duties and Functions. The County agrees to have the County Sheriff's Department provide municipal law enforcement services within the corporate limits of the City, to the extent and in the manner set forth under this Agreement. The services shall encompass duties and functions of the type falling under the jurisdiction of, and customarily rendered by, a city police department under applicable State statutes. Such services shall include: (1) the enforcement of State statutes and City codes and ordinances; (2) patrol and traffic enforcement; (3) investigative services; and (4) such other special services customarily performed by police departments to the extent specifically set forth in this Agreement.

B. County as Independent Contractor. County enters into this Agreement as, and shall at all times remain as to the City, an independent contractor. The County is not an employee of the City. Nothing in this Agreement shall be construed to be inconsistent with this relationship or status. County shall at all times while performing services under this Agreement conduct itself as an independent contractor. The County shall have no power or authority to bind the City, except as set forth under this Agreement. County shall not incur or have the power to incur any debt, obligation, or liability whatever against City, or bind City in any manner.

C. County Employees, Agents, Contractors or Subcontractors. All employees, agents, contractors or subcontractors hired or retained by the County to perform services under this Agreement are, and at all times shall be, employees, agents, contractors or subcontractors of the County and not of the City. The personnel performing the services under this Agreement on behalf of County shall at all time be under County's exclusive direction and control. Neither City nor any of its officers, employees or agents shall have control over the conduct of County or any of County's officers, employees, or agents, except as set forth in this Agreement. County shall not at any time or in any manner represent that it or any of its officers, employees, or agents are in any manner officers or employees of the City, and shall not represent that they are agents of the City of Rancho Cordova except in the limited capacity to perform services under this Agreement.

D. Compensation, Benefits and Claims related to County Employees. The City shall not be responsible, obligated, or liable in any way to pay any salary, wage, compensation, tax, withholding, benefit, injury, illness claims or other claims made against the County and/or the City by any County employee, agent, contractor or subcontractor, or any other person arising from

performance of this Agreement. The County shall be solely responsible, obligated, and liable for any and/or all salary, wage, compensation, tax, withholding, benefit, injury, illness or other similar employment related claims made against County and/or the City by any such employees, agents, contractors or subcontractors, or other person arising from performance of this Agreement. The County shall indemnify, defend and hold harmless the City against such claims.

E. Performance of Services under this Agreement as Rancho Cordova Police Department. Any performance under this Agreement shall be by only the County, its employees, agents, contractors, subcontractors or others performing directly at the County's direction. Notwithstanding the foregoing limitation, the City expects the Sheriff to publicly identify personnel assigned to perform services under this Agreement as members of the Rancho Cordova Police Department. Such identification is expected to take the form of patrol cars, uniforms, business cards, stationary, forms and similar items. The Sheriff is also expected to make statements to the media that will convey the message that law enforcement services are being provided by the City of Rancho Cordova Police Department, under an Agreement with the County of Sacramento. The City reserves the right to provide media services to the public on behalf of the Rancho Cordova Police Department. The City owns all images and domain names of "Rancho Cordova Police Department" for the purposes of marketing and image control.

3. TERM.

A. Effective Date and Term. This Agreement shall be effective July 1, 2010, and shall continue in force until June 30, 2012, unless terminated earlier pursuant to Section 26 below. This Agreement shall renew for an additional one (1) year term, through written City notice. The City's obligation to compensate the County for services rendered under this Agreement as set forth in Sections 19 and 20 hereof, the parties indemnification obligations set forth in Section 29 hereof and the City's obligations for funding and repaying the County's self-insurance program as set forth in Section 30 hereof shall survive the termination and/or expiration of this Agreement.

B. Rescission of July 1, 2007 Agreement. The City and County have agreed to terminate the existing agreement for the contract with an effective date of July 1, 2007.

4. SERVICE PLAN.

A. Preparation and Submission of Service Plan. In support of the City's preparation of its annual budget, and as a means of establishing appropriate levels of service under this Agreement, the Sheriff shall prepare and submit by April 1st of each year during the term of this Agreement, a proposed Service Plan for the next fiscal year. The estimated cost of performing the services described in the proposed Service Plan will be included in such plan. The proposed Service Plan will be prepared in consultation with the City Manager, and/or the City Manager's designee (hereinafter "City Manager").

B. Contents of Service Plan. The Service Plan includes two components: (1) The Goals & Performance Measures [see Attachment A], and (2) the Staffing & Budget Plan (separately adopted each fiscal year).

C. Goals & Performance Measures. The Goals & Performance Measures for this Agreement are included as Attachment A. The Sheriff's Department will work together with the City to implement appropriate systems and tools to measure and evaluate the performance activities listed in Attachment A by September 30, 2010.

i. Quarterly Reporting. Effective at the end of the first quarter of this Agreement, the outcomes or results for all Performance Measure that can be measured via current systems shall be provided to the City Manager on a quarterly basis. In the event the results of the Performance Measures are not presented to the City Manager within 60 days of the conclusion of each quarter, the City may charge a penalty equal to 10% of the next regularly scheduled monthly payment.

ii. Modification of Goals & Performance Measures. The City Manager and Sheriff by mutual agreement can modify Exhibit A during the term of this Agreement.

D. Staffing & Budget Plan. A Staffing & Budget Plan will be prepared by the Sheriff's Department on an annual basis. The County shall provide law enforcement services for fiscal year 2010-2011 at the levels specified in the Staffing & Budget Plan as approved by the City Manager and the Sheriff or the Board of Supervisors as required by the County. The Staffing & Budget Plan will be developed based on the outcomes desired in the Goals & Performance Measures subject to fiscal constraints.

i. Annual Staffing & Budget Plan. The Sheriff's Department shall annually provide the City an annual Staffing & Budget Plan that will detail the deployment of resources consistent with the specific performance measures and outcomes described in the Goals & Performance Measures. The budget for each Fiscal Year during the term of this Agreement shall be adopted by the City Council (via adoption of the relevant fiscal year operating budget) and approved in writing by the Sheriff and the County Executive. Once the Staffing & Budget Plan is established, the Sheriff agrees to and is responsible for the implementation of the Staffing & Budget Plan in such a manner as to substantially comply with the scope and cost of services set forth therein.

ii. Modification of Staffing & Budget Plan. Consistent with this Section, the Sheriff has the discretion to modify the Staffing & Budget Plan after obtaining the written agreement of the City Manager.

E. Adoption of Service Plan. The parties shall use reasonable efforts to adopt an updated Service Plan, as well as the estimated cost for performance of such plan, by June 15th of each year, commencing July 1, 2010. The updated Service Plan and the compensation for such services shall be incorporated into this Agreement by means of an adopted Service Plan for the new fiscal year, which shall be approved by the City Manager and signed by both the City Manager and the Sheriff. In the event of any delay in the adoption of an annual Service Plan and estimated cost pursuant to this section, the County is authorized to continue providing services pursuant to

the previously adopted Service Plan until such time as a new Service Plan is adopted as set forth above. The City shall continue to pay the County for all costs incurred by County in providing services pursuant to such previously adopted plan as set forth in Sections 19 and 20 below.

F. Adjustment of Staffing Levels. The City Manager shall have flexibility to adjust staffing levels or position classifications and related budget based on the determination of changing and legitimate needs, unless such changes increase the staffing and or budget in which case the change needs to be approved by the Board of Supervisors. The City Manager will not request adjusting staffing up and down based on seasonal effects. Changes to the Service Plan shall occur within 21 days from the date of request from the City Manager. In case Board of Supervisors approval is required, the Sheriff Department will bring the modification to a Board of Supervisors meeting in a timely manner.

5. SELECTION AND ASSIGNMENT OF POLICE COMMANDER.

A. Selection of Police Commander. The Sheriff shall provide to the City a list of at least three persons within the Sheriff's Department whom the Sheriff believes to be appropriate for serving as the City's Police Commander ("Commander"). The City Manager shall, at his/her discretion, select one of the persons identified by the Sheriff or request the Sheriff to supply several additional names for consideration and possible selection. The City Manager shall identify from the original or additional list of names provided by the Sheriff a person to serve as the City's Police Commander. Subject to the ultimate control of the Sheriff under the terms of this Agreement, the Police Commander shall perform the traditional role of a municipal Police Commander at the direction of the City for no less than three (3) years.

B. Reassignment of Police Commander. The Police Commander shall serve at the pleasure of the City Manager. The City Manager shall have the absolute and unqualified right to have the Sheriff reassign the person acting as the Commander upon thirty (30) days written notice. Subject to Section 5(A) of this Agreement and reasonable notice (preferably of at least forty-five (45) days), the Sheriff shall likewise have the absolute and unqualified right to reassign the Commander to other duties within the Sheriff's Department. Should the Sheriff reassign the Commander, the Sheriff shall provide alternative names to the City Manager for review and selection as replacement Commander, consistent with the provisions of Section 5(A) of this Agreement.

C. Assignment of Management Personnel. The Police Commander shall select his/her management personnel to work with the Commander for the City. For purposes of this provision, management personnel shall be defined as personnel within the Sheriff's Department with a civil service classification of lieutenant or higher. These management personnel shall be assigned to the City and serve, similar to the Commander, at the pleasure of the City Manager. The City Manager shall have the absolute and unqualified right to have the Sheriff reassign the persons serving as management personnel for the City upon thirty (30) days written notice. Subject to reasonable notice (preferably at least thirty (30) days), the Sheriff shall have the absolute and unqualified right to reassign these management personnel to other duties within the Sheriff's Department.

6. SELECTION AND ASSIGNMENT OF PERSONNEL.

A. Selection of Personnel. The Commander shall work collaboratively with the City Manager in developing criteria for the selection of personnel from the Sheriff's Department to be assigned to perform law enforcement services for the City pursuant to this Agreement. The City shall have the unqualified right to select from the top ten (10) personnel that are interested in serving in the position being recruited for with the additional flexibility that the City can hire personnel beyond the top ten list for personnel with identified, specialized skills and/or training related to the position. If the City is recruiting for more than one of the same position at one time, the City will receive the right to select from five additional interested personnel beyond the first position for each additional position to be filled (i.e. if the City is recruiting for two officer positions the qualified, interested list shall consist of the top fifteen personnel). The City Manager has the right to designate any City staff to interview personnel at any rank or class. The ultimate authority with respect to the assignment of such personnel shall rest with the Sheriff.

B. Minimum Year Requirement. It is understood and agreed that line level personnel assigned to the City will normally be so assigned for a minimum period of three (3) years. Mid level and supervisory personnel shall serve at least two (2) years. Notwithstanding this normal commitment, such personnel may be assigned to other duties within the Sheriff's Department for purposes of promotional opportunities or career advancement. The Sheriff shall provide the Commander and the City Manager reasonable notice (when possible of at least thirty (30) days unless such notice is waived by the City Manager) of any person's reassignment from the City.

C. Reassignment of Personnel. The City Manager shall have the right to request the Commander to reassign any personnel assigned to the City, pursuant to this Agreement, upon notice to the employee by the Commander, or his/her designee, of the reason for the transfer. Such reassignment may be to another position within the services provided under this Agreement ("City Contract Service") or may be to County service and shall take place within thirty (30) days.

D. Commander and Management Personnel. The provisions of Section 6 (a) - 6(c) shall not apply to the Commander or management personnel as defined in Section 5 hereof.

E. No Reassignment due to Layoffs. All personnel, including management, shall be retained within the City Contract Service and not subject to reassignment due to seniority in the event of a Sheriff's Department layoff. This provision shall not apply if the employee is the subject of a layoff.

7. SUPPLEMENTAL ENFORCEMENT SERVICES BY CITY. The City shall have the right to augment non-sworn law enforcement services as it deems necessary outside the scope of this Agreement.

8. SUPERVISION AND LABOR AGREEMENTS.

A. Labor and Employment. Subject to the provisions of Section 5 and 6 of this Agreement, the Sheriff shall have the responsibility for supervision of law enforcement services,

hiring of personnel, establishing employee standards of performance for individual personnel, assignment of personnel, determining and effecting discipline, determining required training, maintaining personnel files, and other matters relating to the performance of employee services and control of personnel. In the event of a dispute between the Parties as to the manner of performance by personnel of required services, the City shall be consulted and a mutual determination thereof shall be made by the Sheriff and the City Manager. In recognition of the Sheriff's professional expertise in the area of law enforcement, it is agreed that, in any unresolved dispute related to personnel, the Sheriff shall have the final and conclusive determination as between the Parties hereto subject to the provisions of Sections 5 and 6 under this Agreement.

B. Bargaining Agreements. The City acknowledges that the County is legally obligated to comply with bargaining agreements covering County employees performing services pursuant to this Agreement and, as a result, agrees that the County's performance under this Agreement shall be subject to any such bargaining agreements.

C. Service During Labor Actions. The County shall be obligated to provide service comparable to that in the unincorporated area and other cities the County contracts with to provide law enforcement services regardless of any event of a strike, work slowdown, "blue flu" or any other type of job action (formal or informal) by County employees assigned to perform services under this Agreement. Any Labor Action does not excuse the County from providing such a comparable level of service during the duration of the Labor Action. In the event of any Labor Action the County will have to use replacement workers, management personnel or make other arrangements to furnish such comparable level of services for the duration of the Labor Action.

9. PROVISION OF LABOR, EQUIPMENT AND SUPPLIES.

A. County Resources and Equipment. For the purpose of performing the services required by this Agreement, the County shall furnish all necessary labor, supervision, equipment, communications facilities, and supplies necessary to maintain the level of service set forth in the adopted Service Plan.

B. Annual Inventory of City Owned Equipment. The County shall conduct an Annual Inventory of all City owned equipment and present an Inventory List separately identifying federally purchased items. The annual inventory list will be provided to the City Finance Department by July 15th of each year reporting to assets owned as of June 30th. All purchases of City owned equipment shall follow City purchasing requirements. The City Finance Director shall be authorized signer for police grants at all times. If city owned property is sold, proceeds shall be reported and remitted to the City.

C. City Provided Supplies. The City shall be responsible for supplying any special supplies, stationery, notices, forms or similar items that it requires to be issued with the City logo. All such items shall be approved by the Police Commander and provided at the City's sole cost and expense.

D. Use of Existing County Resources. In order to provide the law enforcement services set forth in this Agreement, the County may use existing County resources including, but not limited to, County facilities, equipment, general supplies, and non-law enforcement support personnel and, in addition, may acquire new resources. An appropriate charge for the use of such County resources is included in the County's charges set forth in the adopted Service Plan.

E. Acquisition of New Equipment. To the extent that the County acquires new equipment and supplies for its use in providing services under this Agreement, the City will pay for the cost of such acquisition through the above-referenced charges. Upon the expiration or termination of this Agreement, the County shall be entitled to retain any equipment or supplies acquired by it to provide law enforcement services to the City pursuant to this Agreement. In return for the County's right to retain such equipment and supplies for its own use, the City shall be entitled to a credit for any fair market value of such property and supplies as of the date of termination or expiration of the Agreement. This credit shall be accounted for in the final reconciliation of costs and payments.

F. City's Right to Augment County Resources. The City shall have the option of acquiring equipment and supplies and furnishing them to augment the resources used by the County for the County's use in providing services pursuant to this Agreement, either through direct procurement or grants awarded to the Rancho Cordova Police Department. Upon expiration or termination of this Agreement, the City shall be entitled to retain any equipment or supplies acquired by the City.

G. Relocation of Operations. The County shall not relocate any of its operations to perform services under this Agreement without the prior express written agreement of the City. For purposes of this Agreement, "operations" shall mean "the principal place of operation within the City, e.g. the Police Station."

H. Prior Agreement Before Obtaining Equipment or Services. The County shall not obtain any equipment or services for use within the City or to provide services under this Agreement without the prior express written agreement of the City or as specifically set forth in the Service Plan. The City shall have no obligation to reimburse for any cost of equipment obtained by the County prior to the execution of this Agreement or without the express written agreement of the City having been first obtained unless specifically set forth in the Service Plan.

10. EMPLOYMENT STATUS OF PERSONNEL.

A. Status of County Personnel. Any person employed by the County for the performance of services pursuant to this Agreement shall remain employees of the County on special assignment to the City for purposes of this Agreement, shall at all times be under the direction and control of the County, and shall not be considered employees of the City. All persons employed by County to perform services pursuant to this Agreement shall be entitled solely to the rights and privileges afforded to County employees and shall not be entitled, as a result of providing services hereunder, to any additional rights or privileges that may be afforded to City employees.

B. City Agent. For the purpose of performing the services provided for in this Agreement, and for the purpose of giving official status to the performance thereof where necessary, every County officer and employee engaged in the performance of any service hereunder shall be deemed to be an agent of the City while performing such services for City provided that such services are within the scope of this Agreement and are purely municipal functions. Notwithstanding the agency relationship established by this subsection, County officers and employees engaged in the performance of any service under this Agreement shall not be City agents for purposes of Section 29, "Indemnification," of this Agreement, and the City shall not otherwise be liable for any act or omission of any County officer or employee unless specifically provided elsewhere in this Agreement. The final authority regarding the reassignment of any individual shall rest with the Sheriff.

C. Salaries, Wages, Compensation and Benefits. City shall not be liable for the direct payment of any salaries, wages, compensation or other benefits to any County employee performing services pursuant to this Agreement, or for compensation or indemnity to any County employee for injury or sickness arising out of his or her employment.

11. LABOR RELATIONS. County shall be responsible for negotiating and administering all labor relations agreements and personnel rules and procedures between County and its employees rendering services pursuant to this Agreement.

12. TEMPORARY REASSIGNMENT DURING LABOR ACTION OF PERSONNEL PERFORMING SERVICES UNDER THIS AGREEMENT.

A. Use of Mutual Aid. In the event of a Labor Action by County employees or other emergency, the City understands and agrees that the County may use the Mutual Aid (as defined in Section 18, of this Agreement) to establish police services within the City at a level comparable to that it was receiving prior to the labor action or emergency, at the discretion of the Sheriff. Prior to utilizing such mutual aid, the Sheriff shall advise the Police Commander of the need for mutual aid and seek the input of the Police Commander with respect to the Sheriff's proposed use of such mutual aid.

B. Temporary Reduction of Service. The City understands that if law enforcement personnel assigned to provide services under this Agreement are utilized outside the City for Mutual Aid under these circumstances the City may be temporarily provided with a reduced level of service. If such reduced level of service results from a Labor Action by County employees, City will be invoiced a reduced amount for services based on the percentage reduction in the level of services provided. The County agrees that it will continue to provide service to the City comparable to that in the unincorporated area and other cities the County contracts with to provide law enforcement services and further agrees that the City, at its option, may secure law enforcement services from another public agency during the duration of any Labor Action or other emergency. The County and the Sheriff further agree under these circumstances to utilize resources reasonably available from the unincorporated area before utilizing City contracted for resources.

13. RULES, REGULATIONS, POLICIES AND PROCEDURES.

A. County Procedures. County personnel assigned to provide services under this Agreement are required to abide by all rules, regulations, policies and procedures applicable to employees of the Sheriff's Department ("County Procedures"), a true, accurate and current copy of which is incorporated into this Agreement by this reference and shall be available at all times in the office of the Police Commander and the City Manager's office.

B. City Procedures. County personnel performing services pursuant to this Agreement may be requested by the City Manager to comply with specified city procedures ("City Procedures"). County personnel will comply with such City Procedures, except where such City Procedures may conflict with County Procedures or the requirements of this Agreement, or both.

C. Conflicts between Procedures or Agreement. The provisions of this Agreement shall take precedence over any conflicting City Procedures or County procedures. The Sheriff and the City Manager shall confer should any conflict exist between City Procedures and County Procedures. However, in light of the Sheriff's expertise with respect to law enforcement procedures and their impact upon the operations of the Sheriff's Department, the Sheriff shall retain as related to specific law enforcement issues the final authority to determine how conflicts between City Procedures and County Procedures will be resolved as long as such resolution is consistent with the implementation and cost of the Staffing & Budget Plan.

14. SCHEDULING OF SHIFTS. All patrol and supervisory shifts shall be established by the Commander after consultation with the City Manager. Personnel assigned to each shift may work varying and different times, and may be deployed to other shifts, at the discretion of the Commander. Any long-term shift deployment change will not be implemented by the Commander without first consulting with the City Manager.

15. REPORTING REQUIREMENTS.

A. Quarterly Reports. The County shall provide the City Manager with accurate and timely quarterly reports in a mutually agreeable format. Such reports will include the following items: crime statistics specific to the corporate limits of the City, progress reports and significant activities related to the adopted Goals & Performance Measures, any major incidents occurring during the reporting period and significant staffing issues. In the event the results of the Performance Measures are not presented to the City Manager within sixty (60) days of the conclusion of each quarter, the City may charge a penalty equal to 10% of the next regularly scheduled monthly payment

B. Monthly Reports. In addition, the Commander shall report monthly the number of instances where contract personnel respond to calls for service or an event outside the city boundaries as well as when personnel assigned to areas outside of the City boundaries respond to calls or an event within the boundaries.

C. Reports Requested by City Manager. As reasonably requested and directed by the City Manager, County shall also provide the City Manager with reports pertaining to issues the City Manager determines are either relevant to the County's performance under the terms of this Agreement and/or the Service Plan, or which are reasonably related to the City's interests concerning law enforcement activities within the City.

D. Annual Reports. The County shall submit an annual report to the City Manager and City Council highlighting services provided during the prior year and setting forth objectives for the upcoming year.

E. Statistics to State and Federal Agencies. The County shall provide statistics for State and Federal agencies that collect the information on a jurisdictional basis.

F. Information for Grants. The County shall also be responsible for preparing on the City's behalf any crime statistics or other reports necessary to comply with Federal or State grants including but not limited to Byrne Grants, U.S. Homeland Security Grants, and COPS program grant requirements which provide funding for any law enforcement services provided under this Agreement. Such reporting shall be sufficient to result in any allocation of funds from any state or federal funding program to the City of Rancho Cordova as its own individual police department including but not limited to Byrne Grant allocations and COPS grant allocations.

16. TRAINING.

A. Required Experience and Training. The County agrees to provide personnel with the required experience and training to perform the services specified in this Agreement.

B. Request to Increase Number of Personnel by City. If, during the term of this Agreement, the City increases the number of personnel allocated hereunder, the City agrees to reimburse the County for "All Costs" incurred in training all levels of personnel hired or promoted by the County as a result of such increased staffing allocation as set forth in the adopted Service Plan. "All Costs" as used in this Section 16 mean direct training costs, such as tuition, training materials and travel expenses associated with training, as well as associated costs such as overtime or other relief while personnel are unable to perform normal services due to training, on a per person basis.

C. Specialized Training. The City shall also be responsible for All Costs associated with any specialized training (e.g. traffic enforcement) required for personnel directly assigned to perform services under this Agreement as set forth in the adopted Service Plan.

D. Reimbursements for Training. Any reimbursement received by the County from the State Commission on Peace Officer Standards and Training, or from any other non-County funding source, for training provided to personnel assigned to perform services hereunder shall be credited to the City, prorated on a per person basis, unless already factored into the allocated costs set forth in the adopted Service Plan.

E. Reassignment of Trained Personnel. If any personnel providing service under this Agreement and trained at the expense of the City, as set forth in this Section, is reassigned within 24 months after the training has commenced to perform for the County duty not covered by this Agreement, and was not reassigned at the request of the City, the County shall pay to the City All Costs of training for that employee paid by the City on a pro-rata basis, based on the actual number of months of reassignment during the 24 month period, for training that is required for a municipal policing agency.

17. CITY POWERS AND ENFORCEMENT OF CITY ORDINANCES.

A. Power to Enforce Local Ordinances. In performing services pursuant to this Agreement, the County shall have all the powers of the City and shall receive the full cooperation and assistance of the City, its officers, agents and employees in enforcing rules, regulations, codes and ordinances of the City pursuant to this Agreement.

B. Validity of City Rules, Regulations, Code and Ordinances. The City shall be responsible for the validity of its rules, regulations, codes and ordinances, including any ordinances or codes incorporated by reference in the City's ordinances or code. The City shall defend, hold harmless, and indemnify the County, its officers, agents and employees with respect to any claim or action challenging the validity of any City ordinance or with respect to any claim or action that any arrest, citation or other action taken under an invalid City ordinance.

18. MUTUAL AID.

A. Mutual Aid Plan. The State of California Law Enforcement Mutual Aid Plan provides the basis for emergency law enforcement operational deployment procedures within the statewide mutual aid system. The Parties to this Agreement agree to abide by such plan in support of the mutual aid system.

B. Use of Personnel Performing Services Under this Agreement. The City understands and agrees that the Sheriff may use employees performing services under this Agreement to meet the needs under a request for Mutual Aid. The Sheriff shall consult with the Police Commander regarding the City's level of participation in Mutual Aid requests. The County/Sheriff agrees to utilize resources reasonably available from the unincorporated area before utilizing City contracted for resources.

19. COMPENSATION FOR SERVICES.

A. Compensation for Law Enforcement Services. The City shall pay the County for providing the law enforcement services set forth in this Agreement. The costs of these services shall be set forth in the Service Plan. All such costs for services provided hereunder will be segregated and recorded within a separate index established within the County's financial system. For each Fiscal Year, the total budgeted cost for providing law enforcement services pursuant to this Agreement shall not exceed the amount set forth in the Service Plan. The Service Plan shall contain a specific breakdown of the budgeted cost of the various components of these law

enforcement services. A budgeted amount for each of the subsequent fiscal years during the term of this Agreement shall be developed pursuant to the procedure set forth in Section 4 hereof. The amount paid by the City will not exceed the amount stated in the Service Plan, except in the case of an emergency as defined by Section 20(E).

B. Adjustment of Rates and Staffing Levels. In the event that the City and the County are unable to agree on an updated Service Plan, the existing Service Plan shall continue in effect and the County may adjust the rates set forth in such Service Plan up to a maximum cost escalation not to exceed the CPI for the State of California. The County reserves the right to adjust staffing levels to achieve this cost maximum. The City will select the positions to be eliminated in this process. The City shall be provided with written notice of any proposed change in the rates to be charged to the City at least sixty (60) days prior to submittal of the proposed change to the County Board of Supervisors for adoption. During this period, the City shall be afforded the opportunity to review the proposed change with County staff. The City shall thereafter be notified of the adoption of any new rates to be charged to the City and the date upon which such new rates shall become effective. If City fails to appropriate or expend the funds necessary to support the level of service provided under the existing Service Plan, the County shall reduce the level of service consistent with the amount of funds the City makes available to support law enforcement services. No change in funds beyond an annual CPI adjustment or positions may occur until both parties agree to a change.

C. Pursuit of State and Federal Grants. County staff is encouraged to aggressively pursue any and all state and federal grant opportunities, however, any grant accepted for the city must be accepted by the City Finance Director or their designee. The County agrees to administer the grant in conformance with federal and state guidelines and regulations and by the City's internal control requirements.

20. INVOICES AND PAYMENT.

A. Payment of Actual Costs. Except as otherwise specified in this Section, the City shall pay the County for all actual costs incurred by County in providing the law enforcement services set forth in this Agreement. Such costs, which are set forth in the Service Plan, shall include both direct costs and indirect overhead costs allocated to the Sheriff's Department as part of the countywide cost allocation plan as approved by the State Controller's office ("A-87 Plan"). All such costs for services provided hereunder will be segregated and recorded within a separate index established within the County's financial system. A specific breakdown of the budgeted cost of the various components of these law enforcement services is set forth in the Service Plan.

B. Change in Cost Allocation Methodology. At any time during the term of this Agreement, the City may propose that an indirect cost allocation methodology other than A-87 be used in determining the indirect costs payable by the City to the County pursuant to this Agreement. Upon receipt of such request in writing and a written description of the proposed alternative methodology, the County shall be obligated to meet and confer with the City in a good-faith effort to reach a mutually acceptable agreement with respect to the implementation of an indirect cost allocation methodology other than A-87. Any change in the indirect cost allocation methodology from A-87 to a mutually agreeable alternative shall be implemented in the form of an

amendment to this Agreement that shall be approved by the City Council and the Board of Supervisors.

C. Compensation Schedule. Compensation by the City to the County for the law enforcement services rendered under this Agreement shall be paid on a monthly period basis during the term of this Agreement at the rate of one-twelfth (1/12) of the annual cost of providing such services as set forth in the Service Plan. The City shall make this payment to the County in equal monthly installments beginning on July 1, 2010. The parties understand and agree that the Service Plan for fiscal year 2010-2011 represents estimated costs for the entire fiscal year.

D. Invoices by County. The County shall, no later than the end of the each month, provide a report to the City for each monthly period detailing the County's cost of providing law enforcement services pursuant to this Agreement during the preceding monthly period.

E. Costs in Excess of Agreed Upon Amount. If in any month during the term of this Agreement the County's actual costs exceed the agreed costs as set forth in the Service Plan, the County shall, within thirty (30) days, state in detail the cause(s) of the excess and set forth a plan for completing the Service Plan at the agreed service levels and agreed cost receipt. If the excess is due to an "Emergency Beyond the Reasonable Control of the County and the City" the City and the County shall agree upon a method for the City to pay for those excessive costs incurred by "Emergency Beyond the Control of the County and the City." The phrase "Emergency Beyond the Reasonable Control of the County and the City" shall mean situations where because of flood, earthquake, or other disaster or emergency within the City of Rancho Cordova, the Commander determines that a form of emergency response over and above that contemplated by the Service Plan is required.

F. Timing of Payment; Late Fee. The City agrees to make monthly payments within thirty (30) days of invoice receipt. The County may assess a 10% late fee for payments received sixty (60) days or more delinquent.

G. Government Code Section 51350. In conformance with Government Code Section 51350 the County agrees to not charge the City any portion of the cost allocated in the A-87 Plan which are attributable to services made available to all portions of the County. In the course of negotiating the terms and conditions of this Agreement, the City and County have agreed to implement the provisions of Government Code Section 51350 as set forth in subsections (i)-(v) below.

i. Service Plan. The Service Plan each year sets forth all the direct and indirect costs that the County will charge to the City for law enforcement services during any fiscal year. The City will have a full and complete opportunity to review those costs and the methodology used in calculating them. Each Annual Service Plan shall be subject to negotiation and mutual agreement consistent with the provisions of Section 4 of this Agreement.

ii. City's Review of Methodology in Service Plan. In approving any Service Plan during the term of this Agreement, the City agrees and acknowledges that it has had a full and

complete opportunity to review the costs set forth in any such Service Plan, together with the methodology used in calculating them, and, based upon such review, is satisfied that such costs are appropriately charged by the County and paid by the City.

iii. *Legal Action Regarding Methodology.* The City shall have the right to challenge the legal validity of any direct or any indirect costs under any approved Service Plan (pursuant to Section 4 of this Agreement) charged by the County so long as such challenge is filed within one hundred eighty (180) days after the Service Plan goes into effect. The City may challenge the methodology in, the charges made under, and any payments made pursuant to the continuing Service Plan as not in compliance with law, including but not limited to Government Code section 51350.

iv. *Legal Action Regarding Services Not Received.* Nothing in this Section shall preclude the City from challenging any charge by the County for law enforcement services on the basis that the service for which the charge was assessed was not actually provided by the County.

v. *Limited to Contractual Relationship under Agreement.* The provisions of this Section are intended to be limited to the contractual relationship between the City and the County during the term of this Agreement only and shall not be construed so as to bind or otherwise limit the City with respect to any legal rights that it may seek to exercise under Government Code Section 51350 outside the scope of this Agreement or with any other Agreement the City may have with the County.

H. Actual Costs Less than Costs Paid by City. If at the end of the Service Plan quarter the County's costs were less than the costs paid by the City, the County shall adjust the next monthly billing to the City by the difference. If at the end of the Service Plan quarter the County's costs were more than the costs paid by the City, the County shall adjust the next monthly billing by the difference.

21. PENAL CODE SECTION 13823.95 COSTS AND BOOKING COSTS.

A. Penal Code Section 13823.95. Subject to Penal Code Section 13823.95, and any amendment thereto, the City shall be responsible for all costs charged pursuant to Penal Code Section 13823.95 (costs incurred by a qualified health care professional, hospital, or other emergency medical facility for the examination of the victim of a sexual assault under specified conditions) related to offenses alleged to have taken place in the City. These Penal Code Section 13823.95 charges shall be billed separately and represent costs to be paid by the City in excess of its obligations set forth in Sections 18 and 19, above. Such charges shall be paid by the City within thirty (30) days of the City's receipt of an invoice from the County.

B. Booking Costs. The City shall also be responsible for the payment of booking costs as set forth in the Service Plan. The City's responsibility to pay for booking costs shall be subject to, and comply with, State law related to booking costs. However, nothing in this Agreement shall be construed as preventing the City from seeking reimbursement for such booking

charges from the person arrested. In recognition of the cost to the City of paying booking charges to the County pursuant to this Agreement, the County and the Sheriff agree to take the following steps with respect to the subject of booking costs:

- i. *Support Reimbursement Efforts.* The County and the Sheriff will support any efforts by the City to seek legislation to provide for State reimbursement of booking charges paid by any city pursuant to a law enforcement services agreement with a county, and
- ii. *Cite and Release Policy.* The City of Rancho Cordova's Police Commander has the authority to implement what he deems in his reasonable discretion to be a prudent cite and release policy.

22. FINES, FORFEITURES AND MISCELLANEOUS REIMBURSEMENTS.

A. Fines and Forfeitures of Bail. Fines and forfeitures of bail pursuant to Penal Code Section 1463 *et seq.* resulting from services performed under this Agreement shall be distributed as though the employees performing services under this Agreement were employees of the City. Any reimbursement received by the County from any non-County funding sources for services charged to the City under this Agreement shall be credited to the City; less any mutually agreed upon County administrative costs directly associated with obtaining or processing the reimbursement.

B. Federal or State Grant Reimbursement. Any funds received by the County on behalf of the City or for the benefit of the City shall be credited to the City. The County will credit City with City's reasonable estimate of fair share of Byrne Grant funding or other Federal or State grant funding applied for and awarded to Sacramento County on behalf of the Rancho Cordova Police Department.

23. ASSET SEIZURES AND FORFEITURES.

A. Assets Seized within the City. When assets are seized in the City by or with the support of personnel performing services under this Agreement, and such assets are subsequently forfeited to the Sheriff, the forfeited assets shall be shared with the City, as set forth below, for purposes of augmenting law enforcement services within the City. The sharing and use of forfeited assets under this Section shall be subject to approval of the forfeiting agency.

B. Use of Assets to Augment Law Enforcement Services within the City. When assets are seized as set forth in Section 23(A), the Sheriff shall apply to the forfeiting agency for the return of assets to the County. In the application, the Sheriff shall specify the percentage of assets returned to the County that are proposed to be used to augment law enforcement services in the City. The City Manager may provide recommendations for the distribution of assets seized within the City. Prior to the submissions of any such applications, the Sheriff shall advise the City Manager of the distribution of assets that will be proposed in the application. The distribution proposed by the Sheriff shall be based upon applicable State and Federal guidelines pertaining to asset forfeitures, the provisions of this Section, and any applicable memorandum of understanding

between the City and the County. Assets that are returned to the County by the forfeiting agency with approval to be used to augment the City's law enforcement services shall be used by the City and the County solely for such purpose. If the forfeiting agency attaches specific conditions to the use of such assets, the City and the County shall comply with such conditions. The Sheriff and the City Manager shall determine the specific use to be made of such assets consistent with any conditions imposed by the forfeiting agency.

C. Seized within the City by Personnel Serving City. In those cases in which assets are seized within the City by personnel assigned to the City pursuant to this Agreement, without the involvement of other law enforcement personnel, and in which the seizure is the result solely of activities self-initiated by such personnel in response to a call for service within the City, the Sheriff shall apply to have those assets that are subject to distribution to the Sheriff, pursuant to Health and Safety Code Section 11489, to be used to augment the City's law enforcement services.

D. Seized within the City by Personnel Serving both City and County. In those cases where assets are seized within the City by both County personnel assigned to the City pursuant to this Agreement and other law enforcement personnel not so assigned, the Sheriff shall determine the appropriate percentage of the total forfeited assets that shall be proposed to be used to augment the City's law enforcement services. The Sheriff shall determine such percentage based upon the circumstances of the seizure and the pro rata involvement of the various personnel.

24. COMPLAINTS. County agrees to handle and respond to complaints regarding law enforcement service provided under this Agreement in a courteous and timely manner. Complaints shall be processed and appropriate records maintained consistent with applicable law and established Sheriff's Department procedures for addressing citizen complaints. Disclosure of information relative to complaints and any associated internal investigations shall be made only to the extent prescribed by applicable law. The City of Rancho Cordova through its City Manager and/or Commander shall be entitled to information relative to complaints, and any associated internal investigations regarding services performed under this Agreement to the extent permissible by law, as well as action taken and disposition dates.

25. ENHANCED SERVICES OR SPECIALIZED EQUIPMENT.

A. Request by City for Enhanced Law Enforcement Services. At the written request of the City Manager, the Sheriff, at his/her sole discretion, may provide, consistent with the procedures set forth in this Section, law enforcement services within the City in addition to those contemplated in the Service Plan ("Enhanced Law Enforcement Services"). If the Sheriff determines that it is appropriate to provide such Enhanced Law Enforcement Services and there is sufficient staffing available, the type, time and place of such Enhanced Law Enforcement Services shall be agreed upon by the City Manager and the Sheriff.

B. Cost of Enhanced Law Enforcement Services. The Sheriff shall determine the personnel and equipment required to provide such Enhanced Law Enforcement Services and the budgeted cost for such Enhanced Law Enforcement Services. Upon the written concurrence of the City Manager and the County Executive as to this budgeted cost, the Sheriff may proceed to

provide such Enhanced Law Enforcement Services and the City shall pay the cost of such Enhanced Law Enforcement Services as agreed to by the City Manager.

C. Invoice and Payment of Enhanced Law Enforcement Services. The County shall submit a separate invoice or invoices for such Enhanced Law Enforcement Services. Such invoice or invoices shall be due and payable within thirty (30) days of receipt by the City.

D. Special Equipment. If, during the term of this Agreement, items of special equipment ("Special Equipment") are necessary to support Enhanced Law Enforcement Services within the City that fall outside the services set forth in the Service Plan, the City may furnish such Special Equipment or authorize the County to obtain such Special Equipment. In either case, all costs associated with providing and maintaining such Special Equipment shall be borne by the City. Any such Special Equipment shall meet applicable County specifications. Title to any Special Equipment purchased pursuant to this provision shall remain vested with the City. If the City elects not to provide Special Equipment, the County shall be authorized to modify or discontinue the performance of Enhanced Law Enforcement Services for which the Special Equipment is necessary.

26. TERMINATION.

A. Termination Without Cause. Either Party may terminate this Agreement for any reason and without cause by providing fifteen (15) months prior written notice to the other Party.

B. Termination due to Breach. If the County fails to perform a material element of this Agreement, and further fails to correct such breach after being given a written notice specifically describing the breach and a reasonable opportunity to cure, the City shall be entitled to terminate this Agreement without further cause upon not less than ninety (90) days prior written notice to the County.

C. Termination for Lack of Reconciliation Payment. If any undisputed reconciliation payment required to be made by either Party pursuant to Sections 19 and 20 is not received by the Party to whom it is due within the prescribed time, and the defaulting Party fails to cure such breach by making the undisputed reconciliation payment within fifteen (15) business days after receipt of a delinquency notice from the other Party, the Party to whom the undisputed payment is owed shall be entitled to terminate this Agreement without further cause upon not less than ninety (90) days prior written notice to the other Party.

D. Payments During Notice Period. In the event of the termination of the Agreement pursuant to this Section, the City shall pay the County for all costs of services rendered through and until the effective date of termination.

E. Transition Plan. In the event that a notice of intent to terminate the Agreement is given, the City and Sheriff will negotiate, in good faith, a transition plan which will provide an orderly transition of service to maintain the same level of service and equipment during the remainder of the term.

F. Hiring of Additional Law Enforcement Officers. If either Party provides notice of its intent to terminate this Agreement pursuant to this Section, after such notice of termination, the City shall have the right to hire law enforcement officers and to otherwise augment law enforcement services.

G. Police Reports and Files. Upon termination of the Agreement, the County shall give the City any and all Police Reports and other activity reports to the extent permitted by law. Whenever possible the reports and logs shall be provided in a digital format usable by the City; the City shall pay the County all reasonable expenses to duplicate these records.

H. Surplus Equipment and Supplies. The County shall give the City the right of first refusal to acquire surplus equipment and supplies used in this contract to include but limited to: office furnishings, vehicles and equipment installed in such vehicles and personal equipment for officers including, but not limited to, guns, vests, uniforms, communications gear, utility belts and similar safety equipment.

27. ADMINISTRATION. The City Manager shall administer this Agreement on behalf of the City and the Sheriff shall administer this Agreement on behalf of the County.

28. AUDIT.

A. Keeping of Records. The County shall maintain adequate financial records during the term of this Agreement to document its charges to the City, and report to the City in a manner acceptable to the City. Records for each fiscal year during the term of this Agreement shall be maintained by the County for a three (3) year period after the City's receipt of the reconciliation for that fiscal year.

B. Access to Records. County shall provide free access to the representatives of City, or its designees, at reasonable times, to all records relating to performance of this Agreement. The City shall have the right to examine and obtain an independent audit of all records relating to performance of this Agreement of the County at any reasonable time and as often as the City desires. County shall permit City to make transcripts there from as necessary, and shall allow inspection of all work, data, documents, proceedings, and activities related to this Agreement. The City shall have the unrestricted right to Audit the County's records related to the Agreement.

C. Audit by State Auditor. Pursuant to Government Code Section 8546.7, the City and the County shall be subject to examination and audit by the State Auditor for a period of three (3) years after final payment by the City to the County pursuant to this Agreement. The City and the County shall retain all records relating to performance of this Agreement for this three (3) year period, except that records pertaining to any audit then in progress, or any claims or litigation, shall be retained beyond such three (3) year period until final resolution of such audit, claim or litigation.

29. INDEMNIFICATION. The County and its officers, agents and employees shall not be deemed to have assumed any liability for the negligence or other act or omission of City or any of its officers, agents or employees, for any dangerous or defective condition of any public street or

work or property of the City, or for any illegality or unconstitutionality of the City's ordinances. The City shall indemnify and hold the County and its officers, agents, employees and independent contractors harmless from any claim or liability whatsoever, based or asserted upon the condition of any public street or work or property of the City, upon the illegality or unconstitutionality of any City ordinances, or upon any act or omission of the City or its officers, agents, employees subcontractors and independent contractors related to this Agreement, for property damage, bodily injury or death or any other element of damage of any kind or nature, and the City shall defend at its expense including attorney fees, the County and its officers, agents, employees and independent contractors in any legal action or claim of any kind based upon such condition of any such public street or work or property, such alleged illegality or unconstitutionality of a City ordinance, or such alleged acts or omissions. With respect to public streets, works or property, City and County agree that nothing in this Section is intended to require City to indemnify and hold harmless the County for any claim or liability arising prior to the incorporation of City on July 1, 2003.

County shall indemnify and hold the City and its officers, agents, employees and independent contractors harmless from and against any loss, damage, claim or liability whatsoever, based or asserted upon any act or omission of the County or its officers, agents, employees, subcontractors and independent contractors related to this Agreement, for property damage, bodily injury or death or any other element of damage of any kind or nature, and the County shall indemnify and defend at its expense, including attorney fees, the City and its officers, agents, employees and independent contractors in any legal action or claim of any kind based upon such alleged acts or omissions.

30. INSURANCE. Parties acknowledge that County is a self-insured entity. County has and shall maintain during the term of this Agreement insurance coverage for worker's compensation, general commercial and automobile liability, and professional liability. County shall provide City with certificates of self-insurance, or other documentation, which details the scope, limits, and forms of County's self-insurance coverage. County agrees to provide City with written notification of any changes in coverage applicable to this Agreement and shall do so within thirty (30) days of the change or within ten (10) days in the event the change results in the termination of coverage(s) applicable to this Agreement. In the event County is unable to maintain insurance coverage(s) applicable to this Agreement, City shall have the right to terminate this Agreement.

31. ASSIGNMENT. Neither Party hereto shall assign, subcontract, or transfer any interest in this Agreement, or any duty hereunder, without the prior written consent of the other Party, and no assignment shall be of any force or effect whatsoever unless and until the other party furnishes such written consent. Because of the unique nature of the services contemplated by this Agreement, consent of either Party may be withheld by either Party, within that Party's sole discretion, whether deemed reasonable or not.

32. AMENDMENTS. This Agreement may be modified or amended, or any of its provisions waived, only by a subsequent written agreement, approved by the Sacramento County Board of

Supervisors and the Rancho Cordova City Council and executed by each of the Parties hereto, which amendment shall then be attached to this Agreement and become an integrated part of this Agreement.

33. INTEGRATION. This Agreement and the subjects addressed herein supersede all prior negotiations, representations or agreements, oral or written, which may be related to the subject matter of this Agreement, including any "interim" agreements that the parties may have entered into.

34. CONSTRUCTION AND INTERPRETATION. It is agreed and acknowledged by the Parties hereto that the provisions of this Agreement have been arrived at through negotiation, and that each of the Parties has had a full and fair opportunity to revise the provisions of this Agreement and to have such provisions reviewed by legal counsel. Therefore, the normal rule of construction that any ambiguities are to be resolved against the drafting Party shall not apply in construing or interpreting this Agreement.

35. WAIVER. The waiver, at any time by any Party, of any of its right with respect to a default or other matter arising in connection with this Agreement, shall not be deemed a waiver with respect to any subsequent default or other matter.

36. SEVERABILITY. The invalidity, illegality, or unenforceability of any provision of this Agreement shall, at the option of either Party, render the other provisions unenforceable, invalid or illegal, provided that such invalidity materially affects the respective rights and obligations of the parties.

37. SUCCESSORS AND ASSIGNS. This Agreement shall bind and inure to the benefit of the respective successors and assigns of the Parties hereto, provided that the required written consent has been obtained pursuant to Section 31 above.

38. NOTICES. Any notice, demand, request, consent, or approval that either Party hereto may, or is required to, give the other shall be in writing and shall be deemed to have been received three (3) days after deposited in the United States mail, first class postage prepaid, and addressed as follows:

TO COUNTY:

Sacramento County Sheriff
711 G Street
Sacramento, CA 95814

TO CITY:

City Manager
City of Rancho Cordova
2729 Prospect Park Drive
Rancho Cordova, CA 95670

Either Party hereto shall have the right to serve any notice by personal delivery, and change the address at which it will receive such communications by giving fifteen (15) days advance notice to the other party.

39. DISPUTE RESOLUTION. Prior to initiating any legal proceedings with respect to the performance of this Agreement, the Parties shall first engage in a good faith effort to resolve any claims, disputes, or other matters in question between them by mediation. The costs of the mediation shall be borne equally between the parties and shall be held in Sacramento, California.


IN WITNESS WHEREOF, the parties hereto have executed this Agreement the day of the year first written above.

CITY OF RANCHO CORDOVA

CONTRACTOR



Ted A. Gaebler, City Manager

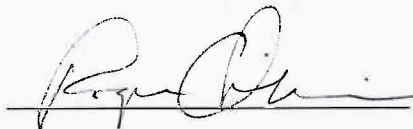


Chair of the Board of Supervisors of
Sacramento County, California

Date: 7-28-10

Date: 8/5/10

Attest:

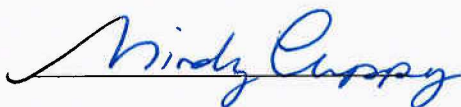

City Clerk

Date: 7-28-10

Approved as to Form:



Adam Lindgren, City Attorney

Date: 7/28/10

Agreement for Law Enforcement Services between
the County of Sacramento and the City of Rancho Cordova

Contract: 91-2010
Page 26 of 29

ATTACHMENT A

Goals and Performance Measures

City Goals for Police Services

- 1 Ensuring Order and Civility in Public Places
- 2 Reduction of Crime and Victimization
- 3 Holding Offenders Accountable
- 4 Efficient and Effective Use of the (Operational and Financial)
- 5 Using Authority and Force Fairly and Effectively
- 6 Quality Service/Customer Satisfaction

Performance Measures for Each Goal

Ensuring Order and Civility in Public Places

- Neighborhood revitalization activities (code enforcement, Weed & Seed grant, POP projects, changes in property values)*
- Traffic Safety
 - Accident rates; fatal, injury and non-injury
 - Traffic citations
 - Traffic calming measures
 - Special program (DUI, seatbelt enforcement, child restraint)
- School safety*
 - Reported crimes in schools
 - Public perception of safety in schools
 - Special programs (gang education, youth mentoring)
- Park Safety
 - Usage of space
 - Reported crime in parks
 - Public perception of safety in parks

Reduction of Crime and Victimization

- Part 1 and Part 2 crime rates per capita; citywide, by beats, and neighborhoods
- Reporting of crime, and fear of crime; use of alternative measures such as victimization, fear level, domestic violence, and public health surveys)*
- Reduction in repeat calls for service (by category and specific locations)
- Crime prevention initiatives (measuring crime reduction, target hardening programs)*
- Crime Prevention Through Environmental Design (CPTED)*

Holding Offenders Accountable

- Arrest data – felony and misdemeanor
- Filing rates*
- Conviction rates*
- Clearance rates for crime category
- Gang related enforcement/court and probation conditions
- Parole and probation searches and arrests
- Diversion programs (drug courts, family violence treatment programs, etc.)*

Efficient and Effective Use of the (Operational and Financial)

- Response time to emergency (life threatening and crimes in progress) calls for service
- Response time to non-emergency calls for service
- Alternative methods of service delivery
 - Civilian employees
 - Volunteers
 - Self-reporting (Internet, mail)
 - Telephonic response
 - Referrals
- Percentage of discretionary patrol time available*
- Resources used for repeat calls for service (by type and location – such as false alarms, domestic violence, chronic nuisances, etc.)*
- Financial accountability
- Meeting budget goals of overtime management
- Risk management (vehicle accident rates, lawsuits)*
- Problem-solving initiatives*
- Community goals (community engagement in goals setting, beat meetings)*
- Formal program evaluations*

Using Authority and Force Fairly and Effectively

- Use of force rates (officer involved shootings, less than lethal force, physical force)
- Complaints related to force and abuse of authority
- Other citizen complaints
- Officer initiated activity levels (vehicle stops, suspicious person stops)
- Confidence/trust levels between community and police department*
- Racial profiling data*
- Pursuit analysis

Quality Service/Customer Satisfaction

- Customer satisfaction surveys*
- Service related complaints
- Feedback systems regarding public perceptions
- Community participation in problem identification and solutions*
- Accessibility

*Denotes measures that are non-traditional or not commonly employed by police agencies.

1468949.1

**RETROACTIVE REVENUE CONTRACT FOR LAW ENFORCEMENT SERVICES
WITH THE CITY OF RANCHO CORDOVA FOR THE PERIOD JULY 1, 2010
THROUGH JUNE 30, 2012 – SERVICE PLAN**

WHEREAS, the City of Rancho Cordova desires to contract with the County of Sacramento for law enforcement services to be provided by the Sacramento Sheriff's Department

NOW, THEREFORE, authorize the Sheriff, or his designee, and the County Executive to approve each subsequent annual Service Plan adopted by the Rancho Cordova City Council, and direct the Office of Budget and Debt Management to make all necessary adjustments to the Sheriff's Department Budget for Fiscal Year 2010-11.

On a motion by Supervisor Yee, seconded by Supervisor MacGlashan, the foregoing Resolution was passed and adopted by the Board of Supervisors of the County of Sacramento, State of California this 10th day of August, 2010, by the following vote, to wit:

AYES:	Supervisors,	MacGlashan, Yee, Peters, Dickinson
NOES:	Supervisors,	None
ABSENT:	Supervisors,	Nottoli
ABSTAIN:	Supervisors,	None



In accordance with Section 25103 of the Government Code of the State of California a copy of the document has been delivered to the Chairman of the Board of Supervisors, County of Sacramento on 8/10/10

By

T. Rodriguez
Deputy Clerk, Board of Supervisors

Roger Dickinson
Chair of the Board of Supervisors
of Sacramento County, California

FILED
BOARD OF SUPERVISORS

AUG 10 2010

By Cynthia Lee
CLERK OF THE BOARD

ATTEST:

Cynthia Lee
Clerk, Board of Supervisors

The foregoing is a correct copy of a resolution adopted by the Board of Supervisors, Sacramento County, California

on 8/10/10

Dated 8/10/10
Clerk, Board of Supervisors

By T. Rodriguez
Deputy Clerk

RETROACTIVE REVENUE CONTRACT FOR LAW ENFORCEMENT SERVICES WITH
THE CITY OF RANCHO CORDOVA FOR THE PERIOD JULY 1, 2010 THROUGH
JUNE 30, 2012

WHEREAS, the City of Rancho Cordova desires to contract with the County of Sacramento for law enforcement services to be provided by the Sacramento Sheriff's Department

BE IT RESOLVED AND ORDERED that the Chair of the Board of Supervisors is hereby authorized to execute a Contract for Law Enforcement Services, on behalf of the COUNTY OF SACRAMENTO, a political subdivision of the State of California, with the CITY OF RANCHO CORDOVA and to do and perform everything necessary to carry out the purpose of this Resolution.

On a motion by Supervisor Yee, seconded by Supervisor MacGlashan, the foregoing Resolution was passed and adopted by the Board of Supervisors of the County of Sacramento, State of California, this 10th day of August, 2010, by the following vote, to wit:

AYES:	Supervisors,	MacGlashan, Yee, Peters, Dickinson
NOES:	Supervisors,	None
ABSENT:	Supervisors,	Nottoli
ABSTAIN:	Supervisors,	None



In accordance with Section 25103 of the Government Code of the State of California a copy of the document has been delivered to the Chairman of the Board of Supervisors, County of Sacramento on 8/10/10

By V. Rodgers
Deputy Clerk, Board of Supervisors

Roger Dickinson
Chair of the Board of Supervisors
of Sacramento County, California

FILED
BOARD OF SUPERVISORS

AUG 10 2010

BY Cyndi Lee
CLERK OF THE BOARD

ATTEST:

Cyndi Lee
Clerk, Board of Supervisors

The foregoing is a correct copy of a resolution adopted by the Board of Supervisors, Sacramento County, California

on 8/10/10
Dated 8/10/10
By V. Rodgers
Deputy Clerk

ITEM 16.11.

Internal Services Agency

Department of Personnel Services

Risk and Loss Control Office

Steven B. Page, Manager



County of Sacramento

ATTACHMENT 2

Steven C. Szalay, Interim County Executive

Mark Norris, Agency Administrator

David Devine, Department Director

August 13, 2010

City Manager's Office
City of Rancho Cordova
2729 Prospect Park Dr.
Rancho Cordova, CA 95670

Attention: Stacy Delaney, CPS/CAP Administrative Assistant

Re: Law Enforcement Services

**COUNTY OF SACRAMENTO
SELF-INSURANCE CERTIFICATION**

Dear Stacey,

Please accept this letter as certification that the Self-Insurance Program of the County of Sacramento adequately protects against liability arising from activities related to the Sacramento County Sheriff's Department contract for law enforcement services between the County of Sacramento and the City of Rancho Cordova, contract 91-2010, to provide municipal law enforcement services within the corporate limits of the city.

This certificate is valid from July 1, 2010 to July 1, 2011 and is renewable annually thereafter..

Sincerely,

A handwritten signature in black ink, appearing to read "Paul Night for", is written over the printed name of Steven Page.

Steven Page, Manager
Risk and Loss Control Division

cc: Nancy Gust, Sheriff's Department, Mail Code 04-293

City of Rancho Cordova Contract Transmittal Form

1. Contract Title/Service to be Provided: Law Enforcement Services
2. Contractor/Company Name: County of Sacramento
3. Date of Council Meeting Approval (if applicable): 7/19/10
OR check box if this is a City Manager Approved Contract: ☐
4. Is this an Amendment to an existing contract? No ☒ Yes ☐ Original Contract # and expiration date: 96-2007, 6/30/2010
5. Fixed Contract Amount or Not to Exceed Amount: \$15,200,000.00 for FY 2010-11

Fill out Numbers 1 through 5 and submit to Clerk's Office via email at agenda@cityofranhocordova.org for assignment of Contract Number & Resolution Number (if needed). The form will be returned to you via email with the assigned numbers.

6. Expiration Date of Contract (**REQUIRED** – use an expected date if actual date unknown): 6/30/2012
7. W-9 on File with Finance for Contractor: ☒ or attached ☐ Is contractor a sole proprietorship? Yes ☐
8. Attachments:
 - Insurance with endorsement ☒ Amounts required by contract ☐
OR waived/changed by Risk Manager ☐ If change, list changes:
 - Bond or developer guarantee as required by the Contract is attached ☐ **OR** not required ☐
9. Budget Expense Account Number for Contract:
 Project No.: N/A
- 10.

Finance Director review not required – total does not exceed \$5,000 & budget is available.
 Department Head initial: ➡ _____

11.

City Attorney review not required -- no substantive changes to standard contract.
 Department Head initial: ➡ JC _____

OR

City Attorney review completed ☐ (City Attorney must have received and completed review of redlined version of standard contract with all attachments. Only the redline changes are reviewed.)

12. Contract Executed by Contractor/Service Provider: ☐

13. ➡ Department Head sign-off: Joe Chinn _____

14. Explain this contract's purpose, cost & expected completion: Law Enforcement Services between the County of Sacramento and the City of Rancho Cordova. Contract will end June 30, 2012.

15. City Clerk's Office to obtain - Finance Director/Risk Manager sign-off: ➡ _____

**FOURTH AMENDMENT TO AGREEMENT FOR LAW ENFORCEMENT
SERVICES BETWEEN THE COUNTY OF SACRAMENTO AND
THE CITY OF RANCHO CORDOVA**

This Fourth Amendment to the Agreement for Law Enforcement Services ("**Fourth Amendment**") dated as of June ____ 2023, is entered into by and between the County of Sacramento, a political subdivision of the State of California ("County"), and the City of Rancho Cordova, a municipal corporation organized and existing under the laws of the State of California ("City"). City and County are hereinafter referred to collectively as the "Parties."

RECITALS

WHEREAS, the City of Rancho Cordova incorporated on July 1, 2003; and

WHEREAS, pursuant to Government Code section 57384, the County continued to provide law enforcement services to the City for the remainder of fiscal year 2003/2004; and

WHEREAS, on July 1, 2004, City and County entered into an agreement for continued law enforcement services for three (3) years; and

WHEREAS, the Parties entered into a subsequent three (3) year agreement on July 1, 2007, which was automatically renewed for an additional three (3) years. The City and County agreed to terminate the 2007 agreement and enter into a new agreement; and

WHEREAS, effective July 1, 2010, the Parties entered into the new Agreement for Law Enforcement Services ("Agreement"). The Agreement had a three (3) year term ending on June 30, 2012, with a one (1) year extension option, which was exercised by the City, to a termination date of June 30, 2013; and

WHEREAS, effective July 1, 2013, the Parties entered into the First Amendment to the Agreement for Law Enforcement Services ("First Amendment") to extend the term of the Agreement three (3) years term, to a new termination date of June 30, 2016; and

WHEREAS, effective July 1, 2016, the Parties entered into the Second Amendment to the Agreement for Law Enforcement Services ("Second Amendment") to extend the term of the Agreement for an additional five (5) years to a new termination date of June 30, 2021; and

WHEREAS, effective July 1, 2021, the Parties entered into the Third Amendment to the Agreement for Law Enforcement Services ("Third Amendment") to extend the term of the Agreement for an additional two (2) years to a new termination date of June 30, 2023; and

WHEREAS, the Parties now desire to enter into this Fourth Amendment to the Agreement for Law Enforcement Services ("Fourth Amendment") to extend the term of the Agreement for an additional three (3) years to a new termination date of June 30, 2026.

NOW, THEREFORE, in consideration of the mutual promises, conditions and covenants hereinafter set forth, the City and the County hereby agree as follows:

Section 1. TERM. The term of the Agreement is hereby extended to June 30, 2026. Section 3, 'TERM,' Subsection A, "Effective Date and Term," is hereby amended to read as follows:

A. **Effective Date and Term.** This Agreement shall be effective July 1, 2010, and shall continue in force until June 30, 2026, unless terminated earlier pursuant to Section 26 below. The City's obligation to compensate the County for services rendered under this Agreement as set forth in Section 19 and 20 hereof, and the Parties' indemnification obligation set forth in Section 29 hereof shall survive the termination and/or expiration of this Agreement.

Section 2. All other provisions under the Agreement shall remain in full force and effect.

NOW THEREFORE, the Parties have executed this Fourth Amendment as of the date first written above.

CITY OF RANCHO CORDOVA

COUNTY

Micah Runner, City Manager

Date: _____

Rich Desmond, Chair of the Board of
Supervisors, California

Date: _____

Attest:

Stacy Leitner, City Clerk

Date: _____

Approved as to form:

Adam U. Lindgren, City Attorney

Date: _____

ITEM 16.11.

ATTACHMENT 3

Sacramento County Sheriff's Office
 Rancho Cordova Police Department
 Contract Law Enforcement Budget & Staffing Plan
 For Fiscal Year 2023/2024
 Draft- 2 Additional Motor Officers

Item	Fiscal Year 2023/2024			Notes	Fiscal Year 2022/2023		
	Proposed Budget	Proposed Incr (Decr)	Percent Change		Proposed Budget		
Total Personnel Costs	23,700,533	\$2,530,794	11.95%	1	\$21,169,739		
Services & Supplies							
Vehicles	1,338,859	89,552	7.17%	2	1,249,307		
Other Services & Supplies	2,323,531	258,117	12.50%	2	2,065,414		
Total Services & Supplies	\$ 3,662,390	\$ 347,669	10.49%		\$ 3,314,721		
Grants							
Overtime	82,000				82,000		
Service & Supplies					-		
Equipment					-		
Reimbursements	(82,000)			4	(82,000)		
Total Grants	\$ -	\$ -			\$ -		
Support Services, Allocated Services, & Credits	\$ 2,760,220	\$ 661,326	31.51%	3	\$ 2,098,894		
Total Ongoing Costs	\$ 30,123,143	\$ 3,539,789	13.32%		\$ 26,583,354		
Reimbursements							
SRO Position	(252,026)	(7,583)	3.10%		(244,443)		
Building Share Costs	(80,000)	-			(80,000)		
Total Reimbursements	\$ (332,026)	\$ (7,583)	2.34%		\$ (324,443)	\$ -	
TOTAL SERVICE PLAN COSTS	\$ 29,791,117	\$ 3,532,206	13.45%		\$ 26,258,911		

Personnel Allocation Summary	FY 2023/2024								
	SHARED (60%)			DISTINCT			TOTAL		
	Auth	Vacant	Filled	Auth	Vacant	Filled	Auth	Vacant	Filled
Sworn Positions									
Captain	1		1				1		1
Lieutenant ~ Asst. Chief	1		1	1		1	2		2
Lieutenant	3		3				3		3
Sergeant	2		2	9		9	11		11
Deputy Sheriff	3		3	50		50	53		53
Total Sworn Positions	10		10	60		60	70		70
Total Sworn Positions Allocated to RCPD	6.0		6.0	60.0		60.0	66.0		66.0
Non-Sworn Positions									
Sheriff's Record Officer II	2		2				2		2
Sheriff's Record Officer I	5		5	3		3	8		8
Community Services Officer II				4	1	3	4	1	3
Community Services Officer I					1	(1)		1	(1)
Senior Office Assistant (Confidential)									
Total Non-Sworn Positions	7		7	7		5	14		12
Total Non-Sworn Positions Allocated to RCPD	4.2		4.2	7.0	2.0	5.0	11.2	2.0	9.2
Total Positions	17		17	67	2	65	84	2	82
Total Positions Allocated to RCPD	10.2		10.2	67.0	2.0	65.0	77.2	2.0	75.2

Vehicle Allocation	RCPD Shared (60%)			RCPD Distinct (100%)			FY 23/24 RCPD Total		
Marked Motorcycles - Class 101				9.0		9.0			
Sedan (Parking Enforcement) - Class 110									
Marked Patrol Cars - Class 122	3.0		28.0	31.0		31.0	3.0		29.0
Unmarked Cars - Class 124	4.0		11.0	15.0		15.0	5.0		10.0
1/2 Ton Truck - Class 132			1.0	1.0		1.0			1.0
3/4 Ton Truck - Class 135									
3/4 Ton Truck 4X4 - Class 140			1.0	1.0		1.0			1.0
Mini-Van (Equipment/CPS) - Class 150	1.0		2.0	3.0		3.0	1.0		2.0
Sport Utility - Class 154			3.0	3.0		3.0			2.0
Total Vehicles	8.0		55.0	63.0		63.0	9.0		54.0
Total Vehicles Allocated to RCPD	4.8		55.0	59.8		59.8	5.4		54.0

ITEM 16.11.

ATTACHMENT 3

**Sacramento County Sheriff's Office
Rancho Cordova Police Department
Contract Law Enforcement Budget Detail
For Fiscal Year 2023/2024**

Draft- 2 Additional Motor Officers

Account Nbr	Account Name	FY 23/24 Proposed Budget	FY 22/23 Budget	Final Budget Incr (Decr) Over Prior Year
-------------	--------------	-----------------------------	-----------------	--

Salaries & Benefits				
10111000	Regular Employees	11,260,900	9,794,615	1,466,285
10112100	Salaries & Wages - Extra Help	243,322	214,125	29,197
10113200	Salaries & Wages - Time/One Half - Over Time	1,075,090	1,070,501	4,589
10114100	Salaries & Wages - Premium Pay	29,730	25,183	4,547
10114300	Allowances	82,320	71,200	11,120
10115100	Holiday In Lieu Pay	456,158	409,407	46,751
10121000	Retirement - Employer Cost	8,182,912	7,439,078	743,834
10121300	Retire Health Costs	50,180	48,880	1,300
10121400	401A Plan	9,621	8,443	1,178
10122000	Oasdhi - Employer Cost	896,539	793,928	102,611
10123000	Group Ins - Employer Cost	1,342,960	1,244,186	98,773
60654100	Personnel Svc	70,801	50,193	20,609
	Total Salaries & Benefits	23,700,533	21,169,739	2,530,794

Services & Supplies				
20200500	Advertising/Legal Notices	1,700	1,700	-
20202200	Books/Periodical Supply	600	600	-
20203500	Education & Training Service	45,950	45,950	-
20203800	Employee Recognition	2,900	6,500	(3,600)
20203805	Food Purchases/Services	1,500	-	1,500
20205200	Insurance Premiums	1,971,590	1,685,479	286,111
20206100	Membership Dues	800	800	-
20207600	Office Supplies	20,468	20,468	-
20208100	Postal Services	1,000	1,000	-
20208500	Printing Services	4,000	4,000	-
20219700	Telephone Service	2,200	27,600	(25,400)
20220500	Automotive Maintenance Service	4,000	4,000	-
20222600	Expendable Tools	2,050	2,050	-
20222700	Cell phone/Pager	58,541	37,441	21,100
20223200	Fire/Crash/Rescue Supplies	4,000	4,000	-
20226100	Office Equipment Maintenance Service	300	300	-
20226200	Office Equipment Maintenance Supplies	4,000	4,000	-
20227200	Radio/Electronic Maintenance Supplies	8,821	14,286	(5,465)
20227500	Rent/Leases Equipment	13,200	9,600	3,600
20229100	Other Equipment Maintenance Service	1,000	1,000	-
20229200	Other Equipment Maintenance Supplies	1,000	1,000	-
20231400	Clothing/Personal Supplies	11,386	11,386	-
20233200	Food/Catering Supplies	2,000	1,835	165
20235100	Laundry/Dry Cleaning Service	2,600	600	2,000
20244300	Medical Service	2,000	2,000	-

ITEM 16.11.

ATTACHMENT 3

Sacramento County Sheriff's Office
 Rancho Cordova Police Department
 Contract Law Enforcement Budget Detail
 For Fiscal Year 2023/2024

Draft- 2 Additional Motor Officers

Account Nbr	Account Name	FY 23/24 Proposed Budget	FY 22/23 Budget	Final Budget Incr (Decr) Over Prior Year
2024400	Laboratory (Medical) Supplies	12,000	10,000	2,000
20259100	Other Prof Serv	3,465	-	3,465
20281100	Data Processing Services	4,565	4,565	-
20281200	Data Processing Supplies	31,000	31,000	-
20286100	Unclassed Expense (Sheriff/Da)	1,100	1,100	-
20289800	Other Operating Expense - Supplies	35,711	35,711	-
20289900	Other Operating Expense - Services	6,000	6,000	-
20292100	GS Printing Services	2,000	2,000	-
20292200	GS Mail/Postage Charges	1,300	1,300	-
20292800	GS Equipment Rental - Light	1,060,147	980,345	79,802
20293800	GS Equipment Fuel - Light	278,712	268,962	9,750
20294000	Fuel Usage Voyager (Motor Units)	15,200	15,200	-
20298700	Gs Telephone Services	-	27,359	(27,359)
20298900	Tele Instal	34,451	34,451	-
20291700	Alarm Serv	9,133	9,133	-
	Total Services & Supplies	3,662,390	3,314,721	347,669

Grants				
	OTS Traffic			
10113200	Salaries & Wages - Time/One Half - Over Time	82,000	82,000	-
20289800	Other Operating Expense - Supplies	-	-	-
43430110	Equipment	-	-	-
95956900	Rev - State Aid Other Misc.	(82,000)	(82,000)	-
	Total Grants	-	-	-

Intrafund Charges				
60657100	Support Services	2,753,834	2,092,508	661,326
60657100	Cal-ID Cost Share	6,386	6,386	
	Total Intrafund Charges	2,760,220	2,098,894	661,326
	Total Expenditures	30,123,143	26,583,354	3,539,789

ITEM 16.11.

ATTACHMENT 3

Sacramento County Sheriff's Office

Rancho Cordova Police Department

Notes for Contract Law Enforcement Budget & Staffing Plan

For Fiscal Year 2023/2024

Draft- 2 Additional Motor Officers

Notes

1 Salary Costs

- FY23/24 increases per labor agreements: LEMA ~ COLA 4% , DSA ~ COLA 4%+ Equity 2.5%; Non-Sworn ~ COLA 4%
- Effective June 19, 2022, permanent employees who reach ten years of full-time service shall receive a 2.5% differential.
- FY23/24 Two new additional Motor Deputies added to Salary Costs

2 Other Services & Supplies

- 20205200 - The budgeted insurance premium is calculated by County Risk Management and outside actuaries based on prior year loss experience. The amount budgeted for FY23/24 was **\$1,971,590** (WC \$1,286,457 + Liability \$685,133). These estimates indicate a 29% to 32% overall increase over last year. Factors affecting the increase are cited as the aging workforce, medical cost inflation, and increased severity of workplace injuries. The WC experience rating modification factor is increasing from 215% to 246%, which is a reflection of the losses experienced by the County and other entities covered within the program over the past seven years.

3 Support Services, Allocated Services & Credits

Units are based on a 3 year average of the 3 most recent fiscal years and the estimated current year end. All costs are based on FY21/22 actuals as that was the last complete fiscal year at time of budget preparation. These cost will stay static for the 2 year budget cycle [FY23/24 & FY24/25]. The increased Communications costs is due to and increase in overall Bureau costs as well as the expiration of one time revenue offsets. Rancho Cordova's percent of overall CAD events has also increased from 12.33% to 13.14% driving RCPD cost share higher.

4 OTS Grants

- The \$82,000 received is now one grant OTS funding traffic (STEP) safety only.

ITEM 16.11.

ATTACHMENT 3

Sacramento County Sheriff's Office
Rancho Cordova Police Department
Contract Law Enforcement Budget - Annual Personnel Costs
For Fiscal Year 2023/2024
Draft - 2 Additional Motor Officers

|--|

ITEM 16.11.

ATTACHMENT 3

Sacramento County Sheriff's Office
 Rancho Cordova Police Department
 Annual Vehicle Costs
 For Fiscal Year 2023/2024
 Draft- 2 Additional Motor Officers

Cost Center	Vehicle Type	Vehicle Description	Vehicle #	Veh Count	RC Share	Fixed Costs	VARIABLE COST			One Time Purchase and Build-Out	Total Cost
							Rate per Mile	Estimated Mileage	Total Variable		
7407478900	101	Motorcycle	101002	1	1	10,975	-	-	-		10,975
7407478900	101	Motorcycle	101003	1	1	10,975	-	-	-		10,975
7407478900	101	Motorcycle	101004	1	1	10,975	-	-	-		10,975
7407478900	101	Motorcycle	101300	1	1	10,975	-	-	-		10,975
7407478900	101	Motorcycle	101001	1	1	10,975	-	-	-		10,975
7407478900	101	Motorcycle	101500	1	1	10,975	-	-	-		10,975
7407478900	101	Motorcycle	101501	1	1	10,975	-	-	-		10,975
7407478900	101	Motorcycle	101502	1	1	10,975	-	-	-		10,975
7407478900	101	Motorcycle	101503	1	1	10,975	-	-	-		10,975
101 Total				9	9	98,775			-		98,775
7407478100	122	Sheriff's Patrol Car	122012	1	1	25,937	0.28	24,000	6,720		32,657
7407478100	122	Sheriff's Patrol Car	122016	1	1	25,937	0.28	24,000	6,720		32,657
7407478100	122	Sheriff's Patrol Car	122023	1	1	25,937	0.28	24,000	6,720		32,657
7407478100	122	Sheriff's Patrol Car	122108	1	1	25,937	0.28	24,000	6,720		32,657
7407478100	122	Sheriff's Patrol Car	122121	1	1	25,937	0.28	24,000	6,720		32,657
7407478702	122	Sheriff's Patrol Car	122122	1	1	25,937	0.28	24,000	6,720		32,657
7407478100	122	Sheriff's Patrol Car	122124	1	1	25,937	0.28	24,000	6,720		32,657
7407478121	122	Sheriff's Patrol Car	122131	1	1	25,937	0.28	24,000	6,720		32,657
7407478100	122	Sheriff's Patrol Car	122139	1	1	25,937	0.28	24,000	6,720		32,657
7407478100	122	Sheriff's Patrol Car	122147	1	1	25,937	0.28	24,000	6,720		32,657
7407478100	122	Sheriff's Patrol Car	122212	1	1	25,937	0.28	24,000	6,720		32,657
7407478100	122	Sheriff's Patrol Car	122213	1	1	25,937	0.28	24,000	6,720		32,657
7407478100	122	Sheriff's Patrol Car	122243	1	1	25,937	0.28	24,000	6,720		32,657
7407478100	122	Sheriff's Patrol Car	122352	1	1	25,937	0.28	24,000	6,720		32,657
7407478100	122	Sheriff's Patrol Car	122354	1	1	25,937	0.28	24,000	6,720		32,657
7407478100	122	Sheriff's Patrol Car	122355	1	1	25,937	0.28	24,000	6,720		32,657
7407478100	122	Sheriff's Patrol Car	122552	1	1	25,937	0.28	24,000	6,720		32,657
7407478100	122	Sheriff's Patrol Car	122704	1	1	25,937	0.28	24,000	6,720		32,657
7407478100	122	Sheriff's Patrol Car	122728	1	1	25,937	0.28	24,000	6,720		32,657
7407478100	122	Sheriff's Patrol Car	122758	1	1	25,937	0.28	24,000	6,720		32,657
7407478100	122	Sheriff's Patrol Car	122767	1	1	25,937	0.28	24,000	6,720		32,657
7407478100	122	Sheriff's Patrol Car	122768	1	1	25,937	0.28	24,000	6,720		32,657
7407478100	122	Sheriff's Patrol Car	122787	1	1	25,937	0.28	24,000	6,720		32,657
7407478100	122	Sheriff's Patrol Car	122829	1	1	25,937	0.28	24,000	6,720		32,657
7407478122	122	Sheriff's Patrol Car	122833	1	1	25,937	0.28	24,000	6,720		32,657
7407478100	122	Sheriff's Patrol Car	122925	1	1	25,937	0.28	24,000	6,720		32,657
7407478100	122	Sheriff's Patrol Car	122829	1	1	25,937	0.28	24,000	6,720		32,657
7407478100	122	Sheriff's Patrol Car	122925	1	1	25,937	0.28	24,000	6,720		32,657
122 Total				28	28	726,236			188,160		914,396

ITEM 16.11.

ATTACHMENT 3

7407478000	124 Undercover	124023	1	1	8,268	0.28	15,000	4,200	12,468	
7407478300	124 Undercover	124035	1	1	8,268	0.28	15,000	4,200	12,468	
7407478000	124 Undercover	124029	1	1	8,268	0.28	15,000	4,200	12,468	
7407478300	124 Undercover	124360	1	1	8,268	0.28	15,000	4,200	12,468	
7407478100	124 Undercover	124506	1	1	8,268	0.28	15,000	4,200	12,468	
7407478000	124 Undercover	124508	1	1	8,268	0.28	15,000	4,200	12,468	
7407478202	124 Undercover	124524	1	1	8,268	0.28	15,000	4,200	12,468	
7407478000	124 Undercover	124742	1	1	8,268	0.28	15,000	4,200	12,468	
7407478300	124 Undercover	124776	1	1	8,268	0.28	15,000	4,200	12,468	
7407478000	124 Undercover	124871	1	1	8,268	0.28	15,000	4,200	12,468	
7407478300	124 Undercover	124945	1	1	8,268	0.28	15,000	4,200	12,468	
124 Total			11	11	90,948			46,200	-	137,148
7407478100	132 1/2 Ton Pickup	132311	1	1	7,164	0.28	10,000	2,800		9,964
	132 Total		1	1	7,164			2,800		9,964
7407478900	154 SUV	154-006	1	1	13,636	0.28	6,000	1,680		15,316
7407478700	154 SUV	154-520	1	1	13,636	0.28	6,000	1,680		15,316
7407478400	154 SUV	154-910	1	1	13,636	0.28	6,000	1,680		15,316
154 Total			3	3	40,908			5,040		45,948
7407478702	140 3/4 Ton Truck 4x4	140810	1	1	9,873	0.28	20,000	5,600		15,473
	140 Total		1	1	9,873			5,600		15,473
7407478500	150 mini van	150406	1	1	7,582	0.28	12,000	3,360		10,942
7407478700	150 mini van	150118	1	1	7,582	0.28	12,000	3,360		10,942
150 Total			2	2	15,164			6,720		21,884
7407478000 TOTAL			55	55	989,068			254,520	-	1,243,588
7407478110	122 Sheriff's Patrol Car	122347	1	0.6	15,562	0.28	24,000	4,032		19,594
7407478110	122 Sheriff's Patrol Car	122348	1	0.6	15,562	0.28	24,000	4,032		19,594
7407478110	122 Sheriff's Patrol Car	122349	1	0.6	15,562	0.28	24,000	4,032		19,594
122 Total			3	1.8	46,687			12,096		58,783
7407478010	124 Undercover	124116	1	0.6	4,961	0.28	15,000	2,520		7,481
7407478010	124 Undercover	124127	1	0.6	4,961	0.28	15,000	2,520		7,481
7407478010	124 Undercover	124588	1	0.6	4,961	0.28	15,000	2,520		7,481
7407478410	124 Undercover	124875	1	0.6	4,961	0.28	15,000	2,520		7,481
124 Total			4	2.4	19,843			10,080		29,923
7407478010	150 Mini-Van	150942	1	0.6	4,549	0.28	12,000	2,016		6,565
	150 Total		1	0.6	4,549			2,016		6,565
7407478010 TOTAL			8	4.8	71,079			24,192		95,271
TOTAL			63	59.8	1,060,147			278,712	-	1,338,859

ITEM 16.11.

ATTACHMENT 3

Sacramento County Sheriff's Office
Law Enforcement Services Support Costs
FY 21/22 Actuals for Use in FY 23/24
Draft- 2 Additional Motor Officers

SUPPORT SERVICE COSTS				RCPD - MAIN				RCPD - MEASURE H				TOTALS & CHANGE		
FUND CENTER	DESCRIPTION	UNIT	UNIT COST	CURRENT YEAR		PRIOR YEAR		CURRENT YEAR		PRIOR YEAR		CURRENT YEAR	PRIOR YEAR	
				# OF UNITS	TOTAL COST	# OF UNITS	TOTAL COST	# OF UNITS	TOTAL COST	# OF UNITS	TOTAL COST	GRAND TOTAL	GRAND TOTAL	CHANGE
SUPPORT SERVICE COSTS														
7407401	DEPT WIDE UNDISTRIBUTED COSTS	FTE	\$ 190	73.2	\$ 13,908	75.2	\$ 144,534	6	\$ 1,140	6	\$ 11,532	\$ 15,048	\$ 156,066	\$ (141,018)
7407405	HUMAN RESOURCES	FTE	\$ 488	73.2	\$ 35,722	75.2	\$ 21,206		\$ -	-	\$ -	\$ 35,722	\$ 21,206	\$ 14,516
7407411	RECORDS - REPORTS	REPORT	\$ 27.68	4,014	\$ 111,126	3,670	\$ 71,808		\$ -	-	\$ -	\$ 111,126	\$ 71,808	\$ 39,318
7407411	RECORDS - CITATIONS	CITATION	\$ 27	129	\$ 3,516	170	\$ 3,275		\$ -	-	\$ -	\$ 3,516	\$ 3,275	\$ 241
7407412	CRIME SCENE INVESTIGATION (CSI)	HOURL	\$ 100	932	\$ 93,200	731	\$ 51,901		\$ -	-	\$ -	\$ 93,200	\$ 51,901	\$ 41,299
7407412	CSI PHOTOS	EACH	\$ 15	25	\$ 375	43	\$ 645		\$ -	-	\$ -	\$ 375	\$ 645	\$ (270)
7407413	COMMUNICATIONS	% CAD	\$ 1,299,894	1	\$ 1,299,894	1	\$ 843,260		\$ -	-	\$ -	\$ 1,299,894	\$ 843,260	\$ 456,634
7407414	PROPERTY WAREHOUSE	% CASES	\$ 195,967	1	\$ 195,967	1	\$ 165,369		\$ -	-	\$ -	\$ 195,967	\$ 165,369	\$ 30,598
7407415	FISCAL	FTE	\$ 305	73.2	\$ 22,326	75.2	\$ 3,384	6	\$ 1,830	6	\$ 270	\$ 24,156	\$ 3,654	\$ 20,502
7407419	TRAINING - RANGE	SWORN FTE	\$ 1,475	62	\$ 91,450	64	\$ 97,664	6	\$ 8,850	6	\$ 9,156	\$ 100,300	\$ 106,820	\$ (6,520)
7407419	TRAINING - IN SERVICE & EVOC	CONTACT HRS.	\$ 172,845	1	\$ 172,845	1	\$ 67,244		\$ -	-	\$ -	\$ 172,845	\$ 67,244	\$ 105,601
7407421	JAIL ACCESS FEES - INTAKE	EACH	\$ 751	41	\$ 30,775	41	\$ 30,775		\$ -	-	\$ -	\$ 30,775	\$ 30,775	\$ 0
7407421	JAIL ACCESS FEES - CLASSIFICATION	EACH	\$ 123	54	\$ 6,617	54	\$ 6,617		\$ -	-	\$ -	\$ 6,617	\$ 6,617	\$ (0)
7407431	CENTRALIZED INVESTIGATIONS	HOURL	\$ 170	941	\$ 159,970	941	\$ 123,271		\$ -	-	\$ -	\$ 159,970	\$ 123,271	\$ 36,699
7407450	TRAINING - PATROL	SWORN FTE	\$ 188	56	\$ 10,528	58	\$ 13,572	6	\$ 1,128	6	\$ 1,404	\$ 11,656	\$ 14,976	\$ (3,320)
7407456	ALARM ORDINANCE	PERMIT	\$ 218	510	\$ 111,180	510	\$ 72,420		\$ -	-	\$ -	\$ 111,180	\$ 72,420	\$ 38,760
7407472	COURT LIAISON (SUBPOENAS)	SUBPOEANA	\$ 8	3,072	\$ 24,576	3,072	\$ 43,008		\$ -	-	\$ -	\$ 24,576	\$ 43,008	\$ (18,432)
7407472	FIELD SERVICES (TECH SERVICES)	FTE	\$ 6,208	73	\$ 454,426	75	\$ 417,375	6	\$ 37,248	6	\$ 33,390	\$ 491,674	\$ 450,765	\$ 40,909
7407473	DEPARTMENT REPLACEMENTS	FTE	\$ 321	73	\$ 23,479	75	\$ 23,224	6	\$ 1,925	6	\$ 1,858	\$ 25,404	\$ 25,082	\$ 322
TOTAL SUPPORT SERVICE COSTS					\$ 2,861,879		\$ 2,200,553		\$ 52,121		\$ 57,610	\$ 2,913,999	\$ 2,258,162	\$ 655,837
SUPPORT SERVICE CREDITS														
7407456	ALARM - PERMIT FEES	PERMIT	\$ (50)	516.9	\$ (25,845)	550	\$ (25,845)	0	\$ -	0	\$ -	\$ (25,845)	\$ (25,845)	\$ -
7407456	ALARM - FALSE ALARM FEES	ACTUAL			\$ (82,200)		\$ (82,200)	0	\$ -		\$ -	\$ (82,200)	\$ (82,200)	\$ -
TOTAL SUPPORT SERVICE CREDITS					\$ (108,045)		\$ (108,045)		\$ -		\$ -	\$ (108,045)	\$ (108,045)	\$ -
TOTAL COST					\$ 2,753,834		\$ 2,092,508		\$ 52,121		\$ 57,610	\$ 2,805,954	\$ 2,150,117	\$ 655,837

Notes:

1. Regionalized Services included at no additional costs are as follows: Internal Affairs; Special Investigations Bureau; Narcotics/Gangs; Critical Incident Negotiating Team (CINT); Special Enforcement Detail (SED); Canine above and beyond RCPD exclusive program; Hazardous Materials (HAZMAT); Explosive Ordinance (EOD); Warrants Processing; Air Operations; Pre-employment/Fair Employment/ Employee Relations.

2. Starting FY21/22, the methodology for communications charges changed. Contract Cities are now charged based on the percentage share of actual prior year CAD events. The reason for this change was to ensure cost neutrality for the County as well as provide a more fair and accurate method of cost sharing. Prior years, the unit cost was based on radio count and contract cities were charged a per radio share of costs based on the number of radios issued to the contract.

ITEM 16.11.

ATTACHMENT 3

Sacramento County Sheriff's Office
 Rancho Cordova Police Department
 Measure H Crime Suppression Budget
 Fiscal Year 2023/2024

1st Draft- Status Quo

Item	Fiscal Year 2023/2024			Notes	Fiscal Year 2022/2023		
	Proposed Budget	Proposed Incr (Decr)	Percent Change		Adopted Budget		
Total Personnel Costs	\$1,704,923	\$134,589	8.57%	1	\$ 1,570,334		
Services & Supplies							
Vehicles	65,314	4,964	8.23%		60,350		
Other Services & Supplies	166,110	11,044	7.12%		155,066		
Total Services & Supplies	\$ 231,424	\$ 16,008	7.43%		\$ 215,416		
Support Services, Allocated Services, & Credits	\$ 52,121	\$ (5,489)	-9.53%		\$ 57,610		
Total Ongoing Costs	\$ 1,988,468	\$ 145,108	7.87%		\$ 1,843,360		
Reimbursements							
SRO Position					-		
Total Reimbursements	\$ -	\$ -			\$ -		
TOTAL SERVICE PLAN COSTS	\$ 1,988,468	\$ 145,108	7.87%		\$ 1,843,360		

Personnel Allocation Summary	Fiscal Year 2023/2024				Fiscal Year 2022/2023		
	Auth	Vacant	Filled		Auth	Vacant	Filled
Sworn Positions							
Deputy Sheriff	6		6		6		6
Total Sworn Positions	6		6		6		6
Total Sworn Positions Allocated to RCPD	6.0		6.0		6.0		6.0
Total Positions	6		6		6		6
Total Positions Allocated to RCPD	6.0		6.0		6.0		6.0

Vehicle Allocation	Fiscal Year 2023/2024	Fiscal Year 2022/2023
Marked Patrol Cars - Class 122	2.0	2.0
Total Vehicles	2.0	2.0
Total Vehicles Allocated to RCPD	2.0	2.0

Sacramento County Sheriff's Office
Rancho Cordova Police Department
Measure H Crime Suppression Budget - Notes
Fiscal Year 2023/2024

1st Draft- Status Quo

Notes

- 1
 - FY23/24 increases per labor agreements: LEMA ~ COLA 4% , DSA ~ COLA 4%+ Equity 2.5%, Non-Sworn ~ COLA 4%
 - Effective June 19, 2022, permanent employees who reach ten years of full-time service shall receive a 2.5% differential.
- 2 **Other Services & Supplies**
 - 20205200 - The budgeted insurance premium is calculated by County Risk Management and outside actuaries based on prior year loss experience. The amount budgeted for FY23/24 was \$156,510 (WC \$102,643 + Liability \$53,867). These estimates indicate a 29% to 32% overall increase over last year. Factors affecting the increase are cited as the aging workforce, medical cost inflation, and increased severity of workplace injuries. The WC experience rating modification factor is increasing from 215% to 246%, which is a reflection of the losses experienced by the County and other entities covered within the program over the past seven years.
- 3 **Support Services, Allocated Services & Credits**

Units are based on a 3 year average of the 3 most recent fiscal years and the estimated current year end. All costs are based on FY21/22 actuals as that was the last complete fiscal year at time of budget preparation. These cost will stay static for the 2 year budget cycle [FY23/24 & FY24/25].

ITEM 16.11.

ATTACHMENT 3

Sacramento County Sheriff's Office
 Rancho Cordova Police Department
 Measure H Crime Suppression Budget - Detail
 Fiscal Year 2023/2024

Draft 1- Status Quo

Account Nbr	Account Name	FY 23-24 Proposed Budget	FY 22-23 Budget	Final Budget Incr (Decr) Over Prior Year
Salaries & Benefits				
10111000	Regular Employees	834,545	747,913	86,632
10113200	Salaries & Wages - Time/One Half - Overtime	28,770	24,779	3,991
10114300	Allowances	7,200	6,000	1,200
10115100	Holiday In Lieu Pay	35,982	28,025	7,957
10121000	Retirement - Employer Cost	610,723	577,627	33,096
10121300	Retire Health Costs	3,900	3,900	-
10122000	Oasdhi - Employer Cost	69,351	61,991	7,360
10123000	Group Ins - Employer Cost	108,949	116,094	(7,145)
60654100	Personnel Svc	5,503	4,005	1,498
	Total Salaries & Benefits	1,704,923	1,570,334	134,589
Services & Supplies				
20203500	Education & Training Service	1,500	1,500	-
20205200	Insurance Premiums	156,510	146,101	10,409
20207600	Office Supplies	800	800	-
20219700	Telephone Service	2,800	2,400	400
20222700	Cell phone/Pager	4,500	600	3,900
20233200	Food/Catering Supplies	-	1,665	(1,665)
20244300	Medical Service	-	2,000	(2,000)
20292800	GS Equipment Rental - Light	51,874	44,544	7,330
20293800	GS Equipment Fuel - Light	13,440	15,806	(2,366)
	Total Services & Supplies	231,424	215,416	16,008
Intrafund Charges				
60657100	Support Services	52,121	57,610	(5,489)
	Total Intrafund Charges	52,121	57,610	(5,489)
	Total Expenditures	1,988,468	1,843,360	145,108

ITEM 16.11.

ATTACHMENT 3

Sacramento County Sheriff's Office
 Rancho Cordova Police Department
 Measure H Crime Suppression Budget - Annual Personnel Costs
 Fiscal Year 2023/2024

1st Draft- Status Quo

										10111000	101132000	10114300	10115100	10121000	10121100 1995/2003	10121200	10121300	10122000	10123000	60695102	60695103	60695105					
Fund Center	Job Title	Last Name	First Name	Function	FTE	Position Number	Cost Center	Regular Employees	Time/One Half OT	Allowances	Hol in Lieu Pay	Retirement	POB Debt Svc	2004 POB Debt Svc	Health Svgs- ER Cost	OASDHI	Group Ins	Benefit Admin ACP	Empl Svcs ACP	DPS Svc Teams ACP	Grand Total						
7407478	Deputy Sheriff	Daniel	Nathan	CSU	1	106717	7407478200	145,110		1,200	5,997	77,174	19,035	9,766	650	11,652	22,413	168	575	174	293,914						
7407478	Deputy Sheriff	Kurtz	Austin	CSU	1	100669	7407478200	145,110		1,200	5,997	77,174	19,035	9,766	650	11,652	22,413	168	575	174	293,914						
7407478	Deputy Sheriff	Farrar	Lucas	CSU	1	103306	7407478200	153,067		1,200	5,997	81,206	20,030	10,276	650	12,261	9,649	168	575	174	295,253						
7407478	Deputy Sheriff	Garrison	Jaycob	CSU	1	133509	7407478200	132,518		1,200	5,997	70,794	17,462	8,958	650	10,689	9,649	168	575	174	258,834						
7407478	Deputy Sheriff	Kimbrell	Jason	FOZ/POP	1	110954	7407478205	126,222		1,200	5,997	67,603	16,675	8,555	650	10,207	22,413	168	575	174	260,439						
7407478	Deputy Sheriff	Womack	Adam	Youth	1	101373	7407478210	132,518		1,200	5,997	70,794	17,462	8,958	650	10,689	22,413	168	575	174	271,598						
									28,770													2,201					30,971
Grand Total					6	\$ 834,545			\$ 28,770	\$ 7,200	\$ 35,982	\$ 444,745	\$ 109,699	\$ 56,279	\$ 3,900	\$ 69,351	\$ 108,949	\$ 1,008	\$ 3,450	\$ 1,044	\$ 1,704,923						

ITEM 16.11.

ATTACHMENT 3

Sacramento County Sheriff's Office
 Rancho Cordova Police Department
 Measure H Crime Suppression Budget - Annual Vehicle Costs
 Fiscal Year 2023/2024
 1st Draft- Status Quo

Cost Center	Vehicle Type	Vehicle Description	Vehicle #	Veh Count	RC Share	One Time Purchase and Build-out	Fixed Costs	VARIABLE COST			Total Cost
								Rate per Mile	Estimated Mileage	Total Variable	
7407478200	122	Sheriff's Patrol Car	122600	1	1		25,937	0.28	24,000	6,720	32,657
7407478200	122	Sheriff's Patrol Car	122602	1	1		25,937	0.28	24,000	6,720	32,657
122 Total				2	2	-	51,874			13,440	65,314
TOTAL				2	2	-	51,874			13,440	65,314

ITEM 16.11.

ATTACHMENT 3

Sacramento County Sheriff's Office
Law Enforcement Services Support Costs
FY 21/22 Actuals for Use in FY 23/24

SUPPORT SERVICE COSTS				RCPD - MAIN				RCPD - MEASURE H				TOTALS & CHANGE		
FUND CENTER	DESCRIPTION	UNIT	UNIT COST	CURRENT YEAR		PRIOR YEAR		CURRENT YEAR		PRIOR YEAR		CURRENT YEAR	PRIOR YEAR	
				# OF UNITS	TOTAL COST	# OF UNITS	TOTAL COST	# OF UNITS	TOTAL COST	# OF UNITS	TOTAL COST	GRAND TOTAL	GRAND TOTAL	CHANGE
SUPPORT SERVICE COSTS														
7407401	DEPT WIDE UNDISTRIBUTED COSTS	FTE	\$ 190	73.2	\$ 13,908	75.2	\$ 144,534	6	\$ 1,140	6	\$ 11,532	\$ 15,048	\$ 156,066	\$ (141,018)
7407405	HUMAN RESOURCES	FTE	\$ 488	73.2	\$ 35,722	75.2	\$ 21,206		\$ -	-	\$ -	\$ 35,722	\$ 21,206	\$ 14,516
7407411	RECORDS - REPORTS	REPORT	\$ 27.68	4,014	\$ 111,126	3,670	\$ 71,808		\$ -	-	\$ -	\$ 111,126	\$ 71,808	\$ 39,318
7407411	RECORDS - CITATIONS	CITATION	\$ 27	129	\$ 3,516	170	\$ 3,275		\$ -	-	\$ -	\$ 3,516	\$ 3,275	\$ 241
7407412	CRIME SCENE INVESTIGATION (CSI)	HOURL	\$ 100	932	\$ 93,200	731	\$ 51,901		\$ -	-	\$ -	\$ 93,200	\$ 51,901	\$ 41,299
7407412	CSI PHOTOS	EACH	\$ 15	25	\$ 375	43	\$ 645		\$ -	-	\$ -	\$ 375	\$ 645	\$ (270)
7407413	COMMUNICATIONS	% CAD	\$ 1,299,894	1	\$ 1,299,894	1	\$ 843,260		\$ -	-	\$ -	\$ 1,299,894	\$ 843,260	\$ 456,634
7407414	PROPERTY WAREHOUSE	% CASES	\$ 195,967	1	\$ 195,967	1	\$ 165,369		\$ -	-	\$ -	\$ 195,967	\$ 165,369	\$ 30,598
7407415	FISCAL	FTE	\$ 305	73.2	\$ 22,326	75.2	\$ 3,384	6	\$ 1,830	6	\$ 270	\$ 24,156	\$ 3,654	\$ 20,502
7407419	TRAINING - RANGE	SWORN FTE	\$ 1,475	62	\$ 91,450	64	\$ 97,664	6	\$ 8,850	6	\$ 9,156	\$ 100,300	\$ 106,820	\$ (6,520)
7407419	TRAINING - IN SERVICE & EVOC	CONTACT HRS.	\$ 172,845	1	\$ 172,845	1	\$ 67,244		\$ -	-	\$ -	\$ 172,845	\$ 67,244	\$ 105,601
7407421	JAIL ACCESS FEES - INTAKE	EACH	\$ 751	41	\$ 30,775	41	\$ 30,775		\$ -	-	\$ -	\$ 30,775	\$ 30,775	\$ 0
7407421	JAIL ACCESS FEES - CLASSIFICATION	EACH	\$ 123	54	\$ 6,617	54	\$ 6,617		\$ -	-	\$ -	\$ 6,617	\$ 6,617	\$ (0)
7407431	CENTRALIZED INVESTIGATIONS	HOURL	\$ 170	941	\$ 159,970	941	\$ 123,271		\$ -	-	\$ -	\$ 159,970	\$ 123,271	\$ 36,699
7407450	TRAINING - PATROL	SWORN FTE	\$ 188	56	\$ 10,528	58	\$ 13,572	6	\$ 1,128	6	\$ 1,404	\$ 11,656	\$ 14,976	\$ (3,320)
7407456	ALARM ORDINACE	PERMIT	\$ 218	510	\$ 111,180	510	\$ 72,420		\$ -	-	\$ -	\$ 111,180	\$ 72,420	\$ 38,760
7407472	COURT LIAISON (SUBPOENAS)	SUBPOENAS	\$ 8	3,072	\$ 24,576	3,072	\$ 43,008		\$ -	-	\$ -	\$ 24,576	\$ 43,008	\$ (18,432)
7407472	FIELD SERVICES (TECH SERVICES)	FTE	\$ 6,208	73	\$ 454,426	75	\$ 417,375	6	\$ 37,248	6	\$ 33,390	\$ 491,674	\$ 450,765	\$ 40,909
7407473	DEPARTMENT REPLACEMENTS	FTE	\$ 321	73	\$ 23,479	75	\$ 23,224	6	\$ 1,925	6	\$ 1,858	\$ 25,404	\$ 25,082	\$ 322
TOTAL SUPPORT SERVICE COSTS					\$ 2,861,879		\$ 2,200,553		\$ 52,121		\$ 57,610	\$ 2,913,999	\$ 2,258,162	\$ 655,837
SUPPORT SERVICE CREDITS														
7407456	ALARM - PERMIT FEES	PERMIT	\$ (50)	516.9	\$ (25,845)	550	\$ (25,845)	0	\$ -	0	\$ -	\$ (25,845)	\$ (25,845)	\$ -
7407456	ALARM - FALSE ALARM FEES	ACTUAL			\$ (82,200)		\$ (82,200)	0	\$ -		\$ -	\$ (82,200)	\$ (82,200)	\$ -
TOTAL SUPPORT SERVICE CREDITS					\$ (108,045)		\$ (108,045)		\$ -		\$ -	\$ (108,045)	\$ (108,045)	\$ -
TOTAL COST					\$ 2,753,834		\$ 2,092,508		\$ 52,121		\$ 57,610	\$ 2,805,954	\$ 2,150,117	\$ 655,837

Notes:

1. Regionalized Services included at no additional costs are as follows: Internal Affairs; Special Investigations Bureau; Narcotics/Gangs; Critical Incident Negotiating Team (CINT); Special Enforcement Detail (SED); Canine above and beyond RCPD exclusive program; Hazardous Materials (HAZMAT); Explosive Ordinance (EOD); Warrants Processing; Air Operations; Pre-employment/Fair Employment/ Employee Relations.

2. Starting FY21/22, the methodology for communications charges changed. Contract Cities are now charged based on the percentage share of actual prior year CAD events. The reason for this change was to ensure cost neutrality for the County as well as provide a more fair and accurate method of cost sharing. Prior years, the unit cost was based on radio count and contract cities were charged a per radio share of costs based on the number of radios issued to the contract.

ITEM 16.11.

ATTACHMENT 3

Sacramento County Sheriff's Office
 Rancho Cordova Police Department
 Contract Law Enforcement Budget & Staffing Plan
 For Fiscal Year 2024/2025
 Draft- 2 Additional Motor Officers

Item	Fiscal Year 2024/2025			Notes	Fiscal Year 2023/2024		
	Proposed Budget	Proposed Incr (Decr)	Percent Change		Proposed Budget		
Total Personnel Costs	24,640,418	\$939,885	3.97%	1	\$23,700,533		
Services & Supplies							
Vehicles	1,381,264	42,405	3.17%	2	1,338,859		
Other Services & Supplies	2,422,111	98,580	4.24%	2	2,323,531		
Total Services & Supplies	\$ 3,803,375	\$ 140,985	3.85%		\$ 3,662,390		
Grants							
Overtime	82,000			4	82,000		
Service & Supplies					-		
Equipment					-		
Reimbursements	(82,000)				(82,000)		
Total Grants	\$ -	\$ -			\$ -		
Support Services, Allocated Services, & Credits	\$ 2,760,220	\$ (0)	0.00%	3	\$ 2,760,220		
Total Ongoing Costs	\$ 31,204,013	\$ 1,080,870	3.59%		\$ 30,123,143		
Reimbursements							
SRO Position	(262,107)	(10,081)	4.00%		(252,026)		
Building Share Costs	(80,000)	-			(80,000)		
Total Reimbursements	\$ (342,107)	\$ (10,081)	3.04%		\$ (332,026)	\$ -	
TOTAL SERVICE PLAN COSTS	\$ 30,861,906	\$ 1,070,789	3.59%		\$ 29,791,117		

Personnel Allocation Summary	FY 2024/2025								
	SHARED (60%)			DISTINCT			TOTAL		
	Auth	Vacant	Filled	Auth	Vacant	Filled	Auth	Vacant	Filled
Sworn Positions									
Captain	1		1				1		1
Lieutenant ~ Asst. Chief	1		1	1		1	2		2
Lieutenant	3		3				3		3
Sergeant	2		2	9		9	11		11
Deputy Sheriff	3		3	50		50	53		53
Total Sworn Positions	10		10	60		60	70		70
Total Sworn Positions Allocated to RCPD	6.0		6.0	60.0		60.0	66.0		66.0
Non-Sworn Positions									
Sheriff's Record Officer II	2		2				2		2
Sheriff's Record Officer I	5		5	3		3	8		8
Community Services Officer II				4	1	3	4	1	3
Community Services Officer I					1	(1)		1	(1)
Senior Office Assistant (Confidential)									
Total Non-Sworn Positions	7		7	7		5	14		12
Total Non-Sworn Positions Allocated to RCPD	4.2		4.2	7.0	2.0	5.0	11.2	2.0	9.2
Total Positions	17		17	67	2	65	84	2	82
Total Positions Allocated to RCPD	10.2		10.2	67.0	2.0	65.0	77.2	2.0	75.2

Vehicle Allocation	RCPD Shared (60%)	RCPD Distinct (100%)	FY 24/25 RCPD Total	RCPD Shared (60%)	RCPD Distinct (100%)	FY 23/24 RCPD Total
Marked Motorcycles - Class 101		9.0	9.0		9.0	9.0
Sedan (Parking Enforcement) - Class 110						
Marked Patrol Cars - Class 122	3.0	28.0	31.0	3.0	28.0	31.0
Unmarked Cars - Class 124	4.0	11.0	15.0	4.0	11.0	15.0
1/2 Ton Truck - Class 132		1.0	1.0		1.0	1.0
3/4 Ton Truck - Class 135						
3/4 Ton Truck 4X4 - Class 140		1.0	1.0		1.0	1.0
Mini-Van (Equipment/CPS) - Class 150	1.0	2.0	3.0	1.0	2.0	3.0
Sport Utility - Class 154		3.0	3.0		3.0	3.0
Total Vehicles	8.0	55.0	63.0	8.0	55.0	63.0
Total Vehicles Allocated to RCPD	4.8	55.0	59.8	4.8	55.0	59.8

Sacramento County Sheriff's Department
Rancho Cordova Police Department
Contract Law Enforcement Budget Detail
For Fiscal Year 2024/2025

Draft- 2 Additional Motor Officers

Account Nbr	Account Name	FY 24/25 Proposed Budget	FY 23/24 Budget	Final Budget Incr (Decr) Over Prior Year
-------------	--------------	-----------------------------	-----------------	--

Salaries & Benefits				
10111000	Regular Employees	11,711,336	11,260,900	450,436
10112100	Salaries & Wages - Extra Help	253,055	243,322	9,733
10113200	Salaries & Wages - Time/One Half - Over Time	1,118,094	1,075,090	43,004
10114100	Salaries & Wages - Premium Pay	30,919	29,730	1,189
10114300	Allowances	82,320	82,320	-
10115100	Holiday In Lieu Pay	474,404	456,158	18,246
10121000	Retirement - Employer Cost	8,510,228	8,182,912	327,316
10121300	Retire Health Costs	50,180	50,180	-
10121400	401A Plan	10,006	9,621	385
10122000	Oasdhi - Employer Cost	932,398	896,539	35,859
10123000	Group Ins - Employer Cost	1,396,677	1,342,960	53,717
60654100	Personnel Svc	70,801	70,801	-
	Total Salaries & Benefits	24,640,418	23,700,533	939,885

Services & Supplies				
20200500	Advertising/Legal Notices	1,700	1,700	-
20202200	Books/Periodical Supply	600	600	-
20203500	Education & Training Service	45,950	45,950	-
20203800	Employee Recognition	2,900	2,900	-
20203805	Food Purchases/Services	1,500	1,500	-
20205200	Insurance Premiums	2,070,170	1,971,590	98,580
20206100	Membership Dues	800	800	-
20207600	Office Supplies	20,468	20,468	-
20208100	Postal Services	1,000	1,000	-
20208500	Printing Services	4,000	4,000	-
20219700	Telephone Service	2,200	2,200	-
20220500	Automotive Maintenance Service	4,000	4,000	-
20222600	Expendable Tools	2,050	2,050	-
20222700	Cell phone/Pager	58,541	58,541	-
20223200	Fire/Crash/Rescue Supplies	4,000	4,000	-
20226100	Office Equipment Maintenance Service	300	300	-
20226200	Office Equipment Maintenance Supplies	4,000	4,000	-
20227200	Radio/Electronic Maintenance Supplies	8,821	8,821	-
20227500	Rent/Leases Equipment	13,200	13,200	-
20229100	Other Equipment Maintenance Service	1,000	1,000	-
20229200	Other Equipment Maintenance Supplies	1,000	1,000	-
20231400	Clothing/Personal Supplies	11,386	11,386	-
20233200	Food/Catering Supplies	2,000	2,000	-
20235100	Laundry/Dry Cleaning Service	2,600	2,600	-
20244300	Medical Service	2,000	2,000	-

Sacramento County Sheriff's Department
Rancho Cordova Police Department
Contract Law Enforcement Budget Detail
For Fiscal Year 2024/2025

Draft- 2 Additional Motor Officers

Account Nbr	Account Name	FY 24/25 Proposed Budget	FY 23/24 Budget	Final Budget Incr (Decr) Over Prior Year
2024400	Laboratory (Medical) Supplies	12,000	12,000	-
20259100	Other Prof Serv	3,465	3,465	-
20281100	Data Processing Services	4,565	4,565	-
20281200	Data Processing Supplies	31,000	31,000	-
20286100	Unclassed Expense (Sheriff/Da)	1,100	1,100	-
20289800	Other Operating Expense - Supplies	35,711	35,711	-
20289900	Other Operating Expense - Services	6,000	6,000	-
20292100	GS Printing Services	2,000	2,000	-
20292200	GS Mail/Postage Charges	1,300	1,300	-
20292800	GS Equipment Rental - Light	1,102,552	1,060,147	42,405
20293800	GS Equipment Fuel - Light	278,712	278,712	-
20294000	Fuel Usage Voyager (Motor Units)	15,200	15,200	-
20298700	Gs Telephone Services	-	-	-
20298900	Tele Instal	34,451	34,451	-
20291700	Alarm Serv	9,133	9,133	-
	Total Services & Supplies	3,803,375	3,662,390	140,985

Grants				
	OTS Traffic			
10113200	Salaries & Wages - Time/One Half - Over Time	82,000	82,000	-
20289800	Other Operating Expense - Supplies	-	-	-
43430110	Equipment	-	-	-
95956900	Rev - State Aid Other Misc.	(82,000)	(82,000)	-
	Total Grants	-	-	-

Intrafund Charges				
60657100	Support Services	2,753,834	2,753,834	-
60657100	Cal-ID Cost Share	6,386	6,386	-
	Total Intrafund Charges	2,760,220	2,760,220	-

Total Expenditures	31,204,013	30,123,143	1,080,870
---------------------------	-------------------	-------------------	------------------

ITEM 16.11.

ATTACHMENT 3

**Sacramento County Sheriff's Office
Rancho Cordova Police Department
Notes for Contract Law Enforcement Budget & Staffing Plan
For Fiscal Year 2024/2025**

Draft- 2 Additional Motor Officers

Notes

1 **Salary Costs**

- FY24/25 assumes max increases per labor agreements: LEMA ~ COLA 4% , DSA ~ COLA 4%, Non-Sworn ~ COLA 4%
- Effective June 19, 2022, permanent employees who reach ten years of full-time service shall receive a 2.5% differential.

2 **Other Services & Supplies**

- 20205200 - The budgeted insurance premium is calculated by County Risk Management and outside actuaries based on prior year loss experience. The amount budgeted for FY23/24 was \$1,971,590 (WC \$1,286,457 + Liability \$685,133). FY24/25 projection assumes a 5% increase.
- 20292800 & 20293800 - Assumes a 4% increase in cost with no vehicle additions.

3 **Support Services, Allocated Services & Credits**

Units are based on a 3 year average of the 3 most recent fiscal years and the estimated current year end. All costs are based on FY21/22 actuals as that was the last complete fiscal year at time of budget preparation. These cost will stay static for the 2 year budget cycle [FY23/24 & FY24/25]. The increased Communications costs is due to and increase in overall Bureau costs as well as the expiration of one time revenue offsets. Rancho Cordova's percent of overall CAD events has also increased from 12.33% to 13.14% driving RCPD cost share higher.

4 **OTS Grants**

- The \$82,000 received is now one grant OTS funding traffic (STEP) safety only.

Sacramento County Sheriff's Office
Rancho Cordova Police Department
Contract Law Enforcement Budget - Annual Personnel Costs
For Fiscal Year 2024/2025
Draft 1 - Status Quo

|--|

ITEM 16.11.

ATTACHMENT 3

Sacramento County Sheriff's Office
 Rancho Cordova Police Department
 Annual Vehicle Costs
 For Fiscal Year 2024/2025
 Draft- 2 Additional Motor Officers

Cost Center	Vehicle Type	Vehicle Description	Vehicle #	Veh Count	RC Share	Fixed Costs	VARIABLE COST			One Time Purchase and Build-Out	Total Cost
							Rate per Mile	Estimated Mileage	Total Variable		
7407478900	101	Motorcycle	101002	1	1	11,414	-	-	-		11,414
7407478900	101	Motorcycle	101003	1	1	11,414	-	-	-		11,414
7407478900	101	Motorcycle	101004	1	1	11,414	-	-	-		11,414
7407478900	101	Motorcycle	101300	1	1	11,414	-	-	-		11,414
7407478900	101	Motorcycle	101001	1	1	11,414	-	-	-		11,414
7407478900	101	Motorcycle	101500	1	1	11,414	-	-	-		11,414
7407478900	101	Motorcycle	101501	1	1	11,414	-	-	-		11,414
7407478900	101	Motorcycle	101502	1	1	11,414	-	-	-		11,414
7407478900	101	Motorcycle	101503	1	1	11,414	-	-	-		11,414
101 Total				9	9	102,726			-		102,726
7407478100	122	Sheriff's Patrol Car	122012	1	1	26,974	0.28	24,000	6,720		33,694
7407478100	122	Sheriff's Patrol Car	122016	1	1	26,974	0.28	24,000	6,720		33,694
7407478100	122	Sheriff's Patrol Car	122023	1	1	26,974	0.28	24,000	6,720		33,694
7407478100	122	Sheriff's Patrol Car	122108	1	1	26,974	0.28	24,000	6,720		33,694
7407478100	122	Sheriff's Patrol Car	122121	1	1	26,974	0.28	24,000	6,720		33,694
7407478702	122	Sheriff's Patrol Car	122122	1	1	26,974	0.28	24,000	6,720		33,694
7407478100	122	Sheriff's Patrol Car	122124	1	1	26,974	0.28	24,000	6,720		33,694
7407478121	122	Sheriff's Patrol Car	122131	1	1	26,974	0.28	24,000	6,720		33,694
7407478100	122	Sheriff's Patrol Car	122139	1	1	26,974	0.28	24,000	6,720		33,694
7407478100	122	Sheriff's Patrol Car	122147	1	1	26,974	0.28	24,000	6,720		33,694
7407478100	122	Sheriff's Patrol Car	122212	1	1	26,974	0.28	24,000	6,720		33,694
7407478100	122	Sheriff's Patrol Car	122213	1	1	26,974	0.28	24,000	6,720		33,694
7407478100	122	Sheriff's Patrol Car	122243	1	1	26,974	0.28	24,000	6,720		33,694
7407478100	122	Sheriff's Patrol Car	122352	1	1	26,974	0.28	24,000	6,720		33,694
7407478100	122	Sheriff's Patrol Car	122354	1	1	26,974	0.28	24,000	6,720		33,694
7407478100	122	Sheriff's Patrol Car	122355	1	1	26,974	0.28	24,000	6,720		33,694
7407478100	122	Sheriff's Patrol Car	122552	1	1	26,974	0.28	24,000	6,720		33,694
7407478100	122	Sheriff's Patrol Car	122704	1	1	26,974	0.28	24,000	6,720		33,694
7407478100	122	Sheriff's Patrol Car	122728	1	1	26,974	0.28	24,000	6,720		33,694
7407478100	122	Sheriff's Patrol Car	122758	1	1	26,974	0.28	24,000	6,720		33,694
7407478100	122	Sheriff's Patrol Car	122767	1	1	26,974	0.28	24,000	6,720		33,694
7407478100	122	Sheriff's Patrol Car	122768	1	1	26,974	0.28	24,000	6,720		33,694
7407478100	122	Sheriff's Patrol Car	122787	1	1	26,974	0.28	24,000	6,720		33,694
7407478100	122	Sheriff's Patrol Car	122829	1	1	26,974	0.28	24,000	6,720		33,694
7407478122	122	Sheriff's Patrol Car	122833	1	1	26,974	0.28	24,000	6,720		33,694
7407478100	122	Sheriff's Patrol Car	122925	1	1	26,974	0.28	24,000	6,720		33,694
7407478100	122	Sheriff's Patrol Car	122829	1	1	26,974	0.28	24,000	6,720		33,694
7407478100	122	Sheriff's Patrol Car	122925	1	1	26,974	0.28	24,000	6,720		33,694
122 Total				28	28	755,285			188,160		943,445
7407478000	124	Undercover	124023	1	1	8,599	0.28	15,000	4,200		12,799
7407478300	124	Undercover	124035	1	1	8,599	0.28	15,000	4,200		12,799
7407478000	124	Undercover	124029	1	1	8,599	0.28	15,000	4,200		12,799
7407478300	124	Undercover	124360	1	1	8,599	0.28	15,000	4,200		12,799
7407478100	124	Undercover	124506	1	1	8,599	0.28	15,000	4,200		12,799
7407478000	124	Undercover	124508	1	1	8,599	0.28	15,000	4,200		12,799
7407478202	124	Undercover	124524	1	1	8,599	0.28	15,000	4,200		12,799
7407478000	124	Undercover	124742	1	1	8,599	0.28	15,000	4,200		12,799
7407478300	124	Undercover	124776	1	1	8,599	0.28	15,000	4,200		12,799
7407478000	124	Undercover	124871	1	1	8,599	0.28	15,000	4,200		12,799
7407478300	124	Undercover	124945	1	1	8,599	0.28	15,000	4,200		12,799
124 Total				11	11	94,586			46,200	-	140,786
7407478100	132	1/2 Ton Pickup	132311	1	1	7,451	0.28	10,000	2,800		10,251
132 Total				1	1	7,451			2,800		10,251
7407478900	154	SUV	154-006	1	1	14,181	0.28	6,000	1,680		15,861
7407478700	154	SUV	154-520	1	1	14,181	0.28	6,000	1,680		15,861
7407478400	154	SUV	154-910	1	1	14,181	0.28	6,000	1,680		15,861
154 Total				3	3	42,544			5,040		47,584
7407478702	140	3/4 Ton Truck 4x4	140810	1	1	10,268	0.28	20,000	5,600		15,868
140 Total				1	1	10,268			5,600		15,868
7407478500	150	mini van	150406	1	1	7,885	0.28	12,000	3,360		11,245
7407478700	150	mini van	150118	1	1	7,885	0.28	12,000	3,360		11,245
150 Total				2	2	15,771			6,720		22,491
7407478000 TOTAL				55	55	1,028,630			254,520		1,283,150
7407478110	122	Sheriff's Patrol Car	122347	1	0.6	16,185	0.28	24,000	4,032		20,217
7407478110	122	Sheriff's Patrol Car	122348	1	0.6	16,185	0.28	24,000	4,032		20,217
7407478110	122	Sheriff's Patrol Car	122349	1	0.6	16,185	0.28	24,000	4,032		20,217
122 Total				3	1.8	48,554			12,096		60,650
7407478010	124	Undercover	124116	1	0.6	5,159	0.28	15,000	2,520		7,679
7407478010	124	Undercover	124127	1	0.6	5,159	0.28	15,000	2,520		7,679
7407478010	124	Undercover	124588	1	0.6	5,159	0.28	15,000	2,520		7,679
7407478410	124	Undercover	124875	1	0.6	5,159	0.28	15,000	2,520		7,679
124 Total				4	2.4	20,637			10,080		30,717
7407478010	150	Mini-Van	150942	1	0.6	4,731	0.28	12,000	2,016		6,747
150 Total				1	0.6	4,731			2,016		6,747
7407478010 TOTAL				8	4.8	73,922			24,192		98,114
TOTAL				63	59.8	1,102,552			278,712	-	1,381,264

ITEM 16.11.

ATTACHMENT 3

Sacramento County Sheriff's Office
Law Enforcement Services Support Costs
FY 21/22 Actuals for Use in FY 24/25
Draft- 2 Additional Motor Officers

SUPPORT SERVICE COSTS				RCPD - MAIN				RCPD - MEASURE H				TOTALS & CHANGE		
FUND CENTER	DESCRIPTION	UNIT	UNIT COST	CURRENT YEAR		PRIOR YEAR		CURRENT YEAR		PRIOR YEAR		CURRENT YEAR	PRIOR YEAR	
				# OF UNITS	TOTAL COST	# OF UNITS	TOTAL COST	# OF UNITS	TOTAL COST	# OF UNITS	TOTAL COST	GRAND TOTAL	GRAND TOTAL	CHANGE
SUPPORT SERVICE COSTS														
7407401	DEPT WIDE UNDISTRIBUTED COSTS	FTE	\$ 190	73.2	\$ 13,908	75.2	\$ 144,534	6	\$ 1,140	6	\$ 11,532	\$ 15,048	\$ 156,066	\$ (141,018)
7407405	HUMAN RESOURCES	FTE	\$ 488	73.2	\$ 35,722	75.2	\$ 21,206		\$ -	-	\$ -	\$ 35,722	\$ 21,206	\$ 14,516
7407411	RECORDS - REPORTS	REPORT	\$ 27.68	4,014	\$ 111,126	3,670	\$ 71,808		\$ -	-	\$ -	\$ 111,126	\$ 71,808	\$ 39,318
7407411	RECORDS - CITATIONS	CITATION	\$ 27	129	\$ 3,516	170	\$ 3,275		\$ -	-	\$ -	\$ 3,516	\$ 3,275	\$ 241
7407412	CRIME SCENE INVESTIGATION (CSI)	HOURL	\$ 100	932	\$ 93,200	731	\$ 51,901		\$ -	-	\$ -	\$ 93,200	\$ 51,901	\$ 41,299
7407412	CSI PHOTOS	EACH	\$ 15	25	\$ 375	43	\$ 645		\$ -	-	\$ -	\$ 375	\$ 645	\$ (270)
7407413	COMMUNICATIONS	% CAD	\$ 1,299,894	1	\$ 1,299,894	1	\$ 843,260		\$ -	-	\$ -	\$ 1,299,894	\$ 843,260	\$ 456,634
7407414	PROPERTY WAREHOUSE	% CASES	\$ 195,967	1	\$ 195,967	1	\$ 165,369		\$ -	-	\$ -	\$ 195,967	\$ 165,369	\$ 30,598
7407415	FISCAL	FTE	\$ 305	73.2	\$ 22,326	75.2	\$ 3,384	6	\$ 1,830	6	\$ 270	\$ 24,156	\$ 3,654	\$ 20,502
7407419	TRAINING - RANGE	SWORN FTE	\$ 1,475	62	\$ 91,450	64	\$ 97,664	6	\$ 8,850	6	\$ 9,156	\$ 100,300	\$ 106,820	\$ (6,520)
7407419	TRAINING - IN SERVICE & EVOC	CONTACT HRS.	\$ 172,845	1	\$ 172,845	1	\$ 67,244		\$ -	-	\$ -	\$ 172,845	\$ 67,244	\$ 105,601
7407421	JAIL ACCESS FEES - INTAKE	EACH	\$ 751	41	\$ 30,775	41	\$ 30,775		\$ -	-	\$ -	\$ 30,775	\$ 30,775	\$ 0
7407421	JAIL ACCESS FEES - CLASSIFICATION	EACH	\$ 123	54	\$ 6,617	54	\$ 6,617		\$ -	-	\$ -	\$ 6,617	\$ 6,617	\$ (0)
7407431	CENTRALIZED INVESTIGATIONS	HOURL	\$ 170	941	\$ 159,970	941	\$ 123,271		\$ -	-	\$ -	\$ 159,970	\$ 123,271	\$ 36,699
7407450	TRAINING - PATROL	SWORN FTE	\$ 188	56	\$ 10,528	58	\$ 13,572	6	\$ 1,128	6	\$ 1,404	\$ 11,656	\$ 14,976	\$ (3,320)
7407456	ALARM ORDINANCE	PERMIT	\$ 218	510	\$ 111,180	510	\$ 72,420		\$ -	-	\$ -	\$ 111,180	\$ 72,420	\$ 38,760
7407472	COURT LIAISON (SUBPOENAS)	SUBPOEANA	\$ 8	3,072	\$ 24,576	3,072	\$ 43,008		\$ -	-	\$ -	\$ 24,576	\$ 43,008	\$ (18,432)
7407472	FIELD SERVICES (TECH SERVICES)	FTE	\$ 6,208	73	\$ 454,426	75	\$ 417,375	6	\$ 37,248	6	\$ 33,390	\$ 491,674	\$ 450,765	\$ 40,909
7407473	DEPARTMENT REPLACEMENTS	FTE	\$ 321	73	\$ 23,479	75	\$ 23,224	6	\$ 1,925	6	\$ 1,858	\$ 25,404	\$ 25,082	\$ 322
TOTAL SUPPORT SERVICE COSTS					\$ 2,861,879		\$ 2,200,553		\$ 52,121		\$ 57,610	\$ 2,913,999	\$ 2,258,162	\$ 655,837
SUPPORT SERVICE CREDITS														
7407456	ALARM - PERMIT FEES	PERMIT	\$ (50)	516.9	\$ (25,845)	550	\$ (25,845)	0	\$ -	0	\$ -	\$ (25,845)	\$ (25,845)	\$ -
7407456	ALARM - FALSE ALARM FEES	ACTUAL			\$ (82,200)		\$ (82,200)	0	\$ -		\$ -	\$ (82,200)	\$ (82,200)	\$ -
TOTAL SUPPORT SERVICE CREDITS					\$ (108,045)		\$ (108,045)		\$ -		\$ -	\$ (108,045)	\$ (108,045)	\$ -
TOTAL COST					\$ 2,753,834		\$ 2,092,508		\$ 52,121		\$ 57,610	\$ 2,805,954	\$ 2,150,117	\$ 655,837

Notes:

1. Regionalized Services included at no additional costs are as follows: Internal Affairs; Special Investigations Bureau; Narcotics/Gangs; Critical Incident Negotiating Team (CINT); Special Enforcement Detail (SED); Canine above and beyond RCPD exclusive program; Hazardous Materials (HAZMAT); Explosive Ordinance (EOD); Warrants Processing; Air Operations; Pre-employment/Fair Employment/ Employee Relations.

2. Starting FY21/22, the methodology for communications charges changed. Contract Cities are now charged based on the percentage share of actual prior year CAD events. The reason for this change was to ensure cost neutrality for the County as well as provide a more fair and accurate method of cost sharing. Prior years, the unit cost was based on radio count and contract cities were charged a per radio share of costs based on the number of radios issued to the contract.

ITEM 16.11.

ATTACHMENT 3

Sacramento County Sheriff's Office
 Rancho Cordova Police Department
 Measure H Crime Suppression Budget
 Fiscal Year 2024/2025

1st Draft- Status Quo

Item	FY 2024/2025			Notes	FY 2023/2024		
	Proposed Budget	Proposed Incr (Decr)	Percent Change		Adopted Budget		
Total Personnel Costs	\$1,772,552	\$67,629	3.97%	1	\$ 1,704,923		
Services & Supplies							
Vehicles	67,869	2,555	3.91%		65,314		
Other Services & Supplies	173,936	7,826	4.71%		166,110		
Total Services & Supplies	\$ 241,804	\$ 10,380	4.49%		\$ 231,424		
Support Services, Allocated Services, & Credits	\$ 52,121	\$ (0)	0.00%		\$ 52,121		
Total Ongoing Costs	\$ 2,066,477	\$ 78,009	3.92%		\$ 1,988,468		
Reimbursements							
SRO Position							
Total Reimbursements	\$ -	\$ -			\$ -		
TOTAL SERVICE PLAN COSTS	\$ 2,066,477	\$ 78,009	3.92%		\$ 1,988,468		

Personnel Allocation Summary	FY 2024/2025				FY 2023/2024		
	Auth	Vacant	Filled		Auth	Vacant	Filled
Sworn Positions							
Deputy Sheriff	6		6		6		6
Total Sworn Positions	6		6		6		6
Total Sworn Positions Allocated to RCPD	6.0		6.0		6.0		6.0
Total Positions	6		6		6		6
Total Positions Allocated to RCPD	6.0		6.0		6.0		6.0

Vehicle Allocation	FY 2024/2025	FY 2023/2024
Marked Patrol Cars - Class 122	2.0	2.0
Total Vehicles	2.0	2.0
Total Vehicles Allocated to RCPD	2.0	2.0

Sacramento County Sheriff's Office
Rancho Cordova Police Department
Measure H Crime Suppression Budget - Notes
Fiscal Year 2024/2025

1st Draft- Status Quo

Notes

- 1
 - FY24/25 assumes increases per labor agreements: LEMA ~ COLA 4% , DSA ~ COLA 4% Non-Sworn ~ COLA 4%
 - Effective June 19, 2022, permanent employees who reach ten years of full-time service shall receive a 2.5% differential.
- 2 **Other Services & Supplies**
 - 20205200 - The budgeted insurance premium is calculated by County Risk Management and outside actuaries based on prior year loss experience. The amount budgeted for FY22/23 was **\$156,510** (WC \$102,643 + Liability \$53,867). FY24/25 projection assumes a 5% increase
 - 20292800 & 20293800 - Assumes a 4% increase in cost with no vehicle additions.
- 3 **Support Services, Allocated Services & Credits**

Units are based on a 3 year average of the 3 most recent fiscal years and the estimated current year end. All costs are based on FY21/22 actuals as that was the last complete fiscal year at time of budget preparation. These cost will stay static for the 2 year budget cycle [FY23/24 & FY24/25].

Sacramento County Sheriff's Office
 Rancho Cordova Police Department
 Measure H Crime Suppression Budget - Detail
 Fiscal Year 2024/2025

1st Draft- Status Quo

Account Nbr	Account Name	FY 24/25 Proposed Budget	FY 23/24 Budget	Final Budget Incr (Decr) Over Prior Year
Salaries & Benefits				
10111000	Regular Employees	867,931	834,545	33,386
10113200	Salaries & Wages - Time/One Half - Overtime	29,921	28,770	1,151
10114300	Allowances	7,200	7,200	-
10115100	Holiday In Lieu Pay	37,421	35,982	1,439
10121000	Retirement - Employer Cost	635,152	610,723	24,429
10121300	Retire Health Costs	3,900	3,900	-
10122000	Oasdh - Employer Cost	72,216	69,351	2,866
10123000	Group Ins - Employer Cost	113,307	108,949	4,358
60654100	Personnel Svc	5,503	5,503	-
	Total Salaries & Benefits	1,772,552	1,704,923	67,629
Services & Supplies				
20203500	Education & Training Service	1,500	1,500	-
20205200	Insurance Premiums	164,336	156,510	7,826
20207600	Office Supplies	800	800	-
20219700	Telephone Service	2,800	2,800	-
20222700	Cell phone/Pager	4,500	4,500	-
20233200	Food/Catering Supplies	-	-	-
20244300	Medical Service	-	-	-
20292800	GS Equipment Rental - Light	53,949	51,874	2,075
20293800	GS Equipment Fuel - Light	13,920	13,440	480
	Total Services & Supplies	241,804	231,424	10,380
Intrafund Charges				
60657100	Support Services	52,121	52,121	(0)
	Total Intrafund Charges	52,121	52,121	(0)
	Total Expenditures	2,066,477	1,988,468	78,009

Sacramento County Sheriff's Office
 Rancho Cordova Police Department
 Measure H Crime Suppression Budget - Annual Personnel Costs
 Fiscal Year 2024/2025

1st Draft- Status Quo

										10111000	101132000	10114300	10115100	10121000	10121100	10121200	10121300	10122000	10123000	60695102	60695103	60695105						
										1995/2003																		
Fund Center	Job Title	Last Name	First Name	Function	FTE	Position Number	Cost Center	Regular Employees	Time/One Half OT	Allowances	Pay	Retirement	Svc	Debt Svc	ER Cost	OASDHI	Group Ins	Admin ACP	Empl Svcs ACP	DPS Svc Teams ACP	Grand Total							
7407478	Deputy Sheriff	Daniel	Nathan	CSU	1	106717	7407478200	150,919		1,200	6,237	80,261	19,796	10,157	650	12,118	23,309	168	575	174	305,564							
7407478	Deputy Sheriff	Kurtz	Austin	CSU	1	100669	7407478200	150,914		1,200	6,237	80,261	19,796	10,157	650	12,118	23,309	168	575	174	305,560							
7407478	Deputy Sheriff	Farrar	Lucas	CSU	1	103306	7407478200	159,190		1,200	6,237	84,454	20,831	10,687	650	12,751	10,035	168	575	174	306,953							
7407478	Deputy Sheriff	Garrison	Jaycob	CSU	1	133509	7407478200	137,819		1,200	6,237	73,626	18,160	9,316	650	11,117	10,035	168	575	174	269,077							
7407478	Deputy Sheriff	Kimbrell	Jason	FOZ/POP	1	110954	7407478205	131,271		1,200	6,237	70,307	17,342	8,897	650	10,615	23,309	168	575	174	270,746							
7407478	Deputy Sheriff	Womack	Adam	Youth	1	101373	7407478210	137,819		1,200	6,237	73,626	18,160	9,316	650	11,117	23,309	168	575	174	282,351							
										29,921												2,380						32,301
Grand Total					6	\$ 867,931			\$ 29,921	\$ 7,200	\$ 37,421	\$ 462,535	\$ 114,087	\$ 58,530	\$ 3,900	\$ 72,216	\$ 113,307	\$ 1,008	\$ 3,450	\$ 1,044	\$ 1,772,552							

ITEM 16.11.

ATTACHMENT 3

Sacramento County Sheriff's Office
 Rancho Cordova Police Department
 Measure H Crime Suppression Budget - Annual Vehicle Costs
 Fiscal Year 2024/2025
 1st Draft- Status Quo

Cost Center	Vehicle Type	Vehicle Description	Vehicle #	Veh Count	RC Share	One Time Purchase and Build-out	Fixed Costs	VARIABLE COST			Total Cost
								Rate per Mile	Estimated Mileage	Total Variable	
7407478200	122	Sheriff's Patrol Car	122600	1	1		26,974	0.29	24,000	6,960	33,934
7407478200	122	Sheriff's Patrol Car	122602	1	1		26,974	0.29	24,000	6,960	33,934
122 Total				2	2	-	53,949			13,920	67,869
TOTAL				2	2	-	53,949			13,920	67,869

ITEM 16.11.

ATTACHMENT 3

Sacramento County Sheriff's Office
Law Enforcement Services Support Costs
FY 21/22 Actuals for Use in FY 24/25

SUPPORT SERVICE COSTS				RCPD - MAIN				RCPD - MEASURE H				TOTALS & CHANGE		
FUND CENTER	DESCRIPTION	UNIT	UNIT COST	CURRENT YEAR		PRIOR YEAR		CURRENT YEAR		PRIOR YEAR		CURRENT YEAR	PRIOR YEAR	
				# OF UNITS	TOTAL COST	# OF UNITS	TOTAL COST	# OF UNITS	TOTAL COST	# OF UNITS	TOTAL COST	GRAND TOTAL	GRAND TOTAL	CHANGE
SUPPORT SERVICE COSTS														
7407401	DEPT WIDE UNDISTRIBUTED COSTS	FTE	\$ 190	73.2	\$ 13,908	75.2	\$ 144,534	6	\$ 1,140	6	\$ 11,532	\$ 15,048	\$ 156,066	\$ (141,018)
7407405	HUMAN RESOURCES	FTE	\$ 488	73.2	\$ 35,722	75.2	\$ 21,206		\$ -	-	\$ -	\$ 35,722	\$ 21,206	\$ 14,516
7407411	RECORDS - REPORTS	REPORT	\$ 27.68	4,014	\$ 111,126	3,670	\$ 71,808		\$ -	-	\$ -	\$ 111,126	\$ 71,808	\$ 39,318
7407411	RECORDS - CITATIONS	CITATION	\$ 27	129	\$ 3,516	170	\$ 3,275		\$ -	-	\$ -	\$ 3,516	\$ 3,275	\$ 241
7407412	CRIME SCENE INVESTIGATION (CSI)	HOURL	\$ 100	932	\$ 93,200	731	\$ 51,901		\$ -	-	\$ -	\$ 93,200	\$ 51,901	\$ 41,299
7407412	CSI PHOTOS	EACH	\$ 15	25	\$ 375	43	\$ 645		\$ -	-	\$ -	\$ 375	\$ 645	\$ (270)
7407413	COMMUNICATIONS	% CAD	\$ 1,299,894	1	\$ 1,299,894	1	\$ 843,260		\$ -	-	\$ -	\$ 1,299,894	\$ 843,260	\$ 456,634
7407414	PROPERTY WAREHOUSE	% CASES	\$ 195,967	1	\$ 195,967	1	\$ 165,369		\$ -	-	\$ -	\$ 195,967	\$ 165,369	\$ 30,598
7407415	FISCAL	FTE	\$ 305	73.2	\$ 22,326	75.2	\$ 3,384	6	\$ 1,830	6	\$ 270	\$ 24,156	\$ 3,654	\$ 20,502
7407419	TRAINING - RANGE	SWORN FTE	\$ 1,475	62	\$ 91,450	64	\$ 97,664	6	\$ 8,850	6	\$ 9,156	\$ 100,300	\$ 106,820	\$ (6,520)
7407419	TRAINING - IN SERVICE & EVOC	CONTACT HRS.	\$ 172,845	1	\$ 172,845	1	\$ 67,244		\$ -	-	\$ -	\$ 172,845	\$ 67,244	\$ 105,601
7407421	JAIL ACCESS FEES - INTAKE	EACH	\$ 751	41	\$ 30,775	41	\$ 30,775		\$ -	-	\$ -	\$ 30,775	\$ 30,775	\$ 0
7407421	JAIL ACCESS FEES - CLASSIFICATION	EACH	\$ 123	54	\$ 6,617	54	\$ 6,617		\$ -	-	\$ -	\$ 6,617	\$ 6,617	\$ (0)
7407431	CENTRALIZED INVESTIGATIONS	HOURL	\$ 170	941	\$ 159,970	941	\$ 123,271		\$ -	-	\$ -	\$ 159,970	\$ 123,271	\$ 36,699
7407450	TRAINING - PATROL	SWORN FTE	\$ 188	56	\$ 10,528	58	\$ 13,572	6	\$ 1,128	6	\$ 1,404	\$ 11,656	\$ 14,976	\$ (3,320)
7407456	ALARM ORDINANCE	PERMIT	\$ 218	510	\$ 111,180	510	\$ 72,420		\$ -	-	\$ -	\$ 111,180	\$ 72,420	\$ 38,760
7407472	COURT LIAISON (SUBPOENAS)	SUBPOENAS	\$ 8	3,072	\$ 24,576	3,072	\$ 43,008		\$ -	-	\$ -	\$ 24,576	\$ 43,008	\$ (18,432)
7407472	FIELD SERVICES (TECH SERVICES)	FTE	\$ 6,208	73	\$ 454,426	75	\$ 417,375	6	\$ 37,248	6	\$ 33,390	\$ 491,674	\$ 450,765	\$ 40,909
7407473	DEPARTMENT REPLACEMENTS	FTE	\$ 321	73	\$ 23,479	75	\$ 23,224	6	\$ 1,925	6	\$ 1,858	\$ 25,404	\$ 25,082	\$ 322
TOTAL SUPPORT SERVICE COSTS					\$ 2,861,879		\$ 2,200,553		\$ 52,121		\$ 57,610	\$ 2,913,999	\$ 2,258,162	\$ 655,837
SUPPORT SERVICE CREDITS														
7407456	ALARM - PERMIT FEES	PERMIT	\$ (50)	516.9	\$ (25,845)	550	\$ (25,845)	0	\$ -	0	\$ -	\$ (25,845)	\$ (25,845)	\$ -
7407456	ALARM - FALSE ALARM FEES	ACTUAL			\$ (82,200)		\$ (82,200)	0	\$ -		\$ -	\$ (82,200)	\$ (82,200)	\$ -
TOTAL SUPPORT SERVICE CREDITS					\$ (108,045)		\$ (108,045)		\$ -		\$ -	\$ (108,045)	\$ (108,045)	\$ -
TOTAL COST					\$ 2,753,834		\$ 2,092,508		\$ 52,121		\$ 57,610	\$ 2,805,954	\$ 2,150,117	\$ 655,837

Notes:

1. Regionalized Services included at no additional costs are as follows: Internal Affairs; Special Investigations Bureau; Narcotics/Gangs; Critical Incident Negotiating Team (CINT); Special Enforcement Detail (SED); Canine above and beyond RCPD exclusive program; Hazardous Materials (HAZMAT); Explosive Ordinance (EOD); Warrants Processing; Air Operations; Pre-employment/Fair Employment/ Employee Relations.

2. Starting FY21/22, the methodology for communications charges changed. Contract Cities are now charged based on the percentage share of actual prior year CAD events. The reason for this change was to ensure cost neutrality for the County as well as provide a more fair and accurate method of cost sharing. Prior years, the unit cost was based on radio count and contract cities were charged a per radio share of costs based on the number of radios issued to the contract.

MEMORANDUM



ITEM 16.12.

DATE: June 5, 2023
TO: Honorable Mayor and Council Members
FROM: Albert Stricker, Public Works Director
Quoc Nham, Senior Civil Engineer
SUBJECT: **A RESOLUTION APPROVING THE LARGE LOT FINAL MAP OF THE RANCH PHASE 2 SUBDIVISION NO. FM-2021-002-04, AND AUTHORIZING THE CITY MANAGER TO EXECUTE SUBDIVISION IMPROVEMENT AGREEMENT CONTRACT NO. 2022-230 WITH K. HOVNANIAN AT JAEGER RANCH, LLC**

RECOMMENDATION

Adopt the Resolution.

RESULT OF RECOMMENDED ACTION

Adoption of the Resolution would authorize the City to enter into Subdivision Improvement Agreement Contract No. 2022-230 ([Attachment 2](#)) guaranteeing the construction of public roads and utilities with K. Hovnanian at Jaeger Ranch, LLC, and the recording of the final subdivision map creating 11 future development lots and six (6) miscellaneous lots located east of Rancho Cordova Parkway and on the north and south side of Chrysanthy Boulevard.

BACKGROUND

The map has been examined and checked for compliance with Title 22 of the City of Rancho Cordova Municipal code and the California Subdivision Map Act. The City Council approved the Large Lot Tentative Map on June 6, 2020. A Development Agreement by the City and K. Hovnanian at Jaeger Rancho, LLC was entered into on February 21, 2020, and recorded on May 1, 2020, in the Official Records of Sacramento County on Document No. 202005010617. A copy of the final map ([Attachment 3](#)) and a copy of the vicinity map ([Attachment 4](#)) are included with this letter.

REY Engineers, Inc. has waived the requirement for a bond to guarantee payment for setting the survey monuments with the subdivision. The soil report requirement has been satisfied by Wallace Kuhl & Associates, dated January 12, 2019.

There are no delinquent taxes against the property and the Tax Collector has so certified. The 2022/2023 estimated taxes have been secured with the Sacramento County Tax Collector.

FISCAL IMPACT AND FUNDING SOURCE

There is no fiscal impact to the City.

ATTACHMENT(S)

1. Resolution
2. Subdivision Improvement Agreement No. 2022-230
3. Final Map
4. Vicinity Map

CITY OF RANCHO CORDOVA

RESOLUTION NO. XX-2023

A RESOLUTION OF THE CITY COUNCIL OF THE CITY OF RANCHO CORDOVA, STATE OF CALIFORNIA, APPROVING THE LARGE LOT FINAL MAP OF THE RANCH PHASE 2, SUBDIVISION NO. FM-2021-002-04, AND AUTHORIZING THE CITY MANAGER TO EXECUTE THE SUBDIVISION IMPROVEMENT AGREEMENT CONTRACT NO. 2022-230 WITH K. HOVNANIAN AT JAEGER RANCH, LLC

WHEREAS, the City Council approved the Large Lot Tentative Map on June 6, 2020, per Resolution No. 5-2020; and

WHEREAS, the map is in substantial compliance with the approved tentative map; and

WHEREAS, the conditions of approval have been complied with; and

WHEREAS, the map complies with Title 22 of the City of Rancho Cordova Municipal Code and the California Subdivision Map Act; and

WHEREAS, the approval of final maps is exempt from review under the California Environmental Quality Act (CEQA) pursuant to CEQA Regulation section 15268(b)(3) as a ministerial approval; and

WHEREAS, the City desires to enter into a subdivision improvement agreement with the developer to ensure necessary public improvements are completed and secured with a bond.

NOW, THEREFORE, BE IT HEREBY RESOLVED BY THE CITY COUNCIL OF THE CITY OF RANCHO CORDOVA does approve the Large Lot Final Map of The Ranch Phase 2, Subdivision No. FM-2021-002-04 and does authorize the City Manager to execute Subdivision Improvement Agreement No. 2022-230 with K. Hovnanian at Jaeger Ranch, LLC, in a form approved by the City Attorney.

PASSED AND ADOPTED by the City Council of the City of Rancho Cordova on the 5th day of June, 2023, by the following vote:

AYES:

NOES:

ABSENT:

ABSTAIN:

ATTEST:

Linda Budge, Mayor

Stacy Leitner, CMC
City Clerk

SUBDIVISION IMPROVEMENT AGREEMENT**Large Lot Final Map of The Ranch – Phase 2 Subdivision No. FM-2021-002-04**

THIS SUBDIVISION IMPROVEMENT AGREEMENT (hereinafter, "Agreement") entered into this 6th day of June 2023, by and between the City of Rancho Cordova, (hereinafter "City"), a California municipal corporation, and K. Hovnanian at Jaeger Ranch, LLC, a California limited liability company (hereinafter "Principal").

RECITALS

WHEREAS, Section 66462 of the Government Code provides that if the work of improvement required therein is not completed prior to the acceptance of a final subdivision map, the owner of the subdivision may enter into an agreement with the City upon mutually agreeable terms to thereafter complete the improvements at the owner's expense in consideration of the acceptance of said final subdivision map by the City; and

WHEREAS, Section 66499 of the Government Code requires that said work is to be secured by a surety bond or by an instrument of credit issued by a financial institution subject to regulation by the State or federal governments, or by a cash deposit, or by other means; and

WHEREAS, City and Principal desire to enter into an improvement agreement as permitted by the Subdivision Map Act under the terms and conditions hereinafter set forth, with respect to that certain Large Lot Final Map ("LL Final Map") in connection with that project known as Large Lot Final Map of The Ranch – Phase 2 ("Project").

NOW, THEREFORE, in consideration of the mutual promises, conditions and covenants hereinafter set forth, City and Principal agree as follows:

1. **Incorporation of Recitals.** The foregoing recitals are hereby incorporated by reference.
2. **Findings and Conditions of Subdivision Map.** Principal recognizes that approval of its LL Final Map is subject to the findings and conditions attached to such approval and hereby acknowledges and agrees to be bound by such findings and conditions.
3. **City Approval of Subdivision Map.** The city agrees to accept on behalf of the public all lands, rights of way and easements therein offered in dedication in the LL Final Map, in accordance with the conditions hereinafter set forth.

4. Completion of Improvements. When required for development of the Project, Principal, or assignee, agrees to complete the work of improvement included within the LL Final Map in accordance with the requirements of the Rancho Cordova Municipal Code and such standard specifications created by applicable City ordinances or resolutions which are in effect at the time of the installation of said improvements. Principal, or assignee, further agrees to complete any improvements included within and identified on the LL Final Map consistent with the terms and also identified in subsequent subdivision improvement agreements ("SIAs") to be executed by the City and Principal, or assignee, following the approval and recordation of small lot final maps ("SLFMs") for the Project, as applicable, and any other improvements as may be reasonably required by the City. The improvements shall be constructed under infrastructure improvement plans to be approved by the City.

5. Restriction on Further Development. A SLFM shall not be recorded, and a building permit shall not be issued, until: (i) all onsite and offsite public utilities and roadway and frontage improvements are installed to serve the parcels subject to or depicted on such SLFM in accordance with the requirements of the Rancho Cordova Municipal Code and such standard specifications created by applicable City ordinances or resolutions which are in effect at the time of the installation of said improvements; or (ii) an appropriate surety bond, instrument of credit, or cash deposit satisfactory to the City is submitted and accepted by the City for said onsite and offsite public utilities and improvements. The LL Final Map shall include the following note:

A small lot final map ("SLFM") shall not be recorded, or development of a large lot identified herein shall not proceed other than pursuant to approved infrastructure improvement plans, or a building permit shall not be issued, unless: (i) all offsite and onsite public utilities and roadway and frontage improvements are installed to serve the parcels subject to or depicted on such SLFM in accordance with the requirements of the Rancho Cordova Municipal Code and such standard specifications created by applicable City ordinances or resolutions which are in effect at the time of the installation of said improvements; or (ii) an appropriate surety bond, instrument of credit, or cash deposit satisfactory to the City is submitted and accepted by the City for said offsite and onsite public utilities and improvements.

Principal shall ensure that any subsequent purchasers, buyers, or developers of any parcels, of any part of the LL Final Map (but specifically excluding any members of the homebuying public), shall acknowledge and agree to be bound to, in writing, the above-referenced note in this

paragraph and this Agreement.

6. Payment For Services. Principal agrees to promptly pay, when due, all costs for plan checking, inspection services and material testing performed by City pursuant to the requirements of Sections 12.03.210 et. seq. of the Rancho Cordova Municipal Code.

7. Correction of Defects. Principal, or its assignee, agrees to remedy any defects in the improvements that are the subject of the applicable subsequent SIA for a SLFM and arising from faulty or defective construction of said improvements occurring within twelve (12) months after acceptance thereof by City.

8. Indemnity. Principal shall indemnify and hold harmless City from any and all loss, damage or liability arising out of or resulting from Principal's performance or non-performance of his duties and obligations under this Agreement, or from the negligent act or omission of himself, his agents, servants and employees, excluding, however, any such loss, damage or liability arising from the gross negligence or willful misconduct of the City, its officers or employees. Principal shall, at his own cost and expense, defend any and all actions, suits, or legal proceedings arising out of or resulting from the performance or nonperformance of this Agreement, that may be brought or instituted against the City, its officers and employees, on any such claim or demand, and pay or satisfy any judgment that may be rendered against the City in any such action, suit or legal proceedings, or result thereof, regardless whether caused in part by a party indemnified hereunder, excluding, however, any such actions, suits or legal proceedings arising from the gross negligence or willful misconduct of the City, its officers or employees.

9. Improvement Security. (a) At the time provided in a subsequent SIA for a SLFM, Principal shall obtain and furnish to City an improvement security consisting of a surety bond in favor of City, issued by a corporate surety authorized to do business in the State of California, and in form approved by City, securing the faithful performance by Principal of the work of improvement required, and also securing the payment of the costs and interest, if any, due under Sections 12.030.210 et seq. of the Rancho Cordova Municipal Code, as provided in Paragraph 4 herein and an additional bond issued by a corporate surety authorized to do business in the State of California, in the amount of not less than 50 percent of the total estimated cost of the improvement, securing payment to contractor, his subcontractors, and to persons renting equipment or furnishing labor or materials for the improvement.

(b) In lieu of said corporate surety bonds, Principal may furnish an improvement

security consisting of a letter of credit, certificate of deposit, or similar instrument of credit, in form satisfactory to City, issued by a financial institution subject to regulation by the State or Federal government, pledging that the funds necessary to meet the performance required herein are on deposit, and guaranteed for payment on demand. Said letter of credit, certificate of deposit, or similar instrument of credit shall provide that the funds designated therein shall become trust funds for the purposes set forth in said instrument.

(c) The failure of Principal to commence the required work of improvements, or to complete the same within the time required after commencement thereof, as detailed in the subsequent SIA for a SLFM described in Exhibit A, shall entitle City to the full payment of the security, or so much thereof as may be necessary to complete the required work of improvement pursuant to the applicable subsequent SIA for said SLFM. The amount of the surety bond for faithful performance shall be determined in the subsequent SIA for said SLFM. The amount of the surety bond for the payment of the claims of the contractor, his subcontractors, and to persons renting equipment or furnishing labor or materials for the improvement shall be at least 50 percent of the above amount. The letter of credit, certificate of deposit or similar instrument of credit, or cash deposit for faithful performance, shall be in the above amount plus an additional 50 percent for the purposes set forth herein.

(d) Prior to issuance of improvements plans not already bonded or secured through a subsequent SIA, Principal shall obtain and furnish to City an improvement security in favor of City under Chapter 12.03 of the Rancho Cordova Municipal Code.

(e) This Agreement shall automatically terminate as to any portion of the Project where a subsequent SIA for a SLFM has been entered into with the City.

10. Improvement Security As Condition Precedent. The furnishing of the improvement security by Principal as required by Paragraph 10 hereof shall be a condition precedent to acceptance by City of the above-described real property and the performance by the City of the covenants herein on its part to be performed.

11. Execution By Real Party In Interest. Where title to the subdivision property is held by the record owner thereof under a holding agreement, this Agreement must be executed by the real party or parties in interest.

12. Waiver of Civil Code Section 2819. Any extension of time hereunder shall not operate to release the surety on any bond filed pursuant to this Agreement or pursuant to a subsequent SIA for a SLFM. In this connection the surety waives the provisions of Section

2819 of the Civil Code of the State of California.

13. Interest. Interest shall accrue at the highest rate permitted by law on all sums from the date payment is due under the terms of this Agreement and the sum due is certain or reasonably capable of being made certain.

14. Attorneys' Fees. In the event that it is necessary for the City to enforce the obligations secured by the improvement security furnished pursuant to Paragraph 10 hereof, the City shall be entitled to recover its costs and reasonable expenses and fees, including reasonable attorneys' fees, as provided for in Government Code Section 66499.4.

15. Amendments. This Agreement may be modified or amended, or any of its provisions waived, only by a subsequent written agreement executed by the parties hereto.

16. Entire Agreement. This Agreement and any attachments hereto constitute the sole, final, complete, exclusive and integrated expression and statement of the terms and conditions of this Agreement among the parties hereto concerning the subject matter addressed herein, and supersedes all prior negotiations, representations or agreements, oral or written, that may be related to the subject matter of this Agreement.

17. Construction and Interpretation. It is agreed and acknowledged by the Principal that the provisions of this Agreement have been arrived at through negotiation, and that the Principal has had a full and fair opportunity to revise the provisions of this Agreement and to have such provisions reviewed by legal counsel. Therefore, the normal rule of construction that any ambiguities are to be resolved against the drafting party shall not apply in construing or interpreting this Agreement.

18. Successors and Assigns. This Agreement shall bind and inure to the benefit of the respective successors and assigns of the parties hereto. Principal may assign its rights and obligations under this Agreement only with the prior written consent of City.

19. Time. Time is of the essence in the performance of each and every term of this Agreement.

SIGNATURE PAGE FOLLOWING

IN WITNESS WHEREOF, the parties hereto have executed this Agreement as of the day and year first set forth above, which date shall be considered by the Parties to be the effective date of this Agreement.

CITY OF RANCHO CORDOVA,
California Municipal Corporation

PRINCIPAL
K. Hovnanian at Jaeger Ranch, LLC,
A California limited liability company

Micah Runner, City Manager

Timothy J. Collison, Region Controller

Date: _____

Date: _____

ATTEST:

Stacy Leitner, CMC, City Clerk

OWNER'S STATEMENT

THE UNDERSIGNED HEREBY CONSENTS TO THE PREPARATION AND RECORDATION OF THIS FINAL MAP.

THE REAL PROPERTY DESCRIBED BELOW IS DEDICATED AS AN EASEMENT FOR PUBLIC PURPOSES;

1. THE UNDERSIGNED PURSUANT TO THE PROVISIONS OF SECTION 7050 OF THE GOVERNMENT CODE IRREVOCABLY OFFER FOR DEDICATION TO THE CITY OF RANCHO CORDOVA FOR ANY PUBLIC PURPOSE THE RIGHT OF WAY ON, OVER, ACROSS, AND UNDER THE STRIPS OF LAND SHOWN HEREON AND DESIGNATED AS "IRREVOCABLE OFFER OF DEDICATION" (IOD).
2. EASEMENT FOR PLANTING AND MAINTAINING TREES, ELECTROLIERS, TRAFFIC CONTROL DEVICES, WATER AND GAS PIPES, AND UNDERGROUND WIRES AND CONDUITS FOR ELECTRIC, TELEVISION AND TELEPHONE SERVICES, CENTRALIZED MAIL DELIVERY UNITS, TOGETHER WITH ANY AND ALL APPURTENANCES PERTAINING THERETO, ON, OVER, UNDER AND ACROSS THOSE STRIPS OF LAND SHOWN HEREON AND DESIGNATED "PUBLIC UTILITY EASEMENT" (PUE).
3. EASEMENT FOR THE PURPOSE OF PUBLIC UTILITIES INCLUDING BUT NOT LIMITED TO WATER, SEWER, GAS AND DRAINAGE PIPES, POLES, OVERHEAD LINES AND OTHER APPURTENANCES AS TOGETHER WITH ANY AND ALL APPURTENANCES PERTAINING THERETO, ON, OVER, UNDER AND ACROSS THAT CERTAIN PROPERTY SHOWN HEREON AS "NON-EXCLUSIVE ROAD" (N.E.R.) SHOWN HEREON AND DESIGNATED "PUBLIC UTILITY EASEMENT" (PUE).

K. HOVNIANIAN AT JAEGER RANCH, LLC, A CALIFORNIA LIMITED LIABILITY COMPANY

BY: 

NAME: TIMOTHY J COLLISON

TITLE: REGION CONTROLLER

BENEFICIARY'S STATEMENT

WILMINGTON TRUST, NATIONAL ASSOCIATION AS BENEFICIARY UNDER THAT DEED OF TRUST RECORDED MARCH 12, 2020 AS DOC# 202003120392, OFFICIAL RECORDS SACRAMENTO COUNTY , HEREBY CONSENTS TO THE PREPARATION AND FILING OF THIS MAP.

BY: 

NAME: Timothy J. Collison

TITLE: Region Controller

NOTARY'S ACKNOWLEDGMENT

A NOTARY PUBLIC OR OTHER OFFICER COMPLETING THIS CERTIFICATE VERIFIES ONLY THE IDENTITY OF THE INDIVIDUAL WHO SIGNED THE DOCUMENT TO WHICH THIS CERTIFICATE IS ATTACHED, AND NOT THE TRUTHFULNESS, ACCURACY, OR VALIDITY OF THAT DOCUMENT.

STATE OF California } SS


COUNTY OF Placer }

ON May 29th, 2023 BEFORE ME, Stephanie Gonzalez, Notary Public

PERSONALLY APPEARED, Timothy J. Collison

WHO PROVED TO ME ON THE BASIS OF SATISFACTORY EVIDENCE TO BE THE PERSON(S) WHOSE NAME(S) IS/ARE SUBSCRIBED TO THE WITHIN INSTRUMENT AND ACKNOWLEDGED TO ME THAT HE/SHE/THEY EXECUTED THE SAME IN HIS/HER/THEIR AUTHORIZED CAPACITY(IES), AND THAT BY HIS/HER/THEIR SIGNATURE(S) ON THE INSTRUMENT THE PERSON(S), OR THE ENTITY UPON BEHALF OF WHICH THE PERSON(S) ACTED, EXECUTED THE INSTRUMENT.

I CERTIFY UNDER PENALTY OF PERJURY UNDER THE LAWS OF THE STATE OF CALIFORNIA THAT THE FOREGOING PARAGRAPH IS TRUE AND CORRECT.

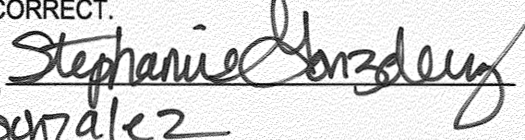WITNESS MY HAND AND OFFICIAL SEAL: 

PRINTED NAME: Stephanie Gonzalez

MY PRINCIPAL PLACE OF BUSINESS IS THE

COUNTY OF: Placer

MY COMMISSION EXPIRES: October 18th, 2025

MY COMMISSION NO.: 2378898

SIGNATURE OMISSIONS

THE FOLLOWING SIGNATURES BY LISTED DEEDS HAVE BEEN OMITTED UNDER SECTION 66436 (a) (3) (A) (i-viii) OF THE SUBDIVISION MAP ACT THEIR INTEREST IS SUCH THAT IT CAN NOT RIPEN INTO A FEE TITLE AND SIGNATURES ARE NOT REQUIRED BY THE LOCAL AGENCY:

1. SACRAMENTO COUNTY WATER AGENCY OF SACRAMENTO COUNTY, EASEMENT HOLDER FOR WATER PIPELINES AND INCIDENTAL PURPOSES RECORDED ON JUNE 03, 2022 IN DOC # 202206031257 AND ON APRIL 18, 2023 IN DOC # 202304180580, OFFICIAL RECORDS OF SACRAMENTO COUNTY. SAID EASEMENT IS PLOTTED AND SHOWN HEREON.
2. SACRAMENTO COUNTY AREA SEWER DISTRICT OF SACRAMENTO COUNTY, EASEMENT HOLDER FOR SEWER PIPELINES AND INCIDENTAL PURPOSES RECORDED ON SEPTEMBER 16, 2022 IN DOC # 202209160292 AND ON MARCH 16, 2023 IN DOC # 202303160752, OFFICIAL RECORDS OF SACRAMENTO COUNTY. SAID EASEMENT IS PLOTTED AND SHOWN HEREON.

SURVEYOR'S STATEMENT

THIS MAP WAS PREPARED BY ME OR UNDER MY DIRECTION AND IS BASED UPON A FIELD SURVEY IN CONFORMANCE WITH THE REQUIREMENTS OF THE SUBDIVISION MAP ACT AND LOCAL ORDINANCE AT THE REQUEST OF K. HOVNIANIAN ON AUGUST, 2021. I HEREBY STATE THAT ALL THE MONUMENTS ARE OF THE CHARACTER AND OCCUPY THE POSITIONS INDICATED OR THAT THEY WILL BE SET IN THOSE POSITIONS BEFORE DECEMBER 31, 2024, AND THAT THE MONUMENTS ARE, OR WILL BE, SUFFICIENT TO ENABLE THE SURVEY TO BE RETRACED, AND THAT THIS FINAL MAP SUBSTANTIALLY CONFORMS TO THE CONDITIONALLY APPROVED TENTATIVE MAP.



CRAIG E. SPIESS, PLS 7944

EXPIRATION DATE: DECEMBER 31, 2023

DATE: 5/1/23



CITY SURVEYOR'S STATEMENT

I HEREBY STATE THAT I AM SATISFIED THAT THIS LARGE LOT FINAL MAP OF THE RANCH - PHASE 2 IS TECHNICALLY CORRECT.

LAND SURVEYOR, JOCELYN L. LIMAS P.L.S. 9596

DATE: _____



CITY ENGINEER'S STATEMENT

I HEREBY STATE THAT I AM SATISFIED THAT THIS LARGE LOT FINAL MAP OF THE RANCH - PHASE 2 IS AND FIND IT TO BE SUBSTANTIALLY THE SAME AS THE TENTATIVE MAP APPROVED BY THE CITY OF RANCHO CORDOVA AND ANY APPROVED ALTERATIONS THEREOF; THAT ALL PROVISIONS OF THE SUBDIVISION MAP ACT AND ALL APPLICABLE CITY ORDINANCES HAVE BEEN COMPLIED WITH.

CITY ENGINEER, ALBERT STRICKER, R.C.E. 64057

DATE: _____



CITY CLERK'S STATEMENT

I HEREBY STATE THAT THE CITY COUNCIL OF THE CITY OF RANCHO CORDOVA HAS APPROVED THIS LARGE LOT FINAL MAP OF THE RANCH - PHASE 2 AND CONSENTS TO THE IRREVOCABLE OFFERS OF DEDICATION OFFERED HEREON AND RESERVES THE RIGHT TO ACCEPT AT A LATER DATE, ON BEHALF OF THE PUBLIC, ALL EASEMENTS AND RIGHTS OF WAY.

BY: _____

CITY CLERK

CITY OF RANCHO CORDOVA

DATE: _____

RECORDER'S STATEMENT

FILED THIS _____ DAY OF _____, 2023, AT _____ M. IN BOOK _____ OF MAPS, AT PAGE _____, AT THE REQUEST OF R.E.Y. ENGINEERS, INC. TITLE TO THE LAND INCLUDED IN THIS FINAL MAP BEING VESTED AS PER CERTIFICATE NO. _____ ON FILE IN THIS OFFICE.

DONNA ALLRED, COUNTY RECORDER

DOCUMENT NO. _____

BY: _____

DEPUTY COUNTY RECORDER

FEE \$ _____

LARGE LOT FINAL MAP OF
THE RANCH-PHASE 2
SUBDIVISION NO. FM-2021-002-04

BEING ALL OF THE DESIGNATED REMAINDER AS SHOWN AND SO DESIGNATED ON THAT CERTAIN FINAL MAP ENTITLED "LARGE LOT FINAL MAP OF THE RANCH SUBDIVISION NO. FM-2021-001-01" RECORDED JULY 22, 2021 IN BOOK 429 OF MAPS, AT PAGE 8, SACRAMENTO COUNTY RECORDS, SECTION 16, TOWNSHIP 8 NORTH, RANGE 7 EAST, MOUNT DIABLO MERIDIAN.

CITY OF RANCHO CORDOVA
SACRAMENTO COUNTY • CALIFORNIA

R.E.Y. ENGINEERS, Inc.
Civil Engineers / Land Surveyors
905 Sutter St. Ste 200 Folsom CA 95630
(916) 366-3040 Fax (916) 366-3303

JUNE 2023

SHEET 1 OF 8

4664.1003

NOTARY'S ACKNOWLEDGMENT

A NOTARY PUBLIC OR OTHER OFFICER COMPLETING THIS CERTIFICATE VERIFIES ONLY THE IDENTITY OF THE INDIVIDUAL WHO SIGNED THE DOCUMENT TO WHICH THIS CERTIFICATE IS ATTACHED, AND NOT THE TRUTHFULNESS, ACCURACY, OR VALIDITY OF THAT DOCUMENT.

STATE OF California } SS


COUNTY OF Placer }

ON May 30th, 2023 BEFORE ME, Stephanie Gonzalez, Notary Public

PERSONALLY APPEARED, Timothy J. Collison

WHO PROVED TO ME ON THE BASIS OF SATISFACTORY EVIDENCE TO BE THE PERSON(S) WHOSE NAME(S) IS/ARE SUBSCRIBED TO THE WITHIN INSTRUMENT AND ACKNOWLEDGED TO ME THAT HE/SHE/THEY EXECUTED THE SAME IN HIS/HER/THEIR AUTHORIZED CAPACITY(IES), AND THAT BY HIS/HER/THEIR SIGNATURE(S) ON THE INSTRUMENT THE PERSON(S), OR THE ENTITY UPON BEHALF OF WHICH THE PERSON(S) ACTED, EXECUTED THE INSTRUMENT.

I CERTIFY UNDER PENALTY OF PERJURY UNDER THE LAWS OF THE STATE OF CALIFORNIA THAT THE FOREGOING PARAGRAPH IS TRUE AND CORRECT.

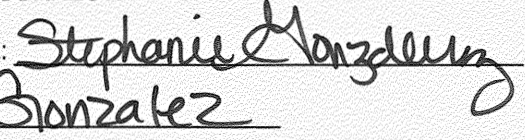WITNESS MY HAND AND OFFICIAL SEAL: 


PRINTED NAME: Stephanie Gonzalez


MY PRINCIPAL PLACE OF BUSINESS IS THE

COUNTY OF: Placer

MY COMMISSION EXPIRES: October 18th, 2025

MY COMMISSION NO.: 2378898

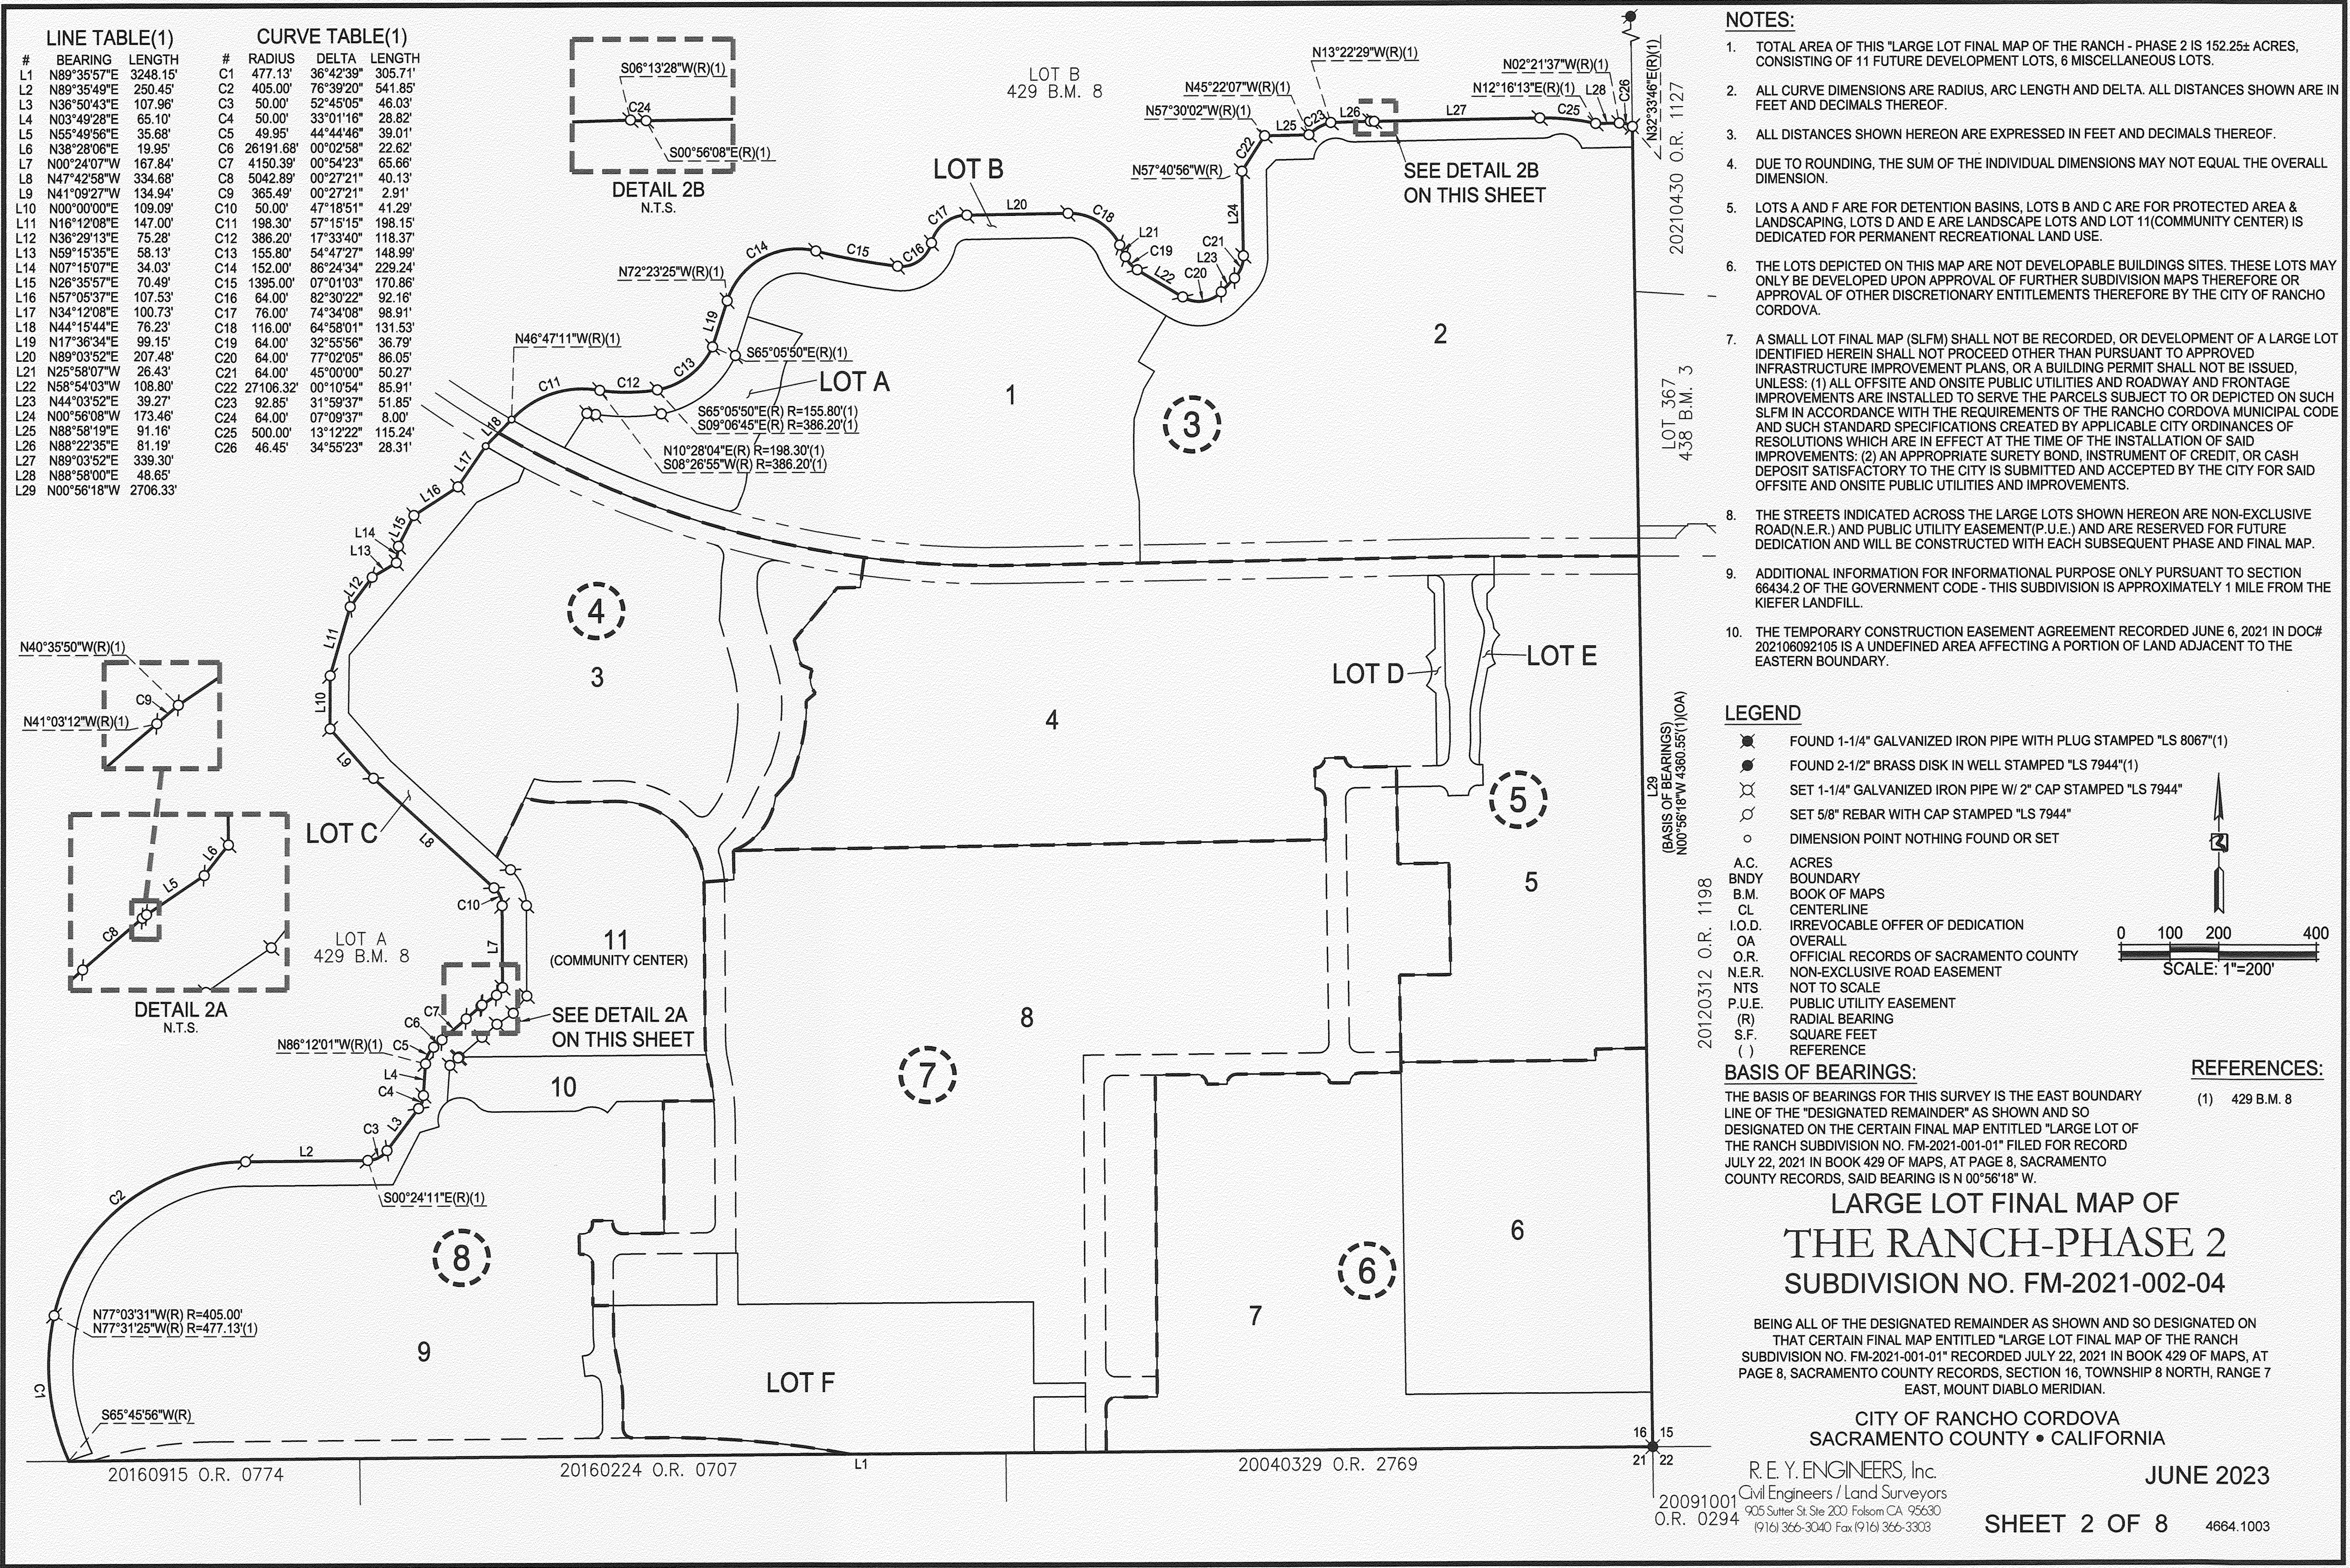

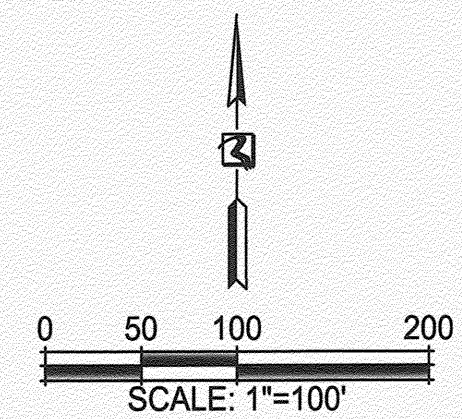


BEING ALL OF THE DESIGNATED REMAINDER AS SHOWN AND SO DESIGNATED ON
THAT CERTAIN FINAL MAP ENTITLED "LARGE LOT FINAL MAP OF THE RANCH
SUBDIVISION NO. FM-2021-001-01" RECORDED JULY 22, 2021 IN BOOK 429 OF MAPS, AT
PAGE 8, SACRAMENTO COUNTY RECORDS, SECTION 16, TOWNSHIP 8 NORTH, RANGE 7
EAST, MOUNT DIABLO MERIDIAN.

R. E. Y. ENGINEERS, Inc.
Civil Engineers / Land Surveyors
905 Sutter St. Ste 200 Folsom CA 95630
(916) 366-3040 Fax (916) 366-3303

SHEET 4 OF 8 4664.1003

Page 258 of 1583



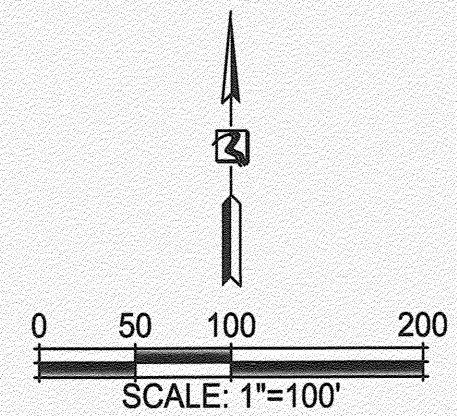

BEING ALL OF THE DESIGNATED REMAINDER AS SHOWN AND SO DESIGNATED ON
THAT CERTAIN FINAL MAP ENTITLED "LARGE LOT FINAL MAP OF THE RANCH
SUBDIVISION NO. FM-2021-001-01" RECORDED JULY 22, 2021 IN BOOK 429 OF MAPS, AT
PAGE 8, SACRAMENTO COUNTY RECORDS, SECTION 16, TOWNSHIP 8 NORTH, RANGE 7
EAST, MOUNT DIABLO MERIDIAN.

R. E. Y. ENGINEERS, Inc.
Civil Engineers / Land Surveyors
905 Sutter St. Ste 200 Folsom CA 95630
(916) 366-3040 Fax (916) 366-3303



SHEET 6 OF 8 4664.1003

Page 260 of 1583





VICINITY MAP OF THE RANCH PHASE 2 SUBDIVISION NO. FM-2021-002-04

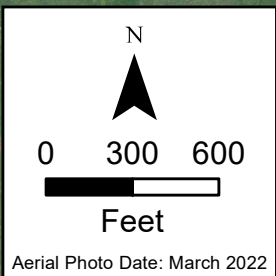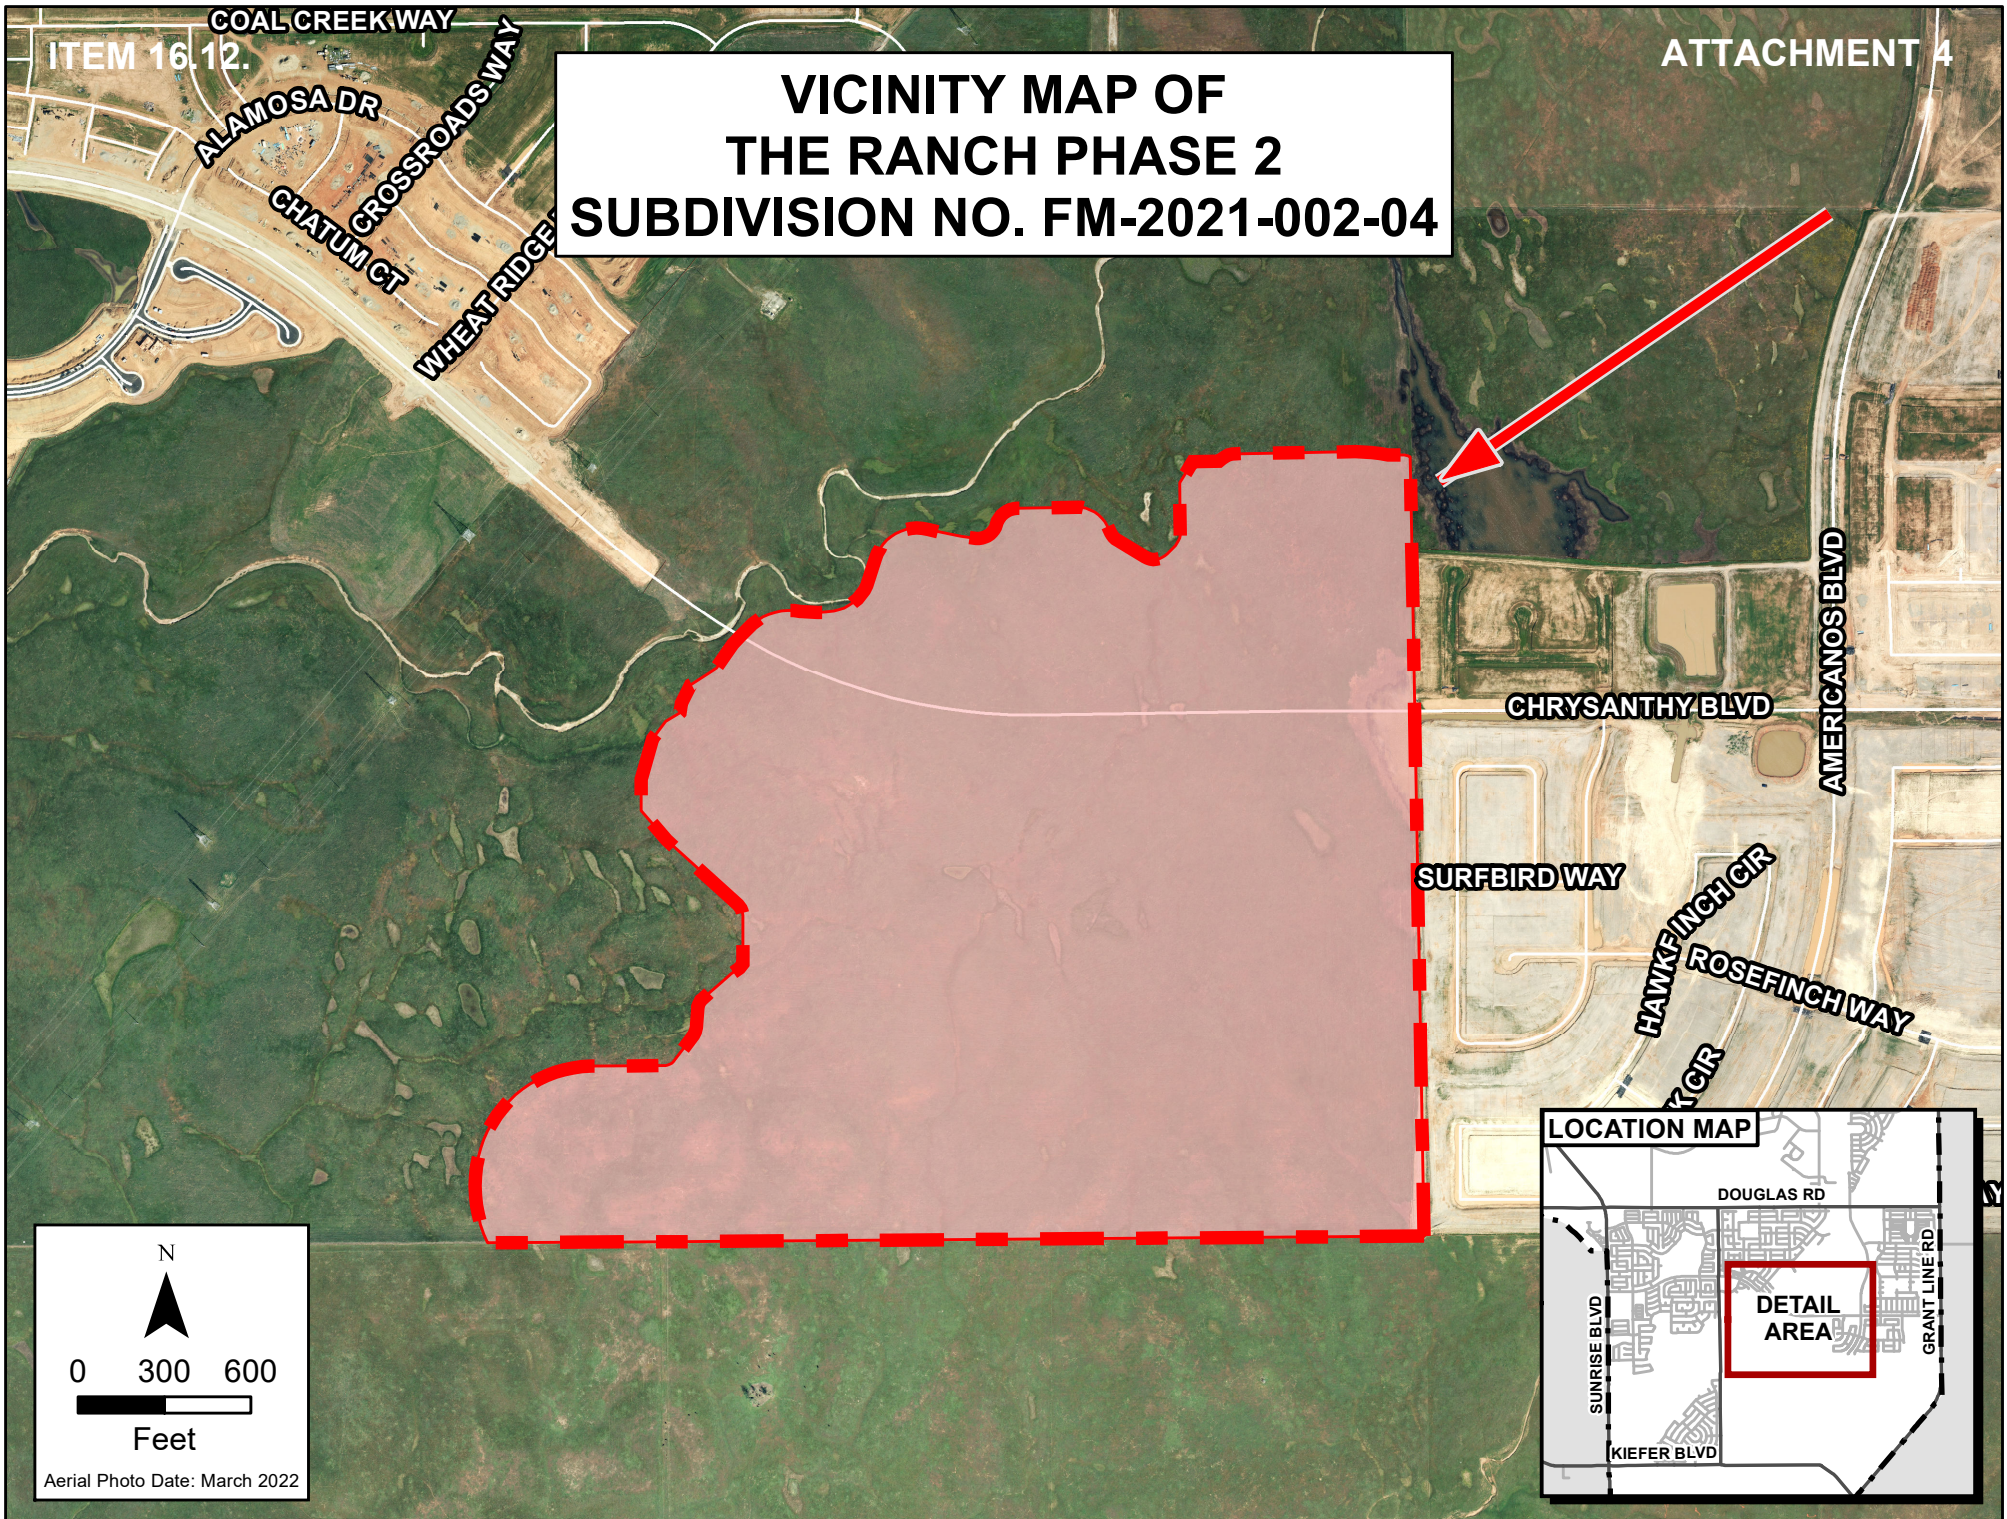

MEMORANDUM



ITEM 17.1.

DATE: June 5, 2023
TO: Honorable Mayor and Council Members
FROM: Elizabeth Sparkman, Community Development Director
Dalia Fadl, Principal Engineer
SUBJECT: **A RESOLUTION APPROVING PROCEEDINGS FOR THE ANNUAL LEVY AND COLLECTION OF ASSESSMENTS FOR LANDSCAPING AND LIGHTING DISTRICT NO. 2005-1 FOR FISCAL YEAR 2023-2024**

RECOMMENDATION

Adopt the Resolution.

RESULT OF RECOMMENDED ACTION

Adoption of the Resolution would authorize the continuance of the annual levy and collection of assessments in the District. There are no new impacts on existing or new residents. No assessments shall increase as a result of this action.

BACKGROUND

On May 15, 2023, the City Council approved Resolutions ordering the preparation of the Engineer's Annual Levy Report and set the public hearing to be held prior to approving and ordering the levy of assessments for Fiscal Year 2023-2024. The assessments fund the ongoing landscape maintenance services in the District. There are no new impacts on existing or new residents. No assessments shall increase as a result of this action.

State law requires the City Council to direct an Engineer's Report to be prepared each year and to hold a public hearing on the Report and the levy of the annual assessments. On May 15, 2023, the City initiated the proceedings for the annual levy and collection of assessments by adopting a Resolution ordering the preparation of the Engineer's Report and a Resolution preliminarily approving the Engineer's Report, declaring its intention to levy and collect annual assessments for Fiscal Year 2023-2024, and set today as the time and place to conduct a public hearing on the matter.

The Engineer's Report includes a diagram of the assessment area, a description of the maintenance services to be provided, a description of the property to be benefited, and the amount of the assessment for each individual property. The services performed within and funded by LLD 2005-1 include ongoing maintenance, operation and servicing of landscaping and streetscape improvements within the right-of-ways and other public areas within the District at the locations described in the Engineer's Report.

The proposed Fiscal Year 2023-2024 assessment rates do not exceed the rates previously levied by the County since 1994 and are equal to the rates levied by the City in Fiscal Year 2022-2023. The boundaries of each Zone shown in the district diagram in Part IV of the Engineer's Report and the details for each Zone are described in Section II, Part A of the Engineer's Report.

The Fiscal Year 2023-2024 total assessment is estimated at \$89,037. The District has an established Operating Reserve which provides funding for the operations and maintenance of the District, as well as providing financing for emergency expenditures. A second reserve fund finances special projects such as a central irrigation system, revegetation projects, and other rehabilitation projects or replacements of District improvements.

In July 2006, the County transferred funds previously collected in the County's Zone 4 and 5 to the City, which were deposited into the LLD 2005-1. The City had previously deemed that these transferred funds are to be used exclusively by the District and shall be considered as undesignated reserves within the Zones of the District. Funds from the undesignated reserve can be used to fund the costs of any zone(s) that are unable to be funded by the annual assessments.

In order to proceed with the levy of assessments, it is appropriate for the Council to conduct the public hearing and adopt a Resolution which approves the Engineer's Report and authorizes the levy and collection of assessments for Fiscal Year 2023-2024.

FISCAL IMPACT AND FUNDING SOURCE

There is no fiscal impact to the City's General Fund.

ATTACHMENT(S)

1. Resolution
2. Exhibit A to the Resolution - Engineer's Report

CITY OF RANCHO CORDOVA

RESOLUTION NO. XX-2023

A RESOLUTION OF THE CITY COUNCIL OF THE CITY OF RANCHO CORDOVA, STATE OF CALIFORNIA, APPROVING PROCEEDINGS FOR THE ANNUAL LEVY AND COLLECTION OF ASSESSMENTS FOR LANDSCAPING AND LIGHTING DISTRICT 2005-1 FOR FISCAL YEAR 2023-2024

WHEREAS, the City Council has, by previous Resolutions, ordered the preparation of the Engineer's Report for Fiscal Year 2023-2024 for Landscaping and Lighting District 2005-1, (pursuant to the provisions of the Landscaping and Lighting Act of 1972, Part 2 of Division 15 of the Streets and Highways Code of California, beginning with Section 22500 (hereafter referred to as the "Act"); and

WHEREAS, the Engineer's Annual Report, Exhibit A, has been presented to City Council as required by Chapter 3, Section 22623 of said Act, and as previously directed by Resolution; and

WHEREAS, this City Council has carefully examined and reviewed the Report as presented, and is satisfied with each and all of the items and documents as set forth therein, and is satisfied that the levy has been spread in accordance with the benefits received from the improvements, operation, maintenance and services to be performed, as set forth in said Report; and

WHEREAS, the City and its legal counsel have reviewed Proposition 218 and found that these assessments comply with applicable provisions of Article XIII D of the California State Constitution; and

WHEREAS, upon reasonable written notice by Sacramento County of any claim or challenge, the City of Rancho Cordova agrees to defend with counsel of its choice, indemnify and hold harmless Sacramento County, its Board of Supervisors, officers, officials, agents and employees (collectively "the County"), against the payment of any liabilities, losses, costs and expenses, including attorney fees and court costs, not due to the County's own active negligence or willful misconduct, which the County may incur in the exercise and performance of its powers and duties in placing these assessments onto the County roll and tax bills for the City of Rancho Cordova.

NOW, THEREFORE, BE IT HEREBY RESOLVED BY THE CITY COUNCIL OF THE CITY OF RANCHO CORDOVA AS FOLLOWS:

1. Following notice duly given, the City Council has held a full and fair public hearing regarding the District, the levy and collection of assessments, the Report prepared in connection therewith, and considered all oral and written statements, protests and communications made or filed by interested persons regarding these matters.
2. Based upon its review (and amendments, as applicable) of the Report, a copy of which has been presented to the City Council, is hereby approved (as amended), and is ordered to be filed in the Office of the City Clerk as a permanent record and to remain open to public inspection, the City Council hereby finds and determines that:

- a. The land within the District will be benefited by the operation, maintenance and servicing of improvements, located within the boundaries of the District, and
 - b. District includes all of the lands so benefited, and
 - c. The net amount to be assessed upon the lands within the District in accordance with the assessment for the Fiscal Year commencing July 1, 2023, and ending June 30, 2024, is apportioned by a formula and method which fairly distributes the net amount among all eligible parcels in proportion to the estimated special benefits to be received by each parcel from the improvements and services.
3. The maintenance, operation and servicing of the improvements and appurtenant facilities shall be performed pursuant to the Act. The City Council hereby orders the proposed improvements to be made, which improvements are briefly described as follows: the maintenance and operation of and the furnishing of services and materials for turf, ground cover, shrubs and plants, trees, irrigation and drainage systems, street lighting improvements, equipment, utilities, ornamental lighting, masonry walls or other fencing, hardscape improvements, monuments, and associated appurtenant facilities located within the landscape easements or public right-of-ways.
4. The County Auditor of the County of Sacramento shall enter on the County Assessment Roll opposite each eligible parcel of land the amount of levy so apportioned by the formula and method outlined in the Report, and such levies shall be collected at the same time and in the same manner as the County taxes are collected, pursuant to Chapter 4, Article 2, Section 22646 of the Act. After collection by the County, the net amount of the levy shall be paid to the City Treasurer.
5. The City Treasurer shall deposit all money representing assessments collected by the County for the District to the credit of a fund for the City of Rancho Cordova Landscaping and Lighting District 2005-1 and such money shall be expended only for the maintenance, operation and servicing of the improvements together with all other costs of the District as described in Section 3.
6. The adoption of this Resolution constitutes the District levy for the Fiscal Year commencing July 1, 2023, and ending June 30, 2024.
7. The City Clerk, or their designate, is hereby authorized and directed to file the levy with the County Auditor upon adoption of this Resolution, pursuant to Chapter 4, Article 1, Section 22641 of the Act.
8. Francisco and Associates, Inc. is hereby designated to file the levy with the County Auditor/Controller on behalf of the City. The City Clerk is directed to deliver a certified copy of this adopted Resolution to Francisco and Associates, Inc. within two weeks of adoption via either e-mail brianb@franciscandassociates.com or US Mail to: Francisco and Associates, Inc., 231 Market Place, Suite 543, San Ramon, CA 94583 Attn: Brian Brown.
9. That the above recitals are all true and correct. The City Clerk shall certify to the passage and adoption of this Resolution, and the minutes of this meeting shall so reflect the presentation of and final approval of the Report.

PASSED AND ADOPTED by the City Council of the City of Rancho Cordova this 5th day of June, 2023, by the following vote:

ITEM 17.1.

ATTACHMENT 1

AYES:

NOES:

ABSENT:

ABSTAIN:

ATTEST:

Linda Budge, Mayor

Stacy Leitner, CMC
City Clerk



Landscape & Lighting District No. 2005-1

Fiscal Year 2023-24 Final Engineer's Report

June 5, 2023

Prepared by

**FRANCISCO
AND ASSOCIATES**

Where Innovative Strategies
Fund Tomorrow's Communities


Table of Contents

	<u>Page No.</u>
Certificate	ii
Section I – Introduction.....	1
Section II – Engineer’s Report.....	3
Part A. Plans and Specifications.....	5
Part B. Estimate of Cost	10
Part C. Assessment District Diagram.....	17
Part D. Method of Apportionment of Assessments	19
Part E. Assessment Roll	24

**ENGINEER'S REPORT
CITY OF RANCHO CORDOVA
LANDSCAPE AND LIGHTING ASSESSMENT DISTRICT NO. 2005-1
FISCAL YEAR 2023-24**

The undersigned, acting on behalf of Francisco & Associates respectfully submits the enclosed Engineer's Report as directed by the Rancho Cordova City Council pursuant to the provisions of Article XIID, Section 4 of the California Constitution, provisions of the Landscaping and Lighting Act of 1972 and Section 22500 et al of the California Streets and Highways Code. The undersigned certifies that he is a Professional Engineer, registered in the State of California.

Dated: April 14, 2023

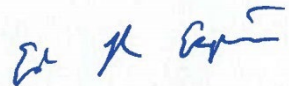
By: _____
Eduardo R. Espinoza, P.E.
R.C.E No. 83709

SECTION I**INTRODUCTION**

Pursuant to the provisions of the Landscaping and Lighting Act of 1972, being Part 2 of Division 15 of the California Streets and Highways Code, commencing with Section 22500 (hereafter referred to as the “1972 Act”), and in compliance with the substantive and procedural requirements of the California State Constitution Article XIID (hereafter referred to as the “California Constitution”), the City Council of the City of Rancho Cordova, County of Sacramento, State of California (hereafter referred to as “City”), has by resolution initiated proceedings in connection with the ongoing maintenance of the special assessment district designated as:

Landscape and Lighting District No. 2005-1

(hereafter referred to as “District”), for the purpose of continuing and providing for the ongoing maintenance and operation of landscaping and lighting improvements within the District.

In Fiscal Year 2005-06, as part of the District formation to continue the assessments previously levied by the County as part of the Sacramento Landscape Maintenance District (“SLMD”) Zone 4 and Zone 5 for properties within the boundary of the City, the City conducted a Property Owner Protest Ballot proceeding for the District assessments pursuant to the provisions of the *California Constitution, Article XIID Section 4*. In conjunction with this ballot proceeding, the City Council also conducted a noticed public hearing to consider public testimonies, comments, and written protests regarding the formation of the District and levy of maximum assessments. Upon conclusion of the public hearing, property owner protest ballots received were opened and tabulated to determine whether a majority protest existed (ballots were weighted based upon the assessment amounts), and by resolution the City Council confirmed the results of the ballot tabulation. Tabulation of the ballots indicated that a majority protest did not exist for the continuation and transfer of assessments as presented and described in the Fiscal Year 2005-06 Engineer’s Report. The City Council approved the report, ordered the formation of the District, and approved the levy and collection of Fiscal Year 2005-06 assessments. The Fiscal Year 2005-06 assessments were then submitted to the Sacramento County Auditor/Controller for inclusion on the property tax roll for each parcel.

The improvements and assessments described in this Report are based on the improvements and assessments previously established by the County for SLMD Zone 4 and Zone 5, and represent an estimate of the direct expenditures, incidental expenses, and fund balances associated with the maintenance and servicing of those improvements. The structure of the District (organization), the improvements, the method of apportionment, and assessments described herein have been established to continue the maintenance of the existing improvements and assessments previously established by the County as outlined in the District’s Fiscal Year 2005-06 Engineer’s Report.

ITEM 17.1.**Exhibit A to the Resolution**

For Fiscal Year 2023-24, this Report has been prepared and presented to the City Council describing the District, any changes to the District or improvements, and the proposed cost estimate and assessments for this fiscal year, and the City Council shall hold a noticed public hearing regarding these matters prior to approving and ordering the proposed levy of assessments. Should the proposed annual assessments for the District or portion thereof, exceed the maximum assessments described herein (as approved by the property owners), the new or increased assessment must be confirmed through another property owner protest ballot proceeding before the new or increased assessment may be imposed. It should be noted that an increased assessment to an individual property resulting from changes in development or land use does not constitute an increased assessment.

The word “parcel,” for the purposes of this Report, refers to an individual property assigned its own Assessor’s Parcel Number (APN) by the County Assessor’s Office. The County Auditor/Controller uses Assessor’s Parcel Numbers and specific Fund Numbers to identify properties to be assessed on the tax roll for special benefit assessments.

SECTION II
ENGINEER'S REPORT PREPARED PURSUANT TO THE PROVISIONS OF
LANDSCAPING AND LIGHTING ACT OF 1972 SECTION 22500 THROUGH 22679
OF THE CALIFORNIA STREETS AND HIGHWAYS CODE

CITY OF RANCHO CORDOVA

LANDSCAPE AND LIGHTING ASSESSMENT DISTRICT NO. 2005-1
FISCAL YEAR 2023-24

Pursuant to the 1972 Act, and in accordance with the Resolution of Intention, being Resolution No. _____ adopted by the City Council of the City of Rancho Cordova on May 15, 2023, I, Eduardo R. Espinoza, the duly appointed Engineer of Work, Assessment Engineer for the City of Rancho Cordova Landscape and Lighting Assessment District No. 2005-1 (the "District") submit the following Report, consisting of Section I (Introduction), and this Section II, which consists of five (5) parts as follows:

Part A – PLANS AND SPECIFICATIONS

This part describes the improvements maintained by the District. The District was formed with four (4) benefit zones encompassing all lots and parcels of land within the boundaries of the City. The territory within the District had previously been assessed through Zone 4 and Zone 5 of the SLMD in Fiscal Year 2004-05. The District was first assessed in Fiscal Year 2005-06. Plans and specifications for the improvements are on file at the City of Rancho Cordova, and are incorporated herein by reference.

Part B – ESTIMATE OF COST

This part contains an estimate of the annual costs to operate, maintain, and service the District's landscaping and lighting improvements and facilities. The estimate included herein, is also on file at the City of Rancho Cordova.

Part C – ASSESSMENT DISTRICT DIAGRAM

This part incorporates a diagram of the District showing the exterior boundaries of the District, the boundaries of any zones within the District and the lines and dimensions of each lot or parcel of land within the District. Reference is hereby made to the County Assessor's maps for a detailed description of the lines and dimensions of each lot and parcel of land within the District. This diagram has been prepared by the Engineer of Work and is on file at the City of Rancho Cordova.

Part D – METHOD OF APPORTIONMENT OF ASSESSMENTS

This part includes a discussion of benefits the improvements and services provide to properties within the District and the method of apportionment of assessments used to calculate each property's proportional special benefit and annual assessment.

Part E – ASSESSMENT ROLL

This part contains a listing of the proposed assessment amount for each parcel within the District. The proposed assessment amount for each parcel is based on the parcel's proportional special benefit as outlined in the method of apportionment of assessments. The Assessment Roll is also filed in the Office of the City Clerk of the City of Rancho Cordova and is incorporated in this report.

Part A
PLANS AND SPECIFICATIONS

Description of the District

The territory within the District consists of the lots and parcels of land that in Fiscal Year 2004-05 were both within the City and within a portion of Zone 4 and all of Zone 5 of the Sacramento Landscape Maintenance District ("SLMD"). Said territory encompasses an area of land totaling approximately five hundred twelve acres (512 acres) that is centrally located within the City, generally south of Highway 50 and north of the southern City limits.

Zone 1: That portion of the previous SLMD Zone 4, which at the time of the formation of the District included a total of ninety-seven (97) assessable parcels within the residential subdivision known as Ellenwood Court located south of Ellenwood Avenue. Upon formation of the District, this area was designated as Zone 1 to reflect the special benefit these parcels receive from the District improvements associated with the development located on the south side of Ellenwood Avenue.

Zones 2, 3 and 4: The parcels within previous SLMD Zone 5, which at the time of the formation of the District included a total of six hundred eighty-six (686) assessable parcels generally located south of the American River, east of Mather Field Road, and near Zinfandel Drive and International Drive. Upon formation of the District, this area was designated as Zones 2, 3, 4, and 4A and are further described as follows:

Zone 2 included the one hundred fifty-four (154) assessable parcels within the residential subdivision known as California Jazz Units 1 & 2, generally located east of Data Drive, north of Reserve Drive, south of Capital Center Drive and west of International Drive.

Zone 3 included the eight (8) assessable parcels located on either side of Zinfandel Drive from Data Drive to the southern boundary of the District (approximately 700 feet south of International Drive).

Zone 4 included the remaining parcels that were previously included in SLMD Zone 5 that were not designated as either Zone 2 or Zone 3 of the District. This Zone includes parcels along Data Drive, International Drive, Capital Center Drive, White Rock Road, Quality Drive, Disk Drive, Prospect Park Drive and Kilgore Road.

Zone 4A is the portion of Zone 4 that also lies within the City's Community Facilities District No. 2005-2 ("CFD 2005-2"). Tax Zone 1 of CFD 2005-2 was established to fund, to the extent that funds from CFD 2005-2 are available, maintenance of landscape improvements of the residential subdivision development known as Capital Village. These landscape improvements were installed along the subdivision's rights-of-way and within the median(s) adjacent to

the development. The funds from Tax Zone 1 of CFD 2005-2, to the extent available, shall offset all or a portion of the costs within Zone 4A.

Description of Improvements and Services

The purpose of this District is to ensure the ongoing maintenance, operation and servicing of local landscaping and street lighting improvements within the District (improvements that had been previously funded through annual assessments from the SLMD). The improvements may consist of all or a portion of the public landscaped areas, street lighting and appurtenant facilities within and adjacent to the District. These improvements may include, but are not limited to the materials, equipment, utilities, labor, appurtenant facilities and expenses necessary for the ongoing maintenance and operation of public street lighting and landscape improvements, including, but not limited to parkways, medians and other designated easements, rights-of-way or public areas within the District. The improvements to be maintained and funded entirely or partially through the District assessments are generally described as:

Improvements and Services Permitted Pursuant to the 1972 Act

As generally defined by the 1972 Act, the improvements and associated assessments for this District may include now or in the future one or more of the following:

- 1) The installation or planting of landscaping;
- 2) The installation or construction of statuary, fountains, and other ornamental structures and facilities;
- 3) The installation or construction of public lighting facilities including, but not limited to streetlights and traffic signals;
- 4) The installation or construction of any facilities which are appurtenant to any of the foregoing or which are necessary or convenient for the maintenance or servicing thereof;
- 5) The installation of park or recreational improvements, including, but not limited to, all the following:
 - a) Land preparation, such as grading, leveling, cutting and filling, sod, landscaping, irrigation systems, sidewalks, and drainage.
 - b) Lights, playground equipment, play courts, and public restrooms.
- 6) The acquisition of land for park, recreational, or open-space purposes or any existing improvement otherwise authorized pursuant to this section.

- 7) The maintenance or servicing, of any of the foregoing including the furnishing of services and materials for the ordinary and usual maintenance, operation, and servicing of any improvement including but not limited to:
 - a) Repair, removal, or replacement of all or any part of any improvements;
 - b) Grading, clearing, removal of debris, the installation or construction of curbs, gutters, walls, sidewalks, or paving, or water, irrigation, drainage, or electrical facilities;
 - c) Providing for the life, growth, health, and beauty of landscaping, including cultivation, irrigation, trimming, spraying, fertilizing, or treating for disease or injury;
 - d) The removal of trimmings, rubbish, debris, and other solid waste;
 - e) The cleaning, sandblasting, and painting of walls and other improvements to remove or cover graffiti;
 - f) Electric current or energy, gas, or other illuminating agent for any public lighting facilities or for the lighting or operation of any other improvements;
 - g) Water for the irrigation of any landscaping, the operation of any fountains, or the maintenance of any other improvements.
- 8) Incidental expenses associated with the improvements including, but not limited to:
 - a) The cost of preparation of the report, including plans, specifications, estimates, diagram, and assessment;
 - b) The costs of printing, advertising, and the publishing, posting and mailing of notices;
 - c) Compensation payable to the County for collection of assessments;
 - d) Compensation of any engineer or attorney employed to render services;
 - e) Any other expenses incidental to the construction, installation, or maintenance and servicing of the improvements;
 - f) Costs associated with any elections held for the approval of a new or increased assessment.

Landscape Improvements

The landscape improvements for the District may include, but are not limited to turf, ground cover, shrubs and plants, trees, irrigation and drainage systems, ornamental lighting, masonry walls or other fencing, hardscape improvements, monuments, and associated appurtenant facilities located within the landscape easements or public rights-of-way. Zone specific landscape improvements are described generally as follows:

Zone 1: Streetscape (parkway) landscaping along the South side of Ellenwood Avenue east of Routier Road that is within the public rights-of-way or easements dedicated to the City for maintenance. The costs and special benefits of these improvements are shared equally by only the assessable properties within Zone 1 of the District.

Zone 2: Streetscape (parkway) landscaping surrounding and adjacent to the California Jazz subdivision on the north side of Reserve Drive from Data Drive to International Drive; the east side of Data Drive from Reserve Drive north to the end of the subdivision; the west side of Capital Center Drive from International Drive north to the end of the subdivision; and the north side of International Drive from Reserve Drive to Capital Center Drive. The costs and special benefits of these improvements are proportionately shared by only the properties within Zone 2 of the District.

Zone 3: Streetscape (parkway) landscaping on both sides of Zinfandel Drive between International Drive and Data Drive. The costs and special benefits of these improvements are proportionately shared by only the properties within Zone 3 of the District.

Zones 2, 3, 4 and 4A: All median landscape improvements within the District located on International Drive from approximately 570 feet westerly of Data Drive to Kilgore Road and on Zinfandel Drive from Data Drive to International Drive. The costs and special benefits of these improvements are proportionately shared by all the properties within Zone 2, 3, 4 and 4A of the District.

Specifically, the landscape improvement areas for this District generally consist of the following:

- Approximately 9,600 square feet of streetscape (parkway) landscaping and 34 trees within the public rights-of-way located on the south side of Ellenwood Avenue.
- Approximately 11,000 square feet of turf, 28,455 square feet of streetscape (parkway) landscaping including 110 trees, located on the north side of Reserve Drive from Data Drive to International Drive; east side of Data Drive, from Reserve Drive north to end of California Jazz tract Unit No. 1; west side of Capital Center Drive, from International Drive north to the end of California Jazz Tract Unit No. 2; and north side of International Drive, from Reserve Drive to Capital Center Drive.

ITEM 17.1.

Exhibit A to the Resolution

- Approximately 19,400 square feet of turf, 11,500 square feet of streetscape (parkway) landscaping including 57 trees, located on the west side of Zinfandel Drive, south of International Drive.
- Approximately 152,340 square feet of turf, 55,600 square feet of streetscape and median landscaping including 392 trees along International Drive; and medians on International Drive, west of Data Drive to Kilgore Road.

Specifically, not included as District improvements, are those improvements located on private property, improvements and facilities that may be provided or maintained by an agency other than the City; improvements and facilities that may be provided by another assessment or tax levied by the City or County and any improvement provided and maintained by a Homeowner's Association or similar entity.

Detailed descriptions of the location and extent of the specific improvements to be maintained by the District are on file with the City and by reference are made part of this Report. The net annual cost to provide and maintain the improvements determined to be of special benefit shall be allocated to each property in proportion to the special benefits received.

Public Lighting Improvements

Lighting facilities that may be located within the landscaped areas including safety lights, security lights or ornamental lights installed as part of the landscape improvements are included as part of the landscape maintenance costs.

The lighting improvements may include but shall not be limited to the cost of providing electrical energy and servicing of lighting fixtures, poles, meters, conduits, electrical cable and associated appurtenant facilities associated with the street lighting, safety lighting and/or traffic signals within the District including public lighting facilities on designated arterial and collector streets as well as lighting facilities within residential subdivisions or public areas such as parks. The cost of such improvements shall be allocated based on the proportional special benefits properties receive from these improvements.

**Part B
ESTIMATE OF COSTS**

The maximum assessment per parcel or acre shown herein is based on the cost of providing for the District improvements and does not include any other assessments or charges imposed on the properties. The cost estimate within this report identifies the cost to maintain the improvements within each specified zone of the District.

Each zone within the District maintains two separate reserves, one is utilized for working capital purposes (the "Operating Reserve") and the other for longer-term projects (the "Special Projects Reserve"). The Operating Reserve provides cash for the ongoing operations and maintenance of the District, as well as providing funding for unanticipated expenditures. The size of the Operating Reserve for each zone is limited by Streets and Highways Code 22569, which states that an Operating Reserve shall not exceed the estimated costs of maintenance and services from the first day of the fiscal year (July 1) to the date that the agency expects to receive the first apportionment of collections from the County. The City has determined that all cost estimates as presented in this report shall be considered as costs to maintain and service the District, or incidental expenses thereof, as to the application of the Streets and Highways Code 22569.

The Special Projects Reserve can be used to finance the Central Irrigation System (CIS) project and re-vegetation projects, as well as other rehabilitation projects, repairs or replacements of District improvements.

The Cost Estimate for the District prepared by the City for Fiscal Year 2023-24 follows on the next page.

City of Rancho Cordova Landscaping and Lighting Maintenance District No. 2005-1 Fiscal Year 2023-24 Estimate of Cost Summary						
	Zone 1 Cost Estimate	Zone 2 Cost Estimate	Zone 3 Cost Estimate	Zone 4 Cost Estimate	Zone 4A Cost Estimate	Totals
DIRECT COSTS						
Contract Maintenance - Landscaping	\$ 15,000	\$ 16,000	\$ 40,000	\$ 29,000	\$ 5,000	\$ 105,000
Utilities (Water/Electricity) - Landscaping	\$ 7,000	\$ 17,000	\$ 28,000	\$ 27,000	\$ 5,000	\$ 84,000
Utilities (Electricity) - Lighting	\$ 400	\$ 400	\$ 1,500	\$ 300	\$ 100	\$ 2,700
Periodic Repair/Rehabilitation - Landscaping	\$ 1,150	\$ 1,150	\$ 1,500	\$ 1,300	\$ 200	\$ 5,300
Periodic Repair/Rehabilitation - Lighting	\$ -	\$ -	\$ -	\$ -	\$ -	\$ -
Total Direct Costs	\$ 23,550	\$ 34,550	\$ 71,000	\$ 57,600	\$ 10,300	\$ 197,000
Special Project Expenditures	\$ -	\$ -	\$ 40,500	\$ -	\$ -	\$ 40,500
Special Project Expenditures (District Reorganization)	\$ -	\$ -	\$ -	\$ -	\$ -	\$ -
Total Special Project Costs	\$ -	\$ -	\$ 40,500	\$ -	\$ -	\$ 40,500
ADMINISTRATION COSTS						
District Administration	\$ 1,868	\$ 2,831	\$ 6,257	\$ 4,350	\$ 1,064	\$ 16,370
Contract Administration	\$ 949	\$ 1,721	\$ 3,992	\$ 2,670	\$ 668	\$ 10,000
County Collection Fees	\$ 143	\$ 227	\$ 27	\$ 77	\$ 1,178	\$ 1,652
Other City Administration Costs	\$ 28	\$ 52	\$ 120	\$ 80	\$ 20	\$ 300
Total Administration Costs	\$ 2,988	\$ 4,831	\$ 10,396	\$ 7,177	\$ 2,930	\$ 28,322
Total Direct and Administration Costs	\$ 26,538	\$ 39,381	\$ 121,896	\$ 64,777	\$ 13,230	\$ 265,822
MISCELLANEOUS COSTS AND COLLECTIONS/(CREDITS) APPLIED TO LEVY						
Replenishment/(Use) of Operating Reserve	\$ (22,458)	\$ (38,827)	\$ -	\$ (54,370)	\$ (1,860)	\$ (117,515)
Contribution to/(Use) of Special Projects Reserve	\$ -	\$ -	\$ (49,270)	\$ -	\$ -	\$ (49,270)
Revenues from Other Sources ⁽¹⁾	\$ -	\$ -	\$ -	\$ -	\$ (10,000)	\$ (10,000)
Miscellaneous Costs and Collections/(Credits) Applied to Levy	\$ (22,458)	\$ (38,827)	\$ (49,270)	\$ (54,370)	\$ (11,860)	\$ (176,785)
Balance to Levy	\$ 4,080	\$ 554	\$ 72,626	\$ 10,407	\$ 1,370	\$ 89,037
DISTRICT STATISTICS & ASSESSMENT RATES						
Number of Assessable Parcels	96	154	18	52	783	1,103
Assessable Acreage	N/A	18.180	51.390	341.430	45.135	456.135
Rate per Parcel to Fully-Fund Zone	\$ 42.50	N/A	N/A	N/A	N/A	N/A
Rate per Acre to Fully-Fund Zone	N/A	\$ 30.49	\$ 1,413.25	\$ 30.48	\$ 30.48	
Maximum Rate per Parcel	\$ 42.50	\$ -	\$ -	\$ -	\$ -	
Maximum Rate per Acre	\$ -	\$ 30.48	\$ 1,413.24	\$ 30.48	\$ 30.48	
Estimated Maximum Assessment Revenue⁽²⁾	\$ 4,080	\$ 554	\$ 72,626	\$ 10,407	\$ 1,370	\$ 89,037
Variance above/(below) Maximum Revenue	\$ -	\$ -	\$ -	\$ -	\$ -	(0)
FUND BALANCE INFORMATION						
Operating Reserve Fund Balance⁽³⁾						
Beginning Operating Fund Reserve Balance 7-1-2023 (est.)	\$ (33,140)	\$ (97,211)	\$ 60,948	\$ (76,224)	\$ (28,887)	\$ (174,514)
add: Collect from FY 2023-24 Levy	\$ -	\$ -	\$ -	\$ -	\$ -	\$ -
less: Use for FY 2023-24 Expenses	\$ (22,458)	\$ (38,827)	\$ -	\$ (54,370)	\$ (1,860)	\$ (117,515)
Transfer from/(to) Special Projects Reserve	\$ -	\$ -	\$ -	\$ -	\$ -	\$ -
Ending Operating Reserve Fund Balance 6-30-2024 (est.)	\$ (55,598)	\$ (136,038)	\$ 60,948	\$ (130,594)	\$ (30,747)	\$ (292,029)
Special Projects Reserve Fund Balance						
Beginning Special Projects Reserve Fund Balance 7-1-2023 (est.)	\$ -	\$ -	\$ 304,217	\$ -	\$ -	\$ 304,217
add: Collect from FY 2023-24 Levy	\$ -	\$ -	\$ -	\$ -	\$ -	\$ -
less: Use for FY 2023-24 Projects	\$ -	\$ -	\$ (49,270)	\$ -	\$ -	\$ (49,270)
Transfer from/(to) Operating Reserve	\$ -	\$ -	\$ -	\$ -	\$ -	\$ -
Ending Special Projects Reserve Fund Balance 6-30-2024 (est.)	\$ -	\$ -	\$ 254,947	\$ -	\$ -	\$ 254,947

(1) Contribution from CFD No. 2005-2; Only affects Zone 4A.

(2) The annual levy may differ slightly from the maximum revenue shown due to rounding, because of rounding limitations imposed by the County of Sacramento.

(3) Negative fund balances represent funds that will need to be contributed or loaned from an appropriate funding source outside of the assessment district.

A description of the terms used in the preceding Cost Estimate table are listed on the following pages.

Direct Costs (Maintenance and Operation)

Contract Maintenance – Landscaping – Includes all regularly scheduled contract labor, materials, supplies, and equipment required to properly maintain and ensure the satisfactory condition or maintenance of all landscaping improvements, irrigation, and related drainage systems, as well as maintenance of appurtenant facilities (the “improvements”).

Utilities (Water/Electricity) – Landscaping - The furnishing of water and electricity required for the operation and maintenance of the landscaping related improvements.

Utilities (Electricity) – Lighting - The furnishing of electricity required for the operation of the lighting improvements.

Periodic Repair/Rehabilitation – Landscaping – Expected costs for repair, replacement, installation, or planned upgrades of District landscaping improvements.

Periodic Repair/Rehabilitation – Lighting – Expected costs for repair, replacement, installation or planned upgrades of District lighting improvements. If zero, this line item may not be shown in the cost estimate.

Special Project Expenditures – Expected costs for installation, replacement or planned upgrades of District landscaping or lighting improvements for the current year that were previously funded or accumulated in the Special Projects Reserve. The Special Projects Reserve is used to accumulate funds for costs associated with the future rehabilitation, repair or replacement of these District improvements that cannot be conveniently raised from a single year’s assessment. If zero, this line item may not be shown in the cost estimate.

Administration Costs

District Administration – Estimated costs incurred by the City in preparation of the annual cost estimate and the preparation, review, posting and/or publishing of documents and notices required for City Council action to approve the annual assessments. These costs also include contracting with various professionals to provide legal, engineering and district administration services directly related to the District, including the calculation of the annual assessment amounts and the preparation of the Engineer’s Report.

Contract Administration – Estimated costs to coordinate and oversee the maintenance contracts and overall repair, maintenance and replacements of the District Improvements.

County Collection Fees – The fee charged to the District by the County for placing assessments on property tax bills.

Other Administration Expenses – Administration expenses not included above, including the cost to publish public notices required for City Council action relating to the District. If zero, this line item may not be shown in the cost estimate.

Total Direct and Administration Costs – The total expected costs of the District.

Miscellaneous Costs and Collections/(Credits) Applied to Levy

Replenishment/(Use) of Operating Reserve – A “Replenishment” increases the levy in order to replenish the Operating Reserve. On the other hand, a “Use” of the Operating Reserve decreases the levy by drawing funds from the Operating Reserve for current year expenditures. If zero, this line item may not be shown in the cost estimate. Further information regarding the function of the Operating Reserve is provided in the following pages of this section.

Contribution to/(use of) Special Projects Reserve — A “Contribution” increases the levy in order to generate funding for the Special Projects Reserve. This reserve allows for the accumulation of funds for the possible rehabilitation of projects or replacement in future years. On the other hand, a “Use of” the Special Projects Reserve provides current year funding of rehabilitation projects or replacement from available funds within the Special Projects Reserve. If the expenditure of a current year special project is funded entirely by a collection from the current fiscal year levy and/or a transfer from the Undesignated Reserve, this line item may show as zero, which is the net of the two amounts. If zero, this line item may not be shown in the cost estimate. Further information regarding the function of the Special Projects Reserve is provided in the following pages of this section.

Revenues from Other Sources – These amounts represent contributions from CFD No. 2005-2; which only affects Zone 4A. This relationship is more fully described in the previous sections of this report.

Balance to Levy - This is the total amount to be levied and collected through assessments for the current fiscal year for each Zone. The Balance to Levy represents the sum of the Total District Direct and Administration Costs together with any applicable adjustments associated with Miscellaneous Costs and Collections/(Credits) as described above.

District Statistics and Assessment Rates

Number of Assessable Parcels - The total number of parcels within each zone that are expected to be assessed. Non-assessable lots or parcels include government-owned land, public utility-owned property, land principally encumbered by public right-of-way or easements, common areas, and/or parcels within the boundaries of the District that currently do not benefit from the improvements, due possibly to development restrictions.

Assessable Acreage - The total assessable acreage within each zone that are expected to be assessed on an acreage basis for the current fiscal year.

Maximum Rate per Parcel - The maximum assessment rate that can be assessed to each non-exempt parcel within the respective zone for the current fiscal year.

Maximum Rate per Acre - The maximum assessment rate per acre that can be assessed to each non-exempt parcel within the respective zone for the current fiscal year.

Estimated Maximum Assessment Revenue – The total amount that can be assessed to all parcels within each zone for the current fiscal year based upon the expected number of assessable units and acres using the maximum assessment rates.

Operating Reserve Fund Balances

Beginning Reserve Fund Balance 7-1-2023 (est.) - The anticipated beginning balance of cash and receivables, net of any unpaid prior year obligations for each zone. These beginning balances shall be used to fund each zone's expenditures from July 1, 2023 to December 31, 2023, as the Operating Reserve is required to compensate for the approximate six-month delay between the start of the District's fiscal year and the receipt of the collections from the County. The Special Projects Reserve balances, if any, are excluded from the Operating Reserve balances and shall be shown separately in the report.

Add: Collect from FY 2023-24 Levy – This amount is added to the levy in order to replenish the Operating Reserve. Due to the six-month delay from the District's receipt of assessment collections, the Operating Reserve balance shall be sufficiently funded to provide for expenditures from the period of July 1, 2023 (the beginning of the fiscal year) through December 31, 2023. If zero, this line item may not be shown in the cost estimate.

Less: Use for FY 2023-24 Expenses – The amount of the Operating Reserve to be used to fund Fiscal Year 2023-24 expenses. Portions of the Operating Reserve may be slated for current year expenditures in order to reduce the Ending Operating Reserve Fund Balance to an amount no greater than the expected District costs for the period of July 1, 2023 (the beginning of the fiscal year) through December 31, 2023. If zero, this line item may not be shown in the cost estimate.

Transfer from/(to) the Special Projects Reserve - The amount of Operating Reserve monies to be transferred to or from the Special Projects Reserve. Periodically, funds held in a Special Projects Reserve may be needed to respond to changing maintenance needs of the improvements or other factors. Accordingly, any or all funds held in a Special Projects Reserve are subject to transfer into the same zone's Operating Reserve, at the discretion of the Public Works Department, in order to provide for the maintenance and operation of the improvements. If zero, this line item may not be shown in the cost estimate.

Ending Operating Reserve Fund Balance 6-30-2024 (est.) - This amount represents the anticipated Operating Reserve balance/(deficit) for each zone as of June 30, 2024. The size of each zone's Operating Reserve is limited by Streets and Highways Code 22569 which states that an Operating Reserve shall not exceed the estimated costs of maintenance and service from the first day of the fiscal year (July 1) to the date that the City expects to receive the first apportionment of collections from the County, which is estimated to be December 31. Therefore, each zone may retain an Operating Reserve amounting to the District's first six-months of expenses in order to meet ongoing obligations until the first collections are received from the County. Any deficit fund balances will be contributed or loaned to the District from a source outside of the District. All Special Projects Reserve balances, if any, are excluded from the Operating Reserve balances and shall be shown separately in the report.

Special Projects Reserve Fund Balance

Beginning Special Projects Reserve Fund Balance 7-1-2023 (est.) — The projected balance of funds in the Special Projects Reserve as of July 1, 2023. Streets and Highways Code 22660 allows the District to generate and accumulate funds over several years to fund District improvements that cannot be conveniently raised from a single year's assessment.

Add: Collect from FY 2023-24 Levy — This amount is added to the levy to accumulate funding of future year rehabilitation projects, replacements, repairs, restorations, or upgrades of District improvements. If zero, this line item may not be shown in the cost estimate.

Less: Use for FY 2023-24 Special Projects – The amount of Special Project Reserve monies expected to be expended for special projects to fund the costs of installation, replacement, or planned upgrades of District improvements for the current year. If zero, this line item may not be shown in the cost estimate.

Transfer from/(to) the Operating Reserve — The amount of Special Projects Reserve monies to be transferred to or from the Operating Reserve. Periodically, funds held in a Special Project Reserve may be needed to respond to changing maintenance needs of the improvements or other factors. Accordingly, any or all funds held in a Special Project Reserve are subject to transfer into the same zone's Operating Reserve, at the discretion of the Public Works Department, in order to provide for the maintenance and operation of the improvements. If zero, this line item may not be shown in the cost estimate.

Ending Special Projects Reserve Fund Balance 6-30-2024 (est.) – The projected balance of funds in the Special Projects Reserve as of June 30, 2024. These funds shall be used to provide for future year rehabilitation projects, replacements, restorations or upgrades of District improvements which cannot be conveniently raised from a single year's assessment. Should the District have no Special Project Reserve or related activity, the Special Project Reserve information may not be presented in the report.

Special Projects Reserve – Capital Improvement Plan

Streets and Highways Code Section 22660 allows the District to generate and accumulate funds over several years to fund District improvements that cannot be conveniently raised from a single year's assessment. Therefore, a multi-year Capital Improvement Plan is shown below for the rehabilitation, restoration, repair and/or replacement of District improvements and other allowable costs for each zone projecting an ending Special Project Reserve balance:

Zone 3:


- Upgrades to irrigation system; replacement and/or enhancement of landscape improvements: \$25,000 in Fiscal Year 2023-2024 and 2024-2025.
- Upgrades related to drought resistant landscaping: \$15,500 in Fiscal Year 2023-2024 and 2024-2025.
- Projected costs to reorganize district, including costs of re-engineering and balloting: \$25,330 in Fiscal Year 2024-2025 for Zone 3's share of costs.

Part C
ASSESSMENT DISTRICT DIAGRAM

The parcels to be assessed consist of all lots, parcels and subdivisions of land located within the boundaries of the map designated as "Assessment Diagram of Landscape and Lighting District No. 2005-1." The lines and dimensions of each parcel within the District are those lines and dimensions shown on the maps of the Sacramento County Assessor for the year in which this Report was prepared and are incorporated herein and made part of this Report.

A reduced copy of the Assessment Diagram is attached on the following page.

City of Rancho Cordova
Landscape and Lighting District No. 2005-1
Assessment District Diagram

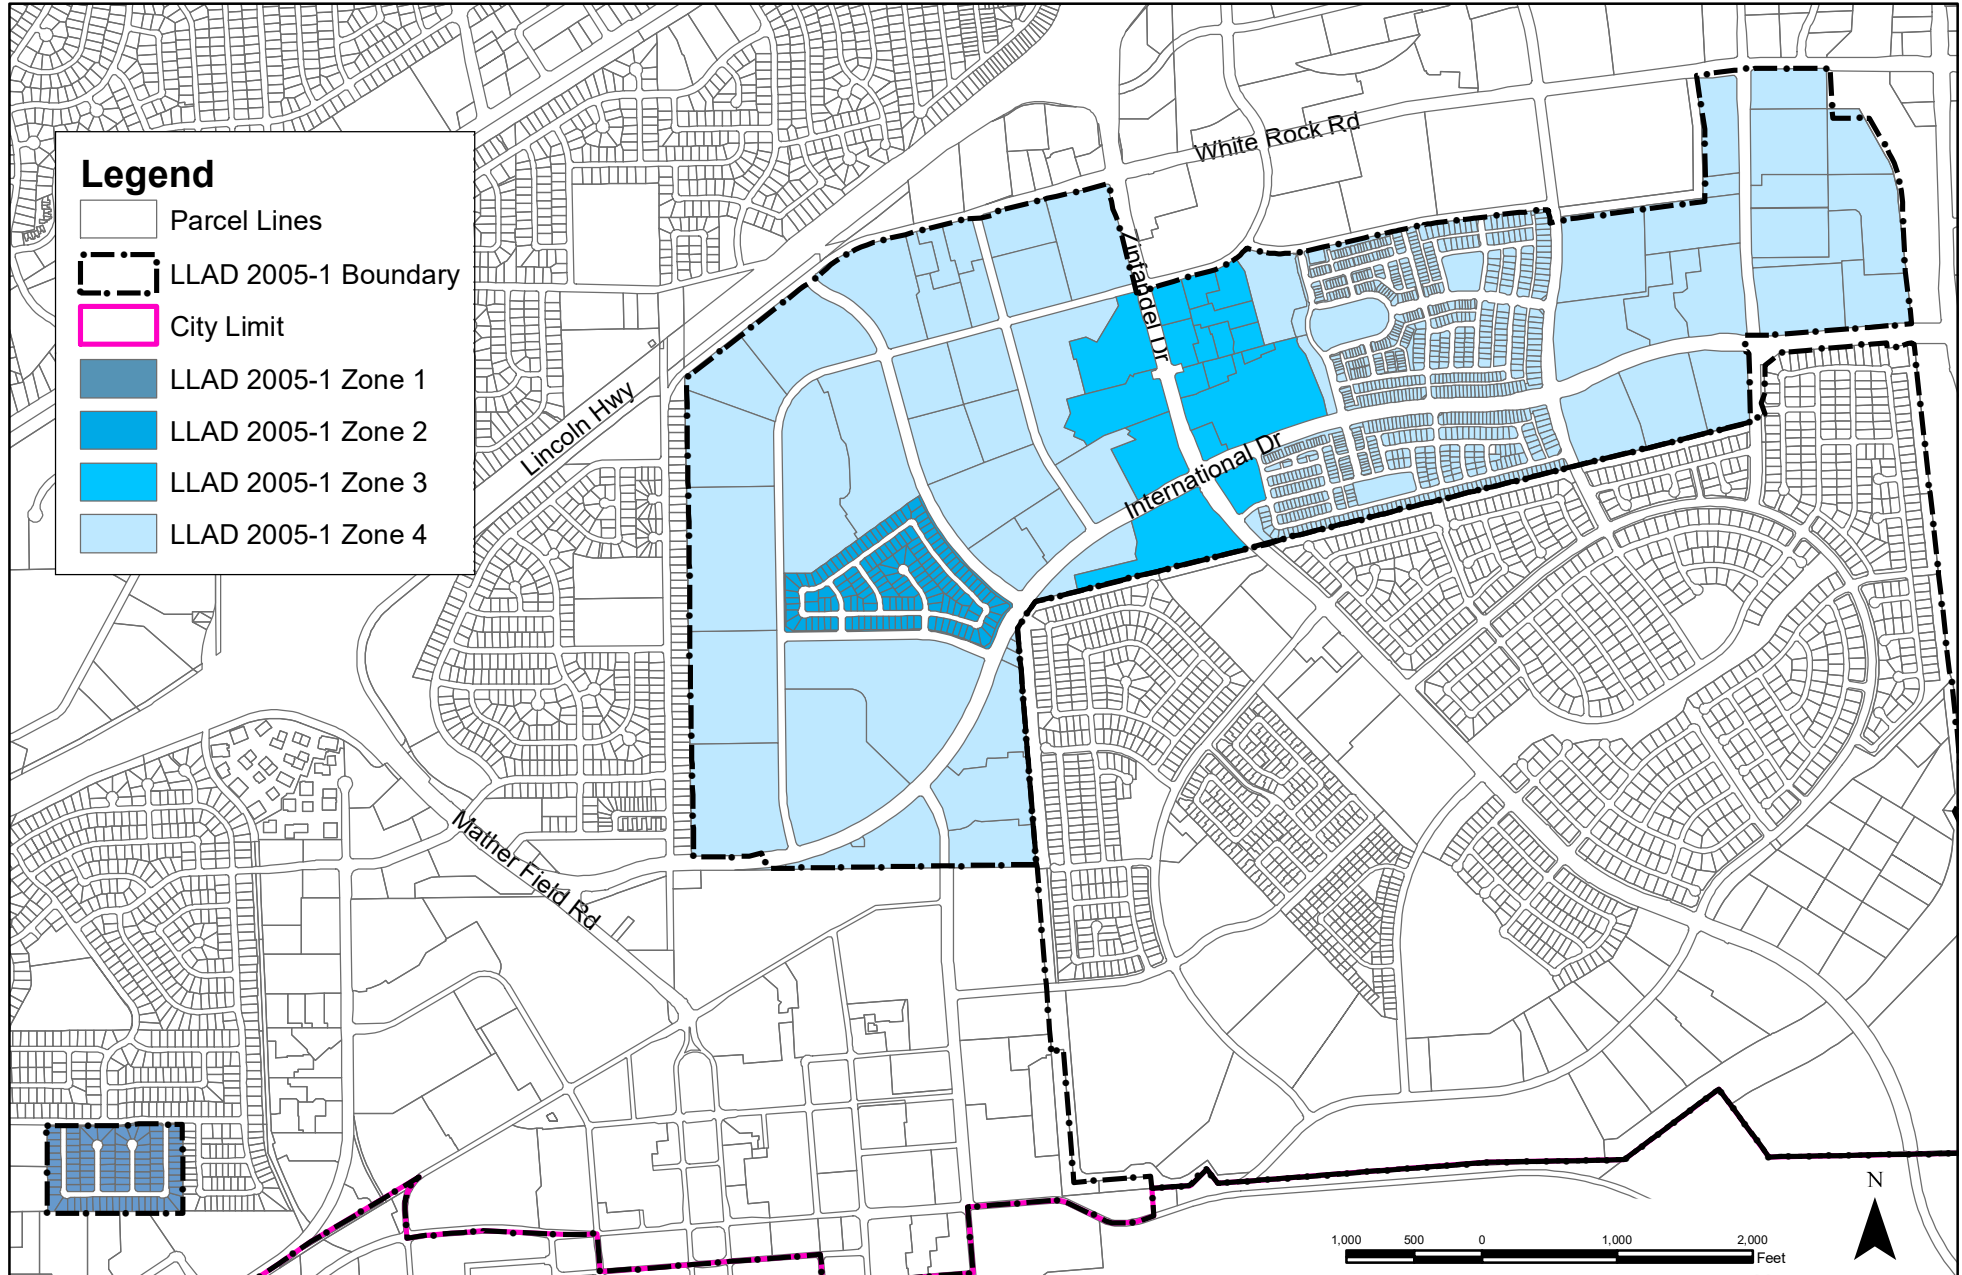

Part D
METHOD OF APPORTIONMENT OF ASSESSMENTS

The 1972 Act permits the establishment of assessment districts by agencies for the purpose of providing certain public improvements, which include the construction, maintenance, and servicing of public lights, landscaping, and appurtenant facilities.

The 1972 Act further requires that the cost of these improvements be levied according to benefit rather than assessed value:

“The net amount to be assessed upon lands within an assessment district may be apportioned by any formula or method which fairly distributes the net amount among all assessable lots or parcels in proportion to the estimated benefits to be received by each such lot or parcel from the improvements.”

In conjunction with the provisions of the 1972 Act, the California Constitution Article XIID addresses several key criteria for the levy of assessments, notably:

Article XIID Section 2d defines District as:

“District means an area determined by an agency to contain all parcels which will receive a special benefit from a proposed public improvement or property-related service”;

Article XIID Section 2i defines Special Benefit as:

“Special benefit” means a particular and distinct benefit over and above general benefits conferred on real property located in the district or to the public at large. General enhancement of property value does not constitute “special benefit.”

Article XIID Section 4a defines proportional special benefit assessments as:

“An agency which proposes to levy an assessment shall identify all parcels which will have a special benefit conferred upon them and upon which an assessment will be imposed. The proportionate special benefit derived by each identified parcel shall be determined in relationship to the entirety of the capital cost of a public improvement, the maintenance and operation expenses of a public improvement, or the cost of the property related service being provided. No assessment shall be imposed on any parcel which exceeds the reasonable cost of the proportional special benefit conferred on that parcel.”

The method of apportionment described in this Report for allocation of special benefit assessments utilizes commonly accepted engineering practices and have been established pursuant to the 1972 Act and the provisions of the California Constitution. The formulas used for calculating assessments reflects the composition of parcels within the District and the improvements and services provided, to fairly apportion the costs based on the special benefits to each parcel.

Benefit Analysis

Each of the proposed improvements and the associated costs and assessments have been carefully reviewed, identified, and allocated based on special benefit pursuant to the provisions of the California Constitution and 1972 Act.

The improvements provided by the District and for which properties will be assessed have been identified as necessary, required and/or desired for the development of properties within the District and as such, the ongoing operation, servicing and maintenance of these improvements would be the financial obligation of the parcels within the District. Therefore, the improvements and the annual costs of ensuring the maintenance and operation of the improvements are a distinct and special benefit to the properties within the District. Any improvement or portion thereof that is considered to be of general benefit shall be funded by other revenue sources and not included as part of the special benefit assessments allocated to properties within the District.

Special Benefit

The method of apportionment (method of assessment) established herein is based on the premise that each assessed parcel within the District receives special benefits from specific improvements and the desirability and security of those properties is enhanced by the presence of well-maintained improvements in close proximity to those properties. The special benefits associated with landscape improvements are specifically:

- Enhanced desirability of properties through association with the improvements.
- Improved aesthetic appeal of properties providing a positive representation of the area and properties.
- Enhanced adaptation of the urban environment within the natural environment from adequate green space and landscaping.
- Environmental enhancement through improved erosion resistance, dust and debris control, and fire prevention.
- Increased sense of pride in ownership of property within the District resulting from well-maintained improvements associated with the properties.
- Enhanced quality of life through well-maintained green space and landscaped areas.
- Reduced criminal activity and property-related crimes (especially vandalism) against properties in the District through well-maintained surroundings and amenities including abatement of graffiti.
- Enhanced environmental quality of the parcels by moderating temperatures, providing oxygenation, and attenuating noise.

The special benefits of street lighting and other public lighting facilities are the convenience, safety, and security of property, improvements, and goods. Specifically:

- Enhanced deterrence of crime and the aid to police protection.
- Increased nighttime safety on roads, streets, and public areas.
- Improved ability of pedestrians and motorists to see.

ITEM 17.1.

Exhibit A to the Resolution

- Improved ingress and egress to property.
- Reduced vandalism and other criminal act and damage to improvements or property.
- Improved traffic circulation and reduced nighttime accidents and personal property loss.

All the preceding factors contribute to a specific enhancement and desirability of each of the assessed parcels within the District and thereby provide special benefits to the properties. Furthermore, it has been determined that the lack of funding to properly service and maintain the District improvements could have a negative impact on the properties within the District.

General Benefit

In reviewing each of the District improvements, the proximity of those improvements to both properties within the District and those outside the District as well as the reasons for installing and constructing such improvements, it is evident that the improvements are solely for the benefit of properties within the District and the ongoing maintenance and operation of the improvements will directly affect the properties within the District. Although the improvements include public areas, easements, rights-of-way and other amenities available or visible to the public at large, the construction and installation of these improvements were only a direct benefit to the properties within the District and were not required nor necessarily desired by any properties or developments outside the District boundary and any public access or use of the improvements by others is incidental. Therefore, it has been determined that the improvements and the ongoing maintenance, servicing and operation of those improvements provide no measurable general benefit to properties outside the District or to the public at large, but clearly provide distinct and special benefits to properties within the District.

Assessment Methodology

The method of apportionment for the District calculates the receipt of special benefit from the respective improvements based on the actual or proposed land use of the parcels within the District. The special benefit received by each lot or parcel is equated to the overall land use of parcels within the District based on the parcel's actual land use or proposed development.

All costs associated with the improvements shall be fairly distributed among the parcels based upon the special benefit received by each parcel. Additionally, in compliance with the California Constitution, each parcel's assessment may not exceed the reasonable cost of the proportional special benefit conferred to that parcel. The benefit formula used to determine the assessment obligation is therefore based upon both the improvements that benefit the parcels within the District as well as the proposed land use of each property as compared to other parcels that benefit from those specific improvements.

ITEM 17.1.

Exhibit A to the Resolution

At the time that the District was being formed and to identify and determine the special benefit to be received by each parcel and their proportionate share of the improvement costs, it was necessary to consider the entire scope of improvements to be maintained by the District, as well as individual property development within the District. Upon review of the improvements to be maintained, it was determined that four (4) distinct areas benefit differently from the improvements within the District and therefore the landscape maintenance and assessments were established as four (4) benefit zones for the allocation of the assessments and proportional special benefit, as described below. Although a portion of Zone 4 was designated as Zone 4A in Fiscal Year 2007-08, as discussed below, Zones 4 and 4A remain as one benefit zone and are assessed at the same maximum rate.

Zones and Assessments:

Zone 1 is comprised of ninety-six (96) assessable residential properties, each of which were assessed on a per parcel basis at the pre-existing rate of \$42.50 per parcel.

Zone 2 is comprised of one hundred fifty-four (154) assessable residential properties within the developments known as California Jazz Unit No.1 and Unit No. 2. Each of the one hundred fifty-four (154) assessable parcels were assessed as residential properties on an acreage basis at the pre-existing rate of \$30.48 per acre for the median landscape improvements and parkway landscape improvements associated with these parcels.

Zone 3 is comprised of eighteen (18) assessable properties, each of which were assessed on an acreage basis at the pre-existing rate of \$30.48 per acre for the median landscaping and \$1,382.76 per acre for the landscaping along the parkways of Zinfandel Drive, totaling \$1,413.24 per acre.

Zone 4 is comprised of fifty-two (52) assessable properties, each of which were assessed on an acreage basis at the pre-existing rate of \$30.48 per acre for the median landscape improvements within the District.

Zone 4A is comprised of a portion of Zone 4. Properties within Zone 4A were re-designated as Zone 4A commencing with the Fiscal Year 2007-08 to account for the Zone 4A parcels lying within a portion of CFD 2005-2, while the remaining Zone 4 parcels are outside of the CFD 2005-2 boundaries. Since the CFD 2005-2 Zone 1, special taxes are to be levied upon Zone 4A parcels, these special taxes are contributed in part to the District for the benefit of Zone 4A. Zone 1 of the CFD provides funding for landscape improvements within and adjacent to the development, including the median landscaping identified herein. Although the CFD may fund median landscaping, the special taxes levied within Capital Village may not provide sufficient funds to maintain both the landscape improvements within the Capital Village development and the median landscape improvements within the District that specially benefit the parcels within Zone 4A. Therefore, Zone 4A is comprised of seven hundred eighty-three (783) assessable properties, each of which were assessed \$30.48 per gross acre until such time that the CFD generates sufficient revenue to fund the median landscape improvements. Any funds generated by the CFD that will be used to finance the median landscape

improvements that benefit Zone 4A shall be transferred by the CFD to the District as a contribution to Zone 4A.

Exempt Parcels — Properties within the District that are not assessed for special benefit include but are not limited to:

- Lots or parcels identified as public streets and other roadways (typically not assigned an APN by the County);
- Dedicated public easements including open space areas, utility rights-of-way, greenbelts, parkways, parks, or other publicly owned properties that are part of the District improvements or may provide other benefits to private properties within the District;
- Private properties that cannot be developed independently from an adjacent property, such as common areas, sliver parcels or bifurcated lots or properties with very restrictive development use.

These types of parcels are considered to receive little or no benefit from the improvements and are therefore exempted from assessment, but shall be reviewed annually by the assessment engineer to confirm the parcels current development status. Government owned properties or public properties are not necessarily exempt properties and shall be subject to special benefit assessment unless it qualifies for an exempt classification.

Special Cases – In many districts where multiple land uses, and zones exist, the typical property classification and assessment methodology does not accurately identify the special benefits received from the improvements for each and every parcel. For example, in some cases, only a small percentage of the parcel's total acreage can actually be developed. In this case, an appropriate calculation would be based on the net acreage that can be utilized rather than the gross acreage of the parcel. These special circumstances will be reviewed annually by the assessment engineer.

Part E
ASSESSMENT ROLL

Parcel identification for each lot or parcel within the District is based on the Assessment Diagram presented herein and is based on available parcel maps and property data from the County Assessor's Office at the time the Engineer's Report was prepared. A listing of the proposed lots and parcels to be assessed within this District along with the assessment amounts is provided herein.

Non-assessable lots or parcels may include, but are not limited to public streets and other roadways (typically not assigned an APN by the County); dedicated public easements, open space areas, rights-of-way, common areas; landlocked parcels, small parcels vacated by the County, bifurcated lots, and any other property that cannot be developed or has little or no value. These types of parcels are considered to receive little or no benefit from the improvements and are therefore exempted from assessment.

If any parcel submitted for collection is identified by the County Auditor/Controller to be an invalid parcel number for the fiscal year, a corrected parcel number and/or new parcel numbers will be identified and resubmitted to the County Auditor/Controller. The assessment amount to be levied and collected for the resubmitted parcel or parcels shall be based on the method of apportionment and assessment rate described in this Report as approved by the City Council. Therefore, if a single parcel is subdivided to multiple parcels, the assessment amount applied to each of the new parcels shall be recalculated and applied according to the approved method of apportionment and assessment rate rather than a proportionate share of the original assessment.

The following is a list of the parcels and proposed assessment amounts for each of the parcels within the District as determined by the assessment rates and method of apportionment described herein.

ITEM 17.1.**City of Rancho Cordova
Landscape and Lighting District No. 2005-1
Fiscal Year 2023-24 Assessment Roll****ATTACHMENT 2
Exhibit A to the Resolution**

APN	Zone	Assessment
072-0260-006-0000	4	\$ 117.34
072-0260-051-0000	4	\$ 206.34
072-0260-052-0000	4	\$ 126.18
072-0260-054-0000	4	\$ 144.78
072-0260-055-0000	4	\$ 197.82
072-0260-056-0000	4	\$ 92.04
072-0370-060-0000	4	\$ 381.00
072-0370-063-0000	4	\$ 380.08
072-0680-040-0000	4	\$ 140.20
072-0680-042-0000	4	\$ 285.90
072-0680-043-0000	4	\$ 171.60
072-0680-048-0000	4	\$ 148.44
072-0680-049-0000	4	\$ 201.78
072-0680-050-0000	4	\$ 201.46
072-0680-062-0000	4	\$ 203.60
072-0680-063-0000	4	\$ 131.98
072-0680-064-0000	4	\$ 183.18
072-0680-065-0000	4	\$ 71.92
072-0680-067-0000	4	\$ 213.96
072-0680-068-0000	4	\$ 149.96
072-0680-072-0000	4	\$ 158.18
072-0680-075-0000	3	\$ 2,840.60
072-0690-036-0000	4	\$ 146.90
072-0690-037-0000	4	\$ 141.12
072-0690-038-0000	4	\$ 138.38
072-0690-039-0000	4	\$ 123.44
072-0690-060-0000	4	\$ 181.66
072-0690-061-0000	4	\$ 283.76
072-0690-062-0000	4	\$ 281.64
072-0690-063-0000	4	\$ 485.84
072-0690-064-0000	4	\$ 257.56
072-0690-078-0000	4	\$ 259.08
072-0690-079-0000	4	\$ 47.84
072-0690-080-0000	4	\$ 57.30
072-0690-082-0000	4	\$ 89.00
072-0690-084-0000	4	\$ 410.56
072-0690-085-0000	4	\$ 367.28
072-0690-086-0000	4	\$ 273.10
072-0690-089-0000	4	\$ 311.80
072-0690-090-0000	3	\$ 8,606.62
072-0690-091-0000	3	\$ 7,009.66
072-0690-093-0000	4	\$ 104.54
072-0690-094-0000	4	\$ 117.64
072-0690-095-0000	4	\$ 99.66
072-0690-096-0000	3	\$11,715.76

ITEM 17.1.**City of Rancho Cordova
Landscape and Lighting District No. 2005-1
Fiscal Year 2023-24 Assessment Roll****ATTACHMENT 2
Exhibit A to the Resolution**

APN	Zone	Assessment
072-0690-098-0000	3	\$ 7,292.32
072-0690-099-0000	4	\$ 164.58
072-0690-104-0000	4	\$ 149.34
072-0690-105-0000	4	\$ 157.28
072-0690-107-0000	4	\$ 610.82
072-0690-108-0000	4	\$ 499.86
072-0690-113-0000	4	\$ 169.46
072-0690-114-0000	4	\$ 221.28
072-0690-115-0000	4	\$ 45.72
072-0690-116-0000	4	\$ 34.74
072-0690-122-0000	4	\$ 108.50
072-0690-123-0000	4	\$ 159.10
072-1340-001-0000	2	\$ 3.98
072-1340-002-0000	2	\$ 3.92
072-1340-003-0000	2	\$ 3.14
072-1340-004-0000	2	\$ 3.14
072-1340-005-0000	2	\$ 3.14
072-1340-006-0000	2	\$ 3.14
072-1340-007-0000	2	\$ 3.14
072-1340-008-0000	2	\$ 3.14
072-1340-009-0000	2	\$ 3.14
072-1340-010-0000	2	\$ 3.14
072-1340-011-0000	2	\$ 3.14
072-1340-012-0000	2	\$ 3.14
072-1340-013-0000	2	\$ 3.86
072-1340-014-0000	2	\$ 4.20
072-1340-015-0000	2	\$ 3.56
072-1340-016-0000	2	\$ 3.04
072-1340-017-0000	2	\$ 3.78
072-1340-018-0000	2	\$ 4.04
072-1340-019-0000	2	\$ 3.50
072-1340-020-0000	2	\$ 3.34
072-1340-021-0000	2	\$ 3.20
072-1340-022-0000	2	\$ 3.14
072-1340-023-0000	2	\$ 3.80
072-1340-024-0000	2	\$ 3.80
072-1340-025-0000	2	\$ 3.44
072-1340-026-0000	2	\$ 4.44
072-1340-027-0000	2	\$ 5.66
072-1340-028-0000	2	\$ 5.18
072-1340-029-0000	2	\$ 4.96
072-1340-030-0000	2	\$ 3.14
072-1340-031-0000	2	\$ 3.14
072-1340-032-0000	2	\$ 4.14
072-1340-033-0000	2	\$ 4.04

ITEM 17.1.**City of Rancho Cordova
Landscape and Lighting District No. 2005-1
Fiscal Year 2023-24 Assessment Roll****ATTACHMENT 2
Exhibit A to the Resolution**

APN	Zone	Assessment
072-1340-034-0000	2	\$ 3.14
072-1340-035-0000	2	\$ 3.14
072-1340-036-0000	2	\$ 3.14
072-1340-037-0000	2	\$ 3.08
072-1340-038-0000	2	\$ 4.30
072-1340-039-0000	2	\$ 5.48
072-1340-040-0000	2	\$ 4.02
072-1340-041-0000	2	\$ 3.22
072-1340-042-0000	2	\$ 3.28
072-1340-043-0000	2	\$ 3.32
072-1340-044-0000	2	\$ 4.90
072-1340-045-0000	2	\$ 5.24
072-1340-046-0000	2	\$ 3.60
072-1340-047-0000	2	\$ 3.14
072-1340-048-0000	2	\$ 3.78
072-1340-049-0000	2	\$ 3.14
072-1340-050-0000	2	\$ 3.14
072-1340-051-0000	2	\$ 3.14
072-1340-052-0000	2	\$ 3.14
072-1340-053-0000	2	\$ 3.14
072-1340-054-0000	2	\$ 3.14
072-1340-055-0000	2	\$ 3.14
072-1340-056-0000	2	\$ 3.14
072-1340-057-0000	2	\$ 3.14
072-1340-058-0000	2	\$ 3.14
072-1340-059-0000	2	\$ 3.78
072-1340-060-0000	2	\$ 3.14
072-1340-061-0000	2	\$ 3.14
072-1340-062-0000	2	\$ 3.20
072-1340-063-0000	2	\$ 3.46
072-1340-064-0000	2	\$ 4.82
072-1340-065-0000	2	\$ 3.86
072-1340-066-0000	2	\$ 3.14
072-1340-067-0000	2	\$ 3.14
072-1340-068-0000	2	\$ 3.14
072-1340-069-0000	2	\$ 3.14
072-1340-070-0000	2	\$ 4.20
072-1340-071-0000	2	\$ 4.32
072-1340-072-0000	2	\$ 4.38
072-1340-073-0000	2	\$ 4.54
072-1340-074-0000	2	\$ 3.84
072-1350-001-0000	2	\$ 5.42
072-1350-002-0000	2	\$ 3.86
072-1350-003-0000	2	\$ 3.80
072-1350-004-0000	2	\$ 4.14

ITEM 17.1.**City of Rancho Cordova
Landscape and Lighting District No. 2005-1
Fiscal Year 2023-24 Assessment Roll****ATTACHMENT 2
Exhibit A to the Resolution**

APN	Zone	Assessment
072-1350-005-0000	2	\$ 5.08
072-1350-006-0000	2	\$ 5.18
072-1350-007-0000	2	\$ 5.70
072-1350-008-0000	2	\$ 5.94
072-1350-009-0000	2	\$ 3.40
072-1350-010-0000	2	\$ 3.20
072-1350-011-0000	2	\$ 3.26
072-1350-012-0000	2	\$ 3.34
072-1350-013-0000	2	\$ 4.48
072-1350-014-0000	2	\$ 3.72
072-1350-015-0000	2	\$ 3.10
072-1350-016-0000	2	\$ 3.40
072-1350-017-0000	2	\$ 3.92
072-1350-018-0000	2	\$ 4.04
072-1350-019-0000	2	\$ 4.90
072-1350-020-0000	2	\$ 3.08
072-1350-021-0000	2	\$ 3.34
072-1350-022-0000	2	\$ 3.50
072-1350-023-0000	2	\$ 3.40
072-1350-024-0000	2	\$ 3.34
072-1350-025-0000	2	\$ 3.26
072-1350-026-0000	2	\$ 3.26
072-1350-027-0000	2	\$ 3.22
072-1350-028-0000	2	\$ 3.20
072-1350-029-0000	2	\$ 3.20
072-1350-030-0000	2	\$ 3.20
072-1350-031-0000	2	\$ 3.26
072-1350-032-0000	2	\$ 3.92
072-1350-033-0000	2	\$ 3.10
072-1350-034-0000	2	\$ 3.16
072-1350-035-0000	2	\$ 3.16
072-1350-036-0000	2	\$ 3.14
072-1350-037-0000	2	\$ 3.14
072-1350-038-0000	2	\$ 3.14
072-1350-039-0000	2	\$ 3.14
072-1350-040-0000	2	\$ 3.14
072-1350-041-0000	2	\$ 3.14
072-1350-042-0000	2	\$ 3.14
072-1350-043-0000	2	\$ 3.14
072-1350-044-0000	2	\$ 3.14
072-1350-045-0000	2	\$ 3.14
072-1350-046-0000	2	\$ 3.14
072-1350-047-0000	2	\$ 3.16
072-1350-051-0000	2	\$ 3.14
072-1350-052-0000	2	\$ 3.14

ITEM 17.1.**City of Rancho Cordova
Landscape and Lighting District No. 2005-1
Fiscal Year 2023-24 Assessment Roll****ATTACHMENT 2
Exhibit A to the Resolution**

APN	Zone	Assessment
072-1350-053-0000	2	\$ 3.16
072-1350-054-0000	2	\$ 3.20
072-1350-055-0000	2	\$ 3.20
072-1350-056-0000	2	\$ 3.20
072-1350-057-0000	2	\$ 3.20
072-1350-058-0000	2	\$ 3.16
072-1350-059-0000	2	\$ 3.16
072-1350-060-0000	2	\$ 3.20
072-1350-061-0000	2	\$ 3.20
072-1350-062-0000	2	\$ 3.20
072-1350-063-0000	2	\$ 3.16
072-1350-064-0000	2	\$ 3.14
072-1350-065-0000	2	\$ 3.14
072-1350-066-0000	2	\$ 3.44
072-1350-067-0000	2	\$ 3.28
072-1350-068-0000	2	\$ 4.66
072-1350-069-0000	2	\$ 5.60
072-1350-070-0000	2	\$ 3.66
072-1350-071-0000	2	\$ 3.28
072-1350-072-0000	2	\$ 3.96
072-1350-073-0000	2	\$ 6.04
072-1350-074-0000	2	\$ 4.24
072-1350-075-0000	2	\$ 3.14
072-1350-076-0000	2	\$ 3.20
072-1350-077-0000	2	\$ 3.14
072-1350-078-0000	2	\$ 3.26
072-1350-079-0000	2	\$ 3.26
072-1350-080-0000	2	\$ 3.26
072-1350-082-0000	2	\$ 3.74
072-1350-084-0000	2	\$ 2.98
072-1350-085-0000	2	\$ 3.54
072-2970-001-0000	4A	\$ 1.86
072-2970-002-0000	4A	\$ 1.68
072-2970-003-0000	4A	\$ 1.68
072-2970-004-0000	4A	\$ 1.68
072-2970-005-0000	4A	\$ 1.68
072-2970-006-0000	4A	\$ 1.68
072-2970-007-0000	4A	\$ 1.68
072-2970-008-0000	4A	\$ 1.68
072-2970-009-0000	4A	\$ 1.68
072-2970-010-0000	4A	\$ 1.68
072-2970-011-0000	4A	\$ 1.68
072-2970-012-0000	4A	\$ 1.68
072-2970-013-0000	4A	\$ 1.68
072-2970-014-0000	4A	\$ 1.68

ITEM 17.1.**City of Rancho Cordova
Landscape and Lighting District No. 2005-1
Fiscal Year 2023-24 Assessment Roll****ATTACHMENT 2
Exhibit A to the Resolution**

APN	Zone	Assessment
072-2970-015-0000	4A	\$ 1.68
072-2970-016-0000	4A	\$ 1.68
072-2970-017-0000	4A	\$ 1.68
072-2970-024-0000	4A	\$ 1.98
072-2970-025-0000	4A	\$ 1.40
072-2970-026-0000	4A	\$ 1.40
072-2970-027-0000	4A	\$ 1.40
072-2970-028-0000	4A	\$ 1.40
072-2970-029-0000	4A	\$ 1.40
072-2970-030-0000	4A	\$ 1.40
072-2970-031-0000	4A	\$ 1.40
072-2970-032-0000	4A	\$ 1.40
072-2970-033-0000	4A	\$ 1.40
072-2970-034-0000	4A	\$ 1.40
072-2970-035-0000	4A	\$ 1.40
072-2970-036-0000	4A	\$ 1.40
072-2970-037-0000	4A	\$ 1.40
072-2970-038-0000	4A	\$ 1.40
072-2970-039-0000	4A	\$ 1.40
072-2970-040-0000	4A	\$ 1.82
072-2970-053-0000	4A	\$ 2.00
072-2970-054-0000	4A	\$ 1.58
072-2970-055-0000	4A	\$ 1.52
072-2970-056-0000	4A	\$ 1.48
072-2970-057-0000	4A	\$ 1.46
072-2970-058-0000	4A	\$ 1.64
072-2970-059-0000	4A	\$ 1.58
072-2970-060-0000	4A	\$ 1.42
072-2970-061-0000	4A	\$ 1.42
072-2970-062-0000	4A	\$ 1.94
072-2970-063-0000	4A	\$ 2.22
072-2970-064-0000	4A	\$ 1.70
072-2970-065-0000	4A	\$ 1.70
072-2970-066-0000	4A	\$ 1.70
072-2970-067-0000	4A	\$ 1.70
072-2970-068-0000	4A	\$ 1.70
072-2970-069-0000	4A	\$ 1.70
072-2970-070-0000	4A	\$ 2.04
072-2970-071-0000	4A	\$ 2.06
072-2970-072-0000	4A	\$ 1.70
072-2970-073-0000	4A	\$ 1.70
072-2970-074-0000	4A	\$ 1.70
072-2970-075-0000	4A	\$ 1.70
072-2970-076-0000	4A	\$ 1.70
072-2970-077-0000	4A	\$ 1.70

ITEM 17.1.**City of Rancho Cordova
Landscape and Lighting District No. 2005-1
Fiscal Year 2023-24 Assessment Roll****ATTACHMENT 2
Exhibit A to the Resolution**

APN	Zone	Assessment
072-2970-078-0000	4A	\$ 2.16
072-2970-079-0000	4A	\$ 2.44
072-2970-080-0000	4A	\$ 1.70
072-2970-081-0000	4A	\$ 1.70
072-2970-082-0000	4A	\$ 1.70
072-2970-083-0000	4A	\$ 1.70
072-2970-084-0000	4A	\$ 1.70
072-2970-085-0000	4A	\$ 1.92
072-2970-086-0000	4A	\$ 2.46
072-2970-087-0000	4A	\$ 1.92
072-2970-088-0000	4A	\$ 1.92
072-2970-089-0000	4A	\$ 1.92
072-2970-090-0000	4A	\$ 1.92
072-2970-091-0000	4A	\$ 2.46
072-2970-092-0000	4A	\$ 1.42
072-2970-093-0000	4A	\$ 0.90
072-2970-094-0000	4A	\$ 0.90
072-2970-095-0000	4A	\$ 0.90
072-2970-096-0000	4A	\$ 0.90
072-2970-097-0000	4A	\$ 1.28
072-2970-098-0000	4A	\$ 1.24
072-2970-099-0000	4A	\$ 0.84
072-2970-100-0000	4A	\$ 0.84
072-2970-101-0000	4A	\$ 0.88
072-2970-102-0000	4A	\$ 0.94
072-2970-103-0000	4A	\$ 1.42
072-2970-104-0000	4A	\$ 1.42
072-2970-105-0000	4A	\$ 0.94
072-2970-106-0000	4A	\$ 0.88
072-2970-107-0000	4A	\$ 0.84
072-2970-108-0000	4A	\$ 0.84
072-2970-109-0000	4A	\$ 1.34
072-2970-110-0000	4A	\$ 1.34
072-2970-111-0000	4A	\$ 0.84
072-2970-112-0000	4A	\$ 0.84
072-2970-113-0000	4A	\$ 0.84
072-2970-114-0000	4A	\$ 0.84
072-2970-115-0000	4A	\$ 1.18
072-2970-146-0000	4A	\$ 1.22
072-2970-147-0000	4A	\$ 0.94
072-2970-148-0000	4A	\$ 0.84
072-2970-149-0000	4A	\$ 0.84
072-2970-150-0000	4A	\$ 0.94
072-2970-151-0000	4A	\$ 1.22
072-2970-152-0000	4A	\$ 1.46

ITEM 17.1.**City of Rancho Cordova
Landscape and Lighting District No. 2005-1
Fiscal Year 2023-24 Assessment Roll****ATTACHMENT 2
Exhibit A to the Resolution**

APN	Zone	Assessment
072-2970-153-0000	4A	\$ 0.94
072-2970-154-0000	4A	\$ 0.84
072-2970-155-0000	4A	\$ 0.94
072-2970-156-0000	4A	\$ 0.94
072-2970-157-0000	4A	\$ 1.22
072-2970-158-0000	4A	\$ 2.74
072-2970-159-0000	4A	\$ 2.06
072-2970-160-0000	4A	\$ 2.04
072-2970-161-0000	4A	\$ 2.06
072-2970-162-0000	4A	\$ 2.06
072-2970-163-0000	4A	\$ 2.06
072-2970-164-0000	4A	\$ 2.06
072-2970-165-0000	4A	\$ 2.04
072-2970-166-0000	4A	\$ 2.70
072-2970-201-0000	4A	\$ 1.18
072-2970-202-0000	4A	\$ 0.90
072-2970-203-0000	4A	\$ 0.90
072-2970-204-0000	4A	\$ 0.90
072-2970-205-0000	4A	\$ 0.98
072-2970-206-0000	4A	\$ 1.34
072-2970-207-0000	4A	\$ 1.18
072-2970-208-0000	4A	\$ 0.84
072-2970-209-0000	4A	\$ 0.90
072-2970-210-0000	4A	\$ 0.84
072-2970-211-0000	4A	\$ 0.90
072-2970-212-0000	4A	\$ 1.18
072-2970-213-0000	4A	\$ 1.34
072-2970-214-0000	4A	\$ 1.00
072-2970-215-0000	4A	\$ 1.06
072-2970-216-0000	4A	\$ 1.06
072-2970-217-0000	4A	\$ 1.00
072-2970-218-0000	4A	\$ 1.40
072-2970-219-0000	4A	\$ 1.40
072-2970-220-0000	4A	\$ 1.00
072-2970-221-0000	4A	\$ 1.00
072-2970-222-0000	4A	\$ 1.00
072-2970-223-0000	4A	\$ 0.98
072-2970-224-0000	4A	\$ 1.28
072-2970-225-0000	4A	\$ 1.28
072-2970-226-0000	4A	\$ 0.90
072-2970-227-0000	4A	\$ 0.98
072-2970-228-0000	4A	\$ 0.90
072-2970-229-0000	4A	\$ 1.00
072-2970-230-0000	4A	\$ 1.46
072-2970-231-0000	4A	\$ 1.24

ITEM 17.1.**City of Rancho Cordova
Landscape and Lighting District No. 2005-1
Fiscal Year 2023-24 Assessment Roll****ATTACHMENT 2
Exhibit A to the Resolution**

APN	Zone	Assessment
072-2970-232-0000	4A	\$ 0.90
072-2970-233-0000	4A	\$ 0.90
072-2970-234-0000	4A	\$ 0.90
072-2970-235-0000	4A	\$ 0.84
072-2970-236-0000	4A	\$ 1.34
072-2970-237-0000	4A	\$ 1.12
072-2970-238-0000	4A	\$ 0.84
072-2970-239-0000	4A	\$ 0.90
072-2970-240-0000	4A	\$ 0.90
072-2970-241-0000	4A	\$ 0.84
072-2970-242-0000	4A	\$ 1.46
072-2970-243-0000	4A	\$ 1.46
072-2970-244-0000	4A	\$ 1.06
072-2970-245-0000	4A	\$ 1.12
072-2970-246-0000	4A	\$ 1.12
072-2970-247-0000	4A	\$ 1.06
072-2970-248-0000	4A	\$ 1.74
072-2980-001-0000	4A	\$ 3.78
072-2980-002-0000	4A	\$ 2.98
072-2980-003-0000	4A	\$ 2.96
072-2980-004-0000	4A	\$ 2.96
072-2980-005-0000	4A	\$ 2.98
072-2980-006-0000	4A	\$ 2.96
072-2980-007-0000	4A	\$ 3.16
072-2980-008-0000	4A	\$ 2.92
072-2980-009-0000	4A	\$ 3.14
072-2980-010-0000	4A	\$ 3.26
072-2980-011-0000	4A	\$ 3.14
072-2980-012-0000	4A	\$ 3.14
072-2980-013-0000	4A	\$ 3.84
072-2980-017-0000	4A	\$ 1.74
072-2980-018-0000	4A	\$ 1.74
072-2980-019-0000	4A	\$ 1.74
072-2980-020-0000	4A	\$ 1.74
072-2980-021-0000	4A	\$ 1.76
072-2980-022-0000	4A	\$ 1.76
072-2980-023-0000	4A	\$ 1.76
072-2980-024-0000	4A	\$ 1.70
072-2980-025-0000	4A	\$ 1.70
072-2980-026-0000	4A	\$ 1.70
072-2980-027-0000	4A	\$ 1.70
072-2980-028-0000	4A	\$ 1.70
072-2980-029-0000	4A	\$ 1.70
072-2980-030-0000	4A	\$ 1.74
072-2980-031-0000	4A	\$ 1.70

ITEM 17.1.**City of Rancho Cordova
Landscape and Lighting District No. 2005-1
Fiscal Year 2023-24 Assessment Roll****ATTACHMENT 2
Exhibit A to the Resolution**

APN	Zone	Assessment
072-2980-032-0000	4A	\$ 1.70
072-2980-033-0000	4A	\$ 1.68
072-2980-034-0000	4A	\$ 1.68
072-2980-035-0000	4A	\$ 1.68
072-2980-036-0000	4A	\$ 1.68
072-2980-037-0000	4A	\$ 2.18
072-2980-038-0000	4A	\$ 1.64
072-2980-039-0000	4A	\$ 1.34
072-2980-040-0000	4A	\$ 1.30
072-2980-041-0000	4A	\$ 1.30
072-2980-042-0000	4A	\$ 1.30
072-2980-043-0000	4A	\$ 1.34
072-2980-044-0000	4A	\$ 1.34
072-2980-045-0000	4A	\$ 1.34
072-2980-046-0000	4A	\$ 1.34
072-2980-047-0000	4A	\$ 1.30
072-2980-048-0000	4A	\$ 1.30
072-2980-049-0000	4A	\$ 1.34
072-2980-050-0000	4A	\$ 1.34
072-2980-051-0000	4A	\$ 1.34
072-2980-052-0000	4A	\$ 1.34
072-2980-053-0000	4A	\$ 1.34
072-2980-054-0000	4A	\$ 1.34
072-2980-055-0000	4A	\$ 1.34
072-2980-056-0000	4A	\$ 1.68
072-2980-057-0000	4A	\$ 3.44
072-2980-058-0000	4A	\$ 2.74
072-2980-059-0000	4A	\$ 2.56
072-2980-060-0000	4A	\$ 2.56
072-2980-061-0000	4A	\$ 2.56
072-2980-062-0000	4A	\$ 2.56
072-2980-063-0000	4A	\$ 2.56
072-2980-064-0000	4A	\$ 2.58
072-2980-065-0000	4A	\$ 2.62
072-2980-066-0000	4A	\$ 2.62
072-2980-067-0000	4A	\$ 2.62
072-2980-068-0000	4A	\$ 3.46
072-2980-069-0000	4A	\$ 3.74
072-2980-070-0000	4A	\$ 2.62
072-2980-071-0000	4A	\$ 2.62
072-2980-072-0000	4A	\$ 2.62
072-2980-073-0000	4A	\$ 2.58
072-2980-074-0000	4A	\$ 2.56
072-2980-075-0000	4A	\$ 2.56
072-2980-076-0000	4A	\$ 2.56

ITEM 17.1.**City of Rancho Cordova
Landscape and Lighting District No. 2005-1
Fiscal Year 2023-24 Assessment Roll****ATTACHMENT 2
Exhibit A to the Resolution**

APN	Zone	Assessment
072-2980-077-0000	4A	\$ 2.56
072-2980-078-0000	4A	\$ 4.14
072-2980-079-0000	4A	\$ 3.84
072-2980-080-0000	4A	\$ 2.50
072-2980-081-0000	4A	\$ 2.50
072-2980-082-0000	4A	\$ 2.50
072-2980-083-0000	4A	\$ 2.50
072-2980-084-0000	4A	\$ 2.50
072-2980-085-0000	4A	\$ 2.52
072-2980-086-0000	4A	\$ 2.56
072-2980-087-0000	4A	\$ 2.56
072-2980-088-0000	4A	\$ 2.52
072-2980-089-0000	4A	\$ 3.66
072-2980-092-0000	4A	\$ 1.74
072-2980-093-0000	4A	\$ 1.74
072-2980-094-0000	4A	\$ 1.88
072-2990-001-0000	4A	\$ 1.30
072-2990-002-0000	4A	\$ 1.30
072-2990-003-0000	4A	\$ 1.30
072-2990-004-0000	4A	\$ 1.30
072-2990-005-0000	4A	\$ 1.30
072-2990-006-0000	4A	\$ 1.30
072-2990-007-0000	4A	\$ 1.30
072-2990-008-0000	4A	\$ 1.30
072-2990-009-0000	4A	\$ 1.76
072-2990-010-0000	4A	\$ 3.26
072-2990-011-0000	4A	\$ 2.92
072-2990-012-0000	4A	\$ 2.52
072-2990-013-0000	4A	\$ 2.52
072-2990-014-0000	4A	\$ 2.52
072-2990-015-0000	4A	\$ 2.52
072-2990-016-0000	4A	\$ 2.52
072-2990-024-0000	4A	\$ 2.92
072-2990-025-0000	4A	\$ 2.92
072-2990-026-0000	4A	\$ 2.92
072-2990-027-0000	4A	\$ 2.92
072-2990-028-0000	4A	\$ 2.92
072-2990-029-0000	4A	\$ 2.92
072-2990-030-0000	4A	\$ 3.16
072-2990-031-0000	4A	\$ 3.26
072-2990-032-0000	4A	\$ 3.14
072-2990-033-0000	4A	\$ 3.74
072-2990-042-0000	4A	\$ 1.30
072-2990-043-0000	4A	\$ 1.30
072-2990-044-0000	4A	\$ 1.30

ITEM 17.1.**City of Rancho Cordova
Landscape and Lighting District No. 2005-1
Fiscal Year 2023-24 Assessment Roll****ATTACHMENT 2
Exhibit A to the Resolution**

APN	Zone	Assessment
072-2990-045-0000	4A	\$ 1.30
072-2990-046-0000	4A	\$ 1.30
072-2990-047-0000	4A	\$ 1.30
072-2990-050-0000	4A	\$ 0.90
072-2990-051-0000	4A	\$ 0.90
072-2990-096-0000	4A	\$ 1.30
072-2990-097-0000	4A	\$ 1.74
072-2990-098-0000	4A	\$ 1.74
072-2990-099-0000	4A	\$ 1.42
072-2990-106-0000	4A	\$ 1.42
072-2990-107-0000	4A	\$ 1.42
072-2990-108-0000	4A	\$ 1.42
072-2990-109-0000	4A	\$ 1.42
072-2990-110-0000	4A	\$ 1.42
072-2990-111-0000	4A	\$ 2.04
072-2990-176-0000	4A	\$ 1.82
072-2990-177-0000	4A	\$ 0.90
072-2990-178-0000	4A	\$ 0.90
072-2990-179-0000	4A	\$ 1.52
072-2990-202-0000	4A	\$ 1.28
072-2990-203-0000	4A	\$ 0.84
072-2990-204-0000	4A	\$ 0.98
072-2990-205-0000	4A	\$ 0.90
072-2990-206-0000	4A	\$ 0.84
072-2990-207-0000	4A	\$ 1.46
072-2990-209-0000	4A	\$ 1.28
072-2990-210-0000	4A	\$ 0.88
072-2990-211-0000	4A	\$ 0.98
072-2990-212-0000	4A	\$ 0.98
072-2990-213-0000	4A	\$ 0.88
072-2990-214-0000	4A	\$ 1.40
072-2990-215-0000	4A	\$ 1.18
072-2990-216-0000	4A	\$ 0.84
072-2990-217-0000	4A	\$ 0.90
072-2990-220-0000	4A	\$ 1.18
072-2990-221-0000	4A	\$ 1.18
072-2990-222-0000	4A	\$ 0.84
072-2990-223-0000	4A	\$ 0.90
072-2990-224-0000	4A	\$ 0.90
072-2990-225-0000	4A	\$ 0.84
072-2990-226-0000	4A	\$ 1.24
072-2990-227-0000	4A	\$ 1.28
072-2990-228-0000	4A	\$ 0.98
072-2990-229-0000	4A	\$ 0.90
072-2990-230-0000	4A	\$ 0.98

ITEM 17.1.**City of Rancho Cordova
Landscape and Lighting District No. 2005-1
Fiscal Year 2023-24 Assessment Roll****ATTACHMENT 2
Exhibit A to the Resolution**

APN	Zone	Assessment
072-2990-231-0000	4A	\$ 0.90
072-2990-232-0000	4A	\$ 1.40
072-2990-233-0000	4A	\$ 1.46
072-2990-234-0000	4A	\$ 0.84
072-2990-235-0000	4A	\$ 0.90
072-2990-236-0000	4A	\$ 0.90
072-2990-237-0000	4A	\$ 0.84
072-2990-238-0000	4A	\$ 1.18
072-2990-239-0000	4A	\$ 1.18
072-2990-240-0000	4A	\$ 0.90
072-2990-241-0000	4A	\$ 0.90
072-2990-242-0000	4A	\$ 0.90
072-2990-243-0000	4A	\$ 0.90
072-2990-244-0000	4A	\$ 1.18
072-2990-245-0000	4A	\$ 1.18
072-2990-246-0000	4A	\$ 0.90
072-2990-247-0000	4A	\$ 0.90
072-2990-248-0000	4A	\$ 0.90
072-2990-249-0000	4A	\$ 0.90
072-2990-250-0000	4A	\$ 1.24
072-2990-251-0000	4A	\$ 1.12
072-2990-254-0000	4A	\$ 0.90
072-2990-255-0000	4A	\$ 0.84
072-2990-256-0000	4A	\$ 1.18
072-2990-257-0000	4A	\$ 1.54
072-2990-258-0000	4A	\$ 0.84
072-2990-259-0000	4A	\$ 0.90
072-2990-260-0000	4A	\$ 0.90
072-2990-261-0000	4A	\$ 0.84
072-2990-262-0000	4A	\$ 1.18
072-2990-263-0000	4A	\$ 1.18
072-2990-264-0000	4A	\$ 0.84
072-2990-265-0000	4A	\$ 0.90
072-2990-266-0000	4A	\$ 0.90
072-2990-267-0000	4A	\$ 0.84
072-2990-268-0000	4A	\$ 1.18
072-2990-269-0000	4A	\$ 1.18
072-2990-270-0000	4A	\$ 0.84
072-2990-271-0000	4A	\$ 0.90
072-2990-272-0000	4A	\$ 0.90
072-2990-273-0000	4A	\$ 0.84
072-2990-274-0000	4A	\$ 1.28
072-2990-275-0000	4A	\$ 1.28
072-2990-276-0000	4A	\$ 1.28
072-2990-277-0000	4A	\$ 1.28

ITEM 17.1.**City of Rancho Cordova
Landscape and Lighting District No. 2005-1
Fiscal Year 2023-24 Assessment Roll****ATTACHMENT 2
Exhibit A to the Resolution**

APN	Zone	Assessment
072-2990-278-0000	4A	\$ 1.28
072-2990-279-0000	4A	\$ 1.28
072-2990-280-0000	4A	\$ 1.28
072-2990-281-0000	4A	\$ 1.28
072-2990-282-0000	4A	\$ 1.94
072-2990-283-0000	4A	\$ 1.82
072-2990-284-0000	4A	\$ 1.28
072-2990-285-0000	4A	\$ 1.28
072-2990-286-0000	4A	\$ 1.28
072-2990-287-0000	4A	\$ 2.10
072-2990-288-0000	4A	\$ 0.90
072-2990-289-0000	4A	\$ 0.90
072-2990-290-0000	4A	\$ 1.30
072-2990-291-0000	4A	\$ 0.88
072-2990-292-0000	4A	\$ 0.94
072-2990-293-0000	4A	\$ 0.94
072-2990-294-0000	4A	\$ 0.94
072-2990-295-0000	4A	\$ 1.28
072-2990-296-0000	4A	\$ 1.30
072-2990-297-0000	4A	\$ 0.98
072-2990-298-0000	4A	\$ 0.98
072-2990-299-0000	4A	\$ 0.90
072-2990-300-0000	4A	\$ 0.98
072-2990-301-0000	4A	\$ 1.30
072-2990-302-0000	4A	\$ 1.24
072-2990-303-0000	4A	\$ 0.88
072-2990-304-0000	4A	\$ 0.94
072-2990-305-0000	4A	\$ 0.94
072-2990-306-0000	4A	\$ 0.88
072-2990-307-0000	4A	\$ 1.10
072-2990-308-0000	4A	\$ 0.90
072-2990-309-0000	4A	\$ 0.88
072-3000-001-0000	4A	\$ 3.96
072-3000-002-0000	4A	\$ 3.04
072-3000-003-0000	4A	\$ 2.76
072-3000-004-0000	4A	\$ 2.76
072-3000-005-0000	4A	\$ 2.76
072-3000-006-0000	4A	\$ 3.84
072-3000-007-0000	4A	\$ 3.80
072-3000-008-0000	4A	\$ 2.76
072-3000-009-0000	4A	\$ 2.76
072-3000-010-0000	4A	\$ 2.76
072-3000-011-0000	4A	\$ 2.90
072-3000-012-0000	4A	\$ 2.86
072-3000-013-0000	4A	\$ 3.68

ITEM 17.1.**City of Rancho Cordova
Landscape and Lighting District No. 2005-1
Fiscal Year 2023-24 Assessment Roll****ATTACHMENT 2
Exhibit A to the Resolution**

APN	Zone	Assessment
072-3000-014-0000	4A	\$ 3.08
072-3000-015-0000	4A	\$ 2.50
072-3000-016-0000	4A	\$ 2.50
072-3000-017-0000	4A	\$ 2.50
072-3000-018-0000	4A	\$ 2.50
072-3000-019-0000	4A	\$ 2.50
072-3000-020-0000	4A	\$ 2.50
072-3000-021-0000	4A	\$ 3.40
072-3000-022-0000	4A	\$ 3.40
072-3000-023-0000	4A	\$ 2.70
072-3000-024-0000	4A	\$ 2.70
072-3000-025-0000	4A	\$ 2.70
072-3000-026-0000	4A	\$ 2.70
072-3000-027-0000	4A	\$ 2.70
072-3000-028-0000	4A	\$ 2.70
072-3000-029-0000	4A	\$ 3.46
072-3000-030-0000	4A	\$ 3.60
072-3000-031-0000	4A	\$ 2.98
072-3000-032-0000	4A	\$ 3.04
072-3000-033-0000	4A	\$ 3.04
072-3000-034-0000	4A	\$ 3.04
072-3000-035-0000	4A	\$ 3.04
072-3000-036-0000	4A	\$ 3.04
072-3000-037-0000	4A	\$ 3.04
072-3000-038-0000	4A	\$ 3.04
072-3000-039-0000	4A	\$ 3.04
072-3000-040-0000	4A	\$ 3.04
072-3000-041-0000	4A	\$ 3.04
072-3000-042-0000	4A	\$ 3.04
072-3000-043-0000	4A	\$ 3.04
072-3000-044-0000	4A	\$ 2.96
072-3000-045-0000	4A	\$ 3.54
072-3000-046-0000	4A	\$ 2.98
072-3000-047-0000	4A	\$ 2.98
072-3000-048-0000	4A	\$ 2.98
072-3000-049-0000	4A	\$ 2.98
072-3000-050-0000	4A	\$ 2.98
072-3000-051-0000	4A	\$ 2.98
072-3000-052-0000	4A	\$ 3.28
072-3010-001-0000	3	\$16,082.66
072-3010-002-0000	3	\$ 1,256.36
072-3010-003-0000	3	\$ 1,498.02
072-3010-004-0000	3	\$ 1,401.92
072-3010-005-0000	3	\$ 1,300.18
072-3010-006-0000	3	\$ 1,088.18

ITEM 17.1.**City of Rancho Cordova
Landscape and Lighting District No. 2005-1
Fiscal Year 2023-24 Assessment Roll****ATTACHMENT 2
Exhibit A to the Resolution**

APN	Zone	Assessment
072-3010-007-0000	3	\$ 1,130.58
072-3010-008-0000	3	\$ 2,317.70
072-3010-009-0000	3	\$ 2,148.12
072-3010-010-0000	3	\$ 1,625.22
072-3010-011-0000	3	\$ 2,543.82
072-3010-012-0000	3	\$ 2,232.92
072-3010-013-0000	3	\$ 535.62
072-3230-001-0000	4A	\$ 1.24
072-3230-002-0000	4A	\$ 0.88
072-3230-003-0000	4A	\$ 0.88
072-3230-004-0000	4A	\$ 0.88
072-3230-005-0000	4A	\$ 0.88
072-3230-006-0000	4A	\$ 1.24
072-3230-007-0000	4A	\$ 1.24
072-3230-008-0000	4A	\$ 0.88
072-3230-009-0000	4A	\$ 0.88
072-3230-010-0000	4A	\$ 0.88
072-3230-011-0000	4A	\$ 0.88
072-3230-012-0000	4A	\$ 1.24
072-3230-013-0000	4A	\$ 1.24
072-3230-014-0000	4A	\$ 0.88
072-3230-015-0000	4A	\$ 0.88
072-3230-016-0000	4A	\$ 0.88
072-3230-017-0000	4A	\$ 0.88
072-3230-018-0000	4A	\$ 1.24
072-3230-019-0000	4A	\$ 1.70
072-3230-020-0000	4A	\$ 1.18
072-3230-021-0000	4A	\$ 1.22
072-3230-022-0000	4A	\$ 1.22
072-3230-023-0000	4A	\$ 1.18
072-3230-024-0000	4A	\$ 1.70
072-3230-027-0000	4A	\$ 1.70
072-3230-028-0000	4A	\$ 1.18
072-3230-029-0000	4A	\$ 1.22
072-3230-030-0000	4A	\$ 1.40
072-3230-031-0000	4A	\$ 1.40
072-3230-032-0000	4A	\$ 1.40
072-3230-033-0000	4A	\$ 1.40
072-3230-034-0000	4A	\$ 1.40
072-3230-035-0000	4A	\$ 1.40
072-3230-036-0000	4A	\$ 1.92
072-3230-037-0000	4A	\$ 1.64
072-3230-038-0000	4A	\$ 1.64
072-3230-040-0000	4A	\$ 1.62
072-3230-042-0000	4A	\$ 1.70

ITEM 17.1.**City of Rancho Cordova
Landscape and Lighting District No. 2005-1
Fiscal Year 2023-24 Assessment Roll****ATTACHMENT 2
Exhibit A to the Resolution**

APN	Zone	Assessment
072-3230-043-0000	4A	\$ 1.42
072-3230-044-0000	4A	\$ 1.42
072-3230-045-0000	4A	\$ 1.42
072-3230-046-0000	4A	\$ 1.42
072-3230-047-0000	4A	\$ 1.42
072-3230-048-0000	4A	\$ 1.42
072-3230-049-0000	4A	\$ 1.42
072-3230-050-0000	4A	\$ 1.42
072-3230-051-0000	4A	\$ 1.42
072-3230-052-0000	4A	\$ 1.42
072-3230-053-0000	4A	\$ 1.42
072-3230-054-0000	4A	\$ 1.74
072-3240-001-0000	4A	\$ 1.80
072-3240-002-0000	4A	\$ 2.22
072-3240-003-0000	4A	\$ 2.28
072-3240-004-0000	4A	\$ 1.92
072-3240-005-0000	4A	\$ 1.92
072-3240-006-0000	4A	\$ 2.22
072-3240-007-0000	4A	\$ 2.96
072-3240-008-0000	4A	\$ 2.52
072-3240-009-0000	4A	\$ 2.52
072-3240-010-0000	4A	\$ 2.52
072-3240-011-0000	4A	\$ 2.52
072-3240-012-0000	4A	\$ 2.52
072-3240-013-0000	4A	\$ 2.52
072-3240-014-0000	4A	\$ 2.52
072-3240-015-0000	4A	\$ 2.92
072-3240-016-0000	4A	\$ 1.64
072-3240-017-0000	4A	\$ 1.30
072-3240-018-0000	4A	\$ 1.30
072-3240-019-0000	4A	\$ 1.30
072-3240-020-0000	4A	\$ 1.30
072-3240-021-0000	4A	\$ 1.30
072-3240-022-0000	4A	\$ 1.30
072-3240-023-0000	4A	\$ 0.94
072-3240-024-0000	4A	\$ 0.94
072-3240-025-0000	4A	\$ 1.30
072-3240-028-0000	4A	\$ 1.30
072-3240-029-0000	4A	\$ 0.94
072-3240-030-0000	4A	\$ 0.94
072-3240-031-0000	4A	\$ 0.94
072-3240-032-0000	4A	\$ 0.94
072-3240-033-0000	4A	\$ 1.36
072-3240-035-0000	4A	\$ 2.40
072-3240-036-0000	4A	\$ 1.74

ITEM 17.1.**City of Rancho Cordova
Landscape and Lighting District No. 2005-1
Fiscal Year 2023-24 Assessment Roll****ATTACHMENT 2
Exhibit A to the Resolution**

APN	Zone	Assessment
072-3240-037-0000	4A	\$ 1.74
072-3240-038-0000	4A	\$ 1.74
072-3240-039-0000	4A	\$ 1.74
072-3240-040-0000	4A	\$ 1.74
072-3240-041-0000	4A	\$ 1.74
072-3240-042-0000	4A	\$ 1.74
072-3240-043-0000	4A	\$ 1.74
072-3240-044-0000	4A	\$ 1.74
072-3240-045-0000	4A	\$ 1.74
072-3240-046-0000	4A	\$ 1.74
072-3240-047-0000	4A	\$ 1.74
072-3240-048-0000	4A	\$ 1.74
072-3240-049-0000	4A	\$ 1.74
072-3240-050-0000	4A	\$ 1.74
072-3240-051-0000	4A	\$ 2.18
072-3240-054-0000	4A	\$ 1.74
072-3240-055-0000	4A	\$ 1.74
072-3240-056-0000	4A	\$ 1.74
072-3240-057-0000	4A	\$ 1.74
072-3240-058-0000	4A	\$ 1.74
072-3240-059-0000	4A	\$ 3.10
072-3240-060-0000	4A	\$ 2.58
072-3240-061-0000	4A	\$ 2.58
072-3240-062-0000	4A	\$ 2.58
072-3240-063-0000	4A	\$ 1.86
072-3240-064-0000	4A	\$ 2.28
072-3240-065-0000	4A	\$ 2.32
072-3240-066-0000	4A	\$ 1.76
072-3240-067-0000	4A	\$ 1.86
072-3250-001-0000	4A	\$ 1.22
072-3250-002-0000	4A	\$ 1.18
072-3250-003-0000	4A	\$ 1.68
072-3250-005-0000	4A	\$ 1.80
072-3250-006-0000	4A	\$ 1.30
072-3250-007-0000	4A	\$ 1.30
072-3250-008-0000	4A	\$ 1.30
072-3250-009-0000	4A	\$ 1.80
072-3250-010-0000	4A	\$ 1.70
072-3250-011-0000	4A	\$ 1.70
072-3250-012-0000	4A	\$ 1.70
072-3250-014-0000	4A	\$ 1.70
072-3250-015-0000	4A	\$ 1.70
072-3250-016-0000	4A	\$ 1.70
072-3250-017-0000	4A	\$ 1.70
072-3250-018-0000	4A	\$ 1.70

ITEM 17.1.**City of Rancho Cordova
Landscape and Lighting District No. 2005-1
Fiscal Year 2023-24 Assessment Roll****ATTACHMENT 2
Exhibit A to the Resolution**

APN	Zone	Assessment
072-3250-019-0000	4A	\$ 1.70
072-3250-020-0000	4A	\$ 1.70
072-3250-021-0000	4A	\$ 1.70
072-3250-022-0000	4A	\$ 1.70
072-3250-023-0000	4A	\$ 1.70
072-3250-024-0000	4A	\$ 1.70
072-3250-025-0000	4A	\$ 1.70
072-3250-026-0000	4A	\$ 1.70
072-3250-032-0000	4A	\$ 1.70
072-3250-033-0000	4A	\$ 1.74
072-3250-034-0000	4A	\$ 2.22
072-3250-035-0000	4A	\$ 1.86
072-3250-038-0000	4A	\$ 1.30
072-3250-039-0000	4A	\$ 1.68
072-3250-041-0000	4A	\$ 1.46
072-3250-042-0000	4A	\$ 0.94
072-3250-043-0000	4A	\$ 0.94
072-3250-045-0000	4A	\$ 1.70
072-3250-046-0000	4A	\$ 1.70
072-3250-047-0000	4A	\$ 1.70
072-3250-048-0000	4A	\$ 1.70
072-3250-049-0000	4A	\$ 1.70
072-3250-050-0000	4A	\$ 1.70
072-3250-051-0000	4A	\$ 2.28
072-3250-052-0000	4A	\$ 1.94
072-3250-053-0000	4A	\$ 1.98
072-3250-054-0000	4A	\$ 1.98
072-3250-055-0000	4A	\$ 1.92
072-3250-056-0000	4A	\$ 1.76
072-3250-057-0000	4A	\$ 1.82
072-3250-058-0000	4A	\$ 1.82
072-3250-059-0000	4A	\$ 1.80
072-3250-060-0000	4A	\$ 2.12
072-3250-061-0000	4A	\$ 1.82
072-3250-062-0000	4A	\$ 2.10
072-3250-063-0000	4A	\$ 2.38
072-3250-064-0000	4A	\$ 1.68
072-3250-065-0000	4A	\$ 1.76
072-3250-066-0000	4A	\$ 1.70
072-3260-001-0000	4A	\$ 1.64
072-3260-002-0000	4A	\$ 1.30
072-3260-003-0000	4A	\$ 1.30
072-3260-004-0000	4A	\$ 1.30
072-3260-005-0000	4A	\$ 1.64
072-3260-006-0000	4A	\$ 1.74

ITEM 17.1.**City of Rancho Cordova
Landscape and Lighting District No. 2005-1
Fiscal Year 2023-24 Assessment Roll****ATTACHMENT 2
Exhibit A to the Resolution**

APN	Zone	Assessment
072-3260-007-0000	4A	\$ 1.40
072-3260-008-0000	4A	\$ 1.74
072-3260-009-0000	4A	\$ 1.42
072-3260-010-0000	4A	\$ 1.42
072-3260-011-0000	4A	\$ 1.42
072-3260-012-0000	4A	\$ 1.42
072-3260-013-0000	4A	\$ 1.42
072-3260-014-0000	4A	\$ 1.42
072-3260-015-0000	4A	\$ 1.42
072-3260-016-0000	4A	\$ 1.42
072-3260-017-0000	4A	\$ 1.42
072-3260-018-0000	4A	\$ 1.42
072-3260-019-0000	4A	\$ 1.42
072-3260-020-0000	4A	\$ 1.70
072-3260-021-0000	4A	\$ 1.70
072-3260-022-0000	4A	\$ 1.42
072-3260-023-0000	4A	\$ 1.42
072-3260-024-0000	4A	\$ 1.42
072-3260-025-0000	4A	\$ 1.42
072-3260-026-0000	4A	\$ 1.42
072-3260-027-0000	4A	\$ 1.42
072-3260-028-0000	4A	\$ 1.42
072-3260-029-0000	4A	\$ 1.42
072-3260-030-0000	4A	\$ 1.42
072-3260-031-0000	4A	\$ 1.42
072-3260-032-0000	4A	\$ 1.42
072-3260-033-0000	4A	\$ 1.70
072-3260-034-0000	4A	\$ 1.70
072-3260-035-0000	4A	\$ 1.42
072-3260-036-0000	4A	\$ 1.42
072-3260-037-0000	4A	\$ 1.42
072-3260-038-0000	4A	\$ 1.42
072-3260-039-0000	4A	\$ 1.42
072-3260-040-0000	4A	\$ 1.42
072-3260-041-0000	4A	\$ 1.42
072-3260-042-0000	4A	\$ 1.42
072-3260-043-0000	4A	\$ 1.42
072-3260-044-0000	4A	\$ 1.42
072-3260-045-0000	4A	\$ 1.42
072-3260-046-0000	4A	\$ 1.74
072-3260-047-0000	4A	\$ 2.18
072-3260-048-0000	4A	\$ 1.86
072-3260-049-0000	4A	\$ 1.86
072-3260-050-0000	4A	\$ 2.06
072-3260-051-0000	4A	\$ 2.62

ITEM 17.1.**City of Rancho Cordova
Landscape and Lighting District No. 2005-1
Fiscal Year 2023-24 Assessment Roll****ATTACHMENT 2
Exhibit A to the Resolution**

APN	Zone	Assessment
072-3260-052-0000	4A	\$ 2.82
072-3260-053-0000	4A	\$ 2.16
072-3260-054-0000	4A	\$ 1.70
072-3260-055-0000	4A	\$ 1.70
072-3260-056-0000	4A	\$ 1.70
072-3260-057-0000	4A	\$ 1.70
072-3260-058-0000	4A	\$ 1.70
072-3260-059-0000	4A	\$ 1.70
072-3260-060-0000	4A	\$ 1.70
072-3260-061-0000	4A	\$ 1.70
072-3260-062-0000	4A	\$ 1.70
072-3260-063-0000	4A	\$ 1.70
072-3260-064-0000	4A	\$ 1.70
072-3260-065-0000	4A	\$ 1.70
072-3260-066-0000	4A	\$ 1.70
072-3260-067-0000	4A	\$ 1.70
072-3290-001-0000	4A	\$ 1.74
072-3290-002-0000	4A	\$ 1.74
072-3290-003-0000	4A	\$ 1.74
072-3290-004-0000	4A	\$ 1.74
072-3290-005-0000	4A	\$ 1.74
072-3290-006-0000	4A	\$ 1.76
072-3290-007-0000	4A	\$ 1.80
072-3290-008-0000	4A	\$ 1.86
072-3290-009-0000	4A	\$ 1.88
072-3290-010-0000	4A	\$ 1.92
072-3290-011-0000	4A	\$ 1.94
072-3290-012-0000	4A	\$ 1.92
072-3290-013-0000	4A	\$ 1.92
072-3290-014-0000	4A	\$ 1.86
072-3290-015-0000	4A	\$ 1.80
072-3290-016-0000	4A	\$ 1.76
072-3290-017-0000	4A	\$ 2.38
072-3290-019-0000	4A	\$ 3.20
072-3290-020-0000	4A	\$ 2.92
072-3290-021-0000	4A	\$ 2.96
072-3290-022-0000	4A	\$ 3.14
072-3290-023-0000	4A	\$ 3.10
072-3290-024-0000	4A	\$ 3.04
072-3290-025-0000	4A	\$ 2.68
072-3290-026-0000	4A	\$ 2.68
072-3290-027-0000	4A	\$ 3.40
072-3290-028-0000	4A	\$ 2.74
072-3290-029-0000	4A	\$ 2.74
072-3290-030-0000	4A	\$ 2.68

ITEM 17.1.**City of Rancho Cordova
Landscape and Lighting District No. 2005-1
Fiscal Year 2023-24 Assessment Roll****ATTACHMENT 2
Exhibit A to the Resolution**

APN	Zone	Assessment
072-3290-031-0000	4A	\$ 2.62
072-3290-032-0000	4A	\$ 2.62
072-3290-033-0000	4A	\$ 2.62
072-3290-034-0000	4A	\$ 2.58
072-3290-035-0000	4A	\$ 2.62
072-3300-001-0000	4A	\$ 2.96
072-3300-002-0000	4A	\$ 3.02
072-3300-003-0000	4A	\$ 4.38
072-3300-007-0000	4A	\$ 1.74
072-3300-008-0000	4A	\$ 1.70
072-3300-009-0000	4A	\$ 1.70
072-3300-010-0000	4A	\$ 1.70
072-3300-011-0000	4A	\$ 1.70
072-3300-012-0000	4A	\$ 1.70
072-3300-013-0000	4A	\$ 1.70
072-3300-014-0000	4A	\$ 1.70
072-3300-015-0000	4A	\$ 1.70
072-3300-016-0000	4A	\$ 1.70
072-3300-017-0000	4A	\$ 1.70
072-3300-018-0000	4A	\$ 1.70
072-3300-019-0000	4A	\$ 1.70
072-3300-020-0000	4A	\$ 1.70
072-3300-021-0000	4A	\$ 1.70
072-3300-022-0000	4A	\$ 1.70
072-3300-023-0000	4A	\$ 1.70
072-3300-024-0000	4A	\$ 1.70
072-3300-025-0000	4A	\$ 1.70
072-3300-026-0000	4A	\$ 1.70
072-3300-027-0000	4A	\$ 2.32
072-3300-028-0000	4A	\$ 2.32
072-3300-029-0000	4A	\$ 1.98
072-3300-030-0000	4A	\$ 2.00
072-3300-031-0000	4A	\$ 2.00
072-3300-032-0000	4A	\$ 1.94
072-3300-033-0000	4A	\$ 2.26
072-3300-034-0000	4A	\$ 2.44
072-3300-035-0000	4A	\$ 2.10
072-3300-036-0000	4A	\$ 2.18
072-3300-037-0000	4A	\$ 2.16
072-3300-038-0000	4A	\$ 2.44
072-3300-039-0000	4A	\$ 2.44
072-3300-040-0000	4A	\$ 1.86
072-3300-041-0000	4A	\$ 1.82
072-3300-042-0000	4A	\$ 1.92
072-3300-043-0000	4A	\$ 2.44

ITEM 17.1.**City of Rancho Cordova
Landscape and Lighting District No. 2005-1
Fiscal Year 2023-24 Assessment Roll****ATTACHMENT 2
Exhibit A to the Resolution**

APN	Zone	Assessment
072-3300-044-0000	4A	\$ 2.74
072-3300-045-0000	4A	\$ 2.12
072-3300-046-0000	4A	\$ 1.70
072-3300-047-0000	4A	\$ 2.10
072-3300-048-0000	4A	\$ 2.06
072-3300-049-0000	4A	\$ 2.00
072-3300-050-0000	4A	\$ 1.94
072-3300-051-0000	4A	\$ 2.56
072-3300-052-0000	4A	\$ 2.96
072-3300-053-0000	4A	\$ 1.98
072-3300-054-0000	4A	\$ 2.06
072-3300-055-0000	4A	\$ 2.18
072-3300-056-0000	4A	\$ 1.76
072-3300-058-0000	4A	\$ 2.68
072-3300-059-0000	4A	\$ 2.68
072-3300-060-0000	4A	\$ 3.60
072-3300-062-0000	4A	\$ 1.80
077-0370-002-0000	1	\$ 42.50
077-0370-003-0000	1	\$ 42.50
077-0370-004-0000	1	\$ 42.50
077-0370-005-0000	1	\$ 42.50
077-0370-006-0000	1	\$ 42.50
077-0370-007-0000	1	\$ 42.50
077-0370-008-0000	1	\$ 42.50
077-0370-009-0000	1	\$ 42.50
077-0370-010-0000	1	\$ 42.50
077-0370-011-0000	1	\$ 42.50
077-0370-012-0000	1	\$ 42.50
077-0370-013-0000	1	\$ 42.50
077-0370-014-0000	1	\$ 42.50
077-0370-015-0000	1	\$ 42.50
077-0370-016-0000	1	\$ 42.50
077-0370-017-0000	1	\$ 42.50
077-0370-018-0000	1	\$ 42.50
077-0370-019-0000	1	\$ 42.50
077-0370-020-0000	1	\$ 42.50
077-0370-021-0000	1	\$ 42.50
077-0370-022-0000	1	\$ 42.50
077-0370-023-0000	1	\$ 42.50
077-0370-024-0000	1	\$ 42.50
077-0370-025-0000	1	\$ 42.50
077-0370-026-0000	1	\$ 42.50
077-0370-027-0000	1	\$ 42.50
077-0370-028-0000	1	\$ 42.50
077-0370-029-0000	1	\$ 42.50

ITEM 17.1.**City of Rancho Cordova
Landscape and Lighting District No. 2005-1
Fiscal Year 2023-24 Assessment Roll****ATTACHMENT 2
Exhibit A to the Resolution**

APN	Zone	Assessment
077-0370-030-0000	1	\$ 42.50
077-0370-031-0000	1	\$ 42.50
077-0370-032-0000	1	\$ 42.50
077-0370-033-0000	1	\$ 42.50
077-0370-034-0000	1	\$ 42.50
077-0370-035-0000	1	\$ 42.50
077-0370-036-0000	1	\$ 42.50
077-0370-037-0000	1	\$ 42.50
077-0370-038-0000	1	\$ 42.50
077-0370-039-0000	1	\$ 42.50
077-0370-042-0000	1	\$ 42.50
077-0370-043-0000	1	\$ 42.50
077-0370-044-0000	1	\$ 42.50
077-0370-045-0000	1	\$ 42.50
077-0370-046-0000	1	\$ 42.50
077-0370-047-0000	1	\$ 42.50
077-0370-048-0000	1	\$ 42.50
077-0370-049-0000	1	\$ 42.50
077-0370-050-0000	1	\$ 42.50
077-0370-051-0000	1	\$ 42.50
077-0370-052-0000	1	\$ 42.50
077-0370-053-0000	1	\$ 42.50
077-0370-054-0000	1	\$ 42.50
077-0370-055-0000	1	\$ 42.50
077-0370-056-0000	1	\$ 42.50
077-0370-057-0000	1	\$ 42.50
077-0370-058-0000	1	\$ 42.50
077-0370-059-0000	1	\$ 42.50
077-0370-060-0000	1	\$ 42.50
077-0370-061-0000	1	\$ 42.50
077-0370-062-0000	1	\$ 42.50
077-0370-063-0000	1	\$ 42.50
077-0370-064-0000	1	\$ 42.50
077-0370-065-0000	1	\$ 42.50
077-0370-066-0000	1	\$ 42.50
077-0370-067-0000	1	\$ 42.50
077-0370-068-0000	1	\$ 42.50
077-0370-069-0000	1	\$ 42.50
077-0370-070-0000	1	\$ 42.50
077-0370-071-0000	1	\$ 42.50
077-0370-072-0000	1	\$ 42.50
077-0370-073-0000	1	\$ 42.50
077-0370-074-0000	1	\$ 42.50
077-0370-075-0000	1	\$ 42.50
077-0370-076-0000	1	\$ 42.50

ITEM 17.1.**City of Rancho Cordova
Landscape and Lighting District No. 2005-1
Fiscal Year 2023-24 Assessment Roll****ATTACHMENT 2
Exhibit A to the Resolution**

APN	Zone	Assessment
077-0370-077-0000	1	\$ 42.50
077-0370-078-0000	1	\$ 42.50
077-0370-079-0000	1	\$ 42.50
077-0370-080-0000	1	\$ 42.50
077-0370-081-0000	1	\$ 42.50
077-0370-082-0000	1	\$ 42.50
077-0370-083-0000	1	\$ 42.50
077-0370-084-0000	1	\$ 42.50
077-0370-085-0000	1	\$ 42.50
077-0370-086-0000	1	\$ 42.50
077-0370-087-0000	1	\$ 42.50
077-0370-088-0000	1	\$ 42.50
077-0370-089-0000	1	\$ 42.50
077-0370-090-0000	1	\$ 42.50
077-0370-091-0000	1	\$ 42.50
077-0370-092-0000	1	\$ 42.50
077-0370-093-0000	1	\$ 42.50
077-0370-094-0000	1	\$ 42.50
077-0370-095-0000	1	\$ 42.50
077-0370-096-0000	1	\$ 42.50
077-0370-102-0000	1	\$ 42.50
077-0370-106-0000	1	\$ 42.50
077-0370-109-0000	1	\$ 42.50
1,103 Parcels		\$ 89,037.44

MEMORANDUM



ITEM 17.2.

DATE: June 5, 2023
TO: Honorable Mayor and Council Members
FROM: Elizabeth Sparkman, Community Development Director
Dalia Fadl, Principal Engineer
SUBJECT: **A RESOLUTION APPROVING PROCEEDINGS FOR THE ANNUAL LEVY AND COLLECTION OF ASSESSMENTS FOR THE RANCHO CORDOVA LIGHTING DISTRICT NO. 2012-1 FOR FISCAL YEAR 2023-2024**

RECOMMENDATION

Adopt the Resolution.

RESULT OF RECOMMENDED ACTION

Adoption of the Resolution would authorize the continuance of the annual levy and collection of assessments in the District. There are no new impacts to existing or new residents. No assessment rates shall increase as a result of this action.

BACKGROUND

State law requires that the City Council direct an Engineer's Report to be prepared each year and to hold a public hearing on the Report and the levy of the annual assessments. On May 15, 2023, the City initiated the proceedings for the annual levy and collection of assessments through adoption of a Resolution ordering the preparation of the Engineer's Report and a Resolution preliminarily approving the Engineer's Report, declaring its intention to levy and collect annual assessments for Fiscal Year 2023-2024, and set today as the time and place to conduct a public hearing on the matter.

The Engineer's Report includes a diagram of the assessment area, a description of the improvements and maintenance services to be provided, a description of the property to be benefited, and the amount of the assessment to each individual property. The services performed within and funded by the District include ongoing maintenance, operation and servicing of street lights and safety lights within the right-of-ways and other public areas within the District as described in the Engineer's Report.

The Fiscal Year 2023-2024 total assessment is estimated at \$358,284. These assessment rates are the same rates applied to the district under CSA-1 and have not increased since the passage of Proposition 218 in 1996. The District has established an Operating Reserve which provides funding for the operations and maintenance of the District Improvements, as well as providing financing for emergency expenditures. A Capital Projects Reserve has been

established to fund replacements and upgrades of the District Improvements.

In September 2014, the City of Rancho Cordova completed the retrofit of all existing street lights located within the District with new LED street lights. The project was funded from a 1% interest loan from the California Energy Commission (CEC). This project significantly reduced electricity usage and maintenance costs. The electrical and maintenance savings will be used to pay back the loan from the energy commission. The District has historically been underfunded and has been supplemented by Measure A Maintenance funds. Once the CEC loan is paid off in Fiscal Year 2028, the District is projected to generate sufficient revenues to build a reserve to cover the costs of the replacement of the LED street light heads when they need to be replaced in 20 years.

In order to proceed with the levy of assessments, it is appropriate for the Council to conduct the public hearing and adopt the Resolution which approves the Engineer's Report and authorizes the levy and collection of assessments for Fiscal Year 2023-2024.

FISCAL IMPACT AND FUNDING SOURCE

There is no fiscal impact to the City's General Fund.

ATTACHMENT(S)

1. Resolution
2. Exhibit A to the Resolution - Engineer's Report

CITY OF RANCHO CORDOVA

RESOLUTION NO. XX-2023

A RESOLUTION OF THE CITY COUNCIL OF THE CITY OF RANCHO CORDOVA, STATE OF CALIFORNIA, APPROVING PROCEEDINGS FOR THE ANNUAL LEVY AND COLLECTION OF ASSESSMENTS FOR THE RANCHO CORDOVA LIGHTING DISTRICT NO. 2012-1 FOR FISCAL YEAR 2023-2024

WHEREAS, the City Council has, by previous Resolution, ordered the preparation of the Engineer's Report for Fiscal Year 2023-2024 (hereafter referred to as the "Report" or "Engineer's Report") for said district known and designated as: The Rancho Cordova Lighting District 2012-1 (hereafter referred to as the "District"), pursuant to the provisions of the Landscaping and Lighting Act of 1972, Part 2 of Division 15 of the Streets and Highways Code of California, beginning with Section 22500 (hereafter referred to as the "Act"); and

WHEREAS, there has been presented to this City Council the Engineer's Annual Report, Exhibit A, as required by Chapter 3, Section 22623 of said Act, and as previously directed by Resolution; and

WHEREAS, this City Council has carefully examined and reviewed the Report as presented, and is satisfied with each and all of the items and documents as set forth therein, and is satisfied that the levy has been spread in accordance with the benefits received from the improvements, operation, maintenance and services to be performed, as set forth in said Report; and

WHEREAS, this City and its legal counsel have reviewed Proposition 218 and found that these assessments comply with applicable provisions of Article XIII D of the California State Constitution; and

WHEREAS, upon reasonable written notice by Sacramento County of any claim or challenge, the City of Rancho Cordova agrees to defend with counsel of its choice, indemnify and hold harmless Sacramento County, its Board of Supervisors, officers, officials, agents and employees (collectively "the County"), against the payment of any liabilities, losses, costs and expenses, including attorney fees and court costs, not due to the County's own active negligence or willful misconduct, which the County may incur in the exercise and performance of its powers and duties in placing these assessments onto the County roll and tax bills for the City of Rancho Cordova.

NOW, THEREFORE, BE IT HEREBY RESOLVED BY THE CITY COUNCIL OF THE CITY OF RANCHO CORDOVA AS FOLLOWS:

1. Following notice duly given, the City Council has held a full and fair public hearing regarding the District, the levy and collection of assessments, the Report prepared in connection therewith, and considered all oral and written statements, protests and communications made or filed by interested persons regarding these matters.
2. Based upon its review (and amendments, as applicable) of the Report, a copy of which has been presented to the City Council, is hereby approved (as amended), and is ordered to be filed in the Office of the City Clerk as a permanent record and to remain open to public inspection, the City Council hereby finds and determines that:

- a. The land within the District will be benefited by the operation, maintenance and servicing of improvements, located within the boundaries of the District, and
 - b. District includes all of the lands so benefited, and
 - c. The net amount to be assessed upon the lands within the District in accordance with the assessment for the Fiscal Year commencing July 1, 2023, and ending June 30, 2024, is apportioned by a formula and method which fairly distributes the net amount among all eligible parcels in proportion to the estimated special benefits to be received by each parcel from the improvements and services.
3. The maintenance, operation and servicing of the lighting improvements and appurtenant facilities shall be performed pursuant to the Act. The City Council hereby orders the proposed improvements to be made, which improvements are briefly described as follows: the maintenance, operation and servicing of highway safety lights and local street lights located within the public right-of-ways that were previously serviced through CSA-1, Zone 2. Of the District improvements, highway safety lights are those lights located at intersections, on major streets, and along the rear of properties that abut major streets; and street lights are all lights not designated as highway safety lights, primarily consisting of local street lighting.
4. The County Auditor of the County of Sacramento shall enter on the County Assessment Roll opposite each eligible parcel of land the amount of levy so apportioned by the formula and method outlined in the Report, and such levies shall be collected at the same time and in the same manner as the County taxes are collected, pursuant to Chapter 4, Article 2, Section 22646 of the Act. After collection by the County, the net amount of the levy shall be paid to the City Treasurer.
5. The City Treasurer shall deposit all money representing assessments collected by the County for the District to the credit of a fund for the City of Rancho Cordova Lighting District 2012-1 and such money shall be expended only for the maintenance, operation and servicing of the improvements together with all other costs of the District as described in Section 3.
6. The adoption of this Resolution constitutes the District levy for the Fiscal Year commencing July 1, 2023, and ending June 30, 2024.
7. The City Clerk, or their designee, is hereby authorized and directed to file the levy with the County Auditor upon adoption of this Resolution, pursuant to Chapter 4, Article 1, Section 22641 of the Act.
8. Francisco & Associates, Inc. is hereby designated to file the levy with the County Auditor/Controller on behalf of the City. The City Clerk is directed to deliver a certified copy of this adopted Resolution to Francisco & Associates, Inc within two weeks of adoption via either e-mail to brianb@franciscoandassociates.com or US Mail to: Francisco & Associates, Inc., 231 Market Place, Suite 543, San Ramon, CA 94583 Attn: Brian Brown.
9. That the above recitals are true and correct. The City Clerk shall certify to the passage and adoption of this Resolution, and the minutes of this meeting shall so reflect the presentation of and final approval of the Report.

PASSED AND ADOPTED by the City Council of the City of Rancho Cordova this 5th day of June, 2023, by the following vote:

ITEM 17.2.

ATTACHMENT 1

AYES:

NOES:

ABSENT:

ABSTAIN:

ATTEST:

Linda Budge, Mayor

Stacy Leitner, CMC
City Clerk



Lighting District No. 2012-1

Fiscal Year 2023-24 Final Engineer's Report

June 5, 2023

Prepared by

**FRANCISCO
AND ASSOCIATES**

Where Innovative Strategies
Fund Tomorrow's Communities

Table of Contents

	<u>Page No.</u>
Certificate	ii
Section I – Introduction	1
Section II – Engineer’s Report.....	3
Part A. Plans and Specifications.....	5
Part B. Estimate of Cost	8
Part C. Assessment District Diagram.....	15
Part D. Method of Apportionment of Assessments	17
Part E. Assessment Roll	23

ITEM 17.2.

**ATTACHMENT 2
Exhibit A to the Resolution**


**CITY OF RANCHO CORDOVA
LIGHTING DISTRICT No. 2012-1**

**FY 2023-24
CERTIFICATE**

**ENGINEER'S REPORT
CITY OF RANCHO CORDOVA
LIGHTING DISTRICT NO. 2012-1
FISCAL YEAR 2023-24**

The undersigned, acting on behalf of Francisco & Associates respectfully submits the enclosed Engineer's Report as directed by the Rancho Cordova City Council pursuant to the provisions of Article XIID, Section 4 of the California Constitution, provisions of the Landscaping and Lighting Act of 1972 and Section 22500 et al of the California Streets and Highways Code. The undersigned certifies that he is a Professional Engineer, registered in the State of California.

Dated: April 14, 2023

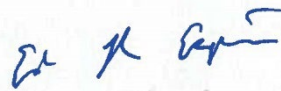By: 

Eduardo R. Espinoza, P.E.
R.C.E. No. 83709

SECTION I

INTRODUCTION

Pursuant to the provisions of the Landscape and Lighting Act of 1972, being Part 2 of Division 15 of the California Streets and Highways Code, commencing with Section 22500 (hereafter referred to as the “1972 Act”), the City Council of the City of Rancho Cordova, County of Sacramento, State of California (hereafter referred to as “City”), has by resolution initiated proceedings in connection with the ongoing maintenance and operation of a special benefit assessment district designated as:

Rancho Cordova Lighting District No. 2012-1

(hereafter referred to as “District”), for the purpose of continuing and providing for the ongoing maintenance, servicing, and operation of public lighting improvements (safety lights and streetlights) within the City that had been administered by the County of Sacramento as Zone 2 of County Service Area 1 (CSA 1) until the Fiscal Year 2012-13 levy.

Prior to the formation of the District, the detachment of those portions of CSA 1 lying within the City limits was approved, resulting in the transfer of the responsibility of the servicing of CSA 1 improvements and related administration to the City. Commencing with the Fiscal Year 2012-13 levy, the City Council formed the District in order to provide ongoing funding for the costs and expenses required to service and maintain the safety light and streetlight improvements for the benefiting lots and parcels of land within the boundaries of the District. County Service Area 1 was created in 1986 by the Sacramento County Board of Supervisors by reorganizing five existing streetlight maintenance districts. CSA 1 was established to provide streetlight services to those unincorporated portions of Sacramento County. Since the establishment of CSA 1, the cities of Citrus Heights, Elk Grove and Rancho Cordova have been incorporated and in July 2005, the Board of Supervisors approved the creation of zones within CSA 1. The creation of these zones allowed the incorporated cities and the County to supplement CSA 1 revenues specific to those areas. This action also facilitated the eventual Local Agency Formation Commission (LAFCO) approved detachment of Elk Grove (August 2005), Citrus Heights (June 2006), and Rancho Cordova (June 2012) from CSA 1.

This Engineer’s Report (hereafter referred to as “Report”) has been prepared in connection with the levy and collection of annual assessments related thereto for Fiscal Year 2023-24, as required pursuant to Chapter 1, Article 4 of the 1972 Act. This Report describes the District, the improvements, and the assessments to be levied on properties within the District in connection with the special benefits the properties receive from the maintenance and servicing of the District improvements. The formation of this District and the annual assessments provide a continued funding source for the City to fund, in part, the ongoing maintenance, servicing and operation, of the safety lights and streetlights that provide special benefits to the properties within the District.

The improvements and assessments described in the Fiscal Year 2012-13 Engineer's Report (hereafter referred to as the "Formation Report") were based on the improvements and assessments previously established by the County of Sacramento for CSA 1 Zone 2. Such assessment revenues will be used to fund, in part, the annual direct expenditures and incidental expenses associated with the maintenance and servicing of the District's improvements. The formation of the District, the structure of the District (organization), the improvements, the method of apportionment, and assessments described in the Formation Report have been established to continue the maintenance of the existing improvements and assessments previously established by the County of Sacramento for CSA 1 and as such are not considered to be new or increased assessments under the provisions of the California Constitution Article XIID.

As part of the District formation to continue the assessments previously levied by the County of Sacramento as part of CSA 1, in addition to the proceedings conducted by LAFCO for the detachment of the City of Rancho Cordova from CSA 1, the Rancho Cordova City Council conducted a noticed public hearing pursuant to the provisions of the 1972 Act to consider public testimonies, comments and written protests regarding the formation of the District and levy of assessments. At the close of the public hearing, the City Council adopted a Resolution approving the Formation Report and confirming and levying the assessments for Fiscal Year 2012-13.

Each subsequent fiscal year, an Engineer's Report shall be prepared and presented to the City Council describing the District, any changes to the District or improvements, and the proposed cost estimate and assessments for that fiscal year, and the City Council shall hold a noticed public hearing regarding these matters prior to approving and ordering the proposed levy of assessments for that fiscal year. If in any year, the proposed annual assessments for the District exceed the assessments described herein, such an assessment would be considered a new or increased assessment and must be confirmed through property owner protest ballot proceeding before that new or increased assessment may be imposed. It should be noted that an increased assessment to an individual property resulting from changes in development or land use does not constitute an increased assessment.

The word "parcel," for the purposes of this Report, refers to an individual property assigned its own Assessor's Parcel Number (APN) by the Sacramento County Assessor's Office. The Sacramento County Auditor/Controller uses Assessor's Parcel Numbers and specific Fund Numbers to identify properties to be assessed on the tax roll for special benefit assessments.

SECTION II

ENGINEER'S REPORT PREPARED PURSUANT TO THE PROVISIONS OF LANDSCAPING AND LIGHTING ACT OF 1972 SECTION 22500 THROUGH 22679 OF THE CALIFORNIA STREETS AND HIGHWAYS CODE

CITY OF RANCHO CORDOVA

LIGHTING DISTRICT NO. 2012-1 FISCAL YEAR 2023-24

Pursuant to the 1972 Act, and in accordance with the Resolution of Intention, being Resolution No. _____ adopted by the City Council of the City of Rancho Cordova on May 15, 2023, I, Eduardo R. Espinoza, the duly appointed Engineer of Work, Assessment Engineer for the City of Rancho Cordova Lighting District No. 2012-1 (the "District") submit the following Report, consisting of Section I (Introduction), and this Section II, which consists of five (5) parts as follows:

Part A – PLANS AND SPECIFICATIONS

This part describes the improvements maintained by the District. The District has two (2) designated benefit zones that collectively encompass all lots and parcels of land within the boundaries of the District. The two benefit zones are designated as "Safety Light Only" Zone, which includes those lots and parcels of land within the District that are associated and benefit from only safety light improvements; and the "Safety Light and Street Light" Zone, which includes those lots and parcels of land within the District that are associated and benefit from both safety light improvements and local streetlight improvements.

Part B – ESTIMATE OF COST

This part contains an estimate of the annual costs to operate, maintain, and service the District's lighting improvements and facilities. The estimate included herein, is also on file at the City of Rancho Cordova.

Part C – ASSESSMENT DISTRICT DIAGRAM

This part incorporates a diagram of the District showing the exterior boundaries of the District, the boundaries of any zones within the District and the lines and dimensions of each lot or parcel of land within the District. Reference is hereby made to the County Assessor's maps for a detailed description of the lines and dimensions of each lot and parcel of land within the District. This diagram has been prepared by the Engineer of Work and is on file at the City of Rancho Cordova.

Part D – METHOD OF APPORTIONMENT OF ASSESSMENTS

This part includes a discussion of benefits the improvements and services provide to properties within the District and the method of apportionment of assessments used to calculate each property's proportional special benefit and annual assessment.

Part E –ASSESSMENT ROLL

This part contains a listing of the proposed assessment amount for each parcel within the District. The proposed assessment amount for each parcel is based on the parcel's proportional special benefit as outlined in the method of apportionment of assessments. The Assessment Roll is also filed in the Office of the City Clerk of the City of Rancho Cordova and is incorporated in this report.

Part A
PLANS AND SPECIFICATIONS

Description of the District

The territory within the District consists of all lots and parcels of land within the boundaries of the City of Rancho Cordova that in Fiscal Year 2011-12, were considered to lie within CSA 1 Zone 2. Within these boundaries, parcels are identified and grouped into one of two designated benefit zones based on the special benefits properties receive from the District improvements, namely "Safety Lights Only" or "Safety Lights and Street Lights". The two zones within the District and the benefits associated with the properties therein are described in more detail in Part D (Method of Apportionment of Assessments) of this Report. In addition, the Assessment District Diagram in Part C of the report provides a visual representation of the District showing the exterior boundaries of the District.

Description of Improvements and Services

The purpose of this District is to ensure the ongoing maintenance, operation, and servicing of street lighting improvements within the District (improvements that had been previously funded through annual assessments from the CSA 1). The improvements may consist of all or a portion of the public street lighting and appurtenant facilities within and adjacent to the District. These improvements may include, but are not limited to the materials, equipment, utilities, labor, appurtenant facilities, and expenses necessary for the ongoing maintenance and operation of public street lighting improvements. The improvements to be maintained and funded entirely or partially through the District assessments are generally described as:

Improvements and Services Authorized by the 1972 Act

As generally defined by the 1972 Act, the improvements and associated assessments for this District may include now or in the future one or more of the following:

- The installation or construction of public lighting facilities including, but not limited to streetlights, safety lights and traffic signals;
- The installation or construction of any facilities which are appurtenant to any of the foregoing, or which are necessary or convenient for the maintenance or servicing thereof;
- The maintenance or servicing, of any of the foregoing including the furnishing of services and materials for the ordinary and usual maintenance, operation, and servicing of any improvement including but not limited to:
 - Repair, removal, or replacement of all or any part of any improvements;
 - Grading, clearing, removal of debris, the installation or construction of curbs, gutters, walls, sidewalks, or paving, or water, irrigation, drainage, or electrical facilities;
 - Electric current or energy, gas, or other illuminating agent for any public lighting facilities or for the lighting or operation of any other improvements;

Incidental expenses associated with the improvements including, but not limited to:

- The costs of the report preparation, including plans, specifications, cost estimates, diagrams, and assessment;
- The costs of printing and advertising, and publishing, posting, and mailing of notices;
- Compensation payable to the County for collection of assessments;
- Compensation of any engineer or attorney employed to render services;
- Any other expenses incidental to the construction, installation, or maintenance and servicing of the improvements;
- Costs associated with any elections held for the approval of new or increased assessments.

Public Lighting Improvements

The District's annual assessments will finance in part the maintenance, operation and servicing of the District's lighting improvements (safety lights and streetlights) which generally includes the furnishing of labor, materials, equipment and electricity for the ordinary and usual maintenance, operation, and servicing of streetlights within the public rights-of-way and easements dedicated to the City, incidental expenses including administrative costs as well as the performance of periodic repairs, replacement and expanded maintenance resulting from damage or vandalism. These services and activities more specifically may include, but are not limited to:

- Payment of the electrical bill for the safety lights and streetlights.
- Maintenance, repair and replacement of light poles and fixtures, including changing light bulbs, painting, photoelectric cell repair or replacement, and repairing damage caused by automobile accidents, vandalism, time, and weather, including principal and interest related to funding of the replacement of the improvements.
- Electrical conduit and pull box repair and replacement due to damage by construction and weather.
- Monitoring of the Underground Service Alert (USA) network, identification of proposed excavation in the vicinity of lighting electrical conduits and marking the location of those underground conduits in the field to prevent damage by excavation.
- Services and maintenance repair and replacement including painting, replacing worn out electrical components and repairing damage due to accidents, vandalism, and weather.
- Remedial projects for major repairs or upgrading of facilities. Construction for such projects is usually performed by contract, however City maintenance workers may execute small projects.

- Streetlight inventory database, pole numbering and mapping to establish the number of streetlights that must be maintained, as well as the condition and location of these streetlights as part of an effective maintenance program.
- Acquisition of land, easements and rights-of-way necessary to maintain the street and safety lighting system.
- Responding to citizens and Council member inquiries and complaints regarding street lighting. Resolving complaints may require an engineering study and possible project.

For the purpose of determining benefit and the proportional assessment of special benefit, the light fixtures to be maintained by the District are defined as either “Street Lights” or “Safety Lights”. Safety Lights are lights located at intersections on major streets and along the rear of properties that abut major streets. All other lights are designated as Street Lights. The following table provides a summary of the safety light and streetlight inventory within the City upon formation of the District. Detailed maps identifying the location and extent of the District’s Safety Lights and Street Lights at that time are on file in the Public Works Department of the City.

Type of Light	Number of Lights
Safety Lights	428
Street Lights	4,240
Total District Lights	4,668
Decorative Lights ⁽¹⁾	92
Total City Lights	4,760

(1) The 92 decorative lights shown above were contained within a single residential development and these lights are funded by a separate revenue source levied on those parcels. Therefore, these lights are not included as part of the District’s improvements, budget or assessments. Parcels within this residential development are included in the “Safety Light Only” zone.

Part B

ESTIMATE OF COSTS

The maximum assessment revenue shown herein is based on the cost of providing for the District improvements and does not include any other assessments or charges imposed on the properties. The cost estimate within this report identifies the cost to maintain the improvements within each specified zone of the District.

The District maintains two separate reserves, one is utilized for working capital purposes (the "Operating Reserve") and the other for longer-term projects (the "Capital Projects Reserve"). The Operating Reserve provides cash for the ongoing operations and maintenance of the District, as well as providing funding for unanticipated expenditures. The size of the Operating Reserve is limited by Streets and Highways Code Section 22569, which states that an Operating Reserve shall not exceed the estimated costs of maintenance and services from the first day of the fiscal year (July 1) to the date that the City expects to receive the first apportionment of collections from the County. The City has determined that all cost estimates as presented in this report shall be considered as costs to maintain and service the District, or incidental expenses thereof, as to the application of the Streets and Highways Code Section 22569. In addition, the Capital Projects Reserve can be used to finance rehabilitation projects, repairs, or replacement of District improvements.

The cost estimate for the District prepared by the City for Fiscal Year 2023-24 follows on the next page.

City of Rancho Cordova Lighting District No. 2012-1 Fiscal Year 2023-24 Cost Estimate Summary			
	Safety Lights	Street Lights	Total Cost Estimate
DIRECT COSTS			
Electrical Costs	\$ 35,205	\$ 199,995	\$ 235,200
Maintenance Costs	\$ 7,725	\$ 43,775	\$ 51,500
Repairs/Replacements & Capital Expenditures	\$ 14,550	\$ 82,450	\$ 97,000
USA Markings	\$ 5,250	\$ 29,750	\$ 35,000
RCLD Loan Principal	\$ 19,800	\$ 112,200	\$ 132,000
RCLD Loan Interest	\$ 2,025	\$ 11,475	\$ 13,500
Special Projects	\$ -	\$ 25,000	\$ 25,000
Total Direct Costs	\$ 84,555	\$ 504,645	\$ 589,200
ADMINISTRATION COSTS			
District Administration	\$ 6,450	\$ 36,550	\$ 43,000
Contract Administration	\$ 10,500	\$ 59,500	\$ 70,000
County Collection Fees	\$ 2,435	\$ 11,892	\$ 14,327
Miscellaneous Administrative Expenses	\$ 95	\$ 536	\$ 630
Total Administration Costs	\$ 19,480	\$ 108,478	\$ 127,957
Total Direct and Administration Costs	\$ 104,035	\$ 613,123	\$ 717,157
MISCELLANEOUS COSTS AND COLLECTIONS/(CREDITS) APPLIED TO LEVY			
Replenishment/(Use) of Operating Reserve	\$ (32,233)	\$ (315,908)	\$ (348,141)
Contribution/(Use) of Capital Project Reserve	\$ -	\$ -	\$ -
General Benefit Contribution ¹	\$ (10,733)	\$ -	\$ (10,733)
Other Revenue Contributions	\$ -	\$ -	\$ -
Miscellaneous Costs and Collections/(Credits) Applied to Levy	\$ (42,966)	\$ (315,908)	\$ (358,874)
Balance to Levy²	\$ 61,069	\$ 297,215	\$ 358,284
DISTRICT STATISTICS & ASSESSMENT RATES			
Parcels Levied	23,855	13,459	23,855
Front Footage (Non-Residential)	N/A	550,372	550,372
Residential Parcels	N/A	10,352	10,352
Per Parcel Rate - Safety Lights	\$ 2.56	N/A	
Per Parcel Rate - Street Lights (Residential)	N/A	\$ 15.32	
Per Front Foot Rate - Street Lights (Non-Residential)	N/A	\$ 0.2519	
Estimated Maximum Assessment Revenue²	\$ 61,069	\$ 297,215	\$ 358,284
Variance above/(below) Maximum Revenue	\$ -	\$ -	\$ -
FUND BALANCE INFORMATION			
Operating Reserve Fund Balance			
Beginning Operating Reserve Fund Balance 7-1-2023 (est.) ³	\$ -	\$ -	\$ (148,408)
Replenishment/(Use) of Operating Reserve	\$ (32,233)	\$ (315,908)	\$ (348,141)
Transfer from/(To) Capital Project Reserve	\$ -	\$ -	\$ -
Ending Operating Reserve Fund Balance 6-30-2024 (est.)³	\$ (32,233)	\$ (315,908)	\$ (496,549)
Capital Project Reserve Fund Balance			
Beginning Capital Project Reserve Fund Balance 7-1-2023 (est.)	\$ -	\$ -	\$ -
Replenishment/Use of Capital Project Reserve	\$ -	\$ -	\$ -
Transfer from/(to) Operating Reserve	\$ -	\$ -	\$ -
Ending Capital Project Reserve Fund Balance 6-30-2024 (est.)	\$ -	\$ -	\$ -

(1) The General Benefit Contribution was calculated at 25% of the annual Electrical and Maintenance costs associated with Safety Lighting.

(2) The annual levy may differ slightly from the maximum revenue shown due to rounding because of rounding limitations imposed by the County of Sacramento.

(3) Negative fund balances represent funds that will need to be contributed or loaned from an appropriate funding source outside the assessment district.

A description of the terms used in the preceding Cost Estimate table are listed on the following pages.

Direct Costs (Maintenance and Operation)

Direct Costs includes the regular annual costs of maintaining and servicing lighting improvements. This may include, but is not limited to, the costs for labor, utilities, equipment, and supplies that are required to properly maintain the items that provide a direct benefit to the properties within the District. Specific Direct Costs may include, but are not limited to:

Electrical Costs — Includes the cost of providing electricity to the lights. Additionally, some lights may be maintained by the Sacramento Municipal Utility District (“SMUD”) and the cost for maintenance of these lights is included as part of the utility bill for those lights.

Maintenance Costs — Includes the contract labor associated with the maintenance of the lights and the cost of the preparing and maintaining the light inventory.

Repairs/Replacements & Capital Expenditures — Includes but is not limited to activities needed to support the improvements that are not included or considered to be costs associated with the regular annual maintenance, servicing, and operation of the District improvements. Additionally, this item may include repairs that are only required periodically, repairs and replacements resulting from damage or vandalism, capital improvement expenditures to rehabilitate or upgrade the improvements, and collection of funding (installments) for future capital improvement projects. The amount collected each fiscal year is based on an estimate of current and future needs but may be limited by available funding (assessment revenues and City contributions).

USA Markings – includes costs associated with marking the location of underground utilities related to the above.

RCLD Loan Principal - Amounts of principal due to repay a low interest California Energy Commission (CEC) loan to fund the retrofitting of existing streetlights located within the District with new LED streetlights which will reduce energy costs.

RCLD Loan Interest - Amounts of interest due to repay a low interest California Energy Commission (CEC) loan to fund the retrofitting of existing streetlights located within the District with new LED streetlights which will reduce energy costs.

Special Projects - Includes costs for minor special project(s) related to annual maintenance and or operation of the improvements not described in the above categories.

Special Capital Projects - Includes costs expected to be incurred in any specific fiscal year for special capital projects shown in the District’s Capital Improvement Plan. Costs in this category do not increase the annual levy as the Capital Improvement Reserve is used to fund these costs. For this reason, these costs may not be shown in the annual cost estimate.

Administration Costs

Annual Administration Costs include incidental District costs not included above that are required on an annual basis. Specific Administration Costs may include, but are not limited to:

District Administration - Includes the estimated cost to coordinate District services including responding to property owner inquiries relating to the assessments and services and contracting with professionals to provide administration, legal, and engineering services to the District that are required on an annual basis. This also includes the costs for the City to account for the funds, the calculation of the assessments, preparation of the annual report, and placing the assessment on the property tax bills.

Contract Administration - Estimated costs to coordinate and oversee the applicable maintenance and operation contracts and overall repair, maintenance, operation, and replacements of the District Improvements.

County Collection Fees - Includes the cost that the County charges to place the assessments onto the Sacramento County Secured Tax Roll.

Miscellaneous Administration Expenses - Includes other minor administrative costs such as telephone, copying, noticing, mailing, office supplies and fees related to District Administration.

Total Direct and Administration Costs - This is the total of the Direct and Administration Costs which are the direct and incidental costs for the regular annual maintenance, servicing, and operation of the District improvements.

Miscellaneous Costs and Collections/(Credits) Applied to Levy

Miscellaneous Cost and Collections/(Credits) Applied to the Levy represent the expected contributions and funding from sources other than the current year assessments to support the annual costs included for the maintenance, servicing, and operation of the District improvements.

Replenishment/(Use) of Operating Reserve - A "Replenishment" increases the levy in order to replenish the Operating Reserve. On the other hand, a "Use" of the Operating Reserve decreases the levy by drawing funds from the Operating Reserve for current year expenditures. If zero, this line item may not be shown in the cost estimate. Further information regarding the function of the Operating Reserve is provided in the following pages of this section.

Contribution/(Use) of Capital Projects Reserve - A "Contribution" increases the levy in order to generate funding for the Capital Projects Reserve. This reserve allows for the accumulation of funds for the possible rehabilitation of projects or replacement in future years. On the other hand, a "Use of" the Capital Projects Reserve provides current year funding of rehabilitation projects or replacement from available funds within the Capital Projects Reserve. If the expenditure of a current year capital project is funded entirely by a collection from the current fiscal year levy and/or a transfer from the Operating Reserve, this line item may show as

zero, which is the net of the two amounts. If zero, this line item may not be shown in the cost estimate. Further information regarding the function of the Capital Projects Reserve is provided in the following pages of this section.

General Benefit Contribution – This amount represents funding from the City or other, utilizing revenue sources other than assessment revenues to pay the proportional costs for the regular annual maintenance, servicing and operation of the District improvements that have been determined to be of General Benefit and which cannot be assessed to property owners. This funding may be from the City's General Fund or any other funding sources available.

Other Revenue Contributions - Additional funds designated for use by the District that are not District assessments. Often referred to as a City Contribution, these funds may be from any source available to the City to support the District and reduce the amount to be collected by the District assessments. If the Total Direct and Administration Costs minus any Reserve Fund Transfer and General Benefit Contribution results in an amount greater than the amount that can be collected through the assessments, the City either must reduce expenses or contribute funds to balance the cost estimate.

Balance to Levy - This is the total amount to be levied and collected through assessments for the current fiscal year for each zone. The Balance to Levy represents the sum of the Total District Direct and Administration Costs together with any applicable adjustments associated with Miscellaneous Costs and Collections/(Credits) as described above.

District Statistics and Assessment Rates

Parcels Levied - The total number of parcels within each zone that are expected to be assessed. Non-assessable lots or parcels include government-owned land, public utility-owned property, land principally encumbered by public right-of-way or easements, common areas, and/or parcels within the boundaries of the District that currently do not benefit from the improvements.

Front Footage - The total assessable front footage for non-residential property that are expected to be assessed on a front footage basis for the current fiscal year.

Residential Parcels – The total number of assessable residential parcels subject to the street lighting assessment.

Per Parcel Rate – Safety Lights - The maximum assessment rate that can be assessed to each assessable parcel within the respective zone for the current fiscal year.

Per Parcel Rate – Streetlights (Residential) - The maximum assessment rate that can be assessed to each assessable residential parcel for streetlights for the current fiscal year.

Per Front Foot Rate – Streetlights (Non-Residential) - The maximum assessment rate that can be assessed to each front foot of non-residential property for streetlights for the current fiscal year.

Estimated Maximum Assessment Revenue – The total amount that can be assessed to all parcels within each zone for the current fiscal year based upon the expected number of assessable parcels and front footage using the maximum assessment rates.

Operating Reserve Fund Balance

Beginning Reserve Fund Balance 7-1-2023 (est.) - The anticipated beginning balance of cash and receivables, net of any unpaid prior year obligations. These beginning balances shall be used to fund expenditures from July 1, 2023 to December 31, 2023, as the Operating Reserve is required to compensate for the approximate six-month delay between the start of the District's fiscal year and the receipt of the collections from the County. The Capital Projects Reserve balances, if any, are excluded from the Operating Reserve balances and shall be shown separately in the report.

Replenishment/(Use) of Operating Reserve – Due to the six-month delay from the District's receipt of assessment collections, the Operating Reserve is intended to fund expenditures from the period of July 1, 2023 (the beginning of the fiscal year) through December 31, 2023. If positive, this amount is added to the levy in order to replenish the Operating Reserve. On the other hand, if negative, this portion of the Operating Reserve is used to fund Fiscal Year 2023-24 expenses and therefore reduces the levy amount. If zero, this line item may not be shown in the cost estimate.

Transfer from/(to) the Capital Project Reserve — The amount of Operating Reserve monies to be transferred to or from the Capital Projects Reserve. Periodically, funds held in a Capital Project Reserve may be needed to respond to changing maintenance needs of the improvements or other factors. Accordingly, any or all funds held in a Capital Project Reserve are subject to transfer to the Operating Reserve, at the discretion of the Public Works Department, in order to provide for the maintenance and operation of the improvements. If zero, this line item may not be shown in the cost estimate.

Ending Operating Reserve Fund Balance 6-30-2024 (est.) - This amount represents the anticipated Operating Reserve balance/(deficit) as of June 30, 2024. The size of the Operating Reserve is limited by Streets and Highways Code Section 22569 which states that an Operating Reserve shall not exceed the estimated costs of maintenance and service from the first day of the fiscal year (July 1) to the date that the agency expects to receive the first apportionment of collections from the County, which is estimated to be December 31. Therefore, the District may retain an Operating Reserve amounting to the District's first six-months of expenses in order to meet ongoing obligations until the first collections are received from the County. All Capital Project Reserve balances, if any, are excluded from the Operating Reserve balances and shall be shown separately in the report.

Capital Project Reserve Fund Balance

Beginning Capital Project Reserve Fund Balance 7-1-2023 (est.) — The projected balance of funds in the Capital Project Reserve as of July 1, 2023. Streets and Highways Code Section 22660 allows the District to generate and accumulate funds over several years to fund District improvements that cannot be conveniently raised from a single year's assessment.

Use for FY 2023-24 Capital Projects – The amount expected to be incurred for Capital Projects in Fiscal Year 2023-24 and funded from the Capital Projects Reserve rather than the Fiscal Year 2023-24 levy. If zero, this line item may not be shown in the cost estimate.

Transfer from/(to) the Operating Reserve — The amount of Capital Project Reserve monies to be transferred to or from the Operating Reserve. Periodically, funds held in a Capital Project Reserve may be needed to respond to changing maintenance needs of the improvements or other factors. Accordingly, any or all funds held in a Capital Project Reserve are subject to transfer into the Operating Reserve, at the discretion of the Public Works Department, in order to provide for the maintenance and operation of the improvements. If zero, this line item may not be shown in the cost estimate.

Ending Operating Reserve Fund Balance 6-30-2024 (est.) - The projected balance of funds in the Capital Projects Reserve as of June 30, 2024. These funds shall be used to fund the costs of installation, replacement, repair or upgrading of District improvements which cannot be conveniently raised from a single year's assessment.

Should the District have no Capital Projects Reserve or related activity for the current fiscal year, the Capital Projects Reserve information will not be presented in the report.

Capital Projects Reserve - Capital Improvement Plan

Streets and Highways Code Section 22660 allows the District to generate and accumulate funds over several years to fund District improvements that cannot be conveniently raised from a single year's assessment. The projected fiscal year ending Capital Project Reserve Fund balance will fund the multi-year Capital Improvement Plan, as shown below, in order to fund the installation, replacement, repair or upgrading of District improvements and other allowable costs:

The District expects expenditures for updating, verifying and/or replacing streetlight/poles and the painting of existing streetlight service pedestals: \$10,000 in Fiscal Year 2023-24; the painting, updating and/or replacing of streetlight pedestals: \$15,000 in Fiscal Year 2023-24; and retrofit streetlights from High-Pressure Sodium to LED: \$30,000 in Fiscal Year 2024-25.

Periodically, funds held in a Capital Projects Reserve may be needed to respond to changing maintenance needs of the improvements or other factors. Accordingly, any or all funds held in a Capital Projects Reserve are subject to transfer into the Operating Reserve, at the discretion of the Public Works Department, in order to provide for the maintenance and operation of the improvements.


Part C

ASSESSMENT DISTRICT DIAGRAM

The parcels to be assessed consist of all lots, parcels and subdivisions of land located within the boundaries of the map designated as "Assessment Diagram of Rancho Cordova Lighting District No. 2012-1." The lines and dimensions of each parcel within the District are those lines and dimensions shown on the maps of the Sacramento County Assessor for the year in which this report was prepared and are incorporated herein and made part of this report.

A reduced copy of the Assessment Diagram is attached on the following page.

City of Rancho Cordova
Lighting District No. 2012-1
Assessment District Diagram

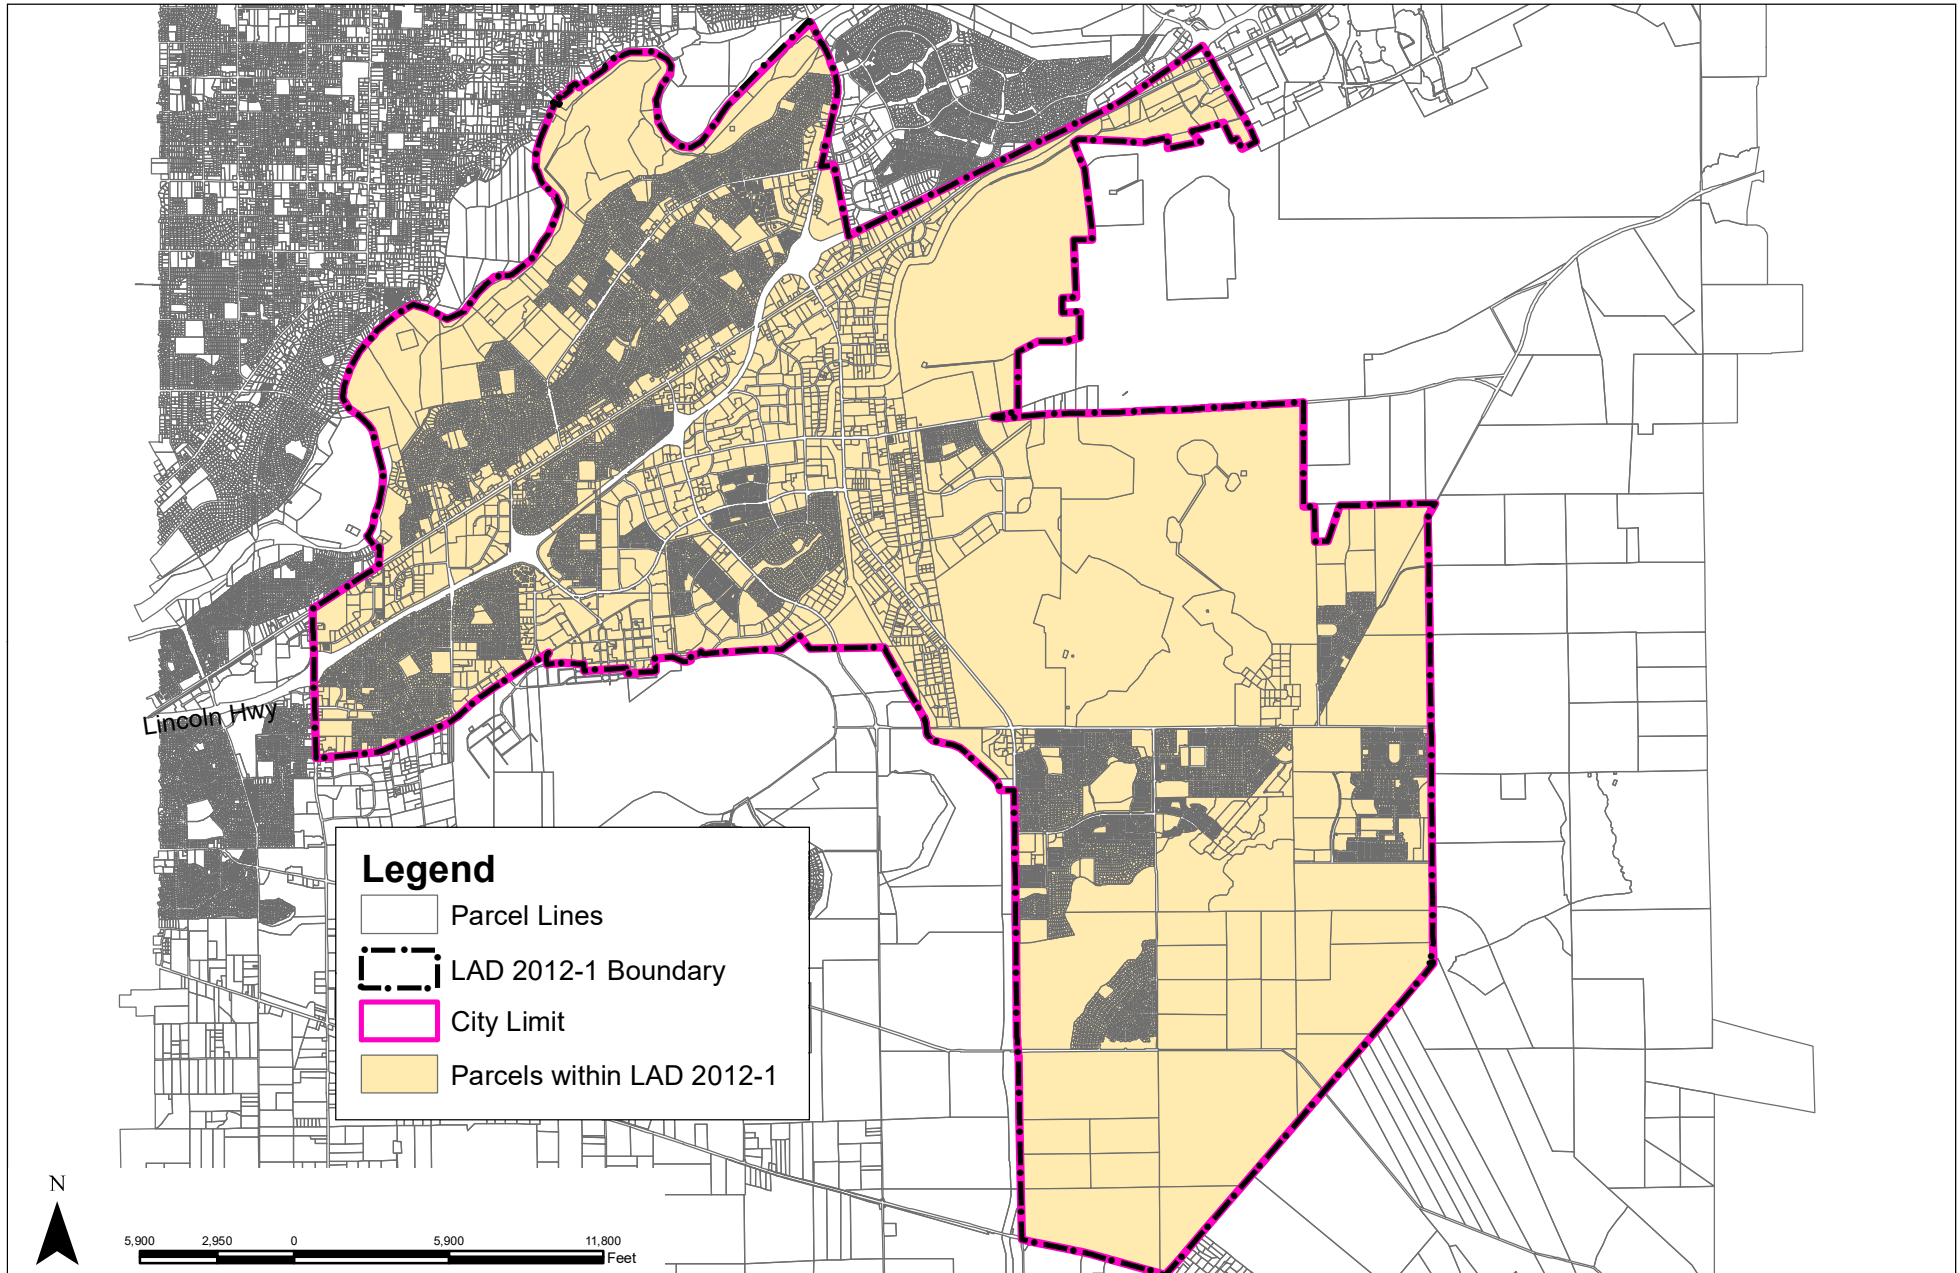

Part D
METHOD OF APPORTIONMENT OF ASSESSMENTS

The 1972 Act permits the establishment of assessment districts by agencies for the purpose of providing certain public improvements, which include but are not limited to the construction, maintenance, operation, and servicing of public street lighting improvements and appurtenant facilities. The 1972 Act further requires that the cost of these improvements be levied according to benefit rather than assessed value:

“The net amount to be assessed upon lands within an assessment district may be apportioned by any formula or method which fairly distributes the net amount among all assessable lots or parcels in proportion to the estimated benefits to be received by each such lot or parcel from the improvements.”

In conjunction with the provisions of the 1972 Act, the California Constitution Article XIID addresses several key criteria for the levy of assessments, notably:

Article XIID Section 2d defines District as:

“District means an area determined by an agency to contain all parcels which will receive a special benefit from a proposed public improvement or property-related service”.

Article XIID Section 2i defines Special Benefit as:

“Special benefit” means a particular and distinct benefit over and above general benefits conferred on real property located in the district or to the public at large. General enhancement of property value does not constitute “special benefit.”

Article XIID Section 4a defines proportional special benefit assessments as:

“An agency which proposes to levy an assessment shall identify all parcels which will have a special benefit conferred upon them and upon which an assessment will be imposed. The proportionate special benefit derived by each identified parcel shall be determined in relationship to the entirety of the capital cost of a public improvement, the maintenance and operation expenses of a public improvement, or the cost of the property related service being provided. No assessment shall be imposed on any parcel which exceeds the reasonable cost of the proportional special benefit conferred on that parcel.”

The method of apportionment established herein is based on the premise that each assessed property receives special benefits from the maintenance, servicing and operation of either safety lights located throughout the District or both safety lights and local streetlights, and these improvements will be funded in part by such assessments, and the assessment obligation for each parcel reflects that parcel’s proportional special benefits as compared to other properties that receive such special benefits as outlined in the preceding definitions established in the 1972 Act and the California Constitution.

Benefit Analysis

To identify and determine the proportional special benefit to each parcel within the District, as well as any general benefit associated with the improvements, it is necessary to consider the entire scope of the improvements provided as well as the properties that benefit from those improvements. The District's improvements and the associated costs described in this report, have been carefully reviewed and have been identified and allocated based on a benefit rationale and calculations that proportionally allocate the net cost of only those improvements determined to be of special benefit to properties within the District, and is consistent with the method of apportionment previously established for the assessments as part of CSA 1.

While the California Constitution requires that *"The proportionate special benefit derived by each identified parcel shall be determined in relationship to the entirety of the capital cost of a public improvement or the maintenance and operation expenses of a public improvement..."*; it is reasonable to conclude that the reasons for installing local streetlights are often similar, but somewhat different than the reasons for installing safety lights. Therefore, the overall benefits associated with streetlights and safety lights are different, which also suggests that the apportionment of the cost to provide those improvements would be different.

In reviewing the location and extent of the City's Street Light improvements to be funded by District assessments and the relationship these improvements have to properties within the District, it was determined that these lights are entirely local lighting improvements that were installed specifically in connection with the development of nearby properties or were necessary as a precursor to property development and would otherwise not have been necessary or required without the development of the properties near those improvements. As such, these Street Light improvements have a direct and particular relationship to, and provide special benefit to, the properties located in close proximity to those lighting improvements and serve as extension of those properties and developments into the public areas (streets) that serve those properties. These lights clearly provide special benefits that affect these properties in a way that is particular and distinct from its effect on other parcels, and that of real property in general and the public at large do not share. This is most evident in the fact that the District's Street Light improvements are concentrated within the City's various residential developments and developed non-residential areas and the absence of such lights within many portions of the undeveloped areas of the District. The fact that these lights are a direct result of property development and many areas of the City forgo the need of local street lighting, the maintenance and operation costs associated with the Street Light improvements are considered to be solely a special benefit to those properties and developments in close proximity to those lights and have no measurable general benefit to the public at large or to the District as a whole. However, it is also recognized that these lights are not exclusive or typically isolated to a particular parcel but are rather shared and directly affect entire neighborhoods or groups of parcels. In this District, it has been determined that each parcel that is assessed for Street Lights is at least within approximately two-hundred feet (200 feet) of a streetlight although that light may be located across the street from the parcel.

As previously noted, Safety Lights are lights located at intersections on major streets and along the rear of properties that abut major streets. Although the location and extent of these lights are most certainly driven by development of properties in the area (concentrated largely in developed areas of the City), unlike the Street Light improvements which are directly correlated to specific developments and parcels, the District's Safety Lights are not entirely the result of specific property development, but more the result of overall development throughout the City and in addition to directly benefiting the properties in the District, these Safety Lights provide nighttime traffic illumination to enhance traffic circulation and safety.

Therefore, while the need for such lights is most often facilitated by development in the area and certainly a special benefit to properties within the District because safety lights promote nighttime traffic illumination and circulation for the general public as well as for properties in the District, these lights obviously provide some measure of benefit to the community as a whole and to the public at large (general benefit). In order to separate general benefits from special benefits, an evaluation of the overall extent and location of the Safety Light in the City, revealed that less than half (approximately 47%) of the Safety Lights within the District are located on major streets that are considered through-traffic corridors, namely Bradshaw Road, Folsom Boulevard and Sunrise Boulevard. The remaining Safety Lights within the City were located on streets and intersections considered internal City traffic routes that provide direct access to the parcels in the District. Therefore, it would be reasonable to conclude that like the local Street Light improvements, the Safety Light improvements located on these internal City traffic routes (approximately 53% of the Safety Lights at the time of formation of the District) are entirely for the special benefit of the properties they serve, while the Safety Lights on the through-traffic corridors provide comparable (proportionately equal) special benefit to properties in the District and general benefit to real property in general and the public at large. Therefore, collectively, it has been determined that no more than 25% of the total direct costs (maintenance and operation costs) of providing Safety Lights would be considered general benefit.

Zones of Benefit

In order to calculate and identify the proportional special benefit received by each parcel and their proportionate share of the improvement costs it is necessary to consider not only the improvements and services to be provided, but the relationship each parcel has to those improvements as compared to other parcels in the District.

Article XIIID Section 4a reads in part:

"...The proportionate special benefit derived by each identified parcel shall be determined in relationship to the entirety of the capital cost of a public improvement or the maintenance and operation expenses of a public improvement or for the cost of the property related service being provided. No assessment shall be imposed on any parcel which exceeds the reasonable cost of the proportional special benefit conferred on that parcel."

In an effort to ensure an appropriate allocation of the estimated annual cost to provide the District improvements based on proportional special benefits, this District has established benefit zones ("Zones") as authorized pursuant to Chapter 1 Article 4, Section 22574 of the 1972 Act:

"The diagram and assessment may classify various areas within an assessment district into different zones where, by reason of variations in the nature, location, and extent of the improvements, the various areas will receive differing degrees of benefit from the improvements. A zone shall consist of all territory which will receive substantially the same degree of benefit from the improvements."

Therefore, in order to separate general benefits from special benefits and to ensure each parcel is assessed for only the special benefits received from the improvements, two benefit zones have been established and every parcel in the City is grouped into one of these two Zones:

- "Safety Lights Only" Zone: Includes all parcels that receive special benefits from the maintenance of Safety Lights only, which includes lights located at intersections on major streets and along the rear of properties that abut major streets.
- "Streetlights and Safety Lights" Zone: Includes all remaining parcels within the City that specially benefit from maintenance of Street Lighting (local lights) as well as Safety Lights.

The District cost estimate incorporated herein under Part B of this report, provides a summary of the total estimated cost of providing the streetlight improvements and the allocation of those costs that are considered general benefit. Details regarding the location and extent of the street lighting improvements within the District and the Zones therein upon formation of the District are on file in the Public Works Department of the City. A diagram showing the exterior boundaries of the District and the location of the two zones therein at the time of formation is attached and incorporated herein under Part C of this report.

Assessment Methodology

In order to calculate and identify the proportional special benefit received by each parcel and their proportionate share of the improvement costs, it is necessary to consider not only the improvements and services to be provided, but the relationship each parcel has to those improvements as compared to other parcels in the District.

Safety Lights and Street Lights, like most public improvements, provides varying degrees of benefit (whether they be general or special) based largely on the extent of such improvements, the location of the improvements in relationship to the properties, the specific use of each property, and the reason or need for such improvements as it relates to individual properties. In this District, these issues were each considered in determining the proportional special benefit to each parcel by the use of benefit zones, the separation of general benefit and special benefit, and County land use designations.

Safety Lights

Safety Lights are located throughout the District and properties throughout the City are considered to benefit proportionally from Safety Lights and are therefore levied a flat rate calculated by the following formula.

$$\text{Net Safety Light Cost} / \text{Total Assessable Parcels} = \text{Levy per Parcel}$$

Streetlights

Only properties that benefit from Street Lights are charged for Street Lights. Parcels are classified based on land use into two categories: Residential and Non-Residential. Residential parcels that have streetlights are levied equally. Non-Residential are levied on a front footage basis. Formulas for both Non-Residential and Residential parcels are illustrated below.

Residential Parcels

$$\text{Net Residential Street Light Cost} / \text{Residential Parcels} = \text{Levy per Residential Parcel}$$

Non-Residential Parcels

$$\text{Net Non-Residential Street Light Cost} / \text{Non-Residential Front Footage} = \text{Levy per Non-Residential Front Foot}$$

$$\text{Levy per Non-Residential Front Foot} \times \text{Non-Residential Parcel Front Footage} = \text{Levy per Parcel}$$

In addition, each Fiscal Year, the City provides annexation documents showing the list of parcels that were annexed into the City of Rancho Cordova Community Facilities District No. 2008-1 (the "CFD No. 2008-1") and the City of Rancho Cordova Community Facilities District No. 2014-1 (the "CFD No. 2014-1"). Both CFD No. 2008-1 and CFD No. 2014-1 provide services for street lighting in the City. Parcels that are annexed into CFD No. 2008-1 and CFD No. 2014-1 are not subject to the Street Light Assessment portion for the City of Rancho Cordova Lighting District No. 2012-1 and are only assessed for safety lights.

Exempt

Exempted from the assessment would be the areas of public streets and other roadways (typically not assigned an APN by the County), dedicated public easements, open space areas and rights-of- ways including public greenbelts and parkways. Also exempted from assessment would be utility rights-of-ways, common areas (such as in condominium complexes), landlocked parcels, small parcels vacated by the County, bifurcated lots, and any other property that cannot be developed. These types of parcels do not benefit from the improvements.

The land use classification for each parcel has been determined and based on the Sacramento County Assessor's most recent secured roll.

Rates

The following Tables show the assessment rates proposed to be levied in Fiscal Year 2023-24 and an estimate of the revenue to be assessed. It is important to note that these rates are the same rates applied to the District parcels under CSA 1 and that these rates have not increased since the passage of Proposition 218 in 1996.

Proposed Fiscal Year 2023-24 Assessment Rates	
Improvement Type	Proposed Rates
Safety Lights	\$2.56 per Parcel
Street Lights	\$15.32 per Parcel
Street Lights (Non-Residential)*	\$0.2519 per front foot

* Non-Residential parcels include commercial and multi-family properties.

Estimated Fiscal Year 2023-24 Assessment Revenues				
Benefit Classifications	Applied Rates	Parcels	Applied Front Footage	Total Estimated Revenue
Safety Light Only	\$2.56 per Parcel	10,396	N/A	\$ 26,613.76
Street and Safety Light (Residential)	\$2.56 + \$15.32 per Parcel	10,352	N/A	\$ 185,093.76
Street and Safety Light (Non-Residential)	\$2.56 per Parcel + 0.2519 per front foot	3,107	550,372	\$ 146,576.34
Totals		23,855	550,372	\$ 358,283.86

(1) The annual levy may differ slightly due to rounding because of rounding limitations imposed by the County of Sacramento.

Part E
ASSESSMENT ROLL

Parcel identification for each lot or parcel within the District is based on the Assessment Diagram presented herein and is based on available parcel maps and property data from the County Assessor's Office at the time the Engineer's Report was prepared. A listing of the proposed lots and parcels to be assessed within this District along with the assessment amounts is provided herein.

If any parcel submitted for collection is identified by the County Auditor/Controller to be an invalid parcel number for the fiscal year, a corrected parcel number and/or new parcel numbers will be identified and resubmitted to the County Auditor/Controller. The assessment amount to be levied and collected for the resubmitted parcel or parcels shall be based on the method of apportionment and assessment rate described in this report as approved by the City Council. Therefore, if a single parcel is subdivided to multiple parcels, the assessment amount applied to each of the new parcels shall be recalculated and applied according to the approved method of apportionment and assessment rate rather than a proportionate share of the original assessment.

The following is a list of the parcels and proposed assessment amounts for each of the parcels within the District as determined by the assessment rates and method of apportionment described herein.

ITEM 17.2.

City of Rancho Cordova
Lighting District No. 2012-1 Exhibit A to the Resolution
Fiscal Year 2023-24 Assessment Roll

ATTACHMENT 2

APN	District Classification	Street Light Charge	Safety Light Charge	Total Assessment
056-0012-022-0000	SAFETY LIGHTS ONLY	\$ 0.00	\$ 2.56	\$ 2.56
056-0022-001-0000	SAFETY LIGHTS ONLY	\$ 0.00	\$ 2.56	\$ 2.56
056-0022-002-0000	SAFETY LIGHTS ONLY	\$ 0.00	\$ 2.56	\$ 2.56
056-0023-008-0000	SAFETY LIGHTS ONLY	\$ 0.00	\$ 2.56	\$ 2.56
056-0031-001-0000	SAFETY LIGHTS ONLY	\$ 0.00	\$ 2.56	\$ 2.56
056-0031-002-0000	SAFETY LIGHTS ONLY	\$ 0.00	\$ 2.56	\$ 2.56
056-0031-003-0000	SAFETY LIGHTS ONLY	\$ 0.00	\$ 2.56	\$ 2.56
056-0031-004-0000	SAFETY LIGHTS ONLY	\$ 0.00	\$ 2.56	\$ 2.56
056-0031-005-0000	SAFETY LIGHTS ONLY	\$ 0.00	\$ 2.56	\$ 2.56
056-0031-006-0000	SAFETY LIGHTS ONLY	\$ 0.00	\$ 2.56	\$ 2.56
056-0032-001-0000	SAFETY LIGHTS ONLY	\$ 0.00	\$ 2.56	\$ 2.56
056-0032-002-0000	SAFETY LIGHTS ONLY	\$ 0.00	\$ 2.56	\$ 2.56
056-0032-003-0000	SAFETY LIGHTS ONLY	\$ 0.00	\$ 2.56	\$ 2.56
056-0032-004-0000	SAFETY LIGHTS ONLY	\$ 0.00	\$ 2.56	\$ 2.56
056-0032-005-0000	SAFETY LIGHTS ONLY	\$ 0.00	\$ 2.56	\$ 2.56
056-0033-001-0000	SAFETY LIGHTS ONLY	\$ 0.00	\$ 2.56	\$ 2.56
056-0033-002-0000	SAFETY LIGHTS ONLY	\$ 0.00	\$ 2.56	\$ 2.56
056-0033-003-0000	SAFETY LIGHTS ONLY	\$ 0.00	\$ 2.56	\$ 2.56
056-0033-004-0000	SAFETY LIGHTS ONLY	\$ 0.00	\$ 2.56	\$ 2.56
056-0033-005-0000	SAFETY LIGHTS ONLY	\$ 0.00	\$ 2.56	\$ 2.56
056-0033-006-0000	SAFETY LIGHTS ONLY	\$ 0.00	\$ 2.56	\$ 2.56
056-0033-007-0000	SAFETY LIGHTS ONLY	\$ 0.00	\$ 2.56	\$ 2.56
056-0034-001-0000	SAFETY LIGHTS ONLY	\$ 0.00	\$ 2.56	\$ 2.56
056-0034-002-0000	SAFETY LIGHTS ONLY	\$ 0.00	\$ 2.56	\$ 2.56
056-0034-003-0000	SAFETY LIGHTS ONLY	\$ 0.00	\$ 2.56	\$ 2.56
056-0034-004-0000	SAFETY LIGHTS ONLY	\$ 0.00	\$ 2.56	\$ 2.56
056-0034-005-0000	SAFETY LIGHTS ONLY	\$ 0.00	\$ 2.56	\$ 2.56
056-0034-006-0000	SAFETY LIGHTS ONLY	\$ 0.00	\$ 2.56	\$ 2.56
056-0034-007-0000	SAFETY LIGHTS ONLY	\$ 0.00	\$ 2.56	\$ 2.56
056-0034-008-0000	SAFETY LIGHTS ONLY	\$ 0.00	\$ 2.56	\$ 2.56
056-0034-009-0000	SAFETY LIGHTS ONLY	\$ 0.00	\$ 2.56	\$ 2.56
056-0034-010-0000	SAFETY LIGHTS ONLY	\$ 0.00	\$ 2.56	\$ 2.56
056-0034-011-0000	SAFETY LIGHTS ONLY	\$ 0.00	\$ 2.56	\$ 2.56
056-0034-012-0000	SAFETY LIGHTS ONLY	\$ 0.00	\$ 2.56	\$ 2.56
056-0035-001-0000	SAFETY LIGHTS ONLY	\$ 0.00	\$ 2.56	\$ 2.56
056-0035-002-0000	SAFETY LIGHTS ONLY	\$ 0.00	\$ 2.56	\$ 2.56
056-0035-003-0000	SAFETY LIGHTS ONLY	\$ 0.00	\$ 2.56	\$ 2.56
056-0035-004-0000	SAFETY LIGHTS ONLY	\$ 0.00	\$ 2.56	\$ 2.56
056-0035-005-0000	SAFETY LIGHTS ONLY	\$ 0.00	\$ 2.56	\$ 2.56
056-0035-006-0000	SAFETY LIGHTS ONLY	\$ 0.00	\$ 2.56	\$ 2.56
056-0035-007-0000	SAFETY LIGHTS ONLY	\$ 0.00	\$ 2.56	\$ 2.56
056-0035-008-0000	SAFETY LIGHTS ONLY	\$ 0.00	\$ 2.56	\$ 2.56
056-0035-009-0000	SAFETY LIGHTS ONLY	\$ 0.00	\$ 2.56	\$ 2.56
056-0035-010-0000	SAFETY LIGHTS ONLY	\$ 0.00	\$ 2.56	\$ 2.56

ITEM 17.2.

City of Rancho Cordova
Lighting District No. 2012-1 Exhibit A to the Resolution
Fiscal Year 2023-24 Assessment Roll

ATTACHMENT 2

APN	District Classification	Street Light Charge	Safety Light Charge	Total Assessment
056-0035-011-0000	SAFETY LIGHTS ONLY	\$ 0.00	\$ 2.56	\$ 2.56
056-0035-012-0000	SAFETY LIGHTS ONLY	\$ 0.00	\$ 2.56	\$ 2.56
056-0035-013-0000	SAFETY LIGHTS ONLY	\$ 0.00	\$ 2.56	\$ 2.56
056-0035-014-0000	SAFETY LIGHTS ONLY	\$ 0.00	\$ 2.56	\$ 2.56
056-0035-015-0000	SAFETY LIGHTS ONLY	\$ 0.00	\$ 2.56	\$ 2.56
056-0035-016-0000	SAFETY LIGHTS ONLY	\$ 0.00	\$ 2.56	\$ 2.56
056-0035-017-0000	SAFETY LIGHTS ONLY	\$ 0.00	\$ 2.56	\$ 2.56
056-0035-018-0000	SAFETY LIGHTS ONLY	\$ 0.00	\$ 2.56	\$ 2.56
056-0035-019-0000	SAFETY LIGHTS ONLY	\$ 0.00	\$ 2.56	\$ 2.56
056-0035-020-0000	SAFETY LIGHTS ONLY	\$ 0.00	\$ 2.56	\$ 2.56
056-0041-001-0000	SAFETY LIGHTS ONLY	\$ 0.00	\$ 2.56	\$ 2.56
056-0041-002-0000	SAFETY LIGHTS ONLY	\$ 0.00	\$ 2.56	\$ 2.56
056-0041-003-0000	SAFETY LIGHTS ONLY	\$ 0.00	\$ 2.56	\$ 2.56
056-0041-004-0000	SAFETY LIGHTS ONLY	\$ 0.00	\$ 2.56	\$ 2.56
056-0041-005-0000	SAFETY LIGHTS ONLY	\$ 0.00	\$ 2.56	\$ 2.56
056-0041-006-0000	SAFETY LIGHTS ONLY	\$ 0.00	\$ 2.56	\$ 2.56
056-0041-007-0000	SAFETY LIGHTS ONLY	\$ 0.00	\$ 2.56	\$ 2.56
056-0041-008-0000	SAFETY LIGHTS ONLY	\$ 0.00	\$ 2.56	\$ 2.56
056-0041-009-0000	SAFETY LIGHTS ONLY	\$ 0.00	\$ 2.56	\$ 2.56
056-0041-010-0000	SAFETY LIGHTS ONLY	\$ 0.00	\$ 2.56	\$ 2.56
056-0041-011-0000	SAFETY LIGHTS ONLY	\$ 0.00	\$ 2.56	\$ 2.56
056-0042-001-0000	SAFETY LIGHTS ONLY	\$ 0.00	\$ 2.56	\$ 2.56
056-0042-002-0000	SAFETY LIGHTS ONLY	\$ 0.00	\$ 2.56	\$ 2.56
056-0042-003-0000	SAFETY LIGHTS ONLY	\$ 0.00	\$ 2.56	\$ 2.56
056-0042-004-0000	SAFETY LIGHTS ONLY	\$ 0.00	\$ 2.56	\$ 2.56
056-0042-005-0000	SAFETY LIGHTS ONLY	\$ 0.00	\$ 2.56	\$ 2.56
056-0042-006-0000	SAFETY LIGHTS ONLY	\$ 0.00	\$ 2.56	\$ 2.56
056-0042-007-0000	SAFETY LIGHTS ONLY	\$ 0.00	\$ 2.56	\$ 2.56
056-0042-008-0000	SAFETY LIGHTS ONLY	\$ 0.00	\$ 2.56	\$ 2.56
056-0042-009-0000	SAFETY LIGHTS ONLY	\$ 0.00	\$ 2.56	\$ 2.56
056-0042-010-0000	SAFETY LIGHTS ONLY	\$ 0.00	\$ 2.56	\$ 2.56
056-0042-011-0000	SAFETY LIGHTS ONLY	\$ 0.00	\$ 2.56	\$ 2.56
056-0042-012-0000	SAFETY LIGHTS ONLY	\$ 0.00	\$ 2.56	\$ 2.56
056-0042-013-0000	SAFETY LIGHTS ONLY	\$ 0.00	\$ 2.56	\$ 2.56
056-0042-014-0000	SAFETY LIGHTS ONLY	\$ 0.00	\$ 2.56	\$ 2.56
056-0042-015-0000	SAFETY LIGHTS ONLY	\$ 0.00	\$ 2.56	\$ 2.56
056-0042-016-0000	SAFETY LIGHTS ONLY	\$ 0.00	\$ 2.56	\$ 2.56
056-0042-017-0000	SAFETY LIGHTS ONLY	\$ 0.00	\$ 2.56	\$ 2.56
056-0043-002-0000	SAFETY LIGHTS ONLY	\$ 0.00	\$ 2.56	\$ 2.56
056-0043-003-0000	SAFETY LIGHTS ONLY	\$ 0.00	\$ 2.56	\$ 2.56
056-0043-004-0000	SAFETY LIGHTS ONLY	\$ 0.00	\$ 2.56	\$ 2.56
056-0043-005-0000	SAFETY LIGHTS ONLY	\$ 0.00	\$ 2.56	\$ 2.56
056-0043-006-0000	SAFETY LIGHTS ONLY	\$ 0.00	\$ 2.56	\$ 2.56
056-0043-007-0000	SAFETY LIGHTS ONLY	\$ 0.00	\$ 2.56	\$ 2.56

ITEM 17.2.

City of Rancho Cordova
Lighting District No. 2012-1 Exhibit A to the Resolution
Fiscal Year 2023-24 Assessment Roll

ATTACHMENT 2

APN	District Classification	Street Light Charge	Safety Light Charge	Total Assessment
056-0051-001-0000	SAFETY LIGHTS ONLY	\$ 0.00	\$ 2.56	\$ 2.56
056-0051-002-0000	SAFETY LIGHTS ONLY	\$ 0.00	\$ 2.56	\$ 2.56
056-0051-003-0000	SAFETY LIGHTS ONLY	\$ 0.00	\$ 2.56	\$ 2.56
056-0051-004-0000	SAFETY LIGHTS ONLY	\$ 0.00	\$ 2.56	\$ 2.56
056-0051-005-0000	SAFETY LIGHTS ONLY	\$ 0.00	\$ 2.56	\$ 2.56
056-0051-006-0000	SAFETY LIGHTS ONLY	\$ 0.00	\$ 2.56	\$ 2.56
056-0051-007-0000	SAFETY LIGHTS ONLY	\$ 0.00	\$ 2.56	\$ 2.56
056-0051-008-0000	SAFETY LIGHTS ONLY	\$ 0.00	\$ 2.56	\$ 2.56
056-0051-009-0000	SAFETY LIGHTS ONLY	\$ 0.00	\$ 2.56	\$ 2.56
056-0052-001-0000	SAFETY LIGHTS ONLY	\$ 0.00	\$ 2.56	\$ 2.56
056-0052-002-0000	SAFETY LIGHTS ONLY	\$ 0.00	\$ 2.56	\$ 2.56
056-0052-003-0000	SAFETY LIGHTS ONLY	\$ 0.00	\$ 2.56	\$ 2.56
056-0052-004-0000	SAFETY LIGHTS ONLY	\$ 0.00	\$ 2.56	\$ 2.56
056-0052-005-0000	SAFETY LIGHTS ONLY	\$ 0.00	\$ 2.56	\$ 2.56
056-0052-006-0000	SAFETY LIGHTS ONLY	\$ 0.00	\$ 2.56	\$ 2.56
056-0052-007-0000	SAFETY LIGHTS ONLY	\$ 0.00	\$ 2.56	\$ 2.56
056-0052-008-0000	SAFETY LIGHTS ONLY	\$ 0.00	\$ 2.56	\$ 2.56
056-0052-009-0000	SAFETY LIGHTS ONLY	\$ 0.00	\$ 2.56	\$ 2.56
056-0052-010-0000	SAFETY LIGHTS ONLY	\$ 0.00	\$ 2.56	\$ 2.56
056-0052-011-0000	SAFETY LIGHTS ONLY	\$ 0.00	\$ 2.56	\$ 2.56
056-0052-012-0000	SAFETY LIGHTS ONLY	\$ 0.00	\$ 2.56	\$ 2.56
056-0052-013-0000	SAFETY LIGHTS ONLY	\$ 0.00	\$ 2.56	\$ 2.56
056-0052-014-0000	SAFETY LIGHTS ONLY	\$ 0.00	\$ 2.56	\$ 2.56
056-0052-015-0000	SAFETY LIGHTS ONLY	\$ 0.00	\$ 2.56	\$ 2.56
056-0052-016-0000	SAFETY LIGHTS ONLY	\$ 0.00	\$ 2.56	\$ 2.56
056-0052-017-0000	SAFETY LIGHTS ONLY	\$ 0.00	\$ 2.56	\$ 2.56
056-0052-018-0000	SAFETY LIGHTS ONLY	\$ 0.00	\$ 2.56	\$ 2.56
056-0052-019-0000	SAFETY LIGHTS ONLY	\$ 0.00	\$ 2.56	\$ 2.56
056-0052-020-0000	SAFETY LIGHTS ONLY	\$ 0.00	\$ 2.56	\$ 2.56
056-0052-021-0000	SAFETY LIGHTS ONLY	\$ 0.00	\$ 2.56	\$ 2.56
056-0061-007-0000	SAFETY LIGHTS ONLY	\$ 0.00	\$ 2.56	\$ 2.56
056-0061-014-0000	SAFETY LIGHTS ONLY	\$ 0.00	\$ 2.56	\$ 2.56
056-0061-015-0000	SAFETY LIGHTS ONLY	\$ 0.00	\$ 2.56	\$ 2.56
056-0061-016-0000	SAFETY LIGHTS ONLY	\$ 0.00	\$ 2.56	\$ 2.56
056-0061-017-0000	SAFETY LIGHTS ONLY	\$ 0.00	\$ 2.56	\$ 2.56
056-0061-018-0000	SAFETY LIGHTS ONLY	\$ 0.00	\$ 2.56	\$ 2.56
056-0061-019-0000	SAFETY LIGHTS ONLY	\$ 0.00	\$ 2.56	\$ 2.56
056-0061-020-0000	SAFETY LIGHTS ONLY	\$ 0.00	\$ 2.56	\$ 2.56
056-0061-021-0000	SAFETY LIGHTS ONLY	\$ 0.00	\$ 2.56	\$ 2.56
056-0061-022-0000	SAFETY LIGHTS ONLY	\$ 0.00	\$ 2.56	\$ 2.56
056-0061-023-0000	SAFETY LIGHTS ONLY	\$ 0.00	\$ 2.56	\$ 2.56
056-0061-024-0000	SAFETY LIGHTS ONLY	\$ 0.00	\$ 2.56	\$ 2.56
056-0061-025-0000	SAFETY LIGHTS ONLY	\$ 0.00	\$ 2.56	\$ 2.56
056-0061-026-0000	SAFETY LIGHTS ONLY	\$ 0.00	\$ 2.56	\$ 2.56

ITEM 17.2.

City of Rancho Cordova
Lighting District No. 2012-1 Exhibit A to the Resolution
Fiscal Year 2023-24 Assessment Roll

ATTACHMENT 2

APN	District Classification	Street Light Charge	Safety Light Charge	Total Assessment
056-0062-001-0000	SAFETY LIGHTS ONLY	\$ 0.00	\$ 2.56	\$ 2.56
056-0062-002-0000	SAFETY LIGHTS ONLY	\$ 0.00	\$ 2.56	\$ 2.56
056-0062-003-0000	SAFETY LIGHTS ONLY	\$ 0.00	\$ 2.56	\$ 2.56
056-0062-004-0000	SAFETY LIGHTS ONLY	\$ 0.00	\$ 2.56	\$ 2.56
056-0063-001-0000	SAFETY LIGHTS ONLY	\$ 0.00	\$ 2.56	\$ 2.56
056-0063-002-0000	SAFETY LIGHTS ONLY	\$ 0.00	\$ 2.56	\$ 2.56
056-0063-005-0000	SAFETY LIGHTS ONLY	\$ 0.00	\$ 2.56	\$ 2.56
056-0063-006-0000	SAFETY LIGHTS ONLY	\$ 0.00	\$ 2.56	\$ 2.56
056-0063-008-0000	SAFETY LIGHTS ONLY	\$ 0.00	\$ 2.56	\$ 2.56
056-0063-009-0000	SAFETY LIGHTS ONLY	\$ 0.00	\$ 2.56	\$ 2.56
056-0063-010-0000	SAFETY LIGHTS ONLY	\$ 0.00	\$ 2.56	\$ 2.56
056-0063-011-0000	SAFETY LIGHTS ONLY	\$ 0.00	\$ 2.56	\$ 2.56
056-0063-012-0000	SAFETY LIGHTS ONLY	\$ 0.00	\$ 2.56	\$ 2.56
056-0063-013-0000	SAFETY LIGHTS ONLY	\$ 0.00	\$ 2.56	\$ 2.56
056-0063-014-0000	SAFETY LIGHTS ONLY	\$ 0.00	\$ 2.56	\$ 2.56
056-0063-015-0000	SAFETY LIGHTS ONLY	\$ 0.00	\$ 2.56	\$ 2.56
056-0063-016-0000	SAFETY LIGHTS ONLY	\$ 0.00	\$ 2.56	\$ 2.56
056-0064-001-0000	SAFETY LIGHTS ONLY	\$ 0.00	\$ 2.56	\$ 2.56
056-0064-006-0000	SAFETY LIGHTS ONLY	\$ 0.00	\$ 2.56	\$ 2.56
056-0064-007-0000	SAFETY LIGHTS ONLY	\$ 0.00	\$ 2.56	\$ 2.56
056-0064-008-0000	SAFETY LIGHTS ONLY	\$ 0.00	\$ 2.56	\$ 2.56
056-0064-009-0000	SAFETY LIGHTS ONLY	\$ 0.00	\$ 2.56	\$ 2.56
056-0064-010-0000	SAFETY LIGHTS ONLY	\$ 0.00	\$ 2.56	\$ 2.56
056-0064-011-0000	SAFETY LIGHTS ONLY	\$ 0.00	\$ 2.56	\$ 2.56
056-0064-012-0000	SAFETY LIGHTS ONLY	\$ 0.00	\$ 2.56	\$ 2.56
056-0064-013-0000	SAFETY LIGHTS ONLY	\$ 0.00	\$ 2.56	\$ 2.56
056-0064-014-0000	SAFETY LIGHTS ONLY	\$ 0.00	\$ 2.56	\$ 2.56
056-0064-015-0000	SAFETY LIGHTS ONLY	\$ 0.00	\$ 2.56	\$ 2.56
056-0064-016-0000	SAFETY LIGHTS ONLY	\$ 0.00	\$ 2.56	\$ 2.56
056-0064-017-0000	SAFETY LIGHTS ONLY	\$ 0.00	\$ 2.56	\$ 2.56
056-0064-018-0000	SAFETY LIGHTS ONLY	\$ 0.00	\$ 2.56	\$ 2.56
056-0064-019-0000	SAFETY LIGHTS ONLY	\$ 0.00	\$ 2.56	\$ 2.56
056-0064-020-0000	SAFETY LIGHTS ONLY	\$ 0.00	\$ 2.56	\$ 2.56
056-0064-021-0000	SAFETY LIGHTS ONLY	\$ 0.00	\$ 2.56	\$ 2.56
056-0064-022-0000	SAFETY LIGHTS ONLY	\$ 0.00	\$ 2.56	\$ 2.56
056-0071-001-0000	SAFETY LIGHTS ONLY	\$ 0.00	\$ 2.56	\$ 2.56
056-0071-002-0000	SAFETY LIGHTS ONLY	\$ 0.00	\$ 2.56	\$ 2.56
056-0071-003-0000	SAFETY LIGHTS ONLY	\$ 0.00	\$ 2.56	\$ 2.56
056-0071-004-0000	SAFETY LIGHTS ONLY	\$ 0.00	\$ 2.56	\$ 2.56
056-0071-005-0000	SAFETY LIGHTS ONLY	\$ 0.00	\$ 2.56	\$ 2.56
056-0071-006-0000	SAFETY LIGHTS ONLY	\$ 0.00	\$ 2.56	\$ 2.56
056-0071-007-0000	SAFETY LIGHTS ONLY	\$ 0.00	\$ 2.56	\$ 2.56
056-0071-008-0000	SAFETY LIGHTS ONLY	\$ 0.00	\$ 2.56	\$ 2.56
056-0071-009-0000	SAFETY LIGHTS ONLY	\$ 0.00	\$ 2.56	\$ 2.56

ITEM 17.2.

City of Rancho Cordova
Lighting District No. 2012-1 Exhibit A to the Resolution
Fiscal Year 2023-24 Assessment Roll

ATTACHMENT 2

APN	District Classification	Street Light Charge	Safety Light Charge	Total Assessment
056-0071-010-0000	SAFETY LIGHTS ONLY	\$ 0.00	\$ 2.56	\$ 2.56
056-0071-011-0000	SAFETY LIGHTS ONLY	\$ 0.00	\$ 2.56	\$ 2.56
056-0071-012-0000	SAFETY LIGHTS ONLY	\$ 0.00	\$ 2.56	\$ 2.56
056-0071-013-0000	SAFETY LIGHTS ONLY	\$ 0.00	\$ 2.56	\$ 2.56
056-0071-014-0000	SAFETY LIGHTS ONLY	\$ 0.00	\$ 2.56	\$ 2.56
056-0071-017-0000	SAFETY LIGHTS ONLY	\$ 0.00	\$ 2.56	\$ 2.56
056-0071-018-0000	SAFETY LIGHTS ONLY	\$ 0.00	\$ 2.56	\$ 2.56
056-0071-019-0000	SAFETY LIGHTS ONLY	\$ 0.00	\$ 2.56	\$ 2.56
056-0071-020-0000	SAFETY LIGHTS ONLY	\$ 0.00	\$ 2.56	\$ 2.56
056-0072-001-0000	SAFETY LIGHTS ONLY	\$ 0.00	\$ 2.56	\$ 2.56
056-0072-002-0000	SAFETY LIGHTS ONLY	\$ 0.00	\$ 2.56	\$ 2.56
056-0072-003-0000	SAFETY LIGHTS ONLY	\$ 0.00	\$ 2.56	\$ 2.56
056-0072-004-0000	SAFETY LIGHTS ONLY	\$ 0.00	\$ 2.56	\$ 2.56
056-0072-005-0000	SAFETY LIGHTS ONLY	\$ 0.00	\$ 2.56	\$ 2.56
056-0072-006-0000	SAFETY LIGHTS ONLY	\$ 0.00	\$ 2.56	\$ 2.56
056-0072-007-0000	SAFETY LIGHTS ONLY	\$ 0.00	\$ 2.56	\$ 2.56
056-0072-008-0000	SAFETY LIGHTS ONLY	\$ 0.00	\$ 2.56	\$ 2.56
056-0072-009-0000	SAFETY LIGHTS ONLY	\$ 0.00	\$ 2.56	\$ 2.56
056-0072-010-0000	SAFETY LIGHTS ONLY	\$ 0.00	\$ 2.56	\$ 2.56
056-0072-011-0000	SAFETY LIGHTS ONLY	\$ 0.00	\$ 2.56	\$ 2.56
056-0072-012-0000	SAFETY LIGHTS ONLY	\$ 0.00	\$ 2.56	\$ 2.56
056-0072-013-0000	SAFETY LIGHTS ONLY	\$ 0.00	\$ 2.56	\$ 2.56
056-0072-014-0000	SAFETY LIGHTS ONLY	\$ 0.00	\$ 2.56	\$ 2.56
056-0072-015-0000	SAFETY LIGHTS ONLY	\$ 0.00	\$ 2.56	\$ 2.56
056-0072-016-0000	SAFETY LIGHTS ONLY	\$ 0.00	\$ 2.56	\$ 2.56
056-0072-017-0000	SAFETY LIGHTS ONLY	\$ 0.00	\$ 2.56	\$ 2.56
056-0072-018-0000	SAFETY LIGHTS ONLY	\$ 0.00	\$ 2.56	\$ 2.56
056-0072-019-0000	SAFETY LIGHTS ONLY	\$ 0.00	\$ 2.56	\$ 2.56
056-0072-020-0000	SAFETY LIGHTS ONLY	\$ 0.00	\$ 2.56	\$ 2.56
056-0072-021-0000	SAFETY LIGHTS ONLY	\$ 0.00	\$ 2.56	\$ 2.56
056-0072-022-0000	SAFETY LIGHTS ONLY	\$ 0.00	\$ 2.56	\$ 2.56
056-0072-023-0000	SAFETY LIGHTS ONLY	\$ 0.00	\$ 2.56	\$ 2.56
056-0072-024-0000	SAFETY LIGHTS ONLY	\$ 0.00	\$ 2.56	\$ 2.56
056-0072-025-0000	SAFETY LIGHTS ONLY	\$ 0.00	\$ 2.56	\$ 2.56
056-0072-026-0000	SAFETY LIGHTS ONLY	\$ 0.00	\$ 2.56	\$ 2.56
056-0072-027-0000	SAFETY LIGHTS ONLY	\$ 0.00	\$ 2.56	\$ 2.56
056-0072-028-0000	SAFETY LIGHTS ONLY	\$ 0.00	\$ 2.56	\$ 2.56
056-0072-029-0000	SAFETY LIGHTS ONLY	\$ 0.00	\$ 2.56	\$ 2.56
056-0072-030-0000	SAFETY LIGHTS ONLY	\$ 0.00	\$ 2.56	\$ 2.56
056-0073-001-0000	SAFETY LIGHTS ONLY	\$ 0.00	\$ 2.56	\$ 2.56
056-0073-002-0000	SAFETY LIGHTS ONLY	\$ 0.00	\$ 2.56	\$ 2.56
056-0073-003-0000	SAFETY LIGHTS ONLY	\$ 0.00	\$ 2.56	\$ 2.56
056-0073-004-0000	SAFETY LIGHTS ONLY	\$ 0.00	\$ 2.56	\$ 2.56
056-0073-005-0000	SAFETY LIGHTS ONLY	\$ 0.00	\$ 2.56	\$ 2.56

ITEM 17.2.

City of Rancho Cordova
Lighting District No. 2012-1 Exhibit A to the Resolution
Fiscal Year 2023-24 Assessment Roll

ATTACHMENT 2

APN	District Classification	Street Light Charge	Safety Light Charge	Total Assessment
056-0073-006-0000	SAFETY LIGHTS ONLY	\$ 0.00	\$ 2.56	\$ 2.56
056-0073-007-0000	SAFETY LIGHTS ONLY	\$ 0.00	\$ 2.56	\$ 2.56
056-0073-008-0000	SAFETY LIGHTS ONLY	\$ 0.00	\$ 2.56	\$ 2.56
056-0073-009-0000	SAFETY LIGHTS ONLY	\$ 0.00	\$ 2.56	\$ 2.56
056-0073-010-0000	SAFETY LIGHTS ONLY	\$ 0.00	\$ 2.56	\$ 2.56
056-0073-011-0000	SAFETY LIGHTS ONLY	\$ 0.00	\$ 2.56	\$ 2.56
056-0073-012-0000	SAFETY LIGHTS ONLY	\$ 0.00	\$ 2.56	\$ 2.56
056-0074-001-0000	SAFETY LIGHTS ONLY	\$ 0.00	\$ 2.56	\$ 2.56
056-0075-001-0000	SAFETY LIGHTS ONLY	\$ 0.00	\$ 2.56	\$ 2.56
056-0075-002-0000	SAFETY LIGHTS ONLY	\$ 0.00	\$ 2.56	\$ 2.56
056-0075-003-0000	SAFETY LIGHTS ONLY	\$ 0.00	\$ 2.56	\$ 2.56
056-0075-004-0000	SAFETY LIGHTS ONLY	\$ 0.00	\$ 2.56	\$ 2.56
056-0075-005-0000	SAFETY LIGHTS ONLY	\$ 0.00	\$ 2.56	\$ 2.56
056-0075-006-0000	SAFETY LIGHTS ONLY	\$ 0.00	\$ 2.56	\$ 2.56
056-0075-007-0000	SAFETY LIGHTS ONLY	\$ 0.00	\$ 2.56	\$ 2.56
056-0075-008-0000	SAFETY LIGHTS ONLY	\$ 0.00	\$ 2.56	\$ 2.56
056-0075-009-0000	SAFETY LIGHTS ONLY	\$ 0.00	\$ 2.56	\$ 2.56
056-0075-010-0000	SAFETY LIGHTS ONLY	\$ 0.00	\$ 2.56	\$ 2.56
056-0081-001-0000	SAFETY LIGHTS ONLY	\$ 0.00	\$ 2.56	\$ 2.56
056-0081-002-0000	SAFETY LIGHTS ONLY	\$ 0.00	\$ 2.56	\$ 2.56
056-0081-003-0000	SAFETY LIGHTS ONLY	\$ 0.00	\$ 2.56	\$ 2.56
056-0081-004-0000	SAFETY LIGHTS ONLY	\$ 0.00	\$ 2.56	\$ 2.56
056-0081-005-0000	SAFETY LIGHTS ONLY	\$ 0.00	\$ 2.56	\$ 2.56
056-0081-006-0000	SAFETY LIGHTS ONLY	\$ 0.00	\$ 2.56	\$ 2.56
056-0081-007-0000	SAFETY LIGHTS ONLY	\$ 0.00	\$ 2.56	\$ 2.56
056-0081-008-0000	SAFETY LIGHTS ONLY	\$ 0.00	\$ 2.56	\$ 2.56
056-0081-009-0000	SAFETY LIGHTS ONLY	\$ 0.00	\$ 2.56	\$ 2.56
056-0081-010-0000	SAFETY LIGHTS ONLY	\$ 0.00	\$ 2.56	\$ 2.56
056-0081-011-0000	SAFETY LIGHTS ONLY	\$ 0.00	\$ 2.56	\$ 2.56
056-0081-012-0000	SAFETY LIGHTS ONLY	\$ 0.00	\$ 2.56	\$ 2.56
056-0081-013-0000	SAFETY LIGHTS ONLY	\$ 0.00	\$ 2.56	\$ 2.56
056-0081-014-0000	SAFETY LIGHTS ONLY	\$ 0.00	\$ 2.56	\$ 2.56
056-0081-015-0000	SAFETY LIGHTS ONLY	\$ 0.00	\$ 2.56	\$ 2.56
056-0081-016-0000	SAFETY LIGHTS ONLY	\$ 0.00	\$ 2.56	\$ 2.56
056-0082-001-0000	SAFETY LIGHTS ONLY	\$ 0.00	\$ 2.56	\$ 2.56
056-0082-002-0000	SAFETY LIGHTS ONLY	\$ 0.00	\$ 2.56	\$ 2.56
056-0082-003-0000	SAFETY LIGHTS ONLY	\$ 0.00	\$ 2.56	\$ 2.56
056-0082-004-0000	SAFETY LIGHTS ONLY	\$ 0.00	\$ 2.56	\$ 2.56
056-0082-005-0000	SAFETY LIGHTS ONLY	\$ 0.00	\$ 2.56	\$ 2.56
056-0082-006-0000	SAFETY LIGHTS ONLY	\$ 0.00	\$ 2.56	\$ 2.56
056-0082-007-0000	SAFETY LIGHTS ONLY	\$ 0.00	\$ 2.56	\$ 2.56
056-0082-008-0000	SAFETY LIGHTS ONLY	\$ 0.00	\$ 2.56	\$ 2.56
056-0082-009-0000	SAFETY LIGHTS ONLY	\$ 0.00	\$ 2.56	\$ 2.56
056-0082-010-0000	SAFETY LIGHTS ONLY	\$ 0.00	\$ 2.56	\$ 2.56

ITEM 17.2.

City of Rancho Cordova
Lighting District No. 2012-1 Exhibit A to the Resolution
Fiscal Year 2023-24 Assessment Roll

ATTACHMENT 2

APN	District Classification	Street Light Charge	Safety Light Charge	Total Assessment
056-0083-002-0000	SAFETY LIGHTS ONLY	\$ 0.00	\$ 2.56	\$ 2.56
056-0083-004-0000	SAFETY LIGHTS ONLY	\$ 0.00	\$ 2.56	\$ 2.56
056-0083-005-0000	SAFETY LIGHTS ONLY	\$ 0.00	\$ 2.56	\$ 2.56
056-0083-006-0000	SAFETY LIGHTS ONLY	\$ 0.00	\$ 2.56	\$ 2.56
056-0083-007-0000	SAFETY LIGHTS ONLY	\$ 0.00	\$ 2.56	\$ 2.56
056-0083-008-0000	SAFETY LIGHTS ONLY	\$ 0.00	\$ 2.56	\$ 2.56
056-0083-009-0000	SAFETY LIGHTS ONLY	\$ 0.00	\$ 2.56	\$ 2.56
056-0083-010-0000	SAFETY LIGHTS ONLY	\$ 0.00	\$ 2.56	\$ 2.56
056-0083-011-0000	SAFETY LIGHTS ONLY	\$ 0.00	\$ 2.56	\$ 2.56
056-0083-012-0000	SAFETY LIGHTS ONLY	\$ 0.00	\$ 2.56	\$ 2.56
056-0083-015-0000	SAFETY LIGHTS ONLY	\$ 0.00	\$ 2.56	\$ 2.56
056-0083-016-0000	SAFETY LIGHTS ONLY	\$ 0.00	\$ 2.56	\$ 2.56
056-0083-019-0000	SAFETY LIGHTS ONLY	\$ 0.00	\$ 2.56	\$ 2.56
056-0084-001-0000	SAFETY LIGHTS ONLY	\$ 0.00	\$ 2.56	\$ 2.56
056-0084-002-0000	SAFETY LIGHTS ONLY	\$ 0.00	\$ 2.56	\$ 2.56
056-0084-003-0000	SAFETY LIGHTS ONLY	\$ 0.00	\$ 2.56	\$ 2.56
056-0084-004-0000	SAFETY LIGHTS ONLY	\$ 0.00	\$ 2.56	\$ 2.56
056-0084-005-0000	SAFETY LIGHTS ONLY	\$ 0.00	\$ 2.56	\$ 2.56
056-0084-006-0000	SAFETY LIGHTS ONLY	\$ 0.00	\$ 2.56	\$ 2.56
056-0084-007-0000	SAFETY LIGHTS ONLY	\$ 0.00	\$ 2.56	\$ 2.56
056-0084-008-0000	SAFETY LIGHTS ONLY	\$ 0.00	\$ 2.56	\$ 2.56
056-0084-009-0000	SAFETY LIGHTS ONLY	\$ 0.00	\$ 2.56	\$ 2.56
056-0084-010-0000	SAFETY LIGHTS ONLY	\$ 0.00	\$ 2.56	\$ 2.56
056-0085-001-0000	SAFETY LIGHTS ONLY	\$ 0.00	\$ 2.56	\$ 2.56
056-0085-002-0000	SAFETY LIGHTS ONLY	\$ 0.00	\$ 2.56	\$ 2.56
056-0085-003-0000	SAFETY LIGHTS ONLY	\$ 0.00	\$ 2.56	\$ 2.56
056-0085-004-0000	SAFETY LIGHTS ONLY	\$ 0.00	\$ 2.56	\$ 2.56
056-0086-001-0000	SAFETY LIGHTS ONLY	\$ 0.00	\$ 2.56	\$ 2.56
056-0086-002-0000	SAFETY LIGHTS ONLY	\$ 0.00	\$ 2.56	\$ 2.56
056-0086-003-0000	SAFETY LIGHTS ONLY	\$ 0.00	\$ 2.56	\$ 2.56
056-0086-004-0000	SAFETY LIGHTS ONLY	\$ 0.00	\$ 2.56	\$ 2.56
056-0086-005-0000	SAFETY LIGHTS ONLY	\$ 0.00	\$ 2.56	\$ 2.56
056-0086-006-0000	SAFETY LIGHTS ONLY	\$ 0.00	\$ 2.56	\$ 2.56
056-0086-007-0000	SAFETY LIGHTS ONLY	\$ 0.00	\$ 2.56	\$ 2.56
056-0086-008-0000	SAFETY LIGHTS ONLY	\$ 0.00	\$ 2.56	\$ 2.56
056-0086-009-0000	SAFETY LIGHTS ONLY	\$ 0.00	\$ 2.56	\$ 2.56
056-0091-001-0000	SAFETY LIGHTS ONLY	\$ 0.00	\$ 2.56	\$ 2.56
056-0091-002-0000	SAFETY LIGHTS ONLY	\$ 0.00	\$ 2.56	\$ 2.56
056-0091-003-0000	SAFETY LIGHTS ONLY	\$ 0.00	\$ 2.56	\$ 2.56
056-0091-004-0000	SAFETY LIGHTS ONLY	\$ 0.00	\$ 2.56	\$ 2.56
056-0091-005-0000	SAFETY LIGHTS ONLY	\$ 0.00	\$ 2.56	\$ 2.56
056-0091-006-0000	SAFETY LIGHTS ONLY	\$ 0.00	\$ 2.56	\$ 2.56
056-0091-007-0000	SAFETY LIGHTS ONLY	\$ 0.00	\$ 2.56	\$ 2.56
056-0091-008-0000	SAFETY LIGHTS ONLY	\$ 0.00	\$ 2.56	\$ 2.56

ITEM 17.2.

City of Rancho Cordova
Lighting District No. 2012-1 Exhibit A to the Resolution
Fiscal Year 2023-24 Assessment Roll

ATTACHMENT 2

APN	District Classification	Street Light Charge	Safety Light Charge	Total Assessment
056-0091-009-0000	SAFETY LIGHTS ONLY	\$ 0.00	\$ 2.56	\$ 2.56
056-0091-010-0000	SAFETY LIGHTS ONLY	\$ 0.00	\$ 2.56	\$ 2.56
056-0091-011-0000	SAFETY LIGHTS ONLY	\$ 0.00	\$ 2.56	\$ 2.56
056-0091-012-0000	SAFETY LIGHTS ONLY	\$ 0.00	\$ 2.56	\$ 2.56
056-0091-013-0000	SAFETY LIGHTS ONLY	\$ 0.00	\$ 2.56	\$ 2.56
056-0091-014-0000	SAFETY LIGHTS ONLY	\$ 0.00	\$ 2.56	\$ 2.56
056-0091-015-0000	SAFETY LIGHTS ONLY	\$ 0.00	\$ 2.56	\$ 2.56
056-0091-016-0000	SAFETY LIGHTS ONLY	\$ 0.00	\$ 2.56	\$ 2.56
056-0091-017-0000	SAFETY LIGHTS ONLY	\$ 0.00	\$ 2.56	\$ 2.56
056-0091-018-0000	SAFETY LIGHTS ONLY	\$ 0.00	\$ 2.56	\$ 2.56
056-0091-019-0000	SAFETY LIGHTS ONLY	\$ 0.00	\$ 2.56	\$ 2.56
056-0091-020-0000	SAFETY LIGHTS ONLY	\$ 0.00	\$ 2.56	\$ 2.56
056-0091-021-0000	SAFETY LIGHTS ONLY	\$ 0.00	\$ 2.56	\$ 2.56
056-0091-022-0000	SAFETY LIGHTS ONLY	\$ 0.00	\$ 2.56	\$ 2.56
056-0091-023-0000	SAFETY LIGHTS ONLY	\$ 0.00	\$ 2.56	\$ 2.56
056-0092-001-0000	SAFETY LIGHTS ONLY	\$ 0.00	\$ 2.56	\$ 2.56
056-0092-002-0000	SAFETY LIGHTS ONLY	\$ 0.00	\$ 2.56	\$ 2.56
056-0092-003-0000	SAFETY LIGHTS ONLY	\$ 0.00	\$ 2.56	\$ 2.56
056-0092-004-0000	SAFETY LIGHTS ONLY	\$ 0.00	\$ 2.56	\$ 2.56
056-0092-005-0000	SAFETY LIGHTS ONLY	\$ 0.00	\$ 2.56	\$ 2.56
056-0092-006-0000	SAFETY LIGHTS ONLY	\$ 0.00	\$ 2.56	\$ 2.56
056-0092-007-0000	SAFETY LIGHTS ONLY	\$ 0.00	\$ 2.56	\$ 2.56
056-0092-008-0000	SAFETY LIGHTS ONLY	\$ 0.00	\$ 2.56	\$ 2.56
056-0092-009-0000	SAFETY LIGHTS ONLY	\$ 0.00	\$ 2.56	\$ 2.56
056-0092-010-0000	SAFETY LIGHTS ONLY	\$ 0.00	\$ 2.56	\$ 2.56
056-0092-011-0000	SAFETY LIGHTS ONLY	\$ 0.00	\$ 2.56	\$ 2.56
056-0092-012-0000	SAFETY LIGHTS ONLY	\$ 0.00	\$ 2.56	\$ 2.56
056-0092-013-0000	SAFETY LIGHTS ONLY	\$ 0.00	\$ 2.56	\$ 2.56
056-0092-014-0000	SAFETY LIGHTS ONLY	\$ 0.00	\$ 2.56	\$ 2.56
056-0092-015-0000	SAFETY LIGHTS ONLY	\$ 0.00	\$ 2.56	\$ 2.56
056-0093-001-0000	SAFETY LIGHTS ONLY	\$ 0.00	\$ 2.56	\$ 2.56
056-0093-005-0000	SAFETY LIGHTS ONLY	\$ 0.00	\$ 2.56	\$ 2.56
056-0093-006-0000	SAFETY LIGHTS ONLY	\$ 0.00	\$ 2.56	\$ 2.56
056-0094-001-0000	SAFETY LIGHTS ONLY	\$ 0.00	\$ 2.56	\$ 2.56
056-0094-002-0000	SAFETY LIGHTS ONLY	\$ 0.00	\$ 2.56	\$ 2.56
056-0094-003-0000	SAFETY LIGHTS ONLY	\$ 0.00	\$ 2.56	\$ 2.56
056-0094-004-0000	SAFETY LIGHTS ONLY	\$ 0.00	\$ 2.56	\$ 2.56
056-0095-001-0000	SAFETY LIGHTS ONLY	\$ 0.00	\$ 2.56	\$ 2.56
056-0095-002-0000	SAFETY LIGHTS ONLY	\$ 0.00	\$ 2.56	\$ 2.56
056-0095-003-0000	SAFETY LIGHTS ONLY	\$ 0.00	\$ 2.56	\$ 2.56
056-0096-001-0000	SAFETY LIGHTS ONLY	\$ 0.00	\$ 2.56	\$ 2.56
056-0096-002-0000	SAFETY LIGHTS ONLY	\$ 0.00	\$ 2.56	\$ 2.56
056-0096-003-0000	SAFETY LIGHTS ONLY	\$ 0.00	\$ 2.56	\$ 2.56
056-0096-004-0000	SAFETY LIGHTS ONLY	\$ 0.00	\$ 2.56	\$ 2.56

ITEM 17.2.

City of Rancho Cordova
Lighting District No. 2012-1 Exhibit A to the Resolution
Fiscal Year 2023-24 Assessment Roll

ATTACHMENT 2

APN	District Classification	Street Light Charge	Safety Light Charge	Total Assessment
056-0096-005-0000	SAFETY LIGHTS ONLY	\$ 0.00	\$ 2.56	\$ 2.56
056-0097-001-0000	SAFETY LIGHTS ONLY	\$ 0.00	\$ 2.56	\$ 2.56
056-0097-002-0000	SAFETY LIGHTS ONLY	\$ 0.00	\$ 2.56	\$ 2.56
056-0101-001-0000	SAFETY LIGHTS ONLY	\$ 0.00	\$ 2.56	\$ 2.56
056-0101-002-0000	SAFETY LIGHTS ONLY	\$ 0.00	\$ 2.56	\$ 2.56
056-0101-003-0000	SAFETY LIGHTS ONLY	\$ 0.00	\$ 2.56	\$ 2.56
056-0101-004-0000	SAFETY LIGHTS ONLY	\$ 0.00	\$ 2.56	\$ 2.56
056-0101-005-0000	SAFETY LIGHTS ONLY	\$ 0.00	\$ 2.56	\$ 2.56
056-0101-006-0000	SAFETY LIGHTS ONLY	\$ 0.00	\$ 2.56	\$ 2.56
056-0101-007-0000	SAFETY LIGHTS ONLY	\$ 0.00	\$ 2.56	\$ 2.56
056-0101-008-0000	SAFETY LIGHTS ONLY	\$ 0.00	\$ 2.56	\$ 2.56
056-0101-009-0000	SAFETY LIGHTS ONLY	\$ 0.00	\$ 2.56	\$ 2.56
056-0101-010-0000	SAFETY LIGHTS ONLY	\$ 0.00	\$ 2.56	\$ 2.56
056-0101-011-0000	SAFETY LIGHTS ONLY	\$ 0.00	\$ 2.56	\$ 2.56
056-0101-012-0000	SAFETY LIGHTS ONLY	\$ 0.00	\$ 2.56	\$ 2.56
056-0101-013-0000	SAFETY LIGHTS ONLY	\$ 0.00	\$ 2.56	\$ 2.56
056-0101-014-0000	SAFETY LIGHTS ONLY	\$ 0.00	\$ 2.56	\$ 2.56
056-0101-015-0000	SAFETY LIGHTS ONLY	\$ 0.00	\$ 2.56	\$ 2.56
056-0101-016-0000	SAFETY LIGHTS ONLY	\$ 0.00	\$ 2.56	\$ 2.56
056-0101-017-0000	SAFETY LIGHTS ONLY	\$ 0.00	\$ 2.56	\$ 2.56
056-0101-018-0000	SAFETY LIGHTS ONLY	\$ 0.00	\$ 2.56	\$ 2.56
056-0101-019-0000	SAFETY LIGHTS ONLY	\$ 0.00	\$ 2.56	\$ 2.56
056-0101-020-0000	SAFETY LIGHTS ONLY	\$ 0.00	\$ 2.56	\$ 2.56
056-0101-021-0000	SAFETY LIGHTS ONLY	\$ 0.00	\$ 2.56	\$ 2.56
056-0101-022-0000	SAFETY LIGHTS ONLY	\$ 0.00	\$ 2.56	\$ 2.56
056-0101-023-0000	SAFETY LIGHTS ONLY	\$ 0.00	\$ 2.56	\$ 2.56
056-0101-024-0000	SAFETY LIGHTS ONLY	\$ 0.00	\$ 2.56	\$ 2.56
056-0101-025-0000	SAFETY LIGHTS ONLY	\$ 0.00	\$ 2.56	\$ 2.56
056-0101-026-0000	SAFETY LIGHTS ONLY	\$ 0.00	\$ 2.56	\$ 2.56
056-0101-027-0000	SAFETY LIGHTS ONLY	\$ 0.00	\$ 2.56	\$ 2.56
056-0101-028-0000	SAFETY LIGHTS ONLY	\$ 0.00	\$ 2.56	\$ 2.56
056-0101-029-0000	SAFETY LIGHTS ONLY	\$ 0.00	\$ 2.56	\$ 2.56
056-0101-030-0000	SAFETY LIGHTS ONLY	\$ 0.00	\$ 2.56	\$ 2.56
056-0101-031-0000	SAFETY LIGHTS ONLY	\$ 0.00	\$ 2.56	\$ 2.56
056-0101-032-0000	SAFETY LIGHTS ONLY	\$ 0.00	\$ 2.56	\$ 2.56
056-0102-001-0000	SAFETY LIGHTS ONLY	\$ 0.00	\$ 2.56	\$ 2.56
056-0102-002-0000	SAFETY LIGHTS ONLY	\$ 0.00	\$ 2.56	\$ 2.56
056-0102-003-0000	SAFETY LIGHTS ONLY	\$ 0.00	\$ 2.56	\$ 2.56
056-0102-004-0000	SAFETY LIGHTS ONLY	\$ 0.00	\$ 2.56	\$ 2.56
056-0102-005-0000	SAFETY LIGHTS ONLY	\$ 0.00	\$ 2.56	\$ 2.56
056-0102-006-0000	SAFETY LIGHTS ONLY	\$ 0.00	\$ 2.56	\$ 2.56
056-0102-007-0000	SAFETY LIGHTS ONLY	\$ 0.00	\$ 2.56	\$ 2.56
056-0102-008-0000	SAFETY LIGHTS ONLY	\$ 0.00	\$ 2.56	\$ 2.56
056-0102-009-0000	SAFETY LIGHTS ONLY	\$ 0.00	\$ 2.56	\$ 2.56

ITEM 17.2.

City of Rancho Cordova
Lighting District No. 2012-1 Exhibit A to the Resolution
Fiscal Year 2023-24 Assessment Roll

ATTACHMENT 2

APN	District Classification	Street Light Charge	Safety Light Charge	Total Assessment
056-0102-010-0000	SAFETY LIGHTS ONLY	\$ 0.00	\$ 2.56	\$ 2.56
056-0102-011-0000	SAFETY LIGHTS ONLY	\$ 0.00	\$ 2.56	\$ 2.56
056-0111-001-0000	SAFETY LIGHTS ONLY	\$ 0.00	\$ 2.56	\$ 2.56
056-0111-002-0000	SAFETY LIGHTS ONLY	\$ 0.00	\$ 2.56	\$ 2.56
056-0111-009-0000	SAFETY LIGHTS ONLY	\$ 0.00	\$ 2.56	\$ 2.56
056-0111-010-0000	SAFETY LIGHTS ONLY	\$ 0.00	\$ 2.56	\$ 2.56
056-0111-011-0000	SAFETY LIGHTS ONLY	\$ 0.00	\$ 2.56	\$ 2.56
056-0111-012-0000	SAFETY LIGHTS ONLY	\$ 0.00	\$ 2.56	\$ 2.56
056-0111-013-0000	SAFETY LIGHTS ONLY	\$ 0.00	\$ 2.56	\$ 2.56
056-0111-014-0000	SAFETY LIGHTS ONLY	\$ 0.00	\$ 2.56	\$ 2.56
056-0111-015-0000	SAFETY LIGHTS ONLY	\$ 0.00	\$ 2.56	\$ 2.56
056-0111-016-0000	SAFETY LIGHTS ONLY	\$ 0.00	\$ 2.56	\$ 2.56
056-0111-017-0000	SAFETY LIGHTS ONLY	\$ 0.00	\$ 2.56	\$ 2.56
056-0111-018-0000	SAFETY LIGHTS ONLY	\$ 0.00	\$ 2.56	\$ 2.56
056-0111-019-0000	SAFETY LIGHTS ONLY	\$ 0.00	\$ 2.56	\$ 2.56
056-0112-001-0000	SAFETY LIGHTS ONLY	\$ 0.00	\$ 2.56	\$ 2.56
056-0112-002-0000	SAFETY LIGHTS ONLY	\$ 0.00	\$ 2.56	\$ 2.56
056-0112-003-0000	SAFETY LIGHTS ONLY	\$ 0.00	\$ 2.56	\$ 2.56
056-0112-004-0000	SAFETY LIGHTS ONLY	\$ 0.00	\$ 2.56	\$ 2.56
056-0112-005-0000	SAFETY LIGHTS ONLY	\$ 0.00	\$ 2.56	\$ 2.56
056-0112-006-0000	SAFETY LIGHTS ONLY	\$ 0.00	\$ 2.56	\$ 2.56
056-0112-007-0000	SAFETY LIGHTS ONLY	\$ 0.00	\$ 2.56	\$ 2.56
056-0112-008-0000	SAFETY LIGHTS ONLY	\$ 0.00	\$ 2.56	\$ 2.56
056-0112-009-0000	SAFETY LIGHTS ONLY	\$ 0.00	\$ 2.56	\$ 2.56
056-0112-010-0000	SAFETY LIGHTS ONLY	\$ 0.00	\$ 2.56	\$ 2.56
056-0112-011-0000	SAFETY LIGHTS ONLY	\$ 0.00	\$ 2.56	\$ 2.56
056-0112-012-0000	SAFETY LIGHTS ONLY	\$ 0.00	\$ 2.56	\$ 2.56
056-0112-013-0000	SAFETY LIGHTS ONLY	\$ 0.00	\$ 2.56	\$ 2.56
056-0112-014-0000	SAFETY LIGHTS ONLY	\$ 0.00	\$ 2.56	\$ 2.56
056-0112-015-0000	SAFETY LIGHTS ONLY	\$ 0.00	\$ 2.56	\$ 2.56
056-0112-016-0000	SAFETY LIGHTS ONLY	\$ 0.00	\$ 2.56	\$ 2.56
056-0112-017-0000	SAFETY LIGHTS ONLY	\$ 0.00	\$ 2.56	\$ 2.56
056-0112-018-0000	SAFETY LIGHTS ONLY	\$ 0.00	\$ 2.56	\$ 2.56
056-0112-019-0000	SAFETY LIGHTS ONLY	\$ 0.00	\$ 2.56	\$ 2.56
056-0112-020-0000	SAFETY LIGHTS ONLY	\$ 0.00	\$ 2.56	\$ 2.56
056-0112-021-0000	SAFETY LIGHTS ONLY	\$ 0.00	\$ 2.56	\$ 2.56
056-0112-022-0000	SAFETY LIGHTS ONLY	\$ 0.00	\$ 2.56	\$ 2.56
056-0112-023-0000	SAFETY LIGHTS ONLY	\$ 0.00	\$ 2.56	\$ 2.56
056-0112-024-0000	SAFETY LIGHTS ONLY	\$ 0.00	\$ 2.56	\$ 2.56
056-0112-025-0000	SAFETY LIGHTS ONLY	\$ 0.00	\$ 2.56	\$ 2.56
056-0112-026-0000	SAFETY LIGHTS ONLY	\$ 0.00	\$ 2.56	\$ 2.56
056-0112-027-0000	SAFETY LIGHTS ONLY	\$ 0.00	\$ 2.56	\$ 2.56
056-0113-001-0000	SAFETY LIGHTS ONLY	\$ 0.00	\$ 2.56	\$ 2.56
056-0113-002-0000	SAFETY LIGHTS ONLY	\$ 0.00	\$ 2.56	\$ 2.56

ITEM 17.2.

City of Rancho Cordova
Lighting District No. 2012-1 Exhibit A to the Resolution
Fiscal Year 2023-24 Assessment Roll

ATTACHMENT 2

APN	District Classification	Street Light Charge	Safety Light Charge	Total Assessment
056-0113-003-0000	SAFETY LIGHTS ONLY	\$ 0.00	\$ 2.56	\$ 2.56
056-0113-004-0000	SAFETY LIGHTS ONLY	\$ 0.00	\$ 2.56	\$ 2.56
056-0113-005-0000	SAFETY LIGHTS ONLY	\$ 0.00	\$ 2.56	\$ 2.56
056-0113-006-0000	SAFETY LIGHTS ONLY	\$ 0.00	\$ 2.56	\$ 2.56
056-0113-007-0000	SAFETY LIGHTS ONLY	\$ 0.00	\$ 2.56	\$ 2.56
056-0114-001-0000	SAFETY LIGHTS ONLY	\$ 0.00	\$ 2.56	\$ 2.56
056-0114-002-0000	SAFETY LIGHTS ONLY	\$ 0.00	\$ 2.56	\$ 2.56
056-0114-003-0000	SAFETY LIGHTS ONLY	\$ 0.00	\$ 2.56	\$ 2.56
056-0114-004-0000	SAFETY LIGHTS ONLY	\$ 0.00	\$ 2.56	\$ 2.56
056-0114-005-0000	SAFETY LIGHTS ONLY	\$ 0.00	\$ 2.56	\$ 2.56
056-0114-006-0000	SAFETY LIGHTS ONLY	\$ 0.00	\$ 2.56	\$ 2.56
056-0114-007-0000	SAFETY LIGHTS ONLY	\$ 0.00	\$ 2.56	\$ 2.56
056-0114-008-0000	SAFETY LIGHTS ONLY	\$ 0.00	\$ 2.56	\$ 2.56
056-0115-001-0000	SAFETY LIGHTS ONLY	\$ 0.00	\$ 2.56	\$ 2.56
056-0115-002-0000	SAFETY LIGHTS ONLY	\$ 0.00	\$ 2.56	\$ 2.56
056-0115-003-0000	SAFETY LIGHTS ONLY	\$ 0.00	\$ 2.56	\$ 2.56
056-0115-004-0000	SAFETY LIGHTS ONLY	\$ 0.00	\$ 2.56	\$ 2.56
056-0115-005-0000	SAFETY LIGHTS ONLY	\$ 0.00	\$ 2.56	\$ 2.56
056-0115-006-0000	SAFETY LIGHTS ONLY	\$ 0.00	\$ 2.56	\$ 2.56
056-0116-001-0000	SAFETY LIGHTS ONLY	\$ 0.00	\$ 2.56	\$ 2.56
056-0116-002-0000	SAFETY LIGHTS ONLY	\$ 0.00	\$ 2.56	\$ 2.56
056-0116-003-0000	SAFETY LIGHTS ONLY	\$ 0.00	\$ 2.56	\$ 2.56
056-0116-004-0000	SAFETY LIGHTS ONLY	\$ 0.00	\$ 2.56	\$ 2.56
056-0116-005-0000	SAFETY LIGHTS ONLY	\$ 0.00	\$ 2.56	\$ 2.56
056-0116-006-0000	SAFETY LIGHTS ONLY	\$ 0.00	\$ 2.56	\$ 2.56
056-0116-007-0000	SAFETY LIGHTS ONLY	\$ 0.00	\$ 2.56	\$ 2.56
056-0116-008-0000	SAFETY LIGHTS ONLY	\$ 0.00	\$ 2.56	\$ 2.56
056-0116-009-0000	SAFETY LIGHTS ONLY	\$ 0.00	\$ 2.56	\$ 2.56
056-0116-010-0000	SAFETY LIGHTS ONLY	\$ 0.00	\$ 2.56	\$ 2.56
056-0122-001-0000	SAFETY LIGHTS ONLY	\$ 0.00	\$ 2.56	\$ 2.56
056-0122-002-0000	SAFETY LIGHTS ONLY	\$ 0.00	\$ 2.56	\$ 2.56
056-0122-003-0000	SAFETY LIGHTS ONLY	\$ 0.00	\$ 2.56	\$ 2.56
056-0122-004-0000	SAFETY LIGHTS ONLY	\$ 0.00	\$ 2.56	\$ 2.56
056-0122-005-0000	SAFETY LIGHTS ONLY	\$ 0.00	\$ 2.56	\$ 2.56
056-0122-006-0000	SAFETY LIGHTS ONLY	\$ 0.00	\$ 2.56	\$ 2.56
056-0122-007-0000	SAFETY LIGHTS ONLY	\$ 0.00	\$ 2.56	\$ 2.56
056-0122-008-0000	SAFETY LIGHTS ONLY	\$ 0.00	\$ 2.56	\$ 2.56
056-0122-009-0000	SAFETY LIGHTS ONLY	\$ 0.00	\$ 2.56	\$ 2.56
056-0123-001-0000	SAFETY LIGHTS ONLY	\$ 0.00	\$ 2.56	\$ 2.56
056-0123-002-0000	SAFETY LIGHTS ONLY	\$ 0.00	\$ 2.56	\$ 2.56
056-0123-003-0000	SAFETY LIGHTS ONLY	\$ 0.00	\$ 2.56	\$ 2.56
056-0123-004-0000	SAFETY LIGHTS ONLY	\$ 0.00	\$ 2.56	\$ 2.56
056-0123-005-0000	SAFETY LIGHTS ONLY	\$ 0.00	\$ 2.56	\$ 2.56
056-0123-006-0000	SAFETY LIGHTS ONLY	\$ 0.00	\$ 2.56	\$ 2.56

ITEM 17.2.

City of Rancho Cordova
Lighting District No. 2012-1 Exhibit A to the Resolution
Fiscal Year 2023-24 Assessment Roll

ATTACHMENT 2

APN	District Classification	Street Light Charge	Safety Light Charge	Total Assessment
056-0123-007-0000	SAFETY LIGHTS ONLY	\$ 0.00	\$ 2.56	\$ 2.56
056-0123-008-0000	SAFETY LIGHTS ONLY	\$ 0.00	\$ 2.56	\$ 2.56
056-0123-009-0000	SAFETY LIGHTS ONLY	\$ 0.00	\$ 2.56	\$ 2.56
056-0123-010-0000	SAFETY LIGHTS ONLY	\$ 0.00	\$ 2.56	\$ 2.56
056-0123-011-0000	SAFETY LIGHTS ONLY	\$ 0.00	\$ 2.56	\$ 2.56
056-0123-012-0000	SAFETY LIGHTS ONLY	\$ 0.00	\$ 2.56	\$ 2.56
056-0123-013-0000	SAFETY LIGHTS ONLY	\$ 0.00	\$ 2.56	\$ 2.56
056-0123-014-0000	SAFETY LIGHTS ONLY	\$ 0.00	\$ 2.56	\$ 2.56
056-0123-015-0000	SAFETY LIGHTS ONLY	\$ 0.00	\$ 2.56	\$ 2.56
056-0123-016-0000	SAFETY LIGHTS ONLY	\$ 0.00	\$ 2.56	\$ 2.56
056-0123-017-0000	SAFETY LIGHTS ONLY	\$ 0.00	\$ 2.56	\$ 2.56
056-0123-018-0000	SAFETY LIGHTS ONLY	\$ 0.00	\$ 2.56	\$ 2.56
056-0123-019-0000	SAFETY LIGHTS ONLY	\$ 0.00	\$ 2.56	\$ 2.56
056-0123-020-0000	SAFETY LIGHTS ONLY	\$ 0.00	\$ 2.56	\$ 2.56
056-0123-021-0000	SAFETY LIGHTS ONLY	\$ 0.00	\$ 2.56	\$ 2.56
056-0123-022-0000	SAFETY LIGHTS ONLY	\$ 0.00	\$ 2.56	\$ 2.56
056-0123-023-0000	SAFETY LIGHTS ONLY	\$ 0.00	\$ 2.56	\$ 2.56
056-0123-024-0000	SAFETY LIGHTS ONLY	\$ 0.00	\$ 2.56	\$ 2.56
056-0123-025-0000	SAFETY LIGHTS ONLY	\$ 0.00	\$ 2.56	\$ 2.56
056-0124-001-0000	SAFETY LIGHTS ONLY	\$ 0.00	\$ 2.56	\$ 2.56
056-0125-001-0000	SAFETY LIGHTS ONLY	\$ 0.00	\$ 2.56	\$ 2.56
056-0125-002-0000	SAFETY LIGHTS ONLY	\$ 0.00	\$ 2.56	\$ 2.56
056-0125-003-0000	SAFETY LIGHTS ONLY	\$ 0.00	\$ 2.56	\$ 2.56
056-0127-001-0000	SAFETY LIGHTS ONLY	\$ 0.00	\$ 2.56	\$ 2.56
056-0127-002-0000	SAFETY LIGHTS ONLY	\$ 0.00	\$ 2.56	\$ 2.56
056-0131-001-0000	SAFETY LIGHTS ONLY	\$ 0.00	\$ 2.56	\$ 2.56
056-0131-002-0000	SAFETY LIGHTS ONLY	\$ 0.00	\$ 2.56	\$ 2.56
056-0131-003-0000	SAFETY LIGHTS ONLY	\$ 0.00	\$ 2.56	\$ 2.56
056-0131-004-0000	SAFETY LIGHTS ONLY	\$ 0.00	\$ 2.56	\$ 2.56
056-0131-005-0000	SAFETY LIGHTS ONLY	\$ 0.00	\$ 2.56	\$ 2.56
056-0131-006-0000	SAFETY LIGHTS ONLY	\$ 0.00	\$ 2.56	\$ 2.56
056-0131-007-0000	SAFETY LIGHTS ONLY	\$ 0.00	\$ 2.56	\$ 2.56
056-0131-008-0000	SAFETY LIGHTS ONLY	\$ 0.00	\$ 2.56	\$ 2.56
056-0131-009-0000	SAFETY LIGHTS ONLY	\$ 0.00	\$ 2.56	\$ 2.56
056-0131-010-0000	SAFETY LIGHTS ONLY	\$ 0.00	\$ 2.56	\$ 2.56
056-0131-011-0000	SAFETY LIGHTS ONLY	\$ 0.00	\$ 2.56	\$ 2.56
056-0131-012-0000	SAFETY LIGHTS ONLY	\$ 0.00	\$ 2.56	\$ 2.56
056-0132-001-0000	SAFETY LIGHTS ONLY	\$ 0.00	\$ 2.56	\$ 2.56
056-0132-002-0000	SAFETY LIGHTS ONLY	\$ 0.00	\$ 2.56	\$ 2.56
056-0132-003-0000	SAFETY LIGHTS ONLY	\$ 0.00	\$ 2.56	\$ 2.56
056-0132-004-0000	SAFETY LIGHTS ONLY	\$ 0.00	\$ 2.56	\$ 2.56
056-0132-005-0000	SAFETY LIGHTS ONLY	\$ 0.00	\$ 2.56	\$ 2.56
056-0132-006-0000	SAFETY LIGHTS ONLY	\$ 0.00	\$ 2.56	\$ 2.56
056-0132-007-0000	SAFETY LIGHTS ONLY	\$ 0.00	\$ 2.56	\$ 2.56

ITEM 17.2.

City of Rancho Cordova
Lighting District No. 2012-1 Exhibit A to the Resolution
Fiscal Year 2023-24 Assessment Roll

ATTACHMENT 2

APN	District Classification	Street Light Charge	Safety Light Charge	Total Assessment
056-0132-008-0000	SAFETY LIGHTS ONLY	\$ 0.00	\$ 2.56	\$ 2.56
056-0132-009-0000	SAFETY LIGHTS ONLY	\$ 0.00	\$ 2.56	\$ 2.56
056-0132-010-0000	SAFETY LIGHTS ONLY	\$ 0.00	\$ 2.56	\$ 2.56
056-0132-011-0000	SAFETY LIGHTS ONLY	\$ 0.00	\$ 2.56	\$ 2.56
056-0132-012-0000	SAFETY LIGHTS ONLY	\$ 0.00	\$ 2.56	\$ 2.56
056-0132-013-0000	SAFETY LIGHTS ONLY	\$ 0.00	\$ 2.56	\$ 2.56
056-0132-014-0000	SAFETY LIGHTS ONLY	\$ 0.00	\$ 2.56	\$ 2.56
056-0132-015-0000	SAFETY LIGHTS ONLY	\$ 0.00	\$ 2.56	\$ 2.56
056-0132-016-0000	SAFETY LIGHTS ONLY	\$ 0.00	\$ 2.56	\$ 2.56
056-0132-017-0000	SAFETY LIGHTS ONLY	\$ 0.00	\$ 2.56	\$ 2.56
056-0132-018-0000	SAFETY LIGHTS ONLY	\$ 0.00	\$ 2.56	\$ 2.56
056-0133-001-0000	SAFETY LIGHTS ONLY	\$ 0.00	\$ 2.56	\$ 2.56
056-0133-002-0000	SAFETY LIGHTS ONLY	\$ 0.00	\$ 2.56	\$ 2.56
056-0133-003-0000	SAFETY LIGHTS ONLY	\$ 0.00	\$ 2.56	\$ 2.56
056-0133-004-0000	SAFETY LIGHTS ONLY	\$ 0.00	\$ 2.56	\$ 2.56
056-0133-005-0000	SAFETY LIGHTS ONLY	\$ 0.00	\$ 2.56	\$ 2.56
056-0133-006-0000	SAFETY LIGHTS ONLY	\$ 0.00	\$ 2.56	\$ 2.56
056-0133-007-0000	SAFETY LIGHTS ONLY	\$ 0.00	\$ 2.56	\$ 2.56
056-0133-008-0000	SAFETY LIGHTS ONLY	\$ 0.00	\$ 2.56	\$ 2.56
056-0134-001-0000	SAFETY LIGHTS ONLY	\$ 0.00	\$ 2.56	\$ 2.56
056-0135-001-0000	SAFETY LIGHTS ONLY	\$ 0.00	\$ 2.56	\$ 2.56
056-0135-002-0000	SAFETY LIGHTS ONLY	\$ 0.00	\$ 2.56	\$ 2.56
056-0136-001-0000	SAFETY LIGHTS ONLY	\$ 0.00	\$ 2.56	\$ 2.56
056-0141-001-0000	SAFETY LIGHTS ONLY	\$ 0.00	\$ 2.56	\$ 2.56
056-0141-002-0000	SAFETY LIGHTS ONLY	\$ 0.00	\$ 2.56	\$ 2.56
056-0141-003-0000	SAFETY LIGHTS ONLY	\$ 0.00	\$ 2.56	\$ 2.56
056-0141-004-0000	SAFETY LIGHTS ONLY	\$ 0.00	\$ 2.56	\$ 2.56
056-0141-005-0000	SAFETY LIGHTS ONLY	\$ 0.00	\$ 2.56	\$ 2.56
056-0141-006-0000	SAFETY LIGHTS ONLY	\$ 0.00	\$ 2.56	\$ 2.56
056-0141-007-0000	SAFETY LIGHTS ONLY	\$ 0.00	\$ 2.56	\$ 2.56
056-0141-008-0000	SAFETY LIGHTS ONLY	\$ 0.00	\$ 2.56	\$ 2.56
056-0141-009-0000	SAFETY LIGHTS ONLY	\$ 0.00	\$ 2.56	\$ 2.56
056-0141-010-0000	SAFETY LIGHTS ONLY	\$ 0.00	\$ 2.56	\$ 2.56
056-0141-011-0000	SAFETY LIGHTS ONLY	\$ 0.00	\$ 2.56	\$ 2.56
056-0141-012-0000	SAFETY LIGHTS ONLY	\$ 0.00	\$ 2.56	\$ 2.56
056-0141-013-0000	SAFETY LIGHTS ONLY	\$ 0.00	\$ 2.56	\$ 2.56
056-0141-014-0000	SAFETY LIGHTS ONLY	\$ 0.00	\$ 2.56	\$ 2.56
056-0141-015-0000	SAFETY LIGHTS ONLY	\$ 0.00	\$ 2.56	\$ 2.56
056-0141-016-0000	SAFETY LIGHTS ONLY	\$ 0.00	\$ 2.56	\$ 2.56
056-0142-001-0000	SAFETY LIGHTS ONLY	\$ 0.00	\$ 2.56	\$ 2.56
056-0142-002-0000	SAFETY LIGHTS ONLY	\$ 0.00	\$ 2.56	\$ 2.56
056-0142-003-0000	SAFETY LIGHTS ONLY	\$ 0.00	\$ 2.56	\$ 2.56
056-0143-001-0000	SAFETY LIGHTS ONLY	\$ 0.00	\$ 2.56	\$ 2.56
056-0143-002-0000	SAFETY LIGHTS ONLY	\$ 0.00	\$ 2.56	\$ 2.56

ITEM 17.2.

City of Rancho Cordova
Lighting District No. 2012-1 Exhibit A to the Resolution
Fiscal Year 2023-24 Assessment Roll

ATTACHMENT 2

APN	District Classification	Street Light Charge	Safety Light Charge	Total Assessment
056-0143-003-0000	SAFETY LIGHTS ONLY	\$ 0.00	\$ 2.56	\$ 2.56
056-0143-004-0000	SAFETY LIGHTS ONLY	\$ 0.00	\$ 2.56	\$ 2.56
056-0144-001-0000	SAFETY LIGHTS ONLY	\$ 0.00	\$ 2.56	\$ 2.56
056-0144-002-0000	SAFETY LIGHTS ONLY	\$ 0.00	\$ 2.56	\$ 2.56
056-0144-003-0000	SAFETY LIGHTS ONLY	\$ 0.00	\$ 2.56	\$ 2.56
056-0144-004-0000	SAFETY LIGHTS ONLY	\$ 0.00	\$ 2.56	\$ 2.56
056-0144-005-0000	SAFETY LIGHTS ONLY	\$ 0.00	\$ 2.56	\$ 2.56
056-0144-006-0000	SAFETY LIGHTS ONLY	\$ 0.00	\$ 2.56	\$ 2.56
056-0144-007-0000	SAFETY LIGHTS ONLY	\$ 0.00	\$ 2.56	\$ 2.56
056-0144-008-0000	SAFETY LIGHTS ONLY	\$ 0.00	\$ 2.56	\$ 2.56
056-0144-009-0000	SAFETY LIGHTS ONLY	\$ 0.00	\$ 2.56	\$ 2.56
056-0144-010-0000	SAFETY LIGHTS ONLY	\$ 0.00	\$ 2.56	\$ 2.56
056-0144-011-0000	SAFETY LIGHTS ONLY	\$ 0.00	\$ 2.56	\$ 2.56
056-0144-012-0000	SAFETY LIGHTS ONLY	\$ 0.00	\$ 2.56	\$ 2.56
056-0144-013-0000	SAFETY LIGHTS ONLY	\$ 0.00	\$ 2.56	\$ 2.56
056-0144-014-0000	SAFETY LIGHTS ONLY	\$ 0.00	\$ 2.56	\$ 2.56
056-0144-015-0000	SAFETY LIGHTS ONLY	\$ 0.00	\$ 2.56	\$ 2.56
056-0144-016-0000	SAFETY LIGHTS ONLY	\$ 0.00	\$ 2.56	\$ 2.56
056-0144-017-0000	SAFETY LIGHTS ONLY	\$ 0.00	\$ 2.56	\$ 2.56
056-0151-001-0000	SAFETY LIGHTS ONLY	\$ 0.00	\$ 2.56	\$ 2.56
056-0151-002-0000	SAFETY LIGHTS ONLY	\$ 0.00	\$ 2.56	\$ 2.56
056-0151-003-0000	SAFETY LIGHTS ONLY	\$ 0.00	\$ 2.56	\$ 2.56
056-0151-004-0000	SAFETY LIGHTS ONLY	\$ 0.00	\$ 2.56	\$ 2.56
056-0151-005-0000	SAFETY LIGHTS ONLY	\$ 0.00	\$ 2.56	\$ 2.56
056-0151-006-0000	SAFETY LIGHTS ONLY	\$ 0.00	\$ 2.56	\$ 2.56
056-0151-007-0000	SAFETY LIGHTS ONLY	\$ 0.00	\$ 2.56	\$ 2.56
056-0151-008-0000	SAFETY LIGHTS ONLY	\$ 0.00	\$ 2.56	\$ 2.56
056-0151-009-0000	SAFETY LIGHTS ONLY	\$ 0.00	\$ 2.56	\$ 2.56
056-0151-010-0000	SAFETY LIGHTS ONLY	\$ 0.00	\$ 2.56	\$ 2.56
056-0151-011-0000	SAFETY LIGHTS ONLY	\$ 0.00	\$ 2.56	\$ 2.56
056-0151-012-0000	SAFETY LIGHTS ONLY	\$ 0.00	\$ 2.56	\$ 2.56
056-0151-013-0000	SAFETY LIGHTS ONLY	\$ 0.00	\$ 2.56	\$ 2.56
056-0151-014-0000	SAFETY LIGHTS ONLY	\$ 0.00	\$ 2.56	\$ 2.56
056-0151-015-0000	SAFETY LIGHTS ONLY	\$ 0.00	\$ 2.56	\$ 2.56
056-0151-016-0000	SAFETY LIGHTS ONLY	\$ 0.00	\$ 2.56	\$ 2.56
056-0151-017-0000	SAFETY LIGHTS ONLY	\$ 0.00	\$ 2.56	\$ 2.56
056-0151-018-0000	SAFETY LIGHTS ONLY	\$ 0.00	\$ 2.56	\$ 2.56
056-0151-019-0000	SAFETY LIGHTS ONLY	\$ 0.00	\$ 2.56	\$ 2.56
056-0151-020-0000	SAFETY LIGHTS ONLY	\$ 0.00	\$ 2.56	\$ 2.56
056-0151-021-0000	SAFETY LIGHTS ONLY	\$ 0.00	\$ 2.56	\$ 2.56
056-0151-022-0000	SAFETY LIGHTS ONLY	\$ 0.00	\$ 2.56	\$ 2.56
056-0151-023-0000	SAFETY LIGHTS ONLY	\$ 0.00	\$ 2.56	\$ 2.56
056-0151-024-0000	SAFETY LIGHTS ONLY	\$ 0.00	\$ 2.56	\$ 2.56
056-0151-025-0000	SAFETY LIGHTS ONLY	\$ 0.00	\$ 2.56	\$ 2.56

ITEM 17.2.

City of Rancho Cordova
Lighting District No. 2012-1 Exhibit A to the Resolution
Fiscal Year 2023-24 Assessment Roll

ATTACHMENT 2

APN	District Classification	Street Light Charge	Safety Light Charge	Total Assessment
056-0151-026-0000	SAFETY LIGHTS ONLY	\$ 0.00	\$ 2.56	\$ 2.56
056-0151-027-0000	SAFETY LIGHTS ONLY	\$ 0.00	\$ 2.56	\$ 2.56
056-0151-028-0000	SAFETY LIGHTS ONLY	\$ 0.00	\$ 2.56	\$ 2.56
056-0151-029-0000	SAFETY LIGHTS ONLY	\$ 0.00	\$ 2.56	\$ 2.56
056-0151-030-0000	SAFETY LIGHTS ONLY	\$ 0.00	\$ 2.56	\$ 2.56
056-0151-031-0000	SAFETY LIGHTS ONLY	\$ 0.00	\$ 2.56	\$ 2.56
056-0151-032-0000	SAFETY LIGHTS ONLY	\$ 0.00	\$ 2.56	\$ 2.56
056-0151-033-0000	SAFETY LIGHTS ONLY	\$ 0.00	\$ 2.56	\$ 2.56
056-0151-034-0000	SAFETY LIGHTS ONLY	\$ 0.00	\$ 2.56	\$ 2.56
056-0152-001-0000	SAFETY LIGHTS ONLY	\$ 0.00	\$ 2.56	\$ 2.56
056-0152-002-0000	SAFETY LIGHTS ONLY	\$ 0.00	\$ 2.56	\$ 2.56
056-0152-003-0000	SAFETY LIGHTS ONLY	\$ 0.00	\$ 2.56	\$ 2.56
056-0152-004-0000	SAFETY LIGHTS ONLY	\$ 0.00	\$ 2.56	\$ 2.56
056-0152-005-0000	SAFETY LIGHTS ONLY	\$ 0.00	\$ 2.56	\$ 2.56
056-0152-006-0000	SAFETY LIGHTS ONLY	\$ 0.00	\$ 2.56	\$ 2.56
056-0152-007-0000	SAFETY LIGHTS ONLY	\$ 0.00	\$ 2.56	\$ 2.56
056-0152-008-0000	SAFETY LIGHTS ONLY	\$ 0.00	\$ 2.56	\$ 2.56
056-0152-009-0000	SAFETY LIGHTS ONLY	\$ 0.00	\$ 2.56	\$ 2.56
056-0152-010-0000	SAFETY LIGHTS ONLY	\$ 0.00	\$ 2.56	\$ 2.56
056-0152-011-0000	SAFETY LIGHTS ONLY	\$ 0.00	\$ 2.56	\$ 2.56
056-0152-012-0000	SAFETY LIGHTS ONLY	\$ 0.00	\$ 2.56	\$ 2.56
056-0152-013-0000	SAFETY LIGHTS ONLY	\$ 0.00	\$ 2.56	\$ 2.56
056-0152-014-0000	SAFETY LIGHTS ONLY	\$ 0.00	\$ 2.56	\$ 2.56
056-0152-015-0000	SAFETY LIGHTS ONLY	\$ 0.00	\$ 2.56	\$ 2.56
056-0152-016-0000	SAFETY LIGHTS ONLY	\$ 0.00	\$ 2.56	\$ 2.56
056-0152-017-0000	SAFETY LIGHTS ONLY	\$ 0.00	\$ 2.56	\$ 2.56
056-0152-018-0000	SAFETY LIGHTS ONLY	\$ 0.00	\$ 2.56	\$ 2.56
056-0152-019-0000	SAFETY LIGHTS ONLY	\$ 0.00	\$ 2.56	\$ 2.56
056-0152-020-0000	SAFETY LIGHTS ONLY	\$ 0.00	\$ 2.56	\$ 2.56
056-0152-021-0000	SAFETY LIGHTS ONLY	\$ 0.00	\$ 2.56	\$ 2.56
056-0152-022-0000	SAFETY LIGHTS ONLY	\$ 0.00	\$ 2.56	\$ 2.56
056-0153-001-0000	SAFETY LIGHTS ONLY	\$ 0.00	\$ 2.56	\$ 2.56
056-0153-002-0000	SAFETY LIGHTS ONLY	\$ 0.00	\$ 2.56	\$ 2.56
056-0153-003-0000	SAFETY LIGHTS ONLY	\$ 0.00	\$ 2.56	\$ 2.56
056-0153-004-0000	SAFETY LIGHTS ONLY	\$ 0.00	\$ 2.56	\$ 2.56
056-0153-005-0000	SAFETY LIGHTS ONLY	\$ 0.00	\$ 2.56	\$ 2.56
056-0153-006-0000	SAFETY LIGHTS ONLY	\$ 0.00	\$ 2.56	\$ 2.56
056-0153-007-0000	SAFETY LIGHTS ONLY	\$ 0.00	\$ 2.56	\$ 2.56
056-0153-008-0000	SAFETY LIGHTS ONLY	\$ 0.00	\$ 2.56	\$ 2.56
056-0153-009-0000	SAFETY LIGHTS ONLY	\$ 0.00	\$ 2.56	\$ 2.56
056-0153-010-0000	SAFETY LIGHTS ONLY	\$ 0.00	\$ 2.56	\$ 2.56
056-0153-011-0000	SAFETY LIGHTS ONLY	\$ 0.00	\$ 2.56	\$ 2.56
056-0153-012-0000	SAFETY LIGHTS ONLY	\$ 0.00	\$ 2.56	\$ 2.56
056-0153-013-0000	SAFETY LIGHTS ONLY	\$ 0.00	\$ 2.56	\$ 2.56

ITEM 17.2.

City of Rancho Cordova
Lighting District No. 2012-1 Exhibit A to the Resolution
Fiscal Year 2023-24 Assessment Roll

ATTACHMENT 2

APN	District Classification	Street Light Charge	Safety Light Charge	Total Assessment
056-0153-014-0000	SAFETY LIGHTS ONLY	\$ 0.00	\$ 2.56	\$ 2.56
056-0153-015-0000	SAFETY LIGHTS ONLY	\$ 0.00	\$ 2.56	\$ 2.56
056-0153-016-0000	SAFETY LIGHTS ONLY	\$ 0.00	\$ 2.56	\$ 2.56
056-0153-017-0000	SAFETY LIGHTS ONLY	\$ 0.00	\$ 2.56	\$ 2.56
056-0153-018-0000	SAFETY LIGHTS ONLY	\$ 0.00	\$ 2.56	\$ 2.56
056-0153-019-0000	SAFETY LIGHTS ONLY	\$ 0.00	\$ 2.56	\$ 2.56
056-0153-020-0000	SAFETY LIGHTS ONLY	\$ 0.00	\$ 2.56	\$ 2.56
056-0153-021-0000	SAFETY LIGHTS ONLY	\$ 0.00	\$ 2.56	\$ 2.56
056-0153-022-0000	SAFETY LIGHTS ONLY	\$ 0.00	\$ 2.56	\$ 2.56
056-0153-023-0000	SAFETY LIGHTS ONLY	\$ 0.00	\$ 2.56	\$ 2.56
056-0153-024-0000	SAFETY LIGHTS ONLY	\$ 0.00	\$ 2.56	\$ 2.56
056-0153-025-0000	SAFETY LIGHTS ONLY	\$ 0.00	\$ 2.56	\$ 2.56
056-0154-001-0000	SAFETY LIGHTS ONLY	\$ 0.00	\$ 2.56	\$ 2.56
056-0154-002-0000	SAFETY LIGHTS ONLY	\$ 0.00	\$ 2.56	\$ 2.56
056-0154-003-0000	SAFETY LIGHTS ONLY	\$ 0.00	\$ 2.56	\$ 2.56
056-0154-004-0000	SAFETY LIGHTS ONLY	\$ 0.00	\$ 2.56	\$ 2.56
056-0154-005-0000	SAFETY LIGHTS ONLY	\$ 0.00	\$ 2.56	\$ 2.56
056-0154-006-0000	SAFETY LIGHTS ONLY	\$ 0.00	\$ 2.56	\$ 2.56
056-0154-007-0000	SAFETY LIGHTS ONLY	\$ 0.00	\$ 2.56	\$ 2.56
056-0155-001-0000	RESIDENTIAL	\$ 15.32	\$ 2.56	\$ 17.88
056-0155-002-0000	SAFETY LIGHTS ONLY	\$ 0.00	\$ 2.56	\$ 2.56
056-0155-003-0000	SAFETY LIGHTS ONLY	\$ 0.00	\$ 2.56	\$ 2.56
056-0155-004-0000	SAFETY LIGHTS ONLY	\$ 0.00	\$ 2.56	\$ 2.56
056-0155-005-0000	SAFETY LIGHTS ONLY	\$ 0.00	\$ 2.56	\$ 2.56
056-0155-006-0000	SAFETY LIGHTS ONLY	\$ 0.00	\$ 2.56	\$ 2.56
056-0161-001-0000	SAFETY LIGHTS ONLY	\$ 0.00	\$ 2.56	\$ 2.56
056-0161-002-0000	SAFETY LIGHTS ONLY	\$ 0.00	\$ 2.56	\$ 2.56
056-0161-003-0000	SAFETY LIGHTS ONLY	\$ 0.00	\$ 2.56	\$ 2.56
056-0161-004-0000	SAFETY LIGHTS ONLY	\$ 0.00	\$ 2.56	\$ 2.56
056-0161-005-0000	SAFETY LIGHTS ONLY	\$ 0.00	\$ 2.56	\$ 2.56
056-0161-006-0000	SAFETY LIGHTS ONLY	\$ 0.00	\$ 2.56	\$ 2.56
056-0161-007-0000	SAFETY LIGHTS ONLY	\$ 0.00	\$ 2.56	\$ 2.56
056-0161-008-0000	SAFETY LIGHTS ONLY	\$ 0.00	\$ 2.56	\$ 2.56
056-0161-009-0000	SAFETY LIGHTS ONLY	\$ 0.00	\$ 2.56	\$ 2.56
056-0161-010-0000	SAFETY LIGHTS ONLY	\$ 0.00	\$ 2.56	\$ 2.56
056-0161-011-0000	SAFETY LIGHTS ONLY	\$ 0.00	\$ 2.56	\$ 2.56
056-0162-001-0000	SAFETY LIGHTS ONLY	\$ 0.00	\$ 2.56	\$ 2.56
056-0162-002-0000	SAFETY LIGHTS ONLY	\$ 0.00	\$ 2.56	\$ 2.56
056-0162-003-0000	SAFETY LIGHTS ONLY	\$ 0.00	\$ 2.56	\$ 2.56
056-0162-004-0000	SAFETY LIGHTS ONLY	\$ 0.00	\$ 2.56	\$ 2.56
056-0162-005-0000	SAFETY LIGHTS ONLY	\$ 0.00	\$ 2.56	\$ 2.56
056-0162-006-0000	SAFETY LIGHTS ONLY	\$ 0.00	\$ 2.56	\$ 2.56
056-0162-007-0000	SAFETY LIGHTS ONLY	\$ 0.00	\$ 2.56	\$ 2.56
056-0162-008-0000	SAFETY LIGHTS ONLY	\$ 0.00	\$ 2.56	\$ 2.56

ITEM 17.2.

City of Rancho Cordova
Lighting District No. 2012-1 Exhibit A to the Resolution
Fiscal Year 2023-24 Assessment Roll

ATTACHMENT 2

APN	District Classification	Street Light Charge	Safety Light Charge	Total Assessment
056-0162-009-0000	SAFETY LIGHTS ONLY	\$ 0.00	\$ 2.56	\$ 2.56
056-0162-010-0000	SAFETY LIGHTS ONLY	\$ 0.00	\$ 2.56	\$ 2.56
056-0162-011-0000	SAFETY LIGHTS ONLY	\$ 0.00	\$ 2.56	\$ 2.56
056-0162-012-0000	SAFETY LIGHTS ONLY	\$ 0.00	\$ 2.56	\$ 2.56
056-0162-013-0000	SAFETY LIGHTS ONLY	\$ 0.00	\$ 2.56	\$ 2.56
056-0162-014-0000	SAFETY LIGHTS ONLY	\$ 0.00	\$ 2.56	\$ 2.56
056-0162-015-0000	SAFETY LIGHTS ONLY	\$ 0.00	\$ 2.56	\$ 2.56
056-0162-018-0000	SAFETY LIGHTS ONLY	\$ 0.00	\$ 2.56	\$ 2.56
056-0162-019-0000	SAFETY LIGHTS ONLY	\$ 0.00	\$ 2.56	\$ 2.56
056-0162-020-0000	SAFETY LIGHTS ONLY	\$ 0.00	\$ 2.56	\$ 2.56
056-0163-001-0000	SAFETY LIGHTS ONLY	\$ 0.00	\$ 2.56	\$ 2.56
056-0163-002-0000	SAFETY LIGHTS ONLY	\$ 0.00	\$ 2.56	\$ 2.56
056-0163-003-0000	SAFETY LIGHTS ONLY	\$ 0.00	\$ 2.56	\$ 2.56
056-0163-004-0000	SAFETY LIGHTS ONLY	\$ 0.00	\$ 2.56	\$ 2.56
056-0163-005-0000	SAFETY LIGHTS ONLY	\$ 0.00	\$ 2.56	\$ 2.56
056-0163-006-0000	SAFETY LIGHTS ONLY	\$ 0.00	\$ 2.56	\$ 2.56
056-0163-007-0000	SAFETY LIGHTS ONLY	\$ 0.00	\$ 2.56	\$ 2.56
056-0163-008-0000	SAFETY LIGHTS ONLY	\$ 0.00	\$ 2.56	\$ 2.56
056-0163-009-0000	SAFETY LIGHTS ONLY	\$ 0.00	\$ 2.56	\$ 2.56
056-0163-010-0000	SAFETY LIGHTS ONLY	\$ 0.00	\$ 2.56	\$ 2.56
056-0163-011-0000	SAFETY LIGHTS ONLY	\$ 0.00	\$ 2.56	\$ 2.56
056-0163-012-0000	SAFETY LIGHTS ONLY	\$ 0.00	\$ 2.56	\$ 2.56
056-0163-013-0000	SAFETY LIGHTS ONLY	\$ 0.00	\$ 2.56	\$ 2.56
056-0164-001-0000	SAFETY LIGHTS ONLY	\$ 0.00	\$ 2.56	\$ 2.56
056-0164-002-0000	SAFETY LIGHTS ONLY	\$ 0.00	\$ 2.56	\$ 2.56
056-0164-003-0000	SAFETY LIGHTS ONLY	\$ 0.00	\$ 2.56	\$ 2.56
056-0164-004-0000	SAFETY LIGHTS ONLY	\$ 0.00	\$ 2.56	\$ 2.56
056-0164-005-0000	SAFETY LIGHTS ONLY	\$ 0.00	\$ 2.56	\$ 2.56
056-0171-001-0000	SAFETY LIGHTS ONLY	\$ 0.00	\$ 2.56	\$ 2.56
056-0172-001-0000	SAFETY LIGHTS ONLY	\$ 0.00	\$ 2.56	\$ 2.56
056-0172-002-0000	SAFETY LIGHTS ONLY	\$ 0.00	\$ 2.56	\$ 2.56
056-0172-003-0000	SAFETY LIGHTS ONLY	\$ 0.00	\$ 2.56	\$ 2.56
056-0172-004-0000	SAFETY LIGHTS ONLY	\$ 0.00	\$ 2.56	\$ 2.56
056-0172-005-0000	SAFETY LIGHTS ONLY	\$ 0.00	\$ 2.56	\$ 2.56
056-0172-006-0000	SAFETY LIGHTS ONLY	\$ 0.00	\$ 2.56	\$ 2.56
056-0172-007-0000	SAFETY LIGHTS ONLY	\$ 0.00	\$ 2.56	\$ 2.56
056-0172-008-0000	SAFETY LIGHTS ONLY	\$ 0.00	\$ 2.56	\$ 2.56
056-0172-009-0000	SAFETY LIGHTS ONLY	\$ 0.00	\$ 2.56	\$ 2.56
056-0172-010-0000	SAFETY LIGHTS ONLY	\$ 0.00	\$ 2.56	\$ 2.56
056-0172-011-0000	SAFETY LIGHTS ONLY	\$ 0.00	\$ 2.56	\$ 2.56
056-0172-012-0000	SAFETY LIGHTS ONLY	\$ 0.00	\$ 2.56	\$ 2.56
056-0172-013-0000	SAFETY LIGHTS ONLY	\$ 0.00	\$ 2.56	\$ 2.56
056-0172-014-0000	SAFETY LIGHTS ONLY	\$ 0.00	\$ 2.56	\$ 2.56
056-0172-015-0000	SAFETY LIGHTS ONLY	\$ 0.00	\$ 2.56	\$ 2.56

ITEM 17.2.

City of Rancho Cordova
Lighting District No. 2012-1 Exhibit A to the Resolution
Fiscal Year 2023-24 Assessment Roll

ATTACHMENT 2

APN	District Classification	Street Light Charge	Safety Light Charge	Total Assessment
056-0172-016-0000	SAFETY LIGHTS ONLY	\$ 0.00	\$ 2.56	\$ 2.56
056-0173-001-0000	SAFETY LIGHTS ONLY	\$ 0.00	\$ 2.56	\$ 2.56
056-0173-002-0000	SAFETY LIGHTS ONLY	\$ 0.00	\$ 2.56	\$ 2.56
056-0173-003-0000	SAFETY LIGHTS ONLY	\$ 0.00	\$ 2.56	\$ 2.56
056-0173-004-0000	SAFETY LIGHTS ONLY	\$ 0.00	\$ 2.56	\$ 2.56
056-0173-005-0000	SAFETY LIGHTS ONLY	\$ 0.00	\$ 2.56	\$ 2.56
056-0173-006-0000	SAFETY LIGHTS ONLY	\$ 0.00	\$ 2.56	\$ 2.56
056-0173-007-0000	SAFETY LIGHTS ONLY	\$ 0.00	\$ 2.56	\$ 2.56
056-0173-008-0000	SAFETY LIGHTS ONLY	\$ 0.00	\$ 2.56	\$ 2.56
056-0173-009-0000	SAFETY LIGHTS ONLY	\$ 0.00	\$ 2.56	\$ 2.56
056-0173-010-0000	SAFETY LIGHTS ONLY	\$ 0.00	\$ 2.56	\$ 2.56
056-0173-011-0000	SAFETY LIGHTS ONLY	\$ 0.00	\$ 2.56	\$ 2.56
056-0174-001-0000	SAFETY LIGHTS ONLY	\$ 0.00	\$ 2.56	\$ 2.56
056-0174-002-0000	SAFETY LIGHTS ONLY	\$ 0.00	\$ 2.56	\$ 2.56
056-0174-003-0000	SAFETY LIGHTS ONLY	\$ 0.00	\$ 2.56	\$ 2.56
056-0174-004-0000	SAFETY LIGHTS ONLY	\$ 0.00	\$ 2.56	\$ 2.56
056-0174-005-0000	SAFETY LIGHTS ONLY	\$ 0.00	\$ 2.56	\$ 2.56
056-0174-006-0000	SAFETY LIGHTS ONLY	\$ 0.00	\$ 2.56	\$ 2.56
056-0174-007-0000	SAFETY LIGHTS ONLY	\$ 0.00	\$ 2.56	\$ 2.56
056-0174-008-0000	SAFETY LIGHTS ONLY	\$ 0.00	\$ 2.56	\$ 2.56
056-0174-009-0000	SAFETY LIGHTS ONLY	\$ 0.00	\$ 2.56	\$ 2.56
056-0174-010-0000	SAFETY LIGHTS ONLY	\$ 0.00	\$ 2.56	\$ 2.56
056-0174-011-0000	SAFETY LIGHTS ONLY	\$ 0.00	\$ 2.56	\$ 2.56
056-0174-012-0000	SAFETY LIGHTS ONLY	\$ 0.00	\$ 2.56	\$ 2.56
056-0174-013-0000	SAFETY LIGHTS ONLY	\$ 0.00	\$ 2.56	\$ 2.56
056-0174-014-0000	SAFETY LIGHTS ONLY	\$ 0.00	\$ 2.56	\$ 2.56
056-0174-015-0000	SAFETY LIGHTS ONLY	\$ 0.00	\$ 2.56	\$ 2.56
056-0174-016-0000	SAFETY LIGHTS ONLY	\$ 0.00	\$ 2.56	\$ 2.56
056-0174-017-0000	SAFETY LIGHTS ONLY	\$ 0.00	\$ 2.56	\$ 2.56
056-0174-018-0000	SAFETY LIGHTS ONLY	\$ 0.00	\$ 2.56	\$ 2.56
056-0174-019-0000	SAFETY LIGHTS ONLY	\$ 0.00	\$ 2.56	\$ 2.56
056-0181-001-0000	SAFETY LIGHTS ONLY	\$ 0.00	\$ 2.56	\$ 2.56
056-0181-002-0000	SAFETY LIGHTS ONLY	\$ 0.00	\$ 2.56	\$ 2.56
056-0181-003-0000	SAFETY LIGHTS ONLY	\$ 0.00	\$ 2.56	\$ 2.56
056-0181-004-0000	SAFETY LIGHTS ONLY	\$ 0.00	\$ 2.56	\$ 2.56
056-0181-005-0000	SAFETY LIGHTS ONLY	\$ 0.00	\$ 2.56	\$ 2.56
056-0181-006-0000	SAFETY LIGHTS ONLY	\$ 0.00	\$ 2.56	\$ 2.56
056-0181-007-0000	SAFETY LIGHTS ONLY	\$ 0.00	\$ 2.56	\$ 2.56
056-0181-008-0000	SAFETY LIGHTS ONLY	\$ 0.00	\$ 2.56	\$ 2.56
056-0181-009-0000	SAFETY LIGHTS ONLY	\$ 0.00	\$ 2.56	\$ 2.56
056-0181-010-0000	SAFETY LIGHTS ONLY	\$ 0.00	\$ 2.56	\$ 2.56
056-0181-011-0000	SAFETY LIGHTS ONLY	\$ 0.00	\$ 2.56	\$ 2.56
056-0181-012-0000	SAFETY LIGHTS ONLY	\$ 0.00	\$ 2.56	\$ 2.56
056-0181-013-0000	SAFETY LIGHTS ONLY	\$ 0.00	\$ 2.56	\$ 2.56

ITEM 17.2.

City of Rancho Cordova
Lighting District No. 2012-1 Exhibit A to the Resolution
Fiscal Year 2023-24 Assessment Roll

ATTACHMENT 2

APN	District Classification	Street Light Charge	Safety Light Charge	Total Assessment
056-0181-014-0000	SAFETY LIGHTS ONLY	\$ 0.00	\$ 2.56	\$ 2.56
056-0182-001-0000	SAFETY LIGHTS ONLY	\$ 0.00	\$ 2.56	\$ 2.56
056-0182-002-0000	SAFETY LIGHTS ONLY	\$ 0.00	\$ 2.56	\$ 2.56
056-0182-003-0000	SAFETY LIGHTS ONLY	\$ 0.00	\$ 2.56	\$ 2.56
056-0182-004-0000	SAFETY LIGHTS ONLY	\$ 0.00	\$ 2.56	\$ 2.56
056-0182-005-0000	SAFETY LIGHTS ONLY	\$ 0.00	\$ 2.56	\$ 2.56
056-0182-006-0000	SAFETY LIGHTS ONLY	\$ 0.00	\$ 2.56	\$ 2.56
056-0182-007-0000	SAFETY LIGHTS ONLY	\$ 0.00	\$ 2.56	\$ 2.56
056-0182-008-0000	SAFETY LIGHTS ONLY	\$ 0.00	\$ 2.56	\$ 2.56
056-0182-009-0000	SAFETY LIGHTS ONLY	\$ 0.00	\$ 2.56	\$ 2.56
056-0182-010-0000	SAFETY LIGHTS ONLY	\$ 0.00	\$ 2.56	\$ 2.56
056-0182-011-0000	SAFETY LIGHTS ONLY	\$ 0.00	\$ 2.56	\$ 2.56
056-0182-012-0000	SAFETY LIGHTS ONLY	\$ 0.00	\$ 2.56	\$ 2.56
056-0182-013-0000	SAFETY LIGHTS ONLY	\$ 0.00	\$ 2.56	\$ 2.56
056-0182-014-0000	SAFETY LIGHTS ONLY	\$ 0.00	\$ 2.56	\$ 2.56
056-0182-015-0000	SAFETY LIGHTS ONLY	\$ 0.00	\$ 2.56	\$ 2.56
056-0182-016-0000	SAFETY LIGHTS ONLY	\$ 0.00	\$ 2.56	\$ 2.56
056-0182-017-0000	SAFETY LIGHTS ONLY	\$ 0.00	\$ 2.56	\$ 2.56
056-0182-018-0000	SAFETY LIGHTS ONLY	\$ 0.00	\$ 2.56	\$ 2.56
056-0182-019-0000	SAFETY LIGHTS ONLY	\$ 0.00	\$ 2.56	\$ 2.56
056-0182-020-0000	SAFETY LIGHTS ONLY	\$ 0.00	\$ 2.56	\$ 2.56
056-0182-021-0000	SAFETY LIGHTS ONLY	\$ 0.00	\$ 2.56	\$ 2.56
056-0182-022-0000	SAFETY LIGHTS ONLY	\$ 0.00	\$ 2.56	\$ 2.56
056-0183-001-0000	SAFETY LIGHTS ONLY	\$ 0.00	\$ 2.56	\$ 2.56
056-0183-002-0000	SAFETY LIGHTS ONLY	\$ 0.00	\$ 2.56	\$ 2.56
056-0184-001-0000	SAFETY LIGHTS ONLY	\$ 0.00	\$ 2.56	\$ 2.56
056-0184-002-0000	SAFETY LIGHTS ONLY	\$ 0.00	\$ 2.56	\$ 2.56
056-0185-001-0000	SAFETY LIGHTS ONLY	\$ 0.00	\$ 2.56	\$ 2.56
056-0191-001-0000	SAFETY LIGHTS ONLY	\$ 0.00	\$ 2.56	\$ 2.56
056-0191-002-0000	SAFETY LIGHTS ONLY	\$ 0.00	\$ 2.56	\$ 2.56
056-0191-003-0000	SAFETY LIGHTS ONLY	\$ 0.00	\$ 2.56	\$ 2.56
056-0191-004-0000	SAFETY LIGHTS ONLY	\$ 0.00	\$ 2.56	\$ 2.56
056-0191-005-0000	SAFETY LIGHTS ONLY	\$ 0.00	\$ 2.56	\$ 2.56
056-0191-006-0000	SAFETY LIGHTS ONLY	\$ 0.00	\$ 2.56	\$ 2.56
056-0191-007-0000	SAFETY LIGHTS ONLY	\$ 0.00	\$ 2.56	\$ 2.56
056-0191-008-0000	SAFETY LIGHTS ONLY	\$ 0.00	\$ 2.56	\$ 2.56
056-0191-009-0000	SAFETY LIGHTS ONLY	\$ 0.00	\$ 2.56	\$ 2.56
056-0191-010-0000	SAFETY LIGHTS ONLY	\$ 0.00	\$ 2.56	\$ 2.56
056-0192-001-0000	SAFETY LIGHTS ONLY	\$ 0.00	\$ 2.56	\$ 2.56
056-0192-002-0000	SAFETY LIGHTS ONLY	\$ 0.00	\$ 2.56	\$ 2.56
056-0192-003-0000	SAFETY LIGHTS ONLY	\$ 0.00	\$ 2.56	\$ 2.56
056-0192-004-0000	SAFETY LIGHTS ONLY	\$ 0.00	\$ 2.56	\$ 2.56
056-0192-005-0000	SAFETY LIGHTS ONLY	\$ 0.00	\$ 2.56	\$ 2.56
056-0192-006-0000	SAFETY LIGHTS ONLY	\$ 0.00	\$ 2.56	\$ 2.56

ITEM 17.2.

City of Rancho Cordova
Lighting District No. 2012-1 Exhibit A to the Resolution
Fiscal Year 2023-24 Assessment Roll

ATTACHMENT 2

APN	District Classification	Street Light Charge	Safety Light Charge	Total Assessment
056-0192-007-0000	SAFETY LIGHTS ONLY	\$ 0.00	\$ 2.56	\$ 2.56
056-0193-001-0000	SAFETY LIGHTS ONLY	\$ 0.00	\$ 2.56	\$ 2.56
056-0193-002-0000	SAFETY LIGHTS ONLY	\$ 0.00	\$ 2.56	\$ 2.56
056-0193-003-0000	SAFETY LIGHTS ONLY	\$ 0.00	\$ 2.56	\$ 2.56
056-0193-004-0000	SAFETY LIGHTS ONLY	\$ 0.00	\$ 2.56	\$ 2.56
056-0193-005-0000	SAFETY LIGHTS ONLY	\$ 0.00	\$ 2.56	\$ 2.56
056-0193-006-0000	SAFETY LIGHTS ONLY	\$ 0.00	\$ 2.56	\$ 2.56
056-0194-001-0000	SAFETY LIGHTS ONLY	\$ 0.00	\$ 2.56	\$ 2.56
056-0194-002-0000	SAFETY LIGHTS ONLY	\$ 0.00	\$ 2.56	\$ 2.56
056-0195-001-0000	SAFETY LIGHTS ONLY	\$ 0.00	\$ 2.56	\$ 2.56
056-0195-002-0000	SAFETY LIGHTS ONLY	\$ 0.00	\$ 2.56	\$ 2.56
056-0195-003-0000	SAFETY LIGHTS ONLY	\$ 0.00	\$ 2.56	\$ 2.56
056-0195-004-0000	SAFETY LIGHTS ONLY	\$ 0.00	\$ 2.56	\$ 2.56
056-0195-005-0000	SAFETY LIGHTS ONLY	\$ 0.00	\$ 2.56	\$ 2.56
056-0195-006-0000	SAFETY LIGHTS ONLY	\$ 0.00	\$ 2.56	\$ 2.56
056-0195-007-0000	SAFETY LIGHTS ONLY	\$ 0.00	\$ 2.56	\$ 2.56
056-0195-008-0000	SAFETY LIGHTS ONLY	\$ 0.00	\$ 2.56	\$ 2.56
056-0195-009-0000	SAFETY LIGHTS ONLY	\$ 0.00	\$ 2.56	\$ 2.56
056-0195-010-0000	SAFETY LIGHTS ONLY	\$ 0.00	\$ 2.56	\$ 2.56
056-0195-011-0000	SAFETY LIGHTS ONLY	\$ 0.00	\$ 2.56	\$ 2.56
056-0195-012-0000	SAFETY LIGHTS ONLY	\$ 0.00	\$ 2.56	\$ 2.56
056-0195-013-0000	SAFETY LIGHTS ONLY	\$ 0.00	\$ 2.56	\$ 2.56
056-0195-014-0000	SAFETY LIGHTS ONLY	\$ 0.00	\$ 2.56	\$ 2.56
056-0195-015-0000	SAFETY LIGHTS ONLY	\$ 0.00	\$ 2.56	\$ 2.56
056-0195-016-0000	SAFETY LIGHTS ONLY	\$ 0.00	\$ 2.56	\$ 2.56
056-0195-017-0000	SAFETY LIGHTS ONLY	\$ 0.00	\$ 2.56	\$ 2.56
056-0196-001-0000	SAFETY LIGHTS ONLY	\$ 0.00	\$ 2.56	\$ 2.56
056-0196-002-0000	SAFETY LIGHTS ONLY	\$ 0.00	\$ 2.56	\$ 2.56
056-0196-003-0000	SAFETY LIGHTS ONLY	\$ 0.00	\$ 2.56	\$ 2.56
056-0196-004-0000	SAFETY LIGHTS ONLY	\$ 0.00	\$ 2.56	\$ 2.56
056-0196-005-0000	SAFETY LIGHTS ONLY	\$ 0.00	\$ 2.56	\$ 2.56
056-0196-006-0000	SAFETY LIGHTS ONLY	\$ 0.00	\$ 2.56	\$ 2.56
056-0196-007-0000	SAFETY LIGHTS ONLY	\$ 0.00	\$ 2.56	\$ 2.56
056-0196-008-0000	SAFETY LIGHTS ONLY	\$ 0.00	\$ 2.56	\$ 2.56
056-0196-009-0000	SAFETY LIGHTS ONLY	\$ 0.00	\$ 2.56	\$ 2.56
056-0197-001-0000	SAFETY LIGHTS ONLY	\$ 0.00	\$ 2.56	\$ 2.56
056-0197-002-0000	SAFETY LIGHTS ONLY	\$ 0.00	\$ 2.56	\$ 2.56
056-0197-003-0000	SAFETY LIGHTS ONLY	\$ 0.00	\$ 2.56	\$ 2.56
056-0197-004-0000	SAFETY LIGHTS ONLY	\$ 0.00	\$ 2.56	\$ 2.56
056-0197-005-0000	SAFETY LIGHTS ONLY	\$ 0.00	\$ 2.56	\$ 2.56
056-0197-006-0000	SAFETY LIGHTS ONLY	\$ 0.00	\$ 2.56	\$ 2.56
056-0198-001-0000	SAFETY LIGHTS ONLY	\$ 0.00	\$ 2.56	\$ 2.56
056-0201-001-0000	SAFETY LIGHTS ONLY	\$ 0.00	\$ 2.56	\$ 2.56
056-0201-002-0000	SAFETY LIGHTS ONLY	\$ 0.00	\$ 2.56	\$ 2.56

ITEM 17.2.

City of Rancho Cordova
Lighting District No. 2012-1 Exhibit A to the Resolution
Fiscal Year 2023-24 Assessment Roll

ATTACHMENT 2

APN	District Classification	Street Light Charge	Safety Light Charge	Total Assessment
056-0201-003-0000	SAFETY LIGHTS ONLY	\$ 0.00	\$ 2.56	\$ 2.56
056-0201-004-0000	SAFETY LIGHTS ONLY	\$ 0.00	\$ 2.56	\$ 2.56
056-0201-005-0000	SAFETY LIGHTS ONLY	\$ 0.00	\$ 2.56	\$ 2.56
056-0201-006-0000	SAFETY LIGHTS ONLY	\$ 0.00	\$ 2.56	\$ 2.56
056-0201-007-0000	SAFETY LIGHTS ONLY	\$ 0.00	\$ 2.56	\$ 2.56
056-0202-001-0000	SAFETY LIGHTS ONLY	\$ 0.00	\$ 2.56	\$ 2.56
056-0202-002-0000	SAFETY LIGHTS ONLY	\$ 0.00	\$ 2.56	\$ 2.56
056-0202-003-0000	SAFETY LIGHTS ONLY	\$ 0.00	\$ 2.56	\$ 2.56
056-0202-004-0000	SAFETY LIGHTS ONLY	\$ 0.00	\$ 2.56	\$ 2.56
056-0202-005-0000	SAFETY LIGHTS ONLY	\$ 0.00	\$ 2.56	\$ 2.56
056-0202-006-0000	SAFETY LIGHTS ONLY	\$ 0.00	\$ 2.56	\$ 2.56
056-0202-007-0000	SAFETY LIGHTS ONLY	\$ 0.00	\$ 2.56	\$ 2.56
056-0202-008-0000	SAFETY LIGHTS ONLY	\$ 0.00	\$ 2.56	\$ 2.56
056-0202-009-0000	SAFETY LIGHTS ONLY	\$ 0.00	\$ 2.56	\$ 2.56
056-0202-010-0000	SAFETY LIGHTS ONLY	\$ 0.00	\$ 2.56	\$ 2.56
056-0203-001-0000	SAFETY LIGHTS ONLY	\$ 0.00	\$ 2.56	\$ 2.56
056-0203-002-0000	SAFETY LIGHTS ONLY	\$ 0.00	\$ 2.56	\$ 2.56
056-0203-003-0000	SAFETY LIGHTS ONLY	\$ 0.00	\$ 2.56	\$ 2.56
056-0203-004-0000	SAFETY LIGHTS ONLY	\$ 0.00	\$ 2.56	\$ 2.56
056-0203-005-0000	SAFETY LIGHTS ONLY	\$ 0.00	\$ 2.56	\$ 2.56
056-0203-006-0000	SAFETY LIGHTS ONLY	\$ 0.00	\$ 2.56	\$ 2.56
056-0203-007-0000	SAFETY LIGHTS ONLY	\$ 0.00	\$ 2.56	\$ 2.56
056-0203-008-0000	SAFETY LIGHTS ONLY	\$ 0.00	\$ 2.56	\$ 2.56
056-0203-009-0000	SAFETY LIGHTS ONLY	\$ 0.00	\$ 2.56	\$ 2.56
056-0203-010-0000	SAFETY LIGHTS ONLY	\$ 0.00	\$ 2.56	\$ 2.56
056-0203-011-0000	SAFETY LIGHTS ONLY	\$ 0.00	\$ 2.56	\$ 2.56
056-0203-012-0000	SAFETY LIGHTS ONLY	\$ 0.00	\$ 2.56	\$ 2.56
056-0203-013-0000	SAFETY LIGHTS ONLY	\$ 0.00	\$ 2.56	\$ 2.56
056-0203-014-0000	SAFETY LIGHTS ONLY	\$ 0.00	\$ 2.56	\$ 2.56
056-0203-015-0000	SAFETY LIGHTS ONLY	\$ 0.00	\$ 2.56	\$ 2.56
056-0203-016-0000	SAFETY LIGHTS ONLY	\$ 0.00	\$ 2.56	\$ 2.56
056-0203-017-0000	SAFETY LIGHTS ONLY	\$ 0.00	\$ 2.56	\$ 2.56
056-0203-018-0000	SAFETY LIGHTS ONLY	\$ 0.00	\$ 2.56	\$ 2.56
056-0203-019-0000	SAFETY LIGHTS ONLY	\$ 0.00	\$ 2.56	\$ 2.56
056-0203-020-0000	SAFETY LIGHTS ONLY	\$ 0.00	\$ 2.56	\$ 2.56
056-0203-021-0000	SAFETY LIGHTS ONLY	\$ 0.00	\$ 2.56	\$ 2.56
056-0203-022-0000	SAFETY LIGHTS ONLY	\$ 0.00	\$ 2.56	\$ 2.56
056-0204-001-0000	SAFETY LIGHTS ONLY	\$ 0.00	\$ 2.56	\$ 2.56
056-0204-002-0000	SAFETY LIGHTS ONLY	\$ 0.00	\$ 2.56	\$ 2.56
056-0204-003-0000	SAFETY LIGHTS ONLY	\$ 0.00	\$ 2.56	\$ 2.56
056-0204-004-0000	SAFETY LIGHTS ONLY	\$ 0.00	\$ 2.56	\$ 2.56
056-0204-005-0000	SAFETY LIGHTS ONLY	\$ 0.00	\$ 2.56	\$ 2.56
056-0204-006-0000	SAFETY LIGHTS ONLY	\$ 0.00	\$ 2.56	\$ 2.56
056-0204-007-0000	SAFETY LIGHTS ONLY	\$ 0.00	\$ 2.56	\$ 2.56

ITEM 17.2.

City of Rancho Cordova
Lighting District No. 2012-1 Exhibit A to the Resolution
Fiscal Year 2023-24 Assessment Roll

ATTACHMENT 2

APN	District Classification	Street Light Charge	Safety Light Charge	Total Assessment
056-0204-008-0000	SAFETY LIGHTS ONLY	\$ 0.00	\$ 2.56	\$ 2.56
056-0204-009-0000	SAFETY LIGHTS ONLY	\$ 0.00	\$ 2.56	\$ 2.56
056-0204-010-0000	SAFETY LIGHTS ONLY	\$ 0.00	\$ 2.56	\$ 2.56
056-0204-011-0000	SAFETY LIGHTS ONLY	\$ 0.00	\$ 2.56	\$ 2.56
056-0205-001-0000	SAFETY LIGHTS ONLY	\$ 0.00	\$ 2.56	\$ 2.56
056-0205-002-0000	SAFETY LIGHTS ONLY	\$ 0.00	\$ 2.56	\$ 2.56
056-0205-003-0000	SAFETY LIGHTS ONLY	\$ 0.00	\$ 2.56	\$ 2.56
056-0205-004-0000	SAFETY LIGHTS ONLY	\$ 0.00	\$ 2.56	\$ 2.56
056-0205-005-0000	SAFETY LIGHTS ONLY	\$ 0.00	\$ 2.56	\$ 2.56
056-0205-006-0000	SAFETY LIGHTS ONLY	\$ 0.00	\$ 2.56	\$ 2.56
056-0211-001-0001	SAFETY LIGHTS ONLY	\$ 0.00	\$ 2.56	\$ 2.56
056-0211-001-0002	SAFETY LIGHTS ONLY	\$ 0.00	\$ 2.56	\$ 2.56
056-0211-001-0003	SAFETY LIGHTS ONLY	\$ 0.00	\$ 2.56	\$ 2.56
056-0211-001-0004	SAFETY LIGHTS ONLY	\$ 0.00	\$ 2.56	\$ 2.56
056-0211-002-0001	SAFETY LIGHTS ONLY	\$ 0.00	\$ 2.56	\$ 2.56
056-0211-002-0002	SAFETY LIGHTS ONLY	\$ 0.00	\$ 2.56	\$ 2.56
056-0211-002-0003	SAFETY LIGHTS ONLY	\$ 0.00	\$ 2.56	\$ 2.56
056-0211-002-0004	SAFETY LIGHTS ONLY	\$ 0.00	\$ 2.56	\$ 2.56
056-0211-003-0001	SAFETY LIGHTS ONLY	\$ 0.00	\$ 2.56	\$ 2.56
056-0211-003-0002	SAFETY LIGHTS ONLY	\$ 0.00	\$ 2.56	\$ 2.56
056-0211-003-0003	SAFETY LIGHTS ONLY	\$ 0.00	\$ 2.56	\$ 2.56
056-0211-003-0004	SAFETY LIGHTS ONLY	\$ 0.00	\$ 2.56	\$ 2.56
056-0211-004-0001	SAFETY LIGHTS ONLY	\$ 0.00	\$ 2.56	\$ 2.56
056-0211-004-0002	SAFETY LIGHTS ONLY	\$ 0.00	\$ 2.56	\$ 2.56
056-0211-004-0003	SAFETY LIGHTS ONLY	\$ 0.00	\$ 2.56	\$ 2.56
056-0211-004-0004	SAFETY LIGHTS ONLY	\$ 0.00	\$ 2.56	\$ 2.56
056-0211-005-0001	SAFETY LIGHTS ONLY	\$ 0.00	\$ 2.56	\$ 2.56
056-0211-005-0002	SAFETY LIGHTS ONLY	\$ 0.00	\$ 2.56	\$ 2.56
056-0211-005-0003	SAFETY LIGHTS ONLY	\$ 0.00	\$ 2.56	\$ 2.56
056-0211-005-0004	SAFETY LIGHTS ONLY	\$ 0.00	\$ 2.56	\$ 2.56
056-0211-006-0001	SAFETY LIGHTS ONLY	\$ 0.00	\$ 2.56	\$ 2.56
056-0211-006-0002	SAFETY LIGHTS ONLY	\$ 0.00	\$ 2.56	\$ 2.56
056-0211-006-0003	SAFETY LIGHTS ONLY	\$ 0.00	\$ 2.56	\$ 2.56
056-0211-006-0004	SAFETY LIGHTS ONLY	\$ 0.00	\$ 2.56	\$ 2.56
056-0211-007-0001	SAFETY LIGHTS ONLY	\$ 0.00	\$ 2.56	\$ 2.56
056-0211-007-0002	SAFETY LIGHTS ONLY	\$ 0.00	\$ 2.56	\$ 2.56
056-0211-007-0003	SAFETY LIGHTS ONLY	\$ 0.00	\$ 2.56	\$ 2.56
056-0211-007-0004	SAFETY LIGHTS ONLY	\$ 0.00	\$ 2.56	\$ 2.56
056-0211-008-0001	SAFETY LIGHTS ONLY	\$ 0.00	\$ 2.56	\$ 2.56
056-0211-008-0002	SAFETY LIGHTS ONLY	\$ 0.00	\$ 2.56	\$ 2.56
056-0211-008-0003	SAFETY LIGHTS ONLY	\$ 0.00	\$ 2.56	\$ 2.56
056-0211-008-0004	SAFETY LIGHTS ONLY	\$ 0.00	\$ 2.56	\$ 2.56
056-0211-009-0001	SAFETY LIGHTS ONLY	\$ 0.00	\$ 2.56	\$ 2.56
056-0211-009-0002	SAFETY LIGHTS ONLY	\$ 0.00	\$ 2.56	\$ 2.56

ITEM 17.2.

City of Rancho Cordova
Lighting District No. 2012-1 Exhibit A to the Resolution
Fiscal Year 2023-24 Assessment Roll

ATTACHMENT 2

APN	District Classification	Street Light Charge	Safety Light Charge	Total Assessment
056-0211-009-0003	SAFETY LIGHTS ONLY	\$ 0.00	\$ 2.56	\$ 2.56
056-0211-009-0004	SAFETY LIGHTS ONLY	\$ 0.00	\$ 2.56	\$ 2.56
056-0211-010-0001	SAFETY LIGHTS ONLY	\$ 0.00	\$ 2.56	\$ 2.56
056-0211-010-0002	SAFETY LIGHTS ONLY	\$ 0.00	\$ 2.56	\$ 2.56
056-0211-010-0003	SAFETY LIGHTS ONLY	\$ 0.00	\$ 2.56	\$ 2.56
056-0211-010-0004	SAFETY LIGHTS ONLY	\$ 0.00	\$ 2.56	\$ 2.56
056-0211-011-0001	SAFETY LIGHTS ONLY	\$ 0.00	\$ 2.56	\$ 2.56
056-0211-011-0002	SAFETY LIGHTS ONLY	\$ 0.00	\$ 2.56	\$ 2.56
056-0211-011-0003	SAFETY LIGHTS ONLY	\$ 0.00	\$ 2.56	\$ 2.56
056-0211-011-0004	SAFETY LIGHTS ONLY	\$ 0.00	\$ 2.56	\$ 2.56
056-0212-001-0001	SAFETY LIGHTS ONLY	\$ 0.00	\$ 2.56	\$ 2.56
056-0212-001-0002	SAFETY LIGHTS ONLY	\$ 0.00	\$ 2.56	\$ 2.56
056-0212-001-0003	SAFETY LIGHTS ONLY	\$ 0.00	\$ 2.56	\$ 2.56
056-0212-001-0004	SAFETY LIGHTS ONLY	\$ 0.00	\$ 2.56	\$ 2.56
056-0212-002-0001	SAFETY LIGHTS ONLY	\$ 0.00	\$ 2.56	\$ 2.56
056-0212-002-0002	SAFETY LIGHTS ONLY	\$ 0.00	\$ 2.56	\$ 2.56
056-0212-002-0003	SAFETY LIGHTS ONLY	\$ 0.00	\$ 2.56	\$ 2.56
056-0212-002-0004	SAFETY LIGHTS ONLY	\$ 0.00	\$ 2.56	\$ 2.56
056-0212-003-0001	SAFETY LIGHTS ONLY	\$ 0.00	\$ 2.56	\$ 2.56
056-0212-003-0002	SAFETY LIGHTS ONLY	\$ 0.00	\$ 2.56	\$ 2.56
056-0212-003-0003	SAFETY LIGHTS ONLY	\$ 0.00	\$ 2.56	\$ 2.56
056-0212-003-0004	SAFETY LIGHTS ONLY	\$ 0.00	\$ 2.56	\$ 2.56
056-0212-004-0001	SAFETY LIGHTS ONLY	\$ 0.00	\$ 2.56	\$ 2.56
056-0212-004-0002	SAFETY LIGHTS ONLY	\$ 0.00	\$ 2.56	\$ 2.56
056-0212-004-0003	SAFETY LIGHTS ONLY	\$ 0.00	\$ 2.56	\$ 2.56
056-0212-004-0004	SAFETY LIGHTS ONLY	\$ 0.00	\$ 2.56	\$ 2.56
056-0212-005-0001	SAFETY LIGHTS ONLY	\$ 0.00	\$ 2.56	\$ 2.56
056-0212-005-0002	SAFETY LIGHTS ONLY	\$ 0.00	\$ 2.56	\$ 2.56
056-0212-005-0003	SAFETY LIGHTS ONLY	\$ 0.00	\$ 2.56	\$ 2.56
056-0212-005-0004	SAFETY LIGHTS ONLY	\$ 0.00	\$ 2.56	\$ 2.56
056-0212-006-0001	SAFETY LIGHTS ONLY	\$ 0.00	\$ 2.56	\$ 2.56
056-0212-006-0002	SAFETY LIGHTS ONLY	\$ 0.00	\$ 2.56	\$ 2.56
056-0212-006-0003	SAFETY LIGHTS ONLY	\$ 0.00	\$ 2.56	\$ 2.56
056-0212-006-0004	SAFETY LIGHTS ONLY	\$ 0.00	\$ 2.56	\$ 2.56
056-0212-007-0001	SAFETY LIGHTS ONLY	\$ 0.00	\$ 2.56	\$ 2.56
056-0212-007-0002	SAFETY LIGHTS ONLY	\$ 0.00	\$ 2.56	\$ 2.56
056-0212-007-0003	SAFETY LIGHTS ONLY	\$ 0.00	\$ 2.56	\$ 2.56
056-0212-007-0004	SAFETY LIGHTS ONLY	\$ 0.00	\$ 2.56	\$ 2.56
056-0212-008-0001	SAFETY LIGHTS ONLY	\$ 0.00	\$ 2.56	\$ 2.56
056-0212-008-0002	SAFETY LIGHTS ONLY	\$ 0.00	\$ 2.56	\$ 2.56
056-0212-008-0003	SAFETY LIGHTS ONLY	\$ 0.00	\$ 2.56	\$ 2.56
056-0212-008-0004	SAFETY LIGHTS ONLY	\$ 0.00	\$ 2.56	\$ 2.56
056-0212-009-0001	SAFETY LIGHTS ONLY	\$ 0.00	\$ 2.56	\$ 2.56
056-0212-009-0002	SAFETY LIGHTS ONLY	\$ 0.00	\$ 2.56	\$ 2.56

ITEM 17.2.

City of Rancho Cordova
Lighting District No. 2012-1 Exhibit A to the Resolution
Fiscal Year 2023-24 Assessment Roll

ATTACHMENT 2

APN	District Classification	Street Light Charge	Safety Light Charge	Total Assessment
056-0212-009-0003	SAFETY LIGHTS ONLY	\$ 0.00	\$ 2.56	\$ 2.56
056-0212-009-0004	SAFETY LIGHTS ONLY	\$ 0.00	\$ 2.56	\$ 2.56
056-0212-010-0001	SAFETY LIGHTS ONLY	\$ 0.00	\$ 2.56	\$ 2.56
056-0212-010-0002	SAFETY LIGHTS ONLY	\$ 0.00	\$ 2.56	\$ 2.56
056-0212-010-0003	SAFETY LIGHTS ONLY	\$ 0.00	\$ 2.56	\$ 2.56
056-0212-010-0004	SAFETY LIGHTS ONLY	\$ 0.00	\$ 2.56	\$ 2.56
056-0212-012-0001	NONRES	\$ 13.35	\$ 2.56	\$ 15.90
056-0212-012-0002	NONRES	\$ 13.35	\$ 2.56	\$ 15.90
056-0212-012-0003	NONRES	\$ 13.35	\$ 2.56	\$ 15.90
056-0212-012-0004	NONRES	\$ 13.35	\$ 2.56	\$ 15.90
056-0212-013-0001	NONRES	\$ 3.78	\$ 2.56	\$ 6.34
056-0212-013-0002	NONRES	\$ 3.78	\$ 2.56	\$ 6.34
056-0212-013-0003	NONRES	\$ 3.78	\$ 2.56	\$ 6.34
056-0212-013-0004	NONRES	\$ 3.78	\$ 2.56	\$ 6.34
056-0212-014-0001	SAFETY LIGHTS ONLY	\$ 0.00	\$ 2.56	\$ 2.56
056-0212-014-0002	SAFETY LIGHTS ONLY	\$ 0.00	\$ 2.56	\$ 2.56
056-0212-014-0003	SAFETY LIGHTS ONLY	\$ 0.00	\$ 2.56	\$ 2.56
056-0212-014-0004	SAFETY LIGHTS ONLY	\$ 0.00	\$ 2.56	\$ 2.56
056-0212-015-0001	SAFETY LIGHTS ONLY	\$ 0.00	\$ 2.56	\$ 2.56
056-0212-015-0002	SAFETY LIGHTS ONLY	\$ 0.00	\$ 2.56	\$ 2.56
056-0212-015-0003	SAFETY LIGHTS ONLY	\$ 0.00	\$ 2.56	\$ 2.56
056-0212-015-0004	SAFETY LIGHTS ONLY	\$ 0.00	\$ 2.56	\$ 2.56
056-0212-016-0001	SAFETY LIGHTS ONLY	\$ 0.00	\$ 2.56	\$ 2.56
056-0212-016-0002	SAFETY LIGHTS ONLY	\$ 0.00	\$ 2.56	\$ 2.56
056-0212-016-0003	SAFETY LIGHTS ONLY	\$ 0.00	\$ 2.56	\$ 2.56
056-0212-016-0004	SAFETY LIGHTS ONLY	\$ 0.00	\$ 2.56	\$ 2.56
056-0212-017-0001	SAFETY LIGHTS ONLY	\$ 0.00	\$ 2.56	\$ 2.56
056-0212-017-0002	SAFETY LIGHTS ONLY	\$ 0.00	\$ 2.56	\$ 2.56
056-0212-017-0003	SAFETY LIGHTS ONLY	\$ 0.00	\$ 2.56	\$ 2.56
056-0212-017-0004	SAFETY LIGHTS ONLY	\$ 0.00	\$ 2.56	\$ 2.56
056-0212-018-0001	SAFETY LIGHTS ONLY	\$ 0.00	\$ 2.56	\$ 2.56
056-0212-018-0002	SAFETY LIGHTS ONLY	\$ 0.00	\$ 2.56	\$ 2.56
056-0212-018-0003	SAFETY LIGHTS ONLY	\$ 0.00	\$ 2.56	\$ 2.56
056-0212-018-0004	SAFETY LIGHTS ONLY	\$ 0.00	\$ 2.56	\$ 2.56
056-0212-019-0001	SAFETY LIGHTS ONLY	\$ 0.00	\$ 2.56	\$ 2.56
056-0212-019-0002	SAFETY LIGHTS ONLY	\$ 0.00	\$ 2.56	\$ 2.56
056-0212-019-0003	SAFETY LIGHTS ONLY	\$ 0.00	\$ 2.56	\$ 2.56
056-0212-019-0004	SAFETY LIGHTS ONLY	\$ 0.00	\$ 2.56	\$ 2.56
056-0212-020-0001	SAFETY LIGHTS ONLY	\$ 0.00	\$ 2.56	\$ 2.56
056-0212-020-0002	SAFETY LIGHTS ONLY	\$ 0.00	\$ 2.56	\$ 2.56
056-0212-020-0003	SAFETY LIGHTS ONLY	\$ 0.00	\$ 2.56	\$ 2.56
056-0212-020-0004	SAFETY LIGHTS ONLY	\$ 0.00	\$ 2.56	\$ 2.56
056-0212-021-0001	SAFETY LIGHTS ONLY	\$ 0.00	\$ 2.56	\$ 2.56
056-0212-021-0002	SAFETY LIGHTS ONLY	\$ 0.00	\$ 2.56	\$ 2.56

ITEM 17.2.

City of Rancho Cordova
Lighting District No. 2012-1 Exhibit A to the Resolution
Fiscal Year 2023-24 Assessment Roll

ATTACHMENT 2

APN	District Classification	Street Light Charge	Safety Light Charge	Total Assessment
056-0212-021-0003	SAFETY LIGHTS ONLY	\$ 0.00	\$ 2.56	\$ 2.56
056-0212-021-0004	SAFETY LIGHTS ONLY	\$ 0.00	\$ 2.56	\$ 2.56
056-0212-022-0001	SAFETY LIGHTS ONLY	\$ 0.00	\$ 2.56	\$ 2.56
056-0212-022-0002	SAFETY LIGHTS ONLY	\$ 0.00	\$ 2.56	\$ 2.56
056-0212-022-0003	SAFETY LIGHTS ONLY	\$ 0.00	\$ 2.56	\$ 2.56
056-0212-022-0004	SAFETY LIGHTS ONLY	\$ 0.00	\$ 2.56	\$ 2.56
056-0212-023-0001	NONRES	\$ 12.85	\$ 2.56	\$ 15.40
056-0212-023-0002	NONRES	\$ 12.85	\$ 2.56	\$ 15.40
056-0212-023-0003	NONRES	\$ 12.85	\$ 2.56	\$ 15.40
056-0212-023-0004	NONRES	\$ 12.85	\$ 2.56	\$ 15.40
056-0222-004-0000	NONRES	\$ 47.86	\$ 2.56	\$ 50.42
056-0222-020-0000	SAFETY LIGHTS ONLY	\$ 0.00	\$ 2.56	\$ 2.56
056-0222-021-0000	SAFETY LIGHTS ONLY	\$ 0.00	\$ 2.56	\$ 2.56
056-0222-022-0000	SAFETY LIGHTS ONLY	\$ 0.00	\$ 2.56	\$ 2.56
056-0222-023-0000	NONRES	\$ 18.64	\$ 2.56	\$ 21.20
056-0222-024-0000	SAFETY LIGHTS ONLY	\$ 0.00	\$ 2.56	\$ 2.56
056-0222-025-0000	SAFETY LIGHTS ONLY	\$ 0.00	\$ 2.56	\$ 2.56
056-0230-007-0000	SAFETY LIGHTS ONLY	\$ 0.00	\$ 2.56	\$ 2.56
056-0230-008-0000	SAFETY LIGHTS ONLY	\$ 0.00	\$ 2.56	\$ 2.56
056-0230-009-0000	SAFETY LIGHTS ONLY	\$ 0.00	\$ 2.56	\$ 2.56
056-0230-012-0000	NONRES	\$ 38.04	\$ 2.56	\$ 40.60
056-0230-014-0000	SAFETY LIGHTS ONLY	\$ 0.00	\$ 2.56	\$ 2.56
056-0230-015-0000	SAFETY LIGHTS ONLY	\$ 0.00	\$ 2.56	\$ 2.56
056-0230-016-0000	SAFETY LIGHTS ONLY	\$ 0.00	\$ 2.56	\$ 2.56
056-0230-017-0000	SAFETY LIGHTS ONLY	\$ 0.00	\$ 2.56	\$ 2.56
056-0230-018-0000	SAFETY LIGHTS ONLY	\$ 0.00	\$ 2.56	\$ 2.56
056-0230-019-0000	SAFETY LIGHTS ONLY	\$ 0.00	\$ 2.56	\$ 2.56
056-0230-020-0000	SAFETY LIGHTS ONLY	\$ 0.00	\$ 2.56	\$ 2.56
056-0230-021-0000	SAFETY LIGHTS ONLY	\$ 0.00	\$ 2.56	\$ 2.56
056-0230-022-0000	SAFETY LIGHTS ONLY	\$ 0.00	\$ 2.56	\$ 2.56
056-0230-024-0000	SAFETY LIGHTS ONLY	\$ 0.00	\$ 2.56	\$ 2.56
056-0241-001-0001	NONRES	\$ 12.34	\$ 2.56	\$ 14.90
056-0241-001-0002	NONRES	\$ 12.34	\$ 2.56	\$ 14.90
056-0241-001-0003	NONRES	\$ 12.34	\$ 2.56	\$ 14.90
056-0241-001-0004	NONRES	\$ 12.34	\$ 2.56	\$ 14.90
056-0241-002-0001	NONRES	\$ 3.53	\$ 2.56	\$ 6.08
056-0241-002-0002	NONRES	\$ 3.53	\$ 2.56	\$ 6.08
056-0241-002-0003	NONRES	\$ 3.53	\$ 2.56	\$ 6.08
056-0241-002-0004	NONRES	\$ 3.53	\$ 2.56	\$ 6.08
056-0241-003-0001	NONRES	\$ 3.53	\$ 2.56	\$ 6.08
056-0241-003-0002	NONRES	\$ 3.53	\$ 2.56	\$ 6.08
056-0241-003-0003	NONRES	\$ 3.53	\$ 2.56	\$ 6.08
056-0241-003-0004	NONRES	\$ 3.53	\$ 2.56	\$ 6.08
056-0241-004-0001	NONRES	\$ 3.53	\$ 2.56	\$ 6.08

ITEM 17.2.

City of Rancho Cordova
Lighting District No. 2012-1 Exhibit A to the Resolution
Fiscal Year 2023-24 Assessment Roll

ATTACHMENT 2

APN	District Classification	Street Light Charge	Safety Light Charge	Total Assessment
056-0241-004-0002	NONRES	\$ 3.53	\$ 2.56	\$ 6.08
056-0241-004-0003	NONRES	\$ 3.53	\$ 2.56	\$ 6.08
056-0241-004-0004	NONRES	\$ 3.53	\$ 2.56	\$ 6.08
056-0241-005-0001	NONRES	\$ 3.53	\$ 2.56	\$ 6.08
056-0241-005-0002	NONRES	\$ 3.53	\$ 2.56	\$ 6.08
056-0241-005-0003	NONRES	\$ 3.53	\$ 2.56	\$ 6.08
056-0241-005-0004	NONRES	\$ 3.53	\$ 2.56	\$ 6.08
056-0241-006-0001	NONRES	\$ 3.53	\$ 2.56	\$ 6.08
056-0241-006-0002	NONRES	\$ 3.53	\$ 2.56	\$ 6.08
056-0241-006-0003	NONRES	\$ 3.53	\$ 2.56	\$ 6.08
056-0241-006-0004	NONRES	\$ 3.53	\$ 2.56	\$ 6.08
056-0241-007-0001	NONRES	\$ 3.53	\$ 2.56	\$ 6.08
056-0241-007-0002	NONRES	\$ 3.53	\$ 2.56	\$ 6.08
056-0241-007-0003	NONRES	\$ 3.53	\$ 2.56	\$ 6.08
056-0241-007-0004	NONRES	\$ 3.53	\$ 2.56	\$ 6.08
056-0241-008-0001	NONRES	\$ 3.53	\$ 2.56	\$ 6.08
056-0241-008-0002	NONRES	\$ 3.53	\$ 2.56	\$ 6.08
056-0241-008-0003	NONRES	\$ 3.53	\$ 2.56	\$ 6.08
056-0241-008-0004	NONRES	\$ 3.53	\$ 2.56	\$ 6.08
056-0241-009-0001	NONRES	\$ 3.53	\$ 2.56	\$ 6.08
056-0241-009-0002	NONRES	\$ 3.53	\$ 2.56	\$ 6.08
056-0241-009-0003	NONRES	\$ 3.53	\$ 2.56	\$ 6.08
056-0241-009-0004	NONRES	\$ 3.53	\$ 2.56	\$ 6.08
056-0241-010-0001	NONRES	\$ 3.53	\$ 2.56	\$ 6.08
056-0241-010-0002	NONRES	\$ 3.53	\$ 2.56	\$ 6.08
056-0241-010-0003	NONRES	\$ 3.53	\$ 2.56	\$ 6.08
056-0241-010-0004	NONRES	\$ 3.53	\$ 2.56	\$ 6.08
056-0241-011-0001	NONRES	\$ 3.53	\$ 2.56	\$ 6.08
056-0241-011-0002	NONRES	\$ 3.53	\$ 2.56	\$ 6.08
056-0241-011-0003	NONRES	\$ 3.53	\$ 2.56	\$ 6.08
056-0241-011-0004	NONRES	\$ 3.53	\$ 2.56	\$ 6.08
056-0241-012-0001	NONRES	\$ 3.53	\$ 2.56	\$ 6.08
056-0241-012-0002	NONRES	\$ 3.53	\$ 2.56	\$ 6.08
056-0241-012-0003	NONRES	\$ 3.53	\$ 2.56	\$ 6.08
056-0241-012-0004	NONRES	\$ 3.53	\$ 2.56	\$ 6.08
056-0241-013-0001	NONRES	\$ 3.53	\$ 2.56	\$ 6.08
056-0241-013-0002	NONRES	\$ 3.53	\$ 2.56	\$ 6.08
056-0241-013-0003	NONRES	\$ 3.53	\$ 2.56	\$ 6.08
056-0241-013-0004	NONRES	\$ 3.53	\$ 2.56	\$ 6.08
056-0241-014-0001	NONRES	\$ 3.53	\$ 2.56	\$ 6.08
056-0241-014-0002	NONRES	\$ 3.53	\$ 2.56	\$ 6.08
056-0241-014-0003	NONRES	\$ 3.53	\$ 2.56	\$ 6.08
056-0241-014-0004	NONRES	\$ 3.53	\$ 2.56	\$ 6.08
056-0241-015-0001	NONRES	\$ 3.53	\$ 2.56	\$ 6.08

ITEM 17.2.

City of Rancho Cordova
Lighting District No. 2012-1 Exhibit A to the Resolution
Fiscal Year 2023-24 Assessment Roll

ATTACHMENT 2

APN	District Classification	Street Light Charge	Safety Light Charge	Total Assessment
056-0241-015-0002	NONRES	\$ 3.53	\$ 2.56	\$ 6.08
056-0241-015-0003	NONRES	\$ 3.53	\$ 2.56	\$ 6.08
056-0241-015-0004	NONRES	\$ 3.53	\$ 2.56	\$ 6.08
056-0241-016-0001	NONRES	\$ 3.53	\$ 2.56	\$ 6.08
056-0241-016-0002	NONRES	\$ 3.53	\$ 2.56	\$ 6.08
056-0241-016-0003	NONRES	\$ 3.53	\$ 2.56	\$ 6.08
056-0241-016-0004	NONRES	\$ 3.53	\$ 2.56	\$ 6.08
056-0241-017-0001	NONRES	\$ 3.53	\$ 2.56	\$ 6.08
056-0241-017-0002	NONRES	\$ 3.53	\$ 2.56	\$ 6.08
056-0241-017-0003	NONRES	\$ 3.53	\$ 2.56	\$ 6.08
056-0241-017-0004	NONRES	\$ 3.53	\$ 2.56	\$ 6.08
056-0241-018-0001	NONRES	\$ 3.53	\$ 2.56	\$ 6.08
056-0241-018-0002	NONRES	\$ 3.53	\$ 2.56	\$ 6.08
056-0241-018-0003	NONRES	\$ 3.53	\$ 2.56	\$ 6.08
056-0241-018-0004	NONRES	\$ 3.53	\$ 2.56	\$ 6.08
056-0241-019-0001	NONRES	\$ 2.77	\$ 2.56	\$ 5.32
056-0241-019-0002	NONRES	\$ 2.77	\$ 2.56	\$ 5.32
056-0241-019-0003	NONRES	\$ 2.77	\$ 2.56	\$ 5.32
056-0241-019-0004	NONRES	\$ 2.77	\$ 2.56	\$ 5.32
056-0241-020-0001	NONRES	\$ 1.76	\$ 2.56	\$ 4.32
056-0241-020-0002	NONRES	\$ 1.76	\$ 2.56	\$ 4.32
056-0241-020-0003	NONRES	\$ 1.76	\$ 2.56	\$ 4.32
056-0241-020-0004	NONRES	\$ 1.76	\$ 2.56	\$ 4.32
056-0241-021-0001	NONRES	\$ 2.27	\$ 2.56	\$ 4.82
056-0241-021-0002	NONRES	\$ 2.27	\$ 2.56	\$ 4.82
056-0241-021-0003	NONRES	\$ 2.27	\$ 2.56	\$ 4.82
056-0241-021-0004	NONRES	\$ 2.27	\$ 2.56	\$ 4.82
056-0241-022-0001	NONRES	\$ 3.78	\$ 2.56	\$ 6.34
056-0241-022-0002	NONRES	\$ 3.78	\$ 2.56	\$ 6.34
056-0241-022-0003	NONRES	\$ 3.78	\$ 2.56	\$ 6.34
056-0241-022-0004	NONRES	\$ 3.78	\$ 2.56	\$ 6.34
056-0241-023-0001	NONRES	\$ 3.27	\$ 2.56	\$ 5.82
056-0241-023-0002	NONRES	\$ 3.27	\$ 2.56	\$ 5.82
056-0241-023-0003	NONRES	\$ 3.27	\$ 2.56	\$ 5.82
056-0241-023-0004	NONRES	\$ 3.27	\$ 2.56	\$ 5.82
056-0241-024-0001	NONRES	\$ 4.03	\$ 2.56	\$ 6.58
056-0241-024-0002	NONRES	\$ 4.03	\$ 2.56	\$ 6.58
056-0241-024-0003	NONRES	\$ 4.03	\$ 2.56	\$ 6.58
056-0241-024-0004	NONRES	\$ 4.03	\$ 2.56	\$ 6.58
056-0241-025-0001	NONRES	\$ 11.59	\$ 2.56	\$ 14.14
056-0241-025-0002	NONRES	\$ 11.59	\$ 2.56	\$ 14.14
056-0241-025-0003	NONRES	\$ 11.59	\$ 2.56	\$ 14.14
056-0241-026-0001	NONRES	\$ 3.78	\$ 2.56	\$ 6.34
056-0241-026-0002	NONRES	\$ 3.78	\$ 2.56	\$ 6.34

ITEM 17.2.

City of Rancho Cordova
Lighting District No. 2012-1 Exhibit A to the Resolution
Fiscal Year 2023-24 Assessment Roll

ATTACHMENT 2

APN	District Classification	Street Light Charge	Safety Light Charge	Total Assessment
056-0241-026-0003	NONRES	\$ 3.78	\$ 2.56	\$ 6.34
056-0241-026-0004	NONRES	\$ 3.78	\$ 2.56	\$ 6.34
056-0241-027-0001	NONRES	\$ 6.05	\$ 2.56	\$ 8.60
056-0241-027-0002	NONRES	\$ 6.05	\$ 2.56	\$ 8.60
056-0241-027-0003	NONRES	\$ 6.05	\$ 2.56	\$ 8.60
056-0241-027-0004	NONRES	\$ 6.05	\$ 2.56	\$ 8.60
056-0242-033-0001	NONRES	\$ 18.89	\$ 2.56	\$ 21.44
056-0242-033-0002	NONRES	\$ 18.89	\$ 2.56	\$ 21.44
056-0242-033-0003	NONRES	\$ 18.89	\$ 2.56	\$ 21.44
056-0242-033-0004	NONRES	\$ 18.89	\$ 2.56	\$ 21.44
056-0242-034-0001	NONRES	\$ 3.53	\$ 2.56	\$ 6.08
056-0242-034-0002	NONRES	\$ 3.53	\$ 2.56	\$ 6.08
056-0242-034-0003	NONRES	\$ 3.53	\$ 2.56	\$ 6.08
056-0242-034-0004	NONRES	\$ 3.53	\$ 2.56	\$ 6.08
056-0242-035-0001	NONRES	\$ 3.53	\$ 2.56	\$ 6.08
056-0242-035-0002	NONRES	\$ 3.53	\$ 2.56	\$ 6.08
056-0242-035-0003	NONRES	\$ 3.53	\$ 2.56	\$ 6.08
056-0242-035-0004	NONRES	\$ 3.53	\$ 2.56	\$ 6.08
056-0242-036-0001	NONRES	\$ 3.53	\$ 2.56	\$ 6.08
056-0242-036-0002	NONRES	\$ 3.53	\$ 2.56	\$ 6.08
056-0242-036-0003	NONRES	\$ 3.53	\$ 2.56	\$ 6.08
056-0242-036-0004	NONRES	\$ 3.53	\$ 2.56	\$ 6.08
056-0242-037-0001	NONRES	\$ 3.53	\$ 2.56	\$ 6.08
056-0242-037-0002	NONRES	\$ 3.53	\$ 2.56	\$ 6.08
056-0242-037-0003	NONRES	\$ 3.53	\$ 2.56	\$ 6.08
056-0242-037-0004	NONRES	\$ 3.53	\$ 2.56	\$ 6.08
056-0242-038-0001	NONRES	\$ 3.53	\$ 2.56	\$ 6.08
056-0242-038-0002	NONRES	\$ 3.53	\$ 2.56	\$ 6.08
056-0242-038-0003	NONRES	\$ 3.53	\$ 2.56	\$ 6.08
056-0242-038-0004	NONRES	\$ 3.53	\$ 2.56	\$ 6.08
056-0242-039-0001	NONRES	\$ 3.53	\$ 2.56	\$ 6.08
056-0242-039-0002	NONRES	\$ 3.53	\$ 2.56	\$ 6.08
056-0242-039-0003	NONRES	\$ 3.53	\$ 2.56	\$ 6.08
056-0242-039-0004	NONRES	\$ 3.53	\$ 2.56	\$ 6.08
056-0242-040-0001	NONRES	\$ 3.53	\$ 2.56	\$ 6.08
056-0242-040-0002	NONRES	\$ 3.53	\$ 2.56	\$ 6.08
056-0242-040-0003	NONRES	\$ 3.53	\$ 2.56	\$ 6.08
056-0242-040-0004	NONRES	\$ 3.53	\$ 2.56	\$ 6.08
056-0242-041-0001	NONRES	\$ 3.78	\$ 2.56	\$ 6.34
056-0242-041-0002	NONRES	\$ 3.78	\$ 2.56	\$ 6.34
056-0242-041-0003	NONRES	\$ 3.78	\$ 2.56	\$ 6.34
056-0242-041-0004	NONRES	\$ 3.78	\$ 2.56	\$ 6.34
056-0242-042-0001	NONRES	\$ 3.78	\$ 2.56	\$ 6.34
056-0242-042-0002	NONRES	\$ 3.78	\$ 2.56	\$ 6.34

ITEM 17.2.

City of Rancho Cordova
Lighting District No. 2012-1 Exhibit A to the Resolution
Fiscal Year 2023-24 Assessment Roll

ATTACHMENT 2

APN	District Classification	Street Light Charge	Safety Light Charge	Total Assessment
056-0242-042-0003	NONRES	\$ 3.78	\$ 2.56	\$ 6.34
056-0242-042-0004	NONRES	\$ 3.78	\$ 2.56	\$ 6.34
056-0242-043-0001	NONRES	\$ 3.78	\$ 2.56	\$ 6.34
056-0242-043-0002	NONRES	\$ 3.78	\$ 2.56	\$ 6.34
056-0242-043-0003	NONRES	\$ 3.78	\$ 2.56	\$ 6.34
056-0242-043-0004	NONRES	\$ 3.78	\$ 2.56	\$ 6.34
056-0242-044-0001	NONRES	\$ 3.78	\$ 2.56	\$ 6.34
056-0242-044-0002	NONRES	\$ 3.78	\$ 2.56	\$ 6.34
056-0242-044-0003	NONRES	\$ 3.78	\$ 2.56	\$ 6.34
056-0242-044-0004	NONRES	\$ 3.78	\$ 2.56	\$ 6.34
056-0242-045-0001	NONRES	\$ 3.78	\$ 2.56	\$ 6.34
056-0242-045-0002	NONRES	\$ 3.78	\$ 2.56	\$ 6.34
056-0242-045-0003	NONRES	\$ 3.78	\$ 2.56	\$ 6.34
056-0242-045-0004	NONRES	\$ 3.78	\$ 2.56	\$ 6.34
056-0242-046-0001	NONRES	\$ 14.61	\$ 2.56	\$ 17.16
056-0242-046-0002	NONRES	\$ 14.61	\$ 2.56	\$ 17.16
056-0242-046-0003	NONRES	\$ 14.61	\$ 2.56	\$ 17.16
056-0242-046-0004	NONRES	\$ 14.61	\$ 2.56	\$ 17.16
056-0242-047-0001	NONRES	\$ 13.35	\$ 2.56	\$ 15.90
056-0242-047-0002	NONRES	\$ 13.35	\$ 2.56	\$ 15.90
056-0242-047-0003	NONRES	\$ 13.35	\$ 2.56	\$ 15.90
056-0242-047-0004	NONRES	\$ 13.35	\$ 2.56	\$ 15.90
056-0242-048-0001	NONRES	\$ 3.53	\$ 2.56	\$ 6.08
056-0242-048-0002	NONRES	\$ 3.53	\$ 2.56	\$ 6.08
056-0242-048-0003	NONRES	\$ 3.53	\$ 2.56	\$ 6.08
056-0242-048-0004	NONRES	\$ 3.53	\$ 2.56	\$ 6.08
056-0242-049-0001	NONRES	\$ 3.53	\$ 2.56	\$ 6.08
056-0242-049-0002	NONRES	\$ 3.53	\$ 2.56	\$ 6.08
056-0242-049-0003	NONRES	\$ 3.53	\$ 2.56	\$ 6.08
056-0242-049-0004	NONRES	\$ 3.53	\$ 2.56	\$ 6.08
056-0242-050-0001	NONRES	\$ 3.53	\$ 2.56	\$ 6.08
056-0242-050-0002	NONRES	\$ 3.53	\$ 2.56	\$ 6.08
056-0242-050-0003	NONRES	\$ 3.53	\$ 2.56	\$ 6.08
056-0242-050-0004	NONRES	\$ 3.53	\$ 2.56	\$ 6.08
056-0242-051-0001	NONRES	\$ 3.53	\$ 2.56	\$ 6.08
056-0242-051-0002	NONRES	\$ 3.53	\$ 2.56	\$ 6.08
056-0242-051-0003	NONRES	\$ 3.53	\$ 2.56	\$ 6.08
056-0242-051-0004	NONRES	\$ 3.53	\$ 2.56	\$ 6.08
056-0242-052-0001	NONRES	\$ 3.53	\$ 2.56	\$ 6.08
056-0242-052-0002	NONRES	\$ 3.53	\$ 2.56	\$ 6.08
056-0242-052-0003	NONRES	\$ 3.53	\$ 2.56	\$ 6.08
056-0242-052-0004	NONRES	\$ 3.53	\$ 2.56	\$ 6.08
056-0242-053-0001	NONRES	\$ 3.53	\$ 2.56	\$ 6.08
056-0242-053-0002	NONRES	\$ 3.53	\$ 2.56	\$ 6.08

ITEM 17.2.

City of Rancho Cordova
Lighting District No. 2012-1 Exhibit A to the Resolution
Fiscal Year 2023-24 Assessment Roll

ATTACHMENT 2

APN	District Classification	Street Light Charge	Safety Light Charge	Total Assessment
056-0242-053-0003	NONRES	\$ 3.53	\$ 2.56	\$ 6.08
056-0242-053-0004	NONRES	\$ 3.53	\$ 2.56	\$ 6.08
056-0242-054-0001	NONRES	\$ 3.53	\$ 2.56	\$ 6.08
056-0242-054-0002	NONRES	\$ 3.53	\$ 2.56	\$ 6.08
056-0242-054-0003	NONRES	\$ 3.53	\$ 2.56	\$ 6.08
056-0242-054-0004	NONRES	\$ 3.53	\$ 2.56	\$ 6.08
056-0242-055-0001	NONRES	\$ 3.53	\$ 2.56	\$ 6.08
056-0242-055-0002	NONRES	\$ 3.53	\$ 2.56	\$ 6.08
056-0242-055-0003	NONRES	\$ 3.53	\$ 2.56	\$ 6.08
056-0242-055-0004	NONRES	\$ 3.53	\$ 2.56	\$ 6.08
056-0242-056-0001	NONRES	\$ 3.53	\$ 2.56	\$ 6.08
056-0242-056-0002	NONRES	\$ 3.53	\$ 2.56	\$ 6.08
056-0242-056-0003	NONRES	\$ 3.53	\$ 2.56	\$ 6.08
056-0242-056-0004	NONRES	\$ 3.53	\$ 2.56	\$ 6.08
056-0242-057-0001	NONRES	\$ 3.53	\$ 2.56	\$ 6.08
056-0242-057-0002	NONRES	\$ 3.53	\$ 2.56	\$ 6.08
056-0242-057-0003	NONRES	\$ 3.53	\$ 2.56	\$ 6.08
056-0242-057-0004	NONRES	\$ 3.53	\$ 2.56	\$ 6.08
056-0242-058-0001	NONRES	\$ 3.53	\$ 2.56	\$ 6.08
056-0242-058-0002	NONRES	\$ 3.53	\$ 2.56	\$ 6.08
056-0242-058-0003	NONRES	\$ 3.53	\$ 2.56	\$ 6.08
056-0242-058-0004	NONRES	\$ 3.53	\$ 2.56	\$ 6.08
056-0242-059-0001	NONRES	\$ 3.53	\$ 2.56	\$ 6.08
056-0242-059-0002	NONRES	\$ 3.53	\$ 2.56	\$ 6.08
056-0242-059-0003	NONRES	\$ 3.53	\$ 2.56	\$ 6.08
056-0242-059-0004	NONRES	\$ 3.53	\$ 2.56	\$ 6.08
056-0242-060-0001	NONRES	\$ 3.53	\$ 2.56	\$ 6.08
056-0242-060-0002	NONRES	\$ 3.53	\$ 2.56	\$ 6.08
056-0242-060-0003	NONRES	\$ 3.53	\$ 2.56	\$ 6.08
056-0242-060-0004	NONRES	\$ 3.53	\$ 2.56	\$ 6.08
056-0242-061-0001	NONRES	\$ 3.53	\$ 2.56	\$ 6.08
056-0242-061-0002	NONRES	\$ 3.53	\$ 2.56	\$ 6.08
056-0242-061-0003	NONRES	\$ 3.53	\$ 2.56	\$ 6.08
056-0242-061-0004	NONRES	\$ 3.53	\$ 2.56	\$ 6.08
056-0242-062-0001	NONRES	\$ 12.60	\$ 2.56	\$ 15.16
056-0242-062-0002	NONRES	\$ 12.60	\$ 2.56	\$ 15.16
056-0242-062-0003	NONRES	\$ 12.60	\$ 2.56	\$ 15.16
056-0242-062-0004	NONRES	\$ 12.60	\$ 2.56	\$ 15.16
056-0250-001-0000	SAFETY LIGHTS ONLY	\$ 0.00	\$ 2.56	\$ 2.56
056-0250-002-0000	SAFETY LIGHTS ONLY	\$ 0.00	\$ 2.56	\$ 2.56
056-0250-003-0000	SAFETY LIGHTS ONLY	\$ 0.00	\$ 2.56	\$ 2.56
056-0250-004-0000	SAFETY LIGHTS ONLY	\$ 0.00	\$ 2.56	\$ 2.56
056-0250-005-0000	SAFETY LIGHTS ONLY	\$ 0.00	\$ 2.56	\$ 2.56
056-0250-006-0000	SAFETY LIGHTS ONLY	\$ 0.00	\$ 2.56	\$ 2.56

ITEM 17.2.

City of Rancho Cordova
Lighting District No. 2012-1 Exhibit A to the Resolution
Fiscal Year 2023-24 Assessment Roll

ATTACHMENT 2

APN	District Classification	Street Light Charge	Safety Light Charge	Total Assessment
056-0250-007-0000	SAFETY LIGHTS ONLY	\$ 0.00	\$ 2.56	\$ 2.56
056-0250-008-0000	SAFETY LIGHTS ONLY	\$ 0.00	\$ 2.56	\$ 2.56
056-0250-009-0000	SAFETY LIGHTS ONLY	\$ 0.00	\$ 2.56	\$ 2.56
056-0250-010-0000	SAFETY LIGHTS ONLY	\$ 0.00	\$ 2.56	\$ 2.56
056-0250-011-0000	SAFETY LIGHTS ONLY	\$ 0.00	\$ 2.56	\$ 2.56
056-0250-012-0000	SAFETY LIGHTS ONLY	\$ 0.00	\$ 2.56	\$ 2.56
056-0250-013-0000	SAFETY LIGHTS ONLY	\$ 0.00	\$ 2.56	\$ 2.56
056-0250-014-0000	SAFETY LIGHTS ONLY	\$ 0.00	\$ 2.56	\$ 2.56
056-0250-015-0000	SAFETY LIGHTS ONLY	\$ 0.00	\$ 2.56	\$ 2.56
056-0250-016-0000	SAFETY LIGHTS ONLY	\$ 0.00	\$ 2.56	\$ 2.56
056-0250-017-0000	SAFETY LIGHTS ONLY	\$ 0.00	\$ 2.56	\$ 2.56
056-0250-018-0000	SAFETY LIGHTS ONLY	\$ 0.00	\$ 2.56	\$ 2.56
056-0250-019-0000	SAFETY LIGHTS ONLY	\$ 0.00	\$ 2.56	\$ 2.56
056-0250-020-0000	SAFETY LIGHTS ONLY	\$ 0.00	\$ 2.56	\$ 2.56
056-0250-021-0000	SAFETY LIGHTS ONLY	\$ 0.00	\$ 2.56	\$ 2.56
056-0250-022-0000	SAFETY LIGHTS ONLY	\$ 0.00	\$ 2.56	\$ 2.56
056-0250-023-0000	SAFETY LIGHTS ONLY	\$ 0.00	\$ 2.56	\$ 2.56
056-0250-024-0000	SAFETY LIGHTS ONLY	\$ 0.00	\$ 2.56	\$ 2.56
056-0250-025-0000	SAFETY LIGHTS ONLY	\$ 0.00	\$ 2.56	\$ 2.56
056-0250-026-0000	SAFETY LIGHTS ONLY	\$ 0.00	\$ 2.56	\$ 2.56
056-0250-027-0000	SAFETY LIGHTS ONLY	\$ 0.00	\$ 2.56	\$ 2.56
056-0250-028-0000	SAFETY LIGHTS ONLY	\$ 0.00	\$ 2.56	\$ 2.56
056-0250-029-0000	SAFETY LIGHTS ONLY	\$ 0.00	\$ 2.56	\$ 2.56
056-0250-030-0000	SAFETY LIGHTS ONLY	\$ 0.00	\$ 2.56	\$ 2.56
056-0250-031-0000	SAFETY LIGHTS ONLY	\$ 0.00	\$ 2.56	\$ 2.56
056-0250-032-0000	SAFETY LIGHTS ONLY	\$ 0.00	\$ 2.56	\$ 2.56
056-0250-033-0000	SAFETY LIGHTS ONLY	\$ 0.00	\$ 2.56	\$ 2.56
056-0250-034-0000	SAFETY LIGHTS ONLY	\$ 0.00	\$ 2.56	\$ 2.56
056-0250-035-0000	SAFETY LIGHTS ONLY	\$ 0.00	\$ 2.56	\$ 2.56
056-0250-036-0000	SAFETY LIGHTS ONLY	\$ 0.00	\$ 2.56	\$ 2.56
056-0250-037-0000	SAFETY LIGHTS ONLY	\$ 0.00	\$ 2.56	\$ 2.56
056-0250-038-0000	SAFETY LIGHTS ONLY	\$ 0.00	\$ 2.56	\$ 2.56
056-0250-039-0000	SAFETY LIGHTS ONLY	\$ 0.00	\$ 2.56	\$ 2.56
056-0250-040-0000	SAFETY LIGHTS ONLY	\$ 0.00	\$ 2.56	\$ 2.56
056-0250-041-0000	SAFETY LIGHTS ONLY	\$ 0.00	\$ 2.56	\$ 2.56
056-0250-042-0000	SAFETY LIGHTS ONLY	\$ 0.00	\$ 2.56	\$ 2.56
056-0250-043-0000	SAFETY LIGHTS ONLY	\$ 0.00	\$ 2.56	\$ 2.56
056-0250-044-0000	SAFETY LIGHTS ONLY	\$ 0.00	\$ 2.56	\$ 2.56
056-0250-045-0000	SAFETY LIGHTS ONLY	\$ 0.00	\$ 2.56	\$ 2.56
056-0250-046-0000	SAFETY LIGHTS ONLY	\$ 0.00	\$ 2.56	\$ 2.56
056-0250-047-0000	SAFETY LIGHTS ONLY	\$ 0.00	\$ 2.56	\$ 2.56
056-0250-048-0000	SAFETY LIGHTS ONLY	\$ 0.00	\$ 2.56	\$ 2.56
056-0250-049-0000	SAFETY LIGHTS ONLY	\$ 0.00	\$ 2.56	\$ 2.56
056-0250-050-0000	SAFETY LIGHTS ONLY	\$ 0.00	\$ 2.56	\$ 2.56

ITEM 17.2.

City of Rancho Cordova
Lighting District No. 2012-1 Exhibit A to the Resolution
Fiscal Year 2023-24 Assessment Roll

ATTACHMENT 2

APN	District Classification	Street Light Charge	Safety Light Charge	Total Assessment
056-0250-051-0000	SAFETY LIGHTS ONLY	\$ 0.00	\$ 2.56	\$ 2.56
056-0250-052-0000	NONRES	\$ 45.09	\$ 2.56	\$ 47.64
056-0260-001-0000	NONRES	\$ 64.99	\$ 2.56	\$ 67.54
056-0260-011-0000	NONRES	\$ 73.30	\$ 2.56	\$ 75.86
056-0260-012-0000	SAFETY LIGHTS ONLY	\$ 0.00	\$ 2.56	\$ 2.56
056-0260-013-0000	SAFETY LIGHTS ONLY	\$ 0.00	\$ 2.56	\$ 2.56
056-0260-014-0000	NONRES	\$ 52.65	\$ 2.56	\$ 55.20
056-0260-015-0000	NONRES	\$ 115.62	\$ 2.56	\$ 118.18
056-0260-016-0000	NONRES	\$ 209.33	\$ 2.56	\$ 211.88
056-0260-019-0000	SAFETY LIGHTS ONLY	\$ 0.00	\$ 2.56	\$ 2.56
056-0270-001-0000	RESIDENTIAL	\$ 15.32	\$ 2.56	\$ 17.88
056-0270-002-0000	RESIDENTIAL	\$ 15.32	\$ 2.56	\$ 17.88
056-0270-003-0000	RESIDENTIAL	\$ 15.32	\$ 2.56	\$ 17.88
056-0270-004-0000	RESIDENTIAL	\$ 15.32	\$ 2.56	\$ 17.88
056-0270-005-0000	RESIDENTIAL	\$ 15.32	\$ 2.56	\$ 17.88
056-0270-006-0000	RESIDENTIAL	\$ 15.32	\$ 2.56	\$ 17.88
056-0270-007-0000	RESIDENTIAL	\$ 15.32	\$ 2.56	\$ 17.88
056-0270-008-0000	RESIDENTIAL	\$ 15.32	\$ 2.56	\$ 17.88
056-0270-009-0000	RESIDENTIAL	\$ 15.32	\$ 2.56	\$ 17.88
056-0270-010-0000	RESIDENTIAL	\$ 15.32	\$ 2.56	\$ 17.88
056-0270-011-0000	RESIDENTIAL	\$ 15.32	\$ 2.56	\$ 17.88
056-0270-012-0000	RESIDENTIAL	\$ 15.32	\$ 2.56	\$ 17.88
056-0270-013-0000	RESIDENTIAL	\$ 15.32	\$ 2.56	\$ 17.88
056-0270-014-0000	RESIDENTIAL	\$ 15.32	\$ 2.56	\$ 17.88
056-0270-015-0000	RESIDENTIAL	\$ 15.32	\$ 2.56	\$ 17.88
056-0270-016-0000	RESIDENTIAL	\$ 15.32	\$ 2.56	\$ 17.88
056-0270-017-0000	RESIDENTIAL	\$ 15.32	\$ 2.56	\$ 17.88
056-0270-018-0000	RESIDENTIAL	\$ 15.32	\$ 2.56	\$ 17.88
056-0270-019-0000	RESIDENTIAL	\$ 15.32	\$ 2.56	\$ 17.88
056-0270-020-0000	RESIDENTIAL	\$ 15.32	\$ 2.56	\$ 17.88
056-0270-021-0000	RESIDENTIAL	\$ 15.32	\$ 2.56	\$ 17.88
056-0270-022-0000	RESIDENTIAL	\$ 15.32	\$ 2.56	\$ 17.88
056-0270-023-0000	RESIDENTIAL	\$ 15.32	\$ 2.56	\$ 17.88
056-0270-024-0000	RESIDENTIAL	\$ 15.32	\$ 2.56	\$ 17.88
056-0270-025-0000	RESIDENTIAL	\$ 15.32	\$ 2.56	\$ 17.88
056-0270-026-0000	RESIDENTIAL	\$ 15.32	\$ 2.56	\$ 17.88
056-0270-027-0000	RESIDENTIAL	\$ 15.32	\$ 2.56	\$ 17.88
056-0270-028-0000	RESIDENTIAL	\$ 15.32	\$ 2.56	\$ 17.88
056-0270-029-0000	RESIDENTIAL	\$ 15.32	\$ 2.56	\$ 17.88
056-0270-030-0000	RESIDENTIAL	\$ 15.32	\$ 2.56	\$ 17.88
056-0270-031-0000	RESIDENTIAL	\$ 15.32	\$ 2.56	\$ 17.88
056-0270-032-0000	RESIDENTIAL	\$ 15.32	\$ 2.56	\$ 17.88
056-0270-033-0000	RESIDENTIAL	\$ 15.32	\$ 2.56	\$ 17.88
056-0270-034-0000	RESIDENTIAL	\$ 15.32	\$ 2.56	\$ 17.88

ITEM 17.2.

City of Rancho Cordova
Lighting District No. 2012-1 Exhibit A to the Resolution
Fiscal Year 2023-24 Assessment Roll

ATTACHMENT 2

APN	District Classification	Street Light Charge	Safety Light Charge	Total Assessment
056-0270-035-0000	RESIDENTIAL	\$ 15.32	\$ 2.56	\$ 17.88
056-0270-036-0000	RESIDENTIAL	\$ 15.32	\$ 2.56	\$ 17.88
056-0270-037-0000	RESIDENTIAL	\$ 15.32	\$ 2.56	\$ 17.88
056-0270-038-0000	RESIDENTIAL	\$ 15.32	\$ 2.56	\$ 17.88
056-0270-039-0000	RESIDENTIAL	\$ 15.32	\$ 2.56	\$ 17.88
056-0270-040-0000	RESIDENTIAL	\$ 15.32	\$ 2.56	\$ 17.88
056-0270-041-0000	RESIDENTIAL	\$ 15.32	\$ 2.56	\$ 17.88
056-0270-042-0000	RESIDENTIAL	\$ 15.32	\$ 2.56	\$ 17.88
056-0270-043-0000	RESIDENTIAL	\$ 15.32	\$ 2.56	\$ 17.88
056-0270-044-0000	RESIDENTIAL	\$ 15.32	\$ 2.56	\$ 17.88
056-0270-045-0000	RESIDENTIAL	\$ 15.32	\$ 2.56	\$ 17.88
056-0270-046-0000	RESIDENTIAL	\$ 15.32	\$ 2.56	\$ 17.88
056-0270-047-0000	RESIDENTIAL	\$ 15.32	\$ 2.56	\$ 17.88
056-0270-048-0000	RESIDENTIAL	\$ 15.32	\$ 2.56	\$ 17.88
056-0270-049-0000	RESIDENTIAL	\$ 15.32	\$ 2.56	\$ 17.88
056-0270-050-0000	RESIDENTIAL	\$ 15.32	\$ 2.56	\$ 17.88
056-0270-051-0000	RESIDENTIAL	\$ 15.32	\$ 2.56	\$ 17.88
056-0270-052-0000	RESIDENTIAL	\$ 15.32	\$ 2.56	\$ 17.88
056-0270-053-0000	RESIDENTIAL	\$ 15.32	\$ 2.56	\$ 17.88
056-0270-054-0000	RESIDENTIAL	\$ 15.32	\$ 2.56	\$ 17.88
056-0270-055-0000	RESIDENTIAL	\$ 15.32	\$ 2.56	\$ 17.88
056-0270-056-0000	RESIDENTIAL	\$ 15.32	\$ 2.56	\$ 17.88
056-0270-057-0000	RESIDENTIAL	\$ 15.32	\$ 2.56	\$ 17.88
056-0270-058-0000	RESIDENTIAL	\$ 15.32	\$ 2.56	\$ 17.88
056-0270-059-0000	RESIDENTIAL	\$ 15.32	\$ 2.56	\$ 17.88
056-0270-060-0000	RESIDENTIAL	\$ 15.32	\$ 2.56	\$ 17.88
056-0270-061-0000	RESIDENTIAL	\$ 15.32	\$ 2.56	\$ 17.88
056-0270-062-0000	RESIDENTIAL	\$ 15.32	\$ 2.56	\$ 17.88
056-0270-063-0000	RESIDENTIAL	\$ 15.32	\$ 2.56	\$ 17.88
056-0270-064-0000	RESIDENTIAL	\$ 15.32	\$ 2.56	\$ 17.88
056-0270-065-0000	RESIDENTIAL	\$ 15.32	\$ 2.56	\$ 17.88
056-0270-066-0000	RESIDENTIAL	\$ 15.32	\$ 2.56	\$ 17.88
056-0270-067-0000	RESIDENTIAL	\$ 15.32	\$ 2.56	\$ 17.88
056-0270-068-0000	RESIDENTIAL	\$ 15.32	\$ 2.56	\$ 17.88
056-0270-069-0000	RESIDENTIAL	\$ 15.32	\$ 2.56	\$ 17.88
056-0270-070-0000	RESIDENTIAL	\$ 15.32	\$ 2.56	\$ 17.88
056-0270-071-0000	RESIDENTIAL	\$ 15.32	\$ 2.56	\$ 17.88
056-0270-072-0000	RESIDENTIAL	\$ 15.32	\$ 2.56	\$ 17.88
056-0270-073-0000	RESIDENTIAL	\$ 15.32	\$ 2.56	\$ 17.88
056-0270-074-0000	RESIDENTIAL	\$ 15.32	\$ 2.56	\$ 17.88
056-0270-075-0000	RESIDENTIAL	\$ 15.32	\$ 2.56	\$ 17.88
056-0270-076-0000	RESIDENTIAL	\$ 15.32	\$ 2.56	\$ 17.88
056-0270-077-0000	RESIDENTIAL	\$ 15.32	\$ 2.56	\$ 17.88
056-0270-078-0000	RESIDENTIAL	\$ 15.32	\$ 2.56	\$ 17.88

ITEM 17.2.

City of Rancho Cordova
Lighting District No. 2012-1 Exhibit A to the Resolution
Fiscal Year 2023-24 Assessment Roll

ATTACHMENT 2

APN	District Classification	Street Light Charge	Safety Light Charge	Total Assessment
056-0270-079-0000	RESIDENTIAL	\$ 15.32	\$ 2.56	\$ 17.88
056-0270-080-0000	RESIDENTIAL	\$ 15.32	\$ 2.56	\$ 17.88
056-0270-081-0000	RESIDENTIAL	\$ 15.32	\$ 2.56	\$ 17.88
056-0270-082-0000	RESIDENTIAL	\$ 15.32	\$ 2.56	\$ 17.88
056-0280-001-0000	RESIDENTIAL	\$ 15.32	\$ 2.56	\$ 17.88
056-0280-002-0000	RESIDENTIAL	\$ 15.32	\$ 2.56	\$ 17.88
056-0280-003-0000	RESIDENTIAL	\$ 15.32	\$ 2.56	\$ 17.88
056-0280-004-0000	RESIDENTIAL	\$ 15.32	\$ 2.56	\$ 17.88
056-0280-005-0000	RESIDENTIAL	\$ 15.32	\$ 2.56	\$ 17.88
056-0280-006-0000	RESIDENTIAL	\$ 15.32	\$ 2.56	\$ 17.88
056-0280-007-0000	RESIDENTIAL	\$ 15.32	\$ 2.56	\$ 17.88
056-0280-008-0000	RESIDENTIAL	\$ 15.32	\$ 2.56	\$ 17.88
056-0280-009-0000	RESIDENTIAL	\$ 15.32	\$ 2.56	\$ 17.88
056-0280-010-0000	RESIDENTIAL	\$ 15.32	\$ 2.56	\$ 17.88
056-0280-011-0000	RESIDENTIAL	\$ 15.32	\$ 2.56	\$ 17.88
056-0280-012-0000	RESIDENTIAL	\$ 15.32	\$ 2.56	\$ 17.88
056-0280-013-0000	RESIDENTIAL	\$ 15.32	\$ 2.56	\$ 17.88
056-0280-014-0000	RESIDENTIAL	\$ 15.32	\$ 2.56	\$ 17.88
056-0280-015-0000	RESIDENTIAL	\$ 15.32	\$ 2.56	\$ 17.88
056-0280-016-0000	RESIDENTIAL	\$ 15.32	\$ 2.56	\$ 17.88
056-0280-017-0000	RESIDENTIAL	\$ 15.32	\$ 2.56	\$ 17.88
056-0280-018-0000	RESIDENTIAL	\$ 15.32	\$ 2.56	\$ 17.88
056-0280-019-0000	RESIDENTIAL	\$ 15.32	\$ 2.56	\$ 17.88
056-0280-020-0000	RESIDENTIAL	\$ 15.32	\$ 2.56	\$ 17.88
056-0280-021-0000	RESIDENTIAL	\$ 15.32	\$ 2.56	\$ 17.88
056-0280-022-0000	RESIDENTIAL	\$ 15.32	\$ 2.56	\$ 17.88
056-0280-023-0000	RESIDENTIAL	\$ 15.32	\$ 2.56	\$ 17.88
056-0280-024-0000	RESIDENTIAL	\$ 15.32	\$ 2.56	\$ 17.88
056-0280-025-0000	RESIDENTIAL	\$ 15.32	\$ 2.56	\$ 17.88
056-0280-026-0000	RESIDENTIAL	\$ 15.32	\$ 2.56	\$ 17.88
056-0280-027-0000	RESIDENTIAL	\$ 15.32	\$ 2.56	\$ 17.88
056-0280-028-0000	RESIDENTIAL	\$ 15.32	\$ 2.56	\$ 17.88
056-0280-029-0000	RESIDENTIAL	\$ 15.32	\$ 2.56	\$ 17.88
056-0280-030-0000	RESIDENTIAL	\$ 15.32	\$ 2.56	\$ 17.88
056-0280-031-0000	RESIDENTIAL	\$ 15.32	\$ 2.56	\$ 17.88
056-0280-032-0000	RESIDENTIAL	\$ 15.32	\$ 2.56	\$ 17.88
056-0280-033-0000	RESIDENTIAL	\$ 15.32	\$ 2.56	\$ 17.88
056-0280-034-0000	RESIDENTIAL	\$ 15.32	\$ 2.56	\$ 17.88
056-0280-035-0000	RESIDENTIAL	\$ 15.32	\$ 2.56	\$ 17.88
056-0280-036-0000	RESIDENTIAL	\$ 15.32	\$ 2.56	\$ 17.88
056-0280-037-0000	RESIDENTIAL	\$ 15.32	\$ 2.56	\$ 17.88
056-0280-038-0000	RESIDENTIAL	\$ 15.32	\$ 2.56	\$ 17.88
056-0280-039-0000	RESIDENTIAL	\$ 15.32	\$ 2.56	\$ 17.88
056-0280-040-0000	RESIDENTIAL	\$ 15.32	\$ 2.56	\$ 17.88

ITEM 17.2.

City of Rancho Cordova
Lighting District No. 2012-1 Exhibit A to the Resolution
Fiscal Year 2023-24 Assessment Roll

ATTACHMENT 2

APN	District Classification	Street Light Charge	Safety Light Charge	Total Assessment
056-0280-041-0000	RESIDENTIAL	\$ 15.32	\$ 2.56	\$ 17.88
056-0280-042-0000	RESIDENTIAL	\$ 15.32	\$ 2.56	\$ 17.88
056-0280-043-0000	RESIDENTIAL	\$ 15.32	\$ 2.56	\$ 17.88
056-0280-044-0000	RESIDENTIAL	\$ 15.32	\$ 2.56	\$ 17.88
056-0280-045-0000	RESIDENTIAL	\$ 15.32	\$ 2.56	\$ 17.88
056-0280-046-0000	RESIDENTIAL	\$ 15.32	\$ 2.56	\$ 17.88
056-0280-047-0000	RESIDENTIAL	\$ 15.32	\$ 2.56	\$ 17.88
056-0280-048-0000	RESIDENTIAL	\$ 15.32	\$ 2.56	\$ 17.88
056-0280-049-0000	RESIDENTIAL	\$ 15.32	\$ 2.56	\$ 17.88
056-0280-050-0000	RESIDENTIAL	\$ 15.32	\$ 2.56	\$ 17.88
056-0280-051-0000	RESIDENTIAL	\$ 15.32	\$ 2.56	\$ 17.88
056-0280-052-0000	RESIDENTIAL	\$ 15.32	\$ 2.56	\$ 17.88
056-0280-053-0000	RESIDENTIAL	\$ 15.32	\$ 2.56	\$ 17.88
056-0280-054-0000	RESIDENTIAL	\$ 15.32	\$ 2.56	\$ 17.88
056-0280-055-0000	RESIDENTIAL	\$ 15.32	\$ 2.56	\$ 17.88
056-0280-056-0000	RESIDENTIAL	\$ 15.32	\$ 2.56	\$ 17.88
056-0280-057-0000	RESIDENTIAL	\$ 15.32	\$ 2.56	\$ 17.88
056-0280-058-0000	RESIDENTIAL	\$ 15.32	\$ 2.56	\$ 17.88
056-0280-059-0000	RESIDENTIAL	\$ 15.32	\$ 2.56	\$ 17.88
056-0280-060-0000	RESIDENTIAL	\$ 15.32	\$ 2.56	\$ 17.88
056-0280-061-0000	RESIDENTIAL	\$ 15.32	\$ 2.56	\$ 17.88
056-0280-062-0000	RESIDENTIAL	\$ 15.32	\$ 2.56	\$ 17.88
056-0280-063-0000	RESIDENTIAL	\$ 15.32	\$ 2.56	\$ 17.88
056-0280-064-0000	RESIDENTIAL	\$ 15.32	\$ 2.56	\$ 17.88
056-0280-065-0000	RESIDENTIAL	\$ 15.32	\$ 2.56	\$ 17.88
056-0280-066-0000	RESIDENTIAL	\$ 15.32	\$ 2.56	\$ 17.88
056-0280-067-0000	RESIDENTIAL	\$ 15.32	\$ 2.56	\$ 17.88
056-0280-068-0000	RESIDENTIAL	\$ 15.32	\$ 2.56	\$ 17.88
056-0280-069-0000	RESIDENTIAL	\$ 15.32	\$ 2.56	\$ 17.88
056-0280-070-0000	RESIDENTIAL	\$ 15.32	\$ 2.56	\$ 17.88
056-0280-071-0000	RESIDENTIAL	\$ 15.32	\$ 2.56	\$ 17.88
056-0280-072-0000	RESIDENTIAL	\$ 15.32	\$ 2.56	\$ 17.88
056-0280-073-0000	RESIDENTIAL	\$ 15.32	\$ 2.56	\$ 17.88
056-0280-074-0000	RESIDENTIAL	\$ 15.32	\$ 2.56	\$ 17.88
056-0280-075-0000	RESIDENTIAL	\$ 15.32	\$ 2.56	\$ 17.88
056-0280-076-0000	RESIDENTIAL	\$ 15.32	\$ 2.56	\$ 17.88
056-0280-077-0000	RESIDENTIAL	\$ 15.32	\$ 2.56	\$ 17.88
056-0280-078-0000	RESIDENTIAL	\$ 15.32	\$ 2.56	\$ 17.88
056-0280-079-0000	RESIDENTIAL	\$ 15.32	\$ 2.56	\$ 17.88
056-0280-080-0000	RESIDENTIAL	\$ 15.32	\$ 2.56	\$ 17.88
056-0280-081-0000	RESIDENTIAL	\$ 15.32	\$ 2.56	\$ 17.88
056-0280-082-0000	RESIDENTIAL	\$ 15.32	\$ 2.56	\$ 17.88
056-0280-083-0000	RESIDENTIAL	\$ 15.32	\$ 2.56	\$ 17.88
056-0280-084-0000	RESIDENTIAL	\$ 15.32	\$ 2.56	\$ 17.88

ITEM 17.2.

City of Rancho Cordova
Lighting District No. 2012-1 Exhibit A to the Resolution
Fiscal Year 2023-24 Assessment Roll

ATTACHMENT 2

APN	District Classification	Street Light Charge	Safety Light Charge	Total Assessment
056-0280-085-0000	RESIDENTIAL	\$ 15.32	\$ 2.56	\$ 17.88
056-0280-086-0000	RESIDENTIAL	\$ 15.32	\$ 2.56	\$ 17.88
056-0280-087-0000	RESIDENTIAL	\$ 15.32	\$ 2.56	\$ 17.88
056-0290-002-0000	RESIDENTIAL	\$ 15.32	\$ 2.56	\$ 17.88
056-0290-003-0000	RESIDENTIAL	\$ 15.32	\$ 2.56	\$ 17.88
056-0290-004-0000	RESIDENTIAL	\$ 15.32	\$ 2.56	\$ 17.88
056-0290-005-0000	RESIDENTIAL	\$ 15.32	\$ 2.56	\$ 17.88
056-0290-006-0000	RESIDENTIAL	\$ 15.32	\$ 2.56	\$ 17.88
056-0290-007-0000	RESIDENTIAL	\$ 15.32	\$ 2.56	\$ 17.88
056-0290-008-0000	RESIDENTIAL	\$ 15.32	\$ 2.56	\$ 17.88
056-0290-009-0000	RESIDENTIAL	\$ 15.32	\$ 2.56	\$ 17.88
056-0290-010-0000	RESIDENTIAL	\$ 15.32	\$ 2.56	\$ 17.88
056-0290-011-0000	RESIDENTIAL	\$ 15.32	\$ 2.56	\$ 17.88
056-0290-012-0000	RESIDENTIAL	\$ 15.32	\$ 2.56	\$ 17.88
056-0290-013-0000	RESIDENTIAL	\$ 15.32	\$ 2.56	\$ 17.88
056-0290-014-0000	RESIDENTIAL	\$ 15.32	\$ 2.56	\$ 17.88
056-0290-015-0000	RESIDENTIAL	\$ 15.32	\$ 2.56	\$ 17.88
056-0290-016-0000	RESIDENTIAL	\$ 15.32	\$ 2.56	\$ 17.88
056-0290-017-0000	RESIDENTIAL	\$ 15.32	\$ 2.56	\$ 17.88
056-0290-018-0000	RESIDENTIAL	\$ 15.32	\$ 2.56	\$ 17.88
056-0290-019-0000	RESIDENTIAL	\$ 15.32	\$ 2.56	\$ 17.88
056-0290-020-0000	RESIDENTIAL	\$ 15.32	\$ 2.56	\$ 17.88
056-0290-021-0000	RESIDENTIAL	\$ 15.32	\$ 2.56	\$ 17.88
056-0290-022-0000	RESIDENTIAL	\$ 15.32	\$ 2.56	\$ 17.88
056-0290-023-0000	RESIDENTIAL	\$ 15.32	\$ 2.56	\$ 17.88
056-0290-024-0000	RESIDENTIAL	\$ 15.32	\$ 2.56	\$ 17.88
056-0290-025-0000	RESIDENTIAL	\$ 15.32	\$ 2.56	\$ 17.88
056-0290-026-0000	RESIDENTIAL	\$ 15.32	\$ 2.56	\$ 17.88
056-0290-027-0000	RESIDENTIAL	\$ 15.32	\$ 2.56	\$ 17.88
056-0290-028-0000	RESIDENTIAL	\$ 15.32	\$ 2.56	\$ 17.88
056-0290-029-0000	RESIDENTIAL	\$ 15.32	\$ 2.56	\$ 17.88
056-0290-030-0000	RESIDENTIAL	\$ 15.32	\$ 2.56	\$ 17.88
056-0290-031-0000	RESIDENTIAL	\$ 15.32	\$ 2.56	\$ 17.88
056-0290-032-0000	RESIDENTIAL	\$ 15.32	\$ 2.56	\$ 17.88
056-0290-033-0000	RESIDENTIAL	\$ 15.32	\$ 2.56	\$ 17.88
056-0290-034-0000	RESIDENTIAL	\$ 15.32	\$ 2.56	\$ 17.88
056-0290-035-0000	RESIDENTIAL	\$ 15.32	\$ 2.56	\$ 17.88
056-0290-036-0000	RESIDENTIAL	\$ 15.32	\$ 2.56	\$ 17.88
056-0290-037-0000	RESIDENTIAL	\$ 15.32	\$ 2.56	\$ 17.88
056-0290-038-0000	RESIDENTIAL	\$ 15.32	\$ 2.56	\$ 17.88
056-0290-039-0000	RESIDENTIAL	\$ 15.32	\$ 2.56	\$ 17.88
056-0290-040-0000	RESIDENTIAL	\$ 15.32	\$ 2.56	\$ 17.88
056-0290-041-0000	RESIDENTIAL	\$ 15.32	\$ 2.56	\$ 17.88
056-0290-042-0000	RESIDENTIAL	\$ 15.32	\$ 2.56	\$ 17.88

ITEM 17.2.

City of Rancho Cordova
Lighting District No. 2012-1 Exhibit A to the Resolution
Fiscal Year 2023-24 Assessment Roll

ATTACHMENT 2

APN	District Classification	Street Light Charge	Safety Light Charge	Total Assessment
056-0290-043-0000	RESIDENTIAL	\$ 15.32	\$ 2.56	\$ 17.88
056-0290-044-0000	RESIDENTIAL	\$ 15.32	\$ 2.56	\$ 17.88
056-0290-045-0000	RESIDENTIAL	\$ 15.32	\$ 2.56	\$ 17.88
056-0290-046-0000	RESIDENTIAL	\$ 15.32	\$ 2.56	\$ 17.88
056-0290-047-0000	RESIDENTIAL	\$ 15.32	\$ 2.56	\$ 17.88
056-0290-048-0000	RESIDENTIAL	\$ 15.32	\$ 2.56	\$ 17.88
056-0290-049-0000	RESIDENTIAL	\$ 15.32	\$ 2.56	\$ 17.88
056-0290-050-0000	RESIDENTIAL	\$ 15.32	\$ 2.56	\$ 17.88
056-0290-051-0000	RESIDENTIAL	\$ 15.32	\$ 2.56	\$ 17.88
056-0290-052-0000	RESIDENTIAL	\$ 15.32	\$ 2.56	\$ 17.88
056-0290-053-0000	RESIDENTIAL	\$ 15.32	\$ 2.56	\$ 17.88
056-0290-054-0000	RESIDENTIAL	\$ 15.32	\$ 2.56	\$ 17.88
056-0290-055-0000	RESIDENTIAL	\$ 15.32	\$ 2.56	\$ 17.88
056-0290-056-0000	RESIDENTIAL	\$ 15.32	\$ 2.56	\$ 17.88
056-0290-057-0000	RESIDENTIAL	\$ 15.32	\$ 2.56	\$ 17.88
056-0290-058-0000	RESIDENTIAL	\$ 15.32	\$ 2.56	\$ 17.88
056-0290-059-0000	RESIDENTIAL	\$ 15.32	\$ 2.56	\$ 17.88
056-0290-060-0000	RESIDENTIAL	\$ 15.32	\$ 2.56	\$ 17.88
056-0290-061-0000	RESIDENTIAL	\$ 15.32	\$ 2.56	\$ 17.88
056-0290-062-0000	RESIDENTIAL	\$ 15.32	\$ 2.56	\$ 17.88
056-0290-063-0000	RESIDENTIAL	\$ 15.32	\$ 2.56	\$ 17.88
056-0290-064-0000	RESIDENTIAL	\$ 15.32	\$ 2.56	\$ 17.88
056-0290-065-0000	RESIDENTIAL	\$ 15.32	\$ 2.56	\$ 17.88
056-0290-066-0000	RESIDENTIAL	\$ 15.32	\$ 2.56	\$ 17.88
056-0290-067-0000	RESIDENTIAL	\$ 15.32	\$ 2.56	\$ 17.88
056-0290-068-0000	RESIDENTIAL	\$ 15.32	\$ 2.56	\$ 17.88
056-0290-069-0000	RESIDENTIAL	\$ 15.32	\$ 2.56	\$ 17.88
056-0290-072-0000	NONRES	\$ 88.92	\$ 2.56	\$ 91.48
056-0290-073-0000	NONRES	\$ 185.65	\$ 2.56	\$ 188.20
056-0300-001-0000	NONRES	\$ 12.85	\$ 2.56	\$ 15.40
056-0300-003-0000	RESIDENTIAL	\$ 15.32	\$ 2.56	\$ 17.88
056-0300-004-0000	RESIDENTIAL	\$ 15.32	\$ 2.56	\$ 17.88
056-0300-005-0000	RESIDENTIAL	\$ 15.32	\$ 2.56	\$ 17.88
056-0300-006-0000	RESIDENTIAL	\$ 15.32	\$ 2.56	\$ 17.88
056-0300-007-0000	RESIDENTIAL	\$ 15.32	\$ 2.56	\$ 17.88
056-0300-008-0000	RESIDENTIAL	\$ 15.32	\$ 2.56	\$ 17.88
056-0300-009-0000	RESIDENTIAL	\$ 15.32	\$ 2.56	\$ 17.88
056-0300-010-0000	RESIDENTIAL	\$ 15.32	\$ 2.56	\$ 17.88
056-0300-011-0000	RESIDENTIAL	\$ 15.32	\$ 2.56	\$ 17.88
056-0300-012-0000	RESIDENTIAL	\$ 15.32	\$ 2.56	\$ 17.88
056-0300-013-0000	RESIDENTIAL	\$ 15.32	\$ 2.56	\$ 17.88
056-0300-014-0000	RESIDENTIAL	\$ 15.32	\$ 2.56	\$ 17.88
056-0300-015-0000	RESIDENTIAL	\$ 15.32	\$ 2.56	\$ 17.88
056-0300-016-0000	RESIDENTIAL	\$ 15.32	\$ 2.56	\$ 17.88

ITEM 17.2.

City of Rancho Cordova
Lighting District No. 2012-1 Exhibit A to the Resolution
Fiscal Year 2023-24 Assessment Roll

ATTACHMENT 2

APN	District Classification	Street Light Charge	Safety Light Charge	Total Assessment
056-0300-017-0000	RESIDENTIAL	\$ 15.32	\$ 2.56	\$ 17.88
056-0300-018-0000	RESIDENTIAL	\$ 15.32	\$ 2.56	\$ 17.88
056-0300-019-0000	RESIDENTIAL	\$ 15.32	\$ 2.56	\$ 17.88
056-0300-020-0000	RESIDENTIAL	\$ 15.32	\$ 2.56	\$ 17.88
056-0300-021-0000	RESIDENTIAL	\$ 15.32	\$ 2.56	\$ 17.88
056-0300-022-0000	RESIDENTIAL	\$ 15.32	\$ 2.56	\$ 17.88
056-0300-023-0000	RESIDENTIAL	\$ 15.32	\$ 2.56	\$ 17.88
056-0300-024-0000	RESIDENTIAL	\$ 15.32	\$ 2.56	\$ 17.88
056-0300-025-0000	RESIDENTIAL	\$ 15.32	\$ 2.56	\$ 17.88
056-0300-027-0000	RESIDENTIAL	\$ 15.32	\$ 2.56	\$ 17.88
056-0300-028-0000	RESIDENTIAL	\$ 15.32	\$ 2.56	\$ 17.88
056-0300-029-0000	RESIDENTIAL	\$ 15.32	\$ 2.56	\$ 17.88
056-0300-030-0000	RESIDENTIAL	\$ 15.32	\$ 2.56	\$ 17.88
056-0300-031-0000	RESIDENTIAL	\$ 15.32	\$ 2.56	\$ 17.88
056-0300-032-0000	RESIDENTIAL	\$ 15.32	\$ 2.56	\$ 17.88
056-0300-033-0000	RESIDENTIAL	\$ 15.32	\$ 2.56	\$ 17.88
056-0300-034-0000	RESIDENTIAL	\$ 15.32	\$ 2.56	\$ 17.88
056-0300-035-0000	RESIDENTIAL	\$ 15.32	\$ 2.56	\$ 17.88
056-0300-036-0000	RESIDENTIAL	\$ 15.32	\$ 2.56	\$ 17.88
056-0300-037-0000	RESIDENTIAL	\$ 15.32	\$ 2.56	\$ 17.88
056-0300-038-0000	RESIDENTIAL	\$ 15.32	\$ 2.56	\$ 17.88
056-0300-039-0000	RESIDENTIAL	\$ 15.32	\$ 2.56	\$ 17.88
056-0300-040-0000	RESIDENTIAL	\$ 15.32	\$ 2.56	\$ 17.88
056-0300-041-0000	RESIDENTIAL	\$ 15.32	\$ 2.56	\$ 17.88
056-0300-042-0000	RESIDENTIAL	\$ 15.32	\$ 2.56	\$ 17.88
056-0300-043-0000	RESIDENTIAL	\$ 15.32	\$ 2.56	\$ 17.88
056-0300-044-0000	RESIDENTIAL	\$ 15.32	\$ 2.56	\$ 17.88
056-0300-045-0000	RESIDENTIAL	\$ 15.32	\$ 2.56	\$ 17.88
056-0300-046-0000	RESIDENTIAL	\$ 15.32	\$ 2.56	\$ 17.88
056-0300-047-0000	RESIDENTIAL	\$ 15.32	\$ 2.56	\$ 17.88
056-0300-048-0000	RESIDENTIAL	\$ 15.32	\$ 2.56	\$ 17.88
056-0300-049-0000	RESIDENTIAL	\$ 15.32	\$ 2.56	\$ 17.88
056-0300-050-0000	RESIDENTIAL	\$ 15.32	\$ 2.56	\$ 17.88
056-0300-051-0000	RESIDENTIAL	\$ 15.32	\$ 2.56	\$ 17.88
056-0300-052-0000	RESIDENTIAL	\$ 15.32	\$ 2.56	\$ 17.88
056-0300-053-0000	RESIDENTIAL	\$ 15.32	\$ 2.56	\$ 17.88
056-0300-054-0000	RESIDENTIAL	\$ 15.32	\$ 2.56	\$ 17.88
056-0300-055-0000	RESIDENTIAL	\$ 15.32	\$ 2.56	\$ 17.88
056-0300-056-0000	RESIDENTIAL	\$ 15.32	\$ 2.56	\$ 17.88
056-0300-057-0000	RESIDENTIAL	\$ 15.32	\$ 2.56	\$ 17.88
056-0300-058-0000	RESIDENTIAL	\$ 15.32	\$ 2.56	\$ 17.88
056-0300-059-0000	RESIDENTIAL	\$ 15.32	\$ 2.56	\$ 17.88
056-0300-060-0000	RESIDENTIAL	\$ 15.32	\$ 2.56	\$ 17.88
056-0300-061-0000	RESIDENTIAL	\$ 15.32	\$ 2.56	\$ 17.88

ITEM 17.2.

City of Rancho Cordova
Lighting District No. 2012-1 Exhibit A to the Resolution
Fiscal Year 2023-24 Assessment Roll

ATTACHMENT 2

APN	District Classification	Street Light Charge	Safety Light Charge	Total Assessment
056-0300-062-0000	RESIDENTIAL	\$ 15.32	\$ 2.56	\$ 17.88
056-0300-063-0000	RESIDENTIAL	\$ 15.32	\$ 2.56	\$ 17.88
056-0300-064-0000	RESIDENTIAL	\$ 15.32	\$ 2.56	\$ 17.88
056-0300-065-0000	RESIDENTIAL	\$ 15.32	\$ 2.56	\$ 17.88
056-0300-066-0000	RESIDENTIAL	\$ 15.32	\$ 2.56	\$ 17.88
056-0300-067-0000	RESIDENTIAL	\$ 15.32	\$ 2.56	\$ 17.88
056-0300-068-0000	RESIDENTIAL	\$ 15.32	\$ 2.56	\$ 17.88
056-0300-069-0000	RESIDENTIAL	\$ 15.32	\$ 2.56	\$ 17.88
056-0300-070-0000	RESIDENTIAL	\$ 15.32	\$ 2.56	\$ 17.88
056-0300-071-0000	RESIDENTIAL	\$ 15.32	\$ 2.56	\$ 17.88
056-0300-072-0000	RESIDENTIAL	\$ 15.32	\$ 2.56	\$ 17.88
056-0300-073-0000	RESIDENTIAL	\$ 15.32	\$ 2.56	\$ 17.88
056-0300-074-0000	RESIDENTIAL	\$ 15.32	\$ 2.56	\$ 17.88
056-0300-075-0000	RESIDENTIAL	\$ 15.32	\$ 2.56	\$ 17.88
056-0300-076-0000	RESIDENTIAL	\$ 15.32	\$ 2.56	\$ 17.88
056-0300-077-0000	RESIDENTIAL	\$ 15.32	\$ 2.56	\$ 17.88
056-0300-078-0000	RESIDENTIAL	\$ 15.32	\$ 2.56	\$ 17.88
056-0310-001-0000	RESIDENTIAL	\$ 15.32	\$ 2.56	\$ 17.88
056-0310-002-0000	RESIDENTIAL	\$ 15.32	\$ 2.56	\$ 17.88
056-0310-003-0000	RESIDENTIAL	\$ 15.32	\$ 2.56	\$ 17.88
056-0310-004-0000	RESIDENTIAL	\$ 15.32	\$ 2.56	\$ 17.88
056-0310-005-0000	RESIDENTIAL	\$ 15.32	\$ 2.56	\$ 17.88
056-0310-006-0000	RESIDENTIAL	\$ 15.32	\$ 2.56	\$ 17.88
056-0310-007-0000	RESIDENTIAL	\$ 15.32	\$ 2.56	\$ 17.88
056-0310-008-0000	RESIDENTIAL	\$ 15.32	\$ 2.56	\$ 17.88
056-0310-009-0000	RESIDENTIAL	\$ 15.32	\$ 2.56	\$ 17.88
056-0310-010-0000	RESIDENTIAL	\$ 15.32	\$ 2.56	\$ 17.88
056-0310-011-0000	RESIDENTIAL	\$ 15.32	\$ 2.56	\$ 17.88
056-0310-012-0000	RESIDENTIAL	\$ 15.32	\$ 2.56	\$ 17.88
056-0310-013-0000	RESIDENTIAL	\$ 15.32	\$ 2.56	\$ 17.88
056-0310-014-0000	RESIDENTIAL	\$ 15.32	\$ 2.56	\$ 17.88
056-0310-015-0000	RESIDENTIAL	\$ 15.32	\$ 2.56	\$ 17.88
056-0310-016-0000	RESIDENTIAL	\$ 15.32	\$ 2.56	\$ 17.88
056-0310-017-0000	RESIDENTIAL	\$ 15.32	\$ 2.56	\$ 17.88
056-0310-018-0000	RESIDENTIAL	\$ 15.32	\$ 2.56	\$ 17.88
056-0310-019-0000	RESIDENTIAL	\$ 15.32	\$ 2.56	\$ 17.88
056-0310-020-0000	RESIDENTIAL	\$ 15.32	\$ 2.56	\$ 17.88
056-0310-021-0000	RESIDENTIAL	\$ 15.32	\$ 2.56	\$ 17.88
056-0310-022-0000	RESIDENTIAL	\$ 15.32	\$ 2.56	\$ 17.88
056-0310-023-0000	RESIDENTIAL	\$ 15.32	\$ 2.56	\$ 17.88
056-0310-024-0000	RESIDENTIAL	\$ 15.32	\$ 2.56	\$ 17.88
056-0310-025-0000	RESIDENTIAL	\$ 15.32	\$ 2.56	\$ 17.88
056-0310-026-0000	RESIDENTIAL	\$ 15.32	\$ 2.56	\$ 17.88
056-0310-027-0000	RESIDENTIAL	\$ 15.32	\$ 2.56	\$ 17.88

ITEM 17.2.

City of Rancho Cordova
Lighting District No. 2012-1 Exhibit A to the Resolution
Fiscal Year 2023-24 Assessment Roll

ATTACHMENT 2

APN	District Classification	Street Light Charge	Safety Light Charge	Total Assessment
056-0310-028-0000	RESIDENTIAL	\$ 15.32	\$ 2.56	\$ 17.88
056-0310-029-0000	RESIDENTIAL	\$ 15.32	\$ 2.56	\$ 17.88
056-0310-030-0000	RESIDENTIAL	\$ 15.32	\$ 2.56	\$ 17.88
056-0310-031-0000	RESIDENTIAL	\$ 15.32	\$ 2.56	\$ 17.88
056-0310-032-0000	RESIDENTIAL	\$ 15.32	\$ 2.56	\$ 17.88
056-0310-033-0000	RESIDENTIAL	\$ 15.32	\$ 2.56	\$ 17.88
056-0310-034-0000	RESIDENTIAL	\$ 15.32	\$ 2.56	\$ 17.88
056-0310-035-0000	RESIDENTIAL	\$ 15.32	\$ 2.56	\$ 17.88
056-0310-036-0000	RESIDENTIAL	\$ 15.32	\$ 2.56	\$ 17.88
056-0310-037-0000	RESIDENTIAL	\$ 15.32	\$ 2.56	\$ 17.88
056-0310-038-0000	RESIDENTIAL	\$ 15.32	\$ 2.56	\$ 17.88
056-0310-039-0000	RESIDENTIAL	\$ 15.32	\$ 2.56	\$ 17.88
056-0310-040-0000	RESIDENTIAL	\$ 15.32	\$ 2.56	\$ 17.88
056-0310-042-0000	RESIDENTIAL	\$ 15.32	\$ 2.56	\$ 17.88
056-0310-043-0000	RESIDENTIAL	\$ 15.32	\$ 2.56	\$ 17.88
056-0310-044-0000	RESIDENTIAL	\$ 15.32	\$ 2.56	\$ 17.88
056-0310-045-0000	RESIDENTIAL	\$ 15.32	\$ 2.56	\$ 17.88
056-0310-046-0000	RESIDENTIAL	\$ 15.32	\$ 2.56	\$ 17.88
056-0310-047-0000	RESIDENTIAL	\$ 15.32	\$ 2.56	\$ 17.88
056-0310-048-0000	RESIDENTIAL	\$ 15.32	\$ 2.56	\$ 17.88
056-0310-049-0000	RESIDENTIAL	\$ 15.32	\$ 2.56	\$ 17.88
056-0310-050-0000	RESIDENTIAL	\$ 15.32	\$ 2.56	\$ 17.88
056-0310-051-0000	RESIDENTIAL	\$ 15.32	\$ 2.56	\$ 17.88
056-0310-052-0000	RESIDENTIAL	\$ 15.32	\$ 2.56	\$ 17.88
056-0310-053-0000	RESIDENTIAL	\$ 15.32	\$ 2.56	\$ 17.88
056-0310-054-0000	RESIDENTIAL	\$ 15.32	\$ 2.56	\$ 17.88
056-0310-055-0000	RESIDENTIAL	\$ 15.32	\$ 2.56	\$ 17.88
056-0310-056-0000	RESIDENTIAL	\$ 15.32	\$ 2.56	\$ 17.88
056-0310-057-0000	RESIDENTIAL	\$ 15.32	\$ 2.56	\$ 17.88
056-0310-058-0000	RESIDENTIAL	\$ 15.32	\$ 2.56	\$ 17.88
056-0310-059-0000	RESIDENTIAL	\$ 15.32	\$ 2.56	\$ 17.88
056-0310-060-0000	RESIDENTIAL	\$ 15.32	\$ 2.56	\$ 17.88
056-0310-061-0000	RESIDENTIAL	\$ 15.32	\$ 2.56	\$ 17.88
056-0310-062-0000	RESIDENTIAL	\$ 15.32	\$ 2.56	\$ 17.88
056-0310-063-0000	RESIDENTIAL	\$ 15.32	\$ 2.56	\$ 17.88
056-0320-001-0000	RESIDENTIAL	\$ 15.32	\$ 2.56	\$ 17.88
056-0320-002-0000	RESIDENTIAL	\$ 15.32	\$ 2.56	\$ 17.88
056-0320-003-0000	RESIDENTIAL	\$ 15.32	\$ 2.56	\$ 17.88
056-0320-004-0000	RESIDENTIAL	\$ 15.32	\$ 2.56	\$ 17.88
056-0320-005-0000	RESIDENTIAL	\$ 15.32	\$ 2.56	\$ 17.88
056-0320-006-0000	RESIDENTIAL	\$ 15.32	\$ 2.56	\$ 17.88
056-0320-007-0000	RESIDENTIAL	\$ 15.32	\$ 2.56	\$ 17.88
056-0320-008-0000	RESIDENTIAL	\$ 15.32	\$ 2.56	\$ 17.88
056-0320-009-0000	RESIDENTIAL	\$ 15.32	\$ 2.56	\$ 17.88

ITEM 17.2.

City of Rancho Cordova
Lighting District No. 2012-1 Exhibit A to the Resolution
Fiscal Year 2023-24 Assessment Roll

ATTACHMENT 2

APN	District Classification	Street Light Charge	Safety Light Charge	Total Assessment
056-0320-010-0000	RESIDENTIAL	\$ 15.32	\$ 2.56	\$ 17.88
056-0320-011-0000	RESIDENTIAL	\$ 15.32	\$ 2.56	\$ 17.88
056-0320-012-0000	RESIDENTIAL	\$ 15.32	\$ 2.56	\$ 17.88
056-0320-013-0000	RESIDENTIAL	\$ 15.32	\$ 2.56	\$ 17.88
056-0320-014-0000	RESIDENTIAL	\$ 15.32	\$ 2.56	\$ 17.88
056-0320-015-0000	RESIDENTIAL	\$ 15.32	\$ 2.56	\$ 17.88
056-0320-016-0000	RESIDENTIAL	\$ 15.32	\$ 2.56	\$ 17.88
056-0320-017-0000	RESIDENTIAL	\$ 15.32	\$ 2.56	\$ 17.88
056-0320-018-0000	RESIDENTIAL	\$ 15.32	\$ 2.56	\$ 17.88
056-0320-019-0000	RESIDENTIAL	\$ 15.32	\$ 2.56	\$ 17.88
056-0320-020-0000	RESIDENTIAL	\$ 15.32	\$ 2.56	\$ 17.88
056-0320-021-0000	RESIDENTIAL	\$ 15.32	\$ 2.56	\$ 17.88
056-0320-022-0000	RESIDENTIAL	\$ 15.32	\$ 2.56	\$ 17.88
056-0320-023-0000	RESIDENTIAL	\$ 15.32	\$ 2.56	\$ 17.88
056-0320-024-0000	RESIDENTIAL	\$ 15.32	\$ 2.56	\$ 17.88
056-0320-025-0000	RESIDENTIAL	\$ 15.32	\$ 2.56	\$ 17.88
056-0320-026-0000	RESIDENTIAL	\$ 15.32	\$ 2.56	\$ 17.88
056-0320-027-0000	RESIDENTIAL	\$ 15.32	\$ 2.56	\$ 17.88
056-0320-028-0000	RESIDENTIAL	\$ 15.32	\$ 2.56	\$ 17.88
056-0320-029-0000	RESIDENTIAL	\$ 15.32	\$ 2.56	\$ 17.88
056-0320-030-0000	RESIDENTIAL	\$ 15.32	\$ 2.56	\$ 17.88
056-0320-031-0000	RESIDENTIAL	\$ 15.32	\$ 2.56	\$ 17.88
056-0320-032-0000	RESIDENTIAL	\$ 15.32	\$ 2.56	\$ 17.88
056-0320-033-0000	RESIDENTIAL	\$ 15.32	\$ 2.56	\$ 17.88
056-0340-001-0000	RESIDENTIAL	\$ 15.32	\$ 2.56	\$ 17.88
056-0340-002-0000	RESIDENTIAL	\$ 15.32	\$ 2.56	\$ 17.88
056-0340-003-0000	RESIDENTIAL	\$ 15.32	\$ 2.56	\$ 17.88
056-0340-004-0000	RESIDENTIAL	\$ 15.32	\$ 2.56	\$ 17.88
056-0340-005-0000	RESIDENTIAL	\$ 15.32	\$ 2.56	\$ 17.88
056-0340-006-0000	RESIDENTIAL	\$ 15.32	\$ 2.56	\$ 17.88
056-0340-007-0000	RESIDENTIAL	\$ 15.32	\$ 2.56	\$ 17.88
056-0340-008-0000	RESIDENTIAL	\$ 15.32	\$ 2.56	\$ 17.88
056-0340-009-0000	RESIDENTIAL	\$ 15.32	\$ 2.56	\$ 17.88
056-0340-010-0000	RESIDENTIAL	\$ 15.32	\$ 2.56	\$ 17.88
056-0340-011-0000	RESIDENTIAL	\$ 15.32	\$ 2.56	\$ 17.88
056-0340-012-0000	RESIDENTIAL	\$ 15.32	\$ 2.56	\$ 17.88
056-0340-013-0000	RESIDENTIAL	\$ 15.32	\$ 2.56	\$ 17.88
056-0340-014-0000	RESIDENTIAL	\$ 15.32	\$ 2.56	\$ 17.88
056-0340-015-0000	RESIDENTIAL	\$ 15.32	\$ 2.56	\$ 17.88
056-0340-016-0000	RESIDENTIAL	\$ 15.32	\$ 2.56	\$ 17.88
056-0340-017-0000	RESIDENTIAL	\$ 15.32	\$ 2.56	\$ 17.88
056-0340-018-0000	RESIDENTIAL	\$ 15.32	\$ 2.56	\$ 17.88
056-0340-019-0000	RESIDENTIAL	\$ 15.32	\$ 2.56	\$ 17.88
056-0340-020-0000	RESIDENTIAL	\$ 15.32	\$ 2.56	\$ 17.88

ITEM 17.2.

City of Rancho Cordova
Lighting District No. 2012-1 Exhibit A to the Resolution
Fiscal Year 2023-24 Assessment Roll

ATTACHMENT 2

APN	District Classification	Street Light Charge	Safety Light Charge	Total Assessment
056-0340-021-0000	RESIDENTIAL	\$ 15.32	\$ 2.56	\$ 17.88
056-0340-022-0000	RESIDENTIAL	\$ 15.32	\$ 2.56	\$ 17.88
056-0340-023-0000	RESIDENTIAL	\$ 15.32	\$ 2.56	\$ 17.88
056-0340-024-0000	RESIDENTIAL	\$ 15.32	\$ 2.56	\$ 17.88
056-0340-025-0000	RESIDENTIAL	\$ 15.32	\$ 2.56	\$ 17.88
056-0340-026-0000	RESIDENTIAL	\$ 15.32	\$ 2.56	\$ 17.88
056-0340-027-0000	RESIDENTIAL	\$ 15.32	\$ 2.56	\$ 17.88
056-0340-028-0000	RESIDENTIAL	\$ 15.32	\$ 2.56	\$ 17.88
056-0340-029-0000	RESIDENTIAL	\$ 15.32	\$ 2.56	\$ 17.88
056-0340-030-0000	RESIDENTIAL	\$ 15.32	\$ 2.56	\$ 17.88
056-0340-031-0000	RESIDENTIAL	\$ 15.32	\$ 2.56	\$ 17.88
056-0340-032-0000	RESIDENTIAL	\$ 15.32	\$ 2.56	\$ 17.88
056-0340-033-0000	RESIDENTIAL	\$ 15.32	\$ 2.56	\$ 17.88
056-0340-034-0000	RESIDENTIAL	\$ 15.32	\$ 2.56	\$ 17.88
056-0340-035-0000	RESIDENTIAL	\$ 15.32	\$ 2.56	\$ 17.88
056-0340-036-0000	RESIDENTIAL	\$ 15.32	\$ 2.56	\$ 17.88
056-0340-037-0000	RESIDENTIAL	\$ 15.32	\$ 2.56	\$ 17.88
056-0340-038-0000	RESIDENTIAL	\$ 15.32	\$ 2.56	\$ 17.88
056-0340-039-0000	RESIDENTIAL	\$ 15.32	\$ 2.56	\$ 17.88
056-0340-040-0000	RESIDENTIAL	\$ 15.32	\$ 2.56	\$ 17.88
056-0340-041-0000	RESIDENTIAL	\$ 15.32	\$ 2.56	\$ 17.88
056-0340-042-0000	RESIDENTIAL	\$ 15.32	\$ 2.56	\$ 17.88
056-0340-043-0000	RESIDENTIAL	\$ 15.32	\$ 2.56	\$ 17.88
056-0340-044-0000	RESIDENTIAL	\$ 15.32	\$ 2.56	\$ 17.88
056-0340-045-0000	RESIDENTIAL	\$ 15.32	\$ 2.56	\$ 17.88
056-0340-046-0000	RESIDENTIAL	\$ 15.32	\$ 2.56	\$ 17.88
056-0340-047-0000	RESIDENTIAL	\$ 15.32	\$ 2.56	\$ 17.88
056-0340-048-0000	RESIDENTIAL	\$ 15.32	\$ 2.56	\$ 17.88
056-0340-049-0000	RESIDENTIAL	\$ 15.32	\$ 2.56	\$ 17.88
056-0340-050-0000	RESIDENTIAL	\$ 15.32	\$ 2.56	\$ 17.88
056-0340-051-0000	RESIDENTIAL	\$ 15.32	\$ 2.56	\$ 17.88
056-0340-052-0000	RESIDENTIAL	\$ 15.32	\$ 2.56	\$ 17.88
056-0340-053-0000	RESIDENTIAL	\$ 15.32	\$ 2.56	\$ 17.88
056-0340-054-0000	RESIDENTIAL	\$ 15.32	\$ 2.56	\$ 17.88
056-0340-055-0000	RESIDENTIAL	\$ 15.32	\$ 2.56	\$ 17.88
056-0340-056-0000	RESIDENTIAL	\$ 15.32	\$ 2.56	\$ 17.88
056-0340-057-0000	RESIDENTIAL	\$ 15.32	\$ 2.56	\$ 17.88
056-0340-058-0000	RESIDENTIAL	\$ 15.32	\$ 2.56	\$ 17.88
056-0340-059-0000	RESIDENTIAL	\$ 15.32	\$ 2.56	\$ 17.88
056-0340-060-0000	RESIDENTIAL	\$ 15.32	\$ 2.56	\$ 17.88
056-0340-061-0000	RESIDENTIAL	\$ 15.32	\$ 2.56	\$ 17.88
056-0340-062-0000	RESIDENTIAL	\$ 15.32	\$ 2.56	\$ 17.88
056-0340-063-0000	RESIDENTIAL	\$ 15.32	\$ 2.56	\$ 17.88
056-0340-064-0000	RESIDENTIAL	\$ 15.32	\$ 2.56	\$ 17.88

ITEM 17.2.

City of Rancho Cordova
Lighting District No. 2012-1 Exhibit A to the Resolution
Fiscal Year 2023-24 Assessment Roll

ATTACHMENT 2

APN	District Classification	Street Light Charge	Safety Light Charge	Total Assessment
056-0340-065-0000	RESIDENTIAL	\$ 15.32	\$ 2.56	\$ 17.88
056-0340-066-0000	RESIDENTIAL	\$ 15.32	\$ 2.56	\$ 17.88
056-0340-067-0000	RESIDENTIAL	\$ 15.32	\$ 2.56	\$ 17.88
056-0340-068-0000	RESIDENTIAL	\$ 15.32	\$ 2.56	\$ 17.88
056-0340-069-0000	RESIDENTIAL	\$ 15.32	\$ 2.56	\$ 17.88
056-0340-070-0000	RESIDENTIAL	\$ 15.32	\$ 2.56	\$ 17.88
056-0350-001-0000	RESIDENTIAL	\$ 15.32	\$ 2.56	\$ 17.88
056-0350-002-0000	RESIDENTIAL	\$ 15.32	\$ 2.56	\$ 17.88
056-0350-003-0000	RESIDENTIAL	\$ 15.32	\$ 2.56	\$ 17.88
056-0350-004-0000	RESIDENTIAL	\$ 15.32	\$ 2.56	\$ 17.88
056-0350-005-0000	RESIDENTIAL	\$ 15.32	\$ 2.56	\$ 17.88
056-0350-006-0000	RESIDENTIAL	\$ 15.32	\$ 2.56	\$ 17.88
056-0350-007-0000	RESIDENTIAL	\$ 15.32	\$ 2.56	\$ 17.88
056-0350-008-0000	RESIDENTIAL	\$ 15.32	\$ 2.56	\$ 17.88
056-0350-009-0000	RESIDENTIAL	\$ 15.32	\$ 2.56	\$ 17.88
056-0350-010-0000	RESIDENTIAL	\$ 15.32	\$ 2.56	\$ 17.88
056-0350-011-0000	RESIDENTIAL	\$ 15.32	\$ 2.56	\$ 17.88
056-0350-012-0000	RESIDENTIAL	\$ 15.32	\$ 2.56	\$ 17.88
056-0350-013-0000	RESIDENTIAL	\$ 15.32	\$ 2.56	\$ 17.88
056-0350-014-0000	RESIDENTIAL	\$ 15.32	\$ 2.56	\$ 17.88
056-0350-015-0000	RESIDENTIAL	\$ 15.32	\$ 2.56	\$ 17.88
056-0350-016-0000	RESIDENTIAL	\$ 15.32	\$ 2.56	\$ 17.88
056-0350-017-0000	RESIDENTIAL	\$ 15.32	\$ 2.56	\$ 17.88
056-0350-018-0000	RESIDENTIAL	\$ 15.32	\$ 2.56	\$ 17.88
056-0350-019-0000	RESIDENTIAL	\$ 15.32	\$ 2.56	\$ 17.88
056-0350-020-0000	RESIDENTIAL	\$ 15.32	\$ 2.56	\$ 17.88
056-0350-021-0000	RESIDENTIAL	\$ 15.32	\$ 2.56	\$ 17.88
056-0350-022-0000	RESIDENTIAL	\$ 15.32	\$ 2.56	\$ 17.88
056-0350-023-0000	RESIDENTIAL	\$ 15.32	\$ 2.56	\$ 17.88
056-0350-024-0000	RESIDENTIAL	\$ 15.32	\$ 2.56	\$ 17.88
056-0350-025-0000	RESIDENTIAL	\$ 15.32	\$ 2.56	\$ 17.88
056-0350-026-0000	RESIDENTIAL	\$ 15.32	\$ 2.56	\$ 17.88
056-0350-027-0000	RESIDENTIAL	\$ 15.32	\$ 2.56	\$ 17.88
056-0350-028-0000	RESIDENTIAL	\$ 15.32	\$ 2.56	\$ 17.88
056-0350-029-0000	RESIDENTIAL	\$ 15.32	\$ 2.56	\$ 17.88
056-0350-030-0000	RESIDENTIAL	\$ 15.32	\$ 2.56	\$ 17.88
056-0350-031-0000	RESIDENTIAL	\$ 15.32	\$ 2.56	\$ 17.88
056-0350-032-0000	RESIDENTIAL	\$ 15.32	\$ 2.56	\$ 17.88
056-0350-033-0000	RESIDENTIAL	\$ 15.32	\$ 2.56	\$ 17.88
056-0350-034-0000	RESIDENTIAL	\$ 15.32	\$ 2.56	\$ 17.88
056-0350-035-0000	RESIDENTIAL	\$ 15.32	\$ 2.56	\$ 17.88
056-0350-036-0000	RESIDENTIAL	\$ 15.32	\$ 2.56	\$ 17.88
056-0350-037-0000	RESIDENTIAL	\$ 15.32	\$ 2.56	\$ 17.88
056-0350-038-0000	RESIDENTIAL	\$ 15.32	\$ 2.56	\$ 17.88

ITEM 17.2.

City of Rancho Cordova
Lighting District No. 2012-1 Exhibit A to the Resolution
Fiscal Year 2023-24 Assessment Roll

ATTACHMENT 2

APN	District Classification	Street Light Charge	Safety Light Charge	Total Assessment
056-0350-039-0000	RESIDENTIAL	\$ 15.32	\$ 2.56	\$ 17.88
056-0350-040-0000	RESIDENTIAL	\$ 15.32	\$ 2.56	\$ 17.88
056-0350-041-0000	RESIDENTIAL	\$ 15.32	\$ 2.56	\$ 17.88
056-0350-042-0000	RESIDENTIAL	\$ 15.32	\$ 2.56	\$ 17.88
056-0350-043-0000	RESIDENTIAL	\$ 15.32	\$ 2.56	\$ 17.88
056-0350-044-0000	RESIDENTIAL	\$ 15.32	\$ 2.56	\$ 17.88
056-0350-045-0000	RESIDENTIAL	\$ 15.32	\$ 2.56	\$ 17.88
056-0350-046-0000	RESIDENTIAL	\$ 15.32	\$ 2.56	\$ 17.88
056-0350-047-0000	RESIDENTIAL	\$ 15.32	\$ 2.56	\$ 17.88
056-0350-048-0000	RESIDENTIAL	\$ 15.32	\$ 2.56	\$ 17.88
056-0350-049-0000	RESIDENTIAL	\$ 15.32	\$ 2.56	\$ 17.88
056-0350-050-0000	RESIDENTIAL	\$ 15.32	\$ 2.56	\$ 17.88
056-0350-051-0000	RESIDENTIAL	\$ 15.32	\$ 2.56	\$ 17.88
056-0350-052-0000	RESIDENTIAL	\$ 15.32	\$ 2.56	\$ 17.88
056-0350-053-0000	RESIDENTIAL	\$ 15.32	\$ 2.56	\$ 17.88
056-0350-054-0000	RESIDENTIAL	\$ 15.32	\$ 2.56	\$ 17.88
056-0350-055-0000	RESIDENTIAL	\$ 15.32	\$ 2.56	\$ 17.88
056-0350-056-0000	RESIDENTIAL	\$ 15.32	\$ 2.56	\$ 17.88
056-0350-057-0000	RESIDENTIAL	\$ 15.32	\$ 2.56	\$ 17.88
056-0350-058-0000	RESIDENTIAL	\$ 15.32	\$ 2.56	\$ 17.88
056-0350-059-0000	RESIDENTIAL	\$ 15.32	\$ 2.56	\$ 17.88
056-0350-060-0000	RESIDENTIAL	\$ 15.32	\$ 2.56	\$ 17.88
056-0350-061-0000	RESIDENTIAL	\$ 15.32	\$ 2.56	\$ 17.88
056-0350-062-0000	RESIDENTIAL	\$ 15.32	\$ 2.56	\$ 17.88
056-0350-063-0000	RESIDENTIAL	\$ 15.32	\$ 2.56	\$ 17.88
056-0350-064-0000	RESIDENTIAL	\$ 15.32	\$ 2.56	\$ 17.88
056-0350-065-0000	RESIDENTIAL	\$ 15.32	\$ 2.56	\$ 17.88
056-0360-001-0000	RESIDENTIAL	\$ 15.32	\$ 2.56	\$ 17.88
056-0360-002-0000	RESIDENTIAL	\$ 15.32	\$ 2.56	\$ 17.88
056-0360-003-0000	RESIDENTIAL	\$ 15.32	\$ 2.56	\$ 17.88
056-0360-004-0000	RESIDENTIAL	\$ 15.32	\$ 2.56	\$ 17.88
056-0360-005-0000	RESIDENTIAL	\$ 15.32	\$ 2.56	\$ 17.88
056-0360-006-0000	RESIDENTIAL	\$ 15.32	\$ 2.56	\$ 17.88
056-0360-007-0000	RESIDENTIAL	\$ 15.32	\$ 2.56	\$ 17.88
056-0360-008-0000	NONRES	\$ 137.54	\$ 2.56	\$ 140.10
056-0360-009-0000	RESIDENTIAL	\$ 15.32	\$ 2.56	\$ 17.88
056-0360-010-0000	RESIDENTIAL	\$ 15.32	\$ 2.56	\$ 17.88
056-0360-011-0000	RESIDENTIAL	\$ 15.32	\$ 2.56	\$ 17.88
056-0360-012-0000	RESIDENTIAL	\$ 15.32	\$ 2.56	\$ 17.88
056-0360-013-0000	RESIDENTIAL	\$ 15.32	\$ 2.56	\$ 17.88
056-0360-014-0000	RESIDENTIAL	\$ 15.32	\$ 2.56	\$ 17.88
056-0360-015-0000	RESIDENTIAL	\$ 15.32	\$ 2.56	\$ 17.88
056-0360-016-0000	RESIDENTIAL	\$ 15.32	\$ 2.56	\$ 17.88
056-0360-017-0000	RESIDENTIAL	\$ 15.32	\$ 2.56	\$ 17.88

ITEM 17.2.

City of Rancho Cordova
Lighting District No. 2012-1 Exhibit A to the Resolution
Fiscal Year 2023-24 Assessment Roll

ATTACHMENT 2

APN	District Classification	Street Light Charge	Safety Light Charge	Total Assessment
056-0360-018-0000	RESIDENTIAL	\$ 15.32	\$ 2.56	\$ 17.88
056-0360-019-0000	RESIDENTIAL	\$ 15.32	\$ 2.56	\$ 17.88
056-0360-020-0000	RESIDENTIAL	\$ 15.32	\$ 2.56	\$ 17.88
056-0360-021-0000	RESIDENTIAL	\$ 15.32	\$ 2.56	\$ 17.88
056-0360-022-0000	RESIDENTIAL	\$ 15.32	\$ 2.56	\$ 17.88
056-0360-023-0000	RESIDENTIAL	\$ 15.32	\$ 2.56	\$ 17.88
056-0360-024-0000	RESIDENTIAL	\$ 15.32	\$ 2.56	\$ 17.88
056-0360-025-0000	RESIDENTIAL	\$ 15.32	\$ 2.56	\$ 17.88
056-0360-026-0000	RESIDENTIAL	\$ 15.32	\$ 2.56	\$ 17.88
056-0370-001-0000	RESIDENTIAL	\$ 15.32	\$ 2.56	\$ 17.88
056-0370-002-0000	RESIDENTIAL	\$ 15.32	\$ 2.56	\$ 17.88
056-0370-003-0000	RESIDENTIAL	\$ 15.32	\$ 2.56	\$ 17.88
056-0370-004-0000	RESIDENTIAL	\$ 15.32	\$ 2.56	\$ 17.88
056-0370-005-0000	RESIDENTIAL	\$ 15.32	\$ 2.56	\$ 17.88
056-0370-006-0000	RESIDENTIAL	\$ 15.32	\$ 2.56	\$ 17.88
056-0370-007-0000	RESIDENTIAL	\$ 15.32	\$ 2.56	\$ 17.88
056-0370-008-0000	RESIDENTIAL	\$ 15.32	\$ 2.56	\$ 17.88
056-0370-011-0000	RESIDENTIAL	\$ 15.32	\$ 2.56	\$ 17.88
056-0370-012-0000	RESIDENTIAL	\$ 15.32	\$ 2.56	\$ 17.88
056-0370-013-0000	RESIDENTIAL	\$ 15.32	\$ 2.56	\$ 17.88
056-0370-014-0000	RESIDENTIAL	\$ 15.32	\$ 2.56	\$ 17.88
056-0370-015-0000	RESIDENTIAL	\$ 15.32	\$ 2.56	\$ 17.88
056-0370-016-0000	RESIDENTIAL	\$ 15.32	\$ 2.56	\$ 17.88
056-0370-017-0000	RESIDENTIAL	\$ 15.32	\$ 2.56	\$ 17.88
056-0370-018-0000	RESIDENTIAL	\$ 15.32	\$ 2.56	\$ 17.88
056-0370-019-0000	RESIDENTIAL	\$ 15.32	\$ 2.56	\$ 17.88
056-0370-020-0000	RESIDENTIAL	\$ 15.32	\$ 2.56	\$ 17.88
056-0370-021-0000	RESIDENTIAL	\$ 15.32	\$ 2.56	\$ 17.88
056-0370-022-0000	RESIDENTIAL	\$ 15.32	\$ 2.56	\$ 17.88
056-0370-023-0000	RESIDENTIAL	\$ 15.32	\$ 2.56	\$ 17.88
056-0370-024-0000	RESIDENTIAL	\$ 15.32	\$ 2.56	\$ 17.88
056-0370-025-0000	RESIDENTIAL	\$ 15.32	\$ 2.56	\$ 17.88
056-0370-026-0000	RESIDENTIAL	\$ 15.32	\$ 2.56	\$ 17.88
056-0370-027-0000	RESIDENTIAL	\$ 15.32	\$ 2.56	\$ 17.88
056-0370-028-0000	RESIDENTIAL	\$ 15.32	\$ 2.56	\$ 17.88
056-0370-029-0000	RESIDENTIAL	\$ 15.32	\$ 2.56	\$ 17.88
056-0370-030-0000	RESIDENTIAL	\$ 15.32	\$ 2.56	\$ 17.88
056-0370-031-0000	RESIDENTIAL	\$ 15.32	\$ 2.56	\$ 17.88
056-0370-032-0000	RESIDENTIAL	\$ 15.32	\$ 2.56	\$ 17.88
056-0370-033-0000	RESIDENTIAL	\$ 15.32	\$ 2.56	\$ 17.88
056-0370-034-0000	RESIDENTIAL	\$ 15.32	\$ 2.56	\$ 17.88
056-0370-035-0000	RESIDENTIAL	\$ 15.32	\$ 2.56	\$ 17.88
056-0370-036-0000	RESIDENTIAL	\$ 15.32	\$ 2.56	\$ 17.88
056-0370-037-0000	RESIDENTIAL	\$ 15.32	\$ 2.56	\$ 17.88

ITEM 17.2.

City of Rancho Cordova
Lighting District No. 2012-1 Exhibit A to the Resolution
Fiscal Year 2023-24 Assessment Roll

ATTACHMENT 2

APN	District Classification	Street Light Charge	Safety Light Charge	Total Assessment
056-0370-038-0000	RESIDENTIAL	\$ 15.32	\$ 2.56	\$ 17.88
056-0370-039-0000	RESIDENTIAL	\$ 15.32	\$ 2.56	\$ 17.88
056-0370-040-0000	RESIDENTIAL	\$ 15.32	\$ 2.56	\$ 17.88
056-0370-041-0000	RESIDENTIAL	\$ 15.32	\$ 2.56	\$ 17.88
056-0370-042-0000	RESIDENTIAL	\$ 15.32	\$ 2.56	\$ 17.88
056-0370-043-0000	RESIDENTIAL	\$ 15.32	\$ 2.56	\$ 17.88
056-0370-044-0000	RESIDENTIAL	\$ 15.32	\$ 2.56	\$ 17.88
056-0370-045-0000	RESIDENTIAL	\$ 15.32	\$ 2.56	\$ 17.88
056-0370-046-0000	RESIDENTIAL	\$ 15.32	\$ 2.56	\$ 17.88
056-0370-047-0000	RESIDENTIAL	\$ 15.32	\$ 2.56	\$ 17.88
056-0370-048-0000	RESIDENTIAL	\$ 15.32	\$ 2.56	\$ 17.88
056-0370-049-0000	RESIDENTIAL	\$ 15.32	\$ 2.56	\$ 17.88
056-0370-050-0000	RESIDENTIAL	\$ 15.32	\$ 2.56	\$ 17.88
056-0370-051-0000	RESIDENTIAL	\$ 15.32	\$ 2.56	\$ 17.88
056-0370-052-0000	RESIDENTIAL	\$ 15.32	\$ 2.56	\$ 17.88
056-0370-053-0000	RESIDENTIAL	\$ 15.32	\$ 2.56	\$ 17.88
056-0370-054-0000	RESIDENTIAL	\$ 15.32	\$ 2.56	\$ 17.88
056-0370-055-0000	RESIDENTIAL	\$ 15.32	\$ 2.56	\$ 17.88
056-0370-056-0000	RESIDENTIAL	\$ 15.32	\$ 2.56	\$ 17.88
056-0370-057-0000	RESIDENTIAL	\$ 15.32	\$ 2.56	\$ 17.88
056-0370-058-0000	RESIDENTIAL	\$ 15.32	\$ 2.56	\$ 17.88
056-0370-059-0000	RESIDENTIAL	\$ 15.32	\$ 2.56	\$ 17.88
056-0370-060-0000	RESIDENTIAL	\$ 15.32	\$ 2.56	\$ 17.88
056-0370-061-0000	RESIDENTIAL	\$ 15.32	\$ 2.56	\$ 17.88
056-0370-062-0000	RESIDENTIAL	\$ 15.32	\$ 2.56	\$ 17.88
056-0370-063-0000	RESIDENTIAL	\$ 15.32	\$ 2.56	\$ 17.88
056-0370-064-0000	RESIDENTIAL	\$ 15.32	\$ 2.56	\$ 17.88
056-0370-065-0000	RESIDENTIAL	\$ 15.32	\$ 2.56	\$ 17.88
056-0370-066-0000	RESIDENTIAL	\$ 15.32	\$ 2.56	\$ 17.88
056-0370-067-0000	RESIDENTIAL	\$ 15.32	\$ 2.56	\$ 17.88
056-0370-068-0000	RESIDENTIAL	\$ 15.32	\$ 2.56	\$ 17.88
056-0370-069-0000	RESIDENTIAL	\$ 15.32	\$ 2.56	\$ 17.88
056-0370-070-0000	RESIDENTIAL	\$ 15.32	\$ 2.56	\$ 17.88
056-0370-071-0000	RESIDENTIAL	\$ 15.32	\$ 2.56	\$ 17.88
056-0370-072-0000	RESIDENTIAL	\$ 15.32	\$ 2.56	\$ 17.88
056-0370-073-0000	RESIDENTIAL	\$ 15.32	\$ 2.56	\$ 17.88
056-0370-074-0000	RESIDENTIAL	\$ 15.32	\$ 2.56	\$ 17.88
056-0381-001-0000	RESIDENTIAL	\$ 15.32	\$ 2.56	\$ 17.88
056-0381-002-0000	RESIDENTIAL	\$ 15.32	\$ 2.56	\$ 17.88
056-0381-003-0000	RESIDENTIAL	\$ 15.32	\$ 2.56	\$ 17.88
056-0381-004-0000	RESIDENTIAL	\$ 15.32	\$ 2.56	\$ 17.88
056-0381-005-0000	RESIDENTIAL	\$ 15.32	\$ 2.56	\$ 17.88
056-0381-006-0000	RESIDENTIAL	\$ 15.32	\$ 2.56	\$ 17.88
056-0381-007-0000	RESIDENTIAL	\$ 15.32	\$ 2.56	\$ 17.88

ITEM 17.2.

City of Rancho Cordova
Lighting District No. 2012-1 Exhibit A to the Resolution
Fiscal Year 2023-24 Assessment Roll

ATTACHMENT 2

APN	District Classification	Street Light Charge	Safety Light Charge	Total Assessment
056-0381-008-0000	RESIDENTIAL	\$ 15.32	\$ 2.56	\$ 17.88
056-0381-009-0000	RESIDENTIAL	\$ 15.32	\$ 2.56	\$ 17.88
056-0381-010-0000	RESIDENTIAL	\$ 15.32	\$ 2.56	\$ 17.88
056-0381-011-0000	RESIDENTIAL	\$ 15.32	\$ 2.56	\$ 17.88
056-0381-012-0000	RESIDENTIAL	\$ 15.32	\$ 2.56	\$ 17.88
056-0381-013-0000	RESIDENTIAL	\$ 15.32	\$ 2.56	\$ 17.88
056-0381-014-0000	RESIDENTIAL	\$ 15.32	\$ 2.56	\$ 17.88
056-0381-015-0000	RESIDENTIAL	\$ 15.32	\$ 2.56	\$ 17.88
056-0381-016-0000	RESIDENTIAL	\$ 15.32	\$ 2.56	\$ 17.88
056-0381-017-0000	RESIDENTIAL	\$ 15.32	\$ 2.56	\$ 17.88
056-0382-001-0000	RESIDENTIAL	\$ 15.32	\$ 2.56	\$ 17.88
056-0382-002-0000	RESIDENTIAL	\$ 15.32	\$ 2.56	\$ 17.88
056-0382-003-0000	RESIDENTIAL	\$ 15.32	\$ 2.56	\$ 17.88
056-0382-004-0000	RESIDENTIAL	\$ 15.32	\$ 2.56	\$ 17.88
056-0382-005-0000	RESIDENTIAL	\$ 15.32	\$ 2.56	\$ 17.88
056-0383-001-0000	RESIDENTIAL	\$ 15.32	\$ 2.56	\$ 17.88
056-0383-002-0000	RESIDENTIAL	\$ 15.32	\$ 2.56	\$ 17.88
056-0383-003-0000	RESIDENTIAL	\$ 15.32	\$ 2.56	\$ 17.88
056-0383-004-0000	RESIDENTIAL	\$ 15.32	\$ 2.56	\$ 17.88
056-0383-005-0000	RESIDENTIAL	\$ 15.32	\$ 2.56	\$ 17.88
056-0383-006-0000	RESIDENTIAL	\$ 15.32	\$ 2.56	\$ 17.88
056-0383-007-0000	RESIDENTIAL	\$ 15.32	\$ 2.56	\$ 17.88
056-0383-008-0000	RESIDENTIAL	\$ 15.32	\$ 2.56	\$ 17.88
056-0383-009-0000	RESIDENTIAL	\$ 15.32	\$ 2.56	\$ 17.88
056-0383-010-0000	RESIDENTIAL	\$ 15.32	\$ 2.56	\$ 17.88
056-0383-011-0000	RESIDENTIAL	\$ 15.32	\$ 2.56	\$ 17.88
056-0383-012-0000	RESIDENTIAL	\$ 15.32	\$ 2.56	\$ 17.88
056-0383-013-0000	RESIDENTIAL	\$ 15.32	\$ 2.56	\$ 17.88
056-0383-014-0000	RESIDENTIAL	\$ 15.32	\$ 2.56	\$ 17.88
056-0383-015-0000	RESIDENTIAL	\$ 15.32	\$ 2.56	\$ 17.88
056-0383-016-0000	RESIDENTIAL	\$ 15.32	\$ 2.56	\$ 17.88
056-0383-017-0000	RESIDENTIAL	\$ 15.32	\$ 2.56	\$ 17.88
056-0383-018-0000	RESIDENTIAL	\$ 15.32	\$ 2.56	\$ 17.88
056-0383-019-0000	RESIDENTIAL	\$ 15.32	\$ 2.56	\$ 17.88
056-0383-020-0000	RESIDENTIAL	\$ 15.32	\$ 2.56	\$ 17.88
056-0383-021-0000	RESIDENTIAL	\$ 15.32	\$ 2.56	\$ 17.88
056-0383-022-0000	RESIDENTIAL	\$ 15.32	\$ 2.56	\$ 17.88
056-0383-023-0000	RESIDENTIAL	\$ 15.32	\$ 2.56	\$ 17.88
056-0383-024-0000	RESIDENTIAL	\$ 15.32	\$ 2.56	\$ 17.88
056-0383-025-0000	RESIDENTIAL	\$ 15.32	\$ 2.56	\$ 17.88
056-0383-026-0000	RESIDENTIAL	\$ 15.32	\$ 2.56	\$ 17.88
056-0383-027-0000	RESIDENTIAL	\$ 15.32	\$ 2.56	\$ 17.88
056-0383-028-0000	RESIDENTIAL	\$ 15.32	\$ 2.56	\$ 17.88
056-0383-029-0000	RESIDENTIAL	\$ 15.32	\$ 2.56	\$ 17.88

ITEM 17.2.

City of Rancho Cordova
Lighting District No. 2012-1 Exhibit A to the Resolution
Fiscal Year 2023-24 Assessment Roll

ATTACHMENT 2

APN	District Classification	Street Light Charge	Safety Light Charge	Total Assessment
056-0383-030-0000	RESIDENTIAL	\$ 15.32	\$ 2.56	\$ 17.88
056-0384-001-0000	RESIDENTIAL	\$ 15.32	\$ 2.56	\$ 17.88
056-0384-002-0000	RESIDENTIAL	\$ 15.32	\$ 2.56	\$ 17.88
056-0384-003-0000	RESIDENTIAL	\$ 15.32	\$ 2.56	\$ 17.88
056-0384-004-0000	RESIDENTIAL	\$ 15.32	\$ 2.56	\$ 17.88
056-0384-005-0000	RESIDENTIAL	\$ 15.32	\$ 2.56	\$ 17.88
056-0384-006-0000	RESIDENTIAL	\$ 15.32	\$ 2.56	\$ 17.88
056-0384-007-0000	RESIDENTIAL	\$ 15.32	\$ 2.56	\$ 17.88
056-0384-008-0000	RESIDENTIAL	\$ 15.32	\$ 2.56	\$ 17.88
056-0384-009-0000	RESIDENTIAL	\$ 15.32	\$ 2.56	\$ 17.88
056-0384-010-0000	RESIDENTIAL	\$ 15.32	\$ 2.56	\$ 17.88
056-0384-011-0000	RESIDENTIAL	\$ 15.32	\$ 2.56	\$ 17.88
056-0384-012-0000	RESIDENTIAL	\$ 15.32	\$ 2.56	\$ 17.88
056-0384-013-0000	RESIDENTIAL	\$ 15.32	\$ 2.56	\$ 17.88
056-0384-014-0000	RESIDENTIAL	\$ 15.32	\$ 2.56	\$ 17.88
056-0385-001-0000	RESIDENTIAL	\$ 15.32	\$ 2.56	\$ 17.88
056-0385-002-0000	RESIDENTIAL	\$ 15.32	\$ 2.56	\$ 17.88
056-0385-003-0000	RESIDENTIAL	\$ 15.32	\$ 2.56	\$ 17.88
056-0385-004-0000	RESIDENTIAL	\$ 15.32	\$ 2.56	\$ 17.88
056-0385-005-0000	RESIDENTIAL	\$ 15.32	\$ 2.56	\$ 17.88
056-0385-006-0000	RESIDENTIAL	\$ 15.32	\$ 2.56	\$ 17.88
056-0385-007-0000	RESIDENTIAL	\$ 15.32	\$ 2.56	\$ 17.88
056-0385-008-0000	RESIDENTIAL	\$ 15.32	\$ 2.56	\$ 17.88
056-0385-009-0000	RESIDENTIAL	\$ 15.32	\$ 2.56	\$ 17.88
056-0385-010-0000	RESIDENTIAL	\$ 15.32	\$ 2.56	\$ 17.88
056-0385-011-0000	RESIDENTIAL	\$ 15.32	\$ 2.56	\$ 17.88
056-0385-012-0000	RESIDENTIAL	\$ 15.32	\$ 2.56	\$ 17.88
056-0385-013-0000	RESIDENTIAL	\$ 15.32	\$ 2.56	\$ 17.88
056-0385-014-0000	RESIDENTIAL	\$ 15.32	\$ 2.56	\$ 17.88
056-0385-015-0000	RESIDENTIAL	\$ 15.32	\$ 2.56	\$ 17.88
056-0385-016-0000	RESIDENTIAL	\$ 15.32	\$ 2.56	\$ 17.88
056-0385-017-0000	RESIDENTIAL	\$ 15.32	\$ 2.56	\$ 17.88
056-0385-018-0000	RESIDENTIAL	\$ 15.32	\$ 2.56	\$ 17.88
056-0385-019-0000	RESIDENTIAL	\$ 15.32	\$ 2.56	\$ 17.88
056-0385-020-0000	RESIDENTIAL	\$ 15.32	\$ 2.56	\$ 17.88
056-0385-021-0000	RESIDENTIAL	\$ 15.32	\$ 2.56	\$ 17.88
056-0385-022-0000	RESIDENTIAL	\$ 15.32	\$ 2.56	\$ 17.88
056-0385-023-0000	RESIDENTIAL	\$ 15.32	\$ 2.56	\$ 17.88
056-0385-024-0000	RESIDENTIAL	\$ 15.32	\$ 2.56	\$ 17.88
056-0391-001-0000	RESIDENTIAL	\$ 15.32	\$ 2.56	\$ 17.88
056-0391-002-0000	RESIDENTIAL	\$ 15.32	\$ 2.56	\$ 17.88
056-0391-003-0000	RESIDENTIAL	\$ 15.32	\$ 2.56	\$ 17.88
056-0391-004-0000	RESIDENTIAL	\$ 15.32	\$ 2.56	\$ 17.88
056-0391-005-0000	RESIDENTIAL	\$ 15.32	\$ 2.56	\$ 17.88

ITEM 17.2.

City of Rancho Cordova
Lighting District No. 2012-1 Exhibit A to the Resolution
Fiscal Year 2023-24 Assessment Roll

ATTACHMENT 2

APN	District Classification	Street Light Charge	Safety Light Charge	Total Assessment
056-0391-006-0000	RESIDENTIAL	\$ 15.32	\$ 2.56	\$ 17.88
056-0391-007-0000	RESIDENTIAL	\$ 15.32	\$ 2.56	\$ 17.88
056-0391-008-0000	RESIDENTIAL	\$ 15.32	\$ 2.56	\$ 17.88
056-0391-009-0000	RESIDENTIAL	\$ 15.32	\$ 2.56	\$ 17.88
056-0391-010-0000	RESIDENTIAL	\$ 15.32	\$ 2.56	\$ 17.88
056-0391-011-0000	RESIDENTIAL	\$ 15.32	\$ 2.56	\$ 17.88
056-0391-012-0000	RESIDENTIAL	\$ 15.32	\$ 2.56	\$ 17.88
056-0391-013-0000	RESIDENTIAL	\$ 15.32	\$ 2.56	\$ 17.88
056-0391-014-0000	RESIDENTIAL	\$ 15.32	\$ 2.56	\$ 17.88
056-0391-015-0000	RESIDENTIAL	\$ 15.32	\$ 2.56	\$ 17.88
056-0391-016-0000	RESIDENTIAL	\$ 15.32	\$ 2.56	\$ 17.88
056-0391-019-0000	RESIDENTIAL	\$ 15.32	\$ 2.56	\$ 17.88
056-0391-020-0000	RESIDENTIAL	\$ 15.32	\$ 2.56	\$ 17.88
056-0391-021-0000	RESIDENTIAL	\$ 15.32	\$ 2.56	\$ 17.88
056-0391-022-0000	RESIDENTIAL	\$ 15.32	\$ 2.56	\$ 17.88
056-0391-023-0000	RESIDENTIAL	\$ 15.32	\$ 2.56	\$ 17.88
056-0391-024-0000	RESIDENTIAL	\$ 15.32	\$ 2.56	\$ 17.88
056-0391-025-0000	RESIDENTIAL	\$ 15.32	\$ 2.56	\$ 17.88
056-0391-026-0000	RESIDENTIAL	\$ 15.32	\$ 2.56	\$ 17.88
056-0391-027-0000	RESIDENTIAL	\$ 15.32	\$ 2.56	\$ 17.88
056-0391-028-0000	RESIDENTIAL	\$ 15.32	\$ 2.56	\$ 17.88
056-0391-029-0000	RESIDENTIAL	\$ 15.32	\$ 2.56	\$ 17.88
056-0391-030-0000	RESIDENTIAL	\$ 15.32	\$ 2.56	\$ 17.88
056-0391-031-0000	RESIDENTIAL	\$ 15.32	\$ 2.56	\$ 17.88
056-0391-032-0000	RESIDENTIAL	\$ 15.32	\$ 2.56	\$ 17.88
056-0391-033-0000	RESIDENTIAL	\$ 15.32	\$ 2.56	\$ 17.88
056-0391-034-0000	RESIDENTIAL	\$ 15.32	\$ 2.56	\$ 17.88
056-0391-035-0000	RESIDENTIAL	\$ 15.32	\$ 2.56	\$ 17.88
056-0391-036-0000	RESIDENTIAL	\$ 15.32	\$ 2.56	\$ 17.88
056-0391-037-0000	RESIDENTIAL	\$ 15.32	\$ 2.56	\$ 17.88
056-0391-038-0000	RESIDENTIAL	\$ 15.32	\$ 2.56	\$ 17.88
056-0391-039-0000	RESIDENTIAL	\$ 15.32	\$ 2.56	\$ 17.88
056-0391-040-0000	RESIDENTIAL	\$ 15.32	\$ 2.56	\$ 17.88
056-0391-041-0000	RESIDENTIAL	\$ 15.32	\$ 2.56	\$ 17.88
056-0391-042-0000	RESIDENTIAL	\$ 15.32	\$ 2.56	\$ 17.88
056-0391-043-0000	RESIDENTIAL	\$ 15.32	\$ 2.56	\$ 17.88
056-0391-044-0000	RESIDENTIAL	\$ 15.32	\$ 2.56	\$ 17.88
056-0392-001-0000	RESIDENTIAL	\$ 15.32	\$ 2.56	\$ 17.88
056-0392-002-0000	RESIDENTIAL	\$ 15.32	\$ 2.56	\$ 17.88
056-0392-003-0000	RESIDENTIAL	\$ 15.32	\$ 2.56	\$ 17.88
056-0392-004-0000	RESIDENTIAL	\$ 15.32	\$ 2.56	\$ 17.88
056-0392-005-0000	RESIDENTIAL	\$ 15.32	\$ 2.56	\$ 17.88
056-0392-006-0000	RESIDENTIAL	\$ 15.32	\$ 2.56	\$ 17.88
056-0392-007-0000	RESIDENTIAL	\$ 15.32	\$ 2.56	\$ 17.88

ITEM 17.2.

City of Rancho Cordova
Lighting District No. 2012-1 Exhibit A to the Resolution
Fiscal Year 2023-24 Assessment Roll

ATTACHMENT 2

APN	District Classification	Street Light Charge	Safety Light Charge	Total Assessment
056-0392-008-0000	RESIDENTIAL	\$ 15.32	\$ 2.56	\$ 17.88
056-0392-009-0000	RESIDENTIAL	\$ 15.32	\$ 2.56	\$ 17.88
056-0392-010-0000	RESIDENTIAL	\$ 15.32	\$ 2.56	\$ 17.88
056-0392-011-0000	RESIDENTIAL	\$ 15.32	\$ 2.56	\$ 17.88
056-0392-012-0000	RESIDENTIAL	\$ 15.32	\$ 2.56	\$ 17.88
056-0392-013-0000	RESIDENTIAL	\$ 15.32	\$ 2.56	\$ 17.88
056-0392-014-0000	RESIDENTIAL	\$ 15.32	\$ 2.56	\$ 17.88
056-0392-015-0000	RESIDENTIAL	\$ 15.32	\$ 2.56	\$ 17.88
056-0392-016-0000	RESIDENTIAL	\$ 15.32	\$ 2.56	\$ 17.88
056-0392-017-0000	RESIDENTIAL	\$ 15.32	\$ 2.56	\$ 17.88
056-0392-018-0000	RESIDENTIAL	\$ 15.32	\$ 2.56	\$ 17.88
056-0392-019-0000	RESIDENTIAL	\$ 15.32	\$ 2.56	\$ 17.88
056-0392-020-0000	RESIDENTIAL	\$ 15.32	\$ 2.56	\$ 17.88
056-0392-021-0000	RESIDENTIAL	\$ 15.32	\$ 2.56	\$ 17.88
056-0392-022-0000	RESIDENTIAL	\$ 15.32	\$ 2.56	\$ 17.88
056-0392-023-0000	RESIDENTIAL	\$ 15.32	\$ 2.56	\$ 17.88
056-0392-024-0000	RESIDENTIAL	\$ 15.32	\$ 2.56	\$ 17.88
056-0392-025-0000	RESIDENTIAL	\$ 15.32	\$ 2.56	\$ 17.88
056-0392-026-0000	RESIDENTIAL	\$ 15.32	\$ 2.56	\$ 17.88
056-0392-027-0000	RESIDENTIAL	\$ 15.32	\$ 2.56	\$ 17.88
056-0392-028-0000	RESIDENTIAL	\$ 15.32	\$ 2.56	\$ 17.88
056-0392-029-0000	RESIDENTIAL	\$ 15.32	\$ 2.56	\$ 17.88
056-0393-001-0000	RESIDENTIAL	\$ 15.32	\$ 2.56	\$ 17.88
056-0393-002-0000	RESIDENTIAL	\$ 15.32	\$ 2.56	\$ 17.88
056-0393-003-0000	RESIDENTIAL	\$ 15.32	\$ 2.56	\$ 17.88
056-0393-004-0000	RESIDENTIAL	\$ 15.32	\$ 2.56	\$ 17.88
056-0393-005-0000	RESIDENTIAL	\$ 15.32	\$ 2.56	\$ 17.88
056-0400-001-0000	RESIDENTIAL	\$ 15.32	\$ 2.56	\$ 17.88
056-0400-002-0000	RESIDENTIAL	\$ 15.32	\$ 2.56	\$ 17.88
056-0400-003-0000	RESIDENTIAL	\$ 15.32	\$ 2.56	\$ 17.88
056-0400-004-0000	RESIDENTIAL	\$ 15.32	\$ 2.56	\$ 17.88
056-0400-005-0000	RESIDENTIAL	\$ 15.32	\$ 2.56	\$ 17.88
056-0400-006-0000	RESIDENTIAL	\$ 15.32	\$ 2.56	\$ 17.88
056-0400-007-0000	RESIDENTIAL	\$ 15.32	\$ 2.56	\$ 17.88
056-0400-008-0000	RESIDENTIAL	\$ 15.32	\$ 2.56	\$ 17.88
056-0400-009-0000	RESIDENTIAL	\$ 15.32	\$ 2.56	\$ 17.88
056-0400-010-0000	RESIDENTIAL	\$ 15.32	\$ 2.56	\$ 17.88
056-0400-011-0000	RESIDENTIAL	\$ 15.32	\$ 2.56	\$ 17.88
056-0400-012-0000	RESIDENTIAL	\$ 15.32	\$ 2.56	\$ 17.88
056-0400-013-0000	RESIDENTIAL	\$ 15.32	\$ 2.56	\$ 17.88
056-0400-014-0000	RESIDENTIAL	\$ 15.32	\$ 2.56	\$ 17.88
056-0400-015-0000	RESIDENTIAL	\$ 15.32	\$ 2.56	\$ 17.88
056-0400-016-0000	RESIDENTIAL	\$ 15.32	\$ 2.56	\$ 17.88
056-0400-017-0000	RESIDENTIAL	\$ 15.32	\$ 2.56	\$ 17.88

ITEM 17.2.

City of Rancho Cordova
Lighting District No. 2012-1 Exhibit A to the Resolution
Fiscal Year 2023-24 Assessment Roll

ATTACHMENT 2

APN	District Classification	Street Light Charge	Safety Light Charge	Total Assessment
056-0400-018-0000	RESIDENTIAL	\$ 15.32	\$ 2.56	\$ 17.88
056-0400-019-0000	RESIDENTIAL	\$ 15.32	\$ 2.56	\$ 17.88
056-0400-020-0000	RESIDENTIAL	\$ 15.32	\$ 2.56	\$ 17.88
056-0400-021-0000	RESIDENTIAL	\$ 15.32	\$ 2.56	\$ 17.88
056-0400-022-0000	RESIDENTIAL	\$ 15.32	\$ 2.56	\$ 17.88
056-0400-023-0000	RESIDENTIAL	\$ 15.32	\$ 2.56	\$ 17.88
056-0400-024-0000	RESIDENTIAL	\$ 15.32	\$ 2.56	\$ 17.88
056-0400-025-0000	RESIDENTIAL	\$ 15.32	\$ 2.56	\$ 17.88
056-0400-026-0000	RESIDENTIAL	\$ 15.32	\$ 2.56	\$ 17.88
056-0400-027-0000	RESIDENTIAL	\$ 15.32	\$ 2.56	\$ 17.88
056-0400-028-0000	RESIDENTIAL	\$ 15.32	\$ 2.56	\$ 17.88
056-0400-029-0000	RESIDENTIAL	\$ 15.32	\$ 2.56	\$ 17.88
056-0400-030-0000	RESIDENTIAL	\$ 15.32	\$ 2.56	\$ 17.88
056-0400-031-0000	RESIDENTIAL	\$ 15.32	\$ 2.56	\$ 17.88
056-0400-032-0000	RESIDENTIAL	\$ 15.32	\$ 2.56	\$ 17.88
056-0400-033-0000	RESIDENTIAL	\$ 15.32	\$ 2.56	\$ 17.88
056-0400-034-0000	RESIDENTIAL	\$ 15.32	\$ 2.56	\$ 17.88
056-0400-035-0000	RESIDENTIAL	\$ 15.32	\$ 2.56	\$ 17.88
056-0400-036-0000	RESIDENTIAL	\$ 15.32	\$ 2.56	\$ 17.88
056-0400-037-0000	RESIDENTIAL	\$ 15.32	\$ 2.56	\$ 17.88
056-0400-038-0000	RESIDENTIAL	\$ 15.32	\$ 2.56	\$ 17.88
056-0400-039-0000	RESIDENTIAL	\$ 15.32	\$ 2.56	\$ 17.88
056-0400-040-0000	RESIDENTIAL	\$ 15.32	\$ 2.56	\$ 17.88
056-0400-041-0000	RESIDENTIAL	\$ 15.32	\$ 2.56	\$ 17.88
056-0400-042-0000	RESIDENTIAL	\$ 15.32	\$ 2.56	\$ 17.88
056-0400-043-0000	RESIDENTIAL	\$ 15.32	\$ 2.56	\$ 17.88
056-0400-044-0000	RESIDENTIAL	\$ 15.32	\$ 2.56	\$ 17.88
056-0400-045-0000	RESIDENTIAL	\$ 15.32	\$ 2.56	\$ 17.88
056-0400-046-0000	RESIDENTIAL	\$ 15.32	\$ 2.56	\$ 17.88
056-0400-047-0000	RESIDENTIAL	\$ 15.32	\$ 2.56	\$ 17.88
056-0400-048-0000	RESIDENTIAL	\$ 15.32	\$ 2.56	\$ 17.88
056-0400-049-0000	RESIDENTIAL	\$ 15.32	\$ 2.56	\$ 17.88
056-0400-050-0000	RESIDENTIAL	\$ 15.32	\$ 2.56	\$ 17.88
056-0400-051-0000	RESIDENTIAL	\$ 15.32	\$ 2.56	\$ 17.88
056-0400-052-0000	RESIDENTIAL	\$ 15.32	\$ 2.56	\$ 17.88
056-0400-053-0000	RESIDENTIAL	\$ 15.32	\$ 2.56	\$ 17.88
056-0400-054-0000	RESIDENTIAL	\$ 15.32	\$ 2.56	\$ 17.88
056-0400-055-0000	RESIDENTIAL	\$ 15.32	\$ 2.56	\$ 17.88
056-0400-056-0000	RESIDENTIAL	\$ 15.32	\$ 2.56	\$ 17.88
056-0400-057-0000	RESIDENTIAL	\$ 15.32	\$ 2.56	\$ 17.88
056-0400-058-0000	RESIDENTIAL	\$ 15.32	\$ 2.56	\$ 17.88
056-0400-059-0000	RESIDENTIAL	\$ 15.32	\$ 2.56	\$ 17.88
056-0400-060-0000	RESIDENTIAL	\$ 15.32	\$ 2.56	\$ 17.88
056-0400-061-0000	RESIDENTIAL	\$ 15.32	\$ 2.56	\$ 17.88

ITEM 17.2.

City of Rancho Cordova
Lighting District No. 2012-1 Exhibit A to the Resolution
Fiscal Year 2023-24 Assessment Roll

ATTACHMENT 2

APN	District Classification	Street Light Charge	Safety Light Charge	Total Assessment
056-0400-062-0000	RESIDENTIAL	\$ 15.32	\$ 2.56	\$ 17.88
056-0400-063-0000	RESIDENTIAL	\$ 15.32	\$ 2.56	\$ 17.88
056-0400-064-0000	RESIDENTIAL	\$ 15.32	\$ 2.56	\$ 17.88
056-0400-065-0000	RESIDENTIAL	\$ 15.32	\$ 2.56	\$ 17.88
056-0400-066-0000	RESIDENTIAL	\$ 15.32	\$ 2.56	\$ 17.88
056-0400-067-0000	RESIDENTIAL	\$ 15.32	\$ 2.56	\$ 17.88
056-0400-068-0000	RESIDENTIAL	\$ 15.32	\$ 2.56	\$ 17.88
056-0400-069-0000	RESIDENTIAL	\$ 15.32	\$ 2.56	\$ 17.88
056-0400-070-0000	RESIDENTIAL	\$ 15.32	\$ 2.56	\$ 17.88
056-0400-071-0000	RESIDENTIAL	\$ 15.32	\$ 2.56	\$ 17.88
056-0400-072-0000	RESIDENTIAL	\$ 15.32	\$ 2.56	\$ 17.88
056-0400-073-0000	RESIDENTIAL	\$ 15.32	\$ 2.56	\$ 17.88
056-0400-074-0000	RESIDENTIAL	\$ 15.32	\$ 2.56	\$ 17.88
056-0400-075-0000	RESIDENTIAL	\$ 15.32	\$ 2.56	\$ 17.88
056-0400-076-0000	RESIDENTIAL	\$ 15.32	\$ 2.56	\$ 17.88
056-0400-077-0000	RESIDENTIAL	\$ 15.32	\$ 2.56	\$ 17.88
056-0400-078-0000	RESIDENTIAL	\$ 15.32	\$ 2.56	\$ 17.88
056-0400-079-0000	RESIDENTIAL	\$ 15.32	\$ 2.56	\$ 17.88
056-0400-080-0000	RESIDENTIAL	\$ 15.32	\$ 2.56	\$ 17.88
056-0400-081-0000	RESIDENTIAL	\$ 15.32	\$ 2.56	\$ 17.88
056-0400-082-0000	RESIDENTIAL	\$ 15.32	\$ 2.56	\$ 17.88
056-0410-001-0000	RESIDENTIAL	\$ 15.32	\$ 2.56	\$ 17.88
056-0410-002-0000	RESIDENTIAL	\$ 15.32	\$ 2.56	\$ 17.88
056-0410-003-0000	RESIDENTIAL	\$ 15.32	\$ 2.56	\$ 17.88
056-0410-004-0000	RESIDENTIAL	\$ 15.32	\$ 2.56	\$ 17.88
056-0410-005-0000	RESIDENTIAL	\$ 15.32	\$ 2.56	\$ 17.88
056-0410-006-0000	RESIDENTIAL	\$ 15.32	\$ 2.56	\$ 17.88
056-0410-007-0000	RESIDENTIAL	\$ 15.32	\$ 2.56	\$ 17.88
056-0410-008-0000	RESIDENTIAL	\$ 15.32	\$ 2.56	\$ 17.88
056-0410-009-0000	RESIDENTIAL	\$ 15.32	\$ 2.56	\$ 17.88
056-0410-010-0000	RESIDENTIAL	\$ 15.32	\$ 2.56	\$ 17.88
056-0410-011-0000	RESIDENTIAL	\$ 15.32	\$ 2.56	\$ 17.88
056-0410-012-0000	RESIDENTIAL	\$ 15.32	\$ 2.56	\$ 17.88
056-0410-013-0000	RESIDENTIAL	\$ 15.32	\$ 2.56	\$ 17.88
056-0410-014-0000	RESIDENTIAL	\$ 15.32	\$ 2.56	\$ 17.88
056-0410-015-0000	RESIDENTIAL	\$ 15.32	\$ 2.56	\$ 17.88
056-0410-016-0000	RESIDENTIAL	\$ 15.32	\$ 2.56	\$ 17.88
056-0410-017-0000	RESIDENTIAL	\$ 15.32	\$ 2.56	\$ 17.88
056-0410-018-0000	RESIDENTIAL	\$ 15.32	\$ 2.56	\$ 17.88
056-0410-019-0000	RESIDENTIAL	\$ 15.32	\$ 2.56	\$ 17.88
056-0410-020-0000	RESIDENTIAL	\$ 15.32	\$ 2.56	\$ 17.88
056-0410-021-0000	RESIDENTIAL	\$ 15.32	\$ 2.56	\$ 17.88
056-0410-022-0000	RESIDENTIAL	\$ 15.32	\$ 2.56	\$ 17.88
056-0410-023-0000	RESIDENTIAL	\$ 15.32	\$ 2.56	\$ 17.88

ITEM 17.2.

City of Rancho Cordova
Lighting District No. 2012-1 Exhibit A to the Resolution
Fiscal Year 2023-24 Assessment Roll

ATTACHMENT 2

APN	District Classification	Street Light Charge	Safety Light Charge	Total Assessment
056-0410-024-0000	RESIDENTIAL	\$ 15.32	\$ 2.56	\$ 17.88
056-0410-025-0000	RESIDENTIAL	\$ 15.32	\$ 2.56	\$ 17.88
056-0410-026-0000	RESIDENTIAL	\$ 15.32	\$ 2.56	\$ 17.88
056-0410-027-0000	RESIDENTIAL	\$ 15.32	\$ 2.56	\$ 17.88
056-0410-028-0000	RESIDENTIAL	\$ 15.32	\$ 2.56	\$ 17.88
056-0410-029-0000	RESIDENTIAL	\$ 15.32	\$ 2.56	\$ 17.88
056-0410-030-0000	RESIDENTIAL	\$ 15.32	\$ 2.56	\$ 17.88
056-0410-031-0000	RESIDENTIAL	\$ 15.32	\$ 2.56	\$ 17.88
056-0410-032-0000	RESIDENTIAL	\$ 15.32	\$ 2.56	\$ 17.88
056-0410-033-0000	RESIDENTIAL	\$ 15.32	\$ 2.56	\$ 17.88
056-0410-034-0000	RESIDENTIAL	\$ 15.32	\$ 2.56	\$ 17.88
056-0410-035-0000	RESIDENTIAL	\$ 15.32	\$ 2.56	\$ 17.88
056-0410-036-0000	RESIDENTIAL	\$ 15.32	\$ 2.56	\$ 17.88
056-0410-037-0000	RESIDENTIAL	\$ 15.32	\$ 2.56	\$ 17.88
056-0410-038-0000	RESIDENTIAL	\$ 15.32	\$ 2.56	\$ 17.88
056-0410-039-0000	RESIDENTIAL	\$ 15.32	\$ 2.56	\$ 17.88
056-0410-040-0000	RESIDENTIAL	\$ 15.32	\$ 2.56	\$ 17.88
056-0410-041-0000	RESIDENTIAL	\$ 15.32	\$ 2.56	\$ 17.88
056-0410-042-0000	RESIDENTIAL	\$ 15.32	\$ 2.56	\$ 17.88
056-0410-043-0000	RESIDENTIAL	\$ 15.32	\$ 2.56	\$ 17.88
056-0410-044-0000	RESIDENTIAL	\$ 15.32	\$ 2.56	\$ 17.88
056-0410-045-0000	RESIDENTIAL	\$ 15.32	\$ 2.56	\$ 17.88
056-0410-046-0000	RESIDENTIAL	\$ 15.32	\$ 2.56	\$ 17.88
056-0410-047-0000	RESIDENTIAL	\$ 15.32	\$ 2.56	\$ 17.88
056-0410-048-0000	RESIDENTIAL	\$ 15.32	\$ 2.56	\$ 17.88
056-0410-049-0000	RESIDENTIAL	\$ 15.32	\$ 2.56	\$ 17.88
056-0410-050-0000	RESIDENTIAL	\$ 15.32	\$ 2.56	\$ 17.88
056-0410-051-0000	RESIDENTIAL	\$ 15.32	\$ 2.56	\$ 17.88
056-0410-052-0000	RESIDENTIAL	\$ 15.32	\$ 2.56	\$ 17.88
056-0410-053-0000	RESIDENTIAL	\$ 15.32	\$ 2.56	\$ 17.88
056-0410-054-0000	RESIDENTIAL	\$ 15.32	\$ 2.56	\$ 17.88
056-0410-055-0000	RESIDENTIAL	\$ 15.32	\$ 2.56	\$ 17.88
056-0421-001-0000	RESIDENTIAL	\$ 15.32	\$ 2.56	\$ 17.88
056-0421-002-0000	RESIDENTIAL	\$ 15.32	\$ 2.56	\$ 17.88
056-0421-003-0000	RESIDENTIAL	\$ 15.32	\$ 2.56	\$ 17.88
056-0421-004-0000	RESIDENTIAL	\$ 15.32	\$ 2.56	\$ 17.88
056-0421-005-0000	RESIDENTIAL	\$ 15.32	\$ 2.56	\$ 17.88
056-0421-006-0000	RESIDENTIAL	\$ 15.32	\$ 2.56	\$ 17.88
056-0421-007-0000	RESIDENTIAL	\$ 15.32	\$ 2.56	\$ 17.88
056-0421-008-0000	RESIDENTIAL	\$ 15.32	\$ 2.56	\$ 17.88
056-0421-009-0000	RESIDENTIAL	\$ 15.32	\$ 2.56	\$ 17.88
056-0421-010-0000	RESIDENTIAL	\$ 15.32	\$ 2.56	\$ 17.88
056-0421-011-0000	RESIDENTIAL	\$ 15.32	\$ 2.56	\$ 17.88
056-0421-012-0000	RESIDENTIAL	\$ 15.32	\$ 2.56	\$ 17.88

ITEM 17.2.

City of Rancho Cordova
Lighting District No. 2012-1 Exhibit A to the Resolution
Fiscal Year 2023-24 Assessment Roll

ATTACHMENT 2

APN	District Classification	Street Light Charge	Safety Light Charge	Total Assessment
056-0421-013-0000	RESIDENTIAL	\$ 15.32	\$ 2.56	\$ 17.88
056-0421-014-0000	RESIDENTIAL	\$ 15.32	\$ 2.56	\$ 17.88
056-0421-015-0000	RESIDENTIAL	\$ 15.32	\$ 2.56	\$ 17.88
056-0421-016-0000	RESIDENTIAL	\$ 15.32	\$ 2.56	\$ 17.88
056-0421-017-0000	RESIDENTIAL	\$ 15.32	\$ 2.56	\$ 17.88
056-0421-018-0000	RESIDENTIAL	\$ 15.32	\$ 2.56	\$ 17.88
056-0421-019-0000	RESIDENTIAL	\$ 15.32	\$ 2.56	\$ 17.88
056-0422-001-0000	RESIDENTIAL	\$ 15.32	\$ 2.56	\$ 17.88
056-0422-002-0000	RESIDENTIAL	\$ 15.32	\$ 2.56	\$ 17.88
056-0422-003-0000	RESIDENTIAL	\$ 15.32	\$ 2.56	\$ 17.88
056-0422-004-0000	RESIDENTIAL	\$ 15.32	\$ 2.56	\$ 17.88
056-0422-005-0000	RESIDENTIAL	\$ 15.32	\$ 2.56	\$ 17.88
056-0422-006-0000	RESIDENTIAL	\$ 15.32	\$ 2.56	\$ 17.88
056-0423-001-0000	RESIDENTIAL	\$ 15.32	\$ 2.56	\$ 17.88
056-0423-002-0000	RESIDENTIAL	\$ 15.32	\$ 2.56	\$ 17.88
056-0423-003-0000	RESIDENTIAL	\$ 15.32	\$ 2.56	\$ 17.88
056-0423-004-0000	RESIDENTIAL	\$ 15.32	\$ 2.56	\$ 17.88
056-0423-005-0000	RESIDENTIAL	\$ 15.32	\$ 2.56	\$ 17.88
056-0423-006-0000	RESIDENTIAL	\$ 15.32	\$ 2.56	\$ 17.88
056-0424-001-0000	RESIDENTIAL	\$ 15.32	\$ 2.56	\$ 17.88
056-0424-002-0000	RESIDENTIAL	\$ 15.32	\$ 2.56	\$ 17.88
056-0424-003-0000	RESIDENTIAL	\$ 15.32	\$ 2.56	\$ 17.88
056-0424-004-0000	RESIDENTIAL	\$ 15.32	\$ 2.56	\$ 17.88
056-0424-005-0000	RESIDENTIAL	\$ 15.32	\$ 2.56	\$ 17.88
056-0424-006-0000	RESIDENTIAL	\$ 15.32	\$ 2.56	\$ 17.88
056-0424-007-0000	RESIDENTIAL	\$ 15.32	\$ 2.56	\$ 17.88
056-0424-008-0000	RESIDENTIAL	\$ 15.32	\$ 2.56	\$ 17.88
056-0424-009-0000	RESIDENTIAL	\$ 15.32	\$ 2.56	\$ 17.88
056-0424-010-0000	RESIDENTIAL	\$ 15.32	\$ 2.56	\$ 17.88
056-0424-011-0000	RESIDENTIAL	\$ 15.32	\$ 2.56	\$ 17.88
056-0424-012-0000	RESIDENTIAL	\$ 15.32	\$ 2.56	\$ 17.88
056-0424-013-0000	RESIDENTIAL	\$ 15.32	\$ 2.56	\$ 17.88
056-0424-014-0000	RESIDENTIAL	\$ 15.32	\$ 2.56	\$ 17.88
056-0424-015-0000	RESIDENTIAL	\$ 15.32	\$ 2.56	\$ 17.88
056-0424-016-0000	RESIDENTIAL	\$ 15.32	\$ 2.56	\$ 17.88
056-0424-017-0000	RESIDENTIAL	\$ 15.32	\$ 2.56	\$ 17.88
056-0424-018-0000	RESIDENTIAL	\$ 15.32	\$ 2.56	\$ 17.88
056-0424-019-0000	RESIDENTIAL	\$ 15.32	\$ 2.56	\$ 17.88
056-0424-020-0000	RESIDENTIAL	\$ 15.32	\$ 2.56	\$ 17.88
056-0424-021-0000	RESIDENTIAL	\$ 15.32	\$ 2.56	\$ 17.88
056-0424-022-0000	RESIDENTIAL	\$ 15.32	\$ 2.56	\$ 17.88
056-0424-023-0000	RESIDENTIAL	\$ 15.32	\$ 2.56	\$ 17.88
056-0424-024-0000	RESIDENTIAL	\$ 15.32	\$ 2.56	\$ 17.88
056-0424-025-0000	RESIDENTIAL	\$ 15.32	\$ 2.56	\$ 17.88

ITEM 17.2.

City of Rancho Cordova
Lighting District No. 2012-1 Exhibit A to the Resolution
Fiscal Year 2023-24 Assessment Roll

ATTACHMENT 2

APN	District Classification	Street Light Charge	Safety Light Charge	Total Assessment
056-0424-026-0000	RESIDENTIAL	\$ 15.32	\$ 2.56	\$ 17.88
056-0424-027-0000	RESIDENTIAL	\$ 15.32	\$ 2.56	\$ 17.88
056-0424-028-0000	RESIDENTIAL	\$ 15.32	\$ 2.56	\$ 17.88
056-0424-029-0000	RESIDENTIAL	\$ 15.32	\$ 2.56	\$ 17.88
056-0424-030-0000	RESIDENTIAL	\$ 15.32	\$ 2.56	\$ 17.88
056-0424-031-0000	RESIDENTIAL	\$ 15.32	\$ 2.56	\$ 17.88
056-0424-032-0000	RESIDENTIAL	\$ 15.32	\$ 2.56	\$ 17.88
056-0424-033-0000	RESIDENTIAL	\$ 15.32	\$ 2.56	\$ 17.88
056-0424-034-0000	RESIDENTIAL	\$ 15.32	\$ 2.56	\$ 17.88
056-0424-035-0000	RESIDENTIAL	\$ 15.32	\$ 2.56	\$ 17.88
056-0424-036-0000	RESIDENTIAL	\$ 15.32	\$ 2.56	\$ 17.88
056-0424-037-0000	RESIDENTIAL	\$ 15.32	\$ 2.56	\$ 17.88
056-0425-001-0000	RESIDENTIAL	\$ 15.32	\$ 2.56	\$ 17.88
056-0425-002-0000	RESIDENTIAL	\$ 15.32	\$ 2.56	\$ 17.88
056-0425-003-0000	RESIDENTIAL	\$ 15.32	\$ 2.56	\$ 17.88
056-0425-004-0000	RESIDENTIAL	\$ 15.32	\$ 2.56	\$ 17.88
056-0425-005-0000	RESIDENTIAL	\$ 15.32	\$ 2.56	\$ 17.88
056-0425-006-0000	RESIDENTIAL	\$ 15.32	\$ 2.56	\$ 17.88
056-0425-007-0000	RESIDENTIAL	\$ 15.32	\$ 2.56	\$ 17.88
056-0425-008-0000	RESIDENTIAL	\$ 15.32	\$ 2.56	\$ 17.88
056-0425-009-0000	RESIDENTIAL	\$ 15.32	\$ 2.56	\$ 17.88
056-0425-010-0000	RESIDENTIAL	\$ 15.32	\$ 2.56	\$ 17.88
056-0425-011-0000	RESIDENTIAL	\$ 15.32	\$ 2.56	\$ 17.88
056-0425-012-0000	RESIDENTIAL	\$ 15.32	\$ 2.56	\$ 17.88
056-0425-013-0000	RESIDENTIAL	\$ 15.32	\$ 2.56	\$ 17.88
056-0425-014-0000	RESIDENTIAL	\$ 15.32	\$ 2.56	\$ 17.88
056-0425-015-0000	RESIDENTIAL	\$ 15.32	\$ 2.56	\$ 17.88
056-0425-016-0000	RESIDENTIAL	\$ 15.32	\$ 2.56	\$ 17.88
056-0426-001-0000	RESIDENTIAL	\$ 15.32	\$ 2.56	\$ 17.88
056-0426-002-0000	RESIDENTIAL	\$ 15.32	\$ 2.56	\$ 17.88
056-0426-003-0000	RESIDENTIAL	\$ 15.32	\$ 2.56	\$ 17.88
056-0426-004-0000	RESIDENTIAL	\$ 15.32	\$ 2.56	\$ 17.88
056-0426-005-0000	RESIDENTIAL	\$ 15.32	\$ 2.56	\$ 17.88
056-0426-006-0000	RESIDENTIAL	\$ 15.32	\$ 2.56	\$ 17.88
056-0426-007-0000	RESIDENTIAL	\$ 15.32	\$ 2.56	\$ 17.88
056-0426-008-0000	RESIDENTIAL	\$ 15.32	\$ 2.56	\$ 17.88
056-0426-009-0000	RESIDENTIAL	\$ 15.32	\$ 2.56	\$ 17.88
056-0426-010-0000	RESIDENTIAL	\$ 15.32	\$ 2.56	\$ 17.88
056-0426-011-0000	RESIDENTIAL	\$ 15.32	\$ 2.56	\$ 17.88
056-0427-001-0000	RESIDENTIAL	\$ 15.32	\$ 2.56	\$ 17.88
056-0427-002-0000	RESIDENTIAL	\$ 15.32	\$ 2.56	\$ 17.88
056-0427-003-0000	RESIDENTIAL	\$ 15.32	\$ 2.56	\$ 17.88
056-0427-004-0000	RESIDENTIAL	\$ 15.32	\$ 2.56	\$ 17.88
056-0427-005-0000	RESIDENTIAL	\$ 15.32	\$ 2.56	\$ 17.88

ITEM 17.2.

City of Rancho Cordova
Lighting District No. 2012-1 Exhibit A to the Resolution
Fiscal Year 2023-24 Assessment Roll

ATTACHMENT 2

APN	District Classification	Street Light Charge	Safety Light Charge	Total Assessment
056-0427-006-0000	RESIDENTIAL	\$ 15.32	\$ 2.56	\$ 17.88
056-0427-007-0000	RESIDENTIAL	\$ 15.32	\$ 2.56	\$ 17.88
056-0427-008-0000	RESIDENTIAL	\$ 15.32	\$ 2.56	\$ 17.88
056-0427-009-0000	RESIDENTIAL	\$ 15.32	\$ 2.56	\$ 17.88
056-0427-010-0000	RESIDENTIAL	\$ 15.32	\$ 2.56	\$ 17.88
056-0430-001-0000	NONRES	\$ 132.25	\$ 2.56	\$ 134.80
056-0430-002-0000	NONRES	\$ 77.59	\$ 2.56	\$ 80.14
056-0430-003-0000	NONRES	\$ 79.35	\$ 2.56	\$ 81.90
056-0430-005-0000	NONRES	\$ 78.09	\$ 2.56	\$ 80.64
056-0430-006-0000	NONRES	\$ 345.86	\$ 2.56	\$ 348.42
056-0430-008-0001	NONRES	\$ 2.77	\$ 2.56	\$ 5.32
056-0430-008-0002	NONRES	\$ 2.77	\$ 2.56	\$ 5.32
056-0430-008-0003	NONRES	\$ 2.77	\$ 2.56	\$ 5.32
056-0430-008-0004	NONRES	\$ 2.77	\$ 2.56	\$ 5.32
056-0430-008-0005	NONRES	\$ 2.77	\$ 2.56	\$ 5.32
056-0430-008-0006	NONRES	\$ 2.77	\$ 2.56	\$ 5.32
056-0430-008-0007	NONRES	\$ 2.77	\$ 2.56	\$ 5.32
056-0430-008-0008	NONRES	\$ 2.77	\$ 2.56	\$ 5.32
056-0430-008-0009	NONRES	\$ 2.77	\$ 2.56	\$ 5.32
056-0430-008-0010	NONRES	\$ 2.77	\$ 2.56	\$ 5.32
056-0430-008-0011	NONRES	\$ 2.77	\$ 2.56	\$ 5.32
056-0430-008-0012	NONRES	\$ 2.77	\$ 2.56	\$ 5.32
056-0430-008-0013	NONRES	\$ 2.77	\$ 2.56	\$ 5.32
056-0430-008-0014	NONRES	\$ 2.77	\$ 2.56	\$ 5.32
056-0430-008-0015	NONRES	\$ 2.77	\$ 2.56	\$ 5.32
056-0430-008-0016	NONRES	\$ 2.77	\$ 2.56	\$ 5.32
056-0430-008-0017	NONRES	\$ 2.77	\$ 2.56	\$ 5.32
056-0430-008-0018	NONRES	\$ 2.77	\$ 2.56	\$ 5.32
056-0430-008-0019	NONRES	\$ 2.77	\$ 2.56	\$ 5.32
056-0430-008-0020	NONRES	\$ 2.77	\$ 2.56	\$ 5.32
056-0430-009-0001	NONRES	\$ 2.77	\$ 2.56	\$ 5.32
056-0430-009-0002	NONRES	\$ 2.77	\$ 2.56	\$ 5.32
056-0430-009-0003	NONRES	\$ 2.77	\$ 2.56	\$ 5.32
056-0430-009-0004	NONRES	\$ 2.77	\$ 2.56	\$ 5.32
056-0430-009-0005	NONRES	\$ 2.77	\$ 2.56	\$ 5.32
056-0430-009-0006	NONRES	\$ 2.77	\$ 2.56	\$ 5.32
056-0430-009-0007	NONRES	\$ 2.77	\$ 2.56	\$ 5.32
056-0430-009-0008	NONRES	\$ 2.77	\$ 2.56	\$ 5.32
056-0430-009-0009	NONRES	\$ 2.77	\$ 2.56	\$ 5.32
056-0430-009-0010	NONRES	\$ 2.77	\$ 2.56	\$ 5.32
056-0430-009-0011	NONRES	\$ 2.77	\$ 2.56	\$ 5.32
056-0430-009-0012	NONRES	\$ 2.77	\$ 2.56	\$ 5.32
056-0430-009-0013	NONRES	\$ 2.77	\$ 2.56	\$ 5.32
056-0430-009-0014	NONRES	\$ 2.77	\$ 2.56	\$ 5.32

ITEM 17.2.

City of Rancho Cordova
Lighting District No. 2012-1 Exhibit A to the Resolution
Fiscal Year 2023-24 Assessment Roll

ATTACHMENT 2

APN	District Classification	Street Light Charge	Safety Light Charge	Total Assessment
056-0430-009-0015	NONRES	\$ 2.77	\$ 2.56	\$ 5.32
056-0430-009-0016	NONRES	\$ 2.77	\$ 2.56	\$ 5.32
056-0430-009-0017	NONRES	\$ 2.77	\$ 2.56	\$ 5.32
056-0430-009-0018	NONRES	\$ 2.77	\$ 2.56	\$ 5.32
056-0430-009-0019	NONRES	\$ 2.77	\$ 2.56	\$ 5.32
056-0430-009-0020	NONRES	\$ 2.77	\$ 2.56	\$ 5.32
056-0430-009-0021	NONRES	\$ 2.77	\$ 2.56	\$ 5.32
056-0430-009-0022	NONRES	\$ 2.77	\$ 2.56	\$ 5.32
056-0430-009-0023	NONRES	\$ 2.77	\$ 2.56	\$ 5.32
056-0430-009-0024	NONRES	\$ 2.77	\$ 2.56	\$ 5.32
056-0430-009-0025	NONRES	\$ 2.77	\$ 2.56	\$ 5.32
056-0430-009-0026	NONRES	\$ 2.77	\$ 2.56	\$ 5.32
056-0430-009-0027	NONRES	\$ 2.77	\$ 2.56	\$ 5.32
056-0430-009-0028	NONRES	\$ 2.77	\$ 2.56	\$ 5.32
056-0430-011-0001	NONRES	\$ 2.77	\$ 2.56	\$ 5.32
056-0430-011-0002	NONRES	\$ 2.77	\$ 2.56	\$ 5.32
056-0430-011-0003	NONRES	\$ 2.77	\$ 2.56	\$ 5.32
056-0430-011-0004	NONRES	\$ 2.77	\$ 2.56	\$ 5.32
056-0430-011-0005	NONRES	\$ 2.77	\$ 2.56	\$ 5.32
056-0430-011-0006	NONRES	\$ 2.77	\$ 2.56	\$ 5.32
056-0430-011-0007	NONRES	\$ 2.77	\$ 2.56	\$ 5.32
056-0430-011-0008	NONRES	\$ 2.77	\$ 2.56	\$ 5.32
056-0430-011-0009	NONRES	\$ 2.77	\$ 2.56	\$ 5.32
056-0430-011-0010	NONRES	\$ 2.77	\$ 2.56	\$ 5.32
056-0430-011-0011	NONRES	\$ 2.77	\$ 2.56	\$ 5.32
056-0430-011-0012	NONRES	\$ 2.77	\$ 2.56	\$ 5.32
056-0430-011-0013	NONRES	\$ 2.77	\$ 2.56	\$ 5.32
056-0430-011-0014	NONRES	\$ 2.77	\$ 2.56	\$ 5.32
056-0430-011-0015	NONRES	\$ 2.77	\$ 2.56	\$ 5.32
056-0430-011-0016	NONRES	\$ 2.77	\$ 2.56	\$ 5.32
056-0430-011-0017	NONRES	\$ 2.77	\$ 2.56	\$ 5.32
056-0430-011-0018	NONRES	\$ 2.77	\$ 2.56	\$ 5.32
056-0430-011-0019	NONRES	\$ 2.77	\$ 2.56	\$ 5.32
056-0430-011-0020	NONRES	\$ 2.77	\$ 2.56	\$ 5.32
056-0430-011-0021	NONRES	\$ 2.77	\$ 2.56	\$ 5.32
056-0430-011-0022	NONRES	\$ 2.77	\$ 2.56	\$ 5.32
056-0430-011-0023	NONRES	\$ 2.77	\$ 2.56	\$ 5.32
056-0430-011-0024	NONRES	\$ 2.77	\$ 2.56	\$ 5.32
056-0430-011-0025	NONRES	\$ 2.77	\$ 2.56	\$ 5.32
056-0430-011-0026	NONRES	\$ 2.77	\$ 2.56	\$ 5.32
056-0430-011-0027	NONRES	\$ 2.77	\$ 2.56	\$ 5.32
056-0430-011-0028	NONRES	\$ 2.77	\$ 2.56	\$ 5.32
056-0430-011-0029	NONRES	\$ 2.77	\$ 2.56	\$ 5.32
056-0430-011-0030	NONRES	\$ 2.77	\$ 2.56	\$ 5.32

ITEM 17.2.

City of Rancho Cordova
Lighting District No. 2012-1 Exhibit A to the Resolution
Fiscal Year 2023-24 Assessment Roll

ATTACHMENT 2

APN	District Classification	Street Light Charge	Safety Light Charge	Total Assessment
056-0430-011-0031	NONRES	\$ 2.77	\$ 2.56	\$ 5.32
056-0430-011-0032	NONRES	\$ 2.77	\$ 2.56	\$ 5.32
056-0430-011-0033	NONRES	\$ 2.77	\$ 2.56	\$ 5.32
056-0430-011-0034	NONRES	\$ 2.77	\$ 2.56	\$ 5.32
056-0430-011-0035	NONRES	\$ 2.77	\$ 2.56	\$ 5.32
056-0430-011-0036	NONRES	\$ 2.77	\$ 2.56	\$ 5.32
056-0430-012-0001	NONRES	\$ 1.76	\$ 2.56	\$ 4.32
056-0430-012-0002	NONRES	\$ 1.76	\$ 2.56	\$ 4.32
056-0430-012-0003	NONRES	\$ 1.76	\$ 2.56	\$ 4.32
056-0430-012-0004	NONRES	\$ 1.76	\$ 2.56	\$ 4.32
056-0430-012-0005	NONRES	\$ 1.76	\$ 2.56	\$ 4.32
056-0430-012-0006	NONRES	\$ 1.76	\$ 2.56	\$ 4.32
056-0430-012-0007	NONRES	\$ 1.76	\$ 2.56	\$ 4.32
056-0430-012-0008	NONRES	\$ 1.76	\$ 2.56	\$ 4.32
056-0430-012-0009	NONRES	\$ 1.76	\$ 2.56	\$ 4.32
056-0430-012-0010	NONRES	\$ 1.76	\$ 2.56	\$ 4.32
056-0430-012-0011	NONRES	\$ 1.76	\$ 2.56	\$ 4.32
056-0430-012-0012	NONRES	\$ 1.76	\$ 2.56	\$ 4.32
056-0430-012-0013	NONRES	\$ 1.76	\$ 2.56	\$ 4.32
056-0430-012-0014	NONRES	\$ 1.76	\$ 2.56	\$ 4.32
056-0430-012-0015	NONRES	\$ 1.76	\$ 2.56	\$ 4.32
056-0430-012-0016	NONRES	\$ 1.76	\$ 2.56	\$ 4.32
056-0430-012-0017	NONRES	\$ 1.76	\$ 2.56	\$ 4.32
056-0430-012-0018	NONRES	\$ 1.76	\$ 2.56	\$ 4.32
056-0430-012-0019	NONRES	\$ 1.76	\$ 2.56	\$ 4.32
056-0430-012-0020	NONRES	\$ 1.76	\$ 2.56	\$ 4.32
056-0430-012-0021	NONRES	\$ 1.76	\$ 2.56	\$ 4.32
056-0430-012-0022	NONRES	\$ 1.76	\$ 2.56	\$ 4.32
056-0430-012-0023	NONRES	\$ 1.76	\$ 2.56	\$ 4.32
056-0430-012-0024	NONRES	\$ 1.76	\$ 2.56	\$ 4.32
056-0430-012-0025	NONRES	\$ 1.76	\$ 2.56	\$ 4.32
056-0430-012-0026	NONRES	\$ 1.76	\$ 2.56	\$ 4.32
056-0430-012-0027	NONRES	\$ 1.76	\$ 2.56	\$ 4.32
056-0430-012-0028	NONRES	\$ 1.76	\$ 2.56	\$ 4.32
056-0430-012-0029	NONRES	\$ 1.76	\$ 2.56	\$ 4.32
056-0430-012-0030	NONRES	\$ 1.76	\$ 2.56	\$ 4.32
056-0430-012-0031	NONRES	\$ 1.76	\$ 2.56	\$ 4.32
056-0430-012-0032	NONRES	\$ 1.76	\$ 2.56	\$ 4.32
056-0430-012-0033	NONRES	\$ 1.76	\$ 2.56	\$ 4.32
056-0430-012-0034	NONRES	\$ 1.76	\$ 2.56	\$ 4.32
056-0430-012-0035	NONRES	\$ 1.76	\$ 2.56	\$ 4.32
056-0430-012-0036	NONRES	\$ 1.76	\$ 2.56	\$ 4.32
056-0430-012-0037	NONRES	\$ 1.76	\$ 2.56	\$ 4.32
056-0430-012-0038	NONRES	\$ 1.76	\$ 2.56	\$ 4.32

ITEM 17.2.

City of Rancho Cordova
Lighting District No. 2012-1 Exhibit A to the Resolution
Fiscal Year 2023-24 Assessment Roll

ATTACHMENT 2

APN	District Classification	Street Light Charge	Safety Light Charge	Total Assessment
056-0430-012-0039	NONRES	\$ 1.76	\$ 2.56	\$ 4.32
056-0430-012-0040	NONRES	\$ 1.76	\$ 2.56	\$ 4.32
056-0430-013-0001	NONRES	\$ 2.52	\$ 2.56	\$ 5.08
056-0430-013-0002	NONRES	\$ 2.52	\$ 2.56	\$ 5.08
056-0430-013-0003	NONRES	\$ 2.52	\$ 2.56	\$ 5.08
056-0430-013-0004	NONRES	\$ 2.52	\$ 2.56	\$ 5.08
056-0430-013-0005	NONRES	\$ 2.52	\$ 2.56	\$ 5.08
056-0430-013-0006	NONRES	\$ 2.52	\$ 2.56	\$ 5.08
056-0430-013-0007	NONRES	\$ 2.52	\$ 2.56	\$ 5.08
056-0430-013-0008	NONRES	\$ 2.52	\$ 2.56	\$ 5.08
056-0430-013-0009	NONRES	\$ 2.52	\$ 2.56	\$ 5.08
056-0430-013-0010	NONRES	\$ 2.52	\$ 2.56	\$ 5.08
056-0430-013-0011	NONRES	\$ 2.52	\$ 2.56	\$ 5.08
056-0430-013-0012	NONRES	\$ 2.52	\$ 2.56	\$ 5.08
056-0430-013-0013	NONRES	\$ 2.52	\$ 2.56	\$ 5.08
056-0430-013-0014	NONRES	\$ 2.52	\$ 2.56	\$ 5.08
056-0430-013-0015	NONRES	\$ 2.52	\$ 2.56	\$ 5.08
056-0430-013-0016	NONRES	\$ 2.52	\$ 2.56	\$ 5.08
056-0430-013-0017	NONRES	\$ 2.52	\$ 2.56	\$ 5.08
056-0430-013-0018	NONRES	\$ 2.52	\$ 2.56	\$ 5.08
056-0430-013-0019	NONRES	\$ 2.52	\$ 2.56	\$ 5.08
056-0430-013-0020	NONRES	\$ 2.52	\$ 2.56	\$ 5.08
056-0430-013-0021	NONRES	\$ 2.52	\$ 2.56	\$ 5.08
056-0430-013-0022	NONRES	\$ 2.52	\$ 2.56	\$ 5.08
056-0430-013-0023	NONRES	\$ 2.52	\$ 2.56	\$ 5.08
056-0430-013-0024	NONRES	\$ 2.52	\$ 2.56	\$ 5.08
056-0430-013-0025	NONRES	\$ 2.52	\$ 2.56	\$ 5.08
056-0430-013-0026	NONRES	\$ 2.52	\$ 2.56	\$ 5.08
056-0430-013-0027	NONRES	\$ 2.52	\$ 2.56	\$ 5.08
056-0430-013-0028	NONRES	\$ 2.52	\$ 2.56	\$ 5.08
056-0430-014-0000	NONRES	\$ 128.47	\$ 2.56	\$ 131.02
056-0430-015-0000	NONRES	\$ 26.45	\$ 2.56	\$ 29.00
056-0440-001-0000	RESIDENTIAL	\$ 15.32	\$ 2.56	\$ 17.88
056-0440-002-0000	RESIDENTIAL	\$ 15.32	\$ 2.56	\$ 17.88
056-0440-003-0000	RESIDENTIAL	\$ 15.32	\$ 2.56	\$ 17.88
056-0440-004-0000	RESIDENTIAL	\$ 15.32	\$ 2.56	\$ 17.88
056-0440-005-0000	RESIDENTIAL	\$ 15.32	\$ 2.56	\$ 17.88
056-0440-006-0000	RESIDENTIAL	\$ 15.32	\$ 2.56	\$ 17.88
056-0440-007-0000	RESIDENTIAL	\$ 15.32	\$ 2.56	\$ 17.88
056-0440-008-0000	RESIDENTIAL	\$ 15.32	\$ 2.56	\$ 17.88
056-0440-009-0000	RESIDENTIAL	\$ 15.32	\$ 2.56	\$ 17.88
056-0440-010-0000	RESIDENTIAL	\$ 15.32	\$ 2.56	\$ 17.88
056-0440-011-0000	RESIDENTIAL	\$ 15.32	\$ 2.56	\$ 17.88
056-0440-012-0000	RESIDENTIAL	\$ 15.32	\$ 2.56	\$ 17.88

ITEM 17.2.

City of Rancho Cordova
Lighting District No. 2012-1 Exhibit A to the Resolution
Fiscal Year 2023-24 Assessment Roll

ATTACHMENT 2

APN	District Classification	Street Light Charge	Safety Light Charge	Total Assessment
056-0440-013-0000	RESIDENTIAL	\$ 15.32	\$ 2.56	\$ 17.88
056-0440-014-0000	RESIDENTIAL	\$ 15.32	\$ 2.56	\$ 17.88
056-0440-015-0000	RESIDENTIAL	\$ 15.32	\$ 2.56	\$ 17.88
056-0440-016-0000	RESIDENTIAL	\$ 15.32	\$ 2.56	\$ 17.88
056-0440-017-0000	RESIDENTIAL	\$ 15.32	\$ 2.56	\$ 17.88
056-0440-018-0000	RESIDENTIAL	\$ 15.32	\$ 2.56	\$ 17.88
056-0440-019-0000	RESIDENTIAL	\$ 15.32	\$ 2.56	\$ 17.88
056-0440-020-0000	RESIDENTIAL	\$ 15.32	\$ 2.56	\$ 17.88
056-0440-021-0000	RESIDENTIAL	\$ 15.32	\$ 2.56	\$ 17.88
056-0440-022-0000	RESIDENTIAL	\$ 15.32	\$ 2.56	\$ 17.88
056-0440-023-0000	RESIDENTIAL	\$ 15.32	\$ 2.56	\$ 17.88
056-0440-026-0000	RESIDENTIAL	\$ 15.32	\$ 2.56	\$ 17.88
056-0440-027-0000	RESIDENTIAL	\$ 15.32	\$ 2.56	\$ 17.88
056-0440-030-0000	RESIDENTIAL	\$ 15.32	\$ 2.56	\$ 17.88
056-0440-031-0000	RESIDENTIAL	\$ 15.32	\$ 2.56	\$ 17.88
056-0440-032-0000	RESIDENTIAL	\$ 15.32	\$ 2.56	\$ 17.88
056-0440-033-0000	RESIDENTIAL	\$ 15.32	\$ 2.56	\$ 17.88
056-0440-034-0000	RESIDENTIAL	\$ 15.32	\$ 2.56	\$ 17.88
056-0440-035-0000	RESIDENTIAL	\$ 15.32	\$ 2.56	\$ 17.88
056-0440-036-0000	RESIDENTIAL	\$ 15.32	\$ 2.56	\$ 17.88
056-0440-037-0000	RESIDENTIAL	\$ 15.32	\$ 2.56	\$ 17.88
056-0440-038-0000	RESIDENTIAL	\$ 15.32	\$ 2.56	\$ 17.88
056-0440-039-0000	RESIDENTIAL	\$ 15.32	\$ 2.56	\$ 17.88
056-0440-040-0000	RESIDENTIAL	\$ 15.32	\$ 2.56	\$ 17.88
056-0440-041-0000	RESIDENTIAL	\$ 15.32	\$ 2.56	\$ 17.88
056-0440-042-0000	RESIDENTIAL	\$ 15.32	\$ 2.56	\$ 17.88
056-0440-043-0000	RESIDENTIAL	\$ 15.32	\$ 2.56	\$ 17.88
056-0440-044-0000	RESIDENTIAL	\$ 15.32	\$ 2.56	\$ 17.88
056-0440-045-0000	RESIDENTIAL	\$ 15.32	\$ 2.56	\$ 17.88
056-0440-046-0000	RESIDENTIAL	\$ 15.32	\$ 2.56	\$ 17.88
056-0440-047-0000	RESIDENTIAL	\$ 15.32	\$ 2.56	\$ 17.88
056-0440-048-0000	RESIDENTIAL	\$ 15.32	\$ 2.56	\$ 17.88
056-0440-049-0000	NONRES	\$ 100.00	\$ 2.56	\$ 102.56
056-0440-050-0000	NONRES	\$ 98.24	\$ 2.56	\$ 100.80
056-0450-001-0000	NONRES	\$ 111.09	\$ 2.56	\$ 113.64
056-0450-002-0000	NONRES	\$ 42.32	\$ 2.56	\$ 44.88
057-0010-030-0000	NONRES	\$ 47.11	\$ 2.56	\$ 49.66
057-0010-031-0000	NONRES	\$ 47.11	\$ 2.56	\$ 49.66
057-0010-032-0000	RESIDENTIAL	\$ 15.32	\$ 2.56	\$ 17.88
057-0010-033-0000	RESIDENTIAL	\$ 15.32	\$ 2.56	\$ 17.88
057-0010-034-0000	RESIDENTIAL	\$ 15.32	\$ 2.56	\$ 17.88
057-0010-035-0000	RESIDENTIAL	\$ 15.32	\$ 2.56	\$ 17.88
057-0010-036-0000	RESIDENTIAL	\$ 15.32	\$ 2.56	\$ 17.88
057-0010-037-0000	RESIDENTIAL	\$ 15.32	\$ 2.56	\$ 17.88

ITEM 17.2.

City of Rancho Cordova
Lighting District No. 2012-1 Exhibit A to the Resolution
Fiscal Year 2023-24 Assessment Roll

ATTACHMENT 2

APN	District Classification	Street Light Charge	Safety Light Charge	Total Assessment
057-0010-038-0000	RESIDENTIAL	\$ 15.32	\$ 2.56	\$ 17.88
057-0010-039-0000	RESIDENTIAL	\$ 15.32	\$ 2.56	\$ 17.88
057-0010-040-0000	RESIDENTIAL	\$ 15.32	\$ 2.56	\$ 17.88
057-0010-041-0000	RESIDENTIAL	\$ 15.32	\$ 2.56	\$ 17.88
057-0010-042-0000	RESIDENTIAL	\$ 15.32	\$ 2.56	\$ 17.88
057-0010-043-0000	RESIDENTIAL	\$ 15.32	\$ 2.56	\$ 17.88
057-0010-044-0000	RESIDENTIAL	\$ 15.32	\$ 2.56	\$ 17.88
057-0010-045-0000	RESIDENTIAL	\$ 15.32	\$ 2.56	\$ 17.88
057-0010-046-0000	RESIDENTIAL	\$ 15.32	\$ 2.56	\$ 17.88
057-0010-047-0000	RESIDENTIAL	\$ 15.32	\$ 2.56	\$ 17.88
057-0010-048-0000	RESIDENTIAL	\$ 15.32	\$ 2.56	\$ 17.88
057-0010-049-0000	RESIDENTIAL	\$ 15.32	\$ 2.56	\$ 17.88
057-0010-050-0000	RESIDENTIAL	\$ 15.32	\$ 2.56	\$ 17.88
057-0010-051-0000	RESIDENTIAL	\$ 15.32	\$ 2.56	\$ 17.88
057-0010-052-0000	RESIDENTIAL	\$ 15.32	\$ 2.56	\$ 17.88
057-0010-053-0000	RESIDENTIAL	\$ 15.32	\$ 2.56	\$ 17.88
057-0010-054-0000	RESIDENTIAL	\$ 15.32	\$ 2.56	\$ 17.88
057-0010-055-0000	RESIDENTIAL	\$ 15.32	\$ 2.56	\$ 17.88
057-0010-056-0000	RESIDENTIAL	\$ 15.32	\$ 2.56	\$ 17.88
057-0010-057-0000	RESIDENTIAL	\$ 15.32	\$ 2.56	\$ 17.88
057-0010-058-0000	RESIDENTIAL	\$ 15.32	\$ 2.56	\$ 17.88
057-0010-059-0000	RESIDENTIAL	\$ 15.32	\$ 2.56	\$ 17.88
057-0010-060-0000	RESIDENTIAL	\$ 15.32	\$ 2.56	\$ 17.88
057-0010-061-0000	RESIDENTIAL	\$ 15.32	\$ 2.56	\$ 17.88
057-0010-062-0000	RESIDENTIAL	\$ 15.32	\$ 2.56	\$ 17.88
057-0010-063-0000	RESIDENTIAL	\$ 15.32	\$ 2.56	\$ 17.88
057-0010-064-0000	RESIDENTIAL	\$ 15.32	\$ 2.56	\$ 17.88
057-0010-065-0000	RESIDENTIAL	\$ 15.32	\$ 2.56	\$ 17.88
057-0010-066-0000	RESIDENTIAL	\$ 15.32	\$ 2.56	\$ 17.88
057-0010-067-0000	RESIDENTIAL	\$ 15.32	\$ 2.56	\$ 17.88
057-0010-068-0000	RESIDENTIAL	\$ 15.32	\$ 2.56	\$ 17.88
057-0010-069-0000	RESIDENTIAL	\$ 15.32	\$ 2.56	\$ 17.88
057-0010-070-0000	RESIDENTIAL	\$ 15.32	\$ 2.56	\$ 17.88
057-0010-071-0000	RESIDENTIAL	\$ 15.32	\$ 2.56	\$ 17.88
057-0010-072-0000	RESIDENTIAL	\$ 15.32	\$ 2.56	\$ 17.88
057-0020-007-0000	NONRES	\$ 50.38	\$ 2.56	\$ 52.94
057-0020-008-0000	SAFETY LIGHTS ONLY	\$ 0.00	\$ 2.56	\$ 2.56
057-0020-009-0000	SAFETY LIGHTS ONLY	\$ 0.00	\$ 2.56	\$ 2.56
057-0020-010-0000	SAFETY LIGHTS ONLY	\$ 0.00	\$ 2.56	\$ 2.56
057-0020-012-0000	SAFETY LIGHTS ONLY	\$ 0.00	\$ 2.56	\$ 2.56
057-0020-013-0000	NONRES	\$ 68.01	\$ 2.56	\$ 70.56
057-0020-020-0000	SAFETY LIGHTS ONLY	\$ 0.00	\$ 2.56	\$ 2.56
057-0020-021-0000	SAFETY LIGHTS ONLY	\$ 0.00	\$ 2.56	\$ 2.56
057-0020-024-0000	SAFETY LIGHTS ONLY	\$ 0.00	\$ 2.56	\$ 2.56

ITEM 17.2.

City of Rancho Cordova
Lighting District No. 2012-1 Exhibit A to the Resolution
Fiscal Year 2023-24 Assessment Roll

ATTACHMENT 2

APN	District Classification	Street Light Charge	Safety Light Charge	Total Assessment
057-0020-025-0000	NONRES	\$ 26.45	\$ 2.56	\$ 29.00
057-0020-026-0000	SAFETY LIGHTS ONLY	\$ 0.00	\$ 2.56	\$ 2.56
057-0020-031-0000	NONRES	\$ 40.30	\$ 2.56	\$ 42.86
057-0020-035-0000	NONRES	\$ 67.51	\$ 2.56	\$ 70.06
057-0020-036-0000	NONRES	\$ 94.46	\$ 2.56	\$ 97.02
057-0020-037-0000	SAFETY LIGHTS ONLY	\$ 0.00	\$ 2.56	\$ 2.56
057-0030-001-0000	SAFETY LIGHTS ONLY	\$ 0.00	\$ 2.56	\$ 2.56
057-0030-002-0000	SAFETY LIGHTS ONLY	\$ 0.00	\$ 2.56	\$ 2.56
057-0030-003-0000	SAFETY LIGHTS ONLY	\$ 0.00	\$ 2.56	\$ 2.56
057-0030-004-0000	SAFETY LIGHTS ONLY	\$ 0.00	\$ 2.56	\$ 2.56
057-0030-005-0000	SAFETY LIGHTS ONLY	\$ 0.00	\$ 2.56	\$ 2.56
057-0030-006-0000	SAFETY LIGHTS ONLY	\$ 0.00	\$ 2.56	\$ 2.56
057-0030-007-0000	SAFETY LIGHTS ONLY	\$ 0.00	\$ 2.56	\$ 2.56
057-0030-008-0000	SAFETY LIGHTS ONLY	\$ 0.00	\$ 2.56	\$ 2.56
057-0030-009-0000	SAFETY LIGHTS ONLY	\$ 0.00	\$ 2.56	\$ 2.56
057-0030-010-0000	SAFETY LIGHTS ONLY	\$ 0.00	\$ 2.56	\$ 2.56
057-0030-011-0000	SAFETY LIGHTS ONLY	\$ 0.00	\$ 2.56	\$ 2.56
057-0030-012-0000	RESIDENTIAL	\$ 15.32	\$ 2.56	\$ 17.88
057-0030-013-0000	SAFETY LIGHTS ONLY	\$ 0.00	\$ 2.56	\$ 2.56
057-0030-014-0000	SAFETY LIGHTS ONLY	\$ 0.00	\$ 2.56	\$ 2.56
057-0030-015-0000	SAFETY LIGHTS ONLY	\$ 0.00	\$ 2.56	\$ 2.56
057-0030-016-0000	SAFETY LIGHTS ONLY	\$ 0.00	\$ 2.56	\$ 2.56
057-0030-017-0000	SAFETY LIGHTS ONLY	\$ 0.00	\$ 2.56	\$ 2.56
057-0030-018-0000	SAFETY LIGHTS ONLY	\$ 0.00	\$ 2.56	\$ 2.56
057-0030-019-0000	RESIDENTIAL	\$ 15.32	\$ 2.56	\$ 17.88
057-0030-020-0000	SAFETY LIGHTS ONLY	\$ 0.00	\$ 2.56	\$ 2.56
057-0030-021-0000	SAFETY LIGHTS ONLY	\$ 0.00	\$ 2.56	\$ 2.56
057-0030-022-0000	SAFETY LIGHTS ONLY	\$ 0.00	\$ 2.56	\$ 2.56
057-0030-023-0000	SAFETY LIGHTS ONLY	\$ 0.00	\$ 2.56	\$ 2.56
057-0041-001-0000	SAFETY LIGHTS ONLY	\$ 0.00	\$ 2.56	\$ 2.56
057-0041-002-0000	RESIDENTIAL	\$ 15.32	\$ 2.56	\$ 17.88
057-0041-009-0000	SAFETY LIGHTS ONLY	\$ 0.00	\$ 2.56	\$ 2.56
057-0041-010-0000	SAFETY LIGHTS ONLY	\$ 0.00	\$ 2.56	\$ 2.56
057-0041-011-0000	SAFETY LIGHTS ONLY	\$ 0.00	\$ 2.56	\$ 2.56
057-0041-012-0000	SAFETY LIGHTS ONLY	\$ 0.00	\$ 2.56	\$ 2.56
057-0041-013-0000	SAFETY LIGHTS ONLY	\$ 0.00	\$ 2.56	\$ 2.56
057-0041-014-0000	SAFETY LIGHTS ONLY	\$ 0.00	\$ 2.56	\$ 2.56
057-0041-015-0000	SAFETY LIGHTS ONLY	\$ 0.00	\$ 2.56	\$ 2.56
057-0041-016-0000	SAFETY LIGHTS ONLY	\$ 0.00	\$ 2.56	\$ 2.56
057-0041-017-0000	SAFETY LIGHTS ONLY	\$ 0.00	\$ 2.56	\$ 2.56
057-0041-018-0000	SAFETY LIGHTS ONLY	\$ 0.00	\$ 2.56	\$ 2.56
057-0041-019-0000	SAFETY LIGHTS ONLY	\$ 0.00	\$ 2.56	\$ 2.56
057-0041-020-0000	SAFETY LIGHTS ONLY	\$ 0.00	\$ 2.56	\$ 2.56
057-0041-021-0000	SAFETY LIGHTS ONLY	\$ 0.00	\$ 2.56	\$ 2.56

ITEM 17.2.

City of Rancho Cordova
Lighting District No. 2012-1 Exhibit A to the Resolution
Fiscal Year 2023-24 Assessment Roll

ATTACHMENT 2

APN	District Classification	Street Light Charge	Safety Light Charge	Total Assessment
057-0041-022-0000	SAFETY LIGHTS ONLY	\$ 0.00	\$ 2.56	\$ 2.56
057-0041-024-0000	SAFETY LIGHTS ONLY	\$ 0.00	\$ 2.56	\$ 2.56
057-0041-025-0000	SAFETY LIGHTS ONLY	\$ 0.00	\$ 2.56	\$ 2.56
057-0041-026-0000	SAFETY LIGHTS ONLY	\$ 0.00	\$ 2.56	\$ 2.56
057-0041-027-0000	SAFETY LIGHTS ONLY	\$ 0.00	\$ 2.56	\$ 2.56
057-0041-028-0000	SAFETY LIGHTS ONLY	\$ 0.00	\$ 2.56	\$ 2.56
057-0041-029-0000	SAFETY LIGHTS ONLY	\$ 0.00	\$ 2.56	\$ 2.56
057-0041-030-0000	SAFETY LIGHTS ONLY	\$ 0.00	\$ 2.56	\$ 2.56
057-0041-031-0000	RESIDENTIAL	\$ 15.32	\$ 2.56	\$ 17.88
057-0041-032-0000	RESIDENTIAL	\$ 15.32	\$ 2.56	\$ 17.88
057-0042-001-0000	SAFETY LIGHTS ONLY	\$ 0.00	\$ 2.56	\$ 2.56
057-0042-002-0000	SAFETY LIGHTS ONLY	\$ 0.00	\$ 2.56	\$ 2.56
057-0042-003-0000	SAFETY LIGHTS ONLY	\$ 0.00	\$ 2.56	\$ 2.56
057-0042-004-0000	SAFETY LIGHTS ONLY	\$ 0.00	\$ 2.56	\$ 2.56
057-0042-005-0000	SAFETY LIGHTS ONLY	\$ 0.00	\$ 2.56	\$ 2.56
057-0042-006-0000	SAFETY LIGHTS ONLY	\$ 0.00	\$ 2.56	\$ 2.56
057-0042-007-0000	SAFETY LIGHTS ONLY	\$ 0.00	\$ 2.56	\$ 2.56
057-0043-001-0000	SAFETY LIGHTS ONLY	\$ 0.00	\$ 2.56	\$ 2.56
057-0043-002-0000	SAFETY LIGHTS ONLY	\$ 0.00	\$ 2.56	\$ 2.56
057-0043-003-0000	SAFETY LIGHTS ONLY	\$ 0.00	\$ 2.56	\$ 2.56
057-0043-004-0000	SAFETY LIGHTS ONLY	\$ 0.00	\$ 2.56	\$ 2.56
057-0043-005-0000	SAFETY LIGHTS ONLY	\$ 0.00	\$ 2.56	\$ 2.56
057-0043-006-0000	SAFETY LIGHTS ONLY	\$ 0.00	\$ 2.56	\$ 2.56
057-0043-007-0000	SAFETY LIGHTS ONLY	\$ 0.00	\$ 2.56	\$ 2.56
057-0043-008-0000	SAFETY LIGHTS ONLY	\$ 0.00	\$ 2.56	\$ 2.56
057-0043-009-0000	SAFETY LIGHTS ONLY	\$ 0.00	\$ 2.56	\$ 2.56
057-0043-010-0000	SAFETY LIGHTS ONLY	\$ 0.00	\$ 2.56	\$ 2.56
057-0043-011-0000	SAFETY LIGHTS ONLY	\$ 0.00	\$ 2.56	\$ 2.56
057-0043-012-0000	SAFETY LIGHTS ONLY	\$ 0.00	\$ 2.56	\$ 2.56
057-0043-013-0000	SAFETY LIGHTS ONLY	\$ 0.00	\$ 2.56	\$ 2.56
057-0043-014-0000	SAFETY LIGHTS ONLY	\$ 0.00	\$ 2.56	\$ 2.56
057-0043-015-0000	SAFETY LIGHTS ONLY	\$ 0.00	\$ 2.56	\$ 2.56
057-0043-016-0000	SAFETY LIGHTS ONLY	\$ 0.00	\$ 2.56	\$ 2.56
057-0043-017-0000	SAFETY LIGHTS ONLY	\$ 0.00	\$ 2.56	\$ 2.56
057-0044-001-0000	SAFETY LIGHTS ONLY	\$ 0.00	\$ 2.56	\$ 2.56
057-0044-002-0000	SAFETY LIGHTS ONLY	\$ 0.00	\$ 2.56	\$ 2.56
057-0044-003-0000	SAFETY LIGHTS ONLY	\$ 0.00	\$ 2.56	\$ 2.56
057-0044-004-0000	SAFETY LIGHTS ONLY	\$ 0.00	\$ 2.56	\$ 2.56
057-0044-005-0000	SAFETY LIGHTS ONLY	\$ 0.00	\$ 2.56	\$ 2.56
057-0044-006-0000	SAFETY LIGHTS ONLY	\$ 0.00	\$ 2.56	\$ 2.56
057-0051-001-0000	SAFETY LIGHTS ONLY	\$ 0.00	\$ 2.56	\$ 2.56
057-0051-002-0000	SAFETY LIGHTS ONLY	\$ 0.00	\$ 2.56	\$ 2.56
057-0051-003-0000	SAFETY LIGHTS ONLY	\$ 0.00	\$ 2.56	\$ 2.56
057-0051-004-0000	SAFETY LIGHTS ONLY	\$ 0.00	\$ 2.56	\$ 2.56

ITEM 17.2.

City of Rancho Cordova
Lighting District No. 2012-1 Exhibit A to the Resolution
Fiscal Year 2023-24 Assessment Roll

ATTACHMENT 2

APN	District Classification	Street Light Charge	Safety Light Charge	Total Assessment
057-0051-005-0000	SAFETY LIGHTS ONLY	\$ 0.00	\$ 2.56	\$ 2.56
057-0051-006-0000	SAFETY LIGHTS ONLY	\$ 0.00	\$ 2.56	\$ 2.56
057-0051-007-0000	SAFETY LIGHTS ONLY	\$ 0.00	\$ 2.56	\$ 2.56
057-0051-008-0000	SAFETY LIGHTS ONLY	\$ 0.00	\$ 2.56	\$ 2.56
057-0051-009-0000	SAFETY LIGHTS ONLY	\$ 0.00	\$ 2.56	\$ 2.56
057-0051-010-0000	SAFETY LIGHTS ONLY	\$ 0.00	\$ 2.56	\$ 2.56
057-0051-011-0000	SAFETY LIGHTS ONLY	\$ 0.00	\$ 2.56	\$ 2.56
057-0051-012-0000	SAFETY LIGHTS ONLY	\$ 0.00	\$ 2.56	\$ 2.56
057-0051-013-0000	SAFETY LIGHTS ONLY	\$ 0.00	\$ 2.56	\$ 2.56
057-0051-014-0000	SAFETY LIGHTS ONLY	\$ 0.00	\$ 2.56	\$ 2.56
057-0051-015-0000	SAFETY LIGHTS ONLY	\$ 0.00	\$ 2.56	\$ 2.56
057-0051-016-0000	SAFETY LIGHTS ONLY	\$ 0.00	\$ 2.56	\$ 2.56
057-0052-001-0000	RESIDENTIAL	\$ 15.32	\$ 2.56	\$ 17.88
057-0052-002-0000	RESIDENTIAL	\$ 15.32	\$ 2.56	\$ 17.88
057-0052-003-0000	SAFETY LIGHTS ONLY	\$ 0.00	\$ 2.56	\$ 2.56
057-0052-004-0000	SAFETY LIGHTS ONLY	\$ 0.00	\$ 2.56	\$ 2.56
057-0052-005-0000	SAFETY LIGHTS ONLY	\$ 0.00	\$ 2.56	\$ 2.56
057-0052-006-0000	SAFETY LIGHTS ONLY	\$ 0.00	\$ 2.56	\$ 2.56
057-0052-007-0000	SAFETY LIGHTS ONLY	\$ 0.00	\$ 2.56	\$ 2.56
057-0052-008-0000	SAFETY LIGHTS ONLY	\$ 0.00	\$ 2.56	\$ 2.56
057-0052-009-0000	SAFETY LIGHTS ONLY	\$ 0.00	\$ 2.56	\$ 2.56
057-0052-010-0000	SAFETY LIGHTS ONLY	\$ 0.00	\$ 2.56	\$ 2.56
057-0052-011-0000	SAFETY LIGHTS ONLY	\$ 0.00	\$ 2.56	\$ 2.56
057-0052-012-0000	SAFETY LIGHTS ONLY	\$ 0.00	\$ 2.56	\$ 2.56
057-0052-013-0000	SAFETY LIGHTS ONLY	\$ 0.00	\$ 2.56	\$ 2.56
057-0052-014-0000	SAFETY LIGHTS ONLY	\$ 0.00	\$ 2.56	\$ 2.56
057-0052-015-0000	SAFETY LIGHTS ONLY	\$ 0.00	\$ 2.56	\$ 2.56
057-0052-016-0000	SAFETY LIGHTS ONLY	\$ 0.00	\$ 2.56	\$ 2.56
057-0052-017-0000	SAFETY LIGHTS ONLY	\$ 0.00	\$ 2.56	\$ 2.56
057-0052-018-0000	SAFETY LIGHTS ONLY	\$ 0.00	\$ 2.56	\$ 2.56
057-0052-019-0000	SAFETY LIGHTS ONLY	\$ 0.00	\$ 2.56	\$ 2.56
057-0053-001-0000	SAFETY LIGHTS ONLY	\$ 0.00	\$ 2.56	\$ 2.56
057-0053-002-0000	SAFETY LIGHTS ONLY	\$ 0.00	\$ 2.56	\$ 2.56
057-0053-003-0000	SAFETY LIGHTS ONLY	\$ 0.00	\$ 2.56	\$ 2.56
057-0053-004-0000	SAFETY LIGHTS ONLY	\$ 0.00	\$ 2.56	\$ 2.56
057-0053-005-0000	SAFETY LIGHTS ONLY	\$ 0.00	\$ 2.56	\$ 2.56
057-0053-006-0000	SAFETY LIGHTS ONLY	\$ 0.00	\$ 2.56	\$ 2.56
057-0053-007-0000	SAFETY LIGHTS ONLY	\$ 0.00	\$ 2.56	\$ 2.56
057-0053-008-0000	SAFETY LIGHTS ONLY	\$ 0.00	\$ 2.56	\$ 2.56
057-0053-009-0000	SAFETY LIGHTS ONLY	\$ 0.00	\$ 2.56	\$ 2.56
057-0053-010-0000	SAFETY LIGHTS ONLY	\$ 0.00	\$ 2.56	\$ 2.56
057-0053-011-0000	SAFETY LIGHTS ONLY	\$ 0.00	\$ 2.56	\$ 2.56
057-0053-012-0000	SAFETY LIGHTS ONLY	\$ 0.00	\$ 2.56	\$ 2.56
057-0054-001-0000	SAFETY LIGHTS ONLY	\$ 0.00	\$ 2.56	\$ 2.56

ITEM 17.2.

City of Rancho Cordova
Lighting District No. 2012-1 Exhibit A to the Resolution
Fiscal Year 2023-24 Assessment Roll

ATTACHMENT 2

APN	District Classification	Street Light Charge	Safety Light Charge	Total Assessment
057-0054-002-0000	SAFETY LIGHTS ONLY	\$ 0.00	\$ 2.56	\$ 2.56
057-0054-003-0000	SAFETY LIGHTS ONLY	\$ 0.00	\$ 2.56	\$ 2.56
057-0054-004-0000	SAFETY LIGHTS ONLY	\$ 0.00	\$ 2.56	\$ 2.56
057-0054-005-0000	SAFETY LIGHTS ONLY	\$ 0.00	\$ 2.56	\$ 2.56
057-0054-006-0000	SAFETY LIGHTS ONLY	\$ 0.00	\$ 2.56	\$ 2.56
057-0054-007-0000	SAFETY LIGHTS ONLY	\$ 0.00	\$ 2.56	\$ 2.56
057-0054-008-0000	SAFETY LIGHTS ONLY	\$ 0.00	\$ 2.56	\$ 2.56
057-0054-009-0000	SAFETY LIGHTS ONLY	\$ 0.00	\$ 2.56	\$ 2.56
057-0054-010-0000	SAFETY LIGHTS ONLY	\$ 0.00	\$ 2.56	\$ 2.56
057-0054-011-0000	SAFETY LIGHTS ONLY	\$ 0.00	\$ 2.56	\$ 2.56
057-0054-012-0000	SAFETY LIGHTS ONLY	\$ 0.00	\$ 2.56	\$ 2.56
057-0061-001-0000	SAFETY LIGHTS ONLY	\$ 0.00	\$ 2.56	\$ 2.56
057-0061-002-0000	SAFETY LIGHTS ONLY	\$ 0.00	\$ 2.56	\$ 2.56
057-0061-003-0000	SAFETY LIGHTS ONLY	\$ 0.00	\$ 2.56	\$ 2.56
057-0061-004-0000	SAFETY LIGHTS ONLY	\$ 0.00	\$ 2.56	\$ 2.56
057-0061-005-0000	SAFETY LIGHTS ONLY	\$ 0.00	\$ 2.56	\$ 2.56
057-0061-006-0000	SAFETY LIGHTS ONLY	\$ 0.00	\$ 2.56	\$ 2.56
057-0061-007-0000	SAFETY LIGHTS ONLY	\$ 0.00	\$ 2.56	\$ 2.56
057-0061-008-0000	SAFETY LIGHTS ONLY	\$ 0.00	\$ 2.56	\$ 2.56
057-0061-009-0000	SAFETY LIGHTS ONLY	\$ 0.00	\$ 2.56	\$ 2.56
057-0061-010-0000	SAFETY LIGHTS ONLY	\$ 0.00	\$ 2.56	\$ 2.56
057-0061-011-0000	SAFETY LIGHTS ONLY	\$ 0.00	\$ 2.56	\$ 2.56
057-0061-012-0000	SAFETY LIGHTS ONLY	\$ 0.00	\$ 2.56	\$ 2.56
057-0061-013-0000	SAFETY LIGHTS ONLY	\$ 0.00	\$ 2.56	\$ 2.56
057-0062-001-0000	SAFETY LIGHTS ONLY	\$ 0.00	\$ 2.56	\$ 2.56
057-0062-002-0000	SAFETY LIGHTS ONLY	\$ 0.00	\$ 2.56	\$ 2.56
057-0062-003-0000	SAFETY LIGHTS ONLY	\$ 0.00	\$ 2.56	\$ 2.56
057-0062-004-0000	SAFETY LIGHTS ONLY	\$ 0.00	\$ 2.56	\$ 2.56
057-0062-005-0000	SAFETY LIGHTS ONLY	\$ 0.00	\$ 2.56	\$ 2.56
057-0062-006-0000	SAFETY LIGHTS ONLY	\$ 0.00	\$ 2.56	\$ 2.56
057-0062-007-0000	SAFETY LIGHTS ONLY	\$ 0.00	\$ 2.56	\$ 2.56
057-0062-008-0000	SAFETY LIGHTS ONLY	\$ 0.00	\$ 2.56	\$ 2.56
057-0062-009-0000	SAFETY LIGHTS ONLY	\$ 0.00	\$ 2.56	\$ 2.56
057-0062-010-0000	SAFETY LIGHTS ONLY	\$ 0.00	\$ 2.56	\$ 2.56
057-0062-011-0000	SAFETY LIGHTS ONLY	\$ 0.00	\$ 2.56	\$ 2.56
057-0062-012-0000	SAFETY LIGHTS ONLY	\$ 0.00	\$ 2.56	\$ 2.56
057-0063-001-0000	SAFETY LIGHTS ONLY	\$ 0.00	\$ 2.56	\$ 2.56
057-0063-002-0000	SAFETY LIGHTS ONLY	\$ 0.00	\$ 2.56	\$ 2.56
057-0063-003-0000	SAFETY LIGHTS ONLY	\$ 0.00	\$ 2.56	\$ 2.56
057-0063-004-0000	SAFETY LIGHTS ONLY	\$ 0.00	\$ 2.56	\$ 2.56
057-0063-005-0000	SAFETY LIGHTS ONLY	\$ 0.00	\$ 2.56	\$ 2.56
057-0063-006-0000	SAFETY LIGHTS ONLY	\$ 0.00	\$ 2.56	\$ 2.56
057-0063-007-0000	SAFETY LIGHTS ONLY	\$ 0.00	\$ 2.56	\$ 2.56
057-0063-008-0000	SAFETY LIGHTS ONLY	\$ 0.00	\$ 2.56	\$ 2.56

ITEM 17.2.

City of Rancho Cordova
Lighting District No. 2012-1 Exhibit A to the Resolution
Fiscal Year 2023-24 Assessment Roll

ATTACHMENT 2

APN	District Classification	Street Light Charge	Safety Light Charge	Total Assessment
057-0063-009-0000	SAFETY LIGHTS ONLY	\$ 0.00	\$ 2.56	\$ 2.56
057-0063-010-0000	SAFETY LIGHTS ONLY	\$ 0.00	\$ 2.56	\$ 2.56
057-0063-011-0000	SAFETY LIGHTS ONLY	\$ 0.00	\$ 2.56	\$ 2.56
057-0063-012-0000	SAFETY LIGHTS ONLY	\$ 0.00	\$ 2.56	\$ 2.56
057-0063-013-0000	SAFETY LIGHTS ONLY	\$ 0.00	\$ 2.56	\$ 2.56
057-0063-014-0000	SAFETY LIGHTS ONLY	\$ 0.00	\$ 2.56	\$ 2.56
057-0064-001-0000	SAFETY LIGHTS ONLY	\$ 0.00	\$ 2.56	\$ 2.56
057-0064-002-0000	SAFETY LIGHTS ONLY	\$ 0.00	\$ 2.56	\$ 2.56
057-0064-003-0000	SAFETY LIGHTS ONLY	\$ 0.00	\$ 2.56	\$ 2.56
057-0064-004-0000	SAFETY LIGHTS ONLY	\$ 0.00	\$ 2.56	\$ 2.56
057-0064-005-0000	SAFETY LIGHTS ONLY	\$ 0.00	\$ 2.56	\$ 2.56
057-0064-006-0000	SAFETY LIGHTS ONLY	\$ 0.00	\$ 2.56	\$ 2.56
057-0064-007-0000	SAFETY LIGHTS ONLY	\$ 0.00	\$ 2.56	\$ 2.56
057-0064-008-0000	SAFETY LIGHTS ONLY	\$ 0.00	\$ 2.56	\$ 2.56
057-0064-009-0000	SAFETY LIGHTS ONLY	\$ 0.00	\$ 2.56	\$ 2.56
057-0064-010-0000	SAFETY LIGHTS ONLY	\$ 0.00	\$ 2.56	\$ 2.56
057-0064-011-0000	SAFETY LIGHTS ONLY	\$ 0.00	\$ 2.56	\$ 2.56
057-0064-012-0000	SAFETY LIGHTS ONLY	\$ 0.00	\$ 2.56	\$ 2.56
057-0064-013-0000	SAFETY LIGHTS ONLY	\$ 0.00	\$ 2.56	\$ 2.56
057-0064-014-0000	SAFETY LIGHTS ONLY	\$ 0.00	\$ 2.56	\$ 2.56
057-0064-015-0000	SAFETY LIGHTS ONLY	\$ 0.00	\$ 2.56	\$ 2.56
057-0064-016-0000	SAFETY LIGHTS ONLY	\$ 0.00	\$ 2.56	\$ 2.56
057-0064-017-0000	SAFETY LIGHTS ONLY	\$ 0.00	\$ 2.56	\$ 2.56
057-0071-001-0000	SAFETY LIGHTS ONLY	\$ 0.00	\$ 2.56	\$ 2.56
057-0071-002-0000	SAFETY LIGHTS ONLY	\$ 0.00	\$ 2.56	\$ 2.56
057-0071-003-0000	SAFETY LIGHTS ONLY	\$ 0.00	\$ 2.56	\$ 2.56
057-0071-004-0000	SAFETY LIGHTS ONLY	\$ 0.00	\$ 2.56	\$ 2.56
057-0071-005-0000	SAFETY LIGHTS ONLY	\$ 0.00	\$ 2.56	\$ 2.56
057-0071-006-0000	SAFETY LIGHTS ONLY	\$ 0.00	\$ 2.56	\$ 2.56
057-0071-007-0000	SAFETY LIGHTS ONLY	\$ 0.00	\$ 2.56	\$ 2.56
057-0071-008-0000	SAFETY LIGHTS ONLY	\$ 0.00	\$ 2.56	\$ 2.56
057-0071-009-0000	SAFETY LIGHTS ONLY	\$ 0.00	\$ 2.56	\$ 2.56
057-0071-010-0000	SAFETY LIGHTS ONLY	\$ 0.00	\$ 2.56	\$ 2.56
057-0071-011-0000	SAFETY LIGHTS ONLY	\$ 0.00	\$ 2.56	\$ 2.56
057-0071-012-0000	SAFETY LIGHTS ONLY	\$ 0.00	\$ 2.56	\$ 2.56
057-0071-013-0000	SAFETY LIGHTS ONLY	\$ 0.00	\$ 2.56	\$ 2.56
057-0071-014-0000	SAFETY LIGHTS ONLY	\$ 0.00	\$ 2.56	\$ 2.56
057-0071-015-0000	SAFETY LIGHTS ONLY	\$ 0.00	\$ 2.56	\$ 2.56
057-0071-016-0000	SAFETY LIGHTS ONLY	\$ 0.00	\$ 2.56	\$ 2.56
057-0072-001-0000	SAFETY LIGHTS ONLY	\$ 0.00	\$ 2.56	\$ 2.56
057-0072-002-0000	SAFETY LIGHTS ONLY	\$ 0.00	\$ 2.56	\$ 2.56
057-0072-003-0000	SAFETY LIGHTS ONLY	\$ 0.00	\$ 2.56	\$ 2.56
057-0072-004-0000	SAFETY LIGHTS ONLY	\$ 0.00	\$ 2.56	\$ 2.56
057-0072-005-0000	SAFETY LIGHTS ONLY	\$ 0.00	\$ 2.56	\$ 2.56

ITEM 17.2.

City of Rancho Cordova
Lighting District No. 2012-1 Exhibit A to the Resolution
Fiscal Year 2023-24 Assessment Roll

ATTACHMENT 2

APN	District Classification	Street Light Charge	Safety Light Charge	Total Assessment
057-0072-006-0000	SAFETY LIGHTS ONLY	\$ 0.00	\$ 2.56	\$ 2.56
057-0072-007-0000	SAFETY LIGHTS ONLY	\$ 0.00	\$ 2.56	\$ 2.56
057-0072-008-0000	SAFETY LIGHTS ONLY	\$ 0.00	\$ 2.56	\$ 2.56
057-0072-009-0000	SAFETY LIGHTS ONLY	\$ 0.00	\$ 2.56	\$ 2.56
057-0072-010-0000	SAFETY LIGHTS ONLY	\$ 0.00	\$ 2.56	\$ 2.56
057-0072-011-0000	SAFETY LIGHTS ONLY	\$ 0.00	\$ 2.56	\$ 2.56
057-0072-012-0000	SAFETY LIGHTS ONLY	\$ 0.00	\$ 2.56	\$ 2.56
057-0072-013-0000	SAFETY LIGHTS ONLY	\$ 0.00	\$ 2.56	\$ 2.56
057-0072-014-0000	SAFETY LIGHTS ONLY	\$ 0.00	\$ 2.56	\$ 2.56
057-0072-015-0000	SAFETY LIGHTS ONLY	\$ 0.00	\$ 2.56	\$ 2.56
057-0072-016-0000	SAFETY LIGHTS ONLY	\$ 0.00	\$ 2.56	\$ 2.56
057-0072-017-0000	SAFETY LIGHTS ONLY	\$ 0.00	\$ 2.56	\$ 2.56
057-0072-018-0000	SAFETY LIGHTS ONLY	\$ 0.00	\$ 2.56	\$ 2.56
057-0072-019-0000	SAFETY LIGHTS ONLY	\$ 0.00	\$ 2.56	\$ 2.56
057-0072-020-0000	SAFETY LIGHTS ONLY	\$ 0.00	\$ 2.56	\$ 2.56
057-0072-021-0000	SAFETY LIGHTS ONLY	\$ 0.00	\$ 2.56	\$ 2.56
057-0072-022-0000	SAFETY LIGHTS ONLY	\$ 0.00	\$ 2.56	\$ 2.56
057-0072-023-0000	SAFETY LIGHTS ONLY	\$ 0.00	\$ 2.56	\$ 2.56
057-0072-024-0000	SAFETY LIGHTS ONLY	\$ 0.00	\$ 2.56	\$ 2.56
057-0072-025-0000	SAFETY LIGHTS ONLY	\$ 0.00	\$ 2.56	\$ 2.56
057-0072-026-0000	SAFETY LIGHTS ONLY	\$ 0.00	\$ 2.56	\$ 2.56
057-0072-027-0000	SAFETY LIGHTS ONLY	\$ 0.00	\$ 2.56	\$ 2.56
057-0072-028-0000	SAFETY LIGHTS ONLY	\$ 0.00	\$ 2.56	\$ 2.56
057-0073-001-0000	SAFETY LIGHTS ONLY	\$ 0.00	\$ 2.56	\$ 2.56
057-0073-004-0000	SAFETY LIGHTS ONLY	\$ 0.00	\$ 2.56	\$ 2.56
057-0073-005-0000	SAFETY LIGHTS ONLY	\$ 0.00	\$ 2.56	\$ 2.56
057-0073-006-0000	SAFETY LIGHTS ONLY	\$ 0.00	\$ 2.56	\$ 2.56
057-0073-007-0000	SAFETY LIGHTS ONLY	\$ 0.00	\$ 2.56	\$ 2.56
057-0073-008-0000	SAFETY LIGHTS ONLY	\$ 0.00	\$ 2.56	\$ 2.56
057-0073-009-0000	SAFETY LIGHTS ONLY	\$ 0.00	\$ 2.56	\$ 2.56
057-0073-010-0000	SAFETY LIGHTS ONLY	\$ 0.00	\$ 2.56	\$ 2.56
057-0073-011-0000	SAFETY LIGHTS ONLY	\$ 0.00	\$ 2.56	\$ 2.56
057-0073-012-0000	SAFETY LIGHTS ONLY	\$ 0.00	\$ 2.56	\$ 2.56
057-0073-013-0000	SAFETY LIGHTS ONLY	\$ 0.00	\$ 2.56	\$ 2.56
057-0073-014-0000	SAFETY LIGHTS ONLY	\$ 0.00	\$ 2.56	\$ 2.56
057-0073-015-0000	SAFETY LIGHTS ONLY	\$ 0.00	\$ 2.56	\$ 2.56
057-0073-016-0000	SAFETY LIGHTS ONLY	\$ 0.00	\$ 2.56	\$ 2.56
057-0073-017-0000	SAFETY LIGHTS ONLY	\$ 0.00	\$ 2.56	\$ 2.56
057-0073-018-0000	SAFETY LIGHTS ONLY	\$ 0.00	\$ 2.56	\$ 2.56
057-0073-021-0000	SAFETY LIGHTS ONLY	\$ 0.00	\$ 2.56	\$ 2.56
057-0073-022-0000	SAFETY LIGHTS ONLY	\$ 0.00	\$ 2.56	\$ 2.56
057-0073-023-0000	SAFETY LIGHTS ONLY	\$ 0.00	\$ 2.56	\$ 2.56
057-0073-026-0000	SAFETY LIGHTS ONLY	\$ 0.00	\$ 2.56	\$ 2.56
057-0073-027-0000	SAFETY LIGHTS ONLY	\$ 0.00	\$ 2.56	\$ 2.56

ITEM 17.2.

City of Rancho Cordova
Lighting District No. 2012-1 Exhibit A to the Resolution
Fiscal Year 2023-24 Assessment Roll

ATTACHMENT 2

APN	District Classification	Street Light Charge	Safety Light Charge	Total Assessment
057-0073-028-0000	SAFETY LIGHTS ONLY	\$ 0.00	\$ 2.56	\$ 2.56
057-0073-029-0000	SAFETY LIGHTS ONLY	\$ 0.00	\$ 2.56	\$ 2.56
057-0073-030-0000	SAFETY LIGHTS ONLY	\$ 0.00	\$ 2.56	\$ 2.56
057-0073-031-0000	SAFETY LIGHTS ONLY	\$ 0.00	\$ 2.56	\$ 2.56
057-0073-032-0000	SAFETY LIGHTS ONLY	\$ 0.00	\$ 2.56	\$ 2.56
057-0073-033-0000	SAFETY LIGHTS ONLY	\$ 0.00	\$ 2.56	\$ 2.56
057-0073-034-0000	SAFETY LIGHTS ONLY	\$ 0.00	\$ 2.56	\$ 2.56
057-0073-035-0000	SAFETY LIGHTS ONLY	\$ 0.00	\$ 2.56	\$ 2.56
057-0073-036-0000	SAFETY LIGHTS ONLY	\$ 0.00	\$ 2.56	\$ 2.56
057-0073-037-0000	SAFETY LIGHTS ONLY	\$ 0.00	\$ 2.56	\$ 2.56
057-0073-038-0000	SAFETY LIGHTS ONLY	\$ 0.00	\$ 2.56	\$ 2.56
057-0073-039-0000	SAFETY LIGHTS ONLY	\$ 0.00	\$ 2.56	\$ 2.56
057-0073-040-0000	SAFETY LIGHTS ONLY	\$ 0.00	\$ 2.56	\$ 2.56
057-0074-001-0000	SAFETY LIGHTS ONLY	\$ 0.00	\$ 2.56	\$ 2.56
057-0074-002-0000	SAFETY LIGHTS ONLY	\$ 0.00	\$ 2.56	\$ 2.56
057-0074-003-0000	SAFETY LIGHTS ONLY	\$ 0.00	\$ 2.56	\$ 2.56
057-0074-004-0000	SAFETY LIGHTS ONLY	\$ 0.00	\$ 2.56	\$ 2.56
057-0074-005-0000	SAFETY LIGHTS ONLY	\$ 0.00	\$ 2.56	\$ 2.56
057-0074-006-0000	SAFETY LIGHTS ONLY	\$ 0.00	\$ 2.56	\$ 2.56
057-0074-007-0000	SAFETY LIGHTS ONLY	\$ 0.00	\$ 2.56	\$ 2.56
057-0074-008-0000	SAFETY LIGHTS ONLY	\$ 0.00	\$ 2.56	\$ 2.56
057-0074-009-0000	SAFETY LIGHTS ONLY	\$ 0.00	\$ 2.56	\$ 2.56
057-0074-010-0000	SAFETY LIGHTS ONLY	\$ 0.00	\$ 2.56	\$ 2.56
057-0075-001-0000	SAFETY LIGHTS ONLY	\$ 0.00	\$ 2.56	\$ 2.56
057-0075-002-0000	SAFETY LIGHTS ONLY	\$ 0.00	\$ 2.56	\$ 2.56
057-0075-003-0000	SAFETY LIGHTS ONLY	\$ 0.00	\$ 2.56	\$ 2.56
057-0075-004-0000	SAFETY LIGHTS ONLY	\$ 0.00	\$ 2.56	\$ 2.56
057-0075-005-0000	SAFETY LIGHTS ONLY	\$ 0.00	\$ 2.56	\$ 2.56
057-0075-006-0000	SAFETY LIGHTS ONLY	\$ 0.00	\$ 2.56	\$ 2.56
057-0075-007-0000	SAFETY LIGHTS ONLY	\$ 0.00	\$ 2.56	\$ 2.56
057-0075-008-0000	SAFETY LIGHTS ONLY	\$ 0.00	\$ 2.56	\$ 2.56
057-0075-009-0000	SAFETY LIGHTS ONLY	\$ 0.00	\$ 2.56	\$ 2.56
057-0075-010-0000	SAFETY LIGHTS ONLY	\$ 0.00	\$ 2.56	\$ 2.56
057-0075-011-0000	SAFETY LIGHTS ONLY	\$ 0.00	\$ 2.56	\$ 2.56
057-0081-001-0000	SAFETY LIGHTS ONLY	\$ 0.00	\$ 2.56	\$ 2.56
057-0081-002-0000	SAFETY LIGHTS ONLY	\$ 0.00	\$ 2.56	\$ 2.56
057-0081-003-0000	SAFETY LIGHTS ONLY	\$ 0.00	\$ 2.56	\$ 2.56
057-0081-004-0000	SAFETY LIGHTS ONLY	\$ 0.00	\$ 2.56	\$ 2.56
057-0081-005-0000	SAFETY LIGHTS ONLY	\$ 0.00	\$ 2.56	\$ 2.56
057-0081-006-0000	SAFETY LIGHTS ONLY	\$ 0.00	\$ 2.56	\$ 2.56
057-0081-007-0000	SAFETY LIGHTS ONLY	\$ 0.00	\$ 2.56	\$ 2.56
057-0081-008-0000	SAFETY LIGHTS ONLY	\$ 0.00	\$ 2.56	\$ 2.56
057-0081-009-0000	SAFETY LIGHTS ONLY	\$ 0.00	\$ 2.56	\$ 2.56
057-0081-012-0000	SAFETY LIGHTS ONLY	\$ 0.00	\$ 2.56	\$ 2.56

ITEM 17.2.

City of Rancho Cordova
Lighting District No. 2012-1 Exhibit A to the Resolution
Fiscal Year 2023-24 Assessment Roll

ATTACHMENT 2

APN	District Classification	Street Light Charge	Safety Light Charge	Total Assessment
057-0081-013-0000	SAFETY LIGHTS ONLY	\$ 0.00	\$ 2.56	\$ 2.56
057-0081-014-0000	SAFETY LIGHTS ONLY	\$ 0.00	\$ 2.56	\$ 2.56
057-0081-015-0000	SAFETY LIGHTS ONLY	\$ 0.00	\$ 2.56	\$ 2.56
057-0082-001-0000	SAFETY LIGHTS ONLY	\$ 0.00	\$ 2.56	\$ 2.56
057-0082-002-0000	SAFETY LIGHTS ONLY	\$ 0.00	\$ 2.56	\$ 2.56
057-0082-003-0000	SAFETY LIGHTS ONLY	\$ 0.00	\$ 2.56	\$ 2.56
057-0082-004-0000	SAFETY LIGHTS ONLY	\$ 0.00	\$ 2.56	\$ 2.56
057-0082-005-0000	SAFETY LIGHTS ONLY	\$ 0.00	\$ 2.56	\$ 2.56
057-0082-006-0000	SAFETY LIGHTS ONLY	\$ 0.00	\$ 2.56	\$ 2.56
057-0082-007-0000	SAFETY LIGHTS ONLY	\$ 0.00	\$ 2.56	\$ 2.56
057-0082-008-0000	SAFETY LIGHTS ONLY	\$ 0.00	\$ 2.56	\$ 2.56
057-0082-009-0000	SAFETY LIGHTS ONLY	\$ 0.00	\$ 2.56	\$ 2.56
057-0082-010-0000	SAFETY LIGHTS ONLY	\$ 0.00	\$ 2.56	\$ 2.56
057-0082-011-0000	SAFETY LIGHTS ONLY	\$ 0.00	\$ 2.56	\$ 2.56
057-0082-012-0000	SAFETY LIGHTS ONLY	\$ 0.00	\$ 2.56	\$ 2.56
057-0082-013-0000	SAFETY LIGHTS ONLY	\$ 0.00	\$ 2.56	\$ 2.56
057-0082-014-0000	SAFETY LIGHTS ONLY	\$ 0.00	\$ 2.56	\$ 2.56
057-0082-015-0000	SAFETY LIGHTS ONLY	\$ 0.00	\$ 2.56	\$ 2.56
057-0082-016-0000	SAFETY LIGHTS ONLY	\$ 0.00	\$ 2.56	\$ 2.56
057-0082-017-0000	SAFETY LIGHTS ONLY	\$ 0.00	\$ 2.56	\$ 2.56
057-0082-018-0000	SAFETY LIGHTS ONLY	\$ 0.00	\$ 2.56	\$ 2.56
057-0083-001-0000	SAFETY LIGHTS ONLY	\$ 0.00	\$ 2.56	\$ 2.56
057-0083-002-0000	SAFETY LIGHTS ONLY	\$ 0.00	\$ 2.56	\$ 2.56
057-0083-003-0000	SAFETY LIGHTS ONLY	\$ 0.00	\$ 2.56	\$ 2.56
057-0083-004-0000	SAFETY LIGHTS ONLY	\$ 0.00	\$ 2.56	\$ 2.56
057-0083-005-0000	SAFETY LIGHTS ONLY	\$ 0.00	\$ 2.56	\$ 2.56
057-0083-006-0000	SAFETY LIGHTS ONLY	\$ 0.00	\$ 2.56	\$ 2.56
057-0083-007-0000	SAFETY LIGHTS ONLY	\$ 0.00	\$ 2.56	\$ 2.56
057-0083-008-0000	SAFETY LIGHTS ONLY	\$ 0.00	\$ 2.56	\$ 2.56
057-0083-009-0000	SAFETY LIGHTS ONLY	\$ 0.00	\$ 2.56	\$ 2.56
057-0083-010-0000	SAFETY LIGHTS ONLY	\$ 0.00	\$ 2.56	\$ 2.56
057-0083-011-0000	SAFETY LIGHTS ONLY	\$ 0.00	\$ 2.56	\$ 2.56
057-0083-012-0000	SAFETY LIGHTS ONLY	\$ 0.00	\$ 2.56	\$ 2.56
057-0083-013-0000	SAFETY LIGHTS ONLY	\$ 0.00	\$ 2.56	\$ 2.56
057-0083-014-0000	SAFETY LIGHTS ONLY	\$ 0.00	\$ 2.56	\$ 2.56
057-0083-015-0000	SAFETY LIGHTS ONLY	\$ 0.00	\$ 2.56	\$ 2.56
057-0083-016-0000	SAFETY LIGHTS ONLY	\$ 0.00	\$ 2.56	\$ 2.56
057-0083-017-0000	SAFETY LIGHTS ONLY	\$ 0.00	\$ 2.56	\$ 2.56
057-0083-018-0000	SAFETY LIGHTS ONLY	\$ 0.00	\$ 2.56	\$ 2.56
057-0083-019-0000	SAFETY LIGHTS ONLY	\$ 0.00	\$ 2.56	\$ 2.56
057-0084-001-0000	SAFETY LIGHTS ONLY	\$ 0.00	\$ 2.56	\$ 2.56
057-0084-002-0000	SAFETY LIGHTS ONLY	\$ 0.00	\$ 2.56	\$ 2.56
057-0084-003-0000	SAFETY LIGHTS ONLY	\$ 0.00	\$ 2.56	\$ 2.56
057-0084-004-0000	SAFETY LIGHTS ONLY	\$ 0.00	\$ 2.56	\$ 2.56

ITEM 17.2.

City of Rancho Cordova
Lighting District No. 2012-1 Exhibit A to the Resolution
Fiscal Year 2023-24 Assessment Roll

ATTACHMENT 2

APN	District Classification	Street Light Charge	Safety Light Charge	Total Assessment
057-0084-005-0000	SAFETY LIGHTS ONLY	\$ 0.00	\$ 2.56	\$ 2.56
057-0084-006-0000	SAFETY LIGHTS ONLY	\$ 0.00	\$ 2.56	\$ 2.56
057-0084-007-0000	SAFETY LIGHTS ONLY	\$ 0.00	\$ 2.56	\$ 2.56
057-0085-001-0000	SAFETY LIGHTS ONLY	\$ 0.00	\$ 2.56	\$ 2.56
057-0085-002-0000	SAFETY LIGHTS ONLY	\$ 0.00	\$ 2.56	\$ 2.56
057-0091-001-0000	SAFETY LIGHTS ONLY	\$ 0.00	\$ 2.56	\$ 2.56
057-0091-002-0000	SAFETY LIGHTS ONLY	\$ 0.00	\$ 2.56	\$ 2.56
057-0091-003-0000	SAFETY LIGHTS ONLY	\$ 0.00	\$ 2.56	\$ 2.56
057-0091-004-0000	SAFETY LIGHTS ONLY	\$ 0.00	\$ 2.56	\$ 2.56
057-0091-005-0000	SAFETY LIGHTS ONLY	\$ 0.00	\$ 2.56	\$ 2.56
057-0091-006-0000	SAFETY LIGHTS ONLY	\$ 0.00	\$ 2.56	\$ 2.56
057-0091-007-0000	SAFETY LIGHTS ONLY	\$ 0.00	\$ 2.56	\$ 2.56
057-0091-008-0000	SAFETY LIGHTS ONLY	\$ 0.00	\$ 2.56	\$ 2.56
057-0091-009-0000	SAFETY LIGHTS ONLY	\$ 0.00	\$ 2.56	\$ 2.56
057-0091-010-0000	SAFETY LIGHTS ONLY	\$ 0.00	\$ 2.56	\$ 2.56
057-0091-011-0000	SAFETY LIGHTS ONLY	\$ 0.00	\$ 2.56	\$ 2.56
057-0091-012-0000	SAFETY LIGHTS ONLY	\$ 0.00	\$ 2.56	\$ 2.56
057-0092-001-0000	SAFETY LIGHTS ONLY	\$ 0.00	\$ 2.56	\$ 2.56
057-0092-002-0000	SAFETY LIGHTS ONLY	\$ 0.00	\$ 2.56	\$ 2.56
057-0092-003-0000	SAFETY LIGHTS ONLY	\$ 0.00	\$ 2.56	\$ 2.56
057-0092-004-0000	SAFETY LIGHTS ONLY	\$ 0.00	\$ 2.56	\$ 2.56
057-0092-005-0000	SAFETY LIGHTS ONLY	\$ 0.00	\$ 2.56	\$ 2.56
057-0092-006-0000	SAFETY LIGHTS ONLY	\$ 0.00	\$ 2.56	\$ 2.56
057-0092-007-0000	SAFETY LIGHTS ONLY	\$ 0.00	\$ 2.56	\$ 2.56
057-0092-008-0000	SAFETY LIGHTS ONLY	\$ 0.00	\$ 2.56	\$ 2.56
057-0092-009-0000	SAFETY LIGHTS ONLY	\$ 0.00	\$ 2.56	\$ 2.56
057-0092-010-0000	SAFETY LIGHTS ONLY	\$ 0.00	\$ 2.56	\$ 2.56
057-0092-011-0000	SAFETY LIGHTS ONLY	\$ 0.00	\$ 2.56	\$ 2.56
057-0092-012-0000	SAFETY LIGHTS ONLY	\$ 0.00	\$ 2.56	\$ 2.56
057-0092-013-0000	SAFETY LIGHTS ONLY	\$ 0.00	\$ 2.56	\$ 2.56
057-0092-014-0000	SAFETY LIGHTS ONLY	\$ 0.00	\$ 2.56	\$ 2.56
057-0092-015-0000	SAFETY LIGHTS ONLY	\$ 0.00	\$ 2.56	\$ 2.56
057-0092-016-0000	SAFETY LIGHTS ONLY	\$ 0.00	\$ 2.56	\$ 2.56
057-0092-017-0000	SAFETY LIGHTS ONLY	\$ 0.00	\$ 2.56	\$ 2.56
057-0092-018-0000	SAFETY LIGHTS ONLY	\$ 0.00	\$ 2.56	\$ 2.56
057-0092-019-0000	SAFETY LIGHTS ONLY	\$ 0.00	\$ 2.56	\$ 2.56
057-0092-020-0000	SAFETY LIGHTS ONLY	\$ 0.00	\$ 2.56	\$ 2.56
057-0092-021-0000	SAFETY LIGHTS ONLY	\$ 0.00	\$ 2.56	\$ 2.56
057-0092-022-0000	SAFETY LIGHTS ONLY	\$ 0.00	\$ 2.56	\$ 2.56
057-0093-001-0000	SAFETY LIGHTS ONLY	\$ 0.00	\$ 2.56	\$ 2.56
057-0093-002-0000	SAFETY LIGHTS ONLY	\$ 0.00	\$ 2.56	\$ 2.56
057-0093-003-0000	SAFETY LIGHTS ONLY	\$ 0.00	\$ 2.56	\$ 2.56
057-0093-004-0000	SAFETY LIGHTS ONLY	\$ 0.00	\$ 2.56	\$ 2.56
057-0093-005-0000	SAFETY LIGHTS ONLY	\$ 0.00	\$ 2.56	\$ 2.56

ITEM 17.2.

City of Rancho Cordova
Lighting District No. 2012-1 Exhibit A to the Resolution
Fiscal Year 2023-24 Assessment Roll

ATTACHMENT 2

APN	District Classification	Street Light Charge	Safety Light Charge	Total Assessment
057-0093-006-0000	SAFETY LIGHTS ONLY	\$ 0.00	\$ 2.56	\$ 2.56
057-0093-007-0000	SAFETY LIGHTS ONLY	\$ 0.00	\$ 2.56	\$ 2.56
057-0093-008-0000	SAFETY LIGHTS ONLY	\$ 0.00	\$ 2.56	\$ 2.56
057-0093-009-0000	SAFETY LIGHTS ONLY	\$ 0.00	\$ 2.56	\$ 2.56
057-0093-010-0000	SAFETY LIGHTS ONLY	\$ 0.00	\$ 2.56	\$ 2.56
057-0093-011-0000	SAFETY LIGHTS ONLY	\$ 0.00	\$ 2.56	\$ 2.56
057-0094-001-0000	SAFETY LIGHTS ONLY	\$ 0.00	\$ 2.56	\$ 2.56
057-0094-002-0000	SAFETY LIGHTS ONLY	\$ 0.00	\$ 2.56	\$ 2.56
057-0094-003-0000	SAFETY LIGHTS ONLY	\$ 0.00	\$ 2.56	\$ 2.56
057-0094-004-0000	SAFETY LIGHTS ONLY	\$ 0.00	\$ 2.56	\$ 2.56
057-0094-005-0000	SAFETY LIGHTS ONLY	\$ 0.00	\$ 2.56	\$ 2.56
057-0094-006-0000	SAFETY LIGHTS ONLY	\$ 0.00	\$ 2.56	\$ 2.56
057-0094-007-0000	SAFETY LIGHTS ONLY	\$ 0.00	\$ 2.56	\$ 2.56
057-0094-008-0000	SAFETY LIGHTS ONLY	\$ 0.00	\$ 2.56	\$ 2.56
057-0094-009-0000	SAFETY LIGHTS ONLY	\$ 0.00	\$ 2.56	\$ 2.56
057-0094-010-0000	SAFETY LIGHTS ONLY	\$ 0.00	\$ 2.56	\$ 2.56
057-0094-011-0000	SAFETY LIGHTS ONLY	\$ 0.00	\$ 2.56	\$ 2.56
057-0094-012-0000	SAFETY LIGHTS ONLY	\$ 0.00	\$ 2.56	\$ 2.56
057-0094-013-0000	SAFETY LIGHTS ONLY	\$ 0.00	\$ 2.56	\$ 2.56
057-0094-014-0000	SAFETY LIGHTS ONLY	\$ 0.00	\$ 2.56	\$ 2.56
057-0094-015-0000	SAFETY LIGHTS ONLY	\$ 0.00	\$ 2.56	\$ 2.56
057-0094-016-0000	SAFETY LIGHTS ONLY	\$ 0.00	\$ 2.56	\$ 2.56
057-0094-017-0000	SAFETY LIGHTS ONLY	\$ 0.00	\$ 2.56	\$ 2.56
057-0095-001-0000	SAFETY LIGHTS ONLY	\$ 0.00	\$ 2.56	\$ 2.56
057-0095-002-0000	SAFETY LIGHTS ONLY	\$ 0.00	\$ 2.56	\$ 2.56
057-0095-003-0000	SAFETY LIGHTS ONLY	\$ 0.00	\$ 2.56	\$ 2.56
057-0095-004-0000	SAFETY LIGHTS ONLY	\$ 0.00	\$ 2.56	\$ 2.56
057-0095-005-0000	SAFETY LIGHTS ONLY	\$ 0.00	\$ 2.56	\$ 2.56
057-0095-006-0000	SAFETY LIGHTS ONLY	\$ 0.00	\$ 2.56	\$ 2.56
057-0095-007-0000	SAFETY LIGHTS ONLY	\$ 0.00	\$ 2.56	\$ 2.56
057-0095-008-0000	SAFETY LIGHTS ONLY	\$ 0.00	\$ 2.56	\$ 2.56
057-0095-009-0000	SAFETY LIGHTS ONLY	\$ 0.00	\$ 2.56	\$ 2.56
057-0095-010-0000	SAFETY LIGHTS ONLY	\$ 0.00	\$ 2.56	\$ 2.56
057-0095-011-0000	SAFETY LIGHTS ONLY	\$ 0.00	\$ 2.56	\$ 2.56
057-0095-012-0000	SAFETY LIGHTS ONLY	\$ 0.00	\$ 2.56	\$ 2.56
057-0095-013-0000	SAFETY LIGHTS ONLY	\$ 0.00	\$ 2.56	\$ 2.56
057-0095-014-0000	SAFETY LIGHTS ONLY	\$ 0.00	\$ 2.56	\$ 2.56
057-0095-015-0000	SAFETY LIGHTS ONLY	\$ 0.00	\$ 2.56	\$ 2.56
057-0095-016-0000	SAFETY LIGHTS ONLY	\$ 0.00	\$ 2.56	\$ 2.56
057-0095-017-0000	SAFETY LIGHTS ONLY	\$ 0.00	\$ 2.56	\$ 2.56
057-0095-018-0000	SAFETY LIGHTS ONLY	\$ 0.00	\$ 2.56	\$ 2.56
057-0101-001-0000	SAFETY LIGHTS ONLY	\$ 0.00	\$ 2.56	\$ 2.56
057-0101-002-0000	SAFETY LIGHTS ONLY	\$ 0.00	\$ 2.56	\$ 2.56
057-0101-003-0000	SAFETY LIGHTS ONLY	\$ 0.00	\$ 2.56	\$ 2.56

ITEM 17.2.

City of Rancho Cordova
Lighting District No. 2012-1 Exhibit A to the Resolution
Fiscal Year 2023-24 Assessment Roll

ATTACHMENT 2

APN	District Classification	Street Light Charge	Safety Light Charge	Total Assessment
057-0101-004-0000	SAFETY LIGHTS ONLY	\$ 0.00	\$ 2.56	\$ 2.56
057-0101-005-0000	SAFETY LIGHTS ONLY	\$ 0.00	\$ 2.56	\$ 2.56
057-0101-006-0000	SAFETY LIGHTS ONLY	\$ 0.00	\$ 2.56	\$ 2.56
057-0101-007-0000	SAFETY LIGHTS ONLY	\$ 0.00	\$ 2.56	\$ 2.56
057-0101-008-0000	SAFETY LIGHTS ONLY	\$ 0.00	\$ 2.56	\$ 2.56
057-0101-009-0000	SAFETY LIGHTS ONLY	\$ 0.00	\$ 2.56	\$ 2.56
057-0101-010-0000	SAFETY LIGHTS ONLY	\$ 0.00	\$ 2.56	\$ 2.56
057-0101-011-0000	SAFETY LIGHTS ONLY	\$ 0.00	\$ 2.56	\$ 2.56
057-0101-012-0000	SAFETY LIGHTS ONLY	\$ 0.00	\$ 2.56	\$ 2.56
057-0101-013-0000	SAFETY LIGHTS ONLY	\$ 0.00	\$ 2.56	\$ 2.56
057-0101-014-0000	SAFETY LIGHTS ONLY	\$ 0.00	\$ 2.56	\$ 2.56
057-0102-001-0000	SAFETY LIGHTS ONLY	\$ 0.00	\$ 2.56	\$ 2.56
057-0102-002-0000	SAFETY LIGHTS ONLY	\$ 0.00	\$ 2.56	\$ 2.56
057-0102-003-0000	SAFETY LIGHTS ONLY	\$ 0.00	\$ 2.56	\$ 2.56
057-0102-004-0000	SAFETY LIGHTS ONLY	\$ 0.00	\$ 2.56	\$ 2.56
057-0102-005-0000	SAFETY LIGHTS ONLY	\$ 0.00	\$ 2.56	\$ 2.56
057-0102-006-0000	SAFETY LIGHTS ONLY	\$ 0.00	\$ 2.56	\$ 2.56
057-0102-007-0000	SAFETY LIGHTS ONLY	\$ 0.00	\$ 2.56	\$ 2.56
057-0102-008-0000	SAFETY LIGHTS ONLY	\$ 0.00	\$ 2.56	\$ 2.56
057-0102-009-0000	SAFETY LIGHTS ONLY	\$ 0.00	\$ 2.56	\$ 2.56
057-0102-010-0000	SAFETY LIGHTS ONLY	\$ 0.00	\$ 2.56	\$ 2.56
057-0102-011-0000	SAFETY LIGHTS ONLY	\$ 0.00	\$ 2.56	\$ 2.56
057-0102-012-0000	SAFETY LIGHTS ONLY	\$ 0.00	\$ 2.56	\$ 2.56
057-0102-013-0000	SAFETY LIGHTS ONLY	\$ 0.00	\$ 2.56	\$ 2.56
057-0103-001-0000	SAFETY LIGHTS ONLY	\$ 0.00	\$ 2.56	\$ 2.56
057-0103-002-0000	SAFETY LIGHTS ONLY	\$ 0.00	\$ 2.56	\$ 2.56
057-0103-003-0000	SAFETY LIGHTS ONLY	\$ 0.00	\$ 2.56	\$ 2.56
057-0103-004-0000	SAFETY LIGHTS ONLY	\$ 0.00	\$ 2.56	\$ 2.56
057-0103-005-0000	SAFETY LIGHTS ONLY	\$ 0.00	\$ 2.56	\$ 2.56
057-0103-006-0000	SAFETY LIGHTS ONLY	\$ 0.00	\$ 2.56	\$ 2.56
057-0103-007-0000	SAFETY LIGHTS ONLY	\$ 0.00	\$ 2.56	\$ 2.56
057-0103-008-0000	SAFETY LIGHTS ONLY	\$ 0.00	\$ 2.56	\$ 2.56
057-0103-009-0000	SAFETY LIGHTS ONLY	\$ 0.00	\$ 2.56	\$ 2.56
057-0103-010-0000	SAFETY LIGHTS ONLY	\$ 0.00	\$ 2.56	\$ 2.56
057-0103-011-0000	SAFETY LIGHTS ONLY	\$ 0.00	\$ 2.56	\$ 2.56
057-0103-012-0000	SAFETY LIGHTS ONLY	\$ 0.00	\$ 2.56	\$ 2.56
057-0103-013-0000	SAFETY LIGHTS ONLY	\$ 0.00	\$ 2.56	\$ 2.56
057-0103-014-0000	SAFETY LIGHTS ONLY	\$ 0.00	\$ 2.56	\$ 2.56
057-0103-015-0000	SAFETY LIGHTS ONLY	\$ 0.00	\$ 2.56	\$ 2.56
057-0104-001-0000	SAFETY LIGHTS ONLY	\$ 0.00	\$ 2.56	\$ 2.56
057-0104-002-0000	SAFETY LIGHTS ONLY	\$ 0.00	\$ 2.56	\$ 2.56
057-0104-003-0000	SAFETY LIGHTS ONLY	\$ 0.00	\$ 2.56	\$ 2.56
057-0104-004-0000	SAFETY LIGHTS ONLY	\$ 0.00	\$ 2.56	\$ 2.56
057-0104-005-0000	SAFETY LIGHTS ONLY	\$ 0.00	\$ 2.56	\$ 2.56

ITEM 17.2.

City of Rancho Cordova
Lighting District No. 2012-1 Exhibit A to the Resolution
Fiscal Year 2023-24 Assessment Roll

ATTACHMENT 2

APN	District Classification	Street Light Charge	Safety Light Charge	Total Assessment
057-0104-006-0000	SAFETY LIGHTS ONLY	\$ 0.00	\$ 2.56	\$ 2.56
057-0104-007-0000	SAFETY LIGHTS ONLY	\$ 0.00	\$ 2.56	\$ 2.56
057-0104-008-0000	SAFETY LIGHTS ONLY	\$ 0.00	\$ 2.56	\$ 2.56
057-0104-009-0000	SAFETY LIGHTS ONLY	\$ 0.00	\$ 2.56	\$ 2.56
057-0104-010-0000	SAFETY LIGHTS ONLY	\$ 0.00	\$ 2.56	\$ 2.56
057-0104-011-0000	SAFETY LIGHTS ONLY	\$ 0.00	\$ 2.56	\$ 2.56
057-0104-012-0000	SAFETY LIGHTS ONLY	\$ 0.00	\$ 2.56	\$ 2.56
057-0104-013-0000	SAFETY LIGHTS ONLY	\$ 0.00	\$ 2.56	\$ 2.56
057-0104-014-0000	SAFETY LIGHTS ONLY	\$ 0.00	\$ 2.56	\$ 2.56
057-0111-001-0000	SAFETY LIGHTS ONLY	\$ 0.00	\$ 2.56	\$ 2.56
057-0111-002-0000	SAFETY LIGHTS ONLY	\$ 0.00	\$ 2.56	\$ 2.56
057-0111-003-0000	SAFETY LIGHTS ONLY	\$ 0.00	\$ 2.56	\$ 2.56
057-0111-004-0000	SAFETY LIGHTS ONLY	\$ 0.00	\$ 2.56	\$ 2.56
057-0111-005-0000	SAFETY LIGHTS ONLY	\$ 0.00	\$ 2.56	\$ 2.56
057-0111-006-0000	SAFETY LIGHTS ONLY	\$ 0.00	\$ 2.56	\$ 2.56
057-0111-007-0000	SAFETY LIGHTS ONLY	\$ 0.00	\$ 2.56	\$ 2.56
057-0111-008-0000	SAFETY LIGHTS ONLY	\$ 0.00	\$ 2.56	\$ 2.56
057-0111-009-0000	SAFETY LIGHTS ONLY	\$ 0.00	\$ 2.56	\$ 2.56
057-0111-010-0000	SAFETY LIGHTS ONLY	\$ 0.00	\$ 2.56	\$ 2.56
057-0111-011-0000	SAFETY LIGHTS ONLY	\$ 0.00	\$ 2.56	\$ 2.56
057-0111-012-0000	SAFETY LIGHTS ONLY	\$ 0.00	\$ 2.56	\$ 2.56
057-0111-013-0000	SAFETY LIGHTS ONLY	\$ 0.00	\$ 2.56	\$ 2.56
057-0111-014-0000	SAFETY LIGHTS ONLY	\$ 0.00	\$ 2.56	\$ 2.56
057-0111-015-0000	SAFETY LIGHTS ONLY	\$ 0.00	\$ 2.56	\$ 2.56
057-0111-016-0000	SAFETY LIGHTS ONLY	\$ 0.00	\$ 2.56	\$ 2.56
057-0111-017-0000	SAFETY LIGHTS ONLY	\$ 0.00	\$ 2.56	\$ 2.56
057-0111-018-0000	SAFETY LIGHTS ONLY	\$ 0.00	\$ 2.56	\$ 2.56
057-0111-019-0000	SAFETY LIGHTS ONLY	\$ 0.00	\$ 2.56	\$ 2.56
057-0111-020-0000	SAFETY LIGHTS ONLY	\$ 0.00	\$ 2.56	\$ 2.56
057-0111-021-0000	SAFETY LIGHTS ONLY	\$ 0.00	\$ 2.56	\$ 2.56
057-0111-022-0000	SAFETY LIGHTS ONLY	\$ 0.00	\$ 2.56	\$ 2.56
057-0111-023-0000	SAFETY LIGHTS ONLY	\$ 0.00	\$ 2.56	\$ 2.56
057-0111-024-0000	SAFETY LIGHTS ONLY	\$ 0.00	\$ 2.56	\$ 2.56
057-0111-025-0000	SAFETY LIGHTS ONLY	\$ 0.00	\$ 2.56	\$ 2.56
057-0111-026-0000	SAFETY LIGHTS ONLY	\$ 0.00	\$ 2.56	\$ 2.56
057-0111-027-0000	SAFETY LIGHTS ONLY	\$ 0.00	\$ 2.56	\$ 2.56
057-0111-028-0000	SAFETY LIGHTS ONLY	\$ 0.00	\$ 2.56	\$ 2.56
057-0111-029-0000	SAFETY LIGHTS ONLY	\$ 0.00	\$ 2.56	\$ 2.56
057-0111-030-0000	SAFETY LIGHTS ONLY	\$ 0.00	\$ 2.56	\$ 2.56
057-0111-031-0000	SAFETY LIGHTS ONLY	\$ 0.00	\$ 2.56	\$ 2.56
057-0111-032-0000	SAFETY LIGHTS ONLY	\$ 0.00	\$ 2.56	\$ 2.56
057-0111-033-0000	SAFETY LIGHTS ONLY	\$ 0.00	\$ 2.56	\$ 2.56
057-0111-034-0000	SAFETY LIGHTS ONLY	\$ 0.00	\$ 2.56	\$ 2.56
057-0111-035-0000	SAFETY LIGHTS ONLY	\$ 0.00	\$ 2.56	\$ 2.56

ITEM 17.2.

City of Rancho Cordova
Lighting District No. 2012-1 Exhibit A to the Resolution
Fiscal Year 2023-24 Assessment Roll

ATTACHMENT 2

APN	District Classification	Street Light Charge	Safety Light Charge	Total Assessment
057-0111-036-0000	SAFETY LIGHTS ONLY	\$ 0.00	\$ 2.56	\$ 2.56
057-0111-037-0000	SAFETY LIGHTS ONLY	\$ 0.00	\$ 2.56	\$ 2.56
057-0111-038-0000	SAFETY LIGHTS ONLY	\$ 0.00	\$ 2.56	\$ 2.56
057-0111-039-0000	SAFETY LIGHTS ONLY	\$ 0.00	\$ 2.56	\$ 2.56
057-0111-040-0000	SAFETY LIGHTS ONLY	\$ 0.00	\$ 2.56	\$ 2.56
057-0111-041-0000	SAFETY LIGHTS ONLY	\$ 0.00	\$ 2.56	\$ 2.56
057-0111-042-0000	SAFETY LIGHTS ONLY	\$ 0.00	\$ 2.56	\$ 2.56
057-0111-043-0000	SAFETY LIGHTS ONLY	\$ 0.00	\$ 2.56	\$ 2.56
057-0112-001-0000	SAFETY LIGHTS ONLY	\$ 0.00	\$ 2.56	\$ 2.56
057-0112-002-0000	SAFETY LIGHTS ONLY	\$ 0.00	\$ 2.56	\$ 2.56
057-0112-003-0000	SAFETY LIGHTS ONLY	\$ 0.00	\$ 2.56	\$ 2.56
057-0112-004-0000	SAFETY LIGHTS ONLY	\$ 0.00	\$ 2.56	\$ 2.56
057-0112-005-0000	SAFETY LIGHTS ONLY	\$ 0.00	\$ 2.56	\$ 2.56
057-0112-006-0000	SAFETY LIGHTS ONLY	\$ 0.00	\$ 2.56	\$ 2.56
057-0112-007-0000	SAFETY LIGHTS ONLY	\$ 0.00	\$ 2.56	\$ 2.56
057-0112-008-0000	SAFETY LIGHTS ONLY	\$ 0.00	\$ 2.56	\$ 2.56
057-0112-009-0000	SAFETY LIGHTS ONLY	\$ 0.00	\$ 2.56	\$ 2.56
057-0112-010-0000	SAFETY LIGHTS ONLY	\$ 0.00	\$ 2.56	\$ 2.56
057-0113-001-0000	SAFETY LIGHTS ONLY	\$ 0.00	\$ 2.56	\$ 2.56
057-0113-002-0000	SAFETY LIGHTS ONLY	\$ 0.00	\$ 2.56	\$ 2.56
057-0113-003-0000	SAFETY LIGHTS ONLY	\$ 0.00	\$ 2.56	\$ 2.56
057-0113-004-0000	SAFETY LIGHTS ONLY	\$ 0.00	\$ 2.56	\$ 2.56
057-0113-006-0000	SAFETY LIGHTS ONLY	\$ 0.00	\$ 2.56	\$ 2.56
057-0113-007-0000	SAFETY LIGHTS ONLY	\$ 0.00	\$ 2.56	\$ 2.56
057-0113-008-0000	SAFETY LIGHTS ONLY	\$ 0.00	\$ 2.56	\$ 2.56
057-0113-009-0000	SAFETY LIGHTS ONLY	\$ 0.00	\$ 2.56	\$ 2.56
057-0113-010-0000	SAFETY LIGHTS ONLY	\$ 0.00	\$ 2.56	\$ 2.56
057-0113-011-0000	SAFETY LIGHTS ONLY	\$ 0.00	\$ 2.56	\$ 2.56
057-0120-001-0000	SAFETY LIGHTS ONLY	\$ 0.00	\$ 2.56	\$ 2.56
057-0120-002-0000	SAFETY LIGHTS ONLY	\$ 0.00	\$ 2.56	\$ 2.56
057-0131-001-0000	SAFETY LIGHTS ONLY	\$ 0.00	\$ 2.56	\$ 2.56
057-0131-002-0000	SAFETY LIGHTS ONLY	\$ 0.00	\$ 2.56	\$ 2.56
057-0131-003-0000	SAFETY LIGHTS ONLY	\$ 0.00	\$ 2.56	\$ 2.56
057-0131-004-0000	SAFETY LIGHTS ONLY	\$ 0.00	\$ 2.56	\$ 2.56
057-0131-005-0000	SAFETY LIGHTS ONLY	\$ 0.00	\$ 2.56	\$ 2.56
057-0131-006-0000	SAFETY LIGHTS ONLY	\$ 0.00	\$ 2.56	\$ 2.56
057-0131-007-0000	SAFETY LIGHTS ONLY	\$ 0.00	\$ 2.56	\$ 2.56
057-0131-008-0000	SAFETY LIGHTS ONLY	\$ 0.00	\$ 2.56	\$ 2.56
057-0131-009-0000	SAFETY LIGHTS ONLY	\$ 0.00	\$ 2.56	\$ 2.56
057-0131-010-0000	SAFETY LIGHTS ONLY	\$ 0.00	\$ 2.56	\$ 2.56
057-0131-011-0000	SAFETY LIGHTS ONLY	\$ 0.00	\$ 2.56	\$ 2.56
057-0131-012-0000	SAFETY LIGHTS ONLY	\$ 0.00	\$ 2.56	\$ 2.56
057-0131-013-0000	SAFETY LIGHTS ONLY	\$ 0.00	\$ 2.56	\$ 2.56
057-0132-001-0000	SAFETY LIGHTS ONLY	\$ 0.00	\$ 2.56	\$ 2.56

ITEM 17.2.

City of Rancho Cordova
Lighting District No. 2012-1 Exhibit A to the Resolution
Fiscal Year 2023-24 Assessment Roll

ATTACHMENT 2

APN	District Classification	Street Light Charge	Safety Light Charge	Total Assessment
057-0132-003-0000	SAFETY LIGHTS ONLY	\$ 0.00	\$ 2.56	\$ 2.56
057-0132-004-0000	SAFETY LIGHTS ONLY	\$ 0.00	\$ 2.56	\$ 2.56
057-0132-005-0000	SAFETY LIGHTS ONLY	\$ 0.00	\$ 2.56	\$ 2.56
057-0132-006-0000	SAFETY LIGHTS ONLY	\$ 0.00	\$ 2.56	\$ 2.56
057-0132-007-0000	RESIDENTIAL	\$ 15.32	\$ 2.56	\$ 17.88
057-0132-008-0000	RESIDENTIAL	\$ 15.32	\$ 2.56	\$ 17.88
057-0133-001-0000	SAFETY LIGHTS ONLY	\$ 0.00	\$ 2.56	\$ 2.56
057-0133-002-0000	SAFETY LIGHTS ONLY	\$ 0.00	\$ 2.56	\$ 2.56
057-0133-003-0000	SAFETY LIGHTS ONLY	\$ 0.00	\$ 2.56	\$ 2.56
057-0133-004-0000	SAFETY LIGHTS ONLY	\$ 0.00	\$ 2.56	\$ 2.56
057-0133-011-0000	SAFETY LIGHTS ONLY	\$ 0.00	\$ 2.56	\$ 2.56
057-0133-012-0000	SAFETY LIGHTS ONLY	\$ 0.00	\$ 2.56	\$ 2.56
057-0134-001-0000	RESIDENTIAL	\$ 15.32	\$ 2.56	\$ 17.88
057-0134-002-0000	SAFETY LIGHTS ONLY	\$ 0.00	\$ 2.56	\$ 2.56
057-0134-003-0000	SAFETY LIGHTS ONLY	\$ 0.00	\$ 2.56	\$ 2.56
057-0134-004-0000	SAFETY LIGHTS ONLY	\$ 0.00	\$ 2.56	\$ 2.56
057-0134-005-0000	SAFETY LIGHTS ONLY	\$ 0.00	\$ 2.56	\$ 2.56
057-0134-006-0000	SAFETY LIGHTS ONLY	\$ 0.00	\$ 2.56	\$ 2.56
057-0134-007-0000	RESIDENTIAL	\$ 15.32	\$ 2.56	\$ 17.88
057-0135-001-0000	SAFETY LIGHTS ONLY	\$ 0.00	\$ 2.56	\$ 2.56
057-0135-002-0000	SAFETY LIGHTS ONLY	\$ 0.00	\$ 2.56	\$ 2.56
057-0135-003-0000	SAFETY LIGHTS ONLY	\$ 0.00	\$ 2.56	\$ 2.56
057-0135-004-0000	SAFETY LIGHTS ONLY	\$ 0.00	\$ 2.56	\$ 2.56
057-0135-005-0000	SAFETY LIGHTS ONLY	\$ 0.00	\$ 2.56	\$ 2.56
057-0135-006-0000	SAFETY LIGHTS ONLY	\$ 0.00	\$ 2.56	\$ 2.56
057-0135-007-0000	RESIDENTIAL	\$ 15.32	\$ 2.56	\$ 17.88
057-0137-001-0000	SAFETY LIGHTS ONLY	\$ 0.00	\$ 2.56	\$ 2.56
057-0137-002-0000	SAFETY LIGHTS ONLY	\$ 0.00	\$ 2.56	\$ 2.56
057-0141-001-0000	SAFETY LIGHTS ONLY	\$ 0.00	\$ 2.56	\$ 2.56
057-0141-002-0000	SAFETY LIGHTS ONLY	\$ 0.00	\$ 2.56	\$ 2.56
057-0141-003-0000	SAFETY LIGHTS ONLY	\$ 0.00	\$ 2.56	\$ 2.56
057-0141-004-0000	SAFETY LIGHTS ONLY	\$ 0.00	\$ 2.56	\$ 2.56
057-0141-005-0000	SAFETY LIGHTS ONLY	\$ 0.00	\$ 2.56	\$ 2.56
057-0141-006-0000	SAFETY LIGHTS ONLY	\$ 0.00	\$ 2.56	\$ 2.56
057-0141-007-0000	SAFETY LIGHTS ONLY	\$ 0.00	\$ 2.56	\$ 2.56
057-0141-008-0000	SAFETY LIGHTS ONLY	\$ 0.00	\$ 2.56	\$ 2.56
057-0141-009-0000	SAFETY LIGHTS ONLY	\$ 0.00	\$ 2.56	\$ 2.56
057-0141-010-0000	SAFETY LIGHTS ONLY	\$ 0.00	\$ 2.56	\$ 2.56
057-0141-011-0000	SAFETY LIGHTS ONLY	\$ 0.00	\$ 2.56	\$ 2.56
057-0141-012-0000	SAFETY LIGHTS ONLY	\$ 0.00	\$ 2.56	\$ 2.56
057-0141-013-0000	RESIDENTIAL	\$ 15.32	\$ 2.56	\$ 17.88
057-0141-014-0000	SAFETY LIGHTS ONLY	\$ 0.00	\$ 2.56	\$ 2.56
057-0141-015-0000	SAFETY LIGHTS ONLY	\$ 0.00	\$ 2.56	\$ 2.56
057-0141-016-0000	SAFETY LIGHTS ONLY	\$ 0.00	\$ 2.56	\$ 2.56

ITEM 17.2.

City of Rancho Cordova
Lighting District No. 2012-1 Exhibit A to the Resolution
Fiscal Year 2023-24 Assessment Roll

ATTACHMENT 2

APN	District Classification	Street Light Charge	Safety Light Charge	Total Assessment
057-0141-017-0000	SAFETY LIGHTS ONLY	\$ 0.00	\$ 2.56	\$ 2.56
057-0141-018-0000	SAFETY LIGHTS ONLY	\$ 0.00	\$ 2.56	\$ 2.56
057-0141-019-0000	SAFETY LIGHTS ONLY	\$ 0.00	\$ 2.56	\$ 2.56
057-0141-020-0000	SAFETY LIGHTS ONLY	\$ 0.00	\$ 2.56	\$ 2.56
057-0141-021-0000	SAFETY LIGHTS ONLY	\$ 0.00	\$ 2.56	\$ 2.56
057-0141-022-0000	SAFETY LIGHTS ONLY	\$ 0.00	\$ 2.56	\$ 2.56
057-0141-023-0000	SAFETY LIGHTS ONLY	\$ 0.00	\$ 2.56	\$ 2.56
057-0141-024-0000	SAFETY LIGHTS ONLY	\$ 0.00	\$ 2.56	\$ 2.56
057-0142-001-0000	SAFETY LIGHTS ONLY	\$ 0.00	\$ 2.56	\$ 2.56
057-0142-002-0000	SAFETY LIGHTS ONLY	\$ 0.00	\$ 2.56	\$ 2.56
057-0142-003-0000	SAFETY LIGHTS ONLY	\$ 0.00	\$ 2.56	\$ 2.56
057-0142-004-0000	SAFETY LIGHTS ONLY	\$ 0.00	\$ 2.56	\$ 2.56
057-0142-005-0000	SAFETY LIGHTS ONLY	\$ 0.00	\$ 2.56	\$ 2.56
057-0142-006-0000	SAFETY LIGHTS ONLY	\$ 0.00	\$ 2.56	\$ 2.56
057-0142-007-0000	SAFETY LIGHTS ONLY	\$ 0.00	\$ 2.56	\$ 2.56
057-0142-008-0000	SAFETY LIGHTS ONLY	\$ 0.00	\$ 2.56	\$ 2.56
057-0142-009-0000	SAFETY LIGHTS ONLY	\$ 0.00	\$ 2.56	\$ 2.56
057-0142-010-0000	SAFETY LIGHTS ONLY	\$ 0.00	\$ 2.56	\$ 2.56
057-0142-011-0000	SAFETY LIGHTS ONLY	\$ 0.00	\$ 2.56	\$ 2.56
057-0142-012-0000	SAFETY LIGHTS ONLY	\$ 0.00	\$ 2.56	\$ 2.56
057-0142-013-0000	SAFETY LIGHTS ONLY	\$ 0.00	\$ 2.56	\$ 2.56
057-0142-014-0000	SAFETY LIGHTS ONLY	\$ 0.00	\$ 2.56	\$ 2.56
057-0142-015-0000	SAFETY LIGHTS ONLY	\$ 0.00	\$ 2.56	\$ 2.56
057-0142-016-0000	SAFETY LIGHTS ONLY	\$ 0.00	\$ 2.56	\$ 2.56
057-0142-017-0000	SAFETY LIGHTS ONLY	\$ 0.00	\$ 2.56	\$ 2.56
057-0142-018-0000	SAFETY LIGHTS ONLY	\$ 0.00	\$ 2.56	\$ 2.56
057-0143-001-0000	SAFETY LIGHTS ONLY	\$ 0.00	\$ 2.56	\$ 2.56
057-0143-002-0000	SAFETY LIGHTS ONLY	\$ 0.00	\$ 2.56	\$ 2.56
057-0143-003-0000	SAFETY LIGHTS ONLY	\$ 0.00	\$ 2.56	\$ 2.56
057-0143-004-0000	SAFETY LIGHTS ONLY	\$ 0.00	\$ 2.56	\$ 2.56
057-0143-005-0000	SAFETY LIGHTS ONLY	\$ 0.00	\$ 2.56	\$ 2.56
057-0143-006-0000	SAFETY LIGHTS ONLY	\$ 0.00	\$ 2.56	\$ 2.56
057-0143-007-0000	SAFETY LIGHTS ONLY	\$ 0.00	\$ 2.56	\$ 2.56
057-0143-008-0000	SAFETY LIGHTS ONLY	\$ 0.00	\$ 2.56	\$ 2.56
057-0143-009-0000	SAFETY LIGHTS ONLY	\$ 0.00	\$ 2.56	\$ 2.56
057-0143-010-0000	SAFETY LIGHTS ONLY	\$ 0.00	\$ 2.56	\$ 2.56
057-0143-011-0000	SAFETY LIGHTS ONLY	\$ 0.00	\$ 2.56	\$ 2.56
057-0143-012-0000	SAFETY LIGHTS ONLY	\$ 0.00	\$ 2.56	\$ 2.56
057-0143-013-0000	SAFETY LIGHTS ONLY	\$ 0.00	\$ 2.56	\$ 2.56
057-0143-014-0000	SAFETY LIGHTS ONLY	\$ 0.00	\$ 2.56	\$ 2.56
057-0144-001-0000	SAFETY LIGHTS ONLY	\$ 0.00	\$ 2.56	\$ 2.56
057-0144-002-0000	SAFETY LIGHTS ONLY	\$ 0.00	\$ 2.56	\$ 2.56
057-0144-003-0000	SAFETY LIGHTS ONLY	\$ 0.00	\$ 2.56	\$ 2.56
057-0144-004-0000	SAFETY LIGHTS ONLY	\$ 0.00	\$ 2.56	\$ 2.56

ITEM 17.2.

City of Rancho Cordova
Lighting District No. 2012-1 Exhibit A to the Resolution
Fiscal Year 2023-24 Assessment Roll

ATTACHMENT 2

APN	District Classification	Street Light Charge	Safety Light Charge	Total Assessment
057-0144-005-0000	SAFETY LIGHTS ONLY	\$ 0.00	\$ 2.56	\$ 2.56
057-0145-001-0000	SAFETY LIGHTS ONLY	\$ 0.00	\$ 2.56	\$ 2.56
057-0145-002-0000	RESIDENTIAL	\$ 15.32	\$ 2.56	\$ 17.88
057-0145-003-0000	RESIDENTIAL	\$ 15.32	\$ 2.56	\$ 17.88
057-0145-004-0000	SAFETY LIGHTS ONLY	\$ 0.00	\$ 2.56	\$ 2.56
057-0145-005-0000	SAFETY LIGHTS ONLY	\$ 0.00	\$ 2.56	\$ 2.56
057-0145-006-0000	SAFETY LIGHTS ONLY	\$ 0.00	\$ 2.56	\$ 2.56
057-0145-007-0000	SAFETY LIGHTS ONLY	\$ 0.00	\$ 2.56	\$ 2.56
057-0145-008-0000	SAFETY LIGHTS ONLY	\$ 0.00	\$ 2.56	\$ 2.56
057-0145-009-0000	SAFETY LIGHTS ONLY	\$ 0.00	\$ 2.56	\$ 2.56
057-0145-010-0000	SAFETY LIGHTS ONLY	\$ 0.00	\$ 2.56	\$ 2.56
057-0145-011-0000	SAFETY LIGHTS ONLY	\$ 0.00	\$ 2.56	\$ 2.56
057-0145-012-0000	SAFETY LIGHTS ONLY	\$ 0.00	\$ 2.56	\$ 2.56
057-0145-013-0000	SAFETY LIGHTS ONLY	\$ 0.00	\$ 2.56	\$ 2.56
057-0145-014-0000	SAFETY LIGHTS ONLY	\$ 0.00	\$ 2.56	\$ 2.56
057-0145-015-0000	SAFETY LIGHTS ONLY	\$ 0.00	\$ 2.56	\$ 2.56
057-0145-016-0000	SAFETY LIGHTS ONLY	\$ 0.00	\$ 2.56	\$ 2.56
057-0145-017-0000	SAFETY LIGHTS ONLY	\$ 0.00	\$ 2.56	\$ 2.56
057-0145-018-0000	SAFETY LIGHTS ONLY	\$ 0.00	\$ 2.56	\$ 2.56
057-0151-001-0000	SAFETY LIGHTS ONLY	\$ 0.00	\$ 2.56	\$ 2.56
057-0151-002-0000	SAFETY LIGHTS ONLY	\$ 0.00	\$ 2.56	\$ 2.56
057-0151-003-0000	SAFETY LIGHTS ONLY	\$ 0.00	\$ 2.56	\$ 2.56
057-0151-004-0000	SAFETY LIGHTS ONLY	\$ 0.00	\$ 2.56	\$ 2.56
057-0151-005-0000	SAFETY LIGHTS ONLY	\$ 0.00	\$ 2.56	\$ 2.56
057-0151-006-0000	SAFETY LIGHTS ONLY	\$ 0.00	\$ 2.56	\$ 2.56
057-0151-007-0000	SAFETY LIGHTS ONLY	\$ 0.00	\$ 2.56	\$ 2.56
057-0151-008-0000	SAFETY LIGHTS ONLY	\$ 0.00	\$ 2.56	\$ 2.56
057-0151-009-0000	SAFETY LIGHTS ONLY	\$ 0.00	\$ 2.56	\$ 2.56
057-0151-010-0000	SAFETY LIGHTS ONLY	\$ 0.00	\$ 2.56	\$ 2.56
057-0151-011-0000	SAFETY LIGHTS ONLY	\$ 0.00	\$ 2.56	\$ 2.56
057-0151-012-0000	SAFETY LIGHTS ONLY	\$ 0.00	\$ 2.56	\$ 2.56
057-0151-013-0000	SAFETY LIGHTS ONLY	\$ 0.00	\$ 2.56	\$ 2.56
057-0151-014-0000	SAFETY LIGHTS ONLY	\$ 0.00	\$ 2.56	\$ 2.56
057-0151-015-0000	SAFETY LIGHTS ONLY	\$ 0.00	\$ 2.56	\$ 2.56
057-0151-016-0000	SAFETY LIGHTS ONLY	\$ 0.00	\$ 2.56	\$ 2.56
057-0151-017-0000	SAFETY LIGHTS ONLY	\$ 0.00	\$ 2.56	\$ 2.56
057-0151-018-0000	SAFETY LIGHTS ONLY	\$ 0.00	\$ 2.56	\$ 2.56
057-0151-019-0000	SAFETY LIGHTS ONLY	\$ 0.00	\$ 2.56	\$ 2.56
057-0151-020-0000	SAFETY LIGHTS ONLY	\$ 0.00	\$ 2.56	\$ 2.56
057-0151-021-0000	SAFETY LIGHTS ONLY	\$ 0.00	\$ 2.56	\$ 2.56
057-0151-022-0000	SAFETY LIGHTS ONLY	\$ 0.00	\$ 2.56	\$ 2.56
057-0151-023-0000	SAFETY LIGHTS ONLY	\$ 0.00	\$ 2.56	\$ 2.56
057-0151-024-0000	SAFETY LIGHTS ONLY	\$ 0.00	\$ 2.56	\$ 2.56
057-0151-025-0000	SAFETY LIGHTS ONLY	\$ 0.00	\$ 2.56	\$ 2.56

ITEM 17.2.

City of Rancho Cordova
Lighting District No. 2012-1 Exhibit A to the Resolution
Fiscal Year 2023-24 Assessment Roll

ATTACHMENT 2

APN	District Classification	Street Light Charge	Safety Light Charge	Total Assessment
057-0151-026-0000	SAFETY LIGHTS ONLY	\$ 0.00	\$ 2.56	\$ 2.56
057-0151-027-0000	SAFETY LIGHTS ONLY	\$ 0.00	\$ 2.56	\$ 2.56
057-0151-028-0000	SAFETY LIGHTS ONLY	\$ 0.00	\$ 2.56	\$ 2.56
057-0151-029-0000	SAFETY LIGHTS ONLY	\$ 0.00	\$ 2.56	\$ 2.56
057-0151-030-0000	SAFETY LIGHTS ONLY	\$ 0.00	\$ 2.56	\$ 2.56
057-0152-001-0000	SAFETY LIGHTS ONLY	\$ 0.00	\$ 2.56	\$ 2.56
057-0152-002-0000	SAFETY LIGHTS ONLY	\$ 0.00	\$ 2.56	\$ 2.56
057-0152-003-0000	SAFETY LIGHTS ONLY	\$ 0.00	\$ 2.56	\$ 2.56
057-0152-004-0000	SAFETY LIGHTS ONLY	\$ 0.00	\$ 2.56	\$ 2.56
057-0152-005-0000	SAFETY LIGHTS ONLY	\$ 0.00	\$ 2.56	\$ 2.56
057-0152-006-0000	SAFETY LIGHTS ONLY	\$ 0.00	\$ 2.56	\$ 2.56
057-0152-007-0000	SAFETY LIGHTS ONLY	\$ 0.00	\$ 2.56	\$ 2.56
057-0152-008-0000	SAFETY LIGHTS ONLY	\$ 0.00	\$ 2.56	\$ 2.56
057-0152-009-0000	SAFETY LIGHTS ONLY	\$ 0.00	\$ 2.56	\$ 2.56
057-0152-010-0000	SAFETY LIGHTS ONLY	\$ 0.00	\$ 2.56	\$ 2.56
057-0152-011-0000	SAFETY LIGHTS ONLY	\$ 0.00	\$ 2.56	\$ 2.56
057-0152-016-0000	SAFETY LIGHTS ONLY	\$ 0.00	\$ 2.56	\$ 2.56
057-0152-017-0000	SAFETY LIGHTS ONLY	\$ 0.00	\$ 2.56	\$ 2.56
057-0161-001-0000	SAFETY LIGHTS ONLY	\$ 0.00	\$ 2.56	\$ 2.56
057-0161-002-0000	SAFETY LIGHTS ONLY	\$ 0.00	\$ 2.56	\$ 2.56
057-0161-003-0000	SAFETY LIGHTS ONLY	\$ 0.00	\$ 2.56	\$ 2.56
057-0161-004-0000	SAFETY LIGHTS ONLY	\$ 0.00	\$ 2.56	\$ 2.56
057-0161-005-0000	SAFETY LIGHTS ONLY	\$ 0.00	\$ 2.56	\$ 2.56
057-0161-006-0000	SAFETY LIGHTS ONLY	\$ 0.00	\$ 2.56	\$ 2.56
057-0161-007-0000	SAFETY LIGHTS ONLY	\$ 0.00	\$ 2.56	\$ 2.56
057-0161-008-0000	SAFETY LIGHTS ONLY	\$ 0.00	\$ 2.56	\$ 2.56
057-0161-009-0000	SAFETY LIGHTS ONLY	\$ 0.00	\$ 2.56	\$ 2.56
057-0161-010-0000	SAFETY LIGHTS ONLY	\$ 0.00	\$ 2.56	\$ 2.56
057-0161-011-0000	SAFETY LIGHTS ONLY	\$ 0.00	\$ 2.56	\$ 2.56
057-0161-012-0000	SAFETY LIGHTS ONLY	\$ 0.00	\$ 2.56	\$ 2.56
057-0161-013-0000	SAFETY LIGHTS ONLY	\$ 0.00	\$ 2.56	\$ 2.56
057-0161-014-0000	SAFETY LIGHTS ONLY	\$ 0.00	\$ 2.56	\$ 2.56
057-0161-015-0000	SAFETY LIGHTS ONLY	\$ 0.00	\$ 2.56	\$ 2.56
057-0161-016-0000	SAFETY LIGHTS ONLY	\$ 0.00	\$ 2.56	\$ 2.56
057-0161-017-0000	SAFETY LIGHTS ONLY	\$ 0.00	\$ 2.56	\$ 2.56
057-0161-018-0000	SAFETY LIGHTS ONLY	\$ 0.00	\$ 2.56	\$ 2.56
057-0161-019-0000	SAFETY LIGHTS ONLY	\$ 0.00	\$ 2.56	\$ 2.56
057-0161-020-0000	SAFETY LIGHTS ONLY	\$ 0.00	\$ 2.56	\$ 2.56
057-0161-021-0000	SAFETY LIGHTS ONLY	\$ 0.00	\$ 2.56	\$ 2.56
057-0161-022-0000	SAFETY LIGHTS ONLY	\$ 0.00	\$ 2.56	\$ 2.56
057-0162-001-0000	SAFETY LIGHTS ONLY	\$ 0.00	\$ 2.56	\$ 2.56
057-0162-002-0000	SAFETY LIGHTS ONLY	\$ 0.00	\$ 2.56	\$ 2.56
057-0162-003-0000	SAFETY LIGHTS ONLY	\$ 0.00	\$ 2.56	\$ 2.56
057-0162-004-0000	SAFETY LIGHTS ONLY	\$ 0.00	\$ 2.56	\$ 2.56

ITEM 17.2.

City of Rancho Cordova
Lighting District No. 2012-1 Exhibit A to the Resolution
Fiscal Year 2023-24 Assessment Roll

ATTACHMENT 2

APN	District Classification	Street Light Charge	Safety Light Charge	Total Assessment
057-0162-005-0000	SAFETY LIGHTS ONLY	\$ 0.00	\$ 2.56	\$ 2.56
057-0162-006-0000	SAFETY LIGHTS ONLY	\$ 0.00	\$ 2.56	\$ 2.56
057-0162-007-0000	SAFETY LIGHTS ONLY	\$ 0.00	\$ 2.56	\$ 2.56
057-0162-008-0000	SAFETY LIGHTS ONLY	\$ 0.00	\$ 2.56	\$ 2.56
057-0162-009-0000	SAFETY LIGHTS ONLY	\$ 0.00	\$ 2.56	\$ 2.56
057-0162-010-0000	SAFETY LIGHTS ONLY	\$ 0.00	\$ 2.56	\$ 2.56
057-0162-011-0000	SAFETY LIGHTS ONLY	\$ 0.00	\$ 2.56	\$ 2.56
057-0162-012-0000	SAFETY LIGHTS ONLY	\$ 0.00	\$ 2.56	\$ 2.56
057-0162-013-0000	SAFETY LIGHTS ONLY	\$ 0.00	\$ 2.56	\$ 2.56
057-0162-014-0000	SAFETY LIGHTS ONLY	\$ 0.00	\$ 2.56	\$ 2.56
057-0162-015-0000	SAFETY LIGHTS ONLY	\$ 0.00	\$ 2.56	\$ 2.56
057-0162-016-0000	SAFETY LIGHTS ONLY	\$ 0.00	\$ 2.56	\$ 2.56
057-0162-017-0000	SAFETY LIGHTS ONLY	\$ 0.00	\$ 2.56	\$ 2.56
057-0162-018-0000	SAFETY LIGHTS ONLY	\$ 0.00	\$ 2.56	\$ 2.56
057-0162-019-0000	SAFETY LIGHTS ONLY	\$ 0.00	\$ 2.56	\$ 2.56
057-0162-020-0000	SAFETY LIGHTS ONLY	\$ 0.00	\$ 2.56	\$ 2.56
057-0162-021-0000	SAFETY LIGHTS ONLY	\$ 0.00	\$ 2.56	\$ 2.56
057-0162-022-0000	SAFETY LIGHTS ONLY	\$ 0.00	\$ 2.56	\$ 2.56
057-0162-023-0000	SAFETY LIGHTS ONLY	\$ 0.00	\$ 2.56	\$ 2.56
057-0163-001-0000	SAFETY LIGHTS ONLY	\$ 0.00	\$ 2.56	\$ 2.56
057-0163-002-0000	SAFETY LIGHTS ONLY	\$ 0.00	\$ 2.56	\$ 2.56
057-0163-003-0000	SAFETY LIGHTS ONLY	\$ 0.00	\$ 2.56	\$ 2.56
057-0163-004-0000	SAFETY LIGHTS ONLY	\$ 0.00	\$ 2.56	\$ 2.56
057-0163-005-0000	SAFETY LIGHTS ONLY	\$ 0.00	\$ 2.56	\$ 2.56
057-0163-006-0000	SAFETY LIGHTS ONLY	\$ 0.00	\$ 2.56	\$ 2.56
057-0163-007-0000	SAFETY LIGHTS ONLY	\$ 0.00	\$ 2.56	\$ 2.56
057-0163-008-0000	SAFETY LIGHTS ONLY	\$ 0.00	\$ 2.56	\$ 2.56
057-0163-009-0000	SAFETY LIGHTS ONLY	\$ 0.00	\$ 2.56	\$ 2.56
057-0163-010-0000	SAFETY LIGHTS ONLY	\$ 0.00	\$ 2.56	\$ 2.56
057-0163-011-0000	SAFETY LIGHTS ONLY	\$ 0.00	\$ 2.56	\$ 2.56
057-0163-012-0000	SAFETY LIGHTS ONLY	\$ 0.00	\$ 2.56	\$ 2.56
057-0163-013-0000	SAFETY LIGHTS ONLY	\$ 0.00	\$ 2.56	\$ 2.56
057-0163-014-0000	SAFETY LIGHTS ONLY	\$ 0.00	\$ 2.56	\$ 2.56
057-0163-015-0000	SAFETY LIGHTS ONLY	\$ 0.00	\$ 2.56	\$ 2.56
057-0163-016-0000	SAFETY LIGHTS ONLY	\$ 0.00	\$ 2.56	\$ 2.56
057-0163-017-0000	SAFETY LIGHTS ONLY	\$ 0.00	\$ 2.56	\$ 2.56
057-0163-018-0000	SAFETY LIGHTS ONLY	\$ 0.00	\$ 2.56	\$ 2.56
057-0163-019-0000	SAFETY LIGHTS ONLY	\$ 0.00	\$ 2.56	\$ 2.56
057-0164-001-0000	SAFETY LIGHTS ONLY	\$ 0.00	\$ 2.56	\$ 2.56
057-0164-002-0000	SAFETY LIGHTS ONLY	\$ 0.00	\$ 2.56	\$ 2.56
057-0164-003-0000	SAFETY LIGHTS ONLY	\$ 0.00	\$ 2.56	\$ 2.56
057-0164-004-0000	SAFETY LIGHTS ONLY	\$ 0.00	\$ 2.56	\$ 2.56
057-0164-005-0000	SAFETY LIGHTS ONLY	\$ 0.00	\$ 2.56	\$ 2.56
057-0164-006-0000	SAFETY LIGHTS ONLY	\$ 0.00	\$ 2.56	\$ 2.56

ITEM 17.2.

City of Rancho Cordova
Lighting District No. 2012-1 Exhibit A to the Resolution
Fiscal Year 2023-24 Assessment Roll

ATTACHMENT 2

APN	District Classification	Street Light Charge	Safety Light Charge	Total Assessment
057-0164-007-0000	SAFETY LIGHTS ONLY	\$ 0.00	\$ 2.56	\$ 2.56
057-0164-008-0000	SAFETY LIGHTS ONLY	\$ 0.00	\$ 2.56	\$ 2.56
057-0164-009-0000	SAFETY LIGHTS ONLY	\$ 0.00	\$ 2.56	\$ 2.56
057-0164-010-0000	SAFETY LIGHTS ONLY	\$ 0.00	\$ 2.56	\$ 2.56
057-0164-011-0000	SAFETY LIGHTS ONLY	\$ 0.00	\$ 2.56	\$ 2.56
057-0164-012-0000	SAFETY LIGHTS ONLY	\$ 0.00	\$ 2.56	\$ 2.56
057-0164-013-0000	SAFETY LIGHTS ONLY	\$ 0.00	\$ 2.56	\$ 2.56
057-0164-014-0000	SAFETY LIGHTS ONLY	\$ 0.00	\$ 2.56	\$ 2.56
057-0171-001-0000	SAFETY LIGHTS ONLY	\$ 0.00	\$ 2.56	\$ 2.56
057-0171-002-0000	SAFETY LIGHTS ONLY	\$ 0.00	\$ 2.56	\$ 2.56
057-0171-003-0000	SAFETY LIGHTS ONLY	\$ 0.00	\$ 2.56	\$ 2.56
057-0171-004-0000	SAFETY LIGHTS ONLY	\$ 0.00	\$ 2.56	\$ 2.56
057-0171-005-0000	SAFETY LIGHTS ONLY	\$ 0.00	\$ 2.56	\$ 2.56
057-0171-006-0000	SAFETY LIGHTS ONLY	\$ 0.00	\$ 2.56	\$ 2.56
057-0171-007-0000	SAFETY LIGHTS ONLY	\$ 0.00	\$ 2.56	\$ 2.56
057-0171-008-0000	SAFETY LIGHTS ONLY	\$ 0.00	\$ 2.56	\$ 2.56
057-0171-009-0000	SAFETY LIGHTS ONLY	\$ 0.00	\$ 2.56	\$ 2.56
057-0171-010-0000	SAFETY LIGHTS ONLY	\$ 0.00	\$ 2.56	\$ 2.56
057-0171-011-0000	SAFETY LIGHTS ONLY	\$ 0.00	\$ 2.56	\$ 2.56
057-0172-001-0000	SAFETY LIGHTS ONLY	\$ 0.00	\$ 2.56	\$ 2.56
057-0172-002-0000	SAFETY LIGHTS ONLY	\$ 0.00	\$ 2.56	\$ 2.56
057-0172-003-0000	SAFETY LIGHTS ONLY	\$ 0.00	\$ 2.56	\$ 2.56
057-0172-004-0000	SAFETY LIGHTS ONLY	\$ 0.00	\$ 2.56	\$ 2.56
057-0172-005-0000	SAFETY LIGHTS ONLY	\$ 0.00	\$ 2.56	\$ 2.56
057-0172-006-0000	SAFETY LIGHTS ONLY	\$ 0.00	\$ 2.56	\$ 2.56
057-0172-007-0000	SAFETY LIGHTS ONLY	\$ 0.00	\$ 2.56	\$ 2.56
057-0172-008-0000	SAFETY LIGHTS ONLY	\$ 0.00	\$ 2.56	\$ 2.56
057-0172-009-0000	SAFETY LIGHTS ONLY	\$ 0.00	\$ 2.56	\$ 2.56
057-0172-010-0000	SAFETY LIGHTS ONLY	\$ 0.00	\$ 2.56	\$ 2.56
057-0172-011-0000	SAFETY LIGHTS ONLY	\$ 0.00	\$ 2.56	\$ 2.56
057-0172-012-0000	SAFETY LIGHTS ONLY	\$ 0.00	\$ 2.56	\$ 2.56
057-0172-013-0000	SAFETY LIGHTS ONLY	\$ 0.00	\$ 2.56	\$ 2.56
057-0172-014-0000	SAFETY LIGHTS ONLY	\$ 0.00	\$ 2.56	\$ 2.56
057-0172-015-0000	SAFETY LIGHTS ONLY	\$ 0.00	\$ 2.56	\$ 2.56
057-0172-016-0000	SAFETY LIGHTS ONLY	\$ 0.00	\$ 2.56	\$ 2.56
057-0172-017-0000	SAFETY LIGHTS ONLY	\$ 0.00	\$ 2.56	\$ 2.56
057-0172-018-0000	SAFETY LIGHTS ONLY	\$ 0.00	\$ 2.56	\$ 2.56
057-0172-019-0000	SAFETY LIGHTS ONLY	\$ 0.00	\$ 2.56	\$ 2.56
057-0172-020-0000	SAFETY LIGHTS ONLY	\$ 0.00	\$ 2.56	\$ 2.56
057-0172-021-0000	SAFETY LIGHTS ONLY	\$ 0.00	\$ 2.56	\$ 2.56
057-0172-022-0000	SAFETY LIGHTS ONLY	\$ 0.00	\$ 2.56	\$ 2.56
057-0172-023-0000	SAFETY LIGHTS ONLY	\$ 0.00	\$ 2.56	\$ 2.56
057-0172-024-0000	SAFETY LIGHTS ONLY	\$ 0.00	\$ 2.56	\$ 2.56
057-0172-025-0000	SAFETY LIGHTS ONLY	\$ 0.00	\$ 2.56	\$ 2.56

ITEM 17.2.

City of Rancho Cordova
Lighting District No. 2012-1 Exhibit A to the Resolution
Fiscal Year 2023-24 Assessment Roll

ATTACHMENT 2

APN	District Classification	Street Light Charge	Safety Light Charge	Total Assessment
057-0172-026-0000	SAFETY LIGHTS ONLY	\$ 0.00	\$ 2.56	\$ 2.56
057-0172-027-0000	SAFETY LIGHTS ONLY	\$ 0.00	\$ 2.56	\$ 2.56
057-0172-028-0000	SAFETY LIGHTS ONLY	\$ 0.00	\$ 2.56	\$ 2.56
057-0172-029-0000	SAFETY LIGHTS ONLY	\$ 0.00	\$ 2.56	\$ 2.56
057-0172-030-0000	SAFETY LIGHTS ONLY	\$ 0.00	\$ 2.56	\$ 2.56
057-0172-031-0000	SAFETY LIGHTS ONLY	\$ 0.00	\$ 2.56	\$ 2.56
057-0172-032-0000	SAFETY LIGHTS ONLY	\$ 0.00	\$ 2.56	\$ 2.56
057-0172-033-0000	SAFETY LIGHTS ONLY	\$ 0.00	\$ 2.56	\$ 2.56
057-0172-034-0000	SAFETY LIGHTS ONLY	\$ 0.00	\$ 2.56	\$ 2.56
057-0173-001-0000	SAFETY LIGHTS ONLY	\$ 0.00	\$ 2.56	\$ 2.56
057-0173-002-0000	SAFETY LIGHTS ONLY	\$ 0.00	\$ 2.56	\$ 2.56
057-0173-003-0000	SAFETY LIGHTS ONLY	\$ 0.00	\$ 2.56	\$ 2.56
057-0173-004-0000	SAFETY LIGHTS ONLY	\$ 0.00	\$ 2.56	\$ 2.56
057-0173-005-0000	SAFETY LIGHTS ONLY	\$ 0.00	\$ 2.56	\$ 2.56
057-0173-006-0000	SAFETY LIGHTS ONLY	\$ 0.00	\$ 2.56	\$ 2.56
057-0173-007-0000	SAFETY LIGHTS ONLY	\$ 0.00	\$ 2.56	\$ 2.56
057-0173-008-0000	SAFETY LIGHTS ONLY	\$ 0.00	\$ 2.56	\$ 2.56
057-0173-009-0000	SAFETY LIGHTS ONLY	\$ 0.00	\$ 2.56	\$ 2.56
057-0173-010-0000	SAFETY LIGHTS ONLY	\$ 0.00	\$ 2.56	\$ 2.56
057-0173-011-0000	SAFETY LIGHTS ONLY	\$ 0.00	\$ 2.56	\$ 2.56
057-0173-012-0000	SAFETY LIGHTS ONLY	\$ 0.00	\$ 2.56	\$ 2.56
057-0173-013-0000	SAFETY LIGHTS ONLY	\$ 0.00	\$ 2.56	\$ 2.56
057-0173-014-0000	SAFETY LIGHTS ONLY	\$ 0.00	\$ 2.56	\$ 2.56
057-0173-015-0000	SAFETY LIGHTS ONLY	\$ 0.00	\$ 2.56	\$ 2.56
057-0173-016-0000	SAFETY LIGHTS ONLY	\$ 0.00	\$ 2.56	\$ 2.56
057-0173-017-0000	SAFETY LIGHTS ONLY	\$ 0.00	\$ 2.56	\$ 2.56
057-0173-018-0000	SAFETY LIGHTS ONLY	\$ 0.00	\$ 2.56	\$ 2.56
057-0173-019-0000	SAFETY LIGHTS ONLY	\$ 0.00	\$ 2.56	\$ 2.56
057-0173-020-0000	SAFETY LIGHTS ONLY	\$ 0.00	\$ 2.56	\$ 2.56
057-0173-021-0000	SAFETY LIGHTS ONLY	\$ 0.00	\$ 2.56	\$ 2.56
057-0173-022-0000	SAFETY LIGHTS ONLY	\$ 0.00	\$ 2.56	\$ 2.56
057-0173-025-0000	SAFETY LIGHTS ONLY	\$ 0.00	\$ 2.56	\$ 2.56
057-0173-026-0000	SAFETY LIGHTS ONLY	\$ 0.00	\$ 2.56	\$ 2.56
057-0173-027-0000	SAFETY LIGHTS ONLY	\$ 0.00	\$ 2.56	\$ 2.56
057-0173-028-0000	SAFETY LIGHTS ONLY	\$ 0.00	\$ 2.56	\$ 2.56
057-0173-030-0000	SAFETY LIGHTS ONLY	\$ 0.00	\$ 2.56	\$ 2.56
057-0173-031-0000	SAFETY LIGHTS ONLY	\$ 0.00	\$ 2.56	\$ 2.56
057-0174-001-0000	SAFETY LIGHTS ONLY	\$ 0.00	\$ 2.56	\$ 2.56
057-0174-002-0000	SAFETY LIGHTS ONLY	\$ 0.00	\$ 2.56	\$ 2.56
057-0174-003-0000	SAFETY LIGHTS ONLY	\$ 0.00	\$ 2.56	\$ 2.56
057-0174-004-0000	SAFETY LIGHTS ONLY	\$ 0.00	\$ 2.56	\$ 2.56
057-0174-005-0000	SAFETY LIGHTS ONLY	\$ 0.00	\$ 2.56	\$ 2.56
057-0174-006-0000	SAFETY LIGHTS ONLY	\$ 0.00	\$ 2.56	\$ 2.56
057-0174-007-0000	SAFETY LIGHTS ONLY	\$ 0.00	\$ 2.56	\$ 2.56

ITEM 17.2.

City of Rancho Cordova
Lighting District No. 2012-1 Exhibit A to the Resolution
Fiscal Year 2023-24 Assessment Roll

ATTACHMENT 2

APN	District Classification	Street Light Charge	Safety Light Charge	Total Assessment
057-0174-008-0000	SAFETY LIGHTS ONLY	\$ 0.00	\$ 2.56	\$ 2.56
057-0174-009-0000	SAFETY LIGHTS ONLY	\$ 0.00	\$ 2.56	\$ 2.56
057-0181-001-0000	SAFETY LIGHTS ONLY	\$ 0.00	\$ 2.56	\$ 2.56
057-0182-001-0000	SAFETY LIGHTS ONLY	\$ 0.00	\$ 2.56	\$ 2.56
057-0182-002-0000	SAFETY LIGHTS ONLY	\$ 0.00	\$ 2.56	\$ 2.56
057-0182-003-0000	SAFETY LIGHTS ONLY	\$ 0.00	\$ 2.56	\$ 2.56
057-0182-004-0000	SAFETY LIGHTS ONLY	\$ 0.00	\$ 2.56	\$ 2.56
057-0182-005-0000	SAFETY LIGHTS ONLY	\$ 0.00	\$ 2.56	\$ 2.56
057-0183-001-0000	SAFETY LIGHTS ONLY	\$ 0.00	\$ 2.56	\$ 2.56
057-0183-002-0000	SAFETY LIGHTS ONLY	\$ 0.00	\$ 2.56	\$ 2.56
057-0183-003-0000	SAFETY LIGHTS ONLY	\$ 0.00	\$ 2.56	\$ 2.56
057-0183-004-0000	SAFETY LIGHTS ONLY	\$ 0.00	\$ 2.56	\$ 2.56
057-0183-005-0000	SAFETY LIGHTS ONLY	\$ 0.00	\$ 2.56	\$ 2.56
057-0183-006-0000	SAFETY LIGHTS ONLY	\$ 0.00	\$ 2.56	\$ 2.56
057-0183-007-0000	SAFETY LIGHTS ONLY	\$ 0.00	\$ 2.56	\$ 2.56
057-0183-008-0000	SAFETY LIGHTS ONLY	\$ 0.00	\$ 2.56	\$ 2.56
057-0183-009-0000	SAFETY LIGHTS ONLY	\$ 0.00	\$ 2.56	\$ 2.56
057-0183-010-0000	SAFETY LIGHTS ONLY	\$ 0.00	\$ 2.56	\$ 2.56
057-0183-011-0000	SAFETY LIGHTS ONLY	\$ 0.00	\$ 2.56	\$ 2.56
057-0183-012-0000	SAFETY LIGHTS ONLY	\$ 0.00	\$ 2.56	\$ 2.56
057-0183-013-0000	SAFETY LIGHTS ONLY	\$ 0.00	\$ 2.56	\$ 2.56
057-0183-014-0000	SAFETY LIGHTS ONLY	\$ 0.00	\$ 2.56	\$ 2.56
057-0183-015-0000	SAFETY LIGHTS ONLY	\$ 0.00	\$ 2.56	\$ 2.56
057-0183-016-0000	SAFETY LIGHTS ONLY	\$ 0.00	\$ 2.56	\$ 2.56
057-0183-017-0000	SAFETY LIGHTS ONLY	\$ 0.00	\$ 2.56	\$ 2.56
057-0183-018-0000	SAFETY LIGHTS ONLY	\$ 0.00	\$ 2.56	\$ 2.56
057-0183-019-0000	SAFETY LIGHTS ONLY	\$ 0.00	\$ 2.56	\$ 2.56
057-0184-001-0000	SAFETY LIGHTS ONLY	\$ 0.00	\$ 2.56	\$ 2.56
057-0184-002-0000	SAFETY LIGHTS ONLY	\$ 0.00	\$ 2.56	\$ 2.56
057-0184-003-0000	SAFETY LIGHTS ONLY	\$ 0.00	\$ 2.56	\$ 2.56
057-0184-004-0000	SAFETY LIGHTS ONLY	\$ 0.00	\$ 2.56	\$ 2.56
057-0184-005-0000	SAFETY LIGHTS ONLY	\$ 0.00	\$ 2.56	\$ 2.56
057-0184-006-0000	SAFETY LIGHTS ONLY	\$ 0.00	\$ 2.56	\$ 2.56
057-0184-007-0000	SAFETY LIGHTS ONLY	\$ 0.00	\$ 2.56	\$ 2.56
057-0184-008-0000	SAFETY LIGHTS ONLY	\$ 0.00	\$ 2.56	\$ 2.56
057-0184-009-0000	SAFETY LIGHTS ONLY	\$ 0.00	\$ 2.56	\$ 2.56
057-0184-010-0000	SAFETY LIGHTS ONLY	\$ 0.00	\$ 2.56	\$ 2.56
057-0184-011-0000	SAFETY LIGHTS ONLY	\$ 0.00	\$ 2.56	\$ 2.56
057-0184-012-0000	SAFETY LIGHTS ONLY	\$ 0.00	\$ 2.56	\$ 2.56
057-0184-013-0000	SAFETY LIGHTS ONLY	\$ 0.00	\$ 2.56	\$ 2.56
057-0184-014-0000	SAFETY LIGHTS ONLY	\$ 0.00	\$ 2.56	\$ 2.56
057-0184-015-0000	SAFETY LIGHTS ONLY	\$ 0.00	\$ 2.56	\$ 2.56
057-0184-016-0000	SAFETY LIGHTS ONLY	\$ 0.00	\$ 2.56	\$ 2.56
057-0184-017-0000	SAFETY LIGHTS ONLY	\$ 0.00	\$ 2.56	\$ 2.56

ITEM 17.2.

City of Rancho Cordova
Lighting District No. 2012-1 Exhibit A to the Resolution
Fiscal Year 2023-24 Assessment Roll

ATTACHMENT 2

APN	District Classification	Street Light Charge	Safety Light Charge	Total Assessment
057-0184-018-0000	SAFETY LIGHTS ONLY	\$ 0.00	\$ 2.56	\$ 2.56
057-0184-019-0000	SAFETY LIGHTS ONLY	\$ 0.00	\$ 2.56	\$ 2.56
057-0185-001-0000	SAFETY LIGHTS ONLY	\$ 0.00	\$ 2.56	\$ 2.56
057-0185-002-0000	SAFETY LIGHTS ONLY	\$ 0.00	\$ 2.56	\$ 2.56
057-0185-003-0000	SAFETY LIGHTS ONLY	\$ 0.00	\$ 2.56	\$ 2.56
057-0185-004-0000	SAFETY LIGHTS ONLY	\$ 0.00	\$ 2.56	\$ 2.56
057-0185-006-0000	SAFETY LIGHTS ONLY	\$ 0.00	\$ 2.56	\$ 2.56
057-0185-007-0000	SAFETY LIGHTS ONLY	\$ 0.00	\$ 2.56	\$ 2.56
057-0185-008-0000	SAFETY LIGHTS ONLY	\$ 0.00	\$ 2.56	\$ 2.56
057-0185-009-0000	SAFETY LIGHTS ONLY	\$ 0.00	\$ 2.56	\$ 2.56
057-0185-012-0000	SAFETY LIGHTS ONLY	\$ 0.00	\$ 2.56	\$ 2.56
057-0185-013-0000	SAFETY LIGHTS ONLY	\$ 0.00	\$ 2.56	\$ 2.56
057-0185-014-0000	SAFETY LIGHTS ONLY	\$ 0.00	\$ 2.56	\$ 2.56
057-0185-015-0000	SAFETY LIGHTS ONLY	\$ 0.00	\$ 2.56	\$ 2.56
057-0185-018-0000	SAFETY LIGHTS ONLY	\$ 0.00	\$ 2.56	\$ 2.56
057-0185-019-0000	SAFETY LIGHTS ONLY	\$ 0.00	\$ 2.56	\$ 2.56
057-0186-001-0000	SAFETY LIGHTS ONLY	\$ 0.00	\$ 2.56	\$ 2.56
057-0186-002-0000	SAFETY LIGHTS ONLY	\$ 0.00	\$ 2.56	\$ 2.56
057-0186-003-0000	SAFETY LIGHTS ONLY	\$ 0.00	\$ 2.56	\$ 2.56
057-0186-004-0000	SAFETY LIGHTS ONLY	\$ 0.00	\$ 2.56	\$ 2.56
057-0186-005-0000	SAFETY LIGHTS ONLY	\$ 0.00	\$ 2.56	\$ 2.56
057-0187-001-0000	SAFETY LIGHTS ONLY	\$ 0.00	\$ 2.56	\$ 2.56
057-0187-002-0000	SAFETY LIGHTS ONLY	\$ 0.00	\$ 2.56	\$ 2.56
057-0187-003-0000	SAFETY LIGHTS ONLY	\$ 0.00	\$ 2.56	\$ 2.56
057-0187-004-0000	SAFETY LIGHTS ONLY	\$ 0.00	\$ 2.56	\$ 2.56
057-0191-001-0000	SAFETY LIGHTS ONLY	\$ 0.00	\$ 2.56	\$ 2.56
057-0191-002-0000	SAFETY LIGHTS ONLY	\$ 0.00	\$ 2.56	\$ 2.56
057-0191-003-0000	SAFETY LIGHTS ONLY	\$ 0.00	\$ 2.56	\$ 2.56
057-0191-004-0000	SAFETY LIGHTS ONLY	\$ 0.00	\$ 2.56	\$ 2.56
057-0191-005-0000	SAFETY LIGHTS ONLY	\$ 0.00	\$ 2.56	\$ 2.56
057-0191-006-0000	SAFETY LIGHTS ONLY	\$ 0.00	\$ 2.56	\$ 2.56
057-0191-007-0000	SAFETY LIGHTS ONLY	\$ 0.00	\$ 2.56	\$ 2.56
057-0191-008-0000	SAFETY LIGHTS ONLY	\$ 0.00	\$ 2.56	\$ 2.56
057-0191-009-0000	SAFETY LIGHTS ONLY	\$ 0.00	\$ 2.56	\$ 2.56
057-0191-010-0000	SAFETY LIGHTS ONLY	\$ 0.00	\$ 2.56	\$ 2.56
057-0192-001-0000	SAFETY LIGHTS ONLY	\$ 0.00	\$ 2.56	\$ 2.56
057-0192-002-0000	SAFETY LIGHTS ONLY	\$ 0.00	\$ 2.56	\$ 2.56
057-0192-003-0000	SAFETY LIGHTS ONLY	\$ 0.00	\$ 2.56	\$ 2.56
057-0192-004-0000	SAFETY LIGHTS ONLY	\$ 0.00	\$ 2.56	\$ 2.56
057-0192-005-0000	SAFETY LIGHTS ONLY	\$ 0.00	\$ 2.56	\$ 2.56
057-0192-006-0000	SAFETY LIGHTS ONLY	\$ 0.00	\$ 2.56	\$ 2.56
057-0192-007-0000	SAFETY LIGHTS ONLY	\$ 0.00	\$ 2.56	\$ 2.56
057-0192-008-0000	SAFETY LIGHTS ONLY	\$ 0.00	\$ 2.56	\$ 2.56
057-0192-009-0000	SAFETY LIGHTS ONLY	\$ 0.00	\$ 2.56	\$ 2.56

ITEM 17.2.

City of Rancho Cordova
Lighting District No. 2012-1 Exhibit A to the Resolution
Fiscal Year 2023-24 Assessment Roll

ATTACHMENT 2

APN	District Classification	Street Light Charge	Safety Light Charge	Total Assessment
057-0193-001-0000	SAFETY LIGHTS ONLY	\$ 0.00	\$ 2.56	\$ 2.56
057-0193-002-0000	SAFETY LIGHTS ONLY	\$ 0.00	\$ 2.56	\$ 2.56
057-0193-003-0000	SAFETY LIGHTS ONLY	\$ 0.00	\$ 2.56	\$ 2.56
057-0193-004-0000	SAFETY LIGHTS ONLY	\$ 0.00	\$ 2.56	\$ 2.56
057-0193-005-0000	SAFETY LIGHTS ONLY	\$ 0.00	\$ 2.56	\$ 2.56
057-0193-006-0000	SAFETY LIGHTS ONLY	\$ 0.00	\$ 2.56	\$ 2.56
057-0193-007-0000	SAFETY LIGHTS ONLY	\$ 0.00	\$ 2.56	\$ 2.56
057-0193-008-0000	SAFETY LIGHTS ONLY	\$ 0.00	\$ 2.56	\$ 2.56
057-0193-009-0000	SAFETY LIGHTS ONLY	\$ 0.00	\$ 2.56	\$ 2.56
057-0193-010-0000	SAFETY LIGHTS ONLY	\$ 0.00	\$ 2.56	\$ 2.56
057-0193-011-0000	SAFETY LIGHTS ONLY	\$ 0.00	\$ 2.56	\$ 2.56
057-0193-012-0000	SAFETY LIGHTS ONLY	\$ 0.00	\$ 2.56	\$ 2.56
057-0193-013-0000	SAFETY LIGHTS ONLY	\$ 0.00	\$ 2.56	\$ 2.56
057-0193-014-0000	SAFETY LIGHTS ONLY	\$ 0.00	\$ 2.56	\$ 2.56
057-0193-015-0000	SAFETY LIGHTS ONLY	\$ 0.00	\$ 2.56	\$ 2.56
057-0193-016-0000	SAFETY LIGHTS ONLY	\$ 0.00	\$ 2.56	\$ 2.56
057-0193-017-0000	SAFETY LIGHTS ONLY	\$ 0.00	\$ 2.56	\$ 2.56
057-0193-018-0000	SAFETY LIGHTS ONLY	\$ 0.00	\$ 2.56	\$ 2.56
057-0193-019-0000	SAFETY LIGHTS ONLY	\$ 0.00	\$ 2.56	\$ 2.56
057-0193-020-0000	SAFETY LIGHTS ONLY	\$ 0.00	\$ 2.56	\$ 2.56
057-0193-021-0000	SAFETY LIGHTS ONLY	\$ 0.00	\$ 2.56	\$ 2.56
057-0193-022-0000	SAFETY LIGHTS ONLY	\$ 0.00	\$ 2.56	\$ 2.56
057-0193-023-0000	SAFETY LIGHTS ONLY	\$ 0.00	\$ 2.56	\$ 2.56
057-0193-024-0000	SAFETY LIGHTS ONLY	\$ 0.00	\$ 2.56	\$ 2.56
057-0193-025-0000	SAFETY LIGHTS ONLY	\$ 0.00	\$ 2.56	\$ 2.56
057-0193-026-0000	SAFETY LIGHTS ONLY	\$ 0.00	\$ 2.56	\$ 2.56
057-0201-001-0000	SAFETY LIGHTS ONLY	\$ 0.00	\$ 2.56	\$ 2.56
057-0201-002-0000	SAFETY LIGHTS ONLY	\$ 0.00	\$ 2.56	\$ 2.56
057-0201-003-0000	SAFETY LIGHTS ONLY	\$ 0.00	\$ 2.56	\$ 2.56
057-0201-004-0000	SAFETY LIGHTS ONLY	\$ 0.00	\$ 2.56	\$ 2.56
057-0201-005-0000	SAFETY LIGHTS ONLY	\$ 0.00	\$ 2.56	\$ 2.56
057-0201-006-0000	SAFETY LIGHTS ONLY	\$ 0.00	\$ 2.56	\$ 2.56
057-0201-007-0000	SAFETY LIGHTS ONLY	\$ 0.00	\$ 2.56	\$ 2.56
057-0201-008-0000	SAFETY LIGHTS ONLY	\$ 0.00	\$ 2.56	\$ 2.56
057-0201-009-0000	SAFETY LIGHTS ONLY	\$ 0.00	\$ 2.56	\$ 2.56
057-0201-010-0000	SAFETY LIGHTS ONLY	\$ 0.00	\$ 2.56	\$ 2.56
057-0201-011-0000	SAFETY LIGHTS ONLY	\$ 0.00	\$ 2.56	\$ 2.56
057-0201-012-0000	SAFETY LIGHTS ONLY	\$ 0.00	\$ 2.56	\$ 2.56
057-0201-013-0000	SAFETY LIGHTS ONLY	\$ 0.00	\$ 2.56	\$ 2.56
057-0201-014-0000	SAFETY LIGHTS ONLY	\$ 0.00	\$ 2.56	\$ 2.56
057-0201-015-0000	SAFETY LIGHTS ONLY	\$ 0.00	\$ 2.56	\$ 2.56
057-0201-016-0000	SAFETY LIGHTS ONLY	\$ 0.00	\$ 2.56	\$ 2.56
057-0201-017-0000	SAFETY LIGHTS ONLY	\$ 0.00	\$ 2.56	\$ 2.56
057-0201-018-0000	SAFETY LIGHTS ONLY	\$ 0.00	\$ 2.56	\$ 2.56

ITEM 17.2.

City of Rancho Cordova
Lighting District No. 2012-1 Exhibit A to the Resolution
Fiscal Year 2023-24 Assessment Roll

ATTACHMENT 2

APN	District Classification	Street Light Charge	Safety Light Charge	Total Assessment
057-0201-019-0000	SAFETY LIGHTS ONLY	\$ 0.00	\$ 2.56	\$ 2.56
057-0201-020-0000	SAFETY LIGHTS ONLY	\$ 0.00	\$ 2.56	\$ 2.56
057-0201-021-0000	SAFETY LIGHTS ONLY	\$ 0.00	\$ 2.56	\$ 2.56
057-0201-022-0000	SAFETY LIGHTS ONLY	\$ 0.00	\$ 2.56	\$ 2.56
057-0201-023-0000	SAFETY LIGHTS ONLY	\$ 0.00	\$ 2.56	\$ 2.56
057-0202-001-0000	SAFETY LIGHTS ONLY	\$ 0.00	\$ 2.56	\$ 2.56
057-0202-002-0000	SAFETY LIGHTS ONLY	\$ 0.00	\$ 2.56	\$ 2.56
057-0202-003-0000	SAFETY LIGHTS ONLY	\$ 0.00	\$ 2.56	\$ 2.56
057-0202-004-0000	SAFETY LIGHTS ONLY	\$ 0.00	\$ 2.56	\$ 2.56
057-0202-005-0000	SAFETY LIGHTS ONLY	\$ 0.00	\$ 2.56	\$ 2.56
057-0202-006-0000	SAFETY LIGHTS ONLY	\$ 0.00	\$ 2.56	\$ 2.56
057-0202-007-0000	SAFETY LIGHTS ONLY	\$ 0.00	\$ 2.56	\$ 2.56
057-0202-008-0000	SAFETY LIGHTS ONLY	\$ 0.00	\$ 2.56	\$ 2.56
057-0202-009-0000	SAFETY LIGHTS ONLY	\$ 0.00	\$ 2.56	\$ 2.56
057-0202-010-0000	SAFETY LIGHTS ONLY	\$ 0.00	\$ 2.56	\$ 2.56
057-0202-011-0000	SAFETY LIGHTS ONLY	\$ 0.00	\$ 2.56	\$ 2.56
057-0202-012-0000	SAFETY LIGHTS ONLY	\$ 0.00	\$ 2.56	\$ 2.56
057-0202-013-0000	SAFETY LIGHTS ONLY	\$ 0.00	\$ 2.56	\$ 2.56
057-0202-014-0000	SAFETY LIGHTS ONLY	\$ 0.00	\$ 2.56	\$ 2.56
057-0202-015-0000	SAFETY LIGHTS ONLY	\$ 0.00	\$ 2.56	\$ 2.56
057-0202-016-0000	SAFETY LIGHTS ONLY	\$ 0.00	\$ 2.56	\$ 2.56
057-0202-017-0000	SAFETY LIGHTS ONLY	\$ 0.00	\$ 2.56	\$ 2.56
057-0202-018-0000	SAFETY LIGHTS ONLY	\$ 0.00	\$ 2.56	\$ 2.56
057-0202-019-0000	SAFETY LIGHTS ONLY	\$ 0.00	\$ 2.56	\$ 2.56
057-0203-001-0000	SAFETY LIGHTS ONLY	\$ 0.00	\$ 2.56	\$ 2.56
057-0203-002-0000	SAFETY LIGHTS ONLY	\$ 0.00	\$ 2.56	\$ 2.56
057-0203-003-0000	SAFETY LIGHTS ONLY	\$ 0.00	\$ 2.56	\$ 2.56
057-0203-004-0000	SAFETY LIGHTS ONLY	\$ 0.00	\$ 2.56	\$ 2.56
057-0203-005-0000	SAFETY LIGHTS ONLY	\$ 0.00	\$ 2.56	\$ 2.56
057-0203-006-0000	SAFETY LIGHTS ONLY	\$ 0.00	\$ 2.56	\$ 2.56
057-0203-007-0000	SAFETY LIGHTS ONLY	\$ 0.00	\$ 2.56	\$ 2.56
057-0203-008-0000	SAFETY LIGHTS ONLY	\$ 0.00	\$ 2.56	\$ 2.56
057-0203-009-0000	SAFETY LIGHTS ONLY	\$ 0.00	\$ 2.56	\$ 2.56
057-0203-010-0000	SAFETY LIGHTS ONLY	\$ 0.00	\$ 2.56	\$ 2.56
057-0203-011-0000	SAFETY LIGHTS ONLY	\$ 0.00	\$ 2.56	\$ 2.56
057-0203-012-0000	SAFETY LIGHTS ONLY	\$ 0.00	\$ 2.56	\$ 2.56
057-0203-013-0000	SAFETY LIGHTS ONLY	\$ 0.00	\$ 2.56	\$ 2.56
057-0203-014-0000	SAFETY LIGHTS ONLY	\$ 0.00	\$ 2.56	\$ 2.56
057-0203-015-0000	SAFETY LIGHTS ONLY	\$ 0.00	\$ 2.56	\$ 2.56
057-0203-016-0000	SAFETY LIGHTS ONLY	\$ 0.00	\$ 2.56	\$ 2.56
057-0203-017-0000	SAFETY LIGHTS ONLY	\$ 0.00	\$ 2.56	\$ 2.56
057-0203-018-0000	SAFETY LIGHTS ONLY	\$ 0.00	\$ 2.56	\$ 2.56
057-0203-019-0000	SAFETY LIGHTS ONLY	\$ 0.00	\$ 2.56	\$ 2.56
057-0203-020-0000	SAFETY LIGHTS ONLY	\$ 0.00	\$ 2.56	\$ 2.56

ITEM 17.2.

City of Rancho Cordova
Lighting District No. 2012-1 Exhibit A to the Resolution
Fiscal Year 2023-24 Assessment Roll

ATTACHMENT 2

APN	District Classification	Street Light Charge	Safety Light Charge	Total Assessment
057-0203-021-0000	SAFETY LIGHTS ONLY	\$ 0.00	\$ 2.56	\$ 2.56
057-0203-022-0000	SAFETY LIGHTS ONLY	\$ 0.00	\$ 2.56	\$ 2.56
057-0203-023-0000	SAFETY LIGHTS ONLY	\$ 0.00	\$ 2.56	\$ 2.56
057-0204-001-0000	SAFETY LIGHTS ONLY	\$ 0.00	\$ 2.56	\$ 2.56
057-0204-002-0000	SAFETY LIGHTS ONLY	\$ 0.00	\$ 2.56	\$ 2.56
057-0204-003-0000	SAFETY LIGHTS ONLY	\$ 0.00	\$ 2.56	\$ 2.56
057-0204-004-0000	SAFETY LIGHTS ONLY	\$ 0.00	\$ 2.56	\$ 2.56
057-0204-005-0000	SAFETY LIGHTS ONLY	\$ 0.00	\$ 2.56	\$ 2.56
057-0204-006-0000	SAFETY LIGHTS ONLY	\$ 0.00	\$ 2.56	\$ 2.56
057-0204-007-0000	SAFETY LIGHTS ONLY	\$ 0.00	\$ 2.56	\$ 2.56
057-0204-008-0000	SAFETY LIGHTS ONLY	\$ 0.00	\$ 2.56	\$ 2.56
057-0204-009-0000	SAFETY LIGHTS ONLY	\$ 0.00	\$ 2.56	\$ 2.56
057-0204-010-0000	SAFETY LIGHTS ONLY	\$ 0.00	\$ 2.56	\$ 2.56
057-0204-011-0000	SAFETY LIGHTS ONLY	\$ 0.00	\$ 2.56	\$ 2.56
057-0204-012-0000	SAFETY LIGHTS ONLY	\$ 0.00	\$ 2.56	\$ 2.56
057-0211-002-0000	SAFETY LIGHTS ONLY	\$ 0.00	\$ 2.56	\$ 2.56
057-0211-003-0000	SAFETY LIGHTS ONLY	\$ 0.00	\$ 2.56	\$ 2.56
057-0211-004-0000	NONRES	\$ 82.62	\$ 2.56	\$ 85.18
057-0211-005-0000	NONRES	\$ 105.04	\$ 2.56	\$ 107.60
057-0211-006-0000	NONRES	\$ 35.27	\$ 2.56	\$ 37.82
057-0211-017-0000	SAFETY LIGHTS ONLY	\$ 0.00	\$ 2.56	\$ 2.56
057-0211-021-0000	SAFETY LIGHTS ONLY	\$ 0.00	\$ 2.56	\$ 2.56
057-0211-022-0000	NONRES	\$ 67.26	\$ 2.56	\$ 69.82
057-0211-023-0000	NONRES	\$ 21.66	\$ 2.56	\$ 24.22
057-0211-027-0000	NONRES	\$ 15.62	\$ 2.56	\$ 18.18
057-0211-028-0000	NONRES	\$ 18.89	\$ 2.56	\$ 21.44
057-0211-029-0000	NONRES	\$ 18.89	\$ 2.56	\$ 21.44
057-0211-034-0000	NONRES	\$ 27.71	\$ 2.56	\$ 30.26
057-0211-035-0000	NONRES	\$ 19.40	\$ 2.56	\$ 21.96
057-0211-038-0000	SAFETY LIGHTS ONLY	\$ 0.00	\$ 2.56	\$ 2.56
057-0211-039-0000	NONRES	\$ 25.19	\$ 2.56	\$ 27.74
057-0211-040-0000	SAFETY LIGHTS ONLY	\$ 0.00	\$ 2.56	\$ 2.56
057-0212-004-0000	SAFETY LIGHTS ONLY	\$ 0.00	\$ 2.56	\$ 2.56
057-0212-005-0000	SAFETY LIGHTS ONLY	\$ 0.00	\$ 2.56	\$ 2.56
057-0212-008-0000	NONRES	\$ 195.47	\$ 2.56	\$ 198.02
057-0212-009-0000	SAFETY LIGHTS ONLY	\$ 0.00	\$ 2.56	\$ 2.56
057-0221-001-0000	SAFETY LIGHTS ONLY	\$ 0.00	\$ 2.56	\$ 2.56
057-0221-002-0000	SAFETY LIGHTS ONLY	\$ 0.00	\$ 2.56	\$ 2.56
057-0221-007-0000	SAFETY LIGHTS ONLY	\$ 0.00	\$ 2.56	\$ 2.56
057-0221-008-0000	SAFETY LIGHTS ONLY	\$ 0.00	\$ 2.56	\$ 2.56
057-0221-012-0000	SAFETY LIGHTS ONLY	\$ 0.00	\$ 2.56	\$ 2.56
057-0221-013-0000	SAFETY LIGHTS ONLY	\$ 0.00	\$ 2.56	\$ 2.56
057-0221-014-0000	NONRES	\$ 48.36	\$ 2.56	\$ 50.92
057-0221-021-0000	SAFETY LIGHTS ONLY	\$ 0.00	\$ 2.56	\$ 2.56

ITEM 17.2.

City of Rancho Cordova
Lighting District No. 2012-1 Exhibit A to the Resolution
Fiscal Year 2023-24 Assessment Roll

ATTACHMENT 2

APN	District Classification	Street Light Charge	Safety Light Charge	Total Assessment
057-0221-022-0000	SAFETY LIGHTS ONLY	\$ 0.00	\$ 2.56	\$ 2.56
057-0222-003-0000	SAFETY LIGHTS ONLY	\$ 0.00	\$ 2.56	\$ 2.56
057-0222-004-0000	SAFETY LIGHTS ONLY	\$ 0.00	\$ 2.56	\$ 2.56
057-0222-017-0000	SAFETY LIGHTS ONLY	\$ 0.00	\$ 2.56	\$ 2.56
057-0223-008-0000	SAFETY LIGHTS ONLY	\$ 0.00	\$ 2.56	\$ 2.56
057-0223-011-0000	SAFETY LIGHTS ONLY	\$ 0.00	\$ 2.56	\$ 2.56
057-0223-013-0000	SAFETY LIGHTS ONLY	\$ 0.00	\$ 2.56	\$ 2.56
057-0223-014-0000	SAFETY LIGHTS ONLY	\$ 0.00	\$ 2.56	\$ 2.56
057-0223-015-0000	SAFETY LIGHTS ONLY	\$ 0.00	\$ 2.56	\$ 2.56
057-0223-016-0000	SAFETY LIGHTS ONLY	\$ 0.00	\$ 2.56	\$ 2.56
057-0223-017-0000	NONRES	\$ 47.61	\$ 2.56	\$ 50.16
057-0223-019-0000	NONRES	\$ 38.04	\$ 2.56	\$ 40.60
057-0223-020-0000	SAFETY LIGHTS ONLY	\$ 0.00	\$ 2.56	\$ 2.56
057-0223-022-0000	SAFETY LIGHTS ONLY	\$ 0.00	\$ 2.56	\$ 2.56
057-0223-023-0000	SAFETY LIGHTS ONLY	\$ 0.00	\$ 2.56	\$ 2.56
057-0231-001-0000	SAFETY LIGHTS ONLY	\$ 0.00	\$ 2.56	\$ 2.56
057-0231-002-0000	SAFETY LIGHTS ONLY	\$ 0.00	\$ 2.56	\$ 2.56
057-0231-003-0000	SAFETY LIGHTS ONLY	\$ 0.00	\$ 2.56	\$ 2.56
057-0231-004-0000	SAFETY LIGHTS ONLY	\$ 0.00	\$ 2.56	\$ 2.56
057-0231-005-0000	SAFETY LIGHTS ONLY	\$ 0.00	\$ 2.56	\$ 2.56
057-0231-006-0000	SAFETY LIGHTS ONLY	\$ 0.00	\$ 2.56	\$ 2.56
057-0231-007-0000	SAFETY LIGHTS ONLY	\$ 0.00	\$ 2.56	\$ 2.56
057-0231-011-0000	SAFETY LIGHTS ONLY	\$ 0.00	\$ 2.56	\$ 2.56
057-0231-012-0000	SAFETY LIGHTS ONLY	\$ 0.00	\$ 2.56	\$ 2.56
057-0231-013-0000	NONRES	\$ 14.86	\$ 2.56	\$ 17.42
057-0231-016-0000	NONRES	\$ 58.69	\$ 2.56	\$ 61.24
057-0231-019-0000	SAFETY LIGHTS ONLY	\$ 0.00	\$ 2.56	\$ 2.56
057-0231-022-0000	NONRES	\$ 50.38	\$ 2.56	\$ 52.94
057-0232-001-0000	SAFETY LIGHTS ONLY	\$ 0.00	\$ 2.56	\$ 2.56
057-0232-002-0000	SAFETY LIGHTS ONLY	\$ 0.00	\$ 2.56	\$ 2.56
057-0232-003-0000	SAFETY LIGHTS ONLY	\$ 0.00	\$ 2.56	\$ 2.56
057-0232-004-0000	SAFETY LIGHTS ONLY	\$ 0.00	\$ 2.56	\$ 2.56
057-0232-005-0000	SAFETY LIGHTS ONLY	\$ 0.00	\$ 2.56	\$ 2.56
057-0232-006-0000	SAFETY LIGHTS ONLY	\$ 0.00	\$ 2.56	\$ 2.56
057-0232-007-0000	SAFETY LIGHTS ONLY	\$ 0.00	\$ 2.56	\$ 2.56
057-0232-008-0000	SAFETY LIGHTS ONLY	\$ 0.00	\$ 2.56	\$ 2.56
057-0232-009-0000	SAFETY LIGHTS ONLY	\$ 0.00	\$ 2.56	\$ 2.56
057-0232-010-0000	SAFETY LIGHTS ONLY	\$ 0.00	\$ 2.56	\$ 2.56
057-0232-011-0000	SAFETY LIGHTS ONLY	\$ 0.00	\$ 2.56	\$ 2.56
057-0232-012-0000	SAFETY LIGHTS ONLY	\$ 0.00	\$ 2.56	\$ 2.56
057-0232-013-0000	SAFETY LIGHTS ONLY	\$ 0.00	\$ 2.56	\$ 2.56
057-0232-014-0000	SAFETY LIGHTS ONLY	\$ 0.00	\$ 2.56	\$ 2.56
057-0233-001-0000	SAFETY LIGHTS ONLY	\$ 0.00	\$ 2.56	\$ 2.56
057-0233-002-0000	SAFETY LIGHTS ONLY	\$ 0.00	\$ 2.56	\$ 2.56

ITEM 17.2.

City of Rancho Cordova
Lighting District No. 2012-1 Exhibit A to the Resolution
Fiscal Year 2023-24 Assessment Roll

ATTACHMENT 2

APN	District Classification	Street Light Charge	Safety Light Charge	Total Assessment
057-0233-003-0000	SAFETY LIGHTS ONLY	\$ 0.00	\$ 2.56	\$ 2.56
057-0233-004-0000	SAFETY LIGHTS ONLY	\$ 0.00	\$ 2.56	\$ 2.56
057-0233-005-0000	SAFETY LIGHTS ONLY	\$ 0.00	\$ 2.56	\$ 2.56
057-0233-006-0000	RESIDENTIAL	\$ 15.32	\$ 2.56	\$ 17.88
057-0233-007-0000	SAFETY LIGHTS ONLY	\$ 0.00	\$ 2.56	\$ 2.56
057-0233-008-0000	SAFETY LIGHTS ONLY	\$ 0.00	\$ 2.56	\$ 2.56
057-0233-009-0000	SAFETY LIGHTS ONLY	\$ 0.00	\$ 2.56	\$ 2.56
057-0233-010-0000	SAFETY LIGHTS ONLY	\$ 0.00	\$ 2.56	\$ 2.56
057-0233-011-0000	SAFETY LIGHTS ONLY	\$ 0.00	\$ 2.56	\$ 2.56
057-0233-012-0000	SAFETY LIGHTS ONLY	\$ 0.00	\$ 2.56	\$ 2.56
057-0233-013-0000	SAFETY LIGHTS ONLY	\$ 0.00	\$ 2.56	\$ 2.56
057-0234-001-0000	SAFETY LIGHTS ONLY	\$ 0.00	\$ 2.56	\$ 2.56
057-0234-002-0000	SAFETY LIGHTS ONLY	\$ 0.00	\$ 2.56	\$ 2.56
057-0234-003-0000	SAFETY LIGHTS ONLY	\$ 0.00	\$ 2.56	\$ 2.56
057-0234-004-0000	SAFETY LIGHTS ONLY	\$ 0.00	\$ 2.56	\$ 2.56
057-0234-005-0000	RESIDENTIAL	\$ 15.32	\$ 2.56	\$ 17.88
057-0234-006-0000	RESIDENTIAL	\$ 15.32	\$ 2.56	\$ 17.88
057-0240-001-0000	NONRES	\$ 72.55	\$ 2.56	\$ 75.10
057-0240-006-0000	SAFETY LIGHTS ONLY	\$ 0.00	\$ 2.56	\$ 2.56
057-0240-019-0000	NONRES	\$ 37.79	\$ 2.56	\$ 40.34
057-0240-020-0000	NONRES	\$ 77.84	\$ 2.56	\$ 80.40
057-0240-025-0000	NONRES	\$ 52.90	\$ 2.56	\$ 55.46
057-0240-030-0000	NONRES	\$ 0.00	\$ 2.56	\$ 2.56
057-0240-031-0000	NONRES	\$ 53.65	\$ 2.56	\$ 56.20
057-0240-032-0000	NONRES	\$ 46.10	\$ 2.56	\$ 48.66
057-0240-033-0000	NONRES	\$ 172.55	\$ 2.56	\$ 175.10
057-0240-034-0000	SAFETY LIGHTS ONLY	\$ 0.00	\$ 2.56	\$ 2.56
057-0251-001-0000	SAFETY LIGHTS ONLY	\$ 0.00	\$ 2.56	\$ 2.56
057-0251-002-0000	SAFETY LIGHTS ONLY	\$ 0.00	\$ 2.56	\$ 2.56
057-0251-003-0000	SAFETY LIGHTS ONLY	\$ 0.00	\$ 2.56	\$ 2.56
057-0251-004-0000	SAFETY LIGHTS ONLY	\$ 0.00	\$ 2.56	\$ 2.56
057-0251-005-0000	SAFETY LIGHTS ONLY	\$ 0.00	\$ 2.56	\$ 2.56
057-0251-006-0000	SAFETY LIGHTS ONLY	\$ 0.00	\$ 2.56	\$ 2.56
057-0251-007-0000	NONRES	\$ 45.59	\$ 2.56	\$ 48.14
057-0252-001-0000	SAFETY LIGHTS ONLY	\$ 0.00	\$ 2.56	\$ 2.56
057-0252-002-0000	SAFETY LIGHTS ONLY	\$ 0.00	\$ 2.56	\$ 2.56
057-0252-003-0000	SAFETY LIGHTS ONLY	\$ 0.00	\$ 2.56	\$ 2.56
057-0252-004-0000	NONRES	\$ 62.22	\$ 2.56	\$ 64.78
057-0252-005-0000	SAFETY LIGHTS ONLY	\$ 0.00	\$ 2.56	\$ 2.56
057-0252-006-0000	SAFETY LIGHTS ONLY	\$ 0.00	\$ 2.56	\$ 2.56
057-0253-001-0000	SAFETY LIGHTS ONLY	\$ 0.00	\$ 2.56	\$ 2.56
057-0253-002-0000	SAFETY LIGHTS ONLY	\$ 0.00	\$ 2.56	\$ 2.56
057-0253-003-0000	SAFETY LIGHTS ONLY	\$ 0.00	\$ 2.56	\$ 2.56
057-0253-004-0000	SAFETY LIGHTS ONLY	\$ 0.00	\$ 2.56	\$ 2.56

ITEM 17.2.

City of Rancho Cordova
Lighting District No. 2012-1 Exhibit A to the Resolution
Fiscal Year 2023-24 Assessment Roll

ATTACHMENT 2

APN	District Classification	Street Light Charge	Safety Light Charge	Total Assessment
057-0253-005-0000	SAFETY LIGHTS ONLY	\$ 0.00	\$ 2.56	\$ 2.56
057-0253-006-0000	SAFETY LIGHTS ONLY	\$ 0.00	\$ 2.56	\$ 2.56
057-0254-006-0000	SAFETY LIGHTS ONLY	\$ 0.00	\$ 2.56	\$ 2.56
057-0254-007-0000	SAFETY LIGHTS ONLY	\$ 0.00	\$ 2.56	\$ 2.56
057-0254-008-0000	SAFETY LIGHTS ONLY	\$ 0.00	\$ 2.56	\$ 2.56
057-0254-009-0000	SAFETY LIGHTS ONLY	\$ 0.00	\$ 2.56	\$ 2.56
057-0254-010-0000	SAFETY LIGHTS ONLY	\$ 0.00	\$ 2.56	\$ 2.56
057-0254-022-0000	SAFETY LIGHTS ONLY	\$ 0.00	\$ 2.56	\$ 2.56
057-0254-023-0000	SAFETY LIGHTS ONLY	\$ 0.00	\$ 2.56	\$ 2.56
057-0254-024-0000	SAFETY LIGHTS ONLY	\$ 0.00	\$ 2.56	\$ 2.56
057-0254-025-0000	SAFETY LIGHTS ONLY	\$ 0.00	\$ 2.56	\$ 2.56
057-0255-001-0000	SAFETY LIGHTS ONLY	\$ 0.00	\$ 2.56	\$ 2.56
057-0255-002-0000	SAFETY LIGHTS ONLY	\$ 0.00	\$ 2.56	\$ 2.56
057-0255-003-0000	SAFETY LIGHTS ONLY	\$ 0.00	\$ 2.56	\$ 2.56
057-0261-001-0000	SAFETY LIGHTS ONLY	\$ 0.00	\$ 2.56	\$ 2.56
057-0261-002-0000	SAFETY LIGHTS ONLY	\$ 0.00	\$ 2.56	\$ 2.56
057-0261-003-0000	SAFETY LIGHTS ONLY	\$ 0.00	\$ 2.56	\$ 2.56
057-0261-004-0000	SAFETY LIGHTS ONLY	\$ 0.00	\$ 2.56	\$ 2.56
057-0261-005-0000	SAFETY LIGHTS ONLY	\$ 0.00	\$ 2.56	\$ 2.56
057-0261-006-0000	SAFETY LIGHTS ONLY	\$ 0.00	\$ 2.56	\$ 2.56
057-0261-007-0000	SAFETY LIGHTS ONLY	\$ 0.00	\$ 2.56	\$ 2.56
057-0261-008-0000	SAFETY LIGHTS ONLY	\$ 0.00	\$ 2.56	\$ 2.56
057-0261-009-0000	SAFETY LIGHTS ONLY	\$ 0.00	\$ 2.56	\$ 2.56
057-0261-010-0000	SAFETY LIGHTS ONLY	\$ 0.00	\$ 2.56	\$ 2.56
057-0261-011-0000	SAFETY LIGHTS ONLY	\$ 0.00	\$ 2.56	\$ 2.56
057-0262-001-0000	SAFETY LIGHTS ONLY	\$ 0.00	\$ 2.56	\$ 2.56
057-0262-002-0000	SAFETY LIGHTS ONLY	\$ 0.00	\$ 2.56	\$ 2.56
057-0262-003-0000	SAFETY LIGHTS ONLY	\$ 0.00	\$ 2.56	\$ 2.56
057-0262-004-0000	SAFETY LIGHTS ONLY	\$ 0.00	\$ 2.56	\$ 2.56
057-0262-005-0000	SAFETY LIGHTS ONLY	\$ 0.00	\$ 2.56	\$ 2.56
057-0262-006-0000	SAFETY LIGHTS ONLY	\$ 0.00	\$ 2.56	\$ 2.56
057-0262-007-0000	SAFETY LIGHTS ONLY	\$ 0.00	\$ 2.56	\$ 2.56
057-0262-008-0000	SAFETY LIGHTS ONLY	\$ 0.00	\$ 2.56	\$ 2.56
057-0262-009-0000	SAFETY LIGHTS ONLY	\$ 0.00	\$ 2.56	\$ 2.56
057-0262-010-0000	SAFETY LIGHTS ONLY	\$ 0.00	\$ 2.56	\$ 2.56
057-0262-011-0000	SAFETY LIGHTS ONLY	\$ 0.00	\$ 2.56	\$ 2.56
057-0262-012-0000	SAFETY LIGHTS ONLY	\$ 0.00	\$ 2.56	\$ 2.56
057-0262-013-0000	SAFETY LIGHTS ONLY	\$ 0.00	\$ 2.56	\$ 2.56
057-0263-001-0000	SAFETY LIGHTS ONLY	\$ 0.00	\$ 2.56	\$ 2.56
057-0263-002-0000	SAFETY LIGHTS ONLY	\$ 0.00	\$ 2.56	\$ 2.56
057-0263-003-0000	SAFETY LIGHTS ONLY	\$ 0.00	\$ 2.56	\$ 2.56
057-0263-004-0000	SAFETY LIGHTS ONLY	\$ 0.00	\$ 2.56	\$ 2.56
057-0263-005-0000	SAFETY LIGHTS ONLY	\$ 0.00	\$ 2.56	\$ 2.56
057-0263-006-0000	SAFETY LIGHTS ONLY	\$ 0.00	\$ 2.56	\$ 2.56

ITEM 17.2.

City of Rancho Cordova
Lighting District No. 2012-1 Exhibit A to the Resolution
Fiscal Year 2023-24 Assessment Roll

ATTACHMENT 2

APN	District Classification	Street Light Charge	Safety Light Charge	Total Assessment
057-0263-007-0000	SAFETY LIGHTS ONLY	\$ 0.00	\$ 2.56	\$ 2.56
057-0263-008-0000	SAFETY LIGHTS ONLY	\$ 0.00	\$ 2.56	\$ 2.56
057-0263-009-0000	SAFETY LIGHTS ONLY	\$ 0.00	\$ 2.56	\$ 2.56
057-0263-010-0000	SAFETY LIGHTS ONLY	\$ 0.00	\$ 2.56	\$ 2.56
057-0263-011-0000	SAFETY LIGHTS ONLY	\$ 0.00	\$ 2.56	\$ 2.56
057-0263-012-0000	SAFETY LIGHTS ONLY	\$ 0.00	\$ 2.56	\$ 2.56
057-0263-013-0000	SAFETY LIGHTS ONLY	\$ 0.00	\$ 2.56	\$ 2.56
057-0263-014-0000	SAFETY LIGHTS ONLY	\$ 0.00	\$ 2.56	\$ 2.56
057-0263-015-0000	SAFETY LIGHTS ONLY	\$ 0.00	\$ 2.56	\$ 2.56
057-0263-016-0000	SAFETY LIGHTS ONLY	\$ 0.00	\$ 2.56	\$ 2.56
057-0264-001-0000	SAFETY LIGHTS ONLY	\$ 0.00	\$ 2.56	\$ 2.56
057-0264-002-0000	SAFETY LIGHTS ONLY	\$ 0.00	\$ 2.56	\$ 2.56
057-0264-003-0000	SAFETY LIGHTS ONLY	\$ 0.00	\$ 2.56	\$ 2.56
057-0264-004-0000	SAFETY LIGHTS ONLY	\$ 0.00	\$ 2.56	\$ 2.56
057-0264-005-0000	SAFETY LIGHTS ONLY	\$ 0.00	\$ 2.56	\$ 2.56
057-0264-006-0000	SAFETY LIGHTS ONLY	\$ 0.00	\$ 2.56	\$ 2.56
057-0264-007-0000	SAFETY LIGHTS ONLY	\$ 0.00	\$ 2.56	\$ 2.56
057-0264-008-0000	SAFETY LIGHTS ONLY	\$ 0.00	\$ 2.56	\$ 2.56
057-0264-009-0000	SAFETY LIGHTS ONLY	\$ 0.00	\$ 2.56	\$ 2.56
057-0264-010-0000	SAFETY LIGHTS ONLY	\$ 0.00	\$ 2.56	\$ 2.56
057-0264-011-0000	SAFETY LIGHTS ONLY	\$ 0.00	\$ 2.56	\$ 2.56
057-0264-012-0000	SAFETY LIGHTS ONLY	\$ 0.00	\$ 2.56	\$ 2.56
057-0264-013-0000	SAFETY LIGHTS ONLY	\$ 0.00	\$ 2.56	\$ 2.56
057-0265-001-0000	SAFETY LIGHTS ONLY	\$ 0.00	\$ 2.56	\$ 2.56
057-0265-002-0000	SAFETY LIGHTS ONLY	\$ 0.00	\$ 2.56	\$ 2.56
057-0265-003-0000	SAFETY LIGHTS ONLY	\$ 0.00	\$ 2.56	\$ 2.56
057-0265-004-0000	SAFETY LIGHTS ONLY	\$ 0.00	\$ 2.56	\$ 2.56
057-0265-005-0000	SAFETY LIGHTS ONLY	\$ 0.00	\$ 2.56	\$ 2.56
057-0271-001-0000	RESIDENTIAL	\$ 15.32	\$ 2.56	\$ 17.88
057-0271-002-0000	SAFETY LIGHTS ONLY	\$ 0.00	\$ 2.56	\$ 2.56
057-0271-003-0000	SAFETY LIGHTS ONLY	\$ 0.00	\$ 2.56	\$ 2.56
057-0271-004-0000	SAFETY LIGHTS ONLY	\$ 0.00	\$ 2.56	\$ 2.56
057-0271-005-0000	SAFETY LIGHTS ONLY	\$ 0.00	\$ 2.56	\$ 2.56
057-0272-001-0000	SAFETY LIGHTS ONLY	\$ 0.00	\$ 2.56	\$ 2.56
057-0272-002-0000	SAFETY LIGHTS ONLY	\$ 0.00	\$ 2.56	\$ 2.56
057-0272-003-0000	SAFETY LIGHTS ONLY	\$ 0.00	\$ 2.56	\$ 2.56
057-0272-004-0000	SAFETY LIGHTS ONLY	\$ 0.00	\$ 2.56	\$ 2.56
057-0272-005-0000	SAFETY LIGHTS ONLY	\$ 0.00	\$ 2.56	\$ 2.56
057-0272-006-0000	SAFETY LIGHTS ONLY	\$ 0.00	\$ 2.56	\$ 2.56
057-0272-007-0000	SAFETY LIGHTS ONLY	\$ 0.00	\$ 2.56	\$ 2.56
057-0272-008-0000	SAFETY LIGHTS ONLY	\$ 0.00	\$ 2.56	\$ 2.56
057-0272-009-0000	SAFETY LIGHTS ONLY	\$ 0.00	\$ 2.56	\$ 2.56
057-0272-010-0000	SAFETY LIGHTS ONLY	\$ 0.00	\$ 2.56	\$ 2.56
057-0272-011-0000	SAFETY LIGHTS ONLY	\$ 0.00	\$ 2.56	\$ 2.56

ITEM 17.2.

City of Rancho Cordova
Lighting District No. 2012-1 Exhibit A to the Resolution
Fiscal Year 2023-24 Assessment Roll

ATTACHMENT 2

APN	District Classification	Street Light Charge	Safety Light Charge	Total Assessment
057-0272-012-0000	SAFETY LIGHTS ONLY	\$ 0.00	\$ 2.56	\$ 2.56
057-0272-013-0000	SAFETY LIGHTS ONLY	\$ 0.00	\$ 2.56	\$ 2.56
057-0272-014-0000	SAFETY LIGHTS ONLY	\$ 0.00	\$ 2.56	\$ 2.56
057-0273-001-0000	SAFETY LIGHTS ONLY	\$ 0.00	\$ 2.56	\$ 2.56
057-0273-002-0000	SAFETY LIGHTS ONLY	\$ 0.00	\$ 2.56	\$ 2.56
057-0274-001-0000	SAFETY LIGHTS ONLY	\$ 0.00	\$ 2.56	\$ 2.56
057-0274-002-0000	SAFETY LIGHTS ONLY	\$ 0.00	\$ 2.56	\$ 2.56
057-0281-001-0000	SAFETY LIGHTS ONLY	\$ 0.00	\$ 2.56	\$ 2.56
057-0281-002-0000	SAFETY LIGHTS ONLY	\$ 0.00	\$ 2.56	\$ 2.56
057-0281-003-0000	SAFETY LIGHTS ONLY	\$ 0.00	\$ 2.56	\$ 2.56
057-0281-004-0000	SAFETY LIGHTS ONLY	\$ 0.00	\$ 2.56	\$ 2.56
057-0281-005-0000	SAFETY LIGHTS ONLY	\$ 0.00	\$ 2.56	\$ 2.56
057-0281-006-0000	SAFETY LIGHTS ONLY	\$ 0.00	\$ 2.56	\$ 2.56
057-0281-007-0000	SAFETY LIGHTS ONLY	\$ 0.00	\$ 2.56	\$ 2.56
057-0281-008-0000	SAFETY LIGHTS ONLY	\$ 0.00	\$ 2.56	\$ 2.56
057-0281-009-0000	SAFETY LIGHTS ONLY	\$ 0.00	\$ 2.56	\$ 2.56
057-0281-010-0000	SAFETY LIGHTS ONLY	\$ 0.00	\$ 2.56	\$ 2.56
057-0281-011-0000	SAFETY LIGHTS ONLY	\$ 0.00	\$ 2.56	\$ 2.56
057-0281-012-0000	SAFETY LIGHTS ONLY	\$ 0.00	\$ 2.56	\$ 2.56
057-0281-013-0000	SAFETY LIGHTS ONLY	\$ 0.00	\$ 2.56	\$ 2.56
057-0281-014-0000	SAFETY LIGHTS ONLY	\$ 0.00	\$ 2.56	\$ 2.56
057-0281-015-0000	SAFETY LIGHTS ONLY	\$ 0.00	\$ 2.56	\$ 2.56
057-0282-001-0000	SAFETY LIGHTS ONLY	\$ 0.00	\$ 2.56	\$ 2.56
057-0282-002-0000	SAFETY LIGHTS ONLY	\$ 0.00	\$ 2.56	\$ 2.56
057-0282-003-0000	SAFETY LIGHTS ONLY	\$ 0.00	\$ 2.56	\$ 2.56
057-0282-004-0000	SAFETY LIGHTS ONLY	\$ 0.00	\$ 2.56	\$ 2.56
057-0282-005-0000	SAFETY LIGHTS ONLY	\$ 0.00	\$ 2.56	\$ 2.56
057-0282-006-0000	SAFETY LIGHTS ONLY	\$ 0.00	\$ 2.56	\$ 2.56
057-0282-007-0000	SAFETY LIGHTS ONLY	\$ 0.00	\$ 2.56	\$ 2.56
057-0282-008-0000	SAFETY LIGHTS ONLY	\$ 0.00	\$ 2.56	\$ 2.56
057-0282-009-0000	SAFETY LIGHTS ONLY	\$ 0.00	\$ 2.56	\$ 2.56
057-0282-010-0000	SAFETY LIGHTS ONLY	\$ 0.00	\$ 2.56	\$ 2.56
057-0282-011-0000	SAFETY LIGHTS ONLY	\$ 0.00	\$ 2.56	\$ 2.56
057-0282-012-0000	SAFETY LIGHTS ONLY	\$ 0.00	\$ 2.56	\$ 2.56
057-0282-013-0000	SAFETY LIGHTS ONLY	\$ 0.00	\$ 2.56	\$ 2.56
057-0282-014-0000	SAFETY LIGHTS ONLY	\$ 0.00	\$ 2.56	\$ 2.56
057-0283-001-0000	SAFETY LIGHTS ONLY	\$ 0.00	\$ 2.56	\$ 2.56
057-0283-002-0000	SAFETY LIGHTS ONLY	\$ 0.00	\$ 2.56	\$ 2.56
057-0283-003-0000	SAFETY LIGHTS ONLY	\$ 0.00	\$ 2.56	\$ 2.56
057-0283-004-0000	SAFETY LIGHTS ONLY	\$ 0.00	\$ 2.56	\$ 2.56
057-0284-001-0000	SAFETY LIGHTS ONLY	\$ 0.00	\$ 2.56	\$ 2.56
057-0284-002-0000	SAFETY LIGHTS ONLY	\$ 0.00	\$ 2.56	\$ 2.56
057-0284-003-0000	SAFETY LIGHTS ONLY	\$ 0.00	\$ 2.56	\$ 2.56
057-0284-004-0000	SAFETY LIGHTS ONLY	\$ 0.00	\$ 2.56	\$ 2.56

ITEM 17.2.

City of Rancho Cordova
Lighting District No. 2012-1 Exhibit A to the Resolution
Fiscal Year 2023-24 Assessment Roll

ATTACHMENT 2

APN	District Classification	Street Light Charge	Safety Light Charge	Total Assessment
057-0285-001-0000	SAFETY LIGHTS ONLY	\$ 0.00	\$ 2.56	\$ 2.56
057-0285-002-0000	SAFETY LIGHTS ONLY	\$ 0.00	\$ 2.56	\$ 2.56
057-0285-003-0000	SAFETY LIGHTS ONLY	\$ 0.00	\$ 2.56	\$ 2.56
057-0285-004-0000	SAFETY LIGHTS ONLY	\$ 0.00	\$ 2.56	\$ 2.56
057-0285-005-0000	SAFETY LIGHTS ONLY	\$ 0.00	\$ 2.56	\$ 2.56
057-0285-006-0000	SAFETY LIGHTS ONLY	\$ 0.00	\$ 2.56	\$ 2.56
057-0285-007-0000	SAFETY LIGHTS ONLY	\$ 0.00	\$ 2.56	\$ 2.56
057-0285-008-0000	SAFETY LIGHTS ONLY	\$ 0.00	\$ 2.56	\$ 2.56
057-0285-013-0000	SAFETY LIGHTS ONLY	\$ 0.00	\$ 2.56	\$ 2.56
057-0285-014-0000	SAFETY LIGHTS ONLY	\$ 0.00	\$ 2.56	\$ 2.56
057-0285-015-0000	SAFETY LIGHTS ONLY	\$ 0.00	\$ 2.56	\$ 2.56
057-0285-016-0000	SAFETY LIGHTS ONLY	\$ 0.00	\$ 2.56	\$ 2.56
057-0285-017-0000	SAFETY LIGHTS ONLY	\$ 0.00	\$ 2.56	\$ 2.56
057-0285-018-0000	SAFETY LIGHTS ONLY	\$ 0.00	\$ 2.56	\$ 2.56
057-0285-024-0000	SAFETY LIGHTS ONLY	\$ 0.00	\$ 2.56	\$ 2.56
057-0285-025-0000	SAFETY LIGHTS ONLY	\$ 0.00	\$ 2.56	\$ 2.56
057-0285-026-0000	SAFETY LIGHTS ONLY	\$ 0.00	\$ 2.56	\$ 2.56
057-0285-027-0000	SAFETY LIGHTS ONLY	\$ 0.00	\$ 2.56	\$ 2.56
057-0285-028-0000	SAFETY LIGHTS ONLY	\$ 0.00	\$ 2.56	\$ 2.56
057-0285-029-0000	SAFETY LIGHTS ONLY	\$ 0.00	\$ 2.56	\$ 2.56
057-0285-030-0000	SAFETY LIGHTS ONLY	\$ 0.00	\$ 2.56	\$ 2.56
057-0285-031-0000	SAFETY LIGHTS ONLY	\$ 0.00	\$ 2.56	\$ 2.56
057-0285-032-0000	SAFETY LIGHTS ONLY	\$ 0.00	\$ 2.56	\$ 2.56
057-0285-033-0000	SAFETY LIGHTS ONLY	\$ 0.00	\$ 2.56	\$ 2.56
057-0285-035-0000	SAFETY LIGHTS ONLY	\$ 0.00	\$ 2.56	\$ 2.56
057-0285-036-0000	SAFETY LIGHTS ONLY	\$ 0.00	\$ 2.56	\$ 2.56
057-0285-037-0000	SAFETY LIGHTS ONLY	\$ 0.00	\$ 2.56	\$ 2.56
057-0286-001-0000	SAFETY LIGHTS ONLY	\$ 0.00	\$ 2.56	\$ 2.56
057-0286-002-0000	SAFETY LIGHTS ONLY	\$ 0.00	\$ 2.56	\$ 2.56
057-0286-003-0000	SAFETY LIGHTS ONLY	\$ 0.00	\$ 2.56	\$ 2.56
057-0286-004-0000	SAFETY LIGHTS ONLY	\$ 0.00	\$ 2.56	\$ 2.56
057-0286-005-0000	SAFETY LIGHTS ONLY	\$ 0.00	\$ 2.56	\$ 2.56
057-0286-006-0000	SAFETY LIGHTS ONLY	\$ 0.00	\$ 2.56	\$ 2.56
057-0286-007-0000	SAFETY LIGHTS ONLY	\$ 0.00	\$ 2.56	\$ 2.56
057-0286-008-0000	SAFETY LIGHTS ONLY	\$ 0.00	\$ 2.56	\$ 2.56
057-0291-007-0000	SAFETY LIGHTS ONLY	\$ 0.00	\$ 2.56	\$ 2.56
057-0291-008-0000	SAFETY LIGHTS ONLY	\$ 0.00	\$ 2.56	\$ 2.56
057-0291-009-0000	SAFETY LIGHTS ONLY	\$ 0.00	\$ 2.56	\$ 2.56
057-0291-010-0000	SAFETY LIGHTS ONLY	\$ 0.00	\$ 2.56	\$ 2.56
057-0291-011-0000	SAFETY LIGHTS ONLY	\$ 0.00	\$ 2.56	\$ 2.56
057-0291-012-0000	SAFETY LIGHTS ONLY	\$ 0.00	\$ 2.56	\$ 2.56
057-0291-013-0000	NONRES	\$ 48.11	\$ 2.56	\$ 50.66
057-0292-002-0000	SAFETY LIGHTS ONLY	\$ 0.00	\$ 2.56	\$ 2.56
057-0292-003-0000	SAFETY LIGHTS ONLY	\$ 0.00	\$ 2.56	\$ 2.56

ITEM 17.2.

City of Rancho Cordova
Lighting District No. 2012-1 Exhibit A to the Resolution
Fiscal Year 2023-24 Assessment Roll

ATTACHMENT 2

APN	District Classification	Street Light Charge	Safety Light Charge	Total Assessment
057-0292-004-0000	SAFETY LIGHTS ONLY	\$ 0.00	\$ 2.56	\$ 2.56
057-0292-005-0000	SAFETY LIGHTS ONLY	\$ 0.00	\$ 2.56	\$ 2.56
057-0292-006-0000	SAFETY LIGHTS ONLY	\$ 0.00	\$ 2.56	\$ 2.56
057-0292-007-0000	NONRES	\$ 64.23	\$ 2.56	\$ 66.78
057-0292-010-0000	NONRES	\$ 15.11	\$ 2.56	\$ 17.66
057-0292-011-0000	NONRES	\$ 41.31	\$ 2.56	\$ 43.86
057-0292-016-0000	SAFETY LIGHTS ONLY	\$ 0.00	\$ 2.56	\$ 2.56
057-0292-017-0000	NONRES	\$ 15.37	\$ 2.56	\$ 17.92
057-0292-018-0000	NONRES	\$ 16.37	\$ 2.56	\$ 18.92
057-0292-019-0000	SAFETY LIGHTS ONLY	\$ 0.00	\$ 2.56	\$ 2.56
057-0293-001-0000	NONRES	\$ 71.79	\$ 2.56	\$ 74.34
057-0293-004-0000	NONRES	\$ 31.74	\$ 2.56	\$ 34.30
057-0293-005-0000	NONRES	\$ 31.49	\$ 2.56	\$ 34.04
057-0293-006-0000	SAFETY LIGHTS ONLY	\$ 0.00	\$ 2.56	\$ 2.56
057-0293-007-0000	NONRES	\$ 27.46	\$ 2.56	\$ 30.02
057-0294-004-0000	SAFETY LIGHTS ONLY	\$ 0.00	\$ 2.56	\$ 2.56
057-0294-006-0000	NONRES	\$ 80.10	\$ 2.56	\$ 82.66
057-0294-007-0000	NONRES	\$ 210.84	\$ 2.56	\$ 213.40
057-0301-001-0000	SAFETY LIGHTS ONLY	\$ 0.00	\$ 2.56	\$ 2.56
057-0301-002-0000	SAFETY LIGHTS ONLY	\$ 0.00	\$ 2.56	\$ 2.56
057-0301-003-0000	SAFETY LIGHTS ONLY	\$ 0.00	\$ 2.56	\$ 2.56
057-0301-004-0000	SAFETY LIGHTS ONLY	\$ 0.00	\$ 2.56	\$ 2.56
057-0301-005-0000	SAFETY LIGHTS ONLY	\$ 0.00	\$ 2.56	\$ 2.56
057-0301-006-0000	SAFETY LIGHTS ONLY	\$ 0.00	\$ 2.56	\$ 2.56
057-0301-007-0000	SAFETY LIGHTS ONLY	\$ 0.00	\$ 2.56	\$ 2.56
057-0301-008-0000	SAFETY LIGHTS ONLY	\$ 0.00	\$ 2.56	\$ 2.56
057-0302-001-0000	SAFETY LIGHTS ONLY	\$ 0.00	\$ 2.56	\$ 2.56
057-0302-002-0000	SAFETY LIGHTS ONLY	\$ 0.00	\$ 2.56	\$ 2.56
057-0302-003-0000	SAFETY LIGHTS ONLY	\$ 0.00	\$ 2.56	\$ 2.56
057-0302-004-0000	SAFETY LIGHTS ONLY	\$ 0.00	\$ 2.56	\$ 2.56
057-0302-005-0000	SAFETY LIGHTS ONLY	\$ 0.00	\$ 2.56	\$ 2.56
057-0302-006-0000	SAFETY LIGHTS ONLY	\$ 0.00	\$ 2.56	\$ 2.56
057-0302-007-0000	SAFETY LIGHTS ONLY	\$ 0.00	\$ 2.56	\$ 2.56
057-0302-008-0000	SAFETY LIGHTS ONLY	\$ 0.00	\$ 2.56	\$ 2.56
057-0302-009-0000	SAFETY LIGHTS ONLY	\$ 0.00	\$ 2.56	\$ 2.56
057-0302-010-0000	SAFETY LIGHTS ONLY	\$ 0.00	\$ 2.56	\$ 2.56
057-0303-001-0000	SAFETY LIGHTS ONLY	\$ 0.00	\$ 2.56	\$ 2.56
057-0303-002-0000	SAFETY LIGHTS ONLY	\$ 0.00	\$ 2.56	\$ 2.56
057-0303-003-0000	SAFETY LIGHTS ONLY	\$ 0.00	\$ 2.56	\$ 2.56
057-0303-004-0000	SAFETY LIGHTS ONLY	\$ 0.00	\$ 2.56	\$ 2.56
057-0303-005-0000	SAFETY LIGHTS ONLY	\$ 0.00	\$ 2.56	\$ 2.56
057-0303-006-0000	SAFETY LIGHTS ONLY	\$ 0.00	\$ 2.56	\$ 2.56
057-0303-007-0000	SAFETY LIGHTS ONLY	\$ 0.00	\$ 2.56	\$ 2.56
057-0303-008-0000	SAFETY LIGHTS ONLY	\$ 0.00	\$ 2.56	\$ 2.56

ITEM 17.2.

City of Rancho Cordova
Lighting District No. 2012-1 Exhibit A to the Resolution
Fiscal Year 2023-24 Assessment Roll

ATTACHMENT 2

APN	District Classification	Street Light Charge	Safety Light Charge	Total Assessment
057-0303-009-0000	SAFETY LIGHTS ONLY	\$ 0.00	\$ 2.56	\$ 2.56
057-0303-010-0000	SAFETY LIGHTS ONLY	\$ 0.00	\$ 2.56	\$ 2.56
057-0303-011-0000	SAFETY LIGHTS ONLY	\$ 0.00	\$ 2.56	\$ 2.56
057-0303-012-0000	SAFETY LIGHTS ONLY	\$ 0.00	\$ 2.56	\$ 2.56
057-0303-013-0000	SAFETY LIGHTS ONLY	\$ 0.00	\$ 2.56	\$ 2.56
057-0303-014-0000	SAFETY LIGHTS ONLY	\$ 0.00	\$ 2.56	\$ 2.56
057-0303-015-0000	SAFETY LIGHTS ONLY	\$ 0.00	\$ 2.56	\$ 2.56
057-0303-016-0000	SAFETY LIGHTS ONLY	\$ 0.00	\$ 2.56	\$ 2.56
057-0304-003-0000	SAFETY LIGHTS ONLY	\$ 0.00	\$ 2.56	\$ 2.56
057-0304-004-0000	SAFETY LIGHTS ONLY	\$ 0.00	\$ 2.56	\$ 2.56
057-0304-005-0000	SAFETY LIGHTS ONLY	\$ 0.00	\$ 2.56	\$ 2.56
057-0304-006-0000	SAFETY LIGHTS ONLY	\$ 0.00	\$ 2.56	\$ 2.56
057-0304-007-0000	SAFETY LIGHTS ONLY	\$ 0.00	\$ 2.56	\$ 2.56
057-0304-010-0000	SAFETY LIGHTS ONLY	\$ 0.00	\$ 2.56	\$ 2.56
057-0304-011-0000	SAFETY LIGHTS ONLY	\$ 0.00	\$ 2.56	\$ 2.56
057-0304-012-0000	SAFETY LIGHTS ONLY	\$ 0.00	\$ 2.56	\$ 2.56
057-0304-013-0000	SAFETY LIGHTS ONLY	\$ 0.00	\$ 2.56	\$ 2.56
057-0304-014-0000	SAFETY LIGHTS ONLY	\$ 0.00	\$ 2.56	\$ 2.56
057-0311-001-0000	SAFETY LIGHTS ONLY	\$ 0.00	\$ 2.56	\$ 2.56
057-0311-002-0000	SAFETY LIGHTS ONLY	\$ 0.00	\$ 2.56	\$ 2.56
057-0311-003-0000	SAFETY LIGHTS ONLY	\$ 0.00	\$ 2.56	\$ 2.56
057-0311-004-0000	SAFETY LIGHTS ONLY	\$ 0.00	\$ 2.56	\$ 2.56
057-0311-005-0000	SAFETY LIGHTS ONLY	\$ 0.00	\$ 2.56	\$ 2.56
057-0311-006-0000	SAFETY LIGHTS ONLY	\$ 0.00	\$ 2.56	\$ 2.56
057-0311-007-0000	SAFETY LIGHTS ONLY	\$ 0.00	\$ 2.56	\$ 2.56
057-0311-008-0000	SAFETY LIGHTS ONLY	\$ 0.00	\$ 2.56	\$ 2.56
057-0311-009-0000	SAFETY LIGHTS ONLY	\$ 0.00	\$ 2.56	\$ 2.56
057-0311-010-0000	SAFETY LIGHTS ONLY	\$ 0.00	\$ 2.56	\$ 2.56
057-0311-011-0000	SAFETY LIGHTS ONLY	\$ 0.00	\$ 2.56	\$ 2.56
057-0311-012-0000	SAFETY LIGHTS ONLY	\$ 0.00	\$ 2.56	\$ 2.56
057-0311-013-0000	SAFETY LIGHTS ONLY	\$ 0.00	\$ 2.56	\$ 2.56
057-0311-014-0000	SAFETY LIGHTS ONLY	\$ 0.00	\$ 2.56	\$ 2.56
057-0311-015-0000	SAFETY LIGHTS ONLY	\$ 0.00	\$ 2.56	\$ 2.56
057-0311-016-0000	SAFETY LIGHTS ONLY	\$ 0.00	\$ 2.56	\$ 2.56
057-0311-017-0000	SAFETY LIGHTS ONLY	\$ 0.00	\$ 2.56	\$ 2.56
057-0311-018-0000	SAFETY LIGHTS ONLY	\$ 0.00	\$ 2.56	\$ 2.56
057-0312-001-0000	SAFETY LIGHTS ONLY	\$ 0.00	\$ 2.56	\$ 2.56
057-0312-002-0000	SAFETY LIGHTS ONLY	\$ 0.00	\$ 2.56	\$ 2.56
057-0312-003-0000	SAFETY LIGHTS ONLY	\$ 0.00	\$ 2.56	\$ 2.56
057-0312-004-0000	SAFETY LIGHTS ONLY	\$ 0.00	\$ 2.56	\$ 2.56
057-0312-005-0000	SAFETY LIGHTS ONLY	\$ 0.00	\$ 2.56	\$ 2.56
057-0312-006-0000	SAFETY LIGHTS ONLY	\$ 0.00	\$ 2.56	\$ 2.56
057-0312-007-0000	SAFETY LIGHTS ONLY	\$ 0.00	\$ 2.56	\$ 2.56
057-0312-008-0000	SAFETY LIGHTS ONLY	\$ 0.00	\$ 2.56	\$ 2.56

ITEM 17.2.

City of Rancho Cordova
Lighting District No. 2012-1 Exhibit A to the Resolution
Fiscal Year 2023-24 Assessment Roll

ATTACHMENT 2

APN	District Classification	Street Light Charge	Safety Light Charge	Total Assessment
057-0312-009-0000	SAFETY LIGHTS ONLY	\$ 0.00	\$ 2.56	\$ 2.56
057-0312-010-0000	SAFETY LIGHTS ONLY	\$ 0.00	\$ 2.56	\$ 2.56
057-0312-011-0000	SAFETY LIGHTS ONLY	\$ 0.00	\$ 2.56	\$ 2.56
057-0312-012-0000	SAFETY LIGHTS ONLY	\$ 0.00	\$ 2.56	\$ 2.56
057-0312-013-0000	SAFETY LIGHTS ONLY	\$ 0.00	\$ 2.56	\$ 2.56
057-0313-001-0000	SAFETY LIGHTS ONLY	\$ 0.00	\$ 2.56	\$ 2.56
057-0313-002-0000	SAFETY LIGHTS ONLY	\$ 0.00	\$ 2.56	\$ 2.56
057-0313-003-0000	SAFETY LIGHTS ONLY	\$ 0.00	\$ 2.56	\$ 2.56
057-0313-004-0000	SAFETY LIGHTS ONLY	\$ 0.00	\$ 2.56	\$ 2.56
057-0313-005-0000	SAFETY LIGHTS ONLY	\$ 0.00	\$ 2.56	\$ 2.56
057-0313-006-0000	SAFETY LIGHTS ONLY	\$ 0.00	\$ 2.56	\$ 2.56
057-0313-007-0000	SAFETY LIGHTS ONLY	\$ 0.00	\$ 2.56	\$ 2.56
057-0313-008-0000	SAFETY LIGHTS ONLY	\$ 0.00	\$ 2.56	\$ 2.56
057-0313-009-0000	SAFETY LIGHTS ONLY	\$ 0.00	\$ 2.56	\$ 2.56
057-0314-001-0000	SAFETY LIGHTS ONLY	\$ 0.00	\$ 2.56	\$ 2.56
057-0314-002-0000	SAFETY LIGHTS ONLY	\$ 0.00	\$ 2.56	\$ 2.56
057-0314-003-0000	SAFETY LIGHTS ONLY	\$ 0.00	\$ 2.56	\$ 2.56
057-0314-004-0000	SAFETY LIGHTS ONLY	\$ 0.00	\$ 2.56	\$ 2.56
057-0314-005-0000	SAFETY LIGHTS ONLY	\$ 0.00	\$ 2.56	\$ 2.56
057-0314-006-0000	SAFETY LIGHTS ONLY	\$ 0.00	\$ 2.56	\$ 2.56
057-0314-007-0000	SAFETY LIGHTS ONLY	\$ 0.00	\$ 2.56	\$ 2.56
057-0314-008-0000	SAFETY LIGHTS ONLY	\$ 0.00	\$ 2.56	\$ 2.56
057-0314-009-0000	SAFETY LIGHTS ONLY	\$ 0.00	\$ 2.56	\$ 2.56
057-0314-010-0000	SAFETY LIGHTS ONLY	\$ 0.00	\$ 2.56	\$ 2.56
057-0314-013-0000	SAFETY LIGHTS ONLY	\$ 0.00	\$ 2.56	\$ 2.56
057-0314-014-0000	SAFETY LIGHTS ONLY	\$ 0.00	\$ 2.56	\$ 2.56
057-0314-015-0000	SAFETY LIGHTS ONLY	\$ 0.00	\$ 2.56	\$ 2.56
057-0314-016-0000	SAFETY LIGHTS ONLY	\$ 0.00	\$ 2.56	\$ 2.56
057-0314-017-0000	SAFETY LIGHTS ONLY	\$ 0.00	\$ 2.56	\$ 2.56
057-0314-018-0000	SAFETY LIGHTS ONLY	\$ 0.00	\$ 2.56	\$ 2.56
057-0314-019-0000	SAFETY LIGHTS ONLY	\$ 0.00	\$ 2.56	\$ 2.56
057-0314-021-0000	SAFETY LIGHTS ONLY	\$ 0.00	\$ 2.56	\$ 2.56
057-0315-001-0000	SAFETY LIGHTS ONLY	\$ 0.00	\$ 2.56	\$ 2.56
057-0315-002-0000	SAFETY LIGHTS ONLY	\$ 0.00	\$ 2.56	\$ 2.56
057-0315-003-0000	SAFETY LIGHTS ONLY	\$ 0.00	\$ 2.56	\$ 2.56
057-0315-004-0000	SAFETY LIGHTS ONLY	\$ 0.00	\$ 2.56	\$ 2.56
057-0315-005-0000	SAFETY LIGHTS ONLY	\$ 0.00	\$ 2.56	\$ 2.56
057-0315-006-0000	SAFETY LIGHTS ONLY	\$ 0.00	\$ 2.56	\$ 2.56
057-0315-007-0000	SAFETY LIGHTS ONLY	\$ 0.00	\$ 2.56	\$ 2.56
057-0315-008-0000	SAFETY LIGHTS ONLY	\$ 0.00	\$ 2.56	\$ 2.56
057-0315-009-0000	SAFETY LIGHTS ONLY	\$ 0.00	\$ 2.56	\$ 2.56
057-0315-010-0000	SAFETY LIGHTS ONLY	\$ 0.00	\$ 2.56	\$ 2.56
057-0315-011-0000	SAFETY LIGHTS ONLY	\$ 0.00	\$ 2.56	\$ 2.56
057-0315-012-0000	SAFETY LIGHTS ONLY	\$ 0.00	\$ 2.56	\$ 2.56

ITEM 17.2.

City of Rancho Cordova
Lighting District No. 2012-1 Exhibit A to the Resolution
Fiscal Year 2023-24 Assessment Roll

ATTACHMENT 2

APN	District Classification	Street Light Charge	Safety Light Charge	Total Assessment
057-0315-013-0000	SAFETY LIGHTS ONLY	\$ 0.00	\$ 2.56	\$ 2.56
057-0315-014-0000	SAFETY LIGHTS ONLY	\$ 0.00	\$ 2.56	\$ 2.56
057-0315-015-0000	SAFETY LIGHTS ONLY	\$ 0.00	\$ 2.56	\$ 2.56
057-0316-001-0000	SAFETY LIGHTS ONLY	\$ 0.00	\$ 2.56	\$ 2.56
057-0316-002-0000	SAFETY LIGHTS ONLY	\$ 0.00	\$ 2.56	\$ 2.56
057-0316-003-0000	SAFETY LIGHTS ONLY	\$ 0.00	\$ 2.56	\$ 2.56
057-0316-004-0000	SAFETY LIGHTS ONLY	\$ 0.00	\$ 2.56	\$ 2.56
057-0316-005-0000	SAFETY LIGHTS ONLY	\$ 0.00	\$ 2.56	\$ 2.56
057-0316-006-0000	SAFETY LIGHTS ONLY	\$ 0.00	\$ 2.56	\$ 2.56
057-0321-001-0000	SAFETY LIGHTS ONLY	\$ 0.00	\$ 2.56	\$ 2.56
057-0322-002-0000	SAFETY LIGHTS ONLY	\$ 0.00	\$ 2.56	\$ 2.56
057-0322-005-0000	SAFETY LIGHTS ONLY	\$ 0.00	\$ 2.56	\$ 2.56
057-0322-006-0000	SAFETY LIGHTS ONLY	\$ 0.00	\$ 2.56	\$ 2.56
057-0322-007-0000	SAFETY LIGHTS ONLY	\$ 0.00	\$ 2.56	\$ 2.56
057-0322-008-0000	SAFETY LIGHTS ONLY	\$ 0.00	\$ 2.56	\$ 2.56
057-0322-009-0000	SAFETY LIGHTS ONLY	\$ 0.00	\$ 2.56	\$ 2.56
057-0322-010-0000	SAFETY LIGHTS ONLY	\$ 0.00	\$ 2.56	\$ 2.56
057-0322-011-0000	SAFETY LIGHTS ONLY	\$ 0.00	\$ 2.56	\$ 2.56
057-0323-001-0000	SAFETY LIGHTS ONLY	\$ 0.00	\$ 2.56	\$ 2.56
057-0323-006-0000	SAFETY LIGHTS ONLY	\$ 0.00	\$ 2.56	\$ 2.56
057-0323-007-0000	SAFETY LIGHTS ONLY	\$ 0.00	\$ 2.56	\$ 2.56
058-0018-001-0000	NONRES	\$ 185.40	\$ 2.56	\$ 187.96
058-0018-003-0000	RESIDENTIAL	\$ 15.32	\$ 2.56	\$ 17.88
058-0018-004-0000	RESIDENTIAL	\$ 15.32	\$ 2.56	\$ 17.88
058-0018-005-0000	RESIDENTIAL	\$ 15.32	\$ 2.56	\$ 17.88
058-0018-006-0000	RESIDENTIAL	\$ 15.32	\$ 2.56	\$ 17.88
058-0018-007-0000	SAFETY LIGHTS ONLY	\$ 0.00	\$ 2.56	\$ 2.56
058-0018-008-0000	SAFETY LIGHTS ONLY	\$ 0.00	\$ 2.56	\$ 2.56
058-0018-009-0000	NONRES	\$ 19.65	\$ 2.56	\$ 22.20
058-0018-010-0000	SAFETY LIGHTS ONLY	\$ 0.00	\$ 2.56	\$ 2.56
058-0021-001-0000	SAFETY LIGHTS ONLY	\$ 0.00	\$ 2.56	\$ 2.56
058-0021-002-0000	SAFETY LIGHTS ONLY	\$ 0.00	\$ 2.56	\$ 2.56
058-0021-003-0000	SAFETY LIGHTS ONLY	\$ 0.00	\$ 2.56	\$ 2.56
058-0021-004-0000	SAFETY LIGHTS ONLY	\$ 0.00	\$ 2.56	\$ 2.56
058-0021-005-0000	SAFETY LIGHTS ONLY	\$ 0.00	\$ 2.56	\$ 2.56
058-0021-006-0000	SAFETY LIGHTS ONLY	\$ 0.00	\$ 2.56	\$ 2.56
058-0021-007-0000	SAFETY LIGHTS ONLY	\$ 0.00	\$ 2.56	\$ 2.56
058-0021-008-0000	SAFETY LIGHTS ONLY	\$ 0.00	\$ 2.56	\$ 2.56
058-0021-009-0000	SAFETY LIGHTS ONLY	\$ 0.00	\$ 2.56	\$ 2.56
058-0021-010-0000	SAFETY LIGHTS ONLY	\$ 0.00	\$ 2.56	\$ 2.56
058-0021-011-0000	RESIDENTIAL	\$ 15.32	\$ 2.56	\$ 17.88
058-0021-012-0000	SAFETY LIGHTS ONLY	\$ 0.00	\$ 2.56	\$ 2.56
058-0021-013-0000	SAFETY LIGHTS ONLY	\$ 0.00	\$ 2.56	\$ 2.56
058-0022-001-0000	SAFETY LIGHTS ONLY	\$ 0.00	\$ 2.56	\$ 2.56

ITEM 17.2.

City of Rancho Cordova
Lighting District No. 2012-1 Exhibit A to the Resolution
Fiscal Year 2023-24 Assessment Roll

ATTACHMENT 2

APN	District Classification	Street Light Charge	Safety Light Charge	Total Assessment
058-0022-002-0000	SAFETY LIGHTS ONLY	\$ 0.00	\$ 2.56	\$ 2.56
058-0022-003-0000	SAFETY LIGHTS ONLY	\$ 0.00	\$ 2.56	\$ 2.56
058-0022-004-0000	SAFETY LIGHTS ONLY	\$ 0.00	\$ 2.56	\$ 2.56
058-0022-005-0000	SAFETY LIGHTS ONLY	\$ 0.00	\$ 2.56	\$ 2.56
058-0022-006-0000	SAFETY LIGHTS ONLY	\$ 0.00	\$ 2.56	\$ 2.56
058-0023-001-0000	SAFETY LIGHTS ONLY	\$ 0.00	\$ 2.56	\$ 2.56
058-0023-002-0000	SAFETY LIGHTS ONLY	\$ 0.00	\$ 2.56	\$ 2.56
058-0023-003-0000	SAFETY LIGHTS ONLY	\$ 0.00	\$ 2.56	\$ 2.56
058-0023-004-0000	SAFETY LIGHTS ONLY	\$ 0.00	\$ 2.56	\$ 2.56
058-0023-005-0000	SAFETY LIGHTS ONLY	\$ 0.00	\$ 2.56	\$ 2.56
058-0023-006-0000	SAFETY LIGHTS ONLY	\$ 0.00	\$ 2.56	\$ 2.56
058-0023-007-0000	SAFETY LIGHTS ONLY	\$ 0.00	\$ 2.56	\$ 2.56
058-0023-008-0000	SAFETY LIGHTS ONLY	\$ 0.00	\$ 2.56	\$ 2.56
058-0023-009-0000	SAFETY LIGHTS ONLY	\$ 0.00	\$ 2.56	\$ 2.56
058-0023-010-0000	SAFETY LIGHTS ONLY	\$ 0.00	\$ 2.56	\$ 2.56
058-0023-011-0000	SAFETY LIGHTS ONLY	\$ 0.00	\$ 2.56	\$ 2.56
058-0023-012-0000	SAFETY LIGHTS ONLY	\$ 0.00	\$ 2.56	\$ 2.56
058-0023-013-0000	SAFETY LIGHTS ONLY	\$ 0.00	\$ 2.56	\$ 2.56
058-0024-001-0000	SAFETY LIGHTS ONLY	\$ 0.00	\$ 2.56	\$ 2.56
058-0024-002-0000	SAFETY LIGHTS ONLY	\$ 0.00	\$ 2.56	\$ 2.56
058-0024-003-0000	SAFETY LIGHTS ONLY	\$ 0.00	\$ 2.56	\$ 2.56
058-0024-004-0000	SAFETY LIGHTS ONLY	\$ 0.00	\$ 2.56	\$ 2.56
058-0024-005-0000	SAFETY LIGHTS ONLY	\$ 0.00	\$ 2.56	\$ 2.56
058-0024-006-0000	SAFETY LIGHTS ONLY	\$ 0.00	\$ 2.56	\$ 2.56
058-0024-007-0000	SAFETY LIGHTS ONLY	\$ 0.00	\$ 2.56	\$ 2.56
058-0024-008-0000	SAFETY LIGHTS ONLY	\$ 0.00	\$ 2.56	\$ 2.56
058-0024-009-0000	SAFETY LIGHTS ONLY	\$ 0.00	\$ 2.56	\$ 2.56
058-0024-010-0000	SAFETY LIGHTS ONLY	\$ 0.00	\$ 2.56	\$ 2.56
058-0024-011-0000	SAFETY LIGHTS ONLY	\$ 0.00	\$ 2.56	\$ 2.56
058-0024-012-0000	SAFETY LIGHTS ONLY	\$ 0.00	\$ 2.56	\$ 2.56
058-0024-013-0000	SAFETY LIGHTS ONLY	\$ 0.00	\$ 2.56	\$ 2.56
058-0024-014-0000	SAFETY LIGHTS ONLY	\$ 0.00	\$ 2.56	\$ 2.56
058-0024-015-0000	SAFETY LIGHTS ONLY	\$ 0.00	\$ 2.56	\$ 2.56
058-0031-001-0000	SAFETY LIGHTS ONLY	\$ 0.00	\$ 2.56	\$ 2.56
058-0031-002-0000	SAFETY LIGHTS ONLY	\$ 0.00	\$ 2.56	\$ 2.56
058-0031-003-0000	SAFETY LIGHTS ONLY	\$ 0.00	\$ 2.56	\$ 2.56
058-0031-004-0000	SAFETY LIGHTS ONLY	\$ 0.00	\$ 2.56	\$ 2.56
058-0031-005-0000	SAFETY LIGHTS ONLY	\$ 0.00	\$ 2.56	\$ 2.56
058-0031-006-0000	SAFETY LIGHTS ONLY	\$ 0.00	\$ 2.56	\$ 2.56
058-0032-001-0000	SAFETY LIGHTS ONLY	\$ 0.00	\$ 2.56	\$ 2.56
058-0032-002-0000	SAFETY LIGHTS ONLY	\$ 0.00	\$ 2.56	\$ 2.56
058-0032-003-0000	SAFETY LIGHTS ONLY	\$ 0.00	\$ 2.56	\$ 2.56
058-0032-004-0000	SAFETY LIGHTS ONLY	\$ 0.00	\$ 2.56	\$ 2.56
058-0032-005-0000	SAFETY LIGHTS ONLY	\$ 0.00	\$ 2.56	\$ 2.56

ITEM 17.2.

City of Rancho Cordova
Lighting District No. 2012-1 Exhibit A to the Resolution
Fiscal Year 2023-24 Assessment Roll

ATTACHMENT 2

APN	District Classification	Street Light Charge	Safety Light Charge	Total Assessment
058-0032-006-0000	SAFETY LIGHTS ONLY	\$ 0.00	\$ 2.56	\$ 2.56
058-0032-007-0000	SAFETY LIGHTS ONLY	\$ 0.00	\$ 2.56	\$ 2.56
058-0032-008-0000	SAFETY LIGHTS ONLY	\$ 0.00	\$ 2.56	\$ 2.56
058-0032-009-0000	SAFETY LIGHTS ONLY	\$ 0.00	\$ 2.56	\$ 2.56
058-0032-010-0000	SAFETY LIGHTS ONLY	\$ 0.00	\$ 2.56	\$ 2.56
058-0032-011-0000	SAFETY LIGHTS ONLY	\$ 0.00	\$ 2.56	\$ 2.56
058-0032-012-0000	SAFETY LIGHTS ONLY	\$ 0.00	\$ 2.56	\$ 2.56
058-0033-001-0000	SAFETY LIGHTS ONLY	\$ 0.00	\$ 2.56	\$ 2.56
058-0033-002-0000	SAFETY LIGHTS ONLY	\$ 0.00	\$ 2.56	\$ 2.56
058-0033-003-0000	SAFETY LIGHTS ONLY	\$ 0.00	\$ 2.56	\$ 2.56
058-0033-004-0000	SAFETY LIGHTS ONLY	\$ 0.00	\$ 2.56	\$ 2.56
058-0033-005-0000	SAFETY LIGHTS ONLY	\$ 0.00	\$ 2.56	\$ 2.56
058-0033-006-0000	SAFETY LIGHTS ONLY	\$ 0.00	\$ 2.56	\$ 2.56
058-0033-007-0000	SAFETY LIGHTS ONLY	\$ 0.00	\$ 2.56	\$ 2.56
058-0033-008-0000	SAFETY LIGHTS ONLY	\$ 0.00	\$ 2.56	\$ 2.56
058-0033-009-0000	SAFETY LIGHTS ONLY	\$ 0.00	\$ 2.56	\$ 2.56
058-0033-010-0000	SAFETY LIGHTS ONLY	\$ 0.00	\$ 2.56	\$ 2.56
058-0033-011-0000	SAFETY LIGHTS ONLY	\$ 0.00	\$ 2.56	\$ 2.56
058-0033-012-0000	SAFETY LIGHTS ONLY	\$ 0.00	\$ 2.56	\$ 2.56
058-0034-005-0000	SAFETY LIGHTS ONLY	\$ 0.00	\$ 2.56	\$ 2.56
058-0034-006-0000	SAFETY LIGHTS ONLY	\$ 0.00	\$ 2.56	\$ 2.56
058-0034-007-0000	SAFETY LIGHTS ONLY	\$ 0.00	\$ 2.56	\$ 2.56
058-0034-008-0000	NONRES	\$ 243.08	\$ 2.56	\$ 245.64
058-0034-009-0000	NONRES	\$ 62.98	\$ 2.56	\$ 65.54
058-0041-001-0000	SAFETY LIGHTS ONLY	\$ 0.00	\$ 2.56	\$ 2.56
058-0041-002-0000	SAFETY LIGHTS ONLY	\$ 0.00	\$ 2.56	\$ 2.56
058-0041-003-0000	SAFETY LIGHTS ONLY	\$ 0.00	\$ 2.56	\$ 2.56
058-0041-004-0000	SAFETY LIGHTS ONLY	\$ 0.00	\$ 2.56	\$ 2.56
058-0041-005-0000	SAFETY LIGHTS ONLY	\$ 0.00	\$ 2.56	\$ 2.56
058-0041-006-0000	SAFETY LIGHTS ONLY	\$ 0.00	\$ 2.56	\$ 2.56
058-0041-007-0000	SAFETY LIGHTS ONLY	\$ 0.00	\$ 2.56	\$ 2.56
058-0041-008-0000	SAFETY LIGHTS ONLY	\$ 0.00	\$ 2.56	\$ 2.56
058-0041-009-0000	SAFETY LIGHTS ONLY	\$ 0.00	\$ 2.56	\$ 2.56
058-0041-010-0000	SAFETY LIGHTS ONLY	\$ 0.00	\$ 2.56	\$ 2.56
058-0041-011-0000	SAFETY LIGHTS ONLY	\$ 0.00	\$ 2.56	\$ 2.56
058-0041-012-0000	SAFETY LIGHTS ONLY	\$ 0.00	\$ 2.56	\$ 2.56
058-0041-013-0000	SAFETY LIGHTS ONLY	\$ 0.00	\$ 2.56	\$ 2.56
058-0041-015-0000	SAFETY LIGHTS ONLY	\$ 0.00	\$ 2.56	\$ 2.56
058-0042-001-0000	SAFETY LIGHTS ONLY	\$ 0.00	\$ 2.56	\$ 2.56
058-0042-002-0000	SAFETY LIGHTS ONLY	\$ 0.00	\$ 2.56	\$ 2.56
058-0042-003-0000	SAFETY LIGHTS ONLY	\$ 0.00	\$ 2.56	\$ 2.56
058-0042-004-0000	SAFETY LIGHTS ONLY	\$ 0.00	\$ 2.56	\$ 2.56
058-0042-005-0000	SAFETY LIGHTS ONLY	\$ 0.00	\$ 2.56	\$ 2.56
058-0042-006-0000	SAFETY LIGHTS ONLY	\$ 0.00	\$ 2.56	\$ 2.56

ITEM 17.2.

City of Rancho Cordova
Lighting District No. 2012-1 Exhibit A to the Resolution
Fiscal Year 2023-24 Assessment Roll

ATTACHMENT 2

APN	District Classification	Street Light Charge	Safety Light Charge	Total Assessment
058-0042-007-0000	SAFETY LIGHTS ONLY	\$ 0.00	\$ 2.56	\$ 2.56
058-0042-008-0000	SAFETY LIGHTS ONLY	\$ 0.00	\$ 2.56	\$ 2.56
058-0042-009-0000	SAFETY LIGHTS ONLY	\$ 0.00	\$ 2.56	\$ 2.56
058-0042-010-0000	SAFETY LIGHTS ONLY	\$ 0.00	\$ 2.56	\$ 2.56
058-0042-011-0000	SAFETY LIGHTS ONLY	\$ 0.00	\$ 2.56	\$ 2.56
058-0042-012-0000	SAFETY LIGHTS ONLY	\$ 0.00	\$ 2.56	\$ 2.56
058-0042-013-0000	SAFETY LIGHTS ONLY	\$ 0.00	\$ 2.56	\$ 2.56
058-0042-014-0000	SAFETY LIGHTS ONLY	\$ 0.00	\$ 2.56	\$ 2.56
058-0042-015-0000	SAFETY LIGHTS ONLY	\$ 0.00	\$ 2.56	\$ 2.56
058-0042-016-0000	SAFETY LIGHTS ONLY	\$ 0.00	\$ 2.56	\$ 2.56
058-0042-017-0000	SAFETY LIGHTS ONLY	\$ 0.00	\$ 2.56	\$ 2.56
058-0042-018-0000	SAFETY LIGHTS ONLY	\$ 0.00	\$ 2.56	\$ 2.56
058-0042-019-0000	SAFETY LIGHTS ONLY	\$ 0.00	\$ 2.56	\$ 2.56
058-0042-020-0000	SAFETY LIGHTS ONLY	\$ 0.00	\$ 2.56	\$ 2.56
058-0042-021-0000	SAFETY LIGHTS ONLY	\$ 0.00	\$ 2.56	\$ 2.56
058-0042-022-0000	SAFETY LIGHTS ONLY	\$ 0.00	\$ 2.56	\$ 2.56
058-0042-023-0000	SAFETY LIGHTS ONLY	\$ 0.00	\$ 2.56	\$ 2.56
058-0042-024-0000	SAFETY LIGHTS ONLY	\$ 0.00	\$ 2.56	\$ 2.56
058-0042-025-0000	SAFETY LIGHTS ONLY	\$ 0.00	\$ 2.56	\$ 2.56
058-0042-026-0000	SAFETY LIGHTS ONLY	\$ 0.00	\$ 2.56	\$ 2.56
058-0042-027-0000	SAFETY LIGHTS ONLY	\$ 0.00	\$ 2.56	\$ 2.56
058-0042-028-0000	SAFETY LIGHTS ONLY	\$ 0.00	\$ 2.56	\$ 2.56
058-0042-029-0000	SAFETY LIGHTS ONLY	\$ 0.00	\$ 2.56	\$ 2.56
058-0043-001-0000	SAFETY LIGHTS ONLY	\$ 0.00	\$ 2.56	\$ 2.56
058-0043-002-0000	SAFETY LIGHTS ONLY	\$ 0.00	\$ 2.56	\$ 2.56
058-0043-003-0000	SAFETY LIGHTS ONLY	\$ 0.00	\$ 2.56	\$ 2.56
058-0043-004-0000	SAFETY LIGHTS ONLY	\$ 0.00	\$ 2.56	\$ 2.56
058-0043-005-0000	SAFETY LIGHTS ONLY	\$ 0.00	\$ 2.56	\$ 2.56
058-0043-006-0000	SAFETY LIGHTS ONLY	\$ 0.00	\$ 2.56	\$ 2.56
058-0043-007-0000	SAFETY LIGHTS ONLY	\$ 0.00	\$ 2.56	\$ 2.56
058-0043-008-0000	SAFETY LIGHTS ONLY	\$ 0.00	\$ 2.56	\$ 2.56
058-0043-009-0000	SAFETY LIGHTS ONLY	\$ 0.00	\$ 2.56	\$ 2.56
058-0043-010-0000	SAFETY LIGHTS ONLY	\$ 0.00	\$ 2.56	\$ 2.56
058-0043-011-0000	SAFETY LIGHTS ONLY	\$ 0.00	\$ 2.56	\$ 2.56
058-0043-012-0000	SAFETY LIGHTS ONLY	\$ 0.00	\$ 2.56	\$ 2.56
058-0043-013-0000	SAFETY LIGHTS ONLY	\$ 0.00	\$ 2.56	\$ 2.56
058-0043-014-0000	SAFETY LIGHTS ONLY	\$ 0.00	\$ 2.56	\$ 2.56
058-0043-015-0000	SAFETY LIGHTS ONLY	\$ 0.00	\$ 2.56	\$ 2.56
058-0043-016-0000	SAFETY LIGHTS ONLY	\$ 0.00	\$ 2.56	\$ 2.56
058-0043-017-0000	SAFETY LIGHTS ONLY	\$ 0.00	\$ 2.56	\$ 2.56
058-0043-018-0000	SAFETY LIGHTS ONLY	\$ 0.00	\$ 2.56	\$ 2.56
058-0043-019-0000	SAFETY LIGHTS ONLY	\$ 0.00	\$ 2.56	\$ 2.56
058-0043-020-0000	SAFETY LIGHTS ONLY	\$ 0.00	\$ 2.56	\$ 2.56
058-0043-021-0000	SAFETY LIGHTS ONLY	\$ 0.00	\$ 2.56	\$ 2.56

ITEM 17.2.

City of Rancho Cordova
Lighting District No. 2012-1 Exhibit A to the Resolution
Fiscal Year 2023-24 Assessment Roll

ATTACHMENT 2

APN	District Classification	Street Light Charge	Safety Light Charge	Total Assessment
058-0043-022-0000	SAFETY LIGHTS ONLY	\$ 0.00	\$ 2.56	\$ 2.56
058-0043-023-0000	SAFETY LIGHTS ONLY	\$ 0.00	\$ 2.56	\$ 2.56
058-0044-001-0000	SAFETY LIGHTS ONLY	\$ 0.00	\$ 2.56	\$ 2.56
058-0044-002-0000	SAFETY LIGHTS ONLY	\$ 0.00	\$ 2.56	\$ 2.56
058-0044-003-0000	SAFETY LIGHTS ONLY	\$ 0.00	\$ 2.56	\$ 2.56
058-0044-004-0000	SAFETY LIGHTS ONLY	\$ 0.00	\$ 2.56	\$ 2.56
058-0044-005-0000	SAFETY LIGHTS ONLY	\$ 0.00	\$ 2.56	\$ 2.56
058-0044-006-0000	SAFETY LIGHTS ONLY	\$ 0.00	\$ 2.56	\$ 2.56
058-0044-007-0000	SAFETY LIGHTS ONLY	\$ 0.00	\$ 2.56	\$ 2.56
058-0044-008-0000	SAFETY LIGHTS ONLY	\$ 0.00	\$ 2.56	\$ 2.56
058-0044-009-0000	SAFETY LIGHTS ONLY	\$ 0.00	\$ 2.56	\$ 2.56
058-0044-010-0000	SAFETY LIGHTS ONLY	\$ 0.00	\$ 2.56	\$ 2.56
058-0044-011-0000	SAFETY LIGHTS ONLY	\$ 0.00	\$ 2.56	\$ 2.56
058-0044-012-0000	SAFETY LIGHTS ONLY	\$ 0.00	\$ 2.56	\$ 2.56
058-0044-013-0000	SAFETY LIGHTS ONLY	\$ 0.00	\$ 2.56	\$ 2.56
058-0044-014-0000	SAFETY LIGHTS ONLY	\$ 0.00	\$ 2.56	\$ 2.56
058-0044-015-0000	SAFETY LIGHTS ONLY	\$ 0.00	\$ 2.56	\$ 2.56
058-0044-016-0000	SAFETY LIGHTS ONLY	\$ 0.00	\$ 2.56	\$ 2.56
058-0044-017-0000	SAFETY LIGHTS ONLY	\$ 0.00	\$ 2.56	\$ 2.56
058-0044-018-0000	SAFETY LIGHTS ONLY	\$ 0.00	\$ 2.56	\$ 2.56
058-0044-019-0000	SAFETY LIGHTS ONLY	\$ 0.00	\$ 2.56	\$ 2.56
058-0044-020-0000	SAFETY LIGHTS ONLY	\$ 0.00	\$ 2.56	\$ 2.56
058-0044-021-0000	SAFETY LIGHTS ONLY	\$ 0.00	\$ 2.56	\$ 2.56
058-0044-022-0000	SAFETY LIGHTS ONLY	\$ 0.00	\$ 2.56	\$ 2.56
058-0044-023-0000	SAFETY LIGHTS ONLY	\$ 0.00	\$ 2.56	\$ 2.56
058-0044-024-0000	SAFETY LIGHTS ONLY	\$ 0.00	\$ 2.56	\$ 2.56
058-0045-004-0000	SAFETY LIGHTS ONLY	\$ 0.00	\$ 2.56	\$ 2.56
058-0045-005-0000	SAFETY LIGHTS ONLY	\$ 0.00	\$ 2.56	\$ 2.56
058-0046-001-0000	SAFETY LIGHTS ONLY	\$ 0.00	\$ 2.56	\$ 2.56
058-0046-005-0000	SAFETY LIGHTS ONLY	\$ 0.00	\$ 2.56	\$ 2.56
058-0046-006-0000	SAFETY LIGHTS ONLY	\$ 0.00	\$ 2.56	\$ 2.56
058-0046-008-0000	SAFETY LIGHTS ONLY	\$ 0.00	\$ 2.56	\$ 2.56
058-0047-001-0000	SAFETY LIGHTS ONLY	\$ 0.00	\$ 2.56	\$ 2.56
058-0047-002-0000	SAFETY LIGHTS ONLY	\$ 0.00	\$ 2.56	\$ 2.56
058-0047-003-0000	RESIDENTIAL	\$ 15.32	\$ 2.56	\$ 17.88
058-0048-001-0000	SAFETY LIGHTS ONLY	\$ 0.00	\$ 2.56	\$ 2.56
058-0051-002-0000	SAFETY LIGHTS ONLY	\$ 0.00	\$ 2.56	\$ 2.56
058-0051-003-0000	SAFETY LIGHTS ONLY	\$ 0.00	\$ 2.56	\$ 2.56
058-0051-004-0000	SAFETY LIGHTS ONLY	\$ 0.00	\$ 2.56	\$ 2.56
058-0051-008-0000	NONRES	\$ 141.06	\$ 2.56	\$ 143.62
058-0052-001-0000	NONRES	\$ 180.61	\$ 2.56	\$ 183.16
058-0052-002-0000	SAFETY LIGHTS ONLY	\$ 0.00	\$ 2.56	\$ 2.56
058-0052-003-0000	SAFETY LIGHTS ONLY	\$ 0.00	\$ 2.56	\$ 2.56
058-0052-004-0000	SAFETY LIGHTS ONLY	\$ 0.00	\$ 2.56	\$ 2.56

ITEM 17.2.

City of Rancho Cordova
Lighting District No. 2012-1 Exhibit A to the Resolution
Fiscal Year 2023-24 Assessment Roll

ATTACHMENT 2

APN	District Classification	Street Light Charge	Safety Light Charge	Total Assessment
058-0052-005-0000	SAFETY LIGHTS ONLY	\$ 0.00	\$ 2.56	\$ 2.56
058-0052-006-0000	SAFETY LIGHTS ONLY	\$ 0.00	\$ 2.56	\$ 2.56
058-0052-007-0000	SAFETY LIGHTS ONLY	\$ 0.00	\$ 2.56	\$ 2.56
058-0052-008-0000	SAFETY LIGHTS ONLY	\$ 0.00	\$ 2.56	\$ 2.56
058-0052-009-0000	SAFETY LIGHTS ONLY	\$ 0.00	\$ 2.56	\$ 2.56
058-0052-010-0000	SAFETY LIGHTS ONLY	\$ 0.00	\$ 2.56	\$ 2.56
058-0052-011-0000	SAFETY LIGHTS ONLY	\$ 0.00	\$ 2.56	\$ 2.56
058-0052-012-0000	SAFETY LIGHTS ONLY	\$ 0.00	\$ 2.56	\$ 2.56
058-0052-013-0000	SAFETY LIGHTS ONLY	\$ 0.00	\$ 2.56	\$ 2.56
058-0052-014-0000	SAFETY LIGHTS ONLY	\$ 0.00	\$ 2.56	\$ 2.56
058-0052-015-0000	SAFETY LIGHTS ONLY	\$ 0.00	\$ 2.56	\$ 2.56
058-0052-016-0000	SAFETY LIGHTS ONLY	\$ 0.00	\$ 2.56	\$ 2.56
058-0052-017-0000	NONRES	\$ 52.65	\$ 2.56	\$ 55.20
058-0052-018-0000	NONRES	\$ 94.97	\$ 2.56	\$ 97.52
058-0061-001-0000	SAFETY LIGHTS ONLY	\$ 0.00	\$ 2.56	\$ 2.56
058-0061-002-0000	SAFETY LIGHTS ONLY	\$ 0.00	\$ 2.56	\$ 2.56
058-0061-003-0000	SAFETY LIGHTS ONLY	\$ 0.00	\$ 2.56	\$ 2.56
058-0061-004-0000	SAFETY LIGHTS ONLY	\$ 0.00	\$ 2.56	\$ 2.56
058-0061-005-0000	SAFETY LIGHTS ONLY	\$ 0.00	\$ 2.56	\$ 2.56
058-0061-006-0000	SAFETY LIGHTS ONLY	\$ 0.00	\$ 2.56	\$ 2.56
058-0061-007-0000	SAFETY LIGHTS ONLY	\$ 0.00	\$ 2.56	\$ 2.56
058-0061-008-0000	SAFETY LIGHTS ONLY	\$ 0.00	\$ 2.56	\$ 2.56
058-0061-009-0000	SAFETY LIGHTS ONLY	\$ 0.00	\$ 2.56	\$ 2.56
058-0061-010-0000	SAFETY LIGHTS ONLY	\$ 0.00	\$ 2.56	\$ 2.56
058-0061-011-0000	SAFETY LIGHTS ONLY	\$ 0.00	\$ 2.56	\$ 2.56
058-0061-012-0000	SAFETY LIGHTS ONLY	\$ 0.00	\$ 2.56	\$ 2.56
058-0061-013-0000	SAFETY LIGHTS ONLY	\$ 0.00	\$ 2.56	\$ 2.56
058-0061-014-0000	SAFETY LIGHTS ONLY	\$ 0.00	\$ 2.56	\$ 2.56
058-0061-015-0000	SAFETY LIGHTS ONLY	\$ 0.00	\$ 2.56	\$ 2.56
058-0061-016-0000	SAFETY LIGHTS ONLY	\$ 0.00	\$ 2.56	\$ 2.56
058-0061-017-0000	SAFETY LIGHTS ONLY	\$ 0.00	\$ 2.56	\$ 2.56
058-0061-018-0000	SAFETY LIGHTS ONLY	\$ 0.00	\$ 2.56	\$ 2.56
058-0062-001-0000	SAFETY LIGHTS ONLY	\$ 0.00	\$ 2.56	\$ 2.56
058-0062-002-0000	SAFETY LIGHTS ONLY	\$ 0.00	\$ 2.56	\$ 2.56
058-0062-003-0000	SAFETY LIGHTS ONLY	\$ 0.00	\$ 2.56	\$ 2.56
058-0062-004-0000	SAFETY LIGHTS ONLY	\$ 0.00	\$ 2.56	\$ 2.56
058-0062-005-0000	SAFETY LIGHTS ONLY	\$ 0.00	\$ 2.56	\$ 2.56
058-0062-006-0000	SAFETY LIGHTS ONLY	\$ 0.00	\$ 2.56	\$ 2.56
058-0063-001-0000	SAFETY LIGHTS ONLY	\$ 0.00	\$ 2.56	\$ 2.56
058-0071-001-0000	SAFETY LIGHTS ONLY	\$ 0.00	\$ 2.56	\$ 2.56
058-0071-002-0000	SAFETY LIGHTS ONLY	\$ 0.00	\$ 2.56	\$ 2.56
058-0071-003-0000	SAFETY LIGHTS ONLY	\$ 0.00	\$ 2.56	\$ 2.56
058-0071-004-0000	SAFETY LIGHTS ONLY	\$ 0.00	\$ 2.56	\$ 2.56
058-0071-005-0000	SAFETY LIGHTS ONLY	\$ 0.00	\$ 2.56	\$ 2.56

ITEM 17.2.

City of Rancho Cordova
Lighting District No. 2012-1 Exhibit A to the Resolution
Fiscal Year 2023-24 Assessment Roll

ATTACHMENT 2

APN	District Classification	Street Light Charge	Safety Light Charge	Total Assessment
058-0071-006-0000	SAFETY LIGHTS ONLY	\$ 0.00	\$ 2.56	\$ 2.56
058-0071-007-0000	SAFETY LIGHTS ONLY	\$ 0.00	\$ 2.56	\$ 2.56
058-0071-008-0000	SAFETY LIGHTS ONLY	\$ 0.00	\$ 2.56	\$ 2.56
058-0071-009-0000	SAFETY LIGHTS ONLY	\$ 0.00	\$ 2.56	\$ 2.56
058-0071-010-0000	SAFETY LIGHTS ONLY	\$ 0.00	\$ 2.56	\$ 2.56
058-0071-011-0000	SAFETY LIGHTS ONLY	\$ 0.00	\$ 2.56	\$ 2.56
058-0071-012-0000	SAFETY LIGHTS ONLY	\$ 0.00	\$ 2.56	\$ 2.56
058-0071-013-0000	SAFETY LIGHTS ONLY	\$ 0.00	\$ 2.56	\$ 2.56
058-0072-001-0000	SAFETY LIGHTS ONLY	\$ 0.00	\$ 2.56	\$ 2.56
058-0072-002-0000	SAFETY LIGHTS ONLY	\$ 0.00	\$ 2.56	\$ 2.56
058-0072-003-0000	SAFETY LIGHTS ONLY	\$ 0.00	\$ 2.56	\$ 2.56
058-0072-004-0000	SAFETY LIGHTS ONLY	\$ 0.00	\$ 2.56	\$ 2.56
058-0073-001-0000	SAFETY LIGHTS ONLY	\$ 0.00	\$ 2.56	\$ 2.56
058-0073-002-0000	SAFETY LIGHTS ONLY	\$ 0.00	\$ 2.56	\$ 2.56
058-0073-003-0000	SAFETY LIGHTS ONLY	\$ 0.00	\$ 2.56	\$ 2.56
058-0073-004-0000	SAFETY LIGHTS ONLY	\$ 0.00	\$ 2.56	\$ 2.56
058-0073-005-0000	SAFETY LIGHTS ONLY	\$ 0.00	\$ 2.56	\$ 2.56
058-0073-006-0000	SAFETY LIGHTS ONLY	\$ 0.00	\$ 2.56	\$ 2.56
058-0073-007-0000	SAFETY LIGHTS ONLY	\$ 0.00	\$ 2.56	\$ 2.56
058-0073-008-0000	SAFETY LIGHTS ONLY	\$ 0.00	\$ 2.56	\$ 2.56
058-0073-009-0000	SAFETY LIGHTS ONLY	\$ 0.00	\$ 2.56	\$ 2.56
058-0073-010-0000	SAFETY LIGHTS ONLY	\$ 0.00	\$ 2.56	\$ 2.56
058-0073-011-0000	SAFETY LIGHTS ONLY	\$ 0.00	\$ 2.56	\$ 2.56
058-0073-012-0000	SAFETY LIGHTS ONLY	\$ 0.00	\$ 2.56	\$ 2.56
058-0073-013-0000	SAFETY LIGHTS ONLY	\$ 0.00	\$ 2.56	\$ 2.56
058-0073-014-0000	SAFETY LIGHTS ONLY	\$ 0.00	\$ 2.56	\$ 2.56
058-0073-015-0000	SAFETY LIGHTS ONLY	\$ 0.00	\$ 2.56	\$ 2.56
058-0073-016-0000	SAFETY LIGHTS ONLY	\$ 0.00	\$ 2.56	\$ 2.56
058-0073-017-0000	SAFETY LIGHTS ONLY	\$ 0.00	\$ 2.56	\$ 2.56
058-0073-018-0000	SAFETY LIGHTS ONLY	\$ 0.00	\$ 2.56	\$ 2.56
058-0073-019-0000	SAFETY LIGHTS ONLY	\$ 0.00	\$ 2.56	\$ 2.56
058-0073-020-0000	SAFETY LIGHTS ONLY	\$ 0.00	\$ 2.56	\$ 2.56
058-0073-021-0000	SAFETY LIGHTS ONLY	\$ 0.00	\$ 2.56	\$ 2.56
058-0074-001-0000	SAFETY LIGHTS ONLY	\$ 0.00	\$ 2.56	\$ 2.56
058-0074-002-0000	SAFETY LIGHTS ONLY	\$ 0.00	\$ 2.56	\$ 2.56
058-0074-003-0000	SAFETY LIGHTS ONLY	\$ 0.00	\$ 2.56	\$ 2.56
058-0075-001-0000	SAFETY LIGHTS ONLY	\$ 0.00	\$ 2.56	\$ 2.56
058-0075-002-0000	SAFETY LIGHTS ONLY	\$ 0.00	\$ 2.56	\$ 2.56
058-0075-003-0000	SAFETY LIGHTS ONLY	\$ 0.00	\$ 2.56	\$ 2.56
058-0075-004-0000	SAFETY LIGHTS ONLY	\$ 0.00	\$ 2.56	\$ 2.56
058-0075-005-0000	SAFETY LIGHTS ONLY	\$ 0.00	\$ 2.56	\$ 2.56
058-0075-006-0000	SAFETY LIGHTS ONLY	\$ 0.00	\$ 2.56	\$ 2.56
058-0075-007-0000	SAFETY LIGHTS ONLY	\$ 0.00	\$ 2.56	\$ 2.56
058-0075-008-0000	SAFETY LIGHTS ONLY	\$ 0.00	\$ 2.56	\$ 2.56

ITEM 17.2.

City of Rancho Cordova
Lighting District No. 2012-1 Exhibit A to the Resolution
Fiscal Year 2023-24 Assessment Roll

ATTACHMENT 2

APN	District Classification	Street Light Charge	Safety Light Charge	Total Assessment
058-0075-009-0000	SAFETY LIGHTS ONLY	\$ 0.00	\$ 2.56	\$ 2.56
058-0075-010-0000	SAFETY LIGHTS ONLY	\$ 0.00	\$ 2.56	\$ 2.56
058-0076-001-0000	SAFETY LIGHTS ONLY	\$ 0.00	\$ 2.56	\$ 2.56
058-0077-001-0000	SAFETY LIGHTS ONLY	\$ 0.00	\$ 2.56	\$ 2.56
058-0077-002-0000	SAFETY LIGHTS ONLY	\$ 0.00	\$ 2.56	\$ 2.56
058-0077-003-0000	SAFETY LIGHTS ONLY	\$ 0.00	\$ 2.56	\$ 2.56
058-0081-001-0000	RESIDENTIAL	\$ 15.32	\$ 2.56	\$ 17.88
058-0081-002-0000	SAFETY LIGHTS ONLY	\$ 0.00	\$ 2.56	\$ 2.56
058-0081-003-0000	SAFETY LIGHTS ONLY	\$ 0.00	\$ 2.56	\$ 2.56
058-0081-004-0000	SAFETY LIGHTS ONLY	\$ 0.00	\$ 2.56	\$ 2.56
058-0081-005-0000	SAFETY LIGHTS ONLY	\$ 0.00	\$ 2.56	\$ 2.56
058-0081-006-0000	SAFETY LIGHTS ONLY	\$ 0.00	\$ 2.56	\$ 2.56
058-0081-007-0000	SAFETY LIGHTS ONLY	\$ 0.00	\$ 2.56	\$ 2.56
058-0081-008-0000	SAFETY LIGHTS ONLY	\$ 0.00	\$ 2.56	\$ 2.56
058-0081-009-0000	SAFETY LIGHTS ONLY	\$ 0.00	\$ 2.56	\$ 2.56
058-0081-010-0000	SAFETY LIGHTS ONLY	\$ 0.00	\$ 2.56	\$ 2.56
058-0081-011-0000	SAFETY LIGHTS ONLY	\$ 0.00	\$ 2.56	\$ 2.56
058-0081-012-0000	SAFETY LIGHTS ONLY	\$ 0.00	\$ 2.56	\$ 2.56
058-0081-013-0000	SAFETY LIGHTS ONLY	\$ 0.00	\$ 2.56	\$ 2.56
058-0081-014-0000	SAFETY LIGHTS ONLY	\$ 0.00	\$ 2.56	\$ 2.56
058-0081-015-0000	SAFETY LIGHTS ONLY	\$ 0.00	\$ 2.56	\$ 2.56
058-0082-001-0000	SAFETY LIGHTS ONLY	\$ 0.00	\$ 2.56	\$ 2.56
058-0082-002-0000	SAFETY LIGHTS ONLY	\$ 0.00	\$ 2.56	\$ 2.56
058-0082-003-0000	SAFETY LIGHTS ONLY	\$ 0.00	\$ 2.56	\$ 2.56
058-0082-004-0000	SAFETY LIGHTS ONLY	\$ 0.00	\$ 2.56	\$ 2.56
058-0082-005-0000	SAFETY LIGHTS ONLY	\$ 0.00	\$ 2.56	\$ 2.56
058-0082-006-0000	SAFETY LIGHTS ONLY	\$ 0.00	\$ 2.56	\$ 2.56
058-0082-007-0000	SAFETY LIGHTS ONLY	\$ 0.00	\$ 2.56	\$ 2.56
058-0082-008-0000	SAFETY LIGHTS ONLY	\$ 0.00	\$ 2.56	\$ 2.56
058-0082-009-0000	SAFETY LIGHTS ONLY	\$ 0.00	\$ 2.56	\$ 2.56
058-0082-010-0000	SAFETY LIGHTS ONLY	\$ 0.00	\$ 2.56	\$ 2.56
058-0082-011-0000	SAFETY LIGHTS ONLY	\$ 0.00	\$ 2.56	\$ 2.56
058-0082-012-0000	SAFETY LIGHTS ONLY	\$ 0.00	\$ 2.56	\$ 2.56
058-0082-013-0000	SAFETY LIGHTS ONLY	\$ 0.00	\$ 2.56	\$ 2.56
058-0082-014-0000	SAFETY LIGHTS ONLY	\$ 0.00	\$ 2.56	\$ 2.56
058-0082-015-0000	SAFETY LIGHTS ONLY	\$ 0.00	\$ 2.56	\$ 2.56
058-0082-016-0000	SAFETY LIGHTS ONLY	\$ 0.00	\$ 2.56	\$ 2.56
058-0082-017-0000	SAFETY LIGHTS ONLY	\$ 0.00	\$ 2.56	\$ 2.56
058-0082-018-0000	RESIDENTIAL	\$ 15.32	\$ 2.56	\$ 17.88
058-0082-019-0000	RESIDENTIAL	\$ 15.32	\$ 2.56	\$ 17.88
058-0083-001-0000	SAFETY LIGHTS ONLY	\$ 0.00	\$ 2.56	\$ 2.56
058-0083-002-0000	SAFETY LIGHTS ONLY	\$ 0.00	\$ 2.56	\$ 2.56
058-0083-003-0000	SAFETY LIGHTS ONLY	\$ 0.00	\$ 2.56	\$ 2.56
058-0083-004-0000	SAFETY LIGHTS ONLY	\$ 0.00	\$ 2.56	\$ 2.56

ITEM 17.2.

City of Rancho Cordova
Lighting District No. 2012-1 Exhibit A to the Resolution
Fiscal Year 2023-24 Assessment Roll

ATTACHMENT 2

APN	District Classification	Street Light Charge	Safety Light Charge	Total Assessment
058-0083-005-0000	SAFETY LIGHTS ONLY	\$ 0.00	\$ 2.56	\$ 2.56
058-0083-006-0000	SAFETY LIGHTS ONLY	\$ 0.00	\$ 2.56	\$ 2.56
058-0083-007-0000	SAFETY LIGHTS ONLY	\$ 0.00	\$ 2.56	\$ 2.56
058-0083-008-0000	SAFETY LIGHTS ONLY	\$ 0.00	\$ 2.56	\$ 2.56
058-0083-009-0000	SAFETY LIGHTS ONLY	\$ 0.00	\$ 2.56	\$ 2.56
058-0083-010-0000	SAFETY LIGHTS ONLY	\$ 0.00	\$ 2.56	\$ 2.56
058-0083-011-0000	SAFETY LIGHTS ONLY	\$ 0.00	\$ 2.56	\$ 2.56
058-0083-012-0000	SAFETY LIGHTS ONLY	\$ 0.00	\$ 2.56	\$ 2.56
058-0083-013-0000	SAFETY LIGHTS ONLY	\$ 0.00	\$ 2.56	\$ 2.56
058-0083-014-0000	SAFETY LIGHTS ONLY	\$ 0.00	\$ 2.56	\$ 2.56
058-0083-015-0000	SAFETY LIGHTS ONLY	\$ 0.00	\$ 2.56	\$ 2.56
058-0083-016-0000	SAFETY LIGHTS ONLY	\$ 0.00	\$ 2.56	\$ 2.56
058-0083-017-0000	SAFETY LIGHTS ONLY	\$ 0.00	\$ 2.56	\$ 2.56
058-0083-018-0000	SAFETY LIGHTS ONLY	\$ 0.00	\$ 2.56	\$ 2.56
058-0083-019-0000	SAFETY LIGHTS ONLY	\$ 0.00	\$ 2.56	\$ 2.56
058-0083-020-0000	SAFETY LIGHTS ONLY	\$ 0.00	\$ 2.56	\$ 2.56
058-0083-021-0000	SAFETY LIGHTS ONLY	\$ 0.00	\$ 2.56	\$ 2.56
058-0083-022-0000	SAFETY LIGHTS ONLY	\$ 0.00	\$ 2.56	\$ 2.56
058-0083-023-0000	SAFETY LIGHTS ONLY	\$ 0.00	\$ 2.56	\$ 2.56
058-0083-024-0000	SAFETY LIGHTS ONLY	\$ 0.00	\$ 2.56	\$ 2.56
058-0091-001-0000	SAFETY LIGHTS ONLY	\$ 0.00	\$ 2.56	\$ 2.56
058-0091-002-0000	SAFETY LIGHTS ONLY	\$ 0.00	\$ 2.56	\$ 2.56
058-0091-003-0000	SAFETY LIGHTS ONLY	\$ 0.00	\$ 2.56	\$ 2.56
058-0091-004-0000	SAFETY LIGHTS ONLY	\$ 0.00	\$ 2.56	\$ 2.56
058-0091-005-0000	SAFETY LIGHTS ONLY	\$ 0.00	\$ 2.56	\$ 2.56
058-0091-006-0000	SAFETY LIGHTS ONLY	\$ 0.00	\$ 2.56	\$ 2.56
058-0091-007-0000	SAFETY LIGHTS ONLY	\$ 0.00	\$ 2.56	\$ 2.56
058-0092-001-0000	SAFETY LIGHTS ONLY	\$ 0.00	\$ 2.56	\$ 2.56
058-0092-002-0000	SAFETY LIGHTS ONLY	\$ 0.00	\$ 2.56	\$ 2.56
058-0092-003-0000	SAFETY LIGHTS ONLY	\$ 0.00	\$ 2.56	\$ 2.56
058-0092-004-0000	SAFETY LIGHTS ONLY	\$ 0.00	\$ 2.56	\$ 2.56
058-0092-005-0000	SAFETY LIGHTS ONLY	\$ 0.00	\$ 2.56	\$ 2.56
058-0092-006-0000	SAFETY LIGHTS ONLY	\$ 0.00	\$ 2.56	\$ 2.56
058-0092-007-0000	SAFETY LIGHTS ONLY	\$ 0.00	\$ 2.56	\$ 2.56
058-0092-008-0000	SAFETY LIGHTS ONLY	\$ 0.00	\$ 2.56	\$ 2.56
058-0092-009-0000	SAFETY LIGHTS ONLY	\$ 0.00	\$ 2.56	\$ 2.56
058-0092-010-0000	SAFETY LIGHTS ONLY	\$ 0.00	\$ 2.56	\$ 2.56
058-0092-011-0000	SAFETY LIGHTS ONLY	\$ 0.00	\$ 2.56	\$ 2.56
058-0092-012-0000	SAFETY LIGHTS ONLY	\$ 0.00	\$ 2.56	\$ 2.56
058-0092-013-0000	SAFETY LIGHTS ONLY	\$ 0.00	\$ 2.56	\$ 2.56
058-0092-014-0000	SAFETY LIGHTS ONLY	\$ 0.00	\$ 2.56	\$ 2.56
058-0092-015-0000	SAFETY LIGHTS ONLY	\$ 0.00	\$ 2.56	\$ 2.56
058-0092-016-0000	SAFETY LIGHTS ONLY	\$ 0.00	\$ 2.56	\$ 2.56
058-0092-017-0000	SAFETY LIGHTS ONLY	\$ 0.00	\$ 2.56	\$ 2.56

ITEM 17.2.

City of Rancho Cordova
Lighting District No. 2012-1 Exhibit A to the Resolution
Fiscal Year 2023-24 Assessment Roll

ATTACHMENT 2

APN	District Classification	Street Light Charge	Safety Light Charge	Total Assessment
058-0092-018-0000	SAFETY LIGHTS ONLY	\$ 0.00	\$ 2.56	\$ 2.56
058-0092-019-0000	SAFETY LIGHTS ONLY	\$ 0.00	\$ 2.56	\$ 2.56
058-0092-020-0000	SAFETY LIGHTS ONLY	\$ 0.00	\$ 2.56	\$ 2.56
058-0092-021-0000	RESIDENTIAL	\$ 15.32	\$ 2.56	\$ 17.88
058-0092-022-0000	RESIDENTIAL	\$ 15.32	\$ 2.56	\$ 17.88
058-0092-023-0000	RESIDENTIAL	\$ 15.32	\$ 2.56	\$ 17.88
058-0092-024-0000	RESIDENTIAL	\$ 15.32	\$ 2.56	\$ 17.88
058-0092-025-0000	RESIDENTIAL	\$ 15.32	\$ 2.56	\$ 17.88
058-0092-026-0000	RESIDENTIAL	\$ 15.32	\$ 2.56	\$ 17.88
058-0092-027-0000	RESIDENTIAL	\$ 15.32	\$ 2.56	\$ 17.88
058-0092-028-0000	RESIDENTIAL	\$ 15.32	\$ 2.56	\$ 17.88
058-0092-029-0000	RESIDENTIAL	\$ 15.32	\$ 2.56	\$ 17.88
058-0092-030-0000	RESIDENTIAL	\$ 15.32	\$ 2.56	\$ 17.88
058-0092-031-0000	RESIDENTIAL	\$ 15.32	\$ 2.56	\$ 17.88
058-0093-001-0000	SAFETY LIGHTS ONLY	\$ 0.00	\$ 2.56	\$ 2.56
058-0093-002-0000	RESIDENTIAL	\$ 15.32	\$ 2.56	\$ 17.88
058-0093-003-0000	RESIDENTIAL	\$ 15.32	\$ 2.56	\$ 17.88
058-0093-004-0000	RESIDENTIAL	\$ 15.32	\$ 2.56	\$ 17.88
058-0093-005-0000	RESIDENTIAL	\$ 15.32	\$ 2.56	\$ 17.88
058-0093-006-0000	RESIDENTIAL	\$ 15.32	\$ 2.56	\$ 17.88
058-0093-007-0000	RESIDENTIAL	\$ 15.32	\$ 2.56	\$ 17.88
058-0093-008-0000	RESIDENTIAL	\$ 15.32	\$ 2.56	\$ 17.88
058-0093-009-0000	RESIDENTIAL	\$ 15.32	\$ 2.56	\$ 17.88
058-0094-001-0000	RESIDENTIAL	\$ 15.32	\$ 2.56	\$ 17.88
058-0094-002-0000	RESIDENTIAL	\$ 15.32	\$ 2.56	\$ 17.88
058-0094-003-0000	RESIDENTIAL	\$ 15.32	\$ 2.56	\$ 17.88
058-0094-004-0000	RESIDENTIAL	\$ 15.32	\$ 2.56	\$ 17.88
058-0094-005-0000	RESIDENTIAL	\$ 15.32	\$ 2.56	\$ 17.88
058-0094-006-0000	RESIDENTIAL	\$ 15.32	\$ 2.56	\$ 17.88
058-0094-007-0000	RESIDENTIAL	\$ 15.32	\$ 2.56	\$ 17.88
058-0094-008-0000	RESIDENTIAL	\$ 15.32	\$ 2.56	\$ 17.88
058-0101-001-0000	SAFETY LIGHTS ONLY	\$ 0.00	\$ 2.56	\$ 2.56
058-0101-002-0000	SAFETY LIGHTS ONLY	\$ 0.00	\$ 2.56	\$ 2.56
058-0101-003-0000	SAFETY LIGHTS ONLY	\$ 0.00	\$ 2.56	\$ 2.56
058-0101-004-0000	SAFETY LIGHTS ONLY	\$ 0.00	\$ 2.56	\$ 2.56
058-0101-005-0000	SAFETY LIGHTS ONLY	\$ 0.00	\$ 2.56	\$ 2.56
058-0101-006-0000	SAFETY LIGHTS ONLY	\$ 0.00	\$ 2.56	\$ 2.56
058-0101-007-0000	SAFETY LIGHTS ONLY	\$ 0.00	\$ 2.56	\$ 2.56
058-0101-008-0000	SAFETY LIGHTS ONLY	\$ 0.00	\$ 2.56	\$ 2.56
058-0101-009-0000	SAFETY LIGHTS ONLY	\$ 0.00	\$ 2.56	\$ 2.56
058-0101-010-0000	SAFETY LIGHTS ONLY	\$ 0.00	\$ 2.56	\$ 2.56
058-0101-011-0000	SAFETY LIGHTS ONLY	\$ 0.00	\$ 2.56	\$ 2.56
058-0101-012-0000	SAFETY LIGHTS ONLY	\$ 0.00	\$ 2.56	\$ 2.56
058-0101-013-0000	SAFETY LIGHTS ONLY	\$ 0.00	\$ 2.56	\$ 2.56

ITEM 17.2.

City of Rancho Cordova
Lighting District No. 2012-1 Exhibit A to the Resolution
Fiscal Year 2023-24 Assessment Roll

ATTACHMENT 2

APN	District Classification	Street Light Charge	Safety Light Charge	Total Assessment
058-0101-014-0000	SAFETY LIGHTS ONLY	\$ 0.00	\$ 2.56	\$ 2.56
058-0101-015-0000	SAFETY LIGHTS ONLY	\$ 0.00	\$ 2.56	\$ 2.56
058-0101-016-0000	SAFETY LIGHTS ONLY	\$ 0.00	\$ 2.56	\$ 2.56
058-0101-017-0000	SAFETY LIGHTS ONLY	\$ 0.00	\$ 2.56	\$ 2.56
058-0101-018-0000	SAFETY LIGHTS ONLY	\$ 0.00	\$ 2.56	\$ 2.56
058-0101-019-0000	SAFETY LIGHTS ONLY	\$ 0.00	\$ 2.56	\$ 2.56
058-0101-020-0000	SAFETY LIGHTS ONLY	\$ 0.00	\$ 2.56	\$ 2.56
058-0102-001-0000	SAFETY LIGHTS ONLY	\$ 0.00	\$ 2.56	\$ 2.56
058-0102-002-0000	SAFETY LIGHTS ONLY	\$ 0.00	\$ 2.56	\$ 2.56
058-0102-003-0000	SAFETY LIGHTS ONLY	\$ 0.00	\$ 2.56	\$ 2.56
058-0102-004-0000	SAFETY LIGHTS ONLY	\$ 0.00	\$ 2.56	\$ 2.56
058-0102-005-0000	SAFETY LIGHTS ONLY	\$ 0.00	\$ 2.56	\$ 2.56
058-0102-006-0000	SAFETY LIGHTS ONLY	\$ 0.00	\$ 2.56	\$ 2.56
058-0102-007-0000	SAFETY LIGHTS ONLY	\$ 0.00	\$ 2.56	\$ 2.56
058-0102-008-0000	SAFETY LIGHTS ONLY	\$ 0.00	\$ 2.56	\$ 2.56
058-0102-009-0000	SAFETY LIGHTS ONLY	\$ 0.00	\$ 2.56	\$ 2.56
058-0102-010-0000	SAFETY LIGHTS ONLY	\$ 0.00	\$ 2.56	\$ 2.56
058-0102-011-0000	SAFETY LIGHTS ONLY	\$ 0.00	\$ 2.56	\$ 2.56
058-0102-012-0000	SAFETY LIGHTS ONLY	\$ 0.00	\$ 2.56	\$ 2.56
058-0102-013-0000	SAFETY LIGHTS ONLY	\$ 0.00	\$ 2.56	\$ 2.56
058-0102-014-0000	SAFETY LIGHTS ONLY	\$ 0.00	\$ 2.56	\$ 2.56
058-0102-015-0000	SAFETY LIGHTS ONLY	\$ 0.00	\$ 2.56	\$ 2.56
058-0103-001-0000	SAFETY LIGHTS ONLY	\$ 0.00	\$ 2.56	\$ 2.56
058-0103-002-0000	SAFETY LIGHTS ONLY	\$ 0.00	\$ 2.56	\$ 2.56
058-0103-003-0000	SAFETY LIGHTS ONLY	\$ 0.00	\$ 2.56	\$ 2.56
058-0103-004-0000	SAFETY LIGHTS ONLY	\$ 0.00	\$ 2.56	\$ 2.56
058-0103-005-0000	SAFETY LIGHTS ONLY	\$ 0.00	\$ 2.56	\$ 2.56
058-0103-006-0000	SAFETY LIGHTS ONLY	\$ 0.00	\$ 2.56	\$ 2.56
058-0103-007-0000	SAFETY LIGHTS ONLY	\$ 0.00	\$ 2.56	\$ 2.56
058-0103-008-0000	SAFETY LIGHTS ONLY	\$ 0.00	\$ 2.56	\$ 2.56
058-0103-009-0000	SAFETY LIGHTS ONLY	\$ 0.00	\$ 2.56	\$ 2.56
058-0103-010-0000	SAFETY LIGHTS ONLY	\$ 0.00	\$ 2.56	\$ 2.56
058-0103-011-0000	SAFETY LIGHTS ONLY	\$ 0.00	\$ 2.56	\$ 2.56
058-0103-012-0000	SAFETY LIGHTS ONLY	\$ 0.00	\$ 2.56	\$ 2.56
058-0103-013-0000	SAFETY LIGHTS ONLY	\$ 0.00	\$ 2.56	\$ 2.56
058-0103-014-0000	SAFETY LIGHTS ONLY	\$ 0.00	\$ 2.56	\$ 2.56
058-0103-015-0000	SAFETY LIGHTS ONLY	\$ 0.00	\$ 2.56	\$ 2.56
058-0103-016-0000	SAFETY LIGHTS ONLY	\$ 0.00	\$ 2.56	\$ 2.56
058-0103-017-0000	SAFETY LIGHTS ONLY	\$ 0.00	\$ 2.56	\$ 2.56
058-0103-018-0000	RESIDENTIAL	\$ 15.32	\$ 2.56	\$ 17.88
058-0103-019-0000	SAFETY LIGHTS ONLY	\$ 0.00	\$ 2.56	\$ 2.56
058-0103-020-0000	SAFETY LIGHTS ONLY	\$ 0.00	\$ 2.56	\$ 2.56
058-0103-021-0000	SAFETY LIGHTS ONLY	\$ 0.00	\$ 2.56	\$ 2.56
058-0103-022-0000	SAFETY LIGHTS ONLY	\$ 0.00	\$ 2.56	\$ 2.56

ITEM 17.2.

City of Rancho Cordova
Lighting District No. 2012-1 Exhibit A to the Resolution
Fiscal Year 2023-24 Assessment Roll

ATTACHMENT 2

APN	District Classification	Street Light Charge	Safety Light Charge	Total Assessment
058-0103-023-0000	SAFETY LIGHTS ONLY	\$ 0.00	\$ 2.56	\$ 2.56
058-0103-024-0000	SAFETY LIGHTS ONLY	\$ 0.00	\$ 2.56	\$ 2.56
058-0103-025-0000	SAFETY LIGHTS ONLY	\$ 0.00	\$ 2.56	\$ 2.56
058-0103-026-0000	SAFETY LIGHTS ONLY	\$ 0.00	\$ 2.56	\$ 2.56
058-0103-027-0000	SAFETY LIGHTS ONLY	\$ 0.00	\$ 2.56	\$ 2.56
058-0103-028-0000	SAFETY LIGHTS ONLY	\$ 0.00	\$ 2.56	\$ 2.56
058-0103-029-0000	SAFETY LIGHTS ONLY	\$ 0.00	\$ 2.56	\$ 2.56
058-0103-030-0000	SAFETY LIGHTS ONLY	\$ 0.00	\$ 2.56	\$ 2.56
058-0103-031-0000	SAFETY LIGHTS ONLY	\$ 0.00	\$ 2.56	\$ 2.56
058-0103-032-0000	SAFETY LIGHTS ONLY	\$ 0.00	\$ 2.56	\$ 2.56
058-0103-033-0000	SAFETY LIGHTS ONLY	\$ 0.00	\$ 2.56	\$ 2.56
058-0103-034-0000	SAFETY LIGHTS ONLY	\$ 0.00	\$ 2.56	\$ 2.56
058-0103-035-0000	SAFETY LIGHTS ONLY	\$ 0.00	\$ 2.56	\$ 2.56
058-0104-001-0000	SAFETY LIGHTS ONLY	\$ 0.00	\$ 2.56	\$ 2.56
058-0104-002-0000	SAFETY LIGHTS ONLY	\$ 0.00	\$ 2.56	\$ 2.56
058-0104-003-0000	SAFETY LIGHTS ONLY	\$ 0.00	\$ 2.56	\$ 2.56
058-0104-004-0000	SAFETY LIGHTS ONLY	\$ 0.00	\$ 2.56	\$ 2.56
058-0104-005-0000	SAFETY LIGHTS ONLY	\$ 0.00	\$ 2.56	\$ 2.56
058-0104-006-0000	SAFETY LIGHTS ONLY	\$ 0.00	\$ 2.56	\$ 2.56
058-0104-007-0000	SAFETY LIGHTS ONLY	\$ 0.00	\$ 2.56	\$ 2.56
058-0104-008-0000	SAFETY LIGHTS ONLY	\$ 0.00	\$ 2.56	\$ 2.56
058-0104-009-0000	SAFETY LIGHTS ONLY	\$ 0.00	\$ 2.56	\$ 2.56
058-0104-010-0000	SAFETY LIGHTS ONLY	\$ 0.00	\$ 2.56	\$ 2.56
058-0104-011-0000	SAFETY LIGHTS ONLY	\$ 0.00	\$ 2.56	\$ 2.56
058-0104-012-0000	SAFETY LIGHTS ONLY	\$ 0.00	\$ 2.56	\$ 2.56
058-0104-013-0000	SAFETY LIGHTS ONLY	\$ 0.00	\$ 2.56	\$ 2.56
058-0104-014-0000	SAFETY LIGHTS ONLY	\$ 0.00	\$ 2.56	\$ 2.56
058-0104-015-0000	SAFETY LIGHTS ONLY	\$ 0.00	\$ 2.56	\$ 2.56
058-0104-016-0000	SAFETY LIGHTS ONLY	\$ 0.00	\$ 2.56	\$ 2.56
058-0104-017-0000	SAFETY LIGHTS ONLY	\$ 0.00	\$ 2.56	\$ 2.56
058-0104-018-0000	SAFETY LIGHTS ONLY	\$ 0.00	\$ 2.56	\$ 2.56
058-0104-019-0000	SAFETY LIGHTS ONLY	\$ 0.00	\$ 2.56	\$ 2.56
058-0104-020-0000	SAFETY LIGHTS ONLY	\$ 0.00	\$ 2.56	\$ 2.56
058-0105-001-0000	SAFETY LIGHTS ONLY	\$ 0.00	\$ 2.56	\$ 2.56
058-0105-002-0000	SAFETY LIGHTS ONLY	\$ 0.00	\$ 2.56	\$ 2.56
058-0105-003-0000	SAFETY LIGHTS ONLY	\$ 0.00	\$ 2.56	\$ 2.56
058-0105-004-0000	SAFETY LIGHTS ONLY	\$ 0.00	\$ 2.56	\$ 2.56
058-0105-005-0000	SAFETY LIGHTS ONLY	\$ 0.00	\$ 2.56	\$ 2.56
058-0105-006-0000	SAFETY LIGHTS ONLY	\$ 0.00	\$ 2.56	\$ 2.56
058-0105-007-0000	SAFETY LIGHTS ONLY	\$ 0.00	\$ 2.56	\$ 2.56
058-0105-008-0000	SAFETY LIGHTS ONLY	\$ 0.00	\$ 2.56	\$ 2.56
058-0105-009-0000	SAFETY LIGHTS ONLY	\$ 0.00	\$ 2.56	\$ 2.56
058-0105-010-0000	SAFETY LIGHTS ONLY	\$ 0.00	\$ 2.56	\$ 2.56
058-0105-011-0000	SAFETY LIGHTS ONLY	\$ 0.00	\$ 2.56	\$ 2.56

ITEM 17.2.

City of Rancho Cordova
Lighting District No. 2012-1 Exhibit A to the Resolution
Fiscal Year 2023-24 Assessment Roll

ATTACHMENT 2

APN	District Classification	Street Light Charge	Safety Light Charge	Total Assessment
058-0105-012-0000	SAFETY LIGHTS ONLY	\$ 0.00	\$ 2.56	\$ 2.56
058-0105-013-0000	SAFETY LIGHTS ONLY	\$ 0.00	\$ 2.56	\$ 2.56
058-0105-014-0000	RESIDENTIAL	\$ 15.32	\$ 2.56	\$ 17.88
058-0105-015-0000	SAFETY LIGHTS ONLY	\$ 0.00	\$ 2.56	\$ 2.56
058-0111-001-0000	SAFETY LIGHTS ONLY	\$ 0.00	\$ 2.56	\$ 2.56
058-0111-002-0000	SAFETY LIGHTS ONLY	\$ 0.00	\$ 2.56	\$ 2.56
058-0111-003-0000	SAFETY LIGHTS ONLY	\$ 0.00	\$ 2.56	\$ 2.56
058-0111-004-0000	SAFETY LIGHTS ONLY	\$ 0.00	\$ 2.56	\$ 2.56
058-0112-001-0000	SAFETY LIGHTS ONLY	\$ 0.00	\$ 2.56	\$ 2.56
058-0112-002-0000	SAFETY LIGHTS ONLY	\$ 0.00	\$ 2.56	\$ 2.56
058-0112-003-0000	SAFETY LIGHTS ONLY	\$ 0.00	\$ 2.56	\$ 2.56
058-0112-004-0000	SAFETY LIGHTS ONLY	\$ 0.00	\$ 2.56	\$ 2.56
058-0112-005-0000	SAFETY LIGHTS ONLY	\$ 0.00	\$ 2.56	\$ 2.56
058-0112-006-0000	SAFETY LIGHTS ONLY	\$ 0.00	\$ 2.56	\$ 2.56
058-0112-007-0000	SAFETY LIGHTS ONLY	\$ 0.00	\$ 2.56	\$ 2.56
058-0113-001-0000	SAFETY LIGHTS ONLY	\$ 0.00	\$ 2.56	\$ 2.56
058-0113-002-0000	SAFETY LIGHTS ONLY	\$ 0.00	\$ 2.56	\$ 2.56
058-0113-003-0000	SAFETY LIGHTS ONLY	\$ 0.00	\$ 2.56	\$ 2.56
058-0113-004-0000	SAFETY LIGHTS ONLY	\$ 0.00	\$ 2.56	\$ 2.56
058-0113-005-0000	SAFETY LIGHTS ONLY	\$ 0.00	\$ 2.56	\$ 2.56
058-0113-006-0000	SAFETY LIGHTS ONLY	\$ 0.00	\$ 2.56	\$ 2.56
058-0113-007-0000	SAFETY LIGHTS ONLY	\$ 0.00	\$ 2.56	\$ 2.56
058-0113-008-0000	SAFETY LIGHTS ONLY	\$ 0.00	\$ 2.56	\$ 2.56
058-0113-009-0000	SAFETY LIGHTS ONLY	\$ 0.00	\$ 2.56	\$ 2.56
058-0113-010-0000	SAFETY LIGHTS ONLY	\$ 0.00	\$ 2.56	\$ 2.56
058-0113-011-0000	SAFETY LIGHTS ONLY	\$ 0.00	\$ 2.56	\$ 2.56
058-0113-012-0000	SAFETY LIGHTS ONLY	\$ 0.00	\$ 2.56	\$ 2.56
058-0113-013-0000	SAFETY LIGHTS ONLY	\$ 0.00	\$ 2.56	\$ 2.56
058-0113-014-0000	SAFETY LIGHTS ONLY	\$ 0.00	\$ 2.56	\$ 2.56
058-0113-015-0000	SAFETY LIGHTS ONLY	\$ 0.00	\$ 2.56	\$ 2.56
058-0113-016-0000	SAFETY LIGHTS ONLY	\$ 0.00	\$ 2.56	\$ 2.56
058-0113-017-0000	SAFETY LIGHTS ONLY	\$ 0.00	\$ 2.56	\$ 2.56
058-0113-018-0000	SAFETY LIGHTS ONLY	\$ 0.00	\$ 2.56	\$ 2.56
058-0113-019-0000	SAFETY LIGHTS ONLY	\$ 0.00	\$ 2.56	\$ 2.56
058-0113-020-0000	SAFETY LIGHTS ONLY	\$ 0.00	\$ 2.56	\$ 2.56
058-0113-021-0000	SAFETY LIGHTS ONLY	\$ 0.00	\$ 2.56	\$ 2.56
058-0113-022-0000	SAFETY LIGHTS ONLY	\$ 0.00	\$ 2.56	\$ 2.56
058-0113-023-0000	SAFETY LIGHTS ONLY	\$ 0.00	\$ 2.56	\$ 2.56
058-0113-024-0000	SAFETY LIGHTS ONLY	\$ 0.00	\$ 2.56	\$ 2.56
058-0113-025-0000	SAFETY LIGHTS ONLY	\$ 0.00	\$ 2.56	\$ 2.56
058-0114-001-0000	SAFETY LIGHTS ONLY	\$ 0.00	\$ 2.56	\$ 2.56
058-0114-002-0000	SAFETY LIGHTS ONLY	\$ 0.00	\$ 2.56	\$ 2.56
058-0114-003-0000	SAFETY LIGHTS ONLY	\$ 0.00	\$ 2.56	\$ 2.56
058-0114-004-0000	SAFETY LIGHTS ONLY	\$ 0.00	\$ 2.56	\$ 2.56

ITEM 17.2.

City of Rancho Cordova
Lighting District No. 2012-1 Exhibit A to the Resolution
Fiscal Year 2023-24 Assessment Roll

ATTACHMENT 2

APN	District Classification	Street Light Charge	Safety Light Charge	Total Assessment
058-0114-005-0000	SAFETY LIGHTS ONLY	\$ 0.00	\$ 2.56	\$ 2.56
058-0114-006-0000	SAFETY LIGHTS ONLY	\$ 0.00	\$ 2.56	\$ 2.56
058-0114-007-0000	SAFETY LIGHTS ONLY	\$ 0.00	\$ 2.56	\$ 2.56
058-0114-008-0000	SAFETY LIGHTS ONLY	\$ 0.00	\$ 2.56	\$ 2.56
058-0114-009-0000	SAFETY LIGHTS ONLY	\$ 0.00	\$ 2.56	\$ 2.56
058-0114-010-0000	SAFETY LIGHTS ONLY	\$ 0.00	\$ 2.56	\$ 2.56
058-0114-011-0000	SAFETY LIGHTS ONLY	\$ 0.00	\$ 2.56	\$ 2.56
058-0114-012-0000	SAFETY LIGHTS ONLY	\$ 0.00	\$ 2.56	\$ 2.56
058-0114-013-0000	SAFETY LIGHTS ONLY	\$ 0.00	\$ 2.56	\$ 2.56
058-0114-014-0000	SAFETY LIGHTS ONLY	\$ 0.00	\$ 2.56	\$ 2.56
058-0114-015-0000	SAFETY LIGHTS ONLY	\$ 0.00	\$ 2.56	\$ 2.56
058-0114-016-0000	SAFETY LIGHTS ONLY	\$ 0.00	\$ 2.56	\$ 2.56
058-0114-017-0000	SAFETY LIGHTS ONLY	\$ 0.00	\$ 2.56	\$ 2.56
058-0114-018-0000	SAFETY LIGHTS ONLY	\$ 0.00	\$ 2.56	\$ 2.56
058-0114-019-0000	SAFETY LIGHTS ONLY	\$ 0.00	\$ 2.56	\$ 2.56
058-0114-020-0000	SAFETY LIGHTS ONLY	\$ 0.00	\$ 2.56	\$ 2.56
058-0114-021-0000	SAFETY LIGHTS ONLY	\$ 0.00	\$ 2.56	\$ 2.56
058-0114-022-0000	SAFETY LIGHTS ONLY	\$ 0.00	\$ 2.56	\$ 2.56
058-0114-023-0000	SAFETY LIGHTS ONLY	\$ 0.00	\$ 2.56	\$ 2.56
058-0114-024-0000	SAFETY LIGHTS ONLY	\$ 0.00	\$ 2.56	\$ 2.56
058-0114-025-0000	SAFETY LIGHTS ONLY	\$ 0.00	\$ 2.56	\$ 2.56
058-0114-026-0000	SAFETY LIGHTS ONLY	\$ 0.00	\$ 2.56	\$ 2.56
058-0115-001-0000	SAFETY LIGHTS ONLY	\$ 0.00	\$ 2.56	\$ 2.56
058-0115-002-0000	SAFETY LIGHTS ONLY	\$ 0.00	\$ 2.56	\$ 2.56
058-0115-003-0000	SAFETY LIGHTS ONLY	\$ 0.00	\$ 2.56	\$ 2.56
058-0115-004-0000	SAFETY LIGHTS ONLY	\$ 0.00	\$ 2.56	\$ 2.56
058-0115-005-0000	SAFETY LIGHTS ONLY	\$ 0.00	\$ 2.56	\$ 2.56
058-0115-006-0000	SAFETY LIGHTS ONLY	\$ 0.00	\$ 2.56	\$ 2.56
058-0115-007-0000	SAFETY LIGHTS ONLY	\$ 0.00	\$ 2.56	\$ 2.56
058-0115-008-0000	SAFETY LIGHTS ONLY	\$ 0.00	\$ 2.56	\$ 2.56
058-0115-009-0000	SAFETY LIGHTS ONLY	\$ 0.00	\$ 2.56	\$ 2.56
058-0115-010-0000	SAFETY LIGHTS ONLY	\$ 0.00	\$ 2.56	\$ 2.56
058-0115-011-0000	SAFETY LIGHTS ONLY	\$ 0.00	\$ 2.56	\$ 2.56
058-0115-012-0000	SAFETY LIGHTS ONLY	\$ 0.00	\$ 2.56	\$ 2.56
058-0115-016-0000	SAFETY LIGHTS ONLY	\$ 0.00	\$ 2.56	\$ 2.56
058-0115-017-0000	SAFETY LIGHTS ONLY	\$ 0.00	\$ 2.56	\$ 2.56
058-0116-001-0000	SAFETY LIGHTS ONLY	\$ 0.00	\$ 2.56	\$ 2.56
058-0116-002-0000	SAFETY LIGHTS ONLY	\$ 0.00	\$ 2.56	\$ 2.56
058-0116-003-0000	SAFETY LIGHTS ONLY	\$ 0.00	\$ 2.56	\$ 2.56
058-0116-004-0000	SAFETY LIGHTS ONLY	\$ 0.00	\$ 2.56	\$ 2.56
058-0116-005-0000	SAFETY LIGHTS ONLY	\$ 0.00	\$ 2.56	\$ 2.56
058-0116-006-0000	SAFETY LIGHTS ONLY	\$ 0.00	\$ 2.56	\$ 2.56
058-0116-007-0000	SAFETY LIGHTS ONLY	\$ 0.00	\$ 2.56	\$ 2.56
058-0116-008-0000	SAFETY LIGHTS ONLY	\$ 0.00	\$ 2.56	\$ 2.56

ITEM 17.2.

City of Rancho Cordova
Lighting District No. 2012-1 Exhibit A to the Resolution
Fiscal Year 2023-24 Assessment Roll

ATTACHMENT 2

APN	District Classification	Street Light Charge	Safety Light Charge	Total Assessment
058-0116-009-0000	SAFETY LIGHTS ONLY	\$ 0.00	\$ 2.56	\$ 2.56
058-0116-010-0000	SAFETY LIGHTS ONLY	\$ 0.00	\$ 2.56	\$ 2.56
058-0116-011-0000	SAFETY LIGHTS ONLY	\$ 0.00	\$ 2.56	\$ 2.56
058-0116-012-0000	SAFETY LIGHTS ONLY	\$ 0.00	\$ 2.56	\$ 2.56
058-0116-013-0000	SAFETY LIGHTS ONLY	\$ 0.00	\$ 2.56	\$ 2.56
058-0116-014-0000	SAFETY LIGHTS ONLY	\$ 0.00	\$ 2.56	\$ 2.56
058-0116-015-0000	SAFETY LIGHTS ONLY	\$ 0.00	\$ 2.56	\$ 2.56
058-0121-001-0000	SAFETY LIGHTS ONLY	\$ 0.00	\$ 2.56	\$ 2.56
058-0121-002-0000	SAFETY LIGHTS ONLY	\$ 0.00	\$ 2.56	\$ 2.56
058-0121-003-0000	SAFETY LIGHTS ONLY	\$ 0.00	\$ 2.56	\$ 2.56
058-0121-004-0000	SAFETY LIGHTS ONLY	\$ 0.00	\$ 2.56	\$ 2.56
058-0121-005-0000	SAFETY LIGHTS ONLY	\$ 0.00	\$ 2.56	\$ 2.56
058-0121-006-0000	SAFETY LIGHTS ONLY	\$ 0.00	\$ 2.56	\$ 2.56
058-0121-007-0000	SAFETY LIGHTS ONLY	\$ 0.00	\$ 2.56	\$ 2.56
058-0121-008-0000	SAFETY LIGHTS ONLY	\$ 0.00	\$ 2.56	\$ 2.56
058-0121-009-0000	RESIDENTIAL	\$ 15.32	\$ 2.56	\$ 17.88
058-0121-010-0000	SAFETY LIGHTS ONLY	\$ 0.00	\$ 2.56	\$ 2.56
058-0121-011-0000	SAFETY LIGHTS ONLY	\$ 0.00	\$ 2.56	\$ 2.56
058-0121-012-0000	SAFETY LIGHTS ONLY	\$ 0.00	\$ 2.56	\$ 2.56
058-0121-013-0000	SAFETY LIGHTS ONLY	\$ 0.00	\$ 2.56	\$ 2.56
058-0121-014-0000	SAFETY LIGHTS ONLY	\$ 0.00	\$ 2.56	\$ 2.56
058-0121-015-0000	SAFETY LIGHTS ONLY	\$ 0.00	\$ 2.56	\$ 2.56
058-0121-016-0000	SAFETY LIGHTS ONLY	\$ 0.00	\$ 2.56	\$ 2.56
058-0121-017-0000	SAFETY LIGHTS ONLY	\$ 0.00	\$ 2.56	\$ 2.56
058-0121-018-0000	SAFETY LIGHTS ONLY	\$ 0.00	\$ 2.56	\$ 2.56
058-0121-019-0000	SAFETY LIGHTS ONLY	\$ 0.00	\$ 2.56	\$ 2.56
058-0121-020-0000	SAFETY LIGHTS ONLY	\$ 0.00	\$ 2.56	\$ 2.56
058-0121-021-0000	SAFETY LIGHTS ONLY	\$ 0.00	\$ 2.56	\$ 2.56
058-0122-001-0000	RESIDENTIAL	\$ 15.32	\$ 2.56	\$ 17.88
058-0122-002-0000	RESIDENTIAL	\$ 15.32	\$ 2.56	\$ 17.88
058-0122-003-0000	SAFETY LIGHTS ONLY	\$ 0.00	\$ 2.56	\$ 2.56
058-0122-004-0000	SAFETY LIGHTS ONLY	\$ 0.00	\$ 2.56	\$ 2.56
058-0122-005-0000	SAFETY LIGHTS ONLY	\$ 0.00	\$ 2.56	\$ 2.56
058-0122-006-0000	SAFETY LIGHTS ONLY	\$ 0.00	\$ 2.56	\$ 2.56
058-0122-007-0000	SAFETY LIGHTS ONLY	\$ 0.00	\$ 2.56	\$ 2.56
058-0122-008-0000	SAFETY LIGHTS ONLY	\$ 0.00	\$ 2.56	\$ 2.56
058-0122-009-0000	SAFETY LIGHTS ONLY	\$ 0.00	\$ 2.56	\$ 2.56
058-0122-010-0000	SAFETY LIGHTS ONLY	\$ 0.00	\$ 2.56	\$ 2.56
058-0122-011-0000	SAFETY LIGHTS ONLY	\$ 0.00	\$ 2.56	\$ 2.56
058-0122-012-0000	SAFETY LIGHTS ONLY	\$ 0.00	\$ 2.56	\$ 2.56
058-0122-013-0000	SAFETY LIGHTS ONLY	\$ 0.00	\$ 2.56	\$ 2.56
058-0122-014-0000	SAFETY LIGHTS ONLY	\$ 0.00	\$ 2.56	\$ 2.56
058-0122-015-0000	SAFETY LIGHTS ONLY	\$ 0.00	\$ 2.56	\$ 2.56
058-0122-016-0000	RESIDENTIAL	\$ 15.32	\$ 2.56	\$ 17.88

ITEM 17.2.

City of Rancho Cordova
Lighting District No. 2012-1 Exhibit A to the Resolution
Fiscal Year 2023-24 Assessment Roll

ATTACHMENT 2

APN	District Classification	Street Light Charge	Safety Light Charge	Total Assessment
058-0123-001-0000	SAFETY LIGHTS ONLY	\$ 0.00	\$ 2.56	\$ 2.56
058-0123-002-0000	SAFETY LIGHTS ONLY	\$ 0.00	\$ 2.56	\$ 2.56
058-0123-003-0000	SAFETY LIGHTS ONLY	\$ 0.00	\$ 2.56	\$ 2.56
058-0124-001-0000	SAFETY LIGHTS ONLY	\$ 0.00	\$ 2.56	\$ 2.56
058-0125-003-0000	SAFETY LIGHTS ONLY	\$ 0.00	\$ 2.56	\$ 2.56
058-0125-004-0000	SAFETY LIGHTS ONLY	\$ 0.00	\$ 2.56	\$ 2.56
058-0125-005-0000	SAFETY LIGHTS ONLY	\$ 0.00	\$ 2.56	\$ 2.56
058-0125-007-0000	SAFETY LIGHTS ONLY	\$ 0.00	\$ 2.56	\$ 2.56
058-0125-008-0000	SAFETY LIGHTS ONLY	\$ 0.00	\$ 2.56	\$ 2.56
058-0126-001-0000	RESIDENTIAL	\$ 15.32	\$ 2.56	\$ 17.88
058-0126-002-0000	SAFETY LIGHTS ONLY	\$ 0.00	\$ 2.56	\$ 2.56
058-0126-003-0000	SAFETY LIGHTS ONLY	\$ 0.00	\$ 2.56	\$ 2.56
058-0126-004-0000	SAFETY LIGHTS ONLY	\$ 0.00	\$ 2.56	\$ 2.56
058-0126-006-0000	SAFETY LIGHTS ONLY	\$ 0.00	\$ 2.56	\$ 2.56
058-0127-001-0000	SAFETY LIGHTS ONLY	\$ 0.00	\$ 2.56	\$ 2.56
058-0127-002-0000	SAFETY LIGHTS ONLY	\$ 0.00	\$ 2.56	\$ 2.56
058-0127-003-0000	SAFETY LIGHTS ONLY	\$ 0.00	\$ 2.56	\$ 2.56
058-0127-004-0000	SAFETY LIGHTS ONLY	\$ 0.00	\$ 2.56	\$ 2.56
058-0127-005-0000	RESIDENTIAL	\$ 15.32	\$ 2.56	\$ 17.88
058-0131-001-0000	SAFETY LIGHTS ONLY	\$ 0.00	\$ 2.56	\$ 2.56
058-0131-002-0000	SAFETY LIGHTS ONLY	\$ 0.00	\$ 2.56	\$ 2.56
058-0131-007-0000	SAFETY LIGHTS ONLY	\$ 0.00	\$ 2.56	\$ 2.56
058-0131-014-0000	SAFETY LIGHTS ONLY	\$ 0.00	\$ 2.56	\$ 2.56
058-0131-015-0000	SAFETY LIGHTS ONLY	\$ 0.00	\$ 2.56	\$ 2.56
058-0131-016-0000	SAFETY LIGHTS ONLY	\$ 0.00	\$ 2.56	\$ 2.56
058-0131-017-0000	SAFETY LIGHTS ONLY	\$ 0.00	\$ 2.56	\$ 2.56
058-0131-018-0000	SAFETY LIGHTS ONLY	\$ 0.00	\$ 2.56	\$ 2.56
058-0131-019-0000	SAFETY LIGHTS ONLY	\$ 0.00	\$ 2.56	\$ 2.56
058-0131-020-0000	SAFETY LIGHTS ONLY	\$ 0.00	\$ 2.56	\$ 2.56
058-0131-021-0000	SAFETY LIGHTS ONLY	\$ 0.00	\$ 2.56	\$ 2.56
058-0131-022-0000	SAFETY LIGHTS ONLY	\$ 0.00	\$ 2.56	\$ 2.56
058-0131-023-0000	SAFETY LIGHTS ONLY	\$ 0.00	\$ 2.56	\$ 2.56
058-0131-024-0000	SAFETY LIGHTS ONLY	\$ 0.00	\$ 2.56	\$ 2.56
058-0131-025-0000	SAFETY LIGHTS ONLY	\$ 0.00	\$ 2.56	\$ 2.56
058-0131-026-0000	SAFETY LIGHTS ONLY	\$ 0.00	\$ 2.56	\$ 2.56
058-0131-027-0000	SAFETY LIGHTS ONLY	\$ 0.00	\$ 2.56	\$ 2.56
058-0131-028-0000	SAFETY LIGHTS ONLY	\$ 0.00	\$ 2.56	\$ 2.56
058-0131-029-0000	SAFETY LIGHTS ONLY	\$ 0.00	\$ 2.56	\$ 2.56
058-0131-032-0000	SAFETY LIGHTS ONLY	\$ 0.00	\$ 2.56	\$ 2.56
058-0131-033-0000	SAFETY LIGHTS ONLY	\$ 0.00	\$ 2.56	\$ 2.56
058-0131-034-0000	SAFETY LIGHTS ONLY	\$ 0.00	\$ 2.56	\$ 2.56
058-0131-035-0000	SAFETY LIGHTS ONLY	\$ 0.00	\$ 2.56	\$ 2.56
058-0131-036-0000	SAFETY LIGHTS ONLY	\$ 0.00	\$ 2.56	\$ 2.56
058-0131-037-0000	SAFETY LIGHTS ONLY	\$ 0.00	\$ 2.56	\$ 2.56

ITEM 17.2.

City of Rancho Cordova
Lighting District No. 2012-1 Exhibit A to the Resolution
Fiscal Year 2023-24 Assessment Roll

ATTACHMENT 2

APN	District Classification	Street Light Charge	Safety Light Charge	Total Assessment
058-0131-038-0000	SAFETY LIGHTS ONLY	\$ 0.00	\$ 2.56	\$ 2.56
058-0131-039-0000	SAFETY LIGHTS ONLY	\$ 0.00	\$ 2.56	\$ 2.56
058-0132-014-0000	SAFETY LIGHTS ONLY	\$ 0.00	\$ 2.56	\$ 2.56
058-0132-016-0000	SAFETY LIGHTS ONLY	\$ 0.00	\$ 2.56	\$ 2.56
058-0132-017-0000	SAFETY LIGHTS ONLY	\$ 0.00	\$ 2.56	\$ 2.56
058-0132-018-0000	SAFETY LIGHTS ONLY	\$ 0.00	\$ 2.56	\$ 2.56
058-0132-019-0000	SAFETY LIGHTS ONLY	\$ 0.00	\$ 2.56	\$ 2.56
058-0132-020-0000	SAFETY LIGHTS ONLY	\$ 0.00	\$ 2.56	\$ 2.56
058-0132-021-0000	SAFETY LIGHTS ONLY	\$ 0.00	\$ 2.56	\$ 2.56
058-0132-022-0000	SAFETY LIGHTS ONLY	\$ 0.00	\$ 2.56	\$ 2.56
058-0132-024-0000	SAFETY LIGHTS ONLY	\$ 0.00	\$ 2.56	\$ 2.56
058-0132-025-0000	SAFETY LIGHTS ONLY	\$ 0.00	\$ 2.56	\$ 2.56
058-0132-026-0000	SAFETY LIGHTS ONLY	\$ 0.00	\$ 2.56	\$ 2.56
058-0132-027-0000	SAFETY LIGHTS ONLY	\$ 0.00	\$ 2.56	\$ 2.56
058-0132-028-0000	SAFETY LIGHTS ONLY	\$ 0.00	\$ 2.56	\$ 2.56
058-0133-001-0000	SAFETY LIGHTS ONLY	\$ 0.00	\$ 2.56	\$ 2.56
058-0133-002-0000	SAFETY LIGHTS ONLY	\$ 0.00	\$ 2.56	\$ 2.56
058-0133-003-0000	SAFETY LIGHTS ONLY	\$ 0.00	\$ 2.56	\$ 2.56
058-0133-004-0000	SAFETY LIGHTS ONLY	\$ 0.00	\$ 2.56	\$ 2.56
058-0134-001-0000	SAFETY LIGHTS ONLY	\$ 0.00	\$ 2.56	\$ 2.56
058-0134-002-0000	SAFETY LIGHTS ONLY	\$ 0.00	\$ 2.56	\$ 2.56
058-0134-003-0000	SAFETY LIGHTS ONLY	\$ 0.00	\$ 2.56	\$ 2.56
058-0134-004-0000	SAFETY LIGHTS ONLY	\$ 0.00	\$ 2.56	\$ 2.56
058-0134-005-0000	SAFETY LIGHTS ONLY	\$ 0.00	\$ 2.56	\$ 2.56
058-0134-006-0000	SAFETY LIGHTS ONLY	\$ 0.00	\$ 2.56	\$ 2.56
058-0134-007-0000	SAFETY LIGHTS ONLY	\$ 0.00	\$ 2.56	\$ 2.56
058-0134-008-0000	SAFETY LIGHTS ONLY	\$ 0.00	\$ 2.56	\$ 2.56
058-0134-009-0000	SAFETY LIGHTS ONLY	\$ 0.00	\$ 2.56	\$ 2.56
058-0134-010-0000	SAFETY LIGHTS ONLY	\$ 0.00	\$ 2.56	\$ 2.56
058-0134-011-0000	SAFETY LIGHTS ONLY	\$ 0.00	\$ 2.56	\$ 2.56
058-0134-012-0000	SAFETY LIGHTS ONLY	\$ 0.00	\$ 2.56	\$ 2.56
058-0134-013-0000	SAFETY LIGHTS ONLY	\$ 0.00	\$ 2.56	\$ 2.56
058-0141-001-0000	SAFETY LIGHTS ONLY	\$ 0.00	\$ 2.56	\$ 2.56
058-0141-002-0000	SAFETY LIGHTS ONLY	\$ 0.00	\$ 2.56	\$ 2.56
058-0141-003-0000	SAFETY LIGHTS ONLY	\$ 0.00	\$ 2.56	\$ 2.56
058-0141-004-0000	SAFETY LIGHTS ONLY	\$ 0.00	\$ 2.56	\$ 2.56
058-0141-005-0000	SAFETY LIGHTS ONLY	\$ 0.00	\$ 2.56	\$ 2.56
058-0141-006-0000	SAFETY LIGHTS ONLY	\$ 0.00	\$ 2.56	\$ 2.56
058-0141-007-0000	SAFETY LIGHTS ONLY	\$ 0.00	\$ 2.56	\$ 2.56
058-0142-001-0000	SAFETY LIGHTS ONLY	\$ 0.00	\$ 2.56	\$ 2.56
058-0142-002-0000	SAFETY LIGHTS ONLY	\$ 0.00	\$ 2.56	\$ 2.56
058-0142-003-0000	SAFETY LIGHTS ONLY	\$ 0.00	\$ 2.56	\$ 2.56
058-0142-004-0000	SAFETY LIGHTS ONLY	\$ 0.00	\$ 2.56	\$ 2.56
058-0142-005-0000	SAFETY LIGHTS ONLY	\$ 0.00	\$ 2.56	\$ 2.56

ITEM 17.2.

City of Rancho Cordova
Lighting District No. 2012-1 Exhibit A to the Resolution
Fiscal Year 2023-24 Assessment Roll

ATTACHMENT 2

APN	District Classification	Street Light Charge	Safety Light Charge	Total Assessment
058-0142-006-0000	SAFETY LIGHTS ONLY	\$ 0.00	\$ 2.56	\$ 2.56
058-0142-007-0000	SAFETY LIGHTS ONLY	\$ 0.00	\$ 2.56	\$ 2.56
058-0142-008-0000	SAFETY LIGHTS ONLY	\$ 0.00	\$ 2.56	\$ 2.56
058-0142-009-0000	SAFETY LIGHTS ONLY	\$ 0.00	\$ 2.56	\$ 2.56
058-0142-010-0000	SAFETY LIGHTS ONLY	\$ 0.00	\$ 2.56	\$ 2.56
058-0142-011-0000	SAFETY LIGHTS ONLY	\$ 0.00	\$ 2.56	\$ 2.56
058-0142-012-0000	RESIDENTIAL	\$ 15.32	\$ 2.56	\$ 17.88
058-0142-013-0000	SAFETY LIGHTS ONLY	\$ 0.00	\$ 2.56	\$ 2.56
058-0143-001-0000	SAFETY LIGHTS ONLY	\$ 0.00	\$ 2.56	\$ 2.56
058-0143-002-0000	SAFETY LIGHTS ONLY	\$ 0.00	\$ 2.56	\$ 2.56
058-0143-003-0000	SAFETY LIGHTS ONLY	\$ 0.00	\$ 2.56	\$ 2.56
058-0143-004-0000	SAFETY LIGHTS ONLY	\$ 0.00	\$ 2.56	\$ 2.56
058-0143-005-0000	SAFETY LIGHTS ONLY	\$ 0.00	\$ 2.56	\$ 2.56
058-0143-006-0000	SAFETY LIGHTS ONLY	\$ 0.00	\$ 2.56	\$ 2.56
058-0144-001-0000	SAFETY LIGHTS ONLY	\$ 0.00	\$ 2.56	\$ 2.56
058-0144-002-0000	SAFETY LIGHTS ONLY	\$ 0.00	\$ 2.56	\$ 2.56
058-0145-001-0000	SAFETY LIGHTS ONLY	\$ 0.00	\$ 2.56	\$ 2.56
058-0145-002-0000	SAFETY LIGHTS ONLY	\$ 0.00	\$ 2.56	\$ 2.56
058-0145-003-0000	SAFETY LIGHTS ONLY	\$ 0.00	\$ 2.56	\$ 2.56
058-0145-004-0000	SAFETY LIGHTS ONLY	\$ 0.00	\$ 2.56	\$ 2.56
058-0145-005-0000	SAFETY LIGHTS ONLY	\$ 0.00	\$ 2.56	\$ 2.56
058-0145-006-0000	SAFETY LIGHTS ONLY	\$ 0.00	\$ 2.56	\$ 2.56
058-0145-007-0000	SAFETY LIGHTS ONLY	\$ 0.00	\$ 2.56	\$ 2.56
058-0145-008-0000	SAFETY LIGHTS ONLY	\$ 0.00	\$ 2.56	\$ 2.56
058-0145-009-0000	SAFETY LIGHTS ONLY	\$ 0.00	\$ 2.56	\$ 2.56
058-0145-010-0000	RESIDENTIAL	\$ 15.32	\$ 2.56	\$ 17.88
058-0145-011-0000	SAFETY LIGHTS ONLY	\$ 0.00	\$ 2.56	\$ 2.56
058-0145-012-0000	SAFETY LIGHTS ONLY	\$ 0.00	\$ 2.56	\$ 2.56
058-0145-013-0000	SAFETY LIGHTS ONLY	\$ 0.00	\$ 2.56	\$ 2.56
058-0145-014-0000	SAFETY LIGHTS ONLY	\$ 0.00	\$ 2.56	\$ 2.56
058-0145-015-0000	SAFETY LIGHTS ONLY	\$ 0.00	\$ 2.56	\$ 2.56
058-0145-016-0000	SAFETY LIGHTS ONLY	\$ 0.00	\$ 2.56	\$ 2.56
058-0145-017-0000	SAFETY LIGHTS ONLY	\$ 0.00	\$ 2.56	\$ 2.56
058-0145-018-0000	SAFETY LIGHTS ONLY	\$ 0.00	\$ 2.56	\$ 2.56
058-0145-019-0000	SAFETY LIGHTS ONLY	\$ 0.00	\$ 2.56	\$ 2.56
058-0145-020-0000	SAFETY LIGHTS ONLY	\$ 0.00	\$ 2.56	\$ 2.56
058-0145-021-0000	SAFETY LIGHTS ONLY	\$ 0.00	\$ 2.56	\$ 2.56
058-0151-001-0000	SAFETY LIGHTS ONLY	\$ 0.00	\$ 2.56	\$ 2.56
058-0151-002-0000	SAFETY LIGHTS ONLY	\$ 0.00	\$ 2.56	\$ 2.56
058-0151-003-0000	SAFETY LIGHTS ONLY	\$ 0.00	\$ 2.56	\$ 2.56
058-0151-004-0000	SAFETY LIGHTS ONLY	\$ 0.00	\$ 2.56	\$ 2.56
058-0151-005-0000	SAFETY LIGHTS ONLY	\$ 0.00	\$ 2.56	\$ 2.56
058-0151-006-0000	RESIDENTIAL	\$ 15.32	\$ 2.56	\$ 17.88
058-0151-007-0000	SAFETY LIGHTS ONLY	\$ 0.00	\$ 2.56	\$ 2.56

ITEM 17.2.

City of Rancho Cordova
Lighting District No. 2012-1 Exhibit A to the Resolution
Fiscal Year 2023-24 Assessment Roll

ATTACHMENT 2

APN	District Classification	Street Light Charge	Safety Light Charge	Total Assessment
058-0151-008-0000	SAFETY LIGHTS ONLY	\$ 0.00	\$ 2.56	\$ 2.56
058-0151-009-0000	SAFETY LIGHTS ONLY	\$ 0.00	\$ 2.56	\$ 2.56
058-0151-010-0000	SAFETY LIGHTS ONLY	\$ 0.00	\$ 2.56	\$ 2.56
058-0152-001-0000	SAFETY LIGHTS ONLY	\$ 0.00	\$ 2.56	\$ 2.56
058-0152-002-0000	SAFETY LIGHTS ONLY	\$ 0.00	\$ 2.56	\$ 2.56
058-0152-003-0000	SAFETY LIGHTS ONLY	\$ 0.00	\$ 2.56	\$ 2.56
058-0152-004-0000	SAFETY LIGHTS ONLY	\$ 0.00	\$ 2.56	\$ 2.56
058-0152-005-0000	SAFETY LIGHTS ONLY	\$ 0.00	\$ 2.56	\$ 2.56
058-0152-006-0000	SAFETY LIGHTS ONLY	\$ 0.00	\$ 2.56	\$ 2.56
058-0152-007-0000	SAFETY LIGHTS ONLY	\$ 0.00	\$ 2.56	\$ 2.56
058-0152-008-0000	SAFETY LIGHTS ONLY	\$ 0.00	\$ 2.56	\$ 2.56
058-0152-009-0000	SAFETY LIGHTS ONLY	\$ 0.00	\$ 2.56	\$ 2.56
058-0152-010-0000	SAFETY LIGHTS ONLY	\$ 0.00	\$ 2.56	\$ 2.56
058-0152-011-0000	SAFETY LIGHTS ONLY	\$ 0.00	\$ 2.56	\$ 2.56
058-0153-001-0000	SAFETY LIGHTS ONLY	\$ 0.00	\$ 2.56	\$ 2.56
058-0153-002-0000	SAFETY LIGHTS ONLY	\$ 0.00	\$ 2.56	\$ 2.56
058-0153-003-0000	SAFETY LIGHTS ONLY	\$ 0.00	\$ 2.56	\$ 2.56
058-0153-004-0000	SAFETY LIGHTS ONLY	\$ 0.00	\$ 2.56	\$ 2.56
058-0153-005-0000	SAFETY LIGHTS ONLY	\$ 0.00	\$ 2.56	\$ 2.56
058-0153-006-0000	RESIDENTIAL	\$ 15.32	\$ 2.56	\$ 17.88
058-0153-007-0000	RESIDENTIAL	\$ 15.32	\$ 2.56	\$ 17.88
058-0153-008-0000	RESIDENTIAL	\$ 15.32	\$ 2.56	\$ 17.88
058-0153-009-0000	RESIDENTIAL	\$ 15.32	\$ 2.56	\$ 17.88
058-0153-010-0000	SAFETY LIGHTS ONLY	\$ 0.00	\$ 2.56	\$ 2.56
058-0153-011-0000	SAFETY LIGHTS ONLY	\$ 0.00	\$ 2.56	\$ 2.56
058-0153-012-0000	SAFETY LIGHTS ONLY	\$ 0.00	\$ 2.56	\$ 2.56
058-0153-013-0000	SAFETY LIGHTS ONLY	\$ 0.00	\$ 2.56	\$ 2.56
058-0153-014-0000	SAFETY LIGHTS ONLY	\$ 0.00	\$ 2.56	\$ 2.56
058-0153-015-0000	SAFETY LIGHTS ONLY	\$ 0.00	\$ 2.56	\$ 2.56
058-0153-016-0000	SAFETY LIGHTS ONLY	\$ 0.00	\$ 2.56	\$ 2.56
058-0153-017-0000	SAFETY LIGHTS ONLY	\$ 0.00	\$ 2.56	\$ 2.56
058-0153-018-0000	SAFETY LIGHTS ONLY	\$ 0.00	\$ 2.56	\$ 2.56
058-0153-019-0000	SAFETY LIGHTS ONLY	\$ 0.00	\$ 2.56	\$ 2.56
058-0153-020-0000	SAFETY LIGHTS ONLY	\$ 0.00	\$ 2.56	\$ 2.56
058-0153-021-0000	SAFETY LIGHTS ONLY	\$ 0.00	\$ 2.56	\$ 2.56
058-0153-022-0000	SAFETY LIGHTS ONLY	\$ 0.00	\$ 2.56	\$ 2.56
058-0153-023-0000	SAFETY LIGHTS ONLY	\$ 0.00	\$ 2.56	\$ 2.56
058-0153-024-0000	SAFETY LIGHTS ONLY	\$ 0.00	\$ 2.56	\$ 2.56
058-0161-001-0000	SAFETY LIGHTS ONLY	\$ 0.00	\$ 2.56	\$ 2.56
058-0162-001-0000	SAFETY LIGHTS ONLY	\$ 0.00	\$ 2.56	\$ 2.56
058-0162-002-0000	SAFETY LIGHTS ONLY	\$ 0.00	\$ 2.56	\$ 2.56
058-0162-003-0000	SAFETY LIGHTS ONLY	\$ 0.00	\$ 2.56	\$ 2.56
058-0162-004-0000	SAFETY LIGHTS ONLY	\$ 0.00	\$ 2.56	\$ 2.56
058-0162-005-0000	SAFETY LIGHTS ONLY	\$ 0.00	\$ 2.56	\$ 2.56

ITEM 17.2.

City of Rancho Cordova
Lighting District No. 2012-1 Exhibit A to the Resolution
Fiscal Year 2023-24 Assessment Roll

ATTACHMENT 2

APN	District Classification	Street Light Charge	Safety Light Charge	Total Assessment
058-0162-006-0000	SAFETY LIGHTS ONLY	\$ 0.00	\$ 2.56	\$ 2.56
058-0162-007-0000	SAFETY LIGHTS ONLY	\$ 0.00	\$ 2.56	\$ 2.56
058-0162-008-0000	SAFETY LIGHTS ONLY	\$ 0.00	\$ 2.56	\$ 2.56
058-0162-009-0000	SAFETY LIGHTS ONLY	\$ 0.00	\$ 2.56	\$ 2.56
058-0162-010-0000	SAFETY LIGHTS ONLY	\$ 0.00	\$ 2.56	\$ 2.56
058-0162-011-0000	SAFETY LIGHTS ONLY	\$ 0.00	\$ 2.56	\$ 2.56
058-0162-012-0000	SAFETY LIGHTS ONLY	\$ 0.00	\$ 2.56	\$ 2.56
058-0162-013-0000	SAFETY LIGHTS ONLY	\$ 0.00	\$ 2.56	\$ 2.56
058-0162-014-0000	SAFETY LIGHTS ONLY	\$ 0.00	\$ 2.56	\$ 2.56
058-0162-015-0000	SAFETY LIGHTS ONLY	\$ 0.00	\$ 2.56	\$ 2.56
058-0162-016-0000	SAFETY LIGHTS ONLY	\$ 0.00	\$ 2.56	\$ 2.56
058-0162-017-0000	SAFETY LIGHTS ONLY	\$ 0.00	\$ 2.56	\$ 2.56
058-0162-018-0000	SAFETY LIGHTS ONLY	\$ 0.00	\$ 2.56	\$ 2.56
058-0162-019-0000	SAFETY LIGHTS ONLY	\$ 0.00	\$ 2.56	\$ 2.56
058-0162-020-0000	SAFETY LIGHTS ONLY	\$ 0.00	\$ 2.56	\$ 2.56
058-0162-021-0000	SAFETY LIGHTS ONLY	\$ 0.00	\$ 2.56	\$ 2.56
058-0162-022-0000	SAFETY LIGHTS ONLY	\$ 0.00	\$ 2.56	\$ 2.56
058-0162-023-0000	SAFETY LIGHTS ONLY	\$ 0.00	\$ 2.56	\$ 2.56
058-0162-024-0000	SAFETY LIGHTS ONLY	\$ 0.00	\$ 2.56	\$ 2.56
058-0163-001-0000	SAFETY LIGHTS ONLY	\$ 0.00	\$ 2.56	\$ 2.56
058-0163-002-0000	SAFETY LIGHTS ONLY	\$ 0.00	\$ 2.56	\$ 2.56
058-0163-003-0000	SAFETY LIGHTS ONLY	\$ 0.00	\$ 2.56	\$ 2.56
058-0163-004-0000	SAFETY LIGHTS ONLY	\$ 0.00	\$ 2.56	\$ 2.56
058-0163-005-0000	SAFETY LIGHTS ONLY	\$ 0.00	\$ 2.56	\$ 2.56
058-0163-006-0000	SAFETY LIGHTS ONLY	\$ 0.00	\$ 2.56	\$ 2.56
058-0163-007-0000	SAFETY LIGHTS ONLY	\$ 0.00	\$ 2.56	\$ 2.56
058-0163-008-0000	SAFETY LIGHTS ONLY	\$ 0.00	\$ 2.56	\$ 2.56
058-0163-009-0000	SAFETY LIGHTS ONLY	\$ 0.00	\$ 2.56	\$ 2.56
058-0163-010-0000	SAFETY LIGHTS ONLY	\$ 0.00	\$ 2.56	\$ 2.56
058-0163-011-0000	SAFETY LIGHTS ONLY	\$ 0.00	\$ 2.56	\$ 2.56
058-0163-012-0000	SAFETY LIGHTS ONLY	\$ 0.00	\$ 2.56	\$ 2.56
058-0163-013-0000	SAFETY LIGHTS ONLY	\$ 0.00	\$ 2.56	\$ 2.56
058-0163-014-0000	SAFETY LIGHTS ONLY	\$ 0.00	\$ 2.56	\$ 2.56
058-0163-015-0000	SAFETY LIGHTS ONLY	\$ 0.00	\$ 2.56	\$ 2.56
058-0163-016-0000	SAFETY LIGHTS ONLY	\$ 0.00	\$ 2.56	\$ 2.56
058-0163-017-0000	SAFETY LIGHTS ONLY	\$ 0.00	\$ 2.56	\$ 2.56
058-0163-018-0000	SAFETY LIGHTS ONLY	\$ 0.00	\$ 2.56	\$ 2.56
058-0171-001-0000	SAFETY LIGHTS ONLY	\$ 0.00	\$ 2.56	\$ 2.56
058-0171-002-0000	SAFETY LIGHTS ONLY	\$ 0.00	\$ 2.56	\$ 2.56
058-0171-003-0000	SAFETY LIGHTS ONLY	\$ 0.00	\$ 2.56	\$ 2.56
058-0171-004-0000	SAFETY LIGHTS ONLY	\$ 0.00	\$ 2.56	\$ 2.56
058-0171-005-0000	SAFETY LIGHTS ONLY	\$ 0.00	\$ 2.56	\$ 2.56
058-0171-006-0000	SAFETY LIGHTS ONLY	\$ 0.00	\$ 2.56	\$ 2.56
058-0171-007-0000	SAFETY LIGHTS ONLY	\$ 0.00	\$ 2.56	\$ 2.56

ITEM 17.2.

City of Rancho Cordova
Lighting District No. 2012-1 Exhibit A to the Resolution
Fiscal Year 2023-24 Assessment Roll

ATTACHMENT 2

APN	District Classification	Street Light Charge	Safety Light Charge	Total Assessment
058-0171-008-0000	SAFETY LIGHTS ONLY	\$ 0.00	\$ 2.56	\$ 2.56
058-0171-009-0000	SAFETY LIGHTS ONLY	\$ 0.00	\$ 2.56	\$ 2.56
058-0171-010-0000	SAFETY LIGHTS ONLY	\$ 0.00	\$ 2.56	\$ 2.56
058-0172-001-0000	SAFETY LIGHTS ONLY	\$ 0.00	\$ 2.56	\$ 2.56
058-0172-002-0000	SAFETY LIGHTS ONLY	\$ 0.00	\$ 2.56	\$ 2.56
058-0172-003-0000	SAFETY LIGHTS ONLY	\$ 0.00	\$ 2.56	\$ 2.56
058-0172-004-0000	SAFETY LIGHTS ONLY	\$ 0.00	\$ 2.56	\$ 2.56
058-0172-005-0000	SAFETY LIGHTS ONLY	\$ 0.00	\$ 2.56	\$ 2.56
058-0172-006-0000	SAFETY LIGHTS ONLY	\$ 0.00	\$ 2.56	\$ 2.56
058-0172-007-0000	SAFETY LIGHTS ONLY	\$ 0.00	\$ 2.56	\$ 2.56
058-0172-008-0000	SAFETY LIGHTS ONLY	\$ 0.00	\$ 2.56	\$ 2.56
058-0172-009-0000	SAFETY LIGHTS ONLY	\$ 0.00	\$ 2.56	\$ 2.56
058-0172-010-0000	SAFETY LIGHTS ONLY	\$ 0.00	\$ 2.56	\$ 2.56
058-0172-011-0000	SAFETY LIGHTS ONLY	\$ 0.00	\$ 2.56	\$ 2.56
058-0172-012-0000	SAFETY LIGHTS ONLY	\$ 0.00	\$ 2.56	\$ 2.56
058-0173-001-0000	SAFETY LIGHTS ONLY	\$ 0.00	\$ 2.56	\$ 2.56
058-0173-002-0000	SAFETY LIGHTS ONLY	\$ 0.00	\$ 2.56	\$ 2.56
058-0173-003-0000	SAFETY LIGHTS ONLY	\$ 0.00	\$ 2.56	\$ 2.56
058-0173-004-0000	SAFETY LIGHTS ONLY	\$ 0.00	\$ 2.56	\$ 2.56
058-0173-005-0000	SAFETY LIGHTS ONLY	\$ 0.00	\$ 2.56	\$ 2.56
058-0173-006-0000	SAFETY LIGHTS ONLY	\$ 0.00	\$ 2.56	\$ 2.56
058-0173-007-0000	SAFETY LIGHTS ONLY	\$ 0.00	\$ 2.56	\$ 2.56
058-0173-008-0000	SAFETY LIGHTS ONLY	\$ 0.00	\$ 2.56	\$ 2.56
058-0173-009-0000	SAFETY LIGHTS ONLY	\$ 0.00	\$ 2.56	\$ 2.56
058-0173-010-0000	SAFETY LIGHTS ONLY	\$ 0.00	\$ 2.56	\$ 2.56
058-0173-011-0000	SAFETY LIGHTS ONLY	\$ 0.00	\$ 2.56	\$ 2.56
058-0173-012-0000	SAFETY LIGHTS ONLY	\$ 0.00	\$ 2.56	\$ 2.56
058-0173-013-0000	SAFETY LIGHTS ONLY	\$ 0.00	\$ 2.56	\$ 2.56
058-0173-014-0000	SAFETY LIGHTS ONLY	\$ 0.00	\$ 2.56	\$ 2.56
058-0173-015-0000	SAFETY LIGHTS ONLY	\$ 0.00	\$ 2.56	\$ 2.56
058-0173-016-0000	SAFETY LIGHTS ONLY	\$ 0.00	\$ 2.56	\$ 2.56
058-0173-017-0000	SAFETY LIGHTS ONLY	\$ 0.00	\$ 2.56	\$ 2.56
058-0173-018-0000	SAFETY LIGHTS ONLY	\$ 0.00	\$ 2.56	\$ 2.56
058-0173-019-0000	SAFETY LIGHTS ONLY	\$ 0.00	\$ 2.56	\$ 2.56
058-0173-020-0000	SAFETY LIGHTS ONLY	\$ 0.00	\$ 2.56	\$ 2.56
058-0173-021-0000	SAFETY LIGHTS ONLY	\$ 0.00	\$ 2.56	\$ 2.56
058-0173-022-0000	SAFETY LIGHTS ONLY	\$ 0.00	\$ 2.56	\$ 2.56
058-0173-023-0000	SAFETY LIGHTS ONLY	\$ 0.00	\$ 2.56	\$ 2.56
058-0173-024-0000	SAFETY LIGHTS ONLY	\$ 0.00	\$ 2.56	\$ 2.56
058-0173-025-0000	SAFETY LIGHTS ONLY	\$ 0.00	\$ 2.56	\$ 2.56
058-0173-026-0000	SAFETY LIGHTS ONLY	\$ 0.00	\$ 2.56	\$ 2.56
058-0173-027-0000	SAFETY LIGHTS ONLY	\$ 0.00	\$ 2.56	\$ 2.56
058-0174-001-0000	SAFETY LIGHTS ONLY	\$ 0.00	\$ 2.56	\$ 2.56
058-0174-002-0000	SAFETY LIGHTS ONLY	\$ 0.00	\$ 2.56	\$ 2.56

ITEM 17.2.

City of Rancho Cordova
Lighting District No. 2012-1 Exhibit A to the Resolution
Fiscal Year 2023-24 Assessment Roll

ATTACHMENT 2

APN	District Classification	Street Light Charge	Safety Light Charge	Total Assessment
058-0174-003-0000	SAFETY LIGHTS ONLY	\$ 0.00	\$ 2.56	\$ 2.56
058-0174-004-0000	SAFETY LIGHTS ONLY	\$ 0.00	\$ 2.56	\$ 2.56
058-0174-005-0000	SAFETY LIGHTS ONLY	\$ 0.00	\$ 2.56	\$ 2.56
058-0174-006-0000	SAFETY LIGHTS ONLY	\$ 0.00	\$ 2.56	\$ 2.56
058-0174-007-0000	SAFETY LIGHTS ONLY	\$ 0.00	\$ 2.56	\$ 2.56
058-0174-008-0000	SAFETY LIGHTS ONLY	\$ 0.00	\$ 2.56	\$ 2.56
058-0174-009-0000	SAFETY LIGHTS ONLY	\$ 0.00	\$ 2.56	\$ 2.56
058-0174-010-0000	SAFETY LIGHTS ONLY	\$ 0.00	\$ 2.56	\$ 2.56
058-0174-011-0000	SAFETY LIGHTS ONLY	\$ 0.00	\$ 2.56	\$ 2.56
058-0174-012-0000	SAFETY LIGHTS ONLY	\$ 0.00	\$ 2.56	\$ 2.56
058-0174-013-0000	SAFETY LIGHTS ONLY	\$ 0.00	\$ 2.56	\$ 2.56
058-0174-014-0000	SAFETY LIGHTS ONLY	\$ 0.00	\$ 2.56	\$ 2.56
058-0174-015-0000	SAFETY LIGHTS ONLY	\$ 0.00	\$ 2.56	\$ 2.56
058-0174-016-0000	SAFETY LIGHTS ONLY	\$ 0.00	\$ 2.56	\$ 2.56
058-0174-017-0000	SAFETY LIGHTS ONLY	\$ 0.00	\$ 2.56	\$ 2.56
058-0174-018-0000	SAFETY LIGHTS ONLY	\$ 0.00	\$ 2.56	\$ 2.56
058-0174-019-0000	SAFETY LIGHTS ONLY	\$ 0.00	\$ 2.56	\$ 2.56
058-0174-020-0000	SAFETY LIGHTS ONLY	\$ 0.00	\$ 2.56	\$ 2.56
058-0174-021-0000	SAFETY LIGHTS ONLY	\$ 0.00	\$ 2.56	\$ 2.56
058-0174-022-0000	SAFETY LIGHTS ONLY	\$ 0.00	\$ 2.56	\$ 2.56
058-0174-023-0000	SAFETY LIGHTS ONLY	\$ 0.00	\$ 2.56	\$ 2.56
058-0174-024-0000	SAFETY LIGHTS ONLY	\$ 0.00	\$ 2.56	\$ 2.56
058-0174-025-0000	SAFETY LIGHTS ONLY	\$ 0.00	\$ 2.56	\$ 2.56
058-0181-001-0000	RESIDENTIAL	\$ 15.32	\$ 2.56	\$ 17.88
058-0181-002-0000	SAFETY LIGHTS ONLY	\$ 0.00	\$ 2.56	\$ 2.56
058-0181-003-0000	SAFETY LIGHTS ONLY	\$ 0.00	\$ 2.56	\$ 2.56
058-0181-004-0000	SAFETY LIGHTS ONLY	\$ 0.00	\$ 2.56	\$ 2.56
058-0181-005-0000	SAFETY LIGHTS ONLY	\$ 0.00	\$ 2.56	\$ 2.56
058-0181-006-0000	SAFETY LIGHTS ONLY	\$ 0.00	\$ 2.56	\$ 2.56
058-0181-007-0000	SAFETY LIGHTS ONLY	\$ 0.00	\$ 2.56	\$ 2.56
058-0181-008-0000	SAFETY LIGHTS ONLY	\$ 0.00	\$ 2.56	\$ 2.56
058-0181-009-0000	SAFETY LIGHTS ONLY	\$ 0.00	\$ 2.56	\$ 2.56
058-0181-010-0000	SAFETY LIGHTS ONLY	\$ 0.00	\$ 2.56	\$ 2.56
058-0181-011-0000	SAFETY LIGHTS ONLY	\$ 0.00	\$ 2.56	\$ 2.56
058-0181-012-0000	SAFETY LIGHTS ONLY	\$ 0.00	\$ 2.56	\$ 2.56
058-0181-013-0000	SAFETY LIGHTS ONLY	\$ 0.00	\$ 2.56	\$ 2.56
058-0181-014-0000	SAFETY LIGHTS ONLY	\$ 0.00	\$ 2.56	\$ 2.56
058-0181-015-0000	SAFETY LIGHTS ONLY	\$ 0.00	\$ 2.56	\$ 2.56
058-0181-016-0000	SAFETY LIGHTS ONLY	\$ 0.00	\$ 2.56	\$ 2.56
058-0181-017-0000	SAFETY LIGHTS ONLY	\$ 0.00	\$ 2.56	\$ 2.56
058-0181-018-0000	SAFETY LIGHTS ONLY	\$ 0.00	\$ 2.56	\$ 2.56
058-0181-019-0000	SAFETY LIGHTS ONLY	\$ 0.00	\$ 2.56	\$ 2.56
058-0181-020-0000	SAFETY LIGHTS ONLY	\$ 0.00	\$ 2.56	\$ 2.56
058-0181-021-0000	SAFETY LIGHTS ONLY	\$ 0.00	\$ 2.56	\$ 2.56

ITEM 17.2.

City of Rancho Cordova
Lighting District No. 2012-1 Exhibit A to the Resolution
Fiscal Year 2023-24 Assessment Roll

ATTACHMENT 2

APN	District Classification	Street Light Charge	Safety Light Charge	Total Assessment
058-0181-022-0000	SAFETY LIGHTS ONLY	\$ 0.00	\$ 2.56	\$ 2.56
058-0181-023-0000	SAFETY LIGHTS ONLY	\$ 0.00	\$ 2.56	\$ 2.56
058-0181-024-0000	SAFETY LIGHTS ONLY	\$ 0.00	\$ 2.56	\$ 2.56
058-0181-025-0000	SAFETY LIGHTS ONLY	\$ 0.00	\$ 2.56	\$ 2.56
058-0181-026-0000	SAFETY LIGHTS ONLY	\$ 0.00	\$ 2.56	\$ 2.56
058-0181-027-0000	SAFETY LIGHTS ONLY	\$ 0.00	\$ 2.56	\$ 2.56
058-0181-028-0000	SAFETY LIGHTS ONLY	\$ 0.00	\$ 2.56	\$ 2.56
058-0181-029-0000	SAFETY LIGHTS ONLY	\$ 0.00	\$ 2.56	\$ 2.56
058-0181-030-0000	SAFETY LIGHTS ONLY	\$ 0.00	\$ 2.56	\$ 2.56
058-0182-001-0000	SAFETY LIGHTS ONLY	\$ 0.00	\$ 2.56	\$ 2.56
058-0182-002-0000	SAFETY LIGHTS ONLY	\$ 0.00	\$ 2.56	\$ 2.56
058-0182-003-0000	SAFETY LIGHTS ONLY	\$ 0.00	\$ 2.56	\$ 2.56
058-0182-004-0000	SAFETY LIGHTS ONLY	\$ 0.00	\$ 2.56	\$ 2.56
058-0182-005-0000	SAFETY LIGHTS ONLY	\$ 0.00	\$ 2.56	\$ 2.56
058-0182-006-0000	SAFETY LIGHTS ONLY	\$ 0.00	\$ 2.56	\$ 2.56
058-0182-007-0000	SAFETY LIGHTS ONLY	\$ 0.00	\$ 2.56	\$ 2.56
058-0182-008-0000	SAFETY LIGHTS ONLY	\$ 0.00	\$ 2.56	\$ 2.56
058-0182-009-0000	SAFETY LIGHTS ONLY	\$ 0.00	\$ 2.56	\$ 2.56
058-0182-010-0000	SAFETY LIGHTS ONLY	\$ 0.00	\$ 2.56	\$ 2.56
058-0182-011-0000	SAFETY LIGHTS ONLY	\$ 0.00	\$ 2.56	\$ 2.56
058-0182-012-0000	SAFETY LIGHTS ONLY	\$ 0.00	\$ 2.56	\$ 2.56
058-0182-013-0000	SAFETY LIGHTS ONLY	\$ 0.00	\$ 2.56	\$ 2.56
058-0182-014-0000	SAFETY LIGHTS ONLY	\$ 0.00	\$ 2.56	\$ 2.56
058-0182-015-0000	SAFETY LIGHTS ONLY	\$ 0.00	\$ 2.56	\$ 2.56
058-0182-016-0000	SAFETY LIGHTS ONLY	\$ 0.00	\$ 2.56	\$ 2.56
058-0182-017-0000	SAFETY LIGHTS ONLY	\$ 0.00	\$ 2.56	\$ 2.56
058-0182-018-0000	SAFETY LIGHTS ONLY	\$ 0.00	\$ 2.56	\$ 2.56
058-0182-019-0000	SAFETY LIGHTS ONLY	\$ 0.00	\$ 2.56	\$ 2.56
058-0182-020-0000	SAFETY LIGHTS ONLY	\$ 0.00	\$ 2.56	\$ 2.56
058-0182-021-0000	SAFETY LIGHTS ONLY	\$ 0.00	\$ 2.56	\$ 2.56
058-0191-001-0000	SAFETY LIGHTS ONLY	\$ 0.00	\$ 2.56	\$ 2.56
058-0191-002-0000	SAFETY LIGHTS ONLY	\$ 0.00	\$ 2.56	\$ 2.56
058-0191-003-0000	SAFETY LIGHTS ONLY	\$ 0.00	\$ 2.56	\$ 2.56
058-0191-004-0000	SAFETY LIGHTS ONLY	\$ 0.00	\$ 2.56	\$ 2.56
058-0191-005-0000	SAFETY LIGHTS ONLY	\$ 0.00	\$ 2.56	\$ 2.56
058-0191-006-0000	SAFETY LIGHTS ONLY	\$ 0.00	\$ 2.56	\$ 2.56
058-0191-007-0000	SAFETY LIGHTS ONLY	\$ 0.00	\$ 2.56	\$ 2.56
058-0191-008-0000	SAFETY LIGHTS ONLY	\$ 0.00	\$ 2.56	\$ 2.56
058-0191-009-0000	SAFETY LIGHTS ONLY	\$ 0.00	\$ 2.56	\$ 2.56
058-0191-010-0000	SAFETY LIGHTS ONLY	\$ 0.00	\$ 2.56	\$ 2.56
058-0191-011-0000	SAFETY LIGHTS ONLY	\$ 0.00	\$ 2.56	\$ 2.56
058-0191-012-0000	SAFETY LIGHTS ONLY	\$ 0.00	\$ 2.56	\$ 2.56
058-0191-013-0000	SAFETY LIGHTS ONLY	\$ 0.00	\$ 2.56	\$ 2.56
058-0191-014-0000	SAFETY LIGHTS ONLY	\$ 0.00	\$ 2.56	\$ 2.56

ITEM 17.2.

City of Rancho Cordova
Lighting District No. 2012-1 Exhibit A to the Resolution
Fiscal Year 2023-24 Assessment Roll

ATTACHMENT 2

APN	District Classification	Street Light Charge	Safety Light Charge	Total Assessment
058-0191-015-0000	SAFETY LIGHTS ONLY	\$ 0.00	\$ 2.56	\$ 2.56
058-0191-016-0000	SAFETY LIGHTS ONLY	\$ 0.00	\$ 2.56	\$ 2.56
058-0191-017-0000	SAFETY LIGHTS ONLY	\$ 0.00	\$ 2.56	\$ 2.56
058-0191-018-0000	SAFETY LIGHTS ONLY	\$ 0.00	\$ 2.56	\$ 2.56
058-0191-019-0000	SAFETY LIGHTS ONLY	\$ 0.00	\$ 2.56	\$ 2.56
058-0191-020-0000	SAFETY LIGHTS ONLY	\$ 0.00	\$ 2.56	\$ 2.56
058-0192-001-0000	SAFETY LIGHTS ONLY	\$ 0.00	\$ 2.56	\$ 2.56
058-0192-002-0000	SAFETY LIGHTS ONLY	\$ 0.00	\$ 2.56	\$ 2.56
058-0192-003-0000	SAFETY LIGHTS ONLY	\$ 0.00	\$ 2.56	\$ 2.56
058-0192-004-0000	SAFETY LIGHTS ONLY	\$ 0.00	\$ 2.56	\$ 2.56
058-0192-005-0000	SAFETY LIGHTS ONLY	\$ 0.00	\$ 2.56	\$ 2.56
058-0192-006-0000	SAFETY LIGHTS ONLY	\$ 0.00	\$ 2.56	\$ 2.56
058-0192-007-0000	SAFETY LIGHTS ONLY	\$ 0.00	\$ 2.56	\$ 2.56
058-0192-008-0000	SAFETY LIGHTS ONLY	\$ 0.00	\$ 2.56	\$ 2.56
058-0192-009-0000	SAFETY LIGHTS ONLY	\$ 0.00	\$ 2.56	\$ 2.56
058-0192-010-0000	SAFETY LIGHTS ONLY	\$ 0.00	\$ 2.56	\$ 2.56
058-0192-011-0000	SAFETY LIGHTS ONLY	\$ 0.00	\$ 2.56	\$ 2.56
058-0192-012-0000	SAFETY LIGHTS ONLY	\$ 0.00	\$ 2.56	\$ 2.56
058-0192-013-0000	SAFETY LIGHTS ONLY	\$ 0.00	\$ 2.56	\$ 2.56
058-0192-014-0000	SAFETY LIGHTS ONLY	\$ 0.00	\$ 2.56	\$ 2.56
058-0192-015-0000	SAFETY LIGHTS ONLY	\$ 0.00	\$ 2.56	\$ 2.56
058-0192-016-0000	SAFETY LIGHTS ONLY	\$ 0.00	\$ 2.56	\$ 2.56
058-0192-017-0000	SAFETY LIGHTS ONLY	\$ 0.00	\$ 2.56	\$ 2.56
058-0192-018-0000	SAFETY LIGHTS ONLY	\$ 0.00	\$ 2.56	\$ 2.56
058-0192-019-0000	SAFETY LIGHTS ONLY	\$ 0.00	\$ 2.56	\$ 2.56
058-0192-020-0000	SAFETY LIGHTS ONLY	\$ 0.00	\$ 2.56	\$ 2.56
058-0192-021-0000	SAFETY LIGHTS ONLY	\$ 0.00	\$ 2.56	\$ 2.56
058-0192-022-0000	SAFETY LIGHTS ONLY	\$ 0.00	\$ 2.56	\$ 2.56
058-0192-023-0000	SAFETY LIGHTS ONLY	\$ 0.00	\$ 2.56	\$ 2.56
058-0193-001-0000	SAFETY LIGHTS ONLY	\$ 0.00	\$ 2.56	\$ 2.56
058-0193-002-0000	SAFETY LIGHTS ONLY	\$ 0.00	\$ 2.56	\$ 2.56
058-0193-003-0000	SAFETY LIGHTS ONLY	\$ 0.00	\$ 2.56	\$ 2.56
058-0193-004-0000	SAFETY LIGHTS ONLY	\$ 0.00	\$ 2.56	\$ 2.56
058-0193-005-0000	SAFETY LIGHTS ONLY	\$ 0.00	\$ 2.56	\$ 2.56
058-0193-006-0000	SAFETY LIGHTS ONLY	\$ 0.00	\$ 2.56	\$ 2.56
058-0193-007-0000	SAFETY LIGHTS ONLY	\$ 0.00	\$ 2.56	\$ 2.56
058-0193-008-0000	SAFETY LIGHTS ONLY	\$ 0.00	\$ 2.56	\$ 2.56
058-0193-009-0000	SAFETY LIGHTS ONLY	\$ 0.00	\$ 2.56	\$ 2.56
058-0193-010-0000	SAFETY LIGHTS ONLY	\$ 0.00	\$ 2.56	\$ 2.56
058-0193-011-0000	SAFETY LIGHTS ONLY	\$ 0.00	\$ 2.56	\$ 2.56
058-0193-012-0000	SAFETY LIGHTS ONLY	\$ 0.00	\$ 2.56	\$ 2.56
058-0193-013-0000	SAFETY LIGHTS ONLY	\$ 0.00	\$ 2.56	\$ 2.56
058-0193-014-0000	SAFETY LIGHTS ONLY	\$ 0.00	\$ 2.56	\$ 2.56
058-0193-015-0000	SAFETY LIGHTS ONLY	\$ 0.00	\$ 2.56	\$ 2.56

ITEM 17.2.

City of Rancho Cordova
Lighting District No. 2012-1 Exhibit A to the Resolution
Fiscal Year 2023-24 Assessment Roll

ATTACHMENT 2

APN	District Classification	Street Light Charge	Safety Light Charge	Total Assessment
058-0193-016-0000	SAFETY LIGHTS ONLY	\$ 0.00	\$ 2.56	\$ 2.56
058-0193-017-0000	SAFETY LIGHTS ONLY	\$ 0.00	\$ 2.56	\$ 2.56
058-0201-001-0000	SAFETY LIGHTS ONLY	\$ 0.00	\$ 2.56	\$ 2.56
058-0201-002-0000	SAFETY LIGHTS ONLY	\$ 0.00	\$ 2.56	\$ 2.56
058-0201-003-0000	SAFETY LIGHTS ONLY	\$ 0.00	\$ 2.56	\$ 2.56
058-0202-001-0000	SAFETY LIGHTS ONLY	\$ 0.00	\$ 2.56	\$ 2.56
058-0202-002-0000	SAFETY LIGHTS ONLY	\$ 0.00	\$ 2.56	\$ 2.56
058-0202-003-0000	SAFETY LIGHTS ONLY	\$ 0.00	\$ 2.56	\$ 2.56
058-0202-004-0000	SAFETY LIGHTS ONLY	\$ 0.00	\$ 2.56	\$ 2.56
058-0202-005-0000	SAFETY LIGHTS ONLY	\$ 0.00	\$ 2.56	\$ 2.56
058-0202-006-0000	SAFETY LIGHTS ONLY	\$ 0.00	\$ 2.56	\$ 2.56
058-0202-007-0000	SAFETY LIGHTS ONLY	\$ 0.00	\$ 2.56	\$ 2.56
058-0202-008-0000	SAFETY LIGHTS ONLY	\$ 0.00	\$ 2.56	\$ 2.56
058-0202-009-0000	SAFETY LIGHTS ONLY	\$ 0.00	\$ 2.56	\$ 2.56
058-0202-010-0000	SAFETY LIGHTS ONLY	\$ 0.00	\$ 2.56	\$ 2.56
058-0202-011-0000	SAFETY LIGHTS ONLY	\$ 0.00	\$ 2.56	\$ 2.56
058-0203-001-0000	SAFETY LIGHTS ONLY	\$ 0.00	\$ 2.56	\$ 2.56
058-0203-002-0000	SAFETY LIGHTS ONLY	\$ 0.00	\$ 2.56	\$ 2.56
058-0203-003-0000	SAFETY LIGHTS ONLY	\$ 0.00	\$ 2.56	\$ 2.56
058-0204-001-0000	SAFETY LIGHTS ONLY	\$ 0.00	\$ 2.56	\$ 2.56
058-0204-002-0000	SAFETY LIGHTS ONLY	\$ 0.00	\$ 2.56	\$ 2.56
058-0204-003-0000	SAFETY LIGHTS ONLY	\$ 0.00	\$ 2.56	\$ 2.56
058-0204-004-0000	SAFETY LIGHTS ONLY	\$ 0.00	\$ 2.56	\$ 2.56
058-0204-005-0000	SAFETY LIGHTS ONLY	\$ 0.00	\$ 2.56	\$ 2.56
058-0204-006-0000	SAFETY LIGHTS ONLY	\$ 0.00	\$ 2.56	\$ 2.56
058-0205-001-0000	SAFETY LIGHTS ONLY	\$ 0.00	\$ 2.56	\$ 2.56
058-0205-002-0000	SAFETY LIGHTS ONLY	\$ 0.00	\$ 2.56	\$ 2.56
058-0206-001-0000	SAFETY LIGHTS ONLY	\$ 0.00	\$ 2.56	\$ 2.56
058-0206-002-0000	SAFETY LIGHTS ONLY	\$ 0.00	\$ 2.56	\$ 2.56
058-0206-003-0000	SAFETY LIGHTS ONLY	\$ 0.00	\$ 2.56	\$ 2.56
058-0206-004-0000	SAFETY LIGHTS ONLY	\$ 0.00	\$ 2.56	\$ 2.56
058-0206-005-0000	SAFETY LIGHTS ONLY	\$ 0.00	\$ 2.56	\$ 2.56
058-0206-006-0000	SAFETY LIGHTS ONLY	\$ 0.00	\$ 2.56	\$ 2.56
058-0206-007-0000	SAFETY LIGHTS ONLY	\$ 0.00	\$ 2.56	\$ 2.56
058-0206-008-0000	RESIDENTIAL	\$ 15.32	\$ 2.56	\$ 17.88
058-0206-009-0000	SAFETY LIGHTS ONLY	\$ 0.00	\$ 2.56	\$ 2.56
058-0206-010-0000	SAFETY LIGHTS ONLY	\$ 0.00	\$ 2.56	\$ 2.56
058-0206-011-0000	SAFETY LIGHTS ONLY	\$ 0.00	\$ 2.56	\$ 2.56
058-0206-012-0000	SAFETY LIGHTS ONLY	\$ 0.00	\$ 2.56	\$ 2.56
058-0206-013-0000	SAFETY LIGHTS ONLY	\$ 0.00	\$ 2.56	\$ 2.56
058-0206-014-0000	SAFETY LIGHTS ONLY	\$ 0.00	\$ 2.56	\$ 2.56
058-0206-015-0000	SAFETY LIGHTS ONLY	\$ 0.00	\$ 2.56	\$ 2.56
058-0206-016-0000	SAFETY LIGHTS ONLY	\$ 0.00	\$ 2.56	\$ 2.56
058-0206-017-0000	SAFETY LIGHTS ONLY	\$ 0.00	\$ 2.56	\$ 2.56

ITEM 17.2.

City of Rancho Cordova
Lighting District No. 2012-1 Exhibit A to the Resolution
Fiscal Year 2023-24 Assessment Roll

ATTACHMENT 2

APN	District Classification	Street Light Charge	Safety Light Charge	Total Assessment
058-0206-018-0000	SAFETY LIGHTS ONLY	\$ 0.00	\$ 2.56	\$ 2.56
058-0211-001-0000	RESIDENTIAL	\$ 15.32	\$ 2.56	\$ 17.88
058-0211-002-0000	SAFETY LIGHTS ONLY	\$ 0.00	\$ 2.56	\$ 2.56
058-0212-001-0000	SAFETY LIGHTS ONLY	\$ 0.00	\$ 2.56	\$ 2.56
058-0212-002-0000	SAFETY LIGHTS ONLY	\$ 0.00	\$ 2.56	\$ 2.56
058-0213-001-0000	SAFETY LIGHTS ONLY	\$ 0.00	\$ 2.56	\$ 2.56
058-0213-002-0000	SAFETY LIGHTS ONLY	\$ 0.00	\$ 2.56	\$ 2.56
058-0213-003-0000	SAFETY LIGHTS ONLY	\$ 0.00	\$ 2.56	\$ 2.56
058-0213-004-0000	SAFETY LIGHTS ONLY	\$ 0.00	\$ 2.56	\$ 2.56
058-0213-005-0000	SAFETY LIGHTS ONLY	\$ 0.00	\$ 2.56	\$ 2.56
058-0213-006-0000	SAFETY LIGHTS ONLY	\$ 0.00	\$ 2.56	\$ 2.56
058-0214-001-0000	SAFETY LIGHTS ONLY	\$ 0.00	\$ 2.56	\$ 2.56
058-0214-002-0000	SAFETY LIGHTS ONLY	\$ 0.00	\$ 2.56	\$ 2.56
058-0214-003-0000	SAFETY LIGHTS ONLY	\$ 0.00	\$ 2.56	\$ 2.56
058-0214-004-0000	SAFETY LIGHTS ONLY	\$ 0.00	\$ 2.56	\$ 2.56
058-0214-005-0000	SAFETY LIGHTS ONLY	\$ 0.00	\$ 2.56	\$ 2.56
058-0214-006-0000	SAFETY LIGHTS ONLY	\$ 0.00	\$ 2.56	\$ 2.56
058-0214-007-0000	SAFETY LIGHTS ONLY	\$ 0.00	\$ 2.56	\$ 2.56
058-0214-008-0000	SAFETY LIGHTS ONLY	\$ 0.00	\$ 2.56	\$ 2.56
058-0214-009-0000	SAFETY LIGHTS ONLY	\$ 0.00	\$ 2.56	\$ 2.56
058-0214-010-0000	SAFETY LIGHTS ONLY	\$ 0.00	\$ 2.56	\$ 2.56
058-0214-011-0000	SAFETY LIGHTS ONLY	\$ 0.00	\$ 2.56	\$ 2.56
058-0214-012-0000	SAFETY LIGHTS ONLY	\$ 0.00	\$ 2.56	\$ 2.56
058-0214-013-0000	SAFETY LIGHTS ONLY	\$ 0.00	\$ 2.56	\$ 2.56
058-0214-014-0000	SAFETY LIGHTS ONLY	\$ 0.00	\$ 2.56	\$ 2.56
058-0215-001-0000	SAFETY LIGHTS ONLY	\$ 0.00	\$ 2.56	\$ 2.56
058-0215-002-0000	SAFETY LIGHTS ONLY	\$ 0.00	\$ 2.56	\$ 2.56
058-0215-003-0000	SAFETY LIGHTS ONLY	\$ 0.00	\$ 2.56	\$ 2.56
058-0215-004-0000	SAFETY LIGHTS ONLY	\$ 0.00	\$ 2.56	\$ 2.56
058-0215-005-0000	SAFETY LIGHTS ONLY	\$ 0.00	\$ 2.56	\$ 2.56
058-0215-006-0000	SAFETY LIGHTS ONLY	\$ 0.00	\$ 2.56	\$ 2.56
058-0215-007-0000	SAFETY LIGHTS ONLY	\$ 0.00	\$ 2.56	\$ 2.56
058-0215-008-0000	SAFETY LIGHTS ONLY	\$ 0.00	\$ 2.56	\$ 2.56
058-0215-009-0000	SAFETY LIGHTS ONLY	\$ 0.00	\$ 2.56	\$ 2.56
058-0215-010-0000	SAFETY LIGHTS ONLY	\$ 0.00	\$ 2.56	\$ 2.56
058-0215-011-0000	SAFETY LIGHTS ONLY	\$ 0.00	\$ 2.56	\$ 2.56
058-0215-012-0000	SAFETY LIGHTS ONLY	\$ 0.00	\$ 2.56	\$ 2.56
058-0215-013-0000	SAFETY LIGHTS ONLY	\$ 0.00	\$ 2.56	\$ 2.56
058-0215-014-0000	SAFETY LIGHTS ONLY	\$ 0.00	\$ 2.56	\$ 2.56
058-0215-015-0000	SAFETY LIGHTS ONLY	\$ 0.00	\$ 2.56	\$ 2.56
058-0215-016-0000	SAFETY LIGHTS ONLY	\$ 0.00	\$ 2.56	\$ 2.56
058-0215-017-0000	SAFETY LIGHTS ONLY	\$ 0.00	\$ 2.56	\$ 2.56
058-0215-018-0000	SAFETY LIGHTS ONLY	\$ 0.00	\$ 2.56	\$ 2.56
058-0215-019-0000	SAFETY LIGHTS ONLY	\$ 0.00	\$ 2.56	\$ 2.56

ITEM 17.2.

City of Rancho Cordova
Lighting District No. 2012-1 Exhibit A to the Resolution
Fiscal Year 2023-24 Assessment Roll

ATTACHMENT 2

APN	District Classification	Street Light Charge	Safety Light Charge	Total Assessment
058-0216-001-0000	SAFETY LIGHTS ONLY	\$ 0.00	\$ 2.56	\$ 2.56
058-0216-002-0000	SAFETY LIGHTS ONLY	\$ 0.00	\$ 2.56	\$ 2.56
058-0216-003-0000	SAFETY LIGHTS ONLY	\$ 0.00	\$ 2.56	\$ 2.56
058-0216-004-0000	SAFETY LIGHTS ONLY	\$ 0.00	\$ 2.56	\$ 2.56
058-0216-005-0000	SAFETY LIGHTS ONLY	\$ 0.00	\$ 2.56	\$ 2.56
058-0216-006-0000	SAFETY LIGHTS ONLY	\$ 0.00	\$ 2.56	\$ 2.56
058-0216-007-0000	SAFETY LIGHTS ONLY	\$ 0.00	\$ 2.56	\$ 2.56
058-0216-008-0000	SAFETY LIGHTS ONLY	\$ 0.00	\$ 2.56	\$ 2.56
058-0216-009-0000	SAFETY LIGHTS ONLY	\$ 0.00	\$ 2.56	\$ 2.56
058-0216-010-0000	SAFETY LIGHTS ONLY	\$ 0.00	\$ 2.56	\$ 2.56
058-0216-011-0000	SAFETY LIGHTS ONLY	\$ 0.00	\$ 2.56	\$ 2.56
058-0216-012-0000	SAFETY LIGHTS ONLY	\$ 0.00	\$ 2.56	\$ 2.56
058-0216-013-0000	SAFETY LIGHTS ONLY	\$ 0.00	\$ 2.56	\$ 2.56
058-0216-014-0000	SAFETY LIGHTS ONLY	\$ 0.00	\$ 2.56	\$ 2.56
058-0216-015-0000	SAFETY LIGHTS ONLY	\$ 0.00	\$ 2.56	\$ 2.56
058-0216-016-0000	SAFETY LIGHTS ONLY	\$ 0.00	\$ 2.56	\$ 2.56
058-0216-017-0000	SAFETY LIGHTS ONLY	\$ 0.00	\$ 2.56	\$ 2.56
058-0216-018-0000	SAFETY LIGHTS ONLY	\$ 0.00	\$ 2.56	\$ 2.56
058-0221-001-0000	SAFETY LIGHTS ONLY	\$ 0.00	\$ 2.56	\$ 2.56
058-0221-002-0000	SAFETY LIGHTS ONLY	\$ 0.00	\$ 2.56	\$ 2.56
058-0221-003-0000	SAFETY LIGHTS ONLY	\$ 0.00	\$ 2.56	\$ 2.56
058-0221-004-0000	SAFETY LIGHTS ONLY	\$ 0.00	\$ 2.56	\$ 2.56
058-0221-005-0000	SAFETY LIGHTS ONLY	\$ 0.00	\$ 2.56	\$ 2.56
058-0221-006-0000	SAFETY LIGHTS ONLY	\$ 0.00	\$ 2.56	\$ 2.56
058-0221-007-0000	SAFETY LIGHTS ONLY	\$ 0.00	\$ 2.56	\$ 2.56
058-0221-008-0000	SAFETY LIGHTS ONLY	\$ 0.00	\$ 2.56	\$ 2.56
058-0221-009-0000	SAFETY LIGHTS ONLY	\$ 0.00	\$ 2.56	\$ 2.56
058-0221-010-0000	SAFETY LIGHTS ONLY	\$ 0.00	\$ 2.56	\$ 2.56
058-0221-011-0000	SAFETY LIGHTS ONLY	\$ 0.00	\$ 2.56	\$ 2.56
058-0221-012-0000	SAFETY LIGHTS ONLY	\$ 0.00	\$ 2.56	\$ 2.56
058-0221-013-0000	SAFETY LIGHTS ONLY	\$ 0.00	\$ 2.56	\$ 2.56
058-0221-014-0000	SAFETY LIGHTS ONLY	\$ 0.00	\$ 2.56	\$ 2.56
058-0221-015-0000	SAFETY LIGHTS ONLY	\$ 0.00	\$ 2.56	\$ 2.56
058-0221-016-0000	SAFETY LIGHTS ONLY	\$ 0.00	\$ 2.56	\$ 2.56
058-0221-017-0000	SAFETY LIGHTS ONLY	\$ 0.00	\$ 2.56	\$ 2.56
058-0221-018-0000	SAFETY LIGHTS ONLY	\$ 0.00	\$ 2.56	\$ 2.56
058-0221-019-0000	SAFETY LIGHTS ONLY	\$ 0.00	\$ 2.56	\$ 2.56
058-0221-020-0000	SAFETY LIGHTS ONLY	\$ 0.00	\$ 2.56	\$ 2.56
058-0221-021-0000	SAFETY LIGHTS ONLY	\$ 0.00	\$ 2.56	\$ 2.56
058-0221-022-0000	SAFETY LIGHTS ONLY	\$ 0.00	\$ 2.56	\$ 2.56
058-0221-023-0000	SAFETY LIGHTS ONLY	\$ 0.00	\$ 2.56	\$ 2.56
058-0221-024-0000	SAFETY LIGHTS ONLY	\$ 0.00	\$ 2.56	\$ 2.56
058-0221-025-0000	SAFETY LIGHTS ONLY	\$ 0.00	\$ 2.56	\$ 2.56
058-0221-026-0000	SAFETY LIGHTS ONLY	\$ 0.00	\$ 2.56	\$ 2.56

ITEM 17.2.

City of Rancho Cordova
Lighting District No. 2012-1 Exhibit A to the Resolution
Fiscal Year 2023-24 Assessment Roll

ATTACHMENT 2

APN	District Classification	Street Light Charge	Safety Light Charge	Total Assessment
058-0221-027-0000	SAFETY LIGHTS ONLY	\$ 0.00	\$ 2.56	\$ 2.56
058-0221-028-0000	SAFETY LIGHTS ONLY	\$ 0.00	\$ 2.56	\$ 2.56
058-0221-029-0000	SAFETY LIGHTS ONLY	\$ 0.00	\$ 2.56	\$ 2.56
058-0221-030-0000	SAFETY LIGHTS ONLY	\$ 0.00	\$ 2.56	\$ 2.56
058-0222-001-0000	SAFETY LIGHTS ONLY	\$ 0.00	\$ 2.56	\$ 2.56
058-0222-002-0000	SAFETY LIGHTS ONLY	\$ 0.00	\$ 2.56	\$ 2.56
058-0222-003-0000	SAFETY LIGHTS ONLY	\$ 0.00	\$ 2.56	\$ 2.56
058-0222-004-0000	SAFETY LIGHTS ONLY	\$ 0.00	\$ 2.56	\$ 2.56
058-0222-005-0000	SAFETY LIGHTS ONLY	\$ 0.00	\$ 2.56	\$ 2.56
058-0222-006-0000	SAFETY LIGHTS ONLY	\$ 0.00	\$ 2.56	\$ 2.56
058-0222-007-0000	SAFETY LIGHTS ONLY	\$ 0.00	\$ 2.56	\$ 2.56
058-0222-008-0000	SAFETY LIGHTS ONLY	\$ 0.00	\$ 2.56	\$ 2.56
058-0222-009-0000	SAFETY LIGHTS ONLY	\$ 0.00	\$ 2.56	\$ 2.56
058-0222-010-0000	SAFETY LIGHTS ONLY	\$ 0.00	\$ 2.56	\$ 2.56
058-0222-011-0000	SAFETY LIGHTS ONLY	\$ 0.00	\$ 2.56	\$ 2.56
058-0222-012-0000	SAFETY LIGHTS ONLY	\$ 0.00	\$ 2.56	\$ 2.56
058-0222-013-0000	SAFETY LIGHTS ONLY	\$ 0.00	\$ 2.56	\$ 2.56
058-0222-014-0000	SAFETY LIGHTS ONLY	\$ 0.00	\$ 2.56	\$ 2.56
058-0222-015-0000	SAFETY LIGHTS ONLY	\$ 0.00	\$ 2.56	\$ 2.56
058-0222-016-0000	SAFETY LIGHTS ONLY	\$ 0.00	\$ 2.56	\$ 2.56
058-0222-017-0000	SAFETY LIGHTS ONLY	\$ 0.00	\$ 2.56	\$ 2.56
058-0222-018-0000	SAFETY LIGHTS ONLY	\$ 0.00	\$ 2.56	\$ 2.56
058-0222-019-0000	SAFETY LIGHTS ONLY	\$ 0.00	\$ 2.56	\$ 2.56
058-0222-020-0000	SAFETY LIGHTS ONLY	\$ 0.00	\$ 2.56	\$ 2.56
058-0222-021-0000	SAFETY LIGHTS ONLY	\$ 0.00	\$ 2.56	\$ 2.56
058-0223-001-0000	SAFETY LIGHTS ONLY	\$ 0.00	\$ 2.56	\$ 2.56
058-0223-002-0000	SAFETY LIGHTS ONLY	\$ 0.00	\$ 2.56	\$ 2.56
058-0223-003-0000	SAFETY LIGHTS ONLY	\$ 0.00	\$ 2.56	\$ 2.56
058-0223-004-0000	SAFETY LIGHTS ONLY	\$ 0.00	\$ 2.56	\$ 2.56
058-0223-005-0000	SAFETY LIGHTS ONLY	\$ 0.00	\$ 2.56	\$ 2.56
058-0223-006-0000	SAFETY LIGHTS ONLY	\$ 0.00	\$ 2.56	\$ 2.56
058-0223-007-0000	SAFETY LIGHTS ONLY	\$ 0.00	\$ 2.56	\$ 2.56
058-0223-008-0000	SAFETY LIGHTS ONLY	\$ 0.00	\$ 2.56	\$ 2.56
058-0223-009-0000	SAFETY LIGHTS ONLY	\$ 0.00	\$ 2.56	\$ 2.56
058-0223-010-0000	SAFETY LIGHTS ONLY	\$ 0.00	\$ 2.56	\$ 2.56
058-0223-011-0000	SAFETY LIGHTS ONLY	\$ 0.00	\$ 2.56	\$ 2.56
058-0223-012-0000	SAFETY LIGHTS ONLY	\$ 0.00	\$ 2.56	\$ 2.56
058-0223-013-0000	RESIDENTIAL	\$ 15.32	\$ 2.56	\$ 17.88
058-0223-014-0000	RESIDENTIAL	\$ 15.32	\$ 2.56	\$ 17.88
058-0223-015-0000	RESIDENTIAL	\$ 15.32	\$ 2.56	\$ 17.88
058-0223-016-0000	RESIDENTIAL	\$ 15.32	\$ 2.56	\$ 17.88
058-0223-017-0000	SAFETY LIGHTS ONLY	\$ 0.00	\$ 2.56	\$ 2.56
058-0223-018-0000	SAFETY LIGHTS ONLY	\$ 0.00	\$ 2.56	\$ 2.56
058-0223-019-0000	RESIDENTIAL	\$ 15.32	\$ 2.56	\$ 17.88

ITEM 17.2.

City of Rancho Cordova
Lighting District No. 2012-1 Exhibit A to the Resolution
Fiscal Year 2023-24 Assessment Roll

ATTACHMENT 2

APN	District Classification	Street Light Charge	Safety Light Charge	Total Assessment
058-0223-020-0000	RESIDENTIAL	\$ 15.32	\$ 2.56	\$ 17.88
058-0223-021-0000	SAFETY LIGHTS ONLY	\$ 0.00	\$ 2.56	\$ 2.56
058-0223-022-0000	SAFETY LIGHTS ONLY	\$ 0.00	\$ 2.56	\$ 2.56
058-0224-001-0000	SAFETY LIGHTS ONLY	\$ 0.00	\$ 2.56	\$ 2.56
058-0224-002-0000	SAFETY LIGHTS ONLY	\$ 0.00	\$ 2.56	\$ 2.56
058-0224-003-0000	SAFETY LIGHTS ONLY	\$ 0.00	\$ 2.56	\$ 2.56
058-0224-004-0000	SAFETY LIGHTS ONLY	\$ 0.00	\$ 2.56	\$ 2.56
058-0224-005-0000	SAFETY LIGHTS ONLY	\$ 0.00	\$ 2.56	\$ 2.56
058-0224-006-0000	SAFETY LIGHTS ONLY	\$ 0.00	\$ 2.56	\$ 2.56
058-0224-007-0000	SAFETY LIGHTS ONLY	\$ 0.00	\$ 2.56	\$ 2.56
058-0224-008-0000	SAFETY LIGHTS ONLY	\$ 0.00	\$ 2.56	\$ 2.56
058-0224-009-0000	SAFETY LIGHTS ONLY	\$ 0.00	\$ 2.56	\$ 2.56
058-0224-010-0000	SAFETY LIGHTS ONLY	\$ 0.00	\$ 2.56	\$ 2.56
058-0224-011-0000	SAFETY LIGHTS ONLY	\$ 0.00	\$ 2.56	\$ 2.56
058-0224-012-0000	SAFETY LIGHTS ONLY	\$ 0.00	\$ 2.56	\$ 2.56
058-0224-013-0000	SAFETY LIGHTS ONLY	\$ 0.00	\$ 2.56	\$ 2.56
058-0224-014-0000	SAFETY LIGHTS ONLY	\$ 0.00	\$ 2.56	\$ 2.56
058-0224-015-0000	SAFETY LIGHTS ONLY	\$ 0.00	\$ 2.56	\$ 2.56
058-0224-016-0000	SAFETY LIGHTS ONLY	\$ 0.00	\$ 2.56	\$ 2.56
058-0224-017-0000	SAFETY LIGHTS ONLY	\$ 0.00	\$ 2.56	\$ 2.56
058-0224-018-0000	SAFETY LIGHTS ONLY	\$ 0.00	\$ 2.56	\$ 2.56
058-0230-005-0000	NONRES	\$ 84.39	\$ 2.56	\$ 86.94
058-0230-011-0000	NONRES	\$ 41.56	\$ 2.56	\$ 44.12
058-0230-013-0000	SAFETY LIGHTS ONLY	\$ 0.00	\$ 2.56	\$ 2.56
058-0230-014-0000	NONRES	\$ 80.36	\$ 2.56	\$ 82.92
058-0230-015-0000	NONRES	\$ 89.42	\$ 2.56	\$ 91.98
058-0230-016-0000	SAFETY LIGHTS ONLY	\$ 0.00	\$ 2.56	\$ 2.56
058-0241-021-0000	SAFETY LIGHTS ONLY	\$ 0.00	\$ 2.56	\$ 2.56
058-0241-022-0000	SAFETY LIGHTS ONLY	\$ 0.00	\$ 2.56	\$ 2.56
058-0241-023-0000	SAFETY LIGHTS ONLY	\$ 0.00	\$ 2.56	\$ 2.56
058-0241-024-0000	SAFETY LIGHTS ONLY	\$ 0.00	\$ 2.56	\$ 2.56
058-0241-025-0000	SAFETY LIGHTS ONLY	\$ 0.00	\$ 2.56	\$ 2.56
058-0241-026-0000	SAFETY LIGHTS ONLY	\$ 0.00	\$ 2.56	\$ 2.56
058-0241-027-0000	SAFETY LIGHTS ONLY	\$ 0.00	\$ 2.56	\$ 2.56
058-0241-028-0000	NONRES	\$ 42.57	\$ 2.56	\$ 45.12
058-0241-029-0000	NONRES	\$ 31.74	\$ 2.56	\$ 34.30
058-0241-030-0000	NONRES	\$ 22.92	\$ 2.56	\$ 25.48
058-0241-031-0000	SAFETY LIGHTS ONLY	\$ 0.00	\$ 2.56	\$ 2.56
058-0242-007-0000	NONRES	\$ 57.43	\$ 2.56	\$ 59.98
058-0242-008-0000	NONRES	\$ 74.06	\$ 2.56	\$ 76.62
058-0242-009-0000	SAFETY LIGHTS ONLY	\$ 0.00	\$ 2.56	\$ 2.56
058-0242-010-0000	SAFETY LIGHTS ONLY	\$ 0.00	\$ 2.56	\$ 2.56
058-0242-011-0000	SAFETY LIGHTS ONLY	\$ 0.00	\$ 2.56	\$ 2.56
058-0242-012-0000	SAFETY LIGHTS ONLY	\$ 0.00	\$ 2.56	\$ 2.56

ITEM 17.2.

City of Rancho Cordova
Lighting District No. 2012-1 Exhibit A to the Resolution
Fiscal Year 2023-24 Assessment Roll

ATTACHMENT 2

APN	District Classification	Street Light Charge	Safety Light Charge	Total Assessment
058-0242-013-0000	NONRES	\$ 14.61	\$ 2.56	\$ 17.16
058-0242-014-0000	NONRES	\$ 14.61	\$ 2.56	\$ 17.16
058-0242-015-0000	NONRES	\$ 30.73	\$ 2.56	\$ 33.28
058-0243-001-0000	SAFETY LIGHTS ONLY	\$ 0.00	\$ 2.56	\$ 2.56
058-0243-002-0000	SAFETY LIGHTS ONLY	\$ 0.00	\$ 2.56	\$ 2.56
058-0243-003-0000	SAFETY LIGHTS ONLY	\$ 0.00	\$ 2.56	\$ 2.56
058-0251-001-0000	SAFETY LIGHTS ONLY	\$ 0.00	\$ 2.56	\$ 2.56
058-0251-003-0000	NONRES	\$ 130.74	\$ 2.56	\$ 133.30
058-0251-006-0000	SAFETY LIGHTS ONLY	\$ 0.00	\$ 2.56	\$ 2.56
058-0252-006-0000	NONRES	\$ 40.81	\$ 2.56	\$ 43.36
058-0252-007-0000	NONRES	\$ 36.27	\$ 2.56	\$ 38.82
058-0252-013-0000	NONRES	\$ 253.92	\$ 2.56	\$ 256.48
058-0261-002-0000	NONRES	\$ 109.83	\$ 2.56	\$ 112.38
058-0261-011-0000	NONRES	\$ 74.81	\$ 2.56	\$ 77.36
058-0261-017-0000	NONRES	\$ 94.97	\$ 2.56	\$ 97.52
058-0261-021-0000	NONRES	\$ 100.76	\$ 2.56	\$ 103.32
058-0261-023-0000	NONRES	\$ 164.99	\$ 2.56	\$ 167.54
058-0261-028-0000	NONRES	\$ 164.49	\$ 2.56	\$ 167.04
058-0261-030-0000	NONRES	\$ 394.48	\$ 2.56	\$ 397.04
058-0261-032-0000	NONRES	\$ 50.38	\$ 2.56	\$ 52.94
058-0261-033-0000	NONRES	\$ 68.01	\$ 2.56	\$ 70.56
058-0261-037-0000	NONRES	\$ 118.90	\$ 2.56	\$ 121.46
058-0261-039-0000	NONRES	\$ 47.36	\$ 2.56	\$ 49.92
058-0261-040-0000	NONRES	\$ 70.53	\$ 2.56	\$ 73.08
058-0261-044-0000	NONRES	\$ 201.02	\$ 2.56	\$ 203.58
058-0261-047-0000	NONRES	\$ 0.00	\$ 2.56	\$ 2.56
058-0261-048-0000	SAFETY LIGHTS ONLY	\$ 0.00	\$ 2.56	\$ 2.56
058-0261-049-0000	NONRES	\$ 49.62	\$ 2.56	\$ 52.18
058-0261-050-0000	SAFETY LIGHTS ONLY	\$ 0.00	\$ 2.56	\$ 2.56
058-0261-051-0000	NONRES	\$ 85.65	\$ 2.56	\$ 88.20
058-0261-054-0000	SAFETY LIGHTS ONLY	\$ 0.00	\$ 2.56	\$ 2.56
058-0261-055-0000	SAFETY LIGHTS ONLY	\$ 0.00	\$ 2.56	\$ 2.56
058-0261-056-0000	NONRES	\$ 0.00	\$ 2.56	\$ 2.56
058-0262-001-0000	SAFETY LIGHTS ONLY	\$ 0.00	\$ 2.56	\$ 2.56
058-0262-006-0000	SAFETY LIGHTS ONLY	\$ 0.00	\$ 2.56	\$ 2.56
058-0262-012-0000	NONRES	\$ 52.90	\$ 2.56	\$ 55.46
058-0262-013-0000	SAFETY LIGHTS ONLY	\$ 0.00	\$ 2.56	\$ 2.56
058-0262-014-0000	SAFETY LIGHTS ONLY	\$ 0.00	\$ 2.56	\$ 2.56
058-0262-015-0000	SAFETY LIGHTS ONLY	\$ 0.00	\$ 2.56	\$ 2.56
058-0262-016-0000	SAFETY LIGHTS ONLY	\$ 0.00	\$ 2.56	\$ 2.56
058-0262-017-0000	SAFETY LIGHTS ONLY	\$ 0.00	\$ 2.56	\$ 2.56
058-0262-018-0000	SAFETY LIGHTS ONLY	\$ 0.00	\$ 2.56	\$ 2.56
058-0262-019-0000	SAFETY LIGHTS ONLY	\$ 0.00	\$ 2.56	\$ 2.56
058-0262-020-0000	SAFETY LIGHTS ONLY	\$ 0.00	\$ 2.56	\$ 2.56

ITEM 17.2.

City of Rancho Cordova
Lighting District No. 2012-1 Exhibit A to the Resolution
Fiscal Year 2023-24 Assessment Roll

ATTACHMENT 2

APN	District Classification	Street Light Charge	Safety Light Charge	Total Assessment
058-0262-021-0000	SAFETY LIGHTS ONLY	\$ 0.00	\$ 2.56	\$ 2.56
058-0270-004-0000	SAFETY LIGHTS ONLY	\$ 0.00	\$ 2.56	\$ 2.56
058-0270-024-0000	NONRES	\$ 104.29	\$ 2.56	\$ 106.84
058-0270-029-0000	NONRES	\$ 65.49	\$ 2.56	\$ 68.04
058-0270-030-0000	NONRES	\$ 71.04	\$ 2.56	\$ 73.60
058-0270-031-0000	NONRES	\$ 45.59	\$ 2.56	\$ 48.14
058-0270-034-0000	NONRES	\$ 71.04	\$ 2.56	\$ 73.60
058-0270-035-0000	NONRES	\$ 83.63	\$ 2.56	\$ 86.18
058-0270-041-0000	SAFETY LIGHTS ONLY	\$ 0.00	\$ 2.56	\$ 2.56
058-0270-045-0000	SAFETY LIGHTS ONLY	\$ 0.00	\$ 2.56	\$ 2.56
058-0270-049-0000	NONRES	\$ 53.91	\$ 2.56	\$ 56.46
058-0270-050-0000	NONRES	\$ 157.69	\$ 2.56	\$ 160.24
058-0270-058-0000	NONRES	\$ 154.67	\$ 2.56	\$ 157.22
058-0270-059-0000	NONRES	\$ 100.76	\$ 2.56	\$ 103.32
058-0270-060-0000	NONRES	\$ 0.00	\$ 2.56	\$ 2.56
058-0270-061-0000	NONRES	\$ 57.94	\$ 2.56	\$ 60.50
058-0270-062-0000	NONRES	\$ 206.05	\$ 2.56	\$ 208.60
058-0280-004-0000	NONRES	\$ 38.79	\$ 2.56	\$ 41.34
058-0280-008-0000	NONRES	\$ 57.94	\$ 2.56	\$ 60.50
058-0280-010-0000	SAFETY LIGHTS ONLY	\$ 0.00	\$ 2.56	\$ 2.56
058-0280-011-0000	NONRES	\$ 32.75	\$ 2.56	\$ 35.30
058-0280-012-0000	NONRES	\$ 19.90	\$ 2.56	\$ 22.46
058-0280-016-0000	SAFETY LIGHTS ONLY	\$ 0.00	\$ 2.56	\$ 2.56
058-0280-019-0000	NONRES	\$ 28.97	\$ 2.56	\$ 31.52
058-0280-021-0000	SAFETY LIGHTS ONLY	\$ 0.00	\$ 2.56	\$ 2.56
058-0280-023-0000	SAFETY LIGHTS ONLY	\$ 0.00	\$ 2.56	\$ 2.56
058-0280-024-0000	SAFETY LIGHTS ONLY	\$ 0.00	\$ 2.56	\$ 2.56
058-0280-027-0000	NONRES	\$ 55.17	\$ 2.56	\$ 57.72
058-0291-003-0000	SAFETY LIGHTS ONLY	\$ 0.00	\$ 2.56	\$ 2.56
058-0291-004-0000	NONRES	\$ 53.91	\$ 2.56	\$ 56.46
058-0291-005-0000	NONRES	\$ 56.68	\$ 2.56	\$ 59.24
058-0291-007-0000	NONRES	\$ 108.82	\$ 2.56	\$ 111.38
058-0300-001-0000	SAFETY LIGHTS ONLY	\$ 0.00	\$ 2.56	\$ 2.56
058-0311-002-0000	NONRES	\$ 16.88	\$ 2.56	\$ 19.44
058-0311-003-0000	NONRES	\$ 16.88	\$ 2.56	\$ 19.44
058-0311-004-0000	NONRES	\$ 16.88	\$ 2.56	\$ 19.44
058-0311-005-0000	NONRES	\$ 16.88	\$ 2.56	\$ 19.44
058-0311-006-0000	NONRES	\$ 16.88	\$ 2.56	\$ 19.44
058-0311-007-0000	NONRES	\$ 16.88	\$ 2.56	\$ 19.44
058-0311-008-0000	NONRES	\$ 15.37	\$ 2.56	\$ 17.92
058-0311-009-0000	NONRES	\$ 15.37	\$ 2.56	\$ 17.92
058-0311-010-0000	NONRES	\$ 15.37	\$ 2.56	\$ 17.92
058-0311-011-0000	NONRES	\$ 49.37	\$ 2.56	\$ 51.92
058-0311-012-0000	NONRES	\$ 9.82	\$ 2.56	\$ 12.38

ITEM 17.2.

City of Rancho Cordova
Lighting District No. 2012-1 Exhibit A to the Resolution
Fiscal Year 2023-24 Assessment Roll

ATTACHMENT 2

APN	District Classification	Street Light Charge	Safety Light Charge	Total Assessment
058-0311-013-0000	NONRES	\$ 9.82	\$ 2.56	\$ 12.38
058-0311-014-0000	NONRES	\$ 10.33	\$ 2.56	\$ 12.88
058-0311-015-0000	NONRES	\$ 48.36	\$ 2.56	\$ 50.92
058-0311-016-0000	RESIDENTIAL	\$ 15.32	\$ 2.56	\$ 17.88
058-0311-017-0000	RESIDENTIAL	\$ 15.32	\$ 2.56	\$ 17.88
058-0311-018-0000	RESIDENTIAL	\$ 15.32	\$ 2.56	\$ 17.88
058-0311-019-0000	RESIDENTIAL	\$ 15.32	\$ 2.56	\$ 17.88
058-0311-020-0000	RESIDENTIAL	\$ 15.32	\$ 2.56	\$ 17.88
058-0311-021-0000	RESIDENTIAL	\$ 15.32	\$ 2.56	\$ 17.88
058-0311-022-0000	RESIDENTIAL	\$ 15.32	\$ 2.56	\$ 17.88
058-0311-023-0000	RESIDENTIAL	\$ 15.32	\$ 2.56	\$ 17.88
058-0311-024-0000	RESIDENTIAL	\$ 15.32	\$ 2.56	\$ 17.88
058-0311-025-0000	RESIDENTIAL	\$ 15.32	\$ 2.56	\$ 17.88
058-0311-026-0000	RESIDENTIAL	\$ 15.32	\$ 2.56	\$ 17.88
058-0311-027-0000	RESIDENTIAL	\$ 15.32	\$ 2.56	\$ 17.88
058-0311-028-0000	RESIDENTIAL	\$ 15.32	\$ 2.56	\$ 17.88
058-0311-029-0000	RESIDENTIAL	\$ 15.32	\$ 2.56	\$ 17.88
058-0311-030-0000	RESIDENTIAL	\$ 15.32	\$ 2.56	\$ 17.88
058-0311-031-0000	RESIDENTIAL	\$ 15.32	\$ 2.56	\$ 17.88
058-0311-032-0000	RESIDENTIAL	\$ 15.32	\$ 2.56	\$ 17.88
058-0311-033-0000	NONRES	\$ 28.21	\$ 2.56	\$ 30.76
058-0312-001-0000	RESIDENTIAL	\$ 15.32	\$ 2.56	\$ 17.88
058-0312-002-0000	NONRES	\$ 17.13	\$ 2.56	\$ 19.68
058-0312-003-0000	NONRES	\$ 17.13	\$ 2.56	\$ 19.68
058-0312-004-0000	NONRES	\$ 17.13	\$ 2.56	\$ 19.68
058-0312-005-0000	NONRES	\$ 17.13	\$ 2.56	\$ 19.68
058-0312-006-0000	NONRES	\$ 23.43	\$ 2.56	\$ 25.98
058-0312-007-0000	NONRES	\$ 20.91	\$ 2.56	\$ 23.46
058-0312-008-0000	NONRES	\$ 17.38	\$ 2.56	\$ 19.94
058-0312-009-0000	NONRES	\$ 17.38	\$ 2.56	\$ 19.94
058-0312-010-0000	NONRES	\$ 17.38	\$ 2.56	\$ 19.94
058-0312-011-0000	NONRES	\$ 17.38	\$ 2.56	\$ 19.94
058-0312-012-0000	NONRES	\$ 16.88	\$ 2.56	\$ 19.44
058-0312-013-0000	NONRES	\$ 39.04	\$ 2.56	\$ 41.60
058-0312-014-0000	RESIDENTIAL	\$ 15.32	\$ 2.56	\$ 17.88
058-0312-015-0000	RESIDENTIAL	\$ 15.32	\$ 2.56	\$ 17.88
058-0312-016-0000	RESIDENTIAL	\$ 15.32	\$ 2.56	\$ 17.88
058-0320-001-0000	SAFETY LIGHTS ONLY	\$ 0.00	\$ 2.56	\$ 2.56
058-0320-002-0000	SAFETY LIGHTS ONLY	\$ 0.00	\$ 2.56	\$ 2.56
058-0320-003-0000	SAFETY LIGHTS ONLY	\$ 0.00	\$ 2.56	\$ 2.56
058-0320-004-0000	SAFETY LIGHTS ONLY	\$ 0.00	\$ 2.56	\$ 2.56
058-0320-005-0000	SAFETY LIGHTS ONLY	\$ 0.00	\$ 2.56	\$ 2.56
058-0320-006-0000	SAFETY LIGHTS ONLY	\$ 0.00	\$ 2.56	\$ 2.56
058-0320-007-0000	SAFETY LIGHTS ONLY	\$ 0.00	\$ 2.56	\$ 2.56

ITEM 17.2.

City of Rancho Cordova
Lighting District No. 2012-1 Exhibit A to the Resolution
Fiscal Year 2023-24 Assessment Roll

ATTACHMENT 2

APN	District Classification	Street Light Charge	Safety Light Charge	Total Assessment
058-0320-008-0000	SAFETY LIGHTS ONLY	\$ 0.00	\$ 2.56	\$ 2.56
058-0320-009-0000	SAFETY LIGHTS ONLY	\$ 0.00	\$ 2.56	\$ 2.56
058-0320-010-0000	SAFETY LIGHTS ONLY	\$ 0.00	\$ 2.56	\$ 2.56
058-0320-011-0000	SAFETY LIGHTS ONLY	\$ 0.00	\$ 2.56	\$ 2.56
058-0320-012-0000	SAFETY LIGHTS ONLY	\$ 0.00	\$ 2.56	\$ 2.56
058-0320-013-0000	SAFETY LIGHTS ONLY	\$ 0.00	\$ 2.56	\$ 2.56
058-0320-014-0000	SAFETY LIGHTS ONLY	\$ 0.00	\$ 2.56	\$ 2.56
058-0320-015-0000	SAFETY LIGHTS ONLY	\$ 0.00	\$ 2.56	\$ 2.56
058-0320-016-0000	SAFETY LIGHTS ONLY	\$ 0.00	\$ 2.56	\$ 2.56
058-0330-001-0000	NONRES	\$ 6.05	\$ 2.56	\$ 8.60
058-0330-002-0000	NONRES	\$ 6.05	\$ 2.56	\$ 8.60
058-0330-003-0000	NONRES	\$ 6.05	\$ 2.56	\$ 8.60
058-0330-004-0000	NONRES	\$ 6.05	\$ 2.56	\$ 8.60
058-0330-005-0000	NONRES	\$ 6.05	\$ 2.56	\$ 8.60
058-0330-006-0000	NONRES	\$ 6.05	\$ 2.56	\$ 8.60
058-0330-007-0000	NONRES	\$ 6.05	\$ 2.56	\$ 8.60
058-0330-008-0000	NONRES	\$ 6.05	\$ 2.56	\$ 8.60
058-0330-009-0000	NONRES	\$ 6.05	\$ 2.56	\$ 8.60
058-0330-010-0000	NONRES	\$ 6.05	\$ 2.56	\$ 8.60
058-0330-011-0000	NONRES	\$ 6.05	\$ 2.56	\$ 8.60
058-0330-012-0000	NONRES	\$ 6.05	\$ 2.56	\$ 8.60
058-0330-013-0000	NONRES	\$ 6.05	\$ 2.56	\$ 8.60
058-0330-014-0000	NONRES	\$ 6.05	\$ 2.56	\$ 8.60
058-0330-015-0000	NONRES	\$ 6.05	\$ 2.56	\$ 8.60
058-0330-016-0000	NONRES	\$ 6.05	\$ 2.56	\$ 8.60
058-0330-017-0000	NONRES	\$ 6.05	\$ 2.56	\$ 8.60
058-0330-018-0000	NONRES	\$ 6.05	\$ 2.56	\$ 8.60
058-0330-019-0000	NONRES	\$ 6.05	\$ 2.56	\$ 8.60
058-0330-020-0000	NONRES	\$ 6.05	\$ 2.56	\$ 8.60
058-0330-021-0000	NONRES	\$ 6.05	\$ 2.56	\$ 8.60
058-0330-022-0000	NONRES	\$ 6.05	\$ 2.56	\$ 8.60
058-0330-023-0000	NONRES	\$ 6.05	\$ 2.56	\$ 8.60
058-0330-024-0000	NONRES	\$ 6.05	\$ 2.56	\$ 8.60
058-0340-001-0000	NONRES	\$ 6.05	\$ 2.56	\$ 8.60
058-0340-002-0000	NONRES	\$ 6.05	\$ 2.56	\$ 8.60
058-0340-003-0000	NONRES	\$ 6.05	\$ 2.56	\$ 8.60
058-0340-004-0000	NONRES	\$ 6.05	\$ 2.56	\$ 8.60
058-0340-005-0000	NONRES	\$ 6.05	\$ 2.56	\$ 8.60
058-0340-006-0000	NONRES	\$ 6.05	\$ 2.56	\$ 8.60
058-0340-007-0000	NONRES	\$ 6.05	\$ 2.56	\$ 8.60
058-0340-008-0000	NONRES	\$ 6.05	\$ 2.56	\$ 8.60
058-0340-009-0000	NONRES	\$ 6.05	\$ 2.56	\$ 8.60
058-0340-010-0000	NONRES	\$ 6.05	\$ 2.56	\$ 8.60
058-0340-011-0000	NONRES	\$ 6.05	\$ 2.56	\$ 8.60

ITEM 17.2.

City of Rancho Cordova
Lighting District No. 2012-1 Exhibit A to the Resolution
Fiscal Year 2023-24 Assessment Roll

ATTACHMENT 2

APN	District Classification	Street Light Charge	Safety Light Charge	Total Assessment
058-0340-012-0000	NONRES	\$ 6.05	\$ 2.56	\$ 8.60
058-0340-013-0000	NONRES	\$ 6.05	\$ 2.56	\$ 8.60
058-0340-014-0000	NONRES	\$ 6.05	\$ 2.56	\$ 8.60
058-0340-015-0000	NONRES	\$ 6.05	\$ 2.56	\$ 8.60
058-0340-016-0000	NONRES	\$ 6.05	\$ 2.56	\$ 8.60
058-0340-017-0000	NONRES	\$ 6.05	\$ 2.56	\$ 8.60
058-0340-018-0000	NONRES	\$ 6.05	\$ 2.56	\$ 8.60
058-0340-019-0000	NONRES	\$ 6.05	\$ 2.56	\$ 8.60
058-0340-020-0000	NONRES	\$ 6.05	\$ 2.56	\$ 8.60
058-0340-021-0000	NONRES	\$ 6.05	\$ 2.56	\$ 8.60
058-0340-022-0000	NONRES	\$ 6.05	\$ 2.56	\$ 8.60
058-0340-023-0000	NONRES	\$ 6.05	\$ 2.56	\$ 8.60
058-0340-024-0000	NONRES	\$ 6.05	\$ 2.56	\$ 8.60
058-0350-002-0000	NONRES	\$ 6.05	\$ 2.56	\$ 8.60
058-0350-003-0000	NONRES	\$ 6.05	\$ 2.56	\$ 8.60
058-0350-004-0000	NONRES	\$ 6.05	\$ 2.56	\$ 8.60
058-0350-005-0000	NONRES	\$ 6.05	\$ 2.56	\$ 8.60
058-0350-006-0000	NONRES	\$ 6.05	\$ 2.56	\$ 8.60
058-0350-007-0000	NONRES	\$ 6.05	\$ 2.56	\$ 8.60
058-0350-008-0000	NONRES	\$ 6.05	\$ 2.56	\$ 8.60
058-0350-009-0000	NONRES	\$ 6.05	\$ 2.56	\$ 8.60
058-0350-010-0000	NONRES	\$ 6.05	\$ 2.56	\$ 8.60
058-0350-011-0000	NONRES	\$ 6.05	\$ 2.56	\$ 8.60
058-0350-012-0000	NONRES	\$ 6.05	\$ 2.56	\$ 8.60
058-0350-013-0000	NONRES	\$ 6.05	\$ 2.56	\$ 8.60
058-0350-014-0000	NONRES	\$ 6.05	\$ 2.56	\$ 8.60
058-0350-015-0000	NONRES	\$ 6.05	\$ 2.56	\$ 8.60
058-0350-016-0000	NONRES	\$ 6.05	\$ 2.56	\$ 8.60
058-0350-017-0000	NONRES	\$ 6.05	\$ 2.56	\$ 8.60
058-0350-018-0000	NONRES	\$ 6.05	\$ 2.56	\$ 8.60
058-0350-019-0000	NONRES	\$ 6.05	\$ 2.56	\$ 8.60
058-0350-020-0000	NONRES	\$ 6.05	\$ 2.56	\$ 8.60
058-0350-021-0000	NONRES	\$ 6.05	\$ 2.56	\$ 8.60
058-0360-002-0000	NONRES	\$ 6.05	\$ 2.56	\$ 8.60
058-0360-003-0000	NONRES	\$ 6.05	\$ 2.56	\$ 8.60
058-0360-004-0000	NONRES	\$ 6.05	\$ 2.56	\$ 8.60
058-0360-005-0000	NONRES	\$ 6.05	\$ 2.56	\$ 8.60
058-0360-006-0000	NONRES	\$ 6.05	\$ 2.56	\$ 8.60
058-0360-007-0000	NONRES	\$ 6.05	\$ 2.56	\$ 8.60
058-0360-008-0000	NONRES	\$ 6.05	\$ 2.56	\$ 8.60
058-0360-009-0000	NONRES	\$ 6.05	\$ 2.56	\$ 8.60
058-0360-010-0000	NONRES	\$ 6.05	\$ 2.56	\$ 8.60
058-0360-011-0000	NONRES	\$ 6.05	\$ 2.56	\$ 8.60
058-0360-012-0000	NONRES	\$ 6.05	\$ 2.56	\$ 8.60

ITEM 17.2.

City of Rancho Cordova
Lighting District No. 2012-1 Exhibit A to the Resolution
Fiscal Year 2023-24 Assessment Roll

ATTACHMENT 2

APN	District Classification	Street Light Charge	Safety Light Charge	Total Assessment
058-0360-013-0000	NONRES	\$ 6.05	\$ 2.56	\$ 8.60
058-0360-014-0000	NONRES	\$ 6.05	\$ 2.56	\$ 8.60
058-0360-015-0000	NONRES	\$ 6.05	\$ 2.56	\$ 8.60
058-0360-016-0000	NONRES	\$ 6.05	\$ 2.56	\$ 8.60
058-0360-017-0000	NONRES	\$ 6.05	\$ 2.56	\$ 8.60
058-0360-018-0000	NONRES	\$ 6.05	\$ 2.56	\$ 8.60
058-0360-019-0000	NONRES	\$ 6.05	\$ 2.56	\$ 8.60
058-0360-020-0000	NONRES	\$ 6.05	\$ 2.56	\$ 8.60
058-0360-021-0000	NONRES	\$ 6.05	\$ 2.56	\$ 8.60
058-0360-022-0000	NONRES	\$ 6.05	\$ 2.56	\$ 8.60
058-0360-023-0000	NONRES	\$ 6.05	\$ 2.56	\$ 8.60
058-0360-024-0000	NONRES	\$ 6.05	\$ 2.56	\$ 8.60
058-0360-025-0000	NONRES	\$ 6.05	\$ 2.56	\$ 8.60
058-0360-026-0000	NONRES	\$ 6.05	\$ 2.56	\$ 8.60
058-0360-027-0000	NONRES	\$ 6.05	\$ 2.56	\$ 8.60
058-0360-028-0000	NONRES	\$ 6.05	\$ 2.56	\$ 8.60
058-0360-029-0000	NONRES	\$ 6.05	\$ 2.56	\$ 8.60
058-0360-030-0000	NONRES	\$ 6.05	\$ 2.56	\$ 8.60
058-0360-031-0000	NONRES	\$ 6.05	\$ 2.56	\$ 8.60
058-0360-032-0000	NONRES	\$ 6.05	\$ 2.56	\$ 8.60
058-0360-033-0000	NONRES	\$ 6.05	\$ 2.56	\$ 8.60
058-0360-034-0000	NONRES	\$ 6.05	\$ 2.56	\$ 8.60
058-0360-035-0000	NONRES	\$ 6.05	\$ 2.56	\$ 8.60
058-0360-036-0000	NONRES	\$ 6.05	\$ 2.56	\$ 8.60
058-0360-037-0000	NONRES	\$ 6.05	\$ 2.56	\$ 8.60
058-0360-038-0000	NONRES	\$ 6.05	\$ 2.56	\$ 8.60
058-0370-001-0000	RESIDENTIAL	\$ 15.32	\$ 2.56	\$ 17.88
058-0370-002-0000	RESIDENTIAL	\$ 15.32	\$ 2.56	\$ 17.88
058-0370-003-0000	RESIDENTIAL	\$ 15.32	\$ 2.56	\$ 17.88
058-0370-004-0000	RESIDENTIAL	\$ 15.32	\$ 2.56	\$ 17.88
058-0370-005-0000	RESIDENTIAL	\$ 15.32	\$ 2.56	\$ 17.88
058-0370-006-0000	RESIDENTIAL	\$ 15.32	\$ 2.56	\$ 17.88
058-0370-007-0000	RESIDENTIAL	\$ 15.32	\$ 2.56	\$ 17.88
058-0370-008-0000	RESIDENTIAL	\$ 15.32	\$ 2.56	\$ 17.88
058-0370-009-0000	RESIDENTIAL	\$ 15.32	\$ 2.56	\$ 17.88
058-0370-010-0000	RESIDENTIAL	\$ 15.32	\$ 2.56	\$ 17.88
058-0370-011-0000	RESIDENTIAL	\$ 15.32	\$ 2.56	\$ 17.88
058-0370-012-0000	RESIDENTIAL	\$ 15.32	\$ 2.56	\$ 17.88
058-0370-013-0000	RESIDENTIAL	\$ 15.32	\$ 2.56	\$ 17.88
058-0370-014-0000	NONRES	\$ 44.33	\$ 2.56	\$ 46.88
058-0370-015-0000	NONRES	\$ 18.64	\$ 2.56	\$ 21.20
058-0370-016-0000	RESIDENTIAL	\$ 15.32	\$ 2.56	\$ 17.88
058-0370-017-0000	RESIDENTIAL	\$ 15.32	\$ 2.56	\$ 17.88
058-0370-018-0000	RESIDENTIAL	\$ 15.32	\$ 2.56	\$ 17.88

ITEM 17.2.

City of Rancho Cordova
Lighting District No. 2012-1 Exhibit A to the Resolution
Fiscal Year 2023-24 Assessment Roll

ATTACHMENT 2

APN	District Classification	Street Light Charge	Safety Light Charge	Total Assessment
058-0370-019-0000	RESIDENTIAL	\$ 15.32	\$ 2.56	\$ 17.88
058-0370-020-0000	NONRES	\$ 18.64	\$ 2.56	\$ 21.20
058-0370-021-0000	NONRES	\$ 18.14	\$ 2.56	\$ 20.70
058-0370-022-0000	NONRES	\$ 18.14	\$ 2.56	\$ 20.70
058-0370-023-0000	NONRES	\$ 18.14	\$ 2.56	\$ 20.70
058-0370-024-0000	NONRES	\$ 18.14	\$ 2.56	\$ 20.70
058-0370-025-0000	NONRES	\$ 45.34	\$ 2.56	\$ 47.90
058-0370-026-0000	RESIDENTIAL	\$ 15.32	\$ 2.56	\$ 17.88
058-0370-027-0000	RESIDENTIAL	\$ 15.32	\$ 2.56	\$ 17.88
058-0370-028-0000	RESIDENTIAL	\$ 15.32	\$ 2.56	\$ 17.88
058-0370-029-0000	RESIDENTIAL	\$ 15.32	\$ 2.56	\$ 17.88
058-0370-030-0000	RESIDENTIAL	\$ 15.32	\$ 2.56	\$ 17.88
058-0370-031-0000	RESIDENTIAL	\$ 15.32	\$ 2.56	\$ 17.88
058-0370-032-0000	RESIDENTIAL	\$ 15.32	\$ 2.56	\$ 17.88
058-0370-033-0000	RESIDENTIAL	\$ 15.32	\$ 2.56	\$ 17.88
058-0370-034-0000	RESIDENTIAL	\$ 15.32	\$ 2.56	\$ 17.88
058-0370-035-0000	RESIDENTIAL	\$ 15.32	\$ 2.56	\$ 17.88
058-0370-036-0000	RESIDENTIAL	\$ 15.32	\$ 2.56	\$ 17.88
058-0370-037-0000	RESIDENTIAL	\$ 15.32	\$ 2.56	\$ 17.88
058-0370-038-0000	RESIDENTIAL	\$ 15.32	\$ 2.56	\$ 17.88
058-0370-039-0000	RESIDENTIAL	\$ 15.32	\$ 2.56	\$ 17.88
058-0370-040-0000	RESIDENTIAL	\$ 15.32	\$ 2.56	\$ 17.88
058-0370-041-0000	RESIDENTIAL	\$ 15.32	\$ 2.56	\$ 17.88
058-0370-042-0000	RESIDENTIAL	\$ 15.32	\$ 2.56	\$ 17.88
058-0370-043-0000	RESIDENTIAL	\$ 15.32	\$ 2.56	\$ 17.88
058-0370-044-0000	RESIDENTIAL	\$ 15.32	\$ 2.56	\$ 17.88
058-0370-045-0000	RESIDENTIAL	\$ 15.32	\$ 2.56	\$ 17.88
058-0370-046-0000	RESIDENTIAL	\$ 15.32	\$ 2.56	\$ 17.88
058-0370-047-0000	RESIDENTIAL	\$ 15.32	\$ 2.56	\$ 17.88
058-0370-048-0000	RESIDENTIAL	\$ 15.32	\$ 2.56	\$ 17.88
058-0370-049-0000	RESIDENTIAL	\$ 15.32	\$ 2.56	\$ 17.88
058-0370-050-0000	RESIDENTIAL	\$ 15.32	\$ 2.56	\$ 17.88
058-0370-051-0000	RESIDENTIAL	\$ 15.32	\$ 2.56	\$ 17.88
058-0370-052-0000	RESIDENTIAL	\$ 15.32	\$ 2.56	\$ 17.88
058-0370-053-0000	RESIDENTIAL	\$ 15.32	\$ 2.56	\$ 17.88
058-0370-054-0000	NONRES	\$ 18.64	\$ 2.56	\$ 21.20
058-0370-055-0000	NONRES	\$ 19.14	\$ 2.56	\$ 21.70
058-0370-056-0000	NONRES	\$ 55.17	\$ 2.56	\$ 57.72
058-0370-057-0000	NONRES	\$ 16.63	\$ 2.56	\$ 19.18
058-0370-058-0000	NONRES	\$ 10.83	\$ 2.56	\$ 13.38
058-0370-059-0000	NONRES	\$ 12.60	\$ 2.56	\$ 15.16
058-0370-060-0000	NONRES	\$ 16.12	\$ 2.56	\$ 18.68
058-0370-061-0000	NONRES	\$ 16.12	\$ 2.56	\$ 18.68
058-0370-062-0000	NONRES	\$ 17.88	\$ 2.56	\$ 20.44

ITEM 17.2.

City of Rancho Cordova
Lighting District No. 2012-1 Exhibit A to the Resolution
Fiscal Year 2023-24 Assessment Roll

ATTACHMENT 2

APN	District Classification	Street Light Charge	Safety Light Charge	Total Assessment
058-0370-063-0000	NONRES	\$ 18.14	\$ 2.56	\$ 20.70
058-0370-064-0000	NONRES	\$ 18.14	\$ 2.56	\$ 20.70
058-0370-065-0000	NONRES	\$ 45.34	\$ 2.56	\$ 47.90
058-0370-066-0000	NONRES	\$ 16.12	\$ 2.56	\$ 18.68
058-0370-067-0000	NONRES	\$ 16.12	\$ 2.56	\$ 18.68
058-0370-068-0000	RESIDENTIAL	\$ 15.32	\$ 2.56	\$ 17.88
058-0370-069-0000	RESIDENTIAL	\$ 15.32	\$ 2.56	\$ 17.88
058-0370-070-0000	RESIDENTIAL	\$ 15.32	\$ 2.56	\$ 17.88
058-0380-003-0000	NONRES	\$ 6.05	\$ 2.56	\$ 8.60
058-0380-004-0000	NONRES	\$ 6.05	\$ 2.56	\$ 8.60
058-0380-005-0000	NONRES	\$ 6.05	\$ 2.56	\$ 8.60
058-0380-006-0000	NONRES	\$ 6.05	\$ 2.56	\$ 8.60
058-0380-007-0000	NONRES	\$ 6.05	\$ 2.56	\$ 8.60
058-0380-008-0000	NONRES	\$ 6.05	\$ 2.56	\$ 8.60
058-0380-009-0000	NONRES	\$ 6.05	\$ 2.56	\$ 8.60
058-0380-010-0000	NONRES	\$ 6.05	\$ 2.56	\$ 8.60
058-0380-011-0000	NONRES	\$ 6.05	\$ 2.56	\$ 8.60
058-0380-012-0000	NONRES	\$ 6.05	\$ 2.56	\$ 8.60
058-0380-013-0000	NONRES	\$ 6.05	\$ 2.56	\$ 8.60
058-0380-014-0000	NONRES	\$ 6.05	\$ 2.56	\$ 8.60
058-0380-015-0000	NONRES	\$ 6.05	\$ 2.56	\$ 8.60
058-0380-016-0000	NONRES	\$ 6.05	\$ 2.56	\$ 8.60
058-0380-017-0000	NONRES	\$ 6.05	\$ 2.56	\$ 8.60
058-0380-018-0000	NONRES	\$ 6.05	\$ 2.56	\$ 8.60
058-0380-019-0000	NONRES	\$ 6.05	\$ 2.56	\$ 8.60
058-0390-051-0001	NONRES	\$ 11.34	\$ 2.56	\$ 13.90
058-0390-051-0002	NONRES	\$ 11.34	\$ 2.56	\$ 13.90
058-0390-051-0003	NONRES	\$ 11.34	\$ 2.56	\$ 13.90
058-0390-051-0004	NONRES	\$ 11.34	\$ 2.56	\$ 13.90
058-0390-051-0005	NONRES	\$ 11.34	\$ 2.56	\$ 13.90
058-0390-051-0006	NONRES	\$ 11.34	\$ 2.56	\$ 13.90
058-0390-051-0007	NONRES	\$ 11.34	\$ 2.56	\$ 13.90
058-0390-051-0008	NONRES	\$ 11.34	\$ 2.56	\$ 13.90
058-0390-052-0001	NONRES	\$ 11.34	\$ 2.56	\$ 13.90
058-0390-052-0002	NONRES	\$ 11.34	\$ 2.56	\$ 13.90
058-0390-052-0003	NONRES	\$ 11.34	\$ 2.56	\$ 13.90
058-0390-052-0004	NONRES	\$ 11.34	\$ 2.56	\$ 13.90
058-0390-052-0005	NONRES	\$ 11.34	\$ 2.56	\$ 13.90
058-0390-052-0006	NONRES	\$ 11.34	\$ 2.56	\$ 13.90
058-0390-052-0007	NONRES	\$ 11.34	\$ 2.56	\$ 13.90
058-0390-052-0008	NONRES	\$ 11.34	\$ 2.56	\$ 13.90
058-0390-052-0009	NONRES	\$ 11.34	\$ 2.56	\$ 13.90
058-0390-052-0010	NONRES	\$ 11.34	\$ 2.56	\$ 13.90
058-0390-052-0011	NONRES	\$ 11.34	\$ 2.56	\$ 13.90

ITEM 17.2.

City of Rancho Cordova
Lighting District No. 2012-1 Exhibit A to the Resolution
Fiscal Year 2023-24 Assessment Roll

ATTACHMENT 2

APN	District Classification	Street Light Charge	Safety Light Charge	Total Assessment
058-0390-052-0012	NONRES	\$ 11.34	\$ 2.56	\$ 13.90
058-0390-053-0001	NONRES	\$ 11.34	\$ 2.56	\$ 13.90
058-0390-053-0002	NONRES	\$ 11.34	\$ 2.56	\$ 13.90
058-0390-053-0003	NONRES	\$ 11.34	\$ 2.56	\$ 13.90
058-0390-053-0004	NONRES	\$ 11.34	\$ 2.56	\$ 13.90
058-0390-053-0005	NONRES	\$ 11.34	\$ 2.56	\$ 13.90
058-0390-053-0006	NONRES	\$ 11.34	\$ 2.56	\$ 13.90
058-0390-053-0007	NONRES	\$ 11.34	\$ 2.56	\$ 13.90
058-0390-053-0008	NONRES	\$ 11.34	\$ 2.56	\$ 13.90
058-0390-053-0009	NONRES	\$ 11.34	\$ 2.56	\$ 13.90
058-0390-053-0010	NONRES	\$ 11.34	\$ 2.56	\$ 13.90
058-0390-053-0011	NONRES	\$ 11.34	\$ 2.56	\$ 13.90
058-0390-053-0012	NONRES	\$ 11.34	\$ 2.56	\$ 13.90
058-0390-053-0013	NONRES	\$ 11.34	\$ 2.56	\$ 13.90
058-0390-053-0014	NONRES	\$ 11.34	\$ 2.56	\$ 13.90
058-0390-053-0015	NONRES	\$ 11.34	\$ 2.56	\$ 13.90
058-0390-053-0016	NONRES	\$ 11.34	\$ 2.56	\$ 13.90
058-0390-054-0001	NONRES	\$ 11.34	\$ 2.56	\$ 13.90
058-0390-054-0002	NONRES	\$ 11.34	\$ 2.56	\$ 13.90
058-0390-054-0003	NONRES	\$ 11.34	\$ 2.56	\$ 13.90
058-0390-054-0004	NONRES	\$ 11.34	\$ 2.56	\$ 13.90
058-0390-055-0001	NONRES	\$ 11.34	\$ 2.56	\$ 13.90
058-0390-055-0002	NONRES	\$ 11.34	\$ 2.56	\$ 13.90
058-0390-055-0003	NONRES	\$ 11.34	\$ 2.56	\$ 13.90
058-0390-055-0004	NONRES	\$ 11.34	\$ 2.56	\$ 13.90
058-0390-055-0005	NONRES	\$ 11.34	\$ 2.56	\$ 13.90
058-0390-055-0006	NONRES	\$ 11.34	\$ 2.56	\$ 13.90
058-0390-055-0007	NONRES	\$ 11.34	\$ 2.56	\$ 13.90
058-0390-055-0008	NONRES	\$ 11.34	\$ 2.56	\$ 13.90
058-0390-055-0009	NONRES	\$ 11.34	\$ 2.56	\$ 13.90
058-0390-055-0010	NONRES	\$ 11.34	\$ 2.56	\$ 13.90
058-0390-055-0011	NONRES	\$ 11.34	\$ 2.56	\$ 13.90
058-0390-055-0012	NONRES	\$ 11.34	\$ 2.56	\$ 13.90
058-0390-055-0013	NONRES	\$ 11.34	\$ 2.56	\$ 13.90
058-0390-055-0014	NONRES	\$ 11.34	\$ 2.56	\$ 13.90
058-0390-055-0015	NONRES	\$ 11.34	\$ 2.56	\$ 13.90
058-0390-055-0016	NONRES	\$ 11.34	\$ 2.56	\$ 13.90
058-0390-055-0017	NONRES	\$ 11.34	\$ 2.56	\$ 13.90
058-0390-055-0018	NONRES	\$ 11.34	\$ 2.56	\$ 13.90
058-0390-055-0019	NONRES	\$ 11.34	\$ 2.56	\$ 13.90
058-0390-055-0020	NONRES	\$ 11.34	\$ 2.56	\$ 13.90
058-0390-056-0001	NONRES	\$ 11.34	\$ 2.56	\$ 13.90
058-0390-056-0002	NONRES	\$ 11.34	\$ 2.56	\$ 13.90
058-0390-056-0003	NONRES	\$ 11.34	\$ 2.56	\$ 13.90

ITEM 17.2.

City of Rancho Cordova
Lighting District No. 2012-1 Exhibit A to the Resolution
Fiscal Year 2023-24 Assessment Roll

ATTACHMENT 2

APN	District Classification	Street Light Charge	Safety Light Charge	Total Assessment
058-0390-056-0004	NONRES	\$ 11.34	\$ 2.56	\$ 13.90
058-0390-057-0001	NONRES	\$ 11.34	\$ 2.56	\$ 13.90
058-0390-057-0002	NONRES	\$ 11.34	\$ 2.56	\$ 13.90
058-0390-057-0003	NONRES	\$ 11.34	\$ 2.56	\$ 13.90
058-0390-057-0004	NONRES	\$ 11.34	\$ 2.56	\$ 13.90
058-0390-057-0005	NONRES	\$ 11.34	\$ 2.56	\$ 13.90
058-0390-057-0006	NONRES	\$ 11.34	\$ 2.56	\$ 13.90
058-0390-057-0007	NONRES	\$ 11.34	\$ 2.56	\$ 13.90
058-0390-057-0008	NONRES	\$ 11.34	\$ 2.56	\$ 13.90
058-0390-057-0009	NONRES	\$ 11.34	\$ 2.56	\$ 13.90
058-0390-057-0010	NONRES	\$ 11.34	\$ 2.56	\$ 13.90
058-0390-057-0011	NONRES	\$ 11.34	\$ 2.56	\$ 13.90
058-0390-057-0012	NONRES	\$ 11.34	\$ 2.56	\$ 13.90
058-0390-057-0013	NONRES	\$ 11.34	\$ 2.56	\$ 13.90
058-0390-057-0014	NONRES	\$ 11.34	\$ 2.56	\$ 13.90
058-0390-057-0015	NONRES	\$ 11.34	\$ 2.56	\$ 13.90
058-0390-057-0016	NONRES	\$ 11.34	\$ 2.56	\$ 13.90
058-0390-058-0001	NONRES	\$ 11.34	\$ 2.56	\$ 13.90
058-0390-058-0002	NONRES	\$ 11.34	\$ 2.56	\$ 13.90
058-0390-058-0003	NONRES	\$ 11.34	\$ 2.56	\$ 13.90
058-0390-058-0004	NONRES	\$ 11.34	\$ 2.56	\$ 13.90
058-0390-058-0005	NONRES	\$ 11.34	\$ 2.56	\$ 13.90
058-0390-058-0006	NONRES	\$ 11.34	\$ 2.56	\$ 13.90
058-0390-058-0007	NONRES	\$ 11.34	\$ 2.56	\$ 13.90
058-0390-058-0008	NONRES	\$ 11.34	\$ 2.56	\$ 13.90
058-0390-058-0009	NONRES	\$ 11.34	\$ 2.56	\$ 13.90
058-0390-058-0010	NONRES	\$ 11.34	\$ 2.56	\$ 13.90
058-0390-058-0011	NONRES	\$ 11.34	\$ 2.56	\$ 13.90
058-0390-058-0012	NONRES	\$ 11.34	\$ 2.56	\$ 13.90
058-0390-058-0013	NONRES	\$ 11.34	\$ 2.56	\$ 13.90
058-0390-058-0014	NONRES	\$ 11.34	\$ 2.56	\$ 13.90
058-0390-058-0015	NONRES	\$ 11.34	\$ 2.56	\$ 13.90
058-0390-058-0016	NONRES	\$ 11.34	\$ 2.56	\$ 13.90
058-0390-058-0017	NONRES	\$ 11.34	\$ 2.56	\$ 13.90
058-0390-058-0018	NONRES	\$ 11.34	\$ 2.56	\$ 13.90
058-0390-058-0019	NONRES	\$ 11.34	\$ 2.56	\$ 13.90
058-0390-058-0020	NONRES	\$ 11.34	\$ 2.56	\$ 13.90
058-0400-001-0000	SAFETY LIGHTS ONLY	\$ 0.00	\$ 2.56	\$ 2.56
058-0400-002-0000	NONRES	\$ 46.60	\$ 2.56	\$ 49.16
058-0400-003-0000	NONRES	\$ 17.63	\$ 2.56	\$ 20.18
058-0400-004-0000	NONRES	\$ 17.13	\$ 2.56	\$ 19.68
058-0400-005-0000	NONRES	\$ 17.38	\$ 2.56	\$ 19.94
058-0400-010-0000	NONRES	\$ 13.60	\$ 2.56	\$ 16.16
058-0400-011-0000	NONRES	\$ 13.60	\$ 2.56	\$ 16.16

ITEM 17.2.

City of Rancho Cordova
Lighting District No. 2012-1 Exhibit A to the Resolution
Fiscal Year 2023-24 Assessment Roll

ATTACHMENT 2

APN	District Classification	Street Light Charge	Safety Light Charge	Total Assessment
058-0400-012-0000	NONRES	\$ 13.85	\$ 2.56	\$ 16.40
058-0400-013-0000	NONRES	\$ 9.82	\$ 2.56	\$ 12.38
058-0400-014-0000	NONRES	\$ 8.56	\$ 2.56	\$ 11.12
058-0400-015-0000	NONRES	\$ 11.34	\$ 2.56	\$ 13.90
058-0400-016-0000	NONRES	\$ 13.60	\$ 2.56	\$ 16.16
058-0400-017-0000	NONRES	\$ 13.60	\$ 2.56	\$ 16.16
058-0400-018-0000	NONRES	\$ 14.36	\$ 2.56	\$ 16.92
058-0400-019-0000	NONRES	\$ 13.85	\$ 2.56	\$ 16.40
058-0400-020-0000	NONRES	\$ 18.39	\$ 2.56	\$ 20.94
058-0400-021-0000	NONRES	\$ 13.60	\$ 2.56	\$ 16.16
058-0400-022-0000	NONRES	\$ 44.59	\$ 2.56	\$ 47.14
058-0400-027-0000	NONRES	\$ 16.88	\$ 2.56	\$ 19.44
058-0400-028-0000	NONRES	\$ 16.88	\$ 2.56	\$ 19.44
058-0400-029-0000	RESIDENTIAL	\$ 15.32	\$ 2.56	\$ 17.88
058-0400-030-0000	RESIDENTIAL	\$ 15.32	\$ 2.56	\$ 17.88
058-0400-031-0000	RESIDENTIAL	\$ 15.32	\$ 2.56	\$ 17.88
058-0400-032-0000	RESIDENTIAL	\$ 15.32	\$ 2.56	\$ 17.88
058-0400-033-0000	RESIDENTIAL	\$ 15.32	\$ 2.56	\$ 17.88
058-0400-034-0000	RESIDENTIAL	\$ 15.32	\$ 2.56	\$ 17.88
058-0400-035-0000	RESIDENTIAL	\$ 15.32	\$ 2.56	\$ 17.88
058-0400-036-0000	RESIDENTIAL	\$ 15.32	\$ 2.56	\$ 17.88
058-0400-037-0000	RESIDENTIAL	\$ 15.32	\$ 2.56	\$ 17.88
058-0400-038-0000	RESIDENTIAL	\$ 15.32	\$ 2.56	\$ 17.88
058-0400-039-0000	RESIDENTIAL	\$ 15.32	\$ 2.56	\$ 17.88
058-0400-040-0000	RESIDENTIAL	\$ 15.32	\$ 2.56	\$ 17.88
058-0400-041-0000	RESIDENTIAL	\$ 15.32	\$ 2.56	\$ 17.88
058-0400-043-0000	RESIDENTIAL	\$ 15.32	\$ 2.56	\$ 17.88
058-0400-044-0000	RESIDENTIAL	\$ 15.32	\$ 2.56	\$ 17.88
058-0400-046-0000	RESIDENTIAL	\$ 15.32	\$ 2.56	\$ 17.88
058-0400-047-0000	RESIDENTIAL	\$ 15.32	\$ 2.56	\$ 17.88
058-0400-048-0000	RESIDENTIAL	\$ 15.32	\$ 2.56	\$ 17.88
058-0400-049-0000	RESIDENTIAL	\$ 15.32	\$ 2.56	\$ 17.88
058-0400-050-0000	RESIDENTIAL	\$ 15.32	\$ 2.56	\$ 17.88
058-0400-051-0000	RESIDENTIAL	\$ 15.32	\$ 2.56	\$ 17.88
058-0400-052-0000	RESIDENTIAL	\$ 15.32	\$ 2.56	\$ 17.88
058-0400-053-0000	RESIDENTIAL	\$ 15.32	\$ 2.56	\$ 17.88
058-0400-054-0000	RESIDENTIAL	\$ 15.32	\$ 2.56	\$ 17.88
058-0400-055-0000	RESIDENTIAL	\$ 15.32	\$ 2.56	\$ 17.88
058-0400-056-0000	RESIDENTIAL	\$ 15.32	\$ 2.56	\$ 17.88
058-0400-057-0000	RESIDENTIAL	\$ 15.32	\$ 2.56	\$ 17.88
058-0400-058-0000	RESIDENTIAL	\$ 15.32	\$ 2.56	\$ 17.88
058-0400-059-0000	RESIDENTIAL	\$ 15.32	\$ 2.56	\$ 17.88
058-0400-060-0000	RESIDENTIAL	\$ 15.32	\$ 2.56	\$ 17.88
058-0400-061-0000	RESIDENTIAL	\$ 15.32	\$ 2.56	\$ 17.88

ITEM 17.2.

City of Rancho Cordova
Lighting District No. 2012-1 Exhibit A to the Resolution
Fiscal Year 2023-24 Assessment Roll

ATTACHMENT 2

APN	District Classification	Street Light Charge	Safety Light Charge	Total Assessment
058-0400-062-0000	RESIDENTIAL	\$ 15.32	\$ 2.56	\$ 17.88
058-0400-063-0000	RESIDENTIAL	\$ 15.32	\$ 2.56	\$ 17.88
058-0400-064-0000	RESIDENTIAL	\$ 15.32	\$ 2.56	\$ 17.88
058-0400-065-0000	RESIDENTIAL	\$ 15.32	\$ 2.56	\$ 17.88
058-0400-066-0000	NONRES	\$ 42.82	\$ 2.56	\$ 45.38
058-0400-067-0000	NONRES	\$ 17.38	\$ 2.56	\$ 19.94
058-0400-068-0000	NONRES	\$ 43.07	\$ 2.56	\$ 45.62
058-0400-069-0000	RESIDENTIAL	\$ 15.32	\$ 2.56	\$ 17.88
058-0400-070-0000	RESIDENTIAL	\$ 15.32	\$ 2.56	\$ 17.88
058-0400-071-0000	RESIDENTIAL	\$ 15.32	\$ 2.56	\$ 17.88
058-0400-072-0000	SAFETY LIGHTS ONLY	\$ 0.00	\$ 2.56	\$ 2.56
058-0400-073-0000	NONRES	\$ 41.31	\$ 2.56	\$ 43.86
058-0400-074-0000	NONRES	\$ 16.88	\$ 2.56	\$ 19.44
058-0400-075-0000	NONRES	\$ 18.89	\$ 2.56	\$ 21.44
058-0400-076-0000	NONRES	\$ 42.07	\$ 2.56	\$ 44.62
058-0400-077-0000	NONRES	\$ 13.60	\$ 2.56	\$ 16.16
058-0400-078-0000	NONRES	\$ 13.60	\$ 2.56	\$ 16.16
058-0400-080-0000	SAFETY LIGHTS ONLY	\$ 0.00	\$ 2.56	\$ 2.56
058-0400-081-0000	SAFETY LIGHTS ONLY	\$ 0.00	\$ 2.56	\$ 2.56
058-0410-001-0000	NONRES	\$ 6.05	\$ 2.56	\$ 8.60
058-0410-002-0000	NONRES	\$ 6.05	\$ 2.56	\$ 8.60
058-0410-003-0000	NONRES	\$ 6.05	\$ 2.56	\$ 8.60
058-0410-004-0000	NONRES	\$ 6.05	\$ 2.56	\$ 8.60
058-0410-005-0000	NONRES	\$ 6.05	\$ 2.56	\$ 8.60
058-0410-006-0000	NONRES	\$ 6.05	\$ 2.56	\$ 8.60
058-0410-007-0000	NONRES	\$ 6.05	\$ 2.56	\$ 8.60
058-0410-008-0000	NONRES	\$ 6.05	\$ 2.56	\$ 8.60
058-0410-009-0000	NONRES	\$ 6.05	\$ 2.56	\$ 8.60
058-0410-010-0000	NONRES	\$ 6.05	\$ 2.56	\$ 8.60
058-0410-011-0000	NONRES	\$ 6.05	\$ 2.56	\$ 8.60
058-0410-012-0000	NONRES	\$ 6.05	\$ 2.56	\$ 8.60
058-0410-013-0000	NONRES	\$ 6.05	\$ 2.56	\$ 8.60
058-0410-014-0000	NONRES	\$ 6.05	\$ 2.56	\$ 8.60
058-0410-015-0000	NONRES	\$ 6.05	\$ 2.56	\$ 8.60
058-0410-016-0000	NONRES	\$ 6.05	\$ 2.56	\$ 8.60
058-0410-017-0000	NONRES	\$ 6.05	\$ 2.56	\$ 8.60
058-0410-018-0000	NONRES	\$ 6.05	\$ 2.56	\$ 8.60
058-0410-019-0000	NONRES	\$ 6.05	\$ 2.56	\$ 8.60
058-0410-020-0000	NONRES	\$ 6.05	\$ 2.56	\$ 8.60
058-0410-021-0000	NONRES	\$ 6.05	\$ 2.56	\$ 8.60
058-0410-022-0000	NONRES	\$ 6.05	\$ 2.56	\$ 8.60
058-0410-023-0000	NONRES	\$ 6.05	\$ 2.56	\$ 8.60
058-0410-024-0000	NONRES	\$ 6.05	\$ 2.56	\$ 8.60
058-0410-025-0000	NONRES	\$ 6.05	\$ 2.56	\$ 8.60

ITEM 17.2.

City of Rancho Cordova
Lighting District No. 2012-1 Exhibit A to the Resolution
Fiscal Year 2023-24 Assessment Roll

ATTACHMENT 2

APN	District Classification	Street Light Charge	Safety Light Charge	Total Assessment
058-0410-026-0000	NONRES	\$ 6.05	\$ 2.56	\$ 8.60
058-0420-001-0000	NONRES	\$ 14.86	\$ 2.56	\$ 17.42
058-0420-002-0000	NONRES	\$ 14.61	\$ 2.56	\$ 17.16
058-0420-003-0000	NONRES	\$ 14.61	\$ 2.56	\$ 17.16
058-0420-004-0000	NONRES	\$ 14.61	\$ 2.56	\$ 17.16
058-0420-005-0000	NONRES	\$ 14.61	\$ 2.56	\$ 17.16
058-0420-006-0000	NONRES	\$ 14.61	\$ 2.56	\$ 17.16
058-0420-007-0000	NONRES	\$ 75.57	\$ 2.56	\$ 78.12
058-0420-008-0000	NONRES	\$ 38.79	\$ 2.56	\$ 41.34
058-0420-009-0000	NONRES	\$ 14.61	\$ 2.56	\$ 17.16
058-0420-010-0000	NONRES	\$ 14.61	\$ 2.56	\$ 17.16
058-0420-011-0000	NONRES	\$ 14.61	\$ 2.56	\$ 17.16
058-0420-012-0000	NONRES	\$ 14.61	\$ 2.56	\$ 17.16
058-0420-013-0000	NONRES	\$ 14.86	\$ 2.56	\$ 17.42
058-0420-014-0000	NONRES	\$ 9.32	\$ 2.56	\$ 11.88
058-0420-015-0000	NONRES	\$ 9.57	\$ 2.56	\$ 12.12
058-0420-016-0000	NONRES	\$ 14.86	\$ 2.56	\$ 17.42
058-0420-017-0000	NONRES	\$ 14.61	\$ 2.56	\$ 17.16
058-0420-018-0000	NONRES	\$ 14.61	\$ 2.56	\$ 17.16
058-0420-019-0000	NONRES	\$ 14.61	\$ 2.56	\$ 17.16
058-0420-020-0000	NONRES	\$ 14.61	\$ 2.56	\$ 17.16
058-0420-021-0000	NONRES	\$ 14.61	\$ 2.56	\$ 17.16
058-0420-022-0000	NONRES	\$ 14.61	\$ 2.56	\$ 17.16
058-0420-023-0000	NONRES	\$ 14.86	\$ 2.56	\$ 17.42
058-0420-024-0000	NONRES	\$ 8.82	\$ 2.56	\$ 11.38
058-0420-025-0000	NONRES	\$ 14.86	\$ 2.56	\$ 17.42
058-0420-026-0000	NONRES	\$ 25.69	\$ 2.56	\$ 28.24
058-0420-027-0000	NONRES	\$ 38.04	\$ 2.56	\$ 40.60
058-0420-028-0000	NONRES	\$ 13.35	\$ 2.56	\$ 15.90
058-0420-029-0000	NONRES	\$ 14.36	\$ 2.56	\$ 16.92
058-0420-030-0000	NONRES	\$ 14.61	\$ 2.56	\$ 17.16
058-0420-031-0000	NONRES	\$ 8.31	\$ 2.56	\$ 10.86
058-0420-032-0000	NONRES	\$ 29.72	\$ 2.56	\$ 32.28
058-0420-033-0000	NONRES	\$ 29.47	\$ 2.56	\$ 32.02
058-0420-034-0000	NONRES	\$ 53.40	\$ 2.56	\$ 55.96
058-0420-035-0000	NONRES	\$ 38.29	\$ 2.56	\$ 40.84
058-0420-036-0000	NONRES	\$ 18.14	\$ 2.56	\$ 20.70
058-0420-037-0000	NONRES	\$ 38.29	\$ 2.56	\$ 40.84
058-0420-038-0000	NONRES	\$ 13.60	\$ 2.56	\$ 16.16
058-0420-039-0000	NONRES	\$ 13.60	\$ 2.56	\$ 16.16
058-0420-040-0000	NONRES	\$ 54.66	\$ 2.56	\$ 57.22
058-0420-041-0000	NONRES	\$ 41.82	\$ 2.56	\$ 44.38
058-0430-001-0000	RESIDENTIAL	\$ 15.32	\$ 2.56	\$ 17.88
058-0430-002-0000	RESIDENTIAL	\$ 15.32	\$ 2.56	\$ 17.88

ITEM 17.2.

City of Rancho Cordova
Lighting District No. 2012-1 Exhibit A to the Resolution
Fiscal Year 2023-24 Assessment Roll

ATTACHMENT 2

APN	District Classification	Street Light Charge	Safety Light Charge	Total Assessment
058-0430-003-0000	RESIDENTIAL	\$ 15.32	\$ 2.56	\$ 17.88
058-0430-007-0000	RESIDENTIAL	\$ 15.32	\$ 2.56	\$ 17.88
058-0430-008-0000	RESIDENTIAL	\$ 15.32	\$ 2.56	\$ 17.88
058-0430-009-0000	RESIDENTIAL	\$ 15.32	\$ 2.56	\$ 17.88
058-0430-010-0000	RESIDENTIAL	\$ 15.32	\$ 2.56	\$ 17.88
058-0430-011-0000	RESIDENTIAL	\$ 15.32	\$ 2.56	\$ 17.88
058-0430-012-0000	RESIDENTIAL	\$ 15.32	\$ 2.56	\$ 17.88
058-0430-013-0000	RESIDENTIAL	\$ 15.32	\$ 2.56	\$ 17.88
058-0430-014-0000	RESIDENTIAL	\$ 15.32	\$ 2.56	\$ 17.88
058-0430-015-0000	RESIDENTIAL	\$ 15.32	\$ 2.56	\$ 17.88
058-0430-016-0000	RESIDENTIAL	\$ 15.32	\$ 2.56	\$ 17.88
058-0430-017-0000	RESIDENTIAL	\$ 15.32	\$ 2.56	\$ 17.88
058-0430-018-0000	RESIDENTIAL	\$ 15.32	\$ 2.56	\$ 17.88
058-0430-019-0000	RESIDENTIAL	\$ 15.32	\$ 2.56	\$ 17.88
058-0430-020-0000	RESIDENTIAL	\$ 15.32	\$ 2.56	\$ 17.88
058-0430-021-0000	RESIDENTIAL	\$ 15.32	\$ 2.56	\$ 17.88
058-0430-022-0000	RESIDENTIAL	\$ 15.32	\$ 2.56	\$ 17.88
058-0430-023-0000	RESIDENTIAL	\$ 15.32	\$ 2.56	\$ 17.88
058-0430-024-0000	RESIDENTIAL	\$ 15.32	\$ 2.56	\$ 17.88
058-0430-025-0000	RESIDENTIAL	\$ 15.32	\$ 2.56	\$ 17.88
058-0430-026-0000	RESIDENTIAL	\$ 15.32	\$ 2.56	\$ 17.88
058-0430-027-0000	RESIDENTIAL	\$ 15.32	\$ 2.56	\$ 17.88
058-0430-028-0000	RESIDENTIAL	\$ 15.32	\$ 2.56	\$ 17.88
058-0430-029-0000	RESIDENTIAL	\$ 15.32	\$ 2.56	\$ 17.88
058-0430-030-0000	RESIDENTIAL	\$ 15.32	\$ 2.56	\$ 17.88
058-0430-031-0000	RESIDENTIAL	\$ 15.32	\$ 2.56	\$ 17.88
058-0430-032-0000	RESIDENTIAL	\$ 15.32	\$ 2.56	\$ 17.88
058-0430-033-0000	RESIDENTIAL	\$ 15.32	\$ 2.56	\$ 17.88
058-0430-034-0000	RESIDENTIAL	\$ 15.32	\$ 2.56	\$ 17.88
058-0430-035-0000	RESIDENTIAL	\$ 15.32	\$ 2.56	\$ 17.88
058-0430-036-0000	RESIDENTIAL	\$ 15.32	\$ 2.56	\$ 17.88
058-0430-037-0000	RESIDENTIAL	\$ 15.32	\$ 2.56	\$ 17.88
058-0430-038-0000	RESIDENTIAL	\$ 15.32	\$ 2.56	\$ 17.88
058-0430-039-0000	RESIDENTIAL	\$ 15.32	\$ 2.56	\$ 17.88
058-0430-040-0000	RESIDENTIAL	\$ 15.32	\$ 2.56	\$ 17.88
058-0430-041-0000	RESIDENTIAL	\$ 15.32	\$ 2.56	\$ 17.88
058-0430-042-0000	RESIDENTIAL	\$ 15.32	\$ 2.56	\$ 17.88
058-0430-043-0000	RESIDENTIAL	\$ 15.32	\$ 2.56	\$ 17.88
058-0430-044-0000	RESIDENTIAL	\$ 15.32	\$ 2.56	\$ 17.88
058-0430-045-0000	RESIDENTIAL	\$ 15.32	\$ 2.56	\$ 17.88
058-0430-046-0000	RESIDENTIAL	\$ 15.32	\$ 2.56	\$ 17.88
058-0430-047-0000	RESIDENTIAL	\$ 15.32	\$ 2.56	\$ 17.88
058-0430-048-0000	RESIDENTIAL	\$ 15.32	\$ 2.56	\$ 17.88
058-0430-049-0000	RESIDENTIAL	\$ 15.32	\$ 2.56	\$ 17.88

ITEM 17.2.

City of Rancho Cordova
Lighting District No. 2012-1 Exhibit A to the Resolution
Fiscal Year 2023-24 Assessment Roll

ATTACHMENT 2

APN	District Classification	Street Light Charge	Safety Light Charge	Total Assessment
058-0430-050-0000	RESIDENTIAL	\$ 15.32	\$ 2.56	\$ 17.88
058-0430-053-0000	RESIDENTIAL	\$ 15.32	\$ 2.56	\$ 17.88
058-0430-054-0000	RESIDENTIAL	\$ 15.32	\$ 2.56	\$ 17.88
058-0440-001-0000	NONRES	\$ 6.05	\$ 2.56	\$ 8.60
058-0440-002-0000	NONRES	\$ 6.05	\$ 2.56	\$ 8.60
058-0440-003-0000	NONRES	\$ 6.05	\$ 2.56	\$ 8.60
058-0440-004-0000	NONRES	\$ 6.05	\$ 2.56	\$ 8.60
058-0440-005-0000	NONRES	\$ 6.05	\$ 2.56	\$ 8.60
058-0440-006-0000	NONRES	\$ 6.05	\$ 2.56	\$ 8.60
058-0440-007-0000	NONRES	\$ 6.05	\$ 2.56	\$ 8.60
058-0440-008-0000	NONRES	\$ 6.05	\$ 2.56	\$ 8.60
058-0440-009-0000	NONRES	\$ 6.05	\$ 2.56	\$ 8.60
058-0440-010-0000	NONRES	\$ 6.05	\$ 2.56	\$ 8.60
058-0440-011-0000	NONRES	\$ 6.05	\$ 2.56	\$ 8.60
058-0440-012-0000	NONRES	\$ 6.05	\$ 2.56	\$ 8.60
058-0440-013-0000	NONRES	\$ 6.05	\$ 2.56	\$ 8.60
058-0440-014-0000	NONRES	\$ 6.05	\$ 2.56	\$ 8.60
058-0440-015-0000	NONRES	\$ 6.05	\$ 2.56	\$ 8.60
058-0440-016-0000	NONRES	\$ 6.05	\$ 2.56	\$ 8.60
058-0440-017-0000	NONRES	\$ 6.05	\$ 2.56	\$ 8.60
058-0440-018-0000	NONRES	\$ 6.05	\$ 2.56	\$ 8.60
058-0440-019-0000	NONRES	\$ 6.05	\$ 2.56	\$ 8.60
058-0440-020-0000	NONRES	\$ 6.05	\$ 2.56	\$ 8.60
058-0440-021-0000	NONRES	\$ 6.05	\$ 2.56	\$ 8.60
058-0450-001-0000	NONRES	\$ 6.05	\$ 2.56	\$ 8.60
058-0450-002-0000	NONRES	\$ 6.05	\$ 2.56	\$ 8.60
058-0450-003-0000	NONRES	\$ 6.05	\$ 2.56	\$ 8.60
058-0450-004-0000	NONRES	\$ 6.05	\$ 2.56	\$ 8.60
058-0450-005-0000	NONRES	\$ 6.05	\$ 2.56	\$ 8.60
058-0450-006-0000	NONRES	\$ 6.05	\$ 2.56	\$ 8.60
058-0450-007-0000	NONRES	\$ 6.05	\$ 2.56	\$ 8.60
058-0450-008-0000	NONRES	\$ 6.05	\$ 2.56	\$ 8.60
058-0450-009-0000	NONRES	\$ 6.05	\$ 2.56	\$ 8.60
058-0450-010-0000	NONRES	\$ 6.05	\$ 2.56	\$ 8.60
058-0450-011-0000	NONRES	\$ 6.05	\$ 2.56	\$ 8.60
058-0450-012-0000	NONRES	\$ 6.05	\$ 2.56	\$ 8.60
058-0450-013-0000	NONRES	\$ 6.05	\$ 2.56	\$ 8.60
058-0450-014-0000	NONRES	\$ 6.05	\$ 2.56	\$ 8.60
058-0450-015-0000	NONRES	\$ 6.05	\$ 2.56	\$ 8.60
058-0450-016-0000	NONRES	\$ 6.05	\$ 2.56	\$ 8.60
058-0450-017-0000	NONRES	\$ 6.05	\$ 2.56	\$ 8.60
058-0450-018-0000	NONRES	\$ 6.05	\$ 2.56	\$ 8.60
058-0450-019-0000	NONRES	\$ 6.05	\$ 2.56	\$ 8.60
058-0450-020-0000	NONRES	\$ 6.05	\$ 2.56	\$ 8.60

ITEM 17.2.

City of Rancho Cordova
Lighting District No. 2012-1 Exhibit A to the Resolution
Fiscal Year 2023-24 Assessment Roll

ATTACHMENT 2

APN	District Classification	Street Light Charge	Safety Light Charge	Total Assessment
058-0450-021-0000	NONRES	\$ 6.05	\$ 2.56	\$ 8.60
058-0460-001-0000	NONRES	\$ 42.82	\$ 2.56	\$ 45.38
058-0460-002-0000	NONRES	\$ 12.34	\$ 2.56	\$ 14.90
058-0460-003-0000	NONRES	\$ 12.85	\$ 2.56	\$ 15.40
058-0460-004-0000	NONRES	\$ 13.85	\$ 2.56	\$ 16.40
058-0460-005-0000	NONRES	\$ 14.61	\$ 2.56	\$ 17.16
058-0460-006-0000	NONRES	\$ 17.13	\$ 2.56	\$ 19.68
058-0460-007-0000	NONRES	\$ 8.06	\$ 2.56	\$ 10.62
058-0460-008-0000	NONRES	\$ 8.31	\$ 2.56	\$ 10.86
058-0460-009-0000	NONRES	\$ 8.31	\$ 2.56	\$ 10.86
058-0460-010-0000	NONRES	\$ 9.57	\$ 2.56	\$ 12.12
058-0460-011-0000	NONRES	\$ 18.64	\$ 2.56	\$ 21.20
058-0460-012-0000	NONRES	\$ 14.86	\$ 2.56	\$ 17.42
058-0460-013-0000	NONRES	\$ 20.40	\$ 2.56	\$ 22.96
058-0460-014-0000	NONRES	\$ 41.82	\$ 2.56	\$ 44.38
058-0460-015-0000	NONRES	\$ 14.61	\$ 2.56	\$ 17.16
058-0460-016-0000	NONRES	\$ 38.29	\$ 2.56	\$ 40.84
058-0460-017-0000	NONRES	\$ 9.32	\$ 2.56	\$ 11.88
058-0460-018-0000	NONRES	\$ 10.58	\$ 2.56	\$ 13.14
058-0460-019-0000	NONRES	\$ 8.56	\$ 2.56	\$ 11.12
058-0460-020-0000	NONRES	\$ 42.57	\$ 2.56	\$ 45.12
058-0460-021-0000	NONRES	\$ 14.61	\$ 2.56	\$ 17.16
058-0460-022-0000	NONRES	\$ 15.11	\$ 2.56	\$ 17.66
058-0460-023-0000	NONRES	\$ 8.31	\$ 2.56	\$ 10.86
058-0470-001-0000	RESIDENTIAL	\$ 15.32	\$ 2.56	\$ 17.88
058-0470-002-0000	RESIDENTIAL	\$ 15.32	\$ 2.56	\$ 17.88
058-0470-003-0000	RESIDENTIAL	\$ 15.32	\$ 2.56	\$ 17.88
058-0470-004-0000	RESIDENTIAL	\$ 15.32	\$ 2.56	\$ 17.88
058-0470-005-0000	RESIDENTIAL	\$ 15.32	\$ 2.56	\$ 17.88
058-0470-006-0000	RESIDENTIAL	\$ 15.32	\$ 2.56	\$ 17.88
058-0470-007-0000	RESIDENTIAL	\$ 15.32	\$ 2.56	\$ 17.88
058-0470-008-0000	RESIDENTIAL	\$ 15.32	\$ 2.56	\$ 17.88
058-0470-009-0000	RESIDENTIAL	\$ 15.32	\$ 2.56	\$ 17.88
058-0470-010-0000	RESIDENTIAL	\$ 15.32	\$ 2.56	\$ 17.88
058-0470-011-0000	RESIDENTIAL	\$ 15.32	\$ 2.56	\$ 17.88
058-0470-012-0000	RESIDENTIAL	\$ 15.32	\$ 2.56	\$ 17.88
058-0470-013-0000	RESIDENTIAL	\$ 15.32	\$ 2.56	\$ 17.88
058-0470-014-0000	RESIDENTIAL	\$ 15.32	\$ 2.56	\$ 17.88
058-0470-015-0000	RESIDENTIAL	\$ 15.32	\$ 2.56	\$ 17.88
058-0470-016-0000	RESIDENTIAL	\$ 15.32	\$ 2.56	\$ 17.88
058-0470-017-0000	RESIDENTIAL	\$ 15.32	\$ 2.56	\$ 17.88
058-0470-018-0000	RESIDENTIAL	\$ 15.32	\$ 2.56	\$ 17.88
058-0470-019-0000	RESIDENTIAL	\$ 15.32	\$ 2.56	\$ 17.88
058-0470-020-0000	RESIDENTIAL	\$ 15.32	\$ 2.56	\$ 17.88

ITEM 17.2.

City of Rancho Cordova
Lighting District No. 2012-1 Exhibit A to the Resolution
Fiscal Year 2023-24 Assessment Roll

ATTACHMENT 2

APN	District Classification	Street Light Charge	Safety Light Charge	Total Assessment
058-0470-021-0000	RESIDENTIAL	\$ 15.32	\$ 2.56	\$ 17.88
058-0470-022-0000	RESIDENTIAL	\$ 15.32	\$ 2.56	\$ 17.88
058-0470-023-0000	RESIDENTIAL	\$ 15.32	\$ 2.56	\$ 17.88
058-0470-024-0000	RESIDENTIAL	\$ 15.32	\$ 2.56	\$ 17.88
058-0470-025-0000	RESIDENTIAL	\$ 15.32	\$ 2.56	\$ 17.88
058-0470-026-0000	RESIDENTIAL	\$ 15.32	\$ 2.56	\$ 17.88
058-0470-027-0000	RESIDENTIAL	\$ 15.32	\$ 2.56	\$ 17.88
058-0470-028-0000	RESIDENTIAL	\$ 15.32	\$ 2.56	\$ 17.88
058-0470-029-0000	RESIDENTIAL	\$ 15.32	\$ 2.56	\$ 17.88
058-0470-030-0000	RESIDENTIAL	\$ 15.32	\$ 2.56	\$ 17.88
058-0470-031-0000	RESIDENTIAL	\$ 15.32	\$ 2.56	\$ 17.88
058-0470-032-0000	RESIDENTIAL	\$ 15.32	\$ 2.56	\$ 17.88
058-0470-033-0000	RESIDENTIAL	\$ 15.32	\$ 2.56	\$ 17.88
058-0470-034-0000	RESIDENTIAL	\$ 15.32	\$ 2.56	\$ 17.88
058-0470-035-0000	RESIDENTIAL	\$ 15.32	\$ 2.56	\$ 17.88
058-0470-036-0000	RESIDENTIAL	\$ 15.32	\$ 2.56	\$ 17.88
058-0470-037-0000	RESIDENTIAL	\$ 15.32	\$ 2.56	\$ 17.88
058-0470-038-0000	NONRES	\$ 16.88	\$ 2.56	\$ 19.44
058-0470-039-0000	NONRES	\$ 17.13	\$ 2.56	\$ 19.68
058-0470-040-0000	NONRES	\$ 14.36	\$ 2.56	\$ 16.92
058-0470-041-0000	NONRES	\$ 10.08	\$ 2.56	\$ 12.64
058-0470-042-0000	NONRES	\$ 10.08	\$ 2.56	\$ 12.64
058-0470-043-0000	NONRES	\$ 9.82	\$ 2.56	\$ 12.38
058-0470-044-0000	NONRES	\$ 17.88	\$ 2.56	\$ 20.44
058-0470-045-0000	NONRES	\$ 16.88	\$ 2.56	\$ 19.44
058-0470-046-0000	NONRES	\$ 51.89	\$ 2.56	\$ 54.44
058-0480-001-0000	NONRES	\$ 6.05	\$ 2.56	\$ 8.60
058-0480-002-0000	NONRES	\$ 6.05	\$ 2.56	\$ 8.60
058-0480-003-0000	NONRES	\$ 6.05	\$ 2.56	\$ 8.60
058-0480-004-0000	NONRES	\$ 6.05	\$ 2.56	\$ 8.60
058-0480-005-0000	NONRES	\$ 6.05	\$ 2.56	\$ 8.60
058-0480-006-0000	NONRES	\$ 6.05	\$ 2.56	\$ 8.60
058-0480-007-0000	NONRES	\$ 6.05	\$ 2.56	\$ 8.60
058-0480-008-0000	NONRES	\$ 6.05	\$ 2.56	\$ 8.60
058-0480-009-0000	NONRES	\$ 6.05	\$ 2.56	\$ 8.60
058-0480-010-0000	NONRES	\$ 6.05	\$ 2.56	\$ 8.60
058-0480-011-0000	NONRES	\$ 6.05	\$ 2.56	\$ 8.60
058-0480-012-0000	NONRES	\$ 6.05	\$ 2.56	\$ 8.60
058-0480-013-0000	NONRES	\$ 6.05	\$ 2.56	\$ 8.60
058-0480-014-0000	NONRES	\$ 6.05	\$ 2.56	\$ 8.60
058-0480-015-0000	NONRES	\$ 6.05	\$ 2.56	\$ 8.60
058-0480-016-0000	NONRES	\$ 6.05	\$ 2.56	\$ 8.60
058-0480-017-0000	NONRES	\$ 6.05	\$ 2.56	\$ 8.60
058-0480-018-0000	NONRES	\$ 6.05	\$ 2.56	\$ 8.60

ITEM 17.2.

City of Rancho Cordova
Lighting District No. 2012-1 Exhibit A to the Resolution
Fiscal Year 2023-24 Assessment Roll

ATTACHMENT 2

APN	District Classification	Street Light Charge	Safety Light Charge	Total Assessment
058-0480-019-0000	NONRES	\$ 6.05	\$ 2.56	\$ 8.60
058-0480-020-0000	NONRES	\$ 6.05	\$ 2.56	\$ 8.60
058-0480-021-0000	NONRES	\$ 6.05	\$ 2.56	\$ 8.60
058-0490-002-0000	NONRES	\$ 6.05	\$ 2.56	\$ 8.60
058-0490-003-0000	NONRES	\$ 6.05	\$ 2.56	\$ 8.60
058-0490-004-0000	NONRES	\$ 6.05	\$ 2.56	\$ 8.60
058-0490-005-0000	NONRES	\$ 6.05	\$ 2.56	\$ 8.60
058-0490-006-0000	NONRES	\$ 6.05	\$ 2.56	\$ 8.60
058-0490-007-0000	NONRES	\$ 6.05	\$ 2.56	\$ 8.60
058-0490-008-0000	NONRES	\$ 6.05	\$ 2.56	\$ 8.60
058-0490-009-0000	NONRES	\$ 6.05	\$ 2.56	\$ 8.60
058-0490-011-0000	NONRES	\$ 6.05	\$ 2.56	\$ 8.60
058-0490-012-0000	NONRES	\$ 6.05	\$ 2.56	\$ 8.60
058-0490-013-0000	NONRES	\$ 6.05	\$ 2.56	\$ 8.60
058-0490-014-0000	NONRES	\$ 6.05	\$ 2.56	\$ 8.60
058-0490-015-0000	NONRES	\$ 6.05	\$ 2.56	\$ 8.60
058-0490-016-0000	NONRES	\$ 6.05	\$ 2.56	\$ 8.60
058-0490-017-0000	NONRES	\$ 6.05	\$ 2.56	\$ 8.60
058-0490-018-0000	NONRES	\$ 6.05	\$ 2.56	\$ 8.60
058-0490-019-0000	NONRES	\$ 6.05	\$ 2.56	\$ 8.60
058-0490-020-0000	NONRES	\$ 6.05	\$ 2.56	\$ 8.60
058-0490-021-0000	NONRES	\$ 6.05	\$ 2.56	\$ 8.60
058-0490-022-0000	NONRES	\$ 6.05	\$ 2.56	\$ 8.60
058-0490-023-0000	NONRES	\$ 6.05	\$ 2.56	\$ 8.60
058-0490-024-0000	NONRES	\$ 6.05	\$ 2.56	\$ 8.60
058-0490-025-0000	NONRES	\$ 6.05	\$ 2.56	\$ 8.60
058-0490-026-0000	NONRES	\$ 6.05	\$ 2.56	\$ 8.60
058-0490-027-0000	NONRES	\$ 6.05	\$ 2.56	\$ 8.60
058-0490-028-0000	NONRES	\$ 6.05	\$ 2.56	\$ 8.60
058-0490-029-0000	NONRES	\$ 6.05	\$ 2.56	\$ 8.60
058-0490-030-0000	NONRES	\$ 6.05	\$ 2.56	\$ 8.60
058-0490-031-0000	NONRES	\$ 6.05	\$ 2.56	\$ 8.60
058-0490-032-0000	NONRES	\$ 6.05	\$ 2.56	\$ 8.60
058-0490-033-0000	NONRES	\$ 6.05	\$ 2.56	\$ 8.60
058-0490-034-0000	NONRES	\$ 6.05	\$ 2.56	\$ 8.60
058-0490-040-0000	NONRES	\$ 6.05	\$ 2.56	\$ 8.60
058-0490-041-0000	NONRES	\$ 6.05	\$ 2.56	\$ 8.60
058-0500-001-0000	NONRES	\$ 38.29	\$ 2.56	\$ 40.84
058-0500-002-0000	NONRES	\$ 6.80	\$ 2.56	\$ 9.36
058-0500-003-0000	NONRES	\$ 7.81	\$ 2.56	\$ 10.36
058-0500-004-0000	NONRES	\$ 6.80	\$ 2.56	\$ 9.36
058-0500-005-0000	NONRES	\$ 6.80	\$ 2.56	\$ 9.36
058-0500-006-0000	NONRES	\$ 7.81	\$ 2.56	\$ 10.36
058-0500-007-0000	NONRES	\$ 9.82	\$ 2.56	\$ 12.38

ITEM 17.2.

City of Rancho Cordova
Lighting District No. 2012-1 Exhibit A to the Resolution
Fiscal Year 2023-24 Assessment Roll

ATTACHMENT 2

APN	District Classification	Street Light Charge	Safety Light Charge	Total Assessment
058-0500-008-0000	NONRES	\$ 6.80	\$ 2.56	\$ 9.36
058-0500-009-0000	NONRES	\$ 6.80	\$ 2.56	\$ 9.36
058-0500-010-0000	NONRES	\$ 7.81	\$ 2.56	\$ 10.36
058-0500-011-0000	NONRES	\$ 6.80	\$ 2.56	\$ 9.36
058-0500-012-0000	RESIDENTIAL	\$ 15.32	\$ 2.56	\$ 17.88
058-0500-013-0000	NONRES	\$ 37.03	\$ 2.56	\$ 39.58
058-0500-014-0000	NONRES	\$ 37.03	\$ 2.56	\$ 39.58
058-0500-015-0000	NONRES	\$ 37.03	\$ 2.56	\$ 39.58
058-0500-016-0000	NONRES	\$ 6.80	\$ 2.56	\$ 9.36
058-0500-017-0000	NONRES	\$ 7.81	\$ 2.56	\$ 10.36
058-0500-018-0000	NONRES	\$ 6.80	\$ 2.56	\$ 9.36
058-0500-019-0000	NONRES	\$ 6.80	\$ 2.56	\$ 9.36
058-0500-020-0000	NONRES	\$ 9.82	\$ 2.56	\$ 12.38
058-0500-021-0000	NONRES	\$ 9.82	\$ 2.56	\$ 12.38
058-0500-022-0000	NONRES	\$ 6.80	\$ 2.56	\$ 9.36
058-0500-023-0000	NONRES	\$ 6.80	\$ 2.56	\$ 9.36
058-0500-024-0000	NONRES	\$ 7.81	\$ 2.56	\$ 10.36
058-0500-025-0000	NONRES	\$ 6.80	\$ 2.56	\$ 9.36
058-0500-026-0000	NONRES	\$ 37.03	\$ 2.56	\$ 39.58
058-0510-001-0000	NONRES	\$ 4.03	\$ 2.56	\$ 6.58
058-0510-002-0000	NONRES	\$ 4.03	\$ 2.56	\$ 6.58
058-0510-003-0000	NONRES	\$ 4.03	\$ 2.56	\$ 6.58
058-0510-004-0000	NONRES	\$ 4.03	\$ 2.56	\$ 6.58
058-0510-005-0000	NONRES	\$ 9.82	\$ 2.56	\$ 12.38
058-0510-006-0000	NONRES	\$ 6.80	\$ 2.56	\$ 9.36
058-0510-007-0000	NONRES	\$ 6.80	\$ 2.56	\$ 9.36
058-0510-008-0000	NONRES	\$ 6.80	\$ 2.56	\$ 9.36
058-0510-009-0000	NONRES	\$ 6.80	\$ 2.56	\$ 9.36
058-0510-010-0000	NONRES	\$ 6.80	\$ 2.56	\$ 9.36
058-0510-011-0000	NONRES	\$ 8.06	\$ 2.56	\$ 10.62
058-0510-012-0000	NONRES	\$ 6.05	\$ 2.56	\$ 8.60
058-0510-013-0000	NONRES	\$ 4.79	\$ 2.56	\$ 7.34
058-0510-014-0000	NONRES	\$ 3.53	\$ 2.56	\$ 6.08
058-0510-015-0000	NONRES	\$ 3.02	\$ 2.56	\$ 5.58
058-0510-016-0000	NONRES	\$ 5.04	\$ 2.56	\$ 7.60
058-0510-017-0000	NONRES	\$ 5.29	\$ 2.56	\$ 7.84
058-0510-018-0000	NONRES	\$ 4.53	\$ 2.56	\$ 7.08
058-0510-019-0000	NONRES	\$ 3.78	\$ 2.56	\$ 6.34
058-0510-020-0000	NONRES	\$ 4.28	\$ 2.56	\$ 6.84
058-0510-021-0000	NONRES	\$ 4.28	\$ 2.56	\$ 6.84
058-0510-022-0000	NONRES	\$ 6.80	\$ 2.56	\$ 9.36
058-0510-023-0000	NONRES	\$ 7.81	\$ 2.56	\$ 10.36
058-0510-024-0000	NONRES	\$ 7.81	\$ 2.56	\$ 10.36
058-0510-025-0000	NONRES	\$ 6.80	\$ 2.56	\$ 9.36

ITEM 17.2.

City of Rancho Cordova
Lighting District No. 2012-1 Exhibit A to the Resolution
Fiscal Year 2023-24 Assessment Roll

ATTACHMENT 2

APN	District Classification	Street Light Charge	Safety Light Charge	Total Assessment
058-0510-026-0000	NONRES	\$ 6.80	\$ 2.56	\$ 9.36
058-0510-027-0000	NONRES	\$ 7.81	\$ 2.56	\$ 10.36
058-0520-001-0000	NONRES	\$ 8.31	\$ 2.56	\$ 10.86
058-0520-002-0000	NONRES	\$ 5.04	\$ 2.56	\$ 7.60
058-0520-003-0000	NONRES	\$ 6.80	\$ 2.56	\$ 9.36
058-0520-004-0000	NONRES	\$ 9.82	\$ 2.56	\$ 12.38
058-0520-005-0000	NONRES	\$ 9.82	\$ 2.56	\$ 12.38
058-0520-006-0000	NONRES	\$ 6.80	\$ 2.56	\$ 9.36
058-0520-007-0000	NONRES	\$ 6.80	\$ 2.56	\$ 9.36
058-0520-008-0000	NONRES	\$ 7.81	\$ 2.56	\$ 10.36
058-0520-009-0000	NONRES	\$ 7.81	\$ 2.56	\$ 10.36
058-0520-010-0000	NONRES	\$ 5.29	\$ 2.56	\$ 7.84
058-0520-011-0000	NONRES	\$ 8.06	\$ 2.56	\$ 10.62
058-0520-012-0000	NONRES	\$ 6.80	\$ 2.56	\$ 9.36
058-0520-013-0000	NONRES	\$ 8.82	\$ 2.56	\$ 11.38
058-0520-014-0000	NONRES	\$ 5.29	\$ 2.56	\$ 7.84
058-0520-015-0000	NONRES	\$ 3.02	\$ 2.56	\$ 5.58
058-0520-016-0000	NONRES	\$ 4.03	\$ 2.56	\$ 6.58
058-0520-017-0000	NONRES	\$ 4.03	\$ 2.56	\$ 6.58
058-0520-018-0000	NONRES	\$ 3.78	\$ 2.56	\$ 6.34
058-0520-019-0000	NONRES	\$ 7.56	\$ 2.56	\$ 10.12
058-0520-020-0000	NONRES	\$ 6.05	\$ 2.56	\$ 8.60
058-0520-021-0000	NONRES	\$ 9.82	\$ 2.56	\$ 12.38
058-0520-022-0000	NONRES	\$ 7.56	\$ 2.56	\$ 10.12
058-0520-023-0000	NONRES	\$ 40.81	\$ 2.56	\$ 43.36
058-0520-024-0000	NONRES	\$ 17.63	\$ 2.56	\$ 20.18
058-0520-025-0000	NONRES	\$ 7.05	\$ 2.56	\$ 9.60
058-0520-026-0000	NONRES	\$ 4.28	\$ 2.56	\$ 6.84
058-0520-027-0000	NONRES	\$ 4.03	\$ 2.56	\$ 6.58
058-0530-001-0000	SAFETY LIGHTS ONLY	\$ 0.00	\$ 2.56	\$ 2.56
058-0530-002-0000	SAFETY LIGHTS ONLY	\$ 0.00	\$ 2.56	\$ 2.56
058-0540-001-0000	NONRES	\$ 91.44	\$ 2.56	\$ 94.00
058-0540-002-0000	NONRES	\$ 9.07	\$ 2.56	\$ 11.62
058-0540-003-0000	NONRES	\$ 77.84	\$ 2.56	\$ 80.40
058-0540-004-0000	NONRES	\$ 72.04	\$ 2.56	\$ 74.60
058-0540-005-0000	NONRES	\$ 34.51	\$ 2.56	\$ 37.06
058-0540-006-0000	NONRES	\$ 37.79	\$ 2.56	\$ 40.34
058-0540-007-0000	NONRES	\$ 0.00	\$ 2.56	\$ 2.56
058-0540-008-0000	NONRES	\$ 0.00	\$ 2.56	\$ 2.56
058-0540-009-0000	NONRES	\$ 0.00	\$ 2.56	\$ 2.56
067-0010-012-0000	NONRES	\$ 83.13	\$ 2.56	\$ 85.68
067-0010-019-0000	NONRES	\$ 373.57	\$ 2.56	\$ 376.12
067-0010-020-0000	NONRES	\$ 146.10	\$ 2.56	\$ 148.66
067-0010-022-0000	NONRES	\$ 146.10	\$ 2.56	\$ 148.66

ITEM 17.2.

City of Rancho Cordova
Lighting District No. 2012-1 Exhibit A to the Resolution
Fiscal Year 2023-24 Assessment Roll

ATTACHMENT 2

APN	District Classification	Street Light Charge	Safety Light Charge	Total Assessment
067-0010-027-0000	NONRES	\$ 79.35	\$ 2.56	\$ 81.90
067-0010-036-0000	NONRES	\$ 163.74	\$ 2.56	\$ 166.30
067-0010-038-0000	NONRES	\$ 453.42	\$ 2.56	\$ 455.98
067-0010-039-0000	NONRES	\$ 251.90	\$ 2.56	\$ 254.46
067-0010-047-0000	NONRES	\$ 222.93	\$ 2.56	\$ 225.48
067-0010-048-0000	NONRES	\$ 201.52	\$ 2.56	\$ 204.08
067-0010-055-0000	NONRES	\$ 352.66	\$ 2.56	\$ 355.22
067-0010-056-0000	NONRES	\$ 277.09	\$ 2.56	\$ 279.64
067-0010-060-0000	NONRES	\$ 0.00	\$ 2.56	\$ 2.56
067-0010-061-0000	NONRES	\$ 241.82	\$ 2.56	\$ 244.38
067-0010-068-0000	NONRES	\$ 324.45	\$ 2.56	\$ 327.00
067-0010-074-0000	NONRES	\$ 126.71	\$ 2.56	\$ 129.26
067-0010-077-0000	SAFETY LIGHTS ONLY	\$ 0.00	\$ 2.56	\$ 2.56
067-0010-078-0000	NONRES	\$ 75.57	\$ 2.56	\$ 78.12
067-0010-080-0000	NONRES	\$ 49.12	\$ 2.56	\$ 51.68
067-0010-081-0000	SAFETY LIGHTS ONLY	\$ 0.00	\$ 2.56	\$ 2.56
067-0010-086-0000	SAFETY LIGHTS ONLY	\$ 0.00	\$ 2.56	\$ 2.56
067-0010-088-0000	NONRES	\$ 49.62	\$ 2.56	\$ 52.18
067-0010-094-0000	SAFETY LIGHT ONLY	\$ 0.00	\$ 2.56	\$ 2.56
067-0010-095-0000	NONRES	\$ 172.55	\$ 2.56	\$ 175.10
067-0010-100-0000	SAFETY LIGHT ONLY	\$ 0.00	\$ 2.56	\$ 2.56
067-0030-002-0000	SAFETY LIGHTS ONLY	\$ 0.00	\$ 2.56	\$ 2.56
067-0030-021-0000	SAFETY LIGHTS ONLY	\$ 0.00	\$ 2.56	\$ 2.56
067-0030-022-0000	SAFETY LIGHTS ONLY	\$ 0.00	\$ 2.56	\$ 2.56
067-0030-039-0000	NONRES	\$ 109.58	\$ 2.56	\$ 112.14
067-0030-040-0000	SAFETY LIGHTS ONLY	\$ 0.00	\$ 2.56	\$ 2.56
067-0030-051-0000	SAFETY LIGHTS ONLY	\$ 0.00	\$ 2.56	\$ 2.56
067-0030-078-0000	SAFETY LIGHTS ONLY	\$ 0.00	\$ 2.56	\$ 2.56
067-0040-003-0000	SAFETY LIGHTS ONLY	\$ 0.00	\$ 2.56	\$ 2.56
067-0040-006-0000	SAFETY LIGHTS ONLY	\$ 0.00	\$ 2.56	\$ 2.56
067-0040-010-0000	SAFETY LIGHTS ONLY	\$ 0.00	\$ 2.56	\$ 2.56
067-0040-017-0000	SAFETY LIGHTS ONLY	\$ 0.00	\$ 2.56	\$ 2.56
067-0040-018-0000	SAFETY LIGHTS ONLY	\$ 0.00	\$ 2.56	\$ 2.56
067-0040-026-0000	SAFETY LIGHTS ONLY	\$ 0.00	\$ 2.56	\$ 2.56
067-0040-037-0000	SAFETY LIGHTS ONLY	\$ 0.00	\$ 2.56	\$ 2.56
067-0090-026-0000	SAFETY LIGHTS ONLY	\$ 0.00	\$ 2.56	\$ 2.56
067-0090-030-0000	SAFETY LIGHTS ONLY	\$ 0.00	\$ 2.56	\$ 2.56
067-0090-031-0000	SAFETY LIGHTS ONLY	\$ 0.00	\$ 2.56	\$ 2.56
067-0090-032-0000	SAFETY LIGHTS ONLY	\$ 0.00	\$ 2.56	\$ 2.56
067-0090-033-0000	SAFETY LIGHTS ONLY	\$ 0.00	\$ 2.56	\$ 2.56
067-0090-039-0000	RESIDENTIAL	\$ 15.32	\$ 2.56	\$ 17.88
067-0100-005-0000	SAFETY LIGHTS ONLY	\$ 0.00	\$ 2.56	\$ 2.56
067-0100-006-0000	SAFETY LIGHTS ONLY	\$ 0.00	\$ 2.56	\$ 2.56
067-0100-008-0000	SAFETY LIGHTS ONLY	\$ 0.00	\$ 2.56	\$ 2.56

ITEM 17.2.

City of Rancho Cordova
Lighting District No. 2012-1 Exhibit A to the Resolution
Fiscal Year 2023-24 Assessment Roll

ATTACHMENT 2

APN	District Classification	Street Light Charge	Safety Light Charge	Total Assessment
067-0100-015-0000	SAFETY LIGHTS ONLY	\$ 0.00	\$ 2.56	\$ 2.56
067-0100-017-0000	SAFETY LIGHTS ONLY	\$ 0.00	\$ 2.56	\$ 2.56
067-0100-018-0000	SAFETY LIGHTS ONLY	\$ 0.00	\$ 2.56	\$ 2.56
067-0100-020-0000	SAFETY LIGHTS ONLY	\$ 0.00	\$ 2.56	\$ 2.56
067-0100-021-0000	SAFETY LIGHTS ONLY	\$ 0.00	\$ 2.56	\$ 2.56
067-0100-023-0000	SAFETY LIGHTS ONLY	\$ 0.00	\$ 2.56	\$ 2.56
067-0100-024-0000	SAFETY LIGHTS ONLY	\$ 0.00	\$ 2.56	\$ 2.56
067-0100-025-0000	SAFETY LIGHTS ONLY	\$ 0.00	\$ 2.56	\$ 2.56
067-0100-026-0000	SAFETY LIGHTS ONLY	\$ 0.00	\$ 2.56	\$ 2.56
067-0120-063-0000	SAFETY LIGHTS ONLY	\$ 0.00	\$ 2.56	\$ 2.56
067-0120-064-0000	SAFETY LIGHTS ONLY	\$ 0.00	\$ 2.56	\$ 2.56
067-0430-018-0000	NONRES	\$ 345.35	\$ 2.56	\$ 347.90
067-0430-023-0000	NONRES	\$ 336.03	\$ 2.56	\$ 338.58
067-0430-024-0000	NONRES	\$ 328.73	\$ 2.56	\$ 331.28
067-0430-026-0000	NONRES	\$ 273.06	\$ 2.56	\$ 275.62
067-0430-027-0000	NONRES	\$ 383.39	\$ 2.56	\$ 385.94
067-0430-029-0000	NONRES	\$ 643.60	\$ 2.56	\$ 646.16
067-0430-032-0000	NONRES	\$ 100.76	\$ 2.56	\$ 103.32
067-0430-033-0000	NONRES	\$ 151.14	\$ 2.56	\$ 153.70
067-0430-035-0000	SAFETY LIGHTS ONLY	\$ 0.00	\$ 2.56	\$ 2.56
067-0430-041-0000	NONRES	\$ 151.14	\$ 2.56	\$ 153.70
067-0430-043-0000	NONRES	\$ 73.81	\$ 2.56	\$ 76.36
067-0430-044-0000	SAFETY LIGHTS ONLY	\$ 0.00	\$ 2.56	\$ 2.56
067-0440-001-0000	RESIDENTIAL	\$ 15.32	\$ 2.56	\$ 17.88
067-0440-002-0000	RESIDENTIAL	\$ 15.32	\$ 2.56	\$ 17.88
067-0440-003-0000	RESIDENTIAL	\$ 15.32	\$ 2.56	\$ 17.88
067-0440-004-0000	RESIDENTIAL	\$ 15.32	\$ 2.56	\$ 17.88
067-0440-005-0000	RESIDENTIAL	\$ 15.32	\$ 2.56	\$ 17.88
067-0440-006-0000	RESIDENTIAL	\$ 15.32	\$ 2.56	\$ 17.88
067-0440-007-0000	RESIDENTIAL	\$ 15.32	\$ 2.56	\$ 17.88
067-0440-008-0000	RESIDENTIAL	\$ 15.32	\$ 2.56	\$ 17.88
067-0440-009-0000	RESIDENTIAL	\$ 15.32	\$ 2.56	\$ 17.88
067-0440-010-0000	RESIDENTIAL	\$ 15.32	\$ 2.56	\$ 17.88
067-0440-011-0000	RESIDENTIAL	\$ 15.32	\$ 2.56	\$ 17.88
067-0440-012-0000	RESIDENTIAL	\$ 15.32	\$ 2.56	\$ 17.88
067-0440-013-0000	RESIDENTIAL	\$ 15.32	\$ 2.56	\$ 17.88
067-0440-014-0000	RESIDENTIAL	\$ 15.32	\$ 2.56	\$ 17.88
067-0440-015-0000	RESIDENTIAL	\$ 15.32	\$ 2.56	\$ 17.88
067-0440-016-0000	RESIDENTIAL	\$ 15.32	\$ 2.56	\$ 17.88
067-0440-017-0000	RESIDENTIAL	\$ 15.32	\$ 2.56	\$ 17.88
067-0440-018-0000	RESIDENTIAL	\$ 15.32	\$ 2.56	\$ 17.88
067-0440-019-0000	RESIDENTIAL	\$ 15.32	\$ 2.56	\$ 17.88
067-0440-020-0000	RESIDENTIAL	\$ 15.32	\$ 2.56	\$ 17.88
067-0440-021-0000	RESIDENTIAL	\$ 15.32	\$ 2.56	\$ 17.88

ITEM 17.2.

City of Rancho Cordova
Lighting District No. 2012-1 Exhibit A to the Resolution
Fiscal Year 2023-24 Assessment Roll

ATTACHMENT 2

APN	District Classification	Street Light Charge	Safety Light Charge	Total Assessment
067-0440-022-0000	RESIDENTIAL	\$ 15.32	\$ 2.56	\$ 17.88
067-0440-023-0000	RESIDENTIAL	\$ 15.32	\$ 2.56	\$ 17.88
067-0440-024-0000	RESIDENTIAL	\$ 15.32	\$ 2.56	\$ 17.88
067-0440-025-0000	RESIDENTIAL	\$ 15.32	\$ 2.56	\$ 17.88
067-0440-026-0000	RESIDENTIAL	\$ 15.32	\$ 2.56	\$ 17.88
067-0440-027-0000	RESIDENTIAL	\$ 15.32	\$ 2.56	\$ 17.88
067-0440-028-0000	RESIDENTIAL	\$ 15.32	\$ 2.56	\$ 17.88
067-0440-029-0000	RESIDENTIAL	\$ 15.32	\$ 2.56	\$ 17.88
067-0440-030-0000	RESIDENTIAL	\$ 15.32	\$ 2.56	\$ 17.88
067-0440-031-0000	RESIDENTIAL	\$ 15.32	\$ 2.56	\$ 17.88
067-0440-032-0000	RESIDENTIAL	\$ 15.32	\$ 2.56	\$ 17.88
067-0440-033-0000	RESIDENTIAL	\$ 15.32	\$ 2.56	\$ 17.88
067-0440-034-0000	RESIDENTIAL	\$ 15.32	\$ 2.56	\$ 17.88
067-0440-035-0000	RESIDENTIAL	\$ 15.32	\$ 2.56	\$ 17.88
067-0440-036-0000	RESIDENTIAL	\$ 15.32	\$ 2.56	\$ 17.88
067-0440-037-0000	RESIDENTIAL	\$ 15.32	\$ 2.56	\$ 17.88
067-0440-038-0000	RESIDENTIAL	\$ 15.32	\$ 2.56	\$ 17.88
067-0440-039-0000	RESIDENTIAL	\$ 15.32	\$ 2.56	\$ 17.88
067-0440-040-0000	RESIDENTIAL	\$ 15.32	\$ 2.56	\$ 17.88
067-0440-041-0000	RESIDENTIAL	\$ 15.32	\$ 2.56	\$ 17.88
067-0440-042-0000	RESIDENTIAL	\$ 15.32	\$ 2.56	\$ 17.88
067-0440-043-0000	RESIDENTIAL	\$ 15.32	\$ 2.56	\$ 17.88
067-0440-044-0000	RESIDENTIAL	\$ 15.32	\$ 2.56	\$ 17.88
067-0440-045-0000	RESIDENTIAL	\$ 15.32	\$ 2.56	\$ 17.88
067-0440-046-0000	RESIDENTIAL	\$ 15.32	\$ 2.56	\$ 17.88
067-0440-047-0000	RESIDENTIAL	\$ 15.32	\$ 2.56	\$ 17.88
067-0440-048-0000	RESIDENTIAL	\$ 15.32	\$ 2.56	\$ 17.88
067-0440-049-0000	RESIDENTIAL	\$ 15.32	\$ 2.56	\$ 17.88
067-0440-050-0000	RESIDENTIAL	\$ 15.32	\$ 2.56	\$ 17.88
067-0440-051-0000	RESIDENTIAL	\$ 15.32	\$ 2.56	\$ 17.88
067-0440-052-0000	RESIDENTIAL	\$ 15.32	\$ 2.56	\$ 17.88
067-0440-053-0000	RESIDENTIAL	\$ 15.32	\$ 2.56	\$ 17.88
067-0440-054-0000	RESIDENTIAL	\$ 15.32	\$ 2.56	\$ 17.88
067-0440-055-0000	RESIDENTIAL	\$ 15.32	\$ 2.56	\$ 17.88
067-0440-056-0000	RESIDENTIAL	\$ 15.32	\$ 2.56	\$ 17.88
067-0440-057-0000	RESIDENTIAL	\$ 15.32	\$ 2.56	\$ 17.88
067-0440-058-0000	RESIDENTIAL	\$ 15.32	\$ 2.56	\$ 17.88
067-0440-059-0000	RESIDENTIAL	\$ 15.32	\$ 2.56	\$ 17.88
067-0440-060-0000	RESIDENTIAL	\$ 15.32	\$ 2.56	\$ 17.88
067-0440-061-0000	RESIDENTIAL	\$ 15.32	\$ 2.56	\$ 17.88
067-0440-062-0000	RESIDENTIAL	\$ 15.32	\$ 2.56	\$ 17.88
067-0440-063-0000	RESIDENTIAL	\$ 15.32	\$ 2.56	\$ 17.88
067-0440-064-0000	RESIDENTIAL	\$ 15.32	\$ 2.56	\$ 17.88
067-0440-065-0000	RESIDENTIAL	\$ 15.32	\$ 2.56	\$ 17.88

ITEM 17.2.

City of Rancho Cordova
Lighting District No. 2012-1 Exhibit A to the Resolution
Fiscal Year 2023-24 Assessment Roll

ATTACHMENT 2

APN	District Classification	Street Light Charge	Safety Light Charge	Total Assessment
067-0440-066-0000	RESIDENTIAL	\$ 15.32	\$ 2.56	\$ 17.88
067-0440-067-0000	RESIDENTIAL	\$ 15.32	\$ 2.56	\$ 17.88
067-0440-068-0000	RESIDENTIAL	\$ 15.32	\$ 2.56	\$ 17.88
067-0440-069-0000	RESIDENTIAL	\$ 15.32	\$ 2.56	\$ 17.88
067-0440-070-0000	RESIDENTIAL	\$ 15.32	\$ 2.56	\$ 17.88
067-0440-071-0000	RESIDENTIAL	\$ 15.32	\$ 2.56	\$ 17.88
067-0440-072-0000	RESIDENTIAL	\$ 15.32	\$ 2.56	\$ 17.88
067-0440-073-0000	RESIDENTIAL	\$ 15.32	\$ 2.56	\$ 17.88
067-0440-074-0000	RESIDENTIAL	\$ 15.32	\$ 2.56	\$ 17.88
067-0440-075-0000	RESIDENTIAL	\$ 15.32	\$ 2.56	\$ 17.88
067-0440-076-0000	RESIDENTIAL	\$ 15.32	\$ 2.56	\$ 17.88
067-0440-077-0000	RESIDENTIAL	\$ 15.32	\$ 2.56	\$ 17.88
067-0440-078-0000	RESIDENTIAL	\$ 15.32	\$ 2.56	\$ 17.88
067-0440-079-0000	RESIDENTIAL	\$ 15.32	\$ 2.56	\$ 17.88
067-0440-080-0000	RESIDENTIAL	\$ 15.32	\$ 2.56	\$ 17.88
067-0440-081-0000	RESIDENTIAL	\$ 15.32	\$ 2.56	\$ 17.88
067-0440-082-0000	RESIDENTIAL	\$ 15.32	\$ 2.56	\$ 17.88
067-0440-083-0000	RESIDENTIAL	\$ 15.32	\$ 2.56	\$ 17.88
067-0440-084-0000	RESIDENTIAL	\$ 15.32	\$ 2.56	\$ 17.88
067-0440-085-0000	RESIDENTIAL	\$ 15.32	\$ 2.56	\$ 17.88
067-0440-086-0000	RESIDENTIAL	\$ 15.32	\$ 2.56	\$ 17.88
067-0440-087-0000	RESIDENTIAL	\$ 15.32	\$ 2.56	\$ 17.88
067-0440-088-0000	RESIDENTIAL	\$ 15.32	\$ 2.56	\$ 17.88
067-0440-089-0000	RESIDENTIAL	\$ 15.32	\$ 2.56	\$ 17.88
067-0440-090-0000	RESIDENTIAL	\$ 15.32	\$ 2.56	\$ 17.88
067-0440-091-0000	RESIDENTIAL	\$ 15.32	\$ 2.56	\$ 17.88
067-0440-092-0000	RESIDENTIAL	\$ 15.32	\$ 2.56	\$ 17.88
067-0440-093-0000	RESIDENTIAL	\$ 15.32	\$ 2.56	\$ 17.88
067-0440-094-0000	RESIDENTIAL	\$ 15.32	\$ 2.56	\$ 17.88
067-0440-095-0000	RESIDENTIAL	\$ 15.32	\$ 2.56	\$ 17.88
067-0440-096-0000	RESIDENTIAL	\$ 15.32	\$ 2.56	\$ 17.88
067-0440-097-0000	RESIDENTIAL	\$ 15.32	\$ 2.56	\$ 17.88
067-0440-098-0000	RESIDENTIAL	\$ 15.32	\$ 2.56	\$ 17.88
067-0440-099-0000	RESIDENTIAL	\$ 15.32	\$ 2.56	\$ 17.88
067-0440-100-0000	RESIDENTIAL	\$ 15.32	\$ 2.56	\$ 17.88
067-0440-101-0000	RESIDENTIAL	\$ 15.32	\$ 2.56	\$ 17.88
067-0440-102-0000	RESIDENTIAL	\$ 15.32	\$ 2.56	\$ 17.88
067-0440-103-0000	RESIDENTIAL	\$ 15.32	\$ 2.56	\$ 17.88
067-0440-104-0000	RESIDENTIAL	\$ 15.32	\$ 2.56	\$ 17.88
067-0440-105-0000	RESIDENTIAL	\$ 15.32	\$ 2.56	\$ 17.88
067-0440-106-0000	RESIDENTIAL	\$ 15.32	\$ 2.56	\$ 17.88
067-0440-107-0000	RESIDENTIAL	\$ 15.32	\$ 2.56	\$ 17.88
067-0440-108-0000	RESIDENTIAL	\$ 15.32	\$ 2.56	\$ 17.88
067-0440-109-0000	RESIDENTIAL	\$ 15.32	\$ 2.56	\$ 17.88

ITEM 17.2.

City of Rancho Cordova
Lighting District No. 2012-1 Exhibit A to the Resolution
Fiscal Year 2023-24 Assessment Roll

ATTACHMENT 2

APN	District Classification	Street Light Charge	Safety Light Charge	Total Assessment
067-0440-110-0000	RESIDENTIAL	\$ 15.32	\$ 2.56	\$ 17.88
067-0440-111-0000	RESIDENTIAL	\$ 15.32	\$ 2.56	\$ 17.88
067-0450-001-0000	RESIDENTIAL	\$ 15.32	\$ 2.56	\$ 17.88
067-0450-002-0000	RESIDENTIAL	\$ 15.32	\$ 2.56	\$ 17.88
067-0450-003-0000	RESIDENTIAL	\$ 15.32	\$ 2.56	\$ 17.88
067-0450-004-0000	RESIDENTIAL	\$ 15.32	\$ 2.56	\$ 17.88
067-0450-005-0000	RESIDENTIAL	\$ 15.32	\$ 2.56	\$ 17.88
067-0450-006-0000	RESIDENTIAL	\$ 15.32	\$ 2.56	\$ 17.88
067-0450-007-0000	RESIDENTIAL	\$ 15.32	\$ 2.56	\$ 17.88
067-0450-008-0000	RESIDENTIAL	\$ 15.32	\$ 2.56	\$ 17.88
067-0450-009-0000	RESIDENTIAL	\$ 15.32	\$ 2.56	\$ 17.88
067-0450-010-0000	RESIDENTIAL	\$ 15.32	\$ 2.56	\$ 17.88
067-0450-011-0000	RESIDENTIAL	\$ 15.32	\$ 2.56	\$ 17.88
067-0450-012-0000	RESIDENTIAL	\$ 15.32	\$ 2.56	\$ 17.88
067-0450-013-0000	RESIDENTIAL	\$ 15.32	\$ 2.56	\$ 17.88
067-0450-014-0000	RESIDENTIAL	\$ 15.32	\$ 2.56	\$ 17.88
067-0450-015-0000	RESIDENTIAL	\$ 15.32	\$ 2.56	\$ 17.88
067-0450-016-0000	RESIDENTIAL	\$ 15.32	\$ 2.56	\$ 17.88
067-0450-017-0000	RESIDENTIAL	\$ 15.32	\$ 2.56	\$ 17.88
067-0450-018-0000	RESIDENTIAL	\$ 15.32	\$ 2.56	\$ 17.88
067-0450-019-0000	RESIDENTIAL	\$ 15.32	\$ 2.56	\$ 17.88
067-0450-020-0000	RESIDENTIAL	\$ 15.32	\$ 2.56	\$ 17.88
067-0450-021-0000	RESIDENTIAL	\$ 15.32	\$ 2.56	\$ 17.88
067-0450-022-0000	RESIDENTIAL	\$ 15.32	\$ 2.56	\$ 17.88
067-0450-023-0000	RESIDENTIAL	\$ 15.32	\$ 2.56	\$ 17.88
067-0450-024-0000	RESIDENTIAL	\$ 15.32	\$ 2.56	\$ 17.88
067-0450-025-0000	RESIDENTIAL	\$ 15.32	\$ 2.56	\$ 17.88
067-0450-026-0000	RESIDENTIAL	\$ 15.32	\$ 2.56	\$ 17.88
067-0450-027-0000	RESIDENTIAL	\$ 15.32	\$ 2.56	\$ 17.88
067-0450-028-0000	RESIDENTIAL	\$ 15.32	\$ 2.56	\$ 17.88
067-0450-029-0000	RESIDENTIAL	\$ 15.32	\$ 2.56	\$ 17.88
067-0450-030-0000	RESIDENTIAL	\$ 15.32	\$ 2.56	\$ 17.88
067-0450-031-0000	RESIDENTIAL	\$ 15.32	\$ 2.56	\$ 17.88
067-0450-032-0000	RESIDENTIAL	\$ 15.32	\$ 2.56	\$ 17.88
067-0450-033-0000	RESIDENTIAL	\$ 15.32	\$ 2.56	\$ 17.88
067-0450-034-0000	RESIDENTIAL	\$ 15.32	\$ 2.56	\$ 17.88
067-0450-035-0000	RESIDENTIAL	\$ 15.32	\$ 2.56	\$ 17.88
067-0450-036-0000	RESIDENTIAL	\$ 15.32	\$ 2.56	\$ 17.88
067-0450-037-0000	RESIDENTIAL	\$ 15.32	\$ 2.56	\$ 17.88
067-0450-038-0000	RESIDENTIAL	\$ 15.32	\$ 2.56	\$ 17.88
067-0450-039-0000	RESIDENTIAL	\$ 15.32	\$ 2.56	\$ 17.88
067-0450-040-0000	RESIDENTIAL	\$ 15.32	\$ 2.56	\$ 17.88
067-0450-041-0000	RESIDENTIAL	\$ 15.32	\$ 2.56	\$ 17.88
067-0450-042-0000	RESIDENTIAL	\$ 15.32	\$ 2.56	\$ 17.88

ITEM 17.2.

City of Rancho Cordova
Lighting District No. 2012-1 Exhibit A to the Resolution
Fiscal Year 2023-24 Assessment Roll

ATTACHMENT 2

APN	District Classification	Street Light Charge	Safety Light Charge	Total Assessment
067-0450-043-0000	RESIDENTIAL	\$ 15.32	\$ 2.56	\$ 17.88
067-0450-044-0000	RESIDENTIAL	\$ 15.32	\$ 2.56	\$ 17.88
067-0450-045-0000	RESIDENTIAL	\$ 15.32	\$ 2.56	\$ 17.88
067-0450-046-0000	RESIDENTIAL	\$ 15.32	\$ 2.56	\$ 17.88
067-0450-047-0000	RESIDENTIAL	\$ 15.32	\$ 2.56	\$ 17.88
067-0450-048-0000	RESIDENTIAL	\$ 15.32	\$ 2.56	\$ 17.88
067-0450-049-0000	RESIDENTIAL	\$ 15.32	\$ 2.56	\$ 17.88
067-0450-050-0000	RESIDENTIAL	\$ 15.32	\$ 2.56	\$ 17.88
067-0450-051-0000	RESIDENTIAL	\$ 15.32	\$ 2.56	\$ 17.88
067-0450-052-0000	RESIDENTIAL	\$ 15.32	\$ 2.56	\$ 17.88
067-0450-053-0000	RESIDENTIAL	\$ 15.32	\$ 2.56	\$ 17.88
067-0450-054-0000	RESIDENTIAL	\$ 15.32	\$ 2.56	\$ 17.88
067-0450-055-0000	RESIDENTIAL	\$ 15.32	\$ 2.56	\$ 17.88
067-0450-056-0000	RESIDENTIAL	\$ 15.32	\$ 2.56	\$ 17.88
067-0450-057-0000	RESIDENTIAL	\$ 15.32	\$ 2.56	\$ 17.88
067-0450-058-0000	RESIDENTIAL	\$ 15.32	\$ 2.56	\$ 17.88
067-0450-059-0000	RESIDENTIAL	\$ 15.32	\$ 2.56	\$ 17.88
067-0450-060-0000	RESIDENTIAL	\$ 15.32	\$ 2.56	\$ 17.88
067-0450-061-0000	RESIDENTIAL	\$ 15.32	\$ 2.56	\$ 17.88
067-0450-062-0000	RESIDENTIAL	\$ 15.32	\$ 2.56	\$ 17.88
067-0450-063-0000	RESIDENTIAL	\$ 15.32	\$ 2.56	\$ 17.88
067-0450-064-0000	RESIDENTIAL	\$ 15.32	\$ 2.56	\$ 17.88
067-0450-065-0000	RESIDENTIAL	\$ 15.32	\$ 2.56	\$ 17.88
067-0450-066-0000	RESIDENTIAL	\$ 15.32	\$ 2.56	\$ 17.88
067-0450-067-0000	RESIDENTIAL	\$ 15.32	\$ 2.56	\$ 17.88
067-0450-068-0000	RESIDENTIAL	\$ 15.32	\$ 2.56	\$ 17.88
067-0450-069-0000	RESIDENTIAL	\$ 15.32	\$ 2.56	\$ 17.88
067-0450-070-0000	RESIDENTIAL	\$ 15.32	\$ 2.56	\$ 17.88
067-0450-071-0000	RESIDENTIAL	\$ 15.32	\$ 2.56	\$ 17.88
067-0450-072-0000	RESIDENTIAL	\$ 15.32	\$ 2.56	\$ 17.88
067-0450-073-0000	RESIDENTIAL	\$ 15.32	\$ 2.56	\$ 17.88
067-0450-074-0000	RESIDENTIAL	\$ 15.32	\$ 2.56	\$ 17.88
067-0450-075-0000	RESIDENTIAL	\$ 15.32	\$ 2.56	\$ 17.88
067-0450-076-0000	RESIDENTIAL	\$ 15.32	\$ 2.56	\$ 17.88
067-0450-077-0000	RESIDENTIAL	\$ 15.32	\$ 2.56	\$ 17.88
067-0450-078-0000	RESIDENTIAL	\$ 15.32	\$ 2.56	\$ 17.88
067-0450-079-0000	RESIDENTIAL	\$ 15.32	\$ 2.56	\$ 17.88
067-0450-080-0000	RESIDENTIAL	\$ 15.32	\$ 2.56	\$ 17.88
067-0450-081-0000	RESIDENTIAL	\$ 15.32	\$ 2.56	\$ 17.88
067-0450-082-0000	RESIDENTIAL	\$ 15.32	\$ 2.56	\$ 17.88
067-0450-083-0000	RESIDENTIAL	\$ 15.32	\$ 2.56	\$ 17.88
067-0450-084-0000	RESIDENTIAL	\$ 15.32	\$ 2.56	\$ 17.88
067-0450-085-0000	RESIDENTIAL	\$ 15.32	\$ 2.56	\$ 17.88
067-0450-086-0000	RESIDENTIAL	\$ 15.32	\$ 2.56	\$ 17.88

ITEM 17.2.

City of Rancho Cordova
Lighting District No. 2012-1 Exhibit A to the Resolution
Fiscal Year 2023-24 Assessment Roll

ATTACHMENT 2

APN	District Classification	Street Light Charge	Safety Light Charge	Total Assessment
067-0450-087-0000	RESIDENTIAL	\$ 15.32	\$ 2.56	\$ 17.88
067-0450-088-0000	RESIDENTIAL	\$ 15.32	\$ 2.56	\$ 17.88
067-0450-089-0000	RESIDENTIAL	\$ 15.32	\$ 2.56	\$ 17.88
067-0450-090-0000	RESIDENTIAL	\$ 15.32	\$ 2.56	\$ 17.88
067-0450-091-0000	RESIDENTIAL	\$ 15.32	\$ 2.56	\$ 17.88
067-0450-092-0000	RESIDENTIAL	\$ 15.32	\$ 2.56	\$ 17.88
067-0450-093-0000	RESIDENTIAL	\$ 15.32	\$ 2.56	\$ 17.88
067-0450-094-0000	RESIDENTIAL	\$ 15.32	\$ 2.56	\$ 17.88
067-0450-095-0000	RESIDENTIAL	\$ 15.32	\$ 2.56	\$ 17.88
067-0450-096-0000	RESIDENTIAL	\$ 15.32	\$ 2.56	\$ 17.88
067-0450-097-0000	RESIDENTIAL	\$ 15.32	\$ 2.56	\$ 17.88
067-0450-098-0000	RESIDENTIAL	\$ 15.32	\$ 2.56	\$ 17.88
067-0450-099-0000	RESIDENTIAL	\$ 15.32	\$ 2.56	\$ 17.88
067-0450-100-0000	RESIDENTIAL	\$ 15.32	\$ 2.56	\$ 17.88
067-0450-101-0000	RESIDENTIAL	\$ 15.32	\$ 2.56	\$ 17.88
067-0450-102-0000	RESIDENTIAL	\$ 15.32	\$ 2.56	\$ 17.88
067-0450-103-0000	RESIDENTIAL	\$ 15.32	\$ 2.56	\$ 17.88
067-0450-104-0000	RESIDENTIAL	\$ 15.32	\$ 2.56	\$ 17.88
067-0450-105-0000	RESIDENTIAL	\$ 15.32	\$ 2.56	\$ 17.88
067-0450-106-0000	RESIDENTIAL	\$ 15.32	\$ 2.56	\$ 17.88
067-0450-107-0000	RESIDENTIAL	\$ 15.32	\$ 2.56	\$ 17.88
067-0450-108-0000	RESIDENTIAL	\$ 15.32	\$ 2.56	\$ 17.88
067-0450-109-0000	RESIDENTIAL	\$ 15.32	\$ 2.56	\$ 17.88
067-0450-110-0000	RESIDENTIAL	\$ 15.32	\$ 2.56	\$ 17.88
067-0450-111-0000	RESIDENTIAL	\$ 15.32	\$ 2.56	\$ 17.88
067-0450-112-0000	RESIDENTIAL	\$ 15.32	\$ 2.56	\$ 17.88
067-0450-113-0000	RESIDENTIAL	\$ 15.32	\$ 2.56	\$ 17.88
067-0450-114-0000	RESIDENTIAL	\$ 15.32	\$ 2.56	\$ 17.88
067-0460-001-0000	RESIDENTIAL	\$ 15.32	\$ 2.56	\$ 17.88
067-0460-002-0000	RESIDENTIAL	\$ 15.32	\$ 2.56	\$ 17.88
067-0460-003-0000	RESIDENTIAL	\$ 15.32	\$ 2.56	\$ 17.88
067-0460-004-0000	RESIDENTIAL	\$ 15.32	\$ 2.56	\$ 17.88
067-0460-005-0000	RESIDENTIAL	\$ 15.32	\$ 2.56	\$ 17.88
067-0460-006-0000	RESIDENTIAL	\$ 15.32	\$ 2.56	\$ 17.88
067-0460-007-0000	RESIDENTIAL	\$ 15.32	\$ 2.56	\$ 17.88
067-0460-008-0000	RESIDENTIAL	\$ 15.32	\$ 2.56	\$ 17.88
067-0460-009-0000	RESIDENTIAL	\$ 15.32	\$ 2.56	\$ 17.88
067-0460-010-0000	RESIDENTIAL	\$ 15.32	\$ 2.56	\$ 17.88
067-0460-011-0000	RESIDENTIAL	\$ 15.32	\$ 2.56	\$ 17.88
067-0460-012-0000	RESIDENTIAL	\$ 15.32	\$ 2.56	\$ 17.88
067-0460-013-0000	RESIDENTIAL	\$ 15.32	\$ 2.56	\$ 17.88
067-0460-014-0000	RESIDENTIAL	\$ 15.32	\$ 2.56	\$ 17.88
067-0460-015-0000	RESIDENTIAL	\$ 15.32	\$ 2.56	\$ 17.88
067-0460-016-0000	RESIDENTIAL	\$ 15.32	\$ 2.56	\$ 17.88

ITEM 17.2.

City of Rancho Cordova
Lighting District No. 2012-1 Exhibit A to the Resolution
Fiscal Year 2023-24 Assessment Roll

ATTACHMENT 2

APN	District Classification	Street Light Charge	Safety Light Charge	Total Assessment
067-0460-017-0000	RESIDENTIAL	\$ 15.32	\$ 2.56	\$ 17.88
067-0460-018-0000	RESIDENTIAL	\$ 15.32	\$ 2.56	\$ 17.88
067-0460-019-0000	RESIDENTIAL	\$ 15.32	\$ 2.56	\$ 17.88
067-0460-020-0000	RESIDENTIAL	\$ 15.32	\$ 2.56	\$ 17.88
067-0460-021-0000	RESIDENTIAL	\$ 15.32	\$ 2.56	\$ 17.88
067-0460-022-0000	RESIDENTIAL	\$ 15.32	\$ 2.56	\$ 17.88
067-0460-023-0000	RESIDENTIAL	\$ 15.32	\$ 2.56	\$ 17.88
067-0460-024-0000	RESIDENTIAL	\$ 15.32	\$ 2.56	\$ 17.88
067-0460-025-0000	RESIDENTIAL	\$ 15.32	\$ 2.56	\$ 17.88
067-0460-026-0000	RESIDENTIAL	\$ 15.32	\$ 2.56	\$ 17.88
067-0460-027-0000	RESIDENTIAL	\$ 15.32	\$ 2.56	\$ 17.88
067-0460-028-0000	RESIDENTIAL	\$ 15.32	\$ 2.56	\$ 17.88
067-0460-029-0000	RESIDENTIAL	\$ 15.32	\$ 2.56	\$ 17.88
067-0460-030-0000	RESIDENTIAL	\$ 15.32	\$ 2.56	\$ 17.88
067-0460-031-0000	RESIDENTIAL	\$ 15.32	\$ 2.56	\$ 17.88
067-0460-032-0000	RESIDENTIAL	\$ 15.32	\$ 2.56	\$ 17.88
067-0460-033-0000	RESIDENTIAL	\$ 15.32	\$ 2.56	\$ 17.88
067-0460-034-0000	RESIDENTIAL	\$ 15.32	\$ 2.56	\$ 17.88
067-0460-035-0000	RESIDENTIAL	\$ 15.32	\$ 2.56	\$ 17.88
067-0460-036-0000	RESIDENTIAL	\$ 15.32	\$ 2.56	\$ 17.88
067-0460-037-0000	RESIDENTIAL	\$ 15.32	\$ 2.56	\$ 17.88
067-0460-038-0000	RESIDENTIAL	\$ 15.32	\$ 2.56	\$ 17.88
067-0460-039-0000	RESIDENTIAL	\$ 15.32	\$ 2.56	\$ 17.88
067-0460-040-0000	RESIDENTIAL	\$ 15.32	\$ 2.56	\$ 17.88
067-0460-041-0000	RESIDENTIAL	\$ 15.32	\$ 2.56	\$ 17.88
067-0460-042-0000	RESIDENTIAL	\$ 15.32	\$ 2.56	\$ 17.88
067-0460-043-0000	RESIDENTIAL	\$ 15.32	\$ 2.56	\$ 17.88
067-0460-044-0000	RESIDENTIAL	\$ 15.32	\$ 2.56	\$ 17.88
067-0460-045-0000	RESIDENTIAL	\$ 15.32	\$ 2.56	\$ 17.88
067-0460-046-0000	RESIDENTIAL	\$ 15.32	\$ 2.56	\$ 17.88
067-0460-047-0000	RESIDENTIAL	\$ 15.32	\$ 2.56	\$ 17.88
067-0460-048-0000	RESIDENTIAL	\$ 15.32	\$ 2.56	\$ 17.88
067-0460-049-0000	RESIDENTIAL	\$ 15.32	\$ 2.56	\$ 17.88
067-0460-050-0000	RESIDENTIAL	\$ 15.32	\$ 2.56	\$ 17.88
067-0460-051-0000	RESIDENTIAL	\$ 15.32	\$ 2.56	\$ 17.88
067-0460-052-0000	RESIDENTIAL	\$ 15.32	\$ 2.56	\$ 17.88
067-0460-053-0000	RESIDENTIAL	\$ 15.32	\$ 2.56	\$ 17.88
067-0460-054-0000	RESIDENTIAL	\$ 15.32	\$ 2.56	\$ 17.88
067-0460-055-0000	RESIDENTIAL	\$ 15.32	\$ 2.56	\$ 17.88
067-0460-056-0000	RESIDENTIAL	\$ 15.32	\$ 2.56	\$ 17.88
067-0460-057-0000	RESIDENTIAL	\$ 15.32	\$ 2.56	\$ 17.88
067-0460-058-0000	RESIDENTIAL	\$ 15.32	\$ 2.56	\$ 17.88
067-0460-059-0000	RESIDENTIAL	\$ 15.32	\$ 2.56	\$ 17.88
067-0460-060-0000	RESIDENTIAL	\$ 15.32	\$ 2.56	\$ 17.88

ITEM 17.2.

City of Rancho Cordova
Lighting District No. 2012-1 Exhibit A to the Resolution
Fiscal Year 2023-24 Assessment Roll

ATTACHMENT 2

APN	District Classification	Street Light Charge	Safety Light Charge	Total Assessment
067-0460-061-0000	RESIDENTIAL	\$ 15.32	\$ 2.56	\$ 17.88
067-0460-062-0000	RESIDENTIAL	\$ 15.32	\$ 2.56	\$ 17.88
067-0460-063-0000	RESIDENTIAL	\$ 15.32	\$ 2.56	\$ 17.88
067-0460-064-0000	RESIDENTIAL	\$ 15.32	\$ 2.56	\$ 17.88
067-0460-065-0000	RESIDENTIAL	\$ 15.32	\$ 2.56	\$ 17.88
067-0460-066-0000	RESIDENTIAL	\$ 15.32	\$ 2.56	\$ 17.88
067-0460-067-0000	RESIDENTIAL	\$ 15.32	\$ 2.56	\$ 17.88
067-0460-068-0000	RESIDENTIAL	\$ 15.32	\$ 2.56	\$ 17.88
067-0460-069-0000	RESIDENTIAL	\$ 15.32	\$ 2.56	\$ 17.88
067-0460-070-0000	RESIDENTIAL	\$ 15.32	\$ 2.56	\$ 17.88
067-0460-071-0000	RESIDENTIAL	\$ 15.32	\$ 2.56	\$ 17.88
067-0460-072-0000	RESIDENTIAL	\$ 15.32	\$ 2.56	\$ 17.88
067-0460-073-0000	RESIDENTIAL	\$ 15.32	\$ 2.56	\$ 17.88
067-0460-074-0000	RESIDENTIAL	\$ 15.32	\$ 2.56	\$ 17.88
067-0460-075-0000	RESIDENTIAL	\$ 15.32	\$ 2.56	\$ 17.88
067-0460-076-0000	RESIDENTIAL	\$ 15.32	\$ 2.56	\$ 17.88
067-0460-077-0000	RESIDENTIAL	\$ 15.32	\$ 2.56	\$ 17.88
067-0460-078-0000	RESIDENTIAL	\$ 15.32	\$ 2.56	\$ 17.88
067-0460-079-0000	RESIDENTIAL	\$ 15.32	\$ 2.56	\$ 17.88
067-0460-080-0000	RESIDENTIAL	\$ 15.32	\$ 2.56	\$ 17.88
067-0460-081-0000	RESIDENTIAL	\$ 15.32	\$ 2.56	\$ 17.88
067-0460-082-0000	RESIDENTIAL	\$ 15.32	\$ 2.56	\$ 17.88
067-0460-083-0000	RESIDENTIAL	\$ 15.32	\$ 2.56	\$ 17.88
067-0460-084-0000	RESIDENTIAL	\$ 15.32	\$ 2.56	\$ 17.88
067-0460-085-0000	RESIDENTIAL	\$ 15.32	\$ 2.56	\$ 17.88
067-0460-086-0000	RESIDENTIAL	\$ 15.32	\$ 2.56	\$ 17.88
067-0460-087-0000	RESIDENTIAL	\$ 15.32	\$ 2.56	\$ 17.88
067-0460-088-0000	RESIDENTIAL	\$ 15.32	\$ 2.56	\$ 17.88
067-0460-089-0000	RESIDENTIAL	\$ 15.32	\$ 2.56	\$ 17.88
067-0460-090-0000	RESIDENTIAL	\$ 15.32	\$ 2.56	\$ 17.88
067-0460-091-0000	RESIDENTIAL	\$ 15.32	\$ 2.56	\$ 17.88
067-0460-092-0000	RESIDENTIAL	\$ 15.32	\$ 2.56	\$ 17.88
067-0460-093-0000	RESIDENTIAL	\$ 15.32	\$ 2.56	\$ 17.88
067-0460-094-0000	RESIDENTIAL	\$ 15.32	\$ 2.56	\$ 17.88
067-0470-001-0000	RESIDENTIAL	\$ 15.32	\$ 2.56	\$ 17.88
067-0470-002-0000	RESIDENTIAL	\$ 15.32	\$ 2.56	\$ 17.88
067-0470-003-0000	RESIDENTIAL	\$ 15.32	\$ 2.56	\$ 17.88
067-0470-004-0000	RESIDENTIAL	\$ 15.32	\$ 2.56	\$ 17.88
067-0470-005-0000	RESIDENTIAL	\$ 15.32	\$ 2.56	\$ 17.88
067-0470-006-0000	RESIDENTIAL	\$ 15.32	\$ 2.56	\$ 17.88
067-0470-007-0000	RESIDENTIAL	\$ 15.32	\$ 2.56	\$ 17.88
067-0470-008-0000	RESIDENTIAL	\$ 15.32	\$ 2.56	\$ 17.88
067-0470-009-0000	RESIDENTIAL	\$ 15.32	\$ 2.56	\$ 17.88
067-0470-010-0000	RESIDENTIAL	\$ 15.32	\$ 2.56	\$ 17.88

ITEM 17.2.

City of Rancho Cordova
Lighting District No. 2012-1 Exhibit A to the Resolution
Fiscal Year 2023-24 Assessment Roll

ATTACHMENT 2

APN	District Classification	Street Light Charge	Safety Light Charge	Total Assessment
067-0470-011-0000	RESIDENTIAL	\$ 15.32	\$ 2.56	\$ 17.88
067-0470-012-0000	RESIDENTIAL	\$ 15.32	\$ 2.56	\$ 17.88
067-0470-013-0000	RESIDENTIAL	\$ 15.32	\$ 2.56	\$ 17.88
067-0470-014-0000	RESIDENTIAL	\$ 15.32	\$ 2.56	\$ 17.88
067-0470-015-0000	RESIDENTIAL	\$ 15.32	\$ 2.56	\$ 17.88
067-0470-016-0000	RESIDENTIAL	\$ 15.32	\$ 2.56	\$ 17.88
067-0470-017-0000	RESIDENTIAL	\$ 15.32	\$ 2.56	\$ 17.88
067-0470-018-0000	RESIDENTIAL	\$ 15.32	\$ 2.56	\$ 17.88
067-0470-019-0000	RESIDENTIAL	\$ 15.32	\$ 2.56	\$ 17.88
067-0470-020-0000	RESIDENTIAL	\$ 15.32	\$ 2.56	\$ 17.88
067-0470-021-0000	RESIDENTIAL	\$ 15.32	\$ 2.56	\$ 17.88
067-0470-022-0000	RESIDENTIAL	\$ 15.32	\$ 2.56	\$ 17.88
067-0470-023-0000	RESIDENTIAL	\$ 15.32	\$ 2.56	\$ 17.88
067-0470-024-0000	RESIDENTIAL	\$ 15.32	\$ 2.56	\$ 17.88
067-0470-025-0000	RESIDENTIAL	\$ 15.32	\$ 2.56	\$ 17.88
067-0470-026-0000	RESIDENTIAL	\$ 15.32	\$ 2.56	\$ 17.88
067-0470-027-0000	RESIDENTIAL	\$ 15.32	\$ 2.56	\$ 17.88
067-0470-028-0000	RESIDENTIAL	\$ 15.32	\$ 2.56	\$ 17.88
067-0470-029-0000	RESIDENTIAL	\$ 15.32	\$ 2.56	\$ 17.88
067-0470-030-0000	RESIDENTIAL	\$ 15.32	\$ 2.56	\$ 17.88
067-0470-031-0000	RESIDENTIAL	\$ 15.32	\$ 2.56	\$ 17.88
067-0470-032-0000	RESIDENTIAL	\$ 15.32	\$ 2.56	\$ 17.88
067-0470-033-0000	RESIDENTIAL	\$ 15.32	\$ 2.56	\$ 17.88
067-0470-034-0000	RESIDENTIAL	\$ 15.32	\$ 2.56	\$ 17.88
067-0470-035-0000	RESIDENTIAL	\$ 15.32	\$ 2.56	\$ 17.88
067-0470-036-0000	RESIDENTIAL	\$ 15.32	\$ 2.56	\$ 17.88
067-0470-037-0000	RESIDENTIAL	\$ 15.32	\$ 2.56	\$ 17.88
067-0470-038-0000	RESIDENTIAL	\$ 15.32	\$ 2.56	\$ 17.88
067-0470-041-0000	RESIDENTIAL	\$ 15.32	\$ 2.56	\$ 17.88
067-0470-042-0000	RESIDENTIAL	\$ 15.32	\$ 2.56	\$ 17.88
067-0470-043-0000	RESIDENTIAL	\$ 15.32	\$ 2.56	\$ 17.88
067-0470-044-0000	RESIDENTIAL	\$ 15.32	\$ 2.56	\$ 17.88
067-0470-045-0000	RESIDENTIAL	\$ 15.32	\$ 2.56	\$ 17.88
067-0470-046-0000	RESIDENTIAL	\$ 15.32	\$ 2.56	\$ 17.88
067-0470-047-0000	RESIDENTIAL	\$ 15.32	\$ 2.56	\$ 17.88
067-0470-048-0000	RESIDENTIAL	\$ 15.32	\$ 2.56	\$ 17.88
067-0470-049-0000	RESIDENTIAL	\$ 15.32	\$ 2.56	\$ 17.88
067-0470-050-0000	RESIDENTIAL	\$ 15.32	\$ 2.56	\$ 17.88
067-0470-051-0000	RESIDENTIAL	\$ 15.32	\$ 2.56	\$ 17.88
067-0470-052-0000	RESIDENTIAL	\$ 15.32	\$ 2.56	\$ 17.88
067-0470-053-0000	RESIDENTIAL	\$ 15.32	\$ 2.56	\$ 17.88
067-0470-054-0000	RESIDENTIAL	\$ 15.32	\$ 2.56	\$ 17.88
067-0470-055-0000	RESIDENTIAL	\$ 15.32	\$ 2.56	\$ 17.88
067-0470-056-0000	RESIDENTIAL	\$ 15.32	\$ 2.56	\$ 17.88

ITEM 17.2.

City of Rancho Cordova
Lighting District No. 2012-1 Exhibit A to the Resolution
Fiscal Year 2023-24 Assessment Roll

ATTACHMENT 2

APN	District Classification	Street Light Charge	Safety Light Charge	Total Assessment
067-0470-057-0000	RESIDENTIAL	\$ 15.32	\$ 2.56	\$ 17.88
067-0480-001-0000	RESIDENTIAL	\$ 15.32	\$ 2.56	\$ 17.88
067-0480-002-0000	RESIDENTIAL	\$ 15.32	\$ 2.56	\$ 17.88
067-0480-003-0000	RESIDENTIAL	\$ 15.32	\$ 2.56	\$ 17.88
067-0480-004-0000	RESIDENTIAL	\$ 15.32	\$ 2.56	\$ 17.88
067-0480-005-0000	RESIDENTIAL	\$ 15.32	\$ 2.56	\$ 17.88
067-0480-006-0000	RESIDENTIAL	\$ 15.32	\$ 2.56	\$ 17.88
067-0480-007-0000	RESIDENTIAL	\$ 15.32	\$ 2.56	\$ 17.88
067-0480-008-0000	RESIDENTIAL	\$ 15.32	\$ 2.56	\$ 17.88
067-0480-009-0000	RESIDENTIAL	\$ 15.32	\$ 2.56	\$ 17.88
067-0480-010-0000	RESIDENTIAL	\$ 15.32	\$ 2.56	\$ 17.88
067-0480-011-0000	RESIDENTIAL	\$ 15.32	\$ 2.56	\$ 17.88
067-0480-012-0000	RESIDENTIAL	\$ 15.32	\$ 2.56	\$ 17.88
067-0480-013-0000	RESIDENTIAL	\$ 15.32	\$ 2.56	\$ 17.88
067-0480-014-0000	RESIDENTIAL	\$ 15.32	\$ 2.56	\$ 17.88
067-0480-015-0000	RESIDENTIAL	\$ 15.32	\$ 2.56	\$ 17.88
067-0480-016-0000	RESIDENTIAL	\$ 15.32	\$ 2.56	\$ 17.88
067-0480-017-0000	RESIDENTIAL	\$ 15.32	\$ 2.56	\$ 17.88
067-0480-018-0000	RESIDENTIAL	\$ 15.32	\$ 2.56	\$ 17.88
067-0480-019-0000	RESIDENTIAL	\$ 15.32	\$ 2.56	\$ 17.88
067-0480-020-0000	RESIDENTIAL	\$ 15.32	\$ 2.56	\$ 17.88
067-0480-021-0000	RESIDENTIAL	\$ 15.32	\$ 2.56	\$ 17.88
067-0480-022-0000	RESIDENTIAL	\$ 15.32	\$ 2.56	\$ 17.88
067-0480-023-0000	RESIDENTIAL	\$ 15.32	\$ 2.56	\$ 17.88
067-0480-024-0000	RESIDENTIAL	\$ 15.32	\$ 2.56	\$ 17.88
067-0480-025-0000	RESIDENTIAL	\$ 15.32	\$ 2.56	\$ 17.88
067-0480-026-0000	RESIDENTIAL	\$ 15.32	\$ 2.56	\$ 17.88
067-0480-027-0000	RESIDENTIAL	\$ 15.32	\$ 2.56	\$ 17.88
067-0480-028-0000	RESIDENTIAL	\$ 15.32	\$ 2.56	\$ 17.88
067-0480-029-0000	RESIDENTIAL	\$ 15.32	\$ 2.56	\$ 17.88
067-0480-030-0000	RESIDENTIAL	\$ 15.32	\$ 2.56	\$ 17.88
067-0480-031-0000	RESIDENTIAL	\$ 15.32	\$ 2.56	\$ 17.88
067-0480-032-0000	RESIDENTIAL	\$ 15.32	\$ 2.56	\$ 17.88
067-0480-033-0000	RESIDENTIAL	\$ 15.32	\$ 2.56	\$ 17.88
067-0480-034-0000	RESIDENTIAL	\$ 15.32	\$ 2.56	\$ 17.88
067-0480-035-0000	RESIDENTIAL	\$ 15.32	\$ 2.56	\$ 17.88
067-0480-036-0000	RESIDENTIAL	\$ 15.32	\$ 2.56	\$ 17.88
067-0480-037-0000	RESIDENTIAL	\$ 15.32	\$ 2.56	\$ 17.88
067-0480-038-0000	RESIDENTIAL	\$ 15.32	\$ 2.56	\$ 17.88
067-0480-039-0000	RESIDENTIAL	\$ 15.32	\$ 2.56	\$ 17.88
067-0480-040-0000	RESIDENTIAL	\$ 15.32	\$ 2.56	\$ 17.88
067-0480-041-0000	RESIDENTIAL	\$ 15.32	\$ 2.56	\$ 17.88
067-0480-042-0000	RESIDENTIAL	\$ 15.32	\$ 2.56	\$ 17.88
067-0480-043-0000	RESIDENTIAL	\$ 15.32	\$ 2.56	\$ 17.88

ITEM 17.2.

City of Rancho Cordova
Lighting District No. 2012-1 Exhibit A to the Resolution
Fiscal Year 2023-24 Assessment Roll

ATTACHMENT 2

APN	District Classification	Street Light Charge	Safety Light Charge	Total Assessment
067-0480-044-0000	RESIDENTIAL	\$ 15.32	\$ 2.56	\$ 17.88
067-0480-045-0000	RESIDENTIAL	\$ 15.32	\$ 2.56	\$ 17.88
067-0480-046-0000	RESIDENTIAL	\$ 15.32	\$ 2.56	\$ 17.88
067-0480-047-0000	RESIDENTIAL	\$ 15.32	\$ 2.56	\$ 17.88
067-0480-048-0000	RESIDENTIAL	\$ 15.32	\$ 2.56	\$ 17.88
067-0480-049-0000	RESIDENTIAL	\$ 15.32	\$ 2.56	\$ 17.88
067-0480-050-0000	RESIDENTIAL	\$ 15.32	\$ 2.56	\$ 17.88
067-0480-051-0000	RESIDENTIAL	\$ 15.32	\$ 2.56	\$ 17.88
067-0480-052-0000	RESIDENTIAL	\$ 15.32	\$ 2.56	\$ 17.88
067-0480-053-0000	RESIDENTIAL	\$ 15.32	\$ 2.56	\$ 17.88
067-0480-054-0000	RESIDENTIAL	\$ 15.32	\$ 2.56	\$ 17.88
067-0480-055-0000	RESIDENTIAL	\$ 15.32	\$ 2.56	\$ 17.88
067-0480-056-0000	RESIDENTIAL	\$ 15.32	\$ 2.56	\$ 17.88
067-0480-057-0000	RESIDENTIAL	\$ 15.32	\$ 2.56	\$ 17.88
067-0480-058-0000	RESIDENTIAL	\$ 15.32	\$ 2.56	\$ 17.88
067-0480-059-0000	RESIDENTIAL	\$ 15.32	\$ 2.56	\$ 17.88
067-0490-001-0000	RESIDENTIAL	\$ 15.32	\$ 2.56	\$ 17.88
067-0490-002-0000	RESIDENTIAL	\$ 15.32	\$ 2.56	\$ 17.88
067-0490-003-0000	RESIDENTIAL	\$ 15.32	\$ 2.56	\$ 17.88
067-0490-004-0000	RESIDENTIAL	\$ 15.32	\$ 2.56	\$ 17.88
067-0490-005-0000	RESIDENTIAL	\$ 15.32	\$ 2.56	\$ 17.88
067-0490-006-0000	RESIDENTIAL	\$ 15.32	\$ 2.56	\$ 17.88
067-0490-007-0000	RESIDENTIAL	\$ 15.32	\$ 2.56	\$ 17.88
067-0490-008-0000	RESIDENTIAL	\$ 15.32	\$ 2.56	\$ 17.88
067-0490-009-0000	RESIDENTIAL	\$ 15.32	\$ 2.56	\$ 17.88
067-0490-010-0000	RESIDENTIAL	\$ 15.32	\$ 2.56	\$ 17.88
067-0490-011-0000	RESIDENTIAL	\$ 15.32	\$ 2.56	\$ 17.88
067-0490-012-0000	RESIDENTIAL	\$ 15.32	\$ 2.56	\$ 17.88
067-0490-013-0000	RESIDENTIAL	\$ 15.32	\$ 2.56	\$ 17.88
067-0490-014-0000	RESIDENTIAL	\$ 15.32	\$ 2.56	\$ 17.88
067-0490-015-0000	RESIDENTIAL	\$ 15.32	\$ 2.56	\$ 17.88
067-0490-016-0000	RESIDENTIAL	\$ 15.32	\$ 2.56	\$ 17.88
067-0490-017-0000	RESIDENTIAL	\$ 15.32	\$ 2.56	\$ 17.88
067-0490-018-0000	RESIDENTIAL	\$ 15.32	\$ 2.56	\$ 17.88
067-0490-019-0000	RESIDENTIAL	\$ 15.32	\$ 2.56	\$ 17.88
067-0490-020-0000	RESIDENTIAL	\$ 15.32	\$ 2.56	\$ 17.88
067-0490-021-0000	RESIDENTIAL	\$ 15.32	\$ 2.56	\$ 17.88
067-0490-022-0000	RESIDENTIAL	\$ 15.32	\$ 2.56	\$ 17.88
067-0490-023-0000	RESIDENTIAL	\$ 15.32	\$ 2.56	\$ 17.88
067-0490-024-0000	RESIDENTIAL	\$ 15.32	\$ 2.56	\$ 17.88
067-0490-025-0000	RESIDENTIAL	\$ 15.32	\$ 2.56	\$ 17.88
067-0490-026-0000	RESIDENTIAL	\$ 15.32	\$ 2.56	\$ 17.88
067-0490-027-0000	RESIDENTIAL	\$ 15.32	\$ 2.56	\$ 17.88
067-0490-028-0000	RESIDENTIAL	\$ 15.32	\$ 2.56	\$ 17.88

ITEM 17.2.

City of Rancho Cordova
Lighting District No. 2012-1 Exhibit A to the Resolution
Fiscal Year 2023-24 Assessment Roll

ATTACHMENT 2

APN	District Classification	Street Light Charge	Safety Light Charge	Total Assessment
067-0490-029-0000	RESIDENTIAL	\$ 15.32	\$ 2.56	\$ 17.88
067-0490-030-0000	RESIDENTIAL	\$ 15.32	\$ 2.56	\$ 17.88
067-0490-031-0000	RESIDENTIAL	\$ 15.32	\$ 2.56	\$ 17.88
067-0490-032-0000	RESIDENTIAL	\$ 15.32	\$ 2.56	\$ 17.88
067-0490-033-0000	RESIDENTIAL	\$ 15.32	\$ 2.56	\$ 17.88
067-0490-034-0000	RESIDENTIAL	\$ 15.32	\$ 2.56	\$ 17.88
067-0490-035-0000	RESIDENTIAL	\$ 15.32	\$ 2.56	\$ 17.88
067-0490-036-0000	RESIDENTIAL	\$ 15.32	\$ 2.56	\$ 17.88
067-0490-037-0000	RESIDENTIAL	\$ 15.32	\$ 2.56	\$ 17.88
067-0490-038-0000	RESIDENTIAL	\$ 15.32	\$ 2.56	\$ 17.88
067-0490-039-0000	RESIDENTIAL	\$ 15.32	\$ 2.56	\$ 17.88
067-0490-040-0000	RESIDENTIAL	\$ 15.32	\$ 2.56	\$ 17.88
067-0490-041-0000	RESIDENTIAL	\$ 15.32	\$ 2.56	\$ 17.88
067-0490-042-0000	RESIDENTIAL	\$ 15.32	\$ 2.56	\$ 17.88
067-0490-043-0000	RESIDENTIAL	\$ 15.32	\$ 2.56	\$ 17.88
067-0490-044-0000	RESIDENTIAL	\$ 15.32	\$ 2.56	\$ 17.88
067-0490-045-0000	RESIDENTIAL	\$ 15.32	\$ 2.56	\$ 17.88
067-0490-046-0000	RESIDENTIAL	\$ 15.32	\$ 2.56	\$ 17.88
067-0490-047-0000	RESIDENTIAL	\$ 15.32	\$ 2.56	\$ 17.88
067-0490-048-0000	RESIDENTIAL	\$ 15.32	\$ 2.56	\$ 17.88
067-0490-049-0000	RESIDENTIAL	\$ 15.32	\$ 2.56	\$ 17.88
067-0490-050-0000	RESIDENTIAL	\$ 15.32	\$ 2.56	\$ 17.88
067-0490-051-0000	RESIDENTIAL	\$ 15.32	\$ 2.56	\$ 17.88
067-0490-052-0000	RESIDENTIAL	\$ 15.32	\$ 2.56	\$ 17.88
067-0490-053-0000	RESIDENTIAL	\$ 15.32	\$ 2.56	\$ 17.88
067-0490-054-0000	RESIDENTIAL	\$ 15.32	\$ 2.56	\$ 17.88
067-0490-055-0000	RESIDENTIAL	\$ 15.32	\$ 2.56	\$ 17.88
067-0490-056-0000	RESIDENTIAL	\$ 15.32	\$ 2.56	\$ 17.88
067-0490-057-0000	RESIDENTIAL	\$ 15.32	\$ 2.56	\$ 17.88
067-0490-058-0000	RESIDENTIAL	\$ 15.32	\$ 2.56	\$ 17.88
067-0500-001-0000	RESIDENTIAL	\$ 15.32	\$ 2.56	\$ 17.88
067-0500-002-0000	RESIDENTIAL	\$ 15.32	\$ 2.56	\$ 17.88
067-0500-003-0000	RESIDENTIAL	\$ 15.32	\$ 2.56	\$ 17.88
067-0500-004-0000	RESIDENTIAL	\$ 15.32	\$ 2.56	\$ 17.88
067-0500-005-0000	RESIDENTIAL	\$ 15.32	\$ 2.56	\$ 17.88
067-0500-006-0000	RESIDENTIAL	\$ 15.32	\$ 2.56	\$ 17.88
067-0500-007-0000	RESIDENTIAL	\$ 15.32	\$ 2.56	\$ 17.88
067-0500-008-0000	RESIDENTIAL	\$ 15.32	\$ 2.56	\$ 17.88
067-0500-009-0000	RESIDENTIAL	\$ 15.32	\$ 2.56	\$ 17.88
067-0500-010-0000	RESIDENTIAL	\$ 15.32	\$ 2.56	\$ 17.88
067-0500-011-0000	RESIDENTIAL	\$ 15.32	\$ 2.56	\$ 17.88
067-0500-012-0000	RESIDENTIAL	\$ 15.32	\$ 2.56	\$ 17.88
067-0500-013-0000	RESIDENTIAL	\$ 15.32	\$ 2.56	\$ 17.88
067-0500-014-0000	RESIDENTIAL	\$ 15.32	\$ 2.56	\$ 17.88

ITEM 17.2.

City of Rancho Cordova
Lighting District No. 2012-1 Exhibit A to the Resolution
Fiscal Year 2023-24 Assessment Roll

ATTACHMENT 2

APN	District Classification	Street Light Charge	Safety Light Charge	Total Assessment
067-0500-015-0000	RESIDENTIAL	\$ 15.32	\$ 2.56	\$ 17.88
067-0500-016-0000	RESIDENTIAL	\$ 15.32	\$ 2.56	\$ 17.88
067-0500-017-0000	RESIDENTIAL	\$ 15.32	\$ 2.56	\$ 17.88
067-0500-018-0000	RESIDENTIAL	\$ 15.32	\$ 2.56	\$ 17.88
067-0500-019-0000	RESIDENTIAL	\$ 15.32	\$ 2.56	\$ 17.88
067-0500-020-0000	RESIDENTIAL	\$ 15.32	\$ 2.56	\$ 17.88
067-0500-021-0000	RESIDENTIAL	\$ 15.32	\$ 2.56	\$ 17.88
067-0500-022-0000	RESIDENTIAL	\$ 15.32	\$ 2.56	\$ 17.88
067-0500-023-0000	RESIDENTIAL	\$ 15.32	\$ 2.56	\$ 17.88
067-0500-024-0000	RESIDENTIAL	\$ 15.32	\$ 2.56	\$ 17.88
067-0500-025-0000	RESIDENTIAL	\$ 15.32	\$ 2.56	\$ 17.88
067-0500-026-0000	RESIDENTIAL	\$ 15.32	\$ 2.56	\$ 17.88
067-0500-027-0000	RESIDENTIAL	\$ 15.32	\$ 2.56	\$ 17.88
067-0500-028-0000	RESIDENTIAL	\$ 15.32	\$ 2.56	\$ 17.88
067-0500-029-0000	RESIDENTIAL	\$ 15.32	\$ 2.56	\$ 17.88
067-0500-030-0000	RESIDENTIAL	\$ 15.32	\$ 2.56	\$ 17.88
067-0500-031-0000	RESIDENTIAL	\$ 15.32	\$ 2.56	\$ 17.88
067-0500-032-0000	RESIDENTIAL	\$ 15.32	\$ 2.56	\$ 17.88
067-0500-033-0000	RESIDENTIAL	\$ 15.32	\$ 2.56	\$ 17.88
067-0500-034-0000	RESIDENTIAL	\$ 15.32	\$ 2.56	\$ 17.88
067-0500-035-0000	RESIDENTIAL	\$ 15.32	\$ 2.56	\$ 17.88
067-0500-036-0000	RESIDENTIAL	\$ 15.32	\$ 2.56	\$ 17.88
067-0500-037-0000	RESIDENTIAL	\$ 15.32	\$ 2.56	\$ 17.88
067-0500-038-0000	RESIDENTIAL	\$ 15.32	\$ 2.56	\$ 17.88
067-0500-039-0000	RESIDENTIAL	\$ 15.32	\$ 2.56	\$ 17.88
067-0500-040-0000	RESIDENTIAL	\$ 15.32	\$ 2.56	\$ 17.88
067-0500-041-0000	RESIDENTIAL	\$ 15.32	\$ 2.56	\$ 17.88
067-0500-042-0000	RESIDENTIAL	\$ 15.32	\$ 2.56	\$ 17.88
067-0500-043-0000	RESIDENTIAL	\$ 15.32	\$ 2.56	\$ 17.88
067-0500-044-0000	RESIDENTIAL	\$ 15.32	\$ 2.56	\$ 17.88
067-0500-045-0000	RESIDENTIAL	\$ 15.32	\$ 2.56	\$ 17.88
067-0500-046-0000	RESIDENTIAL	\$ 15.32	\$ 2.56	\$ 17.88
067-0500-047-0000	RESIDENTIAL	\$ 15.32	\$ 2.56	\$ 17.88
067-0500-048-0000	RESIDENTIAL	\$ 15.32	\$ 2.56	\$ 17.88
067-0500-049-0000	RESIDENTIAL	\$ 15.32	\$ 2.56	\$ 17.88
067-0500-050-0000	RESIDENTIAL	\$ 15.32	\$ 2.56	\$ 17.88
067-0500-051-0000	RESIDENTIAL	\$ 15.32	\$ 2.56	\$ 17.88
067-0510-002-0000	RESIDENTIAL	\$ 15.32	\$ 2.56	\$ 17.88
067-0510-003-0000	RESIDENTIAL	\$ 15.32	\$ 2.56	\$ 17.88
067-0510-004-0000	RESIDENTIAL	\$ 15.32	\$ 2.56	\$ 17.88
067-0510-005-0000	RESIDENTIAL	\$ 15.32	\$ 2.56	\$ 17.88
067-0510-008-0000	RESIDENTIAL	\$ 15.32	\$ 2.56	\$ 17.88
067-0510-009-0000	RESIDENTIAL	\$ 15.32	\$ 2.56	\$ 17.88
067-0510-010-0000	RESIDENTIAL	\$ 15.32	\$ 2.56	\$ 17.88

ITEM 17.2.

City of Rancho Cordova
Lighting District No. 2012-1 Exhibit A to the Resolution
Fiscal Year 2023-24 Assessment Roll

ATTACHMENT 2

APN	District Classification	Street Light Charge	Safety Light Charge	Total Assessment
067-0510-011-0000	RESIDENTIAL	\$ 15.32	\$ 2.56	\$ 17.88
067-0510-012-0000	RESIDENTIAL	\$ 15.32	\$ 2.56	\$ 17.88
067-0510-013-0000	RESIDENTIAL	\$ 15.32	\$ 2.56	\$ 17.88
067-0510-014-0000	RESIDENTIAL	\$ 15.32	\$ 2.56	\$ 17.88
067-0510-015-0000	RESIDENTIAL	\$ 15.32	\$ 2.56	\$ 17.88
067-0510-016-0000	RESIDENTIAL	\$ 15.32	\$ 2.56	\$ 17.88
067-0510-017-0000	RESIDENTIAL	\$ 15.32	\$ 2.56	\$ 17.88
067-0510-018-0000	RESIDENTIAL	\$ 15.32	\$ 2.56	\$ 17.88
067-0510-019-0000	RESIDENTIAL	\$ 15.32	\$ 2.56	\$ 17.88
067-0510-020-0000	RESIDENTIAL	\$ 15.32	\$ 2.56	\$ 17.88
067-0510-021-0000	RESIDENTIAL	\$ 15.32	\$ 2.56	\$ 17.88
067-0510-022-0000	RESIDENTIAL	\$ 15.32	\$ 2.56	\$ 17.88
067-0510-023-0000	RESIDENTIAL	\$ 15.32	\$ 2.56	\$ 17.88
067-0510-024-0000	RESIDENTIAL	\$ 15.32	\$ 2.56	\$ 17.88
067-0510-025-0000	RESIDENTIAL	\$ 15.32	\$ 2.56	\$ 17.88
067-0510-026-0000	RESIDENTIAL	\$ 15.32	\$ 2.56	\$ 17.88
067-0510-027-0000	RESIDENTIAL	\$ 15.32	\$ 2.56	\$ 17.88
067-0510-028-0000	RESIDENTIAL	\$ 15.32	\$ 2.56	\$ 17.88
067-0510-029-0000	RESIDENTIAL	\$ 15.32	\$ 2.56	\$ 17.88
067-0510-030-0000	RESIDENTIAL	\$ 15.32	\$ 2.56	\$ 17.88
067-0510-031-0000	RESIDENTIAL	\$ 15.32	\$ 2.56	\$ 17.88
067-0510-032-0000	RESIDENTIAL	\$ 15.32	\$ 2.56	\$ 17.88
067-0510-033-0000	RESIDENTIAL	\$ 15.32	\$ 2.56	\$ 17.88
067-0510-034-0000	RESIDENTIAL	\$ 15.32	\$ 2.56	\$ 17.88
067-0510-035-0000	RESIDENTIAL	\$ 15.32	\$ 2.56	\$ 17.88
067-0510-036-0000	RESIDENTIAL	\$ 15.32	\$ 2.56	\$ 17.88
067-0510-037-0000	RESIDENTIAL	\$ 15.32	\$ 2.56	\$ 17.88
067-0510-038-0000	RESIDENTIAL	\$ 15.32	\$ 2.56	\$ 17.88
067-0510-039-0000	RESIDENTIAL	\$ 15.32	\$ 2.56	\$ 17.88
067-0510-040-0000	RESIDENTIAL	\$ 15.32	\$ 2.56	\$ 17.88
067-0510-041-0000	RESIDENTIAL	\$ 15.32	\$ 2.56	\$ 17.88
067-0510-042-0000	RESIDENTIAL	\$ 15.32	\$ 2.56	\$ 17.88
067-0510-043-0000	RESIDENTIAL	\$ 15.32	\$ 2.56	\$ 17.88
067-0510-044-0000	RESIDENTIAL	\$ 15.32	\$ 2.56	\$ 17.88
067-0510-045-0000	RESIDENTIAL	\$ 15.32	\$ 2.56	\$ 17.88
067-0510-046-0000	RESIDENTIAL	\$ 15.32	\$ 2.56	\$ 17.88
067-0510-047-0000	RESIDENTIAL	\$ 15.32	\$ 2.56	\$ 17.88
067-0510-048-0000	RESIDENTIAL	\$ 15.32	\$ 2.56	\$ 17.88
067-0510-049-0000	RESIDENTIAL	\$ 15.32	\$ 2.56	\$ 17.88
067-0510-050-0000	RESIDENTIAL	\$ 15.32	\$ 2.56	\$ 17.88
067-0510-051-0000	RESIDENTIAL	\$ 15.32	\$ 2.56	\$ 17.88
067-0510-052-0000	RESIDENTIAL	\$ 15.32	\$ 2.56	\$ 17.88
067-0510-053-0000	RESIDENTIAL	\$ 15.32	\$ 2.56	\$ 17.88
067-0510-054-0000	RESIDENTIAL	\$ 15.32	\$ 2.56	\$ 17.88

ITEM 17.2.

City of Rancho Cordova
Lighting District No. 2012-1 Exhibit A to the Resolution
Fiscal Year 2023-24 Assessment Roll

ATTACHMENT 2

APN	District Classification	Street Light Charge	Safety Light Charge	Total Assessment
067-0510-055-0000	RESIDENTIAL	\$ 15.32	\$ 2.56	\$ 17.88
067-0510-056-0000	RESIDENTIAL	\$ 15.32	\$ 2.56	\$ 17.88
067-0510-057-0000	RESIDENTIAL	\$ 15.32	\$ 2.56	\$ 17.88
067-0510-058-0000	RESIDENTIAL	\$ 15.32	\$ 2.56	\$ 17.88
067-0510-059-0000	RESIDENTIAL	\$ 15.32	\$ 2.56	\$ 17.88
067-0510-060-0000	RESIDENTIAL	\$ 15.32	\$ 2.56	\$ 17.88
067-0510-061-0000	RESIDENTIAL	\$ 15.32	\$ 2.56	\$ 17.88
067-0510-062-0000	RESIDENTIAL	\$ 15.32	\$ 2.56	\$ 17.88
067-0510-063-0000	RESIDENTIAL	\$ 15.32	\$ 2.56	\$ 17.88
067-0510-064-0000	RESIDENTIAL	\$ 15.32	\$ 2.56	\$ 17.88
067-0510-065-0000	RESIDENTIAL	\$ 15.32	\$ 2.56	\$ 17.88
067-0510-066-0000	RESIDENTIAL	\$ 15.32	\$ 2.56	\$ 17.88
067-0510-067-0000	RESIDENTIAL	\$ 15.32	\$ 2.56	\$ 17.88
067-0510-068-0000	RESIDENTIAL	\$ 15.32	\$ 2.56	\$ 17.88
067-0510-069-0000	RESIDENTIAL	\$ 15.32	\$ 2.56	\$ 17.88
067-0510-070-0000	RESIDENTIAL	\$ 15.32	\$ 2.56	\$ 17.88
067-0510-071-0000	RESIDENTIAL	\$ 15.32	\$ 2.56	\$ 17.88
067-0510-072-0000	RESIDENTIAL	\$ 15.32	\$ 2.56	\$ 17.88
067-0510-073-0000	RESIDENTIAL	\$ 15.32	\$ 2.56	\$ 17.88
067-0510-074-0000	RESIDENTIAL	\$ 15.32	\$ 2.56	\$ 17.88
067-0510-075-0000	RESIDENTIAL	\$ 15.32	\$ 2.56	\$ 17.88
067-0510-076-0000	RESIDENTIAL	\$ 15.32	\$ 2.56	\$ 17.88
067-0510-077-0000	RESIDENTIAL	\$ 15.32	\$ 2.56	\$ 17.88
067-0510-078-0000	RESIDENTIAL	\$ 15.32	\$ 2.56	\$ 17.88
067-0510-079-0000	RESIDENTIAL	\$ 15.32	\$ 2.56	\$ 17.88
067-0510-080-0000	RESIDENTIAL	\$ 15.32	\$ 2.56	\$ 17.88
067-0510-081-0000	RESIDENTIAL	\$ 15.32	\$ 2.56	\$ 17.88
067-0510-082-0000	RESIDENTIAL	\$ 15.32	\$ 2.56	\$ 17.88
067-0510-083-0000	RESIDENTIAL	\$ 15.32	\$ 2.56	\$ 17.88
067-0510-084-0000	RESIDENTIAL	\$ 15.32	\$ 2.56	\$ 17.88
067-0510-085-0000	RESIDENTIAL	\$ 15.32	\$ 2.56	\$ 17.88
067-0510-086-0000	RESIDENTIAL	\$ 15.32	\$ 2.56	\$ 17.88
067-0510-087-0000	RESIDENTIAL	\$ 15.32	\$ 2.56	\$ 17.88
067-0510-088-0000	RESIDENTIAL	\$ 15.32	\$ 2.56	\$ 17.88
067-0510-089-0000	RESIDENTIAL	\$ 15.32	\$ 2.56	\$ 17.88
067-0510-090-0000	RESIDENTIAL	\$ 15.32	\$ 2.56	\$ 17.88
067-0510-091-0000	RESIDENTIAL	\$ 15.32	\$ 2.56	\$ 17.88
067-0510-092-0000	RESIDENTIAL	\$ 15.32	\$ 2.56	\$ 17.88
067-0510-093-0000	RESIDENTIAL	\$ 15.32	\$ 2.56	\$ 17.88
067-0510-094-0000	RESIDENTIAL	\$ 15.32	\$ 2.56	\$ 17.88
067-0510-095-0000	RESIDENTIAL	\$ 15.32	\$ 2.56	\$ 17.88
067-0510-096-0000	RESIDENTIAL	\$ 15.32	\$ 2.56	\$ 17.88
067-0510-097-0000	RESIDENTIAL	\$ 15.32	\$ 2.56	\$ 17.88
067-0510-098-0000	RESIDENTIAL	\$ 15.32	\$ 2.56	\$ 17.88

ITEM 17.2.

City of Rancho Cordova
Lighting District No. 2012-1 Exhibit A to the Resolution
Fiscal Year 2023-24 Assessment Roll

ATTACHMENT 2

APN	District Classification	Street Light Charge	Safety Light Charge	Total Assessment
067-0510-099-0000	RESIDENTIAL	\$ 15.32	\$ 2.56	\$ 17.88
067-0510-100-0000	RESIDENTIAL	\$ 15.32	\$ 2.56	\$ 17.88
067-0510-101-0000	RESIDENTIAL	\$ 15.32	\$ 2.56	\$ 17.88
067-0510-103-0000	RESIDENTIAL	\$ 15.32	\$ 2.56	\$ 17.88
067-0510-104-0000	RESIDENTIAL	\$ 15.32	\$ 2.56	\$ 17.88
067-0520-001-0000	RESIDENTIAL	\$ 15.32	\$ 2.56	\$ 17.88
067-0520-002-0000	RESIDENTIAL	\$ 15.32	\$ 2.56	\$ 17.88
067-0520-003-0000	RESIDENTIAL	\$ 15.32	\$ 2.56	\$ 17.88
067-0520-004-0000	RESIDENTIAL	\$ 15.32	\$ 2.56	\$ 17.88
067-0520-005-0000	RESIDENTIAL	\$ 15.32	\$ 2.56	\$ 17.88
067-0520-006-0000	RESIDENTIAL	\$ 15.32	\$ 2.56	\$ 17.88
067-0520-007-0000	RESIDENTIAL	\$ 15.32	\$ 2.56	\$ 17.88
067-0520-008-0000	RESIDENTIAL	\$ 15.32	\$ 2.56	\$ 17.88
067-0520-009-0000	RESIDENTIAL	\$ 15.32	\$ 2.56	\$ 17.88
067-0520-010-0000	RESIDENTIAL	\$ 15.32	\$ 2.56	\$ 17.88
067-0520-011-0000	RESIDENTIAL	\$ 15.32	\$ 2.56	\$ 17.88
067-0520-012-0000	RESIDENTIAL	\$ 15.32	\$ 2.56	\$ 17.88
067-0520-013-0000	RESIDENTIAL	\$ 15.32	\$ 2.56	\$ 17.88
067-0520-014-0000	RESIDENTIAL	\$ 15.32	\$ 2.56	\$ 17.88
067-0520-015-0000	RESIDENTIAL	\$ 15.32	\$ 2.56	\$ 17.88
067-0520-016-0000	RESIDENTIAL	\$ 15.32	\$ 2.56	\$ 17.88
067-0520-017-0000	RESIDENTIAL	\$ 15.32	\$ 2.56	\$ 17.88
067-0520-018-0000	RESIDENTIAL	\$ 15.32	\$ 2.56	\$ 17.88
067-0520-019-0000	RESIDENTIAL	\$ 15.32	\$ 2.56	\$ 17.88
067-0520-020-0000	RESIDENTIAL	\$ 15.32	\$ 2.56	\$ 17.88
067-0520-021-0000	RESIDENTIAL	\$ 15.32	\$ 2.56	\$ 17.88
067-0520-022-0000	RESIDENTIAL	\$ 15.32	\$ 2.56	\$ 17.88
067-0520-023-0000	RESIDENTIAL	\$ 15.32	\$ 2.56	\$ 17.88
067-0520-024-0000	RESIDENTIAL	\$ 15.32	\$ 2.56	\$ 17.88
067-0520-025-0000	RESIDENTIAL	\$ 15.32	\$ 2.56	\$ 17.88
067-0520-026-0000	RESIDENTIAL	\$ 15.32	\$ 2.56	\$ 17.88
067-0520-027-0000	RESIDENTIAL	\$ 15.32	\$ 2.56	\$ 17.88
067-0520-028-0000	RESIDENTIAL	\$ 15.32	\$ 2.56	\$ 17.88
067-0520-029-0000	RESIDENTIAL	\$ 15.32	\$ 2.56	\$ 17.88
067-0520-030-0000	RESIDENTIAL	\$ 15.32	\$ 2.56	\$ 17.88
067-0520-031-0000	RESIDENTIAL	\$ 15.32	\$ 2.56	\$ 17.88
067-0520-032-0000	RESIDENTIAL	\$ 15.32	\$ 2.56	\$ 17.88
067-0520-033-0000	RESIDENTIAL	\$ 15.32	\$ 2.56	\$ 17.88
067-0520-034-0000	RESIDENTIAL	\$ 15.32	\$ 2.56	\$ 17.88
067-0520-035-0000	RESIDENTIAL	\$ 15.32	\$ 2.56	\$ 17.88
067-0520-036-0000	RESIDENTIAL	\$ 15.32	\$ 2.56	\$ 17.88
067-0520-037-0000	RESIDENTIAL	\$ 15.32	\$ 2.56	\$ 17.88
067-0520-038-0000	RESIDENTIAL	\$ 15.32	\$ 2.56	\$ 17.88
067-0520-039-0000	RESIDENTIAL	\$ 15.32	\$ 2.56	\$ 17.88

ITEM 17.2.

City of Rancho Cordova
Lighting District No. 2012-1 Exhibit A to the Resolution
Fiscal Year 2023-24 Assessment Roll

ATTACHMENT 2

APN	District Classification	Street Light Charge	Safety Light Charge	Total Assessment
067-0520-040-0000	RESIDENTIAL	\$ 15.32	\$ 2.56	\$ 17.88
067-0520-041-0000	RESIDENTIAL	\$ 15.32	\$ 2.56	\$ 17.88
067-0520-042-0000	RESIDENTIAL	\$ 15.32	\$ 2.56	\$ 17.88
067-0520-043-0000	RESIDENTIAL	\$ 15.32	\$ 2.56	\$ 17.88
067-0520-044-0000	RESIDENTIAL	\$ 15.32	\$ 2.56	\$ 17.88
067-0520-045-0000	RESIDENTIAL	\$ 15.32	\$ 2.56	\$ 17.88
067-0520-046-0000	RESIDENTIAL	\$ 15.32	\$ 2.56	\$ 17.88
067-0520-047-0000	RESIDENTIAL	\$ 15.32	\$ 2.56	\$ 17.88
067-0520-048-0000	RESIDENTIAL	\$ 15.32	\$ 2.56	\$ 17.88
067-0520-049-0000	RESIDENTIAL	\$ 15.32	\$ 2.56	\$ 17.88
067-0520-050-0000	RESIDENTIAL	\$ 15.32	\$ 2.56	\$ 17.88
067-0520-051-0000	RESIDENTIAL	\$ 15.32	\$ 2.56	\$ 17.88
067-0520-052-0000	RESIDENTIAL	\$ 15.32	\$ 2.56	\$ 17.88
067-0520-053-0000	RESIDENTIAL	\$ 15.32	\$ 2.56	\$ 17.88
067-0520-054-0000	RESIDENTIAL	\$ 15.32	\$ 2.56	\$ 17.88
067-0520-055-0000	RESIDENTIAL	\$ 15.32	\$ 2.56	\$ 17.88
067-0520-056-0000	RESIDENTIAL	\$ 15.32	\$ 2.56	\$ 17.88
067-0520-057-0000	RESIDENTIAL	\$ 15.32	\$ 2.56	\$ 17.88
067-0520-058-0000	RESIDENTIAL	\$ 15.32	\$ 2.56	\$ 17.88
067-0520-059-0000	RESIDENTIAL	\$ 15.32	\$ 2.56	\$ 17.88
067-0520-060-0000	RESIDENTIAL	\$ 15.32	\$ 2.56	\$ 17.88
067-0520-061-0000	RESIDENTIAL	\$ 15.32	\$ 2.56	\$ 17.88
067-0520-062-0000	RESIDENTIAL	\$ 15.32	\$ 2.56	\$ 17.88
067-0520-063-0000	RESIDENTIAL	\$ 15.32	\$ 2.56	\$ 17.88
067-0520-064-0000	RESIDENTIAL	\$ 15.32	\$ 2.56	\$ 17.88
067-0520-065-0000	RESIDENTIAL	\$ 15.32	\$ 2.56	\$ 17.88
067-0520-066-0000	RESIDENTIAL	\$ 15.32	\$ 2.56	\$ 17.88
067-0520-067-0000	RESIDENTIAL	\$ 15.32	\$ 2.56	\$ 17.88
067-0520-068-0000	RESIDENTIAL	\$ 15.32	\$ 2.56	\$ 17.88
067-0520-069-0000	RESIDENTIAL	\$ 15.32	\$ 2.56	\$ 17.88
067-0520-070-0000	RESIDENTIAL	\$ 15.32	\$ 2.56	\$ 17.88
067-0520-071-0000	RESIDENTIAL	\$ 15.32	\$ 2.56	\$ 17.88
067-0520-072-0000	RESIDENTIAL	\$ 15.32	\$ 2.56	\$ 17.88
067-0520-073-0000	RESIDENTIAL	\$ 15.32	\$ 2.56	\$ 17.88
067-0520-074-0000	RESIDENTIAL	\$ 15.32	\$ 2.56	\$ 17.88
067-0520-075-0000	RESIDENTIAL	\$ 15.32	\$ 2.56	\$ 17.88
067-0520-076-0000	RESIDENTIAL	\$ 15.32	\$ 2.56	\$ 17.88
067-0520-077-0000	RESIDENTIAL	\$ 15.32	\$ 2.56	\$ 17.88
067-0520-078-0000	RESIDENTIAL	\$ 15.32	\$ 2.56	\$ 17.88
067-0520-079-0000	RESIDENTIAL	\$ 15.32	\$ 2.56	\$ 17.88
067-0520-080-0000	RESIDENTIAL	\$ 15.32	\$ 2.56	\$ 17.88
067-0520-081-0000	RESIDENTIAL	\$ 15.32	\$ 2.56	\$ 17.88
067-0520-082-0000	RESIDENTIAL	\$ 15.32	\$ 2.56	\$ 17.88
067-0520-083-0000	RESIDENTIAL	\$ 15.32	\$ 2.56	\$ 17.88

ITEM 17.2.

City of Rancho Cordova
Lighting District No. 2012-1 Exhibit A to the Resolution
Fiscal Year 2023-24 Assessment Roll

ATTACHMENT 2

APN	District Classification	Street Light Charge	Safety Light Charge	Total Assessment
067-0520-084-0000	RESIDENTIAL	\$ 15.32	\$ 2.56	\$ 17.88
067-0520-085-0000	RESIDENTIAL	\$ 15.32	\$ 2.56	\$ 17.88
067-0520-086-0000	RESIDENTIAL	\$ 15.32	\$ 2.56	\$ 17.88
067-0520-087-0000	RESIDENTIAL	\$ 15.32	\$ 2.56	\$ 17.88
067-0520-088-0000	RESIDENTIAL	\$ 15.32	\$ 2.56	\$ 17.88
067-0520-089-0000	RESIDENTIAL	\$ 15.32	\$ 2.56	\$ 17.88
067-0520-090-0000	RESIDENTIAL	\$ 15.32	\$ 2.56	\$ 17.88
067-0530-001-0000	RESIDENTIAL	\$ 15.32	\$ 2.56	\$ 17.88
067-0530-002-0000	RESIDENTIAL	\$ 15.32	\$ 2.56	\$ 17.88
067-0530-003-0000	RESIDENTIAL	\$ 15.32	\$ 2.56	\$ 17.88
067-0530-004-0000	RESIDENTIAL	\$ 15.32	\$ 2.56	\$ 17.88
067-0530-005-0000	RESIDENTIAL	\$ 15.32	\$ 2.56	\$ 17.88
067-0530-006-0000	RESIDENTIAL	\$ 15.32	\$ 2.56	\$ 17.88
067-0530-007-0000	RESIDENTIAL	\$ 15.32	\$ 2.56	\$ 17.88
067-0530-008-0000	RESIDENTIAL	\$ 15.32	\$ 2.56	\$ 17.88
067-0530-009-0000	RESIDENTIAL	\$ 15.32	\$ 2.56	\$ 17.88
067-0530-010-0000	RESIDENTIAL	\$ 15.32	\$ 2.56	\$ 17.88
067-0530-011-0000	RESIDENTIAL	\$ 15.32	\$ 2.56	\$ 17.88
067-0530-012-0000	RESIDENTIAL	\$ 15.32	\$ 2.56	\$ 17.88
067-0530-013-0000	RESIDENTIAL	\$ 15.32	\$ 2.56	\$ 17.88
067-0530-014-0000	RESIDENTIAL	\$ 15.32	\$ 2.56	\$ 17.88
067-0530-015-0000	RESIDENTIAL	\$ 15.32	\$ 2.56	\$ 17.88
067-0530-016-0000	RESIDENTIAL	\$ 15.32	\$ 2.56	\$ 17.88
067-0530-017-0000	RESIDENTIAL	\$ 15.32	\$ 2.56	\$ 17.88
067-0530-018-0000	RESIDENTIAL	\$ 15.32	\$ 2.56	\$ 17.88
067-0530-019-0000	RESIDENTIAL	\$ 15.32	\$ 2.56	\$ 17.88
067-0530-020-0000	RESIDENTIAL	\$ 15.32	\$ 2.56	\$ 17.88
067-0530-021-0000	RESIDENTIAL	\$ 15.32	\$ 2.56	\$ 17.88
067-0530-022-0000	RESIDENTIAL	\$ 15.32	\$ 2.56	\$ 17.88
067-0530-023-0000	RESIDENTIAL	\$ 15.32	\$ 2.56	\$ 17.88
067-0530-024-0000	RESIDENTIAL	\$ 15.32	\$ 2.56	\$ 17.88
067-0530-025-0000	RESIDENTIAL	\$ 15.32	\$ 2.56	\$ 17.88
067-0530-026-0000	RESIDENTIAL	\$ 15.32	\$ 2.56	\$ 17.88
067-0530-027-0000	RESIDENTIAL	\$ 15.32	\$ 2.56	\$ 17.88
067-0530-028-0000	RESIDENTIAL	\$ 15.32	\$ 2.56	\$ 17.88
067-0530-029-0000	RESIDENTIAL	\$ 15.32	\$ 2.56	\$ 17.88
067-0530-030-0000	RESIDENTIAL	\$ 15.32	\$ 2.56	\$ 17.88
067-0530-031-0000	RESIDENTIAL	\$ 15.32	\$ 2.56	\$ 17.88
067-0530-032-0000	RESIDENTIAL	\$ 15.32	\$ 2.56	\$ 17.88
067-0530-033-0000	RESIDENTIAL	\$ 15.32	\$ 2.56	\$ 17.88
067-0530-034-0000	RESIDENTIAL	\$ 15.32	\$ 2.56	\$ 17.88
067-0540-001-0000	RESIDENTIAL	\$ 15.32	\$ 2.56	\$ 17.88
067-0540-002-0000	RESIDENTIAL	\$ 15.32	\$ 2.56	\$ 17.88
067-0540-003-0000	RESIDENTIAL	\$ 15.32	\$ 2.56	\$ 17.88

ITEM 17.2.

City of Rancho Cordova
Lighting District No. 2012-1 Exhibit A to the Resolution
Fiscal Year 2023-24 Assessment Roll

ATTACHMENT 2

APN	District Classification	Street Light Charge	Safety Light Charge	Total Assessment
067-0540-004-0000	RESIDENTIAL	\$ 15.32	\$ 2.56	\$ 17.88
067-0540-005-0000	RESIDENTIAL	\$ 15.32	\$ 2.56	\$ 17.88
067-0540-006-0000	RESIDENTIAL	\$ 15.32	\$ 2.56	\$ 17.88
067-0540-007-0000	RESIDENTIAL	\$ 15.32	\$ 2.56	\$ 17.88
067-0540-008-0000	RESIDENTIAL	\$ 15.32	\$ 2.56	\$ 17.88
067-0540-009-0000	RESIDENTIAL	\$ 15.32	\$ 2.56	\$ 17.88
067-0540-010-0000	RESIDENTIAL	\$ 15.32	\$ 2.56	\$ 17.88
067-0540-011-0000	RESIDENTIAL	\$ 15.32	\$ 2.56	\$ 17.88
067-0540-012-0000	RESIDENTIAL	\$ 15.32	\$ 2.56	\$ 17.88
067-0540-013-0000	RESIDENTIAL	\$ 15.32	\$ 2.56	\$ 17.88
067-0540-014-0000	RESIDENTIAL	\$ 15.32	\$ 2.56	\$ 17.88
067-0540-015-0000	RESIDENTIAL	\$ 15.32	\$ 2.56	\$ 17.88
067-0540-016-0000	RESIDENTIAL	\$ 15.32	\$ 2.56	\$ 17.88
067-0540-017-0000	RESIDENTIAL	\$ 15.32	\$ 2.56	\$ 17.88
067-0540-018-0000	RESIDENTIAL	\$ 15.32	\$ 2.56	\$ 17.88
067-0540-019-0000	RESIDENTIAL	\$ 15.32	\$ 2.56	\$ 17.88
067-0540-020-0000	RESIDENTIAL	\$ 15.32	\$ 2.56	\$ 17.88
067-0540-021-0000	RESIDENTIAL	\$ 15.32	\$ 2.56	\$ 17.88
067-0540-022-0000	RESIDENTIAL	\$ 15.32	\$ 2.56	\$ 17.88
067-0540-023-0000	RESIDENTIAL	\$ 15.32	\$ 2.56	\$ 17.88
067-0540-024-0000	RESIDENTIAL	\$ 15.32	\$ 2.56	\$ 17.88
067-0540-025-0000	RESIDENTIAL	\$ 15.32	\$ 2.56	\$ 17.88
067-0540-026-0000	RESIDENTIAL	\$ 15.32	\$ 2.56	\$ 17.88
067-0540-027-0000	RESIDENTIAL	\$ 15.32	\$ 2.56	\$ 17.88
067-0540-028-0000	RESIDENTIAL	\$ 15.32	\$ 2.56	\$ 17.88
067-0540-029-0000	RESIDENTIAL	\$ 15.32	\$ 2.56	\$ 17.88
067-0540-030-0000	RESIDENTIAL	\$ 15.32	\$ 2.56	\$ 17.88
067-0540-031-0000	RESIDENTIAL	\$ 15.32	\$ 2.56	\$ 17.88
067-0540-032-0000	RESIDENTIAL	\$ 15.32	\$ 2.56	\$ 17.88
067-0540-033-0000	RESIDENTIAL	\$ 15.32	\$ 2.56	\$ 17.88
067-0540-034-0000	RESIDENTIAL	\$ 15.32	\$ 2.56	\$ 17.88
067-0540-035-0000	RESIDENTIAL	\$ 15.32	\$ 2.56	\$ 17.88
067-0540-036-0000	RESIDENTIAL	\$ 15.32	\$ 2.56	\$ 17.88
067-0540-037-0000	RESIDENTIAL	\$ 15.32	\$ 2.56	\$ 17.88
067-0540-038-0000	RESIDENTIAL	\$ 15.32	\$ 2.56	\$ 17.88
067-0540-039-0000	RESIDENTIAL	\$ 15.32	\$ 2.56	\$ 17.88
067-0540-040-0000	RESIDENTIAL	\$ 15.32	\$ 2.56	\$ 17.88
067-0540-041-0000	RESIDENTIAL	\$ 15.32	\$ 2.56	\$ 17.88
067-0540-042-0000	RESIDENTIAL	\$ 15.32	\$ 2.56	\$ 17.88
067-0540-043-0000	RESIDENTIAL	\$ 15.32	\$ 2.56	\$ 17.88
067-0540-044-0000	RESIDENTIAL	\$ 15.32	\$ 2.56	\$ 17.88
067-0540-045-0000	RESIDENTIAL	\$ 15.32	\$ 2.56	\$ 17.88
067-0540-046-0000	RESIDENTIAL	\$ 15.32	\$ 2.56	\$ 17.88
067-0540-047-0000	RESIDENTIAL	\$ 15.32	\$ 2.56	\$ 17.88

ITEM 17.2.

City of Rancho Cordova
Lighting District No. 2012-1 Exhibit A to the Resolution
Fiscal Year 2023-24 Assessment Roll

ATTACHMENT 2

APN	District Classification	Street Light Charge	Safety Light Charge	Total Assessment
067-0540-048-0000	RESIDENTIAL	\$ 15.32	\$ 2.56	\$ 17.88
067-0540-049-0000	RESIDENTIAL	\$ 15.32	\$ 2.56	\$ 17.88
067-0540-050-0000	RESIDENTIAL	\$ 15.32	\$ 2.56	\$ 17.88
067-0540-051-0000	RESIDENTIAL	\$ 15.32	\$ 2.56	\$ 17.88
067-0540-052-0000	RESIDENTIAL	\$ 15.32	\$ 2.56	\$ 17.88
067-0540-053-0000	RESIDENTIAL	\$ 15.32	\$ 2.56	\$ 17.88
067-0540-054-0000	RESIDENTIAL	\$ 15.32	\$ 2.56	\$ 17.88
067-0540-055-0000	RESIDENTIAL	\$ 15.32	\$ 2.56	\$ 17.88
067-0540-056-0000	RESIDENTIAL	\$ 15.32	\$ 2.56	\$ 17.88
067-0540-057-0000	RESIDENTIAL	\$ 15.32	\$ 2.56	\$ 17.88
067-0540-058-0000	RESIDENTIAL	\$ 15.32	\$ 2.56	\$ 17.88
067-0540-059-0000	RESIDENTIAL	\$ 15.32	\$ 2.56	\$ 17.88
067-0540-060-0000	RESIDENTIAL	\$ 15.32	\$ 2.56	\$ 17.88
067-0540-061-0000	RESIDENTIAL	\$ 15.32	\$ 2.56	\$ 17.88
067-0540-062-0000	RESIDENTIAL	\$ 15.32	\$ 2.56	\$ 17.88
067-0540-063-0000	RESIDENTIAL	\$ 15.32	\$ 2.56	\$ 17.88
067-0540-064-0000	RESIDENTIAL	\$ 15.32	\$ 2.56	\$ 17.88
067-0540-065-0000	RESIDENTIAL	\$ 15.32	\$ 2.56	\$ 17.88
067-0540-066-0000	RESIDENTIAL	\$ 15.32	\$ 2.56	\$ 17.88
067-0540-067-0000	RESIDENTIAL	\$ 15.32	\$ 2.56	\$ 17.88
067-0540-068-0000	RESIDENTIAL	\$ 15.32	\$ 2.56	\$ 17.88
067-0540-069-0000	RESIDENTIAL	\$ 15.32	\$ 2.56	\$ 17.88
067-0540-070-0000	RESIDENTIAL	\$ 15.32	\$ 2.56	\$ 17.88
067-0540-071-0000	RESIDENTIAL	\$ 15.32	\$ 2.56	\$ 17.88
067-0540-072-0000	RESIDENTIAL	\$ 15.32	\$ 2.56	\$ 17.88
067-0540-073-0000	RESIDENTIAL	\$ 15.32	\$ 2.56	\$ 17.88
067-0540-074-0000	RESIDENTIAL	\$ 15.32	\$ 2.56	\$ 17.88
067-0540-075-0000	RESIDENTIAL	\$ 15.32	\$ 2.56	\$ 17.88
067-0540-076-0000	RESIDENTIAL	\$ 15.32	\$ 2.56	\$ 17.88
067-0540-077-0000	RESIDENTIAL	\$ 15.32	\$ 2.56	\$ 17.88
067-0540-078-0000	RESIDENTIAL	\$ 15.32	\$ 2.56	\$ 17.88
067-0540-079-0000	RESIDENTIAL	\$ 15.32	\$ 2.56	\$ 17.88
067-0540-080-0000	RESIDENTIAL	\$ 15.32	\$ 2.56	\$ 17.88
067-0540-081-0000	RESIDENTIAL	\$ 15.32	\$ 2.56	\$ 17.88
067-0540-082-0000	RESIDENTIAL	\$ 15.32	\$ 2.56	\$ 17.88
067-0540-083-0000	RESIDENTIAL	\$ 15.32	\$ 2.56	\$ 17.88
067-0540-084-0000	RESIDENTIAL	\$ 15.32	\$ 2.56	\$ 17.88
067-0540-085-0000	RESIDENTIAL	\$ 15.32	\$ 2.56	\$ 17.88
067-0540-086-0000	RESIDENTIAL	\$ 15.32	\$ 2.56	\$ 17.88
067-0540-087-0000	RESIDENTIAL	\$ 15.32	\$ 2.56	\$ 17.88
067-0540-088-0000	RESIDENTIAL	\$ 15.32	\$ 2.56	\$ 17.88
067-0540-089-0000	RESIDENTIAL	\$ 15.32	\$ 2.56	\$ 17.88
067-0540-090-0000	RESIDENTIAL	\$ 15.32	\$ 2.56	\$ 17.88
067-0540-091-0000	RESIDENTIAL	\$ 15.32	\$ 2.56	\$ 17.88

ITEM 17.2.

City of Rancho Cordova
Lighting District No. 2012-1 Exhibit A to the Resolution
Fiscal Year 2023-24 Assessment Roll

ATTACHMENT 2

APN	District Classification	Street Light Charge	Safety Light Charge	Total Assessment
067-0540-092-0000	RESIDENTIAL	\$ 15.32	\$ 2.56	\$ 17.88
067-0540-093-0000	RESIDENTIAL	\$ 15.32	\$ 2.56	\$ 17.88
067-0540-094-0000	RESIDENTIAL	\$ 15.32	\$ 2.56	\$ 17.88
067-0540-095-0000	RESIDENTIAL	\$ 15.32	\$ 2.56	\$ 17.88
067-0540-096-0000	RESIDENTIAL	\$ 15.32	\$ 2.56	\$ 17.88
067-0540-097-0000	RESIDENTIAL	\$ 15.32	\$ 2.56	\$ 17.88
067-0540-098-0000	RESIDENTIAL	\$ 15.32	\$ 2.56	\$ 17.88
067-0540-099-0000	RESIDENTIAL	\$ 15.32	\$ 2.56	\$ 17.88
067-0540-100-0000	RESIDENTIAL	\$ 15.32	\$ 2.56	\$ 17.88
067-0540-101-0000	RESIDENTIAL	\$ 15.32	\$ 2.56	\$ 17.88
067-0540-102-0000	RESIDENTIAL	\$ 15.32	\$ 2.56	\$ 17.88
067-0540-103-0000	RESIDENTIAL	\$ 15.32	\$ 2.56	\$ 17.88
067-0540-104-0000	RESIDENTIAL	\$ 15.32	\$ 2.56	\$ 17.88
067-0540-105-0000	RESIDENTIAL	\$ 15.32	\$ 2.56	\$ 17.88
067-0540-106-0000	RESIDENTIAL	\$ 15.32	\$ 2.56	\$ 17.88
067-0540-107-0000	RESIDENTIAL	\$ 15.32	\$ 2.56	\$ 17.88
067-0540-108-0000	RESIDENTIAL	\$ 15.32	\$ 2.56	\$ 17.88
067-0550-001-0000	RESIDENTIAL	\$ 15.32	\$ 2.56	\$ 17.88
067-0550-002-0000	RESIDENTIAL	\$ 15.32	\$ 2.56	\$ 17.88
067-0550-003-0000	RESIDENTIAL	\$ 15.32	\$ 2.56	\$ 17.88
067-0550-004-0000	RESIDENTIAL	\$ 15.32	\$ 2.56	\$ 17.88
067-0550-005-0000	RESIDENTIAL	\$ 15.32	\$ 2.56	\$ 17.88
067-0550-006-0000	RESIDENTIAL	\$ 15.32	\$ 2.56	\$ 17.88
067-0550-007-0000	RESIDENTIAL	\$ 15.32	\$ 2.56	\$ 17.88
067-0550-008-0000	RESIDENTIAL	\$ 15.32	\$ 2.56	\$ 17.88
067-0550-009-0000	RESIDENTIAL	\$ 15.32	\$ 2.56	\$ 17.88
067-0550-010-0000	RESIDENTIAL	\$ 15.32	\$ 2.56	\$ 17.88
067-0550-011-0000	RESIDENTIAL	\$ 15.32	\$ 2.56	\$ 17.88
067-0550-012-0000	RESIDENTIAL	\$ 15.32	\$ 2.56	\$ 17.88
067-0550-013-0000	RESIDENTIAL	\$ 15.32	\$ 2.56	\$ 17.88
067-0550-014-0000	RESIDENTIAL	\$ 15.32	\$ 2.56	\$ 17.88
067-0550-015-0000	RESIDENTIAL	\$ 15.32	\$ 2.56	\$ 17.88
067-0550-016-0000	RESIDENTIAL	\$ 15.32	\$ 2.56	\$ 17.88
067-0550-017-0000	RESIDENTIAL	\$ 15.32	\$ 2.56	\$ 17.88
067-0550-018-0000	RESIDENTIAL	\$ 15.32	\$ 2.56	\$ 17.88
067-0550-019-0000	RESIDENTIAL	\$ 15.32	\$ 2.56	\$ 17.88
067-0550-020-0000	RESIDENTIAL	\$ 15.32	\$ 2.56	\$ 17.88
067-0550-021-0000	RESIDENTIAL	\$ 15.32	\$ 2.56	\$ 17.88
067-0550-022-0000	RESIDENTIAL	\$ 15.32	\$ 2.56	\$ 17.88
067-0550-023-0000	RESIDENTIAL	\$ 15.32	\$ 2.56	\$ 17.88
067-0550-024-0000	RESIDENTIAL	\$ 15.32	\$ 2.56	\$ 17.88
067-0550-025-0000	RESIDENTIAL	\$ 15.32	\$ 2.56	\$ 17.88
067-0550-026-0000	RESIDENTIAL	\$ 15.32	\$ 2.56	\$ 17.88
067-0550-027-0000	RESIDENTIAL	\$ 15.32	\$ 2.56	\$ 17.88

ITEM 17.2.

City of Rancho Cordova
Lighting District No. 2012-1 Exhibit A to the Resolution
Fiscal Year 2023-24 Assessment Roll

ATTACHMENT 2

APN	District Classification	Street Light Charge	Safety Light Charge	Total Assessment
067-0550-028-0000	RESIDENTIAL	\$ 15.32	\$ 2.56	\$ 17.88
067-0550-029-0000	RESIDENTIAL	\$ 15.32	\$ 2.56	\$ 17.88
067-0550-030-0000	RESIDENTIAL	\$ 15.32	\$ 2.56	\$ 17.88
067-0550-031-0000	RESIDENTIAL	\$ 15.32	\$ 2.56	\$ 17.88
067-0550-032-0000	RESIDENTIAL	\$ 15.32	\$ 2.56	\$ 17.88
067-0550-033-0000	RESIDENTIAL	\$ 15.32	\$ 2.56	\$ 17.88
067-0550-034-0000	RESIDENTIAL	\$ 15.32	\$ 2.56	\$ 17.88
067-0550-035-0000	RESIDENTIAL	\$ 15.32	\$ 2.56	\$ 17.88
067-0550-036-0000	RESIDENTIAL	\$ 15.32	\$ 2.56	\$ 17.88
067-0550-037-0000	RESIDENTIAL	\$ 15.32	\$ 2.56	\$ 17.88
067-0550-038-0000	RESIDENTIAL	\$ 15.32	\$ 2.56	\$ 17.88
067-0550-039-0000	RESIDENTIAL	\$ 15.32	\$ 2.56	\$ 17.88
067-0550-040-0000	RESIDENTIAL	\$ 15.32	\$ 2.56	\$ 17.88
067-0550-041-0000	RESIDENTIAL	\$ 15.32	\$ 2.56	\$ 17.88
067-0550-042-0000	RESIDENTIAL	\$ 15.32	\$ 2.56	\$ 17.88
067-0550-043-0000	RESIDENTIAL	\$ 15.32	\$ 2.56	\$ 17.88
067-0550-044-0000	RESIDENTIAL	\$ 15.32	\$ 2.56	\$ 17.88
067-0550-045-0000	RESIDENTIAL	\$ 15.32	\$ 2.56	\$ 17.88
067-0550-046-0000	RESIDENTIAL	\$ 15.32	\$ 2.56	\$ 17.88
067-0550-047-0000	RESIDENTIAL	\$ 15.32	\$ 2.56	\$ 17.88
067-0550-048-0000	RESIDENTIAL	\$ 15.32	\$ 2.56	\$ 17.88
067-0550-049-0000	RESIDENTIAL	\$ 15.32	\$ 2.56	\$ 17.88
067-0550-050-0000	RESIDENTIAL	\$ 15.32	\$ 2.56	\$ 17.88
067-0550-051-0000	RESIDENTIAL	\$ 15.32	\$ 2.56	\$ 17.88
067-0550-052-0000	RESIDENTIAL	\$ 15.32	\$ 2.56	\$ 17.88
067-0550-053-0000	RESIDENTIAL	\$ 15.32	\$ 2.56	\$ 17.88
067-0550-054-0000	RESIDENTIAL	\$ 15.32	\$ 2.56	\$ 17.88
067-0550-055-0000	RESIDENTIAL	\$ 15.32	\$ 2.56	\$ 17.88
067-0550-056-0000	RESIDENTIAL	\$ 15.32	\$ 2.56	\$ 17.88
067-0550-057-0000	RESIDENTIAL	\$ 15.32	\$ 2.56	\$ 17.88
067-0550-058-0000	RESIDENTIAL	\$ 15.32	\$ 2.56	\$ 17.88
067-0550-059-0000	RESIDENTIAL	\$ 15.32	\$ 2.56	\$ 17.88
067-0550-060-0000	RESIDENTIAL	\$ 15.32	\$ 2.56	\$ 17.88
067-0550-061-0000	RESIDENTIAL	\$ 15.32	\$ 2.56	\$ 17.88
067-0550-062-0000	RESIDENTIAL	\$ 15.32	\$ 2.56	\$ 17.88
067-0550-063-0000	RESIDENTIAL	\$ 15.32	\$ 2.56	\$ 17.88
067-0550-064-0000	RESIDENTIAL	\$ 15.32	\$ 2.56	\$ 17.88
067-0550-065-0000	RESIDENTIAL	\$ 15.32	\$ 2.56	\$ 17.88
067-0550-066-0000	RESIDENTIAL	\$ 15.32	\$ 2.56	\$ 17.88
067-0550-067-0000	RESIDENTIAL	\$ 15.32	\$ 2.56	\$ 17.88
067-0550-068-0000	RESIDENTIAL	\$ 15.32	\$ 2.56	\$ 17.88
067-0550-069-0000	RESIDENTIAL	\$ 15.32	\$ 2.56	\$ 17.88
067-0550-070-0000	RESIDENTIAL	\$ 15.32	\$ 2.56	\$ 17.88
067-0550-071-0000	RESIDENTIAL	\$ 15.32	\$ 2.56	\$ 17.88

ITEM 17.2.

City of Rancho Cordova
Lighting District No. 2012-1 Exhibit A to the Resolution
Fiscal Year 2023-24 Assessment Roll

ATTACHMENT 2

APN	District Classification	Street Light Charge	Safety Light Charge	Total Assessment
067-0550-072-0000	RESIDENTIAL	\$ 15.32	\$ 2.56	\$ 17.88
067-0550-073-0000	RESIDENTIAL	\$ 15.32	\$ 2.56	\$ 17.88
067-0550-074-0000	RESIDENTIAL	\$ 15.32	\$ 2.56	\$ 17.88
067-0550-075-0000	RESIDENTIAL	\$ 15.32	\$ 2.56	\$ 17.88
067-0550-076-0000	RESIDENTIAL	\$ 15.32	\$ 2.56	\$ 17.88
067-0550-077-0000	RESIDENTIAL	\$ 15.32	\$ 2.56	\$ 17.88
067-0550-078-0000	RESIDENTIAL	\$ 15.32	\$ 2.56	\$ 17.88
067-0550-079-0000	RESIDENTIAL	\$ 15.32	\$ 2.56	\$ 17.88
067-0550-080-0000	RESIDENTIAL	\$ 15.32	\$ 2.56	\$ 17.88
067-0550-081-0000	RESIDENTIAL	\$ 15.32	\$ 2.56	\$ 17.88
067-0550-082-0000	RESIDENTIAL	\$ 15.32	\$ 2.56	\$ 17.88
067-0550-083-0000	RESIDENTIAL	\$ 15.32	\$ 2.56	\$ 17.88
067-0550-084-0000	RESIDENTIAL	\$ 15.32	\$ 2.56	\$ 17.88
067-0550-085-0000	RESIDENTIAL	\$ 15.32	\$ 2.56	\$ 17.88
067-0550-086-0000	RESIDENTIAL	\$ 15.32	\$ 2.56	\$ 17.88
067-0550-087-0000	RESIDENTIAL	\$ 15.32	\$ 2.56	\$ 17.88
067-0550-088-0000	RESIDENTIAL	\$ 15.32	\$ 2.56	\$ 17.88
067-0550-089-0000	RESIDENTIAL	\$ 15.32	\$ 2.56	\$ 17.88
067-0550-090-0000	RESIDENTIAL	\$ 15.32	\$ 2.56	\$ 17.88
067-0550-091-0000	RESIDENTIAL	\$ 15.32	\$ 2.56	\$ 17.88
067-0550-092-0000	RESIDENTIAL	\$ 15.32	\$ 2.56	\$ 17.88
067-0550-093-0000	RESIDENTIAL	\$ 15.32	\$ 2.56	\$ 17.88
067-0550-094-0000	RESIDENTIAL	\$ 15.32	\$ 2.56	\$ 17.88
067-0550-095-0000	RESIDENTIAL	\$ 15.32	\$ 2.56	\$ 17.88
067-0550-096-0000	RESIDENTIAL	\$ 15.32	\$ 2.56	\$ 17.88
067-0550-097-0000	RESIDENTIAL	\$ 15.32	\$ 2.56	\$ 17.88
067-0550-098-0000	RESIDENTIAL	\$ 15.32	\$ 2.56	\$ 17.88
067-0550-099-0000	RESIDENTIAL	\$ 15.32	\$ 2.56	\$ 17.88
067-0550-100-0000	RESIDENTIAL	\$ 15.32	\$ 2.56	\$ 17.88
067-0550-101-0000	RESIDENTIAL	\$ 15.32	\$ 2.56	\$ 17.88
067-0550-102-0000	RESIDENTIAL	\$ 15.32	\$ 2.56	\$ 17.88
067-0550-103-0000	RESIDENTIAL	\$ 15.32	\$ 2.56	\$ 17.88
067-0550-104-0000	RESIDENTIAL	\$ 15.32	\$ 2.56	\$ 17.88
067-0550-105-0000	RESIDENTIAL	\$ 15.32	\$ 2.56	\$ 17.88
067-0550-106-0000	RESIDENTIAL	\$ 15.32	\$ 2.56	\$ 17.88
067-0550-107-0000	RESIDENTIAL	\$ 15.32	\$ 2.56	\$ 17.88
067-0550-108-0000	RESIDENTIAL	\$ 15.32	\$ 2.56	\$ 17.88
067-0550-109-0000	RESIDENTIAL	\$ 15.32	\$ 2.56	\$ 17.88
067-0550-110-0000	RESIDENTIAL	\$ 15.32	\$ 2.56	\$ 17.88
067-0550-111-0000	RESIDENTIAL	\$ 15.32	\$ 2.56	\$ 17.88
067-0550-112-0000	RESIDENTIAL	\$ 15.32	\$ 2.56	\$ 17.88
067-0550-113-0000	RESIDENTIAL	\$ 15.32	\$ 2.56	\$ 17.88
067-0550-114-0000	RESIDENTIAL	\$ 15.32	\$ 2.56	\$ 17.88
067-0550-115-0000	RESIDENTIAL	\$ 15.32	\$ 2.56	\$ 17.88

ITEM 17.2.

City of Rancho Cordova
Lighting District No. 2012-1 Exhibit A to the Resolution
Fiscal Year 2023-24 Assessment Roll

ATTACHMENT 2

APN	District Classification	Street Light Charge	Safety Light Charge	Total Assessment
067-0550-116-0000	RESIDENTIAL	\$ 15.32	\$ 2.56	\$ 17.88
067-0550-117-0000	RESIDENTIAL	\$ 15.32	\$ 2.56	\$ 17.88
067-0550-118-0000	RESIDENTIAL	\$ 15.32	\$ 2.56	\$ 17.88
067-0550-119-0000	RESIDENTIAL	\$ 15.32	\$ 2.56	\$ 17.88
067-0550-120-0000	RESIDENTIAL	\$ 15.32	\$ 2.56	\$ 17.88
067-0550-121-0000	RESIDENTIAL	\$ 15.32	\$ 2.56	\$ 17.88
067-0550-122-0000	RESIDENTIAL	\$ 15.32	\$ 2.56	\$ 17.88
067-0550-123-0000	RESIDENTIAL	\$ 15.32	\$ 2.56	\$ 17.88
067-0550-124-0000	RESIDENTIAL	\$ 15.32	\$ 2.56	\$ 17.88
067-0550-125-0000	RESIDENTIAL	\$ 15.32	\$ 2.56	\$ 17.88
067-0550-126-0000	RESIDENTIAL	\$ 15.32	\$ 2.56	\$ 17.88
067-0550-127-0000	RESIDENTIAL	\$ 15.32	\$ 2.56	\$ 17.88
067-0550-128-0000	RESIDENTIAL	\$ 15.32	\$ 2.56	\$ 17.88
067-0550-129-0000	RESIDENTIAL	\$ 15.32	\$ 2.56	\$ 17.88
067-0550-130-0000	RESIDENTIAL	\$ 15.32	\$ 2.56	\$ 17.88
067-0550-131-0000	RESIDENTIAL	\$ 15.32	\$ 2.56	\$ 17.88
067-0550-132-0000	RESIDENTIAL	\$ 15.32	\$ 2.56	\$ 17.88
067-0560-001-0000	RESIDENTIAL	\$ 15.32	\$ 2.56	\$ 17.88
067-0560-002-0000	RESIDENTIAL	\$ 15.32	\$ 2.56	\$ 17.88
067-0560-003-0000	RESIDENTIAL	\$ 15.32	\$ 2.56	\$ 17.88
067-0560-004-0000	RESIDENTIAL	\$ 15.32	\$ 2.56	\$ 17.88
067-0560-005-0000	RESIDENTIAL	\$ 15.32	\$ 2.56	\$ 17.88
067-0560-006-0000	RESIDENTIAL	\$ 15.32	\$ 2.56	\$ 17.88
067-0560-007-0000	RESIDENTIAL	\$ 15.32	\$ 2.56	\$ 17.88
067-0560-008-0000	RESIDENTIAL	\$ 15.32	\$ 2.56	\$ 17.88
067-0560-009-0000	RESIDENTIAL	\$ 15.32	\$ 2.56	\$ 17.88
067-0560-010-0000	RESIDENTIAL	\$ 15.32	\$ 2.56	\$ 17.88
067-0560-011-0000	RESIDENTIAL	\$ 15.32	\$ 2.56	\$ 17.88
067-0560-012-0000	RESIDENTIAL	\$ 15.32	\$ 2.56	\$ 17.88
067-0560-013-0000	RESIDENTIAL	\$ 15.32	\$ 2.56	\$ 17.88
067-0560-014-0000	RESIDENTIAL	\$ 15.32	\$ 2.56	\$ 17.88
067-0560-015-0000	RESIDENTIAL	\$ 15.32	\$ 2.56	\$ 17.88
067-0560-016-0000	RESIDENTIAL	\$ 15.32	\$ 2.56	\$ 17.88
067-0560-017-0000	RESIDENTIAL	\$ 15.32	\$ 2.56	\$ 17.88
067-0560-018-0000	RESIDENTIAL	\$ 15.32	\$ 2.56	\$ 17.88
067-0560-019-0000	RESIDENTIAL	\$ 15.32	\$ 2.56	\$ 17.88
067-0560-020-0000	RESIDENTIAL	\$ 15.32	\$ 2.56	\$ 17.88
067-0560-021-0000	RESIDENTIAL	\$ 15.32	\$ 2.56	\$ 17.88
067-0560-022-0000	RESIDENTIAL	\$ 15.32	\$ 2.56	\$ 17.88
067-0560-023-0000	RESIDENTIAL	\$ 15.32	\$ 2.56	\$ 17.88
067-0560-024-0000	RESIDENTIAL	\$ 15.32	\$ 2.56	\$ 17.88
067-0560-025-0000	RESIDENTIAL	\$ 15.32	\$ 2.56	\$ 17.88
067-0560-026-0000	RESIDENTIAL	\$ 15.32	\$ 2.56	\$ 17.88
067-0560-027-0000	RESIDENTIAL	\$ 15.32	\$ 2.56	\$ 17.88

ITEM 17.2.

City of Rancho Cordova
Lighting District No. 2012-1 Exhibit A to the Resolution
Fiscal Year 2023-24 Assessment Roll

ATTACHMENT 2

APN	District Classification	Street Light Charge	Safety Light Charge	Total Assessment
067-0560-028-0000	RESIDENTIAL	\$ 15.32	\$ 2.56	\$ 17.88
067-0560-029-0000	RESIDENTIAL	\$ 15.32	\$ 2.56	\$ 17.88
067-0560-030-0000	RESIDENTIAL	\$ 15.32	\$ 2.56	\$ 17.88
067-0560-031-0000	RESIDENTIAL	\$ 15.32	\$ 2.56	\$ 17.88
067-0560-032-0000	RESIDENTIAL	\$ 15.32	\$ 2.56	\$ 17.88
067-0560-033-0000	RESIDENTIAL	\$ 15.32	\$ 2.56	\$ 17.88
067-0560-034-0000	RESIDENTIAL	\$ 15.32	\$ 2.56	\$ 17.88
067-0560-035-0000	RESIDENTIAL	\$ 15.32	\$ 2.56	\$ 17.88
067-0560-036-0000	RESIDENTIAL	\$ 15.32	\$ 2.56	\$ 17.88
067-0560-037-0000	RESIDENTIAL	\$ 15.32	\$ 2.56	\$ 17.88
067-0560-038-0000	RESIDENTIAL	\$ 15.32	\$ 2.56	\$ 17.88
067-0560-039-0000	RESIDENTIAL	\$ 15.32	\$ 2.56	\$ 17.88
067-0560-040-0000	RESIDENTIAL	\$ 15.32	\$ 2.56	\$ 17.88
067-0560-041-0000	RESIDENTIAL	\$ 15.32	\$ 2.56	\$ 17.88
067-0560-042-0000	RESIDENTIAL	\$ 15.32	\$ 2.56	\$ 17.88
067-0560-043-0000	RESIDENTIAL	\$ 15.32	\$ 2.56	\$ 17.88
067-0560-044-0000	RESIDENTIAL	\$ 15.32	\$ 2.56	\$ 17.88
067-0560-045-0000	RESIDENTIAL	\$ 15.32	\$ 2.56	\$ 17.88
067-0560-046-0000	RESIDENTIAL	\$ 15.32	\$ 2.56	\$ 17.88
067-0560-047-0000	RESIDENTIAL	\$ 15.32	\$ 2.56	\$ 17.88
067-0560-048-0000	RESIDENTIAL	\$ 15.32	\$ 2.56	\$ 17.88
067-0560-049-0000	RESIDENTIAL	\$ 15.32	\$ 2.56	\$ 17.88
067-0560-050-0000	RESIDENTIAL	\$ 15.32	\$ 2.56	\$ 17.88
067-0560-051-0000	RESIDENTIAL	\$ 15.32	\$ 2.56	\$ 17.88
067-0560-052-0000	RESIDENTIAL	\$ 15.32	\$ 2.56	\$ 17.88
067-0560-053-0000	RESIDENTIAL	\$ 15.32	\$ 2.56	\$ 17.88
067-0560-054-0000	RESIDENTIAL	\$ 15.32	\$ 2.56	\$ 17.88
067-0560-055-0000	RESIDENTIAL	\$ 15.32	\$ 2.56	\$ 17.88
067-0560-056-0000	RESIDENTIAL	\$ 15.32	\$ 2.56	\$ 17.88
067-0560-057-0000	RESIDENTIAL	\$ 15.32	\$ 2.56	\$ 17.88
067-0560-058-0000	RESIDENTIAL	\$ 15.32	\$ 2.56	\$ 17.88
067-0560-059-0000	RESIDENTIAL	\$ 15.32	\$ 2.56	\$ 17.88
067-0560-060-0000	RESIDENTIAL	\$ 15.32	\$ 2.56	\$ 17.88
067-0560-061-0000	RESIDENTIAL	\$ 15.32	\$ 2.56	\$ 17.88
067-0560-062-0000	RESIDENTIAL	\$ 15.32	\$ 2.56	\$ 17.88
067-0560-063-0000	RESIDENTIAL	\$ 15.32	\$ 2.56	\$ 17.88
067-0560-064-0000	RESIDENTIAL	\$ 15.32	\$ 2.56	\$ 17.88
067-0560-065-0000	RESIDENTIAL	\$ 15.32	\$ 2.56	\$ 17.88
067-0560-066-0000	RESIDENTIAL	\$ 15.32	\$ 2.56	\$ 17.88
067-0560-067-0000	RESIDENTIAL	\$ 15.32	\$ 2.56	\$ 17.88
067-0560-068-0000	RESIDENTIAL	\$ 15.32	\$ 2.56	\$ 17.88
067-0560-069-0000	RESIDENTIAL	\$ 15.32	\$ 2.56	\$ 17.88
067-0560-070-0000	RESIDENTIAL	\$ 15.32	\$ 2.56	\$ 17.88
067-0560-071-0000	RESIDENTIAL	\$ 15.32	\$ 2.56	\$ 17.88

ITEM 17.2.

City of Rancho Cordova
Lighting District No. 2012-1 Exhibit A to the Resolution
Fiscal Year 2023-24 Assessment Roll

ATTACHMENT 2

APN	District Classification	Street Light Charge	Safety Light Charge	Total Assessment
067-0560-072-0000	RESIDENTIAL	\$ 15.32	\$ 2.56	\$ 17.88
067-0560-073-0000	RESIDENTIAL	\$ 15.32	\$ 2.56	\$ 17.88
067-0560-074-0000	RESIDENTIAL	\$ 15.32	\$ 2.56	\$ 17.88
067-0560-075-0000	RESIDENTIAL	\$ 15.32	\$ 2.56	\$ 17.88
067-0560-076-0000	RESIDENTIAL	\$ 15.32	\$ 2.56	\$ 17.88
067-0560-077-0000	RESIDENTIAL	\$ 15.32	\$ 2.56	\$ 17.88
067-0560-078-0000	RESIDENTIAL	\$ 15.32	\$ 2.56	\$ 17.88
067-0560-079-0000	RESIDENTIAL	\$ 15.32	\$ 2.56	\$ 17.88
067-0560-080-0000	RESIDENTIAL	\$ 15.32	\$ 2.56	\$ 17.88
067-0560-081-0000	RESIDENTIAL	\$ 15.32	\$ 2.56	\$ 17.88
067-0560-082-0000	RESIDENTIAL	\$ 15.32	\$ 2.56	\$ 17.88
067-0560-083-0000	RESIDENTIAL	\$ 15.32	\$ 2.56	\$ 17.88
067-0560-084-0000	RESIDENTIAL	\$ 15.32	\$ 2.56	\$ 17.88
067-0560-085-0000	RESIDENTIAL	\$ 15.32	\$ 2.56	\$ 17.88
067-0560-086-0000	RESIDENTIAL	\$ 15.32	\$ 2.56	\$ 17.88
067-0560-087-0000	RESIDENTIAL	\$ 15.32	\$ 2.56	\$ 17.88
067-0560-088-0000	RESIDENTIAL	\$ 15.32	\$ 2.56	\$ 17.88
067-0560-089-0000	RESIDENTIAL	\$ 15.32	\$ 2.56	\$ 17.88
067-0560-090-0000	RESIDENTIAL	\$ 15.32	\$ 2.56	\$ 17.88
067-0560-091-0000	RESIDENTIAL	\$ 15.32	\$ 2.56	\$ 17.88
067-0560-092-0000	RESIDENTIAL	\$ 15.32	\$ 2.56	\$ 17.88
067-0560-093-0000	RESIDENTIAL	\$ 15.32	\$ 2.56	\$ 17.88
067-0560-094-0000	RESIDENTIAL	\$ 15.32	\$ 2.56	\$ 17.88
067-0560-095-0000	RESIDENTIAL	\$ 15.32	\$ 2.56	\$ 17.88
067-0560-096-0000	RESIDENTIAL	\$ 15.32	\$ 2.56	\$ 17.88
067-0560-097-0000	RESIDENTIAL	\$ 15.32	\$ 2.56	\$ 17.88
067-0560-098-0000	RESIDENTIAL	\$ 15.32	\$ 2.56	\$ 17.88
067-0560-099-0000	RESIDENTIAL	\$ 15.32	\$ 2.56	\$ 17.88
067-0560-100-0000	RESIDENTIAL	\$ 15.32	\$ 2.56	\$ 17.88
067-0560-101-0000	RESIDENTIAL	\$ 15.32	\$ 2.56	\$ 17.88
067-0560-102-0000	RESIDENTIAL	\$ 15.32	\$ 2.56	\$ 17.88
067-0560-103-0000	RESIDENTIAL	\$ 15.32	\$ 2.56	\$ 17.88
067-0560-104-0000	RESIDENTIAL	\$ 15.32	\$ 2.56	\$ 17.88
067-0560-105-0000	RESIDENTIAL	\$ 15.32	\$ 2.56	\$ 17.88
067-0560-106-0000	RESIDENTIAL	\$ 15.32	\$ 2.56	\$ 17.88
067-0560-107-0000	RESIDENTIAL	\$ 15.32	\$ 2.56	\$ 17.88
067-0560-108-0000	RESIDENTIAL	\$ 15.32	\$ 2.56	\$ 17.88
067-0560-109-0000	RESIDENTIAL	\$ 15.32	\$ 2.56	\$ 17.88
067-0560-110-0000	RESIDENTIAL	\$ 15.32	\$ 2.56	\$ 17.88
067-0560-111-0000	RESIDENTIAL	\$ 15.32	\$ 2.56	\$ 17.88
067-0560-112-0000	RESIDENTIAL	\$ 15.32	\$ 2.56	\$ 17.88
067-0560-113-0000	RESIDENTIAL	\$ 15.32	\$ 2.56	\$ 17.88
067-0560-114-0000	RESIDENTIAL	\$ 15.32	\$ 2.56	\$ 17.88
067-0560-115-0000	RESIDENTIAL	\$ 15.32	\$ 2.56	\$ 17.88

ITEM 17.2.

City of Rancho Cordova
Lighting District No. 2012-1 Exhibit A to the Resolution
Fiscal Year 2023-24 Assessment Roll

ATTACHMENT 2

APN	District Classification	Street Light Charge	Safety Light Charge	Total Assessment
067-0560-116-0000	RESIDENTIAL	\$ 15.32	\$ 2.56	\$ 17.88
067-0560-117-0000	RESIDENTIAL	\$ 15.32	\$ 2.56	\$ 17.88
067-0560-118-0000	RESIDENTIAL	\$ 15.32	\$ 2.56	\$ 17.88
067-0560-119-0000	RESIDENTIAL	\$ 15.32	\$ 2.56	\$ 17.88
067-0560-120-0000	RESIDENTIAL	\$ 15.32	\$ 2.56	\$ 17.88
067-0560-121-0000	RESIDENTIAL	\$ 15.32	\$ 2.56	\$ 17.88
067-0560-122-0000	RESIDENTIAL	\$ 15.32	\$ 2.56	\$ 17.88
067-0570-001-0000	RESIDENTIAL	\$ 15.32	\$ 2.56	\$ 17.88
067-0570-002-0000	RESIDENTIAL	\$ 15.32	\$ 2.56	\$ 17.88
067-0570-003-0000	RESIDENTIAL	\$ 15.32	\$ 2.56	\$ 17.88
067-0570-004-0000	RESIDENTIAL	\$ 15.32	\$ 2.56	\$ 17.88
067-0570-005-0000	RESIDENTIAL	\$ 15.32	\$ 2.56	\$ 17.88
067-0570-006-0000	RESIDENTIAL	\$ 15.32	\$ 2.56	\$ 17.88
067-0570-007-0000	RESIDENTIAL	\$ 15.32	\$ 2.56	\$ 17.88
067-0570-008-0000	RESIDENTIAL	\$ 15.32	\$ 2.56	\$ 17.88
067-0570-009-0000	RESIDENTIAL	\$ 15.32	\$ 2.56	\$ 17.88
067-0570-010-0000	RESIDENTIAL	\$ 15.32	\$ 2.56	\$ 17.88
067-0570-011-0000	RESIDENTIAL	\$ 15.32	\$ 2.56	\$ 17.88
067-0570-012-0000	RESIDENTIAL	\$ 15.32	\$ 2.56	\$ 17.88
067-0570-013-0000	RESIDENTIAL	\$ 15.32	\$ 2.56	\$ 17.88
067-0570-014-0000	RESIDENTIAL	\$ 15.32	\$ 2.56	\$ 17.88
067-0570-015-0000	RESIDENTIAL	\$ 15.32	\$ 2.56	\$ 17.88
067-0570-016-0000	RESIDENTIAL	\$ 15.32	\$ 2.56	\$ 17.88
067-0570-017-0000	RESIDENTIAL	\$ 15.32	\$ 2.56	\$ 17.88
067-0570-018-0000	RESIDENTIAL	\$ 15.32	\$ 2.56	\$ 17.88
067-0570-019-0000	RESIDENTIAL	\$ 15.32	\$ 2.56	\$ 17.88
067-0570-020-0000	RESIDENTIAL	\$ 15.32	\$ 2.56	\$ 17.88
067-0570-021-0000	RESIDENTIAL	\$ 15.32	\$ 2.56	\$ 17.88
067-0570-022-0000	RESIDENTIAL	\$ 15.32	\$ 2.56	\$ 17.88
067-0570-023-0000	RESIDENTIAL	\$ 15.32	\$ 2.56	\$ 17.88
067-0570-024-0000	RESIDENTIAL	\$ 15.32	\$ 2.56	\$ 17.88
067-0570-025-0000	RESIDENTIAL	\$ 15.32	\$ 2.56	\$ 17.88
067-0570-026-0000	RESIDENTIAL	\$ 15.32	\$ 2.56	\$ 17.88
067-0570-027-0000	RESIDENTIAL	\$ 15.32	\$ 2.56	\$ 17.88
067-0570-028-0000	RESIDENTIAL	\$ 15.32	\$ 2.56	\$ 17.88
067-0570-029-0000	RESIDENTIAL	\$ 15.32	\$ 2.56	\$ 17.88
067-0570-030-0000	RESIDENTIAL	\$ 15.32	\$ 2.56	\$ 17.88
067-0570-031-0000	RESIDENTIAL	\$ 15.32	\$ 2.56	\$ 17.88
067-0570-032-0000	RESIDENTIAL	\$ 15.32	\$ 2.56	\$ 17.88
067-0570-033-0000	RESIDENTIAL	\$ 15.32	\$ 2.56	\$ 17.88
067-0570-034-0000	RESIDENTIAL	\$ 15.32	\$ 2.56	\$ 17.88
067-0570-035-0000	RESIDENTIAL	\$ 15.32	\$ 2.56	\$ 17.88
067-0570-036-0000	RESIDENTIAL	\$ 15.32	\$ 2.56	\$ 17.88
067-0570-037-0000	RESIDENTIAL	\$ 15.32	\$ 2.56	\$ 17.88

ITEM 17.2.

City of Rancho Cordova
Lighting District No. 2012-1 Exhibit A to the Resolution
Fiscal Year 2023-24 Assessment Roll

ATTACHMENT 2

APN	District Classification	Street Light Charge	Safety Light Charge	Total Assessment
067-0570-038-0000	RESIDENTIAL	\$ 15.32	\$ 2.56	\$ 17.88
067-0570-039-0000	RESIDENTIAL	\$ 15.32	\$ 2.56	\$ 17.88
067-0570-040-0000	RESIDENTIAL	\$ 15.32	\$ 2.56	\$ 17.88
067-0570-041-0000	RESIDENTIAL	\$ 15.32	\$ 2.56	\$ 17.88
067-0570-042-0000	RESIDENTIAL	\$ 15.32	\$ 2.56	\$ 17.88
067-0570-043-0000	RESIDENTIAL	\$ 15.32	\$ 2.56	\$ 17.88
067-0570-044-0000	RESIDENTIAL	\$ 15.32	\$ 2.56	\$ 17.88
067-0570-045-0000	RESIDENTIAL	\$ 15.32	\$ 2.56	\$ 17.88
067-0570-046-0000	RESIDENTIAL	\$ 15.32	\$ 2.56	\$ 17.88
067-0570-047-0000	RESIDENTIAL	\$ 15.32	\$ 2.56	\$ 17.88
067-0570-048-0000	RESIDENTIAL	\$ 15.32	\$ 2.56	\$ 17.88
067-0570-049-0000	RESIDENTIAL	\$ 15.32	\$ 2.56	\$ 17.88
067-0570-050-0000	RESIDENTIAL	\$ 15.32	\$ 2.56	\$ 17.88
067-0570-051-0000	RESIDENTIAL	\$ 15.32	\$ 2.56	\$ 17.88
067-0570-052-0000	RESIDENTIAL	\$ 15.32	\$ 2.56	\$ 17.88
067-0570-053-0000	RESIDENTIAL	\$ 15.32	\$ 2.56	\$ 17.88
067-0570-054-0000	RESIDENTIAL	\$ 15.32	\$ 2.56	\$ 17.88
067-0570-055-0000	RESIDENTIAL	\$ 15.32	\$ 2.56	\$ 17.88
067-0570-056-0000	RESIDENTIAL	\$ 15.32	\$ 2.56	\$ 17.88
067-0570-057-0000	RESIDENTIAL	\$ 15.32	\$ 2.56	\$ 17.88
067-0570-058-0000	RESIDENTIAL	\$ 15.32	\$ 2.56	\$ 17.88
067-0570-059-0000	RESIDENTIAL	\$ 15.32	\$ 2.56	\$ 17.88
067-0570-060-0000	RESIDENTIAL	\$ 15.32	\$ 2.56	\$ 17.88
067-0570-061-0000	RESIDENTIAL	\$ 15.32	\$ 2.56	\$ 17.88
067-0570-062-0000	RESIDENTIAL	\$ 15.32	\$ 2.56	\$ 17.88
067-0570-063-0000	RESIDENTIAL	\$ 15.32	\$ 2.56	\$ 17.88
067-0570-064-0000	RESIDENTIAL	\$ 15.32	\$ 2.56	\$ 17.88
067-0570-065-0000	RESIDENTIAL	\$ 15.32	\$ 2.56	\$ 17.88
067-0570-066-0000	RESIDENTIAL	\$ 15.32	\$ 2.56	\$ 17.88
067-0570-067-0000	RESIDENTIAL	\$ 15.32	\$ 2.56	\$ 17.88
067-0570-068-0000	RESIDENTIAL	\$ 15.32	\$ 2.56	\$ 17.88
067-0570-069-0000	RESIDENTIAL	\$ 15.32	\$ 2.56	\$ 17.88
067-0570-070-0000	RESIDENTIAL	\$ 15.32	\$ 2.56	\$ 17.88
067-0570-071-0000	RESIDENTIAL	\$ 15.32	\$ 2.56	\$ 17.88
067-0570-072-0000	RESIDENTIAL	\$ 15.32	\$ 2.56	\$ 17.88
067-0570-073-0000	RESIDENTIAL	\$ 15.32	\$ 2.56	\$ 17.88
067-0570-074-0000	RESIDENTIAL	\$ 15.32	\$ 2.56	\$ 17.88
067-0570-075-0000	RESIDENTIAL	\$ 15.32	\$ 2.56	\$ 17.88
067-0570-076-0000	RESIDENTIAL	\$ 15.32	\$ 2.56	\$ 17.88
067-0570-077-0000	RESIDENTIAL	\$ 15.32	\$ 2.56	\$ 17.88
067-0570-078-0000	RESIDENTIAL	\$ 15.32	\$ 2.56	\$ 17.88
067-0570-079-0000	RESIDENTIAL	\$ 15.32	\$ 2.56	\$ 17.88
067-0570-080-0000	RESIDENTIAL	\$ 15.32	\$ 2.56	\$ 17.88
067-0570-081-0000	RESIDENTIAL	\$ 15.32	\$ 2.56	\$ 17.88

ITEM 17.2.

City of Rancho Cordova
Lighting District No. 2012-1 Exhibit A to the Resolution
Fiscal Year 2023-24 Assessment Roll

ATTACHMENT 2

APN	District Classification	Street Light Charge	Safety Light Charge	Total Assessment
067-0570-082-0000	RESIDENTIAL	\$ 15.32	\$ 2.56	\$ 17.88
067-0570-083-0000	RESIDENTIAL	\$ 15.32	\$ 2.56	\$ 17.88
067-0570-084-0000	RESIDENTIAL	\$ 15.32	\$ 2.56	\$ 17.88
067-0570-085-0000	RESIDENTIAL	\$ 15.32	\$ 2.56	\$ 17.88
067-0570-086-0000	RESIDENTIAL	\$ 15.32	\$ 2.56	\$ 17.88
067-0570-087-0000	RESIDENTIAL	\$ 15.32	\$ 2.56	\$ 17.88
067-0570-088-0000	RESIDENTIAL	\$ 15.32	\$ 2.56	\$ 17.88
067-0570-089-0000	RESIDENTIAL	\$ 15.32	\$ 2.56	\$ 17.88
067-0570-090-0000	RESIDENTIAL	\$ 15.32	\$ 2.56	\$ 17.88
067-0570-091-0000	RESIDENTIAL	\$ 15.32	\$ 2.56	\$ 17.88
067-0570-092-0000	RESIDENTIAL	\$ 15.32	\$ 2.56	\$ 17.88
067-0570-093-0000	RESIDENTIAL	\$ 15.32	\$ 2.56	\$ 17.88
067-0570-094-0000	RESIDENTIAL	\$ 15.32	\$ 2.56	\$ 17.88
067-0570-095-0000	RESIDENTIAL	\$ 15.32	\$ 2.56	\$ 17.88
067-0570-096-0000	RESIDENTIAL	\$ 15.32	\$ 2.56	\$ 17.88
067-0570-097-0000	RESIDENTIAL	\$ 15.32	\$ 2.56	\$ 17.88
067-0570-098-0000	RESIDENTIAL	\$ 15.32	\$ 2.56	\$ 17.88
067-0570-099-0000	RESIDENTIAL	\$ 15.32	\$ 2.56	\$ 17.88
067-0570-100-0000	RESIDENTIAL	\$ 15.32	\$ 2.56	\$ 17.88
067-0570-101-0000	RESIDENTIAL	\$ 15.32	\$ 2.56	\$ 17.88
067-0570-102-0000	RESIDENTIAL	\$ 15.32	\$ 2.56	\$ 17.88
067-0570-103-0000	RESIDENTIAL	\$ 15.32	\$ 2.56	\$ 17.88
067-0580-001-0000	RESIDENTIAL	\$ 15.32	\$ 2.56	\$ 17.88
067-0580-002-0000	RESIDENTIAL	\$ 15.32	\$ 2.56	\$ 17.88
067-0580-003-0000	RESIDENTIAL	\$ 15.32	\$ 2.56	\$ 17.88
067-0580-004-0000	RESIDENTIAL	\$ 15.32	\$ 2.56	\$ 17.88
067-0580-005-0000	RESIDENTIAL	\$ 15.32	\$ 2.56	\$ 17.88
067-0580-006-0000	RESIDENTIAL	\$ 15.32	\$ 2.56	\$ 17.88
067-0580-007-0000	RESIDENTIAL	\$ 15.32	\$ 2.56	\$ 17.88
067-0580-008-0000	RESIDENTIAL	\$ 15.32	\$ 2.56	\$ 17.88
067-0580-009-0000	RESIDENTIAL	\$ 15.32	\$ 2.56	\$ 17.88
067-0580-010-0000	RESIDENTIAL	\$ 15.32	\$ 2.56	\$ 17.88
067-0580-011-0000	RESIDENTIAL	\$ 15.32	\$ 2.56	\$ 17.88
067-0580-012-0000	RESIDENTIAL	\$ 15.32	\$ 2.56	\$ 17.88
067-0580-013-0000	RESIDENTIAL	\$ 15.32	\$ 2.56	\$ 17.88
067-0580-014-0000	RESIDENTIAL	\$ 15.32	\$ 2.56	\$ 17.88
067-0580-015-0000	RESIDENTIAL	\$ 15.32	\$ 2.56	\$ 17.88
067-0580-016-0000	RESIDENTIAL	\$ 15.32	\$ 2.56	\$ 17.88
067-0580-017-0000	RESIDENTIAL	\$ 15.32	\$ 2.56	\$ 17.88
067-0580-018-0000	RESIDENTIAL	\$ 15.32	\$ 2.56	\$ 17.88
067-0580-019-0000	RESIDENTIAL	\$ 15.32	\$ 2.56	\$ 17.88
067-0580-020-0000	RESIDENTIAL	\$ 15.32	\$ 2.56	\$ 17.88
067-0580-021-0000	RESIDENTIAL	\$ 15.32	\$ 2.56	\$ 17.88
067-0580-022-0000	RESIDENTIAL	\$ 15.32	\$ 2.56	\$ 17.88

ITEM 17.2.

City of Rancho Cordova
Lighting District No. 2012-1 Exhibit A to the Resolution
Fiscal Year 2023-24 Assessment Roll

ATTACHMENT 2

APN	District Classification	Street Light Charge	Safety Light Charge	Total Assessment
067-0580-023-0000	RESIDENTIAL	\$ 15.32	\$ 2.56	\$ 17.88
067-0580-024-0000	RESIDENTIAL	\$ 15.32	\$ 2.56	\$ 17.88
067-0580-025-0000	RESIDENTIAL	\$ 15.32	\$ 2.56	\$ 17.88
067-0580-026-0000	RESIDENTIAL	\$ 15.32	\$ 2.56	\$ 17.88
067-0580-027-0000	RESIDENTIAL	\$ 15.32	\$ 2.56	\$ 17.88
067-0580-028-0000	RESIDENTIAL	\$ 15.32	\$ 2.56	\$ 17.88
067-0580-029-0000	RESIDENTIAL	\$ 15.32	\$ 2.56	\$ 17.88
067-0580-030-0000	RESIDENTIAL	\$ 15.32	\$ 2.56	\$ 17.88
067-0580-031-0000	RESIDENTIAL	\$ 15.32	\$ 2.56	\$ 17.88
067-0580-032-0000	RESIDENTIAL	\$ 15.32	\$ 2.56	\$ 17.88
067-0580-033-0000	RESIDENTIAL	\$ 15.32	\$ 2.56	\$ 17.88
067-0580-034-0000	RESIDENTIAL	\$ 15.32	\$ 2.56	\$ 17.88
067-0580-035-0000	RESIDENTIAL	\$ 15.32	\$ 2.56	\$ 17.88
067-0580-036-0000	RESIDENTIAL	\$ 15.32	\$ 2.56	\$ 17.88
067-0580-037-0000	RESIDENTIAL	\$ 15.32	\$ 2.56	\$ 17.88
067-0580-038-0000	RESIDENTIAL	\$ 15.32	\$ 2.56	\$ 17.88
067-0580-039-0000	RESIDENTIAL	\$ 15.32	\$ 2.56	\$ 17.88
067-0580-040-0000	RESIDENTIAL	\$ 15.32	\$ 2.56	\$ 17.88
067-0580-041-0000	RESIDENTIAL	\$ 15.32	\$ 2.56	\$ 17.88
067-0580-042-0000	RESIDENTIAL	\$ 15.32	\$ 2.56	\$ 17.88
067-0580-043-0000	RESIDENTIAL	\$ 15.32	\$ 2.56	\$ 17.88
067-0580-044-0000	RESIDENTIAL	\$ 15.32	\$ 2.56	\$ 17.88
067-0580-045-0000	RESIDENTIAL	\$ 15.32	\$ 2.56	\$ 17.88
067-0580-046-0000	RESIDENTIAL	\$ 15.32	\$ 2.56	\$ 17.88
067-0580-047-0000	RESIDENTIAL	\$ 15.32	\$ 2.56	\$ 17.88
067-0580-048-0000	RESIDENTIAL	\$ 15.32	\$ 2.56	\$ 17.88
067-0580-049-0000	RESIDENTIAL	\$ 15.32	\$ 2.56	\$ 17.88
067-0580-050-0000	RESIDENTIAL	\$ 15.32	\$ 2.56	\$ 17.88
067-0580-051-0000	RESIDENTIAL	\$ 15.32	\$ 2.56	\$ 17.88
067-0580-052-0000	RESIDENTIAL	\$ 15.32	\$ 2.56	\$ 17.88
067-0580-053-0000	RESIDENTIAL	\$ 15.32	\$ 2.56	\$ 17.88
067-0580-054-0000	RESIDENTIAL	\$ 15.32	\$ 2.56	\$ 17.88
067-0580-055-0000	RESIDENTIAL	\$ 15.32	\$ 2.56	\$ 17.88
067-0580-056-0000	RESIDENTIAL	\$ 15.32	\$ 2.56	\$ 17.88
067-0590-001-0000	RESIDENTIAL	\$ 15.32	\$ 2.56	\$ 17.88
067-0590-002-0000	RESIDENTIAL	\$ 15.32	\$ 2.56	\$ 17.88
067-0590-003-0000	RESIDENTIAL	\$ 15.32	\$ 2.56	\$ 17.88
067-0590-004-0000	RESIDENTIAL	\$ 15.32	\$ 2.56	\$ 17.88
067-0590-005-0000	RESIDENTIAL	\$ 15.32	\$ 2.56	\$ 17.88
067-0590-006-0000	RESIDENTIAL	\$ 15.32	\$ 2.56	\$ 17.88
067-0590-007-0000	RESIDENTIAL	\$ 15.32	\$ 2.56	\$ 17.88
067-0590-008-0000	RESIDENTIAL	\$ 15.32	\$ 2.56	\$ 17.88
067-0590-009-0000	RESIDENTIAL	\$ 15.32	\$ 2.56	\$ 17.88
067-0590-010-0000	RESIDENTIAL	\$ 15.32	\$ 2.56	\$ 17.88

ITEM 17.2.

City of Rancho Cordova
Lighting District No. 2012-1 Exhibit A to the Resolution
Fiscal Year 2023-24 Assessment Roll

ATTACHMENT 2

APN	District Classification	Street Light Charge	Safety Light Charge	Total Assessment
067-0590-011-0000	RESIDENTIAL	\$ 15.32	\$ 2.56	\$ 17.88
067-0590-012-0000	RESIDENTIAL	\$ 15.32	\$ 2.56	\$ 17.88
067-0590-013-0000	RESIDENTIAL	\$ 15.32	\$ 2.56	\$ 17.88
067-0590-014-0000	RESIDENTIAL	\$ 15.32	\$ 2.56	\$ 17.88
067-0590-015-0000	RESIDENTIAL	\$ 15.32	\$ 2.56	\$ 17.88
067-0590-016-0000	RESIDENTIAL	\$ 15.32	\$ 2.56	\$ 17.88
067-0590-017-0000	RESIDENTIAL	\$ 15.32	\$ 2.56	\$ 17.88
067-0590-018-0000	RESIDENTIAL	\$ 15.32	\$ 2.56	\$ 17.88
067-0590-019-0000	RESIDENTIAL	\$ 15.32	\$ 2.56	\$ 17.88
067-0590-020-0000	RESIDENTIAL	\$ 15.32	\$ 2.56	\$ 17.88
067-0590-021-0000	RESIDENTIAL	\$ 15.32	\$ 2.56	\$ 17.88
067-0590-022-0000	RESIDENTIAL	\$ 15.32	\$ 2.56	\$ 17.88
067-0590-023-0000	RESIDENTIAL	\$ 15.32	\$ 2.56	\$ 17.88
067-0590-024-0000	RESIDENTIAL	\$ 15.32	\$ 2.56	\$ 17.88
067-0590-025-0000	RESIDENTIAL	\$ 15.32	\$ 2.56	\$ 17.88
067-0590-026-0000	RESIDENTIAL	\$ 15.32	\$ 2.56	\$ 17.88
067-0590-027-0000	RESIDENTIAL	\$ 15.32	\$ 2.56	\$ 17.88
067-0590-028-0000	RESIDENTIAL	\$ 15.32	\$ 2.56	\$ 17.88
067-0590-029-0000	RESIDENTIAL	\$ 15.32	\$ 2.56	\$ 17.88
067-0590-030-0000	RESIDENTIAL	\$ 15.32	\$ 2.56	\$ 17.88
067-0590-031-0000	RESIDENTIAL	\$ 15.32	\$ 2.56	\$ 17.88
067-0590-032-0000	RESIDENTIAL	\$ 15.32	\$ 2.56	\$ 17.88
067-0590-033-0000	RESIDENTIAL	\$ 15.32	\$ 2.56	\$ 17.88
067-0590-034-0000	RESIDENTIAL	\$ 15.32	\$ 2.56	\$ 17.88
067-0590-035-0000	RESIDENTIAL	\$ 15.32	\$ 2.56	\$ 17.88
067-0590-036-0000	RESIDENTIAL	\$ 15.32	\$ 2.56	\$ 17.88
067-0590-037-0000	RESIDENTIAL	\$ 15.32	\$ 2.56	\$ 17.88
067-0590-038-0000	RESIDENTIAL	\$ 15.32	\$ 2.56	\$ 17.88
067-0590-039-0000	RESIDENTIAL	\$ 15.32	\$ 2.56	\$ 17.88
067-0590-040-0000	RESIDENTIAL	\$ 15.32	\$ 2.56	\$ 17.88
067-0590-041-0000	RESIDENTIAL	\$ 15.32	\$ 2.56	\$ 17.88
067-0590-042-0000	RESIDENTIAL	\$ 15.32	\$ 2.56	\$ 17.88
067-0590-043-0000	RESIDENTIAL	\$ 15.32	\$ 2.56	\$ 17.88
067-0590-044-0000	RESIDENTIAL	\$ 15.32	\$ 2.56	\$ 17.88
067-0590-045-0000	RESIDENTIAL	\$ 15.32	\$ 2.56	\$ 17.88
067-0590-046-0000	RESIDENTIAL	\$ 15.32	\$ 2.56	\$ 17.88
067-0590-047-0000	RESIDENTIAL	\$ 15.32	\$ 2.56	\$ 17.88
067-0590-048-0000	RESIDENTIAL	\$ 15.32	\$ 2.56	\$ 17.88
067-0590-049-0000	RESIDENTIAL	\$ 15.32	\$ 2.56	\$ 17.88
067-0590-050-0000	RESIDENTIAL	\$ 15.32	\$ 2.56	\$ 17.88
067-0590-051-0000	RESIDENTIAL	\$ 15.32	\$ 2.56	\$ 17.88
067-0590-052-0000	RESIDENTIAL	\$ 15.32	\$ 2.56	\$ 17.88
067-0590-053-0000	RESIDENTIAL	\$ 15.32	\$ 2.56	\$ 17.88
067-0590-054-0000	RESIDENTIAL	\$ 15.32	\$ 2.56	\$ 17.88

ITEM 17.2.

City of Rancho Cordova
Lighting District No. 2012-1 Exhibit A to the Resolution
Fiscal Year 2023-24 Assessment Roll

ATTACHMENT 2

APN	District Classification	Street Light Charge	Safety Light Charge	Total Assessment
067-0590-055-0000	RESIDENTIAL	\$ 15.32	\$ 2.56	\$ 17.88
067-0590-056-0000	RESIDENTIAL	\$ 15.32	\$ 2.56	\$ 17.88
067-0590-057-0000	RESIDENTIAL	\$ 15.32	\$ 2.56	\$ 17.88
067-0590-058-0000	RESIDENTIAL	\$ 15.32	\$ 2.56	\$ 17.88
067-0590-059-0000	RESIDENTIAL	\$ 15.32	\$ 2.56	\$ 17.88
067-0590-060-0000	RESIDENTIAL	\$ 15.32	\$ 2.56	\$ 17.88
067-0590-061-0000	RESIDENTIAL	\$ 15.32	\$ 2.56	\$ 17.88
067-0590-062-0000	RESIDENTIAL	\$ 15.32	\$ 2.56	\$ 17.88
067-0590-063-0000	RESIDENTIAL	\$ 15.32	\$ 2.56	\$ 17.88
067-0590-064-0000	RESIDENTIAL	\$ 15.32	\$ 2.56	\$ 17.88
067-0590-065-0000	RESIDENTIAL	\$ 15.32	\$ 2.56	\$ 17.88
067-0590-066-0000	RESIDENTIAL	\$ 15.32	\$ 2.56	\$ 17.88
067-0590-067-0000	RESIDENTIAL	\$ 15.32	\$ 2.56	\$ 17.88
067-0590-068-0000	RESIDENTIAL	\$ 15.32	\$ 2.56	\$ 17.88
067-0590-069-0000	RESIDENTIAL	\$ 15.32	\$ 2.56	\$ 17.88
067-0590-070-0000	RESIDENTIAL	\$ 15.32	\$ 2.56	\$ 17.88
067-0590-071-0000	RESIDENTIAL	\$ 15.32	\$ 2.56	\$ 17.88
067-0590-072-0000	RESIDENTIAL	\$ 15.32	\$ 2.56	\$ 17.88
067-0590-073-0000	RESIDENTIAL	\$ 15.32	\$ 2.56	\$ 17.88
067-0590-074-0000	RESIDENTIAL	\$ 15.32	\$ 2.56	\$ 17.88
067-0590-075-0000	RESIDENTIAL	\$ 15.32	\$ 2.56	\$ 17.88
067-0590-076-0000	RESIDENTIAL	\$ 15.32	\$ 2.56	\$ 17.88
067-0590-077-0000	RESIDENTIAL	\$ 15.32	\$ 2.56	\$ 17.88
067-0590-078-0000	RESIDENTIAL	\$ 15.32	\$ 2.56	\$ 17.88
067-0590-079-0000	RESIDENTIAL	\$ 15.32	\$ 2.56	\$ 17.88
067-0590-080-0000	RESIDENTIAL	\$ 15.32	\$ 2.56	\$ 17.88
067-0590-081-0000	RESIDENTIAL	\$ 15.32	\$ 2.56	\$ 17.88
067-0590-082-0000	RESIDENTIAL	\$ 15.32	\$ 2.56	\$ 17.88
067-0590-083-0000	RESIDENTIAL	\$ 15.32	\$ 2.56	\$ 17.88
067-0590-084-0000	RESIDENTIAL	\$ 15.32	\$ 2.56	\$ 17.88
067-0590-085-0000	RESIDENTIAL	\$ 15.32	\$ 2.56	\$ 17.88
067-0590-086-0000	RESIDENTIAL	\$ 15.32	\$ 2.56	\$ 17.88
067-0590-087-0000	RESIDENTIAL	\$ 15.32	\$ 2.56	\$ 17.88
067-0590-088-0000	RESIDENTIAL	\$ 15.32	\$ 2.56	\$ 17.88
067-0590-089-0000	RESIDENTIAL	\$ 15.32	\$ 2.56	\$ 17.88
067-0590-090-0000	RESIDENTIAL	\$ 15.32	\$ 2.56	\$ 17.88
067-0590-091-0000	RESIDENTIAL	\$ 15.32	\$ 2.56	\$ 17.88
067-0590-092-0000	RESIDENTIAL	\$ 15.32	\$ 2.56	\$ 17.88
067-0590-093-0000	RESIDENTIAL	\$ 15.32	\$ 2.56	\$ 17.88
067-0590-094-0000	RESIDENTIAL	\$ 15.32	\$ 2.56	\$ 17.88
067-0590-095-0000	RESIDENTIAL	\$ 15.32	\$ 2.56	\$ 17.88
067-0590-096-0000	RESIDENTIAL	\$ 15.32	\$ 2.56	\$ 17.88
067-0590-097-0000	RESIDENTIAL	\$ 15.32	\$ 2.56	\$ 17.88
067-0590-098-0000	RESIDENTIAL	\$ 15.32	\$ 2.56	\$ 17.88

ITEM 17.2.

City of Rancho Cordova
Lighting District No. 2012-1 Exhibit A to the Resolution
Fiscal Year 2023-24 Assessment Roll

ATTACHMENT 2

APN	District Classification	Street Light Charge	Safety Light Charge	Total Assessment
067-0590-099-0000	RESIDENTIAL	\$ 15.32	\$ 2.56	\$ 17.88
067-0590-100-0000	RESIDENTIAL	\$ 15.32	\$ 2.56	\$ 17.88
067-0590-101-0000	RESIDENTIAL	\$ 15.32	\$ 2.56	\$ 17.88
067-0590-102-0000	RESIDENTIAL	\$ 15.32	\$ 2.56	\$ 17.88
067-0590-103-0000	RESIDENTIAL	\$ 15.32	\$ 2.56	\$ 17.88
067-0590-104-0000	RESIDENTIAL	\$ 15.32	\$ 2.56	\$ 17.88
067-0590-105-0000	RESIDENTIAL	\$ 15.32	\$ 2.56	\$ 17.88
067-0590-106-0000	RESIDENTIAL	\$ 15.32	\$ 2.56	\$ 17.88
067-0590-107-0000	RESIDENTIAL	\$ 15.32	\$ 2.56	\$ 17.88
067-0590-108-0000	RESIDENTIAL	\$ 15.32	\$ 2.56	\$ 17.88
067-0590-109-0000	RESIDENTIAL	\$ 15.32	\$ 2.56	\$ 17.88
067-0590-110-0000	RESIDENTIAL	\$ 15.32	\$ 2.56	\$ 17.88
067-0590-111-0000	RESIDENTIAL	\$ 15.32	\$ 2.56	\$ 17.88
067-0590-112-0000	RESIDENTIAL	\$ 15.32	\$ 2.56	\$ 17.88
067-0590-113-0000	RESIDENTIAL	\$ 15.32	\$ 2.56	\$ 17.88
067-0590-114-0000	RESIDENTIAL	\$ 15.32	\$ 2.56	\$ 17.88
067-0590-115-0000	RESIDENTIAL	\$ 15.32	\$ 2.56	\$ 17.88
067-0590-116-0000	RESIDENTIAL	\$ 15.32	\$ 2.56	\$ 17.88
067-0590-117-0000	RESIDENTIAL	\$ 15.32	\$ 2.56	\$ 17.88
067-0600-001-0000	RESIDENTIAL	\$ 15.32	\$ 2.56	\$ 17.88
067-0600-002-0000	RESIDENTIAL	\$ 15.32	\$ 2.56	\$ 17.88
067-0600-003-0000	RESIDENTIAL	\$ 15.32	\$ 2.56	\$ 17.88
067-0600-004-0000	RESIDENTIAL	\$ 15.32	\$ 2.56	\$ 17.88
067-0600-005-0000	RESIDENTIAL	\$ 15.32	\$ 2.56	\$ 17.88
067-0600-006-0000	RESIDENTIAL	\$ 15.32	\$ 2.56	\$ 17.88
067-0600-007-0000	RESIDENTIAL	\$ 15.32	\$ 2.56	\$ 17.88
067-0600-008-0000	RESIDENTIAL	\$ 15.32	\$ 2.56	\$ 17.88
067-0600-009-0000	RESIDENTIAL	\$ 15.32	\$ 2.56	\$ 17.88
067-0600-010-0000	RESIDENTIAL	\$ 15.32	\$ 2.56	\$ 17.88
067-0600-011-0000	RESIDENTIAL	\$ 15.32	\$ 2.56	\$ 17.88
067-0600-012-0000	RESIDENTIAL	\$ 15.32	\$ 2.56	\$ 17.88
067-0600-013-0000	RESIDENTIAL	\$ 15.32	\$ 2.56	\$ 17.88
067-0600-014-0000	RESIDENTIAL	\$ 15.32	\$ 2.56	\$ 17.88
067-0600-015-0000	RESIDENTIAL	\$ 15.32	\$ 2.56	\$ 17.88
067-0600-016-0000	RESIDENTIAL	\$ 15.32	\$ 2.56	\$ 17.88
067-0600-017-0000	RESIDENTIAL	\$ 15.32	\$ 2.56	\$ 17.88
067-0600-018-0000	RESIDENTIAL	\$ 15.32	\$ 2.56	\$ 17.88
067-0600-019-0000	RESIDENTIAL	\$ 15.32	\$ 2.56	\$ 17.88
067-0600-020-0000	RESIDENTIAL	\$ 15.32	\$ 2.56	\$ 17.88
067-0600-021-0000	RESIDENTIAL	\$ 15.32	\$ 2.56	\$ 17.88
067-0600-022-0000	RESIDENTIAL	\$ 15.32	\$ 2.56	\$ 17.88
067-0600-023-0000	RESIDENTIAL	\$ 15.32	\$ 2.56	\$ 17.88
067-0600-024-0000	RESIDENTIAL	\$ 15.32	\$ 2.56	\$ 17.88
067-0600-025-0000	RESIDENTIAL	\$ 15.32	\$ 2.56	\$ 17.88

ITEM 17.2.

City of Rancho Cordova
Lighting District No. 2012-1 Exhibit A to the Resolution
Fiscal Year 2023-24 Assessment Roll

ATTACHMENT 2

APN	District Classification	Street Light Charge	Safety Light Charge	Total Assessment
067-0600-026-0000	RESIDENTIAL	\$ 15.32	\$ 2.56	\$ 17.88
067-0600-027-0000	RESIDENTIAL	\$ 15.32	\$ 2.56	\$ 17.88
067-0600-028-0000	RESIDENTIAL	\$ 15.32	\$ 2.56	\$ 17.88
067-0600-029-0000	RESIDENTIAL	\$ 15.32	\$ 2.56	\$ 17.88
067-0600-030-0000	RESIDENTIAL	\$ 15.32	\$ 2.56	\$ 17.88
067-0600-031-0000	RESIDENTIAL	\$ 15.32	\$ 2.56	\$ 17.88
067-0600-032-0000	RESIDENTIAL	\$ 15.32	\$ 2.56	\$ 17.88
067-0600-033-0000	RESIDENTIAL	\$ 15.32	\$ 2.56	\$ 17.88
067-0600-034-0000	RESIDENTIAL	\$ 15.32	\$ 2.56	\$ 17.88
067-0600-035-0000	RESIDENTIAL	\$ 15.32	\$ 2.56	\$ 17.88
067-0600-036-0000	RESIDENTIAL	\$ 15.32	\$ 2.56	\$ 17.88
067-0600-037-0000	RESIDENTIAL	\$ 15.32	\$ 2.56	\$ 17.88
067-0600-038-0000	RESIDENTIAL	\$ 15.32	\$ 2.56	\$ 17.88
067-0600-039-0000	RESIDENTIAL	\$ 15.32	\$ 2.56	\$ 17.88
067-0600-040-0000	RESIDENTIAL	\$ 15.32	\$ 2.56	\$ 17.88
067-0600-041-0000	RESIDENTIAL	\$ 15.32	\$ 2.56	\$ 17.88
067-0600-042-0000	RESIDENTIAL	\$ 15.32	\$ 2.56	\$ 17.88
067-0600-043-0000	RESIDENTIAL	\$ 15.32	\$ 2.56	\$ 17.88
067-0600-044-0000	RESIDENTIAL	\$ 15.32	\$ 2.56	\$ 17.88
067-0600-045-0000	RESIDENTIAL	\$ 15.32	\$ 2.56	\$ 17.88
067-0600-046-0000	RESIDENTIAL	\$ 15.32	\$ 2.56	\$ 17.88
067-0600-047-0000	RESIDENTIAL	\$ 15.32	\$ 2.56	\$ 17.88
067-0600-048-0000	RESIDENTIAL	\$ 15.32	\$ 2.56	\$ 17.88
067-0600-049-0000	RESIDENTIAL	\$ 15.32	\$ 2.56	\$ 17.88
067-0600-050-0000	RESIDENTIAL	\$ 15.32	\$ 2.56	\$ 17.88
067-0600-051-0000	RESIDENTIAL	\$ 15.32	\$ 2.56	\$ 17.88
067-0600-052-0000	RESIDENTIAL	\$ 15.32	\$ 2.56	\$ 17.88
067-0600-053-0000	RESIDENTIAL	\$ 15.32	\$ 2.56	\$ 17.88
067-0600-054-0000	RESIDENTIAL	\$ 15.32	\$ 2.56	\$ 17.88
067-0600-055-0000	RESIDENTIAL	\$ 15.32	\$ 2.56	\$ 17.88
067-0600-056-0000	RESIDENTIAL	\$ 15.32	\$ 2.56	\$ 17.88
067-0600-057-0000	RESIDENTIAL	\$ 15.32	\$ 2.56	\$ 17.88
067-0600-058-0000	RESIDENTIAL	\$ 15.32	\$ 2.56	\$ 17.88
067-0600-059-0000	RESIDENTIAL	\$ 15.32	\$ 2.56	\$ 17.88
067-0600-060-0000	RESIDENTIAL	\$ 15.32	\$ 2.56	\$ 17.88
067-0600-061-0000	RESIDENTIAL	\$ 15.32	\$ 2.56	\$ 17.88
067-0600-062-0000	RESIDENTIAL	\$ 15.32	\$ 2.56	\$ 17.88
067-0600-063-0000	RESIDENTIAL	\$ 15.32	\$ 2.56	\$ 17.88
067-0600-064-0000	RESIDENTIAL	\$ 15.32	\$ 2.56	\$ 17.88
067-0600-065-0000	RESIDENTIAL	\$ 15.32	\$ 2.56	\$ 17.88
067-0600-066-0000	RESIDENTIAL	\$ 15.32	\$ 2.56	\$ 17.88
067-0600-067-0000	RESIDENTIAL	\$ 15.32	\$ 2.56	\$ 17.88
067-0600-068-0000	RESIDENTIAL	\$ 15.32	\$ 2.56	\$ 17.88
067-0600-069-0000	RESIDENTIAL	\$ 15.32	\$ 2.56	\$ 17.88

ITEM 17.2.

City of Rancho Cordova
Lighting District No. 2012-1 Exhibit A to the Resolution
Fiscal Year 2023-24 Assessment Roll

ATTACHMENT 2

APN	District Classification	Street Light Charge	Safety Light Charge	Total Assessment
067-0600-070-0000	RESIDENTIAL	\$ 15.32	\$ 2.56	\$ 17.88
067-0600-071-0000	RESIDENTIAL	\$ 15.32	\$ 2.56	\$ 17.88
067-0600-072-0000	RESIDENTIAL	\$ 15.32	\$ 2.56	\$ 17.88
067-0600-073-0000	RESIDENTIAL	\$ 15.32	\$ 2.56	\$ 17.88
067-0600-074-0000	RESIDENTIAL	\$ 15.32	\$ 2.56	\$ 17.88
067-0600-075-0000	RESIDENTIAL	\$ 15.32	\$ 2.56	\$ 17.88
067-0600-076-0000	RESIDENTIAL	\$ 15.32	\$ 2.56	\$ 17.88
067-0600-077-0000	RESIDENTIAL	\$ 15.32	\$ 2.56	\$ 17.88
067-0600-078-0000	RESIDENTIAL	\$ 15.32	\$ 2.56	\$ 17.88
067-0600-079-0000	RESIDENTIAL	\$ 15.32	\$ 2.56	\$ 17.88
067-0600-080-0000	RESIDENTIAL	\$ 15.32	\$ 2.56	\$ 17.88
067-0600-081-0000	RESIDENTIAL	\$ 15.32	\$ 2.56	\$ 17.88
067-0600-082-0000	RESIDENTIAL	\$ 15.32	\$ 2.56	\$ 17.88
067-0600-083-0000	RESIDENTIAL	\$ 15.32	\$ 2.56	\$ 17.88
067-0600-084-0000	RESIDENTIAL	\$ 15.32	\$ 2.56	\$ 17.88
067-0600-085-0000	RESIDENTIAL	\$ 15.32	\$ 2.56	\$ 17.88
067-0600-086-0000	RESIDENTIAL	\$ 15.32	\$ 2.56	\$ 17.88
067-0600-087-0000	RESIDENTIAL	\$ 15.32	\$ 2.56	\$ 17.88
067-0600-088-0000	RESIDENTIAL	\$ 15.32	\$ 2.56	\$ 17.88
067-0600-089-0000	RESIDENTIAL	\$ 15.32	\$ 2.56	\$ 17.88
067-0600-090-0000	RESIDENTIAL	\$ 15.32	\$ 2.56	\$ 17.88
067-0600-091-0000	RESIDENTIAL	\$ 15.32	\$ 2.56	\$ 17.88
067-0600-092-0000	RESIDENTIAL	\$ 15.32	\$ 2.56	\$ 17.88
067-0600-093-0000	RESIDENTIAL	\$ 15.32	\$ 2.56	\$ 17.88
067-0600-094-0000	RESIDENTIAL	\$ 15.32	\$ 2.56	\$ 17.88
067-0600-095-0000	RESIDENTIAL	\$ 15.32	\$ 2.56	\$ 17.88
067-0600-096-0000	RESIDENTIAL	\$ 15.32	\$ 2.56	\$ 17.88
067-0600-097-0000	RESIDENTIAL	\$ 15.32	\$ 2.56	\$ 17.88
067-0600-098-0000	RESIDENTIAL	\$ 15.32	\$ 2.56	\$ 17.88
067-0600-099-0000	RESIDENTIAL	\$ 15.32	\$ 2.56	\$ 17.88
067-0600-100-0000	RESIDENTIAL	\$ 15.32	\$ 2.56	\$ 17.88
067-0600-101-0000	RESIDENTIAL	\$ 15.32	\$ 2.56	\$ 17.88
067-0600-102-0000	RESIDENTIAL	\$ 15.32	\$ 2.56	\$ 17.88
067-0600-103-0000	RESIDENTIAL	\$ 15.32	\$ 2.56	\$ 17.88
067-0600-104-0000	RESIDENTIAL	\$ 15.32	\$ 2.56	\$ 17.88
067-0600-105-0000	RESIDENTIAL	\$ 15.32	\$ 2.56	\$ 17.88
067-0610-001-0000	RESIDENTIAL	\$ 15.32	\$ 2.56	\$ 17.88
067-0610-002-0000	RESIDENTIAL	\$ 15.32	\$ 2.56	\$ 17.88
067-0610-003-0000	RESIDENTIAL	\$ 15.32	\$ 2.56	\$ 17.88
067-0610-004-0000	RESIDENTIAL	\$ 15.32	\$ 2.56	\$ 17.88
067-0610-005-0000	RESIDENTIAL	\$ 15.32	\$ 2.56	\$ 17.88
067-0610-006-0000	RESIDENTIAL	\$ 15.32	\$ 2.56	\$ 17.88
067-0610-007-0000	RESIDENTIAL	\$ 15.32	\$ 2.56	\$ 17.88
067-0610-008-0000	RESIDENTIAL	\$ 15.32	\$ 2.56	\$ 17.88

ITEM 17.2.

City of Rancho Cordova
Lighting District No. 2012-1 Exhibit A to the Resolution
Fiscal Year 2023-24 Assessment Roll

ATTACHMENT 2

APN	District Classification	Street Light Charge	Safety Light Charge	Total Assessment
067-0610-009-0000	RESIDENTIAL	\$ 15.32	\$ 2.56	\$ 17.88
067-0610-010-0000	RESIDENTIAL	\$ 15.32	\$ 2.56	\$ 17.88
067-0610-011-0000	RESIDENTIAL	\$ 15.32	\$ 2.56	\$ 17.88
067-0610-012-0000	RESIDENTIAL	\$ 15.32	\$ 2.56	\$ 17.88
067-0610-013-0000	RESIDENTIAL	\$ 15.32	\$ 2.56	\$ 17.88
067-0610-014-0000	RESIDENTIAL	\$ 15.32	\$ 2.56	\$ 17.88
067-0610-015-0000	RESIDENTIAL	\$ 15.32	\$ 2.56	\$ 17.88
067-0610-016-0000	RESIDENTIAL	\$ 15.32	\$ 2.56	\$ 17.88
067-0610-017-0000	RESIDENTIAL	\$ 15.32	\$ 2.56	\$ 17.88
067-0610-018-0000	RESIDENTIAL	\$ 15.32	\$ 2.56	\$ 17.88
067-0610-019-0000	RESIDENTIAL	\$ 15.32	\$ 2.56	\$ 17.88
067-0610-020-0000	RESIDENTIAL	\$ 15.32	\$ 2.56	\$ 17.88
067-0610-021-0000	RESIDENTIAL	\$ 15.32	\$ 2.56	\$ 17.88
067-0610-022-0000	RESIDENTIAL	\$ 15.32	\$ 2.56	\$ 17.88
067-0610-023-0000	RESIDENTIAL	\$ 15.32	\$ 2.56	\$ 17.88
067-0610-024-0000	RESIDENTIAL	\$ 15.32	\$ 2.56	\$ 17.88
067-0610-025-0000	RESIDENTIAL	\$ 15.32	\$ 2.56	\$ 17.88
067-0610-026-0000	RESIDENTIAL	\$ 15.32	\$ 2.56	\$ 17.88
067-0610-027-0000	RESIDENTIAL	\$ 15.32	\$ 2.56	\$ 17.88
067-0610-028-0000	RESIDENTIAL	\$ 15.32	\$ 2.56	\$ 17.88
067-0610-029-0000	RESIDENTIAL	\$ 15.32	\$ 2.56	\$ 17.88
067-0610-030-0000	RESIDENTIAL	\$ 15.32	\$ 2.56	\$ 17.88
067-0610-031-0000	RESIDENTIAL	\$ 15.32	\$ 2.56	\$ 17.88
067-0610-032-0000	RESIDENTIAL	\$ 15.32	\$ 2.56	\$ 17.88
067-0610-033-0000	RESIDENTIAL	\$ 15.32	\$ 2.56	\$ 17.88
067-0610-034-0000	RESIDENTIAL	\$ 15.32	\$ 2.56	\$ 17.88
067-0610-035-0000	RESIDENTIAL	\$ 15.32	\$ 2.56	\$ 17.88
067-0610-036-0000	RESIDENTIAL	\$ 15.32	\$ 2.56	\$ 17.88
067-0610-037-0000	RESIDENTIAL	\$ 15.32	\$ 2.56	\$ 17.88
067-0620-001-0000	RESIDENTIAL	\$ 15.32	\$ 2.56	\$ 17.88
067-0620-002-0000	RESIDENTIAL	\$ 15.32	\$ 2.56	\$ 17.88
067-0620-003-0000	RESIDENTIAL	\$ 15.32	\$ 2.56	\$ 17.88
067-0620-004-0000	RESIDENTIAL	\$ 15.32	\$ 2.56	\$ 17.88
067-0620-005-0000	RESIDENTIAL	\$ 15.32	\$ 2.56	\$ 17.88
067-0620-006-0000	RESIDENTIAL	\$ 15.32	\$ 2.56	\$ 17.88
067-0620-007-0000	RESIDENTIAL	\$ 15.32	\$ 2.56	\$ 17.88
067-0620-008-0000	RESIDENTIAL	\$ 15.32	\$ 2.56	\$ 17.88
067-0620-009-0000	RESIDENTIAL	\$ 15.32	\$ 2.56	\$ 17.88
067-0620-010-0000	RESIDENTIAL	\$ 15.32	\$ 2.56	\$ 17.88
067-0620-011-0000	RESIDENTIAL	\$ 15.32	\$ 2.56	\$ 17.88
067-0620-012-0000	RESIDENTIAL	\$ 15.32	\$ 2.56	\$ 17.88
067-0620-013-0000	RESIDENTIAL	\$ 15.32	\$ 2.56	\$ 17.88
067-0620-014-0000	RESIDENTIAL	\$ 15.32	\$ 2.56	\$ 17.88
067-0620-015-0000	RESIDENTIAL	\$ 15.32	\$ 2.56	\$ 17.88

ITEM 17.2.

City of Rancho Cordova
Lighting District No. 2012-1 Exhibit A to the Resolution
Fiscal Year 2023-24 Assessment Roll

ATTACHMENT 2

APN	District Classification	Street Light Charge	Safety Light Charge	Total Assessment
067-0620-016-0000	RESIDENTIAL	\$ 15.32	\$ 2.56	\$ 17.88
067-0620-017-0000	RESIDENTIAL	\$ 15.32	\$ 2.56	\$ 17.88
067-0620-018-0000	RESIDENTIAL	\$ 15.32	\$ 2.56	\$ 17.88
067-0620-019-0000	RESIDENTIAL	\$ 15.32	\$ 2.56	\$ 17.88
067-0620-020-0000	RESIDENTIAL	\$ 15.32	\$ 2.56	\$ 17.88
067-0620-021-0000	RESIDENTIAL	\$ 15.32	\$ 2.56	\$ 17.88
067-0620-022-0000	RESIDENTIAL	\$ 15.32	\$ 2.56	\$ 17.88
067-0620-023-0000	RESIDENTIAL	\$ 15.32	\$ 2.56	\$ 17.88
067-0620-024-0000	RESIDENTIAL	\$ 15.32	\$ 2.56	\$ 17.88
067-0620-025-0000	RESIDENTIAL	\$ 15.32	\$ 2.56	\$ 17.88
067-0620-026-0000	RESIDENTIAL	\$ 15.32	\$ 2.56	\$ 17.88
067-0620-027-0000	RESIDENTIAL	\$ 15.32	\$ 2.56	\$ 17.88
067-0620-028-0000	RESIDENTIAL	\$ 15.32	\$ 2.56	\$ 17.88
067-0620-029-0000	RESIDENTIAL	\$ 15.32	\$ 2.56	\$ 17.88
067-0620-030-0000	RESIDENTIAL	\$ 15.32	\$ 2.56	\$ 17.88
067-0620-031-0000	RESIDENTIAL	\$ 15.32	\$ 2.56	\$ 17.88
067-0620-032-0000	RESIDENTIAL	\$ 15.32	\$ 2.56	\$ 17.88
067-0620-033-0000	RESIDENTIAL	\$ 15.32	\$ 2.56	\$ 17.88
067-0620-034-0000	RESIDENTIAL	\$ 15.32	\$ 2.56	\$ 17.88
067-0620-035-0000	RESIDENTIAL	\$ 15.32	\$ 2.56	\$ 17.88
067-0620-036-0000	RESIDENTIAL	\$ 15.32	\$ 2.56	\$ 17.88
067-0620-037-0000	RESIDENTIAL	\$ 15.32	\$ 2.56	\$ 17.88
067-0620-038-0000	RESIDENTIAL	\$ 15.32	\$ 2.56	\$ 17.88
067-0620-039-0000	RESIDENTIAL	\$ 15.32	\$ 2.56	\$ 17.88
067-0620-040-0000	RESIDENTIAL	\$ 15.32	\$ 2.56	\$ 17.88
067-0620-041-0000	RESIDENTIAL	\$ 15.32	\$ 2.56	\$ 17.88
067-0620-042-0000	RESIDENTIAL	\$ 15.32	\$ 2.56	\$ 17.88
067-0620-043-0000	RESIDENTIAL	\$ 15.32	\$ 2.56	\$ 17.88
067-0620-044-0000	RESIDENTIAL	\$ 15.32	\$ 2.56	\$ 17.88
067-0620-045-0000	RESIDENTIAL	\$ 15.32	\$ 2.56	\$ 17.88
067-0620-046-0000	RESIDENTIAL	\$ 15.32	\$ 2.56	\$ 17.88
067-0620-047-0000	RESIDENTIAL	\$ 15.32	\$ 2.56	\$ 17.88
067-0620-048-0000	RESIDENTIAL	\$ 15.32	\$ 2.56	\$ 17.88
067-0620-049-0000	RESIDENTIAL	\$ 15.32	\$ 2.56	\$ 17.88
067-0620-050-0000	RESIDENTIAL	\$ 15.32	\$ 2.56	\$ 17.88
067-0620-051-0000	RESIDENTIAL	\$ 15.32	\$ 2.56	\$ 17.88
067-0620-052-0000	RESIDENTIAL	\$ 15.32	\$ 2.56	\$ 17.88
067-0620-053-0000	RESIDENTIAL	\$ 15.32	\$ 2.56	\$ 17.88
067-0620-054-0000	RESIDENTIAL	\$ 15.32	\$ 2.56	\$ 17.88
067-0620-055-0000	RESIDENTIAL	\$ 15.32	\$ 2.56	\$ 17.88
067-0630-001-0000	RESIDENTIAL	\$ 15.32	\$ 2.56	\$ 17.88
067-0630-002-0000	RESIDENTIAL	\$ 15.32	\$ 2.56	\$ 17.88
067-0630-003-0000	RESIDENTIAL	\$ 15.32	\$ 2.56	\$ 17.88
067-0630-004-0000	RESIDENTIAL	\$ 15.32	\$ 2.56	\$ 17.88

ITEM 17.2.

City of Rancho Cordova
Lighting District No. 2012-1 Exhibit A to the Resolution
Fiscal Year 2023-24 Assessment Roll

ATTACHMENT 2

APN	District Classification	Street Light Charge	Safety Light Charge	Total Assessment
067-0630-005-0000	RESIDENTIAL	\$ 15.32	\$ 2.56	\$ 17.88
067-0630-006-0000	RESIDENTIAL	\$ 15.32	\$ 2.56	\$ 17.88
067-0630-007-0000	RESIDENTIAL	\$ 15.32	\$ 2.56	\$ 17.88
067-0630-008-0000	RESIDENTIAL	\$ 15.32	\$ 2.56	\$ 17.88
067-0630-009-0000	RESIDENTIAL	\$ 15.32	\$ 2.56	\$ 17.88
067-0630-010-0000	RESIDENTIAL	\$ 15.32	\$ 2.56	\$ 17.88
067-0630-011-0000	RESIDENTIAL	\$ 15.32	\$ 2.56	\$ 17.88
067-0630-012-0000	RESIDENTIAL	\$ 15.32	\$ 2.56	\$ 17.88
067-0630-013-0000	RESIDENTIAL	\$ 15.32	\$ 2.56	\$ 17.88
067-0630-014-0000	RESIDENTIAL	\$ 15.32	\$ 2.56	\$ 17.88
067-0630-015-0000	RESIDENTIAL	\$ 15.32	\$ 2.56	\$ 17.88
067-0630-016-0000	RESIDENTIAL	\$ 15.32	\$ 2.56	\$ 17.88
067-0630-017-0000	RESIDENTIAL	\$ 15.32	\$ 2.56	\$ 17.88
067-0630-018-0000	RESIDENTIAL	\$ 15.32	\$ 2.56	\$ 17.88
067-0630-019-0000	RESIDENTIAL	\$ 15.32	\$ 2.56	\$ 17.88
067-0630-020-0000	RESIDENTIAL	\$ 15.32	\$ 2.56	\$ 17.88
067-0630-021-0000	RESIDENTIAL	\$ 15.32	\$ 2.56	\$ 17.88
067-0630-022-0000	RESIDENTIAL	\$ 15.32	\$ 2.56	\$ 17.88
067-0630-023-0000	RESIDENTIAL	\$ 15.32	\$ 2.56	\$ 17.88
067-0630-024-0000	RESIDENTIAL	\$ 15.32	\$ 2.56	\$ 17.88
067-0630-025-0000	RESIDENTIAL	\$ 15.32	\$ 2.56	\$ 17.88
067-0630-026-0000	RESIDENTIAL	\$ 15.32	\$ 2.56	\$ 17.88
067-0630-027-0000	RESIDENTIAL	\$ 15.32	\$ 2.56	\$ 17.88
067-0630-028-0000	RESIDENTIAL	\$ 15.32	\$ 2.56	\$ 17.88
067-0630-029-0000	RESIDENTIAL	\$ 15.32	\$ 2.56	\$ 17.88
067-0630-030-0000	RESIDENTIAL	\$ 15.32	\$ 2.56	\$ 17.88
067-0630-031-0000	RESIDENTIAL	\$ 15.32	\$ 2.56	\$ 17.88
067-0630-032-0000	RESIDENTIAL	\$ 15.32	\$ 2.56	\$ 17.88
067-0630-033-0000	RESIDENTIAL	\$ 15.32	\$ 2.56	\$ 17.88
067-0630-034-0000	RESIDENTIAL	\$ 15.32	\$ 2.56	\$ 17.88
067-0630-035-0000	RESIDENTIAL	\$ 15.32	\$ 2.56	\$ 17.88
067-0630-036-0000	RESIDENTIAL	\$ 15.32	\$ 2.56	\$ 17.88
067-0630-037-0000	RESIDENTIAL	\$ 15.32	\$ 2.56	\$ 17.88
067-0630-038-0000	RESIDENTIAL	\$ 15.32	\$ 2.56	\$ 17.88
067-0630-039-0000	RESIDENTIAL	\$ 15.32	\$ 2.56	\$ 17.88
067-0630-040-0000	RESIDENTIAL	\$ 15.32	\$ 2.56	\$ 17.88
067-0630-041-0000	RESIDENTIAL	\$ 15.32	\$ 2.56	\$ 17.88
067-0630-042-0000	RESIDENTIAL	\$ 15.32	\$ 2.56	\$ 17.88
067-0630-043-0000	RESIDENTIAL	\$ 15.32	\$ 2.56	\$ 17.88
067-0630-044-0000	RESIDENTIAL	\$ 15.32	\$ 2.56	\$ 17.88
067-0630-045-0000	RESIDENTIAL	\$ 15.32	\$ 2.56	\$ 17.88
067-0630-046-0000	RESIDENTIAL	\$ 15.32	\$ 2.56	\$ 17.88
067-0630-047-0000	RESIDENTIAL	\$ 15.32	\$ 2.56	\$ 17.88
067-0630-048-0000	RESIDENTIAL	\$ 15.32	\$ 2.56	\$ 17.88

ITEM 17.2.

City of Rancho Cordova
Lighting District No. 2012-1 Exhibit A to the Resolution
Fiscal Year 2023-24 Assessment Roll

ATTACHMENT 2

APN	District Classification	Street Light Charge	Safety Light Charge	Total Assessment
067-0630-049-0000	RESIDENTIAL	\$ 15.32	\$ 2.56	\$ 17.88
067-0630-050-0000	RESIDENTIAL	\$ 15.32	\$ 2.56	\$ 17.88
067-0630-051-0000	RESIDENTIAL	\$ 15.32	\$ 2.56	\$ 17.88
067-0630-052-0000	RESIDENTIAL	\$ 15.32	\$ 2.56	\$ 17.88
067-0630-053-0000	RESIDENTIAL	\$ 15.32	\$ 2.56	\$ 17.88
067-0630-054-0000	RESIDENTIAL	\$ 15.32	\$ 2.56	\$ 17.88
067-0630-055-0000	RESIDENTIAL	\$ 15.32	\$ 2.56	\$ 17.88
067-0630-056-0000	RESIDENTIAL	\$ 15.32	\$ 2.56	\$ 17.88
067-0630-057-0000	RESIDENTIAL	\$ 15.32	\$ 2.56	\$ 17.88
067-0630-058-0000	RESIDENTIAL	\$ 15.32	\$ 2.56	\$ 17.88
067-0630-059-0000	RESIDENTIAL	\$ 15.32	\$ 2.56	\$ 17.88
067-0640-001-0000	RESIDENTIAL	\$ 15.32	\$ 2.56	\$ 17.88
067-0640-002-0000	RESIDENTIAL	\$ 15.32	\$ 2.56	\$ 17.88
067-0640-003-0000	RESIDENTIAL	\$ 15.32	\$ 2.56	\$ 17.88
067-0640-004-0000	RESIDENTIAL	\$ 15.32	\$ 2.56	\$ 17.88
067-0640-005-0000	RESIDENTIAL	\$ 15.32	\$ 2.56	\$ 17.88
067-0640-006-0000	RESIDENTIAL	\$ 15.32	\$ 2.56	\$ 17.88
067-0640-007-0000	RESIDENTIAL	\$ 15.32	\$ 2.56	\$ 17.88
067-0640-008-0000	RESIDENTIAL	\$ 15.32	\$ 2.56	\$ 17.88
067-0640-009-0000	RESIDENTIAL	\$ 15.32	\$ 2.56	\$ 17.88
067-0640-010-0000	RESIDENTIAL	\$ 15.32	\$ 2.56	\$ 17.88
067-0640-011-0000	RESIDENTIAL	\$ 15.32	\$ 2.56	\$ 17.88
067-0640-012-0000	RESIDENTIAL	\$ 15.32	\$ 2.56	\$ 17.88
067-0640-013-0000	RESIDENTIAL	\$ 15.32	\$ 2.56	\$ 17.88
067-0640-014-0000	RESIDENTIAL	\$ 15.32	\$ 2.56	\$ 17.88
067-0640-015-0000	RESIDENTIAL	\$ 15.32	\$ 2.56	\$ 17.88
067-0640-016-0000	RESIDENTIAL	\$ 15.32	\$ 2.56	\$ 17.88
067-0640-017-0000	RESIDENTIAL	\$ 15.32	\$ 2.56	\$ 17.88
067-0640-018-0000	RESIDENTIAL	\$ 15.32	\$ 2.56	\$ 17.88
067-0640-019-0000	RESIDENTIAL	\$ 15.32	\$ 2.56	\$ 17.88
067-0640-020-0000	RESIDENTIAL	\$ 15.32	\$ 2.56	\$ 17.88
067-0640-021-0000	RESIDENTIAL	\$ 15.32	\$ 2.56	\$ 17.88
067-0640-022-0000	RESIDENTIAL	\$ 15.32	\$ 2.56	\$ 17.88
067-0640-023-0000	RESIDENTIAL	\$ 15.32	\$ 2.56	\$ 17.88
067-0640-024-0000	RESIDENTIAL	\$ 15.32	\$ 2.56	\$ 17.88
067-0640-025-0000	RESIDENTIAL	\$ 15.32	\$ 2.56	\$ 17.88
067-0640-026-0000	RESIDENTIAL	\$ 15.32	\$ 2.56	\$ 17.88
067-0640-027-0000	RESIDENTIAL	\$ 15.32	\$ 2.56	\$ 17.88
067-0640-028-0000	RESIDENTIAL	\$ 15.32	\$ 2.56	\$ 17.88
067-0640-029-0000	RESIDENTIAL	\$ 15.32	\$ 2.56	\$ 17.88
067-0640-030-0000	RESIDENTIAL	\$ 15.32	\$ 2.56	\$ 17.88
067-0640-031-0000	RESIDENTIAL	\$ 15.32	\$ 2.56	\$ 17.88
067-0640-032-0000	RESIDENTIAL	\$ 15.32	\$ 2.56	\$ 17.88
067-0640-033-0000	RESIDENTIAL	\$ 15.32	\$ 2.56	\$ 17.88

ITEM 17.2.

City of Rancho Cordova
Lighting District No. 2012-1 Exhibit A to the Resolution
Fiscal Year 2023-24 Assessment Roll

ATTACHMENT 2

APN	District Classification	Street Light Charge	Safety Light Charge	Total Assessment
067-0640-034-0000	RESIDENTIAL	\$ 15.32	\$ 2.56	\$ 17.88
067-0640-035-0000	RESIDENTIAL	\$ 15.32	\$ 2.56	\$ 17.88
067-0640-036-0000	RESIDENTIAL	\$ 15.32	\$ 2.56	\$ 17.88
067-0640-037-0000	RESIDENTIAL	\$ 15.32	\$ 2.56	\$ 17.88
067-0640-038-0000	RESIDENTIAL	\$ 15.32	\$ 2.56	\$ 17.88
067-0640-039-0000	RESIDENTIAL	\$ 15.32	\$ 2.56	\$ 17.88
067-0640-040-0000	RESIDENTIAL	\$ 15.32	\$ 2.56	\$ 17.88
067-0640-041-0000	RESIDENTIAL	\$ 15.32	\$ 2.56	\$ 17.88
067-0640-042-0000	RESIDENTIAL	\$ 15.32	\$ 2.56	\$ 17.88
067-0640-043-0000	RESIDENTIAL	\$ 15.32	\$ 2.56	\$ 17.88
067-0640-044-0000	RESIDENTIAL	\$ 15.32	\$ 2.56	\$ 17.88
067-0640-045-0000	RESIDENTIAL	\$ 15.32	\$ 2.56	\$ 17.88
067-0660-001-0000	RESIDENTIAL	\$ 15.32	\$ 2.56	\$ 17.88
067-0660-002-0000	RESIDENTIAL	\$ 15.32	\$ 2.56	\$ 17.88
067-0660-003-0000	RESIDENTIAL	\$ 15.32	\$ 2.56	\$ 17.88
067-0660-004-0000	RESIDENTIAL	\$ 15.32	\$ 2.56	\$ 17.88
067-0660-005-0000	RESIDENTIAL	\$ 15.32	\$ 2.56	\$ 17.88
067-0660-006-0000	RESIDENTIAL	\$ 15.32	\$ 2.56	\$ 17.88
067-0660-007-0000	RESIDENTIAL	\$ 15.32	\$ 2.56	\$ 17.88
067-0660-008-0000	RESIDENTIAL	\$ 15.32	\$ 2.56	\$ 17.88
067-0660-009-0000	RESIDENTIAL	\$ 15.32	\$ 2.56	\$ 17.88
067-0660-010-0000	RESIDENTIAL	\$ 15.32	\$ 2.56	\$ 17.88
067-0660-011-0000	RESIDENTIAL	\$ 15.32	\$ 2.56	\$ 17.88
067-0660-012-0000	RESIDENTIAL	\$ 15.32	\$ 2.56	\$ 17.88
067-0660-013-0000	RESIDENTIAL	\$ 15.32	\$ 2.56	\$ 17.88
067-0660-014-0000	RESIDENTIAL	\$ 15.32	\$ 2.56	\$ 17.88
067-0660-015-0000	RESIDENTIAL	\$ 15.32	\$ 2.56	\$ 17.88
067-0660-016-0000	RESIDENTIAL	\$ 15.32	\$ 2.56	\$ 17.88
067-0660-017-0000	RESIDENTIAL	\$ 15.32	\$ 2.56	\$ 17.88
067-0660-018-0000	RESIDENTIAL	\$ 15.32	\$ 2.56	\$ 17.88
067-0660-019-0000	RESIDENTIAL	\$ 15.32	\$ 2.56	\$ 17.88
067-0660-020-0000	RESIDENTIAL	\$ 15.32	\$ 2.56	\$ 17.88
067-0660-021-0000	RESIDENTIAL	\$ 15.32	\$ 2.56	\$ 17.88
067-0660-022-0000	RESIDENTIAL	\$ 15.32	\$ 2.56	\$ 17.88
067-0660-023-0000	RESIDENTIAL	\$ 15.32	\$ 2.56	\$ 17.88
067-0660-024-0000	RESIDENTIAL	\$ 15.32	\$ 2.56	\$ 17.88
067-0660-025-0000	RESIDENTIAL	\$ 15.32	\$ 2.56	\$ 17.88
067-0660-026-0000	RESIDENTIAL	\$ 15.32	\$ 2.56	\$ 17.88
067-0660-027-0000	RESIDENTIAL	\$ 15.32	\$ 2.56	\$ 17.88
067-0660-028-0000	RESIDENTIAL	\$ 15.32	\$ 2.56	\$ 17.88
067-0660-029-0000	RESIDENTIAL	\$ 15.32	\$ 2.56	\$ 17.88
067-0660-030-0000	RESIDENTIAL	\$ 15.32	\$ 2.56	\$ 17.88
067-0660-031-0000	RESIDENTIAL	\$ 15.32	\$ 2.56	\$ 17.88
067-0660-032-0000	RESIDENTIAL	\$ 15.32	\$ 2.56	\$ 17.88

ITEM 17.2.

City of Rancho Cordova
Lighting District No. 2012-1 Exhibit A to the Resolution
Fiscal Year 2023-24 Assessment Roll

ATTACHMENT 2

APN	District Classification	Street Light Charge	Safety Light Charge	Total Assessment
067-0660-034-0000	RESIDENTIAL	\$ 15.32	\$ 2.56	\$ 17.88
067-0660-035-0000	RESIDENTIAL	\$ 15.32	\$ 2.56	\$ 17.88
067-0660-036-0000	RESIDENTIAL	\$ 15.32	\$ 2.56	\$ 17.88
067-0660-037-0000	RESIDENTIAL	\$ 15.32	\$ 2.56	\$ 17.88
067-0660-038-0000	RESIDENTIAL	\$ 15.32	\$ 2.56	\$ 17.88
067-0660-039-0000	RESIDENTIAL	\$ 15.32	\$ 2.56	\$ 17.88
067-0660-040-0000	RESIDENTIAL	\$ 15.32	\$ 2.56	\$ 17.88
067-0660-041-0000	RESIDENTIAL	\$ 15.32	\$ 2.56	\$ 17.88
067-0660-042-0000	RESIDENTIAL	\$ 15.32	\$ 2.56	\$ 17.88
067-0660-043-0000	RESIDENTIAL	\$ 15.32	\$ 2.56	\$ 17.88
067-0660-044-0000	RESIDENTIAL	\$ 15.32	\$ 2.56	\$ 17.88
067-0660-045-0000	RESIDENTIAL	\$ 15.32	\$ 2.56	\$ 17.88
067-0660-046-0000	RESIDENTIAL	\$ 15.32	\$ 2.56	\$ 17.88
067-0660-047-0000	RESIDENTIAL	\$ 15.32	\$ 2.56	\$ 17.88
067-0660-048-0000	RESIDENTIAL	\$ 15.32	\$ 2.56	\$ 17.88
067-0660-049-0000	RESIDENTIAL	\$ 15.32	\$ 2.56	\$ 17.88
067-0660-050-0000	RESIDENTIAL	\$ 15.32	\$ 2.56	\$ 17.88
067-0660-051-0000	RESIDENTIAL	\$ 15.32	\$ 2.56	\$ 17.88
067-0660-052-0000	RESIDENTIAL	\$ 15.32	\$ 2.56	\$ 17.88
067-0660-053-0000	RESIDENTIAL	\$ 15.32	\$ 2.56	\$ 17.88
067-0660-054-0000	RESIDENTIAL	\$ 15.32	\$ 2.56	\$ 17.88
067-0660-055-0000	RESIDENTIAL	\$ 15.32	\$ 2.56	\$ 17.88
067-0660-056-0000	RESIDENTIAL	\$ 15.32	\$ 2.56	\$ 17.88
067-0660-057-0000	RESIDENTIAL	\$ 15.32	\$ 2.56	\$ 17.88
067-0660-058-0000	RESIDENTIAL	\$ 15.32	\$ 2.56	\$ 17.88
067-0660-059-0000	RESIDENTIAL	\$ 15.32	\$ 2.56	\$ 17.88
067-0660-060-0000	RESIDENTIAL	\$ 15.32	\$ 2.56	\$ 17.88
067-0660-061-0000	RESIDENTIAL	\$ 15.32	\$ 2.56	\$ 17.88
067-0660-062-0000	RESIDENTIAL	\$ 15.32	\$ 2.56	\$ 17.88
067-0660-063-0000	RESIDENTIAL	\$ 15.32	\$ 2.56	\$ 17.88
067-0660-064-0000	RESIDENTIAL	\$ 15.32	\$ 2.56	\$ 17.88
067-0660-065-0000	RESIDENTIAL	\$ 15.32	\$ 2.56	\$ 17.88
067-0660-066-0000	RESIDENTIAL	\$ 15.32	\$ 2.56	\$ 17.88
067-0660-067-0000	RESIDENTIAL	\$ 15.32	\$ 2.56	\$ 17.88
067-0660-068-0000	RESIDENTIAL	\$ 15.32	\$ 2.56	\$ 17.88
067-0660-069-0000	RESIDENTIAL	\$ 15.32	\$ 2.56	\$ 17.88
067-0660-070-0000	RESIDENTIAL	\$ 15.32	\$ 2.56	\$ 17.88
067-0660-071-0000	RESIDENTIAL	\$ 15.32	\$ 2.56	\$ 17.88
067-0660-072-0000	RESIDENTIAL	\$ 15.32	\$ 2.56	\$ 17.88
067-0660-073-0000	RESIDENTIAL	\$ 15.32	\$ 2.56	\$ 17.88
067-0660-074-0000	RESIDENTIAL	\$ 15.32	\$ 2.56	\$ 17.88
067-0660-075-0000	RESIDENTIAL	\$ 15.32	\$ 2.56	\$ 17.88
067-0660-076-0000	RESIDENTIAL	\$ 15.32	\$ 2.56	\$ 17.88
067-0660-077-0000	RESIDENTIAL	\$ 15.32	\$ 2.56	\$ 17.88

ITEM 17.2.

City of Rancho Cordova
Lighting District No. 2012-1 Exhibit A to the Resolution
Fiscal Year 2023-24 Assessment Roll

ATTACHMENT 2

APN	District Classification	Street Light Charge	Safety Light Charge	Total Assessment
067-0660-078-0000	RESIDENTIAL	\$ 15.32	\$ 2.56	\$ 17.88
067-0660-079-0000	RESIDENTIAL	\$ 15.32	\$ 2.56	\$ 17.88
067-0660-080-0000	RESIDENTIAL	\$ 15.32	\$ 2.56	\$ 17.88
067-0660-081-0000	RESIDENTIAL	\$ 15.32	\$ 2.56	\$ 17.88
067-0660-082-0000	RESIDENTIAL	\$ 15.32	\$ 2.56	\$ 17.88
067-0660-083-0000	RESIDENTIAL	\$ 15.32	\$ 2.56	\$ 17.88
067-0660-084-0000	RESIDENTIAL	\$ 15.32	\$ 2.56	\$ 17.88
067-0660-085-0000	RESIDENTIAL	\$ 15.32	\$ 2.56	\$ 17.88
067-0660-086-0000	RESIDENTIAL	\$ 15.32	\$ 2.56	\$ 17.88
067-0660-087-0000	RESIDENTIAL	\$ 15.32	\$ 2.56	\$ 17.88
067-0660-088-0000	RESIDENTIAL	\$ 15.32	\$ 2.56	\$ 17.88
067-0660-089-0000	RESIDENTIAL	\$ 15.32	\$ 2.56	\$ 17.88
067-0660-090-0000	RESIDENTIAL	\$ 15.32	\$ 2.56	\$ 17.88
067-0660-091-0000	RESIDENTIAL	\$ 15.32	\$ 2.56	\$ 17.88
067-0660-092-0000	RESIDENTIAL	\$ 15.32	\$ 2.56	\$ 17.88
067-0660-093-0000	RESIDENTIAL	\$ 15.32	\$ 2.56	\$ 17.88
067-0660-094-0000	RESIDENTIAL	\$ 15.32	\$ 2.56	\$ 17.88
067-0660-095-0000	RESIDENTIAL	\$ 15.32	\$ 2.56	\$ 17.88
067-0660-096-0000	RESIDENTIAL	\$ 15.32	\$ 2.56	\$ 17.88
067-0660-097-0000	RESIDENTIAL	\$ 15.32	\$ 2.56	\$ 17.88
067-0660-098-0000	RESIDENTIAL	\$ 15.32	\$ 2.56	\$ 17.88
067-0660-099-0000	RESIDENTIAL	\$ 15.32	\$ 2.56	\$ 17.88
067-0660-100-0000	RESIDENTIAL	\$ 15.32	\$ 2.56	\$ 17.88
067-0660-101-0000	RESIDENTIAL	\$ 15.32	\$ 2.56	\$ 17.88
067-0660-102-0000	RESIDENTIAL	\$ 15.32	\$ 2.56	\$ 17.88
067-0660-103-0000	RESIDENTIAL	\$ 15.32	\$ 2.56	\$ 17.88
067-0660-104-0000	RESIDENTIAL	\$ 15.32	\$ 2.56	\$ 17.88
067-0660-105-0000	RESIDENTIAL	\$ 15.32	\$ 2.56	\$ 17.88
067-0660-106-0000	RESIDENTIAL	\$ 15.32	\$ 2.56	\$ 17.88
067-0660-107-0000	RESIDENTIAL	\$ 15.32	\$ 2.56	\$ 17.88
067-0670-001-0000	RESIDENTIAL	\$ 15.32	\$ 2.56	\$ 17.88
067-0670-002-0000	RESIDENTIAL	\$ 15.32	\$ 2.56	\$ 17.88
067-0670-003-0000	RESIDENTIAL	\$ 15.32	\$ 2.56	\$ 17.88
067-0670-004-0000	RESIDENTIAL	\$ 15.32	\$ 2.56	\$ 17.88
067-0670-005-0000	RESIDENTIAL	\$ 15.32	\$ 2.56	\$ 17.88
067-0670-006-0000	RESIDENTIAL	\$ 15.32	\$ 2.56	\$ 17.88
067-0670-007-0000	RESIDENTIAL	\$ 15.32	\$ 2.56	\$ 17.88
067-0670-008-0000	RESIDENTIAL	\$ 15.32	\$ 2.56	\$ 17.88
067-0670-009-0000	RESIDENTIAL	\$ 15.32	\$ 2.56	\$ 17.88
067-0670-010-0000	RESIDENTIAL	\$ 15.32	\$ 2.56	\$ 17.88
067-0670-011-0000	RESIDENTIAL	\$ 15.32	\$ 2.56	\$ 17.88
067-0670-012-0000	RESIDENTIAL	\$ 15.32	\$ 2.56	\$ 17.88
067-0670-013-0000	RESIDENTIAL	\$ 15.32	\$ 2.56	\$ 17.88
067-0670-014-0000	RESIDENTIAL	\$ 15.32	\$ 2.56	\$ 17.88

ITEM 17.2.

City of Rancho Cordova
Lighting District No. 2012-1 Exhibit A to the Resolution
Fiscal Year 2023-24 Assessment Roll

ATTACHMENT 2

APN	District Classification	Street Light Charge	Safety Light Charge	Total Assessment
067-0670-015-0000	RESIDENTIAL	\$ 15.32	\$ 2.56	\$ 17.88
067-0670-016-0000	RESIDENTIAL	\$ 15.32	\$ 2.56	\$ 17.88
067-0670-017-0000	RESIDENTIAL	\$ 15.32	\$ 2.56	\$ 17.88
067-0670-018-0000	RESIDENTIAL	\$ 15.32	\$ 2.56	\$ 17.88
067-0670-019-0000	RESIDENTIAL	\$ 15.32	\$ 2.56	\$ 17.88
067-0670-020-0000	RESIDENTIAL	\$ 15.32	\$ 2.56	\$ 17.88
067-0670-021-0000	RESIDENTIAL	\$ 15.32	\$ 2.56	\$ 17.88
067-0670-022-0000	RESIDENTIAL	\$ 15.32	\$ 2.56	\$ 17.88
067-0670-023-0000	RESIDENTIAL	\$ 15.32	\$ 2.56	\$ 17.88
067-0670-024-0000	RESIDENTIAL	\$ 15.32	\$ 2.56	\$ 17.88
067-0670-025-0000	RESIDENTIAL	\$ 15.32	\$ 2.56	\$ 17.88
067-0670-026-0000	RESIDENTIAL	\$ 15.32	\$ 2.56	\$ 17.88
067-0670-027-0000	RESIDENTIAL	\$ 15.32	\$ 2.56	\$ 17.88
067-0670-028-0000	RESIDENTIAL	\$ 15.32	\$ 2.56	\$ 17.88
067-0670-029-0000	RESIDENTIAL	\$ 15.32	\$ 2.56	\$ 17.88
067-0670-030-0000	RESIDENTIAL	\$ 15.32	\$ 2.56	\$ 17.88
067-0670-031-0000	RESIDENTIAL	\$ 15.32	\$ 2.56	\$ 17.88
067-0670-032-0000	RESIDENTIAL	\$ 15.32	\$ 2.56	\$ 17.88
067-0670-033-0000	RESIDENTIAL	\$ 15.32	\$ 2.56	\$ 17.88
067-0670-034-0000	RESIDENTIAL	\$ 15.32	\$ 2.56	\$ 17.88
067-0670-035-0000	RESIDENTIAL	\$ 15.32	\$ 2.56	\$ 17.88
067-0670-036-0000	RESIDENTIAL	\$ 15.32	\$ 2.56	\$ 17.88
067-0670-037-0000	RESIDENTIAL	\$ 15.32	\$ 2.56	\$ 17.88
067-0670-038-0000	RESIDENTIAL	\$ 15.32	\$ 2.56	\$ 17.88
067-0670-039-0000	RESIDENTIAL	\$ 15.32	\$ 2.56	\$ 17.88
067-0670-040-0000	RESIDENTIAL	\$ 15.32	\$ 2.56	\$ 17.88
067-0670-041-0000	RESIDENTIAL	\$ 15.32	\$ 2.56	\$ 17.88
067-0670-042-0000	RESIDENTIAL	\$ 15.32	\$ 2.56	\$ 17.88
067-0670-043-0000	RESIDENTIAL	\$ 15.32	\$ 2.56	\$ 17.88
067-0670-044-0000	RESIDENTIAL	\$ 15.32	\$ 2.56	\$ 17.88
067-0670-045-0000	RESIDENTIAL	\$ 15.32	\$ 2.56	\$ 17.88
067-0670-046-0000	RESIDENTIAL	\$ 15.32	\$ 2.56	\$ 17.88
067-0670-047-0000	RESIDENTIAL	\$ 15.32	\$ 2.56	\$ 17.88
067-0670-048-0000	RESIDENTIAL	\$ 15.32	\$ 2.56	\$ 17.88
067-0670-049-0000	RESIDENTIAL	\$ 15.32	\$ 2.56	\$ 17.88
067-0670-050-0000	RESIDENTIAL	\$ 15.32	\$ 2.56	\$ 17.88
067-0670-051-0000	RESIDENTIAL	\$ 15.32	\$ 2.56	\$ 17.88
067-0670-052-0000	RESIDENTIAL	\$ 15.32	\$ 2.56	\$ 17.88
067-0670-053-0000	RESIDENTIAL	\$ 15.32	\$ 2.56	\$ 17.88
067-0670-054-0000	RESIDENTIAL	\$ 15.32	\$ 2.56	\$ 17.88
067-0670-055-0000	RESIDENTIAL	\$ 15.32	\$ 2.56	\$ 17.88
067-0670-056-0000	RESIDENTIAL	\$ 15.32	\$ 2.56	\$ 17.88
067-0670-057-0000	RESIDENTIAL	\$ 15.32	\$ 2.56	\$ 17.88
067-0670-058-0000	RESIDENTIAL	\$ 15.32	\$ 2.56	\$ 17.88

ITEM 17.2.

City of Rancho Cordova
Lighting District No. 2012-1 Exhibit A to the Resolution
Fiscal Year 2023-24 Assessment Roll

ATTACHMENT 2

APN	District Classification	Street Light Charge	Safety Light Charge	Total Assessment
067-0670-059-0000	RESIDENTIAL	\$ 15.32	\$ 2.56	\$ 17.88
067-0670-060-0000	RESIDENTIAL	\$ 15.32	\$ 2.56	\$ 17.88
067-0670-061-0000	RESIDENTIAL	\$ 15.32	\$ 2.56	\$ 17.88
067-0670-062-0000	RESIDENTIAL	\$ 15.32	\$ 2.56	\$ 17.88
067-0670-063-0000	RESIDENTIAL	\$ 15.32	\$ 2.56	\$ 17.88
067-0670-064-0000	RESIDENTIAL	\$ 15.32	\$ 2.56	\$ 17.88
067-0670-065-0000	RESIDENTIAL	\$ 15.32	\$ 2.56	\$ 17.88
067-0670-066-0000	RESIDENTIAL	\$ 15.32	\$ 2.56	\$ 17.88
067-0670-067-0000	RESIDENTIAL	\$ 15.32	\$ 2.56	\$ 17.88
067-0670-068-0000	RESIDENTIAL	\$ 15.32	\$ 2.56	\$ 17.88
067-0670-069-0000	RESIDENTIAL	\$ 15.32	\$ 2.56	\$ 17.88
067-0670-070-0000	RESIDENTIAL	\$ 15.32	\$ 2.56	\$ 17.88
067-0670-071-0000	RESIDENTIAL	\$ 15.32	\$ 2.56	\$ 17.88
067-0670-072-0000	RESIDENTIAL	\$ 15.32	\$ 2.56	\$ 17.88
067-0670-073-0000	RESIDENTIAL	\$ 15.32	\$ 2.56	\$ 17.88
067-0670-074-0000	RESIDENTIAL	\$ 15.32	\$ 2.56	\$ 17.88
067-0670-075-0000	RESIDENTIAL	\$ 15.32	\$ 2.56	\$ 17.88
067-0670-076-0000	RESIDENTIAL	\$ 15.32	\$ 2.56	\$ 17.88
067-0670-077-0000	RESIDENTIAL	\$ 15.32	\$ 2.56	\$ 17.88
067-0670-078-0000	RESIDENTIAL	\$ 15.32	\$ 2.56	\$ 17.88
067-0670-079-0000	RESIDENTIAL	\$ 15.32	\$ 2.56	\$ 17.88
067-0670-082-0000	NONRES	\$ 22.42	\$ 2.56	\$ 24.98
067-0680-001-0000	RESIDENTIAL	\$ 15.32	\$ 2.56	\$ 17.88
067-0680-002-0000	RESIDENTIAL	\$ 15.32	\$ 2.56	\$ 17.88
067-0680-003-0000	RESIDENTIAL	\$ 15.32	\$ 2.56	\$ 17.88
067-0680-004-0000	RESIDENTIAL	\$ 15.32	\$ 2.56	\$ 17.88
067-0680-005-0000	RESIDENTIAL	\$ 15.32	\$ 2.56	\$ 17.88
067-0680-006-0000	RESIDENTIAL	\$ 15.32	\$ 2.56	\$ 17.88
067-0680-007-0000	RESIDENTIAL	\$ 15.32	\$ 2.56	\$ 17.88
067-0680-008-0000	RESIDENTIAL	\$ 15.32	\$ 2.56	\$ 17.88
067-0680-009-0000	RESIDENTIAL	\$ 15.32	\$ 2.56	\$ 17.88
067-0680-010-0000	RESIDENTIAL	\$ 15.32	\$ 2.56	\$ 17.88
067-0680-011-0000	RESIDENTIAL	\$ 15.32	\$ 2.56	\$ 17.88
067-0680-012-0000	RESIDENTIAL	\$ 15.32	\$ 2.56	\$ 17.88
067-0680-013-0000	RESIDENTIAL	\$ 15.32	\$ 2.56	\$ 17.88
067-0680-014-0000	RESIDENTIAL	\$ 15.32	\$ 2.56	\$ 17.88
067-0680-015-0000	RESIDENTIAL	\$ 15.32	\$ 2.56	\$ 17.88
067-0680-016-0000	RESIDENTIAL	\$ 15.32	\$ 2.56	\$ 17.88
067-0680-017-0000	RESIDENTIAL	\$ 15.32	\$ 2.56	\$ 17.88
067-0680-018-0000	RESIDENTIAL	\$ 15.32	\$ 2.56	\$ 17.88
067-0680-019-0000	RESIDENTIAL	\$ 15.32	\$ 2.56	\$ 17.88
067-0680-020-0000	RESIDENTIAL	\$ 15.32	\$ 2.56	\$ 17.88
067-0680-021-0000	RESIDENTIAL	\$ 15.32	\$ 2.56	\$ 17.88
067-0680-022-0000	RESIDENTIAL	\$ 15.32	\$ 2.56	\$ 17.88

ITEM 17.2.

City of Rancho Cordova
Lighting District No. 2012-1 Exhibit A to the Resolution
Fiscal Year 2023-24 Assessment Roll

ATTACHMENT 2

APN	District Classification	Street Light Charge	Safety Light Charge	Total Assessment
067-0680-023-0000	RESIDENTIAL	\$ 15.32	\$ 2.56	\$ 17.88
067-0680-024-0000	RESIDENTIAL	\$ 15.32	\$ 2.56	\$ 17.88
067-0680-025-0000	RESIDENTIAL	\$ 15.32	\$ 2.56	\$ 17.88
067-0680-026-0000	RESIDENTIAL	\$ 15.32	\$ 2.56	\$ 17.88
067-0680-027-0000	RESIDENTIAL	\$ 15.32	\$ 2.56	\$ 17.88
067-0680-028-0000	RESIDENTIAL	\$ 15.32	\$ 2.56	\$ 17.88
067-0680-029-0000	RESIDENTIAL	\$ 15.32	\$ 2.56	\$ 17.88
067-0680-030-0000	RESIDENTIAL	\$ 15.32	\$ 2.56	\$ 17.88
067-0680-031-0000	RESIDENTIAL	\$ 15.32	\$ 2.56	\$ 17.88
067-0680-032-0000	RESIDENTIAL	\$ 15.32	\$ 2.56	\$ 17.88
067-0680-033-0000	RESIDENTIAL	\$ 15.32	\$ 2.56	\$ 17.88
067-0680-034-0000	RESIDENTIAL	\$ 15.32	\$ 2.56	\$ 17.88
067-0680-035-0000	RESIDENTIAL	\$ 15.32	\$ 2.56	\$ 17.88
067-0680-036-0000	RESIDENTIAL	\$ 15.32	\$ 2.56	\$ 17.88
067-0680-037-0000	RESIDENTIAL	\$ 15.32	\$ 2.56	\$ 17.88
067-0680-038-0000	RESIDENTIAL	\$ 15.32	\$ 2.56	\$ 17.88
067-0680-039-0000	RESIDENTIAL	\$ 15.32	\$ 2.56	\$ 17.88
067-0680-040-0000	RESIDENTIAL	\$ 15.32	\$ 2.56	\$ 17.88
067-0680-041-0000	RESIDENTIAL	\$ 15.32	\$ 2.56	\$ 17.88
067-0680-042-0000	RESIDENTIAL	\$ 15.32	\$ 2.56	\$ 17.88
067-0680-043-0000	RESIDENTIAL	\$ 15.32	\$ 2.56	\$ 17.88
067-0680-044-0000	RESIDENTIAL	\$ 15.32	\$ 2.56	\$ 17.88
067-0680-045-0000	RESIDENTIAL	\$ 15.32	\$ 2.56	\$ 17.88
067-0680-046-0000	RESIDENTIAL	\$ 15.32	\$ 2.56	\$ 17.88
067-0680-047-0000	RESIDENTIAL	\$ 15.32	\$ 2.56	\$ 17.88
067-0680-048-0000	RESIDENTIAL	\$ 15.32	\$ 2.56	\$ 17.88
067-0680-049-0000	RESIDENTIAL	\$ 15.32	\$ 2.56	\$ 17.88
067-0680-050-0000	RESIDENTIAL	\$ 15.32	\$ 2.56	\$ 17.88
067-0690-001-0000	RESIDENTIAL	\$ 15.32	\$ 2.56	\$ 17.88
067-0690-002-0000	RESIDENTIAL	\$ 15.32	\$ 2.56	\$ 17.88
067-0690-003-0000	RESIDENTIAL	\$ 15.32	\$ 2.56	\$ 17.88
067-0690-004-0000	RESIDENTIAL	\$ 15.32	\$ 2.56	\$ 17.88
067-0690-005-0000	RESIDENTIAL	\$ 15.32	\$ 2.56	\$ 17.88
067-0690-006-0000	RESIDENTIAL	\$ 15.32	\$ 2.56	\$ 17.88
067-0690-007-0000	RESIDENTIAL	\$ 15.32	\$ 2.56	\$ 17.88
067-0690-008-0000	RESIDENTIAL	\$ 15.32	\$ 2.56	\$ 17.88
067-0690-009-0000	RESIDENTIAL	\$ 15.32	\$ 2.56	\$ 17.88
067-0690-010-0000	RESIDENTIAL	\$ 15.32	\$ 2.56	\$ 17.88
067-0690-011-0000	RESIDENTIAL	\$ 15.32	\$ 2.56	\$ 17.88
067-0690-012-0000	RESIDENTIAL	\$ 15.32	\$ 2.56	\$ 17.88
067-0690-013-0000	RESIDENTIAL	\$ 15.32	\$ 2.56	\$ 17.88
067-0690-014-0000	RESIDENTIAL	\$ 15.32	\$ 2.56	\$ 17.88
067-0690-015-0000	RESIDENTIAL	\$ 15.32	\$ 2.56	\$ 17.88
067-0690-016-0000	RESIDENTIAL	\$ 15.32	\$ 2.56	\$ 17.88

ITEM 17.2.

City of Rancho Cordova
Lighting District No. 2012-1 Exhibit A to the Resolution
Fiscal Year 2023-24 Assessment Roll

ATTACHMENT 2

APN	District Classification	Street Light Charge	Safety Light Charge	Total Assessment
067-0690-017-0000	RESIDENTIAL	\$ 15.32	\$ 2.56	\$ 17.88
067-0690-018-0000	RESIDENTIAL	\$ 15.32	\$ 2.56	\$ 17.88
067-0690-019-0000	RESIDENTIAL	\$ 15.32	\$ 2.56	\$ 17.88
067-0690-020-0000	RESIDENTIAL	\$ 15.32	\$ 2.56	\$ 17.88
067-0690-021-0000	RESIDENTIAL	\$ 15.32	\$ 2.56	\$ 17.88
067-0690-022-0000	RESIDENTIAL	\$ 15.32	\$ 2.56	\$ 17.88
067-0690-023-0000	RESIDENTIAL	\$ 15.32	\$ 2.56	\$ 17.88
067-0690-024-0000	RESIDENTIAL	\$ 15.32	\$ 2.56	\$ 17.88
067-0690-025-0000	RESIDENTIAL	\$ 15.32	\$ 2.56	\$ 17.88
067-0690-026-0000	RESIDENTIAL	\$ 15.32	\$ 2.56	\$ 17.88
067-0690-027-0000	RESIDENTIAL	\$ 15.32	\$ 2.56	\$ 17.88
067-0690-028-0000	RESIDENTIAL	\$ 15.32	\$ 2.56	\$ 17.88
067-0690-029-0000	RESIDENTIAL	\$ 15.32	\$ 2.56	\$ 17.88
067-0690-030-0000	RESIDENTIAL	\$ 15.32	\$ 2.56	\$ 17.88
067-0690-031-0000	RESIDENTIAL	\$ 15.32	\$ 2.56	\$ 17.88
067-0690-032-0000	RESIDENTIAL	\$ 15.32	\$ 2.56	\$ 17.88
067-0690-033-0000	RESIDENTIAL	\$ 15.32	\$ 2.56	\$ 17.88
067-0690-034-0000	RESIDENTIAL	\$ 15.32	\$ 2.56	\$ 17.88
067-0690-035-0000	RESIDENTIAL	\$ 15.32	\$ 2.56	\$ 17.88
067-0690-036-0000	RESIDENTIAL	\$ 15.32	\$ 2.56	\$ 17.88
067-0690-037-0000	RESIDENTIAL	\$ 15.32	\$ 2.56	\$ 17.88
067-0690-038-0000	RESIDENTIAL	\$ 15.32	\$ 2.56	\$ 17.88
067-0690-039-0000	RESIDENTIAL	\$ 15.32	\$ 2.56	\$ 17.88
067-0690-040-0000	RESIDENTIAL	\$ 15.32	\$ 2.56	\$ 17.88
067-0690-041-0000	RESIDENTIAL	\$ 15.32	\$ 2.56	\$ 17.88
067-0690-042-0000	RESIDENTIAL	\$ 15.32	\$ 2.56	\$ 17.88
067-0690-043-0000	RESIDENTIAL	\$ 15.32	\$ 2.56	\$ 17.88
067-0690-044-0000	RESIDENTIAL	\$ 15.32	\$ 2.56	\$ 17.88
067-0690-045-0000	RESIDENTIAL	\$ 15.32	\$ 2.56	\$ 17.88
067-0690-046-0000	RESIDENTIAL	\$ 15.32	\$ 2.56	\$ 17.88
067-0690-047-0000	RESIDENTIAL	\$ 15.32	\$ 2.56	\$ 17.88
067-0690-048-0000	RESIDENTIAL	\$ 15.32	\$ 2.56	\$ 17.88
067-0690-049-0000	RESIDENTIAL	\$ 15.32	\$ 2.56	\$ 17.88
067-0690-050-0000	RESIDENTIAL	\$ 15.32	\$ 2.56	\$ 17.88
067-0690-051-0000	RESIDENTIAL	\$ 15.32	\$ 2.56	\$ 17.88
067-0690-052-0000	RESIDENTIAL	\$ 15.32	\$ 2.56	\$ 17.88
067-0690-053-0000	RESIDENTIAL	\$ 15.32	\$ 2.56	\$ 17.88
067-0690-054-0000	RESIDENTIAL	\$ 15.32	\$ 2.56	\$ 17.88
067-0690-055-0000	RESIDENTIAL	\$ 15.32	\$ 2.56	\$ 17.88
067-0690-056-0000	RESIDENTIAL	\$ 15.32	\$ 2.56	\$ 17.88
067-0690-057-0000	RESIDENTIAL	\$ 15.32	\$ 2.56	\$ 17.88
067-0690-058-0000	RESIDENTIAL	\$ 15.32	\$ 2.56	\$ 17.88
067-0690-059-0000	RESIDENTIAL	\$ 15.32	\$ 2.56	\$ 17.88
067-0690-060-0000	RESIDENTIAL	\$ 15.32	\$ 2.56	\$ 17.88

ITEM 17.2.

City of Rancho Cordova
Lighting District No. 2012-1 Exhibit A to the Resolution
Fiscal Year 2023-24 Assessment Roll

ATTACHMENT 2

APN	District Classification	Street Light Charge	Safety Light Charge	Total Assessment
067-0690-061-0000	RESIDENTIAL	\$ 15.32	\$ 2.56	\$ 17.88
067-0690-062-0000	RESIDENTIAL	\$ 15.32	\$ 2.56	\$ 17.88
067-0690-063-0000	RESIDENTIAL	\$ 15.32	\$ 2.56	\$ 17.88
067-0690-064-0000	RESIDENTIAL	\$ 15.32	\$ 2.56	\$ 17.88
067-0690-065-0000	RESIDENTIAL	\$ 15.32	\$ 2.56	\$ 17.88
067-0690-066-0000	RESIDENTIAL	\$ 15.32	\$ 2.56	\$ 17.88
067-0690-067-0000	RESIDENTIAL	\$ 15.32	\$ 2.56	\$ 17.88
067-0690-068-0000	RESIDENTIAL	\$ 15.32	\$ 2.56	\$ 17.88
067-0690-069-0000	RESIDENTIAL	\$ 15.32	\$ 2.56	\$ 17.88
067-0690-070-0000	RESIDENTIAL	\$ 15.32	\$ 2.56	\$ 17.88
067-0690-071-0000	NONRES	\$ 256.43	\$ 2.56	\$ 258.98
067-0700-001-0000	RESIDENTIAL	\$ 15.32	\$ 2.56	\$ 17.88
067-0700-002-0000	RESIDENTIAL	\$ 15.32	\$ 2.56	\$ 17.88
067-0700-003-0000	RESIDENTIAL	\$ 15.32	\$ 2.56	\$ 17.88
067-0700-004-0000	RESIDENTIAL	\$ 15.32	\$ 2.56	\$ 17.88
067-0700-005-0000	RESIDENTIAL	\$ 15.32	\$ 2.56	\$ 17.88
067-0700-006-0000	RESIDENTIAL	\$ 15.32	\$ 2.56	\$ 17.88
067-0700-007-0000	RESIDENTIAL	\$ 15.32	\$ 2.56	\$ 17.88
067-0700-008-0000	RESIDENTIAL	\$ 15.32	\$ 2.56	\$ 17.88
067-0700-009-0000	RESIDENTIAL	\$ 15.32	\$ 2.56	\$ 17.88
067-0700-010-0000	RESIDENTIAL	\$ 15.32	\$ 2.56	\$ 17.88
067-0700-011-0000	RESIDENTIAL	\$ 15.32	\$ 2.56	\$ 17.88
067-0700-012-0000	RESIDENTIAL	\$ 15.32	\$ 2.56	\$ 17.88
067-0700-013-0000	RESIDENTIAL	\$ 15.32	\$ 2.56	\$ 17.88
067-0700-014-0000	RESIDENTIAL	\$ 15.32	\$ 2.56	\$ 17.88
067-0700-015-0000	RESIDENTIAL	\$ 15.32	\$ 2.56	\$ 17.88
067-0700-016-0000	RESIDENTIAL	\$ 15.32	\$ 2.56	\$ 17.88
067-0700-017-0000	RESIDENTIAL	\$ 15.32	\$ 2.56	\$ 17.88
067-0700-018-0000	RESIDENTIAL	\$ 15.32	\$ 2.56	\$ 17.88
067-0700-019-0000	RESIDENTIAL	\$ 15.32	\$ 2.56	\$ 17.88
067-0700-020-0000	RESIDENTIAL	\$ 15.32	\$ 2.56	\$ 17.88
067-0700-021-0000	RESIDENTIAL	\$ 15.32	\$ 2.56	\$ 17.88
067-0700-022-0000	RESIDENTIAL	\$ 15.32	\$ 2.56	\$ 17.88
067-0700-023-0000	RESIDENTIAL	\$ 15.32	\$ 2.56	\$ 17.88
067-0700-024-0000	RESIDENTIAL	\$ 15.32	\$ 2.56	\$ 17.88
067-0700-025-0000	RESIDENTIAL	\$ 15.32	\$ 2.56	\$ 17.88
067-0700-026-0000	RESIDENTIAL	\$ 15.32	\$ 2.56	\$ 17.88
067-0700-027-0000	RESIDENTIAL	\$ 15.32	\$ 2.56	\$ 17.88
067-0700-028-0000	RESIDENTIAL	\$ 15.32	\$ 2.56	\$ 17.88
067-0700-029-0000	RESIDENTIAL	\$ 15.32	\$ 2.56	\$ 17.88
067-0700-030-0000	RESIDENTIAL	\$ 15.32	\$ 2.56	\$ 17.88
067-0700-031-0000	RESIDENTIAL	\$ 15.32	\$ 2.56	\$ 17.88
067-0700-032-0000	RESIDENTIAL	\$ 15.32	\$ 2.56	\$ 17.88
067-0700-033-0000	RESIDENTIAL	\$ 15.32	\$ 2.56	\$ 17.88

ITEM 17.2.

City of Rancho Cordova
Lighting District No. 2012-1 Exhibit A to the Resolution
Fiscal Year 2023-24 Assessment Roll

ATTACHMENT 2

APN	District Classification	Street Light Charge	Safety Light Charge	Total Assessment
067-0700-034-0000	RESIDENTIAL	\$ 15.32	\$ 2.56	\$ 17.88
067-0700-035-0000	RESIDENTIAL	\$ 15.32	\$ 2.56	\$ 17.88
067-0700-036-0000	RESIDENTIAL	\$ 15.32	\$ 2.56	\$ 17.88
067-0700-037-0000	RESIDENTIAL	\$ 15.32	\$ 2.56	\$ 17.88
067-0700-038-0000	RESIDENTIAL	\$ 15.32	\$ 2.56	\$ 17.88
067-0700-039-0000	RESIDENTIAL	\$ 15.32	\$ 2.56	\$ 17.88
067-0700-040-0000	RESIDENTIAL	\$ 15.32	\$ 2.56	\$ 17.88
067-0700-041-0000	RESIDENTIAL	\$ 15.32	\$ 2.56	\$ 17.88
067-0700-042-0000	RESIDENTIAL	\$ 15.32	\$ 2.56	\$ 17.88
067-0700-043-0000	RESIDENTIAL	\$ 15.32	\$ 2.56	\$ 17.88
067-0700-044-0000	RESIDENTIAL	\$ 15.32	\$ 2.56	\$ 17.88
067-0700-045-0000	RESIDENTIAL	\$ 15.32	\$ 2.56	\$ 17.88
067-0700-046-0000	RESIDENTIAL	\$ 15.32	\$ 2.56	\$ 17.88
067-0700-047-0000	RESIDENTIAL	\$ 15.32	\$ 2.56	\$ 17.88
067-0700-048-0000	RESIDENTIAL	\$ 15.32	\$ 2.56	\$ 17.88
067-0700-049-0000	RESIDENTIAL	\$ 15.32	\$ 2.56	\$ 17.88
067-0700-050-0000	RESIDENTIAL	\$ 15.32	\$ 2.56	\$ 17.88
067-0700-051-0000	RESIDENTIAL	\$ 15.32	\$ 2.56	\$ 17.88
067-0700-052-0000	RESIDENTIAL	\$ 15.32	\$ 2.56	\$ 17.88
067-0700-053-0000	RESIDENTIAL	\$ 15.32	\$ 2.56	\$ 17.88
067-0700-054-0000	RESIDENTIAL	\$ 15.32	\$ 2.56	\$ 17.88
067-0700-055-0000	RESIDENTIAL	\$ 15.32	\$ 2.56	\$ 17.88
067-0700-056-0000	RESIDENTIAL	\$ 15.32	\$ 2.56	\$ 17.88
067-0700-057-0000	RESIDENTIAL	\$ 15.32	\$ 2.56	\$ 17.88
067-0700-058-0000	RESIDENTIAL	\$ 15.32	\$ 2.56	\$ 17.88
067-0700-059-0000	RESIDENTIAL	\$ 15.32	\$ 2.56	\$ 17.88
067-0700-060-0000	RESIDENTIAL	\$ 15.32	\$ 2.56	\$ 17.88
067-0700-061-0000	RESIDENTIAL	\$ 15.32	\$ 2.56	\$ 17.88
067-0700-062-0000	RESIDENTIAL	\$ 15.32	\$ 2.56	\$ 17.88
067-0700-063-0000	RESIDENTIAL	\$ 15.32	\$ 2.56	\$ 17.88
067-0700-064-0000	RESIDENTIAL	\$ 15.32	\$ 2.56	\$ 17.88
067-0700-065-0000	RESIDENTIAL	\$ 15.32	\$ 2.56	\$ 17.88
067-0700-066-0000	RESIDENTIAL	\$ 15.32	\$ 2.56	\$ 17.88
067-0700-067-0000	RESIDENTIAL	\$ 15.32	\$ 2.56	\$ 17.88
067-0700-068-0000	RESIDENTIAL	\$ 15.32	\$ 2.56	\$ 17.88
067-0700-069-0000	RESIDENTIAL	\$ 15.32	\$ 2.56	\$ 17.88
067-0700-070-0000	RESIDENTIAL	\$ 15.32	\$ 2.56	\$ 17.88
067-0700-071-0000	RESIDENTIAL	\$ 15.32	\$ 2.56	\$ 17.88
067-0700-072-0000	RESIDENTIAL	\$ 15.32	\$ 2.56	\$ 17.88
067-0700-073-0000	RESIDENTIAL	\$ 15.32	\$ 2.56	\$ 17.88
067-0700-074-0000	RESIDENTIAL	\$ 15.32	\$ 2.56	\$ 17.88
067-0700-075-0000	RESIDENTIAL	\$ 15.32	\$ 2.56	\$ 17.88
067-0700-076-0000	RESIDENTIAL	\$ 15.32	\$ 2.56	\$ 17.88
067-0700-077-0000	RESIDENTIAL	\$ 15.32	\$ 2.56	\$ 17.88

ITEM 17.2.

City of Rancho Cordova
Lighting District No. 2012-1 Exhibit A to the Resolution
Fiscal Year 2023-24 Assessment Roll

ATTACHMENT 2

APN	District Classification	Street Light Charge	Safety Light Charge	Total Assessment
067-0700-078-0000	RESIDENTIAL	\$ 15.32	\$ 2.56	\$ 17.88
067-0700-079-0000	RESIDENTIAL	\$ 15.32	\$ 2.56	\$ 17.88
067-0700-080-0000	RESIDENTIAL	\$ 15.32	\$ 2.56	\$ 17.88
067-0700-081-0000	RESIDENTIAL	\$ 15.32	\$ 2.56	\$ 17.88
067-0700-082-0000	RESIDENTIAL	\$ 15.32	\$ 2.56	\$ 17.88
067-0700-083-0000	RESIDENTIAL	\$ 15.32	\$ 2.56	\$ 17.88
067-0700-084-0000	RESIDENTIAL	\$ 15.32	\$ 2.56	\$ 17.88
067-0700-085-0000	RESIDENTIAL	\$ 15.32	\$ 2.56	\$ 17.88
067-0700-086-0000	RESIDENTIAL	\$ 15.32	\$ 2.56	\$ 17.88
067-0700-087-0000	RESIDENTIAL	\$ 15.32	\$ 2.56	\$ 17.88
067-0700-088-0000	RESIDENTIAL	\$ 15.32	\$ 2.56	\$ 17.88
067-0700-089-0000	RESIDENTIAL	\$ 15.32	\$ 2.56	\$ 17.88
067-0700-090-0000	RESIDENTIAL	\$ 15.32	\$ 2.56	\$ 17.88
067-0700-091-0000	RESIDENTIAL	\$ 15.32	\$ 2.56	\$ 17.88
067-0700-092-0000	RESIDENTIAL	\$ 15.32	\$ 2.56	\$ 17.88
067-0700-094-0000	RESIDENTIAL	\$ 15.32	\$ 2.56	\$ 17.88
067-0700-095-0000	RESIDENTIAL	\$ 15.32	\$ 2.56	\$ 17.88
067-0700-096-0000	RESIDENTIAL	\$ 15.32	\$ 2.56	\$ 17.88
067-0700-097-0000	RESIDENTIAL	\$ 15.32	\$ 2.56	\$ 17.88
067-0700-098-0000	RESIDENTIAL	\$ 15.32	\$ 2.56	\$ 17.88
067-0700-099-0000	RESIDENTIAL	\$ 15.32	\$ 2.56	\$ 17.88
067-0710-001-0000	RESIDENTIAL	\$ 15.32	\$ 2.56	\$ 17.88
067-0710-002-0000	RESIDENTIAL	\$ 15.32	\$ 2.56	\$ 17.88
067-0710-003-0000	RESIDENTIAL	\$ 15.32	\$ 2.56	\$ 17.88
067-0710-004-0000	RESIDENTIAL	\$ 15.32	\$ 2.56	\$ 17.88
067-0710-005-0000	RESIDENTIAL	\$ 15.32	\$ 2.56	\$ 17.88
067-0710-006-0000	RESIDENTIAL	\$ 15.32	\$ 2.56	\$ 17.88
067-0710-007-0000	RESIDENTIAL	\$ 15.32	\$ 2.56	\$ 17.88
067-0710-008-0000	RESIDENTIAL	\$ 15.32	\$ 2.56	\$ 17.88
067-0710-009-0000	RESIDENTIAL	\$ 15.32	\$ 2.56	\$ 17.88
067-0710-010-0000	RESIDENTIAL	\$ 15.32	\$ 2.56	\$ 17.88
067-0710-011-0000	RESIDENTIAL	\$ 15.32	\$ 2.56	\$ 17.88
067-0710-012-0000	RESIDENTIAL	\$ 15.32	\$ 2.56	\$ 17.88
067-0710-013-0000	RESIDENTIAL	\$ 15.32	\$ 2.56	\$ 17.88
067-0710-014-0000	RESIDENTIAL	\$ 15.32	\$ 2.56	\$ 17.88
067-0710-015-0000	RESIDENTIAL	\$ 15.32	\$ 2.56	\$ 17.88
067-0710-016-0000	RESIDENTIAL	\$ 15.32	\$ 2.56	\$ 17.88
067-0710-017-0000	RESIDENTIAL	\$ 15.32	\$ 2.56	\$ 17.88
067-0710-018-0000	RESIDENTIAL	\$ 15.32	\$ 2.56	\$ 17.88
067-0710-019-0000	RESIDENTIAL	\$ 15.32	\$ 2.56	\$ 17.88
067-0710-020-0000	RESIDENTIAL	\$ 15.32	\$ 2.56	\$ 17.88
067-0710-021-0000	RESIDENTIAL	\$ 15.32	\$ 2.56	\$ 17.88
067-0710-022-0000	RESIDENTIAL	\$ 15.32	\$ 2.56	\$ 17.88
067-0710-023-0000	RESIDENTIAL	\$ 15.32	\$ 2.56	\$ 17.88

ITEM 17.2.

City of Rancho Cordova
Lighting District No. 2012-1 Exhibit A to the Resolution
Fiscal Year 2023-24 Assessment Roll

ATTACHMENT 2

APN	District Classification	Street Light Charge	Safety Light Charge	Total Assessment
067-0710-024-0000	RESIDENTIAL	\$ 15.32	\$ 2.56	\$ 17.88
067-0710-025-0000	RESIDENTIAL	\$ 15.32	\$ 2.56	\$ 17.88
067-0710-026-0000	RESIDENTIAL	\$ 15.32	\$ 2.56	\$ 17.88
067-0710-027-0000	RESIDENTIAL	\$ 15.32	\$ 2.56	\$ 17.88
067-0710-028-0000	RESIDENTIAL	\$ 15.32	\$ 2.56	\$ 17.88
067-0710-029-0000	RESIDENTIAL	\$ 15.32	\$ 2.56	\$ 17.88
067-0710-030-0000	RESIDENTIAL	\$ 15.32	\$ 2.56	\$ 17.88
067-0710-031-0000	RESIDENTIAL	\$ 15.32	\$ 2.56	\$ 17.88
067-0710-032-0000	RESIDENTIAL	\$ 15.32	\$ 2.56	\$ 17.88
067-0710-033-0000	RESIDENTIAL	\$ 15.32	\$ 2.56	\$ 17.88
067-0710-034-0000	RESIDENTIAL	\$ 15.32	\$ 2.56	\$ 17.88
067-0710-035-0000	RESIDENTIAL	\$ 15.32	\$ 2.56	\$ 17.88
067-0710-036-0000	RESIDENTIAL	\$ 15.32	\$ 2.56	\$ 17.88
067-0710-037-0000	RESIDENTIAL	\$ 15.32	\$ 2.56	\$ 17.88
067-0710-038-0000	RESIDENTIAL	\$ 15.32	\$ 2.56	\$ 17.88
067-0710-039-0000	RESIDENTIAL	\$ 15.32	\$ 2.56	\$ 17.88
067-0710-040-0000	RESIDENTIAL	\$ 15.32	\$ 2.56	\$ 17.88
067-0710-041-0000	RESIDENTIAL	\$ 15.32	\$ 2.56	\$ 17.88
067-0710-042-0000	RESIDENTIAL	\$ 15.32	\$ 2.56	\$ 17.88
067-0710-043-0000	RESIDENTIAL	\$ 15.32	\$ 2.56	\$ 17.88
067-0710-044-0000	RESIDENTIAL	\$ 15.32	\$ 2.56	\$ 17.88
067-0710-045-0000	RESIDENTIAL	\$ 15.32	\$ 2.56	\$ 17.88
067-0710-046-0000	RESIDENTIAL	\$ 15.32	\$ 2.56	\$ 17.88
067-0710-047-0000	RESIDENTIAL	\$ 15.32	\$ 2.56	\$ 17.88
067-0710-048-0000	RESIDENTIAL	\$ 15.32	\$ 2.56	\$ 17.88
067-0710-049-0000	RESIDENTIAL	\$ 15.32	\$ 2.56	\$ 17.88
067-0710-050-0000	RESIDENTIAL	\$ 15.32	\$ 2.56	\$ 17.88
067-0710-051-0000	RESIDENTIAL	\$ 15.32	\$ 2.56	\$ 17.88
067-0710-052-0000	RESIDENTIAL	\$ 15.32	\$ 2.56	\$ 17.88
067-0710-053-0000	RESIDENTIAL	\$ 15.32	\$ 2.56	\$ 17.88
067-0710-054-0000	RESIDENTIAL	\$ 15.32	\$ 2.56	\$ 17.88
067-0710-055-0000	RESIDENTIAL	\$ 15.32	\$ 2.56	\$ 17.88
067-0710-056-0000	RESIDENTIAL	\$ 15.32	\$ 2.56	\$ 17.88
067-0710-057-0000	RESIDENTIAL	\$ 15.32	\$ 2.56	\$ 17.88
067-0710-058-0000	RESIDENTIAL	\$ 15.32	\$ 2.56	\$ 17.88
067-0710-059-0000	RESIDENTIAL	\$ 15.32	\$ 2.56	\$ 17.88
067-0710-060-0000	RESIDENTIAL	\$ 15.32	\$ 2.56	\$ 17.88
067-0710-061-0000	RESIDENTIAL	\$ 15.32	\$ 2.56	\$ 17.88
067-0710-062-0000	RESIDENTIAL	\$ 15.32	\$ 2.56	\$ 17.88
067-0710-063-0000	RESIDENTIAL	\$ 15.32	\$ 2.56	\$ 17.88
067-0710-064-0000	RESIDENTIAL	\$ 15.32	\$ 2.56	\$ 17.88
067-0710-065-0000	RESIDENTIAL	\$ 15.32	\$ 2.56	\$ 17.88
067-0710-066-0000	RESIDENTIAL	\$ 15.32	\$ 2.56	\$ 17.88
067-0710-067-0000	RESIDENTIAL	\$ 15.32	\$ 2.56	\$ 17.88

ITEM 17.2.

City of Rancho Cordova
Lighting District No. 2012-1 Exhibit A to the Resolution
Fiscal Year 2023-24 Assessment Roll

ATTACHMENT 2

APN	District Classification	Street Light Charge	Safety Light Charge	Total Assessment
067-0710-068-0000	RESIDENTIAL	\$ 15.32	\$ 2.56	\$ 17.88
067-0710-069-0000	RESIDENTIAL	\$ 15.32	\$ 2.56	\$ 17.88
067-0710-070-0000	RESIDENTIAL	\$ 15.32	\$ 2.56	\$ 17.88
067-0710-071-0000	RESIDENTIAL	\$ 15.32	\$ 2.56	\$ 17.88
067-0710-072-0000	RESIDENTIAL	\$ 15.32	\$ 2.56	\$ 17.88
067-0710-073-0000	RESIDENTIAL	\$ 15.32	\$ 2.56	\$ 17.88
067-0710-074-0000	RESIDENTIAL	\$ 15.32	\$ 2.56	\$ 17.88
067-0710-075-0000	RESIDENTIAL	\$ 15.32	\$ 2.56	\$ 17.88
067-0710-076-0000	RESIDENTIAL	\$ 15.32	\$ 2.56	\$ 17.88
067-0710-077-0000	RESIDENTIAL	\$ 15.32	\$ 2.56	\$ 17.88
067-0710-078-0000	RESIDENTIAL	\$ 15.32	\$ 2.56	\$ 17.88
067-0710-079-0000	RESIDENTIAL	\$ 15.32	\$ 2.56	\$ 17.88
067-0710-080-0000	RESIDENTIAL	\$ 15.32	\$ 2.56	\$ 17.88
067-0710-081-0000	RESIDENTIAL	\$ 15.32	\$ 2.56	\$ 17.88
067-0710-082-0000	RESIDENTIAL	\$ 15.32	\$ 2.56	\$ 17.88
067-0710-083-0000	RESIDENTIAL	\$ 15.32	\$ 2.56	\$ 17.88
067-0710-084-0000	RESIDENTIAL	\$ 15.32	\$ 2.56	\$ 17.88
067-0710-085-0000	RESIDENTIAL	\$ 15.32	\$ 2.56	\$ 17.88
067-0710-086-0000	RESIDENTIAL	\$ 15.32	\$ 2.56	\$ 17.88
067-0710-087-0000	RESIDENTIAL	\$ 15.32	\$ 2.56	\$ 17.88
067-0710-088-0000	RESIDENTIAL	\$ 15.32	\$ 2.56	\$ 17.88
067-0710-089-0000	RESIDENTIAL	\$ 15.32	\$ 2.56	\$ 17.88
067-0710-090-0000	RESIDENTIAL	\$ 15.32	\$ 2.56	\$ 17.88
067-0710-091-0000	RESIDENTIAL	\$ 15.32	\$ 2.56	\$ 17.88
067-0710-092-0000	RESIDENTIAL	\$ 15.32	\$ 2.56	\$ 17.88
067-0710-093-0000	RESIDENTIAL	\$ 15.32	\$ 2.56	\$ 17.88
067-0710-094-0000	RESIDENTIAL	\$ 15.32	\$ 2.56	\$ 17.88
067-0710-095-0000	RESIDENTIAL	\$ 15.32	\$ 2.56	\$ 17.88
067-0710-096-0000	RESIDENTIAL	\$ 15.32	\$ 2.56	\$ 17.88
067-0710-097-0000	RESIDENTIAL	\$ 15.32	\$ 2.56	\$ 17.88
067-0710-098-0000	RESIDENTIAL	\$ 15.32	\$ 2.56	\$ 17.88
067-0710-099-0000	RESIDENTIAL	\$ 15.32	\$ 2.56	\$ 17.88
067-0710-100-0000	RESIDENTIAL	\$ 15.32	\$ 2.56	\$ 17.88
067-0710-101-0000	RESIDENTIAL	\$ 15.32	\$ 2.56	\$ 17.88
067-0710-102-0000	RESIDENTIAL	\$ 15.32	\$ 2.56	\$ 17.88
067-0710-103-0000	RESIDENTIAL	\$ 15.32	\$ 2.56	\$ 17.88
067-0710-104-0000	RESIDENTIAL	\$ 15.32	\$ 2.56	\$ 17.88
067-0710-105-0000	RESIDENTIAL	\$ 15.32	\$ 2.56	\$ 17.88
067-0710-106-0000	RESIDENTIAL	\$ 15.32	\$ 2.56	\$ 17.88
067-0710-107-0000	RESIDENTIAL	\$ 15.32	\$ 2.56	\$ 17.88
067-0710-108-0000	RESIDENTIAL	\$ 15.32	\$ 2.56	\$ 17.88
067-0710-109-0000	RESIDENTIAL	\$ 15.32	\$ 2.56	\$ 17.88
067-0710-110-0000	RESIDENTIAL	\$ 15.32	\$ 2.56	\$ 17.88
067-0710-111-0000	RESIDENTIAL	\$ 15.32	\$ 2.56	\$ 17.88

ITEM 17.2.

City of Rancho Cordova
Lighting District No. 2012-1 Exhibit A to the Resolution
Fiscal Year 2023-24 Assessment Roll

ATTACHMENT 2

APN	District Classification	Street Light Charge	Safety Light Charge	Total Assessment
067-0720-001-0000	RESIDENTIAL	\$ 15.32	\$ 2.56	\$ 17.88
067-0720-002-0000	RESIDENTIAL	\$ 15.32	\$ 2.56	\$ 17.88
067-0720-003-0000	RESIDENTIAL	\$ 15.32	\$ 2.56	\$ 17.88
067-0720-004-0000	RESIDENTIAL	\$ 15.32	\$ 2.56	\$ 17.88
067-0720-005-0000	RESIDENTIAL	\$ 15.32	\$ 2.56	\$ 17.88
067-0720-006-0000	RESIDENTIAL	\$ 15.32	\$ 2.56	\$ 17.88
067-0720-007-0000	RESIDENTIAL	\$ 15.32	\$ 2.56	\$ 17.88
067-0720-008-0000	RESIDENTIAL	\$ 15.32	\$ 2.56	\$ 17.88
067-0720-009-0000	RESIDENTIAL	\$ 15.32	\$ 2.56	\$ 17.88
067-0720-010-0000	RESIDENTIAL	\$ 15.32	\$ 2.56	\$ 17.88
067-0720-011-0000	RESIDENTIAL	\$ 15.32	\$ 2.56	\$ 17.88
067-0720-012-0000	RESIDENTIAL	\$ 15.32	\$ 2.56	\$ 17.88
067-0720-013-0000	RESIDENTIAL	\$ 15.32	\$ 2.56	\$ 17.88
067-0720-014-0000	RESIDENTIAL	\$ 15.32	\$ 2.56	\$ 17.88
067-0720-015-0000	RESIDENTIAL	\$ 15.32	\$ 2.56	\$ 17.88
067-0720-016-0000	RESIDENTIAL	\$ 15.32	\$ 2.56	\$ 17.88
067-0720-017-0000	RESIDENTIAL	\$ 15.32	\$ 2.56	\$ 17.88
067-0720-018-0000	RESIDENTIAL	\$ 15.32	\$ 2.56	\$ 17.88
067-0720-019-0000	RESIDENTIAL	\$ 15.32	\$ 2.56	\$ 17.88
067-0720-020-0000	RESIDENTIAL	\$ 15.32	\$ 2.56	\$ 17.88
067-0720-021-0000	RESIDENTIAL	\$ 15.32	\$ 2.56	\$ 17.88
067-0720-022-0000	RESIDENTIAL	\$ 15.32	\$ 2.56	\$ 17.88
067-0720-023-0000	RESIDENTIAL	\$ 15.32	\$ 2.56	\$ 17.88
067-0720-024-0000	RESIDENTIAL	\$ 15.32	\$ 2.56	\$ 17.88
067-0720-025-0000	RESIDENTIAL	\$ 15.32	\$ 2.56	\$ 17.88
067-0720-026-0000	RESIDENTIAL	\$ 15.32	\$ 2.56	\$ 17.88
067-0720-027-0000	RESIDENTIAL	\$ 15.32	\$ 2.56	\$ 17.88
067-0720-028-0000	RESIDENTIAL	\$ 15.32	\$ 2.56	\$ 17.88
067-0720-029-0000	RESIDENTIAL	\$ 15.32	\$ 2.56	\$ 17.88
067-0720-030-0000	RESIDENTIAL	\$ 15.32	\$ 2.56	\$ 17.88
067-0720-031-0000	RESIDENTIAL	\$ 15.32	\$ 2.56	\$ 17.88
067-0720-032-0000	RESIDENTIAL	\$ 15.32	\$ 2.56	\$ 17.88
067-0720-033-0000	RESIDENTIAL	\$ 15.32	\$ 2.56	\$ 17.88
067-0720-034-0000	RESIDENTIAL	\$ 15.32	\$ 2.56	\$ 17.88
067-0720-035-0000	RESIDENTIAL	\$ 15.32	\$ 2.56	\$ 17.88
067-0720-036-0000	RESIDENTIAL	\$ 15.32	\$ 2.56	\$ 17.88
067-0720-037-0000	RESIDENTIAL	\$ 15.32	\$ 2.56	\$ 17.88
067-0720-038-0000	RESIDENTIAL	\$ 15.32	\$ 2.56	\$ 17.88
067-0720-039-0000	RESIDENTIAL	\$ 15.32	\$ 2.56	\$ 17.88
067-0720-040-0000	RESIDENTIAL	\$ 15.32	\$ 2.56	\$ 17.88
067-0720-041-0000	RESIDENTIAL	\$ 15.32	\$ 2.56	\$ 17.88
067-0720-042-0000	RESIDENTIAL	\$ 15.32	\$ 2.56	\$ 17.88
067-0720-043-0000	RESIDENTIAL	\$ 15.32	\$ 2.56	\$ 17.88
067-0720-044-0000	RESIDENTIAL	\$ 15.32	\$ 2.56	\$ 17.88

ITEM 17.2.

City of Rancho Cordova
Lighting District No. 2012-1 Exhibit A to the Resolution
Fiscal Year 2023-24 Assessment Roll

ATTACHMENT 2

APN	District Classification	Street Light Charge	Safety Light Charge	Total Assessment
067-0720-045-0000	RESIDENTIAL	\$ 15.32	\$ 2.56	\$ 17.88
067-0720-046-0000	RESIDENTIAL	\$ 15.32	\$ 2.56	\$ 17.88
067-0720-047-0000	RESIDENTIAL	\$ 15.32	\$ 2.56	\$ 17.88
067-0720-048-0000	RESIDENTIAL	\$ 15.32	\$ 2.56	\$ 17.88
067-0720-049-0000	RESIDENTIAL	\$ 15.32	\$ 2.56	\$ 17.88
067-0720-050-0000	RESIDENTIAL	\$ 15.32	\$ 2.56	\$ 17.88
067-0720-051-0000	RESIDENTIAL	\$ 15.32	\$ 2.56	\$ 17.88
067-0720-052-0000	RESIDENTIAL	\$ 15.32	\$ 2.56	\$ 17.88
067-0720-053-0000	RESIDENTIAL	\$ 15.32	\$ 2.56	\$ 17.88
067-0720-054-0000	RESIDENTIAL	\$ 15.32	\$ 2.56	\$ 17.88
067-0720-055-0000	RESIDENTIAL	\$ 15.32	\$ 2.56	\$ 17.88
067-0720-056-0000	RESIDENTIAL	\$ 15.32	\$ 2.56	\$ 17.88
067-0720-057-0000	RESIDENTIAL	\$ 15.32	\$ 2.56	\$ 17.88
067-0720-058-0000	RESIDENTIAL	\$ 15.32	\$ 2.56	\$ 17.88
067-0720-059-0000	RESIDENTIAL	\$ 15.32	\$ 2.56	\$ 17.88
067-0720-060-0000	RESIDENTIAL	\$ 15.32	\$ 2.56	\$ 17.88
067-0720-061-0000	RESIDENTIAL	\$ 15.32	\$ 2.56	\$ 17.88
067-0720-062-0000	RESIDENTIAL	\$ 15.32	\$ 2.56	\$ 17.88
067-0720-063-0000	RESIDENTIAL	\$ 15.32	\$ 2.56	\$ 17.88
067-0720-064-0000	RESIDENTIAL	\$ 15.32	\$ 2.56	\$ 17.88
067-0720-065-0000	RESIDENTIAL	\$ 15.32	\$ 2.56	\$ 17.88
067-0720-066-0000	RESIDENTIAL	\$ 15.32	\$ 2.56	\$ 17.88
067-0720-067-0000	RESIDENTIAL	\$ 15.32	\$ 2.56	\$ 17.88
067-0720-068-0000	RESIDENTIAL	\$ 15.32	\$ 2.56	\$ 17.88
067-0720-069-0000	RESIDENTIAL	\$ 15.32	\$ 2.56	\$ 17.88
067-0720-070-0000	RESIDENTIAL	\$ 15.32	\$ 2.56	\$ 17.88
067-0720-071-0000	RESIDENTIAL	\$ 15.32	\$ 2.56	\$ 17.88
067-0720-072-0000	RESIDENTIAL	\$ 15.32	\$ 2.56	\$ 17.88
067-0720-073-0000	RESIDENTIAL	\$ 15.32	\$ 2.56	\$ 17.88
067-0720-074-0000	RESIDENTIAL	\$ 15.32	\$ 2.56	\$ 17.88
067-0720-075-0000	RESIDENTIAL	\$ 15.32	\$ 2.56	\$ 17.88
067-0720-076-0000	RESIDENTIAL	\$ 15.32	\$ 2.56	\$ 17.88
067-0720-077-0000	RESIDENTIAL	\$ 15.32	\$ 2.56	\$ 17.88
067-0720-078-0000	RESIDENTIAL	\$ 15.32	\$ 2.56	\$ 17.88
067-0720-079-0000	RESIDENTIAL	\$ 15.32	\$ 2.56	\$ 17.88
067-0720-080-0000	RESIDENTIAL	\$ 15.32	\$ 2.56	\$ 17.88
067-0720-081-0000	RESIDENTIAL	\$ 15.32	\$ 2.56	\$ 17.88
067-0720-082-0000	RESIDENTIAL	\$ 15.32	\$ 2.56	\$ 17.88
067-0720-083-0000	RESIDENTIAL	\$ 15.32	\$ 2.56	\$ 17.88
067-0720-084-0000	RESIDENTIAL	\$ 15.32	\$ 2.56	\$ 17.88
067-0720-085-0000	RESIDENTIAL	\$ 15.32	\$ 2.56	\$ 17.88
067-0720-086-0000	RESIDENTIAL	\$ 15.32	\$ 2.56	\$ 17.88
067-0720-087-0000	RESIDENTIAL	\$ 15.32	\$ 2.56	\$ 17.88
067-0720-088-0000	RESIDENTIAL	\$ 15.32	\$ 2.56	\$ 17.88

ITEM 17.2.

City of Rancho Cordova
Lighting District No. 2012-1 Exhibit A to the Resolution
Fiscal Year 2023-24 Assessment Roll

ATTACHMENT 2

APN	District Classification	Street Light Charge	Safety Light Charge	Total Assessment
067-0730-001-0000	RESIDENTIAL	\$ 15.32	\$ 2.56	\$ 17.88
067-0730-002-0000	RESIDENTIAL	\$ 15.32	\$ 2.56	\$ 17.88
067-0730-003-0000	RESIDENTIAL	\$ 15.32	\$ 2.56	\$ 17.88
067-0730-004-0000	RESIDENTIAL	\$ 15.32	\$ 2.56	\$ 17.88
067-0730-005-0000	RESIDENTIAL	\$ 15.32	\$ 2.56	\$ 17.88
067-0730-006-0000	RESIDENTIAL	\$ 15.32	\$ 2.56	\$ 17.88
067-0730-007-0000	RESIDENTIAL	\$ 15.32	\$ 2.56	\$ 17.88
067-0730-008-0000	RESIDENTIAL	\$ 15.32	\$ 2.56	\$ 17.88
067-0730-009-0000	RESIDENTIAL	\$ 15.32	\$ 2.56	\$ 17.88
067-0730-010-0000	RESIDENTIAL	\$ 15.32	\$ 2.56	\$ 17.88
067-0730-011-0000	RESIDENTIAL	\$ 15.32	\$ 2.56	\$ 17.88
067-0730-012-0000	RESIDENTIAL	\$ 15.32	\$ 2.56	\$ 17.88
067-0730-013-0000	RESIDENTIAL	\$ 15.32	\$ 2.56	\$ 17.88
067-0730-014-0000	RESIDENTIAL	\$ 15.32	\$ 2.56	\$ 17.88
067-0730-015-0000	RESIDENTIAL	\$ 15.32	\$ 2.56	\$ 17.88
067-0730-016-0000	RESIDENTIAL	\$ 15.32	\$ 2.56	\$ 17.88
067-0730-017-0000	RESIDENTIAL	\$ 15.32	\$ 2.56	\$ 17.88
067-0730-018-0000	RESIDENTIAL	\$ 15.32	\$ 2.56	\$ 17.88
067-0730-019-0000	RESIDENTIAL	\$ 15.32	\$ 2.56	\$ 17.88
067-0730-020-0000	RESIDENTIAL	\$ 15.32	\$ 2.56	\$ 17.88
067-0730-021-0000	RESIDENTIAL	\$ 15.32	\$ 2.56	\$ 17.88
067-0730-022-0000	RESIDENTIAL	\$ 15.32	\$ 2.56	\$ 17.88
067-0730-023-0000	RESIDENTIAL	\$ 15.32	\$ 2.56	\$ 17.88
067-0730-024-0000	RESIDENTIAL	\$ 15.32	\$ 2.56	\$ 17.88
067-0730-025-0000	RESIDENTIAL	\$ 15.32	\$ 2.56	\$ 17.88
067-0730-026-0000	RESIDENTIAL	\$ 15.32	\$ 2.56	\$ 17.88
067-0730-027-0000	RESIDENTIAL	\$ 15.32	\$ 2.56	\$ 17.88
067-0730-028-0000	RESIDENTIAL	\$ 15.32	\$ 2.56	\$ 17.88
067-0730-029-0000	RESIDENTIAL	\$ 15.32	\$ 2.56	\$ 17.88
067-0730-030-0000	RESIDENTIAL	\$ 15.32	\$ 2.56	\$ 17.88
067-0730-031-0000	RESIDENTIAL	\$ 15.32	\$ 2.56	\$ 17.88
067-0730-032-0000	RESIDENTIAL	\$ 15.32	\$ 2.56	\$ 17.88
067-0730-033-0000	RESIDENTIAL	\$ 15.32	\$ 2.56	\$ 17.88
067-0730-034-0000	RESIDENTIAL	\$ 15.32	\$ 2.56	\$ 17.88
067-0730-035-0000	RESIDENTIAL	\$ 15.32	\$ 2.56	\$ 17.88
067-0730-036-0000	RESIDENTIAL	\$ 15.32	\$ 2.56	\$ 17.88
067-0730-037-0000	RESIDENTIAL	\$ 15.32	\$ 2.56	\$ 17.88
067-0730-038-0000	RESIDENTIAL	\$ 15.32	\$ 2.56	\$ 17.88
067-0730-039-0000	RESIDENTIAL	\$ 15.32	\$ 2.56	\$ 17.88
067-0730-040-0000	RESIDENTIAL	\$ 15.32	\$ 2.56	\$ 17.88
067-0730-041-0000	RESIDENTIAL	\$ 15.32	\$ 2.56	\$ 17.88
067-0730-042-0000	RESIDENTIAL	\$ 15.32	\$ 2.56	\$ 17.88
067-0730-043-0000	RESIDENTIAL	\$ 15.32	\$ 2.56	\$ 17.88
067-0730-044-0000	RESIDENTIAL	\$ 15.32	\$ 2.56	\$ 17.88

ITEM 17.2.

City of Rancho Cordova
Lighting District No. 2012-1 Exhibit A to the Resolution
Fiscal Year 2023-24 Assessment Roll

ATTACHMENT 2

APN	District Classification	Street Light Charge	Safety Light Charge	Total Assessment
067-0730-045-0000	RESIDENTIAL	\$ 15.32	\$ 2.56	\$ 17.88
067-0730-046-0000	RESIDENTIAL	\$ 15.32	\$ 2.56	\$ 17.88
067-0730-047-0000	RESIDENTIAL	\$ 15.32	\$ 2.56	\$ 17.88
067-0730-048-0000	RESIDENTIAL	\$ 15.32	\$ 2.56	\$ 17.88
067-0730-049-0000	RESIDENTIAL	\$ 15.32	\$ 2.56	\$ 17.88
067-0730-050-0000	RESIDENTIAL	\$ 15.32	\$ 2.56	\$ 17.88
067-0730-051-0000	RESIDENTIAL	\$ 15.32	\$ 2.56	\$ 17.88
067-0730-052-0000	RESIDENTIAL	\$ 15.32	\$ 2.56	\$ 17.88
067-0730-053-0000	RESIDENTIAL	\$ 15.32	\$ 2.56	\$ 17.88
067-0730-054-0000	RESIDENTIAL	\$ 15.32	\$ 2.56	\$ 17.88
067-0730-055-0000	RESIDENTIAL	\$ 15.32	\$ 2.56	\$ 17.88
067-0730-056-0000	RESIDENTIAL	\$ 15.32	\$ 2.56	\$ 17.88
067-0730-057-0000	RESIDENTIAL	\$ 15.32	\$ 2.56	\$ 17.88
067-0730-058-0000	RESIDENTIAL	\$ 15.32	\$ 2.56	\$ 17.88
067-0730-059-0000	RESIDENTIAL	\$ 15.32	\$ 2.56	\$ 17.88
067-0730-060-0000	RESIDENTIAL	\$ 15.32	\$ 2.56	\$ 17.88
067-0730-061-0000	RESIDENTIAL	\$ 15.32	\$ 2.56	\$ 17.88
067-0730-062-0000	RESIDENTIAL	\$ 15.32	\$ 2.56	\$ 17.88
067-0730-063-0000	RESIDENTIAL	\$ 15.32	\$ 2.56	\$ 17.88
067-0730-064-0000	RESIDENTIAL	\$ 15.32	\$ 2.56	\$ 17.88
067-0730-065-0000	RESIDENTIAL	\$ 15.32	\$ 2.56	\$ 17.88
067-0730-066-0000	RESIDENTIAL	\$ 15.32	\$ 2.56	\$ 17.88
067-0730-067-0000	RESIDENTIAL	\$ 15.32	\$ 2.56	\$ 17.88
067-0730-068-0000	RESIDENTIAL	\$ 15.32	\$ 2.56	\$ 17.88
067-0730-069-0000	RESIDENTIAL	\$ 15.32	\$ 2.56	\$ 17.88
067-0730-070-0000	RESIDENTIAL	\$ 15.32	\$ 2.56	\$ 17.88
067-0730-071-0000	RESIDENTIAL	\$ 15.32	\$ 2.56	\$ 17.88
067-0730-072-0000	RESIDENTIAL	\$ 15.32	\$ 2.56	\$ 17.88
067-0730-073-0000	RESIDENTIAL	\$ 15.32	\$ 2.56	\$ 17.88
067-0730-074-0000	RESIDENTIAL	\$ 15.32	\$ 2.56	\$ 17.88
067-0730-075-0000	RESIDENTIAL	\$ 15.32	\$ 2.56	\$ 17.88
067-0730-076-0000	RESIDENTIAL	\$ 15.32	\$ 2.56	\$ 17.88
067-0730-077-0000	RESIDENTIAL	\$ 15.32	\$ 2.56	\$ 17.88
067-0730-078-0000	RESIDENTIAL	\$ 15.32	\$ 2.56	\$ 17.88
067-0730-079-0000	RESIDENTIAL	\$ 15.32	\$ 2.56	\$ 17.88
067-0730-080-0000	RESIDENTIAL	\$ 15.32	\$ 2.56	\$ 17.88
067-0730-081-0000	RESIDENTIAL	\$ 15.32	\$ 2.56	\$ 17.88
067-0730-082-0000	RESIDENTIAL	\$ 15.32	\$ 2.56	\$ 17.88
067-0730-083-0000	RESIDENTIAL	\$ 15.32	\$ 2.56	\$ 17.88
067-0730-084-0000	RESIDENTIAL	\$ 15.32	\$ 2.56	\$ 17.88
067-0730-085-0000	RESIDENTIAL	\$ 15.32	\$ 2.56	\$ 17.88
067-0730-086-0000	RESIDENTIAL	\$ 15.32	\$ 2.56	\$ 17.88
067-0730-087-0000	RESIDENTIAL	\$ 15.32	\$ 2.56	\$ 17.88
067-0730-088-0000	RESIDENTIAL	\$ 15.32	\$ 2.56	\$ 17.88

ITEM 17.2.

City of Rancho Cordova
Lighting District No. 2012-1 Exhibit A to the Resolution
Fiscal Year 2023-24 Assessment Roll

ATTACHMENT 2

APN	District Classification	Street Light Charge	Safety Light Charge	Total Assessment
067-0730-089-0000	RESIDENTIAL	\$ 15.32	\$ 2.56	\$ 17.88
067-0730-090-0000	RESIDENTIAL	\$ 15.32	\$ 2.56	\$ 17.88
067-0730-091-0000	RESIDENTIAL	\$ 15.32	\$ 2.56	\$ 17.88
067-0730-092-0000	RESIDENTIAL	\$ 15.32	\$ 2.56	\$ 17.88
067-0730-093-0000	RESIDENTIAL	\$ 15.32	\$ 2.56	\$ 17.88
067-0730-094-0000	RESIDENTIAL	\$ 15.32	\$ 2.56	\$ 17.88
067-0730-095-0000	RESIDENTIAL	\$ 15.32	\$ 2.56	\$ 17.88
067-0730-096-0000	RESIDENTIAL	\$ 15.32	\$ 2.56	\$ 17.88
067-0730-097-0000	RESIDENTIAL	\$ 15.32	\$ 2.56	\$ 17.88
067-0730-098-0000	RESIDENTIAL	\$ 15.32	\$ 2.56	\$ 17.88
067-0730-099-0000	RESIDENTIAL	\$ 15.32	\$ 2.56	\$ 17.88
067-0730-100-0000	RESIDENTIAL	\$ 15.32	\$ 2.56	\$ 17.88
067-0730-101-0000	RESIDENTIAL	\$ 15.32	\$ 2.56	\$ 17.88
067-0740-001-0000	RESIDENTIAL	\$ 15.32	\$ 2.56	\$ 17.88
067-0740-002-0000	RESIDENTIAL	\$ 15.32	\$ 2.56	\$ 17.88
067-0740-003-0000	RESIDENTIAL	\$ 15.32	\$ 2.56	\$ 17.88
067-0740-004-0000	RESIDENTIAL	\$ 15.32	\$ 2.56	\$ 17.88
067-0740-005-0000	RESIDENTIAL	\$ 15.32	\$ 2.56	\$ 17.88
067-0740-006-0000	RESIDENTIAL	\$ 15.32	\$ 2.56	\$ 17.88
067-0740-007-0000	RESIDENTIAL	\$ 15.32	\$ 2.56	\$ 17.88
067-0740-008-0000	RESIDENTIAL	\$ 15.32	\$ 2.56	\$ 17.88
067-0740-009-0000	RESIDENTIAL	\$ 15.32	\$ 2.56	\$ 17.88
067-0740-010-0000	RESIDENTIAL	\$ 15.32	\$ 2.56	\$ 17.88
067-0740-011-0000	RESIDENTIAL	\$ 15.32	\$ 2.56	\$ 17.88
067-0740-012-0000	RESIDENTIAL	\$ 15.32	\$ 2.56	\$ 17.88
067-0740-013-0000	RESIDENTIAL	\$ 15.32	\$ 2.56	\$ 17.88
067-0740-014-0000	RESIDENTIAL	\$ 15.32	\$ 2.56	\$ 17.88
067-0740-015-0000	RESIDENTIAL	\$ 15.32	\$ 2.56	\$ 17.88
067-0740-016-0000	RESIDENTIAL	\$ 15.32	\$ 2.56	\$ 17.88
067-0740-017-0000	RESIDENTIAL	\$ 15.32	\$ 2.56	\$ 17.88
067-0740-018-0000	RESIDENTIAL	\$ 15.32	\$ 2.56	\$ 17.88
067-0740-019-0000	RESIDENTIAL	\$ 15.32	\$ 2.56	\$ 17.88
067-0740-020-0000	RESIDENTIAL	\$ 15.32	\$ 2.56	\$ 17.88
067-0740-021-0000	RESIDENTIAL	\$ 15.32	\$ 2.56	\$ 17.88
067-0740-022-0000	RESIDENTIAL	\$ 15.32	\$ 2.56	\$ 17.88
067-0740-023-0000	RESIDENTIAL	\$ 15.32	\$ 2.56	\$ 17.88
067-0740-024-0000	RESIDENTIAL	\$ 15.32	\$ 2.56	\$ 17.88
067-0740-025-0000	RESIDENTIAL	\$ 15.32	\$ 2.56	\$ 17.88
067-0740-026-0000	RESIDENTIAL	\$ 15.32	\$ 2.56	\$ 17.88
067-0740-027-0000	RESIDENTIAL	\$ 15.32	\$ 2.56	\$ 17.88
067-0740-028-0000	RESIDENTIAL	\$ 15.32	\$ 2.56	\$ 17.88
067-0740-029-0000	RESIDENTIAL	\$ 15.32	\$ 2.56	\$ 17.88
067-0740-030-0000	RESIDENTIAL	\$ 15.32	\$ 2.56	\$ 17.88
067-0740-031-0000	RESIDENTIAL	\$ 15.32	\$ 2.56	\$ 17.88

ITEM 17.2.

City of Rancho Cordova
Lighting District No. 2012-1 Exhibit A to the Resolution
Fiscal Year 2023-24 Assessment Roll

ATTACHMENT 2

APN	District Classification	Street Light Charge	Safety Light Charge	Total Assessment
067-0740-032-0000	RESIDENTIAL	\$ 15.32	\$ 2.56	\$ 17.88
067-0740-033-0000	RESIDENTIAL	\$ 15.32	\$ 2.56	\$ 17.88
067-0740-034-0000	RESIDENTIAL	\$ 15.32	\$ 2.56	\$ 17.88
067-0740-035-0000	RESIDENTIAL	\$ 15.32	\$ 2.56	\$ 17.88
067-0740-036-0000	RESIDENTIAL	\$ 15.32	\$ 2.56	\$ 17.88
067-0740-037-0000	RESIDENTIAL	\$ 15.32	\$ 2.56	\$ 17.88
067-0740-038-0000	RESIDENTIAL	\$ 15.32	\$ 2.56	\$ 17.88
067-0740-039-0000	RESIDENTIAL	\$ 15.32	\$ 2.56	\$ 17.88
067-0740-040-0000	RESIDENTIAL	\$ 15.32	\$ 2.56	\$ 17.88
067-0740-041-0000	RESIDENTIAL	\$ 15.32	\$ 2.56	\$ 17.88
067-0740-042-0000	RESIDENTIAL	\$ 15.32	\$ 2.56	\$ 17.88
067-0740-043-0000	RESIDENTIAL	\$ 15.32	\$ 2.56	\$ 17.88
067-0740-044-0000	RESIDENTIAL	\$ 15.32	\$ 2.56	\$ 17.88
067-0740-045-0000	RESIDENTIAL	\$ 15.32	\$ 2.56	\$ 17.88
067-0740-046-0000	RESIDENTIAL	\$ 15.32	\$ 2.56	\$ 17.88
067-0740-047-0000	RESIDENTIAL	\$ 15.32	\$ 2.56	\$ 17.88
067-0740-048-0000	RESIDENTIAL	\$ 15.32	\$ 2.56	\$ 17.88
067-0750-004-0000	RESIDENTIAL	\$ 15.32	\$ 2.56	\$ 17.88
067-0750-005-0000	RESIDENTIAL	\$ 15.32	\$ 2.56	\$ 17.88
067-0750-006-0000	RESIDENTIAL	\$ 15.32	\$ 2.56	\$ 17.88
067-0750-007-0000	RESIDENTIAL	\$ 15.32	\$ 2.56	\$ 17.88
067-0750-008-0000	RESIDENTIAL	\$ 15.32	\$ 2.56	\$ 17.88
067-0750-009-0000	RESIDENTIAL	\$ 15.32	\$ 2.56	\$ 17.88
067-0750-010-0000	RESIDENTIAL	\$ 15.32	\$ 2.56	\$ 17.88
067-0750-011-0000	RESIDENTIAL	\$ 15.32	\$ 2.56	\$ 17.88
067-0750-012-0000	RESIDENTIAL	\$ 15.32	\$ 2.56	\$ 17.88
067-0750-013-0000	RESIDENTIAL	\$ 15.32	\$ 2.56	\$ 17.88
067-0750-014-0000	RESIDENTIAL	\$ 15.32	\$ 2.56	\$ 17.88
067-0750-015-0000	RESIDENTIAL	\$ 15.32	\$ 2.56	\$ 17.88
067-0750-016-0000	RESIDENTIAL	\$ 15.32	\$ 2.56	\$ 17.88
067-0750-017-0000	RESIDENTIAL	\$ 15.32	\$ 2.56	\$ 17.88
067-0750-018-0000	RESIDENTIAL	\$ 15.32	\$ 2.56	\$ 17.88
067-0750-019-0000	RESIDENTIAL	\$ 15.32	\$ 2.56	\$ 17.88
067-0750-020-0000	RESIDENTIAL	\$ 15.32	\$ 2.56	\$ 17.88
067-0750-021-0000	RESIDENTIAL	\$ 15.32	\$ 2.56	\$ 17.88
067-0750-022-0000	RESIDENTIAL	\$ 15.32	\$ 2.56	\$ 17.88
067-0750-023-0000	RESIDENTIAL	\$ 15.32	\$ 2.56	\$ 17.88
067-0750-024-0000	RESIDENTIAL	\$ 15.32	\$ 2.56	\$ 17.88
067-0750-025-0000	RESIDENTIAL	\$ 15.32	\$ 2.56	\$ 17.88
067-0750-026-0000	RESIDENTIAL	\$ 15.32	\$ 2.56	\$ 17.88
067-0750-027-0000	RESIDENTIAL	\$ 15.32	\$ 2.56	\$ 17.88
067-0750-028-0000	RESIDENTIAL	\$ 15.32	\$ 2.56	\$ 17.88
067-0750-029-0000	RESIDENTIAL	\$ 15.32	\$ 2.56	\$ 17.88
067-0750-030-0000	RESIDENTIAL	\$ 15.32	\$ 2.56	\$ 17.88

ITEM 17.2.

City of Rancho Cordova
Lighting District No. 2012-1 Exhibit A to the Resolution
Fiscal Year 2023-24 Assessment Roll

ATTACHMENT 2

APN	District Classification	Street Light Charge	Safety Light Charge	Total Assessment
067-0750-031-0000	RESIDENTIAL	\$ 15.32	\$ 2.56	\$ 17.88
067-0750-032-0000	RESIDENTIAL	\$ 15.32	\$ 2.56	\$ 17.88
067-0750-033-0000	RESIDENTIAL	\$ 15.32	\$ 2.56	\$ 17.88
067-0750-034-0000	RESIDENTIAL	\$ 15.32	\$ 2.56	\$ 17.88
067-0750-035-0000	RESIDENTIAL	\$ 15.32	\$ 2.56	\$ 17.88
067-0750-036-0000	RESIDENTIAL	\$ 15.32	\$ 2.56	\$ 17.88
067-0750-037-0000	RESIDENTIAL	\$ 15.32	\$ 2.56	\$ 17.88
067-0750-038-0000	RESIDENTIAL	\$ 15.32	\$ 2.56	\$ 17.88
067-0750-039-0000	RESIDENTIAL	\$ 15.32	\$ 2.56	\$ 17.88
067-0750-040-0000	RESIDENTIAL	\$ 15.32	\$ 2.56	\$ 17.88
067-0750-041-0000	RESIDENTIAL	\$ 15.32	\$ 2.56	\$ 17.88
067-0750-042-0000	RESIDENTIAL	\$ 15.32	\$ 2.56	\$ 17.88
067-0750-043-0000	RESIDENTIAL	\$ 15.32	\$ 2.56	\$ 17.88
067-0750-044-0000	RESIDENTIAL	\$ 15.32	\$ 2.56	\$ 17.88
067-0750-045-0000	RESIDENTIAL	\$ 15.32	\$ 2.56	\$ 17.88
067-0750-046-0000	RESIDENTIAL	\$ 15.32	\$ 2.56	\$ 17.88
067-0750-047-0000	RESIDENTIAL	\$ 15.32	\$ 2.56	\$ 17.88
067-0750-048-0000	RESIDENTIAL	\$ 15.32	\$ 2.56	\$ 17.88
067-0750-049-0000	RESIDENTIAL	\$ 15.32	\$ 2.56	\$ 17.88
067-0750-050-0000	RESIDENTIAL	\$ 15.32	\$ 2.56	\$ 17.88
067-0750-051-0000	RESIDENTIAL	\$ 15.32	\$ 2.56	\$ 17.88
067-0750-052-0000	RESIDENTIAL	\$ 15.32	\$ 2.56	\$ 17.88
067-0750-053-0000	RESIDENTIAL	\$ 15.32	\$ 2.56	\$ 17.88
067-0750-054-0000	RESIDENTIAL	\$ 15.32	\$ 2.56	\$ 17.88
067-0750-055-0000	RESIDENTIAL	\$ 15.32	\$ 2.56	\$ 17.88
067-0750-056-0000	RESIDENTIAL	\$ 15.32	\$ 2.56	\$ 17.88
067-0750-057-0000	RESIDENTIAL	\$ 15.32	\$ 2.56	\$ 17.88
067-0750-058-0000	RESIDENTIAL	\$ 15.32	\$ 2.56	\$ 17.88
067-0750-059-0000	RESIDENTIAL	\$ 15.32	\$ 2.56	\$ 17.88
067-0750-060-0000	RESIDENTIAL	\$ 15.32	\$ 2.56	\$ 17.88
067-0750-061-0000	RESIDENTIAL	\$ 15.32	\$ 2.56	\$ 17.88
067-0750-062-0000	RESIDENTIAL	\$ 15.32	\$ 2.56	\$ 17.88
067-0750-063-0000	RESIDENTIAL	\$ 15.32	\$ 2.56	\$ 17.88
067-0750-064-0000	RESIDENTIAL	\$ 15.32	\$ 2.56	\$ 17.88
067-0750-065-0000	RESIDENTIAL	\$ 15.32	\$ 2.56	\$ 17.88
067-0750-066-0000	RESIDENTIAL	\$ 15.32	\$ 2.56	\$ 17.88
067-0750-067-0000	RESIDENTIAL	\$ 15.32	\$ 2.56	\$ 17.88
067-0750-068-0000	RESIDENTIAL	\$ 15.32	\$ 2.56	\$ 17.88
067-0750-069-0000	RESIDENTIAL	\$ 15.32	\$ 2.56	\$ 17.88
067-0750-070-0000	RESIDENTIAL	\$ 15.32	\$ 2.56	\$ 17.88
067-0750-071-0000	RESIDENTIAL	\$ 15.32	\$ 2.56	\$ 17.88
067-0760-001-0000	RESIDENTIAL	\$ 15.32	\$ 2.56	\$ 17.88
067-0760-002-0000	RESIDENTIAL	\$ 15.32	\$ 2.56	\$ 17.88
067-0760-003-0000	RESIDENTIAL	\$ 15.32	\$ 2.56	\$ 17.88

ITEM 17.2.

City of Rancho Cordova
Lighting District No. 2012-1 Exhibit A to the Resolution
Fiscal Year 2023-24 Assessment Roll

ATTACHMENT 2

APN	District Classification	Street Light Charge	Safety Light Charge	Total Assessment
067-0760-004-0000	RESIDENTIAL	\$ 15.32	\$ 2.56	\$ 17.88
067-0760-005-0000	RESIDENTIAL	\$ 15.32	\$ 2.56	\$ 17.88
067-0760-006-0000	RESIDENTIAL	\$ 15.32	\$ 2.56	\$ 17.88
067-0760-007-0000	RESIDENTIAL	\$ 15.32	\$ 2.56	\$ 17.88
067-0760-008-0000	RESIDENTIAL	\$ 15.32	\$ 2.56	\$ 17.88
067-0760-009-0000	RESIDENTIAL	\$ 15.32	\$ 2.56	\$ 17.88
067-0760-010-0000	RESIDENTIAL	\$ 15.32	\$ 2.56	\$ 17.88
067-0760-011-0000	RESIDENTIAL	\$ 15.32	\$ 2.56	\$ 17.88
067-0760-012-0000	RESIDENTIAL	\$ 15.32	\$ 2.56	\$ 17.88
067-0760-013-0000	RESIDENTIAL	\$ 15.32	\$ 2.56	\$ 17.88
067-0760-014-0000	RESIDENTIAL	\$ 15.32	\$ 2.56	\$ 17.88
067-0760-015-0000	RESIDENTIAL	\$ 15.32	\$ 2.56	\$ 17.88
067-0760-016-0000	RESIDENTIAL	\$ 15.32	\$ 2.56	\$ 17.88
067-0760-017-0000	RESIDENTIAL	\$ 15.32	\$ 2.56	\$ 17.88
067-0760-018-0000	RESIDENTIAL	\$ 15.32	\$ 2.56	\$ 17.88
067-0760-019-0000	RESIDENTIAL	\$ 15.32	\$ 2.56	\$ 17.88
067-0760-020-0000	RESIDENTIAL	\$ 15.32	\$ 2.56	\$ 17.88
067-0760-021-0000	RESIDENTIAL	\$ 15.32	\$ 2.56	\$ 17.88
067-0760-022-0000	RESIDENTIAL	\$ 15.32	\$ 2.56	\$ 17.88
067-0760-023-0000	RESIDENTIAL	\$ 15.32	\$ 2.56	\$ 17.88
067-0760-024-0000	RESIDENTIAL	\$ 15.32	\$ 2.56	\$ 17.88
067-0760-025-0000	RESIDENTIAL	\$ 15.32	\$ 2.56	\$ 17.88
067-0760-026-0000	RESIDENTIAL	\$ 15.32	\$ 2.56	\$ 17.88
067-0760-027-0000	RESIDENTIAL	\$ 15.32	\$ 2.56	\$ 17.88
067-0760-028-0000	RESIDENTIAL	\$ 15.32	\$ 2.56	\$ 17.88
067-0760-029-0000	RESIDENTIAL	\$ 15.32	\$ 2.56	\$ 17.88
067-0760-030-0000	RESIDENTIAL	\$ 15.32	\$ 2.56	\$ 17.88
067-0760-031-0000	RESIDENTIAL	\$ 15.32	\$ 2.56	\$ 17.88
067-0760-032-0000	RESIDENTIAL	\$ 15.32	\$ 2.56	\$ 17.88
067-0760-033-0000	RESIDENTIAL	\$ 15.32	\$ 2.56	\$ 17.88
067-0760-034-0000	RESIDENTIAL	\$ 15.32	\$ 2.56	\$ 17.88
067-0760-035-0000	RESIDENTIAL	\$ 15.32	\$ 2.56	\$ 17.88
067-0760-036-0000	RESIDENTIAL	\$ 15.32	\$ 2.56	\$ 17.88
067-0760-037-0000	RESIDENTIAL	\$ 15.32	\$ 2.56	\$ 17.88
067-0760-038-0000	RESIDENTIAL	\$ 15.32	\$ 2.56	\$ 17.88
067-0760-039-0000	RESIDENTIAL	\$ 15.32	\$ 2.56	\$ 17.88
067-0760-040-0000	RESIDENTIAL	\$ 15.32	\$ 2.56	\$ 17.88
067-0760-041-0000	RESIDENTIAL	\$ 15.32	\$ 2.56	\$ 17.88
067-0760-042-0000	RESIDENTIAL	\$ 15.32	\$ 2.56	\$ 17.88
067-0760-043-0000	RESIDENTIAL	\$ 15.32	\$ 2.56	\$ 17.88
067-0760-044-0000	RESIDENTIAL	\$ 15.32	\$ 2.56	\$ 17.88
067-0760-045-0000	RESIDENTIAL	\$ 15.32	\$ 2.56	\$ 17.88
067-0760-046-0000	RESIDENTIAL	\$ 15.32	\$ 2.56	\$ 17.88
067-0760-047-0000	RESIDENTIAL	\$ 15.32	\$ 2.56	\$ 17.88

ITEM 17.2.

City of Rancho Cordova
Lighting District No. 2012-1 Exhibit A to the Resolution
Fiscal Year 2023-24 Assessment Roll

ATTACHMENT 2

APN	District Classification	Street Light Charge	Safety Light Charge	Total Assessment
067-0760-048-0000	RESIDENTIAL	\$ 15.32	\$ 2.56	\$ 17.88
067-0760-049-0000	RESIDENTIAL	\$ 15.32	\$ 2.56	\$ 17.88
067-0760-050-0000	RESIDENTIAL	\$ 15.32	\$ 2.56	\$ 17.88
067-0760-051-0000	RESIDENTIAL	\$ 15.32	\$ 2.56	\$ 17.88
067-0760-052-0000	RESIDENTIAL	\$ 15.32	\$ 2.56	\$ 17.88
067-0760-053-0000	RESIDENTIAL	\$ 15.32	\$ 2.56	\$ 17.88
067-0760-054-0000	RESIDENTIAL	\$ 15.32	\$ 2.56	\$ 17.88
067-0760-055-0000	RESIDENTIAL	\$ 15.32	\$ 2.56	\$ 17.88
067-0760-056-0000	RESIDENTIAL	\$ 15.32	\$ 2.56	\$ 17.88
067-0760-057-0000	RESIDENTIAL	\$ 15.32	\$ 2.56	\$ 17.88
067-0760-058-0000	RESIDENTIAL	\$ 15.32	\$ 2.56	\$ 17.88
067-0760-059-0000	RESIDENTIAL	\$ 15.32	\$ 2.56	\$ 17.88
067-0760-060-0000	RESIDENTIAL	\$ 15.32	\$ 2.56	\$ 17.88
067-0760-061-0000	RESIDENTIAL	\$ 15.32	\$ 2.56	\$ 17.88
067-0760-062-0000	RESIDENTIAL	\$ 15.32	\$ 2.56	\$ 17.88
067-0760-063-0000	RESIDENTIAL	\$ 15.32	\$ 2.56	\$ 17.88
067-0760-064-0000	RESIDENTIAL	\$ 15.32	\$ 2.56	\$ 17.88
067-0760-065-0000	RESIDENTIAL	\$ 15.32	\$ 2.56	\$ 17.88
067-0760-066-0000	RESIDENTIAL	\$ 15.32	\$ 2.56	\$ 17.88
067-0760-067-0000	RESIDENTIAL	\$ 15.32	\$ 2.56	\$ 17.88
067-0760-068-0000	RESIDENTIAL	\$ 15.32	\$ 2.56	\$ 17.88
067-0760-069-0000	RESIDENTIAL	\$ 15.32	\$ 2.56	\$ 17.88
067-0760-070-0000	RESIDENTIAL	\$ 15.32	\$ 2.56	\$ 17.88
067-0760-071-0000	RESIDENTIAL	\$ 15.32	\$ 2.56	\$ 17.88
067-0760-072-0000	RESIDENTIAL	\$ 15.32	\$ 2.56	\$ 17.88
067-0760-073-0000	RESIDENTIAL	\$ 15.32	\$ 2.56	\$ 17.88
067-0760-074-0000	RESIDENTIAL	\$ 15.32	\$ 2.56	\$ 17.88
067-0760-075-0000	RESIDENTIAL	\$ 15.32	\$ 2.56	\$ 17.88
067-0760-076-0000	RESIDENTIAL	\$ 15.32	\$ 2.56	\$ 17.88
067-0760-077-0000	RESIDENTIAL	\$ 15.32	\$ 2.56	\$ 17.88
067-0760-078-0000	RESIDENTIAL	\$ 15.32	\$ 2.56	\$ 17.88
067-0760-079-0000	RESIDENTIAL	\$ 15.32	\$ 2.56	\$ 17.88
067-0760-080-0000	RESIDENTIAL	\$ 15.32	\$ 2.56	\$ 17.88
067-0760-081-0000	RESIDENTIAL	\$ 15.32	\$ 2.56	\$ 17.88
067-0760-082-0000	RESIDENTIAL	\$ 15.32	\$ 2.56	\$ 17.88
067-0770-001-0000	RESIDENTIAL	\$ 15.32	\$ 2.56	\$ 17.88
067-0770-002-0000	RESIDENTIAL	\$ 15.32	\$ 2.56	\$ 17.88
067-0770-003-0000	RESIDENTIAL	\$ 15.32	\$ 2.56	\$ 17.88
067-0770-004-0000	RESIDENTIAL	\$ 15.32	\$ 2.56	\$ 17.88
067-0770-005-0000	RESIDENTIAL	\$ 15.32	\$ 2.56	\$ 17.88
067-0770-006-0000	RESIDENTIAL	\$ 15.32	\$ 2.56	\$ 17.88
067-0770-007-0000	RESIDENTIAL	\$ 15.32	\$ 2.56	\$ 17.88
067-0770-008-0000	RESIDENTIAL	\$ 15.32	\$ 2.56	\$ 17.88
067-0770-009-0000	RESIDENTIAL	\$ 15.32	\$ 2.56	\$ 17.88

ITEM 17.2.

City of Rancho Cordova
Lighting District No. 2012-1 Exhibit A to the Resolution
Fiscal Year 2023-24 Assessment Roll

ATTACHMENT 2

APN	District Classification	Street Light Charge	Safety Light Charge	Total Assessment
067-0770-010-0000	RESIDENTIAL	\$ 15.32	\$ 2.56	\$ 17.88
067-0770-011-0000	RESIDENTIAL	\$ 15.32	\$ 2.56	\$ 17.88
067-0770-012-0000	RESIDENTIAL	\$ 15.32	\$ 2.56	\$ 17.88
067-0770-013-0000	RESIDENTIAL	\$ 15.32	\$ 2.56	\$ 17.88
067-0770-014-0000	RESIDENTIAL	\$ 15.32	\$ 2.56	\$ 17.88
067-0770-015-0000	RESIDENTIAL	\$ 15.32	\$ 2.56	\$ 17.88
067-0770-016-0000	RESIDENTIAL	\$ 15.32	\$ 2.56	\$ 17.88
067-0770-017-0000	RESIDENTIAL	\$ 15.32	\$ 2.56	\$ 17.88
067-0770-018-0000	RESIDENTIAL	\$ 15.32	\$ 2.56	\$ 17.88
067-0770-019-0000	RESIDENTIAL	\$ 15.32	\$ 2.56	\$ 17.88
067-0770-020-0000	RESIDENTIAL	\$ 15.32	\$ 2.56	\$ 17.88
067-0770-021-0000	RESIDENTIAL	\$ 15.32	\$ 2.56	\$ 17.88
067-0770-022-0000	RESIDENTIAL	\$ 15.32	\$ 2.56	\$ 17.88
067-0770-023-0000	RESIDENTIAL	\$ 15.32	\$ 2.56	\$ 17.88
067-0770-024-0000	RESIDENTIAL	\$ 15.32	\$ 2.56	\$ 17.88
067-0770-025-0000	RESIDENTIAL	\$ 15.32	\$ 2.56	\$ 17.88
067-0770-026-0000	RESIDENTIAL	\$ 15.32	\$ 2.56	\$ 17.88
067-0770-027-0000	RESIDENTIAL	\$ 15.32	\$ 2.56	\$ 17.88
067-0770-028-0000	RESIDENTIAL	\$ 15.32	\$ 2.56	\$ 17.88
067-0770-029-0000	RESIDENTIAL	\$ 15.32	\$ 2.56	\$ 17.88
067-0770-030-0000	RESIDENTIAL	\$ 15.32	\$ 2.56	\$ 17.88
067-0770-031-0000	RESIDENTIAL	\$ 15.32	\$ 2.56	\$ 17.88
067-0770-032-0000	RESIDENTIAL	\$ 15.32	\$ 2.56	\$ 17.88
067-0770-033-0000	RESIDENTIAL	\$ 15.32	\$ 2.56	\$ 17.88
067-0770-034-0000	RESIDENTIAL	\$ 15.32	\$ 2.56	\$ 17.88
067-0770-035-0000	RESIDENTIAL	\$ 15.32	\$ 2.56	\$ 17.88
067-0770-036-0000	RESIDENTIAL	\$ 15.32	\$ 2.56	\$ 17.88
067-0770-037-0000	RESIDENTIAL	\$ 15.32	\$ 2.56	\$ 17.88
067-0770-038-0000	RESIDENTIAL	\$ 15.32	\$ 2.56	\$ 17.88
067-0770-039-0000	RESIDENTIAL	\$ 15.32	\$ 2.56	\$ 17.88
067-0770-040-0000	RESIDENTIAL	\$ 15.32	\$ 2.56	\$ 17.88
067-0770-041-0000	RESIDENTIAL	\$ 15.32	\$ 2.56	\$ 17.88
067-0770-042-0000	RESIDENTIAL	\$ 15.32	\$ 2.56	\$ 17.88
067-0770-043-0000	RESIDENTIAL	\$ 15.32	\$ 2.56	\$ 17.88
067-0770-044-0000	RESIDENTIAL	\$ 15.32	\$ 2.56	\$ 17.88
067-0770-045-0000	RESIDENTIAL	\$ 15.32	\$ 2.56	\$ 17.88
067-0770-046-0000	RESIDENTIAL	\$ 15.32	\$ 2.56	\$ 17.88
067-0770-047-0000	RESIDENTIAL	\$ 15.32	\$ 2.56	\$ 17.88
067-0770-048-0000	RESIDENTIAL	\$ 15.32	\$ 2.56	\$ 17.88
067-0770-049-0000	RESIDENTIAL	\$ 15.32	\$ 2.56	\$ 17.88
067-0770-050-0000	RESIDENTIAL	\$ 15.32	\$ 2.56	\$ 17.88
067-0770-051-0000	RESIDENTIAL	\$ 15.32	\$ 2.56	\$ 17.88
067-0770-052-0000	RESIDENTIAL	\$ 15.32	\$ 2.56	\$ 17.88
067-0770-053-0000	RESIDENTIAL	\$ 15.32	\$ 2.56	\$ 17.88

ITEM 17.2.

City of Rancho Cordova
Lighting District No. 2012-1 Exhibit A to the Resolution
Fiscal Year 2023-24 Assessment Roll

ATTACHMENT 2

APN	District Classification	Street Light Charge	Safety Light Charge	Total Assessment
067-0770-054-0000	RESIDENTIAL	\$ 15.32	\$ 2.56	\$ 17.88
067-0770-055-0000	RESIDENTIAL	\$ 15.32	\$ 2.56	\$ 17.88
067-0770-056-0000	RESIDENTIAL	\$ 15.32	\$ 2.56	\$ 17.88
067-0770-057-0000	RESIDENTIAL	\$ 15.32	\$ 2.56	\$ 17.88
067-0770-058-0000	RESIDENTIAL	\$ 15.32	\$ 2.56	\$ 17.88
067-0770-059-0000	RESIDENTIAL	\$ 15.32	\$ 2.56	\$ 17.88
067-0770-060-0000	RESIDENTIAL	\$ 15.32	\$ 2.56	\$ 17.88
067-0770-061-0000	RESIDENTIAL	\$ 15.32	\$ 2.56	\$ 17.88
067-0770-062-0000	RESIDENTIAL	\$ 15.32	\$ 2.56	\$ 17.88
067-0770-063-0000	RESIDENTIAL	\$ 15.32	\$ 2.56	\$ 17.88
067-0770-064-0000	RESIDENTIAL	\$ 15.32	\$ 2.56	\$ 17.88
067-0770-065-0000	RESIDENTIAL	\$ 15.32	\$ 2.56	\$ 17.88
067-0770-066-0000	RESIDENTIAL	\$ 15.32	\$ 2.56	\$ 17.88
067-0770-067-0000	RESIDENTIAL	\$ 15.32	\$ 2.56	\$ 17.88
067-0770-068-0000	RESIDENTIAL	\$ 15.32	\$ 2.56	\$ 17.88
067-0770-069-0000	RESIDENTIAL	\$ 15.32	\$ 2.56	\$ 17.88
067-0770-070-0000	RESIDENTIAL	\$ 15.32	\$ 2.56	\$ 17.88
067-0770-071-0000	RESIDENTIAL	\$ 15.32	\$ 2.56	\$ 17.88
067-0770-072-0000	RESIDENTIAL	\$ 15.32	\$ 2.56	\$ 17.88
067-0770-073-0000	RESIDENTIAL	\$ 15.32	\$ 2.56	\$ 17.88
067-0770-074-0000	RESIDENTIAL	\$ 15.32	\$ 2.56	\$ 17.88
067-0770-075-0000	RESIDENTIAL	\$ 15.32	\$ 2.56	\$ 17.88
067-0770-076-0000	RESIDENTIAL	\$ 15.32	\$ 2.56	\$ 17.88
067-0770-077-0000	RESIDENTIAL	\$ 15.32	\$ 2.56	\$ 17.88
067-0770-078-0000	RESIDENTIAL	\$ 15.32	\$ 2.56	\$ 17.88
067-0770-079-0000	RESIDENTIAL	\$ 15.32	\$ 2.56	\$ 17.88
067-0770-080-0000	RESIDENTIAL	\$ 15.32	\$ 2.56	\$ 17.88
067-0770-081-0000	RESIDENTIAL	\$ 15.32	\$ 2.56	\$ 17.88
067-0770-082-0000	RESIDENTIAL	\$ 15.32	\$ 2.56	\$ 17.88
067-0770-083-0000	RESIDENTIAL	\$ 15.32	\$ 2.56	\$ 17.88
067-0770-084-0000	RESIDENTIAL	\$ 15.32	\$ 2.56	\$ 17.88
067-0770-085-0000	RESIDENTIAL	\$ 15.32	\$ 2.56	\$ 17.88
067-0770-086-0000	RESIDENTIAL	\$ 15.32	\$ 2.56	\$ 17.88
067-0770-087-0000	RESIDENTIAL	\$ 15.32	\$ 2.56	\$ 17.88
067-0770-088-0000	RESIDENTIAL	\$ 15.32	\$ 2.56	\$ 17.88
067-0770-089-0000	RESIDENTIAL	\$ 15.32	\$ 2.56	\$ 17.88
067-0770-090-0000	RESIDENTIAL	\$ 15.32	\$ 2.56	\$ 17.88
067-0770-091-0000	RESIDENTIAL	\$ 15.32	\$ 2.56	\$ 17.88
067-0770-092-0000	RESIDENTIAL	\$ 15.32	\$ 2.56	\$ 17.88
067-0770-093-0000	RESIDENTIAL	\$ 15.32	\$ 2.56	\$ 17.88
067-0770-094-0000	RESIDENTIAL	\$ 15.32	\$ 2.56	\$ 17.88
067-0770-095-0000	RESIDENTIAL	\$ 15.32	\$ 2.56	\$ 17.88
067-0770-096-0000	RESIDENTIAL	\$ 15.32	\$ 2.56	\$ 17.88
067-0770-097-0000	RESIDENTIAL	\$ 15.32	\$ 2.56	\$ 17.88

ITEM 17.2.

City of Rancho Cordova
Lighting District No. 2012-1 Exhibit A to the Resolution
Fiscal Year 2023-24 Assessment Roll

ATTACHMENT 2

APN	District Classification	Street Light Charge	Safety Light Charge	Total Assessment
067-0770-098-0000	RESIDENTIAL	\$ 15.32	\$ 2.56	\$ 17.88
067-0770-099-0000	RESIDENTIAL	\$ 15.32	\$ 2.56	\$ 17.88
067-0780-011-0000	SAFETY LIGHTS ONLY	\$ 0.00	\$ 2.56	\$ 2.56
067-0780-014-0000	NONRES	\$ 344.85	\$ 2.56	\$ 347.40
067-0780-026-0000	SAFETY LIGHTS ONLY	\$ 0.00	\$ 2.56	\$ 2.56
067-0790-008-0000	NONRES	\$ 207.82	\$ 2.56	\$ 210.38
067-0790-009-0000	SAFETY LIGHTS ONLY	\$ 0.00	\$ 2.56	\$ 2.56
067-0790-010-0000	SAFETY LIGHTS ONLY	\$ 0.00	\$ 2.56	\$ 2.56
067-0800-001-0000	RESIDENTIAL	\$ 15.32	\$ 2.56	\$ 17.88
067-0800-002-0000	RESIDENTIAL	\$ 15.32	\$ 2.56	\$ 17.88
067-0800-003-0000	RESIDENTIAL	\$ 15.32	\$ 2.56	\$ 17.88
067-0800-004-0000	RESIDENTIAL	\$ 15.32	\$ 2.56	\$ 17.88
067-0800-005-0000	RESIDENTIAL	\$ 15.32	\$ 2.56	\$ 17.88
067-0800-006-0000	RESIDENTIAL	\$ 15.32	\$ 2.56	\$ 17.88
067-0800-007-0000	RESIDENTIAL	\$ 15.32	\$ 2.56	\$ 17.88
067-0800-008-0000	RESIDENTIAL	\$ 15.32	\$ 2.56	\$ 17.88
067-0800-009-0000	RESIDENTIAL	\$ 15.32	\$ 2.56	\$ 17.88
067-0800-010-0000	RESIDENTIAL	\$ 15.32	\$ 2.56	\$ 17.88
067-0800-011-0000	RESIDENTIAL	\$ 15.32	\$ 2.56	\$ 17.88
067-0800-012-0000	RESIDENTIAL	\$ 15.32	\$ 2.56	\$ 17.88
067-0800-013-0000	RESIDENTIAL	\$ 15.32	\$ 2.56	\$ 17.88
067-0800-014-0000	RESIDENTIAL	\$ 15.32	\$ 2.56	\$ 17.88
067-0800-015-0000	RESIDENTIAL	\$ 15.32	\$ 2.56	\$ 17.88
067-0800-016-0000	RESIDENTIAL	\$ 15.32	\$ 2.56	\$ 17.88
067-0800-017-0000	RESIDENTIAL	\$ 15.32	\$ 2.56	\$ 17.88
067-0800-018-0000	RESIDENTIAL	\$ 15.32	\$ 2.56	\$ 17.88
067-0800-019-0000	RESIDENTIAL	\$ 15.32	\$ 2.56	\$ 17.88
067-0800-020-0000	RESIDENTIAL	\$ 15.32	\$ 2.56	\$ 17.88
067-0800-021-0000	RESIDENTIAL	\$ 15.32	\$ 2.56	\$ 17.88
067-0800-022-0000	RESIDENTIAL	\$ 15.32	\$ 2.56	\$ 17.88
067-0800-023-0000	RESIDENTIAL	\$ 15.32	\$ 2.56	\$ 17.88
067-0800-024-0000	RESIDENTIAL	\$ 15.32	\$ 2.56	\$ 17.88
067-0800-025-0000	RESIDENTIAL	\$ 15.32	\$ 2.56	\$ 17.88
067-0800-026-0000	RESIDENTIAL	\$ 15.32	\$ 2.56	\$ 17.88
067-0800-027-0000	RESIDENTIAL	\$ 15.32	\$ 2.56	\$ 17.88
067-0800-028-0000	RESIDENTIAL	\$ 15.32	\$ 2.56	\$ 17.88
067-0800-029-0000	RESIDENTIAL	\$ 15.32	\$ 2.56	\$ 17.88
067-0800-030-0000	RESIDENTIAL	\$ 15.32	\$ 2.56	\$ 17.88
067-0800-031-0000	RESIDENTIAL	\$ 15.32	\$ 2.56	\$ 17.88
067-0800-032-0000	RESIDENTIAL	\$ 15.32	\$ 2.56	\$ 17.88
067-0800-033-0000	RESIDENTIAL	\$ 15.32	\$ 2.56	\$ 17.88
067-0800-034-0000	RESIDENTIAL	\$ 15.32	\$ 2.56	\$ 17.88
067-0800-035-0000	RESIDENTIAL	\$ 15.32	\$ 2.56	\$ 17.88
067-0800-036-0000	RESIDENTIAL	\$ 15.32	\$ 2.56	\$ 17.88

ITEM 17.2.

City of Rancho Cordova
Lighting District No. 2012-1 Exhibit A to the Resolution
Fiscal Year 2023-24 Assessment Roll

ATTACHMENT 2

APN	District Classification	Street Light Charge	Safety Light Charge	Total Assessment
067-0800-037-0000	RESIDENTIAL	\$ 15.32	\$ 2.56	\$ 17.88
067-0800-038-0000	RESIDENTIAL	\$ 15.32	\$ 2.56	\$ 17.88
067-0800-039-0000	RESIDENTIAL	\$ 15.32	\$ 2.56	\$ 17.88
067-0800-040-0000	RESIDENTIAL	\$ 15.32	\$ 2.56	\$ 17.88
067-0800-041-0000	RESIDENTIAL	\$ 15.32	\$ 2.56	\$ 17.88
067-0800-042-0000	RESIDENTIAL	\$ 15.32	\$ 2.56	\$ 17.88
067-0800-043-0000	RESIDENTIAL	\$ 15.32	\$ 2.56	\$ 17.88
067-0800-044-0000	RESIDENTIAL	\$ 15.32	\$ 2.56	\$ 17.88
067-0800-045-0000	RESIDENTIAL	\$ 15.32	\$ 2.56	\$ 17.88
067-0800-046-0000	RESIDENTIAL	\$ 15.32	\$ 2.56	\$ 17.88
067-0800-047-0000	RESIDENTIAL	\$ 15.32	\$ 2.56	\$ 17.88
067-0800-048-0000	RESIDENTIAL	\$ 15.32	\$ 2.56	\$ 17.88
067-0800-049-0000	RESIDENTIAL	\$ 15.32	\$ 2.56	\$ 17.88
067-0800-050-0000	RESIDENTIAL	\$ 15.32	\$ 2.56	\$ 17.88
067-0800-051-0000	RESIDENTIAL	\$ 15.32	\$ 2.56	\$ 17.88
067-0800-052-0000	RESIDENTIAL	\$ 15.32	\$ 2.56	\$ 17.88
067-0800-053-0000	RESIDENTIAL	\$ 15.32	\$ 2.56	\$ 17.88
067-0800-054-0000	RESIDENTIAL	\$ 15.32	\$ 2.56	\$ 17.88
067-0800-055-0000	RESIDENTIAL	\$ 15.32	\$ 2.56	\$ 17.88
067-0800-056-0000	RESIDENTIAL	\$ 15.32	\$ 2.56	\$ 17.88
067-0800-057-0000	RESIDENTIAL	\$ 15.32	\$ 2.56	\$ 17.88
067-0800-058-0000	RESIDENTIAL	\$ 15.32	\$ 2.56	\$ 17.88
067-0800-059-0000	RESIDENTIAL	\$ 15.32	\$ 2.56	\$ 17.88
067-0800-060-0000	RESIDENTIAL	\$ 15.32	\$ 2.56	\$ 17.88
067-0800-061-0000	RESIDENTIAL	\$ 15.32	\$ 2.56	\$ 17.88
067-0800-062-0000	RESIDENTIAL	\$ 15.32	\$ 2.56	\$ 17.88
067-0800-063-0000	RESIDENTIAL	\$ 15.32	\$ 2.56	\$ 17.88
067-0800-064-0000	RESIDENTIAL	\$ 15.32	\$ 2.56	\$ 17.88
067-0800-065-0000	RESIDENTIAL	\$ 15.32	\$ 2.56	\$ 17.88
067-0800-066-0000	RESIDENTIAL	\$ 15.32	\$ 2.56	\$ 17.88
067-0800-067-0000	RESIDENTIAL	\$ 15.32	\$ 2.56	\$ 17.88
067-0800-068-0000	RESIDENTIAL	\$ 15.32	\$ 2.56	\$ 17.88
067-0800-069-0000	RESIDENTIAL	\$ 15.32	\$ 2.56	\$ 17.88
067-0800-070-0000	RESIDENTIAL	\$ 15.32	\$ 2.56	\$ 17.88
067-0800-071-0000	RESIDENTIAL	\$ 15.32	\$ 2.56	\$ 17.88
067-0800-072-0000	RESIDENTIAL	\$ 15.32	\$ 2.56	\$ 17.88
067-0800-073-0000	RESIDENTIAL	\$ 15.32	\$ 2.56	\$ 17.88
067-0800-074-0000	RESIDENTIAL	\$ 15.32	\$ 2.56	\$ 17.88
067-0800-075-0000	RESIDENTIAL	\$ 15.32	\$ 2.56	\$ 17.88
067-0800-076-0000	RESIDENTIAL	\$ 15.32	\$ 2.56	\$ 17.88
067-0800-077-0000	RESIDENTIAL	\$ 15.32	\$ 2.56	\$ 17.88
067-0800-078-0000	RESIDENTIAL	\$ 15.32	\$ 2.56	\$ 17.88
067-0800-079-0000	RESIDENTIAL	\$ 15.32	\$ 2.56	\$ 17.88
067-0800-080-0000	RESIDENTIAL	\$ 15.32	\$ 2.56	\$ 17.88

ITEM 17.2.

City of Rancho Cordova
Lighting District No. 2012-1 Exhibit A to the Resolution
Fiscal Year 2023-24 Assessment Roll

ATTACHMENT 2

APN	District Classification	Street Light Charge	Safety Light Charge	Total Assessment
067-0800-081-0000	RESIDENTIAL	\$ 15.32	\$ 2.56	\$ 17.88
067-0800-082-0000	RESIDENTIAL	\$ 15.32	\$ 2.56	\$ 17.88
067-0800-083-0000	RESIDENTIAL	\$ 15.32	\$ 2.56	\$ 17.88
067-0800-084-0000	RESIDENTIAL	\$ 15.32	\$ 2.56	\$ 17.88
067-0800-085-0000	RESIDENTIAL	\$ 15.32	\$ 2.56	\$ 17.88
067-0800-086-0000	RESIDENTIAL	\$ 15.32	\$ 2.56	\$ 17.88
067-0800-087-0000	RESIDENTIAL	\$ 15.32	\$ 2.56	\$ 17.88
067-0800-088-0000	RESIDENTIAL	\$ 15.32	\$ 2.56	\$ 17.88
067-0800-089-0000	RESIDENTIAL	\$ 15.32	\$ 2.56	\$ 17.88
067-0800-090-0000	RESIDENTIAL	\$ 15.32	\$ 2.56	\$ 17.88
067-0800-091-0000	RESIDENTIAL	\$ 15.32	\$ 2.56	\$ 17.88
067-0800-092-0000	RESIDENTIAL	\$ 15.32	\$ 2.56	\$ 17.88
067-0800-093-0000	RESIDENTIAL	\$ 15.32	\$ 2.56	\$ 17.88
067-0800-094-0000	RESIDENTIAL	\$ 15.32	\$ 2.56	\$ 17.88
067-0800-095-0000	RESIDENTIAL	\$ 15.32	\$ 2.56	\$ 17.88
067-0800-096-0000	RESIDENTIAL	\$ 15.32	\$ 2.56	\$ 17.88
067-0800-097-0000	RESIDENTIAL	\$ 15.32	\$ 2.56	\$ 17.88
067-0800-098-0000	RESIDENTIAL	\$ 15.32	\$ 2.56	\$ 17.88
067-0800-099-0000	RESIDENTIAL	\$ 15.32	\$ 2.56	\$ 17.88
067-0800-100-0000	RESIDENTIAL	\$ 15.32	\$ 2.56	\$ 17.88
067-0800-101-0000	RESIDENTIAL	\$ 15.32	\$ 2.56	\$ 17.88
067-0800-102-0000	RESIDENTIAL	\$ 15.32	\$ 2.56	\$ 17.88
067-0800-103-0000	RESIDENTIAL	\$ 15.32	\$ 2.56	\$ 17.88
067-0800-104-0000	RESIDENTIAL	\$ 15.32	\$ 2.56	\$ 17.88
067-0800-105-0000	RESIDENTIAL	\$ 15.32	\$ 2.56	\$ 17.88
067-0800-106-0000	RESIDENTIAL	\$ 15.32	\$ 2.56	\$ 17.88
067-0800-107-0000	RESIDENTIAL	\$ 15.32	\$ 2.56	\$ 17.88
067-0800-108-0000	RESIDENTIAL	\$ 15.32	\$ 2.56	\$ 17.88
067-0800-109-0000	RESIDENTIAL	\$ 15.32	\$ 2.56	\$ 17.88
067-0800-110-0000	RESIDENTIAL	\$ 15.32	\$ 2.56	\$ 17.88
067-0800-111-0000	RESIDENTIAL	\$ 15.32	\$ 2.56	\$ 17.88
067-0800-112-0000	RESIDENTIAL	\$ 15.32	\$ 2.56	\$ 17.88
067-0800-113-0000	RESIDENTIAL	\$ 15.32	\$ 2.56	\$ 17.88
067-0800-114-0000	RESIDENTIAL	\$ 15.32	\$ 2.56	\$ 17.88
067-0800-115-0000	RESIDENTIAL	\$ 15.32	\$ 2.56	\$ 17.88
067-0800-116-0000	RESIDENTIAL	\$ 15.32	\$ 2.56	\$ 17.88
067-0800-117-0000	RESIDENTIAL	\$ 15.32	\$ 2.56	\$ 17.88
067-0800-118-0000	RESIDENTIAL	\$ 15.32	\$ 2.56	\$ 17.88
067-0800-119-0000	RESIDENTIAL	\$ 15.32	\$ 2.56	\$ 17.88
067-0800-120-0000	RESIDENTIAL	\$ 15.32	\$ 2.56	\$ 17.88
067-0800-121-0000	RESIDENTIAL	\$ 15.32	\$ 2.56	\$ 17.88
067-0800-122-0000	RESIDENTIAL	\$ 15.32	\$ 2.56	\$ 17.88
067-0800-123-0000	RESIDENTIAL	\$ 15.32	\$ 2.56	\$ 17.88
067-0800-124-0000	RESIDENTIAL	\$ 15.32	\$ 2.56	\$ 17.88

ITEM 17.2.

City of Rancho Cordova
Lighting District No. 2012-1 Exhibit A to the Resolution
Fiscal Year 2023-24 Assessment Roll

ATTACHMENT 2

APN	District Classification	Street Light Charge	Safety Light Charge	Total Assessment
067-0800-125-0000	RESIDENTIAL	\$ 15.32	\$ 2.56	\$ 17.88
067-0800-126-0000	RESIDENTIAL	\$ 15.32	\$ 2.56	\$ 17.88
067-0800-127-0000	RESIDENTIAL	\$ 15.32	\$ 2.56	\$ 17.88
067-0800-128-0000	RESIDENTIAL	\$ 15.32	\$ 2.56	\$ 17.88
067-0800-129-0000	RESIDENTIAL	\$ 15.32	\$ 2.56	\$ 17.88
067-0800-130-0000	RESIDENTIAL	\$ 15.32	\$ 2.56	\$ 17.88
067-0800-131-0000	RESIDENTIAL	\$ 15.32	\$ 2.56	\$ 17.88
067-0800-132-0000	RESIDENTIAL	\$ 15.32	\$ 2.56	\$ 17.88
067-0810-001-0000	RESIDENTIAL	\$ 15.32	\$ 2.56	\$ 17.88
067-0810-002-0000	RESIDENTIAL	\$ 15.32	\$ 2.56	\$ 17.88
067-0810-003-0000	RESIDENTIAL	\$ 15.32	\$ 2.56	\$ 17.88
067-0810-004-0000	RESIDENTIAL	\$ 15.32	\$ 2.56	\$ 17.88
067-0810-005-0000	RESIDENTIAL	\$ 15.32	\$ 2.56	\$ 17.88
067-0810-006-0000	RESIDENTIAL	\$ 15.32	\$ 2.56	\$ 17.88
067-0810-007-0000	RESIDENTIAL	\$ 15.32	\$ 2.56	\$ 17.88
067-0810-008-0000	RESIDENTIAL	\$ 15.32	\$ 2.56	\$ 17.88
067-0810-009-0000	RESIDENTIAL	\$ 15.32	\$ 2.56	\$ 17.88
067-0810-010-0000	RESIDENTIAL	\$ 15.32	\$ 2.56	\$ 17.88
067-0810-011-0000	RESIDENTIAL	\$ 15.32	\$ 2.56	\$ 17.88
067-0810-012-0000	RESIDENTIAL	\$ 15.32	\$ 2.56	\$ 17.88
067-0810-013-0000	RESIDENTIAL	\$ 15.32	\$ 2.56	\$ 17.88
067-0810-014-0000	RESIDENTIAL	\$ 15.32	\$ 2.56	\$ 17.88
067-0810-015-0000	RESIDENTIAL	\$ 15.32	\$ 2.56	\$ 17.88
067-0810-016-0000	RESIDENTIAL	\$ 15.32	\$ 2.56	\$ 17.88
067-0810-017-0000	RESIDENTIAL	\$ 15.32	\$ 2.56	\$ 17.88
067-0810-018-0000	RESIDENTIAL	\$ 15.32	\$ 2.56	\$ 17.88
067-0810-019-0000	RESIDENTIAL	\$ 15.32	\$ 2.56	\$ 17.88
067-0810-020-0000	RESIDENTIAL	\$ 15.32	\$ 2.56	\$ 17.88
067-0810-021-0000	RESIDENTIAL	\$ 15.32	\$ 2.56	\$ 17.88
067-0810-022-0000	RESIDENTIAL	\$ 15.32	\$ 2.56	\$ 17.88
067-0810-023-0000	RESIDENTIAL	\$ 15.32	\$ 2.56	\$ 17.88
067-0810-024-0000	RESIDENTIAL	\$ 15.32	\$ 2.56	\$ 17.88
067-0810-025-0000	RESIDENTIAL	\$ 15.32	\$ 2.56	\$ 17.88
067-0810-026-0000	RESIDENTIAL	\$ 15.32	\$ 2.56	\$ 17.88
067-0810-027-0000	RESIDENTIAL	\$ 15.32	\$ 2.56	\$ 17.88
067-0810-028-0000	RESIDENTIAL	\$ 15.32	\$ 2.56	\$ 17.88
067-0810-029-0000	RESIDENTIAL	\$ 15.32	\$ 2.56	\$ 17.88
067-0810-030-0000	RESIDENTIAL	\$ 15.32	\$ 2.56	\$ 17.88
067-0810-031-0000	RESIDENTIAL	\$ 15.32	\$ 2.56	\$ 17.88
067-0810-032-0000	RESIDENTIAL	\$ 15.32	\$ 2.56	\$ 17.88
067-0810-033-0000	RESIDENTIAL	\$ 15.32	\$ 2.56	\$ 17.88
067-0810-034-0000	RESIDENTIAL	\$ 15.32	\$ 2.56	\$ 17.88
067-0810-035-0000	RESIDENTIAL	\$ 15.32	\$ 2.56	\$ 17.88
067-0810-038-0000	RESIDENTIAL	\$ 15.32	\$ 2.56	\$ 17.88

ITEM 17.2.

City of Rancho Cordova
Lighting District No. 2012-1 Exhibit A to the Resolution
Fiscal Year 2023-24 Assessment Roll

ATTACHMENT 2

APN	District Classification	Street Light Charge	Safety Light Charge	Total Assessment
067-0810-039-0000	RESIDENTIAL	\$ 15.32	\$ 2.56	\$ 17.88
067-0810-040-0000	RESIDENTIAL	\$ 15.32	\$ 2.56	\$ 17.88
067-0810-041-0000	RESIDENTIAL	\$ 15.32	\$ 2.56	\$ 17.88
067-0810-042-0000	RESIDENTIAL	\$ 15.32	\$ 2.56	\$ 17.88
067-0810-043-0000	RESIDENTIAL	\$ 15.32	\$ 2.56	\$ 17.88
067-0810-044-0000	RESIDENTIAL	\$ 15.32	\$ 2.56	\$ 17.88
067-0810-045-0000	RESIDENTIAL	\$ 15.32	\$ 2.56	\$ 17.88
067-0810-046-0000	RESIDENTIAL	\$ 15.32	\$ 2.56	\$ 17.88
067-0810-047-0000	RESIDENTIAL	\$ 15.32	\$ 2.56	\$ 17.88
067-0810-048-0000	RESIDENTIAL	\$ 15.32	\$ 2.56	\$ 17.88
067-0810-049-0000	RESIDENTIAL	\$ 15.32	\$ 2.56	\$ 17.88
067-0810-050-0000	RESIDENTIAL	\$ 15.32	\$ 2.56	\$ 17.88
067-0810-051-0000	RESIDENTIAL	\$ 15.32	\$ 2.56	\$ 17.88
067-0810-052-0000	RESIDENTIAL	\$ 15.32	\$ 2.56	\$ 17.88
067-0810-053-0000	RESIDENTIAL	\$ 15.32	\$ 2.56	\$ 17.88
067-0810-054-0000	RESIDENTIAL	\$ 15.32	\$ 2.56	\$ 17.88
067-0810-055-0000	RESIDENTIAL	\$ 15.32	\$ 2.56	\$ 17.88
067-0810-056-0000	RESIDENTIAL	\$ 15.32	\$ 2.56	\$ 17.88
067-0810-057-0000	RESIDENTIAL	\$ 15.32	\$ 2.56	\$ 17.88
067-0820-001-0000	RESIDENTIAL	\$ 15.32	\$ 2.56	\$ 17.88
067-0820-002-0000	RESIDENTIAL	\$ 15.32	\$ 2.56	\$ 17.88
067-0820-003-0000	RESIDENTIAL	\$ 15.32	\$ 2.56	\$ 17.88
067-0820-004-0000	RESIDENTIAL	\$ 15.32	\$ 2.56	\$ 17.88
067-0820-005-0000	RESIDENTIAL	\$ 15.32	\$ 2.56	\$ 17.88
067-0820-006-0000	RESIDENTIAL	\$ 15.32	\$ 2.56	\$ 17.88
067-0820-007-0000	RESIDENTIAL	\$ 15.32	\$ 2.56	\$ 17.88
067-0820-008-0000	RESIDENTIAL	\$ 15.32	\$ 2.56	\$ 17.88
067-0820-009-0000	RESIDENTIAL	\$ 15.32	\$ 2.56	\$ 17.88
067-0820-010-0000	RESIDENTIAL	\$ 15.32	\$ 2.56	\$ 17.88
067-0820-011-0000	RESIDENTIAL	\$ 15.32	\$ 2.56	\$ 17.88
067-0820-012-0000	RESIDENTIAL	\$ 15.32	\$ 2.56	\$ 17.88
067-0820-013-0000	RESIDENTIAL	\$ 15.32	\$ 2.56	\$ 17.88
067-0820-014-0000	RESIDENTIAL	\$ 15.32	\$ 2.56	\$ 17.88
067-0820-015-0000	RESIDENTIAL	\$ 15.32	\$ 2.56	\$ 17.88
067-0820-016-0000	RESIDENTIAL	\$ 15.32	\$ 2.56	\$ 17.88
067-0820-017-0000	RESIDENTIAL	\$ 15.32	\$ 2.56	\$ 17.88
067-0820-018-0000	RESIDENTIAL	\$ 15.32	\$ 2.56	\$ 17.88
067-0820-019-0000	RESIDENTIAL	\$ 15.32	\$ 2.56	\$ 17.88
067-0820-020-0000	RESIDENTIAL	\$ 15.32	\$ 2.56	\$ 17.88
067-0820-021-0000	RESIDENTIAL	\$ 15.32	\$ 2.56	\$ 17.88
067-0820-022-0000	RESIDENTIAL	\$ 15.32	\$ 2.56	\$ 17.88
067-0820-023-0000	RESIDENTIAL	\$ 15.32	\$ 2.56	\$ 17.88
067-0820-024-0000	RESIDENTIAL	\$ 15.32	\$ 2.56	\$ 17.88
067-0820-025-0000	RESIDENTIAL	\$ 15.32	\$ 2.56	\$ 17.88

ITEM 17.2.

City of Rancho Cordova
Lighting District No. 2012-1 Exhibit A to the Resolution
Fiscal Year 2023-24 Assessment Roll

ATTACHMENT 2

APN	District Classification	Street Light Charge	Safety Light Charge	Total Assessment
067-0820-026-0000	RESIDENTIAL	\$ 15.32	\$ 2.56	\$ 17.88
067-0820-027-0000	RESIDENTIAL	\$ 15.32	\$ 2.56	\$ 17.88
067-0820-028-0000	RESIDENTIAL	\$ 15.32	\$ 2.56	\$ 17.88
067-0820-029-0000	RESIDENTIAL	\$ 15.32	\$ 2.56	\$ 17.88
067-0820-030-0000	RESIDENTIAL	\$ 15.32	\$ 2.56	\$ 17.88
067-0820-031-0000	RESIDENTIAL	\$ 15.32	\$ 2.56	\$ 17.88
067-0820-032-0000	RESIDENTIAL	\$ 15.32	\$ 2.56	\$ 17.88
067-0820-033-0000	RESIDENTIAL	\$ 15.32	\$ 2.56	\$ 17.88
067-0820-034-0000	RESIDENTIAL	\$ 15.32	\$ 2.56	\$ 17.88
067-0820-035-0000	RESIDENTIAL	\$ 15.32	\$ 2.56	\$ 17.88
067-0820-036-0000	RESIDENTIAL	\$ 15.32	\$ 2.56	\$ 17.88
067-0820-037-0000	RESIDENTIAL	\$ 15.32	\$ 2.56	\$ 17.88
067-0820-038-0000	RESIDENTIAL	\$ 15.32	\$ 2.56	\$ 17.88
067-0820-039-0000	RESIDENTIAL	\$ 15.32	\$ 2.56	\$ 17.88
067-0820-040-0000	RESIDENTIAL	\$ 15.32	\$ 2.56	\$ 17.88
067-0820-041-0000	RESIDENTIAL	\$ 15.32	\$ 2.56	\$ 17.88
067-0820-042-0000	RESIDENTIAL	\$ 15.32	\$ 2.56	\$ 17.88
067-0820-043-0000	RESIDENTIAL	\$ 15.32	\$ 2.56	\$ 17.88
067-0820-044-0000	RESIDENTIAL	\$ 15.32	\$ 2.56	\$ 17.88
067-0820-045-0000	RESIDENTIAL	\$ 15.32	\$ 2.56	\$ 17.88
067-0820-046-0000	RESIDENTIAL	\$ 15.32	\$ 2.56	\$ 17.88
067-0820-047-0000	RESIDENTIAL	\$ 15.32	\$ 2.56	\$ 17.88
067-0820-048-0000	RESIDENTIAL	\$ 15.32	\$ 2.56	\$ 17.88
067-0820-049-0000	RESIDENTIAL	\$ 15.32	\$ 2.56	\$ 17.88
067-0820-050-0000	RESIDENTIAL	\$ 15.32	\$ 2.56	\$ 17.88
067-0820-051-0000	RESIDENTIAL	\$ 15.32	\$ 2.56	\$ 17.88
067-0820-052-0000	RESIDENTIAL	\$ 15.32	\$ 2.56	\$ 17.88
067-0820-053-0000	RESIDENTIAL	\$ 15.32	\$ 2.56	\$ 17.88
067-0820-054-0000	RESIDENTIAL	\$ 15.32	\$ 2.56	\$ 17.88
067-0820-055-0000	RESIDENTIAL	\$ 15.32	\$ 2.56	\$ 17.88
067-0820-056-0000	RESIDENTIAL	\$ 15.32	\$ 2.56	\$ 17.88
067-0820-057-0000	RESIDENTIAL	\$ 15.32	\$ 2.56	\$ 17.88
067-0820-058-0000	RESIDENTIAL	\$ 15.32	\$ 2.56	\$ 17.88
067-0830-001-0000	RESIDENTIAL	\$ 15.32	\$ 2.56	\$ 17.88
067-0830-002-0000	RESIDENTIAL	\$ 15.32	\$ 2.56	\$ 17.88
067-0830-003-0000	RESIDENTIAL	\$ 15.32	\$ 2.56	\$ 17.88
067-0830-004-0000	RESIDENTIAL	\$ 15.32	\$ 2.56	\$ 17.88
067-0830-005-0000	RESIDENTIAL	\$ 15.32	\$ 2.56	\$ 17.88
067-0830-006-0000	RESIDENTIAL	\$ 15.32	\$ 2.56	\$ 17.88
067-0830-007-0000	RESIDENTIAL	\$ 15.32	\$ 2.56	\$ 17.88
067-0830-008-0000	RESIDENTIAL	\$ 15.32	\$ 2.56	\$ 17.88
067-0830-009-0000	RESIDENTIAL	\$ 15.32	\$ 2.56	\$ 17.88
067-0830-010-0000	RESIDENTIAL	\$ 15.32	\$ 2.56	\$ 17.88
067-0830-011-0000	RESIDENTIAL	\$ 15.32	\$ 2.56	\$ 17.88

ITEM 17.2.

City of Rancho Cordova
Lighting District No. 2012-1 Exhibit A to the Resolution
Fiscal Year 2023-24 Assessment Roll

ATTACHMENT 2

APN	District Classification	Street Light Charge	Safety Light Charge	Total Assessment
067-0830-012-0000	RESIDENTIAL	\$ 15.32	\$ 2.56	\$ 17.88
067-0830-013-0000	RESIDENTIAL	\$ 15.32	\$ 2.56	\$ 17.88
067-0830-014-0000	RESIDENTIAL	\$ 15.32	\$ 2.56	\$ 17.88
067-0830-015-0000	RESIDENTIAL	\$ 15.32	\$ 2.56	\$ 17.88
067-0830-016-0000	RESIDENTIAL	\$ 15.32	\$ 2.56	\$ 17.88
067-0830-017-0000	RESIDENTIAL	\$ 15.32	\$ 2.56	\$ 17.88
067-0830-018-0000	RESIDENTIAL	\$ 15.32	\$ 2.56	\$ 17.88
067-0830-019-0000	RESIDENTIAL	\$ 15.32	\$ 2.56	\$ 17.88
067-0830-020-0000	RESIDENTIAL	\$ 15.32	\$ 2.56	\$ 17.88
067-0830-021-0000	RESIDENTIAL	\$ 15.32	\$ 2.56	\$ 17.88
067-0830-022-0000	RESIDENTIAL	\$ 15.32	\$ 2.56	\$ 17.88
067-0830-023-0000	RESIDENTIAL	\$ 15.32	\$ 2.56	\$ 17.88
067-0830-024-0000	RESIDENTIAL	\$ 15.32	\$ 2.56	\$ 17.88
067-0830-025-0000	RESIDENTIAL	\$ 15.32	\$ 2.56	\$ 17.88
067-0830-026-0000	RESIDENTIAL	\$ 15.32	\$ 2.56	\$ 17.88
067-0830-027-0000	RESIDENTIAL	\$ 15.32	\$ 2.56	\$ 17.88
067-0830-028-0000	RESIDENTIAL	\$ 15.32	\$ 2.56	\$ 17.88
067-0830-029-0000	RESIDENTIAL	\$ 15.32	\$ 2.56	\$ 17.88
067-0830-030-0000	RESIDENTIAL	\$ 15.32	\$ 2.56	\$ 17.88
067-0830-031-0000	RESIDENTIAL	\$ 15.32	\$ 2.56	\$ 17.88
067-0830-032-0000	RESIDENTIAL	\$ 15.32	\$ 2.56	\$ 17.88
067-0830-033-0000	RESIDENTIAL	\$ 15.32	\$ 2.56	\$ 17.88
067-0830-034-0000	RESIDENTIAL	\$ 15.32	\$ 2.56	\$ 17.88
067-0830-035-0000	RESIDENTIAL	\$ 15.32	\$ 2.56	\$ 17.88
067-0830-036-0000	RESIDENTIAL	\$ 15.32	\$ 2.56	\$ 17.88
067-0830-037-0000	RESIDENTIAL	\$ 15.32	\$ 2.56	\$ 17.88
067-0830-038-0000	RESIDENTIAL	\$ 15.32	\$ 2.56	\$ 17.88
067-0830-039-0000	RESIDENTIAL	\$ 15.32	\$ 2.56	\$ 17.88
067-0830-040-0000	RESIDENTIAL	\$ 15.32	\$ 2.56	\$ 17.88
067-0830-041-0000	RESIDENTIAL	\$ 15.32	\$ 2.56	\$ 17.88
067-0830-042-0000	RESIDENTIAL	\$ 15.32	\$ 2.56	\$ 17.88
067-0830-043-0000	RESIDENTIAL	\$ 15.32	\$ 2.56	\$ 17.88
067-0830-044-0000	RESIDENTIAL	\$ 15.32	\$ 2.56	\$ 17.88
067-0830-045-0000	RESIDENTIAL	\$ 15.32	\$ 2.56	\$ 17.88
067-0830-046-0000	RESIDENTIAL	\$ 15.32	\$ 2.56	\$ 17.88
067-0830-047-0000	RESIDENTIAL	\$ 15.32	\$ 2.56	\$ 17.88
067-0830-048-0000	RESIDENTIAL	\$ 15.32	\$ 2.56	\$ 17.88
067-0830-049-0000	RESIDENTIAL	\$ 15.32	\$ 2.56	\$ 17.88
067-0830-050-0000	RESIDENTIAL	\$ 15.32	\$ 2.56	\$ 17.88
067-0830-051-0000	RESIDENTIAL	\$ 15.32	\$ 2.56	\$ 17.88
067-0830-052-0000	RESIDENTIAL	\$ 15.32	\$ 2.56	\$ 17.88
067-0830-053-0000	RESIDENTIAL	\$ 15.32	\$ 2.56	\$ 17.88
067-0830-054-0000	RESIDENTIAL	\$ 15.32	\$ 2.56	\$ 17.88
067-0830-055-0000	RESIDENTIAL	\$ 15.32	\$ 2.56	\$ 17.88

ITEM 17.2.

City of Rancho Cordova
Lighting District No. 2012-1 Exhibit A to the Resolution
Fiscal Year 2023-24 Assessment Roll

ATTACHMENT 2

APN	District Classification	Street Light Charge	Safety Light Charge	Total Assessment
067-0830-056-0000	RESIDENTIAL	\$ 15.32	\$ 2.56	\$ 17.88
067-0830-057-0000	RESIDENTIAL	\$ 15.32	\$ 2.56	\$ 17.88
067-0830-058-0000	RESIDENTIAL	\$ 15.32	\$ 2.56	\$ 17.88
067-0830-059-0000	RESIDENTIAL	\$ 15.32	\$ 2.56	\$ 17.88
067-0830-060-0000	RESIDENTIAL	\$ 15.32	\$ 2.56	\$ 17.88
067-0830-061-0000	RESIDENTIAL	\$ 15.32	\$ 2.56	\$ 17.88
067-0830-062-0000	RESIDENTIAL	\$ 15.32	\$ 2.56	\$ 17.88
067-0830-063-0000	RESIDENTIAL	\$ 15.32	\$ 2.56	\$ 17.88
067-0830-064-0000	RESIDENTIAL	\$ 15.32	\$ 2.56	\$ 17.88
067-0830-065-0000	RESIDENTIAL	\$ 15.32	\$ 2.56	\$ 17.88
067-0830-066-0000	RESIDENTIAL	\$ 15.32	\$ 2.56	\$ 17.88
067-0830-067-0000	RESIDENTIAL	\$ 15.32	\$ 2.56	\$ 17.88
067-0830-068-0000	RESIDENTIAL	\$ 15.32	\$ 2.56	\$ 17.88
067-0830-069-0000	RESIDENTIAL	\$ 15.32	\$ 2.56	\$ 17.88
067-0830-070-0000	RESIDENTIAL	\$ 15.32	\$ 2.56	\$ 17.88
067-0830-071-0000	RESIDENTIAL	\$ 15.32	\$ 2.56	\$ 17.88
067-0830-072-0000	RESIDENTIAL	\$ 15.32	\$ 2.56	\$ 17.88
067-0830-073-0000	RESIDENTIAL	\$ 15.32	\$ 2.56	\$ 17.88
067-0830-074-0000	RESIDENTIAL	\$ 15.32	\$ 2.56	\$ 17.88
067-0830-075-0000	RESIDENTIAL	\$ 15.32	\$ 2.56	\$ 17.88
067-0830-076-0000	RESIDENTIAL	\$ 15.32	\$ 2.56	\$ 17.88
067-0830-077-0000	RESIDENTIAL	\$ 15.32	\$ 2.56	\$ 17.88
067-0830-078-0000	RESIDENTIAL	\$ 15.32	\$ 2.56	\$ 17.88
067-0830-079-0000	RESIDENTIAL	\$ 15.32	\$ 2.56	\$ 17.88
067-0830-080-0000	RESIDENTIAL	\$ 15.32	\$ 2.56	\$ 17.88
067-0840-001-0000	RESIDENTIAL	\$ 15.32	\$ 2.56	\$ 17.88
067-0840-002-0000	RESIDENTIAL	\$ 15.32	\$ 2.56	\$ 17.88
067-0840-003-0000	RESIDENTIAL	\$ 15.32	\$ 2.56	\$ 17.88
067-0840-004-0000	RESIDENTIAL	\$ 15.32	\$ 2.56	\$ 17.88
067-0840-005-0000	RESIDENTIAL	\$ 15.32	\$ 2.56	\$ 17.88
067-0840-006-0000	RESIDENTIAL	\$ 15.32	\$ 2.56	\$ 17.88
067-0840-007-0000	RESIDENTIAL	\$ 15.32	\$ 2.56	\$ 17.88
067-0840-008-0000	RESIDENTIAL	\$ 15.32	\$ 2.56	\$ 17.88
067-0840-009-0000	RESIDENTIAL	\$ 15.32	\$ 2.56	\$ 17.88
067-0840-010-0000	RESIDENTIAL	\$ 15.32	\$ 2.56	\$ 17.88
067-0840-011-0000	RESIDENTIAL	\$ 15.32	\$ 2.56	\$ 17.88
067-0840-012-0000	RESIDENTIAL	\$ 15.32	\$ 2.56	\$ 17.88
067-0840-013-0000	RESIDENTIAL	\$ 15.32	\$ 2.56	\$ 17.88
067-0840-014-0000	RESIDENTIAL	\$ 15.32	\$ 2.56	\$ 17.88
067-0840-015-0000	RESIDENTIAL	\$ 15.32	\$ 2.56	\$ 17.88
067-0840-016-0000	RESIDENTIAL	\$ 15.32	\$ 2.56	\$ 17.88
067-0840-017-0000	RESIDENTIAL	\$ 15.32	\$ 2.56	\$ 17.88
067-0840-018-0000	RESIDENTIAL	\$ 15.32	\$ 2.56	\$ 17.88
067-0840-019-0000	RESIDENTIAL	\$ 15.32	\$ 2.56	\$ 17.88

ITEM 17.2.

City of Rancho Cordova
Lighting District No. 2012-1 Exhibit A to the Resolution
Fiscal Year 2023-24 Assessment Roll

ATTACHMENT 2

APN	District Classification	Street Light Charge	Safety Light Charge	Total Assessment
067-0840-020-0000	RESIDENTIAL	\$ 15.32	\$ 2.56	\$ 17.88
067-0840-021-0000	RESIDENTIAL	\$ 15.32	\$ 2.56	\$ 17.88
067-0840-022-0000	RESIDENTIAL	\$ 15.32	\$ 2.56	\$ 17.88
067-0840-023-0000	RESIDENTIAL	\$ 15.32	\$ 2.56	\$ 17.88
067-0840-024-0000	RESIDENTIAL	\$ 15.32	\$ 2.56	\$ 17.88
067-0840-025-0000	RESIDENTIAL	\$ 15.32	\$ 2.56	\$ 17.88
067-0840-026-0000	RESIDENTIAL	\$ 15.32	\$ 2.56	\$ 17.88
067-0840-027-0000	RESIDENTIAL	\$ 15.32	\$ 2.56	\$ 17.88
067-0840-028-0000	RESIDENTIAL	\$ 15.32	\$ 2.56	\$ 17.88
067-0840-029-0000	RESIDENTIAL	\$ 15.32	\$ 2.56	\$ 17.88
067-0840-030-0000	RESIDENTIAL	\$ 15.32	\$ 2.56	\$ 17.88
067-0840-031-0000	RESIDENTIAL	\$ 15.32	\$ 2.56	\$ 17.88
067-0840-032-0000	RESIDENTIAL	\$ 15.32	\$ 2.56	\$ 17.88
067-0840-033-0000	RESIDENTIAL	\$ 15.32	\$ 2.56	\$ 17.88
067-0840-034-0000	RESIDENTIAL	\$ 15.32	\$ 2.56	\$ 17.88
067-0840-035-0000	RESIDENTIAL	\$ 15.32	\$ 2.56	\$ 17.88
067-0840-036-0000	RESIDENTIAL	\$ 15.32	\$ 2.56	\$ 17.88
067-0840-037-0000	RESIDENTIAL	\$ 15.32	\$ 2.56	\$ 17.88
067-0840-038-0000	RESIDENTIAL	\$ 15.32	\$ 2.56	\$ 17.88
067-0840-039-0000	RESIDENTIAL	\$ 15.32	\$ 2.56	\$ 17.88
067-0840-040-0000	RESIDENTIAL	\$ 15.32	\$ 2.56	\$ 17.88
067-0840-041-0000	RESIDENTIAL	\$ 15.32	\$ 2.56	\$ 17.88
067-0840-042-0000	RESIDENTIAL	\$ 15.32	\$ 2.56	\$ 17.88
067-0840-043-0000	RESIDENTIAL	\$ 15.32	\$ 2.56	\$ 17.88
067-0840-044-0000	RESIDENTIAL	\$ 15.32	\$ 2.56	\$ 17.88
067-0840-045-0000	RESIDENTIAL	\$ 15.32	\$ 2.56	\$ 17.88
067-0840-046-0000	RESIDENTIAL	\$ 15.32	\$ 2.56	\$ 17.88
067-0840-047-0000	RESIDENTIAL	\$ 15.32	\$ 2.56	\$ 17.88
067-0840-048-0000	RESIDENTIAL	\$ 15.32	\$ 2.56	\$ 17.88
067-0840-049-0000	RESIDENTIAL	\$ 15.32	\$ 2.56	\$ 17.88
067-0840-050-0000	RESIDENTIAL	\$ 15.32	\$ 2.56	\$ 17.88
067-0840-051-0000	RESIDENTIAL	\$ 15.32	\$ 2.56	\$ 17.88
067-0840-052-0000	RESIDENTIAL	\$ 15.32	\$ 2.56	\$ 17.88
067-0840-053-0000	RESIDENTIAL	\$ 15.32	\$ 2.56	\$ 17.88
067-0840-054-0000	RESIDENTIAL	\$ 15.32	\$ 2.56	\$ 17.88
067-0840-055-0000	RESIDENTIAL	\$ 15.32	\$ 2.56	\$ 17.88
067-0840-056-0000	RESIDENTIAL	\$ 15.32	\$ 2.56	\$ 17.88
067-0840-057-0000	RESIDENTIAL	\$ 15.32	\$ 2.56	\$ 17.88
067-0840-058-0000	RESIDENTIAL	\$ 15.32	\$ 2.56	\$ 17.88
067-0840-059-0000	RESIDENTIAL	\$ 15.32	\$ 2.56	\$ 17.88
067-0840-060-0000	RESIDENTIAL	\$ 15.32	\$ 2.56	\$ 17.88
067-0840-061-0000	RESIDENTIAL	\$ 15.32	\$ 2.56	\$ 17.88
067-0840-062-0000	RESIDENTIAL	\$ 15.32	\$ 2.56	\$ 17.88
067-0840-063-0000	RESIDENTIAL	\$ 15.32	\$ 2.56	\$ 17.88

ITEM 17.2.

City of Rancho Cordova
Lighting District No. 2012-1 Exhibit A to the Resolution
Fiscal Year 2023-24 Assessment Roll

ATTACHMENT 2

APN	District Classification	Street Light Charge	Safety Light Charge	Total Assessment
067-0840-064-0000	RESIDENTIAL	\$ 15.32	\$ 2.56	\$ 17.88
067-0840-065-0000	RESIDENTIAL	\$ 15.32	\$ 2.56	\$ 17.88
067-0840-066-0000	RESIDENTIAL	\$ 15.32	\$ 2.56	\$ 17.88
067-0840-067-0000	RESIDENTIAL	\$ 15.32	\$ 2.56	\$ 17.88
067-0840-068-0000	RESIDENTIAL	\$ 15.32	\$ 2.56	\$ 17.88
067-0840-069-0000	RESIDENTIAL	\$ 15.32	\$ 2.56	\$ 17.88
067-0840-070-0000	RESIDENTIAL	\$ 15.32	\$ 2.56	\$ 17.88
067-0840-071-0000	RESIDENTIAL	\$ 15.32	\$ 2.56	\$ 17.88
067-0840-072-0000	RESIDENTIAL	\$ 15.32	\$ 2.56	\$ 17.88
067-0840-073-0000	RESIDENTIAL	\$ 15.32	\$ 2.56	\$ 17.88
067-0840-074-0000	RESIDENTIAL	\$ 15.32	\$ 2.56	\$ 17.88
067-0840-075-0000	RESIDENTIAL	\$ 15.32	\$ 2.56	\$ 17.88
067-0840-076-0000	RESIDENTIAL	\$ 15.32	\$ 2.56	\$ 17.88
067-0840-077-0000	RESIDENTIAL	\$ 15.32	\$ 2.56	\$ 17.88
067-0840-078-0000	RESIDENTIAL	\$ 15.32	\$ 2.56	\$ 17.88
067-0840-079-0000	RESIDENTIAL	\$ 15.32	\$ 2.56	\$ 17.88
067-0840-080-0000	RESIDENTIAL	\$ 15.32	\$ 2.56	\$ 17.88
067-0840-081-0000	RESIDENTIAL	\$ 15.32	\$ 2.56	\$ 17.88
067-0840-082-0000	RESIDENTIAL	\$ 15.32	\$ 2.56	\$ 17.88
067-0840-083-0000	RESIDENTIAL	\$ 15.32	\$ 2.56	\$ 17.88
067-0840-084-0000	RESIDENTIAL	\$ 15.32	\$ 2.56	\$ 17.88
067-0840-085-0000	RESIDENTIAL	\$ 15.32	\$ 2.56	\$ 17.88
067-0840-086-0000	RESIDENTIAL	\$ 15.32	\$ 2.56	\$ 17.88
067-0840-087-0000	RESIDENTIAL	\$ 15.32	\$ 2.56	\$ 17.88
067-0840-088-0000	RESIDENTIAL	\$ 15.32	\$ 2.56	\$ 17.88
067-0840-089-0000	RESIDENTIAL	\$ 15.32	\$ 2.56	\$ 17.88
067-0840-090-0000	RESIDENTIAL	\$ 15.32	\$ 2.56	\$ 17.88
067-0840-091-0000	RESIDENTIAL	\$ 15.32	\$ 2.56	\$ 17.88
067-0840-092-0000	RESIDENTIAL	\$ 15.32	\$ 2.56	\$ 17.88
067-0840-093-0000	RESIDENTIAL	\$ 15.32	\$ 2.56	\$ 17.88
067-0840-094-0000	RESIDENTIAL	\$ 15.32	\$ 2.56	\$ 17.88
067-0840-095-0000	RESIDENTIAL	\$ 15.32	\$ 2.56	\$ 17.88
067-0840-096-0000	RESIDENTIAL	\$ 15.32	\$ 2.56	\$ 17.88
067-0840-097-0000	RESIDENTIAL	\$ 15.32	\$ 2.56	\$ 17.88
067-0840-098-0000	RESIDENTIAL	\$ 15.32	\$ 2.56	\$ 17.88
067-0840-099-0000	RESIDENTIAL	\$ 15.32	\$ 2.56	\$ 17.88
067-0840-100-0000	RESIDENTIAL	\$ 15.32	\$ 2.56	\$ 17.88
067-0840-101-0000	RESIDENTIAL	\$ 15.32	\$ 2.56	\$ 17.88
067-0840-102-0000	RESIDENTIAL	\$ 15.32	\$ 2.56	\$ 17.88
067-0840-103-0000	RESIDENTIAL	\$ 15.32	\$ 2.56	\$ 17.88
067-0840-104-0000	RESIDENTIAL	\$ 15.32	\$ 2.56	\$ 17.88
067-0840-105-0000	RESIDENTIAL	\$ 15.32	\$ 2.56	\$ 17.88
067-0840-106-0000	RESIDENTIAL	\$ 15.32	\$ 2.56	\$ 17.88
067-0840-107-0000	RESIDENTIAL	\$ 15.32	\$ 2.56	\$ 17.88

ITEM 17.2.

City of Rancho Cordova
Lighting District No. 2012-1 Exhibit A to the Resolution
Fiscal Year 2023-24 Assessment Roll

ATTACHMENT 2

APN	District Classification	Street Light Charge	Safety Light Charge	Total Assessment
067-0840-108-0000	RESIDENTIAL	\$ 15.32	\$ 2.56	\$ 17.88
067-0840-109-0000	RESIDENTIAL	\$ 15.32	\$ 2.56	\$ 17.88
067-0840-110-0000	RESIDENTIAL	\$ 15.32	\$ 2.56	\$ 17.88
067-0840-111-0000	RESIDENTIAL	\$ 15.32	\$ 2.56	\$ 17.88
067-0840-112-0000	RESIDENTIAL	\$ 15.32	\$ 2.56	\$ 17.88
067-0840-113-0000	RESIDENTIAL	\$ 15.32	\$ 2.56	\$ 17.88
067-0840-114-0000	RESIDENTIAL	\$ 15.32	\$ 2.56	\$ 17.88
067-0840-115-0000	RESIDENTIAL	\$ 15.32	\$ 2.56	\$ 17.88
067-0840-116-0000	RESIDENTIAL	\$ 15.32	\$ 2.56	\$ 17.88
067-0840-117-0000	RESIDENTIAL	\$ 15.32	\$ 2.56	\$ 17.88
067-0850-001-0000	RESIDENTIAL	\$ 15.32	\$ 2.56	\$ 17.88
067-0850-002-0000	RESIDENTIAL	\$ 15.32	\$ 2.56	\$ 17.88
067-0850-003-0000	RESIDENTIAL	\$ 15.32	\$ 2.56	\$ 17.88
067-0850-004-0000	RESIDENTIAL	\$ 15.32	\$ 2.56	\$ 17.88
067-0850-005-0000	RESIDENTIAL	\$ 15.32	\$ 2.56	\$ 17.88
067-0850-006-0000	RESIDENTIAL	\$ 15.32	\$ 2.56	\$ 17.88
067-0850-007-0000	RESIDENTIAL	\$ 15.32	\$ 2.56	\$ 17.88
067-0850-008-0000	RESIDENTIAL	\$ 15.32	\$ 2.56	\$ 17.88
067-0850-009-0000	RESIDENTIAL	\$ 15.32	\$ 2.56	\$ 17.88
067-0850-010-0000	RESIDENTIAL	\$ 15.32	\$ 2.56	\$ 17.88
067-0850-011-0000	RESIDENTIAL	\$ 15.32	\$ 2.56	\$ 17.88
067-0850-012-0000	RESIDENTIAL	\$ 15.32	\$ 2.56	\$ 17.88
067-0850-013-0000	RESIDENTIAL	\$ 15.32	\$ 2.56	\$ 17.88
067-0850-014-0000	RESIDENTIAL	\$ 15.32	\$ 2.56	\$ 17.88
067-0850-015-0000	RESIDENTIAL	\$ 15.32	\$ 2.56	\$ 17.88
067-0850-016-0000	RESIDENTIAL	\$ 15.32	\$ 2.56	\$ 17.88
067-0850-017-0000	RESIDENTIAL	\$ 15.32	\$ 2.56	\$ 17.88
067-0850-018-0000	RESIDENTIAL	\$ 15.32	\$ 2.56	\$ 17.88
067-0850-019-0000	RESIDENTIAL	\$ 15.32	\$ 2.56	\$ 17.88
067-0850-020-0000	RESIDENTIAL	\$ 15.32	\$ 2.56	\$ 17.88
067-0850-021-0000	RESIDENTIAL	\$ 15.32	\$ 2.56	\$ 17.88
067-0850-022-0000	RESIDENTIAL	\$ 15.32	\$ 2.56	\$ 17.88
067-0850-023-0000	RESIDENTIAL	\$ 15.32	\$ 2.56	\$ 17.88
067-0850-024-0000	RESIDENTIAL	\$ 15.32	\$ 2.56	\$ 17.88
067-0850-025-0000	RESIDENTIAL	\$ 15.32	\$ 2.56	\$ 17.88
067-0850-026-0000	RESIDENTIAL	\$ 15.32	\$ 2.56	\$ 17.88
067-0850-027-0000	RESIDENTIAL	\$ 15.32	\$ 2.56	\$ 17.88
067-0850-028-0000	RESIDENTIAL	\$ 15.32	\$ 2.56	\$ 17.88
067-0850-029-0000	RESIDENTIAL	\$ 15.32	\$ 2.56	\$ 17.88
067-0850-030-0000	RESIDENTIAL	\$ 15.32	\$ 2.56	\$ 17.88
067-0850-031-0000	RESIDENTIAL	\$ 15.32	\$ 2.56	\$ 17.88
067-0850-032-0000	RESIDENTIAL	\$ 15.32	\$ 2.56	\$ 17.88
067-0850-033-0000	RESIDENTIAL	\$ 15.32	\$ 2.56	\$ 17.88
067-0850-034-0000	RESIDENTIAL	\$ 15.32	\$ 2.56	\$ 17.88

ITEM 17.2.

City of Rancho Cordova
Lighting District No. 2012-1 Exhibit A to the Resolution
Fiscal Year 2023-24 Assessment Roll

ATTACHMENT 2

APN	District Classification	Street Light Charge	Safety Light Charge	Total Assessment
067-0850-035-0000	RESIDENTIAL	\$ 15.32	\$ 2.56	\$ 17.88
067-0850-036-0000	RESIDENTIAL	\$ 15.32	\$ 2.56	\$ 17.88
067-0850-037-0000	RESIDENTIAL	\$ 15.32	\$ 2.56	\$ 17.88
067-0850-038-0000	RESIDENTIAL	\$ 15.32	\$ 2.56	\$ 17.88
067-0850-039-0000	RESIDENTIAL	\$ 15.32	\$ 2.56	\$ 17.88
067-0850-040-0000	RESIDENTIAL	\$ 15.32	\$ 2.56	\$ 17.88
067-0850-041-0000	RESIDENTIAL	\$ 15.32	\$ 2.56	\$ 17.88
067-0850-042-0000	RESIDENTIAL	\$ 15.32	\$ 2.56	\$ 17.88
067-0850-043-0000	RESIDENTIAL	\$ 15.32	\$ 2.56	\$ 17.88
067-0850-044-0000	RESIDENTIAL	\$ 15.32	\$ 2.56	\$ 17.88
067-0850-045-0000	RESIDENTIAL	\$ 15.32	\$ 2.56	\$ 17.88
067-0850-046-0000	RESIDENTIAL	\$ 15.32	\$ 2.56	\$ 17.88
067-0850-047-0000	RESIDENTIAL	\$ 15.32	\$ 2.56	\$ 17.88
067-0850-048-0000	RESIDENTIAL	\$ 15.32	\$ 2.56	\$ 17.88
067-0850-049-0000	RESIDENTIAL	\$ 15.32	\$ 2.56	\$ 17.88
067-0850-050-0000	RESIDENTIAL	\$ 15.32	\$ 2.56	\$ 17.88
067-0850-051-0000	RESIDENTIAL	\$ 15.32	\$ 2.56	\$ 17.88
067-0850-052-0000	RESIDENTIAL	\$ 15.32	\$ 2.56	\$ 17.88
067-0850-053-0000	RESIDENTIAL	\$ 15.32	\$ 2.56	\$ 17.88
067-0850-054-0000	RESIDENTIAL	\$ 15.32	\$ 2.56	\$ 17.88
067-0850-055-0000	RESIDENTIAL	\$ 15.32	\$ 2.56	\$ 17.88
067-0850-059-0000	RESIDENTIAL	\$ 15.32	\$ 2.56	\$ 17.88
067-0850-060-0000	RESIDENTIAL	\$ 15.32	\$ 2.56	\$ 17.88
067-0850-061-0000	RESIDENTIAL	\$ 15.32	\$ 2.56	\$ 17.88
067-0850-062-0000	RESIDENTIAL	\$ 15.32	\$ 2.56	\$ 17.88
067-0850-063-0000	RESIDENTIAL	\$ 15.32	\$ 2.56	\$ 17.88
067-0850-064-0000	RESIDENTIAL	\$ 15.32	\$ 2.56	\$ 17.88
067-0850-065-0000	RESIDENTIAL	\$ 15.32	\$ 2.56	\$ 17.88
067-0850-066-0000	RESIDENTIAL	\$ 15.32	\$ 2.56	\$ 17.88
067-0850-067-0000	RESIDENTIAL	\$ 15.32	\$ 2.56	\$ 17.88
067-0850-068-0000	RESIDENTIAL	\$ 15.32	\$ 2.56	\$ 17.88
067-0850-069-0000	RESIDENTIAL	\$ 15.32	\$ 2.56	\$ 17.88
067-0850-070-0000	RESIDENTIAL	\$ 15.32	\$ 2.56	\$ 17.88
067-0850-071-0000	RESIDENTIAL	\$ 15.32	\$ 2.56	\$ 17.88
067-0850-072-0000	RESIDENTIAL	\$ 15.32	\$ 2.56	\$ 17.88
067-0850-073-0000	RESIDENTIAL	\$ 15.32	\$ 2.56	\$ 17.88
067-0850-074-0000	RESIDENTIAL	\$ 15.32	\$ 2.56	\$ 17.88
067-0850-075-0000	RESIDENTIAL	\$ 15.32	\$ 2.56	\$ 17.88
067-0850-076-0000	RESIDENTIAL	\$ 15.32	\$ 2.56	\$ 17.88
067-0850-077-0000	RESIDENTIAL	\$ 15.32	\$ 2.56	\$ 17.88
067-0850-078-0000	RESIDENTIAL	\$ 15.32	\$ 2.56	\$ 17.88
067-0850-079-0000	RESIDENTIAL	\$ 15.32	\$ 2.56	\$ 17.88
067-0850-080-0000	RESIDENTIAL	\$ 15.32	\$ 2.56	\$ 17.88
067-0850-085-0000	RESIDENTIAL	\$ 15.32	\$ 2.56	\$ 17.88

ITEM 17.2.

City of Rancho Cordova
Lighting District No. 2012-1 Exhibit A to the Resolution
Fiscal Year 2023-24 Assessment Roll

ATTACHMENT 2

APN	District Classification	Street Light Charge	Safety Light Charge	Total Assessment
067-0850-086-0000	RESIDENTIAL	\$ 15.32	\$ 2.56	\$ 17.88
067-0850-087-0000	RESIDENTIAL	\$ 15.32	\$ 2.56	\$ 17.88
067-0850-088-0000	RESIDENTIAL	\$ 15.32	\$ 2.56	\$ 17.88
067-0850-089-0000	RESIDENTIAL	\$ 15.32	\$ 2.56	\$ 17.88
067-0850-090-0000	RESIDENTIAL	\$ 15.32	\$ 2.56	\$ 17.88
067-0850-091-0000	RESIDENTIAL	\$ 15.32	\$ 2.56	\$ 17.88
067-0850-092-0000	RESIDENTIAL	\$ 15.32	\$ 2.56	\$ 17.88
067-0850-094-0000	RESIDENTIAL	\$ 15.32	\$ 2.56	\$ 17.88
067-0860-001-0000	RESIDENTIAL	\$ 15.32	\$ 2.56	\$ 17.88
067-0860-002-0000	RESIDENTIAL	\$ 15.32	\$ 2.56	\$ 17.88
067-0860-003-0000	RESIDENTIAL	\$ 15.32	\$ 2.56	\$ 17.88
067-0860-004-0000	RESIDENTIAL	\$ 15.32	\$ 2.56	\$ 17.88
067-0860-005-0000	RESIDENTIAL	\$ 15.32	\$ 2.56	\$ 17.88
067-0860-006-0000	RESIDENTIAL	\$ 15.32	\$ 2.56	\$ 17.88
067-0860-007-0000	RESIDENTIAL	\$ 15.32	\$ 2.56	\$ 17.88
067-0860-008-0000	RESIDENTIAL	\$ 15.32	\$ 2.56	\$ 17.88
067-0860-009-0000	RESIDENTIAL	\$ 15.32	\$ 2.56	\$ 17.88
067-0860-010-0000	RESIDENTIAL	\$ 15.32	\$ 2.56	\$ 17.88
067-0860-011-0000	RESIDENTIAL	\$ 15.32	\$ 2.56	\$ 17.88
067-0860-012-0000	RESIDENTIAL	\$ 15.32	\$ 2.56	\$ 17.88
067-0860-013-0000	RESIDENTIAL	\$ 15.32	\$ 2.56	\$ 17.88
067-0860-014-0000	RESIDENTIAL	\$ 15.32	\$ 2.56	\$ 17.88
067-0860-015-0000	RESIDENTIAL	\$ 15.32	\$ 2.56	\$ 17.88
067-0860-016-0000	RESIDENTIAL	\$ 15.32	\$ 2.56	\$ 17.88
067-0860-017-0000	RESIDENTIAL	\$ 15.32	\$ 2.56	\$ 17.88
067-0860-018-0000	RESIDENTIAL	\$ 15.32	\$ 2.56	\$ 17.88
067-0860-019-0000	RESIDENTIAL	\$ 15.32	\$ 2.56	\$ 17.88
067-0860-020-0000	RESIDENTIAL	\$ 15.32	\$ 2.56	\$ 17.88
067-0860-021-0000	RESIDENTIAL	\$ 15.32	\$ 2.56	\$ 17.88
067-0860-022-0000	RESIDENTIAL	\$ 15.32	\$ 2.56	\$ 17.88
067-0860-023-0000	RESIDENTIAL	\$ 15.32	\$ 2.56	\$ 17.88
067-0860-024-0000	RESIDENTIAL	\$ 15.32	\$ 2.56	\$ 17.88
067-0860-025-0000	RESIDENTIAL	\$ 15.32	\$ 2.56	\$ 17.88
067-0860-026-0000	RESIDENTIAL	\$ 15.32	\$ 2.56	\$ 17.88
067-0860-027-0000	RESIDENTIAL	\$ 15.32	\$ 2.56	\$ 17.88
067-0860-028-0000	RESIDENTIAL	\$ 15.32	\$ 2.56	\$ 17.88
067-0860-029-0000	RESIDENTIAL	\$ 15.32	\$ 2.56	\$ 17.88
067-0860-030-0000	RESIDENTIAL	\$ 15.32	\$ 2.56	\$ 17.88
067-0860-031-0000	RESIDENTIAL	\$ 15.32	\$ 2.56	\$ 17.88
067-0860-032-0000	RESIDENTIAL	\$ 15.32	\$ 2.56	\$ 17.88
067-0860-033-0000	RESIDENTIAL	\$ 15.32	\$ 2.56	\$ 17.88
067-0860-034-0000	RESIDENTIAL	\$ 15.32	\$ 2.56	\$ 17.88
067-0860-035-0000	RESIDENTIAL	\$ 15.32	\$ 2.56	\$ 17.88
067-0860-036-0000	RESIDENTIAL	\$ 15.32	\$ 2.56	\$ 17.88

ITEM 17.2.

City of Rancho Cordova
Lighting District No. 2012-1 Exhibit A to the Resolution
Fiscal Year 2023-24 Assessment Roll

ATTACHMENT 2

APN	District Classification	Street Light Charge	Safety Light Charge	Total Assessment
067-0860-037-0000	RESIDENTIAL	\$ 15.32	\$ 2.56	\$ 17.88
067-0860-038-0000	RESIDENTIAL	\$ 15.32	\$ 2.56	\$ 17.88
067-0860-039-0000	RESIDENTIAL	\$ 15.32	\$ 2.56	\$ 17.88
067-0860-040-0000	RESIDENTIAL	\$ 15.32	\$ 2.56	\$ 17.88
067-0860-041-0000	RESIDENTIAL	\$ 15.32	\$ 2.56	\$ 17.88
067-0860-042-0000	RESIDENTIAL	\$ 15.32	\$ 2.56	\$ 17.88
067-0860-043-0000	RESIDENTIAL	\$ 15.32	\$ 2.56	\$ 17.88
067-0860-044-0000	RESIDENTIAL	\$ 15.32	\$ 2.56	\$ 17.88
067-0860-045-0000	RESIDENTIAL	\$ 15.32	\$ 2.56	\$ 17.88
067-0860-046-0000	RESIDENTIAL	\$ 15.32	\$ 2.56	\$ 17.88
067-0860-047-0000	RESIDENTIAL	\$ 15.32	\$ 2.56	\$ 17.88
067-0860-048-0000	RESIDENTIAL	\$ 15.32	\$ 2.56	\$ 17.88
067-0860-049-0000	RESIDENTIAL	\$ 15.32	\$ 2.56	\$ 17.88
067-0860-050-0000	RESIDENTIAL	\$ 15.32	\$ 2.56	\$ 17.88
067-0860-051-0000	RESIDENTIAL	\$ 15.32	\$ 2.56	\$ 17.88
067-0860-052-0000	RESIDENTIAL	\$ 15.32	\$ 2.56	\$ 17.88
067-0860-053-0000	RESIDENTIAL	\$ 15.32	\$ 2.56	\$ 17.88
067-0860-054-0000	RESIDENTIAL	\$ 15.32	\$ 2.56	\$ 17.88
067-0860-055-0000	RESIDENTIAL	\$ 15.32	\$ 2.56	\$ 17.88
067-0860-056-0000	RESIDENTIAL	\$ 15.32	\$ 2.56	\$ 17.88
067-0860-057-0000	RESIDENTIAL	\$ 15.32	\$ 2.56	\$ 17.88
067-0860-058-0000	RESIDENTIAL	\$ 15.32	\$ 2.56	\$ 17.88
067-0860-059-0000	RESIDENTIAL	\$ 15.32	\$ 2.56	\$ 17.88
067-0860-060-0000	RESIDENTIAL	\$ 15.32	\$ 2.56	\$ 17.88
067-0860-061-0000	RESIDENTIAL	\$ 15.32	\$ 2.56	\$ 17.88
067-0860-062-0000	RESIDENTIAL	\$ 15.32	\$ 2.56	\$ 17.88
067-0860-063-0000	RESIDENTIAL	\$ 15.32	\$ 2.56	\$ 17.88
067-0860-064-0000	RESIDENTIAL	\$ 15.32	\$ 2.56	\$ 17.88
067-0860-065-0000	RESIDENTIAL	\$ 15.32	\$ 2.56	\$ 17.88
067-0860-066-0000	RESIDENTIAL	\$ 15.32	\$ 2.56	\$ 17.88
067-0860-067-0000	RESIDENTIAL	\$ 15.32	\$ 2.56	\$ 17.88
067-0860-068-0000	RESIDENTIAL	\$ 15.32	\$ 2.56	\$ 17.88
067-0860-069-0000	RESIDENTIAL	\$ 15.32	\$ 2.56	\$ 17.88
067-0860-070-0000	RESIDENTIAL	\$ 15.32	\$ 2.56	\$ 17.88
067-0860-071-0000	RESIDENTIAL	\$ 15.32	\$ 2.56	\$ 17.88
067-0860-072-0000	RESIDENTIAL	\$ 15.32	\$ 2.56	\$ 17.88
067-0860-073-0000	RESIDENTIAL	\$ 15.32	\$ 2.56	\$ 17.88
067-0860-074-0000	RESIDENTIAL	\$ 15.32	\$ 2.56	\$ 17.88
067-0860-075-0000	RESIDENTIAL	\$ 15.32	\$ 2.56	\$ 17.88
067-0860-076-0000	RESIDENTIAL	\$ 15.32	\$ 2.56	\$ 17.88
067-0860-077-0000	RESIDENTIAL	\$ 15.32	\$ 2.56	\$ 17.88
067-0860-078-0000	RESIDENTIAL	\$ 15.32	\$ 2.56	\$ 17.88
067-0860-079-0000	RESIDENTIAL	\$ 15.32	\$ 2.56	\$ 17.88
067-0860-080-0000	RESIDENTIAL	\$ 15.32	\$ 2.56	\$ 17.88

ITEM 17.2.

City of Rancho Cordova
Lighting District No. 2012-1 Exhibit A to the Resolution
Fiscal Year 2023-24 Assessment Roll

ATTACHMENT 2

APN	District Classification	Street Light Charge	Safety Light Charge	Total Assessment
067-0860-081-0000	RESIDENTIAL	\$ 15.32	\$ 2.56	\$ 17.88
067-0860-082-0000	RESIDENTIAL	\$ 15.32	\$ 2.56	\$ 17.88
067-0860-083-0000	RESIDENTIAL	\$ 15.32	\$ 2.56	\$ 17.88
067-0860-084-0000	RESIDENTIAL	\$ 15.32	\$ 2.56	\$ 17.88
067-0860-085-0000	RESIDENTIAL	\$ 15.32	\$ 2.56	\$ 17.88
067-0860-086-0000	RESIDENTIAL	\$ 15.32	\$ 2.56	\$ 17.88
067-0860-087-0000	RESIDENTIAL	\$ 15.32	\$ 2.56	\$ 17.88
067-0860-088-0000	RESIDENTIAL	\$ 15.32	\$ 2.56	\$ 17.88
067-0860-089-0000	RESIDENTIAL	\$ 15.32	\$ 2.56	\$ 17.88
067-0860-090-0000	RESIDENTIAL	\$ 15.32	\$ 2.56	\$ 17.88
067-0870-001-0000	RESIDENTIAL	\$ 15.32	\$ 2.56	\$ 17.88
067-0870-002-0000	RESIDENTIAL	\$ 15.32	\$ 2.56	\$ 17.88
067-0870-003-0000	RESIDENTIAL	\$ 15.32	\$ 2.56	\$ 17.88
067-0870-004-0000	RESIDENTIAL	\$ 15.32	\$ 2.56	\$ 17.88
067-0870-005-0000	RESIDENTIAL	\$ 15.32	\$ 2.56	\$ 17.88
067-0870-006-0000	RESIDENTIAL	\$ 15.32	\$ 2.56	\$ 17.88
067-0870-007-0000	RESIDENTIAL	\$ 15.32	\$ 2.56	\$ 17.88
067-0870-008-0000	RESIDENTIAL	\$ 15.32	\$ 2.56	\$ 17.88
067-0870-009-0000	RESIDENTIAL	\$ 15.32	\$ 2.56	\$ 17.88
067-0870-010-0000	RESIDENTIAL	\$ 15.32	\$ 2.56	\$ 17.88
067-0870-011-0000	RESIDENTIAL	\$ 15.32	\$ 2.56	\$ 17.88
067-0870-012-0000	RESIDENTIAL	\$ 15.32	\$ 2.56	\$ 17.88
067-0870-013-0000	RESIDENTIAL	\$ 15.32	\$ 2.56	\$ 17.88
067-0870-014-0000	RESIDENTIAL	\$ 15.32	\$ 2.56	\$ 17.88
067-0870-015-0000	RESIDENTIAL	\$ 15.32	\$ 2.56	\$ 17.88
067-0870-016-0000	RESIDENTIAL	\$ 15.32	\$ 2.56	\$ 17.88
067-0870-017-0000	RESIDENTIAL	\$ 15.32	\$ 2.56	\$ 17.88
067-0870-018-0000	RESIDENTIAL	\$ 15.32	\$ 2.56	\$ 17.88
067-0870-019-0000	RESIDENTIAL	\$ 15.32	\$ 2.56	\$ 17.88
067-0870-020-0000	RESIDENTIAL	\$ 15.32	\$ 2.56	\$ 17.88
067-0870-021-0000	RESIDENTIAL	\$ 15.32	\$ 2.56	\$ 17.88
067-0870-022-0000	RESIDENTIAL	\$ 15.32	\$ 2.56	\$ 17.88
067-0870-023-0000	RESIDENTIAL	\$ 15.32	\$ 2.56	\$ 17.88
067-0870-024-0000	RESIDENTIAL	\$ 15.32	\$ 2.56	\$ 17.88
067-0870-025-0000	RESIDENTIAL	\$ 15.32	\$ 2.56	\$ 17.88
067-0870-026-0000	RESIDENTIAL	\$ 15.32	\$ 2.56	\$ 17.88
067-0870-027-0000	RESIDENTIAL	\$ 15.32	\$ 2.56	\$ 17.88
067-0870-028-0000	RESIDENTIAL	\$ 15.32	\$ 2.56	\$ 17.88
067-0870-029-0000	RESIDENTIAL	\$ 15.32	\$ 2.56	\$ 17.88
067-0870-030-0000	RESIDENTIAL	\$ 15.32	\$ 2.56	\$ 17.88
067-0870-031-0000	RESIDENTIAL	\$ 15.32	\$ 2.56	\$ 17.88
067-0870-032-0000	RESIDENTIAL	\$ 15.32	\$ 2.56	\$ 17.88
067-0870-033-0000	RESIDENTIAL	\$ 15.32	\$ 2.56	\$ 17.88
067-0870-034-0000	RESIDENTIAL	\$ 15.32	\$ 2.56	\$ 17.88

ITEM 17.2.

City of Rancho Cordova
Lighting District No. 2012-1 Exhibit A to the Resolution
Fiscal Year 2023-24 Assessment Roll

ATTACHMENT 2

APN	District Classification	Street Light Charge	Safety Light Charge	Total Assessment
067-0870-035-0000	RESIDENTIAL	\$ 15.32	\$ 2.56	\$ 17.88
067-0870-036-0000	RESIDENTIAL	\$ 15.32	\$ 2.56	\$ 17.88
067-0870-037-0000	RESIDENTIAL	\$ 15.32	\$ 2.56	\$ 17.88
067-0870-038-0000	RESIDENTIAL	\$ 15.32	\$ 2.56	\$ 17.88
067-0870-039-0000	RESIDENTIAL	\$ 15.32	\$ 2.56	\$ 17.88
067-0870-040-0000	RESIDENTIAL	\$ 15.32	\$ 2.56	\$ 17.88
067-0870-041-0000	RESIDENTIAL	\$ 15.32	\$ 2.56	\$ 17.88
067-0870-042-0000	RESIDENTIAL	\$ 15.32	\$ 2.56	\$ 17.88
067-0870-043-0000	RESIDENTIAL	\$ 15.32	\$ 2.56	\$ 17.88
067-0870-044-0000	RESIDENTIAL	\$ 15.32	\$ 2.56	\$ 17.88
067-0870-045-0000	RESIDENTIAL	\$ 15.32	\$ 2.56	\$ 17.88
067-0870-046-0000	RESIDENTIAL	\$ 15.32	\$ 2.56	\$ 17.88
067-0870-047-0000	RESIDENTIAL	\$ 15.32	\$ 2.56	\$ 17.88
067-0870-048-0000	RESIDENTIAL	\$ 15.32	\$ 2.56	\$ 17.88
067-0870-049-0000	RESIDENTIAL	\$ 15.32	\$ 2.56	\$ 17.88
067-0870-050-0000	RESIDENTIAL	\$ 15.32	\$ 2.56	\$ 17.88
067-0870-051-0000	RESIDENTIAL	\$ 15.32	\$ 2.56	\$ 17.88
067-0870-052-0000	RESIDENTIAL	\$ 15.32	\$ 2.56	\$ 17.88
067-0870-053-0000	RESIDENTIAL	\$ 15.32	\$ 2.56	\$ 17.88
067-0870-054-0000	RESIDENTIAL	\$ 15.32	\$ 2.56	\$ 17.88
067-0870-055-0000	RESIDENTIAL	\$ 15.32	\$ 2.56	\$ 17.88
067-0870-056-0000	RESIDENTIAL	\$ 15.32	\$ 2.56	\$ 17.88
067-0870-057-0000	RESIDENTIAL	\$ 15.32	\$ 2.56	\$ 17.88
067-0870-058-0000	RESIDENTIAL	\$ 15.32	\$ 2.56	\$ 17.88
067-0870-059-0000	RESIDENTIAL	\$ 15.32	\$ 2.56	\$ 17.88
067-0870-060-0000	RESIDENTIAL	\$ 15.32	\$ 2.56	\$ 17.88
067-0870-061-0000	RESIDENTIAL	\$ 15.32	\$ 2.56	\$ 17.88
067-0870-062-0000	RESIDENTIAL	\$ 15.32	\$ 2.56	\$ 17.88
067-0870-063-0000	RESIDENTIAL	\$ 15.32	\$ 2.56	\$ 17.88
067-0870-064-0000	RESIDENTIAL	\$ 15.32	\$ 2.56	\$ 17.88
067-0870-065-0000	RESIDENTIAL	\$ 15.32	\$ 2.56	\$ 17.88
067-0870-066-0000	RESIDENTIAL	\$ 15.32	\$ 2.56	\$ 17.88
067-0880-001-0000	RESIDENTIAL	\$ 15.32	\$ 2.56	\$ 17.88
067-0880-002-0000	RESIDENTIAL	\$ 15.32	\$ 2.56	\$ 17.88
067-0880-003-0000	RESIDENTIAL	\$ 15.32	\$ 2.56	\$ 17.88
067-0880-004-0000	RESIDENTIAL	\$ 15.32	\$ 2.56	\$ 17.88
067-0880-005-0000	RESIDENTIAL	\$ 15.32	\$ 2.56	\$ 17.88
067-0880-006-0000	RESIDENTIAL	\$ 15.32	\$ 2.56	\$ 17.88
067-0880-007-0000	RESIDENTIAL	\$ 15.32	\$ 2.56	\$ 17.88
067-0880-008-0000	RESIDENTIAL	\$ 15.32	\$ 2.56	\$ 17.88
067-0880-009-0000	RESIDENTIAL	\$ 15.32	\$ 2.56	\$ 17.88
067-0880-010-0000	RESIDENTIAL	\$ 15.32	\$ 2.56	\$ 17.88
067-0880-011-0000	RESIDENTIAL	\$ 15.32	\$ 2.56	\$ 17.88
067-0880-012-0000	RESIDENTIAL	\$ 15.32	\$ 2.56	\$ 17.88

ITEM 17.2.

City of Rancho Cordova
Lighting District No. 2012-1 Exhibit A to the Resolution
Fiscal Year 2023-24 Assessment Roll

ATTACHMENT 2

APN	District Classification	Street Light Charge	Safety Light Charge	Total Assessment
067-0880-013-0000	RESIDENTIAL	\$ 15.32	\$ 2.56	\$ 17.88
067-0880-014-0000	RESIDENTIAL	\$ 15.32	\$ 2.56	\$ 17.88
067-0880-015-0000	RESIDENTIAL	\$ 15.32	\$ 2.56	\$ 17.88
067-0880-016-0000	RESIDENTIAL	\$ 15.32	\$ 2.56	\$ 17.88
067-0880-017-0000	RESIDENTIAL	\$ 15.32	\$ 2.56	\$ 17.88
067-0880-018-0000	RESIDENTIAL	\$ 15.32	\$ 2.56	\$ 17.88
067-0880-019-0000	RESIDENTIAL	\$ 15.32	\$ 2.56	\$ 17.88
067-0880-020-0000	RESIDENTIAL	\$ 15.32	\$ 2.56	\$ 17.88
067-0880-021-0000	RESIDENTIAL	\$ 15.32	\$ 2.56	\$ 17.88
067-0880-022-0000	RESIDENTIAL	\$ 15.32	\$ 2.56	\$ 17.88
067-0880-023-0000	RESIDENTIAL	\$ 15.32	\$ 2.56	\$ 17.88
067-0880-024-0000	RESIDENTIAL	\$ 15.32	\$ 2.56	\$ 17.88
067-0880-025-0000	RESIDENTIAL	\$ 15.32	\$ 2.56	\$ 17.88
067-0880-026-0000	RESIDENTIAL	\$ 15.32	\$ 2.56	\$ 17.88
067-0880-027-0000	RESIDENTIAL	\$ 15.32	\$ 2.56	\$ 17.88
067-0880-028-0000	RESIDENTIAL	\$ 15.32	\$ 2.56	\$ 17.88
067-0880-029-0000	RESIDENTIAL	\$ 15.32	\$ 2.56	\$ 17.88
067-0880-030-0000	RESIDENTIAL	\$ 15.32	\$ 2.56	\$ 17.88
067-0880-031-0000	RESIDENTIAL	\$ 15.32	\$ 2.56	\$ 17.88
067-0880-032-0000	RESIDENTIAL	\$ 15.32	\$ 2.56	\$ 17.88
067-0880-033-0000	RESIDENTIAL	\$ 15.32	\$ 2.56	\$ 17.88
067-0880-034-0000	RESIDENTIAL	\$ 15.32	\$ 2.56	\$ 17.88
067-0880-035-0000	RESIDENTIAL	\$ 15.32	\$ 2.56	\$ 17.88
067-0880-036-0000	RESIDENTIAL	\$ 15.32	\$ 2.56	\$ 17.88
067-0880-037-0000	RESIDENTIAL	\$ 15.32	\$ 2.56	\$ 17.88
067-0880-038-0000	RESIDENTIAL	\$ 15.32	\$ 2.56	\$ 17.88
067-0880-039-0000	RESIDENTIAL	\$ 15.32	\$ 2.56	\$ 17.88
067-0880-040-0000	RESIDENTIAL	\$ 15.32	\$ 2.56	\$ 17.88
067-0880-041-0000	RESIDENTIAL	\$ 15.32	\$ 2.56	\$ 17.88
067-0880-042-0000	RESIDENTIAL	\$ 15.32	\$ 2.56	\$ 17.88
067-0880-043-0000	RESIDENTIAL	\$ 15.32	\$ 2.56	\$ 17.88
067-0880-044-0000	RESIDENTIAL	\$ 15.32	\$ 2.56	\$ 17.88
067-0880-045-0000	RESIDENTIAL	\$ 15.32	\$ 2.56	\$ 17.88
067-0880-046-0000	RESIDENTIAL	\$ 15.32	\$ 2.56	\$ 17.88
067-0880-047-0000	RESIDENTIAL	\$ 15.32	\$ 2.56	\$ 17.88
067-0880-048-0000	RESIDENTIAL	\$ 15.32	\$ 2.56	\$ 17.88
067-0880-049-0000	RESIDENTIAL	\$ 15.32	\$ 2.56	\$ 17.88
067-0880-050-0000	RESIDENTIAL	\$ 15.32	\$ 2.56	\$ 17.88
067-0880-051-0000	RESIDENTIAL	\$ 15.32	\$ 2.56	\$ 17.88
067-0880-052-0000	RESIDENTIAL	\$ 15.32	\$ 2.56	\$ 17.88
067-0880-053-0000	RESIDENTIAL	\$ 15.32	\$ 2.56	\$ 17.88
067-0880-054-0000	RESIDENTIAL	\$ 15.32	\$ 2.56	\$ 17.88
067-0880-055-0000	RESIDENTIAL	\$ 15.32	\$ 2.56	\$ 17.88
067-0880-056-0000	RESIDENTIAL	\$ 15.32	\$ 2.56	\$ 17.88

ITEM 17.2.

City of Rancho Cordova
Lighting District No. 2012-1 Exhibit A to the Resolution
Fiscal Year 2023-24 Assessment Roll

ATTACHMENT 2

APN	District Classification	Street Light Charge	Safety Light Charge	Total Assessment
067-0880-057-0000	RESIDENTIAL	\$ 15.32	\$ 2.56	\$ 17.88
067-0880-058-0000	RESIDENTIAL	\$ 15.32	\$ 2.56	\$ 17.88
067-0880-059-0000	RESIDENTIAL	\$ 15.32	\$ 2.56	\$ 17.88
067-0880-060-0000	RESIDENTIAL	\$ 15.32	\$ 2.56	\$ 17.88
067-0880-061-0000	RESIDENTIAL	\$ 15.32	\$ 2.56	\$ 17.88
067-0880-062-0000	RESIDENTIAL	\$ 15.32	\$ 2.56	\$ 17.88
067-0880-063-0000	RESIDENTIAL	\$ 15.32	\$ 2.56	\$ 17.88
067-0880-064-0000	RESIDENTIAL	\$ 15.32	\$ 2.56	\$ 17.88
067-0880-065-0000	RESIDENTIAL	\$ 15.32	\$ 2.56	\$ 17.88
067-0880-066-0000	RESIDENTIAL	\$ 15.32	\$ 2.56	\$ 17.88
067-0880-067-0000	RESIDENTIAL	\$ 15.32	\$ 2.56	\$ 17.88
067-0880-068-0000	RESIDENTIAL	\$ 15.32	\$ 2.56	\$ 17.88
067-0880-069-0000	RESIDENTIAL	\$ 15.32	\$ 2.56	\$ 17.88
067-0880-070-0000	RESIDENTIAL	\$ 15.32	\$ 2.56	\$ 17.88
067-0880-071-0000	RESIDENTIAL	\$ 15.32	\$ 2.56	\$ 17.88
067-0880-072-0000	RESIDENTIAL	\$ 15.32	\$ 2.56	\$ 17.88
067-0880-073-0000	RESIDENTIAL	\$ 15.32	\$ 2.56	\$ 17.88
067-0880-074-0000	RESIDENTIAL	\$ 15.32	\$ 2.56	\$ 17.88
067-0880-075-0000	RESIDENTIAL	\$ 15.32	\$ 2.56	\$ 17.88
067-0880-076-0000	RESIDENTIAL	\$ 15.32	\$ 2.56	\$ 17.88
067-0880-077-0000	RESIDENTIAL	\$ 15.32	\$ 2.56	\$ 17.88
067-0880-078-0000	RESIDENTIAL	\$ 15.32	\$ 2.56	\$ 17.88
067-0880-079-0000	RESIDENTIAL	\$ 15.32	\$ 2.56	\$ 17.88
067-0880-080-0000	RESIDENTIAL	\$ 15.32	\$ 2.56	\$ 17.88
067-0880-081-0000	RESIDENTIAL	\$ 15.32	\$ 2.56	\$ 17.88
067-0880-082-0000	RESIDENTIAL	\$ 15.32	\$ 2.56	\$ 17.88
067-0880-083-0000	RESIDENTIAL	\$ 15.32	\$ 2.56	\$ 17.88
067-0880-084-0000	RESIDENTIAL	\$ 15.32	\$ 2.56	\$ 17.88
067-0880-085-0000	RESIDENTIAL	\$ 15.32	\$ 2.56	\$ 17.88
067-0880-086-0000	RESIDENTIAL	\$ 15.32	\$ 2.56	\$ 17.88
067-0880-087-0000	RESIDENTIAL	\$ 15.32	\$ 2.56	\$ 17.88
067-0880-088-0000	RESIDENTIAL	\$ 15.32	\$ 2.56	\$ 17.88
067-0880-089-0000	RESIDENTIAL	\$ 15.32	\$ 2.56	\$ 17.88
067-0880-090-0000	RESIDENTIAL	\$ 15.32	\$ 2.56	\$ 17.88
067-0880-091-0000	RESIDENTIAL	\$ 15.32	\$ 2.56	\$ 17.88
067-0880-092-0000	RESIDENTIAL	\$ 15.32	\$ 2.56	\$ 17.88
067-0890-001-0000	RESIDENTIAL	\$ 15.32	\$ 2.56	\$ 17.88
067-0890-002-0000	RESIDENTIAL	\$ 15.32	\$ 2.56	\$ 17.88
067-0890-003-0000	RESIDENTIAL	\$ 15.32	\$ 2.56	\$ 17.88
067-0890-004-0000	RESIDENTIAL	\$ 15.32	\$ 2.56	\$ 17.88
067-0890-005-0000	RESIDENTIAL	\$ 15.32	\$ 2.56	\$ 17.88
067-0890-006-0000	RESIDENTIAL	\$ 15.32	\$ 2.56	\$ 17.88
067-0890-007-0000	RESIDENTIAL	\$ 15.32	\$ 2.56	\$ 17.88
067-0890-008-0000	RESIDENTIAL	\$ 15.32	\$ 2.56	\$ 17.88

ITEM 17.2.

City of Rancho Cordova
Lighting District No. 2012-1 Exhibit A to the Resolution
Fiscal Year 2023-24 Assessment Roll

ATTACHMENT 2

APN	District Classification	Street Light Charge	Safety Light Charge	Total Assessment
067-0890-009-0000	RESIDENTIAL	\$ 15.32	\$ 2.56	\$ 17.88
067-0890-010-0000	RESIDENTIAL	\$ 15.32	\$ 2.56	\$ 17.88
067-0890-011-0000	RESIDENTIAL	\$ 15.32	\$ 2.56	\$ 17.88
067-0890-012-0000	RESIDENTIAL	\$ 15.32	\$ 2.56	\$ 17.88
067-0890-013-0000	RESIDENTIAL	\$ 15.32	\$ 2.56	\$ 17.88
067-0890-014-0000	RESIDENTIAL	\$ 15.32	\$ 2.56	\$ 17.88
067-0890-015-0000	RESIDENTIAL	\$ 15.32	\$ 2.56	\$ 17.88
067-0890-016-0000	RESIDENTIAL	\$ 15.32	\$ 2.56	\$ 17.88
067-0890-017-0000	RESIDENTIAL	\$ 15.32	\$ 2.56	\$ 17.88
067-0890-018-0000	RESIDENTIAL	\$ 15.32	\$ 2.56	\$ 17.88
067-0890-019-0000	RESIDENTIAL	\$ 15.32	\$ 2.56	\$ 17.88
067-0890-020-0000	RESIDENTIAL	\$ 15.32	\$ 2.56	\$ 17.88
067-0890-021-0000	RESIDENTIAL	\$ 15.32	\$ 2.56	\$ 17.88
067-0890-022-0000	RESIDENTIAL	\$ 15.32	\$ 2.56	\$ 17.88
067-0890-023-0000	RESIDENTIAL	\$ 15.32	\$ 2.56	\$ 17.88
067-0890-024-0000	RESIDENTIAL	\$ 15.32	\$ 2.56	\$ 17.88
067-0890-025-0000	RESIDENTIAL	\$ 15.32	\$ 2.56	\$ 17.88
067-0890-026-0000	RESIDENTIAL	\$ 15.32	\$ 2.56	\$ 17.88
067-0890-027-0000	RESIDENTIAL	\$ 15.32	\$ 2.56	\$ 17.88
067-0890-028-0000	RESIDENTIAL	\$ 15.32	\$ 2.56	\$ 17.88
067-0890-029-0000	RESIDENTIAL	\$ 15.32	\$ 2.56	\$ 17.88
067-0890-030-0000	RESIDENTIAL	\$ 15.32	\$ 2.56	\$ 17.88
067-0890-031-0000	RESIDENTIAL	\$ 15.32	\$ 2.56	\$ 17.88
067-0890-032-0000	RESIDENTIAL	\$ 15.32	\$ 2.56	\$ 17.88
067-0890-033-0000	RESIDENTIAL	\$ 15.32	\$ 2.56	\$ 17.88
067-0890-034-0000	RESIDENTIAL	\$ 15.32	\$ 2.56	\$ 17.88
067-0890-035-0000	RESIDENTIAL	\$ 15.32	\$ 2.56	\$ 17.88
067-0890-036-0000	RESIDENTIAL	\$ 15.32	\$ 2.56	\$ 17.88
067-0890-037-0000	RESIDENTIAL	\$ 15.32	\$ 2.56	\$ 17.88
067-0890-038-0000	RESIDENTIAL	\$ 15.32	\$ 2.56	\$ 17.88
067-0890-039-0000	RESIDENTIAL	\$ 15.32	\$ 2.56	\$ 17.88
067-0890-040-0000	RESIDENTIAL	\$ 15.32	\$ 2.56	\$ 17.88
067-0890-041-0000	RESIDENTIAL	\$ 15.32	\$ 2.56	\$ 17.88
067-0890-042-0000	RESIDENTIAL	\$ 15.32	\$ 2.56	\$ 17.88
067-0890-046-0000	RESIDENTIAL	\$ 15.32	\$ 2.56	\$ 17.88
067-0890-047-0000	RESIDENTIAL	\$ 15.32	\$ 2.56	\$ 17.88
067-0890-048-0000	RESIDENTIAL	\$ 15.32	\$ 2.56	\$ 17.88
067-0890-049-0000	RESIDENTIAL	\$ 15.32	\$ 2.56	\$ 17.88
067-0890-050-0000	RESIDENTIAL	\$ 15.32	\$ 2.56	\$ 17.88
067-0890-051-0000	RESIDENTIAL	\$ 15.32	\$ 2.56	\$ 17.88
067-0890-052-0000	RESIDENTIAL	\$ 15.32	\$ 2.56	\$ 17.88
067-0890-053-0000	RESIDENTIAL	\$ 15.32	\$ 2.56	\$ 17.88
067-0900-001-0000	RESIDENTIAL	\$ 15.32	\$ 2.56	\$ 17.88
067-0900-002-0000	RESIDENTIAL	\$ 15.32	\$ 2.56	\$ 17.88

ITEM 17.2.

City of Rancho Cordova
Lighting District No. 2012-1 Exhibit A to the Resolution
Fiscal Year 2023-24 Assessment Roll

ATTACHMENT 2

APN	District Classification	Street Light Charge	Safety Light Charge	Total Assessment
067-0900-003-0000	RESIDENTIAL	\$ 15.32	\$ 2.56	\$ 17.88
067-0900-004-0000	RESIDENTIAL	\$ 15.32	\$ 2.56	\$ 17.88
067-0900-005-0000	RESIDENTIAL	\$ 15.32	\$ 2.56	\$ 17.88
067-0900-006-0000	RESIDENTIAL	\$ 15.32	\$ 2.56	\$ 17.88
067-0900-007-0000	RESIDENTIAL	\$ 15.32	\$ 2.56	\$ 17.88
067-0900-008-0000	RESIDENTIAL	\$ 15.32	\$ 2.56	\$ 17.88
067-0900-009-0000	RESIDENTIAL	\$ 15.32	\$ 2.56	\$ 17.88
067-0900-010-0000	RESIDENTIAL	\$ 15.32	\$ 2.56	\$ 17.88
067-0900-011-0000	RESIDENTIAL	\$ 15.32	\$ 2.56	\$ 17.88
067-0900-012-0000	RESIDENTIAL	\$ 15.32	\$ 2.56	\$ 17.88
067-0900-013-0000	RESIDENTIAL	\$ 15.32	\$ 2.56	\$ 17.88
067-0900-014-0000	RESIDENTIAL	\$ 15.32	\$ 2.56	\$ 17.88
067-0900-015-0000	RESIDENTIAL	\$ 15.32	\$ 2.56	\$ 17.88
067-0900-016-0000	RESIDENTIAL	\$ 15.32	\$ 2.56	\$ 17.88
067-0900-017-0000	RESIDENTIAL	\$ 15.32	\$ 2.56	\$ 17.88
067-0900-018-0000	RESIDENTIAL	\$ 15.32	\$ 2.56	\$ 17.88
067-0900-019-0000	SAFETY LIGHTS ONLY	\$ 0.00	\$ 2.56	\$ 2.56
067-0900-020-0000	SAFETY LIGHTS ONLY	\$ 0.00	\$ 2.56	\$ 2.56
067-0900-021-0000	SAFETY LIGHTS ONLY	\$ 0.00	\$ 2.56	\$ 2.56
067-0900-022-0000	RESIDENTIAL	\$ 15.32	\$ 2.56	\$ 17.88
067-0900-023-0000	RESIDENTIAL	\$ 15.32	\$ 2.56	\$ 17.88
067-0900-024-0000	RESIDENTIAL	\$ 15.32	\$ 2.56	\$ 17.88
067-0900-025-0000	RESIDENTIAL	\$ 15.32	\$ 2.56	\$ 17.88
067-0900-026-0000	RESIDENTIAL	\$ 15.32	\$ 2.56	\$ 17.88
067-0900-027-0000	RESIDENTIAL	\$ 15.32	\$ 2.56	\$ 17.88
067-0900-028-0000	RESIDENTIAL	\$ 15.32	\$ 2.56	\$ 17.88
067-0900-029-0000	RESIDENTIAL	\$ 15.32	\$ 2.56	\$ 17.88
067-0900-030-0000	SAFETY LIGHTS ONLY	\$ 0.00	\$ 2.56	\$ 2.56
067-0900-031-0000	SAFETY LIGHTS ONLY	\$ 0.00	\$ 2.56	\$ 2.56
067-0900-032-0000	SAFETY LIGHTS ONLY	\$ 0.00	\$ 2.56	\$ 2.56
067-0900-033-0000	SAFETY LIGHTS ONLY	\$ 0.00	\$ 2.56	\$ 2.56
067-0900-034-0000	SAFETY LIGHTS ONLY	\$ 0.00	\$ 2.56	\$ 2.56
067-0900-035-0000	RESIDENTIAL	\$ 15.32	\$ 2.56	\$ 17.88
067-0900-036-0000	RESIDENTIAL	\$ 15.32	\$ 2.56	\$ 17.88
067-0900-037-0000	RESIDENTIAL	\$ 15.32	\$ 2.56	\$ 17.88
067-0900-038-0000	RESIDENTIAL	\$ 15.32	\$ 2.56	\$ 17.88
067-0900-039-0000	RESIDENTIAL	\$ 15.32	\$ 2.56	\$ 17.88
067-0900-040-0000	RESIDENTIAL	\$ 15.32	\$ 2.56	\$ 17.88
067-0900-041-0000	RESIDENTIAL	\$ 15.32	\$ 2.56	\$ 17.88
067-0900-042-0000	RESIDENTIAL	\$ 15.32	\$ 2.56	\$ 17.88
067-0900-044-0000	RESIDENTIAL	\$ 15.32	\$ 2.56	\$ 17.88
067-0900-045-0000	RESIDENTIAL	\$ 15.32	\$ 2.56	\$ 17.88
067-0900-046-0000	RESIDENTIAL	\$ 15.32	\$ 2.56	\$ 17.88
067-0900-047-0000	RESIDENTIAL	\$ 15.32	\$ 2.56	\$ 17.88

ITEM 17.2.

City of Rancho Cordova
Lighting District No. 2012-1 Exhibit A to the Resolution
Fiscal Year 2023-24 Assessment Roll

ATTACHMENT 2

APN	District Classification	Street Light Charge	Safety Light Charge	Total Assessment
067-0900-048-0000	RESIDENTIAL	\$ 15.32	\$ 2.56	\$ 17.88
067-0900-049-0000	RESIDENTIAL	\$ 15.32	\$ 2.56	\$ 17.88
067-0900-050-0000	RESIDENTIAL	\$ 15.32	\$ 2.56	\$ 17.88
067-0910-001-0000	RESIDENTIAL	\$ 15.32	\$ 2.56	\$ 17.88
067-0910-002-0000	RESIDENTIAL	\$ 15.32	\$ 2.56	\$ 17.88
067-0910-003-0000	RESIDENTIAL	\$ 15.32	\$ 2.56	\$ 17.88
067-0910-004-0000	RESIDENTIAL	\$ 15.32	\$ 2.56	\$ 17.88
067-0910-005-0000	RESIDENTIAL	\$ 15.32	\$ 2.56	\$ 17.88
067-0910-006-0000	RESIDENTIAL	\$ 15.32	\$ 2.56	\$ 17.88
067-0910-007-0000	RESIDENTIAL	\$ 15.32	\$ 2.56	\$ 17.88
067-0910-008-0000	RESIDENTIAL	\$ 15.32	\$ 2.56	\$ 17.88
067-0910-009-0000	RESIDENTIAL	\$ 15.32	\$ 2.56	\$ 17.88
067-0910-010-0000	RESIDENTIAL	\$ 15.32	\$ 2.56	\$ 17.88
067-0910-011-0000	RESIDENTIAL	\$ 15.32	\$ 2.56	\$ 17.88
067-0910-012-0000	RESIDENTIAL	\$ 15.32	\$ 2.56	\$ 17.88
067-0910-013-0000	RESIDENTIAL	\$ 15.32	\$ 2.56	\$ 17.88
067-0910-014-0000	RESIDENTIAL	\$ 15.32	\$ 2.56	\$ 17.88
067-0910-016-0000	RESIDENTIAL	\$ 15.32	\$ 2.56	\$ 17.88
067-0910-017-0000	RESIDENTIAL	\$ 15.32	\$ 2.56	\$ 17.88
067-0910-018-0000	RESIDENTIAL	\$ 15.32	\$ 2.56	\$ 17.88
067-0910-019-0000	RESIDENTIAL	\$ 15.32	\$ 2.56	\$ 17.88
067-0910-020-0000	RESIDENTIAL	\$ 15.32	\$ 2.56	\$ 17.88
067-0910-021-0000	RESIDENTIAL	\$ 15.32	\$ 2.56	\$ 17.88
067-0910-022-0000	RESIDENTIAL	\$ 15.32	\$ 2.56	\$ 17.88
067-0910-023-0000	RESIDENTIAL	\$ 15.32	\$ 2.56	\$ 17.88
067-0910-024-0000	RESIDENTIAL	\$ 15.32	\$ 2.56	\$ 17.88
067-0910-025-0000	RESIDENTIAL	\$ 15.32	\$ 2.56	\$ 17.88
067-0910-026-0000	RESIDENTIAL	\$ 15.32	\$ 2.56	\$ 17.88
067-0910-027-0000	RESIDENTIAL	\$ 15.32	\$ 2.56	\$ 17.88
067-0910-028-0000	RESIDENTIAL	\$ 15.32	\$ 2.56	\$ 17.88
067-0910-029-0000	RESIDENTIAL	\$ 15.32	\$ 2.56	\$ 17.88
067-0910-030-0000	RESIDENTIAL	\$ 15.32	\$ 2.56	\$ 17.88
067-0910-031-0000	RESIDENTIAL	\$ 15.32	\$ 2.56	\$ 17.88
067-0910-032-0000	RESIDENTIAL	\$ 15.32	\$ 2.56	\$ 17.88
067-0920-001-0000	SAFETY LIGHTS ONLY	\$ 0.00	\$ 2.56	\$ 2.56
067-0920-002-0000	SAFETY LIGHTS ONLY	\$ 0.00	\$ 2.56	\$ 2.56
067-0920-003-0000	SAFETY LIGHTS ONLY	\$ 0.00	\$ 2.56	\$ 2.56
067-0920-004-0000	SAFETY LIGHTS ONLY	\$ 0.00	\$ 2.56	\$ 2.56
067-0920-005-0000	SAFETY LIGHTS ONLY	\$ 0.00	\$ 2.56	\$ 2.56
067-0920-006-0000	SAFETY LIGHTS ONLY	\$ 0.00	\$ 2.56	\$ 2.56
067-0920-007-0000	SAFETY LIGHTS ONLY	\$ 0.00	\$ 2.56	\$ 2.56
067-0920-008-0000	SAFETY LIGHTS ONLY	\$ 0.00	\$ 2.56	\$ 2.56
067-0920-009-0000	SAFETY LIGHTS ONLY	\$ 0.00	\$ 2.56	\$ 2.56
067-0920-010-0000	SAFETY LIGHTS ONLY	\$ 0.00	\$ 2.56	\$ 2.56

ITEM 17.2.

City of Rancho Cordova
Lighting District No. 2012-1 Exhibit A to the Resolution
Fiscal Year 2023-24 Assessment Roll

ATTACHMENT 2

APN	District Classification	Street Light Charge	Safety Light Charge	Total Assessment
067-0920-011-0000	SAFETY LIGHTS ONLY	\$ 0.00	\$ 2.56	\$ 2.56
067-0920-012-0000	SAFETY LIGHTS ONLY	\$ 0.00	\$ 2.56	\$ 2.56
067-0920-013-0000	SAFETY LIGHTS ONLY	\$ 0.00	\$ 2.56	\$ 2.56
067-0920-014-0000	SAFETY LIGHTS ONLY	\$ 0.00	\$ 2.56	\$ 2.56
067-0920-015-0000	SAFETY LIGHTS ONLY	\$ 0.00	\$ 2.56	\$ 2.56
067-0920-016-0000	SAFETY LIGHTS ONLY	\$ 0.00	\$ 2.56	\$ 2.56
067-0920-017-0000	SAFETY LIGHTS ONLY	\$ 0.00	\$ 2.56	\$ 2.56
067-0920-018-0000	SAFETY LIGHTS ONLY	\$ 0.00	\$ 2.56	\$ 2.56
067-0920-019-0000	SAFETY LIGHTS ONLY	\$ 0.00	\$ 2.56	\$ 2.56
067-0920-020-0000	SAFETY LIGHTS ONLY	\$ 0.00	\$ 2.56	\$ 2.56
067-0920-021-0000	SAFETY LIGHTS ONLY	\$ 0.00	\$ 2.56	\$ 2.56
067-0920-022-0000	SAFETY LIGHTS ONLY	\$ 0.00	\$ 2.56	\$ 2.56
067-0920-023-0000	SAFETY LIGHTS ONLY	\$ 0.00	\$ 2.56	\$ 2.56
067-0920-024-0000	SAFETY LIGHTS ONLY	\$ 0.00	\$ 2.56	\$ 2.56
067-0920-025-0000	SAFETY LIGHTS ONLY	\$ 0.00	\$ 2.56	\$ 2.56
067-0920-026-0000	SAFETY LIGHTS ONLY	\$ 0.00	\$ 2.56	\$ 2.56
067-0920-027-0000	SAFETY LIGHTS ONLY	\$ 0.00	\$ 2.56	\$ 2.56
067-0920-028-0000	SAFETY LIGHTS ONLY	\$ 0.00	\$ 2.56	\$ 2.56
067-0920-029-0000	SAFETY LIGHTS ONLY	\$ 0.00	\$ 2.56	\$ 2.56
067-0920-030-0000	SAFETY LIGHTS ONLY	\$ 0.00	\$ 2.56	\$ 2.56
067-0920-031-0000	SAFETY LIGHTS ONLY	\$ 0.00	\$ 2.56	\$ 2.56
067-0920-032-0000	SAFETY LIGHTS ONLY	\$ 0.00	\$ 2.56	\$ 2.56
067-0920-033-0000	SAFETY LIGHTS ONLY	\$ 0.00	\$ 2.56	\$ 2.56
067-0920-034-0000	SAFETY LIGHTS ONLY	\$ 0.00	\$ 2.56	\$ 2.56
067-0920-035-0000	SAFETY LIGHTS ONLY	\$ 0.00	\$ 2.56	\$ 2.56
067-0920-036-0000	SAFETY LIGHTS ONLY	\$ 0.00	\$ 2.56	\$ 2.56
067-0920-037-0000	SAFETY LIGHTS ONLY	\$ 0.00	\$ 2.56	\$ 2.56
067-0920-038-0000	SAFETY LIGHTS ONLY	\$ 0.00	\$ 2.56	\$ 2.56
067-0920-039-0000	SAFETY LIGHTS ONLY	\$ 0.00	\$ 2.56	\$ 2.56
067-0920-040-0000	SAFETY LIGHTS ONLY	\$ 0.00	\$ 2.56	\$ 2.56
067-0920-041-0000	SAFETY LIGHTS ONLY	\$ 0.00	\$ 2.56	\$ 2.56
067-0920-042-0000	SAFETY LIGHTS ONLY	\$ 0.00	\$ 2.56	\$ 2.56
067-0920-043-0000	SAFETY LIGHTS ONLY	\$ 0.00	\$ 2.56	\$ 2.56
067-0920-044-0000	SAFETY LIGHTS ONLY	\$ 0.00	\$ 2.56	\$ 2.56
067-0920-045-0000	SAFETY LIGHTS ONLY	\$ 0.00	\$ 2.56	\$ 2.56
067-0920-046-0000	SAFETY LIGHTS ONLY	\$ 0.00	\$ 2.56	\$ 2.56
067-0920-047-0000	SAFETY LIGHTS ONLY	\$ 0.00	\$ 2.56	\$ 2.56
067-0920-048-0000	SAFETY LIGHTS ONLY	\$ 0.00	\$ 2.56	\$ 2.56
067-0920-049-0000	SAFETY LIGHTS ONLY	\$ 0.00	\$ 2.56	\$ 2.56
067-0920-050-0000	SAFETY LIGHTS ONLY	\$ 0.00	\$ 2.56	\$ 2.56
067-0920-051-0000	SAFETY LIGHTS ONLY	\$ 0.00	\$ 2.56	\$ 2.56
067-0920-052-0000	SAFETY LIGHTS ONLY	\$ 0.00	\$ 2.56	\$ 2.56
067-0920-053-0000	SAFETY LIGHTS ONLY	\$ 0.00	\$ 2.56	\$ 2.56
067-0920-054-0000	SAFETY LIGHTS ONLY	\$ 0.00	\$ 2.56	\$ 2.56

ITEM 17.2.

City of Rancho Cordova
Lighting District No. 2012-1 Exhibit A to the Resolution
Fiscal Year 2023-24 Assessment Roll

ATTACHMENT 2

APN	District Classification	Street Light Charge	Safety Light Charge	Total Assessment
067-0920-055-0000	SAFETY LIGHTS ONLY	\$ 0.00	\$ 2.56	\$ 2.56
067-0920-056-0000	SAFETY LIGHTS ONLY	\$ 0.00	\$ 2.56	\$ 2.56
067-0920-057-0000	SAFETY LIGHTS ONLY	\$ 0.00	\$ 2.56	\$ 2.56
067-0920-058-0000	SAFETY LIGHTS ONLY	\$ 0.00	\$ 2.56	\$ 2.56
067-0920-059-0000	SAFETY LIGHTS ONLY	\$ 0.00	\$ 2.56	\$ 2.56
067-0920-060-0000	SAFETY LIGHTS ONLY	\$ 0.00	\$ 2.56	\$ 2.56
067-0920-061-0000	SAFETY LIGHTS ONLY	\$ 0.00	\$ 2.56	\$ 2.56
067-0920-062-0000	SAFETY LIGHTS ONLY	\$ 0.00	\$ 2.56	\$ 2.56
067-0920-063-0000	SAFETY LIGHTS ONLY	\$ 0.00	\$ 2.56	\$ 2.56
067-0920-064-0000	SAFETY LIGHTS ONLY	\$ 0.00	\$ 2.56	\$ 2.56
067-0920-065-0000	SAFETY LIGHTS ONLY	\$ 0.00	\$ 2.56	\$ 2.56
067-0920-066-0000	SAFETY LIGHTS ONLY	\$ 0.00	\$ 2.56	\$ 2.56
067-0920-067-0000	SAFETY LIGHTS ONLY	\$ 0.00	\$ 2.56	\$ 2.56
067-0920-068-0000	SAFETY LIGHTS ONLY	\$ 0.00	\$ 2.56	\$ 2.56
067-0920-069-0000	SAFETY LIGHTS ONLY	\$ 0.00	\$ 2.56	\$ 2.56
067-0920-070-0000	SAFETY LIGHTS ONLY	\$ 0.00	\$ 2.56	\$ 2.56
067-0920-071-0000	SAFETY LIGHTS ONLY	\$ 0.00	\$ 2.56	\$ 2.56
067-0920-072-0000	SAFETY LIGHTS ONLY	\$ 0.00	\$ 2.56	\$ 2.56
067-0920-073-0000	SAFETY LIGHTS ONLY	\$ 0.00	\$ 2.56	\$ 2.56
067-0920-074-0000	SAFETY LIGHTS ONLY	\$ 0.00	\$ 2.56	\$ 2.56
067-0920-075-0000	SAFETY LIGHTS ONLY	\$ 0.00	\$ 2.56	\$ 2.56
067-0920-076-0000	SAFETY LIGHTS ONLY	\$ 0.00	\$ 2.56	\$ 2.56
067-0920-077-0000	SAFETY LIGHTS ONLY	\$ 0.00	\$ 2.56	\$ 2.56
067-0920-078-0000	SAFETY LIGHTS ONLY	\$ 0.00	\$ 2.56	\$ 2.56
067-0920-079-0000	SAFETY LIGHTS ONLY	\$ 0.00	\$ 2.56	\$ 2.56
067-0920-080-0000	SAFETY LIGHTS ONLY	\$ 0.00	\$ 2.56	\$ 2.56
067-0920-081-0000	SAFETY LIGHTS ONLY	\$ 0.00	\$ 2.56	\$ 2.56
067-0920-082-0000	SAFETY LIGHTS ONLY	\$ 0.00	\$ 2.56	\$ 2.56
067-0920-083-0000	SAFETY LIGHTS ONLY	\$ 0.00	\$ 2.56	\$ 2.56
067-0920-084-0000	SAFETY LIGHTS ONLY	\$ 0.00	\$ 2.56	\$ 2.56
067-0920-085-0000	SAFETY LIGHTS ONLY	\$ 0.00	\$ 2.56	\$ 2.56
067-0920-086-0000	SAFETY LIGHTS ONLY	\$ 0.00	\$ 2.56	\$ 2.56
067-0920-087-0000	SAFETY LIGHTS ONLY	\$ 0.00	\$ 2.56	\$ 2.56
067-0920-088-0000	SAFETY LIGHTS ONLY	\$ 0.00	\$ 2.56	\$ 2.56
067-0920-089-0000	SAFETY LIGHTS ONLY	\$ 0.00	\$ 2.56	\$ 2.56
067-0920-090-0000	SAFETY LIGHTS ONLY	\$ 0.00	\$ 2.56	\$ 2.56
067-0920-091-0000	SAFETY LIGHTS ONLY	\$ 0.00	\$ 2.56	\$ 2.56
067-0920-092-0000	SAFETY LIGHTS ONLY	\$ 0.00	\$ 2.56	\$ 2.56
067-0920-093-0000	SAFETY LIGHTS ONLY	\$ 0.00	\$ 2.56	\$ 2.56
067-0920-094-0000	SAFETY LIGHTS ONLY	\$ 0.00	\$ 2.56	\$ 2.56
067-0920-095-0000	SAFETY LIGHTS ONLY	\$ 0.00	\$ 2.56	\$ 2.56
067-0920-096-0000	SAFETY LIGHTS ONLY	\$ 0.00	\$ 2.56	\$ 2.56
067-0920-097-0000	SAFETY LIGHTS ONLY	\$ 0.00	\$ 2.56	\$ 2.56
067-0920-098-0000	SAFETY LIGHTS ONLY	\$ 0.00	\$ 2.56	\$ 2.56

ITEM 17.2.

City of Rancho Cordova
Lighting District No. 2012-1 Exhibit A to the Resolution
Fiscal Year 2023-24 Assessment Roll

ATTACHMENT 2

APN	District Classification	Street Light Charge	Safety Light Charge	Total Assessment
067-0920-099-0000	SAFETY LIGHTS ONLY	\$ 0.00	\$ 2.56	\$ 2.56
067-0920-100-0000	SAFETY LIGHTS ONLY	\$ 0.00	\$ 2.56	\$ 2.56
067-0920-101-0000	SAFETY LIGHTS ONLY	\$ 0.00	\$ 2.56	\$ 2.56
067-0920-102-0000	SAFETY LIGHTS ONLY	\$ 0.00	\$ 2.56	\$ 2.56
067-0920-103-0000	SAFETY LIGHTS ONLY	\$ 0.00	\$ 2.56	\$ 2.56
067-0920-104-0000	SAFETY LIGHTS ONLY	\$ 0.00	\$ 2.56	\$ 2.56
067-0920-105-0000	SAFETY LIGHTS ONLY	\$ 0.00	\$ 2.56	\$ 2.56
067-0920-106-0000	SAFETY LIGHTS ONLY	\$ 0.00	\$ 2.56	\$ 2.56
067-0920-107-0000	SAFETY LIGHTS ONLY	\$ 0.00	\$ 2.56	\$ 2.56
067-0920-108-0000	SAFETY LIGHTS ONLY	\$ 0.00	\$ 2.56	\$ 2.56
067-0920-109-0000	SAFETY LIGHTS ONLY	\$ 0.00	\$ 2.56	\$ 2.56
067-0920-110-0000	SAFETY LIGHTS ONLY	\$ 0.00	\$ 2.56	\$ 2.56
067-0920-111-0000	SAFETY LIGHTS ONLY	\$ 0.00	\$ 2.56	\$ 2.56
067-0920-112-0000	SAFETY LIGHTS ONLY	\$ 0.00	\$ 2.56	\$ 2.56
067-0920-113-0000	SAFETY LIGHTS ONLY	\$ 0.00	\$ 2.56	\$ 2.56
067-0920-114-0000	SAFETY LIGHTS ONLY	\$ 0.00	\$ 2.56	\$ 2.56
067-0920-115-0000	SAFETY LIGHTS ONLY	\$ 0.00	\$ 2.56	\$ 2.56
067-0920-116-0000	SAFETY LIGHTS ONLY	\$ 0.00	\$ 2.56	\$ 2.56
067-0920-117-0000	SAFETY LIGHTS ONLY	\$ 0.00	\$ 2.56	\$ 2.56
067-0920-118-0000	SAFETY LIGHTS ONLY	\$ 0.00	\$ 2.56	\$ 2.56
067-0930-001-0000	RESIDENTIAL	\$ 15.32	\$ 2.56	\$ 17.88
067-0930-002-0000	RESIDENTIAL	\$ 15.32	\$ 2.56	\$ 17.88
067-0930-003-0000	RESIDENTIAL	\$ 15.32	\$ 2.56	\$ 17.88
067-0930-004-0000	RESIDENTIAL	\$ 15.32	\$ 2.56	\$ 17.88
067-0930-005-0000	RESIDENTIAL	\$ 15.32	\$ 2.56	\$ 17.88
067-0930-006-0000	RESIDENTIAL	\$ 15.32	\$ 2.56	\$ 17.88
067-0930-007-0000	RESIDENTIAL	\$ 15.32	\$ 2.56	\$ 17.88
067-0930-008-0000	RESIDENTIAL	\$ 15.32	\$ 2.56	\$ 17.88
067-0930-009-0000	RESIDENTIAL	\$ 15.32	\$ 2.56	\$ 17.88
067-0930-010-0000	RESIDENTIAL	\$ 15.32	\$ 2.56	\$ 17.88
067-0930-011-0000	RESIDENTIAL	\$ 15.32	\$ 2.56	\$ 17.88
067-0930-012-0000	RESIDENTIAL	\$ 15.32	\$ 2.56	\$ 17.88
067-0930-013-0000	RESIDENTIAL	\$ 15.32	\$ 2.56	\$ 17.88
067-0930-014-0000	RESIDENTIAL	\$ 15.32	\$ 2.56	\$ 17.88
067-0930-015-0000	RESIDENTIAL	\$ 15.32	\$ 2.56	\$ 17.88
067-0930-016-0000	RESIDENTIAL	\$ 15.32	\$ 2.56	\$ 17.88
067-0930-017-0000	RESIDENTIAL	\$ 15.32	\$ 2.56	\$ 17.88
067-0930-018-0000	RESIDENTIAL	\$ 15.32	\$ 2.56	\$ 17.88
067-0930-019-0000	RESIDENTIAL	\$ 15.32	\$ 2.56	\$ 17.88
067-0930-020-0000	RESIDENTIAL	\$ 15.32	\$ 2.56	\$ 17.88
067-0930-021-0000	RESIDENTIAL	\$ 15.32	\$ 2.56	\$ 17.88
067-0930-022-0000	RESIDENTIAL	\$ 15.32	\$ 2.56	\$ 17.88
067-0930-023-0000	RESIDENTIAL	\$ 15.32	\$ 2.56	\$ 17.88
067-0930-024-0000	RESIDENTIAL	\$ 15.32	\$ 2.56	\$ 17.88

ITEM 17.2.

City of Rancho Cordova
Lighting District No. 2012-1 Exhibit A to the Resolution
Fiscal Year 2023-24 Assessment Roll

ATTACHMENT 2

APN	District Classification	Street Light Charge	Safety Light Charge	Total Assessment
067-0930-025-0000	RESIDENTIAL	\$ 15.32	\$ 2.56	\$ 17.88
067-0930-026-0000	RESIDENTIAL	\$ 15.32	\$ 2.56	\$ 17.88
067-0930-027-0000	RESIDENTIAL	\$ 15.32	\$ 2.56	\$ 17.88
067-0930-028-0000	RESIDENTIAL	\$ 15.32	\$ 2.56	\$ 17.88
067-0930-029-0000	RESIDENTIAL	\$ 15.32	\$ 2.56	\$ 17.88
067-0930-030-0000	RESIDENTIAL	\$ 15.32	\$ 2.56	\$ 17.88
067-0930-031-0000	RESIDENTIAL	\$ 15.32	\$ 2.56	\$ 17.88
067-0930-032-0000	RESIDENTIAL	\$ 15.32	\$ 2.56	\$ 17.88
067-0930-033-0000	RESIDENTIAL	\$ 15.32	\$ 2.56	\$ 17.88
067-0930-034-0000	RESIDENTIAL	\$ 15.32	\$ 2.56	\$ 17.88
067-0930-035-0000	RESIDENTIAL	\$ 15.32	\$ 2.56	\$ 17.88
067-0930-036-0000	RESIDENTIAL	\$ 15.32	\$ 2.56	\$ 17.88
067-0930-037-0000	RESIDENTIAL	\$ 15.32	\$ 2.56	\$ 17.88
067-0930-038-0000	RESIDENTIAL	\$ 15.32	\$ 2.56	\$ 17.88
067-0930-039-0000	RESIDENTIAL	\$ 15.32	\$ 2.56	\$ 17.88
067-0930-040-0000	RESIDENTIAL	\$ 15.32	\$ 2.56	\$ 17.88
067-0930-041-0000	RESIDENTIAL	\$ 15.32	\$ 2.56	\$ 17.88
067-0930-042-0000	RESIDENTIAL	\$ 15.32	\$ 2.56	\$ 17.88
067-0930-043-0000	RESIDENTIAL	\$ 15.32	\$ 2.56	\$ 17.88
067-0990-001-0000	NONRES	\$ 0.00	\$ 2.56	\$ 2.56
067-0990-002-0000	NONRES	\$ 801.29	\$ 2.56	\$ 803.84
067-0990-003-0000	NONRES	\$ 366.77	\$ 2.56	\$ 369.32
067-0990-004-0000	SAFETY LIGHTS ONLY	\$ 0.00	\$ 2.56	\$ 2.56
067-0990-005-0000	NONRES	\$ 563.75	\$ 2.56	\$ 566.30
067-1000-001-0000	NONRES	\$ 0.00	\$ 2.56	\$ 2.56
067-1000-002-0000	NONRES	\$ 219.15	\$ 2.56	\$ 221.70
067-1000-003-0000	NONRES	\$ 84.64	\$ 2.56	\$ 87.20
067-1000-004-0000	NONRES	\$ 128.47	\$ 2.56	\$ 131.02
067-1010-001-0000	NONRES	\$ 365.26	\$ 2.56	\$ 367.82
067-1020-009-0000	NONRES	\$ 328.98	\$ 2.56	\$ 331.54
067-1040-001-0000	SAFETY LIGHT ONLY	\$ 0.00	\$ 2.56	\$ 2.56
067-1040-002-0000	SAFETY LIGHT ONLY	\$ 0.00	\$ 2.56	\$ 2.56
067-1040-004-0000	SAFETY LIGHT ONLY	\$ 0.00	\$ 2.56	\$ 2.56
067-1040-005-0000	SAFETY LIGHT ONLY	\$ 0.00	\$ 2.56	\$ 2.56
067-1040-006-0000	SAFETY LIGHT ONLY	\$ 0.00	\$ 2.56	\$ 2.56
067-1040-007-0000	SAFETY LIGHTS ONLY	\$ 0.00	\$ 2.56	\$ 2.56
067-1040-008-0000	SAFETY LIGHT ONLY	\$ 0.00	\$ 2.56	\$ 2.56
067-1050-001-0000	SAFETY LIGHTS ONLY	\$ 0.00	\$ 2.56	\$ 2.56
067-1050-002-0000	SAFETY LIGHTS ONLY	\$ 0.00	\$ 2.56	\$ 2.56
067-1050-003-0000	SAFETY LIGHTS ONLY	\$ 0.00	\$ 2.56	\$ 2.56
067-1050-004-0000	SAFETY LIGHTS ONLY	\$ 0.00	\$ 2.56	\$ 2.56
067-1050-005-0000	SAFETY LIGHTS ONLY	\$ 0.00	\$ 2.56	\$ 2.56
067-1050-006-0000	SAFETY LIGHTS ONLY	\$ 0.00	\$ 2.56	\$ 2.56
067-1050-007-0000	SAFETY LIGHTS ONLY	\$ 0.00	\$ 2.56	\$ 2.56

ITEM 17.2.

City of Rancho Cordova
Lighting District No. 2012-1 Exhibit A to the Resolution
Fiscal Year 2023-24 Assessment Roll

ATTACHMENT 2

APN	District Classification	Street Light Charge	Safety Light Charge	Total Assessment
067-1050-008-0000	SAFETY LIGHTS ONLY	\$ 0.00	\$ 2.56	\$ 2.56
067-1050-009-0000	SAFETY LIGHTS ONLY	\$ 0.00	\$ 2.56	\$ 2.56
067-1060-003-0000	SAFETY LIGHTS ONLY	\$ 0.00	\$ 2.56	\$ 2.56
067-1060-004-0000	SAFETY LIGHTS ONLY	\$ 0.00	\$ 2.56	\$ 2.56
067-1070-001-0000	SAFETY LIGHTS ONLY	\$ 0.00	\$ 2.56	\$ 2.56
067-1070-002-0000	SAFETY LIGHTS ONLY	\$ 0.00	\$ 2.56	\$ 2.56
067-1070-003-0000	SAFETY LIGHTS ONLY	\$ 0.00	\$ 2.56	\$ 2.56
067-1070-004-0000	SAFETY LIGHTS ONLY	\$ 0.00	\$ 2.56	\$ 2.56
067-1070-005-0000	SAFETY LIGHTS ONLY	\$ 0.00	\$ 2.56	\$ 2.56
067-1070-006-0000	SAFETY LIGHTS ONLY	\$ 0.00	\$ 2.56	\$ 2.56
067-1070-007-0000	SAFETY LIGHTS ONLY	\$ 0.00	\$ 2.56	\$ 2.56
067-1070-008-0000	SAFETY LIGHTS ONLY	\$ 0.00	\$ 2.56	\$ 2.56
067-1070-009-0000	SAFETY LIGHTS ONLY	\$ 0.00	\$ 2.56	\$ 2.56
067-1070-010-0000	SAFETY LIGHTS ONLY	\$ 0.00	\$ 2.56	\$ 2.56
067-1070-011-0000	SAFETY LIGHTS ONLY	\$ 0.00	\$ 2.56	\$ 2.56
067-1070-012-0000	SAFETY LIGHTS ONLY	\$ 0.00	\$ 2.56	\$ 2.56
067-1070-013-0000	SAFETY LIGHTS ONLY	\$ 0.00	\$ 2.56	\$ 2.56
067-1070-014-0000	SAFETY LIGHTS ONLY	\$ 0.00	\$ 2.56	\$ 2.56
067-1070-015-0000	SAFETY LIGHTS ONLY	\$ 0.00	\$ 2.56	\$ 2.56
067-1070-016-0000	SAFETY LIGHTS ONLY	\$ 0.00	\$ 2.56	\$ 2.56
067-1070-017-0000	SAFETY LIGHTS ONLY	\$ 0.00	\$ 2.56	\$ 2.56
067-1070-018-0000	SAFETY LIGHTS ONLY	\$ 0.00	\$ 2.56	\$ 2.56
067-1070-019-0000	SAFETY LIGHTS ONLY	\$ 0.00	\$ 2.56	\$ 2.56
067-1070-020-0000	SAFETY LIGHTS ONLY	\$ 0.00	\$ 2.56	\$ 2.56
067-1070-021-0000	SAFETY LIGHTS ONLY	\$ 0.00	\$ 2.56	\$ 2.56
067-1070-022-0000	SAFETY LIGHTS ONLY	\$ 0.00	\$ 2.56	\$ 2.56
067-1070-023-0000	SAFETY LIGHTS ONLY	\$ 0.00	\$ 2.56	\$ 2.56
067-1070-024-0000	SAFETY LIGHTS ONLY	\$ 0.00	\$ 2.56	\$ 2.56
067-1070-025-0000	SAFETY LIGHTS ONLY	\$ 0.00	\$ 2.56	\$ 2.56
067-1070-026-0000	SAFETY LIGHTS ONLY	\$ 0.00	\$ 2.56	\$ 2.56
067-1070-027-0000	SAFETY LIGHTS ONLY	\$ 0.00	\$ 2.56	\$ 2.56
067-1070-028-0000	SAFETY LIGHTS ONLY	\$ 0.00	\$ 2.56	\$ 2.56
067-1070-029-0000	SAFETY LIGHTS ONLY	\$ 0.00	\$ 2.56	\$ 2.56
067-1070-030-0000	SAFETY LIGHTS ONLY	\$ 0.00	\$ 2.56	\$ 2.56
067-1070-031-0000	SAFETY LIGHTS ONLY	\$ 0.00	\$ 2.56	\$ 2.56
067-1070-032-0000	SAFETY LIGHTS ONLY	\$ 0.00	\$ 2.56	\$ 2.56
067-1070-033-0000	SAFETY LIGHTS ONLY	\$ 0.00	\$ 2.56	\$ 2.56
067-1070-034-0000	SAFETY LIGHTS ONLY	\$ 0.00	\$ 2.56	\$ 2.56
067-1070-035-0000	SAFETY LIGHTS ONLY	\$ 0.00	\$ 2.56	\$ 2.56
067-1070-036-0000	SAFETY LIGHTS ONLY	\$ 0.00	\$ 2.56	\$ 2.56
067-1070-037-0000	SAFETY LIGHTS ONLY	\$ 0.00	\$ 2.56	\$ 2.56
067-1070-038-0000	SAFETY LIGHTS ONLY	\$ 0.00	\$ 2.56	\$ 2.56
067-1070-039-0000	SAFETY LIGHTS ONLY	\$ 0.00	\$ 2.56	\$ 2.56
067-1070-040-0000	SAFETY LIGHTS ONLY	\$ 0.00	\$ 2.56	\$ 2.56

ITEM 17.2.

City of Rancho Cordova
Lighting District No. 2012-1 Exhibit A to the Resolution
Fiscal Year 2023-24 Assessment Roll

ATTACHMENT 2

APN	District Classification	Street Light Charge	Safety Light Charge	Total Assessment
067-1070-041-0000	SAFETY LIGHTS ONLY	\$ 0.00	\$ 2.56	\$ 2.56
067-1070-042-0000	SAFETY LIGHTS ONLY	\$ 0.00	\$ 2.56	\$ 2.56
067-1070-043-0000	SAFETY LIGHTS ONLY	\$ 0.00	\$ 2.56	\$ 2.56
067-1070-044-0000	SAFETY LIGHTS ONLY	\$ 0.00	\$ 2.56	\$ 2.56
067-1070-045-0000	SAFETY LIGHTS ONLY	\$ 0.00	\$ 2.56	\$ 2.56
067-1070-046-0000	SAFETY LIGHTS ONLY	\$ 0.00	\$ 2.56	\$ 2.56
067-1070-047-0000	SAFETY LIGHTS ONLY	\$ 0.00	\$ 2.56	\$ 2.56
067-1070-048-0000	SAFETY LIGHTS ONLY	\$ 0.00	\$ 2.56	\$ 2.56
067-1070-049-0000	SAFETY LIGHTS ONLY	\$ 0.00	\$ 2.56	\$ 2.56
067-1070-050-0000	SAFETY LIGHTS ONLY	\$ 0.00	\$ 2.56	\$ 2.56
067-1070-051-0000	SAFETY LIGHTS ONLY	\$ 0.00	\$ 2.56	\$ 2.56
067-1070-052-0000	SAFETY LIGHTS ONLY	\$ 0.00	\$ 2.56	\$ 2.56
067-1070-053-0000	SAFETY LIGHTS ONLY	\$ 0.00	\$ 2.56	\$ 2.56
067-1070-054-0000	SAFETY LIGHTS ONLY	\$ 0.00	\$ 2.56	\$ 2.56
067-1070-055-0000	SAFETY LIGHTS ONLY	\$ 0.00	\$ 2.56	\$ 2.56
067-1080-009-0000	SAFETY LIGHTS ONLY	\$ 0.00	\$ 2.56	\$ 2.56
067-1080-010-0000	SAFETY LIGHTS ONLY	\$ 0.00	\$ 2.56	\$ 2.56
067-1080-012-0000	SAFETY LIGHTS ONLY	\$ 0.00	\$ 2.56	\$ 2.56
067-1090-001-0000	SAFETY LIGHTS ONLY	\$ 0.00	\$ 2.56	\$ 2.56
067-1090-002-0000	SAFETY LIGHTS ONLY	\$ 0.00	\$ 2.56	\$ 2.56
067-1090-003-0000	SAFETY LIGHTS ONLY	\$ 0.00	\$ 2.56	\$ 2.56
067-1090-004-0000	SAFETY LIGHTS ONLY	\$ 0.00	\$ 2.56	\$ 2.56
067-1090-005-0000	SAFETY LIGHTS ONLY	\$ 0.00	\$ 2.56	\$ 2.56
067-1090-006-0000	SAFETY LIGHTS ONLY	\$ 0.00	\$ 2.56	\$ 2.56
067-1090-007-0000	SAFETY LIGHTS ONLY	\$ 0.00	\$ 2.56	\$ 2.56
067-1090-008-0000	SAFETY LIGHTS ONLY	\$ 0.00	\$ 2.56	\$ 2.56
067-1090-009-0000	SAFETY LIGHTS ONLY	\$ 0.00	\$ 2.56	\$ 2.56
067-1090-010-0000	SAFETY LIGHTS ONLY	\$ 0.00	\$ 2.56	\$ 2.56
067-1090-011-0000	SAFETY LIGHTS ONLY	\$ 0.00	\$ 2.56	\$ 2.56
067-1090-012-0000	SAFETY LIGHTS ONLY	\$ 0.00	\$ 2.56	\$ 2.56
067-1090-013-0000	SAFETY LIGHTS ONLY	\$ 0.00	\$ 2.56	\$ 2.56
067-1090-014-0000	SAFETY LIGHTS ONLY	\$ 0.00	\$ 2.56	\$ 2.56
067-1090-015-0000	SAFETY LIGHTS ONLY	\$ 0.00	\$ 2.56	\$ 2.56
067-1090-016-0000	SAFETY LIGHTS ONLY	\$ 0.00	\$ 2.56	\$ 2.56
067-1090-017-0000	SAFETY LIGHTS ONLY	\$ 0.00	\$ 2.56	\$ 2.56
067-1090-018-0000	SAFETY LIGHTS ONLY	\$ 0.00	\$ 2.56	\$ 2.56
067-1090-019-0000	SAFETY LIGHTS ONLY	\$ 0.00	\$ 2.56	\$ 2.56
067-1090-020-0000	SAFETY LIGHTS ONLY	\$ 0.00	\$ 2.56	\$ 2.56
067-1090-021-0000	SAFETY LIGHTS ONLY	\$ 0.00	\$ 2.56	\$ 2.56
067-1090-022-0000	SAFETY LIGHTS ONLY	\$ 0.00	\$ 2.56	\$ 2.56
067-1090-023-0000	SAFETY LIGHTS ONLY	\$ 0.00	\$ 2.56	\$ 2.56
067-1090-024-0000	SAFETY LIGHTS ONLY	\$ 0.00	\$ 2.56	\$ 2.56
067-1090-025-0000	SAFETY LIGHTS ONLY	\$ 0.00	\$ 2.56	\$ 2.56
067-1090-026-0000	SAFETY LIGHTS ONLY	\$ 0.00	\$ 2.56	\$ 2.56

ITEM 17.2.

City of Rancho Cordova
Lighting District No. 2012-1 Exhibit A to the Resolution
Fiscal Year 2023-24 Assessment Roll

ATTACHMENT 2

APN	District Classification	Street Light Charge	Safety Light Charge	Total Assessment
067-1090-027-0000	SAFETY LIGHTS ONLY	\$ 0.00	\$ 2.56	\$ 2.56
067-1090-028-0000	SAFETY LIGHTS ONLY	\$ 0.00	\$ 2.56	\$ 2.56
067-1090-029-0000	SAFETY LIGHTS ONLY	\$ 0.00	\$ 2.56	\$ 2.56
067-1090-030-0000	SAFETY LIGHTS ONLY	\$ 0.00	\$ 2.56	\$ 2.56
067-1090-031-0000	SAFETY LIGHTS ONLY	\$ 0.00	\$ 2.56	\$ 2.56
067-1090-032-0000	SAFETY LIGHTS ONLY	\$ 0.00	\$ 2.56	\$ 2.56
067-1090-033-0000	SAFETY LIGHTS ONLY	\$ 0.00	\$ 2.56	\$ 2.56
067-1090-034-0000	SAFETY LIGHTS ONLY	\$ 0.00	\$ 2.56	\$ 2.56
067-1090-035-0000	SAFETY LIGHTS ONLY	\$ 0.00	\$ 2.56	\$ 2.56
067-1090-036-0000	SAFETY LIGHTS ONLY	\$ 0.00	\$ 2.56	\$ 2.56
067-1090-037-0000	SAFETY LIGHTS ONLY	\$ 0.00	\$ 2.56	\$ 2.56
067-1090-038-0000	SAFETY LIGHTS ONLY	\$ 0.00	\$ 2.56	\$ 2.56
067-1090-039-0000	SAFETY LIGHTS ONLY	\$ 0.00	\$ 2.56	\$ 2.56
067-1090-040-0000	SAFETY LIGHTS ONLY	\$ 0.00	\$ 2.56	\$ 2.56
067-1090-041-0000	SAFETY LIGHTS ONLY	\$ 0.00	\$ 2.56	\$ 2.56
067-1090-042-0000	SAFETY LIGHTS ONLY	\$ 0.00	\$ 2.56	\$ 2.56
067-1090-043-0000	SAFETY LIGHTS ONLY	\$ 0.00	\$ 2.56	\$ 2.56
067-1090-044-0000	SAFETY LIGHTS ONLY	\$ 0.00	\$ 2.56	\$ 2.56
067-1090-045-0000	SAFETY LIGHTS ONLY	\$ 0.00	\$ 2.56	\$ 2.56
067-1090-046-0000	SAFETY LIGHTS ONLY	\$ 0.00	\$ 2.56	\$ 2.56
067-1090-047-0000	SAFETY LIGHTS ONLY	\$ 0.00	\$ 2.56	\$ 2.56
067-1090-048-0000	SAFETY LIGHTS ONLY	\$ 0.00	\$ 2.56	\$ 2.56
067-1090-049-0000	SAFETY LIGHTS ONLY	\$ 0.00	\$ 2.56	\$ 2.56
067-1090-050-0000	SAFETY LIGHTS ONLY	\$ 0.00	\$ 2.56	\$ 2.56
067-1090-051-0000	SAFETY LIGHTS ONLY	\$ 0.00	\$ 2.56	\$ 2.56
067-1090-052-0000	SAFETY LIGHTS ONLY	\$ 0.00	\$ 2.56	\$ 2.56
067-1090-053-0000	SAFETY LIGHTS ONLY	\$ 0.00	\$ 2.56	\$ 2.56
067-1090-054-0000	SAFETY LIGHTS ONLY	\$ 0.00	\$ 2.56	\$ 2.56
067-1090-055-0000	SAFETY LIGHTS ONLY	\$ 0.00	\$ 2.56	\$ 2.56
067-1090-056-0000	SAFETY LIGHTS ONLY	\$ 0.00	\$ 2.56	\$ 2.56
067-1090-057-0000	SAFETY LIGHTS ONLY	\$ 0.00	\$ 2.56	\$ 2.56
067-1090-058-0000	SAFETY LIGHTS ONLY	\$ 0.00	\$ 2.56	\$ 2.56
067-1090-059-0000	SAFETY LIGHTS ONLY	\$ 0.00	\$ 2.56	\$ 2.56
067-1090-060-0000	SAFETY LIGHTS ONLY	\$ 0.00	\$ 2.56	\$ 2.56
067-1090-061-0000	SAFETY LIGHTS ONLY	\$ 0.00	\$ 2.56	\$ 2.56
067-1090-062-0000	SAFETY LIGHTS ONLY	\$ 0.00	\$ 2.56	\$ 2.56
067-1090-063-0000	SAFETY LIGHTS ONLY	\$ 0.00	\$ 2.56	\$ 2.56
067-1090-064-0000	SAFETY LIGHTS ONLY	\$ 0.00	\$ 2.56	\$ 2.56
067-1090-065-0000	SAFETY LIGHTS ONLY	\$ 0.00	\$ 2.56	\$ 2.56
067-1090-066-0000	SAFETY LIGHTS ONLY	\$ 0.00	\$ 2.56	\$ 2.56
067-1090-067-0000	SAFETY LIGHTS ONLY	\$ 0.00	\$ 2.56	\$ 2.56
067-1090-068-0000	SAFETY LIGHTS ONLY	\$ 0.00	\$ 2.56	\$ 2.56
067-1090-069-0000	SAFETY LIGHTS ONLY	\$ 0.00	\$ 2.56	\$ 2.56
067-1090-070-0000	SAFETY LIGHTS ONLY	\$ 0.00	\$ 2.56	\$ 2.56

ITEM 17.2.

City of Rancho Cordova
Lighting District No. 2012-1 Exhibit A to the Resolution
Fiscal Year 2023-24 Assessment Roll

ATTACHMENT 2

APN	District Classification	Street Light Charge	Safety Light Charge	Total Assessment
067-1090-071-0000	SAFETY LIGHTS ONLY	\$ 0.00	\$ 2.56	\$ 2.56
067-1090-072-0000	SAFETY LIGHTS ONLY	\$ 0.00	\$ 2.56	\$ 2.56
067-1090-073-0000	SAFETY LIGHTS ONLY	\$ 0.00	\$ 2.56	\$ 2.56
067-1090-074-0000	SAFETY LIGHTS ONLY	\$ 0.00	\$ 2.56	\$ 2.56
067-1090-075-0000	SAFETY LIGHTS ONLY	\$ 0.00	\$ 2.56	\$ 2.56
067-1090-076-0000	SAFETY LIGHTS ONLY	\$ 0.00	\$ 2.56	\$ 2.56
067-1090-077-0000	SAFETY LIGHTS ONLY	\$ 0.00	\$ 2.56	\$ 2.56
067-1090-078-0000	SAFETY LIGHTS ONLY	\$ 0.00	\$ 2.56	\$ 2.56
067-1090-079-0000	SAFETY LIGHTS ONLY	\$ 0.00	\$ 2.56	\$ 2.56
067-1090-080-0000	SAFETY LIGHTS ONLY	\$ 0.00	\$ 2.56	\$ 2.56
067-1090-081-0000	SAFETY LIGHTS ONLY	\$ 0.00	\$ 2.56	\$ 2.56
067-1090-082-0000	SAFETY LIGHTS ONLY	\$ 0.00	\$ 2.56	\$ 2.56
067-1090-083-0000	SAFETY LIGHTS ONLY	\$ 0.00	\$ 2.56	\$ 2.56
067-1090-084-0000	SAFETY LIGHTS ONLY	\$ 0.00	\$ 2.56	\$ 2.56
067-1120-001-0000	SAFETY LIGHTS ONLY	\$ 0.00	\$ 2.56	\$ 2.56
067-1120-002-0000	SAFETY LIGHTS ONLY	\$ 0.00	\$ 2.56	\$ 2.56
067-1120-003-0000	SAFETY LIGHTS ONLY	\$ 0.00	\$ 2.56	\$ 2.56
067-1120-004-0000	SAFETY LIGHTS ONLY	\$ 0.00	\$ 2.56	\$ 2.56
067-1120-005-0000	SAFETY LIGHTS ONLY	\$ 0.00	\$ 2.56	\$ 2.56
067-1120-006-0000	SAFETY LIGHTS ONLY	\$ 0.00	\$ 2.56	\$ 2.56
067-1120-007-0000	SAFETY LIGHTS ONLY	\$ 0.00	\$ 2.56	\$ 2.56
067-1120-008-0000	SAFETY LIGHTS ONLY	\$ 0.00	\$ 2.56	\$ 2.56
067-1120-009-0000	SAFETY LIGHTS ONLY	\$ 0.00	\$ 2.56	\$ 2.56
067-1120-010-0000	SAFETY LIGHTS ONLY	\$ 0.00	\$ 2.56	\$ 2.56
067-1120-011-0000	SAFETY LIGHTS ONLY	\$ 0.00	\$ 2.56	\$ 2.56
067-1120-012-0000	SAFETY LIGHTS ONLY	\$ 0.00	\$ 2.56	\$ 2.56
067-1120-013-0000	SAFETY LIGHTS ONLY	\$ 0.00	\$ 2.56	\$ 2.56
067-1120-014-0000	SAFETY LIGHTS ONLY	\$ 0.00	\$ 2.56	\$ 2.56
067-1120-015-0000	SAFETY LIGHTS ONLY	\$ 0.00	\$ 2.56	\$ 2.56
067-1120-016-0000	SAFETY LIGHTS ONLY	\$ 0.00	\$ 2.56	\$ 2.56
067-1120-017-0000	SAFETY LIGHTS ONLY	\$ 0.00	\$ 2.56	\$ 2.56
067-1120-018-0000	SAFETY LIGHTS ONLY	\$ 0.00	\$ 2.56	\$ 2.56
067-1120-019-0000	SAFETY LIGHTS ONLY	\$ 0.00	\$ 2.56	\$ 2.56
067-1120-020-0000	SAFETY LIGHTS ONLY	\$ 0.00	\$ 2.56	\$ 2.56
067-1120-021-0000	SAFETY LIGHTS ONLY	\$ 0.00	\$ 2.56	\$ 2.56
067-1120-022-0000	SAFETY LIGHTS ONLY	\$ 0.00	\$ 2.56	\$ 2.56
067-1120-023-0000	SAFETY LIGHTS ONLY	\$ 0.00	\$ 2.56	\$ 2.56
067-1130-001-0000	SAFETY LIGHTS ONLY	\$ 0.00	\$ 2.56	\$ 2.56
067-1130-002-0000	SAFETY LIGHTS ONLY	\$ 0.00	\$ 2.56	\$ 2.56
067-1130-003-0000	SAFETY LIGHTS ONLY	\$ 0.00	\$ 2.56	\$ 2.56
067-1130-004-0000	SAFETY LIGHTS ONLY	\$ 0.00	\$ 2.56	\$ 2.56
067-1130-005-0000	SAFETY LIGHTS ONLY	\$ 0.00	\$ 2.56	\$ 2.56
067-1130-006-0000	SAFETY LIGHTS ONLY	\$ 0.00	\$ 2.56	\$ 2.56
067-1130-007-0000	SAFETY LIGHTS ONLY	\$ 0.00	\$ 2.56	\$ 2.56

ITEM 17.2.

City of Rancho Cordova
Lighting District No. 2012-1 Exhibit A to the Resolution
Fiscal Year 2023-24 Assessment Roll

ATTACHMENT 2

APN	District Classification	Street Light Charge	Safety Light Charge	Total Assessment
067-1130-008-0000	SAFETY LIGHTS ONLY	\$ 0.00	\$ 2.56	\$ 2.56
067-1130-009-0000	SAFETY LIGHTS ONLY	\$ 0.00	\$ 2.56	\$ 2.56
067-1130-010-0000	SAFETY LIGHTS ONLY	\$ 0.00	\$ 2.56	\$ 2.56
067-1130-011-0000	SAFETY LIGHTS ONLY	\$ 0.00	\$ 2.56	\$ 2.56
067-1130-012-0000	SAFETY LIGHTS ONLY	\$ 0.00	\$ 2.56	\$ 2.56
067-1130-013-0000	SAFETY LIGHTS ONLY	\$ 0.00	\$ 2.56	\$ 2.56
067-1130-014-0000	SAFETY LIGHTS ONLY	\$ 0.00	\$ 2.56	\$ 2.56
067-1130-015-0000	SAFETY LIGHTS ONLY	\$ 0.00	\$ 2.56	\$ 2.56
067-1130-016-0000	SAFETY LIGHTS ONLY	\$ 0.00	\$ 2.56	\$ 2.56
067-1130-017-0000	SAFETY LIGHTS ONLY	\$ 0.00	\$ 2.56	\$ 2.56
067-1130-018-0000	SAFETY LIGHTS ONLY	\$ 0.00	\$ 2.56	\$ 2.56
067-1130-019-0000	SAFETY LIGHTS ONLY	\$ 0.00	\$ 2.56	\$ 2.56
067-1130-020-0000	SAFETY LIGHTS ONLY	\$ 0.00	\$ 2.56	\$ 2.56
067-1130-021-0000	SAFETY LIGHTS ONLY	\$ 0.00	\$ 2.56	\$ 2.56
067-1130-022-0000	SAFETY LIGHTS ONLY	\$ 0.00	\$ 2.56	\$ 2.56
067-1130-023-0000	SAFETY LIGHTS ONLY	\$ 0.00	\$ 2.56	\$ 2.56
067-1130-024-0000	SAFETY LIGHTS ONLY	\$ 0.00	\$ 2.56	\$ 2.56
067-1130-025-0000	SAFETY LIGHTS ONLY	\$ 0.00	\$ 2.56	\$ 2.56
067-1130-026-0000	SAFETY LIGHTS ONLY	\$ 0.00	\$ 2.56	\$ 2.56
067-1130-027-0000	SAFETY LIGHTS ONLY	\$ 0.00	\$ 2.56	\$ 2.56
067-1130-028-0000	SAFETY LIGHTS ONLY	\$ 0.00	\$ 2.56	\$ 2.56
067-1130-029-0000	SAFETY LIGHTS ONLY	\$ 0.00	\$ 2.56	\$ 2.56
067-1130-030-0000	SAFETY LIGHTS ONLY	\$ 0.00	\$ 2.56	\$ 2.56
067-1130-031-0000	SAFETY LIGHTS ONLY	\$ 0.00	\$ 2.56	\$ 2.56
067-1130-032-0000	SAFETY LIGHTS ONLY	\$ 0.00	\$ 2.56	\$ 2.56
067-1130-033-0000	SAFETY LIGHTS ONLY	\$ 0.00	\$ 2.56	\$ 2.56
067-1130-034-0000	SAFETY LIGHTS ONLY	\$ 0.00	\$ 2.56	\$ 2.56
067-1130-035-0000	SAFETY LIGHTS ONLY	\$ 0.00	\$ 2.56	\$ 2.56
067-1130-036-0000	SAFETY LIGHTS ONLY	\$ 0.00	\$ 2.56	\$ 2.56
067-1130-037-0000	SAFETY LIGHTS ONLY	\$ 0.00	\$ 2.56	\$ 2.56
067-1130-038-0000	SAFETY LIGHTS ONLY	\$ 0.00	\$ 2.56	\$ 2.56
067-1130-039-0000	SAFETY LIGHTS ONLY	\$ 0.00	\$ 2.56	\$ 2.56
067-1130-040-0000	SAFETY LIGHTS ONLY	\$ 0.00	\$ 2.56	\$ 2.56
067-1130-041-0000	SAFETY LIGHTS ONLY	\$ 0.00	\$ 2.56	\$ 2.56
067-1130-042-0000	SAFETY LIGHTS ONLY	\$ 0.00	\$ 2.56	\$ 2.56
067-1130-043-0000	SAFETY LIGHTS ONLY	\$ 0.00	\$ 2.56	\$ 2.56
067-1130-044-0000	SAFETY LIGHTS ONLY	\$ 0.00	\$ 2.56	\$ 2.56
067-1130-045-0000	SAFETY LIGHTS ONLY	\$ 0.00	\$ 2.56	\$ 2.56
067-1130-046-0000	SAFETY LIGHTS ONLY	\$ 0.00	\$ 2.56	\$ 2.56
067-1130-047-0000	SAFETY LIGHTS ONLY	\$ 0.00	\$ 2.56	\$ 2.56
067-1130-048-0000	SAFETY LIGHTS ONLY	\$ 0.00	\$ 2.56	\$ 2.56
067-1130-049-0000	SAFETY LIGHTS ONLY	\$ 0.00	\$ 2.56	\$ 2.56
067-1130-050-0000	SAFETY LIGHTS ONLY	\$ 0.00	\$ 2.56	\$ 2.56
067-1130-051-0000	SAFETY LIGHTS ONLY	\$ 0.00	\$ 2.56	\$ 2.56

ITEM 17.2.

City of Rancho Cordova
Lighting District No. 2012-1 Exhibit A to the Resolution
Fiscal Year 2023-24 Assessment Roll

ATTACHMENT 2

APN	District Classification	Street Light Charge	Safety Light Charge	Total Assessment
067-1130-052-0000	SAFETY LIGHTS ONLY	\$ 0.00	\$ 2.56	\$ 2.56
067-1130-053-0000	SAFETY LIGHTS ONLY	\$ 0.00	\$ 2.56	\$ 2.56
067-1130-054-0000	SAFETY LIGHTS ONLY	\$ 0.00	\$ 2.56	\$ 2.56
067-1130-055-0000	SAFETY LIGHTS ONLY	\$ 0.00	\$ 2.56	\$ 2.56
067-1130-056-0000	SAFETY LIGHTS ONLY	\$ 0.00	\$ 2.56	\$ 2.56
067-1130-057-0000	SAFETY LIGHTS ONLY	\$ 0.00	\$ 2.56	\$ 2.56
067-1130-058-0000	SAFETY LIGHTS ONLY	\$ 0.00	\$ 2.56	\$ 2.56
067-1130-059-0000	SAFETY LIGHTS ONLY	\$ 0.00	\$ 2.56	\$ 2.56
067-1130-060-0000	SAFETY LIGHTS ONLY	\$ 0.00	\$ 2.56	\$ 2.56
067-1130-061-0000	SAFETY LIGHTS ONLY	\$ 0.00	\$ 2.56	\$ 2.56
067-1130-062-0000	SAFETY LIGHTS ONLY	\$ 0.00	\$ 2.56	\$ 2.56
067-1130-063-0000	SAFETY LIGHTS ONLY	\$ 0.00	\$ 2.56	\$ 2.56
067-1130-064-0000	SAFETY LIGHTS ONLY	\$ 0.00	\$ 2.56	\$ 2.56
067-1130-065-0000	SAFETY LIGHTS ONLY	\$ 0.00	\$ 2.56	\$ 2.56
067-1130-066-0000	SAFETY LIGHTS ONLY	\$ 0.00	\$ 2.56	\$ 2.56
067-1130-067-0000	SAFETY LIGHTS ONLY	\$ 0.00	\$ 2.56	\$ 2.56
067-1130-068-0000	SAFETY LIGHTS ONLY	\$ 0.00	\$ 2.56	\$ 2.56
067-1130-069-0000	SAFETY LIGHTS ONLY	\$ 0.00	\$ 2.56	\$ 2.56
067-1130-070-0000	SAFETY LIGHTS ONLY	\$ 0.00	\$ 2.56	\$ 2.56
067-1130-071-0000	SAFETY LIGHTS ONLY	\$ 0.00	\$ 2.56	\$ 2.56
067-1130-072-0000	SAFETY LIGHTS ONLY	\$ 0.00	\$ 2.56	\$ 2.56
067-1130-073-0000	SAFETY LIGHTS ONLY	\$ 0.00	\$ 2.56	\$ 2.56
067-1130-074-0000	SAFETY LIGHTS ONLY	\$ 0.00	\$ 2.56	\$ 2.56
067-1130-075-0000	SAFETY LIGHTS ONLY	\$ 0.00	\$ 2.56	\$ 2.56
067-1130-076-0000	SAFETY LIGHTS ONLY	\$ 0.00	\$ 2.56	\$ 2.56
067-1130-077-0000	SAFETY LIGHTS ONLY	\$ 0.00	\$ 2.56	\$ 2.56
067-1130-078-0000	SAFETY LIGHTS ONLY	\$ 0.00	\$ 2.56	\$ 2.56
067-1130-079-0000	SAFETY LIGHTS ONLY	\$ 0.00	\$ 2.56	\$ 2.56
067-1130-080-0000	SAFETY LIGHTS ONLY	\$ 0.00	\$ 2.56	\$ 2.56
067-1130-081-0000	SAFETY LIGHTS ONLY	\$ 0.00	\$ 2.56	\$ 2.56
067-1130-082-0000	SAFETY LIGHTS ONLY	\$ 0.00	\$ 2.56	\$ 2.56
067-1130-083-0000	SAFETY LIGHTS ONLY	\$ 0.00	\$ 2.56	\$ 2.56
067-1130-084-0000	SAFETY LIGHTS ONLY	\$ 0.00	\$ 2.56	\$ 2.56
067-1130-085-0000	SAFETY LIGHTS ONLY	\$ 0.00	\$ 2.56	\$ 2.56
067-1130-086-0000	SAFETY LIGHTS ONLY	\$ 0.00	\$ 2.56	\$ 2.56
067-1130-087-0000	SAFETY LIGHTS ONLY	\$ 0.00	\$ 2.56	\$ 2.56
067-1130-088-0000	SAFETY LIGHTS ONLY	\$ 0.00	\$ 2.56	\$ 2.56
067-1130-089-0000	SAFETY LIGHTS ONLY	\$ 0.00	\$ 2.56	\$ 2.56
067-1130-090-0000	SAFETY LIGHTS ONLY	\$ 0.00	\$ 2.56	\$ 2.56
067-1130-091-0000	SAFETY LIGHTS ONLY	\$ 0.00	\$ 2.56	\$ 2.56
067-1130-092-0000	SAFETY LIGHTS ONLY	\$ 0.00	\$ 2.56	\$ 2.56
067-1130-093-0000	SAFETY LIGHTS ONLY	\$ 0.00	\$ 2.56	\$ 2.56
067-1130-094-0000	SAFETY LIGHTS ONLY	\$ 0.00	\$ 2.56	\$ 2.56
067-1130-095-0000	SAFETY LIGHTS ONLY	\$ 0.00	\$ 2.56	\$ 2.56

ITEM 17.2.

City of Rancho Cordova
Lighting District No. 2012-1 Exhibit A to the Resolution
Fiscal Year 2023-24 Assessment Roll

ATTACHMENT 2

APN	District Classification	Street Light Charge	Safety Light Charge	Total Assessment
067-1130-096-0000	SAFETY LIGHTS ONLY	\$ 0.00	\$ 2.56	\$ 2.56
067-1130-097-0000	SAFETY LIGHTS ONLY	\$ 0.00	\$ 2.56	\$ 2.56
067-1130-098-0000	SAFETY LIGHTS ONLY	\$ 0.00	\$ 2.56	\$ 2.56
067-1130-099-0000	SAFETY LIGHTS ONLY	\$ 0.00	\$ 2.56	\$ 2.56
067-1130-100-0000	SAFETY LIGHTS ONLY	\$ 0.00	\$ 2.56	\$ 2.56
067-1130-101-0000	SAFETY LIGHTS ONLY	\$ 0.00	\$ 2.56	\$ 2.56
067-1130-102-0000	SAFETY LIGHTS ONLY	\$ 0.00	\$ 2.56	\$ 2.56
067-1130-103-0000	SAFETY LIGHTS ONLY	\$ 0.00	\$ 2.56	\$ 2.56
067-1130-104-0000	SAFETY LIGHTS ONLY	\$ 0.00	\$ 2.56	\$ 2.56
067-1130-105-0000	SAFETY LIGHTS ONLY	\$ 0.00	\$ 2.56	\$ 2.56
067-1130-106-0000	SAFETY LIGHTS ONLY	\$ 0.00	\$ 2.56	\$ 2.56
067-1130-107-0000	SAFETY LIGHTS ONLY	\$ 0.00	\$ 2.56	\$ 2.56
067-1130-108-0000	SAFETY LIGHTS ONLY	\$ 0.00	\$ 2.56	\$ 2.56
067-1130-109-0000	SAFETY LIGHTS ONLY	\$ 0.00	\$ 2.56	\$ 2.56
067-1130-110-0000	SAFETY LIGHTS ONLY	\$ 0.00	\$ 2.56	\$ 2.56
067-1130-111-0000	SAFETY LIGHTS ONLY	\$ 0.00	\$ 2.56	\$ 2.56
067-1130-112-0000	SAFETY LIGHTS ONLY	\$ 0.00	\$ 2.56	\$ 2.56
067-1130-113-0000	SAFETY LIGHTS ONLY	\$ 0.00	\$ 2.56	\$ 2.56
067-1130-114-0000	SAFETY LIGHTS ONLY	\$ 0.00	\$ 2.56	\$ 2.56
067-1130-115-0000	SAFETY LIGHTS ONLY	\$ 0.00	\$ 2.56	\$ 2.56
067-1130-116-0000	SAFETY LIGHTS ONLY	\$ 0.00	\$ 2.56	\$ 2.56
067-1130-117-0000	SAFETY LIGHTS ONLY	\$ 0.00	\$ 2.56	\$ 2.56
067-1130-118-0000	SAFETY LIGHTS ONLY	\$ 0.00	\$ 2.56	\$ 2.56
067-1130-119-0000	SAFETY LIGHTS ONLY	\$ 0.00	\$ 2.56	\$ 2.56
067-1130-120-0000	SAFETY LIGHTS ONLY	\$ 0.00	\$ 2.56	\$ 2.56
067-1130-121-0000	SAFETY LIGHTS ONLY	\$ 0.00	\$ 2.56	\$ 2.56
067-1130-122-0000	SAFETY LIGHTS ONLY	\$ 0.00	\$ 2.56	\$ 2.56
067-1130-123-0000	SAFETY LIGHTS ONLY	\$ 0.00	\$ 2.56	\$ 2.56
067-1130-124-0000	SAFETY LIGHTS ONLY	\$ 0.00	\$ 2.56	\$ 2.56
067-1130-125-0000	SAFETY LIGHTS ONLY	\$ 0.00	\$ 2.56	\$ 2.56
067-1130-126-0000	SAFETY LIGHTS ONLY	\$ 0.00	\$ 2.56	\$ 2.56
067-1130-127-0000	SAFETY LIGHTS ONLY	\$ 0.00	\$ 2.56	\$ 2.56
067-1130-128-0000	SAFETY LIGHTS ONLY	\$ 0.00	\$ 2.56	\$ 2.56
067-1130-129-0000	SAFETY LIGHTS ONLY	\$ 0.00	\$ 2.56	\$ 2.56
067-1130-130-0000	SAFETY LIGHTS ONLY	\$ 0.00	\$ 2.56	\$ 2.56
067-1130-131-0000	SAFETY LIGHTS ONLY	\$ 0.00	\$ 2.56	\$ 2.56
067-1130-132-0000	SAFETY LIGHTS ONLY	\$ 0.00	\$ 2.56	\$ 2.56
067-1130-133-0000	SAFETY LIGHTS ONLY	\$ 0.00	\$ 2.56	\$ 2.56
067-1130-134-0000	SAFETY LIGHTS ONLY	\$ 0.00	\$ 2.56	\$ 2.56
067-1130-135-0000	SAFETY LIGHTS ONLY	\$ 0.00	\$ 2.56	\$ 2.56
067-1130-136-0000	SAFETY LIGHTS ONLY	\$ 0.00	\$ 2.56	\$ 2.56
067-1130-137-0000	SAFETY LIGHTS ONLY	\$ 0.00	\$ 2.56	\$ 2.56
067-1130-138-0000	SAFETY LIGHTS ONLY	\$ 0.00	\$ 2.56	\$ 2.56
067-1130-139-0000	SAFETY LIGHTS ONLY	\$ 0.00	\$ 2.56	\$ 2.56

ITEM 17.2.

City of Rancho Cordova
Lighting District No. 2012-1 Exhibit A to the Resolution
Fiscal Year 2023-24 Assessment Roll

ATTACHMENT 2

APN	District Classification	Street Light Charge	Safety Light Charge	Total Assessment
067-1130-140-0000	SAFETY LIGHTS ONLY	\$ 0.00	\$ 2.56	\$ 2.56
067-1130-141-0000	SAFETY LIGHTS ONLY	\$ 0.00	\$ 2.56	\$ 2.56
067-1130-142-0000	SAFETY LIGHTS ONLY	\$ 0.00	\$ 2.56	\$ 2.56
067-1130-143-0000	SAFETY LIGHTS ONLY	\$ 0.00	\$ 2.56	\$ 2.56
067-1130-144-0000	SAFETY LIGHTS ONLY	\$ 0.00	\$ 2.56	\$ 2.56
067-1130-145-0000	SAFETY LIGHTS ONLY	\$ 0.00	\$ 2.56	\$ 2.56
067-1130-146-0000	SAFETY LIGHTS ONLY	\$ 0.00	\$ 2.56	\$ 2.56
067-1130-147-0000	SAFETY LIGHTS ONLY	\$ 0.00	\$ 2.56	\$ 2.56
067-1130-148-0000	SAFETY LIGHTS ONLY	\$ 0.00	\$ 2.56	\$ 2.56
067-1130-149-0000	SAFETY LIGHTS ONLY	\$ 0.00	\$ 2.56	\$ 2.56
067-1130-150-0000	SAFETY LIGHTS ONLY	\$ 0.00	\$ 2.56	\$ 2.56
067-1130-151-0000	SAFETY LIGHTS ONLY	\$ 0.00	\$ 2.56	\$ 2.56
067-1130-152-0000	SAFETY LIGHTS ONLY	\$ 0.00	\$ 2.56	\$ 2.56
067-1130-153-0000	SAFETY LIGHTS ONLY	\$ 0.00	\$ 2.56	\$ 2.56
067-1130-154-0000	SAFETY LIGHTS ONLY	\$ 0.00	\$ 2.56	\$ 2.56
067-1130-155-0000	SAFETY LIGHTS ONLY	\$ 0.00	\$ 2.56	\$ 2.56
067-1130-156-0000	SAFETY LIGHTS ONLY	\$ 0.00	\$ 2.56	\$ 2.56
067-1130-157-0000	SAFETY LIGHTS ONLY	\$ 0.00	\$ 2.56	\$ 2.56
067-1130-158-0000	SAFETY LIGHTS ONLY	\$ 0.00	\$ 2.56	\$ 2.56
067-1130-159-0000	SAFETY LIGHTS ONLY	\$ 0.00	\$ 2.56	\$ 2.56
067-1130-160-0000	SAFETY LIGHTS ONLY	\$ 0.00	\$ 2.56	\$ 2.56
067-1130-161-0000	SAFETY LIGHTS ONLY	\$ 0.00	\$ 2.56	\$ 2.56
067-1130-162-0000	SAFETY LIGHTS ONLY	\$ 0.00	\$ 2.56	\$ 2.56
067-1130-163-0000	SAFETY LIGHTS ONLY	\$ 0.00	\$ 2.56	\$ 2.56
067-1130-164-0000	SAFETY LIGHTS ONLY	\$ 0.00	\$ 2.56	\$ 2.56
067-1130-165-0000	SAFETY LIGHTS ONLY	\$ 0.00	\$ 2.56	\$ 2.56
067-1130-166-0000	SAFETY LIGHTS ONLY	\$ 0.00	\$ 2.56	\$ 2.56
067-1130-167-0000	SAFETY LIGHTS ONLY	\$ 0.00	\$ 2.56	\$ 2.56
067-1130-168-0000	SAFETY LIGHTS ONLY	\$ 0.00	\$ 2.56	\$ 2.56
067-1130-169-0000	SAFETY LIGHTS ONLY	\$ 0.00	\$ 2.56	\$ 2.56
067-1130-170-0000	SAFETY LIGHTS ONLY	\$ 0.00	\$ 2.56	\$ 2.56
067-1140-001-0000	SAFETY LIGHTS ONLY	\$ 0.00	\$ 2.56	\$ 2.56
067-1140-002-0000	SAFETY LIGHTS ONLY	\$ 0.00	\$ 2.56	\$ 2.56
067-1140-003-0000	SAFETY LIGHTS ONLY	\$ 0.00	\$ 2.56	\$ 2.56
067-1140-004-0000	SAFETY LIGHTS ONLY	\$ 0.00	\$ 2.56	\$ 2.56
067-1140-005-0000	SAFETY LIGHTS ONLY	\$ 0.00	\$ 2.56	\$ 2.56
067-1140-006-0000	SAFETY LIGHTS ONLY	\$ 0.00	\$ 2.56	\$ 2.56
067-1140-007-0000	SAFETY LIGHTS ONLY	\$ 0.00	\$ 2.56	\$ 2.56
067-1140-008-0000	SAFETY LIGHTS ONLY	\$ 0.00	\$ 2.56	\$ 2.56
067-1140-009-0000	SAFETY LIGHTS ONLY	\$ 0.00	\$ 2.56	\$ 2.56
067-1140-010-0000	SAFETY LIGHTS ONLY	\$ 0.00	\$ 2.56	\$ 2.56
067-1140-011-0000	SAFETY LIGHTS ONLY	\$ 0.00	\$ 2.56	\$ 2.56
067-1140-012-0000	SAFETY LIGHTS ONLY	\$ 0.00	\$ 2.56	\$ 2.56
067-1140-013-0000	SAFETY LIGHTS ONLY	\$ 0.00	\$ 2.56	\$ 2.56

ITEM 17.2.

City of Rancho Cordova
Lighting District No. 2012-1 Exhibit A to the Resolution
Fiscal Year 2023-24 Assessment Roll

ATTACHMENT 2

APN	District Classification	Street Light Charge	Safety Light Charge	Total Assessment
067-1140-014-0000	SAFETY LIGHTS ONLY	\$ 0.00	\$ 2.56	\$ 2.56
067-1140-015-0000	SAFETY LIGHTS ONLY	\$ 0.00	\$ 2.56	\$ 2.56
067-1140-016-0000	SAFETY LIGHTS ONLY	\$ 0.00	\$ 2.56	\$ 2.56
067-1140-017-0000	SAFETY LIGHTS ONLY	\$ 0.00	\$ 2.56	\$ 2.56
067-1140-018-0000	SAFETY LIGHTS ONLY	\$ 0.00	\$ 2.56	\$ 2.56
067-1140-019-0000	SAFETY LIGHTS ONLY	\$ 0.00	\$ 2.56	\$ 2.56
067-1140-020-0000	SAFETY LIGHTS ONLY	\$ 0.00	\$ 2.56	\$ 2.56
067-1140-021-0000	SAFETY LIGHTS ONLY	\$ 0.00	\$ 2.56	\$ 2.56
067-1140-022-0000	SAFETY LIGHTS ONLY	\$ 0.00	\$ 2.56	\$ 2.56
067-1140-023-0000	SAFETY LIGHTS ONLY	\$ 0.00	\$ 2.56	\$ 2.56
067-1140-024-0000	SAFETY LIGHTS ONLY	\$ 0.00	\$ 2.56	\$ 2.56
067-1140-025-0000	SAFETY LIGHTS ONLY	\$ 0.00	\$ 2.56	\$ 2.56
067-1140-026-0000	SAFETY LIGHTS ONLY	\$ 0.00	\$ 2.56	\$ 2.56
067-1140-027-0000	SAFETY LIGHTS ONLY	\$ 0.00	\$ 2.56	\$ 2.56
067-1140-028-0000	SAFETY LIGHTS ONLY	\$ 0.00	\$ 2.56	\$ 2.56
067-1140-029-0000	SAFETY LIGHTS ONLY	\$ 0.00	\$ 2.56	\$ 2.56
067-1140-030-0000	SAFETY LIGHTS ONLY	\$ 0.00	\$ 2.56	\$ 2.56
067-1140-031-0000	SAFETY LIGHTS ONLY	\$ 0.00	\$ 2.56	\$ 2.56
067-1140-032-0000	SAFETY LIGHTS ONLY	\$ 0.00	\$ 2.56	\$ 2.56
067-1140-033-0000	SAFETY LIGHTS ONLY	\$ 0.00	\$ 2.56	\$ 2.56
067-1140-034-0000	SAFETY LIGHTS ONLY	\$ 0.00	\$ 2.56	\$ 2.56
067-1140-035-0000	SAFETY LIGHTS ONLY	\$ 0.00	\$ 2.56	\$ 2.56
067-1140-036-0000	SAFETY LIGHTS ONLY	\$ 0.00	\$ 2.56	\$ 2.56
067-1140-037-0000	SAFETY LIGHTS ONLY	\$ 0.00	\$ 2.56	\$ 2.56
067-1150-001-0000	SAFETY LIGHTS ONLY	\$ 0.00	\$ 2.56	\$ 2.56
067-1150-002-0000	SAFETY LIGHTS ONLY	\$ 0.00	\$ 2.56	\$ 2.56
067-1150-003-0000	SAFETY LIGHTS ONLY	\$ 0.00	\$ 2.56	\$ 2.56
067-1150-004-0000	SAFETY LIGHTS ONLY	\$ 0.00	\$ 2.56	\$ 2.56
067-1150-005-0000	SAFETY LIGHTS ONLY	\$ 0.00	\$ 2.56	\$ 2.56
067-1150-006-0000	SAFETY LIGHTS ONLY	\$ 0.00	\$ 2.56	\$ 2.56
067-1150-007-0000	SAFETY LIGHTS ONLY	\$ 0.00	\$ 2.56	\$ 2.56
067-1150-008-0000	SAFETY LIGHTS ONLY	\$ 0.00	\$ 2.56	\$ 2.56
067-1150-009-0000	SAFETY LIGHTS ONLY	\$ 0.00	\$ 2.56	\$ 2.56
067-1150-010-0000	SAFETY LIGHTS ONLY	\$ 0.00	\$ 2.56	\$ 2.56
067-1150-011-0000	SAFETY LIGHTS ONLY	\$ 0.00	\$ 2.56	\$ 2.56
067-1150-012-0000	SAFETY LIGHTS ONLY	\$ 0.00	\$ 2.56	\$ 2.56
067-1150-013-0000	SAFETY LIGHTS ONLY	\$ 0.00	\$ 2.56	\$ 2.56
067-1150-014-0000	SAFETY LIGHTS ONLY	\$ 0.00	\$ 2.56	\$ 2.56
067-1150-015-0000	SAFETY LIGHTS ONLY	\$ 0.00	\$ 2.56	\$ 2.56
067-1150-016-0000	SAFETY LIGHTS ONLY	\$ 0.00	\$ 2.56	\$ 2.56
067-1150-017-0000	SAFETY LIGHTS ONLY	\$ 0.00	\$ 2.56	\$ 2.56
067-1150-018-0000	SAFETY LIGHTS ONLY	\$ 0.00	\$ 2.56	\$ 2.56
067-1150-019-0000	SAFETY LIGHTS ONLY	\$ 0.00	\$ 2.56	\$ 2.56
067-1150-020-0000	SAFETY LIGHTS ONLY	\$ 0.00	\$ 2.56	\$ 2.56

ITEM 17.2.

City of Rancho Cordova
Lighting District No. 2012-1 Exhibit A to the Resolution
Fiscal Year 2023-24 Assessment Roll

ATTACHMENT 2

APN	District Classification	Street Light Charge	Safety Light Charge	Total Assessment
067-1150-021-0000	SAFETY LIGHTS ONLY	\$ 0.00	\$ 2.56	\$ 2.56
067-1150-022-0000	SAFETY LIGHTS ONLY	\$ 0.00	\$ 2.56	\$ 2.56
067-1150-023-0000	SAFETY LIGHTS ONLY	\$ 0.00	\$ 2.56	\$ 2.56
067-1150-024-0000	SAFETY LIGHTS ONLY	\$ 0.00	\$ 2.56	\$ 2.56
067-1150-025-0000	SAFETY LIGHTS ONLY	\$ 0.00	\$ 2.56	\$ 2.56
067-1150-026-0000	SAFETY LIGHTS ONLY	\$ 0.00	\$ 2.56	\$ 2.56
067-1150-027-0000	SAFETY LIGHTS ONLY	\$ 0.00	\$ 2.56	\$ 2.56
067-1150-028-0000	SAFETY LIGHTS ONLY	\$ 0.00	\$ 2.56	\$ 2.56
067-1150-029-0000	SAFETY LIGHTS ONLY	\$ 0.00	\$ 2.56	\$ 2.56
067-1150-030-0000	SAFETY LIGHTS ONLY	\$ 0.00	\$ 2.56	\$ 2.56
067-1150-031-0000	SAFETY LIGHTS ONLY	\$ 0.00	\$ 2.56	\$ 2.56
067-1150-032-0000	SAFETY LIGHTS ONLY	\$ 0.00	\$ 2.56	\$ 2.56
067-1150-033-0000	SAFETY LIGHTS ONLY	\$ 0.00	\$ 2.56	\$ 2.56
067-1150-034-0000	SAFETY LIGHTS ONLY	\$ 0.00	\$ 2.56	\$ 2.56
067-1150-035-0000	SAFETY LIGHTS ONLY	\$ 0.00	\$ 2.56	\$ 2.56
067-1150-036-0000	SAFETY LIGHTS ONLY	\$ 0.00	\$ 2.56	\$ 2.56
067-1150-037-0000	SAFETY LIGHTS ONLY	\$ 0.00	\$ 2.56	\$ 2.56
067-1150-038-0000	SAFETY LIGHTS ONLY	\$ 0.00	\$ 2.56	\$ 2.56
067-1150-039-0000	SAFETY LIGHTS ONLY	\$ 0.00	\$ 2.56	\$ 2.56
067-1150-040-0000	SAFETY LIGHTS ONLY	\$ 0.00	\$ 2.56	\$ 2.56
067-1150-041-0000	SAFETY LIGHTS ONLY	\$ 0.00	\$ 2.56	\$ 2.56
067-1150-042-0000	SAFETY LIGHTS ONLY	\$ 0.00	\$ 2.56	\$ 2.56
067-1150-043-0000	SAFETY LIGHTS ONLY	\$ 0.00	\$ 2.56	\$ 2.56
067-1150-044-0000	SAFETY LIGHTS ONLY	\$ 0.00	\$ 2.56	\$ 2.56
067-1150-045-0000	SAFETY LIGHTS ONLY	\$ 0.00	\$ 2.56	\$ 2.56
067-1150-046-0000	SAFETY LIGHTS ONLY	\$ 0.00	\$ 2.56	\$ 2.56
067-1150-047-0000	SAFETY LIGHTS ONLY	\$ 0.00	\$ 2.56	\$ 2.56
067-1150-048-0000	SAFETY LIGHTS ONLY	\$ 0.00	\$ 2.56	\$ 2.56
067-1150-049-0000	SAFETY LIGHTS ONLY	\$ 0.00	\$ 2.56	\$ 2.56
067-1150-050-0000	SAFETY LIGHTS ONLY	\$ 0.00	\$ 2.56	\$ 2.56
067-1150-051-0000	SAFETY LIGHTS ONLY	\$ 0.00	\$ 2.56	\$ 2.56
067-1150-052-0000	SAFETY LIGHTS ONLY	\$ 0.00	\$ 2.56	\$ 2.56
067-1150-053-0000	SAFETY LIGHTS ONLY	\$ 0.00	\$ 2.56	\$ 2.56
067-1150-054-0000	SAFETY LIGHTS ONLY	\$ 0.00	\$ 2.56	\$ 2.56
067-1150-055-0000	SAFETY LIGHTS ONLY	\$ 0.00	\$ 2.56	\$ 2.56
067-1150-056-0000	SAFETY LIGHTS ONLY	\$ 0.00	\$ 2.56	\$ 2.56
067-1150-057-0000	SAFETY LIGHTS ONLY	\$ 0.00	\$ 2.56	\$ 2.56
067-1150-058-0000	SAFETY LIGHTS ONLY	\$ 0.00	\$ 2.56	\$ 2.56
067-1150-059-0000	SAFETY LIGHTS ONLY	\$ 0.00	\$ 2.56	\$ 2.56
067-1150-060-0000	SAFETY LIGHTS ONLY	\$ 0.00	\$ 2.56	\$ 2.56
067-1150-061-0000	SAFETY LIGHTS ONLY	\$ 0.00	\$ 2.56	\$ 2.56
067-1150-062-0000	SAFETY LIGHTS ONLY	\$ 0.00	\$ 2.56	\$ 2.56
067-1150-063-0000	SAFETY LIGHTS ONLY	\$ 0.00	\$ 2.56	\$ 2.56
067-1150-064-0000	SAFETY LIGHTS ONLY	\$ 0.00	\$ 2.56	\$ 2.56

ITEM 17.2.

City of Rancho Cordova
Lighting District No. 2012-1 Exhibit A to the Resolution
Fiscal Year 2023-24 Assessment Roll

ATTACHMENT 2

APN	District Classification	Street Light Charge	Safety Light Charge	Total Assessment
067-1150-065-0000	SAFETY LIGHTS ONLY	\$ 0.00	\$ 2.56	\$ 2.56
067-1150-066-0000	SAFETY LIGHTS ONLY	\$ 0.00	\$ 2.56	\$ 2.56
067-1150-067-0000	SAFETY LIGHTS ONLY	\$ 0.00	\$ 2.56	\$ 2.56
067-1150-068-0000	SAFETY LIGHTS ONLY	\$ 0.00	\$ 2.56	\$ 2.56
067-1150-069-0000	SAFETY LIGHTS ONLY	\$ 0.00	\$ 2.56	\$ 2.56
067-1150-070-0000	SAFETY LIGHTS ONLY	\$ 0.00	\$ 2.56	\$ 2.56
067-1150-071-0000	SAFETY LIGHTS ONLY	\$ 0.00	\$ 2.56	\$ 2.56
067-1150-072-0000	SAFETY LIGHTS ONLY	\$ 0.00	\$ 2.56	\$ 2.56
067-1150-073-0000	SAFETY LIGHTS ONLY	\$ 0.00	\$ 2.56	\$ 2.56
067-1150-074-0000	SAFETY LIGHTS ONLY	\$ 0.00	\$ 2.56	\$ 2.56
067-1150-075-0000	SAFETY LIGHTS ONLY	\$ 0.00	\$ 2.56	\$ 2.56
067-1150-076-0000	SAFETY LIGHTS ONLY	\$ 0.00	\$ 2.56	\$ 2.56
067-1150-077-0000	SAFETY LIGHTS ONLY	\$ 0.00	\$ 2.56	\$ 2.56
067-1150-078-0000	SAFETY LIGHTS ONLY	\$ 0.00	\$ 2.56	\$ 2.56
067-1150-079-0000	SAFETY LIGHTS ONLY	\$ 0.00	\$ 2.56	\$ 2.56
067-1160-001-0000	SAFETY LIGHTS ONLY	\$ 0.00	\$ 2.56	\$ 2.56
067-1160-002-0000	SAFETY LIGHTS ONLY	\$ 0.00	\$ 2.56	\$ 2.56
067-1160-003-0000	SAFETY LIGHTS ONLY	\$ 0.00	\$ 2.56	\$ 2.56
067-1160-004-0000	SAFETY LIGHTS ONLY	\$ 0.00	\$ 2.56	\$ 2.56
067-1160-005-0000	SAFETY LIGHTS ONLY	\$ 0.00	\$ 2.56	\$ 2.56
067-1160-006-0000	SAFETY LIGHTS ONLY	\$ 0.00	\$ 2.56	\$ 2.56
067-1160-007-0000	SAFETY LIGHTS ONLY	\$ 0.00	\$ 2.56	\$ 2.56
067-1160-008-0000	SAFETY LIGHTS ONLY	\$ 0.00	\$ 2.56	\$ 2.56
067-1160-009-0000	SAFETY LIGHTS ONLY	\$ 0.00	\$ 2.56	\$ 2.56
067-1160-010-0000	SAFETY LIGHTS ONLY	\$ 0.00	\$ 2.56	\$ 2.56
067-1160-011-0000	SAFETY LIGHTS ONLY	\$ 0.00	\$ 2.56	\$ 2.56
067-1160-012-0000	SAFETY LIGHTS ONLY	\$ 0.00	\$ 2.56	\$ 2.56
067-1160-013-0000	SAFETY LIGHTS ONLY	\$ 0.00	\$ 2.56	\$ 2.56
067-1160-014-0000	SAFETY LIGHTS ONLY	\$ 0.00	\$ 2.56	\$ 2.56
067-1160-015-0000	SAFETY LIGHTS ONLY	\$ 0.00	\$ 2.56	\$ 2.56
067-1160-016-0000	SAFETY LIGHTS ONLY	\$ 0.00	\$ 2.56	\$ 2.56
067-1160-017-0000	SAFETY LIGHTS ONLY	\$ 0.00	\$ 2.56	\$ 2.56
067-1160-018-0000	SAFETY LIGHTS ONLY	\$ 0.00	\$ 2.56	\$ 2.56
067-1160-019-0000	SAFETY LIGHTS ONLY	\$ 0.00	\$ 2.56	\$ 2.56
067-1160-020-0000	SAFETY LIGHTS ONLY	\$ 0.00	\$ 2.56	\$ 2.56
067-1160-021-0000	SAFETY LIGHTS ONLY	\$ 0.00	\$ 2.56	\$ 2.56
067-1160-022-0000	SAFETY LIGHTS ONLY	\$ 0.00	\$ 2.56	\$ 2.56
067-1160-023-0000	SAFETY LIGHTS ONLY	\$ 0.00	\$ 2.56	\$ 2.56
067-1160-024-0000	SAFETY LIGHTS ONLY	\$ 0.00	\$ 2.56	\$ 2.56
067-1160-025-0000	SAFETY LIGHTS ONLY	\$ 0.00	\$ 2.56	\$ 2.56
067-1160-026-0000	SAFETY LIGHTS ONLY	\$ 0.00	\$ 2.56	\$ 2.56
067-1160-027-0000	SAFETY LIGHTS ONLY	\$ 0.00	\$ 2.56	\$ 2.56
067-1160-028-0000	SAFETY LIGHTS ONLY	\$ 0.00	\$ 2.56	\$ 2.56
067-1160-029-0000	SAFETY LIGHTS ONLY	\$ 0.00	\$ 2.56	\$ 2.56

ITEM 17.2.

City of Rancho Cordova
Lighting District No. 2012-1 Exhibit A to the Resolution
Fiscal Year 2023-24 Assessment Roll

ATTACHMENT 2

APN	District Classification	Street Light Charge	Safety Light Charge	Total Assessment
067-1160-030-0000	SAFETY LIGHTS ONLY	\$ 0.00	\$ 2.56	\$ 2.56
067-1160-031-0000	SAFETY LIGHTS ONLY	\$ 0.00	\$ 2.56	\$ 2.56
067-1160-032-0000	SAFETY LIGHTS ONLY	\$ 0.00	\$ 2.56	\$ 2.56
067-1160-033-0000	SAFETY LIGHTS ONLY	\$ 0.00	\$ 2.56	\$ 2.56
067-1160-034-0000	SAFETY LIGHTS ONLY	\$ 0.00	\$ 2.56	\$ 2.56
067-1160-035-0000	SAFETY LIGHTS ONLY	\$ 0.00	\$ 2.56	\$ 2.56
067-1160-036-0000	SAFETY LIGHTS ONLY	\$ 0.00	\$ 2.56	\$ 2.56
067-1160-037-0000	SAFETY LIGHTS ONLY	\$ 0.00	\$ 2.56	\$ 2.56
067-1160-038-0000	SAFETY LIGHTS ONLY	\$ 0.00	\$ 2.56	\$ 2.56
067-1160-039-0000	SAFETY LIGHTS ONLY	\$ 0.00	\$ 2.56	\$ 2.56
067-1160-040-0000	SAFETY LIGHTS ONLY	\$ 0.00	\$ 2.56	\$ 2.56
067-1160-041-0000	SAFETY LIGHTS ONLY	\$ 0.00	\$ 2.56	\$ 2.56
067-1160-042-0000	SAFETY LIGHTS ONLY	\$ 0.00	\$ 2.56	\$ 2.56
067-1160-043-0000	SAFETY LIGHTS ONLY	\$ 0.00	\$ 2.56	\$ 2.56
067-1160-044-0000	SAFETY LIGHTS ONLY	\$ 0.00	\$ 2.56	\$ 2.56
067-1160-045-0000	SAFETY LIGHTS ONLY	\$ 0.00	\$ 2.56	\$ 2.56
067-1160-046-0000	SAFETY LIGHTS ONLY	\$ 0.00	\$ 2.56	\$ 2.56
067-1160-047-0000	SAFETY LIGHTS ONLY	\$ 0.00	\$ 2.56	\$ 2.56
067-1160-048-0000	SAFETY LIGHTS ONLY	\$ 0.00	\$ 2.56	\$ 2.56
067-1160-049-0000	SAFETY LIGHTS ONLY	\$ 0.00	\$ 2.56	\$ 2.56
067-1160-050-0000	SAFETY LIGHTS ONLY	\$ 0.00	\$ 2.56	\$ 2.56
067-1160-051-0000	SAFETY LIGHTS ONLY	\$ 0.00	\$ 2.56	\$ 2.56
067-1160-052-0000	SAFETY LIGHTS ONLY	\$ 0.00	\$ 2.56	\$ 2.56
067-1160-053-0000	SAFETY LIGHTS ONLY	\$ 0.00	\$ 2.56	\$ 2.56
067-1160-054-0000	SAFETY LIGHTS ONLY	\$ 0.00	\$ 2.56	\$ 2.56
067-1160-055-0000	SAFETY LIGHTS ONLY	\$ 0.00	\$ 2.56	\$ 2.56
067-1160-056-0000	SAFETY LIGHTS ONLY	\$ 0.00	\$ 2.56	\$ 2.56
067-1160-057-0000	SAFETY LIGHTS ONLY	\$ 0.00	\$ 2.56	\$ 2.56
067-1160-058-0000	SAFETY LIGHTS ONLY	\$ 0.00	\$ 2.56	\$ 2.56
067-1160-059-0000	SAFETY LIGHTS ONLY	\$ 0.00	\$ 2.56	\$ 2.56
067-1160-060-0000	SAFETY LIGHTS ONLY	\$ 0.00	\$ 2.56	\$ 2.56
067-1160-061-0000	SAFETY LIGHTS ONLY	\$ 0.00	\$ 2.56	\$ 2.56
067-1160-062-0000	SAFETY LIGHTS ONLY	\$ 0.00	\$ 2.56	\$ 2.56
067-1160-063-0000	SAFETY LIGHTS ONLY	\$ 0.00	\$ 2.56	\$ 2.56
067-1160-064-0000	SAFETY LIGHTS ONLY	\$ 0.00	\$ 2.56	\$ 2.56
067-1160-065-0000	SAFETY LIGHTS ONLY	\$ 0.00	\$ 2.56	\$ 2.56
067-1170-001-0000	SAFETY LIGHTS ONLY	\$ 0.00	\$ 2.56	\$ 2.56
067-1170-002-0000	SAFETY LIGHTS ONLY	\$ 0.00	\$ 2.56	\$ 2.56
067-1170-003-0000	SAFETY LIGHTS ONLY	\$ 0.00	\$ 2.56	\$ 2.56
067-1170-004-0000	SAFETY LIGHTS ONLY	\$ 0.00	\$ 2.56	\$ 2.56
067-1170-005-0000	SAFETY LIGHTS ONLY	\$ 0.00	\$ 2.56	\$ 2.56
067-1170-006-0000	SAFETY LIGHTS ONLY	\$ 0.00	\$ 2.56	\$ 2.56
067-1170-007-0000	SAFETY LIGHTS ONLY	\$ 0.00	\$ 2.56	\$ 2.56
067-1170-008-0000	SAFETY LIGHTS ONLY	\$ 0.00	\$ 2.56	\$ 2.56

ITEM 17.2.

City of Rancho Cordova
Lighting District No. 2012-1 Exhibit A to the Resolution
Fiscal Year 2023-24 Assessment Roll

ATTACHMENT 2

APN	District Classification	Street Light Charge	Safety Light Charge	Total Assessment
067-1170-009-0000	SAFETY LIGHTS ONLY	\$ 0.00	\$ 2.56	\$ 2.56
067-1170-010-0000	SAFETY LIGHTS ONLY	\$ 0.00	\$ 2.56	\$ 2.56
067-1170-011-0000	SAFETY LIGHTS ONLY	\$ 0.00	\$ 2.56	\$ 2.56
067-1170-012-0000	SAFETY LIGHTS ONLY	\$ 0.00	\$ 2.56	\$ 2.56
067-1170-013-0000	SAFETY LIGHTS ONLY	\$ 0.00	\$ 2.56	\$ 2.56
067-1170-014-0000	SAFETY LIGHTS ONLY	\$ 0.00	\$ 2.56	\$ 2.56
067-1170-015-0000	SAFETY LIGHTS ONLY	\$ 0.00	\$ 2.56	\$ 2.56
067-1170-016-0000	SAFETY LIGHTS ONLY	\$ 0.00	\$ 2.56	\$ 2.56
067-1170-017-0000	SAFETY LIGHTS ONLY	\$ 0.00	\$ 2.56	\$ 2.56
067-1170-018-0000	SAFETY LIGHTS ONLY	\$ 0.00	\$ 2.56	\$ 2.56
067-1170-019-0000	SAFETY LIGHTS ONLY	\$ 0.00	\$ 2.56	\$ 2.56
067-1170-020-0000	SAFETY LIGHTS ONLY	\$ 0.00	\$ 2.56	\$ 2.56
067-1170-021-0000	SAFETY LIGHTS ONLY	\$ 0.00	\$ 2.56	\$ 2.56
067-1170-022-0000	SAFETY LIGHTS ONLY	\$ 0.00	\$ 2.56	\$ 2.56
067-1170-023-0000	SAFETY LIGHTS ONLY	\$ 0.00	\$ 2.56	\$ 2.56
067-1170-024-0000	SAFETY LIGHTS ONLY	\$ 0.00	\$ 2.56	\$ 2.56
067-1170-025-0000	SAFETY LIGHTS ONLY	\$ 0.00	\$ 2.56	\$ 2.56
067-1170-026-0000	SAFETY LIGHTS ONLY	\$ 0.00	\$ 2.56	\$ 2.56
067-1170-027-0000	SAFETY LIGHTS ONLY	\$ 0.00	\$ 2.56	\$ 2.56
067-1170-028-0000	SAFETY LIGHTS ONLY	\$ 0.00	\$ 2.56	\$ 2.56
067-1170-029-0000	SAFETY LIGHTS ONLY	\$ 0.00	\$ 2.56	\$ 2.56
067-1170-030-0000	SAFETY LIGHTS ONLY	\$ 0.00	\$ 2.56	\$ 2.56
067-1170-031-0000	SAFETY LIGHTS ONLY	\$ 0.00	\$ 2.56	\$ 2.56
067-1170-032-0000	SAFETY LIGHTS ONLY	\$ 0.00	\$ 2.56	\$ 2.56
067-1170-033-0000	SAFETY LIGHTS ONLY	\$ 0.00	\$ 2.56	\$ 2.56
067-1170-034-0000	SAFETY LIGHTS ONLY	\$ 0.00	\$ 2.56	\$ 2.56
067-1170-035-0000	SAFETY LIGHTS ONLY	\$ 0.00	\$ 2.56	\$ 2.56
067-1170-036-0000	SAFETY LIGHTS ONLY	\$ 0.00	\$ 2.56	\$ 2.56
067-1170-037-0000	SAFETY LIGHTS ONLY	\$ 0.00	\$ 2.56	\$ 2.56
067-1170-038-0000	SAFETY LIGHTS ONLY	\$ 0.00	\$ 2.56	\$ 2.56
067-1170-039-0000	SAFETY LIGHTS ONLY	\$ 0.00	\$ 2.56	\$ 2.56
067-1170-040-0000	SAFETY LIGHTS ONLY	\$ 0.00	\$ 2.56	\$ 2.56
067-1170-041-0000	SAFETY LIGHTS ONLY	\$ 0.00	\$ 2.56	\$ 2.56
067-1170-042-0000	SAFETY LIGHTS ONLY	\$ 0.00	\$ 2.56	\$ 2.56
067-1170-043-0000	SAFETY LIGHTS ONLY	\$ 0.00	\$ 2.56	\$ 2.56
067-1170-044-0000	SAFETY LIGHTS ONLY	\$ 0.00	\$ 2.56	\$ 2.56
067-1170-045-0000	SAFETY LIGHTS ONLY	\$ 0.00	\$ 2.56	\$ 2.56
067-1170-046-0000	SAFETY LIGHTS ONLY	\$ 0.00	\$ 2.56	\$ 2.56
067-1170-047-0000	SAFETY LIGHTS ONLY	\$ 0.00	\$ 2.56	\$ 2.56
067-1170-048-0000	SAFETY LIGHTS ONLY	\$ 0.00	\$ 2.56	\$ 2.56
067-1170-049-0000	SAFETY LIGHTS ONLY	\$ 0.00	\$ 2.56	\$ 2.56
067-1170-050-0000	SAFETY LIGHTS ONLY	\$ 0.00	\$ 2.56	\$ 2.56
067-1170-051-0000	SAFETY LIGHTS ONLY	\$ 0.00	\$ 2.56	\$ 2.56
067-1170-052-0000	SAFETY LIGHTS ONLY	\$ 0.00	\$ 2.56	\$ 2.56

ITEM 17.2.

City of Rancho Cordova
Lighting District No. 2012-1 Exhibit A to the Resolution
Fiscal Year 2023-24 Assessment Roll

ATTACHMENT 2

APN	District Classification	Street Light Charge	Safety Light Charge	Total Assessment
067-1170-053-0000	SAFETY LIGHTS ONLY	\$ 0.00	\$ 2.56	\$ 2.56
067-1170-054-0000	SAFETY LIGHTS ONLY	\$ 0.00	\$ 2.56	\$ 2.56
067-1170-055-0000	SAFETY LIGHTS ONLY	\$ 0.00	\$ 2.56	\$ 2.56
067-1170-056-0000	SAFETY LIGHTS ONLY	\$ 0.00	\$ 2.56	\$ 2.56
067-1170-057-0000	SAFETY LIGHTS ONLY	\$ 0.00	\$ 2.56	\$ 2.56
067-1170-058-0000	SAFETY LIGHTS ONLY	\$ 0.00	\$ 2.56	\$ 2.56
067-1170-059-0000	SAFETY LIGHTS ONLY	\$ 0.00	\$ 2.56	\$ 2.56
067-1170-060-0000	SAFETY LIGHTS ONLY	\$ 0.00	\$ 2.56	\$ 2.56
067-1170-061-0000	SAFETY LIGHTS ONLY	\$ 0.00	\$ 2.56	\$ 2.56
067-1170-062-0000	SAFETY LIGHTS ONLY	\$ 0.00	\$ 2.56	\$ 2.56
067-1170-063-0000	SAFETY LIGHTS ONLY	\$ 0.00	\$ 2.56	\$ 2.56
067-1170-064-0000	SAFETY LIGHTS ONLY	\$ 0.00	\$ 2.56	\$ 2.56
067-1170-065-0000	SAFETY LIGHTS ONLY	\$ 0.00	\$ 2.56	\$ 2.56
067-1170-066-0000	SAFETY LIGHTS ONLY	\$ 0.00	\$ 2.56	\$ 2.56
067-1170-067-0000	SAFETY LIGHTS ONLY	\$ 0.00	\$ 2.56	\$ 2.56
067-1170-068-0000	SAFETY LIGHTS ONLY	\$ 0.00	\$ 2.56	\$ 2.56
067-1170-069-0000	SAFETY LIGHTS ONLY	\$ 0.00	\$ 2.56	\$ 2.56
067-1170-070-0000	SAFETY LIGHTS ONLY	\$ 0.00	\$ 2.56	\$ 2.56
067-1170-071-0000	SAFETY LIGHTS ONLY	\$ 0.00	\$ 2.56	\$ 2.56
067-1170-072-0000	SAFETY LIGHTS ONLY	\$ 0.00	\$ 2.56	\$ 2.56
067-1170-073-0000	SAFETY LIGHTS ONLY	\$ 0.00	\$ 2.56	\$ 2.56
067-1170-074-0000	SAFETY LIGHTS ONLY	\$ 0.00	\$ 2.56	\$ 2.56
067-1170-075-0000	SAFETY LIGHTS ONLY	\$ 0.00	\$ 2.56	\$ 2.56
067-1170-076-0000	SAFETY LIGHTS ONLY	\$ 0.00	\$ 2.56	\$ 2.56
067-1170-077-0000	SAFETY LIGHTS ONLY	\$ 0.00	\$ 2.56	\$ 2.56
067-1170-078-0000	SAFETY LIGHTS ONLY	\$ 0.00	\$ 2.56	\$ 2.56
067-1170-079-0000	SAFETY LIGHTS ONLY	\$ 0.00	\$ 2.56	\$ 2.56
067-1170-080-0000	SAFETY LIGHTS ONLY	\$ 0.00	\$ 2.56	\$ 2.56
067-1170-081-0000	SAFETY LIGHTS ONLY	\$ 0.00	\$ 2.56	\$ 2.56
067-1170-082-0000	SAFETY LIGHTS ONLY	\$ 0.00	\$ 2.56	\$ 2.56
067-1170-083-0000	SAFETY LIGHTS ONLY	\$ 0.00	\$ 2.56	\$ 2.56
067-1180-001-0000	SAFETY LIGHTS ONLY	\$ 0.00	\$ 2.56	\$ 2.56
067-1180-002-0000	SAFETY LIGHTS ONLY	\$ 0.00	\$ 2.56	\$ 2.56
067-1180-003-0000	SAFETY LIGHTS ONLY	\$ 0.00	\$ 2.56	\$ 2.56
067-1180-004-0000	SAFETY LIGHTS ONLY	\$ 0.00	\$ 2.56	\$ 2.56
067-1180-005-0000	SAFETY LIGHTS ONLY	\$ 0.00	\$ 2.56	\$ 2.56
067-1180-006-0000	SAFETY LIGHTS ONLY	\$ 0.00	\$ 2.56	\$ 2.56
067-1180-007-0000	SAFETY LIGHTS ONLY	\$ 0.00	\$ 2.56	\$ 2.56
067-1180-008-0000	SAFETY LIGHTS ONLY	\$ 0.00	\$ 2.56	\$ 2.56
067-1180-009-0000	SAFETY LIGHTS ONLY	\$ 0.00	\$ 2.56	\$ 2.56
067-1180-010-0000	SAFETY LIGHTS ONLY	\$ 0.00	\$ 2.56	\$ 2.56
067-1180-011-0000	SAFETY LIGHTS ONLY	\$ 0.00	\$ 2.56	\$ 2.56
067-1180-012-0000	SAFETY LIGHTS ONLY	\$ 0.00	\$ 2.56	\$ 2.56
067-1180-013-0000	SAFETY LIGHTS ONLY	\$ 0.00	\$ 2.56	\$ 2.56

ITEM 17.2.

City of Rancho Cordova
Lighting District No. 2012-1 Exhibit A to the Resolution
Fiscal Year 2023-24 Assessment Roll

ATTACHMENT 2

APN	District Classification	Street Light Charge	Safety Light Charge	Total Assessment
067-1180-014-0000	SAFETY LIGHTS ONLY	\$ 0.00	\$ 2.56	\$ 2.56
067-1180-015-0000	SAFETY LIGHTS ONLY	\$ 0.00	\$ 2.56	\$ 2.56
067-1190-001-0000	SAFETY LIGHTS ONLY	\$ 0.00	\$ 2.56	\$ 2.56
067-1190-002-0000	SAFETY LIGHTS ONLY	\$ 0.00	\$ 2.56	\$ 2.56
067-1190-003-0000	SAFETY LIGHTS ONLY	\$ 0.00	\$ 2.56	\$ 2.56
067-1190-004-0000	SAFETY LIGHTS ONLY	\$ 0.00	\$ 2.56	\$ 2.56
067-1190-005-0000	SAFETY LIGHTS ONLY	\$ 0.00	\$ 2.56	\$ 2.56
067-1190-006-0000	SAFETY LIGHTS ONLY	\$ 0.00	\$ 2.56	\$ 2.56
067-1190-007-0000	SAFETY LIGHTS ONLY	\$ 0.00	\$ 2.56	\$ 2.56
067-1190-008-0000	SAFETY LIGHTS ONLY	\$ 0.00	\$ 2.56	\$ 2.56
067-1190-009-0000	SAFETY LIGHTS ONLY	\$ 0.00	\$ 2.56	\$ 2.56
067-1190-010-0000	SAFETY LIGHTS ONLY	\$ 0.00	\$ 2.56	\$ 2.56
067-1190-011-0000	SAFETY LIGHTS ONLY	\$ 0.00	\$ 2.56	\$ 2.56
067-1190-012-0000	SAFETY LIGHTS ONLY	\$ 0.00	\$ 2.56	\$ 2.56
067-1190-013-0000	SAFETY LIGHTS ONLY	\$ 0.00	\$ 2.56	\$ 2.56
067-1190-014-0000	SAFETY LIGHTS ONLY	\$ 0.00	\$ 2.56	\$ 2.56
067-1190-015-0000	SAFETY LIGHTS ONLY	\$ 0.00	\$ 2.56	\$ 2.56
067-1190-016-0000	SAFETY LIGHTS ONLY	\$ 0.00	\$ 2.56	\$ 2.56
067-1190-017-0000	SAFETY LIGHTS ONLY	\$ 0.00	\$ 2.56	\$ 2.56
067-1190-018-0000	SAFETY LIGHTS ONLY	\$ 0.00	\$ 2.56	\$ 2.56
067-1190-019-0000	SAFETY LIGHTS ONLY	\$ 0.00	\$ 2.56	\$ 2.56
067-1190-020-0000	SAFETY LIGHTS ONLY	\$ 0.00	\$ 2.56	\$ 2.56
067-1190-021-0000	SAFETY LIGHTS ONLY	\$ 0.00	\$ 2.56	\$ 2.56
067-1190-022-0000	SAFETY LIGHTS ONLY	\$ 0.00	\$ 2.56	\$ 2.56
067-1190-023-0000	SAFETY LIGHTS ONLY	\$ 0.00	\$ 2.56	\$ 2.56
067-1190-024-0000	SAFETY LIGHTS ONLY	\$ 0.00	\$ 2.56	\$ 2.56
067-1190-025-0000	SAFETY LIGHTS ONLY	\$ 0.00	\$ 2.56	\$ 2.56
067-1190-026-0000	SAFETY LIGHTS ONLY	\$ 0.00	\$ 2.56	\$ 2.56
067-1190-027-0000	SAFETY LIGHTS ONLY	\$ 0.00	\$ 2.56	\$ 2.56
067-1190-028-0000	SAFETY LIGHTS ONLY	\$ 0.00	\$ 2.56	\$ 2.56
067-1190-029-0000	SAFETY LIGHTS ONLY	\$ 0.00	\$ 2.56	\$ 2.56
067-1190-030-0000	SAFETY LIGHTS ONLY	\$ 0.00	\$ 2.56	\$ 2.56
067-1190-031-0000	SAFETY LIGHTS ONLY	\$ 0.00	\$ 2.56	\$ 2.56
067-1190-032-0000	SAFETY LIGHTS ONLY	\$ 0.00	\$ 2.56	\$ 2.56
067-1190-033-0000	SAFETY LIGHTS ONLY	\$ 0.00	\$ 2.56	\$ 2.56
067-1190-034-0000	SAFETY LIGHTS ONLY	\$ 0.00	\$ 2.56	\$ 2.56
067-1190-035-0000	SAFETY LIGHTS ONLY	\$ 0.00	\$ 2.56	\$ 2.56
067-1190-036-0000	SAFETY LIGHTS ONLY	\$ 0.00	\$ 2.56	\$ 2.56
067-1190-037-0000	SAFETY LIGHTS ONLY	\$ 0.00	\$ 2.56	\$ 2.56
067-1190-038-0000	SAFETY LIGHTS ONLY	\$ 0.00	\$ 2.56	\$ 2.56
067-1190-039-0000	SAFETY LIGHTS ONLY	\$ 0.00	\$ 2.56	\$ 2.56
067-1190-040-0000	SAFETY LIGHTS ONLY	\$ 0.00	\$ 2.56	\$ 2.56
067-1190-041-0000	SAFETY LIGHTS ONLY	\$ 0.00	\$ 2.56	\$ 2.56
067-1190-042-0000	SAFETY LIGHTS ONLY	\$ 0.00	\$ 2.56	\$ 2.56

ITEM 17.2.

City of Rancho Cordova
Lighting District No. 2012-1 Exhibit A to the Resolution
Fiscal Year 2023-24 Assessment Roll

ATTACHMENT 2

APN	District Classification	Street Light Charge	Safety Light Charge	Total Assessment
067-1190-043-0000	SAFETY LIGHTS ONLY	\$ 0.00	\$ 2.56	\$ 2.56
067-1190-044-0000	SAFETY LIGHTS ONLY	\$ 0.00	\$ 2.56	\$ 2.56
067-1190-045-0000	SAFETY LIGHTS ONLY	\$ 0.00	\$ 2.56	\$ 2.56
067-1190-046-0000	SAFETY LIGHTS ONLY	\$ 0.00	\$ 2.56	\$ 2.56
067-1190-047-0000	SAFETY LIGHTS ONLY	\$ 0.00	\$ 2.56	\$ 2.56
067-1190-048-0000	SAFETY LIGHTS ONLY	\$ 0.00	\$ 2.56	\$ 2.56
067-1190-049-0000	SAFETY LIGHTS ONLY	\$ 0.00	\$ 2.56	\$ 2.56
067-1190-050-0000	SAFETY LIGHTS ONLY	\$ 0.00	\$ 2.56	\$ 2.56
067-1190-051-0000	SAFETY LIGHTS ONLY	\$ 0.00	\$ 2.56	\$ 2.56
067-1190-052-0000	SAFETY LIGHTS ONLY	\$ 0.00	\$ 2.56	\$ 2.56
067-1190-053-0000	SAFETY LIGHTS ONLY	\$ 0.00	\$ 2.56	\$ 2.56
067-1190-054-0000	SAFETY LIGHTS ONLY	\$ 0.00	\$ 2.56	\$ 2.56
067-1190-055-0000	SAFETY LIGHTS ONLY	\$ 0.00	\$ 2.56	\$ 2.56
067-1190-056-0000	SAFETY LIGHTS ONLY	\$ 0.00	\$ 2.56	\$ 2.56
067-1190-057-0000	SAFETY LIGHTS ONLY	\$ 0.00	\$ 2.56	\$ 2.56
067-1190-058-0000	SAFETY LIGHTS ONLY	\$ 0.00	\$ 2.56	\$ 2.56
067-1190-059-0000	SAFETY LIGHTS ONLY	\$ 0.00	\$ 2.56	\$ 2.56
067-1190-060-0000	SAFETY LIGHTS ONLY	\$ 0.00	\$ 2.56	\$ 2.56
067-1190-061-0000	SAFETY LIGHTS ONLY	\$ 0.00	\$ 2.56	\$ 2.56
067-1190-062-0000	SAFETY LIGHTS ONLY	\$ 0.00	\$ 2.56	\$ 2.56
067-1190-063-0000	SAFETY LIGHTS ONLY	\$ 0.00	\$ 2.56	\$ 2.56
067-1190-064-0000	SAFETY LIGHTS ONLY	\$ 0.00	\$ 2.56	\$ 2.56
067-1200-001-0000	SAFETY LIGHTS ONLY	\$ 0.00	\$ 2.56	\$ 2.56
067-1200-002-0000	SAFETY LIGHTS ONLY	\$ 0.00	\$ 2.56	\$ 2.56
067-1200-003-0000	SAFETY LIGHTS ONLY	\$ 0.00	\$ 2.56	\$ 2.56
067-1200-004-0000	SAFETY LIGHTS ONLY	\$ 0.00	\$ 2.56	\$ 2.56
067-1200-005-0000	SAFETY LIGHTS ONLY	\$ 0.00	\$ 2.56	\$ 2.56
067-1200-006-0000	SAFETY LIGHTS ONLY	\$ 0.00	\$ 2.56	\$ 2.56
067-1200-007-0000	SAFETY LIGHTS ONLY	\$ 0.00	\$ 2.56	\$ 2.56
067-1200-008-0000	SAFETY LIGHTS ONLY	\$ 0.00	\$ 2.56	\$ 2.56
067-1200-009-0000	SAFETY LIGHTS ONLY	\$ 0.00	\$ 2.56	\$ 2.56
067-1200-010-0000	SAFETY LIGHTS ONLY	\$ 0.00	\$ 2.56	\$ 2.56
067-1200-011-0000	SAFETY LIGHTS ONLY	\$ 0.00	\$ 2.56	\$ 2.56
067-1200-012-0000	SAFETY LIGHTS ONLY	\$ 0.00	\$ 2.56	\$ 2.56
067-1200-013-0000	SAFETY LIGHTS ONLY	\$ 0.00	\$ 2.56	\$ 2.56
067-1200-014-0000	SAFETY LIGHTS ONLY	\$ 0.00	\$ 2.56	\$ 2.56
067-1200-015-0000	SAFETY LIGHTS ONLY	\$ 0.00	\$ 2.56	\$ 2.56
067-1200-016-0000	SAFETY LIGHTS ONLY	\$ 0.00	\$ 2.56	\$ 2.56
067-1200-017-0000	SAFETY LIGHTS ONLY	\$ 0.00	\$ 2.56	\$ 2.56
067-1200-018-0000	SAFETY LIGHTS ONLY	\$ 0.00	\$ 2.56	\$ 2.56
067-1200-019-0000	SAFETY LIGHTS ONLY	\$ 0.00	\$ 2.56	\$ 2.56
067-1200-020-0000	SAFETY LIGHTS ONLY	\$ 0.00	\$ 2.56	\$ 2.56
067-1200-021-0000	SAFETY LIGHTS ONLY	\$ 0.00	\$ 2.56	\$ 2.56
067-1200-022-0000	SAFETY LIGHTS ONLY	\$ 0.00	\$ 2.56	\$ 2.56

ITEM 17.2.

City of Rancho Cordova
Lighting District No. 2012-1 Exhibit A to the Resolution
Fiscal Year 2023-24 Assessment Roll

ATTACHMENT 2

APN	District Classification	Street Light Charge	Safety Light Charge	Total Assessment
067-1200-023-0000	SAFETY LIGHTS ONLY	\$ 0.00	\$ 2.56	\$ 2.56
067-1200-024-0000	SAFETY LIGHTS ONLY	\$ 0.00	\$ 2.56	\$ 2.56
067-1200-025-0000	SAFETY LIGHTS ONLY	\$ 0.00	\$ 2.56	\$ 2.56
067-1200-026-0000	SAFETY LIGHTS ONLY	\$ 0.00	\$ 2.56	\$ 2.56
067-1200-027-0000	SAFETY LIGHTS ONLY	\$ 0.00	\$ 2.56	\$ 2.56
067-1200-028-0000	SAFETY LIGHTS ONLY	\$ 0.00	\$ 2.56	\$ 2.56
067-1200-029-0000	SAFETY LIGHTS ONLY	\$ 0.00	\$ 2.56	\$ 2.56
067-1200-030-0000	SAFETY LIGHTS ONLY	\$ 0.00	\$ 2.56	\$ 2.56
067-1200-031-0000	SAFETY LIGHTS ONLY	\$ 0.00	\$ 2.56	\$ 2.56
067-1200-032-0000	SAFETY LIGHTS ONLY	\$ 0.00	\$ 2.56	\$ 2.56
067-1200-033-0000	SAFETY LIGHTS ONLY	\$ 0.00	\$ 2.56	\$ 2.56
067-1200-034-0000	SAFETY LIGHTS ONLY	\$ 0.00	\$ 2.56	\$ 2.56
067-1200-035-0000	SAFETY LIGHTS ONLY	\$ 0.00	\$ 2.56	\$ 2.56
067-1200-036-0000	SAFETY LIGHTS ONLY	\$ 0.00	\$ 2.56	\$ 2.56
067-1200-037-0000	SAFETY LIGHTS ONLY	\$ 0.00	\$ 2.56	\$ 2.56
067-1200-038-0000	SAFETY LIGHTS ONLY	\$ 0.00	\$ 2.56	\$ 2.56
067-1200-039-0000	SAFETY LIGHTS ONLY	\$ 0.00	\$ 2.56	\$ 2.56
067-1200-040-0000	SAFETY LIGHTS ONLY	\$ 0.00	\$ 2.56	\$ 2.56
067-1200-041-0000	SAFETY LIGHTS ONLY	\$ 0.00	\$ 2.56	\$ 2.56
067-1200-042-0000	SAFETY LIGHTS ONLY	\$ 0.00	\$ 2.56	\$ 2.56
067-1200-043-0000	SAFETY LIGHTS ONLY	\$ 0.00	\$ 2.56	\$ 2.56
067-1200-044-0000	SAFETY LIGHTS ONLY	\$ 0.00	\$ 2.56	\$ 2.56
067-1200-045-0000	SAFETY LIGHTS ONLY	\$ 0.00	\$ 2.56	\$ 2.56
067-1200-046-0000	SAFETY LIGHTS ONLY	\$ 0.00	\$ 2.56	\$ 2.56
067-1200-047-0000	SAFETY LIGHTS ONLY	\$ 0.00	\$ 2.56	\$ 2.56
067-1200-048-0000	SAFETY LIGHTS ONLY	\$ 0.00	\$ 2.56	\$ 2.56
067-1200-049-0000	SAFETY LIGHTS ONLY	\$ 0.00	\$ 2.56	\$ 2.56
067-1200-050-0000	SAFETY LIGHTS ONLY	\$ 0.00	\$ 2.56	\$ 2.56
067-1200-051-0000	SAFETY LIGHTS ONLY	\$ 0.00	\$ 2.56	\$ 2.56
067-1200-052-0000	SAFETY LIGHTS ONLY	\$ 0.00	\$ 2.56	\$ 2.56
067-1210-001-0000	SAFETY LIGHTS ONLY	\$ 0.00	\$ 2.56	\$ 2.56
067-1210-002-0000	SAFETY LIGHTS ONLY	\$ 0.00	\$ 2.56	\$ 2.56
067-1210-003-0000	SAFETY LIGHTS ONLY	\$ 0.00	\$ 2.56	\$ 2.56
067-1210-004-0000	SAFETY LIGHTS ONLY	\$ 0.00	\$ 2.56	\$ 2.56
067-1210-005-0000	SAFETY LIGHTS ONLY	\$ 0.00	\$ 2.56	\$ 2.56
067-1210-006-0000	SAFETY LIGHTS ONLY	\$ 0.00	\$ 2.56	\$ 2.56
067-1210-007-0000	SAFETY LIGHTS ONLY	\$ 0.00	\$ 2.56	\$ 2.56
067-1210-008-0000	SAFETY LIGHTS ONLY	\$ 0.00	\$ 2.56	\$ 2.56
067-1210-009-0000	SAFETY LIGHTS ONLY	\$ 0.00	\$ 2.56	\$ 2.56
067-1210-010-0000	SAFETY LIGHTS ONLY	\$ 0.00	\$ 2.56	\$ 2.56
067-1210-011-0000	SAFETY LIGHTS ONLY	\$ 0.00	\$ 2.56	\$ 2.56
067-1210-012-0000	SAFETY LIGHTS ONLY	\$ 0.00	\$ 2.56	\$ 2.56
067-1210-013-0000	SAFETY LIGHTS ONLY	\$ 0.00	\$ 2.56	\$ 2.56
067-1210-014-0000	SAFETY LIGHTS ONLY	\$ 0.00	\$ 2.56	\$ 2.56

ITEM 17.2.

City of Rancho Cordova
Lighting District No. 2012-1 Exhibit A to the Resolution
Fiscal Year 2023-24 Assessment Roll

ATTACHMENT 2

APN	District Classification	Street Light Charge	Safety Light Charge	Total Assessment
067-1210-015-0000	SAFETY LIGHTS ONLY	\$ 0.00	\$ 2.56	\$ 2.56
067-1210-016-0000	SAFETY LIGHTS ONLY	\$ 0.00	\$ 2.56	\$ 2.56
067-1210-017-0000	SAFETY LIGHTS ONLY	\$ 0.00	\$ 2.56	\$ 2.56
067-1210-018-0000	SAFETY LIGHTS ONLY	\$ 0.00	\$ 2.56	\$ 2.56
067-1210-019-0000	SAFETY LIGHTS ONLY	\$ 0.00	\$ 2.56	\$ 2.56
067-1210-020-0000	SAFETY LIGHTS ONLY	\$ 0.00	\$ 2.56	\$ 2.56
067-1210-021-0000	SAFETY LIGHTS ONLY	\$ 0.00	\$ 2.56	\$ 2.56
067-1210-022-0000	SAFETY LIGHTS ONLY	\$ 0.00	\$ 2.56	\$ 2.56
067-1210-023-0000	SAFETY LIGHTS ONLY	\$ 0.00	\$ 2.56	\$ 2.56
067-1210-024-0000	SAFETY LIGHTS ONLY	\$ 0.00	\$ 2.56	\$ 2.56
067-1210-025-0000	SAFETY LIGHTS ONLY	\$ 0.00	\$ 2.56	\$ 2.56
067-1210-026-0000	SAFETY LIGHTS ONLY	\$ 0.00	\$ 2.56	\$ 2.56
067-1210-027-0000	SAFETY LIGHTS ONLY	\$ 0.00	\$ 2.56	\$ 2.56
067-1210-028-0000	SAFETY LIGHTS ONLY	\$ 0.00	\$ 2.56	\$ 2.56
067-1210-029-0000	SAFETY LIGHTS ONLY	\$ 0.00	\$ 2.56	\$ 2.56
067-1210-030-0000	SAFETY LIGHTS ONLY	\$ 0.00	\$ 2.56	\$ 2.56
067-1210-031-0000	SAFETY LIGHTS ONLY	\$ 0.00	\$ 2.56	\$ 2.56
067-1210-032-0000	SAFETY LIGHTS ONLY	\$ 0.00	\$ 2.56	\$ 2.56
067-1210-033-0000	SAFETY LIGHTS ONLY	\$ 0.00	\$ 2.56	\$ 2.56
067-1210-034-0000	SAFETY LIGHTS ONLY	\$ 0.00	\$ 2.56	\$ 2.56
067-1210-035-0000	SAFETY LIGHTS ONLY	\$ 0.00	\$ 2.56	\$ 2.56
067-1210-036-0000	SAFETY LIGHTS ONLY	\$ 0.00	\$ 2.56	\$ 2.56
067-1210-037-0000	SAFETY LIGHTS ONLY	\$ 0.00	\$ 2.56	\$ 2.56
067-1210-038-0000	SAFETY LIGHTS ONLY	\$ 0.00	\$ 2.56	\$ 2.56
067-1210-039-0000	SAFETY LIGHTS ONLY	\$ 0.00	\$ 2.56	\$ 2.56
067-1210-040-0000	SAFETY LIGHTS ONLY	\$ 0.00	\$ 2.56	\$ 2.56
067-1210-041-0000	SAFETY LIGHTS ONLY	\$ 0.00	\$ 2.56	\$ 2.56
067-1210-042-0000	SAFETY LIGHTS ONLY	\$ 0.00	\$ 2.56	\$ 2.56
067-1210-043-0000	SAFETY LIGHTS ONLY	\$ 0.00	\$ 2.56	\$ 2.56
067-1210-044-0000	SAFETY LIGHTS ONLY	\$ 0.00	\$ 2.56	\$ 2.56
067-1210-045-0000	SAFETY LIGHTS ONLY	\$ 0.00	\$ 2.56	\$ 2.56
067-1210-046-0000	SAFETY LIGHTS ONLY	\$ 0.00	\$ 2.56	\$ 2.56
067-1210-047-0000	SAFETY LIGHTS ONLY	\$ 0.00	\$ 2.56	\$ 2.56
067-1210-048-0000	SAFETY LIGHTS ONLY	\$ 0.00	\$ 2.56	\$ 2.56
067-1210-049-0000	SAFETY LIGHTS ONLY	\$ 0.00	\$ 2.56	\$ 2.56
067-1210-050-0000	SAFETY LIGHTS ONLY	\$ 0.00	\$ 2.56	\$ 2.56
067-1210-051-0000	SAFETY LIGHTS ONLY	\$ 0.00	\$ 2.56	\$ 2.56
067-1210-052-0000	SAFETY LIGHTS ONLY	\$ 0.00	\$ 2.56	\$ 2.56
067-1220-001-0000	SAFETY LIGHTS ONLY	\$ 0.00	\$ 2.56	\$ 2.56
067-1220-002-0000	SAFETY LIGHTS ONLY	\$ 0.00	\$ 2.56	\$ 2.56
067-1220-003-0000	SAFETY LIGHTS ONLY	\$ 0.00	\$ 2.56	\$ 2.56
067-1220-004-0000	SAFETY LIGHTS ONLY	\$ 0.00	\$ 2.56	\$ 2.56
067-1220-005-0000	SAFETY LIGHTS ONLY	\$ 0.00	\$ 2.56	\$ 2.56
067-1220-006-0000	SAFETY LIGHTS ONLY	\$ 0.00	\$ 2.56	\$ 2.56

ITEM 17.2.

City of Rancho Cordova
Lighting District No. 2012-1 Exhibit A to the Resolution
Fiscal Year 2023-24 Assessment Roll

ATTACHMENT 2

APN	District Classification	Street Light Charge	Safety Light Charge	Total Assessment
067-1220-007-0000	SAFETY LIGHTS ONLY	\$ 0.00	\$ 2.56	\$ 2.56
067-1220-008-0000	SAFETY LIGHTS ONLY	\$ 0.00	\$ 2.56	\$ 2.56
067-1220-009-0000	SAFETY LIGHTS ONLY	\$ 0.00	\$ 2.56	\$ 2.56
067-1220-010-0000	SAFETY LIGHTS ONLY	\$ 0.00	\$ 2.56	\$ 2.56
067-1220-011-0000	SAFETY LIGHTS ONLY	\$ 0.00	\$ 2.56	\$ 2.56
067-1220-012-0000	SAFETY LIGHTS ONLY	\$ 0.00	\$ 2.56	\$ 2.56
067-1220-013-0000	SAFETY LIGHTS ONLY	\$ 0.00	\$ 2.56	\$ 2.56
067-1220-014-0000	SAFETY LIGHTS ONLY	\$ 0.00	\$ 2.56	\$ 2.56
067-1220-015-0000	SAFETY LIGHTS ONLY	\$ 0.00	\$ 2.56	\$ 2.56
067-1220-016-0000	SAFETY LIGHTS ONLY	\$ 0.00	\$ 2.56	\$ 2.56
067-1220-017-0000	SAFETY LIGHTS ONLY	\$ 0.00	\$ 2.56	\$ 2.56
067-1220-018-0000	SAFETY LIGHTS ONLY	\$ 0.00	\$ 2.56	\$ 2.56
067-1220-019-0000	SAFETY LIGHTS ONLY	\$ 0.00	\$ 2.56	\$ 2.56
067-1220-020-0000	SAFETY LIGHTS ONLY	\$ 0.00	\$ 2.56	\$ 2.56
067-1220-021-0000	SAFETY LIGHTS ONLY	\$ 0.00	\$ 2.56	\$ 2.56
067-1220-022-0000	SAFETY LIGHTS ONLY	\$ 0.00	\$ 2.56	\$ 2.56
067-1220-023-0000	SAFETY LIGHTS ONLY	\$ 0.00	\$ 2.56	\$ 2.56
067-1220-024-0000	SAFETY LIGHTS ONLY	\$ 0.00	\$ 2.56	\$ 2.56
067-1220-025-0000	SAFETY LIGHTS ONLY	\$ 0.00	\$ 2.56	\$ 2.56
067-1220-026-0000	SAFETY LIGHTS ONLY	\$ 0.00	\$ 2.56	\$ 2.56
067-1220-027-0000	SAFETY LIGHTS ONLY	\$ 0.00	\$ 2.56	\$ 2.56
067-1220-028-0000	SAFETY LIGHTS ONLY	\$ 0.00	\$ 2.56	\$ 2.56
067-1220-029-0000	SAFETY LIGHTS ONLY	\$ 0.00	\$ 2.56	\$ 2.56
067-1220-030-0000	SAFETY LIGHTS ONLY	\$ 0.00	\$ 2.56	\$ 2.56
067-1220-031-0000	SAFETY LIGHTS ONLY	\$ 0.00	\$ 2.56	\$ 2.56
067-1220-032-0000	SAFETY LIGHTS ONLY	\$ 0.00	\$ 2.56	\$ 2.56
067-1220-033-0000	SAFETY LIGHTS ONLY	\$ 0.00	\$ 2.56	\$ 2.56
067-1220-034-0000	SAFETY LIGHTS ONLY	\$ 0.00	\$ 2.56	\$ 2.56
067-1220-035-0000	SAFETY LIGHTS ONLY	\$ 0.00	\$ 2.56	\$ 2.56
067-1220-036-0000	SAFETY LIGHTS ONLY	\$ 0.00	\$ 2.56	\$ 2.56
067-1220-037-0000	SAFETY LIGHTS ONLY	\$ 0.00	\$ 2.56	\$ 2.56
067-1220-038-0000	SAFETY LIGHTS ONLY	\$ 0.00	\$ 2.56	\$ 2.56
067-1220-039-0000	SAFETY LIGHTS ONLY	\$ 0.00	\$ 2.56	\$ 2.56
067-1220-040-0000	SAFETY LIGHTS ONLY	\$ 0.00	\$ 2.56	\$ 2.56
067-1220-041-0000	SAFETY LIGHTS ONLY	\$ 0.00	\$ 2.56	\$ 2.56
067-1220-042-0000	SAFETY LIGHTS ONLY	\$ 0.00	\$ 2.56	\$ 2.56
067-1220-043-0000	SAFETY LIGHTS ONLY	\$ 0.00	\$ 2.56	\$ 2.56
067-1220-044-0000	SAFETY LIGHTS ONLY	\$ 0.00	\$ 2.56	\$ 2.56
067-1220-045-0000	SAFETY LIGHTS ONLY	\$ 0.00	\$ 2.56	\$ 2.56
067-1220-046-0000	SAFETY LIGHTS ONLY	\$ 0.00	\$ 2.56	\$ 2.56
067-1220-047-0000	SAFETY LIGHTS ONLY	\$ 0.00	\$ 2.56	\$ 2.56
067-1220-048-0000	SAFETY LIGHTS ONLY	\$ 0.00	\$ 2.56	\$ 2.56
067-1220-049-0000	SAFETY LIGHTS ONLY	\$ 0.00	\$ 2.56	\$ 2.56
067-1220-050-0000	SAFETY LIGHTS ONLY	\$ 0.00	\$ 2.56	\$ 2.56

ITEM 17.2.

City of Rancho Cordova
Lighting District No. 2012-1 Exhibit A to the Resolution
Fiscal Year 2023-24 Assessment Roll

ATTACHMENT 2

APN	District Classification	Street Light Charge	Safety Light Charge	Total Assessment
067-1220-051-0000	SAFETY LIGHTS ONLY	\$ 0.00	\$ 2.56	\$ 2.56
067-1220-052-0000	SAFETY LIGHTS ONLY	\$ 0.00	\$ 2.56	\$ 2.56
067-1220-053-0000	SAFETY LIGHTS ONLY	\$ 0.00	\$ 2.56	\$ 2.56
067-1220-054-0000	SAFETY LIGHTS ONLY	\$ 0.00	\$ 2.56	\$ 2.56
067-1220-055-0000	SAFETY LIGHTS ONLY	\$ 0.00	\$ 2.56	\$ 2.56
067-1220-056-0000	SAFETY LIGHTS ONLY	\$ 0.00	\$ 2.56	\$ 2.56
067-1220-057-0000	SAFETY LIGHTS ONLY	\$ 0.00	\$ 2.56	\$ 2.56
067-1220-058-0000	SAFETY LIGHTS ONLY	\$ 0.00	\$ 2.56	\$ 2.56
067-1220-059-0000	SAFETY LIGHTS ONLY	\$ 0.00	\$ 2.56	\$ 2.56
067-1230-001-0000	SAFETY LIGHTS ONLY	\$ 0.00	\$ 2.56	\$ 2.56
067-1230-002-0000	SAFETY LIGHTS ONLY	\$ 0.00	\$ 2.56	\$ 2.56
067-1230-003-0000	SAFETY LIGHTS ONLY	\$ 0.00	\$ 2.56	\$ 2.56
067-1230-004-0000	SAFETY LIGHTS ONLY	\$ 0.00	\$ 2.56	\$ 2.56
067-1230-005-0000	SAFETY LIGHTS ONLY	\$ 0.00	\$ 2.56	\$ 2.56
067-1230-006-0000	SAFETY LIGHTS ONLY	\$ 0.00	\$ 2.56	\$ 2.56
067-1230-007-0000	SAFETY LIGHTS ONLY	\$ 0.00	\$ 2.56	\$ 2.56
067-1230-008-0000	SAFETY LIGHTS ONLY	\$ 0.00	\$ 2.56	\$ 2.56
067-1230-009-0000	SAFETY LIGHTS ONLY	\$ 0.00	\$ 2.56	\$ 2.56
067-1230-010-0000	SAFETY LIGHTS ONLY	\$ 0.00	\$ 2.56	\$ 2.56
067-1230-011-0000	SAFETY LIGHTS ONLY	\$ 0.00	\$ 2.56	\$ 2.56
067-1230-012-0000	SAFETY LIGHTS ONLY	\$ 0.00	\$ 2.56	\$ 2.56
067-1230-013-0000	SAFETY LIGHTS ONLY	\$ 0.00	\$ 2.56	\$ 2.56
067-1230-014-0000	SAFETY LIGHTS ONLY	\$ 0.00	\$ 2.56	\$ 2.56
067-1230-015-0000	SAFETY LIGHTS ONLY	\$ 0.00	\$ 2.56	\$ 2.56
067-1230-016-0000	SAFETY LIGHTS ONLY	\$ 0.00	\$ 2.56	\$ 2.56
067-1230-017-0000	SAFETY LIGHTS ONLY	\$ 0.00	\$ 2.56	\$ 2.56
067-1230-018-0000	SAFETY LIGHTS ONLY	\$ 0.00	\$ 2.56	\$ 2.56
067-1230-019-0000	SAFETY LIGHTS ONLY	\$ 0.00	\$ 2.56	\$ 2.56
067-1230-020-0000	SAFETY LIGHTS ONLY	\$ 0.00	\$ 2.56	\$ 2.56
067-1230-021-0000	SAFETY LIGHTS ONLY	\$ 0.00	\$ 2.56	\$ 2.56
067-1230-022-0000	SAFETY LIGHTS ONLY	\$ 0.00	\$ 2.56	\$ 2.56
067-1230-023-0000	SAFETY LIGHTS ONLY	\$ 0.00	\$ 2.56	\$ 2.56
067-1230-024-0000	SAFETY LIGHTS ONLY	\$ 0.00	\$ 2.56	\$ 2.56
067-1230-025-0000	SAFETY LIGHTS ONLY	\$ 0.00	\$ 2.56	\$ 2.56
067-1230-026-0000	SAFETY LIGHTS ONLY	\$ 0.00	\$ 2.56	\$ 2.56
067-1230-027-0000	SAFETY LIGHTS ONLY	\$ 0.00	\$ 2.56	\$ 2.56
067-1230-028-0000	SAFETY LIGHTS ONLY	\$ 0.00	\$ 2.56	\$ 2.56
067-1230-029-0000	SAFETY LIGHTS ONLY	\$ 0.00	\$ 2.56	\$ 2.56
067-1230-030-0000	SAFETY LIGHTS ONLY	\$ 0.00	\$ 2.56	\$ 2.56
067-1230-031-0000	SAFETY LIGHTS ONLY	\$ 0.00	\$ 2.56	\$ 2.56
067-1230-032-0000	SAFETY LIGHTS ONLY	\$ 0.00	\$ 2.56	\$ 2.56
067-1230-033-0000	SAFETY LIGHTS ONLY	\$ 0.00	\$ 2.56	\$ 2.56
067-1230-034-0000	SAFETY LIGHTS ONLY	\$ 0.00	\$ 2.56	\$ 2.56
067-1230-035-0000	SAFETY LIGHTS ONLY	\$ 0.00	\$ 2.56	\$ 2.56

ITEM 17.2.

City of Rancho Cordova
Lighting District No. 2012-1 Exhibit A to the Resolution
Fiscal Year 2023-24 Assessment Roll

ATTACHMENT 2

APN	District Classification	Street Light Charge	Safety Light Charge	Total Assessment
067-1230-036-0000	SAFETY LIGHTS ONLY	\$ 0.00	\$ 2.56	\$ 2.56
067-1230-037-0000	SAFETY LIGHTS ONLY	\$ 0.00	\$ 2.56	\$ 2.56
067-1230-038-0000	SAFETY LIGHTS ONLY	\$ 0.00	\$ 2.56	\$ 2.56
067-1230-039-0000	SAFETY LIGHTS ONLY	\$ 0.00	\$ 2.56	\$ 2.56
067-1230-040-0000	SAFETY LIGHTS ONLY	\$ 0.00	\$ 2.56	\$ 2.56
067-1230-041-0000	SAFETY LIGHTS ONLY	\$ 0.00	\$ 2.56	\$ 2.56
067-1230-042-0000	SAFETY LIGHTS ONLY	\$ 0.00	\$ 2.56	\$ 2.56
067-1230-043-0000	SAFETY LIGHTS ONLY	\$ 0.00	\$ 2.56	\$ 2.56
067-1230-044-0000	SAFETY LIGHTS ONLY	\$ 0.00	\$ 2.56	\$ 2.56
067-1230-045-0000	SAFETY LIGHTS ONLY	\$ 0.00	\$ 2.56	\$ 2.56
067-1230-046-0000	SAFETY LIGHTS ONLY	\$ 0.00	\$ 2.56	\$ 2.56
067-1230-047-0000	SAFETY LIGHTS ONLY	\$ 0.00	\$ 2.56	\$ 2.56
067-1230-048-0000	SAFETY LIGHTS ONLY	\$ 0.00	\$ 2.56	\$ 2.56
067-1230-049-0000	SAFETY LIGHTS ONLY	\$ 0.00	\$ 2.56	\$ 2.56
067-1230-050-0000	SAFETY LIGHTS ONLY	\$ 0.00	\$ 2.56	\$ 2.56
067-1230-051-0000	SAFETY LIGHTS ONLY	\$ 0.00	\$ 2.56	\$ 2.56
067-1230-052-0000	SAFETY LIGHTS ONLY	\$ 0.00	\$ 2.56	\$ 2.56
067-1230-053-0000	SAFETY LIGHTS ONLY	\$ 0.00	\$ 2.56	\$ 2.56
067-1230-054-0000	SAFETY LIGHTS ONLY	\$ 0.00	\$ 2.56	\$ 2.56
067-1230-055-0000	SAFETY LIGHTS ONLY	\$ 0.00	\$ 2.56	\$ 2.56
067-1230-056-0000	SAFETY LIGHTS ONLY	\$ 0.00	\$ 2.56	\$ 2.56
067-1230-057-0000	SAFETY LIGHTS ONLY	\$ 0.00	\$ 2.56	\$ 2.56
067-1230-058-0000	SAFETY LIGHTS ONLY	\$ 0.00	\$ 2.56	\$ 2.56
067-1240-001-0000	SAFETY LIGHTS ONLY	\$ 0.00	\$ 2.56	\$ 2.56
067-1240-002-0000	SAFETY LIGHTS ONLY	\$ 0.00	\$ 2.56	\$ 2.56
067-1240-003-0000	SAFETY LIGHTS ONLY	\$ 0.00	\$ 2.56	\$ 2.56
067-1240-004-0000	SAFETY LIGHTS ONLY	\$ 0.00	\$ 2.56	\$ 2.56
067-1240-005-0000	SAFETY LIGHTS ONLY	\$ 0.00	\$ 2.56	\$ 2.56
067-1240-006-0000	SAFETY LIGHTS ONLY	\$ 0.00	\$ 2.56	\$ 2.56
067-1240-007-0000	SAFETY LIGHTS ONLY	\$ 0.00	\$ 2.56	\$ 2.56
067-1240-008-0000	SAFETY LIGHTS ONLY	\$ 0.00	\$ 2.56	\$ 2.56
067-1240-009-0000	SAFETY LIGHTS ONLY	\$ 0.00	\$ 2.56	\$ 2.56
067-1240-010-0000	SAFETY LIGHTS ONLY	\$ 0.00	\$ 2.56	\$ 2.56
067-1240-011-0000	SAFETY LIGHTS ONLY	\$ 0.00	\$ 2.56	\$ 2.56
067-1240-012-0000	SAFETY LIGHTS ONLY	\$ 0.00	\$ 2.56	\$ 2.56
067-1240-013-0000	SAFETY LIGHTS ONLY	\$ 0.00	\$ 2.56	\$ 2.56
067-1240-014-0000	SAFETY LIGHTS ONLY	\$ 0.00	\$ 2.56	\$ 2.56
067-1240-015-0000	SAFETY LIGHTS ONLY	\$ 0.00	\$ 2.56	\$ 2.56
067-1240-016-0000	SAFETY LIGHTS ONLY	\$ 0.00	\$ 2.56	\$ 2.56
067-1240-017-0000	SAFETY LIGHTS ONLY	\$ 0.00	\$ 2.56	\$ 2.56
067-1240-018-0000	SAFETY LIGHTS ONLY	\$ 0.00	\$ 2.56	\$ 2.56
067-1240-019-0000	SAFETY LIGHTS ONLY	\$ 0.00	\$ 2.56	\$ 2.56
067-1240-020-0000	SAFETY LIGHTS ONLY	\$ 0.00	\$ 2.56	\$ 2.56
067-1240-021-0000	SAFETY LIGHTS ONLY	\$ 0.00	\$ 2.56	\$ 2.56

ITEM 17.2.

City of Rancho Cordova
Lighting District No. 2012-1 Exhibit A to the Resolution
Fiscal Year 2023-24 Assessment Roll

ATTACHMENT 2

APN	District Classification	Street Light Charge	Safety Light Charge	Total Assessment
067-1240-022-0000	SAFETY LIGHTS ONLY	\$ 0.00	\$ 2.56	\$ 2.56
067-1240-023-0000	SAFETY LIGHTS ONLY	\$ 0.00	\$ 2.56	\$ 2.56
067-1240-024-0000	SAFETY LIGHTS ONLY	\$ 0.00	\$ 2.56	\$ 2.56
067-1240-025-0000	SAFETY LIGHTS ONLY	\$ 0.00	\$ 2.56	\$ 2.56
067-1240-026-0000	SAFETY LIGHTS ONLY	\$ 0.00	\$ 2.56	\$ 2.56
067-1240-027-0000	SAFETY LIGHTS ONLY	\$ 0.00	\$ 2.56	\$ 2.56
067-1240-028-0000	SAFETY LIGHTS ONLY	\$ 0.00	\$ 2.56	\$ 2.56
067-1240-029-0000	SAFETY LIGHTS ONLY	\$ 0.00	\$ 2.56	\$ 2.56
067-1240-030-0000	SAFETY LIGHTS ONLY	\$ 0.00	\$ 2.56	\$ 2.56
067-1240-031-0000	SAFETY LIGHTS ONLY	\$ 0.00	\$ 2.56	\$ 2.56
067-1240-032-0000	SAFETY LIGHTS ONLY	\$ 0.00	\$ 2.56	\$ 2.56
067-1240-033-0000	SAFETY LIGHTS ONLY	\$ 0.00	\$ 2.56	\$ 2.56
067-1240-034-0000	SAFETY LIGHTS ONLY	\$ 0.00	\$ 2.56	\$ 2.56
067-1240-035-0000	SAFETY LIGHTS ONLY	\$ 0.00	\$ 2.56	\$ 2.56
067-1240-036-0000	SAFETY LIGHTS ONLY	\$ 0.00	\$ 2.56	\$ 2.56
067-1240-037-0000	SAFETY LIGHTS ONLY	\$ 0.00	\$ 2.56	\$ 2.56
067-1240-038-0000	SAFETY LIGHTS ONLY	\$ 0.00	\$ 2.56	\$ 2.56
067-1240-039-0000	SAFETY LIGHTS ONLY	\$ 0.00	\$ 2.56	\$ 2.56
067-1240-040-0000	SAFETY LIGHTS ONLY	\$ 0.00	\$ 2.56	\$ 2.56
067-1240-041-0000	SAFETY LIGHTS ONLY	\$ 0.00	\$ 2.56	\$ 2.56
067-1240-042-0000	SAFETY LIGHTS ONLY	\$ 0.00	\$ 2.56	\$ 2.56
067-1240-043-0000	SAFETY LIGHTS ONLY	\$ 0.00	\$ 2.56	\$ 2.56
067-1240-044-0000	SAFETY LIGHTS ONLY	\$ 0.00	\$ 2.56	\$ 2.56
067-1240-045-0000	SAFETY LIGHTS ONLY	\$ 0.00	\$ 2.56	\$ 2.56
067-1240-046-0000	SAFETY LIGHTS ONLY	\$ 0.00	\$ 2.56	\$ 2.56
067-1240-047-0000	SAFETY LIGHTS ONLY	\$ 0.00	\$ 2.56	\$ 2.56
067-1250-001-0000	SAFETY LIGHTS ONLY	\$ 0.00	\$ 2.56	\$ 2.56
067-1250-002-0000	SAFETY LIGHTS ONLY	\$ 0.00	\$ 2.56	\$ 2.56
067-1250-003-0000	SAFETY LIGHTS ONLY	\$ 0.00	\$ 2.56	\$ 2.56
067-1250-004-0000	SAFETY LIGHTS ONLY	\$ 0.00	\$ 2.56	\$ 2.56
067-1250-005-0000	SAFETY LIGHTS ONLY	\$ 0.00	\$ 2.56	\$ 2.56
067-1250-006-0000	SAFETY LIGHTS ONLY	\$ 0.00	\$ 2.56	\$ 2.56
067-1250-007-0000	SAFETY LIGHTS ONLY	\$ 0.00	\$ 2.56	\$ 2.56
067-1250-008-0000	SAFETY LIGHTS ONLY	\$ 0.00	\$ 2.56	\$ 2.56
067-1250-009-0000	SAFETY LIGHTS ONLY	\$ 0.00	\$ 2.56	\$ 2.56
067-1250-010-0000	SAFETY LIGHTS ONLY	\$ 0.00	\$ 2.56	\$ 2.56
067-1250-011-0000	SAFETY LIGHTS ONLY	\$ 0.00	\$ 2.56	\$ 2.56
067-1250-012-0000	SAFETY LIGHTS ONLY	\$ 0.00	\$ 2.56	\$ 2.56
067-1250-013-0000	SAFETY LIGHTS ONLY	\$ 0.00	\$ 2.56	\$ 2.56
067-1250-014-0000	SAFETY LIGHTS ONLY	\$ 0.00	\$ 2.56	\$ 2.56
067-1250-015-0000	SAFETY LIGHTS ONLY	\$ 0.00	\$ 2.56	\$ 2.56
067-1250-016-0000	SAFETY LIGHTS ONLY	\$ 0.00	\$ 2.56	\$ 2.56
067-1250-017-0000	SAFETY LIGHTS ONLY	\$ 0.00	\$ 2.56	\$ 2.56
067-1250-018-0000	SAFETY LIGHTS ONLY	\$ 0.00	\$ 2.56	\$ 2.56

ITEM 17.2.

City of Rancho Cordova
Lighting District No. 2012-1 Exhibit A to the Resolution
Fiscal Year 2023-24 Assessment Roll

ATTACHMENT 2

APN	District Classification	Street Light Charge	Safety Light Charge	Total Assessment
067-1250-019-0000	SAFETY LIGHTS ONLY	\$ 0.00	\$ 2.56	\$ 2.56
067-1250-020-0000	SAFETY LIGHTS ONLY	\$ 0.00	\$ 2.56	\$ 2.56
067-1250-021-0000	SAFETY LIGHTS ONLY	\$ 0.00	\$ 2.56	\$ 2.56
067-1250-022-0000	SAFETY LIGHTS ONLY	\$ 0.00	\$ 2.56	\$ 2.56
067-1250-023-0000	SAFETY LIGHTS ONLY	\$ 0.00	\$ 2.56	\$ 2.56
067-1250-024-0000	SAFETY LIGHTS ONLY	\$ 0.00	\$ 2.56	\$ 2.56
067-1250-025-0000	SAFETY LIGHTS ONLY	\$ 0.00	\$ 2.56	\$ 2.56
067-1250-026-0000	SAFETY LIGHTS ONLY	\$ 0.00	\$ 2.56	\$ 2.56
067-1250-027-0000	SAFETY LIGHTS ONLY	\$ 0.00	\$ 2.56	\$ 2.56
067-1250-028-0000	SAFETY LIGHTS ONLY	\$ 0.00	\$ 2.56	\$ 2.56
067-1250-029-0000	SAFETY LIGHTS ONLY	\$ 0.00	\$ 2.56	\$ 2.56
067-1250-030-0000	SAFETY LIGHTS ONLY	\$ 0.00	\$ 2.56	\$ 2.56
067-1250-031-0000	SAFETY LIGHTS ONLY	\$ 0.00	\$ 2.56	\$ 2.56
067-1250-032-0000	SAFETY LIGHTS ONLY	\$ 0.00	\$ 2.56	\$ 2.56
067-1250-033-0000	SAFETY LIGHTS ONLY	\$ 0.00	\$ 2.56	\$ 2.56
067-1250-034-0000	SAFETY LIGHTS ONLY	\$ 0.00	\$ 2.56	\$ 2.56
067-1250-035-0000	SAFETY LIGHTS ONLY	\$ 0.00	\$ 2.56	\$ 2.56
067-1250-036-0000	SAFETY LIGHTS ONLY	\$ 0.00	\$ 2.56	\$ 2.56
067-1250-037-0000	SAFETY LIGHTS ONLY	\$ 0.00	\$ 2.56	\$ 2.56
067-1250-038-0000	SAFETY LIGHTS ONLY	\$ 0.00	\$ 2.56	\$ 2.56
067-1250-039-0000	SAFETY LIGHTS ONLY	\$ 0.00	\$ 2.56	\$ 2.56
067-1250-040-0000	SAFETY LIGHTS ONLY	\$ 0.00	\$ 2.56	\$ 2.56
067-1250-041-0000	SAFETY LIGHTS ONLY	\$ 0.00	\$ 2.56	\$ 2.56
067-1250-042-0000	SAFETY LIGHTS ONLY	\$ 0.00	\$ 2.56	\$ 2.56
067-1250-043-0000	SAFETY LIGHTS ONLY	\$ 0.00	\$ 2.56	\$ 2.56
067-1250-044-0000	SAFETY LIGHTS ONLY	\$ 0.00	\$ 2.56	\$ 2.56
067-1250-045-0000	SAFETY LIGHTS ONLY	\$ 0.00	\$ 2.56	\$ 2.56
067-1250-046-0000	SAFETY LIGHTS ONLY	\$ 0.00	\$ 2.56	\$ 2.56
067-1250-047-0000	SAFETY LIGHTS ONLY	\$ 0.00	\$ 2.56	\$ 2.56
067-1250-048-0000	SAFETY LIGHTS ONLY	\$ 0.00	\$ 2.56	\$ 2.56
067-1250-049-0000	SAFETY LIGHTS ONLY	\$ 0.00	\$ 2.56	\$ 2.56
067-1250-050-0000	SAFETY LIGHTS ONLY	\$ 0.00	\$ 2.56	\$ 2.56
067-1250-051-0000	SAFETY LIGHTS ONLY	\$ 0.00	\$ 2.56	\$ 2.56
067-1250-052-0000	SAFETY LIGHTS ONLY	\$ 0.00	\$ 2.56	\$ 2.56
067-1250-053-0000	SAFETY LIGHTS ONLY	\$ 0.00	\$ 2.56	\$ 2.56
067-1250-054-0000	SAFETY LIGHTS ONLY	\$ 0.00	\$ 2.56	\$ 2.56
067-1250-055-0000	SAFETY LIGHTS ONLY	\$ 0.00	\$ 2.56	\$ 2.56
067-1250-056-0000	SAFETY LIGHTS ONLY	\$ 0.00	\$ 2.56	\$ 2.56
067-1250-057-0000	SAFETY LIGHTS ONLY	\$ 0.00	\$ 2.56	\$ 2.56
067-1250-058-0000	SAFETY LIGHTS ONLY	\$ 0.00	\$ 2.56	\$ 2.56
067-1250-059-0000	SAFETY LIGHTS ONLY	\$ 0.00	\$ 2.56	\$ 2.56
067-1250-060-0000	SAFETY LIGHTS ONLY	\$ 0.00	\$ 2.56	\$ 2.56
067-1250-061-0000	SAFETY LIGHTS ONLY	\$ 0.00	\$ 2.56	\$ 2.56
067-1250-062-0000	SAFETY LIGHTS ONLY	\$ 0.00	\$ 2.56	\$ 2.56

ITEM 17.2.

City of Rancho Cordova
Lighting District No. 2012-1 Exhibit A to the Resolution
Fiscal Year 2023-24 Assessment Roll

ATTACHMENT 2

APN	District Classification	Street Light Charge	Safety Light Charge	Total Assessment
067-1250-063-0000	SAFETY LIGHTS ONLY	\$ 0.00	\$ 2.56	\$ 2.56
067-1250-064-0000	SAFETY LIGHTS ONLY	\$ 0.00	\$ 2.56	\$ 2.56
067-1250-065-0000	SAFETY LIGHTS ONLY	\$ 0.00	\$ 2.56	\$ 2.56
067-1250-066-0000	SAFETY LIGHTS ONLY	\$ 0.00	\$ 2.56	\$ 2.56
067-1250-067-0000	SAFETY LIGHTS ONLY	\$ 0.00	\$ 2.56	\$ 2.56
067-1250-068-0000	SAFETY LIGHTS ONLY	\$ 0.00	\$ 2.56	\$ 2.56
067-1250-069-0000	SAFETY LIGHTS ONLY	\$ 0.00	\$ 2.56	\$ 2.56
067-1250-070-0000	SAFETY LIGHTS ONLY	\$ 0.00	\$ 2.56	\$ 2.56
067-1250-071-0000	SAFETY LIGHTS ONLY	\$ 0.00	\$ 2.56	\$ 2.56
067-1250-072-0000	SAFETY LIGHTS ONLY	\$ 0.00	\$ 2.56	\$ 2.56
067-1250-073-0000	SAFETY LIGHTS ONLY	\$ 0.00	\$ 2.56	\$ 2.56
067-1250-074-0000	SAFETY LIGHTS ONLY	\$ 0.00	\$ 2.56	\$ 2.56
067-1250-075-0000	SAFETY LIGHTS ONLY	\$ 0.00	\$ 2.56	\$ 2.56
067-1250-076-0000	SAFETY LIGHTS ONLY	\$ 0.00	\$ 2.56	\$ 2.56
067-1250-077-0000	SAFETY LIGHTS ONLY	\$ 0.00	\$ 2.56	\$ 2.56
067-1250-078-0000	SAFETY LIGHTS ONLY	\$ 0.00	\$ 2.56	\$ 2.56
067-1250-079-0000	SAFETY LIGHTS ONLY	\$ 0.00	\$ 2.56	\$ 2.56
067-1250-080-0000	SAFETY LIGHTS ONLY	\$ 0.00	\$ 2.56	\$ 2.56
067-1250-081-0000	SAFETY LIGHTS ONLY	\$ 0.00	\$ 2.56	\$ 2.56
067-1250-082-0000	SAFETY LIGHTS ONLY	\$ 0.00	\$ 2.56	\$ 2.56
067-1250-083-0000	SAFETY LIGHTS ONLY	\$ 0.00	\$ 2.56	\$ 2.56
067-1250-084-0000	SAFETY LIGHTS ONLY	\$ 0.00	\$ 2.56	\$ 2.56
067-1250-085-0000	SAFETY LIGHTS ONLY	\$ 0.00	\$ 2.56	\$ 2.56
067-1250-086-0000	SAFETY LIGHTS ONLY	\$ 0.00	\$ 2.56	\$ 2.56
067-1250-087-0000	SAFETY LIGHTS ONLY	\$ 0.00	\$ 2.56	\$ 2.56
067-1250-088-0000	SAFETY LIGHTS ONLY	\$ 0.00	\$ 2.56	\$ 2.56
067-1250-089-0000	SAFETY LIGHTS ONLY	\$ 0.00	\$ 2.56	\$ 2.56
067-1250-090-0000	SAFETY LIGHTS ONLY	\$ 0.00	\$ 2.56	\$ 2.56
067-1250-091-0000	SAFETY LIGHTS ONLY	\$ 0.00	\$ 2.56	\$ 2.56
067-1250-092-0000	SAFETY LIGHTS ONLY	\$ 0.00	\$ 2.56	\$ 2.56
067-1250-093-0000	SAFETY LIGHTS ONLY	\$ 0.00	\$ 2.56	\$ 2.56
067-1250-094-0000	SAFETY LIGHTS ONLY	\$ 0.00	\$ 2.56	\$ 2.56
067-1250-095-0000	SAFETY LIGHTS ONLY	\$ 0.00	\$ 2.56	\$ 2.56
067-1250-096-0000	SAFETY LIGHTS ONLY	\$ 0.00	\$ 2.56	\$ 2.56
067-1250-097-0000	SAFETY LIGHTS ONLY	\$ 0.00	\$ 2.56	\$ 2.56
067-1250-098-0000	SAFETY LIGHTS ONLY	\$ 0.00	\$ 2.56	\$ 2.56
067-1250-099-0000	SAFETY LIGHTS ONLY	\$ 0.00	\$ 2.56	\$ 2.56
067-1250-100-0000	SAFETY LIGHTS ONLY	\$ 0.00	\$ 2.56	\$ 2.56
067-1250-101-0000	SAFETY LIGHTS ONLY	\$ 0.00	\$ 2.56	\$ 2.56
067-1250-102-0000	SAFETY LIGHTS ONLY	\$ 0.00	\$ 2.56	\$ 2.56
067-1260-001-0000	SAFETY LIGHTS ONLY	\$ 0.00	\$ 2.56	\$ 2.56
067-1260-002-0000	SAFETY LIGHTS ONLY	\$ 0.00	\$ 2.56	\$ 2.56
067-1260-003-0000	SAFETY LIGHTS ONLY	\$ 0.00	\$ 2.56	\$ 2.56
067-1260-004-0000	SAFETY LIGHTS ONLY	\$ 0.00	\$ 2.56	\$ 2.56

ITEM 17.2.

City of Rancho Cordova
Lighting District No. 2012-1 Exhibit A to the Resolution
Fiscal Year 2023-24 Assessment Roll

ATTACHMENT 2

APN	District Classification	Street Light Charge	Safety Light Charge	Total Assessment
067-1260-005-0000	SAFETY LIGHTS ONLY	\$ 0.00	\$ 2.56	\$ 2.56
067-1260-006-0000	SAFETY LIGHTS ONLY	\$ 0.00	\$ 2.56	\$ 2.56
067-1260-007-0000	SAFETY LIGHTS ONLY	\$ 0.00	\$ 2.56	\$ 2.56
067-1260-008-0000	SAFETY LIGHTS ONLY	\$ 0.00	\$ 2.56	\$ 2.56
067-1260-009-0000	SAFETY LIGHTS ONLY	\$ 0.00	\$ 2.56	\$ 2.56
067-1260-010-0000	SAFETY LIGHTS ONLY	\$ 0.00	\$ 2.56	\$ 2.56
067-1260-011-0000	SAFETY LIGHTS ONLY	\$ 0.00	\$ 2.56	\$ 2.56
067-1260-012-0000	SAFETY LIGHTS ONLY	\$ 0.00	\$ 2.56	\$ 2.56
067-1260-013-0000	SAFETY LIGHTS ONLY	\$ 0.00	\$ 2.56	\$ 2.56
067-1260-014-0000	SAFETY LIGHTS ONLY	\$ 0.00	\$ 2.56	\$ 2.56
067-1260-015-0000	SAFETY LIGHTS ONLY	\$ 0.00	\$ 2.56	\$ 2.56
067-1260-016-0000	SAFETY LIGHTS ONLY	\$ 0.00	\$ 2.56	\$ 2.56
067-1260-017-0000	SAFETY LIGHTS ONLY	\$ 0.00	\$ 2.56	\$ 2.56
067-1260-018-0000	SAFETY LIGHTS ONLY	\$ 0.00	\$ 2.56	\$ 2.56
067-1260-019-0000	SAFETY LIGHTS ONLY	\$ 0.00	\$ 2.56	\$ 2.56
067-1260-020-0000	SAFETY LIGHTS ONLY	\$ 0.00	\$ 2.56	\$ 2.56
067-1260-021-0000	SAFETY LIGHTS ONLY	\$ 0.00	\$ 2.56	\$ 2.56
067-1260-022-0000	SAFETY LIGHTS ONLY	\$ 0.00	\$ 2.56	\$ 2.56
067-1260-023-0000	SAFETY LIGHTS ONLY	\$ 0.00	\$ 2.56	\$ 2.56
067-1260-024-0000	SAFETY LIGHTS ONLY	\$ 0.00	\$ 2.56	\$ 2.56
067-1260-025-0000	SAFETY LIGHTS ONLY	\$ 0.00	\$ 2.56	\$ 2.56
067-1260-026-0000	SAFETY LIGHTS ONLY	\$ 0.00	\$ 2.56	\$ 2.56
067-1260-027-0000	SAFETY LIGHTS ONLY	\$ 0.00	\$ 2.56	\$ 2.56
067-1260-028-0000	SAFETY LIGHTS ONLY	\$ 0.00	\$ 2.56	\$ 2.56
067-1260-029-0000	SAFETY LIGHTS ONLY	\$ 0.00	\$ 2.56	\$ 2.56
067-1260-030-0000	SAFETY LIGHTS ONLY	\$ 0.00	\$ 2.56	\$ 2.56
067-1260-031-0000	SAFETY LIGHTS ONLY	\$ 0.00	\$ 2.56	\$ 2.56
067-1260-032-0000	SAFETY LIGHTS ONLY	\$ 0.00	\$ 2.56	\$ 2.56
067-1260-033-0000	SAFETY LIGHTS ONLY	\$ 0.00	\$ 2.56	\$ 2.56
067-1260-034-0000	SAFETY LIGHTS ONLY	\$ 0.00	\$ 2.56	\$ 2.56
067-1260-035-0000	SAFETY LIGHTS ONLY	\$ 0.00	\$ 2.56	\$ 2.56
067-1260-036-0000	SAFETY LIGHTS ONLY	\$ 0.00	\$ 2.56	\$ 2.56
067-1260-037-0000	SAFETY LIGHTS ONLY	\$ 0.00	\$ 2.56	\$ 2.56
067-1260-038-0000	SAFETY LIGHTS ONLY	\$ 0.00	\$ 2.56	\$ 2.56
067-1260-039-0000	SAFETY LIGHTS ONLY	\$ 0.00	\$ 2.56	\$ 2.56
067-1260-040-0000	SAFETY LIGHTS ONLY	\$ 0.00	\$ 2.56	\$ 2.56
067-1260-041-0000	SAFETY LIGHTS ONLY	\$ 0.00	\$ 2.56	\$ 2.56
067-1260-042-0000	SAFETY LIGHTS ONLY	\$ 0.00	\$ 2.56	\$ 2.56
067-1260-043-0000	SAFETY LIGHTS ONLY	\$ 0.00	\$ 2.56	\$ 2.56
067-1260-044-0000	SAFETY LIGHTS ONLY	\$ 0.00	\$ 2.56	\$ 2.56
067-1260-045-0000	SAFETY LIGHTS ONLY	\$ 0.00	\$ 2.56	\$ 2.56
067-1260-046-0000	SAFETY LIGHTS ONLY	\$ 0.00	\$ 2.56	\$ 2.56
067-1260-047-0000	SAFETY LIGHTS ONLY	\$ 0.00	\$ 2.56	\$ 2.56
067-1260-048-0000	SAFETY LIGHTS ONLY	\$ 0.00	\$ 2.56	\$ 2.56

ITEM 17.2.

City of Rancho Cordova
Lighting District No. 2012-1 Exhibit A to the Resolution
Fiscal Year 2023-24 Assessment Roll

ATTACHMENT 2

APN	District Classification	Street Light Charge	Safety Light Charge	Total Assessment
067-1260-049-0000	SAFETY LIGHTS ONLY	\$ 0.00	\$ 2.56	\$ 2.56
067-1260-050-0000	SAFETY LIGHTS ONLY	\$ 0.00	\$ 2.56	\$ 2.56
067-1260-051-0000	SAFETY LIGHTS ONLY	\$ 0.00	\$ 2.56	\$ 2.56
067-1260-052-0000	SAFETY LIGHTS ONLY	\$ 0.00	\$ 2.56	\$ 2.56
067-1260-053-0000	SAFETY LIGHTS ONLY	\$ 0.00	\$ 2.56	\$ 2.56
067-1260-054-0000	SAFETY LIGHTS ONLY	\$ 0.00	\$ 2.56	\$ 2.56
067-1260-055-0000	SAFETY LIGHTS ONLY	\$ 0.00	\$ 2.56	\$ 2.56
067-1260-056-0000	SAFETY LIGHTS ONLY	\$ 0.00	\$ 2.56	\$ 2.56
067-1260-057-0000	SAFETY LIGHTS ONLY	\$ 0.00	\$ 2.56	\$ 2.56
067-1260-058-0000	SAFETY LIGHTS ONLY	\$ 0.00	\$ 2.56	\$ 2.56
067-1260-059-0000	SAFETY LIGHTS ONLY	\$ 0.00	\$ 2.56	\$ 2.56
067-1260-060-0000	SAFETY LIGHTS ONLY	\$ 0.00	\$ 2.56	\$ 2.56
067-1260-061-0000	SAFETY LIGHTS ONLY	\$ 0.00	\$ 2.56	\$ 2.56
067-1270-001-0000	SAFETY LIGHTS ONLY	\$ 0.00	\$ 2.56	\$ 2.56
067-1270-002-0000	SAFETY LIGHTS ONLY	\$ 0.00	\$ 2.56	\$ 2.56
067-1270-003-0000	SAFETY LIGHTS ONLY	\$ 0.00	\$ 2.56	\$ 2.56
067-1270-004-0000	SAFETY LIGHTS ONLY	\$ 0.00	\$ 2.56	\$ 2.56
067-1270-005-0000	SAFETY LIGHTS ONLY	\$ 0.00	\$ 2.56	\$ 2.56
067-1270-006-0000	SAFETY LIGHTS ONLY	\$ 0.00	\$ 2.56	\$ 2.56
067-1270-007-0000	SAFETY LIGHTS ONLY	\$ 0.00	\$ 2.56	\$ 2.56
067-1270-008-0000	SAFETY LIGHTS ONLY	\$ 0.00	\$ 2.56	\$ 2.56
067-1270-009-0000	SAFETY LIGHTS ONLY	\$ 0.00	\$ 2.56	\$ 2.56
067-1270-010-0000	SAFETY LIGHTS ONLY	\$ 0.00	\$ 2.56	\$ 2.56
067-1270-011-0000	SAFETY LIGHTS ONLY	\$ 0.00	\$ 2.56	\$ 2.56
067-1270-012-0000	SAFETY LIGHTS ONLY	\$ 0.00	\$ 2.56	\$ 2.56
067-1270-013-0000	SAFETY LIGHTS ONLY	\$ 0.00	\$ 2.56	\$ 2.56
067-1270-014-0000	SAFETY LIGHTS ONLY	\$ 0.00	\$ 2.56	\$ 2.56
067-1270-015-0000	SAFETY LIGHTS ONLY	\$ 0.00	\$ 2.56	\$ 2.56
067-1270-016-0000	SAFETY LIGHTS ONLY	\$ 0.00	\$ 2.56	\$ 2.56
067-1270-017-0000	SAFETY LIGHTS ONLY	\$ 0.00	\$ 2.56	\$ 2.56
067-1270-018-0000	SAFETY LIGHTS ONLY	\$ 0.00	\$ 2.56	\$ 2.56
067-1270-019-0000	SAFETY LIGHTS ONLY	\$ 0.00	\$ 2.56	\$ 2.56
067-1270-020-0000	SAFETY LIGHTS ONLY	\$ 0.00	\$ 2.56	\$ 2.56
067-1270-021-0000	SAFETY LIGHTS ONLY	\$ 0.00	\$ 2.56	\$ 2.56
067-1270-022-0000	SAFETY LIGHTS ONLY	\$ 0.00	\$ 2.56	\$ 2.56
067-1270-023-0000	SAFETY LIGHTS ONLY	\$ 0.00	\$ 2.56	\$ 2.56
067-1270-024-0000	SAFETY LIGHTS ONLY	\$ 0.00	\$ 2.56	\$ 2.56
067-1270-025-0000	SAFETY LIGHTS ONLY	\$ 0.00	\$ 2.56	\$ 2.56
067-1270-026-0000	SAFETY LIGHTS ONLY	\$ 0.00	\$ 2.56	\$ 2.56
067-1270-027-0000	SAFETY LIGHTS ONLY	\$ 0.00	\$ 2.56	\$ 2.56
067-1270-028-0000	SAFETY LIGHTS ONLY	\$ 0.00	\$ 2.56	\$ 2.56
067-1270-029-0000	SAFETY LIGHTS ONLY	\$ 0.00	\$ 2.56	\$ 2.56
067-1270-030-0000	SAFETY LIGHTS ONLY	\$ 0.00	\$ 2.56	\$ 2.56
067-1270-031-0000	SAFETY LIGHTS ONLY	\$ 0.00	\$ 2.56	\$ 2.56

ITEM 17.2.

City of Rancho Cordova
Lighting District No. 2012-1 Exhibit A to the Resolution
Fiscal Year 2023-24 Assessment Roll

ATTACHMENT 2

APN	District Classification	Street Light Charge	Safety Light Charge	Total Assessment
067-1270-032-0000	SAFETY LIGHTS ONLY	\$ 0.00	\$ 2.56	\$ 2.56
067-1270-033-0000	SAFETY LIGHTS ONLY	\$ 0.00	\$ 2.56	\$ 2.56
067-1270-034-0000	SAFETY LIGHTS ONLY	\$ 0.00	\$ 2.56	\$ 2.56
067-1270-035-0000	SAFETY LIGHTS ONLY	\$ 0.00	\$ 2.56	\$ 2.56
067-1270-036-0000	SAFETY LIGHTS ONLY	\$ 0.00	\$ 2.56	\$ 2.56
067-1270-037-0000	SAFETY LIGHTS ONLY	\$ 0.00	\$ 2.56	\$ 2.56
067-1270-038-0000	SAFETY LIGHTS ONLY	\$ 0.00	\$ 2.56	\$ 2.56
067-1270-039-0000	SAFETY LIGHTS ONLY	\$ 0.00	\$ 2.56	\$ 2.56
067-1270-040-0000	SAFETY LIGHTS ONLY	\$ 0.00	\$ 2.56	\$ 2.56
067-1270-041-0000	SAFETY LIGHTS ONLY	\$ 0.00	\$ 2.56	\$ 2.56
067-1270-042-0000	SAFETY LIGHTS ONLY	\$ 0.00	\$ 2.56	\$ 2.56
067-1270-043-0000	SAFETY LIGHTS ONLY	\$ 0.00	\$ 2.56	\$ 2.56
067-1270-044-0000	SAFETY LIGHTS ONLY	\$ 0.00	\$ 2.56	\$ 2.56
067-1270-045-0000	SAFETY LIGHTS ONLY	\$ 0.00	\$ 2.56	\$ 2.56
067-1270-046-0000	SAFETY LIGHTS ONLY	\$ 0.00	\$ 2.56	\$ 2.56
067-1270-047-0000	SAFETY LIGHTS ONLY	\$ 0.00	\$ 2.56	\$ 2.56
067-1270-048-0000	SAFETY LIGHTS ONLY	\$ 0.00	\$ 2.56	\$ 2.56
067-1270-049-0000	SAFETY LIGHTS ONLY	\$ 0.00	\$ 2.56	\$ 2.56
067-1270-050-0000	SAFETY LIGHTS ONLY	\$ 0.00	\$ 2.56	\$ 2.56
067-1270-051-0000	SAFETY LIGHTS ONLY	\$ 0.00	\$ 2.56	\$ 2.56
067-1270-052-0000	SAFETY LIGHTS ONLY	\$ 0.00	\$ 2.56	\$ 2.56
067-1270-053-0000	SAFETY LIGHTS ONLY	\$ 0.00	\$ 2.56	\$ 2.56
067-1270-054-0000	SAFETY LIGHTS ONLY	\$ 0.00	\$ 2.56	\$ 2.56
067-1270-055-0000	SAFETY LIGHTS ONLY	\$ 0.00	\$ 2.56	\$ 2.56
067-1270-056-0000	SAFETY LIGHTS ONLY	\$ 0.00	\$ 2.56	\$ 2.56
067-1270-057-0000	SAFETY LIGHTS ONLY	\$ 0.00	\$ 2.56	\$ 2.56
067-1270-058-0000	SAFETY LIGHTS ONLY	\$ 0.00	\$ 2.56	\$ 2.56
067-1270-059-0000	SAFETY LIGHTS ONLY	\$ 0.00	\$ 2.56	\$ 2.56
067-1270-060-0000	SAFETY LIGHTS ONLY	\$ 0.00	\$ 2.56	\$ 2.56
067-1270-061-0000	SAFETY LIGHTS ONLY	\$ 0.00	\$ 2.56	\$ 2.56
067-1270-062-0000	SAFETY LIGHTS ONLY	\$ 0.00	\$ 2.56	\$ 2.56
067-1270-063-0000	SAFETY LIGHTS ONLY	\$ 0.00	\$ 2.56	\$ 2.56
067-1270-064-0000	SAFETY LIGHTS ONLY	\$ 0.00	\$ 2.56	\$ 2.56
067-1270-065-0000	SAFETY LIGHTS ONLY	\$ 0.00	\$ 2.56	\$ 2.56
067-1270-066-0000	SAFETY LIGHTS ONLY	\$ 0.00	\$ 2.56	\$ 2.56
067-1270-067-0000	SAFETY LIGHTS ONLY	\$ 0.00	\$ 2.56	\$ 2.56
067-1270-068-0000	SAFETY LIGHTS ONLY	\$ 0.00	\$ 2.56	\$ 2.56
067-1270-069-0000	SAFETY LIGHTS ONLY	\$ 0.00	\$ 2.56	\$ 2.56
067-1270-070-0000	SAFETY LIGHTS ONLY	\$ 0.00	\$ 2.56	\$ 2.56
067-1270-071-0000	SAFETY LIGHTS ONLY	\$ 0.00	\$ 2.56	\$ 2.56
067-1270-072-0000	SAFETY LIGHTS ONLY	\$ 0.00	\$ 2.56	\$ 2.56
067-1270-073-0000	SAFETY LIGHTS ONLY	\$ 0.00	\$ 2.56	\$ 2.56
067-1270-074-0000	SAFETY LIGHTS ONLY	\$ 0.00	\$ 2.56	\$ 2.56
067-1270-075-0000	SAFETY LIGHTS ONLY	\$ 0.00	\$ 2.56	\$ 2.56

ITEM 17.2.

City of Rancho Cordova
Lighting District No. 2012-1 Exhibit A to the Resolution
Fiscal Year 2023-24 Assessment Roll

ATTACHMENT 2

APN	District Classification	Street Light Charge	Safety Light Charge	Total Assessment
067-1270-076-0000	SAFETY LIGHTS ONLY	\$ 0.00	\$ 2.56	\$ 2.56
067-1270-077-0000	SAFETY LIGHTS ONLY	\$ 0.00	\$ 2.56	\$ 2.56
067-1270-078-0000	SAFETY LIGHTS ONLY	\$ 0.00	\$ 2.56	\$ 2.56
067-1270-079-0000	SAFETY LIGHTS ONLY	\$ 0.00	\$ 2.56	\$ 2.56
067-1270-080-0000	SAFETY LIGHTS ONLY	\$ 0.00	\$ 2.56	\$ 2.56
067-1270-081-0000	SAFETY LIGHTS ONLY	\$ 0.00	\$ 2.56	\$ 2.56
067-1270-082-0000	SAFETY LIGHTS ONLY	\$ 0.00	\$ 2.56	\$ 2.56
067-1270-083-0000	SAFETY LIGHTS ONLY	\$ 0.00	\$ 2.56	\$ 2.56
067-1270-084-0000	SAFETY LIGHTS ONLY	\$ 0.00	\$ 2.56	\$ 2.56
067-1270-085-0000	SAFETY LIGHTS ONLY	\$ 0.00	\$ 2.56	\$ 2.56
067-1270-086-0000	SAFETY LIGHTS ONLY	\$ 0.00	\$ 2.56	\$ 2.56
067-1270-087-0000	SAFETY LIGHTS ONLY	\$ 0.00	\$ 2.56	\$ 2.56
067-1270-088-0000	SAFETY LIGHTS ONLY	\$ 0.00	\$ 2.56	\$ 2.56
067-1270-089-0000	SAFETY LIGHTS ONLY	\$ 0.00	\$ 2.56	\$ 2.56
067-1270-090-0000	SAFETY LIGHTS ONLY	\$ 0.00	\$ 2.56	\$ 2.56
067-1270-091-0000	SAFETY LIGHTS ONLY	\$ 0.00	\$ 2.56	\$ 2.56
067-1270-092-0000	SAFETY LIGHTS ONLY	\$ 0.00	\$ 2.56	\$ 2.56
067-1270-093-0000	SAFETY LIGHTS ONLY	\$ 0.00	\$ 2.56	\$ 2.56
067-1270-094-0000	SAFETY LIGHTS ONLY	\$ 0.00	\$ 2.56	\$ 2.56
067-1270-095-0000	SAFETY LIGHTS ONLY	\$ 0.00	\$ 2.56	\$ 2.56
067-1270-096-0000	SAFETY LIGHTS ONLY	\$ 0.00	\$ 2.56	\$ 2.56
067-1270-097-0000	SAFETY LIGHTS ONLY	\$ 0.00	\$ 2.56	\$ 2.56
067-1270-098-0000	SAFETY LIGHTS ONLY	\$ 0.00	\$ 2.56	\$ 2.56
067-1270-099-0000	SAFETY LIGHTS ONLY	\$ 0.00	\$ 2.56	\$ 2.56
067-1270-100-0000	SAFETY LIGHTS ONLY	\$ 0.00	\$ 2.56	\$ 2.56
067-1270-101-0000	SAFETY LIGHTS ONLY	\$ 0.00	\$ 2.56	\$ 2.56
067-1270-102-0000	SAFETY LIGHTS ONLY	\$ 0.00	\$ 2.56	\$ 2.56
067-1270-103-0000	SAFETY LIGHTS ONLY	\$ 0.00	\$ 2.56	\$ 2.56
067-1270-104-0000	SAFETY LIGHTS ONLY	\$ 0.00	\$ 2.56	\$ 2.56
067-1270-105-0000	SAFETY LIGHTS ONLY	\$ 0.00	\$ 2.56	\$ 2.56
067-1270-106-0000	SAFETY LIGHTS ONLY	\$ 0.00	\$ 2.56	\$ 2.56
067-1270-107-0000	SAFETY LIGHTS ONLY	\$ 0.00	\$ 2.56	\$ 2.56
067-1270-108-0000	SAFETY LIGHTS ONLY	\$ 0.00	\$ 2.56	\$ 2.56
067-1280-001-0000	SAFETY LIGHTS ONLY	\$ 0.00	\$ 2.56	\$ 2.56
067-1280-002-0000	SAFETY LIGHTS ONLY	\$ 0.00	\$ 2.56	\$ 2.56
067-1280-003-0000	SAFETY LIGHTS ONLY	\$ 0.00	\$ 2.56	\$ 2.56
067-1280-004-0000	SAFETY LIGHTS ONLY	\$ 0.00	\$ 2.56	\$ 2.56
067-1280-005-0000	SAFETY LIGHTS ONLY	\$ 0.00	\$ 2.56	\$ 2.56
067-1280-006-0000	SAFETY LIGHTS ONLY	\$ 0.00	\$ 2.56	\$ 2.56
067-1280-007-0000	SAFETY LIGHTS ONLY	\$ 0.00	\$ 2.56	\$ 2.56
067-1280-008-0000	SAFETY LIGHTS ONLY	\$ 0.00	\$ 2.56	\$ 2.56
067-1280-009-0000	SAFETY LIGHTS ONLY	\$ 0.00	\$ 2.56	\$ 2.56
067-1280-010-0000	SAFETY LIGHTS ONLY	\$ 0.00	\$ 2.56	\$ 2.56
067-1280-011-0000	SAFETY LIGHTS ONLY	\$ 0.00	\$ 2.56	\$ 2.56

ITEM 17.2.

City of Rancho Cordova
Lighting District No. 2012-1 Exhibit A to the Resolution
Fiscal Year 2023-24 Assessment Roll

ATTACHMENT 2

APN	District Classification	Street Light Charge	Safety Light Charge	Total Assessment
067-1280-012-0000	SAFETY LIGHTS ONLY	\$ 0.00	\$ 2.56	\$ 2.56
067-1280-013-0000	SAFETY LIGHTS ONLY	\$ 0.00	\$ 2.56	\$ 2.56
067-1280-014-0000	SAFETY LIGHTS ONLY	\$ 0.00	\$ 2.56	\$ 2.56
067-1280-015-0000	SAFETY LIGHTS ONLY	\$ 0.00	\$ 2.56	\$ 2.56
067-1280-016-0000	SAFETY LIGHTS ONLY	\$ 0.00	\$ 2.56	\$ 2.56
067-1280-017-0000	SAFETY LIGHTS ONLY	\$ 0.00	\$ 2.56	\$ 2.56
067-1280-018-0000	SAFETY LIGHTS ONLY	\$ 0.00	\$ 2.56	\$ 2.56
067-1280-019-0000	SAFETY LIGHTS ONLY	\$ 0.00	\$ 2.56	\$ 2.56
067-1280-020-0000	SAFETY LIGHTS ONLY	\$ 0.00	\$ 2.56	\$ 2.56
067-1280-021-0000	SAFETY LIGHTS ONLY	\$ 0.00	\$ 2.56	\$ 2.56
067-1280-022-0000	SAFETY LIGHTS ONLY	\$ 0.00	\$ 2.56	\$ 2.56
067-1280-023-0000	SAFETY LIGHTS ONLY	\$ 0.00	\$ 2.56	\$ 2.56
067-1280-024-0000	SAFETY LIGHTS ONLY	\$ 0.00	\$ 2.56	\$ 2.56
067-1280-025-0000	SAFETY LIGHTS ONLY	\$ 0.00	\$ 2.56	\$ 2.56
067-1280-026-0000	SAFETY LIGHTS ONLY	\$ 0.00	\$ 2.56	\$ 2.56
067-1280-027-0000	SAFETY LIGHTS ONLY	\$ 0.00	\$ 2.56	\$ 2.56
067-1280-028-0000	SAFETY LIGHTS ONLY	\$ 0.00	\$ 2.56	\$ 2.56
067-1280-029-0000	SAFETY LIGHTS ONLY	\$ 0.00	\$ 2.56	\$ 2.56
067-1280-030-0000	SAFETY LIGHTS ONLY	\$ 0.00	\$ 2.56	\$ 2.56
067-1280-031-0000	SAFETY LIGHTS ONLY	\$ 0.00	\$ 2.56	\$ 2.56
067-1280-032-0000	SAFETY LIGHTS ONLY	\$ 0.00	\$ 2.56	\$ 2.56
067-1280-033-0000	SAFETY LIGHTS ONLY	\$ 0.00	\$ 2.56	\$ 2.56
067-1280-034-0000	SAFETY LIGHTS ONLY	\$ 0.00	\$ 2.56	\$ 2.56
067-1280-035-0000	SAFETY LIGHTS ONLY	\$ 0.00	\$ 2.56	\$ 2.56
067-1280-036-0000	SAFETY LIGHTS ONLY	\$ 0.00	\$ 2.56	\$ 2.56
067-1280-037-0000	SAFETY LIGHTS ONLY	\$ 0.00	\$ 2.56	\$ 2.56
067-1280-038-0000	SAFETY LIGHTS ONLY	\$ 0.00	\$ 2.56	\$ 2.56
067-1280-039-0000	SAFETY LIGHTS ONLY	\$ 0.00	\$ 2.56	\$ 2.56
067-1280-040-0000	SAFETY LIGHTS ONLY	\$ 0.00	\$ 2.56	\$ 2.56
067-1280-041-0000	SAFETY LIGHTS ONLY	\$ 0.00	\$ 2.56	\$ 2.56
067-1280-042-0000	SAFETY LIGHTS ONLY	\$ 0.00	\$ 2.56	\$ 2.56
067-1280-043-0000	SAFETY LIGHTS ONLY	\$ 0.00	\$ 2.56	\$ 2.56
067-1280-044-0000	SAFETY LIGHTS ONLY	\$ 0.00	\$ 2.56	\$ 2.56
067-1280-045-0000	SAFETY LIGHTS ONLY	\$ 0.00	\$ 2.56	\$ 2.56
067-1280-046-0000	SAFETY LIGHTS ONLY	\$ 0.00	\$ 2.56	\$ 2.56
067-1280-047-0000	SAFETY LIGHTS ONLY	\$ 0.00	\$ 2.56	\$ 2.56
067-1280-048-0000	SAFETY LIGHTS ONLY	\$ 0.00	\$ 2.56	\$ 2.56
067-1280-049-0000	SAFETY LIGHTS ONLY	\$ 0.00	\$ 2.56	\$ 2.56
067-1280-050-0000	SAFETY LIGHTS ONLY	\$ 0.00	\$ 2.56	\$ 2.56
067-1280-051-0000	SAFETY LIGHTS ONLY	\$ 0.00	\$ 2.56	\$ 2.56
067-1280-052-0000	SAFETY LIGHTS ONLY	\$ 0.00	\$ 2.56	\$ 2.56
067-1280-053-0000	SAFETY LIGHTS ONLY	\$ 0.00	\$ 2.56	\$ 2.56
067-1280-054-0000	SAFETY LIGHTS ONLY	\$ 0.00	\$ 2.56	\$ 2.56
067-1280-055-0000	SAFETY LIGHTS ONLY	\$ 0.00	\$ 2.56	\$ 2.56

ITEM 17.2.

City of Rancho Cordova
Lighting District No. 2012-1 Exhibit A to the Resolution
Fiscal Year 2023-24 Assessment Roll

ATTACHMENT 2

APN	District Classification	Street Light Charge	Safety Light Charge	Total Assessment
067-1280-056-0000	SAFETY LIGHTS ONLY	\$ 0.00	\$ 2.56	\$ 2.56
067-1280-057-0000	SAFETY LIGHTS ONLY	\$ 0.00	\$ 2.56	\$ 2.56
067-1280-058-0000	SAFETY LIGHTS ONLY	\$ 0.00	\$ 2.56	\$ 2.56
067-1280-059-0000	SAFETY LIGHTS ONLY	\$ 0.00	\$ 2.56	\$ 2.56
067-1280-060-0000	SAFETY LIGHTS ONLY	\$ 0.00	\$ 2.56	\$ 2.56
067-1280-061-0000	SAFETY LIGHTS ONLY	\$ 0.00	\$ 2.56	\$ 2.56
067-1280-062-0000	SAFETY LIGHTS ONLY	\$ 0.00	\$ 2.56	\$ 2.56
067-1280-063-0000	SAFETY LIGHTS ONLY	\$ 0.00	\$ 2.56	\$ 2.56
067-1280-064-0000	SAFETY LIGHTS ONLY	\$ 0.00	\$ 2.56	\$ 2.56
067-1280-065-0000	SAFETY LIGHTS ONLY	\$ 0.00	\$ 2.56	\$ 2.56
067-1280-066-0000	SAFETY LIGHTS ONLY	\$ 0.00	\$ 2.56	\$ 2.56
067-1280-067-0000	SAFETY LIGHTS ONLY	\$ 0.00	\$ 2.56	\$ 2.56
067-1280-068-0000	SAFETY LIGHTS ONLY	\$ 0.00	\$ 2.56	\$ 2.56
067-1280-069-0000	SAFETY LIGHTS ONLY	\$ 0.00	\$ 2.56	\$ 2.56
067-1280-070-0000	SAFETY LIGHTS ONLY	\$ 0.00	\$ 2.56	\$ 2.56
067-1280-071-0000	SAFETY LIGHTS ONLY	\$ 0.00	\$ 2.56	\$ 2.56
067-1280-072-0000	SAFETY LIGHTS ONLY	\$ 0.00	\$ 2.56	\$ 2.56
067-1280-073-0000	SAFETY LIGHTS ONLY	\$ 0.00	\$ 2.56	\$ 2.56
067-1280-074-0000	SAFETY LIGHTS ONLY	\$ 0.00	\$ 2.56	\$ 2.56
067-1280-075-0000	SAFETY LIGHTS ONLY	\$ 0.00	\$ 2.56	\$ 2.56
067-1280-076-0000	SAFETY LIGHTS ONLY	\$ 0.00	\$ 2.56	\$ 2.56
067-1280-077-0000	SAFETY LIGHTS ONLY	\$ 0.00	\$ 2.56	\$ 2.56
067-1280-078-0000	SAFETY LIGHTS ONLY	\$ 0.00	\$ 2.56	\$ 2.56
067-1280-079-0000	SAFETY LIGHTS ONLY	\$ 0.00	\$ 2.56	\$ 2.56
067-1280-080-0000	SAFETY LIGHTS ONLY	\$ 0.00	\$ 2.56	\$ 2.56
067-1280-081-0000	SAFETY LIGHTS ONLY	\$ 0.00	\$ 2.56	\$ 2.56
067-1280-082-0000	SAFETY LIGHTS ONLY	\$ 0.00	\$ 2.56	\$ 2.56
067-1280-083-0000	SAFETY LIGHTS ONLY	\$ 0.00	\$ 2.56	\$ 2.56
067-1280-084-0000	SAFETY LIGHTS ONLY	\$ 0.00	\$ 2.56	\$ 2.56
067-1280-085-0000	SAFETY LIGHTS ONLY	\$ 0.00	\$ 2.56	\$ 2.56
067-1280-086-0000	SAFETY LIGHTS ONLY	\$ 0.00	\$ 2.56	\$ 2.56
067-1280-087-0000	SAFETY LIGHTS ONLY	\$ 0.00	\$ 2.56	\$ 2.56
067-1280-088-0000	SAFETY LIGHTS ONLY	\$ 0.00	\$ 2.56	\$ 2.56
067-1280-089-0000	SAFETY LIGHTS ONLY	\$ 0.00	\$ 2.56	\$ 2.56
067-1280-090-0000	SAFETY LIGHTS ONLY	\$ 0.00	\$ 2.56	\$ 2.56
067-1280-091-0000	SAFETY LIGHTS ONLY	\$ 0.00	\$ 2.56	\$ 2.56
067-1280-092-0000	SAFETY LIGHTS ONLY	\$ 0.00	\$ 2.56	\$ 2.56
067-1290-001-0000	SAFETY LIGHTS ONLY	\$ 0.00	\$ 2.56	\$ 2.56
067-1290-002-0000	SAFETY LIGHTS ONLY	\$ 0.00	\$ 2.56	\$ 2.56
067-1290-003-0000	SAFETY LIGHTS ONLY	\$ 0.00	\$ 2.56	\$ 2.56
067-1290-004-0000	SAFETY LIGHTS ONLY	\$ 0.00	\$ 2.56	\$ 2.56
067-1290-005-0000	SAFETY LIGHTS ONLY	\$ 0.00	\$ 2.56	\$ 2.56
067-1290-006-0000	SAFETY LIGHTS ONLY	\$ 0.00	\$ 2.56	\$ 2.56
067-1290-007-0000	SAFETY LIGHTS ONLY	\$ 0.00	\$ 2.56	\$ 2.56

ITEM 17.2.

City of Rancho Cordova
Lighting District No. 2012-1 Exhibit A to the Resolution
Fiscal Year 2023-24 Assessment Roll

ATTACHMENT 2

APN	District Classification	Street Light Charge	Safety Light Charge	Total Assessment
067-1290-008-0000	SAFETY LIGHTS ONLY	\$ 0.00	\$ 2.56	\$ 2.56
067-1290-009-0000	SAFETY LIGHTS ONLY	\$ 0.00	\$ 2.56	\$ 2.56
067-1290-010-0000	SAFETY LIGHTS ONLY	\$ 0.00	\$ 2.56	\$ 2.56
067-1290-011-0000	SAFETY LIGHTS ONLY	\$ 0.00	\$ 2.56	\$ 2.56
067-1290-012-0000	SAFETY LIGHTS ONLY	\$ 0.00	\$ 2.56	\$ 2.56
067-1290-013-0000	SAFETY LIGHTS ONLY	\$ 0.00	\$ 2.56	\$ 2.56
067-1290-014-0000	SAFETY LIGHTS ONLY	\$ 0.00	\$ 2.56	\$ 2.56
067-1290-015-0000	SAFETY LIGHTS ONLY	\$ 0.00	\$ 2.56	\$ 2.56
067-1290-016-0000	SAFETY LIGHTS ONLY	\$ 0.00	\$ 2.56	\$ 2.56
067-1290-017-0000	SAFETY LIGHTS ONLY	\$ 0.00	\$ 2.56	\$ 2.56
067-1290-018-0000	SAFETY LIGHTS ONLY	\$ 0.00	\$ 2.56	\$ 2.56
067-1290-019-0000	SAFETY LIGHTS ONLY	\$ 0.00	\$ 2.56	\$ 2.56
067-1290-020-0000	SAFETY LIGHTS ONLY	\$ 0.00	\$ 2.56	\$ 2.56
067-1290-021-0000	SAFETY LIGHTS ONLY	\$ 0.00	\$ 2.56	\$ 2.56
067-1290-022-0000	SAFETY LIGHTS ONLY	\$ 0.00	\$ 2.56	\$ 2.56
067-1290-023-0000	SAFETY LIGHTS ONLY	\$ 0.00	\$ 2.56	\$ 2.56
067-1290-024-0000	SAFETY LIGHTS ONLY	\$ 0.00	\$ 2.56	\$ 2.56
067-1290-025-0000	SAFETY LIGHTS ONLY	\$ 0.00	\$ 2.56	\$ 2.56
067-1290-026-0000	SAFETY LIGHTS ONLY	\$ 0.00	\$ 2.56	\$ 2.56
067-1290-027-0000	SAFETY LIGHTS ONLY	\$ 0.00	\$ 2.56	\$ 2.56
067-1290-028-0000	SAFETY LIGHTS ONLY	\$ 0.00	\$ 2.56	\$ 2.56
067-1290-029-0000	SAFETY LIGHTS ONLY	\$ 0.00	\$ 2.56	\$ 2.56
067-1290-030-0000	SAFETY LIGHTS ONLY	\$ 0.00	\$ 2.56	\$ 2.56
067-1290-031-0000	SAFETY LIGHTS ONLY	\$ 0.00	\$ 2.56	\$ 2.56
067-1290-032-0000	SAFETY LIGHTS ONLY	\$ 0.00	\$ 2.56	\$ 2.56
067-1300-001-0000	SAFETY LIGHTS ONLY	\$ 0.00	\$ 2.56	\$ 2.56
067-1300-002-0000	SAFETY LIGHTS ONLY	\$ 0.00	\$ 2.56	\$ 2.56
067-1300-003-0000	SAFETY LIGHTS ONLY	\$ 0.00	\$ 2.56	\$ 2.56
067-1300-004-0000	SAFETY LIGHTS ONLY	\$ 0.00	\$ 2.56	\$ 2.56
067-1300-005-0000	SAFETY LIGHTS ONLY	\$ 0.00	\$ 2.56	\$ 2.56
067-1300-006-0000	SAFETY LIGHTS ONLY	\$ 0.00	\$ 2.56	\$ 2.56
067-1300-007-0000	SAFETY LIGHTS ONLY	\$ 0.00	\$ 2.56	\$ 2.56
067-1300-008-0000	SAFETY LIGHTS ONLY	\$ 0.00	\$ 2.56	\$ 2.56
067-1300-009-0000	SAFETY LIGHTS ONLY	\$ 0.00	\$ 2.56	\$ 2.56
067-1300-010-0000	SAFETY LIGHTS ONLY	\$ 0.00	\$ 2.56	\$ 2.56
067-1300-011-0000	SAFETY LIGHTS ONLY	\$ 0.00	\$ 2.56	\$ 2.56
067-1300-012-0000	SAFETY LIGHTS ONLY	\$ 0.00	\$ 2.56	\$ 2.56
067-1300-013-0000	SAFETY LIGHTS ONLY	\$ 0.00	\$ 2.56	\$ 2.56
067-1300-014-0000	SAFETY LIGHTS ONLY	\$ 0.00	\$ 2.56	\$ 2.56
067-1300-015-0000	SAFETY LIGHTS ONLY	\$ 0.00	\$ 2.56	\$ 2.56
067-1300-016-0000	SAFETY LIGHTS ONLY	\$ 0.00	\$ 2.56	\$ 2.56
067-1300-017-0000	SAFETY LIGHTS ONLY	\$ 0.00	\$ 2.56	\$ 2.56
067-1300-018-0000	SAFETY LIGHTS ONLY	\$ 0.00	\$ 2.56	\$ 2.56
067-1300-019-0000	SAFETY LIGHTS ONLY	\$ 0.00	\$ 2.56	\$ 2.56

ITEM 17.2.

City of Rancho Cordova
Lighting District No. 2012-1 Exhibit A to the Resolution
Fiscal Year 2023-24 Assessment Roll

ATTACHMENT 2

APN	District Classification	Street Light Charge	Safety Light Charge	Total Assessment
067-1300-020-0000	SAFETY LIGHTS ONLY	\$ 0.00	\$ 2.56	\$ 2.56
067-1300-021-0000	SAFETY LIGHTS ONLY	\$ 0.00	\$ 2.56	\$ 2.56
067-1300-022-0000	SAFETY LIGHTS ONLY	\$ 0.00	\$ 2.56	\$ 2.56
067-1300-023-0000	SAFETY LIGHTS ONLY	\$ 0.00	\$ 2.56	\$ 2.56
067-1300-024-0000	SAFETY LIGHTS ONLY	\$ 0.00	\$ 2.56	\$ 2.56
067-1300-025-0000	SAFETY LIGHTS ONLY	\$ 0.00	\$ 2.56	\$ 2.56
067-1310-001-0000	SAFETY LIGHTS ONLY	\$ 0.00	\$ 2.56	\$ 2.56
067-1310-002-0000	SAFETY LIGHTS ONLY	\$ 0.00	\$ 2.56	\$ 2.56
067-1310-003-0000	SAFETY LIGHTS ONLY	\$ 0.00	\$ 2.56	\$ 2.56
067-1310-004-0000	SAFETY LIGHTS ONLY	\$ 0.00	\$ 2.56	\$ 2.56
067-1310-005-0000	SAFETY LIGHTS ONLY	\$ 0.00	\$ 2.56	\$ 2.56
067-1310-006-0000	SAFETY LIGHTS ONLY	\$ 0.00	\$ 2.56	\$ 2.56
067-1310-007-0000	SAFETY LIGHTS ONLY	\$ 0.00	\$ 2.56	\$ 2.56
067-1310-008-0000	SAFETY LIGHTS ONLY	\$ 0.00	\$ 2.56	\$ 2.56
067-1310-009-0000	SAFETY LIGHTS ONLY	\$ 0.00	\$ 2.56	\$ 2.56
067-1310-010-0000	SAFETY LIGHTS ONLY	\$ 0.00	\$ 2.56	\$ 2.56
067-1310-011-0000	SAFETY LIGHTS ONLY	\$ 0.00	\$ 2.56	\$ 2.56
067-1310-012-0000	SAFETY LIGHTS ONLY	\$ 0.00	\$ 2.56	\$ 2.56
067-1310-013-0000	SAFETY LIGHTS ONLY	\$ 0.00	\$ 2.56	\$ 2.56
067-1310-014-0000	SAFETY LIGHTS ONLY	\$ 0.00	\$ 2.56	\$ 2.56
067-1310-015-0000	SAFETY LIGHTS ONLY	\$ 0.00	\$ 2.56	\$ 2.56
067-1310-016-0000	SAFETY LIGHTS ONLY	\$ 0.00	\$ 2.56	\$ 2.56
067-1310-017-0000	SAFETY LIGHTS ONLY	\$ 0.00	\$ 2.56	\$ 2.56
067-1310-018-0000	SAFETY LIGHTS ONLY	\$ 0.00	\$ 2.56	\$ 2.56
067-1310-019-0000	SAFETY LIGHTS ONLY	\$ 0.00	\$ 2.56	\$ 2.56
067-1310-020-0000	SAFETY LIGHTS ONLY	\$ 0.00	\$ 2.56	\$ 2.56
067-1310-021-0000	SAFETY LIGHTS ONLY	\$ 0.00	\$ 2.56	\$ 2.56
067-1310-022-0000	SAFETY LIGHTS ONLY	\$ 0.00	\$ 2.56	\$ 2.56
067-1310-023-0000	SAFETY LIGHTS ONLY	\$ 0.00	\$ 2.56	\$ 2.56
067-1310-024-0000	SAFETY LIGHTS ONLY	\$ 0.00	\$ 2.56	\$ 2.56
067-1310-025-0000	SAFETY LIGHTS ONLY	\$ 0.00	\$ 2.56	\$ 2.56
067-1310-026-0000	SAFETY LIGHTS ONLY	\$ 0.00	\$ 2.56	\$ 2.56
067-1310-027-0000	SAFETY LIGHTS ONLY	\$ 0.00	\$ 2.56	\$ 2.56
067-1310-028-0000	SAFETY LIGHTS ONLY	\$ 0.00	\$ 2.56	\$ 2.56
067-1310-029-0000	SAFETY LIGHTS ONLY	\$ 0.00	\$ 2.56	\$ 2.56
067-1310-030-0000	SAFETY LIGHTS ONLY	\$ 0.00	\$ 2.56	\$ 2.56
067-1310-031-0000	SAFETY LIGHTS ONLY	\$ 0.00	\$ 2.56	\$ 2.56
067-1310-032-0000	SAFETY LIGHTS ONLY	\$ 0.00	\$ 2.56	\$ 2.56
067-1310-033-0000	SAFETY LIGHTS ONLY	\$ 0.00	\$ 2.56	\$ 2.56
067-1310-034-0000	SAFETY LIGHTS ONLY	\$ 0.00	\$ 2.56	\$ 2.56
067-1310-035-0000	SAFETY LIGHTS ONLY	\$ 0.00	\$ 2.56	\$ 2.56
067-1310-036-0000	SAFETY LIGHTS ONLY	\$ 0.00	\$ 2.56	\$ 2.56
067-1310-037-0000	SAFETY LIGHTS ONLY	\$ 0.00	\$ 2.56	\$ 2.56
067-1310-038-0000	SAFETY LIGHTS ONLY	\$ 0.00	\$ 2.56	\$ 2.56

ITEM 17.2.

City of Rancho Cordova
Lighting District No. 2012-1 Exhibit A to the Resolution
Fiscal Year 2023-24 Assessment Roll

ATTACHMENT 2

APN	District Classification	Street Light Charge	Safety Light Charge	Total Assessment
067-1310-039-0000	SAFETY LIGHTS ONLY	\$ 0.00	\$ 2.56	\$ 2.56
067-1310-040-0000	SAFETY LIGHTS ONLY	\$ 0.00	\$ 2.56	\$ 2.56
067-1310-041-0000	SAFETY LIGHTS ONLY	\$ 0.00	\$ 2.56	\$ 2.56
067-1310-042-0000	SAFETY LIGHTS ONLY	\$ 0.00	\$ 2.56	\$ 2.56
067-1310-043-0000	SAFETY LIGHTS ONLY	\$ 0.00	\$ 2.56	\$ 2.56
067-1310-044-0000	SAFETY LIGHTS ONLY	\$ 0.00	\$ 2.56	\$ 2.56
067-1310-045-0000	SAFETY LIGHTS ONLY	\$ 0.00	\$ 2.56	\$ 2.56
067-1310-046-0000	SAFETY LIGHTS ONLY	\$ 0.00	\$ 2.56	\$ 2.56
067-1310-047-0000	SAFETY LIGHTS ONLY	\$ 0.00	\$ 2.56	\$ 2.56
067-1310-048-0000	SAFETY LIGHTS ONLY	\$ 0.00	\$ 2.56	\$ 2.56
067-1310-049-0000	SAFETY LIGHTS ONLY	\$ 0.00	\$ 2.56	\$ 2.56
067-1310-050-0000	SAFETY LIGHTS ONLY	\$ 0.00	\$ 2.56	\$ 2.56
067-1310-051-0000	SAFETY LIGHTS ONLY	\$ 0.00	\$ 2.56	\$ 2.56
067-1310-052-0000	SAFETY LIGHTS ONLY	\$ 0.00	\$ 2.56	\$ 2.56
067-1310-053-0000	SAFETY LIGHTS ONLY	\$ 0.00	\$ 2.56	\$ 2.56
067-1310-054-0000	SAFETY LIGHTS ONLY	\$ 0.00	\$ 2.56	\$ 2.56
067-1310-055-0000	SAFETY LIGHTS ONLY	\$ 0.00	\$ 2.56	\$ 2.56
067-1310-056-0000	SAFETY LIGHTS ONLY	\$ 0.00	\$ 2.56	\$ 2.56
067-1310-057-0000	SAFETY LIGHTS ONLY	\$ 0.00	\$ 2.56	\$ 2.56
067-1320-001-0000	SAFETY LIGHTS ONLY	\$ 0.00	\$ 2.56	\$ 2.56
067-1320-002-0000	SAFETY LIGHTS ONLY	\$ 0.00	\$ 2.56	\$ 2.56
067-1320-003-0000	SAFETY LIGHTS ONLY	\$ 0.00	\$ 2.56	\$ 2.56
067-1320-004-0000	SAFETY LIGHTS ONLY	\$ 0.00	\$ 2.56	\$ 2.56
067-1320-005-0000	SAFETY LIGHTS ONLY	\$ 0.00	\$ 2.56	\$ 2.56
067-1320-006-0000	SAFETY LIGHTS ONLY	\$ 0.00	\$ 2.56	\$ 2.56
067-1320-007-0000	SAFETY LIGHTS ONLY	\$ 0.00	\$ 2.56	\$ 2.56
067-1320-008-0000	SAFETY LIGHTS ONLY	\$ 0.00	\$ 2.56	\$ 2.56
067-1320-009-0000	SAFETY LIGHTS ONLY	\$ 0.00	\$ 2.56	\$ 2.56
067-1320-010-0000	SAFETY LIGHTS ONLY	\$ 0.00	\$ 2.56	\$ 2.56
067-1320-011-0000	SAFETY LIGHTS ONLY	\$ 0.00	\$ 2.56	\$ 2.56
067-1320-012-0000	SAFETY LIGHTS ONLY	\$ 0.00	\$ 2.56	\$ 2.56
067-1320-013-0000	SAFETY LIGHTS ONLY	\$ 0.00	\$ 2.56	\$ 2.56
067-1320-014-0000	SAFETY LIGHTS ONLY	\$ 0.00	\$ 2.56	\$ 2.56
067-1320-015-0000	SAFETY LIGHTS ONLY	\$ 0.00	\$ 2.56	\$ 2.56
067-1320-016-0000	SAFETY LIGHTS ONLY	\$ 0.00	\$ 2.56	\$ 2.56
067-1320-017-0000	SAFETY LIGHTS ONLY	\$ 0.00	\$ 2.56	\$ 2.56
067-1320-018-0000	SAFETY LIGHTS ONLY	\$ 0.00	\$ 2.56	\$ 2.56
067-1320-019-0000	SAFETY LIGHTS ONLY	\$ 0.00	\$ 2.56	\$ 2.56
067-1320-020-0000	SAFETY LIGHTS ONLY	\$ 0.00	\$ 2.56	\$ 2.56
067-1320-021-0000	SAFETY LIGHTS ONLY	\$ 0.00	\$ 2.56	\$ 2.56
067-1320-022-0000	SAFETY LIGHTS ONLY	\$ 0.00	\$ 2.56	\$ 2.56
067-1320-023-0000	SAFETY LIGHTS ONLY	\$ 0.00	\$ 2.56	\$ 2.56
067-1320-024-0000	SAFETY LIGHTS ONLY	\$ 0.00	\$ 2.56	\$ 2.56
067-1320-025-0000	SAFETY LIGHTS ONLY	\$ 0.00	\$ 2.56	\$ 2.56

ITEM 17.2.

City of Rancho Cordova
Lighting District No. 2012-1 Exhibit A to the Resolution
Fiscal Year 2023-24 Assessment Roll

ATTACHMENT 2

APN	District Classification	Street Light Charge	Safety Light Charge	Total Assessment
067-1320-026-0000	SAFETY LIGHTS ONLY	\$ 0.00	\$ 2.56	\$ 2.56
067-1320-027-0000	SAFETY LIGHTS ONLY	\$ 0.00	\$ 2.56	\$ 2.56
067-1320-028-0000	SAFETY LIGHTS ONLY	\$ 0.00	\$ 2.56	\$ 2.56
067-1320-029-0000	SAFETY LIGHTS ONLY	\$ 0.00	\$ 2.56	\$ 2.56
067-1320-030-0000	SAFETY LIGHTS ONLY	\$ 0.00	\$ 2.56	\$ 2.56
067-1320-031-0000	SAFETY LIGHTS ONLY	\$ 0.00	\$ 2.56	\$ 2.56
067-1320-032-0000	SAFETY LIGHTS ONLY	\$ 0.00	\$ 2.56	\$ 2.56
067-1320-033-0000	SAFETY LIGHTS ONLY	\$ 0.00	\$ 2.56	\$ 2.56
067-1320-034-0000	SAFETY LIGHTS ONLY	\$ 0.00	\$ 2.56	\$ 2.56
067-1320-035-0000	SAFETY LIGHTS ONLY	\$ 0.00	\$ 2.56	\$ 2.56
067-1320-036-0000	SAFETY LIGHTS ONLY	\$ 0.00	\$ 2.56	\$ 2.56
067-1320-037-0000	SAFETY LIGHTS ONLY	\$ 0.00	\$ 2.56	\$ 2.56
067-1320-038-0000	SAFETY LIGHTS ONLY	\$ 0.00	\$ 2.56	\$ 2.56
067-1320-039-0000	SAFETY LIGHTS ONLY	\$ 0.00	\$ 2.56	\$ 2.56
067-1320-040-0000	SAFETY LIGHTS ONLY	\$ 0.00	\$ 2.56	\$ 2.56
067-1320-041-0000	SAFETY LIGHTS ONLY	\$ 0.00	\$ 2.56	\$ 2.56
067-1320-042-0000	SAFETY LIGHTS ONLY	\$ 0.00	\$ 2.56	\$ 2.56
067-1320-043-0000	SAFETY LIGHTS ONLY	\$ 0.00	\$ 2.56	\$ 2.56
067-1320-044-0000	SAFETY LIGHTS ONLY	\$ 0.00	\$ 2.56	\$ 2.56
067-1320-045-0000	SAFETY LIGHTS ONLY	\$ 0.00	\$ 2.56	\$ 2.56
067-1320-046-0000	SAFETY LIGHTS ONLY	\$ 0.00	\$ 2.56	\$ 2.56
067-1320-047-0000	SAFETY LIGHTS ONLY	\$ 0.00	\$ 2.56	\$ 2.56
067-1320-048-0000	SAFETY LIGHTS ONLY	\$ 0.00	\$ 2.56	\$ 2.56
067-1320-049-0000	SAFETY LIGHTS ONLY	\$ 0.00	\$ 2.56	\$ 2.56
067-1320-050-0000	SAFETY LIGHTS ONLY	\$ 0.00	\$ 2.56	\$ 2.56
067-1320-051-0000	SAFETY LIGHTS ONLY	\$ 0.00	\$ 2.56	\$ 2.56
067-1320-052-0000	SAFETY LIGHTS ONLY	\$ 0.00	\$ 2.56	\$ 2.56
067-1320-053-0000	SAFETY LIGHTS ONLY	\$ 0.00	\$ 2.56	\$ 2.56
067-1320-054-0000	SAFETY LIGHTS ONLY	\$ 0.00	\$ 2.56	\$ 2.56
067-1320-055-0000	SAFETY LIGHTS ONLY	\$ 0.00	\$ 2.56	\$ 2.56
067-1320-056-0000	SAFETY LIGHTS ONLY	\$ 0.00	\$ 2.56	\$ 2.56
067-1320-057-0000	SAFETY LIGHTS ONLY	\$ 0.00	\$ 2.56	\$ 2.56
067-1320-058-0000	SAFETY LIGHTS ONLY	\$ 0.00	\$ 2.56	\$ 2.56
067-1320-059-0000	SAFETY LIGHTS ONLY	\$ 0.00	\$ 2.56	\$ 2.56
067-1330-001-0000	SAFETY LIGHTS ONLY	\$ 0.00	\$ 2.56	\$ 2.56
067-1330-002-0000	SAFETY LIGHTS ONLY	\$ 0.00	\$ 2.56	\$ 2.56
067-1330-003-0000	SAFETY LIGHTS ONLY	\$ 0.00	\$ 2.56	\$ 2.56
067-1330-004-0000	SAFETY LIGHTS ONLY	\$ 0.00	\$ 2.56	\$ 2.56
067-1330-005-0000	SAFETY LIGHTS ONLY	\$ 0.00	\$ 2.56	\$ 2.56
067-1330-006-0000	SAFETY LIGHTS ONLY	\$ 0.00	\$ 2.56	\$ 2.56
067-1330-007-0000	SAFETY LIGHTS ONLY	\$ 0.00	\$ 2.56	\$ 2.56
067-1330-008-0000	SAFETY LIGHTS ONLY	\$ 0.00	\$ 2.56	\$ 2.56
067-1330-009-0000	SAFETY LIGHTS ONLY	\$ 0.00	\$ 2.56	\$ 2.56
067-1330-010-0000	SAFETY LIGHTS ONLY	\$ 0.00	\$ 2.56	\$ 2.56

ITEM 17.2.

City of Rancho Cordova
Lighting District No. 2012-1 Exhibit A to the Resolution
Fiscal Year 2023-24 Assessment Roll

ATTACHMENT 2

APN	District Classification	Street Light Charge	Safety Light Charge	Total Assessment
067-1330-011-0000	SAFETY LIGHTS ONLY	\$ 0.00	\$ 2.56	\$ 2.56
067-1330-012-0000	SAFETY LIGHTS ONLY	\$ 0.00	\$ 2.56	\$ 2.56
067-1330-013-0000	SAFETY LIGHTS ONLY	\$ 0.00	\$ 2.56	\$ 2.56
067-1330-014-0000	SAFETY LIGHTS ONLY	\$ 0.00	\$ 2.56	\$ 2.56
067-1330-015-0000	SAFETY LIGHTS ONLY	\$ 0.00	\$ 2.56	\$ 2.56
067-1330-016-0000	SAFETY LIGHTS ONLY	\$ 0.00	\$ 2.56	\$ 2.56
067-1330-017-0000	SAFETY LIGHTS ONLY	\$ 0.00	\$ 2.56	\$ 2.56
067-1330-018-0000	SAFETY LIGHTS ONLY	\$ 0.00	\$ 2.56	\$ 2.56
067-1330-019-0000	SAFETY LIGHTS ONLY	\$ 0.00	\$ 2.56	\$ 2.56
067-1330-020-0000	SAFETY LIGHTS ONLY	\$ 0.00	\$ 2.56	\$ 2.56
067-1330-021-0000	SAFETY LIGHTS ONLY	\$ 0.00	\$ 2.56	\$ 2.56
067-1330-022-0000	SAFETY LIGHTS ONLY	\$ 0.00	\$ 2.56	\$ 2.56
067-1330-023-0000	SAFETY LIGHTS ONLY	\$ 0.00	\$ 2.56	\$ 2.56
067-1330-024-0000	SAFETY LIGHTS ONLY	\$ 0.00	\$ 2.56	\$ 2.56
067-1330-025-0000	SAFETY LIGHTS ONLY	\$ 0.00	\$ 2.56	\$ 2.56
067-1330-026-0000	SAFETY LIGHTS ONLY	\$ 0.00	\$ 2.56	\$ 2.56
067-1330-027-0000	SAFETY LIGHTS ONLY	\$ 0.00	\$ 2.56	\$ 2.56
067-1340-001-0000	SAFETY LIGHTS ONLY	\$ 0.00	\$ 2.56	\$ 2.56
067-1340-002-0000	SAFETY LIGHTS ONLY	\$ 0.00	\$ 2.56	\$ 2.56
067-1340-003-0000	SAFETY LIGHTS ONLY	\$ 0.00	\$ 2.56	\$ 2.56
067-1340-004-0000	SAFETY LIGHTS ONLY	\$ 0.00	\$ 2.56	\$ 2.56
067-1340-005-0000	SAFETY LIGHTS ONLY	\$ 0.00	\$ 2.56	\$ 2.56
067-1340-006-0000	SAFETY LIGHTS ONLY	\$ 0.00	\$ 2.56	\$ 2.56
067-1340-007-0000	SAFETY LIGHTS ONLY	\$ 0.00	\$ 2.56	\$ 2.56
067-1340-008-0000	SAFETY LIGHTS ONLY	\$ 0.00	\$ 2.56	\$ 2.56
067-1340-009-0000	SAFETY LIGHTS ONLY	\$ 0.00	\$ 2.56	\$ 2.56
067-1340-010-0000	SAFETY LIGHTS ONLY	\$ 0.00	\$ 2.56	\$ 2.56
067-1340-011-0000	SAFETY LIGHTS ONLY	\$ 0.00	\$ 2.56	\$ 2.56
067-1340-012-0000	SAFETY LIGHTS ONLY	\$ 0.00	\$ 2.56	\$ 2.56
067-1340-013-0000	SAFETY LIGHTS ONLY	\$ 0.00	\$ 2.56	\$ 2.56
067-1340-014-0000	SAFETY LIGHTS ONLY	\$ 0.00	\$ 2.56	\$ 2.56
067-1340-015-0000	SAFETY LIGHTS ONLY	\$ 0.00	\$ 2.56	\$ 2.56
067-1340-016-0000	SAFETY LIGHTS ONLY	\$ 0.00	\$ 2.56	\$ 2.56
067-1340-017-0000	SAFETY LIGHTS ONLY	\$ 0.00	\$ 2.56	\$ 2.56
067-1340-018-0000	SAFETY LIGHTS ONLY	\$ 0.00	\$ 2.56	\$ 2.56
067-1340-019-0000	SAFETY LIGHTS ONLY	\$ 0.00	\$ 2.56	\$ 2.56
067-1340-020-0000	SAFETY LIGHTS ONLY	\$ 0.00	\$ 2.56	\$ 2.56
067-1340-021-0000	SAFETY LIGHTS ONLY	\$ 0.00	\$ 2.56	\$ 2.56
067-1340-022-0000	SAFETY LIGHTS ONLY	\$ 0.00	\$ 2.56	\$ 2.56
067-1340-023-0000	SAFETY LIGHTS ONLY	\$ 0.00	\$ 2.56	\$ 2.56
067-1340-024-0000	SAFETY LIGHTS ONLY	\$ 0.00	\$ 2.56	\$ 2.56
067-1340-025-0000	SAFETY LIGHTS ONLY	\$ 0.00	\$ 2.56	\$ 2.56
067-1340-026-0000	SAFETY LIGHTS ONLY	\$ 0.00	\$ 2.56	\$ 2.56
067-1340-027-0000	SAFETY LIGHTS ONLY	\$ 0.00	\$ 2.56	\$ 2.56

ITEM 17.2.

City of Rancho Cordova
Lighting District No. 2012-1 Exhibit A to the Resolution
Fiscal Year 2023-24 Assessment Roll

ATTACHMENT 2

APN	District Classification	Street Light Charge	Safety Light Charge	Total Assessment
067-1340-028-0000	SAFETY LIGHTS ONLY	\$ 0.00	\$ 2.56	\$ 2.56
067-1340-029-0000	SAFETY LIGHTS ONLY	\$ 0.00	\$ 2.56	\$ 2.56
067-1340-030-0000	SAFETY LIGHTS ONLY	\$ 0.00	\$ 2.56	\$ 2.56
067-1340-031-0000	SAFETY LIGHTS ONLY	\$ 0.00	\$ 2.56	\$ 2.56
067-1340-032-0000	SAFETY LIGHTS ONLY	\$ 0.00	\$ 2.56	\$ 2.56
067-1340-033-0000	SAFETY LIGHTS ONLY	\$ 0.00	\$ 2.56	\$ 2.56
067-1340-034-0000	SAFETY LIGHTS ONLY	\$ 0.00	\$ 2.56	\$ 2.56
067-1340-035-0000	SAFETY LIGHTS ONLY	\$ 0.00	\$ 2.56	\$ 2.56
067-1340-036-0000	SAFETY LIGHTS ONLY	\$ 0.00	\$ 2.56	\$ 2.56
067-1340-037-0000	SAFETY LIGHTS ONLY	\$ 0.00	\$ 2.56	\$ 2.56
067-1340-038-0000	SAFETY LIGHTS ONLY	\$ 0.00	\$ 2.56	\$ 2.56
067-1350-001-0000	SAFETY LIGHTS ONLY	\$ 0.00	\$ 2.56	\$ 2.56
067-1350-002-0000	SAFETY LIGHTS ONLY	\$ 0.00	\$ 2.56	\$ 2.56
067-1350-003-0000	SAFETY LIGHTS ONLY	\$ 0.00	\$ 2.56	\$ 2.56
067-1350-004-0000	SAFETY LIGHTS ONLY	\$ 0.00	\$ 2.56	\$ 2.56
067-1350-005-0000	SAFETY LIGHTS ONLY	\$ 0.00	\$ 2.56	\$ 2.56
067-1350-006-0000	SAFETY LIGHTS ONLY	\$ 0.00	\$ 2.56	\$ 2.56
067-1350-007-0000	SAFETY LIGHTS ONLY	\$ 0.00	\$ 2.56	\$ 2.56
067-1350-008-0000	SAFETY LIGHTS ONLY	\$ 0.00	\$ 2.56	\$ 2.56
067-1350-009-0000	SAFETY LIGHTS ONLY	\$ 0.00	\$ 2.56	\$ 2.56
067-1350-010-0000	SAFETY LIGHTS ONLY	\$ 0.00	\$ 2.56	\$ 2.56
067-1350-011-0000	SAFETY LIGHTS ONLY	\$ 0.00	\$ 2.56	\$ 2.56
067-1350-012-0000	SAFETY LIGHTS ONLY	\$ 0.00	\$ 2.56	\$ 2.56
067-1350-013-0000	SAFETY LIGHTS ONLY	\$ 0.00	\$ 2.56	\$ 2.56
067-1350-014-0000	SAFETY LIGHTS ONLY	\$ 0.00	\$ 2.56	\$ 2.56
067-1350-015-0000	SAFETY LIGHTS ONLY	\$ 0.00	\$ 2.56	\$ 2.56
067-1350-016-0000	SAFETY LIGHTS ONLY	\$ 0.00	\$ 2.56	\$ 2.56
067-1350-017-0000	SAFETY LIGHTS ONLY	\$ 0.00	\$ 2.56	\$ 2.56
067-1350-018-0000	SAFETY LIGHTS ONLY	\$ 0.00	\$ 2.56	\$ 2.56
067-1350-019-0000	SAFETY LIGHTS ONLY	\$ 0.00	\$ 2.56	\$ 2.56
067-1350-020-0000	SAFETY LIGHTS ONLY	\$ 0.00	\$ 2.56	\$ 2.56
067-1350-021-0000	SAFETY LIGHTS ONLY	\$ 0.00	\$ 2.56	\$ 2.56
067-1350-022-0000	SAFETY LIGHTS ONLY	\$ 0.00	\$ 2.56	\$ 2.56
067-1350-023-0000	SAFETY LIGHTS ONLY	\$ 0.00	\$ 2.56	\$ 2.56
067-1350-024-0000	SAFETY LIGHTS ONLY	\$ 0.00	\$ 2.56	\$ 2.56
067-1350-025-0000	SAFETY LIGHTS ONLY	\$ 0.00	\$ 2.56	\$ 2.56
067-1350-026-0000	SAFETY LIGHTS ONLY	\$ 0.00	\$ 2.56	\$ 2.56
067-1350-027-0000	SAFETY LIGHTS ONLY	\$ 0.00	\$ 2.56	\$ 2.56
067-1350-028-0000	SAFETY LIGHTS ONLY	\$ 0.00	\$ 2.56	\$ 2.56
067-1350-029-0000	SAFETY LIGHTS ONLY	\$ 0.00	\$ 2.56	\$ 2.56
067-1350-030-0000	SAFETY LIGHTS ONLY	\$ 0.00	\$ 2.56	\$ 2.56
067-1350-031-0000	SAFETY LIGHTS ONLY	\$ 0.00	\$ 2.56	\$ 2.56
067-1350-032-0000	SAFETY LIGHTS ONLY	\$ 0.00	\$ 2.56	\$ 2.56
067-1350-033-0000	SAFETY LIGHTS ONLY	\$ 0.00	\$ 2.56	\$ 2.56

ITEM 17.2.

City of Rancho Cordova
Lighting District No. 2012-1 Exhibit A to the Resolution
Fiscal Year 2023-24 Assessment Roll

ATTACHMENT 2

APN	District Classification	Street Light Charge	Safety Light Charge	Total Assessment
067-1350-034-0000	SAFETY LIGHTS ONLY	\$ 0.00	\$ 2.56	\$ 2.56
067-1350-035-0000	SAFETY LIGHTS ONLY	\$ 0.00	\$ 2.56	\$ 2.56
067-1350-036-0000	SAFETY LIGHTS ONLY	\$ 0.00	\$ 2.56	\$ 2.56
067-1350-037-0000	SAFETY LIGHTS ONLY	\$ 0.00	\$ 2.56	\$ 2.56
067-1350-038-0000	SAFETY LIGHTS ONLY	\$ 0.00	\$ 2.56	\$ 2.56
067-1350-039-0000	SAFETY LIGHTS ONLY	\$ 0.00	\$ 2.56	\$ 2.56
067-1350-040-0000	SAFETY LIGHTS ONLY	\$ 0.00	\$ 2.56	\$ 2.56
067-1350-041-0000	SAFETY LIGHTS ONLY	\$ 0.00	\$ 2.56	\$ 2.56
067-1350-042-0000	SAFETY LIGHTS ONLY	\$ 0.00	\$ 2.56	\$ 2.56
067-1350-043-0000	SAFETY LIGHTS ONLY	\$ 0.00	\$ 2.56	\$ 2.56
067-1350-044-0000	SAFETY LIGHTS ONLY	\$ 0.00	\$ 2.56	\$ 2.56
067-1350-045-0000	SAFETY LIGHTS ONLY	\$ 0.00	\$ 2.56	\$ 2.56
067-1350-046-0000	SAFETY LIGHTS ONLY	\$ 0.00	\$ 2.56	\$ 2.56
067-1350-047-0000	SAFETY LIGHTS ONLY	\$ 0.00	\$ 2.56	\$ 2.56
067-1350-048-0000	SAFETY LIGHTS ONLY	\$ 0.00	\$ 2.56	\$ 2.56
067-1350-049-0000	SAFETY LIGHTS ONLY	\$ 0.00	\$ 2.56	\$ 2.56
067-1350-050-0000	SAFETY LIGHTS ONLY	\$ 0.00	\$ 2.56	\$ 2.56
067-1350-051-0000	SAFETY LIGHTS ONLY	\$ 0.00	\$ 2.56	\$ 2.56
067-1350-052-0000	SAFETY LIGHTS ONLY	\$ 0.00	\$ 2.56	\$ 2.56
067-1350-053-0000	SAFETY LIGHTS ONLY	\$ 0.00	\$ 2.56	\$ 2.56
067-1350-054-0000	SAFETY LIGHTS ONLY	\$ 0.00	\$ 2.56	\$ 2.56
067-1350-055-0000	SAFETY LIGHTS ONLY	\$ 0.00	\$ 2.56	\$ 2.56
067-1350-056-0000	SAFETY LIGHTS ONLY	\$ 0.00	\$ 2.56	\$ 2.56
067-1350-057-0000	SAFETY LIGHTS ONLY	\$ 0.00	\$ 2.56	\$ 2.56
067-1350-058-0000	SAFETY LIGHTS ONLY	\$ 0.00	\$ 2.56	\$ 2.56
067-1350-059-0000	SAFETY LIGHTS ONLY	\$ 0.00	\$ 2.56	\$ 2.56
067-1350-060-0000	SAFETY LIGHTS ONLY	\$ 0.00	\$ 2.56	\$ 2.56
067-1350-061-0000	SAFETY LIGHTS ONLY	\$ 0.00	\$ 2.56	\$ 2.56
067-1350-062-0000	SAFETY LIGHTS ONLY	\$ 0.00	\$ 2.56	\$ 2.56
067-1350-063-0000	SAFETY LIGHTS ONLY	\$ 0.00	\$ 2.56	\$ 2.56
067-1350-064-0000	SAFETY LIGHTS ONLY	\$ 0.00	\$ 2.56	\$ 2.56
067-1350-065-0000	SAFETY LIGHTS ONLY	\$ 0.00	\$ 2.56	\$ 2.56
067-1350-066-0000	SAFETY LIGHTS ONLY	\$ 0.00	\$ 2.56	\$ 2.56
067-1350-067-0000	SAFETY LIGHTS ONLY	\$ 0.00	\$ 2.56	\$ 2.56
067-1350-068-0000	SAFETY LIGHTS ONLY	\$ 0.00	\$ 2.56	\$ 2.56
067-1350-069-0000	SAFETY LIGHTS ONLY	\$ 0.00	\$ 2.56	\$ 2.56
067-1350-070-0000	SAFETY LIGHTS ONLY	\$ 0.00	\$ 2.56	\$ 2.56
067-1350-071-0000	SAFETY LIGHTS ONLY	\$ 0.00	\$ 2.56	\$ 2.56
067-1350-072-0000	SAFETY LIGHTS ONLY	\$ 0.00	\$ 2.56	\$ 2.56
067-1350-073-0000	SAFETY LIGHTS ONLY	\$ 0.00	\$ 2.56	\$ 2.56
067-1350-074-0000	SAFETY LIGHTS ONLY	\$ 0.00	\$ 2.56	\$ 2.56
067-1350-075-0000	SAFETY LIGHTS ONLY	\$ 0.00	\$ 2.56	\$ 2.56
067-1350-076-0000	SAFETY LIGHTS ONLY	\$ 0.00	\$ 2.56	\$ 2.56
067-1350-077-0000	SAFETY LIGHTS ONLY	\$ 0.00	\$ 2.56	\$ 2.56

ITEM 17.2.

City of Rancho Cordova
Lighting District No. 2012-1 Exhibit A to the Resolution
Fiscal Year 2023-24 Assessment Roll

ATTACHMENT 2

APN	District Classification	Street Light Charge	Safety Light Charge	Total Assessment
067-1350-078-0000	SAFETY LIGHTS ONLY	\$ 0.00	\$ 2.56	\$ 2.56
067-1350-079-0000	SAFETY LIGHTS ONLY	\$ 0.00	\$ 2.56	\$ 2.56
067-1350-080-0000	SAFETY LIGHTS ONLY	\$ 0.00	\$ 2.56	\$ 2.56
067-1350-081-0000	SAFETY LIGHTS ONLY	\$ 0.00	\$ 2.56	\$ 2.56
067-1350-082-0000	SAFETY LIGHTS ONLY	\$ 0.00	\$ 2.56	\$ 2.56
067-1350-083-0000	SAFETY LIGHTS ONLY	\$ 0.00	\$ 2.56	\$ 2.56
067-1350-084-0000	SAFETY LIGHTS ONLY	\$ 0.00	\$ 2.56	\$ 2.56
067-1350-085-0000	SAFETY LIGHTS ONLY	\$ 0.00	\$ 2.56	\$ 2.56
067-1350-086-0000	SAFETY LIGHTS ONLY	\$ 0.00	\$ 2.56	\$ 2.56
067-1350-087-0000	SAFETY LIGHTS ONLY	\$ 0.00	\$ 2.56	\$ 2.56
067-1350-088-0000	SAFETY LIGHTS ONLY	\$ 0.00	\$ 2.56	\$ 2.56
067-1350-089-0000	SAFETY LIGHTS ONLY	\$ 0.00	\$ 2.56	\$ 2.56
067-1350-090-0000	SAFETY LIGHTS ONLY	\$ 0.00	\$ 2.56	\$ 2.56
067-1350-091-0000	SAFETY LIGHTS ONLY	\$ 0.00	\$ 2.56	\$ 2.56
067-1350-092-0000	SAFETY LIGHTS ONLY	\$ 0.00	\$ 2.56	\$ 2.56
067-1350-093-0000	SAFETY LIGHTS ONLY	\$ 0.00	\$ 2.56	\$ 2.56
067-1350-094-0000	SAFETY LIGHTS ONLY	\$ 0.00	\$ 2.56	\$ 2.56
067-1350-095-0000	SAFETY LIGHTS ONLY	\$ 0.00	\$ 2.56	\$ 2.56
067-1350-096-0000	SAFETY LIGHTS ONLY	\$ 0.00	\$ 2.56	\$ 2.56
067-1350-097-0000	SAFETY LIGHTS ONLY	\$ 0.00	\$ 2.56	\$ 2.56
067-1350-098-0000	SAFETY LIGHTS ONLY	\$ 0.00	\$ 2.56	\$ 2.56
067-1350-099-0000	SAFETY LIGHTS ONLY	\$ 0.00	\$ 2.56	\$ 2.56
067-1350-100-0000	SAFETY LIGHTS ONLY	\$ 0.00	\$ 2.56	\$ 2.56
067-1350-101-0000	SAFETY LIGHTS ONLY	\$ 0.00	\$ 2.56	\$ 2.56
067-1350-102-0000	SAFETY LIGHTS ONLY	\$ 0.00	\$ 2.56	\$ 2.56
067-1350-103-0000	SAFETY LIGHTS ONLY	\$ 0.00	\$ 2.56	\$ 2.56
067-1350-104-0000	SAFETY LIGHTS ONLY	\$ 0.00	\$ 2.56	\$ 2.56
067-1350-105-0000	SAFETY LIGHTS ONLY	\$ 0.00	\$ 2.56	\$ 2.56
067-1350-106-0000	SAFETY LIGHTS ONLY	\$ 0.00	\$ 2.56	\$ 2.56
067-1350-107-0000	SAFETY LIGHTS ONLY	\$ 0.00	\$ 2.56	\$ 2.56
067-1350-108-0000	SAFETY LIGHTS ONLY	\$ 0.00	\$ 2.56	\$ 2.56
067-1350-109-0000	SAFETY LIGHTS ONLY	\$ 0.00	\$ 2.56	\$ 2.56
067-1350-110-0000	SAFETY LIGHTS ONLY	\$ 0.00	\$ 2.56	\$ 2.56
067-1350-111-0000	SAFETY LIGHTS ONLY	\$ 0.00	\$ 2.56	\$ 2.56
067-1350-112-0000	SAFETY LIGHTS ONLY	\$ 0.00	\$ 2.56	\$ 2.56
067-1350-113-0000	SAFETY LIGHTS ONLY	\$ 0.00	\$ 2.56	\$ 2.56
067-1350-114-0000	SAFETY LIGHTS ONLY	\$ 0.00	\$ 2.56	\$ 2.56
067-1350-115-0000	SAFETY LIGHTS ONLY	\$ 0.00	\$ 2.56	\$ 2.56
067-1350-116-0000	SAFETY LIGHTS ONLY	\$ 0.00	\$ 2.56	\$ 2.56
067-1350-117-0000	SAFETY LIGHTS ONLY	\$ 0.00	\$ 2.56	\$ 2.56
067-1350-118-0000	SAFETY LIGHTS ONLY	\$ 0.00	\$ 2.56	\$ 2.56
067-1350-119-0000	SAFETY LIGHTS ONLY	\$ 0.00	\$ 2.56	\$ 2.56
067-1350-120-0000	SAFETY LIGHTS ONLY	\$ 0.00	\$ 2.56	\$ 2.56
067-1350-121-0000	SAFETY LIGHTS ONLY	\$ 0.00	\$ 2.56	\$ 2.56

ITEM 17.2.

City of Rancho Cordova
Lighting District No. 2012-1 Exhibit A to the Resolution
Fiscal Year 2023-24 Assessment Roll

ATTACHMENT 2

APN	District Classification	Street Light Charge	Safety Light Charge	Total Assessment
067-1350-122-0000	SAFETY LIGHTS ONLY	\$ 0.00	\$ 2.56	\$ 2.56
067-1350-123-0000	SAFETY LIGHTS ONLY	\$ 0.00	\$ 2.56	\$ 2.56
067-1350-124-0000	SAFETY LIGHTS ONLY	\$ 0.00	\$ 2.56	\$ 2.56
067-1350-125-0000	SAFETY LIGHTS ONLY	\$ 0.00	\$ 2.56	\$ 2.56
067-1350-126-0000	SAFETY LIGHTS ONLY	\$ 0.00	\$ 2.56	\$ 2.56
067-1350-127-0000	SAFETY LIGHTS ONLY	\$ 0.00	\$ 2.56	\$ 2.56
067-1350-128-0000	SAFETY LIGHTS ONLY	\$ 0.00	\$ 2.56	\$ 2.56
067-1350-129-0000	SAFETY LIGHTS ONLY	\$ 0.00	\$ 2.56	\$ 2.56
067-1350-130-0000	SAFETY LIGHTS ONLY	\$ 0.00	\$ 2.56	\$ 2.56
067-1350-131-0000	SAFETY LIGHTS ONLY	\$ 0.00	\$ 2.56	\$ 2.56
067-1350-132-0000	SAFETY LIGHTS ONLY	\$ 0.00	\$ 2.56	\$ 2.56
067-1350-133-0000	SAFETY LIGHTS ONLY	\$ 0.00	\$ 2.56	\$ 2.56
067-1350-134-0000	SAFETY LIGHTS ONLY	\$ 0.00	\$ 2.56	\$ 2.56
067-1350-135-0000	SAFETY LIGHTS ONLY	\$ 0.00	\$ 2.56	\$ 2.56
067-1350-136-0000	SAFETY LIGHTS ONLY	\$ 0.00	\$ 2.56	\$ 2.56
067-1350-137-0000	SAFETY LIGHTS ONLY	\$ 0.00	\$ 2.56	\$ 2.56
067-1350-138-0000	SAFETY LIGHTS ONLY	\$ 0.00	\$ 2.56	\$ 2.56
067-1350-139-0000	SAFETY LIGHTS ONLY	\$ 0.00	\$ 2.56	\$ 2.56
067-1350-140-0000	SAFETY LIGHTS ONLY	\$ 0.00	\$ 2.56	\$ 2.56
067-1350-141-0000	SAFETY LIGHTS ONLY	\$ 0.00	\$ 2.56	\$ 2.56
067-1350-142-0000	SAFETY LIGHTS ONLY	\$ 0.00	\$ 2.56	\$ 2.56
067-1350-143-0000	SAFETY LIGHTS ONLY	\$ 0.00	\$ 2.56	\$ 2.56
067-1350-144-0000	SAFETY LIGHTS ONLY	\$ 0.00	\$ 2.56	\$ 2.56
067-1350-145-0000	SAFETY LIGHTS ONLY	\$ 0.00	\$ 2.56	\$ 2.56
067-1350-146-0000	SAFETY LIGHTS ONLY	\$ 0.00	\$ 2.56	\$ 2.56
067-1350-147-0000	SAFETY LIGHTS ONLY	\$ 0.00	\$ 2.56	\$ 2.56
067-1350-148-0000	SAFETY LIGHTS ONLY	\$ 0.00	\$ 2.56	\$ 2.56
067-1350-149-0000	SAFETY LIGHTS ONLY	\$ 0.00	\$ 2.56	\$ 2.56
067-1350-150-0000	SAFETY LIGHTS ONLY	\$ 0.00	\$ 2.56	\$ 2.56
067-1350-151-0000	SAFETY LIGHTS ONLY	\$ 0.00	\$ 2.56	\$ 2.56
067-1350-152-0000	SAFETY LIGHTS ONLY	\$ 0.00	\$ 2.56	\$ 2.56
067-2370-001-0000	SAFETY LIGHTS ONLY	\$ 0.00	\$ 2.56	\$ 2.56
067-2370-002-0000	SAFETY LIGHTS ONLY	\$ 0.00	\$ 2.56	\$ 2.56
067-2370-003-0000	SAFETY LIGHTS ONLY	\$ 0.00	\$ 2.56	\$ 2.56
067-2370-004-0000	SAFETY LIGHTS ONLY	\$ 0.00	\$ 2.56	\$ 2.56
067-2370-005-0000	SAFETY LIGHTS ONLY	\$ 0.00	\$ 2.56	\$ 2.56
067-2370-006-0000	SAFETY LIGHTS ONLY	\$ 0.00	\$ 2.56	\$ 2.56
067-2370-007-0000	SAFETY LIGHTS ONLY	\$ 0.00	\$ 2.56	\$ 2.56
067-2370-008-0000	SAFETY LIGHTS ONLY	\$ 0.00	\$ 2.56	\$ 2.56
067-2370-009-0000	SAFETY LIGHTS ONLY	\$ 0.00	\$ 2.56	\$ 2.56
067-2370-010-0000	SAFETY LIGHTS ONLY	\$ 0.00	\$ 2.56	\$ 2.56
067-2370-011-0000	SAFETY LIGHTS ONLY	\$ 0.00	\$ 2.56	\$ 2.56
067-2380-001-0000	SAFETY LIGHTS ONLY	\$ 0.00	\$ 2.56	\$ 2.56
067-2380-002-0000	SAFETY LIGHTS ONLY	\$ 0.00	\$ 2.56	\$ 2.56

ITEM 17.2.

City of Rancho Cordova
Lighting District No. 2012-1 Exhibit A to the Resolution
Fiscal Year 2023-24 Assessment Roll

ATTACHMENT 2

APN	District Classification	Street Light Charge	Safety Light Charge	Total Assessment
067-2380-003-0000	SAFETY LIGHTS ONLY	\$ 0.00	\$ 2.56	\$ 2.56
067-2380-004-0000	SAFETY LIGHTS ONLY	\$ 0.00	\$ 2.56	\$ 2.56
067-2380-005-0000	SAFETY LIGHTS ONLY	\$ 0.00	\$ 2.56	\$ 2.56
067-2380-006-0000	SAFETY LIGHTS ONLY	\$ 0.00	\$ 2.56	\$ 2.56
067-2380-007-0000	SAFETY LIGHTS ONLY	\$ 0.00	\$ 2.56	\$ 2.56
067-2380-008-0000	SAFETY LIGHTS ONLY	\$ 0.00	\$ 2.56	\$ 2.56
067-2380-009-0000	SAFETY LIGHTS ONLY	\$ 0.00	\$ 2.56	\$ 2.56
067-2380-010-0000	SAFETY LIGHTS ONLY	\$ 0.00	\$ 2.56	\$ 2.56
067-2380-011-0000	SAFETY LIGHTS ONLY	\$ 0.00	\$ 2.56	\$ 2.56
067-2380-012-0000	SAFETY LIGHTS ONLY	\$ 0.00	\$ 2.56	\$ 2.56
067-2380-013-0000	SAFETY LIGHTS ONLY	\$ 0.00	\$ 2.56	\$ 2.56
067-2380-014-0000	SAFETY LIGHTS ONLY	\$ 0.00	\$ 2.56	\$ 2.56
067-2380-015-0000	SAFETY LIGHTS ONLY	\$ 0.00	\$ 2.56	\$ 2.56
067-2380-016-0000	SAFETY LIGHTS ONLY	\$ 0.00	\$ 2.56	\$ 2.56
067-2380-017-0000	SAFETY LIGHTS ONLY	\$ 0.00	\$ 2.56	\$ 2.56
067-2380-018-0000	SAFETY LIGHTS ONLY	\$ 0.00	\$ 2.56	\$ 2.56
067-2380-019-0000	SAFETY LIGHTS ONLY	\$ 0.00	\$ 2.56	\$ 2.56
067-2380-020-0000	SAFETY LIGHTS ONLY	\$ 0.00	\$ 2.56	\$ 2.56
067-2380-021-0000	SAFETY LIGHTS ONLY	\$ 0.00	\$ 2.56	\$ 2.56
067-2380-022-0000	SAFETY LIGHTS ONLY	\$ 0.00	\$ 2.56	\$ 2.56
067-2380-023-0000	SAFETY LIGHTS ONLY	\$ 0.00	\$ 2.56	\$ 2.56
067-2380-024-0000	SAFETY LIGHTS ONLY	\$ 0.00	\$ 2.56	\$ 2.56
067-2380-025-0000	SAFETY LIGHTS ONLY	\$ 0.00	\$ 2.56	\$ 2.56
067-2380-026-0000	SAFETY LIGHTS ONLY	\$ 0.00	\$ 2.56	\$ 2.56
067-2380-027-0000	SAFETY LIGHTS ONLY	\$ 0.00	\$ 2.56	\$ 2.56
067-2380-028-0000	SAFETY LIGHTS ONLY	\$ 0.00	\$ 2.56	\$ 2.56
067-2380-029-0000	SAFETY LIGHTS ONLY	\$ 0.00	\$ 2.56	\$ 2.56
067-2380-030-0000	SAFETY LIGHTS ONLY	\$ 0.00	\$ 2.56	\$ 2.56
067-2380-031-0000	SAFETY LIGHTS ONLY	\$ 0.00	\$ 2.56	\$ 2.56
067-2380-032-0000	SAFETY LIGHTS ONLY	\$ 0.00	\$ 2.56	\$ 2.56
067-2380-033-0000	SAFETY LIGHTS ONLY	\$ 0.00	\$ 2.56	\$ 2.56
067-2380-034-0000	SAFETY LIGHTS ONLY	\$ 0.00	\$ 2.56	\$ 2.56
067-2380-035-0000	SAFETY LIGHTS ONLY	\$ 0.00	\$ 2.56	\$ 2.56
067-2380-036-0000	SAFETY LIGHTS ONLY	\$ 0.00	\$ 2.56	\$ 2.56
067-2380-037-0000	SAFETY LIGHTS ONLY	\$ 0.00	\$ 2.56	\$ 2.56
067-2380-038-0000	SAFETY LIGHTS ONLY	\$ 0.00	\$ 2.56	\$ 2.56
067-2380-039-0000	SAFETY LIGHTS ONLY	\$ 0.00	\$ 2.56	\$ 2.56
067-2380-040-0000	SAFETY LIGHTS ONLY	\$ 0.00	\$ 2.56	\$ 2.56
067-2380-041-0000	SAFETY LIGHTS ONLY	\$ 0.00	\$ 2.56	\$ 2.56
067-2380-042-0000	SAFETY LIGHTS ONLY	\$ 0.00	\$ 2.56	\$ 2.56
067-2380-043-0000	SAFETY LIGHTS ONLY	\$ 0.00	\$ 2.56	\$ 2.56
067-2380-044-0000	SAFETY LIGHTS ONLY	\$ 0.00	\$ 2.56	\$ 2.56
067-2380-045-0000	SAFETY LIGHTS ONLY	\$ 0.00	\$ 2.56	\$ 2.56
067-2380-046-0000	SAFETY LIGHTS ONLY	\$ 0.00	\$ 2.56	\$ 2.56

ITEM 17.2.

City of Rancho Cordova
Lighting District No. 2012-1 Exhibit A to the Resolution
Fiscal Year 2023-24 Assessment Roll

ATTACHMENT 2

APN	District Classification	Street Light Charge	Safety Light Charge	Total Assessment
067-2380-047-0000	SAFETY LIGHTS ONLY	\$ 0.00	\$ 2.56	\$ 2.56
067-2380-048-0000	SAFETY LIGHTS ONLY	\$ 0.00	\$ 2.56	\$ 2.56
067-2380-049-0000	SAFETY LIGHTS ONLY	\$ 0.00	\$ 2.56	\$ 2.56
067-2380-050-0000	SAFETY LIGHTS ONLY	\$ 0.00	\$ 2.56	\$ 2.56
067-2380-051-0000	SAFETY LIGHTS ONLY	\$ 0.00	\$ 2.56	\$ 2.56
067-2380-052-0000	SAFETY LIGHTS ONLY	\$ 0.00	\$ 2.56	\$ 2.56
067-2380-053-0000	SAFETY LIGHTS ONLY	\$ 0.00	\$ 2.56	\$ 2.56
067-2380-054-0000	SAFETY LIGHTS ONLY	\$ 0.00	\$ 2.56	\$ 2.56
067-2380-055-0000	SAFETY LIGHTS ONLY	\$ 0.00	\$ 2.56	\$ 2.56
067-2380-056-0000	SAFETY LIGHTS ONLY	\$ 0.00	\$ 2.56	\$ 2.56
067-2380-057-0000	SAFETY LIGHTS ONLY	\$ 0.00	\$ 2.56	\$ 2.56
067-2380-058-0000	SAFETY LIGHTS ONLY	\$ 0.00	\$ 2.56	\$ 2.56
067-2380-059-0000	SAFETY LIGHTS ONLY	\$ 0.00	\$ 2.56	\$ 2.56
067-2380-060-0000	SAFETY LIGHTS ONLY	\$ 0.00	\$ 2.56	\$ 2.56
067-2380-061-0000	SAFETY LIGHTS ONLY	\$ 0.00	\$ 2.56	\$ 2.56
067-2380-062-0000	SAFETY LIGHTS ONLY	\$ 0.00	\$ 2.56	\$ 2.56
067-2380-063-0000	SAFETY LIGHTS ONLY	\$ 0.00	\$ 2.56	\$ 2.56
067-2380-064-0000	SAFETY LIGHTS ONLY	\$ 0.00	\$ 2.56	\$ 2.56
067-2380-065-0000	SAFETY LIGHTS ONLY	\$ 0.00	\$ 2.56	\$ 2.56
067-2380-066-0000	SAFETY LIGHTS ONLY	\$ 0.00	\$ 2.56	\$ 2.56
067-2380-067-0000	SAFETY LIGHTS ONLY	\$ 0.00	\$ 2.56	\$ 2.56
067-2380-068-0000	SAFETY LIGHTS ONLY	\$ 0.00	\$ 2.56	\$ 2.56
067-2380-069-0000	SAFETY LIGHTS ONLY	\$ 0.00	\$ 2.56	\$ 2.56
067-2380-070-0000	SAFETY LIGHTS ONLY	\$ 0.00	\$ 2.56	\$ 2.56
067-2380-071-0000	SAFETY LIGHTS ONLY	\$ 0.00	\$ 2.56	\$ 2.56
067-2380-072-0000	SAFETY LIGHTS ONLY	\$ 0.00	\$ 2.56	\$ 2.56
067-2380-073-0000	SAFETY LIGHTS ONLY	\$ 0.00	\$ 2.56	\$ 2.56
067-2380-074-0000	SAFETY LIGHTS ONLY	\$ 0.00	\$ 2.56	\$ 2.56
067-2380-075-0000	SAFETY LIGHTS ONLY	\$ 0.00	\$ 2.56	\$ 2.56
067-2380-076-0000	SAFETY LIGHTS ONLY	\$ 0.00	\$ 2.56	\$ 2.56
067-2380-077-0000	SAFETY LIGHTS ONLY	\$ 0.00	\$ 2.56	\$ 2.56
067-2380-078-0000	SAFETY LIGHTS ONLY	\$ 0.00	\$ 2.56	\$ 2.56
067-2380-079-0000	SAFETY LIGHTS ONLY	\$ 0.00	\$ 2.56	\$ 2.56
067-2380-080-0000	SAFETY LIGHTS ONLY	\$ 0.00	\$ 2.56	\$ 2.56
067-2380-081-0000	SAFETY LIGHTS ONLY	\$ 0.00	\$ 2.56	\$ 2.56
067-2390-001-0000	SAFETY LIGHTS ONLY	\$ 0.00	\$ 2.56	\$ 2.56
067-2390-002-0000	SAFETY LIGHTS ONLY	\$ 0.00	\$ 2.56	\$ 2.56
067-2390-003-0000	SAFETY LIGHTS ONLY	\$ 0.00	\$ 2.56	\$ 2.56
067-2390-004-0000	SAFETY LIGHTS ONLY	\$ 0.00	\$ 2.56	\$ 2.56
067-2390-005-0000	SAFETY LIGHTS ONLY	\$ 0.00	\$ 2.56	\$ 2.56
067-2390-006-0000	SAFETY LIGHTS ONLY	\$ 0.00	\$ 2.56	\$ 2.56
067-2390-007-0000	SAFETY LIGHTS ONLY	\$ 0.00	\$ 2.56	\$ 2.56
067-2390-008-0000	SAFETY LIGHTS ONLY	\$ 0.00	\$ 2.56	\$ 2.56
067-2390-009-0000	SAFETY LIGHTS ONLY	\$ 0.00	\$ 2.56	\$ 2.56

ITEM 17.2.

City of Rancho Cordova
Lighting District No. 2012-1 Exhibit A to the Resolution
Fiscal Year 2023-24 Assessment Roll

ATTACHMENT 2

APN	District Classification	Street Light Charge	Safety Light Charge	Total Assessment
067-2390-010-0000	SAFETY LIGHTS ONLY	\$ 0.00	\$ 2.56	\$ 2.56
067-2390-011-0000	SAFETY LIGHTS ONLY	\$ 0.00	\$ 2.56	\$ 2.56
067-2390-012-0000	SAFETY LIGHTS ONLY	\$ 0.00	\$ 2.56	\$ 2.56
067-2390-013-0000	SAFETY LIGHTS ONLY	\$ 0.00	\$ 2.56	\$ 2.56
067-2390-014-0000	SAFETY LIGHTS ONLY	\$ 0.00	\$ 2.56	\$ 2.56
067-2390-015-0000	SAFETY LIGHTS ONLY	\$ 0.00	\$ 2.56	\$ 2.56
067-2390-016-0000	SAFETY LIGHTS ONLY	\$ 0.00	\$ 2.56	\$ 2.56
067-2390-017-0000	SAFETY LIGHTS ONLY	\$ 0.00	\$ 2.56	\$ 2.56
067-2390-018-0000	SAFETY LIGHTS ONLY	\$ 0.00	\$ 2.56	\$ 2.56
067-2390-019-0000	SAFETY LIGHTS ONLY	\$ 0.00	\$ 2.56	\$ 2.56
067-2390-020-0000	SAFETY LIGHTS ONLY	\$ 0.00	\$ 2.56	\$ 2.56
067-2390-021-0000	SAFETY LIGHTS ONLY	\$ 0.00	\$ 2.56	\$ 2.56
067-2390-022-0000	SAFETY LIGHTS ONLY	\$ 0.00	\$ 2.56	\$ 2.56
067-2390-023-0000	SAFETY LIGHTS ONLY	\$ 0.00	\$ 2.56	\$ 2.56
067-2390-024-0000	SAFETY LIGHTS ONLY	\$ 0.00	\$ 2.56	\$ 2.56
067-2390-025-0000	SAFETY LIGHTS ONLY	\$ 0.00	\$ 2.56	\$ 2.56
067-2390-026-0000	SAFETY LIGHTS ONLY	\$ 0.00	\$ 2.56	\$ 2.56
067-2390-027-0000	SAFETY LIGHTS ONLY	\$ 0.00	\$ 2.56	\$ 2.56
067-2390-028-0000	SAFETY LIGHTS ONLY	\$ 0.00	\$ 2.56	\$ 2.56
067-2390-029-0000	SAFETY LIGHTS ONLY	\$ 0.00	\$ 2.56	\$ 2.56
067-2390-030-0000	SAFETY LIGHTS ONLY	\$ 0.00	\$ 2.56	\$ 2.56
067-2390-031-0000	SAFETY LIGHTS ONLY	\$ 0.00	\$ 2.56	\$ 2.56
067-2390-032-0000	SAFETY LIGHTS ONLY	\$ 0.00	\$ 2.56	\$ 2.56
067-2390-033-0000	SAFETY LIGHTS ONLY	\$ 0.00	\$ 2.56	\$ 2.56
067-2390-034-0000	SAFETY LIGHTS ONLY	\$ 0.00	\$ 2.56	\$ 2.56
067-2390-035-0000	SAFETY LIGHTS ONLY	\$ 0.00	\$ 2.56	\$ 2.56
067-2390-036-0000	SAFETY LIGHTS ONLY	\$ 0.00	\$ 2.56	\$ 2.56
067-2390-037-0000	SAFETY LIGHTS ONLY	\$ 0.00	\$ 2.56	\$ 2.56
067-2390-038-0000	SAFETY LIGHTS ONLY	\$ 0.00	\$ 2.56	\$ 2.56
067-2390-039-0000	SAFETY LIGHTS ONLY	\$ 0.00	\$ 2.56	\$ 2.56
067-2390-040-0000	SAFETY LIGHTS ONLY	\$ 0.00	\$ 2.56	\$ 2.56
067-2390-041-0000	SAFETY LIGHTS ONLY	\$ 0.00	\$ 2.56	\$ 2.56
067-2390-042-0000	SAFETY LIGHTS ONLY	\$ 0.00	\$ 2.56	\$ 2.56
067-2390-043-0000	SAFETY LIGHTS ONLY	\$ 0.00	\$ 2.56	\$ 2.56
067-2390-044-0000	SAFETY LIGHTS ONLY	\$ 0.00	\$ 2.56	\$ 2.56
067-2390-045-0000	SAFETY LIGHTS ONLY	\$ 0.00	\$ 2.56	\$ 2.56
067-2390-046-0000	SAFETY LIGHTS ONLY	\$ 0.00	\$ 2.56	\$ 2.56
067-2390-047-0000	SAFETY LIGHTS ONLY	\$ 0.00	\$ 2.56	\$ 2.56
067-2390-048-0000	SAFETY LIGHTS ONLY	\$ 0.00	\$ 2.56	\$ 2.56
067-2390-049-0000	SAFETY LIGHTS ONLY	\$ 0.00	\$ 2.56	\$ 2.56
067-2390-050-0000	SAFETY LIGHTS ONLY	\$ 0.00	\$ 2.56	\$ 2.56
067-2390-051-0000	SAFETY LIGHTS ONLY	\$ 0.00	\$ 2.56	\$ 2.56
067-2390-052-0000	SAFETY LIGHTS ONLY	\$ 0.00	\$ 2.56	\$ 2.56
067-2390-053-0000	SAFETY LIGHTS ONLY	\$ 0.00	\$ 2.56	\$ 2.56

ITEM 17.2.

City of Rancho Cordova
Lighting District No. 2012-1 Exhibit A to the Resolution
Fiscal Year 2023-24 Assessment Roll

ATTACHMENT 2

APN	District Classification	Street Light Charge	Safety Light Charge	Total Assessment
067-2390-054-0000	SAFETY LIGHTS ONLY	\$ 0.00	\$ 2.56	\$ 2.56
067-2390-055-0000	SAFETY LIGHTS ONLY	\$ 0.00	\$ 2.56	\$ 2.56
067-2390-056-0000	SAFETY LIGHTS ONLY	\$ 0.00	\$ 2.56	\$ 2.56
067-2390-057-0000	SAFETY LIGHTS ONLY	\$ 0.00	\$ 2.56	\$ 2.56
067-2390-058-0000	SAFETY LIGHTS ONLY	\$ 0.00	\$ 2.56	\$ 2.56
067-2390-059-0000	SAFETY LIGHTS ONLY	\$ 0.00	\$ 2.56	\$ 2.56
067-2390-060-0000	SAFETY LIGHTS ONLY	\$ 0.00	\$ 2.56	\$ 2.56
067-2390-061-0000	SAFETY LIGHTS ONLY	\$ 0.00	\$ 2.56	\$ 2.56
067-2390-062-0000	SAFETY LIGHTS ONLY	\$ 0.00	\$ 2.56	\$ 2.56
067-2390-063-0000	SAFETY LIGHTS ONLY	\$ 0.00	\$ 2.56	\$ 2.56
067-2390-064-0000	SAFETY LIGHTS ONLY	\$ 0.00	\$ 2.56	\$ 2.56
067-2390-065-0000	SAFETY LIGHTS ONLY	\$ 0.00	\$ 2.56	\$ 2.56
067-2390-066-0000	SAFETY LIGHTS ONLY	\$ 0.00	\$ 2.56	\$ 2.56
067-2390-067-0000	SAFETY LIGHTS ONLY	\$ 0.00	\$ 2.56	\$ 2.56
067-2390-068-0000	SAFETY LIGHTS ONLY	\$ 0.00	\$ 2.56	\$ 2.56
067-2390-069-0000	SAFETY LIGHTS ONLY	\$ 0.00	\$ 2.56	\$ 2.56
067-2390-070-0000	SAFETY LIGHTS ONLY	\$ 0.00	\$ 2.56	\$ 2.56
067-2390-071-0000	SAFETY LIGHTS ONLY	\$ 0.00	\$ 2.56	\$ 2.56
067-2390-072-0000	SAFETY LIGHTS ONLY	\$ 0.00	\$ 2.56	\$ 2.56
067-2390-073-0000	SAFETY LIGHTS ONLY	\$ 0.00	\$ 2.56	\$ 2.56
067-2390-074-0000	SAFETY LIGHTS ONLY	\$ 0.00	\$ 2.56	\$ 2.56
067-2390-075-0000	SAFETY LIGHTS ONLY	\$ 0.00	\$ 2.56	\$ 2.56
067-2390-076-0000	SAFETY LIGHTS ONLY	\$ 0.00	\$ 2.56	\$ 2.56
067-2390-077-0000	SAFETY LIGHTS ONLY	\$ 0.00	\$ 2.56	\$ 2.56
067-2390-078-0000	SAFETY LIGHTS ONLY	\$ 0.00	\$ 2.56	\$ 2.56
067-2390-079-0000	SAFETY LIGHTS ONLY	\$ 0.00	\$ 2.56	\$ 2.56
067-2390-080-0000	SAFETY LIGHTS ONLY	\$ 0.00	\$ 2.56	\$ 2.56
067-2390-081-0000	SAFETY LIGHTS ONLY	\$ 0.00	\$ 2.56	\$ 2.56
067-2390-082-0000	SAFETY LIGHTS ONLY	\$ 0.00	\$ 2.56	\$ 2.56
067-2390-083-0000	SAFETY LIGHTS ONLY	\$ 0.00	\$ 2.56	\$ 2.56
067-2390-084-0000	SAFETY LIGHTS ONLY	\$ 0.00	\$ 2.56	\$ 2.56
067-2390-085-0000	SAFETY LIGHTS ONLY	\$ 0.00	\$ 2.56	\$ 2.56
067-2390-086-0000	SAFETY LIGHTS ONLY	\$ 0.00	\$ 2.56	\$ 2.56
067-2390-087-0000	SAFETY LIGHTS ONLY	\$ 0.00	\$ 2.56	\$ 2.56
067-2390-088-0000	SAFETY LIGHTS ONLY	\$ 0.00	\$ 2.56	\$ 2.56
067-2390-089-0000	SAFETY LIGHTS ONLY	\$ 0.00	\$ 2.56	\$ 2.56
067-2390-090-0000	SAFETY LIGHTS ONLY	\$ 0.00	\$ 2.56	\$ 2.56
067-2390-091-0000	SAFETY LIGHTS ONLY	\$ 0.00	\$ 2.56	\$ 2.56
067-2390-092-0000	SAFETY LIGHTS ONLY	\$ 0.00	\$ 2.56	\$ 2.56
067-2390-093-0000	SAFETY LIGHTS ONLY	\$ 0.00	\$ 2.56	\$ 2.56
067-2390-094-0000	SAFETY LIGHTS ONLY	\$ 0.00	\$ 2.56	\$ 2.56
067-2390-095-0000	SAFETY LIGHTS ONLY	\$ 0.00	\$ 2.56	\$ 2.56
067-2390-096-0000	SAFETY LIGHTS ONLY	\$ 0.00	\$ 2.56	\$ 2.56
067-2390-097-0000	SAFETY LIGHTS ONLY	\$ 0.00	\$ 2.56	\$ 2.56

ITEM 17.2.

City of Rancho Cordova
Lighting District No. 2012-1 Exhibit A to the Resolution
Fiscal Year 2023-24 Assessment Roll

ATTACHMENT 2

APN	District Classification	Street Light Charge	Safety Light Charge	Total Assessment
067-2390-098-0000	SAFETY LIGHTS ONLY	\$ 0.00	\$ 2.56	\$ 2.56
067-2390-099-0000	SAFETY LIGHTS ONLY	\$ 0.00	\$ 2.56	\$ 2.56
067-2390-100-0000	SAFETY LIGHTS ONLY	\$ 0.00	\$ 2.56	\$ 2.56
067-2390-101-0000	SAFETY LIGHTS ONLY	\$ 0.00	\$ 2.56	\$ 2.56
067-2390-102-0000	SAFETY LIGHTS ONLY	\$ 0.00	\$ 2.56	\$ 2.56
067-2390-103-0000	SAFETY LIGHTS ONLY	\$ 0.00	\$ 2.56	\$ 2.56
067-2390-104-0000	SAFETY LIGHTS ONLY	\$ 0.00	\$ 2.56	\$ 2.56
067-2390-105-0000	SAFETY LIGHTS ONLY	\$ 0.00	\$ 2.56	\$ 2.56
067-2390-106-0000	SAFETY LIGHTS ONLY	\$ 0.00	\$ 2.56	\$ 2.56
067-2390-107-0000	SAFETY LIGHTS ONLY	\$ 0.00	\$ 2.56	\$ 2.56
067-2390-108-0000	SAFETY LIGHTS ONLY	\$ 0.00	\$ 2.56	\$ 2.56
067-2390-109-0000	SAFETY LIGHTS ONLY	\$ 0.00	\$ 2.56	\$ 2.56
067-2390-110-0000	SAFETY LIGHTS ONLY	\$ 0.00	\$ 2.56	\$ 2.56
067-2390-111-0000	SAFETY LIGHTS ONLY	\$ 0.00	\$ 2.56	\$ 2.56
067-2390-112-0000	SAFETY LIGHTS ONLY	\$ 0.00	\$ 2.56	\$ 2.56
067-2390-113-0000	SAFETY LIGHTS ONLY	\$ 0.00	\$ 2.56	\$ 2.56
067-2390-114-0000	SAFETY LIGHTS ONLY	\$ 0.00	\$ 2.56	\$ 2.56
067-2390-115-0000	SAFETY LIGHTS ONLY	\$ 0.00	\$ 2.56	\$ 2.56
067-2390-116-0000	SAFETY LIGHTS ONLY	\$ 0.00	\$ 2.56	\$ 2.56
067-2390-117-0000	SAFETY LIGHTS ONLY	\$ 0.00	\$ 2.56	\$ 2.56
067-2390-118-0000	SAFETY LIGHTS ONLY	\$ 0.00	\$ 2.56	\$ 2.56
067-2390-119-0000	SAFETY LIGHTS ONLY	\$ 0.00	\$ 2.56	\$ 2.56
067-2390-120-0000	SAFETY LIGHTS ONLY	\$ 0.00	\$ 2.56	\$ 2.56
067-2390-121-0000	SAFETY LIGHTS ONLY	\$ 0.00	\$ 2.56	\$ 2.56
067-2390-122-0000	SAFETY LIGHTS ONLY	\$ 0.00	\$ 2.56	\$ 2.56
067-2390-123-0000	SAFETY LIGHTS ONLY	\$ 0.00	\$ 2.56	\$ 2.56
067-2390-124-0000	SAFETY LIGHTS ONLY	\$ 0.00	\$ 2.56	\$ 2.56
067-2390-125-0000	SAFETY LIGHTS ONLY	\$ 0.00	\$ 2.56	\$ 2.56
067-2400-001-0000	SAFETY LIGHTS ONLY	\$ 0.00	\$ 2.56	\$ 2.56
067-2400-002-0000	SAFETY LIGHTS ONLY	\$ 0.00	\$ 2.56	\$ 2.56
067-2400-003-0000	SAFETY LIGHTS ONLY	\$ 0.00	\$ 2.56	\$ 2.56
067-2400-004-0000	SAFETY LIGHTS ONLY	\$ 0.00	\$ 2.56	\$ 2.56
067-2400-005-0000	SAFETY LIGHTS ONLY	\$ 0.00	\$ 2.56	\$ 2.56
067-2400-006-0000	SAFETY LIGHTS ONLY	\$ 0.00	\$ 2.56	\$ 2.56
067-2400-007-0000	SAFETY LIGHTS ONLY	\$ 0.00	\$ 2.56	\$ 2.56
067-2400-008-0000	SAFETY LIGHTS ONLY	\$ 0.00	\$ 2.56	\$ 2.56
067-2400-009-0000	SAFETY LIGHTS ONLY	\$ 0.00	\$ 2.56	\$ 2.56
067-2400-010-0000	SAFETY LIGHTS ONLY	\$ 0.00	\$ 2.56	\$ 2.56
067-2400-011-0000	SAFETY LIGHTS ONLY	\$ 0.00	\$ 2.56	\$ 2.56
067-2400-012-0000	SAFETY LIGHTS ONLY	\$ 0.00	\$ 2.56	\$ 2.56
067-2400-013-0000	SAFETY LIGHTS ONLY	\$ 0.00	\$ 2.56	\$ 2.56
067-2400-014-0000	SAFETY LIGHTS ONLY	\$ 0.00	\$ 2.56	\$ 2.56
067-2400-015-0000	SAFETY LIGHTS ONLY	\$ 0.00	\$ 2.56	\$ 2.56
067-2400-016-0000	SAFETY LIGHTS ONLY	\$ 0.00	\$ 2.56	\$ 2.56

ITEM 17.2.

City of Rancho Cordova
Lighting District No. 2012-1 Exhibit A to the Resolution
Fiscal Year 2023-24 Assessment Roll

ATTACHMENT 2

APN	District Classification	Street Light Charge	Safety Light Charge	Total Assessment
067-2400-017-0000	SAFETY LIGHTS ONLY	\$ 0.00	\$ 2.56	\$ 2.56
067-2400-018-0000	SAFETY LIGHTS ONLY	\$ 0.00	\$ 2.56	\$ 2.56
067-2400-019-0000	SAFETY LIGHTS ONLY	\$ 0.00	\$ 2.56	\$ 2.56
067-2400-020-0000	SAFETY LIGHTS ONLY	\$ 0.00	\$ 2.56	\$ 2.56
067-2400-021-0000	SAFETY LIGHTS ONLY	\$ 0.00	\$ 2.56	\$ 2.56
067-2400-022-0000	SAFETY LIGHTS ONLY	\$ 0.00	\$ 2.56	\$ 2.56
067-2400-023-0000	SAFETY LIGHTS ONLY	\$ 0.00	\$ 2.56	\$ 2.56
067-2400-024-0000	SAFETY LIGHTS ONLY	\$ 0.00	\$ 2.56	\$ 2.56
067-2400-025-0000	SAFETY LIGHTS ONLY	\$ 0.00	\$ 2.56	\$ 2.56
067-2400-026-0000	SAFETY LIGHTS ONLY	\$ 0.00	\$ 2.56	\$ 2.56
067-2400-027-0000	SAFETY LIGHTS ONLY	\$ 0.00	\$ 2.56	\$ 2.56
067-2400-028-0000	SAFETY LIGHTS ONLY	\$ 0.00	\$ 2.56	\$ 2.56
067-2400-029-0000	SAFETY LIGHTS ONLY	\$ 0.00	\$ 2.56	\$ 2.56
067-2400-030-0000	SAFETY LIGHTS ONLY	\$ 0.00	\$ 2.56	\$ 2.56
067-2400-031-0000	SAFETY LIGHTS ONLY	\$ 0.00	\$ 2.56	\$ 2.56
067-2400-032-0000	SAFETY LIGHTS ONLY	\$ 0.00	\$ 2.56	\$ 2.56
067-2400-033-0000	SAFETY LIGHTS ONLY	\$ 0.00	\$ 2.56	\$ 2.56
067-2400-034-0000	SAFETY LIGHTS ONLY	\$ 0.00	\$ 2.56	\$ 2.56
067-2400-035-0000	SAFETY LIGHTS ONLY	\$ 0.00	\$ 2.56	\$ 2.56
067-2400-036-0000	SAFETY LIGHTS ONLY	\$ 0.00	\$ 2.56	\$ 2.56
067-2400-037-0000	SAFETY LIGHTS ONLY	\$ 0.00	\$ 2.56	\$ 2.56
067-2400-038-0000	SAFETY LIGHTS ONLY	\$ 0.00	\$ 2.56	\$ 2.56
067-2400-039-0000	SAFETY LIGHTS ONLY	\$ 0.00	\$ 2.56	\$ 2.56
067-2400-040-0000	SAFETY LIGHTS ONLY	\$ 0.00	\$ 2.56	\$ 2.56
067-2400-041-0000	SAFETY LIGHTS ONLY	\$ 0.00	\$ 2.56	\$ 2.56
067-2400-042-0000	SAFETY LIGHTS ONLY	\$ 0.00	\$ 2.56	\$ 2.56
067-2400-043-0000	SAFETY LIGHTS ONLY	\$ 0.00	\$ 2.56	\$ 2.56
067-2400-044-0000	SAFETY LIGHTS ONLY	\$ 0.00	\$ 2.56	\$ 2.56
067-2400-045-0000	SAFETY LIGHTS ONLY	\$ 0.00	\$ 2.56	\$ 2.56
067-2400-046-0000	SAFETY LIGHTS ONLY	\$ 0.00	\$ 2.56	\$ 2.56
067-2400-047-0000	SAFETY LIGHTS ONLY	\$ 0.00	\$ 2.56	\$ 2.56
067-2400-048-0000	SAFETY LIGHTS ONLY	\$ 0.00	\$ 2.56	\$ 2.56
067-2400-049-0000	SAFETY LIGHTS ONLY	\$ 0.00	\$ 2.56	\$ 2.56
067-2400-050-0000	SAFETY LIGHTS ONLY	\$ 0.00	\$ 2.56	\$ 2.56
067-2400-051-0000	SAFETY LIGHTS ONLY	\$ 0.00	\$ 2.56	\$ 2.56
067-2400-052-0000	SAFETY LIGHTS ONLY	\$ 0.00	\$ 2.56	\$ 2.56
067-2400-053-0000	SAFETY LIGHTS ONLY	\$ 0.00	\$ 2.56	\$ 2.56
067-2400-054-0000	SAFETY LIGHTS ONLY	\$ 0.00	\$ 2.56	\$ 2.56
067-2400-055-0000	SAFETY LIGHTS ONLY	\$ 0.00	\$ 2.56	\$ 2.56
067-2400-056-0000	SAFETY LIGHTS ONLY	\$ 0.00	\$ 2.56	\$ 2.56
067-2400-057-0000	SAFETY LIGHTS ONLY	\$ 0.00	\$ 2.56	\$ 2.56
067-2400-058-0000	SAFETY LIGHTS ONLY	\$ 0.00	\$ 2.56	\$ 2.56
067-2400-059-0000	SAFETY LIGHTS ONLY	\$ 0.00	\$ 2.56	\$ 2.56
067-2400-060-0000	SAFETY LIGHTS ONLY	\$ 0.00	\$ 2.56	\$ 2.56

ITEM 17.2.

City of Rancho Cordova
Lighting District No. 2012-1 Exhibit A to the Resolution
Fiscal Year 2023-24 Assessment Roll

ATTACHMENT 2

APN	District Classification	Street Light Charge	Safety Light Charge	Total Assessment
067-2400-061-0000	SAFETY LIGHTS ONLY	\$ 0.00	\$ 2.56	\$ 2.56
067-2400-062-0000	SAFETY LIGHTS ONLY	\$ 0.00	\$ 2.56	\$ 2.56
067-2400-063-0000	SAFETY LIGHTS ONLY	\$ 0.00	\$ 2.56	\$ 2.56
067-2400-064-0000	SAFETY LIGHTS ONLY	\$ 0.00	\$ 2.56	\$ 2.56
067-2400-065-0000	SAFETY LIGHTS ONLY	\$ 0.00	\$ 2.56	\$ 2.56
067-2400-066-0000	SAFETY LIGHTS ONLY	\$ 0.00	\$ 2.56	\$ 2.56
067-2400-067-0000	SAFETY LIGHTS ONLY	\$ 0.00	\$ 2.56	\$ 2.56
067-2400-068-0000	SAFETY LIGHTS ONLY	\$ 0.00	\$ 2.56	\$ 2.56
067-2410-002-0000	SAFETY LIGHTS ONLY	\$ 0.00	\$ 2.56	\$ 2.56
067-2410-003-0000	SAFETY LIGHTS ONLY	\$ 0.00	\$ 2.56	\$ 2.56
067-2410-006-0000	SAFETY LIGHTS ONLY	\$ 0.00	\$ 2.56	\$ 2.56
067-2410-007-0000	SAFETY LIGHTS ONLY	\$ 0.00	\$ 2.56	\$ 2.56
067-2410-008-0000	SAFETY LIGHTS ONLY	\$ 0.00	\$ 2.56	\$ 2.56
067-2420-001-0000	SAFETY LIGHTS ONLY	\$ 0.00	\$ 2.56	\$ 2.56
067-2420-003-0000	SAFETY LIGHTS ONLY	\$ 0.00	\$ 2.56	\$ 2.56
067-2420-004-0000	SAFETY LIGHTS ONLY	\$ 0.00	\$ 2.56	\$ 2.56
067-2420-005-0000	SAFETY LIGHTS ONLY	\$ 0.00	\$ 2.56	\$ 2.56
067-2420-006-0000	SAFETY LIGHTS ONLY	\$ 0.00	\$ 2.56	\$ 2.56
067-2420-010-0000	SAFETY LIGHTS ONLY	\$ 0.00	\$ 2.56	\$ 2.56
067-2430-001-0000	SAFETY LIGHTS ONLY	\$ 0.00	\$ 2.56	\$ 2.56
067-2430-002-0000	SAFETY LIGHTS ONLY	\$ 0.00	\$ 2.56	\$ 2.56
067-2430-003-0000	SAFETY LIGHTS ONLY	\$ 0.00	\$ 2.56	\$ 2.56
067-2430-004-0000	SAFETY LIGHTS ONLY	\$ 0.00	\$ 2.56	\$ 2.56
067-2430-005-0000	SAFETY LIGHTS ONLY	\$ 0.00	\$ 2.56	\$ 2.56
067-2430-006-0000	SAFETY LIGHTS ONLY	\$ 0.00	\$ 2.56	\$ 2.56
067-2430-007-0000	SAFETY LIGHTS ONLY	\$ 0.00	\$ 2.56	\$ 2.56
067-2430-008-0000	SAFETY LIGHTS ONLY	\$ 0.00	\$ 2.56	\$ 2.56
067-2430-009-0000	SAFETY LIGHTS ONLY	\$ 0.00	\$ 2.56	\$ 2.56
067-2430-010-0000	SAFETY LIGHTS ONLY	\$ 0.00	\$ 2.56	\$ 2.56
067-2430-011-0000	SAFETY LIGHTS ONLY	\$ 0.00	\$ 2.56	\$ 2.56
067-2430-012-0000	SAFETY LIGHTS ONLY	\$ 0.00	\$ 2.56	\$ 2.56
067-2430-013-0000	SAFETY LIGHTS ONLY	\$ 0.00	\$ 2.56	\$ 2.56
067-2430-014-0000	SAFETY LIGHTS ONLY	\$ 0.00	\$ 2.56	\$ 2.56
067-2430-015-0000	SAFETY LIGHTS ONLY	\$ 0.00	\$ 2.56	\$ 2.56
067-2430-016-0000	SAFETY LIGHTS ONLY	\$ 0.00	\$ 2.56	\$ 2.56
067-2430-017-0000	SAFETY LIGHTS ONLY	\$ 0.00	\$ 2.56	\$ 2.56
067-2430-018-0000	SAFETY LIGHTS ONLY	\$ 0.00	\$ 2.56	\$ 2.56
067-2430-019-0000	SAFETY LIGHTS ONLY	\$ 0.00	\$ 2.56	\$ 2.56
067-2430-020-0000	SAFETY LIGHTS ONLY	\$ 0.00	\$ 2.56	\$ 2.56
067-2430-021-0000	SAFETY LIGHTS ONLY	\$ 0.00	\$ 2.56	\$ 2.56
067-2430-022-0000	SAFETY LIGHTS ONLY	\$ 0.00	\$ 2.56	\$ 2.56
067-2430-023-0000	SAFETY LIGHTS ONLY	\$ 0.00	\$ 2.56	\$ 2.56
067-2430-024-0000	SAFETY LIGHTS ONLY	\$ 0.00	\$ 2.56	\$ 2.56
067-2430-025-0000	SAFETY LIGHTS ONLY	\$ 0.00	\$ 2.56	\$ 2.56

ITEM 17.2.

City of Rancho Cordova
Lighting District No. 2012-1 Exhibit A to the Resolution
Fiscal Year 2023-24 Assessment Roll

ATTACHMENT 2

APN	District Classification	Street Light Charge	Safety Light Charge	Total Assessment
067-2430-026-0000	SAFETY LIGHTS ONLY	\$ 0.00	\$ 2.56	\$ 2.56
067-2430-027-0000	SAFETY LIGHTS ONLY	\$ 0.00	\$ 2.56	\$ 2.56
067-2430-028-0000	SAFETY LIGHTS ONLY	\$ 0.00	\$ 2.56	\$ 2.56
067-2430-029-0000	SAFETY LIGHTS ONLY	\$ 0.00	\$ 2.56	\$ 2.56
067-2430-030-0000	SAFETY LIGHTS ONLY	\$ 0.00	\$ 2.56	\$ 2.56
067-2430-031-0000	SAFETY LIGHTS ONLY	\$ 0.00	\$ 2.56	\$ 2.56
067-2430-032-0000	SAFETY LIGHTS ONLY	\$ 0.00	\$ 2.56	\$ 2.56
067-2430-033-0000	SAFETY LIGHTS ONLY	\$ 0.00	\$ 2.56	\$ 2.56
067-2430-034-0000	SAFETY LIGHTS ONLY	\$ 0.00	\$ 2.56	\$ 2.56
067-2430-035-0000	SAFETY LIGHTS ONLY	\$ 0.00	\$ 2.56	\$ 2.56
067-2430-036-0000	SAFETY LIGHTS ONLY	\$ 0.00	\$ 2.56	\$ 2.56
067-2430-037-0000	SAFETY LIGHTS ONLY	\$ 0.00	\$ 2.56	\$ 2.56
067-2430-038-0000	SAFETY LIGHTS ONLY	\$ 0.00	\$ 2.56	\$ 2.56
067-2430-039-0000	SAFETY LIGHTS ONLY	\$ 0.00	\$ 2.56	\$ 2.56
067-2430-040-0000	SAFETY LIGHTS ONLY	\$ 0.00	\$ 2.56	\$ 2.56
067-2430-041-0000	SAFETY LIGHTS ONLY	\$ 0.00	\$ 2.56	\$ 2.56
067-2430-042-0000	SAFETY LIGHTS ONLY	\$ 0.00	\$ 2.56	\$ 2.56
067-2430-043-0000	SAFETY LIGHTS ONLY	\$ 0.00	\$ 2.56	\$ 2.56
067-2430-044-0000	SAFETY LIGHTS ONLY	\$ 0.00	\$ 2.56	\$ 2.56
067-2430-045-0000	SAFETY LIGHTS ONLY	\$ 0.00	\$ 2.56	\$ 2.56
067-2430-046-0000	SAFETY LIGHTS ONLY	\$ 0.00	\$ 2.56	\$ 2.56
067-2430-047-0000	SAFETY LIGHTS ONLY	\$ 0.00	\$ 2.56	\$ 2.56
067-2430-048-0000	SAFETY LIGHTS ONLY	\$ 0.00	\$ 2.56	\$ 2.56
067-2430-049-0000	SAFETY LIGHTS ONLY	\$ 0.00	\$ 2.56	\$ 2.56
067-2430-050-0000	SAFETY LIGHTS ONLY	\$ 0.00	\$ 2.56	\$ 2.56
067-2430-051-0000	SAFETY LIGHTS ONLY	\$ 0.00	\$ 2.56	\$ 2.56
067-2430-052-0000	SAFETY LIGHTS ONLY	\$ 0.00	\$ 2.56	\$ 2.56
067-2430-053-0000	SAFETY LIGHTS ONLY	\$ 0.00	\$ 2.56	\$ 2.56
067-2430-054-0000	SAFETY LIGHTS ONLY	\$ 0.00	\$ 2.56	\$ 2.56
067-2430-055-0000	SAFETY LIGHTS ONLY	\$ 0.00	\$ 2.56	\$ 2.56
067-2430-056-0000	SAFETY LIGHTS ONLY	\$ 0.00	\$ 2.56	\$ 2.56
067-2430-057-0000	SAFETY LIGHTS ONLY	\$ 0.00	\$ 2.56	\$ 2.56
067-2430-058-0000	SAFETY LIGHTS ONLY	\$ 0.00	\$ 2.56	\$ 2.56
067-2430-059-0000	SAFETY LIGHTS ONLY	\$ 0.00	\$ 2.56	\$ 2.56
067-2430-060-0000	SAFETY LIGHTS ONLY	\$ 0.00	\$ 2.56	\$ 2.56
067-2430-061-0000	SAFETY LIGHTS ONLY	\$ 0.00	\$ 2.56	\$ 2.56
067-2430-062-0000	SAFETY LIGHTS ONLY	\$ 0.00	\$ 2.56	\$ 2.56
067-2430-063-0000	SAFETY LIGHTS ONLY	\$ 0.00	\$ 2.56	\$ 2.56
067-2430-064-0000	SAFETY LIGHTS ONLY	\$ 0.00	\$ 2.56	\$ 2.56
067-2430-065-0000	SAFETY LIGHTS ONLY	\$ 0.00	\$ 2.56	\$ 2.56
067-2430-066-0000	SAFETY LIGHTS ONLY	\$ 0.00	\$ 2.56	\$ 2.56
067-2430-067-0000	SAFETY LIGHTS ONLY	\$ 0.00	\$ 2.56	\$ 2.56
067-2430-068-0000	SAFETY LIGHTS ONLY	\$ 0.00	\$ 2.56	\$ 2.56
067-2430-069-0000	SAFETY LIGHTS ONLY	\$ 0.00	\$ 2.56	\$ 2.56

ITEM 17.2.

City of Rancho Cordova
Lighting District No. 2012-1 Exhibit A to the Resolution
Fiscal Year 2023-24 Assessment Roll

ATTACHMENT 2

APN	District Classification	Street Light Charge	Safety Light Charge	Total Assessment
067-2430-070-0000	SAFETY LIGHTS ONLY	\$ 0.00	\$ 2.56	\$ 2.56
067-2430-071-0000	SAFETY LIGHTS ONLY	\$ 0.00	\$ 2.56	\$ 2.56
067-2430-072-0000	SAFETY LIGHTS ONLY	\$ 0.00	\$ 2.56	\$ 2.56
067-2430-073-0000	SAFETY LIGHTS ONLY	\$ 0.00	\$ 2.56	\$ 2.56
067-2430-074-0000	SAFETY LIGHTS ONLY	\$ 0.00	\$ 2.56	\$ 2.56
067-2430-075-0000	SAFETY LIGHTS ONLY	\$ 0.00	\$ 2.56	\$ 2.56
067-2430-076-0000	SAFETY LIGHTS ONLY	\$ 0.00	\$ 2.56	\$ 2.56
067-2430-077-0000	SAFETY LIGHTS ONLY	\$ 0.00	\$ 2.56	\$ 2.56
067-2430-078-0000	SAFETY LIGHTS ONLY	\$ 0.00	\$ 2.56	\$ 2.56
067-2430-079-0000	SAFETY LIGHTS ONLY	\$ 0.00	\$ 2.56	\$ 2.56
067-2430-080-0000	SAFETY LIGHTS ONLY	\$ 0.00	\$ 2.56	\$ 2.56
067-2430-081-0000	SAFETY LIGHTS ONLY	\$ 0.00	\$ 2.56	\$ 2.56
067-2430-082-0000	SAFETY LIGHTS ONLY	\$ 0.00	\$ 2.56	\$ 2.56
067-2430-083-0000	SAFETY LIGHTS ONLY	\$ 0.00	\$ 2.56	\$ 2.56
067-2430-084-0000	SAFETY LIGHTS ONLY	\$ 0.00	\$ 2.56	\$ 2.56
067-2430-085-0000	SAFETY LIGHTS ONLY	\$ 0.00	\$ 2.56	\$ 2.56
067-2430-086-0000	SAFETY LIGHTS ONLY	\$ 0.00	\$ 2.56	\$ 2.56
067-2430-087-0000	SAFETY LIGHTS ONLY	\$ 0.00	\$ 2.56	\$ 2.56
067-2430-088-0000	SAFETY LIGHTS ONLY	\$ 0.00	\$ 2.56	\$ 2.56
067-2430-089-0000	SAFETY LIGHTS ONLY	\$ 0.00	\$ 2.56	\$ 2.56
067-2430-090-0000	SAFETY LIGHTS ONLY	\$ 0.00	\$ 2.56	\$ 2.56
067-2430-091-0000	SAFETY LIGHTS ONLY	\$ 0.00	\$ 2.56	\$ 2.56
067-2430-092-0000	SAFETY LIGHTS ONLY	\$ 0.00	\$ 2.56	\$ 2.56
067-2430-093-0000	SAFETY LIGHTS ONLY	\$ 0.00	\$ 2.56	\$ 2.56
067-2430-094-0000	SAFETY LIGHTS ONLY	\$ 0.00	\$ 2.56	\$ 2.56
067-2430-095-0000	SAFETY LIGHTS ONLY	\$ 0.00	\$ 2.56	\$ 2.56
067-2430-096-0000	SAFETY LIGHTS ONLY	\$ 0.00	\$ 2.56	\$ 2.56
067-2430-097-0000	SAFETY LIGHTS ONLY	\$ 0.00	\$ 2.56	\$ 2.56
067-2430-098-0000	SAFETY LIGHTS ONLY	\$ 0.00	\$ 2.56	\$ 2.56
067-2430-099-0000	SAFETY LIGHTS ONLY	\$ 0.00	\$ 2.56	\$ 2.56
067-2430-100-0000	SAFETY LIGHTS ONLY	\$ 0.00	\$ 2.56	\$ 2.56
067-2430-101-0000	SAFETY LIGHTS ONLY	\$ 0.00	\$ 2.56	\$ 2.56
067-2430-102-0000	SAFETY LIGHTS ONLY	\$ 0.00	\$ 2.56	\$ 2.56
067-2430-103-0000	SAFETY LIGHTS ONLY	\$ 0.00	\$ 2.56	\$ 2.56
067-2430-104-0000	SAFETY LIGHTS ONLY	\$ 0.00	\$ 2.56	\$ 2.56
067-2430-105-0000	SAFETY LIGHTS ONLY	\$ 0.00	\$ 2.56	\$ 2.56
067-2430-106-0000	SAFETY LIGHTS ONLY	\$ 0.00	\$ 2.56	\$ 2.56
067-2430-107-0000	SAFETY LIGHTS ONLY	\$ 0.00	\$ 2.56	\$ 2.56
067-2430-108-0000	SAFETY LIGHTS ONLY	\$ 0.00	\$ 2.56	\$ 2.56
067-2430-109-0000	SAFETY LIGHTS ONLY	\$ 0.00	\$ 2.56	\$ 2.56
067-2430-110-0000	SAFETY LIGHTS ONLY	\$ 0.00	\$ 2.56	\$ 2.56
067-2430-111-0000	SAFETY LIGHTS ONLY	\$ 0.00	\$ 2.56	\$ 2.56
067-2430-112-0000	SAFETY LIGHTS ONLY	\$ 0.00	\$ 2.56	\$ 2.56
067-2430-113-0000	SAFETY LIGHTS ONLY	\$ 0.00	\$ 2.56	\$ 2.56

ITEM 17.2.

City of Rancho Cordova
Lighting District No. 2012-1 Exhibit A to the Resolution
Fiscal Year 2023-24 Assessment Roll

ATTACHMENT 2

APN	District Classification	Street Light Charge	Safety Light Charge	Total Assessment
067-2430-114-0000	SAFETY LIGHTS ONLY	\$ 0.00	\$ 2.56	\$ 2.56
067-2430-115-0000	SAFETY LIGHTS ONLY	\$ 0.00	\$ 2.56	\$ 2.56
067-2430-116-0000	SAFETY LIGHTS ONLY	\$ 0.00	\$ 2.56	\$ 2.56
067-2430-117-0000	SAFETY LIGHTS ONLY	\$ 0.00	\$ 2.56	\$ 2.56
067-2430-118-0000	SAFETY LIGHTS ONLY	\$ 0.00	\$ 2.56	\$ 2.56
067-2430-119-0000	SAFETY LIGHTS ONLY	\$ 0.00	\$ 2.56	\$ 2.56
067-2430-120-0000	SAFETY LIGHTS ONLY	\$ 0.00	\$ 2.56	\$ 2.56
067-2430-121-0000	SAFETY LIGHTS ONLY	\$ 0.00	\$ 2.56	\$ 2.56
067-2430-122-0000	SAFETY LIGHTS ONLY	\$ 0.00	\$ 2.56	\$ 2.56
067-2430-123-0000	SAFETY LIGHTS ONLY	\$ 0.00	\$ 2.56	\$ 2.56
067-2430-124-0000	SAFETY LIGHTS ONLY	\$ 0.00	\$ 2.56	\$ 2.56
067-2430-125-0000	SAFETY LIGHTS ONLY	\$ 0.00	\$ 2.56	\$ 2.56
067-2430-126-0000	SAFETY LIGHTS ONLY	\$ 0.00	\$ 2.56	\$ 2.56
067-2430-127-0000	SAFETY LIGHTS ONLY	\$ 0.00	\$ 2.56	\$ 2.56
067-2440-001-0000	SAFETY LIGHTS ONLY	\$ 0.00	\$ 2.56	\$ 2.56
067-2440-002-0000	SAFETY LIGHTS ONLY	\$ 0.00	\$ 2.56	\$ 2.56
067-2440-003-0000	SAFETY LIGHTS ONLY	\$ 0.00	\$ 2.56	\$ 2.56
067-2440-004-0000	SAFETY LIGHTS ONLY	\$ 0.00	\$ 2.56	\$ 2.56
067-2440-005-0000	SAFETY LIGHTS ONLY	\$ 0.00	\$ 2.56	\$ 2.56
067-2440-006-0000	SAFETY LIGHTS ONLY	\$ 0.00	\$ 2.56	\$ 2.56
067-2440-007-0000	SAFETY LIGHTS ONLY	\$ 0.00	\$ 2.56	\$ 2.56
067-2440-008-0000	SAFETY LIGHTS ONLY	\$ 0.00	\$ 2.56	\$ 2.56
067-2440-009-0000	SAFETY LIGHTS ONLY	\$ 0.00	\$ 2.56	\$ 2.56
067-2440-010-0000	SAFETY LIGHTS ONLY	\$ 0.00	\$ 2.56	\$ 2.56
067-2440-011-0000	SAFETY LIGHTS ONLY	\$ 0.00	\$ 2.56	\$ 2.56
067-2440-012-0000	SAFETY LIGHTS ONLY	\$ 0.00	\$ 2.56	\$ 2.56
067-2440-013-0000	SAFETY LIGHTS ONLY	\$ 0.00	\$ 2.56	\$ 2.56
067-2440-014-0000	SAFETY LIGHTS ONLY	\$ 0.00	\$ 2.56	\$ 2.56
067-2440-015-0000	SAFETY LIGHTS ONLY	\$ 0.00	\$ 2.56	\$ 2.56
067-2440-016-0000	SAFETY LIGHTS ONLY	\$ 0.00	\$ 2.56	\$ 2.56
067-2440-017-0000	SAFETY LIGHTS ONLY	\$ 0.00	\$ 2.56	\$ 2.56
067-2440-018-0000	SAFETY LIGHTS ONLY	\$ 0.00	\$ 2.56	\$ 2.56
067-2440-019-0000	SAFETY LIGHTS ONLY	\$ 0.00	\$ 2.56	\$ 2.56
067-2440-020-0000	SAFETY LIGHTS ONLY	\$ 0.00	\$ 2.56	\$ 2.56
067-2440-021-0000	SAFETY LIGHTS ONLY	\$ 0.00	\$ 2.56	\$ 2.56
067-2440-022-0000	SAFETY LIGHTS ONLY	\$ 0.00	\$ 2.56	\$ 2.56
067-2440-023-0000	SAFETY LIGHTS ONLY	\$ 0.00	\$ 2.56	\$ 2.56
067-2440-024-0000	SAFETY LIGHTS ONLY	\$ 0.00	\$ 2.56	\$ 2.56
067-2440-025-0000	SAFETY LIGHTS ONLY	\$ 0.00	\$ 2.56	\$ 2.56
067-2440-026-0000	SAFETY LIGHTS ONLY	\$ 0.00	\$ 2.56	\$ 2.56
067-2440-027-0000	SAFETY LIGHTS ONLY	\$ 0.00	\$ 2.56	\$ 2.56
067-2440-028-0000	SAFETY LIGHTS ONLY	\$ 0.00	\$ 2.56	\$ 2.56
067-2440-029-0000	SAFETY LIGHTS ONLY	\$ 0.00	\$ 2.56	\$ 2.56
067-2440-030-0000	SAFETY LIGHTS ONLY	\$ 0.00	\$ 2.56	\$ 2.56

ITEM 17.2.

City of Rancho Cordova
Lighting District No. 2012-1 Exhibit A to the Resolution
Fiscal Year 2023-24 Assessment Roll

ATTACHMENT 2

APN	District Classification	Street Light Charge	Safety Light Charge	Total Assessment
067-2440-031-0000	SAFETY LIGHTS ONLY	\$ 0.00	\$ 2.56	\$ 2.56
067-2440-032-0000	SAFETY LIGHTS ONLY	\$ 0.00	\$ 2.56	\$ 2.56
067-2440-033-0000	SAFETY LIGHTS ONLY	\$ 0.00	\$ 2.56	\$ 2.56
067-2440-034-0000	SAFETY LIGHTS ONLY	\$ 0.00	\$ 2.56	\$ 2.56
067-2440-035-0000	SAFETY LIGHTS ONLY	\$ 0.00	\$ 2.56	\$ 2.56
067-2440-036-0000	SAFETY LIGHTS ONLY	\$ 0.00	\$ 2.56	\$ 2.56
067-2440-037-0000	SAFETY LIGHTS ONLY	\$ 0.00	\$ 2.56	\$ 2.56
067-2440-038-0000	SAFETY LIGHTS ONLY	\$ 0.00	\$ 2.56	\$ 2.56
067-2440-039-0000	SAFETY LIGHTS ONLY	\$ 0.00	\$ 2.56	\$ 2.56
067-2440-040-0000	SAFETY LIGHTS ONLY	\$ 0.00	\$ 2.56	\$ 2.56
067-2440-041-0000	SAFETY LIGHTS ONLY	\$ 0.00	\$ 2.56	\$ 2.56
067-2440-042-0000	SAFETY LIGHTS ONLY	\$ 0.00	\$ 2.56	\$ 2.56
067-2440-043-0000	SAFETY LIGHTS ONLY	\$ 0.00	\$ 2.56	\$ 2.56
067-2440-044-0000	SAFETY LIGHTS ONLY	\$ 0.00	\$ 2.56	\$ 2.56
067-2440-045-0000	SAFETY LIGHTS ONLY	\$ 0.00	\$ 2.56	\$ 2.56
067-2440-046-0000	SAFETY LIGHTS ONLY	\$ 0.00	\$ 2.56	\$ 2.56
067-2440-047-0000	SAFETY LIGHTS ONLY	\$ 0.00	\$ 2.56	\$ 2.56
067-2440-048-0000	SAFETY LIGHTS ONLY	\$ 0.00	\$ 2.56	\$ 2.56
067-2440-049-0000	SAFETY LIGHTS ONLY	\$ 0.00	\$ 2.56	\$ 2.56
067-2440-050-0000	SAFETY LIGHTS ONLY	\$ 0.00	\$ 2.56	\$ 2.56
067-2440-051-0000	SAFETY LIGHTS ONLY	\$ 0.00	\$ 2.56	\$ 2.56
067-2440-052-0000	SAFETY LIGHTS ONLY	\$ 0.00	\$ 2.56	\$ 2.56
067-2440-053-0000	SAFETY LIGHTS ONLY	\$ 0.00	\$ 2.56	\$ 2.56
067-2440-054-0000	SAFETY LIGHTS ONLY	\$ 0.00	\$ 2.56	\$ 2.56
067-2440-055-0000	SAFETY LIGHTS ONLY	\$ 0.00	\$ 2.56	\$ 2.56
067-2440-056-0000	SAFETY LIGHTS ONLY	\$ 0.00	\$ 2.56	\$ 2.56
067-2440-057-0000	SAFETY LIGHTS ONLY	\$ 0.00	\$ 2.56	\$ 2.56
067-2440-058-0000	SAFETY LIGHTS ONLY	\$ 0.00	\$ 2.56	\$ 2.56
067-2440-059-0000	SAFETY LIGHTS ONLY	\$ 0.00	\$ 2.56	\$ 2.56
067-2440-060-0000	SAFETY LIGHTS ONLY	\$ 0.00	\$ 2.56	\$ 2.56
067-2440-061-0000	SAFETY LIGHTS ONLY	\$ 0.00	\$ 2.56	\$ 2.56
067-2440-062-0000	SAFETY LIGHTS ONLY	\$ 0.00	\$ 2.56	\$ 2.56
067-2440-063-0000	SAFETY LIGHTS ONLY	\$ 0.00	\$ 2.56	\$ 2.56
067-2440-064-0000	SAFETY LIGHTS ONLY	\$ 0.00	\$ 2.56	\$ 2.56
067-2440-065-0000	SAFETY LIGHTS ONLY	\$ 0.00	\$ 2.56	\$ 2.56
067-2440-066-0000	SAFETY LIGHTS ONLY	\$ 0.00	\$ 2.56	\$ 2.56
067-2440-067-0000	SAFETY LIGHTS ONLY	\$ 0.00	\$ 2.56	\$ 2.56
067-2440-068-0000	SAFETY LIGHTS ONLY	\$ 0.00	\$ 2.56	\$ 2.56
067-2440-069-0000	SAFETY LIGHTS ONLY	\$ 0.00	\$ 2.56	\$ 2.56
067-2440-070-0000	SAFETY LIGHTS ONLY	\$ 0.00	\$ 2.56	\$ 2.56
067-2440-071-0000	SAFETY LIGHTS ONLY	\$ 0.00	\$ 2.56	\$ 2.56
067-2440-072-0000	SAFETY LIGHTS ONLY	\$ 0.00	\$ 2.56	\$ 2.56
067-2440-073-0000	SAFETY LIGHTS ONLY	\$ 0.00	\$ 2.56	\$ 2.56
067-2440-074-0000	SAFETY LIGHTS ONLY	\$ 0.00	\$ 2.56	\$ 2.56

ITEM 17.2.

City of Rancho Cordova
Lighting District No. 2012-1 Exhibit A to the Resolution
Fiscal Year 2023-24 Assessment Roll

ATTACHMENT 2

APN	District Classification	Street Light Charge	Safety Light Charge	Total Assessment
067-2440-075-0000	SAFETY LIGHTS ONLY	\$ 0.00	\$ 2.56	\$ 2.56
067-2440-076-0000	SAFETY LIGHTS ONLY	\$ 0.00	\$ 2.56	\$ 2.56
067-2440-077-0000	SAFETY LIGHTS ONLY	\$ 0.00	\$ 2.56	\$ 2.56
067-2440-078-0000	SAFETY LIGHTS ONLY	\$ 0.00	\$ 2.56	\$ 2.56
067-2440-079-0000	SAFETY LIGHTS ONLY	\$ 0.00	\$ 2.56	\$ 2.56
067-2440-080-0000	SAFETY LIGHTS ONLY	\$ 0.00	\$ 2.56	\$ 2.56
067-2440-081-0000	SAFETY LIGHTS ONLY	\$ 0.00	\$ 2.56	\$ 2.56
067-2440-082-0000	SAFETY LIGHTS ONLY	\$ 0.00	\$ 2.56	\$ 2.56
067-2440-083-0000	SAFETY LIGHTS ONLY	\$ 0.00	\$ 2.56	\$ 2.56
067-2440-084-0000	SAFETY LIGHTS ONLY	\$ 0.00	\$ 2.56	\$ 2.56
067-2440-085-0000	SAFETY LIGHTS ONLY	\$ 0.00	\$ 2.56	\$ 2.56
067-2440-086-0000	SAFETY LIGHTS ONLY	\$ 0.00	\$ 2.56	\$ 2.56
067-2440-087-0000	SAFETY LIGHTS ONLY	\$ 0.00	\$ 2.56	\$ 2.56
067-2440-088-0000	SAFETY LIGHTS ONLY	\$ 0.00	\$ 2.56	\$ 2.56
067-2440-089-0000	SAFETY LIGHTS ONLY	\$ 0.00	\$ 2.56	\$ 2.56
067-2440-090-0000	SAFETY LIGHTS ONLY	\$ 0.00	\$ 2.56	\$ 2.56
067-2440-091-0000	SAFETY LIGHTS ONLY	\$ 0.00	\$ 2.56	\$ 2.56
067-2440-092-0000	SAFETY LIGHTS ONLY	\$ 0.00	\$ 2.56	\$ 2.56
067-2440-093-0000	SAFETY LIGHTS ONLY	\$ 0.00	\$ 2.56	\$ 2.56
067-2440-094-0000	SAFETY LIGHTS ONLY	\$ 0.00	\$ 2.56	\$ 2.56
067-2440-095-0000	SAFETY LIGHTS ONLY	\$ 0.00	\$ 2.56	\$ 2.56
067-2440-096-0000	SAFETY LIGHTS ONLY	\$ 0.00	\$ 2.56	\$ 2.56
067-2440-097-0000	SAFETY LIGHTS ONLY	\$ 0.00	\$ 2.56	\$ 2.56
067-2440-098-0000	SAFETY LIGHTS ONLY	\$ 0.00	\$ 2.56	\$ 2.56
067-2440-099-0000	SAFETY LIGHTS ONLY	\$ 0.00	\$ 2.56	\$ 2.56
067-2440-100-0000	SAFETY LIGHTS ONLY	\$ 0.00	\$ 2.56	\$ 2.56
067-2440-101-0000	SAFETY LIGHTS ONLY	\$ 0.00	\$ 2.56	\$ 2.56
067-2440-102-0000	SAFETY LIGHTS ONLY	\$ 0.00	\$ 2.56	\$ 2.56
067-2440-103-0000	SAFETY LIGHTS ONLY	\$ 0.00	\$ 2.56	\$ 2.56
067-2440-104-0000	SAFETY LIGHTS ONLY	\$ 0.00	\$ 2.56	\$ 2.56
067-2440-105-0000	SAFETY LIGHTS ONLY	\$ 0.00	\$ 2.56	\$ 2.56
067-2440-106-0000	SAFETY LIGHTS ONLY	\$ 0.00	\$ 2.56	\$ 2.56
067-2440-107-0000	SAFETY LIGHTS ONLY	\$ 0.00	\$ 2.56	\$ 2.56
067-2440-108-0000	SAFETY LIGHTS ONLY	\$ 0.00	\$ 2.56	\$ 2.56
067-2440-109-0000	SAFETY LIGHTS ONLY	\$ 0.00	\$ 2.56	\$ 2.56
067-2440-110-0000	SAFETY LIGHTS ONLY	\$ 0.00	\$ 2.56	\$ 2.56
067-2440-111-0000	SAFETY LIGHTS ONLY	\$ 0.00	\$ 2.56	\$ 2.56
067-2440-112-0000	SAFETY LIGHTS ONLY	\$ 0.00	\$ 2.56	\$ 2.56
067-2440-113-0000	SAFETY LIGHTS ONLY	\$ 0.00	\$ 2.56	\$ 2.56
067-2440-114-0000	SAFETY LIGHTS ONLY	\$ 0.00	\$ 2.56	\$ 2.56
067-2440-115-0000	SAFETY LIGHTS ONLY	\$ 0.00	\$ 2.56	\$ 2.56
067-2440-116-0000	SAFETY LIGHTS ONLY	\$ 0.00	\$ 2.56	\$ 2.56
067-2440-117-0000	SAFETY LIGHTS ONLY	\$ 0.00	\$ 2.56	\$ 2.56
067-2440-118-0000	SAFETY LIGHTS ONLY	\$ 0.00	\$ 2.56	\$ 2.56

ITEM 17.2.

City of Rancho Cordova
Lighting District No. 2012-1 Exhibit A to the Resolution
Fiscal Year 2023-24 Assessment Roll

ATTACHMENT 2

APN	District Classification	Street Light Charge	Safety Light Charge	Total Assessment
067-2440-119-0000	SAFETY LIGHTS ONLY	\$ 0.00	\$ 2.56	\$ 2.56
067-2440-120-0000	SAFETY LIGHTS ONLY	\$ 0.00	\$ 2.56	\$ 2.56
067-2440-121-0000	SAFETY LIGHTS ONLY	\$ 0.00	\$ 2.56	\$ 2.56
067-2440-122-0000	SAFETY LIGHTS ONLY	\$ 0.00	\$ 2.56	\$ 2.56
067-2440-123-0000	SAFETY LIGHTS ONLY	\$ 0.00	\$ 2.56	\$ 2.56
067-2440-124-0000	SAFETY LIGHTS ONLY	\$ 0.00	\$ 2.56	\$ 2.56
067-2440-125-0000	SAFETY LIGHTS ONLY	\$ 0.00	\$ 2.56	\$ 2.56
067-2440-126-0000	SAFETY LIGHTS ONLY	\$ 0.00	\$ 2.56	\$ 2.56
067-2440-127-0000	SAFETY LIGHTS ONLY	\$ 0.00	\$ 2.56	\$ 2.56
067-2440-128-0000	SAFETY LIGHTS ONLY	\$ 0.00	\$ 2.56	\$ 2.56
067-2440-129-0000	SAFETY LIGHTS ONLY	\$ 0.00	\$ 2.56	\$ 2.56
067-2440-130-0000	SAFETY LIGHTS ONLY	\$ 0.00	\$ 2.56	\$ 2.56
067-2440-131-0000	SAFETY LIGHTS ONLY	\$ 0.00	\$ 2.56	\$ 2.56
067-2440-132-0000	SAFETY LIGHTS ONLY	\$ 0.00	\$ 2.56	\$ 2.56
067-2440-133-0000	SAFETY LIGHTS ONLY	\$ 0.00	\$ 2.56	\$ 2.56
067-2440-134-0000	SAFETY LIGHTS ONLY	\$ 0.00	\$ 2.56	\$ 2.56
067-2440-135-0000	SAFETY LIGHTS ONLY	\$ 0.00	\$ 2.56	\$ 2.56
067-2440-136-0000	SAFETY LIGHTS ONLY	\$ 0.00	\$ 2.56	\$ 2.56
067-2440-137-0000	SAFETY LIGHTS ONLY	\$ 0.00	\$ 2.56	\$ 2.56
067-2440-138-0000	SAFETY LIGHTS ONLY	\$ 0.00	\$ 2.56	\$ 2.56
067-2450-001-0000	SAFETY LIGHTS ONLY	\$ 0.00	\$ 2.56	\$ 2.56
067-2450-002-0000	SAFETY LIGHTS ONLY	\$ 0.00	\$ 2.56	\$ 2.56
067-2450-003-0000	SAFETY LIGHTS ONLY	\$ 0.00	\$ 2.56	\$ 2.56
067-2450-004-0000	SAFETY LIGHTS ONLY	\$ 0.00	\$ 2.56	\$ 2.56
067-2450-005-0000	SAFETY LIGHTS ONLY	\$ 0.00	\$ 2.56	\$ 2.56
067-2450-006-0000	SAFETY LIGHTS ONLY	\$ 0.00	\$ 2.56	\$ 2.56
067-2450-007-0000	SAFETY LIGHTS ONLY	\$ 0.00	\$ 2.56	\$ 2.56
067-2450-008-0000	SAFETY LIGHTS ONLY	\$ 0.00	\$ 2.56	\$ 2.56
067-2450-009-0000	SAFETY LIGHTS ONLY	\$ 0.00	\$ 2.56	\$ 2.56
067-2450-010-0000	SAFETY LIGHTS ONLY	\$ 0.00	\$ 2.56	\$ 2.56
067-2450-011-0000	SAFETY LIGHTS ONLY	\$ 0.00	\$ 2.56	\$ 2.56
067-2450-012-0000	SAFETY LIGHTS ONLY	\$ 0.00	\$ 2.56	\$ 2.56
067-2450-013-0000	SAFETY LIGHTS ONLY	\$ 0.00	\$ 2.56	\$ 2.56
067-2450-014-0000	SAFETY LIGHTS ONLY	\$ 0.00	\$ 2.56	\$ 2.56
067-2450-015-0000	SAFETY LIGHTS ONLY	\$ 0.00	\$ 2.56	\$ 2.56
067-2450-016-0000	SAFETY LIGHTS ONLY	\$ 0.00	\$ 2.56	\$ 2.56
067-2450-017-0000	SAFETY LIGHTS ONLY	\$ 0.00	\$ 2.56	\$ 2.56
067-2450-018-0000	SAFETY LIGHTS ONLY	\$ 0.00	\$ 2.56	\$ 2.56
067-2450-019-0000	SAFETY LIGHTS ONLY	\$ 0.00	\$ 2.56	\$ 2.56
067-2450-020-0000	SAFETY LIGHTS ONLY	\$ 0.00	\$ 2.56	\$ 2.56
067-2450-021-0000	SAFETY LIGHTS ONLY	\$ 0.00	\$ 2.56	\$ 2.56
067-2450-022-0000	SAFETY LIGHTS ONLY	\$ 0.00	\$ 2.56	\$ 2.56
067-2450-023-0000	SAFETY LIGHTS ONLY	\$ 0.00	\$ 2.56	\$ 2.56
067-2450-024-0000	SAFETY LIGHTS ONLY	\$ 0.00	\$ 2.56	\$ 2.56

ITEM 17.2.

City of Rancho Cordova
Lighting District No. 2012-1 Exhibit A to the Resolution
Fiscal Year 2023-24 Assessment Roll

ATTACHMENT 2

APN	District Classification	Street Light Charge	Safety Light Charge	Total Assessment
067-2450-025-0000	SAFETY LIGHTS ONLY	\$ 0.00	\$ 2.56	\$ 2.56
067-2450-026-0000	SAFETY LIGHTS ONLY	\$ 0.00	\$ 2.56	\$ 2.56
067-2450-027-0000	SAFETY LIGHTS ONLY	\$ 0.00	\$ 2.56	\$ 2.56
067-2450-028-0000	SAFETY LIGHTS ONLY	\$ 0.00	\$ 2.56	\$ 2.56
067-2450-029-0000	SAFETY LIGHTS ONLY	\$ 0.00	\$ 2.56	\$ 2.56
067-2450-030-0000	SAFETY LIGHTS ONLY	\$ 0.00	\$ 2.56	\$ 2.56
067-2450-031-0000	SAFETY LIGHTS ONLY	\$ 0.00	\$ 2.56	\$ 2.56
067-2450-032-0000	SAFETY LIGHTS ONLY	\$ 0.00	\$ 2.56	\$ 2.56
067-2450-033-0000	SAFETY LIGHTS ONLY	\$ 0.00	\$ 2.56	\$ 2.56
067-2450-034-0000	SAFETY LIGHTS ONLY	\$ 0.00	\$ 2.56	\$ 2.56
067-2450-035-0000	SAFETY LIGHTS ONLY	\$ 0.00	\$ 2.56	\$ 2.56
067-2450-036-0000	SAFETY LIGHTS ONLY	\$ 0.00	\$ 2.56	\$ 2.56
067-2450-037-0000	SAFETY LIGHTS ONLY	\$ 0.00	\$ 2.56	\$ 2.56
067-2450-038-0000	SAFETY LIGHTS ONLY	\$ 0.00	\$ 2.56	\$ 2.56
067-2460-001-0000	SAFETY LIGHTS ONLY	\$ 0.00	\$ 2.56	\$ 2.56
067-2460-002-0000	SAFETY LIGHTS ONLY	\$ 0.00	\$ 2.56	\$ 2.56
067-2460-003-0000	SAFETY LIGHTS ONLY	\$ 0.00	\$ 2.56	\$ 2.56
067-2460-004-0000	SAFETY LIGHTS ONLY	\$ 0.00	\$ 2.56	\$ 2.56
067-2460-005-0000	SAFETY LIGHTS ONLY	\$ 0.00	\$ 2.56	\$ 2.56
067-2460-006-0000	SAFETY LIGHTS ONLY	\$ 0.00	\$ 2.56	\$ 2.56
067-2460-007-0000	SAFETY LIGHTS ONLY	\$ 0.00	\$ 2.56	\$ 2.56
067-2460-008-0000	SAFETY LIGHTS ONLY	\$ 0.00	\$ 2.56	\$ 2.56
067-2460-009-0000	SAFETY LIGHTS ONLY	\$ 0.00	\$ 2.56	\$ 2.56
067-2460-010-0000	SAFETY LIGHTS ONLY	\$ 0.00	\$ 2.56	\$ 2.56
067-2460-011-0000	SAFETY LIGHTS ONLY	\$ 0.00	\$ 2.56	\$ 2.56
067-2460-012-0000	SAFETY LIGHTS ONLY	\$ 0.00	\$ 2.56	\$ 2.56
067-2460-013-0000	SAFETY LIGHTS ONLY	\$ 0.00	\$ 2.56	\$ 2.56
067-2460-014-0000	SAFETY LIGHTS ONLY	\$ 0.00	\$ 2.56	\$ 2.56
067-2460-015-0000	SAFETY LIGHTS ONLY	\$ 0.00	\$ 2.56	\$ 2.56
067-2460-016-0000	SAFETY LIGHTS ONLY	\$ 0.00	\$ 2.56	\$ 2.56
067-2460-017-0000	SAFETY LIGHTS ONLY	\$ 0.00	\$ 2.56	\$ 2.56
067-2460-018-0000	SAFETY LIGHTS ONLY	\$ 0.00	\$ 2.56	\$ 2.56
067-2460-019-0000	SAFETY LIGHTS ONLY	\$ 0.00	\$ 2.56	\$ 2.56
067-2460-020-0000	SAFETY LIGHTS ONLY	\$ 0.00	\$ 2.56	\$ 2.56
067-2460-021-0000	SAFETY LIGHTS ONLY	\$ 0.00	\$ 2.56	\$ 2.56
067-2460-022-0000	SAFETY LIGHTS ONLY	\$ 0.00	\$ 2.56	\$ 2.56
067-2460-023-0000	SAFETY LIGHTS ONLY	\$ 0.00	\$ 2.56	\$ 2.56
067-2460-024-0000	SAFETY LIGHTS ONLY	\$ 0.00	\$ 2.56	\$ 2.56
067-2460-025-0000	SAFETY LIGHTS ONLY	\$ 0.00	\$ 2.56	\$ 2.56
067-2460-026-0000	SAFETY LIGHTS ONLY	\$ 0.00	\$ 2.56	\$ 2.56
067-2460-027-0000	SAFETY LIGHTS ONLY	\$ 0.00	\$ 2.56	\$ 2.56
067-2460-028-0000	SAFETY LIGHTS ONLY	\$ 0.00	\$ 2.56	\$ 2.56
067-2460-029-0000	SAFETY LIGHTS ONLY	\$ 0.00	\$ 2.56	\$ 2.56
067-2460-030-0000	SAFETY LIGHTS ONLY	\$ 0.00	\$ 2.56	\$ 2.56

ITEM 17.2.

City of Rancho Cordova
Lighting District No. 2012-1 Exhibit A to the Resolution
Fiscal Year 2023-24 Assessment Roll

ATTACHMENT 2

APN	District Classification	Street Light Charge	Safety Light Charge	Total Assessment
067-2460-031-0000	SAFETY LIGHTS ONLY	\$ 0.00	\$ 2.56	\$ 2.56
067-2460-032-0000	SAFETY LIGHTS ONLY	\$ 0.00	\$ 2.56	\$ 2.56
067-2460-033-0000	SAFETY LIGHTS ONLY	\$ 0.00	\$ 2.56	\$ 2.56
067-2460-034-0000	SAFETY LIGHTS ONLY	\$ 0.00	\$ 2.56	\$ 2.56
067-2460-035-0000	SAFETY LIGHTS ONLY	\$ 0.00	\$ 2.56	\$ 2.56
067-2460-036-0000	SAFETY LIGHTS ONLY	\$ 0.00	\$ 2.56	\$ 2.56
067-2460-037-0000	SAFETY LIGHTS ONLY	\$ 0.00	\$ 2.56	\$ 2.56
067-2460-038-0000	SAFETY LIGHTS ONLY	\$ 0.00	\$ 2.56	\$ 2.56
067-2460-039-0000	SAFETY LIGHTS ONLY	\$ 0.00	\$ 2.56	\$ 2.56
067-2460-040-0000	SAFETY LIGHTS ONLY	\$ 0.00	\$ 2.56	\$ 2.56
067-2460-041-0000	SAFETY LIGHTS ONLY	\$ 0.00	\$ 2.56	\$ 2.56
067-2460-042-0000	SAFETY LIGHTS ONLY	\$ 0.00	\$ 2.56	\$ 2.56
067-2460-043-0000	SAFETY LIGHTS ONLY	\$ 0.00	\$ 2.56	\$ 2.56
067-2460-044-0000	SAFETY LIGHTS ONLY	\$ 0.00	\$ 2.56	\$ 2.56
067-2460-045-0000	SAFETY LIGHTS ONLY	\$ 0.00	\$ 2.56	\$ 2.56
067-2460-046-0000	SAFETY LIGHTS ONLY	\$ 0.00	\$ 2.56	\$ 2.56
067-2460-047-0000	SAFETY LIGHTS ONLY	\$ 0.00	\$ 2.56	\$ 2.56
067-2460-048-0000	SAFETY LIGHTS ONLY	\$ 0.00	\$ 2.56	\$ 2.56
067-2460-049-0000	SAFETY LIGHTS ONLY	\$ 0.00	\$ 2.56	\$ 2.56
067-2460-050-0000	SAFETY LIGHTS ONLY	\$ 0.00	\$ 2.56	\$ 2.56
067-2460-051-0000	SAFETY LIGHTS ONLY	\$ 0.00	\$ 2.56	\$ 2.56
067-2460-052-0000	SAFETY LIGHTS ONLY	\$ 0.00	\$ 2.56	\$ 2.56
067-2460-053-0000	SAFETY LIGHTS ONLY	\$ 0.00	\$ 2.56	\$ 2.56
067-2460-054-0000	SAFETY LIGHTS ONLY	\$ 0.00	\$ 2.56	\$ 2.56
067-2460-055-0000	SAFETY LIGHTS ONLY	\$ 0.00	\$ 2.56	\$ 2.56
067-2470-001-0000	SAFETY LIGHTS ONLY	\$ 0.00	\$ 2.56	\$ 2.56
067-2470-002-0000	SAFETY LIGHTS ONLY	\$ 0.00	\$ 2.56	\$ 2.56
067-2470-003-0000	SAFETY LIGHTS ONLY	\$ 0.00	\$ 2.56	\$ 2.56
067-2470-004-0000	SAFETY LIGHTS ONLY	\$ 0.00	\$ 2.56	\$ 2.56
067-2470-005-0000	SAFETY LIGHTS ONLY	\$ 0.00	\$ 2.56	\$ 2.56
067-2470-006-0000	SAFETY LIGHTS ONLY	\$ 0.00	\$ 2.56	\$ 2.56
067-2470-007-0000	SAFETY LIGHTS ONLY	\$ 0.00	\$ 2.56	\$ 2.56
067-2470-008-0000	SAFETY LIGHTS ONLY	\$ 0.00	\$ 2.56	\$ 2.56
067-2470-009-0000	SAFETY LIGHTS ONLY	\$ 0.00	\$ 2.56	\$ 2.56
067-2470-010-0000	SAFETY LIGHTS ONLY	\$ 0.00	\$ 2.56	\$ 2.56
067-2470-011-0000	SAFETY LIGHTS ONLY	\$ 0.00	\$ 2.56	\$ 2.56
067-2470-012-0000	SAFETY LIGHTS ONLY	\$ 0.00	\$ 2.56	\$ 2.56
067-2470-013-0000	SAFETY LIGHTS ONLY	\$ 0.00	\$ 2.56	\$ 2.56
067-2470-014-0000	SAFETY LIGHTS ONLY	\$ 0.00	\$ 2.56	\$ 2.56
067-2470-015-0000	SAFETY LIGHTS ONLY	\$ 0.00	\$ 2.56	\$ 2.56
067-2470-016-0000	SAFETY LIGHTS ONLY	\$ 0.00	\$ 2.56	\$ 2.56
067-2470-017-0000	SAFETY LIGHTS ONLY	\$ 0.00	\$ 2.56	\$ 2.56
067-2470-018-0000	SAFETY LIGHTS ONLY	\$ 0.00	\$ 2.56	\$ 2.56
067-2470-019-0000	SAFETY LIGHTS ONLY	\$ 0.00	\$ 2.56	\$ 2.56

ITEM 17.2.

City of Rancho Cordova
Lighting District No. 2012-1 Exhibit A to the Resolution
Fiscal Year 2023-24 Assessment Roll

ATTACHMENT 2

APN	District Classification	Street Light Charge	Safety Light Charge	Total Assessment
067-2470-020-0000	SAFETY LIGHTS ONLY	\$ 0.00	\$ 2.56	\$ 2.56
067-2470-021-0000	SAFETY LIGHTS ONLY	\$ 0.00	\$ 2.56	\$ 2.56
067-2470-022-0000	SAFETY LIGHTS ONLY	\$ 0.00	\$ 2.56	\$ 2.56
067-2470-023-0000	SAFETY LIGHTS ONLY	\$ 0.00	\$ 2.56	\$ 2.56
067-2470-024-0000	SAFETY LIGHTS ONLY	\$ 0.00	\$ 2.56	\$ 2.56
067-2470-025-0000	SAFETY LIGHTS ONLY	\$ 0.00	\$ 2.56	\$ 2.56
067-2470-026-0000	SAFETY LIGHTS ONLY	\$ 0.00	\$ 2.56	\$ 2.56
067-2470-027-0000	SAFETY LIGHTS ONLY	\$ 0.00	\$ 2.56	\$ 2.56
067-2470-028-0000	SAFETY LIGHTS ONLY	\$ 0.00	\$ 2.56	\$ 2.56
067-2470-029-0000	SAFETY LIGHTS ONLY	\$ 0.00	\$ 2.56	\$ 2.56
067-2470-030-0000	SAFETY LIGHTS ONLY	\$ 0.00	\$ 2.56	\$ 2.56
067-2470-031-0000	SAFETY LIGHTS ONLY	\$ 0.00	\$ 2.56	\$ 2.56
067-2470-032-0000	SAFETY LIGHTS ONLY	\$ 0.00	\$ 2.56	\$ 2.56
067-2470-033-0000	SAFETY LIGHTS ONLY	\$ 0.00	\$ 2.56	\$ 2.56
067-2470-034-0000	SAFETY LIGHTS ONLY	\$ 0.00	\$ 2.56	\$ 2.56
067-2470-035-0000	SAFETY LIGHTS ONLY	\$ 0.00	\$ 2.56	\$ 2.56
067-2470-036-0000	SAFETY LIGHTS ONLY	\$ 0.00	\$ 2.56	\$ 2.56
067-2470-037-0000	SAFETY LIGHTS ONLY	\$ 0.00	\$ 2.56	\$ 2.56
067-2470-038-0000	SAFETY LIGHTS ONLY	\$ 0.00	\$ 2.56	\$ 2.56
067-2470-039-0000	SAFETY LIGHTS ONLY	\$ 0.00	\$ 2.56	\$ 2.56
067-2470-040-0000	SAFETY LIGHTS ONLY	\$ 0.00	\$ 2.56	\$ 2.56
067-2470-041-0000	SAFETY LIGHTS ONLY	\$ 0.00	\$ 2.56	\$ 2.56
067-2470-042-0000	SAFETY LIGHTS ONLY	\$ 0.00	\$ 2.56	\$ 2.56
067-2470-043-0000	SAFETY LIGHTS ONLY	\$ 0.00	\$ 2.56	\$ 2.56
067-2470-044-0000	SAFETY LIGHTS ONLY	\$ 0.00	\$ 2.56	\$ 2.56
067-2470-045-0000	SAFETY LIGHTS ONLY	\$ 0.00	\$ 2.56	\$ 2.56
067-2470-046-0000	SAFETY LIGHTS ONLY	\$ 0.00	\$ 2.56	\$ 2.56
067-2470-047-0000	SAFETY LIGHTS ONLY	\$ 0.00	\$ 2.56	\$ 2.56
067-2470-048-0000	SAFETY LIGHTS ONLY	\$ 0.00	\$ 2.56	\$ 2.56
067-2470-049-0000	SAFETY LIGHTS ONLY	\$ 0.00	\$ 2.56	\$ 2.56
067-2470-050-0000	SAFETY LIGHTS ONLY	\$ 0.00	\$ 2.56	\$ 2.56
067-2470-051-0000	SAFETY LIGHTS ONLY	\$ 0.00	\$ 2.56	\$ 2.56
067-2470-052-0000	SAFETY LIGHTS ONLY	\$ 0.00	\$ 2.56	\$ 2.56
067-2470-053-0000	SAFETY LIGHTS ONLY	\$ 0.00	\$ 2.56	\$ 2.56
067-2470-054-0000	SAFETY LIGHTS ONLY	\$ 0.00	\$ 2.56	\$ 2.56
067-2470-055-0000	SAFETY LIGHTS ONLY	\$ 0.00	\$ 2.56	\$ 2.56
067-2470-056-0000	SAFETY LIGHTS ONLY	\$ 0.00	\$ 2.56	\$ 2.56
067-2470-057-0000	SAFETY LIGHTS ONLY	\$ 0.00	\$ 2.56	\$ 2.56
067-2470-058-0000	SAFETY LIGHTS ONLY	\$ 0.00	\$ 2.56	\$ 2.56
067-2470-059-0000	SAFETY LIGHTS ONLY	\$ 0.00	\$ 2.56	\$ 2.56
067-2470-060-0000	SAFETY LIGHTS ONLY	\$ 0.00	\$ 2.56	\$ 2.56
067-2470-061-0000	SAFETY LIGHTS ONLY	\$ 0.00	\$ 2.56	\$ 2.56
067-2470-062-0000	SAFETY LIGHTS ONLY	\$ 0.00	\$ 2.56	\$ 2.56
067-2470-063-0000	SAFETY LIGHTS ONLY	\$ 0.00	\$ 2.56	\$ 2.56

ITEM 17.2.

City of Rancho Cordova
Lighting District No. 2012-1 Exhibit A to the Resolution
Fiscal Year 2023-24 Assessment Roll

ATTACHMENT 2

APN	District Classification	Street Light Charge	Safety Light Charge	Total Assessment
067-2470-064-0000	SAFETY LIGHTS ONLY	\$ 0.00	\$ 2.56	\$ 2.56
067-2470-065-0000	SAFETY LIGHTS ONLY	\$ 0.00	\$ 2.56	\$ 2.56
067-2470-066-0000	SAFETY LIGHTS ONLY	\$ 0.00	\$ 2.56	\$ 2.56
067-2470-067-0000	SAFETY LIGHTS ONLY	\$ 0.00	\$ 2.56	\$ 2.56
067-2470-068-0000	SAFETY LIGHTS ONLY	\$ 0.00	\$ 2.56	\$ 2.56
067-2470-069-0000	SAFETY LIGHTS ONLY	\$ 0.00	\$ 2.56	\$ 2.56
067-2470-070-0000	SAFETY LIGHTS ONLY	\$ 0.00	\$ 2.56	\$ 2.56
067-2470-071-0000	SAFETY LIGHTS ONLY	\$ 0.00	\$ 2.56	\$ 2.56
067-2480-001-0000	SAFETY LIGHTS ONLY	\$ 0.00	\$ 2.56	\$ 2.56
067-2480-002-0000	SAFETY LIGHTS ONLY	\$ 0.00	\$ 2.56	\$ 2.56
067-2480-003-0000	SAFETY LIGHTS ONLY	\$ 0.00	\$ 2.56	\$ 2.56
067-2480-004-0000	SAFETY LIGHTS ONLY	\$ 0.00	\$ 2.56	\$ 2.56
067-2480-005-0000	SAFETY LIGHTS ONLY	\$ 0.00	\$ 2.56	\$ 2.56
067-2480-006-0000	SAFETY LIGHTS ONLY	\$ 0.00	\$ 2.56	\$ 2.56
067-2480-007-0000	SAFETY LIGHTS ONLY	\$ 0.00	\$ 2.56	\$ 2.56
067-2480-008-0000	SAFETY LIGHTS ONLY	\$ 0.00	\$ 2.56	\$ 2.56
067-2480-009-0000	SAFETY LIGHTS ONLY	\$ 0.00	\$ 2.56	\$ 2.56
067-2480-010-0000	SAFETY LIGHTS ONLY	\$ 0.00	\$ 2.56	\$ 2.56
067-2480-011-0000	SAFETY LIGHTS ONLY	\$ 0.00	\$ 2.56	\$ 2.56
067-2480-012-0000	SAFETY LIGHTS ONLY	\$ 0.00	\$ 2.56	\$ 2.56
067-2480-013-0000	SAFETY LIGHTS ONLY	\$ 0.00	\$ 2.56	\$ 2.56
067-2480-014-0000	SAFETY LIGHTS ONLY	\$ 0.00	\$ 2.56	\$ 2.56
067-2480-015-0000	SAFETY LIGHTS ONLY	\$ 0.00	\$ 2.56	\$ 2.56
067-2480-016-0000	SAFETY LIGHTS ONLY	\$ 0.00	\$ 2.56	\$ 2.56
067-2480-017-0000	SAFETY LIGHTS ONLY	\$ 0.00	\$ 2.56	\$ 2.56
067-2480-018-0000	SAFETY LIGHTS ONLY	\$ 0.00	\$ 2.56	\$ 2.56
067-2480-019-0000	SAFETY LIGHTS ONLY	\$ 0.00	\$ 2.56	\$ 2.56
067-2480-020-0000	SAFETY LIGHTS ONLY	\$ 0.00	\$ 2.56	\$ 2.56
067-2480-021-0000	SAFETY LIGHTS ONLY	\$ 0.00	\$ 2.56	\$ 2.56
067-2480-022-0000	SAFETY LIGHTS ONLY	\$ 0.00	\$ 2.56	\$ 2.56
067-2480-023-0000	SAFETY LIGHTS ONLY	\$ 0.00	\$ 2.56	\$ 2.56
067-2480-024-0000	SAFETY LIGHTS ONLY	\$ 0.00	\$ 2.56	\$ 2.56
067-2480-025-0000	SAFETY LIGHTS ONLY	\$ 0.00	\$ 2.56	\$ 2.56
067-2480-026-0000	SAFETY LIGHTS ONLY	\$ 0.00	\$ 2.56	\$ 2.56
067-2480-027-0000	SAFETY LIGHTS ONLY	\$ 0.00	\$ 2.56	\$ 2.56
067-2480-028-0000	SAFETY LIGHTS ONLY	\$ 0.00	\$ 2.56	\$ 2.56
067-2480-029-0000	SAFETY LIGHTS ONLY	\$ 0.00	\$ 2.56	\$ 2.56
067-2480-030-0000	SAFETY LIGHTS ONLY	\$ 0.00	\$ 2.56	\$ 2.56
067-2480-031-0000	SAFETY LIGHTS ONLY	\$ 0.00	\$ 2.56	\$ 2.56
067-2480-032-0000	SAFETY LIGHTS ONLY	\$ 0.00	\$ 2.56	\$ 2.56
067-2480-033-0000	SAFETY LIGHTS ONLY	\$ 0.00	\$ 2.56	\$ 2.56
067-2480-034-0000	SAFETY LIGHTS ONLY	\$ 0.00	\$ 2.56	\$ 2.56
067-2480-035-0000	SAFETY LIGHTS ONLY	\$ 0.00	\$ 2.56	\$ 2.56
067-2480-036-0000	SAFETY LIGHTS ONLY	\$ 0.00	\$ 2.56	\$ 2.56

ITEM 17.2.

City of Rancho Cordova
Lighting District No. 2012-1 Exhibit A to the Resolution
Fiscal Year 2023-24 Assessment Roll

ATTACHMENT 2

APN	District Classification	Street Light Charge	Safety Light Charge	Total Assessment
067-2480-037-0000	SAFETY LIGHTS ONLY	\$ 0.00	\$ 2.56	\$ 2.56
067-2480-038-0000	SAFETY LIGHTS ONLY	\$ 0.00	\$ 2.56	\$ 2.56
067-2480-039-0000	SAFETY LIGHTS ONLY	\$ 0.00	\$ 2.56	\$ 2.56
067-2480-040-0000	SAFETY LIGHTS ONLY	\$ 0.00	\$ 2.56	\$ 2.56
067-2480-041-0000	SAFETY LIGHTS ONLY	\$ 0.00	\$ 2.56	\$ 2.56
067-2480-042-0000	SAFETY LIGHTS ONLY	\$ 0.00	\$ 2.56	\$ 2.56
067-2480-043-0000	SAFETY LIGHTS ONLY	\$ 0.00	\$ 2.56	\$ 2.56
067-2480-044-0000	SAFETY LIGHTS ONLY	\$ 0.00	\$ 2.56	\$ 2.56
067-2480-045-0000	SAFETY LIGHTS ONLY	\$ 0.00	\$ 2.56	\$ 2.56
067-2480-046-0000	SAFETY LIGHTS ONLY	\$ 0.00	\$ 2.56	\$ 2.56
067-2480-047-0000	SAFETY LIGHTS ONLY	\$ 0.00	\$ 2.56	\$ 2.56
067-2480-048-0000	SAFETY LIGHTS ONLY	\$ 0.00	\$ 2.56	\$ 2.56
067-2480-049-0000	SAFETY LIGHTS ONLY	\$ 0.00	\$ 2.56	\$ 2.56
067-2480-050-0000	SAFETY LIGHTS ONLY	\$ 0.00	\$ 2.56	\$ 2.56
067-2480-051-0000	SAFETY LIGHTS ONLY	\$ 0.00	\$ 2.56	\$ 2.56
067-2480-052-0000	SAFETY LIGHTS ONLY	\$ 0.00	\$ 2.56	\$ 2.56
067-2480-053-0000	SAFETY LIGHTS ONLY	\$ 0.00	\$ 2.56	\$ 2.56
067-2480-054-0000	SAFETY LIGHTS ONLY	\$ 0.00	\$ 2.56	\$ 2.56
067-2480-055-0000	SAFETY LIGHTS ONLY	\$ 0.00	\$ 2.56	\$ 2.56
067-2480-056-0000	SAFETY LIGHTS ONLY	\$ 0.00	\$ 2.56	\$ 2.56
067-2480-057-0000	SAFETY LIGHTS ONLY	\$ 0.00	\$ 2.56	\$ 2.56
067-2480-058-0000	SAFETY LIGHTS ONLY	\$ 0.00	\$ 2.56	\$ 2.56
067-2480-059-0000	SAFETY LIGHTS ONLY	\$ 0.00	\$ 2.56	\$ 2.56
067-2480-060-0000	SAFETY LIGHTS ONLY	\$ 0.00	\$ 2.56	\$ 2.56
067-2480-061-0000	SAFETY LIGHTS ONLY	\$ 0.00	\$ 2.56	\$ 2.56
067-2480-062-0000	SAFETY LIGHTS ONLY	\$ 0.00	\$ 2.56	\$ 2.56
067-2480-063-0000	SAFETY LIGHTS ONLY	\$ 0.00	\$ 2.56	\$ 2.56
067-2480-064-0000	SAFETY LIGHTS ONLY	\$ 0.00	\$ 2.56	\$ 2.56
067-2480-065-0000	SAFETY LIGHTS ONLY	\$ 0.00	\$ 2.56	\$ 2.56
067-2480-066-0000	SAFETY LIGHTS ONLY	\$ 0.00	\$ 2.56	\$ 2.56
067-2480-067-0000	SAFETY LIGHTS ONLY	\$ 0.00	\$ 2.56	\$ 2.56
067-2480-068-0000	SAFETY LIGHTS ONLY	\$ 0.00	\$ 2.56	\$ 2.56
067-2480-069-0000	SAFETY LIGHTS ONLY	\$ 0.00	\$ 2.56	\$ 2.56
067-2480-070-0000	SAFETY LIGHTS ONLY	\$ 0.00	\$ 2.56	\$ 2.56
067-2480-071-0000	SAFETY LIGHTS ONLY	\$ 0.00	\$ 2.56	\$ 2.56
067-2480-072-0000	SAFETY LIGHTS ONLY	\$ 0.00	\$ 2.56	\$ 2.56
067-2480-073-0000	SAFETY LIGHTS ONLY	\$ 0.00	\$ 2.56	\$ 2.56
067-2480-074-0000	SAFETY LIGHTS ONLY	\$ 0.00	\$ 2.56	\$ 2.56
067-2480-075-0000	SAFETY LIGHTS ONLY	\$ 0.00	\$ 2.56	\$ 2.56
067-2480-076-0000	SAFETY LIGHTS ONLY	\$ 0.00	\$ 2.56	\$ 2.56
067-2480-077-0000	SAFETY LIGHTS ONLY	\$ 0.00	\$ 2.56	\$ 2.56
067-2490-001-0000	SAFETY LIGHTS ONLY	\$ 0.00	\$ 2.56	\$ 2.56
067-2490-002-0000	SAFETY LIGHTS ONLY	\$ 0.00	\$ 2.56	\$ 2.56
067-2490-003-0000	SAFETY LIGHTS ONLY	\$ 0.00	\$ 2.56	\$ 2.56

ITEM 17.2.

City of Rancho Cordova
Lighting District No. 2012-1 Exhibit A to the Resolution
Fiscal Year 2023-24 Assessment Roll

ATTACHMENT 2

APN	District Classification	Street Light Charge	Safety Light Charge	Total Assessment
067-2490-004-0000	SAFETY LIGHTS ONLY	\$ 0.00	\$ 2.56	\$ 2.56
067-2490-005-0000	SAFETY LIGHTS ONLY	\$ 0.00	\$ 2.56	\$ 2.56
067-2490-006-0000	SAFETY LIGHTS ONLY	\$ 0.00	\$ 2.56	\$ 2.56
067-2490-007-0000	SAFETY LIGHTS ONLY	\$ 0.00	\$ 2.56	\$ 2.56
067-2490-008-0000	SAFETY LIGHTS ONLY	\$ 0.00	\$ 2.56	\$ 2.56
067-2490-009-0000	SAFETY LIGHTS ONLY	\$ 0.00	\$ 2.56	\$ 2.56
067-2490-010-0000	SAFETY LIGHTS ONLY	\$ 0.00	\$ 2.56	\$ 2.56
067-2490-011-0000	SAFETY LIGHTS ONLY	\$ 0.00	\$ 2.56	\$ 2.56
067-2490-012-0000	SAFETY LIGHTS ONLY	\$ 0.00	\$ 2.56	\$ 2.56
067-2490-013-0000	SAFETY LIGHTS ONLY	\$ 0.00	\$ 2.56	\$ 2.56
067-2490-014-0000	SAFETY LIGHTS ONLY	\$ 0.00	\$ 2.56	\$ 2.56
067-2490-015-0000	SAFETY LIGHTS ONLY	\$ 0.00	\$ 2.56	\$ 2.56
067-2490-016-0000	SAFETY LIGHTS ONLY	\$ 0.00	\$ 2.56	\$ 2.56
067-2490-017-0000	SAFETY LIGHTS ONLY	\$ 0.00	\$ 2.56	\$ 2.56
067-2490-018-0000	SAFETY LIGHTS ONLY	\$ 0.00	\$ 2.56	\$ 2.56
067-2490-019-0000	SAFETY LIGHTS ONLY	\$ 0.00	\$ 2.56	\$ 2.56
067-2490-020-0000	SAFETY LIGHTS ONLY	\$ 0.00	\$ 2.56	\$ 2.56
067-2490-021-0000	SAFETY LIGHTS ONLY	\$ 0.00	\$ 2.56	\$ 2.56
067-2490-022-0000	SAFETY LIGHTS ONLY	\$ 0.00	\$ 2.56	\$ 2.56
067-2490-023-0000	SAFETY LIGHTS ONLY	\$ 0.00	\$ 2.56	\$ 2.56
067-2490-024-0000	SAFETY LIGHTS ONLY	\$ 0.00	\$ 2.56	\$ 2.56
067-2490-025-0000	SAFETY LIGHTS ONLY	\$ 0.00	\$ 2.56	\$ 2.56
067-2490-026-0000	SAFETY LIGHTS ONLY	\$ 0.00	\$ 2.56	\$ 2.56
067-2490-027-0000	SAFETY LIGHTS ONLY	\$ 0.00	\$ 2.56	\$ 2.56
067-2490-028-0000	SAFETY LIGHTS ONLY	\$ 0.00	\$ 2.56	\$ 2.56
067-2490-029-0000	SAFETY LIGHTS ONLY	\$ 0.00	\$ 2.56	\$ 2.56
067-2490-030-0000	SAFETY LIGHTS ONLY	\$ 0.00	\$ 2.56	\$ 2.56
067-2490-031-0000	SAFETY LIGHTS ONLY	\$ 0.00	\$ 2.56	\$ 2.56
067-2490-032-0000	SAFETY LIGHTS ONLY	\$ 0.00	\$ 2.56	\$ 2.56
067-2490-033-0000	SAFETY LIGHTS ONLY	\$ 0.00	\$ 2.56	\$ 2.56
067-2490-034-0000	SAFETY LIGHTS ONLY	\$ 0.00	\$ 2.56	\$ 2.56
067-2490-035-0000	SAFETY LIGHTS ONLY	\$ 0.00	\$ 2.56	\$ 2.56
067-2490-036-0000	SAFETY LIGHTS ONLY	\$ 0.00	\$ 2.56	\$ 2.56
067-2490-037-0000	SAFETY LIGHTS ONLY	\$ 0.00	\$ 2.56	\$ 2.56
067-2490-038-0000	SAFETY LIGHTS ONLY	\$ 0.00	\$ 2.56	\$ 2.56
067-2490-039-0000	SAFETY LIGHTS ONLY	\$ 0.00	\$ 2.56	\$ 2.56
067-2490-040-0000	SAFETY LIGHTS ONLY	\$ 0.00	\$ 2.56	\$ 2.56
067-2490-041-0000	SAFETY LIGHTS ONLY	\$ 0.00	\$ 2.56	\$ 2.56
067-2490-042-0000	SAFETY LIGHTS ONLY	\$ 0.00	\$ 2.56	\$ 2.56
067-2490-043-0000	SAFETY LIGHTS ONLY	\$ 0.00	\$ 2.56	\$ 2.56
067-2490-044-0000	SAFETY LIGHTS ONLY	\$ 0.00	\$ 2.56	\$ 2.56
067-2490-045-0000	SAFETY LIGHTS ONLY	\$ 0.00	\$ 2.56	\$ 2.56
067-2490-046-0000	SAFETY LIGHTS ONLY	\$ 0.00	\$ 2.56	\$ 2.56
067-2490-047-0000	SAFETY LIGHTS ONLY	\$ 0.00	\$ 2.56	\$ 2.56

ITEM 17.2.

City of Rancho Cordova
Lighting District No. 2012-1 Exhibit A to the Resolution
Fiscal Year 2023-24 Assessment Roll

ATTACHMENT 2

APN	District Classification	Street Light Charge	Safety Light Charge	Total Assessment
067-2490-048-0000	SAFETY LIGHTS ONLY	\$ 0.00	\$ 2.56	\$ 2.56
067-2490-049-0000	SAFETY LIGHTS ONLY	\$ 0.00	\$ 2.56	\$ 2.56
067-2490-050-0000	SAFETY LIGHTS ONLY	\$ 0.00	\$ 2.56	\$ 2.56
067-2490-051-0000	SAFETY LIGHTS ONLY	\$ 0.00	\$ 2.56	\$ 2.56
067-2490-052-0000	SAFETY LIGHTS ONLY	\$ 0.00	\$ 2.56	\$ 2.56
067-2490-053-0000	SAFETY LIGHTS ONLY	\$ 0.00	\$ 2.56	\$ 2.56
068-0030-018-0000	NONRES	\$ 77.33	\$ 2.56	\$ 79.88
068-0030-043-0000	SAFETY LIGHTS ONLY	\$ 0.00	\$ 2.56	\$ 2.56
068-0030-044-0000	NONRES	\$ 0.00	\$ 2.56	\$ 2.56
068-0030-046-0000	NONRES	\$ 53.40	\$ 2.56	\$ 55.96
068-0030-047-0000	NONRES	\$ 53.40	\$ 2.56	\$ 55.96
068-0030-048-0000	NONRES	\$ 53.40	\$ 2.56	\$ 55.96
068-0030-049-0000	NONRES	\$ 53.40	\$ 2.56	\$ 55.96
068-0030-050-0000	NONRES	\$ 53.40	\$ 2.56	\$ 55.96
068-0030-051-0000	NONRES	\$ 53.40	\$ 2.56	\$ 55.96
068-0030-052-0000	NONRES	\$ 53.40	\$ 2.56	\$ 55.96
068-0040-016-0000	SAFETY LIGHTS ONLY	\$ 0.00	\$ 2.56	\$ 2.56
068-0050-005-0000	NONRES	\$ 335.28	\$ 2.56	\$ 337.84
068-0050-008-0000	NONRES	\$ 80.61	\$ 2.56	\$ 83.16
068-0050-010-0000	NONRES	\$ 27.46	\$ 2.56	\$ 30.02
068-0050-011-0000	NONRES	\$ 37.03	\$ 2.56	\$ 39.58
068-0060-002-0000	NONRES	\$ 134.51	\$ 2.56	\$ 137.06
068-0060-007-0000	RESIDENTIAL	\$ 15.32	\$ 2.56	\$ 17.88
068-0060-008-0000	RESIDENTIAL	\$ 15.32	\$ 2.56	\$ 17.88
068-0060-009-0000	RESIDENTIAL	\$ 15.32	\$ 2.56	\$ 17.88
068-0060-010-0000	RESIDENTIAL	\$ 15.32	\$ 2.56	\$ 17.88
068-0060-011-0000	NONRES	\$ 161.97	\$ 2.56	\$ 164.52
068-0071-001-0000	RESIDENTIAL	\$ 15.32	\$ 2.56	\$ 17.88
068-0071-002-0000	RESIDENTIAL	\$ 15.32	\$ 2.56	\$ 17.88
068-0071-003-0000	RESIDENTIAL	\$ 15.32	\$ 2.56	\$ 17.88
068-0071-004-0000	RESIDENTIAL	\$ 15.32	\$ 2.56	\$ 17.88
068-0071-005-0000	RESIDENTIAL	\$ 15.32	\$ 2.56	\$ 17.88
068-0071-006-0000	RESIDENTIAL	\$ 15.32	\$ 2.56	\$ 17.88
068-0071-007-0000	RESIDENTIAL	\$ 15.32	\$ 2.56	\$ 17.88
068-0071-008-0000	RESIDENTIAL	\$ 15.32	\$ 2.56	\$ 17.88
068-0071-009-0000	RESIDENTIAL	\$ 15.32	\$ 2.56	\$ 17.88
068-0071-010-0000	RESIDENTIAL	\$ 15.32	\$ 2.56	\$ 17.88
068-0071-011-0000	RESIDENTIAL	\$ 15.32	\$ 2.56	\$ 17.88
068-0071-012-0000	RESIDENTIAL	\$ 15.32	\$ 2.56	\$ 17.88
068-0071-013-0000	RESIDENTIAL	\$ 15.32	\$ 2.56	\$ 17.88
068-0071-014-0000	RESIDENTIAL	\$ 15.32	\$ 2.56	\$ 17.88
068-0071-015-0000	RESIDENTIAL	\$ 15.32	\$ 2.56	\$ 17.88
068-0071-016-0000	RESIDENTIAL	\$ 15.32	\$ 2.56	\$ 17.88
068-0071-017-0000	RESIDENTIAL	\$ 15.32	\$ 2.56	\$ 17.88

ITEM 17.2.

City of Rancho Cordova
Lighting District No. 2012-1 Exhibit A to the Resolution
Fiscal Year 2023-24 Assessment Roll

ATTACHMENT 2

APN	District Classification	Street Light Charge	Safety Light Charge	Total Assessment
068-0072-001-0000	RESIDENTIAL	\$ 15.32	\$ 2.56	\$ 17.88
068-0072-002-0000	RESIDENTIAL	\$ 15.32	\$ 2.56	\$ 17.88
068-0072-003-0000	RESIDENTIAL	\$ 15.32	\$ 2.56	\$ 17.88
068-0072-004-0000	RESIDENTIAL	\$ 15.32	\$ 2.56	\$ 17.88
068-0072-005-0000	RESIDENTIAL	\$ 15.32	\$ 2.56	\$ 17.88
068-0072-006-0000	RESIDENTIAL	\$ 15.32	\$ 2.56	\$ 17.88
068-0072-007-0000	RESIDENTIAL	\$ 15.32	\$ 2.56	\$ 17.88
068-0072-008-0000	RESIDENTIAL	\$ 15.32	\$ 2.56	\$ 17.88
068-0072-009-0000	RESIDENTIAL	\$ 15.32	\$ 2.56	\$ 17.88
068-0072-010-0000	RESIDENTIAL	\$ 15.32	\$ 2.56	\$ 17.88
068-0072-011-0000	RESIDENTIAL	\$ 15.32	\$ 2.56	\$ 17.88
068-0072-012-0000	RESIDENTIAL	\$ 15.32	\$ 2.56	\$ 17.88
068-0072-013-0000	RESIDENTIAL	\$ 15.32	\$ 2.56	\$ 17.88
068-0072-014-0000	RESIDENTIAL	\$ 15.32	\$ 2.56	\$ 17.88
068-0072-015-0000	RESIDENTIAL	\$ 15.32	\$ 2.56	\$ 17.88
068-0072-016-0000	RESIDENTIAL	\$ 15.32	\$ 2.56	\$ 17.88
068-0072-017-0000	RESIDENTIAL	\$ 15.32	\$ 2.56	\$ 17.88
068-0072-018-0000	RESIDENTIAL	\$ 15.32	\$ 2.56	\$ 17.88
068-0072-019-0000	RESIDENTIAL	\$ 15.32	\$ 2.56	\$ 17.88
068-0072-020-0000	RESIDENTIAL	\$ 15.32	\$ 2.56	\$ 17.88
068-0072-021-0000	RESIDENTIAL	\$ 15.32	\$ 2.56	\$ 17.88
068-0072-022-0000	RESIDENTIAL	\$ 15.32	\$ 2.56	\$ 17.88
068-0072-023-0000	RESIDENTIAL	\$ 15.32	\$ 2.56	\$ 17.88
068-0072-024-0000	RESIDENTIAL	\$ 15.32	\$ 2.56	\$ 17.88
068-0072-025-0000	RESIDENTIAL	\$ 15.32	\$ 2.56	\$ 17.88
068-0072-026-0000	RESIDENTIAL	\$ 15.32	\$ 2.56	\$ 17.88
068-0072-027-0000	RESIDENTIAL	\$ 15.32	\$ 2.56	\$ 17.88
068-0072-028-0000	RESIDENTIAL	\$ 15.32	\$ 2.56	\$ 17.88
068-0072-029-0000	RESIDENTIAL	\$ 15.32	\$ 2.56	\$ 17.88
068-0072-030-0000	RESIDENTIAL	\$ 15.32	\$ 2.56	\$ 17.88
068-0072-031-0000	RESIDENTIAL	\$ 15.32	\$ 2.56	\$ 17.88
068-0072-032-0000	RESIDENTIAL	\$ 15.32	\$ 2.56	\$ 17.88
068-0072-033-0000	RESIDENTIAL	\$ 15.32	\$ 2.56	\$ 17.88
068-0072-034-0000	RESIDENTIAL	\$ 15.32	\$ 2.56	\$ 17.88
068-0072-035-0000	RESIDENTIAL	\$ 15.32	\$ 2.56	\$ 17.88
068-0072-036-0000	RESIDENTIAL	\$ 15.32	\$ 2.56	\$ 17.88
068-0073-001-0000	RESIDENTIAL	\$ 15.32	\$ 2.56	\$ 17.88
068-0074-001-0000	RESIDENTIAL	\$ 15.32	\$ 2.56	\$ 17.88
068-0074-002-0000	RESIDENTIAL	\$ 15.32	\$ 2.56	\$ 17.88
068-0074-003-0000	RESIDENTIAL	\$ 15.32	\$ 2.56	\$ 17.88
068-0075-001-0000	RESIDENTIAL	\$ 15.32	\$ 2.56	\$ 17.88
068-0075-002-0000	RESIDENTIAL	\$ 15.32	\$ 2.56	\$ 17.88
068-0075-003-0000	RESIDENTIAL	\$ 15.32	\$ 2.56	\$ 17.88
068-0075-004-0000	RESIDENTIAL	\$ 15.32	\$ 2.56	\$ 17.88

ITEM 17.2.

City of Rancho Cordova
Lighting District No. 2012-1 Exhibit A to the Resolution
Fiscal Year 2023-24 Assessment Roll

ATTACHMENT 2

APN	District Classification	Street Light Charge	Safety Light Charge	Total Assessment
068-0075-005-0000	RESIDENTIAL	\$ 15.32	\$ 2.56	\$ 17.88
068-0075-006-0000	RESIDENTIAL	\$ 15.32	\$ 2.56	\$ 17.88
068-0081-001-0000	RESIDENTIAL	\$ 15.32	\$ 2.56	\$ 17.88
068-0081-002-0000	RESIDENTIAL	\$ 15.32	\$ 2.56	\$ 17.88
068-0081-003-0000	RESIDENTIAL	\$ 15.32	\$ 2.56	\$ 17.88
068-0081-004-0000	RESIDENTIAL	\$ 15.32	\$ 2.56	\$ 17.88
068-0082-001-0000	RESIDENTIAL	\$ 15.32	\$ 2.56	\$ 17.88
068-0082-002-0000	RESIDENTIAL	\$ 15.32	\$ 2.56	\$ 17.88
068-0082-003-0000	RESIDENTIAL	\$ 15.32	\$ 2.56	\$ 17.88
068-0082-004-0000	RESIDENTIAL	\$ 15.32	\$ 2.56	\$ 17.88
068-0083-001-0000	RESIDENTIAL	\$ 15.32	\$ 2.56	\$ 17.88
068-0083-002-0000	RESIDENTIAL	\$ 15.32	\$ 2.56	\$ 17.88
068-0084-001-0000	RESIDENTIAL	\$ 15.32	\$ 2.56	\$ 17.88
068-0084-002-0000	RESIDENTIAL	\$ 15.32	\$ 2.56	\$ 17.88
068-0084-003-0000	RESIDENTIAL	\$ 15.32	\$ 2.56	\$ 17.88
068-0084-004-0000	RESIDENTIAL	\$ 15.32	\$ 2.56	\$ 17.88
068-0084-005-0000	RESIDENTIAL	\$ 15.32	\$ 2.56	\$ 17.88
068-0084-006-0000	RESIDENTIAL	\$ 15.32	\$ 2.56	\$ 17.88
068-0084-007-0000	RESIDENTIAL	\$ 15.32	\$ 2.56	\$ 17.88
068-0084-008-0000	RESIDENTIAL	\$ 15.32	\$ 2.56	\$ 17.88
068-0084-009-0000	RESIDENTIAL	\$ 15.32	\$ 2.56	\$ 17.88
068-0084-010-0000	RESIDENTIAL	\$ 15.32	\$ 2.56	\$ 17.88
068-0084-011-0000	RESIDENTIAL	\$ 15.32	\$ 2.56	\$ 17.88
068-0084-012-0000	RESIDENTIAL	\$ 15.32	\$ 2.56	\$ 17.88
068-0084-013-0000	RESIDENTIAL	\$ 15.32	\$ 2.56	\$ 17.88
068-0084-014-0000	RESIDENTIAL	\$ 15.32	\$ 2.56	\$ 17.88
068-0084-015-0000	RESIDENTIAL	\$ 15.32	\$ 2.56	\$ 17.88
068-0084-016-0000	RESIDENTIAL	\$ 15.32	\$ 2.56	\$ 17.88
068-0084-017-0000	RESIDENTIAL	\$ 15.32	\$ 2.56	\$ 17.88
068-0084-018-0000	RESIDENTIAL	\$ 15.32	\$ 2.56	\$ 17.88
068-0084-019-0000	RESIDENTIAL	\$ 15.32	\$ 2.56	\$ 17.88
068-0084-020-0000	RESIDENTIAL	\$ 15.32	\$ 2.56	\$ 17.88
068-0084-021-0000	RESIDENTIAL	\$ 15.32	\$ 2.56	\$ 17.88
068-0084-022-0000	RESIDENTIAL	\$ 15.32	\$ 2.56	\$ 17.88
068-0084-023-0000	RESIDENTIAL	\$ 15.32	\$ 2.56	\$ 17.88
068-0084-024-0000	RESIDENTIAL	\$ 15.32	\$ 2.56	\$ 17.88
068-0085-001-0000	RESIDENTIAL	\$ 15.32	\$ 2.56	\$ 17.88
068-0085-002-0000	RESIDENTIAL	\$ 15.32	\$ 2.56	\$ 17.88
068-0085-003-0000	RESIDENTIAL	\$ 15.32	\$ 2.56	\$ 17.88
068-0085-004-0000	RESIDENTIAL	\$ 15.32	\$ 2.56	\$ 17.88
068-0085-005-0000	RESIDENTIAL	\$ 15.32	\$ 2.56	\$ 17.88
068-0085-006-0000	RESIDENTIAL	\$ 15.32	\$ 2.56	\$ 17.88
068-0085-007-0000	RESIDENTIAL	\$ 15.32	\$ 2.56	\$ 17.88
068-0085-008-0000	RESIDENTIAL	\$ 15.32	\$ 2.56	\$ 17.88

ITEM 17.2.

City of Rancho Cordova
Lighting District No. 2012-1 Exhibit A to the Resolution
Fiscal Year 2023-24 Assessment Roll

ATTACHMENT 2

APN	District Classification	Street Light Charge	Safety Light Charge	Total Assessment
068-0085-009-0000	RESIDENTIAL	\$ 15.32	\$ 2.56	\$ 17.88
068-0086-001-0000	RESIDENTIAL	\$ 15.32	\$ 2.56	\$ 17.88
068-0086-002-0000	RESIDENTIAL	\$ 15.32	\$ 2.56	\$ 17.88
068-0091-003-0000	RESIDENTIAL	\$ 15.32	\$ 2.56	\$ 17.88
068-0091-006-0000	RESIDENTIAL	\$ 15.32	\$ 2.56	\$ 17.88
068-0091-007-0000	RESIDENTIAL	\$ 15.32	\$ 2.56	\$ 17.88
068-0091-008-0000	RESIDENTIAL	\$ 15.32	\$ 2.56	\$ 17.88
068-0091-009-0000	RESIDENTIAL	\$ 15.32	\$ 2.56	\$ 17.88
068-0091-010-0000	RESIDENTIAL	\$ 15.32	\$ 2.56	\$ 17.88
068-0091-011-0000	RESIDENTIAL	\$ 15.32	\$ 2.56	\$ 17.88
068-0091-012-0000	RESIDENTIAL	\$ 15.32	\$ 2.56	\$ 17.88
068-0091-013-0000	RESIDENTIAL	\$ 15.32	\$ 2.56	\$ 17.88
068-0091-014-0000	RESIDENTIAL	\$ 15.32	\$ 2.56	\$ 17.88
068-0091-015-0000	RESIDENTIAL	\$ 15.32	\$ 2.56	\$ 17.88
068-0091-016-0000	RESIDENTIAL	\$ 15.32	\$ 2.56	\$ 17.88
068-0091-017-0000	RESIDENTIAL	\$ 15.32	\$ 2.56	\$ 17.88
068-0091-018-0000	RESIDENTIAL	\$ 15.32	\$ 2.56	\$ 17.88
068-0091-019-0000	RESIDENTIAL	\$ 15.32	\$ 2.56	\$ 17.88
068-0091-020-0000	RESIDENTIAL	\$ 15.32	\$ 2.56	\$ 17.88
068-0091-021-0000	RESIDENTIAL	\$ 15.32	\$ 2.56	\$ 17.88
068-0091-022-0000	RESIDENTIAL	\$ 15.32	\$ 2.56	\$ 17.88
068-0091-023-0000	RESIDENTIAL	\$ 15.32	\$ 2.56	\$ 17.88
068-0091-024-0000	RESIDENTIAL	\$ 15.32	\$ 2.56	\$ 17.88
068-0091-025-0000	RESIDENTIAL	\$ 15.32	\$ 2.56	\$ 17.88
068-0091-026-0000	RESIDENTIAL	\$ 15.32	\$ 2.56	\$ 17.88
068-0091-027-0000	RESIDENTIAL	\$ 15.32	\$ 2.56	\$ 17.88
068-0091-028-0000	RESIDENTIAL	\$ 15.32	\$ 2.56	\$ 17.88
068-0091-029-0000	RESIDENTIAL	\$ 15.32	\$ 2.56	\$ 17.88
068-0091-030-0000	RESIDENTIAL	\$ 15.32	\$ 2.56	\$ 17.88
068-0091-031-0000	RESIDENTIAL	\$ 15.32	\$ 2.56	\$ 17.88
068-0091-035-0000	RESIDENTIAL	\$ 15.32	\$ 2.56	\$ 17.88
068-0091-036-0000	RESIDENTIAL	\$ 15.32	\$ 2.56	\$ 17.88
068-0091-037-0000	RESIDENTIAL	\$ 15.32	\$ 2.56	\$ 17.88
068-0091-039-0000	RESIDENTIAL	\$ 15.32	\$ 2.56	\$ 17.88
068-0091-040-0000	RESIDENTIAL	\$ 15.32	\$ 2.56	\$ 17.88
068-0092-001-0000	RESIDENTIAL	\$ 15.32	\$ 2.56	\$ 17.88
068-0092-002-0000	RESIDENTIAL	\$ 15.32	\$ 2.56	\$ 17.88
068-0092-003-0000	RESIDENTIAL	\$ 15.32	\$ 2.56	\$ 17.88
068-0092-004-0000	RESIDENTIAL	\$ 15.32	\$ 2.56	\$ 17.88
068-0092-005-0000	RESIDENTIAL	\$ 15.32	\$ 2.56	\$ 17.88
068-0093-001-0000	RESIDENTIAL	\$ 15.32	\$ 2.56	\$ 17.88
068-0093-002-0000	RESIDENTIAL	\$ 15.32	\$ 2.56	\$ 17.88
068-0093-003-0000	RESIDENTIAL	\$ 15.32	\$ 2.56	\$ 17.88
068-0093-004-0000	RESIDENTIAL	\$ 15.32	\$ 2.56	\$ 17.88

ITEM 17.2.

City of Rancho Cordova
Lighting District No. 2012-1 Exhibit A to the Resolution
Fiscal Year 2023-24 Assessment Roll

ATTACHMENT 2

APN	District Classification	Street Light Charge	Safety Light Charge	Total Assessment
068-0093-005-0000	RESIDENTIAL	\$ 15.32	\$ 2.56	\$ 17.88
068-0093-006-0000	RESIDENTIAL	\$ 15.32	\$ 2.56	\$ 17.88
068-0093-007-0000	RESIDENTIAL	\$ 15.32	\$ 2.56	\$ 17.88
068-0093-008-0000	RESIDENTIAL	\$ 15.32	\$ 2.56	\$ 17.88
068-0093-009-0000	RESIDENTIAL	\$ 15.32	\$ 2.56	\$ 17.88
068-0093-010-0000	RESIDENTIAL	\$ 15.32	\$ 2.56	\$ 17.88
068-0101-001-0000	RESIDENTIAL	\$ 15.32	\$ 2.56	\$ 17.88
068-0101-002-0000	RESIDENTIAL	\$ 15.32	\$ 2.56	\$ 17.88
068-0101-003-0000	RESIDENTIAL	\$ 15.32	\$ 2.56	\$ 17.88
068-0101-004-0000	RESIDENTIAL	\$ 15.32	\$ 2.56	\$ 17.88
068-0101-005-0000	RESIDENTIAL	\$ 15.32	\$ 2.56	\$ 17.88
068-0101-006-0000	RESIDENTIAL	\$ 15.32	\$ 2.56	\$ 17.88
068-0102-001-0000	RESIDENTIAL	\$ 15.32	\$ 2.56	\$ 17.88
068-0102-002-0000	RESIDENTIAL	\$ 15.32	\$ 2.56	\$ 17.88
068-0102-003-0000	RESIDENTIAL	\$ 15.32	\$ 2.56	\$ 17.88
068-0102-004-0000	RESIDENTIAL	\$ 15.32	\$ 2.56	\$ 17.88
068-0102-005-0000	RESIDENTIAL	\$ 15.32	\$ 2.56	\$ 17.88
068-0102-006-0000	RESIDENTIAL	\$ 15.32	\$ 2.56	\$ 17.88
068-0102-007-0000	RESIDENTIAL	\$ 15.32	\$ 2.56	\$ 17.88
068-0102-008-0000	RESIDENTIAL	\$ 15.32	\$ 2.56	\$ 17.88
068-0102-009-0000	RESIDENTIAL	\$ 15.32	\$ 2.56	\$ 17.88
068-0102-010-0000	RESIDENTIAL	\$ 15.32	\$ 2.56	\$ 17.88
068-0102-011-0000	RESIDENTIAL	\$ 15.32	\$ 2.56	\$ 17.88
068-0102-012-0000	RESIDENTIAL	\$ 15.32	\$ 2.56	\$ 17.88
068-0102-013-0000	RESIDENTIAL	\$ 15.32	\$ 2.56	\$ 17.88
068-0102-014-0000	RESIDENTIAL	\$ 15.32	\$ 2.56	\$ 17.88
068-0102-015-0000	RESIDENTIAL	\$ 15.32	\$ 2.56	\$ 17.88
068-0102-016-0000	RESIDENTIAL	\$ 15.32	\$ 2.56	\$ 17.88
068-0102-017-0000	RESIDENTIAL	\$ 15.32	\$ 2.56	\$ 17.88
068-0102-018-0000	RESIDENTIAL	\$ 15.32	\$ 2.56	\$ 17.88
068-0103-001-0000	RESIDENTIAL	\$ 15.32	\$ 2.56	\$ 17.88
068-0103-002-0000	RESIDENTIAL	\$ 15.32	\$ 2.56	\$ 17.88
068-0104-001-0000	RESIDENTIAL	\$ 15.32	\$ 2.56	\$ 17.88
068-0104-002-0000	RESIDENTIAL	\$ 15.32	\$ 2.56	\$ 17.88
068-0104-003-0000	RESIDENTIAL	\$ 15.32	\$ 2.56	\$ 17.88
068-0104-004-0000	RESIDENTIAL	\$ 15.32	\$ 2.56	\$ 17.88
068-0104-005-0000	RESIDENTIAL	\$ 15.32	\$ 2.56	\$ 17.88
068-0105-001-0000	RESIDENTIAL	\$ 15.32	\$ 2.56	\$ 17.88
068-0105-002-0000	RESIDENTIAL	\$ 15.32	\$ 2.56	\$ 17.88
068-0105-003-0000	RESIDENTIAL	\$ 15.32	\$ 2.56	\$ 17.88
068-0105-004-0000	RESIDENTIAL	\$ 15.32	\$ 2.56	\$ 17.88
068-0105-005-0000	RESIDENTIAL	\$ 15.32	\$ 2.56	\$ 17.88
068-0105-006-0000	RESIDENTIAL	\$ 15.32	\$ 2.56	\$ 17.88
068-0105-007-0000	RESIDENTIAL	\$ 15.32	\$ 2.56	\$ 17.88

ITEM 17.2.

City of Rancho Cordova
Lighting District No. 2012-1 Exhibit A to the Resolution
Fiscal Year 2023-24 Assessment Roll

ATTACHMENT 2

APN	District Classification	Street Light Charge	Safety Light Charge	Total Assessment
068-0106-001-0000	RESIDENTIAL	\$ 15.32	\$ 2.56	\$ 17.88
068-0106-002-0000	RESIDENTIAL	\$ 15.32	\$ 2.56	\$ 17.88
068-0111-001-0000	RESIDENTIAL	\$ 15.32	\$ 2.56	\$ 17.88
068-0111-002-0000	RESIDENTIAL	\$ 15.32	\$ 2.56	\$ 17.88
068-0111-003-0000	RESIDENTIAL	\$ 15.32	\$ 2.56	\$ 17.88
068-0111-004-0000	RESIDENTIAL	\$ 15.32	\$ 2.56	\$ 17.88
068-0111-005-0000	RESIDENTIAL	\$ 15.32	\$ 2.56	\$ 17.88
068-0111-006-0000	RESIDENTIAL	\$ 15.32	\$ 2.56	\$ 17.88
068-0111-007-0000	RESIDENTIAL	\$ 15.32	\$ 2.56	\$ 17.88
068-0111-008-0000	RESIDENTIAL	\$ 15.32	\$ 2.56	\$ 17.88
068-0111-009-0000	RESIDENTIAL	\$ 15.32	\$ 2.56	\$ 17.88
068-0111-010-0000	RESIDENTIAL	\$ 15.32	\$ 2.56	\$ 17.88
068-0111-011-0000	RESIDENTIAL	\$ 15.32	\$ 2.56	\$ 17.88
068-0111-012-0000	RESIDENTIAL	\$ 15.32	\$ 2.56	\$ 17.88
068-0111-013-0000	SAFETY LIGHTS ONLY	\$ 0.00	\$ 2.56	\$ 2.56
068-0111-014-0000	NONRES	\$ 307.07	\$ 2.56	\$ 309.62
068-0112-001-0000	RESIDENTIAL	\$ 15.32	\$ 2.56	\$ 17.88
068-0112-002-0000	RESIDENTIAL	\$ 15.32	\$ 2.56	\$ 17.88
068-0112-003-0000	RESIDENTIAL	\$ 15.32	\$ 2.56	\$ 17.88
068-0112-004-0000	RESIDENTIAL	\$ 15.32	\$ 2.56	\$ 17.88
068-0112-005-0000	RESIDENTIAL	\$ 15.32	\$ 2.56	\$ 17.88
068-0112-006-0000	RESIDENTIAL	\$ 15.32	\$ 2.56	\$ 17.88
068-0112-007-0000	RESIDENTIAL	\$ 15.32	\$ 2.56	\$ 17.88
068-0112-008-0000	RESIDENTIAL	\$ 15.32	\$ 2.56	\$ 17.88
068-0112-009-0000	RESIDENTIAL	\$ 15.32	\$ 2.56	\$ 17.88
068-0112-010-0000	RESIDENTIAL	\$ 15.32	\$ 2.56	\$ 17.88
068-0112-011-0000	RESIDENTIAL	\$ 15.32	\$ 2.56	\$ 17.88
068-0112-012-0000	RESIDENTIAL	\$ 15.32	\$ 2.56	\$ 17.88
068-0112-013-0000	RESIDENTIAL	\$ 15.32	\$ 2.56	\$ 17.88
068-0112-014-0000	RESIDENTIAL	\$ 15.32	\$ 2.56	\$ 17.88
068-0113-001-0000	RESIDENTIAL	\$ 15.32	\$ 2.56	\$ 17.88
068-0113-002-0000	RESIDENTIAL	\$ 15.32	\$ 2.56	\$ 17.88
068-0113-003-0000	RESIDENTIAL	\$ 15.32	\$ 2.56	\$ 17.88
068-0113-004-0000	RESIDENTIAL	\$ 15.32	\$ 2.56	\$ 17.88
068-0113-005-0000	RESIDENTIAL	\$ 15.32	\$ 2.56	\$ 17.88
068-0113-006-0000	RESIDENTIAL	\$ 15.32	\$ 2.56	\$ 17.88
068-0113-007-0000	RESIDENTIAL	\$ 15.32	\$ 2.56	\$ 17.88
068-0113-008-0000	RESIDENTIAL	\$ 15.32	\$ 2.56	\$ 17.88
068-0113-009-0000	RESIDENTIAL	\$ 15.32	\$ 2.56	\$ 17.88
068-0113-010-0000	RESIDENTIAL	\$ 15.32	\$ 2.56	\$ 17.88
068-0113-011-0000	RESIDENTIAL	\$ 15.32	\$ 2.56	\$ 17.88
068-0114-001-0000	RESIDENTIAL	\$ 15.32	\$ 2.56	\$ 17.88
068-0114-002-0000	RESIDENTIAL	\$ 15.32	\$ 2.56	\$ 17.88
068-0114-003-0000	RESIDENTIAL	\$ 15.32	\$ 2.56	\$ 17.88

ITEM 17.2.

City of Rancho Cordova
Lighting District No. 2012-1 Exhibit A to the Resolution
Fiscal Year 2023-24 Assessment Roll

ATTACHMENT 2

APN	District Classification	Street Light Charge	Safety Light Charge	Total Assessment
068-0114-004-0000	RESIDENTIAL	\$ 15.32	\$ 2.56	\$ 17.88
068-0114-005-0000	RESIDENTIAL	\$ 15.32	\$ 2.56	\$ 17.88
068-0114-006-0000	RESIDENTIAL	\$ 15.32	\$ 2.56	\$ 17.88
068-0114-007-0000	RESIDENTIAL	\$ 15.32	\$ 2.56	\$ 17.88
068-0114-008-0000	RESIDENTIAL	\$ 15.32	\$ 2.56	\$ 17.88
068-0114-009-0000	RESIDENTIAL	\$ 15.32	\$ 2.56	\$ 17.88
068-0121-001-0000	RESIDENTIAL	\$ 15.32	\$ 2.56	\$ 17.88
068-0121-002-0000	RESIDENTIAL	\$ 15.32	\$ 2.56	\$ 17.88
068-0121-003-0000	RESIDENTIAL	\$ 15.32	\$ 2.56	\$ 17.88
068-0121-004-0000	RESIDENTIAL	\$ 15.32	\$ 2.56	\$ 17.88
068-0121-005-0000	RESIDENTIAL	\$ 15.32	\$ 2.56	\$ 17.88
068-0121-006-0000	RESIDENTIAL	\$ 15.32	\$ 2.56	\$ 17.88
068-0121-007-0000	RESIDENTIAL	\$ 15.32	\$ 2.56	\$ 17.88
068-0121-008-0000	RESIDENTIAL	\$ 15.32	\$ 2.56	\$ 17.88
068-0122-001-0000	RESIDENTIAL	\$ 15.32	\$ 2.56	\$ 17.88
068-0122-002-0000	RESIDENTIAL	\$ 15.32	\$ 2.56	\$ 17.88
068-0122-003-0000	RESIDENTIAL	\$ 15.32	\$ 2.56	\$ 17.88
068-0122-004-0000	RESIDENTIAL	\$ 15.32	\$ 2.56	\$ 17.88
068-0122-005-0000	RESIDENTIAL	\$ 15.32	\$ 2.56	\$ 17.88
068-0122-006-0000	RESIDENTIAL	\$ 15.32	\$ 2.56	\$ 17.88
068-0122-007-0000	RESIDENTIAL	\$ 15.32	\$ 2.56	\$ 17.88
068-0122-008-0000	RESIDENTIAL	\$ 15.32	\$ 2.56	\$ 17.88
068-0122-009-0000	RESIDENTIAL	\$ 15.32	\$ 2.56	\$ 17.88
068-0122-010-0000	RESIDENTIAL	\$ 15.32	\$ 2.56	\$ 17.88
068-0122-011-0000	RESIDENTIAL	\$ 15.32	\$ 2.56	\$ 17.88
068-0122-012-0000	RESIDENTIAL	\$ 15.32	\$ 2.56	\$ 17.88
068-0122-013-0000	RESIDENTIAL	\$ 15.32	\$ 2.56	\$ 17.88
068-0122-014-0000	RESIDENTIAL	\$ 15.32	\$ 2.56	\$ 17.88
068-0122-015-0000	RESIDENTIAL	\$ 15.32	\$ 2.56	\$ 17.88
068-0122-016-0000	RESIDENTIAL	\$ 15.32	\$ 2.56	\$ 17.88
068-0122-017-0000	RESIDENTIAL	\$ 15.32	\$ 2.56	\$ 17.88
068-0123-001-0000	RESIDENTIAL	\$ 15.32	\$ 2.56	\$ 17.88
068-0123-002-0000	RESIDENTIAL	\$ 15.32	\$ 2.56	\$ 17.88
068-0123-003-0000	RESIDENTIAL	\$ 15.32	\$ 2.56	\$ 17.88
068-0123-004-0000	RESIDENTIAL	\$ 15.32	\$ 2.56	\$ 17.88
068-0123-005-0000	RESIDENTIAL	\$ 15.32	\$ 2.56	\$ 17.88
068-0123-006-0000	RESIDENTIAL	\$ 15.32	\$ 2.56	\$ 17.88
068-0123-007-0000	RESIDENTIAL	\$ 15.32	\$ 2.56	\$ 17.88
068-0123-008-0000	RESIDENTIAL	\$ 15.32	\$ 2.56	\$ 17.88
068-0123-009-0000	RESIDENTIAL	\$ 15.32	\$ 2.56	\$ 17.88
068-0123-010-0000	RESIDENTIAL	\$ 15.32	\$ 2.56	\$ 17.88
068-0123-011-0000	RESIDENTIAL	\$ 15.32	\$ 2.56	\$ 17.88
068-0123-012-0000	RESIDENTIAL	\$ 15.32	\$ 2.56	\$ 17.88
068-0123-013-0000	RESIDENTIAL	\$ 15.32	\$ 2.56	\$ 17.88

ITEM 17.2.

City of Rancho Cordova
Lighting District No. 2012-1 Exhibit A to the Resolution
Fiscal Year 2023-24 Assessment Roll

ATTACHMENT 2

APN	District Classification	Street Light Charge	Safety Light Charge	Total Assessment
068-0123-014-0000	RESIDENTIAL	\$ 15.32	\$ 2.56	\$ 17.88
068-0124-001-0000	RESIDENTIAL	\$ 15.32	\$ 2.56	\$ 17.88
068-0124-002-0000	RESIDENTIAL	\$ 15.32	\$ 2.56	\$ 17.88
068-0124-003-0000	RESIDENTIAL	\$ 15.32	\$ 2.56	\$ 17.88
068-0124-004-0000	RESIDENTIAL	\$ 15.32	\$ 2.56	\$ 17.88
068-0124-005-0000	RESIDENTIAL	\$ 15.32	\$ 2.56	\$ 17.88
068-0124-006-0000	RESIDENTIAL	\$ 15.32	\$ 2.56	\$ 17.88
068-0124-007-0000	RESIDENTIAL	\$ 15.32	\$ 2.56	\$ 17.88
068-0124-008-0000	RESIDENTIAL	\$ 15.32	\$ 2.56	\$ 17.88
068-0124-009-0000	RESIDENTIAL	\$ 15.32	\$ 2.56	\$ 17.88
068-0124-010-0000	RESIDENTIAL	\$ 15.32	\$ 2.56	\$ 17.88
068-0125-001-0000	RESIDENTIAL	\$ 15.32	\$ 2.56	\$ 17.88
068-0125-002-0000	RESIDENTIAL	\$ 15.32	\$ 2.56	\$ 17.88
068-0125-003-0000	RESIDENTIAL	\$ 15.32	\$ 2.56	\$ 17.88
068-0125-004-0000	RESIDENTIAL	\$ 15.32	\$ 2.56	\$ 17.88
068-0126-001-0000	RESIDENTIAL	\$ 15.32	\$ 2.56	\$ 17.88
068-0126-002-0000	RESIDENTIAL	\$ 15.32	\$ 2.56	\$ 17.88
068-0126-003-0000	RESIDENTIAL	\$ 15.32	\$ 2.56	\$ 17.88
068-0126-004-0000	RESIDENTIAL	\$ 15.32	\$ 2.56	\$ 17.88
068-0126-005-0000	RESIDENTIAL	\$ 15.32	\$ 2.56	\$ 17.88
068-0127-001-0000	RESIDENTIAL	\$ 15.32	\$ 2.56	\$ 17.88
068-0128-001-0000	RESIDENTIAL	\$ 15.32	\$ 2.56	\$ 17.88
068-0128-002-0000	RESIDENTIAL	\$ 15.32	\$ 2.56	\$ 17.88
068-0131-001-0000	RESIDENTIAL	\$ 15.32	\$ 2.56	\$ 17.88
068-0131-002-0000	RESIDENTIAL	\$ 15.32	\$ 2.56	\$ 17.88
068-0131-003-0000	RESIDENTIAL	\$ 15.32	\$ 2.56	\$ 17.88
068-0131-004-0000	RESIDENTIAL	\$ 15.32	\$ 2.56	\$ 17.88
068-0131-005-0000	RESIDENTIAL	\$ 15.32	\$ 2.56	\$ 17.88
068-0131-006-0000	RESIDENTIAL	\$ 15.32	\$ 2.56	\$ 17.88
068-0132-001-0000	RESIDENTIAL	\$ 15.32	\$ 2.56	\$ 17.88
068-0132-002-0000	RESIDENTIAL	\$ 15.32	\$ 2.56	\$ 17.88
068-0132-003-0000	RESIDENTIAL	\$ 15.32	\$ 2.56	\$ 17.88
068-0132-004-0000	RESIDENTIAL	\$ 15.32	\$ 2.56	\$ 17.88
068-0132-005-0000	RESIDENTIAL	\$ 15.32	\$ 2.56	\$ 17.88
068-0132-006-0000	RESIDENTIAL	\$ 15.32	\$ 2.56	\$ 17.88
068-0132-007-0000	RESIDENTIAL	\$ 15.32	\$ 2.56	\$ 17.88
068-0132-008-0000	RESIDENTIAL	\$ 15.32	\$ 2.56	\$ 17.88
068-0132-009-0000	RESIDENTIAL	\$ 15.32	\$ 2.56	\$ 17.88
068-0132-010-0000	RESIDENTIAL	\$ 15.32	\$ 2.56	\$ 17.88
068-0133-001-0000	RESIDENTIAL	\$ 15.32	\$ 2.56	\$ 17.88
068-0133-002-0000	RESIDENTIAL	\$ 15.32	\$ 2.56	\$ 17.88
068-0133-003-0000	RESIDENTIAL	\$ 15.32	\$ 2.56	\$ 17.88
068-0133-004-0000	RESIDENTIAL	\$ 15.32	\$ 2.56	\$ 17.88
068-0133-005-0000	RESIDENTIAL	\$ 15.32	\$ 2.56	\$ 17.88

ITEM 17.2.

City of Rancho Cordova
Lighting District No. 2012-1 Exhibit A to the Resolution
Fiscal Year 2023-24 Assessment Roll

ATTACHMENT 2

APN	District Classification	Street Light Charge	Safety Light Charge	Total Assessment
068-0133-006-0000	RESIDENTIAL	\$ 15.32	\$ 2.56	\$ 17.88
068-0133-007-0000	RESIDENTIAL	\$ 15.32	\$ 2.56	\$ 17.88
068-0133-008-0000	RESIDENTIAL	\$ 15.32	\$ 2.56	\$ 17.88
068-0133-009-0000	RESIDENTIAL	\$ 15.32	\$ 2.56	\$ 17.88
068-0134-001-0000	RESIDENTIAL	\$ 15.32	\$ 2.56	\$ 17.88
068-0134-002-0000	RESIDENTIAL	\$ 15.32	\$ 2.56	\$ 17.88
068-0134-003-0000	RESIDENTIAL	\$ 15.32	\$ 2.56	\$ 17.88
068-0134-004-0000	RESIDENTIAL	\$ 15.32	\$ 2.56	\$ 17.88
068-0134-005-0000	RESIDENTIAL	\$ 15.32	\$ 2.56	\$ 17.88
068-0134-006-0000	RESIDENTIAL	\$ 15.32	\$ 2.56	\$ 17.88
068-0134-007-0000	RESIDENTIAL	\$ 15.32	\$ 2.56	\$ 17.88
068-0134-008-0000	RESIDENTIAL	\$ 15.32	\$ 2.56	\$ 17.88
068-0135-001-0000	RESIDENTIAL	\$ 15.32	\$ 2.56	\$ 17.88
068-0135-002-0000	RESIDENTIAL	\$ 15.32	\$ 2.56	\$ 17.88
068-0135-003-0000	RESIDENTIAL	\$ 15.32	\$ 2.56	\$ 17.88
068-0135-004-0000	RESIDENTIAL	\$ 15.32	\$ 2.56	\$ 17.88
068-0135-005-0000	RESIDENTIAL	\$ 15.32	\$ 2.56	\$ 17.88
068-0135-006-0000	NONRES	\$ 15.37	\$ 2.56	\$ 17.92
068-0135-007-0000	NONRES	\$ 55.92	\$ 2.56	\$ 58.48
068-0135-008-0000	NONRES	\$ 10.33	\$ 2.56	\$ 12.88
068-0135-009-0000	NONRES	\$ 10.33	\$ 2.56	\$ 12.88
068-0135-010-0000	NONRES	\$ 10.33	\$ 2.56	\$ 12.88
068-0135-011-0000	NONRES	\$ 15.37	\$ 2.56	\$ 17.92
068-0135-012-0000	NONRES	\$ 49.12	\$ 2.56	\$ 51.68
068-0135-013-0000	NONRES	\$ 53.65	\$ 2.56	\$ 56.20
068-0135-014-0000	NONRES	\$ 15.37	\$ 2.56	\$ 17.92
068-0135-015-0000	NONRES	\$ 15.37	\$ 2.56	\$ 17.92
068-0135-016-0000	NONRES	\$ 15.37	\$ 2.56	\$ 17.92
068-0135-017-0000	NONRES	\$ 46.60	\$ 2.56	\$ 49.16
068-0135-018-0000	NONRES	\$ 15.37	\$ 2.56	\$ 17.92
068-0135-019-0000	NONRES	\$ 15.37	\$ 2.56	\$ 17.92
068-0135-020-0000	NONRES	\$ 15.37	\$ 2.56	\$ 17.92
068-0135-021-0000	NONRES	\$ 15.37	\$ 2.56	\$ 17.92
068-0135-022-0000	NONRES	\$ 15.37	\$ 2.56	\$ 17.92
068-0135-023-0000	NONRES	\$ 15.37	\$ 2.56	\$ 17.92
068-0135-024-0000	NONRES	\$ 68.26	\$ 2.56	\$ 70.82
068-0135-025-0000	RESIDENTIAL	\$ 15.32	\$ 2.56	\$ 17.88
068-0135-026-0000	RESIDENTIAL	\$ 15.32	\$ 2.56	\$ 17.88
068-0135-027-0000	RESIDENTIAL	\$ 15.32	\$ 2.56	\$ 17.88
068-0135-028-0000	RESIDENTIAL	\$ 15.32	\$ 2.56	\$ 17.88
068-0135-029-0000	RESIDENTIAL	\$ 15.32	\$ 2.56	\$ 17.88
068-0135-030-0000	RESIDENTIAL	\$ 15.32	\$ 2.56	\$ 17.88
068-0135-031-0000	RESIDENTIAL	\$ 15.32	\$ 2.56	\$ 17.88
068-0135-032-0000	RESIDENTIAL	\$ 15.32	\$ 2.56	\$ 17.88

ITEM 17.2.

City of Rancho Cordova
Lighting District No. 2012-1 Exhibit A to the Resolution
Fiscal Year 2023-24 Assessment Roll

ATTACHMENT 2

APN	District Classification	Street Light Charge	Safety Light Charge	Total Assessment
068-0135-033-0000	RESIDENTIAL	\$ 15.32	\$ 2.56	\$ 17.88
068-0136-001-0000	RESIDENTIAL	\$ 15.32	\$ 2.56	\$ 17.88
068-0137-001-0000	NONRES	\$ 49.12	\$ 2.56	\$ 51.68
068-0137-002-0000	NONRES	\$ 15.87	\$ 2.56	\$ 18.42
068-0137-003-0000	NONRES	\$ 15.87	\$ 2.56	\$ 18.42
068-0137-004-0000	NONRES	\$ 15.87	\$ 2.56	\$ 18.42
068-0137-005-0000	NONRES	\$ 15.87	\$ 2.56	\$ 18.42
068-0137-006-0000	NONRES	\$ 16.12	\$ 2.56	\$ 18.68
068-0137-007-0000	NONRES	\$ 9.57	\$ 2.56	\$ 12.12
068-0137-008-0000	NONRES	\$ 38.54	\$ 2.56	\$ 41.10
068-0137-009-0000	NONRES	\$ 34.76	\$ 2.56	\$ 37.32
068-0137-010-0000	NONRES	\$ 30.73	\$ 2.56	\$ 33.28
068-0137-011-0000	NONRES	\$ 30.73	\$ 2.56	\$ 33.28
068-0137-012-0000	NONRES	\$ 30.73	\$ 2.56	\$ 33.28
068-0137-013-0000	NONRES	\$ 31.74	\$ 2.56	\$ 34.30
068-0137-014-0000	NONRES	\$ 4.53	\$ 2.56	\$ 7.08
068-0137-015-0000	NONRES	\$ 70.53	\$ 2.56	\$ 73.08
068-0141-003-0000	NONRES	\$ 145.09	\$ 2.56	\$ 147.64
068-0141-004-0000	NONRES	\$ 15.87	\$ 2.56	\$ 18.42
068-0141-005-0000	NONRES	\$ 15.87	\$ 2.56	\$ 18.42
068-0141-006-0000	NONRES	\$ 15.87	\$ 2.56	\$ 18.42
068-0142-001-0000	NONRES	\$ 17.13	\$ 2.56	\$ 19.68
068-0142-002-0000	NONRES	\$ 17.13	\$ 2.56	\$ 19.68
068-0142-003-0000	NONRES	\$ 17.13	\$ 2.56	\$ 19.68
068-0142-004-0000	NONRES	\$ 17.13	\$ 2.56	\$ 19.68
068-0142-005-0000	NONRES	\$ 19.65	\$ 2.56	\$ 22.20
068-0142-006-0000	NONRES	\$ 10.08	\$ 2.56	\$ 12.64
068-0142-007-0000	NONRES	\$ 10.08	\$ 2.56	\$ 12.64
068-0142-008-0000	NONRES	\$ 10.08	\$ 2.56	\$ 12.64
068-0142-009-0000	NONRES	\$ 13.10	\$ 2.56	\$ 15.66
068-0142-010-0000	NONRES	\$ 17.13	\$ 2.56	\$ 19.68
068-0142-011-0000	NONRES	\$ 17.13	\$ 2.56	\$ 19.68
068-0142-012-0000	NONRES	\$ 17.13	\$ 2.56	\$ 19.68
068-0142-013-0000	NONRES	\$ 17.13	\$ 2.56	\$ 19.68
068-0142-014-0000	NONRES	\$ 17.13	\$ 2.56	\$ 19.68
068-0142-018-0000	NONRES	\$ 138.29	\$ 2.56	\$ 140.84
068-0142-020-0000	NONRES	\$ 14.86	\$ 2.56	\$ 17.42
068-0142-021-0000	NONRES	\$ 14.86	\$ 2.56	\$ 17.42
068-0142-022-0000	NONRES	\$ 15.11	\$ 2.56	\$ 17.66
068-0142-023-0000	NONRES	\$ 15.11	\$ 2.56	\$ 17.66
068-0142-024-0000	NONRES	\$ 15.11	\$ 2.56	\$ 17.66
068-0142-025-0000	NONRES	\$ 15.11	\$ 2.56	\$ 17.66
068-0142-026-0000	NONRES	\$ 15.11	\$ 2.56	\$ 17.66
068-0142-027-0000	NONRES	\$ 3.02	\$ 2.56	\$ 5.58

ITEM 17.2.

City of Rancho Cordova
Lighting District No. 2012-1 Exhibit A to the Resolution
Fiscal Year 2023-24 Assessment Roll

ATTACHMENT 2

APN	District Classification	Street Light Charge	Safety Light Charge	Total Assessment
068-0142-028-0000	NONRES	\$ 21.66	\$ 2.56	\$ 24.22
068-0142-030-0000	NONRES	\$ 21.66	\$ 2.56	\$ 24.22
068-0142-031-0000	NONRES	\$ 17.13	\$ 2.56	\$ 19.68
068-0142-032-0000	NONRES	\$ 17.13	\$ 2.56	\$ 19.68
068-0142-039-0000	RESIDENTIAL	\$ 15.32	\$ 2.56	\$ 17.88
068-0142-040-0000	NONRES	\$ 19.40	\$ 2.56	\$ 21.96
068-0142-041-0000	NONRES	\$ 15.11	\$ 2.56	\$ 17.66
068-0142-042-0000	NONRES	\$ 15.62	\$ 2.56	\$ 18.18
068-0142-043-0000	NONRES	\$ 15.62	\$ 2.56	\$ 18.18
068-0142-044-0000	NONRES	\$ 15.62	\$ 2.56	\$ 18.18
068-0142-045-0000	NONRES	\$ 42.82	\$ 2.56	\$ 45.38
068-0142-046-0000	NONRES	\$ 14.86	\$ 2.56	\$ 17.42
068-0143-001-0000	RESIDENTIAL	\$ 15.32	\$ 2.56	\$ 17.88
068-0143-002-0000	NONRES	\$ 53.91	\$ 2.56	\$ 56.46
068-0143-003-0000	NONRES	\$ 10.08	\$ 2.56	\$ 12.64
068-0143-004-0000	NONRES	\$ 8.82	\$ 2.56	\$ 11.38
068-0143-005-0000	NONRES	\$ 12.60	\$ 2.56	\$ 15.16
068-0143-006-0000	NONRES	\$ 43.33	\$ 2.56	\$ 45.88
068-0143-007-0000	NONRES	\$ 46.10	\$ 2.56	\$ 48.66
068-0143-008-0000	NONRES	\$ 11.84	\$ 2.56	\$ 14.40
068-0143-009-0000	NONRES	\$ 46.85	\$ 2.56	\$ 49.40
068-0143-010-0000	NONRES	\$ 15.37	\$ 2.56	\$ 17.92
068-0143-011-0000	NONRES	\$ 15.62	\$ 2.56	\$ 18.18
068-0143-012-0000	NONRES	\$ 15.62	\$ 2.56	\$ 18.18
068-0143-013-0000	NONRES	\$ 15.11	\$ 2.56	\$ 17.66
068-0144-001-0000	NONRES	\$ 17.13	\$ 2.56	\$ 19.68
068-0144-002-0000	NONRES	\$ 17.13	\$ 2.56	\$ 19.68
068-0144-003-0000	NONRES	\$ 17.13	\$ 2.56	\$ 19.68
068-0144-004-0000	NONRES	\$ 17.13	\$ 2.56	\$ 19.68
068-0144-005-0000	NONRES	\$ 17.38	\$ 2.56	\$ 19.94
068-0144-006-0000	NONRES	\$ 10.08	\$ 2.56	\$ 12.64
068-0144-007-0000	NONRES	\$ 12.09	\$ 2.56	\$ 14.64
068-0144-008-0000	NONRES	\$ 27.71	\$ 2.56	\$ 30.26
068-0144-009-0000	NONRES	\$ 38.29	\$ 2.56	\$ 40.84
068-0151-001-0000	RESIDENTIAL	\$ 15.32	\$ 2.56	\$ 17.88
068-0151-002-0000	RESIDENTIAL	\$ 15.32	\$ 2.56	\$ 17.88
068-0151-003-0000	RESIDENTIAL	\$ 15.32	\$ 2.56	\$ 17.88
068-0151-004-0000	RESIDENTIAL	\$ 15.32	\$ 2.56	\$ 17.88
068-0151-005-0000	RESIDENTIAL	\$ 15.32	\$ 2.56	\$ 17.88
068-0151-006-0000	RESIDENTIAL	\$ 15.32	\$ 2.56	\$ 17.88
068-0151-007-0000	RESIDENTIAL	\$ 15.32	\$ 2.56	\$ 17.88
068-0151-008-0000	RESIDENTIAL	\$ 15.32	\$ 2.56	\$ 17.88
068-0151-009-0000	RESIDENTIAL	\$ 15.32	\$ 2.56	\$ 17.88
068-0151-010-0000	RESIDENTIAL	\$ 15.32	\$ 2.56	\$ 17.88

ITEM 17.2.

City of Rancho Cordova
Lighting District No. 2012-1 Exhibit A to the Resolution
Fiscal Year 2023-24 Assessment Roll

ATTACHMENT 2

APN	District Classification	Street Light Charge	Safety Light Charge	Total Assessment
068-0151-011-0000	RESIDENTIAL	\$ 15.32	\$ 2.56	\$ 17.88
068-0152-001-0000	RESIDENTIAL	\$ 15.32	\$ 2.56	\$ 17.88
068-0152-002-0000	RESIDENTIAL	\$ 15.32	\$ 2.56	\$ 17.88
068-0152-003-0000	RESIDENTIAL	\$ 15.32	\$ 2.56	\$ 17.88
068-0152-004-0000	RESIDENTIAL	\$ 15.32	\$ 2.56	\$ 17.88
068-0152-005-0000	RESIDENTIAL	\$ 15.32	\$ 2.56	\$ 17.88
068-0152-006-0000	RESIDENTIAL	\$ 15.32	\$ 2.56	\$ 17.88
068-0152-007-0000	RESIDENTIAL	\$ 15.32	\$ 2.56	\$ 17.88
068-0152-008-0000	RESIDENTIAL	\$ 15.32	\$ 2.56	\$ 17.88
068-0152-009-0000	RESIDENTIAL	\$ 15.32	\$ 2.56	\$ 17.88
068-0152-010-0000	RESIDENTIAL	\$ 15.32	\$ 2.56	\$ 17.88
068-0152-011-0000	RESIDENTIAL	\$ 15.32	\$ 2.56	\$ 17.88
068-0152-012-0000	RESIDENTIAL	\$ 15.32	\$ 2.56	\$ 17.88
068-0152-013-0000	RESIDENTIAL	\$ 15.32	\$ 2.56	\$ 17.88
068-0152-014-0000	RESIDENTIAL	\$ 15.32	\$ 2.56	\$ 17.88
068-0152-015-0000	RESIDENTIAL	\$ 15.32	\$ 2.56	\$ 17.88
068-0152-016-0000	RESIDENTIAL	\$ 15.32	\$ 2.56	\$ 17.88
068-0152-017-0000	RESIDENTIAL	\$ 15.32	\$ 2.56	\$ 17.88
068-0152-018-0000	RESIDENTIAL	\$ 15.32	\$ 2.56	\$ 17.88
068-0152-019-0000	RESIDENTIAL	\$ 15.32	\$ 2.56	\$ 17.88
068-0153-001-0000	RESIDENTIAL	\$ 15.32	\$ 2.56	\$ 17.88
068-0153-002-0000	RESIDENTIAL	\$ 15.32	\$ 2.56	\$ 17.88
068-0153-003-0000	RESIDENTIAL	\$ 15.32	\$ 2.56	\$ 17.88
068-0153-004-0000	RESIDENTIAL	\$ 15.32	\$ 2.56	\$ 17.88
068-0153-005-0000	RESIDENTIAL	\$ 15.32	\$ 2.56	\$ 17.88
068-0153-006-0000	RESIDENTIAL	\$ 15.32	\$ 2.56	\$ 17.88
068-0153-007-0000	RESIDENTIAL	\$ 15.32	\$ 2.56	\$ 17.88
068-0153-008-0000	RESIDENTIAL	\$ 15.32	\$ 2.56	\$ 17.88
068-0153-009-0000	RESIDENTIAL	\$ 15.32	\$ 2.56	\$ 17.88
068-0153-010-0000	RESIDENTIAL	\$ 15.32	\$ 2.56	\$ 17.88
068-0153-011-0000	RESIDENTIAL	\$ 15.32	\$ 2.56	\$ 17.88
068-0153-012-0000	RESIDENTIAL	\$ 15.32	\$ 2.56	\$ 17.88
068-0153-013-0000	RESIDENTIAL	\$ 15.32	\$ 2.56	\$ 17.88
068-0153-014-0000	RESIDENTIAL	\$ 15.32	\$ 2.56	\$ 17.88
068-0153-015-0000	RESIDENTIAL	\$ 15.32	\$ 2.56	\$ 17.88
068-0153-016-0000	RESIDENTIAL	\$ 15.32	\$ 2.56	\$ 17.88
068-0153-017-0000	RESIDENTIAL	\$ 15.32	\$ 2.56	\$ 17.88
068-0154-001-0000	RESIDENTIAL	\$ 15.32	\$ 2.56	\$ 17.88
068-0154-002-0000	RESIDENTIAL	\$ 15.32	\$ 2.56	\$ 17.88
068-0154-003-0000	RESIDENTIAL	\$ 15.32	\$ 2.56	\$ 17.88
068-0154-004-0000	RESIDENTIAL	\$ 15.32	\$ 2.56	\$ 17.88
068-0154-005-0000	RESIDENTIAL	\$ 15.32	\$ 2.56	\$ 17.88
068-0154-006-0000	RESIDENTIAL	\$ 15.32	\$ 2.56	\$ 17.88
068-0154-007-0000	RESIDENTIAL	\$ 15.32	\$ 2.56	\$ 17.88

ITEM 17.2.

City of Rancho Cordova
Lighting District No. 2012-1 Exhibit A to the Resolution
Fiscal Year 2023-24 Assessment Roll

ATTACHMENT 2

APN	District Classification	Street Light Charge	Safety Light Charge	Total Assessment
068-0154-008-0000	RESIDENTIAL	\$ 15.32	\$ 2.56	\$ 17.88
068-0160-009-0000	SAFETY LIGHTS ONLY	\$ 0.00	\$ 2.56	\$ 2.56
068-0160-033-0000	NONRES	\$ 45.85	\$ 2.56	\$ 48.40
068-0160-034-0000	NONRES	\$ 7.56	\$ 2.56	\$ 10.12
068-0160-058-0000	NONRES	\$ 75.57	\$ 2.56	\$ 78.12
068-0160-064-0000	NONRES	\$ 168.02	\$ 2.56	\$ 170.58
068-0160-068-0000	NONRES	\$ 249.88	\$ 2.56	\$ 252.44
068-0160-069-0000	NONRES	\$ 138.55	\$ 2.56	\$ 141.10
068-0160-070-0000	NONRES	\$ 118.39	\$ 2.56	\$ 120.94
068-0160-079-0000	NONRES	\$ 104.29	\$ 2.56	\$ 106.84
068-0160-082-0000	NONRES	\$ 123.93	\$ 2.56	\$ 126.48
068-0160-083-0000	NONRES	\$ 32.24	\$ 2.56	\$ 34.80
068-0160-084-0000	NONRES	\$ 49.12	\$ 2.56	\$ 51.68
068-0160-091-0000	NONRES	\$ 46.60	\$ 2.56	\$ 49.16
068-0160-092-0000	NONRES	\$ 105.55	\$ 2.56	\$ 108.10
068-0160-096-0000	NONRES	\$ 201.52	\$ 2.56	\$ 204.08
068-0160-097-0000	NONRES	\$ 56.68	\$ 2.56	\$ 59.24
068-0160-098-0000	SAFETY LIGHTS ONLY	\$ 0.00	\$ 2.56	\$ 2.56
068-0160-099-0000	SAFETY LIGHTS ONLY	\$ 0.00	\$ 2.56	\$ 2.56
068-0160-100-0000	NONRES	\$ 333.77	\$ 2.56	\$ 336.32
068-0160-101-0000	NONRES	\$ 0.00	\$ 2.56	\$ 2.56
068-0160-102-0000	SAFETY LIGHTS ONLY	\$ 0.00	\$ 2.56	\$ 2.56
068-0160-104-0000	NONRES	\$ 79.35	\$ 2.56	\$ 81.90
068-0160-110-0000	SAFETY LIGHTS ONLY	\$ 0.00	\$ 2.56	\$ 2.56
068-0160-111-0000	SAFETY LIGHTS ONLY	\$ 0.00	\$ 2.56	\$ 2.56
068-0160-112-0000	NONRES	\$ 155.42	\$ 2.56	\$ 157.98
068-0160-114-0000	NONRES	\$ 76.58	\$ 2.56	\$ 79.14
068-0160-116-0000	NONRES	\$ 60.71	\$ 2.56	\$ 63.26
068-0160-117-0000	NONRES	\$ 37.79	\$ 2.56	\$ 40.34
068-0160-118-0000	NONRES	\$ 37.79	\$ 2.56	\$ 40.34
068-0160-119-0000	NONRES	\$ 60.71	\$ 2.56	\$ 63.26
068-0160-120-0000	NONRES	\$ 39.80	\$ 2.56	\$ 42.36
068-0160-121-0000	NONRES	\$ 75.57	\$ 2.56	\$ 78.12
068-0160-122-0000	NONRES	\$ 50.38	\$ 2.56	\$ 52.94
068-0160-123-0000	NONRES	\$ 42.32	\$ 2.56	\$ 44.88
068-0160-124-0000	NONRES	\$ 42.32	\$ 2.56	\$ 44.88
068-0341-001-0000	RESIDENTIAL	\$ 15.32	\$ 2.56	\$ 17.88
068-0341-002-0000	RESIDENTIAL	\$ 15.32	\$ 2.56	\$ 17.88
068-0341-003-0000	RESIDENTIAL	\$ 15.32	\$ 2.56	\$ 17.88
068-0341-004-0000	RESIDENTIAL	\$ 15.32	\$ 2.56	\$ 17.88
068-0341-005-0000	RESIDENTIAL	\$ 15.32	\$ 2.56	\$ 17.88
068-0341-006-0000	RESIDENTIAL	\$ 15.32	\$ 2.56	\$ 17.88
068-0342-001-0000	RESIDENTIAL	\$ 15.32	\$ 2.56	\$ 17.88
068-0342-002-0000	RESIDENTIAL	\$ 15.32	\$ 2.56	\$ 17.88

ITEM 17.2.

City of Rancho Cordova
Lighting District No. 2012-1 Exhibit A to the Resolution
Fiscal Year 2023-24 Assessment Roll

ATTACHMENT 2

APN	District Classification	Street Light Charge	Safety Light Charge	Total Assessment
068-0342-003-0000	RESIDENTIAL	\$ 15.32	\$ 2.56	\$ 17.88
068-0342-004-0000	RESIDENTIAL	\$ 15.32	\$ 2.56	\$ 17.88
068-0342-005-0000	RESIDENTIAL	\$ 15.32	\$ 2.56	\$ 17.88
068-0342-006-0000	RESIDENTIAL	\$ 15.32	\$ 2.56	\$ 17.88
068-0342-007-0000	RESIDENTIAL	\$ 15.32	\$ 2.56	\$ 17.88
068-0342-008-0000	RESIDENTIAL	\$ 15.32	\$ 2.56	\$ 17.88
068-0342-009-0000	RESIDENTIAL	\$ 15.32	\$ 2.56	\$ 17.88
068-0342-010-0000	RESIDENTIAL	\$ 15.32	\$ 2.56	\$ 17.88
068-0342-011-0000	RESIDENTIAL	\$ 15.32	\$ 2.56	\$ 17.88
068-0342-012-0000	RESIDENTIAL	\$ 15.32	\$ 2.56	\$ 17.88
068-0342-013-0000	RESIDENTIAL	\$ 15.32	\$ 2.56	\$ 17.88
068-0342-014-0000	RESIDENTIAL	\$ 15.32	\$ 2.56	\$ 17.88
068-0342-015-0000	RESIDENTIAL	\$ 15.32	\$ 2.56	\$ 17.88
068-0342-016-0000	RESIDENTIAL	\$ 15.32	\$ 2.56	\$ 17.88
068-0342-017-0000	RESIDENTIAL	\$ 15.32	\$ 2.56	\$ 17.88
068-0342-018-0000	RESIDENTIAL	\$ 15.32	\$ 2.56	\$ 17.88
068-0342-019-0000	RESIDENTIAL	\$ 15.32	\$ 2.56	\$ 17.88
068-0342-020-0000	RESIDENTIAL	\$ 15.32	\$ 2.56	\$ 17.88
068-0343-001-0000	RESIDENTIAL	\$ 15.32	\$ 2.56	\$ 17.88
068-0343-002-0000	RESIDENTIAL	\$ 15.32	\$ 2.56	\$ 17.88
068-0343-003-0000	RESIDENTIAL	\$ 15.32	\$ 2.56	\$ 17.88
068-0343-004-0000	RESIDENTIAL	\$ 15.32	\$ 2.56	\$ 17.88
068-0344-001-0000	RESIDENTIAL	\$ 15.32	\$ 2.56	\$ 17.88
068-0344-002-0000	RESIDENTIAL	\$ 15.32	\$ 2.56	\$ 17.88
068-0344-003-0000	RESIDENTIAL	\$ 15.32	\$ 2.56	\$ 17.88
068-0344-004-0000	RESIDENTIAL	\$ 15.32	\$ 2.56	\$ 17.88
068-0344-005-0000	RESIDENTIAL	\$ 15.32	\$ 2.56	\$ 17.88
068-0344-006-0000	RESIDENTIAL	\$ 15.32	\$ 2.56	\$ 17.88
068-0344-007-0000	RESIDENTIAL	\$ 15.32	\$ 2.56	\$ 17.88
068-0345-001-0000	RESIDENTIAL	\$ 15.32	\$ 2.56	\$ 17.88
068-0346-001-0000	RESIDENTIAL	\$ 15.32	\$ 2.56	\$ 17.88
068-0346-002-0000	RESIDENTIAL	\$ 15.32	\$ 2.56	\$ 17.88
068-0346-003-0000	RESIDENTIAL	\$ 15.32	\$ 2.56	\$ 17.88
068-0346-004-0000	RESIDENTIAL	\$ 15.32	\$ 2.56	\$ 17.88
068-0346-005-0000	RESIDENTIAL	\$ 15.32	\$ 2.56	\$ 17.88
068-0346-006-0000	RESIDENTIAL	\$ 15.32	\$ 2.56	\$ 17.88
068-0346-007-0000	RESIDENTIAL	\$ 15.32	\$ 2.56	\$ 17.88
068-0346-008-0000	RESIDENTIAL	\$ 15.32	\$ 2.56	\$ 17.88
068-0346-009-0000	RESIDENTIAL	\$ 15.32	\$ 2.56	\$ 17.88
068-0346-010-0000	RESIDENTIAL	\$ 15.32	\$ 2.56	\$ 17.88
068-0346-011-0000	RESIDENTIAL	\$ 15.32	\$ 2.56	\$ 17.88
068-0346-012-0000	RESIDENTIAL	\$ 15.32	\$ 2.56	\$ 17.88
068-0346-013-0000	RESIDENTIAL	\$ 15.32	\$ 2.56	\$ 17.88
068-0346-014-0000	RESIDENTIAL	\$ 15.32	\$ 2.56	\$ 17.88

ITEM 17.2.

City of Rancho Cordova
Lighting District No. 2012-1 Exhibit A to the Resolution
Fiscal Year 2023-24 Assessment Roll

ATTACHMENT 2

APN	District Classification	Street Light Charge	Safety Light Charge	Total Assessment
068-0346-015-0000	RESIDENTIAL	\$ 15.32	\$ 2.56	\$ 17.88
068-0346-016-0000	RESIDENTIAL	\$ 15.32	\$ 2.56	\$ 17.88
068-0346-017-0000	RESIDENTIAL	\$ 15.32	\$ 2.56	\$ 17.88
068-0346-018-0000	RESIDENTIAL	\$ 15.32	\$ 2.56	\$ 17.88
068-0346-019-0000	RESIDENTIAL	\$ 15.32	\$ 2.56	\$ 17.88
068-0346-020-0000	RESIDENTIAL	\$ 15.32	\$ 2.56	\$ 17.88
068-0346-021-0000	RESIDENTIAL	\$ 15.32	\$ 2.56	\$ 17.88
068-0346-022-0000	RESIDENTIAL	\$ 15.32	\$ 2.56	\$ 17.88
068-0346-023-0000	RESIDENTIAL	\$ 15.32	\$ 2.56	\$ 17.88
068-0346-024-0000	RESIDENTIAL	\$ 15.32	\$ 2.56	\$ 17.88
068-0346-025-0000	RESIDENTIAL	\$ 15.32	\$ 2.56	\$ 17.88
068-0347-001-0000	NONRES	\$ 38.54	\$ 2.56	\$ 41.10
068-0347-002-0000	NONRES	\$ 15.11	\$ 2.56	\$ 17.66
068-0347-003-0000	NONRES	\$ 15.11	\$ 2.56	\$ 17.66
068-0347-004-0000	NONRES	\$ 15.11	\$ 2.56	\$ 17.66
068-0347-005-0000	NONRES	\$ 15.11	\$ 2.56	\$ 17.66
068-0347-006-0000	NONRES	\$ 15.11	\$ 2.56	\$ 17.66
068-0347-007-0000	NONRES	\$ 15.11	\$ 2.56	\$ 17.66
068-0347-008-0000	NONRES	\$ 14.11	\$ 2.56	\$ 16.66
068-0347-009-0000	NONRES	\$ 13.85	\$ 2.56	\$ 16.40
068-0347-010-0000	NONRES	\$ 13.85	\$ 2.56	\$ 16.40
068-0347-011-0000	NONRES	\$ 13.85	\$ 2.56	\$ 16.40
068-0347-012-0000	NONRES	\$ 38.54	\$ 2.56	\$ 41.10
068-0347-013-0000	RESIDENTIAL	\$ 15.32	\$ 2.56	\$ 17.88
068-0347-014-0000	RESIDENTIAL	\$ 15.32	\$ 2.56	\$ 17.88
068-0347-015-0000	RESIDENTIAL	\$ 15.32	\$ 2.56	\$ 17.88
068-0347-016-0000	RESIDENTIAL	\$ 15.32	\$ 2.56	\$ 17.88
068-0347-017-0000	RESIDENTIAL	\$ 15.32	\$ 2.56	\$ 17.88
068-0347-018-0000	RESIDENTIAL	\$ 15.32	\$ 2.56	\$ 17.88
068-0347-019-0000	RESIDENTIAL	\$ 15.32	\$ 2.56	\$ 17.88
068-0347-020-0000	RESIDENTIAL	\$ 15.32	\$ 2.56	\$ 17.88
068-0347-021-0000	RESIDENTIAL	\$ 15.32	\$ 2.56	\$ 17.88
068-0347-022-0000	RESIDENTIAL	\$ 15.32	\$ 2.56	\$ 17.88
068-0347-023-0000	NONRES	\$ 3.02	\$ 2.56	\$ 5.58
068-0348-001-0000	RESIDENTIAL	\$ 15.32	\$ 2.56	\$ 17.88
068-0348-002-0000	RESIDENTIAL	\$ 15.32	\$ 2.56	\$ 17.88
068-0348-003-0000	RESIDENTIAL	\$ 15.32	\$ 2.56	\$ 17.88
068-0348-004-0000	RESIDENTIAL	\$ 15.32	\$ 2.56	\$ 17.88
068-0348-005-0000	RESIDENTIAL	\$ 15.32	\$ 2.56	\$ 17.88
068-0348-006-0000	RESIDENTIAL	\$ 15.32	\$ 2.56	\$ 17.88
068-0348-007-0000	RESIDENTIAL	\$ 15.32	\$ 2.56	\$ 17.88
068-0348-008-0000	RESIDENTIAL	\$ 15.32	\$ 2.56	\$ 17.88
068-0348-009-0000	RESIDENTIAL	\$ 15.32	\$ 2.56	\$ 17.88
068-0348-010-0000	RESIDENTIAL	\$ 15.32	\$ 2.56	\$ 17.88

ITEM 17.2.

City of Rancho Cordova
Lighting District No. 2012-1 Exhibit A to the Resolution
Fiscal Year 2023-24 Assessment Roll

ATTACHMENT 2

APN	District Classification	Street Light Charge	Safety Light Charge	Total Assessment
068-0348-011-0000	RESIDENTIAL	\$ 15.32	\$ 2.56	\$ 17.88
068-0348-012-0000	RESIDENTIAL	\$ 15.32	\$ 2.56	\$ 17.88
068-0348-013-0000	RESIDENTIAL	\$ 15.32	\$ 2.56	\$ 17.88
068-0348-014-0000	RESIDENTIAL	\$ 15.32	\$ 2.56	\$ 17.88
068-0348-015-0000	RESIDENTIAL	\$ 15.32	\$ 2.56	\$ 17.88
068-0348-016-0000	RESIDENTIAL	\$ 15.32	\$ 2.56	\$ 17.88
068-0348-017-0000	RESIDENTIAL	\$ 15.32	\$ 2.56	\$ 17.88
068-0348-018-0000	RESIDENTIAL	\$ 15.32	\$ 2.56	\$ 17.88
068-0348-019-0000	RESIDENTIAL	\$ 15.32	\$ 2.56	\$ 17.88
068-0348-020-0000	RESIDENTIAL	\$ 15.32	\$ 2.56	\$ 17.88
068-0350-001-0000	RESIDENTIAL	\$ 15.32	\$ 2.56	\$ 17.88
068-0350-002-0000	RESIDENTIAL	\$ 15.32	\$ 2.56	\$ 17.88
068-0350-003-0000	RESIDENTIAL	\$ 15.32	\$ 2.56	\$ 17.88
068-0350-004-0000	RESIDENTIAL	\$ 15.32	\$ 2.56	\$ 17.88
068-0350-005-0000	RESIDENTIAL	\$ 15.32	\$ 2.56	\$ 17.88
068-0350-006-0000	RESIDENTIAL	\$ 15.32	\$ 2.56	\$ 17.88
068-0350-007-0000	RESIDENTIAL	\$ 15.32	\$ 2.56	\$ 17.88
068-0350-008-0000	RESIDENTIAL	\$ 15.32	\$ 2.56	\$ 17.88
068-0350-009-0000	RESIDENTIAL	\$ 15.32	\$ 2.56	\$ 17.88
068-0350-010-0000	RESIDENTIAL	\$ 15.32	\$ 2.56	\$ 17.88
068-0350-011-0000	RESIDENTIAL	\$ 15.32	\$ 2.56	\$ 17.88
068-0350-012-0000	RESIDENTIAL	\$ 15.32	\$ 2.56	\$ 17.88
068-0350-013-0000	RESIDENTIAL	\$ 15.32	\$ 2.56	\$ 17.88
068-0350-014-0000	RESIDENTIAL	\$ 15.32	\$ 2.56	\$ 17.88
068-0350-015-0000	RESIDENTIAL	\$ 15.32	\$ 2.56	\$ 17.88
068-0350-016-0000	RESIDENTIAL	\$ 15.32	\$ 2.56	\$ 17.88
068-0350-017-0000	RESIDENTIAL	\$ 15.32	\$ 2.56	\$ 17.88
068-0350-018-0000	RESIDENTIAL	\$ 15.32	\$ 2.56	\$ 17.88
068-0350-019-0000	RESIDENTIAL	\$ 15.32	\$ 2.56	\$ 17.88
068-0350-020-0000	RESIDENTIAL	\$ 15.32	\$ 2.56	\$ 17.88
068-0350-021-0000	RESIDENTIAL	\$ 15.32	\$ 2.56	\$ 17.88
068-0350-022-0000	RESIDENTIAL	\$ 15.32	\$ 2.56	\$ 17.88
068-0350-023-0000	RESIDENTIAL	\$ 15.32	\$ 2.56	\$ 17.88
068-0350-024-0000	RESIDENTIAL	\$ 15.32	\$ 2.56	\$ 17.88
068-0350-025-0000	RESIDENTIAL	\$ 15.32	\$ 2.56	\$ 17.88
068-0350-026-0000	RESIDENTIAL	\$ 15.32	\$ 2.56	\$ 17.88
068-0350-027-0000	RESIDENTIAL	\$ 15.32	\$ 2.56	\$ 17.88
068-0350-028-0000	RESIDENTIAL	\$ 15.32	\$ 2.56	\$ 17.88
068-0350-029-0000	RESIDENTIAL	\$ 15.32	\$ 2.56	\$ 17.88
068-0350-030-0000	RESIDENTIAL	\$ 15.32	\$ 2.56	\$ 17.88
068-0350-031-0000	RESIDENTIAL	\$ 15.32	\$ 2.56	\$ 17.88
068-0350-032-0000	RESIDENTIAL	\$ 15.32	\$ 2.56	\$ 17.88
068-0350-033-0000	RESIDENTIAL	\$ 15.32	\$ 2.56	\$ 17.88
068-0350-034-0000	RESIDENTIAL	\$ 15.32	\$ 2.56	\$ 17.88

ITEM 17.2.

City of Rancho Cordova
Lighting District No. 2012-1 Exhibit A to the Resolution
Fiscal Year 2023-24 Assessment Roll

ATTACHMENT 2

APN	District Classification	Street Light Charge	Safety Light Charge	Total Assessment
068-0350-035-0000	RESIDENTIAL	\$ 15.32	\$ 2.56	\$ 17.88
068-0350-036-0000	RESIDENTIAL	\$ 15.32	\$ 2.56	\$ 17.88
068-0350-037-0000	RESIDENTIAL	\$ 15.32	\$ 2.56	\$ 17.88
068-0350-038-0000	RESIDENTIAL	\$ 15.32	\$ 2.56	\$ 17.88
068-0350-039-0000	RESIDENTIAL	\$ 15.32	\$ 2.56	\$ 17.88
068-0350-040-0000	RESIDENTIAL	\$ 15.32	\$ 2.56	\$ 17.88
068-0361-001-0000	RESIDENTIAL	\$ 15.32	\$ 2.56	\$ 17.88
068-0361-002-0000	RESIDENTIAL	\$ 15.32	\$ 2.56	\$ 17.88
068-0361-003-0000	RESIDENTIAL	\$ 15.32	\$ 2.56	\$ 17.88
068-0361-004-0000	RESIDENTIAL	\$ 15.32	\$ 2.56	\$ 17.88
068-0361-006-0000	RESIDENTIAL	\$ 15.32	\$ 2.56	\$ 17.88
068-0362-001-0000	RESIDENTIAL	\$ 15.32	\$ 2.56	\$ 17.88
068-0362-002-0000	RESIDENTIAL	\$ 15.32	\$ 2.56	\$ 17.88
068-0362-003-0000	RESIDENTIAL	\$ 15.32	\$ 2.56	\$ 17.88
068-0362-004-0000	RESIDENTIAL	\$ 15.32	\$ 2.56	\$ 17.88
068-0362-005-0000	RESIDENTIAL	\$ 15.32	\$ 2.56	\$ 17.88
068-0362-006-0000	RESIDENTIAL	\$ 15.32	\$ 2.56	\$ 17.88
068-0362-007-0000	RESIDENTIAL	\$ 15.32	\$ 2.56	\$ 17.88
068-0362-008-0000	RESIDENTIAL	\$ 15.32	\$ 2.56	\$ 17.88
068-0362-009-0000	RESIDENTIAL	\$ 15.32	\$ 2.56	\$ 17.88
068-0362-010-0000	RESIDENTIAL	\$ 15.32	\$ 2.56	\$ 17.88
068-0362-011-0000	RESIDENTIAL	\$ 15.32	\$ 2.56	\$ 17.88
068-0362-012-0000	RESIDENTIAL	\$ 15.32	\$ 2.56	\$ 17.88
068-0363-001-0000	RESIDENTIAL	\$ 15.32	\$ 2.56	\$ 17.88
068-0363-002-0000	RESIDENTIAL	\$ 15.32	\$ 2.56	\$ 17.88
068-0363-003-0000	RESIDENTIAL	\$ 15.32	\$ 2.56	\$ 17.88
068-0363-004-0000	RESIDENTIAL	\$ 15.32	\$ 2.56	\$ 17.88
068-0363-005-0000	RESIDENTIAL	\$ 15.32	\$ 2.56	\$ 17.88
068-0363-006-0000	RESIDENTIAL	\$ 15.32	\$ 2.56	\$ 17.88
068-0363-007-0000	RESIDENTIAL	\$ 15.32	\$ 2.56	\$ 17.88
068-0363-008-0000	RESIDENTIAL	\$ 15.32	\$ 2.56	\$ 17.88
068-0363-009-0000	RESIDENTIAL	\$ 15.32	\$ 2.56	\$ 17.88
068-0363-010-0000	RESIDENTIAL	\$ 15.32	\$ 2.56	\$ 17.88
068-0363-011-0000	RESIDENTIAL	\$ 15.32	\$ 2.56	\$ 17.88
068-0364-001-0000	RESIDENTIAL	\$ 15.32	\$ 2.56	\$ 17.88
068-0364-002-0000	RESIDENTIAL	\$ 15.32	\$ 2.56	\$ 17.88
068-0364-003-0000	RESIDENTIAL	\$ 15.32	\$ 2.56	\$ 17.88
068-0364-004-0000	RESIDENTIAL	\$ 15.32	\$ 2.56	\$ 17.88
068-0364-005-0000	RESIDENTIAL	\$ 15.32	\$ 2.56	\$ 17.88
068-0364-006-0000	RESIDENTIAL	\$ 15.32	\$ 2.56	\$ 17.88
068-0364-007-0000	RESIDENTIAL	\$ 15.32	\$ 2.56	\$ 17.88
068-0364-008-0000	RESIDENTIAL	\$ 15.32	\$ 2.56	\$ 17.88
068-0364-009-0000	RESIDENTIAL	\$ 15.32	\$ 2.56	\$ 17.88
068-0364-010-0000	RESIDENTIAL	\$ 15.32	\$ 2.56	\$ 17.88

ITEM 17.2.

City of Rancho Cordova
Lighting District No. 2012-1 Exhibit A to the Resolution
Fiscal Year 2023-24 Assessment Roll

ATTACHMENT 2

APN	District Classification	Street Light Charge	Safety Light Charge	Total Assessment
068-0364-011-0000	RESIDENTIAL	\$ 15.32	\$ 2.56	\$ 17.88
068-0364-012-0000	RESIDENTIAL	\$ 15.32	\$ 2.56	\$ 17.88
068-0364-013-0000	RESIDENTIAL	\$ 15.32	\$ 2.56	\$ 17.88
068-0364-014-0000	RESIDENTIAL	\$ 15.32	\$ 2.56	\$ 17.88
068-0364-015-0000	RESIDENTIAL	\$ 15.32	\$ 2.56	\$ 17.88
068-0364-016-0000	RESIDENTIAL	\$ 15.32	\$ 2.56	\$ 17.88
068-0364-017-0000	RESIDENTIAL	\$ 15.32	\$ 2.56	\$ 17.88
068-0364-018-0000	RESIDENTIAL	\$ 15.32	\$ 2.56	\$ 17.88
068-0364-019-0000	RESIDENTIAL	\$ 15.32	\$ 2.56	\$ 17.88
068-0364-020-0000	RESIDENTIAL	\$ 15.32	\$ 2.56	\$ 17.88
068-0364-021-0000	RESIDENTIAL	\$ 15.32	\$ 2.56	\$ 17.88
068-0364-022-0000	RESIDENTIAL	\$ 15.32	\$ 2.56	\$ 17.88
068-0364-023-0000	RESIDENTIAL	\$ 15.32	\$ 2.56	\$ 17.88
068-0364-024-0000	RESIDENTIAL	\$ 15.32	\$ 2.56	\$ 17.88
068-0364-025-0000	RESIDENTIAL	\$ 15.32	\$ 2.56	\$ 17.88
068-0364-026-0000	RESIDENTIAL	\$ 15.32	\$ 2.56	\$ 17.88
068-0364-027-0000	RESIDENTIAL	\$ 15.32	\$ 2.56	\$ 17.88
068-0364-028-0000	RESIDENTIAL	\$ 15.32	\$ 2.56	\$ 17.88
068-0364-029-0000	RESIDENTIAL	\$ 15.32	\$ 2.56	\$ 17.88
068-0364-030-0000	RESIDENTIAL	\$ 15.32	\$ 2.56	\$ 17.88
068-0364-031-0000	RESIDENTIAL	\$ 15.32	\$ 2.56	\$ 17.88
068-0364-032-0000	RESIDENTIAL	\$ 15.32	\$ 2.56	\$ 17.88
068-0364-033-0000	RESIDENTIAL	\$ 15.32	\$ 2.56	\$ 17.88
068-0364-034-0000	RESIDENTIAL	\$ 15.32	\$ 2.56	\$ 17.88
068-0364-035-0000	RESIDENTIAL	\$ 15.32	\$ 2.56	\$ 17.88
068-0364-036-0000	RESIDENTIAL	\$ 15.32	\$ 2.56	\$ 17.88
068-0364-037-0000	RESIDENTIAL	\$ 15.32	\$ 2.56	\$ 17.88
068-0364-038-0000	RESIDENTIAL	\$ 15.32	\$ 2.56	\$ 17.88
068-0364-039-0000	RESIDENTIAL	\$ 15.32	\$ 2.56	\$ 17.88
068-0364-040-0000	RESIDENTIAL	\$ 15.32	\$ 2.56	\$ 17.88
068-0364-041-0000	RESIDENTIAL	\$ 15.32	\$ 2.56	\$ 17.88
068-0364-042-0000	RESIDENTIAL	\$ 15.32	\$ 2.56	\$ 17.88
068-0364-043-0000	RESIDENTIAL	\$ 15.32	\$ 2.56	\$ 17.88
068-0364-044-0000	RESIDENTIAL	\$ 15.32	\$ 2.56	\$ 17.88
068-0364-045-0000	RESIDENTIAL	\$ 15.32	\$ 2.56	\$ 17.88
068-0364-046-0000	RESIDENTIAL	\$ 15.32	\$ 2.56	\$ 17.88
068-0364-047-0000	RESIDENTIAL	\$ 15.32	\$ 2.56	\$ 17.88
068-0364-048-0000	RESIDENTIAL	\$ 15.32	\$ 2.56	\$ 17.88
068-0364-049-0000	RESIDENTIAL	\$ 15.32	\$ 2.56	\$ 17.88
068-0364-050-0000	RESIDENTIAL	\$ 15.32	\$ 2.56	\$ 17.88
068-0365-001-0000	RESIDENTIAL	\$ 15.32	\$ 2.56	\$ 17.88
068-0365-002-0000	RESIDENTIAL	\$ 15.32	\$ 2.56	\$ 17.88
068-0365-003-0000	RESIDENTIAL	\$ 15.32	\$ 2.56	\$ 17.88
068-0365-004-0000	RESIDENTIAL	\$ 15.32	\$ 2.56	\$ 17.88

ITEM 17.2.

City of Rancho Cordova
Lighting District No. 2012-1 Exhibit A to the Resolution
Fiscal Year 2023-24 Assessment Roll

ATTACHMENT 2

APN	District Classification	Street Light Charge	Safety Light Charge	Total Assessment
068-0365-005-0000	RESIDENTIAL	\$ 15.32	\$ 2.56	\$ 17.88
068-0365-006-0000	RESIDENTIAL	\$ 15.32	\$ 2.56	\$ 17.88
068-0365-007-0000	RESIDENTIAL	\$ 15.32	\$ 2.56	\$ 17.88
068-0365-008-0000	RESIDENTIAL	\$ 15.32	\$ 2.56	\$ 17.88
068-0366-001-0000	RESIDENTIAL	\$ 15.32	\$ 2.56	\$ 17.88
068-0366-002-0000	RESIDENTIAL	\$ 15.32	\$ 2.56	\$ 17.88
068-0366-003-0000	RESIDENTIAL	\$ 15.32	\$ 2.56	\$ 17.88
068-0366-004-0000	RESIDENTIAL	\$ 15.32	\$ 2.56	\$ 17.88
068-0366-005-0000	RESIDENTIAL	\$ 15.32	\$ 2.56	\$ 17.88
068-0366-006-0000	RESIDENTIAL	\$ 15.32	\$ 2.56	\$ 17.88
068-0366-007-0000	RESIDENTIAL	\$ 15.32	\$ 2.56	\$ 17.88
068-0366-008-0000	RESIDENTIAL	\$ 15.32	\$ 2.56	\$ 17.88
068-0366-009-0000	RESIDENTIAL	\$ 15.32	\$ 2.56	\$ 17.88
068-0366-010-0000	RESIDENTIAL	\$ 15.32	\$ 2.56	\$ 17.88
068-0366-011-0000	RESIDENTIAL	\$ 15.32	\$ 2.56	\$ 17.88
068-0366-012-0000	RESIDENTIAL	\$ 15.32	\$ 2.56	\$ 17.88
068-0366-013-0000	RESIDENTIAL	\$ 15.32	\$ 2.56	\$ 17.88
068-0366-014-0000	RESIDENTIAL	\$ 15.32	\$ 2.56	\$ 17.88
068-0366-015-0000	RESIDENTIAL	\$ 15.32	\$ 2.56	\$ 17.88
068-0366-016-0000	RESIDENTIAL	\$ 15.32	\$ 2.56	\$ 17.88
068-0366-017-0000	RESIDENTIAL	\$ 15.32	\$ 2.56	\$ 17.88
068-0366-018-0000	RESIDENTIAL	\$ 15.32	\$ 2.56	\$ 17.88
068-0366-019-0000	RESIDENTIAL	\$ 15.32	\$ 2.56	\$ 17.88
068-0366-020-0000	RESIDENTIAL	\$ 15.32	\$ 2.56	\$ 17.88
068-0366-021-0000	RESIDENTIAL	\$ 15.32	\$ 2.56	\$ 17.88
068-0366-022-0000	RESIDENTIAL	\$ 15.32	\$ 2.56	\$ 17.88
068-0366-023-0000	RESIDENTIAL	\$ 15.32	\$ 2.56	\$ 17.88
068-0366-024-0000	RESIDENTIAL	\$ 15.32	\$ 2.56	\$ 17.88
068-0366-025-0000	RESIDENTIAL	\$ 15.32	\$ 2.56	\$ 17.88
068-0366-026-0000	RESIDENTIAL	\$ 15.32	\$ 2.56	\$ 17.88
068-0366-027-0000	RESIDENTIAL	\$ 15.32	\$ 2.56	\$ 17.88
068-0366-028-0000	RESIDENTIAL	\$ 15.32	\$ 2.56	\$ 17.88
068-0370-001-0000	RESIDENTIAL	\$ 15.32	\$ 2.56	\$ 17.88
068-0370-002-0000	RESIDENTIAL	\$ 15.32	\$ 2.56	\$ 17.88
068-0370-003-0000	RESIDENTIAL	\$ 15.32	\$ 2.56	\$ 17.88
068-0370-004-0000	RESIDENTIAL	\$ 15.32	\$ 2.56	\$ 17.88
068-0370-005-0000	RESIDENTIAL	\$ 15.32	\$ 2.56	\$ 17.88
068-0370-006-0000	RESIDENTIAL	\$ 15.32	\$ 2.56	\$ 17.88
068-0370-007-0000	RESIDENTIAL	\$ 15.32	\$ 2.56	\$ 17.88
068-0370-008-0000	RESIDENTIAL	\$ 15.32	\$ 2.56	\$ 17.88
068-0370-009-0000	RESIDENTIAL	\$ 15.32	\$ 2.56	\$ 17.88
068-0370-010-0000	RESIDENTIAL	\$ 15.32	\$ 2.56	\$ 17.88
068-0370-011-0000	RESIDENTIAL	\$ 15.32	\$ 2.56	\$ 17.88
068-0370-012-0000	RESIDENTIAL	\$ 15.32	\$ 2.56	\$ 17.88

ITEM 17.2.

City of Rancho Cordova
Lighting District No. 2012-1 Exhibit A to the Resolution
Fiscal Year 2023-24 Assessment Roll

ATTACHMENT 2

APN	District Classification	Street Light Charge	Safety Light Charge	Total Assessment
068-0370-013-0000	RESIDENTIAL	\$ 15.32	\$ 2.56	\$ 17.88
068-0370-014-0000	RESIDENTIAL	\$ 15.32	\$ 2.56	\$ 17.88
068-0370-015-0000	RESIDENTIAL	\$ 15.32	\$ 2.56	\$ 17.88
068-0370-016-0000	RESIDENTIAL	\$ 15.32	\$ 2.56	\$ 17.88
068-0370-017-0000	RESIDENTIAL	\$ 15.32	\$ 2.56	\$ 17.88
068-0370-018-0000	RESIDENTIAL	\$ 15.32	\$ 2.56	\$ 17.88
068-0370-019-0000	RESIDENTIAL	\$ 15.32	\$ 2.56	\$ 17.88
068-0370-020-0000	RESIDENTIAL	\$ 15.32	\$ 2.56	\$ 17.88
068-0370-021-0000	RESIDENTIAL	\$ 15.32	\$ 2.56	\$ 17.88
068-0370-022-0000	RESIDENTIAL	\$ 15.32	\$ 2.56	\$ 17.88
068-0370-023-0000	RESIDENTIAL	\$ 15.32	\$ 2.56	\$ 17.88
068-0370-024-0000	RESIDENTIAL	\$ 15.32	\$ 2.56	\$ 17.88
068-0370-025-0000	RESIDENTIAL	\$ 15.32	\$ 2.56	\$ 17.88
068-0370-026-0000	RESIDENTIAL	\$ 15.32	\$ 2.56	\$ 17.88
068-0370-027-0000	RESIDENTIAL	\$ 15.32	\$ 2.56	\$ 17.88
068-0370-028-0000	RESIDENTIAL	\$ 15.32	\$ 2.56	\$ 17.88
068-0370-029-0000	RESIDENTIAL	\$ 15.32	\$ 2.56	\$ 17.88
068-0370-030-0000	RESIDENTIAL	\$ 15.32	\$ 2.56	\$ 17.88
068-0370-031-0000	RESIDENTIAL	\$ 15.32	\$ 2.56	\$ 17.88
068-0370-032-0000	RESIDENTIAL	\$ 15.32	\$ 2.56	\$ 17.88
068-0370-033-0000	RESIDENTIAL	\$ 15.32	\$ 2.56	\$ 17.88
068-0370-034-0000	RESIDENTIAL	\$ 15.32	\$ 2.56	\$ 17.88
068-0370-035-0000	RESIDENTIAL	\$ 15.32	\$ 2.56	\$ 17.88
068-0370-036-0000	RESIDENTIAL	\$ 15.32	\$ 2.56	\$ 17.88
068-0370-037-0000	RESIDENTIAL	\$ 15.32	\$ 2.56	\$ 17.88
068-0370-038-0000	RESIDENTIAL	\$ 15.32	\$ 2.56	\$ 17.88
068-0370-039-0000	RESIDENTIAL	\$ 15.32	\$ 2.56	\$ 17.88
068-0370-040-0000	RESIDENTIAL	\$ 15.32	\$ 2.56	\$ 17.88
068-0370-041-0000	RESIDENTIAL	\$ 15.32	\$ 2.56	\$ 17.88
068-0370-042-0000	RESIDENTIAL	\$ 15.32	\$ 2.56	\$ 17.88
068-0370-043-0000	RESIDENTIAL	\$ 15.32	\$ 2.56	\$ 17.88
068-0370-044-0000	RESIDENTIAL	\$ 15.32	\$ 2.56	\$ 17.88
068-0370-045-0000	RESIDENTIAL	\$ 15.32	\$ 2.56	\$ 17.88
068-0370-046-0000	RESIDENTIAL	\$ 15.32	\$ 2.56	\$ 17.88
068-0370-047-0000	RESIDENTIAL	\$ 15.32	\$ 2.56	\$ 17.88
068-0370-048-0000	RESIDENTIAL	\$ 15.32	\$ 2.56	\$ 17.88
068-0370-049-0000	RESIDENTIAL	\$ 15.32	\$ 2.56	\$ 17.88
068-0370-051-0000	RESIDENTIAL	\$ 15.32	\$ 2.56	\$ 17.88
068-0370-052-0000	RESIDENTIAL	\$ 15.32	\$ 2.56	\$ 17.88
068-0370-053-0000	RESIDENTIAL	\$ 15.32	\$ 2.56	\$ 17.88
068-0370-054-0000	RESIDENTIAL	\$ 15.32	\$ 2.56	\$ 17.88
068-0370-055-0000	RESIDENTIAL	\$ 15.32	\$ 2.56	\$ 17.88
068-0370-056-0000	RESIDENTIAL	\$ 15.32	\$ 2.56	\$ 17.88
068-0370-057-0000	RESIDENTIAL	\$ 15.32	\$ 2.56	\$ 17.88

ITEM 17.2.

City of Rancho Cordova
Lighting District No. 2012-1 Exhibit A to the Resolution
Fiscal Year 2023-24 Assessment Roll

ATTACHMENT 2

APN	District Classification	Street Light Charge	Safety Light Charge	Total Assessment
068-0370-058-0000	RESIDENTIAL	\$ 15.32	\$ 2.56	\$ 17.88
068-0370-059-0000	RESIDENTIAL	\$ 15.32	\$ 2.56	\$ 17.88
068-0370-060-0000	RESIDENTIAL	\$ 15.32	\$ 2.56	\$ 17.88
068-0370-061-0000	RESIDENTIAL	\$ 15.32	\$ 2.56	\$ 17.88
068-0370-062-0000	RESIDENTIAL	\$ 15.32	\$ 2.56	\$ 17.88
068-0370-063-0000	RESIDENTIAL	\$ 15.32	\$ 2.56	\$ 17.88
068-0370-064-0000	RESIDENTIAL	\$ 15.32	\$ 2.56	\$ 17.88
068-0370-065-0000	RESIDENTIAL	\$ 15.32	\$ 2.56	\$ 17.88
068-0370-066-0000	RESIDENTIAL	\$ 15.32	\$ 2.56	\$ 17.88
068-0370-067-0000	RESIDENTIAL	\$ 15.32	\$ 2.56	\$ 17.88
068-0370-068-0000	RESIDENTIAL	\$ 15.32	\$ 2.56	\$ 17.88
068-0370-069-0000	RESIDENTIAL	\$ 15.32	\$ 2.56	\$ 17.88
068-0370-070-0000	RESIDENTIAL	\$ 15.32	\$ 2.56	\$ 17.88
068-0370-071-0000	RESIDENTIAL	\$ 15.32	\$ 2.56	\$ 17.88
068-0370-072-0000	RESIDENTIAL	\$ 15.32	\$ 2.56	\$ 17.88
068-0370-073-0000	RESIDENTIAL	\$ 15.32	\$ 2.56	\$ 17.88
068-0370-074-0000	RESIDENTIAL	\$ 15.32	\$ 2.56	\$ 17.88
068-0370-075-0000	RESIDENTIAL	\$ 15.32	\$ 2.56	\$ 17.88
068-0370-076-0000	RESIDENTIAL	\$ 15.32	\$ 2.56	\$ 17.88
068-0370-077-0000	RESIDENTIAL	\$ 15.32	\$ 2.56	\$ 17.88
068-0370-078-0000	RESIDENTIAL	\$ 15.32	\$ 2.56	\$ 17.88
068-0370-079-0000	RESIDENTIAL	\$ 15.32	\$ 2.56	\$ 17.88
068-0420-001-0000	RESIDENTIAL	\$ 15.32	\$ 2.56	\$ 17.88
068-0420-002-0000	RESIDENTIAL	\$ 15.32	\$ 2.56	\$ 17.88
068-0420-003-0000	RESIDENTIAL	\$ 15.32	\$ 2.56	\$ 17.88
068-0420-004-0000	RESIDENTIAL	\$ 15.32	\$ 2.56	\$ 17.88
068-0420-005-0000	RESIDENTIAL	\$ 15.32	\$ 2.56	\$ 17.88
068-0420-006-0000	RESIDENTIAL	\$ 15.32	\$ 2.56	\$ 17.88
068-0420-007-0000	RESIDENTIAL	\$ 15.32	\$ 2.56	\$ 17.88
068-0420-008-0000	RESIDENTIAL	\$ 15.32	\$ 2.56	\$ 17.88
068-0420-009-0000	RESIDENTIAL	\$ 15.32	\$ 2.56	\$ 17.88
068-0420-010-0000	RESIDENTIAL	\$ 15.32	\$ 2.56	\$ 17.88
068-0420-011-0000	RESIDENTIAL	\$ 15.32	\$ 2.56	\$ 17.88
068-0420-012-0000	RESIDENTIAL	\$ 15.32	\$ 2.56	\$ 17.88
068-0420-013-0000	RESIDENTIAL	\$ 15.32	\$ 2.56	\$ 17.88
068-0420-014-0000	RESIDENTIAL	\$ 15.32	\$ 2.56	\$ 17.88
068-0420-015-0000	RESIDENTIAL	\$ 15.32	\$ 2.56	\$ 17.88
068-0420-016-0000	RESIDENTIAL	\$ 15.32	\$ 2.56	\$ 17.88
068-0420-017-0000	RESIDENTIAL	\$ 15.32	\$ 2.56	\$ 17.88
068-0420-018-0000	RESIDENTIAL	\$ 15.32	\$ 2.56	\$ 17.88
068-0420-019-0000	RESIDENTIAL	\$ 15.32	\$ 2.56	\$ 17.88
068-0420-020-0000	RESIDENTIAL	\$ 15.32	\$ 2.56	\$ 17.88
068-0420-021-0000	RESIDENTIAL	\$ 15.32	\$ 2.56	\$ 17.88
068-0420-022-0000	RESIDENTIAL	\$ 15.32	\$ 2.56	\$ 17.88

ITEM 17.2.

City of Rancho Cordova
Lighting District No. 2012-1 Exhibit A to the Resolution
Fiscal Year 2023-24 Assessment Roll

ATTACHMENT 2

APN	District Classification	Street Light Charge	Safety Light Charge	Total Assessment
068-0420-023-0000	RESIDENTIAL	\$ 15.32	\$ 2.56	\$ 17.88
068-0420-024-0000	RESIDENTIAL	\$ 15.32	\$ 2.56	\$ 17.88
068-0420-025-0000	RESIDENTIAL	\$ 15.32	\$ 2.56	\$ 17.88
068-0420-026-0000	RESIDENTIAL	\$ 15.32	\$ 2.56	\$ 17.88
068-0420-027-0000	RESIDENTIAL	\$ 15.32	\$ 2.56	\$ 17.88
068-0420-028-0000	RESIDENTIAL	\$ 15.32	\$ 2.56	\$ 17.88
068-0420-029-0000	RESIDENTIAL	\$ 15.32	\$ 2.56	\$ 17.88
068-0420-030-0000	RESIDENTIAL	\$ 15.32	\$ 2.56	\$ 17.88
068-0420-031-0000	RESIDENTIAL	\$ 15.32	\$ 2.56	\$ 17.88
068-0420-034-0000	RESIDENTIAL	\$ 15.32	\$ 2.56	\$ 17.88
068-0420-035-0000	RESIDENTIAL	\$ 15.32	\$ 2.56	\$ 17.88
068-0420-036-0000	RESIDENTIAL	\$ 15.32	\$ 2.56	\$ 17.88
068-0420-037-0000	RESIDENTIAL	\$ 15.32	\$ 2.56	\$ 17.88
068-0420-038-0000	RESIDENTIAL	\$ 15.32	\$ 2.56	\$ 17.88
068-0420-039-0000	RESIDENTIAL	\$ 15.32	\$ 2.56	\$ 17.88
068-0420-040-0000	RESIDENTIAL	\$ 15.32	\$ 2.56	\$ 17.88
068-0420-041-0000	RESIDENTIAL	\$ 15.32	\$ 2.56	\$ 17.88
068-0420-042-0000	RESIDENTIAL	\$ 15.32	\$ 2.56	\$ 17.88
068-0420-043-0000	RESIDENTIAL	\$ 15.32	\$ 2.56	\$ 17.88
068-0420-044-0000	RESIDENTIAL	\$ 15.32	\$ 2.56	\$ 17.88
068-0420-045-0000	RESIDENTIAL	\$ 15.32	\$ 2.56	\$ 17.88
068-0420-046-0000	RESIDENTIAL	\$ 15.32	\$ 2.56	\$ 17.88
068-0420-047-0000	RESIDENTIAL	\$ 15.32	\$ 2.56	\$ 17.88
068-0420-048-0000	RESIDENTIAL	\$ 15.32	\$ 2.56	\$ 17.88
068-0420-049-0000	RESIDENTIAL	\$ 15.32	\$ 2.56	\$ 17.88
068-0420-050-0000	RESIDENTIAL	\$ 15.32	\$ 2.56	\$ 17.88
068-0420-051-0000	RESIDENTIAL	\$ 15.32	\$ 2.56	\$ 17.88
068-0420-052-0000	RESIDENTIAL	\$ 15.32	\$ 2.56	\$ 17.88
068-0420-053-0000	RESIDENTIAL	\$ 15.32	\$ 2.56	\$ 17.88
068-0420-054-0000	RESIDENTIAL	\$ 15.32	\$ 2.56	\$ 17.88
068-0420-055-0000	RESIDENTIAL	\$ 15.32	\$ 2.56	\$ 17.88
068-0420-056-0000	RESIDENTIAL	\$ 15.32	\$ 2.56	\$ 17.88
068-0420-057-0000	RESIDENTIAL	\$ 15.32	\$ 2.56	\$ 17.88
068-0420-058-0000	RESIDENTIAL	\$ 15.32	\$ 2.56	\$ 17.88
068-0420-059-0000	RESIDENTIAL	\$ 15.32	\$ 2.56	\$ 17.88
068-0420-060-0000	RESIDENTIAL	\$ 15.32	\$ 2.56	\$ 17.88
068-0420-061-0000	RESIDENTIAL	\$ 15.32	\$ 2.56	\$ 17.88
068-0420-062-0000	RESIDENTIAL	\$ 15.32	\$ 2.56	\$ 17.88
068-0420-063-0000	RESIDENTIAL	\$ 15.32	\$ 2.56	\$ 17.88
068-0420-064-0000	RESIDENTIAL	\$ 15.32	\$ 2.56	\$ 17.88
068-0420-065-0000	RESIDENTIAL	\$ 15.32	\$ 2.56	\$ 17.88
068-0420-066-0000	RESIDENTIAL	\$ 15.32	\$ 2.56	\$ 17.88
068-0420-067-0000	RESIDENTIAL	\$ 15.32	\$ 2.56	\$ 17.88
068-0420-068-0000	RESIDENTIAL	\$ 15.32	\$ 2.56	\$ 17.88

ITEM 17.2.

City of Rancho Cordova
Lighting District No. 2012-1 Exhibit A to the Resolution
Fiscal Year 2023-24 Assessment Roll

ATTACHMENT 2

APN	District Classification	Street Light Charge	Safety Light Charge	Total Assessment
068-0420-069-0000	RESIDENTIAL	\$ 15.32	\$ 2.56	\$ 17.88
068-0420-070-0000	RESIDENTIAL	\$ 15.32	\$ 2.56	\$ 17.88
068-0420-071-0000	RESIDENTIAL	\$ 15.32	\$ 2.56	\$ 17.88
068-0420-072-0000	RESIDENTIAL	\$ 15.32	\$ 2.56	\$ 17.88
068-0420-073-0000	RESIDENTIAL	\$ 15.32	\$ 2.56	\$ 17.88
068-0420-074-0000	RESIDENTIAL	\$ 15.32	\$ 2.56	\$ 17.88
068-0420-075-0000	RESIDENTIAL	\$ 15.32	\$ 2.56	\$ 17.88
068-0420-076-0000	RESIDENTIAL	\$ 15.32	\$ 2.56	\$ 17.88
068-0420-077-0000	RESIDENTIAL	\$ 15.32	\$ 2.56	\$ 17.88
068-0420-078-0000	RESIDENTIAL	\$ 15.32	\$ 2.56	\$ 17.88
068-0420-079-0000	RESIDENTIAL	\$ 15.32	\$ 2.56	\$ 17.88
068-0420-080-0000	RESIDENTIAL	\$ 15.32	\$ 2.56	\$ 17.88
068-0420-081-0000	RESIDENTIAL	\$ 15.32	\$ 2.56	\$ 17.88
068-0420-082-0000	RESIDENTIAL	\$ 15.32	\$ 2.56	\$ 17.88
068-0420-083-0000	RESIDENTIAL	\$ 15.32	\$ 2.56	\$ 17.88
068-0420-084-0000	RESIDENTIAL	\$ 15.32	\$ 2.56	\$ 17.88
068-0420-085-0000	RESIDENTIAL	\$ 15.32	\$ 2.56	\$ 17.88
068-0420-086-0000	RESIDENTIAL	\$ 15.32	\$ 2.56	\$ 17.88
068-0420-087-0000	RESIDENTIAL	\$ 15.32	\$ 2.56	\$ 17.88
068-0420-088-0000	RESIDENTIAL	\$ 15.32	\$ 2.56	\$ 17.88
068-0420-089-0000	RESIDENTIAL	\$ 15.32	\$ 2.56	\$ 17.88
068-0420-090-0000	RESIDENTIAL	\$ 15.32	\$ 2.56	\$ 17.88
068-0420-091-0000	RESIDENTIAL	\$ 15.32	\$ 2.56	\$ 17.88
068-0431-002-0000	RESIDENTIAL	\$ 15.32	\$ 2.56	\$ 17.88
068-0431-003-0000	RESIDENTIAL	\$ 15.32	\$ 2.56	\$ 17.88
068-0431-004-0000	RESIDENTIAL	\$ 15.32	\$ 2.56	\$ 17.88
068-0431-005-0000	RESIDENTIAL	\$ 15.32	\$ 2.56	\$ 17.88
068-0431-006-0000	RESIDENTIAL	\$ 15.32	\$ 2.56	\$ 17.88
068-0431-007-0000	RESIDENTIAL	\$ 15.32	\$ 2.56	\$ 17.88
068-0431-008-0000	RESIDENTIAL	\$ 15.32	\$ 2.56	\$ 17.88
068-0431-009-0000	RESIDENTIAL	\$ 15.32	\$ 2.56	\$ 17.88
068-0431-010-0000	RESIDENTIAL	\$ 15.32	\$ 2.56	\$ 17.88
068-0431-011-0000	RESIDENTIAL	\$ 15.32	\$ 2.56	\$ 17.88
068-0431-012-0000	RESIDENTIAL	\$ 15.32	\$ 2.56	\$ 17.88
068-0431-013-0000	RESIDENTIAL	\$ 15.32	\$ 2.56	\$ 17.88
068-0431-014-0000	RESIDENTIAL	\$ 15.32	\$ 2.56	\$ 17.88
068-0431-015-0000	RESIDENTIAL	\$ 15.32	\$ 2.56	\$ 17.88
068-0431-016-0000	RESIDENTIAL	\$ 15.32	\$ 2.56	\$ 17.88
068-0431-017-0000	RESIDENTIAL	\$ 15.32	\$ 2.56	\$ 17.88
068-0431-018-0000	RESIDENTIAL	\$ 15.32	\$ 2.56	\$ 17.88
068-0431-019-0000	RESIDENTIAL	\$ 15.32	\$ 2.56	\$ 17.88
068-0431-020-0000	RESIDENTIAL	\$ 15.32	\$ 2.56	\$ 17.88
068-0431-021-0000	RESIDENTIAL	\$ 15.32	\$ 2.56	\$ 17.88
068-0431-022-0000	RESIDENTIAL	\$ 15.32	\$ 2.56	\$ 17.88

ITEM 17.2.

City of Rancho Cordova
Lighting District No. 2012-1 Exhibit A to the Resolution
Fiscal Year 2023-24 Assessment Roll

ATTACHMENT 2

APN	District Classification	Street Light Charge	Safety Light Charge	Total Assessment
068-0431-023-0000	RESIDENTIAL	\$ 15.32	\$ 2.56	\$ 17.88
068-0431-024-0000	RESIDENTIAL	\$ 15.32	\$ 2.56	\$ 17.88
068-0431-025-0000	RESIDENTIAL	\$ 15.32	\$ 2.56	\$ 17.88
068-0432-001-0000	RESIDENTIAL	\$ 15.32	\$ 2.56	\$ 17.88
068-0432-002-0000	RESIDENTIAL	\$ 15.32	\$ 2.56	\$ 17.88
068-0432-003-0000	RESIDENTIAL	\$ 15.32	\$ 2.56	\$ 17.88
068-0432-004-0000	RESIDENTIAL	\$ 15.32	\$ 2.56	\$ 17.88
068-0433-001-0000	RESIDENTIAL	\$ 15.32	\$ 2.56	\$ 17.88
068-0433-002-0000	RESIDENTIAL	\$ 15.32	\$ 2.56	\$ 17.88
068-0433-003-0000	RESIDENTIAL	\$ 15.32	\$ 2.56	\$ 17.88
068-0433-004-0000	RESIDENTIAL	\$ 15.32	\$ 2.56	\$ 17.88
068-0433-005-0000	RESIDENTIAL	\$ 15.32	\$ 2.56	\$ 17.88
068-0433-006-0000	RESIDENTIAL	\$ 15.32	\$ 2.56	\$ 17.88
068-0433-007-0000	RESIDENTIAL	\$ 15.32	\$ 2.56	\$ 17.88
068-0433-008-0000	RESIDENTIAL	\$ 15.32	\$ 2.56	\$ 17.88
068-0433-009-0000	RESIDENTIAL	\$ 15.32	\$ 2.56	\$ 17.88
068-0433-010-0000	RESIDENTIAL	\$ 15.32	\$ 2.56	\$ 17.88
068-0433-011-0000	RESIDENTIAL	\$ 15.32	\$ 2.56	\$ 17.88
068-0433-012-0000	RESIDENTIAL	\$ 15.32	\$ 2.56	\$ 17.88
068-0433-013-0000	RESIDENTIAL	\$ 15.32	\$ 2.56	\$ 17.88
068-0433-014-0000	RESIDENTIAL	\$ 15.32	\$ 2.56	\$ 17.88
068-0433-015-0000	RESIDENTIAL	\$ 15.32	\$ 2.56	\$ 17.88
068-0433-016-0000	RESIDENTIAL	\$ 15.32	\$ 2.56	\$ 17.88
068-0433-017-0000	RESIDENTIAL	\$ 15.32	\$ 2.56	\$ 17.88
068-0433-018-0000	RESIDENTIAL	\$ 15.32	\$ 2.56	\$ 17.88
068-0433-019-0000	RESIDENTIAL	\$ 15.32	\$ 2.56	\$ 17.88
068-0433-020-0000	RESIDENTIAL	\$ 15.32	\$ 2.56	\$ 17.88
068-0433-021-0000	RESIDENTIAL	\$ 15.32	\$ 2.56	\$ 17.88
068-0433-022-0000	RESIDENTIAL	\$ 15.32	\$ 2.56	\$ 17.88
068-0433-023-0000	RESIDENTIAL	\$ 15.32	\$ 2.56	\$ 17.88
068-0433-024-0000	RESIDENTIAL	\$ 15.32	\$ 2.56	\$ 17.88
068-0433-025-0000	RESIDENTIAL	\$ 15.32	\$ 2.56	\$ 17.88
068-0433-026-0000	RESIDENTIAL	\$ 15.32	\$ 2.56	\$ 17.88
068-0433-027-0000	RESIDENTIAL	\$ 15.32	\$ 2.56	\$ 17.88
068-0433-028-0000	RESIDENTIAL	\$ 15.32	\$ 2.56	\$ 17.88
068-0433-029-0000	RESIDENTIAL	\$ 15.32	\$ 2.56	\$ 17.88
068-0433-030-0000	RESIDENTIAL	\$ 15.32	\$ 2.56	\$ 17.88
068-0434-001-0000	RESIDENTIAL	\$ 15.32	\$ 2.56	\$ 17.88
068-0434-002-0000	RESIDENTIAL	\$ 15.32	\$ 2.56	\$ 17.88
068-0434-003-0000	RESIDENTIAL	\$ 15.32	\$ 2.56	\$ 17.88
068-0434-004-0000	RESIDENTIAL	\$ 15.32	\$ 2.56	\$ 17.88
068-0434-005-0000	RESIDENTIAL	\$ 15.32	\$ 2.56	\$ 17.88
068-0434-006-0000	RESIDENTIAL	\$ 15.32	\$ 2.56	\$ 17.88
068-0434-007-0000	RESIDENTIAL	\$ 15.32	\$ 2.56	\$ 17.88

ITEM 17.2.

City of Rancho Cordova
Lighting District No. 2012-1 Exhibit A to the Resolution
Fiscal Year 2023-24 Assessment Roll

ATTACHMENT 2

APN	District Classification	Street Light Charge	Safety Light Charge	Total Assessment
068-0434-008-0000	RESIDENTIAL	\$ 15.32	\$ 2.56	\$ 17.88
068-0434-009-0000	RESIDENTIAL	\$ 15.32	\$ 2.56	\$ 17.88
068-0434-010-0000	RESIDENTIAL	\$ 15.32	\$ 2.56	\$ 17.88
068-0434-011-0000	RESIDENTIAL	\$ 15.32	\$ 2.56	\$ 17.88
068-0434-012-0000	RESIDENTIAL	\$ 15.32	\$ 2.56	\$ 17.88
068-0434-013-0000	RESIDENTIAL	\$ 15.32	\$ 2.56	\$ 17.88
068-0434-014-0000	RESIDENTIAL	\$ 15.32	\$ 2.56	\$ 17.88
068-0434-015-0000	RESIDENTIAL	\$ 15.32	\$ 2.56	\$ 17.88
068-0434-016-0000	RESIDENTIAL	\$ 15.32	\$ 2.56	\$ 17.88
068-0434-017-0000	RESIDENTIAL	\$ 15.32	\$ 2.56	\$ 17.88
068-0434-018-0000	RESIDENTIAL	\$ 15.32	\$ 2.56	\$ 17.88
068-0434-019-0000	RESIDENTIAL	\$ 15.32	\$ 2.56	\$ 17.88
068-0434-020-0000	RESIDENTIAL	\$ 15.32	\$ 2.56	\$ 17.88
068-0435-001-0000	RESIDENTIAL	\$ 15.32	\$ 2.56	\$ 17.88
068-0435-002-0000	RESIDENTIAL	\$ 15.32	\$ 2.56	\$ 17.88
068-0435-003-0000	RESIDENTIAL	\$ 15.32	\$ 2.56	\$ 17.88
068-0435-004-0000	RESIDENTIAL	\$ 15.32	\$ 2.56	\$ 17.88
068-0435-005-0000	RESIDENTIAL	\$ 15.32	\$ 2.56	\$ 17.88
068-0435-006-0000	RESIDENTIAL	\$ 15.32	\$ 2.56	\$ 17.88
068-0435-007-0000	RESIDENTIAL	\$ 15.32	\$ 2.56	\$ 17.88
068-0435-008-0000	RESIDENTIAL	\$ 15.32	\$ 2.56	\$ 17.88
068-0435-009-0000	RESIDENTIAL	\$ 15.32	\$ 2.56	\$ 17.88
068-0435-010-0000	RESIDENTIAL	\$ 15.32	\$ 2.56	\$ 17.88
068-0435-011-0000	RESIDENTIAL	\$ 15.32	\$ 2.56	\$ 17.88
068-0435-012-0000	RESIDENTIAL	\$ 15.32	\$ 2.56	\$ 17.88
068-0435-013-0000	RESIDENTIAL	\$ 15.32	\$ 2.56	\$ 17.88
068-0435-014-0000	RESIDENTIAL	\$ 15.32	\$ 2.56	\$ 17.88
068-0435-015-0000	RESIDENTIAL	\$ 15.32	\$ 2.56	\$ 17.88
068-0435-016-0000	RESIDENTIAL	\$ 15.32	\$ 2.56	\$ 17.88
068-0435-017-0000	RESIDENTIAL	\$ 15.32	\$ 2.56	\$ 17.88
068-0435-018-0000	RESIDENTIAL	\$ 15.32	\$ 2.56	\$ 17.88
068-0435-019-0000	RESIDENTIAL	\$ 15.32	\$ 2.56	\$ 17.88
068-0435-020-0000	SAFETY LIGHTS ONLY	\$ 0.00	\$ 2.56	\$ 2.56
068-0436-001-0000	RESIDENTIAL	\$ 15.32	\$ 2.56	\$ 17.88
068-0436-002-0000	RESIDENTIAL	\$ 15.32	\$ 2.56	\$ 17.88
068-0436-003-0000	RESIDENTIAL	\$ 15.32	\$ 2.56	\$ 17.88
068-0436-004-0000	RESIDENTIAL	\$ 15.32	\$ 2.56	\$ 17.88
068-0436-005-0000	RESIDENTIAL	\$ 15.32	\$ 2.56	\$ 17.88
068-0436-006-0000	RESIDENTIAL	\$ 15.32	\$ 2.56	\$ 17.88
068-0436-007-0000	RESIDENTIAL	\$ 15.32	\$ 2.56	\$ 17.88
068-0436-008-0000	RESIDENTIAL	\$ 15.32	\$ 2.56	\$ 17.88
068-0436-009-0000	RESIDENTIAL	\$ 15.32	\$ 2.56	\$ 17.88
068-0436-010-0000	RESIDENTIAL	\$ 15.32	\$ 2.56	\$ 17.88
068-0436-011-0000	RESIDENTIAL	\$ 15.32	\$ 2.56	\$ 17.88

ITEM 17.2.

City of Rancho Cordova
Lighting District No. 2012-1 Exhibit A to the Resolution
Fiscal Year 2023-24 Assessment Roll

ATTACHMENT 2

APN	District Classification	Street Light Charge	Safety Light Charge	Total Assessment
068-0436-012-0000	RESIDENTIAL	\$ 15.32	\$ 2.56	\$ 17.88
068-0436-013-0000	RESIDENTIAL	\$ 15.32	\$ 2.56	\$ 17.88
068-0436-014-0000	RESIDENTIAL	\$ 15.32	\$ 2.56	\$ 17.88
068-0437-001-0000	RESIDENTIAL	\$ 15.32	\$ 2.56	\$ 17.88
068-0438-001-0000	RESIDENTIAL	\$ 15.32	\$ 2.56	\$ 17.88
068-0438-002-0000	RESIDENTIAL	\$ 15.32	\$ 2.56	\$ 17.88
068-0438-003-0000	RESIDENTIAL	\$ 15.32	\$ 2.56	\$ 17.88
068-0438-004-0000	RESIDENTIAL	\$ 15.32	\$ 2.56	\$ 17.88
068-0438-005-0000	RESIDENTIAL	\$ 15.32	\$ 2.56	\$ 17.88
068-0438-006-0000	RESIDENTIAL	\$ 15.32	\$ 2.56	\$ 17.88
068-0438-007-0000	RESIDENTIAL	\$ 15.32	\$ 2.56	\$ 17.88
068-0438-008-0000	RESIDENTIAL	\$ 15.32	\$ 2.56	\$ 17.88
068-0438-009-0000	RESIDENTIAL	\$ 15.32	\$ 2.56	\$ 17.88
068-0438-010-0000	RESIDENTIAL	\$ 15.32	\$ 2.56	\$ 17.88
068-0438-011-0000	RESIDENTIAL	\$ 15.32	\$ 2.56	\$ 17.88
068-0438-012-0000	RESIDENTIAL	\$ 15.32	\$ 2.56	\$ 17.88
068-0438-013-0000	RESIDENTIAL	\$ 15.32	\$ 2.56	\$ 17.88
068-0438-014-0000	RESIDENTIAL	\$ 15.32	\$ 2.56	\$ 17.88
068-0441-001-0000	RESIDENTIAL	\$ 15.32	\$ 2.56	\$ 17.88
068-0441-002-0000	RESIDENTIAL	\$ 15.32	\$ 2.56	\$ 17.88
068-0441-003-0000	RESIDENTIAL	\$ 15.32	\$ 2.56	\$ 17.88
068-0441-004-0000	RESIDENTIAL	\$ 15.32	\$ 2.56	\$ 17.88
068-0441-005-0000	RESIDENTIAL	\$ 15.32	\$ 2.56	\$ 17.88
068-0441-006-0000	RESIDENTIAL	\$ 15.32	\$ 2.56	\$ 17.88
068-0441-007-0000	RESIDENTIAL	\$ 15.32	\$ 2.56	\$ 17.88
068-0441-008-0000	RESIDENTIAL	\$ 15.32	\$ 2.56	\$ 17.88
068-0441-009-0000	RESIDENTIAL	\$ 15.32	\$ 2.56	\$ 17.88
068-0441-010-0000	RESIDENTIAL	\$ 15.32	\$ 2.56	\$ 17.88
068-0441-011-0000	RESIDENTIAL	\$ 15.32	\$ 2.56	\$ 17.88
068-0441-012-0000	RESIDENTIAL	\$ 15.32	\$ 2.56	\$ 17.88
068-0441-013-0000	RESIDENTIAL	\$ 15.32	\$ 2.56	\$ 17.88
068-0441-014-0000	RESIDENTIAL	\$ 15.32	\$ 2.56	\$ 17.88
068-0441-015-0000	RESIDENTIAL	\$ 15.32	\$ 2.56	\$ 17.88
068-0441-016-0000	RESIDENTIAL	\$ 15.32	\$ 2.56	\$ 17.88
068-0441-017-0000	RESIDENTIAL	\$ 15.32	\$ 2.56	\$ 17.88
068-0441-018-0000	RESIDENTIAL	\$ 15.32	\$ 2.56	\$ 17.88
068-0441-019-0000	RESIDENTIAL	\$ 15.32	\$ 2.56	\$ 17.88
068-0441-020-0000	RESIDENTIAL	\$ 15.32	\$ 2.56	\$ 17.88
068-0441-021-0000	RESIDENTIAL	\$ 15.32	\$ 2.56	\$ 17.88
068-0441-022-0000	RESIDENTIAL	\$ 15.32	\$ 2.56	\$ 17.88
068-0441-023-0000	RESIDENTIAL	\$ 15.32	\$ 2.56	\$ 17.88
068-0441-024-0000	RESIDENTIAL	\$ 15.32	\$ 2.56	\$ 17.88
068-0441-025-0000	RESIDENTIAL	\$ 15.32	\$ 2.56	\$ 17.88
068-0441-026-0000	RESIDENTIAL	\$ 15.32	\$ 2.56	\$ 17.88

ITEM 17.2.

City of Rancho Cordova
Lighting District No. 2012-1 Exhibit A to the Resolution
Fiscal Year 2023-24 Assessment Roll

ATTACHMENT 2

APN	District Classification	Street Light Charge	Safety Light Charge	Total Assessment
068-0441-027-0000	RESIDENTIAL	\$ 15.32	\$ 2.56	\$ 17.88
068-0441-028-0000	RESIDENTIAL	\$ 15.32	\$ 2.56	\$ 17.88
068-0441-029-0000	RESIDENTIAL	\$ 15.32	\$ 2.56	\$ 17.88
068-0441-030-0000	RESIDENTIAL	\$ 15.32	\$ 2.56	\$ 17.88
068-0441-031-0000	RESIDENTIAL	\$ 15.32	\$ 2.56	\$ 17.88
068-0441-032-0000	RESIDENTIAL	\$ 15.32	\$ 2.56	\$ 17.88
068-0441-033-0000	RESIDENTIAL	\$ 15.32	\$ 2.56	\$ 17.88
068-0441-034-0000	RESIDENTIAL	\$ 15.32	\$ 2.56	\$ 17.88
068-0441-035-0000	RESIDENTIAL	\$ 15.32	\$ 2.56	\$ 17.88
068-0441-036-0000	RESIDENTIAL	\$ 15.32	\$ 2.56	\$ 17.88
068-0441-037-0000	RESIDENTIAL	\$ 15.32	\$ 2.56	\$ 17.88
068-0441-038-0000	RESIDENTIAL	\$ 15.32	\$ 2.56	\$ 17.88
068-0441-039-0000	RESIDENTIAL	\$ 15.32	\$ 2.56	\$ 17.88
068-0441-040-0000	RESIDENTIAL	\$ 15.32	\$ 2.56	\$ 17.88
068-0441-041-0000	RESIDENTIAL	\$ 15.32	\$ 2.56	\$ 17.88
068-0441-042-0000	RESIDENTIAL	\$ 15.32	\$ 2.56	\$ 17.88
068-0441-043-0000	RESIDENTIAL	\$ 15.32	\$ 2.56	\$ 17.88
068-0441-044-0000	RESIDENTIAL	\$ 15.32	\$ 2.56	\$ 17.88
068-0441-045-0000	RESIDENTIAL	\$ 15.32	\$ 2.56	\$ 17.88
068-0442-001-0000	RESIDENTIAL	\$ 15.32	\$ 2.56	\$ 17.88
068-0442-002-0000	RESIDENTIAL	\$ 15.32	\$ 2.56	\$ 17.88
068-0442-003-0000	RESIDENTIAL	\$ 15.32	\$ 2.56	\$ 17.88
068-0442-004-0000	RESIDENTIAL	\$ 15.32	\$ 2.56	\$ 17.88
068-0442-005-0000	RESIDENTIAL	\$ 15.32	\$ 2.56	\$ 17.88
068-0443-001-0000	RESIDENTIAL	\$ 15.32	\$ 2.56	\$ 17.88
068-0443-002-0000	RESIDENTIAL	\$ 15.32	\$ 2.56	\$ 17.88
068-0443-003-0000	RESIDENTIAL	\$ 15.32	\$ 2.56	\$ 17.88
068-0443-004-0000	RESIDENTIAL	\$ 15.32	\$ 2.56	\$ 17.88
068-0443-005-0000	RESIDENTIAL	\$ 15.32	\$ 2.56	\$ 17.88
068-0443-006-0000	RESIDENTIAL	\$ 15.32	\$ 2.56	\$ 17.88
068-0443-007-0000	RESIDENTIAL	\$ 15.32	\$ 2.56	\$ 17.88
068-0443-008-0000	RESIDENTIAL	\$ 15.32	\$ 2.56	\$ 17.88
068-0443-009-0000	RESIDENTIAL	\$ 15.32	\$ 2.56	\$ 17.88
068-0443-010-0000	RESIDENTIAL	\$ 15.32	\$ 2.56	\$ 17.88
068-0443-011-0000	RESIDENTIAL	\$ 15.32	\$ 2.56	\$ 17.88
068-0443-012-0000	RESIDENTIAL	\$ 15.32	\$ 2.56	\$ 17.88
068-0443-013-0000	RESIDENTIAL	\$ 15.32	\$ 2.56	\$ 17.88
068-0443-014-0000	RESIDENTIAL	\$ 15.32	\$ 2.56	\$ 17.88
068-0443-015-0000	RESIDENTIAL	\$ 15.32	\$ 2.56	\$ 17.88
068-0443-016-0000	RESIDENTIAL	\$ 15.32	\$ 2.56	\$ 17.88
068-0443-017-0000	RESIDENTIAL	\$ 15.32	\$ 2.56	\$ 17.88
068-0443-018-0000	RESIDENTIAL	\$ 15.32	\$ 2.56	\$ 17.88
068-0443-019-0000	RESIDENTIAL	\$ 15.32	\$ 2.56	\$ 17.88
068-0443-020-0000	RESIDENTIAL	\$ 15.32	\$ 2.56	\$ 17.88

ITEM 17.2.

City of Rancho Cordova
Lighting District No. 2012-1 Exhibit A to the Resolution
Fiscal Year 2023-24 Assessment Roll

ATTACHMENT 2

APN	District Classification	Street Light Charge	Safety Light Charge	Total Assessment
068-0443-021-0000	RESIDENTIAL	\$ 15.32	\$ 2.56	\$ 17.88
068-0443-022-0000	RESIDENTIAL	\$ 15.32	\$ 2.56	\$ 17.88
068-0443-023-0000	RESIDENTIAL	\$ 15.32	\$ 2.56	\$ 17.88
068-0444-001-0000	RESIDENTIAL	\$ 15.32	\$ 2.56	\$ 17.88
068-0444-002-0000	RESIDENTIAL	\$ 15.32	\$ 2.56	\$ 17.88
068-0444-003-0000	RESIDENTIAL	\$ 15.32	\$ 2.56	\$ 17.88
068-0444-004-0000	RESIDENTIAL	\$ 15.32	\$ 2.56	\$ 17.88
068-0444-005-0000	RESIDENTIAL	\$ 15.32	\$ 2.56	\$ 17.88
068-0444-006-0000	RESIDENTIAL	\$ 15.32	\$ 2.56	\$ 17.88
068-0444-007-0000	RESIDENTIAL	\$ 15.32	\$ 2.56	\$ 17.88
068-0444-008-0000	RESIDENTIAL	\$ 15.32	\$ 2.56	\$ 17.88
068-0444-009-0000	RESIDENTIAL	\$ 15.32	\$ 2.56	\$ 17.88
068-0444-010-0000	RESIDENTIAL	\$ 15.32	\$ 2.56	\$ 17.88
068-0444-011-0000	RESIDENTIAL	\$ 15.32	\$ 2.56	\$ 17.88
068-0444-012-0000	RESIDENTIAL	\$ 15.32	\$ 2.56	\$ 17.88
068-0444-013-0000	RESIDENTIAL	\$ 15.32	\$ 2.56	\$ 17.88
068-0444-014-0000	RESIDENTIAL	\$ 15.32	\$ 2.56	\$ 17.88
068-0444-015-0000	RESIDENTIAL	\$ 15.32	\$ 2.56	\$ 17.88
068-0444-016-0000	RESIDENTIAL	\$ 15.32	\$ 2.56	\$ 17.88
068-0444-017-0000	RESIDENTIAL	\$ 15.32	\$ 2.56	\$ 17.88
068-0444-018-0000	RESIDENTIAL	\$ 15.32	\$ 2.56	\$ 17.88
068-0444-019-0000	RESIDENTIAL	\$ 15.32	\$ 2.56	\$ 17.88
068-0444-020-0000	RESIDENTIAL	\$ 15.32	\$ 2.56	\$ 17.88
068-0444-021-0000	RESIDENTIAL	\$ 15.32	\$ 2.56	\$ 17.88
068-0444-022-0000	RESIDENTIAL	\$ 15.32	\$ 2.56	\$ 17.88
068-0451-001-0000	RESIDENTIAL	\$ 15.32	\$ 2.56	\$ 17.88
068-0451-002-0000	RESIDENTIAL	\$ 15.32	\$ 2.56	\$ 17.88
068-0451-003-0000	RESIDENTIAL	\$ 15.32	\$ 2.56	\$ 17.88
068-0451-004-0000	RESIDENTIAL	\$ 15.32	\$ 2.56	\$ 17.88
068-0451-005-0000	RESIDENTIAL	\$ 15.32	\$ 2.56	\$ 17.88
068-0451-006-0000	RESIDENTIAL	\$ 15.32	\$ 2.56	\$ 17.88
068-0451-007-0000	RESIDENTIAL	\$ 15.32	\$ 2.56	\$ 17.88
068-0451-008-0000	RESIDENTIAL	\$ 15.32	\$ 2.56	\$ 17.88
068-0451-009-0000	RESIDENTIAL	\$ 15.32	\$ 2.56	\$ 17.88
068-0451-010-0000	RESIDENTIAL	\$ 15.32	\$ 2.56	\$ 17.88
068-0451-011-0000	RESIDENTIAL	\$ 15.32	\$ 2.56	\$ 17.88
068-0451-012-0000	RESIDENTIAL	\$ 15.32	\$ 2.56	\$ 17.88
068-0451-013-0000	RESIDENTIAL	\$ 15.32	\$ 2.56	\$ 17.88
068-0451-014-0000	RESIDENTIAL	\$ 15.32	\$ 2.56	\$ 17.88
068-0451-015-0000	RESIDENTIAL	\$ 15.32	\$ 2.56	\$ 17.88
068-0451-016-0000	RESIDENTIAL	\$ 15.32	\$ 2.56	\$ 17.88
068-0451-017-0000	RESIDENTIAL	\$ 15.32	\$ 2.56	\$ 17.88
068-0451-018-0000	RESIDENTIAL	\$ 15.32	\$ 2.56	\$ 17.88
068-0451-019-0000	RESIDENTIAL	\$ 15.32	\$ 2.56	\$ 17.88

ITEM 17.2.

City of Rancho Cordova
Lighting District No. 2012-1 Exhibit A to the Resolution
Fiscal Year 2023-24 Assessment Roll

ATTACHMENT 2

APN	District Classification	Street Light Charge	Safety Light Charge	Total Assessment
068-0451-020-0000	RESIDENTIAL	\$ 15.32	\$ 2.56	\$ 17.88
068-0451-021-0000	RESIDENTIAL	\$ 15.32	\$ 2.56	\$ 17.88
068-0451-022-0000	RESIDENTIAL	\$ 15.32	\$ 2.56	\$ 17.88
068-0451-023-0000	RESIDENTIAL	\$ 15.32	\$ 2.56	\$ 17.88
068-0451-024-0000	RESIDENTIAL	\$ 15.32	\$ 2.56	\$ 17.88
068-0451-025-0000	RESIDENTIAL	\$ 15.32	\$ 2.56	\$ 17.88
068-0452-001-0000	RESIDENTIAL	\$ 15.32	\$ 2.56	\$ 17.88
068-0452-002-0000	RESIDENTIAL	\$ 15.32	\$ 2.56	\$ 17.88
068-0452-003-0000	RESIDENTIAL	\$ 15.32	\$ 2.56	\$ 17.88
068-0452-004-0000	RESIDENTIAL	\$ 15.32	\$ 2.56	\$ 17.88
068-0452-005-0000	RESIDENTIAL	\$ 15.32	\$ 2.56	\$ 17.88
068-0452-006-0000	RESIDENTIAL	\$ 15.32	\$ 2.56	\$ 17.88
068-0452-007-0000	RESIDENTIAL	\$ 15.32	\$ 2.56	\$ 17.88
068-0452-008-0000	RESIDENTIAL	\$ 15.32	\$ 2.56	\$ 17.88
068-0452-009-0000	RESIDENTIAL	\$ 15.32	\$ 2.56	\$ 17.88
068-0452-010-0000	RESIDENTIAL	\$ 15.32	\$ 2.56	\$ 17.88
068-0452-011-0000	RESIDENTIAL	\$ 15.32	\$ 2.56	\$ 17.88
068-0452-012-0000	RESIDENTIAL	\$ 15.32	\$ 2.56	\$ 17.88
068-0452-013-0000	RESIDENTIAL	\$ 15.32	\$ 2.56	\$ 17.88
068-0452-014-0000	RESIDENTIAL	\$ 15.32	\$ 2.56	\$ 17.88
068-0452-015-0000	RESIDENTIAL	\$ 15.32	\$ 2.56	\$ 17.88
068-0452-016-0000	RESIDENTIAL	\$ 15.32	\$ 2.56	\$ 17.88
068-0452-017-0000	RESIDENTIAL	\$ 15.32	\$ 2.56	\$ 17.88
068-0452-018-0000	RESIDENTIAL	\$ 15.32	\$ 2.56	\$ 17.88
068-0452-019-0000	RESIDENTIAL	\$ 15.32	\$ 2.56	\$ 17.88
068-0452-020-0000	RESIDENTIAL	\$ 15.32	\$ 2.56	\$ 17.88
068-0452-021-0000	RESIDENTIAL	\$ 15.32	\$ 2.56	\$ 17.88
068-0452-022-0000	RESIDENTIAL	\$ 15.32	\$ 2.56	\$ 17.88
068-0452-023-0000	RESIDENTIAL	\$ 15.32	\$ 2.56	\$ 17.88
068-0452-024-0000	RESIDENTIAL	\$ 15.32	\$ 2.56	\$ 17.88
068-0452-025-0000	RESIDENTIAL	\$ 15.32	\$ 2.56	\$ 17.88
068-0452-026-0000	RESIDENTIAL	\$ 15.32	\$ 2.56	\$ 17.88
068-0452-027-0000	RESIDENTIAL	\$ 15.32	\$ 2.56	\$ 17.88
068-0452-028-0000	RESIDENTIAL	\$ 15.32	\$ 2.56	\$ 17.88
068-0452-029-0000	RESIDENTIAL	\$ 15.32	\$ 2.56	\$ 17.88
068-0452-030-0000	RESIDENTIAL	\$ 15.32	\$ 2.56	\$ 17.88
068-0452-031-0000	RESIDENTIAL	\$ 15.32	\$ 2.56	\$ 17.88
068-0452-032-0000	RESIDENTIAL	\$ 15.32	\$ 2.56	\$ 17.88
068-0452-033-0000	RESIDENTIAL	\$ 15.32	\$ 2.56	\$ 17.88
068-0453-001-0000	RESIDENTIAL	\$ 15.32	\$ 2.56	\$ 17.88
068-0453-002-0000	RESIDENTIAL	\$ 15.32	\$ 2.56	\$ 17.88
068-0453-003-0000	RESIDENTIAL	\$ 15.32	\$ 2.56	\$ 17.88
068-0453-004-0000	RESIDENTIAL	\$ 15.32	\$ 2.56	\$ 17.88
068-0453-005-0000	RESIDENTIAL	\$ 15.32	\$ 2.56	\$ 17.88

ITEM 17.2.

City of Rancho Cordova
Lighting District No. 2012-1 Exhibit A to the Resolution
Fiscal Year 2023-24 Assessment Roll

ATTACHMENT 2

APN	District Classification	Street Light Charge	Safety Light Charge	Total Assessment
068-0453-006-0000	RESIDENTIAL	\$ 15.32	\$ 2.56	\$ 17.88
068-0453-007-0000	RESIDENTIAL	\$ 15.32	\$ 2.56	\$ 17.88
068-0453-008-0000	RESIDENTIAL	\$ 15.32	\$ 2.56	\$ 17.88
068-0453-009-0000	RESIDENTIAL	\$ 15.32	\$ 2.56	\$ 17.88
068-0453-010-0000	RESIDENTIAL	\$ 15.32	\$ 2.56	\$ 17.88
068-0453-011-0000	RESIDENTIAL	\$ 15.32	\$ 2.56	\$ 17.88
068-0453-012-0000	RESIDENTIAL	\$ 15.32	\$ 2.56	\$ 17.88
068-0453-013-0000	RESIDENTIAL	\$ 15.32	\$ 2.56	\$ 17.88
068-0453-014-0000	RESIDENTIAL	\$ 15.32	\$ 2.56	\$ 17.88
068-0453-015-0000	RESIDENTIAL	\$ 15.32	\$ 2.56	\$ 17.88
068-0453-016-0000	RESIDENTIAL	\$ 15.32	\$ 2.56	\$ 17.88
068-0453-017-0000	RESIDENTIAL	\$ 15.32	\$ 2.56	\$ 17.88
068-0453-018-0000	RESIDENTIAL	\$ 15.32	\$ 2.56	\$ 17.88
068-0453-019-0000	RESIDENTIAL	\$ 15.32	\$ 2.56	\$ 17.88
068-0453-020-0000	RESIDENTIAL	\$ 15.32	\$ 2.56	\$ 17.88
068-0453-021-0000	RESIDENTIAL	\$ 15.32	\$ 2.56	\$ 17.88
068-0453-022-0000	RESIDENTIAL	\$ 15.32	\$ 2.56	\$ 17.88
068-0454-001-0000	RESIDENTIAL	\$ 15.32	\$ 2.56	\$ 17.88
068-0454-002-0000	RESIDENTIAL	\$ 15.32	\$ 2.56	\$ 17.88
068-0454-003-0000	RESIDENTIAL	\$ 15.32	\$ 2.56	\$ 17.88
068-0454-004-0000	RESIDENTIAL	\$ 15.32	\$ 2.56	\$ 17.88
068-0454-011-0000	RESIDENTIAL	\$ 15.32	\$ 2.56	\$ 17.88
068-0454-012-0000	RESIDENTIAL	\$ 15.32	\$ 2.56	\$ 17.88
068-0454-013-0000	RESIDENTIAL	\$ 15.32	\$ 2.56	\$ 17.88
068-0454-014-0000	RESIDENTIAL	\$ 15.32	\$ 2.56	\$ 17.88
068-0454-015-0000	RESIDENTIAL	\$ 15.32	\$ 2.56	\$ 17.88
068-0454-016-0000	RESIDENTIAL	\$ 15.32	\$ 2.56	\$ 17.88
068-0454-017-0000	RESIDENTIAL	\$ 15.32	\$ 2.56	\$ 17.88
068-0454-018-0000	RESIDENTIAL	\$ 15.32	\$ 2.56	\$ 17.88
068-0454-019-0000	NONRES	\$ 126.45	\$ 2.56	\$ 129.00
068-0454-022-0000	NONRES	\$ 28.21	\$ 2.56	\$ 30.76
068-0454-023-0000	RESIDENTIAL	\$ 15.32	\$ 2.56	\$ 17.88
068-0455-001-0000	RESIDENTIAL	\$ 15.32	\$ 2.56	\$ 17.88
068-0455-002-0000	RESIDENTIAL	\$ 15.32	\$ 2.56	\$ 17.88
068-0455-003-0000	RESIDENTIAL	\$ 15.32	\$ 2.56	\$ 17.88
068-0455-004-0000	RESIDENTIAL	\$ 15.32	\$ 2.56	\$ 17.88
068-0455-005-0000	RESIDENTIAL	\$ 15.32	\$ 2.56	\$ 17.88
068-0455-006-0000	RESIDENTIAL	\$ 15.32	\$ 2.56	\$ 17.88
068-0455-007-0000	RESIDENTIAL	\$ 15.32	\$ 2.56	\$ 17.88
068-0455-008-0000	RESIDENTIAL	\$ 15.32	\$ 2.56	\$ 17.88
068-0460-001-0000	NONRES	\$ 142.07	\$ 2.56	\$ 144.62
068-0460-002-0000	RESIDENTIAL	\$ 15.32	\$ 2.56	\$ 17.88
068-0460-003-0000	RESIDENTIAL	\$ 15.32	\$ 2.56	\$ 17.88
068-0460-004-0000	RESIDENTIAL	\$ 15.32	\$ 2.56	\$ 17.88

ITEM 17.2.

City of Rancho Cordova
Lighting District No. 2012-1 Exhibit A to the Resolution
Fiscal Year 2023-24 Assessment Roll

ATTACHMENT 2

APN	District Classification	Street Light Charge	Safety Light Charge	Total Assessment
068-0460-005-0000	RESIDENTIAL	\$ 15.32	\$ 2.56	\$ 17.88
068-0460-006-0000	RESIDENTIAL	\$ 15.32	\$ 2.56	\$ 17.88
068-0460-007-0000	RESIDENTIAL	\$ 15.32	\$ 2.56	\$ 17.88
068-0460-008-0000	RESIDENTIAL	\$ 15.32	\$ 2.56	\$ 17.88
068-0460-009-0000	RESIDENTIAL	\$ 15.32	\$ 2.56	\$ 17.88
068-0460-010-0000	RESIDENTIAL	\$ 15.32	\$ 2.56	\$ 17.88
068-0460-011-0000	RESIDENTIAL	\$ 15.32	\$ 2.56	\$ 17.88
068-0460-012-0000	RESIDENTIAL	\$ 15.32	\$ 2.56	\$ 17.88
068-0460-013-0000	RESIDENTIAL	\$ 15.32	\$ 2.56	\$ 17.88
068-0460-014-0000	RESIDENTIAL	\$ 15.32	\$ 2.56	\$ 17.88
068-0460-015-0000	RESIDENTIAL	\$ 15.32	\$ 2.56	\$ 17.88
068-0460-016-0000	RESIDENTIAL	\$ 15.32	\$ 2.56	\$ 17.88
068-0460-017-0000	RESIDENTIAL	\$ 15.32	\$ 2.56	\$ 17.88
068-0460-018-0000	RESIDENTIAL	\$ 15.32	\$ 2.56	\$ 17.88
068-0460-019-0000	RESIDENTIAL	\$ 15.32	\$ 2.56	\$ 17.88
068-0460-020-0000	RESIDENTIAL	\$ 15.32	\$ 2.56	\$ 17.88
068-0460-021-0000	RESIDENTIAL	\$ 15.32	\$ 2.56	\$ 17.88
068-0460-022-0000	RESIDENTIAL	\$ 15.32	\$ 2.56	\$ 17.88
068-0460-023-0000	RESIDENTIAL	\$ 15.32	\$ 2.56	\$ 17.88
068-0460-024-0000	RESIDENTIAL	\$ 15.32	\$ 2.56	\$ 17.88
068-0460-025-0000	RESIDENTIAL	\$ 15.32	\$ 2.56	\$ 17.88
068-0460-026-0000	RESIDENTIAL	\$ 15.32	\$ 2.56	\$ 17.88
068-0460-027-0000	RESIDENTIAL	\$ 15.32	\$ 2.56	\$ 17.88
068-0460-028-0000	RESIDENTIAL	\$ 15.32	\$ 2.56	\$ 17.88
068-0460-029-0000	RESIDENTIAL	\$ 15.32	\$ 2.56	\$ 17.88
068-0460-030-0000	RESIDENTIAL	\$ 15.32	\$ 2.56	\$ 17.88
068-0460-031-0000	RESIDENTIAL	\$ 15.32	\$ 2.56	\$ 17.88
068-0460-032-0000	RESIDENTIAL	\$ 15.32	\$ 2.56	\$ 17.88
068-0460-033-0000	RESIDENTIAL	\$ 15.32	\$ 2.56	\$ 17.88
068-0460-034-0000	RESIDENTIAL	\$ 15.32	\$ 2.56	\$ 17.88
068-0460-035-0000	RESIDENTIAL	\$ 15.32	\$ 2.56	\$ 17.88
068-0460-036-0000	RESIDENTIAL	\$ 15.32	\$ 2.56	\$ 17.88
068-0460-037-0000	RESIDENTIAL	\$ 15.32	\$ 2.56	\$ 17.88
068-0471-005-0000	RESIDENTIAL	\$ 15.32	\$ 2.56	\$ 17.88
068-0471-006-0000	RESIDENTIAL	\$ 15.32	\$ 2.56	\$ 17.88
068-0471-007-0000	RESIDENTIAL	\$ 15.32	\$ 2.56	\$ 17.88
068-0471-008-0000	RESIDENTIAL	\$ 15.32	\$ 2.56	\$ 17.88
068-0471-009-0000	RESIDENTIAL	\$ 15.32	\$ 2.56	\$ 17.88
068-0471-010-0000	RESIDENTIAL	\$ 15.32	\$ 2.56	\$ 17.88
068-0471-011-0000	RESIDENTIAL	\$ 15.32	\$ 2.56	\$ 17.88
068-0471-012-0000	RESIDENTIAL	\$ 15.32	\$ 2.56	\$ 17.88
068-0471-013-0000	RESIDENTIAL	\$ 15.32	\$ 2.56	\$ 17.88
068-0471-014-0000	RESIDENTIAL	\$ 15.32	\$ 2.56	\$ 17.88
068-0471-015-0000	RESIDENTIAL	\$ 15.32	\$ 2.56	\$ 17.88

ITEM 17.2.

City of Rancho Cordova
Lighting District No. 2012-1 Exhibit A to the Resolution
Fiscal Year 2023-24 Assessment Roll

ATTACHMENT 2

APN	District Classification	Street Light Charge	Safety Light Charge	Total Assessment
068-0471-016-0000	RESIDENTIAL	\$ 15.32	\$ 2.56	\$ 17.88
068-0471-017-0000	RESIDENTIAL	\$ 15.32	\$ 2.56	\$ 17.88
068-0471-018-0000	RESIDENTIAL	\$ 15.32	\$ 2.56	\$ 17.88
068-0471-019-0000	RESIDENTIAL	\$ 15.32	\$ 2.56	\$ 17.88
068-0471-020-0000	RESIDENTIAL	\$ 15.32	\$ 2.56	\$ 17.88
068-0471-021-0000	RESIDENTIAL	\$ 15.32	\$ 2.56	\$ 17.88
068-0471-022-0000	RESIDENTIAL	\$ 15.32	\$ 2.56	\$ 17.88
068-0471-023-0000	RESIDENTIAL	\$ 15.32	\$ 2.56	\$ 17.88
068-0471-026-0000	RESIDENTIAL	\$ 15.32	\$ 2.56	\$ 17.88
068-0471-027-0000	RESIDENTIAL	\$ 15.32	\$ 2.56	\$ 17.88
068-0471-028-0000	RESIDENTIAL	\$ 15.32	\$ 2.56	\$ 17.88
068-0471-029-0000	RESIDENTIAL	\$ 15.32	\$ 2.56	\$ 17.88
068-0471-030-0000	RESIDENTIAL	\$ 15.32	\$ 2.56	\$ 17.88
068-0471-031-0000	RESIDENTIAL	\$ 15.32	\$ 2.56	\$ 17.88
068-0472-001-0000	RESIDENTIAL	\$ 15.32	\$ 2.56	\$ 17.88
068-0472-002-0000	RESIDENTIAL	\$ 15.32	\$ 2.56	\$ 17.88
068-0472-003-0000	RESIDENTIAL	\$ 15.32	\$ 2.56	\$ 17.88
068-0472-004-0000	RESIDENTIAL	\$ 15.32	\$ 2.56	\$ 17.88
068-0472-005-0000	RESIDENTIAL	\$ 15.32	\$ 2.56	\$ 17.88
068-0472-006-0000	RESIDENTIAL	\$ 15.32	\$ 2.56	\$ 17.88
068-0472-007-0000	RESIDENTIAL	\$ 15.32	\$ 2.56	\$ 17.88
068-0472-008-0000	RESIDENTIAL	\$ 15.32	\$ 2.56	\$ 17.88
068-0472-009-0000	RESIDENTIAL	\$ 15.32	\$ 2.56	\$ 17.88
068-0472-010-0000	RESIDENTIAL	\$ 15.32	\$ 2.56	\$ 17.88
068-0472-011-0000	RESIDENTIAL	\$ 15.32	\$ 2.56	\$ 17.88
068-0472-012-0000	RESIDENTIAL	\$ 15.32	\$ 2.56	\$ 17.88
068-0472-013-0000	RESIDENTIAL	\$ 15.32	\$ 2.56	\$ 17.88
068-0472-014-0000	RESIDENTIAL	\$ 15.32	\$ 2.56	\$ 17.88
068-0472-015-0000	RESIDENTIAL	\$ 15.32	\$ 2.56	\$ 17.88
068-0472-016-0000	RESIDENTIAL	\$ 15.32	\$ 2.56	\$ 17.88
068-0472-017-0000	RESIDENTIAL	\$ 15.32	\$ 2.56	\$ 17.88
068-0472-018-0000	RESIDENTIAL	\$ 15.32	\$ 2.56	\$ 17.88
068-0472-019-0000	RESIDENTIAL	\$ 15.32	\$ 2.56	\$ 17.88
068-0472-020-0000	RESIDENTIAL	\$ 15.32	\$ 2.56	\$ 17.88
068-0472-021-0000	RESIDENTIAL	\$ 15.32	\$ 2.56	\$ 17.88
068-0472-022-0000	RESIDENTIAL	\$ 15.32	\$ 2.56	\$ 17.88
068-0472-023-0000	RESIDENTIAL	\$ 15.32	\$ 2.56	\$ 17.88
068-0472-027-0000	RESIDENTIAL	\$ 15.32	\$ 2.56	\$ 17.88
068-0472-028-0000	RESIDENTIAL	\$ 15.32	\$ 2.56	\$ 17.88
068-0472-029-0000	RESIDENTIAL	\$ 15.32	\$ 2.56	\$ 17.88
068-0472-030-0000	RESIDENTIAL	\$ 15.32	\$ 2.56	\$ 17.88
068-0472-031-0000	RESIDENTIAL	\$ 15.32	\$ 2.56	\$ 17.88
068-0472-032-0000	RESIDENTIAL	\$ 15.32	\$ 2.56	\$ 17.88
068-0472-033-0000	RESIDENTIAL	\$ 15.32	\$ 2.56	\$ 17.88

ITEM 17.2.

City of Rancho Cordova
Lighting District No. 2012-1 Exhibit A to the Resolution
Fiscal Year 2023-24 Assessment Roll

ATTACHMENT 2

APN	District Classification	Street Light Charge	Safety Light Charge	Total Assessment
068-0472-034-0000	RESIDENTIAL	\$ 15.32	\$ 2.56	\$ 17.88
068-0472-035-0000	RESIDENTIAL	\$ 15.32	\$ 2.56	\$ 17.88
068-0472-036-0000	RESIDENTIAL	\$ 15.32	\$ 2.56	\$ 17.88
068-0472-037-0000	RESIDENTIAL	\$ 15.32	\$ 2.56	\$ 17.88
068-0472-038-0000	RESIDENTIAL	\$ 15.32	\$ 2.56	\$ 17.88
068-0472-039-0000	RESIDENTIAL	\$ 15.32	\$ 2.56	\$ 17.88
068-0472-040-0000	RESIDENTIAL	\$ 15.32	\$ 2.56	\$ 17.88
068-0472-041-0000	RESIDENTIAL	\$ 15.32	\$ 2.56	\$ 17.88
068-0473-001-0000	RESIDENTIAL	\$ 15.32	\$ 2.56	\$ 17.88
068-0473-002-0000	RESIDENTIAL	\$ 15.32	\$ 2.56	\$ 17.88
068-0473-003-0000	RESIDENTIAL	\$ 15.32	\$ 2.56	\$ 17.88
068-0474-001-0000	RESIDENTIAL	\$ 15.32	\$ 2.56	\$ 17.88
068-0474-002-0000	RESIDENTIAL	\$ 15.32	\$ 2.56	\$ 17.88
068-0474-003-0000	RESIDENTIAL	\$ 15.32	\$ 2.56	\$ 17.88
068-0474-004-0000	RESIDENTIAL	\$ 15.32	\$ 2.56	\$ 17.88
068-0474-005-0000	RESIDENTIAL	\$ 15.32	\$ 2.56	\$ 17.88
068-0474-006-0000	RESIDENTIAL	\$ 15.32	\$ 2.56	\$ 17.88
068-0474-007-0000	RESIDENTIAL	\$ 15.32	\$ 2.56	\$ 17.88
068-0474-008-0000	RESIDENTIAL	\$ 15.32	\$ 2.56	\$ 17.88
068-0474-009-0000	RESIDENTIAL	\$ 15.32	\$ 2.56	\$ 17.88
068-0474-010-0000	RESIDENTIAL	\$ 15.32	\$ 2.56	\$ 17.88
068-0474-011-0000	RESIDENTIAL	\$ 15.32	\$ 2.56	\$ 17.88
068-0474-012-0000	RESIDENTIAL	\$ 15.32	\$ 2.56	\$ 17.88
068-0474-013-0000	RESIDENTIAL	\$ 15.32	\$ 2.56	\$ 17.88
068-0474-014-0000	RESIDENTIAL	\$ 15.32	\$ 2.56	\$ 17.88
068-0474-015-0000	RESIDENTIAL	\$ 15.32	\$ 2.56	\$ 17.88
068-0474-016-0000	RESIDENTIAL	\$ 15.32	\$ 2.56	\$ 17.88
068-0474-017-0000	RESIDENTIAL	\$ 15.32	\$ 2.56	\$ 17.88
068-0474-018-0000	RESIDENTIAL	\$ 15.32	\$ 2.56	\$ 17.88
068-0474-019-0000	RESIDENTIAL	\$ 15.32	\$ 2.56	\$ 17.88
068-0480-001-0000	RESIDENTIAL	\$ 15.32	\$ 2.56	\$ 17.88
068-0480-002-0000	RESIDENTIAL	\$ 15.32	\$ 2.56	\$ 17.88
068-0480-003-0000	RESIDENTIAL	\$ 15.32	\$ 2.56	\$ 17.88
068-0480-004-0000	RESIDENTIAL	\$ 15.32	\$ 2.56	\$ 17.88
068-0480-005-0000	RESIDENTIAL	\$ 15.32	\$ 2.56	\$ 17.88
068-0480-006-0000	RESIDENTIAL	\$ 15.32	\$ 2.56	\$ 17.88
068-0480-007-0000	RESIDENTIAL	\$ 15.32	\$ 2.56	\$ 17.88
068-0480-008-0000	RESIDENTIAL	\$ 15.32	\$ 2.56	\$ 17.88
068-0480-009-0000	RESIDENTIAL	\$ 15.32	\$ 2.56	\$ 17.88
068-0480-010-0000	RESIDENTIAL	\$ 15.32	\$ 2.56	\$ 17.88
068-0480-011-0000	RESIDENTIAL	\$ 15.32	\$ 2.56	\$ 17.88
068-0480-012-0000	RESIDENTIAL	\$ 15.32	\$ 2.56	\$ 17.88
068-0480-013-0000	RESIDENTIAL	\$ 15.32	\$ 2.56	\$ 17.88
068-0480-014-0000	RESIDENTIAL	\$ 15.32	\$ 2.56	\$ 17.88

ITEM 17.2.

City of Rancho Cordova
Lighting District No. 2012-1 Exhibit A to the Resolution
Fiscal Year 2023-24 Assessment Roll

ATTACHMENT 2

APN	District Classification	Street Light Charge	Safety Light Charge	Total Assessment
068-0480-015-0000	RESIDENTIAL	\$ 15.32	\$ 2.56	\$ 17.88
068-0480-016-0000	RESIDENTIAL	\$ 15.32	\$ 2.56	\$ 17.88
068-0480-017-0000	RESIDENTIAL	\$ 15.32	\$ 2.56	\$ 17.88
068-0480-018-0000	RESIDENTIAL	\$ 15.32	\$ 2.56	\$ 17.88
068-0480-019-0000	RESIDENTIAL	\$ 15.32	\$ 2.56	\$ 17.88
068-0480-020-0000	RESIDENTIAL	\$ 15.32	\$ 2.56	\$ 17.88
068-0480-021-0000	RESIDENTIAL	\$ 15.32	\$ 2.56	\$ 17.88
068-0480-022-0000	RESIDENTIAL	\$ 15.32	\$ 2.56	\$ 17.88
068-0480-023-0000	RESIDENTIAL	\$ 15.32	\$ 2.56	\$ 17.88
068-0480-024-0000	RESIDENTIAL	\$ 15.32	\$ 2.56	\$ 17.88
068-0480-025-0000	RESIDENTIAL	\$ 15.32	\$ 2.56	\$ 17.88
068-0480-026-0000	RESIDENTIAL	\$ 15.32	\$ 2.56	\$ 17.88
068-0480-027-0000	RESIDENTIAL	\$ 15.32	\$ 2.56	\$ 17.88
068-0480-028-0000	RESIDENTIAL	\$ 15.32	\$ 2.56	\$ 17.88
068-0480-029-0000	RESIDENTIAL	\$ 15.32	\$ 2.56	\$ 17.88
068-0480-030-0000	RESIDENTIAL	\$ 15.32	\$ 2.56	\$ 17.88
068-0480-031-0000	RESIDENTIAL	\$ 15.32	\$ 2.56	\$ 17.88
068-0480-032-0000	RESIDENTIAL	\$ 15.32	\$ 2.56	\$ 17.88
068-0480-033-0000	RESIDENTIAL	\$ 15.32	\$ 2.56	\$ 17.88
068-0480-034-0000	RESIDENTIAL	\$ 15.32	\$ 2.56	\$ 17.88
068-0480-035-0000	RESIDENTIAL	\$ 15.32	\$ 2.56	\$ 17.88
068-0480-036-0000	RESIDENTIAL	\$ 15.32	\$ 2.56	\$ 17.88
068-0480-037-0000	RESIDENTIAL	\$ 15.32	\$ 2.56	\$ 17.88
068-0480-038-0000	RESIDENTIAL	\$ 15.32	\$ 2.56	\$ 17.88
068-0480-039-0000	RESIDENTIAL	\$ 15.32	\$ 2.56	\$ 17.88
068-0480-040-0000	RESIDENTIAL	\$ 15.32	\$ 2.56	\$ 17.88
068-0480-041-0000	RESIDENTIAL	\$ 15.32	\$ 2.56	\$ 17.88
068-0480-042-0000	RESIDENTIAL	\$ 15.32	\$ 2.56	\$ 17.88
068-0480-043-0000	RESIDENTIAL	\$ 15.32	\$ 2.56	\$ 17.88
068-0480-044-0000	RESIDENTIAL	\$ 15.32	\$ 2.56	\$ 17.88
068-0480-045-0000	RESIDENTIAL	\$ 15.32	\$ 2.56	\$ 17.88
068-0480-046-0000	RESIDENTIAL	\$ 15.32	\$ 2.56	\$ 17.88
068-0480-047-0000	RESIDENTIAL	\$ 15.32	\$ 2.56	\$ 17.88
068-0480-048-0000	RESIDENTIAL	\$ 15.32	\$ 2.56	\$ 17.88
068-0480-049-0000	RESIDENTIAL	\$ 15.32	\$ 2.56	\$ 17.88
068-0480-050-0000	RESIDENTIAL	\$ 15.32	\$ 2.56	\$ 17.88
068-0480-051-0000	RESIDENTIAL	\$ 15.32	\$ 2.56	\$ 17.88
068-0480-052-0000	RESIDENTIAL	\$ 15.32	\$ 2.56	\$ 17.88
068-0480-053-0000	RESIDENTIAL	\$ 15.32	\$ 2.56	\$ 17.88
068-0480-054-0000	RESIDENTIAL	\$ 15.32	\$ 2.56	\$ 17.88
068-0480-055-0000	RESIDENTIAL	\$ 15.32	\$ 2.56	\$ 17.88
068-0480-056-0000	RESIDENTIAL	\$ 15.32	\$ 2.56	\$ 17.88
068-0480-057-0000	RESIDENTIAL	\$ 15.32	\$ 2.56	\$ 17.88
068-0480-058-0000	RESIDENTIAL	\$ 15.32	\$ 2.56	\$ 17.88

ITEM 17.2.

City of Rancho Cordova
Lighting District No. 2012-1 Exhibit A to the Resolution
Fiscal Year 2023-24 Assessment Roll

ATTACHMENT 2

APN	District Classification	Street Light Charge	Safety Light Charge	Total Assessment
068-0480-059-0000	RESIDENTIAL	\$ 15.32	\$ 2.56	\$ 17.88
068-0480-060-0000	RESIDENTIAL	\$ 15.32	\$ 2.56	\$ 17.88
068-0480-061-0000	RESIDENTIAL	\$ 15.32	\$ 2.56	\$ 17.88
068-0480-062-0000	RESIDENTIAL	\$ 15.32	\$ 2.56	\$ 17.88
068-0480-063-0000	RESIDENTIAL	\$ 15.32	\$ 2.56	\$ 17.88
068-0480-064-0000	RESIDENTIAL	\$ 15.32	\$ 2.56	\$ 17.88
068-0480-065-0000	RESIDENTIAL	\$ 15.32	\$ 2.56	\$ 17.88
068-0480-066-0000	RESIDENTIAL	\$ 15.32	\$ 2.56	\$ 17.88
068-0480-067-0000	RESIDENTIAL	\$ 15.32	\$ 2.56	\$ 17.88
068-0480-068-0000	RESIDENTIAL	\$ 15.32	\$ 2.56	\$ 17.88
068-0480-069-0000	RESIDENTIAL	\$ 15.32	\$ 2.56	\$ 17.88
068-0480-070-0000	RESIDENTIAL	\$ 15.32	\$ 2.56	\$ 17.88
068-0480-071-0000	RESIDENTIAL	\$ 15.32	\$ 2.56	\$ 17.88
068-0491-002-0000	RESIDENTIAL	\$ 15.32	\$ 2.56	\$ 17.88
068-0491-003-0000	RESIDENTIAL	\$ 15.32	\$ 2.56	\$ 17.88
068-0491-004-0000	RESIDENTIAL	\$ 15.32	\$ 2.56	\$ 17.88
068-0491-005-0000	RESIDENTIAL	\$ 15.32	\$ 2.56	\$ 17.88
068-0491-006-0000	RESIDENTIAL	\$ 15.32	\$ 2.56	\$ 17.88
068-0491-007-0000	RESIDENTIAL	\$ 15.32	\$ 2.56	\$ 17.88
068-0491-008-0000	RESIDENTIAL	\$ 15.32	\$ 2.56	\$ 17.88
068-0491-009-0000	RESIDENTIAL	\$ 15.32	\$ 2.56	\$ 17.88
068-0491-010-0000	RESIDENTIAL	\$ 15.32	\$ 2.56	\$ 17.88
068-0491-011-0000	RESIDENTIAL	\$ 15.32	\$ 2.56	\$ 17.88
068-0491-012-0000	RESIDENTIAL	\$ 15.32	\$ 2.56	\$ 17.88
068-0491-013-0000	RESIDENTIAL	\$ 15.32	\$ 2.56	\$ 17.88
068-0492-001-0000	RESIDENTIAL	\$ 15.32	\$ 2.56	\$ 17.88
068-0492-002-0000	RESIDENTIAL	\$ 15.32	\$ 2.56	\$ 17.88
068-0492-003-0000	RESIDENTIAL	\$ 15.32	\$ 2.56	\$ 17.88
068-0492-004-0000	RESIDENTIAL	\$ 15.32	\$ 2.56	\$ 17.88
068-0492-005-0000	RESIDENTIAL	\$ 15.32	\$ 2.56	\$ 17.88
068-0492-006-0000	RESIDENTIAL	\$ 15.32	\$ 2.56	\$ 17.88
068-0492-007-0000	RESIDENTIAL	\$ 15.32	\$ 2.56	\$ 17.88
068-0492-008-0000	RESIDENTIAL	\$ 15.32	\$ 2.56	\$ 17.88
068-0492-009-0000	RESIDENTIAL	\$ 15.32	\$ 2.56	\$ 17.88
068-0492-010-0000	RESIDENTIAL	\$ 15.32	\$ 2.56	\$ 17.88
068-0492-011-0000	RESIDENTIAL	\$ 15.32	\$ 2.56	\$ 17.88
068-0492-012-0000	RESIDENTIAL	\$ 15.32	\$ 2.56	\$ 17.88
068-0492-013-0000	RESIDENTIAL	\$ 15.32	\$ 2.56	\$ 17.88
068-0492-014-0000	RESIDENTIAL	\$ 15.32	\$ 2.56	\$ 17.88
068-0492-015-0000	RESIDENTIAL	\$ 15.32	\$ 2.56	\$ 17.88
068-0492-016-0000	RESIDENTIAL	\$ 15.32	\$ 2.56	\$ 17.88
068-0492-017-0000	RESIDENTIAL	\$ 15.32	\$ 2.56	\$ 17.88
068-0492-018-0000	RESIDENTIAL	\$ 15.32	\$ 2.56	\$ 17.88
068-0492-019-0000	RESIDENTIAL	\$ 15.32	\$ 2.56	\$ 17.88

ITEM 17.2.

City of Rancho Cordova
Lighting District No. 2012-1 Exhibit A to the Resolution
Fiscal Year 2023-24 Assessment Roll

ATTACHMENT 2

APN	District Classification	Street Light Charge	Safety Light Charge	Total Assessment
068-0492-020-0000	RESIDENTIAL	\$ 15.32	\$ 2.56	\$ 17.88
068-0492-021-0000	RESIDENTIAL	\$ 15.32	\$ 2.56	\$ 17.88
068-0492-022-0000	RESIDENTIAL	\$ 15.32	\$ 2.56	\$ 17.88
068-0492-023-0000	RESIDENTIAL	\$ 15.32	\$ 2.56	\$ 17.88
068-0492-024-0000	RESIDENTIAL	\$ 15.32	\$ 2.56	\$ 17.88
068-0492-025-0000	RESIDENTIAL	\$ 15.32	\$ 2.56	\$ 17.88
068-0492-026-0000	RESIDENTIAL	\$ 15.32	\$ 2.56	\$ 17.88
068-0492-027-0000	RESIDENTIAL	\$ 15.32	\$ 2.56	\$ 17.88
068-0492-028-0000	RESIDENTIAL	\$ 15.32	\$ 2.56	\$ 17.88
068-0493-001-0000	RESIDENTIAL	\$ 15.32	\$ 2.56	\$ 17.88
068-0493-002-0000	RESIDENTIAL	\$ 15.32	\$ 2.56	\$ 17.88
068-0493-003-0000	RESIDENTIAL	\$ 15.32	\$ 2.56	\$ 17.88
068-0493-004-0000	RESIDENTIAL	\$ 15.32	\$ 2.56	\$ 17.88
068-0493-005-0000	RESIDENTIAL	\$ 15.32	\$ 2.56	\$ 17.88
068-0493-006-0000	RESIDENTIAL	\$ 15.32	\$ 2.56	\$ 17.88
068-0493-007-0000	RESIDENTIAL	\$ 15.32	\$ 2.56	\$ 17.88
068-0493-008-0000	RESIDENTIAL	\$ 15.32	\$ 2.56	\$ 17.88
068-0493-009-0000	RESIDENTIAL	\$ 15.32	\$ 2.56	\$ 17.88
068-0493-010-0000	RESIDENTIAL	\$ 15.32	\$ 2.56	\$ 17.88
068-0493-011-0000	RESIDENTIAL	\$ 15.32	\$ 2.56	\$ 17.88
068-0493-012-0000	RESIDENTIAL	\$ 15.32	\$ 2.56	\$ 17.88
068-0493-013-0000	RESIDENTIAL	\$ 15.32	\$ 2.56	\$ 17.88
068-0493-014-0000	RESIDENTIAL	\$ 15.32	\$ 2.56	\$ 17.88
068-0493-015-0000	RESIDENTIAL	\$ 15.32	\$ 2.56	\$ 17.88
068-0493-016-0000	RESIDENTIAL	\$ 15.32	\$ 2.56	\$ 17.88
068-0493-017-0000	RESIDENTIAL	\$ 15.32	\$ 2.56	\$ 17.88
068-0493-018-0000	RESIDENTIAL	\$ 15.32	\$ 2.56	\$ 17.88
068-0493-019-0000	RESIDENTIAL	\$ 15.32	\$ 2.56	\$ 17.88
068-0493-020-0000	RESIDENTIAL	\$ 15.32	\$ 2.56	\$ 17.88
068-0493-021-0000	RESIDENTIAL	\$ 15.32	\$ 2.56	\$ 17.88
068-0493-022-0000	RESIDENTIAL	\$ 15.32	\$ 2.56	\$ 17.88
068-0493-023-0000	RESIDENTIAL	\$ 15.32	\$ 2.56	\$ 17.88
068-0493-024-0000	RESIDENTIAL	\$ 15.32	\$ 2.56	\$ 17.88
068-0493-025-0000	RESIDENTIAL	\$ 15.32	\$ 2.56	\$ 17.88
068-0493-026-0000	RESIDENTIAL	\$ 15.32	\$ 2.56	\$ 17.88
068-0493-027-0000	RESIDENTIAL	\$ 15.32	\$ 2.56	\$ 17.88
068-0493-028-0000	RESIDENTIAL	\$ 15.32	\$ 2.56	\$ 17.88
068-0493-029-0000	RESIDENTIAL	\$ 15.32	\$ 2.56	\$ 17.88
068-0493-030-0000	RESIDENTIAL	\$ 15.32	\$ 2.56	\$ 17.88
068-0493-031-0000	RESIDENTIAL	\$ 15.32	\$ 2.56	\$ 17.88
068-0493-032-0000	RESIDENTIAL	\$ 15.32	\$ 2.56	\$ 17.88
068-0493-033-0000	RESIDENTIAL	\$ 15.32	\$ 2.56	\$ 17.88
068-0493-034-0000	RESIDENTIAL	\$ 15.32	\$ 2.56	\$ 17.88
068-0493-035-0000	RESIDENTIAL	\$ 15.32	\$ 2.56	\$ 17.88

ITEM 17.2.

City of Rancho Cordova
Lighting District No. 2012-1 Exhibit A to the Resolution
Fiscal Year 2023-24 Assessment Roll

ATTACHMENT 2

APN	District Classification	Street Light Charge	Safety Light Charge	Total Assessment
068-0493-036-0000	RESIDENTIAL	\$ 15.32	\$ 2.56	\$ 17.88
068-0493-037-0000	RESIDENTIAL	\$ 15.32	\$ 2.56	\$ 17.88
068-0493-038-0000	RESIDENTIAL	\$ 15.32	\$ 2.56	\$ 17.88
068-0493-039-0000	RESIDENTIAL	\$ 15.32	\$ 2.56	\$ 17.88
068-0493-040-0000	RESIDENTIAL	\$ 15.32	\$ 2.56	\$ 17.88
068-0493-041-0000	RESIDENTIAL	\$ 15.32	\$ 2.56	\$ 17.88
068-0500-001-0000	RESIDENTIAL	\$ 15.32	\$ 2.56	\$ 17.88
068-0500-002-0000	RESIDENTIAL	\$ 15.32	\$ 2.56	\$ 17.88
068-0500-003-0000	RESIDENTIAL	\$ 15.32	\$ 2.56	\$ 17.88
068-0500-004-0000	RESIDENTIAL	\$ 15.32	\$ 2.56	\$ 17.88
068-0500-005-0000	RESIDENTIAL	\$ 15.32	\$ 2.56	\$ 17.88
068-0500-006-0000	RESIDENTIAL	\$ 15.32	\$ 2.56	\$ 17.88
068-0500-007-0000	RESIDENTIAL	\$ 15.32	\$ 2.56	\$ 17.88
068-0500-008-0000	RESIDENTIAL	\$ 15.32	\$ 2.56	\$ 17.88
068-0500-009-0000	RESIDENTIAL	\$ 15.32	\$ 2.56	\$ 17.88
068-0500-010-0000	RESIDENTIAL	\$ 15.32	\$ 2.56	\$ 17.88
068-0500-011-0000	RESIDENTIAL	\$ 15.32	\$ 2.56	\$ 17.88
068-0500-012-0000	RESIDENTIAL	\$ 15.32	\$ 2.56	\$ 17.88
068-0500-013-0000	RESIDENTIAL	\$ 15.32	\$ 2.56	\$ 17.88
068-0500-014-0000	RESIDENTIAL	\$ 15.32	\$ 2.56	\$ 17.88
068-0500-015-0000	RESIDENTIAL	\$ 15.32	\$ 2.56	\$ 17.88
068-0500-016-0000	RESIDENTIAL	\$ 15.32	\$ 2.56	\$ 17.88
068-0500-017-0000	RESIDENTIAL	\$ 15.32	\$ 2.56	\$ 17.88
068-0500-018-0000	RESIDENTIAL	\$ 15.32	\$ 2.56	\$ 17.88
068-0500-019-0000	RESIDENTIAL	\$ 15.32	\$ 2.56	\$ 17.88
068-0500-020-0000	RESIDENTIAL	\$ 15.32	\$ 2.56	\$ 17.88
068-0500-021-0000	RESIDENTIAL	\$ 15.32	\$ 2.56	\$ 17.88
068-0500-022-0000	RESIDENTIAL	\$ 15.32	\$ 2.56	\$ 17.88
068-0500-023-0000	RESIDENTIAL	\$ 15.32	\$ 2.56	\$ 17.88
068-0500-024-0000	RESIDENTIAL	\$ 15.32	\$ 2.56	\$ 17.88
068-0500-025-0000	RESIDENTIAL	\$ 15.32	\$ 2.56	\$ 17.88
068-0500-026-0000	RESIDENTIAL	\$ 15.32	\$ 2.56	\$ 17.88
068-0500-027-0000	RESIDENTIAL	\$ 15.32	\$ 2.56	\$ 17.88
068-0500-028-0000	RESIDENTIAL	\$ 15.32	\$ 2.56	\$ 17.88
068-0500-029-0000	RESIDENTIAL	\$ 15.32	\$ 2.56	\$ 17.88
068-0500-030-0000	RESIDENTIAL	\$ 15.32	\$ 2.56	\$ 17.88
068-0500-031-0000	RESIDENTIAL	\$ 15.32	\$ 2.56	\$ 17.88
068-0500-032-0000	RESIDENTIAL	\$ 15.32	\$ 2.56	\$ 17.88
068-0500-033-0000	RESIDENTIAL	\$ 15.32	\$ 2.56	\$ 17.88
068-0500-034-0000	RESIDENTIAL	\$ 15.32	\$ 2.56	\$ 17.88
068-0500-035-0000	RESIDENTIAL	\$ 15.32	\$ 2.56	\$ 17.88
068-0500-036-0000	RESIDENTIAL	\$ 15.32	\$ 2.56	\$ 17.88
068-0500-037-0000	RESIDENTIAL	\$ 15.32	\$ 2.56	\$ 17.88
068-0500-039-0000	NONRES	\$ 88.17	\$ 2.56	\$ 90.72

ITEM 17.2.

City of Rancho Cordova
Lighting District No. 2012-1 Exhibit A to the Resolution
Fiscal Year 2023-24 Assessment Roll

ATTACHMENT 2

APN	District Classification	Street Light Charge	Safety Light Charge	Total Assessment
068-0500-040-0000	SAFETY LIGHTS ONLY	\$ 0.00	\$ 2.56	\$ 2.56
068-0500-041-0000	SAFETY LIGHTS ONLY	\$ 0.00	\$ 2.56	\$ 2.56
068-0500-042-0000	NONRES	\$ 28.21	\$ 2.56	\$ 30.76
068-0500-043-0000	NONRES	\$ 65.24	\$ 2.56	\$ 67.80
068-0511-001-0000	RESIDENTIAL	\$ 15.32	\$ 2.56	\$ 17.88
068-0511-002-0000	RESIDENTIAL	\$ 15.32	\$ 2.56	\$ 17.88
068-0511-003-0000	RESIDENTIAL	\$ 15.32	\$ 2.56	\$ 17.88
068-0511-004-0000	RESIDENTIAL	\$ 15.32	\$ 2.56	\$ 17.88
068-0511-005-0000	RESIDENTIAL	\$ 15.32	\$ 2.56	\$ 17.88
068-0511-006-0000	RESIDENTIAL	\$ 15.32	\$ 2.56	\$ 17.88
068-0511-007-0000	RESIDENTIAL	\$ 15.32	\$ 2.56	\$ 17.88
068-0511-008-0000	RESIDENTIAL	\$ 15.32	\$ 2.56	\$ 17.88
068-0511-009-0000	RESIDENTIAL	\$ 15.32	\$ 2.56	\$ 17.88
068-0511-010-0000	RESIDENTIAL	\$ 15.32	\$ 2.56	\$ 17.88
068-0511-011-0000	RESIDENTIAL	\$ 15.32	\$ 2.56	\$ 17.88
068-0511-012-0000	RESIDENTIAL	\$ 15.32	\$ 2.56	\$ 17.88
068-0512-001-0000	NONRES	\$ 51.64	\$ 2.56	\$ 54.20
068-0512-002-0000	NONRES	\$ 7.56	\$ 2.56	\$ 10.12
068-0512-003-0000	RESIDENTIAL	\$ 15.32	\$ 2.56	\$ 17.88
068-0512-004-0000	RESIDENTIAL	\$ 15.32	\$ 2.56	\$ 17.88
068-0512-005-0000	RESIDENTIAL	\$ 15.32	\$ 2.56	\$ 17.88
068-0512-006-0000	RESIDENTIAL	\$ 15.32	\$ 2.56	\$ 17.88
068-0512-007-0000	NONRES	\$ 8.82	\$ 2.56	\$ 11.38
068-0512-008-0000	NONRES	\$ 36.02	\$ 2.56	\$ 38.58
068-0512-009-0000	RESIDENTIAL	\$ 15.32	\$ 2.56	\$ 17.88
068-0512-010-0000	RESIDENTIAL	\$ 15.32	\$ 2.56	\$ 17.88
068-0512-011-0000	RESIDENTIAL	\$ 15.32	\$ 2.56	\$ 17.88
068-0512-012-0000	RESIDENTIAL	\$ 15.32	\$ 2.56	\$ 17.88
068-0512-013-0000	RESIDENTIAL	\$ 15.32	\$ 2.56	\$ 17.88
068-0512-014-0000	NONRES	\$ 7.31	\$ 2.56	\$ 9.86
068-0512-015-0000	NONRES	\$ 36.78	\$ 2.56	\$ 39.34
068-0512-016-0000	RESIDENTIAL	\$ 15.32	\$ 2.56	\$ 17.88
068-0512-017-0000	NONRES	\$ 34.76	\$ 2.56	\$ 37.32
068-0512-018-0000	NONRES	\$ 7.31	\$ 2.56	\$ 9.86
068-0512-019-0000	RESIDENTIAL	\$ 15.32	\$ 2.56	\$ 17.88
068-0512-020-0000	RESIDENTIAL	\$ 15.32	\$ 2.56	\$ 17.88
068-0512-021-0000	RESIDENTIAL	\$ 15.32	\$ 2.56	\$ 17.88
068-0512-022-0000	RESIDENTIAL	\$ 15.32	\$ 2.56	\$ 17.88
068-0512-023-0000	RESIDENTIAL	\$ 15.32	\$ 2.56	\$ 17.88
068-0512-024-0000	RESIDENTIAL	\$ 15.32	\$ 2.56	\$ 17.88
068-0512-025-0000	RESIDENTIAL	\$ 15.32	\$ 2.56	\$ 17.88
068-0512-026-0000	RESIDENTIAL	\$ 15.32	\$ 2.56	\$ 17.88
068-0512-027-0000	RESIDENTIAL	\$ 15.32	\$ 2.56	\$ 17.88
068-0512-028-0000	RESIDENTIAL	\$ 15.32	\$ 2.56	\$ 17.88

ITEM 17.2.

City of Rancho Cordova
Lighting District No. 2012-1 Exhibit A to the Resolution
Fiscal Year 2023-24 Assessment Roll

ATTACHMENT 2

APN	District Classification	Street Light Charge	Safety Light Charge	Total Assessment
068-0512-029-0000	RESIDENTIAL	\$ 15.32	\$ 2.56	\$ 17.88
068-0512-030-0000	RESIDENTIAL	\$ 15.32	\$ 2.56	\$ 17.88
068-0513-001-0000	NONRES	\$ 39.55	\$ 2.56	\$ 42.10
068-0513-002-0000	NONRES	\$ 7.81	\$ 2.56	\$ 10.36
068-0513-003-0000	RESIDENTIAL	\$ 15.32	\$ 2.56	\$ 17.88
068-0513-004-0000	RESIDENTIAL	\$ 15.32	\$ 2.56	\$ 17.88
068-0513-005-0000	RESIDENTIAL	\$ 15.32	\$ 2.56	\$ 17.88
068-0513-006-0000	RESIDENTIAL	\$ 15.32	\$ 2.56	\$ 17.88
068-0513-007-0000	RESIDENTIAL	\$ 15.32	\$ 2.56	\$ 17.88
068-0513-008-0000	RESIDENTIAL	\$ 15.32	\$ 2.56	\$ 17.88
068-0513-009-0000	RESIDENTIAL	\$ 15.32	\$ 2.56	\$ 17.88
068-0513-010-0000	RESIDENTIAL	\$ 15.32	\$ 2.56	\$ 17.88
068-0513-011-0000	RESIDENTIAL	\$ 15.32	\$ 2.56	\$ 17.88
068-0513-012-0000	RESIDENTIAL	\$ 15.32	\$ 2.56	\$ 17.88
068-0513-013-0000	RESIDENTIAL	\$ 15.32	\$ 2.56	\$ 17.88
068-0513-014-0000	RESIDENTIAL	\$ 15.32	\$ 2.56	\$ 17.88
068-0513-015-0000	RESIDENTIAL	\$ 15.32	\$ 2.56	\$ 17.88
068-0513-016-0000	RESIDENTIAL	\$ 15.32	\$ 2.56	\$ 17.88
068-0513-017-0000	RESIDENTIAL	\$ 15.32	\$ 2.56	\$ 17.88
068-0513-018-0000	RESIDENTIAL	\$ 15.32	\$ 2.56	\$ 17.88
068-0513-019-0000	RESIDENTIAL	\$ 15.32	\$ 2.56	\$ 17.88
068-0513-020-0000	NONRES	\$ 9.57	\$ 2.56	\$ 12.12
068-0513-021-0000	NONRES	\$ 43.58	\$ 2.56	\$ 46.14
068-0513-022-0000	NONRES	\$ 41.31	\$ 2.56	\$ 43.86
068-0513-023-0000	NONRES	\$ 7.31	\$ 2.56	\$ 9.86
068-0513-024-0000	NONRES	\$ 8.06	\$ 2.56	\$ 10.62
068-0513-025-0000	NONRES	\$ 7.31	\$ 2.56	\$ 9.86
068-0513-026-0000	NONRES	\$ 7.31	\$ 2.56	\$ 9.86
068-0513-027-0000	NONRES	\$ 9.57	\$ 2.56	\$ 12.12
068-0513-028-0000	NONRES	\$ 9.57	\$ 2.56	\$ 12.12
068-0513-029-0000	NONRES	\$ 7.31	\$ 2.56	\$ 9.86
068-0513-030-0000	NONRES	\$ 7.31	\$ 2.56	\$ 9.86
068-0513-031-0000	NONRES	\$ 9.57	\$ 2.56	\$ 12.12
068-0513-032-0000	NONRES	\$ 9.57	\$ 2.56	\$ 12.12
068-0513-033-0000	NONRES	\$ 7.31	\$ 2.56	\$ 9.86
068-0513-034-0000	NONRES	\$ 7.31	\$ 2.56	\$ 9.86
068-0513-035-0000	NONRES	\$ 9.57	\$ 2.56	\$ 12.12
068-0513-036-0000	NONRES	\$ 7.05	\$ 2.56	\$ 9.60
068-0513-037-0000	NONRES	\$ 7.56	\$ 2.56	\$ 10.12
068-0514-001-0000	NONRES	\$ 10.08	\$ 2.56	\$ 12.64
068-0514-002-0000	NONRES	\$ 36.53	\$ 2.56	\$ 39.08
068-0515-001-0000	NONRES	\$ 36.78	\$ 2.56	\$ 39.34
068-0515-002-0000	NONRES	\$ 9.57	\$ 2.56	\$ 12.12
068-0515-003-0000	NONRES	\$ 9.57	\$ 2.56	\$ 12.12

ITEM 17.2.

City of Rancho Cordova
Lighting District No. 2012-1 Exhibit A to the Resolution
Fiscal Year 2023-24 Assessment Roll

ATTACHMENT 2

APN	District Classification	Street Light Charge	Safety Light Charge	Total Assessment
068-0515-004-0000	NONRES	\$ 9.57	\$ 2.56	\$ 12.12
068-0515-005-0000	NONRES	\$ 9.57	\$ 2.56	\$ 12.12
068-0515-006-0000	NONRES	\$ 9.57	\$ 2.56	\$ 12.12
068-0515-007-0000	NONRES	\$ 9.57	\$ 2.56	\$ 12.12
068-0515-008-0000	NONRES	\$ 40.05	\$ 2.56	\$ 42.60
068-0520-001-0000	NONRES	\$ 34.01	\$ 2.56	\$ 36.56
068-0520-002-0000	NONRES	\$ 9.57	\$ 2.56	\$ 12.12
068-0520-003-0000	NONRES	\$ 7.31	\$ 2.56	\$ 9.86
068-0520-004-0000	NONRES	\$ 9.57	\$ 2.56	\$ 12.12
068-0520-005-0000	NONRES	\$ 7.31	\$ 2.56	\$ 9.86
068-0520-006-0000	NONRES	\$ 9.57	\$ 2.56	\$ 12.12
068-0520-007-0000	NONRES	\$ 9.57	\$ 2.56	\$ 12.12
068-0520-008-0000	NONRES	\$ 7.31	\$ 2.56	\$ 9.86
068-0520-009-0000	NONRES	\$ 9.57	\$ 2.56	\$ 12.12
068-0520-010-0000	NONRES	\$ 40.30	\$ 2.56	\$ 42.86
068-0520-011-0000	NONRES	\$ 43.07	\$ 2.56	\$ 45.62
068-0520-012-0000	NONRES	\$ 9.57	\$ 2.56	\$ 12.12
068-0520-013-0000	NONRES	\$ 9.57	\$ 2.56	\$ 12.12
068-0520-014-0000	NONRES	\$ 9.57	\$ 2.56	\$ 12.12
068-0520-015-0000	NONRES	\$ 9.57	\$ 2.56	\$ 12.12
068-0520-016-0000	NONRES	\$ 9.57	\$ 2.56	\$ 12.12
068-0520-017-0000	NONRES	\$ 9.57	\$ 2.56	\$ 12.12
068-0520-018-0000	NONRES	\$ 9.57	\$ 2.56	\$ 12.12
068-0520-019-0000	NONRES	\$ 9.32	\$ 2.56	\$ 11.88
068-0520-020-0000	NONRES	\$ 38.79	\$ 2.56	\$ 41.34
068-0520-021-0000	NONRES	\$ 42.57	\$ 2.56	\$ 45.12
068-0520-022-0000	NONRES	\$ 10.08	\$ 2.56	\$ 12.64
068-0520-023-0000	NONRES	\$ 9.57	\$ 2.56	\$ 12.12
068-0520-024-0000	NONRES	\$ 9.57	\$ 2.56	\$ 12.12
068-0520-025-0000	NONRES	\$ 9.57	\$ 2.56	\$ 12.12
068-0520-026-0000	NONRES	\$ 9.57	\$ 2.56	\$ 12.12
068-0520-027-0000	NONRES	\$ 9.57	\$ 2.56	\$ 12.12
068-0520-028-0000	NONRES	\$ 9.57	\$ 2.56	\$ 12.12
068-0520-029-0000	NONRES	\$ 9.57	\$ 2.56	\$ 12.12
068-0520-030-0000	NONRES	\$ 9.57	\$ 2.56	\$ 12.12
068-0520-031-0000	NONRES	\$ 9.57	\$ 2.56	\$ 12.12
068-0520-032-0000	NONRES	\$ 9.57	\$ 2.56	\$ 12.12
068-0520-033-0000	NONRES	\$ 9.57	\$ 2.56	\$ 12.12
068-0520-034-0000	NONRES	\$ 9.57	\$ 2.56	\$ 12.12
068-0520-035-0000	NONRES	\$ 6.55	\$ 2.56	\$ 9.10
068-0520-036-0000	NONRES	\$ 6.55	\$ 2.56	\$ 9.10
068-0520-037-0000	NONRES	\$ 7.05	\$ 2.56	\$ 9.60
068-0520-038-0000	NONRES	\$ 6.30	\$ 2.56	\$ 8.86
068-0520-039-0000	NONRES	\$ 10.08	\$ 2.56	\$ 12.64

ITEM 17.2.

City of Rancho Cordova
Lighting District No. 2012-1 Exhibit A to the Resolution
Fiscal Year 2023-24 Assessment Roll

ATTACHMENT 2

APN	District Classification	Street Light Charge	Safety Light Charge	Total Assessment
068-0520-040-0000	NONRES	\$ 9.57	\$ 2.56	\$ 12.12
068-0520-041-0000	NONRES	\$ 9.57	\$ 2.56	\$ 12.12
068-0520-042-0000	NONRES	\$ 9.57	\$ 2.56	\$ 12.12
068-0520-043-0000	NONRES	\$ 9.57	\$ 2.56	\$ 12.12
068-0520-044-0000	NONRES	\$ 9.82	\$ 2.56	\$ 12.38
068-0520-045-0000	NONRES	\$ 5.79	\$ 2.56	\$ 8.34
068-0520-046-0000	NONRES	\$ 5.04	\$ 2.56	\$ 7.60
068-0520-047-0000	NONRES	\$ 34.76	\$ 2.56	\$ 37.32
068-0520-048-0000	NONRES	\$ 9.82	\$ 2.56	\$ 12.38
068-0520-049-0000	NONRES	\$ 4.53	\$ 2.56	\$ 7.08
068-0520-050-0000	NONRES	\$ 5.54	\$ 2.56	\$ 8.10
068-0520-051-0000	NONRES	\$ 4.79	\$ 2.56	\$ 7.34
068-0520-052-0000	NONRES	\$ 4.79	\$ 2.56	\$ 7.34
068-0520-053-0000	NONRES	\$ 6.80	\$ 2.56	\$ 9.36
068-0520-054-0000	NONRES	\$ 5.54	\$ 2.56	\$ 8.10
068-0520-055-0000	NONRES	\$ 8.31	\$ 2.56	\$ 10.86
068-0520-056-0000	NONRES	\$ 45.34	\$ 2.56	\$ 47.90
068-0520-057-0000	NONRES	\$ 9.57	\$ 2.56	\$ 12.12
068-0520-058-0000	NONRES	\$ 33.75	\$ 2.56	\$ 36.30
068-0520-059-0000	NONRES	\$ 36.02	\$ 2.56	\$ 38.58
068-0520-060-0000	NONRES	\$ 7.05	\$ 2.56	\$ 9.60
068-0520-061-0000	RESIDENTIAL	\$ 15.32	\$ 2.56	\$ 17.88
068-0520-062-0000	RESIDENTIAL	\$ 15.32	\$ 2.56	\$ 17.88
068-0520-063-0000	RESIDENTIAL	\$ 15.32	\$ 2.56	\$ 17.88
068-0520-064-0000	RESIDENTIAL	\$ 15.32	\$ 2.56	\$ 17.88
068-0520-065-0000	RESIDENTIAL	\$ 15.32	\$ 2.56	\$ 17.88
068-0520-066-0000	NONRES	\$ 7.31	\$ 2.56	\$ 9.86
068-0520-067-0000	NONRES	\$ 34.51	\$ 2.56	\$ 37.06
068-0530-020-0000	NONRES	\$ 290.69	\$ 2.56	\$ 293.24
068-0530-021-0000	NONRES	\$ 137.54	\$ 2.56	\$ 140.10
068-0530-025-0000	NONRES	\$ 165.75	\$ 2.56	\$ 168.30
068-0540-001-0000	NONRES	\$ 23.93	\$ 2.56	\$ 26.48
068-0540-002-0000	NONRES	\$ 23.93	\$ 2.56	\$ 26.48
068-0540-003-0000	NONRES	\$ 23.93	\$ 2.56	\$ 26.48
068-0540-004-0000	NONRES	\$ 23.93	\$ 2.56	\$ 26.48
068-0540-005-0000	NONRES	\$ 23.93	\$ 2.56	\$ 26.48
068-0540-009-0000	SAFETY LIGHTS ONLY	\$ 0.00	\$ 2.56	\$ 2.56
068-0550-001-0000	NONRES	\$ 6.55	\$ 2.56	\$ 9.10
068-0550-002-0001	NONRES	\$ 3.27	\$ 2.56	\$ 5.82
068-0550-002-0002	NONRES	\$ 3.27	\$ 2.56	\$ 5.82
068-0550-003-0000	NONRES	\$ 6.55	\$ 2.56	\$ 9.10
068-0550-004-0000	NONRES	\$ 6.55	\$ 2.56	\$ 9.10
068-0550-005-0001	NONRES	\$ 3.27	\$ 2.56	\$ 5.82
068-0550-005-0002	NONRES	\$ 3.27	\$ 2.56	\$ 5.82

ITEM 17.2.

City of Rancho Cordova
Lighting District No. 2012-1 Exhibit A to the Resolution
Fiscal Year 2023-24 Assessment Roll

ATTACHMENT 2

APN	District Classification	Street Light Charge	Safety Light Charge	Total Assessment
068-0550-006-0000	NONRES	\$ 6.55	\$ 2.56	\$ 9.10
068-0550-007-0000	NONRES	\$ 6.55	\$ 2.56	\$ 9.10
068-0550-008-0001	NONRES	\$ 3.27	\$ 2.56	\$ 5.82
068-0550-008-0002	NONRES	\$ 3.27	\$ 2.56	\$ 5.82
068-0550-010-0001	NONRES	\$ 3.27	\$ 2.56	\$ 5.82
068-0550-010-0002	NONRES	\$ 3.27	\$ 2.56	\$ 5.82
068-0550-011-0000	NONRES	\$ 6.55	\$ 2.56	\$ 9.10
068-0550-012-0001	NONRES	\$ 3.27	\$ 2.56	\$ 5.82
068-0550-012-0002	NONRES	\$ 3.27	\$ 2.56	\$ 5.82
068-0550-013-0000	NONRES	\$ 6.55	\$ 2.56	\$ 9.10
068-0550-015-0001	NONRES	\$ 3.27	\$ 2.56	\$ 5.82
068-0550-015-0002	NONRES	\$ 3.27	\$ 2.56	\$ 5.82
068-0550-018-0000	NONRES	\$ 13.10	\$ 2.56	\$ 15.66
068-0550-019-0000	NONRES	\$ 6.55	\$ 2.56	\$ 9.10
068-0590-001-0000	SAFETY LIGHTS ONLY	\$ 0.00	\$ 2.56	\$ 2.56
068-0590-002-0000	SAFETY LIGHTS ONLY	\$ 0.00	\$ 2.56	\$ 2.56
068-0590-003-0000	SAFETY LIGHTS ONLY	\$ 0.00	\$ 2.56	\$ 2.56
068-0590-004-0000	SAFETY LIGHTS ONLY	\$ 0.00	\$ 2.56	\$ 2.56
068-0590-005-0000	SAFETY LIGHTS ONLY	\$ 0.00	\$ 2.56	\$ 2.56
068-0590-006-0000	SAFETY LIGHTS ONLY	\$ 0.00	\$ 2.56	\$ 2.56
068-0590-009-0000	SAFETY LIGHTS ONLY	\$ 0.00	\$ 2.56	\$ 2.56
068-0590-010-0000	SAFETY LIGHTS ONLY	\$ 0.00	\$ 2.56	\$ 2.56
069-0040-080-0000	SAFETY LIGHTS ONLY	\$ 0.00	\$ 2.56	\$ 2.56
069-0040-094-0000	SAFETY LIGHTS ONLY	\$ 0.00	\$ 2.56	\$ 2.56
069-0040-095-0000	SAFETY LIGHTS ONLY	\$ 0.00	\$ 2.56	\$ 2.56
069-0090-001-0000	NONRES	\$ 78.09	\$ 2.56	\$ 80.64
069-0090-005-0000	SAFETY LIGHTS ONLY	\$ 0.00	\$ 2.56	\$ 2.56
069-0090-016-0000	SAFETY LIGHTS ONLY	\$ 0.00	\$ 2.56	\$ 2.56
069-0090-022-0000	SAFETY LIGHTS ONLY	\$ 0.00	\$ 2.56	\$ 2.56
069-0090-026-0000	SAFETY LIGHTS ONLY	\$ 0.00	\$ 2.56	\$ 2.56
069-0090-027-0000	SAFETY LIGHTS ONLY	\$ 0.00	\$ 2.56	\$ 2.56
069-0090-028-0000	SAFETY LIGHTS ONLY	\$ 0.00	\$ 2.56	\$ 2.56
069-0090-029-0000	SAFETY LIGHTS ONLY	\$ 0.00	\$ 2.56	\$ 2.56
069-0090-031-0000	NONRES	\$ 45.34	\$ 2.56	\$ 47.90
069-0090-032-0000	SAFETY LIGHTS ONLY	\$ 0.00	\$ 2.56	\$ 2.56
069-0090-033-0000	SAFETY LIGHTS ONLY	\$ 0.00	\$ 2.56	\$ 2.56
069-0090-035-0000	SAFETY LIGHTS ONLY	\$ 0.00	\$ 2.56	\$ 2.56
069-0120-005-0000	SAFETY LIGHTS ONLY	\$ 0.00	\$ 2.56	\$ 2.56
069-0120-006-0000	NONRES	\$ 93.71	\$ 2.56	\$ 96.26
069-0120-007-0000	NONRES	\$ 93.71	\$ 2.56	\$ 96.26
069-0120-008-0000	NONRES	\$ 161.22	\$ 2.56	\$ 163.78
069-0120-009-0000	NONRES	\$ 62.72	\$ 2.56	\$ 65.28
069-0120-010-0000	NONRES	\$ 41.56	\$ 2.56	\$ 44.12
069-0130-003-0000	NONRES	\$ 50.38	\$ 2.56	\$ 52.94

ITEM 17.2.

City of Rancho Cordova
Lighting District No. 2012-1 Exhibit A to the Resolution
Fiscal Year 2023-24 Assessment Roll

ATTACHMENT 2

APN	District Classification	Street Light Charge	Safety Light Charge	Total Assessment
069-0130-004-0000	SAFETY LIGHTS ONLY	\$ 0.00	\$ 2.56	\$ 2.56
069-0130-007-0000	SAFETY LIGHTS ONLY	\$ 0.00	\$ 2.56	\$ 2.56
069-0130-008-0000	SAFETY LIGHTS ONLY	\$ 0.00	\$ 2.56	\$ 2.56
069-0130-013-0000	SAFETY LIGHTS ONLY	\$ 0.00	\$ 2.56	\$ 2.56
069-0130-014-0000	SAFETY LIGHTS ONLY	\$ 0.00	\$ 2.56	\$ 2.56
069-0130-016-0000	NONRES	\$ 79.35	\$ 2.56	\$ 81.90
069-0130-017-0000	SAFETY LIGHTS ONLY	\$ 0.00	\$ 2.56	\$ 2.56
069-0130-018-0000	NONRES	\$ 130.23	\$ 2.56	\$ 132.78
069-0130-019-0001	NONRES	\$ 3.78	\$ 2.56	\$ 6.34
069-0130-019-0002	NONRES	\$ 3.78	\$ 2.56	\$ 6.34
069-0130-019-0003	NONRES	\$ 3.78	\$ 2.56	\$ 6.34
069-0130-019-0004	NONRES	\$ 3.78	\$ 2.56	\$ 6.34
069-0130-019-0005	NONRES	\$ 3.78	\$ 2.56	\$ 6.34
069-0130-019-0006	NONRES	\$ 3.78	\$ 2.56	\$ 6.34
069-0130-019-0007	NONRES	\$ 3.78	\$ 2.56	\$ 6.34
069-0130-019-0008	NONRES	\$ 3.78	\$ 2.56	\$ 6.34
069-0130-019-0009	NONRES	\$ 3.78	\$ 2.56	\$ 6.34
069-0130-019-0010	NONRES	\$ 3.78	\$ 2.56	\$ 6.34
069-0130-019-0011	NONRES	\$ 3.78	\$ 2.56	\$ 6.34
069-0130-019-0012	NONRES	\$ 3.78	\$ 2.56	\$ 6.34
069-0130-019-0015	NONRES	\$ 3.78	\$ 2.56	\$ 6.34
069-0130-019-0016	NONRES	\$ 3.78	\$ 2.56	\$ 6.34
069-0130-020-0000	NONRES	\$ 11.34	\$ 2.56	\$ 13.90
069-0160-004-0000	NONRES	\$ 51.89	\$ 2.56	\$ 54.44
069-0160-005-0000	NONRES	\$ 45.85	\$ 2.56	\$ 48.40
069-0160-006-0000	NONRES	\$ 41.31	\$ 2.56	\$ 43.86
069-0160-007-0000	NONRES	\$ 38.04	\$ 2.56	\$ 40.60
069-0160-008-0000	NONRES	\$ 35.27	\$ 2.56	\$ 37.82
069-0160-011-0000	SAFETY LIGHTS ONLY	\$ 0.00	\$ 2.56	\$ 2.56
069-0160-012-0000	NONRES	\$ 72.04	\$ 2.56	\$ 74.60
069-0160-014-0000	SAFETY LIGHTS ONLY	\$ 0.00	\$ 2.56	\$ 2.56
069-0160-015-0000	NONRES	\$ 128.47	\$ 2.56	\$ 131.02
069-0160-019-0000	NONRES	\$ 61.97	\$ 2.56	\$ 64.52
069-0160-020-0000	NONRES	\$ 29.47	\$ 2.56	\$ 32.02
069-0160-022-0000	NONRES	\$ 168.77	\$ 2.56	\$ 171.32
069-0160-091-0000	NONRES	\$ 99.25	\$ 2.56	\$ 101.80
072-0131-001-0000	RESIDENTIAL	\$ 15.32	\$ 2.56	\$ 17.88
072-0131-002-0000	RESIDENTIAL	\$ 15.32	\$ 2.56	\$ 17.88
072-0131-003-0000	RESIDENTIAL	\$ 15.32	\$ 2.56	\$ 17.88
072-0131-004-0000	RESIDENTIAL	\$ 15.32	\$ 2.56	\$ 17.88
072-0131-005-0000	RESIDENTIAL	\$ 15.32	\$ 2.56	\$ 17.88
072-0131-006-0000	RESIDENTIAL	\$ 15.32	\$ 2.56	\$ 17.88
072-0131-007-0000	RESIDENTIAL	\$ 15.32	\$ 2.56	\$ 17.88
072-0131-008-0000	RESIDENTIAL	\$ 15.32	\$ 2.56	\$ 17.88

ITEM 17.2.

City of Rancho Cordova
Lighting District No. 2012-1 Exhibit A to the Resolution
Fiscal Year 2023-24 Assessment Roll

ATTACHMENT 2

APN	District Classification	Street Light Charge	Safety Light Charge	Total Assessment
072-0131-009-0000	RESIDENTIAL	\$ 15.32	\$ 2.56	\$ 17.88
072-0131-010-0000	RESIDENTIAL	\$ 15.32	\$ 2.56	\$ 17.88
072-0131-011-0000	RESIDENTIAL	\$ 15.32	\$ 2.56	\$ 17.88
072-0131-012-0000	RESIDENTIAL	\$ 15.32	\$ 2.56	\$ 17.88
072-0131-013-0000	RESIDENTIAL	\$ 15.32	\$ 2.56	\$ 17.88
072-0131-014-0000	RESIDENTIAL	\$ 15.32	\$ 2.56	\$ 17.88
072-0131-015-0000	RESIDENTIAL	\$ 15.32	\$ 2.56	\$ 17.88
072-0131-016-0000	RESIDENTIAL	\$ 15.32	\$ 2.56	\$ 17.88
072-0131-017-0000	RESIDENTIAL	\$ 15.32	\$ 2.56	\$ 17.88
072-0131-018-0000	RESIDENTIAL	\$ 15.32	\$ 2.56	\$ 17.88
072-0131-019-0000	RESIDENTIAL	\$ 15.32	\$ 2.56	\$ 17.88
072-0131-020-0000	RESIDENTIAL	\$ 15.32	\$ 2.56	\$ 17.88
072-0131-021-0000	RESIDENTIAL	\$ 15.32	\$ 2.56	\$ 17.88
072-0132-002-0000	RESIDENTIAL	\$ 15.32	\$ 2.56	\$ 17.88
072-0132-003-0000	RESIDENTIAL	\$ 15.32	\$ 2.56	\$ 17.88
072-0133-001-0000	RESIDENTIAL	\$ 15.32	\$ 2.56	\$ 17.88
072-0133-002-0000	RESIDENTIAL	\$ 15.32	\$ 2.56	\$ 17.88
072-0133-003-0000	RESIDENTIAL	\$ 15.32	\$ 2.56	\$ 17.88
072-0133-004-0000	RESIDENTIAL	\$ 15.32	\$ 2.56	\$ 17.88
072-0133-005-0000	RESIDENTIAL	\$ 15.32	\$ 2.56	\$ 17.88
072-0133-006-0000	RESIDENTIAL	\$ 15.32	\$ 2.56	\$ 17.88
072-0134-001-0000	RESIDENTIAL	\$ 15.32	\$ 2.56	\$ 17.88
072-0134-002-0000	RESIDENTIAL	\$ 15.32	\$ 2.56	\$ 17.88
072-0134-003-0000	RESIDENTIAL	\$ 15.32	\$ 2.56	\$ 17.88
072-0134-004-0000	RESIDENTIAL	\$ 15.32	\$ 2.56	\$ 17.88
072-0134-005-0000	RESIDENTIAL	\$ 15.32	\$ 2.56	\$ 17.88
072-0134-006-0000	RESIDENTIAL	\$ 15.32	\$ 2.56	\$ 17.88
072-0134-007-0000	RESIDENTIAL	\$ 15.32	\$ 2.56	\$ 17.88
072-0134-008-0000	RESIDENTIAL	\$ 15.32	\$ 2.56	\$ 17.88
072-0134-009-0000	RESIDENTIAL	\$ 15.32	\$ 2.56	\$ 17.88
072-0134-010-0000	RESIDENTIAL	\$ 15.32	\$ 2.56	\$ 17.88
072-0134-011-0000	RESIDENTIAL	\$ 15.32	\$ 2.56	\$ 17.88
072-0134-012-0000	RESIDENTIAL	\$ 15.32	\$ 2.56	\$ 17.88
072-0134-013-0000	RESIDENTIAL	\$ 15.32	\$ 2.56	\$ 17.88
072-0134-014-0000	RESIDENTIAL	\$ 15.32	\$ 2.56	\$ 17.88
072-0134-015-0000	RESIDENTIAL	\$ 15.32	\$ 2.56	\$ 17.88
072-0134-016-0000	RESIDENTIAL	\$ 15.32	\$ 2.56	\$ 17.88
072-0134-017-0000	RESIDENTIAL	\$ 15.32	\$ 2.56	\$ 17.88
072-0134-018-0000	RESIDENTIAL	\$ 15.32	\$ 2.56	\$ 17.88
072-0134-019-0000	RESIDENTIAL	\$ 15.32	\$ 2.56	\$ 17.88
072-0134-020-0000	RESIDENTIAL	\$ 15.32	\$ 2.56	\$ 17.88
072-0134-021-0000	RESIDENTIAL	\$ 15.32	\$ 2.56	\$ 17.88
072-0134-022-0000	RESIDENTIAL	\$ 15.32	\$ 2.56	\$ 17.88
072-0134-023-0000	RESIDENTIAL	\$ 15.32	\$ 2.56	\$ 17.88

ITEM 17.2.

City of Rancho Cordova
Lighting District No. 2012-1 Exhibit A to the Resolution
Fiscal Year 2023-24 Assessment Roll

ATTACHMENT 2

APN	District Classification	Street Light Charge	Safety Light Charge	Total Assessment
072-0134-024-0000	RESIDENTIAL	\$ 15.32	\$ 2.56	\$ 17.88
072-0134-025-0000	RESIDENTIAL	\$ 15.32	\$ 2.56	\$ 17.88
072-0134-026-0000	RESIDENTIAL	\$ 15.32	\$ 2.56	\$ 17.88
072-0135-001-0000	RESIDENTIAL	\$ 15.32	\$ 2.56	\$ 17.88
072-0135-002-0000	RESIDENTIAL	\$ 15.32	\$ 2.56	\$ 17.88
072-0135-003-0000	RESIDENTIAL	\$ 15.32	\$ 2.56	\$ 17.88
072-0135-004-0000	RESIDENTIAL	\$ 15.32	\$ 2.56	\$ 17.88
072-0135-005-0000	RESIDENTIAL	\$ 15.32	\$ 2.56	\$ 17.88
072-0135-006-0000	RESIDENTIAL	\$ 15.32	\$ 2.56	\$ 17.88
072-0135-007-0000	RESIDENTIAL	\$ 15.32	\$ 2.56	\$ 17.88
072-0140-004-0000	NONRES	\$ 50.63	\$ 2.56	\$ 53.18
072-0140-009-0000	NONRES	\$ 65.49	\$ 2.56	\$ 68.04
072-0140-010-0000	NONRES	\$ 67.76	\$ 2.56	\$ 70.32
072-0140-011-0000	NONRES	\$ 142.58	\$ 2.56	\$ 145.14
072-0151-002-0000	NONRES	\$ 51.39	\$ 2.56	\$ 53.94
072-0151-003-0000	RESIDENTIAL	\$ 15.32	\$ 2.56	\$ 17.88
072-0151-004-0000	RESIDENTIAL	\$ 15.32	\$ 2.56	\$ 17.88
072-0151-005-0000	RESIDENTIAL	\$ 15.32	\$ 2.56	\$ 17.88
072-0151-006-0000	RESIDENTIAL	\$ 15.32	\$ 2.56	\$ 17.88
072-0151-007-0000	RESIDENTIAL	\$ 15.32	\$ 2.56	\$ 17.88
072-0151-008-0000	RESIDENTIAL	\$ 15.32	\$ 2.56	\$ 17.88
072-0151-009-0000	RESIDENTIAL	\$ 15.32	\$ 2.56	\$ 17.88
072-0151-010-0000	RESIDENTIAL	\$ 15.32	\$ 2.56	\$ 17.88
072-0151-011-0000	RESIDENTIAL	\$ 15.32	\$ 2.56	\$ 17.88
072-0151-012-0000	RESIDENTIAL	\$ 15.32	\$ 2.56	\$ 17.88
072-0151-013-0000	RESIDENTIAL	\$ 15.32	\$ 2.56	\$ 17.88
072-0151-014-0000	RESIDENTIAL	\$ 15.32	\$ 2.56	\$ 17.88
072-0151-015-0000	RESIDENTIAL	\$ 15.32	\$ 2.56	\$ 17.88
072-0151-016-0000	RESIDENTIAL	\$ 15.32	\$ 2.56	\$ 17.88
072-0151-017-0000	RESIDENTIAL	\$ 15.32	\$ 2.56	\$ 17.88
072-0151-018-0000	RESIDENTIAL	\$ 15.32	\$ 2.56	\$ 17.88
072-0151-019-0000	RESIDENTIAL	\$ 15.32	\$ 2.56	\$ 17.88
072-0151-020-0000	NONRES	\$ 47.61	\$ 2.56	\$ 50.16
072-0151-021-0000	NONRES	\$ 19.40	\$ 2.56	\$ 21.96
072-0151-022-0000	NONRES	\$ 15.11	\$ 2.56	\$ 17.66
072-0151-023-0000	NONRES	\$ 14.11	\$ 2.56	\$ 16.66
072-0151-024-0000	NONRES	\$ 16.88	\$ 2.56	\$ 19.44
072-0151-025-0000	NONRES	\$ 61.21	\$ 2.56	\$ 63.76
072-0151-029-0000	NONRES	\$ 15.87	\$ 2.56	\$ 18.42
072-0151-030-0000	NONRES	\$ 15.11	\$ 2.56	\$ 17.66
072-0151-031-0000	NONRES	\$ 15.11	\$ 2.56	\$ 17.66
072-0151-032-0000	NONRES	\$ 13.10	\$ 2.56	\$ 15.66
072-0151-033-0000	NONRES	\$ 12.85	\$ 2.56	\$ 15.40
072-0151-034-0000	NONRES	\$ 42.32	\$ 2.56	\$ 44.88

ITEM 17.2.

City of Rancho Cordova
Lighting District No. 2012-1 Exhibit A to the Resolution
Fiscal Year 2023-24 Assessment Roll

ATTACHMENT 2

APN	District Classification	Street Light Charge	Safety Light Charge	Total Assessment
072-0151-035-0000	NONRES	\$ 17.38	\$ 2.56	\$ 19.94
072-0151-036-0000	NONRES	\$ 18.89	\$ 2.56	\$ 21.44
072-0151-037-0000	NONRES	\$ 34.01	\$ 2.56	\$ 36.56
072-0151-038-0000	NONRES	\$ 17.88	\$ 2.56	\$ 20.44
072-0151-039-0000	NONRES	\$ 14.36	\$ 2.56	\$ 16.92
072-0152-001-0000	NONRES	\$ 51.14	\$ 2.56	\$ 53.70
072-0152-002-0000	RESIDENTIAL	\$ 15.32	\$ 2.56	\$ 17.88
072-0152-003-0000	RESIDENTIAL	\$ 15.32	\$ 2.56	\$ 17.88
072-0152-004-0000	RESIDENTIAL	\$ 15.32	\$ 2.56	\$ 17.88
072-0152-005-0000	RESIDENTIAL	\$ 15.32	\$ 2.56	\$ 17.88
072-0152-006-0000	RESIDENTIAL	\$ 15.32	\$ 2.56	\$ 17.88
072-0152-007-0000	RESIDENTIAL	\$ 15.32	\$ 2.56	\$ 17.88
072-0152-008-0000	RESIDENTIAL	\$ 15.32	\$ 2.56	\$ 17.88
072-0152-009-0000	RESIDENTIAL	\$ 15.32	\$ 2.56	\$ 17.88
072-0152-010-0000	RESIDENTIAL	\$ 15.32	\$ 2.56	\$ 17.88
072-0152-011-0000	RESIDENTIAL	\$ 15.32	\$ 2.56	\$ 17.88
072-0152-012-0000	RESIDENTIAL	\$ 15.32	\$ 2.56	\$ 17.88
072-0152-013-0000	RESIDENTIAL	\$ 15.32	\$ 2.56	\$ 17.88
072-0152-014-0000	RESIDENTIAL	\$ 15.32	\$ 2.56	\$ 17.88
072-0152-015-0000	RESIDENTIAL	\$ 15.32	\$ 2.56	\$ 17.88
072-0152-016-0000	RESIDENTIAL	\$ 15.32	\$ 2.56	\$ 17.88
072-0152-017-0000	RESIDENTIAL	\$ 15.32	\$ 2.56	\$ 17.88
072-0152-018-0000	RESIDENTIAL	\$ 15.32	\$ 2.56	\$ 17.88
072-0152-019-0000	RESIDENTIAL	\$ 15.32	\$ 2.56	\$ 17.88
072-0152-020-0000	RESIDENTIAL	\$ 15.32	\$ 2.56	\$ 17.88
072-0152-021-0000	RESIDENTIAL	\$ 15.32	\$ 2.56	\$ 17.88
072-0153-001-0000	RESIDENTIAL	\$ 15.32	\$ 2.56	\$ 17.88
072-0153-002-0000	RESIDENTIAL	\$ 15.32	\$ 2.56	\$ 17.88
072-0153-003-0000	RESIDENTIAL	\$ 15.32	\$ 2.56	\$ 17.88
072-0153-004-0000	RESIDENTIAL	\$ 15.32	\$ 2.56	\$ 17.88
072-0153-005-0000	RESIDENTIAL	\$ 15.32	\$ 2.56	\$ 17.88
072-0153-006-0000	RESIDENTIAL	\$ 15.32	\$ 2.56	\$ 17.88
072-0154-001-0000	RESIDENTIAL	\$ 15.32	\$ 2.56	\$ 17.88
072-0154-002-0000	RESIDENTIAL	\$ 15.32	\$ 2.56	\$ 17.88
072-0154-003-0000	RESIDENTIAL	\$ 15.32	\$ 2.56	\$ 17.88
072-0154-004-0000	RESIDENTIAL	\$ 15.32	\$ 2.56	\$ 17.88
072-0154-005-0000	RESIDENTIAL	\$ 15.32	\$ 2.56	\$ 17.88
072-0154-006-0000	RESIDENTIAL	\$ 15.32	\$ 2.56	\$ 17.88
072-0154-007-0000	RESIDENTIAL	\$ 15.32	\$ 2.56	\$ 17.88
072-0154-008-0000	RESIDENTIAL	\$ 15.32	\$ 2.56	\$ 17.88
072-0154-009-0000	RESIDENTIAL	\$ 15.32	\$ 2.56	\$ 17.88
072-0154-010-0000	RESIDENTIAL	\$ 15.32	\$ 2.56	\$ 17.88
072-0154-011-0000	RESIDENTIAL	\$ 15.32	\$ 2.56	\$ 17.88
072-0154-012-0000	RESIDENTIAL	\$ 15.32	\$ 2.56	\$ 17.88

ITEM 17.2.

City of Rancho Cordova
Lighting District No. 2012-1 Exhibit A to the Resolution
Fiscal Year 2023-24 Assessment Roll

ATTACHMENT 2

APN	District Classification	Street Light Charge	Safety Light Charge	Total Assessment
072-0154-013-0000	RESIDENTIAL	\$ 15.32	\$ 2.56	\$ 17.88
072-0155-001-0000	RESIDENTIAL	\$ 15.32	\$ 2.56	\$ 17.88
072-0155-002-0000	RESIDENTIAL	\$ 15.32	\$ 2.56	\$ 17.88
072-0155-003-0000	NONRES	\$ 3.53	\$ 2.56	\$ 6.08
072-0161-001-0000	NONRES	\$ 18.14	\$ 2.56	\$ 20.70
072-0161-002-0000	RESIDENTIAL	\$ 15.32	\$ 2.56	\$ 17.88
072-0161-003-0000	RESIDENTIAL	\$ 15.32	\$ 2.56	\$ 17.88
072-0161-004-0000	RESIDENTIAL	\$ 15.32	\$ 2.56	\$ 17.88
072-0161-005-0000	RESIDENTIAL	\$ 15.32	\$ 2.56	\$ 17.88
072-0161-006-0000	RESIDENTIAL	\$ 15.32	\$ 2.56	\$ 17.88
072-0161-007-0000	RESIDENTIAL	\$ 15.32	\$ 2.56	\$ 17.88
072-0161-008-0000	RESIDENTIAL	\$ 15.32	\$ 2.56	\$ 17.88
072-0161-009-0000	RESIDENTIAL	\$ 15.32	\$ 2.56	\$ 17.88
072-0161-010-0000	RESIDENTIAL	\$ 15.32	\$ 2.56	\$ 17.88
072-0161-011-0000	RESIDENTIAL	\$ 15.32	\$ 2.56	\$ 17.88
072-0161-012-0000	RESIDENTIAL	\$ 15.32	\$ 2.56	\$ 17.88
072-0161-013-0000	RESIDENTIAL	\$ 15.32	\$ 2.56	\$ 17.88
072-0161-014-0000	RESIDENTIAL	\$ 15.32	\$ 2.56	\$ 17.88
072-0161-015-0000	RESIDENTIAL	\$ 15.32	\$ 2.56	\$ 17.88
072-0161-016-0000	RESIDENTIAL	\$ 15.32	\$ 2.56	\$ 17.88
072-0161-017-0000	RESIDENTIAL	\$ 15.32	\$ 2.56	\$ 17.88
072-0161-018-0000	RESIDENTIAL	\$ 15.32	\$ 2.56	\$ 17.88
072-0162-001-0000	RESIDENTIAL	\$ 15.32	\$ 2.56	\$ 17.88
072-0162-002-0000	RESIDENTIAL	\$ 15.32	\$ 2.56	\$ 17.88
072-0162-003-0000	RESIDENTIAL	\$ 15.32	\$ 2.56	\$ 17.88
072-0162-004-0000	RESIDENTIAL	\$ 15.32	\$ 2.56	\$ 17.88
072-0162-005-0000	RESIDENTIAL	\$ 15.32	\$ 2.56	\$ 17.88
072-0162-006-0000	RESIDENTIAL	\$ 15.32	\$ 2.56	\$ 17.88
072-0162-007-0000	RESIDENTIAL	\$ 15.32	\$ 2.56	\$ 17.88
072-0162-008-0000	RESIDENTIAL	\$ 15.32	\$ 2.56	\$ 17.88
072-0162-009-0000	RESIDENTIAL	\$ 15.32	\$ 2.56	\$ 17.88
072-0162-010-0000	RESIDENTIAL	\$ 15.32	\$ 2.56	\$ 17.88
072-0162-011-0000	RESIDENTIAL	\$ 15.32	\$ 2.56	\$ 17.88
072-0163-001-0000	RESIDENTIAL	\$ 15.32	\$ 2.56	\$ 17.88
072-0163-002-0000	RESIDENTIAL	\$ 15.32	\$ 2.56	\$ 17.88
072-0163-003-0000	RESIDENTIAL	\$ 15.32	\$ 2.56	\$ 17.88
072-0163-004-0000	RESIDENTIAL	\$ 15.32	\$ 2.56	\$ 17.88
072-0163-005-0000	RESIDENTIAL	\$ 15.32	\$ 2.56	\$ 17.88
072-0163-006-0000	RESIDENTIAL	\$ 15.32	\$ 2.56	\$ 17.88
072-0163-007-0000	RESIDENTIAL	\$ 15.32	\$ 2.56	\$ 17.88
072-0163-008-0000	RESIDENTIAL	\$ 15.32	\$ 2.56	\$ 17.88
072-0163-009-0000	RESIDENTIAL	\$ 15.32	\$ 2.56	\$ 17.88
072-0163-010-0000	RESIDENTIAL	\$ 15.32	\$ 2.56	\$ 17.88
072-0163-011-0000	RESIDENTIAL	\$ 15.32	\$ 2.56	\$ 17.88

ITEM 17.2.

City of Rancho Cordova
Lighting District No. 2012-1 Exhibit A to the Resolution
Fiscal Year 2023-24 Assessment Roll

ATTACHMENT 2

APN	District Classification	Street Light Charge	Safety Light Charge	Total Assessment
072-0163-012-0000	RESIDENTIAL	\$ 15.32	\$ 2.56	\$ 17.88
072-0163-013-0000	RESIDENTIAL	\$ 15.32	\$ 2.56	\$ 17.88
072-0163-014-0000	RESIDENTIAL	\$ 15.32	\$ 2.56	\$ 17.88
072-0163-015-0000	RESIDENTIAL	\$ 15.32	\$ 2.56	\$ 17.88
072-0164-001-0000	RESIDENTIAL	\$ 15.32	\$ 2.56	\$ 17.88
072-0164-002-0000	RESIDENTIAL	\$ 15.32	\$ 2.56	\$ 17.88
072-0164-003-0000	RESIDENTIAL	\$ 15.32	\$ 2.56	\$ 17.88
072-0164-004-0000	RESIDENTIAL	\$ 15.32	\$ 2.56	\$ 17.88
072-0164-005-0000	RESIDENTIAL	\$ 15.32	\$ 2.56	\$ 17.88
072-0164-006-0000	RESIDENTIAL	\$ 15.32	\$ 2.56	\$ 17.88
072-0164-007-0000	RESIDENTIAL	\$ 15.32	\$ 2.56	\$ 17.88
072-0164-008-0000	RESIDENTIAL	\$ 15.32	\$ 2.56	\$ 17.88
072-0164-009-0000	RESIDENTIAL	\$ 15.32	\$ 2.56	\$ 17.88
072-0164-010-0000	RESIDENTIAL	\$ 15.32	\$ 2.56	\$ 17.88
072-0164-011-0000	RESIDENTIAL	\$ 15.32	\$ 2.56	\$ 17.88
072-0164-012-0000	RESIDENTIAL	\$ 15.32	\$ 2.56	\$ 17.88
072-0164-013-0000	RESIDENTIAL	\$ 15.32	\$ 2.56	\$ 17.88
072-0164-014-0000	RESIDENTIAL	\$ 15.32	\$ 2.56	\$ 17.88
072-0164-015-0000	RESIDENTIAL	\$ 15.32	\$ 2.56	\$ 17.88
072-0164-016-0000	RESIDENTIAL	\$ 15.32	\$ 2.56	\$ 17.88
072-0164-017-0000	RESIDENTIAL	\$ 15.32	\$ 2.56	\$ 17.88
072-0165-001-0000	RESIDENTIAL	\$ 15.32	\$ 2.56	\$ 17.88
072-0165-002-0000	RESIDENTIAL	\$ 15.32	\$ 2.56	\$ 17.88
072-0165-003-0000	RESIDENTIAL	\$ 15.32	\$ 2.56	\$ 17.88
072-0165-004-0000	RESIDENTIAL	\$ 15.32	\$ 2.56	\$ 17.88
072-0165-005-0000	RESIDENTIAL	\$ 15.32	\$ 2.56	\$ 17.88
072-0165-006-0000	RESIDENTIAL	\$ 15.32	\$ 2.56	\$ 17.88
072-0165-007-0000	RESIDENTIAL	\$ 15.32	\$ 2.56	\$ 17.88
072-0165-008-0000	RESIDENTIAL	\$ 15.32	\$ 2.56	\$ 17.88
072-0165-009-0000	RESIDENTIAL	\$ 15.32	\$ 2.56	\$ 17.88
072-0165-010-0000	RESIDENTIAL	\$ 15.32	\$ 2.56	\$ 17.88
072-0165-011-0000	RESIDENTIAL	\$ 15.32	\$ 2.56	\$ 17.88
072-0165-012-0000	RESIDENTIAL	\$ 15.32	\$ 2.56	\$ 17.88
072-0165-013-0000	RESIDENTIAL	\$ 15.32	\$ 2.56	\$ 17.88
072-0171-001-0000	RESIDENTIAL	\$ 15.32	\$ 2.56	\$ 17.88
072-0171-002-0000	RESIDENTIAL	\$ 15.32	\$ 2.56	\$ 17.88
072-0171-003-0000	RESIDENTIAL	\$ 15.32	\$ 2.56	\$ 17.88
072-0171-004-0000	RESIDENTIAL	\$ 15.32	\$ 2.56	\$ 17.88
072-0171-005-0000	RESIDENTIAL	\$ 15.32	\$ 2.56	\$ 17.88
072-0171-006-0000	RESIDENTIAL	\$ 15.32	\$ 2.56	\$ 17.88
072-0171-007-0000	RESIDENTIAL	\$ 15.32	\$ 2.56	\$ 17.88
072-0171-008-0000	RESIDENTIAL	\$ 15.32	\$ 2.56	\$ 17.88
072-0171-009-0000	RESIDENTIAL	\$ 15.32	\$ 2.56	\$ 17.88
072-0171-010-0000	RESIDENTIAL	\$ 15.32	\$ 2.56	\$ 17.88

ITEM 17.2.

City of Rancho Cordova
Lighting District No. 2012-1 Exhibit A to the Resolution
Fiscal Year 2023-24 Assessment Roll

ATTACHMENT 2

APN	District Classification	Street Light Charge	Safety Light Charge	Total Assessment
072-0171-011-0000	RESIDENTIAL	\$ 15.32	\$ 2.56	\$ 17.88
072-0171-012-0000	RESIDENTIAL	\$ 15.32	\$ 2.56	\$ 17.88
072-0172-001-0000	RESIDENTIAL	\$ 15.32	\$ 2.56	\$ 17.88
072-0172-002-0000	RESIDENTIAL	\$ 15.32	\$ 2.56	\$ 17.88
072-0172-003-0000	RESIDENTIAL	\$ 15.32	\$ 2.56	\$ 17.88
072-0172-004-0000	RESIDENTIAL	\$ 15.32	\$ 2.56	\$ 17.88
072-0172-005-0000	RESIDENTIAL	\$ 15.32	\$ 2.56	\$ 17.88
072-0172-006-0000	RESIDENTIAL	\$ 15.32	\$ 2.56	\$ 17.88
072-0172-007-0000	RESIDENTIAL	\$ 15.32	\$ 2.56	\$ 17.88
072-0172-008-0000	RESIDENTIAL	\$ 15.32	\$ 2.56	\$ 17.88
072-0172-009-0000	RESIDENTIAL	\$ 15.32	\$ 2.56	\$ 17.88
072-0172-010-0000	RESIDENTIAL	\$ 15.32	\$ 2.56	\$ 17.88
072-0172-011-0000	RESIDENTIAL	\$ 15.32	\$ 2.56	\$ 17.88
072-0172-012-0000	RESIDENTIAL	\$ 15.32	\$ 2.56	\$ 17.88
072-0172-013-0000	RESIDENTIAL	\$ 15.32	\$ 2.56	\$ 17.88
072-0172-014-0000	RESIDENTIAL	\$ 15.32	\$ 2.56	\$ 17.88
072-0172-015-0000	RESIDENTIAL	\$ 15.32	\$ 2.56	\$ 17.88
072-0172-016-0000	RESIDENTIAL	\$ 15.32	\$ 2.56	\$ 17.88
072-0172-017-0000	RESIDENTIAL	\$ 15.32	\$ 2.56	\$ 17.88
072-0172-018-0000	RESIDENTIAL	\$ 15.32	\$ 2.56	\$ 17.88
072-0172-019-0000	RESIDENTIAL	\$ 15.32	\$ 2.56	\$ 17.88
072-0172-020-0000	RESIDENTIAL	\$ 15.32	\$ 2.56	\$ 17.88
072-0172-021-0000	RESIDENTIAL	\$ 15.32	\$ 2.56	\$ 17.88
072-0172-022-0000	RESIDENTIAL	\$ 15.32	\$ 2.56	\$ 17.88
072-0172-023-0000	RESIDENTIAL	\$ 15.32	\$ 2.56	\$ 17.88
072-0172-024-0000	RESIDENTIAL	\$ 15.32	\$ 2.56	\$ 17.88
072-0172-025-0000	RESIDENTIAL	\$ 15.32	\$ 2.56	\$ 17.88
072-0172-026-0000	RESIDENTIAL	\$ 15.32	\$ 2.56	\$ 17.88
072-0172-027-0000	RESIDENTIAL	\$ 15.32	\$ 2.56	\$ 17.88
072-0172-028-0000	RESIDENTIAL	\$ 15.32	\$ 2.56	\$ 17.88
072-0172-029-0000	RESIDENTIAL	\$ 15.32	\$ 2.56	\$ 17.88
072-0172-030-0000	RESIDENTIAL	\$ 15.32	\$ 2.56	\$ 17.88
072-0172-031-0000	RESIDENTIAL	\$ 15.32	\$ 2.56	\$ 17.88
072-0173-001-0000	RESIDENTIAL	\$ 15.32	\$ 2.56	\$ 17.88
072-0173-002-0000	RESIDENTIAL	\$ 15.32	\$ 2.56	\$ 17.88
072-0173-003-0000	RESIDENTIAL	\$ 15.32	\$ 2.56	\$ 17.88
072-0173-004-0000	RESIDENTIAL	\$ 15.32	\$ 2.56	\$ 17.88
072-0173-005-0000	RESIDENTIAL	\$ 15.32	\$ 2.56	\$ 17.88
072-0173-006-0000	RESIDENTIAL	\$ 15.32	\$ 2.56	\$ 17.88
072-0173-007-0000	RESIDENTIAL	\$ 15.32	\$ 2.56	\$ 17.88
072-0173-008-0000	RESIDENTIAL	\$ 15.32	\$ 2.56	\$ 17.88
072-0173-009-0000	RESIDENTIAL	\$ 15.32	\$ 2.56	\$ 17.88
072-0173-010-0000	RESIDENTIAL	\$ 15.32	\$ 2.56	\$ 17.88
072-0173-011-0000	RESIDENTIAL	\$ 15.32	\$ 2.56	\$ 17.88

ITEM 17.2.

City of Rancho Cordova
Lighting District No. 2012-1 Exhibit A to the Resolution
Fiscal Year 2023-24 Assessment Roll

ATTACHMENT 2

APN	District Classification	Street Light Charge	Safety Light Charge	Total Assessment
072-0174-001-0000	RESIDENTIAL	\$ 15.32	\$ 2.56	\$ 17.88
072-0174-002-0000	RESIDENTIAL	\$ 15.32	\$ 2.56	\$ 17.88
072-0174-003-0000	RESIDENTIAL	\$ 15.32	\$ 2.56	\$ 17.88
072-0174-004-0000	RESIDENTIAL	\$ 15.32	\$ 2.56	\$ 17.88
072-0174-005-0000	RESIDENTIAL	\$ 15.32	\$ 2.56	\$ 17.88
072-0174-006-0000	RESIDENTIAL	\$ 15.32	\$ 2.56	\$ 17.88
072-0174-007-0000	RESIDENTIAL	\$ 15.32	\$ 2.56	\$ 17.88
072-0174-008-0000	RESIDENTIAL	\$ 15.32	\$ 2.56	\$ 17.88
072-0174-009-0000	RESIDENTIAL	\$ 15.32	\$ 2.56	\$ 17.88
072-0174-010-0000	RESIDENTIAL	\$ 15.32	\$ 2.56	\$ 17.88
072-0174-011-0000	RESIDENTIAL	\$ 15.32	\$ 2.56	\$ 17.88
072-0174-012-0000	RESIDENTIAL	\$ 15.32	\$ 2.56	\$ 17.88
072-0174-013-0000	RESIDENTIAL	\$ 15.32	\$ 2.56	\$ 17.88
072-0174-014-0000	RESIDENTIAL	\$ 15.32	\$ 2.56	\$ 17.88
072-0175-001-0000	RESIDENTIAL	\$ 15.32	\$ 2.56	\$ 17.88
072-0175-002-0000	RESIDENTIAL	\$ 15.32	\$ 2.56	\$ 17.88
072-0175-003-0000	RESIDENTIAL	\$ 15.32	\$ 2.56	\$ 17.88
072-0175-004-0000	RESIDENTIAL	\$ 15.32	\$ 2.56	\$ 17.88
072-0175-007-0000	RESIDENTIAL	\$ 15.32	\$ 2.56	\$ 17.88
072-0175-008-0000	RESIDENTIAL	\$ 15.32	\$ 2.56	\$ 17.88
072-0175-009-0000	RESIDENTIAL	\$ 15.32	\$ 2.56	\$ 17.88
072-0175-013-0000	RESIDENTIAL	\$ 15.32	\$ 2.56	\$ 17.88
072-0181-001-0000	RESIDENTIAL	\$ 15.32	\$ 2.56	\$ 17.88
072-0181-002-0000	RESIDENTIAL	\$ 15.32	\$ 2.56	\$ 17.88
072-0181-003-0000	RESIDENTIAL	\$ 15.32	\$ 2.56	\$ 17.88
072-0181-004-0000	RESIDENTIAL	\$ 15.32	\$ 2.56	\$ 17.88
072-0181-005-0000	RESIDENTIAL	\$ 15.32	\$ 2.56	\$ 17.88
072-0181-006-0000	RESIDENTIAL	\$ 15.32	\$ 2.56	\$ 17.88
072-0181-007-0000	RESIDENTIAL	\$ 15.32	\$ 2.56	\$ 17.88
072-0181-008-0000	RESIDENTIAL	\$ 15.32	\$ 2.56	\$ 17.88
072-0181-009-0000	RESIDENTIAL	\$ 15.32	\$ 2.56	\$ 17.88
072-0181-010-0000	RESIDENTIAL	\$ 15.32	\$ 2.56	\$ 17.88
072-0181-011-0000	RESIDENTIAL	\$ 15.32	\$ 2.56	\$ 17.88
072-0181-012-0000	RESIDENTIAL	\$ 15.32	\$ 2.56	\$ 17.88
072-0181-013-0000	RESIDENTIAL	\$ 15.32	\$ 2.56	\$ 17.88
072-0181-014-0000	RESIDENTIAL	\$ 15.32	\$ 2.56	\$ 17.88
072-0181-015-0000	RESIDENTIAL	\$ 15.32	\$ 2.56	\$ 17.88
072-0181-016-0000	RESIDENTIAL	\$ 15.32	\$ 2.56	\$ 17.88
072-0181-017-0000	RESIDENTIAL	\$ 15.32	\$ 2.56	\$ 17.88
072-0181-018-0000	RESIDENTIAL	\$ 15.32	\$ 2.56	\$ 17.88
072-0181-019-0000	RESIDENTIAL	\$ 15.32	\$ 2.56	\$ 17.88
072-0181-020-0000	RESIDENTIAL	\$ 15.32	\$ 2.56	\$ 17.88
072-0182-001-0000	RESIDENTIAL	\$ 15.32	\$ 2.56	\$ 17.88
072-0182-002-0000	RESIDENTIAL	\$ 15.32	\$ 2.56	\$ 17.88

ITEM 17.2.

City of Rancho Cordova
Lighting District No. 2012-1 Exhibit A to the Resolution
Fiscal Year 2023-24 Assessment Roll

ATTACHMENT 2

APN	District Classification	Street Light Charge	Safety Light Charge	Total Assessment
072-0182-003-0000	RESIDENTIAL	\$ 15.32	\$ 2.56	\$ 17.88
072-0182-004-0000	RESIDENTIAL	\$ 15.32	\$ 2.56	\$ 17.88
072-0182-005-0000	RESIDENTIAL	\$ 15.32	\$ 2.56	\$ 17.88
072-0182-006-0000	RESIDENTIAL	\$ 15.32	\$ 2.56	\$ 17.88
072-0182-007-0000	RESIDENTIAL	\$ 15.32	\$ 2.56	\$ 17.88
072-0182-008-0000	RESIDENTIAL	\$ 15.32	\$ 2.56	\$ 17.88
072-0182-009-0000	RESIDENTIAL	\$ 15.32	\$ 2.56	\$ 17.88
072-0182-010-0000	RESIDENTIAL	\$ 15.32	\$ 2.56	\$ 17.88
072-0182-011-0000	RESIDENTIAL	\$ 15.32	\$ 2.56	\$ 17.88
072-0182-012-0000	RESIDENTIAL	\$ 15.32	\$ 2.56	\$ 17.88
072-0182-013-0000	RESIDENTIAL	\$ 15.32	\$ 2.56	\$ 17.88
072-0182-014-0000	RESIDENTIAL	\$ 15.32	\$ 2.56	\$ 17.88
072-0182-015-0000	RESIDENTIAL	\$ 15.32	\$ 2.56	\$ 17.88
072-0182-016-0000	RESIDENTIAL	\$ 15.32	\$ 2.56	\$ 17.88
072-0182-017-0000	RESIDENTIAL	\$ 15.32	\$ 2.56	\$ 17.88
072-0182-018-0000	RESIDENTIAL	\$ 15.32	\$ 2.56	\$ 17.88
072-0183-001-0000	RESIDENTIAL	\$ 15.32	\$ 2.56	\$ 17.88
072-0183-002-0000	RESIDENTIAL	\$ 15.32	\$ 2.56	\$ 17.88
072-0183-003-0000	RESIDENTIAL	\$ 15.32	\$ 2.56	\$ 17.88
072-0183-004-0000	RESIDENTIAL	\$ 15.32	\$ 2.56	\$ 17.88
072-0183-005-0000	RESIDENTIAL	\$ 15.32	\$ 2.56	\$ 17.88
072-0183-008-0000	NONRES	\$ 335.53	\$ 2.56	\$ 338.08
072-0183-011-0000	RESIDENTIAL	\$ 15.32	\$ 2.56	\$ 17.88
072-0183-012-0000	RESIDENTIAL	\$ 15.32	\$ 2.56	\$ 17.88
072-0183-013-0000	RESIDENTIAL	\$ 15.32	\$ 2.56	\$ 17.88
072-0183-014-0000	RESIDENTIAL	\$ 15.32	\$ 2.56	\$ 17.88
072-0191-001-0000	RESIDENTIAL	\$ 15.32	\$ 2.56	\$ 17.88
072-0191-002-0000	RESIDENTIAL	\$ 15.32	\$ 2.56	\$ 17.88
072-0191-003-0000	RESIDENTIAL	\$ 15.32	\$ 2.56	\$ 17.88
072-0191-004-0000	RESIDENTIAL	\$ 15.32	\$ 2.56	\$ 17.88
072-0191-005-0000	RESIDENTIAL	\$ 15.32	\$ 2.56	\$ 17.88
072-0191-006-0000	RESIDENTIAL	\$ 15.32	\$ 2.56	\$ 17.88
072-0191-007-0000	RESIDENTIAL	\$ 15.32	\$ 2.56	\$ 17.88
072-0191-008-0000	RESIDENTIAL	\$ 15.32	\$ 2.56	\$ 17.88
072-0191-009-0000	RESIDENTIAL	\$ 15.32	\$ 2.56	\$ 17.88
072-0191-010-0000	RESIDENTIAL	\$ 15.32	\$ 2.56	\$ 17.88
072-0191-011-0000	RESIDENTIAL	\$ 15.32	\$ 2.56	\$ 17.88
072-0191-012-0000	RESIDENTIAL	\$ 15.32	\$ 2.56	\$ 17.88
072-0191-013-0000	RESIDENTIAL	\$ 15.32	\$ 2.56	\$ 17.88
072-0191-014-0000	RESIDENTIAL	\$ 15.32	\$ 2.56	\$ 17.88
072-0191-015-0000	RESIDENTIAL	\$ 15.32	\$ 2.56	\$ 17.88
072-0191-016-0000	RESIDENTIAL	\$ 15.32	\$ 2.56	\$ 17.88
072-0191-017-0000	RESIDENTIAL	\$ 15.32	\$ 2.56	\$ 17.88
072-0191-018-0000	RESIDENTIAL	\$ 15.32	\$ 2.56	\$ 17.88

ITEM 17.2.

City of Rancho Cordova
Lighting District No. 2012-1 Exhibit A to the Resolution
Fiscal Year 2023-24 Assessment Roll

ATTACHMENT 2

APN	District Classification	Street Light Charge	Safety Light Charge	Total Assessment
072-0191-019-0000	RESIDENTIAL	\$ 15.32	\$ 2.56	\$ 17.88
072-0192-001-0000	RESIDENTIAL	\$ 15.32	\$ 2.56	\$ 17.88
072-0192-002-0000	RESIDENTIAL	\$ 15.32	\$ 2.56	\$ 17.88
072-0192-003-0000	RESIDENTIAL	\$ 15.32	\$ 2.56	\$ 17.88
072-0192-004-0000	RESIDENTIAL	\$ 15.32	\$ 2.56	\$ 17.88
072-0192-005-0000	RESIDENTIAL	\$ 15.32	\$ 2.56	\$ 17.88
072-0192-006-0000	RESIDENTIAL	\$ 15.32	\$ 2.56	\$ 17.88
072-0192-007-0000	RESIDENTIAL	\$ 15.32	\$ 2.56	\$ 17.88
072-0192-008-0000	RESIDENTIAL	\$ 15.32	\$ 2.56	\$ 17.88
072-0192-009-0000	RESIDENTIAL	\$ 15.32	\$ 2.56	\$ 17.88
072-0192-010-0000	RESIDENTIAL	\$ 15.32	\$ 2.56	\$ 17.88
072-0192-011-0000	RESIDENTIAL	\$ 15.32	\$ 2.56	\$ 17.88
072-0192-012-0000	RESIDENTIAL	\$ 15.32	\$ 2.56	\$ 17.88
072-0192-013-0000	NONRES	\$ 116.38	\$ 2.56	\$ 118.94
072-0192-014-0000	RESIDENTIAL	\$ 15.32	\$ 2.56	\$ 17.88
072-0192-015-0000	RESIDENTIAL	\$ 15.32	\$ 2.56	\$ 17.88
072-0192-016-0000	RESIDENTIAL	\$ 15.32	\$ 2.56	\$ 17.88
072-0192-017-0000	RESIDENTIAL	\$ 15.32	\$ 2.56	\$ 17.88
072-0192-018-0000	RESIDENTIAL	\$ 15.32	\$ 2.56	\$ 17.88
072-0192-019-0000	NONRES	\$ 9.07	\$ 2.56	\$ 11.62
072-0192-020-0000	RESIDENTIAL	\$ 15.32	\$ 2.56	\$ 17.88
072-0192-021-0000	RESIDENTIAL	\$ 15.32	\$ 2.56	\$ 17.88
072-0192-022-0000	RESIDENTIAL	\$ 15.32	\$ 2.56	\$ 17.88
072-0192-023-0000	RESIDENTIAL	\$ 15.32	\$ 2.56	\$ 17.88
072-0192-024-0000	RESIDENTIAL	\$ 15.32	\$ 2.56	\$ 17.88
072-0192-025-0000	RESIDENTIAL	\$ 15.32	\$ 2.56	\$ 17.88
072-0192-026-0000	RESIDENTIAL	\$ 15.32	\$ 2.56	\$ 17.88
072-0192-027-0000	RESIDENTIAL	\$ 15.32	\$ 2.56	\$ 17.88
072-0192-028-0000	RESIDENTIAL	\$ 15.32	\$ 2.56	\$ 17.88
072-0192-029-0000	RESIDENTIAL	\$ 15.32	\$ 2.56	\$ 17.88
072-0192-030-0000	RESIDENTIAL	\$ 15.32	\$ 2.56	\$ 17.88
072-0193-001-0000	RESIDENTIAL	\$ 15.32	\$ 2.56	\$ 17.88
072-0193-002-0000	RESIDENTIAL	\$ 15.32	\$ 2.56	\$ 17.88
072-0193-003-0000	RESIDENTIAL	\$ 15.32	\$ 2.56	\$ 17.88
072-0193-004-0000	RESIDENTIAL	\$ 15.32	\$ 2.56	\$ 17.88
072-0193-005-0000	RESIDENTIAL	\$ 15.32	\$ 2.56	\$ 17.88
072-0193-006-0000	RESIDENTIAL	\$ 15.32	\$ 2.56	\$ 17.88
072-0193-007-0000	RESIDENTIAL	\$ 15.32	\$ 2.56	\$ 17.88
072-0193-008-0000	RESIDENTIAL	\$ 15.32	\$ 2.56	\$ 17.88
072-0193-009-0000	RESIDENTIAL	\$ 15.32	\$ 2.56	\$ 17.88
072-0201-001-0000	RESIDENTIAL	\$ 15.32	\$ 2.56	\$ 17.88
072-0201-002-0000	RESIDENTIAL	\$ 15.32	\$ 2.56	\$ 17.88
072-0201-003-0000	RESIDENTIAL	\$ 15.32	\$ 2.56	\$ 17.88
072-0201-004-0000	RESIDENTIAL	\$ 15.32	\$ 2.56	\$ 17.88

ITEM 17.2.

City of Rancho Cordova
Lighting District No. 2012-1 Exhibit A to the Resolution
Fiscal Year 2023-24 Assessment Roll

ATTACHMENT 2

APN	District Classification	Street Light Charge	Safety Light Charge	Total Assessment
072-0201-005-0000	RESIDENTIAL	\$ 15.32	\$ 2.56	\$ 17.88
072-0201-006-0000	RESIDENTIAL	\$ 15.32	\$ 2.56	\$ 17.88
072-0201-007-0000	RESIDENTIAL	\$ 15.32	\$ 2.56	\$ 17.88
072-0201-008-0000	RESIDENTIAL	\$ 15.32	\$ 2.56	\$ 17.88
072-0201-009-0000	RESIDENTIAL	\$ 15.32	\$ 2.56	\$ 17.88
072-0201-010-0000	RESIDENTIAL	\$ 15.32	\$ 2.56	\$ 17.88
072-0201-011-0000	RESIDENTIAL	\$ 15.32	\$ 2.56	\$ 17.88
072-0201-012-0000	RESIDENTIAL	\$ 15.32	\$ 2.56	\$ 17.88
072-0201-013-0000	RESIDENTIAL	\$ 15.32	\$ 2.56	\$ 17.88
072-0202-002-0000	RESIDENTIAL	\$ 15.32	\$ 2.56	\$ 17.88
072-0202-003-0000	RESIDENTIAL	\$ 15.32	\$ 2.56	\$ 17.88
072-0202-004-0000	RESIDENTIAL	\$ 15.32	\$ 2.56	\$ 17.88
072-0202-005-0000	RESIDENTIAL	\$ 15.32	\$ 2.56	\$ 17.88
072-0202-013-0000	RESIDENTIAL	\$ 15.32	\$ 2.56	\$ 17.88
072-0202-014-0000	RESIDENTIAL	\$ 15.32	\$ 2.56	\$ 17.88
072-0202-015-0000	RESIDENTIAL	\$ 15.32	\$ 2.56	\$ 17.88
072-0202-016-0000	RESIDENTIAL	\$ 15.32	\$ 2.56	\$ 17.88
072-0202-017-0000	RESIDENTIAL	\$ 15.32	\$ 2.56	\$ 17.88
072-0202-018-0000	RESIDENTIAL	\$ 15.32	\$ 2.56	\$ 17.88
072-0202-019-0000	RESIDENTIAL	\$ 15.32	\$ 2.56	\$ 17.88
072-0202-020-0000	RESIDENTIAL	\$ 15.32	\$ 2.56	\$ 17.88
072-0202-021-0000	RESIDENTIAL	\$ 15.32	\$ 2.56	\$ 17.88
072-0202-023-0000	RESIDENTIAL	\$ 15.32	\$ 2.56	\$ 17.88
072-0202-025-0000	SAFETY LIGHTS ONLY	\$ 0.00	\$ 2.56	\$ 2.56
072-0202-026-0000	SAFETY LIGHTS ONLY	\$ 0.00	\$ 2.56	\$ 2.56
072-0202-027-0000	SAFETY LIGHTS ONLY	\$ 0.00	\$ 2.56	\$ 2.56
072-0202-028-0000	SAFETY LIGHTS ONLY	\$ 0.00	\$ 2.56	\$ 2.56
072-0202-035-0000	NONRES	\$ 81.87	\$ 2.56	\$ 84.42
072-0202-036-0000	RESIDENTIAL	\$ 15.32	\$ 2.56	\$ 17.88
072-0202-037-0000	RESIDENTIAL	\$ 15.32	\$ 2.56	\$ 17.88
072-0202-041-0000	RESIDENTIAL	\$ 15.32	\$ 2.56	\$ 17.88
072-0202-046-0000	RESIDENTIAL	\$ 15.32	\$ 2.56	\$ 17.88
072-0202-047-0000	RESIDENTIAL	\$ 15.32	\$ 2.56	\$ 17.88
072-0202-048-0000	RESIDENTIAL	\$ 15.32	\$ 2.56	\$ 17.88
072-0202-049-0000	RESIDENTIAL	\$ 15.32	\$ 2.56	\$ 17.88
072-0202-050-0000	RESIDENTIAL	\$ 15.32	\$ 2.56	\$ 17.88
072-0210-038-0000	NONRES	\$ 95.72	\$ 2.56	\$ 98.28
072-0210-047-0000	NONRES	\$ 113.36	\$ 2.56	\$ 115.92
072-0210-048-0000	NONRES	\$ 14.11	\$ 2.56	\$ 16.66
072-0210-050-0000	NONRES	\$ 86.15	\$ 2.56	\$ 88.70
072-0210-051-0000	NONRES	\$ 47.61	\$ 2.56	\$ 50.16
072-0210-053-0000	NONRES	\$ 132.25	\$ 2.56	\$ 134.80
072-0210-078-0000	NONRES	\$ 98.24	\$ 2.56	\$ 100.80
072-0210-096-0000	SAFETY LIGHTS ONLY	\$ 0.00	\$ 2.56	\$ 2.56

ITEM 17.2.

City of Rancho Cordova
Lighting District No. 2012-1 Exhibit A to the Resolution
Fiscal Year 2023-24 Assessment Roll

ATTACHMENT 2

APN	District Classification	Street Light Charge	Safety Light Charge	Total Assessment
072-0210-098-0000	NONRES	\$ 30.73	\$ 2.56	\$ 33.28
072-0210-099-0000	NONRES	\$ 51.39	\$ 2.56	\$ 53.94
072-0210-101-0000	SAFETY LIGHTS ONLY	\$ 0.00	\$ 2.56	\$ 2.56
072-0210-102-0000	NONRES	\$ 52.65	\$ 2.56	\$ 55.20
072-0210-105-0000	NONRES	\$ 90.68	\$ 2.56	\$ 93.24
072-0221-001-0000	SAFETY LIGHTS ONLY	\$ 0.00	\$ 2.56	\$ 2.56
072-0221-002-0000	NONRES	\$ 77.08	\$ 2.56	\$ 79.64
072-0221-003-0000	NONRES	\$ 34.76	\$ 2.56	\$ 37.32
072-0221-006-0000	NONRES	\$ 36.27	\$ 2.56	\$ 38.82
072-0221-007-0000	NONRES	\$ 25.19	\$ 2.56	\$ 27.74
072-0222-004-0000	NONRES	\$ 209.83	\$ 2.56	\$ 212.38
072-0222-011-0000	NONRES	\$ 33.25	\$ 2.56	\$ 35.80
072-0222-012-0000	NONRES	\$ 17.63	\$ 2.56	\$ 20.18
072-0222-013-0000	SAFETY LIGHTS ONLY	\$ 0.00	\$ 2.56	\$ 2.56
072-0222-014-0000	NONRES	\$ 42.82	\$ 2.56	\$ 45.38
072-0222-031-0000	NONRES	\$ 195.98	\$ 2.56	\$ 198.54
072-0222-032-0000	NONRES	\$ 57.94	\$ 2.56	\$ 60.50
072-0222-033-0000	NONRES	\$ 60.71	\$ 2.56	\$ 63.26
072-0222-034-0000	NONRES	\$ 200.76	\$ 2.56	\$ 203.32
072-0222-037-0000	NONRES	\$ 180.61	\$ 2.56	\$ 183.16
072-0222-038-0000	SAFETY LIGHTS ONLY	\$ 0.00	\$ 2.56	\$ 2.56
072-0222-039-0000	SAFETY LIGHTS ONLY	\$ 0.00	\$ 2.56	\$ 2.56
072-0222-040-0000	NONRES	\$ 119.65	\$ 2.56	\$ 122.20
072-0222-041-0000	NONRES	\$ 34.01	\$ 2.56	\$ 36.56
072-0222-043-0000	NONRES	\$ 5.29	\$ 2.56	\$ 7.84
072-0223-001-0000	NONRES	\$ 113.36	\$ 2.56	\$ 115.92
072-0223-002-0000	NONRES	\$ 50.38	\$ 2.56	\$ 52.94
072-0223-003-0000	SAFETY LIGHTS ONLY	\$ 0.00	\$ 2.56	\$ 2.56
072-0223-004-0000	NONRES	\$ 273.06	\$ 2.56	\$ 275.62
072-0223-010-0000	NONRES	\$ 128.47	\$ 2.56	\$ 131.02
072-0223-011-0000	NONRES	\$ 99.50	\$ 2.56	\$ 102.06
072-0223-012-0000	NONRES	\$ 287.42	\$ 2.56	\$ 289.98
072-0231-014-0000	SAFETY LIGHTS ONLY	\$ 0.00	\$ 2.56	\$ 2.56
072-0231-045-0000	SAFETY LIGHTS ONLY	\$ 0.00	\$ 2.56	\$ 2.56
072-0231-081-0000	SAFETY LIGHTS ONLY	\$ 0.00	\$ 2.56	\$ 2.56
072-0231-122-0000	NONRES	\$ 102.02	\$ 2.56	\$ 104.58
072-0231-123-0000	SAFETY LIGHTS ONLY	\$ 0.00	\$ 2.56	\$ 2.56
072-0231-126-0000	SAFETY LIGHTS ONLY	\$ 0.00	\$ 2.56	\$ 2.56
072-0231-133-0000	SAFETY LIGHTS ONLY	\$ 0.00	\$ 2.56	\$ 2.56
072-0231-135-0000	SAFETY LIGHTS ONLY	\$ 0.00	\$ 2.56	\$ 2.56
072-0231-138-0000	SAFETY LIGHTS ONLY	\$ 0.00	\$ 2.56	\$ 2.56
072-0231-139-0000	SAFETY LIGHTS ONLY	\$ 0.00	\$ 2.56	\$ 2.56
072-0231-147-0000	SAFETY LIGHTS ONLY	\$ 0.00	\$ 2.56	\$ 2.56
072-0231-149-0000	SAFETY LIGHTS ONLY	\$ 0.00	\$ 2.56	\$ 2.56

ITEM 17.2.

City of Rancho Cordova
Lighting District No. 2012-1 Exhibit A to the Resolution
Fiscal Year 2023-24 Assessment Roll

ATTACHMENT 2

APN	District Classification	Street Light Charge	Safety Light Charge	Total Assessment
072-0240-004-0000	NONRES	\$ 124.94	\$ 2.56	\$ 127.50
072-0240-005-0000	NONRES	\$ 232.50	\$ 2.56	\$ 235.06
072-0240-008-0000	NONRES	\$ 150.89	\$ 2.56	\$ 153.44
072-0240-009-0000	NONRES	\$ 94.21	\$ 2.56	\$ 96.76
072-0240-011-0000	NONRES	\$ 134.77	\$ 2.56	\$ 137.32
072-0240-012-0000	NONRES	\$ 221.42	\$ 2.56	\$ 223.98
072-0250-005-0000	SAFETY LIGHTS ONLY	\$ 0.00	\$ 2.56	\$ 2.56
072-0250-018-0000	NONRES	\$ 82.62	\$ 2.56	\$ 85.18
072-0250-026-0000	NONRES	\$ 118.39	\$ 2.56	\$ 120.94
072-0260-006-0000	NONRES	\$ 211.85	\$ 2.56	\$ 214.40
072-0260-026-0000	NONRES	\$ 69.27	\$ 2.56	\$ 71.82
072-0260-027-0000	NONRES	\$ 100.76	\$ 2.56	\$ 103.32
072-0260-034-0000	NONRES	\$ 87.41	\$ 2.56	\$ 89.96
072-0260-043-0000	NONRES	\$ 40.30	\$ 2.56	\$ 42.86
072-0260-044-0000	NONRES	\$ 60.71	\$ 2.56	\$ 63.26
072-0260-045-0000	NONRES	\$ 27.71	\$ 2.56	\$ 30.26
072-0260-046-0000	NONRES	\$ 20.15	\$ 2.56	\$ 22.70
072-0260-051-0000	NONRES	\$ 0.00	\$ 2.56	\$ 2.56
072-0260-052-0000	NONRES	\$ 0.00	\$ 2.56	\$ 2.56
072-0260-054-0000	NONRES	\$ 91.19	\$ 2.56	\$ 93.74
072-0260-055-0000	NONRES	\$ 0.00	\$ 2.56	\$ 2.56
072-0260-056-0000	NONRES	\$ 41.31	\$ 2.56	\$ 43.86
072-0280-021-0000	NONRES	\$ 39.55	\$ 2.56	\$ 42.10
072-0280-022-0000	NONRES	\$ 125.19	\$ 2.56	\$ 127.74
072-0280-023-0000	NONRES	\$ 20.91	\$ 2.56	\$ 23.46
072-0280-024-0000	NONRES	\$ 106.81	\$ 2.56	\$ 109.36
072-0280-025-0000	NONRES	\$ 58.69	\$ 2.56	\$ 61.24
072-0280-026-0000	NONRES	\$ 53.40	\$ 2.56	\$ 55.96
072-0280-031-0000	NONRES	\$ 194.72	\$ 2.56	\$ 197.28
072-0280-035-0000	NONRES	\$ 81.36	\$ 2.56	\$ 83.92
072-0280-051-0000	NONRES	\$ 24.94	\$ 2.56	\$ 27.50
072-0280-052-0000	SAFETY LIGHTS ONLY	\$ 0.00	\$ 2.56	\$ 2.56
072-0280-053-0000	NONRES	\$ 132.25	\$ 2.56	\$ 134.80
072-0280-073-0000	SAFETY LIGHTS ONLY	\$ 0.00	\$ 2.56	\$ 2.56
072-0280-080-0000	SAFETY LIGHTS ONLY	\$ 0.00	\$ 2.56	\$ 2.56
072-0280-081-0000	NONRES	\$ 137.29	\$ 2.56	\$ 139.84
072-0280-082-0000	NONRES	\$ 53.65	\$ 2.56	\$ 56.20
072-0280-083-0000	NONRES	\$ 55.42	\$ 2.56	\$ 57.98
072-0280-084-0000	NONRES	\$ 25.19	\$ 2.56	\$ 27.74
072-0280-085-0000	NONRES	\$ 62.22	\$ 2.56	\$ 64.78
072-0280-086-0000	NONRES	\$ 48.36	\$ 2.56	\$ 50.92
072-0280-087-0000	NONRES	\$ 16.12	\$ 2.56	\$ 18.68
072-0280-088-0000	SAFETY LIGHTS ONLY	\$ 0.00	\$ 2.56	\$ 2.56
072-0280-093-0000	NONRES	\$ 0.00	\$ 2.56	\$ 2.56

ITEM 17.2.

City of Rancho Cordova
Lighting District No. 2012-1 Exhibit A to the Resolution
Fiscal Year 2023-24 Assessment Roll

ATTACHMENT 2

APN	District Classification	Street Light Charge	Safety Light Charge	Total Assessment
072-0280-094-0000	NONRES	\$ 41.56	\$ 2.56	\$ 44.12
072-0280-095-0000	SAFETY LIGHTS ONLY	\$ 0.00	\$ 2.56	\$ 2.56
072-0280-096-0000	NONRES	\$ 52.14	\$ 2.56	\$ 54.70
072-0280-097-0000	SAFETY LIGHTS ONLY	\$ 0.00	\$ 2.56	\$ 2.56
072-0280-099-0000	NONRES	\$ 0.00	\$ 2.56	\$ 2.56
072-0300-001-0000	SAFETY LIGHTS ONLY	\$ 0.00	\$ 2.56	\$ 2.56
072-0300-002-0000	SAFETY LIGHTS ONLY	\$ 0.00	\$ 2.56	\$ 2.56
072-0300-005-0000	SAFETY LIGHTS ONLY	\$ 0.00	\$ 2.56	\$ 2.56
072-0300-008-0000	SAFETY LIGHTS ONLY	\$ 0.00	\$ 2.56	\$ 2.56
072-0310-001-0000	RESIDENTIAL	\$ 15.32	\$ 2.56	\$ 17.88
072-0310-002-0000	RESIDENTIAL	\$ 15.32	\$ 2.56	\$ 17.88
072-0310-003-0000	RESIDENTIAL	\$ 15.32	\$ 2.56	\$ 17.88
072-0310-004-0000	RESIDENTIAL	\$ 15.32	\$ 2.56	\$ 17.88
072-0310-005-0000	RESIDENTIAL	\$ 15.32	\$ 2.56	\$ 17.88
072-0310-006-0000	RESIDENTIAL	\$ 15.32	\$ 2.56	\$ 17.88
072-0310-007-0000	RESIDENTIAL	\$ 15.32	\$ 2.56	\$ 17.88
072-0310-008-0000	RESIDENTIAL	\$ 15.32	\$ 2.56	\$ 17.88
072-0310-009-0000	RESIDENTIAL	\$ 15.32	\$ 2.56	\$ 17.88
072-0310-010-0000	RESIDENTIAL	\$ 15.32	\$ 2.56	\$ 17.88
072-0310-011-0000	RESIDENTIAL	\$ 15.32	\$ 2.56	\$ 17.88
072-0310-012-0000	RESIDENTIAL	\$ 15.32	\$ 2.56	\$ 17.88
072-0310-013-0000	RESIDENTIAL	\$ 15.32	\$ 2.56	\$ 17.88
072-0310-014-0000	RESIDENTIAL	\$ 15.32	\$ 2.56	\$ 17.88
072-0310-015-0000	RESIDENTIAL	\$ 15.32	\$ 2.56	\$ 17.88
072-0310-016-0000	RESIDENTIAL	\$ 15.32	\$ 2.56	\$ 17.88
072-0310-017-0000	RESIDENTIAL	\$ 15.32	\$ 2.56	\$ 17.88
072-0310-018-0000	RESIDENTIAL	\$ 15.32	\$ 2.56	\$ 17.88
072-0310-019-0000	RESIDENTIAL	\$ 15.32	\$ 2.56	\$ 17.88
072-0310-020-0000	RESIDENTIAL	\$ 15.32	\$ 2.56	\$ 17.88
072-0310-021-0000	RESIDENTIAL	\$ 15.32	\$ 2.56	\$ 17.88
072-0310-022-0000	RESIDENTIAL	\$ 15.32	\$ 2.56	\$ 17.88
072-0310-023-0000	RESIDENTIAL	\$ 15.32	\$ 2.56	\$ 17.88
072-0310-024-0000	RESIDENTIAL	\$ 15.32	\$ 2.56	\$ 17.88
072-0310-025-0000	RESIDENTIAL	\$ 15.32	\$ 2.56	\$ 17.88
072-0310-026-0000	RESIDENTIAL	\$ 15.32	\$ 2.56	\$ 17.88
072-0310-027-0000	RESIDENTIAL	\$ 15.32	\$ 2.56	\$ 17.88
072-0310-028-0000	RESIDENTIAL	\$ 15.32	\$ 2.56	\$ 17.88
072-0310-029-0000	RESIDENTIAL	\$ 15.32	\$ 2.56	\$ 17.88
072-0310-030-0000	RESIDENTIAL	\$ 15.32	\$ 2.56	\$ 17.88
072-0310-031-0000	RESIDENTIAL	\$ 15.32	\$ 2.56	\$ 17.88
072-0310-032-0000	RESIDENTIAL	\$ 15.32	\$ 2.56	\$ 17.88
072-0310-033-0000	RESIDENTIAL	\$ 15.32	\$ 2.56	\$ 17.88
072-0310-034-0000	RESIDENTIAL	\$ 15.32	\$ 2.56	\$ 17.88
072-0310-035-0000	RESIDENTIAL	\$ 15.32	\$ 2.56	\$ 17.88

ITEM 17.2.

City of Rancho Cordova
Lighting District No. 2012-1 Exhibit A to the Resolution
Fiscal Year 2023-24 Assessment Roll

ATTACHMENT 2

APN	District Classification	Street Light Charge	Safety Light Charge	Total Assessment
072-0310-036-0000	RESIDENTIAL	\$ 15.32	\$ 2.56	\$ 17.88
072-0310-037-0000	RESIDENTIAL	\$ 15.32	\$ 2.56	\$ 17.88
072-0310-038-0000	RESIDENTIAL	\$ 15.32	\$ 2.56	\$ 17.88
072-0310-039-0000	RESIDENTIAL	\$ 15.32	\$ 2.56	\$ 17.88
072-0310-040-0000	RESIDENTIAL	\$ 15.32	\$ 2.56	\$ 17.88
072-0310-041-0000	RESIDENTIAL	\$ 15.32	\$ 2.56	\$ 17.88
072-0310-042-0000	RESIDENTIAL	\$ 15.32	\$ 2.56	\$ 17.88
072-0310-043-0000	RESIDENTIAL	\$ 15.32	\$ 2.56	\$ 17.88
072-0310-044-0000	RESIDENTIAL	\$ 15.32	\$ 2.56	\$ 17.88
072-0310-045-0000	RESIDENTIAL	\$ 15.32	\$ 2.56	\$ 17.88
072-0310-046-0000	RESIDENTIAL	\$ 15.32	\$ 2.56	\$ 17.88
072-0310-047-0000	RESIDENTIAL	\$ 15.32	\$ 2.56	\$ 17.88
072-0310-048-0000	RESIDENTIAL	\$ 15.32	\$ 2.56	\$ 17.88
072-0310-049-0000	RESIDENTIAL	\$ 15.32	\$ 2.56	\$ 17.88
072-0310-050-0000	RESIDENTIAL	\$ 15.32	\$ 2.56	\$ 17.88
072-0310-051-0000	RESIDENTIAL	\$ 15.32	\$ 2.56	\$ 17.88
072-0310-052-0000	RESIDENTIAL	\$ 15.32	\$ 2.56	\$ 17.88
072-0310-053-0000	RESIDENTIAL	\$ 15.32	\$ 2.56	\$ 17.88
072-0320-001-0000	NONRES	\$ 45.85	\$ 2.56	\$ 48.40
072-0320-002-0000	NONRES	\$ 16.37	\$ 2.56	\$ 18.92
072-0320-003-0000	NONRES	\$ 17.13	\$ 2.56	\$ 19.68
072-0320-004-0000	NONRES	\$ 11.34	\$ 2.56	\$ 13.90
072-0320-005-0000	NONRES	\$ 10.83	\$ 2.56	\$ 13.38
072-0320-006-0000	NONRES	\$ 10.33	\$ 2.56	\$ 12.88
072-0320-007-0000	NONRES	\$ 15.62	\$ 2.56	\$ 18.18
072-0320-008-0000	NONRES	\$ 16.37	\$ 2.56	\$ 18.92
072-0320-009-0000	NONRES	\$ 47.11	\$ 2.56	\$ 49.66
072-0320-010-0000	NONRES	\$ 46.10	\$ 2.56	\$ 48.66
072-0320-011-0000	NONRES	\$ 11.84	\$ 2.56	\$ 14.40
072-0320-013-0000	NONRES	\$ 11.84	\$ 2.56	\$ 14.40
072-0320-014-0000	NONRES	\$ 42.57	\$ 2.56	\$ 45.12
072-0320-015-0000	NONRES	\$ 15.37	\$ 2.56	\$ 17.92
072-0320-016-0000	NONRES	\$ 16.12	\$ 2.56	\$ 18.68
072-0320-017-0000	RESIDENTIAL	\$ 15.32	\$ 2.56	\$ 17.88
072-0320-018-0000	RESIDENTIAL	\$ 15.32	\$ 2.56	\$ 17.88
072-0320-019-0000	RESIDENTIAL	\$ 15.32	\$ 2.56	\$ 17.88
072-0320-020-0000	RESIDENTIAL	\$ 15.32	\$ 2.56	\$ 17.88
072-0320-021-0000	RESIDENTIAL	\$ 15.32	\$ 2.56	\$ 17.88
072-0320-022-0000	RESIDENTIAL	\$ 15.32	\$ 2.56	\$ 17.88
072-0320-023-0000	RESIDENTIAL	\$ 15.32	\$ 2.56	\$ 17.88
072-0320-024-0000	RESIDENTIAL	\$ 15.32	\$ 2.56	\$ 17.88
072-0320-025-0000	RESIDENTIAL	\$ 15.32	\$ 2.56	\$ 17.88
072-0320-026-0000	RESIDENTIAL	\$ 15.32	\$ 2.56	\$ 17.88
072-0320-027-0000	RESIDENTIAL	\$ 15.32	\$ 2.56	\$ 17.88

ITEM 17.2.

City of Rancho Cordova
Lighting District No. 2012-1 Exhibit A to the Resolution
Fiscal Year 2023-24 Assessment Roll

ATTACHMENT 2

APN	District Classification	Street Light Charge	Safety Light Charge	Total Assessment
072-0320-028-0000	RESIDENTIAL	\$ 15.32	\$ 2.56	\$ 17.88
072-0320-029-0000	RESIDENTIAL	\$ 15.32	\$ 2.56	\$ 17.88
072-0320-030-0000	RESIDENTIAL	\$ 15.32	\$ 2.56	\$ 17.88
072-0320-031-0000	RESIDENTIAL	\$ 15.32	\$ 2.56	\$ 17.88
072-0320-032-0000	RESIDENTIAL	\$ 15.32	\$ 2.56	\$ 17.88
072-0320-033-0000	RESIDENTIAL	\$ 15.32	\$ 2.56	\$ 17.88
072-0320-034-0000	RESIDENTIAL	\$ 15.32	\$ 2.56	\$ 17.88
072-0320-035-0000	RESIDENTIAL	\$ 15.32	\$ 2.56	\$ 17.88
072-0320-036-0000	RESIDENTIAL	\$ 15.32	\$ 2.56	\$ 17.88
072-0320-037-0000	RESIDENTIAL	\$ 15.32	\$ 2.56	\$ 17.88
072-0320-038-0000	RESIDENTIAL	\$ 15.32	\$ 2.56	\$ 17.88
072-0320-039-0000	RESIDENTIAL	\$ 15.32	\$ 2.56	\$ 17.88
072-0320-040-0000	RESIDENTIAL	\$ 15.32	\$ 2.56	\$ 17.88
072-0320-041-0000	RESIDENTIAL	\$ 15.32	\$ 2.56	\$ 17.88
072-0320-042-0000	RESIDENTIAL	\$ 15.32	\$ 2.56	\$ 17.88
072-0320-043-0000	RESIDENTIAL	\$ 15.32	\$ 2.56	\$ 17.88
072-0320-044-0000	RESIDENTIAL	\$ 15.32	\$ 2.56	\$ 17.88
072-0320-045-0000	RESIDENTIAL	\$ 15.32	\$ 2.56	\$ 17.88
072-0320-046-0000	RESIDENTIAL	\$ 15.32	\$ 2.56	\$ 17.88
072-0320-047-0000	RESIDENTIAL	\$ 15.32	\$ 2.56	\$ 17.88
072-0320-048-0000	RESIDENTIAL	\$ 15.32	\$ 2.56	\$ 17.88
072-0320-049-0000	RESIDENTIAL	\$ 15.32	\$ 2.56	\$ 17.88
072-0320-050-0000	RESIDENTIAL	\$ 15.32	\$ 2.56	\$ 17.88
072-0320-051-0000	RESIDENTIAL	\$ 15.32	\$ 2.56	\$ 17.88
072-0320-052-0000	RESIDENTIAL	\$ 15.32	\$ 2.56	\$ 17.88
072-0320-053-0000	RESIDENTIAL	\$ 15.32	\$ 2.56	\$ 17.88
072-0320-054-0000	RESIDENTIAL	\$ 15.32	\$ 2.56	\$ 17.88
072-0320-055-0000	RESIDENTIAL	\$ 15.32	\$ 2.56	\$ 17.88
072-0320-056-0000	RESIDENTIAL	\$ 15.32	\$ 2.56	\$ 17.88
072-0320-057-0000	RESIDENTIAL	\$ 15.32	\$ 2.56	\$ 17.88
072-0320-058-0000	RESIDENTIAL	\$ 15.32	\$ 2.56	\$ 17.88
072-0320-059-0000	RESIDENTIAL	\$ 15.32	\$ 2.56	\$ 17.88
072-0320-060-0000	RESIDENTIAL	\$ 15.32	\$ 2.56	\$ 17.88
072-0320-061-0000	RESIDENTIAL	\$ 15.32	\$ 2.56	\$ 17.88
072-0320-062-0000	RESIDENTIAL	\$ 15.32	\$ 2.56	\$ 17.88
072-0320-063-0000	RESIDENTIAL	\$ 15.32	\$ 2.56	\$ 17.88
072-0320-064-0000	SAFETY LIGHTS ONLY	\$ 0.00	\$ 2.56	\$ 2.56
072-0320-065-0000	NONRES	\$ 10.33	\$ 2.56	\$ 12.88
072-0330-001-0000	NONRES	\$ 18.14	\$ 2.56	\$ 20.70
072-0330-002-0000	NONRES	\$ 19.65	\$ 2.56	\$ 22.20
072-0330-003-0000	NONRES	\$ 47.11	\$ 2.56	\$ 49.66
072-0330-004-0000	NONRES	\$ 64.99	\$ 2.56	\$ 67.54
072-0330-005-0000	NONRES	\$ 94.97	\$ 2.56	\$ 97.52
072-0330-006-0000	NONRES	\$ 34.26	\$ 2.56	\$ 36.82

ITEM 17.2.

City of Rancho Cordova
Lighting District No. 2012-1 Exhibit A to the Resolution
Fiscal Year 2023-24 Assessment Roll

ATTACHMENT 2

APN	District Classification	Street Light Charge	Safety Light Charge	Total Assessment
072-0330-007-0000	NONRES	\$ 79.60	\$ 2.56	\$ 82.16
072-0330-016-0000	NONRES	\$ 79.35	\$ 2.56	\$ 81.90
072-0330-018-0000	NONRES	\$ 0.00	\$ 2.56	\$ 2.56
072-0330-021-0000	NONRES	\$ 48.11	\$ 2.56	\$ 50.66
072-0330-061-0000	NONRES	\$ 23.68	\$ 2.56	\$ 26.24
072-0330-062-0000	NONRES	\$ 0.00	\$ 2.56	\$ 2.56
072-0330-063-0000	NONRES	\$ 48.87	\$ 2.56	\$ 51.42
072-0330-064-0000	NONRES	\$ 5.04	\$ 2.56	\$ 7.60
072-0340-028-0000	SAFETY LIGHTS ONLY	\$ 0.00	\$ 2.56	\$ 2.56
072-0340-032-0000	NONRES	\$ 81.36	\$ 2.56	\$ 83.92
072-0340-033-0000	SAFETY LIGHTS ONLY	\$ 0.00	\$ 2.56	\$ 2.56
072-0340-037-0000	NONRES	\$ 234.27	\$ 2.56	\$ 236.82
072-0340-053-0000	NONRES	\$ 146.61	\$ 2.56	\$ 149.16
072-0340-054-0000	NONRES	\$ 52.90	\$ 2.56	\$ 55.46
072-0340-060-0000	NONRES	\$ 125.95	\$ 2.56	\$ 128.50
072-0340-066-0000	NONRES	\$ 140.06	\$ 2.56	\$ 142.62
072-0340-070-0000	NONRES	\$ 72.55	\$ 2.56	\$ 75.10
072-0340-076-0000	NONRES	\$ 88.67	\$ 2.56	\$ 91.22
072-0340-079-0000	NONRES	\$ 127.21	\$ 2.56	\$ 129.76
072-0340-080-0000	NONRES	\$ 134.77	\$ 2.56	\$ 137.32
072-0340-081-0000	NONRES	\$ 67.01	\$ 2.56	\$ 69.56
072-0340-084-0000	SAFETY LIGHTS ONLY	\$ 0.00	\$ 2.56	\$ 2.56
072-0340-085-0000	NONRES	\$ 45.85	\$ 2.56	\$ 48.40
072-0340-086-0000	SAFETY LIGHTS ONLY	\$ 0.00	\$ 2.56	\$ 2.56
072-0340-087-0000	SAFETY LIGHTS ONLY	\$ 0.00	\$ 2.56	\$ 2.56
072-0340-088-0000	SAFETY LIGHTS ONLY	\$ 0.00	\$ 2.56	\$ 2.56
072-0340-089-0000	NONRES	\$ 134.01	\$ 2.56	\$ 136.56
072-0340-090-0000	NONRES	\$ 45.85	\$ 2.56	\$ 48.40
072-0340-091-0000	NONRES	\$ 132.50	\$ 2.56	\$ 135.06
072-0340-092-0000	NONRES	\$ 64.49	\$ 2.56	\$ 67.04
072-0340-093-0000	NONRES	\$ 41.82	\$ 2.56	\$ 44.38
072-0340-094-0000	NONRES	\$ 45.85	\$ 2.56	\$ 48.40
072-0340-095-0000	NONRES	\$ 25.19	\$ 2.56	\$ 27.74
072-0340-097-0000	NONRES	\$ 52.14	\$ 2.56	\$ 54.70
072-0340-098-0000	NONRES	\$ 52.14	\$ 2.56	\$ 54.70
072-0340-099-0000	NONRES	\$ 52.14	\$ 2.56	\$ 54.70
072-0340-102-0000	NONRES	\$ 275.33	\$ 2.56	\$ 277.88
072-0340-103-0000	NONRES	\$ 21.92	\$ 2.56	\$ 24.48
072-0340-104-0000	NONRES	\$ 21.92	\$ 2.56	\$ 24.48
072-0340-105-0000	NONRES	\$ 21.92	\$ 2.56	\$ 24.48
072-0340-106-0000	NONRES	\$ 96.48	\$ 2.56	\$ 99.04
072-0340-107-0000	SAFETY LIGHTS ONLY	\$ 0.00	\$ 2.56	\$ 2.56
072-0340-108-0000	SAFETY LIGHTS ONLY	\$ 0.00	\$ 2.56	\$ 2.56
072-0340-109-0000	SAFETY LIGHTS ONLY	\$ 0.00	\$ 2.56	\$ 2.56

ITEM 17.2.

City of Rancho Cordova
Lighting District No. 2012-1 Exhibit A to the Resolution
Fiscal Year 2023-24 Assessment Roll

ATTACHMENT 2

APN	District Classification	Street Light Charge	Safety Light Charge	Total Assessment
072-0340-110-0000	NONRES	\$ 65.49	\$ 2.56	\$ 68.04
072-0340-111-0000	NONRES	\$ 51.14	\$ 2.56	\$ 53.70
072-0340-112-0000	SAFETY LIGHTS ONLY	\$ 0.00	\$ 2.56	\$ 2.56
072-0340-113-0000	NONRES	\$ 125.95	\$ 2.56	\$ 128.50
072-0350-015-0000	SAFETY LIGHTS ONLY	\$ 0.00	\$ 2.56	\$ 2.56
072-0350-018-0000	NONRES	\$ 84.89	\$ 2.56	\$ 87.44
072-0350-019-0000	NONRES	\$ 37.79	\$ 2.56	\$ 40.34
072-0350-020-0000	SAFETY LIGHTS ONLY	\$ 0.00	\$ 2.56	\$ 2.56
072-0350-022-0000	SAFETY LIGHTS ONLY	\$ 0.00	\$ 2.56	\$ 2.56
072-0350-023-0000	NONRES	\$ 36.53	\$ 2.56	\$ 39.08
072-0350-024-0000	SAFETY LIGHTS ONLY	\$ 0.00	\$ 2.56	\$ 2.56
072-0350-025-0000	SAFETY LIGHTS ONLY	\$ 0.00	\$ 2.56	\$ 2.56
072-0361-002-0000	NONRES	\$ 9.57	\$ 2.56	\$ 12.12
072-0361-003-0000	NONRES	\$ 7.31	\$ 2.56	\$ 9.86
072-0361-006-0000	NONRES	\$ 9.07	\$ 2.56	\$ 11.62
072-0361-007-0000	NONRES	\$ 7.05	\$ 2.56	\$ 9.60
072-0361-008-0000	NONRES	\$ 5.79	\$ 2.56	\$ 8.34
072-0361-009-0000	NONRES	\$ 9.57	\$ 2.56	\$ 12.12
072-0361-010-0000	NONRES	\$ 9.07	\$ 2.56	\$ 11.62
072-0361-011-0000	NONRES	\$ 7.81	\$ 2.56	\$ 10.36
072-0361-012-0000	NONRES	\$ 6.80	\$ 2.56	\$ 9.36
072-0361-013-0000	NONRES	\$ 9.07	\$ 2.56	\$ 11.62
072-0361-014-0000	NONRES	\$ 9.07	\$ 2.56	\$ 11.62
072-0361-015-0000	NONRES	\$ 7.05	\$ 2.56	\$ 9.60
072-0361-016-0000	NONRES	\$ 7.05	\$ 2.56	\$ 9.60
072-0361-017-0000	NONRES	\$ 8.82	\$ 2.56	\$ 11.38
072-0361-018-0000	NONRES	\$ 9.57	\$ 2.56	\$ 12.12
072-0361-019-0000	NONRES	\$ 7.31	\$ 2.56	\$ 9.86
072-0361-020-0000	NONRES	\$ 7.31	\$ 2.56	\$ 9.86
072-0361-021-0000	NONRES	\$ 9.57	\$ 2.56	\$ 12.12
072-0361-022-0000	NONRES	\$ 9.57	\$ 2.56	\$ 12.12
072-0361-023-0000	NONRES	\$ 7.31	\$ 2.56	\$ 9.86
072-0361-024-0000	NONRES	\$ 7.31	\$ 2.56	\$ 9.86
072-0361-025-0000	NONRES	\$ 9.57	\$ 2.56	\$ 12.12
072-0361-026-0000	NONRES	\$ 9.57	\$ 2.56	\$ 12.12
072-0361-027-0000	NONRES	\$ 7.31	\$ 2.56	\$ 9.86
072-0361-028-0000	NONRES	\$ 7.31	\$ 2.56	\$ 9.86
072-0361-029-0000	NONRES	\$ 9.57	\$ 2.56	\$ 12.12
072-0361-030-0000	NONRES	\$ 9.57	\$ 2.56	\$ 12.12
072-0361-031-0000	NONRES	\$ 7.31	\$ 2.56	\$ 9.86
072-0361-032-0000	NONRES	\$ 7.31	\$ 2.56	\$ 9.86
072-0361-033-0000	NONRES	\$ 10.83	\$ 2.56	\$ 13.38
072-0361-050-0000	NONRES	\$ 9.57	\$ 2.56	\$ 12.12
072-0361-051-0000	NONRES	\$ 6.80	\$ 2.56	\$ 9.36

ITEM 17.2.

City of Rancho Cordova
Lighting District No. 2012-1 Exhibit A to the Resolution
Fiscal Year 2023-24 Assessment Roll

ATTACHMENT 2

APN	District Classification	Street Light Charge	Safety Light Charge	Total Assessment
072-0361-052-0000	NONRES	\$ 7.81	\$ 2.56	\$ 10.36
072-0361-053-0000	NONRES	\$ 8.31	\$ 2.56	\$ 10.86
072-0361-054-0000	NONRES	\$ 5.04	\$ 2.56	\$ 7.60
072-0361-055-0000	NONRES	\$ 3.53	\$ 2.56	\$ 6.08
072-0361-056-0000	NONRES	\$ 4.79	\$ 2.56	\$ 7.34
072-0361-057-0000	NONRES	\$ 6.05	\$ 2.56	\$ 8.60
072-0361-058-0000	NONRES	\$ 9.32	\$ 2.56	\$ 11.88
072-0361-059-0000	NONRES	\$ 7.31	\$ 2.56	\$ 9.86
072-0361-060-0000	NONRES	\$ 7.31	\$ 2.56	\$ 9.86
072-0361-061-0000	NONRES	\$ 9.57	\$ 2.56	\$ 12.12
072-0361-062-0000	NONRES	\$ 9.57	\$ 2.56	\$ 12.12
072-0361-063-0000	NONRES	\$ 7.31	\$ 2.56	\$ 9.86
072-0361-064-0000	NONRES	\$ 7.31	\$ 2.56	\$ 9.86
072-0361-065-0000	NONRES	\$ 9.57	\$ 2.56	\$ 12.12
072-0361-066-0000	NONRES	\$ 9.57	\$ 2.56	\$ 12.12
072-0361-067-0000	NONRES	\$ 7.31	\$ 2.56	\$ 9.86
072-0361-068-0000	NONRES	\$ 7.31	\$ 2.56	\$ 9.86
072-0361-069-0000	NONRES	\$ 9.57	\$ 2.56	\$ 12.12
072-0361-070-0000	NONRES	\$ 7.31	\$ 2.56	\$ 9.86
072-0361-071-0000	NONRES	\$ 35.52	\$ 2.56	\$ 38.08
072-0361-072-0000	NONRES	\$ 9.57	\$ 2.56	\$ 12.12
072-0361-073-0000	NONRES	\$ 7.31	\$ 2.56	\$ 9.86
072-0361-074-0000	NONRES	\$ 7.31	\$ 2.56	\$ 9.86
072-0361-075-0000	NONRES	\$ 9.57	\$ 2.56	\$ 12.12
072-0361-076-0000	NONRES	\$ 9.57	\$ 2.56	\$ 12.12
072-0361-077-0000	NONRES	\$ 7.31	\$ 2.56	\$ 9.86
072-0361-078-0000	NONRES	\$ 7.31	\$ 2.56	\$ 9.86
072-0361-079-0000	NONRES	\$ 36.02	\$ 2.56	\$ 38.58
072-0361-080-0000	NONRES	\$ 8.06	\$ 2.56	\$ 10.62
072-0361-081-0000	NONRES	\$ 42.32	\$ 2.56	\$ 44.88
072-0361-082-0000	NONRES	\$ 10.33	\$ 2.56	\$ 12.88
072-0361-083-0000	NONRES	\$ 4.79	\$ 2.56	\$ 7.34
072-0361-084-0000	NONRES	\$ 4.79	\$ 2.56	\$ 7.34
072-0361-085-0000	NONRES	\$ 10.33	\$ 2.56	\$ 12.88
072-0361-086-0000	NONRES	\$ 42.07	\$ 2.56	\$ 44.62
072-0361-087-0000	NONRES	\$ 11.84	\$ 2.56	\$ 14.40
072-0361-088-0000	NONRES	\$ 8.31	\$ 2.56	\$ 10.86
072-0361-089-0000	NONRES	\$ 9.82	\$ 2.56	\$ 12.38
072-0362-001-0000	NONRES	\$ 46.60	\$ 2.56	\$ 49.16
072-0362-002-0000	NONRES	\$ 5.54	\$ 2.56	\$ 8.10
072-0362-003-0000	NONRES	\$ 4.79	\$ 2.56	\$ 7.34
072-0362-004-0000	NONRES	\$ 7.05	\$ 2.56	\$ 9.60
072-0362-005-0000	NONRES	\$ 5.54	\$ 2.56	\$ 8.10
072-0362-006-0000	NONRES	\$ 50.13	\$ 2.56	\$ 52.68

ITEM 17.2.

City of Rancho Cordova
Lighting District No. 2012-1 Exhibit A to the Resolution
Fiscal Year 2023-24 Assessment Roll

ATTACHMENT 2

APN	District Classification	Street Light Charge	Safety Light Charge	Total Assessment
072-0362-007-0000	NONRES	\$ 50.63	\$ 2.56	\$ 53.18
072-0362-008-0000	NONRES	\$ 7.81	\$ 2.56	\$ 10.36
072-0362-009-0000	NONRES	\$ 7.81	\$ 2.56	\$ 10.36
072-0362-010-0000	NONRES	\$ 9.57	\$ 2.56	\$ 12.12
072-0362-011-0000	NONRES	\$ 9.57	\$ 2.56	\$ 12.12
072-0362-012-0000	NONRES	\$ 7.81	\$ 2.56	\$ 10.36
072-0362-013-0000	NONRES	\$ 7.81	\$ 2.56	\$ 10.36
072-0362-014-0000	NONRES	\$ 9.57	\$ 2.56	\$ 12.12
072-0362-015-0000	NONRES	\$ 9.57	\$ 2.56	\$ 12.12
072-0362-016-0000	NONRES	\$ 7.81	\$ 2.56	\$ 10.36
072-0362-017-0000	NONRES	\$ 7.56	\$ 2.56	\$ 10.12
072-0362-018-0000	NONRES	\$ 36.02	\$ 2.56	\$ 38.58
072-0362-019-0000	NONRES	\$ 9.57	\$ 2.56	\$ 12.12
072-0362-020-0000	NONRES	\$ 7.56	\$ 2.56	\$ 10.12
072-0362-021-0000	NONRES	\$ 7.56	\$ 2.56	\$ 10.12
072-0362-022-0000	NONRES	\$ 9.57	\$ 2.56	\$ 12.12
072-0362-023-0000	NONRES	\$ 9.57	\$ 2.56	\$ 12.12
072-0362-024-0000	NONRES	\$ 7.56	\$ 2.56	\$ 10.12
072-0362-025-0000	NONRES	\$ 7.56	\$ 2.56	\$ 10.12
072-0362-026-0000	NONRES	\$ 49.88	\$ 2.56	\$ 52.44
072-0363-001-0000	NONRES	\$ 36.27	\$ 2.56	\$ 38.82
072-0363-002-0000	NONRES	\$ 7.31	\$ 2.56	\$ 9.86
072-0363-003-0000	NONRES	\$ 7.56	\$ 2.56	\$ 10.12
072-0363-004-0000	NONRES	\$ 9.57	\$ 2.56	\$ 12.12
072-0363-005-0000	NONRES	\$ 9.57	\$ 2.56	\$ 12.12
072-0363-006-0000	NONRES	\$ 7.56	\$ 2.56	\$ 10.12
072-0363-007-0000	NONRES	\$ 7.56	\$ 2.56	\$ 10.12
072-0363-008-0000	NONRES	\$ 9.57	\$ 2.56	\$ 12.12
072-0363-009-0000	NONRES	\$ 9.57	\$ 2.56	\$ 12.12
072-0363-010-0000	NONRES	\$ 7.56	\$ 2.56	\$ 10.12
072-0363-011-0000	NONRES	\$ 7.56	\$ 2.56	\$ 10.12
072-0363-012-0000	NONRES	\$ 9.57	\$ 2.56	\$ 12.12
072-0363-013-0000	NONRES	\$ 9.57	\$ 2.56	\$ 12.12
072-0363-014-0000	NONRES	\$ 7.56	\$ 2.56	\$ 10.12
072-0363-015-0000	NONRES	\$ 7.56	\$ 2.56	\$ 10.12
072-0363-016-0000	NONRES	\$ 9.57	\$ 2.56	\$ 12.12
072-0363-017-0000	NONRES	\$ 9.57	\$ 2.56	\$ 12.12
072-0363-018-0000	NONRES	\$ 7.56	\$ 2.56	\$ 10.12
072-0363-019-0000	NONRES	\$ 7.56	\$ 2.56	\$ 10.12
072-0363-020-0000	NONRES	\$ 9.57	\$ 2.56	\$ 12.12
072-0363-021-0000	NONRES	\$ 9.57	\$ 2.56	\$ 12.12
072-0363-022-0000	NONRES	\$ 7.56	\$ 2.56	\$ 10.12
072-0363-023-0000	NONRES	\$ 7.56	\$ 2.56	\$ 10.12
072-0363-024-0000	NONRES	\$ 9.57	\$ 2.56	\$ 12.12

ITEM 17.2.

City of Rancho Cordova
Lighting District No. 2012-1 Exhibit A to the Resolution
Fiscal Year 2023-24 Assessment Roll

ATTACHMENT 2

APN	District Classification	Street Light Charge	Safety Light Charge	Total Assessment
072-0363-025-0000	NONRES	\$ 9.57	\$ 2.56	\$ 12.12
072-0363-026-0000	NONRES	\$ 7.56	\$ 2.56	\$ 10.12
072-0363-027-0000	NONRES	\$ 7.56	\$ 2.56	\$ 10.12
072-0363-028-0000	NONRES	\$ 9.57	\$ 2.56	\$ 12.12
072-0363-029-0000	NONRES	\$ 9.57	\$ 2.56	\$ 12.12
072-0363-030-0000	NONRES	\$ 7.56	\$ 2.56	\$ 10.12
072-0363-031-0000	NONRES	\$ 7.56	\$ 2.56	\$ 10.12
072-0363-032-0000	NONRES	\$ 9.57	\$ 2.56	\$ 12.12
072-0363-033-0000	NONRES	\$ 7.56	\$ 2.56	\$ 10.12
072-0363-034-0000	NONRES	\$ 41.82	\$ 2.56	\$ 44.38
072-0364-001-0000	NONRES	\$ 36.53	\$ 2.56	\$ 39.08
072-0364-002-0000	NONRES	\$ 7.31	\$ 2.56	\$ 9.86
072-0364-003-0000	NONRES	\$ 9.57	\$ 2.56	\$ 12.12
072-0364-004-0000	NONRES	\$ 7.31	\$ 2.56	\$ 9.86
072-0364-005-0000	NONRES	\$ 7.31	\$ 2.56	\$ 9.86
072-0364-006-0000	NONRES	\$ 9.57	\$ 2.56	\$ 12.12
072-0364-007-0000	NONRES	\$ 9.57	\$ 2.56	\$ 12.12
072-0364-008-0000	NONRES	\$ 7.31	\$ 2.56	\$ 9.86
072-0364-009-0000	NONRES	\$ 7.31	\$ 2.56	\$ 9.86
072-0364-010-0000	NONRES	\$ 9.57	\$ 2.56	\$ 12.12
072-0364-011-0000	NONRES	\$ 9.57	\$ 2.56	\$ 12.12
072-0364-012-0000	NONRES	\$ 7.31	\$ 2.56	\$ 9.86
072-0364-013-0000	NONRES	\$ 7.31	\$ 2.56	\$ 9.86
072-0364-014-0000	NONRES	\$ 36.53	\$ 2.56	\$ 39.08
072-0364-015-0000	NONRES	\$ 36.27	\$ 2.56	\$ 38.82
072-0364-016-0000	NONRES	\$ 7.31	\$ 2.56	\$ 9.86
072-0364-017-0000	NONRES	\$ 7.31	\$ 2.56	\$ 9.86
072-0364-018-0000	NONRES	\$ 9.57	\$ 2.56	\$ 12.12
072-0364-019-0000	NONRES	\$ 9.57	\$ 2.56	\$ 12.12
072-0364-020-0000	NONRES	\$ 7.31	\$ 2.56	\$ 9.86
072-0364-021-0000	NONRES	\$ 7.31	\$ 2.56	\$ 9.86
072-0364-022-0000	NONRES	\$ 9.57	\$ 2.56	\$ 12.12
072-0364-023-0000	NONRES	\$ 9.57	\$ 2.56	\$ 12.12
072-0364-024-0000	NONRES	\$ 7.31	\$ 2.56	\$ 9.86
072-0364-025-0000	NONRES	\$ 7.31	\$ 2.56	\$ 9.86
072-0364-026-0000	NONRES	\$ 9.57	\$ 2.56	\$ 12.12
072-0364-027-0000	NONRES	\$ 7.31	\$ 2.56	\$ 9.86
072-0364-028-0000	NONRES	\$ 36.27	\$ 2.56	\$ 38.82
072-0370-045-0000	SAFETY LIGHTS ONLY	\$ 0.00	\$ 2.56	\$ 2.56
072-0370-046-0000	SAFETY LIGHTS ONLY	\$ 0.00	\$ 2.56	\$ 2.56
072-0370-047-0000	SAFETY LIGHTS ONLY	\$ 0.00	\$ 2.56	\$ 2.56
072-0370-048-0000	SAFETY LIGHTS ONLY	\$ 0.00	\$ 2.56	\$ 2.56
072-0370-060-0000	NONRES	\$ 210.08	\$ 2.56	\$ 212.64
072-0370-063-0000	NONRES	\$ 365.26	\$ 2.56	\$ 367.82

ITEM 17.2.

City of Rancho Cordova
Lighting District No. 2012-1 Exhibit A to the Resolution
Fiscal Year 2023-24 Assessment Roll

ATTACHMENT 2

APN	District Classification	Street Light Charge	Safety Light Charge	Total Assessment
072-0370-066-0000	SAFETY LIGHTS ONLY	\$ 0.00	\$ 2.56	\$ 2.56
072-0370-084-0000	NONRES	\$ 282.13	\$ 2.56	\$ 284.68
072-0370-087-0000	SAFETY LIGHTS ONLY	\$ 0.00	\$ 2.56	\$ 2.56
072-0370-089-0000	SAFETY LIGHTS ONLY	\$ 0.00	\$ 2.56	\$ 2.56
072-0370-092-0000	SAFETY LIGHTS ONLY	\$ 0.00	\$ 2.56	\$ 2.56
072-0370-096-0000	NONRES	\$ 642.85	\$ 2.56	\$ 645.40
072-0370-102-0000	SAFETY LIGHTS ONLY	\$ 0.00	\$ 2.56	\$ 2.56
072-0370-103-0000	SAFETY LIGHTS ONLY	\$ 0.00	\$ 2.56	\$ 2.56
072-0370-104-0000	SAFETY LIGHTS ONLY	\$ 0.00	\$ 2.56	\$ 2.56
072-0370-105-0000	SAFETY LIGHTS ONLY	\$ 0.00	\$ 2.56	\$ 2.56
072-0370-107-0000	SAFETY LIGHTS ONLY	\$ 0.00	\$ 2.56	\$ 2.56
072-0380-004-0000	NONRES	\$ 82.37	\$ 2.56	\$ 84.92
072-0380-005-0000	NONRES	\$ 76.07	\$ 2.56	\$ 78.62
072-0380-006-0000	NONRES	\$ 75.57	\$ 2.56	\$ 78.12
072-0380-007-0000	NONRES	\$ 75.57	\$ 2.56	\$ 78.12
072-0380-008-0000	NONRES	\$ 112.85	\$ 2.56	\$ 115.40
072-0380-009-0000	NONRES	\$ 75.57	\$ 2.56	\$ 78.12
072-0380-010-0000	NONRES	\$ 75.57	\$ 2.56	\$ 78.12
072-0380-011-0000	NONRES	\$ 95.97	\$ 2.56	\$ 98.52
072-0380-013-0000	NONRES	\$ 75.57	\$ 2.56	\$ 78.12
072-0380-022-0000	NONRES	\$ 37.79	\$ 2.56	\$ 40.34
072-0380-024-0000	NONRES	\$ 166.00	\$ 2.56	\$ 168.56
072-0380-025-0000	NONRES	\$ 38.04	\$ 2.56	\$ 40.60
072-0380-026-0000	NONRES	\$ 40.56	\$ 2.56	\$ 43.12
072-0380-027-0000	NONRES	\$ 46.35	\$ 2.56	\$ 48.90
072-0380-028-0000	NONRES	\$ 166.25	\$ 2.56	\$ 168.80
072-0380-029-0000	NONRES	\$ 68.01	\$ 2.56	\$ 70.56
072-0380-030-0000	NONRES	\$ 72.30	\$ 2.56	\$ 74.86
072-0380-031-0000	NONRES	\$ 52.14	\$ 2.56	\$ 54.70
072-0380-032-0000	NONRES	\$ 81.11	\$ 2.56	\$ 83.66
072-0380-033-0000	NONRES	\$ 28.21	\$ 2.56	\$ 30.76
072-0380-034-0000	NONRES	\$ 165.25	\$ 2.56	\$ 167.80
072-0380-035-0000	NONRES	\$ 90.68	\$ 2.56	\$ 93.24
072-0380-036-0000	NONRES	\$ 78.59	\$ 2.56	\$ 81.14
072-0380-037-0000	SAFETY LIGHTS ONLY	\$ 0.00	\$ 2.56	\$ 2.56
072-0380-038-0000	NONRES	\$ 172.55	\$ 2.56	\$ 175.10
072-0380-039-0000	NONRES	\$ 37.79	\$ 2.56	\$ 40.34
072-0380-040-0000	NONRES	\$ 37.79	\$ 2.56	\$ 40.34
072-0390-002-0000	NONRES	\$ 75.82	\$ 2.56	\$ 78.38
072-0390-007-0000	NONRES	\$ 70.53	\$ 2.56	\$ 73.08
072-0390-015-0000	NONRES	\$ 103.28	\$ 2.56	\$ 105.84
072-0390-017-0000	NONRES	\$ 43.58	\$ 2.56	\$ 46.14
072-0390-018-0000	NONRES	\$ 42.82	\$ 2.56	\$ 45.38
072-0390-021-0000	SAFETY LIGHTS ONLY	\$ 0.00	\$ 2.56	\$ 2.56

ITEM 17.2.

City of Rancho Cordova
Lighting District No. 2012-1 Exhibit A to the Resolution
Fiscal Year 2023-24 Assessment Roll

ATTACHMENT 2

APN	District Classification	Street Light Charge	Safety Light Charge	Total Assessment
072-0390-022-0000	NONRES	\$ 37.79	\$ 2.56	\$ 40.34
072-0390-023-0000	NONRES	\$ 37.79	\$ 2.56	\$ 40.34
072-0390-025-0000	NONRES	\$ 230.74	\$ 2.56	\$ 233.30
072-0390-026-0000	NONRES	\$ 68.01	\$ 2.56	\$ 70.56
072-0390-030-0000	NONRES	\$ 77.33	\$ 2.56	\$ 79.88
072-0390-031-0000	NONRES	\$ 90.94	\$ 2.56	\$ 93.50
072-0390-032-0000	SAFETY LIGHTS ONLY	\$ 0.00	\$ 2.56	\$ 2.56
072-0390-034-0000	NONRES	\$ 72.55	\$ 2.56	\$ 75.10
072-0390-035-0000	NONRES	\$ 52.65	\$ 2.56	\$ 55.20
072-0390-036-0000	NONRES	\$ 59.95	\$ 2.56	\$ 62.50
072-0390-037-0000	NONRES	\$ 43.83	\$ 2.56	\$ 46.38
072-0390-038-0000	SAFETY LIGHTS ONLY	\$ 0.00	\$ 2.56	\$ 2.56
072-0390-040-0000	SAFETY LIGHTS ONLY	\$ 0.00	\$ 2.56	\$ 2.56
072-0390-041-0000	NONRES	\$ 71.79	\$ 2.56	\$ 74.34
072-0390-042-0000	NONRES	\$ 113.36	\$ 2.56	\$ 115.92
072-0390-044-0000	SAFETY LIGHTS ONLY	\$ 0.00	\$ 2.56	\$ 2.56
072-0390-045-0000	NONRES	\$ 91.19	\$ 2.56	\$ 93.74
072-0390-046-0000	NONRES	\$ 10.83	\$ 2.56	\$ 13.38
072-0390-047-0000	NONRES	\$ 43.58	\$ 2.56	\$ 46.14
072-0390-048-0000	SAFETY LIGHTS ONLY	\$ 0.00	\$ 2.56	\$ 2.56
072-0400-004-0000	NONRES	\$ 42.82	\$ 2.56	\$ 45.38
072-0400-009-0000	NONRES	\$ 122.17	\$ 2.56	\$ 124.72
072-0400-010-0000	NONRES	\$ 42.82	\$ 2.56	\$ 45.38
072-0400-011-0000	NONRES	\$ 42.82	\$ 2.56	\$ 45.38
072-0400-012-0001	NONRES	\$ 5.29	\$ 2.56	\$ 7.84
072-0400-012-0002	NONRES	\$ 5.29	\$ 2.56	\$ 7.84
072-0400-012-0003	NONRES	\$ 5.29	\$ 2.56	\$ 7.84
072-0400-012-0004	NONRES	\$ 5.29	\$ 2.56	\$ 7.84
072-0400-012-0005	NONRES	\$ 5.29	\$ 2.56	\$ 7.84
072-0400-012-0006	NONRES	\$ 5.29	\$ 2.56	\$ 7.84
072-0400-012-0007	NONRES	\$ 5.29	\$ 2.56	\$ 7.84
072-0400-012-0008	NONRES	\$ 5.29	\$ 2.56	\$ 7.84
072-0400-022-0000	SAFETY LIGHTS ONLY	\$ 0.00	\$ 2.56	\$ 2.56
072-0400-024-0000	NONRES	\$ 84.39	\$ 2.56	\$ 86.94
072-0400-025-0000	NONRES	\$ 80.10	\$ 2.56	\$ 82.66
072-0400-026-0000	NONRES	\$ 33.75	\$ 2.56	\$ 36.30
072-0400-027-0000	NONRES	\$ 84.13	\$ 2.56	\$ 86.68
072-0400-028-0000	NONRES	\$ 153.66	\$ 2.56	\$ 156.22
072-0410-005-0000	NONRES	\$ 23.17	\$ 2.56	\$ 25.72
072-0410-006-0000	NONRES	\$ 53.40	\$ 2.56	\$ 55.96
072-0410-008-0000	NONRES	\$ 52.90	\$ 2.56	\$ 55.46
072-0410-013-0000	NONRES	\$ 50.38	\$ 2.56	\$ 52.94
072-0410-014-0000	NONRES	\$ 173.81	\$ 2.56	\$ 176.36
072-0410-015-0000	NONRES	\$ 224.69	\$ 2.56	\$ 227.24

ITEM 17.2.

City of Rancho Cordova
Lighting District No. 2012-1 Exhibit A to the Resolution
Fiscal Year 2023-24 Assessment Roll

ATTACHMENT 2

APN	District Classification	Street Light Charge	Safety Light Charge	Total Assessment
072-0410-016-0001	NONRES	\$ 9.32	\$ 2.56	\$ 11.88
072-0410-016-0002	NONRES	\$ 9.32	\$ 2.56	\$ 11.88
072-0410-016-0003	NONRES	\$ 9.32	\$ 2.56	\$ 11.88
072-0410-016-0004	NONRES	\$ 9.32	\$ 2.56	\$ 11.88
072-0410-016-0005	NONRES	\$ 9.32	\$ 2.56	\$ 11.88
072-0410-016-0006	NONRES	\$ 9.32	\$ 2.56	\$ 11.88
072-0410-016-0007	NONRES	\$ 9.32	\$ 2.56	\$ 11.88
072-0410-016-0008	NONRES	\$ 9.32	\$ 2.56	\$ 11.88
072-0410-016-0009	NONRES	\$ 9.32	\$ 2.56	\$ 11.88
072-0410-016-0010	NONRES	\$ 9.32	\$ 2.56	\$ 11.88
072-0410-016-0011	NONRES	\$ 9.32	\$ 2.56	\$ 11.88
072-0410-016-0012	NONRES	\$ 9.32	\$ 2.56	\$ 11.88
072-0410-016-0013	NONRES	\$ 9.32	\$ 2.56	\$ 11.88
072-0410-016-0014	NONRES	\$ 9.32	\$ 2.56	\$ 11.88
072-0410-016-0015	NONRES	\$ 9.32	\$ 2.56	\$ 11.88
072-0410-016-0016	NONRES	\$ 9.32	\$ 2.56	\$ 11.88
072-0410-016-0017	NONRES	\$ 9.32	\$ 2.56	\$ 11.88
072-0410-017-0000	NONRES	\$ 52.90	\$ 2.56	\$ 55.46
072-0410-018-0001	NONRES	\$ 3.53	\$ 2.56	\$ 6.08
072-0410-018-0002	NONRES	\$ 3.53	\$ 2.56	\$ 6.08
072-0410-018-0003	NONRES	\$ 3.53	\$ 2.56	\$ 6.08
072-0410-018-0004	NONRES	\$ 3.53	\$ 2.56	\$ 6.08
072-0410-018-0005	NONRES	\$ 3.53	\$ 2.56	\$ 6.08
072-0410-018-0006	NONRES	\$ 3.53	\$ 2.56	\$ 6.08
072-0410-018-0007	NONRES	\$ 3.53	\$ 2.56	\$ 6.08
072-0410-018-0008	NONRES	\$ 3.53	\$ 2.56	\$ 6.08
072-0410-018-0009	NONRES	\$ 3.53	\$ 2.56	\$ 6.08
072-0410-018-0010	NONRES	\$ 3.53	\$ 2.56	\$ 6.08
072-0410-018-0011	NONRES	\$ 3.53	\$ 2.56	\$ 6.08
072-0410-018-0012	NONRES	\$ 3.53	\$ 2.56	\$ 6.08
072-0410-018-0013	NONRES	\$ 3.53	\$ 2.56	\$ 6.08
072-0410-018-0014	NONRES	\$ 3.53	\$ 2.56	\$ 6.08
072-0410-018-0015	NONRES	\$ 3.53	\$ 2.56	\$ 6.08
072-0410-019-0000	NONRES	\$ 52.90	\$ 2.56	\$ 55.46
072-0410-023-0000	NONRES	\$ 50.38	\$ 2.56	\$ 52.94
072-0410-024-0000	NONRES	\$ 52.90	\$ 2.56	\$ 55.46
072-0410-028-0000	NONRES	\$ 53.15	\$ 2.56	\$ 55.70
072-0410-031-0000	NONRES	\$ 52.90	\$ 2.56	\$ 55.46
072-0410-034-0000	NONRES	\$ 103.28	\$ 2.56	\$ 105.84
072-0410-035-0000	NONRES	\$ 52.40	\$ 2.56	\$ 54.96
072-0410-036-0000	NONRES	\$ 91.94	\$ 2.56	\$ 94.50
072-0410-037-0000	NONRES	\$ 29.47	\$ 2.56	\$ 32.02
072-0410-038-0000	NONRES	\$ 42.32	\$ 2.56	\$ 44.88
072-0410-041-0000	SAFETY LIGHTS ONLY	\$ 0.00	\$ 2.56	\$ 2.56

ITEM 17.2.

City of Rancho Cordova
Lighting District No. 2012-1 Exhibit A to the Resolution
Fiscal Year 2023-24 Assessment Roll

ATTACHMENT 2

APN	District Classification	Street Light Charge	Safety Light Charge	Total Assessment
072-0410-042-0000	SAFETY LIGHTS ONLY	\$ 0.00	\$ 2.56	\$ 2.56
072-0410-043-0000	NONRES	\$ 43.33	\$ 2.56	\$ 45.88
072-0410-044-0000	NONRES	\$ 38.79	\$ 2.56	\$ 41.34
072-0410-046-0000	NONRES	\$ 52.90	\$ 2.56	\$ 55.46
072-0410-047-0000	SAFETY LIGHTS ONLY	\$ 0.00	\$ 2.56	\$ 2.56
072-0410-050-0000	NONRES	\$ 61.72	\$ 2.56	\$ 64.28
072-0410-051-0000	NONRES	\$ 57.94	\$ 2.56	\$ 60.50
072-0410-053-0000	NONRES	\$ 26.45	\$ 2.56	\$ 29.00
072-0410-054-0000	NONRES	\$ 26.45	\$ 2.56	\$ 29.00
072-0410-055-0000	SAFETY LIGHTS ONLY	\$ 0.00	\$ 2.56	\$ 2.56
072-0410-056-0000	SAFETY LIGHTS ONLY	\$ 0.00	\$ 2.56	\$ 2.56
072-0410-057-0000	SAFETY LIGHTS ONLY	\$ 0.00	\$ 2.56	\$ 2.56
072-0410-058-0000	SAFETY LIGHTS ONLY	\$ 0.00	\$ 2.56	\$ 2.56
072-0410-059-0000	NONRES	\$ 26.45	\$ 2.56	\$ 29.00
072-0410-060-0000	NONRES	\$ 26.45	\$ 2.56	\$ 29.00
072-0410-090-0000	NONRES	\$ 105.80	\$ 2.56	\$ 108.36
072-0410-091-0000	NONRES	\$ 91.44	\$ 2.56	\$ 94.00
072-0410-092-0000	NONRES	\$ 26.45	\$ 2.56	\$ 29.00
072-0410-093-0000	NONRES	\$ 26.95	\$ 2.56	\$ 29.50
072-0410-096-0000	SAFETY LIGHTS ONLY	\$ 0.00	\$ 2.56	\$ 2.56
072-0410-097-0000	NONRES	\$ 52.90	\$ 2.56	\$ 55.46
072-0410-098-0000	NONRES	\$ 0.00	\$ 2.56	\$ 2.56
072-0410-099-0000	NONRES	\$ 0.00	\$ 2.56	\$ 2.56
072-0410-100-0000	NONRES	\$ 0.00	\$ 2.56	\$ 2.56
072-0420-001-0000	NONRES	\$ 103.03	\$ 2.56	\$ 105.58
072-0420-004-0000	NONRES	\$ 111.09	\$ 2.56	\$ 113.64
072-0420-005-0000	NONRES	\$ 52.90	\$ 2.56	\$ 55.46
072-0420-006-0000	NONRES	\$ 158.45	\$ 2.56	\$ 161.00
072-0420-008-0000	NONRES	\$ 52.90	\$ 2.56	\$ 55.46
072-0420-010-0000	NONRES	\$ 217.89	\$ 2.56	\$ 220.44
072-0420-011-0000	NONRES	\$ 48.36	\$ 2.56	\$ 50.92
072-0420-012-0000	NONRES	\$ 105.04	\$ 2.56	\$ 107.60
072-0420-013-0000	NONRES	\$ 98.24	\$ 2.56	\$ 100.80
072-0420-014-0000	NONRES	\$ 32.75	\$ 2.56	\$ 35.30
072-0420-015-0000	NONRES	\$ 43.07	\$ 2.56	\$ 45.62
072-0420-016-0000	NONRES	\$ 61.97	\$ 2.56	\$ 64.52
072-0430-009-0000	NONRES	\$ 10.08	\$ 2.56	\$ 12.64
072-0430-012-0000	NONRES	\$ 37.79	\$ 2.56	\$ 40.34
072-0430-020-0000	NONRES	\$ 37.79	\$ 2.56	\$ 40.34
072-0430-022-0000	NONRES	\$ 38.29	\$ 2.56	\$ 40.84
072-0430-026-0001	NONRES	\$ 4.28	\$ 2.56	\$ 6.84
072-0430-026-0002	NONRES	\$ 4.28	\$ 2.56	\$ 6.84
072-0430-026-0003	NONRES	\$ 4.28	\$ 2.56	\$ 6.84
072-0430-026-0004	NONRES	\$ 4.28	\$ 2.56	\$ 6.84

ITEM 17.2.

City of Rancho Cordova
Lighting District No. 2012-1 Exhibit A to the Resolution
Fiscal Year 2023-24 Assessment Roll

ATTACHMENT 2

APN	District Classification	Street Light Charge	Safety Light Charge	Total Assessment
072-0430-026-0005	NONRES	\$ 4.28	\$ 2.56	\$ 6.84
072-0430-026-0006	NONRES	\$ 4.28	\$ 2.56	\$ 6.84
072-0430-026-0007	NONRES	\$ 4.28	\$ 2.56	\$ 6.84
072-0430-026-0008	NONRES	\$ 4.28	\$ 2.56	\$ 6.84
072-0430-027-0000	NONRES	\$ 34.01	\$ 2.56	\$ 36.56
072-0430-028-0000	NONRES	\$ 34.01	\$ 2.56	\$ 36.56
072-0430-031-0000	NONRES	\$ 123.93	\$ 2.56	\$ 126.48
072-0430-032-0000	NONRES	\$ 123.93	\$ 2.56	\$ 126.48
072-0430-033-0000	NONRES	\$ 34.01	\$ 2.56	\$ 36.56
072-0430-036-0000	NONRES	\$ 34.01	\$ 2.56	\$ 36.56
072-0430-037-0000	NONRES	\$ 34.01	\$ 2.56	\$ 36.56
072-0430-038-0000	NONRES	\$ 181.87	\$ 2.56	\$ 184.42
072-0430-043-0000	NONRES	\$ 38.29	\$ 2.56	\$ 40.84
072-0430-044-0000	SAFETY LIGHTS ONLY	\$ 0.00	\$ 2.56	\$ 2.56
072-0430-045-0000	SAFETY LIGHTS ONLY	\$ 0.00	\$ 2.56	\$ 2.56
072-0430-046-0000	SAFETY LIGHTS ONLY	\$ 0.00	\$ 2.56	\$ 2.56
072-0430-047-0000	SAFETY LIGHTS ONLY	\$ 0.00	\$ 2.56	\$ 2.56
072-0430-048-0000	NONRES	\$ 37.79	\$ 2.56	\$ 40.34
072-0430-049-0001	NONRES	\$ 6.30	\$ 2.56	\$ 8.86
072-0430-049-0002	NONRES	\$ 6.30	\$ 2.56	\$ 8.86
072-0430-049-0003	NONRES	\$ 6.30	\$ 2.56	\$ 8.86
072-0430-049-0004	NONRES	\$ 6.30	\$ 2.56	\$ 8.86
072-0430-049-0005	NONRES	\$ 6.30	\$ 2.56	\$ 8.86
072-0430-049-0006	NONRES	\$ 6.30	\$ 2.56	\$ 8.86
072-0430-054-0000	NONRES	\$ 133.00	\$ 2.56	\$ 135.56
072-0430-055-0000	SAFETY LIGHTS ONLY	\$ 0.00	\$ 2.56	\$ 2.56
072-0430-056-0000	NONRES	\$ 50.13	\$ 2.56	\$ 52.68
072-0430-057-0000	NONRES	\$ 51.14	\$ 2.56	\$ 53.70
072-0430-060-0000	NONRES	\$ 107.31	\$ 2.56	\$ 109.86
072-0430-061-0000	SAFETY LIGHTS ONLY	\$ 0.00	\$ 2.56	\$ 2.56
072-0430-062-0001	SAFETY LIGHTS ONLY	\$ 0.00	\$ 2.56	\$ 2.56
072-0430-062-0002	SAFETY LIGHTS ONLY	\$ 0.00	\$ 2.56	\$ 2.56
072-0430-062-0003	SAFETY LIGHTS ONLY	\$ 0.00	\$ 2.56	\$ 2.56
072-0430-062-0004	SAFETY LIGHTS ONLY	\$ 0.00	\$ 2.56	\$ 2.56
072-0430-063-0000	NONRES	\$ 37.03	\$ 2.56	\$ 39.58
072-0430-067-0000	NONRES	\$ 68.01	\$ 2.56	\$ 70.56
072-0430-068-0000	NONRES	\$ 181.37	\$ 2.56	\$ 183.92
072-0430-070-0000	NONRES	\$ 7.56	\$ 2.56	\$ 10.12
072-0430-072-0000	NONRES	\$ 77.33	\$ 2.56	\$ 79.88
072-0430-073-0001	NONRES	\$ 0.76	\$ 2.56	\$ 3.32
072-0430-073-0002	NONRES	\$ 0.76	\$ 2.56	\$ 3.32
072-0430-073-0003	NONRES	\$ 0.76	\$ 2.56	\$ 3.32
072-0430-073-0004	NONRES	\$ 0.76	\$ 2.56	\$ 3.32
072-0430-073-0005	NONRES	\$ 0.76	\$ 2.56	\$ 3.32

ITEM 17.2.

City of Rancho Cordova
Lighting District No. 2012-1 Exhibit A to the Resolution
Fiscal Year 2023-24 Assessment Roll

ATTACHMENT 2

APN	District Classification	Street Light Charge	Safety Light Charge	Total Assessment
072-0430-073-0006	NONRES	\$ 0.76	\$ 2.56	\$ 3.32
072-0430-073-0007	NONRES	\$ 0.76	\$ 2.56	\$ 3.32
072-0430-073-0008	NONRES	\$ 0.76	\$ 2.56	\$ 3.32
072-0430-073-0009	NONRES	\$ 0.76	\$ 2.56	\$ 3.32
072-0430-073-0010	NONRES	\$ 0.76	\$ 2.56	\$ 3.32
072-0430-073-0011	NONRES	\$ 0.76	\$ 2.56	\$ 3.32
072-0430-073-0012	NONRES	\$ 0.76	\$ 2.56	\$ 3.32
072-0430-073-0013	NONRES	\$ 0.76	\$ 2.56	\$ 3.32
072-0430-073-0014	NONRES	\$ 0.76	\$ 2.56	\$ 3.32
072-0430-073-0015	NONRES	\$ 0.76	\$ 2.56	\$ 3.32
072-0430-073-0016	NONRES	\$ 0.76	\$ 2.56	\$ 3.32
072-0430-073-0017	NONRES	\$ 0.76	\$ 2.56	\$ 3.32
072-0430-073-0018	NONRES	\$ 0.76	\$ 2.56	\$ 3.32
072-0430-073-0019	NONRES	\$ 0.76	\$ 2.56	\$ 3.32
072-0430-073-0020	NONRES	\$ 0.76	\$ 2.56	\$ 3.32
072-0430-073-0021	NONRES	\$ 0.76	\$ 2.56	\$ 3.32
072-0430-073-0022	NONRES	\$ 0.76	\$ 2.56	\$ 3.32
072-0430-073-0023	NONRES	\$ 0.76	\$ 2.56	\$ 3.32
072-0430-073-0024	NONRES	\$ 0.76	\$ 2.56	\$ 3.32
072-0430-073-0025	NONRES	\$ 0.76	\$ 2.56	\$ 3.32
072-0430-073-0026	NONRES	\$ 0.76	\$ 2.56	\$ 3.32
072-0430-073-0027	NONRES	\$ 0.76	\$ 2.56	\$ 3.32
072-0430-073-0028	NONRES	\$ 0.76	\$ 2.56	\$ 3.32
072-0430-073-0029	NONRES	\$ 0.76	\$ 2.56	\$ 3.32
072-0430-073-0030	NONRES	\$ 0.76	\$ 2.56	\$ 3.32
072-0430-073-0031	NONRES	\$ 0.76	\$ 2.56	\$ 3.32
072-0430-073-0032	NONRES	\$ 0.76	\$ 2.56	\$ 3.32
072-0430-073-0033	NONRES	\$ 0.76	\$ 2.56	\$ 3.32
072-0430-073-0034	NONRES	\$ 0.76	\$ 2.56	\$ 3.32
072-0430-073-0035	NONRES	\$ 0.76	\$ 2.56	\$ 3.32
072-0430-073-0036	NONRES	\$ 0.76	\$ 2.56	\$ 3.32
072-0430-073-0037	NONRES	\$ 0.76	\$ 2.56	\$ 3.32
072-0430-073-0038	NONRES	\$ 0.76	\$ 2.56	\$ 3.32
072-0430-073-0039	NONRES	\$ 0.76	\$ 2.56	\$ 3.32
072-0430-073-0040	NONRES	\$ 0.76	\$ 2.56	\$ 3.32
072-0430-073-0041	NONRES	\$ 0.76	\$ 2.56	\$ 3.32
072-0430-073-0042	NONRES	\$ 0.76	\$ 2.56	\$ 3.32
072-0430-073-0043	NONRES	\$ 0.76	\$ 2.56	\$ 3.32
072-0430-073-0044	NONRES	\$ 0.76	\$ 2.56	\$ 3.32
072-0430-073-0045	NONRES	\$ 0.76	\$ 2.56	\$ 3.32
072-0430-073-0046	NONRES	\$ 0.76	\$ 2.56	\$ 3.32
072-0430-074-0000	NONRES	\$ 36.78	\$ 2.56	\$ 39.34
072-0430-075-0000	NONRES	\$ 38.79	\$ 2.56	\$ 41.34
072-0430-077-0000	NONRES	\$ 118.90	\$ 2.56	\$ 121.46

ITEM 17.2.

City of Rancho Cordova
Lighting District No. 2012-1 Exhibit A to the Resolution
Fiscal Year 2023-24 Assessment Roll

ATTACHMENT 2

APN	District Classification	Street Light Charge	Safety Light Charge	Total Assessment
072-0430-078-0000	NONRES	\$ 167.51	\$ 2.56	\$ 170.06
072-0430-079-0000	NONRES	\$ 87.16	\$ 2.56	\$ 89.72
072-0430-080-0000	NONRES	\$ 62.47	\$ 2.56	\$ 65.02
072-0430-081-0000	NONRES	\$ 65.49	\$ 2.56	\$ 68.04
072-0430-082-0000	SAFETY LIGHTS ONLY	\$ 0.00	\$ 2.56	\$ 2.56
072-0430-083-0001	NONRES	\$ 8.56	\$ 2.56	\$ 11.12
072-0430-083-0002	NONRES	\$ 8.56	\$ 2.56	\$ 11.12
072-0430-083-0003	NONRES	\$ 8.56	\$ 2.56	\$ 11.12
072-0430-083-0004	NONRES	\$ 8.56	\$ 2.56	\$ 11.12
072-0430-083-0005	NONRES	\$ 8.56	\$ 2.56	\$ 11.12
072-0430-083-0006	NONRES	\$ 8.56	\$ 2.56	\$ 11.12
072-0430-083-0007	NONRES	\$ 8.56	\$ 2.56	\$ 11.12
072-0430-083-0008	NONRES	\$ 8.56	\$ 2.56	\$ 11.12
072-0430-083-0009	NONRES	\$ 8.56	\$ 2.56	\$ 11.12
072-0430-083-0010	NONRES	\$ 8.56	\$ 2.56	\$ 11.12
072-0430-083-0011	NONRES	\$ 8.56	\$ 2.56	\$ 11.12
072-0430-083-0012	NONRES	\$ 8.56	\$ 2.56	\$ 11.12
072-0430-084-0000	NONRES	\$ 87.16	\$ 2.56	\$ 89.72
072-0440-006-0000	SAFETY LIGHTS ONLY	\$ 0.00	\$ 2.56	\$ 2.56
072-0440-007-0000	SAFETY LIGHTS ONLY	\$ 0.00	\$ 2.56	\$ 2.56
072-0440-008-0000	SAFETY LIGHTS ONLY	\$ 0.00	\$ 2.56	\$ 2.56
072-0440-011-0000	SAFETY LIGHTS ONLY	\$ 0.00	\$ 2.56	\$ 2.56
072-0440-012-0000	SAFETY LIGHTS ONLY	\$ 0.00	\$ 2.56	\$ 2.56
072-0440-013-0000	SAFETY LIGHTS ONLY	\$ 0.00	\$ 2.56	\$ 2.56
072-0440-015-0000	SAFETY LIGHTS ONLY	\$ 0.00	\$ 2.56	\$ 2.56
072-0440-016-0000	SAFETY LIGHTS ONLY	\$ 0.00	\$ 2.56	\$ 2.56
072-0440-017-0000	SAFETY LIGHTS ONLY	\$ 0.00	\$ 2.56	\$ 2.56
072-0440-018-0000	SAFETY LIGHTS ONLY	\$ 0.00	\$ 2.56	\$ 2.56
072-0440-019-0000	SAFETY LIGHTS ONLY	\$ 0.00	\$ 2.56	\$ 2.56
072-0440-020-0000	SAFETY LIGHTS ONLY	\$ 0.00	\$ 2.56	\$ 2.56
072-0440-021-0000	SAFETY LIGHTS ONLY	\$ 0.00	\$ 2.56	\$ 2.56
072-0440-022-0000	SAFETY LIGHTS ONLY	\$ 0.00	\$ 2.56	\$ 2.56
072-0440-023-0000	SAFETY LIGHTS ONLY	\$ 0.00	\$ 2.56	\$ 2.56
072-0440-024-0000	SAFETY LIGHTS ONLY	\$ 0.00	\$ 2.56	\$ 2.56
072-0450-006-0000	NONRES	\$ 0.00	\$ 2.56	\$ 2.56
072-0450-015-0000	NONRES	\$ 50.38	\$ 2.56	\$ 52.94
072-0450-021-0000	NONRES	\$ 103.28	\$ 2.56	\$ 105.84
072-0450-022-0000	NONRES	\$ 50.38	\$ 2.56	\$ 52.94
072-0450-023-0000	NONRES	\$ 50.38	\$ 2.56	\$ 52.94
072-0450-024-0000	NONRES	\$ 50.38	\$ 2.56	\$ 52.94
072-0450-032-0001	NONRES	\$ 8.31	\$ 2.56	\$ 10.86
072-0450-032-0002	NONRES	\$ 8.31	\$ 2.56	\$ 10.86
072-0450-032-0003	NONRES	\$ 8.31	\$ 2.56	\$ 10.86
072-0450-032-0004	NONRES	\$ 8.31	\$ 2.56	\$ 10.86

ITEM 17.2.

City of Rancho Cordova
Lighting District No. 2012-1 Exhibit A to the Resolution
Fiscal Year 2023-24 Assessment Roll

ATTACHMENT 2

APN	District Classification	Street Light Charge	Safety Light Charge	Total Assessment
072-0450-032-0005	NONRES	\$ 8.31	\$ 2.56	\$ 10.86
072-0450-032-0006	NONRES	\$ 8.31	\$ 2.56	\$ 10.86
072-0450-044-0000	NONRES	\$ 46.60	\$ 2.56	\$ 49.16
072-0450-045-0000	SAFETY LIGHTS ONLY	\$ 0.00	\$ 2.56	\$ 2.56
072-0450-046-0000	SAFETY LIGHTS ONLY	\$ 0.00	\$ 2.56	\$ 2.56
072-0450-047-0000	SAFETY LIGHTS ONLY	\$ 0.00	\$ 2.56	\$ 2.56
072-0450-048-0000	SAFETY LIGHTS ONLY	\$ 0.00	\$ 2.56	\$ 2.56
072-0450-049-0000	SAFETY LIGHTS ONLY	\$ 0.00	\$ 2.56	\$ 2.56
072-0450-050-0000	SAFETY LIGHTS ONLY	\$ 0.00	\$ 2.56	\$ 2.56
072-0450-051-0000	SAFETY LIGHTS ONLY	\$ 0.00	\$ 2.56	\$ 2.56
072-0450-052-0000	SAFETY LIGHTS ONLY	\$ 0.00	\$ 2.56	\$ 2.56
072-0450-053-0000	SAFETY LIGHTS ONLY	\$ 0.00	\$ 2.56	\$ 2.56
072-0450-054-0000	SAFETY LIGHTS ONLY	\$ 0.00	\$ 2.56	\$ 2.56
072-0450-055-0000	SAFETY LIGHTS ONLY	\$ 0.00	\$ 2.56	\$ 2.56
072-0450-056-0000	SAFETY LIGHTS ONLY	\$ 0.00	\$ 2.56	\$ 2.56
072-0450-057-0000	SAFETY LIGHTS ONLY	\$ 0.00	\$ 2.56	\$ 2.56
072-0450-058-0000	SAFETY LIGHTS ONLY	\$ 0.00	\$ 2.56	\$ 2.56
072-0450-059-0000	SAFETY LIGHTS ONLY	\$ 0.00	\$ 2.56	\$ 2.56
072-0450-060-0000	NONRES	\$ 52.14	\$ 2.56	\$ 54.70
072-0450-062-0000	NONRES	\$ 0.00	\$ 2.56	\$ 2.56
072-0450-065-0000	NONRES	\$ 20.15	\$ 2.56	\$ 22.70
072-0450-066-0000	NONRES	\$ 20.15	\$ 2.56	\$ 22.70
072-0450-067-0000	NONRES	\$ 20.15	\$ 2.56	\$ 22.70
072-0450-068-0000	NONRES	\$ 20.15	\$ 2.56	\$ 22.70
072-0450-069-0000	NONRES	\$ 20.15	\$ 2.56	\$ 22.70
072-0450-072-0000	NONRES	\$ 217.89	\$ 2.56	\$ 220.44
072-0450-073-0000	NONRES	\$ 12.60	\$ 2.56	\$ 15.16
072-0450-074-0000	NONRES	\$ 12.60	\$ 2.56	\$ 15.16
072-0450-075-0000	NONRES	\$ 25.19	\$ 2.56	\$ 27.74
072-0450-079-0000	NONRES	\$ 25.19	\$ 2.56	\$ 27.74
072-0450-080-0000	NONRES	\$ 25.19	\$ 2.56	\$ 27.74
072-0450-081-0000	NONRES	\$ 25.19	\$ 2.56	\$ 27.74
072-0450-084-0000	SAFETY LIGHTS ONLY	\$ 0.00	\$ 2.56	\$ 2.56
072-0450-085-0000	SAFETY LIGHTS ONLY	\$ 0.00	\$ 2.56	\$ 2.56
072-0450-086-0000	SAFETY LIGHTS ONLY	\$ 0.00	\$ 2.56	\$ 2.56
072-0450-090-0000	NONRES	\$ 88.17	\$ 2.56	\$ 90.72
072-0450-091-0000	NONRES	\$ 16.37	\$ 2.56	\$ 18.92
072-0450-092-0000	NONRES	\$ 16.37	\$ 2.56	\$ 18.92
072-0450-093-0000	NONRES	\$ 16.37	\$ 2.56	\$ 18.92
072-0450-094-0000	NONRES	\$ 147.36	\$ 2.56	\$ 149.92
072-0450-105-0000	NONRES	\$ 100.76	\$ 2.56	\$ 103.32
072-0450-106-0000	NONRES	\$ 20.15	\$ 2.56	\$ 22.70
072-0450-107-0000	NONRES	\$ 28.97	\$ 2.56	\$ 31.52
072-0450-108-0000	NONRES	\$ 23.93	\$ 2.56	\$ 26.48

ITEM 17.2.

City of Rancho Cordova
Lighting District No. 2012-1 Exhibit A to the Resolution
Fiscal Year 2023-24 Assessment Roll

ATTACHMENT 2

APN	District Classification	Street Light Charge	Safety Light Charge	Total Assessment
072-0450-110-0000	NONRES	\$ 47.86	\$ 2.56	\$ 50.42
072-0450-111-0000	NONRES	\$ 34.01	\$ 2.56	\$ 36.56
072-0450-112-0000	NONRES	\$ 16.88	\$ 2.56	\$ 19.44
072-0450-113-0000	NONRES	\$ 15.11	\$ 2.56	\$ 17.66
072-0450-114-0000	NONRES	\$ 15.87	\$ 2.56	\$ 18.42
072-0450-115-0000	NONRES	\$ 25.19	\$ 2.56	\$ 27.74
072-0450-117-0000	NONRES	\$ 69.27	\$ 2.56	\$ 71.82
072-0450-118-0000	NONRES	\$ 0.00	\$ 2.56	\$ 2.56
072-0450-119-0000	NONRES	\$ 69.27	\$ 2.56	\$ 71.82
072-0460-006-0000	NONRES	\$ 113.61	\$ 2.56	\$ 116.16
072-0460-007-0000	NONRES	\$ 39.04	\$ 2.56	\$ 41.60
072-0460-008-0000	NONRES	\$ 37.79	\$ 2.56	\$ 40.34
072-0460-011-0000	NONRES	\$ 37.79	\$ 2.56	\$ 40.34
072-0460-012-0000	NONRES	\$ 38.79	\$ 2.56	\$ 41.34
072-0460-014-0000	NONRES	\$ 79.35	\$ 2.56	\$ 81.90
072-0460-017-0000	NONRES	\$ 75.82	\$ 2.56	\$ 78.38
072-0460-018-0000	NONRES	\$ 113.36	\$ 2.56	\$ 115.92
072-0460-019-0000	NONRES	\$ 137.03	\$ 2.56	\$ 139.58
072-0460-020-0000	NONRES	\$ 50.38	\$ 2.56	\$ 52.94
072-0470-012-0000	NONRES	\$ 37.79	\$ 2.56	\$ 40.34
072-0470-013-0000	NONRES	\$ 37.79	\$ 2.56	\$ 40.34
072-0470-014-0000	NONRES	\$ 37.79	\$ 2.56	\$ 40.34
072-0470-015-0000	NONRES	\$ 37.79	\$ 2.56	\$ 40.34
072-0470-020-0000	NONRES	\$ 37.79	\$ 2.56	\$ 40.34
072-0470-021-0000	NONRES	\$ 75.57	\$ 2.56	\$ 78.12
072-0470-022-0000	NONRES	\$ 76.07	\$ 2.56	\$ 78.62
072-0470-025-0000	NONRES	\$ 94.46	\$ 2.56	\$ 97.02
072-0470-026-0000	NONRES	\$ 94.46	\$ 2.56	\$ 97.02
072-0470-027-0000	NONRES	\$ 56.93	\$ 2.56	\$ 59.48
072-0470-029-0000	NONRES	\$ 46.60	\$ 2.56	\$ 49.16
072-0480-002-0000	NONRES	\$ 40.30	\$ 2.56	\$ 42.86
072-0480-003-0000	NONRES	\$ 40.30	\$ 2.56	\$ 42.86
072-0480-004-0000	NONRES	\$ 132.25	\$ 2.56	\$ 134.80
072-0480-005-0000	NONRES	\$ 105.55	\$ 2.56	\$ 108.10
072-0480-006-0000	NONRES	\$ 123.93	\$ 2.56	\$ 126.48
072-0480-007-0000	NONRES	\$ 88.92	\$ 2.56	\$ 91.48
072-0480-010-0000	NONRES	\$ 69.78	\$ 2.56	\$ 72.34
072-0480-011-0000	NONRES	\$ 76.07	\$ 2.56	\$ 78.62
072-0480-012-0000	NONRES	\$ 73.30	\$ 2.56	\$ 75.86
072-0480-014-0000	NONRES	\$ 81.11	\$ 2.56	\$ 83.66
072-0480-022-0000	NONRES	\$ 40.30	\$ 2.56	\$ 42.86
072-0480-023-0000	NONRES	\$ 93.71	\$ 2.56	\$ 96.26
072-0480-024-0000	NONRES	\$ 59.45	\$ 2.56	\$ 62.00
072-0480-025-0000	NONRES	\$ 30.48	\$ 2.56	\$ 33.04

ITEM 17.2.

City of Rancho Cordova
Lighting District No. 2012-1 Exhibit A to the Resolution
Fiscal Year 2023-24 Assessment Roll

ATTACHMENT 2

APN	District Classification	Street Light Charge	Safety Light Charge	Total Assessment
072-0480-026-0000	NONRES	\$ 30.48	\$ 2.56	\$ 33.04
072-0480-027-0000	NONRES	\$ 30.48	\$ 2.56	\$ 33.04
072-0480-029-0000	NONRES	\$ 72.30	\$ 2.56	\$ 74.86
072-0490-004-0000	NONRES	\$ 37.79	\$ 2.56	\$ 40.34
072-0490-005-0000	NONRES	\$ 52.14	\$ 2.56	\$ 54.70
072-0490-007-0000	NONRES	\$ 51.39	\$ 2.56	\$ 53.94
072-0490-008-0000	NONRES	\$ 38.29	\$ 2.56	\$ 40.84
072-0490-009-0000	NONRES	\$ 126.45	\$ 2.56	\$ 129.00
072-0490-013-0000	NONRES	\$ 111.34	\$ 2.56	\$ 113.90
072-0490-018-0000	NONRES	\$ 238.80	\$ 2.56	\$ 241.36
072-0490-019-0000	NONRES	\$ 110.58	\$ 2.56	\$ 113.14
072-0490-020-0000	NONRES	\$ 14.61	\$ 2.56	\$ 17.16
072-0490-022-0000	NONRES	\$ 209.58	\$ 2.56	\$ 212.14
072-0490-025-0000	NONRES	\$ 23.43	\$ 2.56	\$ 25.98
072-0490-026-0000	NONRES	\$ 37.79	\$ 2.56	\$ 40.34
072-0490-028-0000	NONRES	\$ 69.27	\$ 2.56	\$ 71.82
072-0500-003-0000	NONRES	\$ 98.49	\$ 2.56	\$ 101.04
072-0500-004-0000	NONRES	\$ 50.38	\$ 2.56	\$ 52.94
072-0500-005-0000	NONRES	\$ 50.38	\$ 2.56	\$ 52.94
072-0500-006-0000	NONRES	\$ 50.38	\$ 2.56	\$ 52.94
072-0500-007-0000	NONRES	\$ 50.38	\$ 2.56	\$ 52.94
072-0500-008-0000	NONRES	\$ 52.65	\$ 2.56	\$ 55.20
072-0500-009-0000	NONRES	\$ 61.72	\$ 2.56	\$ 64.28
072-0500-010-0000	NONRES	\$ 137.29	\$ 2.56	\$ 139.84
072-0500-013-0000	NONRES	\$ 80.61	\$ 2.56	\$ 83.16
072-0500-019-0000	NONRES	\$ 61.72	\$ 2.56	\$ 64.28
072-0500-020-0000	NONRES	\$ 181.62	\$ 2.56	\$ 184.18
072-0500-021-0000	NONRES	\$ 145.09	\$ 2.56	\$ 147.64
072-0500-022-0000	NONRES	\$ 57.94	\$ 2.56	\$ 60.50
072-0500-023-0000	NONRES	\$ 159.20	\$ 2.56	\$ 161.76
072-0500-024-0000	NONRES	\$ 50.38	\$ 2.56	\$ 52.94
072-0500-025-0000	NONRES	\$ 50.38	\$ 2.56	\$ 52.94
072-0500-026-0000	NONRES	\$ 50.38	\$ 2.56	\$ 52.94
072-0500-031-0000	NONRES	\$ 98.74	\$ 2.56	\$ 101.30
072-0500-032-0000	NONRES	\$ 49.37	\$ 2.56	\$ 51.92
072-0500-033-0000	NONRES	\$ 49.37	\$ 2.56	\$ 51.92
072-0500-034-0000	SAFETY LIGHTS ONLY	\$ 0.00	\$ 2.56	\$ 2.56
072-0500-035-0000	SAFETY LIGHTS ONLY	\$ 0.00	\$ 2.56	\$ 2.56
072-0500-040-0000	NONRES	\$ 0.00	\$ 2.56	\$ 2.56
072-0500-041-0000	NONRES	\$ 0.00	\$ 2.56	\$ 2.56
072-0500-044-0000	NONRES	\$ 9.57	\$ 2.56	\$ 12.12
072-0500-045-0000	NONRES	\$ 9.57	\$ 2.56	\$ 12.12
072-0500-048-0000	NONRES	\$ 9.57	\$ 2.56	\$ 12.12
072-0500-049-0000	NONRES	\$ 9.57	\$ 2.56	\$ 12.12

ITEM 17.2.

City of Rancho Cordova
Lighting District No. 2012-1 Exhibit A to the Resolution
Fiscal Year 2023-24 Assessment Roll

ATTACHMENT 2

APN	District Classification	Street Light Charge	Safety Light Charge	Total Assessment
072-0500-050-0000	NONRES	\$ 9.57	\$ 2.56	\$ 12.12
072-0500-051-0000	NONRES	\$ 9.57	\$ 2.56	\$ 12.12
072-0500-054-0000	NONRES	\$ 28.46	\$ 2.56	\$ 31.02
072-0500-055-0000	NONRES	\$ 22.17	\$ 2.56	\$ 24.72
072-0500-056-0000	NONRES	\$ 28.46	\$ 2.56	\$ 31.02
072-0500-057-0000	NONRES	\$ 21.92	\$ 2.56	\$ 24.48
072-0500-058-0000	NONRES	\$ 20.40	\$ 2.56	\$ 22.96
072-0500-059-0000	NONRES	\$ 18.14	\$ 2.56	\$ 20.70
072-0500-060-0000	NONRES	\$ 20.40	\$ 2.56	\$ 22.96
072-0500-061-0000	NONRES	\$ 64.23	\$ 2.56	\$ 66.78
072-0500-062-0000	NONRES	\$ 156.18	\$ 2.56	\$ 158.74
072-0500-063-0000	NONRES	\$ 157.44	\$ 2.56	\$ 160.00
072-0500-064-0000	NONRES	\$ 40.30	\$ 2.56	\$ 42.86
072-0500-065-0000	NONRES	\$ 89.93	\$ 2.56	\$ 92.48
072-0500-066-0000	NONRES	\$ 130.99	\$ 2.56	\$ 133.54
072-0510-002-0000	NONRES	\$ 85.65	\$ 2.56	\$ 88.20
072-0510-003-0000	NONRES	\$ 76.33	\$ 2.56	\$ 78.88
072-0510-004-0000	NONRES	\$ 166.51	\$ 2.56	\$ 169.06
072-0510-005-0000	NONRES	\$ 50.38	\$ 2.56	\$ 52.94
072-0510-006-0000	NONRES	\$ 51.39	\$ 2.56	\$ 53.94
072-0510-007-0000	NONRES	\$ 162.73	\$ 2.56	\$ 165.28
072-0510-008-0000	NONRES	\$ 221.42	\$ 2.56	\$ 223.98
072-0510-010-0000	NONRES	\$ 104.03	\$ 2.56	\$ 106.58
072-0510-011-0000	NONRES	\$ 153.91	\$ 2.56	\$ 156.46
072-0510-012-0000	NONRES	\$ 85.65	\$ 2.56	\$ 88.20
072-0510-015-0000	NONRES	\$ 78.84	\$ 2.56	\$ 81.40
072-0510-016-0000	NONRES	\$ 0.00	\$ 2.56	\$ 2.56
072-0510-017-0000	NONRES	\$ 0.00	\$ 2.56	\$ 2.56
072-0540-001-0000	SAFETY LIGHTS ONLY	\$ 0.00	\$ 2.56	\$ 2.56
072-0540-002-0000	SAFETY LIGHTS ONLY	\$ 0.00	\$ 2.56	\$ 2.56
072-0540-003-0000	SAFETY LIGHTS ONLY	\$ 0.00	\$ 2.56	\$ 2.56
072-0540-004-0000	SAFETY LIGHTS ONLY	\$ 0.00	\$ 2.56	\$ 2.56
072-0540-005-0000	SAFETY LIGHTS ONLY	\$ 0.00	\$ 2.56	\$ 2.56
072-0540-006-0000	SAFETY LIGHTS ONLY	\$ 0.00	\$ 2.56	\$ 2.56
072-0540-007-0000	SAFETY LIGHTS ONLY	\$ 0.00	\$ 2.56	\$ 2.56
072-0540-011-0000	SAFETY LIGHTS ONLY	\$ 0.00	\$ 2.56	\$ 2.56
072-0540-013-0000	SAFETY LIGHTS ONLY	\$ 0.00	\$ 2.56	\$ 2.56
072-0540-014-0000	SAFETY LIGHTS ONLY	\$ 0.00	\$ 2.56	\$ 2.56
072-0540-015-0000	SAFETY LIGHTS ONLY	\$ 0.00	\$ 2.56	\$ 2.56
072-0540-016-0000	SAFETY LIGHTS ONLY	\$ 0.00	\$ 2.56	\$ 2.56
072-0540-017-0000	SAFETY LIGHTS ONLY	\$ 0.00	\$ 2.56	\$ 2.56
072-0540-018-0000	SAFETY LIGHTS ONLY	\$ 0.00	\$ 2.56	\$ 2.56
072-0540-019-0000	SAFETY LIGHTS ONLY	\$ 0.00	\$ 2.56	\$ 2.56
072-0540-020-0000	SAFETY LIGHTS ONLY	\$ 0.00	\$ 2.56	\$ 2.56

ITEM 17.2.

City of Rancho Cordova
Lighting District No. 2012-1 Exhibit A to the Resolution
Fiscal Year 2023-24 Assessment Roll

ATTACHMENT 2

APN	District Classification	Street Light Charge	Safety Light Charge	Total Assessment
072-0540-021-0000	SAFETY LIGHTS ONLY	\$ 0.00	\$ 2.56	\$ 2.56
072-0540-022-0000	SAFETY LIGHTS ONLY	\$ 0.00	\$ 2.56	\$ 2.56
072-0540-023-0000	SAFETY LIGHTS ONLY	\$ 0.00	\$ 2.56	\$ 2.56
072-0550-001-0000	SAFETY LIGHTS ONLY	\$ 0.00	\$ 2.56	\$ 2.56
072-0550-002-0000	SAFETY LIGHTS ONLY	\$ 0.00	\$ 2.56	\$ 2.56
072-0550-003-0000	SAFETY LIGHTS ONLY	\$ 0.00	\$ 2.56	\$ 2.56
072-0550-004-0000	SAFETY LIGHTS ONLY	\$ 0.00	\$ 2.56	\$ 2.56
072-0550-005-0000	SAFETY LIGHTS ONLY	\$ 0.00	\$ 2.56	\$ 2.56
072-0550-006-0000	SAFETY LIGHTS ONLY	\$ 0.00	\$ 2.56	\$ 2.56
072-0550-007-0000	SAFETY LIGHTS ONLY	\$ 0.00	\$ 2.56	\$ 2.56
072-0550-008-0000	SAFETY LIGHTS ONLY	\$ 0.00	\$ 2.56	\$ 2.56
072-0550-009-0000	NONRES	\$ 47.86	\$ 2.56	\$ 50.42
072-0550-010-0000	NONRES	\$ 47.86	\$ 2.56	\$ 50.42
072-0550-011-0000	NONRES	\$ 50.38	\$ 2.56	\$ 52.94
072-0550-012-0000	NONRES	\$ 50.38	\$ 2.56	\$ 52.94
072-0550-013-0000	NONRES	\$ 50.38	\$ 2.56	\$ 52.94
072-0550-014-0000	SAFETY LIGHTS ONLY	\$ 0.00	\$ 2.56	\$ 2.56
072-0550-015-0000	SAFETY LIGHTS ONLY	\$ 0.00	\$ 2.56	\$ 2.56
072-0550-016-0000	SAFETY LIGHTS ONLY	\$ 0.00	\$ 2.56	\$ 2.56
072-0550-017-0000	SAFETY LIGHTS ONLY	\$ 0.00	\$ 2.56	\$ 2.56
072-0550-018-0000	SAFETY LIGHTS ONLY	\$ 0.00	\$ 2.56	\$ 2.56
072-0550-019-0000	SAFETY LIGHTS ONLY	\$ 0.00	\$ 2.56	\$ 2.56
072-0550-020-0000	NONRES	\$ 45.34	\$ 2.56	\$ 47.90
072-0550-021-0000	NONRES	\$ 45.34	\$ 2.56	\$ 47.90
072-0550-022-0000	NONRES	\$ 45.34	\$ 2.56	\$ 47.90
072-0550-023-0000	NONRES	\$ 0.00	\$ 2.56	\$ 2.56
072-0550-024-0000	NONRES	\$ 124.69	\$ 2.56	\$ 127.24
072-0550-025-0000	SAFETY LIGHTS ONLY	\$ 0.00	\$ 2.56	\$ 2.56
072-0550-026-0000	SAFETY LIGHTS ONLY	\$ 0.00	\$ 2.56	\$ 2.56
072-0550-027-0000	SAFETY LIGHTS ONLY	\$ 0.00	\$ 2.56	\$ 2.56
072-0550-028-0000	SAFETY LIGHTS ONLY	\$ 0.00	\$ 2.56	\$ 2.56
072-0550-029-0000	SAFETY LIGHTS ONLY	\$ 0.00	\$ 2.56	\$ 2.56
072-0550-030-0000	SAFETY LIGHTS ONLY	\$ 0.00	\$ 2.56	\$ 2.56
072-0550-031-0000	SAFETY LIGHTS ONLY	\$ 0.00	\$ 2.56	\$ 2.56
072-0550-032-0000	SAFETY LIGHTS ONLY	\$ 0.00	\$ 2.56	\$ 2.56
072-0550-036-0000	NONRES	\$ 215.88	\$ 2.56	\$ 218.44
072-0560-001-0000	NONRES	\$ 47.86	\$ 2.56	\$ 50.42
072-0560-002-0000	NONRES	\$ 47.86	\$ 2.56	\$ 50.42
072-0560-003-0000	NONRES	\$ 47.86	\$ 2.56	\$ 50.42
072-0560-008-0000	NONRES	\$ 90.68	\$ 2.56	\$ 93.24
072-0560-009-0000	NONRES	\$ 90.68	\$ 2.56	\$ 93.24
072-0560-010-0000	NONRES	\$ 100.76	\$ 2.56	\$ 103.32
072-0560-011-0000	NONRES	\$ 90.68	\$ 2.56	\$ 93.24
072-0560-012-0000	NONRES	\$ 84.39	\$ 2.56	\$ 86.94

ITEM 17.2.

City of Rancho Cordova
Lighting District No. 2012-1 Exhibit A to the Resolution
Fiscal Year 2023-24 Assessment Roll

ATTACHMENT 2

APN	District Classification	Street Light Charge	Safety Light Charge	Total Assessment
072-0560-015-0000	NONRES	\$ 40.30	\$ 2.56	\$ 42.86
072-0560-016-0000	NONRES	\$ 65.49	\$ 2.56	\$ 68.04
072-0560-018-0000	NONRES	\$ 40.30	\$ 2.56	\$ 42.86
072-0560-019-0000	NONRES	\$ 40.30	\$ 2.56	\$ 42.86
072-0560-020-0000	NONRES	\$ 40.30	\$ 2.56	\$ 42.86
072-0560-021-0000	NONRES	\$ 45.34	\$ 2.56	\$ 47.90
072-0560-022-0000	NONRES	\$ 35.52	\$ 2.56	\$ 38.08
072-0560-023-0000	NONRES	\$ 113.61	\$ 2.56	\$ 116.16
072-0560-024-0000	NONRES	\$ 61.21	\$ 2.56	\$ 63.76
072-0560-027-0000	NONRES	\$ 10.08	\$ 2.56	\$ 12.64
072-0560-028-0000	NONRES	\$ 50.63	\$ 2.56	\$ 53.18
072-0560-031-0000	SAFETY LIGHTS ONLY	\$ 0.00	\$ 2.56	\$ 2.56
072-0560-032-0000	NONRES	\$ 45.34	\$ 2.56	\$ 47.90
072-0560-035-0000	NONRES	\$ 45.34	\$ 2.56	\$ 47.90
072-0560-036-0000	NONRES	\$ 45.34	\$ 2.56	\$ 47.90
072-0560-038-0000	NONRES	\$ 86.15	\$ 2.56	\$ 88.70
072-0560-039-0000	NONRES	\$ 32.50	\$ 2.56	\$ 35.06
072-0560-040-0000	NONRES	\$ 39.04	\$ 2.56	\$ 41.60
072-0560-041-0000	NONRES	\$ 110.33	\$ 2.56	\$ 112.88
072-0560-042-0000	SAFETY LIGHTS ONLY	\$ 0.00	\$ 2.56	\$ 2.56
072-0560-043-0000	NONRES	\$ 30.73	\$ 2.56	\$ 33.28
072-0560-044-0000	NONRES	\$ 18.14	\$ 2.56	\$ 20.70
072-0560-045-0000	NONRES	\$ 171.29	\$ 2.56	\$ 173.84
072-0560-049-0000	NONRES	\$ 104.79	\$ 2.56	\$ 107.34
072-0560-050-0000	NONRES	\$ 99.00	\$ 2.56	\$ 101.56
072-0560-051-0000	SAFETY LIGHTS ONLY	\$ 0.00	\$ 2.56	\$ 2.56
072-0560-052-0000	NONRES	\$ 77.59	\$ 2.56	\$ 80.14
072-0560-053-0000	NONRES	\$ 24.94	\$ 2.56	\$ 27.50
072-0560-054-0000	NONRES	\$ 26.45	\$ 2.56	\$ 29.00
072-0560-055-0000	NONRES	\$ 76.33	\$ 2.56	\$ 78.88
072-0560-056-0000	NONRES	\$ 45.34	\$ 2.56	\$ 47.90
072-0560-057-0000	SAFETY LIGHTS ONLY	\$ 0.00	\$ 2.56	\$ 2.56
072-0560-060-0000	NONRES	\$ 23.93	\$ 2.56	\$ 26.48
072-0560-061-0000	NONRES	\$ 23.93	\$ 2.56	\$ 26.48
072-0560-062-0000	NONRES	\$ 23.93	\$ 2.56	\$ 26.48
072-0560-063-0000	NONRES	\$ 23.93	\$ 2.56	\$ 26.48
072-0560-064-0000	NONRES	\$ 28.46	\$ 2.56	\$ 31.02
072-0560-065-0000	NONRES	\$ 16.88	\$ 2.56	\$ 19.44
072-0560-066-0000	SAFETY LIGHTS ONLY	\$ 0.00	\$ 2.56	\$ 2.56
072-0570-001-0000	NONRES	\$ 185.90	\$ 2.56	\$ 188.46
072-0570-002-0000	NONRES	\$ 177.34	\$ 2.56	\$ 179.90
072-0570-005-0000	NONRES	\$ 95.72	\$ 2.56	\$ 98.28
072-0570-007-0000	NONRES	\$ 56.93	\$ 2.56	\$ 59.48
072-0570-009-0000	NONRES	\$ 178.09	\$ 2.56	\$ 180.64

ITEM 17.2.

City of Rancho Cordova
Lighting District No. 2012-1 Exhibit A to the Resolution
Fiscal Year 2023-24 Assessment Roll

ATTACHMENT 2

APN	District Classification	Street Light Charge	Safety Light Charge	Total Assessment
072-0570-010-0000	NONRES	\$ 40.30	\$ 2.56	\$ 42.86
072-0570-011-0000	NONRES	\$ 40.30	\$ 2.56	\$ 42.86
072-0570-012-0000	NONRES	\$ 40.30	\$ 2.56	\$ 42.86
072-0570-013-0000	NONRES	\$ 40.30	\$ 2.56	\$ 42.86
072-0570-014-0000	NONRES	\$ 40.30	\$ 2.56	\$ 42.86
072-0570-015-0000	NONRES	\$ 72.30	\$ 2.56	\$ 74.86
072-0570-016-0000	NONRES	\$ 130.74	\$ 2.56	\$ 133.30
072-0570-017-0000	NONRES	\$ 40.30	\$ 2.56	\$ 42.86
072-0570-019-0000	NONRES	\$ 40.30	\$ 2.56	\$ 42.86
072-0570-020-0000	NONRES	\$ 40.30	\$ 2.56	\$ 42.86
072-0570-021-0000	NONRES	\$ 166.51	\$ 2.56	\$ 169.06
072-0570-022-0000	NONRES	\$ 82.12	\$ 2.56	\$ 84.68
072-0570-025-0000	SAFETY LIGHTS ONLY	\$ 0.00	\$ 2.56	\$ 2.56
072-0570-030-0000	NONRES	\$ 0.00	\$ 2.56	\$ 2.56
072-0570-031-0000	NONRES	\$ 62.72	\$ 2.56	\$ 65.28
072-0570-032-0000	NONRES	\$ 53.91	\$ 2.56	\$ 56.46
072-0570-033-0000	NONRES	\$ 262.23	\$ 2.56	\$ 264.78
072-0570-034-0000	NONRES	\$ 45.34	\$ 2.56	\$ 47.90
072-0570-035-0000	NONRES	\$ 45.34	\$ 2.56	\$ 47.90
072-0570-036-0000	NONRES	\$ 42.82	\$ 2.56	\$ 45.38
072-0570-037-0000	NONRES	\$ 42.82	\$ 2.56	\$ 45.38
072-0570-038-0000	NONRES	\$ 139.55	\$ 2.56	\$ 142.10
072-0570-039-0000	NONRES	\$ 134.51	\$ 2.56	\$ 137.06
072-0570-040-0000	NONRES	\$ 97.74	\$ 2.56	\$ 100.30
072-0570-041-0000	NONRES	\$ 97.74	\$ 2.56	\$ 100.30
072-0570-042-0000	NONRES	\$ 102.27	\$ 2.56	\$ 104.82
072-0570-043-0000	NONRES	\$ 10.08	\$ 2.56	\$ 12.64
072-0570-044-0000	NONRES	\$ 10.08	\$ 2.56	\$ 12.64
072-0570-045-0000	NONRES	\$ 10.08	\$ 2.56	\$ 12.64
072-0570-046-0000	NONRES	\$ 10.08	\$ 2.56	\$ 12.64
072-0570-048-0000	NONRES	\$ 26.70	\$ 2.56	\$ 29.26
072-0570-049-0000	SAFETY LIGHTS ONLY	\$ 0.00	\$ 2.56	\$ 2.56
072-0570-050-0000	NONRES	\$ 28.72	\$ 2.56	\$ 31.28
072-0570-051-0000	NONRES	\$ 45.34	\$ 2.56	\$ 47.90
072-0570-052-0000	NONRES	\$ 45.34	\$ 2.56	\$ 47.90
072-0580-001-0000	NONRES	\$ 0.00	\$ 2.56	\$ 2.56
072-0580-002-0000	NONRES	\$ 100.76	\$ 2.56	\$ 103.32
072-0580-003-0000	NONRES	\$ 100.76	\$ 2.56	\$ 103.32
072-0580-004-0000	NONRES	\$ 185.40	\$ 2.56	\$ 187.96
072-0580-005-0000	NONRES	\$ 140.06	\$ 2.56	\$ 142.62
072-0580-008-0000	NONRES	\$ 99.75	\$ 2.56	\$ 102.30
072-0580-009-0000	NONRES	\$ 40.30	\$ 2.56	\$ 42.86
072-0580-010-0000	NONRES	\$ 48.11	\$ 2.56	\$ 50.66
072-0580-011-0000	NONRES	\$ 40.30	\$ 2.56	\$ 42.86

ITEM 17.2.

City of Rancho Cordova
Lighting District No. 2012-1 Exhibit A to the Resolution
Fiscal Year 2023-24 Assessment Roll

ATTACHMENT 2

APN	District Classification	Street Light Charge	Safety Light Charge	Total Assessment
072-0580-012-0000	NONRES	\$ 40.30	\$ 2.56	\$ 42.86
072-0580-013-0000	NONRES	\$ 40.30	\$ 2.56	\$ 42.86
072-0580-014-0000	NONRES	\$ 40.56	\$ 2.56	\$ 43.12
072-0580-020-0000	NONRES	\$ 66.25	\$ 2.56	\$ 68.80
072-0580-021-0000	SAFETY LIGHTS ONLY	\$ 0.00	\$ 2.56	\$ 2.56
072-0580-022-0000	NONRES	\$ 32.75	\$ 2.56	\$ 35.30
072-0580-023-0000	NONRES	\$ 32.75	\$ 2.56	\$ 35.30
072-0590-002-0000	NONRES	\$ 190.18	\$ 2.56	\$ 192.74
072-0590-003-0000	NONRES	\$ 116.13	\$ 2.56	\$ 118.68
072-0590-014-0000	NONRES	\$ 263.24	\$ 2.56	\$ 265.80
072-0590-015-0000	NONRES	\$ 181.37	\$ 2.56	\$ 183.92
072-0590-016-0000	NONRES	\$ 161.97	\$ 2.56	\$ 164.52
072-0600-013-0000	NONRES	\$ 209.58	\$ 2.56	\$ 212.14
072-0600-028-0000	NONRES	\$ 172.80	\$ 2.56	\$ 175.36
072-0600-033-0000	NONRES	\$ 212.86	\$ 2.56	\$ 215.42
072-0600-044-0000	NONRES	\$ 442.34	\$ 2.56	\$ 444.90
072-0600-049-0000	NONRES	\$ 193.21	\$ 2.56	\$ 195.76
072-0600-050-0000	NONRES	\$ 373.06	\$ 2.56	\$ 375.62
072-0600-052-0000	NONRES	\$ 182.88	\$ 2.56	\$ 185.44
072-0600-053-0000	NONRES	\$ 81.62	\$ 2.56	\$ 84.18
072-0600-054-0000	NONRES	\$ 240.31	\$ 2.56	\$ 242.86
072-0600-059-0000	SAFETY LIGHTS ONLY	\$ 0.00	\$ 2.56	\$ 2.56
072-0600-060-0000	NONRES	\$ 317.90	\$ 2.56	\$ 320.46
072-0600-061-0000	NONRES	\$ 167.01	\$ 2.56	\$ 169.56
072-0600-062-0000	NONRES	\$ 317.14	\$ 2.56	\$ 319.70
072-0600-063-0000	NONRES	\$ 288.93	\$ 2.56	\$ 291.48
072-0600-064-0000	NONRES	\$ 281.12	\$ 2.56	\$ 283.68
072-0600-065-0000	NONRES	\$ 206.56	\$ 2.56	\$ 209.12
072-0600-073-0000	NONRES	\$ 238.55	\$ 2.56	\$ 241.10
072-0610-034-0000	NONRES	\$ 254.17	\$ 2.56	\$ 256.72
072-0610-039-0000	NONRES	\$ 169.78	\$ 2.56	\$ 172.34
072-0610-053-0000	NONRES	\$ 290.19	\$ 2.56	\$ 292.74
072-0610-064-0000	NONRES	\$ 0.00	\$ 2.56	\$ 2.56
072-0610-065-0000	NONRES	\$ 156.68	\$ 2.56	\$ 159.24
072-0610-075-0000	NONRES	\$ 121.42	\$ 2.56	\$ 123.98
072-0610-076-0000	NONRES	\$ 158.95	\$ 2.56	\$ 161.50
072-0610-086-0000	NONRES	\$ 43.58	\$ 2.56	\$ 46.14
072-0610-088-0000	NONRES	\$ 159.70	\$ 2.56	\$ 162.26
072-0610-089-0000	NONRES	\$ 103.28	\$ 2.56	\$ 105.84
072-0610-090-0000	NONRES	\$ 229.48	\$ 2.56	\$ 232.04
072-0610-091-0000	NONRES	\$ 89.42	\$ 2.56	\$ 91.98
072-0610-092-0000	NONRES	\$ 94.97	\$ 2.56	\$ 97.52
072-0620-021-0000	NONRES	\$ 60.46	\$ 2.56	\$ 63.02
072-0620-022-0000	NONRES	\$ 60.46	\$ 2.56	\$ 63.02

ITEM 17.2.

City of Rancho Cordova
Lighting District No. 2012-1 Exhibit A to the Resolution
Fiscal Year 2023-24 Assessment Roll

ATTACHMENT 2

APN	District Classification	Street Light Charge	Safety Light Charge	Total Assessment
072-0630-023-0000	NONRES	\$ 60.46	\$ 2.56	\$ 63.02
072-0630-024-0000	NONRES	\$ 60.46	\$ 2.56	\$ 63.02
072-0640-019-0000	NONRES	\$ 58.94	\$ 2.56	\$ 61.50
072-0640-021-0000	SAFETY LIGHTS ONLY	\$ 0.00	\$ 2.56	\$ 2.56
072-0640-023-0000	SAFETY LIGHTS ONLY	\$ 0.00	\$ 2.56	\$ 2.56
072-0640-024-0000	SAFETY LIGHTS ONLY	\$ 0.00	\$ 2.56	\$ 2.56
072-0640-025-0000	SAFETY LIGHTS ONLY	\$ 0.00	\$ 2.56	\$ 2.56
072-0640-027-0000	NONRES	\$ 47.86	\$ 2.56	\$ 50.42
072-0640-028-0000	NONRES	\$ 86.15	\$ 2.56	\$ 88.70
072-0640-029-0000	SAFETY LIGHTS ONLY	\$ 0.00	\$ 2.56	\$ 2.56
072-0640-030-0000	NONRES	\$ 59.20	\$ 2.56	\$ 61.76
072-0640-031-0000	SAFETY LIGHTS ONLY	\$ 0.00	\$ 2.56	\$ 2.56
072-0640-032-0000	NONRES	\$ 58.94	\$ 2.56	\$ 61.50
072-0640-033-0000	NONRES	\$ 47.86	\$ 2.56	\$ 50.42
072-0640-035-0000	SAFETY LIGHTS ONLY	\$ 0.00	\$ 2.56	\$ 2.56
072-0640-036-0000	SAFETY LIGHTS ONLY	\$ 0.00	\$ 2.56	\$ 2.56
072-0640-037-0000	SAFETY LIGHTS ONLY	\$ 0.00	\$ 2.56	\$ 2.56
072-0640-038-0000	SAFETY LIGHTS ONLY	\$ 0.00	\$ 2.56	\$ 2.56
072-0640-039-0000	SAFETY LIGHTS ONLY	\$ 0.00	\$ 2.56	\$ 2.56
072-0640-040-0000	SAFETY LIGHTS ONLY	\$ 0.00	\$ 2.56	\$ 2.56
072-0640-041-0000	SAFETY LIGHTS ONLY	\$ 0.00	\$ 2.56	\$ 2.56
072-0640-042-0000	SAFETY LIGHTS ONLY	\$ 0.00	\$ 2.56	\$ 2.56
072-0650-005-0000	NONRES	\$ 465.01	\$ 2.56	\$ 467.56
072-0650-020-0000	NONRES	\$ 597.00	\$ 2.56	\$ 599.56
072-0650-021-0000	NONRES	\$ 30.23	\$ 2.56	\$ 32.78
072-0650-023-0000	NONRES	\$ 245.10	\$ 2.56	\$ 247.66
072-0650-025-0000	NONRES	\$ 348.88	\$ 2.56	\$ 351.44
072-0650-026-0000	NONRES	\$ 277.09	\$ 2.56	\$ 279.64
072-0660-001-0000	NONRES	\$ 408.58	\$ 2.56	\$ 411.14
072-0660-013-0000	NONRES	\$ 338.30	\$ 2.56	\$ 340.86
072-0660-016-0000	NONRES	\$ 107.06	\$ 2.56	\$ 109.62
072-0660-017-0000	NONRES	\$ 315.13	\$ 2.56	\$ 317.68
072-0660-018-0000	NONRES	\$ 29.98	\$ 2.56	\$ 32.54
072-0660-019-0000	NONRES	\$ 327.72	\$ 2.56	\$ 330.28
072-0660-023-0000	NONRES	\$ 132.50	\$ 2.56	\$ 135.06
072-0660-024-0000	NONRES	\$ 93.20	\$ 2.56	\$ 95.76
072-0660-026-0000	NONRES	\$ 93.71	\$ 2.56	\$ 96.26
072-0670-002-0000	NONRES	\$ 66.75	\$ 2.56	\$ 69.30
072-0670-003-0000	NONRES	\$ 0.00	\$ 2.56	\$ 2.56
072-0670-008-0000	NONRES	\$ 143.08	\$ 2.56	\$ 145.64
072-0670-010-0000	NONRES	\$ 186.15	\$ 2.56	\$ 188.70
072-0670-022-0000	NONRES	\$ 84.13	\$ 2.56	\$ 86.68
072-0670-023-0000	NONRES	\$ 112.35	\$ 2.56	\$ 114.90
072-0670-024-0000	NONRES	\$ 409.59	\$ 2.56	\$ 412.14

ITEM 17.2.

City of Rancho Cordova
Lighting District No. 2012-1 Exhibit A to the Resolution
Fiscal Year 2023-24 Assessment Roll

ATTACHMENT 2

APN	District Classification	Street Light Charge	Safety Light Charge	Total Assessment
072-0670-025-0000	NONRES	\$ 209.08	\$ 2.56	\$ 211.64
072-0670-026-0000	NONRES	\$ 564.26	\$ 2.56	\$ 566.82
072-0670-027-0000	NONRES	\$ 47.36	\$ 2.56	\$ 49.92
072-0670-028-0000	NONRES	\$ 47.36	\$ 2.56	\$ 49.92
072-0680-026-0000	NONRES	\$ 35.27	\$ 2.56	\$ 37.82
072-0680-039-0000	NONRES	\$ 25.19	\$ 2.56	\$ 27.74
072-0680-040-0000	NONRES	\$ 277.59	\$ 2.56	\$ 280.14
072-0680-042-0000	NONRES	\$ 168.77	\$ 2.56	\$ 171.32
072-0680-043-0000	NONRES	\$ 91.69	\$ 2.56	\$ 94.24
072-0680-048-0000	NONRES	\$ 241.57	\$ 2.56	\$ 244.12
072-0680-049-0000	NONRES	\$ 125.95	\$ 2.56	\$ 128.50
072-0680-050-0000	NONRES	\$ 251.40	\$ 2.56	\$ 253.96
072-0680-051-0000	NONRES	\$ 220.66	\$ 2.56	\$ 223.22
072-0680-052-0000	NONRES	\$ 537.55	\$ 2.56	\$ 540.10
072-0680-062-0000	NONRES	\$ 346.36	\$ 2.56	\$ 348.92
072-0680-063-0000	NONRES	\$ 61.72	\$ 2.56	\$ 64.28
072-0680-064-0000	NONRES	\$ 264.50	\$ 2.56	\$ 267.06
072-0680-065-0000	NONRES	\$ 29.22	\$ 2.56	\$ 31.78
072-0680-067-0000	NONRES	\$ 29.22	\$ 2.56	\$ 31.78
072-0680-068-0000	NONRES	\$ 29.22	\$ 2.56	\$ 31.78
072-0680-072-0000	SAFETY LIGHTS ONLY	\$ 0.00	\$ 2.56	\$ 2.56
072-0680-075-0000	SAFETY LIGHTS ONLY	\$ 0.00	\$ 2.56	\$ 2.56
072-0690-022-0000	NONRES	\$ 25.19	\$ 2.56	\$ 27.74
072-0690-036-0000	NONRES	\$ 128.47	\$ 2.56	\$ 131.02
072-0690-037-0000	NONRES	\$ 226.71	\$ 2.56	\$ 229.26
072-0690-038-0000	NONRES	\$ 224.19	\$ 2.56	\$ 226.74
072-0690-039-0000	NONRES	\$ 103.28	\$ 2.56	\$ 105.84
072-0690-060-0000	NONRES	\$ 178.60	\$ 2.56	\$ 181.16
072-0690-061-0000	NONRES	\$ 365.51	\$ 2.56	\$ 368.06
072-0690-062-0000	NONRES	\$ 117.89	\$ 2.56	\$ 120.44
072-0690-063-0000	NONRES	\$ 267.01	\$ 2.56	\$ 269.56
072-0690-064-0000	NONRES	\$ 429.24	\$ 2.56	\$ 431.80
072-0690-078-0000	NONRES	\$ 480.63	\$ 2.56	\$ 483.18
072-0690-079-0000	NONRES	\$ 134.26	\$ 2.56	\$ 136.82
072-0690-080-0000	NONRES	\$ 166.51	\$ 2.56	\$ 169.06
072-0690-082-0000	NONRES	\$ 83.38	\$ 2.56	\$ 85.94
072-0690-084-0000	NONRES	\$ 379.11	\$ 2.56	\$ 381.66
072-0690-085-0000	NONRES	\$ 382.64	\$ 2.56	\$ 385.20
072-0690-086-0000	NONRES	\$ 239.31	\$ 2.56	\$ 241.86
072-0690-089-0000	NONRES	\$ 476.34	\$ 2.56	\$ 478.90
072-0690-090-0000	NONRES	\$ 201.52	\$ 2.56	\$ 204.08
072-0690-091-0000	NONRES	\$ 81.11	\$ 2.56	\$ 83.66
072-0690-093-0000	NONRES	\$ 230.49	\$ 2.56	\$ 233.04
072-0690-094-0000	NONRES	\$ 188.93	\$ 2.56	\$ 191.48

ITEM 17.2.

City of Rancho Cordova
Lighting District No. 2012-1 Exhibit A to the Resolution
Fiscal Year 2023-24 Assessment Roll

ATTACHMENT 2

APN	District Classification	Street Light Charge	Safety Light Charge	Total Assessment
072-0690-095-0000	NONRES	\$ 226.71	\$ 2.56	\$ 229.26
072-0690-096-0000	NONRES	\$ 289.69	\$ 2.56	\$ 292.24
072-0690-098-0000	NONRES	\$ 234.77	\$ 2.56	\$ 237.32
072-0690-099-0000	NONRES	\$ 226.71	\$ 2.56	\$ 229.26
072-0690-104-0000	NONRES	\$ 68.52	\$ 2.56	\$ 71.08
072-0690-105-0000	NONRES	\$ 385.66	\$ 2.56	\$ 388.22
072-0690-107-0000	NONRES	\$ 730.51	\$ 2.56	\$ 733.06
072-0690-108-0000	NONRES	\$ 556.70	\$ 2.56	\$ 559.26
072-0690-113-0000	NONRES	\$ 226.71	\$ 2.56	\$ 229.26
072-0690-114-0000	NONRES	\$ 128.47	\$ 2.56	\$ 131.02
072-0690-115-0000	NONRES	\$ 47.61	\$ 2.56	\$ 50.16
072-0690-116-0000	NONRES	\$ 21.41	\$ 2.56	\$ 23.96
072-0690-122-0000	NONRES	\$ 0.00	\$ 2.56	\$ 2.56
072-0690-123-0000	NONRES	\$ 122.68	\$ 2.56	\$ 125.24
072-1010-001-0000	NONRES	\$ 8.82	\$ 2.56	\$ 11.38
072-1010-002-0000	NONRES	\$ 8.82	\$ 2.56	\$ 11.38
072-1010-003-0000	NONRES	\$ 8.82	\$ 2.56	\$ 11.38
072-1010-004-0000	NONRES	\$ 8.82	\$ 2.56	\$ 11.38
072-1010-005-0000	NONRES	\$ 8.82	\$ 2.56	\$ 11.38
072-1010-006-0000	NONRES	\$ 8.82	\$ 2.56	\$ 11.38
072-1200-001-0000	NONRES	\$ 8.31	\$ 2.56	\$ 10.86
072-1200-002-0000	NONRES	\$ 8.31	\$ 2.56	\$ 10.86
072-1200-003-0000	NONRES	\$ 8.31	\$ 2.56	\$ 10.86
072-1200-004-0000	NONRES	\$ 8.31	\$ 2.56	\$ 10.86
072-1200-005-0000	NONRES	\$ 8.31	\$ 2.56	\$ 10.86
072-1200-006-0000	NONRES	\$ 8.31	\$ 2.56	\$ 10.86
072-1200-007-0000	NONRES	\$ 8.31	\$ 2.56	\$ 10.86
072-1200-008-0000	NONRES	\$ 8.31	\$ 2.56	\$ 10.86
072-1200-009-0000	NONRES	\$ 8.31	\$ 2.56	\$ 10.86
072-1200-010-0000	NONRES	\$ 8.31	\$ 2.56	\$ 10.86
072-1200-011-0000	NONRES	\$ 8.31	\$ 2.56	\$ 10.86
072-1340-001-0000	RESIDENTIAL	\$ 15.32	\$ 2.56	\$ 17.88
072-1340-002-0000	RESIDENTIAL	\$ 15.32	\$ 2.56	\$ 17.88
072-1340-003-0000	RESIDENTIAL	\$ 15.32	\$ 2.56	\$ 17.88
072-1340-004-0000	RESIDENTIAL	\$ 15.32	\$ 2.56	\$ 17.88
072-1340-005-0000	RESIDENTIAL	\$ 15.32	\$ 2.56	\$ 17.88
072-1340-006-0000	RESIDENTIAL	\$ 15.32	\$ 2.56	\$ 17.88
072-1340-007-0000	RESIDENTIAL	\$ 15.32	\$ 2.56	\$ 17.88
072-1340-008-0000	RESIDENTIAL	\$ 15.32	\$ 2.56	\$ 17.88
072-1340-009-0000	RESIDENTIAL	\$ 15.32	\$ 2.56	\$ 17.88
072-1340-010-0000	RESIDENTIAL	\$ 15.32	\$ 2.56	\$ 17.88
072-1340-011-0000	RESIDENTIAL	\$ 15.32	\$ 2.56	\$ 17.88
072-1340-012-0000	RESIDENTIAL	\$ 15.32	\$ 2.56	\$ 17.88
072-1340-013-0000	RESIDENTIAL	\$ 15.32	\$ 2.56	\$ 17.88

ITEM 17.2.

City of Rancho Cordova
Lighting District No. 2012-1 Exhibit A to the Resolution
Fiscal Year 2023-24 Assessment Roll

ATTACHMENT 2

APN	District Classification	Street Light Charge	Safety Light Charge	Total Assessment
072-1340-014-0000	RESIDENTIAL	\$ 15.32	\$ 2.56	\$ 17.88
072-1340-015-0000	RESIDENTIAL	\$ 15.32	\$ 2.56	\$ 17.88
072-1340-016-0000	RESIDENTIAL	\$ 15.32	\$ 2.56	\$ 17.88
072-1340-017-0000	RESIDENTIAL	\$ 15.32	\$ 2.56	\$ 17.88
072-1340-018-0000	RESIDENTIAL	\$ 15.32	\$ 2.56	\$ 17.88
072-1340-019-0000	RESIDENTIAL	\$ 15.32	\$ 2.56	\$ 17.88
072-1340-020-0000	RESIDENTIAL	\$ 15.32	\$ 2.56	\$ 17.88
072-1340-021-0000	RESIDENTIAL	\$ 15.32	\$ 2.56	\$ 17.88
072-1340-022-0000	RESIDENTIAL	\$ 15.32	\$ 2.56	\$ 17.88
072-1340-023-0000	RESIDENTIAL	\$ 15.32	\$ 2.56	\$ 17.88
072-1340-024-0000	RESIDENTIAL	\$ 15.32	\$ 2.56	\$ 17.88
072-1340-025-0000	RESIDENTIAL	\$ 15.32	\$ 2.56	\$ 17.88
072-1340-026-0000	RESIDENTIAL	\$ 15.32	\$ 2.56	\$ 17.88
072-1340-027-0000	RESIDENTIAL	\$ 15.32	\$ 2.56	\$ 17.88
072-1340-028-0000	RESIDENTIAL	\$ 15.32	\$ 2.56	\$ 17.88
072-1340-029-0000	RESIDENTIAL	\$ 15.32	\$ 2.56	\$ 17.88
072-1340-030-0000	RESIDENTIAL	\$ 15.32	\$ 2.56	\$ 17.88
072-1340-031-0000	RESIDENTIAL	\$ 15.32	\$ 2.56	\$ 17.88
072-1340-032-0000	RESIDENTIAL	\$ 15.32	\$ 2.56	\$ 17.88
072-1340-033-0000	RESIDENTIAL	\$ 15.32	\$ 2.56	\$ 17.88
072-1340-034-0000	RESIDENTIAL	\$ 15.32	\$ 2.56	\$ 17.88
072-1340-035-0000	RESIDENTIAL	\$ 15.32	\$ 2.56	\$ 17.88
072-1340-036-0000	RESIDENTIAL	\$ 15.32	\$ 2.56	\$ 17.88
072-1340-037-0000	RESIDENTIAL	\$ 15.32	\$ 2.56	\$ 17.88
072-1340-038-0000	RESIDENTIAL	\$ 15.32	\$ 2.56	\$ 17.88
072-1340-039-0000	RESIDENTIAL	\$ 15.32	\$ 2.56	\$ 17.88
072-1340-040-0000	RESIDENTIAL	\$ 15.32	\$ 2.56	\$ 17.88
072-1340-041-0000	RESIDENTIAL	\$ 15.32	\$ 2.56	\$ 17.88
072-1340-042-0000	RESIDENTIAL	\$ 15.32	\$ 2.56	\$ 17.88
072-1340-043-0000	RESIDENTIAL	\$ 15.32	\$ 2.56	\$ 17.88
072-1340-044-0000	RESIDENTIAL	\$ 15.32	\$ 2.56	\$ 17.88
072-1340-045-0000	RESIDENTIAL	\$ 15.32	\$ 2.56	\$ 17.88
072-1340-046-0000	RESIDENTIAL	\$ 15.32	\$ 2.56	\$ 17.88
072-1340-047-0000	RESIDENTIAL	\$ 15.32	\$ 2.56	\$ 17.88
072-1340-048-0000	RESIDENTIAL	\$ 15.32	\$ 2.56	\$ 17.88
072-1340-049-0000	RESIDENTIAL	\$ 15.32	\$ 2.56	\$ 17.88
072-1340-050-0000	RESIDENTIAL	\$ 15.32	\$ 2.56	\$ 17.88
072-1340-051-0000	RESIDENTIAL	\$ 15.32	\$ 2.56	\$ 17.88
072-1340-052-0000	RESIDENTIAL	\$ 15.32	\$ 2.56	\$ 17.88
072-1340-053-0000	RESIDENTIAL	\$ 15.32	\$ 2.56	\$ 17.88
072-1340-054-0000	RESIDENTIAL	\$ 15.32	\$ 2.56	\$ 17.88
072-1340-055-0000	RESIDENTIAL	\$ 15.32	\$ 2.56	\$ 17.88
072-1340-056-0000	RESIDENTIAL	\$ 15.32	\$ 2.56	\$ 17.88
072-1340-057-0000	RESIDENTIAL	\$ 15.32	\$ 2.56	\$ 17.88

ITEM 17.2.

City of Rancho Cordova
Lighting District No. 2012-1 Exhibit A to the Resolution
Fiscal Year 2023-24 Assessment Roll

ATTACHMENT 2

APN	District Classification	Street Light Charge	Safety Light Charge	Total Assessment
072-1340-058-0000	RESIDENTIAL	\$ 15.32	\$ 2.56	\$ 17.88
072-1340-059-0000	RESIDENTIAL	\$ 15.32	\$ 2.56	\$ 17.88
072-1340-060-0000	RESIDENTIAL	\$ 15.32	\$ 2.56	\$ 17.88
072-1340-061-0000	RESIDENTIAL	\$ 15.32	\$ 2.56	\$ 17.88
072-1340-062-0000	RESIDENTIAL	\$ 15.32	\$ 2.56	\$ 17.88
072-1340-063-0000	RESIDENTIAL	\$ 15.32	\$ 2.56	\$ 17.88
072-1340-064-0000	RESIDENTIAL	\$ 15.32	\$ 2.56	\$ 17.88
072-1340-065-0000	RESIDENTIAL	\$ 15.32	\$ 2.56	\$ 17.88
072-1340-066-0000	RESIDENTIAL	\$ 15.32	\$ 2.56	\$ 17.88
072-1340-067-0000	RESIDENTIAL	\$ 15.32	\$ 2.56	\$ 17.88
072-1340-068-0000	RESIDENTIAL	\$ 15.32	\$ 2.56	\$ 17.88
072-1340-069-0000	RESIDENTIAL	\$ 15.32	\$ 2.56	\$ 17.88
072-1340-070-0000	RESIDENTIAL	\$ 15.32	\$ 2.56	\$ 17.88
072-1340-071-0000	RESIDENTIAL	\$ 15.32	\$ 2.56	\$ 17.88
072-1340-072-0000	RESIDENTIAL	\$ 15.32	\$ 2.56	\$ 17.88
072-1340-073-0000	RESIDENTIAL	\$ 15.32	\$ 2.56	\$ 17.88
072-1340-074-0000	RESIDENTIAL	\$ 15.32	\$ 2.56	\$ 17.88
072-1350-001-0000	RESIDENTIAL	\$ 15.32	\$ 2.56	\$ 17.88
072-1350-002-0000	RESIDENTIAL	\$ 15.32	\$ 2.56	\$ 17.88
072-1350-003-0000	RESIDENTIAL	\$ 15.32	\$ 2.56	\$ 17.88
072-1350-004-0000	RESIDENTIAL	\$ 15.32	\$ 2.56	\$ 17.88
072-1350-005-0000	RESIDENTIAL	\$ 15.32	\$ 2.56	\$ 17.88
072-1350-006-0000	RESIDENTIAL	\$ 15.32	\$ 2.56	\$ 17.88
072-1350-007-0000	RESIDENTIAL	\$ 15.32	\$ 2.56	\$ 17.88
072-1350-008-0000	RESIDENTIAL	\$ 15.32	\$ 2.56	\$ 17.88
072-1350-009-0000	RESIDENTIAL	\$ 15.32	\$ 2.56	\$ 17.88
072-1350-010-0000	RESIDENTIAL	\$ 15.32	\$ 2.56	\$ 17.88
072-1350-011-0000	RESIDENTIAL	\$ 15.32	\$ 2.56	\$ 17.88
072-1350-012-0000	RESIDENTIAL	\$ 15.32	\$ 2.56	\$ 17.88
072-1350-013-0000	RESIDENTIAL	\$ 15.32	\$ 2.56	\$ 17.88
072-1350-014-0000	RESIDENTIAL	\$ 15.32	\$ 2.56	\$ 17.88
072-1350-015-0000	RESIDENTIAL	\$ 15.32	\$ 2.56	\$ 17.88
072-1350-016-0000	RESIDENTIAL	\$ 15.32	\$ 2.56	\$ 17.88
072-1350-017-0000	RESIDENTIAL	\$ 15.32	\$ 2.56	\$ 17.88
072-1350-018-0000	RESIDENTIAL	\$ 15.32	\$ 2.56	\$ 17.88
072-1350-019-0000	RESIDENTIAL	\$ 15.32	\$ 2.56	\$ 17.88
072-1350-020-0000	RESIDENTIAL	\$ 15.32	\$ 2.56	\$ 17.88
072-1350-021-0000	RESIDENTIAL	\$ 15.32	\$ 2.56	\$ 17.88
072-1350-022-0000	RESIDENTIAL	\$ 15.32	\$ 2.56	\$ 17.88
072-1350-023-0000	RESIDENTIAL	\$ 15.32	\$ 2.56	\$ 17.88
072-1350-024-0000	RESIDENTIAL	\$ 15.32	\$ 2.56	\$ 17.88
072-1350-025-0000	RESIDENTIAL	\$ 15.32	\$ 2.56	\$ 17.88
072-1350-026-0000	RESIDENTIAL	\$ 15.32	\$ 2.56	\$ 17.88
072-1350-027-0000	RESIDENTIAL	\$ 15.32	\$ 2.56	\$ 17.88

ITEM 17.2.

City of Rancho Cordova
Lighting District No. 2012-1 Exhibit A to the Resolution
Fiscal Year 2023-24 Assessment Roll

ATTACHMENT 2

APN	District Classification	Street Light Charge	Safety Light Charge	Total Assessment
072-1350-028-0000	RESIDENTIAL	\$ 15.32	\$ 2.56	\$ 17.88
072-1350-029-0000	RESIDENTIAL	\$ 15.32	\$ 2.56	\$ 17.88
072-1350-030-0000	RESIDENTIAL	\$ 15.32	\$ 2.56	\$ 17.88
072-1350-031-0000	RESIDENTIAL	\$ 15.32	\$ 2.56	\$ 17.88
072-1350-032-0000	RESIDENTIAL	\$ 15.32	\$ 2.56	\$ 17.88
072-1350-033-0000	RESIDENTIAL	\$ 15.32	\$ 2.56	\$ 17.88
072-1350-034-0000	RESIDENTIAL	\$ 15.32	\$ 2.56	\$ 17.88
072-1350-035-0000	RESIDENTIAL	\$ 15.32	\$ 2.56	\$ 17.88
072-1350-036-0000	RESIDENTIAL	\$ 15.32	\$ 2.56	\$ 17.88
072-1350-037-0000	RESIDENTIAL	\$ 15.32	\$ 2.56	\$ 17.88
072-1350-038-0000	RESIDENTIAL	\$ 15.32	\$ 2.56	\$ 17.88
072-1350-039-0000	RESIDENTIAL	\$ 15.32	\$ 2.56	\$ 17.88
072-1350-040-0000	RESIDENTIAL	\$ 15.32	\$ 2.56	\$ 17.88
072-1350-041-0000	RESIDENTIAL	\$ 15.32	\$ 2.56	\$ 17.88
072-1350-042-0000	RESIDENTIAL	\$ 15.32	\$ 2.56	\$ 17.88
072-1350-043-0000	RESIDENTIAL	\$ 15.32	\$ 2.56	\$ 17.88
072-1350-044-0000	RESIDENTIAL	\$ 15.32	\$ 2.56	\$ 17.88
072-1350-045-0000	RESIDENTIAL	\$ 15.32	\$ 2.56	\$ 17.88
072-1350-046-0000	RESIDENTIAL	\$ 15.32	\$ 2.56	\$ 17.88
072-1350-047-0000	RESIDENTIAL	\$ 15.32	\$ 2.56	\$ 17.88
072-1350-051-0000	RESIDENTIAL	\$ 15.32	\$ 2.56	\$ 17.88
072-1350-052-0000	RESIDENTIAL	\$ 15.32	\$ 2.56	\$ 17.88
072-1350-053-0000	RESIDENTIAL	\$ 15.32	\$ 2.56	\$ 17.88
072-1350-054-0000	RESIDENTIAL	\$ 15.32	\$ 2.56	\$ 17.88
072-1350-055-0000	RESIDENTIAL	\$ 15.32	\$ 2.56	\$ 17.88
072-1350-056-0000	RESIDENTIAL	\$ 15.32	\$ 2.56	\$ 17.88
072-1350-057-0000	RESIDENTIAL	\$ 15.32	\$ 2.56	\$ 17.88
072-1350-058-0000	RESIDENTIAL	\$ 15.32	\$ 2.56	\$ 17.88
072-1350-059-0000	RESIDENTIAL	\$ 15.32	\$ 2.56	\$ 17.88
072-1350-060-0000	RESIDENTIAL	\$ 15.32	\$ 2.56	\$ 17.88
072-1350-061-0000	RESIDENTIAL	\$ 15.32	\$ 2.56	\$ 17.88
072-1350-062-0000	RESIDENTIAL	\$ 15.32	\$ 2.56	\$ 17.88
072-1350-063-0000	RESIDENTIAL	\$ 15.32	\$ 2.56	\$ 17.88
072-1350-064-0000	RESIDENTIAL	\$ 15.32	\$ 2.56	\$ 17.88
072-1350-065-0000	RESIDENTIAL	\$ 15.32	\$ 2.56	\$ 17.88
072-1350-066-0000	RESIDENTIAL	\$ 15.32	\$ 2.56	\$ 17.88
072-1350-067-0000	RESIDENTIAL	\$ 15.32	\$ 2.56	\$ 17.88
072-1350-068-0000	RESIDENTIAL	\$ 15.32	\$ 2.56	\$ 17.88
072-1350-069-0000	RESIDENTIAL	\$ 15.32	\$ 2.56	\$ 17.88
072-1350-070-0000	RESIDENTIAL	\$ 15.32	\$ 2.56	\$ 17.88
072-1350-071-0000	RESIDENTIAL	\$ 15.32	\$ 2.56	\$ 17.88
072-1350-072-0000	RESIDENTIAL	\$ 15.32	\$ 2.56	\$ 17.88
072-1350-073-0000	RESIDENTIAL	\$ 15.32	\$ 2.56	\$ 17.88
072-1350-074-0000	RESIDENTIAL	\$ 15.32	\$ 2.56	\$ 17.88

ITEM 17.2.

City of Rancho Cordova
Lighting District No. 2012-1 Exhibit A to the Resolution
Fiscal Year 2023-24 Assessment Roll

ATTACHMENT 2

APN	District Classification	Street Light Charge	Safety Light Charge	Total Assessment
072-1350-075-0000	RESIDENTIAL	\$ 15.32	\$ 2.56	\$ 17.88
072-1350-076-0000	RESIDENTIAL	\$ 15.32	\$ 2.56	\$ 17.88
072-1350-077-0000	RESIDENTIAL	\$ 15.32	\$ 2.56	\$ 17.88
072-1350-078-0000	RESIDENTIAL	\$ 15.32	\$ 2.56	\$ 17.88
072-1350-079-0000	RESIDENTIAL	\$ 15.32	\$ 2.56	\$ 17.88
072-1350-080-0000	RESIDENTIAL	\$ 15.32	\$ 2.56	\$ 17.88
072-1350-082-0000	RESIDENTIAL	\$ 15.32	\$ 2.56	\$ 17.88
072-1350-084-0000	RESIDENTIAL	\$ 15.32	\$ 2.56	\$ 17.88
072-1350-085-0000	RESIDENTIAL	\$ 15.32	\$ 2.56	\$ 17.88
072-1350-086-0000	NONRES	\$ 17.88	\$ 2.56	\$ 20.44
072-1520-001-0000	NONRES	\$ 267.52	\$ 2.56	\$ 270.08
072-1520-011-0000	SAFETY LIGHTS ONLY	\$ 0.00	\$ 2.56	\$ 2.56
072-1520-016-0000	NONRES	\$ 340.07	\$ 2.56	\$ 342.62
072-1520-018-0000	NONRES	\$ 259.46	\$ 2.56	\$ 262.02
072-1520-019-0000	NONRES	\$ 175.07	\$ 2.56	\$ 177.62
072-1960-001-0000	RESIDENTIAL	\$ 15.32	\$ 2.56	\$ 17.88
072-1960-002-0000	RESIDENTIAL	\$ 15.32	\$ 2.56	\$ 17.88
072-1960-003-0000	RESIDENTIAL	\$ 15.32	\$ 2.56	\$ 17.88
072-1960-004-0000	RESIDENTIAL	\$ 15.32	\$ 2.56	\$ 17.88
072-1960-005-0000	RESIDENTIAL	\$ 15.32	\$ 2.56	\$ 17.88
072-1960-006-0000	RESIDENTIAL	\$ 15.32	\$ 2.56	\$ 17.88
072-1960-007-0000	RESIDENTIAL	\$ 15.32	\$ 2.56	\$ 17.88
072-1960-008-0000	RESIDENTIAL	\$ 15.32	\$ 2.56	\$ 17.88
072-1960-009-0000	RESIDENTIAL	\$ 15.32	\$ 2.56	\$ 17.88
072-1960-010-0000	RESIDENTIAL	\$ 15.32	\$ 2.56	\$ 17.88
072-1960-011-0000	RESIDENTIAL	\$ 15.32	\$ 2.56	\$ 17.88
072-1960-012-0000	RESIDENTIAL	\$ 15.32	\$ 2.56	\$ 17.88
072-1960-013-0000	RESIDENTIAL	\$ 15.32	\$ 2.56	\$ 17.88
072-1960-014-0000	RESIDENTIAL	\$ 15.32	\$ 2.56	\$ 17.88
072-1960-015-0000	RESIDENTIAL	\$ 15.32	\$ 2.56	\$ 17.88
072-1960-016-0000	RESIDENTIAL	\$ 15.32	\$ 2.56	\$ 17.88
072-1960-017-0000	RESIDENTIAL	\$ 15.32	\$ 2.56	\$ 17.88
072-1960-018-0000	RESIDENTIAL	\$ 15.32	\$ 2.56	\$ 17.88
072-1960-019-0000	RESIDENTIAL	\$ 15.32	\$ 2.56	\$ 17.88
072-1960-020-0000	RESIDENTIAL	\$ 15.32	\$ 2.56	\$ 17.88
072-1960-021-0000	RESIDENTIAL	\$ 15.32	\$ 2.56	\$ 17.88
072-1960-022-0000	RESIDENTIAL	\$ 15.32	\$ 2.56	\$ 17.88
072-1960-023-0000	RESIDENTIAL	\$ 15.32	\$ 2.56	\$ 17.88
072-1960-024-0000	RESIDENTIAL	\$ 15.32	\$ 2.56	\$ 17.88
072-1960-025-0000	RESIDENTIAL	\$ 15.32	\$ 2.56	\$ 17.88
072-1960-026-0000	RESIDENTIAL	\$ 15.32	\$ 2.56	\$ 17.88
072-1960-027-0000	RESIDENTIAL	\$ 15.32	\$ 2.56	\$ 17.88
072-1960-028-0000	RESIDENTIAL	\$ 15.32	\$ 2.56	\$ 17.88
072-1960-029-0000	RESIDENTIAL	\$ 15.32	\$ 2.56	\$ 17.88

ITEM 17.2.

City of Rancho Cordova
Lighting District No. 2012-1 Exhibit A to the Resolution
Fiscal Year 2023-24 Assessment Roll

ATTACHMENT 2

APN	District Classification	Street Light Charge	Safety Light Charge	Total Assessment
072-1960-030-0000	RESIDENTIAL	\$ 15.32	\$ 2.56	\$ 17.88
072-1960-031-0000	RESIDENTIAL	\$ 15.32	\$ 2.56	\$ 17.88
072-1960-032-0000	RESIDENTIAL	\$ 15.32	\$ 2.56	\$ 17.88
072-1960-033-0000	RESIDENTIAL	\$ 15.32	\$ 2.56	\$ 17.88
072-1960-034-0000	RESIDENTIAL	\$ 15.32	\$ 2.56	\$ 17.88
072-1960-035-0000	RESIDENTIAL	\$ 15.32	\$ 2.56	\$ 17.88
072-1960-036-0000	RESIDENTIAL	\$ 15.32	\$ 2.56	\$ 17.88
072-1960-037-0000	RESIDENTIAL	\$ 15.32	\$ 2.56	\$ 17.88
072-1960-038-0000	RESIDENTIAL	\$ 15.32	\$ 2.56	\$ 17.88
072-1960-039-0000	RESIDENTIAL	\$ 15.32	\$ 2.56	\$ 17.88
072-1960-040-0000	RESIDENTIAL	\$ 15.32	\$ 2.56	\$ 17.88
072-1960-041-0000	RESIDENTIAL	\$ 15.32	\$ 2.56	\$ 17.88
072-1960-042-0000	RESIDENTIAL	\$ 15.32	\$ 2.56	\$ 17.88
072-1960-043-0000	RESIDENTIAL	\$ 15.32	\$ 2.56	\$ 17.88
072-1960-044-0000	RESIDENTIAL	\$ 15.32	\$ 2.56	\$ 17.88
072-1960-045-0000	RESIDENTIAL	\$ 15.32	\$ 2.56	\$ 17.88
072-1960-046-0000	RESIDENTIAL	\$ 15.32	\$ 2.56	\$ 17.88
072-1960-047-0000	RESIDENTIAL	\$ 15.32	\$ 2.56	\$ 17.88
072-1960-048-0000	RESIDENTIAL	\$ 15.32	\$ 2.56	\$ 17.88
072-1970-001-0000	RESIDENTIAL	\$ 15.32	\$ 2.56	\$ 17.88
072-1970-002-0000	RESIDENTIAL	\$ 15.32	\$ 2.56	\$ 17.88
072-1970-003-0000	RESIDENTIAL	\$ 15.32	\$ 2.56	\$ 17.88
072-1970-004-0000	RESIDENTIAL	\$ 15.32	\$ 2.56	\$ 17.88
072-1970-005-0000	RESIDENTIAL	\$ 15.32	\$ 2.56	\$ 17.88
072-1970-006-0000	RESIDENTIAL	\$ 15.32	\$ 2.56	\$ 17.88
072-1970-007-0000	RESIDENTIAL	\$ 15.32	\$ 2.56	\$ 17.88
072-1970-008-0000	RESIDENTIAL	\$ 15.32	\$ 2.56	\$ 17.88
072-1970-009-0000	RESIDENTIAL	\$ 15.32	\$ 2.56	\$ 17.88
072-1970-010-0000	RESIDENTIAL	\$ 15.32	\$ 2.56	\$ 17.88
072-1970-011-0000	RESIDENTIAL	\$ 15.32	\$ 2.56	\$ 17.88
072-1970-012-0000	RESIDENTIAL	\$ 15.32	\$ 2.56	\$ 17.88
072-1970-013-0000	RESIDENTIAL	\$ 15.32	\$ 2.56	\$ 17.88
072-1970-014-0000	RESIDENTIAL	\$ 15.32	\$ 2.56	\$ 17.88
072-1970-015-0000	RESIDENTIAL	\$ 15.32	\$ 2.56	\$ 17.88
072-1970-016-0000	RESIDENTIAL	\$ 15.32	\$ 2.56	\$ 17.88
072-1970-017-0000	RESIDENTIAL	\$ 15.32	\$ 2.56	\$ 17.88
072-1970-018-0000	RESIDENTIAL	\$ 15.32	\$ 2.56	\$ 17.88
072-1970-019-0000	RESIDENTIAL	\$ 15.32	\$ 2.56	\$ 17.88
072-1970-020-0000	RESIDENTIAL	\$ 15.32	\$ 2.56	\$ 17.88
072-1970-021-0000	RESIDENTIAL	\$ 15.32	\$ 2.56	\$ 17.88
072-1970-022-0000	RESIDENTIAL	\$ 15.32	\$ 2.56	\$ 17.88
072-1970-023-0000	RESIDENTIAL	\$ 15.32	\$ 2.56	\$ 17.88
072-1970-024-0000	RESIDENTIAL	\$ 15.32	\$ 2.56	\$ 17.88
072-1970-025-0000	RESIDENTIAL	\$ 15.32	\$ 2.56	\$ 17.88

ITEM 17.2.

City of Rancho Cordova
Lighting District No. 2012-1 Exhibit A to the Resolution
Fiscal Year 2023-24 Assessment Roll

ATTACHMENT 2

APN	District Classification	Street Light Charge	Safety Light Charge	Total Assessment
072-1970-026-0000	RESIDENTIAL	\$ 15.32	\$ 2.56	\$ 17.88
072-1970-027-0000	RESIDENTIAL	\$ 15.32	\$ 2.56	\$ 17.88
072-1970-028-0000	RESIDENTIAL	\$ 15.32	\$ 2.56	\$ 17.88
072-1970-029-0000	RESIDENTIAL	\$ 15.32	\$ 2.56	\$ 17.88
072-1970-030-0000	RESIDENTIAL	\$ 15.32	\$ 2.56	\$ 17.88
072-1970-031-0000	RESIDENTIAL	\$ 15.32	\$ 2.56	\$ 17.88
072-1970-032-0000	RESIDENTIAL	\$ 15.32	\$ 2.56	\$ 17.88
072-1970-033-0000	RESIDENTIAL	\$ 15.32	\$ 2.56	\$ 17.88
072-1970-034-0000	RESIDENTIAL	\$ 15.32	\$ 2.56	\$ 17.88
072-1970-035-0000	RESIDENTIAL	\$ 15.32	\$ 2.56	\$ 17.88
072-1970-036-0000	RESIDENTIAL	\$ 15.32	\$ 2.56	\$ 17.88
072-1970-037-0000	RESIDENTIAL	\$ 15.32	\$ 2.56	\$ 17.88
072-1970-038-0000	RESIDENTIAL	\$ 15.32	\$ 2.56	\$ 17.88
072-1970-039-0000	RESIDENTIAL	\$ 15.32	\$ 2.56	\$ 17.88
072-1970-040-0000	RESIDENTIAL	\$ 15.32	\$ 2.56	\$ 17.88
072-1970-041-0000	RESIDENTIAL	\$ 15.32	\$ 2.56	\$ 17.88
072-1970-042-0000	RESIDENTIAL	\$ 15.32	\$ 2.56	\$ 17.88
072-1970-043-0000	RESIDENTIAL	\$ 15.32	\$ 2.56	\$ 17.88
072-1970-044-0000	RESIDENTIAL	\$ 15.32	\$ 2.56	\$ 17.88
072-1970-045-0000	RESIDENTIAL	\$ 15.32	\$ 2.56	\$ 17.88
072-1970-046-0000	RESIDENTIAL	\$ 15.32	\$ 2.56	\$ 17.88
072-2020-001-0000	RESIDENTIAL	\$ 15.32	\$ 2.56	\$ 17.88
072-2020-002-0000	RESIDENTIAL	\$ 15.32	\$ 2.56	\$ 17.88
072-2020-003-0000	RESIDENTIAL	\$ 15.32	\$ 2.56	\$ 17.88
072-2020-004-0000	RESIDENTIAL	\$ 15.32	\$ 2.56	\$ 17.88
072-2020-005-0000	RESIDENTIAL	\$ 15.32	\$ 2.56	\$ 17.88
072-2020-006-0000	RESIDENTIAL	\$ 15.32	\$ 2.56	\$ 17.88
072-2020-007-0000	RESIDENTIAL	\$ 15.32	\$ 2.56	\$ 17.88
072-2020-008-0000	RESIDENTIAL	\$ 15.32	\$ 2.56	\$ 17.88
072-2020-009-0000	RESIDENTIAL	\$ 15.32	\$ 2.56	\$ 17.88
072-2020-010-0000	RESIDENTIAL	\$ 15.32	\$ 2.56	\$ 17.88
072-2020-011-0000	RESIDENTIAL	\$ 15.32	\$ 2.56	\$ 17.88
072-2020-012-0000	RESIDENTIAL	\$ 15.32	\$ 2.56	\$ 17.88
072-2020-013-0000	RESIDENTIAL	\$ 15.32	\$ 2.56	\$ 17.88
072-2020-014-0000	RESIDENTIAL	\$ 15.32	\$ 2.56	\$ 17.88
072-2020-015-0000	RESIDENTIAL	\$ 15.32	\$ 2.56	\$ 17.88
072-2020-016-0000	RESIDENTIAL	\$ 15.32	\$ 2.56	\$ 17.88
072-2020-017-0000	RESIDENTIAL	\$ 15.32	\$ 2.56	\$ 17.88
072-2020-018-0000	RESIDENTIAL	\$ 15.32	\$ 2.56	\$ 17.88
072-2020-019-0000	RESIDENTIAL	\$ 15.32	\$ 2.56	\$ 17.88
072-2020-020-0000	RESIDENTIAL	\$ 15.32	\$ 2.56	\$ 17.88
072-2020-021-0000	RESIDENTIAL	\$ 15.32	\$ 2.56	\$ 17.88
072-2020-022-0000	RESIDENTIAL	\$ 15.32	\$ 2.56	\$ 17.88
072-2020-023-0000	RESIDENTIAL	\$ 15.32	\$ 2.56	\$ 17.88

ITEM 17.2.

City of Rancho Cordova
Lighting District No. 2012-1 Exhibit A to the Resolution
Fiscal Year 2023-24 Assessment Roll

ATTACHMENT 2

APN	District Classification	Street Light Charge	Safety Light Charge	Total Assessment
072-2020-024-0000	RESIDENTIAL	\$ 15.32	\$ 2.56	\$ 17.88
072-2020-025-0000	RESIDENTIAL	\$ 15.32	\$ 2.56	\$ 17.88
072-2020-026-0000	RESIDENTIAL	\$ 15.32	\$ 2.56	\$ 17.88
072-2020-027-0000	RESIDENTIAL	\$ 15.32	\$ 2.56	\$ 17.88
072-2020-028-0000	RESIDENTIAL	\$ 15.32	\$ 2.56	\$ 17.88
072-2020-029-0000	RESIDENTIAL	\$ 15.32	\$ 2.56	\$ 17.88
072-2020-030-0000	RESIDENTIAL	\$ 15.32	\$ 2.56	\$ 17.88
072-2020-031-0000	RESIDENTIAL	\$ 15.32	\$ 2.56	\$ 17.88
072-2020-032-0000	RESIDENTIAL	\$ 15.32	\$ 2.56	\$ 17.88
072-2020-033-0000	RESIDENTIAL	\$ 15.32	\$ 2.56	\$ 17.88
072-2020-034-0000	RESIDENTIAL	\$ 15.32	\$ 2.56	\$ 17.88
072-2020-035-0000	RESIDENTIAL	\$ 15.32	\$ 2.56	\$ 17.88
072-2020-036-0000	RESIDENTIAL	\$ 15.32	\$ 2.56	\$ 17.88
072-2020-037-0000	RESIDENTIAL	\$ 15.32	\$ 2.56	\$ 17.88
072-2020-038-0000	RESIDENTIAL	\$ 15.32	\$ 2.56	\$ 17.88
072-2020-039-0000	RESIDENTIAL	\$ 15.32	\$ 2.56	\$ 17.88
072-2020-040-0000	RESIDENTIAL	\$ 15.32	\$ 2.56	\$ 17.88
072-2020-041-0000	RESIDENTIAL	\$ 15.32	\$ 2.56	\$ 17.88
072-2020-042-0000	RESIDENTIAL	\$ 15.32	\$ 2.56	\$ 17.88
072-2020-043-0000	RESIDENTIAL	\$ 15.32	\$ 2.56	\$ 17.88
072-2020-044-0000	RESIDENTIAL	\$ 15.32	\$ 2.56	\$ 17.88
072-2020-045-0000	RESIDENTIAL	\$ 15.32	\$ 2.56	\$ 17.88
072-2020-046-0000	RESIDENTIAL	\$ 15.32	\$ 2.56	\$ 17.88
072-2020-047-0000	RESIDENTIAL	\$ 15.32	\$ 2.56	\$ 17.88
072-2020-048-0000	RESIDENTIAL	\$ 15.32	\$ 2.56	\$ 17.88
072-2020-049-0000	RESIDENTIAL	\$ 15.32	\$ 2.56	\$ 17.88
072-2020-050-0000	RESIDENTIAL	\$ 15.32	\$ 2.56	\$ 17.88
072-2020-051-0000	RESIDENTIAL	\$ 15.32	\$ 2.56	\$ 17.88
072-2020-052-0000	RESIDENTIAL	\$ 15.32	\$ 2.56	\$ 17.88
072-2020-053-0000	RESIDENTIAL	\$ 15.32	\$ 2.56	\$ 17.88
072-2020-054-0000	RESIDENTIAL	\$ 15.32	\$ 2.56	\$ 17.88
072-2020-055-0000	RESIDENTIAL	\$ 15.32	\$ 2.56	\$ 17.88
072-2020-056-0000	RESIDENTIAL	\$ 15.32	\$ 2.56	\$ 17.88
072-2020-057-0000	RESIDENTIAL	\$ 15.32	\$ 2.56	\$ 17.88
072-2020-058-0000	RESIDENTIAL	\$ 15.32	\$ 2.56	\$ 17.88
072-2020-059-0000	RESIDENTIAL	\$ 15.32	\$ 2.56	\$ 17.88
072-2020-060-0000	RESIDENTIAL	\$ 15.32	\$ 2.56	\$ 17.88
072-2020-061-0000	RESIDENTIAL	\$ 15.32	\$ 2.56	\$ 17.88
072-2020-062-0000	RESIDENTIAL	\$ 15.32	\$ 2.56	\$ 17.88
072-2020-063-0000	RESIDENTIAL	\$ 15.32	\$ 2.56	\$ 17.88
072-2070-001-0000	RESIDENTIAL	\$ 15.32	\$ 2.56	\$ 17.88
072-2070-002-0000	RESIDENTIAL	\$ 15.32	\$ 2.56	\$ 17.88
072-2070-003-0000	RESIDENTIAL	\$ 15.32	\$ 2.56	\$ 17.88
072-2070-004-0000	RESIDENTIAL	\$ 15.32	\$ 2.56	\$ 17.88

ITEM 17.2.

City of Rancho Cordova
Lighting District No. 2012-1 Exhibit A to the Resolution
Fiscal Year 2023-24 Assessment Roll

ATTACHMENT 2

APN	District Classification	Street Light Charge	Safety Light Charge	Total Assessment
072-2070-005-0000	RESIDENTIAL	\$ 15.32	\$ 2.56	\$ 17.88
072-2070-006-0000	RESIDENTIAL	\$ 15.32	\$ 2.56	\$ 17.88
072-2070-007-0000	RESIDENTIAL	\$ 15.32	\$ 2.56	\$ 17.88
072-2070-008-0000	RESIDENTIAL	\$ 15.32	\$ 2.56	\$ 17.88
072-2070-009-0000	RESIDENTIAL	\$ 15.32	\$ 2.56	\$ 17.88
072-2070-010-0000	RESIDENTIAL	\$ 15.32	\$ 2.56	\$ 17.88
072-2070-011-0000	RESIDENTIAL	\$ 15.32	\$ 2.56	\$ 17.88
072-2070-012-0000	RESIDENTIAL	\$ 15.32	\$ 2.56	\$ 17.88
072-2070-013-0000	RESIDENTIAL	\$ 15.32	\$ 2.56	\$ 17.88
072-2070-014-0000	RESIDENTIAL	\$ 15.32	\$ 2.56	\$ 17.88
072-2070-015-0000	RESIDENTIAL	\$ 15.32	\$ 2.56	\$ 17.88
072-2070-016-0000	RESIDENTIAL	\$ 15.32	\$ 2.56	\$ 17.88
072-2070-017-0000	RESIDENTIAL	\$ 15.32	\$ 2.56	\$ 17.88
072-2070-018-0000	RESIDENTIAL	\$ 15.32	\$ 2.56	\$ 17.88
072-2070-019-0000	RESIDENTIAL	\$ 15.32	\$ 2.56	\$ 17.88
072-2070-020-0000	RESIDENTIAL	\$ 15.32	\$ 2.56	\$ 17.88
072-2070-021-0000	RESIDENTIAL	\$ 15.32	\$ 2.56	\$ 17.88
072-2070-022-0000	RESIDENTIAL	\$ 15.32	\$ 2.56	\$ 17.88
072-2070-023-0000	RESIDENTIAL	\$ 15.32	\$ 2.56	\$ 17.88
072-2070-024-0000	RESIDENTIAL	\$ 15.32	\$ 2.56	\$ 17.88
072-2070-025-0000	RESIDENTIAL	\$ 15.32	\$ 2.56	\$ 17.88
072-2070-026-0000	RESIDENTIAL	\$ 15.32	\$ 2.56	\$ 17.88
072-2070-027-0000	RESIDENTIAL	\$ 15.32	\$ 2.56	\$ 17.88
072-2070-028-0000	RESIDENTIAL	\$ 15.32	\$ 2.56	\$ 17.88
072-2070-029-0000	RESIDENTIAL	\$ 15.32	\$ 2.56	\$ 17.88
072-2070-030-0000	RESIDENTIAL	\$ 15.32	\$ 2.56	\$ 17.88
072-2070-031-0000	RESIDENTIAL	\$ 15.32	\$ 2.56	\$ 17.88
072-2070-032-0000	RESIDENTIAL	\$ 15.32	\$ 2.56	\$ 17.88
072-2070-033-0000	RESIDENTIAL	\$ 15.32	\$ 2.56	\$ 17.88
072-2070-034-0000	RESIDENTIAL	\$ 15.32	\$ 2.56	\$ 17.88
072-2070-035-0000	RESIDENTIAL	\$ 15.32	\$ 2.56	\$ 17.88
072-2070-036-0000	RESIDENTIAL	\$ 15.32	\$ 2.56	\$ 17.88
072-2070-037-0000	RESIDENTIAL	\$ 15.32	\$ 2.56	\$ 17.88
072-2070-038-0000	RESIDENTIAL	\$ 15.32	\$ 2.56	\$ 17.88
072-2070-039-0000	RESIDENTIAL	\$ 15.32	\$ 2.56	\$ 17.88
072-2070-040-0000	RESIDENTIAL	\$ 15.32	\$ 2.56	\$ 17.88
072-2070-041-0000	RESIDENTIAL	\$ 15.32	\$ 2.56	\$ 17.88
072-2070-042-0000	RESIDENTIAL	\$ 15.32	\$ 2.56	\$ 17.88
072-2070-043-0000	RESIDENTIAL	\$ 15.32	\$ 2.56	\$ 17.88
072-2070-044-0000	RESIDENTIAL	\$ 15.32	\$ 2.56	\$ 17.88
072-2070-045-0000	RESIDENTIAL	\$ 15.32	\$ 2.56	\$ 17.88
072-2070-046-0000	RESIDENTIAL	\$ 15.32	\$ 2.56	\$ 17.88
072-2070-047-0000	RESIDENTIAL	\$ 15.32	\$ 2.56	\$ 17.88
072-2070-048-0000	RESIDENTIAL	\$ 15.32	\$ 2.56	\$ 17.88

ITEM 17.2.

City of Rancho Cordova
Lighting District No. 2012-1 Exhibit A to the Resolution
Fiscal Year 2023-24 Assessment Roll

ATTACHMENT 2

APN	District Classification	Street Light Charge	Safety Light Charge	Total Assessment
072-2070-049-0000	RESIDENTIAL	\$ 15.32	\$ 2.56	\$ 17.88
072-2070-050-0000	RESIDENTIAL	\$ 15.32	\$ 2.56	\$ 17.88
072-2070-051-0000	RESIDENTIAL	\$ 15.32	\$ 2.56	\$ 17.88
072-2070-052-0000	RESIDENTIAL	\$ 15.32	\$ 2.56	\$ 17.88
072-2070-053-0000	RESIDENTIAL	\$ 15.32	\$ 2.56	\$ 17.88
072-2070-054-0000	RESIDENTIAL	\$ 15.32	\$ 2.56	\$ 17.88
072-2070-055-0000	RESIDENTIAL	\$ 15.32	\$ 2.56	\$ 17.88
072-2070-056-0000	RESIDENTIAL	\$ 15.32	\$ 2.56	\$ 17.88
072-2070-057-0000	RESIDENTIAL	\$ 15.32	\$ 2.56	\$ 17.88
072-2070-058-0000	RESIDENTIAL	\$ 15.32	\$ 2.56	\$ 17.88
072-2070-059-0000	RESIDENTIAL	\$ 15.32	\$ 2.56	\$ 17.88
072-2070-060-0000	RESIDENTIAL	\$ 15.32	\$ 2.56	\$ 17.88
072-2070-063-0000	RESIDENTIAL	\$ 15.32	\$ 2.56	\$ 17.88
072-2070-069-0000	RESIDENTIAL	\$ 15.32	\$ 2.56	\$ 17.88
072-2070-070-0000	RESIDENTIAL	\$ 15.32	\$ 2.56	\$ 17.88
072-2080-001-0000	RESIDENTIAL	\$ 15.32	\$ 2.56	\$ 17.88
072-2080-002-0000	RESIDENTIAL	\$ 15.32	\$ 2.56	\$ 17.88
072-2080-003-0000	RESIDENTIAL	\$ 15.32	\$ 2.56	\$ 17.88
072-2080-004-0000	RESIDENTIAL	\$ 15.32	\$ 2.56	\$ 17.88
072-2080-005-0000	RESIDENTIAL	\$ 15.32	\$ 2.56	\$ 17.88
072-2080-006-0000	RESIDENTIAL	\$ 15.32	\$ 2.56	\$ 17.88
072-2080-007-0000	RESIDENTIAL	\$ 15.32	\$ 2.56	\$ 17.88
072-2080-008-0000	RESIDENTIAL	\$ 15.32	\$ 2.56	\$ 17.88
072-2080-009-0000	RESIDENTIAL	\$ 15.32	\$ 2.56	\$ 17.88
072-2080-010-0000	RESIDENTIAL	\$ 15.32	\$ 2.56	\$ 17.88
072-2080-011-0000	RESIDENTIAL	\$ 15.32	\$ 2.56	\$ 17.88
072-2080-012-0000	RESIDENTIAL	\$ 15.32	\$ 2.56	\$ 17.88
072-2080-013-0000	RESIDENTIAL	\$ 15.32	\$ 2.56	\$ 17.88
072-2080-014-0000	RESIDENTIAL	\$ 15.32	\$ 2.56	\$ 17.88
072-2080-015-0000	RESIDENTIAL	\$ 15.32	\$ 2.56	\$ 17.88
072-2080-016-0000	RESIDENTIAL	\$ 15.32	\$ 2.56	\$ 17.88
072-2080-017-0000	RESIDENTIAL	\$ 15.32	\$ 2.56	\$ 17.88
072-2080-018-0000	RESIDENTIAL	\$ 15.32	\$ 2.56	\$ 17.88
072-2080-019-0000	RESIDENTIAL	\$ 15.32	\$ 2.56	\$ 17.88
072-2080-020-0000	RESIDENTIAL	\$ 15.32	\$ 2.56	\$ 17.88
072-2080-021-0000	RESIDENTIAL	\$ 15.32	\$ 2.56	\$ 17.88
072-2080-023-0000	RESIDENTIAL	\$ 15.32	\$ 2.56	\$ 17.88
072-2080-024-0000	RESIDENTIAL	\$ 15.32	\$ 2.56	\$ 17.88
072-2080-025-0000	RESIDENTIAL	\$ 15.32	\$ 2.56	\$ 17.88
072-2080-026-0000	RESIDENTIAL	\$ 15.32	\$ 2.56	\$ 17.88
072-2080-030-0000	RESIDENTIAL	\$ 15.32	\$ 2.56	\$ 17.88
072-2080-031-0000	RESIDENTIAL	\$ 15.32	\$ 2.56	\$ 17.88
072-2080-032-0000	RESIDENTIAL	\$ 15.32	\$ 2.56	\$ 17.88
072-2080-033-0000	RESIDENTIAL	\$ 15.32	\$ 2.56	\$ 17.88

ITEM 17.2.

City of Rancho Cordova
Lighting District No. 2012-1 Exhibit A to the Resolution
Fiscal Year 2023-24 Assessment Roll

ATTACHMENT 2

APN	District Classification	Street Light Charge	Safety Light Charge	Total Assessment
072-2080-034-0000	RESIDENTIAL	\$ 15.32	\$ 2.56	\$ 17.88
072-2080-035-0000	RESIDENTIAL	\$ 15.32	\$ 2.56	\$ 17.88
072-2080-036-0000	RESIDENTIAL	\$ 15.32	\$ 2.56	\$ 17.88
072-2080-037-0000	RESIDENTIAL	\$ 15.32	\$ 2.56	\$ 17.88
072-2080-038-0000	RESIDENTIAL	\$ 15.32	\$ 2.56	\$ 17.88
072-2080-039-0000	RESIDENTIAL	\$ 15.32	\$ 2.56	\$ 17.88
072-2080-040-0000	RESIDENTIAL	\$ 15.32	\$ 2.56	\$ 17.88
072-2080-041-0000	RESIDENTIAL	\$ 15.32	\$ 2.56	\$ 17.88
072-2080-042-0000	RESIDENTIAL	\$ 15.32	\$ 2.56	\$ 17.88
072-2080-043-0000	RESIDENTIAL	\$ 15.32	\$ 2.56	\$ 17.88
072-2080-044-0000	RESIDENTIAL	\$ 15.32	\$ 2.56	\$ 17.88
072-2080-045-0000	RESIDENTIAL	\$ 15.32	\$ 2.56	\$ 17.88
072-2090-001-0000	RESIDENTIAL	\$ 15.32	\$ 2.56	\$ 17.88
072-2090-002-0000	RESIDENTIAL	\$ 15.32	\$ 2.56	\$ 17.88
072-2090-003-0000	RESIDENTIAL	\$ 15.32	\$ 2.56	\$ 17.88
072-2090-004-0000	RESIDENTIAL	\$ 15.32	\$ 2.56	\$ 17.88
072-2090-005-0000	RESIDENTIAL	\$ 15.32	\$ 2.56	\$ 17.88
072-2090-006-0000	RESIDENTIAL	\$ 15.32	\$ 2.56	\$ 17.88
072-2090-007-0000	RESIDENTIAL	\$ 15.32	\$ 2.56	\$ 17.88
072-2090-008-0000	RESIDENTIAL	\$ 15.32	\$ 2.56	\$ 17.88
072-2090-009-0000	RESIDENTIAL	\$ 15.32	\$ 2.56	\$ 17.88
072-2090-010-0000	RESIDENTIAL	\$ 15.32	\$ 2.56	\$ 17.88
072-2090-011-0000	RESIDENTIAL	\$ 15.32	\$ 2.56	\$ 17.88
072-2090-012-0000	RESIDENTIAL	\$ 15.32	\$ 2.56	\$ 17.88
072-2090-013-0000	RESIDENTIAL	\$ 15.32	\$ 2.56	\$ 17.88
072-2090-014-0000	RESIDENTIAL	\$ 15.32	\$ 2.56	\$ 17.88
072-2090-015-0000	RESIDENTIAL	\$ 15.32	\$ 2.56	\$ 17.88
072-2090-016-0000	RESIDENTIAL	\$ 15.32	\$ 2.56	\$ 17.88
072-2090-017-0000	RESIDENTIAL	\$ 15.32	\$ 2.56	\$ 17.88
072-2090-018-0000	RESIDENTIAL	\$ 15.32	\$ 2.56	\$ 17.88
072-2090-019-0000	RESIDENTIAL	\$ 15.32	\$ 2.56	\$ 17.88
072-2090-020-0000	RESIDENTIAL	\$ 15.32	\$ 2.56	\$ 17.88
072-2090-021-0000	RESIDENTIAL	\$ 15.32	\$ 2.56	\$ 17.88
072-2090-022-0000	RESIDENTIAL	\$ 15.32	\$ 2.56	\$ 17.88
072-2090-023-0000	RESIDENTIAL	\$ 15.32	\$ 2.56	\$ 17.88
072-2090-024-0000	RESIDENTIAL	\$ 15.32	\$ 2.56	\$ 17.88
072-2090-025-0000	RESIDENTIAL	\$ 15.32	\$ 2.56	\$ 17.88
072-2090-026-0000	RESIDENTIAL	\$ 15.32	\$ 2.56	\$ 17.88
072-2090-027-0000	RESIDENTIAL	\$ 15.32	\$ 2.56	\$ 17.88
072-2090-028-0000	RESIDENTIAL	\$ 15.32	\$ 2.56	\$ 17.88
072-2090-029-0000	RESIDENTIAL	\$ 15.32	\$ 2.56	\$ 17.88
072-2090-030-0000	RESIDENTIAL	\$ 15.32	\$ 2.56	\$ 17.88
072-2090-031-0000	RESIDENTIAL	\$ 15.32	\$ 2.56	\$ 17.88
072-2090-032-0000	RESIDENTIAL	\$ 15.32	\$ 2.56	\$ 17.88

ITEM 17.2.

City of Rancho Cordova
Lighting District No. 2012-1 Exhibit A to the Resolution
Fiscal Year 2023-24 Assessment Roll

ATTACHMENT 2

APN	District Classification	Street Light Charge	Safety Light Charge	Total Assessment
072-2090-033-0000	RESIDENTIAL	\$ 15.32	\$ 2.56	\$ 17.88
072-2090-034-0000	RESIDENTIAL	\$ 15.32	\$ 2.56	\$ 17.88
072-2090-035-0000	RESIDENTIAL	\$ 15.32	\$ 2.56	\$ 17.88
072-2090-036-0000	RESIDENTIAL	\$ 15.32	\$ 2.56	\$ 17.88
072-2090-037-0000	RESIDENTIAL	\$ 15.32	\$ 2.56	\$ 17.88
072-2090-038-0000	RESIDENTIAL	\$ 15.32	\$ 2.56	\$ 17.88
072-2090-039-0000	RESIDENTIAL	\$ 15.32	\$ 2.56	\$ 17.88
072-2090-040-0000	RESIDENTIAL	\$ 15.32	\$ 2.56	\$ 17.88
072-2090-041-0000	RESIDENTIAL	\$ 15.32	\$ 2.56	\$ 17.88
072-2090-042-0000	RESIDENTIAL	\$ 15.32	\$ 2.56	\$ 17.88
072-2090-043-0000	RESIDENTIAL	\$ 15.32	\$ 2.56	\$ 17.88
072-2090-044-0000	RESIDENTIAL	\$ 15.32	\$ 2.56	\$ 17.88
072-2090-045-0000	RESIDENTIAL	\$ 15.32	\$ 2.56	\$ 17.88
072-2090-046-0000	RESIDENTIAL	\$ 15.32	\$ 2.56	\$ 17.88
072-2090-047-0000	RESIDENTIAL	\$ 15.32	\$ 2.56	\$ 17.88
072-2090-048-0000	RESIDENTIAL	\$ 15.32	\$ 2.56	\$ 17.88
072-2090-049-0000	RESIDENTIAL	\$ 15.32	\$ 2.56	\$ 17.88
072-2090-050-0000	RESIDENTIAL	\$ 15.32	\$ 2.56	\$ 17.88
072-2090-051-0000	RESIDENTIAL	\$ 15.32	\$ 2.56	\$ 17.88
072-2090-052-0000	RESIDENTIAL	\$ 15.32	\$ 2.56	\$ 17.88
072-2090-053-0000	RESIDENTIAL	\$ 15.32	\$ 2.56	\$ 17.88
072-2090-054-0000	RESIDENTIAL	\$ 15.32	\$ 2.56	\$ 17.88
072-2090-055-0000	RESIDENTIAL	\$ 15.32	\$ 2.56	\$ 17.88
072-2090-056-0000	RESIDENTIAL	\$ 15.32	\$ 2.56	\$ 17.88
072-2090-057-0000	RESIDENTIAL	\$ 15.32	\$ 2.56	\$ 17.88
072-2090-058-0000	RESIDENTIAL	\$ 15.32	\$ 2.56	\$ 17.88
072-2090-059-0000	RESIDENTIAL	\$ 15.32	\$ 2.56	\$ 17.88
072-2090-060-0000	RESIDENTIAL	\$ 15.32	\$ 2.56	\$ 17.88
072-2090-061-0000	RESIDENTIAL	\$ 15.32	\$ 2.56	\$ 17.88
072-2090-062-0000	RESIDENTIAL	\$ 15.32	\$ 2.56	\$ 17.88
072-2090-063-0000	RESIDENTIAL	\$ 15.32	\$ 2.56	\$ 17.88
072-2090-064-0000	RESIDENTIAL	\$ 15.32	\$ 2.56	\$ 17.88
072-2090-065-0000	RESIDENTIAL	\$ 15.32	\$ 2.56	\$ 17.88
072-2090-066-0000	RESIDENTIAL	\$ 15.32	\$ 2.56	\$ 17.88
072-2090-067-0000	RESIDENTIAL	\$ 15.32	\$ 2.56	\$ 17.88
072-2090-068-0000	RESIDENTIAL	\$ 15.32	\$ 2.56	\$ 17.88
072-2090-069-0000	RESIDENTIAL	\$ 15.32	\$ 2.56	\$ 17.88
072-2090-070-0000	RESIDENTIAL	\$ 15.32	\$ 2.56	\$ 17.88
072-2090-071-0000	RESIDENTIAL	\$ 15.32	\$ 2.56	\$ 17.88
072-2090-072-0000	RESIDENTIAL	\$ 15.32	\$ 2.56	\$ 17.88
072-2090-073-0000	RESIDENTIAL	\$ 15.32	\$ 2.56	\$ 17.88
072-2090-074-0000	RESIDENTIAL	\$ 15.32	\$ 2.56	\$ 17.88
072-2090-075-0000	RESIDENTIAL	\$ 15.32	\$ 2.56	\$ 17.88
072-2090-076-0000	RESIDENTIAL	\$ 15.32	\$ 2.56	\$ 17.88

ITEM 17.2.

City of Rancho Cordova
Lighting District No. 2012-1 Exhibit A to the Resolution
Fiscal Year 2023-24 Assessment Roll

ATTACHMENT 2

APN	District Classification	Street Light Charge	Safety Light Charge	Total Assessment
072-2090-077-0000	RESIDENTIAL	\$ 15.32	\$ 2.56	\$ 17.88
072-2090-078-0000	RESIDENTIAL	\$ 15.32	\$ 2.56	\$ 17.88
072-2100-001-0000	RESIDENTIAL	\$ 15.32	\$ 2.56	\$ 17.88
072-2100-002-0000	RESIDENTIAL	\$ 15.32	\$ 2.56	\$ 17.88
072-2100-003-0000	RESIDENTIAL	\$ 15.32	\$ 2.56	\$ 17.88
072-2100-004-0000	RESIDENTIAL	\$ 15.32	\$ 2.56	\$ 17.88
072-2100-005-0000	RESIDENTIAL	\$ 15.32	\$ 2.56	\$ 17.88
072-2100-006-0000	RESIDENTIAL	\$ 15.32	\$ 2.56	\$ 17.88
072-2100-007-0000	RESIDENTIAL	\$ 15.32	\$ 2.56	\$ 17.88
072-2100-008-0000	RESIDENTIAL	\$ 15.32	\$ 2.56	\$ 17.88
072-2100-009-0000	RESIDENTIAL	\$ 15.32	\$ 2.56	\$ 17.88
072-2100-010-0000	RESIDENTIAL	\$ 15.32	\$ 2.56	\$ 17.88
072-2100-011-0000	RESIDENTIAL	\$ 15.32	\$ 2.56	\$ 17.88
072-2100-012-0000	RESIDENTIAL	\$ 15.32	\$ 2.56	\$ 17.88
072-2100-013-0000	RESIDENTIAL	\$ 15.32	\$ 2.56	\$ 17.88
072-2100-014-0000	RESIDENTIAL	\$ 15.32	\$ 2.56	\$ 17.88
072-2100-015-0000	RESIDENTIAL	\$ 15.32	\$ 2.56	\$ 17.88
072-2100-016-0000	RESIDENTIAL	\$ 15.32	\$ 2.56	\$ 17.88
072-2100-017-0000	RESIDENTIAL	\$ 15.32	\$ 2.56	\$ 17.88
072-2100-018-0000	RESIDENTIAL	\$ 15.32	\$ 2.56	\$ 17.88
072-2100-019-0000	RESIDENTIAL	\$ 15.32	\$ 2.56	\$ 17.88
072-2100-020-0000	RESIDENTIAL	\$ 15.32	\$ 2.56	\$ 17.88
072-2100-021-0000	RESIDENTIAL	\$ 15.32	\$ 2.56	\$ 17.88
072-2100-022-0000	RESIDENTIAL	\$ 15.32	\$ 2.56	\$ 17.88
072-2100-023-0000	RESIDENTIAL	\$ 15.32	\$ 2.56	\$ 17.88
072-2100-024-0000	RESIDENTIAL	\$ 15.32	\$ 2.56	\$ 17.88
072-2100-025-0000	RESIDENTIAL	\$ 15.32	\$ 2.56	\$ 17.88
072-2100-026-0000	RESIDENTIAL	\$ 15.32	\$ 2.56	\$ 17.88
072-2100-027-0000	RESIDENTIAL	\$ 15.32	\$ 2.56	\$ 17.88
072-2100-028-0000	RESIDENTIAL	\$ 15.32	\$ 2.56	\$ 17.88
072-2100-029-0000	RESIDENTIAL	\$ 15.32	\$ 2.56	\$ 17.88
072-2100-030-0000	RESIDENTIAL	\$ 15.32	\$ 2.56	\$ 17.88
072-2100-031-0000	RESIDENTIAL	\$ 15.32	\$ 2.56	\$ 17.88
072-2100-032-0000	RESIDENTIAL	\$ 15.32	\$ 2.56	\$ 17.88
072-2100-033-0000	RESIDENTIAL	\$ 15.32	\$ 2.56	\$ 17.88
072-2100-034-0000	RESIDENTIAL	\$ 15.32	\$ 2.56	\$ 17.88
072-2100-035-0000	RESIDENTIAL	\$ 15.32	\$ 2.56	\$ 17.88
072-2100-036-0000	RESIDENTIAL	\$ 15.32	\$ 2.56	\$ 17.88
072-2100-037-0000	RESIDENTIAL	\$ 15.32	\$ 2.56	\$ 17.88
072-2100-038-0000	RESIDENTIAL	\$ 15.32	\$ 2.56	\$ 17.88
072-2100-039-0000	RESIDENTIAL	\$ 15.32	\$ 2.56	\$ 17.88
072-2100-040-0000	RESIDENTIAL	\$ 15.32	\$ 2.56	\$ 17.88
072-2100-041-0000	RESIDENTIAL	\$ 15.32	\$ 2.56	\$ 17.88
072-2100-042-0000	RESIDENTIAL	\$ 15.32	\$ 2.56	\$ 17.88

ITEM 17.2.

City of Rancho Cordova
Lighting District No. 2012-1 Exhibit A to the Resolution
Fiscal Year 2023-24 Assessment Roll

ATTACHMENT 2

APN	District Classification	Street Light Charge	Safety Light Charge	Total Assessment
072-2100-043-0000	RESIDENTIAL	\$ 15.32	\$ 2.56	\$ 17.88
072-2200-001-0000	RESIDENTIAL	\$ 15.32	\$ 2.56	\$ 17.88
072-2200-002-0000	RESIDENTIAL	\$ 15.32	\$ 2.56	\$ 17.88
072-2200-003-0000	RESIDENTIAL	\$ 15.32	\$ 2.56	\$ 17.88
072-2200-004-0000	RESIDENTIAL	\$ 15.32	\$ 2.56	\$ 17.88
072-2200-005-0000	RESIDENTIAL	\$ 15.32	\$ 2.56	\$ 17.88
072-2200-006-0000	RESIDENTIAL	\$ 15.32	\$ 2.56	\$ 17.88
072-2200-007-0000	RESIDENTIAL	\$ 15.32	\$ 2.56	\$ 17.88
072-2200-008-0000	RESIDENTIAL	\$ 15.32	\$ 2.56	\$ 17.88
072-2200-009-0000	RESIDENTIAL	\$ 15.32	\$ 2.56	\$ 17.88
072-2200-010-0000	RESIDENTIAL	\$ 15.32	\$ 2.56	\$ 17.88
072-2200-011-0000	RESIDENTIAL	\$ 15.32	\$ 2.56	\$ 17.88
072-2200-012-0000	RESIDENTIAL	\$ 15.32	\$ 2.56	\$ 17.88
072-2200-013-0000	RESIDENTIAL	\$ 15.32	\$ 2.56	\$ 17.88
072-2200-014-0000	RESIDENTIAL	\$ 15.32	\$ 2.56	\$ 17.88
072-2200-015-0000	RESIDENTIAL	\$ 15.32	\$ 2.56	\$ 17.88
072-2200-016-0000	RESIDENTIAL	\$ 15.32	\$ 2.56	\$ 17.88
072-2200-017-0000	RESIDENTIAL	\$ 15.32	\$ 2.56	\$ 17.88
072-2200-018-0000	RESIDENTIAL	\$ 15.32	\$ 2.56	\$ 17.88
072-2200-019-0000	RESIDENTIAL	\$ 15.32	\$ 2.56	\$ 17.88
072-2200-020-0000	RESIDENTIAL	\$ 15.32	\$ 2.56	\$ 17.88
072-2200-021-0000	RESIDENTIAL	\$ 15.32	\$ 2.56	\$ 17.88
072-2200-022-0000	RESIDENTIAL	\$ 15.32	\$ 2.56	\$ 17.88
072-2200-023-0000	RESIDENTIAL	\$ 15.32	\$ 2.56	\$ 17.88
072-2200-024-0000	RESIDENTIAL	\$ 15.32	\$ 2.56	\$ 17.88
072-2200-025-0000	RESIDENTIAL	\$ 15.32	\$ 2.56	\$ 17.88
072-2200-026-0000	RESIDENTIAL	\$ 15.32	\$ 2.56	\$ 17.88
072-2200-027-0000	RESIDENTIAL	\$ 15.32	\$ 2.56	\$ 17.88
072-2200-028-0000	RESIDENTIAL	\$ 15.32	\$ 2.56	\$ 17.88
072-2200-029-0000	RESIDENTIAL	\$ 15.32	\$ 2.56	\$ 17.88
072-2200-030-0000	RESIDENTIAL	\$ 15.32	\$ 2.56	\$ 17.88
072-2200-031-0000	RESIDENTIAL	\$ 15.32	\$ 2.56	\$ 17.88
072-2200-032-0000	RESIDENTIAL	\$ 15.32	\$ 2.56	\$ 17.88
072-2200-033-0000	RESIDENTIAL	\$ 15.32	\$ 2.56	\$ 17.88
072-2200-034-0000	RESIDENTIAL	\$ 15.32	\$ 2.56	\$ 17.88
072-2200-035-0000	RESIDENTIAL	\$ 15.32	\$ 2.56	\$ 17.88
072-2200-036-0000	RESIDENTIAL	\$ 15.32	\$ 2.56	\$ 17.88
072-2200-037-0000	RESIDENTIAL	\$ 15.32	\$ 2.56	\$ 17.88
072-2200-038-0000	RESIDENTIAL	\$ 15.32	\$ 2.56	\$ 17.88
072-2200-039-0000	RESIDENTIAL	\$ 15.32	\$ 2.56	\$ 17.88
072-2200-040-0000	RESIDENTIAL	\$ 15.32	\$ 2.56	\$ 17.88
072-2200-041-0000	RESIDENTIAL	\$ 15.32	\$ 2.56	\$ 17.88
072-2200-042-0000	RESIDENTIAL	\$ 15.32	\$ 2.56	\$ 17.88
072-2200-043-0000	RESIDENTIAL	\$ 15.32	\$ 2.56	\$ 17.88

ITEM 17.2.

City of Rancho Cordova
Lighting District No. 2012-1 Exhibit A to the Resolution
Fiscal Year 2023-24 Assessment Roll

ATTACHMENT 2

APN	District Classification	Street Light Charge	Safety Light Charge	Total Assessment
072-2200-044-0000	RESIDENTIAL	\$ 15.32	\$ 2.56	\$ 17.88
072-2200-045-0000	RESIDENTIAL	\$ 15.32	\$ 2.56	\$ 17.88
072-2200-046-0000	RESIDENTIAL	\$ 15.32	\$ 2.56	\$ 17.88
072-2200-047-0000	RESIDENTIAL	\$ 15.32	\$ 2.56	\$ 17.88
072-2200-048-0000	RESIDENTIAL	\$ 15.32	\$ 2.56	\$ 17.88
072-2200-049-0000	RESIDENTIAL	\$ 15.32	\$ 2.56	\$ 17.88
072-2200-050-0000	RESIDENTIAL	\$ 15.32	\$ 2.56	\$ 17.88
072-2200-051-0000	RESIDENTIAL	\$ 15.32	\$ 2.56	\$ 17.88
072-2200-052-0000	RESIDENTIAL	\$ 15.32	\$ 2.56	\$ 17.88
072-2200-053-0000	RESIDENTIAL	\$ 15.32	\$ 2.56	\$ 17.88
072-2210-001-0000	RESIDENTIAL	\$ 15.32	\$ 2.56	\$ 17.88
072-2210-002-0000	RESIDENTIAL	\$ 15.32	\$ 2.56	\$ 17.88
072-2210-003-0000	RESIDENTIAL	\$ 15.32	\$ 2.56	\$ 17.88
072-2210-004-0000	RESIDENTIAL	\$ 15.32	\$ 2.56	\$ 17.88
072-2210-005-0000	RESIDENTIAL	\$ 15.32	\$ 2.56	\$ 17.88
072-2210-006-0000	RESIDENTIAL	\$ 15.32	\$ 2.56	\$ 17.88
072-2210-007-0000	RESIDENTIAL	\$ 15.32	\$ 2.56	\$ 17.88
072-2210-008-0000	RESIDENTIAL	\$ 15.32	\$ 2.56	\$ 17.88
072-2210-009-0000	RESIDENTIAL	\$ 15.32	\$ 2.56	\$ 17.88
072-2210-010-0000	RESIDENTIAL	\$ 15.32	\$ 2.56	\$ 17.88
072-2210-011-0000	RESIDENTIAL	\$ 15.32	\$ 2.56	\$ 17.88
072-2210-012-0000	RESIDENTIAL	\$ 15.32	\$ 2.56	\$ 17.88
072-2210-013-0000	RESIDENTIAL	\$ 15.32	\$ 2.56	\$ 17.88
072-2210-014-0000	RESIDENTIAL	\$ 15.32	\$ 2.56	\$ 17.88
072-2210-015-0000	RESIDENTIAL	\$ 15.32	\$ 2.56	\$ 17.88
072-2210-016-0000	RESIDENTIAL	\$ 15.32	\$ 2.56	\$ 17.88
072-2210-017-0000	RESIDENTIAL	\$ 15.32	\$ 2.56	\$ 17.88
072-2210-018-0000	RESIDENTIAL	\$ 15.32	\$ 2.56	\$ 17.88
072-2210-019-0000	RESIDENTIAL	\$ 15.32	\$ 2.56	\$ 17.88
072-2210-020-0000	RESIDENTIAL	\$ 15.32	\$ 2.56	\$ 17.88
072-2210-021-0000	RESIDENTIAL	\$ 15.32	\$ 2.56	\$ 17.88
072-2210-022-0000	RESIDENTIAL	\$ 15.32	\$ 2.56	\$ 17.88
072-2210-023-0000	RESIDENTIAL	\$ 15.32	\$ 2.56	\$ 17.88
072-2210-024-0000	RESIDENTIAL	\$ 15.32	\$ 2.56	\$ 17.88
072-2210-025-0000	RESIDENTIAL	\$ 15.32	\$ 2.56	\$ 17.88
072-2210-026-0000	RESIDENTIAL	\$ 15.32	\$ 2.56	\$ 17.88
072-2210-027-0000	RESIDENTIAL	\$ 15.32	\$ 2.56	\$ 17.88
072-2210-028-0000	RESIDENTIAL	\$ 15.32	\$ 2.56	\$ 17.88
072-2210-029-0000	RESIDENTIAL	\$ 15.32	\$ 2.56	\$ 17.88
072-2210-030-0000	RESIDENTIAL	\$ 15.32	\$ 2.56	\$ 17.88
072-2210-031-0000	RESIDENTIAL	\$ 15.32	\$ 2.56	\$ 17.88
072-2210-032-0000	RESIDENTIAL	\$ 15.32	\$ 2.56	\$ 17.88
072-2210-033-0000	RESIDENTIAL	\$ 15.32	\$ 2.56	\$ 17.88
072-2210-034-0000	RESIDENTIAL	\$ 15.32	\$ 2.56	\$ 17.88

ITEM 17.2.

City of Rancho Cordova
Lighting District No. 2012-1 Exhibit A to the Resolution
Fiscal Year 2023-24 Assessment Roll

ATTACHMENT 2

APN	District Classification	Street Light Charge	Safety Light Charge	Total Assessment
072-2210-035-0000	RESIDENTIAL	\$ 15.32	\$ 2.56	\$ 17.88
072-2210-036-0000	RESIDENTIAL	\$ 15.32	\$ 2.56	\$ 17.88
072-2210-037-0000	RESIDENTIAL	\$ 15.32	\$ 2.56	\$ 17.88
072-2210-038-0000	RESIDENTIAL	\$ 15.32	\$ 2.56	\$ 17.88
072-2210-039-0000	RESIDENTIAL	\$ 15.32	\$ 2.56	\$ 17.88
072-2210-040-0000	RESIDENTIAL	\$ 15.32	\$ 2.56	\$ 17.88
072-2210-041-0000	RESIDENTIAL	\$ 15.32	\$ 2.56	\$ 17.88
072-2210-042-0000	RESIDENTIAL	\$ 15.32	\$ 2.56	\$ 17.88
072-2210-043-0000	RESIDENTIAL	\$ 15.32	\$ 2.56	\$ 17.88
072-2210-044-0000	RESIDENTIAL	\$ 15.32	\$ 2.56	\$ 17.88
072-2210-045-0000	RESIDENTIAL	\$ 15.32	\$ 2.56	\$ 17.88
072-2210-046-0000	RESIDENTIAL	\$ 15.32	\$ 2.56	\$ 17.88
072-2210-047-0000	RESIDENTIAL	\$ 15.32	\$ 2.56	\$ 17.88
072-2210-048-0000	RESIDENTIAL	\$ 15.32	\$ 2.56	\$ 17.88
072-2210-049-0000	RESIDENTIAL	\$ 15.32	\$ 2.56	\$ 17.88
072-2210-050-0000	RESIDENTIAL	\$ 15.32	\$ 2.56	\$ 17.88
072-2210-051-0000	RESIDENTIAL	\$ 15.32	\$ 2.56	\$ 17.88
072-2210-052-0000	RESIDENTIAL	\$ 15.32	\$ 2.56	\$ 17.88
072-2210-053-0000	RESIDENTIAL	\$ 15.32	\$ 2.56	\$ 17.88
072-2210-054-0000	RESIDENTIAL	\$ 15.32	\$ 2.56	\$ 17.88
072-2210-055-0000	RESIDENTIAL	\$ 15.32	\$ 2.56	\$ 17.88
072-2210-056-0000	RESIDENTIAL	\$ 15.32	\$ 2.56	\$ 17.88
072-2210-057-0000	RESIDENTIAL	\$ 15.32	\$ 2.56	\$ 17.88
072-2210-058-0000	RESIDENTIAL	\$ 15.32	\$ 2.56	\$ 17.88
072-2210-059-0000	RESIDENTIAL	\$ 15.32	\$ 2.56	\$ 17.88
072-2210-060-0000	RESIDENTIAL	\$ 15.32	\$ 2.56	\$ 17.88
072-2210-061-0000	RESIDENTIAL	\$ 15.32	\$ 2.56	\$ 17.88
072-2210-062-0000	RESIDENTIAL	\$ 15.32	\$ 2.56	\$ 17.88
072-2210-063-0000	RESIDENTIAL	\$ 15.32	\$ 2.56	\$ 17.88
072-2210-064-0000	RESIDENTIAL	\$ 15.32	\$ 2.56	\$ 17.88
072-2210-065-0000	RESIDENTIAL	\$ 15.32	\$ 2.56	\$ 17.88
072-2210-066-0000	RESIDENTIAL	\$ 15.32	\$ 2.56	\$ 17.88
072-2210-067-0000	RESIDENTIAL	\$ 15.32	\$ 2.56	\$ 17.88
072-2210-068-0000	RESIDENTIAL	\$ 15.32	\$ 2.56	\$ 17.88
072-2220-001-0000	RESIDENTIAL	\$ 15.32	\$ 2.56	\$ 17.88
072-2220-002-0000	RESIDENTIAL	\$ 15.32	\$ 2.56	\$ 17.88
072-2220-003-0000	RESIDENTIAL	\$ 15.32	\$ 2.56	\$ 17.88
072-2220-004-0000	RESIDENTIAL	\$ 15.32	\$ 2.56	\$ 17.88
072-2220-005-0000	RESIDENTIAL	\$ 15.32	\$ 2.56	\$ 17.88
072-2220-006-0000	RESIDENTIAL	\$ 15.32	\$ 2.56	\$ 17.88
072-2220-007-0000	RESIDENTIAL	\$ 15.32	\$ 2.56	\$ 17.88
072-2220-008-0000	RESIDENTIAL	\$ 15.32	\$ 2.56	\$ 17.88
072-2220-009-0000	RESIDENTIAL	\$ 15.32	\$ 2.56	\$ 17.88
072-2220-010-0000	RESIDENTIAL	\$ 15.32	\$ 2.56	\$ 17.88

ITEM 17.2.

City of Rancho Cordova
Lighting District No. 2012-1 Exhibit A to the Resolution
Fiscal Year 2023-24 Assessment Roll

ATTACHMENT 2

APN	District Classification	Street Light Charge	Safety Light Charge	Total Assessment
072-2220-011-0000	RESIDENTIAL	\$ 15.32	\$ 2.56	\$ 17.88
072-2220-012-0000	RESIDENTIAL	\$ 15.32	\$ 2.56	\$ 17.88
072-2220-013-0000	RESIDENTIAL	\$ 15.32	\$ 2.56	\$ 17.88
072-2220-014-0000	RESIDENTIAL	\$ 15.32	\$ 2.56	\$ 17.88
072-2220-015-0000	RESIDENTIAL	\$ 15.32	\$ 2.56	\$ 17.88
072-2220-016-0000	RESIDENTIAL	\$ 15.32	\$ 2.56	\$ 17.88
072-2220-017-0000	RESIDENTIAL	\$ 15.32	\$ 2.56	\$ 17.88
072-2220-018-0000	RESIDENTIAL	\$ 15.32	\$ 2.56	\$ 17.88
072-2220-019-0000	RESIDENTIAL	\$ 15.32	\$ 2.56	\$ 17.88
072-2220-020-0000	RESIDENTIAL	\$ 15.32	\$ 2.56	\$ 17.88
072-2220-021-0000	RESIDENTIAL	\$ 15.32	\$ 2.56	\$ 17.88
072-2220-022-0000	RESIDENTIAL	\$ 15.32	\$ 2.56	\$ 17.88
072-2220-023-0000	RESIDENTIAL	\$ 15.32	\$ 2.56	\$ 17.88
072-2220-024-0000	RESIDENTIAL	\$ 15.32	\$ 2.56	\$ 17.88
072-2220-025-0000	RESIDENTIAL	\$ 15.32	\$ 2.56	\$ 17.88
072-2220-026-0000	RESIDENTIAL	\$ 15.32	\$ 2.56	\$ 17.88
072-2220-027-0000	RESIDENTIAL	\$ 15.32	\$ 2.56	\$ 17.88
072-2220-028-0000	RESIDENTIAL	\$ 15.32	\$ 2.56	\$ 17.88
072-2220-029-0000	RESIDENTIAL	\$ 15.32	\$ 2.56	\$ 17.88
072-2220-030-0000	RESIDENTIAL	\$ 15.32	\$ 2.56	\$ 17.88
072-2220-031-0000	RESIDENTIAL	\$ 15.32	\$ 2.56	\$ 17.88
072-2220-032-0000	RESIDENTIAL	\$ 15.32	\$ 2.56	\$ 17.88
072-2220-033-0000	RESIDENTIAL	\$ 15.32	\$ 2.56	\$ 17.88
072-2220-034-0000	RESIDENTIAL	\$ 15.32	\$ 2.56	\$ 17.88
072-2220-035-0000	RESIDENTIAL	\$ 15.32	\$ 2.56	\$ 17.88
072-2220-036-0000	RESIDENTIAL	\$ 15.32	\$ 2.56	\$ 17.88
072-2220-037-0000	RESIDENTIAL	\$ 15.32	\$ 2.56	\$ 17.88
072-2220-038-0000	RESIDENTIAL	\$ 15.32	\$ 2.56	\$ 17.88
072-2220-039-0000	RESIDENTIAL	\$ 15.32	\$ 2.56	\$ 17.88
072-2220-040-0000	RESIDENTIAL	\$ 15.32	\$ 2.56	\$ 17.88
072-2220-041-0000	RESIDENTIAL	\$ 15.32	\$ 2.56	\$ 17.88
072-2220-042-0000	RESIDENTIAL	\$ 15.32	\$ 2.56	\$ 17.88
072-2220-043-0000	RESIDENTIAL	\$ 15.32	\$ 2.56	\$ 17.88
072-2220-044-0000	RESIDENTIAL	\$ 15.32	\$ 2.56	\$ 17.88
072-2220-045-0000	RESIDENTIAL	\$ 15.32	\$ 2.56	\$ 17.88
072-2220-046-0000	RESIDENTIAL	\$ 15.32	\$ 2.56	\$ 17.88
072-2220-047-0000	RESIDENTIAL	\$ 15.32	\$ 2.56	\$ 17.88
072-2220-048-0000	RESIDENTIAL	\$ 15.32	\$ 2.56	\$ 17.88
072-2220-049-0000	RESIDENTIAL	\$ 15.32	\$ 2.56	\$ 17.88
072-2220-050-0000	RESIDENTIAL	\$ 15.32	\$ 2.56	\$ 17.88
072-2220-051-0000	RESIDENTIAL	\$ 15.32	\$ 2.56	\$ 17.88
072-2220-052-0000	RESIDENTIAL	\$ 15.32	\$ 2.56	\$ 17.88
072-2220-053-0000	RESIDENTIAL	\$ 15.32	\$ 2.56	\$ 17.88
072-2220-054-0000	RESIDENTIAL	\$ 15.32	\$ 2.56	\$ 17.88

ITEM 17.2.

City of Rancho Cordova
Lighting District No. 2012-1 Exhibit A to the Resolution
Fiscal Year 2023-24 Assessment Roll

ATTACHMENT 2

APN	District Classification	Street Light Charge	Safety Light Charge	Total Assessment
072-2220-055-0000	RESIDENTIAL	\$ 15.32	\$ 2.56	\$ 17.88
072-2220-056-0000	RESIDENTIAL	\$ 15.32	\$ 2.56	\$ 17.88
072-2220-057-0000	RESIDENTIAL	\$ 15.32	\$ 2.56	\$ 17.88
072-2220-058-0000	RESIDENTIAL	\$ 15.32	\$ 2.56	\$ 17.88
072-2220-059-0000	RESIDENTIAL	\$ 15.32	\$ 2.56	\$ 17.88
072-2220-060-0000	RESIDENTIAL	\$ 15.32	\$ 2.56	\$ 17.88
072-2220-061-0000	RESIDENTIAL	\$ 15.32	\$ 2.56	\$ 17.88
072-2220-062-0000	RESIDENTIAL	\$ 15.32	\$ 2.56	\$ 17.88
072-2220-063-0000	RESIDENTIAL	\$ 15.32	\$ 2.56	\$ 17.88
072-2220-064-0000	RESIDENTIAL	\$ 15.32	\$ 2.56	\$ 17.88
072-2220-065-0000	RESIDENTIAL	\$ 15.32	\$ 2.56	\$ 17.88
072-2220-066-0000	RESIDENTIAL	\$ 15.32	\$ 2.56	\$ 17.88
072-2220-067-0000	RESIDENTIAL	\$ 15.32	\$ 2.56	\$ 17.88
072-2220-068-0000	RESIDENTIAL	\$ 15.32	\$ 2.56	\$ 17.88
072-2220-069-0000	RESIDENTIAL	\$ 15.32	\$ 2.56	\$ 17.88
072-2220-070-0000	RESIDENTIAL	\$ 15.32	\$ 2.56	\$ 17.88
072-2220-074-0000	NONRES	\$ 267.27	\$ 2.56	\$ 269.82
072-2350-001-0000	RESIDENTIAL	\$ 15.32	\$ 2.56	\$ 17.88
072-2350-002-0000	RESIDENTIAL	\$ 15.32	\$ 2.56	\$ 17.88
072-2350-003-0000	RESIDENTIAL	\$ 15.32	\$ 2.56	\$ 17.88
072-2350-004-0000	RESIDENTIAL	\$ 15.32	\$ 2.56	\$ 17.88
072-2350-005-0000	RESIDENTIAL	\$ 15.32	\$ 2.56	\$ 17.88
072-2350-006-0000	RESIDENTIAL	\$ 15.32	\$ 2.56	\$ 17.88
072-2350-007-0000	RESIDENTIAL	\$ 15.32	\$ 2.56	\$ 17.88
072-2350-008-0000	RESIDENTIAL	\$ 15.32	\$ 2.56	\$ 17.88
072-2350-009-0000	RESIDENTIAL	\$ 15.32	\$ 2.56	\$ 17.88
072-2350-010-0000	RESIDENTIAL	\$ 15.32	\$ 2.56	\$ 17.88
072-2350-011-0000	RESIDENTIAL	\$ 15.32	\$ 2.56	\$ 17.88
072-2350-012-0000	RESIDENTIAL	\$ 15.32	\$ 2.56	\$ 17.88
072-2350-013-0000	RESIDENTIAL	\$ 15.32	\$ 2.56	\$ 17.88
072-2350-014-0000	RESIDENTIAL	\$ 15.32	\$ 2.56	\$ 17.88
072-2350-015-0000	RESIDENTIAL	\$ 15.32	\$ 2.56	\$ 17.88
072-2350-016-0000	RESIDENTIAL	\$ 15.32	\$ 2.56	\$ 17.88
072-2350-017-0000	RESIDENTIAL	\$ 15.32	\$ 2.56	\$ 17.88
072-2350-018-0000	RESIDENTIAL	\$ 15.32	\$ 2.56	\$ 17.88
072-2350-019-0000	RESIDENTIAL	\$ 15.32	\$ 2.56	\$ 17.88
072-2350-020-0000	RESIDENTIAL	\$ 15.32	\$ 2.56	\$ 17.88
072-2350-021-0000	RESIDENTIAL	\$ 15.32	\$ 2.56	\$ 17.88
072-2350-022-0000	RESIDENTIAL	\$ 15.32	\$ 2.56	\$ 17.88
072-2350-023-0000	RESIDENTIAL	\$ 15.32	\$ 2.56	\$ 17.88
072-2350-024-0000	RESIDENTIAL	\$ 15.32	\$ 2.56	\$ 17.88
072-2350-025-0000	RESIDENTIAL	\$ 15.32	\$ 2.56	\$ 17.88
072-2350-026-0000	RESIDENTIAL	\$ 15.32	\$ 2.56	\$ 17.88
072-2350-027-0000	RESIDENTIAL	\$ 15.32	\$ 2.56	\$ 17.88

ITEM 17.2.

City of Rancho Cordova
Lighting District No. 2012-1 Exhibit A to the Resolution
Fiscal Year 2023-24 Assessment Roll

ATTACHMENT 2

APN	District Classification	Street Light Charge	Safety Light Charge	Total Assessment
072-2350-028-0000	RESIDENTIAL	\$ 15.32	\$ 2.56	\$ 17.88
072-2350-029-0000	RESIDENTIAL	\$ 15.32	\$ 2.56	\$ 17.88
072-2350-030-0000	RESIDENTIAL	\$ 15.32	\$ 2.56	\$ 17.88
072-2350-031-0000	RESIDENTIAL	\$ 15.32	\$ 2.56	\$ 17.88
072-2350-032-0000	RESIDENTIAL	\$ 15.32	\$ 2.56	\$ 17.88
072-2350-033-0000	RESIDENTIAL	\$ 15.32	\$ 2.56	\$ 17.88
072-2350-034-0000	RESIDENTIAL	\$ 15.32	\$ 2.56	\$ 17.88
072-2350-035-0000	RESIDENTIAL	\$ 15.32	\$ 2.56	\$ 17.88
072-2350-036-0000	RESIDENTIAL	\$ 15.32	\$ 2.56	\$ 17.88
072-2350-037-0000	RESIDENTIAL	\$ 15.32	\$ 2.56	\$ 17.88
072-2350-038-0000	RESIDENTIAL	\$ 15.32	\$ 2.56	\$ 17.88
072-2350-039-0000	RESIDENTIAL	\$ 15.32	\$ 2.56	\$ 17.88
072-2350-040-0000	RESIDENTIAL	\$ 15.32	\$ 2.56	\$ 17.88
072-2350-041-0000	RESIDENTIAL	\$ 15.32	\$ 2.56	\$ 17.88
072-2350-042-0000	RESIDENTIAL	\$ 15.32	\$ 2.56	\$ 17.88
072-2350-043-0000	RESIDENTIAL	\$ 15.32	\$ 2.56	\$ 17.88
072-2360-008-0000	NONRES	\$ 21.41	\$ 2.56	\$ 23.96
072-2360-022-0000	NONRES	\$ 392.46	\$ 2.56	\$ 395.02
072-2360-028-0000	NONRES	\$ 352.91	\$ 2.56	\$ 355.46
072-2360-029-0000	NONRES	\$ 135.27	\$ 2.56	\$ 137.82
072-2360-030-0000	NONRES	\$ 365.00	\$ 2.56	\$ 367.56
072-2360-036-0000	SAFETY LIGHTS ONLY	\$ 0.00	\$ 2.56	\$ 2.56
072-2360-039-0000	NONRES	\$ 20.40	\$ 2.56	\$ 22.96
072-2360-041-0000	NONRES	\$ 145.35	\$ 2.56	\$ 147.90
072-2360-042-0000	NONRES	\$ 0.00	\$ 2.56	\$ 2.56
072-2360-043-0000	NONRES	\$ 0.00	\$ 2.56	\$ 2.56
072-2360-044-0000	NONRES	\$ 0.00	\$ 2.56	\$ 2.56
072-2360-045-0000	NONRES	\$ 0.00	\$ 2.56	\$ 2.56
072-2360-046-0000	NONRES	\$ 0.00	\$ 2.56	\$ 2.56
072-2360-047-0000	NONRES	\$ 0.00	\$ 2.56	\$ 2.56
072-2360-048-0000	NONRES	\$ 0.00	\$ 2.56	\$ 2.56
072-2370-001-0000	RESIDENTIAL	\$ 15.32	\$ 2.56	\$ 17.88
072-2370-002-0000	RESIDENTIAL	\$ 15.32	\$ 2.56	\$ 17.88
072-2370-003-0000	RESIDENTIAL	\$ 15.32	\$ 2.56	\$ 17.88
072-2370-004-0000	RESIDENTIAL	\$ 15.32	\$ 2.56	\$ 17.88
072-2370-005-0000	RESIDENTIAL	\$ 15.32	\$ 2.56	\$ 17.88
072-2370-006-0000	RESIDENTIAL	\$ 15.32	\$ 2.56	\$ 17.88
072-2370-007-0000	RESIDENTIAL	\$ 15.32	\$ 2.56	\$ 17.88
072-2370-008-0000	RESIDENTIAL	\$ 15.32	\$ 2.56	\$ 17.88
072-2370-009-0000	RESIDENTIAL	\$ 15.32	\$ 2.56	\$ 17.88
072-2370-010-0000	RESIDENTIAL	\$ 15.32	\$ 2.56	\$ 17.88
072-2370-011-0000	RESIDENTIAL	\$ 15.32	\$ 2.56	\$ 17.88
072-2370-012-0000	RESIDENTIAL	\$ 15.32	\$ 2.56	\$ 17.88
072-2370-013-0000	RESIDENTIAL	\$ 15.32	\$ 2.56	\$ 17.88

ITEM 17.2.

City of Rancho Cordova
Lighting District No. 2012-1 Exhibit A to the Resolution
Fiscal Year 2023-24 Assessment Roll

ATTACHMENT 2

APN	District Classification	Street Light Charge	Safety Light Charge	Total Assessment
072-2370-014-0000	RESIDENTIAL	\$ 15.32	\$ 2.56	\$ 17.88
072-2370-015-0000	RESIDENTIAL	\$ 15.32	\$ 2.56	\$ 17.88
072-2370-016-0000	RESIDENTIAL	\$ 15.32	\$ 2.56	\$ 17.88
072-2370-017-0000	RESIDENTIAL	\$ 15.32	\$ 2.56	\$ 17.88
072-2370-018-0000	RESIDENTIAL	\$ 15.32	\$ 2.56	\$ 17.88
072-2370-019-0000	RESIDENTIAL	\$ 15.32	\$ 2.56	\$ 17.88
072-2370-020-0000	RESIDENTIAL	\$ 15.32	\$ 2.56	\$ 17.88
072-2370-021-0000	RESIDENTIAL	\$ 15.32	\$ 2.56	\$ 17.88
072-2370-022-0000	RESIDENTIAL	\$ 15.32	\$ 2.56	\$ 17.88
072-2370-023-0000	RESIDENTIAL	\$ 15.32	\$ 2.56	\$ 17.88
072-2370-024-0000	RESIDENTIAL	\$ 15.32	\$ 2.56	\$ 17.88
072-2370-025-0000	RESIDENTIAL	\$ 15.32	\$ 2.56	\$ 17.88
072-2370-026-0000	RESIDENTIAL	\$ 15.32	\$ 2.56	\$ 17.88
072-2370-027-0000	RESIDENTIAL	\$ 15.32	\$ 2.56	\$ 17.88
072-2370-028-0000	RESIDENTIAL	\$ 15.32	\$ 2.56	\$ 17.88
072-2370-029-0000	RESIDENTIAL	\$ 15.32	\$ 2.56	\$ 17.88
072-2370-030-0000	RESIDENTIAL	\$ 15.32	\$ 2.56	\$ 17.88
072-2370-031-0000	RESIDENTIAL	\$ 15.32	\$ 2.56	\$ 17.88
072-2370-032-0000	RESIDENTIAL	\$ 15.32	\$ 2.56	\$ 17.88
072-2370-033-0000	RESIDENTIAL	\$ 15.32	\$ 2.56	\$ 17.88
072-2370-034-0000	RESIDENTIAL	\$ 15.32	\$ 2.56	\$ 17.88
072-2370-035-0000	RESIDENTIAL	\$ 15.32	\$ 2.56	\$ 17.88
072-2370-036-0000	RESIDENTIAL	\$ 15.32	\$ 2.56	\$ 17.88
072-2370-037-0000	RESIDENTIAL	\$ 15.32	\$ 2.56	\$ 17.88
072-2370-038-0000	RESIDENTIAL	\$ 15.32	\$ 2.56	\$ 17.88
072-2370-039-0000	RESIDENTIAL	\$ 15.32	\$ 2.56	\$ 17.88
072-2370-040-0000	RESIDENTIAL	\$ 15.32	\$ 2.56	\$ 17.88
072-2370-041-0000	RESIDENTIAL	\$ 15.32	\$ 2.56	\$ 17.88
072-2370-042-0000	RESIDENTIAL	\$ 15.32	\$ 2.56	\$ 17.88
072-2370-043-0000	RESIDENTIAL	\$ 15.32	\$ 2.56	\$ 17.88
072-2370-044-0000	RESIDENTIAL	\$ 15.32	\$ 2.56	\$ 17.88
072-2370-045-0000	RESIDENTIAL	\$ 15.32	\$ 2.56	\$ 17.88
072-2370-046-0000	RESIDENTIAL	\$ 15.32	\$ 2.56	\$ 17.88
072-2370-047-0000	RESIDENTIAL	\$ 15.32	\$ 2.56	\$ 17.88
072-2370-048-0000	RESIDENTIAL	\$ 15.32	\$ 2.56	\$ 17.88
072-2370-049-0000	RESIDENTIAL	\$ 15.32	\$ 2.56	\$ 17.88
072-2370-050-0000	RESIDENTIAL	\$ 15.32	\$ 2.56	\$ 17.88
072-2370-051-0000	RESIDENTIAL	\$ 15.32	\$ 2.56	\$ 17.88
072-2370-052-0000	RESIDENTIAL	\$ 15.32	\$ 2.56	\$ 17.88
072-2370-053-0000	RESIDENTIAL	\$ 15.32	\$ 2.56	\$ 17.88
072-2370-054-0000	RESIDENTIAL	\$ 15.32	\$ 2.56	\$ 17.88
072-2370-055-0000	RESIDENTIAL	\$ 15.32	\$ 2.56	\$ 17.88
072-2370-056-0000	RESIDENTIAL	\$ 15.32	\$ 2.56	\$ 17.88
072-2370-057-0000	RESIDENTIAL	\$ 15.32	\$ 2.56	\$ 17.88

ITEM 17.2.

City of Rancho Cordova
Lighting District No. 2012-1 Exhibit A to the Resolution
Fiscal Year 2023-24 Assessment Roll

ATTACHMENT 2

APN	District Classification	Street Light Charge	Safety Light Charge	Total Assessment
072-2370-058-0000	RESIDENTIAL	\$ 15.32	\$ 2.56	\$ 17.88
072-2370-059-0000	RESIDENTIAL	\$ 15.32	\$ 2.56	\$ 17.88
072-2370-060-0000	RESIDENTIAL	\$ 15.32	\$ 2.56	\$ 17.88
072-2370-061-0000	RESIDENTIAL	\$ 15.32	\$ 2.56	\$ 17.88
072-2370-062-0000	RESIDENTIAL	\$ 15.32	\$ 2.56	\$ 17.88
072-2370-063-0000	RESIDENTIAL	\$ 15.32	\$ 2.56	\$ 17.88
072-2370-064-0000	RESIDENTIAL	\$ 15.32	\$ 2.56	\$ 17.88
072-2370-065-0000	RESIDENTIAL	\$ 15.32	\$ 2.56	\$ 17.88
072-2370-066-0000	RESIDENTIAL	\$ 15.32	\$ 2.56	\$ 17.88
072-2370-067-0000	RESIDENTIAL	\$ 15.32	\$ 2.56	\$ 17.88
072-2370-068-0000	RESIDENTIAL	\$ 15.32	\$ 2.56	\$ 17.88
072-2370-069-0000	RESIDENTIAL	\$ 15.32	\$ 2.56	\$ 17.88
072-2370-070-0000	RESIDENTIAL	\$ 15.32	\$ 2.56	\$ 17.88
072-2370-071-0000	RESIDENTIAL	\$ 15.32	\$ 2.56	\$ 17.88
072-2370-072-0000	RESIDENTIAL	\$ 15.32	\$ 2.56	\$ 17.88
072-2380-001-0000	RESIDENTIAL	\$ 15.32	\$ 2.56	\$ 17.88
072-2380-002-0000	RESIDENTIAL	\$ 15.32	\$ 2.56	\$ 17.88
072-2380-003-0000	RESIDENTIAL	\$ 15.32	\$ 2.56	\$ 17.88
072-2380-004-0000	RESIDENTIAL	\$ 15.32	\$ 2.56	\$ 17.88
072-2380-005-0000	RESIDENTIAL	\$ 15.32	\$ 2.56	\$ 17.88
072-2380-006-0000	RESIDENTIAL	\$ 15.32	\$ 2.56	\$ 17.88
072-2380-007-0000	RESIDENTIAL	\$ 15.32	\$ 2.56	\$ 17.88
072-2380-008-0000	RESIDENTIAL	\$ 15.32	\$ 2.56	\$ 17.88
072-2380-009-0000	RESIDENTIAL	\$ 15.32	\$ 2.56	\$ 17.88
072-2380-010-0000	RESIDENTIAL	\$ 15.32	\$ 2.56	\$ 17.88
072-2380-011-0000	RESIDENTIAL	\$ 15.32	\$ 2.56	\$ 17.88
072-2380-012-0000	RESIDENTIAL	\$ 15.32	\$ 2.56	\$ 17.88
072-2380-013-0000	RESIDENTIAL	\$ 15.32	\$ 2.56	\$ 17.88
072-2380-014-0000	RESIDENTIAL	\$ 15.32	\$ 2.56	\$ 17.88
072-2380-015-0000	RESIDENTIAL	\$ 15.32	\$ 2.56	\$ 17.88
072-2380-016-0000	RESIDENTIAL	\$ 15.32	\$ 2.56	\$ 17.88
072-2380-017-0000	RESIDENTIAL	\$ 15.32	\$ 2.56	\$ 17.88
072-2380-018-0000	RESIDENTIAL	\$ 15.32	\$ 2.56	\$ 17.88
072-2380-019-0000	RESIDENTIAL	\$ 15.32	\$ 2.56	\$ 17.88
072-2380-020-0000	RESIDENTIAL	\$ 15.32	\$ 2.56	\$ 17.88
072-2380-021-0000	RESIDENTIAL	\$ 15.32	\$ 2.56	\$ 17.88
072-2380-022-0000	RESIDENTIAL	\$ 15.32	\$ 2.56	\$ 17.88
072-2380-023-0000	RESIDENTIAL	\$ 15.32	\$ 2.56	\$ 17.88
072-2380-024-0000	RESIDENTIAL	\$ 15.32	\$ 2.56	\$ 17.88
072-2380-025-0000	RESIDENTIAL	\$ 15.32	\$ 2.56	\$ 17.88
072-2380-026-0000	RESIDENTIAL	\$ 15.32	\$ 2.56	\$ 17.88
072-2380-027-0000	RESIDENTIAL	\$ 15.32	\$ 2.56	\$ 17.88
072-2380-028-0000	RESIDENTIAL	\$ 15.32	\$ 2.56	\$ 17.88
072-2380-029-0000	RESIDENTIAL	\$ 15.32	\$ 2.56	\$ 17.88

ITEM 17.2.

City of Rancho Cordova
Lighting District No. 2012-1 Exhibit A to the Resolution
Fiscal Year 2023-24 Assessment Roll

ATTACHMENT 2

APN	District Classification	Street Light Charge	Safety Light Charge	Total Assessment
072-2380-030-0000	RESIDENTIAL	\$ 15.32	\$ 2.56	\$ 17.88
072-2380-031-0000	RESIDENTIAL	\$ 15.32	\$ 2.56	\$ 17.88
072-2380-032-0000	RESIDENTIAL	\$ 15.32	\$ 2.56	\$ 17.88
072-2380-033-0000	RESIDENTIAL	\$ 15.32	\$ 2.56	\$ 17.88
072-2380-034-0000	RESIDENTIAL	\$ 15.32	\$ 2.56	\$ 17.88
072-2380-035-0000	RESIDENTIAL	\$ 15.32	\$ 2.56	\$ 17.88
072-2380-036-0000	RESIDENTIAL	\$ 15.32	\$ 2.56	\$ 17.88
072-2380-037-0000	RESIDENTIAL	\$ 15.32	\$ 2.56	\$ 17.88
072-2380-038-0000	RESIDENTIAL	\$ 15.32	\$ 2.56	\$ 17.88
072-2380-039-0000	RESIDENTIAL	\$ 15.32	\$ 2.56	\$ 17.88
072-2380-040-0000	RESIDENTIAL	\$ 15.32	\$ 2.56	\$ 17.88
072-2380-041-0000	RESIDENTIAL	\$ 15.32	\$ 2.56	\$ 17.88
072-2380-042-0000	RESIDENTIAL	\$ 15.32	\$ 2.56	\$ 17.88
072-2380-043-0000	RESIDENTIAL	\$ 15.32	\$ 2.56	\$ 17.88
072-2380-044-0000	RESIDENTIAL	\$ 15.32	\$ 2.56	\$ 17.88
072-2380-045-0000	RESIDENTIAL	\$ 15.32	\$ 2.56	\$ 17.88
072-2380-046-0000	RESIDENTIAL	\$ 15.32	\$ 2.56	\$ 17.88
072-2380-047-0000	RESIDENTIAL	\$ 15.32	\$ 2.56	\$ 17.88
072-2380-048-0000	RESIDENTIAL	\$ 15.32	\$ 2.56	\$ 17.88
072-2380-049-0000	RESIDENTIAL	\$ 15.32	\$ 2.56	\$ 17.88
072-2380-050-0000	RESIDENTIAL	\$ 15.32	\$ 2.56	\$ 17.88
072-2380-051-0000	RESIDENTIAL	\$ 15.32	\$ 2.56	\$ 17.88
072-2380-052-0000	RESIDENTIAL	\$ 15.32	\$ 2.56	\$ 17.88
072-2380-053-0000	RESIDENTIAL	\$ 15.32	\$ 2.56	\$ 17.88
072-2380-054-0000	RESIDENTIAL	\$ 15.32	\$ 2.56	\$ 17.88
072-2380-055-0000	RESIDENTIAL	\$ 15.32	\$ 2.56	\$ 17.88
072-2380-056-0000	RESIDENTIAL	\$ 15.32	\$ 2.56	\$ 17.88
072-2390-001-0000	RESIDENTIAL	\$ 15.32	\$ 2.56	\$ 17.88
072-2390-002-0000	RESIDENTIAL	\$ 15.32	\$ 2.56	\$ 17.88
072-2390-003-0000	RESIDENTIAL	\$ 15.32	\$ 2.56	\$ 17.88
072-2390-004-0000	RESIDENTIAL	\$ 15.32	\$ 2.56	\$ 17.88
072-2390-005-0000	RESIDENTIAL	\$ 15.32	\$ 2.56	\$ 17.88
072-2390-006-0000	RESIDENTIAL	\$ 15.32	\$ 2.56	\$ 17.88
072-2390-007-0000	RESIDENTIAL	\$ 15.32	\$ 2.56	\$ 17.88
072-2390-008-0000	RESIDENTIAL	\$ 15.32	\$ 2.56	\$ 17.88
072-2390-009-0000	RESIDENTIAL	\$ 15.32	\$ 2.56	\$ 17.88
072-2390-010-0000	RESIDENTIAL	\$ 15.32	\$ 2.56	\$ 17.88
072-2390-011-0000	RESIDENTIAL	\$ 15.32	\$ 2.56	\$ 17.88
072-2390-012-0000	RESIDENTIAL	\$ 15.32	\$ 2.56	\$ 17.88
072-2390-013-0000	RESIDENTIAL	\$ 15.32	\$ 2.56	\$ 17.88
072-2390-014-0000	RESIDENTIAL	\$ 15.32	\$ 2.56	\$ 17.88
072-2390-015-0000	RESIDENTIAL	\$ 15.32	\$ 2.56	\$ 17.88
072-2390-016-0000	RESIDENTIAL	\$ 15.32	\$ 2.56	\$ 17.88
072-2390-018-0000	RESIDENTIAL	\$ 15.32	\$ 2.56	\$ 17.88

ITEM 17.2.

City of Rancho Cordova
Lighting District No. 2012-1 Exhibit A to the Resolution
Fiscal Year 2023-24 Assessment Roll

ATTACHMENT 2

APN	District Classification	Street Light Charge	Safety Light Charge	Total Assessment
072-2390-019-0000	RESIDENTIAL	\$ 15.32	\$ 2.56	\$ 17.88
072-2390-020-0000	RESIDENTIAL	\$ 15.32	\$ 2.56	\$ 17.88
072-2390-021-0000	RESIDENTIAL	\$ 15.32	\$ 2.56	\$ 17.88
072-2390-022-0000	RESIDENTIAL	\$ 15.32	\$ 2.56	\$ 17.88
072-2390-023-0000	RESIDENTIAL	\$ 15.32	\$ 2.56	\$ 17.88
072-2390-024-0000	RESIDENTIAL	\$ 15.32	\$ 2.56	\$ 17.88
072-2390-025-0000	RESIDENTIAL	\$ 15.32	\$ 2.56	\$ 17.88
072-2390-026-0000	RESIDENTIAL	\$ 15.32	\$ 2.56	\$ 17.88
072-2390-027-0000	RESIDENTIAL	\$ 15.32	\$ 2.56	\$ 17.88
072-2390-028-0000	RESIDENTIAL	\$ 15.32	\$ 2.56	\$ 17.88
072-2390-029-0000	RESIDENTIAL	\$ 15.32	\$ 2.56	\$ 17.88
072-2390-030-0000	RESIDENTIAL	\$ 15.32	\$ 2.56	\$ 17.88
072-2390-031-0000	RESIDENTIAL	\$ 15.32	\$ 2.56	\$ 17.88
072-2390-032-0000	RESIDENTIAL	\$ 15.32	\$ 2.56	\$ 17.88
072-2390-033-0000	RESIDENTIAL	\$ 15.32	\$ 2.56	\$ 17.88
072-2390-034-0000	RESIDENTIAL	\$ 15.32	\$ 2.56	\$ 17.88
072-2390-036-0000	RESIDENTIAL	\$ 15.32	\$ 2.56	\$ 17.88
072-2390-037-0000	RESIDENTIAL	\$ 15.32	\$ 2.56	\$ 17.88
072-2390-038-0000	RESIDENTIAL	\$ 15.32	\$ 2.56	\$ 17.88
072-2390-039-0000	RESIDENTIAL	\$ 15.32	\$ 2.56	\$ 17.88
072-2390-040-0000	RESIDENTIAL	\$ 15.32	\$ 2.56	\$ 17.88
072-2390-041-0000	RESIDENTIAL	\$ 15.32	\$ 2.56	\$ 17.88
072-2390-042-0000	RESIDENTIAL	\$ 15.32	\$ 2.56	\$ 17.88
072-2390-043-0000	RESIDENTIAL	\$ 15.32	\$ 2.56	\$ 17.88
072-2390-044-0000	RESIDENTIAL	\$ 15.32	\$ 2.56	\$ 17.88
072-2390-045-0000	RESIDENTIAL	\$ 15.32	\$ 2.56	\$ 17.88
072-2390-046-0000	RESIDENTIAL	\$ 15.32	\$ 2.56	\$ 17.88
072-2390-047-0000	RESIDENTIAL	\$ 15.32	\$ 2.56	\$ 17.88
072-2390-048-0000	RESIDENTIAL	\$ 15.32	\$ 2.56	\$ 17.88
072-2390-049-0000	RESIDENTIAL	\$ 15.32	\$ 2.56	\$ 17.88
072-2390-050-0000	RESIDENTIAL	\$ 15.32	\$ 2.56	\$ 17.88
072-2390-051-0000	RESIDENTIAL	\$ 15.32	\$ 2.56	\$ 17.88
072-2390-052-0000	RESIDENTIAL	\$ 15.32	\$ 2.56	\$ 17.88
072-2390-053-0000	RESIDENTIAL	\$ 15.32	\$ 2.56	\$ 17.88
072-2390-054-0000	RESIDENTIAL	\$ 15.32	\$ 2.56	\$ 17.88
072-2390-055-0000	RESIDENTIAL	\$ 15.32	\$ 2.56	\$ 17.88
072-2390-056-0000	RESIDENTIAL	\$ 15.32	\$ 2.56	\$ 17.88
072-2390-057-0000	RESIDENTIAL	\$ 15.32	\$ 2.56	\$ 17.88
072-2390-058-0000	RESIDENTIAL	\$ 15.32	\$ 2.56	\$ 17.88
072-2400-001-0000	RESIDENTIAL	\$ 15.32	\$ 2.56	\$ 17.88
072-2400-002-0000	RESIDENTIAL	\$ 15.32	\$ 2.56	\$ 17.88
072-2400-003-0000	RESIDENTIAL	\$ 15.32	\$ 2.56	\$ 17.88
072-2400-004-0000	RESIDENTIAL	\$ 15.32	\$ 2.56	\$ 17.88
072-2400-005-0000	RESIDENTIAL	\$ 15.32	\$ 2.56	\$ 17.88

ITEM 17.2.

City of Rancho Cordova
Lighting District No. 2012-1 Exhibit A to the Resolution
Fiscal Year 2023-24 Assessment Roll

ATTACHMENT 2

APN	District Classification	Street Light Charge	Safety Light Charge	Total Assessment
072-2400-006-0000	RESIDENTIAL	\$ 15.32	\$ 2.56	\$ 17.88
072-2400-007-0000	RESIDENTIAL	\$ 15.32	\$ 2.56	\$ 17.88
072-2400-008-0000	RESIDENTIAL	\$ 15.32	\$ 2.56	\$ 17.88
072-2400-009-0000	RESIDENTIAL	\$ 15.32	\$ 2.56	\$ 17.88
072-2400-010-0000	RESIDENTIAL	\$ 15.32	\$ 2.56	\$ 17.88
072-2400-011-0000	RESIDENTIAL	\$ 15.32	\$ 2.56	\$ 17.88
072-2400-012-0000	RESIDENTIAL	\$ 15.32	\$ 2.56	\$ 17.88
072-2400-013-0000	RESIDENTIAL	\$ 15.32	\$ 2.56	\$ 17.88
072-2400-014-0000	RESIDENTIAL	\$ 15.32	\$ 2.56	\$ 17.88
072-2400-015-0000	RESIDENTIAL	\$ 15.32	\$ 2.56	\$ 17.88
072-2400-016-0000	RESIDENTIAL	\$ 15.32	\$ 2.56	\$ 17.88
072-2400-017-0000	RESIDENTIAL	\$ 15.32	\$ 2.56	\$ 17.88
072-2400-018-0000	RESIDENTIAL	\$ 15.32	\$ 2.56	\$ 17.88
072-2400-019-0000	RESIDENTIAL	\$ 15.32	\$ 2.56	\$ 17.88
072-2400-020-0000	RESIDENTIAL	\$ 15.32	\$ 2.56	\$ 17.88
072-2400-021-0000	RESIDENTIAL	\$ 15.32	\$ 2.56	\$ 17.88
072-2400-022-0000	RESIDENTIAL	\$ 15.32	\$ 2.56	\$ 17.88
072-2400-023-0000	RESIDENTIAL	\$ 15.32	\$ 2.56	\$ 17.88
072-2400-024-0000	RESIDENTIAL	\$ 15.32	\$ 2.56	\$ 17.88
072-2400-025-0000	RESIDENTIAL	\$ 15.32	\$ 2.56	\$ 17.88
072-2400-026-0000	RESIDENTIAL	\$ 15.32	\$ 2.56	\$ 17.88
072-2400-027-0000	RESIDENTIAL	\$ 15.32	\$ 2.56	\$ 17.88
072-2400-028-0000	RESIDENTIAL	\$ 15.32	\$ 2.56	\$ 17.88
072-2400-029-0000	RESIDENTIAL	\$ 15.32	\$ 2.56	\$ 17.88
072-2400-030-0000	RESIDENTIAL	\$ 15.32	\$ 2.56	\$ 17.88
072-2400-031-0000	RESIDENTIAL	\$ 15.32	\$ 2.56	\$ 17.88
072-2400-032-0000	RESIDENTIAL	\$ 15.32	\$ 2.56	\$ 17.88
072-2400-033-0000	RESIDENTIAL	\$ 15.32	\$ 2.56	\$ 17.88
072-2400-034-0000	RESIDENTIAL	\$ 15.32	\$ 2.56	\$ 17.88
072-2400-035-0000	RESIDENTIAL	\$ 15.32	\$ 2.56	\$ 17.88
072-2400-036-0000	RESIDENTIAL	\$ 15.32	\$ 2.56	\$ 17.88
072-2400-037-0000	RESIDENTIAL	\$ 15.32	\$ 2.56	\$ 17.88
072-2400-038-0000	RESIDENTIAL	\$ 15.32	\$ 2.56	\$ 17.88
072-2400-039-0000	RESIDENTIAL	\$ 15.32	\$ 2.56	\$ 17.88
072-2400-040-0000	RESIDENTIAL	\$ 15.32	\$ 2.56	\$ 17.88
072-2400-041-0000	RESIDENTIAL	\$ 15.32	\$ 2.56	\$ 17.88
072-2400-042-0000	RESIDENTIAL	\$ 15.32	\$ 2.56	\$ 17.88
072-2400-043-0000	RESIDENTIAL	\$ 15.32	\$ 2.56	\$ 17.88
072-2400-044-0000	RESIDENTIAL	\$ 15.32	\$ 2.56	\$ 17.88
072-2460-001-0000	RESIDENTIAL	\$ 15.32	\$ 2.56	\$ 17.88
072-2460-002-0000	RESIDENTIAL	\$ 15.32	\$ 2.56	\$ 17.88
072-2460-003-0000	RESIDENTIAL	\$ 15.32	\$ 2.56	\$ 17.88
072-2460-004-0000	RESIDENTIAL	\$ 15.32	\$ 2.56	\$ 17.88
072-2460-005-0000	RESIDENTIAL	\$ 15.32	\$ 2.56	\$ 17.88

ITEM 17.2.

City of Rancho Cordova
Lighting District No. 2012-1 Exhibit A to the Resolution
Fiscal Year 2023-24 Assessment Roll

ATTACHMENT 2

APN	District Classification	Street Light Charge	Safety Light Charge	Total Assessment
072-2460-006-0000	RESIDENTIAL	\$ 15.32	\$ 2.56	\$ 17.88
072-2460-007-0000	RESIDENTIAL	\$ 15.32	\$ 2.56	\$ 17.88
072-2460-008-0000	RESIDENTIAL	\$ 15.32	\$ 2.56	\$ 17.88
072-2460-009-0000	RESIDENTIAL	\$ 15.32	\$ 2.56	\$ 17.88
072-2460-010-0000	RESIDENTIAL	\$ 15.32	\$ 2.56	\$ 17.88
072-2460-011-0000	RESIDENTIAL	\$ 15.32	\$ 2.56	\$ 17.88
072-2460-012-0000	RESIDENTIAL	\$ 15.32	\$ 2.56	\$ 17.88
072-2460-013-0000	RESIDENTIAL	\$ 15.32	\$ 2.56	\$ 17.88
072-2460-014-0000	RESIDENTIAL	\$ 15.32	\$ 2.56	\$ 17.88
072-2460-015-0000	RESIDENTIAL	\$ 15.32	\$ 2.56	\$ 17.88
072-2460-016-0000	RESIDENTIAL	\$ 15.32	\$ 2.56	\$ 17.88
072-2460-017-0000	RESIDENTIAL	\$ 15.32	\$ 2.56	\$ 17.88
072-2460-018-0000	RESIDENTIAL	\$ 15.32	\$ 2.56	\$ 17.88
072-2460-019-0000	RESIDENTIAL	\$ 15.32	\$ 2.56	\$ 17.88
072-2460-020-0000	RESIDENTIAL	\$ 15.32	\$ 2.56	\$ 17.88
072-2460-021-0000	RESIDENTIAL	\$ 15.32	\$ 2.56	\$ 17.88
072-2460-022-0000	RESIDENTIAL	\$ 15.32	\$ 2.56	\$ 17.88
072-2460-023-0000	RESIDENTIAL	\$ 15.32	\$ 2.56	\$ 17.88
072-2460-024-0000	RESIDENTIAL	\$ 15.32	\$ 2.56	\$ 17.88
072-2460-025-0000	RESIDENTIAL	\$ 15.32	\$ 2.56	\$ 17.88
072-2460-026-0000	RESIDENTIAL	\$ 15.32	\$ 2.56	\$ 17.88
072-2460-027-0000	RESIDENTIAL	\$ 15.32	\$ 2.56	\$ 17.88
072-2460-028-0000	RESIDENTIAL	\$ 15.32	\$ 2.56	\$ 17.88
072-2460-029-0000	RESIDENTIAL	\$ 15.32	\$ 2.56	\$ 17.88
072-2460-030-0000	RESIDENTIAL	\$ 15.32	\$ 2.56	\$ 17.88
072-2460-031-0000	RESIDENTIAL	\$ 15.32	\$ 2.56	\$ 17.88
072-2460-032-0000	RESIDENTIAL	\$ 15.32	\$ 2.56	\$ 17.88
072-2460-033-0000	RESIDENTIAL	\$ 15.32	\$ 2.56	\$ 17.88
072-2460-034-0000	RESIDENTIAL	\$ 15.32	\$ 2.56	\$ 17.88
072-2460-035-0000	RESIDENTIAL	\$ 15.32	\$ 2.56	\$ 17.88
072-2460-036-0000	RESIDENTIAL	\$ 15.32	\$ 2.56	\$ 17.88
072-2460-037-0000	RESIDENTIAL	\$ 15.32	\$ 2.56	\$ 17.88
072-2460-038-0000	RESIDENTIAL	\$ 15.32	\$ 2.56	\$ 17.88
072-2460-039-0000	RESIDENTIAL	\$ 15.32	\$ 2.56	\$ 17.88
072-2460-040-0000	RESIDENTIAL	\$ 15.32	\$ 2.56	\$ 17.88
072-2460-041-0000	RESIDENTIAL	\$ 15.32	\$ 2.56	\$ 17.88
072-2460-042-0000	RESIDENTIAL	\$ 15.32	\$ 2.56	\$ 17.88
072-2460-043-0000	RESIDENTIAL	\$ 15.32	\$ 2.56	\$ 17.88
072-2460-044-0000	RESIDENTIAL	\$ 15.32	\$ 2.56	\$ 17.88
072-2460-045-0000	RESIDENTIAL	\$ 15.32	\$ 2.56	\$ 17.88
072-2460-046-0000	RESIDENTIAL	\$ 15.32	\$ 2.56	\$ 17.88
072-2470-001-0000	RESIDENTIAL	\$ 15.32	\$ 2.56	\$ 17.88
072-2470-002-0000	RESIDENTIAL	\$ 15.32	\$ 2.56	\$ 17.88
072-2470-003-0000	RESIDENTIAL	\$ 15.32	\$ 2.56	\$ 17.88

ITEM 17.2.

City of Rancho Cordova
Lighting District No. 2012-1 Exhibit A to the Resolution
Fiscal Year 2023-24 Assessment Roll

ATTACHMENT 2

APN	District Classification	Street Light Charge	Safety Light Charge	Total Assessment
072-2470-004-0000	RESIDENTIAL	\$ 15.32	\$ 2.56	\$ 17.88
072-2470-005-0000	RESIDENTIAL	\$ 15.32	\$ 2.56	\$ 17.88
072-2470-006-0000	RESIDENTIAL	\$ 15.32	\$ 2.56	\$ 17.88
072-2470-007-0000	RESIDENTIAL	\$ 15.32	\$ 2.56	\$ 17.88
072-2470-008-0000	RESIDENTIAL	\$ 15.32	\$ 2.56	\$ 17.88
072-2470-009-0000	RESIDENTIAL	\$ 15.32	\$ 2.56	\$ 17.88
072-2470-010-0000	RESIDENTIAL	\$ 15.32	\$ 2.56	\$ 17.88
072-2470-011-0000	RESIDENTIAL	\$ 15.32	\$ 2.56	\$ 17.88
072-2470-012-0000	RESIDENTIAL	\$ 15.32	\$ 2.56	\$ 17.88
072-2470-013-0000	RESIDENTIAL	\$ 15.32	\$ 2.56	\$ 17.88
072-2470-014-0000	RESIDENTIAL	\$ 15.32	\$ 2.56	\$ 17.88
072-2470-015-0000	RESIDENTIAL	\$ 15.32	\$ 2.56	\$ 17.88
072-2470-016-0000	RESIDENTIAL	\$ 15.32	\$ 2.56	\$ 17.88
072-2470-017-0000	RESIDENTIAL	\$ 15.32	\$ 2.56	\$ 17.88
072-2470-018-0000	RESIDENTIAL	\$ 15.32	\$ 2.56	\$ 17.88
072-2470-019-0000	RESIDENTIAL	\$ 15.32	\$ 2.56	\$ 17.88
072-2470-020-0000	RESIDENTIAL	\$ 15.32	\$ 2.56	\$ 17.88
072-2470-021-0000	RESIDENTIAL	\$ 15.32	\$ 2.56	\$ 17.88
072-2470-022-0000	RESIDENTIAL	\$ 15.32	\$ 2.56	\$ 17.88
072-2470-023-0000	RESIDENTIAL	\$ 15.32	\$ 2.56	\$ 17.88
072-2470-024-0000	RESIDENTIAL	\$ 15.32	\$ 2.56	\$ 17.88
072-2470-025-0000	RESIDENTIAL	\$ 15.32	\$ 2.56	\$ 17.88
072-2470-026-0000	RESIDENTIAL	\$ 15.32	\$ 2.56	\$ 17.88
072-2470-027-0000	RESIDENTIAL	\$ 15.32	\$ 2.56	\$ 17.88
072-2470-028-0000	RESIDENTIAL	\$ 15.32	\$ 2.56	\$ 17.88
072-2470-029-0000	RESIDENTIAL	\$ 15.32	\$ 2.56	\$ 17.88
072-2470-030-0000	RESIDENTIAL	\$ 15.32	\$ 2.56	\$ 17.88
072-2470-031-0000	RESIDENTIAL	\$ 15.32	\$ 2.56	\$ 17.88
072-2470-032-0000	RESIDENTIAL	\$ 15.32	\$ 2.56	\$ 17.88
072-2470-033-0000	RESIDENTIAL	\$ 15.32	\$ 2.56	\$ 17.88
072-2470-034-0000	RESIDENTIAL	\$ 15.32	\$ 2.56	\$ 17.88
072-2470-035-0000	RESIDENTIAL	\$ 15.32	\$ 2.56	\$ 17.88
072-2470-036-0000	RESIDENTIAL	\$ 15.32	\$ 2.56	\$ 17.88
072-2470-037-0000	RESIDENTIAL	\$ 15.32	\$ 2.56	\$ 17.88
072-2470-038-0000	RESIDENTIAL	\$ 15.32	\$ 2.56	\$ 17.88
072-2470-039-0000	RESIDENTIAL	\$ 15.32	\$ 2.56	\$ 17.88
072-2470-040-0000	RESIDENTIAL	\$ 15.32	\$ 2.56	\$ 17.88
072-2470-041-0000	RESIDENTIAL	\$ 15.32	\$ 2.56	\$ 17.88
072-2470-042-0000	RESIDENTIAL	\$ 15.32	\$ 2.56	\$ 17.88
072-2470-043-0000	RESIDENTIAL	\$ 15.32	\$ 2.56	\$ 17.88
072-2470-044-0000	RESIDENTIAL	\$ 15.32	\$ 2.56	\$ 17.88
072-2470-045-0000	RESIDENTIAL	\$ 15.32	\$ 2.56	\$ 17.88
072-2470-046-0000	RESIDENTIAL	\$ 15.32	\$ 2.56	\$ 17.88
072-2470-047-0000	RESIDENTIAL	\$ 15.32	\$ 2.56	\$ 17.88

ITEM 17.2.

City of Rancho Cordova
Lighting District No. 2012-1 Exhibit A to the Resolution
Fiscal Year 2023-24 Assessment Roll

ATTACHMENT 2

APN	District Classification	Street Light Charge	Safety Light Charge	Total Assessment
072-2470-048-0000	RESIDENTIAL	\$ 15.32	\$ 2.56	\$ 17.88
072-2470-049-0000	RESIDENTIAL	\$ 15.32	\$ 2.56	\$ 17.88
072-2470-050-0000	RESIDENTIAL	\$ 15.32	\$ 2.56	\$ 17.88
072-2470-051-0000	RESIDENTIAL	\$ 15.32	\$ 2.56	\$ 17.88
072-2470-052-0000	RESIDENTIAL	\$ 15.32	\$ 2.56	\$ 17.88
072-2470-053-0000	RESIDENTIAL	\$ 15.32	\$ 2.56	\$ 17.88
072-2470-054-0000	RESIDENTIAL	\$ 15.32	\$ 2.56	\$ 17.88
072-2470-055-0000	RESIDENTIAL	\$ 15.32	\$ 2.56	\$ 17.88
072-2470-056-0000	RESIDENTIAL	\$ 15.32	\$ 2.56	\$ 17.88
072-2470-057-0000	RESIDENTIAL	\$ 15.32	\$ 2.56	\$ 17.88
072-2470-058-0000	RESIDENTIAL	\$ 15.32	\$ 2.56	\$ 17.88
072-2470-059-0000	RESIDENTIAL	\$ 15.32	\$ 2.56	\$ 17.88
072-2470-060-0000	RESIDENTIAL	\$ 15.32	\$ 2.56	\$ 17.88
072-2480-001-0000	RESIDENTIAL	\$ 15.32	\$ 2.56	\$ 17.88
072-2480-002-0000	RESIDENTIAL	\$ 15.32	\$ 2.56	\$ 17.88
072-2480-003-0000	RESIDENTIAL	\$ 15.32	\$ 2.56	\$ 17.88
072-2480-004-0000	RESIDENTIAL	\$ 15.32	\$ 2.56	\$ 17.88
072-2480-005-0000	RESIDENTIAL	\$ 15.32	\$ 2.56	\$ 17.88
072-2480-006-0000	RESIDENTIAL	\$ 15.32	\$ 2.56	\$ 17.88
072-2480-007-0000	RESIDENTIAL	\$ 15.32	\$ 2.56	\$ 17.88
072-2480-008-0000	RESIDENTIAL	\$ 15.32	\$ 2.56	\$ 17.88
072-2480-009-0000	RESIDENTIAL	\$ 15.32	\$ 2.56	\$ 17.88
072-2480-010-0000	RESIDENTIAL	\$ 15.32	\$ 2.56	\$ 17.88
072-2480-011-0000	RESIDENTIAL	\$ 15.32	\$ 2.56	\$ 17.88
072-2480-012-0000	RESIDENTIAL	\$ 15.32	\$ 2.56	\$ 17.88
072-2480-013-0000	RESIDENTIAL	\$ 15.32	\$ 2.56	\$ 17.88
072-2480-014-0000	RESIDENTIAL	\$ 15.32	\$ 2.56	\$ 17.88
072-2480-015-0000	RESIDENTIAL	\$ 15.32	\$ 2.56	\$ 17.88
072-2480-016-0000	RESIDENTIAL	\$ 15.32	\$ 2.56	\$ 17.88
072-2480-017-0000	RESIDENTIAL	\$ 15.32	\$ 2.56	\$ 17.88
072-2480-018-0000	RESIDENTIAL	\$ 15.32	\$ 2.56	\$ 17.88
072-2480-019-0000	RESIDENTIAL	\$ 15.32	\$ 2.56	\$ 17.88
072-2480-020-0000	RESIDENTIAL	\$ 15.32	\$ 2.56	\$ 17.88
072-2480-021-0000	RESIDENTIAL	\$ 15.32	\$ 2.56	\$ 17.88
072-2480-022-0000	RESIDENTIAL	\$ 15.32	\$ 2.56	\$ 17.88
072-2480-023-0000	RESIDENTIAL	\$ 15.32	\$ 2.56	\$ 17.88
072-2480-024-0000	RESIDENTIAL	\$ 15.32	\$ 2.56	\$ 17.88
072-2480-025-0000	RESIDENTIAL	\$ 15.32	\$ 2.56	\$ 17.88
072-2480-026-0000	RESIDENTIAL	\$ 15.32	\$ 2.56	\$ 17.88
072-2480-027-0000	RESIDENTIAL	\$ 15.32	\$ 2.56	\$ 17.88
072-2480-028-0000	RESIDENTIAL	\$ 15.32	\$ 2.56	\$ 17.88
072-2480-029-0000	RESIDENTIAL	\$ 15.32	\$ 2.56	\$ 17.88
072-2480-030-0000	RESIDENTIAL	\$ 15.32	\$ 2.56	\$ 17.88
072-2480-031-0000	RESIDENTIAL	\$ 15.32	\$ 2.56	\$ 17.88

ITEM 17.2.

City of Rancho Cordova
Lighting District No. 2012-1 Exhibit A to the Resolution
Fiscal Year 2023-24 Assessment Roll

ATTACHMENT 2

APN	District Classification	Street Light Charge	Safety Light Charge	Total Assessment
072-2480-032-0000	RESIDENTIAL	\$ 15.32	\$ 2.56	\$ 17.88
072-2480-033-0000	RESIDENTIAL	\$ 15.32	\$ 2.56	\$ 17.88
072-2480-034-0000	RESIDENTIAL	\$ 15.32	\$ 2.56	\$ 17.88
072-2480-035-0000	RESIDENTIAL	\$ 15.32	\$ 2.56	\$ 17.88
072-2480-036-0000	RESIDENTIAL	\$ 15.32	\$ 2.56	\$ 17.88
072-2480-037-0000	RESIDENTIAL	\$ 15.32	\$ 2.56	\$ 17.88
072-2480-038-0000	RESIDENTIAL	\$ 15.32	\$ 2.56	\$ 17.88
072-2480-039-0000	RESIDENTIAL	\$ 15.32	\$ 2.56	\$ 17.88
072-2480-040-0000	RESIDENTIAL	\$ 15.32	\$ 2.56	\$ 17.88
072-2480-041-0000	RESIDENTIAL	\$ 15.32	\$ 2.56	\$ 17.88
072-2480-042-0000	RESIDENTIAL	\$ 15.32	\$ 2.56	\$ 17.88
072-2480-043-0000	RESIDENTIAL	\$ 15.32	\$ 2.56	\$ 17.88
072-2480-044-0000	RESIDENTIAL	\$ 15.32	\$ 2.56	\$ 17.88
072-2480-045-0000	RESIDENTIAL	\$ 15.32	\$ 2.56	\$ 17.88
072-2480-046-0000	RESIDENTIAL	\$ 15.32	\$ 2.56	\$ 17.88
072-2480-047-0000	RESIDENTIAL	\$ 15.32	\$ 2.56	\$ 17.88
072-2480-048-0000	RESIDENTIAL	\$ 15.32	\$ 2.56	\$ 17.88
072-2480-049-0000	RESIDENTIAL	\$ 15.32	\$ 2.56	\$ 17.88
072-2480-050-0000	RESIDENTIAL	\$ 15.32	\$ 2.56	\$ 17.88
072-2480-051-0000	RESIDENTIAL	\$ 15.32	\$ 2.56	\$ 17.88
072-2480-052-0000	RESIDENTIAL	\$ 15.32	\$ 2.56	\$ 17.88
072-2520-001-0000	RESIDENTIAL	\$ 15.32	\$ 2.56	\$ 17.88
072-2520-002-0000	RESIDENTIAL	\$ 15.32	\$ 2.56	\$ 17.88
072-2520-003-0000	RESIDENTIAL	\$ 15.32	\$ 2.56	\$ 17.88
072-2520-004-0000	RESIDENTIAL	\$ 15.32	\$ 2.56	\$ 17.88
072-2520-005-0000	RESIDENTIAL	\$ 15.32	\$ 2.56	\$ 17.88
072-2520-006-0000	RESIDENTIAL	\$ 15.32	\$ 2.56	\$ 17.88
072-2520-007-0000	RESIDENTIAL	\$ 15.32	\$ 2.56	\$ 17.88
072-2520-008-0000	RESIDENTIAL	\$ 15.32	\$ 2.56	\$ 17.88
072-2520-009-0000	RESIDENTIAL	\$ 15.32	\$ 2.56	\$ 17.88
072-2520-010-0000	RESIDENTIAL	\$ 15.32	\$ 2.56	\$ 17.88
072-2520-011-0000	RESIDENTIAL	\$ 15.32	\$ 2.56	\$ 17.88
072-2520-012-0000	RESIDENTIAL	\$ 15.32	\$ 2.56	\$ 17.88
072-2520-013-0000	RESIDENTIAL	\$ 15.32	\$ 2.56	\$ 17.88
072-2520-014-0000	RESIDENTIAL	\$ 15.32	\$ 2.56	\$ 17.88
072-2520-015-0000	RESIDENTIAL	\$ 15.32	\$ 2.56	\$ 17.88
072-2520-016-0000	RESIDENTIAL	\$ 15.32	\$ 2.56	\$ 17.88
072-2520-017-0000	RESIDENTIAL	\$ 15.32	\$ 2.56	\$ 17.88
072-2520-018-0000	RESIDENTIAL	\$ 15.32	\$ 2.56	\$ 17.88
072-2520-019-0000	RESIDENTIAL	\$ 15.32	\$ 2.56	\$ 17.88
072-2520-020-0000	RESIDENTIAL	\$ 15.32	\$ 2.56	\$ 17.88
072-2520-021-0000	RESIDENTIAL	\$ 15.32	\$ 2.56	\$ 17.88
072-2520-022-0000	RESIDENTIAL	\$ 15.32	\$ 2.56	\$ 17.88
072-2520-023-0000	RESIDENTIAL	\$ 15.32	\$ 2.56	\$ 17.88

ITEM 17.2.

City of Rancho Cordova
Lighting District No. 2012-1 Exhibit A to the Resolution
Fiscal Year 2023-24 Assessment Roll

ATTACHMENT 2

APN	District Classification	Street Light Charge	Safety Light Charge	Total Assessment
072-2520-024-0000	RESIDENTIAL	\$ 15.32	\$ 2.56	\$ 17.88
072-2520-025-0000	RESIDENTIAL	\$ 15.32	\$ 2.56	\$ 17.88
072-2520-026-0000	RESIDENTIAL	\$ 15.32	\$ 2.56	\$ 17.88
072-2520-027-0000	RESIDENTIAL	\$ 15.32	\$ 2.56	\$ 17.88
072-2520-028-0000	RESIDENTIAL	\$ 15.32	\$ 2.56	\$ 17.88
072-2520-029-0000	RESIDENTIAL	\$ 15.32	\$ 2.56	\$ 17.88
072-2520-030-0000	RESIDENTIAL	\$ 15.32	\$ 2.56	\$ 17.88
072-2520-031-0000	RESIDENTIAL	\$ 15.32	\$ 2.56	\$ 17.88
072-2520-032-0000	RESIDENTIAL	\$ 15.32	\$ 2.56	\$ 17.88
072-2520-033-0000	RESIDENTIAL	\$ 15.32	\$ 2.56	\$ 17.88
072-2520-037-0000	NONRES	\$ 8.06	\$ 2.56	\$ 10.62
072-2530-001-0000	RESIDENTIAL	\$ 15.32	\$ 2.56	\$ 17.88
072-2530-002-0000	RESIDENTIAL	\$ 15.32	\$ 2.56	\$ 17.88
072-2530-003-0000	RESIDENTIAL	\$ 15.32	\$ 2.56	\$ 17.88
072-2530-004-0000	RESIDENTIAL	\$ 15.32	\$ 2.56	\$ 17.88
072-2530-005-0000	RESIDENTIAL	\$ 15.32	\$ 2.56	\$ 17.88
072-2530-006-0000	RESIDENTIAL	\$ 15.32	\$ 2.56	\$ 17.88
072-2530-007-0000	RESIDENTIAL	\$ 15.32	\$ 2.56	\$ 17.88
072-2530-008-0000	RESIDENTIAL	\$ 15.32	\$ 2.56	\$ 17.88
072-2530-009-0000	RESIDENTIAL	\$ 15.32	\$ 2.56	\$ 17.88
072-2530-010-0000	RESIDENTIAL	\$ 15.32	\$ 2.56	\$ 17.88
072-2530-011-0000	RESIDENTIAL	\$ 15.32	\$ 2.56	\$ 17.88
072-2530-012-0000	RESIDENTIAL	\$ 15.32	\$ 2.56	\$ 17.88
072-2530-013-0000	RESIDENTIAL	\$ 15.32	\$ 2.56	\$ 17.88
072-2530-014-0000	RESIDENTIAL	\$ 15.32	\$ 2.56	\$ 17.88
072-2530-015-0000	RESIDENTIAL	\$ 15.32	\$ 2.56	\$ 17.88
072-2530-016-0000	RESIDENTIAL	\$ 15.32	\$ 2.56	\$ 17.88
072-2530-017-0000	RESIDENTIAL	\$ 15.32	\$ 2.56	\$ 17.88
072-2530-018-0000	RESIDENTIAL	\$ 15.32	\$ 2.56	\$ 17.88
072-2530-019-0000	RESIDENTIAL	\$ 15.32	\$ 2.56	\$ 17.88
072-2530-020-0000	RESIDENTIAL	\$ 15.32	\$ 2.56	\$ 17.88
072-2530-021-0000	RESIDENTIAL	\$ 15.32	\$ 2.56	\$ 17.88
072-2530-022-0000	RESIDENTIAL	\$ 15.32	\$ 2.56	\$ 17.88
072-2530-023-0000	RESIDENTIAL	\$ 15.32	\$ 2.56	\$ 17.88
072-2530-024-0000	RESIDENTIAL	\$ 15.32	\$ 2.56	\$ 17.88
072-2530-025-0000	RESIDENTIAL	\$ 15.32	\$ 2.56	\$ 17.88
072-2530-026-0000	RESIDENTIAL	\$ 15.32	\$ 2.56	\$ 17.88
072-2530-027-0000	RESIDENTIAL	\$ 15.32	\$ 2.56	\$ 17.88
072-2540-001-0000	RESIDENTIAL	\$ 15.32	\$ 2.56	\$ 17.88
072-2540-002-0000	RESIDENTIAL	\$ 15.32	\$ 2.56	\$ 17.88
072-2540-003-0000	RESIDENTIAL	\$ 15.32	\$ 2.56	\$ 17.88
072-2540-004-0000	RESIDENTIAL	\$ 15.32	\$ 2.56	\$ 17.88
072-2540-005-0000	RESIDENTIAL	\$ 15.32	\$ 2.56	\$ 17.88
072-2540-006-0000	RESIDENTIAL	\$ 15.32	\$ 2.56	\$ 17.88

ITEM 17.2.

City of Rancho Cordova
Lighting District No. 2012-1 Exhibit A to the Resolution
Fiscal Year 2023-24 Assessment Roll

ATTACHMENT 2

APN	District Classification	Street Light Charge	Safety Light Charge	Total Assessment
072-2540-007-0000	RESIDENTIAL	\$ 15.32	\$ 2.56	\$ 17.88
072-2540-008-0000	RESIDENTIAL	\$ 15.32	\$ 2.56	\$ 17.88
072-2540-009-0000	RESIDENTIAL	\$ 15.32	\$ 2.56	\$ 17.88
072-2540-010-0000	RESIDENTIAL	\$ 15.32	\$ 2.56	\$ 17.88
072-2540-011-0000	RESIDENTIAL	\$ 15.32	\$ 2.56	\$ 17.88
072-2540-012-0000	RESIDENTIAL	\$ 15.32	\$ 2.56	\$ 17.88
072-2540-013-0000	RESIDENTIAL	\$ 15.32	\$ 2.56	\$ 17.88
072-2540-014-0000	RESIDENTIAL	\$ 15.32	\$ 2.56	\$ 17.88
072-2540-015-0000	RESIDENTIAL	\$ 15.32	\$ 2.56	\$ 17.88
072-2540-016-0000	RESIDENTIAL	\$ 15.32	\$ 2.56	\$ 17.88
072-2540-017-0000	RESIDENTIAL	\$ 15.32	\$ 2.56	\$ 17.88
072-2540-018-0000	RESIDENTIAL	\$ 15.32	\$ 2.56	\$ 17.88
072-2540-019-0000	RESIDENTIAL	\$ 15.32	\$ 2.56	\$ 17.88
072-2540-020-0000	RESIDENTIAL	\$ 15.32	\$ 2.56	\$ 17.88
072-2540-021-0000	RESIDENTIAL	\$ 15.32	\$ 2.56	\$ 17.88
072-2540-022-0000	RESIDENTIAL	\$ 15.32	\$ 2.56	\$ 17.88
072-2540-023-0000	RESIDENTIAL	\$ 15.32	\$ 2.56	\$ 17.88
072-2540-024-0000	RESIDENTIAL	\$ 15.32	\$ 2.56	\$ 17.88
072-2540-025-0000	RESIDENTIAL	\$ 15.32	\$ 2.56	\$ 17.88
072-2540-026-0000	RESIDENTIAL	\$ 15.32	\$ 2.56	\$ 17.88
072-2540-027-0000	RESIDENTIAL	\$ 15.32	\$ 2.56	\$ 17.88
072-2540-028-0000	RESIDENTIAL	\$ 15.32	\$ 2.56	\$ 17.88
072-2540-029-0000	RESIDENTIAL	\$ 15.32	\$ 2.56	\$ 17.88
072-2540-030-0000	RESIDENTIAL	\$ 15.32	\$ 2.56	\$ 17.88
072-2540-031-0000	RESIDENTIAL	\$ 15.32	\$ 2.56	\$ 17.88
072-2540-032-0000	RESIDENTIAL	\$ 15.32	\$ 2.56	\$ 17.88
072-2540-033-0000	RESIDENTIAL	\$ 15.32	\$ 2.56	\$ 17.88
072-2540-034-0000	RESIDENTIAL	\$ 15.32	\$ 2.56	\$ 17.88
072-2540-035-0000	RESIDENTIAL	\$ 15.32	\$ 2.56	\$ 17.88
072-2540-036-0000	RESIDENTIAL	\$ 15.32	\$ 2.56	\$ 17.88
072-2540-037-0000	RESIDENTIAL	\$ 15.32	\$ 2.56	\$ 17.88
072-2540-038-0000	RESIDENTIAL	\$ 15.32	\$ 2.56	\$ 17.88
072-2540-039-0000	RESIDENTIAL	\$ 15.32	\$ 2.56	\$ 17.88
072-2540-040-0000	RESIDENTIAL	\$ 15.32	\$ 2.56	\$ 17.88
072-2540-041-0000	RESIDENTIAL	\$ 15.32	\$ 2.56	\$ 17.88
072-2540-042-0000	RESIDENTIAL	\$ 15.32	\$ 2.56	\$ 17.88
072-2540-043-0000	RESIDENTIAL	\$ 15.32	\$ 2.56	\$ 17.88
072-2540-044-0000	RESIDENTIAL	\$ 15.32	\$ 2.56	\$ 17.88
072-2540-045-0000	RESIDENTIAL	\$ 15.32	\$ 2.56	\$ 17.88
072-2540-046-0000	RESIDENTIAL	\$ 15.32	\$ 2.56	\$ 17.88
072-2540-047-0000	RESIDENTIAL	\$ 15.32	\$ 2.56	\$ 17.88
072-2540-048-0000	RESIDENTIAL	\$ 15.32	\$ 2.56	\$ 17.88
072-2550-001-0000	RESIDENTIAL	\$ 15.32	\$ 2.56	\$ 17.88
072-2550-002-0000	RESIDENTIAL	\$ 15.32	\$ 2.56	\$ 17.88

ITEM 17.2.

City of Rancho Cordova
Lighting District No. 2012-1 Exhibit A to the Resolution
Fiscal Year 2023-24 Assessment Roll

ATTACHMENT 2

APN	District Classification	Street Light Charge	Safety Light Charge	Total Assessment
072-2550-003-0000	RESIDENTIAL	\$ 15.32	\$ 2.56	\$ 17.88
072-2550-004-0000	RESIDENTIAL	\$ 15.32	\$ 2.56	\$ 17.88
072-2550-005-0000	RESIDENTIAL	\$ 15.32	\$ 2.56	\$ 17.88
072-2550-006-0000	RESIDENTIAL	\$ 15.32	\$ 2.56	\$ 17.88
072-2550-007-0000	RESIDENTIAL	\$ 15.32	\$ 2.56	\$ 17.88
072-2550-008-0000	RESIDENTIAL	\$ 15.32	\$ 2.56	\$ 17.88
072-2550-009-0000	RESIDENTIAL	\$ 15.32	\$ 2.56	\$ 17.88
072-2550-010-0000	RESIDENTIAL	\$ 15.32	\$ 2.56	\$ 17.88
072-2550-011-0000	RESIDENTIAL	\$ 15.32	\$ 2.56	\$ 17.88
072-2550-012-0000	RESIDENTIAL	\$ 15.32	\$ 2.56	\$ 17.88
072-2550-013-0000	RESIDENTIAL	\$ 15.32	\$ 2.56	\$ 17.88
072-2550-014-0000	RESIDENTIAL	\$ 15.32	\$ 2.56	\$ 17.88
072-2550-015-0000	RESIDENTIAL	\$ 15.32	\$ 2.56	\$ 17.88
072-2550-016-0000	RESIDENTIAL	\$ 15.32	\$ 2.56	\$ 17.88
072-2550-017-0000	RESIDENTIAL	\$ 15.32	\$ 2.56	\$ 17.88
072-2550-018-0000	RESIDENTIAL	\$ 15.32	\$ 2.56	\$ 17.88
072-2550-019-0000	RESIDENTIAL	\$ 15.32	\$ 2.56	\$ 17.88
072-2550-020-0000	RESIDENTIAL	\$ 15.32	\$ 2.56	\$ 17.88
072-2550-021-0000	RESIDENTIAL	\$ 15.32	\$ 2.56	\$ 17.88
072-2550-022-0000	RESIDENTIAL	\$ 15.32	\$ 2.56	\$ 17.88
072-2550-023-0000	RESIDENTIAL	\$ 15.32	\$ 2.56	\$ 17.88
072-2550-024-0000	RESIDENTIAL	\$ 15.32	\$ 2.56	\$ 17.88
072-2550-025-0000	RESIDENTIAL	\$ 15.32	\$ 2.56	\$ 17.88
072-2550-026-0000	RESIDENTIAL	\$ 15.32	\$ 2.56	\$ 17.88
072-2550-027-0000	RESIDENTIAL	\$ 15.32	\$ 2.56	\$ 17.88
072-2550-028-0000	RESIDENTIAL	\$ 15.32	\$ 2.56	\$ 17.88
072-2550-029-0000	RESIDENTIAL	\$ 15.32	\$ 2.56	\$ 17.88
072-2550-030-0000	RESIDENTIAL	\$ 15.32	\$ 2.56	\$ 17.88
072-2550-031-0000	RESIDENTIAL	\$ 15.32	\$ 2.56	\$ 17.88
072-2550-032-0000	RESIDENTIAL	\$ 15.32	\$ 2.56	\$ 17.88
072-2550-033-0000	RESIDENTIAL	\$ 15.32	\$ 2.56	\$ 17.88
072-2550-034-0000	RESIDENTIAL	\$ 15.32	\$ 2.56	\$ 17.88
072-2560-001-0000	RESIDENTIAL	\$ 15.32	\$ 2.56	\$ 17.88
072-2560-002-0000	RESIDENTIAL	\$ 15.32	\$ 2.56	\$ 17.88
072-2560-003-0000	RESIDENTIAL	\$ 15.32	\$ 2.56	\$ 17.88
072-2560-004-0000	RESIDENTIAL	\$ 15.32	\$ 2.56	\$ 17.88
072-2560-005-0000	RESIDENTIAL	\$ 15.32	\$ 2.56	\$ 17.88
072-2560-006-0000	RESIDENTIAL	\$ 15.32	\$ 2.56	\$ 17.88
072-2560-007-0000	RESIDENTIAL	\$ 15.32	\$ 2.56	\$ 17.88
072-2560-008-0000	RESIDENTIAL	\$ 15.32	\$ 2.56	\$ 17.88
072-2560-009-0000	RESIDENTIAL	\$ 15.32	\$ 2.56	\$ 17.88
072-2560-010-0000	RESIDENTIAL	\$ 15.32	\$ 2.56	\$ 17.88
072-2560-011-0000	RESIDENTIAL	\$ 15.32	\$ 2.56	\$ 17.88
072-2560-012-0000	RESIDENTIAL	\$ 15.32	\$ 2.56	\$ 17.88

ITEM 17.2.

City of Rancho Cordova
Lighting District No. 2012-1 Exhibit A to the Resolution
Fiscal Year 2023-24 Assessment Roll

ATTACHMENT 2

APN	District Classification	Street Light Charge	Safety Light Charge	Total Assessment
072-2560-013-0000	RESIDENTIAL	\$ 15.32	\$ 2.56	\$ 17.88
072-2560-014-0000	RESIDENTIAL	\$ 15.32	\$ 2.56	\$ 17.88
072-2560-015-0000	RESIDENTIAL	\$ 15.32	\$ 2.56	\$ 17.88
072-2560-016-0000	RESIDENTIAL	\$ 15.32	\$ 2.56	\$ 17.88
072-2560-017-0000	RESIDENTIAL	\$ 15.32	\$ 2.56	\$ 17.88
072-2560-018-0000	RESIDENTIAL	\$ 15.32	\$ 2.56	\$ 17.88
072-2560-019-0000	RESIDENTIAL	\$ 15.32	\$ 2.56	\$ 17.88
072-2560-020-0000	RESIDENTIAL	\$ 15.32	\$ 2.56	\$ 17.88
072-2560-021-0000	RESIDENTIAL	\$ 15.32	\$ 2.56	\$ 17.88
072-2560-022-0000	RESIDENTIAL	\$ 15.32	\$ 2.56	\$ 17.88
072-2560-023-0000	RESIDENTIAL	\$ 15.32	\$ 2.56	\$ 17.88
072-2560-024-0000	RESIDENTIAL	\$ 15.32	\$ 2.56	\$ 17.88
072-2560-025-0000	RESIDENTIAL	\$ 15.32	\$ 2.56	\$ 17.88
072-2560-026-0000	RESIDENTIAL	\$ 15.32	\$ 2.56	\$ 17.88
072-2560-027-0000	RESIDENTIAL	\$ 15.32	\$ 2.56	\$ 17.88
072-2560-028-0000	RESIDENTIAL	\$ 15.32	\$ 2.56	\$ 17.88
072-2560-029-0000	RESIDENTIAL	\$ 15.32	\$ 2.56	\$ 17.88
072-2560-030-0000	RESIDENTIAL	\$ 15.32	\$ 2.56	\$ 17.88
072-2560-031-0000	RESIDENTIAL	\$ 15.32	\$ 2.56	\$ 17.88
072-2560-032-0000	RESIDENTIAL	\$ 15.32	\$ 2.56	\$ 17.88
072-2560-033-0000	RESIDENTIAL	\$ 15.32	\$ 2.56	\$ 17.88
072-2560-034-0000	RESIDENTIAL	\$ 15.32	\$ 2.56	\$ 17.88
072-2560-035-0000	RESIDENTIAL	\$ 15.32	\$ 2.56	\$ 17.88
072-2560-036-0000	RESIDENTIAL	\$ 15.32	\$ 2.56	\$ 17.88
072-2560-037-0000	RESIDENTIAL	\$ 15.32	\$ 2.56	\$ 17.88
072-2560-038-0000	RESIDENTIAL	\$ 15.32	\$ 2.56	\$ 17.88
072-2560-039-0000	RESIDENTIAL	\$ 15.32	\$ 2.56	\$ 17.88
072-2560-040-0000	RESIDENTIAL	\$ 15.32	\$ 2.56	\$ 17.88
072-2560-041-0000	RESIDENTIAL	\$ 15.32	\$ 2.56	\$ 17.88
072-2560-042-0000	RESIDENTIAL	\$ 15.32	\$ 2.56	\$ 17.88
072-2560-043-0000	RESIDENTIAL	\$ 15.32	\$ 2.56	\$ 17.88
072-2560-044-0000	RESIDENTIAL	\$ 15.32	\$ 2.56	\$ 17.88
072-2560-045-0000	RESIDENTIAL	\$ 15.32	\$ 2.56	\$ 17.88
072-2570-001-0000	RESIDENTIAL	\$ 15.32	\$ 2.56	\$ 17.88
072-2570-002-0000	RESIDENTIAL	\$ 15.32	\$ 2.56	\$ 17.88
072-2570-003-0000	RESIDENTIAL	\$ 15.32	\$ 2.56	\$ 17.88
072-2570-004-0000	RESIDENTIAL	\$ 15.32	\$ 2.56	\$ 17.88
072-2570-005-0000	RESIDENTIAL	\$ 15.32	\$ 2.56	\$ 17.88
072-2570-006-0000	RESIDENTIAL	\$ 15.32	\$ 2.56	\$ 17.88
072-2570-007-0000	RESIDENTIAL	\$ 15.32	\$ 2.56	\$ 17.88
072-2570-008-0000	RESIDENTIAL	\$ 15.32	\$ 2.56	\$ 17.88
072-2570-009-0000	RESIDENTIAL	\$ 15.32	\$ 2.56	\$ 17.88
072-2570-010-0000	RESIDENTIAL	\$ 15.32	\$ 2.56	\$ 17.88
072-2570-011-0000	RESIDENTIAL	\$ 15.32	\$ 2.56	\$ 17.88

ITEM 17.2.

City of Rancho Cordova
Lighting District No. 2012-1 Exhibit A to the Resolution
Fiscal Year 2023-24 Assessment Roll

ATTACHMENT 2

APN	District Classification	Street Light Charge	Safety Light Charge	Total Assessment
072-2570-012-0000	RESIDENTIAL	\$ 15.32	\$ 2.56	\$ 17.88
072-2570-013-0000	RESIDENTIAL	\$ 15.32	\$ 2.56	\$ 17.88
072-2570-014-0000	RESIDENTIAL	\$ 15.32	\$ 2.56	\$ 17.88
072-2570-015-0000	RESIDENTIAL	\$ 15.32	\$ 2.56	\$ 17.88
072-2570-016-0000	RESIDENTIAL	\$ 15.32	\$ 2.56	\$ 17.88
072-2570-017-0000	RESIDENTIAL	\$ 15.32	\$ 2.56	\$ 17.88
072-2570-018-0000	RESIDENTIAL	\$ 15.32	\$ 2.56	\$ 17.88
072-2570-019-0000	RESIDENTIAL	\$ 15.32	\$ 2.56	\$ 17.88
072-2570-020-0000	RESIDENTIAL	\$ 15.32	\$ 2.56	\$ 17.88
072-2570-021-0000	RESIDENTIAL	\$ 15.32	\$ 2.56	\$ 17.88
072-2570-022-0000	RESIDENTIAL	\$ 15.32	\$ 2.56	\$ 17.88
072-2570-023-0000	RESIDENTIAL	\$ 15.32	\$ 2.56	\$ 17.88
072-2570-024-0000	RESIDENTIAL	\$ 15.32	\$ 2.56	\$ 17.88
072-2570-025-0000	RESIDENTIAL	\$ 15.32	\$ 2.56	\$ 17.88
072-2570-026-0000	RESIDENTIAL	\$ 15.32	\$ 2.56	\$ 17.88
072-2570-027-0000	RESIDENTIAL	\$ 15.32	\$ 2.56	\$ 17.88
072-2570-028-0000	RESIDENTIAL	\$ 15.32	\$ 2.56	\$ 17.88
072-2570-029-0000	RESIDENTIAL	\$ 15.32	\$ 2.56	\$ 17.88
072-2570-030-0000	RESIDENTIAL	\$ 15.32	\$ 2.56	\$ 17.88
072-2570-031-0000	RESIDENTIAL	\$ 15.32	\$ 2.56	\$ 17.88
072-2570-032-0000	RESIDENTIAL	\$ 15.32	\$ 2.56	\$ 17.88
072-2570-033-0000	RESIDENTIAL	\$ 15.32	\$ 2.56	\$ 17.88
072-2570-034-0000	RESIDENTIAL	\$ 15.32	\$ 2.56	\$ 17.88
072-2570-035-0000	RESIDENTIAL	\$ 15.32	\$ 2.56	\$ 17.88
072-2570-036-0000	RESIDENTIAL	\$ 15.32	\$ 2.56	\$ 17.88
072-2570-037-0000	RESIDENTIAL	\$ 15.32	\$ 2.56	\$ 17.88
072-2570-038-0000	RESIDENTIAL	\$ 15.32	\$ 2.56	\$ 17.88
072-2570-039-0000	RESIDENTIAL	\$ 15.32	\$ 2.56	\$ 17.88
072-2570-040-0000	RESIDENTIAL	\$ 15.32	\$ 2.56	\$ 17.88
072-2570-041-0000	RESIDENTIAL	\$ 15.32	\$ 2.56	\$ 17.88
072-2570-042-0000	RESIDENTIAL	\$ 15.32	\$ 2.56	\$ 17.88
072-2570-043-0000	RESIDENTIAL	\$ 15.32	\$ 2.56	\$ 17.88
072-2570-044-0000	RESIDENTIAL	\$ 15.32	\$ 2.56	\$ 17.88
072-2570-045-0000	RESIDENTIAL	\$ 15.32	\$ 2.56	\$ 17.88
072-2580-001-0000	RESIDENTIAL	\$ 15.32	\$ 2.56	\$ 17.88
072-2580-002-0000	RESIDENTIAL	\$ 15.32	\$ 2.56	\$ 17.88
072-2580-003-0000	RESIDENTIAL	\$ 15.32	\$ 2.56	\$ 17.88
072-2580-004-0000	RESIDENTIAL	\$ 15.32	\$ 2.56	\$ 17.88
072-2580-005-0000	RESIDENTIAL	\$ 15.32	\$ 2.56	\$ 17.88
072-2580-006-0000	RESIDENTIAL	\$ 15.32	\$ 2.56	\$ 17.88
072-2580-007-0000	RESIDENTIAL	\$ 15.32	\$ 2.56	\$ 17.88
072-2580-008-0000	RESIDENTIAL	\$ 15.32	\$ 2.56	\$ 17.88
072-2580-009-0000	RESIDENTIAL	\$ 15.32	\$ 2.56	\$ 17.88
072-2580-010-0000	RESIDENTIAL	\$ 15.32	\$ 2.56	\$ 17.88

ITEM 17.2.

City of Rancho Cordova
Lighting District No. 2012-1 Exhibit A to the Resolution
Fiscal Year 2023-24 Assessment Roll

ATTACHMENT 2

APN	District Classification	Street Light Charge	Safety Light Charge	Total Assessment
072-2580-011-0000	RESIDENTIAL	\$ 15.32	\$ 2.56	\$ 17.88
072-2580-012-0000	RESIDENTIAL	\$ 15.32	\$ 2.56	\$ 17.88
072-2580-013-0000	RESIDENTIAL	\$ 15.32	\$ 2.56	\$ 17.88
072-2580-014-0000	RESIDENTIAL	\$ 15.32	\$ 2.56	\$ 17.88
072-2580-015-0000	RESIDENTIAL	\$ 15.32	\$ 2.56	\$ 17.88
072-2580-016-0000	RESIDENTIAL	\$ 15.32	\$ 2.56	\$ 17.88
072-2580-017-0000	RESIDENTIAL	\$ 15.32	\$ 2.56	\$ 17.88
072-2580-018-0000	RESIDENTIAL	\$ 15.32	\$ 2.56	\$ 17.88
072-2580-019-0000	RESIDENTIAL	\$ 15.32	\$ 2.56	\$ 17.88
072-2580-020-0000	RESIDENTIAL	\$ 15.32	\$ 2.56	\$ 17.88
072-2580-021-0000	RESIDENTIAL	\$ 15.32	\$ 2.56	\$ 17.88
072-2580-022-0000	RESIDENTIAL	\$ 15.32	\$ 2.56	\$ 17.88
072-2580-023-0000	RESIDENTIAL	\$ 15.32	\$ 2.56	\$ 17.88
072-2580-024-0000	RESIDENTIAL	\$ 15.32	\$ 2.56	\$ 17.88
072-2580-025-0000	RESIDENTIAL	\$ 15.32	\$ 2.56	\$ 17.88
072-2580-026-0000	RESIDENTIAL	\$ 15.32	\$ 2.56	\$ 17.88
072-2580-027-0000	RESIDENTIAL	\$ 15.32	\$ 2.56	\$ 17.88
072-2580-028-0000	RESIDENTIAL	\$ 15.32	\$ 2.56	\$ 17.88
072-2580-029-0000	RESIDENTIAL	\$ 15.32	\$ 2.56	\$ 17.88
072-2580-030-0000	RESIDENTIAL	\$ 15.32	\$ 2.56	\$ 17.88
072-2580-031-0000	RESIDENTIAL	\$ 15.32	\$ 2.56	\$ 17.88
072-2580-032-0000	RESIDENTIAL	\$ 15.32	\$ 2.56	\$ 17.88
072-2580-033-0000	RESIDENTIAL	\$ 15.32	\$ 2.56	\$ 17.88
072-2580-034-0000	RESIDENTIAL	\$ 15.32	\$ 2.56	\$ 17.88
072-2580-035-0000	RESIDENTIAL	\$ 15.32	\$ 2.56	\$ 17.88
072-2580-036-0000	RESIDENTIAL	\$ 15.32	\$ 2.56	\$ 17.88
072-2580-037-0000	RESIDENTIAL	\$ 15.32	\$ 2.56	\$ 17.88
072-2580-038-0000	RESIDENTIAL	\$ 15.32	\$ 2.56	\$ 17.88
072-2580-039-0000	RESIDENTIAL	\$ 15.32	\$ 2.56	\$ 17.88
072-2580-040-0000	RESIDENTIAL	\$ 15.32	\$ 2.56	\$ 17.88
072-2580-041-0000	RESIDENTIAL	\$ 15.32	\$ 2.56	\$ 17.88
072-2580-042-0000	RESIDENTIAL	\$ 15.32	\$ 2.56	\$ 17.88
072-2580-043-0000	RESIDENTIAL	\$ 15.32	\$ 2.56	\$ 17.88
072-2580-044-0000	RESIDENTIAL	\$ 15.32	\$ 2.56	\$ 17.88
072-2580-045-0000	RESIDENTIAL	\$ 15.32	\$ 2.56	\$ 17.88
072-2580-046-0000	RESIDENTIAL	\$ 15.32	\$ 2.56	\$ 17.88
072-2580-047-0000	RESIDENTIAL	\$ 15.32	\$ 2.56	\$ 17.88
072-2580-048-0000	RESIDENTIAL	\$ 15.32	\$ 2.56	\$ 17.88
072-2580-049-0000	RESIDENTIAL	\$ 15.32	\$ 2.56	\$ 17.88
072-2580-050-0000	RESIDENTIAL	\$ 15.32	\$ 2.56	\$ 17.88
072-2580-051-0000	RESIDENTIAL	\$ 15.32	\$ 2.56	\$ 17.88
072-2580-052-0000	RESIDENTIAL	\$ 15.32	\$ 2.56	\$ 17.88
072-2580-053-0000	RESIDENTIAL	\$ 15.32	\$ 2.56	\$ 17.88
072-2580-054-0000	RESIDENTIAL	\$ 15.32	\$ 2.56	\$ 17.88

ITEM 17.2.

City of Rancho Cordova
Lighting District No. 2012-1 Exhibit A to the Resolution
Fiscal Year 2023-24 Assessment Roll

ATTACHMENT 2

APN	District Classification	Street Light Charge	Safety Light Charge	Total Assessment
072-2580-055-0000	RESIDENTIAL	\$ 15.32	\$ 2.56	\$ 17.88
072-2580-056-0000	RESIDENTIAL	\$ 15.32	\$ 2.56	\$ 17.88
072-2580-057-0000	RESIDENTIAL	\$ 15.32	\$ 2.56	\$ 17.88
072-2580-058-0000	RESIDENTIAL	\$ 15.32	\$ 2.56	\$ 17.88
072-2580-059-0000	RESIDENTIAL	\$ 15.32	\$ 2.56	\$ 17.88
072-2580-060-0000	RESIDENTIAL	\$ 15.32	\$ 2.56	\$ 17.88
072-2580-061-0000	RESIDENTIAL	\$ 15.32	\$ 2.56	\$ 17.88
072-2580-062-0000	RESIDENTIAL	\$ 15.32	\$ 2.56	\$ 17.88
072-2580-063-0000	RESIDENTIAL	\$ 15.32	\$ 2.56	\$ 17.88
072-2580-064-0000	RESIDENTIAL	\$ 15.32	\$ 2.56	\$ 17.88
072-2590-001-0000	RESIDENTIAL	\$ 15.32	\$ 2.56	\$ 17.88
072-2590-002-0000	RESIDENTIAL	\$ 15.32	\$ 2.56	\$ 17.88
072-2590-003-0000	RESIDENTIAL	\$ 15.32	\$ 2.56	\$ 17.88
072-2590-004-0000	RESIDENTIAL	\$ 15.32	\$ 2.56	\$ 17.88
072-2590-005-0000	RESIDENTIAL	\$ 15.32	\$ 2.56	\$ 17.88
072-2590-006-0000	RESIDENTIAL	\$ 15.32	\$ 2.56	\$ 17.88
072-2590-007-0000	RESIDENTIAL	\$ 15.32	\$ 2.56	\$ 17.88
072-2590-008-0000	RESIDENTIAL	\$ 15.32	\$ 2.56	\$ 17.88
072-2590-009-0000	RESIDENTIAL	\$ 15.32	\$ 2.56	\$ 17.88
072-2590-010-0000	RESIDENTIAL	\$ 15.32	\$ 2.56	\$ 17.88
072-2590-011-0000	RESIDENTIAL	\$ 15.32	\$ 2.56	\$ 17.88
072-2590-012-0000	RESIDENTIAL	\$ 15.32	\$ 2.56	\$ 17.88
072-2590-013-0000	RESIDENTIAL	\$ 15.32	\$ 2.56	\$ 17.88
072-2590-014-0000	RESIDENTIAL	\$ 15.32	\$ 2.56	\$ 17.88
072-2590-015-0000	RESIDENTIAL	\$ 15.32	\$ 2.56	\$ 17.88
072-2590-016-0000	RESIDENTIAL	\$ 15.32	\$ 2.56	\$ 17.88
072-2590-017-0000	RESIDENTIAL	\$ 15.32	\$ 2.56	\$ 17.88
072-2590-018-0000	RESIDENTIAL	\$ 15.32	\$ 2.56	\$ 17.88
072-2590-019-0000	RESIDENTIAL	\$ 15.32	\$ 2.56	\$ 17.88
072-2590-020-0000	RESIDENTIAL	\$ 15.32	\$ 2.56	\$ 17.88
072-2590-021-0000	RESIDENTIAL	\$ 15.32	\$ 2.56	\$ 17.88
072-2590-022-0000	RESIDENTIAL	\$ 15.32	\$ 2.56	\$ 17.88
072-2590-023-0000	RESIDENTIAL	\$ 15.32	\$ 2.56	\$ 17.88
072-2590-024-0000	RESIDENTIAL	\$ 15.32	\$ 2.56	\$ 17.88
072-2590-025-0000	RESIDENTIAL	\$ 15.32	\$ 2.56	\$ 17.88
072-2590-026-0000	RESIDENTIAL	\$ 15.32	\$ 2.56	\$ 17.88
072-2590-027-0000	RESIDENTIAL	\$ 15.32	\$ 2.56	\$ 17.88
072-2590-028-0000	RESIDENTIAL	\$ 15.32	\$ 2.56	\$ 17.88
072-2590-029-0000	RESIDENTIAL	\$ 15.32	\$ 2.56	\$ 17.88
072-2590-030-0000	RESIDENTIAL	\$ 15.32	\$ 2.56	\$ 17.88
072-2590-031-0000	RESIDENTIAL	\$ 15.32	\$ 2.56	\$ 17.88
072-2590-032-0000	RESIDENTIAL	\$ 15.32	\$ 2.56	\$ 17.88
072-2590-033-0000	RESIDENTIAL	\$ 15.32	\$ 2.56	\$ 17.88
072-2590-034-0000	RESIDENTIAL	\$ 15.32	\$ 2.56	\$ 17.88

ITEM 17.2.

City of Rancho Cordova
Lighting District No. 2012-1 Exhibit A to the Resolution
Fiscal Year 2023-24 Assessment Roll

ATTACHMENT 2

APN	District Classification	Street Light Charge	Safety Light Charge	Total Assessment
072-2590-035-0000	RESIDENTIAL	\$ 15.32	\$ 2.56	\$ 17.88
072-2590-036-0000	RESIDENTIAL	\$ 15.32	\$ 2.56	\$ 17.88
072-2590-037-0000	RESIDENTIAL	\$ 15.32	\$ 2.56	\$ 17.88
072-2590-038-0000	RESIDENTIAL	\$ 15.32	\$ 2.56	\$ 17.88
072-2590-039-0000	RESIDENTIAL	\$ 15.32	\$ 2.56	\$ 17.88
072-2590-040-0000	RESIDENTIAL	\$ 15.32	\$ 2.56	\$ 17.88
072-2590-041-0000	RESIDENTIAL	\$ 15.32	\$ 2.56	\$ 17.88
072-2590-042-0000	RESIDENTIAL	\$ 15.32	\$ 2.56	\$ 17.88
072-2590-043-0000	RESIDENTIAL	\$ 15.32	\$ 2.56	\$ 17.88
072-2590-044-0000	RESIDENTIAL	\$ 15.32	\$ 2.56	\$ 17.88
072-2590-045-0000	RESIDENTIAL	\$ 15.32	\$ 2.56	\$ 17.88
072-2590-046-0000	RESIDENTIAL	\$ 15.32	\$ 2.56	\$ 17.88
072-2590-047-0000	RESIDENTIAL	\$ 15.32	\$ 2.56	\$ 17.88
072-2590-048-0000	RESIDENTIAL	\$ 15.32	\$ 2.56	\$ 17.88
072-2590-049-0000	RESIDENTIAL	\$ 15.32	\$ 2.56	\$ 17.88
072-2590-050-0000	RESIDENTIAL	\$ 15.32	\$ 2.56	\$ 17.88
072-2590-051-0000	RESIDENTIAL	\$ 15.32	\$ 2.56	\$ 17.88
072-2590-052-0000	RESIDENTIAL	\$ 15.32	\$ 2.56	\$ 17.88
072-2590-053-0000	RESIDENTIAL	\$ 15.32	\$ 2.56	\$ 17.88
072-2590-054-0000	RESIDENTIAL	\$ 15.32	\$ 2.56	\$ 17.88
072-2590-055-0000	RESIDENTIAL	\$ 15.32	\$ 2.56	\$ 17.88
072-2590-056-0000	RESIDENTIAL	\$ 15.32	\$ 2.56	\$ 17.88
072-2590-057-0000	RESIDENTIAL	\$ 15.32	\$ 2.56	\$ 17.88
072-2590-058-0000	RESIDENTIAL	\$ 15.32	\$ 2.56	\$ 17.88
072-2590-059-0000	RESIDENTIAL	\$ 15.32	\$ 2.56	\$ 17.88
072-2590-060-0000	RESIDENTIAL	\$ 15.32	\$ 2.56	\$ 17.88
072-2590-061-0000	RESIDENTIAL	\$ 15.32	\$ 2.56	\$ 17.88
072-2590-062-0000	RESIDENTIAL	\$ 15.32	\$ 2.56	\$ 17.88
072-2590-063-0000	RESIDENTIAL	\$ 15.32	\$ 2.56	\$ 17.88
072-2590-064-0000	RESIDENTIAL	\$ 15.32	\$ 2.56	\$ 17.88
072-2590-065-0000	RESIDENTIAL	\$ 15.32	\$ 2.56	\$ 17.88
072-2590-066-0000	RESIDENTIAL	\$ 15.32	\$ 2.56	\$ 17.88
072-2590-067-0000	RESIDENTIAL	\$ 15.32	\$ 2.56	\$ 17.88
072-2590-068-0000	RESIDENTIAL	\$ 15.32	\$ 2.56	\$ 17.88
072-2590-069-0000	RESIDENTIAL	\$ 15.32	\$ 2.56	\$ 17.88
072-2590-070-0000	RESIDENTIAL	\$ 15.32	\$ 2.56	\$ 17.88
072-2590-071-0000	RESIDENTIAL	\$ 15.32	\$ 2.56	\$ 17.88
072-2590-072-0000	RESIDENTIAL	\$ 15.32	\$ 2.56	\$ 17.88
072-2590-073-0000	RESIDENTIAL	\$ 15.32	\$ 2.56	\$ 17.88
072-2590-074-0000	RESIDENTIAL	\$ 15.32	\$ 2.56	\$ 17.88
072-2590-075-0000	RESIDENTIAL	\$ 15.32	\$ 2.56	\$ 17.88
072-2590-076-0000	RESIDENTIAL	\$ 15.32	\$ 2.56	\$ 17.88
072-2590-077-0000	RESIDENTIAL	\$ 15.32	\$ 2.56	\$ 17.88
072-2590-078-0000	RESIDENTIAL	\$ 15.32	\$ 2.56	\$ 17.88

ITEM 17.2.

City of Rancho Cordova
Lighting District No. 2012-1 Exhibit A to the Resolution
Fiscal Year 2023-24 Assessment Roll

ATTACHMENT 2

APN	District Classification	Street Light Charge	Safety Light Charge	Total Assessment
072-2590-079-0000	RESIDENTIAL	\$ 15.32	\$ 2.56	\$ 17.88
072-2590-080-0000	RESIDENTIAL	\$ 15.32	\$ 2.56	\$ 17.88
072-2590-081-0000	RESIDENTIAL	\$ 15.32	\$ 2.56	\$ 17.88
072-2590-082-0000	RESIDENTIAL	\$ 15.32	\$ 2.56	\$ 17.88
072-2590-083-0000	RESIDENTIAL	\$ 15.32	\$ 2.56	\$ 17.88
072-2590-084-0000	RESIDENTIAL	\$ 15.32	\$ 2.56	\$ 17.88
072-2590-085-0000	RESIDENTIAL	\$ 15.32	\$ 2.56	\$ 17.88
072-2590-086-0000	RESIDENTIAL	\$ 15.32	\$ 2.56	\$ 17.88
072-2590-087-0000	RESIDENTIAL	\$ 15.32	\$ 2.56	\$ 17.88
072-2590-088-0000	RESIDENTIAL	\$ 15.32	\$ 2.56	\$ 17.88
072-2590-089-0000	RESIDENTIAL	\$ 15.32	\$ 2.56	\$ 17.88
072-2590-090-0000	RESIDENTIAL	\$ 15.32	\$ 2.56	\$ 17.88
072-2590-091-0000	RESIDENTIAL	\$ 15.32	\$ 2.56	\$ 17.88
072-2590-092-0000	RESIDENTIAL	\$ 15.32	\$ 2.56	\$ 17.88
072-2590-093-0000	RESIDENTIAL	\$ 15.32	\$ 2.56	\$ 17.88
072-2590-094-0000	RESIDENTIAL	\$ 15.32	\$ 2.56	\$ 17.88
072-2590-095-0000	RESIDENTIAL	\$ 15.32	\$ 2.56	\$ 17.88
072-2590-096-0000	RESIDENTIAL	\$ 15.32	\$ 2.56	\$ 17.88
072-2590-097-0000	RESIDENTIAL	\$ 15.32	\$ 2.56	\$ 17.88
072-2590-098-0000	RESIDENTIAL	\$ 15.32	\$ 2.56	\$ 17.88
072-2590-099-0000	RESIDENTIAL	\$ 15.32	\$ 2.56	\$ 17.88
072-2590-103-0000	NONRES	\$ 54.41	\$ 2.56	\$ 56.96
072-2590-105-0000	NONRES	\$ 74.56	\$ 2.56	\$ 77.12
072-2590-106-0000	NONRES	\$ 17.13	\$ 2.56	\$ 19.68
072-2600-001-0000	RESIDENTIAL	\$ 15.32	\$ 2.56	\$ 17.88
072-2600-002-0000	RESIDENTIAL	\$ 15.32	\$ 2.56	\$ 17.88
072-2600-003-0000	RESIDENTIAL	\$ 15.32	\$ 2.56	\$ 17.88
072-2600-004-0000	RESIDENTIAL	\$ 15.32	\$ 2.56	\$ 17.88
072-2600-005-0000	RESIDENTIAL	\$ 15.32	\$ 2.56	\$ 17.88
072-2600-006-0000	RESIDENTIAL	\$ 15.32	\$ 2.56	\$ 17.88
072-2600-007-0000	RESIDENTIAL	\$ 15.32	\$ 2.56	\$ 17.88
072-2600-008-0000	RESIDENTIAL	\$ 15.32	\$ 2.56	\$ 17.88
072-2600-009-0000	RESIDENTIAL	\$ 15.32	\$ 2.56	\$ 17.88
072-2600-010-0000	RESIDENTIAL	\$ 15.32	\$ 2.56	\$ 17.88
072-2600-011-0000	RESIDENTIAL	\$ 15.32	\$ 2.56	\$ 17.88
072-2600-012-0000	RESIDENTIAL	\$ 15.32	\$ 2.56	\$ 17.88
072-2600-013-0000	RESIDENTIAL	\$ 15.32	\$ 2.56	\$ 17.88
072-2600-014-0000	RESIDENTIAL	\$ 15.32	\$ 2.56	\$ 17.88
072-2600-015-0000	RESIDENTIAL	\$ 15.32	\$ 2.56	\$ 17.88
072-2600-016-0000	RESIDENTIAL	\$ 15.32	\$ 2.56	\$ 17.88
072-2600-017-0000	RESIDENTIAL	\$ 15.32	\$ 2.56	\$ 17.88
072-2600-018-0000	RESIDENTIAL	\$ 15.32	\$ 2.56	\$ 17.88
072-2600-019-0000	RESIDENTIAL	\$ 15.32	\$ 2.56	\$ 17.88
072-2600-020-0000	RESIDENTIAL	\$ 15.32	\$ 2.56	\$ 17.88

ITEM 17.2.

City of Rancho Cordova
Lighting District No. 2012-1 Exhibit A to the Resolution
Fiscal Year 2023-24 Assessment Roll

ATTACHMENT 2

APN	District Classification	Street Light Charge	Safety Light Charge	Total Assessment
072-2600-021-0000	RESIDENTIAL	\$ 15.32	\$ 2.56	\$ 17.88
072-2600-022-0000	RESIDENTIAL	\$ 15.32	\$ 2.56	\$ 17.88
072-2600-023-0000	RESIDENTIAL	\$ 15.32	\$ 2.56	\$ 17.88
072-2600-024-0000	RESIDENTIAL	\$ 15.32	\$ 2.56	\$ 17.88
072-2600-025-0000	RESIDENTIAL	\$ 15.32	\$ 2.56	\$ 17.88
072-2600-026-0000	RESIDENTIAL	\$ 15.32	\$ 2.56	\$ 17.88
072-2600-027-0000	RESIDENTIAL	\$ 15.32	\$ 2.56	\$ 17.88
072-2600-028-0000	RESIDENTIAL	\$ 15.32	\$ 2.56	\$ 17.88
072-2600-029-0000	RESIDENTIAL	\$ 15.32	\$ 2.56	\$ 17.88
072-2600-030-0000	RESIDENTIAL	\$ 15.32	\$ 2.56	\$ 17.88
072-2600-031-0000	RESIDENTIAL	\$ 15.32	\$ 2.56	\$ 17.88
072-2600-032-0000	RESIDENTIAL	\$ 15.32	\$ 2.56	\$ 17.88
072-2600-033-0000	RESIDENTIAL	\$ 15.32	\$ 2.56	\$ 17.88
072-2600-034-0000	RESIDENTIAL	\$ 15.32	\$ 2.56	\$ 17.88
072-2600-035-0000	RESIDENTIAL	\$ 15.32	\$ 2.56	\$ 17.88
072-2600-036-0000	RESIDENTIAL	\$ 15.32	\$ 2.56	\$ 17.88
072-2600-037-0000	RESIDENTIAL	\$ 15.32	\$ 2.56	\$ 17.88
072-2600-038-0000	RESIDENTIAL	\$ 15.32	\$ 2.56	\$ 17.88
072-2600-039-0000	RESIDENTIAL	\$ 15.32	\$ 2.56	\$ 17.88
072-2600-040-0000	RESIDENTIAL	\$ 15.32	\$ 2.56	\$ 17.88
072-2600-041-0000	RESIDENTIAL	\$ 15.32	\$ 2.56	\$ 17.88
072-2600-042-0000	RESIDENTIAL	\$ 15.32	\$ 2.56	\$ 17.88
072-2600-043-0000	RESIDENTIAL	\$ 15.32	\$ 2.56	\$ 17.88
072-2600-044-0000	RESIDENTIAL	\$ 15.32	\$ 2.56	\$ 17.88
072-2600-045-0000	RESIDENTIAL	\$ 15.32	\$ 2.56	\$ 17.88
072-2600-046-0000	RESIDENTIAL	\$ 15.32	\$ 2.56	\$ 17.88
072-2600-047-0000	RESIDENTIAL	\$ 15.32	\$ 2.56	\$ 17.88
072-2600-048-0000	RESIDENTIAL	\$ 15.32	\$ 2.56	\$ 17.88
072-2600-049-0000	RESIDENTIAL	\$ 15.32	\$ 2.56	\$ 17.88
072-2600-050-0000	RESIDENTIAL	\$ 15.32	\$ 2.56	\$ 17.88
072-2600-051-0000	RESIDENTIAL	\$ 15.32	\$ 2.56	\$ 17.88
072-2600-052-0000	RESIDENTIAL	\$ 15.32	\$ 2.56	\$ 17.88
072-2600-053-0000	RESIDENTIAL	\$ 15.32	\$ 2.56	\$ 17.88
072-2600-054-0000	RESIDENTIAL	\$ 15.32	\$ 2.56	\$ 17.88
072-2600-055-0000	RESIDENTIAL	\$ 15.32	\$ 2.56	\$ 17.88
072-2600-056-0000	RESIDENTIAL	\$ 15.32	\$ 2.56	\$ 17.88
072-2600-057-0000	RESIDENTIAL	\$ 15.32	\$ 2.56	\$ 17.88
072-2600-058-0000	RESIDENTIAL	\$ 15.32	\$ 2.56	\$ 17.88
072-2600-059-0000	RESIDENTIAL	\$ 15.32	\$ 2.56	\$ 17.88
072-2600-060-0000	RESIDENTIAL	\$ 15.32	\$ 2.56	\$ 17.88
072-2600-061-0000	RESIDENTIAL	\$ 15.32	\$ 2.56	\$ 17.88
072-2600-062-0000	RESIDENTIAL	\$ 15.32	\$ 2.56	\$ 17.88
072-2600-063-0000	RESIDENTIAL	\$ 15.32	\$ 2.56	\$ 17.88
072-2600-064-0000	RESIDENTIAL	\$ 15.32	\$ 2.56	\$ 17.88

ITEM 17.2.

City of Rancho Cordova
Lighting District No. 2012-1 Exhibit A to the Resolution
Fiscal Year 2023-24 Assessment Roll

ATTACHMENT 2

APN	District Classification	Street Light Charge	Safety Light Charge	Total Assessment
072-2600-065-0000	RESIDENTIAL	\$ 15.32	\$ 2.56	\$ 17.88
072-2600-066-0000	RESIDENTIAL	\$ 15.32	\$ 2.56	\$ 17.88
072-2600-067-0000	RESIDENTIAL	\$ 15.32	\$ 2.56	\$ 17.88
072-2600-068-0000	RESIDENTIAL	\$ 15.32	\$ 2.56	\$ 17.88
072-2600-069-0000	RESIDENTIAL	\$ 15.32	\$ 2.56	\$ 17.88
072-2600-070-0000	RESIDENTIAL	\$ 15.32	\$ 2.56	\$ 17.88
072-2600-071-0000	RESIDENTIAL	\$ 15.32	\$ 2.56	\$ 17.88
072-2600-072-0000	RESIDENTIAL	\$ 15.32	\$ 2.56	\$ 17.88
072-2600-073-0000	RESIDENTIAL	\$ 15.32	\$ 2.56	\$ 17.88
072-2600-074-0000	RESIDENTIAL	\$ 15.32	\$ 2.56	\$ 17.88
072-2600-075-0000	RESIDENTIAL	\$ 15.32	\$ 2.56	\$ 17.88
072-2600-076-0000	RESIDENTIAL	\$ 15.32	\$ 2.56	\$ 17.88
072-2600-077-0000	RESIDENTIAL	\$ 15.32	\$ 2.56	\$ 17.88
072-2600-078-0000	RESIDENTIAL	\$ 15.32	\$ 2.56	\$ 17.88
072-2600-079-0000	RESIDENTIAL	\$ 15.32	\$ 2.56	\$ 17.88
072-2600-080-0000	RESIDENTIAL	\$ 15.32	\$ 2.56	\$ 17.88
072-2600-081-0000	RESIDENTIAL	\$ 15.32	\$ 2.56	\$ 17.88
072-2600-082-0000	RESIDENTIAL	\$ 15.32	\$ 2.56	\$ 17.88
072-2600-083-0000	RESIDENTIAL	\$ 15.32	\$ 2.56	\$ 17.88
072-2600-084-0000	RESIDENTIAL	\$ 15.32	\$ 2.56	\$ 17.88
072-2600-085-0000	RESIDENTIAL	\$ 15.32	\$ 2.56	\$ 17.88
072-2600-086-0000	RESIDENTIAL	\$ 15.32	\$ 2.56	\$ 17.88
072-2600-087-0000	RESIDENTIAL	\$ 15.32	\$ 2.56	\$ 17.88
072-2600-088-0000	RESIDENTIAL	\$ 15.32	\$ 2.56	\$ 17.88
072-2600-089-0000	RESIDENTIAL	\$ 15.32	\$ 2.56	\$ 17.88
072-2600-090-0000	RESIDENTIAL	\$ 15.32	\$ 2.56	\$ 17.88
072-2600-091-0000	RESIDENTIAL	\$ 15.32	\$ 2.56	\$ 17.88
072-2600-092-0000	RESIDENTIAL	\$ 15.32	\$ 2.56	\$ 17.88
072-2600-093-0000	RESIDENTIAL	\$ 15.32	\$ 2.56	\$ 17.88
072-2600-094-0000	RESIDENTIAL	\$ 15.32	\$ 2.56	\$ 17.88
072-2600-095-0000	RESIDENTIAL	\$ 15.32	\$ 2.56	\$ 17.88
072-2600-096-0000	RESIDENTIAL	\$ 15.32	\$ 2.56	\$ 17.88
072-2600-097-0000	RESIDENTIAL	\$ 15.32	\$ 2.56	\$ 17.88
072-2820-009-0000	NONRES	\$ 482.89	\$ 2.56	\$ 485.44
072-2860-003-0000	NONRES	\$ 250.89	\$ 2.56	\$ 253.44
072-2860-006-0000	NONRES	\$ 355.43	\$ 2.56	\$ 357.98
072-2860-015-0000	NONRES	\$ 83.13	\$ 2.56	\$ 85.68
072-2860-016-0000	NONRES	\$ 77.33	\$ 2.56	\$ 79.88
072-2860-017-0000	NONRES	\$ 67.51	\$ 2.56	\$ 70.06
072-2860-018-0000	NONRES	\$ 73.55	\$ 2.56	\$ 76.10
072-2860-019-0000	NONRES	\$ 182.12	\$ 2.56	\$ 184.68
072-2860-021-0000	SAFETY LIGHTS ONLY	\$ 0.00	\$ 2.56	\$ 2.56
072-2860-023-0000	NONRES	\$ 171.80	\$ 2.56	\$ 174.36
072-2860-024-0000	NONRES	\$ 50.63	\$ 2.56	\$ 53.18

ITEM 17.2.

City of Rancho Cordova
Lighting District No. 2012-1 Exhibit A to the Resolution
Fiscal Year 2023-24 Assessment Roll

ATTACHMENT 2

APN	District Classification	Street Light Charge	Safety Light Charge	Total Assessment
072-2860-025-0000	NONRES	\$ 0.00	\$ 2.56	\$ 2.56
072-2860-026-0000	NONRES	\$ 0.00	\$ 2.56	\$ 2.56
072-2860-027-0000	NONRES	\$ 0.00	\$ 2.56	\$ 2.56
072-2860-028-0000	NONRES	\$ 0.00	\$ 2.56	\$ 2.56
072-2860-033-0000	NONRES	\$ 0.00	\$ 2.56	\$ 2.56
072-2870-001-0000	SAFETY LIGHTS ONLY	\$ 0.00	\$ 2.56	\$ 2.56
072-2870-002-0000	SAFETY LIGHTS ONLY	\$ 0.00	\$ 2.56	\$ 2.56
072-2870-003-0000	SAFETY LIGHTS ONLY	\$ 0.00	\$ 2.56	\$ 2.56
072-2870-004-0000	SAFETY LIGHTS ONLY	\$ 0.00	\$ 2.56	\$ 2.56
072-2870-005-0000	SAFETY LIGHTS ONLY	\$ 0.00	\$ 2.56	\$ 2.56
072-2870-006-0000	SAFETY LIGHTS ONLY	\$ 0.00	\$ 2.56	\$ 2.56
072-2870-007-0000	SAFETY LIGHTS ONLY	\$ 0.00	\$ 2.56	\$ 2.56
072-2870-008-0000	SAFETY LIGHTS ONLY	\$ 0.00	\$ 2.56	\$ 2.56
072-2870-009-0000	SAFETY LIGHTS ONLY	\$ 0.00	\$ 2.56	\$ 2.56
072-2870-010-0000	SAFETY LIGHTS ONLY	\$ 0.00	\$ 2.56	\$ 2.56
072-2870-011-0000	SAFETY LIGHTS ONLY	\$ 0.00	\$ 2.56	\$ 2.56
072-2870-012-0000	SAFETY LIGHTS ONLY	\$ 0.00	\$ 2.56	\$ 2.56
072-2870-013-0000	SAFETY LIGHTS ONLY	\$ 0.00	\$ 2.56	\$ 2.56
072-2870-014-0000	SAFETY LIGHTS ONLY	\$ 0.00	\$ 2.56	\$ 2.56
072-2870-015-0000	SAFETY LIGHTS ONLY	\$ 0.00	\$ 2.56	\$ 2.56
072-2870-016-0000	SAFETY LIGHTS ONLY	\$ 0.00	\$ 2.56	\$ 2.56
072-2870-017-0000	SAFETY LIGHTS ONLY	\$ 0.00	\$ 2.56	\$ 2.56
072-2870-018-0000	SAFETY LIGHTS ONLY	\$ 0.00	\$ 2.56	\$ 2.56
072-2870-019-0000	SAFETY LIGHTS ONLY	\$ 0.00	\$ 2.56	\$ 2.56
072-2870-020-0000	SAFETY LIGHTS ONLY	\$ 0.00	\$ 2.56	\$ 2.56
072-2870-021-0000	SAFETY LIGHTS ONLY	\$ 0.00	\$ 2.56	\$ 2.56
072-2870-022-0000	SAFETY LIGHTS ONLY	\$ 0.00	\$ 2.56	\$ 2.56
072-2870-023-0000	SAFETY LIGHTS ONLY	\$ 0.00	\$ 2.56	\$ 2.56
072-2870-024-0000	SAFETY LIGHTS ONLY	\$ 0.00	\$ 2.56	\$ 2.56
072-2870-025-0000	SAFETY LIGHTS ONLY	\$ 0.00	\$ 2.56	\$ 2.56
072-2870-026-0000	SAFETY LIGHTS ONLY	\$ 0.00	\$ 2.56	\$ 2.56
072-2870-027-0000	SAFETY LIGHTS ONLY	\$ 0.00	\$ 2.56	\$ 2.56
072-2870-028-0000	SAFETY LIGHTS ONLY	\$ 0.00	\$ 2.56	\$ 2.56
072-2870-029-0000	SAFETY LIGHTS ONLY	\$ 0.00	\$ 2.56	\$ 2.56
072-2870-030-0000	SAFETY LIGHTS ONLY	\$ 0.00	\$ 2.56	\$ 2.56
072-2870-031-0000	SAFETY LIGHTS ONLY	\$ 0.00	\$ 2.56	\$ 2.56
072-2870-032-0000	SAFETY LIGHTS ONLY	\$ 0.00	\$ 2.56	\$ 2.56
072-2870-033-0000	SAFETY LIGHTS ONLY	\$ 0.00	\$ 2.56	\$ 2.56
072-2870-034-0000	SAFETY LIGHTS ONLY	\$ 0.00	\$ 2.56	\$ 2.56
072-2870-035-0000	SAFETY LIGHTS ONLY	\$ 0.00	\$ 2.56	\$ 2.56
072-2870-036-0000	SAFETY LIGHTS ONLY	\$ 0.00	\$ 2.56	\$ 2.56
072-2870-037-0000	SAFETY LIGHTS ONLY	\$ 0.00	\$ 2.56	\$ 2.56
072-2870-038-0000	SAFETY LIGHTS ONLY	\$ 0.00	\$ 2.56	\$ 2.56
072-2870-039-0000	SAFETY LIGHTS ONLY	\$ 0.00	\$ 2.56	\$ 2.56

ITEM 17.2.

City of Rancho Cordova
Lighting District No. 2012-1 Exhibit A to the Resolution
Fiscal Year 2023-24 Assessment Roll

ATTACHMENT 2

APN	District Classification	Street Light Charge	Safety Light Charge	Total Assessment
072-2870-040-0000	SAFETY LIGHTS ONLY	\$ 0.00	\$ 2.56	\$ 2.56
072-2870-041-0000	SAFETY LIGHTS ONLY	\$ 0.00	\$ 2.56	\$ 2.56
072-2870-042-0000	SAFETY LIGHTS ONLY	\$ 0.00	\$ 2.56	\$ 2.56
072-2870-043-0000	SAFETY LIGHTS ONLY	\$ 0.00	\$ 2.56	\$ 2.56
072-2870-044-0000	SAFETY LIGHTS ONLY	\$ 0.00	\$ 2.56	\$ 2.56
072-2870-045-0000	SAFETY LIGHTS ONLY	\$ 0.00	\$ 2.56	\$ 2.56
072-2870-046-0000	SAFETY LIGHTS ONLY	\$ 0.00	\$ 2.56	\$ 2.56
072-2870-047-0000	SAFETY LIGHTS ONLY	\$ 0.00	\$ 2.56	\$ 2.56
072-2870-048-0000	SAFETY LIGHTS ONLY	\$ 0.00	\$ 2.56	\$ 2.56
072-2870-049-0000	SAFETY LIGHTS ONLY	\$ 0.00	\$ 2.56	\$ 2.56
072-2870-050-0000	SAFETY LIGHTS ONLY	\$ 0.00	\$ 2.56	\$ 2.56
072-2870-051-0000	SAFETY LIGHTS ONLY	\$ 0.00	\$ 2.56	\$ 2.56
072-2870-052-0000	SAFETY LIGHTS ONLY	\$ 0.00	\$ 2.56	\$ 2.56
072-2870-053-0000	SAFETY LIGHTS ONLY	\$ 0.00	\$ 2.56	\$ 2.56
072-2870-054-0000	SAFETY LIGHTS ONLY	\$ 0.00	\$ 2.56	\$ 2.56
072-2870-055-0000	SAFETY LIGHTS ONLY	\$ 0.00	\$ 2.56	\$ 2.56
072-2870-056-0000	SAFETY LIGHTS ONLY	\$ 0.00	\$ 2.56	\$ 2.56
072-2870-057-0000	SAFETY LIGHTS ONLY	\$ 0.00	\$ 2.56	\$ 2.56
072-2870-058-0000	SAFETY LIGHTS ONLY	\$ 0.00	\$ 2.56	\$ 2.56
072-2870-059-0000	SAFETY LIGHTS ONLY	\$ 0.00	\$ 2.56	\$ 2.56
072-2870-060-0000	SAFETY LIGHTS ONLY	\$ 0.00	\$ 2.56	\$ 2.56
072-2870-061-0000	SAFETY LIGHTS ONLY	\$ 0.00	\$ 2.56	\$ 2.56
072-2870-062-0000	SAFETY LIGHTS ONLY	\$ 0.00	\$ 2.56	\$ 2.56
072-2870-063-0000	SAFETY LIGHTS ONLY	\$ 0.00	\$ 2.56	\$ 2.56
072-2870-064-0000	SAFETY LIGHTS ONLY	\$ 0.00	\$ 2.56	\$ 2.56
072-2870-065-0000	SAFETY LIGHTS ONLY	\$ 0.00	\$ 2.56	\$ 2.56
072-2870-066-0000	SAFETY LIGHTS ONLY	\$ 0.00	\$ 2.56	\$ 2.56
072-2870-067-0000	SAFETY LIGHTS ONLY	\$ 0.00	\$ 2.56	\$ 2.56
072-2870-068-0000	SAFETY LIGHTS ONLY	\$ 0.00	\$ 2.56	\$ 2.56
072-2870-069-0000	SAFETY LIGHTS ONLY	\$ 0.00	\$ 2.56	\$ 2.56
072-2870-070-0000	SAFETY LIGHTS ONLY	\$ 0.00	\$ 2.56	\$ 2.56
072-2870-071-0000	SAFETY LIGHTS ONLY	\$ 0.00	\$ 2.56	\$ 2.56
072-2870-072-0000	SAFETY LIGHTS ONLY	\$ 0.00	\$ 2.56	\$ 2.56
072-2880-001-0000	SAFETY LIGHTS ONLY	\$ 0.00	\$ 2.56	\$ 2.56
072-2880-002-0000	SAFETY LIGHTS ONLY	\$ 0.00	\$ 2.56	\$ 2.56
072-2880-003-0000	SAFETY LIGHTS ONLY	\$ 0.00	\$ 2.56	\$ 2.56
072-2880-004-0000	SAFETY LIGHTS ONLY	\$ 0.00	\$ 2.56	\$ 2.56
072-2880-005-0000	SAFETY LIGHTS ONLY	\$ 0.00	\$ 2.56	\$ 2.56
072-2880-006-0000	SAFETY LIGHTS ONLY	\$ 0.00	\$ 2.56	\$ 2.56
072-2880-007-0000	SAFETY LIGHTS ONLY	\$ 0.00	\$ 2.56	\$ 2.56
072-2880-008-0000	SAFETY LIGHTS ONLY	\$ 0.00	\$ 2.56	\$ 2.56
072-2880-009-0000	SAFETY LIGHTS ONLY	\$ 0.00	\$ 2.56	\$ 2.56
072-2880-010-0000	SAFETY LIGHTS ONLY	\$ 0.00	\$ 2.56	\$ 2.56
072-2880-011-0000	SAFETY LIGHTS ONLY	\$ 0.00	\$ 2.56	\$ 2.56

ITEM 17.2.

City of Rancho Cordova
Lighting District No. 2012-1 Exhibit A to the Resolution
Fiscal Year 2023-24 Assessment Roll

ATTACHMENT 2

APN	District Classification	Street Light Charge	Safety Light Charge	Total Assessment
072-2880-012-0000	SAFETY LIGHTS ONLY	\$ 0.00	\$ 2.56	\$ 2.56
072-2880-013-0000	SAFETY LIGHTS ONLY	\$ 0.00	\$ 2.56	\$ 2.56
072-2880-014-0000	SAFETY LIGHTS ONLY	\$ 0.00	\$ 2.56	\$ 2.56
072-2880-015-0000	SAFETY LIGHTS ONLY	\$ 0.00	\$ 2.56	\$ 2.56
072-2880-016-0000	SAFETY LIGHTS ONLY	\$ 0.00	\$ 2.56	\$ 2.56
072-2880-017-0000	SAFETY LIGHTS ONLY	\$ 0.00	\$ 2.56	\$ 2.56
072-2880-018-0000	SAFETY LIGHTS ONLY	\$ 0.00	\$ 2.56	\$ 2.56
072-2880-019-0000	SAFETY LIGHTS ONLY	\$ 0.00	\$ 2.56	\$ 2.56
072-2880-020-0000	SAFETY LIGHTS ONLY	\$ 0.00	\$ 2.56	\$ 2.56
072-2880-021-0000	SAFETY LIGHTS ONLY	\$ 0.00	\$ 2.56	\$ 2.56
072-2880-022-0000	SAFETY LIGHTS ONLY	\$ 0.00	\$ 2.56	\$ 2.56
072-2880-023-0000	SAFETY LIGHTS ONLY	\$ 0.00	\$ 2.56	\$ 2.56
072-2880-024-0000	SAFETY LIGHTS ONLY	\$ 0.00	\$ 2.56	\$ 2.56
072-2880-025-0000	SAFETY LIGHTS ONLY	\$ 0.00	\$ 2.56	\$ 2.56
072-2880-026-0000	SAFETY LIGHTS ONLY	\$ 0.00	\$ 2.56	\$ 2.56
072-2880-027-0000	SAFETY LIGHTS ONLY	\$ 0.00	\$ 2.56	\$ 2.56
072-2880-028-0000	SAFETY LIGHTS ONLY	\$ 0.00	\$ 2.56	\$ 2.56
072-2880-029-0000	SAFETY LIGHTS ONLY	\$ 0.00	\$ 2.56	\$ 2.56
072-2880-030-0000	SAFETY LIGHTS ONLY	\$ 0.00	\$ 2.56	\$ 2.56
072-2880-031-0000	SAFETY LIGHTS ONLY	\$ 0.00	\$ 2.56	\$ 2.56
072-2880-032-0000	SAFETY LIGHTS ONLY	\$ 0.00	\$ 2.56	\$ 2.56
072-2880-033-0000	SAFETY LIGHTS ONLY	\$ 0.00	\$ 2.56	\$ 2.56
072-2880-034-0000	SAFETY LIGHTS ONLY	\$ 0.00	\$ 2.56	\$ 2.56
072-2880-035-0000	SAFETY LIGHTS ONLY	\$ 0.00	\$ 2.56	\$ 2.56
072-2880-036-0000	SAFETY LIGHTS ONLY	\$ 0.00	\$ 2.56	\$ 2.56
072-2880-037-0000	SAFETY LIGHTS ONLY	\$ 0.00	\$ 2.56	\$ 2.56
072-2880-038-0000	SAFETY LIGHTS ONLY	\$ 0.00	\$ 2.56	\$ 2.56
072-2880-039-0000	SAFETY LIGHTS ONLY	\$ 0.00	\$ 2.56	\$ 2.56
072-2880-040-0000	SAFETY LIGHTS ONLY	\$ 0.00	\$ 2.56	\$ 2.56
072-2880-041-0000	SAFETY LIGHTS ONLY	\$ 0.00	\$ 2.56	\$ 2.56
072-2880-042-0000	SAFETY LIGHTS ONLY	\$ 0.00	\$ 2.56	\$ 2.56
072-2880-043-0000	SAFETY LIGHTS ONLY	\$ 0.00	\$ 2.56	\$ 2.56
072-2880-044-0000	SAFETY LIGHTS ONLY	\$ 0.00	\$ 2.56	\$ 2.56
072-2880-045-0000	SAFETY LIGHTS ONLY	\$ 0.00	\$ 2.56	\$ 2.56
072-2880-046-0000	SAFETY LIGHTS ONLY	\$ 0.00	\$ 2.56	\$ 2.56
072-2880-047-0000	SAFETY LIGHTS ONLY	\$ 0.00	\$ 2.56	\$ 2.56
072-2880-048-0000	SAFETY LIGHTS ONLY	\$ 0.00	\$ 2.56	\$ 2.56
072-2880-049-0000	SAFETY LIGHTS ONLY	\$ 0.00	\$ 2.56	\$ 2.56
072-2880-050-0000	SAFETY LIGHTS ONLY	\$ 0.00	\$ 2.56	\$ 2.56
072-2880-051-0000	SAFETY LIGHTS ONLY	\$ 0.00	\$ 2.56	\$ 2.56
072-2880-052-0000	SAFETY LIGHTS ONLY	\$ 0.00	\$ 2.56	\$ 2.56
072-2880-053-0000	SAFETY LIGHTS ONLY	\$ 0.00	\$ 2.56	\$ 2.56
072-2880-054-0000	SAFETY LIGHTS ONLY	\$ 0.00	\$ 2.56	\$ 2.56
072-2880-055-0000	SAFETY LIGHTS ONLY	\$ 0.00	\$ 2.56	\$ 2.56

ITEM 17.2.

City of Rancho Cordova
Lighting District No. 2012-1 Exhibit A to the Resolution
Fiscal Year 2023-24 Assessment Roll

ATTACHMENT 2

APN	District Classification	Street Light Charge	Safety Light Charge	Total Assessment
072-2880-056-0000	SAFETY LIGHTS ONLY	\$ 0.00	\$ 2.56	\$ 2.56
072-2880-057-0000	SAFETY LIGHTS ONLY	\$ 0.00	\$ 2.56	\$ 2.56
072-2880-058-0000	SAFETY LIGHTS ONLY	\$ 0.00	\$ 2.56	\$ 2.56
072-2880-059-0000	SAFETY LIGHTS ONLY	\$ 0.00	\$ 2.56	\$ 2.56
072-2880-060-0000	SAFETY LIGHTS ONLY	\$ 0.00	\$ 2.56	\$ 2.56
072-2880-061-0000	SAFETY LIGHTS ONLY	\$ 0.00	\$ 2.56	\$ 2.56
072-2880-062-0000	SAFETY LIGHTS ONLY	\$ 0.00	\$ 2.56	\$ 2.56
072-2880-063-0000	SAFETY LIGHTS ONLY	\$ 0.00	\$ 2.56	\$ 2.56
072-2880-064-0000	SAFETY LIGHTS ONLY	\$ 0.00	\$ 2.56	\$ 2.56
072-2880-065-0000	SAFETY LIGHTS ONLY	\$ 0.00	\$ 2.56	\$ 2.56
072-2880-066-0000	SAFETY LIGHTS ONLY	\$ 0.00	\$ 2.56	\$ 2.56
072-2880-067-0000	SAFETY LIGHTS ONLY	\$ 0.00	\$ 2.56	\$ 2.56
072-2880-068-0000	SAFETY LIGHTS ONLY	\$ 0.00	\$ 2.56	\$ 2.56
072-2880-069-0000	SAFETY LIGHTS ONLY	\$ 0.00	\$ 2.56	\$ 2.56
072-2880-070-0000	SAFETY LIGHTS ONLY	\$ 0.00	\$ 2.56	\$ 2.56
072-2880-071-0000	SAFETY LIGHTS ONLY	\$ 0.00	\$ 2.56	\$ 2.56
072-2880-072-0000	SAFETY LIGHTS ONLY	\$ 0.00	\$ 2.56	\$ 2.56
072-2880-073-0000	SAFETY LIGHTS ONLY	\$ 0.00	\$ 2.56	\$ 2.56
072-2880-074-0000	SAFETY LIGHTS ONLY	\$ 0.00	\$ 2.56	\$ 2.56
072-2880-075-0000	SAFETY LIGHTS ONLY	\$ 0.00	\$ 2.56	\$ 2.56
072-2880-076-0000	SAFETY LIGHTS ONLY	\$ 0.00	\$ 2.56	\$ 2.56
072-2880-077-0000	SAFETY LIGHTS ONLY	\$ 0.00	\$ 2.56	\$ 2.56
072-2880-078-0000	SAFETY LIGHTS ONLY	\$ 0.00	\$ 2.56	\$ 2.56
072-2880-079-0000	SAFETY LIGHTS ONLY	\$ 0.00	\$ 2.56	\$ 2.56
072-2880-080-0000	SAFETY LIGHTS ONLY	\$ 0.00	\$ 2.56	\$ 2.56
072-2880-081-0000	SAFETY LIGHTS ONLY	\$ 0.00	\$ 2.56	\$ 2.56
072-2880-082-0000	SAFETY LIGHTS ONLY	\$ 0.00	\$ 2.56	\$ 2.56
072-2890-001-0000	SAFETY LIGHTS ONLY	\$ 0.00	\$ 2.56	\$ 2.56
072-2890-002-0000	SAFETY LIGHTS ONLY	\$ 0.00	\$ 2.56	\$ 2.56
072-2890-003-0000	SAFETY LIGHTS ONLY	\$ 0.00	\$ 2.56	\$ 2.56
072-2890-004-0000	SAFETY LIGHTS ONLY	\$ 0.00	\$ 2.56	\$ 2.56
072-2890-005-0000	SAFETY LIGHTS ONLY	\$ 0.00	\$ 2.56	\$ 2.56
072-2890-006-0000	SAFETY LIGHTS ONLY	\$ 0.00	\$ 2.56	\$ 2.56
072-2890-007-0000	SAFETY LIGHTS ONLY	\$ 0.00	\$ 2.56	\$ 2.56
072-2890-008-0000	SAFETY LIGHTS ONLY	\$ 0.00	\$ 2.56	\$ 2.56
072-2890-009-0000	SAFETY LIGHTS ONLY	\$ 0.00	\$ 2.56	\$ 2.56
072-2890-010-0000	SAFETY LIGHTS ONLY	\$ 0.00	\$ 2.56	\$ 2.56
072-2890-011-0000	SAFETY LIGHTS ONLY	\$ 0.00	\$ 2.56	\$ 2.56
072-2890-012-0000	SAFETY LIGHTS ONLY	\$ 0.00	\$ 2.56	\$ 2.56
072-2890-013-0000	SAFETY LIGHTS ONLY	\$ 0.00	\$ 2.56	\$ 2.56
072-2890-014-0000	SAFETY LIGHTS ONLY	\$ 0.00	\$ 2.56	\$ 2.56
072-2890-015-0000	SAFETY LIGHTS ONLY	\$ 0.00	\$ 2.56	\$ 2.56
072-2890-016-0000	SAFETY LIGHTS ONLY	\$ 0.00	\$ 2.56	\$ 2.56
072-2890-017-0000	SAFETY LIGHTS ONLY	\$ 0.00	\$ 2.56	\$ 2.56

ITEM 17.2.

City of Rancho Cordova
Lighting District No. 2012-1 Exhibit A to the Resolution
Fiscal Year 2023-24 Assessment Roll

ATTACHMENT 2

APN	District Classification	Street Light Charge	Safety Light Charge	Total Assessment
072-2890-018-0000	SAFETY LIGHTS ONLY	\$ 0.00	\$ 2.56	\$ 2.56
072-2890-019-0000	SAFETY LIGHTS ONLY	\$ 0.00	\$ 2.56	\$ 2.56
072-2890-020-0000	SAFETY LIGHTS ONLY	\$ 0.00	\$ 2.56	\$ 2.56
072-2890-021-0000	SAFETY LIGHTS ONLY	\$ 0.00	\$ 2.56	\$ 2.56
072-2890-022-0000	SAFETY LIGHTS ONLY	\$ 0.00	\$ 2.56	\$ 2.56
072-2890-023-0000	SAFETY LIGHTS ONLY	\$ 0.00	\$ 2.56	\$ 2.56
072-2890-024-0000	SAFETY LIGHTS ONLY	\$ 0.00	\$ 2.56	\$ 2.56
072-2890-025-0000	SAFETY LIGHTS ONLY	\$ 0.00	\$ 2.56	\$ 2.56
072-2890-026-0000	SAFETY LIGHTS ONLY	\$ 0.00	\$ 2.56	\$ 2.56
072-2890-027-0000	SAFETY LIGHTS ONLY	\$ 0.00	\$ 2.56	\$ 2.56
072-2890-028-0000	SAFETY LIGHTS ONLY	\$ 0.00	\$ 2.56	\$ 2.56
072-2890-029-0000	SAFETY LIGHTS ONLY	\$ 0.00	\$ 2.56	\$ 2.56
072-2890-030-0000	SAFETY LIGHTS ONLY	\$ 0.00	\$ 2.56	\$ 2.56
072-2890-031-0000	SAFETY LIGHTS ONLY	\$ 0.00	\$ 2.56	\$ 2.56
072-2890-032-0000	SAFETY LIGHTS ONLY	\$ 0.00	\$ 2.56	\$ 2.56
072-2890-033-0000	SAFETY LIGHTS ONLY	\$ 0.00	\$ 2.56	\$ 2.56
072-2890-034-0000	SAFETY LIGHTS ONLY	\$ 0.00	\$ 2.56	\$ 2.56
072-2890-035-0000	SAFETY LIGHTS ONLY	\$ 0.00	\$ 2.56	\$ 2.56
072-2890-036-0000	SAFETY LIGHTS ONLY	\$ 0.00	\$ 2.56	\$ 2.56
072-2890-037-0000	SAFETY LIGHTS ONLY	\$ 0.00	\$ 2.56	\$ 2.56
072-2890-038-0000	SAFETY LIGHTS ONLY	\$ 0.00	\$ 2.56	\$ 2.56
072-2890-039-0000	SAFETY LIGHTS ONLY	\$ 0.00	\$ 2.56	\$ 2.56
072-2890-040-0000	SAFETY LIGHTS ONLY	\$ 0.00	\$ 2.56	\$ 2.56
072-2890-041-0000	SAFETY LIGHTS ONLY	\$ 0.00	\$ 2.56	\$ 2.56
072-2890-042-0000	SAFETY LIGHTS ONLY	\$ 0.00	\$ 2.56	\$ 2.56
072-2890-043-0000	SAFETY LIGHTS ONLY	\$ 0.00	\$ 2.56	\$ 2.56
072-2890-044-0000	SAFETY LIGHTS ONLY	\$ 0.00	\$ 2.56	\$ 2.56
072-2890-045-0000	SAFETY LIGHTS ONLY	\$ 0.00	\$ 2.56	\$ 2.56
072-2890-046-0000	SAFETY LIGHTS ONLY	\$ 0.00	\$ 2.56	\$ 2.56
072-2890-047-0000	SAFETY LIGHTS ONLY	\$ 0.00	\$ 2.56	\$ 2.56
072-2890-048-0000	SAFETY LIGHTS ONLY	\$ 0.00	\$ 2.56	\$ 2.56
072-2890-049-0000	SAFETY LIGHTS ONLY	\$ 0.00	\$ 2.56	\$ 2.56
072-2890-050-0000	SAFETY LIGHTS ONLY	\$ 0.00	\$ 2.56	\$ 2.56
072-2890-051-0000	SAFETY LIGHTS ONLY	\$ 0.00	\$ 2.56	\$ 2.56
072-2890-052-0000	SAFETY LIGHTS ONLY	\$ 0.00	\$ 2.56	\$ 2.56
072-2890-053-0000	SAFETY LIGHTS ONLY	\$ 0.00	\$ 2.56	\$ 2.56
072-2890-054-0000	SAFETY LIGHTS ONLY	\$ 0.00	\$ 2.56	\$ 2.56
072-2890-055-0000	SAFETY LIGHTS ONLY	\$ 0.00	\$ 2.56	\$ 2.56
072-2890-056-0000	SAFETY LIGHTS ONLY	\$ 0.00	\$ 2.56	\$ 2.56
072-2890-057-0000	SAFETY LIGHTS ONLY	\$ 0.00	\$ 2.56	\$ 2.56
072-2890-058-0000	SAFETY LIGHTS ONLY	\$ 0.00	\$ 2.56	\$ 2.56
072-2890-059-0000	SAFETY LIGHTS ONLY	\$ 0.00	\$ 2.56	\$ 2.56
072-2890-060-0000	SAFETY LIGHTS ONLY	\$ 0.00	\$ 2.56	\$ 2.56
072-2890-061-0000	SAFETY LIGHTS ONLY	\$ 0.00	\$ 2.56	\$ 2.56

ITEM 17.2.

City of Rancho Cordova
Lighting District No. 2012-1 Exhibit A to the Resolution
Fiscal Year 2023-24 Assessment Roll

ATTACHMENT 2

APN	District Classification	Street Light Charge	Safety Light Charge	Total Assessment
072-2890-062-0000	SAFETY LIGHTS ONLY	\$ 0.00	\$ 2.56	\$ 2.56
072-2890-063-0000	SAFETY LIGHTS ONLY	\$ 0.00	\$ 2.56	\$ 2.56
072-2890-064-0000	SAFETY LIGHTS ONLY	\$ 0.00	\$ 2.56	\$ 2.56
072-2890-065-0000	SAFETY LIGHTS ONLY	\$ 0.00	\$ 2.56	\$ 2.56
072-2890-066-0000	SAFETY LIGHTS ONLY	\$ 0.00	\$ 2.56	\$ 2.56
072-2890-067-0000	SAFETY LIGHTS ONLY	\$ 0.00	\$ 2.56	\$ 2.56
072-2890-068-0000	SAFETY LIGHTS ONLY	\$ 0.00	\$ 2.56	\$ 2.56
072-2890-069-0000	SAFETY LIGHTS ONLY	\$ 0.00	\$ 2.56	\$ 2.56
072-2890-071-0000	SAFETY LIGHTS ONLY	\$ 0.00	\$ 2.56	\$ 2.56
072-2890-072-0000	SAFETY LIGHTS ONLY	\$ 0.00	\$ 2.56	\$ 2.56
072-2890-073-0000	SAFETY LIGHTS ONLY	\$ 0.00	\$ 2.56	\$ 2.56
072-2890-074-0000	SAFETY LIGHTS ONLY	\$ 0.00	\$ 2.56	\$ 2.56
072-2890-075-0000	SAFETY LIGHTS ONLY	\$ 0.00	\$ 2.56	\$ 2.56
072-2890-076-0000	SAFETY LIGHTS ONLY	\$ 0.00	\$ 2.56	\$ 2.56
072-2890-077-0000	SAFETY LIGHTS ONLY	\$ 0.00	\$ 2.56	\$ 2.56
072-2890-078-0000	SAFETY LIGHTS ONLY	\$ 0.00	\$ 2.56	\$ 2.56
072-2890-079-0000	SAFETY LIGHTS ONLY	\$ 0.00	\$ 2.56	\$ 2.56
072-2890-080-0000	SAFETY LIGHTS ONLY	\$ 0.00	\$ 2.56	\$ 2.56
072-2890-081-0000	SAFETY LIGHTS ONLY	\$ 0.00	\$ 2.56	\$ 2.56
072-2890-082-0000	SAFETY LIGHTS ONLY	\$ 0.00	\$ 2.56	\$ 2.56
072-2890-083-0000	SAFETY LIGHTS ONLY	\$ 0.00	\$ 2.56	\$ 2.56
072-2890-084-0000	SAFETY LIGHTS ONLY	\$ 0.00	\$ 2.56	\$ 2.56
072-2890-085-0000	SAFETY LIGHTS ONLY	\$ 0.00	\$ 2.56	\$ 2.56
072-2890-086-0000	SAFETY LIGHTS ONLY	\$ 0.00	\$ 2.56	\$ 2.56
072-2890-087-0000	SAFETY LIGHTS ONLY	\$ 0.00	\$ 2.56	\$ 2.56
072-2890-088-0000	SAFETY LIGHTS ONLY	\$ 0.00	\$ 2.56	\$ 2.56
072-2900-001-0000	SAFETY LIGHTS ONLY	\$ 0.00	\$ 2.56	\$ 2.56
072-2900-002-0000	SAFETY LIGHTS ONLY	\$ 0.00	\$ 2.56	\$ 2.56
072-2900-003-0000	SAFETY LIGHTS ONLY	\$ 0.00	\$ 2.56	\$ 2.56
072-2900-004-0000	SAFETY LIGHTS ONLY	\$ 0.00	\$ 2.56	\$ 2.56
072-2900-005-0000	SAFETY LIGHTS ONLY	\$ 0.00	\$ 2.56	\$ 2.56
072-2900-006-0000	SAFETY LIGHTS ONLY	\$ 0.00	\$ 2.56	\$ 2.56
072-2900-007-0000	SAFETY LIGHTS ONLY	\$ 0.00	\$ 2.56	\$ 2.56
072-2900-008-0000	SAFETY LIGHTS ONLY	\$ 0.00	\$ 2.56	\$ 2.56
072-2900-009-0000	SAFETY LIGHTS ONLY	\$ 0.00	\$ 2.56	\$ 2.56
072-2900-010-0000	SAFETY LIGHTS ONLY	\$ 0.00	\$ 2.56	\$ 2.56
072-2900-011-0000	SAFETY LIGHTS ONLY	\$ 0.00	\$ 2.56	\$ 2.56
072-2900-012-0000	SAFETY LIGHTS ONLY	\$ 0.00	\$ 2.56	\$ 2.56
072-2900-013-0000	SAFETY LIGHTS ONLY	\$ 0.00	\$ 2.56	\$ 2.56
072-2900-014-0000	SAFETY LIGHTS ONLY	\$ 0.00	\$ 2.56	\$ 2.56
072-2900-015-0000	SAFETY LIGHTS ONLY	\$ 0.00	\$ 2.56	\$ 2.56
072-2900-016-0000	SAFETY LIGHTS ONLY	\$ 0.00	\$ 2.56	\$ 2.56
072-2900-017-0000	SAFETY LIGHTS ONLY	\$ 0.00	\$ 2.56	\$ 2.56
072-2900-018-0000	SAFETY LIGHTS ONLY	\$ 0.00	\$ 2.56	\$ 2.56

ITEM 17.2.

City of Rancho Cordova
Lighting District No. 2012-1 Exhibit A to the Resolution
Fiscal Year 2023-24 Assessment Roll

ATTACHMENT 2

APN	District Classification	Street Light Charge	Safety Light Charge	Total Assessment
072-2900-019-0000	SAFETY LIGHTS ONLY	\$ 0.00	\$ 2.56	\$ 2.56
072-2900-020-0000	SAFETY LIGHTS ONLY	\$ 0.00	\$ 2.56	\$ 2.56
072-2900-021-0000	SAFETY LIGHTS ONLY	\$ 0.00	\$ 2.56	\$ 2.56
072-2900-022-0000	SAFETY LIGHTS ONLY	\$ 0.00	\$ 2.56	\$ 2.56
072-2900-023-0000	SAFETY LIGHTS ONLY	\$ 0.00	\$ 2.56	\$ 2.56
072-2900-024-0000	SAFETY LIGHTS ONLY	\$ 0.00	\$ 2.56	\$ 2.56
072-2900-025-0000	SAFETY LIGHTS ONLY	\$ 0.00	\$ 2.56	\$ 2.56
072-2900-026-0000	SAFETY LIGHTS ONLY	\$ 0.00	\$ 2.56	\$ 2.56
072-2900-027-0000	SAFETY LIGHTS ONLY	\$ 0.00	\$ 2.56	\$ 2.56
072-2900-028-0000	SAFETY LIGHTS ONLY	\$ 0.00	\$ 2.56	\$ 2.56
072-2900-029-0000	SAFETY LIGHTS ONLY	\$ 0.00	\$ 2.56	\$ 2.56
072-2900-030-0000	SAFETY LIGHTS ONLY	\$ 0.00	\$ 2.56	\$ 2.56
072-2900-031-0000	SAFETY LIGHTS ONLY	\$ 0.00	\$ 2.56	\$ 2.56
072-2900-032-0000	SAFETY LIGHTS ONLY	\$ 0.00	\$ 2.56	\$ 2.56
072-2900-033-0000	SAFETY LIGHTS ONLY	\$ 0.00	\$ 2.56	\$ 2.56
072-2900-034-0000	SAFETY LIGHTS ONLY	\$ 0.00	\$ 2.56	\$ 2.56
072-2900-035-0000	SAFETY LIGHTS ONLY	\$ 0.00	\$ 2.56	\$ 2.56
072-2900-036-0000	SAFETY LIGHTS ONLY	\$ 0.00	\$ 2.56	\$ 2.56
072-2900-037-0000	SAFETY LIGHTS ONLY	\$ 0.00	\$ 2.56	\$ 2.56
072-2900-038-0000	SAFETY LIGHTS ONLY	\$ 0.00	\$ 2.56	\$ 2.56
072-2900-039-0000	SAFETY LIGHTS ONLY	\$ 0.00	\$ 2.56	\$ 2.56
072-2900-040-0000	SAFETY LIGHTS ONLY	\$ 0.00	\$ 2.56	\$ 2.56
072-2900-041-0000	SAFETY LIGHTS ONLY	\$ 0.00	\$ 2.56	\$ 2.56
072-2900-042-0000	SAFETY LIGHTS ONLY	\$ 0.00	\$ 2.56	\$ 2.56
072-2900-043-0000	SAFETY LIGHTS ONLY	\$ 0.00	\$ 2.56	\$ 2.56
072-2900-044-0000	SAFETY LIGHTS ONLY	\$ 0.00	\$ 2.56	\$ 2.56
072-2900-045-0000	SAFETY LIGHTS ONLY	\$ 0.00	\$ 2.56	\$ 2.56
072-2900-046-0000	SAFETY LIGHTS ONLY	\$ 0.00	\$ 2.56	\$ 2.56
072-2900-047-0000	SAFETY LIGHTS ONLY	\$ 0.00	\$ 2.56	\$ 2.56
072-2900-048-0000	SAFETY LIGHTS ONLY	\$ 0.00	\$ 2.56	\$ 2.56
072-2900-049-0000	SAFETY LIGHTS ONLY	\$ 0.00	\$ 2.56	\$ 2.56
072-2900-050-0000	SAFETY LIGHTS ONLY	\$ 0.00	\$ 2.56	\$ 2.56
072-2900-051-0000	SAFETY LIGHTS ONLY	\$ 0.00	\$ 2.56	\$ 2.56
072-2900-052-0000	SAFETY LIGHTS ONLY	\$ 0.00	\$ 2.56	\$ 2.56
072-2900-053-0000	SAFETY LIGHTS ONLY	\$ 0.00	\$ 2.56	\$ 2.56
072-2900-054-0000	SAFETY LIGHTS ONLY	\$ 0.00	\$ 2.56	\$ 2.56
072-2900-055-0000	SAFETY LIGHTS ONLY	\$ 0.00	\$ 2.56	\$ 2.56
072-2900-056-0000	SAFETY LIGHTS ONLY	\$ 0.00	\$ 2.56	\$ 2.56
072-2900-057-0000	SAFETY LIGHTS ONLY	\$ 0.00	\$ 2.56	\$ 2.56
072-2900-058-0000	SAFETY LIGHTS ONLY	\$ 0.00	\$ 2.56	\$ 2.56
072-2900-059-0000	SAFETY LIGHTS ONLY	\$ 0.00	\$ 2.56	\$ 2.56
072-2900-060-0000	SAFETY LIGHTS ONLY	\$ 0.00	\$ 2.56	\$ 2.56
072-2900-061-0000	SAFETY LIGHTS ONLY	\$ 0.00	\$ 2.56	\$ 2.56
072-2900-062-0000	SAFETY LIGHTS ONLY	\$ 0.00	\$ 2.56	\$ 2.56

ITEM 17.2.

City of Rancho Cordova
Lighting District No. 2012-1 Exhibit A to the Resolution
Fiscal Year 2023-24 Assessment Roll

ATTACHMENT 2

APN	District Classification	Street Light Charge	Safety Light Charge	Total Assessment
072-2900-063-0000	SAFETY LIGHTS ONLY	\$ 0.00	\$ 2.56	\$ 2.56
072-2900-064-0000	SAFETY LIGHTS ONLY	\$ 0.00	\$ 2.56	\$ 2.56
072-2900-065-0000	SAFETY LIGHTS ONLY	\$ 0.00	\$ 2.56	\$ 2.56
072-2900-066-0000	SAFETY LIGHTS ONLY	\$ 0.00	\$ 2.56	\$ 2.56
072-2900-067-0000	SAFETY LIGHTS ONLY	\$ 0.00	\$ 2.56	\$ 2.56
072-2900-068-0000	SAFETY LIGHTS ONLY	\$ 0.00	\$ 2.56	\$ 2.56
072-2900-069-0000	SAFETY LIGHTS ONLY	\$ 0.00	\$ 2.56	\$ 2.56
072-2900-070-0000	SAFETY LIGHTS ONLY	\$ 0.00	\$ 2.56	\$ 2.56
072-2900-071-0000	SAFETY LIGHTS ONLY	\$ 0.00	\$ 2.56	\$ 2.56
072-2900-072-0000	SAFETY LIGHTS ONLY	\$ 0.00	\$ 2.56	\$ 2.56
072-2900-073-0000	SAFETY LIGHTS ONLY	\$ 0.00	\$ 2.56	\$ 2.56
072-2900-074-0000	SAFETY LIGHTS ONLY	\$ 0.00	\$ 2.56	\$ 2.56
072-2900-075-0000	SAFETY LIGHTS ONLY	\$ 0.00	\$ 2.56	\$ 2.56
072-2900-076-0000	SAFETY LIGHTS ONLY	\$ 0.00	\$ 2.56	\$ 2.56
072-2900-077-0000	SAFETY LIGHTS ONLY	\$ 0.00	\$ 2.56	\$ 2.56
072-2900-078-0000	SAFETY LIGHTS ONLY	\$ 0.00	\$ 2.56	\$ 2.56
072-2900-079-0000	SAFETY LIGHTS ONLY	\$ 0.00	\$ 2.56	\$ 2.56
072-2900-080-0000	SAFETY LIGHTS ONLY	\$ 0.00	\$ 2.56	\$ 2.56
072-2910-001-0000	SAFETY LIGHTS ONLY	\$ 0.00	\$ 2.56	\$ 2.56
072-2910-002-0000	SAFETY LIGHTS ONLY	\$ 0.00	\$ 2.56	\$ 2.56
072-2910-003-0000	SAFETY LIGHTS ONLY	\$ 0.00	\$ 2.56	\$ 2.56
072-2910-004-0000	SAFETY LIGHTS ONLY	\$ 0.00	\$ 2.56	\$ 2.56
072-2910-005-0000	SAFETY LIGHTS ONLY	\$ 0.00	\$ 2.56	\$ 2.56
072-2910-006-0000	SAFETY LIGHTS ONLY	\$ 0.00	\$ 2.56	\$ 2.56
072-2910-007-0000	SAFETY LIGHTS ONLY	\$ 0.00	\$ 2.56	\$ 2.56
072-2910-008-0000	SAFETY LIGHTS ONLY	\$ 0.00	\$ 2.56	\$ 2.56
072-2910-009-0000	SAFETY LIGHTS ONLY	\$ 0.00	\$ 2.56	\$ 2.56
072-2910-010-0000	SAFETY LIGHTS ONLY	\$ 0.00	\$ 2.56	\$ 2.56
072-2910-011-0000	SAFETY LIGHTS ONLY	\$ 0.00	\$ 2.56	\$ 2.56
072-2910-012-0000	SAFETY LIGHTS ONLY	\$ 0.00	\$ 2.56	\$ 2.56
072-2910-013-0000	SAFETY LIGHTS ONLY	\$ 0.00	\$ 2.56	\$ 2.56
072-2910-014-0000	SAFETY LIGHTS ONLY	\$ 0.00	\$ 2.56	\$ 2.56
072-2910-015-0000	SAFETY LIGHTS ONLY	\$ 0.00	\$ 2.56	\$ 2.56
072-2910-016-0000	SAFETY LIGHTS ONLY	\$ 0.00	\$ 2.56	\$ 2.56
072-2910-017-0000	SAFETY LIGHTS ONLY	\$ 0.00	\$ 2.56	\$ 2.56
072-2910-018-0000	SAFETY LIGHTS ONLY	\$ 0.00	\$ 2.56	\$ 2.56
072-2910-019-0000	SAFETY LIGHTS ONLY	\$ 0.00	\$ 2.56	\$ 2.56
072-2910-020-0000	SAFETY LIGHTS ONLY	\$ 0.00	\$ 2.56	\$ 2.56
072-2910-021-0000	SAFETY LIGHTS ONLY	\$ 0.00	\$ 2.56	\$ 2.56
072-2910-022-0000	SAFETY LIGHTS ONLY	\$ 0.00	\$ 2.56	\$ 2.56
072-2910-023-0000	SAFETY LIGHTS ONLY	\$ 0.00	\$ 2.56	\$ 2.56
072-2910-024-0000	SAFETY LIGHTS ONLY	\$ 0.00	\$ 2.56	\$ 2.56
072-2910-025-0000	SAFETY LIGHTS ONLY	\$ 0.00	\$ 2.56	\$ 2.56
072-2910-026-0000	SAFETY LIGHTS ONLY	\$ 0.00	\$ 2.56	\$ 2.56

ITEM 17.2.

City of Rancho Cordova
Lighting District No. 2012-1 Exhibit A to the Resolution
Fiscal Year 2023-24 Assessment Roll

ATTACHMENT 2

APN	District Classification	Street Light Charge	Safety Light Charge	Total Assessment
072-2910-027-0000	SAFETY LIGHTS ONLY	\$ 0.00	\$ 2.56	\$ 2.56
072-2910-028-0000	SAFETY LIGHTS ONLY	\$ 0.00	\$ 2.56	\$ 2.56
072-2910-029-0000	SAFETY LIGHTS ONLY	\$ 0.00	\$ 2.56	\$ 2.56
072-2910-030-0000	SAFETY LIGHTS ONLY	\$ 0.00	\$ 2.56	\$ 2.56
072-2910-031-0000	SAFETY LIGHTS ONLY	\$ 0.00	\$ 2.56	\$ 2.56
072-2910-032-0000	SAFETY LIGHTS ONLY	\$ 0.00	\$ 2.56	\$ 2.56
072-2910-033-0000	SAFETY LIGHTS ONLY	\$ 0.00	\$ 2.56	\$ 2.56
072-2910-034-0000	SAFETY LIGHTS ONLY	\$ 0.00	\$ 2.56	\$ 2.56
072-2910-035-0000	SAFETY LIGHTS ONLY	\$ 0.00	\$ 2.56	\$ 2.56
072-2910-036-0000	SAFETY LIGHTS ONLY	\$ 0.00	\$ 2.56	\$ 2.56
072-2910-037-0000	SAFETY LIGHTS ONLY	\$ 0.00	\$ 2.56	\$ 2.56
072-2910-038-0000	SAFETY LIGHTS ONLY	\$ 0.00	\$ 2.56	\$ 2.56
072-2910-039-0000	SAFETY LIGHTS ONLY	\$ 0.00	\$ 2.56	\$ 2.56
072-2910-040-0000	SAFETY LIGHTS ONLY	\$ 0.00	\$ 2.56	\$ 2.56
072-2910-041-0000	SAFETY LIGHTS ONLY	\$ 0.00	\$ 2.56	\$ 2.56
072-2910-042-0000	SAFETY LIGHTS ONLY	\$ 0.00	\$ 2.56	\$ 2.56
072-2910-043-0000	SAFETY LIGHTS ONLY	\$ 0.00	\$ 2.56	\$ 2.56
072-2910-044-0000	SAFETY LIGHTS ONLY	\$ 0.00	\$ 2.56	\$ 2.56
072-2910-045-0000	SAFETY LIGHTS ONLY	\$ 0.00	\$ 2.56	\$ 2.56
072-2910-046-0000	SAFETY LIGHTS ONLY	\$ 0.00	\$ 2.56	\$ 2.56
072-2910-047-0000	SAFETY LIGHTS ONLY	\$ 0.00	\$ 2.56	\$ 2.56
072-2910-048-0000	SAFETY LIGHTS ONLY	\$ 0.00	\$ 2.56	\$ 2.56
072-2910-049-0000	SAFETY LIGHTS ONLY	\$ 0.00	\$ 2.56	\$ 2.56
072-2910-050-0000	SAFETY LIGHTS ONLY	\$ 0.00	\$ 2.56	\$ 2.56
072-2910-051-0000	SAFETY LIGHTS ONLY	\$ 0.00	\$ 2.56	\$ 2.56
072-2910-052-0000	SAFETY LIGHTS ONLY	\$ 0.00	\$ 2.56	\$ 2.56
072-2910-053-0000	SAFETY LIGHTS ONLY	\$ 0.00	\$ 2.56	\$ 2.56
072-2910-054-0000	SAFETY LIGHTS ONLY	\$ 0.00	\$ 2.56	\$ 2.56
072-2910-055-0000	SAFETY LIGHTS ONLY	\$ 0.00	\$ 2.56	\$ 2.56
072-2910-056-0000	SAFETY LIGHTS ONLY	\$ 0.00	\$ 2.56	\$ 2.56
072-2910-057-0000	SAFETY LIGHTS ONLY	\$ 0.00	\$ 2.56	\$ 2.56
072-2910-058-0000	SAFETY LIGHTS ONLY	\$ 0.00	\$ 2.56	\$ 2.56
072-2910-059-0000	SAFETY LIGHTS ONLY	\$ 0.00	\$ 2.56	\$ 2.56
072-2910-060-0000	SAFETY LIGHTS ONLY	\$ 0.00	\$ 2.56	\$ 2.56
072-2910-061-0000	SAFETY LIGHTS ONLY	\$ 0.00	\$ 2.56	\$ 2.56
072-2910-062-0000	SAFETY LIGHTS ONLY	\$ 0.00	\$ 2.56	\$ 2.56
072-2910-063-0000	SAFETY LIGHTS ONLY	\$ 0.00	\$ 2.56	\$ 2.56
072-2910-064-0000	SAFETY LIGHTS ONLY	\$ 0.00	\$ 2.56	\$ 2.56
072-2910-065-0000	SAFETY LIGHTS ONLY	\$ 0.00	\$ 2.56	\$ 2.56
072-2910-066-0000	SAFETY LIGHTS ONLY	\$ 0.00	\$ 2.56	\$ 2.56
072-2910-067-0000	SAFETY LIGHTS ONLY	\$ 0.00	\$ 2.56	\$ 2.56
072-2910-068-0000	SAFETY LIGHTS ONLY	\$ 0.00	\$ 2.56	\$ 2.56
072-2910-069-0000	SAFETY LIGHTS ONLY	\$ 0.00	\$ 2.56	\$ 2.56
072-2910-070-0000	SAFETY LIGHTS ONLY	\$ 0.00	\$ 2.56	\$ 2.56

ITEM 17.2.

City of Rancho Cordova
Lighting District No. 2012-1 Exhibit A to the Resolution
Fiscal Year 2023-24 Assessment Roll

ATTACHMENT 2

APN	District Classification	Street Light Charge	Safety Light Charge	Total Assessment
072-2910-071-0000	SAFETY LIGHTS ONLY	\$ 0.00	\$ 2.56	\$ 2.56
072-2910-072-0000	SAFETY LIGHTS ONLY	\$ 0.00	\$ 2.56	\$ 2.56
072-2910-073-0000	SAFETY LIGHTS ONLY	\$ 0.00	\$ 2.56	\$ 2.56
072-2910-074-0000	SAFETY LIGHTS ONLY	\$ 0.00	\$ 2.56	\$ 2.56
072-2910-075-0000	SAFETY LIGHTS ONLY	\$ 0.00	\$ 2.56	\$ 2.56
072-2910-076-0000	SAFETY LIGHTS ONLY	\$ 0.00	\$ 2.56	\$ 2.56
072-2910-077-0000	SAFETY LIGHTS ONLY	\$ 0.00	\$ 2.56	\$ 2.56
072-2910-078-0000	SAFETY LIGHTS ONLY	\$ 0.00	\$ 2.56	\$ 2.56
072-2910-079-0000	SAFETY LIGHTS ONLY	\$ 0.00	\$ 2.56	\$ 2.56
072-2910-080-0000	SAFETY LIGHTS ONLY	\$ 0.00	\$ 2.56	\$ 2.56
072-2910-081-0000	SAFETY LIGHTS ONLY	\$ 0.00	\$ 2.56	\$ 2.56
072-2910-082-0000	SAFETY LIGHTS ONLY	\$ 0.00	\$ 2.56	\$ 2.56
072-2910-083-0000	SAFETY LIGHTS ONLY	\$ 0.00	\$ 2.56	\$ 2.56
072-2910-084-0000	SAFETY LIGHTS ONLY	\$ 0.00	\$ 2.56	\$ 2.56
072-2920-001-0000	SAFETY LIGHTS ONLY	\$ 0.00	\$ 2.56	\$ 2.56
072-2920-002-0000	SAFETY LIGHTS ONLY	\$ 0.00	\$ 2.56	\$ 2.56
072-2920-003-0000	SAFETY LIGHTS ONLY	\$ 0.00	\$ 2.56	\$ 2.56
072-2920-004-0000	SAFETY LIGHTS ONLY	\$ 0.00	\$ 2.56	\$ 2.56
072-2920-005-0000	SAFETY LIGHTS ONLY	\$ 0.00	\$ 2.56	\$ 2.56
072-2920-006-0000	SAFETY LIGHTS ONLY	\$ 0.00	\$ 2.56	\$ 2.56
072-2920-007-0000	SAFETY LIGHTS ONLY	\$ 0.00	\$ 2.56	\$ 2.56
072-2920-008-0000	SAFETY LIGHTS ONLY	\$ 0.00	\$ 2.56	\$ 2.56
072-2920-009-0000	SAFETY LIGHTS ONLY	\$ 0.00	\$ 2.56	\$ 2.56
072-2920-010-0000	SAFETY LIGHTS ONLY	\$ 0.00	\$ 2.56	\$ 2.56
072-2920-011-0000	SAFETY LIGHTS ONLY	\$ 0.00	\$ 2.56	\$ 2.56
072-2920-012-0000	SAFETY LIGHTS ONLY	\$ 0.00	\$ 2.56	\$ 2.56
072-2920-013-0000	SAFETY LIGHTS ONLY	\$ 0.00	\$ 2.56	\$ 2.56
072-2920-014-0000	SAFETY LIGHTS ONLY	\$ 0.00	\$ 2.56	\$ 2.56
072-2920-015-0000	SAFETY LIGHTS ONLY	\$ 0.00	\$ 2.56	\$ 2.56
072-2920-016-0000	SAFETY LIGHTS ONLY	\$ 0.00	\$ 2.56	\$ 2.56
072-2920-017-0000	SAFETY LIGHTS ONLY	\$ 0.00	\$ 2.56	\$ 2.56
072-2920-018-0000	SAFETY LIGHTS ONLY	\$ 0.00	\$ 2.56	\$ 2.56
072-2920-019-0000	SAFETY LIGHTS ONLY	\$ 0.00	\$ 2.56	\$ 2.56
072-2920-020-0000	SAFETY LIGHTS ONLY	\$ 0.00	\$ 2.56	\$ 2.56
072-2920-021-0000	SAFETY LIGHTS ONLY	\$ 0.00	\$ 2.56	\$ 2.56
072-2920-022-0000	SAFETY LIGHTS ONLY	\$ 0.00	\$ 2.56	\$ 2.56
072-2920-023-0000	SAFETY LIGHTS ONLY	\$ 0.00	\$ 2.56	\$ 2.56
072-2920-024-0000	SAFETY LIGHTS ONLY	\$ 0.00	\$ 2.56	\$ 2.56
072-2920-025-0000	SAFETY LIGHTS ONLY	\$ 0.00	\$ 2.56	\$ 2.56
072-2920-026-0000	SAFETY LIGHTS ONLY	\$ 0.00	\$ 2.56	\$ 2.56
072-2920-027-0000	SAFETY LIGHTS ONLY	\$ 0.00	\$ 2.56	\$ 2.56
072-2920-028-0000	SAFETY LIGHTS ONLY	\$ 0.00	\$ 2.56	\$ 2.56
072-2920-029-0000	SAFETY LIGHTS ONLY	\$ 0.00	\$ 2.56	\$ 2.56
072-2920-030-0000	SAFETY LIGHTS ONLY	\$ 0.00	\$ 2.56	\$ 2.56

ITEM 17.2.

City of Rancho Cordova
Lighting District No. 2012-1 Exhibit A to the Resolution
Fiscal Year 2023-24 Assessment Roll

ATTACHMENT 2

APN	District Classification	Street Light Charge	Safety Light Charge	Total Assessment
072-2920-031-0000	SAFETY LIGHTS ONLY	\$ 0.00	\$ 2.56	\$ 2.56
072-2920-032-0000	SAFETY LIGHTS ONLY	\$ 0.00	\$ 2.56	\$ 2.56
072-2920-033-0000	SAFETY LIGHTS ONLY	\$ 0.00	\$ 2.56	\$ 2.56
072-2920-034-0000	SAFETY LIGHTS ONLY	\$ 0.00	\$ 2.56	\$ 2.56
072-2920-035-0000	SAFETY LIGHTS ONLY	\$ 0.00	\$ 2.56	\$ 2.56
072-2920-036-0000	SAFETY LIGHTS ONLY	\$ 0.00	\$ 2.56	\$ 2.56
072-2920-037-0000	SAFETY LIGHTS ONLY	\$ 0.00	\$ 2.56	\$ 2.56
072-2920-038-0000	SAFETY LIGHTS ONLY	\$ 0.00	\$ 2.56	\$ 2.56
072-2920-039-0000	SAFETY LIGHTS ONLY	\$ 0.00	\$ 2.56	\$ 2.56
072-2920-040-0000	SAFETY LIGHTS ONLY	\$ 0.00	\$ 2.56	\$ 2.56
072-2920-041-0000	SAFETY LIGHTS ONLY	\$ 0.00	\$ 2.56	\$ 2.56
072-2920-042-0000	SAFETY LIGHTS ONLY	\$ 0.00	\$ 2.56	\$ 2.56
072-2920-043-0000	SAFETY LIGHTS ONLY	\$ 0.00	\$ 2.56	\$ 2.56
072-2920-044-0000	SAFETY LIGHTS ONLY	\$ 0.00	\$ 2.56	\$ 2.56
072-2920-045-0000	SAFETY LIGHTS ONLY	\$ 0.00	\$ 2.56	\$ 2.56
072-2920-046-0000	SAFETY LIGHTS ONLY	\$ 0.00	\$ 2.56	\$ 2.56
072-2920-047-0000	SAFETY LIGHTS ONLY	\$ 0.00	\$ 2.56	\$ 2.56
072-2920-048-0000	SAFETY LIGHTS ONLY	\$ 0.00	\$ 2.56	\$ 2.56
072-2920-049-0000	SAFETY LIGHTS ONLY	\$ 0.00	\$ 2.56	\$ 2.56
072-2920-050-0000	SAFETY LIGHTS ONLY	\$ 0.00	\$ 2.56	\$ 2.56
072-2920-051-0000	SAFETY LIGHTS ONLY	\$ 0.00	\$ 2.56	\$ 2.56
072-2920-052-0000	SAFETY LIGHTS ONLY	\$ 0.00	\$ 2.56	\$ 2.56
072-2920-053-0000	SAFETY LIGHTS ONLY	\$ 0.00	\$ 2.56	\$ 2.56
072-2920-054-0000	SAFETY LIGHTS ONLY	\$ 0.00	\$ 2.56	\$ 2.56
072-2920-055-0000	SAFETY LIGHTS ONLY	\$ 0.00	\$ 2.56	\$ 2.56
072-2920-056-0000	SAFETY LIGHTS ONLY	\$ 0.00	\$ 2.56	\$ 2.56
072-2920-057-0000	SAFETY LIGHTS ONLY	\$ 0.00	\$ 2.56	\$ 2.56
072-2920-058-0000	SAFETY LIGHTS ONLY	\$ 0.00	\$ 2.56	\$ 2.56
072-2920-059-0000	SAFETY LIGHTS ONLY	\$ 0.00	\$ 2.56	\$ 2.56
072-2920-060-0000	SAFETY LIGHTS ONLY	\$ 0.00	\$ 2.56	\$ 2.56
072-2920-061-0000	SAFETY LIGHTS ONLY	\$ 0.00	\$ 2.56	\$ 2.56
072-2920-062-0000	SAFETY LIGHTS ONLY	\$ 0.00	\$ 2.56	\$ 2.56
072-2920-063-0000	SAFETY LIGHTS ONLY	\$ 0.00	\$ 2.56	\$ 2.56
072-2920-064-0000	SAFETY LIGHTS ONLY	\$ 0.00	\$ 2.56	\$ 2.56
072-2920-065-0000	SAFETY LIGHTS ONLY	\$ 0.00	\$ 2.56	\$ 2.56
072-2920-066-0000	SAFETY LIGHTS ONLY	\$ 0.00	\$ 2.56	\$ 2.56
072-2920-067-0000	SAFETY LIGHTS ONLY	\$ 0.00	\$ 2.56	\$ 2.56
072-2920-068-0000	SAFETY LIGHTS ONLY	\$ 0.00	\$ 2.56	\$ 2.56
072-2920-069-0000	SAFETY LIGHTS ONLY	\$ 0.00	\$ 2.56	\$ 2.56
072-2940-001-0000	SAFETY LIGHTS ONLY	\$ 0.00	\$ 2.56	\$ 2.56
072-2940-002-0000	SAFETY LIGHTS ONLY	\$ 0.00	\$ 2.56	\$ 2.56
072-2940-003-0000	SAFETY LIGHTS ONLY	\$ 0.00	\$ 2.56	\$ 2.56
072-2940-004-0000	SAFETY LIGHTS ONLY	\$ 0.00	\$ 2.56	\$ 2.56
072-2940-005-0000	SAFETY LIGHTS ONLY	\$ 0.00	\$ 2.56	\$ 2.56

ITEM 17.2.

City of Rancho Cordova
Lighting District No. 2012-1 Exhibit A to the Resolution
Fiscal Year 2023-24 Assessment Roll

ATTACHMENT 2

APN	District Classification	Street Light Charge	Safety Light Charge	Total Assessment
072-2940-006-0000	SAFETY LIGHTS ONLY	\$ 0.00	\$ 2.56	\$ 2.56
072-2940-007-0000	SAFETY LIGHTS ONLY	\$ 0.00	\$ 2.56	\$ 2.56
072-2940-008-0000	SAFETY LIGHTS ONLY	\$ 0.00	\$ 2.56	\$ 2.56
072-2940-009-0000	SAFETY LIGHTS ONLY	\$ 0.00	\$ 2.56	\$ 2.56
072-2940-010-0000	SAFETY LIGHTS ONLY	\$ 0.00	\$ 2.56	\$ 2.56
072-2940-011-0000	SAFETY LIGHTS ONLY	\$ 0.00	\$ 2.56	\$ 2.56
072-2940-012-0000	SAFETY LIGHTS ONLY	\$ 0.00	\$ 2.56	\$ 2.56
072-2940-013-0000	SAFETY LIGHTS ONLY	\$ 0.00	\$ 2.56	\$ 2.56
072-2940-014-0000	SAFETY LIGHTS ONLY	\$ 0.00	\$ 2.56	\$ 2.56
072-2940-015-0000	SAFETY LIGHTS ONLY	\$ 0.00	\$ 2.56	\$ 2.56
072-2940-016-0000	SAFETY LIGHTS ONLY	\$ 0.00	\$ 2.56	\$ 2.56
072-2940-017-0000	SAFETY LIGHTS ONLY	\$ 0.00	\$ 2.56	\$ 2.56
072-2940-018-0000	SAFETY LIGHTS ONLY	\$ 0.00	\$ 2.56	\$ 2.56
072-2940-019-0000	SAFETY LIGHTS ONLY	\$ 0.00	\$ 2.56	\$ 2.56
072-2940-020-0000	SAFETY LIGHTS ONLY	\$ 0.00	\$ 2.56	\$ 2.56
072-2940-021-0000	SAFETY LIGHTS ONLY	\$ 0.00	\$ 2.56	\$ 2.56
072-2940-022-0000	SAFETY LIGHTS ONLY	\$ 0.00	\$ 2.56	\$ 2.56
072-2940-023-0000	SAFETY LIGHTS ONLY	\$ 0.00	\$ 2.56	\$ 2.56
072-2940-024-0000	SAFETY LIGHTS ONLY	\$ 0.00	\$ 2.56	\$ 2.56
072-2940-025-0000	SAFETY LIGHTS ONLY	\$ 0.00	\$ 2.56	\$ 2.56
072-2940-026-0000	SAFETY LIGHTS ONLY	\$ 0.00	\$ 2.56	\$ 2.56
072-2940-027-0000	SAFETY LIGHTS ONLY	\$ 0.00	\$ 2.56	\$ 2.56
072-2940-028-0000	SAFETY LIGHTS ONLY	\$ 0.00	\$ 2.56	\$ 2.56
072-2940-029-0000	SAFETY LIGHTS ONLY	\$ 0.00	\$ 2.56	\$ 2.56
072-2940-030-0000	SAFETY LIGHTS ONLY	\$ 0.00	\$ 2.56	\$ 2.56
072-2940-031-0000	SAFETY LIGHTS ONLY	\$ 0.00	\$ 2.56	\$ 2.56
072-2940-032-0000	SAFETY LIGHTS ONLY	\$ 0.00	\$ 2.56	\$ 2.56
072-2940-033-0000	SAFETY LIGHTS ONLY	\$ 0.00	\$ 2.56	\$ 2.56
072-2940-034-0000	SAFETY LIGHTS ONLY	\$ 0.00	\$ 2.56	\$ 2.56
072-2940-035-0000	SAFETY LIGHTS ONLY	\$ 0.00	\$ 2.56	\$ 2.56
072-2940-036-0000	SAFETY LIGHTS ONLY	\$ 0.00	\$ 2.56	\$ 2.56
072-2940-037-0000	SAFETY LIGHTS ONLY	\$ 0.00	\$ 2.56	\$ 2.56
072-2940-038-0000	SAFETY LIGHTS ONLY	\$ 0.00	\$ 2.56	\$ 2.56
072-2940-039-0000	SAFETY LIGHTS ONLY	\$ 0.00	\$ 2.56	\$ 2.56
072-2940-040-0000	SAFETY LIGHTS ONLY	\$ 0.00	\$ 2.56	\$ 2.56
072-2940-041-0000	SAFETY LIGHTS ONLY	\$ 0.00	\$ 2.56	\$ 2.56
072-2940-042-0000	SAFETY LIGHTS ONLY	\$ 0.00	\$ 2.56	\$ 2.56
072-2940-043-0000	SAFETY LIGHTS ONLY	\$ 0.00	\$ 2.56	\$ 2.56
072-2940-044-0000	SAFETY LIGHTS ONLY	\$ 0.00	\$ 2.56	\$ 2.56
072-2940-045-0000	SAFETY LIGHTS ONLY	\$ 0.00	\$ 2.56	\$ 2.56
072-2940-046-0000	SAFETY LIGHTS ONLY	\$ 0.00	\$ 2.56	\$ 2.56
072-2940-047-0000	SAFETY LIGHTS ONLY	\$ 0.00	\$ 2.56	\$ 2.56
072-2940-048-0000	SAFETY LIGHTS ONLY	\$ 0.00	\$ 2.56	\$ 2.56
072-2940-049-0000	SAFETY LIGHTS ONLY	\$ 0.00	\$ 2.56	\$ 2.56

ITEM 17.2.

City of Rancho Cordova
Lighting District No. 2012-1 Exhibit A to the Resolution
Fiscal Year 2023-24 Assessment Roll

ATTACHMENT 2

APN	District Classification	Street Light Charge	Safety Light Charge	Total Assessment
072-2940-050-0000	SAFETY LIGHTS ONLY	\$ 0.00	\$ 2.56	\$ 2.56
072-2940-051-0000	SAFETY LIGHTS ONLY	\$ 0.00	\$ 2.56	\$ 2.56
072-2940-052-0000	SAFETY LIGHTS ONLY	\$ 0.00	\$ 2.56	\$ 2.56
072-2940-053-0000	SAFETY LIGHTS ONLY	\$ 0.00	\$ 2.56	\$ 2.56
072-2940-054-0000	SAFETY LIGHTS ONLY	\$ 0.00	\$ 2.56	\$ 2.56
072-2940-055-0000	SAFETY LIGHTS ONLY	\$ 0.00	\$ 2.56	\$ 2.56
072-2940-056-0000	SAFETY LIGHTS ONLY	\$ 0.00	\$ 2.56	\$ 2.56
072-2940-057-0000	SAFETY LIGHTS ONLY	\$ 0.00	\$ 2.56	\$ 2.56
072-2940-058-0000	SAFETY LIGHTS ONLY	\$ 0.00	\$ 2.56	\$ 2.56
072-2940-059-0000	SAFETY LIGHTS ONLY	\$ 0.00	\$ 2.56	\$ 2.56
072-2940-060-0000	SAFETY LIGHTS ONLY	\$ 0.00	\$ 2.56	\$ 2.56
072-2940-061-0000	SAFETY LIGHTS ONLY	\$ 0.00	\$ 2.56	\$ 2.56
072-2940-062-0000	SAFETY LIGHTS ONLY	\$ 0.00	\$ 2.56	\$ 2.56
072-2940-063-0000	SAFETY LIGHTS ONLY	\$ 0.00	\$ 2.56	\$ 2.56
072-2940-064-0000	SAFETY LIGHTS ONLY	\$ 0.00	\$ 2.56	\$ 2.56
072-2940-065-0000	SAFETY LIGHTS ONLY	\$ 0.00	\$ 2.56	\$ 2.56
072-2940-066-0000	SAFETY LIGHTS ONLY	\$ 0.00	\$ 2.56	\$ 2.56
072-2950-001-0000	SAFETY LIGHTS ONLY	\$ 0.00	\$ 2.56	\$ 2.56
072-2950-002-0000	SAFETY LIGHTS ONLY	\$ 0.00	\$ 2.56	\$ 2.56
072-2950-003-0000	SAFETY LIGHTS ONLY	\$ 0.00	\$ 2.56	\$ 2.56
072-2950-004-0000	SAFETY LIGHTS ONLY	\$ 0.00	\$ 2.56	\$ 2.56
072-2950-005-0000	SAFETY LIGHTS ONLY	\$ 0.00	\$ 2.56	\$ 2.56
072-2950-006-0000	SAFETY LIGHTS ONLY	\$ 0.00	\$ 2.56	\$ 2.56
072-2950-007-0000	SAFETY LIGHTS ONLY	\$ 0.00	\$ 2.56	\$ 2.56
072-2950-008-0000	SAFETY LIGHTS ONLY	\$ 0.00	\$ 2.56	\$ 2.56
072-2950-009-0000	SAFETY LIGHTS ONLY	\$ 0.00	\$ 2.56	\$ 2.56
072-2950-010-0000	SAFETY LIGHTS ONLY	\$ 0.00	\$ 2.56	\$ 2.56
072-2950-011-0000	SAFETY LIGHTS ONLY	\$ 0.00	\$ 2.56	\$ 2.56
072-2950-012-0000	SAFETY LIGHTS ONLY	\$ 0.00	\$ 2.56	\$ 2.56
072-2950-013-0000	SAFETY LIGHTS ONLY	\$ 0.00	\$ 2.56	\$ 2.56
072-2950-014-0000	SAFETY LIGHTS ONLY	\$ 0.00	\$ 2.56	\$ 2.56
072-2950-015-0000	SAFETY LIGHTS ONLY	\$ 0.00	\$ 2.56	\$ 2.56
072-2950-016-0000	SAFETY LIGHTS ONLY	\$ 0.00	\$ 2.56	\$ 2.56
072-2950-017-0000	SAFETY LIGHTS ONLY	\$ 0.00	\$ 2.56	\$ 2.56
072-2950-018-0000	SAFETY LIGHTS ONLY	\$ 0.00	\$ 2.56	\$ 2.56
072-2950-019-0000	SAFETY LIGHTS ONLY	\$ 0.00	\$ 2.56	\$ 2.56
072-2950-020-0000	SAFETY LIGHTS ONLY	\$ 0.00	\$ 2.56	\$ 2.56
072-2950-021-0000	SAFETY LIGHTS ONLY	\$ 0.00	\$ 2.56	\$ 2.56
072-2950-022-0000	SAFETY LIGHTS ONLY	\$ 0.00	\$ 2.56	\$ 2.56
072-2950-023-0000	SAFETY LIGHTS ONLY	\$ 0.00	\$ 2.56	\$ 2.56
072-2950-024-0000	SAFETY LIGHTS ONLY	\$ 0.00	\$ 2.56	\$ 2.56
072-2950-025-0000	SAFETY LIGHTS ONLY	\$ 0.00	\$ 2.56	\$ 2.56
072-2950-026-0000	SAFETY LIGHTS ONLY	\$ 0.00	\$ 2.56	\$ 2.56
072-2950-027-0000	SAFETY LIGHTS ONLY	\$ 0.00	\$ 2.56	\$ 2.56

ITEM 17.2.

City of Rancho Cordova
Lighting District No. 2012-1 Exhibit A to the Resolution
Fiscal Year 2023-24 Assessment Roll

ATTACHMENT 2

APN	District Classification	Street Light Charge	Safety Light Charge	Total Assessment
072-2950-028-0000	SAFETY LIGHTS ONLY	\$ 0.00	\$ 2.56	\$ 2.56
072-2950-029-0000	SAFETY LIGHTS ONLY	\$ 0.00	\$ 2.56	\$ 2.56
072-2950-030-0000	SAFETY LIGHTS ONLY	\$ 0.00	\$ 2.56	\$ 2.56
072-2950-031-0000	SAFETY LIGHTS ONLY	\$ 0.00	\$ 2.56	\$ 2.56
072-2950-032-0000	SAFETY LIGHTS ONLY	\$ 0.00	\$ 2.56	\$ 2.56
072-2950-033-0000	SAFETY LIGHTS ONLY	\$ 0.00	\$ 2.56	\$ 2.56
072-2950-034-0000	SAFETY LIGHTS ONLY	\$ 0.00	\$ 2.56	\$ 2.56
072-2950-035-0000	SAFETY LIGHTS ONLY	\$ 0.00	\$ 2.56	\$ 2.56
072-2950-036-0000	SAFETY LIGHTS ONLY	\$ 0.00	\$ 2.56	\$ 2.56
072-2950-037-0000	SAFETY LIGHTS ONLY	\$ 0.00	\$ 2.56	\$ 2.56
072-2950-038-0000	SAFETY LIGHTS ONLY	\$ 0.00	\$ 2.56	\$ 2.56
072-2950-039-0000	SAFETY LIGHTS ONLY	\$ 0.00	\$ 2.56	\$ 2.56
072-2950-040-0000	SAFETY LIGHTS ONLY	\$ 0.00	\$ 2.56	\$ 2.56
072-2950-041-0000	SAFETY LIGHTS ONLY	\$ 0.00	\$ 2.56	\$ 2.56
072-2950-042-0000	SAFETY LIGHTS ONLY	\$ 0.00	\$ 2.56	\$ 2.56
072-2950-043-0000	SAFETY LIGHTS ONLY	\$ 0.00	\$ 2.56	\$ 2.56
072-2950-044-0000	SAFETY LIGHTS ONLY	\$ 0.00	\$ 2.56	\$ 2.56
072-2950-045-0000	SAFETY LIGHTS ONLY	\$ 0.00	\$ 2.56	\$ 2.56
072-2950-046-0000	SAFETY LIGHTS ONLY	\$ 0.00	\$ 2.56	\$ 2.56
072-2950-047-0000	SAFETY LIGHTS ONLY	\$ 0.00	\$ 2.56	\$ 2.56
072-2950-048-0000	SAFETY LIGHTS ONLY	\$ 0.00	\$ 2.56	\$ 2.56
072-2950-049-0000	SAFETY LIGHTS ONLY	\$ 0.00	\$ 2.56	\$ 2.56
072-2950-050-0000	SAFETY LIGHTS ONLY	\$ 0.00	\$ 2.56	\$ 2.56
072-2950-051-0000	SAFETY LIGHTS ONLY	\$ 0.00	\$ 2.56	\$ 2.56
072-2950-052-0000	SAFETY LIGHTS ONLY	\$ 0.00	\$ 2.56	\$ 2.56
072-2950-053-0000	SAFETY LIGHTS ONLY	\$ 0.00	\$ 2.56	\$ 2.56
072-2950-054-0000	SAFETY LIGHTS ONLY	\$ 0.00	\$ 2.56	\$ 2.56
072-2950-055-0000	SAFETY LIGHTS ONLY	\$ 0.00	\$ 2.56	\$ 2.56
072-2950-056-0000	SAFETY LIGHTS ONLY	\$ 0.00	\$ 2.56	\$ 2.56
072-2950-057-0000	SAFETY LIGHTS ONLY	\$ 0.00	\$ 2.56	\$ 2.56
072-2950-058-0000	SAFETY LIGHTS ONLY	\$ 0.00	\$ 2.56	\$ 2.56
072-2950-059-0000	SAFETY LIGHTS ONLY	\$ 0.00	\$ 2.56	\$ 2.56
072-2950-060-0000	SAFETY LIGHTS ONLY	\$ 0.00	\$ 2.56	\$ 2.56
072-2950-061-0000	SAFETY LIGHTS ONLY	\$ 0.00	\$ 2.56	\$ 2.56
072-2950-062-0000	SAFETY LIGHTS ONLY	\$ 0.00	\$ 2.56	\$ 2.56
072-2950-063-0000	SAFETY LIGHTS ONLY	\$ 0.00	\$ 2.56	\$ 2.56
072-2960-001-0000	SAFETY LIGHTS ONLY	\$ 0.00	\$ 2.56	\$ 2.56
072-2960-002-0000	SAFETY LIGHTS ONLY	\$ 0.00	\$ 2.56	\$ 2.56
072-2960-003-0000	SAFETY LIGHTS ONLY	\$ 0.00	\$ 2.56	\$ 2.56
072-2960-004-0000	SAFETY LIGHTS ONLY	\$ 0.00	\$ 2.56	\$ 2.56
072-2960-005-0000	SAFETY LIGHTS ONLY	\$ 0.00	\$ 2.56	\$ 2.56
072-2960-006-0000	SAFETY LIGHTS ONLY	\$ 0.00	\$ 2.56	\$ 2.56
072-2960-007-0000	SAFETY LIGHTS ONLY	\$ 0.00	\$ 2.56	\$ 2.56
072-2960-008-0000	SAFETY LIGHTS ONLY	\$ 0.00	\$ 2.56	\$ 2.56

ITEM 17.2.

City of Rancho Cordova
Lighting District No. 2012-1 Exhibit A to the Resolution
Fiscal Year 2023-24 Assessment Roll

ATTACHMENT 2

APN	District Classification	Street Light Charge	Safety Light Charge	Total Assessment
072-2960-009-0000	SAFETY LIGHTS ONLY	\$ 0.00	\$ 2.56	\$ 2.56
072-2960-010-0000	SAFETY LIGHTS ONLY	\$ 0.00	\$ 2.56	\$ 2.56
072-2960-011-0000	SAFETY LIGHTS ONLY	\$ 0.00	\$ 2.56	\$ 2.56
072-2960-012-0000	SAFETY LIGHTS ONLY	\$ 0.00	\$ 2.56	\$ 2.56
072-2960-013-0000	SAFETY LIGHTS ONLY	\$ 0.00	\$ 2.56	\$ 2.56
072-2960-014-0000	SAFETY LIGHTS ONLY	\$ 0.00	\$ 2.56	\$ 2.56
072-2960-015-0000	SAFETY LIGHTS ONLY	\$ 0.00	\$ 2.56	\$ 2.56
072-2960-016-0000	SAFETY LIGHTS ONLY	\$ 0.00	\$ 2.56	\$ 2.56
072-2960-017-0000	SAFETY LIGHTS ONLY	\$ 0.00	\$ 2.56	\$ 2.56
072-2960-018-0000	SAFETY LIGHTS ONLY	\$ 0.00	\$ 2.56	\$ 2.56
072-2960-019-0000	SAFETY LIGHTS ONLY	\$ 0.00	\$ 2.56	\$ 2.56
072-2960-020-0000	SAFETY LIGHTS ONLY	\$ 0.00	\$ 2.56	\$ 2.56
072-2960-021-0000	SAFETY LIGHTS ONLY	\$ 0.00	\$ 2.56	\$ 2.56
072-2960-022-0000	SAFETY LIGHTS ONLY	\$ 0.00	\$ 2.56	\$ 2.56
072-2960-023-0000	SAFETY LIGHTS ONLY	\$ 0.00	\$ 2.56	\$ 2.56
072-2960-024-0000	SAFETY LIGHTS ONLY	\$ 0.00	\$ 2.56	\$ 2.56
072-2960-025-0000	SAFETY LIGHTS ONLY	\$ 0.00	\$ 2.56	\$ 2.56
072-2960-026-0000	SAFETY LIGHTS ONLY	\$ 0.00	\$ 2.56	\$ 2.56
072-2960-027-0000	SAFETY LIGHTS ONLY	\$ 0.00	\$ 2.56	\$ 2.56
072-2960-028-0000	SAFETY LIGHTS ONLY	\$ 0.00	\$ 2.56	\$ 2.56
072-2960-029-0000	SAFETY LIGHTS ONLY	\$ 0.00	\$ 2.56	\$ 2.56
072-2960-030-0000	SAFETY LIGHTS ONLY	\$ 0.00	\$ 2.56	\$ 2.56
072-2960-031-0000	SAFETY LIGHTS ONLY	\$ 0.00	\$ 2.56	\$ 2.56
072-2960-032-0000	SAFETY LIGHTS ONLY	\$ 0.00	\$ 2.56	\$ 2.56
072-2960-033-0000	SAFETY LIGHTS ONLY	\$ 0.00	\$ 2.56	\$ 2.56
072-2960-034-0000	SAFETY LIGHTS ONLY	\$ 0.00	\$ 2.56	\$ 2.56
072-2960-035-0000	SAFETY LIGHTS ONLY	\$ 0.00	\$ 2.56	\$ 2.56
072-2960-036-0000	SAFETY LIGHTS ONLY	\$ 0.00	\$ 2.56	\$ 2.56
072-2960-037-0000	SAFETY LIGHTS ONLY	\$ 0.00	\$ 2.56	\$ 2.56
072-2960-038-0000	SAFETY LIGHTS ONLY	\$ 0.00	\$ 2.56	\$ 2.56
072-2960-039-0000	SAFETY LIGHTS ONLY	\$ 0.00	\$ 2.56	\$ 2.56
072-2960-040-0000	SAFETY LIGHTS ONLY	\$ 0.00	\$ 2.56	\$ 2.56
072-2960-041-0000	SAFETY LIGHTS ONLY	\$ 0.00	\$ 2.56	\$ 2.56
072-2960-042-0000	SAFETY LIGHTS ONLY	\$ 0.00	\$ 2.56	\$ 2.56
072-2960-043-0000	SAFETY LIGHTS ONLY	\$ 0.00	\$ 2.56	\$ 2.56
072-2960-044-0000	SAFETY LIGHTS ONLY	\$ 0.00	\$ 2.56	\$ 2.56
072-2960-045-0000	SAFETY LIGHTS ONLY	\$ 0.00	\$ 2.56	\$ 2.56
072-2960-046-0000	SAFETY LIGHTS ONLY	\$ 0.00	\$ 2.56	\$ 2.56
072-2960-047-0000	SAFETY LIGHTS ONLY	\$ 0.00	\$ 2.56	\$ 2.56
072-2960-048-0000	SAFETY LIGHTS ONLY	\$ 0.00	\$ 2.56	\$ 2.56
072-2960-049-0000	SAFETY LIGHTS ONLY	\$ 0.00	\$ 2.56	\$ 2.56
072-2960-050-0000	SAFETY LIGHTS ONLY	\$ 0.00	\$ 2.56	\$ 2.56
072-2960-051-0000	SAFETY LIGHTS ONLY	\$ 0.00	\$ 2.56	\$ 2.56
072-2960-052-0000	SAFETY LIGHTS ONLY	\$ 0.00	\$ 2.56	\$ 2.56

ITEM 17.2.

City of Rancho Cordova
Lighting District No. 2012-1 Exhibit A to the Resolution
Fiscal Year 2023-24 Assessment Roll

ATTACHMENT 2

APN	District Classification	Street Light Charge	Safety Light Charge	Total Assessment
072-2960-053-0000	SAFETY LIGHTS ONLY	\$ 0.00	\$ 2.56	\$ 2.56
072-2960-054-0000	SAFETY LIGHTS ONLY	\$ 0.00	\$ 2.56	\$ 2.56
072-2960-055-0000	SAFETY LIGHTS ONLY	\$ 0.00	\$ 2.56	\$ 2.56
072-2960-056-0000	SAFETY LIGHTS ONLY	\$ 0.00	\$ 2.56	\$ 2.56
072-2960-057-0000	SAFETY LIGHTS ONLY	\$ 0.00	\$ 2.56	\$ 2.56
072-2960-058-0000	SAFETY LIGHTS ONLY	\$ 0.00	\$ 2.56	\$ 2.56
072-2960-059-0000	SAFETY LIGHTS ONLY	\$ 0.00	\$ 2.56	\$ 2.56
072-2960-060-0000	SAFETY LIGHTS ONLY	\$ 0.00	\$ 2.56	\$ 2.56
072-2960-061-0000	SAFETY LIGHTS ONLY	\$ 0.00	\$ 2.56	\$ 2.56
072-2960-062-0000	SAFETY LIGHTS ONLY	\$ 0.00	\$ 2.56	\$ 2.56
072-2970-001-0000	SAFETY LIGHTS ONLY	\$ 0.00	\$ 2.56	\$ 2.56
072-2970-002-0000	SAFETY LIGHTS ONLY	\$ 0.00	\$ 2.56	\$ 2.56
072-2970-003-0000	SAFETY LIGHTS ONLY	\$ 0.00	\$ 2.56	\$ 2.56
072-2970-004-0000	SAFETY LIGHTS ONLY	\$ 0.00	\$ 2.56	\$ 2.56
072-2970-005-0000	SAFETY LIGHTS ONLY	\$ 0.00	\$ 2.56	\$ 2.56
072-2970-006-0000	SAFETY LIGHTS ONLY	\$ 0.00	\$ 2.56	\$ 2.56
072-2970-007-0000	SAFETY LIGHTS ONLY	\$ 0.00	\$ 2.56	\$ 2.56
072-2970-008-0000	SAFETY LIGHTS ONLY	\$ 0.00	\$ 2.56	\$ 2.56
072-2970-009-0000	SAFETY LIGHTS ONLY	\$ 0.00	\$ 2.56	\$ 2.56
072-2970-010-0000	SAFETY LIGHTS ONLY	\$ 0.00	\$ 2.56	\$ 2.56
072-2970-011-0000	SAFETY LIGHTS ONLY	\$ 0.00	\$ 2.56	\$ 2.56
072-2970-012-0000	SAFETY LIGHTS ONLY	\$ 0.00	\$ 2.56	\$ 2.56
072-2970-013-0000	SAFETY LIGHTS ONLY	\$ 0.00	\$ 2.56	\$ 2.56
072-2970-014-0000	SAFETY LIGHTS ONLY	\$ 0.00	\$ 2.56	\$ 2.56
072-2970-015-0000	SAFETY LIGHTS ONLY	\$ 0.00	\$ 2.56	\$ 2.56
072-2970-016-0000	SAFETY LIGHTS ONLY	\$ 0.00	\$ 2.56	\$ 2.56
072-2970-017-0000	SAFETY LIGHTS ONLY	\$ 0.00	\$ 2.56	\$ 2.56
072-2970-024-0000	SAFETY LIGHTS ONLY	\$ 0.00	\$ 2.56	\$ 2.56
072-2970-025-0000	SAFETY LIGHTS ONLY	\$ 0.00	\$ 2.56	\$ 2.56
072-2970-026-0000	SAFETY LIGHTS ONLY	\$ 0.00	\$ 2.56	\$ 2.56
072-2970-027-0000	SAFETY LIGHTS ONLY	\$ 0.00	\$ 2.56	\$ 2.56
072-2970-028-0000	SAFETY LIGHTS ONLY	\$ 0.00	\$ 2.56	\$ 2.56
072-2970-029-0000	SAFETY LIGHTS ONLY	\$ 0.00	\$ 2.56	\$ 2.56
072-2970-030-0000	SAFETY LIGHTS ONLY	\$ 0.00	\$ 2.56	\$ 2.56
072-2970-031-0000	SAFETY LIGHTS ONLY	\$ 0.00	\$ 2.56	\$ 2.56
072-2970-032-0000	SAFETY LIGHTS ONLY	\$ 0.00	\$ 2.56	\$ 2.56
072-2970-033-0000	SAFETY LIGHTS ONLY	\$ 0.00	\$ 2.56	\$ 2.56
072-2970-034-0000	SAFETY LIGHTS ONLY	\$ 0.00	\$ 2.56	\$ 2.56
072-2970-035-0000	SAFETY LIGHTS ONLY	\$ 0.00	\$ 2.56	\$ 2.56
072-2970-036-0000	SAFETY LIGHTS ONLY	\$ 0.00	\$ 2.56	\$ 2.56
072-2970-037-0000	SAFETY LIGHTS ONLY	\$ 0.00	\$ 2.56	\$ 2.56
072-2970-038-0000	SAFETY LIGHTS ONLY	\$ 0.00	\$ 2.56	\$ 2.56
072-2970-039-0000	SAFETY LIGHTS ONLY	\$ 0.00	\$ 2.56	\$ 2.56
072-2970-040-0000	SAFETY LIGHTS ONLY	\$ 0.00	\$ 2.56	\$ 2.56

ITEM 17.2.

City of Rancho Cordova
Lighting District No. 2012-1 Exhibit A to the Resolution
Fiscal Year 2023-24 Assessment Roll

ATTACHMENT 2

APN	District Classification	Street Light Charge	Safety Light Charge	Total Assessment
072-2970-053-0000	SAFETY LIGHTS ONLY	\$ 0.00	\$ 2.56	\$ 2.56
072-2970-054-0000	SAFETY LIGHTS ONLY	\$ 0.00	\$ 2.56	\$ 2.56
072-2970-055-0000	SAFETY LIGHTS ONLY	\$ 0.00	\$ 2.56	\$ 2.56
072-2970-056-0000	SAFETY LIGHTS ONLY	\$ 0.00	\$ 2.56	\$ 2.56
072-2970-057-0000	SAFETY LIGHTS ONLY	\$ 0.00	\$ 2.56	\$ 2.56
072-2970-058-0000	SAFETY LIGHTS ONLY	\$ 0.00	\$ 2.56	\$ 2.56
072-2970-059-0000	SAFETY LIGHTS ONLY	\$ 0.00	\$ 2.56	\$ 2.56
072-2970-060-0000	SAFETY LIGHTS ONLY	\$ 0.00	\$ 2.56	\$ 2.56
072-2970-061-0000	SAFETY LIGHTS ONLY	\$ 0.00	\$ 2.56	\$ 2.56
072-2970-062-0000	SAFETY LIGHTS ONLY	\$ 0.00	\$ 2.56	\$ 2.56
072-2970-063-0000	SAFETY LIGHTS ONLY	\$ 0.00	\$ 2.56	\$ 2.56
072-2970-064-0000	SAFETY LIGHTS ONLY	\$ 0.00	\$ 2.56	\$ 2.56
072-2970-065-0000	SAFETY LIGHTS ONLY	\$ 0.00	\$ 2.56	\$ 2.56
072-2970-066-0000	SAFETY LIGHTS ONLY	\$ 0.00	\$ 2.56	\$ 2.56
072-2970-067-0000	SAFETY LIGHTS ONLY	\$ 0.00	\$ 2.56	\$ 2.56
072-2970-068-0000	SAFETY LIGHTS ONLY	\$ 0.00	\$ 2.56	\$ 2.56
072-2970-069-0000	SAFETY LIGHTS ONLY	\$ 0.00	\$ 2.56	\$ 2.56
072-2970-070-0000	SAFETY LIGHTS ONLY	\$ 0.00	\$ 2.56	\$ 2.56
072-2970-071-0000	SAFETY LIGHTS ONLY	\$ 0.00	\$ 2.56	\$ 2.56
072-2970-072-0000	SAFETY LIGHTS ONLY	\$ 0.00	\$ 2.56	\$ 2.56
072-2970-073-0000	SAFETY LIGHTS ONLY	\$ 0.00	\$ 2.56	\$ 2.56
072-2970-074-0000	SAFETY LIGHTS ONLY	\$ 0.00	\$ 2.56	\$ 2.56
072-2970-075-0000	SAFETY LIGHTS ONLY	\$ 0.00	\$ 2.56	\$ 2.56
072-2970-076-0000	SAFETY LIGHTS ONLY	\$ 0.00	\$ 2.56	\$ 2.56
072-2970-077-0000	SAFETY LIGHTS ONLY	\$ 0.00	\$ 2.56	\$ 2.56
072-2970-078-0000	SAFETY LIGHTS ONLY	\$ 0.00	\$ 2.56	\$ 2.56
072-2970-079-0000	SAFETY LIGHTS ONLY	\$ 0.00	\$ 2.56	\$ 2.56
072-2970-080-0000	SAFETY LIGHTS ONLY	\$ 0.00	\$ 2.56	\$ 2.56
072-2970-081-0000	SAFETY LIGHTS ONLY	\$ 0.00	\$ 2.56	\$ 2.56
072-2970-082-0000	SAFETY LIGHTS ONLY	\$ 0.00	\$ 2.56	\$ 2.56
072-2970-083-0000	SAFETY LIGHTS ONLY	\$ 0.00	\$ 2.56	\$ 2.56
072-2970-084-0000	SAFETY LIGHTS ONLY	\$ 0.00	\$ 2.56	\$ 2.56
072-2970-085-0000	SAFETY LIGHTS ONLY	\$ 0.00	\$ 2.56	\$ 2.56
072-2970-086-0000	SAFETY LIGHTS ONLY	\$ 0.00	\$ 2.56	\$ 2.56
072-2970-087-0000	SAFETY LIGHTS ONLY	\$ 0.00	\$ 2.56	\$ 2.56
072-2970-088-0000	SAFETY LIGHTS ONLY	\$ 0.00	\$ 2.56	\$ 2.56
072-2970-089-0000	SAFETY LIGHTS ONLY	\$ 0.00	\$ 2.56	\$ 2.56
072-2970-090-0000	SAFETY LIGHTS ONLY	\$ 0.00	\$ 2.56	\$ 2.56
072-2970-091-0000	SAFETY LIGHTS ONLY	\$ 0.00	\$ 2.56	\$ 2.56
072-2970-092-0000	SAFETY LIGHTS ONLY	\$ 0.00	\$ 2.56	\$ 2.56
072-2970-093-0000	SAFETY LIGHTS ONLY	\$ 0.00	\$ 2.56	\$ 2.56
072-2970-094-0000	SAFETY LIGHTS ONLY	\$ 0.00	\$ 2.56	\$ 2.56
072-2970-095-0000	SAFETY LIGHTS ONLY	\$ 0.00	\$ 2.56	\$ 2.56
072-2970-096-0000	SAFETY LIGHTS ONLY	\$ 0.00	\$ 2.56	\$ 2.56

ITEM 17.2.

City of Rancho Cordova
Lighting District No. 2012-1 Exhibit A to the Resolution
Fiscal Year 2023-24 Assessment Roll

ATTACHMENT 2

APN	District Classification	Street Light Charge	Safety Light Charge	Total Assessment
072-2970-097-0000	SAFETY LIGHTS ONLY	\$ 0.00	\$ 2.56	\$ 2.56
072-2970-098-0000	SAFETY LIGHTS ONLY	\$ 0.00	\$ 2.56	\$ 2.56
072-2970-099-0000	SAFETY LIGHTS ONLY	\$ 0.00	\$ 2.56	\$ 2.56
072-2970-100-0000	SAFETY LIGHTS ONLY	\$ 0.00	\$ 2.56	\$ 2.56
072-2970-101-0000	SAFETY LIGHTS ONLY	\$ 0.00	\$ 2.56	\$ 2.56
072-2970-102-0000	SAFETY LIGHTS ONLY	\$ 0.00	\$ 2.56	\$ 2.56
072-2970-103-0000	SAFETY LIGHTS ONLY	\$ 0.00	\$ 2.56	\$ 2.56
072-2970-104-0000	SAFETY LIGHTS ONLY	\$ 0.00	\$ 2.56	\$ 2.56
072-2970-105-0000	SAFETY LIGHTS ONLY	\$ 0.00	\$ 2.56	\$ 2.56
072-2970-106-0000	SAFETY LIGHTS ONLY	\$ 0.00	\$ 2.56	\$ 2.56
072-2970-107-0000	SAFETY LIGHTS ONLY	\$ 0.00	\$ 2.56	\$ 2.56
072-2970-108-0000	SAFETY LIGHTS ONLY	\$ 0.00	\$ 2.56	\$ 2.56
072-2970-109-0000	SAFETY LIGHTS ONLY	\$ 0.00	\$ 2.56	\$ 2.56
072-2970-110-0000	SAFETY LIGHTS ONLY	\$ 0.00	\$ 2.56	\$ 2.56
072-2970-111-0000	SAFETY LIGHTS ONLY	\$ 0.00	\$ 2.56	\$ 2.56
072-2970-112-0000	SAFETY LIGHTS ONLY	\$ 0.00	\$ 2.56	\$ 2.56
072-2970-113-0000	SAFETY LIGHTS ONLY	\$ 0.00	\$ 2.56	\$ 2.56
072-2970-114-0000	SAFETY LIGHTS ONLY	\$ 0.00	\$ 2.56	\$ 2.56
072-2970-115-0000	SAFETY LIGHTS ONLY	\$ 0.00	\$ 2.56	\$ 2.56
072-2970-146-0000	SAFETY LIGHTS ONLY	\$ 0.00	\$ 2.56	\$ 2.56
072-2970-147-0000	SAFETY LIGHTS ONLY	\$ 0.00	\$ 2.56	\$ 2.56
072-2970-148-0000	SAFETY LIGHTS ONLY	\$ 0.00	\$ 2.56	\$ 2.56
072-2970-149-0000	SAFETY LIGHTS ONLY	\$ 0.00	\$ 2.56	\$ 2.56
072-2970-150-0000	SAFETY LIGHTS ONLY	\$ 0.00	\$ 2.56	\$ 2.56
072-2970-151-0000	SAFETY LIGHTS ONLY	\$ 0.00	\$ 2.56	\$ 2.56
072-2970-152-0000	SAFETY LIGHTS ONLY	\$ 0.00	\$ 2.56	\$ 2.56
072-2970-153-0000	SAFETY LIGHTS ONLY	\$ 0.00	\$ 2.56	\$ 2.56
072-2970-154-0000	SAFETY LIGHTS ONLY	\$ 0.00	\$ 2.56	\$ 2.56
072-2970-155-0000	SAFETY LIGHTS ONLY	\$ 0.00	\$ 2.56	\$ 2.56
072-2970-156-0000	SAFETY LIGHTS ONLY	\$ 0.00	\$ 2.56	\$ 2.56
072-2970-157-0000	SAFETY LIGHTS ONLY	\$ 0.00	\$ 2.56	\$ 2.56
072-2970-158-0000	SAFETY LIGHTS ONLY	\$ 0.00	\$ 2.56	\$ 2.56
072-2970-159-0000	SAFETY LIGHTS ONLY	\$ 0.00	\$ 2.56	\$ 2.56
072-2970-160-0000	SAFETY LIGHTS ONLY	\$ 0.00	\$ 2.56	\$ 2.56
072-2970-161-0000	SAFETY LIGHTS ONLY	\$ 0.00	\$ 2.56	\$ 2.56
072-2970-162-0000	SAFETY LIGHTS ONLY	\$ 0.00	\$ 2.56	\$ 2.56
072-2970-163-0000	SAFETY LIGHTS ONLY	\$ 0.00	\$ 2.56	\$ 2.56
072-2970-164-0000	SAFETY LIGHTS ONLY	\$ 0.00	\$ 2.56	\$ 2.56
072-2970-165-0000	SAFETY LIGHTS ONLY	\$ 0.00	\$ 2.56	\$ 2.56
072-2970-166-0000	SAFETY LIGHTS ONLY	\$ 0.00	\$ 2.56	\$ 2.56
072-2970-201-0000	SAFETY LIGHTS ONLY	\$ 0.00	\$ 2.56	\$ 2.56
072-2970-202-0000	SAFETY LIGHTS ONLY	\$ 0.00	\$ 2.56	\$ 2.56
072-2970-203-0000	SAFETY LIGHTS ONLY	\$ 0.00	\$ 2.56	\$ 2.56
072-2970-204-0000	SAFETY LIGHTS ONLY	\$ 0.00	\$ 2.56	\$ 2.56

ITEM 17.2.

City of Rancho Cordova
Lighting District No. 2012-1 Exhibit A to the Resolution
Fiscal Year 2023-24 Assessment Roll

ATTACHMENT 2

APN	District Classification	Street Light Charge	Safety Light Charge	Total Assessment
072-2970-205-0000	SAFETY LIGHTS ONLY	\$ 0.00	\$ 2.56	\$ 2.56
072-2970-206-0000	SAFETY LIGHTS ONLY	\$ 0.00	\$ 2.56	\$ 2.56
072-2970-207-0000	SAFETY LIGHTS ONLY	\$ 0.00	\$ 2.56	\$ 2.56
072-2970-208-0000	SAFETY LIGHTS ONLY	\$ 0.00	\$ 2.56	\$ 2.56
072-2970-209-0000	SAFETY LIGHTS ONLY	\$ 0.00	\$ 2.56	\$ 2.56
072-2970-210-0000	SAFETY LIGHTS ONLY	\$ 0.00	\$ 2.56	\$ 2.56
072-2970-211-0000	SAFETY LIGHTS ONLY	\$ 0.00	\$ 2.56	\$ 2.56
072-2970-212-0000	SAFETY LIGHTS ONLY	\$ 0.00	\$ 2.56	\$ 2.56
072-2970-213-0000	SAFETY LIGHTS ONLY	\$ 0.00	\$ 2.56	\$ 2.56
072-2970-214-0000	SAFETY LIGHTS ONLY	\$ 0.00	\$ 2.56	\$ 2.56
072-2970-215-0000	SAFETY LIGHTS ONLY	\$ 0.00	\$ 2.56	\$ 2.56
072-2970-216-0000	SAFETY LIGHTS ONLY	\$ 0.00	\$ 2.56	\$ 2.56
072-2970-217-0000	SAFETY LIGHTS ONLY	\$ 0.00	\$ 2.56	\$ 2.56
072-2970-218-0000	SAFETY LIGHTS ONLY	\$ 0.00	\$ 2.56	\$ 2.56
072-2970-219-0000	SAFETY LIGHTS ONLY	\$ 0.00	\$ 2.56	\$ 2.56
072-2970-220-0000	SAFETY LIGHTS ONLY	\$ 0.00	\$ 2.56	\$ 2.56
072-2970-221-0000	SAFETY LIGHTS ONLY	\$ 0.00	\$ 2.56	\$ 2.56
072-2970-222-0000	SAFETY LIGHTS ONLY	\$ 0.00	\$ 2.56	\$ 2.56
072-2970-223-0000	SAFETY LIGHTS ONLY	\$ 0.00	\$ 2.56	\$ 2.56
072-2970-224-0000	SAFETY LIGHTS ONLY	\$ 0.00	\$ 2.56	\$ 2.56
072-2970-225-0000	SAFETY LIGHTS ONLY	\$ 0.00	\$ 2.56	\$ 2.56
072-2970-226-0000	SAFETY LIGHTS ONLY	\$ 0.00	\$ 2.56	\$ 2.56
072-2970-227-0000	SAFETY LIGHTS ONLY	\$ 0.00	\$ 2.56	\$ 2.56
072-2970-228-0000	SAFETY LIGHTS ONLY	\$ 0.00	\$ 2.56	\$ 2.56
072-2970-229-0000	SAFETY LIGHTS ONLY	\$ 0.00	\$ 2.56	\$ 2.56
072-2970-230-0000	SAFETY LIGHTS ONLY	\$ 0.00	\$ 2.56	\$ 2.56
072-2970-231-0000	SAFETY LIGHTS ONLY	\$ 0.00	\$ 2.56	\$ 2.56
072-2970-232-0000	SAFETY LIGHTS ONLY	\$ 0.00	\$ 2.56	\$ 2.56
072-2970-233-0000	SAFETY LIGHTS ONLY	\$ 0.00	\$ 2.56	\$ 2.56
072-2970-234-0000	SAFETY LIGHTS ONLY	\$ 0.00	\$ 2.56	\$ 2.56
072-2970-235-0000	SAFETY LIGHTS ONLY	\$ 0.00	\$ 2.56	\$ 2.56
072-2970-236-0000	SAFETY LIGHTS ONLY	\$ 0.00	\$ 2.56	\$ 2.56
072-2970-237-0000	SAFETY LIGHTS ONLY	\$ 0.00	\$ 2.56	\$ 2.56
072-2970-238-0000	SAFETY LIGHTS ONLY	\$ 0.00	\$ 2.56	\$ 2.56
072-2970-239-0000	SAFETY LIGHTS ONLY	\$ 0.00	\$ 2.56	\$ 2.56
072-2970-240-0000	SAFETY LIGHTS ONLY	\$ 0.00	\$ 2.56	\$ 2.56
072-2970-241-0000	SAFETY LIGHTS ONLY	\$ 0.00	\$ 2.56	\$ 2.56
072-2970-242-0000	SAFETY LIGHTS ONLY	\$ 0.00	\$ 2.56	\$ 2.56
072-2970-243-0000	SAFETY LIGHTS ONLY	\$ 0.00	\$ 2.56	\$ 2.56
072-2970-244-0000	SAFETY LIGHTS ONLY	\$ 0.00	\$ 2.56	\$ 2.56
072-2970-245-0000	SAFETY LIGHTS ONLY	\$ 0.00	\$ 2.56	\$ 2.56
072-2970-246-0000	SAFETY LIGHTS ONLY	\$ 0.00	\$ 2.56	\$ 2.56
072-2970-247-0000	SAFETY LIGHTS ONLY	\$ 0.00	\$ 2.56	\$ 2.56
072-2970-248-0000	SAFETY LIGHTS ONLY	\$ 0.00	\$ 2.56	\$ 2.56

ITEM 17.2.

City of Rancho Cordova
Lighting District No. 2012-1 Exhibit A to the Resolution
Fiscal Year 2023-24 Assessment Roll

ATTACHMENT 2

APN	District Classification	Street Light Charge	Safety Light Charge	Total Assessment
072-2980-001-0000	SAFETY LIGHTS ONLY	\$ 0.00	\$ 2.56	\$ 2.56
072-2980-002-0000	SAFETY LIGHTS ONLY	\$ 0.00	\$ 2.56	\$ 2.56
072-2980-003-0000	SAFETY LIGHTS ONLY	\$ 0.00	\$ 2.56	\$ 2.56
072-2980-004-0000	SAFETY LIGHTS ONLY	\$ 0.00	\$ 2.56	\$ 2.56
072-2980-005-0000	SAFETY LIGHTS ONLY	\$ 0.00	\$ 2.56	\$ 2.56
072-2980-006-0000	SAFETY LIGHTS ONLY	\$ 0.00	\$ 2.56	\$ 2.56
072-2980-007-0000	SAFETY LIGHTS ONLY	\$ 0.00	\$ 2.56	\$ 2.56
072-2980-008-0000	SAFETY LIGHTS ONLY	\$ 0.00	\$ 2.56	\$ 2.56
072-2980-009-0000	SAFETY LIGHTS ONLY	\$ 0.00	\$ 2.56	\$ 2.56
072-2980-010-0000	SAFETY LIGHTS ONLY	\$ 0.00	\$ 2.56	\$ 2.56
072-2980-011-0000	SAFETY LIGHTS ONLY	\$ 0.00	\$ 2.56	\$ 2.56
072-2980-012-0000	SAFETY LIGHTS ONLY	\$ 0.00	\$ 2.56	\$ 2.56
072-2980-013-0000	SAFETY LIGHTS ONLY	\$ 0.00	\$ 2.56	\$ 2.56
072-2980-017-0000	SAFETY LIGHTS ONLY	\$ 0.00	\$ 2.56	\$ 2.56
072-2980-018-0000	SAFETY LIGHTS ONLY	\$ 0.00	\$ 2.56	\$ 2.56
072-2980-019-0000	SAFETY LIGHTS ONLY	\$ 0.00	\$ 2.56	\$ 2.56
072-2980-020-0000	SAFETY LIGHTS ONLY	\$ 0.00	\$ 2.56	\$ 2.56
072-2980-021-0000	SAFETY LIGHTS ONLY	\$ 0.00	\$ 2.56	\$ 2.56
072-2980-022-0000	SAFETY LIGHTS ONLY	\$ 0.00	\$ 2.56	\$ 2.56
072-2980-023-0000	SAFETY LIGHTS ONLY	\$ 0.00	\$ 2.56	\$ 2.56
072-2980-024-0000	SAFETY LIGHTS ONLY	\$ 0.00	\$ 2.56	\$ 2.56
072-2980-025-0000	SAFETY LIGHTS ONLY	\$ 0.00	\$ 2.56	\$ 2.56
072-2980-026-0000	SAFETY LIGHTS ONLY	\$ 0.00	\$ 2.56	\$ 2.56
072-2980-027-0000	SAFETY LIGHTS ONLY	\$ 0.00	\$ 2.56	\$ 2.56
072-2980-028-0000	SAFETY LIGHTS ONLY	\$ 0.00	\$ 2.56	\$ 2.56
072-2980-029-0000	SAFETY LIGHTS ONLY	\$ 0.00	\$ 2.56	\$ 2.56
072-2980-030-0000	SAFETY LIGHTS ONLY	\$ 0.00	\$ 2.56	\$ 2.56
072-2980-031-0000	SAFETY LIGHTS ONLY	\$ 0.00	\$ 2.56	\$ 2.56
072-2980-032-0000	SAFETY LIGHTS ONLY	\$ 0.00	\$ 2.56	\$ 2.56
072-2980-033-0000	SAFETY LIGHTS ONLY	\$ 0.00	\$ 2.56	\$ 2.56
072-2980-034-0000	SAFETY LIGHTS ONLY	\$ 0.00	\$ 2.56	\$ 2.56
072-2980-035-0000	SAFETY LIGHTS ONLY	\$ 0.00	\$ 2.56	\$ 2.56
072-2980-036-0000	SAFETY LIGHTS ONLY	\$ 0.00	\$ 2.56	\$ 2.56
072-2980-037-0000	SAFETY LIGHTS ONLY	\$ 0.00	\$ 2.56	\$ 2.56
072-2980-038-0000	SAFETY LIGHTS ONLY	\$ 0.00	\$ 2.56	\$ 2.56
072-2980-039-0000	SAFETY LIGHTS ONLY	\$ 0.00	\$ 2.56	\$ 2.56
072-2980-040-0000	SAFETY LIGHTS ONLY	\$ 0.00	\$ 2.56	\$ 2.56
072-2980-041-0000	SAFETY LIGHTS ONLY	\$ 0.00	\$ 2.56	\$ 2.56
072-2980-042-0000	SAFETY LIGHTS ONLY	\$ 0.00	\$ 2.56	\$ 2.56
072-2980-043-0000	SAFETY LIGHTS ONLY	\$ 0.00	\$ 2.56	\$ 2.56
072-2980-044-0000	SAFETY LIGHTS ONLY	\$ 0.00	\$ 2.56	\$ 2.56
072-2980-045-0000	SAFETY LIGHTS ONLY	\$ 0.00	\$ 2.56	\$ 2.56
072-2980-046-0000	SAFETY LIGHTS ONLY	\$ 0.00	\$ 2.56	\$ 2.56
072-2980-047-0000	SAFETY LIGHTS ONLY	\$ 0.00	\$ 2.56	\$ 2.56

ITEM 17.2.

City of Rancho Cordova
Lighting District No. 2012-1 Exhibit A to the Resolution
Fiscal Year 2023-24 Assessment Roll

ATTACHMENT 2

APN	District Classification	Street Light Charge	Safety Light Charge	Total Assessment
072-2980-048-0000	SAFETY LIGHTS ONLY	\$ 0.00	\$ 2.56	\$ 2.56
072-2980-049-0000	SAFETY LIGHTS ONLY	\$ 0.00	\$ 2.56	\$ 2.56
072-2980-050-0000	SAFETY LIGHTS ONLY	\$ 0.00	\$ 2.56	\$ 2.56
072-2980-051-0000	SAFETY LIGHTS ONLY	\$ 0.00	\$ 2.56	\$ 2.56
072-2980-052-0000	SAFETY LIGHTS ONLY	\$ 0.00	\$ 2.56	\$ 2.56
072-2980-053-0000	SAFETY LIGHTS ONLY	\$ 0.00	\$ 2.56	\$ 2.56
072-2980-054-0000	SAFETY LIGHTS ONLY	\$ 0.00	\$ 2.56	\$ 2.56
072-2980-055-0000	SAFETY LIGHTS ONLY	\$ 0.00	\$ 2.56	\$ 2.56
072-2980-056-0000	SAFETY LIGHTS ONLY	\$ 0.00	\$ 2.56	\$ 2.56
072-2980-057-0000	SAFETY LIGHTS ONLY	\$ 0.00	\$ 2.56	\$ 2.56
072-2980-058-0000	SAFETY LIGHTS ONLY	\$ 0.00	\$ 2.56	\$ 2.56
072-2980-059-0000	SAFETY LIGHTS ONLY	\$ 0.00	\$ 2.56	\$ 2.56
072-2980-060-0000	SAFETY LIGHTS ONLY	\$ 0.00	\$ 2.56	\$ 2.56
072-2980-061-0000	SAFETY LIGHTS ONLY	\$ 0.00	\$ 2.56	\$ 2.56
072-2980-062-0000	SAFETY LIGHTS ONLY	\$ 0.00	\$ 2.56	\$ 2.56
072-2980-063-0000	SAFETY LIGHTS ONLY	\$ 0.00	\$ 2.56	\$ 2.56
072-2980-064-0000	SAFETY LIGHTS ONLY	\$ 0.00	\$ 2.56	\$ 2.56
072-2980-065-0000	SAFETY LIGHTS ONLY	\$ 0.00	\$ 2.56	\$ 2.56
072-2980-066-0000	SAFETY LIGHTS ONLY	\$ 0.00	\$ 2.56	\$ 2.56
072-2980-067-0000	SAFETY LIGHTS ONLY	\$ 0.00	\$ 2.56	\$ 2.56
072-2980-068-0000	SAFETY LIGHTS ONLY	\$ 0.00	\$ 2.56	\$ 2.56
072-2980-069-0000	SAFETY LIGHTS ONLY	\$ 0.00	\$ 2.56	\$ 2.56
072-2980-070-0000	SAFETY LIGHTS ONLY	\$ 0.00	\$ 2.56	\$ 2.56
072-2980-071-0000	SAFETY LIGHTS ONLY	\$ 0.00	\$ 2.56	\$ 2.56
072-2980-072-0000	SAFETY LIGHTS ONLY	\$ 0.00	\$ 2.56	\$ 2.56
072-2980-073-0000	SAFETY LIGHTS ONLY	\$ 0.00	\$ 2.56	\$ 2.56
072-2980-074-0000	SAFETY LIGHTS ONLY	\$ 0.00	\$ 2.56	\$ 2.56
072-2980-075-0000	SAFETY LIGHTS ONLY	\$ 0.00	\$ 2.56	\$ 2.56
072-2980-076-0000	SAFETY LIGHTS ONLY	\$ 0.00	\$ 2.56	\$ 2.56
072-2980-077-0000	SAFETY LIGHTS ONLY	\$ 0.00	\$ 2.56	\$ 2.56
072-2980-078-0000	SAFETY LIGHTS ONLY	\$ 0.00	\$ 2.56	\$ 2.56
072-2980-079-0000	SAFETY LIGHTS ONLY	\$ 0.00	\$ 2.56	\$ 2.56
072-2980-080-0000	SAFETY LIGHTS ONLY	\$ 0.00	\$ 2.56	\$ 2.56
072-2980-081-0000	SAFETY LIGHTS ONLY	\$ 0.00	\$ 2.56	\$ 2.56
072-2980-082-0000	SAFETY LIGHTS ONLY	\$ 0.00	\$ 2.56	\$ 2.56
072-2980-083-0000	SAFETY LIGHTS ONLY	\$ 0.00	\$ 2.56	\$ 2.56
072-2980-084-0000	SAFETY LIGHTS ONLY	\$ 0.00	\$ 2.56	\$ 2.56
072-2980-085-0000	SAFETY LIGHTS ONLY	\$ 0.00	\$ 2.56	\$ 2.56
072-2980-086-0000	SAFETY LIGHTS ONLY	\$ 0.00	\$ 2.56	\$ 2.56
072-2980-087-0000	SAFETY LIGHTS ONLY	\$ 0.00	\$ 2.56	\$ 2.56
072-2980-088-0000	SAFETY LIGHTS ONLY	\$ 0.00	\$ 2.56	\$ 2.56
072-2980-089-0000	SAFETY LIGHTS ONLY	\$ 0.00	\$ 2.56	\$ 2.56
072-2980-092-0000	SAFETY LIGHTS ONLY	\$ 0.00	\$ 2.56	\$ 2.56
072-2980-093-0000	SAFETY LIGHTS ONLY	\$ 0.00	\$ 2.56	\$ 2.56

ITEM 17.2.

City of Rancho Cordova
Lighting District No. 2012-1 Exhibit A to the Resolution
Fiscal Year 2023-24 Assessment Roll

ATTACHMENT 2

APN	District Classification	Street Light Charge	Safety Light Charge	Total Assessment
072-2980-094-0000	SAFETY LIGHTS ONLY	\$ 0.00	\$ 2.56	\$ 2.56
072-2990-001-0000	SAFETY LIGHTS ONLY	\$ 0.00	\$ 2.56	\$ 2.56
072-2990-002-0000	SAFETY LIGHTS ONLY	\$ 0.00	\$ 2.56	\$ 2.56
072-2990-003-0000	SAFETY LIGHTS ONLY	\$ 0.00	\$ 2.56	\$ 2.56
072-2990-004-0000	SAFETY LIGHTS ONLY	\$ 0.00	\$ 2.56	\$ 2.56
072-2990-005-0000	SAFETY LIGHTS ONLY	\$ 0.00	\$ 2.56	\$ 2.56
072-2990-006-0000	SAFETY LIGHTS ONLY	\$ 0.00	\$ 2.56	\$ 2.56
072-2990-007-0000	SAFETY LIGHTS ONLY	\$ 0.00	\$ 2.56	\$ 2.56
072-2990-008-0000	SAFETY LIGHTS ONLY	\$ 0.00	\$ 2.56	\$ 2.56
072-2990-009-0000	SAFETY LIGHTS ONLY	\$ 0.00	\$ 2.56	\$ 2.56
072-2990-010-0000	SAFETY LIGHTS ONLY	\$ 0.00	\$ 2.56	\$ 2.56
072-2990-011-0000	SAFETY LIGHTS ONLY	\$ 0.00	\$ 2.56	\$ 2.56
072-2990-012-0000	SAFETY LIGHTS ONLY	\$ 0.00	\$ 2.56	\$ 2.56
072-2990-013-0000	SAFETY LIGHTS ONLY	\$ 0.00	\$ 2.56	\$ 2.56
072-2990-014-0000	SAFETY LIGHTS ONLY	\$ 0.00	\$ 2.56	\$ 2.56
072-2990-015-0000	SAFETY LIGHTS ONLY	\$ 0.00	\$ 2.56	\$ 2.56
072-2990-016-0000	SAFETY LIGHTS ONLY	\$ 0.00	\$ 2.56	\$ 2.56
072-2990-019-0000	NONRES	\$ 391.70	\$ 2.56	\$ 394.26
072-2990-020-0000	NONRES	\$ 253.66	\$ 2.56	\$ 256.22
072-2990-024-0000	SAFETY LIGHTS ONLY	\$ 0.00	\$ 2.56	\$ 2.56
072-2990-025-0000	SAFETY LIGHTS ONLY	\$ 0.00	\$ 2.56	\$ 2.56
072-2990-026-0000	SAFETY LIGHTS ONLY	\$ 0.00	\$ 2.56	\$ 2.56
072-2990-027-0000	SAFETY LIGHTS ONLY	\$ 0.00	\$ 2.56	\$ 2.56
072-2990-028-0000	SAFETY LIGHTS ONLY	\$ 0.00	\$ 2.56	\$ 2.56
072-2990-029-0000	SAFETY LIGHTS ONLY	\$ 0.00	\$ 2.56	\$ 2.56
072-2990-030-0000	SAFETY LIGHTS ONLY	\$ 0.00	\$ 2.56	\$ 2.56
072-2990-031-0000	SAFETY LIGHTS ONLY	\$ 0.00	\$ 2.56	\$ 2.56
072-2990-032-0000	SAFETY LIGHTS ONLY	\$ 0.00	\$ 2.56	\$ 2.56
072-2990-033-0000	SAFETY LIGHTS ONLY	\$ 0.00	\$ 2.56	\$ 2.56
072-2990-042-0000	SAFETY LIGHTS ONLY	\$ 0.00	\$ 2.56	\$ 2.56
072-2990-043-0000	SAFETY LIGHTS ONLY	\$ 0.00	\$ 2.56	\$ 2.56
072-2990-044-0000	SAFETY LIGHTS ONLY	\$ 0.00	\$ 2.56	\$ 2.56
072-2990-045-0000	SAFETY LIGHTS ONLY	\$ 0.00	\$ 2.56	\$ 2.56
072-2990-046-0000	SAFETY LIGHTS ONLY	\$ 0.00	\$ 2.56	\$ 2.56
072-2990-047-0000	SAFETY LIGHTS ONLY	\$ 0.00	\$ 2.56	\$ 2.56
072-2990-050-0000	SAFETY LIGHTS ONLY	\$ 0.00	\$ 2.56	\$ 2.56
072-2990-051-0000	SAFETY LIGHTS ONLY	\$ 0.00	\$ 2.56	\$ 2.56
072-2990-096-0000	SAFETY LIGHTS ONLY	\$ 0.00	\$ 2.56	\$ 2.56
072-2990-097-0000	SAFETY LIGHTS ONLY	\$ 0.00	\$ 2.56	\$ 2.56
072-2990-098-0000	SAFETY LIGHTS ONLY	\$ 0.00	\$ 2.56	\$ 2.56
072-2990-099-0000	SAFETY LIGHTS ONLY	\$ 0.00	\$ 2.56	\$ 2.56
072-2990-106-0000	SAFETY LIGHTS ONLY	\$ 0.00	\$ 2.56	\$ 2.56
072-2990-107-0000	SAFETY LIGHTS ONLY	\$ 0.00	\$ 2.56	\$ 2.56
072-2990-108-0000	SAFETY LIGHTS ONLY	\$ 0.00	\$ 2.56	\$ 2.56

ITEM 17.2.

City of Rancho Cordova
Lighting District No. 2012-1 Exhibit A to the Resolution
Fiscal Year 2023-24 Assessment Roll

ATTACHMENT 2

APN	District Classification	Street Light Charge	Safety Light Charge	Total Assessment
072-2990-109-0000	SAFETY LIGHTS ONLY	\$ 0.00	\$ 2.56	\$ 2.56
072-2990-110-0000	SAFETY LIGHTS ONLY	\$ 0.00	\$ 2.56	\$ 2.56
072-2990-111-0000	SAFETY LIGHTS ONLY	\$ 0.00	\$ 2.56	\$ 2.56
072-2990-176-0000	SAFETY LIGHTS ONLY	\$ 0.00	\$ 2.56	\$ 2.56
072-2990-177-0000	SAFETY LIGHTS ONLY	\$ 0.00	\$ 2.56	\$ 2.56
072-2990-178-0000	SAFETY LIGHTS ONLY	\$ 0.00	\$ 2.56	\$ 2.56
072-2990-179-0000	SAFETY LIGHTS ONLY	\$ 0.00	\$ 2.56	\$ 2.56
072-2990-202-0000	SAFETY LIGHTS ONLY	\$ 0.00	\$ 2.56	\$ 2.56
072-2990-203-0000	SAFETY LIGHTS ONLY	\$ 0.00	\$ 2.56	\$ 2.56
072-2990-204-0000	SAFETY LIGHTS ONLY	\$ 0.00	\$ 2.56	\$ 2.56
072-2990-205-0000	SAFETY LIGHTS ONLY	\$ 0.00	\$ 2.56	\$ 2.56
072-2990-206-0000	SAFETY LIGHTS ONLY	\$ 0.00	\$ 2.56	\$ 2.56
072-2990-207-0000	SAFETY LIGHTS ONLY	\$ 0.00	\$ 2.56	\$ 2.56
072-2990-209-0000	SAFETY LIGHTS ONLY	\$ 0.00	\$ 2.56	\$ 2.56
072-2990-210-0000	SAFETY LIGHTS ONLY	\$ 0.00	\$ 2.56	\$ 2.56
072-2990-211-0000	SAFETY LIGHTS ONLY	\$ 0.00	\$ 2.56	\$ 2.56
072-2990-212-0000	SAFETY LIGHTS ONLY	\$ 0.00	\$ 2.56	\$ 2.56
072-2990-213-0000	SAFETY LIGHTS ONLY	\$ 0.00	\$ 2.56	\$ 2.56
072-2990-214-0000	SAFETY LIGHTS ONLY	\$ 0.00	\$ 2.56	\$ 2.56
072-2990-215-0000	SAFETY LIGHTS ONLY	\$ 0.00	\$ 2.56	\$ 2.56
072-2990-216-0000	SAFETY LIGHTS ONLY	\$ 0.00	\$ 2.56	\$ 2.56
072-2990-217-0000	SAFETY LIGHTS ONLY	\$ 0.00	\$ 2.56	\$ 2.56
072-2990-220-0000	SAFETY LIGHTS ONLY	\$ 0.00	\$ 2.56	\$ 2.56
072-2990-221-0000	SAFETY LIGHTS ONLY	\$ 0.00	\$ 2.56	\$ 2.56
072-2990-222-0000	SAFETY LIGHTS ONLY	\$ 0.00	\$ 2.56	\$ 2.56
072-2990-223-0000	SAFETY LIGHTS ONLY	\$ 0.00	\$ 2.56	\$ 2.56
072-2990-224-0000	SAFETY LIGHTS ONLY	\$ 0.00	\$ 2.56	\$ 2.56
072-2990-225-0000	SAFETY LIGHTS ONLY	\$ 0.00	\$ 2.56	\$ 2.56
072-2990-226-0000	SAFETY LIGHTS ONLY	\$ 0.00	\$ 2.56	\$ 2.56
072-2990-227-0000	SAFETY LIGHTS ONLY	\$ 0.00	\$ 2.56	\$ 2.56
072-2990-228-0000	SAFETY LIGHTS ONLY	\$ 0.00	\$ 2.56	\$ 2.56
072-2990-229-0000	SAFETY LIGHTS ONLY	\$ 0.00	\$ 2.56	\$ 2.56
072-2990-230-0000	SAFETY LIGHTS ONLY	\$ 0.00	\$ 2.56	\$ 2.56
072-2990-231-0000	SAFETY LIGHTS ONLY	\$ 0.00	\$ 2.56	\$ 2.56
072-2990-232-0000	SAFETY LIGHTS ONLY	\$ 0.00	\$ 2.56	\$ 2.56
072-2990-233-0000	SAFETY LIGHTS ONLY	\$ 0.00	\$ 2.56	\$ 2.56
072-2990-234-0000	SAFETY LIGHTS ONLY	\$ 0.00	\$ 2.56	\$ 2.56
072-2990-235-0000	SAFETY LIGHTS ONLY	\$ 0.00	\$ 2.56	\$ 2.56
072-2990-236-0000	SAFETY LIGHTS ONLY	\$ 0.00	\$ 2.56	\$ 2.56
072-2990-237-0000	SAFETY LIGHTS ONLY	\$ 0.00	\$ 2.56	\$ 2.56
072-2990-238-0000	SAFETY LIGHTS ONLY	\$ 0.00	\$ 2.56	\$ 2.56
072-2990-239-0000	SAFETY LIGHTS ONLY	\$ 0.00	\$ 2.56	\$ 2.56
072-2990-240-0000	SAFETY LIGHTS ONLY	\$ 0.00	\$ 2.56	\$ 2.56
072-2990-241-0000	SAFETY LIGHTS ONLY	\$ 0.00	\$ 2.56	\$ 2.56

ITEM 17.2.

City of Rancho Cordova
Lighting District No. 2012-1 Exhibit A to the Resolution
Fiscal Year 2023-24 Assessment Roll

ATTACHMENT 2

APN	District Classification	Street Light Charge	Safety Light Charge	Total Assessment
072-2990-242-0000	SAFETY LIGHTS ONLY	\$ 0.00	\$ 2.56	\$ 2.56
072-2990-243-0000	SAFETY LIGHTS ONLY	\$ 0.00	\$ 2.56	\$ 2.56
072-2990-244-0000	SAFETY LIGHTS ONLY	\$ 0.00	\$ 2.56	\$ 2.56
072-2990-245-0000	SAFETY LIGHTS ONLY	\$ 0.00	\$ 2.56	\$ 2.56
072-2990-246-0000	SAFETY LIGHTS ONLY	\$ 0.00	\$ 2.56	\$ 2.56
072-2990-247-0000	SAFETY LIGHTS ONLY	\$ 0.00	\$ 2.56	\$ 2.56
072-2990-248-0000	SAFETY LIGHTS ONLY	\$ 0.00	\$ 2.56	\$ 2.56
072-2990-249-0000	SAFETY LIGHTS ONLY	\$ 0.00	\$ 2.56	\$ 2.56
072-2990-250-0000	SAFETY LIGHTS ONLY	\$ 0.00	\$ 2.56	\$ 2.56
072-2990-251-0000	SAFETY LIGHTS ONLY	\$ 0.00	\$ 2.56	\$ 2.56
072-2990-254-0000	SAFETY LIGHTS ONLY	\$ 0.00	\$ 2.56	\$ 2.56
072-2990-255-0000	SAFETY LIGHTS ONLY	\$ 0.00	\$ 2.56	\$ 2.56
072-2990-256-0000	SAFETY LIGHTS ONLY	\$ 0.00	\$ 2.56	\$ 2.56
072-2990-257-0000	SAFETY LIGHTS ONLY	\$ 0.00	\$ 2.56	\$ 2.56
072-2990-258-0000	SAFETY LIGHTS ONLY	\$ 0.00	\$ 2.56	\$ 2.56
072-2990-259-0000	SAFETY LIGHTS ONLY	\$ 0.00	\$ 2.56	\$ 2.56
072-2990-260-0000	SAFETY LIGHTS ONLY	\$ 0.00	\$ 2.56	\$ 2.56
072-2990-261-0000	SAFETY LIGHTS ONLY	\$ 0.00	\$ 2.56	\$ 2.56
072-2990-262-0000	SAFETY LIGHTS ONLY	\$ 0.00	\$ 2.56	\$ 2.56
072-2990-263-0000	SAFETY LIGHTS ONLY	\$ 0.00	\$ 2.56	\$ 2.56
072-2990-264-0000	SAFETY LIGHTS ONLY	\$ 0.00	\$ 2.56	\$ 2.56
072-2990-265-0000	SAFETY LIGHTS ONLY	\$ 0.00	\$ 2.56	\$ 2.56
072-2990-266-0000	SAFETY LIGHTS ONLY	\$ 0.00	\$ 2.56	\$ 2.56
072-2990-267-0000	SAFETY LIGHTS ONLY	\$ 0.00	\$ 2.56	\$ 2.56
072-2990-268-0000	SAFETY LIGHTS ONLY	\$ 0.00	\$ 2.56	\$ 2.56
072-2990-269-0000	SAFETY LIGHTS ONLY	\$ 0.00	\$ 2.56	\$ 2.56
072-2990-270-0000	SAFETY LIGHTS ONLY	\$ 0.00	\$ 2.56	\$ 2.56
072-2990-271-0000	SAFETY LIGHTS ONLY	\$ 0.00	\$ 2.56	\$ 2.56
072-2990-272-0000	SAFETY LIGHTS ONLY	\$ 0.00	\$ 2.56	\$ 2.56
072-2990-273-0000	SAFETY LIGHTS ONLY	\$ 0.00	\$ 2.56	\$ 2.56
072-2990-274-0000	SAFETY LIGHTS ONLY	\$ 0.00	\$ 2.56	\$ 2.56
072-2990-275-0000	SAFETY LIGHTS ONLY	\$ 0.00	\$ 2.56	\$ 2.56
072-2990-276-0000	SAFETY LIGHTS ONLY	\$ 0.00	\$ 2.56	\$ 2.56
072-2990-277-0000	SAFETY LIGHTS ONLY	\$ 0.00	\$ 2.56	\$ 2.56
072-2990-278-0000	SAFETY LIGHTS ONLY	\$ 0.00	\$ 2.56	\$ 2.56
072-2990-279-0000	SAFETY LIGHTS ONLY	\$ 0.00	\$ 2.56	\$ 2.56
072-2990-280-0000	SAFETY LIGHTS ONLY	\$ 0.00	\$ 2.56	\$ 2.56
072-2990-281-0000	SAFETY LIGHTS ONLY	\$ 0.00	\$ 2.56	\$ 2.56
072-2990-282-0000	SAFETY LIGHTS ONLY	\$ 0.00	\$ 2.56	\$ 2.56
072-2990-283-0000	SAFETY LIGHTS ONLY	\$ 0.00	\$ 2.56	\$ 2.56
072-2990-284-0000	SAFETY LIGHTS ONLY	\$ 0.00	\$ 2.56	\$ 2.56
072-2990-285-0000	SAFETY LIGHTS ONLY	\$ 0.00	\$ 2.56	\$ 2.56
072-2990-286-0000	SAFETY LIGHTS ONLY	\$ 0.00	\$ 2.56	\$ 2.56
072-2990-287-0000	SAFETY LIGHTS ONLY	\$ 0.00	\$ 2.56	\$ 2.56

ITEM 17.2.

City of Rancho Cordova
Lighting District No. 2012-1 Exhibit A to the Resolution
Fiscal Year 2023-24 Assessment Roll

ATTACHMENT 2

APN	District Classification	Street Light Charge	Safety Light Charge	Total Assessment
072-2990-288-0000	SAFETY LIGHTS ONLY	\$ 0.00	\$ 2.56	\$ 2.56
072-2990-289-0000	SAFETY LIGHTS ONLY	\$ 0.00	\$ 2.56	\$ 2.56
072-2990-290-0000	SAFETY LIGHTS ONLY	\$ 0.00	\$ 2.56	\$ 2.56
072-2990-291-0000	SAFETY LIGHTS ONLY	\$ 0.00	\$ 2.56	\$ 2.56
072-2990-292-0000	SAFETY LIGHTS ONLY	\$ 0.00	\$ 2.56	\$ 2.56
072-2990-293-0000	SAFETY LIGHTS ONLY	\$ 0.00	\$ 2.56	\$ 2.56
072-2990-294-0000	SAFETY LIGHTS ONLY	\$ 0.00	\$ 2.56	\$ 2.56
072-2990-295-0000	SAFETY LIGHTS ONLY	\$ 0.00	\$ 2.56	\$ 2.56
072-2990-296-0000	SAFETY LIGHTS ONLY	\$ 0.00	\$ 2.56	\$ 2.56
072-2990-297-0000	SAFETY LIGHTS ONLY	\$ 0.00	\$ 2.56	\$ 2.56
072-2990-298-0000	SAFETY LIGHTS ONLY	\$ 0.00	\$ 2.56	\$ 2.56
072-2990-299-0000	SAFETY LIGHTS ONLY	\$ 0.00	\$ 2.56	\$ 2.56
072-2990-300-0000	SAFETY LIGHTS ONLY	\$ 0.00	\$ 2.56	\$ 2.56
072-2990-301-0000	SAFETY LIGHTS ONLY	\$ 0.00	\$ 2.56	\$ 2.56
072-2990-302-0000	SAFETY LIGHTS ONLY	\$ 0.00	\$ 2.56	\$ 2.56
072-2990-303-0000	SAFETY LIGHTS ONLY	\$ 0.00	\$ 2.56	\$ 2.56
072-2990-304-0000	SAFETY LIGHTS ONLY	\$ 0.00	\$ 2.56	\$ 2.56
072-2990-305-0000	SAFETY LIGHTS ONLY	\$ 0.00	\$ 2.56	\$ 2.56
072-2990-306-0000	SAFETY LIGHTS ONLY	\$ 0.00	\$ 2.56	\$ 2.56
072-2990-307-0000	SAFETY LIGHTS ONLY	\$ 0.00	\$ 2.56	\$ 2.56
072-2990-308-0000	SAFETY LIGHTS ONLY	\$ 0.00	\$ 2.56	\$ 2.56
072-2990-309-0000	SAFETY LIGHTS ONLY	\$ 0.00	\$ 2.56	\$ 2.56
072-3000-001-0000	SAFETY LIGHTS ONLY	\$ 0.00	\$ 2.56	\$ 2.56
072-3000-002-0000	SAFETY LIGHTS ONLY	\$ 0.00	\$ 2.56	\$ 2.56
072-3000-003-0000	SAFETY LIGHTS ONLY	\$ 0.00	\$ 2.56	\$ 2.56
072-3000-004-0000	SAFETY LIGHTS ONLY	\$ 0.00	\$ 2.56	\$ 2.56
072-3000-005-0000	SAFETY LIGHTS ONLY	\$ 0.00	\$ 2.56	\$ 2.56
072-3000-006-0000	SAFETY LIGHTS ONLY	\$ 0.00	\$ 2.56	\$ 2.56
072-3000-007-0000	SAFETY LIGHTS ONLY	\$ 0.00	\$ 2.56	\$ 2.56
072-3000-008-0000	SAFETY LIGHTS ONLY	\$ 0.00	\$ 2.56	\$ 2.56
072-3000-009-0000	SAFETY LIGHTS ONLY	\$ 0.00	\$ 2.56	\$ 2.56
072-3000-010-0000	SAFETY LIGHTS ONLY	\$ 0.00	\$ 2.56	\$ 2.56
072-3000-011-0000	SAFETY LIGHTS ONLY	\$ 0.00	\$ 2.56	\$ 2.56
072-3000-012-0000	SAFETY LIGHTS ONLY	\$ 0.00	\$ 2.56	\$ 2.56
072-3000-013-0000	SAFETY LIGHTS ONLY	\$ 0.00	\$ 2.56	\$ 2.56
072-3000-014-0000	SAFETY LIGHTS ONLY	\$ 0.00	\$ 2.56	\$ 2.56
072-3000-015-0000	SAFETY LIGHTS ONLY	\$ 0.00	\$ 2.56	\$ 2.56
072-3000-016-0000	SAFETY LIGHTS ONLY	\$ 0.00	\$ 2.56	\$ 2.56
072-3000-017-0000	SAFETY LIGHTS ONLY	\$ 0.00	\$ 2.56	\$ 2.56
072-3000-018-0000	SAFETY LIGHTS ONLY	\$ 0.00	\$ 2.56	\$ 2.56
072-3000-019-0000	SAFETY LIGHTS ONLY	\$ 0.00	\$ 2.56	\$ 2.56
072-3000-020-0000	SAFETY LIGHTS ONLY	\$ 0.00	\$ 2.56	\$ 2.56
072-3000-021-0000	SAFETY LIGHTS ONLY	\$ 0.00	\$ 2.56	\$ 2.56
072-3000-022-0000	SAFETY LIGHTS ONLY	\$ 0.00	\$ 2.56	\$ 2.56

ITEM 17.2.

City of Rancho Cordova
Lighting District No. 2012-1 Exhibit A to the Resolution
Fiscal Year 2023-24 Assessment Roll

ATTACHMENT 2

APN	District Classification	Street Light Charge	Safety Light Charge	Total Assessment
072-3000-023-0000	SAFETY LIGHTS ONLY	\$ 0.00	\$ 2.56	\$ 2.56
072-3000-024-0000	SAFETY LIGHTS ONLY	\$ 0.00	\$ 2.56	\$ 2.56
072-3000-025-0000	SAFETY LIGHTS ONLY	\$ 0.00	\$ 2.56	\$ 2.56
072-3000-026-0000	SAFETY LIGHTS ONLY	\$ 0.00	\$ 2.56	\$ 2.56
072-3000-027-0000	SAFETY LIGHTS ONLY	\$ 0.00	\$ 2.56	\$ 2.56
072-3000-028-0000	SAFETY LIGHTS ONLY	\$ 0.00	\$ 2.56	\$ 2.56
072-3000-029-0000	SAFETY LIGHTS ONLY	\$ 0.00	\$ 2.56	\$ 2.56
072-3000-030-0000	SAFETY LIGHTS ONLY	\$ 0.00	\$ 2.56	\$ 2.56
072-3000-031-0000	SAFETY LIGHTS ONLY	\$ 0.00	\$ 2.56	\$ 2.56
072-3000-032-0000	SAFETY LIGHTS ONLY	\$ 0.00	\$ 2.56	\$ 2.56
072-3000-033-0000	SAFETY LIGHTS ONLY	\$ 0.00	\$ 2.56	\$ 2.56
072-3000-034-0000	SAFETY LIGHTS ONLY	\$ 0.00	\$ 2.56	\$ 2.56
072-3000-035-0000	SAFETY LIGHTS ONLY	\$ 0.00	\$ 2.56	\$ 2.56
072-3000-036-0000	SAFETY LIGHTS ONLY	\$ 0.00	\$ 2.56	\$ 2.56
072-3000-037-0000	SAFETY LIGHTS ONLY	\$ 0.00	\$ 2.56	\$ 2.56
072-3000-038-0000	SAFETY LIGHTS ONLY	\$ 0.00	\$ 2.56	\$ 2.56
072-3000-039-0000	SAFETY LIGHTS ONLY	\$ 0.00	\$ 2.56	\$ 2.56
072-3000-040-0000	SAFETY LIGHTS ONLY	\$ 0.00	\$ 2.56	\$ 2.56
072-3000-041-0000	SAFETY LIGHTS ONLY	\$ 0.00	\$ 2.56	\$ 2.56
072-3000-042-0000	SAFETY LIGHTS ONLY	\$ 0.00	\$ 2.56	\$ 2.56
072-3000-043-0000	SAFETY LIGHTS ONLY	\$ 0.00	\$ 2.56	\$ 2.56
072-3000-044-0000	SAFETY LIGHTS ONLY	\$ 0.00	\$ 2.56	\$ 2.56
072-3000-045-0000	SAFETY LIGHTS ONLY	\$ 0.00	\$ 2.56	\$ 2.56
072-3000-046-0000	SAFETY LIGHTS ONLY	\$ 0.00	\$ 2.56	\$ 2.56
072-3000-047-0000	SAFETY LIGHTS ONLY	\$ 0.00	\$ 2.56	\$ 2.56
072-3000-048-0000	SAFETY LIGHTS ONLY	\$ 0.00	\$ 2.56	\$ 2.56
072-3000-049-0000	SAFETY LIGHTS ONLY	\$ 0.00	\$ 2.56	\$ 2.56
072-3000-050-0000	SAFETY LIGHTS ONLY	\$ 0.00	\$ 2.56	\$ 2.56
072-3000-051-0000	SAFETY LIGHTS ONLY	\$ 0.00	\$ 2.56	\$ 2.56
072-3000-052-0000	SAFETY LIGHTS ONLY	\$ 0.00	\$ 2.56	\$ 2.56
072-3010-001-0000	SAFETY LIGHTS ONLY	\$ 0.00	\$ 2.56	\$ 2.56
072-3010-002-0000	SAFETY LIGHTS ONLY	\$ 0.00	\$ 2.56	\$ 2.56
072-3010-003-0000	SAFETY LIGHTS ONLY	\$ 0.00	\$ 2.56	\$ 2.56
072-3010-004-0000	SAFETY LIGHTS ONLY	\$ 0.00	\$ 2.56	\$ 2.56
072-3010-005-0000	SAFETY LIGHTS ONLY	\$ 0.00	\$ 2.56	\$ 2.56
072-3010-006-0000	SAFETY LIGHTS ONLY	\$ 0.00	\$ 2.56	\$ 2.56
072-3010-007-0000	SAFETY LIGHTS ONLY	\$ 0.00	\$ 2.56	\$ 2.56
072-3010-008-0000	SAFETY LIGHTS ONLY	\$ 0.00	\$ 2.56	\$ 2.56
072-3010-009-0000	SAFETY LIGHTS ONLY	\$ 0.00	\$ 2.56	\$ 2.56
072-3010-010-0000	SAFETY LIGHTS ONLY	\$ 0.00	\$ 2.56	\$ 2.56
072-3010-011-0000	SAFETY LIGHTS ONLY	\$ 0.00	\$ 2.56	\$ 2.56
072-3010-012-0000	SAFETY LIGHTS ONLY	\$ 0.00	\$ 2.56	\$ 2.56
072-3010-013-0000	SAFETY LIGHTS ONLY	\$ 0.00	\$ 2.56	\$ 2.56
072-3100-001-0000	NONRES	\$ 127.71	\$ 2.56	\$ 130.26

ITEM 17.2.

City of Rancho Cordova
Lighting District No. 2012-1 Exhibit A to the Resolution
Fiscal Year 2023-24 Assessment Roll

ATTACHMENT 2

APN	District Classification	Street Light Charge	Safety Light Charge	Total Assessment
072-3100-002-0000	NONRES	\$ 104.29	\$ 2.56	\$ 106.84
072-3100-003-0000	NONRES	\$ 11.34	\$ 2.56	\$ 13.90
072-3210-001-0000	NONRES	\$ 13.85	\$ 2.56	\$ 16.40
072-3210-002-0000	NONRES	\$ 13.85	\$ 2.56	\$ 16.40
072-3210-003-0000	NONRES	\$ 13.85	\$ 2.56	\$ 16.40
072-3210-004-0000	NONRES	\$ 13.85	\$ 2.56	\$ 16.40
072-3210-005-0000	NONRES	\$ 13.85	\$ 2.56	\$ 16.40
072-3210-006-0000	NONRES	\$ 13.85	\$ 2.56	\$ 16.40
072-3210-007-0000	NONRES	\$ 13.85	\$ 2.56	\$ 16.40
072-3210-008-0000	NONRES	\$ 13.85	\$ 2.56	\$ 16.40
072-3210-009-0000	NONRES	\$ 27.71	\$ 2.56	\$ 30.26
072-3210-010-0000	NONRES	\$ 13.85	\$ 2.56	\$ 16.40
072-3210-011-0000	NONRES	\$ 13.85	\$ 2.56	\$ 16.40
072-3220-001-0000	NONRES	\$ 125.45	\$ 2.56	\$ 128.00
072-3220-002-0000	NONRES	\$ 125.45	\$ 2.56	\$ 128.00
072-3230-001-0000	SAFETY LIGHTS ONLY	\$ 0.00	\$ 2.56	\$ 2.56
072-3230-002-0000	SAFETY LIGHTS ONLY	\$ 0.00	\$ 2.56	\$ 2.56
072-3230-003-0000	SAFETY LIGHTS ONLY	\$ 0.00	\$ 2.56	\$ 2.56
072-3230-004-0000	SAFETY LIGHTS ONLY	\$ 0.00	\$ 2.56	\$ 2.56
072-3230-005-0000	SAFETY LIGHTS ONLY	\$ 0.00	\$ 2.56	\$ 2.56
072-3230-006-0000	SAFETY LIGHTS ONLY	\$ 0.00	\$ 2.56	\$ 2.56
072-3230-007-0000	SAFETY LIGHTS ONLY	\$ 0.00	\$ 2.56	\$ 2.56
072-3230-008-0000	SAFETY LIGHTS ONLY	\$ 0.00	\$ 2.56	\$ 2.56
072-3230-009-0000	SAFETY LIGHTS ONLY	\$ 0.00	\$ 2.56	\$ 2.56
072-3230-010-0000	SAFETY LIGHTS ONLY	\$ 0.00	\$ 2.56	\$ 2.56
072-3230-011-0000	SAFETY LIGHTS ONLY	\$ 0.00	\$ 2.56	\$ 2.56
072-3230-012-0000	SAFETY LIGHTS ONLY	\$ 0.00	\$ 2.56	\$ 2.56
072-3230-013-0000	SAFETY LIGHTS ONLY	\$ 0.00	\$ 2.56	\$ 2.56
072-3230-014-0000	SAFETY LIGHTS ONLY	\$ 0.00	\$ 2.56	\$ 2.56
072-3230-015-0000	SAFETY LIGHTS ONLY	\$ 0.00	\$ 2.56	\$ 2.56
072-3230-016-0000	SAFETY LIGHTS ONLY	\$ 0.00	\$ 2.56	\$ 2.56
072-3230-017-0000	SAFETY LIGHTS ONLY	\$ 0.00	\$ 2.56	\$ 2.56
072-3230-018-0000	SAFETY LIGHTS ONLY	\$ 0.00	\$ 2.56	\$ 2.56
072-3230-019-0000	SAFETY LIGHTS ONLY	\$ 0.00	\$ 2.56	\$ 2.56
072-3230-020-0000	SAFETY LIGHTS ONLY	\$ 0.00	\$ 2.56	\$ 2.56
072-3230-021-0000	SAFETY LIGHTS ONLY	\$ 0.00	\$ 2.56	\$ 2.56
072-3230-022-0000	SAFETY LIGHTS ONLY	\$ 0.00	\$ 2.56	\$ 2.56
072-3230-023-0000	SAFETY LIGHTS ONLY	\$ 0.00	\$ 2.56	\$ 2.56
072-3230-024-0000	SAFETY LIGHTS ONLY	\$ 0.00	\$ 2.56	\$ 2.56
072-3230-027-0000	SAFETY LIGHTS ONLY	\$ 0.00	\$ 2.56	\$ 2.56
072-3230-028-0000	SAFETY LIGHTS ONLY	\$ 0.00	\$ 2.56	\$ 2.56
072-3230-029-0000	SAFETY LIGHTS ONLY	\$ 0.00	\$ 2.56	\$ 2.56
072-3230-030-0000	SAFETY LIGHTS ONLY	\$ 0.00	\$ 2.56	\$ 2.56
072-3230-031-0000	SAFETY LIGHTS ONLY	\$ 0.00	\$ 2.56	\$ 2.56

ITEM 17.2.

City of Rancho Cordova
Lighting District No. 2012-1 Exhibit A to the Resolution
Fiscal Year 2023-24 Assessment Roll

ATTACHMENT 2

APN	District Classification	Street Light Charge	Safety Light Charge	Total Assessment
072-3230-032-0000	SAFETY LIGHTS ONLY	\$ 0.00	\$ 2.56	\$ 2.56
072-3230-033-0000	SAFETY LIGHTS ONLY	\$ 0.00	\$ 2.56	\$ 2.56
072-3230-034-0000	SAFETY LIGHTS ONLY	\$ 0.00	\$ 2.56	\$ 2.56
072-3230-035-0000	SAFETY LIGHTS ONLY	\$ 0.00	\$ 2.56	\$ 2.56
072-3230-036-0000	SAFETY LIGHTS ONLY	\$ 0.00	\$ 2.56	\$ 2.56
072-3230-037-0000	SAFETY LIGHTS ONLY	\$ 0.00	\$ 2.56	\$ 2.56
072-3230-038-0000	SAFETY LIGHTS ONLY	\$ 0.00	\$ 2.56	\$ 2.56
072-3230-040-0000	SAFETY LIGHTS ONLY	\$ 0.00	\$ 2.56	\$ 2.56
072-3230-042-0000	SAFETY LIGHTS ONLY	\$ 0.00	\$ 2.56	\$ 2.56
072-3230-043-0000	SAFETY LIGHTS ONLY	\$ 0.00	\$ 2.56	\$ 2.56
072-3230-044-0000	SAFETY LIGHTS ONLY	\$ 0.00	\$ 2.56	\$ 2.56
072-3230-045-0000	SAFETY LIGHTS ONLY	\$ 0.00	\$ 2.56	\$ 2.56
072-3230-046-0000	SAFETY LIGHTS ONLY	\$ 0.00	\$ 2.56	\$ 2.56
072-3230-047-0000	SAFETY LIGHTS ONLY	\$ 0.00	\$ 2.56	\$ 2.56
072-3230-048-0000	SAFETY LIGHTS ONLY	\$ 0.00	\$ 2.56	\$ 2.56
072-3230-049-0000	SAFETY LIGHTS ONLY	\$ 0.00	\$ 2.56	\$ 2.56
072-3230-050-0000	SAFETY LIGHTS ONLY	\$ 0.00	\$ 2.56	\$ 2.56
072-3230-051-0000	SAFETY LIGHTS ONLY	\$ 0.00	\$ 2.56	\$ 2.56
072-3230-052-0000	SAFETY LIGHTS ONLY	\$ 0.00	\$ 2.56	\$ 2.56
072-3230-053-0000	SAFETY LIGHTS ONLY	\$ 0.00	\$ 2.56	\$ 2.56
072-3230-054-0000	SAFETY LIGHTS ONLY	\$ 0.00	\$ 2.56	\$ 2.56
072-3240-001-0000	SAFETY LIGHTS ONLY	\$ 0.00	\$ 2.56	\$ 2.56
072-3240-002-0000	SAFETY LIGHTS ONLY	\$ 0.00	\$ 2.56	\$ 2.56
072-3240-003-0000	SAFETY LIGHTS ONLY	\$ 0.00	\$ 2.56	\$ 2.56
072-3240-004-0000	SAFETY LIGHTS ONLY	\$ 0.00	\$ 2.56	\$ 2.56
072-3240-005-0000	SAFETY LIGHTS ONLY	\$ 0.00	\$ 2.56	\$ 2.56
072-3240-006-0000	SAFETY LIGHTS ONLY	\$ 0.00	\$ 2.56	\$ 2.56
072-3240-007-0000	SAFETY LIGHTS ONLY	\$ 0.00	\$ 2.56	\$ 2.56
072-3240-008-0000	SAFETY LIGHTS ONLY	\$ 0.00	\$ 2.56	\$ 2.56
072-3240-009-0000	SAFETY LIGHTS ONLY	\$ 0.00	\$ 2.56	\$ 2.56
072-3240-010-0000	SAFETY LIGHTS ONLY	\$ 0.00	\$ 2.56	\$ 2.56
072-3240-011-0000	SAFETY LIGHTS ONLY	\$ 0.00	\$ 2.56	\$ 2.56
072-3240-012-0000	SAFETY LIGHTS ONLY	\$ 0.00	\$ 2.56	\$ 2.56
072-3240-013-0000	SAFETY LIGHTS ONLY	\$ 0.00	\$ 2.56	\$ 2.56
072-3240-014-0000	SAFETY LIGHTS ONLY	\$ 0.00	\$ 2.56	\$ 2.56
072-3240-015-0000	SAFETY LIGHTS ONLY	\$ 0.00	\$ 2.56	\$ 2.56
072-3240-016-0000	SAFETY LIGHTS ONLY	\$ 0.00	\$ 2.56	\$ 2.56
072-3240-017-0000	SAFETY LIGHTS ONLY	\$ 0.00	\$ 2.56	\$ 2.56
072-3240-018-0000	SAFETY LIGHTS ONLY	\$ 0.00	\$ 2.56	\$ 2.56
072-3240-019-0000	SAFETY LIGHTS ONLY	\$ 0.00	\$ 2.56	\$ 2.56
072-3240-020-0000	SAFETY LIGHTS ONLY	\$ 0.00	\$ 2.56	\$ 2.56
072-3240-021-0000	SAFETY LIGHTS ONLY	\$ 0.00	\$ 2.56	\$ 2.56
072-3240-022-0000	SAFETY LIGHTS ONLY	\$ 0.00	\$ 2.56	\$ 2.56
072-3240-023-0000	SAFETY LIGHTS ONLY	\$ 0.00	\$ 2.56	\$ 2.56

ITEM 17.2.

City of Rancho Cordova
Lighting District No. 2012-1 Exhibit A to the Resolution
Fiscal Year 2023-24 Assessment Roll

ATTACHMENT 2

APN	District Classification	Street Light Charge	Safety Light Charge	Total Assessment
072-3240-024-0000	SAFETY LIGHTS ONLY	\$ 0.00	\$ 2.56	\$ 2.56
072-3240-025-0000	SAFETY LIGHTS ONLY	\$ 0.00	\$ 2.56	\$ 2.56
072-3240-028-0000	SAFETY LIGHTS ONLY	\$ 0.00	\$ 2.56	\$ 2.56
072-3240-029-0000	SAFETY LIGHTS ONLY	\$ 0.00	\$ 2.56	\$ 2.56
072-3240-030-0000	SAFETY LIGHTS ONLY	\$ 0.00	\$ 2.56	\$ 2.56
072-3240-031-0000	SAFETY LIGHTS ONLY	\$ 0.00	\$ 2.56	\$ 2.56
072-3240-032-0000	SAFETY LIGHTS ONLY	\$ 0.00	\$ 2.56	\$ 2.56
072-3240-033-0000	SAFETY LIGHTS ONLY	\$ 0.00	\$ 2.56	\$ 2.56
072-3240-035-0000	SAFETY LIGHTS ONLY	\$ 0.00	\$ 2.56	\$ 2.56
072-3240-036-0000	SAFETY LIGHTS ONLY	\$ 0.00	\$ 2.56	\$ 2.56
072-3240-037-0000	SAFETY LIGHTS ONLY	\$ 0.00	\$ 2.56	\$ 2.56
072-3240-038-0000	SAFETY LIGHTS ONLY	\$ 0.00	\$ 2.56	\$ 2.56
072-3240-039-0000	SAFETY LIGHTS ONLY	\$ 0.00	\$ 2.56	\$ 2.56
072-3240-040-0000	SAFETY LIGHTS ONLY	\$ 0.00	\$ 2.56	\$ 2.56
072-3240-041-0000	SAFETY LIGHTS ONLY	\$ 0.00	\$ 2.56	\$ 2.56
072-3240-042-0000	SAFETY LIGHTS ONLY	\$ 0.00	\$ 2.56	\$ 2.56
072-3240-043-0000	SAFETY LIGHTS ONLY	\$ 0.00	\$ 2.56	\$ 2.56
072-3240-044-0000	SAFETY LIGHTS ONLY	\$ 0.00	\$ 2.56	\$ 2.56
072-3240-045-0000	SAFETY LIGHTS ONLY	\$ 0.00	\$ 2.56	\$ 2.56
072-3240-046-0000	SAFETY LIGHTS ONLY	\$ 0.00	\$ 2.56	\$ 2.56
072-3240-047-0000	SAFETY LIGHTS ONLY	\$ 0.00	\$ 2.56	\$ 2.56
072-3240-048-0000	SAFETY LIGHTS ONLY	\$ 0.00	\$ 2.56	\$ 2.56
072-3240-049-0000	SAFETY LIGHTS ONLY	\$ 0.00	\$ 2.56	\$ 2.56
072-3240-050-0000	SAFETY LIGHTS ONLY	\$ 0.00	\$ 2.56	\$ 2.56
072-3240-051-0000	SAFETY LIGHTS ONLY	\$ 0.00	\$ 2.56	\$ 2.56
072-3240-054-0000	SAFETY LIGHTS ONLY	\$ 0.00	\$ 2.56	\$ 2.56
072-3240-055-0000	SAFETY LIGHTS ONLY	\$ 0.00	\$ 2.56	\$ 2.56
072-3240-056-0000	SAFETY LIGHTS ONLY	\$ 0.00	\$ 2.56	\$ 2.56
072-3240-057-0000	SAFETY LIGHTS ONLY	\$ 0.00	\$ 2.56	\$ 2.56
072-3240-058-0000	SAFETY LIGHTS ONLY	\$ 0.00	\$ 2.56	\$ 2.56
072-3240-059-0000	SAFETY LIGHTS ONLY	\$ 0.00	\$ 2.56	\$ 2.56
072-3240-060-0000	SAFETY LIGHTS ONLY	\$ 0.00	\$ 2.56	\$ 2.56
072-3240-061-0000	SAFETY LIGHTS ONLY	\$ 0.00	\$ 2.56	\$ 2.56
072-3240-062-0000	SAFETY LIGHTS ONLY	\$ 0.00	\$ 2.56	\$ 2.56
072-3240-063-0000	SAFETY LIGHTS ONLY	\$ 0.00	\$ 2.56	\$ 2.56
072-3240-064-0000	SAFETY LIGHTS ONLY	\$ 0.00	\$ 2.56	\$ 2.56
072-3240-065-0000	SAFETY LIGHTS ONLY	\$ 0.00	\$ 2.56	\$ 2.56
072-3240-066-0000	SAFETY LIGHTS ONLY	\$ 0.00	\$ 2.56	\$ 2.56
072-3240-067-0000	SAFETY LIGHTS ONLY	\$ 0.00	\$ 2.56	\$ 2.56
072-3250-001-0000	SAFETY LIGHTS ONLY	\$ 0.00	\$ 2.56	\$ 2.56
072-3250-002-0000	SAFETY LIGHTS ONLY	\$ 0.00	\$ 2.56	\$ 2.56
072-3250-003-0000	SAFETY LIGHTS ONLY	\$ 0.00	\$ 2.56	\$ 2.56
072-3250-005-0000	SAFETY LIGHTS ONLY	\$ 0.00	\$ 2.56	\$ 2.56
072-3250-006-0000	SAFETY LIGHTS ONLY	\$ 0.00	\$ 2.56	\$ 2.56

ITEM 17.2.

City of Rancho Cordova
Lighting District No. 2012-1 Exhibit A to the Resolution
Fiscal Year 2023-24 Assessment Roll

ATTACHMENT 2

APN	District Classification	Street Light Charge	Safety Light Charge	Total Assessment
072-3250-007-0000	SAFETY LIGHTS ONLY	\$ 0.00	\$ 2.56	\$ 2.56
072-3250-008-0000	SAFETY LIGHTS ONLY	\$ 0.00	\$ 2.56	\$ 2.56
072-3250-009-0000	SAFETY LIGHTS ONLY	\$ 0.00	\$ 2.56	\$ 2.56
072-3250-010-0000	SAFETY LIGHTS ONLY	\$ 0.00	\$ 2.56	\$ 2.56
072-3250-011-0000	SAFETY LIGHTS ONLY	\$ 0.00	\$ 2.56	\$ 2.56
072-3250-012-0000	SAFETY LIGHTS ONLY	\$ 0.00	\$ 2.56	\$ 2.56
072-3250-013-0000	SAFETY LIGHTS ONLY	\$ 0.00	\$ 2.56	\$ 2.56
072-3250-014-0000	SAFETY LIGHTS ONLY	\$ 0.00	\$ 2.56	\$ 2.56
072-3250-015-0000	SAFETY LIGHTS ONLY	\$ 0.00	\$ 2.56	\$ 2.56
072-3250-016-0000	SAFETY LIGHTS ONLY	\$ 0.00	\$ 2.56	\$ 2.56
072-3250-017-0000	SAFETY LIGHTS ONLY	\$ 0.00	\$ 2.56	\$ 2.56
072-3250-018-0000	SAFETY LIGHTS ONLY	\$ 0.00	\$ 2.56	\$ 2.56
072-3250-019-0000	SAFETY LIGHTS ONLY	\$ 0.00	\$ 2.56	\$ 2.56
072-3250-020-0000	SAFETY LIGHTS ONLY	\$ 0.00	\$ 2.56	\$ 2.56
072-3250-021-0000	SAFETY LIGHTS ONLY	\$ 0.00	\$ 2.56	\$ 2.56
072-3250-022-0000	SAFETY LIGHTS ONLY	\$ 0.00	\$ 2.56	\$ 2.56
072-3250-023-0000	SAFETY LIGHTS ONLY	\$ 0.00	\$ 2.56	\$ 2.56
072-3250-024-0000	SAFETY LIGHTS ONLY	\$ 0.00	\$ 2.56	\$ 2.56
072-3250-025-0000	SAFETY LIGHTS ONLY	\$ 0.00	\$ 2.56	\$ 2.56
072-3250-026-0000	SAFETY LIGHTS ONLY	\$ 0.00	\$ 2.56	\$ 2.56
072-3250-032-0000	SAFETY LIGHTS ONLY	\$ 0.00	\$ 2.56	\$ 2.56
072-3250-033-0000	SAFETY LIGHTS ONLY	\$ 0.00	\$ 2.56	\$ 2.56
072-3250-034-0000	SAFETY LIGHTS ONLY	\$ 0.00	\$ 2.56	\$ 2.56
072-3250-035-0000	SAFETY LIGHTS ONLY	\$ 0.00	\$ 2.56	\$ 2.56
072-3250-038-0000	SAFETY LIGHTS ONLY	\$ 0.00	\$ 2.56	\$ 2.56
072-3250-039-0000	SAFETY LIGHTS ONLY	\$ 0.00	\$ 2.56	\$ 2.56
072-3250-041-0000	SAFETY LIGHTS ONLY	\$ 0.00	\$ 2.56	\$ 2.56
072-3250-042-0000	SAFETY LIGHTS ONLY	\$ 0.00	\$ 2.56	\$ 2.56
072-3250-043-0000	SAFETY LIGHTS ONLY	\$ 0.00	\$ 2.56	\$ 2.56
072-3250-044-0000	SAFETY LIGHTS ONLY	\$ 0.00	\$ 2.56	\$ 2.56
072-3250-045-0000	SAFETY LIGHTS ONLY	\$ 0.00	\$ 2.56	\$ 2.56
072-3250-046-0000	SAFETY LIGHTS ONLY	\$ 0.00	\$ 2.56	\$ 2.56
072-3250-047-0000	SAFETY LIGHTS ONLY	\$ 0.00	\$ 2.56	\$ 2.56
072-3250-048-0000	SAFETY LIGHTS ONLY	\$ 0.00	\$ 2.56	\$ 2.56
072-3250-049-0000	SAFETY LIGHTS ONLY	\$ 0.00	\$ 2.56	\$ 2.56
072-3250-050-0000	SAFETY LIGHTS ONLY	\$ 0.00	\$ 2.56	\$ 2.56
072-3250-051-0000	SAFETY LIGHTS ONLY	\$ 0.00	\$ 2.56	\$ 2.56
072-3250-052-0000	SAFETY LIGHTS ONLY	\$ 0.00	\$ 2.56	\$ 2.56
072-3250-053-0000	SAFETY LIGHTS ONLY	\$ 0.00	\$ 2.56	\$ 2.56
072-3250-054-0000	SAFETY LIGHTS ONLY	\$ 0.00	\$ 2.56	\$ 2.56
072-3250-055-0000	SAFETY LIGHTS ONLY	\$ 0.00	\$ 2.56	\$ 2.56
072-3250-056-0000	SAFETY LIGHTS ONLY	\$ 0.00	\$ 2.56	\$ 2.56
072-3250-057-0000	SAFETY LIGHTS ONLY	\$ 0.00	\$ 2.56	\$ 2.56
072-3250-058-0000	SAFETY LIGHTS ONLY	\$ 0.00	\$ 2.56	\$ 2.56

ITEM 17.2.

City of Rancho Cordova
Lighting District No. 2012-1 Exhibit A to the Resolution
Fiscal Year 2023-24 Assessment Roll

ATTACHMENT 2

APN	District Classification	Street Light Charge	Safety Light Charge	Total Assessment
072-3250-059-0000	SAFETY LIGHTS ONLY	\$ 0.00	\$ 2.56	\$ 2.56
072-3250-060-0000	SAFETY LIGHTS ONLY	\$ 0.00	\$ 2.56	\$ 2.56
072-3250-061-0000	RESIDENTIAL	\$ 15.32	\$ 2.56	\$ 17.88
072-3250-062-0000	RESIDENTIAL	\$ 15.32	\$ 2.56	\$ 17.88
072-3250-063-0000	RESIDENTIAL	\$ 15.32	\$ 2.56	\$ 17.88
072-3250-064-0000	RESIDENTIAL	\$ 15.32	\$ 2.56	\$ 17.88
072-3250-065-0000	RESIDENTIAL	\$ 15.32	\$ 2.56	\$ 17.88
072-3250-066-0000	RESIDENTIAL	\$ 15.32	\$ 2.56	\$ 17.88
072-3260-001-0000	SAFETY LIGHTS ONLY	\$ 0.00	\$ 2.56	\$ 2.56
072-3260-002-0000	SAFETY LIGHTS ONLY	\$ 0.00	\$ 2.56	\$ 2.56
072-3260-003-0000	SAFETY LIGHTS ONLY	\$ 0.00	\$ 2.56	\$ 2.56
072-3260-004-0000	SAFETY LIGHTS ONLY	\$ 0.00	\$ 2.56	\$ 2.56
072-3260-005-0000	SAFETY LIGHTS ONLY	\$ 0.00	\$ 2.56	\$ 2.56
072-3260-006-0000	SAFETY LIGHTS ONLY	\$ 0.00	\$ 2.56	\$ 2.56
072-3260-007-0000	SAFETY LIGHTS ONLY	\$ 0.00	\$ 2.56	\$ 2.56
072-3260-008-0000	SAFETY LIGHTS ONLY	\$ 0.00	\$ 2.56	\$ 2.56
072-3260-009-0000	SAFETY LIGHTS ONLY	\$ 0.00	\$ 2.56	\$ 2.56
072-3260-010-0000	SAFETY LIGHTS ONLY	\$ 0.00	\$ 2.56	\$ 2.56
072-3260-011-0000	SAFETY LIGHTS ONLY	\$ 0.00	\$ 2.56	\$ 2.56
072-3260-012-0000	SAFETY LIGHTS ONLY	\$ 0.00	\$ 2.56	\$ 2.56
072-3260-013-0000	SAFETY LIGHTS ONLY	\$ 0.00	\$ 2.56	\$ 2.56
072-3260-014-0000	SAFETY LIGHTS ONLY	\$ 0.00	\$ 2.56	\$ 2.56
072-3260-015-0000	SAFETY LIGHTS ONLY	\$ 0.00	\$ 2.56	\$ 2.56
072-3260-016-0000	SAFETY LIGHTS ONLY	\$ 0.00	\$ 2.56	\$ 2.56
072-3260-017-0000	SAFETY LIGHTS ONLY	\$ 0.00	\$ 2.56	\$ 2.56
072-3260-018-0000	SAFETY LIGHTS ONLY	\$ 0.00	\$ 2.56	\$ 2.56
072-3260-019-0000	SAFETY LIGHTS ONLY	\$ 0.00	\$ 2.56	\$ 2.56
072-3260-020-0000	SAFETY LIGHTS ONLY	\$ 0.00	\$ 2.56	\$ 2.56
072-3260-021-0000	SAFETY LIGHTS ONLY	\$ 0.00	\$ 2.56	\$ 2.56
072-3260-022-0000	SAFETY LIGHTS ONLY	\$ 0.00	\$ 2.56	\$ 2.56
072-3260-023-0000	SAFETY LIGHTS ONLY	\$ 0.00	\$ 2.56	\$ 2.56
072-3260-024-0000	SAFETY LIGHTS ONLY	\$ 0.00	\$ 2.56	\$ 2.56
072-3260-025-0000	SAFETY LIGHTS ONLY	\$ 0.00	\$ 2.56	\$ 2.56
072-3260-026-0000	SAFETY LIGHTS ONLY	\$ 0.00	\$ 2.56	\$ 2.56
072-3260-027-0000	SAFETY LIGHTS ONLY	\$ 0.00	\$ 2.56	\$ 2.56
072-3260-028-0000	SAFETY LIGHTS ONLY	\$ 0.00	\$ 2.56	\$ 2.56
072-3260-029-0000	SAFETY LIGHTS ONLY	\$ 0.00	\$ 2.56	\$ 2.56
072-3260-030-0000	SAFETY LIGHTS ONLY	\$ 0.00	\$ 2.56	\$ 2.56
072-3260-031-0000	SAFETY LIGHTS ONLY	\$ 0.00	\$ 2.56	\$ 2.56
072-3260-032-0000	SAFETY LIGHTS ONLY	\$ 0.00	\$ 2.56	\$ 2.56
072-3260-033-0000	SAFETY LIGHTS ONLY	\$ 0.00	\$ 2.56	\$ 2.56
072-3260-034-0000	SAFETY LIGHTS ONLY	\$ 0.00	\$ 2.56	\$ 2.56
072-3260-035-0000	SAFETY LIGHTS ONLY	\$ 0.00	\$ 2.56	\$ 2.56
072-3260-036-0000	SAFETY LIGHTS ONLY	\$ 0.00	\$ 2.56	\$ 2.56

ITEM 17.2.

City of Rancho Cordova
Lighting District No. 2012-1 Exhibit A to the Resolution
Fiscal Year 2023-24 Assessment Roll

ATTACHMENT 2

APN	District Classification	Street Light Charge	Safety Light Charge	Total Assessment
072-3260-037-0000	SAFETY LIGHTS ONLY	\$ 0.00	\$ 2.56	\$ 2.56
072-3260-038-0000	SAFETY LIGHTS ONLY	\$ 0.00	\$ 2.56	\$ 2.56
072-3260-039-0000	SAFETY LIGHTS ONLY	\$ 0.00	\$ 2.56	\$ 2.56
072-3260-040-0000	SAFETY LIGHTS ONLY	\$ 0.00	\$ 2.56	\$ 2.56
072-3260-041-0000	SAFETY LIGHTS ONLY	\$ 0.00	\$ 2.56	\$ 2.56
072-3260-042-0000	SAFETY LIGHTS ONLY	\$ 0.00	\$ 2.56	\$ 2.56
072-3260-043-0000	SAFETY LIGHTS ONLY	\$ 0.00	\$ 2.56	\$ 2.56
072-3260-044-0000	SAFETY LIGHTS ONLY	\$ 0.00	\$ 2.56	\$ 2.56
072-3260-045-0000	SAFETY LIGHTS ONLY	\$ 0.00	\$ 2.56	\$ 2.56
072-3260-046-0000	SAFETY LIGHTS ONLY	\$ 0.00	\$ 2.56	\$ 2.56
072-3260-047-0000	SAFETY LIGHTS ONLY	\$ 0.00	\$ 2.56	\$ 2.56
072-3260-048-0000	SAFETY LIGHTS ONLY	\$ 0.00	\$ 2.56	\$ 2.56
072-3260-049-0000	SAFETY LIGHTS ONLY	\$ 0.00	\$ 2.56	\$ 2.56
072-3260-050-0000	SAFETY LIGHTS ONLY	\$ 0.00	\$ 2.56	\$ 2.56
072-3260-051-0000	SAFETY LIGHTS ONLY	\$ 0.00	\$ 2.56	\$ 2.56
072-3260-052-0000	SAFETY LIGHTS ONLY	\$ 0.00	\$ 2.56	\$ 2.56
072-3260-053-0000	SAFETY LIGHTS ONLY	\$ 0.00	\$ 2.56	\$ 2.56
072-3260-054-0000	SAFETY LIGHTS ONLY	\$ 0.00	\$ 2.56	\$ 2.56
072-3260-055-0000	SAFETY LIGHTS ONLY	\$ 0.00	\$ 2.56	\$ 2.56
072-3260-056-0000	SAFETY LIGHTS ONLY	\$ 0.00	\$ 2.56	\$ 2.56
072-3260-057-0000	SAFETY LIGHTS ONLY	\$ 0.00	\$ 2.56	\$ 2.56
072-3260-058-0000	SAFETY LIGHTS ONLY	\$ 0.00	\$ 2.56	\$ 2.56
072-3260-059-0000	SAFETY LIGHTS ONLY	\$ 0.00	\$ 2.56	\$ 2.56
072-3260-060-0000	SAFETY LIGHTS ONLY	\$ 0.00	\$ 2.56	\$ 2.56
072-3260-061-0000	SAFETY LIGHTS ONLY	\$ 0.00	\$ 2.56	\$ 2.56
072-3260-062-0000	SAFETY LIGHTS ONLY	\$ 0.00	\$ 2.56	\$ 2.56
072-3260-063-0000	SAFETY LIGHTS ONLY	\$ 0.00	\$ 2.56	\$ 2.56
072-3260-064-0000	SAFETY LIGHTS ONLY	\$ 0.00	\$ 2.56	\$ 2.56
072-3260-065-0000	SAFETY LIGHTS ONLY	\$ 0.00	\$ 2.56	\$ 2.56
072-3260-066-0000	SAFETY LIGHTS ONLY	\$ 0.00	\$ 2.56	\$ 2.56
072-3260-067-0000	SAFETY LIGHTS ONLY	\$ 0.00	\$ 2.56	\$ 2.56
072-3290-001-0000	SAFETY LIGHTS ONLY	\$ 0.00	\$ 2.56	\$ 2.56
072-3290-002-0000	SAFETY LIGHTS ONLY	\$ 0.00	\$ 2.56	\$ 2.56
072-3290-003-0000	SAFETY LIGHTS ONLY	\$ 0.00	\$ 2.56	\$ 2.56
072-3290-004-0000	SAFETY LIGHTS ONLY	\$ 0.00	\$ 2.56	\$ 2.56
072-3290-005-0000	SAFETY LIGHTS ONLY	\$ 0.00	\$ 2.56	\$ 2.56
072-3290-006-0000	SAFETY LIGHTS ONLY	\$ 0.00	\$ 2.56	\$ 2.56
072-3290-007-0000	SAFETY LIGHTS ONLY	\$ 0.00	\$ 2.56	\$ 2.56
072-3290-008-0000	SAFETY LIGHTS ONLY	\$ 0.00	\$ 2.56	\$ 2.56
072-3290-009-0000	SAFETY LIGHTS ONLY	\$ 0.00	\$ 2.56	\$ 2.56
072-3290-010-0000	SAFETY LIGHTS ONLY	\$ 0.00	\$ 2.56	\$ 2.56
072-3290-011-0000	SAFETY LIGHTS ONLY	\$ 0.00	\$ 2.56	\$ 2.56
072-3290-012-0000	SAFETY LIGHTS ONLY	\$ 0.00	\$ 2.56	\$ 2.56
072-3290-013-0000	SAFETY LIGHTS ONLY	\$ 0.00	\$ 2.56	\$ 2.56

ITEM 17.2.

City of Rancho Cordova
Lighting District No. 2012-1 Exhibit A to the Resolution
Fiscal Year 2023-24 Assessment Roll

ATTACHMENT 2

APN	District Classification	Street Light Charge	Safety Light Charge	Total Assessment
072-3290-014-0000	SAFETY LIGHTS ONLY	\$ 0.00	\$ 2.56	\$ 2.56
072-3290-015-0000	SAFETY LIGHTS ONLY	\$ 0.00	\$ 2.56	\$ 2.56
072-3290-016-0000	SAFETY LIGHTS ONLY	\$ 0.00	\$ 2.56	\$ 2.56
072-3290-017-0000	SAFETY LIGHTS ONLY	\$ 0.00	\$ 2.56	\$ 2.56
072-3290-019-0000	SAFETY LIGHTS ONLY	\$ 0.00	\$ 2.56	\$ 2.56
072-3290-020-0000	SAFETY LIGHTS ONLY	\$ 0.00	\$ 2.56	\$ 2.56
072-3290-021-0000	SAFETY LIGHTS ONLY	\$ 0.00	\$ 2.56	\$ 2.56
072-3290-022-0000	SAFETY LIGHTS ONLY	\$ 0.00	\$ 2.56	\$ 2.56
072-3290-023-0000	SAFETY LIGHTS ONLY	\$ 0.00	\$ 2.56	\$ 2.56
072-3290-024-0000	SAFETY LIGHTS ONLY	\$ 0.00	\$ 2.56	\$ 2.56
072-3290-025-0000	SAFETY LIGHTS ONLY	\$ 0.00	\$ 2.56	\$ 2.56
072-3290-026-0000	SAFETY LIGHTS ONLY	\$ 0.00	\$ 2.56	\$ 2.56
072-3290-027-0000	SAFETY LIGHTS ONLY	\$ 0.00	\$ 2.56	\$ 2.56
072-3290-028-0000	SAFETY LIGHTS ONLY	\$ 0.00	\$ 2.56	\$ 2.56
072-3290-029-0000	SAFETY LIGHTS ONLY	\$ 0.00	\$ 2.56	\$ 2.56
072-3290-030-0000	SAFETY LIGHTS ONLY	\$ 0.00	\$ 2.56	\$ 2.56
072-3290-031-0000	SAFETY LIGHTS ONLY	\$ 0.00	\$ 2.56	\$ 2.56
072-3290-032-0000	SAFETY LIGHTS ONLY	\$ 0.00	\$ 2.56	\$ 2.56
072-3290-033-0000	SAFETY LIGHTS ONLY	\$ 0.00	\$ 2.56	\$ 2.56
072-3290-034-0000	SAFETY LIGHTS ONLY	\$ 0.00	\$ 2.56	\$ 2.56
072-3290-035-0000	SAFETY LIGHTS ONLY	\$ 0.00	\$ 2.56	\$ 2.56
072-3300-001-0000	SAFETY LIGHTS ONLY	\$ 0.00	\$ 2.56	\$ 2.56
072-3300-002-0000	SAFETY LIGHTS ONLY	\$ 0.00	\$ 2.56	\$ 2.56
072-3300-003-0000	SAFETY LIGHTS ONLY	\$ 0.00	\$ 2.56	\$ 2.56
072-3300-007-0000	SAFETY LIGHTS ONLY	\$ 0.00	\$ 2.56	\$ 2.56
072-3300-008-0000	SAFETY LIGHTS ONLY	\$ 0.00	\$ 2.56	\$ 2.56
072-3300-009-0000	SAFETY LIGHTS ONLY	\$ 0.00	\$ 2.56	\$ 2.56
072-3300-010-0000	SAFETY LIGHTS ONLY	\$ 0.00	\$ 2.56	\$ 2.56
072-3300-011-0000	SAFETY LIGHTS ONLY	\$ 0.00	\$ 2.56	\$ 2.56
072-3300-012-0000	SAFETY LIGHTS ONLY	\$ 0.00	\$ 2.56	\$ 2.56
072-3300-013-0000	SAFETY LIGHTS ONLY	\$ 0.00	\$ 2.56	\$ 2.56
072-3300-014-0000	SAFETY LIGHTS ONLY	\$ 0.00	\$ 2.56	\$ 2.56
072-3300-015-0000	SAFETY LIGHTS ONLY	\$ 0.00	\$ 2.56	\$ 2.56
072-3300-016-0000	SAFETY LIGHTS ONLY	\$ 0.00	\$ 2.56	\$ 2.56
072-3300-017-0000	SAFETY LIGHTS ONLY	\$ 0.00	\$ 2.56	\$ 2.56
072-3300-018-0000	SAFETY LIGHTS ONLY	\$ 0.00	\$ 2.56	\$ 2.56
072-3300-019-0000	SAFETY LIGHTS ONLY	\$ 0.00	\$ 2.56	\$ 2.56
072-3300-020-0000	SAFETY LIGHTS ONLY	\$ 0.00	\$ 2.56	\$ 2.56
072-3300-021-0000	SAFETY LIGHTS ONLY	\$ 0.00	\$ 2.56	\$ 2.56
072-3300-022-0000	SAFETY LIGHTS ONLY	\$ 0.00	\$ 2.56	\$ 2.56
072-3300-023-0000	SAFETY LIGHTS ONLY	\$ 0.00	\$ 2.56	\$ 2.56
072-3300-024-0000	SAFETY LIGHTS ONLY	\$ 0.00	\$ 2.56	\$ 2.56
072-3300-025-0000	SAFETY LIGHTS ONLY	\$ 0.00	\$ 2.56	\$ 2.56
072-3300-026-0000	SAFETY LIGHTS ONLY	\$ 0.00	\$ 2.56	\$ 2.56

ITEM 17.2.

City of Rancho Cordova
Lighting District No. 2012-1 Exhibit A to the Resolution
Fiscal Year 2023-24 Assessment Roll

ATTACHMENT 2

APN	District Classification	Street Light Charge	Safety Light Charge	Total Assessment
072-3300-027-0000	SAFETY LIGHTS ONLY	\$ 0.00	\$ 2.56	\$ 2.56
072-3300-028-0000	SAFETY LIGHTS ONLY	\$ 0.00	\$ 2.56	\$ 2.56
072-3300-029-0000	SAFETY LIGHTS ONLY	\$ 0.00	\$ 2.56	\$ 2.56
072-3300-030-0000	SAFETY LIGHTS ONLY	\$ 0.00	\$ 2.56	\$ 2.56
072-3300-031-0000	SAFETY LIGHTS ONLY	\$ 0.00	\$ 2.56	\$ 2.56
072-3300-032-0000	SAFETY LIGHTS ONLY	\$ 0.00	\$ 2.56	\$ 2.56
072-3300-033-0000	SAFETY LIGHTS ONLY	\$ 0.00	\$ 2.56	\$ 2.56
072-3300-034-0000	SAFETY LIGHTS ONLY	\$ 0.00	\$ 2.56	\$ 2.56
072-3300-035-0000	SAFETY LIGHTS ONLY	\$ 0.00	\$ 2.56	\$ 2.56
072-3300-036-0000	SAFETY LIGHTS ONLY	\$ 0.00	\$ 2.56	\$ 2.56
072-3300-037-0000	SAFETY LIGHTS ONLY	\$ 0.00	\$ 2.56	\$ 2.56
072-3300-038-0000	SAFETY LIGHTS ONLY	\$ 0.00	\$ 2.56	\$ 2.56
072-3300-039-0000	SAFETY LIGHTS ONLY	\$ 0.00	\$ 2.56	\$ 2.56
072-3300-040-0000	SAFETY LIGHTS ONLY	\$ 0.00	\$ 2.56	\$ 2.56
072-3300-041-0000	SAFETY LIGHTS ONLY	\$ 0.00	\$ 2.56	\$ 2.56
072-3300-042-0000	SAFETY LIGHTS ONLY	\$ 0.00	\$ 2.56	\$ 2.56
072-3300-043-0000	SAFETY LIGHTS ONLY	\$ 0.00	\$ 2.56	\$ 2.56
072-3300-044-0000	SAFETY LIGHTS ONLY	\$ 0.00	\$ 2.56	\$ 2.56
072-3300-045-0000	SAFETY LIGHTS ONLY	\$ 0.00	\$ 2.56	\$ 2.56
072-3300-046-0000	SAFETY LIGHTS ONLY	\$ 0.00	\$ 2.56	\$ 2.56
072-3300-047-0000	SAFETY LIGHTS ONLY	\$ 0.00	\$ 2.56	\$ 2.56
072-3300-048-0000	SAFETY LIGHTS ONLY	\$ 0.00	\$ 2.56	\$ 2.56
072-3300-049-0000	SAFETY LIGHTS ONLY	\$ 0.00	\$ 2.56	\$ 2.56
072-3300-050-0000	SAFETY LIGHTS ONLY	\$ 0.00	\$ 2.56	\$ 2.56
072-3300-051-0000	SAFETY LIGHTS ONLY	\$ 0.00	\$ 2.56	\$ 2.56
072-3300-052-0000	SAFETY LIGHTS ONLY	\$ 0.00	\$ 2.56	\$ 2.56
072-3300-053-0000	SAFETY LIGHTS ONLY	\$ 0.00	\$ 2.56	\$ 2.56
072-3300-054-0000	SAFETY LIGHTS ONLY	\$ 0.00	\$ 2.56	\$ 2.56
072-3300-055-0000	SAFETY LIGHTS ONLY	\$ 0.00	\$ 2.56	\$ 2.56
072-3300-056-0000	SAFETY LIGHTS ONLY	\$ 0.00	\$ 2.56	\$ 2.56
072-3300-057-0000	RESIDENTIAL	\$ 15.32	\$ 2.56	\$ 17.88
072-3300-058-0000	SAFETY LIGHTS ONLY	\$ 0.00	\$ 2.56	\$ 2.56
072-3300-059-0000	SAFETY LIGHTS ONLY	\$ 0.00	\$ 2.56	\$ 2.56
072-3300-060-0000	SAFETY LIGHTS ONLY	\$ 0.00	\$ 2.56	\$ 2.56
072-3300-062-0000	RESIDENTIAL	\$ 15.32	\$ 2.56	\$ 17.88
072-3400-001-0000	RESIDENTIAL	\$ 0.00	\$ 2.56	\$ 2.56
072-3400-002-0000	RESIDENTIAL	\$ 0.00	\$ 2.56	\$ 2.56
072-3400-003-0000	RESIDENTIAL	\$ 0.00	\$ 2.56	\$ 2.56
072-3400-004-0000	RESIDENTIAL	\$ 0.00	\$ 2.56	\$ 2.56
072-3400-005-0000	RESIDENTIAL	\$ 0.00	\$ 2.56	\$ 2.56
072-3400-006-0000	RESIDENTIAL	\$ 0.00	\$ 2.56	\$ 2.56
072-3400-007-0000	RESIDENTIAL	\$ 0.00	\$ 2.56	\$ 2.56
072-3400-008-0000	RESIDENTIAL	\$ 0.00	\$ 2.56	\$ 2.56
072-3400-009-0000	RESIDENTIAL	\$ 0.00	\$ 2.56	\$ 2.56

ITEM 17.2.

City of Rancho Cordova
Lighting District No. 2012-1 Exhibit A to the Resolution
Fiscal Year 2023-24 Assessment Roll

ATTACHMENT 2

APN	District Classification	Street Light Charge	Safety Light Charge	Total Assessment
072-3400-010-0000	RESIDENTIAL	\$ 0.00	\$ 2.56	\$ 2.56
072-3400-011-0000	RESIDENTIAL	\$ 0.00	\$ 2.56	\$ 2.56
072-3400-012-0000	RESIDENTIAL	\$ 0.00	\$ 2.56	\$ 2.56
072-3400-013-0000	RESIDENTIAL	\$ 0.00	\$ 2.56	\$ 2.56
072-3400-014-0000	RESIDENTIAL	\$ 0.00	\$ 2.56	\$ 2.56
072-3400-015-0000	RESIDENTIAL	\$ 0.00	\$ 2.56	\$ 2.56
072-3400-016-0000	RESIDENTIAL	\$ 0.00	\$ 2.56	\$ 2.56
072-3400-017-0000	RESIDENTIAL	\$ 0.00	\$ 2.56	\$ 2.56
072-3400-018-0000	RESIDENTIAL	\$ 0.00	\$ 2.56	\$ 2.56
072-3400-019-0000	RESIDENTIAL	\$ 0.00	\$ 2.56	\$ 2.56
072-3400-020-0000	RESIDENTIAL	\$ 0.00	\$ 2.56	\$ 2.56
072-3400-021-0000	RESIDENTIAL	\$ 0.00	\$ 2.56	\$ 2.56
072-3400-022-0000	RESIDENTIAL	\$ 0.00	\$ 2.56	\$ 2.56
072-3400-023-0000	RESIDENTIAL	\$ 0.00	\$ 2.56	\$ 2.56
072-3400-024-0000	RESIDENTIAL	\$ 0.00	\$ 2.56	\$ 2.56
072-3400-025-0000	RESIDENTIAL	\$ 0.00	\$ 2.56	\$ 2.56
072-3400-026-0000	RESIDENTIAL	\$ 0.00	\$ 2.56	\$ 2.56
072-3400-027-0000	RESIDENTIAL	\$ 0.00	\$ 2.56	\$ 2.56
072-3400-028-0000	RESIDENTIAL	\$ 0.00	\$ 2.56	\$ 2.56
072-3400-029-0000	RESIDENTIAL	\$ 0.00	\$ 2.56	\$ 2.56
072-3400-030-0000	RESIDENTIAL	\$ 0.00	\$ 2.56	\$ 2.56
072-3400-031-0000	RESIDENTIAL	\$ 0.00	\$ 2.56	\$ 2.56
072-3400-032-0000	RESIDENTIAL	\$ 0.00	\$ 2.56	\$ 2.56
072-3400-033-0000	RESIDENTIAL	\$ 0.00	\$ 2.56	\$ 2.56
072-3400-034-0000	RESIDENTIAL	\$ 0.00	\$ 2.56	\$ 2.56
072-3400-035-0000	RESIDENTIAL	\$ 0.00	\$ 2.56	\$ 2.56
072-3400-036-0000	RESIDENTIAL	\$ 0.00	\$ 2.56	\$ 2.56
072-3400-037-0000	RESIDENTIAL	\$ 0.00	\$ 2.56	\$ 2.56
072-3400-038-0000	RESIDENTIAL	\$ 0.00	\$ 2.56	\$ 2.56
072-3400-039-0000	RESIDENTIAL	\$ 0.00	\$ 2.56	\$ 2.56
072-3400-040-0000	RESIDENTIAL	\$ 0.00	\$ 2.56	\$ 2.56
072-3400-041-0000	RESIDENTIAL	\$ 0.00	\$ 2.56	\$ 2.56
072-3400-042-0000	RESIDENTIAL	\$ 0.00	\$ 2.56	\$ 2.56
072-3400-043-0000	RESIDENTIAL	\$ 0.00	\$ 2.56	\$ 2.56
072-3400-044-0000	RESIDENTIAL	\$ 0.00	\$ 2.56	\$ 2.56
072-3400-045-0000	RESIDENTIAL	\$ 0.00	\$ 2.56	\$ 2.56
072-3400-046-0000	RESIDENTIAL	\$ 0.00	\$ 2.56	\$ 2.56
072-3400-047-0000	RESIDENTIAL	\$ 0.00	\$ 2.56	\$ 2.56
072-3400-048-0000	RESIDENTIAL	\$ 0.00	\$ 2.56	\$ 2.56
072-3400-049-0000	RESIDENTIAL	\$ 0.00	\$ 2.56	\$ 2.56
072-3400-050-0000	RESIDENTIAL	\$ 0.00	\$ 2.56	\$ 2.56
072-3400-051-0000	RESIDENTIAL	\$ 0.00	\$ 2.56	\$ 2.56
072-3400-052-0000	RESIDENTIAL	\$ 0.00	\$ 2.56	\$ 2.56
072-3400-053-0000	RESIDENTIAL	\$ 0.00	\$ 2.56	\$ 2.56

ITEM 17.2.

City of Rancho Cordova
Lighting District No. 2012-1 Exhibit A to the Resolution
Fiscal Year 2023-24 Assessment Roll

ATTACHMENT 2

APN	District Classification	Street Light Charge	Safety Light Charge	Total Assessment
072-3400-054-0000	RESIDENTIAL	\$ 0.00	\$ 2.56	\$ 2.56
072-3410-001-0000	RESIDENTIAL	\$ 0.00	\$ 2.56	\$ 2.56
072-3410-002-0000	RESIDENTIAL	\$ 0.00	\$ 2.56	\$ 2.56
072-3410-003-0000	RESIDENTIAL	\$ 0.00	\$ 2.56	\$ 2.56
072-3410-004-0000	RESIDENTIAL	\$ 0.00	\$ 2.56	\$ 2.56
072-3410-005-0000	RESIDENTIAL	\$ 0.00	\$ 2.56	\$ 2.56
072-3410-006-0000	RESIDENTIAL	\$ 0.00	\$ 2.56	\$ 2.56
072-3410-007-0000	RESIDENTIAL	\$ 0.00	\$ 2.56	\$ 2.56
072-3410-008-0000	RESIDENTIAL	\$ 0.00	\$ 2.56	\$ 2.56
072-3410-009-0000	RESIDENTIAL	\$ 0.00	\$ 2.56	\$ 2.56
072-3410-010-0000	RESIDENTIAL	\$ 0.00	\$ 2.56	\$ 2.56
072-3410-011-0000	RESIDENTIAL	\$ 0.00	\$ 2.56	\$ 2.56
072-3410-012-0000	RESIDENTIAL	\$ 0.00	\$ 2.56	\$ 2.56
072-3410-013-0000	RESIDENTIAL	\$ 0.00	\$ 2.56	\$ 2.56
072-3410-014-0000	RESIDENTIAL	\$ 0.00	\$ 2.56	\$ 2.56
072-3410-015-0000	RESIDENTIAL	\$ 0.00	\$ 2.56	\$ 2.56
072-3410-016-0000	RESIDENTIAL	\$ 0.00	\$ 2.56	\$ 2.56
072-3410-017-0000	RESIDENTIAL	\$ 0.00	\$ 2.56	\$ 2.56
072-3410-018-0000	RESIDENTIAL	\$ 0.00	\$ 2.56	\$ 2.56
072-3410-019-0000	RESIDENTIAL	\$ 0.00	\$ 2.56	\$ 2.56
072-3410-020-0000	RESIDENTIAL	\$ 0.00	\$ 2.56	\$ 2.56
072-3410-021-0000	RESIDENTIAL	\$ 0.00	\$ 2.56	\$ 2.56
072-3410-022-0000	RESIDENTIAL	\$ 0.00	\$ 2.56	\$ 2.56
072-3410-023-0000	RESIDENTIAL	\$ 0.00	\$ 2.56	\$ 2.56
072-3410-024-0000	RESIDENTIAL	\$ 0.00	\$ 2.56	\$ 2.56
072-3410-025-0000	RESIDENTIAL	\$ 0.00	\$ 2.56	\$ 2.56
072-3410-026-0000	RESIDENTIAL	\$ 0.00	\$ 2.56	\$ 2.56
072-3410-027-0000	RESIDENTIAL	\$ 0.00	\$ 2.56	\$ 2.56
072-3410-028-0000	RESIDENTIAL	\$ 0.00	\$ 2.56	\$ 2.56
072-3410-029-0000	RESIDENTIAL	\$ 0.00	\$ 2.56	\$ 2.56
072-3410-030-0000	RESIDENTIAL	\$ 0.00	\$ 2.56	\$ 2.56
072-3410-031-0000	RESIDENTIAL	\$ 0.00	\$ 2.56	\$ 2.56
072-3410-032-0000	RESIDENTIAL	\$ 0.00	\$ 2.56	\$ 2.56
072-3410-033-0000	RESIDENTIAL	\$ 0.00	\$ 2.56	\$ 2.56
072-3410-034-0000	RESIDENTIAL	\$ 0.00	\$ 2.56	\$ 2.56
072-3410-035-0000	RESIDENTIAL	\$ 0.00	\$ 2.56	\$ 2.56
072-3410-036-0000	RESIDENTIAL	\$ 0.00	\$ 2.56	\$ 2.56
072-3410-037-0000	RESIDENTIAL	\$ 0.00	\$ 2.56	\$ 2.56
072-3410-038-0000	RESIDENTIAL	\$ 0.00	\$ 2.56	\$ 2.56
072-3410-039-0000	RESIDENTIAL	\$ 0.00	\$ 2.56	\$ 2.56
072-3410-040-0000	RESIDENTIAL	\$ 0.00	\$ 2.56	\$ 2.56
072-3410-041-0000	RESIDENTIAL	\$ 0.00	\$ 2.56	\$ 2.56
072-3410-042-0000	RESIDENTIAL	\$ 0.00	\$ 2.56	\$ 2.56
072-3410-043-0000	RESIDENTIAL	\$ 0.00	\$ 2.56	\$ 2.56

ITEM 17.2.

City of Rancho Cordova
Lighting District No. 2012-1 Exhibit A to the Resolution
Fiscal Year 2023-24 Assessment Roll

ATTACHMENT 2

APN	District Classification	Street Light Charge	Safety Light Charge	Total Assessment
072-3410-044-0000	RESIDENTIAL	\$ 0.00	\$ 2.56	\$ 2.56
072-3410-045-0000	RESIDENTIAL	\$ 0.00	\$ 2.56	\$ 2.56
072-3410-046-0000	RESIDENTIAL	\$ 0.00	\$ 2.56	\$ 2.56
072-3410-047-0000	RESIDENTIAL	\$ 0.00	\$ 2.56	\$ 2.56
072-3410-048-0000	RESIDENTIAL	\$ 0.00	\$ 2.56	\$ 2.56
072-3410-049-0000	RESIDENTIAL	\$ 0.00	\$ 2.56	\$ 2.56
072-3410-050-0000	RESIDENTIAL	\$ 0.00	\$ 2.56	\$ 2.56
072-3410-051-0000	RESIDENTIAL	\$ 0.00	\$ 2.56	\$ 2.56
072-3410-052-0000	RESIDENTIAL	\$ 0.00	\$ 2.56	\$ 2.56
072-3410-053-0000	RESIDENTIAL	\$ 0.00	\$ 2.56	\$ 2.56
072-3410-054-0000	RESIDENTIAL	\$ 0.00	\$ 2.56	\$ 2.56
072-3410-055-0000	RESIDENTIAL	\$ 0.00	\$ 2.56	\$ 2.56
072-3410-056-0000	RESIDENTIAL	\$ 0.00	\$ 2.56	\$ 2.56
072-3410-057-0000	RESIDENTIAL	\$ 0.00	\$ 2.56	\$ 2.56
072-3410-058-0000	RESIDENTIAL	\$ 0.00	\$ 2.56	\$ 2.56
072-3410-059-0000	RESIDENTIAL	\$ 0.00	\$ 2.56	\$ 2.56
072-3410-060-0000	RESIDENTIAL	\$ 0.00	\$ 2.56	\$ 2.56
072-3410-061-0000	RESIDENTIAL	\$ 0.00	\$ 2.56	\$ 2.56
072-3410-062-0000	RESIDENTIAL	\$ 0.00	\$ 2.56	\$ 2.56
072-3410-063-0000	RESIDENTIAL	\$ 0.00	\$ 2.56	\$ 2.56
072-3420-001-0000	RESIDENTIAL	\$ 0.00	\$ 2.56	\$ 2.56
072-3420-002-0000	RESIDENTIAL	\$ 0.00	\$ 2.56	\$ 2.56
072-3420-003-0000	RESIDENTIAL	\$ 0.00	\$ 2.56	\$ 2.56
072-3420-004-0000	RESIDENTIAL	\$ 0.00	\$ 2.56	\$ 2.56
072-3420-005-0000	RESIDENTIAL	\$ 0.00	\$ 2.56	\$ 2.56
072-3420-006-0000	RESIDENTIAL	\$ 0.00	\$ 2.56	\$ 2.56
072-3420-007-0000	RESIDENTIAL	\$ 0.00	\$ 2.56	\$ 2.56
072-3420-008-0000	RESIDENTIAL	\$ 0.00	\$ 2.56	\$ 2.56
072-3420-009-0000	RESIDENTIAL	\$ 0.00	\$ 2.56	\$ 2.56
072-3420-010-0000	RESIDENTIAL	\$ 0.00	\$ 2.56	\$ 2.56
072-3420-011-0000	RESIDENTIAL	\$ 0.00	\$ 2.56	\$ 2.56
072-3420-012-0000	RESIDENTIAL	\$ 0.00	\$ 2.56	\$ 2.56
072-3420-013-0000	RESIDENTIAL	\$ 0.00	\$ 2.56	\$ 2.56
072-3420-014-0000	RESIDENTIAL	\$ 0.00	\$ 2.56	\$ 2.56
072-3420-015-0000	RESIDENTIAL	\$ 0.00	\$ 2.56	\$ 2.56
072-3420-016-0000	RESIDENTIAL	\$ 0.00	\$ 2.56	\$ 2.56
072-3420-017-0000	RESIDENTIAL	\$ 0.00	\$ 2.56	\$ 2.56
072-3420-018-0000	RESIDENTIAL	\$ 0.00	\$ 2.56	\$ 2.56
072-3420-019-0000	RESIDENTIAL	\$ 0.00	\$ 2.56	\$ 2.56
072-3420-020-0000	RESIDENTIAL	\$ 0.00	\$ 2.56	\$ 2.56
072-3420-021-0000	RESIDENTIAL	\$ 0.00	\$ 2.56	\$ 2.56
072-3420-022-0000	RESIDENTIAL	\$ 0.00	\$ 2.56	\$ 2.56
072-3420-023-0000	RESIDENTIAL	\$ 0.00	\$ 2.56	\$ 2.56
072-3420-024-0000	RESIDENTIAL	\$ 0.00	\$ 2.56	\$ 2.56

ITEM 17.2.

City of Rancho Cordova
Lighting District No. 2012-1 Exhibit A to the Resolution
Fiscal Year 2023-24 Assessment Roll

ATTACHMENT 2

APN	District Classification	Street Light Charge	Safety Light Charge	Total Assessment
072-3420-025-0000	RESIDENTIAL	\$ 0.00	\$ 2.56	\$ 2.56
072-3420-026-0000	RESIDENTIAL	\$ 0.00	\$ 2.56	\$ 2.56
072-3420-027-0000	RESIDENTIAL	\$ 0.00	\$ 2.56	\$ 2.56
072-3420-028-0000	RESIDENTIAL	\$ 0.00	\$ 2.56	\$ 2.56
072-3420-029-0000	RESIDENTIAL	\$ 0.00	\$ 2.56	\$ 2.56
072-3420-030-0000	RESIDENTIAL	\$ 0.00	\$ 2.56	\$ 2.56
072-3420-031-0000	RESIDENTIAL	\$ 0.00	\$ 2.56	\$ 2.56
072-3420-032-0000	RESIDENTIAL	\$ 0.00	\$ 2.56	\$ 2.56
072-3420-033-0000	RESIDENTIAL	\$ 0.00	\$ 2.56	\$ 2.56
072-3420-034-0000	RESIDENTIAL	\$ 0.00	\$ 2.56	\$ 2.56
072-3420-035-0000	RESIDENTIAL	\$ 0.00	\$ 2.56	\$ 2.56
072-3420-036-0000	RESIDENTIAL	\$ 0.00	\$ 2.56	\$ 2.56
072-3420-037-0000	RESIDENTIAL	\$ 0.00	\$ 2.56	\$ 2.56
072-3420-038-0000	RESIDENTIAL	\$ 0.00	\$ 2.56	\$ 2.56
072-3420-039-0000	RESIDENTIAL	\$ 0.00	\$ 2.56	\$ 2.56
072-3420-040-0000	RESIDENTIAL	\$ 0.00	\$ 2.56	\$ 2.56
072-3420-041-0000	RESIDENTIAL	\$ 0.00	\$ 2.56	\$ 2.56
072-3420-042-0000	RESIDENTIAL	\$ 0.00	\$ 2.56	\$ 2.56
072-3420-043-0000	RESIDENTIAL	\$ 0.00	\$ 2.56	\$ 2.56
072-3420-044-0000	RESIDENTIAL	\$ 0.00	\$ 2.56	\$ 2.56
072-3420-045-0000	RESIDENTIAL	\$ 0.00	\$ 2.56	\$ 2.56
072-3420-046-0000	RESIDENTIAL	\$ 0.00	\$ 2.56	\$ 2.56
072-3800-001-0000	NONRES	\$ 0.00	\$ 2.56	\$ 2.56
072-3800-002-0000	NONRES	\$ 0.00	\$ 2.56	\$ 2.56
072-3800-003-0000	NONRES	\$ 0.00	\$ 2.56	\$ 2.56
072-3800-004-0000	NONRES	\$ 0.00	\$ 2.56	\$ 2.56
072-3800-005-0000	NONRES	\$ 0.00	\$ 2.56	\$ 2.56
072-3800-006-0000	NONRES	\$ 0.00	\$ 2.56	\$ 2.56
072-3800-007-0000	NONRES	\$ 0.00	\$ 2.56	\$ 2.56
072-3800-008-0000	NONRES	\$ 0.00	\$ 2.56	\$ 2.56
072-3800-009-0000	NONRES	\$ 0.00	\$ 2.56	\$ 2.56
072-3800-010-0000	NONRES	\$ 0.00	\$ 2.56	\$ 2.56
072-3800-011-0000	NONRES	\$ 0.00	\$ 2.56	\$ 2.56
072-3800-012-0000	NONRES	\$ 0.00	\$ 2.56	\$ 2.56
072-3800-013-0000	NONRES	\$ 0.00	\$ 2.56	\$ 2.56
072-3800-014-0000	NONRES	\$ 0.00	\$ 2.56	\$ 2.56
072-3800-015-0000	NONRES	\$ 0.00	\$ 2.56	\$ 2.56
072-3800-016-0000	NONRES	\$ 0.00	\$ 2.56	\$ 2.56
072-3800-017-0000	NONRES	\$ 0.00	\$ 2.56	\$ 2.56
072-3800-018-0000	NONRES	\$ 0.00	\$ 2.56	\$ 2.56
072-3880-001-0000	SAFETY LIGHTS ONLY	\$ 0.00	\$ 2.56	\$ 2.56
072-3880-002-0000	SAFETY LIGHTS ONLY	\$ 0.00	\$ 2.56	\$ 2.56
072-3880-003-0000	SAFETY LIGHTS ONLY	\$ 0.00	\$ 2.56	\$ 2.56
072-3880-004-0000	SAFETY LIGHTS ONLY	\$ 0.00	\$ 2.56	\$ 2.56

ITEM 17.2.

City of Rancho Cordova
Lighting District No. 2012-1 Exhibit A to the Resolution
Fiscal Year 2023-24 Assessment Roll

ATTACHMENT 2

APN	District Classification	Street Light Charge	Safety Light Charge	Total Assessment
072-3880-007-0000	SAFETY LIGHTS ONLY	\$ 0.00	\$ 2.56	\$ 2.56
072-3880-008-0000	SAFETY LIGHTS ONLY	\$ 0.00	\$ 2.56	\$ 2.56
072-3880-009-0000	SAFETY LIGHTS ONLY	\$ 0.00	\$ 2.56	\$ 2.56
072-3900-001-0000	SAFETY LIGHTS ONLY	\$ 0.00	\$ 2.56	\$ 2.56
072-3900-002-0000	SAFETY LIGHTS ONLY	\$ 0.00	\$ 2.56	\$ 2.56
072-3900-003-0000	SAFETY LIGHTS ONLY	\$ 0.00	\$ 2.56	\$ 2.56
072-3900-004-0000	SAFETY LIGHTS ONLY	\$ 0.00	\$ 2.56	\$ 2.56
072-3900-005-0000	SAFETY LIGHTS ONLY	\$ 0.00	\$ 2.56	\$ 2.56
072-3900-006-0000	SAFETY LIGHTS ONLY	\$ 0.00	\$ 2.56	\$ 2.56
072-3900-007-0000	SAFETY LIGHTS ONLY	\$ 0.00	\$ 2.56	\$ 2.56
072-3900-008-0000	SAFETY LIGHTS ONLY	\$ 0.00	\$ 2.56	\$ 2.56
072-3900-009-0000	SAFETY LIGHTS ONLY	\$ 0.00	\$ 2.56	\$ 2.56
072-3900-010-0000	SAFETY LIGHTS ONLY	\$ 0.00	\$ 2.56	\$ 2.56
072-3900-011-0000	SAFETY LIGHTS ONLY	\$ 0.00	\$ 2.56	\$ 2.56
072-3900-012-0000	SAFETY LIGHTS ONLY	\$ 0.00	\$ 2.56	\$ 2.56
072-3900-013-0000	SAFETY LIGHTS ONLY	\$ 0.00	\$ 2.56	\$ 2.56
072-3900-014-0000	SAFETY LIGHTS ONLY	\$ 0.00	\$ 2.56	\$ 2.56
072-3900-015-0000	SAFETY LIGHTS ONLY	\$ 0.00	\$ 2.56	\$ 2.56
072-3900-016-0000	SAFETY LIGHTS ONLY	\$ 0.00	\$ 2.56	\$ 2.56
072-3900-017-0000	SAFETY LIGHTS ONLY	\$ 0.00	\$ 2.56	\$ 2.56
072-3900-018-0000	SAFETY LIGHTS ONLY	\$ 0.00	\$ 2.56	\$ 2.56
072-3900-019-0000	SAFETY LIGHTS ONLY	\$ 0.00	\$ 2.56	\$ 2.56
072-3900-020-0000	SAFETY LIGHTS ONLY	\$ 0.00	\$ 2.56	\$ 2.56
072-3900-021-0000	SAFETY LIGHTS ONLY	\$ 0.00	\$ 2.56	\$ 2.56
072-3900-022-0000	SAFETY LIGHTS ONLY	\$ 0.00	\$ 2.56	\$ 2.56
072-3900-023-0000	SAFETY LIGHTS ONLY	\$ 0.00	\$ 2.56	\$ 2.56
072-3900-024-0000	SAFETY LIGHTS ONLY	\$ 0.00	\$ 2.56	\$ 2.56
072-3900-025-0000	SAFETY LIGHTS ONLY	\$ 0.00	\$ 2.56	\$ 2.56
072-3900-026-0000	SAFETY LIGHTS ONLY	\$ 0.00	\$ 2.56	\$ 2.56
072-3900-027-0000	SAFETY LIGHTS ONLY	\$ 0.00	\$ 2.56	\$ 2.56
072-3900-028-0000	SAFETY LIGHTS ONLY	\$ 0.00	\$ 2.56	\$ 2.56
072-3900-029-0000	SAFETY LIGHTS ONLY	\$ 0.00	\$ 2.56	\$ 2.56
072-3900-030-0000	SAFETY LIGHTS ONLY	\$ 0.00	\$ 2.56	\$ 2.56
072-3900-031-0000	SAFETY LIGHTS ONLY	\$ 0.00	\$ 2.56	\$ 2.56
072-3900-032-0000	SAFETY LIGHTS ONLY	\$ 0.00	\$ 2.56	\$ 2.56
072-3900-033-0000	SAFETY LIGHTS ONLY	\$ 0.00	\$ 2.56	\$ 2.56
072-3900-034-0000	SAFETY LIGHTS ONLY	\$ 0.00	\$ 2.56	\$ 2.56
072-3900-035-0000	SAFETY LIGHTS ONLY	\$ 0.00	\$ 2.56	\$ 2.56
072-3900-036-0000	SAFETY LIGHTS ONLY	\$ 0.00	\$ 2.56	\$ 2.56
072-3900-037-0000	SAFETY LIGHTS ONLY	\$ 0.00	\$ 2.56	\$ 2.56
072-3900-038-0000	SAFETY LIGHTS ONLY	\$ 0.00	\$ 2.56	\$ 2.56
072-3900-039-0000	SAFETY LIGHTS ONLY	\$ 0.00	\$ 2.56	\$ 2.56
072-3900-040-0000	SAFETY LIGHTS ONLY	\$ 0.00	\$ 2.56	\$ 2.56
072-3900-041-0000	SAFETY LIGHTS ONLY	\$ 0.00	\$ 2.56	\$ 2.56

ITEM 17.2.

City of Rancho Cordova
Lighting District No. 2012-1 Exhibit A to the Resolution
Fiscal Year 2023-24 Assessment Roll

ATTACHMENT 2

APN	District Classification	Street Light Charge	Safety Light Charge	Total Assessment
072-3900-042-0000	SAFETY LIGHTS ONLY	\$ 0.00	\$ 2.56	\$ 2.56
072-3900-043-0000	SAFETY LIGHTS ONLY	\$ 0.00	\$ 2.56	\$ 2.56
072-3900-044-0000	SAFETY LIGHTS ONLY	\$ 0.00	\$ 2.56	\$ 2.56
072-3900-045-0000	SAFETY LIGHTS ONLY	\$ 0.00	\$ 2.56	\$ 2.56
072-3900-046-0000	SAFETY LIGHTS ONLY	\$ 0.00	\$ 2.56	\$ 2.56
072-3900-047-0000	SAFETY LIGHTS ONLY	\$ 0.00	\$ 2.56	\$ 2.56
072-3900-048-0000	SAFETY LIGHTS ONLY	\$ 0.00	\$ 2.56	\$ 2.56
072-3900-049-0000	SAFETY LIGHTS ONLY	\$ 0.00	\$ 2.56	\$ 2.56
072-3900-050-0000	SAFETY LIGHTS ONLY	\$ 0.00	\$ 2.56	\$ 2.56
072-3900-051-0000	SAFETY LIGHTS ONLY	\$ 0.00	\$ 2.56	\$ 2.56
072-3900-052-0000	SAFETY LIGHTS ONLY	\$ 0.00	\$ 2.56	\$ 2.56
072-3900-053-0000	SAFETY LIGHTS ONLY	\$ 0.00	\$ 2.56	\$ 2.56
072-3900-054-0000	SAFETY LIGHTS ONLY	\$ 0.00	\$ 2.56	\$ 2.56
072-3900-055-0000	SAFETY LIGHTS ONLY	\$ 0.00	\$ 2.56	\$ 2.56
072-3900-056-0000	SAFETY LIGHTS ONLY	\$ 0.00	\$ 2.56	\$ 2.56
072-3900-057-0000	SAFETY LIGHTS ONLY	\$ 0.00	\$ 2.56	\$ 2.56
072-3900-058-0000	SAFETY LIGHTS ONLY	\$ 0.00	\$ 2.56	\$ 2.56
072-3900-059-0000	SAFETY LIGHTS ONLY	\$ 0.00	\$ 2.56	\$ 2.56
072-3900-060-0000	SAFETY LIGHTS ONLY	\$ 0.00	\$ 2.56	\$ 2.56
072-3900-061-0000	SAFETY LIGHTS ONLY	\$ 0.00	\$ 2.56	\$ 2.56
072-3900-062-0000	SAFETY LIGHTS ONLY	\$ 0.00	\$ 2.56	\$ 2.56
072-3900-063-0000	SAFETY LIGHTS ONLY	\$ 0.00	\$ 2.56	\$ 2.56
072-3900-064-0000	SAFETY LIGHTS ONLY	\$ 0.00	\$ 2.56	\$ 2.56
072-3900-065-0000	SAFETY LIGHTS ONLY	\$ 0.00	\$ 2.56	\$ 2.56
072-3900-066-0000	SAFETY LIGHTS ONLY	\$ 0.00	\$ 2.56	\$ 2.56
072-3900-067-0000	SAFETY LIGHTS ONLY	\$ 0.00	\$ 2.56	\$ 2.56
072-3900-068-0000	SAFETY LIGHTS ONLY	\$ 0.00	\$ 2.56	\$ 2.56
072-3900-069-0000	SAFETY LIGHTS ONLY	\$ 0.00	\$ 2.56	\$ 2.56
072-3900-070-0000	SAFETY LIGHTS ONLY	\$ 0.00	\$ 2.56	\$ 2.56
072-3900-071-0000	SAFETY LIGHTS ONLY	\$ 0.00	\$ 2.56	\$ 2.56
072-3900-072-0000	SAFETY LIGHTS ONLY	\$ 0.00	\$ 2.56	\$ 2.56
072-3900-073-0000	SAFETY LIGHTS ONLY	\$ 0.00	\$ 2.56	\$ 2.56
072-3900-074-0000	SAFETY LIGHTS ONLY	\$ 0.00	\$ 2.56	\$ 2.56
072-3900-075-0000	SAFETY LIGHTS ONLY	\$ 0.00	\$ 2.56	\$ 2.56
072-3900-076-0000	SAFETY LIGHTS ONLY	\$ 0.00	\$ 2.56	\$ 2.56
072-3900-077-0000	SAFETY LIGHTS ONLY	\$ 0.00	\$ 2.56	\$ 2.56
072-3900-078-0000	SAFETY LIGHTS ONLY	\$ 0.00	\$ 2.56	\$ 2.56
072-3900-079-0000	SAFETY LIGHTS ONLY	\$ 0.00	\$ 2.56	\$ 2.56
072-3900-080-0000	SAFETY LIGHTS ONLY	\$ 0.00	\$ 2.56	\$ 2.56
072-3900-081-0000	SAFETY LIGHTS ONLY	\$ 0.00	\$ 2.56	\$ 2.56
072-3900-082-0000	SAFETY LIGHTS ONLY	\$ 0.00	\$ 2.56	\$ 2.56
072-3900-083-0000	SAFETY LIGHTS ONLY	\$ 0.00	\$ 2.56	\$ 2.56
072-3900-084-0000	SAFETY LIGHTS ONLY	\$ 0.00	\$ 2.56	\$ 2.56
072-3900-085-0000	SAFETY LIGHTS ONLY	\$ 0.00	\$ 2.56	\$ 2.56

ITEM 17.2.

City of Rancho Cordova
Lighting District No. 2012-1 Exhibit A to the Resolution
Fiscal Year 2023-24 Assessment Roll

ATTACHMENT 2

APN	District Classification	Street Light Charge	Safety Light Charge	Total Assessment
072-3900-086-0000	SAFETY LIGHTS ONLY	\$ 0.00	\$ 2.56	\$ 2.56
072-3900-087-0000	SAFETY LIGHTS ONLY	\$ 0.00	\$ 2.56	\$ 2.56
072-3900-088-0000	SAFETY LIGHTS ONLY	\$ 0.00	\$ 2.56	\$ 2.56
072-3900-092-0000	SAFETY LIGHTS ONLY	\$ 0.00	\$ 2.56	\$ 2.56
072-3900-093-0000	SAFETY LIGHTS ONLY	\$ 0.00	\$ 2.56	\$ 2.56
072-3900-094-0000	SAFETY LIGHTS ONLY	\$ 0.00	\$ 2.56	\$ 2.56
072-3900-095-0000	SAFETY LIGHTS ONLY	\$ 0.00	\$ 2.56	\$ 2.56
072-3900-096-0000	SAFETY LIGHTS ONLY	\$ 0.00	\$ 2.56	\$ 2.56
072-3900-097-0000	SAFETY LIGHTS ONLY	\$ 0.00	\$ 2.56	\$ 2.56
072-3900-098-0000	SAFETY LIGHTS ONLY	\$ 0.00	\$ 2.56	\$ 2.56
072-3900-099-0000	SAFETY LIGHTS ONLY	\$ 0.00	\$ 2.56	\$ 2.56
072-3900-100-0000	SAFETY LIGHTS ONLY	\$ 0.00	\$ 2.56	\$ 2.56
072-3900-101-0000	SAFETY LIGHTS ONLY	\$ 0.00	\$ 2.56	\$ 2.56
072-3900-102-0000	SAFETY LIGHTS ONLY	\$ 0.00	\$ 2.56	\$ 2.56
072-3900-103-0000	SAFETY LIGHTS ONLY	\$ 0.00	\$ 2.56	\$ 2.56
072-3900-104-0000	SAFETY LIGHTS ONLY	\$ 0.00	\$ 2.56	\$ 2.56
072-3900-105-0000	SAFETY LIGHTS ONLY	\$ 0.00	\$ 2.56	\$ 2.56
072-3900-106-0000	SAFETY LIGHTS ONLY	\$ 0.00	\$ 2.56	\$ 2.56
072-3900-107-0000	SAFETY LIGHTS ONLY	\$ 0.00	\$ 2.56	\$ 2.56
072-3900-108-0000	SAFETY LIGHTS ONLY	\$ 0.00	\$ 2.56	\$ 2.56
072-3910-001-0000	SAFETY LIGHTS ONLY	\$ 0.00	\$ 2.56	\$ 2.56
072-3910-002-0000	SAFETY LIGHTS ONLY	\$ 0.00	\$ 2.56	\$ 2.56
072-3910-003-0000	SAFETY LIGHTS ONLY	\$ 0.00	\$ 2.56	\$ 2.56
072-3910-004-0000	SAFETY LIGHTS ONLY	\$ 0.00	\$ 2.56	\$ 2.56
072-3910-005-0000	SAFETY LIGHTS ONLY	\$ 0.00	\$ 2.56	\$ 2.56
072-3910-006-0000	SAFETY LIGHTS ONLY	\$ 0.00	\$ 2.56	\$ 2.56
072-3910-007-0000	SAFETY LIGHTS ONLY	\$ 0.00	\$ 2.56	\$ 2.56
072-3910-008-0000	SAFETY LIGHTS ONLY	\$ 0.00	\$ 2.56	\$ 2.56
072-3910-009-0000	SAFETY LIGHTS ONLY	\$ 0.00	\$ 2.56	\$ 2.56
072-3910-010-0000	SAFETY LIGHTS ONLY	\$ 0.00	\$ 2.56	\$ 2.56
072-3910-011-0000	SAFETY LIGHTS ONLY	\$ 0.00	\$ 2.56	\$ 2.56
072-3910-012-0000	SAFETY LIGHTS ONLY	\$ 0.00	\$ 2.56	\$ 2.56
072-3910-013-0000	SAFETY LIGHTS ONLY	\$ 0.00	\$ 2.56	\$ 2.56
072-3910-014-0000	SAFETY LIGHTS ONLY	\$ 0.00	\$ 2.56	\$ 2.56
072-3910-015-0000	SAFETY LIGHTS ONLY	\$ 0.00	\$ 2.56	\$ 2.56
072-3910-016-0000	SAFETY LIGHTS ONLY	\$ 0.00	\$ 2.56	\$ 2.56
072-3910-017-0000	SAFETY LIGHTS ONLY	\$ 0.00	\$ 2.56	\$ 2.56
072-3910-018-0000	SAFETY LIGHTS ONLY	\$ 0.00	\$ 2.56	\$ 2.56
072-3910-019-0000	SAFETY LIGHTS ONLY	\$ 0.00	\$ 2.56	\$ 2.56
072-3910-020-0000	SAFETY LIGHTS ONLY	\$ 0.00	\$ 2.56	\$ 2.56
072-3910-021-0000	SAFETY LIGHTS ONLY	\$ 0.00	\$ 2.56	\$ 2.56
072-3910-022-0000	SAFETY LIGHTS ONLY	\$ 0.00	\$ 2.56	\$ 2.56
072-3910-023-0000	SAFETY LIGHTS ONLY	\$ 0.00	\$ 2.56	\$ 2.56
072-3910-024-0000	SAFETY LIGHTS ONLY	\$ 0.00	\$ 2.56	\$ 2.56

ITEM 17.2.

City of Rancho Cordova
Lighting District No. 2012-1 Exhibit A to the Resolution
Fiscal Year 2023-24 Assessment Roll

ATTACHMENT 2

APN	District Classification	Street Light Charge	Safety Light Charge	Total Assessment
072-3910-025-0000	SAFETY LIGHTS ONLY	\$ 0.00	\$ 2.56	\$ 2.56
072-3910-026-0000	SAFETY LIGHTS ONLY	\$ 0.00	\$ 2.56	\$ 2.56
072-3910-027-0000	SAFETY LIGHTS ONLY	\$ 0.00	\$ 2.56	\$ 2.56
072-3910-028-0000	SAFETY LIGHTS ONLY	\$ 0.00	\$ 2.56	\$ 2.56
072-3910-029-0000	SAFETY LIGHTS ONLY	\$ 0.00	\$ 2.56	\$ 2.56
072-3910-030-0000	SAFETY LIGHTS ONLY	\$ 0.00	\$ 2.56	\$ 2.56
072-3910-031-0000	SAFETY LIGHTS ONLY	\$ 0.00	\$ 2.56	\$ 2.56
072-3910-032-0000	SAFETY LIGHTS ONLY	\$ 0.00	\$ 2.56	\$ 2.56
072-3910-033-0000	SAFETY LIGHTS ONLY	\$ 0.00	\$ 2.56	\$ 2.56
072-3910-034-0000	SAFETY LIGHTS ONLY	\$ 0.00	\$ 2.56	\$ 2.56
072-3910-035-0000	SAFETY LIGHTS ONLY	\$ 0.00	\$ 2.56	\$ 2.56
072-3910-036-0000	SAFETY LIGHTS ONLY	\$ 0.00	\$ 2.56	\$ 2.56
072-3910-037-0000	SAFETY LIGHTS ONLY	\$ 0.00	\$ 2.56	\$ 2.56
072-3910-038-0000	SAFETY LIGHTS ONLY	\$ 0.00	\$ 2.56	\$ 2.56
072-3910-039-0000	SAFETY LIGHTS ONLY	\$ 0.00	\$ 2.56	\$ 2.56
072-3910-040-0000	SAFETY LIGHTS ONLY	\$ 0.00	\$ 2.56	\$ 2.56
072-3910-041-0000	SAFETY LIGHTS ONLY	\$ 0.00	\$ 2.56	\$ 2.56
072-3910-042-0000	SAFETY LIGHTS ONLY	\$ 0.00	\$ 2.56	\$ 2.56
072-3910-043-0000	SAFETY LIGHTS ONLY	\$ 0.00	\$ 2.56	\$ 2.56
072-3910-044-0000	SAFETY LIGHTS ONLY	\$ 0.00	\$ 2.56	\$ 2.56
072-3910-045-0000	SAFETY LIGHTS ONLY	\$ 0.00	\$ 2.56	\$ 2.56
072-3910-046-0000	SAFETY LIGHTS ONLY	\$ 0.00	\$ 2.56	\$ 2.56
072-3910-047-0000	SAFETY LIGHTS ONLY	\$ 0.00	\$ 2.56	\$ 2.56
072-3910-048-0000	SAFETY LIGHTS ONLY	\$ 0.00	\$ 2.56	\$ 2.56
072-3910-051-0000	SAFETY LIGHTS ONLY	\$ 0.00	\$ 2.56	\$ 2.56
072-3910-052-0000	SAFETY LIGHTS ONLY	\$ 0.00	\$ 2.56	\$ 2.56
072-3910-053-0000	SAFETY LIGHTS ONLY	\$ 0.00	\$ 2.56	\$ 2.56
072-3910-054-0000	SAFETY LIGHTS ONLY	\$ 0.00	\$ 2.56	\$ 2.56
072-3910-055-0000	SAFETY LIGHTS ONLY	\$ 0.00	\$ 2.56	\$ 2.56
072-3910-056-0000	SAFETY LIGHTS ONLY	\$ 0.00	\$ 2.56	\$ 2.56
072-3910-057-0000	SAFETY LIGHTS ONLY	\$ 0.00	\$ 2.56	\$ 2.56
072-3910-058-0000	SAFETY LIGHTS ONLY	\$ 0.00	\$ 2.56	\$ 2.56
072-3910-059-0000	SAFETY LIGHTS ONLY	\$ 0.00	\$ 2.56	\$ 2.56
072-3910-060-0000	SAFETY LIGHTS ONLY	\$ 0.00	\$ 2.56	\$ 2.56
072-3910-061-0000	SAFETY LIGHTS ONLY	\$ 0.00	\$ 2.56	\$ 2.56
072-3910-062-0000	SAFETY LIGHTS ONLY	\$ 0.00	\$ 2.56	\$ 2.56
072-3910-063-0000	SAFETY LIGHTS ONLY	\$ 0.00	\$ 2.56	\$ 2.56
072-3910-064-0000	SAFETY LIGHTS ONLY	\$ 0.00	\$ 2.56	\$ 2.56
072-3910-065-0000	SAFETY LIGHTS ONLY	\$ 0.00	\$ 2.56	\$ 2.56
072-3920-001-0000	SAFETY LIGHTS ONLY	\$ 0.00	\$ 2.56	\$ 2.56
072-3920-002-0000	SAFETY LIGHTS ONLY	\$ 0.00	\$ 2.56	\$ 2.56
072-3920-003-0000	SAFETY LIGHTS ONLY	\$ 0.00	\$ 2.56	\$ 2.56
072-3920-004-0000	SAFETY LIGHTS ONLY	\$ 0.00	\$ 2.56	\$ 2.56
072-3920-005-0000	SAFETY LIGHTS ONLY	\$ 0.00	\$ 2.56	\$ 2.56

ITEM 17.2.

City of Rancho Cordova
Lighting District No. 2012-1 Exhibit A to the Resolution
Fiscal Year 2023-24 Assessment Roll

ATTACHMENT 2

APN	District Classification	Street Light Charge	Safety Light Charge	Total Assessment
072-3920-006-0000	SAFETY LIGHTS ONLY	\$ 0.00	\$ 2.56	\$ 2.56
072-3920-007-0000	SAFETY LIGHTS ONLY	\$ 0.00	\$ 2.56	\$ 2.56
072-3920-008-0000	SAFETY LIGHTS ONLY	\$ 0.00	\$ 2.56	\$ 2.56
072-3920-009-0000	SAFETY LIGHTS ONLY	\$ 0.00	\$ 2.56	\$ 2.56
072-3920-010-0000	SAFETY LIGHTS ONLY	\$ 0.00	\$ 2.56	\$ 2.56
072-3920-011-0000	SAFETY LIGHTS ONLY	\$ 0.00	\$ 2.56	\$ 2.56
072-3920-012-0000	SAFETY LIGHTS ONLY	\$ 0.00	\$ 2.56	\$ 2.56
072-3920-013-0000	SAFETY LIGHTS ONLY	\$ 0.00	\$ 2.56	\$ 2.56
072-3920-014-0000	SAFETY LIGHTS ONLY	\$ 0.00	\$ 2.56	\$ 2.56
072-3920-015-0000	SAFETY LIGHTS ONLY	\$ 0.00	\$ 2.56	\$ 2.56
072-3920-016-0000	SAFETY LIGHTS ONLY	\$ 0.00	\$ 2.56	\$ 2.56
072-3920-017-0000	SAFETY LIGHTS ONLY	\$ 0.00	\$ 2.56	\$ 2.56
072-3920-018-0000	SAFETY LIGHTS ONLY	\$ 0.00	\$ 2.56	\$ 2.56
072-3920-019-0000	SAFETY LIGHTS ONLY	\$ 0.00	\$ 2.56	\$ 2.56
072-3920-020-0000	SAFETY LIGHTS ONLY	\$ 0.00	\$ 2.56	\$ 2.56
072-3920-021-0000	SAFETY LIGHTS ONLY	\$ 0.00	\$ 2.56	\$ 2.56
072-3920-022-0000	SAFETY LIGHTS ONLY	\$ 0.00	\$ 2.56	\$ 2.56
072-3920-023-0000	SAFETY LIGHTS ONLY	\$ 0.00	\$ 2.56	\$ 2.56
072-3920-024-0000	SAFETY LIGHTS ONLY	\$ 0.00	\$ 2.56	\$ 2.56
072-3920-025-0000	SAFETY LIGHTS ONLY	\$ 0.00	\$ 2.56	\$ 2.56
072-3920-026-0000	SAFETY LIGHTS ONLY	\$ 0.00	\$ 2.56	\$ 2.56
072-3920-027-0000	SAFETY LIGHTS ONLY	\$ 0.00	\$ 2.56	\$ 2.56
072-3920-028-0000	SAFETY LIGHTS ONLY	\$ 0.00	\$ 2.56	\$ 2.56
072-3920-029-0000	SAFETY LIGHTS ONLY	\$ 0.00	\$ 2.56	\$ 2.56
072-3920-030-0000	SAFETY LIGHTS ONLY	\$ 0.00	\$ 2.56	\$ 2.56
072-3920-031-0000	SAFETY LIGHTS ONLY	\$ 0.00	\$ 2.56	\$ 2.56
072-3920-032-0000	SAFETY LIGHTS ONLY	\$ 0.00	\$ 2.56	\$ 2.56
072-3920-033-0000	SAFETY LIGHTS ONLY	\$ 0.00	\$ 2.56	\$ 2.56
072-3920-034-0000	SAFETY LIGHTS ONLY	\$ 0.00	\$ 2.56	\$ 2.56
072-3920-035-0000	SAFETY LIGHTS ONLY	\$ 0.00	\$ 2.56	\$ 2.56
072-3920-036-0000	SAFETY LIGHTS ONLY	\$ 0.00	\$ 2.56	\$ 2.56
072-3920-037-0000	SAFETY LIGHTS ONLY	\$ 0.00	\$ 2.56	\$ 2.56
072-3920-038-0000	SAFETY LIGHTS ONLY	\$ 0.00	\$ 2.56	\$ 2.56
072-3920-039-0000	SAFETY LIGHTS ONLY	\$ 0.00	\$ 2.56	\$ 2.56
072-3920-040-0000	SAFETY LIGHTS ONLY	\$ 0.00	\$ 2.56	\$ 2.56
072-3920-041-0000	SAFETY LIGHTS ONLY	\$ 0.00	\$ 2.56	\$ 2.56
072-3920-042-0000	SAFETY LIGHTS ONLY	\$ 0.00	\$ 2.56	\$ 2.56
072-3920-043-0000	SAFETY LIGHTS ONLY	\$ 0.00	\$ 2.56	\$ 2.56
072-3920-044-0000	SAFETY LIGHTS ONLY	\$ 0.00	\$ 2.56	\$ 2.56
072-3920-045-0000	SAFETY LIGHTS ONLY	\$ 0.00	\$ 2.56	\$ 2.56
072-3920-046-0000	SAFETY LIGHTS ONLY	\$ 0.00	\$ 2.56	\$ 2.56
072-3920-047-0000	SAFETY LIGHTS ONLY	\$ 0.00	\$ 2.56	\$ 2.56
072-3920-048-0000	SAFETY LIGHTS ONLY	\$ 0.00	\$ 2.56	\$ 2.56
072-3920-049-0000	SAFETY LIGHTS ONLY	\$ 0.00	\$ 2.56	\$ 2.56

ITEM 17.2.

City of Rancho Cordova
Lighting District No. 2012-1 Exhibit A to the Resolution
Fiscal Year 2023-24 Assessment Roll

ATTACHMENT 2

APN	District Classification	Street Light Charge	Safety Light Charge	Total Assessment
072-3920-050-0000	SAFETY LIGHTS ONLY	\$ 0.00	\$ 2.56	\$ 2.56
072-3920-051-0000	SAFETY LIGHTS ONLY	\$ 0.00	\$ 2.56	\$ 2.56
072-3920-052-0000	SAFETY LIGHTS ONLY	\$ 0.00	\$ 2.56	\$ 2.56
072-3920-053-0000	SAFETY LIGHTS ONLY	\$ 0.00	\$ 2.56	\$ 2.56
072-3920-054-0000	SAFETY LIGHTS ONLY	\$ 0.00	\$ 2.56	\$ 2.56
072-3920-055-0000	SAFETY LIGHTS ONLY	\$ 0.00	\$ 2.56	\$ 2.56
072-3920-056-0000	SAFETY LIGHTS ONLY	\$ 0.00	\$ 2.56	\$ 2.56
072-3920-057-0000	SAFETY LIGHTS ONLY	\$ 0.00	\$ 2.56	\$ 2.56
072-3920-058-0000	SAFETY LIGHTS ONLY	\$ 0.00	\$ 2.56	\$ 2.56
072-3920-059-0000	SAFETY LIGHTS ONLY	\$ 0.00	\$ 2.56	\$ 2.56
072-3920-060-0000	SAFETY LIGHTS ONLY	\$ 0.00	\$ 2.56	\$ 2.56
072-3920-061-0000	SAFETY LIGHTS ONLY	\$ 0.00	\$ 2.56	\$ 2.56
072-3920-062-0000	SAFETY LIGHTS ONLY	\$ 0.00	\$ 2.56	\$ 2.56
072-3920-063-0000	SAFETY LIGHTS ONLY	\$ 0.00	\$ 2.56	\$ 2.56
072-3920-064-0000	SAFETY LIGHTS ONLY	\$ 0.00	\$ 2.56	\$ 2.56
072-3920-065-0000	SAFETY LIGHTS ONLY	\$ 0.00	\$ 2.56	\$ 2.56
072-3920-066-0000	SAFETY LIGHTS ONLY	\$ 0.00	\$ 2.56	\$ 2.56
072-3920-067-0000	SAFETY LIGHTS ONLY	\$ 0.00	\$ 2.56	\$ 2.56
072-3920-068-0000	SAFETY LIGHTS ONLY	\$ 0.00	\$ 2.56	\$ 2.56
072-3920-069-0000	SAFETY LIGHTS ONLY	\$ 0.00	\$ 2.56	\$ 2.56
072-3920-070-0000	SAFETY LIGHTS ONLY	\$ 0.00	\$ 2.56	\$ 2.56
072-3920-071-0000	SAFETY LIGHTS ONLY	\$ 0.00	\$ 2.56	\$ 2.56
072-3920-072-0000	SAFETY LIGHTS ONLY	\$ 0.00	\$ 2.56	\$ 2.56
072-3920-073-0000	SAFETY LIGHTS ONLY	\$ 0.00	\$ 2.56	\$ 2.56
072-3920-074-0000	SAFETY LIGHTS ONLY	\$ 0.00	\$ 2.56	\$ 2.56
072-3920-075-0000	SAFETY LIGHTS ONLY	\$ 0.00	\$ 2.56	\$ 2.56
072-3920-076-0000	SAFETY LIGHTS ONLY	\$ 0.00	\$ 2.56	\$ 2.56
072-3920-077-0000	SAFETY LIGHTS ONLY	\$ 0.00	\$ 2.56	\$ 2.56
072-3920-078-0000	SAFETY LIGHTS ONLY	\$ 0.00	\$ 2.56	\$ 2.56
072-3920-079-0000	SAFETY LIGHTS ONLY	\$ 0.00	\$ 2.56	\$ 2.56
072-3920-080-0000	SAFETY LIGHTS ONLY	\$ 0.00	\$ 2.56	\$ 2.56
072-3920-081-0000	SAFETY LIGHTS ONLY	\$ 0.00	\$ 2.56	\$ 2.56
072-3920-082-0000	SAFETY LIGHTS ONLY	\$ 0.00	\$ 2.56	\$ 2.56
072-3920-083-0000	SAFETY LIGHTS ONLY	\$ 0.00	\$ 2.56	\$ 2.56
072-3920-084-0000	SAFETY LIGHTS ONLY	\$ 0.00	\$ 2.56	\$ 2.56
072-3920-085-0000	SAFETY LIGHTS ONLY	\$ 0.00	\$ 2.56	\$ 2.56
072-4050-017-0000	SAFETY LIGHTS ONLY	\$ 0.00	\$ 2.56	\$ 2.56
072-4050-018-0000	SAFETY LIGHTS ONLY	\$ 0.00	\$ 2.56	\$ 2.56
072-4050-019-0000	SAFETY LIGHTS ONLY	\$ 0.00	\$ 2.56	\$ 2.56
072-4050-020-0000	SAFETY LIGHTS ONLY	\$ 0.00	\$ 2.56	\$ 2.56
072-4050-021-0000	SAFETY LIGHTS ONLY	\$ 0.00	\$ 2.56	\$ 2.56
072-4050-022-0000	SAFETY LIGHTS ONLY	\$ 0.00	\$ 2.56	\$ 2.56
072-4050-023-0000	SAFETY LIGHTS ONLY	\$ 0.00	\$ 2.56	\$ 2.56
072-4050-024-0000	SAFETY LIGHTS ONLY	\$ 0.00	\$ 2.56	\$ 2.56

ITEM 17.2.

City of Rancho Cordova
Lighting District No. 2012-1 Exhibit A to the Resolution
Fiscal Year 2023-24 Assessment Roll

ATTACHMENT 2

APN	District Classification	Street Light Charge	Safety Light Charge	Total Assessment
072-4050-025-0000	SAFETY LIGHTS ONLY	\$ 0.00	\$ 2.56	\$ 2.56
072-4050-026-0000	SAFETY LIGHTS ONLY	\$ 0.00	\$ 2.56	\$ 2.56
072-4050-027-0000	SAFETY LIGHTS ONLY	\$ 0.00	\$ 2.56	\$ 2.56
072-4050-028-0000	SAFETY LIGHTS ONLY	\$ 0.00	\$ 2.56	\$ 2.56
072-4050-029-0000	SAFETY LIGHTS ONLY	\$ 0.00	\$ 2.56	\$ 2.56
072-4050-030-0000	SAFETY LIGHTS ONLY	\$ 0.00	\$ 2.56	\$ 2.56
072-4050-031-0000	SAFETY LIGHTS ONLY	\$ 0.00	\$ 2.56	\$ 2.56
072-4050-032-0000	SAFETY LIGHTS ONLY	\$ 0.00	\$ 2.56	\$ 2.56
072-4070-001-0000	SAFETY LIGHTS ONLY	\$ 0.00	\$ 2.56	\$ 2.56
072-4070-002-0000	SAFETY LIGHTS ONLY	\$ 0.00	\$ 2.56	\$ 2.56
072-4070-003-0000	SAFETY LIGHTS ONLY	\$ 0.00	\$ 2.56	\$ 2.56
072-4070-004-0000	SAFETY LIGHTS ONLY	\$ 0.00	\$ 2.56	\$ 2.56
072-4070-005-0000	SAFETY LIGHTS ONLY	\$ 0.00	\$ 2.56	\$ 2.56
072-4070-006-0000	SAFETY LIGHTS ONLY	\$ 0.00	\$ 2.56	\$ 2.56
072-4070-007-0000	SAFETY LIGHTS ONLY	\$ 0.00	\$ 2.56	\$ 2.56
072-4070-008-0000	SAFETY LIGHTS ONLY	\$ 0.00	\$ 2.56	\$ 2.56
072-4070-009-0000	SAFETY LIGHTS ONLY	\$ 0.00	\$ 2.56	\$ 2.56
072-4070-010-0000	SAFETY LIGHTS ONLY	\$ 0.00	\$ 2.56	\$ 2.56
072-4070-011-0000	SAFETY LIGHTS ONLY	\$ 0.00	\$ 2.56	\$ 2.56
072-4070-012-0000	SAFETY LIGHTS ONLY	\$ 0.00	\$ 2.56	\$ 2.56
072-4070-015-0000	SAFETY LIGHTS ONLY	\$ 0.00	\$ 2.56	\$ 2.56
073-0010-010-0000	SAFETY LIGHTS ONLY	\$ 0.00	\$ 2.56	\$ 2.56
073-0010-011-0000	SAFETY LIGHTS ONLY	\$ 0.00	\$ 2.56	\$ 2.56
073-0010-012-0000	SAFETY LIGHTS ONLY	\$ 0.00	\$ 2.56	\$ 2.56
075-0033-001-0000	NONRES	\$ 100.76	\$ 2.56	\$ 103.32
075-0033-002-0000	SAFETY LIGHTS ONLY	\$ 0.00	\$ 2.56	\$ 2.56
075-0033-003-0000	NONRES	\$ 28.97	\$ 2.56	\$ 31.52
075-0033-005-0000	NONRES	\$ 129.98	\$ 2.56	\$ 132.54
075-0033-006-0000	NONRES	\$ 25.19	\$ 2.56	\$ 27.74
075-0033-007-0000	NONRES	\$ 27.21	\$ 2.56	\$ 29.76
075-0033-008-0000	NONRES	\$ 48.36	\$ 2.56	\$ 50.92
075-0033-009-0000	NONRES	\$ 27.71	\$ 2.56	\$ 30.26
075-0033-015-0000	SAFETY LIGHTS ONLY	\$ 0.00	\$ 2.56	\$ 2.56
075-0033-016-0000	NONRES	\$ 83.88	\$ 2.56	\$ 86.44
075-0033-017-0000	NONRES	\$ 23.93	\$ 2.56	\$ 26.48
075-0033-018-0000	NONRES	\$ 32.75	\$ 2.56	\$ 35.30
075-0051-023-0000	NONRES	\$ 16.88	\$ 2.56	\$ 19.44
075-0051-025-0000	NONRES	\$ 16.88	\$ 2.56	\$ 19.44
075-0051-028-0000	NONRES	\$ 18.89	\$ 2.56	\$ 21.44
075-0051-036-0000	NONRES	\$ 24.18	\$ 2.56	\$ 26.74
075-0051-037-0000	NONRES	\$ 20.66	\$ 2.56	\$ 23.22
075-0051-038-0000	NONRES	\$ 16.88	\$ 2.56	\$ 19.44
075-0051-039-0000	NONRES	\$ 15.37	\$ 2.56	\$ 17.92
075-0051-040-0000	NONRES	\$ 17.63	\$ 2.56	\$ 20.18

ITEM 17.2.

City of Rancho Cordova
Lighting District No. 2012-1 Exhibit A to the Resolution
Fiscal Year 2023-24 Assessment Roll

ATTACHMENT 2

APN	District Classification	Street Light Charge	Safety Light Charge	Total Assessment
075-0051-041-0000	NONRES	\$ 16.88	\$ 2.56	\$ 19.44
075-0052-001-0000	NONRES	\$ 46.10	\$ 2.56	\$ 48.66
075-0052-005-0000	NONRES	\$ 12.85	\$ 2.56	\$ 15.40
075-0052-006-0000	NONRES	\$ 19.65	\$ 2.56	\$ 22.20
075-0052-007-0000	NONRES	\$ 18.14	\$ 2.56	\$ 20.70
075-0052-014-0000	NONRES	\$ 14.36	\$ 2.56	\$ 16.92
075-0052-015-0000	NONRES	\$ 9.82	\$ 2.56	\$ 12.38
075-0052-028-0000	NONRES	\$ 17.38	\$ 2.56	\$ 19.94
075-0052-029-0000	NONRES	\$ 17.38	\$ 2.56	\$ 19.94
075-0052-030-0000	NONRES	\$ 17.38	\$ 2.56	\$ 19.94
075-0052-031-0000	NONRES	\$ 16.88	\$ 2.56	\$ 19.44
075-0052-036-0000	NONRES	\$ 119.90	\$ 2.56	\$ 122.46
075-0052-038-0000	SAFETY LIGHTS ONLY	\$ 0.00	\$ 2.56	\$ 2.56
075-0052-039-0000	NONRES	\$ 15.11	\$ 2.56	\$ 17.66
075-0052-040-0000	NONRES	\$ 18.64	\$ 2.56	\$ 21.20
075-0052-041-0000	NONRES	\$ 18.64	\$ 2.56	\$ 21.20
075-0052-042-0000	NONRES	\$ 16.63	\$ 2.56	\$ 19.18
075-0052-043-0000	NONRES	\$ 16.37	\$ 2.56	\$ 18.92
075-0052-044-0000	NONRES	\$ 16.88	\$ 2.56	\$ 19.44
075-0052-045-0000	NONRES	\$ 16.88	\$ 2.56	\$ 19.44
075-0052-046-0000	NONRES	\$ 10.08	\$ 2.56	\$ 12.64
075-0052-047-0000	NONRES	\$ 21.16	\$ 2.56	\$ 23.72
075-0052-048-0000	NONRES	\$ 41.56	\$ 2.56	\$ 44.12
075-0052-049-0000	NONRES	\$ 29.47	\$ 2.56	\$ 32.02
075-0052-050-0000	NONRES	\$ 19.40	\$ 2.56	\$ 21.96
075-0053-001-0000	NONRES	\$ 46.10	\$ 2.56	\$ 48.66
075-0053-002-0000	NONRES	\$ 15.87	\$ 2.56	\$ 18.42
075-0053-003-0000	NONRES	\$ 16.37	\$ 2.56	\$ 18.92
075-0053-004-0000	NONRES	\$ 15.62	\$ 2.56	\$ 18.18
075-0053-005-0000	NONRES	\$ 15.62	\$ 2.56	\$ 18.18
075-0053-006-0000	NONRES	\$ 15.62	\$ 2.56	\$ 18.18
075-0053-007-0000	NONRES	\$ 49.37	\$ 2.56	\$ 51.92
075-0053-008-0000	NONRES	\$ 16.12	\$ 2.56	\$ 18.68
075-0053-009-0000	NONRES	\$ 39.30	\$ 2.56	\$ 41.86
075-0053-010-0000	SAFETY LIGHTS ONLY	\$ 0.00	\$ 2.56	\$ 2.56
075-0053-011-0000	SAFETY LIGHTS ONLY	\$ 0.00	\$ 2.56	\$ 2.56
075-0053-012-0000	SAFETY LIGHTS ONLY	\$ 0.00	\$ 2.56	\$ 2.56
075-0053-013-0000	SAFETY LIGHTS ONLY	\$ 0.00	\$ 2.56	\$ 2.56
075-0053-014-0000	SAFETY LIGHTS ONLY	\$ 0.00	\$ 2.56	\$ 2.56
075-0053-015-0000	SAFETY LIGHTS ONLY	\$ 0.00	\$ 2.56	\$ 2.56
075-0053-016-0000	SAFETY LIGHTS ONLY	\$ 0.00	\$ 2.56	\$ 2.56
075-0053-017-0000	SAFETY LIGHTS ONLY	\$ 0.00	\$ 2.56	\$ 2.56
075-0053-018-0000	NONRES	\$ 43.83	\$ 2.56	\$ 46.38
075-0053-019-0000	NONRES	\$ 27.46	\$ 2.56	\$ 30.02

ITEM 17.2.

City of Rancho Cordova
Lighting District No. 2012-1 Exhibit A to the Resolution
Fiscal Year 2023-24 Assessment Roll

ATTACHMENT 2

APN	District Classification	Street Light Charge	Safety Light Charge	Total Assessment
075-0053-020-0000	NONRES	\$ 15.62	\$ 2.56	\$ 18.18
075-0053-021-0000	NONRES	\$ 15.87	\$ 2.56	\$ 18.42
075-0053-022-0000	NONRES	\$ 15.11	\$ 2.56	\$ 17.66
075-0054-001-0000	NONRES	\$ 84.39	\$ 2.56	\$ 86.94
075-0054-004-0000	NONRES	\$ 16.37	\$ 2.56	\$ 18.92
075-0054-005-0000	SAFETY LIGHTS ONLY	\$ 0.00	\$ 2.56	\$ 2.56
075-0054-006-0000	SAFETY LIGHTS ONLY	\$ 0.00	\$ 2.56	\$ 2.56
075-0054-008-0000	SAFETY LIGHTS ONLY	\$ 0.00	\$ 2.56	\$ 2.56
075-0054-009-0000	SAFETY LIGHTS ONLY	\$ 0.00	\$ 2.56	\$ 2.56
075-0054-010-0000	SAFETY LIGHTS ONLY	\$ 0.00	\$ 2.56	\$ 2.56
075-0054-011-0000	NONRES	\$ 37.28	\$ 2.56	\$ 39.84
075-0054-016-0000	NONRES	\$ 15.11	\$ 2.56	\$ 17.66
075-0054-017-0000	NONRES	\$ 17.38	\$ 2.56	\$ 19.94
075-0054-018-0000	SAFETY LIGHTS ONLY	\$ 0.00	\$ 2.56	\$ 2.56
075-0111-019-0000	NONRES	\$ 56.68	\$ 2.56	\$ 59.24
075-0111-020-0000	NONRES	\$ 65.24	\$ 2.56	\$ 67.80
075-0111-021-0000	NONRES	\$ 138.80	\$ 2.56	\$ 141.36
075-0112-004-0000	NONRES	\$ 3.02	\$ 2.56	\$ 5.58
075-0112-009-0000	NONRES	\$ 36.53	\$ 2.56	\$ 39.08
075-0112-010-0000	NONRES	\$ 153.91	\$ 2.56	\$ 156.46
075-0112-011-0000	NONRES	\$ 114.61	\$ 2.56	\$ 117.16
075-0121-003-0000	NONRES	\$ 75.57	\$ 2.56	\$ 78.12
075-0121-004-0000	SAFETY LIGHTS ONLY	\$ 0.00	\$ 2.56	\$ 2.56
075-0121-005-0000	SAFETY LIGHTS ONLY	\$ 0.00	\$ 2.56	\$ 2.56
075-0122-001-0000	NONRES	\$ 71.29	\$ 2.56	\$ 73.84
075-0122-004-0000	NONRES	\$ 94.71	\$ 2.56	\$ 97.26
075-0122-005-0000	SAFETY LIGHTS ONLY	\$ 0.00	\$ 2.56	\$ 2.56
075-0151-002-0000	SAFETY LIGHTS ONLY	\$ 0.00	\$ 2.56	\$ 2.56
075-0151-003-0000	SAFETY LIGHTS ONLY	\$ 0.00	\$ 2.56	\$ 2.56
075-0151-004-0000	SAFETY LIGHTS ONLY	\$ 0.00	\$ 2.56	\$ 2.56
075-0151-005-0000	SAFETY LIGHTS ONLY	\$ 0.00	\$ 2.56	\$ 2.56
075-0151-006-0000	SAFETY LIGHTS ONLY	\$ 0.00	\$ 2.56	\$ 2.56
075-0151-007-0000	SAFETY LIGHTS ONLY	\$ 0.00	\$ 2.56	\$ 2.56
075-0151-008-0000	SAFETY LIGHTS ONLY	\$ 0.00	\$ 2.56	\$ 2.56
075-0151-009-0000	SAFETY LIGHTS ONLY	\$ 0.00	\$ 2.56	\$ 2.56
075-0151-010-0000	SAFETY LIGHTS ONLY	\$ 0.00	\$ 2.56	\$ 2.56
075-0151-011-0000	SAFETY LIGHTS ONLY	\$ 0.00	\$ 2.56	\$ 2.56
075-0151-013-0000	SAFETY LIGHTS ONLY	\$ 0.00	\$ 2.56	\$ 2.56
075-0151-014-0000	SAFETY LIGHTS ONLY	\$ 0.00	\$ 2.56	\$ 2.56
075-0151-015-0000	SAFETY LIGHTS ONLY	\$ 0.00	\$ 2.56	\$ 2.56
075-0151-016-0000	SAFETY LIGHTS ONLY	\$ 0.00	\$ 2.56	\$ 2.56
075-0151-017-0000	SAFETY LIGHTS ONLY	\$ 0.00	\$ 2.56	\$ 2.56
075-0151-018-0000	SAFETY LIGHTS ONLY	\$ 0.00	\$ 2.56	\$ 2.56
075-0151-019-0000	SAFETY LIGHTS ONLY	\$ 0.00	\$ 2.56	\$ 2.56

ITEM 17.2.

City of Rancho Cordova
Lighting District No. 2012-1 Exhibit A to the Resolution
Fiscal Year 2023-24 Assessment Roll

ATTACHMENT 2

APN	District Classification	Street Light Charge	Safety Light Charge	Total Assessment
075-0151-020-0000	SAFETY LIGHTS ONLY	\$ 0.00	\$ 2.56	\$ 2.56
075-0151-021-0000	SAFETY LIGHTS ONLY	\$ 0.00	\$ 2.56	\$ 2.56
075-0151-022-0000	SAFETY LIGHTS ONLY	\$ 0.00	\$ 2.56	\$ 2.56
075-0151-023-0000	SAFETY LIGHTS ONLY	\$ 0.00	\$ 2.56	\$ 2.56
075-0151-024-0000	SAFETY LIGHTS ONLY	\$ 0.00	\$ 2.56	\$ 2.56
075-0151-025-0000	SAFETY LIGHTS ONLY	\$ 0.00	\$ 2.56	\$ 2.56
075-0151-026-0000	SAFETY LIGHTS ONLY	\$ 0.00	\$ 2.56	\$ 2.56
075-0151-027-0000	SAFETY LIGHTS ONLY	\$ 0.00	\$ 2.56	\$ 2.56
075-0151-028-0000	SAFETY LIGHTS ONLY	\$ 0.00	\$ 2.56	\$ 2.56
075-0151-029-0000	SAFETY LIGHTS ONLY	\$ 0.00	\$ 2.56	\$ 2.56
075-0151-030-0000	SAFETY LIGHTS ONLY	\$ 0.00	\$ 2.56	\$ 2.56
075-0151-031-0000	SAFETY LIGHTS ONLY	\$ 0.00	\$ 2.56	\$ 2.56
075-0151-032-0000	SAFETY LIGHTS ONLY	\$ 0.00	\$ 2.56	\$ 2.56
075-0151-034-0000	NONRES	\$ 57.69	\$ 2.56	\$ 60.24
075-0152-001-0000	SAFETY LIGHTS ONLY	\$ 0.00	\$ 2.56	\$ 2.56
075-0152-002-0000	SAFETY LIGHTS ONLY	\$ 0.00	\$ 2.56	\$ 2.56
075-0152-003-0000	SAFETY LIGHTS ONLY	\$ 0.00	\$ 2.56	\$ 2.56
075-0152-005-0000	SAFETY LIGHTS ONLY	\$ 0.00	\$ 2.56	\$ 2.56
075-0152-006-0000	SAFETY LIGHTS ONLY	\$ 0.00	\$ 2.56	\$ 2.56
075-0152-007-0000	SAFETY LIGHTS ONLY	\$ 0.00	\$ 2.56	\$ 2.56
075-0152-008-0000	SAFETY LIGHTS ONLY	\$ 0.00	\$ 2.56	\$ 2.56
075-0152-011-0000	SAFETY LIGHTS ONLY	\$ 0.00	\$ 2.56	\$ 2.56
075-0152-012-0000	SAFETY LIGHTS ONLY	\$ 0.00	\$ 2.56	\$ 2.56
075-0152-014-0000	SAFETY LIGHTS ONLY	\$ 0.00	\$ 2.56	\$ 2.56
075-0153-004-0000	SAFETY LIGHTS ONLY	\$ 0.00	\$ 2.56	\$ 2.56
075-0153-005-0000	NONRES	\$ 63.23	\$ 2.56	\$ 65.78
075-0154-004-0000	NONRES	\$ 20.66	\$ 2.56	\$ 23.22
075-0154-005-0000	NONRES	\$ 20.66	\$ 2.56	\$ 23.22
075-0154-006-0000	NONRES	\$ 20.66	\$ 2.56	\$ 23.22
075-0154-007-0000	NONRES	\$ 21.16	\$ 2.56	\$ 23.72
075-0155-001-0000	SAFETY LIGHTS ONLY	\$ 0.00	\$ 2.56	\$ 2.56
075-0155-005-0000	SAFETY LIGHTS ONLY	\$ 0.00	\$ 2.56	\$ 2.56
075-0191-001-0000	SAFETY LIGHTS ONLY	\$ 0.00	\$ 2.56	\$ 2.56
075-0191-002-0000	SAFETY LIGHTS ONLY	\$ 0.00	\$ 2.56	\$ 2.56
075-0191-003-0000	SAFETY LIGHTS ONLY	\$ 0.00	\$ 2.56	\$ 2.56
075-0191-004-0000	SAFETY LIGHTS ONLY	\$ 0.00	\$ 2.56	\$ 2.56
075-0191-005-0000	SAFETY LIGHTS ONLY	\$ 0.00	\$ 2.56	\$ 2.56
075-0191-006-0000	SAFETY LIGHTS ONLY	\$ 0.00	\$ 2.56	\$ 2.56
075-0191-007-0000	SAFETY LIGHTS ONLY	\$ 0.00	\$ 2.56	\$ 2.56
075-0191-008-0000	SAFETY LIGHTS ONLY	\$ 0.00	\$ 2.56	\$ 2.56
075-0191-009-0000	SAFETY LIGHTS ONLY	\$ 0.00	\$ 2.56	\$ 2.56
075-0191-010-0000	SAFETY LIGHTS ONLY	\$ 0.00	\$ 2.56	\$ 2.56
075-0191-011-0000	SAFETY LIGHTS ONLY	\$ 0.00	\$ 2.56	\$ 2.56
075-0191-012-0000	SAFETY LIGHTS ONLY	\$ 0.00	\$ 2.56	\$ 2.56

ITEM 17.2.

City of Rancho Cordova
Lighting District No. 2012-1 Exhibit A to the Resolution
Fiscal Year 2023-24 Assessment Roll

ATTACHMENT 2

APN	District Classification	Street Light Charge	Safety Light Charge	Total Assessment
075-0191-013-0000	SAFETY LIGHTS ONLY	\$ 0.00	\$ 2.56	\$ 2.56
075-0192-001-0000	SAFETY LIGHTS ONLY	\$ 0.00	\$ 2.56	\$ 2.56
075-0192-004-0000	SAFETY LIGHTS ONLY	\$ 0.00	\$ 2.56	\$ 2.56
075-0192-005-0000	SAFETY LIGHTS ONLY	\$ 0.00	\$ 2.56	\$ 2.56
075-0192-006-0000	SAFETY LIGHTS ONLY	\$ 0.00	\$ 2.56	\$ 2.56
075-0192-007-0000	SAFETY LIGHTS ONLY	\$ 0.00	\$ 2.56	\$ 2.56
075-0192-008-0000	SAFETY LIGHTS ONLY	\$ 0.00	\$ 2.56	\$ 2.56
075-0192-009-0000	SAFETY LIGHTS ONLY	\$ 0.00	\$ 2.56	\$ 2.56
075-0192-010-0000	SAFETY LIGHTS ONLY	\$ 0.00	\$ 2.56	\$ 2.56
075-0192-012-0000	SAFETY LIGHTS ONLY	\$ 0.00	\$ 2.56	\$ 2.56
075-0192-014-0000	SAFETY LIGHTS ONLY	\$ 0.00	\$ 2.56	\$ 2.56
075-0193-001-0000	SAFETY LIGHTS ONLY	\$ 0.00	\$ 2.56	\$ 2.56
075-0193-002-0000	SAFETY LIGHTS ONLY	\$ 0.00	\$ 2.56	\$ 2.56
075-0193-003-0000	SAFETY LIGHTS ONLY	\$ 0.00	\$ 2.56	\$ 2.56
075-0193-005-0000	SAFETY LIGHTS ONLY	\$ 0.00	\$ 2.56	\$ 2.56
075-0193-006-0000	SAFETY LIGHTS ONLY	\$ 0.00	\$ 2.56	\$ 2.56
075-0194-001-0000	SAFETY LIGHTS ONLY	\$ 0.00	\$ 2.56	\$ 2.56
075-0194-002-0000	SAFETY LIGHTS ONLY	\$ 0.00	\$ 2.56	\$ 2.56
075-0194-003-0000	SAFETY LIGHTS ONLY	\$ 0.00	\$ 2.56	\$ 2.56
075-0194-004-0000	SAFETY LIGHTS ONLY	\$ 0.00	\$ 2.56	\$ 2.56
075-0201-001-0000	SAFETY LIGHTS ONLY	\$ 0.00	\$ 2.56	\$ 2.56
075-0201-002-0000	SAFETY LIGHTS ONLY	\$ 0.00	\$ 2.56	\$ 2.56
075-0201-005-0000	SAFETY LIGHTS ONLY	\$ 0.00	\$ 2.56	\$ 2.56
075-0201-006-0000	SAFETY LIGHTS ONLY	\$ 0.00	\$ 2.56	\$ 2.56
075-0201-007-0000	SAFETY LIGHTS ONLY	\$ 0.00	\$ 2.56	\$ 2.56
075-0201-008-0000	SAFETY LIGHTS ONLY	\$ 0.00	\$ 2.56	\$ 2.56
075-0201-009-0000	SAFETY LIGHTS ONLY	\$ 0.00	\$ 2.56	\$ 2.56
075-0201-011-0000	SAFETY LIGHTS ONLY	\$ 0.00	\$ 2.56	\$ 2.56
075-0201-012-0000	SAFETY LIGHTS ONLY	\$ 0.00	\$ 2.56	\$ 2.56
075-0201-013-0000	SAFETY LIGHTS ONLY	\$ 0.00	\$ 2.56	\$ 2.56
075-0202-001-0000	SAFETY LIGHTS ONLY	\$ 0.00	\$ 2.56	\$ 2.56
075-0202-002-0000	SAFETY LIGHTS ONLY	\$ 0.00	\$ 2.56	\$ 2.56
075-0203-001-0000	SAFETY LIGHTS ONLY	\$ 0.00	\$ 2.56	\$ 2.56
075-0204-001-0000	SAFETY LIGHTS ONLY	\$ 0.00	\$ 2.56	\$ 2.56
075-0205-001-0000	SAFETY LIGHTS ONLY	\$ 0.00	\$ 2.56	\$ 2.56
075-0205-002-0000	SAFETY LIGHTS ONLY	\$ 0.00	\$ 2.56	\$ 2.56
075-0205-003-0000	SAFETY LIGHTS ONLY	\$ 0.00	\$ 2.56	\$ 2.56
075-0205-004-0000	SAFETY LIGHTS ONLY	\$ 0.00	\$ 2.56	\$ 2.56
075-0205-005-0000	SAFETY LIGHTS ONLY	\$ 0.00	\$ 2.56	\$ 2.56
075-0205-006-0000	SAFETY LIGHTS ONLY	\$ 0.00	\$ 2.56	\$ 2.56
075-0205-007-0000	SAFETY LIGHTS ONLY	\$ 0.00	\$ 2.56	\$ 2.56
075-0205-008-0000	SAFETY LIGHTS ONLY	\$ 0.00	\$ 2.56	\$ 2.56
075-0205-009-0000	SAFETY LIGHTS ONLY	\$ 0.00	\$ 2.56	\$ 2.56
075-0205-010-0000	SAFETY LIGHTS ONLY	\$ 0.00	\$ 2.56	\$ 2.56

ITEM 17.2.

City of Rancho Cordova
Lighting District No. 2012-1 Exhibit A to the Resolution
Fiscal Year 2023-24 Assessment Roll

ATTACHMENT 2

APN	District Classification	Street Light Charge	Safety Light Charge	Total Assessment
075-0205-011-0000	SAFETY LIGHTS ONLY	\$ 0.00	\$ 2.56	\$ 2.56
075-0206-001-0000	SAFETY LIGHTS ONLY	\$ 0.00	\$ 2.56	\$ 2.56
075-0241-001-0000	SAFETY LIGHTS ONLY	\$ 0.00	\$ 2.56	\$ 2.56
075-0241-002-0000	SAFETY LIGHTS ONLY	\$ 0.00	\$ 2.56	\$ 2.56
075-0241-003-0000	SAFETY LIGHTS ONLY	\$ 0.00	\$ 2.56	\$ 2.56
075-0241-004-0000	SAFETY LIGHTS ONLY	\$ 0.00	\$ 2.56	\$ 2.56
075-0241-005-0000	SAFETY LIGHTS ONLY	\$ 0.00	\$ 2.56	\$ 2.56
075-0241-006-0000	SAFETY LIGHTS ONLY	\$ 0.00	\$ 2.56	\$ 2.56
075-0241-007-0000	SAFETY LIGHTS ONLY	\$ 0.00	\$ 2.56	\$ 2.56
075-0241-008-0000	SAFETY LIGHTS ONLY	\$ 0.00	\$ 2.56	\$ 2.56
075-0241-009-0000	SAFETY LIGHTS ONLY	\$ 0.00	\$ 2.56	\$ 2.56
075-0242-003-0000	SAFETY LIGHTS ONLY	\$ 0.00	\$ 2.56	\$ 2.56
075-0242-004-0000	SAFETY LIGHTS ONLY	\$ 0.00	\$ 2.56	\$ 2.56
075-0242-005-0000	SAFETY LIGHTS ONLY	\$ 0.00	\$ 2.56	\$ 2.56
075-0242-006-0000	SAFETY LIGHTS ONLY	\$ 0.00	\$ 2.56	\$ 2.56
075-0242-007-0000	SAFETY LIGHTS ONLY	\$ 0.00	\$ 2.56	\$ 2.56
075-0242-008-0000	SAFETY LIGHTS ONLY	\$ 0.00	\$ 2.56	\$ 2.56
075-0242-009-0000	SAFETY LIGHTS ONLY	\$ 0.00	\$ 2.56	\$ 2.56
075-0242-010-0000	SAFETY LIGHTS ONLY	\$ 0.00	\$ 2.56	\$ 2.56
075-0242-011-0000	SAFETY LIGHTS ONLY	\$ 0.00	\$ 2.56	\$ 2.56
075-0243-001-0000	SAFETY LIGHTS ONLY	\$ 0.00	\$ 2.56	\$ 2.56
075-0243-002-0000	SAFETY LIGHTS ONLY	\$ 0.00	\$ 2.56	\$ 2.56
075-0243-003-0000	SAFETY LIGHTS ONLY	\$ 0.00	\$ 2.56	\$ 2.56
075-0243-004-0000	SAFETY LIGHTS ONLY	\$ 0.00	\$ 2.56	\$ 2.56
075-0243-005-0000	SAFETY LIGHTS ONLY	\$ 0.00	\$ 2.56	\$ 2.56
075-0243-008-0000	SAFETY LIGHTS ONLY	\$ 0.00	\$ 2.56	\$ 2.56
075-0243-009-0000	SAFETY LIGHTS ONLY	\$ 0.00	\$ 2.56	\$ 2.56
075-0243-010-0000	SAFETY LIGHTS ONLY	\$ 0.00	\$ 2.56	\$ 2.56
075-0243-011-0000	SAFETY LIGHTS ONLY	\$ 0.00	\$ 2.56	\$ 2.56
075-0243-012-0000	SAFETY LIGHTS ONLY	\$ 0.00	\$ 2.56	\$ 2.56
075-0244-001-0000	SAFETY LIGHTS ONLY	\$ 0.00	\$ 2.56	\$ 2.56
075-0244-002-0000	SAFETY LIGHTS ONLY	\$ 0.00	\$ 2.56	\$ 2.56
075-0244-003-0000	SAFETY LIGHTS ONLY	\$ 0.00	\$ 2.56	\$ 2.56
075-0244-004-0000	SAFETY LIGHTS ONLY	\$ 0.00	\$ 2.56	\$ 2.56
075-0244-005-0000	SAFETY LIGHTS ONLY	\$ 0.00	\$ 2.56	\$ 2.56
075-0244-006-0000	SAFETY LIGHTS ONLY	\$ 0.00	\$ 2.56	\$ 2.56
075-0244-007-0000	SAFETY LIGHTS ONLY	\$ 0.00	\$ 2.56	\$ 2.56
075-0244-008-0000	SAFETY LIGHTS ONLY	\$ 0.00	\$ 2.56	\$ 2.56
075-0244-009-0000	SAFETY LIGHTS ONLY	\$ 0.00	\$ 2.56	\$ 2.56
075-0244-010-0000	SAFETY LIGHTS ONLY	\$ 0.00	\$ 2.56	\$ 2.56
075-0244-011-0000	SAFETY LIGHTS ONLY	\$ 0.00	\$ 2.56	\$ 2.56
075-0291-001-0000	SAFETY LIGHTS ONLY	\$ 0.00	\$ 2.56	\$ 2.56
075-0291-002-0000	SAFETY LIGHTS ONLY	\$ 0.00	\$ 2.56	\$ 2.56
075-0291-003-0000	SAFETY LIGHTS ONLY	\$ 0.00	\$ 2.56	\$ 2.56

ITEM 17.2.

City of Rancho Cordova
Lighting District No. 2012-1 Exhibit A to the Resolution
Fiscal Year 2023-24 Assessment Roll

ATTACHMENT 2

APN	District Classification	Street Light Charge	Safety Light Charge	Total Assessment
075-0291-004-0000	SAFETY LIGHTS ONLY	\$ 0.00	\$ 2.56	\$ 2.56
075-0291-005-0000	SAFETY LIGHTS ONLY	\$ 0.00	\$ 2.56	\$ 2.56
075-0291-006-0000	SAFETY LIGHTS ONLY	\$ 0.00	\$ 2.56	\$ 2.56
075-0291-007-0000	SAFETY LIGHTS ONLY	\$ 0.00	\$ 2.56	\$ 2.56
075-0291-008-0000	SAFETY LIGHTS ONLY	\$ 0.00	\$ 2.56	\$ 2.56
075-0291-009-0000	SAFETY LIGHTS ONLY	\$ 0.00	\$ 2.56	\$ 2.56
075-0291-010-0000	SAFETY LIGHTS ONLY	\$ 0.00	\$ 2.56	\$ 2.56
075-0291-011-0000	SAFETY LIGHTS ONLY	\$ 0.00	\$ 2.56	\$ 2.56
075-0291-012-0000	SAFETY LIGHTS ONLY	\$ 0.00	\$ 2.56	\$ 2.56
075-0291-013-0000	SAFETY LIGHTS ONLY	\$ 0.00	\$ 2.56	\$ 2.56
075-0291-014-0000	SAFETY LIGHTS ONLY	\$ 0.00	\$ 2.56	\$ 2.56
075-0291-015-0000	SAFETY LIGHTS ONLY	\$ 0.00	\$ 2.56	\$ 2.56
075-0291-016-0000	SAFETY LIGHTS ONLY	\$ 0.00	\$ 2.56	\$ 2.56
075-0291-017-0000	SAFETY LIGHTS ONLY	\$ 0.00	\$ 2.56	\$ 2.56
075-0291-018-0000	SAFETY LIGHTS ONLY	\$ 0.00	\$ 2.56	\$ 2.56
075-0291-019-0000	SAFETY LIGHTS ONLY	\$ 0.00	\$ 2.56	\$ 2.56
075-0291-020-0000	SAFETY LIGHTS ONLY	\$ 0.00	\$ 2.56	\$ 2.56
075-0292-001-0000	SAFETY LIGHTS ONLY	\$ 0.00	\$ 2.56	\$ 2.56
075-0292-002-0000	SAFETY LIGHTS ONLY	\$ 0.00	\$ 2.56	\$ 2.56
075-0292-003-0000	SAFETY LIGHTS ONLY	\$ 0.00	\$ 2.56	\$ 2.56
075-0292-004-0000	SAFETY LIGHTS ONLY	\$ 0.00	\$ 2.56	\$ 2.56
075-0292-005-0000	SAFETY LIGHTS ONLY	\$ 0.00	\$ 2.56	\$ 2.56
075-0292-006-0000	SAFETY LIGHTS ONLY	\$ 0.00	\$ 2.56	\$ 2.56
075-0292-007-0000	SAFETY LIGHTS ONLY	\$ 0.00	\$ 2.56	\$ 2.56
075-0292-008-0000	SAFETY LIGHTS ONLY	\$ 0.00	\$ 2.56	\$ 2.56
075-0292-009-0000	SAFETY LIGHTS ONLY	\$ 0.00	\$ 2.56	\$ 2.56
075-0292-010-0000	SAFETY LIGHTS ONLY	\$ 0.00	\$ 2.56	\$ 2.56
075-0292-011-0000	SAFETY LIGHTS ONLY	\$ 0.00	\$ 2.56	\$ 2.56
075-0292-012-0000	SAFETY LIGHTS ONLY	\$ 0.00	\$ 2.56	\$ 2.56
075-0292-013-0000	SAFETY LIGHTS ONLY	\$ 0.00	\$ 2.56	\$ 2.56
075-0311-001-0000	SAFETY LIGHTS ONLY	\$ 0.00	\$ 2.56	\$ 2.56
075-0311-002-0000	RESIDENTIAL	\$ 15.32	\$ 2.56	\$ 17.88
075-0311-003-0000	RESIDENTIAL	\$ 15.32	\$ 2.56	\$ 17.88
075-0311-004-0000	SAFETY LIGHTS ONLY	\$ 0.00	\$ 2.56	\$ 2.56
075-0311-005-0000	SAFETY LIGHTS ONLY	\$ 0.00	\$ 2.56	\$ 2.56
075-0311-006-0000	SAFETY LIGHTS ONLY	\$ 0.00	\$ 2.56	\$ 2.56
075-0311-007-0000	SAFETY LIGHTS ONLY	\$ 0.00	\$ 2.56	\$ 2.56
075-0311-008-0000	SAFETY LIGHTS ONLY	\$ 0.00	\$ 2.56	\$ 2.56
075-0311-009-0000	SAFETY LIGHTS ONLY	\$ 0.00	\$ 2.56	\$ 2.56
075-0311-010-0000	SAFETY LIGHTS ONLY	\$ 0.00	\$ 2.56	\$ 2.56
075-0311-011-0000	SAFETY LIGHTS ONLY	\$ 0.00	\$ 2.56	\$ 2.56
075-0311-012-0000	SAFETY LIGHTS ONLY	\$ 0.00	\$ 2.56	\$ 2.56
075-0311-013-0000	SAFETY LIGHTS ONLY	\$ 0.00	\$ 2.56	\$ 2.56
075-0312-001-0000	SAFETY LIGHTS ONLY	\$ 0.00	\$ 2.56	\$ 2.56

ITEM 17.2.

City of Rancho Cordova
Lighting District No. 2012-1 Exhibit A to the Resolution
Fiscal Year 2023-24 Assessment Roll

ATTACHMENT 2

APN	District Classification	Street Light Charge	Safety Light Charge	Total Assessment
075-0312-002-0000	SAFETY LIGHTS ONLY	\$ 0.00	\$ 2.56	\$ 2.56
075-0312-003-0000	SAFETY LIGHTS ONLY	\$ 0.00	\$ 2.56	\$ 2.56
075-0312-004-0000	SAFETY LIGHTS ONLY	\$ 0.00	\$ 2.56	\$ 2.56
075-0312-005-0000	SAFETY LIGHTS ONLY	\$ 0.00	\$ 2.56	\$ 2.56
075-0312-006-0000	SAFETY LIGHTS ONLY	\$ 0.00	\$ 2.56	\$ 2.56
075-0312-007-0000	SAFETY LIGHTS ONLY	\$ 0.00	\$ 2.56	\$ 2.56
075-0312-008-0000	SAFETY LIGHTS ONLY	\$ 0.00	\$ 2.56	\$ 2.56
075-0312-009-0000	SAFETY LIGHTS ONLY	\$ 0.00	\$ 2.56	\$ 2.56
075-0312-010-0000	SAFETY LIGHTS ONLY	\$ 0.00	\$ 2.56	\$ 2.56
075-0312-011-0000	SAFETY LIGHTS ONLY	\$ 0.00	\$ 2.56	\$ 2.56
075-0312-012-0000	SAFETY LIGHTS ONLY	\$ 0.00	\$ 2.56	\$ 2.56
075-0312-013-0000	RESIDENTIAL	\$ 15.32	\$ 2.56	\$ 17.88
075-0312-014-0000	RESIDENTIAL	\$ 15.32	\$ 2.56	\$ 17.88
075-0312-015-0000	NONRES	\$ 54.41	\$ 2.56	\$ 56.96
075-0312-016-0000	NONRES	\$ 16.88	\$ 2.56	\$ 19.44
075-0312-017-0000	NONRES	\$ 16.88	\$ 2.56	\$ 19.44
075-0312-018-0000	NONRES	\$ 16.88	\$ 2.56	\$ 19.44
075-0312-019-0000	NONRES	\$ 16.88	\$ 2.56	\$ 19.44
075-0313-001-0000	NONRES	\$ 114.61	\$ 2.56	\$ 117.16
075-0341-001-0000	SAFETY LIGHTS ONLY	\$ 0.00	\$ 2.56	\$ 2.56
075-0341-002-0000	SAFETY LIGHTS ONLY	\$ 0.00	\$ 2.56	\$ 2.56
075-0341-003-0000	SAFETY LIGHTS ONLY	\$ 0.00	\$ 2.56	\$ 2.56
075-0341-004-0000	SAFETY LIGHTS ONLY	\$ 0.00	\$ 2.56	\$ 2.56
075-0341-005-0000	SAFETY LIGHTS ONLY	\$ 0.00	\$ 2.56	\$ 2.56
075-0341-006-0000	SAFETY LIGHTS ONLY	\$ 0.00	\$ 2.56	\$ 2.56
075-0341-007-0000	SAFETY LIGHTS ONLY	\$ 0.00	\$ 2.56	\$ 2.56
075-0341-008-0000	SAFETY LIGHTS ONLY	\$ 0.00	\$ 2.56	\$ 2.56
075-0341-009-0000	SAFETY LIGHTS ONLY	\$ 0.00	\$ 2.56	\$ 2.56
075-0341-010-0000	SAFETY LIGHTS ONLY	\$ 0.00	\$ 2.56	\$ 2.56
075-0341-011-0000	SAFETY LIGHTS ONLY	\$ 0.00	\$ 2.56	\$ 2.56
075-0342-001-0000	SAFETY LIGHTS ONLY	\$ 0.00	\$ 2.56	\$ 2.56
075-0342-002-0000	SAFETY LIGHTS ONLY	\$ 0.00	\$ 2.56	\$ 2.56
075-0342-003-0000	SAFETY LIGHTS ONLY	\$ 0.00	\$ 2.56	\$ 2.56
075-0342-004-0000	SAFETY LIGHTS ONLY	\$ 0.00	\$ 2.56	\$ 2.56
075-0342-005-0000	SAFETY LIGHTS ONLY	\$ 0.00	\$ 2.56	\$ 2.56
075-0342-006-0000	SAFETY LIGHTS ONLY	\$ 0.00	\$ 2.56	\$ 2.56
075-0342-007-0000	SAFETY LIGHTS ONLY	\$ 0.00	\$ 2.56	\$ 2.56
075-0342-008-0000	SAFETY LIGHTS ONLY	\$ 0.00	\$ 2.56	\$ 2.56
075-0342-009-0000	SAFETY LIGHTS ONLY	\$ 0.00	\$ 2.56	\$ 2.56
075-0342-010-0000	SAFETY LIGHTS ONLY	\$ 0.00	\$ 2.56	\$ 2.56
075-0342-011-0000	SAFETY LIGHTS ONLY	\$ 0.00	\$ 2.56	\$ 2.56
075-0342-012-0000	SAFETY LIGHTS ONLY	\$ 0.00	\$ 2.56	\$ 2.56
075-0342-013-0000	SAFETY LIGHTS ONLY	\$ 0.00	\$ 2.56	\$ 2.56
075-0342-014-0000	SAFETY LIGHTS ONLY	\$ 0.00	\$ 2.56	\$ 2.56

ITEM 17.2.

City of Rancho Cordova
Lighting District No. 2012-1 Exhibit A to the Resolution
Fiscal Year 2023-24 Assessment Roll

ATTACHMENT 2

APN	District Classification	Street Light Charge	Safety Light Charge	Total Assessment
075-0342-015-0000	SAFETY LIGHTS ONLY	\$ 0.00	\$ 2.56	\$ 2.56
075-0343-001-0000	SAFETY LIGHTS ONLY	\$ 0.00	\$ 2.56	\$ 2.56
075-0343-002-0000	SAFETY LIGHTS ONLY	\$ 0.00	\$ 2.56	\$ 2.56
075-0343-003-0000	SAFETY LIGHTS ONLY	\$ 0.00	\$ 2.56	\$ 2.56
075-0343-004-0000	SAFETY LIGHTS ONLY	\$ 0.00	\$ 2.56	\$ 2.56
075-0343-005-0000	SAFETY LIGHTS ONLY	\$ 0.00	\$ 2.56	\$ 2.56
075-0343-006-0000	SAFETY LIGHTS ONLY	\$ 0.00	\$ 2.56	\$ 2.56
075-0343-007-0000	SAFETY LIGHTS ONLY	\$ 0.00	\$ 2.56	\$ 2.56
075-0343-008-0000	SAFETY LIGHTS ONLY	\$ 0.00	\$ 2.56	\$ 2.56
075-0343-009-0000	SAFETY LIGHTS ONLY	\$ 0.00	\$ 2.56	\$ 2.56
075-0343-010-0000	SAFETY LIGHTS ONLY	\$ 0.00	\$ 2.56	\$ 2.56
075-0343-011-0000	SAFETY LIGHTS ONLY	\$ 0.00	\$ 2.56	\$ 2.56
075-0343-012-0000	SAFETY LIGHTS ONLY	\$ 0.00	\$ 2.56	\$ 2.56
075-0390-001-0000	SAFETY LIGHTS ONLY	\$ 0.00	\$ 2.56	\$ 2.56
075-0390-002-0000	SAFETY LIGHTS ONLY	\$ 0.00	\$ 2.56	\$ 2.56
075-0390-003-0000	SAFETY LIGHTS ONLY	\$ 0.00	\$ 2.56	\$ 2.56
075-0390-004-0000	SAFETY LIGHTS ONLY	\$ 0.00	\$ 2.56	\$ 2.56
075-0390-005-0000	SAFETY LIGHTS ONLY	\$ 0.00	\$ 2.56	\$ 2.56
075-0390-006-0000	SAFETY LIGHTS ONLY	\$ 0.00	\$ 2.56	\$ 2.56
075-0390-007-0000	SAFETY LIGHTS ONLY	\$ 0.00	\$ 2.56	\$ 2.56
075-0390-008-0000	SAFETY LIGHTS ONLY	\$ 0.00	\$ 2.56	\$ 2.56
075-0390-009-0000	SAFETY LIGHTS ONLY	\$ 0.00	\$ 2.56	\$ 2.56
075-0390-010-0000	SAFETY LIGHTS ONLY	\$ 0.00	\$ 2.56	\$ 2.56
075-0390-011-0000	SAFETY LIGHTS ONLY	\$ 0.00	\$ 2.56	\$ 2.56
075-0390-012-0000	SAFETY LIGHTS ONLY	\$ 0.00	\$ 2.56	\$ 2.56
075-0390-013-0000	SAFETY LIGHTS ONLY	\$ 0.00	\$ 2.56	\$ 2.56
075-0400-001-0000	SAFETY LIGHTS ONLY	\$ 0.00	\$ 2.56	\$ 2.56
075-0400-002-0000	SAFETY LIGHTS ONLY	\$ 0.00	\$ 2.56	\$ 2.56
075-0400-003-0000	SAFETY LIGHTS ONLY	\$ 0.00	\$ 2.56	\$ 2.56
075-0400-004-0000	SAFETY LIGHTS ONLY	\$ 0.00	\$ 2.56	\$ 2.56
075-0400-005-0000	SAFETY LIGHTS ONLY	\$ 0.00	\$ 2.56	\$ 2.56
075-0400-006-0000	SAFETY LIGHTS ONLY	\$ 0.00	\$ 2.56	\$ 2.56
075-0400-007-0000	SAFETY LIGHTS ONLY	\$ 0.00	\$ 2.56	\$ 2.56
075-0400-008-0000	SAFETY LIGHTS ONLY	\$ 0.00	\$ 2.56	\$ 2.56
075-0400-009-0000	SAFETY LIGHTS ONLY	\$ 0.00	\$ 2.56	\$ 2.56
075-0400-010-0000	SAFETY LIGHTS ONLY	\$ 0.00	\$ 2.56	\$ 2.56
075-0400-011-0000	SAFETY LIGHTS ONLY	\$ 0.00	\$ 2.56	\$ 2.56
075-0400-012-0000	SAFETY LIGHTS ONLY	\$ 0.00	\$ 2.56	\$ 2.56
075-0400-013-0000	SAFETY LIGHTS ONLY	\$ 0.00	\$ 2.56	\$ 2.56
075-0400-014-0000	SAFETY LIGHTS ONLY	\$ 0.00	\$ 2.56	\$ 2.56
075-0400-015-0000	SAFETY LIGHTS ONLY	\$ 0.00	\$ 2.56	\$ 2.56
075-0400-016-0000	SAFETY LIGHTS ONLY	\$ 0.00	\$ 2.56	\$ 2.56
075-0400-017-0000	SAFETY LIGHTS ONLY	\$ 0.00	\$ 2.56	\$ 2.56
075-0400-018-0000	SAFETY LIGHTS ONLY	\$ 0.00	\$ 2.56	\$ 2.56

ITEM 17.2.

City of Rancho Cordova
Lighting District No. 2012-1 Exhibit A to the Resolution
Fiscal Year 2023-24 Assessment Roll

ATTACHMENT 2

APN	District Classification	Street Light Charge	Safety Light Charge	Total Assessment
075-0400-020-0000	SAFETY LIGHTS ONLY	\$ 0.00	\$ 2.56	\$ 2.56
075-0400-027-0000	SAFETY LIGHTS ONLY	\$ 0.00	\$ 2.56	\$ 2.56
075-0400-028-0000	SAFETY LIGHTS ONLY	\$ 0.00	\$ 2.56	\$ 2.56
075-0410-001-0000	SAFETY LIGHTS ONLY	\$ 0.00	\$ 2.56	\$ 2.56
075-0410-002-0000	SAFETY LIGHTS ONLY	\$ 0.00	\$ 2.56	\$ 2.56
075-0410-003-0000	SAFETY LIGHTS ONLY	\$ 0.00	\$ 2.56	\$ 2.56
075-0410-004-0000	SAFETY LIGHTS ONLY	\$ 0.00	\$ 2.56	\$ 2.56
075-0410-005-0000	SAFETY LIGHTS ONLY	\$ 0.00	\$ 2.56	\$ 2.56
075-0410-006-0000	SAFETY LIGHTS ONLY	\$ 0.00	\$ 2.56	\$ 2.56
075-0410-007-0000	SAFETY LIGHTS ONLY	\$ 0.00	\$ 2.56	\$ 2.56
075-0410-008-0000	SAFETY LIGHTS ONLY	\$ 0.00	\$ 2.56	\$ 2.56
075-0410-009-0000	SAFETY LIGHTS ONLY	\$ 0.00	\$ 2.56	\$ 2.56
075-0410-010-0000	SAFETY LIGHTS ONLY	\$ 0.00	\$ 2.56	\$ 2.56
075-0410-011-0000	SAFETY LIGHTS ONLY	\$ 0.00	\$ 2.56	\$ 2.56
075-0410-012-0000	SAFETY LIGHTS ONLY	\$ 0.00	\$ 2.56	\$ 2.56
075-0410-013-0000	SAFETY LIGHTS ONLY	\$ 0.00	\$ 2.56	\$ 2.56
075-0410-014-0000	SAFETY LIGHTS ONLY	\$ 0.00	\$ 2.56	\$ 2.56
075-0410-015-0000	SAFETY LIGHTS ONLY	\$ 0.00	\$ 2.56	\$ 2.56
075-0410-016-0000	SAFETY LIGHTS ONLY	\$ 0.00	\$ 2.56	\$ 2.56
075-0410-017-0000	SAFETY LIGHTS ONLY	\$ 0.00	\$ 2.56	\$ 2.56
075-0410-018-0000	SAFETY LIGHTS ONLY	\$ 0.00	\$ 2.56	\$ 2.56
075-0410-019-0000	SAFETY LIGHTS ONLY	\$ 0.00	\$ 2.56	\$ 2.56
075-0410-020-0000	SAFETY LIGHTS ONLY	\$ 0.00	\$ 2.56	\$ 2.56
075-0410-021-0000	SAFETY LIGHTS ONLY	\$ 0.00	\$ 2.56	\$ 2.56
075-0410-022-0000	SAFETY LIGHTS ONLY	\$ 0.00	\$ 2.56	\$ 2.56
075-0410-023-0000	SAFETY LIGHTS ONLY	\$ 0.00	\$ 2.56	\$ 2.56
075-0440-031-0000	SAFETY LIGHTS ONLY	\$ 0.00	\$ 2.56	\$ 2.56
075-0450-003-0000	SAFETY LIGHTS ONLY	\$ 0.00	\$ 2.56	\$ 2.56
075-0450-006-0000	SAFETY LIGHTS ONLY	\$ 0.00	\$ 2.56	\$ 2.56
075-0450-007-0000	SAFETY LIGHTS ONLY	\$ 0.00	\$ 2.56	\$ 2.56
075-0450-008-0000	SAFETY LIGHTS ONLY	\$ 0.00	\$ 2.56	\$ 2.56
075-0450-009-0000	SAFETY LIGHTS ONLY	\$ 0.00	\$ 2.56	\$ 2.56
075-0470-001-0000	SAFETY LIGHTS ONLY	\$ 0.00	\$ 2.56	\$ 2.56
075-0470-002-0000	SAFETY LIGHTS ONLY	\$ 0.00	\$ 2.56	\$ 2.56
075-0470-003-0000	SAFETY LIGHTS ONLY	\$ 0.00	\$ 2.56	\$ 2.56
075-0470-004-0000	SAFETY LIGHTS ONLY	\$ 0.00	\$ 2.56	\$ 2.56
075-0470-005-0000	SAFETY LIGHTS ONLY	\$ 0.00	\$ 2.56	\$ 2.56
075-0470-006-0000	SAFETY LIGHTS ONLY	\$ 0.00	\$ 2.56	\$ 2.56
075-0470-007-0000	SAFETY LIGHTS ONLY	\$ 0.00	\$ 2.56	\$ 2.56
075-0470-010-0000	SAFETY LIGHTS ONLY	\$ 0.00	\$ 2.56	\$ 2.56
075-0470-011-0000	SAFETY LIGHTS ONLY	\$ 0.00	\$ 2.56	\$ 2.56
075-0470-012-0000	SAFETY LIGHTS ONLY	\$ 0.00	\$ 2.56	\$ 2.56
075-0470-020-0000	SAFETY LIGHTS ONLY	\$ 0.00	\$ 2.56	\$ 2.56
075-0470-021-0000	SAFETY LIGHTS ONLY	\$ 0.00	\$ 2.56	\$ 2.56

ITEM 17.2.

City of Rancho Cordova
Lighting District No. 2012-1 Exhibit A to the Resolution
Fiscal Year 2023-24 Assessment Roll

ATTACHMENT 2

APN	District Classification	Street Light Charge	Safety Light Charge	Total Assessment
075-0470-024-0000	SAFETY LIGHT ONLY	\$ 0.00	\$ 2.56	\$ 2.56
075-0470-025-0000	SAFETY LIGHT ONLY	\$ 0.00	\$ 2.56	\$ 2.56
075-0670-001-0000	NONRES	\$ 129.48	\$ 2.56	\$ 132.04
075-0670-002-0000	SAFETY LIGHTS ONLY	\$ 0.00	\$ 2.56	\$ 2.56
075-0670-012-0000	SAFETY LIGHTS ONLY	\$ 0.00	\$ 2.56	\$ 2.56
075-0670-015-0000	NONRES	\$ 191.95	\$ 2.56	\$ 194.50
075-0670-016-0000	SAFETY LIGHTS ONLY	\$ 0.00	\$ 2.56	\$ 2.56
075-0670-017-0000	NONRES	\$ 5.04	\$ 2.56	\$ 7.60
075-0670-019-0000	NONRES	\$ 15.11	\$ 2.56	\$ 17.66
075-0670-024-0000	NONRES	\$ 2.02	\$ 2.56	\$ 4.58
075-0680-001-0000	RESIDENTIAL	\$ 15.32	\$ 2.56	\$ 17.88
075-0680-002-0000	RESIDENTIAL	\$ 15.32	\$ 2.56	\$ 17.88
075-0680-003-0000	SAFETY LIGHTS ONLY	\$ 0.00	\$ 2.56	\$ 2.56
075-0680-004-0000	SAFETY LIGHTS ONLY	\$ 0.00	\$ 2.56	\$ 2.56
075-0680-005-0000	SAFETY LIGHTS ONLY	\$ 0.00	\$ 2.56	\$ 2.56
075-0680-006-0000	SAFETY LIGHTS ONLY	\$ 0.00	\$ 2.56	\$ 2.56
075-0680-007-0000	RESIDENTIAL	\$ 15.32	\$ 2.56	\$ 17.88
075-0680-008-0000	RESIDENTIAL	\$ 15.32	\$ 2.56	\$ 17.88
075-0680-009-0000	RESIDENTIAL	\$ 15.32	\$ 2.56	\$ 17.88
075-0680-010-0000	RESIDENTIAL	\$ 15.32	\$ 2.56	\$ 17.88
075-0680-011-0000	RESIDENTIAL	\$ 15.32	\$ 2.56	\$ 17.88
075-0680-012-0000	RESIDENTIAL	\$ 15.32	\$ 2.56	\$ 17.88
075-0680-013-0000	RESIDENTIAL	\$ 15.32	\$ 2.56	\$ 17.88
075-0680-014-0000	RESIDENTIAL	\$ 15.32	\$ 2.56	\$ 17.88
075-0680-015-0000	RESIDENTIAL	\$ 15.32	\$ 2.56	\$ 17.88
075-0680-016-0000	RESIDENTIAL	\$ 15.32	\$ 2.56	\$ 17.88
075-0680-017-0000	RESIDENTIAL	\$ 15.32	\$ 2.56	\$ 17.88
075-0680-018-0000	RESIDENTIAL	\$ 15.32	\$ 2.56	\$ 17.88
075-0680-019-0000	RESIDENTIAL	\$ 15.32	\$ 2.56	\$ 17.88
075-0680-020-0000	RESIDENTIAL	\$ 15.32	\$ 2.56	\$ 17.88
075-0680-021-0000	RESIDENTIAL	\$ 15.32	\$ 2.56	\$ 17.88
075-0680-022-0000	RESIDENTIAL	\$ 15.32	\$ 2.56	\$ 17.88
075-0680-023-0000	RESIDENTIAL	\$ 15.32	\$ 2.56	\$ 17.88
075-0680-024-0000	RESIDENTIAL	\$ 15.32	\$ 2.56	\$ 17.88
075-0680-025-0000	RESIDENTIAL	\$ 15.32	\$ 2.56	\$ 17.88
075-0680-026-0000	RESIDENTIAL	\$ 15.32	\$ 2.56	\$ 17.88
075-0680-027-0000	RESIDENTIAL	\$ 15.32	\$ 2.56	\$ 17.88
075-0680-028-0000	RESIDENTIAL	\$ 15.32	\$ 2.56	\$ 17.88
075-0680-029-0000	RESIDENTIAL	\$ 15.32	\$ 2.56	\$ 17.88
075-0680-030-0000	RESIDENTIAL	\$ 15.32	\$ 2.56	\$ 17.88
075-0680-031-0000	RESIDENTIAL	\$ 15.32	\$ 2.56	\$ 17.88
075-0680-032-0000	RESIDENTIAL	\$ 15.32	\$ 2.56	\$ 17.88
075-0680-033-0000	RESIDENTIAL	\$ 15.32	\$ 2.56	\$ 17.88
075-0680-034-0000	RESIDENTIAL	\$ 15.32	\$ 2.56	\$ 17.88

ITEM 17.2.

City of Rancho Cordova
Lighting District No. 2012-1 Exhibit A to the Resolution
Fiscal Year 2023-24 Assessment Roll

ATTACHMENT 2

APN	District Classification	Street Light Charge	Safety Light Charge	Total Assessment
075-0680-035-0000	RESIDENTIAL	\$ 15.32	\$ 2.56	\$ 17.88
075-0680-036-0000	RESIDENTIAL	\$ 15.32	\$ 2.56	\$ 17.88
075-0680-037-0000	RESIDENTIAL	\$ 15.32	\$ 2.56	\$ 17.88
075-0680-038-0000	RESIDENTIAL	\$ 15.32	\$ 2.56	\$ 17.88
075-0680-039-0000	RESIDENTIAL	\$ 15.32	\$ 2.56	\$ 17.88
075-0680-040-0000	RESIDENTIAL	\$ 15.32	\$ 2.56	\$ 17.88
075-0680-041-0000	RESIDENTIAL	\$ 15.32	\$ 2.56	\$ 17.88
075-0680-042-0000	RESIDENTIAL	\$ 15.32	\$ 2.56	\$ 17.88
075-0680-043-0000	RESIDENTIAL	\$ 15.32	\$ 2.56	\$ 17.88
075-0680-044-0000	RESIDENTIAL	\$ 15.32	\$ 2.56	\$ 17.88
075-0680-045-0000	RESIDENTIAL	\$ 15.32	\$ 2.56	\$ 17.88
075-0680-046-0000	RESIDENTIAL	\$ 15.32	\$ 2.56	\$ 17.88
075-0680-047-0000	RESIDENTIAL	\$ 15.32	\$ 2.56	\$ 17.88
075-0680-048-0000	RESIDENTIAL	\$ 15.32	\$ 2.56	\$ 17.88
075-0680-049-0000	RESIDENTIAL	\$ 15.32	\$ 2.56	\$ 17.88
075-0680-050-0000	RESIDENTIAL	\$ 15.32	\$ 2.56	\$ 17.88
075-0680-051-0000	RESIDENTIAL	\$ 15.32	\$ 2.56	\$ 17.88
075-0680-052-0000	RESIDENTIAL	\$ 15.32	\$ 2.56	\$ 17.88
075-0680-053-0000	RESIDENTIAL	\$ 15.32	\$ 2.56	\$ 17.88
075-0680-054-0000	RESIDENTIAL	\$ 15.32	\$ 2.56	\$ 17.88
075-0680-055-0000	RESIDENTIAL	\$ 15.32	\$ 2.56	\$ 17.88
075-0680-056-0000	RESIDENTIAL	\$ 15.32	\$ 2.56	\$ 17.88
075-0680-057-0000	RESIDENTIAL	\$ 15.32	\$ 2.56	\$ 17.88
075-0680-058-0000	RESIDENTIAL	\$ 15.32	\$ 2.56	\$ 17.88
075-0680-059-0000	RESIDENTIAL	\$ 15.32	\$ 2.56	\$ 17.88
075-0680-060-0000	RESIDENTIAL	\$ 15.32	\$ 2.56	\$ 17.88
075-0680-061-0000	RESIDENTIAL	\$ 15.32	\$ 2.56	\$ 17.88
075-0680-062-0000	RESIDENTIAL	\$ 15.32	\$ 2.56	\$ 17.88
075-0680-063-0000	RESIDENTIAL	\$ 15.32	\$ 2.56	\$ 17.88
075-0680-064-0000	RESIDENTIAL	\$ 15.32	\$ 2.56	\$ 17.88
075-0680-065-0000	RESIDENTIAL	\$ 15.32	\$ 2.56	\$ 17.88
075-0680-066-0000	RESIDENTIAL	\$ 15.32	\$ 2.56	\$ 17.88
075-0680-067-0000	RESIDENTIAL	\$ 15.32	\$ 2.56	\$ 17.88
075-0680-068-0000	RESIDENTIAL	\$ 15.32	\$ 2.56	\$ 17.88
075-0680-069-0000	RESIDENTIAL	\$ 15.32	\$ 2.56	\$ 17.88
075-0680-070-0000	RESIDENTIAL	\$ 15.32	\$ 2.56	\$ 17.88
075-0680-072-0000	RESIDENTIAL	\$ 15.32	\$ 2.56	\$ 17.88
075-0680-073-0000	RESIDENTIAL	\$ 15.32	\$ 2.56	\$ 17.88
075-0680-074-0000	SAFETY LIGHTS ONLY	\$ 0.00	\$ 2.56	\$ 2.56
075-0680-077-0000	RESIDENTIAL	\$ 15.32	\$ 2.56	\$ 17.88
075-0690-001-0000	RESIDENTIAL	\$ 15.32	\$ 2.56	\$ 17.88
075-0690-002-0000	RESIDENTIAL	\$ 15.32	\$ 2.56	\$ 17.88
075-0690-003-0000	RESIDENTIAL	\$ 15.32	\$ 2.56	\$ 17.88
075-0690-004-0000	RESIDENTIAL	\$ 15.32	\$ 2.56	\$ 17.88

ITEM 17.2.

City of Rancho Cordova
Lighting District No. 2012-1 Exhibit A to the Resolution
Fiscal Year 2023-24 Assessment Roll

ATTACHMENT 2

APN	District Classification	Street Light Charge	Safety Light Charge	Total Assessment
075-0690-005-0000	RESIDENTIAL	\$ 15.32	\$ 2.56	\$ 17.88
075-0690-006-0000	RESIDENTIAL	\$ 15.32	\$ 2.56	\$ 17.88
075-0690-007-0000	RESIDENTIAL	\$ 15.32	\$ 2.56	\$ 17.88
075-0690-008-0000	RESIDENTIAL	\$ 15.32	\$ 2.56	\$ 17.88
075-0690-009-0000	RESIDENTIAL	\$ 15.32	\$ 2.56	\$ 17.88
075-0690-010-0000	RESIDENTIAL	\$ 15.32	\$ 2.56	\$ 17.88
075-0690-011-0000	RESIDENTIAL	\$ 15.32	\$ 2.56	\$ 17.88
075-0690-012-0000	RESIDENTIAL	\$ 15.32	\$ 2.56	\$ 17.88
075-0690-013-0000	RESIDENTIAL	\$ 15.32	\$ 2.56	\$ 17.88
075-0690-014-0000	RESIDENTIAL	\$ 15.32	\$ 2.56	\$ 17.88
075-0690-015-0000	RESIDENTIAL	\$ 15.32	\$ 2.56	\$ 17.88
075-0690-016-0000	RESIDENTIAL	\$ 15.32	\$ 2.56	\$ 17.88
075-0690-017-0000	RESIDENTIAL	\$ 15.32	\$ 2.56	\$ 17.88
075-0690-018-0000	RESIDENTIAL	\$ 15.32	\$ 2.56	\$ 17.88
075-0690-019-0000	RESIDENTIAL	\$ 15.32	\$ 2.56	\$ 17.88
075-0690-020-0000	RESIDENTIAL	\$ 15.32	\$ 2.56	\$ 17.88
075-0690-021-0000	RESIDENTIAL	\$ 15.32	\$ 2.56	\$ 17.88
075-0690-022-0000	RESIDENTIAL	\$ 15.32	\$ 2.56	\$ 17.88
075-0690-023-0000	RESIDENTIAL	\$ 15.32	\$ 2.56	\$ 17.88
075-0690-024-0000	RESIDENTIAL	\$ 15.32	\$ 2.56	\$ 17.88
075-0690-025-0000	RESIDENTIAL	\$ 15.32	\$ 2.56	\$ 17.88
075-0690-026-0000	RESIDENTIAL	\$ 15.32	\$ 2.56	\$ 17.88
075-0690-027-0000	RESIDENTIAL	\$ 15.32	\$ 2.56	\$ 17.88
075-0690-028-0000	RESIDENTIAL	\$ 15.32	\$ 2.56	\$ 17.88
075-0690-029-0000	RESIDENTIAL	\$ 15.32	\$ 2.56	\$ 17.88
075-0690-030-0000	RESIDENTIAL	\$ 15.32	\$ 2.56	\$ 17.88
075-0690-031-0000	RESIDENTIAL	\$ 15.32	\$ 2.56	\$ 17.88
075-0690-032-0000	RESIDENTIAL	\$ 15.32	\$ 2.56	\$ 17.88
075-0690-033-0000	RESIDENTIAL	\$ 15.32	\$ 2.56	\$ 17.88
075-0690-034-0000	RESIDENTIAL	\$ 15.32	\$ 2.56	\$ 17.88
075-0690-035-0000	RESIDENTIAL	\$ 15.32	\$ 2.56	\$ 17.88
075-0690-036-0000	RESIDENTIAL	\$ 15.32	\$ 2.56	\$ 17.88
075-0690-037-0000	RESIDENTIAL	\$ 15.32	\$ 2.56	\$ 17.88
075-0690-038-0000	RESIDENTIAL	\$ 15.32	\$ 2.56	\$ 17.88
075-0690-039-0000	RESIDENTIAL	\$ 15.32	\$ 2.56	\$ 17.88
075-0690-040-0000	RESIDENTIAL	\$ 15.32	\$ 2.56	\$ 17.88
075-0690-041-0000	RESIDENTIAL	\$ 15.32	\$ 2.56	\$ 17.88
075-0690-042-0000	RESIDENTIAL	\$ 15.32	\$ 2.56	\$ 17.88
075-0690-043-0000	RESIDENTIAL	\$ 15.32	\$ 2.56	\$ 17.88
075-0690-044-0000	RESIDENTIAL	\$ 15.32	\$ 2.56	\$ 17.88
075-0690-045-0000	RESIDENTIAL	\$ 15.32	\$ 2.56	\$ 17.88
075-0690-046-0000	RESIDENTIAL	\$ 15.32	\$ 2.56	\$ 17.88
075-0690-047-0000	RESIDENTIAL	\$ 15.32	\$ 2.56	\$ 17.88
075-0690-048-0000	RESIDENTIAL	\$ 15.32	\$ 2.56	\$ 17.88

ITEM 17.2.

City of Rancho Cordova
Lighting District No. 2012-1 Exhibit A to the Resolution
Fiscal Year 2023-24 Assessment Roll

ATTACHMENT 2

APN	District Classification	Street Light Charge	Safety Light Charge	Total Assessment
075-0700-001-0000	RESIDENTIAL	\$ 15.32	\$ 2.56	\$ 17.88
075-0700-002-0000	RESIDENTIAL	\$ 15.32	\$ 2.56	\$ 17.88
075-0700-003-0000	RESIDENTIAL	\$ 15.32	\$ 2.56	\$ 17.88
075-0700-004-0000	RESIDENTIAL	\$ 15.32	\$ 2.56	\$ 17.88
075-0700-005-0000	RESIDENTIAL	\$ 15.32	\$ 2.56	\$ 17.88
075-0700-006-0000	RESIDENTIAL	\$ 15.32	\$ 2.56	\$ 17.88
075-0700-007-0000	RESIDENTIAL	\$ 15.32	\$ 2.56	\$ 17.88
075-0700-008-0000	RESIDENTIAL	\$ 15.32	\$ 2.56	\$ 17.88
075-0700-009-0000	RESIDENTIAL	\$ 15.32	\$ 2.56	\$ 17.88
075-0700-010-0000	RESIDENTIAL	\$ 15.32	\$ 2.56	\$ 17.88
075-0700-011-0000	RESIDENTIAL	\$ 15.32	\$ 2.56	\$ 17.88
075-0700-012-0000	RESIDENTIAL	\$ 15.32	\$ 2.56	\$ 17.88
075-0700-013-0000	RESIDENTIAL	\$ 15.32	\$ 2.56	\$ 17.88
075-0700-014-0000	RESIDENTIAL	\$ 15.32	\$ 2.56	\$ 17.88
075-0700-015-0000	RESIDENTIAL	\$ 15.32	\$ 2.56	\$ 17.88
075-0700-016-0000	RESIDENTIAL	\$ 15.32	\$ 2.56	\$ 17.88
075-0700-017-0000	RESIDENTIAL	\$ 15.32	\$ 2.56	\$ 17.88
075-0700-018-0000	RESIDENTIAL	\$ 15.32	\$ 2.56	\$ 17.88
075-0700-019-0000	RESIDENTIAL	\$ 15.32	\$ 2.56	\$ 17.88
075-0700-020-0000	RESIDENTIAL	\$ 15.32	\$ 2.56	\$ 17.88
075-0700-021-0000	RESIDENTIAL	\$ 15.32	\$ 2.56	\$ 17.88
075-0700-022-0000	RESIDENTIAL	\$ 15.32	\$ 2.56	\$ 17.88
075-0700-023-0000	RESIDENTIAL	\$ 15.32	\$ 2.56	\$ 17.88
075-0700-024-0000	RESIDENTIAL	\$ 15.32	\$ 2.56	\$ 17.88
075-0700-025-0000	RESIDENTIAL	\$ 15.32	\$ 2.56	\$ 17.88
075-0700-026-0000	RESIDENTIAL	\$ 15.32	\$ 2.56	\$ 17.88
075-0700-027-0000	RESIDENTIAL	\$ 15.32	\$ 2.56	\$ 17.88
075-0700-028-0000	RESIDENTIAL	\$ 15.32	\$ 2.56	\$ 17.88
075-0700-029-0000	RESIDENTIAL	\$ 15.32	\$ 2.56	\$ 17.88
075-0700-030-0000	RESIDENTIAL	\$ 15.32	\$ 2.56	\$ 17.88
075-0700-031-0000	RESIDENTIAL	\$ 15.32	\$ 2.56	\$ 17.88
075-0700-032-0000	RESIDENTIAL	\$ 15.32	\$ 2.56	\$ 17.88
075-0700-033-0000	RESIDENTIAL	\$ 15.32	\$ 2.56	\$ 17.88
075-0700-034-0000	RESIDENTIAL	\$ 15.32	\$ 2.56	\$ 17.88
075-0700-035-0000	RESIDENTIAL	\$ 15.32	\$ 2.56	\$ 17.88
075-0700-036-0000	RESIDENTIAL	\$ 15.32	\$ 2.56	\$ 17.88
075-0700-037-0000	RESIDENTIAL	\$ 15.32	\$ 2.56	\$ 17.88
075-0700-038-0000	RESIDENTIAL	\$ 15.32	\$ 2.56	\$ 17.88
075-0700-039-0000	RESIDENTIAL	\$ 15.32	\$ 2.56	\$ 17.88
075-0700-040-0000	RESIDENTIAL	\$ 15.32	\$ 2.56	\$ 17.88
075-0700-041-0000	RESIDENTIAL	\$ 15.32	\$ 2.56	\$ 17.88
075-0700-042-0000	RESIDENTIAL	\$ 15.32	\$ 2.56	\$ 17.88
075-0700-043-0000	RESIDENTIAL	\$ 15.32	\$ 2.56	\$ 17.88
075-0700-044-0000	RESIDENTIAL	\$ 15.32	\$ 2.56	\$ 17.88

ITEM 17.2.

City of Rancho Cordova
Lighting District No. 2012-1 Exhibit A to the Resolution
Fiscal Year 2023-24 Assessment Roll

ATTACHMENT 2

APN	District Classification	Street Light Charge	Safety Light Charge	Total Assessment
075-0700-045-0000	RESIDENTIAL	\$ 15.32	\$ 2.56	\$ 17.88
075-0700-046-0000	RESIDENTIAL	\$ 15.32	\$ 2.56	\$ 17.88
075-0700-047-0000	RESIDENTIAL	\$ 15.32	\$ 2.56	\$ 17.88
075-0700-048-0000	RESIDENTIAL	\$ 15.32	\$ 2.56	\$ 17.88
075-0700-049-0000	NONRES	\$ 80.10	\$ 2.56	\$ 82.66
075-0710-001-0000	RESIDENTIAL	\$ 15.32	\$ 2.56	\$ 17.88
075-0710-002-0000	RESIDENTIAL	\$ 15.32	\$ 2.56	\$ 17.88
075-0710-003-0000	RESIDENTIAL	\$ 15.32	\$ 2.56	\$ 17.88
075-0710-004-0000	RESIDENTIAL	\$ 15.32	\$ 2.56	\$ 17.88
075-0710-005-0000	RESIDENTIAL	\$ 15.32	\$ 2.56	\$ 17.88
075-0710-006-0000	RESIDENTIAL	\$ 15.32	\$ 2.56	\$ 17.88
075-0710-007-0000	RESIDENTIAL	\$ 15.32	\$ 2.56	\$ 17.88
075-0710-008-0000	RESIDENTIAL	\$ 15.32	\$ 2.56	\$ 17.88
075-0710-009-0000	RESIDENTIAL	\$ 15.32	\$ 2.56	\$ 17.88
075-0710-010-0000	RESIDENTIAL	\$ 15.32	\$ 2.56	\$ 17.88
075-0710-011-0000	RESIDENTIAL	\$ 15.32	\$ 2.56	\$ 17.88
075-0710-012-0000	RESIDENTIAL	\$ 15.32	\$ 2.56	\$ 17.88
075-0710-013-0000	RESIDENTIAL	\$ 15.32	\$ 2.56	\$ 17.88
075-0710-014-0000	RESIDENTIAL	\$ 15.32	\$ 2.56	\$ 17.88
075-0710-015-0000	RESIDENTIAL	\$ 15.32	\$ 2.56	\$ 17.88
075-0710-016-0000	RESIDENTIAL	\$ 15.32	\$ 2.56	\$ 17.88
075-0710-017-0000	RESIDENTIAL	\$ 15.32	\$ 2.56	\$ 17.88
075-0710-018-0000	RESIDENTIAL	\$ 15.32	\$ 2.56	\$ 17.88
075-0710-019-0000	RESIDENTIAL	\$ 15.32	\$ 2.56	\$ 17.88
075-0710-020-0000	RESIDENTIAL	\$ 15.32	\$ 2.56	\$ 17.88
075-0710-021-0000	RESIDENTIAL	\$ 15.32	\$ 2.56	\$ 17.88
075-0710-022-0000	RESIDENTIAL	\$ 15.32	\$ 2.56	\$ 17.88
075-0710-023-0000	RESIDENTIAL	\$ 15.32	\$ 2.56	\$ 17.88
075-0710-024-0000	RESIDENTIAL	\$ 15.32	\$ 2.56	\$ 17.88
075-0710-025-0000	RESIDENTIAL	\$ 15.32	\$ 2.56	\$ 17.88
075-0710-026-0000	RESIDENTIAL	\$ 15.32	\$ 2.56	\$ 17.88
075-0710-027-0000	RESIDENTIAL	\$ 15.32	\$ 2.56	\$ 17.88
075-0710-028-0000	RESIDENTIAL	\$ 15.32	\$ 2.56	\$ 17.88
075-0710-029-0000	RESIDENTIAL	\$ 15.32	\$ 2.56	\$ 17.88
075-0710-030-0000	RESIDENTIAL	\$ 15.32	\$ 2.56	\$ 17.88
075-0710-031-0000	RESIDENTIAL	\$ 15.32	\$ 2.56	\$ 17.88
075-0710-032-0000	RESIDENTIAL	\$ 15.32	\$ 2.56	\$ 17.88
075-0710-033-0000	RESIDENTIAL	\$ 15.32	\$ 2.56	\$ 17.88
075-0710-034-0000	RESIDENTIAL	\$ 15.32	\$ 2.56	\$ 17.88
075-0710-035-0000	RESIDENTIAL	\$ 15.32	\$ 2.56	\$ 17.88
075-0710-036-0000	RESIDENTIAL	\$ 15.32	\$ 2.56	\$ 17.88
075-0710-037-0000	RESIDENTIAL	\$ 15.32	\$ 2.56	\$ 17.88
075-0710-038-0000	RESIDENTIAL	\$ 15.32	\$ 2.56	\$ 17.88
075-0710-039-0000	RESIDENTIAL	\$ 15.32	\$ 2.56	\$ 17.88

ITEM 17.2.

City of Rancho Cordova
Lighting District No. 2012-1 Exhibit A to the Resolution
Fiscal Year 2023-24 Assessment Roll

ATTACHMENT 2

APN	District Classification	Street Light Charge	Safety Light Charge	Total Assessment
075-0710-040-0000	RESIDENTIAL	\$ 15.32	\$ 2.56	\$ 17.88
075-0710-041-0000	SAFETY LIGHTS ONLY	\$ 0.00	\$ 2.56	\$ 2.56
075-0710-042-0000	RESIDENTIAL	\$ 15.32	\$ 2.56	\$ 17.88
075-0710-043-0000	RESIDENTIAL	\$ 15.32	\$ 2.56	\$ 17.88
075-0710-044-0000	RESIDENTIAL	\$ 15.32	\$ 2.56	\$ 17.88
075-0720-001-0000	RESIDENTIAL	\$ 15.32	\$ 2.56	\$ 17.88
075-0720-002-0000	RESIDENTIAL	\$ 15.32	\$ 2.56	\$ 17.88
075-0720-003-0000	RESIDENTIAL	\$ 15.32	\$ 2.56	\$ 17.88
075-0720-004-0000	RESIDENTIAL	\$ 15.32	\$ 2.56	\$ 17.88
075-0720-005-0000	RESIDENTIAL	\$ 15.32	\$ 2.56	\$ 17.88
075-0720-006-0000	RESIDENTIAL	\$ 15.32	\$ 2.56	\$ 17.88
075-0720-007-0000	RESIDENTIAL	\$ 15.32	\$ 2.56	\$ 17.88
075-0720-008-0000	RESIDENTIAL	\$ 15.32	\$ 2.56	\$ 17.88
075-0720-009-0000	RESIDENTIAL	\$ 15.32	\$ 2.56	\$ 17.88
075-0720-010-0000	RESIDENTIAL	\$ 15.32	\$ 2.56	\$ 17.88
075-0720-011-0000	RESIDENTIAL	\$ 15.32	\$ 2.56	\$ 17.88
075-0720-012-0000	RESIDENTIAL	\$ 15.32	\$ 2.56	\$ 17.88
075-0720-013-0000	RESIDENTIAL	\$ 15.32	\$ 2.56	\$ 17.88
075-0720-014-0000	RESIDENTIAL	\$ 15.32	\$ 2.56	\$ 17.88
075-0720-015-0000	RESIDENTIAL	\$ 15.32	\$ 2.56	\$ 17.88
075-0720-016-0000	RESIDENTIAL	\$ 15.32	\$ 2.56	\$ 17.88
075-0720-017-0000	RESIDENTIAL	\$ 15.32	\$ 2.56	\$ 17.88
075-0720-018-0000	RESIDENTIAL	\$ 15.32	\$ 2.56	\$ 17.88
075-0720-019-0000	RESIDENTIAL	\$ 15.32	\$ 2.56	\$ 17.88
075-0720-020-0000	RESIDENTIAL	\$ 15.32	\$ 2.56	\$ 17.88
075-0720-021-0000	RESIDENTIAL	\$ 15.32	\$ 2.56	\$ 17.88
075-0720-022-0000	RESIDENTIAL	\$ 15.32	\$ 2.56	\$ 17.88
075-0720-023-0000	RESIDENTIAL	\$ 15.32	\$ 2.56	\$ 17.88
075-0720-024-0000	RESIDENTIAL	\$ 15.32	\$ 2.56	\$ 17.88
075-0720-025-0000	RESIDENTIAL	\$ 15.32	\$ 2.56	\$ 17.88
075-0720-026-0000	RESIDENTIAL	\$ 15.32	\$ 2.56	\$ 17.88
075-0720-027-0000	RESIDENTIAL	\$ 15.32	\$ 2.56	\$ 17.88
075-0720-028-0000	RESIDENTIAL	\$ 15.32	\$ 2.56	\$ 17.88
075-0720-029-0000	RESIDENTIAL	\$ 15.32	\$ 2.56	\$ 17.88
075-0720-030-0000	RESIDENTIAL	\$ 15.32	\$ 2.56	\$ 17.88
075-0720-031-0000	RESIDENTIAL	\$ 15.32	\$ 2.56	\$ 17.88
075-0720-032-0000	RESIDENTIAL	\$ 15.32	\$ 2.56	\$ 17.88
075-0720-033-0000	RESIDENTIAL	\$ 15.32	\$ 2.56	\$ 17.88
075-0720-034-0000	RESIDENTIAL	\$ 15.32	\$ 2.56	\$ 17.88
075-0720-035-0000	RESIDENTIAL	\$ 15.32	\$ 2.56	\$ 17.88
075-0720-037-0000	RESIDENTIAL	\$ 15.32	\$ 2.56	\$ 17.88
075-0720-038-0000	RESIDENTIAL	\$ 15.32	\$ 2.56	\$ 17.88
075-0720-039-0000	RESIDENTIAL	\$ 15.32	\$ 2.56	\$ 17.88
075-0720-040-0000	RESIDENTIAL	\$ 15.32	\$ 2.56	\$ 17.88

ITEM 17.2.

City of Rancho Cordova
Lighting District No. 2012-1 Exhibit A to the Resolution
Fiscal Year 2023-24 Assessment Roll

ATTACHMENT 2

APN	District Classification	Street Light Charge	Safety Light Charge	Total Assessment
075-0720-041-0000	RESIDENTIAL	\$ 15.32	\$ 2.56	\$ 17.88
075-0720-042-0000	RESIDENTIAL	\$ 15.32	\$ 2.56	\$ 17.88
075-0720-043-0000	RESIDENTIAL	\$ 15.32	\$ 2.56	\$ 17.88
075-0720-044-0000	RESIDENTIAL	\$ 15.32	\$ 2.56	\$ 17.88
075-0720-045-0000	RESIDENTIAL	\$ 15.32	\$ 2.56	\$ 17.88
075-0720-046-0000	RESIDENTIAL	\$ 15.32	\$ 2.56	\$ 17.88
075-0720-047-0000	RESIDENTIAL	\$ 15.32	\$ 2.56	\$ 17.88
075-0720-048-0000	RESIDENTIAL	\$ 15.32	\$ 2.56	\$ 17.88
075-0720-049-0000	RESIDENTIAL	\$ 15.32	\$ 2.56	\$ 17.88
075-0720-050-0000	RESIDENTIAL	\$ 15.32	\$ 2.56	\$ 17.88
075-0720-051-0000	RESIDENTIAL	\$ 15.32	\$ 2.56	\$ 17.88
075-0720-052-0000	RESIDENTIAL	\$ 15.32	\$ 2.56	\$ 17.88
075-0720-053-0000	RESIDENTIAL	\$ 15.32	\$ 2.56	\$ 17.88
075-0720-054-0000	RESIDENTIAL	\$ 15.32	\$ 2.56	\$ 17.88
075-0720-055-0000	RESIDENTIAL	\$ 15.32	\$ 2.56	\$ 17.88
075-0720-056-0000	RESIDENTIAL	\$ 15.32	\$ 2.56	\$ 17.88
075-0720-057-0000	RESIDENTIAL	\$ 15.32	\$ 2.56	\$ 17.88
075-0720-058-0000	RESIDENTIAL	\$ 15.32	\$ 2.56	\$ 17.88
075-0720-059-0000	SAFETY LIGHTS ONLY	\$ 0.00	\$ 2.56	\$ 2.56
076-0010-001-0000	SAFETY LIGHTS ONLY	\$ 0.00	\$ 2.56	\$ 2.56
076-0010-002-0000	SAFETY LIGHTS ONLY	\$ 0.00	\$ 2.56	\$ 2.56
076-0010-003-0000	SAFETY LIGHTS ONLY	\$ 0.00	\$ 2.56	\$ 2.56
076-0010-004-0000	SAFETY LIGHTS ONLY	\$ 0.00	\$ 2.56	\$ 2.56
076-0010-005-0000	SAFETY LIGHTS ONLY	\$ 0.00	\$ 2.56	\$ 2.56
076-0010-006-0000	SAFETY LIGHTS ONLY	\$ 0.00	\$ 2.56	\$ 2.56
076-0010-009-0000	SAFETY LIGHTS ONLY	\$ 0.00	\$ 2.56	\$ 2.56
076-0010-010-0000	SAFETY LIGHTS ONLY	\$ 0.00	\$ 2.56	\$ 2.56
076-0010-011-0000	SAFETY LIGHTS ONLY	\$ 0.00	\$ 2.56	\$ 2.56
076-0010-012-0000	SAFETY LIGHTS ONLY	\$ 0.00	\$ 2.56	\$ 2.56
076-0010-014-0000	SAFETY LIGHTS ONLY	\$ 0.00	\$ 2.56	\$ 2.56
076-0010-015-0000	SAFETY LIGHTS ONLY	\$ 0.00	\$ 2.56	\$ 2.56
076-0020-009-0000	SAFETY LIGHTS ONLY	\$ 0.00	\$ 2.56	\$ 2.56
076-0020-010-0000	SAFETY LIGHTS ONLY	\$ 0.00	\$ 2.56	\$ 2.56
076-0020-015-0000	SAFETY LIGHTS ONLY	\$ 0.00	\$ 2.56	\$ 2.56
076-0020-018-0000	SAFETY LIGHTS ONLY	\$ 0.00	\$ 2.56	\$ 2.56
076-0020-019-0000	NONRES	\$ 108.57	\$ 2.56	\$ 111.12
076-0020-020-0000	SAFETY LIGHTS ONLY	\$ 0.00	\$ 2.56	\$ 2.56
076-0020-021-0000	SAFETY LIGHTS ONLY	\$ 0.00	\$ 2.56	\$ 2.56
076-0020-022-0000	NONRES	\$ 37.03	\$ 2.56	\$ 39.58
076-0031-001-0000	SAFETY LIGHTS ONLY	\$ 0.00	\$ 2.56	\$ 2.56
076-0031-002-0000	SAFETY LIGHTS ONLY	\$ 0.00	\$ 2.56	\$ 2.56
076-0031-003-0000	SAFETY LIGHTS ONLY	\$ 0.00	\$ 2.56	\$ 2.56
076-0031-004-0000	SAFETY LIGHTS ONLY	\$ 0.00	\$ 2.56	\$ 2.56
076-0031-005-0000	SAFETY LIGHTS ONLY	\$ 0.00	\$ 2.56	\$ 2.56

ITEM 17.2.

City of Rancho Cordova
Lighting District No. 2012-1 Exhibit A to the Resolution
Fiscal Year 2023-24 Assessment Roll

ATTACHMENT 2

APN	District Classification	Street Light Charge	Safety Light Charge	Total Assessment
076-0031-006-0000	NONRES	\$ 56.93	\$ 2.56	\$ 59.48
076-0032-001-0000	NONRES	\$ 47.36	\$ 2.56	\$ 49.92
076-0032-002-0000	SAFETY LIGHTS ONLY	\$ 0.00	\$ 2.56	\$ 2.56
076-0032-003-0000	SAFETY LIGHTS ONLY	\$ 0.00	\$ 2.56	\$ 2.56
076-0032-004-0000	SAFETY LIGHTS ONLY	\$ 0.00	\$ 2.56	\$ 2.56
076-0032-005-0000	SAFETY LIGHTS ONLY	\$ 0.00	\$ 2.56	\$ 2.56
076-0033-005-0000	SAFETY LIGHTS ONLY	\$ 0.00	\$ 2.56	\$ 2.56
076-0033-006-0000	NONRES	\$ 71.79	\$ 2.56	\$ 74.34
076-0033-007-0000	SAFETY LIGHTS ONLY	\$ 0.00	\$ 2.56	\$ 2.56
076-0033-008-0000	SAFETY LIGHTS ONLY	\$ 0.00	\$ 2.56	\$ 2.56
076-0033-014-0000	NONRES	\$ 68.26	\$ 2.56	\$ 70.82
076-0033-015-0000	SAFETY LIGHTS ONLY	\$ 0.00	\$ 2.56	\$ 2.56
076-0033-016-0000	SAFETY LIGHTS ONLY	\$ 0.00	\$ 2.56	\$ 2.56
076-0033-017-0000	SAFETY LIGHTS ONLY	\$ 0.00	\$ 2.56	\$ 2.56
076-0034-001-0000	SAFETY LIGHTS ONLY	\$ 0.00	\$ 2.56	\$ 2.56
076-0041-001-0000	SAFETY LIGHTS ONLY	\$ 0.00	\$ 2.56	\$ 2.56
076-0041-002-0000	SAFETY LIGHTS ONLY	\$ 0.00	\$ 2.56	\$ 2.56
076-0041-003-0000	SAFETY LIGHTS ONLY	\$ 0.00	\$ 2.56	\$ 2.56
076-0041-004-0000	SAFETY LIGHTS ONLY	\$ 0.00	\$ 2.56	\$ 2.56
076-0041-005-0000	SAFETY LIGHTS ONLY	\$ 0.00	\$ 2.56	\$ 2.56
076-0041-006-0000	SAFETY LIGHTS ONLY	\$ 0.00	\$ 2.56	\$ 2.56
076-0041-007-0000	SAFETY LIGHTS ONLY	\$ 0.00	\$ 2.56	\$ 2.56
076-0041-008-0000	SAFETY LIGHTS ONLY	\$ 0.00	\$ 2.56	\$ 2.56
076-0041-009-0000	SAFETY LIGHTS ONLY	\$ 0.00	\$ 2.56	\$ 2.56
076-0041-010-0000	SAFETY LIGHTS ONLY	\$ 0.00	\$ 2.56	\$ 2.56
076-0041-011-0000	SAFETY LIGHTS ONLY	\$ 0.00	\$ 2.56	\$ 2.56
076-0041-012-0000	SAFETY LIGHTS ONLY	\$ 0.00	\$ 2.56	\$ 2.56
076-0041-013-0000	SAFETY LIGHTS ONLY	\$ 0.00	\$ 2.56	\$ 2.56
076-0041-014-0000	SAFETY LIGHTS ONLY	\$ 0.00	\$ 2.56	\$ 2.56
076-0041-015-0000	SAFETY LIGHTS ONLY	\$ 0.00	\$ 2.56	\$ 2.56
076-0041-016-0000	SAFETY LIGHTS ONLY	\$ 0.00	\$ 2.56	\$ 2.56
076-0042-001-0000	SAFETY LIGHTS ONLY	\$ 0.00	\$ 2.56	\$ 2.56
076-0042-002-0000	SAFETY LIGHTS ONLY	\$ 0.00	\$ 2.56	\$ 2.56
076-0042-003-0000	SAFETY LIGHTS ONLY	\$ 0.00	\$ 2.56	\$ 2.56
076-0042-004-0000	SAFETY LIGHTS ONLY	\$ 0.00	\$ 2.56	\$ 2.56
076-0042-005-0000	SAFETY LIGHTS ONLY	\$ 0.00	\$ 2.56	\$ 2.56
076-0042-006-0000	SAFETY LIGHTS ONLY	\$ 0.00	\$ 2.56	\$ 2.56
076-0042-007-0000	SAFETY LIGHTS ONLY	\$ 0.00	\$ 2.56	\$ 2.56
076-0042-008-0000	SAFETY LIGHTS ONLY	\$ 0.00	\$ 2.56	\$ 2.56
076-0042-009-0000	SAFETY LIGHTS ONLY	\$ 0.00	\$ 2.56	\$ 2.56
076-0042-010-0000	SAFETY LIGHTS ONLY	\$ 0.00	\$ 2.56	\$ 2.56
076-0042-011-0000	SAFETY LIGHTS ONLY	\$ 0.00	\$ 2.56	\$ 2.56
076-0042-012-0000	SAFETY LIGHTS ONLY	\$ 0.00	\$ 2.56	\$ 2.56
076-0042-013-0000	SAFETY LIGHTS ONLY	\$ 0.00	\$ 2.56	\$ 2.56

ITEM 17.2.

City of Rancho Cordova
Lighting District No. 2012-1 Exhibit A to the Resolution
Fiscal Year 2023-24 Assessment Roll

ATTACHMENT 2

APN	District Classification	Street Light Charge	Safety Light Charge	Total Assessment
076-0042-014-0000	SAFETY LIGHTS ONLY	\$ 0.00	\$ 2.56	\$ 2.56
076-0042-015-0000	SAFETY LIGHTS ONLY	\$ 0.00	\$ 2.56	\$ 2.56
076-0042-016-0000	SAFETY LIGHTS ONLY	\$ 0.00	\$ 2.56	\$ 2.56
076-0042-017-0000	SAFETY LIGHTS ONLY	\$ 0.00	\$ 2.56	\$ 2.56
076-0043-001-0000	SAFETY LIGHTS ONLY	\$ 0.00	\$ 2.56	\$ 2.56
076-0043-002-0000	SAFETY LIGHTS ONLY	\$ 0.00	\$ 2.56	\$ 2.56
076-0043-003-0000	SAFETY LIGHTS ONLY	\$ 0.00	\$ 2.56	\$ 2.56
076-0043-004-0000	SAFETY LIGHTS ONLY	\$ 0.00	\$ 2.56	\$ 2.56
076-0043-005-0000	SAFETY LIGHTS ONLY	\$ 0.00	\$ 2.56	\$ 2.56
076-0043-006-0000	SAFETY LIGHTS ONLY	\$ 0.00	\$ 2.56	\$ 2.56
076-0043-007-0000	SAFETY LIGHTS ONLY	\$ 0.00	\$ 2.56	\$ 2.56
076-0043-008-0000	SAFETY LIGHTS ONLY	\$ 0.00	\$ 2.56	\$ 2.56
076-0043-009-0000	SAFETY LIGHTS ONLY	\$ 0.00	\$ 2.56	\$ 2.56
076-0043-010-0000	SAFETY LIGHTS ONLY	\$ 0.00	\$ 2.56	\$ 2.56
076-0043-011-0000	SAFETY LIGHTS ONLY	\$ 0.00	\$ 2.56	\$ 2.56
076-0043-012-0000	SAFETY LIGHTS ONLY	\$ 0.00	\$ 2.56	\$ 2.56
076-0051-001-0000	SAFETY LIGHTS ONLY	\$ 0.00	\$ 2.56	\$ 2.56
076-0051-002-0000	SAFETY LIGHTS ONLY	\$ 0.00	\$ 2.56	\$ 2.56
076-0051-003-0000	SAFETY LIGHTS ONLY	\$ 0.00	\$ 2.56	\$ 2.56
076-0051-004-0000	SAFETY LIGHTS ONLY	\$ 0.00	\$ 2.56	\$ 2.56
076-0051-005-0000	SAFETY LIGHTS ONLY	\$ 0.00	\$ 2.56	\$ 2.56
076-0051-006-0000	SAFETY LIGHTS ONLY	\$ 0.00	\$ 2.56	\$ 2.56
076-0051-007-0000	SAFETY LIGHTS ONLY	\$ 0.00	\$ 2.56	\$ 2.56
076-0051-008-0000	SAFETY LIGHTS ONLY	\$ 0.00	\$ 2.56	\$ 2.56
076-0051-009-0000	SAFETY LIGHTS ONLY	\$ 0.00	\$ 2.56	\$ 2.56
076-0051-010-0000	SAFETY LIGHTS ONLY	\$ 0.00	\$ 2.56	\$ 2.56
076-0052-001-0000	SAFETY LIGHTS ONLY	\$ 0.00	\$ 2.56	\$ 2.56
076-0052-002-0000	SAFETY LIGHTS ONLY	\$ 0.00	\$ 2.56	\$ 2.56
076-0052-003-0000	SAFETY LIGHTS ONLY	\$ 0.00	\$ 2.56	\$ 2.56
076-0052-004-0000	SAFETY LIGHTS ONLY	\$ 0.00	\$ 2.56	\$ 2.56
076-0052-005-0000	SAFETY LIGHTS ONLY	\$ 0.00	\$ 2.56	\$ 2.56
076-0052-006-0000	SAFETY LIGHTS ONLY	\$ 0.00	\$ 2.56	\$ 2.56
076-0052-007-0000	SAFETY LIGHTS ONLY	\$ 0.00	\$ 2.56	\$ 2.56
076-0052-008-0000	SAFETY LIGHTS ONLY	\$ 0.00	\$ 2.56	\$ 2.56
076-0053-001-0000	SAFETY LIGHTS ONLY	\$ 0.00	\$ 2.56	\$ 2.56
076-0053-002-0000	SAFETY LIGHTS ONLY	\$ 0.00	\$ 2.56	\$ 2.56
076-0053-003-0000	SAFETY LIGHTS ONLY	\$ 0.00	\$ 2.56	\$ 2.56
076-0053-004-0000	SAFETY LIGHTS ONLY	\$ 0.00	\$ 2.56	\$ 2.56
076-0053-005-0000	SAFETY LIGHTS ONLY	\$ 0.00	\$ 2.56	\$ 2.56
076-0053-006-0000	SAFETY LIGHTS ONLY	\$ 0.00	\$ 2.56	\$ 2.56
076-0053-007-0000	SAFETY LIGHTS ONLY	\$ 0.00	\$ 2.56	\$ 2.56
076-0053-008-0000	SAFETY LIGHTS ONLY	\$ 0.00	\$ 2.56	\$ 2.56
076-0053-009-0000	SAFETY LIGHTS ONLY	\$ 0.00	\$ 2.56	\$ 2.56
076-0053-010-0000	SAFETY LIGHTS ONLY	\$ 0.00	\$ 2.56	\$ 2.56

ITEM 17.2.

City of Rancho Cordova
Lighting District No. 2012-1 Exhibit A to the Resolution
Fiscal Year 2023-24 Assessment Roll

ATTACHMENT 2

APN	District Classification	Street Light Charge	Safety Light Charge	Total Assessment
076-0053-011-0000	SAFETY LIGHTS ONLY	\$ 0.00	\$ 2.56	\$ 2.56
076-0053-012-0000	SAFETY LIGHTS ONLY	\$ 0.00	\$ 2.56	\$ 2.56
076-0053-013-0000	SAFETY LIGHTS ONLY	\$ 0.00	\$ 2.56	\$ 2.56
076-0053-014-0000	SAFETY LIGHTS ONLY	\$ 0.00	\$ 2.56	\$ 2.56
076-0053-015-0000	SAFETY LIGHTS ONLY	\$ 0.00	\$ 2.56	\$ 2.56
076-0053-016-0000	SAFETY LIGHTS ONLY	\$ 0.00	\$ 2.56	\$ 2.56
076-0053-017-0000	SAFETY LIGHTS ONLY	\$ 0.00	\$ 2.56	\$ 2.56
076-0053-018-0000	SAFETY LIGHTS ONLY	\$ 0.00	\$ 2.56	\$ 2.56
076-0054-001-0000	SAFETY LIGHTS ONLY	\$ 0.00	\$ 2.56	\$ 2.56
076-0054-002-0000	SAFETY LIGHTS ONLY	\$ 0.00	\$ 2.56	\$ 2.56
076-0054-003-0000	SAFETY LIGHTS ONLY	\$ 0.00	\$ 2.56	\$ 2.56
076-0054-004-0000	SAFETY LIGHTS ONLY	\$ 0.00	\$ 2.56	\$ 2.56
076-0054-005-0000	SAFETY LIGHTS ONLY	\$ 0.00	\$ 2.56	\$ 2.56
076-0054-006-0000	SAFETY LIGHTS ONLY	\$ 0.00	\$ 2.56	\$ 2.56
076-0054-007-0000	SAFETY LIGHTS ONLY	\$ 0.00	\$ 2.56	\$ 2.56
076-0054-008-0000	SAFETY LIGHTS ONLY	\$ 0.00	\$ 2.56	\$ 2.56
076-0054-009-0000	SAFETY LIGHTS ONLY	\$ 0.00	\$ 2.56	\$ 2.56
076-0054-010-0000	SAFETY LIGHTS ONLY	\$ 0.00	\$ 2.56	\$ 2.56
076-0054-011-0000	SAFETY LIGHTS ONLY	\$ 0.00	\$ 2.56	\$ 2.56
076-0054-012-0000	SAFETY LIGHTS ONLY	\$ 0.00	\$ 2.56	\$ 2.56
076-0054-013-0000	SAFETY LIGHTS ONLY	\$ 0.00	\$ 2.56	\$ 2.56
076-0061-001-0000	SAFETY LIGHTS ONLY	\$ 0.00	\$ 2.56	\$ 2.56
076-0062-001-0000	SAFETY LIGHTS ONLY	\$ 0.00	\$ 2.56	\$ 2.56
076-0062-002-0000	SAFETY LIGHTS ONLY	\$ 0.00	\$ 2.56	\$ 2.56
076-0062-003-0000	SAFETY LIGHTS ONLY	\$ 0.00	\$ 2.56	\$ 2.56
076-0062-004-0000	SAFETY LIGHTS ONLY	\$ 0.00	\$ 2.56	\$ 2.56
076-0062-005-0000	SAFETY LIGHTS ONLY	\$ 0.00	\$ 2.56	\$ 2.56
076-0062-006-0000	SAFETY LIGHTS ONLY	\$ 0.00	\$ 2.56	\$ 2.56
076-0062-007-0000	SAFETY LIGHTS ONLY	\$ 0.00	\$ 2.56	\$ 2.56
076-0062-008-0000	SAFETY LIGHTS ONLY	\$ 0.00	\$ 2.56	\$ 2.56
076-0062-009-0000	SAFETY LIGHTS ONLY	\$ 0.00	\$ 2.56	\$ 2.56
076-0062-010-0000	SAFETY LIGHTS ONLY	\$ 0.00	\$ 2.56	\$ 2.56
076-0062-011-0000	SAFETY LIGHTS ONLY	\$ 0.00	\$ 2.56	\$ 2.56
076-0062-012-0000	SAFETY LIGHTS ONLY	\$ 0.00	\$ 2.56	\$ 2.56
076-0063-001-0000	SAFETY LIGHTS ONLY	\$ 0.00	\$ 2.56	\$ 2.56
076-0063-002-0000	SAFETY LIGHTS ONLY	\$ 0.00	\$ 2.56	\$ 2.56
076-0064-001-0000	SAFETY LIGHTS ONLY	\$ 0.00	\$ 2.56	\$ 2.56
076-0064-002-0000	SAFETY LIGHTS ONLY	\$ 0.00	\$ 2.56	\$ 2.56
076-0064-003-0000	SAFETY LIGHTS ONLY	\$ 0.00	\$ 2.56	\$ 2.56
076-0064-004-0000	SAFETY LIGHTS ONLY	\$ 0.00	\$ 2.56	\$ 2.56
076-0064-005-0000	SAFETY LIGHTS ONLY	\$ 0.00	\$ 2.56	\$ 2.56
076-0065-001-0000	SAFETY LIGHTS ONLY	\$ 0.00	\$ 2.56	\$ 2.56
076-0065-002-0000	SAFETY LIGHTS ONLY	\$ 0.00	\$ 2.56	\$ 2.56
076-0065-003-0000	SAFETY LIGHTS ONLY	\$ 0.00	\$ 2.56	\$ 2.56

ITEM 17.2.

City of Rancho Cordova
Lighting District No. 2012-1 Exhibit A to the Resolution
Fiscal Year 2023-24 Assessment Roll

ATTACHMENT 2

APN	District Classification	Street Light Charge	Safety Light Charge	Total Assessment
076-0065-004-0000	SAFETY LIGHTS ONLY	\$ 0.00	\$ 2.56	\$ 2.56
076-0065-005-0000	SAFETY LIGHTS ONLY	\$ 0.00	\$ 2.56	\$ 2.56
076-0065-006-0000	SAFETY LIGHTS ONLY	\$ 0.00	\$ 2.56	\$ 2.56
076-0065-007-0000	SAFETY LIGHTS ONLY	\$ 0.00	\$ 2.56	\$ 2.56
076-0065-008-0000	SAFETY LIGHTS ONLY	\$ 0.00	\$ 2.56	\$ 2.56
076-0065-009-0000	SAFETY LIGHTS ONLY	\$ 0.00	\$ 2.56	\$ 2.56
076-0065-010-0000	SAFETY LIGHTS ONLY	\$ 0.00	\$ 2.56	\$ 2.56
076-0066-001-0000	SAFETY LIGHTS ONLY	\$ 0.00	\$ 2.56	\$ 2.56
076-0066-002-0000	SAFETY LIGHTS ONLY	\$ 0.00	\$ 2.56	\$ 2.56
076-0066-003-0000	SAFETY LIGHTS ONLY	\$ 0.00	\$ 2.56	\$ 2.56
076-0066-004-0000	SAFETY LIGHTS ONLY	\$ 0.00	\$ 2.56	\$ 2.56
076-0066-005-0000	SAFETY LIGHTS ONLY	\$ 0.00	\$ 2.56	\$ 2.56
076-0066-006-0000	SAFETY LIGHTS ONLY	\$ 0.00	\$ 2.56	\$ 2.56
076-0066-007-0000	SAFETY LIGHTS ONLY	\$ 0.00	\$ 2.56	\$ 2.56
076-0066-008-0000	SAFETY LIGHTS ONLY	\$ 0.00	\$ 2.56	\$ 2.56
076-0066-009-0000	SAFETY LIGHTS ONLY	\$ 0.00	\$ 2.56	\$ 2.56
076-0066-010-0000	SAFETY LIGHTS ONLY	\$ 0.00	\$ 2.56	\$ 2.56
076-0067-001-0000	SAFETY LIGHTS ONLY	\$ 0.00	\$ 2.56	\$ 2.56
076-0067-002-0000	SAFETY LIGHTS ONLY	\$ 0.00	\$ 2.56	\$ 2.56
076-0067-003-0000	SAFETY LIGHTS ONLY	\$ 0.00	\$ 2.56	\$ 2.56
076-0067-004-0000	SAFETY LIGHTS ONLY	\$ 0.00	\$ 2.56	\$ 2.56
076-0067-005-0000	SAFETY LIGHTS ONLY	\$ 0.00	\$ 2.56	\$ 2.56
076-0071-001-0000	SAFETY LIGHTS ONLY	\$ 0.00	\$ 2.56	\$ 2.56
076-0071-002-0000	SAFETY LIGHTS ONLY	\$ 0.00	\$ 2.56	\$ 2.56
076-0071-003-0000	SAFETY LIGHTS ONLY	\$ 0.00	\$ 2.56	\$ 2.56
076-0071-004-0000	SAFETY LIGHTS ONLY	\$ 0.00	\$ 2.56	\$ 2.56
076-0071-005-0000	SAFETY LIGHTS ONLY	\$ 0.00	\$ 2.56	\$ 2.56
076-0072-001-0000	SAFETY LIGHTS ONLY	\$ 0.00	\$ 2.56	\$ 2.56
076-0072-002-0000	SAFETY LIGHTS ONLY	\$ 0.00	\$ 2.56	\$ 2.56
076-0072-003-0000	SAFETY LIGHTS ONLY	\$ 0.00	\$ 2.56	\$ 2.56
076-0072-004-0000	SAFETY LIGHTS ONLY	\$ 0.00	\$ 2.56	\$ 2.56
076-0072-005-0000	SAFETY LIGHTS ONLY	\$ 0.00	\$ 2.56	\$ 2.56
076-0072-006-0000	SAFETY LIGHTS ONLY	\$ 0.00	\$ 2.56	\$ 2.56
076-0072-007-0000	SAFETY LIGHTS ONLY	\$ 0.00	\$ 2.56	\$ 2.56
076-0072-008-0000	SAFETY LIGHTS ONLY	\$ 0.00	\$ 2.56	\$ 2.56
076-0072-009-0000	SAFETY LIGHTS ONLY	\$ 0.00	\$ 2.56	\$ 2.56
076-0072-010-0000	SAFETY LIGHTS ONLY	\$ 0.00	\$ 2.56	\$ 2.56
076-0072-011-0000	SAFETY LIGHTS ONLY	\$ 0.00	\$ 2.56	\$ 2.56
076-0072-012-0000	SAFETY LIGHTS ONLY	\$ 0.00	\$ 2.56	\$ 2.56
076-0072-013-0000	SAFETY LIGHTS ONLY	\$ 0.00	\$ 2.56	\$ 2.56
076-0072-014-0000	SAFETY LIGHTS ONLY	\$ 0.00	\$ 2.56	\$ 2.56
076-0072-015-0000	SAFETY LIGHTS ONLY	\$ 0.00	\$ 2.56	\$ 2.56
076-0073-001-0000	SAFETY LIGHTS ONLY	\$ 0.00	\$ 2.56	\$ 2.56
076-0073-002-0000	SAFETY LIGHTS ONLY	\$ 0.00	\$ 2.56	\$ 2.56

ITEM 17.2.

City of Rancho Cordova
Lighting District No. 2012-1 Exhibit A to the Resolution
Fiscal Year 2023-24 Assessment Roll

ATTACHMENT 2

APN	District Classification	Street Light Charge	Safety Light Charge	Total Assessment
076-0073-003-0000	SAFETY LIGHTS ONLY	\$ 0.00	\$ 2.56	\$ 2.56
076-0073-004-0000	SAFETY LIGHTS ONLY	\$ 0.00	\$ 2.56	\$ 2.56
076-0073-005-0000	SAFETY LIGHTS ONLY	\$ 0.00	\$ 2.56	\$ 2.56
076-0073-006-0000	SAFETY LIGHTS ONLY	\$ 0.00	\$ 2.56	\$ 2.56
076-0073-007-0000	RESIDENTIAL	\$ 15.32	\$ 2.56	\$ 17.88
076-0073-008-0000	SAFETY LIGHTS ONLY	\$ 0.00	\$ 2.56	\$ 2.56
076-0073-009-0000	SAFETY LIGHTS ONLY	\$ 0.00	\$ 2.56	\$ 2.56
076-0073-010-0000	SAFETY LIGHTS ONLY	\$ 0.00	\$ 2.56	\$ 2.56
076-0073-011-0000	SAFETY LIGHTS ONLY	\$ 0.00	\$ 2.56	\$ 2.56
076-0073-012-0000	SAFETY LIGHTS ONLY	\$ 0.00	\$ 2.56	\$ 2.56
076-0073-013-0000	SAFETY LIGHTS ONLY	\$ 0.00	\$ 2.56	\$ 2.56
076-0073-014-0000	SAFETY LIGHTS ONLY	\$ 0.00	\$ 2.56	\$ 2.56
076-0074-001-0000	SAFETY LIGHTS ONLY	\$ 0.00	\$ 2.56	\$ 2.56
076-0074-002-0000	SAFETY LIGHTS ONLY	\$ 0.00	\$ 2.56	\$ 2.56
076-0074-003-0000	SAFETY LIGHTS ONLY	\$ 0.00	\$ 2.56	\$ 2.56
076-0074-004-0000	SAFETY LIGHTS ONLY	\$ 0.00	\$ 2.56	\$ 2.56
076-0074-005-0000	SAFETY LIGHTS ONLY	\$ 0.00	\$ 2.56	\$ 2.56
076-0074-006-0000	SAFETY LIGHTS ONLY	\$ 0.00	\$ 2.56	\$ 2.56
076-0074-007-0000	RESIDENTIAL	\$ 15.32	\$ 2.56	\$ 17.88
076-0074-008-0000	SAFETY LIGHTS ONLY	\$ 0.00	\$ 2.56	\$ 2.56
076-0074-009-0000	SAFETY LIGHTS ONLY	\$ 0.00	\$ 2.56	\$ 2.56
076-0074-010-0000	SAFETY LIGHTS ONLY	\$ 0.00	\$ 2.56	\$ 2.56
076-0074-011-0000	SAFETY LIGHTS ONLY	\$ 0.00	\$ 2.56	\$ 2.56
076-0074-012-0000	SAFETY LIGHTS ONLY	\$ 0.00	\$ 2.56	\$ 2.56
076-0074-013-0000	SAFETY LIGHTS ONLY	\$ 0.00	\$ 2.56	\$ 2.56
076-0074-014-0000	SAFETY LIGHTS ONLY	\$ 0.00	\$ 2.56	\$ 2.56
076-0074-015-0000	SAFETY LIGHTS ONLY	\$ 0.00	\$ 2.56	\$ 2.56
076-0074-016-0000	SAFETY LIGHTS ONLY	\$ 0.00	\$ 2.56	\$ 2.56
076-0074-017-0000	SAFETY LIGHTS ONLY	\$ 0.00	\$ 2.56	\$ 2.56
076-0081-001-0000	SAFETY LIGHTS ONLY	\$ 0.00	\$ 2.56	\$ 2.56
076-0081-002-0000	SAFETY LIGHTS ONLY	\$ 0.00	\$ 2.56	\$ 2.56
076-0081-003-0000	SAFETY LIGHTS ONLY	\$ 0.00	\$ 2.56	\$ 2.56
076-0081-004-0000	SAFETY LIGHTS ONLY	\$ 0.00	\$ 2.56	\$ 2.56
076-0081-005-0000	SAFETY LIGHTS ONLY	\$ 0.00	\$ 2.56	\$ 2.56
076-0081-006-0000	SAFETY LIGHTS ONLY	\$ 0.00	\$ 2.56	\$ 2.56
076-0081-007-0000	SAFETY LIGHTS ONLY	\$ 0.00	\$ 2.56	\$ 2.56
076-0081-008-0000	SAFETY LIGHTS ONLY	\$ 0.00	\$ 2.56	\$ 2.56
076-0082-001-0000	SAFETY LIGHTS ONLY	\$ 0.00	\$ 2.56	\$ 2.56
076-0082-002-0000	SAFETY LIGHTS ONLY	\$ 0.00	\$ 2.56	\$ 2.56
076-0082-003-0000	SAFETY LIGHTS ONLY	\$ 0.00	\$ 2.56	\$ 2.56
076-0082-004-0000	SAFETY LIGHTS ONLY	\$ 0.00	\$ 2.56	\$ 2.56
076-0082-005-0000	SAFETY LIGHTS ONLY	\$ 0.00	\$ 2.56	\$ 2.56
076-0082-006-0000	SAFETY LIGHTS ONLY	\$ 0.00	\$ 2.56	\$ 2.56
076-0082-007-0000	SAFETY LIGHTS ONLY	\$ 0.00	\$ 2.56	\$ 2.56

ITEM 17.2.

City of Rancho Cordova
Lighting District No. 2012-1 Exhibit A to the Resolution
Fiscal Year 2023-24 Assessment Roll

ATTACHMENT 2

APN	District Classification	Street Light Charge	Safety Light Charge	Total Assessment
076-0082-008-0000	SAFETY LIGHTS ONLY	\$ 0.00	\$ 2.56	\$ 2.56
076-0083-001-0000	SAFETY LIGHTS ONLY	\$ 0.00	\$ 2.56	\$ 2.56
076-0083-002-0000	SAFETY LIGHTS ONLY	\$ 0.00	\$ 2.56	\$ 2.56
076-0083-003-0000	SAFETY LIGHTS ONLY	\$ 0.00	\$ 2.56	\$ 2.56
076-0083-004-0000	SAFETY LIGHTS ONLY	\$ 0.00	\$ 2.56	\$ 2.56
076-0083-005-0000	SAFETY LIGHTS ONLY	\$ 0.00	\$ 2.56	\$ 2.56
076-0083-006-0000	SAFETY LIGHTS ONLY	\$ 0.00	\$ 2.56	\$ 2.56
076-0083-007-0000	SAFETY LIGHTS ONLY	\$ 0.00	\$ 2.56	\$ 2.56
076-0083-008-0000	SAFETY LIGHTS ONLY	\$ 0.00	\$ 2.56	\$ 2.56
076-0083-009-0000	SAFETY LIGHTS ONLY	\$ 0.00	\$ 2.56	\$ 2.56
076-0083-010-0000	SAFETY LIGHTS ONLY	\$ 0.00	\$ 2.56	\$ 2.56
076-0083-011-0000	SAFETY LIGHTS ONLY	\$ 0.00	\$ 2.56	\$ 2.56
076-0083-012-0000	SAFETY LIGHTS ONLY	\$ 0.00	\$ 2.56	\$ 2.56
076-0083-016-0000	SAFETY LIGHTS ONLY	\$ 0.00	\$ 2.56	\$ 2.56
076-0083-017-0000	SAFETY LIGHTS ONLY	\$ 0.00	\$ 2.56	\$ 2.56
076-0083-018-0000	SAFETY LIGHTS ONLY	\$ 0.00	\$ 2.56	\$ 2.56
076-0083-019-0000	SAFETY LIGHTS ONLY	\$ 0.00	\$ 2.56	\$ 2.56
076-0083-020-0000	SAFETY LIGHTS ONLY	\$ 0.00	\$ 2.56	\$ 2.56
076-0083-023-0000	SAFETY LIGHTS ONLY	\$ 0.00	\$ 2.56	\$ 2.56
076-0091-001-0000	SAFETY LIGHTS ONLY	\$ 0.00	\$ 2.56	\$ 2.56
076-0091-002-0000	SAFETY LIGHTS ONLY	\$ 0.00	\$ 2.56	\$ 2.56
076-0091-003-0000	SAFETY LIGHTS ONLY	\$ 0.00	\$ 2.56	\$ 2.56
076-0091-004-0000	SAFETY LIGHTS ONLY	\$ 0.00	\$ 2.56	\$ 2.56
076-0091-005-0000	SAFETY LIGHTS ONLY	\$ 0.00	\$ 2.56	\$ 2.56
076-0091-006-0000	SAFETY LIGHTS ONLY	\$ 0.00	\$ 2.56	\$ 2.56
076-0091-007-0000	SAFETY LIGHTS ONLY	\$ 0.00	\$ 2.56	\$ 2.56
076-0091-008-0000	SAFETY LIGHTS ONLY	\$ 0.00	\$ 2.56	\$ 2.56
076-0091-009-0000	SAFETY LIGHTS ONLY	\$ 0.00	\$ 2.56	\$ 2.56
076-0091-010-0000	SAFETY LIGHTS ONLY	\$ 0.00	\$ 2.56	\$ 2.56
076-0091-011-0000	SAFETY LIGHTS ONLY	\$ 0.00	\$ 2.56	\$ 2.56
076-0091-012-0000	SAFETY LIGHTS ONLY	\$ 0.00	\$ 2.56	\$ 2.56
076-0091-013-0000	SAFETY LIGHTS ONLY	\$ 0.00	\$ 2.56	\$ 2.56
076-0091-014-0000	SAFETY LIGHTS ONLY	\$ 0.00	\$ 2.56	\$ 2.56
076-0091-015-0000	SAFETY LIGHTS ONLY	\$ 0.00	\$ 2.56	\$ 2.56
076-0091-016-0000	SAFETY LIGHTS ONLY	\$ 0.00	\$ 2.56	\$ 2.56
076-0091-017-0000	SAFETY LIGHTS ONLY	\$ 0.00	\$ 2.56	\$ 2.56
076-0091-018-0000	SAFETY LIGHTS ONLY	\$ 0.00	\$ 2.56	\$ 2.56
076-0091-019-0000	SAFETY LIGHTS ONLY	\$ 0.00	\$ 2.56	\$ 2.56
076-0091-020-0000	SAFETY LIGHTS ONLY	\$ 0.00	\$ 2.56	\$ 2.56
076-0091-021-0000	SAFETY LIGHTS ONLY	\$ 0.00	\$ 2.56	\$ 2.56
076-0091-022-0000	SAFETY LIGHTS ONLY	\$ 0.00	\$ 2.56	\$ 2.56
076-0091-023-0000	SAFETY LIGHTS ONLY	\$ 0.00	\$ 2.56	\$ 2.56
076-0092-001-0000	SAFETY LIGHTS ONLY	\$ 0.00	\$ 2.56	\$ 2.56
076-0092-002-0000	SAFETY LIGHTS ONLY	\$ 0.00	\$ 2.56	\$ 2.56

ITEM 17.2.

City of Rancho Cordova
Lighting District No. 2012-1 Exhibit A to the Resolution
Fiscal Year 2023-24 Assessment Roll

ATTACHMENT 2

APN	District Classification	Street Light Charge	Safety Light Charge	Total Assessment
076-0092-003-0000	SAFETY LIGHTS ONLY	\$ 0.00	\$ 2.56	\$ 2.56
076-0092-004-0000	SAFETY LIGHTS ONLY	\$ 0.00	\$ 2.56	\$ 2.56
076-0092-005-0000	SAFETY LIGHTS ONLY	\$ 0.00	\$ 2.56	\$ 2.56
076-0092-006-0000	SAFETY LIGHTS ONLY	\$ 0.00	\$ 2.56	\$ 2.56
076-0092-007-0000	SAFETY LIGHTS ONLY	\$ 0.00	\$ 2.56	\$ 2.56
076-0092-008-0000	SAFETY LIGHTS ONLY	\$ 0.00	\$ 2.56	\$ 2.56
076-0092-009-0000	SAFETY LIGHTS ONLY	\$ 0.00	\$ 2.56	\$ 2.56
076-0092-010-0000	SAFETY LIGHTS ONLY	\$ 0.00	\$ 2.56	\$ 2.56
076-0092-011-0000	SAFETY LIGHTS ONLY	\$ 0.00	\$ 2.56	\$ 2.56
076-0092-012-0000	SAFETY LIGHTS ONLY	\$ 0.00	\$ 2.56	\$ 2.56
076-0092-013-0000	SAFETY LIGHTS ONLY	\$ 0.00	\$ 2.56	\$ 2.56
076-0092-014-0000	SAFETY LIGHTS ONLY	\$ 0.00	\$ 2.56	\$ 2.56
076-0092-015-0000	SAFETY LIGHTS ONLY	\$ 0.00	\$ 2.56	\$ 2.56
076-0093-001-0000	SAFETY LIGHTS ONLY	\$ 0.00	\$ 2.56	\$ 2.56
076-0093-002-0000	SAFETY LIGHTS ONLY	\$ 0.00	\$ 2.56	\$ 2.56
076-0093-003-0000	SAFETY LIGHTS ONLY	\$ 0.00	\$ 2.56	\$ 2.56
076-0093-004-0000	SAFETY LIGHTS ONLY	\$ 0.00	\$ 2.56	\$ 2.56
076-0093-005-0000	SAFETY LIGHTS ONLY	\$ 0.00	\$ 2.56	\$ 2.56
076-0093-006-0000	SAFETY LIGHTS ONLY	\$ 0.00	\$ 2.56	\$ 2.56
076-0093-007-0000	SAFETY LIGHTS ONLY	\$ 0.00	\$ 2.56	\$ 2.56
076-0093-008-0000	SAFETY LIGHTS ONLY	\$ 0.00	\$ 2.56	\$ 2.56
076-0093-009-0000	SAFETY LIGHTS ONLY	\$ 0.00	\$ 2.56	\$ 2.56
076-0093-010-0000	SAFETY LIGHTS ONLY	\$ 0.00	\$ 2.56	\$ 2.56
076-0093-011-0000	SAFETY LIGHTS ONLY	\$ 0.00	\$ 2.56	\$ 2.56
076-0093-012-0000	SAFETY LIGHTS ONLY	\$ 0.00	\$ 2.56	\$ 2.56
076-0093-013-0000	SAFETY LIGHTS ONLY	\$ 0.00	\$ 2.56	\$ 2.56
076-0093-014-0000	SAFETY LIGHTS ONLY	\$ 0.00	\$ 2.56	\$ 2.56
076-0093-015-0000	SAFETY LIGHTS ONLY	\$ 0.00	\$ 2.56	\$ 2.56
076-0093-016-0000	SAFETY LIGHTS ONLY	\$ 0.00	\$ 2.56	\$ 2.56
076-0093-017-0000	SAFETY LIGHTS ONLY	\$ 0.00	\$ 2.56	\$ 2.56
076-0093-018-0000	SAFETY LIGHTS ONLY	\$ 0.00	\$ 2.56	\$ 2.56
076-0093-019-0000	SAFETY LIGHTS ONLY	\$ 0.00	\$ 2.56	\$ 2.56
076-0093-020-0000	SAFETY LIGHTS ONLY	\$ 0.00	\$ 2.56	\$ 2.56
076-0093-021-0000	SAFETY LIGHTS ONLY	\$ 0.00	\$ 2.56	\$ 2.56
076-0093-022-0000	SAFETY LIGHTS ONLY	\$ 0.00	\$ 2.56	\$ 2.56
076-0093-023-0000	SAFETY LIGHTS ONLY	\$ 0.00	\$ 2.56	\$ 2.56
076-0093-024-0000	SAFETY LIGHTS ONLY	\$ 0.00	\$ 2.56	\$ 2.56
076-0093-025-0000	SAFETY LIGHTS ONLY	\$ 0.00	\$ 2.56	\$ 2.56
076-0093-026-0000	SAFETY LIGHTS ONLY	\$ 0.00	\$ 2.56	\$ 2.56
076-0093-027-0000	SAFETY LIGHTS ONLY	\$ 0.00	\$ 2.56	\$ 2.56
076-0093-028-0000	SAFETY LIGHTS ONLY	\$ 0.00	\$ 2.56	\$ 2.56
076-0093-029-0000	SAFETY LIGHTS ONLY	\$ 0.00	\$ 2.56	\$ 2.56
076-0093-030-0000	SAFETY LIGHTS ONLY	\$ 0.00	\$ 2.56	\$ 2.56
076-0093-031-0000	SAFETY LIGHTS ONLY	\$ 0.00	\$ 2.56	\$ 2.56

ITEM 17.2.

City of Rancho Cordova
Lighting District No. 2012-1 Exhibit A to the Resolution
Fiscal Year 2023-24 Assessment Roll

ATTACHMENT 2

APN	District Classification	Street Light Charge	Safety Light Charge	Total Assessment
076-0101-001-0000	SAFETY LIGHTS ONLY	\$ 0.00	\$ 2.56	\$ 2.56
076-0101-002-0000	SAFETY LIGHTS ONLY	\$ 0.00	\$ 2.56	\$ 2.56
076-0101-003-0000	SAFETY LIGHTS ONLY	\$ 0.00	\$ 2.56	\$ 2.56
076-0101-004-0000	SAFETY LIGHTS ONLY	\$ 0.00	\$ 2.56	\$ 2.56
076-0101-005-0000	SAFETY LIGHTS ONLY	\$ 0.00	\$ 2.56	\$ 2.56
076-0101-006-0000	SAFETY LIGHTS ONLY	\$ 0.00	\$ 2.56	\$ 2.56
076-0101-007-0000	SAFETY LIGHTS ONLY	\$ 0.00	\$ 2.56	\$ 2.56
076-0101-008-0000	SAFETY LIGHTS ONLY	\$ 0.00	\$ 2.56	\$ 2.56
076-0101-009-0000	SAFETY LIGHTS ONLY	\$ 0.00	\$ 2.56	\$ 2.56
076-0101-010-0000	SAFETY LIGHTS ONLY	\$ 0.00	\$ 2.56	\$ 2.56
076-0101-011-0000	SAFETY LIGHTS ONLY	\$ 0.00	\$ 2.56	\$ 2.56
076-0101-012-0000	SAFETY LIGHTS ONLY	\$ 0.00	\$ 2.56	\$ 2.56
076-0101-013-0000	SAFETY LIGHTS ONLY	\$ 0.00	\$ 2.56	\$ 2.56
076-0101-014-0000	SAFETY LIGHTS ONLY	\$ 0.00	\$ 2.56	\$ 2.56
076-0101-015-0000	SAFETY LIGHTS ONLY	\$ 0.00	\$ 2.56	\$ 2.56
076-0101-016-0000	SAFETY LIGHTS ONLY	\$ 0.00	\$ 2.56	\$ 2.56
076-0101-017-0000	SAFETY LIGHTS ONLY	\$ 0.00	\$ 2.56	\$ 2.56
076-0101-018-0000	SAFETY LIGHTS ONLY	\$ 0.00	\$ 2.56	\$ 2.56
076-0101-019-0000	SAFETY LIGHTS ONLY	\$ 0.00	\$ 2.56	\$ 2.56
076-0101-020-0000	SAFETY LIGHTS ONLY	\$ 0.00	\$ 2.56	\$ 2.56
076-0101-021-0000	SAFETY LIGHTS ONLY	\$ 0.00	\$ 2.56	\$ 2.56
076-0101-022-0000	SAFETY LIGHTS ONLY	\$ 0.00	\$ 2.56	\$ 2.56
076-0101-023-0000	SAFETY LIGHTS ONLY	\$ 0.00	\$ 2.56	\$ 2.56
076-0101-024-0000	SAFETY LIGHTS ONLY	\$ 0.00	\$ 2.56	\$ 2.56
076-0101-025-0000	SAFETY LIGHTS ONLY	\$ 0.00	\$ 2.56	\$ 2.56
076-0101-026-0000	SAFETY LIGHTS ONLY	\$ 0.00	\$ 2.56	\$ 2.56
076-0101-027-0000	SAFETY LIGHTS ONLY	\$ 0.00	\$ 2.56	\$ 2.56
076-0101-028-0000	SAFETY LIGHTS ONLY	\$ 0.00	\$ 2.56	\$ 2.56
076-0101-029-0000	SAFETY LIGHTS ONLY	\$ 0.00	\$ 2.56	\$ 2.56
076-0101-030-0000	SAFETY LIGHTS ONLY	\$ 0.00	\$ 2.56	\$ 2.56
076-0101-031-0000	SAFETY LIGHTS ONLY	\$ 0.00	\$ 2.56	\$ 2.56
076-0101-032-0000	SAFETY LIGHTS ONLY	\$ 0.00	\$ 2.56	\$ 2.56
076-0101-033-0000	SAFETY LIGHTS ONLY	\$ 0.00	\$ 2.56	\$ 2.56
076-0101-034-0000	SAFETY LIGHTS ONLY	\$ 0.00	\$ 2.56	\$ 2.56
076-0101-036-0000	SAFETY LIGHTS ONLY	\$ 0.00	\$ 2.56	\$ 2.56
076-0102-001-0000	SAFETY LIGHTS ONLY	\$ 0.00	\$ 2.56	\$ 2.56
076-0102-002-0000	SAFETY LIGHTS ONLY	\$ 0.00	\$ 2.56	\$ 2.56
076-0102-003-0000	SAFETY LIGHTS ONLY	\$ 0.00	\$ 2.56	\$ 2.56
076-0102-004-0000	SAFETY LIGHTS ONLY	\$ 0.00	\$ 2.56	\$ 2.56
076-0102-005-0000	SAFETY LIGHTS ONLY	\$ 0.00	\$ 2.56	\$ 2.56
076-0102-006-0000	SAFETY LIGHTS ONLY	\$ 0.00	\$ 2.56	\$ 2.56
076-0102-007-0000	SAFETY LIGHTS ONLY	\$ 0.00	\$ 2.56	\$ 2.56
076-0102-008-0000	SAFETY LIGHTS ONLY	\$ 0.00	\$ 2.56	\$ 2.56
076-0102-009-0000	SAFETY LIGHTS ONLY	\$ 0.00	\$ 2.56	\$ 2.56

ITEM 17.2.

City of Rancho Cordova
Lighting District No. 2012-1 Exhibit A to the Resolution
Fiscal Year 2023-24 Assessment Roll

ATTACHMENT 2

APN	District Classification	Street Light Charge	Safety Light Charge	Total Assessment
076-0102-010-0000	SAFETY LIGHTS ONLY	\$ 0.00	\$ 2.56	\$ 2.56
076-0102-011-0000	SAFETY LIGHTS ONLY	\$ 0.00	\$ 2.56	\$ 2.56
076-0102-012-0000	SAFETY LIGHTS ONLY	\$ 0.00	\$ 2.56	\$ 2.56
076-0102-013-0000	SAFETY LIGHTS ONLY	\$ 0.00	\$ 2.56	\$ 2.56
076-0102-014-0000	SAFETY LIGHTS ONLY	\$ 0.00	\$ 2.56	\$ 2.56
076-0102-015-0000	SAFETY LIGHTS ONLY	\$ 0.00	\$ 2.56	\$ 2.56
076-0102-016-0000	SAFETY LIGHTS ONLY	\$ 0.00	\$ 2.56	\$ 2.56
076-0102-017-0000	SAFETY LIGHTS ONLY	\$ 0.00	\$ 2.56	\$ 2.56
076-0102-018-0000	SAFETY LIGHTS ONLY	\$ 0.00	\$ 2.56	\$ 2.56
076-0102-019-0000	SAFETY LIGHTS ONLY	\$ 0.00	\$ 2.56	\$ 2.56
076-0103-001-0000	SAFETY LIGHTS ONLY	\$ 0.00	\$ 2.56	\$ 2.56
076-0103-002-0000	SAFETY LIGHTS ONLY	\$ 0.00	\$ 2.56	\$ 2.56
076-0103-003-0000	SAFETY LIGHTS ONLY	\$ 0.00	\$ 2.56	\$ 2.56
076-0103-004-0000	SAFETY LIGHTS ONLY	\$ 0.00	\$ 2.56	\$ 2.56
076-0103-005-0000	SAFETY LIGHTS ONLY	\$ 0.00	\$ 2.56	\$ 2.56
076-0103-006-0000	SAFETY LIGHTS ONLY	\$ 0.00	\$ 2.56	\$ 2.56
076-0103-007-0000	SAFETY LIGHTS ONLY	\$ 0.00	\$ 2.56	\$ 2.56
076-0103-008-0000	SAFETY LIGHTS ONLY	\$ 0.00	\$ 2.56	\$ 2.56
076-0103-009-0000	SAFETY LIGHTS ONLY	\$ 0.00	\$ 2.56	\$ 2.56
076-0103-010-0000	SAFETY LIGHTS ONLY	\$ 0.00	\$ 2.56	\$ 2.56
076-0103-011-0000	SAFETY LIGHTS ONLY	\$ 0.00	\$ 2.56	\$ 2.56
076-0103-012-0000	SAFETY LIGHTS ONLY	\$ 0.00	\$ 2.56	\$ 2.56
076-0103-013-0000	SAFETY LIGHTS ONLY	\$ 0.00	\$ 2.56	\$ 2.56
076-0103-014-0000	SAFETY LIGHTS ONLY	\$ 0.00	\$ 2.56	\$ 2.56
076-0103-015-0000	SAFETY LIGHTS ONLY	\$ 0.00	\$ 2.56	\$ 2.56
076-0103-016-0000	SAFETY LIGHTS ONLY	\$ 0.00	\$ 2.56	\$ 2.56
076-0103-017-0000	SAFETY LIGHTS ONLY	\$ 0.00	\$ 2.56	\$ 2.56
076-0103-018-0000	SAFETY LIGHTS ONLY	\$ 0.00	\$ 2.56	\$ 2.56
076-0103-019-0000	SAFETY LIGHTS ONLY	\$ 0.00	\$ 2.56	\$ 2.56
076-0103-020-0000	SAFETY LIGHTS ONLY	\$ 0.00	\$ 2.56	\$ 2.56
076-0111-001-0000	SAFETY LIGHTS ONLY	\$ 0.00	\$ 2.56	\$ 2.56
076-0111-002-0000	SAFETY LIGHTS ONLY	\$ 0.00	\$ 2.56	\$ 2.56
076-0111-003-0000	SAFETY LIGHTS ONLY	\$ 0.00	\$ 2.56	\$ 2.56
076-0111-004-0000	SAFETY LIGHTS ONLY	\$ 0.00	\$ 2.56	\$ 2.56
076-0111-005-0000	SAFETY LIGHTS ONLY	\$ 0.00	\$ 2.56	\$ 2.56
076-0111-006-0000	SAFETY LIGHTS ONLY	\$ 0.00	\$ 2.56	\$ 2.56
076-0111-007-0000	SAFETY LIGHTS ONLY	\$ 0.00	\$ 2.56	\$ 2.56
076-0111-008-0000	SAFETY LIGHTS ONLY	\$ 0.00	\$ 2.56	\$ 2.56
076-0111-009-0000	SAFETY LIGHTS ONLY	\$ 0.00	\$ 2.56	\$ 2.56
076-0111-010-0000	SAFETY LIGHTS ONLY	\$ 0.00	\$ 2.56	\$ 2.56
076-0111-011-0000	SAFETY LIGHTS ONLY	\$ 0.00	\$ 2.56	\$ 2.56
076-0111-012-0000	SAFETY LIGHTS ONLY	\$ 0.00	\$ 2.56	\$ 2.56
076-0111-013-0000	SAFETY LIGHTS ONLY	\$ 0.00	\$ 2.56	\$ 2.56
076-0111-014-0000	SAFETY LIGHTS ONLY	\$ 0.00	\$ 2.56	\$ 2.56

ITEM 17.2.

City of Rancho Cordova
Lighting District No. 2012-1 Exhibit A to the Resolution
Fiscal Year 2023-24 Assessment Roll

ATTACHMENT 2

APN	District Classification	Street Light Charge	Safety Light Charge	Total Assessment
076-0111-015-0000	SAFETY LIGHTS ONLY	\$ 0.00	\$ 2.56	\$ 2.56
076-0111-016-0000	SAFETY LIGHTS ONLY	\$ 0.00	\$ 2.56	\$ 2.56
076-0111-017-0000	SAFETY LIGHTS ONLY	\$ 0.00	\$ 2.56	\$ 2.56
076-0111-018-0000	SAFETY LIGHTS ONLY	\$ 0.00	\$ 2.56	\$ 2.56
076-0112-001-0000	SAFETY LIGHTS ONLY	\$ 0.00	\$ 2.56	\$ 2.56
076-0112-002-0000	SAFETY LIGHTS ONLY	\$ 0.00	\$ 2.56	\$ 2.56
076-0112-003-0000	SAFETY LIGHTS ONLY	\$ 0.00	\$ 2.56	\$ 2.56
076-0112-004-0000	SAFETY LIGHTS ONLY	\$ 0.00	\$ 2.56	\$ 2.56
076-0112-005-0000	SAFETY LIGHTS ONLY	\$ 0.00	\$ 2.56	\$ 2.56
076-0112-006-0000	SAFETY LIGHTS ONLY	\$ 0.00	\$ 2.56	\$ 2.56
076-0112-007-0000	SAFETY LIGHTS ONLY	\$ 0.00	\$ 2.56	\$ 2.56
076-0112-008-0000	SAFETY LIGHTS ONLY	\$ 0.00	\$ 2.56	\$ 2.56
076-0112-009-0000	SAFETY LIGHTS ONLY	\$ 0.00	\$ 2.56	\$ 2.56
076-0112-010-0000	SAFETY LIGHTS ONLY	\$ 0.00	\$ 2.56	\$ 2.56
076-0112-011-0000	SAFETY LIGHTS ONLY	\$ 0.00	\$ 2.56	\$ 2.56
076-0112-012-0000	SAFETY LIGHTS ONLY	\$ 0.00	\$ 2.56	\$ 2.56
076-0112-013-0000	SAFETY LIGHTS ONLY	\$ 0.00	\$ 2.56	\$ 2.56
076-0112-014-0000	SAFETY LIGHTS ONLY	\$ 0.00	\$ 2.56	\$ 2.56
076-0112-015-0000	SAFETY LIGHTS ONLY	\$ 0.00	\$ 2.56	\$ 2.56
076-0112-017-0000	SAFETY LIGHTS ONLY	\$ 0.00	\$ 2.56	\$ 2.56
076-0112-018-0000	SAFETY LIGHTS ONLY	\$ 0.00	\$ 2.56	\$ 2.56
076-0121-001-0000	SAFETY LIGHTS ONLY	\$ 0.00	\$ 2.56	\$ 2.56
076-0121-002-0000	SAFETY LIGHTS ONLY	\$ 0.00	\$ 2.56	\$ 2.56
076-0121-003-0000	SAFETY LIGHTS ONLY	\$ 0.00	\$ 2.56	\$ 2.56
076-0121-004-0000	SAFETY LIGHTS ONLY	\$ 0.00	\$ 2.56	\$ 2.56
076-0121-005-0000	SAFETY LIGHTS ONLY	\$ 0.00	\$ 2.56	\$ 2.56
076-0121-006-0000	SAFETY LIGHTS ONLY	\$ 0.00	\$ 2.56	\$ 2.56
076-0121-007-0000	SAFETY LIGHTS ONLY	\$ 0.00	\$ 2.56	\$ 2.56
076-0121-008-0000	SAFETY LIGHTS ONLY	\$ 0.00	\$ 2.56	\$ 2.56
076-0121-009-0000	SAFETY LIGHTS ONLY	\$ 0.00	\$ 2.56	\$ 2.56
076-0121-010-0000	RESIDENTIAL	\$ 15.32	\$ 2.56	\$ 17.88
076-0121-011-0000	SAFETY LIGHTS ONLY	\$ 0.00	\$ 2.56	\$ 2.56
076-0121-012-0000	SAFETY LIGHTS ONLY	\$ 0.00	\$ 2.56	\$ 2.56
076-0121-013-0000	SAFETY LIGHTS ONLY	\$ 0.00	\$ 2.56	\$ 2.56
076-0121-014-0000	SAFETY LIGHTS ONLY	\$ 0.00	\$ 2.56	\$ 2.56
076-0121-015-0000	SAFETY LIGHTS ONLY	\$ 0.00	\$ 2.56	\$ 2.56
076-0121-016-0000	SAFETY LIGHTS ONLY	\$ 0.00	\$ 2.56	\$ 2.56
076-0121-017-0000	SAFETY LIGHTS ONLY	\$ 0.00	\$ 2.56	\$ 2.56
076-0122-001-0000	SAFETY LIGHTS ONLY	\$ 0.00	\$ 2.56	\$ 2.56
076-0122-002-0000	SAFETY LIGHTS ONLY	\$ 0.00	\$ 2.56	\$ 2.56
076-0122-003-0000	SAFETY LIGHTS ONLY	\$ 0.00	\$ 2.56	\$ 2.56
076-0122-004-0000	SAFETY LIGHTS ONLY	\$ 0.00	\$ 2.56	\$ 2.56
076-0122-005-0000	SAFETY LIGHTS ONLY	\$ 0.00	\$ 2.56	\$ 2.56
076-0122-006-0000	SAFETY LIGHTS ONLY	\$ 0.00	\$ 2.56	\$ 2.56

ITEM 17.2.

City of Rancho Cordova
Lighting District No. 2012-1 Exhibit A to the Resolution
Fiscal Year 2023-24 Assessment Roll

ATTACHMENT 2

APN	District Classification	Street Light Charge	Safety Light Charge	Total Assessment
076-0122-007-0000	SAFETY LIGHTS ONLY	\$ 0.00	\$ 2.56	\$ 2.56
076-0122-008-0000	SAFETY LIGHTS ONLY	\$ 0.00	\$ 2.56	\$ 2.56
076-0122-009-0000	SAFETY LIGHTS ONLY	\$ 0.00	\$ 2.56	\$ 2.56
076-0122-010-0000	SAFETY LIGHTS ONLY	\$ 0.00	\$ 2.56	\$ 2.56
076-0122-011-0000	SAFETY LIGHTS ONLY	\$ 0.00	\$ 2.56	\$ 2.56
076-0122-012-0000	SAFETY LIGHTS ONLY	\$ 0.00	\$ 2.56	\$ 2.56
076-0122-013-0000	SAFETY LIGHTS ONLY	\$ 0.00	\$ 2.56	\$ 2.56
076-0131-001-0000	SAFETY LIGHTS ONLY	\$ 0.00	\$ 2.56	\$ 2.56
076-0131-002-0000	SAFETY LIGHTS ONLY	\$ 0.00	\$ 2.56	\$ 2.56
076-0131-003-0000	SAFETY LIGHTS ONLY	\$ 0.00	\$ 2.56	\$ 2.56
076-0131-004-0000	SAFETY LIGHTS ONLY	\$ 0.00	\$ 2.56	\$ 2.56
076-0131-005-0000	SAFETY LIGHTS ONLY	\$ 0.00	\$ 2.56	\$ 2.56
076-0131-006-0000	SAFETY LIGHTS ONLY	\$ 0.00	\$ 2.56	\$ 2.56
076-0131-007-0000	SAFETY LIGHTS ONLY	\$ 0.00	\$ 2.56	\$ 2.56
076-0131-008-0000	SAFETY LIGHTS ONLY	\$ 0.00	\$ 2.56	\$ 2.56
076-0131-009-0000	SAFETY LIGHTS ONLY	\$ 0.00	\$ 2.56	\$ 2.56
076-0131-010-0000	SAFETY LIGHTS ONLY	\$ 0.00	\$ 2.56	\$ 2.56
076-0131-011-0000	SAFETY LIGHTS ONLY	\$ 0.00	\$ 2.56	\$ 2.56
076-0131-012-0000	SAFETY LIGHTS ONLY	\$ 0.00	\$ 2.56	\$ 2.56
076-0131-013-0000	SAFETY LIGHTS ONLY	\$ 0.00	\$ 2.56	\$ 2.56
076-0131-014-0000	SAFETY LIGHTS ONLY	\$ 0.00	\$ 2.56	\$ 2.56
076-0131-015-0000	SAFETY LIGHTS ONLY	\$ 0.00	\$ 2.56	\$ 2.56
076-0131-016-0000	SAFETY LIGHTS ONLY	\$ 0.00	\$ 2.56	\$ 2.56
076-0131-017-0000	SAFETY LIGHTS ONLY	\$ 0.00	\$ 2.56	\$ 2.56
076-0131-018-0000	SAFETY LIGHTS ONLY	\$ 0.00	\$ 2.56	\$ 2.56
076-0131-019-0000	SAFETY LIGHTS ONLY	\$ 0.00	\$ 2.56	\$ 2.56
076-0131-020-0000	SAFETY LIGHTS ONLY	\$ 0.00	\$ 2.56	\$ 2.56
076-0131-021-0000	SAFETY LIGHTS ONLY	\$ 0.00	\$ 2.56	\$ 2.56
076-0131-022-0000	SAFETY LIGHTS ONLY	\$ 0.00	\$ 2.56	\$ 2.56
076-0132-001-0000	SAFETY LIGHTS ONLY	\$ 0.00	\$ 2.56	\$ 2.56
076-0132-002-0000	SAFETY LIGHTS ONLY	\$ 0.00	\$ 2.56	\$ 2.56
076-0132-003-0000	SAFETY LIGHTS ONLY	\$ 0.00	\$ 2.56	\$ 2.56
076-0132-004-0000	SAFETY LIGHTS ONLY	\$ 0.00	\$ 2.56	\$ 2.56
076-0132-005-0000	SAFETY LIGHTS ONLY	\$ 0.00	\$ 2.56	\$ 2.56
076-0132-006-0000	SAFETY LIGHTS ONLY	\$ 0.00	\$ 2.56	\$ 2.56
076-0132-007-0000	SAFETY LIGHTS ONLY	\$ 0.00	\$ 2.56	\$ 2.56
076-0132-008-0000	SAFETY LIGHTS ONLY	\$ 0.00	\$ 2.56	\$ 2.56
076-0132-009-0000	SAFETY LIGHTS ONLY	\$ 0.00	\$ 2.56	\$ 2.56
076-0132-010-0000	SAFETY LIGHTS ONLY	\$ 0.00	\$ 2.56	\$ 2.56
076-0132-011-0000	SAFETY LIGHTS ONLY	\$ 0.00	\$ 2.56	\$ 2.56
076-0132-012-0000	SAFETY LIGHTS ONLY	\$ 0.00	\$ 2.56	\$ 2.56
076-0133-001-0000	SAFETY LIGHTS ONLY	\$ 0.00	\$ 2.56	\$ 2.56
076-0133-002-0000	SAFETY LIGHTS ONLY	\$ 0.00	\$ 2.56	\$ 2.56
076-0133-003-0000	SAFETY LIGHTS ONLY	\$ 0.00	\$ 2.56	\$ 2.56

ITEM 17.2.

City of Rancho Cordova
Lighting District No. 2012-1 Exhibit A to the Resolution
Fiscal Year 2023-24 Assessment Roll

ATTACHMENT 2

APN	District Classification	Street Light Charge	Safety Light Charge	Total Assessment
076-0133-004-0000	SAFETY LIGHTS ONLY	\$ 0.00	\$ 2.56	\$ 2.56
076-0133-005-0000	SAFETY LIGHTS ONLY	\$ 0.00	\$ 2.56	\$ 2.56
076-0133-006-0000	SAFETY LIGHTS ONLY	\$ 0.00	\$ 2.56	\$ 2.56
076-0133-007-0000	SAFETY LIGHTS ONLY	\$ 0.00	\$ 2.56	\$ 2.56
076-0133-008-0000	SAFETY LIGHTS ONLY	\$ 0.00	\$ 2.56	\$ 2.56
076-0133-009-0000	SAFETY LIGHTS ONLY	\$ 0.00	\$ 2.56	\$ 2.56
076-0133-010-0000	SAFETY LIGHTS ONLY	\$ 0.00	\$ 2.56	\$ 2.56
076-0133-011-0000	SAFETY LIGHTS ONLY	\$ 0.00	\$ 2.56	\$ 2.56
076-0133-012-0000	SAFETY LIGHTS ONLY	\$ 0.00	\$ 2.56	\$ 2.56
076-0133-013-0000	SAFETY LIGHTS ONLY	\$ 0.00	\$ 2.56	\$ 2.56
076-0133-014-0000	SAFETY LIGHTS ONLY	\$ 0.00	\$ 2.56	\$ 2.56
076-0133-015-0000	SAFETY LIGHTS ONLY	\$ 0.00	\$ 2.56	\$ 2.56
076-0134-001-0000	SAFETY LIGHTS ONLY	\$ 0.00	\$ 2.56	\$ 2.56
076-0134-002-0000	SAFETY LIGHTS ONLY	\$ 0.00	\$ 2.56	\$ 2.56
076-0134-003-0000	SAFETY LIGHTS ONLY	\$ 0.00	\$ 2.56	\$ 2.56
076-0134-004-0000	SAFETY LIGHTS ONLY	\$ 0.00	\$ 2.56	\$ 2.56
076-0135-001-0000	SAFETY LIGHTS ONLY	\$ 0.00	\$ 2.56	\$ 2.56
076-0135-002-0000	SAFETY LIGHTS ONLY	\$ 0.00	\$ 2.56	\$ 2.56
076-0135-003-0000	SAFETY LIGHTS ONLY	\$ 0.00	\$ 2.56	\$ 2.56
076-0135-004-0000	SAFETY LIGHTS ONLY	\$ 0.00	\$ 2.56	\$ 2.56
076-0135-005-0000	SAFETY LIGHTS ONLY	\$ 0.00	\$ 2.56	\$ 2.56
076-0135-006-0000	SAFETY LIGHTS ONLY	\$ 0.00	\$ 2.56	\$ 2.56
076-0135-007-0000	SAFETY LIGHTS ONLY	\$ 0.00	\$ 2.56	\$ 2.56
076-0135-008-0000	SAFETY LIGHTS ONLY	\$ 0.00	\$ 2.56	\$ 2.56
076-0135-009-0000	SAFETY LIGHTS ONLY	\$ 0.00	\$ 2.56	\$ 2.56
076-0135-010-0000	SAFETY LIGHTS ONLY	\$ 0.00	\$ 2.56	\$ 2.56
076-0135-011-0000	SAFETY LIGHTS ONLY	\$ 0.00	\$ 2.56	\$ 2.56
076-0135-012-0000	SAFETY LIGHTS ONLY	\$ 0.00	\$ 2.56	\$ 2.56
076-0135-013-0000	SAFETY LIGHTS ONLY	\$ 0.00	\$ 2.56	\$ 2.56
076-0135-014-0000	SAFETY LIGHTS ONLY	\$ 0.00	\$ 2.56	\$ 2.56
076-0135-015-0000	SAFETY LIGHTS ONLY	\$ 0.00	\$ 2.56	\$ 2.56
076-0135-016-0000	SAFETY LIGHTS ONLY	\$ 0.00	\$ 2.56	\$ 2.56
076-0135-017-0000	SAFETY LIGHTS ONLY	\$ 0.00	\$ 2.56	\$ 2.56
076-0141-001-0000	SAFETY LIGHTS ONLY	\$ 0.00	\$ 2.56	\$ 2.56
076-0141-002-0000	SAFETY LIGHTS ONLY	\$ 0.00	\$ 2.56	\$ 2.56
076-0141-003-0000	SAFETY LIGHTS ONLY	\$ 0.00	\$ 2.56	\$ 2.56
076-0141-004-0000	SAFETY LIGHTS ONLY	\$ 0.00	\$ 2.56	\$ 2.56
076-0141-005-0000	SAFETY LIGHTS ONLY	\$ 0.00	\$ 2.56	\$ 2.56
076-0141-006-0000	SAFETY LIGHTS ONLY	\$ 0.00	\$ 2.56	\$ 2.56
076-0141-007-0000	SAFETY LIGHTS ONLY	\$ 0.00	\$ 2.56	\$ 2.56
076-0141-008-0000	SAFETY LIGHTS ONLY	\$ 0.00	\$ 2.56	\$ 2.56
076-0141-009-0000	SAFETY LIGHTS ONLY	\$ 0.00	\$ 2.56	\$ 2.56
076-0141-010-0000	SAFETY LIGHTS ONLY	\$ 0.00	\$ 2.56	\$ 2.56
076-0141-011-0000	SAFETY LIGHTS ONLY	\$ 0.00	\$ 2.56	\$ 2.56

ITEM 17.2.

City of Rancho Cordova
Lighting District No. 2012-1 Exhibit A to the Resolution
Fiscal Year 2023-24 Assessment Roll

ATTACHMENT 2

APN	District Classification	Street Light Charge	Safety Light Charge	Total Assessment
076-0142-001-0000	SAFETY LIGHTS ONLY	\$ 0.00	\$ 2.56	\$ 2.56
076-0142-002-0000	SAFETY LIGHTS ONLY	\$ 0.00	\$ 2.56	\$ 2.56
076-0142-003-0000	SAFETY LIGHTS ONLY	\$ 0.00	\$ 2.56	\$ 2.56
076-0142-004-0000	SAFETY LIGHTS ONLY	\$ 0.00	\$ 2.56	\$ 2.56
076-0142-005-0000	SAFETY LIGHTS ONLY	\$ 0.00	\$ 2.56	\$ 2.56
076-0142-006-0000	SAFETY LIGHTS ONLY	\$ 0.00	\$ 2.56	\$ 2.56
076-0143-001-0000	SAFETY LIGHTS ONLY	\$ 0.00	\$ 2.56	\$ 2.56
076-0143-002-0000	SAFETY LIGHTS ONLY	\$ 0.00	\$ 2.56	\$ 2.56
076-0143-003-0000	SAFETY LIGHTS ONLY	\$ 0.00	\$ 2.56	\$ 2.56
076-0143-004-0000	SAFETY LIGHTS ONLY	\$ 0.00	\$ 2.56	\$ 2.56
076-0143-005-0000	SAFETY LIGHTS ONLY	\$ 0.00	\$ 2.56	\$ 2.56
076-0143-006-0000	SAFETY LIGHTS ONLY	\$ 0.00	\$ 2.56	\$ 2.56
076-0144-001-0000	SAFETY LIGHTS ONLY	\$ 0.00	\$ 2.56	\$ 2.56
076-0144-002-0000	SAFETY LIGHTS ONLY	\$ 0.00	\$ 2.56	\$ 2.56
076-0144-003-0000	SAFETY LIGHTS ONLY	\$ 0.00	\$ 2.56	\$ 2.56
076-0144-004-0000	SAFETY LIGHTS ONLY	\$ 0.00	\$ 2.56	\$ 2.56
076-0144-005-0000	SAFETY LIGHTS ONLY	\$ 0.00	\$ 2.56	\$ 2.56
076-0144-006-0000	SAFETY LIGHTS ONLY	\$ 0.00	\$ 2.56	\$ 2.56
076-0144-007-0000	SAFETY LIGHTS ONLY	\$ 0.00	\$ 2.56	\$ 2.56
076-0144-008-0000	SAFETY LIGHTS ONLY	\$ 0.00	\$ 2.56	\$ 2.56
076-0144-009-0000	SAFETY LIGHTS ONLY	\$ 0.00	\$ 2.56	\$ 2.56
076-0144-010-0000	SAFETY LIGHTS ONLY	\$ 0.00	\$ 2.56	\$ 2.56
076-0144-011-0000	SAFETY LIGHTS ONLY	\$ 0.00	\$ 2.56	\$ 2.56
076-0144-012-0000	SAFETY LIGHTS ONLY	\$ 0.00	\$ 2.56	\$ 2.56
076-0144-013-0000	SAFETY LIGHTS ONLY	\$ 0.00	\$ 2.56	\$ 2.56
076-0144-014-0000	SAFETY LIGHTS ONLY	\$ 0.00	\$ 2.56	\$ 2.56
076-0144-015-0000	SAFETY LIGHTS ONLY	\$ 0.00	\$ 2.56	\$ 2.56
076-0144-016-0000	SAFETY LIGHTS ONLY	\$ 0.00	\$ 2.56	\$ 2.56
076-0144-017-0000	SAFETY LIGHTS ONLY	\$ 0.00	\$ 2.56	\$ 2.56
076-0144-018-0000	SAFETY LIGHTS ONLY	\$ 0.00	\$ 2.56	\$ 2.56
076-0145-001-0000	SAFETY LIGHTS ONLY	\$ 0.00	\$ 2.56	\$ 2.56
076-0146-001-0000	SAFETY LIGHTS ONLY	\$ 0.00	\$ 2.56	\$ 2.56
076-0146-002-0000	SAFETY LIGHTS ONLY	\$ 0.00	\$ 2.56	\$ 2.56
076-0146-003-0000	SAFETY LIGHTS ONLY	\$ 0.00	\$ 2.56	\$ 2.56
076-0146-004-0000	SAFETY LIGHTS ONLY	\$ 0.00	\$ 2.56	\$ 2.56
076-0146-005-0000	SAFETY LIGHTS ONLY	\$ 0.00	\$ 2.56	\$ 2.56
076-0146-006-0000	SAFETY LIGHTS ONLY	\$ 0.00	\$ 2.56	\$ 2.56
076-0146-007-0000	SAFETY LIGHTS ONLY	\$ 0.00	\$ 2.56	\$ 2.56
076-0146-008-0000	SAFETY LIGHTS ONLY	\$ 0.00	\$ 2.56	\$ 2.56
076-0146-009-0000	SAFETY LIGHTS ONLY	\$ 0.00	\$ 2.56	\$ 2.56
076-0146-010-0000	SAFETY LIGHTS ONLY	\$ 0.00	\$ 2.56	\$ 2.56
076-0146-011-0000	SAFETY LIGHTS ONLY	\$ 0.00	\$ 2.56	\$ 2.56
076-0146-012-0000	SAFETY LIGHTS ONLY	\$ 0.00	\$ 2.56	\$ 2.56
076-0146-013-0000	SAFETY LIGHTS ONLY	\$ 0.00	\$ 2.56	\$ 2.56

ITEM 17.2.

City of Rancho Cordova
Lighting District No. 2012-1 Exhibit A to the Resolution
Fiscal Year 2023-24 Assessment Roll

ATTACHMENT 2

APN	District Classification	Street Light Charge	Safety Light Charge	Total Assessment
076-0146-014-0000	SAFETY LIGHTS ONLY	\$ 0.00	\$ 2.56	\$ 2.56
076-0146-015-0000	SAFETY LIGHTS ONLY	\$ 0.00	\$ 2.56	\$ 2.56
076-0146-016-0000	SAFETY LIGHTS ONLY	\$ 0.00	\$ 2.56	\$ 2.56
076-0146-017-0000	SAFETY LIGHTS ONLY	\$ 0.00	\$ 2.56	\$ 2.56
076-0146-018-0000	SAFETY LIGHTS ONLY	\$ 0.00	\$ 2.56	\$ 2.56
076-0146-019-0000	SAFETY LIGHTS ONLY	\$ 0.00	\$ 2.56	\$ 2.56
076-0146-020-0000	SAFETY LIGHTS ONLY	\$ 0.00	\$ 2.56	\$ 2.56
076-0146-021-0000	SAFETY LIGHTS ONLY	\$ 0.00	\$ 2.56	\$ 2.56
076-0146-022-0000	SAFETY LIGHTS ONLY	\$ 0.00	\$ 2.56	\$ 2.56
076-0146-023-0000	SAFETY LIGHTS ONLY	\$ 0.00	\$ 2.56	\$ 2.56
076-0146-024-0000	SAFETY LIGHTS ONLY	\$ 0.00	\$ 2.56	\$ 2.56
076-0147-001-0000	SAFETY LIGHTS ONLY	\$ 0.00	\$ 2.56	\$ 2.56
076-0147-002-0000	SAFETY LIGHTS ONLY	\$ 0.00	\$ 2.56	\$ 2.56
076-0147-003-0000	SAFETY LIGHTS ONLY	\$ 0.00	\$ 2.56	\$ 2.56
076-0147-004-0000	SAFETY LIGHTS ONLY	\$ 0.00	\$ 2.56	\$ 2.56
076-0147-005-0000	SAFETY LIGHTS ONLY	\$ 0.00	\$ 2.56	\$ 2.56
076-0147-006-0000	SAFETY LIGHTS ONLY	\$ 0.00	\$ 2.56	\$ 2.56
076-0147-007-0000	SAFETY LIGHTS ONLY	\$ 0.00	\$ 2.56	\$ 2.56
076-0147-008-0000	SAFETY LIGHTS ONLY	\$ 0.00	\$ 2.56	\$ 2.56
076-0147-009-0000	SAFETY LIGHTS ONLY	\$ 0.00	\$ 2.56	\$ 2.56
076-0147-010-0000	SAFETY LIGHTS ONLY	\$ 0.00	\$ 2.56	\$ 2.56
076-0147-011-0000	SAFETY LIGHTS ONLY	\$ 0.00	\$ 2.56	\$ 2.56
076-0147-012-0000	SAFETY LIGHTS ONLY	\$ 0.00	\$ 2.56	\$ 2.56
076-0147-013-0000	SAFETY LIGHTS ONLY	\$ 0.00	\$ 2.56	\$ 2.56
076-0147-014-0000	SAFETY LIGHTS ONLY	\$ 0.00	\$ 2.56	\$ 2.56
076-0147-015-0000	SAFETY LIGHTS ONLY	\$ 0.00	\$ 2.56	\$ 2.56
076-0147-016-0000	SAFETY LIGHTS ONLY	\$ 0.00	\$ 2.56	\$ 2.56
076-0147-017-0000	SAFETY LIGHTS ONLY	\$ 0.00	\$ 2.56	\$ 2.56
076-0147-018-0000	SAFETY LIGHTS ONLY	\$ 0.00	\$ 2.56	\$ 2.56
076-0147-019-0000	SAFETY LIGHTS ONLY	\$ 0.00	\$ 2.56	\$ 2.56
076-0147-020-0000	SAFETY LIGHTS ONLY	\$ 0.00	\$ 2.56	\$ 2.56
076-0147-021-0000	SAFETY LIGHTS ONLY	\$ 0.00	\$ 2.56	\$ 2.56
076-0147-022-0000	SAFETY LIGHTS ONLY	\$ 0.00	\$ 2.56	\$ 2.56
076-0151-001-0000	SAFETY LIGHTS ONLY	\$ 0.00	\$ 2.56	\$ 2.56
076-0151-002-0000	SAFETY LIGHTS ONLY	\$ 0.00	\$ 2.56	\$ 2.56
076-0151-003-0000	SAFETY LIGHTS ONLY	\$ 0.00	\$ 2.56	\$ 2.56
076-0151-004-0000	SAFETY LIGHTS ONLY	\$ 0.00	\$ 2.56	\$ 2.56
076-0151-005-0000	SAFETY LIGHTS ONLY	\$ 0.00	\$ 2.56	\$ 2.56
076-0151-006-0000	SAFETY LIGHTS ONLY	\$ 0.00	\$ 2.56	\$ 2.56
076-0151-007-0000	SAFETY LIGHTS ONLY	\$ 0.00	\$ 2.56	\$ 2.56
076-0151-008-0000	SAFETY LIGHTS ONLY	\$ 0.00	\$ 2.56	\$ 2.56
076-0151-009-0000	SAFETY LIGHTS ONLY	\$ 0.00	\$ 2.56	\$ 2.56
076-0151-010-0000	SAFETY LIGHTS ONLY	\$ 0.00	\$ 2.56	\$ 2.56
076-0151-011-0000	SAFETY LIGHTS ONLY	\$ 0.00	\$ 2.56	\$ 2.56

ITEM 17.2.

City of Rancho Cordova
Lighting District No. 2012-1 Exhibit A to the Resolution
Fiscal Year 2023-24 Assessment Roll

ATTACHMENT 2

APN	District Classification	Street Light Charge	Safety Light Charge	Total Assessment
076-0151-012-0000	SAFETY LIGHTS ONLY	\$ 0.00	\$ 2.56	\$ 2.56
076-0151-013-0000	SAFETY LIGHTS ONLY	\$ 0.00	\$ 2.56	\$ 2.56
076-0151-014-0000	SAFETY LIGHTS ONLY	\$ 0.00	\$ 2.56	\$ 2.56
076-0151-015-0000	SAFETY LIGHTS ONLY	\$ 0.00	\$ 2.56	\$ 2.56
076-0151-016-0000	SAFETY LIGHTS ONLY	\$ 0.00	\$ 2.56	\$ 2.56
076-0151-017-0000	SAFETY LIGHTS ONLY	\$ 0.00	\$ 2.56	\$ 2.56
076-0151-018-0000	SAFETY LIGHTS ONLY	\$ 0.00	\$ 2.56	\$ 2.56
076-0151-019-0000	SAFETY LIGHTS ONLY	\$ 0.00	\$ 2.56	\$ 2.56
076-0151-020-0000	SAFETY LIGHTS ONLY	\$ 0.00	\$ 2.56	\$ 2.56
076-0151-021-0000	SAFETY LIGHTS ONLY	\$ 0.00	\$ 2.56	\$ 2.56
076-0151-022-0000	SAFETY LIGHTS ONLY	\$ 0.00	\$ 2.56	\$ 2.56
076-0151-023-0000	SAFETY LIGHTS ONLY	\$ 0.00	\$ 2.56	\$ 2.56
076-0152-001-0000	SAFETY LIGHTS ONLY	\$ 0.00	\$ 2.56	\$ 2.56
076-0152-002-0000	SAFETY LIGHTS ONLY	\$ 0.00	\$ 2.56	\$ 2.56
076-0152-003-0000	SAFETY LIGHTS ONLY	\$ 0.00	\$ 2.56	\$ 2.56
076-0152-004-0000	SAFETY LIGHTS ONLY	\$ 0.00	\$ 2.56	\$ 2.56
076-0152-005-0000	SAFETY LIGHTS ONLY	\$ 0.00	\$ 2.56	\$ 2.56
076-0152-006-0000	SAFETY LIGHTS ONLY	\$ 0.00	\$ 2.56	\$ 2.56
076-0152-007-0000	SAFETY LIGHTS ONLY	\$ 0.00	\$ 2.56	\$ 2.56
076-0152-008-0000	SAFETY LIGHTS ONLY	\$ 0.00	\$ 2.56	\$ 2.56
076-0152-009-0000	SAFETY LIGHTS ONLY	\$ 0.00	\$ 2.56	\$ 2.56
076-0152-010-0000	SAFETY LIGHTS ONLY	\$ 0.00	\$ 2.56	\$ 2.56
076-0152-011-0000	SAFETY LIGHTS ONLY	\$ 0.00	\$ 2.56	\$ 2.56
076-0152-012-0000	SAFETY LIGHTS ONLY	\$ 0.00	\$ 2.56	\$ 2.56
076-0152-013-0000	SAFETY LIGHTS ONLY	\$ 0.00	\$ 2.56	\$ 2.56
076-0152-014-0000	SAFETY LIGHTS ONLY	\$ 0.00	\$ 2.56	\$ 2.56
076-0152-015-0000	SAFETY LIGHTS ONLY	\$ 0.00	\$ 2.56	\$ 2.56
076-0152-016-0000	SAFETY LIGHTS ONLY	\$ 0.00	\$ 2.56	\$ 2.56
076-0152-017-0000	SAFETY LIGHTS ONLY	\$ 0.00	\$ 2.56	\$ 2.56
076-0152-018-0000	SAFETY LIGHTS ONLY	\$ 0.00	\$ 2.56	\$ 2.56
076-0152-019-0000	SAFETY LIGHTS ONLY	\$ 0.00	\$ 2.56	\$ 2.56
076-0152-020-0000	SAFETY LIGHTS ONLY	\$ 0.00	\$ 2.56	\$ 2.56
076-0152-021-0000	SAFETY LIGHTS ONLY	\$ 0.00	\$ 2.56	\$ 2.56
076-0152-022-0000	SAFETY LIGHTS ONLY	\$ 0.00	\$ 2.56	\$ 2.56
076-0152-023-0000	SAFETY LIGHTS ONLY	\$ 0.00	\$ 2.56	\$ 2.56
076-0152-024-0000	SAFETY LIGHTS ONLY	\$ 0.00	\$ 2.56	\$ 2.56
076-0153-001-0000	SAFETY LIGHTS ONLY	\$ 0.00	\$ 2.56	\$ 2.56
076-0153-002-0000	SAFETY LIGHTS ONLY	\$ 0.00	\$ 2.56	\$ 2.56
076-0153-003-0000	SAFETY LIGHTS ONLY	\$ 0.00	\$ 2.56	\$ 2.56
076-0153-004-0000	SAFETY LIGHTS ONLY	\$ 0.00	\$ 2.56	\$ 2.56
076-0153-005-0000	SAFETY LIGHTS ONLY	\$ 0.00	\$ 2.56	\$ 2.56
076-0153-006-0000	SAFETY LIGHTS ONLY	\$ 0.00	\$ 2.56	\$ 2.56
076-0153-007-0000	SAFETY LIGHTS ONLY	\$ 0.00	\$ 2.56	\$ 2.56
076-0153-008-0000	SAFETY LIGHTS ONLY	\$ 0.00	\$ 2.56	\$ 2.56

ITEM 17.2.

City of Rancho Cordova
Lighting District No. 2012-1 Exhibit A to the Resolution
Fiscal Year 2023-24 Assessment Roll

ATTACHMENT 2

APN	District Classification	Street Light Charge	Safety Light Charge	Total Assessment
076-0153-009-0000	SAFETY LIGHTS ONLY	\$ 0.00	\$ 2.56	\$ 2.56
076-0153-010-0000	SAFETY LIGHTS ONLY	\$ 0.00	\$ 2.56	\$ 2.56
076-0153-011-0000	SAFETY LIGHTS ONLY	\$ 0.00	\$ 2.56	\$ 2.56
076-0153-012-0000	SAFETY LIGHTS ONLY	\$ 0.00	\$ 2.56	\$ 2.56
076-0153-013-0000	SAFETY LIGHTS ONLY	\$ 0.00	\$ 2.56	\$ 2.56
076-0153-014-0000	SAFETY LIGHTS ONLY	\$ 0.00	\$ 2.56	\$ 2.56
076-0153-015-0000	SAFETY LIGHTS ONLY	\$ 0.00	\$ 2.56	\$ 2.56
076-0153-016-0000	SAFETY LIGHTS ONLY	\$ 0.00	\$ 2.56	\$ 2.56
076-0153-017-0000	SAFETY LIGHTS ONLY	\$ 0.00	\$ 2.56	\$ 2.56
076-0153-018-0000	SAFETY LIGHTS ONLY	\$ 0.00	\$ 2.56	\$ 2.56
076-0153-019-0000	SAFETY LIGHTS ONLY	\$ 0.00	\$ 2.56	\$ 2.56
076-0153-020-0000	SAFETY LIGHTS ONLY	\$ 0.00	\$ 2.56	\$ 2.56
076-0153-021-0000	SAFETY LIGHTS ONLY	\$ 0.00	\$ 2.56	\$ 2.56
076-0153-022-0000	SAFETY LIGHTS ONLY	\$ 0.00	\$ 2.56	\$ 2.56
076-0154-001-0000	SAFETY LIGHTS ONLY	\$ 0.00	\$ 2.56	\$ 2.56
076-0154-002-0000	SAFETY LIGHTS ONLY	\$ 0.00	\$ 2.56	\$ 2.56
076-0154-003-0000	SAFETY LIGHTS ONLY	\$ 0.00	\$ 2.56	\$ 2.56
076-0154-004-0000	SAFETY LIGHTS ONLY	\$ 0.00	\$ 2.56	\$ 2.56
076-0154-005-0000	SAFETY LIGHTS ONLY	\$ 0.00	\$ 2.56	\$ 2.56
076-0154-006-0000	SAFETY LIGHTS ONLY	\$ 0.00	\$ 2.56	\$ 2.56
076-0154-007-0000	SAFETY LIGHTS ONLY	\$ 0.00	\$ 2.56	\$ 2.56
076-0154-008-0000	SAFETY LIGHTS ONLY	\$ 0.00	\$ 2.56	\$ 2.56
076-0154-009-0000	SAFETY LIGHTS ONLY	\$ 0.00	\$ 2.56	\$ 2.56
076-0154-010-0000	SAFETY LIGHTS ONLY	\$ 0.00	\$ 2.56	\$ 2.56
076-0154-011-0000	SAFETY LIGHTS ONLY	\$ 0.00	\$ 2.56	\$ 2.56
076-0154-012-0000	SAFETY LIGHTS ONLY	\$ 0.00	\$ 2.56	\$ 2.56
076-0154-013-0000	SAFETY LIGHTS ONLY	\$ 0.00	\$ 2.56	\$ 2.56
076-0154-014-0000	SAFETY LIGHTS ONLY	\$ 0.00	\$ 2.56	\$ 2.56
076-0154-015-0000	SAFETY LIGHTS ONLY	\$ 0.00	\$ 2.56	\$ 2.56
076-0154-016-0000	SAFETY LIGHTS ONLY	\$ 0.00	\$ 2.56	\$ 2.56
076-0154-017-0000	SAFETY LIGHTS ONLY	\$ 0.00	\$ 2.56	\$ 2.56
076-0155-001-0000	SAFETY LIGHTS ONLY	\$ 0.00	\$ 2.56	\$ 2.56
076-0155-002-0000	SAFETY LIGHTS ONLY	\$ 0.00	\$ 2.56	\$ 2.56
076-0155-003-0000	SAFETY LIGHTS ONLY	\$ 0.00	\$ 2.56	\$ 2.56
076-0155-004-0000	SAFETY LIGHTS ONLY	\$ 0.00	\$ 2.56	\$ 2.56
076-0155-005-0000	SAFETY LIGHTS ONLY	\$ 0.00	\$ 2.56	\$ 2.56
076-0155-006-0000	SAFETY LIGHTS ONLY	\$ 0.00	\$ 2.56	\$ 2.56
076-0155-007-0000	SAFETY LIGHTS ONLY	\$ 0.00	\$ 2.56	\$ 2.56
076-0155-008-0000	SAFETY LIGHTS ONLY	\$ 0.00	\$ 2.56	\$ 2.56
076-0155-009-0000	SAFETY LIGHTS ONLY	\$ 0.00	\$ 2.56	\$ 2.56
076-0155-010-0000	SAFETY LIGHTS ONLY	\$ 0.00	\$ 2.56	\$ 2.56
076-0155-011-0000	SAFETY LIGHTS ONLY	\$ 0.00	\$ 2.56	\$ 2.56
076-0155-012-0000	SAFETY LIGHTS ONLY	\$ 0.00	\$ 2.56	\$ 2.56
076-0155-013-0000	SAFETY LIGHTS ONLY	\$ 0.00	\$ 2.56	\$ 2.56

ITEM 17.2.

City of Rancho Cordova
Lighting District No. 2012-1 Exhibit A to the Resolution
Fiscal Year 2023-24 Assessment Roll

ATTACHMENT 2

APN	District Classification	Street Light Charge	Safety Light Charge	Total Assessment
076-0155-014-0000	SAFETY LIGHTS ONLY	\$ 0.00	\$ 2.56	\$ 2.56
076-0155-015-0000	SAFETY LIGHTS ONLY	\$ 0.00	\$ 2.56	\$ 2.56
076-0155-016-0000	SAFETY LIGHTS ONLY	\$ 0.00	\$ 2.56	\$ 2.56
076-0161-001-0000	SAFETY LIGHTS ONLY	\$ 0.00	\$ 2.56	\$ 2.56
076-0161-002-0000	SAFETY LIGHTS ONLY	\$ 0.00	\$ 2.56	\$ 2.56
076-0161-003-0000	SAFETY LIGHTS ONLY	\$ 0.00	\$ 2.56	\$ 2.56
076-0161-004-0000	SAFETY LIGHTS ONLY	\$ 0.00	\$ 2.56	\$ 2.56
076-0161-005-0000	SAFETY LIGHTS ONLY	\$ 0.00	\$ 2.56	\$ 2.56
076-0161-006-0000	SAFETY LIGHTS ONLY	\$ 0.00	\$ 2.56	\$ 2.56
076-0161-007-0000	SAFETY LIGHTS ONLY	\$ 0.00	\$ 2.56	\$ 2.56
076-0161-008-0000	SAFETY LIGHTS ONLY	\$ 0.00	\$ 2.56	\$ 2.56
076-0161-009-0000	SAFETY LIGHTS ONLY	\$ 0.00	\$ 2.56	\$ 2.56
076-0161-010-0000	SAFETY LIGHTS ONLY	\$ 0.00	\$ 2.56	\$ 2.56
076-0162-001-0000	SAFETY LIGHTS ONLY	\$ 0.00	\$ 2.56	\$ 2.56
076-0162-002-0000	SAFETY LIGHTS ONLY	\$ 0.00	\$ 2.56	\$ 2.56
076-0162-003-0000	SAFETY LIGHTS ONLY	\$ 0.00	\$ 2.56	\$ 2.56
076-0162-004-0000	SAFETY LIGHTS ONLY	\$ 0.00	\$ 2.56	\$ 2.56
076-0162-005-0000	SAFETY LIGHTS ONLY	\$ 0.00	\$ 2.56	\$ 2.56
076-0162-006-0000	SAFETY LIGHTS ONLY	\$ 0.00	\$ 2.56	\$ 2.56
076-0162-007-0000	SAFETY LIGHTS ONLY	\$ 0.00	\$ 2.56	\$ 2.56
076-0162-008-0000	SAFETY LIGHTS ONLY	\$ 0.00	\$ 2.56	\$ 2.56
076-0162-009-0000	SAFETY LIGHTS ONLY	\$ 0.00	\$ 2.56	\$ 2.56
076-0162-010-0000	SAFETY LIGHTS ONLY	\$ 0.00	\$ 2.56	\$ 2.56
076-0162-011-0000	SAFETY LIGHTS ONLY	\$ 0.00	\$ 2.56	\$ 2.56
076-0162-012-0000	SAFETY LIGHTS ONLY	\$ 0.00	\$ 2.56	\$ 2.56
076-0163-001-0000	SAFETY LIGHTS ONLY	\$ 0.00	\$ 2.56	\$ 2.56
076-0163-002-0000	SAFETY LIGHTS ONLY	\$ 0.00	\$ 2.56	\$ 2.56
076-0163-003-0000	SAFETY LIGHTS ONLY	\$ 0.00	\$ 2.56	\$ 2.56
076-0163-004-0000	SAFETY LIGHTS ONLY	\$ 0.00	\$ 2.56	\$ 2.56
076-0163-005-0000	SAFETY LIGHTS ONLY	\$ 0.00	\$ 2.56	\$ 2.56
076-0163-006-0000	SAFETY LIGHTS ONLY	\$ 0.00	\$ 2.56	\$ 2.56
076-0163-007-0000	SAFETY LIGHTS ONLY	\$ 0.00	\$ 2.56	\$ 2.56
076-0163-008-0000	SAFETY LIGHTS ONLY	\$ 0.00	\$ 2.56	\$ 2.56
076-0163-011-0000	SAFETY LIGHTS ONLY	\$ 0.00	\$ 2.56	\$ 2.56
076-0163-012-0000	SAFETY LIGHTS ONLY	\$ 0.00	\$ 2.56	\$ 2.56
076-0163-013-0000	SAFETY LIGHTS ONLY	\$ 0.00	\$ 2.56	\$ 2.56
076-0164-001-0000	SAFETY LIGHTS ONLY	\$ 0.00	\$ 2.56	\$ 2.56
076-0164-002-0000	SAFETY LIGHTS ONLY	\$ 0.00	\$ 2.56	\$ 2.56
076-0164-003-0000	SAFETY LIGHTS ONLY	\$ 0.00	\$ 2.56	\$ 2.56
076-0164-004-0000	SAFETY LIGHTS ONLY	\$ 0.00	\$ 2.56	\$ 2.56
076-0164-005-0000	SAFETY LIGHTS ONLY	\$ 0.00	\$ 2.56	\$ 2.56
076-0164-006-0000	SAFETY LIGHTS ONLY	\$ 0.00	\$ 2.56	\$ 2.56
076-0164-007-0000	SAFETY LIGHTS ONLY	\$ 0.00	\$ 2.56	\$ 2.56
076-0164-008-0000	SAFETY LIGHTS ONLY	\$ 0.00	\$ 2.56	\$ 2.56

ITEM 17.2.

City of Rancho Cordova
Lighting District No. 2012-1 Exhibit A to the Resolution
Fiscal Year 2023-24 Assessment Roll

ATTACHMENT 2

APN	District Classification	Street Light Charge	Safety Light Charge	Total Assessment
076-0164-009-0000	SAFETY LIGHTS ONLY	\$ 0.00	\$ 2.56	\$ 2.56
076-0164-010-0000	SAFETY LIGHTS ONLY	\$ 0.00	\$ 2.56	\$ 2.56
076-0164-011-0000	SAFETY LIGHTS ONLY	\$ 0.00	\$ 2.56	\$ 2.56
076-0164-012-0000	SAFETY LIGHTS ONLY	\$ 0.00	\$ 2.56	\$ 2.56
076-0164-013-0000	SAFETY LIGHTS ONLY	\$ 0.00	\$ 2.56	\$ 2.56
076-0164-014-0000	SAFETY LIGHTS ONLY	\$ 0.00	\$ 2.56	\$ 2.56
076-0164-015-0000	SAFETY LIGHTS ONLY	\$ 0.00	\$ 2.56	\$ 2.56
076-0164-016-0000	SAFETY LIGHTS ONLY	\$ 0.00	\$ 2.56	\$ 2.56
076-0164-017-0000	SAFETY LIGHTS ONLY	\$ 0.00	\$ 2.56	\$ 2.56
076-0164-018-0000	SAFETY LIGHTS ONLY	\$ 0.00	\$ 2.56	\$ 2.56
076-0164-019-0000	SAFETY LIGHTS ONLY	\$ 0.00	\$ 2.56	\$ 2.56
076-0164-020-0000	SAFETY LIGHTS ONLY	\$ 0.00	\$ 2.56	\$ 2.56
076-0164-021-0000	SAFETY LIGHTS ONLY	\$ 0.00	\$ 2.56	\$ 2.56
076-0164-022-0000	SAFETY LIGHTS ONLY	\$ 0.00	\$ 2.56	\$ 2.56
076-0164-023-0000	SAFETY LIGHTS ONLY	\$ 0.00	\$ 2.56	\$ 2.56
076-0164-024-0000	SAFETY LIGHTS ONLY	\$ 0.00	\$ 2.56	\$ 2.56
076-0164-025-0000	SAFETY LIGHTS ONLY	\$ 0.00	\$ 2.56	\$ 2.56
076-0164-026-0000	SAFETY LIGHTS ONLY	\$ 0.00	\$ 2.56	\$ 2.56
076-0164-027-0000	SAFETY LIGHTS ONLY	\$ 0.00	\$ 2.56	\$ 2.56
076-0164-028-0000	SAFETY LIGHTS ONLY	\$ 0.00	\$ 2.56	\$ 2.56
076-0164-029-0000	SAFETY LIGHTS ONLY	\$ 0.00	\$ 2.56	\$ 2.56
076-0164-030-0000	SAFETY LIGHTS ONLY	\$ 0.00	\$ 2.56	\$ 2.56
076-0164-031-0000	SAFETY LIGHTS ONLY	\$ 0.00	\$ 2.56	\$ 2.56
076-0164-032-0000	SAFETY LIGHTS ONLY	\$ 0.00	\$ 2.56	\$ 2.56
076-0164-033-0000	SAFETY LIGHTS ONLY	\$ 0.00	\$ 2.56	\$ 2.56
076-0164-034-0000	SAFETY LIGHTS ONLY	\$ 0.00	\$ 2.56	\$ 2.56
076-0164-035-0000	SAFETY LIGHTS ONLY	\$ 0.00	\$ 2.56	\$ 2.56
076-0164-036-0000	SAFETY LIGHTS ONLY	\$ 0.00	\$ 2.56	\$ 2.56
076-0164-037-0000	SAFETY LIGHTS ONLY	\$ 0.00	\$ 2.56	\$ 2.56
076-0164-038-0000	SAFETY LIGHTS ONLY	\$ 0.00	\$ 2.56	\$ 2.56
076-0164-039-0000	SAFETY LIGHTS ONLY	\$ 0.00	\$ 2.56	\$ 2.56
076-0165-001-0000	SAFETY LIGHTS ONLY	\$ 0.00	\$ 2.56	\$ 2.56
076-0165-002-0000	SAFETY LIGHTS ONLY	\$ 0.00	\$ 2.56	\$ 2.56
076-0165-003-0000	SAFETY LIGHTS ONLY	\$ 0.00	\$ 2.56	\$ 2.56
076-0165-004-0000	SAFETY LIGHTS ONLY	\$ 0.00	\$ 2.56	\$ 2.56
076-0165-005-0000	SAFETY LIGHTS ONLY	\$ 0.00	\$ 2.56	\$ 2.56
076-0165-006-0000	SAFETY LIGHTS ONLY	\$ 0.00	\$ 2.56	\$ 2.56
076-0165-007-0000	SAFETY LIGHTS ONLY	\$ 0.00	\$ 2.56	\$ 2.56
076-0166-001-0000	SAFETY LIGHTS ONLY	\$ 0.00	\$ 2.56	\$ 2.56
076-0171-001-0000	SAFETY LIGHTS ONLY	\$ 0.00	\$ 2.56	\$ 2.56
076-0171-002-0000	SAFETY LIGHTS ONLY	\$ 0.00	\$ 2.56	\$ 2.56
076-0171-003-0000	SAFETY LIGHTS ONLY	\$ 0.00	\$ 2.56	\$ 2.56
076-0171-004-0000	SAFETY LIGHTS ONLY	\$ 0.00	\$ 2.56	\$ 2.56
076-0171-005-0000	SAFETY LIGHTS ONLY	\$ 0.00	\$ 2.56	\$ 2.56

ITEM 17.2.

City of Rancho Cordova
Lighting District No. 2012-1 Exhibit A to the Resolution
Fiscal Year 2023-24 Assessment Roll

ATTACHMENT 2

APN	District Classification	Street Light Charge	Safety Light Charge	Total Assessment
076-0171-006-0000	SAFETY LIGHTS ONLY	\$ 0.00	\$ 2.56	\$ 2.56
076-0172-001-0000	SAFETY LIGHTS ONLY	\$ 0.00	\$ 2.56	\$ 2.56
076-0172-002-0000	SAFETY LIGHTS ONLY	\$ 0.00	\$ 2.56	\$ 2.56
076-0172-003-0000	SAFETY LIGHTS ONLY	\$ 0.00	\$ 2.56	\$ 2.56
076-0172-004-0000	SAFETY LIGHTS ONLY	\$ 0.00	\$ 2.56	\$ 2.56
076-0172-005-0000	SAFETY LIGHTS ONLY	\$ 0.00	\$ 2.56	\$ 2.56
076-0172-006-0000	SAFETY LIGHTS ONLY	\$ 0.00	\$ 2.56	\$ 2.56
076-0173-001-0000	SAFETY LIGHTS ONLY	\$ 0.00	\$ 2.56	\$ 2.56
076-0173-002-0000	SAFETY LIGHTS ONLY	\$ 0.00	\$ 2.56	\$ 2.56
076-0173-003-0000	SAFETY LIGHTS ONLY	\$ 0.00	\$ 2.56	\$ 2.56
076-0173-004-0000	SAFETY LIGHTS ONLY	\$ 0.00	\$ 2.56	\$ 2.56
076-0173-006-0000	SAFETY LIGHTS ONLY	\$ 0.00	\$ 2.56	\$ 2.56
076-0173-007-0000	SAFETY LIGHTS ONLY	\$ 0.00	\$ 2.56	\$ 2.56
076-0173-008-0000	SAFETY LIGHTS ONLY	\$ 0.00	\$ 2.56	\$ 2.56
076-0173-009-0000	SAFETY LIGHTS ONLY	\$ 0.00	\$ 2.56	\$ 2.56
076-0173-010-0000	SAFETY LIGHTS ONLY	\$ 0.00	\$ 2.56	\$ 2.56
076-0173-011-0000	SAFETY LIGHTS ONLY	\$ 0.00	\$ 2.56	\$ 2.56
076-0173-012-0000	SAFETY LIGHTS ONLY	\$ 0.00	\$ 2.56	\$ 2.56
076-0173-013-0000	SAFETY LIGHTS ONLY	\$ 0.00	\$ 2.56	\$ 2.56
076-0173-014-0000	SAFETY LIGHTS ONLY	\$ 0.00	\$ 2.56	\$ 2.56
076-0173-015-0000	SAFETY LIGHTS ONLY	\$ 0.00	\$ 2.56	\$ 2.56
076-0173-016-0000	SAFETY LIGHTS ONLY	\$ 0.00	\$ 2.56	\$ 2.56
076-0174-001-0000	SAFETY LIGHTS ONLY	\$ 0.00	\$ 2.56	\$ 2.56
076-0174-002-0000	SAFETY LIGHTS ONLY	\$ 0.00	\$ 2.56	\$ 2.56
076-0174-003-0000	SAFETY LIGHTS ONLY	\$ 0.00	\$ 2.56	\$ 2.56
076-0174-004-0000	SAFETY LIGHTS ONLY	\$ 0.00	\$ 2.56	\$ 2.56
076-0174-005-0000	SAFETY LIGHTS ONLY	\$ 0.00	\$ 2.56	\$ 2.56
076-0174-006-0000	SAFETY LIGHTS ONLY	\$ 0.00	\$ 2.56	\$ 2.56
076-0174-007-0000	SAFETY LIGHTS ONLY	\$ 0.00	\$ 2.56	\$ 2.56
076-0174-008-0000	SAFETY LIGHTS ONLY	\$ 0.00	\$ 2.56	\$ 2.56
076-0174-009-0000	SAFETY LIGHTS ONLY	\$ 0.00	\$ 2.56	\$ 2.56
076-0174-010-0000	SAFETY LIGHTS ONLY	\$ 0.00	\$ 2.56	\$ 2.56
076-0174-011-0000	SAFETY LIGHTS ONLY	\$ 0.00	\$ 2.56	\$ 2.56
076-0174-012-0000	SAFETY LIGHTS ONLY	\$ 0.00	\$ 2.56	\$ 2.56
076-0175-001-0000	SAFETY LIGHTS ONLY	\$ 0.00	\$ 2.56	\$ 2.56
076-0175-002-0000	SAFETY LIGHTS ONLY	\$ 0.00	\$ 2.56	\$ 2.56
076-0175-003-0000	SAFETY LIGHTS ONLY	\$ 0.00	\$ 2.56	\$ 2.56
076-0175-004-0000	SAFETY LIGHTS ONLY	\$ 0.00	\$ 2.56	\$ 2.56
076-0175-005-0000	SAFETY LIGHTS ONLY	\$ 0.00	\$ 2.56	\$ 2.56
076-0175-006-0000	NONRES	\$ 46.60	\$ 2.56	\$ 49.16
076-0175-007-0000	SAFETY LIGHTS ONLY	\$ 0.00	\$ 2.56	\$ 2.56
076-0175-008-0000	SAFETY LIGHTS ONLY	\$ 0.00	\$ 2.56	\$ 2.56
076-0175-009-0000	SAFETY LIGHTS ONLY	\$ 0.00	\$ 2.56	\$ 2.56
076-0175-010-0000	SAFETY LIGHTS ONLY	\$ 0.00	\$ 2.56	\$ 2.56

ITEM 17.2.

City of Rancho Cordova
Lighting District No. 2012-1 Exhibit A to the Resolution
Fiscal Year 2023-24 Assessment Roll

ATTACHMENT 2

APN	District Classification	Street Light Charge	Safety Light Charge	Total Assessment
076-0175-011-0000	SAFETY LIGHTS ONLY	\$ 0.00	\$ 2.56	\$ 2.56
076-0175-012-0000	SAFETY LIGHTS ONLY	\$ 0.00	\$ 2.56	\$ 2.56
076-0181-001-0000	SAFETY LIGHTS ONLY	\$ 0.00	\$ 2.56	\$ 2.56
076-0181-002-0000	SAFETY LIGHTS ONLY	\$ 0.00	\$ 2.56	\$ 2.56
076-0181-003-0000	SAFETY LIGHTS ONLY	\$ 0.00	\$ 2.56	\$ 2.56
076-0181-004-0000	SAFETY LIGHTS ONLY	\$ 0.00	\$ 2.56	\$ 2.56
076-0181-005-0000	SAFETY LIGHTS ONLY	\$ 0.00	\$ 2.56	\$ 2.56
076-0181-006-0000	SAFETY LIGHTS ONLY	\$ 0.00	\$ 2.56	\$ 2.56
076-0181-007-0000	SAFETY LIGHTS ONLY	\$ 0.00	\$ 2.56	\$ 2.56
076-0181-008-0000	SAFETY LIGHTS ONLY	\$ 0.00	\$ 2.56	\$ 2.56
076-0181-009-0000	SAFETY LIGHTS ONLY	\$ 0.00	\$ 2.56	\$ 2.56
076-0181-010-0000	SAFETY LIGHTS ONLY	\$ 0.00	\$ 2.56	\$ 2.56
076-0181-011-0000	SAFETY LIGHTS ONLY	\$ 0.00	\$ 2.56	\$ 2.56
076-0181-012-0000	SAFETY LIGHTS ONLY	\$ 0.00	\$ 2.56	\$ 2.56
076-0181-013-0000	SAFETY LIGHTS ONLY	\$ 0.00	\$ 2.56	\$ 2.56
076-0181-014-0000	SAFETY LIGHTS ONLY	\$ 0.00	\$ 2.56	\$ 2.56
076-0181-015-0000	SAFETY LIGHTS ONLY	\$ 0.00	\$ 2.56	\$ 2.56
076-0181-016-0000	SAFETY LIGHTS ONLY	\$ 0.00	\$ 2.56	\$ 2.56
076-0181-017-0000	SAFETY LIGHTS ONLY	\$ 0.00	\$ 2.56	\$ 2.56
076-0182-001-0000	SAFETY LIGHTS ONLY	\$ 0.00	\$ 2.56	\$ 2.56
076-0182-002-0000	SAFETY LIGHTS ONLY	\$ 0.00	\$ 2.56	\$ 2.56
076-0182-003-0000	SAFETY LIGHTS ONLY	\$ 0.00	\$ 2.56	\$ 2.56
076-0182-004-0000	SAFETY LIGHTS ONLY	\$ 0.00	\$ 2.56	\$ 2.56
076-0182-005-0000	SAFETY LIGHTS ONLY	\$ 0.00	\$ 2.56	\$ 2.56
076-0182-006-0000	SAFETY LIGHTS ONLY	\$ 0.00	\$ 2.56	\$ 2.56
076-0182-007-0000	SAFETY LIGHTS ONLY	\$ 0.00	\$ 2.56	\$ 2.56
076-0182-008-0000	SAFETY LIGHTS ONLY	\$ 0.00	\$ 2.56	\$ 2.56
076-0182-009-0000	SAFETY LIGHTS ONLY	\$ 0.00	\$ 2.56	\$ 2.56
076-0182-010-0000	SAFETY LIGHTS ONLY	\$ 0.00	\$ 2.56	\$ 2.56
076-0182-011-0000	SAFETY LIGHTS ONLY	\$ 0.00	\$ 2.56	\$ 2.56
076-0182-012-0000	SAFETY LIGHTS ONLY	\$ 0.00	\$ 2.56	\$ 2.56
076-0183-001-0000	RESIDENTIAL	\$ 15.32	\$ 2.56	\$ 17.88
076-0183-002-0000	SAFETY LIGHTS ONLY	\$ 0.00	\$ 2.56	\$ 2.56
076-0183-003-0000	SAFETY LIGHTS ONLY	\$ 0.00	\$ 2.56	\$ 2.56
076-0183-004-0000	SAFETY LIGHTS ONLY	\$ 0.00	\$ 2.56	\$ 2.56
076-0183-005-0000	SAFETY LIGHTS ONLY	\$ 0.00	\$ 2.56	\$ 2.56
076-0183-006-0000	SAFETY LIGHTS ONLY	\$ 0.00	\$ 2.56	\$ 2.56
076-0183-007-0000	SAFETY LIGHTS ONLY	\$ 0.00	\$ 2.56	\$ 2.56
076-0183-008-0000	SAFETY LIGHTS ONLY	\$ 0.00	\$ 2.56	\$ 2.56
076-0183-009-0000	SAFETY LIGHTS ONLY	\$ 0.00	\$ 2.56	\$ 2.56
076-0183-010-0000	SAFETY LIGHTS ONLY	\$ 0.00	\$ 2.56	\$ 2.56
076-0191-001-0000	SAFETY LIGHTS ONLY	\$ 0.00	\$ 2.56	\$ 2.56
076-0191-002-0000	SAFETY LIGHTS ONLY	\$ 0.00	\$ 2.56	\$ 2.56
076-0191-003-0000	SAFETY LIGHTS ONLY	\$ 0.00	\$ 2.56	\$ 2.56

ITEM 17.2.

City of Rancho Cordova
Lighting District No. 2012-1 Exhibit A to the Resolution
Fiscal Year 2023-24 Assessment Roll

ATTACHMENT 2

APN	District Classification	Street Light Charge	Safety Light Charge	Total Assessment
076-0191-004-0000	SAFETY LIGHTS ONLY	\$ 0.00	\$ 2.56	\$ 2.56
076-0191-005-0000	SAFETY LIGHTS ONLY	\$ 0.00	\$ 2.56	\$ 2.56
076-0191-006-0000	SAFETY LIGHTS ONLY	\$ 0.00	\$ 2.56	\$ 2.56
076-0191-007-0000	SAFETY LIGHTS ONLY	\$ 0.00	\$ 2.56	\$ 2.56
076-0191-008-0000	SAFETY LIGHTS ONLY	\$ 0.00	\$ 2.56	\$ 2.56
076-0191-009-0000	SAFETY LIGHTS ONLY	\$ 0.00	\$ 2.56	\$ 2.56
076-0191-010-0000	SAFETY LIGHTS ONLY	\$ 0.00	\$ 2.56	\$ 2.56
076-0191-011-0000	SAFETY LIGHTS ONLY	\$ 0.00	\$ 2.56	\$ 2.56
076-0191-012-0000	SAFETY LIGHTS ONLY	\$ 0.00	\$ 2.56	\$ 2.56
076-0191-013-0000	SAFETY LIGHTS ONLY	\$ 0.00	\$ 2.56	\$ 2.56
076-0191-014-0000	SAFETY LIGHTS ONLY	\$ 0.00	\$ 2.56	\$ 2.56
076-0191-015-0000	SAFETY LIGHTS ONLY	\$ 0.00	\$ 2.56	\$ 2.56
076-0191-016-0000	SAFETY LIGHTS ONLY	\$ 0.00	\$ 2.56	\$ 2.56
076-0191-017-0000	SAFETY LIGHTS ONLY	\$ 0.00	\$ 2.56	\$ 2.56
076-0191-018-0000	SAFETY LIGHTS ONLY	\$ 0.00	\$ 2.56	\$ 2.56
076-0192-001-0000	RESIDENTIAL	\$ 15.32	\$ 2.56	\$ 17.88
076-0192-002-0000	RESIDENTIAL	\$ 15.32	\$ 2.56	\$ 17.88
076-0192-003-0000	SAFETY LIGHTS ONLY	\$ 0.00	\$ 2.56	\$ 2.56
076-0192-004-0000	SAFETY LIGHTS ONLY	\$ 0.00	\$ 2.56	\$ 2.56
076-0192-005-0000	SAFETY LIGHTS ONLY	\$ 0.00	\$ 2.56	\$ 2.56
076-0193-001-0000	SAFETY LIGHTS ONLY	\$ 0.00	\$ 2.56	\$ 2.56
076-0193-002-0000	SAFETY LIGHTS ONLY	\$ 0.00	\$ 2.56	\$ 2.56
076-0193-003-0000	SAFETY LIGHTS ONLY	\$ 0.00	\$ 2.56	\$ 2.56
076-0193-004-0000	SAFETY LIGHTS ONLY	\$ 0.00	\$ 2.56	\$ 2.56
076-0193-005-0000	SAFETY LIGHTS ONLY	\$ 0.00	\$ 2.56	\$ 2.56
076-0193-006-0000	SAFETY LIGHTS ONLY	\$ 0.00	\$ 2.56	\$ 2.56
076-0193-007-0000	SAFETY LIGHTS ONLY	\$ 0.00	\$ 2.56	\$ 2.56
076-0193-008-0000	SAFETY LIGHTS ONLY	\$ 0.00	\$ 2.56	\$ 2.56
076-0193-009-0000	SAFETY LIGHTS ONLY	\$ 0.00	\$ 2.56	\$ 2.56
076-0193-010-0000	SAFETY LIGHTS ONLY	\$ 0.00	\$ 2.56	\$ 2.56
076-0193-011-0000	SAFETY LIGHTS ONLY	\$ 0.00	\$ 2.56	\$ 2.56
076-0193-012-0000	SAFETY LIGHTS ONLY	\$ 0.00	\$ 2.56	\$ 2.56
076-0193-013-0000	RESIDENTIAL	\$ 15.32	\$ 2.56	\$ 17.88
076-0201-001-0000	SAFETY LIGHTS ONLY	\$ 0.00	\$ 2.56	\$ 2.56
076-0201-002-0000	SAFETY LIGHTS ONLY	\$ 0.00	\$ 2.56	\$ 2.56
076-0201-003-0000	SAFETY LIGHTS ONLY	\$ 0.00	\$ 2.56	\$ 2.56
076-0201-004-0000	SAFETY LIGHTS ONLY	\$ 0.00	\$ 2.56	\$ 2.56
076-0201-005-0000	SAFETY LIGHTS ONLY	\$ 0.00	\$ 2.56	\$ 2.56
076-0201-006-0000	SAFETY LIGHTS ONLY	\$ 0.00	\$ 2.56	\$ 2.56
076-0201-007-0000	SAFETY LIGHTS ONLY	\$ 0.00	\$ 2.56	\$ 2.56
076-0201-008-0000	SAFETY LIGHTS ONLY	\$ 0.00	\$ 2.56	\$ 2.56
076-0201-009-0000	SAFETY LIGHTS ONLY	\$ 0.00	\$ 2.56	\$ 2.56
076-0202-001-0000	SAFETY LIGHTS ONLY	\$ 0.00	\$ 2.56	\$ 2.56
076-0202-002-0000	SAFETY LIGHTS ONLY	\$ 0.00	\$ 2.56	\$ 2.56

ITEM 17.2.

City of Rancho Cordova
Lighting District No. 2012-1 Exhibit A to the Resolution
Fiscal Year 2023-24 Assessment Roll

ATTACHMENT 2

APN	District Classification	Street Light Charge	Safety Light Charge	Total Assessment
076-0202-003-0000	SAFETY LIGHTS ONLY	\$ 0.00	\$ 2.56	\$ 2.56
076-0202-004-0000	SAFETY LIGHTS ONLY	\$ 0.00	\$ 2.56	\$ 2.56
076-0202-005-0000	SAFETY LIGHTS ONLY	\$ 0.00	\$ 2.56	\$ 2.56
076-0202-006-0000	SAFETY LIGHTS ONLY	\$ 0.00	\$ 2.56	\$ 2.56
076-0202-007-0000	SAFETY LIGHTS ONLY	\$ 0.00	\$ 2.56	\$ 2.56
076-0202-008-0000	SAFETY LIGHTS ONLY	\$ 0.00	\$ 2.56	\$ 2.56
076-0202-009-0000	SAFETY LIGHTS ONLY	\$ 0.00	\$ 2.56	\$ 2.56
076-0202-010-0000	SAFETY LIGHTS ONLY	\$ 0.00	\$ 2.56	\$ 2.56
076-0202-011-0000	SAFETY LIGHTS ONLY	\$ 0.00	\$ 2.56	\$ 2.56
076-0203-001-0000	SAFETY LIGHTS ONLY	\$ 0.00	\$ 2.56	\$ 2.56
076-0203-002-0000	SAFETY LIGHTS ONLY	\$ 0.00	\$ 2.56	\$ 2.56
076-0203-003-0000	SAFETY LIGHTS ONLY	\$ 0.00	\$ 2.56	\$ 2.56
076-0203-004-0000	SAFETY LIGHTS ONLY	\$ 0.00	\$ 2.56	\$ 2.56
076-0203-005-0000	SAFETY LIGHTS ONLY	\$ 0.00	\$ 2.56	\$ 2.56
076-0203-006-0000	SAFETY LIGHTS ONLY	\$ 0.00	\$ 2.56	\$ 2.56
076-0203-007-0000	SAFETY LIGHTS ONLY	\$ 0.00	\$ 2.56	\$ 2.56
076-0203-008-0000	SAFETY LIGHTS ONLY	\$ 0.00	\$ 2.56	\$ 2.56
076-0203-009-0000	SAFETY LIGHTS ONLY	\$ 0.00	\$ 2.56	\$ 2.56
076-0203-010-0000	SAFETY LIGHTS ONLY	\$ 0.00	\$ 2.56	\$ 2.56
076-0203-011-0000	SAFETY LIGHTS ONLY	\$ 0.00	\$ 2.56	\$ 2.56
076-0203-012-0000	SAFETY LIGHTS ONLY	\$ 0.00	\$ 2.56	\$ 2.56
076-0203-013-0000	SAFETY LIGHTS ONLY	\$ 0.00	\$ 2.56	\$ 2.56
076-0203-014-0000	SAFETY LIGHTS ONLY	\$ 0.00	\$ 2.56	\$ 2.56
076-0203-015-0000	SAFETY LIGHTS ONLY	\$ 0.00	\$ 2.56	\$ 2.56
076-0203-016-0000	SAFETY LIGHTS ONLY	\$ 0.00	\$ 2.56	\$ 2.56
076-0203-017-0000	SAFETY LIGHTS ONLY	\$ 0.00	\$ 2.56	\$ 2.56
076-0203-018-0000	SAFETY LIGHTS ONLY	\$ 0.00	\$ 2.56	\$ 2.56
076-0203-019-0000	SAFETY LIGHTS ONLY	\$ 0.00	\$ 2.56	\$ 2.56
076-0204-001-0000	NONRES	\$ 47.11	\$ 2.56	\$ 49.66
076-0204-002-0000	NONRES	\$ 17.63	\$ 2.56	\$ 20.18
076-0204-003-0000	SAFETY LIGHTS ONLY	\$ 0.00	\$ 2.56	\$ 2.56
076-0204-004-0000	SAFETY LIGHTS ONLY	\$ 0.00	\$ 2.56	\$ 2.56
076-0204-006-0000	RESIDENTIAL	\$ 15.32	\$ 2.56	\$ 17.88
076-0204-007-0000	SAFETY LIGHTS ONLY	\$ 0.00	\$ 2.56	\$ 2.56
076-0204-008-0000	SAFETY LIGHTS ONLY	\$ 0.00	\$ 2.56	\$ 2.56
076-0204-009-0000	SAFETY LIGHTS ONLY	\$ 0.00	\$ 2.56	\$ 2.56
076-0204-010-0000	SAFETY LIGHTS ONLY	\$ 0.00	\$ 2.56	\$ 2.56
076-0204-011-0000	SAFETY LIGHTS ONLY	\$ 0.00	\$ 2.56	\$ 2.56
076-0211-001-0000	SAFETY LIGHTS ONLY	\$ 0.00	\$ 2.56	\$ 2.56
076-0211-002-0000	SAFETY LIGHTS ONLY	\$ 0.00	\$ 2.56	\$ 2.56
076-0211-003-0000	SAFETY LIGHTS ONLY	\$ 0.00	\$ 2.56	\$ 2.56
076-0211-004-0000	SAFETY LIGHTS ONLY	\$ 0.00	\$ 2.56	\$ 2.56
076-0211-005-0000	SAFETY LIGHTS ONLY	\$ 0.00	\$ 2.56	\$ 2.56
076-0212-001-0000	SAFETY LIGHTS ONLY	\$ 0.00	\$ 2.56	\$ 2.56

ITEM 17.2.

City of Rancho Cordova
Lighting District No. 2012-1 Exhibit A to the Resolution
Fiscal Year 2023-24 Assessment Roll

ATTACHMENT 2

APN	District Classification	Street Light Charge	Safety Light Charge	Total Assessment
076-0212-002-0000	SAFETY LIGHTS ONLY	\$ 0.00	\$ 2.56	\$ 2.56
076-0212-003-0000	SAFETY LIGHTS ONLY	\$ 0.00	\$ 2.56	\$ 2.56
076-0212-004-0000	SAFETY LIGHTS ONLY	\$ 0.00	\$ 2.56	\$ 2.56
076-0212-005-0000	SAFETY LIGHTS ONLY	\$ 0.00	\$ 2.56	\$ 2.56
076-0212-006-0000	SAFETY LIGHTS ONLY	\$ 0.00	\$ 2.56	\$ 2.56
076-0212-007-0000	SAFETY LIGHTS ONLY	\$ 0.00	\$ 2.56	\$ 2.56
076-0212-010-0000	NONRES	\$ 63.98	\$ 2.56	\$ 66.54
076-0212-018-0000	NONRES	\$ 36.78	\$ 2.56	\$ 39.34
076-0212-020-0000	SAFETY LIGHTS ONLY	\$ 0.00	\$ 2.56	\$ 2.56
076-0212-021-0000	NONRES	\$ 52.40	\$ 2.56	\$ 54.96
076-0212-022-0000	NONRES	\$ 6.30	\$ 2.56	\$ 8.86
076-0213-013-0000	SAFETY LIGHTS ONLY	\$ 0.00	\$ 2.56	\$ 2.56
076-0221-001-0000	NONRES	\$ 93.45	\$ 2.56	\$ 96.00
076-0222-001-0000	NONRES	\$ 82.62	\$ 2.56	\$ 85.18
076-0222-002-0000	NONRES	\$ 25.19	\$ 2.56	\$ 27.74
076-0222-011-0000	NONRES	\$ 112.60	\$ 2.56	\$ 115.16
076-0222-019-0000	NONRES	\$ 137.03	\$ 2.56	\$ 139.58
076-0222-020-0000	NONRES	\$ 66.50	\$ 2.56	\$ 69.06
076-0222-021-0000	NONRES	\$ 48.87	\$ 2.56	\$ 51.42
076-0222-023-0000	NONRES	\$ 50.88	\$ 2.56	\$ 53.44
076-0222-025-0000	NONRES	\$ 49.12	\$ 2.56	\$ 51.68
076-0222-026-0000	NONRES	\$ 107.06	\$ 2.56	\$ 109.62
076-0231-001-0000	SAFETY LIGHTS ONLY	\$ 0.00	\$ 2.56	\$ 2.56
076-0232-002-0000	SAFETY LIGHTS ONLY	\$ 0.00	\$ 2.56	\$ 2.56
076-0232-003-0000	SAFETY LIGHTS ONLY	\$ 0.00	\$ 2.56	\$ 2.56
076-0232-004-0000	SAFETY LIGHTS ONLY	\$ 0.00	\$ 2.56	\$ 2.56
076-0233-001-0000	SAFETY LIGHTS ONLY	\$ 0.00	\$ 2.56	\$ 2.56
076-0233-002-0000	SAFETY LIGHTS ONLY	\$ 0.00	\$ 2.56	\$ 2.56
076-0233-003-0000	SAFETY LIGHTS ONLY	\$ 0.00	\$ 2.56	\$ 2.56
076-0233-004-0000	SAFETY LIGHTS ONLY	\$ 0.00	\$ 2.56	\$ 2.56
076-0233-005-0000	SAFETY LIGHTS ONLY	\$ 0.00	\$ 2.56	\$ 2.56
076-0233-006-0000	SAFETY LIGHTS ONLY	\$ 0.00	\$ 2.56	\$ 2.56
076-0233-007-0000	SAFETY LIGHTS ONLY	\$ 0.00	\$ 2.56	\$ 2.56
076-0233-008-0000	SAFETY LIGHTS ONLY	\$ 0.00	\$ 2.56	\$ 2.56
076-0233-009-0000	SAFETY LIGHTS ONLY	\$ 0.00	\$ 2.56	\$ 2.56
076-0233-010-0000	SAFETY LIGHTS ONLY	\$ 0.00	\$ 2.56	\$ 2.56
076-0233-011-0000	SAFETY LIGHTS ONLY	\$ 0.00	\$ 2.56	\$ 2.56
076-0233-012-0000	SAFETY LIGHTS ONLY	\$ 0.00	\$ 2.56	\$ 2.56
076-0233-013-0000	SAFETY LIGHTS ONLY	\$ 0.00	\$ 2.56	\$ 2.56
076-0233-014-0000	SAFETY LIGHTS ONLY	\$ 0.00	\$ 2.56	\$ 2.56
076-0233-015-0000	SAFETY LIGHTS ONLY	\$ 0.00	\$ 2.56	\$ 2.56
076-0233-017-0000	SAFETY LIGHTS ONLY	\$ 0.00	\$ 2.56	\$ 2.56
076-0234-001-0000	SAFETY LIGHTS ONLY	\$ 0.00	\$ 2.56	\$ 2.56
076-0234-002-0000	SAFETY LIGHTS ONLY	\$ 0.00	\$ 2.56	\$ 2.56

ITEM 17.2.

City of Rancho Cordova
Lighting District No. 2012-1 Exhibit A to the Resolution
Fiscal Year 2023-24 Assessment Roll

ATTACHMENT 2

APN	District Classification	Street Light Charge	Safety Light Charge	Total Assessment
076-0234-003-0000	SAFETY LIGHTS ONLY	\$ 0.00	\$ 2.56	\$ 2.56
076-0234-004-0000	SAFETY LIGHTS ONLY	\$ 0.00	\$ 2.56	\$ 2.56
076-0234-005-0000	SAFETY LIGHTS ONLY	\$ 0.00	\$ 2.56	\$ 2.56
076-0234-006-0000	SAFETY LIGHTS ONLY	\$ 0.00	\$ 2.56	\$ 2.56
076-0234-007-0000	SAFETY LIGHTS ONLY	\$ 0.00	\$ 2.56	\$ 2.56
076-0234-008-0000	SAFETY LIGHTS ONLY	\$ 0.00	\$ 2.56	\$ 2.56
076-0234-009-0000	SAFETY LIGHTS ONLY	\$ 0.00	\$ 2.56	\$ 2.56
076-0234-010-0000	SAFETY LIGHTS ONLY	\$ 0.00	\$ 2.56	\$ 2.56
076-0234-011-0000	SAFETY LIGHTS ONLY	\$ 0.00	\$ 2.56	\$ 2.56
076-0234-012-0000	SAFETY LIGHTS ONLY	\$ 0.00	\$ 2.56	\$ 2.56
076-0234-013-0000	SAFETY LIGHTS ONLY	\$ 0.00	\$ 2.56	\$ 2.56
076-0234-014-0000	SAFETY LIGHTS ONLY	\$ 0.00	\$ 2.56	\$ 2.56
076-0234-015-0000	SAFETY LIGHTS ONLY	\$ 0.00	\$ 2.56	\$ 2.56
076-0234-016-0000	SAFETY LIGHTS ONLY	\$ 0.00	\$ 2.56	\$ 2.56
076-0234-017-0000	SAFETY LIGHTS ONLY	\$ 0.00	\$ 2.56	\$ 2.56
076-0234-018-0000	SAFETY LIGHTS ONLY	\$ 0.00	\$ 2.56	\$ 2.56
076-0234-019-0000	SAFETY LIGHTS ONLY	\$ 0.00	\$ 2.56	\$ 2.56
076-0234-020-0000	SAFETY LIGHTS ONLY	\$ 0.00	\$ 2.56	\$ 2.56
076-0234-021-0000	SAFETY LIGHTS ONLY	\$ 0.00	\$ 2.56	\$ 2.56
076-0234-022-0000	SAFETY LIGHTS ONLY	\$ 0.00	\$ 2.56	\$ 2.56
076-0235-001-0000	SAFETY LIGHTS ONLY	\$ 0.00	\$ 2.56	\$ 2.56
076-0235-002-0000	SAFETY LIGHTS ONLY	\$ 0.00	\$ 2.56	\$ 2.56
076-0235-003-0000	SAFETY LIGHTS ONLY	\$ 0.00	\$ 2.56	\$ 2.56
076-0235-004-0000	SAFETY LIGHTS ONLY	\$ 0.00	\$ 2.56	\$ 2.56
076-0235-005-0000	SAFETY LIGHTS ONLY	\$ 0.00	\$ 2.56	\$ 2.56
076-0235-006-0000	SAFETY LIGHTS ONLY	\$ 0.00	\$ 2.56	\$ 2.56
076-0235-007-0000	SAFETY LIGHTS ONLY	\$ 0.00	\$ 2.56	\$ 2.56
076-0235-008-0000	SAFETY LIGHTS ONLY	\$ 0.00	\$ 2.56	\$ 2.56
076-0235-009-0000	SAFETY LIGHTS ONLY	\$ 0.00	\$ 2.56	\$ 2.56
076-0235-010-0000	SAFETY LIGHTS ONLY	\$ 0.00	\$ 2.56	\$ 2.56
076-0235-011-0000	SAFETY LIGHTS ONLY	\$ 0.00	\$ 2.56	\$ 2.56
076-0235-012-0000	SAFETY LIGHTS ONLY	\$ 0.00	\$ 2.56	\$ 2.56
076-0235-013-0000	SAFETY LIGHTS ONLY	\$ 0.00	\$ 2.56	\$ 2.56
076-0235-014-0000	SAFETY LIGHTS ONLY	\$ 0.00	\$ 2.56	\$ 2.56
076-0235-015-0000	SAFETY LIGHTS ONLY	\$ 0.00	\$ 2.56	\$ 2.56
076-0235-016-0000	SAFETY LIGHTS ONLY	\$ 0.00	\$ 2.56	\$ 2.56
076-0235-017-0000	SAFETY LIGHTS ONLY	\$ 0.00	\$ 2.56	\$ 2.56
076-0235-018-0000	SAFETY LIGHTS ONLY	\$ 0.00	\$ 2.56	\$ 2.56
076-0235-019-0000	SAFETY LIGHTS ONLY	\$ 0.00	\$ 2.56	\$ 2.56
076-0235-020-0000	SAFETY LIGHTS ONLY	\$ 0.00	\$ 2.56	\$ 2.56
076-0235-021-0000	SAFETY LIGHTS ONLY	\$ 0.00	\$ 2.56	\$ 2.56
076-0235-022-0000	SAFETY LIGHTS ONLY	\$ 0.00	\$ 2.56	\$ 2.56
076-0241-001-0000	SAFETY LIGHTS ONLY	\$ 0.00	\$ 2.56	\$ 2.56
076-0241-002-0000	SAFETY LIGHTS ONLY	\$ 0.00	\$ 2.56	\$ 2.56

ITEM 17.2.

City of Rancho Cordova
Lighting District No. 2012-1 Exhibit A to the Resolution
Fiscal Year 2023-24 Assessment Roll

ATTACHMENT 2

APN	District Classification	Street Light Charge	Safety Light Charge	Total Assessment
076-0241-003-0000	SAFETY LIGHTS ONLY	\$ 0.00	\$ 2.56	\$ 2.56
076-0241-004-0000	SAFETY LIGHTS ONLY	\$ 0.00	\$ 2.56	\$ 2.56
076-0241-005-0000	SAFETY LIGHTS ONLY	\$ 0.00	\$ 2.56	\$ 2.56
076-0241-006-0000	SAFETY LIGHTS ONLY	\$ 0.00	\$ 2.56	\$ 2.56
076-0241-007-0000	SAFETY LIGHTS ONLY	\$ 0.00	\$ 2.56	\$ 2.56
076-0241-008-0000	SAFETY LIGHTS ONLY	\$ 0.00	\$ 2.56	\$ 2.56
076-0241-009-0000	SAFETY LIGHTS ONLY	\$ 0.00	\$ 2.56	\$ 2.56
076-0241-010-0000	SAFETY LIGHTS ONLY	\$ 0.00	\$ 2.56	\$ 2.56
076-0241-011-0000	SAFETY LIGHTS ONLY	\$ 0.00	\$ 2.56	\$ 2.56
076-0241-012-0000	SAFETY LIGHTS ONLY	\$ 0.00	\$ 2.56	\$ 2.56
076-0241-013-0000	SAFETY LIGHTS ONLY	\$ 0.00	\$ 2.56	\$ 2.56
076-0241-014-0000	SAFETY LIGHTS ONLY	\$ 0.00	\$ 2.56	\$ 2.56
076-0241-015-0000	SAFETY LIGHTS ONLY	\$ 0.00	\$ 2.56	\$ 2.56
076-0241-016-0000	SAFETY LIGHTS ONLY	\$ 0.00	\$ 2.56	\$ 2.56
076-0241-017-0000	SAFETY LIGHTS ONLY	\$ 0.00	\$ 2.56	\$ 2.56
076-0241-018-0000	SAFETY LIGHTS ONLY	\$ 0.00	\$ 2.56	\$ 2.56
076-0241-019-0000	SAFETY LIGHTS ONLY	\$ 0.00	\$ 2.56	\$ 2.56
076-0241-020-0000	SAFETY LIGHTS ONLY	\$ 0.00	\$ 2.56	\$ 2.56
076-0242-001-0000	SAFETY LIGHTS ONLY	\$ 0.00	\$ 2.56	\$ 2.56
076-0242-002-0000	SAFETY LIGHTS ONLY	\$ 0.00	\$ 2.56	\$ 2.56
076-0242-003-0000	SAFETY LIGHTS ONLY	\$ 0.00	\$ 2.56	\$ 2.56
076-0242-004-0000	SAFETY LIGHTS ONLY	\$ 0.00	\$ 2.56	\$ 2.56
076-0243-001-0000	SAFETY LIGHTS ONLY	\$ 0.00	\$ 2.56	\$ 2.56
076-0243-002-0000	SAFETY LIGHTS ONLY	\$ 0.00	\$ 2.56	\$ 2.56
076-0243-003-0000	SAFETY LIGHTS ONLY	\$ 0.00	\$ 2.56	\$ 2.56
076-0243-004-0000	SAFETY LIGHTS ONLY	\$ 0.00	\$ 2.56	\$ 2.56
076-0243-005-0000	SAFETY LIGHTS ONLY	\$ 0.00	\$ 2.56	\$ 2.56
076-0243-006-0000	SAFETY LIGHTS ONLY	\$ 0.00	\$ 2.56	\$ 2.56
076-0243-007-0000	SAFETY LIGHTS ONLY	\$ 0.00	\$ 2.56	\$ 2.56
076-0243-008-0000	SAFETY LIGHTS ONLY	\$ 0.00	\$ 2.56	\$ 2.56
076-0243-009-0000	SAFETY LIGHTS ONLY	\$ 0.00	\$ 2.56	\$ 2.56
076-0243-010-0000	SAFETY LIGHTS ONLY	\$ 0.00	\$ 2.56	\$ 2.56
076-0243-011-0000	SAFETY LIGHTS ONLY	\$ 0.00	\$ 2.56	\$ 2.56
076-0243-012-0000	SAFETY LIGHTS ONLY	\$ 0.00	\$ 2.56	\$ 2.56
076-0243-013-0000	SAFETY LIGHTS ONLY	\$ 0.00	\$ 2.56	\$ 2.56
076-0243-014-0000	SAFETY LIGHTS ONLY	\$ 0.00	\$ 2.56	\$ 2.56
076-0243-015-0000	SAFETY LIGHTS ONLY	\$ 0.00	\$ 2.56	\$ 2.56
076-0243-016-0000	SAFETY LIGHTS ONLY	\$ 0.00	\$ 2.56	\$ 2.56
076-0243-017-0000	SAFETY LIGHTS ONLY	\$ 0.00	\$ 2.56	\$ 2.56
076-0243-018-0000	SAFETY LIGHTS ONLY	\$ 0.00	\$ 2.56	\$ 2.56
076-0243-019-0000	SAFETY LIGHTS ONLY	\$ 0.00	\$ 2.56	\$ 2.56
076-0243-020-0000	SAFETY LIGHTS ONLY	\$ 0.00	\$ 2.56	\$ 2.56
076-0243-021-0000	SAFETY LIGHTS ONLY	\$ 0.00	\$ 2.56	\$ 2.56
076-0243-022-0000	SAFETY LIGHTS ONLY	\$ 0.00	\$ 2.56	\$ 2.56

ITEM 17.2.

City of Rancho Cordova
Lighting District No. 2012-1 Exhibit A to the Resolution
Fiscal Year 2023-24 Assessment Roll

ATTACHMENT 2

APN	District Classification	Street Light Charge	Safety Light Charge	Total Assessment
076-0243-023-0000	SAFETY LIGHTS ONLY	\$ 0.00	\$ 2.56	\$ 2.56
076-0243-024-0000	SAFETY LIGHTS ONLY	\$ 0.00	\$ 2.56	\$ 2.56
076-0244-001-0000	SAFETY LIGHTS ONLY	\$ 0.00	\$ 2.56	\$ 2.56
076-0244-002-0000	SAFETY LIGHTS ONLY	\$ 0.00	\$ 2.56	\$ 2.56
076-0244-003-0000	SAFETY LIGHTS ONLY	\$ 0.00	\$ 2.56	\$ 2.56
076-0244-004-0000	SAFETY LIGHTS ONLY	\$ 0.00	\$ 2.56	\$ 2.56
076-0244-005-0000	SAFETY LIGHTS ONLY	\$ 0.00	\$ 2.56	\$ 2.56
076-0244-006-0000	SAFETY LIGHTS ONLY	\$ 0.00	\$ 2.56	\$ 2.56
076-0244-007-0000	SAFETY LIGHTS ONLY	\$ 0.00	\$ 2.56	\$ 2.56
076-0244-008-0000	SAFETY LIGHTS ONLY	\$ 0.00	\$ 2.56	\$ 2.56
076-0244-009-0000	SAFETY LIGHTS ONLY	\$ 0.00	\$ 2.56	\$ 2.56
076-0245-001-0000	SAFETY LIGHTS ONLY	\$ 0.00	\$ 2.56	\$ 2.56
076-0245-002-0000	SAFETY LIGHTS ONLY	\$ 0.00	\$ 2.56	\$ 2.56
076-0245-003-0000	SAFETY LIGHTS ONLY	\$ 0.00	\$ 2.56	\$ 2.56
076-0245-004-0000	SAFETY LIGHTS ONLY	\$ 0.00	\$ 2.56	\$ 2.56
076-0245-005-0000	SAFETY LIGHTS ONLY	\$ 0.00	\$ 2.56	\$ 2.56
076-0245-006-0000	SAFETY LIGHTS ONLY	\$ 0.00	\$ 2.56	\$ 2.56
076-0245-007-0000	SAFETY LIGHTS ONLY	\$ 0.00	\$ 2.56	\$ 2.56
076-0245-008-0000	SAFETY LIGHTS ONLY	\$ 0.00	\$ 2.56	\$ 2.56
076-0245-009-0000	SAFETY LIGHTS ONLY	\$ 0.00	\$ 2.56	\$ 2.56
076-0245-010-0000	SAFETY LIGHTS ONLY	\$ 0.00	\$ 2.56	\$ 2.56
076-0245-011-0000	SAFETY LIGHTS ONLY	\$ 0.00	\$ 2.56	\$ 2.56
076-0245-012-0000	SAFETY LIGHTS ONLY	\$ 0.00	\$ 2.56	\$ 2.56
076-0245-013-0000	SAFETY LIGHTS ONLY	\$ 0.00	\$ 2.56	\$ 2.56
076-0245-014-0000	SAFETY LIGHTS ONLY	\$ 0.00	\$ 2.56	\$ 2.56
076-0245-015-0000	SAFETY LIGHTS ONLY	\$ 0.00	\$ 2.56	\$ 2.56
076-0245-016-0000	SAFETY LIGHTS ONLY	\$ 0.00	\$ 2.56	\$ 2.56
076-0245-017-0000	SAFETY LIGHTS ONLY	\$ 0.00	\$ 2.56	\$ 2.56
076-0251-001-0000	SAFETY LIGHTS ONLY	\$ 0.00	\$ 2.56	\$ 2.56
076-0252-001-0000	SAFETY LIGHTS ONLY	\$ 0.00	\$ 2.56	\$ 2.56
076-0252-002-0000	SAFETY LIGHTS ONLY	\$ 0.00	\$ 2.56	\$ 2.56
076-0252-003-0000	SAFETY LIGHTS ONLY	\$ 0.00	\$ 2.56	\$ 2.56
076-0252-004-0000	SAFETY LIGHTS ONLY	\$ 0.00	\$ 2.56	\$ 2.56
076-0252-005-0000	SAFETY LIGHTS ONLY	\$ 0.00	\$ 2.56	\$ 2.56
076-0252-006-0000	SAFETY LIGHTS ONLY	\$ 0.00	\$ 2.56	\$ 2.56
076-0252-007-0000	SAFETY LIGHTS ONLY	\$ 0.00	\$ 2.56	\$ 2.56
076-0252-008-0000	SAFETY LIGHTS ONLY	\$ 0.00	\$ 2.56	\$ 2.56
076-0252-009-0000	SAFETY LIGHTS ONLY	\$ 0.00	\$ 2.56	\$ 2.56
076-0252-010-0000	SAFETY LIGHTS ONLY	\$ 0.00	\$ 2.56	\$ 2.56
076-0252-011-0000	SAFETY LIGHTS ONLY	\$ 0.00	\$ 2.56	\$ 2.56
076-0252-012-0000	SAFETY LIGHTS ONLY	\$ 0.00	\$ 2.56	\$ 2.56
076-0252-013-0000	SAFETY LIGHTS ONLY	\$ 0.00	\$ 2.56	\$ 2.56
076-0252-014-0000	SAFETY LIGHTS ONLY	\$ 0.00	\$ 2.56	\$ 2.56
076-0252-015-0000	SAFETY LIGHTS ONLY	\$ 0.00	\$ 2.56	\$ 2.56

ITEM 17.2.

City of Rancho Cordova
Lighting District No. 2012-1 Exhibit A to the Resolution
Fiscal Year 2023-24 Assessment Roll

ATTACHMENT 2

APN	District Classification	Street Light Charge	Safety Light Charge	Total Assessment
076-0252-016-0000	SAFETY LIGHTS ONLY	\$ 0.00	\$ 2.56	\$ 2.56
076-0252-017-0000	SAFETY LIGHTS ONLY	\$ 0.00	\$ 2.56	\$ 2.56
076-0252-018-0000	SAFETY LIGHTS ONLY	\$ 0.00	\$ 2.56	\$ 2.56
076-0252-019-0000	SAFETY LIGHTS ONLY	\$ 0.00	\$ 2.56	\$ 2.56
076-0252-020-0000	SAFETY LIGHTS ONLY	\$ 0.00	\$ 2.56	\$ 2.56
076-0252-021-0000	SAFETY LIGHTS ONLY	\$ 0.00	\$ 2.56	\$ 2.56
076-0252-022-0000	SAFETY LIGHTS ONLY	\$ 0.00	\$ 2.56	\$ 2.56
076-0252-023-0000	SAFETY LIGHTS ONLY	\$ 0.00	\$ 2.56	\$ 2.56
076-0252-024-0000	SAFETY LIGHTS ONLY	\$ 0.00	\$ 2.56	\$ 2.56
076-0252-025-0000	SAFETY LIGHTS ONLY	\$ 0.00	\$ 2.56	\$ 2.56
076-0252-026-0000	SAFETY LIGHTS ONLY	\$ 0.00	\$ 2.56	\$ 2.56
076-0253-001-0000	SAFETY LIGHTS ONLY	\$ 0.00	\$ 2.56	\$ 2.56
076-0253-002-0000	SAFETY LIGHTS ONLY	\$ 0.00	\$ 2.56	\$ 2.56
076-0253-003-0000	SAFETY LIGHTS ONLY	\$ 0.00	\$ 2.56	\$ 2.56
076-0253-004-0000	SAFETY LIGHTS ONLY	\$ 0.00	\$ 2.56	\$ 2.56
076-0253-005-0000	SAFETY LIGHTS ONLY	\$ 0.00	\$ 2.56	\$ 2.56
076-0253-006-0000	SAFETY LIGHTS ONLY	\$ 0.00	\$ 2.56	\$ 2.56
076-0253-007-0000	SAFETY LIGHTS ONLY	\$ 0.00	\$ 2.56	\$ 2.56
076-0253-008-0000	SAFETY LIGHTS ONLY	\$ 0.00	\$ 2.56	\$ 2.56
076-0253-009-0000	SAFETY LIGHTS ONLY	\$ 0.00	\$ 2.56	\$ 2.56
076-0253-010-0000	SAFETY LIGHTS ONLY	\$ 0.00	\$ 2.56	\$ 2.56
076-0253-011-0000	SAFETY LIGHTS ONLY	\$ 0.00	\$ 2.56	\$ 2.56
076-0253-012-0000	SAFETY LIGHTS ONLY	\$ 0.00	\$ 2.56	\$ 2.56
076-0253-013-0000	SAFETY LIGHTS ONLY	\$ 0.00	\$ 2.56	\$ 2.56
076-0253-014-0000	SAFETY LIGHTS ONLY	\$ 0.00	\$ 2.56	\$ 2.56
076-0254-001-0000	SAFETY LIGHTS ONLY	\$ 0.00	\$ 2.56	\$ 2.56
076-0254-002-0000	SAFETY LIGHTS ONLY	\$ 0.00	\$ 2.56	\$ 2.56
076-0254-003-0000	SAFETY LIGHTS ONLY	\$ 0.00	\$ 2.56	\$ 2.56
076-0254-004-0000	SAFETY LIGHTS ONLY	\$ 0.00	\$ 2.56	\$ 2.56
076-0254-005-0000	SAFETY LIGHTS ONLY	\$ 0.00	\$ 2.56	\$ 2.56
076-0254-006-0000	SAFETY LIGHTS ONLY	\$ 0.00	\$ 2.56	\$ 2.56
076-0254-007-0000	SAFETY LIGHTS ONLY	\$ 0.00	\$ 2.56	\$ 2.56
076-0254-008-0000	SAFETY LIGHTS ONLY	\$ 0.00	\$ 2.56	\$ 2.56
076-0254-009-0000	SAFETY LIGHTS ONLY	\$ 0.00	\$ 2.56	\$ 2.56
076-0261-001-0000	SAFETY LIGHTS ONLY	\$ 0.00	\$ 2.56	\$ 2.56
076-0261-002-0000	SAFETY LIGHTS ONLY	\$ 0.00	\$ 2.56	\$ 2.56
076-0261-003-0000	SAFETY LIGHTS ONLY	\$ 0.00	\$ 2.56	\$ 2.56
076-0261-004-0000	SAFETY LIGHTS ONLY	\$ 0.00	\$ 2.56	\$ 2.56
076-0261-006-0000	SAFETY LIGHTS ONLY	\$ 0.00	\$ 2.56	\$ 2.56
076-0261-007-0000	SAFETY LIGHTS ONLY	\$ 0.00	\$ 2.56	\$ 2.56
076-0261-008-0000	SAFETY LIGHTS ONLY	\$ 0.00	\$ 2.56	\$ 2.56
076-0262-001-0000	SAFETY LIGHTS ONLY	\$ 0.00	\$ 2.56	\$ 2.56
076-0262-002-0000	SAFETY LIGHTS ONLY	\$ 0.00	\$ 2.56	\$ 2.56
076-0262-003-0000	SAFETY LIGHTS ONLY	\$ 0.00	\$ 2.56	\$ 2.56

ITEM 17.2.

City of Rancho Cordova
Lighting District No. 2012-1 Exhibit A to the Resolution
Fiscal Year 2023-24 Assessment Roll

ATTACHMENT 2

APN	District Classification	Street Light Charge	Safety Light Charge	Total Assessment
076-0262-004-0000	SAFETY LIGHTS ONLY	\$ 0.00	\$ 2.56	\$ 2.56
076-0262-005-0000	SAFETY LIGHTS ONLY	\$ 0.00	\$ 2.56	\$ 2.56
076-0262-006-0000	SAFETY LIGHTS ONLY	\$ 0.00	\$ 2.56	\$ 2.56
076-0262-007-0000	SAFETY LIGHTS ONLY	\$ 0.00	\$ 2.56	\$ 2.56
076-0262-008-0000	SAFETY LIGHTS ONLY	\$ 0.00	\$ 2.56	\$ 2.56
076-0262-009-0000	SAFETY LIGHTS ONLY	\$ 0.00	\$ 2.56	\$ 2.56
076-0262-010-0000	SAFETY LIGHTS ONLY	\$ 0.00	\$ 2.56	\$ 2.56
076-0270-001-0000	SAFETY LIGHTS ONLY	\$ 0.00	\$ 2.56	\$ 2.56
076-0270-002-0000	SAFETY LIGHTS ONLY	\$ 0.00	\$ 2.56	\$ 2.56
076-0270-003-0000	SAFETY LIGHTS ONLY	\$ 0.00	\$ 2.56	\$ 2.56
076-0270-004-0000	SAFETY LIGHTS ONLY	\$ 0.00	\$ 2.56	\$ 2.56
076-0270-005-0000	SAFETY LIGHTS ONLY	\$ 0.00	\$ 2.56	\$ 2.56
076-0270-006-0000	SAFETY LIGHTS ONLY	\$ 0.00	\$ 2.56	\$ 2.56
076-0270-007-0000	SAFETY LIGHTS ONLY	\$ 0.00	\$ 2.56	\$ 2.56
076-0270-008-0000	SAFETY LIGHTS ONLY	\$ 0.00	\$ 2.56	\$ 2.56
076-0270-009-0000	SAFETY LIGHTS ONLY	\$ 0.00	\$ 2.56	\$ 2.56
076-0270-010-0000	SAFETY LIGHTS ONLY	\$ 0.00	\$ 2.56	\$ 2.56
076-0270-011-0000	SAFETY LIGHTS ONLY	\$ 0.00	\$ 2.56	\$ 2.56
076-0270-012-0000	SAFETY LIGHTS ONLY	\$ 0.00	\$ 2.56	\$ 2.56
076-0270-014-0000	SAFETY LIGHTS ONLY	\$ 0.00	\$ 2.56	\$ 2.56
076-0270-015-0000	SAFETY LIGHTS ONLY	\$ 0.00	\$ 2.56	\$ 2.56
076-0270-016-0000	SAFETY LIGHTS ONLY	\$ 0.00	\$ 2.56	\$ 2.56
076-0270-017-0000	SAFETY LIGHTS ONLY	\$ 0.00	\$ 2.56	\$ 2.56
076-0270-018-0000	SAFETY LIGHTS ONLY	\$ 0.00	\$ 2.56	\$ 2.56
076-0270-019-0000	SAFETY LIGHTS ONLY	\$ 0.00	\$ 2.56	\$ 2.56
076-0270-020-0000	SAFETY LIGHTS ONLY	\$ 0.00	\$ 2.56	\$ 2.56
076-0270-021-0000	SAFETY LIGHTS ONLY	\$ 0.00	\$ 2.56	\$ 2.56
076-0270-022-0000	SAFETY LIGHTS ONLY	\$ 0.00	\$ 2.56	\$ 2.56
076-0270-023-0000	SAFETY LIGHTS ONLY	\$ 0.00	\$ 2.56	\$ 2.56
076-0270-024-0000	SAFETY LIGHTS ONLY	\$ 0.00	\$ 2.56	\$ 2.56
076-0270-025-0000	SAFETY LIGHTS ONLY	\$ 0.00	\$ 2.56	\$ 2.56
076-0270-026-0000	SAFETY LIGHTS ONLY	\$ 0.00	\$ 2.56	\$ 2.56
076-0270-027-0000	SAFETY LIGHTS ONLY	\$ 0.00	\$ 2.56	\$ 2.56
076-0270-028-0000	SAFETY LIGHTS ONLY	\$ 0.00	\$ 2.56	\$ 2.56
076-0270-029-0000	SAFETY LIGHTS ONLY	\$ 0.00	\$ 2.56	\$ 2.56
076-0270-035-0000	SAFETY LIGHTS ONLY	\$ 0.00	\$ 2.56	\$ 2.56
077-0010-017-0000	SAFETY LIGHTS ONLY	\$ 0.00	\$ 2.56	\$ 2.56
077-0010-025-0000	NONRES	\$ 18.39	\$ 2.56	\$ 20.94
077-0010-027-0000	NONRES	\$ 390.45	\$ 2.56	\$ 393.00
077-0010-030-0000	SAFETY LIGHTS ONLY	\$ 0.00	\$ 2.56	\$ 2.56
077-0010-031-0000	RESIDENTIAL	\$ 15.32	\$ 2.56	\$ 17.88
077-0010-048-0000	SAFETY LIGHTS ONLY	\$ 0.00	\$ 2.56	\$ 2.56
077-0010-049-0000	SAFETY LIGHTS ONLY	\$ 0.00	\$ 2.56	\$ 2.56
077-0010-051-0000	NONRES	\$ 140.81	\$ 2.56	\$ 143.36

ITEM 17.2.

City of Rancho Cordova
Lighting District No. 2012-1 Exhibit A to the Resolution
Fiscal Year 2023-24 Assessment Roll

ATTACHMENT 2

APN	District Classification	Street Light Charge	Safety Light Charge	Total Assessment
077-0010-053-0000	NONRES	\$ 36.78	\$ 2.56	\$ 39.34
077-0020-017-0000	NONRES	\$ 207.82	\$ 2.56	\$ 210.38
077-0020-023-0000	NONRES	\$ 408.83	\$ 2.56	\$ 411.38
077-0020-029-0000	NONRES	\$ 392.21	\$ 2.56	\$ 394.76
077-0020-035-0000	NONRES	\$ 52.90	\$ 2.56	\$ 55.46
077-0020-038-0000	NONRES	\$ 300.77	\$ 2.56	\$ 303.32
077-0020-040-0000	NONRES	\$ 93.96	\$ 2.56	\$ 96.52
077-0020-042-0000	NONRES	\$ 184.89	\$ 2.56	\$ 187.44
077-0020-047-0000	NONRES	\$ 56.43	\$ 2.56	\$ 58.98
077-0020-048-0000	NONRES	\$ 148.62	\$ 2.56	\$ 151.18
077-0020-056-0000	NONRES	\$ 234.02	\$ 2.56	\$ 236.58
077-0020-057-0000	NONRES	\$ 97.74	\$ 2.56	\$ 100.30
077-0020-062-0000	SAFETY LIGHTS ONLY	\$ 0.00	\$ 2.56	\$ 2.56
077-0020-063-0000	SAFETY LIGHTS ONLY	\$ 0.00	\$ 2.56	\$ 2.56
077-0020-065-0000	NONRES	\$ 149.12	\$ 2.56	\$ 151.68
077-0020-066-0000	NONRES	\$ 206.05	\$ 2.56	\$ 208.60
077-0020-070-0000	NONRES	\$ 155.93	\$ 2.56	\$ 158.48
077-0020-081-0000	SAFETY LIGHTS ONLY	\$ 0.00	\$ 2.56	\$ 2.56
077-0020-084-0000	SAFETY LIGHTS ONLY	\$ 0.00	\$ 2.56	\$ 2.56
077-0020-085-0000	NONRES	\$ 107.56	\$ 2.56	\$ 110.12
077-0030-003-0000	NONRES	\$ 74.31	\$ 2.56	\$ 76.86
077-0030-004-0000	NONRES	\$ 81.11	\$ 2.56	\$ 83.66
077-0030-005-0000	NONRES	\$ 42.57	\$ 2.56	\$ 45.12
077-0030-008-0000	SAFETY LIGHTS ONLY	\$ 0.00	\$ 2.56	\$ 2.56
077-0030-009-0000	SAFETY LIGHTS ONLY	\$ 0.00	\$ 2.56	\$ 2.56
077-0030-010-0000	SAFETY LIGHTS ONLY	\$ 0.00	\$ 2.56	\$ 2.56
077-0030-011-0000	NONRES	\$ 56.17	\$ 2.56	\$ 58.72
077-0030-012-0000	SAFETY LIGHTS ONLY	\$ 0.00	\$ 2.56	\$ 2.56
077-0030-013-0000	NONRES	\$ 43.58	\$ 2.56	\$ 46.14
077-0030-015-0000	NONRES	\$ 118.14	\$ 2.56	\$ 120.70
077-0030-016-0000	NONRES	\$ 26.70	\$ 2.56	\$ 29.26
077-0030-017-0000	NONRES	\$ 39.04	\$ 2.56	\$ 41.60
077-0030-018-0000	NONRES	\$ 42.07	\$ 2.56	\$ 44.62
077-0030-025-0000	NONRES	\$ 74.31	\$ 2.56	\$ 76.86
077-0030-029-0000	SAFETY LIGHTS ONLY	\$ 0.00	\$ 2.56	\$ 2.56
077-0030-041-0000	SAFETY LIGHTS ONLY	\$ 0.00	\$ 2.56	\$ 2.56
077-0030-042-0000	NONRES	\$ 22.92	\$ 2.56	\$ 25.48
077-0030-046-0000	NONRES	\$ 78.34	\$ 2.56	\$ 80.90
077-0030-047-0000	NONRES	\$ 45.59	\$ 2.56	\$ 48.14
077-0030-048-0000	SAFETY LIGHTS ONLY	\$ 0.00	\$ 2.56	\$ 2.56
077-0030-049-0000	SAFETY LIGHTS ONLY	\$ 0.00	\$ 2.56	\$ 2.56
077-0040-017-0000	NONRES	\$ 251.90	\$ 2.56	\$ 254.46
077-0040-033-0000	NONRES	\$ 15.37	\$ 2.56	\$ 17.92
077-0040-034-0000	NONRES	\$ 15.37	\$ 2.56	\$ 17.92

ITEM 17.2.

City of Rancho Cordova
Lighting District No. 2012-1 Exhibit A to the Resolution
Fiscal Year 2023-24 Assessment Roll

ATTACHMENT 2

APN	District Classification	Street Light Charge	Safety Light Charge	Total Assessment
077-0040-035-0000	NONRES	\$ 15.37	\$ 2.56	\$ 17.92
077-0040-036-0000	NONRES	\$ 15.37	\$ 2.56	\$ 17.92
077-0040-037-0000	NONRES	\$ 15.37	\$ 2.56	\$ 17.92
077-0040-038-0000	NONRES	\$ 15.37	\$ 2.56	\$ 17.92
077-0040-039-0000	NONRES	\$ 15.37	\$ 2.56	\$ 17.92
077-0040-044-0000	NONRES	\$ 114.61	\$ 2.56	\$ 117.16
077-0040-046-0000	SAFETY LIGHTS ONLY	\$ 0.00	\$ 2.56	\$ 2.56
077-0040-048-0000	NONRES	\$ 73.30	\$ 2.56	\$ 75.86
077-0040-051-0000	NONRES	\$ 108.32	\$ 2.56	\$ 110.88
077-0040-052-0000	NONRES	\$ 230.74	\$ 2.56	\$ 233.30
077-0040-053-0000	NONRES	\$ 108.57	\$ 2.56	\$ 111.12
077-0050-011-0000	NONRES	\$ 12.60	\$ 2.56	\$ 15.16
077-0050-014-0000	SAFETY LIGHTS ONLY	\$ 0.00	\$ 2.56	\$ 2.56
077-0050-024-0000	NONRES	\$ 60.46	\$ 2.56	\$ 63.02
077-0050-036-0000	NONRES	\$ 42.32	\$ 2.56	\$ 44.88
077-0050-037-0000	SAFETY LIGHTS ONLY	\$ 0.00	\$ 2.56	\$ 2.56
077-0050-040-0000	NONRES	\$ 73.30	\$ 2.56	\$ 75.86
077-0050-042-0000	NONRES	\$ 104.54	\$ 2.56	\$ 107.10
077-0050-043-0000	NONRES	\$ 79.35	\$ 2.56	\$ 81.90
077-0050-044-0000	NONRES	\$ 110.58	\$ 2.56	\$ 113.14
077-0050-046-0000	NONRES	\$ 118.14	\$ 2.56	\$ 120.70
077-0050-047-0000	NONRES	\$ 63.23	\$ 2.56	\$ 65.78
077-0050-048-0000	NONRES	\$ 115.37	\$ 2.56	\$ 117.92
077-0050-049-0000	NONRES	\$ 80.10	\$ 2.56	\$ 82.66
077-0050-050-0000	NONRES	\$ 14.61	\$ 2.56	\$ 17.16
077-0050-051-0000	SAFETY LIGHTS ONLY	\$ 0.00	\$ 2.56	\$ 2.56
077-0050-052-0000	SAFETY LIGHTS ONLY	\$ 0.00	\$ 2.56	\$ 2.56
077-0050-053-0000	NONRES	\$ 15.37	\$ 2.56	\$ 17.92
077-0050-054-0000	NONRES	\$ 15.37	\$ 2.56	\$ 17.92
077-0050-055-0000	NONRES	\$ 15.37	\$ 2.56	\$ 17.92
077-0050-056-0000	NONRES	\$ 15.37	\$ 2.56	\$ 17.92
077-0050-063-0000	NONRES	\$ 352.66	\$ 2.56	\$ 355.22
077-0050-064-0000	NONRES	\$ 60.20	\$ 2.56	\$ 62.76
077-0050-065-0000	SAFETY LIGHTS ONLY	\$ 0.00	\$ 2.56	\$ 2.56
077-0050-066-0000	SAFETY LIGHTS ONLY	\$ 0.00	\$ 2.56	\$ 2.56
077-0050-067-0000	NONRES	\$ 94.97	\$ 2.56	\$ 97.52
077-0050-068-0000	NONRES	\$ 127.97	\$ 2.56	\$ 130.52
077-0050-069-0000	SAFETY LIGHTS ONLY	\$ 0.00	\$ 2.56	\$ 2.56
077-0050-075-0000	NONRES	\$ 319.66	\$ 2.56	\$ 322.22
077-0050-076-0000	NONRES	\$ 361.98	\$ 2.56	\$ 364.54
077-0050-077-0000	NONRES	\$ 757.72	\$ 2.56	\$ 760.28
077-0050-078-0000	NONRES	\$ 159.96	\$ 2.56	\$ 162.52
077-0050-079-0000	SAFETY LIGHTS ONLY	\$ 0.00	\$ 2.56	\$ 2.56
077-0050-082-0000	SAFETY LIGHTS ONLY	\$ 0.00	\$ 2.56	\$ 2.56

ITEM 17.2.

City of Rancho Cordova
Lighting District No. 2012-1 Exhibit A to the Resolution
Fiscal Year 2023-24 Assessment Roll

ATTACHMENT 2

APN	District Classification	Street Light Charge	Safety Light Charge	Total Assessment
077-0050-083-0000	NONRES	\$ 76.33	\$ 2.56	\$ 78.88
077-0050-086-0000	NONRES	\$ 217.64	\$ 2.56	\$ 220.20
077-0061-001-0000	RESIDENTIAL	\$ 15.32	\$ 2.56	\$ 17.88
077-0061-002-0000	RESIDENTIAL	\$ 15.32	\$ 2.56	\$ 17.88
077-0061-003-0000	RESIDENTIAL	\$ 15.32	\$ 2.56	\$ 17.88
077-0062-001-0000	RESIDENTIAL	\$ 15.32	\$ 2.56	\$ 17.88
077-0062-002-0000	RESIDENTIAL	\$ 15.32	\$ 2.56	\$ 17.88
077-0062-003-0000	RESIDENTIAL	\$ 15.32	\$ 2.56	\$ 17.88
077-0063-001-0000	RESIDENTIAL	\$ 15.32	\$ 2.56	\$ 17.88
077-0063-002-0000	RESIDENTIAL	\$ 15.32	\$ 2.56	\$ 17.88
077-0063-003-0000	RESIDENTIAL	\$ 15.32	\$ 2.56	\$ 17.88
077-0063-004-0000	RESIDENTIAL	\$ 15.32	\$ 2.56	\$ 17.88
077-0064-001-0000	RESIDENTIAL	\$ 15.32	\$ 2.56	\$ 17.88
077-0064-002-0000	RESIDENTIAL	\$ 15.32	\$ 2.56	\$ 17.88
077-0064-003-0000	RESIDENTIAL	\$ 15.32	\$ 2.56	\$ 17.88
077-0064-004-0000	RESIDENTIAL	\$ 15.32	\$ 2.56	\$ 17.88
077-0064-005-0000	RESIDENTIAL	\$ 15.32	\$ 2.56	\$ 17.88
077-0064-006-0000	RESIDENTIAL	\$ 15.32	\$ 2.56	\$ 17.88
077-0064-007-0000	RESIDENTIAL	\$ 15.32	\$ 2.56	\$ 17.88
077-0064-008-0000	RESIDENTIAL	\$ 15.32	\$ 2.56	\$ 17.88
077-0064-009-0000	RESIDENTIAL	\$ 15.32	\$ 2.56	\$ 17.88
077-0064-010-0000	RESIDENTIAL	\$ 15.32	\$ 2.56	\$ 17.88
077-0064-011-0000	RESIDENTIAL	\$ 15.32	\$ 2.56	\$ 17.88
077-0064-012-0000	RESIDENTIAL	\$ 15.32	\$ 2.56	\$ 17.88
077-0064-013-0000	RESIDENTIAL	\$ 15.32	\$ 2.56	\$ 17.88
077-0064-014-0000	RESIDENTIAL	\$ 15.32	\$ 2.56	\$ 17.88
077-0064-015-0000	RESIDENTIAL	\$ 15.32	\$ 2.56	\$ 17.88
077-0064-016-0000	RESIDENTIAL	\$ 15.32	\$ 2.56	\$ 17.88
077-0064-017-0000	RESIDENTIAL	\$ 15.32	\$ 2.56	\$ 17.88
077-0064-018-0000	RESIDENTIAL	\$ 15.32	\$ 2.56	\$ 17.88
077-0064-019-0000	RESIDENTIAL	\$ 15.32	\$ 2.56	\$ 17.88
077-0064-020-0000	RESIDENTIAL	\$ 15.32	\$ 2.56	\$ 17.88
077-0064-021-0000	RESIDENTIAL	\$ 15.32	\$ 2.56	\$ 17.88
077-0064-022-0000	RESIDENTIAL	\$ 15.32	\$ 2.56	\$ 17.88
077-0064-023-0000	RESIDENTIAL	\$ 15.32	\$ 2.56	\$ 17.88
077-0064-024-0000	RESIDENTIAL	\$ 15.32	\$ 2.56	\$ 17.88
077-0064-025-0000	RESIDENTIAL	\$ 15.32	\$ 2.56	\$ 17.88
077-0064-026-0000	RESIDENTIAL	\$ 15.32	\$ 2.56	\$ 17.88
077-0064-027-0000	RESIDENTIAL	\$ 15.32	\$ 2.56	\$ 17.88
077-0064-028-0000	RESIDENTIAL	\$ 15.32	\$ 2.56	\$ 17.88
077-0064-029-0000	RESIDENTIAL	\$ 15.32	\$ 2.56	\$ 17.88
077-0064-030-0000	RESIDENTIAL	\$ 15.32	\$ 2.56	\$ 17.88
077-0065-001-0000	RESIDENTIAL	\$ 15.32	\$ 2.56	\$ 17.88
077-0065-002-0000	RESIDENTIAL	\$ 15.32	\$ 2.56	\$ 17.88

ITEM 17.2.

City of Rancho Cordova
Lighting District No. 2012-1 Exhibit A to the Resolution
Fiscal Year 2023-24 Assessment Roll

ATTACHMENT 2

APN	District Classification	Street Light Charge	Safety Light Charge	Total Assessment
077-0065-003-0000	RESIDENTIAL	\$ 15.32	\$ 2.56	\$ 17.88
077-0065-004-0000	RESIDENTIAL	\$ 15.32	\$ 2.56	\$ 17.88
077-0065-005-0000	RESIDENTIAL	\$ 15.32	\$ 2.56	\$ 17.88
077-0065-006-0000	RESIDENTIAL	\$ 15.32	\$ 2.56	\$ 17.88
077-0065-007-0000	RESIDENTIAL	\$ 15.32	\$ 2.56	\$ 17.88
077-0065-008-0000	RESIDENTIAL	\$ 15.32	\$ 2.56	\$ 17.88
077-0065-009-0000	RESIDENTIAL	\$ 15.32	\$ 2.56	\$ 17.88
077-0065-010-0000	RESIDENTIAL	\$ 15.32	\$ 2.56	\$ 17.88
077-0065-011-0000	RESIDENTIAL	\$ 15.32	\$ 2.56	\$ 17.88
077-0065-012-0000	RESIDENTIAL	\$ 15.32	\$ 2.56	\$ 17.88
077-0065-013-0000	RESIDENTIAL	\$ 15.32	\$ 2.56	\$ 17.88
077-0065-014-0000	RESIDENTIAL	\$ 15.32	\$ 2.56	\$ 17.88
077-0065-015-0000	RESIDENTIAL	\$ 15.32	\$ 2.56	\$ 17.88
077-0065-016-0000	RESIDENTIAL	\$ 15.32	\$ 2.56	\$ 17.88
077-0065-017-0000	RESIDENTIAL	\$ 15.32	\$ 2.56	\$ 17.88
077-0065-018-0000	RESIDENTIAL	\$ 15.32	\$ 2.56	\$ 17.88
077-0066-001-0000	RESIDENTIAL	\$ 15.32	\$ 2.56	\$ 17.88
077-0066-002-0000	RESIDENTIAL	\$ 15.32	\$ 2.56	\$ 17.88
077-0066-003-0000	RESIDENTIAL	\$ 15.32	\$ 2.56	\$ 17.88
077-0066-004-0000	RESIDENTIAL	\$ 15.32	\$ 2.56	\$ 17.88
077-0066-005-0000	RESIDENTIAL	\$ 15.32	\$ 2.56	\$ 17.88
077-0066-006-0000	RESIDENTIAL	\$ 15.32	\$ 2.56	\$ 17.88
077-0066-007-0000	RESIDENTIAL	\$ 15.32	\$ 2.56	\$ 17.88
077-0066-008-0000	RESIDENTIAL	\$ 15.32	\$ 2.56	\$ 17.88
077-0066-009-0000	RESIDENTIAL	\$ 15.32	\$ 2.56	\$ 17.88
077-0066-010-0000	RESIDENTIAL	\$ 15.32	\$ 2.56	\$ 17.88
077-0066-011-0000	RESIDENTIAL	\$ 15.32	\$ 2.56	\$ 17.88
077-0071-001-0000	NONRES	\$ 5.04	\$ 2.56	\$ 7.60
077-0071-002-0000	RESIDENTIAL	\$ 15.32	\$ 2.56	\$ 17.88
077-0071-003-0000	RESIDENTIAL	\$ 15.32	\$ 2.56	\$ 17.88
077-0071-004-0000	RESIDENTIAL	\$ 15.32	\$ 2.56	\$ 17.88
077-0071-005-0000	RESIDENTIAL	\$ 15.32	\$ 2.56	\$ 17.88
077-0071-006-0000	RESIDENTIAL	\$ 15.32	\$ 2.56	\$ 17.88
077-0071-007-0000	RESIDENTIAL	\$ 15.32	\$ 2.56	\$ 17.88
077-0071-008-0000	RESIDENTIAL	\$ 15.32	\$ 2.56	\$ 17.88
077-0071-009-0000	RESIDENTIAL	\$ 15.32	\$ 2.56	\$ 17.88
077-0071-010-0000	RESIDENTIAL	\$ 15.32	\$ 2.56	\$ 17.88
077-0071-011-0000	RESIDENTIAL	\$ 15.32	\$ 2.56	\$ 17.88
077-0071-012-0000	RESIDENTIAL	\$ 15.32	\$ 2.56	\$ 17.88
077-0071-013-0000	RESIDENTIAL	\$ 15.32	\$ 2.56	\$ 17.88
077-0072-001-0000	RESIDENTIAL	\$ 15.32	\$ 2.56	\$ 17.88
077-0072-002-0000	RESIDENTIAL	\$ 15.32	\$ 2.56	\$ 17.88
077-0072-003-0000	RESIDENTIAL	\$ 15.32	\$ 2.56	\$ 17.88
077-0072-004-0000	RESIDENTIAL	\$ 15.32	\$ 2.56	\$ 17.88

ITEM 17.2.

City of Rancho Cordova
Lighting District No. 2012-1 Exhibit A to the Resolution
Fiscal Year 2023-24 Assessment Roll

ATTACHMENT 2

APN	District Classification	Street Light Charge	Safety Light Charge	Total Assessment
077-0072-005-0000	RESIDENTIAL	\$ 15.32	\$ 2.56	\$ 17.88
077-0072-006-0000	RESIDENTIAL	\$ 15.32	\$ 2.56	\$ 17.88
077-0072-007-0000	RESIDENTIAL	\$ 15.32	\$ 2.56	\$ 17.88
077-0072-008-0000	RESIDENTIAL	\$ 15.32	\$ 2.56	\$ 17.88
077-0072-009-0000	RESIDENTIAL	\$ 15.32	\$ 2.56	\$ 17.88
077-0072-010-0000	RESIDENTIAL	\$ 15.32	\$ 2.56	\$ 17.88
077-0072-011-0000	RESIDENTIAL	\$ 15.32	\$ 2.56	\$ 17.88
077-0072-012-0000	RESIDENTIAL	\$ 15.32	\$ 2.56	\$ 17.88
077-0072-013-0000	RESIDENTIAL	\$ 15.32	\$ 2.56	\$ 17.88
077-0072-014-0000	RESIDENTIAL	\$ 15.32	\$ 2.56	\$ 17.88
077-0072-015-0000	RESIDENTIAL	\$ 15.32	\$ 2.56	\$ 17.88
077-0072-016-0000	RESIDENTIAL	\$ 15.32	\$ 2.56	\$ 17.88
077-0072-017-0000	RESIDENTIAL	\$ 15.32	\$ 2.56	\$ 17.88
077-0072-018-0000	RESIDENTIAL	\$ 15.32	\$ 2.56	\$ 17.88
077-0072-019-0000	RESIDENTIAL	\$ 15.32	\$ 2.56	\$ 17.88
077-0072-020-0000	RESIDENTIAL	\$ 15.32	\$ 2.56	\$ 17.88
077-0072-021-0000	RESIDENTIAL	\$ 15.32	\$ 2.56	\$ 17.88
077-0072-022-0000	RESIDENTIAL	\$ 15.32	\$ 2.56	\$ 17.88
077-0073-001-0000	RESIDENTIAL	\$ 15.32	\$ 2.56	\$ 17.88
077-0073-002-0000	RESIDENTIAL	\$ 15.32	\$ 2.56	\$ 17.88
077-0073-003-0000	RESIDENTIAL	\$ 15.32	\$ 2.56	\$ 17.88
077-0073-004-0000	RESIDENTIAL	\$ 15.32	\$ 2.56	\$ 17.88
077-0073-005-0000	RESIDENTIAL	\$ 15.32	\$ 2.56	\$ 17.88
077-0073-006-0000	RESIDENTIAL	\$ 15.32	\$ 2.56	\$ 17.88
077-0073-007-0000	RESIDENTIAL	\$ 15.32	\$ 2.56	\$ 17.88
077-0073-008-0000	RESIDENTIAL	\$ 15.32	\$ 2.56	\$ 17.88
077-0073-009-0000	RESIDENTIAL	\$ 15.32	\$ 2.56	\$ 17.88
077-0073-010-0000	RESIDENTIAL	\$ 15.32	\$ 2.56	\$ 17.88
077-0073-013-0000	RESIDENTIAL	\$ 15.32	\$ 2.56	\$ 17.88
077-0073-014-0000	RESIDENTIAL	\$ 15.32	\$ 2.56	\$ 17.88
077-0073-015-0000	RESIDENTIAL	\$ 15.32	\$ 2.56	\$ 17.88
077-0073-016-0000	RESIDENTIAL	\$ 15.32	\$ 2.56	\$ 17.88
077-0073-017-0000	RESIDENTIAL	\$ 15.32	\$ 2.56	\$ 17.88
077-0073-018-0000	RESIDENTIAL	\$ 15.32	\$ 2.56	\$ 17.88
077-0073-019-0000	RESIDENTIAL	\$ 15.32	\$ 2.56	\$ 17.88
077-0073-020-0000	RESIDENTIAL	\$ 15.32	\$ 2.56	\$ 17.88
077-0074-001-0000	RESIDENTIAL	\$ 15.32	\$ 2.56	\$ 17.88
077-0074-002-0000	RESIDENTIAL	\$ 15.32	\$ 2.56	\$ 17.88
077-0074-003-0000	NONRES	\$ 12.85	\$ 2.56	\$ 15.40
077-0074-004-0000	RESIDENTIAL	\$ 15.32	\$ 2.56	\$ 17.88
077-0074-005-0000	RESIDENTIAL	\$ 15.32	\$ 2.56	\$ 17.88
077-0074-006-0000	RESIDENTIAL	\$ 15.32	\$ 2.56	\$ 17.88
077-0074-007-0000	RESIDENTIAL	\$ 15.32	\$ 2.56	\$ 17.88
077-0074-008-0000	RESIDENTIAL	\$ 15.32	\$ 2.56	\$ 17.88

ITEM 17.2.

City of Rancho Cordova
Lighting District No. 2012-1 Exhibit A to the Resolution
Fiscal Year 2023-24 Assessment Roll

ATTACHMENT 2

APN	District Classification	Street Light Charge	Safety Light Charge	Total Assessment
077-0074-009-0000	RESIDENTIAL	\$ 15.32	\$ 2.56	\$ 17.88
077-0074-010-0000	RESIDENTIAL	\$ 15.32	\$ 2.56	\$ 17.88
077-0074-011-0000	RESIDENTIAL	\$ 15.32	\$ 2.56	\$ 17.88
077-0074-012-0000	RESIDENTIAL	\$ 15.32	\$ 2.56	\$ 17.88
077-0074-013-0000	RESIDENTIAL	\$ 15.32	\$ 2.56	\$ 17.88
077-0074-014-0000	RESIDENTIAL	\$ 15.32	\$ 2.56	\$ 17.88
077-0074-015-0000	RESIDENTIAL	\$ 15.32	\$ 2.56	\$ 17.88
077-0081-001-0000	RESIDENTIAL	\$ 15.32	\$ 2.56	\$ 17.88
077-0081-002-0000	RESIDENTIAL	\$ 15.32	\$ 2.56	\$ 17.88
077-0081-003-0000	RESIDENTIAL	\$ 15.32	\$ 2.56	\$ 17.88
077-0081-004-0000	RESIDENTIAL	\$ 15.32	\$ 2.56	\$ 17.88
077-0081-005-0000	RESIDENTIAL	\$ 15.32	\$ 2.56	\$ 17.88
077-0081-006-0000	RESIDENTIAL	\$ 15.32	\$ 2.56	\$ 17.88
077-0081-007-0000	RESIDENTIAL	\$ 15.32	\$ 2.56	\$ 17.88
077-0082-001-0000	RESIDENTIAL	\$ 15.32	\$ 2.56	\$ 17.88
077-0082-002-0000	RESIDENTIAL	\$ 15.32	\$ 2.56	\$ 17.88
077-0082-003-0000	RESIDENTIAL	\$ 15.32	\$ 2.56	\$ 17.88
077-0082-004-0000	RESIDENTIAL	\$ 15.32	\$ 2.56	\$ 17.88
077-0082-005-0000	RESIDENTIAL	\$ 15.32	\$ 2.56	\$ 17.88
077-0082-006-0000	RESIDENTIAL	\$ 15.32	\$ 2.56	\$ 17.88
077-0082-007-0000	RESIDENTIAL	\$ 15.32	\$ 2.56	\$ 17.88
077-0082-008-0000	RESIDENTIAL	\$ 15.32	\$ 2.56	\$ 17.88
077-0082-009-0000	RESIDENTIAL	\$ 15.32	\$ 2.56	\$ 17.88
077-0082-010-0000	RESIDENTIAL	\$ 15.32	\$ 2.56	\$ 17.88
077-0082-011-0000	RESIDENTIAL	\$ 15.32	\$ 2.56	\$ 17.88
077-0082-012-0000	RESIDENTIAL	\$ 15.32	\$ 2.56	\$ 17.88
077-0082-013-0000	RESIDENTIAL	\$ 15.32	\$ 2.56	\$ 17.88
077-0083-001-0000	RESIDENTIAL	\$ 15.32	\$ 2.56	\$ 17.88
077-0083-002-0000	RESIDENTIAL	\$ 15.32	\$ 2.56	\$ 17.88
077-0083-003-0000	RESIDENTIAL	\$ 15.32	\$ 2.56	\$ 17.88
077-0083-004-0000	RESIDENTIAL	\$ 15.32	\$ 2.56	\$ 17.88
077-0083-005-0000	RESIDENTIAL	\$ 15.32	\$ 2.56	\$ 17.88
077-0083-006-0000	RESIDENTIAL	\$ 15.32	\$ 2.56	\$ 17.88
077-0083-007-0000	RESIDENTIAL	\$ 15.32	\$ 2.56	\$ 17.88
077-0083-008-0000	RESIDENTIAL	\$ 15.32	\$ 2.56	\$ 17.88
077-0083-009-0000	RESIDENTIAL	\$ 15.32	\$ 2.56	\$ 17.88
077-0083-010-0000	RESIDENTIAL	\$ 15.32	\$ 2.56	\$ 17.88
077-0083-011-0000	RESIDENTIAL	\$ 15.32	\$ 2.56	\$ 17.88
077-0083-012-0000	RESIDENTIAL	\$ 15.32	\$ 2.56	\$ 17.88
077-0083-013-0000	RESIDENTIAL	\$ 15.32	\$ 2.56	\$ 17.88
077-0083-014-0000	RESIDENTIAL	\$ 15.32	\$ 2.56	\$ 17.88
077-0083-015-0000	RESIDENTIAL	\$ 15.32	\$ 2.56	\$ 17.88
077-0083-016-0000	NONRES	\$ 3.02	\$ 2.56	\$ 5.58
077-0091-001-0000	RESIDENTIAL	\$ 15.32	\$ 2.56	\$ 17.88

ITEM 17.2.

City of Rancho Cordova
Lighting District No. 2012-1 Exhibit A to the Resolution
Fiscal Year 2023-24 Assessment Roll

ATTACHMENT 2

APN	District Classification	Street Light Charge	Safety Light Charge	Total Assessment
077-0091-002-0000	RESIDENTIAL	\$ 15.32	\$ 2.56	\$ 17.88
077-0091-003-0000	RESIDENTIAL	\$ 15.32	\$ 2.56	\$ 17.88
077-0091-004-0000	RESIDENTIAL	\$ 15.32	\$ 2.56	\$ 17.88
077-0091-005-0000	RESIDENTIAL	\$ 15.32	\$ 2.56	\$ 17.88
077-0091-006-0000	RESIDENTIAL	\$ 15.32	\$ 2.56	\$ 17.88
077-0091-007-0000	RESIDENTIAL	\$ 15.32	\$ 2.56	\$ 17.88
077-0091-008-0000	RESIDENTIAL	\$ 15.32	\$ 2.56	\$ 17.88
077-0091-009-0000	RESIDENTIAL	\$ 15.32	\$ 2.56	\$ 17.88
077-0091-010-0000	RESIDENTIAL	\$ 15.32	\$ 2.56	\$ 17.88
077-0091-011-0000	RESIDENTIAL	\$ 15.32	\$ 2.56	\$ 17.88
077-0091-012-0000	RESIDENTIAL	\$ 15.32	\$ 2.56	\$ 17.88
077-0091-013-0000	RESIDENTIAL	\$ 15.32	\$ 2.56	\$ 17.88
077-0091-014-0000	RESIDENTIAL	\$ 15.32	\$ 2.56	\$ 17.88
077-0091-015-0000	RESIDENTIAL	\$ 15.32	\$ 2.56	\$ 17.88
077-0091-016-0000	RESIDENTIAL	\$ 15.32	\$ 2.56	\$ 17.88
077-0091-017-0000	RESIDENTIAL	\$ 15.32	\$ 2.56	\$ 17.88
077-0092-001-0000	RESIDENTIAL	\$ 15.32	\$ 2.56	\$ 17.88
077-0092-002-0000	RESIDENTIAL	\$ 15.32	\$ 2.56	\$ 17.88
077-0092-003-0000	RESIDENTIAL	\$ 15.32	\$ 2.56	\$ 17.88
077-0092-004-0000	RESIDENTIAL	\$ 15.32	\$ 2.56	\$ 17.88
077-0092-005-0000	RESIDENTIAL	\$ 15.32	\$ 2.56	\$ 17.88
077-0092-006-0000	RESIDENTIAL	\$ 15.32	\$ 2.56	\$ 17.88
077-0092-007-0000	RESIDENTIAL	\$ 15.32	\$ 2.56	\$ 17.88
077-0092-008-0000	RESIDENTIAL	\$ 15.32	\$ 2.56	\$ 17.88
077-0092-009-0000	RESIDENTIAL	\$ 15.32	\$ 2.56	\$ 17.88
077-0092-010-0000	RESIDENTIAL	\$ 15.32	\$ 2.56	\$ 17.88
077-0092-011-0000	RESIDENTIAL	\$ 15.32	\$ 2.56	\$ 17.88
077-0092-012-0000	RESIDENTIAL	\$ 15.32	\$ 2.56	\$ 17.88
077-0092-013-0000	RESIDENTIAL	\$ 15.32	\$ 2.56	\$ 17.88
077-0092-014-0000	RESIDENTIAL	\$ 15.32	\$ 2.56	\$ 17.88
077-0092-017-0000	RESIDENTIAL	\$ 15.32	\$ 2.56	\$ 17.88
077-0092-018-0000	RESIDENTIAL	\$ 15.32	\$ 2.56	\$ 17.88
077-0092-019-0000	RESIDENTIAL	\$ 15.32	\$ 2.56	\$ 17.88
077-0092-020-0000	RESIDENTIAL	\$ 15.32	\$ 2.56	\$ 17.88
077-0092-021-0000	RESIDENTIAL	\$ 15.32	\$ 2.56	\$ 17.88
077-0092-022-0000	RESIDENTIAL	\$ 15.32	\$ 2.56	\$ 17.88
077-0092-023-0000	RESIDENTIAL	\$ 15.32	\$ 2.56	\$ 17.88
077-0092-024-0000	RESIDENTIAL	\$ 15.32	\$ 2.56	\$ 17.88
077-0092-025-0000	RESIDENTIAL	\$ 15.32	\$ 2.56	\$ 17.88
077-0092-026-0000	RESIDENTIAL	\$ 15.32	\$ 2.56	\$ 17.88
077-0092-027-0000	RESIDENTIAL	\$ 15.32	\$ 2.56	\$ 17.88
077-0101-001-0000	RESIDENTIAL	\$ 15.32	\$ 2.56	\$ 17.88
077-0101-002-0000	RESIDENTIAL	\$ 15.32	\$ 2.56	\$ 17.88
077-0101-003-0000	RESIDENTIAL	\$ 15.32	\$ 2.56	\$ 17.88

ITEM 17.2.

City of Rancho Cordova
Lighting District No. 2012-1 Exhibit A to the Resolution
Fiscal Year 2023-24 Assessment Roll

ATTACHMENT 2

APN	District Classification	Street Light Charge	Safety Light Charge	Total Assessment
077-0101-004-0000	RESIDENTIAL	\$ 15.32	\$ 2.56	\$ 17.88
077-0101-005-0000	RESIDENTIAL	\$ 15.32	\$ 2.56	\$ 17.88
077-0101-006-0000	RESIDENTIAL	\$ 15.32	\$ 2.56	\$ 17.88
077-0101-007-0000	RESIDENTIAL	\$ 15.32	\$ 2.56	\$ 17.88
077-0101-008-0000	RESIDENTIAL	\$ 15.32	\$ 2.56	\$ 17.88
077-0101-009-0000	RESIDENTIAL	\$ 15.32	\$ 2.56	\$ 17.88
077-0101-010-0000	RESIDENTIAL	\$ 15.32	\$ 2.56	\$ 17.88
077-0102-001-0000	RESIDENTIAL	\$ 15.32	\$ 2.56	\$ 17.88
077-0102-002-0000	RESIDENTIAL	\$ 15.32	\$ 2.56	\$ 17.88
077-0102-003-0000	RESIDENTIAL	\$ 15.32	\$ 2.56	\$ 17.88
077-0102-004-0000	RESIDENTIAL	\$ 15.32	\$ 2.56	\$ 17.88
077-0102-005-0000	RESIDENTIAL	\$ 15.32	\$ 2.56	\$ 17.88
077-0102-006-0000	RESIDENTIAL	\$ 15.32	\$ 2.56	\$ 17.88
077-0102-007-0000	RESIDENTIAL	\$ 15.32	\$ 2.56	\$ 17.88
077-0103-001-0000	RESIDENTIAL	\$ 15.32	\$ 2.56	\$ 17.88
077-0103-002-0000	RESIDENTIAL	\$ 15.32	\$ 2.56	\$ 17.88
077-0103-003-0000	RESIDENTIAL	\$ 15.32	\$ 2.56	\$ 17.88
077-0103-004-0000	RESIDENTIAL	\$ 15.32	\$ 2.56	\$ 17.88
077-0103-005-0000	RESIDENTIAL	\$ 15.32	\$ 2.56	\$ 17.88
077-0103-006-0000	RESIDENTIAL	\$ 15.32	\$ 2.56	\$ 17.88
077-0103-007-0000	RESIDENTIAL	\$ 15.32	\$ 2.56	\$ 17.88
077-0103-008-0000	RESIDENTIAL	\$ 15.32	\$ 2.56	\$ 17.88
077-0103-009-0000	RESIDENTIAL	\$ 15.32	\$ 2.56	\$ 17.88
077-0103-010-0000	RESIDENTIAL	\$ 15.32	\$ 2.56	\$ 17.88
077-0103-011-0000	RESIDENTIAL	\$ 15.32	\$ 2.56	\$ 17.88
077-0103-012-0000	RESIDENTIAL	\$ 15.32	\$ 2.56	\$ 17.88
077-0103-013-0000	RESIDENTIAL	\$ 15.32	\$ 2.56	\$ 17.88
077-0103-014-0000	RESIDENTIAL	\$ 15.32	\$ 2.56	\$ 17.88
077-0103-015-0000	RESIDENTIAL	\$ 15.32	\$ 2.56	\$ 17.88
077-0103-016-0000	RESIDENTIAL	\$ 15.32	\$ 2.56	\$ 17.88
077-0103-017-0000	RESIDENTIAL	\$ 15.32	\$ 2.56	\$ 17.88
077-0103-018-0000	RESIDENTIAL	\$ 15.32	\$ 2.56	\$ 17.88
077-0103-019-0000	RESIDENTIAL	\$ 15.32	\$ 2.56	\$ 17.88
077-0103-020-0000	RESIDENTIAL	\$ 15.32	\$ 2.56	\$ 17.88
077-0103-021-0000	RESIDENTIAL	\$ 15.32	\$ 2.56	\$ 17.88
077-0103-022-0000	RESIDENTIAL	\$ 15.32	\$ 2.56	\$ 17.88
077-0103-023-0000	RESIDENTIAL	\$ 15.32	\$ 2.56	\$ 17.88
077-0103-024-0000	RESIDENTIAL	\$ 15.32	\$ 2.56	\$ 17.88
077-0103-025-0000	RESIDENTIAL	\$ 15.32	\$ 2.56	\$ 17.88
077-0103-026-0000	RESIDENTIAL	\$ 15.32	\$ 2.56	\$ 17.88
077-0104-001-0000	RESIDENTIAL	\$ 15.32	\$ 2.56	\$ 17.88
077-0104-002-0000	RESIDENTIAL	\$ 15.32	\$ 2.56	\$ 17.88
077-0104-003-0000	RESIDENTIAL	\$ 15.32	\$ 2.56	\$ 17.88
077-0104-004-0000	RESIDENTIAL	\$ 15.32	\$ 2.56	\$ 17.88

ITEM 17.2.

City of Rancho Cordova
Lighting District No. 2012-1 Exhibit A to the Resolution
Fiscal Year 2023-24 Assessment Roll

ATTACHMENT 2

APN	District Classification	Street Light Charge	Safety Light Charge	Total Assessment
077-0104-005-0000	RESIDENTIAL	\$ 15.32	\$ 2.56	\$ 17.88
077-0104-006-0000	RESIDENTIAL	\$ 15.32	\$ 2.56	\$ 17.88
077-0104-007-0000	RESIDENTIAL	\$ 15.32	\$ 2.56	\$ 17.88
077-0104-008-0000	RESIDENTIAL	\$ 15.32	\$ 2.56	\$ 17.88
077-0104-009-0000	RESIDENTIAL	\$ 15.32	\$ 2.56	\$ 17.88
077-0104-010-0000	RESIDENTIAL	\$ 15.32	\$ 2.56	\$ 17.88
077-0104-011-0000	RESIDENTIAL	\$ 15.32	\$ 2.56	\$ 17.88
077-0104-012-0000	RESIDENTIAL	\$ 15.32	\$ 2.56	\$ 17.88
077-0104-013-0000	RESIDENTIAL	\$ 15.32	\$ 2.56	\$ 17.88
077-0104-014-0000	RESIDENTIAL	\$ 15.32	\$ 2.56	\$ 17.88
077-0104-015-0000	RESIDENTIAL	\$ 15.32	\$ 2.56	\$ 17.88
077-0104-016-0000	RESIDENTIAL	\$ 15.32	\$ 2.56	\$ 17.88
077-0104-017-0000	RESIDENTIAL	\$ 15.32	\$ 2.56	\$ 17.88
077-0104-018-0000	RESIDENTIAL	\$ 15.32	\$ 2.56	\$ 17.88
077-0104-019-0000	RESIDENTIAL	\$ 15.32	\$ 2.56	\$ 17.88
077-0104-020-0000	RESIDENTIAL	\$ 15.32	\$ 2.56	\$ 17.88
077-0104-021-0000	RESIDENTIAL	\$ 15.32	\$ 2.56	\$ 17.88
077-0104-022-0000	RESIDENTIAL	\$ 15.32	\$ 2.56	\$ 17.88
077-0104-023-0000	RESIDENTIAL	\$ 15.32	\$ 2.56	\$ 17.88
077-0105-001-0000	RESIDENTIAL	\$ 15.32	\$ 2.56	\$ 17.88
077-0105-002-0000	RESIDENTIAL	\$ 15.32	\$ 2.56	\$ 17.88
077-0105-003-0000	RESIDENTIAL	\$ 15.32	\$ 2.56	\$ 17.88
077-0105-004-0000	RESIDENTIAL	\$ 15.32	\$ 2.56	\$ 17.88
077-0105-005-0000	RESIDENTIAL	\$ 15.32	\$ 2.56	\$ 17.88
077-0105-006-0000	RESIDENTIAL	\$ 15.32	\$ 2.56	\$ 17.88
077-0111-001-0000	RESIDENTIAL	\$ 15.32	\$ 2.56	\$ 17.88
077-0111-002-0000	RESIDENTIAL	\$ 15.32	\$ 2.56	\$ 17.88
077-0111-003-0000	RESIDENTIAL	\$ 15.32	\$ 2.56	\$ 17.88
077-0112-001-0000	RESIDENTIAL	\$ 15.32	\$ 2.56	\$ 17.88
077-0112-002-0000	RESIDENTIAL	\$ 15.32	\$ 2.56	\$ 17.88
077-0112-003-0000	RESIDENTIAL	\$ 15.32	\$ 2.56	\$ 17.88
077-0112-004-0000	RESIDENTIAL	\$ 15.32	\$ 2.56	\$ 17.88
077-0112-005-0000	RESIDENTIAL	\$ 15.32	\$ 2.56	\$ 17.88
077-0112-006-0000	RESIDENTIAL	\$ 15.32	\$ 2.56	\$ 17.88
077-0112-007-0000	RESIDENTIAL	\$ 15.32	\$ 2.56	\$ 17.88
077-0112-008-0000	RESIDENTIAL	\$ 15.32	\$ 2.56	\$ 17.88
077-0112-009-0000	RESIDENTIAL	\$ 15.32	\$ 2.56	\$ 17.88
077-0112-010-0000	RESIDENTIAL	\$ 15.32	\$ 2.56	\$ 17.88
077-0112-011-0000	RESIDENTIAL	\$ 15.32	\$ 2.56	\$ 17.88
077-0112-012-0000	RESIDENTIAL	\$ 15.32	\$ 2.56	\$ 17.88
077-0112-013-0000	RESIDENTIAL	\$ 15.32	\$ 2.56	\$ 17.88
077-0112-014-0000	RESIDENTIAL	\$ 15.32	\$ 2.56	\$ 17.88
077-0112-015-0000	RESIDENTIAL	\$ 15.32	\$ 2.56	\$ 17.88
077-0113-001-0000	RESIDENTIAL	\$ 15.32	\$ 2.56	\$ 17.88

ITEM 17.2.

City of Rancho Cordova
Lighting District No. 2012-1 Exhibit A to the Resolution
Fiscal Year 2023-24 Assessment Roll

ATTACHMENT 2

APN	District Classification	Street Light Charge	Safety Light Charge	Total Assessment
077-0113-002-0000	RESIDENTIAL	\$ 15.32	\$ 2.56	\$ 17.88
077-0113-003-0000	RESIDENTIAL	\$ 15.32	\$ 2.56	\$ 17.88
077-0113-004-0000	RESIDENTIAL	\$ 15.32	\$ 2.56	\$ 17.88
077-0113-005-0000	RESIDENTIAL	\$ 15.32	\$ 2.56	\$ 17.88
077-0113-006-0000	RESIDENTIAL	\$ 15.32	\$ 2.56	\$ 17.88
077-0113-007-0000	RESIDENTIAL	\$ 15.32	\$ 2.56	\$ 17.88
077-0113-008-0000	RESIDENTIAL	\$ 15.32	\$ 2.56	\$ 17.88
077-0113-009-0000	RESIDENTIAL	\$ 15.32	\$ 2.56	\$ 17.88
077-0113-010-0000	RESIDENTIAL	\$ 15.32	\$ 2.56	\$ 17.88
077-0113-011-0000	RESIDENTIAL	\$ 15.32	\$ 2.56	\$ 17.88
077-0113-012-0000	RESIDENTIAL	\$ 15.32	\$ 2.56	\$ 17.88
077-0113-013-0000	RESIDENTIAL	\$ 15.32	\$ 2.56	\$ 17.88
077-0113-014-0000	RESIDENTIAL	\$ 15.32	\$ 2.56	\$ 17.88
077-0113-015-0000	RESIDENTIAL	\$ 15.32	\$ 2.56	\$ 17.88
077-0113-016-0000	RESIDENTIAL	\$ 15.32	\$ 2.56	\$ 17.88
077-0113-017-0000	RESIDENTIAL	\$ 15.32	\$ 2.56	\$ 17.88
077-0113-018-0000	RESIDENTIAL	\$ 15.32	\$ 2.56	\$ 17.88
077-0113-019-0000	RESIDENTIAL	\$ 15.32	\$ 2.56	\$ 17.88
077-0113-020-0000	RESIDENTIAL	\$ 15.32	\$ 2.56	\$ 17.88
077-0113-021-0000	RESIDENTIAL	\$ 15.32	\$ 2.56	\$ 17.88
077-0113-022-0000	RESIDENTIAL	\$ 15.32	\$ 2.56	\$ 17.88
077-0113-023-0000	RESIDENTIAL	\$ 15.32	\$ 2.56	\$ 17.88
077-0113-024-0000	RESIDENTIAL	\$ 15.32	\$ 2.56	\$ 17.88
077-0113-025-0000	RESIDENTIAL	\$ 15.32	\$ 2.56	\$ 17.88
077-0113-026-0000	RESIDENTIAL	\$ 15.32	\$ 2.56	\$ 17.88
077-0113-027-0000	RESIDENTIAL	\$ 15.32	\$ 2.56	\$ 17.88
077-0113-028-0000	RESIDENTIAL	\$ 15.32	\$ 2.56	\$ 17.88
077-0114-001-0000	RESIDENTIAL	\$ 15.32	\$ 2.56	\$ 17.88
077-0114-002-0000	RESIDENTIAL	\$ 15.32	\$ 2.56	\$ 17.88
077-0114-003-0000	RESIDENTIAL	\$ 15.32	\$ 2.56	\$ 17.88
077-0114-004-0000	RESIDENTIAL	\$ 15.32	\$ 2.56	\$ 17.88
077-0114-005-0000	RESIDENTIAL	\$ 15.32	\$ 2.56	\$ 17.88
077-0114-006-0000	RESIDENTIAL	\$ 15.32	\$ 2.56	\$ 17.88
077-0114-007-0000	RESIDENTIAL	\$ 15.32	\$ 2.56	\$ 17.88
077-0114-008-0000	RESIDENTIAL	\$ 15.32	\$ 2.56	\$ 17.88
077-0114-009-0000	RESIDENTIAL	\$ 15.32	\$ 2.56	\$ 17.88
077-0114-010-0000	RESIDENTIAL	\$ 15.32	\$ 2.56	\$ 17.88
077-0114-011-0000	RESIDENTIAL	\$ 15.32	\$ 2.56	\$ 17.88
077-0114-012-0000	RESIDENTIAL	\$ 15.32	\$ 2.56	\$ 17.88
077-0121-006-0000	NONRES	\$ 186.91	\$ 2.56	\$ 189.46
077-0121-010-0000	SAFETY LIGHTS ONLY	\$ 0.00	\$ 2.56	\$ 2.56
077-0122-001-0000	RESIDENTIAL	\$ 15.32	\$ 2.56	\$ 17.88
077-0122-002-0000	RESIDENTIAL	\$ 15.32	\$ 2.56	\$ 17.88
077-0122-003-0000	RESIDENTIAL	\$ 15.32	\$ 2.56	\$ 17.88

ITEM 17.2.

City of Rancho Cordova
Lighting District No. 2012-1 Exhibit A to the Resolution
Fiscal Year 2023-24 Assessment Roll

ATTACHMENT 2

APN	District Classification	Street Light Charge	Safety Light Charge	Total Assessment
077-0122-004-0000	RESIDENTIAL	\$ 15.32	\$ 2.56	\$ 17.88
077-0122-005-0000	RESIDENTIAL	\$ 15.32	\$ 2.56	\$ 17.88
077-0122-006-0000	RESIDENTIAL	\$ 15.32	\$ 2.56	\$ 17.88
077-0122-007-0000	RESIDENTIAL	\$ 15.32	\$ 2.56	\$ 17.88
077-0122-008-0000	RESIDENTIAL	\$ 15.32	\$ 2.56	\$ 17.88
077-0122-009-0000	RESIDENTIAL	\$ 15.32	\$ 2.56	\$ 17.88
077-0122-010-0000	RESIDENTIAL	\$ 15.32	\$ 2.56	\$ 17.88
077-0122-011-0000	RESIDENTIAL	\$ 15.32	\$ 2.56	\$ 17.88
077-0122-012-0000	RESIDENTIAL	\$ 15.32	\$ 2.56	\$ 17.88
077-0122-013-0000	RESIDENTIAL	\$ 15.32	\$ 2.56	\$ 17.88
077-0122-014-0000	RESIDENTIAL	\$ 15.32	\$ 2.56	\$ 17.88
077-0122-015-0000	RESIDENTIAL	\$ 15.32	\$ 2.56	\$ 17.88
077-0122-016-0000	RESIDENTIAL	\$ 15.32	\$ 2.56	\$ 17.88
077-0122-017-0000	RESIDENTIAL	\$ 15.32	\$ 2.56	\$ 17.88
077-0122-018-0000	RESIDENTIAL	\$ 15.32	\$ 2.56	\$ 17.88
077-0122-019-0000	RESIDENTIAL	\$ 15.32	\$ 2.56	\$ 17.88
077-0122-020-0000	RESIDENTIAL	\$ 15.32	\$ 2.56	\$ 17.88
077-0122-021-0000	RESIDENTIAL	\$ 15.32	\$ 2.56	\$ 17.88
077-0122-022-0000	RESIDENTIAL	\$ 15.32	\$ 2.56	\$ 17.88
077-0122-023-0000	RESIDENTIAL	\$ 15.32	\$ 2.56	\$ 17.88
077-0122-024-0000	RESIDENTIAL	\$ 15.32	\$ 2.56	\$ 17.88
077-0122-025-0000	RESIDENTIAL	\$ 15.32	\$ 2.56	\$ 17.88
077-0122-026-0000	RESIDENTIAL	\$ 15.32	\$ 2.56	\$ 17.88
077-0122-027-0000	RESIDENTIAL	\$ 15.32	\$ 2.56	\$ 17.88
077-0122-028-0000	RESIDENTIAL	\$ 15.32	\$ 2.56	\$ 17.88
077-0122-029-0000	RESIDENTIAL	\$ 15.32	\$ 2.56	\$ 17.88
077-0122-030-0000	RESIDENTIAL	\$ 15.32	\$ 2.56	\$ 17.88
077-0122-031-0000	RESIDENTIAL	\$ 15.32	\$ 2.56	\$ 17.88
077-0122-032-0000	RESIDENTIAL	\$ 15.32	\$ 2.56	\$ 17.88
077-0122-033-0000	RESIDENTIAL	\$ 15.32	\$ 2.56	\$ 17.88
077-0122-034-0000	RESIDENTIAL	\$ 15.32	\$ 2.56	\$ 17.88
077-0122-035-0000	RESIDENTIAL	\$ 15.32	\$ 2.56	\$ 17.88
077-0122-036-0000	RESIDENTIAL	\$ 15.32	\$ 2.56	\$ 17.88
077-0122-037-0000	RESIDENTIAL	\$ 15.32	\$ 2.56	\$ 17.88
077-0122-038-0000	RESIDENTIAL	\$ 15.32	\$ 2.56	\$ 17.88
077-0122-039-0000	RESIDENTIAL	\$ 15.32	\$ 2.56	\$ 17.88
077-0122-040-0000	RESIDENTIAL	\$ 15.32	\$ 2.56	\$ 17.88
077-0123-002-0000	RESIDENTIAL	\$ 15.32	\$ 2.56	\$ 17.88
077-0123-003-0000	RESIDENTIAL	\$ 15.32	\$ 2.56	\$ 17.88
077-0123-004-0000	RESIDENTIAL	\$ 15.32	\$ 2.56	\$ 17.88
077-0123-005-0000	RESIDENTIAL	\$ 15.32	\$ 2.56	\$ 17.88
077-0123-006-0000	RESIDENTIAL	\$ 15.32	\$ 2.56	\$ 17.88
077-0123-007-0000	RESIDENTIAL	\$ 15.32	\$ 2.56	\$ 17.88
077-0123-008-0000	RESIDENTIAL	\$ 15.32	\$ 2.56	\$ 17.88

ITEM 17.2.

City of Rancho Cordova
Lighting District No. 2012-1 Exhibit A to the Resolution
Fiscal Year 2023-24 Assessment Roll

ATTACHMENT 2

APN	District Classification	Street Light Charge	Safety Light Charge	Total Assessment
077-0123-009-0000	RESIDENTIAL	\$ 15.32	\$ 2.56	\$ 17.88
077-0123-010-0000	NONRES	\$ 14.86	\$ 2.56	\$ 17.42
077-0123-011-0000	NONRES	\$ 41.56	\$ 2.56	\$ 44.12
077-0124-001-0000	RESIDENTIAL	\$ 15.32	\$ 2.56	\$ 17.88
077-0124-002-0000	RESIDENTIAL	\$ 15.32	\$ 2.56	\$ 17.88
077-0125-001-0000	RESIDENTIAL	\$ 15.32	\$ 2.56	\$ 17.88
077-0131-001-0000	RESIDENTIAL	\$ 15.32	\$ 2.56	\$ 17.88
077-0131-002-0000	RESIDENTIAL	\$ 15.32	\$ 2.56	\$ 17.88
077-0131-003-0000	RESIDENTIAL	\$ 15.32	\$ 2.56	\$ 17.88
077-0131-004-0000	RESIDENTIAL	\$ 15.32	\$ 2.56	\$ 17.88
077-0131-005-0000	RESIDENTIAL	\$ 15.32	\$ 2.56	\$ 17.88
077-0131-006-0000	RESIDENTIAL	\$ 15.32	\$ 2.56	\$ 17.88
077-0131-007-0000	RESIDENTIAL	\$ 15.32	\$ 2.56	\$ 17.88
077-0131-008-0000	RESIDENTIAL	\$ 15.32	\$ 2.56	\$ 17.88
077-0131-009-0000	RESIDENTIAL	\$ 15.32	\$ 2.56	\$ 17.88
077-0131-010-0000	RESIDENTIAL	\$ 15.32	\$ 2.56	\$ 17.88
077-0131-011-0000	RESIDENTIAL	\$ 15.32	\$ 2.56	\$ 17.88
077-0131-012-0000	RESIDENTIAL	\$ 15.32	\$ 2.56	\$ 17.88
077-0131-013-0000	RESIDENTIAL	\$ 15.32	\$ 2.56	\$ 17.88
077-0132-001-0000	RESIDENTIAL	\$ 15.32	\$ 2.56	\$ 17.88
077-0132-002-0000	RESIDENTIAL	\$ 15.32	\$ 2.56	\$ 17.88
077-0132-003-0000	RESIDENTIAL	\$ 15.32	\$ 2.56	\$ 17.88
077-0132-004-0000	RESIDENTIAL	\$ 15.32	\$ 2.56	\$ 17.88
077-0132-005-0000	RESIDENTIAL	\$ 15.32	\$ 2.56	\$ 17.88
077-0132-006-0000	RESIDENTIAL	\$ 15.32	\$ 2.56	\$ 17.88
077-0132-007-0000	RESIDENTIAL	\$ 15.32	\$ 2.56	\$ 17.88
077-0132-008-0000	RESIDENTIAL	\$ 15.32	\$ 2.56	\$ 17.88
077-0132-009-0000	RESIDENTIAL	\$ 15.32	\$ 2.56	\$ 17.88
077-0132-010-0000	RESIDENTIAL	\$ 15.32	\$ 2.56	\$ 17.88
077-0132-011-0000	RESIDENTIAL	\$ 15.32	\$ 2.56	\$ 17.88
077-0132-012-0000	RESIDENTIAL	\$ 15.32	\$ 2.56	\$ 17.88
077-0132-013-0000	RESIDENTIAL	\$ 15.32	\$ 2.56	\$ 17.88
077-0132-014-0000	RESIDENTIAL	\$ 15.32	\$ 2.56	\$ 17.88
077-0132-015-0000	RESIDENTIAL	\$ 15.32	\$ 2.56	\$ 17.88
077-0132-016-0000	RESIDENTIAL	\$ 15.32	\$ 2.56	\$ 17.88
077-0132-017-0000	RESIDENTIAL	\$ 15.32	\$ 2.56	\$ 17.88
077-0132-018-0000	RESIDENTIAL	\$ 15.32	\$ 2.56	\$ 17.88
077-0132-019-0000	RESIDENTIAL	\$ 15.32	\$ 2.56	\$ 17.88
077-0132-020-0000	RESIDENTIAL	\$ 15.32	\$ 2.56	\$ 17.88
077-0132-021-0000	RESIDENTIAL	\$ 15.32	\$ 2.56	\$ 17.88
077-0133-001-0000	RESIDENTIAL	\$ 15.32	\$ 2.56	\$ 17.88
077-0133-002-0000	RESIDENTIAL	\$ 15.32	\$ 2.56	\$ 17.88
077-0133-003-0000	RESIDENTIAL	\$ 15.32	\$ 2.56	\$ 17.88
077-0133-004-0000	RESIDENTIAL	\$ 15.32	\$ 2.56	\$ 17.88

ITEM 17.2.

City of Rancho Cordova
Lighting District No. 2012-1 Exhibit A to the Resolution
Fiscal Year 2023-24 Assessment Roll

ATTACHMENT 2

APN	District Classification	Street Light Charge	Safety Light Charge	Total Assessment
077-0133-005-0000	RESIDENTIAL	\$ 15.32	\$ 2.56	\$ 17.88
077-0133-006-0000	RESIDENTIAL	\$ 15.32	\$ 2.56	\$ 17.88
077-0133-007-0000	RESIDENTIAL	\$ 15.32	\$ 2.56	\$ 17.88
077-0133-008-0000	RESIDENTIAL	\$ 15.32	\$ 2.56	\$ 17.88
077-0133-009-0000	RESIDENTIAL	\$ 15.32	\$ 2.56	\$ 17.88
077-0133-010-0000	RESIDENTIAL	\$ 15.32	\$ 2.56	\$ 17.88
077-0133-011-0000	RESIDENTIAL	\$ 15.32	\$ 2.56	\$ 17.88
077-0133-012-0000	RESIDENTIAL	\$ 15.32	\$ 2.56	\$ 17.88
077-0133-013-0000	RESIDENTIAL	\$ 15.32	\$ 2.56	\$ 17.88
077-0133-014-0000	RESIDENTIAL	\$ 15.32	\$ 2.56	\$ 17.88
077-0133-015-0000	RESIDENTIAL	\$ 15.32	\$ 2.56	\$ 17.88
077-0133-016-0000	RESIDENTIAL	\$ 15.32	\$ 2.56	\$ 17.88
077-0134-001-0000	RESIDENTIAL	\$ 15.32	\$ 2.56	\$ 17.88
077-0134-002-0000	RESIDENTIAL	\$ 15.32	\$ 2.56	\$ 17.88
077-0134-003-0000	RESIDENTIAL	\$ 15.32	\$ 2.56	\$ 17.88
077-0134-004-0000	RESIDENTIAL	\$ 15.32	\$ 2.56	\$ 17.88
077-0134-005-0000	RESIDENTIAL	\$ 15.32	\$ 2.56	\$ 17.88
077-0134-006-0000	RESIDENTIAL	\$ 15.32	\$ 2.56	\$ 17.88
077-0134-007-0000	RESIDENTIAL	\$ 15.32	\$ 2.56	\$ 17.88
077-0134-008-0000	RESIDENTIAL	\$ 15.32	\$ 2.56	\$ 17.88
077-0134-009-0000	RESIDENTIAL	\$ 15.32	\$ 2.56	\$ 17.88
077-0134-010-0000	RESIDENTIAL	\$ 15.32	\$ 2.56	\$ 17.88
077-0134-011-0000	RESIDENTIAL	\$ 15.32	\$ 2.56	\$ 17.88
077-0134-012-0000	RESIDENTIAL	\$ 15.32	\$ 2.56	\$ 17.88
077-0134-013-0000	RESIDENTIAL	\$ 15.32	\$ 2.56	\$ 17.88
077-0134-014-0000	RESIDENTIAL	\$ 15.32	\$ 2.56	\$ 17.88
077-0141-001-0000	RESIDENTIAL	\$ 15.32	\$ 2.56	\$ 17.88
077-0141-002-0000	RESIDENTIAL	\$ 15.32	\$ 2.56	\$ 17.88
077-0141-003-0000	RESIDENTIAL	\$ 15.32	\$ 2.56	\$ 17.88
077-0141-004-0000	RESIDENTIAL	\$ 15.32	\$ 2.56	\$ 17.88
077-0141-005-0000	RESIDENTIAL	\$ 15.32	\$ 2.56	\$ 17.88
077-0142-001-0000	RESIDENTIAL	\$ 15.32	\$ 2.56	\$ 17.88
077-0142-002-0000	RESIDENTIAL	\$ 15.32	\$ 2.56	\$ 17.88
077-0142-003-0000	RESIDENTIAL	\$ 15.32	\$ 2.56	\$ 17.88
077-0142-004-0000	RESIDENTIAL	\$ 15.32	\$ 2.56	\$ 17.88
077-0142-005-0000	RESIDENTIAL	\$ 15.32	\$ 2.56	\$ 17.88
077-0142-006-0000	RESIDENTIAL	\$ 15.32	\$ 2.56	\$ 17.88
077-0142-007-0000	RESIDENTIAL	\$ 15.32	\$ 2.56	\$ 17.88
077-0142-008-0000	RESIDENTIAL	\$ 15.32	\$ 2.56	\$ 17.88
077-0142-009-0000	RESIDENTIAL	\$ 15.32	\$ 2.56	\$ 17.88
077-0142-010-0000	RESIDENTIAL	\$ 15.32	\$ 2.56	\$ 17.88
077-0142-011-0000	RESIDENTIAL	\$ 15.32	\$ 2.56	\$ 17.88
077-0142-012-0000	RESIDENTIAL	\$ 15.32	\$ 2.56	\$ 17.88
077-0142-013-0000	RESIDENTIAL	\$ 15.32	\$ 2.56	\$ 17.88

ITEM 17.2.

City of Rancho Cordova
Lighting District No. 2012-1 Exhibit A to the Resolution
Fiscal Year 2023-24 Assessment Roll

ATTACHMENT 2

APN	District Classification	Street Light Charge	Safety Light Charge	Total Assessment
077-0143-001-0000	RESIDENTIAL	\$ 15.32	\$ 2.56	\$ 17.88
077-0143-002-0000	RESIDENTIAL	\$ 15.32	\$ 2.56	\$ 17.88
077-0144-001-0000	RESIDENTIAL	\$ 15.32	\$ 2.56	\$ 17.88
077-0144-002-0000	RESIDENTIAL	\$ 15.32	\$ 2.56	\$ 17.88
077-0144-003-0000	RESIDENTIAL	\$ 15.32	\$ 2.56	\$ 17.88
077-0144-004-0000	RESIDENTIAL	\$ 15.32	\$ 2.56	\$ 17.88
077-0145-001-0000	RESIDENTIAL	\$ 15.32	\$ 2.56	\$ 17.88
077-0145-002-0000	RESIDENTIAL	\$ 15.32	\$ 2.56	\$ 17.88
077-0145-003-0000	RESIDENTIAL	\$ 15.32	\$ 2.56	\$ 17.88
077-0145-004-0000	RESIDENTIAL	\$ 15.32	\$ 2.56	\$ 17.88
077-0145-005-0000	RESIDENTIAL	\$ 15.32	\$ 2.56	\$ 17.88
077-0145-006-0000	RESIDENTIAL	\$ 15.32	\$ 2.56	\$ 17.88
077-0145-007-0000	RESIDENTIAL	\$ 15.32	\$ 2.56	\$ 17.88
077-0145-008-0000	RESIDENTIAL	\$ 15.32	\$ 2.56	\$ 17.88
077-0145-009-0000	RESIDENTIAL	\$ 15.32	\$ 2.56	\$ 17.88
077-0145-010-0000	RESIDENTIAL	\$ 15.32	\$ 2.56	\$ 17.88
077-0145-011-0000	RESIDENTIAL	\$ 15.32	\$ 2.56	\$ 17.88
077-0145-012-0000	RESIDENTIAL	\$ 15.32	\$ 2.56	\$ 17.88
077-0145-013-0000	RESIDENTIAL	\$ 15.32	\$ 2.56	\$ 17.88
077-0151-001-0000	RESIDENTIAL	\$ 15.32	\$ 2.56	\$ 17.88
077-0151-002-0000	RESIDENTIAL	\$ 15.32	\$ 2.56	\$ 17.88
077-0151-003-0000	RESIDENTIAL	\$ 15.32	\$ 2.56	\$ 17.88
077-0151-004-0000	RESIDENTIAL	\$ 15.32	\$ 2.56	\$ 17.88
077-0151-005-0000	RESIDENTIAL	\$ 15.32	\$ 2.56	\$ 17.88
077-0151-006-0000	RESIDENTIAL	\$ 15.32	\$ 2.56	\$ 17.88
077-0151-007-0000	RESIDENTIAL	\$ 15.32	\$ 2.56	\$ 17.88
077-0151-008-0000	RESIDENTIAL	\$ 15.32	\$ 2.56	\$ 17.88
077-0151-009-0000	RESIDENTIAL	\$ 15.32	\$ 2.56	\$ 17.88
077-0151-010-0000	RESIDENTIAL	\$ 15.32	\$ 2.56	\$ 17.88
077-0151-011-0000	RESIDENTIAL	\$ 15.32	\$ 2.56	\$ 17.88
077-0151-012-0000	RESIDENTIAL	\$ 15.32	\$ 2.56	\$ 17.88
077-0151-013-0000	RESIDENTIAL	\$ 15.32	\$ 2.56	\$ 17.88
077-0151-014-0000	RESIDENTIAL	\$ 15.32	\$ 2.56	\$ 17.88
077-0152-001-0000	RESIDENTIAL	\$ 15.32	\$ 2.56	\$ 17.88
077-0152-002-0000	RESIDENTIAL	\$ 15.32	\$ 2.56	\$ 17.88
077-0152-003-0000	RESIDENTIAL	\$ 15.32	\$ 2.56	\$ 17.88
077-0152-004-0000	RESIDENTIAL	\$ 15.32	\$ 2.56	\$ 17.88
077-0152-005-0000	RESIDENTIAL	\$ 15.32	\$ 2.56	\$ 17.88
077-0152-006-0000	RESIDENTIAL	\$ 15.32	\$ 2.56	\$ 17.88
077-0152-007-0000	RESIDENTIAL	\$ 15.32	\$ 2.56	\$ 17.88
077-0152-008-0000	RESIDENTIAL	\$ 15.32	\$ 2.56	\$ 17.88
077-0152-009-0000	RESIDENTIAL	\$ 15.32	\$ 2.56	\$ 17.88
077-0152-010-0000	RESIDENTIAL	\$ 15.32	\$ 2.56	\$ 17.88
077-0152-011-0000	RESIDENTIAL	\$ 15.32	\$ 2.56	\$ 17.88

ITEM 17.2.

City of Rancho Cordova
Lighting District No. 2012-1 Exhibit A to the Resolution
Fiscal Year 2023-24 Assessment Roll

ATTACHMENT 2

APN	District Classification	Street Light Charge	Safety Light Charge	Total Assessment
077-0152-012-0000	RESIDENTIAL	\$ 15.32	\$ 2.56	\$ 17.88
077-0152-013-0000	RESIDENTIAL	\$ 15.32	\$ 2.56	\$ 17.88
077-0152-014-0000	RESIDENTIAL	\$ 15.32	\$ 2.56	\$ 17.88
077-0152-015-0000	RESIDENTIAL	\$ 15.32	\$ 2.56	\$ 17.88
077-0152-016-0000	RESIDENTIAL	\$ 15.32	\$ 2.56	\$ 17.88
077-0152-017-0000	RESIDENTIAL	\$ 15.32	\$ 2.56	\$ 17.88
077-0152-018-0000	RESIDENTIAL	\$ 15.32	\$ 2.56	\$ 17.88
077-0152-019-0000	RESIDENTIAL	\$ 15.32	\$ 2.56	\$ 17.88
077-0152-020-0000	RESIDENTIAL	\$ 15.32	\$ 2.56	\$ 17.88
077-0152-021-0000	RESIDENTIAL	\$ 15.32	\$ 2.56	\$ 17.88
077-0152-022-0000	RESIDENTIAL	\$ 15.32	\$ 2.56	\$ 17.88
077-0152-023-0000	RESIDENTIAL	\$ 15.32	\$ 2.56	\$ 17.88
077-0152-024-0000	RESIDENTIAL	\$ 15.32	\$ 2.56	\$ 17.88
077-0152-025-0000	RESIDENTIAL	\$ 15.32	\$ 2.56	\$ 17.88
077-0152-026-0000	RESIDENTIAL	\$ 15.32	\$ 2.56	\$ 17.88
077-0152-027-0000	RESIDENTIAL	\$ 15.32	\$ 2.56	\$ 17.88
077-0152-028-0000	RESIDENTIAL	\$ 15.32	\$ 2.56	\$ 17.88
077-0152-029-0000	RESIDENTIAL	\$ 15.32	\$ 2.56	\$ 17.88
077-0152-030-0000	RESIDENTIAL	\$ 15.32	\$ 2.56	\$ 17.88
077-0152-031-0000	RESIDENTIAL	\$ 15.32	\$ 2.56	\$ 17.88
077-0152-032-0000	RESIDENTIAL	\$ 15.32	\$ 2.56	\$ 17.88
077-0152-033-0000	RESIDENTIAL	\$ 15.32	\$ 2.56	\$ 17.88
077-0152-034-0000	RESIDENTIAL	\$ 15.32	\$ 2.56	\$ 17.88
077-0152-035-0000	RESIDENTIAL	\$ 15.32	\$ 2.56	\$ 17.88
077-0152-036-0000	RESIDENTIAL	\$ 15.32	\$ 2.56	\$ 17.88
077-0152-037-0000	RESIDENTIAL	\$ 15.32	\$ 2.56	\$ 17.88
077-0152-038-0000	RESIDENTIAL	\$ 15.32	\$ 2.56	\$ 17.88
077-0152-039-0000	RESIDENTIAL	\$ 15.32	\$ 2.56	\$ 17.88
077-0153-001-0000	NONRES	\$ 5.04	\$ 2.56	\$ 7.60
077-0153-002-0000	RESIDENTIAL	\$ 15.32	\$ 2.56	\$ 17.88
077-0153-003-0000	RESIDENTIAL	\$ 15.32	\$ 2.56	\$ 17.88
077-0153-004-0000	RESIDENTIAL	\$ 15.32	\$ 2.56	\$ 17.88
077-0153-005-0000	RESIDENTIAL	\$ 15.32	\$ 2.56	\$ 17.88
077-0153-006-0000	RESIDENTIAL	\$ 15.32	\$ 2.56	\$ 17.88
077-0153-007-0000	RESIDENTIAL	\$ 15.32	\$ 2.56	\$ 17.88
077-0153-008-0000	RESIDENTIAL	\$ 15.32	\$ 2.56	\$ 17.88
077-0153-009-0000	RESIDENTIAL	\$ 15.32	\$ 2.56	\$ 17.88
077-0153-010-0000	RESIDENTIAL	\$ 15.32	\$ 2.56	\$ 17.88
077-0154-001-0000	NONRES	\$ 14.36	\$ 2.56	\$ 16.92
077-0154-002-0000	NONRES	\$ 14.36	\$ 2.56	\$ 16.92
077-0154-003-0000	NONRES	\$ 14.36	\$ 2.56	\$ 16.92
077-0154-004-0000	NONRES	\$ 14.36	\$ 2.56	\$ 16.92
077-0154-005-0000	NONRES	\$ 14.36	\$ 2.56	\$ 16.92
077-0154-006-0000	NONRES	\$ 14.36	\$ 2.56	\$ 16.92

ITEM 17.2.

City of Rancho Cordova
Lighting District No. 2012-1 Exhibit A to the Resolution
Fiscal Year 2023-24 Assessment Roll

ATTACHMENT 2

APN	District Classification	Street Light Charge	Safety Light Charge	Total Assessment
077-0154-007-0000	NONRES	\$ 14.36	\$ 2.56	\$ 16.92
077-0154-008-0000	NONRES	\$ 14.36	\$ 2.56	\$ 16.92
077-0154-009-0000	NONRES	\$ 14.36	\$ 2.56	\$ 16.92
077-0154-010-0000	NONRES	\$ 14.36	\$ 2.56	\$ 16.92
077-0154-011-0000	NONRES	\$ 14.36	\$ 2.56	\$ 16.92
077-0154-012-0000	NONRES	\$ 14.36	\$ 2.56	\$ 16.92
077-0154-013-0000	NONRES	\$ 14.36	\$ 2.56	\$ 16.92
077-0154-014-0000	NONRES	\$ 14.36	\$ 2.56	\$ 16.92
077-0154-015-0000	NONRES	\$ 14.36	\$ 2.56	\$ 16.92
077-0154-016-0000	NONRES	\$ 14.36	\$ 2.56	\$ 16.92
077-0154-017-0000	NONRES	\$ 14.36	\$ 2.56	\$ 16.92
077-0154-018-0000	NONRES	\$ 14.36	\$ 2.56	\$ 16.92
077-0154-019-0000	NONRES	\$ 14.36	\$ 2.56	\$ 16.92
077-0154-020-0000	NONRES	\$ 14.36	\$ 2.56	\$ 16.92
077-0154-021-0000	NONRES	\$ 14.36	\$ 2.56	\$ 16.92
077-0154-022-0000	NONRES	\$ 14.36	\$ 2.56	\$ 16.92
077-0154-023-0000	NONRES	\$ 14.36	\$ 2.56	\$ 16.92
077-0154-024-0000	NONRES	\$ 14.36	\$ 2.56	\$ 16.92
077-0154-025-0000	NONRES	\$ 14.36	\$ 2.56	\$ 16.92
077-0154-026-0000	NONRES	\$ 14.36	\$ 2.56	\$ 16.92
077-0154-027-0000	NONRES	\$ 14.36	\$ 2.56	\$ 16.92
077-0154-028-0000	NONRES	\$ 14.36	\$ 2.56	\$ 16.92
077-0154-029-0000	NONRES	\$ 14.36	\$ 2.56	\$ 16.92
077-0154-030-0000	NONRES	\$ 14.36	\$ 2.56	\$ 16.92
077-0154-031-0000	NONRES	\$ 14.36	\$ 2.56	\$ 16.92
077-0154-032-0000	NONRES	\$ 14.36	\$ 2.56	\$ 16.92
077-0154-033-0000	NONRES	\$ 14.36	\$ 2.56	\$ 16.92
077-0161-001-0000	RESIDENTIAL	\$ 15.32	\$ 2.56	\$ 17.88
077-0161-002-0000	RESIDENTIAL	\$ 15.32	\$ 2.56	\$ 17.88
077-0161-003-0000	RESIDENTIAL	\$ 15.32	\$ 2.56	\$ 17.88
077-0161-004-0000	RESIDENTIAL	\$ 15.32	\$ 2.56	\$ 17.88
077-0161-005-0000	RESIDENTIAL	\$ 15.32	\$ 2.56	\$ 17.88
077-0161-006-0000	NONRES	\$ 3.02	\$ 2.56	\$ 5.58
077-0161-007-0000	NONRES	\$ 46.35	\$ 2.56	\$ 48.90
077-0161-008-0000	NONRES	\$ 14.36	\$ 2.56	\$ 16.92
077-0161-009-0000	NONRES	\$ 14.11	\$ 2.56	\$ 16.66
077-0161-010-0000	NONRES	\$ 51.89	\$ 2.56	\$ 54.44
077-0161-011-0000	NONRES	\$ 8.31	\$ 2.56	\$ 10.86
077-0161-012-0000	NONRES	\$ 21.66	\$ 2.56	\$ 24.22
077-0161-013-0000	NONRES	\$ 41.82	\$ 2.56	\$ 44.38
077-0161-014-0000	NONRES	\$ 31.99	\$ 2.56	\$ 34.54
077-0161-015-0000	NONRES	\$ 47.11	\$ 2.56	\$ 49.66
077-0162-001-0000	RESIDENTIAL	\$ 15.32	\$ 2.56	\$ 17.88
077-0162-002-0000	RESIDENTIAL	\$ 15.32	\$ 2.56	\$ 17.88

ITEM 17.2.

City of Rancho Cordova
Lighting District No. 2012-1 Exhibit A to the Resolution
Fiscal Year 2023-24 Assessment Roll

ATTACHMENT 2

APN	District Classification	Street Light Charge	Safety Light Charge	Total Assessment
077-0162-003-0000	RESIDENTIAL	\$ 15.32	\$ 2.56	\$ 17.88
077-0162-004-0000	RESIDENTIAL	\$ 15.32	\$ 2.56	\$ 17.88
077-0162-005-0000	RESIDENTIAL	\$ 15.32	\$ 2.56	\$ 17.88
077-0162-006-0000	RESIDENTIAL	\$ 15.32	\$ 2.56	\$ 17.88
077-0162-007-0000	RESIDENTIAL	\$ 15.32	\$ 2.56	\$ 17.88
077-0162-008-0000	RESIDENTIAL	\$ 15.32	\$ 2.56	\$ 17.88
077-0162-009-0000	RESIDENTIAL	\$ 15.32	\$ 2.56	\$ 17.88
077-0162-010-0000	RESIDENTIAL	\$ 15.32	\$ 2.56	\$ 17.88
077-0162-011-0000	NONRES	\$ 26.70	\$ 2.56	\$ 29.26
077-0162-012-0000	NONRES	\$ 15.11	\$ 2.56	\$ 17.66
077-0162-013-0000	NONRES	\$ 15.11	\$ 2.56	\$ 17.66
077-0162-014-0000	NONRES	\$ 29.72	\$ 2.56	\$ 32.28
077-0162-015-0000	NONRES	\$ 49.88	\$ 2.56	\$ 52.44
077-0163-001-0000	RESIDENTIAL	\$ 15.32	\$ 2.56	\$ 17.88
077-0163-002-0000	RESIDENTIAL	\$ 15.32	\$ 2.56	\$ 17.88
077-0163-003-0000	NONRES	\$ 15.11	\$ 2.56	\$ 17.66
077-0163-004-0000	NONRES	\$ 15.11	\$ 2.56	\$ 17.66
077-0163-005-0000	NONRES	\$ 15.11	\$ 2.56	\$ 17.66
077-0163-006-0000	NONRES	\$ 15.11	\$ 2.56	\$ 17.66
077-0163-007-0000	NONRES	\$ 15.11	\$ 2.56	\$ 17.66
077-0163-008-0000	NONRES	\$ 46.60	\$ 2.56	\$ 49.16
077-0163-009-0000	NONRES	\$ 47.86	\$ 2.56	\$ 50.42
077-0163-010-0000	NONRES	\$ 15.11	\$ 2.56	\$ 17.66
077-0163-011-0000	NONRES	\$ 15.11	\$ 2.56	\$ 17.66
077-0163-012-0000	NONRES	\$ 15.11	\$ 2.56	\$ 17.66
077-0163-013-0000	NONRES	\$ 15.11	\$ 2.56	\$ 17.66
077-0163-014-0000	NONRES	\$ 15.11	\$ 2.56	\$ 17.66
077-0163-015-0000	NONRES	\$ 15.11	\$ 2.56	\$ 17.66
077-0163-016-0000	NONRES	\$ 46.60	\$ 2.56	\$ 49.16
077-0163-017-0000	NONRES	\$ 16.12	\$ 2.56	\$ 18.68
077-0164-001-0000	NONRES	\$ 45.85	\$ 2.56	\$ 48.40
077-0164-002-0000	NONRES	\$ 22.17	\$ 2.56	\$ 24.72
077-0164-003-0000	NONRES	\$ 27.71	\$ 2.56	\$ 30.26
077-0165-001-0000	NONRES	\$ 46.60	\$ 2.56	\$ 49.16
077-0165-002-0000	NONRES	\$ 46.10	\$ 2.56	\$ 48.66
077-0166-001-0000	NONRES	\$ 15.37	\$ 2.56	\$ 17.92
077-0166-002-0000	NONRES	\$ 10.83	\$ 2.56	\$ 13.38
077-0166-003-0000	NONRES	\$ 10.08	\$ 2.56	\$ 12.64
077-0166-004-0000	NONRES	\$ 12.85	\$ 2.56	\$ 15.40
077-0166-005-0000	NONRES	\$ 15.11	\$ 2.56	\$ 17.66
077-0166-006-0000	NONRES	\$ 15.11	\$ 2.56	\$ 17.66
077-0166-007-0000	NONRES	\$ 15.11	\$ 2.56	\$ 17.66
077-0166-008-0000	NONRES	\$ 15.11	\$ 2.56	\$ 17.66
077-0166-009-0000	NONRES	\$ 15.11	\$ 2.56	\$ 17.66

ITEM 17.2.

City of Rancho Cordova
Lighting District No. 2012-1 Exhibit A to the Resolution
Fiscal Year 2023-24 Assessment Roll

ATTACHMENT 2

APN	District Classification	Street Light Charge	Safety Light Charge	Total Assessment
077-0166-010-0000	NONRES	\$ 15.11	\$ 2.56	\$ 17.66
077-0166-011-0000	RESIDENTIAL	\$ 15.32	\$ 2.56	\$ 17.88
077-0166-012-0000	RESIDENTIAL	\$ 15.32	\$ 2.56	\$ 17.88
077-0166-013-0000	RESIDENTIAL	\$ 15.32	\$ 2.56	\$ 17.88
077-0166-014-0000	RESIDENTIAL	\$ 15.32	\$ 2.56	\$ 17.88
077-0166-015-0000	RESIDENTIAL	\$ 15.32	\$ 2.56	\$ 17.88
077-0166-016-0000	SAFETY LIGHTS ONLY	\$ 0.00	\$ 2.56	\$ 2.56
077-0166-017-0000	SAFETY LIGHTS ONLY	\$ 0.00	\$ 2.56	\$ 2.56
077-0166-018-0000	SAFETY LIGHTS ONLY	\$ 0.00	\$ 2.56	\$ 2.56
077-0166-020-0000	NONRES	\$ 15.11	\$ 2.56	\$ 17.66
077-0166-021-0000	NONRES	\$ 15.11	\$ 2.56	\$ 17.66
077-0166-022-0000	NONRES	\$ 15.11	\$ 2.56	\$ 17.66
077-0166-023-0000	NONRES	\$ 15.11	\$ 2.56	\$ 17.66
077-0166-024-0000	NONRES	\$ 15.11	\$ 2.56	\$ 17.66
077-0166-025-0000	NONRES	\$ 15.11	\$ 2.56	\$ 17.66
077-0166-026-0000	NONRES	\$ 15.11	\$ 2.56	\$ 17.66
077-0166-027-0000	NONRES	\$ 15.11	\$ 2.56	\$ 17.66
077-0166-028-0000	NONRES	\$ 44.84	\$ 2.56	\$ 47.40
077-0166-029-0000	NONRES	\$ 15.11	\$ 2.56	\$ 17.66
077-0166-030-0000	NONRES	\$ 15.11	\$ 2.56	\$ 17.66
077-0166-031-0000	NONRES	\$ 15.11	\$ 2.56	\$ 17.66
077-0166-032-0000	NONRES	\$ 15.11	\$ 2.56	\$ 17.66
077-0166-033-0000	NONRES	\$ 15.11	\$ 2.56	\$ 17.66
077-0166-034-0000	NONRES	\$ 45.59	\$ 2.56	\$ 48.14
077-0166-035-0000	NONRES	\$ 49.37	\$ 2.56	\$ 51.92
077-0166-036-0000	NONRES	\$ 15.11	\$ 2.56	\$ 17.66
077-0166-039-0000	SAFETY LIGHTS ONLY	\$ 0.00	\$ 2.56	\$ 2.56
077-0167-001-0000	NONRES	\$ 37.53	\$ 2.56	\$ 40.08
077-0167-002-0000	NONRES	\$ 14.86	\$ 2.56	\$ 17.42
077-0167-003-0000	NONRES	\$ 15.11	\$ 2.56	\$ 17.66
077-0167-004-0000	NONRES	\$ 15.11	\$ 2.56	\$ 17.66
077-0167-005-0000	NONRES	\$ 15.11	\$ 2.56	\$ 17.66
077-0167-006-0000	NONRES	\$ 15.11	\$ 2.56	\$ 17.66
077-0167-007-0000	NONRES	\$ 15.11	\$ 2.56	\$ 17.66
077-0167-008-0000	NONRES	\$ 15.11	\$ 2.56	\$ 17.66
077-0167-009-0000	NONRES	\$ 15.11	\$ 2.56	\$ 17.66
077-0167-010-0000	NONRES	\$ 15.11	\$ 2.56	\$ 17.66
077-0167-011-0000	NONRES	\$ 15.11	\$ 2.56	\$ 17.66
077-0167-012-0000	NONRES	\$ 15.11	\$ 2.56	\$ 17.66
077-0167-013-0000	NONRES	\$ 15.11	\$ 2.56	\$ 17.66
077-0167-014-0000	NONRES	\$ 47.61	\$ 2.56	\$ 50.16
077-0171-001-0000	NONRES	\$ 16.37	\$ 2.56	\$ 18.92
077-0171-002-0000	NONRES	\$ 3.02	\$ 2.56	\$ 5.58
077-0171-003-0000	NONRES	\$ 15.87	\$ 2.56	\$ 18.42

ITEM 17.2.

City of Rancho Cordova
Lighting District No. 2012-1 Exhibit A to the Resolution
Fiscal Year 2023-24 Assessment Roll

ATTACHMENT 2

APN	District Classification	Street Light Charge	Safety Light Charge	Total Assessment
077-0171-004-0000	NONRES	\$ 15.11	\$ 2.56	\$ 17.66
077-0171-005-0000	NONRES	\$ 15.11	\$ 2.56	\$ 17.66
077-0171-006-0000	NONRES	\$ 15.11	\$ 2.56	\$ 17.66
077-0171-007-0000	NONRES	\$ 15.11	\$ 2.56	\$ 17.66
077-0171-008-0000	NONRES	\$ 15.11	\$ 2.56	\$ 17.66
077-0171-009-0000	NONRES	\$ 15.11	\$ 2.56	\$ 17.66
077-0171-010-0000	NONRES	\$ 15.11	\$ 2.56	\$ 17.66
077-0171-011-0000	NONRES	\$ 15.11	\$ 2.56	\$ 17.66
077-0171-012-0000	NONRES	\$ 15.11	\$ 2.56	\$ 17.66
077-0171-013-0000	NONRES	\$ 15.11	\$ 2.56	\$ 17.66
077-0171-014-0000	NONRESIDENTIAL	\$ 15.11	\$ 2.56	\$ 17.66
077-0171-015-0000	NONRES	\$ 16.12	\$ 2.56	\$ 18.68
077-0171-016-0000	NONRES	\$ 15.11	\$ 2.56	\$ 17.66
077-0171-017-0000	NONRES	\$ 15.11	\$ 2.56	\$ 17.66
077-0171-018-0000	NONRES	\$ 15.11	\$ 2.56	\$ 17.66
077-0171-019-0000	SAFETY LIGHTS ONLY	\$ 0.00	\$ 2.56	\$ 2.56
077-0171-020-0000	SAFETY LIGHTS ONLY	\$ 0.00	\$ 2.56	\$ 2.56
077-0171-021-0000	NONRES	\$ 17.38	\$ 2.56	\$ 19.94
077-0171-022-0000	NONRES	\$ 44.08	\$ 2.56	\$ 46.64
077-0171-023-0000	NONRES	\$ 25.19	\$ 2.56	\$ 27.74
077-0171-024-0000	NONRES	\$ 22.42	\$ 2.56	\$ 24.98
077-0171-025-0000	NONRES	\$ 21.16	\$ 2.56	\$ 23.72
077-0171-026-0000	SAFETY LIGHTS ONLY	\$ 0.00	\$ 2.56	\$ 2.56
077-0172-001-0000	NONRES	\$ 69.52	\$ 2.56	\$ 72.08
077-0172-002-0000	RESIDENTIAL	\$ 15.32	\$ 2.56	\$ 17.88
077-0172-003-0000	RESIDENTIAL	\$ 15.32	\$ 2.56	\$ 17.88
077-0172-004-0000	RESIDENTIAL	\$ 15.32	\$ 2.56	\$ 17.88
077-0172-005-0000	NONRES	\$ 55.92	\$ 2.56	\$ 58.48
077-0172-006-0000	NONRES	\$ 9.57	\$ 2.56	\$ 12.12
077-0172-007-0000	NONRES	\$ 9.57	\$ 2.56	\$ 12.12
077-0172-008-0000	NONRES	\$ 9.57	\$ 2.56	\$ 12.12
077-0172-009-0000	NONRES	\$ 9.57	\$ 2.56	\$ 12.12
077-0172-010-0000	NONRES	\$ 55.92	\$ 2.56	\$ 58.48
077-0172-011-0000	NONRES	\$ 17.63	\$ 2.56	\$ 20.18
077-0172-012-0000	NONRES	\$ 55.17	\$ 2.56	\$ 57.72
077-0172-013-0000	NONRES	\$ 22.92	\$ 2.56	\$ 25.48
077-0172-014-0000	NONRES	\$ 15.11	\$ 2.56	\$ 17.66
077-0172-015-0000	NONRES	\$ 15.11	\$ 2.56	\$ 17.66
077-0172-016-0000	NONRES	\$ 15.11	\$ 2.56	\$ 17.66
077-0172-017-0000	NONRES	\$ 15.11	\$ 2.56	\$ 17.66
077-0172-018-0000	NONRES	\$ 48.11	\$ 2.56	\$ 50.66
077-0172-019-0000	RESIDENTIAL	\$ 15.32	\$ 2.56	\$ 17.88
077-0172-020-0000	RESIDENTIAL	\$ 15.32	\$ 2.56	\$ 17.88
077-0172-021-0000	RESIDENTIAL	\$ 15.32	\$ 2.56	\$ 17.88

ITEM 17.2.

City of Rancho Cordova
Lighting District No. 2012-1 Exhibit A to the Resolution
Fiscal Year 2023-24 Assessment Roll

ATTACHMENT 2

APN	District Classification	Street Light Charge	Safety Light Charge	Total Assessment
077-0172-022-0000	RESIDENTIAL	\$ 15.32	\$ 2.56	\$ 17.88
077-0172-023-0000	RESIDENTIAL	\$ 15.32	\$ 2.56	\$ 17.88
077-0172-024-0000	RESIDENTIAL	\$ 15.32	\$ 2.56	\$ 17.88
077-0172-025-0000	RESIDENTIAL	\$ 15.32	\$ 2.56	\$ 17.88
077-0173-001-0000	RESIDENTIAL	\$ 15.32	\$ 2.56	\$ 17.88
077-0173-002-0000	RESIDENTIAL	\$ 15.32	\$ 2.56	\$ 17.88
077-0173-003-0000	RESIDENTIAL	\$ 15.32	\$ 2.56	\$ 17.88
077-0173-004-0000	NONRES	\$ 15.11	\$ 2.56	\$ 17.66
077-0173-005-0000	NONRES	\$ 15.11	\$ 2.56	\$ 17.66
077-0173-006-0000	NONRES	\$ 15.11	\$ 2.56	\$ 17.66
077-0173-007-0000	NONRES	\$ 15.11	\$ 2.56	\$ 17.66
077-0173-008-0000	NONRES	\$ 15.11	\$ 2.56	\$ 17.66
077-0173-009-0000	NONRES	\$ 15.11	\$ 2.56	\$ 17.66
077-0173-010-0000	NONRES	\$ 15.11	\$ 2.56	\$ 17.66
077-0173-011-0000	NONRES	\$ 15.11	\$ 2.56	\$ 17.66
077-0173-012-0000	NONRES	\$ 15.11	\$ 2.56	\$ 17.66
077-0173-013-0000	NONRES	\$ 50.13	\$ 2.56	\$ 52.68
077-0173-014-0000	NONRES	\$ 50.13	\$ 2.56	\$ 52.68
077-0173-015-0000	NONRES	\$ 15.11	\$ 2.56	\$ 17.66
077-0173-016-0000	NONRES	\$ 15.11	\$ 2.56	\$ 17.66
077-0173-017-0000	NONRES	\$ 15.11	\$ 2.56	\$ 17.66
077-0173-018-0000	NONRES	\$ 15.11	\$ 2.56	\$ 17.66
077-0173-019-0000	NONRES	\$ 15.11	\$ 2.56	\$ 17.66
077-0173-020-0000	NONRES	\$ 15.11	\$ 2.56	\$ 17.66
077-0173-021-0000	NONRES	\$ 15.11	\$ 2.56	\$ 17.66
077-0173-022-0000	NONRES	\$ 15.11	\$ 2.56	\$ 17.66
077-0173-023-0000	NONRES	\$ 15.11	\$ 2.56	\$ 17.66
077-0173-024-0000	NONRES	\$ 11.84	\$ 2.56	\$ 14.40
077-0173-025-0000	NONRES	\$ 11.34	\$ 2.56	\$ 13.90
077-0173-026-0000	NONRES	\$ 12.60	\$ 2.56	\$ 15.16
077-0173-027-0000	NONRES	\$ 15.11	\$ 2.56	\$ 17.66
077-0173-028-0000	NONRES	\$ 15.11	\$ 2.56	\$ 17.66
077-0173-029-0000	NONRES	\$ 15.11	\$ 2.56	\$ 17.66
077-0173-030-0000	NONRES	\$ 15.11	\$ 2.56	\$ 17.66
077-0173-031-0000	NONRES	\$ 15.11	\$ 2.56	\$ 17.66
077-0173-032-0000	NONRES	\$ 13.85	\$ 2.56	\$ 16.40
077-0173-033-0000	NONRES	\$ 13.60	\$ 2.56	\$ 16.16
077-0173-035-0000	RESIDENTIAL	\$ 15.32	\$ 2.56	\$ 17.88
077-0173-036-0000	NONRES	\$ 33.75	\$ 2.56	\$ 36.30
077-0181-011-0000	NONRES	\$ 94.97	\$ 2.56	\$ 97.52
077-0181-012-0000	NONRES	\$ 64.23	\$ 2.56	\$ 66.78
077-0181-013-0000	NONRES	\$ 15.87	\$ 2.56	\$ 18.42
077-0181-017-0000	SAFETY LIGHTS ONLY	\$ 0.00	\$ 2.56	\$ 2.56
077-0181-018-0000	SAFETY LIGHTS ONLY	\$ 0.00	\$ 2.56	\$ 2.56

ITEM 17.2.

City of Rancho Cordova
Lighting District No. 2012-1 Exhibit A to the Resolution
Fiscal Year 2023-24 Assessment Roll

ATTACHMENT 2

APN	District Classification	Street Light Charge	Safety Light Charge	Total Assessment
077-0181-020-0000	NONRES	\$ 15.62	\$ 2.56	\$ 18.18
077-0181-021-0000	NONRES	\$ 14.86	\$ 2.56	\$ 17.42
077-0181-022-0000	NONRES	\$ 18.14	\$ 2.56	\$ 20.70
077-0181-023-0000	NONRES	\$ 14.86	\$ 2.56	\$ 17.42
077-0182-001-0000	RESIDENTIAL	\$ 15.32	\$ 2.56	\$ 17.88
077-0182-002-0000	NONRES	\$ 15.62	\$ 2.56	\$ 18.18
077-0182-003-0000	NONRES	\$ 42.57	\$ 2.56	\$ 45.12
077-0182-004-0000	NONRES	\$ 12.60	\$ 2.56	\$ 15.16
077-0182-005-0000	NONRES	\$ 35.01	\$ 2.56	\$ 37.56
077-0182-018-0000	NONRES	\$ 41.31	\$ 2.56	\$ 43.86
077-0182-019-0000	NONRES	\$ 14.36	\$ 2.56	\$ 16.92
077-0182-020-0000	NONRES	\$ 12.60	\$ 2.56	\$ 15.16
077-0182-021-0000	NONRES	\$ 7.31	\$ 2.56	\$ 9.86
077-0182-022-0000	NONRES	\$ 10.83	\$ 2.56	\$ 13.38
077-0182-023-0000	NONRES	\$ 18.89	\$ 2.56	\$ 21.44
077-0182-024-0000	NONRES	\$ 16.88	\$ 2.56	\$ 19.44
077-0182-025-0000	NONRES	\$ 43.07	\$ 2.56	\$ 45.62
077-0182-026-0000	NONRES	\$ 21.66	\$ 2.56	\$ 24.22
077-0182-027-0000	NONRES	\$ 19.40	\$ 2.56	\$ 21.96
077-0182-029-0000	SAFETY LIGHTS ONLY	\$ 0.00	\$ 2.56	\$ 2.56
077-0182-030-0000	SAFETY LIGHTS ONLY	\$ 0.00	\$ 2.56	\$ 2.56
077-0182-031-0000	NONRES	\$ 21.66	\$ 2.56	\$ 24.22
077-0183-005-0000	NONRES	\$ 65.75	\$ 2.56	\$ 68.30
077-0183-007-0000	RESIDENTIAL	\$ 15.32	\$ 2.56	\$ 17.88
077-0183-008-0000	SAFETY LIGHTS ONLY	\$ 0.00	\$ 2.56	\$ 2.56
077-0184-001-0000	NONRES	\$ 47.11	\$ 2.56	\$ 49.66
077-0184-002-0000	NONRES	\$ 25.69	\$ 2.56	\$ 28.24
077-0191-008-0000	NONRES	\$ 16.37	\$ 2.56	\$ 18.92
077-0191-009-0000	NONRES	\$ 16.37	\$ 2.56	\$ 18.92
077-0191-010-0000	NONRES	\$ 16.37	\$ 2.56	\$ 18.92
077-0191-011-0000	NONRES	\$ 48.36	\$ 2.56	\$ 50.92
077-0191-012-0000	NONRES	\$ 17.63	\$ 2.56	\$ 20.18
077-0191-015-0000	NONRES	\$ 18.89	\$ 2.56	\$ 21.44
077-0191-016-0000	NONRES	\$ 16.37	\$ 2.56	\$ 18.92
077-0191-017-0000	NONRES	\$ 46.60	\$ 2.56	\$ 49.16
077-0191-018-0000	NONRES	\$ 15.37	\$ 2.56	\$ 17.92
077-0191-019-0000	NONRES	\$ 18.14	\$ 2.56	\$ 20.70
077-0191-020-0000	NONRES	\$ 15.11	\$ 2.56	\$ 17.66
077-0191-022-0000	NONRES	\$ 42.82	\$ 2.56	\$ 45.38
077-0191-023-0000	NONRES	\$ 13.85	\$ 2.56	\$ 16.40
077-0191-024-0000	NONRES	\$ 13.85	\$ 2.56	\$ 16.40
077-0191-025-0000	NONRES	\$ 13.85	\$ 2.56	\$ 16.40
077-0191-026-0000	NONRES	\$ 13.85	\$ 2.56	\$ 16.40
077-0191-027-0000	NONRES	\$ 13.85	\$ 2.56	\$ 16.40

ITEM 17.2.

City of Rancho Cordova
Lighting District No. 2012-1 Exhibit A to the Resolution
Fiscal Year 2023-24 Assessment Roll

ATTACHMENT 2

APN	District Classification	Street Light Charge	Safety Light Charge	Total Assessment
077-0191-028-0000	NONRES	\$ 13.85	\$ 2.56	\$ 16.40
077-0191-029-0000	NONRES	\$ 12.34	\$ 2.56	\$ 14.90
077-0191-030-0000	NONRES	\$ 45.34	\$ 2.56	\$ 47.90
077-0192-001-0000	NONRES	\$ 17.38	\$ 2.56	\$ 19.94
077-0192-002-0000	NONRES	\$ 17.38	\$ 2.56	\$ 19.94
077-0192-003-0000	NONRES	\$ 17.38	\$ 2.56	\$ 19.94
077-0192-004-0000	NONRES	\$ 47.61	\$ 2.56	\$ 50.16
077-0192-007-0000	NONRES	\$ 15.37	\$ 2.56	\$ 17.92
077-0192-008-0000	NONRES	\$ 8.82	\$ 2.56	\$ 11.38
077-0192-009-0000	NONRES	\$ 8.82	\$ 2.56	\$ 11.38
077-0192-010-0000	NONRES	\$ 10.08	\$ 2.56	\$ 12.64
077-0192-017-0000	NONRES	\$ 8.82	\$ 2.56	\$ 11.38
077-0192-018-0000	NONRES	\$ 55.92	\$ 2.56	\$ 58.48
077-0192-019-0000	NONRES	\$ 50.63	\$ 2.56	\$ 53.18
077-0192-020-0000	NONRES	\$ 18.89	\$ 2.56	\$ 21.44
077-0192-021-0000	NONRES	\$ 55.17	\$ 2.56	\$ 57.72
077-0192-022-0000	NONRES	\$ 18.89	\$ 2.56	\$ 21.44
077-0192-023-0000	NONRES	\$ 16.12	\$ 2.56	\$ 18.68
077-0192-024-0000	NONRES	\$ 13.60	\$ 2.56	\$ 16.16
077-0193-010-0000	NONRES	\$ 23.93	\$ 2.56	\$ 26.48
077-0193-011-0000	NONRES	\$ 16.63	\$ 2.56	\$ 19.18
077-0193-012-0000	NONRES	\$ 18.14	\$ 2.56	\$ 20.70
077-0193-013-0000	NONRES	\$ 15.11	\$ 2.56	\$ 17.66
077-0193-014-0000	NONRES	\$ 13.60	\$ 2.56	\$ 16.16
077-0193-015-0000	NONRES	\$ 15.11	\$ 2.56	\$ 17.66
077-0193-016-0000	NONRES	\$ 15.11	\$ 2.56	\$ 17.66
077-0193-017-0000	NONRES	\$ 17.63	\$ 2.56	\$ 20.18
077-0193-018-0000	NONRES	\$ 17.38	\$ 2.56	\$ 19.94
077-0200-017-0000	NONRES	\$ 158.70	\$ 2.56	\$ 161.26
077-0200-022-0000	SAFETY LIGHTS ONLY	\$ 0.00	\$ 2.56	\$ 2.56
077-0200-025-0000	RESIDENTIAL	\$ 15.32	\$ 2.56	\$ 17.88
077-0200-035-0000	NONRES	\$ 160.21	\$ 2.56	\$ 162.76
077-0200-038-0000	NONRES	\$ 82.12	\$ 2.56	\$ 84.68
077-0210-002-0000	NONRES	\$ 19.40	\$ 2.56	\$ 21.96
077-0210-003-0000	NONRES	\$ 19.40	\$ 2.56	\$ 21.96
077-0210-004-0000	NONRES	\$ 14.86	\$ 2.56	\$ 17.42
077-0210-005-0000	NONRES	\$ 14.86	\$ 2.56	\$ 17.42
077-0210-006-0000	NONRES	\$ 14.86	\$ 2.56	\$ 17.42
077-0210-007-0000	NONRES	\$ 14.86	\$ 2.56	\$ 17.42
077-0210-008-0000	NONRES	\$ 14.86	\$ 2.56	\$ 17.42
077-0210-009-0000	NONRES	\$ 14.86	\$ 2.56	\$ 17.42
077-0210-010-0000	NONRES	\$ 14.86	\$ 2.56	\$ 17.42
077-0210-011-0000	NONRES	\$ 14.86	\$ 2.56	\$ 17.42
077-0210-012-0000	NONRES	\$ 14.86	\$ 2.56	\$ 17.42

ITEM 17.2.

City of Rancho Cordova
Lighting District No. 2012-1 Exhibit A to the Resolution
Fiscal Year 2023-24 Assessment Roll

ATTACHMENT 2

APN	District Classification	Street Light Charge	Safety Light Charge	Total Assessment
077-0210-013-0000	NONRES	\$ 14.86	\$ 2.56	\$ 17.42
077-0210-014-0000	NONRES	\$ 14.86	\$ 2.56	\$ 17.42
077-0210-015-0000	NONRES	\$ 14.86	\$ 2.56	\$ 17.42
077-0210-016-0000	NONRES	\$ 14.86	\$ 2.56	\$ 17.42
077-0210-017-0000	NONRES	\$ 14.86	\$ 2.56	\$ 17.42
077-0210-018-0000	NONRES	\$ 15.11	\$ 2.56	\$ 17.66
077-0210-019-0000	NONRES	\$ 52.14	\$ 2.56	\$ 54.70
077-0210-020-0000	NONRES	\$ 251.40	\$ 2.56	\$ 253.96
077-0221-001-0000	NONRES	\$ 42.32	\$ 2.56	\$ 44.88
077-0221-002-0000	RESIDENTIAL	\$ 15.32	\$ 2.56	\$ 17.88
077-0221-003-0000	RESIDENTIAL	\$ 15.32	\$ 2.56	\$ 17.88
077-0221-004-0000	RESIDENTIAL	\$ 15.32	\$ 2.56	\$ 17.88
077-0221-005-0000	RESIDENTIAL	\$ 15.32	\$ 2.56	\$ 17.88
077-0221-006-0000	RESIDENTIAL	\$ 15.32	\$ 2.56	\$ 17.88
077-0221-007-0000	RESIDENTIAL	\$ 15.32	\$ 2.56	\$ 17.88
077-0221-008-0000	RESIDENTIAL	\$ 15.32	\$ 2.56	\$ 17.88
077-0221-009-0000	RESIDENTIAL	\$ 15.32	\$ 2.56	\$ 17.88
077-0221-010-0000	RESIDENTIAL	\$ 15.32	\$ 2.56	\$ 17.88
077-0221-011-0000	RESIDENTIAL	\$ 15.32	\$ 2.56	\$ 17.88
077-0221-012-0000	RESIDENTIAL	\$ 15.32	\$ 2.56	\$ 17.88
077-0221-013-0000	RESIDENTIAL	\$ 15.32	\$ 2.56	\$ 17.88
077-0221-014-0000	RESIDENTIAL	\$ 15.32	\$ 2.56	\$ 17.88
077-0221-015-0000	RESIDENTIAL	\$ 15.32	\$ 2.56	\$ 17.88
077-0221-016-0000	RESIDENTIAL	\$ 15.32	\$ 2.56	\$ 17.88
077-0221-017-0000	RESIDENTIAL	\$ 15.32	\$ 2.56	\$ 17.88
077-0221-018-0000	RESIDENTIAL	\$ 15.32	\$ 2.56	\$ 17.88
077-0221-019-0000	NONRES	\$ 41.82	\$ 2.56	\$ 44.38
077-0221-020-0000	NONRES	\$ 15.11	\$ 2.56	\$ 17.66
077-0221-021-0000	NONRES	\$ 15.11	\$ 2.56	\$ 17.66
077-0221-022-0000	NONRES	\$ 48.87	\$ 2.56	\$ 51.42
077-0221-023-0000	RESIDENTIAL	\$ 15.32	\$ 2.56	\$ 17.88
077-0221-024-0000	NONRES	\$ 46.85	\$ 2.56	\$ 49.40
077-0221-025-0000	RESIDENTIAL	\$ 15.32	\$ 2.56	\$ 17.88
077-0221-026-0000	RESIDENTIAL	\$ 15.32	\$ 2.56	\$ 17.88
077-0221-027-0000	RESIDENTIAL	\$ 15.32	\$ 2.56	\$ 17.88
077-0221-028-0000	NONRES	\$ 39.04	\$ 2.56	\$ 41.60
077-0222-001-0000	RESIDENTIAL	\$ 15.32	\$ 2.56	\$ 17.88
077-0222-002-0000	RESIDENTIAL	\$ 15.32	\$ 2.56	\$ 17.88
077-0222-003-0000	RESIDENTIAL	\$ 15.32	\$ 2.56	\$ 17.88
077-0222-004-0000	RESIDENTIAL	\$ 15.32	\$ 2.56	\$ 17.88
077-0222-005-0000	RESIDENTIAL	\$ 15.32	\$ 2.56	\$ 17.88
077-0222-006-0000	NONRES	\$ 42.57	\$ 2.56	\$ 45.12
077-0222-007-0000	RESIDENTIAL	\$ 15.32	\$ 2.56	\$ 17.88
077-0222-008-0000	NONRES	\$ 40.30	\$ 2.56	\$ 42.86

ITEM 17.2.

City of Rancho Cordova
Lighting District No. 2012-1 Exhibit A to the Resolution
Fiscal Year 2023-24 Assessment Roll

ATTACHMENT 2

APN	District Classification	Street Light Charge	Safety Light Charge	Total Assessment
077-0222-009-0000	RESIDENTIAL	\$ 15.32	\$ 2.56	\$ 17.88
077-0222-010-0000	RESIDENTIAL	\$ 15.32	\$ 2.56	\$ 17.88
077-0222-011-0000	RESIDENTIAL	\$ 15.32	\$ 2.56	\$ 17.88
077-0222-012-0000	NONRES	\$ 44.59	\$ 2.56	\$ 47.14
077-0222-013-0000	RESIDENTIAL	\$ 15.32	\$ 2.56	\$ 17.88
077-0222-014-0000	NONRES	\$ 40.56	\$ 2.56	\$ 43.12
077-0222-015-0000	NONRES	\$ 72.55	\$ 2.56	\$ 75.10
077-0222-016-0000	NONRES	\$ 15.11	\$ 2.56	\$ 17.66
077-0222-017-0000	NONRES	\$ 15.11	\$ 2.56	\$ 17.66
077-0222-018-0000	NONRES	\$ 17.88	\$ 2.56	\$ 20.44
077-0222-019-0000	NONRES	\$ 43.07	\$ 2.56	\$ 45.62
077-0223-001-0000	NONRES	\$ 15.11	\$ 2.56	\$ 17.66
077-0223-002-0000	NONRES	\$ 15.11	\$ 2.56	\$ 17.66
077-0223-003-0000	NONRES	\$ 15.11	\$ 2.56	\$ 17.66
077-0223-004-0000	NONRES	\$ 15.11	\$ 2.56	\$ 17.66
077-0223-005-0000	NONRES	\$ 15.11	\$ 2.56	\$ 17.66
077-0223-006-0000	NONRES	\$ 15.11	\$ 2.56	\$ 17.66
077-0223-007-0000	NONRES	\$ 15.11	\$ 2.56	\$ 17.66
077-0223-008-0000	NONRES	\$ 15.11	\$ 2.56	\$ 17.66
077-0223-009-0000	NONRES	\$ 15.11	\$ 2.56	\$ 17.66
077-0223-010-0000	NONRES	\$ 54.91	\$ 2.56	\$ 57.46
077-0231-001-0000	RESIDENTIAL	\$ 15.32	\$ 2.56	\$ 17.88
077-0231-002-0000	RESIDENTIAL	\$ 15.32	\$ 2.56	\$ 17.88
077-0231-003-0000	RESIDENTIAL	\$ 15.32	\$ 2.56	\$ 17.88
077-0231-004-0000	RESIDENTIAL	\$ 15.32	\$ 2.56	\$ 17.88
077-0231-005-0000	RESIDENTIAL	\$ 15.32	\$ 2.56	\$ 17.88
077-0231-006-0000	RESIDENTIAL	\$ 15.32	\$ 2.56	\$ 17.88
077-0231-007-0000	RESIDENTIAL	\$ 15.32	\$ 2.56	\$ 17.88
077-0232-001-0000	NONRES	\$ 44.59	\$ 2.56	\$ 47.14
077-0232-002-0000	RESIDENTIAL	\$ 15.32	\$ 2.56	\$ 17.88
077-0232-003-0000	RESIDENTIAL	\$ 15.32	\$ 2.56	\$ 17.88
077-0232-004-0000	RESIDENTIAL	\$ 15.32	\$ 2.56	\$ 17.88
077-0232-005-0000	RESIDENTIAL	\$ 15.32	\$ 2.56	\$ 17.88
077-0232-006-0000	RESIDENTIAL	\$ 15.32	\$ 2.56	\$ 17.88
077-0232-007-0000	RESIDENTIAL	\$ 15.32	\$ 2.56	\$ 17.88
077-0232-008-0000	RESIDENTIAL	\$ 15.32	\$ 2.56	\$ 17.88
077-0232-009-0000	RESIDENTIAL	\$ 15.32	\$ 2.56	\$ 17.88
077-0232-010-0000	NONRES	\$ 43.07	\$ 2.56	\$ 45.62
077-0233-001-0000	NONRES	\$ 43.58	\$ 2.56	\$ 46.14
077-0233-002-0000	RESIDENTIAL	\$ 15.32	\$ 2.56	\$ 17.88
077-0233-003-0000	RESIDENTIAL	\$ 15.32	\$ 2.56	\$ 17.88
077-0233-004-0000	RESIDENTIAL	\$ 15.32	\$ 2.56	\$ 17.88
077-0233-005-0000	RESIDENTIAL	\$ 15.32	\$ 2.56	\$ 17.88
077-0233-006-0000	RESIDENTIAL	\$ 15.32	\$ 2.56	\$ 17.88

ITEM 17.2.

City of Rancho Cordova
Lighting District No. 2012-1 Exhibit A to the Resolution
Fiscal Year 2023-24 Assessment Roll

ATTACHMENT 2

APN	District Classification	Street Light Charge	Safety Light Charge	Total Assessment
077-0233-007-0000	RESIDENTIAL	\$ 15.32	\$ 2.56	\$ 17.88
077-0233-008-0000	RESIDENTIAL	\$ 15.32	\$ 2.56	\$ 17.88
077-0233-009-0000	RESIDENTIAL	\$ 15.32	\$ 2.56	\$ 17.88
077-0233-010-0000	RESIDENTIAL	\$ 15.32	\$ 2.56	\$ 17.88
077-0233-011-0000	RESIDENTIAL	\$ 15.32	\$ 2.56	\$ 17.88
077-0233-012-0000	RESIDENTIAL	\$ 15.32	\$ 2.56	\$ 17.88
077-0233-013-0000	RESIDENTIAL	\$ 15.32	\$ 2.56	\$ 17.88
077-0233-014-0000	RESIDENTIAL	\$ 15.32	\$ 2.56	\$ 17.88
077-0233-015-0000	RESIDENTIAL	\$ 15.32	\$ 2.56	\$ 17.88
077-0233-016-0000	RESIDENTIAL	\$ 15.32	\$ 2.56	\$ 17.88
077-0233-017-0000	RESIDENTIAL	\$ 15.32	\$ 2.56	\$ 17.88
077-0233-018-0000	RESIDENTIAL	\$ 15.32	\$ 2.56	\$ 17.88
077-0233-019-0000	RESIDENTIAL	\$ 15.32	\$ 2.56	\$ 17.88
077-0233-020-0000	RESIDENTIAL	\$ 15.32	\$ 2.56	\$ 17.88
077-0233-021-0000	RESIDENTIAL	\$ 15.32	\$ 2.56	\$ 17.88
077-0233-022-0000	NONRES	\$ 41.06	\$ 2.56	\$ 43.62
077-0233-023-0000	NONRES	\$ 16.37	\$ 2.56	\$ 18.92
077-0233-024-0000	NONRES	\$ 16.37	\$ 2.56	\$ 18.92
077-0233-025-0000	NONRES	\$ 16.37	\$ 2.56	\$ 18.92
077-0233-026-0000	NONRES	\$ 16.12	\$ 2.56	\$ 18.68
077-0233-027-0000	NONRES	\$ 15.11	\$ 2.56	\$ 17.66
077-0233-028-0000	NONRES	\$ 15.62	\$ 2.56	\$ 18.18
077-0233-029-0000	NONRES	\$ 9.32	\$ 2.56	\$ 11.88
077-0234-001-0000	RESIDENTIAL	\$ 15.32	\$ 2.56	\$ 17.88
077-0234-002-0000	RESIDENTIAL	\$ 15.32	\$ 2.56	\$ 17.88
077-0234-003-0000	RESIDENTIAL	\$ 15.32	\$ 2.56	\$ 17.88
077-0234-004-0000	NONRES	\$ 43.07	\$ 2.56	\$ 45.62
077-0235-001-0000	NONRES	\$ 43.07	\$ 2.56	\$ 45.62
077-0235-002-0000	NONRES	\$ 14.61	\$ 2.56	\$ 17.16
077-0235-003-0000	NONRES	\$ 14.61	\$ 2.56	\$ 17.16
077-0235-004-0000	NONRES	\$ 14.61	\$ 2.56	\$ 17.16
077-0235-005-0000	NONRES	\$ 14.61	\$ 2.56	\$ 17.16
077-0235-006-0000	NONRES	\$ 14.61	\$ 2.56	\$ 17.16
077-0235-007-0000	NONRES	\$ 14.61	\$ 2.56	\$ 17.16
077-0235-008-0000	NONRES	\$ 14.61	\$ 2.56	\$ 17.16
077-0235-009-0000	NONRES	\$ 14.86	\$ 2.56	\$ 17.42
077-0240-005-0000	NONRES	\$ 68.01	\$ 2.56	\$ 70.56
077-0240-006-0000	NONRES	\$ 218.40	\$ 2.56	\$ 220.96
077-0240-007-0000	SAFETY LIGHTS ONLY	\$ 0.00	\$ 2.56	\$ 2.56
077-0240-008-0000	NONRES	\$ 15.11	\$ 2.56	\$ 17.66
077-0240-009-0000	SAFETY LIGHTS ONLY	\$ 0.00	\$ 2.56	\$ 2.56
077-0240-010-0000	NONRES	\$ 15.11	\$ 2.56	\$ 17.66
077-0240-011-0000	NONRES	\$ 43.07	\$ 2.56	\$ 45.62
077-0240-012-0000	SAFETY LIGHTS ONLY	\$ 0.00	\$ 2.56	\$ 2.56

ITEM 17.2.

City of Rancho Cordova
Lighting District No. 2012-1 Exhibit A to the Resolution
Fiscal Year 2023-24 Assessment Roll

ATTACHMENT 2

APN	District Classification	Street Light Charge	Safety Light Charge	Total Assessment
077-0240-013-0000	SAFETY LIGHTS ONLY	\$ 0.00	\$ 2.56	\$ 2.56
077-0240-014-0000	SAFETY LIGHTS ONLY	\$ 0.00	\$ 2.56	\$ 2.56
077-0240-015-0000	NONRES	\$ 41.82	\$ 2.56	\$ 44.38
077-0240-021-0000	NONRES	\$ 8.31	\$ 2.56	\$ 10.86
077-0240-022-0000	NONRES	\$ 8.31	\$ 2.56	\$ 10.86
077-0240-023-0000	NONRES	\$ 8.31	\$ 2.56	\$ 10.86
077-0240-024-0000	NONRES	\$ 8.31	\$ 2.56	\$ 10.86
077-0240-025-0000	NONRES	\$ 8.31	\$ 2.56	\$ 10.86
077-0240-026-0000	NONRES	\$ 8.31	\$ 2.56	\$ 10.86
077-0240-027-0000	NONRES	\$ 8.31	\$ 2.56	\$ 10.86
077-0240-028-0000	NONRES	\$ 8.31	\$ 2.56	\$ 10.86
077-0240-029-0000	NONRES	\$ 6.55	\$ 2.56	\$ 9.10
077-0240-030-0000	NONRES	\$ 5.04	\$ 2.56	\$ 7.60
077-0240-031-0000	NONRES	\$ 5.04	\$ 2.56	\$ 7.60
077-0240-032-0000	NONRES	\$ 5.04	\$ 2.56	\$ 7.60
077-0240-033-0000	NONRES	\$ 5.04	\$ 2.56	\$ 7.60
077-0240-034-0000	NONRES	\$ 7.81	\$ 2.56	\$ 10.36
077-0240-035-0000	NONRES	\$ 33.75	\$ 2.56	\$ 36.30
077-0240-036-0000	NONRES	\$ 33.75	\$ 2.56	\$ 36.30
077-0240-037-0000	NONRES	\$ 25.44	\$ 2.56	\$ 28.00
077-0240-038-0000	NONRES	\$ 18.39	\$ 2.56	\$ 20.94
077-0240-039-0000	NONRES	\$ 17.63	\$ 2.56	\$ 20.18
077-0240-040-0000	NONRES	\$ 17.63	\$ 2.56	\$ 20.18
077-0240-041-0000	NONRES	\$ 17.63	\$ 2.56	\$ 20.18
077-0240-042-0000	NONRES	\$ 17.63	\$ 2.56	\$ 20.18
077-0240-043-0000	NONRES	\$ 17.63	\$ 2.56	\$ 20.18
077-0240-044-0000	NONRES	\$ 17.63	\$ 2.56	\$ 20.18
077-0240-045-0000	NONRES	\$ 18.64	\$ 2.56	\$ 21.20
077-0240-046-0000	NONRES	\$ 38.29	\$ 2.56	\$ 40.84
077-0240-047-0000	NONRES	\$ 33.25	\$ 2.56	\$ 35.80
077-0240-049-0000	NONRES	\$ 391.45	\$ 2.56	\$ 394.00
077-0240-050-0000	NONRES	\$ 195.47	\$ 2.56	\$ 198.02
077-0250-001-0000	RESIDENTIAL	\$ 15.32	\$ 2.56	\$ 17.88
077-0250-002-0000	RESIDENTIAL	\$ 15.32	\$ 2.56	\$ 17.88
077-0250-003-0000	RESIDENTIAL	\$ 15.32	\$ 2.56	\$ 17.88
077-0250-004-0000	RESIDENTIAL	\$ 15.32	\$ 2.56	\$ 17.88
077-0250-005-0000	RESIDENTIAL	\$ 15.32	\$ 2.56	\$ 17.88
077-0250-006-0000	RESIDENTIAL	\$ 15.32	\$ 2.56	\$ 17.88
077-0250-007-0000	RESIDENTIAL	\$ 15.32	\$ 2.56	\$ 17.88
077-0250-008-0000	RESIDENTIAL	\$ 15.32	\$ 2.56	\$ 17.88
077-0250-009-0000	RESIDENTIAL	\$ 15.32	\$ 2.56	\$ 17.88
077-0250-010-0000	RESIDENTIAL	\$ 15.32	\$ 2.56	\$ 17.88
077-0250-011-0000	RESIDENTIAL	\$ 15.32	\$ 2.56	\$ 17.88
077-0250-012-0000	RESIDENTIAL	\$ 15.32	\$ 2.56	\$ 17.88

ITEM 17.2.

City of Rancho Cordova
Lighting District No. 2012-1 Exhibit A to the Resolution
Fiscal Year 2023-24 Assessment Roll

ATTACHMENT 2

APN	District Classification	Street Light Charge	Safety Light Charge	Total Assessment
077-0250-013-0000	RESIDENTIAL	\$ 15.32	\$ 2.56	\$ 17.88
077-0250-014-0000	RESIDENTIAL	\$ 15.32	\$ 2.56	\$ 17.88
077-0250-015-0000	RESIDENTIAL	\$ 15.32	\$ 2.56	\$ 17.88
077-0250-016-0000	RESIDENTIAL	\$ 15.32	\$ 2.56	\$ 17.88
077-0250-017-0000	RESIDENTIAL	\$ 15.32	\$ 2.56	\$ 17.88
077-0250-018-0000	RESIDENTIAL	\$ 15.32	\$ 2.56	\$ 17.88
077-0250-019-0000	RESIDENTIAL	\$ 15.32	\$ 2.56	\$ 17.88
077-0250-020-0000	RESIDENTIAL	\$ 15.32	\$ 2.56	\$ 17.88
077-0250-021-0000	RESIDENTIAL	\$ 15.32	\$ 2.56	\$ 17.88
077-0250-022-0000	RESIDENTIAL	\$ 15.32	\$ 2.56	\$ 17.88
077-0250-023-0000	RESIDENTIAL	\$ 15.32	\$ 2.56	\$ 17.88
077-0250-024-0000	RESIDENTIAL	\$ 15.32	\$ 2.56	\$ 17.88
077-0250-025-0000	RESIDENTIAL	\$ 15.32	\$ 2.56	\$ 17.88
077-0250-026-0000	RESIDENTIAL	\$ 15.32	\$ 2.56	\$ 17.88
077-0250-027-0000	RESIDENTIAL	\$ 15.32	\$ 2.56	\$ 17.88
077-0250-028-0000	RESIDENTIAL	\$ 15.32	\$ 2.56	\$ 17.88
077-0250-029-0000	RESIDENTIAL	\$ 15.32	\$ 2.56	\$ 17.88
077-0250-030-0000	NONRES	\$ 14.36	\$ 2.56	\$ 16.92
077-0250-031-0000	RESIDENTIAL	\$ 15.32	\$ 2.56	\$ 17.88
077-0250-032-0000	RESIDENTIAL	\$ 15.32	\$ 2.56	\$ 17.88
077-0250-033-0000	RESIDENTIAL	\$ 15.32	\$ 2.56	\$ 17.88
077-0250-034-0000	RESIDENTIAL	\$ 15.32	\$ 2.56	\$ 17.88
077-0250-035-0000	RESIDENTIAL	\$ 15.32	\$ 2.56	\$ 17.88
077-0250-036-0000	RESIDENTIAL	\$ 15.32	\$ 2.56	\$ 17.88
077-0250-037-0000	RESIDENTIAL	\$ 15.32	\$ 2.56	\$ 17.88
077-0250-038-0000	RESIDENTIAL	\$ 15.32	\$ 2.56	\$ 17.88
077-0250-039-0000	RESIDENTIAL	\$ 15.32	\$ 2.56	\$ 17.88
077-0250-040-0000	RESIDENTIAL	\$ 15.32	\$ 2.56	\$ 17.88
077-0250-041-0000	RESIDENTIAL	\$ 15.32	\$ 2.56	\$ 17.88
077-0250-042-0000	RESIDENTIAL	\$ 15.32	\$ 2.56	\$ 17.88
077-0250-043-0000	RESIDENTIAL	\$ 15.32	\$ 2.56	\$ 17.88
077-0250-044-0000	RESIDENTIAL	\$ 15.32	\$ 2.56	\$ 17.88
077-0250-045-0000	RESIDENTIAL	\$ 15.32	\$ 2.56	\$ 17.88
077-0250-046-0000	RESIDENTIAL	\$ 15.32	\$ 2.56	\$ 17.88
077-0250-047-0000	RESIDENTIAL	\$ 15.32	\$ 2.56	\$ 17.88
077-0250-048-0000	RESIDENTIAL	\$ 15.32	\$ 2.56	\$ 17.88
077-0250-049-0000	RESIDENTIAL	\$ 15.32	\$ 2.56	\$ 17.88
077-0250-050-0000	RESIDENTIAL	\$ 15.32	\$ 2.56	\$ 17.88
077-0250-051-0000	RESIDENTIAL	\$ 15.32	\$ 2.56	\$ 17.88
077-0250-052-0000	RESIDENTIAL	\$ 15.32	\$ 2.56	\$ 17.88
077-0250-053-0000	RESIDENTIAL	\$ 15.32	\$ 2.56	\$ 17.88
077-0250-054-0000	RESIDENTIAL	\$ 15.32	\$ 2.56	\$ 17.88
077-0250-055-0000	RESIDENTIAL	\$ 15.32	\$ 2.56	\$ 17.88
077-0250-056-0000	RESIDENTIAL	\$ 15.32	\$ 2.56	\$ 17.88

ITEM 17.2.

City of Rancho Cordova
Lighting District No. 2012-1 Exhibit A to the Resolution
Fiscal Year 2023-24 Assessment Roll

ATTACHMENT 2

APN	District Classification	Street Light Charge	Safety Light Charge	Total Assessment
077-0250-057-0000	RESIDENTIAL	\$ 15.32	\$ 2.56	\$ 17.88
077-0250-058-0000	RESIDENTIAL	\$ 15.32	\$ 2.56	\$ 17.88
077-0250-059-0000	RESIDENTIAL	\$ 15.32	\$ 2.56	\$ 17.88
077-0250-060-0000	RESIDENTIAL	\$ 15.32	\$ 2.56	\$ 17.88
077-0250-061-0000	RESIDENTIAL	\$ 15.32	\$ 2.56	\$ 17.88
077-0250-062-0000	RESIDENTIAL	\$ 15.32	\$ 2.56	\$ 17.88
077-0250-063-0000	RESIDENTIAL	\$ 15.32	\$ 2.56	\$ 17.88
077-0250-064-0000	RESIDENTIAL	\$ 15.32	\$ 2.56	\$ 17.88
077-0250-065-0000	RESIDENTIAL	\$ 15.32	\$ 2.56	\$ 17.88
077-0250-066-0000	RESIDENTIAL	\$ 15.32	\$ 2.56	\$ 17.88
077-0250-067-0000	RESIDENTIAL	\$ 15.32	\$ 2.56	\$ 17.88
077-0250-068-0000	RESIDENTIAL	\$ 15.32	\$ 2.56	\$ 17.88
077-0250-069-0000	RESIDENTIAL	\$ 15.32	\$ 2.56	\$ 17.88
077-0250-070-0000	RESIDENTIAL	\$ 15.32	\$ 2.56	\$ 17.88
077-0250-071-0000	RESIDENTIAL	\$ 15.32	\$ 2.56	\$ 17.88
077-0250-072-0000	RESIDENTIAL	\$ 15.32	\$ 2.56	\$ 17.88
077-0250-073-0000	RESIDENTIAL	\$ 15.32	\$ 2.56	\$ 17.88
077-0250-074-0000	RESIDENTIAL	\$ 15.32	\$ 2.56	\$ 17.88
077-0250-075-0000	RESIDENTIAL	\$ 15.32	\$ 2.56	\$ 17.88
077-0250-076-0000	RESIDENTIAL	\$ 15.32	\$ 2.56	\$ 17.88
077-0250-077-0000	RESIDENTIAL	\$ 15.32	\$ 2.56	\$ 17.88
077-0250-078-0000	RESIDENTIAL	\$ 15.32	\$ 2.56	\$ 17.88
077-0250-079-0000	RESIDENTIAL	\$ 15.32	\$ 2.56	\$ 17.88
077-0250-080-0000	RESIDENTIAL	\$ 15.32	\$ 2.56	\$ 17.88
077-0250-081-0000	RESIDENTIAL	\$ 15.32	\$ 2.56	\$ 17.88
077-0250-082-0000	RESIDENTIAL	\$ 15.32	\$ 2.56	\$ 17.88
077-0250-083-0000	RESIDENTIAL	\$ 15.32	\$ 2.56	\$ 17.88
077-0250-084-0000	RESIDENTIAL	\$ 15.32	\$ 2.56	\$ 17.88
077-0260-001-0000	RESIDENTIAL	\$ 15.32	\$ 2.56	\$ 17.88
077-0260-002-0000	RESIDENTIAL	\$ 15.32	\$ 2.56	\$ 17.88
077-0260-003-0000	RESIDENTIAL	\$ 15.32	\$ 2.56	\$ 17.88
077-0260-004-0000	RESIDENTIAL	\$ 15.32	\$ 2.56	\$ 17.88
077-0260-005-0000	RESIDENTIAL	\$ 15.32	\$ 2.56	\$ 17.88
077-0260-006-0000	RESIDENTIAL	\$ 15.32	\$ 2.56	\$ 17.88
077-0260-007-0000	RESIDENTIAL	\$ 15.32	\$ 2.56	\$ 17.88
077-0260-008-0000	RESIDENTIAL	\$ 15.32	\$ 2.56	\$ 17.88
077-0260-009-0000	RESIDENTIAL	\$ 15.32	\$ 2.56	\$ 17.88
077-0260-010-0000	RESIDENTIAL	\$ 15.32	\$ 2.56	\$ 17.88
077-0260-011-0000	SAFETY LIGHTS ONLY	\$ 0.00	\$ 2.56	\$ 2.56
077-0260-012-0000	SAFETY LIGHTS ONLY	\$ 0.00	\$ 2.56	\$ 2.56
077-0260-013-0000	SAFETY LIGHTS ONLY	\$ 0.00	\$ 2.56	\$ 2.56
077-0260-014-0000	SAFETY LIGHTS ONLY	\$ 0.00	\$ 2.56	\$ 2.56
077-0260-015-0000	RESIDENTIAL	\$ 15.32	\$ 2.56	\$ 17.88
077-0260-016-0000	RESIDENTIAL	\$ 15.32	\$ 2.56	\$ 17.88

ITEM 17.2.

City of Rancho Cordova
Lighting District No. 2012-1 Exhibit A to the Resolution
Fiscal Year 2023-24 Assessment Roll

ATTACHMENT 2

APN	District Classification	Street Light Charge	Safety Light Charge	Total Assessment
077-0260-017-0000	RESIDENTIAL	\$ 15.32	\$ 2.56	\$ 17.88
077-0260-018-0000	RESIDENTIAL	\$ 15.32	\$ 2.56	\$ 17.88
077-0260-019-0000	RESIDENTIAL	\$ 15.32	\$ 2.56	\$ 17.88
077-0260-020-0000	RESIDENTIAL	\$ 15.32	\$ 2.56	\$ 17.88
077-0260-021-0000	RESIDENTIAL	\$ 15.32	\$ 2.56	\$ 17.88
077-0260-022-0000	RESIDENTIAL	\$ 15.32	\$ 2.56	\$ 17.88
077-0260-023-0000	RESIDENTIAL	\$ 15.32	\$ 2.56	\$ 17.88
077-0260-024-0000	RESIDENTIAL	\$ 15.32	\$ 2.56	\$ 17.88
077-0260-025-0000	RESIDENTIAL	\$ 15.32	\$ 2.56	\$ 17.88
077-0260-026-0000	RESIDENTIAL	\$ 15.32	\$ 2.56	\$ 17.88
077-0260-027-0000	RESIDENTIAL	\$ 15.32	\$ 2.56	\$ 17.88
077-0260-028-0000	RESIDENTIAL	\$ 15.32	\$ 2.56	\$ 17.88
077-0260-029-0000	RESIDENTIAL	\$ 15.32	\$ 2.56	\$ 17.88
077-0260-030-0000	RESIDENTIAL	\$ 15.32	\$ 2.56	\$ 17.88
077-0260-031-0000	RESIDENTIAL	\$ 15.32	\$ 2.56	\$ 17.88
077-0260-032-0000	RESIDENTIAL	\$ 15.32	\$ 2.56	\$ 17.88
077-0260-033-0000	RESIDENTIAL	\$ 15.32	\$ 2.56	\$ 17.88
077-0260-034-0000	RESIDENTIAL	\$ 15.32	\$ 2.56	\$ 17.88
077-0260-035-0000	RESIDENTIAL	\$ 15.32	\$ 2.56	\$ 17.88
077-0260-036-0000	RESIDENTIAL	\$ 15.32	\$ 2.56	\$ 17.88
077-0260-037-0000	RESIDENTIAL	\$ 15.32	\$ 2.56	\$ 17.88
077-0260-038-0000	RESIDENTIAL	\$ 15.32	\$ 2.56	\$ 17.88
077-0260-039-0000	RESIDENTIAL	\$ 15.32	\$ 2.56	\$ 17.88
077-0260-040-0000	RESIDENTIAL	\$ 15.32	\$ 2.56	\$ 17.88
077-0260-041-0000	RESIDENTIAL	\$ 15.32	\$ 2.56	\$ 17.88
077-0260-042-0000	RESIDENTIAL	\$ 15.32	\$ 2.56	\$ 17.88
077-0260-043-0000	RESIDENTIAL	\$ 15.32	\$ 2.56	\$ 17.88
077-0260-044-0000	RESIDENTIAL	\$ 15.32	\$ 2.56	\$ 17.88
077-0260-045-0000	RESIDENTIAL	\$ 15.32	\$ 2.56	\$ 17.88
077-0260-046-0000	RESIDENTIAL	\$ 15.32	\$ 2.56	\$ 17.88
077-0260-047-0000	RESIDENTIAL	\$ 15.32	\$ 2.56	\$ 17.88
077-0260-048-0000	RESIDENTIAL	\$ 15.32	\$ 2.56	\$ 17.88
077-0260-049-0000	RESIDENTIAL	\$ 15.32	\$ 2.56	\$ 17.88
077-0260-050-0000	RESIDENTIAL	\$ 15.32	\$ 2.56	\$ 17.88
077-0260-051-0000	RESIDENTIAL	\$ 15.32	\$ 2.56	\$ 17.88
077-0260-052-0000	RESIDENTIAL	\$ 15.32	\$ 2.56	\$ 17.88
077-0260-053-0000	RESIDENTIAL	\$ 15.32	\$ 2.56	\$ 17.88
077-0260-054-0000	RESIDENTIAL	\$ 15.32	\$ 2.56	\$ 17.88
077-0260-055-0000	RESIDENTIAL	\$ 15.32	\$ 2.56	\$ 17.88
077-0260-056-0000	RESIDENTIAL	\$ 15.32	\$ 2.56	\$ 17.88
077-0260-057-0000	RESIDENTIAL	\$ 15.32	\$ 2.56	\$ 17.88
077-0260-058-0000	RESIDENTIAL	\$ 15.32	\$ 2.56	\$ 17.88
077-0260-059-0000	RESIDENTIAL	\$ 15.32	\$ 2.56	\$ 17.88
077-0260-060-0000	RESIDENTIAL	\$ 15.32	\$ 2.56	\$ 17.88

ITEM 17.2.

City of Rancho Cordova
Lighting District No. 2012-1 Exhibit A to the Resolution
Fiscal Year 2023-24 Assessment Roll

ATTACHMENT 2

APN	District Classification	Street Light Charge	Safety Light Charge	Total Assessment
077-0260-061-0000	RESIDENTIAL	\$ 15.32	\$ 2.56	\$ 17.88
077-0260-062-0000	RESIDENTIAL	\$ 15.32	\$ 2.56	\$ 17.88
077-0260-063-0000	RESIDENTIAL	\$ 15.32	\$ 2.56	\$ 17.88
077-0260-064-0000	RESIDENTIAL	\$ 15.32	\$ 2.56	\$ 17.88
077-0260-065-0000	RESIDENTIAL	\$ 15.32	\$ 2.56	\$ 17.88
077-0260-066-0000	RESIDENTIAL	\$ 15.32	\$ 2.56	\$ 17.88
077-0260-067-0000	RESIDENTIAL	\$ 15.32	\$ 2.56	\$ 17.88
077-0260-068-0000	RESIDENTIAL	\$ 15.32	\$ 2.56	\$ 17.88
077-0260-069-0000	RESIDENTIAL	\$ 15.32	\$ 2.56	\$ 17.88
077-0260-070-0000	RESIDENTIAL	\$ 15.32	\$ 2.56	\$ 17.88
077-0260-071-0000	RESIDENTIAL	\$ 15.32	\$ 2.56	\$ 17.88
077-0260-072-0000	RESIDENTIAL	\$ 15.32	\$ 2.56	\$ 17.88
077-0260-073-0000	RESIDENTIAL	\$ 15.32	\$ 2.56	\$ 17.88
077-0260-074-0000	RESIDENTIAL	\$ 15.32	\$ 2.56	\$ 17.88
077-0260-075-0000	RESIDENTIAL	\$ 15.32	\$ 2.56	\$ 17.88
077-0260-076-0000	RESIDENTIAL	\$ 15.32	\$ 2.56	\$ 17.88
077-0260-077-0000	RESIDENTIAL	\$ 15.32	\$ 2.56	\$ 17.88
077-0260-078-0000	RESIDENTIAL	\$ 15.32	\$ 2.56	\$ 17.88
077-0260-079-0000	RESIDENTIAL	\$ 15.32	\$ 2.56	\$ 17.88
077-0260-080-0000	RESIDENTIAL	\$ 15.32	\$ 2.56	\$ 17.88
077-0260-081-0000	RESIDENTIAL	\$ 15.32	\$ 2.56	\$ 17.88
077-0260-082-0000	RESIDENTIAL	\$ 15.32	\$ 2.56	\$ 17.88
077-0260-083-0000	RESIDENTIAL	\$ 15.32	\$ 2.56	\$ 17.88
077-0260-085-0000	NONRES	\$ 17.88	\$ 2.56	\$ 20.44
077-0270-001-0000	RESIDENTIAL	\$ 15.32	\$ 2.56	\$ 17.88
077-0270-002-0000	RESIDENTIAL	\$ 15.32	\$ 2.56	\$ 17.88
077-0270-003-0000	RESIDENTIAL	\$ 15.32	\$ 2.56	\$ 17.88
077-0270-004-0000	RESIDENTIAL	\$ 15.32	\$ 2.56	\$ 17.88
077-0270-005-0000	RESIDENTIAL	\$ 15.32	\$ 2.56	\$ 17.88
077-0270-006-0000	RESIDENTIAL	\$ 15.32	\$ 2.56	\$ 17.88
077-0270-007-0000	RESIDENTIAL	\$ 15.32	\$ 2.56	\$ 17.88
077-0270-008-0000	RESIDENTIAL	\$ 15.32	\$ 2.56	\$ 17.88
077-0270-009-0000	RESIDENTIAL	\$ 15.32	\$ 2.56	\$ 17.88
077-0270-010-0000	RESIDENTIAL	\$ 15.32	\$ 2.56	\$ 17.88
077-0270-011-0000	RESIDENTIAL	\$ 15.32	\$ 2.56	\$ 17.88
077-0270-012-0000	RESIDENTIAL	\$ 15.32	\$ 2.56	\$ 17.88
077-0270-013-0000	RESIDENTIAL	\$ 15.32	\$ 2.56	\$ 17.88
077-0270-014-0000	RESIDENTIAL	\$ 15.32	\$ 2.56	\$ 17.88
077-0270-015-0000	RESIDENTIAL	\$ 15.32	\$ 2.56	\$ 17.88
077-0270-016-0000	RESIDENTIAL	\$ 15.32	\$ 2.56	\$ 17.88
077-0270-017-0000	RESIDENTIAL	\$ 15.32	\$ 2.56	\$ 17.88
077-0270-018-0000	RESIDENTIAL	\$ 15.32	\$ 2.56	\$ 17.88
077-0270-019-0000	RESIDENTIAL	\$ 15.32	\$ 2.56	\$ 17.88
077-0270-020-0000	RESIDENTIAL	\$ 15.32	\$ 2.56	\$ 17.88

ITEM 17.2.

City of Rancho Cordova
Lighting District No. 2012-1 Exhibit A to the Resolution
Fiscal Year 2023-24 Assessment Roll

ATTACHMENT 2

APN	District Classification	Street Light Charge	Safety Light Charge	Total Assessment
077-0270-021-0000	RESIDENTIAL	\$ 15.32	\$ 2.56	\$ 17.88
077-0270-022-0000	RESIDENTIAL	\$ 15.32	\$ 2.56	\$ 17.88
077-0270-024-0000	RESIDENTIAL	\$ 15.32	\$ 2.56	\$ 17.88
077-0270-025-0000	RESIDENTIAL	\$ 15.32	\$ 2.56	\$ 17.88
077-0270-026-0000	RESIDENTIAL	\$ 15.32	\$ 2.56	\$ 17.88
077-0270-027-0000	RESIDENTIAL	\$ 15.32	\$ 2.56	\$ 17.88
077-0270-028-0000	RESIDENTIAL	\$ 15.32	\$ 2.56	\$ 17.88
077-0270-029-0000	RESIDENTIAL	\$ 15.32	\$ 2.56	\$ 17.88
077-0270-030-0000	RESIDENTIAL	\$ 15.32	\$ 2.56	\$ 17.88
077-0270-031-0000	RESIDENTIAL	\$ 15.32	\$ 2.56	\$ 17.88
077-0270-032-0000	RESIDENTIAL	\$ 15.32	\$ 2.56	\$ 17.88
077-0270-033-0000	RESIDENTIAL	\$ 15.32	\$ 2.56	\$ 17.88
077-0270-034-0000	RESIDENTIAL	\$ 15.32	\$ 2.56	\$ 17.88
077-0270-035-0000	RESIDENTIAL	\$ 15.32	\$ 2.56	\$ 17.88
077-0270-036-0000	RESIDENTIAL	\$ 15.32	\$ 2.56	\$ 17.88
077-0270-037-0000	RESIDENTIAL	\$ 15.32	\$ 2.56	\$ 17.88
077-0270-038-0000	RESIDENTIAL	\$ 15.32	\$ 2.56	\$ 17.88
077-0270-039-0000	RESIDENTIAL	\$ 15.32	\$ 2.56	\$ 17.88
077-0270-040-0000	RESIDENTIAL	\$ 15.32	\$ 2.56	\$ 17.88
077-0270-041-0000	RESIDENTIAL	\$ 15.32	\$ 2.56	\$ 17.88
077-0270-042-0000	RESIDENTIAL	\$ 15.32	\$ 2.56	\$ 17.88
077-0270-043-0000	RESIDENTIAL	\$ 15.32	\$ 2.56	\$ 17.88
077-0270-044-0000	RESIDENTIAL	\$ 15.32	\$ 2.56	\$ 17.88
077-0270-045-0000	RESIDENTIAL	\$ 15.32	\$ 2.56	\$ 17.88
077-0270-046-0000	RESIDENTIAL	\$ 15.32	\$ 2.56	\$ 17.88
077-0270-047-0000	RESIDENTIAL	\$ 15.32	\$ 2.56	\$ 17.88
077-0270-048-0000	RESIDENTIAL	\$ 15.32	\$ 2.56	\$ 17.88
077-0270-049-0000	RESIDENTIAL	\$ 15.32	\$ 2.56	\$ 17.88
077-0270-050-0000	RESIDENTIAL	\$ 15.32	\$ 2.56	\$ 17.88
077-0270-051-0000	RESIDENTIAL	\$ 15.32	\$ 2.56	\$ 17.88
077-0270-052-0000	RESIDENTIAL	\$ 15.32	\$ 2.56	\$ 17.88
077-0270-053-0000	RESIDENTIAL	\$ 15.32	\$ 2.56	\$ 17.88
077-0270-054-0000	RESIDENTIAL	\$ 15.32	\$ 2.56	\$ 17.88
077-0270-055-0000	RESIDENTIAL	\$ 15.32	\$ 2.56	\$ 17.88
077-0270-056-0000	RESIDENTIAL	\$ 15.32	\$ 2.56	\$ 17.88
077-0270-057-0000	RESIDENTIAL	\$ 15.32	\$ 2.56	\$ 17.88
077-0270-058-0000	RESIDENTIAL	\$ 15.32	\$ 2.56	\$ 17.88
077-0270-059-0000	RESIDENTIAL	\$ 15.32	\$ 2.56	\$ 17.88
077-0270-060-0000	RESIDENTIAL	\$ 15.32	\$ 2.56	\$ 17.88
077-0270-061-0000	RESIDENTIAL	\$ 15.32	\$ 2.56	\$ 17.88
077-0270-062-0000	RESIDENTIAL	\$ 15.32	\$ 2.56	\$ 17.88
077-0270-063-0000	RESIDENTIAL	\$ 15.32	\$ 2.56	\$ 17.88
077-0270-064-0000	RESIDENTIAL	\$ 15.32	\$ 2.56	\$ 17.88
077-0280-001-0000	RESIDENTIAL	\$ 15.32	\$ 2.56	\$ 17.88

ITEM 17.2.

City of Rancho Cordova
Lighting District No. 2012-1 Exhibit A to the Resolution
Fiscal Year 2023-24 Assessment Roll

ATTACHMENT 2

APN	District Classification	Street Light Charge	Safety Light Charge	Total Assessment
077-0280-002-0000	RESIDENTIAL	\$ 15.32	\$ 2.56	\$ 17.88
077-0280-003-0000	RESIDENTIAL	\$ 15.32	\$ 2.56	\$ 17.88
077-0280-004-0000	RESIDENTIAL	\$ 15.32	\$ 2.56	\$ 17.88
077-0280-005-0000	RESIDENTIAL	\$ 15.32	\$ 2.56	\$ 17.88
077-0280-006-0000	RESIDENTIAL	\$ 15.32	\$ 2.56	\$ 17.88
077-0280-007-0000	RESIDENTIAL	\$ 15.32	\$ 2.56	\$ 17.88
077-0280-008-0000	RESIDENTIAL	\$ 15.32	\$ 2.56	\$ 17.88
077-0280-009-0000	RESIDENTIAL	\$ 15.32	\$ 2.56	\$ 17.88
077-0280-010-0000	RESIDENTIAL	\$ 15.32	\$ 2.56	\$ 17.88
077-0280-011-0000	RESIDENTIAL	\$ 15.32	\$ 2.56	\$ 17.88
077-0280-012-0000	RESIDENTIAL	\$ 15.32	\$ 2.56	\$ 17.88
077-0280-013-0000	RESIDENTIAL	\$ 15.32	\$ 2.56	\$ 17.88
077-0280-014-0000	RESIDENTIAL	\$ 15.32	\$ 2.56	\$ 17.88
077-0280-015-0000	RESIDENTIAL	\$ 15.32	\$ 2.56	\$ 17.88
077-0280-016-0000	RESIDENTIAL	\$ 15.32	\$ 2.56	\$ 17.88
077-0280-017-0000	RESIDENTIAL	\$ 15.32	\$ 2.56	\$ 17.88
077-0280-018-0000	RESIDENTIAL	\$ 15.32	\$ 2.56	\$ 17.88
077-0280-019-0000	RESIDENTIAL	\$ 15.32	\$ 2.56	\$ 17.88
077-0280-020-0000	RESIDENTIAL	\$ 15.32	\$ 2.56	\$ 17.88
077-0280-021-0000	RESIDENTIAL	\$ 15.32	\$ 2.56	\$ 17.88
077-0280-022-0000	RESIDENTIAL	\$ 15.32	\$ 2.56	\$ 17.88
077-0280-023-0000	RESIDENTIAL	\$ 15.32	\$ 2.56	\$ 17.88
077-0280-024-0000	RESIDENTIAL	\$ 15.32	\$ 2.56	\$ 17.88
077-0280-025-0000	RESIDENTIAL	\$ 15.32	\$ 2.56	\$ 17.88
077-0280-026-0000	RESIDENTIAL	\$ 15.32	\$ 2.56	\$ 17.88
077-0280-027-0000	RESIDENTIAL	\$ 15.32	\$ 2.56	\$ 17.88
077-0280-028-0000	RESIDENTIAL	\$ 15.32	\$ 2.56	\$ 17.88
077-0280-029-0000	RESIDENTIAL	\$ 15.32	\$ 2.56	\$ 17.88
077-0280-030-0000	RESIDENTIAL	\$ 15.32	\$ 2.56	\$ 17.88
077-0280-031-0000	RESIDENTIAL	\$ 15.32	\$ 2.56	\$ 17.88
077-0280-032-0000	RESIDENTIAL	\$ 15.32	\$ 2.56	\$ 17.88
077-0280-033-0000	RESIDENTIAL	\$ 15.32	\$ 2.56	\$ 17.88
077-0280-034-0000	RESIDENTIAL	\$ 15.32	\$ 2.56	\$ 17.88
077-0280-035-0000	RESIDENTIAL	\$ 15.32	\$ 2.56	\$ 17.88
077-0280-036-0000	RESIDENTIAL	\$ 15.32	\$ 2.56	\$ 17.88
077-0280-037-0000	RESIDENTIAL	\$ 15.32	\$ 2.56	\$ 17.88
077-0280-038-0000	RESIDENTIAL	\$ 15.32	\$ 2.56	\$ 17.88
077-0280-039-0000	RESIDENTIAL	\$ 15.32	\$ 2.56	\$ 17.88
077-0280-040-0000	RESIDENTIAL	\$ 15.32	\$ 2.56	\$ 17.88
077-0280-041-0000	RESIDENTIAL	\$ 15.32	\$ 2.56	\$ 17.88
077-0280-042-0000	RESIDENTIAL	\$ 15.32	\$ 2.56	\$ 17.88
077-0280-043-0000	RESIDENTIAL	\$ 15.32	\$ 2.56	\$ 17.88
077-0280-044-0000	RESIDENTIAL	\$ 15.32	\$ 2.56	\$ 17.88
077-0280-045-0000	RESIDENTIAL	\$ 15.32	\$ 2.56	\$ 17.88

ITEM 17.2.

City of Rancho Cordova
Lighting District No. 2012-1 Exhibit A to the Resolution
Fiscal Year 2023-24 Assessment Roll

ATTACHMENT 2

APN	District Classification	Street Light Charge	Safety Light Charge	Total Assessment
077-0280-046-0000	RESIDENTIAL	\$ 15.32	\$ 2.56	\$ 17.88
077-0280-047-0000	RESIDENTIAL	\$ 15.32	\$ 2.56	\$ 17.88
077-0280-048-0000	RESIDENTIAL	\$ 15.32	\$ 2.56	\$ 17.88
077-0280-049-0000	RESIDENTIAL	\$ 15.32	\$ 2.56	\$ 17.88
077-0280-050-0000	RESIDENTIAL	\$ 15.32	\$ 2.56	\$ 17.88
077-0280-051-0000	RESIDENTIAL	\$ 15.32	\$ 2.56	\$ 17.88
077-0280-052-0000	RESIDENTIAL	\$ 15.32	\$ 2.56	\$ 17.88
077-0290-001-0000	RESIDENTIAL	\$ 15.32	\$ 2.56	\$ 17.88
077-0290-002-0000	RESIDENTIAL	\$ 15.32	\$ 2.56	\$ 17.88
077-0290-003-0000	RESIDENTIAL	\$ 15.32	\$ 2.56	\$ 17.88
077-0290-004-0000	RESIDENTIAL	\$ 15.32	\$ 2.56	\$ 17.88
077-0290-005-0000	RESIDENTIAL	\$ 15.32	\$ 2.56	\$ 17.88
077-0290-006-0000	RESIDENTIAL	\$ 15.32	\$ 2.56	\$ 17.88
077-0290-007-0000	RESIDENTIAL	\$ 15.32	\$ 2.56	\$ 17.88
077-0290-008-0000	RESIDENTIAL	\$ 15.32	\$ 2.56	\$ 17.88
077-0290-009-0000	RESIDENTIAL	\$ 15.32	\$ 2.56	\$ 17.88
077-0290-010-0000	RESIDENTIAL	\$ 15.32	\$ 2.56	\$ 17.88
077-0290-011-0000	RESIDENTIAL	\$ 15.32	\$ 2.56	\$ 17.88
077-0290-012-0000	RESIDENTIAL	\$ 15.32	\$ 2.56	\$ 17.88
077-0290-013-0000	RESIDENTIAL	\$ 15.32	\$ 2.56	\$ 17.88
077-0290-014-0000	RESIDENTIAL	\$ 15.32	\$ 2.56	\$ 17.88
077-0290-015-0000	RESIDENTIAL	\$ 15.32	\$ 2.56	\$ 17.88
077-0290-016-0000	RESIDENTIAL	\$ 15.32	\$ 2.56	\$ 17.88
077-0290-017-0000	RESIDENTIAL	\$ 15.32	\$ 2.56	\$ 17.88
077-0290-018-0000	RESIDENTIAL	\$ 15.32	\$ 2.56	\$ 17.88
077-0290-019-0000	RESIDENTIAL	\$ 15.32	\$ 2.56	\$ 17.88
077-0290-020-0000	RESIDENTIAL	\$ 15.32	\$ 2.56	\$ 17.88
077-0290-021-0000	RESIDENTIAL	\$ 15.32	\$ 2.56	\$ 17.88
077-0290-022-0000	RESIDENTIAL	\$ 15.32	\$ 2.56	\$ 17.88
077-0290-023-0000	RESIDENTIAL	\$ 15.32	\$ 2.56	\$ 17.88
077-0290-024-0000	RESIDENTIAL	\$ 15.32	\$ 2.56	\$ 17.88
077-0290-025-0000	RESIDENTIAL	\$ 15.32	\$ 2.56	\$ 17.88
077-0290-026-0000	RESIDENTIAL	\$ 15.32	\$ 2.56	\$ 17.88
077-0290-027-0000	RESIDENTIAL	\$ 15.32	\$ 2.56	\$ 17.88
077-0290-028-0000	RESIDENTIAL	\$ 15.32	\$ 2.56	\$ 17.88
077-0290-029-0000	RESIDENTIAL	\$ 15.32	\$ 2.56	\$ 17.88
077-0290-030-0000	RESIDENTIAL	\$ 15.32	\$ 2.56	\$ 17.88
077-0290-031-0000	RESIDENTIAL	\$ 15.32	\$ 2.56	\$ 17.88
077-0290-032-0000	RESIDENTIAL	\$ 15.32	\$ 2.56	\$ 17.88
077-0290-033-0000	RESIDENTIAL	\$ 15.32	\$ 2.56	\$ 17.88
077-0290-034-0000	RESIDENTIAL	\$ 15.32	\$ 2.56	\$ 17.88
077-0290-035-0000	RESIDENTIAL	\$ 15.32	\$ 2.56	\$ 17.88
077-0290-036-0000	RESIDENTIAL	\$ 15.32	\$ 2.56	\$ 17.88
077-0290-037-0000	RESIDENTIAL	\$ 15.32	\$ 2.56	\$ 17.88

ITEM 17.2.

City of Rancho Cordova
Lighting District No. 2012-1 Exhibit A to the Resolution
Fiscal Year 2023-24 Assessment Roll

ATTACHMENT 2

APN	District Classification	Street Light Charge	Safety Light Charge	Total Assessment
077-0290-038-0000	RESIDENTIAL	\$ 15.32	\$ 2.56	\$ 17.88
077-0290-039-0000	RESIDENTIAL	\$ 15.32	\$ 2.56	\$ 17.88
077-0290-040-0000	RESIDENTIAL	\$ 15.32	\$ 2.56	\$ 17.88
077-0290-041-0000	RESIDENTIAL	\$ 15.32	\$ 2.56	\$ 17.88
077-0290-042-0000	RESIDENTIAL	\$ 15.32	\$ 2.56	\$ 17.88
077-0290-043-0000	RESIDENTIAL	\$ 15.32	\$ 2.56	\$ 17.88
077-0290-044-0000	RESIDENTIAL	\$ 15.32	\$ 2.56	\$ 17.88
077-0290-045-0000	RESIDENTIAL	\$ 15.32	\$ 2.56	\$ 17.88
077-0290-046-0000	RESIDENTIAL	\$ 15.32	\$ 2.56	\$ 17.88
077-0290-047-0000	RESIDENTIAL	\$ 15.32	\$ 2.56	\$ 17.88
077-0290-048-0000	RESIDENTIAL	\$ 15.32	\$ 2.56	\$ 17.88
077-0290-049-0000	RESIDENTIAL	\$ 15.32	\$ 2.56	\$ 17.88
077-0290-050-0000	RESIDENTIAL	\$ 15.32	\$ 2.56	\$ 17.88
077-0290-051-0000	RESIDENTIAL	\$ 15.32	\$ 2.56	\$ 17.88
077-0290-052-0000	RESIDENTIAL	\$ 15.32	\$ 2.56	\$ 17.88
077-0290-053-0000	RESIDENTIAL	\$ 15.32	\$ 2.56	\$ 17.88
077-0290-054-0000	RESIDENTIAL	\$ 15.32	\$ 2.56	\$ 17.88
077-0290-055-0000	RESIDENTIAL	\$ 15.32	\$ 2.56	\$ 17.88
077-0290-056-0000	RESIDENTIAL	\$ 15.32	\$ 2.56	\$ 17.88
077-0290-057-0000	RESIDENTIAL	\$ 15.32	\$ 2.56	\$ 17.88
077-0300-001-0000	RESIDENTIAL	\$ 15.32	\$ 2.56	\$ 17.88
077-0300-002-0000	RESIDENTIAL	\$ 15.32	\$ 2.56	\$ 17.88
077-0300-003-0000	RESIDENTIAL	\$ 15.32	\$ 2.56	\$ 17.88
077-0300-004-0000	RESIDENTIAL	\$ 15.32	\$ 2.56	\$ 17.88
077-0300-005-0000	RESIDENTIAL	\$ 15.32	\$ 2.56	\$ 17.88
077-0300-006-0000	RESIDENTIAL	\$ 15.32	\$ 2.56	\$ 17.88
077-0300-007-0000	RESIDENTIAL	\$ 15.32	\$ 2.56	\$ 17.88
077-0300-008-0000	RESIDENTIAL	\$ 15.32	\$ 2.56	\$ 17.88
077-0300-009-0000	RESIDENTIAL	\$ 15.32	\$ 2.56	\$ 17.88
077-0300-010-0000	RESIDENTIAL	\$ 15.32	\$ 2.56	\$ 17.88
077-0300-011-0000	RESIDENTIAL	\$ 15.32	\$ 2.56	\$ 17.88
077-0300-012-0000	RESIDENTIAL	\$ 15.32	\$ 2.56	\$ 17.88
077-0300-013-0000	RESIDENTIAL	\$ 15.32	\$ 2.56	\$ 17.88
077-0300-014-0000	RESIDENTIAL	\$ 15.32	\$ 2.56	\$ 17.88
077-0300-015-0000	RESIDENTIAL	\$ 15.32	\$ 2.56	\$ 17.88
077-0300-016-0000	RESIDENTIAL	\$ 15.32	\$ 2.56	\$ 17.88
077-0300-017-0000	RESIDENTIAL	\$ 15.32	\$ 2.56	\$ 17.88
077-0300-018-0000	RESIDENTIAL	\$ 15.32	\$ 2.56	\$ 17.88
077-0300-019-0000	RESIDENTIAL	\$ 15.32	\$ 2.56	\$ 17.88
077-0300-020-0000	RESIDENTIAL	\$ 15.32	\$ 2.56	\$ 17.88
077-0300-021-0000	RESIDENTIAL	\$ 15.32	\$ 2.56	\$ 17.88
077-0300-022-0000	RESIDENTIAL	\$ 15.32	\$ 2.56	\$ 17.88
077-0300-023-0000	RESIDENTIAL	\$ 15.32	\$ 2.56	\$ 17.88
077-0300-024-0000	RESIDENTIAL	\$ 15.32	\$ 2.56	\$ 17.88

ITEM 17.2.

City of Rancho Cordova
Lighting District No. 2012-1 Exhibit A to the Resolution
Fiscal Year 2023-24 Assessment Roll

ATTACHMENT 2

APN	District Classification	Street Light Charge	Safety Light Charge	Total Assessment
077-0300-025-0000	RESIDENTIAL	\$ 15.32	\$ 2.56	\$ 17.88
077-0300-026-0000	RESIDENTIAL	\$ 15.32	\$ 2.56	\$ 17.88
077-0300-027-0000	RESIDENTIAL	\$ 15.32	\$ 2.56	\$ 17.88
077-0300-028-0000	RESIDENTIAL	\$ 15.32	\$ 2.56	\$ 17.88
077-0300-029-0000	RESIDENTIAL	\$ 15.32	\$ 2.56	\$ 17.88
077-0300-030-0000	RESIDENTIAL	\$ 15.32	\$ 2.56	\$ 17.88
077-0300-031-0000	RESIDENTIAL	\$ 15.32	\$ 2.56	\$ 17.88
077-0310-001-0000	RESIDENTIAL	\$ 15.32	\$ 2.56	\$ 17.88
077-0310-002-0000	RESIDENTIAL	\$ 15.32	\$ 2.56	\$ 17.88
077-0310-003-0000	RESIDENTIAL	\$ 15.32	\$ 2.56	\$ 17.88
077-0310-004-0000	RESIDENTIAL	\$ 15.32	\$ 2.56	\$ 17.88
077-0310-005-0000	RESIDENTIAL	\$ 15.32	\$ 2.56	\$ 17.88
077-0310-006-0000	RESIDENTIAL	\$ 15.32	\$ 2.56	\$ 17.88
077-0310-007-0000	RESIDENTIAL	\$ 15.32	\$ 2.56	\$ 17.88
077-0310-008-0000	RESIDENTIAL	\$ 15.32	\$ 2.56	\$ 17.88
077-0310-009-0000	RESIDENTIAL	\$ 15.32	\$ 2.56	\$ 17.88
077-0310-010-0000	RESIDENTIAL	\$ 15.32	\$ 2.56	\$ 17.88
077-0310-011-0000	RESIDENTIAL	\$ 15.32	\$ 2.56	\$ 17.88
077-0310-012-0000	RESIDENTIAL	\$ 15.32	\$ 2.56	\$ 17.88
077-0310-013-0000	RESIDENTIAL	\$ 15.32	\$ 2.56	\$ 17.88
077-0310-014-0000	RESIDENTIAL	\$ 15.32	\$ 2.56	\$ 17.88
077-0310-015-0000	RESIDENTIAL	\$ 15.32	\$ 2.56	\$ 17.88
077-0310-016-0000	RESIDENTIAL	\$ 15.32	\$ 2.56	\$ 17.88
077-0310-017-0000	RESIDENTIAL	\$ 15.32	\$ 2.56	\$ 17.88
077-0310-018-0000	RESIDENTIAL	\$ 15.32	\$ 2.56	\$ 17.88
077-0310-019-0000	RESIDENTIAL	\$ 15.32	\$ 2.56	\$ 17.88
077-0310-020-0000	RESIDENTIAL	\$ 15.32	\$ 2.56	\$ 17.88
077-0310-021-0000	RESIDENTIAL	\$ 15.32	\$ 2.56	\$ 17.88
077-0310-022-0000	RESIDENTIAL	\$ 15.32	\$ 2.56	\$ 17.88
077-0310-023-0000	RESIDENTIAL	\$ 15.32	\$ 2.56	\$ 17.88
077-0310-024-0000	RESIDENTIAL	\$ 15.32	\$ 2.56	\$ 17.88
077-0310-025-0000	RESIDENTIAL	\$ 15.32	\$ 2.56	\$ 17.88
077-0310-026-0000	RESIDENTIAL	\$ 15.32	\$ 2.56	\$ 17.88
077-0310-027-0000	RESIDENTIAL	\$ 15.32	\$ 2.56	\$ 17.88
077-0310-028-0000	RESIDENTIAL	\$ 15.32	\$ 2.56	\$ 17.88
077-0310-029-0000	RESIDENTIAL	\$ 15.32	\$ 2.56	\$ 17.88
077-0310-030-0000	RESIDENTIAL	\$ 15.32	\$ 2.56	\$ 17.88
077-0310-031-0000	RESIDENTIAL	\$ 15.32	\$ 2.56	\$ 17.88
077-0310-032-0000	RESIDENTIAL	\$ 15.32	\$ 2.56	\$ 17.88
077-0310-033-0000	RESIDENTIAL	\$ 15.32	\$ 2.56	\$ 17.88
077-0310-034-0000	RESIDENTIAL	\$ 15.32	\$ 2.56	\$ 17.88
077-0310-035-0000	RESIDENTIAL	\$ 15.32	\$ 2.56	\$ 17.88
077-0310-036-0000	RESIDENTIAL	\$ 15.32	\$ 2.56	\$ 17.88
077-0310-037-0000	RESIDENTIAL	\$ 15.32	\$ 2.56	\$ 17.88

ITEM 17.2.

City of Rancho Cordova
Lighting District No. 2012-1 Exhibit A to the Resolution
Fiscal Year 2023-24 Assessment Roll

ATTACHMENT 2

APN	District Classification	Street Light Charge	Safety Light Charge	Total Assessment
077-0310-038-0000	RESIDENTIAL	\$ 15.32	\$ 2.56	\$ 17.88
077-0310-039-0000	RESIDENTIAL	\$ 15.32	\$ 2.56	\$ 17.88
077-0310-040-0000	RESIDENTIAL	\$ 15.32	\$ 2.56	\$ 17.88
077-0310-041-0000	RESIDENTIAL	\$ 15.32	\$ 2.56	\$ 17.88
077-0310-042-0000	RESIDENTIAL	\$ 15.32	\$ 2.56	\$ 17.88
077-0310-043-0000	RESIDENTIAL	\$ 15.32	\$ 2.56	\$ 17.88
077-0310-044-0000	RESIDENTIAL	\$ 15.32	\$ 2.56	\$ 17.88
077-0310-045-0000	RESIDENTIAL	\$ 15.32	\$ 2.56	\$ 17.88
077-0310-046-0000	RESIDENTIAL	\$ 15.32	\$ 2.56	\$ 17.88
077-0310-047-0000	RESIDENTIAL	\$ 15.32	\$ 2.56	\$ 17.88
077-0310-048-0000	RESIDENTIAL	\$ 15.32	\$ 2.56	\$ 17.88
077-0310-049-0000	RESIDENTIAL	\$ 15.32	\$ 2.56	\$ 17.88
077-0310-050-0000	RESIDENTIAL	\$ 15.32	\$ 2.56	\$ 17.88
077-0310-051-0000	RESIDENTIAL	\$ 15.32	\$ 2.56	\$ 17.88
077-0310-052-0000	RESIDENTIAL	\$ 15.32	\$ 2.56	\$ 17.88
077-0310-053-0000	RESIDENTIAL	\$ 15.32	\$ 2.56	\$ 17.88
077-0310-054-0000	RESIDENTIAL	\$ 15.32	\$ 2.56	\$ 17.88
077-0310-055-0000	RESIDENTIAL	\$ 15.32	\$ 2.56	\$ 17.88
077-0310-056-0000	RESIDENTIAL	\$ 15.32	\$ 2.56	\$ 17.88
077-0310-057-0000	RESIDENTIAL	\$ 15.32	\$ 2.56	\$ 17.88
077-0310-059-0000	NONRES	\$ 78.84	\$ 2.56	\$ 81.40
077-0321-001-0000	RESIDENTIAL	\$ 15.32	\$ 2.56	\$ 17.88
077-0321-002-0000	RESIDENTIAL	\$ 15.32	\$ 2.56	\$ 17.88
077-0321-003-0000	RESIDENTIAL	\$ 15.32	\$ 2.56	\$ 17.88
077-0321-004-0000	RESIDENTIAL	\$ 15.32	\$ 2.56	\$ 17.88
077-0321-005-0000	RESIDENTIAL	\$ 15.32	\$ 2.56	\$ 17.88
077-0321-006-0000	RESIDENTIAL	\$ 15.32	\$ 2.56	\$ 17.88
077-0322-001-0000	RESIDENTIAL	\$ 15.32	\$ 2.56	\$ 17.88
077-0322-002-0000	RESIDENTIAL	\$ 15.32	\$ 2.56	\$ 17.88
077-0322-003-0000	RESIDENTIAL	\$ 15.32	\$ 2.56	\$ 17.88
077-0322-004-0000	RESIDENTIAL	\$ 15.32	\$ 2.56	\$ 17.88
077-0322-005-0000	RESIDENTIAL	\$ 15.32	\$ 2.56	\$ 17.88
077-0322-006-0000	RESIDENTIAL	\$ 15.32	\$ 2.56	\$ 17.88
077-0322-007-0000	RESIDENTIAL	\$ 15.32	\$ 2.56	\$ 17.88
077-0322-008-0000	RESIDENTIAL	\$ 15.32	\$ 2.56	\$ 17.88
077-0322-009-0000	RESIDENTIAL	\$ 15.32	\$ 2.56	\$ 17.88
077-0322-010-0000	RESIDENTIAL	\$ 15.32	\$ 2.56	\$ 17.88
077-0322-011-0000	RESIDENTIAL	\$ 15.32	\$ 2.56	\$ 17.88
077-0322-012-0000	RESIDENTIAL	\$ 15.32	\$ 2.56	\$ 17.88
077-0322-013-0000	RESIDENTIAL	\$ 15.32	\$ 2.56	\$ 17.88
077-0322-014-0000	RESIDENTIAL	\$ 15.32	\$ 2.56	\$ 17.88
077-0322-015-0000	RESIDENTIAL	\$ 15.32	\$ 2.56	\$ 17.88
077-0322-016-0000	RESIDENTIAL	\$ 15.32	\$ 2.56	\$ 17.88
077-0322-017-0000	RESIDENTIAL	\$ 15.32	\$ 2.56	\$ 17.88

ITEM 17.2.

City of Rancho Cordova
Lighting District No. 2012-1 Exhibit A to the Resolution
Fiscal Year 2023-24 Assessment Roll

ATTACHMENT 2

APN	District Classification	Street Light Charge	Safety Light Charge	Total Assessment
077-0322-018-0000	RESIDENTIAL	\$ 15.32	\$ 2.56	\$ 17.88
077-0323-007-0000	RESIDENTIAL	\$ 15.32	\$ 2.56	\$ 17.88
077-0323-008-0000	RESIDENTIAL	\$ 15.32	\$ 2.56	\$ 17.88
077-0323-009-0000	RESIDENTIAL	\$ 15.32	\$ 2.56	\$ 17.88
077-0323-010-0000	RESIDENTIAL	\$ 15.32	\$ 2.56	\$ 17.88
077-0323-011-0000	RESIDENTIAL	\$ 15.32	\$ 2.56	\$ 17.88
077-0323-012-0000	RESIDENTIAL	\$ 15.32	\$ 2.56	\$ 17.88
077-0323-013-0000	RESIDENTIAL	\$ 15.32	\$ 2.56	\$ 17.88
077-0323-014-0000	RESIDENTIAL	\$ 15.32	\$ 2.56	\$ 17.88
077-0323-015-0000	RESIDENTIAL	\$ 15.32	\$ 2.56	\$ 17.88
077-0323-020-0000	RESIDENTIAL	\$ 15.32	\$ 2.56	\$ 17.88
077-0323-021-0000	RESIDENTIAL	\$ 15.32	\$ 2.56	\$ 17.88
077-0323-022-0000	RESIDENTIAL	\$ 15.32	\$ 2.56	\$ 17.88
077-0324-001-0000	RESIDENTIAL	\$ 15.32	\$ 2.56	\$ 17.88
077-0324-002-0000	RESIDENTIAL	\$ 15.32	\$ 2.56	\$ 17.88
077-0324-003-0000	RESIDENTIAL	\$ 15.32	\$ 2.56	\$ 17.88
077-0324-004-0000	RESIDENTIAL	\$ 15.32	\$ 2.56	\$ 17.88
077-0324-005-0000	RESIDENTIAL	\$ 15.32	\$ 2.56	\$ 17.88
077-0324-006-0000	RESIDENTIAL	\$ 15.32	\$ 2.56	\$ 17.88
077-0324-007-0000	RESIDENTIAL	\$ 15.32	\$ 2.56	\$ 17.88
077-0324-008-0000	RESIDENTIAL	\$ 15.32	\$ 2.56	\$ 17.88
077-0324-009-0000	RESIDENTIAL	\$ 15.32	\$ 2.56	\$ 17.88
077-0324-010-0000	RESIDENTIAL	\$ 15.32	\$ 2.56	\$ 17.88
077-0324-011-0000	RESIDENTIAL	\$ 15.32	\$ 2.56	\$ 17.88
077-0324-012-0000	RESIDENTIAL	\$ 15.32	\$ 2.56	\$ 17.88
077-0324-013-0000	RESIDENTIAL	\$ 15.32	\$ 2.56	\$ 17.88
077-0324-014-0000	RESIDENTIAL	\$ 15.32	\$ 2.56	\$ 17.88
077-0324-015-0000	RESIDENTIAL	\$ 15.32	\$ 2.56	\$ 17.88
077-0324-016-0000	RESIDENTIAL	\$ 15.32	\$ 2.56	\$ 17.88
077-0324-017-0000	RESIDENTIAL	\$ 15.32	\$ 2.56	\$ 17.88
077-0324-018-0000	RESIDENTIAL	\$ 15.32	\$ 2.56	\$ 17.88
077-0324-019-0000	RESIDENTIAL	\$ 15.32	\$ 2.56	\$ 17.88
077-0324-020-0000	RESIDENTIAL	\$ 15.32	\$ 2.56	\$ 17.88
077-0324-021-0000	RESIDENTIAL	\$ 15.32	\$ 2.56	\$ 17.88
077-0324-022-0000	RESIDENTIAL	\$ 15.32	\$ 2.56	\$ 17.88
077-0324-023-0000	RESIDENTIAL	\$ 15.32	\$ 2.56	\$ 17.88
077-0324-024-0000	RESIDENTIAL	\$ 15.32	\$ 2.56	\$ 17.88
077-0324-025-0000	RESIDENTIAL	\$ 15.32	\$ 2.56	\$ 17.88
077-0324-026-0000	RESIDENTIAL	\$ 15.32	\$ 2.56	\$ 17.88
077-0324-027-0000	RESIDENTIAL	\$ 15.32	\$ 2.56	\$ 17.88
077-0324-028-0000	RESIDENTIAL	\$ 15.32	\$ 2.56	\$ 17.88
077-0324-029-0000	RESIDENTIAL	\$ 15.32	\$ 2.56	\$ 17.88
077-0324-030-0000	RESIDENTIAL	\$ 15.32	\$ 2.56	\$ 17.88
077-0324-031-0000	RESIDENTIAL	\$ 15.32	\$ 2.56	\$ 17.88

ITEM 17.2.

City of Rancho Cordova
Lighting District No. 2012-1 Exhibit A to the Resolution
Fiscal Year 2023-24 Assessment Roll

ATTACHMENT 2

APN	District Classification	Street Light Charge	Safety Light Charge	Total Assessment
077-0324-032-0000	RESIDENTIAL	\$ 15.32	\$ 2.56	\$ 17.88
077-0324-033-0000	RESIDENTIAL	\$ 15.32	\$ 2.56	\$ 17.88
077-0324-034-0000	RESIDENTIAL	\$ 15.32	\$ 2.56	\$ 17.88
077-0324-035-0000	RESIDENTIAL	\$ 15.32	\$ 2.56	\$ 17.88
077-0324-036-0000	RESIDENTIAL	\$ 15.32	\$ 2.56	\$ 17.88
077-0324-037-0000	RESIDENTIAL	\$ 15.32	\$ 2.56	\$ 17.88
077-0324-038-0000	RESIDENTIAL	\$ 15.32	\$ 2.56	\$ 17.88
077-0324-039-0000	RESIDENTIAL	\$ 15.32	\$ 2.56	\$ 17.88
077-0324-040-0000	RESIDENTIAL	\$ 15.32	\$ 2.56	\$ 17.88
077-0324-041-0000	RESIDENTIAL	\$ 15.32	\$ 2.56	\$ 17.88
077-0324-042-0000	RESIDENTIAL	\$ 15.32	\$ 2.56	\$ 17.88
077-0325-001-0000	RESIDENTIAL	\$ 15.32	\$ 2.56	\$ 17.88
077-0325-002-0000	RESIDENTIAL	\$ 15.32	\$ 2.56	\$ 17.88
077-0325-003-0000	RESIDENTIAL	\$ 15.32	\$ 2.56	\$ 17.88
077-0325-004-0000	RESIDENTIAL	\$ 15.32	\$ 2.56	\$ 17.88
077-0325-005-0000	RESIDENTIAL	\$ 15.32	\$ 2.56	\$ 17.88
077-0325-006-0000	RESIDENTIAL	\$ 15.32	\$ 2.56	\$ 17.88
077-0325-007-0000	RESIDENTIAL	\$ 15.32	\$ 2.56	\$ 17.88
077-0325-008-0000	RESIDENTIAL	\$ 15.32	\$ 2.56	\$ 17.88
077-0325-009-0000	RESIDENTIAL	\$ 15.32	\$ 2.56	\$ 17.88
077-0325-010-0000	RESIDENTIAL	\$ 15.32	\$ 2.56	\$ 17.88
077-0325-011-0000	RESIDENTIAL	\$ 15.32	\$ 2.56	\$ 17.88
077-0325-012-0000	RESIDENTIAL	\$ 15.32	\$ 2.56	\$ 17.88
077-0325-013-0000	RESIDENTIAL	\$ 15.32	\$ 2.56	\$ 17.88
077-0325-014-0000	RESIDENTIAL	\$ 15.32	\$ 2.56	\$ 17.88
077-0325-015-0000	RESIDENTIAL	\$ 15.32	\$ 2.56	\$ 17.88
077-0325-016-0000	RESIDENTIAL	\$ 15.32	\$ 2.56	\$ 17.88
077-0325-017-0000	RESIDENTIAL	\$ 15.32	\$ 2.56	\$ 17.88
077-0325-018-0000	RESIDENTIAL	\$ 15.32	\$ 2.56	\$ 17.88
077-0325-019-0000	RESIDENTIAL	\$ 15.32	\$ 2.56	\$ 17.88
077-0325-020-0000	RESIDENTIAL	\$ 15.32	\$ 2.56	\$ 17.88
077-0325-021-0000	RESIDENTIAL	\$ 15.32	\$ 2.56	\$ 17.88
077-0325-022-0000	RESIDENTIAL	\$ 15.32	\$ 2.56	\$ 17.88
077-0325-023-0000	RESIDENTIAL	\$ 15.32	\$ 2.56	\$ 17.88
077-0325-024-0000	RESIDENTIAL	\$ 15.32	\$ 2.56	\$ 17.88
077-0325-025-0000	RESIDENTIAL	\$ 15.32	\$ 2.56	\$ 17.88
077-0330-001-0000	SAFETY LIGHTS ONLY	\$ 0.00	\$ 2.56	\$ 2.56
077-0330-002-0000	NONRES	\$ 37.79	\$ 2.56	\$ 40.34
077-0330-003-0000	NONRES	\$ 37.03	\$ 2.56	\$ 39.58
077-0330-010-0000	NONRES	\$ 35.77	\$ 2.56	\$ 38.32
077-0330-034-0000	NONRES	\$ 101.52	\$ 2.56	\$ 104.08
077-0330-035-0000	SAFETY LIGHTS ONLY	\$ 0.00	\$ 2.56	\$ 2.56
077-0330-037-0000	NONRES	\$ 22.67	\$ 2.56	\$ 25.22
077-0330-039-0000	NONRES	\$ 20.66	\$ 2.56	\$ 23.22

ITEM 17.2.

City of Rancho Cordova
Lighting District No. 2012-1 Exhibit A to the Resolution
Fiscal Year 2023-24 Assessment Roll

ATTACHMENT 2

APN	District Classification	Street Light Charge	Safety Light Charge	Total Assessment
077-0330-050-0000	NONRES	\$ 62.22	\$ 2.56	\$ 64.78
077-0330-051-0000	NONRES	\$ 82.12	\$ 2.56	\$ 84.68
077-0330-052-0000	SAFETY LIGHTS ONLY	\$ 0.00	\$ 2.56	\$ 2.56
077-0330-053-0000	NONRES	\$ 89.42	\$ 2.56	\$ 91.98
077-0330-054-0000	NONRES	\$ 44.84	\$ 2.56	\$ 47.40
077-0330-055-0000	NONRES	\$ 44.08	\$ 2.56	\$ 46.64
077-0330-056-0000	NONRES	\$ 44.08	\$ 2.56	\$ 46.64
077-0330-057-0000	NONRES	\$ 48.36	\$ 2.56	\$ 50.92
077-0330-060-0000	NONRES	\$ 22.67	\$ 2.56	\$ 25.22
077-0330-061-0001	NONRES	\$ 37.53	\$ 2.56	\$ 40.08
077-0330-061-0002	NONRES	\$ 37.53	\$ 2.56	\$ 40.08
077-0330-062-0000	SAFETY LIGHTS ONLY	\$ 0.00	\$ 2.56	\$ 2.56
077-0330-063-0000	SAFETY LIGHTS ONLY	\$ 0.00	\$ 2.56	\$ 2.56
077-0330-064-0000	SAFETY LIGHTS ONLY	\$ 0.00	\$ 2.56	\$ 2.56
077-0330-065-0000	SAFETY LIGHTS ONLY	\$ 0.00	\$ 2.56	\$ 2.56
077-0330-066-0000	SAFETY LIGHTS ONLY	\$ 0.00	\$ 2.56	\$ 2.56
077-0330-067-0000	SAFETY LIGHTS ONLY	\$ 0.00	\$ 2.56	\$ 2.56
077-0330-068-0000	SAFETY LIGHTS ONLY	\$ 0.00	\$ 2.56	\$ 2.56
077-0330-069-0000	NONRES	\$ 76.07	\$ 2.56	\$ 78.62
077-0330-070-0000	NONRES	\$ 76.07	\$ 2.56	\$ 78.62
077-0330-071-0000	NONRES	\$ 76.07	\$ 2.56	\$ 78.62
077-0330-072-0000	NONRES	\$ 76.07	\$ 2.56	\$ 78.62
077-0330-074-0000	NONRES	\$ 76.07	\$ 2.56	\$ 78.62
077-0330-075-0000	NONRES	\$ 268.78	\$ 2.56	\$ 271.34
077-0330-076-0000	NONRES	\$ 107.06	\$ 2.56	\$ 109.62
077-0330-077-0000	NONRES	\$ 144.59	\$ 2.56	\$ 147.14
077-0330-078-0000	NONRES	\$ 46.10	\$ 2.56	\$ 48.66
077-0330-079-0000	NONRES	\$ 45.09	\$ 2.56	\$ 47.64
077-0330-080-0000	NONRES	\$ 58.69	\$ 2.56	\$ 61.24
077-0330-081-0000	NONRES	\$ 49.12	\$ 2.56	\$ 51.68
077-0330-082-0000	NONRES	\$ 139.80	\$ 2.56	\$ 142.36
077-0330-083-0000	SAFETY LIGHTS ONLY	\$ 0.00	\$ 2.56	\$ 2.56
077-0340-001-0000	NONRES	\$ 11.84	\$ 2.56	\$ 14.40
077-0340-002-0000	NONRES	\$ 12.09	\$ 2.56	\$ 14.64
077-0340-003-0000	NONRES	\$ 12.09	\$ 2.56	\$ 14.64
077-0340-004-0000	NONRES	\$ 32.24	\$ 2.56	\$ 34.80
077-0340-005-0000	NONRES	\$ 35.27	\$ 2.56	\$ 37.82
077-0340-006-0000	NONRES	\$ 6.80	\$ 2.56	\$ 9.36
077-0340-007-0000	NONRES	\$ 4.03	\$ 2.56	\$ 6.58
077-0340-008-0000	NONRES	\$ 4.03	\$ 2.56	\$ 6.58
077-0340-009-0000	NONRES	\$ 5.29	\$ 2.56	\$ 7.84
077-0340-010-0000	NONRES	\$ 5.29	\$ 2.56	\$ 7.84
077-0340-011-0000	NONRES	\$ 3.78	\$ 2.56	\$ 6.34
077-0340-012-0000	NONRES	\$ 4.03	\$ 2.56	\$ 6.58

ITEM 17.2.

City of Rancho Cordova
Lighting District No. 2012-1 Exhibit A to the Resolution
Fiscal Year 2023-24 Assessment Roll

ATTACHMENT 2

APN	District Classification	Street Light Charge	Safety Light Charge	Total Assessment
077-0340-013-0000	NONRES	\$ 7.05	\$ 2.56	\$ 9.60
077-0340-014-0000	NONRES	\$ 36.78	\$ 2.56	\$ 39.34
077-0340-015-0000	NONRES	\$ 34.51	\$ 2.56	\$ 37.06
077-0340-016-0000	NONRES	\$ 7.31	\$ 2.56	\$ 9.86
077-0340-017-0000	NONRES	\$ 4.03	\$ 2.56	\$ 6.58
077-0340-018-0000	NONRES	\$ 3.78	\$ 2.56	\$ 6.34
077-0340-019-0000	NONRES	\$ 5.29	\$ 2.56	\$ 7.84
077-0340-020-0000	NONRES	\$ 4.03	\$ 2.56	\$ 6.58
077-0340-021-0000	NONRES	\$ 4.03	\$ 2.56	\$ 6.58
077-0340-022-0000	NONRES	\$ 3.78	\$ 2.56	\$ 6.34
077-0340-023-0000	NONRES	\$ 6.80	\$ 2.56	\$ 9.36
077-0340-024-0000	NONRES	\$ 37.03	\$ 2.56	\$ 39.58
077-0350-001-0000	NONRES	\$ 3.78	\$ 2.56	\$ 6.34
077-0350-002-0000	NONRES	\$ 3.78	\$ 2.56	\$ 6.34
077-0350-005-0000	NONRES	\$ 3.78	\$ 2.56	\$ 6.34
077-0350-006-0000	NONRES	\$ 3.78	\$ 2.56	\$ 6.34
077-0350-007-0000	NONRES	\$ 3.78	\$ 2.56	\$ 6.34
077-0350-010-0000	NONRES	\$ 3.78	\$ 2.56	\$ 6.34
077-0350-011-0000	NONRES	\$ 3.78	\$ 2.56	\$ 6.34
077-0350-012-0000	NONRES	\$ 3.78	\$ 2.56	\$ 6.34
077-0350-015-0000	NONRES	\$ 3.78	\$ 2.56	\$ 6.34
077-0350-019-0000	NONRES	\$ 3.78	\$ 2.56	\$ 6.34
077-0350-020-0000	NONRES	\$ 3.78	\$ 2.56	\$ 6.34
077-0350-021-0000	NONRES	\$ 3.78	\$ 2.56	\$ 6.34
077-0350-022-0000	NONRES	\$ 3.78	\$ 2.56	\$ 6.34
077-0350-023-0000	NONRES	\$ 3.78	\$ 2.56	\$ 6.34
077-0350-027-0000	NONRES	\$ 3.78	\$ 2.56	\$ 6.34
077-0350-028-0000	NONRES	\$ 3.78	\$ 2.56	\$ 6.34
077-0350-029-0000	NONRES	\$ 3.78	\$ 2.56	\$ 6.34
077-0350-030-0000	NONRES	\$ 3.78	\$ 2.56	\$ 6.34
077-0350-031-0000	NONRES	\$ 3.78	\$ 2.56	\$ 6.34
077-0350-032-0000	NONRES	\$ 3.78	\$ 2.56	\$ 6.34
077-0350-033-0000	NONRES	\$ 3.78	\$ 2.56	\$ 6.34
077-0350-036-0000	NONRES	\$ 3.78	\$ 2.56	\$ 6.34
077-0350-038-0000	NONRES	\$ 3.78	\$ 2.56	\$ 6.34
077-0350-039-0000	NONRES	\$ 3.78	\$ 2.56	\$ 6.34
077-0350-040-0000	NONRES	\$ 3.78	\$ 2.56	\$ 6.34
077-0350-041-0000	NONRES	\$ 3.78	\$ 2.56	\$ 6.34
077-0350-042-0000	NONRES	\$ 3.78	\$ 2.56	\$ 6.34
077-0350-043-0000	NONRES	\$ 3.78	\$ 2.56	\$ 6.34
077-0350-044-0000	NONRES	\$ 3.78	\$ 2.56	\$ 6.34
077-0350-045-0000	NONRES	\$ 3.78	\$ 2.56	\$ 6.34
077-0350-046-0000	NONRES	\$ 41.56	\$ 2.56	\$ 44.12
077-0360-012-0000	NONRES	\$ 65.75	\$ 2.56	\$ 68.30

ITEM 17.2.

City of Rancho Cordova
Lighting District No. 2012-1 Exhibit A to the Resolution
Fiscal Year 2023-24 Assessment Roll

ATTACHMENT 2

APN	District Classification	Street Light Charge	Safety Light Charge	Total Assessment
077-0360-013-0000	NONRES	\$ 219.66	\$ 2.56	\$ 222.22
077-0360-015-0000	NONRES	\$ 52.40	\$ 2.56	\$ 54.96
077-0360-018-0000	NONRES	\$ 39.80	\$ 2.56	\$ 42.36
077-0360-020-0000	NONRES	\$ 316.13	\$ 2.56	\$ 318.68
077-0360-023-0000	NONRES	\$ 121.16	\$ 2.56	\$ 123.72
077-0360-027-0000	NONRES	\$ 5.04	\$ 2.56	\$ 7.60
077-0360-028-0000	NONRES	\$ 148.62	\$ 2.56	\$ 151.18
077-0360-029-0000	NONRES	\$ 108.57	\$ 2.56	\$ 111.12
077-0360-030-0000	NONRES	\$ 112.85	\$ 2.56	\$ 115.40
077-0360-031-0000	NONRES	\$ 112.10	\$ 2.56	\$ 114.66
077-0360-032-0000	NONRES	\$ 85.14	\$ 2.56	\$ 87.70
077-0360-033-0000	NONRES	\$ 0.00	\$ 2.56	\$ 2.56
077-0360-034-0000	NONRES	\$ 254.42	\$ 2.56	\$ 256.98
077-0360-035-0000	NONRES	\$ 0.00	\$ 2.56	\$ 2.56
077-0360-036-0000	NONRES	\$ 63.48	\$ 2.56	\$ 66.04
077-0360-037-0000	SAFETY LIGHTS ONLY	\$ 0.00	\$ 2.56	\$ 2.56
077-0360-038-0000	SAFETY LIGHTS ONLY	\$ 0.00	\$ 2.56	\$ 2.56
077-0370-002-0000	RESIDENTIAL	\$ 15.32	\$ 2.56	\$ 17.88
077-0370-003-0000	RESIDENTIAL	\$ 15.32	\$ 2.56	\$ 17.88
077-0370-004-0000	RESIDENTIAL	\$ 15.32	\$ 2.56	\$ 17.88
077-0370-005-0000	RESIDENTIAL	\$ 15.32	\$ 2.56	\$ 17.88
077-0370-006-0000	RESIDENTIAL	\$ 15.32	\$ 2.56	\$ 17.88
077-0370-007-0000	RESIDENTIAL	\$ 15.32	\$ 2.56	\$ 17.88
077-0370-008-0000	RESIDENTIAL	\$ 15.32	\$ 2.56	\$ 17.88
077-0370-009-0000	RESIDENTIAL	\$ 15.32	\$ 2.56	\$ 17.88
077-0370-010-0000	RESIDENTIAL	\$ 15.32	\$ 2.56	\$ 17.88
077-0370-011-0000	RESIDENTIAL	\$ 15.32	\$ 2.56	\$ 17.88
077-0370-012-0000	RESIDENTIAL	\$ 15.32	\$ 2.56	\$ 17.88
077-0370-013-0000	RESIDENTIAL	\$ 15.32	\$ 2.56	\$ 17.88
077-0370-014-0000	RESIDENTIAL	\$ 15.32	\$ 2.56	\$ 17.88
077-0370-015-0000	RESIDENTIAL	\$ 15.32	\$ 2.56	\$ 17.88
077-0370-016-0000	RESIDENTIAL	\$ 15.32	\$ 2.56	\$ 17.88
077-0370-017-0000	RESIDENTIAL	\$ 15.32	\$ 2.56	\$ 17.88
077-0370-018-0000	RESIDENTIAL	\$ 15.32	\$ 2.56	\$ 17.88
077-0370-019-0000	RESIDENTIAL	\$ 15.32	\$ 2.56	\$ 17.88
077-0370-020-0000	RESIDENTIAL	\$ 15.32	\$ 2.56	\$ 17.88
077-0370-021-0000	RESIDENTIAL	\$ 15.32	\$ 2.56	\$ 17.88
077-0370-022-0000	RESIDENTIAL	\$ 15.32	\$ 2.56	\$ 17.88
077-0370-023-0000	RESIDENTIAL	\$ 15.32	\$ 2.56	\$ 17.88
077-0370-024-0000	RESIDENTIAL	\$ 15.32	\$ 2.56	\$ 17.88
077-0370-025-0000	RESIDENTIAL	\$ 15.32	\$ 2.56	\$ 17.88
077-0370-026-0000	RESIDENTIAL	\$ 15.32	\$ 2.56	\$ 17.88
077-0370-027-0000	RESIDENTIAL	\$ 15.32	\$ 2.56	\$ 17.88
077-0370-028-0000	RESIDENTIAL	\$ 15.32	\$ 2.56	\$ 17.88

ITEM 17.2.

City of Rancho Cordova
Lighting District No. 2012-1 Exhibit A to the Resolution
Fiscal Year 2023-24 Assessment Roll

ATTACHMENT 2

APN	District Classification	Street Light Charge	Safety Light Charge	Total Assessment
077-0370-029-0000	RESIDENTIAL	\$ 15.32	\$ 2.56	\$ 17.88
077-0370-030-0000	RESIDENTIAL	\$ 15.32	\$ 2.56	\$ 17.88
077-0370-031-0000	RESIDENTIAL	\$ 15.32	\$ 2.56	\$ 17.88
077-0370-032-0000	RESIDENTIAL	\$ 15.32	\$ 2.56	\$ 17.88
077-0370-033-0000	RESIDENTIAL	\$ 15.32	\$ 2.56	\$ 17.88
077-0370-034-0000	RESIDENTIAL	\$ 15.32	\$ 2.56	\$ 17.88
077-0370-035-0000	RESIDENTIAL	\$ 15.32	\$ 2.56	\$ 17.88
077-0370-036-0000	RESIDENTIAL	\$ 15.32	\$ 2.56	\$ 17.88
077-0370-037-0000	RESIDENTIAL	\$ 15.32	\$ 2.56	\$ 17.88
077-0370-038-0000	RESIDENTIAL	\$ 15.32	\$ 2.56	\$ 17.88
077-0370-039-0000	RESIDENTIAL	\$ 15.32	\$ 2.56	\$ 17.88
077-0370-042-0000	RESIDENTIAL	\$ 15.32	\$ 2.56	\$ 17.88
077-0370-043-0000	RESIDENTIAL	\$ 15.32	\$ 2.56	\$ 17.88
077-0370-044-0000	RESIDENTIAL	\$ 15.32	\$ 2.56	\$ 17.88
077-0370-045-0000	RESIDENTIAL	\$ 15.32	\$ 2.56	\$ 17.88
077-0370-046-0000	RESIDENTIAL	\$ 15.32	\$ 2.56	\$ 17.88
077-0370-047-0000	RESIDENTIAL	\$ 15.32	\$ 2.56	\$ 17.88
077-0370-048-0000	RESIDENTIAL	\$ 15.32	\$ 2.56	\$ 17.88
077-0370-049-0000	RESIDENTIAL	\$ 15.32	\$ 2.56	\$ 17.88
077-0370-050-0000	RESIDENTIAL	\$ 15.32	\$ 2.56	\$ 17.88
077-0370-051-0000	RESIDENTIAL	\$ 15.32	\$ 2.56	\$ 17.88
077-0370-052-0000	RESIDENTIAL	\$ 15.32	\$ 2.56	\$ 17.88
077-0370-053-0000	RESIDENTIAL	\$ 15.32	\$ 2.56	\$ 17.88
077-0370-054-0000	RESIDENTIAL	\$ 15.32	\$ 2.56	\$ 17.88
077-0370-055-0000	RESIDENTIAL	\$ 15.32	\$ 2.56	\$ 17.88
077-0370-056-0000	RESIDENTIAL	\$ 15.32	\$ 2.56	\$ 17.88
077-0370-057-0000	RESIDENTIAL	\$ 15.32	\$ 2.56	\$ 17.88
077-0370-058-0000	RESIDENTIAL	\$ 15.32	\$ 2.56	\$ 17.88
077-0370-059-0000	RESIDENTIAL	\$ 15.32	\$ 2.56	\$ 17.88
077-0370-060-0000	RESIDENTIAL	\$ 15.32	\$ 2.56	\$ 17.88
077-0370-061-0000	RESIDENTIAL	\$ 15.32	\$ 2.56	\$ 17.88
077-0370-062-0000	RESIDENTIAL	\$ 15.32	\$ 2.56	\$ 17.88
077-0370-063-0000	RESIDENTIAL	\$ 15.32	\$ 2.56	\$ 17.88
077-0370-064-0000	RESIDENTIAL	\$ 15.32	\$ 2.56	\$ 17.88
077-0370-065-0000	RESIDENTIAL	\$ 15.32	\$ 2.56	\$ 17.88
077-0370-066-0000	RESIDENTIAL	\$ 15.32	\$ 2.56	\$ 17.88
077-0370-067-0000	RESIDENTIAL	\$ 15.32	\$ 2.56	\$ 17.88
077-0370-068-0000	RESIDENTIAL	\$ 15.32	\$ 2.56	\$ 17.88
077-0370-069-0000	RESIDENTIAL	\$ 15.32	\$ 2.56	\$ 17.88
077-0370-070-0000	RESIDENTIAL	\$ 15.32	\$ 2.56	\$ 17.88
077-0370-071-0000	RESIDENTIAL	\$ 15.32	\$ 2.56	\$ 17.88
077-0370-072-0000	RESIDENTIAL	\$ 15.32	\$ 2.56	\$ 17.88
077-0370-073-0000	RESIDENTIAL	\$ 15.32	\$ 2.56	\$ 17.88
077-0370-074-0000	RESIDENTIAL	\$ 15.32	\$ 2.56	\$ 17.88

ITEM 17.2.

City of Rancho Cordova
Lighting District No. 2012-1 Exhibit A to the Resolution
Fiscal Year 2023-24 Assessment Roll

ATTACHMENT 2

APN	District Classification	Street Light Charge	Safety Light Charge	Total Assessment
077-0370-075-0000	RESIDENTIAL	\$ 15.32	\$ 2.56	\$ 17.88
077-0370-076-0000	RESIDENTIAL	\$ 15.32	\$ 2.56	\$ 17.88
077-0370-077-0000	RESIDENTIAL	\$ 15.32	\$ 2.56	\$ 17.88
077-0370-078-0000	RESIDENTIAL	\$ 15.32	\$ 2.56	\$ 17.88
077-0370-079-0000	RESIDENTIAL	\$ 15.32	\$ 2.56	\$ 17.88
077-0370-080-0000	RESIDENTIAL	\$ 15.32	\$ 2.56	\$ 17.88
077-0370-081-0000	RESIDENTIAL	\$ 15.32	\$ 2.56	\$ 17.88
077-0370-082-0000	RESIDENTIAL	\$ 15.32	\$ 2.56	\$ 17.88
077-0370-083-0000	RESIDENTIAL	\$ 15.32	\$ 2.56	\$ 17.88
077-0370-084-0000	RESIDENTIAL	\$ 15.32	\$ 2.56	\$ 17.88
077-0370-085-0000	RESIDENTIAL	\$ 15.32	\$ 2.56	\$ 17.88
077-0370-086-0000	RESIDENTIAL	\$ 15.32	\$ 2.56	\$ 17.88
077-0370-087-0000	RESIDENTIAL	\$ 15.32	\$ 2.56	\$ 17.88
077-0370-088-0000	RESIDENTIAL	\$ 15.32	\$ 2.56	\$ 17.88
077-0370-089-0000	RESIDENTIAL	\$ 15.32	\$ 2.56	\$ 17.88
077-0370-090-0000	RESIDENTIAL	\$ 15.32	\$ 2.56	\$ 17.88
077-0370-091-0000	RESIDENTIAL	\$ 15.32	\$ 2.56	\$ 17.88
077-0370-092-0000	RESIDENTIAL	\$ 15.32	\$ 2.56	\$ 17.88
077-0370-093-0000	RESIDENTIAL	\$ 15.32	\$ 2.56	\$ 17.88
077-0370-094-0000	RESIDENTIAL	\$ 15.32	\$ 2.56	\$ 17.88
077-0370-095-0000	RESIDENTIAL	\$ 15.32	\$ 2.56	\$ 17.88
077-0370-096-0000	RESIDENTIAL	\$ 15.32	\$ 2.56	\$ 17.88
077-0370-102-0000	RESIDENTIAL	\$ 15.32	\$ 2.56	\$ 17.88
077-0370-105-0000	NONRES	\$ 10.83	\$ 2.56	\$ 13.38
077-0370-106-0000	RESIDENTIAL	\$ 15.32	\$ 2.56	\$ 17.88
077-0370-109-0000	RESIDENTIAL	\$ 15.32	\$ 2.56	\$ 17.88
077-0380-001-0000	RESIDENTIAL	\$ 15.32	\$ 2.56	\$ 17.88
077-0380-002-0000	RESIDENTIAL	\$ 15.32	\$ 2.56	\$ 17.88
077-0380-003-0000	RESIDENTIAL	\$ 15.32	\$ 2.56	\$ 17.88
077-0380-004-0000	RESIDENTIAL	\$ 15.32	\$ 2.56	\$ 17.88
077-0380-005-0000	RESIDENTIAL	\$ 15.32	\$ 2.56	\$ 17.88
077-0380-006-0000	RESIDENTIAL	\$ 15.32	\$ 2.56	\$ 17.88
077-0380-007-0000	RESIDENTIAL	\$ 15.32	\$ 2.56	\$ 17.88
077-0380-008-0000	RESIDENTIAL	\$ 15.32	\$ 2.56	\$ 17.88
077-0380-009-0000	RESIDENTIAL	\$ 15.32	\$ 2.56	\$ 17.88
077-0380-010-0000	RESIDENTIAL	\$ 15.32	\$ 2.56	\$ 17.88
077-0380-011-0000	RESIDENTIAL	\$ 15.32	\$ 2.56	\$ 17.88
077-0380-012-0000	RESIDENTIAL	\$ 15.32	\$ 2.56	\$ 17.88
077-0380-013-0000	RESIDENTIAL	\$ 15.32	\$ 2.56	\$ 17.88
077-0380-014-0000	RESIDENTIAL	\$ 15.32	\$ 2.56	\$ 17.88
077-0380-015-0000	RESIDENTIAL	\$ 15.32	\$ 2.56	\$ 17.88
077-0380-016-0000	RESIDENTIAL	\$ 15.32	\$ 2.56	\$ 17.88
077-0380-017-0000	RESIDENTIAL	\$ 15.32	\$ 2.56	\$ 17.88
077-0380-018-0000	RESIDENTIAL	\$ 15.32	\$ 2.56	\$ 17.88

ITEM 17.2.

City of Rancho Cordova
Lighting District No. 2012-1 Exhibit A to the Resolution
Fiscal Year 2023-24 Assessment Roll

ATTACHMENT 2

APN	District Classification	Street Light Charge	Safety Light Charge	Total Assessment
077-0380-019-0000	RESIDENTIAL	\$ 15.32	\$ 2.56	\$ 17.88
077-0380-020-0000	RESIDENTIAL	\$ 15.32	\$ 2.56	\$ 17.88
077-0380-021-0000	RESIDENTIAL	\$ 15.32	\$ 2.56	\$ 17.88
077-0380-022-0000	RESIDENTIAL	\$ 15.32	\$ 2.56	\$ 17.88
077-0380-023-0000	RESIDENTIAL	\$ 15.32	\$ 2.56	\$ 17.88
077-0380-024-0000	RESIDENTIAL	\$ 15.32	\$ 2.56	\$ 17.88
077-0380-025-0000	RESIDENTIAL	\$ 15.32	\$ 2.56	\$ 17.88
077-0380-026-0000	RESIDENTIAL	\$ 15.32	\$ 2.56	\$ 17.88
077-0380-027-0000	RESIDENTIAL	\$ 15.32	\$ 2.56	\$ 17.88
077-0380-028-0000	RESIDENTIAL	\$ 15.32	\$ 2.56	\$ 17.88
077-0380-029-0000	RESIDENTIAL	\$ 15.32	\$ 2.56	\$ 17.88
077-0380-030-0000	RESIDENTIAL	\$ 15.32	\$ 2.56	\$ 17.88
077-0380-031-0000	RESIDENTIAL	\$ 15.32	\$ 2.56	\$ 17.88
077-0380-032-0000	RESIDENTIAL	\$ 15.32	\$ 2.56	\$ 17.88
077-0380-033-0000	RESIDENTIAL	\$ 15.32	\$ 2.56	\$ 17.88
077-0380-034-0000	RESIDENTIAL	\$ 15.32	\$ 2.56	\$ 17.88
077-0380-035-0000	RESIDENTIAL	\$ 15.32	\$ 2.56	\$ 17.88
077-0380-036-0000	RESIDENTIAL	\$ 15.32	\$ 2.56	\$ 17.88
077-0380-037-0000	RESIDENTIAL	\$ 15.32	\$ 2.56	\$ 17.88
077-0380-038-0000	RESIDENTIAL	\$ 15.32	\$ 2.56	\$ 17.88
077-0380-039-0000	RESIDENTIAL	\$ 15.32	\$ 2.56	\$ 17.88
077-0380-040-0000	RESIDENTIAL	\$ 15.32	\$ 2.56	\$ 17.88
077-0380-041-0000	RESIDENTIAL	\$ 15.32	\$ 2.56	\$ 17.88
077-0380-042-0000	RESIDENTIAL	\$ 15.32	\$ 2.56	\$ 17.88
077-0380-043-0000	RESIDENTIAL	\$ 15.32	\$ 2.56	\$ 17.88
077-0380-044-0000	RESIDENTIAL	\$ 15.32	\$ 2.56	\$ 17.88
077-0380-045-0000	RESIDENTIAL	\$ 15.32	\$ 2.56	\$ 17.88
077-0380-046-0000	RESIDENTIAL	\$ 15.32	\$ 2.56	\$ 17.88
077-0380-047-0000	RESIDENTIAL	\$ 15.32	\$ 2.56	\$ 17.88
077-0380-048-0000	RESIDENTIAL	\$ 15.32	\$ 2.56	\$ 17.88
077-0380-049-0000	RESIDENTIAL	\$ 15.32	\$ 2.56	\$ 17.88
077-0380-050-0000	RESIDENTIAL	\$ 15.32	\$ 2.56	\$ 17.88
077-0380-051-0000	RESIDENTIAL	\$ 15.32	\$ 2.56	\$ 17.88
077-0380-052-0000	RESIDENTIAL	\$ 15.32	\$ 2.56	\$ 17.88
077-0380-053-0000	RESIDENTIAL	\$ 15.32	\$ 2.56	\$ 17.88
077-0380-054-0000	RESIDENTIAL	\$ 15.32	\$ 2.56	\$ 17.88
077-0380-055-0000	RESIDENTIAL	\$ 15.32	\$ 2.56	\$ 17.88
077-0380-056-0000	RESIDENTIAL	\$ 15.32	\$ 2.56	\$ 17.88
077-0380-057-0000	RESIDENTIAL	\$ 15.32	\$ 2.56	\$ 17.88
077-0380-058-0000	RESIDENTIAL	\$ 15.32	\$ 2.56	\$ 17.88
077-0380-059-0000	RESIDENTIAL	\$ 15.32	\$ 2.56	\$ 17.88
077-0380-060-0000	RESIDENTIAL	\$ 15.32	\$ 2.56	\$ 17.88
077-0390-001-0000	NONRES	\$ 103.53	\$ 2.56	\$ 106.08
077-0400-001-0000	NONRES	\$ 114.11	\$ 2.56	\$ 116.66

ITEM 17.2.

City of Rancho Cordova
Lighting District No. 2012-1 Exhibit A to the Resolution
Fiscal Year 2023-24 Assessment Roll

ATTACHMENT 2

APN	District Classification	Street Light Charge	Safety Light Charge	Total Assessment
077-0400-002-0000	NONRES	\$ 114.11	\$ 2.56	\$ 116.66
077-0400-003-0000	NONRES	\$ 114.11	\$ 2.56	\$ 116.66
077-0400-004-0000	NONRES	\$ 114.11	\$ 2.56	\$ 116.66
077-0410-001-0000	NONRES	\$ 248.88	\$ 2.56	\$ 251.44
077-0410-002-0000	NONRES	\$ 106.30	\$ 2.56	\$ 108.86
077-0420-001-0000	SAFETY LIGHTS ONLY	\$ 0.00	\$ 2.56	\$ 2.56
077-0420-002-0000	NONRES	\$ 0.00	\$ 2.56	\$ 2.56
23,855 Parcels				\$358,283.86

MEMORANDUM



ITEM 17.3.

DATE: June 5, 2023
TO: Honorable Mayor and Council Members
FROM: Elizabeth Sparkman, Community Development Director
Dalia Fadl, Principal Engineer
SUBJECT: **RESOLUTIONS APPROVING PROCEEDINGS FOR THE ANNUAL LEVY AND COLLECTION OF CHARGES FOR THE RANCHO CORDOVA TRANSIT RELATED SERVICES BENEFIT DISTRICT, ZONE 2, FOR FISCAL YEAR 2023-2024**

RECOMMENDATION

Adopt the Resolution initiating proceedings for the annual levy and collection of charges, preliminarily approving the Engineer's Report, and declaring its intention to levy the annual charges for Fiscal Year 2023-2024 for the Rancho Cordova Transit Related Services Benefit District, Zone No. 2; and adopt the Resolution amending and/or confirming the Engineer's Report and establishing the Fiscal Year 2023-2024 Service Charges for the Rancho Cordova Transit Related Services Benefit District, Zone No. 2.

RESULT OF RECOMMENDED ACTION

Adoption of the Resolutions would authorize the continuance of the annual levy and collection of service charges in the Transit Related Services Benefit District, Zone No. 2 ("District") to provide for a broad range of transportation services within the District as identified in the Engineer's Report.

BACKGROUND

The purpose of the District is to provide an ongoing financial mechanism to fund a broad range of transportation services intended to benefit the property within the District.

In January 2004, the Board of Supervisors of the County of Sacramento formed Benefit Zone No. 2 of County Services Area (CSA) No. 10, to collect annual charges for extended transportation-related services within Benefit Zone No. 2 for the Sunridge Specific Plan Area.

Following the City's incorporation, procedures to detach the District from the County were initiated. On February 15, 2008, LAFCO issued a Certificate of Completion to the City for the detachment from the County Service Area No. 10 formally detaching the District from the County and transferring service responsibility and funding of the CSA to the City.

The City re-designated the name of County Services Area No. 10 Benefit Zone No. 2 to "Transit Related Services Benefit District, Zone No. 2" (hereafter referred to as the "Transit

Benefit Zone No. 2” or the “District”). Services include transit shuttle services, transportation planning, educational programs at Sunrise and Robert J. McGarvey Elementary schools, a guaranteed ride home program, vanpools, and infrastructure support.

The construction of the International Drive extension to Sunrise Boulevard and the completion of the extension of Zinfandel Drive to Douglas Road provided the opportunity to effectively service the area with shuttle service. The CordoVan shuttle commenced new routing in September 2012 with a service between the Anatolia Club House and the Zinfandel Light Rail Station. The City and RT improved the Zinfandel Plaza/RT Connection CordoVan stop with a sheltered bench and solar LED light. Based on customer feedback, a five-minute adjustment was implemented to the schedule in April 2013 to better synchronize with the train. The City added a CordoVan vehicle to the service fleet in October of 2015. The new vehicle connects to the Anatolia Clubhouse and proceeds on to Sunridge Park. The CordoVan that serves the Anatolia Clubhouse was extended to serve Kavala Ranch. The resulting service to the Anatolia Clubhouse has improved services by reducing headways (intervals between busses) from 45 to 30 minutes. In April 2016, the morning routes were adjusted earlier by 25 minutes to better accommodate work times in the business park and the riders heading to Light Rail. In 2018, the Sunridge CordoVan was adjusted to avoid small local residential streets. With the extension of Chrysanthy Boulevard and Rancho Cordova Parkway, the CordoVan Route 176 was extended to provide service to the Sunridge Park, North Douglas, and Douglas 98 subdivision areas with 3 new stops added. The new service began in August 2021. Unused funds from the FY 2023-2024 levy will be retained in reserves for future additional service to the area. In addition, the City initiated an effort to augment transit access by partnering with the transportation network company, Lyft. The demonstration project provides a subsidy for rides that are destined to transit stop in Rancho Cordova. The demonstration project initiated in April of 2019 is funded by the Sacramento Council of Governments, and was extended through December 2021 due to the decrease in ridership during the stay-at-home/remote schedules of potential riders during the COVID-19 Pandemic.

State law requires that the City Council hold a public hearing prior to approval and levy of the proposed charges. An Engineer’s Report showing the proposed rates has been prepared, placed on file with the City Clerk, a copy of which is attached as Attachment 3.

Through adoption of the Resolution, Attachment 1, the City is initiating proceedings for the annual levy and collection of charges for certain miscellaneous extended services and preliminarily approves such written report, and declares its intention to levy the annual charges for Fiscal Year 2023-2024. The City Clerk has given notice and set today as the time and place to conduct a public hearing on the matter.

The Engineer’s Report prepared by Francisco & Associates includes a description of the District boundaries, a description and cost estimates of the services to be provided, the method and apportionment of charges, a District budget based on the City’s cost estimates, a description of the property to be benefited, and the amount of the charge to each individual property. The proposed Fiscal Year 2023-2024 charges for each land use category are shown in Table 1.

Table 1 - Transit Zone No. 2

Land Use Category	Parcels Levied	Residential Units / Acres	Equivalent Dwelling Units	Proposed Rate Per Unit/Acre	Per Unit / Acre	Fiscal Year 2023/2024 Charges*

Low Density Residential	3,802	630.86 units	3,802	\$110.25	per unit	\$419,132
Medium Density Residential	2,823	332.058 units	2258.4	\$88.20	per unit	\$248,989
Mixed Commercial	1	4.34 acres	95.65	\$2,429.91	per acre	\$10,546
Retail	9	14.81 acres	379.65	\$2,826.81	per acre	\$41,857
Total	6,141					\$720,523
*Numbers have been rounded for presentation purposes, so totals may not foot due to rounding.						

In order to proceed with the levy of charges, it is appropriate for the Council to conduct the public hearing and adopt the Resolution, Attachment 1, which initiates the proceedings for the District, preliminary approves the Engineer's Report, and declares its intention to levy and collect service charges for Fiscal Year 2023-2024. The Resolution, Attachment 2, amends and/or confirms the Engineer's Report and authorizes the levy and collection of service charges for Fiscal Year 2023-2024.

FISCAL IMPACT AND FUNDING SOURCE

There is no fiscal impact to the City's General Fund.

ATTACHMENT(S)

1. Resolution Initiating Proceedings for the FY 2023-2024 Levy
2. Resolution Confirming the ER Report and Establishing the FY 2023-2024 Annual Levy
3. Exhibit A to the Resolution - Engineer's Report

CITY OF RANCHO CORDOVA

RESOLUTION NO. XX-2023

**A RESOLUTION OF THE CITY COUNCIL OF THE CITY OF RANCHO CORDOVA,
STATE OF CALIFORNIA, INITIATING PROCEEDINGS FOR THE ANNUAL LEVY AND
COLLECTION OF CHARGES, PRELIMINARILY APPROVING THE ENGINEER'S REPORT,
AND DECLARING ITS INTENTION TO LEVY THE ANNUAL CHARGES FOR FISCAL YEAR
2023-2024 FOR THE RANCHO CORDOVA TRANSIT RELATED SERVICES BENEFIT
DISTRICT, ZONE NO. 2**

WHEREAS, on July 1, 2003, the City of Rancho Cordova (the "City") was incorporated, resulting in the area known as the Sunridge Specific Plan to be located within the City boundaries; and

WHEREAS, on January 11, 2005, the Board of Supervisors of the County of Sacramento (the "Board"), in coordination with the City, pursuant to Title 3, Division 2, Part 2, Chapter 2.2 of the Government Code ("County Service Area Law"), through Resolution No. 2005-0061, ordered the formation of Benefit Zone No. 2 of County Service Area No. 10 ("CSA 10 Benefit Zone 2"); on March 15, 2005, the Board adopted Resolution No. 2005-0298, approving the Written Report (the "Formation Report"), ordering the collection of annual charges, commencing with Fiscal Year 2005-2006; and, on June 20, 2006, the Board adopted Ordinance No. 1539 (the "Ordinance") providing a procedure for collection of service charges for extended transportation-related services (the "Services") within CSA 10 Benefit Zone 2; and

WHEREAS, on February 15, 2008, pursuant to Government Code sections 56886(m) and 56886(t), upon the recordation of the Certificate of Completion issued by the Sacramento Local Agency Formation Commission ("LAFCO") for the detachment of portions of CSA 10 to the City, subject to the conditions within LAFCO Resolution 1342, the County's authority to continue the annual charges of CSA 10 Benefit Zone 2 was transferred to the City; and

WHEREAS, on August 4, 2008, the City redesignated the name of CSA 10 Benefit Zone 2 to the "Transit Related Services Benefit District, Zone No. 2" (hereafter referred to as the "Transit Benefit Zone No. 2" or the "District"); and

WHEREAS, Government Code section 25210.77a and the Ordinance require that the governing jurisdiction cause to be prepared annually, a Written Report (hereinafter referred to as the "Engineer's Report" or "Report") containing a description of each parcel of real property receiving a service and the amount of the charge for each parcel, and the Services provided; and

WHEREAS, the City Council has retained Francisco and Associates, Inc., as the Engineer of Work, for the purpose of assisting with the annual levy of the District, and to prepare and file the Engineer's Report with the City Clerk; and

WHEREAS, the Engineer of Work has prepared and filed with the City Clerk said Report in connection with the District and the levy of Charges for Fiscal Year 2023-2024 for the period July 1, 2023, to June 30, 2024, pursuant to Government Code section 25210.77a; and

WHEREAS, the Report provides a description of each parcel of real property receiving a service and the amount of the Fiscal Year 2023-2024 charge for each parcel, and the Services provided, pursuant to Government Code section 25210.77a; and

WHEREAS, the City Council has carefully examined and reviewed the Engineer's Report as presented and, the City Council may approve the Report, as filed, or it may modify the Report and approve it as modified; and

WHEREAS, the City Clerk has given proper notice that a public hearing on these matters is to be held by the City Council on Monday, June 5, 2023, at 5:30 p.m., or as soon thereafter as feasible. A notice of the public hearing was published for two successive weeks, in a newspaper of general circulation, before the date of the hearing, and by posting such notice on the official bulletin board customarily used by the City Clerk for the posting of notices.

NOW, THEREFORE, BE IT HEREBY RESOLVED BY THE CITY COUNCIL OF THE CITY OF RANCHO CORDOVA AS FOLLOWS:

1. The above recitals are true and correct.
2. The Report as presented consists of the following:
 - a. A description of the District.
 - b. A description of the District boundaries.
 - c. The Services to be provided by the District.
 - d. The proposed Annual Budget for the fiscal year (Costs and Expenses).
 - e. The Method of Apportionment of the District that details the method of calculating each parcel's annual charge.
 - f. The Formula for Inflating the Annual Maximum Charge of the District parcels.
 - g. A description of each parcel of real property receiving a Service.
 - h. A Preliminary Charge Roll containing the proposed charge for each Assessor Parcel Number within the District for Fiscal Year 2023-2024.
3. The proposed charges as outlined in the Report are in compliance with County Service Area Law and the provisions of California Constitution Article XIID.
4. The Report is hereby approved on a preliminary basis, as presented or modified, and ordered to be filed in the Office of the City Clerk as a permanent record and to remain open to public inspection.
5. The City Clerk is hereby directed to enter on the minutes of the City Council any and all modifications to the Report determined and approved by the City Council, and all such changes and/or modifications by reference are incorporated into the Report.
6. The City Council hereby declares its intention to seek the annual levy of the District charges pursuant to County Service Area Law, over and including the land within the District boundaries for Fiscal Year 2023-2024.
7. The boundaries of the District are described in the Report and include the parcels within the District as identified on the Sacramento County Assessor's Secured Roll and the Assessor's Parcel Maps.

ITEM 17.3.

ATTACHMENT 1

8. The proposed charges for Fiscal Year 2023-2024 do not exceed the maximum charge approved through the property owner protest proceedings upon formation of the District.
9. The City Clerk has given proper notice, pursuant to County Service Area Law and Government Code section 6066, of the public hearing regarding these matters.

PASSED AND ADOPTED by the City Council of the City of Rancho Cordova on the 5th day of June, 2023, by the following vote:

AYES:

NOES:

ABSENT:

ABSTAIN:

ATTEST:

Linda Budge, Mayor

Stacy Leitner, CMC
City Clerk

CITY OF RANCHO CORDOVA

RESOLUTION NO. XX-2023

**A RESOLUTION OF THE CITY COUNCIL OF THE CITY OF RANCHO CORDOVA,
STATE OF CALIFORNIA, AMENDING AND/OR CONFIRMING THE ENGINEER'S REPORT
AND ESTABLISHING THE FISCAL YEAR 2023-2024 SERVICE CHARGES FOR THE
RANCHO CORDOVA TRANSIT RELATED SERVICES BENEFIT DISTRICT,
ZONE NO. 2**

WHEREAS, on July 1, 2003, the City of Rancho Cordova (the "City") was incorporated, resulting in the area known as the Sunridge Specific Plan to be located within the City boundaries; and

WHEREAS, on January 11, 2005, the Board of Supervisors of the County of Sacramento (the "Board"), in coordination with the City, pursuant to Title 3, Division 2, Part 2, Chapter 2.2 of the Government Code ("County Service Area Law"), through Resolution No. 2005-0061, ordered the formation of Benefit Zone No. 2 of County Service Area No. 10 ("CSA 10 Benefit Zone 2"); on March 15, 2005, the Board adopted Resolution No. 2005-0298 ordering the collection of annual charges, commencing with Fiscal Year 2005-2006; and, on June 20, 2006, the Board adopted Ordinance No. 1539 (the "Ordinance") providing a procedure for collection of service charges for extended transportation-related services (the "Services") within CSA 10 Benefit Zone 2; and

WHEREAS, on February 15, 2008, pursuant to Government Code sections 56886(m) and 56886(t), upon the recordation of the Certificate of Completion issued by the Sacramento Local Agency Formation Commission ("LAFCO") for the detachment of portions of CSA 10 to the City, subject to the conditions within LAFCO Resolution 1342, the County's authority to continue the annual charges of CSA 10 Benefit Zone 2 was transferred to the City; and

WHEREAS, on August 4, 2008, the City Council redesignated the name of CSA 10 Benefit Zone 2 as the "Transit Related Services Benefit District, Zone No. 2" (hereafter referred to as the "Transit Benefit Zone No. 2"); and

WHEREAS, Pursuant to Government Code section 25210.77a and the Ordinance, the governing jurisdiction shall cause to be prepared annually, a written report containing a description of each parcel of real property receiving a service and the amount of the charge for each parcel, and the Services provided; and

WHEREAS, Franciso and Associates, Inc., has prepared a written report for Fiscal Year 2023-2024 (the "Engineer's Report" or the "Report"), styled as an engineer's report, in connection with the District's levy of charges for the period July 1, 2023, to June 30, 2024. The Report has been filed with the City Clerk and is attached as Exhibit A; and

WHEREAS, by previous resolution, the Report has been preliminarily approved by the City Council; and

WHEREAS, the City Council has carefully examined and reviewed the Engineer's Report as presented (or amended), and is satisfied with the items and documents as set forth therein; and

WHEREAS, the public hearing on this matter is set for 5:30 p.m. (or as soon thereafter as the matter may be heard) on Monday, June 5, 2023, at City Hall, 2729 Prospect Park Drive, Rancho Cordova, California), as the time, date and place for the public hearing on the Engineer's Report and the proposed charges therein; and

WHEREAS, the notice of the time, date and place for the public hearing has been published for two successive weeks in a newspaper of general circulation pursuant to Government Code section 6066; and

WHEREAS, the City and its legal counsel have reviewed Proposition 218 and found that these charges comply with applicable provisions of Article XIID of the California State Constitution; and

WHEREAS, upon reasonable written notice by Sacramento County of any claim or challenge, the City of Rancho Cordova agrees to defend with counsel of its choice, indemnify and hold harmless Sacramento County, its Board of Supervisors, officers, officials, agents and employees (collectively "the County"), against the payment of any liabilities, losses, costs and expenses, including attorney fees and court costs, not due to the County's own active negligence or willful misconduct, which the County may incur in the exercise and performance of its powers and duties in placing these charges onto the County roll and tax bills for the City of Rancho Cordova; and

WHEREAS, the City Council has considered the propriety of the Engineer's Report, and has further considered the comments and evidence presented by all interested persons at the public hearing and has determined to act upon the matter.

NOW, THEREFORE, BE IT HEREBY RESOLVED BY THE CITY COUNCIL OF THE CITY OF RANCHO CORDOVA AS FOLLOWS:

1. Confirming the Engineer's Report

- a. Following notice duly given, the City Council has held a full and fair public hearing regarding the District, the levy and collection of the charges, the Report prepared in connection therewith, and considered all oral and written statements, protests and communications made or filed by interested persons regarding these matters.
- b. The public hearing was duly convened by the City Council at the time, date and place indicated in the notice and all protests received by the City Clerk were presented to the City Council and City Council heard and considered all objections and protests against the Written Report.
- c. The exterior boundaries of Transit Related Services Benefit District, Zone No. 2 are confirmed as those described in the Engineer's Report.
- d. The submitted Engineer's Report as presented, or amended, is hereby confirmed.

2. Fixing Fiscal Year 2023-2024 Service Charges

- a. Service Charges for the miscellaneous extended transportation-related services shall be apportioned to benefiting parcels only, and in proportion to the benefit received. Parcels defined as exempt in the Ordinance are not included in the calculation or collection of the Service Charges. The revenues obtained from the Service Charges shall be dedicated to financing the miscellaneous extended transportation-related services for Transit Benefit Zone No. 2.

- b. The City Council finds and determines that the properties to be charged in Transit Benefit Zone No. 2 will be benefited by the services and activities to be funded by the Service Charges levied thereon.
- c. The City Council hereby fixes the fiscal year 2023-2024 Service Charges to only parcels of property within Transit Benefit Zone No. 2 as determined by the City Public Works Director or his/her designee (the "Administrator") to be "developed" as defined in the Ordinance, the Service Charges shall be applied at the charge per unit or acre, as applicable, according to Table 2 of the Engineer's Report for each parcel's corresponding land use type.
- d. The Auditor of the County is hereby directed to enter on the Sacramento County Tax Roll opposite each lot or parcel of land, the Service Charge shown in the Engineer's Report subject to minor modifications as approved by the Administrator.

3. Francisco & Associates, Inc., is hereby designated to file the levy with the County Auditor/Controller on behalf of the City. The City Clerk is directed to deliver a certified copy of this adopted Resolution to Francisco & Associates, Inc. within two weeks of adoption via either e-mail to brianb@franciscoandassociates.com or US Mail to: Francisco & Associates, Inc., 231 Market Place, Suite 543, San Ramon, CA 94583 Attn: Brian Brown.

4. That the above recitals are all true and correct. The City Clerk shall certify to the passage and adoption of this Resolution, and the minutes of this meeting shall so reflect the presentation of and final confirmation of the Report as approved or amended.

PASSED AND ADOPTED by the City Council of the City of Rancho Cordova on the 5th day of June, 2023, by the following vote:

AYES:

NOES:

ABSENT:

ABSTAIN:

ATTEST:

Linda Budge, Mayor

Stacy Leitner, CMC
City Clerk



Transit Related Services Benefit District Zone No. 2

Fiscal Year 2023-24 Annual Report

June 5, 2023

Prepared by

**FRANCISCO
AND ASSOCIATES**

Where Innovative Strategies
Fund Tomorrow's Communities

TABLE OF CONTENTS

	<u>Page No.</u>
Certificate	ii
Section I – Introduction.....	1
Section II – Engineer’s Report.....	5
Part A. Plans and Specifications	6
Part B. Estimate of Cost	8
Part C. Transit Zone No. 2 Boundaries	15
Part D. Method of Apportionment.....	17
Part E. Charge Roll	24

ITEM 17.3.

CITY OF RANCHO CORDOVA

TRANSIT RELATED SERVICES BENEFIT DISTRICT ZONE No. 2


ATTACHMENT 3**Exhibit A to the Resolution**

FY 2023-24

CERTIFICATE

**ANNUAL REPORT CITY OF RANCHO CORDOVA
TRANSIT RELATED SERVICES BENEFIT DISTRICT ZONE NO. 2
FISCAL YEAR 2023-24**

The undersigned, acting on behalf of Francisco & Associates respectfully submits the enclosed Annual Report pursuant to the provisions of Article XIID, Section 4 of the California Constitution, and provisions of the County Service Area law of California Government Code (§25210 et seq.). The undersigned certifies that he is a Professional Engineer, registered in the State of California.

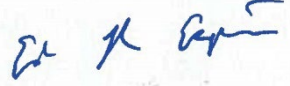Dated: April 5, 2023By: 

Eduardo R. Espinoza, P.E.
R.C.E No. 83709

SECTION I

INTRODUCTION

In May of 2003, the Board of Supervisors of the County of Sacramento, State of California (hereafter referred to as the "County"), pursuant to the provisions of the County Service Area law of California Government Code (§25210 et seq.) (hereafter referred to as "County Service Area Law"), and in compliance with the substantive and procedural requirements of the California State Constitution Article XIIID (hereafter referred to as the "Constitution") formed a County Service Area designated as: County Service Area No. 10 (hereafter referred to as "the CSA" or "CSA 10") to provide miscellaneous extended transportation services for trip reduction in the following areas: *Villages of Zinfandel*, *Sunridge Specific Plan*, and *Mather Field*. On January 11, 2005, the County, in coordination with the City of Rancho Cordova (hereafter referred to as the "City"), formed a benefit zone within a portion of the CSA to be known as: *Benefit Zone No. 2*, to impose an annual charge, commencing Fiscal Year 2005-06, upon all the parcels of land within the subdivision known as the: *Sunridge Specific Plan*.

An Engineer's Report dated November 18, 2004 and noted as "Final (Revised)", together with the one-page memorandum, dated January 10, 2005, regarding an amendment thereto (hereafter referred to as the "CSA Zone 2 Formation Report") was prepared in connection with the proceedings to form and levy annual charges in Benefit Zone No. 2. Reference is hereby made to the CSA Formation Report concerning the formation of CSA 10 Benefit Zone No. 2, including its structure (organization), proposed services, initial rates, inflator formula, and method of apportionment and charges, as well as the projections of development activity and cost associated with the extended services, all of which have been presented in the CSA Formation Report, and approved by the County of Sacramento. (For reference purposes, the CSA Formation Report was incorporated into the District's Fiscal Year 2008-09 Engineer's Report, which was approved through City Council Resolution 82-2008.)

Upon the Incorporation of the City of Rancho Cordova on July 1, 2003, a portion of the territory within CSA No. 10, including all parcels within the Sunridge Specific Plan, was then located within the new City limits. Pursuant to County Service Area Law and after all requirements to detach the portion of CSA 10 from County control and transfer to the City, LAFCO issued a Certificate of Completion to the City for the Detachment from County Service Area No. 10, subject to the conditions within LAFCO Resolution 1342. The detaching territory was comprised of the areas known as Benefit Zone No. 1, Benefit Zone No. 2, and a portion of Mather Field.

Upon the recordation of the Certificate of Completion on February 15, 2008, the detachment of these portions of CSA No. 10 within the City's boundary was approved, resulting in the transfer of service responsibility and funding of the CSA to the City, pursuant to Government Code Sections 56886(m) and 56886(t).

ITEM 17.3.**CITY OF RANCHO CORDOVA****TRANSIT RELATED SERVICES BENEFIT DISTRICT ZONE No. 2****ATTACHMENT 3
Exhibit A to the Resolution****FY 2023-24****SECTION I**

In connection with the above-described detachment proceedings and the resulting transfer and reorganization of CSA 10 Benefit Zone No. 2, the City approved the District's Fiscal Year 2008-09 Engineer's Report to continue the annual levy of charges previously authorized for CSA No. 10 and to re-designate the name of CSA 10 Benefit Zone No. 2 as the:

Transit Related Services Benefit District Zone No. 2

(hereafter referred to as the "Transit Zone No. 2" or the "District"). It is the City's intention to hold a public hearing and consider an annual resolution to levy annual charges for Fiscal Year 2023-24 in order to provide certain miscellaneous extended transportation services within the District.

Purpose of Transit Zone No. 2

The purpose of Transit Zone No. 2 is to extend certain transportation-related services to developing areas, as described below. These extended services are funded by a charge validated pursuant to the Constitution Article XIID, Section 4. The formation of CSA 10 Benefit Zone No. 2 fulfills certain conditions of development for the Sunridge Specific Plan and related planning documents.

Annual charges through Transit Zone No. 2 for residential and non-residential development will fund transit shuttle services and/or other supplemental transportation services as determined appropriate by the City Council.

Adoption Proceedings of CSA No. 10 Benefit Zone No. 2

Pursuant to California Constitution Article XIID, Section 4, the County conducted a mailed ballot election for the territory known as CSA 10 Benefit Zone No. 2. Each ballot, which was weighted by the amount of the charge for each parcel, was mailed to each owner of record.

The results of the returned ballots determined that a majority protest of the charge and inflator formula did not exist. The County then approved the CSA Zone 2 Formation Report, imposed the maximum allowable charge in Benefit Zone No. 2 for Fiscal Year 2005-06, authorized annual increases in the charge for all subsequent fiscal years up to the amount allowed by the inflator formula and ordered the charge to be placed onto the property tax roll.

Authority for the City to Continue the Charges of CSA 10 Benefit Zone No. 2

According to Government Code section 56886, "Any change of organization or reorganization may provide for, or be made subject to one or more of, the following terms and conditions: (m) the designation of a city, county, or district, as the successor to any local agency that is extinguished as a result of any change of organization or

reorganization, for the purpose of succeeding to all of the rights, duties, and obligations of the extinguished local agency with respect to enforcement, performance or other contracts and obligations of the extinguished local agency; and (t) the extension or continuation of any previously authorized charge, fee, assessment, or tax by the local agency or a successor local agency in the affected territory.”

Pursuant to the foregoing, the City is duly authorized to continue to levy the charges previously authorized for the detached zones within CSA 10, utilizing the procedures prescribed for Counties under County Service Area Law to fix and collect charges for particular extended services. For the remainder of this report, any references to County Service Area Law and the City’s authorized capacity to apply the same, the term “City” shall be used in the place of “County”.

The word “parcel,” for the purposes of this report, refers to an individual property assigned its own number by the Sacramento County Assessor’s Office. The Sacramento County Auditor/Controller uses these numbers to identify properties to be charged on the tax roll for district charges, including the charges described in this report.

Compliance with Current Legislation

On November 5, 1996, California voters approved Proposition 218. This Constitutional amendment was the latest in a series of initiatives altering the revenue-raising discretion of California local agencies. The provisions of the Proposition are set forth in the California Constitution Articles XIIC and XIID.

As relevant to the District, California Constitution Article XIII D, Sections 1 through 5, provide for additional substantive and procedural requirements, as outlined below.

In Proposition 218, “Assessments” are defined as:

“... any levy or charge upon real property by an agency for a special benefit conferred upon the real property. ‘Assessment’ includes, but is not limited to, ‘special assessment,’ ‘benefit assessment,’ ‘maintenance assessment’ and ‘special assessment tax.’” Article XIII D Section 2b.

Although the District’s annual service charges are generally collected on the property tax rolls, the District’s service charges are not “taxes.” Service charges are distinct from the regular one percent (1%) property tax and property tax debt overrides in that the rates are not levied on an ad valorem basis. The service charges contained in this report are considered assessments under Proposition 218.

Proposition 218 requires that beginning July 1, 1997, all new and existing assessments (with some exceptions) conform to new substantive and procedural requirements. However, certain assessments are exempted from the conformity requirement until they are increased. Generally, these exemptions include:

ITEM 17.3.**CITY OF RANCHO CORDOVA****TRANSIT RELATED SERVICES BENEFIT DISTRICT ZONE No. 2****ATTACHMENT 3****Exhibit A to the Resolution****FY 2023-24****SECTION I**

- Assessments used exclusively to fund sidewalks, streets, sewers, water, flood control, drainage systems, or vector control.
- Assessments used exclusively for bond repayments, the cessation of which would violate the Contract Impairment Clause of the U.S. Constitution.
- Assessments previously approved by a majority of voters.
- Assessments approved by the persons owning all the property at the time the assessment was initially imposed.

Transit Zone No. 2 was formed after the passage of Proposition 218. As such, Transit Zone No. 2 was formed in accordance with the substantive and procedural requirements and the property owners were balloted for the annual service charges and this successful balloting included an annual Consumer Price Index inflator.

SECTION II**CITY OF RANCHO CORDOVA****TRANSIT RELATED SERVICES BENEFIT DISTRICT ZONE No. 2****FISCAL YEAR 2023-24**
ANNUAL REPORT

Pursuant to the County Service Area Law, I, Eduardo R. Espinoza, the duly appointed Engineer of Work, for the City of Rancho Cordova Transit Related Services Benefit District, Zone No. 2 (the "District") submit the following report, consisting of Section I (Introduction), and this Section II, which consists of five (5) parts as follows:

Part A – PLANS AND SPECIFICATIONS

This part describes the improvements maintained by the District. The District includes those lots and parcels of land within the District that are associated and benefit from the transit related services and associated improvements.

Part B – ESTIMATE OF COST

This part contains an estimate of the annual costs to operate, maintain, and service the District's transit related services and associated improvements. The estimate included herein, is also on file at the City of Rancho Cordova.

Part C – TRANSIT ZONE NO. 2 BOUNDARIES

This part incorporates a diagram of the District showing the exterior boundaries of the District, and the lines and dimensions of each lot or parcel of land within the District. Reference is hereby made to the County Assessor's maps for a detailed description of the lines and dimensions of each lot and parcel of land within the District. This diagram has been prepared by the Engineer of Work and is on file at the City of Rancho Cordova.

Part D – METHOD OF APPORTIONMENT

This part includes a discussion of benefits the improvements and services provide to properties within the District and the method of apportionment used to calculate each property's proportional special benefit and annual charge.

Part E – CHARGE ROLL

This part contains a listing of the proposed levy amount for each parcel within the District. The proposed amount for each parcel is based on the parcel's proportional special benefit as outlined in the method of apportionment. The Charge Roll is also filed in the Office of the City Clerk of the City of Rancho Cordova and is incorporated in this report.

Part A**PLANS AND SPECIFICATIONS**

This part of the report describes the properties included in the boundaries of the District and the proposed extended services to be provided by Transit Zone No. 2 to properties within the boundaries of the District.

Transit Zone No. 2 Boundaries

The boundaries of Transit Zone No. 2 and the former CSA 10 Benefit Zone No. 2 are congruent. Benefit Zone No. 2 is an irregular shape that covers the Sunridge Specific Plan. The Sunridge Specific Plan is generally located:

- ♦ South of Douglas Boulevard (plus a small triangular section adjoining to the north);
- ♦ North of Kiefer Boulevard;
- ♦ East of Sunrise Boulevard; and
- ♦ West of Grant Line Road.

Reference is made to the diagrams shown in Part C of the report.

General Description of Services

Transit Zone No. 2 provides the funding mechanism (annual charges) for transit shuttles and other supplemental transportation services as described in the CSA Zone 2 Formation Report. Transit Zone No. 2 will provide transportation services to both residential and non-residential development within the Sunridge Specific Plan. The formation of CSA 10 Benefit Zone No. 2 fulfilled certain conditions of development included in County Ordinance No SCZ 2002-0014 for the Sunridge Specific Plan and related planning documents as well as the related Transportation System Management Plan and AQ-15 Plan, for funding shuttle services and provisions of supplemental transportation services. In particular, Transit Zone No. 2 is designed to support implementation of the following zoning condition:

The Sunridge Specific Plan shall have a targeted goal of a 30% reduction in daily vehicle trips. In support of that goal, the Sunridge Specific Plan shall participate in a County Service Area (CSA), or an equivalent funding mechanism to the satisfaction of the Board of Supervisors, or successor city, for the purpose of funding a variety of transportation demand management strategies, including but not limited to a transit shuttle service, which will contribute to Sunridge's targeted 30% reduction in daily vehicle trips. The charges for residential and non-residential development will fund these transportation services as determined appropriate by the City Council. Supplemental transportation services may include, but are not limited to, the following:

ITEM 17.3.**CITY OF RANCHO CORDOVA****TRANSIT RELATED SERVICES BENEFIT DISTRICT ZONE No. 2****ATTACHMENT 3
Exhibit A to the Resolution****FY 2023-24****PART A**

- ♦ Transit Shuttle – shuttle for residents and/or employees between residential areas, employment centers, shopping and service centers and light rail stations and/or other public transit options;
- ♦ Guaranteed Ride Home – free taxi rides and rental cars for ride sharers in case of an emergency;
- ♦ Transit Subsidies – financial assistance to encourage residents and employees to use transit or other alternative transportation measures;
- ♦ Transportation Planning for Employers and/or Resident Groups – plans which guide employers and resident groups on the implementation of trip reduction programs, such as ride share matching or other similar programs;
- ♦ Education Programs – various programs such as education of transit options, home office set up, and alternative commute opportunities;
- ♦ Infrastructure Support – additional bike racks and lockers, transportation alternatives and ride share informational boards/kiosks, and transit facilities;
- ♦ Transportation Coordinator, Training and Support – instruction in mobility (transportation alternatives) for residential groups and work site coordinators;
- ♦ Bicycle and Alternative Fuel Vehicle Incentives – incentives for purchasing new bicycles or alternative fuel vehicles.

ITEM 17.3.**CITY OF RANCHO CORDOVA****TRANSIT RELATED SERVICES BENEFIT DISTRICT ZONE No. 2****ATTACHMENT 3****Exhibit A to the Resolution****FY 2023-24****PART B****Part B****ESTIMATE OF COSTS**

The maximum rate per Equivalent Dwelling Unit (“EDU”) shown herein is based on the cost of providing for the District improvements and does not include any other assessments or charges imposed on the properties. The cost estimate within this report identifies the cost to maintain the improvements within Transit Zone No. 2.

The District maintains two separate reserves, one is utilized for working capital purposes (the “Operating Reserve”) and the other for longer-term projects (the “Capital Outlay/Contingency Reserve”). The Operating Reserve provides cash for the ongoing operations and maintenance of the District, as well as providing funding for unanticipated expenditures. The size of the Operating Reserve shall not exceed the estimated costs of maintenance and services from the first day of the fiscal year (July 1) to the date that the City expects to receive the first apportionment of collections from the County. The City has determined that all cost estimates as presented in this report shall be considered as costs to maintain and service the District, or incidental expenses thereof. In addition, Government Code Section 25210.6 allows the City to levy and collect charges to fund capital outlays in the current year or to levy and collect charges to accumulate funds for capital outlay purposes, and Government Code Section 25210.7 allows the City to levy and collect charges for any appropriation for contingencies to be used for expenses for maintenance and operation of any services within the Transit Zone. The Capital Outlay/Contingency Reserve is used to fund capital outlay and any contingency purposes that may be necessary to properly provide services to properties within District.

The cost estimate for the District prepared by the City for Fiscal Year 2023-24 follows on the next page, along with details about additional funding requirements and a brief description of each line item included in the cost estimate.

ITEM 17.3.

CITY OF RANCHO CORDOVA

TRANSIT RELATED SERVICES BENEFIT DISTRICT ZONE No. 2

ATTACHMENT 3
Exhibit A to the Resolution

FY 2023-24

PART B

City of Rancho Cordova	
Transit Related Services Benefit District, Zone 2	
Fiscal Year 2023-24 Cost Estimate Summary	
	Cost Estimate
DIRECT COSTS	
Shuttle Services Operations	\$ 565,000
Transportation Planning and Coordination	\$ 19,000
Outreach and Educational Programs	\$ 47,000
Guaranteed Ride Home	\$ 10,000
Infrastructure Support	\$ 20,000
Transit Subsidies, Incentives and Staff Costs	\$ 20,000
Total Direct Costs	\$ 681,000
ADMINISTRATION COSTS	
District Administration	\$ 10,000
Transit Shuttle Administration	\$ 25,000
County Collection Fees	\$ 4,523
Total Administration Costs	\$ 39,523
Total Direct and Administration Costs	\$ 720,523
MISCELLANEOUS COSTS AND COLLECTIONS/(CREDITS) APPLIED TO LEVY	
Replenishment to/(Use of) Operating Reserve	\$ -
Contribution to/(Use of) Capital Outlay/Contingency Reserve	\$ -
Miscellaneous Costs and Collections/(Credits) Applied to Levy	\$ -
Balance to Levy¹	\$ 720,523
ZONE 2 STATISTICS & ASSESSMENT RATES	
Parcels to be Levied	6,635
Developed Equivalent Dwelling Units (EDU's)	6,536
Rate per EDU to Fully-Fund Zone ²	\$ 110.25
Maximum Rate per EDU	\$ 132.85
Estimated Maximum Revenue	\$ 868,268
Variance above/(below) Maximum Revenue	\$ (147,745)
FUND BALANCE INFORMATION	
Operating Reserve Fund Balance	
Beginning Operating Reserve Fund Balance 7-1-2023 (est.)	\$ 360,262
add: Collect from Fiscal Year 2023-24 Levy	\$ -
less: Use for Fiscal Year 2023-24 Expenses	\$ -
Transfer from/(to) Capital Outlay/Contingency Reserve	\$ -
Ending Operating Reserve Fund Balance 6-30-2024 (est.)	\$ 360,262
Capital Outlay/Contingency Reserve Fund Balance	
Beginning Capital Outlay/Contingency Reserve Fund Balance 7-1-2024 (est.)	\$ 4,213,860
add: Collect from Fiscal Year 2023-24 Levy	\$ -
less: Use for Fiscal Year 2023-24 Projects	\$ -
Transfer from/(to) Operating Reserve	\$ -
Ending Capital Outlay/Contingency Reserve Fund Balance 6-30-2024 (est.)	\$ 4,213,860

(1) The annual levy equals the amount shown for the Balance to Levy. This amount may differ from the revenue shown in the charge roll due to rounding because of rounding limitations imposed by the County of Sacramento.

(2) The rate to be levied per EDU in Fiscal Year 2023-24.

Additional Funding Requirements

The City of Rancho Cordova and Sacramento Regional Transit (“RT”) conducted a joint planning effort in 2008 to identify the operational characteristics of a pilot neighborhood shuttle service. The planning effort resulted in the implementation of a demonstration route (called the “Rancho CordoVan”) on June 15, 2009. A primary benefit of the demonstration shuttle service was mitigating the difficult pedestrian access over the Zinfandel/Highway 50 Interchange and providing better connectivity with Regional Transit’s light rail system. The Rancho CordoVan demonstration shuttle was limited to the area between the Cordova Town Center Light Rail station and the businesses and residents just south of Highway 50, along Zinfandel Boulevard.

The primary funding source for the planning effort and the pilot shuttle service was a grant from the federal Congestion Mitigation and Air Quality (“CMAQ”) program with supplemental funding from each benefit zone proportional to directly related services in that zone. No funds from CSA 10 Benefit Zone 2 were used to operate this service. The Grant funding and the demonstration period ended on June 30, 2012.

The construction of the International Drive extension to Sunrise Boulevard and the completion of the extension of Zinfandel Drive to Douglas Road provided the opportunity to effectively serve the Sunridge area with shuttle service. The CordoVan shuttle commenced new routing in September 2012 with a service between the Anatolia Club House and the Zinfandel Light Rail Station. The City and RT improved the Zinfandel Plaza/RT Connection CordoVan stop with a sheltered bench and solar LED light. Based on customer feedback a five-minute adjustment was implemented to the schedule in April 2013 to better synchronize with the train. New route changes commenced in September 2015 to extend service to Kavala Ranch. In addition, a third vehicle was added to connect the Anatolia Clubhouse shuttle stop and proceed onto Sunridge Park. This new vehicle provides service along Olson Drive, Folsom Boulevard, Kilgore Road, International Drive and Sunrise Boulevard. In April 2016, the morning routes were adjusted earlier by 25 minutes to better accommodate work times in the business park and the riders heading to the light rail. Then in 2018, the Sunridge Cordovan route was adjusted to avoid small local residential streets. Instead of following Iron Gate Way and Cades Cove Drive from Anatolia Drive to Douglas Road, the route now turns left onto Herodian Drive to Sunrise Boulevard and right onto Douglas Road. There were no changes in bus stops as a result of this route modification. With the extension of Chrysanthy Boulevard and Rancho Cordova Parkway, the CordoVan Route 176 was extended to provide service to the Sunridge Park, North Douglas and Douglas 98 subdivision areas with 3 new stops added. The new service began August 2021. Any unused funds from the annual levies will be retained in reserves for future additional services to the area.

In addition, the City initiated an effort to augment transit access by partnering with the transportation network company, Lyft. The demonstration project provided a subsidy for rides that are destined to transit stops in Rancho Cordova. The demonstration project initiated in April of 2019 was funded by the Sacramento Council of Governments and was

ITEM 17.3.**CITY OF RANCHO CORDOVA****TRANSIT RELATED SERVICES BENEFIT DISTRICT ZONE No. 2****Exhibit A to the Resolution****FY 2023-24****PART B**

extended through December 2021 due to the decrease in ridership during the stay-at-home/remote schedules of potential riders during the COVID-19 Pandemic.

The Fiscal Year 2023-24 expenditures for Transit Zone No. 2 include:

- ♦ Shuttle Services Operations – \$565,000 towards the operations and maintenance of the CordoVan shuttle service.
- ♦ Transportation Planning and Coordination – \$19,000 is allocated for the 50 Corridor TMA to provide outreach and coordination services to continue ride sharing, van pool and shuttle programs.
- ♦ Outreach and Educational Programs – \$47,000 is allocated to continue safe routes to school education at Sunrise Elementary School and Robert J. McGarvey in the Anatolia community on alternative mode transportation and encourage students and parents to walk or bicycle to school.
- ♦ Guaranteed Ride Home – \$10,000 is allocated for free taxi rides and rental cars for ride sharers or shuttle riders in the case of an emergency.
- ♦ Infrastructure Support – transit facilities (bus stop signs, shelters, etc.). An allocation of \$20,000 is needed for new infrastructure and on-going maintenance of bus stops, shelters, and signs.
- ♦ Transit Subsidies and Incentives – \$20,000 of financial assistance in the form of subsidies is provided to encourage residents and employees to use transit or other alternative transportation measures, including ride sharing, vanpool, and transit shuttle services.

Descriptions of Cost Estimate Items

A description of the terms associated with the services funded through Transit Zone No. 2 in the preceding cost estimate table are listed below:

Direct Costs (Services and Operating Costs)

Shuttle Services Operations & Planning - Includes costs to provide transit shuttle services for residents and/or employees between residential areas, employment centers, shopping and service centers and light rail stations, as well as other public transit options.

Transportation Planning and Coordination - Includes the cost of transportation plans for employers and/or resident groups, which can guide employers and resident groups on the implementation of trip reduction programs, such as ride share matching or other similar programs, as well as instruction in mobility (transportation alternatives) for residential groups and work site coordinators. If zero, this line item may not be shown in the cost estimate.

ITEM 17.3.

CITY OF RANCHO CORDOVA

TRANSIT RELATED SERVICES BENEFIT DISTRICT ZONE No. 2

**ATTACHMENT 3
Exhibit A to the Resolution**

FY 2023-24

PART B

Outreach and Educational Programs - Includes the cost of various programs, such as education of elementary students at Sunrise Elementary and Robert J. McGarvey Schools on the alternative modes of transportation available and encourages students and parents to walk or bicycle to school. If zero, this line item may not be shown in the cost estimate.

Guaranteed Ride Home - Includes the cost to provide free taxi rides and rental cars for ride sharers in case of an emergency.

Infrastructure Support - Includes the cost of facilities, such as additional bike racks and lockers, transportation alternatives and ride share informational boards and kiosks, and transit facilities.

Transit Subsidies, Incentives, and Staff Costs - Includes the cost for financial assistance in the form of subsidies to encourage residents and employees to use transit or other alternative transportation measures, including ride sharing, vanpool, and transit shuttle services.

Administration Costs

District Administration - Includes the estimated cost to coordinate District services including responding to property owner inquiries relating to the service charges and services and contracting with professionals to provide administration, legal, and engineering services to the District that are required on an annual basis. This also includes the costs for the City to account for the funds, the calculation of the service charges, preparation of the annual report, and placing the service charges on the property tax bills.

Transit Shuttle Administration - Includes all or a portion of the administrative costs associated with overseeing the operation of the Transit Shuttle, developing an annual service cost estimate and coordination of the annual approval of the charges.

County Collection Fees - Includes the cost that the County charges to place the service charges onto the Sacramento County Secured Tax Roll.

Miscellaneous Costs and Collections/(Credits) Applied to Levy

Replenishment/(Use) of Operating Reserve - A “replenishment” increases the levy in order to replenish the Operating Reserve. On the other hand, a “use” of the Operating Reserve decreases the levy by drawing funds from the Operating Reserve for current year expenditures. If zero, this line item may not be shown in the cost estimate.

Contribution for/ (Use of) Capital Outlay/Contingency Reserve - A “contribution” increases the levy in order to generate funding for capital outlay contingency purposes. On the other hand, a “use of” of this reserve provides current year funding for capital outlays or contingency purposes from available funds within the Capital Outlay/Contingency Reserve. If zero, this line item may not be shown in the cost estimate. Further information regarding the function of the Capital Outlay/Contingency Reserve is

ITEM 17.3.

CITY OF RANCHO CORDOVA

TRANSIT RELATED SERVICES BENEFIT DISTRICT ZONE No. 2

Exhibit A to the Resolution

FY 2023-24

PART B

provided under "Reserve Balance Information" below.

Balance to Levy - This is the total amount to be levied and collected through charges for the current fiscal year. The Balance to Levy represents the sum of the Total District Direct and Administration Costs together with any applicable adjustments associated with Miscellaneous Costs and Collections/(Credits) as described above.

Zone 2 Statistics and Rates

Parcels to be Levied – The total number of parcels that are expected to be charged for the current fiscal year.

Developed Equivalent Dwelling Units (EDU's) – The total number of developed EDU's that are expected to be charged for the current fiscal year.

Maximum Rate per EDU – The maximum rate to be charged to each EDU for the current fiscal year.

Estimated Maximum Revenue – The total amount that can be charged against all parcels within the Transit Zone for the current fiscal year based upon the expected number of EDU's to be charged.

Operating Reserve Fund Balance

Beginning Operating Reserve Fund Balance 7-1-2023 (est.) - The anticipated beginning balance of cash and receivables net of any unpaid prior year obligations. These beginning balances are expected to be used to fund expenditures from July 1, 2023 to December 31, 2023, as the Operating Reserve is used to compensate for the approximate six-month delay between the start of the Transit Zone's fiscal year and the receipt of the collections from the County. All Capital Outlay/Contingency Reserve balances, if any, are excluded from the Operating Reserve balances and shall be shown separately.

Collect from FY 2023-24 Levy - This amount is added to the levy in order to replenish the Operating Reserve. Due to the six-month delay from the Transit Zone's receipt of charge collections, the Operating Reserve balance should be sufficiently funded to provide for expenditures from the period of July 1, 2023 (the beginning of the fiscal year) through December 31, 2023. If zero, this line item may not be shown in the cost estimate.

Use for FY 2023-24 Expenses - The amount of the Operating Reserve to be used to fund Fiscal Year 2023-24 expenses. Portions of the Operating Reserve may be slated for current year expenditures in order to reduce the Ending Operating Reserve Balance to an amount no greater than the expected Transit Zone costs for the period of July 1, 2023 (the beginning of the fiscal year) through December 31, 2023. If zero, this line item may not be shown in the cost estimate.

Transfer from/(to) the Capital Outlay/Contingency Reserve - The amount of Operating Reserve monies to be transferred to or from the Capital Outlay/Contingency Reserve. Periodically, funds held in a Capital Outlay/Contingency Reserve may be needed to respond to changing operational needs or conditions within the Transit Zone. If zero, this line item may not be shown in the cost estimate.

ITEM 17.3.

CITY OF RANCHO CORDOVA

TRANSIT RELATED SERVICES BENEFIT DISTRICT ZONE No. 2

ATTACHMENT 3**Exhibit A to the Resolution**

FY 2023-24

PART B

Ending Operating Reserve Fund Balance 6-30-2024 (est.) - This amount represents the anticipated Operating Reserve balance/(deficit) as of June 30, 2024. This balance should be sufficiently funded to provide for the first six-months of expenses in order to meet ongoing obligations until the first collections are received from the County. All Capital Outlay/Contingency Reserve balances, if any, are excluded from the Operating Reserve balances and shall be shown separately in the report.

Capital Outlay/Contingency Reserve Fund Balance

Beginning Capital Outlay / Contingency Reserve Fund Balance 7-1-2023 (est.) - The projected balance of funds in the Capital Outlay/Contingency Reserve as of July 1, 2023. County Service Area Law allows the levy and accumulation of funds in excess of the Transit Zone's operating reserve to fund capital outlays within the current year or to accumulate funds for these purposes. In addition, these funds may be used for any appropriation for contingencies to fund the services or other expenses of the Transit Zone.

Collect from FY 2023-24 Levy - This amount is added to the levy to accumulate funding for future year Capital Outlay/Contingency purposes. If zero, this line item may not be shown in the cost estimate.

Use for FY 2023-24 Capital Outlay/Contingency Purposes - The amount of Capital Outlay/Contingency Reserve monies expected to be transferred out of the Capital Outlay/Contingency Reserve to be used in the current year. If zero, this line item may not be shown in the cost estimate.

Transfer from/(to) the Operating Reserve - The amount of Capital Outlay/Contingency Reserve monies to be transferred to or from the Operating Reserve. Periodically, funds held in a Capital Outlay/Contingency Reserve may be needed to respond to changing operational needs or conditions within the Transit Zone. If zero, this line item may not be shown in the cost estimate.


Ending Capital Outlay/Contingency Reserve Fund Balance 6-30-2024 (est.) - The projected balance of funds in the Capital Outlay/Contingency Reserve as of June 30, 2024. These funds shall be used for future year Capital Outlay/Contingency purposes.

ITEM 17.3.**CITY OF RANCHO CORDOVA****TRANSIT RELATED SERVICES BENEFIT DISTRICT ZONE No. 2****ATTACHMENT 3****Exhibit A to the Resolution****FY 2023-24****PART C****Part C****TRANSIT ZONE NO. 2 BOUNDARIES**

The parcels to be charged consist of all lots, parcels and subdivisions of land located within the boundaries of the map designated as “Boundary Map of Transit Related Services Benefit District, Zone No. 2.” The lines and dimensions of each parcel within the District are those lines and dimensions shown on the maps of the Sacramento County Assessor for the year in which this report was prepared and are incorporated herein and made part of this report.

A reduced copy of the boundary map is attached on the following page.

**City of Rancho Cordova
Transit Related Services
Benefit District Zone No. 2 Boundaries**

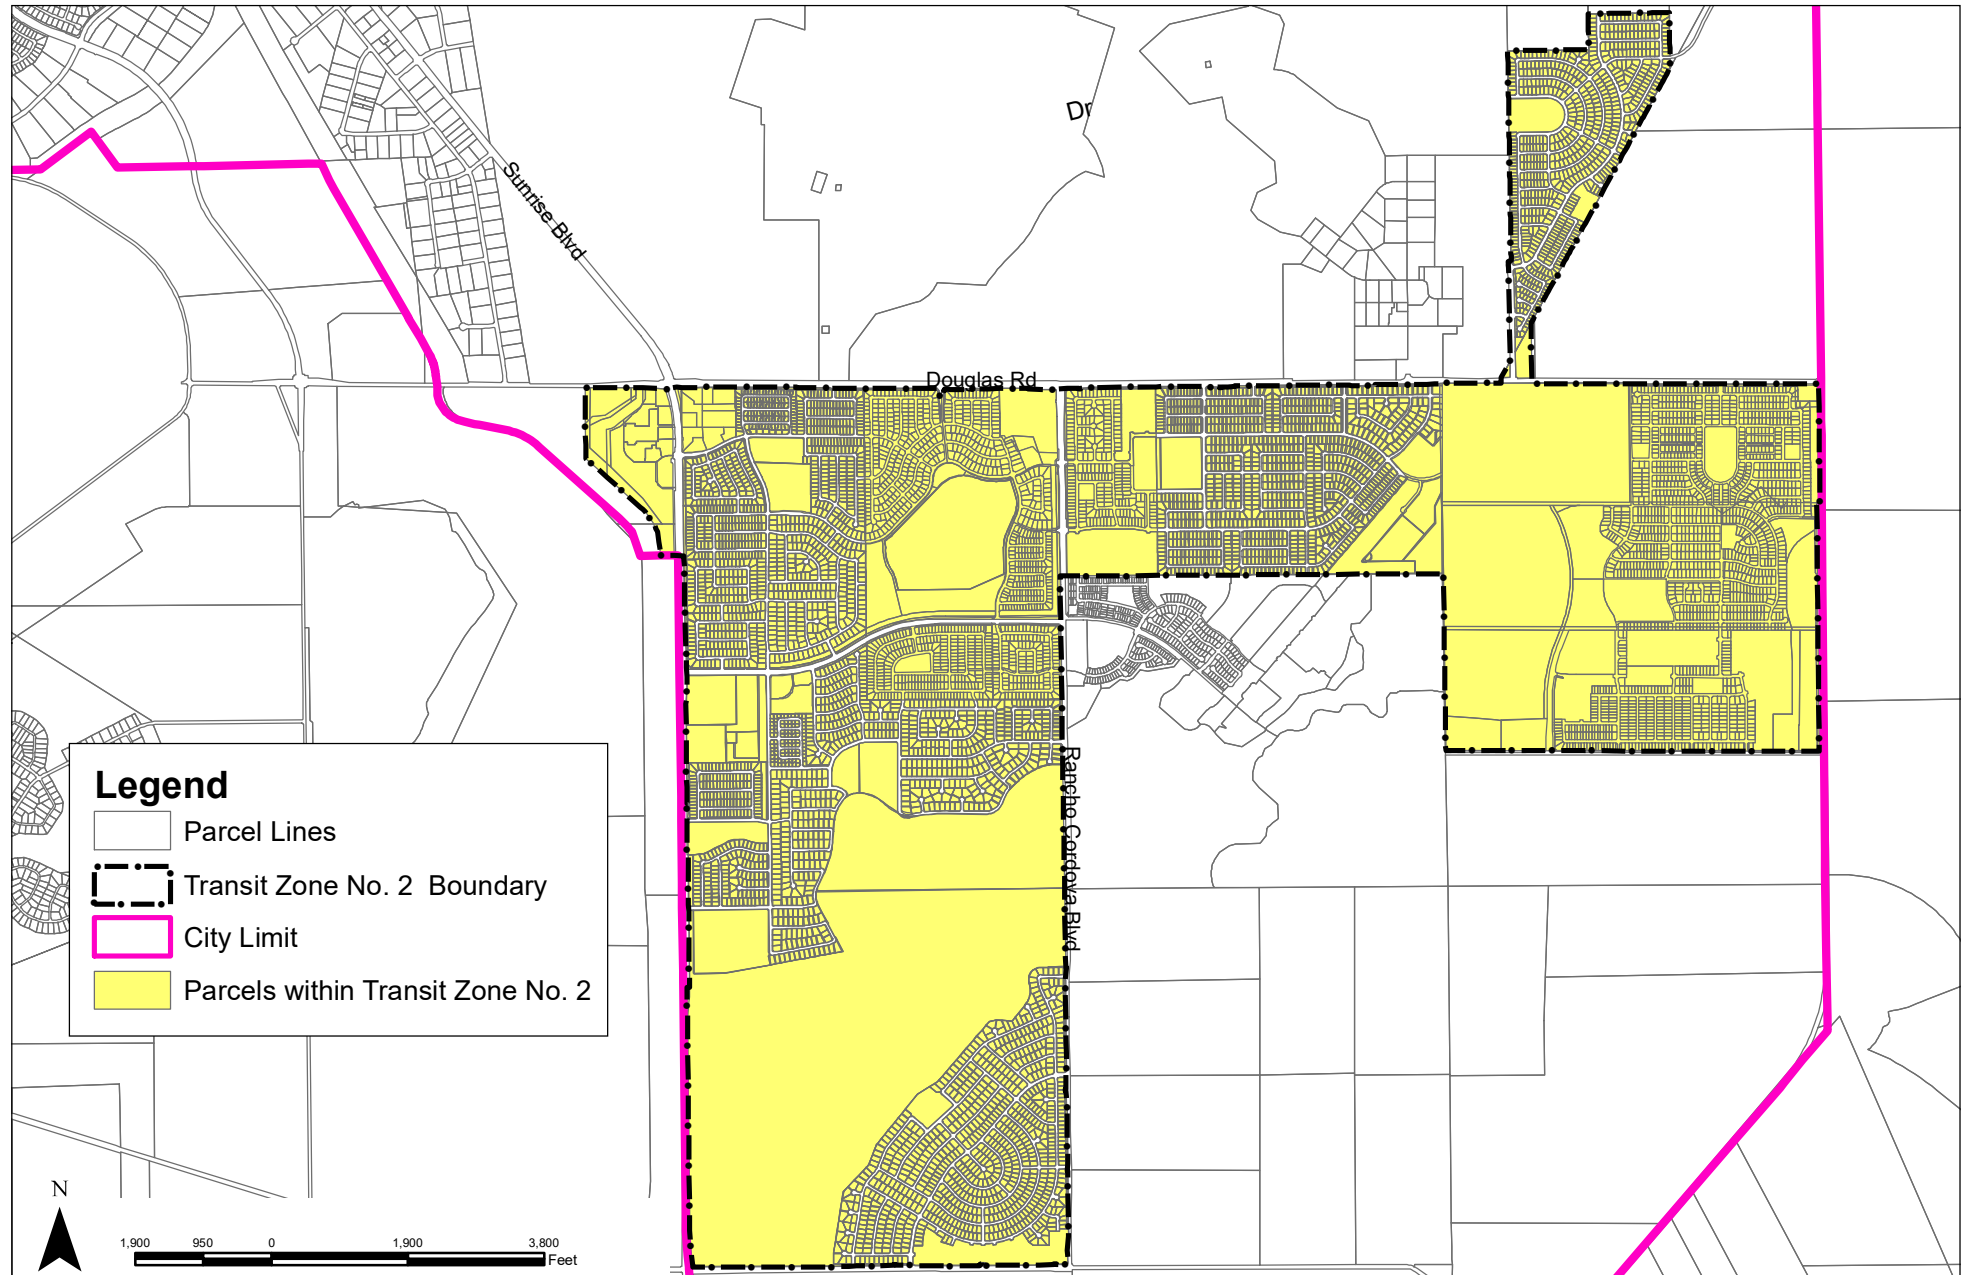

Part D**METHOD OF APPORTIONMENT**

County Service Area Law (Government Code Section 25210 et seq), together with Local Agency Formation law (Government Code Sections 56886(m) and 56886(t)), permit a county, or a successor city, in the case of a detached CSA, to levy or collect a tax or charge in any CSA, or zone within a CSA, to fund any one or more of the services mentioned in Part A. A county or successor city may also levy and collect taxes or charges for capital outlay purposes within the respective CSA or detached CSA, for the accumulation of a reserve fund for capital outlay purposes, and for any appropriation for contingencies to be used for expenses for maintenance and operation of any services.

The method of apportionment utilized commonly accepted engineering practices that have been established pursuant to the County Service Area Law and the Constitution. The remainder of this part describes the methodology, estimated annual rates, and annual escalation formula for the charge to be levied in Transit Zone No. 2.

Benefit Analysis

The methodology established through CSA 10 Benefit Zone No. 2 and authorized for Transit Zone No. 2 is summarized below.

The Transit Zone No. 2 charges are levied to fund property-related services. These charges comply with County Service Area Law and Article XIID Section 4 of the California Constitution, as the charges are to fund property-related services.

The initial rates of CSA 10 Benefit Zone No. 2 were based on the estimated costs to fund supplemental transportation services in Fiscal Year 2005-06 for the Sunridge Specific Plan at build out. The costs of the District are apportioned by a formula or method which fairly distributes the net amount to be charged among the parcels in proportion to the special benefits received by each such parcel from the services provided by the District and a parcel's charge may not exceed the reasonable cost of the proportional special benefit conferred on that parcel. Article XIID requires that only special benefits be charged, and that the City shall separate the general benefit from special benefit. A special benefit is a particular and distinct benefit over and above general benefits conferred on the public at large, including real property within the district. The general enhancement of property value does not constitute a special benefit. Each parcel within the District receives special benefits from the services provided due to the distinct nature and proximity of these services.

Specific Benefit

The method of apportionment is based on the premise that each charged parcel receives special benefit from the District services funded by the annual service charges as these services are to be provided to individuals using, visiting or occupying the parcels within the District.

ITEM 17.3.**CITY OF RANCHO CORDOVA****TRANSIT RELATED SERVICES BENEFIT DISTRICT ZONE No. 2****ATTACHMENT 3
Exhibit A to the Resolution****FY 2023-24****PART D**

The annual service charges outlined in this report are based on the estimated costs to provide necessary services, improvements, operation and administration required to ensure the satisfactory condition of each improvement and quality of the services provided.

The special benefits associated with the District services, include but are not limited to:

- ♦ Transit Shuttle – shuttle for District residents and/or employees of District businesses;
- ♦ Guaranteed Ride Home – free taxi rides and rental cars for ride sharers, in case of an emergency, for those residing and/or employed within the District;
- ♦ Transit Subsidies – financial assistance to encourage residents and employees working within the District to use transit or other alternative transportation measures;
- ♦ Transportation Planning for employers and/or resident groups working or residing within the District;
- ♦ Education Programs – various programs such as education of transit options, home office set up, and alternative commute opportunities for employers and/or resident groups working or residing within the District;
- ♦ Infrastructure Support – additional bike racks and lockers, transportation alternatives and ride share informational boards/kiosks, and transit facilities within the District;
- ♦ Transportation Coordinator, Training and Support – instruction in mobility (transportation alternatives) for residential groups and employers located in the District;
- ♦ Bicycle and Alternative Fuel Vehicle Incentives – incentives for District residents and/or employees of businesses within the District to purchase new bicycles or alternative fuel vehicles;
- ♦ A reduction of close-proximity car and diesel truck emissions, at ground level, onto District properties.

The preceding special benefits contribute to a special enhancement and desirability of each of the charged parcels within the District.

General Benefit

In addition to the special benefits received by the parcels within the District, there are incidental general benefits conferred by the District services and improvements. These incidental general benefits conferred by the District improvements include:

- ♦ A general reduction in vehicle traffic in portions of the City.
- ♦ A possible general reduction in the traffic accidents in portions of the City.

Apportionment Methodology

In order to calculate and identify the proportional special benefit received by each parcel and their proportionate share of the service related costs, it is necessary to consider not

ITEM 17.3.**CITY OF RANCHO CORDOVA****TRANSIT RELATED SERVICES BENEFIT DISTRICT ZONE No. 2****Exhibit A to the Resolution****FY 2023-24****PART D**

only the services to be provided, but the relationship each parcel has to those services as compared to other parcels in the District. The benefit formula used to determine the obligation is therefore based upon both the services that benefit the parcels within the District as well as the proposed land use of each property as compared to other parcels that benefit from those specific services.

Equivalent Dwelling Unit Factors

The unit of demand used for the charge is an equivalent dwelling unit (“EDU”). One EDU is the amount of demand for services associated with one (1) low-density residential unit in a single year. The demand for all other land use types reflects a comparison of the demand for service relative to one EDU for a low-density residential unit.

The level of service identified for Benefit Zone No. 2 was based on the level of service identified in user surveys conducted by the North Natomas Transportation Management Authority (“NNTMA”). Demand for services was measured using vehicle trip generation rates adjusted for trip length and trip purpose (diverted and pass-by trips versus primary trips) by type of land use.

Demand is assumed to be generated by developed residential and non-residential land uses. No demand is associated with undeveloped land and no charge is levied on this land use. Table 1 provides the number of EDU’s assigned to each land use type for calculating the maximum charge.

Table 1: Transit Zone No. 2 - EDU's by Land Use	
Land Use	EDU Factor¹
Developed Acreage	
Residential (per dwelling unit)	
Low Density	1.00
Medium Density	0.80
High Density	0.60
Nonresidential (per acre)	
Retail and Service Commercial	25.64
Commercial Mixed Use	22.04
Undeveloped Acreage	
All Land Uses	0.00

¹EDU Factors as approved for Sacramento County CSA 10 Benefit Zone No. 2 in FY 2005-06.

The EDU factor for each land use is based upon average daily vehicle trips (ADT) per land use type. ADT is used to determine the charge by land use type because vehicle trips are a reasonable measure of demand for the supplemental transportation services immediately available to property owners paying the charge.

Each parcel’s charge is calculated by multiplying the cost per EDU by the amount of EDU’s assigned to each property according to their land use type. This methodology fairly distributes the total cost for services among all parcels based on each parcel’s proportional demand for the services immediately available to that parcel. Each parcel’s charge does not exceed the reasonable cost of services to that parcel.

Land Use Definitions

Definition of the land use definitions are as follows:

Developed Parcels - All single-family detached residential parcels for which a final map has been recorded, and all other parcels for which a building permit has been issued, on or prior to June 30 of the fiscal year preceding the year in which the charge is levied.

Undeveloped Parcels - All parcels that are not Developed Parcels or Exempt Parcels.

Low Density Residential - This category includes densities of up to five (5.0) dwelling units per acre. Uses consistent with the Low Density Residential category include those allowed by in the RD-5 land use zone and other residential zones of lesser maximum density as specified in Title II Chapter 15 of the Rancho Cordova Zoning Code. For purposes of levying the charge in Benefit Zone 2, non-residential uses allowed in these residential zones by conditional use permit are considered to be either Retail Commercial, Commercial Mixed Use, or Exempt as determined by the Planning Director of Rancho Cordova.

Medium Density Residential - This category includes densities of more than five (5.1 or greater) dwelling units per acre and up to fifteen (15.0) dwelling units per acre. Uses consistent with the Medium Density Residential category include those allowed by in the RD-7, RD-10, and RD-15 land use zones as specified in Title II Chapter 15 of the Rancho Cordova Zoning Code. For purposes of levying the charge in Benefit Zone 2, non-residential uses allowed in these residential zones by conditional use permit are considered to be either Retail Commercial, Commercial Mixed Use, or Exempt as determined by the Planning Director of Rancho Cordova.

High Density Residential - This category includes densities of more than fifteen (15.1 or greater) dwelling units per acre. Uses consistent with the High Density Residential category include those allowed by in the RD-20, RD-25, RD-30, and RD-40 land use zones as specified in Title II Chapter 15 of the Rancho Cordova Zoning Code. For purposes of levying the charge in Benefit Zone 2, non-

residential uses allowed in these residential zones by conditional use permit are considered to be either Retail Commercial, Commercial Mixed Use, or Exempt as determined by the Planning Director of Rancho Cordova.

Retail & Service Commercial - This category as designated in the Sunridge Specific Plan includes those non-residential land uses allowed by a use permit in the SC Shopping Center land use zone as specified in Title II Chapter 25 of the Rancho Cordova Zoning Code. This land use category further includes all other non-residential uses that would generate a high number (500 or more) of average daily trips. For purposes of levying the charge in Benefit Zone 2, residential uses allowed in the SC Shopping Center land use zone by development plan review or by conditional use permit are considered to be Low Density, Medium Density, or High Density Residential according to their density as determined by the Planning Director of Rancho Cordova and these definitions.

Commercial Mixed Use - This category as designated in the Sunridge Specific Plan includes those non-residential land uses allowed by a use permit in the LC Limited Commercial land use zone as specified in Title II Chapter 25 of the Rancho Cordova Zoning Code. This land use category further includes all other non-residential uses that would generate a low to medium number (less than 500) of average daily trips. For purposes of levying the charge in Benefit Zone 2, residential uses allowed in the LC Limited Commercial land use zone by development plan review or by conditional use permit are considered to be either Low Density, Medium Density, or High Density Residential according to their actual density in dwelling units per acre as determined by the Planning Director of Rancho Cordova and these definitions.

Exempt -

Public parcels including parks, schools, utility parcels, and designated open space parcels are exempt from the service charge because no services funded by Transit Zone No. 2 are provided to these parcels.

ITEM 17.3.**CITY OF RANCHO CORDOVA****TRANSIT RELATED SERVICES BENEFIT DISTRICT ZONE No. 2****ATTACHMENT 3
Exhibit A to the Resolution****FY 2023-24****PART D****Formula for Inflating the Annual Maximum Charge**

The formula for inflating the maximum annual charge established through CSA 10 Benefit Zone No. 2, and to be used for Transit Zone No. 2, is summarized as follows.

The property owner balloting that established the maximum charges to CSA 10 Benefit Zone No. 2 included an annual inflator formula. The purpose of establishing an inflator formula was to provide for a reasonable inflationary adjustment to the annual maximum charges without requiring periodic noticing and balloting procedures that would add administrative costs to Benefit Zone No. 2. The law implementing Article XIIID (Senate Bill 919) of the California Constitution clarifies that an increase in a maximum charge to implement a voter-approved inflator formula is not an increase subject to additional property owner consideration.

This inflator formula allows for annual increases to the maximum allowable charges by the increase in the Consumer Price Index (All Urban Consumers) published for the Sacramento Region by the U.S. Department of Labor (CPI), or six percent (6%), whichever is less. The CPI increase to be used in the inflator formula will be the change in the CPI index from the January two years before adjustment of the charge to the January in the year preceding adjustment of the charge; beginning in the second fiscal year (Fiscal Year 2006-07), and each fiscal year thereafter, the maximum allowable charge will be recalculated, and a new maximum charge established.

The City may choose to impose less than the maximum allowable charge in any year if service costs warrant the reduction. If the City, or previously the County, has imposed an amount less than the maximum charge, the City may also choose to increase the charge in any year to fully fund services up to the level of the maximum allowable charge for that fiscal year. In this way, the maximum allowable charge is adjusted annually and is calculated independent of the TransitZone's annual cost estimate.

The U.S. Department of Labor's Bureau of Labor Statistics no longer provides CPI factors for January for the San Francisco-Oakland-San Jose area. The CPI factors are now published bi-monthly on even months only (February, April, June, etc.). Since the February CPI factors include, in part, the data that would have been used to determine the January CPI factors, the City has determined that Transit Zone No. 2 shall now use the CPI data for the month of February.

The percentage increase from the February 2022 CPI to the February 2023 CPI was 5.30239%.

On the following page, Table 2 provides the Fiscal Year 2023-24 maximum charge per EDU together with the maximum charge by land use.

ITEM 17.3.

Exhibit A to the Resolution

CITY OF RANCHO CORDOVA

FY 2023-24

TRANSIT RELATED SERVICES BENEFIT DISTRICT ZONE No. 2

PART D

Table 2: Transit Zone No. 2 - Maximum Charge by Land Use			
Land Use	EDU Factor ¹	Charge Per EDU ²	Maximum Annual Charge Per Unit/Acre
Developed Acreage			
Residential (per dwelling unit)			
Low Density	1.00	\$132.85	\$132.85
Medium Density	0.80	\$132.85	\$106.28
High Density	0.60	\$132.85	\$79.71
Nonresidential (per acre)			
Retail Commercial	25.64	\$132.85	\$3,406.27
Business Park	22.04	\$132.85	\$2,928.01
Undeveloped Acreage			
All Land Uses	0.00	\$132.85	\$0.00

¹EDU Factors as approved for Sacramento County CSA 10 Benefit Zone No. 2, FY 2005-06.

²The FY 2022-23 maximum charge per EDU is calculated by increasing the FY 2022-23 maximum charge per EDU of \$126.16 by 5.30239%, the percentage increase in the CPI from February 2022 to February 2023. Rates and percentages in the Report have been rounded for presentation purposes. However, in FY 2023-24, the District is levying \$110.25 per EDU, which is less than the maximum rate allowable.

Part E**CHARGE ROLL**

Parcel identification for each lot or parcel within the District is based on the diagram presented herein and is based on available parcel maps and property data from the County Assessor's Office at the time the Engineer's Report was prepared. A listing of the proposed lots and parcels to be charged within this District along with the amounts is provided herein.

If any parcel submitted for collection is identified by the County Auditor/Controller to be an invalid parcel number for the fiscal year, a corrected parcel number and/or new parcel numbers will be identified and resubmitted to the County Auditor/Controller. The amount to be levied and collected for the resubmitted parcel or parcels shall be based on the method of apportionment and rate described in this report as approved by the City Council. Therefore, if a single parcel is subdivided to multiple parcels, the amount applied to each of the new parcels shall be recalculated and applied according to the approved method of apportionment and rate rather than a proportionate share of the original amount.

The following is a list of the parcels and proposed amounts for each of the parcels within the District as determined by the rates and method of apportionment described herein.

ATTACHMENT 3

City of Rancho Cordova

ITEM 17.3. Transit Related Services Benefit District Zone No. 2 **Exhibit A to the Resolution**

Fiscal Year 2023-24 Charge Roll

APN	Development Status	Land Use	EDU	Levy Amount
067-0030-039-0000	Developed/Final Map	Retail & Service	60.5104	\$ 6,671.26
067-0430-041-0000	Developed/Final Map	Commercial/Business Park	95.6536	\$10,545.80
067-0440-001-0000	Developed/Final Map	Medium Density	0.8000	\$ 88.20
067-0440-002-0000	Developed/Final Map	Medium Density	0.8000	\$ 88.20
067-0440-003-0000	Developed/Final Map	Medium Density	0.8000	\$ 88.20
067-0440-004-0000	Developed/Final Map	Medium Density	0.8000	\$ 88.20
067-0440-005-0000	Developed/Final Map	Medium Density	0.8000	\$ 88.20
067-0440-006-0000	Developed/Final Map	Medium Density	0.8000	\$ 88.20
067-0440-007-0000	Developed/Final Map	Medium Density	0.8000	\$ 88.20
067-0440-008-0000	Developed/Final Map	Medium Density	0.8000	\$ 88.20
067-0440-009-0000	Developed/Final Map	Medium Density	0.8000	\$ 88.20
067-0440-010-0000	Developed/Final Map	Medium Density	0.8000	\$ 88.20
067-0440-011-0000	Developed/Final Map	Medium Density	0.8000	\$ 88.20
067-0440-012-0000	Developed/Final Map	Medium Density	0.8000	\$ 88.20
067-0440-013-0000	Developed/Final Map	Medium Density	0.8000	\$ 88.20
067-0440-014-0000	Developed/Final Map	Medium Density	0.8000	\$ 88.20
067-0440-015-0000	Developed/Final Map	Medium Density	0.8000	\$ 88.20
067-0440-016-0000	Developed/Final Map	Medium Density	0.8000	\$ 88.20
067-0440-017-0000	Developed/Final Map	Medium Density	0.8000	\$ 88.20
067-0440-018-0000	Developed/Final Map	Medium Density	0.8000	\$ 88.20
067-0440-019-0000	Developed/Final Map	Medium Density	0.8000	\$ 88.20
067-0440-020-0000	Developed/Final Map	Medium Density	0.8000	\$ 88.20
067-0440-021-0000	Developed/Final Map	Medium Density	0.8000	\$ 88.20
067-0440-022-0000	Developed/Final Map	Medium Density	0.8000	\$ 88.20
067-0440-023-0000	Developed/Final Map	Medium Density	0.8000	\$ 88.20
067-0440-024-0000	Developed/Final Map	Medium Density	0.8000	\$ 88.20
067-0440-025-0000	Developed/Final Map	Medium Density	0.8000	\$ 88.20
067-0440-026-0000	Developed/Final Map	Medium Density	0.8000	\$ 88.20
067-0440-027-0000	Developed/Final Map	Medium Density	0.8000	\$ 88.20
067-0440-028-0000	Developed/Final Map	Medium Density	0.8000	\$ 88.20
067-0440-029-0000	Developed/Final Map	Medium Density	0.8000	\$ 88.20
067-0440-030-0000	Developed/Final Map	Medium Density	0.8000	\$ 88.20
067-0440-031-0000	Developed/Final Map	Medium Density	0.8000	\$ 88.20
067-0440-032-0000	Developed/Final Map	Medium Density	0.8000	\$ 88.20
067-0440-033-0000	Developed/Final Map	Medium Density	0.8000	\$ 88.20
067-0440-034-0000	Developed/Final Map	Medium Density	0.8000	\$ 88.20
067-0440-035-0000	Developed/Final Map	Medium Density	0.8000	\$ 88.20
067-0440-036-0000	Developed/Final Map	Medium Density	0.8000	\$ 88.20
067-0440-037-0000	Developed/Final Map	Medium Density	0.8000	\$ 88.20
067-0440-038-0000	Developed/Final Map	Medium Density	0.8000	\$ 88.20
067-0440-039-0000	Developed/Final Map	Medium Density	0.8000	\$ 88.20
067-0440-040-0000	Developed/Final Map	Medium Density	0.8000	\$ 88.20
067-0440-041-0000	Developed/Final Map	Medium Density	0.8000	\$ 88.20
067-0440-042-0000	Developed/Final Map	Medium Density	0.8000	\$ 88.20
067-0440-043-0000	Developed/Final Map	Medium Density	0.8000	\$ 88.20

City of Rancho Cordova **ATTACHMENT 3**
ITEM 17.3. **Transit Related Services Benefit District Zone No. 2** **Exhibit A to the Resolution**
Fiscal Year 2023-24 Charge Roll

APN	Development Status	Land Use	EDU	Levy Amount
067-0440-044-0000	Developed/Final Map	Medium Density	0.8000	\$ 88.20
067-0440-045-0000	Developed/Final Map	Medium Density	0.8000	\$ 88.20
067-0440-046-0000	Developed/Final Map	Medium Density	0.8000	\$ 88.20
067-0440-047-0000	Developed/Final Map	Medium Density	0.8000	\$ 88.20
067-0440-048-0000	Developed/Final Map	Medium Density	0.8000	\$ 88.20
067-0440-049-0000	Developed/Final Map	Medium Density	0.8000	\$ 88.20
067-0440-050-0000	Developed/Final Map	Medium Density	0.8000	\$ 88.20
067-0440-051-0000	Developed/Final Map	Medium Density	0.8000	\$ 88.20
067-0440-052-0000	Developed/Final Map	Medium Density	0.8000	\$ 88.20
067-0440-053-0000	Developed/Final Map	Medium Density	0.8000	\$ 88.20
067-0440-054-0000	Developed/Final Map	Medium Density	0.8000	\$ 88.20
067-0440-055-0000	Developed/Final Map	Medium Density	0.8000	\$ 88.20
067-0440-056-0000	Developed/Final Map	Medium Density	0.8000	\$ 88.20
067-0440-057-0000	Developed/Final Map	Medium Density	0.8000	\$ 88.20
067-0440-058-0000	Developed/Final Map	Medium Density	0.8000	\$ 88.20
067-0440-059-0000	Developed/Final Map	Medium Density	0.8000	\$ 88.20
067-0440-060-0000	Developed/Final Map	Medium Density	0.8000	\$ 88.20
067-0440-061-0000	Developed/Final Map	Medium Density	0.8000	\$ 88.20
067-0440-062-0000	Developed/Final Map	Medium Density	0.8000	\$ 88.20
067-0440-063-0000	Developed/Final Map	Medium Density	0.8000	\$ 88.20
067-0440-064-0000	Developed/Final Map	Medium Density	0.8000	\$ 88.20
067-0440-065-0000	Developed/Final Map	Medium Density	0.8000	\$ 88.20
067-0440-066-0000	Developed/Final Map	Medium Density	0.8000	\$ 88.20
067-0440-067-0000	Developed/Final Map	Medium Density	0.8000	\$ 88.20
067-0440-068-0000	Developed/Final Map	Medium Density	0.8000	\$ 88.20
067-0440-069-0000	Developed/Final Map	Medium Density	0.8000	\$ 88.20
067-0440-070-0000	Developed/Final Map	Medium Density	0.8000	\$ 88.20
067-0440-071-0000	Developed/Final Map	Medium Density	0.8000	\$ 88.20
067-0440-072-0000	Developed/Final Map	Medium Density	0.8000	\$ 88.20
067-0440-073-0000	Developed/Final Map	Medium Density	0.8000	\$ 88.20
067-0440-074-0000	Developed/Final Map	Medium Density	0.8000	\$ 88.20
067-0440-075-0000	Developed/Final Map	Medium Density	0.8000	\$ 88.20
067-0440-076-0000	Developed/Final Map	Medium Density	0.8000	\$ 88.20
067-0440-077-0000	Developed/Final Map	Medium Density	0.8000	\$ 88.20
067-0440-078-0000	Developed/Final Map	Medium Density	0.8000	\$ 88.20
067-0440-079-0000	Developed/Final Map	Medium Density	0.8000	\$ 88.20
067-0440-080-0000	Developed/Final Map	Medium Density	0.8000	\$ 88.20
067-0440-081-0000	Developed/Final Map	Medium Density	0.8000	\$ 88.20
067-0440-082-0000	Developed/Final Map	Medium Density	0.8000	\$ 88.20
067-0440-083-0000	Developed/Final Map	Medium Density	0.8000	\$ 88.20
067-0440-084-0000	Developed/Final Map	Medium Density	0.8000	\$ 88.20
067-0440-085-0000	Developed/Final Map	Medium Density	0.8000	\$ 88.20
067-0440-086-0000	Developed/Final Map	Medium Density	0.8000	\$ 88.20
067-0440-087-0000	Developed/Final Map	Medium Density	0.8000	\$ 88.20
067-0440-088-0000	Developed/Final Map	Medium Density	0.8000	\$ 88.20

City of Rancho Cordova **ATTACHMENT 3**
ITEM 17.3. **Transit Related Services Benefit District Zone No. 2** **Exhibit A to the Resolution**
Fiscal Year 2023-24 Charge Roll

APN	Development Status	Land Use	EDU	Levy Amount
067-0440-089-0000	Developed/Final Map	Medium Density	0.8000	\$ 88.20
067-0440-090-0000	Developed/Final Map	Medium Density	0.8000	\$ 88.20
067-0440-091-0000	Developed/Final Map	Medium Density	0.8000	\$ 88.20
067-0440-092-0000	Developed/Final Map	Medium Density	0.8000	\$ 88.20
067-0440-093-0000	Developed/Final Map	Medium Density	0.8000	\$ 88.20
067-0440-094-0000	Developed/Final Map	Medium Density	0.8000	\$ 88.20
067-0440-095-0000	Developed/Final Map	Medium Density	0.8000	\$ 88.20
067-0440-096-0000	Developed/Final Map	Medium Density	0.8000	\$ 88.20
067-0440-097-0000	Developed/Final Map	Medium Density	0.8000	\$ 88.20
067-0440-098-0000	Developed/Final Map	Medium Density	0.8000	\$ 88.20
067-0440-099-0000	Developed/Final Map	Medium Density	0.8000	\$ 88.20
067-0440-100-0000	Developed/Final Map	Medium Density	0.8000	\$ 88.20
067-0440-101-0000	Developed/Final Map	Medium Density	0.8000	\$ 88.20
067-0440-102-0000	Developed/Final Map	Medium Density	0.8000	\$ 88.20
067-0440-103-0000	Developed/Final Map	Medium Density	0.8000	\$ 88.20
067-0440-104-0000	Developed/Final Map	Medium Density	0.8000	\$ 88.20
067-0440-105-0000	Developed/Final Map	Medium Density	0.8000	\$ 88.20
067-0440-106-0000	Developed/Final Map	Medium Density	0.8000	\$ 88.20
067-0440-107-0000	Developed/Final Map	Medium Density	0.8000	\$ 88.20
067-0440-108-0000	Developed/Final Map	Medium Density	0.8000	\$ 88.20
067-0440-109-0000	Developed/Final Map	Medium Density	0.8000	\$ 88.20
067-0440-110-0000	Developed/Final Map	Medium Density	0.8000	\$ 88.20
067-0440-111-0000	Developed/Final Map	Medium Density	0.8000	\$ 88.20
067-0450-001-0000	Developed/Final Map	Low Density	1.0000	\$ 110.24
067-0450-002-0000	Developed/Final Map	Low Density	1.0000	\$ 110.24
067-0450-003-0000	Developed/Final Map	Low Density	1.0000	\$ 110.24
067-0450-004-0000	Developed/Final Map	Low Density	1.0000	\$ 110.24
067-0450-005-0000	Developed/Final Map	Low Density	1.0000	\$ 110.24
067-0450-006-0000	Developed/Final Map	Low Density	1.0000	\$ 110.24
067-0450-007-0000	Developed/Final Map	Low Density	1.0000	\$ 110.24
067-0450-008-0000	Developed/Final Map	Low Density	1.0000	\$ 110.24
067-0450-009-0000	Developed/Final Map	Low Density	1.0000	\$ 110.24
067-0450-010-0000	Developed/Final Map	Low Density	1.0000	\$ 110.24
067-0450-011-0000	Developed/Final Map	Low Density	1.0000	\$ 110.24
067-0450-012-0000	Developed/Final Map	Low Density	1.0000	\$ 110.24
067-0450-013-0000	Developed/Final Map	Low Density	1.0000	\$ 110.24
067-0450-014-0000	Developed/Final Map	Low Density	1.0000	\$ 110.24
067-0450-015-0000	Developed/Final Map	Low Density	1.0000	\$ 110.24
067-0450-016-0000	Developed/Final Map	Low Density	1.0000	\$ 110.24
067-0450-017-0000	Developed/Final Map	Low Density	1.0000	\$ 110.24
067-0450-018-0000	Developed/Final Map	Low Density	1.0000	\$ 110.24
067-0450-019-0000	Developed/Final Map	Low Density	1.0000	\$ 110.24
067-0450-020-0000	Developed/Final Map	Low Density	1.0000	\$ 110.24
067-0450-021-0000	Developed/Final Map	Low Density	1.0000	\$ 110.24
067-0450-022-0000	Developed/Final Map	Low Density	1.0000	\$ 110.24

City of Rancho Cordova **ATTACHMENT 3**
ITEM 17.3. **Transit Related Services Benefit District Zone No. 2** **Exhibit A to the Resolution**
Fiscal Year 2023-24 Charge Roll

APN	Development Status	Land Use	EDU	Levy Amount
067-0450-023-0000	Developed/Final Map	Low Density	1.0000	\$ 110.24
067-0450-024-0000	Developed/Final Map	Low Density	1.0000	\$ 110.24
067-0450-025-0000	Developed/Final Map	Low Density	1.0000	\$ 110.24
067-0450-026-0000	Developed/Final Map	Low Density	1.0000	\$ 110.24
067-0450-027-0000	Developed/Final Map	Low Density	1.0000	\$ 110.24
067-0450-028-0000	Developed/Final Map	Low Density	1.0000	\$ 110.24
067-0450-029-0000	Developed/Final Map	Low Density	1.0000	\$ 110.24
067-0450-030-0000	Developed/Final Map	Low Density	1.0000	\$ 110.24
067-0450-031-0000	Developed/Final Map	Low Density	1.0000	\$ 110.24
067-0450-032-0000	Developed/Final Map	Low Density	1.0000	\$ 110.24
067-0450-033-0000	Developed/Final Map	Low Density	1.0000	\$ 110.24
067-0450-034-0000	Developed/Final Map	Low Density	1.0000	\$ 110.24
067-0450-035-0000	Developed/Final Map	Low Density	1.0000	\$ 110.24
067-0450-036-0000	Developed/Final Map	Low Density	1.0000	\$ 110.24
067-0450-037-0000	Developed/Final Map	Low Density	1.0000	\$ 110.24
067-0450-038-0000	Developed/Final Map	Low Density	1.0000	\$ 110.24
067-0450-039-0000	Developed/Final Map	Low Density	1.0000	\$ 110.24
067-0450-040-0000	Developed/Final Map	Low Density	1.0000	\$ 110.24
067-0450-041-0000	Developed/Final Map	Low Density	1.0000	\$ 110.24
067-0450-042-0000	Developed/Final Map	Low Density	1.0000	\$ 110.24
067-0450-043-0000	Developed/Final Map	Low Density	1.0000	\$ 110.24
067-0450-044-0000	Developed/Final Map	Low Density	1.0000	\$ 110.24
067-0450-045-0000	Developed/Final Map	Low Density	1.0000	\$ 110.24
067-0450-046-0000	Developed/Final Map	Low Density	1.0000	\$ 110.24
067-0450-047-0000	Developed/Final Map	Low Density	1.0000	\$ 110.24
067-0450-048-0000	Developed/Final Map	Low Density	1.0000	\$ 110.24
067-0450-049-0000	Developed/Final Map	Low Density	1.0000	\$ 110.24
067-0450-050-0000	Developed/Final Map	Low Density	1.0000	\$ 110.24
067-0450-051-0000	Developed/Final Map	Low Density	1.0000	\$ 110.24
067-0450-052-0000	Developed/Final Map	Low Density	1.0000	\$ 110.24
067-0450-053-0000	Developed/Final Map	Low Density	1.0000	\$ 110.24
067-0450-054-0000	Developed/Final Map	Low Density	1.0000	\$ 110.24
067-0450-055-0000	Developed/Final Map	Low Density	1.0000	\$ 110.24
067-0450-056-0000	Developed/Final Map	Low Density	1.0000	\$ 110.24
067-0450-057-0000	Developed/Final Map	Low Density	1.0000	\$ 110.24
067-0450-058-0000	Developed/Final Map	Low Density	1.0000	\$ 110.24
067-0450-059-0000	Developed/Final Map	Low Density	1.0000	\$ 110.24
067-0450-060-0000	Developed/Final Map	Low Density	1.0000	\$ 110.24
067-0450-061-0000	Developed/Final Map	Low Density	1.0000	\$ 110.24
067-0450-062-0000	Developed/Final Map	Low Density	1.0000	\$ 110.24
067-0450-063-0000	Developed/Final Map	Low Density	1.0000	\$ 110.24
067-0450-064-0000	Developed/Final Map	Low Density	1.0000	\$ 110.24
067-0450-065-0000	Developed/Final Map	Low Density	1.0000	\$ 110.24
067-0450-066-0000	Developed/Final Map	Low Density	1.0000	\$ 110.24
067-0450-067-0000	Developed/Final Map	Low Density	1.0000	\$ 110.24

City of Rancho Cordova **ATTACHMENT 3**
ITEM 17.3. **Transit Related Services Benefit District Zone No. 2** **Exhibit A to the Resolution**
Fiscal Year 2023-24 Charge Roll

APN	Development Status	Land Use	EDU	Levy Amount
067-0450-068-0000	Developed/Final Map	Low Density	1.0000	\$ 110.24
067-0450-069-0000	Developed/Final Map	Low Density	1.0000	\$ 110.24
067-0450-070-0000	Developed/Final Map	Low Density	1.0000	\$ 110.24
067-0450-071-0000	Developed/Final Map	Low Density	1.0000	\$ 110.24
067-0450-072-0000	Developed/Final Map	Low Density	1.0000	\$ 110.24
067-0450-073-0000	Developed/Final Map	Low Density	1.0000	\$ 110.24
067-0450-074-0000	Developed/Final Map	Low Density	1.0000	\$ 110.24
067-0450-075-0000	Developed/Final Map	Low Density	1.0000	\$ 110.24
067-0450-076-0000	Developed/Final Map	Low Density	1.0000	\$ 110.24
067-0450-077-0000	Developed/Final Map	Low Density	1.0000	\$ 110.24
067-0450-078-0000	Developed/Final Map	Low Density	1.0000	\$ 110.24
067-0450-079-0000	Developed/Final Map	Low Density	1.0000	\$ 110.24
067-0450-080-0000	Developed/Final Map	Low Density	1.0000	\$ 110.24
067-0450-081-0000	Developed/Final Map	Low Density	1.0000	\$ 110.24
067-0450-082-0000	Developed/Final Map	Low Density	1.0000	\$ 110.24
067-0450-083-0000	Developed/Final Map	Low Density	1.0000	\$ 110.24
067-0450-084-0000	Developed/Final Map	Low Density	1.0000	\$ 110.24
067-0450-085-0000	Developed/Final Map	Low Density	1.0000	\$ 110.24
067-0450-086-0000	Developed/Final Map	Low Density	1.0000	\$ 110.24
067-0450-087-0000	Developed/Final Map	Low Density	1.0000	\$ 110.24
067-0450-088-0000	Developed/Final Map	Low Density	1.0000	\$ 110.24
067-0450-089-0000	Developed/Final Map	Low Density	1.0000	\$ 110.24
067-0450-090-0000	Developed/Final Map	Low Density	1.0000	\$ 110.24
067-0450-091-0000	Developed/Final Map	Low Density	1.0000	\$ 110.24
067-0450-092-0000	Developed/Final Map	Low Density	1.0000	\$ 110.24
067-0450-093-0000	Developed/Final Map	Low Density	1.0000	\$ 110.24
067-0450-094-0000	Developed/Final Map	Low Density	1.0000	\$ 110.24
067-0450-095-0000	Developed/Final Map	Low Density	1.0000	\$ 110.24
067-0450-096-0000	Developed/Final Map	Low Density	1.0000	\$ 110.24
067-0450-097-0000	Developed/Final Map	Low Density	1.0000	\$ 110.24
067-0450-098-0000	Developed/Final Map	Low Density	1.0000	\$ 110.24
067-0450-099-0000	Developed/Final Map	Low Density	1.0000	\$ 110.24
067-0450-100-0000	Developed/Final Map	Low Density	1.0000	\$ 110.24
067-0450-101-0000	Developed/Final Map	Low Density	1.0000	\$ 110.24
067-0450-102-0000	Developed/Final Map	Low Density	1.0000	\$ 110.24
067-0450-103-0000	Developed/Final Map	Low Density	1.0000	\$ 110.24
067-0450-104-0000	Developed/Final Map	Low Density	1.0000	\$ 110.24
067-0450-105-0000	Developed/Final Map	Low Density	1.0000	\$ 110.24
067-0450-106-0000	Developed/Final Map	Low Density	1.0000	\$ 110.24
067-0450-107-0000	Developed/Final Map	Low Density	1.0000	\$ 110.24
067-0450-108-0000	Developed/Final Map	Low Density	1.0000	\$ 110.24
067-0450-109-0000	Developed/Final Map	Low Density	1.0000	\$ 110.24
067-0450-110-0000	Developed/Final Map	Low Density	1.0000	\$ 110.24
067-0450-111-0000	Developed/Final Map	Low Density	1.0000	\$ 110.24
067-0450-112-0000	Developed/Final Map	Low Density	1.0000	\$ 110.24

City of Rancho Cordova **ATTACHMENT 3**
ITEM 17.3. **Transit Related Services Benefit District Zone No. 2** **Exhibit A to the Resolution**
Fiscal Year 2023-24 Charge Roll

APN	Development Status	Land Use	EDU	Levy Amount
067-0450-113-0000	Developed/Final Map	Low Density	1.0000	\$ 110.24
067-0450-114-0000	Developed/Final Map	Low Density	1.0000	\$ 110.24
067-0460-001-0000	Developed/Final Map	Low Density	1.0000	\$ 110.24
067-0460-002-0000	Developed/Final Map	Low Density	1.0000	\$ 110.24
067-0460-003-0000	Developed/Final Map	Low Density	1.0000	\$ 110.24
067-0460-004-0000	Developed/Final Map	Low Density	1.0000	\$ 110.24
067-0460-005-0000	Developed/Final Map	Low Density	1.0000	\$ 110.24
067-0460-006-0000	Developed/Final Map	Low Density	1.0000	\$ 110.24
067-0460-007-0000	Developed/Final Map	Low Density	1.0000	\$ 110.24
067-0460-008-0000	Developed/Final Map	Low Density	1.0000	\$ 110.24
067-0460-009-0000	Developed/Final Map	Low Density	1.0000	\$ 110.24
067-0460-010-0000	Developed/Final Map	Low Density	1.0000	\$ 110.24
067-0460-011-0000	Developed/Final Map	Low Density	1.0000	\$ 110.24
067-0460-012-0000	Developed/Final Map	Low Density	1.0000	\$ 110.24
067-0460-013-0000	Developed/Final Map	Low Density	1.0000	\$ 110.24
067-0460-014-0000	Developed/Final Map	Low Density	1.0000	\$ 110.24
067-0460-015-0000	Developed/Final Map	Low Density	1.0000	\$ 110.24
067-0460-016-0000	Developed/Final Map	Low Density	1.0000	\$ 110.24
067-0460-017-0000	Developed/Final Map	Low Density	1.0000	\$ 110.24
067-0460-018-0000	Developed/Final Map	Low Density	1.0000	\$ 110.24
067-0460-019-0000	Developed/Final Map	Low Density	1.0000	\$ 110.24
067-0460-020-0000	Developed/Final Map	Low Density	1.0000	\$ 110.24
067-0460-021-0000	Developed/Final Map	Low Density	1.0000	\$ 110.24
067-0460-022-0000	Developed/Final Map	Low Density	1.0000	\$ 110.24
067-0460-023-0000	Developed/Final Map	Low Density	1.0000	\$ 110.24
067-0460-024-0000	Developed/Final Map	Low Density	1.0000	\$ 110.24
067-0460-025-0000	Developed/Final Map	Low Density	1.0000	\$ 110.24
067-0460-026-0000	Developed/Final Map	Low Density	1.0000	\$ 110.24
067-0460-027-0000	Developed/Final Map	Low Density	1.0000	\$ 110.24
067-0460-028-0000	Developed/Final Map	Low Density	1.0000	\$ 110.24
067-0460-029-0000	Developed/Final Map	Low Density	1.0000	\$ 110.24
067-0460-030-0000	Developed/Final Map	Low Density	1.0000	\$ 110.24
067-0460-031-0000	Developed/Final Map	Low Density	1.0000	\$ 110.24
067-0460-032-0000	Developed/Final Map	Low Density	1.0000	\$ 110.24
067-0460-033-0000	Developed/Final Map	Low Density	1.0000	\$ 110.24
067-0460-034-0000	Developed/Final Map	Low Density	1.0000	\$ 110.24
067-0460-035-0000	Developed/Final Map	Low Density	1.0000	\$ 110.24
067-0460-036-0000	Developed/Final Map	Low Density	1.0000	\$ 110.24
067-0460-037-0000	Developed/Final Map	Low Density	1.0000	\$ 110.24
067-0460-038-0000	Developed/Final Map	Low Density	1.0000	\$ 110.24
067-0460-039-0000	Developed/Final Map	Low Density	1.0000	\$ 110.24
067-0460-040-0000	Developed/Final Map	Low Density	1.0000	\$ 110.24
067-0460-041-0000	Developed/Final Map	Low Density	1.0000	\$ 110.24
067-0460-042-0000	Developed/Final Map	Low Density	1.0000	\$ 110.24
067-0460-043-0000	Developed/Final Map	Low Density	1.0000	\$ 110.24

City of Rancho Cordova **ATTACHMENT 3**
ITEM 17.3. **Transit Related Services Benefit District Zone No. 2** **Exhibit A to the Resolution**
Fiscal Year 2023-24 Charge Roll

APN	Development Status	Land Use	EDU	Levy Amount
067-0460-044-0000	Developed/Final Map	Low Density	1.0000	\$ 110.24
067-0460-045-0000	Developed/Final Map	Low Density	1.0000	\$ 110.24
067-0460-046-0000	Developed/Final Map	Low Density	1.0000	\$ 110.24
067-0460-047-0000	Developed/Final Map	Low Density	1.0000	\$ 110.24
067-0460-048-0000	Developed/Final Map	Low Density	1.0000	\$ 110.24
067-0460-049-0000	Developed/Final Map	Low Density	1.0000	\$ 110.24
067-0460-050-0000	Developed/Final Map	Low Density	1.0000	\$ 110.24
067-0460-051-0000	Developed/Final Map	Low Density	1.0000	\$ 110.24
067-0460-052-0000	Developed/Final Map	Low Density	1.0000	\$ 110.24
067-0460-053-0000	Developed/Final Map	Low Density	1.0000	\$ 110.24
067-0460-054-0000	Developed/Final Map	Low Density	1.0000	\$ 110.24
067-0460-055-0000	Developed/Final Map	Low Density	1.0000	\$ 110.24
067-0460-056-0000	Developed/Final Map	Low Density	1.0000	\$ 110.24
067-0460-057-0000	Developed/Final Map	Low Density	1.0000	\$ 110.24
067-0460-058-0000	Developed/Final Map	Low Density	1.0000	\$ 110.24
067-0460-059-0000	Developed/Final Map	Low Density	1.0000	\$ 110.24
067-0460-060-0000	Developed/Final Map	Low Density	1.0000	\$ 110.24
067-0460-061-0000	Developed/Final Map	Low Density	1.0000	\$ 110.24
067-0460-062-0000	Developed/Final Map	Low Density	1.0000	\$ 110.24
067-0460-063-0000	Developed/Final Map	Low Density	1.0000	\$ 110.24
067-0460-064-0000	Developed/Final Map	Low Density	1.0000	\$ 110.24
067-0460-065-0000	Developed/Final Map	Low Density	1.0000	\$ 110.24
067-0460-066-0000	Developed/Final Map	Low Density	1.0000	\$ 110.24
067-0460-067-0000	Developed/Final Map	Low Density	1.0000	\$ 110.24
067-0460-068-0000	Developed/Final Map	Low Density	1.0000	\$ 110.24
067-0460-069-0000	Developed/Final Map	Low Density	1.0000	\$ 110.24
067-0460-070-0000	Developed/Final Map	Low Density	1.0000	\$ 110.24
067-0460-071-0000	Developed/Final Map	Low Density	1.0000	\$ 110.24
067-0460-072-0000	Developed/Final Map	Low Density	1.0000	\$ 110.24
067-0460-073-0000	Developed/Final Map	Low Density	1.0000	\$ 110.24
067-0460-074-0000	Developed/Final Map	Low Density	1.0000	\$ 110.24
067-0460-075-0000	Developed/Final Map	Low Density	1.0000	\$ 110.24
067-0460-076-0000	Developed/Final Map	Low Density	1.0000	\$ 110.24
067-0460-077-0000	Developed/Final Map	Low Density	1.0000	\$ 110.24
067-0460-078-0000	Developed/Final Map	Low Density	1.0000	\$ 110.24
067-0460-079-0000	Developed/Final Map	Low Density	1.0000	\$ 110.24
067-0460-080-0000	Developed/Final Map	Low Density	1.0000	\$ 110.24
067-0460-081-0000	Developed/Final Map	Low Density	1.0000	\$ 110.24
067-0460-082-0000	Developed/Final Map	Low Density	1.0000	\$ 110.24
067-0460-083-0000	Developed/Final Map	Low Density	1.0000	\$ 110.24
067-0460-084-0000	Developed/Final Map	Low Density	1.0000	\$ 110.24
067-0460-085-0000	Developed/Final Map	Low Density	1.0000	\$ 110.24
067-0460-086-0000	Developed/Final Map	Low Density	1.0000	\$ 110.24
067-0460-087-0000	Developed/Final Map	Low Density	1.0000	\$ 110.24
067-0460-088-0000	Developed/Final Map	Low Density	1.0000	\$ 110.24

City of Rancho Cordova **ATTACHMENT 3**
ITEM 17.3. **Transit Related Services Benefit District Zone No. 2** **Exhibit A to the Resolution**
Fiscal Year 2023-24 Charge Roll

APN	Development Status	Land Use	EDU	Levy Amount
067-0460-089-0000	Developed/Final Map	Low Density	1.0000	\$ 110.24
067-0460-090-0000	Developed/Final Map	Low Density	1.0000	\$ 110.24
067-0460-091-0000	Developed/Final Map	Low Density	1.0000	\$ 110.24
067-0460-092-0000	Developed/Final Map	Low Density	1.0000	\$ 110.24
067-0460-093-0000	Developed/Final Map	Low Density	1.0000	\$ 110.24
067-0460-094-0000	Developed/Final Map	Low Density	1.0000	\$ 110.24
067-0470-001-0000	Developed/Final Map	Low Density	1.0000	\$ 110.24
067-0470-002-0000	Developed/Final Map	Low Density	1.0000	\$ 110.24
067-0470-003-0000	Developed/Final Map	Low Density	1.0000	\$ 110.24
067-0470-004-0000	Developed/Final Map	Low Density	1.0000	\$ 110.24
067-0470-005-0000	Developed/Final Map	Low Density	1.0000	\$ 110.24
067-0470-006-0000	Developed/Final Map	Low Density	1.0000	\$ 110.24
067-0470-007-0000	Developed/Final Map	Low Density	1.0000	\$ 110.24
067-0470-008-0000	Developed/Final Map	Low Density	1.0000	\$ 110.24
067-0470-009-0000	Developed/Final Map	Low Density	1.0000	\$ 110.24
067-0470-010-0000	Developed/Final Map	Low Density	1.0000	\$ 110.24
067-0470-011-0000	Developed/Final Map	Low Density	1.0000	\$ 110.24
067-0470-012-0000	Developed/Final Map	Low Density	1.0000	\$ 110.24
067-0470-013-0000	Developed/Final Map	Low Density	1.0000	\$ 110.24
067-0470-014-0000	Developed/Final Map	Low Density	1.0000	\$ 110.24
067-0470-015-0000	Developed/Final Map	Low Density	1.0000	\$ 110.24
067-0470-016-0000	Developed/Final Map	Low Density	1.0000	\$ 110.24
067-0470-017-0000	Developed/Final Map	Low Density	1.0000	\$ 110.24
067-0470-018-0000	Developed/Final Map	Low Density	1.0000	\$ 110.24
067-0470-019-0000	Developed/Final Map	Low Density	1.0000	\$ 110.24
067-0470-020-0000	Developed/Final Map	Low Density	1.0000	\$ 110.24
067-0470-021-0000	Developed/Final Map	Low Density	1.0000	\$ 110.24
067-0470-022-0000	Developed/Final Map	Low Density	1.0000	\$ 110.24
067-0470-023-0000	Developed/Final Map	Low Density	1.0000	\$ 110.24
067-0470-024-0000	Developed/Final Map	Low Density	1.0000	\$ 110.24
067-0470-025-0000	Developed/Final Map	Low Density	1.0000	\$ 110.24
067-0470-026-0000	Developed/Final Map	Low Density	1.0000	\$ 110.24
067-0470-027-0000	Developed/Final Map	Low Density	1.0000	\$ 110.24
067-0470-028-0000	Developed/Final Map	Low Density	1.0000	\$ 110.24
067-0470-029-0000	Developed/Final Map	Low Density	1.0000	\$ 110.24
067-0470-030-0000	Developed/Final Map	Low Density	1.0000	\$ 110.24
067-0470-031-0000	Developed/Final Map	Low Density	1.0000	\$ 110.24
067-0470-032-0000	Developed/Final Map	Low Density	1.0000	\$ 110.24
067-0470-033-0000	Developed/Final Map	Low Density	1.0000	\$ 110.24
067-0470-034-0000	Developed/Final Map	Low Density	1.0000	\$ 110.24
067-0470-035-0000	Developed/Final Map	Low Density	1.0000	\$ 110.24
067-0470-036-0000	Developed/Final Map	Low Density	1.0000	\$ 110.24
067-0470-037-0000	Developed/Final Map	Low Density	1.0000	\$ 110.24
067-0470-038-0000	Developed/Final Map	Low Density	1.0000	\$ 110.24
067-0470-041-0000	Developed/Final Map	Low Density	1.0000	\$ 110.24

ATTACHMENT 3

City of Rancho Cordova

ITEM 17.3. Transit Related Services Benefit District Zone No. 2 **Exhibit A to the Resolution**

Fiscal Year 2023-24 Charge Roll

APN	Development Status	Land Use	EDU	Levy Amount
067-0470-042-0000	Developed/Final Map	Low Density	1.0000	\$ 110.24
067-0470-043-0000	Developed/Final Map	Low Density	1.0000	\$ 110.24
067-0470-044-0000	Developed/Final Map	Low Density	1.0000	\$ 110.24
067-0470-045-0000	Developed/Final Map	Low Density	1.0000	\$ 110.24
067-0470-046-0000	Developed/Final Map	Low Density	1.0000	\$ 110.24
067-0470-047-0000	Developed/Final Map	Low Density	1.0000	\$ 110.24
067-0470-048-0000	Developed/Final Map	Low Density	1.0000	\$ 110.24
067-0470-049-0000	Developed/Final Map	Low Density	1.0000	\$ 110.24
067-0470-050-0000	Developed/Final Map	Low Density	1.0000	\$ 110.24
067-0470-051-0000	Developed/Final Map	Low Density	1.0000	\$ 110.24
067-0470-052-0000	Developed/Final Map	Low Density	1.0000	\$ 110.24
067-0470-053-0000	Developed/Final Map	Low Density	1.0000	\$ 110.24
067-0470-054-0000	Developed/Final Map	Low Density	1.0000	\$ 110.24
067-0470-055-0000	Developed/Final Map	Low Density	1.0000	\$ 110.24
067-0470-056-0000	Developed/Final Map	Low Density	1.0000	\$ 110.24
067-0470-057-0000	Developed/Final Map	Low Density	1.0000	\$ 110.24
067-0480-001-0000	Developed/Final Map	Low Density	1.0000	\$ 110.24
067-0480-002-0000	Developed/Final Map	Low Density	1.0000	\$ 110.24
067-0480-003-0000	Developed/Final Map	Low Density	1.0000	\$ 110.24
067-0480-004-0000	Developed/Final Map	Low Density	1.0000	\$ 110.24
067-0480-005-0000	Developed/Final Map	Low Density	1.0000	\$ 110.24
067-0480-006-0000	Developed/Final Map	Low Density	1.0000	\$ 110.24
067-0480-007-0000	Developed/Final Map	Low Density	1.0000	\$ 110.24
067-0480-008-0000	Developed/Final Map	Low Density	1.0000	\$ 110.24
067-0480-009-0000	Developed/Final Map	Low Density	1.0000	\$ 110.24
067-0480-010-0000	Developed/Final Map	Low Density	1.0000	\$ 110.24
067-0480-011-0000	Developed/Final Map	Low Density	1.0000	\$ 110.24
067-0480-012-0000	Developed/Final Map	Low Density	1.0000	\$ 110.24
067-0480-013-0000	Developed/Final Map	Low Density	1.0000	\$ 110.24
067-0480-014-0000	Developed/Final Map	Low Density	1.0000	\$ 110.24
067-0480-015-0000	Developed/Final Map	Low Density	1.0000	\$ 110.24
067-0480-016-0000	Developed/Final Map	Low Density	1.0000	\$ 110.24
067-0480-017-0000	Developed/Final Map	Low Density	1.0000	\$ 110.24
067-0480-018-0000	Developed/Final Map	Low Density	1.0000	\$ 110.24
067-0480-019-0000	Developed/Final Map	Low Density	1.0000	\$ 110.24
067-0480-020-0000	Developed/Final Map	Low Density	1.0000	\$ 110.24
067-0480-021-0000	Developed/Final Map	Low Density	1.0000	\$ 110.24
067-0480-022-0000	Developed/Final Map	Low Density	1.0000	\$ 110.24
067-0480-023-0000	Developed/Final Map	Low Density	1.0000	\$ 110.24
067-0480-024-0000	Developed/Final Map	Low Density	1.0000	\$ 110.24
067-0480-025-0000	Developed/Final Map	Low Density	1.0000	\$ 110.24
067-0480-026-0000	Developed/Final Map	Low Density	1.0000	\$ 110.24
067-0480-027-0000	Developed/Final Map	Low Density	1.0000	\$ 110.24
067-0480-028-0000	Developed/Final Map	Low Density	1.0000	\$ 110.24
067-0480-029-0000	Developed/Final Map	Low Density	1.0000	\$ 110.24

City of Rancho Cordova **ATTACHMENT 3**
ITEM 17.3. **Transit Related Services Benefit District Zone No. 2** **Exhibit A to the Resolution**
Fiscal Year 2023-24 Charge Roll

APN	Development Status	Land Use	EDU	Levy Amount
067-0480-030-0000	Developed/Final Map	Low Density	1.0000	\$ 110.24
067-0480-031-0000	Developed/Final Map	Low Density	1.0000	\$ 110.24
067-0480-032-0000	Developed/Final Map	Low Density	1.0000	\$ 110.24
067-0480-033-0000	Developed/Final Map	Low Density	1.0000	\$ 110.24
067-0480-034-0000	Developed/Final Map	Low Density	1.0000	\$ 110.24
067-0480-035-0000	Developed/Final Map	Low Density	1.0000	\$ 110.24
067-0480-036-0000	Developed/Final Map	Low Density	1.0000	\$ 110.24
067-0480-037-0000	Developed/Final Map	Low Density	1.0000	\$ 110.24
067-0480-038-0000	Developed/Final Map	Low Density	1.0000	\$ 110.24
067-0480-039-0000	Developed/Final Map	Low Density	1.0000	\$ 110.24
067-0480-040-0000	Developed/Final Map	Low Density	1.0000	\$ 110.24
067-0480-041-0000	Developed/Final Map	Low Density	1.0000	\$ 110.24
067-0480-042-0000	Developed/Final Map	Low Density	1.0000	\$ 110.24
067-0480-043-0000	Developed/Final Map	Low Density	1.0000	\$ 110.24
067-0480-044-0000	Developed/Final Map	Low Density	1.0000	\$ 110.24
067-0480-045-0000	Developed/Final Map	Low Density	1.0000	\$ 110.24
067-0480-046-0000	Developed/Final Map	Low Density	1.0000	\$ 110.24
067-0480-047-0000	Developed/Final Map	Low Density	1.0000	\$ 110.24
067-0480-048-0000	Developed/Final Map	Low Density	1.0000	\$ 110.24
067-0480-049-0000	Developed/Final Map	Low Density	1.0000	\$ 110.24
067-0480-050-0000	Developed/Final Map	Low Density	1.0000	\$ 110.24
067-0480-051-0000	Developed/Final Map	Low Density	1.0000	\$ 110.24
067-0480-052-0000	Developed/Final Map	Low Density	1.0000	\$ 110.24
067-0480-053-0000	Developed/Final Map	Low Density	1.0000	\$ 110.24
067-0480-054-0000	Developed/Final Map	Low Density	1.0000	\$ 110.24
067-0480-055-0000	Developed/Final Map	Low Density	1.0000	\$ 110.24
067-0480-056-0000	Developed/Final Map	Low Density	1.0000	\$ 110.24
067-0480-057-0000	Developed/Final Map	Low Density	1.0000	\$ 110.24
067-0480-058-0000	Developed/Final Map	Low Density	1.0000	\$ 110.24
067-0480-059-0000	Developed/Final Map	Low Density	1.0000	\$ 110.24
067-0490-001-0000	Developed/Final Map	Low Density	1.0000	\$ 110.24
067-0490-002-0000	Developed/Final Map	Low Density	1.0000	\$ 110.24
067-0490-003-0000	Developed/Final Map	Low Density	1.0000	\$ 110.24
067-0490-004-0000	Developed/Final Map	Low Density	1.0000	\$ 110.24
067-0490-005-0000	Developed/Final Map	Low Density	1.0000	\$ 110.24
067-0490-006-0000	Developed/Final Map	Low Density	1.0000	\$ 110.24
067-0490-007-0000	Developed/Final Map	Low Density	1.0000	\$ 110.24
067-0490-008-0000	Developed/Final Map	Low Density	1.0000	\$ 110.24
067-0490-009-0000	Developed/Final Map	Low Density	1.0000	\$ 110.24
067-0490-010-0000	Developed/Final Map	Low Density	1.0000	\$ 110.24
067-0490-011-0000	Developed/Final Map	Low Density	1.0000	\$ 110.24
067-0490-012-0000	Developed/Final Map	Low Density	1.0000	\$ 110.24
067-0490-013-0000	Developed/Final Map	Low Density	1.0000	\$ 110.24
067-0490-014-0000	Developed/Final Map	Low Density	1.0000	\$ 110.24
067-0490-015-0000	Developed/Final Map	Low Density	1.0000	\$ 110.24

City of Rancho Cordova **ATTACHMENT 3**
ITEM 17.3. **Transit Related Services Benefit District Zone No. 2** **Exhibit A to the Resolution**
Fiscal Year 2023-24 Charge Roll

APN	Development Status	Land Use	EDU	Levy Amount
067-0490-016-0000	Developed/Final Map	Low Density	1.0000	\$ 110.24
067-0490-017-0000	Developed/Final Map	Low Density	1.0000	\$ 110.24
067-0490-018-0000	Developed/Final Map	Low Density	1.0000	\$ 110.24
067-0490-019-0000	Developed/Final Map	Low Density	1.0000	\$ 110.24
067-0490-020-0000	Developed/Final Map	Low Density	1.0000	\$ 110.24
067-0490-021-0000	Developed/Final Map	Low Density	1.0000	\$ 110.24
067-0490-022-0000	Developed/Final Map	Low Density	1.0000	\$ 110.24
067-0490-023-0000	Developed/Final Map	Low Density	1.0000	\$ 110.24
067-0490-024-0000	Developed/Final Map	Low Density	1.0000	\$ 110.24
067-0490-025-0000	Developed/Final Map	Low Density	1.0000	\$ 110.24
067-0490-026-0000	Developed/Final Map	Low Density	1.0000	\$ 110.24
067-0490-027-0000	Developed/Final Map	Low Density	1.0000	\$ 110.24
067-0490-028-0000	Developed/Final Map	Low Density	1.0000	\$ 110.24
067-0490-029-0000	Developed/Final Map	Low Density	1.0000	\$ 110.24
067-0490-030-0000	Developed/Final Map	Low Density	1.0000	\$ 110.24
067-0490-031-0000	Developed/Final Map	Low Density	1.0000	\$ 110.24
067-0490-032-0000	Developed/Final Map	Low Density	1.0000	\$ 110.24
067-0490-033-0000	Developed/Final Map	Low Density	1.0000	\$ 110.24
067-0490-034-0000	Developed/Final Map	Low Density	1.0000	\$ 110.24
067-0490-035-0000	Developed/Final Map	Low Density	1.0000	\$ 110.24
067-0490-036-0000	Developed/Final Map	Low Density	1.0000	\$ 110.24
067-0490-037-0000	Developed/Final Map	Low Density	1.0000	\$ 110.24
067-0490-038-0000	Developed/Final Map	Low Density	1.0000	\$ 110.24
067-0490-039-0000	Developed/Final Map	Low Density	1.0000	\$ 110.24
067-0490-040-0000	Developed/Final Map	Low Density	1.0000	\$ 110.24
067-0490-041-0000	Developed/Final Map	Low Density	1.0000	\$ 110.24
067-0490-042-0000	Developed/Final Map	Low Density	1.0000	\$ 110.24
067-0490-043-0000	Developed/Final Map	Low Density	1.0000	\$ 110.24
067-0490-044-0000	Developed/Final Map	Low Density	1.0000	\$ 110.24
067-0490-045-0000	Developed/Final Map	Low Density	1.0000	\$ 110.24
067-0490-046-0000	Developed/Final Map	Low Density	1.0000	\$ 110.24
067-0490-047-0000	Developed/Final Map	Low Density	1.0000	\$ 110.24
067-0490-048-0000	Developed/Final Map	Low Density	1.0000	\$ 110.24
067-0490-049-0000	Developed/Final Map	Low Density	1.0000	\$ 110.24
067-0490-050-0000	Developed/Final Map	Low Density	1.0000	\$ 110.24
067-0490-051-0000	Developed/Final Map	Low Density	1.0000	\$ 110.24
067-0490-052-0000	Developed/Final Map	Low Density	1.0000	\$ 110.24
067-0490-053-0000	Developed/Final Map	Low Density	1.0000	\$ 110.24
067-0490-054-0000	Developed/Final Map	Low Density	1.0000	\$ 110.24
067-0490-055-0000	Developed/Final Map	Low Density	1.0000	\$ 110.24
067-0490-056-0000	Developed/Final Map	Low Density	1.0000	\$ 110.24
067-0490-057-0000	Developed/Final Map	Low Density	1.0000	\$ 110.24
067-0490-058-0000	Developed/Final Map	Low Density	1.0000	\$ 110.24
067-0500-001-0000	Developed/Final Map	Low Density	1.0000	\$ 110.24
067-0500-002-0000	Developed/Final Map	Low Density	1.0000	\$ 110.24

City of Rancho Cordova **ATTACHMENT 3**
ITEM 17.3. **Transit Related Services Benefit District Zone No. 2** **Exhibit A to the Resolution**
Fiscal Year 2023-24 Charge Roll

APN	Development Status	Land Use	EDU	Levy Amount
067-0500-003-0000	Developed/Final Map	Low Density	1.0000	\$ 110.24
067-0500-004-0000	Developed/Final Map	Low Density	1.0000	\$ 110.24
067-0500-005-0000	Developed/Final Map	Low Density	1.0000	\$ 110.24
067-0500-006-0000	Developed/Final Map	Low Density	1.0000	\$ 110.24
067-0500-007-0000	Developed/Final Map	Low Density	1.0000	\$ 110.24
067-0500-008-0000	Developed/Final Map	Low Density	1.0000	\$ 110.24
067-0500-009-0000	Developed/Final Map	Low Density	1.0000	\$ 110.24
067-0500-010-0000	Developed/Final Map	Low Density	1.0000	\$ 110.24
067-0500-011-0000	Developed/Final Map	Low Density	1.0000	\$ 110.24
067-0500-012-0000	Developed/Final Map	Low Density	1.0000	\$ 110.24
067-0500-013-0000	Developed/Final Map	Low Density	1.0000	\$ 110.24
067-0500-014-0000	Developed/Final Map	Low Density	1.0000	\$ 110.24
067-0500-015-0000	Developed/Final Map	Low Density	1.0000	\$ 110.24
067-0500-016-0000	Developed/Final Map	Low Density	1.0000	\$ 110.24
067-0500-017-0000	Developed/Final Map	Low Density	1.0000	\$ 110.24
067-0500-018-0000	Developed/Final Map	Low Density	1.0000	\$ 110.24
067-0500-019-0000	Developed/Final Map	Low Density	1.0000	\$ 110.24
067-0500-020-0000	Developed/Final Map	Low Density	1.0000	\$ 110.24
067-0500-021-0000	Developed/Final Map	Low Density	1.0000	\$ 110.24
067-0500-022-0000	Developed/Final Map	Low Density	1.0000	\$ 110.24
067-0500-023-0000	Developed/Final Map	Low Density	1.0000	\$ 110.24
067-0500-024-0000	Developed/Final Map	Low Density	1.0000	\$ 110.24
067-0500-025-0000	Developed/Final Map	Low Density	1.0000	\$ 110.24
067-0500-026-0000	Developed/Final Map	Low Density	1.0000	\$ 110.24
067-0500-027-0000	Developed/Final Map	Low Density	1.0000	\$ 110.24
067-0500-028-0000	Developed/Final Map	Low Density	1.0000	\$ 110.24
067-0500-029-0000	Developed/Final Map	Low Density	1.0000	\$ 110.24
067-0500-030-0000	Developed/Final Map	Low Density	1.0000	\$ 110.24
067-0500-031-0000	Developed/Final Map	Low Density	1.0000	\$ 110.24
067-0500-032-0000	Developed/Final Map	Low Density	1.0000	\$ 110.24
067-0500-033-0000	Developed/Final Map	Low Density	1.0000	\$ 110.24
067-0500-034-0000	Developed/Final Map	Low Density	1.0000	\$ 110.24
067-0500-035-0000	Developed/Final Map	Low Density	1.0000	\$ 110.24
067-0500-036-0000	Developed/Final Map	Low Density	1.0000	\$ 110.24
067-0500-037-0000	Developed/Final Map	Low Density	1.0000	\$ 110.24
067-0500-038-0000	Developed/Final Map	Low Density	1.0000	\$ 110.24
067-0500-039-0000	Developed/Final Map	Low Density	1.0000	\$ 110.24
067-0500-040-0000	Developed/Final Map	Low Density	1.0000	\$ 110.24
067-0500-041-0000	Developed/Final Map	Low Density	1.0000	\$ 110.24
067-0500-042-0000	Developed/Final Map	Low Density	1.0000	\$ 110.24
067-0500-043-0000	Developed/Final Map	Low Density	1.0000	\$ 110.24
067-0500-044-0000	Developed/Final Map	Low Density	1.0000	\$ 110.24
067-0500-045-0000	Developed/Final Map	Low Density	1.0000	\$ 110.24
067-0500-046-0000	Developed/Final Map	Low Density	1.0000	\$ 110.24
067-0500-047-0000	Developed/Final Map	Low Density	1.0000	\$ 110.24

City of Rancho Cordova **ATTACHMENT 3**
ITEM 17.3. **Transit Related Services Benefit District Zone No. 2** **Exhibit A to the Resolution**
Fiscal Year 2023-24 Charge Roll

APN	Development Status	Land Use	EDU	Levy Amount
067-0500-048-0000	Developed/Final Map	Low Density	1.0000	\$ 110.24
067-0500-049-0000	Developed/Final Map	Low Density	1.0000	\$ 110.24
067-0500-050-0000	Developed/Final Map	Low Density	1.0000	\$ 110.24
067-0500-051-0000	Developed/Final Map	Low Density	1.0000	\$ 110.24
067-0510-002-0000	Developed/Final Map	Low Density	1.0000	\$ 110.24
067-0510-003-0000	Developed/Final Map	Low Density	1.0000	\$ 110.24
067-0510-004-0000	Developed/Final Map	Low Density	1.0000	\$ 110.24
067-0510-005-0000	Developed/Final Map	Low Density	1.0000	\$ 110.24
067-0510-008-0000	Developed/Final Map	Low Density	1.0000	\$ 110.24
067-0510-009-0000	Developed/Final Map	Low Density	1.0000	\$ 110.24
067-0510-010-0000	Developed/Final Map	Low Density	1.0000	\$ 110.24
067-0510-011-0000	Developed/Final Map	Low Density	1.0000	\$ 110.24
067-0510-012-0000	Developed/Final Map	Low Density	1.0000	\$ 110.24
067-0510-013-0000	Developed/Final Map	Low Density	1.0000	\$ 110.24
067-0510-014-0000	Developed/Final Map	Low Density	1.0000	\$ 110.24
067-0510-015-0000	Developed/Final Map	Low Density	1.0000	\$ 110.24
067-0510-016-0000	Developed/Final Map	Low Density	1.0000	\$ 110.24
067-0510-017-0000	Developed/Final Map	Low Density	1.0000	\$ 110.24
067-0510-018-0000	Developed/Final Map	Low Density	1.0000	\$ 110.24
067-0510-019-0000	Developed/Final Map	Low Density	1.0000	\$ 110.24
067-0510-020-0000	Developed/Final Map	Low Density	1.0000	\$ 110.24
067-0510-021-0000	Developed/Final Map	Low Density	1.0000	\$ 110.24
067-0510-022-0000	Developed/Final Map	Low Density	1.0000	\$ 110.24
067-0510-023-0000	Developed/Final Map	Low Density	1.0000	\$ 110.24
067-0510-024-0000	Developed/Final Map	Low Density	1.0000	\$ 110.24
067-0510-025-0000	Developed/Final Map	Low Density	1.0000	\$ 110.24
067-0510-026-0000	Developed/Final Map	Low Density	1.0000	\$ 110.24
067-0510-027-0000	Developed/Final Map	Low Density	1.0000	\$ 110.24
067-0510-028-0000	Developed/Final Map	Low Density	1.0000	\$ 110.24
067-0510-029-0000	Developed/Final Map	Low Density	1.0000	\$ 110.24
067-0510-030-0000	Developed/Final Map	Low Density	1.0000	\$ 110.24
067-0510-031-0000	Developed/Final Map	Low Density	1.0000	\$ 110.24
067-0510-032-0000	Developed/Final Map	Low Density	1.0000	\$ 110.24
067-0510-033-0000	Developed/Final Map	Low Density	1.0000	\$ 110.24
067-0510-034-0000	Developed/Final Map	Low Density	1.0000	\$ 110.24
067-0510-035-0000	Developed/Final Map	Low Density	1.0000	\$ 110.24
067-0510-036-0000	Developed/Final Map	Low Density	1.0000	\$ 110.24
067-0510-037-0000	Developed/Final Map	Low Density	1.0000	\$ 110.24
067-0510-038-0000	Developed/Final Map	Low Density	1.0000	\$ 110.24
067-0510-039-0000	Developed/Final Map	Low Density	1.0000	\$ 110.24
067-0510-040-0000	Developed/Final Map	Low Density	1.0000	\$ 110.24
067-0510-041-0000	Developed/Final Map	Low Density	1.0000	\$ 110.24
067-0510-042-0000	Developed/Final Map	Low Density	1.0000	\$ 110.24
067-0510-043-0000	Developed/Final Map	Low Density	1.0000	\$ 110.24
067-0510-044-0000	Developed/Final Map	Low Density	1.0000	\$ 110.24

City of Rancho Cordova **ATTACHMENT 3**
ITEM 17.3. **Transit Related Services Benefit District Zone No. 2** **Exhibit A to the Resolution**
Fiscal Year 2023-24 Charge Roll

APN	Development Status	Land Use	EDU	Levy Amount
067-0510-045-0000	Developed/Final Map	Low Density	1.0000	\$ 110.24
067-0510-046-0000	Developed/Final Map	Low Density	1.0000	\$ 110.24
067-0510-047-0000	Developed/Final Map	Low Density	1.0000	\$ 110.24
067-0510-048-0000	Developed/Final Map	Low Density	1.0000	\$ 110.24
067-0510-049-0000	Developed/Final Map	Low Density	1.0000	\$ 110.24
067-0510-050-0000	Developed/Final Map	Low Density	1.0000	\$ 110.24
067-0510-051-0000	Developed/Final Map	Low Density	1.0000	\$ 110.24
067-0510-052-0000	Developed/Final Map	Low Density	1.0000	\$ 110.24
067-0510-053-0000	Developed/Final Map	Low Density	1.0000	\$ 110.24
067-0510-054-0000	Developed/Final Map	Low Density	1.0000	\$ 110.24
067-0510-055-0000	Developed/Final Map	Low Density	1.0000	\$ 110.24
067-0510-056-0000	Developed/Final Map	Low Density	1.0000	\$ 110.24
067-0510-057-0000	Developed/Final Map	Low Density	1.0000	\$ 110.24
067-0510-058-0000	Developed/Final Map	Low Density	1.0000	\$ 110.24
067-0510-059-0000	Developed/Final Map	Low Density	1.0000	\$ 110.24
067-0510-060-0000	Developed/Final Map	Low Density	1.0000	\$ 110.24
067-0510-061-0000	Developed/Final Map	Low Density	1.0000	\$ 110.24
067-0510-062-0000	Developed/Final Map	Low Density	1.0000	\$ 110.24
067-0510-063-0000	Developed/Final Map	Low Density	1.0000	\$ 110.24
067-0510-064-0000	Developed/Final Map	Low Density	1.0000	\$ 110.24
067-0510-065-0000	Developed/Final Map	Low Density	1.0000	\$ 110.24
067-0510-066-0000	Developed/Final Map	Low Density	1.0000	\$ 110.24
067-0510-067-0000	Developed/Final Map	Low Density	1.0000	\$ 110.24
067-0510-068-0000	Developed/Final Map	Low Density	1.0000	\$ 110.24
067-0510-069-0000	Developed/Final Map	Low Density	1.0000	\$ 110.24
067-0510-070-0000	Developed/Final Map	Low Density	1.0000	\$ 110.24
067-0510-071-0000	Developed/Final Map	Low Density	1.0000	\$ 110.24
067-0510-072-0000	Developed/Final Map	Low Density	1.0000	\$ 110.24
067-0510-073-0000	Developed/Final Map	Low Density	1.0000	\$ 110.24
067-0510-074-0000	Developed/Final Map	Low Density	1.0000	\$ 110.24
067-0510-075-0000	Developed/Final Map	Low Density	1.0000	\$ 110.24
067-0510-076-0000	Developed/Final Map	Low Density	1.0000	\$ 110.24
067-0510-077-0000	Developed/Final Map	Low Density	1.0000	\$ 110.24
067-0510-078-0000	Developed/Final Map	Low Density	1.0000	\$ 110.24
067-0510-079-0000	Developed/Final Map	Low Density	1.0000	\$ 110.24
067-0510-080-0000	Developed/Final Map	Low Density	1.0000	\$ 110.24
067-0510-081-0000	Developed/Final Map	Low Density	1.0000	\$ 110.24
067-0510-082-0000	Developed/Final Map	Low Density	1.0000	\$ 110.24
067-0510-083-0000	Developed/Final Map	Low Density	1.0000	\$ 110.24
067-0510-084-0000	Developed/Final Map	Low Density	1.0000	\$ 110.24
067-0510-085-0000	Developed/Final Map	Low Density	1.0000	\$ 110.24
067-0510-086-0000	Developed/Final Map	Low Density	1.0000	\$ 110.24
067-0510-087-0000	Developed/Final Map	Low Density	1.0000	\$ 110.24
067-0510-088-0000	Developed/Final Map	Low Density	1.0000	\$ 110.24
067-0510-089-0000	Developed/Final Map	Low Density	1.0000	\$ 110.24

City of Rancho Cordova **ATTACHMENT 3**
ITEM 17.3. **Transit Related Services Benefit District Zone No. 2** **Exhibit A to the Resolution**
Fiscal Year 2023-24 Charge Roll

APN	Development Status	Land Use	EDU	Levy Amount
067-0510-090-0000	Developed/Final Map	Low Density	1.0000	\$ 110.24
067-0510-091-0000	Developed/Final Map	Low Density	1.0000	\$ 110.24
067-0510-092-0000	Developed/Final Map	Low Density	1.0000	\$ 110.24
067-0510-093-0000	Developed/Final Map	Low Density	1.0000	\$ 110.24
067-0510-094-0000	Developed/Final Map	Low Density	1.0000	\$ 110.24
067-0510-095-0000	Developed/Final Map	Low Density	1.0000	\$ 110.24
067-0510-096-0000	Developed/Final Map	Low Density	1.0000	\$ 110.24
067-0510-097-0000	Developed/Final Map	Low Density	1.0000	\$ 110.24
067-0510-098-0000	Developed/Final Map	Low Density	1.0000	\$ 110.24
067-0510-099-0000	Developed/Final Map	Low Density	1.0000	\$ 110.24
067-0510-100-0000	Developed/Final Map	Low Density	1.0000	\$ 110.24
067-0510-101-0000	Developed/Final Map	Low Density	1.0000	\$ 110.24
067-0510-103-0000	Developed/Final Map	Low Density	1.0000	\$ 110.24
067-0510-104-0000	Developed/Final Map	Low Density	1.0000	\$ 110.24
067-0520-001-0000	Developed/Final Map	Low Density	1.0000	\$ 110.24
067-0520-002-0000	Developed/Final Map	Low Density	1.0000	\$ 110.24
067-0520-003-0000	Developed/Final Map	Low Density	1.0000	\$ 110.24
067-0520-004-0000	Developed/Final Map	Low Density	1.0000	\$ 110.24
067-0520-005-0000	Developed/Final Map	Low Density	1.0000	\$ 110.24
067-0520-006-0000	Developed/Final Map	Low Density	1.0000	\$ 110.24
067-0520-007-0000	Developed/Final Map	Low Density	1.0000	\$ 110.24
067-0520-008-0000	Developed/Final Map	Low Density	1.0000	\$ 110.24
067-0520-009-0000	Developed/Final Map	Low Density	1.0000	\$ 110.24
067-0520-010-0000	Developed/Final Map	Low Density	1.0000	\$ 110.24
067-0520-011-0000	Developed/Final Map	Low Density	1.0000	\$ 110.24
067-0520-012-0000	Developed/Final Map	Low Density	1.0000	\$ 110.24
067-0520-013-0000	Developed/Final Map	Low Density	1.0000	\$ 110.24
067-0520-014-0000	Developed/Final Map	Low Density	1.0000	\$ 110.24
067-0520-015-0000	Developed/Final Map	Low Density	1.0000	\$ 110.24
067-0520-016-0000	Developed/Final Map	Low Density	1.0000	\$ 110.24
067-0520-017-0000	Developed/Final Map	Low Density	1.0000	\$ 110.24
067-0520-018-0000	Developed/Final Map	Low Density	1.0000	\$ 110.24
067-0520-019-0000	Developed/Final Map	Low Density	1.0000	\$ 110.24
067-0520-020-0000	Developed/Final Map	Low Density	1.0000	\$ 110.24
067-0520-021-0000	Developed/Final Map	Low Density	1.0000	\$ 110.24
067-0520-022-0000	Developed/Final Map	Low Density	1.0000	\$ 110.24
067-0520-023-0000	Developed/Final Map	Low Density	1.0000	\$ 110.24
067-0520-024-0000	Developed/Final Map	Low Density	1.0000	\$ 110.24
067-0520-025-0000	Developed/Final Map	Low Density	1.0000	\$ 110.24
067-0520-026-0000	Developed/Final Map	Low Density	1.0000	\$ 110.24
067-0520-027-0000	Developed/Final Map	Low Density	1.0000	\$ 110.24
067-0520-028-0000	Developed/Final Map	Low Density	1.0000	\$ 110.24
067-0520-029-0000	Developed/Final Map	Low Density	1.0000	\$ 110.24
067-0520-030-0000	Developed/Final Map	Low Density	1.0000	\$ 110.24
067-0520-031-0000	Developed/Final Map	Low Density	1.0000	\$ 110.24

City of Rancho Cordova **ATTACHMENT 3**
ITEM 17.3. **Transit Related Services Benefit District Zone No. 2** **Exhibit A to the Resolution**
Fiscal Year 2023-24 Charge Roll

APN	Development Status	Land Use	EDU	Levy Amount
067-0520-032-0000	Developed/Final Map	Low Density	1.0000	\$ 110.24
067-0520-033-0000	Developed/Final Map	Low Density	1.0000	\$ 110.24
067-0520-034-0000	Developed/Final Map	Low Density	1.0000	\$ 110.24
067-0520-035-0000	Developed/Final Map	Low Density	1.0000	\$ 110.24
067-0520-036-0000	Developed/Final Map	Low Density	1.0000	\$ 110.24
067-0520-037-0000	Developed/Final Map	Low Density	1.0000	\$ 110.24
067-0520-038-0000	Developed/Final Map	Low Density	1.0000	\$ 110.24
067-0520-039-0000	Developed/Final Map	Low Density	1.0000	\$ 110.24
067-0520-040-0000	Developed/Final Map	Low Density	1.0000	\$ 110.24
067-0520-041-0000	Developed/Final Map	Low Density	1.0000	\$ 110.24
067-0520-042-0000	Developed/Final Map	Low Density	1.0000	\$ 110.24
067-0520-043-0000	Developed/Final Map	Low Density	1.0000	\$ 110.24
067-0520-044-0000	Developed/Final Map	Low Density	1.0000	\$ 110.24
067-0520-045-0000	Developed/Final Map	Low Density	1.0000	\$ 110.24
067-0520-046-0000	Developed/Final Map	Low Density	1.0000	\$ 110.24
067-0520-047-0000	Developed/Final Map	Low Density	1.0000	\$ 110.24
067-0520-048-0000	Developed/Final Map	Low Density	1.0000	\$ 110.24
067-0520-049-0000	Developed/Final Map	Low Density	1.0000	\$ 110.24
067-0520-050-0000	Developed/Final Map	Low Density	1.0000	\$ 110.24
067-0520-051-0000	Developed/Final Map	Low Density	1.0000	\$ 110.24
067-0520-052-0000	Developed/Final Map	Low Density	1.0000	\$ 110.24
067-0520-053-0000	Developed/Final Map	Low Density	1.0000	\$ 110.24
067-0520-054-0000	Developed/Final Map	Low Density	1.0000	\$ 110.24
067-0520-055-0000	Developed/Final Map	Low Density	1.0000	\$ 110.24
067-0520-056-0000	Developed/Final Map	Low Density	1.0000	\$ 110.24
067-0520-057-0000	Developed/Final Map	Low Density	1.0000	\$ 110.24
067-0520-058-0000	Developed/Final Map	Low Density	1.0000	\$ 110.24
067-0520-059-0000	Developed/Final Map	Low Density	1.0000	\$ 110.24
067-0520-060-0000	Developed/Final Map	Low Density	1.0000	\$ 110.24
067-0520-061-0000	Developed/Final Map	Low Density	1.0000	\$ 110.24
067-0520-062-0000	Developed/Final Map	Low Density	1.0000	\$ 110.24
067-0520-063-0000	Developed/Final Map	Low Density	1.0000	\$ 110.24
067-0520-064-0000	Developed/Final Map	Low Density	1.0000	\$ 110.24
067-0520-065-0000	Developed/Final Map	Low Density	1.0000	\$ 110.24
067-0520-066-0000	Developed/Final Map	Low Density	1.0000	\$ 110.24
067-0520-067-0000	Developed/Final Map	Low Density	1.0000	\$ 110.24
067-0520-068-0000	Developed/Final Map	Low Density	1.0000	\$ 110.24
067-0520-069-0000	Developed/Final Map	Low Density	1.0000	\$ 110.24
067-0520-070-0000	Developed/Final Map	Low Density	1.0000	\$ 110.24
067-0520-071-0000	Developed/Final Map	Low Density	1.0000	\$ 110.24
067-0520-072-0000	Developed/Final Map	Low Density	1.0000	\$ 110.24
067-0520-073-0000	Developed/Final Map	Low Density	1.0000	\$ 110.24
067-0520-074-0000	Developed/Final Map	Low Density	1.0000	\$ 110.24
067-0520-075-0000	Developed/Final Map	Low Density	1.0000	\$ 110.24
067-0520-076-0000	Developed/Final Map	Low Density	1.0000	\$ 110.24

City of Rancho Cordova **ATTACHMENT 3**
ITEM 17.3. **Transit Related Services Benefit District Zone No. 2** **Exhibit A to the Resolution**
Fiscal Year 2023-24 Charge Roll

APN	Development Status	Land Use	EDU	Levy Amount
067-0520-077-0000	Developed/Final Map	Low Density	1.0000	\$ 110.24
067-0520-078-0000	Developed/Final Map	Low Density	1.0000	\$ 110.24
067-0520-079-0000	Developed/Final Map	Low Density	1.0000	\$ 110.24
067-0520-080-0000	Developed/Final Map	Low Density	1.0000	\$ 110.24
067-0520-081-0000	Developed/Final Map	Low Density	1.0000	\$ 110.24
067-0520-082-0000	Developed/Final Map	Low Density	1.0000	\$ 110.24
067-0520-083-0000	Developed/Final Map	Low Density	1.0000	\$ 110.24
067-0520-084-0000	Developed/Final Map	Low Density	1.0000	\$ 110.24
067-0520-085-0000	Developed/Final Map	Low Density	1.0000	\$ 110.24
067-0520-086-0000	Developed/Final Map	Low Density	1.0000	\$ 110.24
067-0520-087-0000	Developed/Final Map	Low Density	1.0000	\$ 110.24
067-0520-088-0000	Developed/Final Map	Low Density	1.0000	\$ 110.24
067-0520-089-0000	Developed/Final Map	Low Density	1.0000	\$ 110.24
067-0520-090-0000	Developed/Final Map	Low Density	1.0000	\$ 110.24
067-0530-001-0000	Developed/Final Map	Low Density	1.0000	\$ 110.24
067-0530-002-0000	Developed/Final Map	Low Density	1.0000	\$ 110.24
067-0530-003-0000	Developed/Final Map	Low Density	1.0000	\$ 110.24
067-0530-004-0000	Developed/Final Map	Low Density	1.0000	\$ 110.24
067-0530-005-0000	Developed/Final Map	Low Density	1.0000	\$ 110.24
067-0530-006-0000	Developed/Final Map	Low Density	1.0000	\$ 110.24
067-0530-007-0000	Developed/Final Map	Low Density	1.0000	\$ 110.24
067-0530-008-0000	Developed/Final Map	Low Density	1.0000	\$ 110.24
067-0530-009-0000	Developed/Final Map	Low Density	1.0000	\$ 110.24
067-0530-010-0000	Developed/Final Map	Low Density	1.0000	\$ 110.24
067-0530-011-0000	Developed/Final Map	Low Density	1.0000	\$ 110.24
067-0530-012-0000	Developed/Final Map	Low Density	1.0000	\$ 110.24
067-0530-013-0000	Developed/Final Map	Low Density	1.0000	\$ 110.24
067-0530-014-0000	Developed/Final Map	Low Density	1.0000	\$ 110.24
067-0530-015-0000	Developed/Final Map	Low Density	1.0000	\$ 110.24
067-0530-016-0000	Developed/Final Map	Low Density	1.0000	\$ 110.24
067-0530-017-0000	Developed/Final Map	Low Density	1.0000	\$ 110.24
067-0530-018-0000	Developed/Final Map	Low Density	1.0000	\$ 110.24
067-0530-019-0000	Developed/Final Map	Low Density	1.0000	\$ 110.24
067-0530-020-0000	Developed/Final Map	Low Density	1.0000	\$ 110.24
067-0530-021-0000	Developed/Final Map	Low Density	1.0000	\$ 110.24
067-0530-022-0000	Developed/Final Map	Low Density	1.0000	\$ 110.24
067-0530-023-0000	Developed/Final Map	Low Density	1.0000	\$ 110.24
067-0530-024-0000	Developed/Final Map	Low Density	1.0000	\$ 110.24
067-0530-025-0000	Developed/Final Map	Low Density	1.0000	\$ 110.24
067-0530-026-0000	Developed/Final Map	Low Density	1.0000	\$ 110.24
067-0530-027-0000	Developed/Final Map	Low Density	1.0000	\$ 110.24
067-0530-028-0000	Developed/Final Map	Low Density	1.0000	\$ 110.24
067-0530-029-0000	Developed/Final Map	Low Density	1.0000	\$ 110.24
067-0530-030-0000	Developed/Final Map	Low Density	1.0000	\$ 110.24
067-0530-031-0000	Developed/Final Map	Low Density	1.0000	\$ 110.24

City of Rancho Cordova **ATTACHMENT 3**
ITEM 17.3. **Transit Related Services Benefit District Zone No. 2** **Exhibit A to the Resolution**
Fiscal Year 2023-24 Charge Roll

APN	Development Status	Land Use	EDU	Levy Amount
067-0530-032-0000	Developed/Final Map	Low Density	1.0000	\$ 110.24
067-0530-033-0000	Developed/Final Map	Low Density	1.0000	\$ 110.24
067-0530-034-0000	Developed/Final Map	Low Density	1.0000	\$ 110.24
067-0540-001-0000	Developed/Final Map	Medium Density	0.8000	\$ 88.20
067-0540-002-0000	Developed/Final Map	Medium Density	0.8000	\$ 88.20
067-0540-003-0000	Developed/Final Map	Medium Density	0.8000	\$ 88.20
067-0540-004-0000	Developed/Final Map	Medium Density	0.8000	\$ 88.20
067-0540-005-0000	Developed/Final Map	Medium Density	0.8000	\$ 88.20
067-0540-006-0000	Developed/Final Map	Medium Density	0.8000	\$ 88.20
067-0540-007-0000	Developed/Final Map	Medium Density	0.8000	\$ 88.20
067-0540-008-0000	Developed/Final Map	Medium Density	0.8000	\$ 88.20
067-0540-009-0000	Developed/Final Map	Medium Density	0.8000	\$ 88.20
067-0540-010-0000	Developed/Final Map	Medium Density	0.8000	\$ 88.20
067-0540-011-0000	Developed/Final Map	Medium Density	0.8000	\$ 88.20
067-0540-012-0000	Developed/Final Map	Medium Density	0.8000	\$ 88.20
067-0540-013-0000	Developed/Final Map	Medium Density	0.8000	\$ 88.20
067-0540-014-0000	Developed/Final Map	Medium Density	0.8000	\$ 88.20
067-0540-015-0000	Developed/Final Map	Medium Density	0.8000	\$ 88.20
067-0540-016-0000	Developed/Final Map	Medium Density	0.8000	\$ 88.20
067-0540-017-0000	Developed/Final Map	Medium Density	0.8000	\$ 88.20
067-0540-018-0000	Developed/Final Map	Medium Density	0.8000	\$ 88.20
067-0540-019-0000	Developed/Final Map	Medium Density	0.8000	\$ 88.20
067-0540-020-0000	Developed/Final Map	Medium Density	0.8000	\$ 88.20
067-0540-021-0000	Developed/Final Map	Medium Density	0.8000	\$ 88.20
067-0540-022-0000	Developed/Final Map	Medium Density	0.8000	\$ 88.20
067-0540-023-0000	Developed/Final Map	Medium Density	0.8000	\$ 88.20
067-0540-024-0000	Developed/Final Map	Medium Density	0.8000	\$ 88.20
067-0540-025-0000	Developed/Final Map	Medium Density	0.8000	\$ 88.20
067-0540-026-0000	Developed/Final Map	Medium Density	0.8000	\$ 88.20
067-0540-027-0000	Developed/Final Map	Medium Density	0.8000	\$ 88.20
067-0540-028-0000	Developed/Final Map	Medium Density	0.8000	\$ 88.20
067-0540-029-0000	Developed/Final Map	Medium Density	0.8000	\$ 88.20
067-0540-030-0000	Developed/Final Map	Medium Density	0.8000	\$ 88.20
067-0540-031-0000	Developed/Final Map	Medium Density	0.8000	\$ 88.20
067-0540-032-0000	Developed/Final Map	Medium Density	0.8000	\$ 88.20
067-0540-033-0000	Developed/Final Map	Medium Density	0.8000	\$ 88.20
067-0540-034-0000	Developed/Final Map	Medium Density	0.8000	\$ 88.20
067-0540-035-0000	Developed/Final Map	Medium Density	0.8000	\$ 88.20
067-0540-036-0000	Developed/Final Map	Medium Density	0.8000	\$ 88.20
067-0540-037-0000	Developed/Final Map	Medium Density	0.8000	\$ 88.20
067-0540-038-0000	Developed/Final Map	Medium Density	0.8000	\$ 88.20
067-0540-039-0000	Developed/Final Map	Medium Density	0.8000	\$ 88.20
067-0540-040-0000	Developed/Final Map	Medium Density	0.8000	\$ 88.20
067-0540-041-0000	Developed/Final Map	Medium Density	0.8000	\$ 88.20
067-0540-042-0000	Developed/Final Map	Medium Density	0.8000	\$ 88.20

City of Rancho Cordova **ATTACHMENT 3**
ITEM 17.3. **Transit Related Services Benefit District Zone No. 2** **Exhibit A to the Resolution**
Fiscal Year 2023-24 Charge Roll

APN	Development Status	Land Use	EDU	Levy Amount
067-0540-043-0000	Developed/Final Map	Medium Density	0.8000	\$ 88.20
067-0540-044-0000	Developed/Final Map	Medium Density	0.8000	\$ 88.20
067-0540-045-0000	Developed/Final Map	Medium Density	0.8000	\$ 88.20
067-0540-046-0000	Developed/Final Map	Medium Density	0.8000	\$ 88.20
067-0540-047-0000	Developed/Final Map	Medium Density	0.8000	\$ 88.20
067-0540-048-0000	Developed/Final Map	Medium Density	0.8000	\$ 88.20
067-0540-049-0000	Developed/Final Map	Medium Density	0.8000	\$ 88.20
067-0540-050-0000	Developed/Final Map	Medium Density	0.8000	\$ 88.20
067-0540-051-0000	Developed/Final Map	Medium Density	0.8000	\$ 88.20
067-0540-052-0000	Developed/Final Map	Medium Density	0.8000	\$ 88.20
067-0540-053-0000	Developed/Final Map	Medium Density	0.8000	\$ 88.20
067-0540-054-0000	Developed/Final Map	Medium Density	0.8000	\$ 88.20
067-0540-055-0000	Developed/Final Map	Medium Density	0.8000	\$ 88.20
067-0540-056-0000	Developed/Final Map	Medium Density	0.8000	\$ 88.20
067-0540-057-0000	Developed/Final Map	Medium Density	0.8000	\$ 88.20
067-0540-058-0000	Developed/Final Map	Medium Density	0.8000	\$ 88.20
067-0540-059-0000	Developed/Final Map	Medium Density	0.8000	\$ 88.20
067-0540-060-0000	Developed/Final Map	Medium Density	0.8000	\$ 88.20
067-0540-061-0000	Developed/Final Map	Medium Density	0.8000	\$ 88.20
067-0540-062-0000	Developed/Final Map	Medium Density	0.8000	\$ 88.20
067-0540-063-0000	Developed/Final Map	Medium Density	0.8000	\$ 88.20
067-0540-064-0000	Developed/Final Map	Medium Density	0.8000	\$ 88.20
067-0540-065-0000	Developed/Final Map	Medium Density	0.8000	\$ 88.20
067-0540-066-0000	Developed/Final Map	Medium Density	0.8000	\$ 88.20
067-0540-067-0000	Developed/Final Map	Medium Density	0.8000	\$ 88.20
067-0540-068-0000	Developed/Final Map	Medium Density	0.8000	\$ 88.20
067-0540-069-0000	Developed/Final Map	Medium Density	0.8000	\$ 88.20
067-0540-070-0000	Developed/Final Map	Medium Density	0.8000	\$ 88.20
067-0540-071-0000	Developed/Final Map	Medium Density	0.8000	\$ 88.20
067-0540-072-0000	Developed/Final Map	Medium Density	0.8000	\$ 88.20
067-0540-073-0000	Developed/Final Map	Medium Density	0.8000	\$ 88.20
067-0540-074-0000	Developed/Final Map	Medium Density	0.8000	\$ 88.20
067-0540-075-0000	Developed/Final Map	Medium Density	0.8000	\$ 88.20
067-0540-076-0000	Developed/Final Map	Medium Density	0.8000	\$ 88.20
067-0540-077-0000	Developed/Final Map	Medium Density	0.8000	\$ 88.20
067-0540-078-0000	Developed/Final Map	Medium Density	0.8000	\$ 88.20
067-0540-079-0000	Developed/Final Map	Medium Density	0.8000	\$ 88.20
067-0540-080-0000	Developed/Final Map	Medium Density	0.8000	\$ 88.20
067-0540-081-0000	Developed/Final Map	Medium Density	0.8000	\$ 88.20
067-0540-082-0000	Developed/Final Map	Medium Density	0.8000	\$ 88.20
067-0540-083-0000	Developed/Final Map	Medium Density	0.8000	\$ 88.20
067-0540-084-0000	Developed/Final Map	Medium Density	0.8000	\$ 88.20
067-0540-085-0000	Developed/Final Map	Medium Density	0.8000	\$ 88.20
067-0540-086-0000	Developed/Final Map	Medium Density	0.8000	\$ 88.20
067-0540-087-0000	Developed/Final Map	Medium Density	0.8000	\$ 88.20

City of Rancho Cordova **ATTACHMENT 3**
ITEM 17.3. **Transit Related Services Benefit District Zone No. 2** **Exhibit A to the Resolution**
Fiscal Year 2023-24 Charge Roll

APN	Development Status	Land Use	EDU	Levy Amount
067-0540-088-0000	Developed/Final Map	Medium Density	0.8000	\$ 88.20
067-0540-089-0000	Developed/Final Map	Medium Density	0.8000	\$ 88.20
067-0540-090-0000	Developed/Final Map	Medium Density	0.8000	\$ 88.20
067-0540-091-0000	Developed/Final Map	Medium Density	0.8000	\$ 88.20
067-0540-092-0000	Developed/Final Map	Medium Density	0.8000	\$ 88.20
067-0540-093-0000	Developed/Final Map	Medium Density	0.8000	\$ 88.20
067-0540-094-0000	Developed/Final Map	Medium Density	0.8000	\$ 88.20
067-0540-095-0000	Developed/Final Map	Medium Density	0.8000	\$ 88.20
067-0540-096-0000	Developed/Final Map	Medium Density	0.8000	\$ 88.20
067-0540-097-0000	Developed/Final Map	Medium Density	0.8000	\$ 88.20
067-0540-098-0000	Developed/Final Map	Medium Density	0.8000	\$ 88.20
067-0540-099-0000	Developed/Final Map	Medium Density	0.8000	\$ 88.20
067-0540-100-0000	Developed/Final Map	Medium Density	0.8000	\$ 88.20
067-0540-101-0000	Developed/Final Map	Medium Density	0.8000	\$ 88.20
067-0540-102-0000	Developed/Final Map	Medium Density	0.8000	\$ 88.20
067-0540-103-0000	Developed/Final Map	Medium Density	0.8000	\$ 88.20
067-0540-104-0000	Developed/Final Map	Medium Density	0.8000	\$ 88.20
067-0540-105-0000	Developed/Final Map	Medium Density	0.8000	\$ 88.20
067-0540-106-0000	Developed/Final Map	Medium Density	0.8000	\$ 88.20
067-0540-107-0000	Developed/Final Map	Medium Density	0.8000	\$ 88.20
067-0540-108-0000	Developed/Final Map	Medium Density	0.8000	\$ 88.20
067-0550-001-0000	Developed/Final Map	Medium Density	0.8000	\$ 88.20
067-0550-002-0000	Developed/Final Map	Medium Density	0.8000	\$ 88.20
067-0550-003-0000	Developed/Final Map	Medium Density	0.8000	\$ 88.20
067-0550-004-0000	Developed/Final Map	Medium Density	0.8000	\$ 88.20
067-0550-005-0000	Developed/Final Map	Medium Density	0.8000	\$ 88.20
067-0550-006-0000	Developed/Final Map	Medium Density	0.8000	\$ 88.20
067-0550-007-0000	Developed/Final Map	Medium Density	0.8000	\$ 88.20
067-0550-008-0000	Developed/Final Map	Medium Density	0.8000	\$ 88.20
067-0550-009-0000	Developed/Final Map	Medium Density	0.8000	\$ 88.20
067-0550-010-0000	Developed/Final Map	Medium Density	0.8000	\$ 88.20
067-0550-011-0000	Developed/Final Map	Medium Density	0.8000	\$ 88.20
067-0550-012-0000	Developed/Final Map	Medium Density	0.8000	\$ 88.20
067-0550-013-0000	Developed/Final Map	Medium Density	0.8000	\$ 88.20
067-0550-014-0000	Developed/Final Map	Medium Density	0.8000	\$ 88.20
067-0550-015-0000	Developed/Final Map	Medium Density	0.8000	\$ 88.20
067-0550-016-0000	Developed/Final Map	Medium Density	0.8000	\$ 88.20
067-0550-017-0000	Developed/Final Map	Medium Density	0.8000	\$ 88.20
067-0550-018-0000	Developed/Final Map	Medium Density	0.8000	\$ 88.20
067-0550-019-0000	Developed/Final Map	Medium Density	0.8000	\$ 88.20
067-0550-020-0000	Developed/Final Map	Medium Density	0.8000	\$ 88.20
067-0550-021-0000	Developed/Final Map	Medium Density	0.8000	\$ 88.20
067-0550-022-0000	Developed/Final Map	Medium Density	0.8000	\$ 88.20
067-0550-023-0000	Developed/Final Map	Medium Density	0.8000	\$ 88.20
067-0550-024-0000	Developed/Final Map	Medium Density	0.8000	\$ 88.20

City of Rancho Cordova **ATTACHMENT 3**
ITEM 17.3. **Transit Related Services Benefit District Zone No. 2** **Exhibit A to the Resolution**
Fiscal Year 2023-24 Charge Roll

APN	Development Status	Land Use	EDU	Levy Amount
067-0550-025-0000	Developed/Final Map	Medium Density	0.8000	\$ 88.20
067-0550-026-0000	Developed/Final Map	Medium Density	0.8000	\$ 88.20
067-0550-027-0000	Developed/Final Map	Medium Density	0.8000	\$ 88.20
067-0550-028-0000	Developed/Final Map	Medium Density	0.8000	\$ 88.20
067-0550-029-0000	Developed/Final Map	Medium Density	0.8000	\$ 88.20
067-0550-030-0000	Developed/Final Map	Medium Density	0.8000	\$ 88.20
067-0550-031-0000	Developed/Final Map	Medium Density	0.8000	\$ 88.20
067-0550-032-0000	Developed/Final Map	Medium Density	0.8000	\$ 88.20
067-0550-033-0000	Developed/Final Map	Medium Density	0.8000	\$ 88.20
067-0550-034-0000	Developed/Final Map	Medium Density	0.8000	\$ 88.20
067-0550-035-0000	Developed/Final Map	Medium Density	0.8000	\$ 88.20
067-0550-036-0000	Developed/Final Map	Medium Density	0.8000	\$ 88.20
067-0550-037-0000	Developed/Final Map	Medium Density	0.8000	\$ 88.20
067-0550-038-0000	Developed/Final Map	Medium Density	0.8000	\$ 88.20
067-0550-039-0000	Developed/Final Map	Medium Density	0.8000	\$ 88.20
067-0550-040-0000	Developed/Final Map	Medium Density	0.8000	\$ 88.20
067-0550-041-0000	Developed/Final Map	Medium Density	0.8000	\$ 88.20
067-0550-042-0000	Developed/Final Map	Medium Density	0.8000	\$ 88.20
067-0550-043-0000	Developed/Final Map	Medium Density	0.8000	\$ 88.20
067-0550-044-0000	Developed/Final Map	Medium Density	0.8000	\$ 88.20
067-0550-045-0000	Developed/Final Map	Medium Density	0.8000	\$ 88.20
067-0550-046-0000	Developed/Final Map	Medium Density	0.8000	\$ 88.20
067-0550-047-0000	Developed/Final Map	Medium Density	0.8000	\$ 88.20
067-0550-048-0000	Developed/Final Map	Medium Density	0.8000	\$ 88.20
067-0550-049-0000	Developed/Final Map	Medium Density	0.8000	\$ 88.20
067-0550-050-0000	Developed/Final Map	Medium Density	0.8000	\$ 88.20
067-0550-051-0000	Developed/Final Map	Medium Density	0.8000	\$ 88.20
067-0550-052-0000	Developed/Final Map	Medium Density	0.8000	\$ 88.20
067-0550-053-0000	Developed/Final Map	Medium Density	0.8000	\$ 88.20
067-0550-054-0000	Developed/Final Map	Medium Density	0.8000	\$ 88.20
067-0550-055-0000	Developed/Final Map	Medium Density	0.8000	\$ 88.20
067-0550-056-0000	Developed/Final Map	Medium Density	0.8000	\$ 88.20
067-0550-057-0000	Developed/Final Map	Medium Density	0.8000	\$ 88.20
067-0550-058-0000	Developed/Final Map	Medium Density	0.8000	\$ 88.20
067-0550-059-0000	Developed/Final Map	Medium Density	0.8000	\$ 88.20
067-0550-060-0000	Developed/Final Map	Medium Density	0.8000	\$ 88.20
067-0550-061-0000	Developed/Final Map	Medium Density	0.8000	\$ 88.20
067-0550-062-0000	Developed/Final Map	Medium Density	0.8000	\$ 88.20
067-0550-063-0000	Developed/Final Map	Medium Density	0.8000	\$ 88.20
067-0550-064-0000	Developed/Final Map	Medium Density	0.8000	\$ 88.20
067-0550-065-0000	Developed/Final Map	Medium Density	0.8000	\$ 88.20
067-0550-066-0000	Developed/Final Map	Medium Density	0.8000	\$ 88.20
067-0550-067-0000	Developed/Final Map	Medium Density	0.8000	\$ 88.20
067-0550-068-0000	Developed/Final Map	Medium Density	0.8000	\$ 88.20
067-0550-069-0000	Developed/Final Map	Medium Density	0.8000	\$ 88.20

City of Rancho Cordova **ATTACHMENT 3**
ITEM 17.3. **Transit Related Services Benefit District Zone No. 2** **Exhibit A to the Resolution**
Fiscal Year 2023-24 Charge Roll

APN	Development Status	Land Use	EDU	Levy Amount
067-0550-070-0000	Developed/Final Map	Medium Density	0.8000	\$ 88.20
067-0550-071-0000	Developed/Final Map	Medium Density	0.8000	\$ 88.20
067-0550-072-0000	Developed/Final Map	Medium Density	0.8000	\$ 88.20
067-0550-073-0000	Developed/Final Map	Medium Density	0.8000	\$ 88.20
067-0550-074-0000	Developed/Final Map	Medium Density	0.8000	\$ 88.20
067-0550-075-0000	Developed/Final Map	Medium Density	0.8000	\$ 88.20
067-0550-076-0000	Developed/Final Map	Medium Density	0.8000	\$ 88.20
067-0550-077-0000	Developed/Final Map	Medium Density	0.8000	\$ 88.20
067-0550-078-0000	Developed/Final Map	Medium Density	0.8000	\$ 88.20
067-0550-079-0000	Developed/Final Map	Medium Density	0.8000	\$ 88.20
067-0550-080-0000	Developed/Final Map	Medium Density	0.8000	\$ 88.20
067-0550-081-0000	Developed/Final Map	Medium Density	0.8000	\$ 88.20
067-0550-082-0000	Developed/Final Map	Medium Density	0.8000	\$ 88.20
067-0550-083-0000	Developed/Final Map	Medium Density	0.8000	\$ 88.20
067-0550-084-0000	Developed/Final Map	Medium Density	0.8000	\$ 88.20
067-0550-085-0000	Developed/Final Map	Medium Density	0.8000	\$ 88.20
067-0550-086-0000	Developed/Final Map	Medium Density	0.8000	\$ 88.20
067-0550-087-0000	Developed/Final Map	Medium Density	0.8000	\$ 88.20
067-0550-088-0000	Developed/Final Map	Medium Density	0.8000	\$ 88.20
067-0550-089-0000	Developed/Final Map	Medium Density	0.8000	\$ 88.20
067-0550-090-0000	Developed/Final Map	Medium Density	0.8000	\$ 88.20
067-0550-091-0000	Developed/Final Map	Medium Density	0.8000	\$ 88.20
067-0550-092-0000	Developed/Final Map	Medium Density	0.8000	\$ 88.20
067-0550-093-0000	Developed/Final Map	Medium Density	0.8000	\$ 88.20
067-0550-094-0000	Developed/Final Map	Medium Density	0.8000	\$ 88.20
067-0550-095-0000	Developed/Final Map	Medium Density	0.8000	\$ 88.20
067-0550-096-0000	Developed/Final Map	Medium Density	0.8000	\$ 88.20
067-0550-097-0000	Developed/Final Map	Medium Density	0.8000	\$ 88.20
067-0550-098-0000	Developed/Final Map	Medium Density	0.8000	\$ 88.20
067-0550-099-0000	Developed/Final Map	Medium Density	0.8000	\$ 88.20
067-0550-100-0000	Developed/Final Map	Medium Density	0.8000	\$ 88.20
067-0550-101-0000	Developed/Final Map	Medium Density	0.8000	\$ 88.20
067-0550-102-0000	Developed/Final Map	Medium Density	0.8000	\$ 88.20
067-0550-103-0000	Developed/Final Map	Medium Density	0.8000	\$ 88.20
067-0550-104-0000	Developed/Final Map	Medium Density	0.8000	\$ 88.20
067-0550-105-0000	Developed/Final Map	Medium Density	0.8000	\$ 88.20
067-0550-106-0000	Developed/Final Map	Medium Density	0.8000	\$ 88.20
067-0550-107-0000	Developed/Final Map	Medium Density	0.8000	\$ 88.20
067-0550-108-0000	Developed/Final Map	Medium Density	0.8000	\$ 88.20
067-0550-109-0000	Developed/Final Map	Medium Density	0.8000	\$ 88.20
067-0550-110-0000	Developed/Final Map	Medium Density	0.8000	\$ 88.20
067-0550-111-0000	Developed/Final Map	Medium Density	0.8000	\$ 88.20
067-0550-112-0000	Developed/Final Map	Medium Density	0.8000	\$ 88.20
067-0550-113-0000	Developed/Final Map	Medium Density	0.8000	\$ 88.20
067-0550-114-0000	Developed/Final Map	Medium Density	0.8000	\$ 88.20

City of Rancho Cordova **ATTACHMENT 3**
ITEM 17.3. **Transit Related Services Benefit District Zone No. 2** **Exhibit A to the Resolution**
Fiscal Year 2023-24 Charge Roll

APN	Development Status	Land Use	EDU	Levy Amount
067-0550-115-0000	Developed/Final Map	Medium Density	0.8000	\$ 88.20
067-0550-116-0000	Developed/Final Map	Medium Density	0.8000	\$ 88.20
067-0550-117-0000	Developed/Final Map	Medium Density	0.8000	\$ 88.20
067-0550-118-0000	Developed/Final Map	Medium Density	0.8000	\$ 88.20
067-0550-119-0000	Developed/Final Map	Medium Density	0.8000	\$ 88.20
067-0550-120-0000	Developed/Final Map	Medium Density	0.8000	\$ 88.20
067-0550-121-0000	Developed/Final Map	Medium Density	0.8000	\$ 88.20
067-0550-122-0000	Developed/Final Map	Medium Density	0.8000	\$ 88.20
067-0550-123-0000	Developed/Final Map	Medium Density	0.8000	\$ 88.20
067-0550-124-0000	Developed/Final Map	Medium Density	0.8000	\$ 88.20
067-0550-125-0000	Developed/Final Map	Medium Density	0.8000	\$ 88.20
067-0550-126-0000	Developed/Final Map	Medium Density	0.8000	\$ 88.20
067-0550-127-0000	Developed/Final Map	Medium Density	0.8000	\$ 88.20
067-0550-128-0000	Developed/Final Map	Medium Density	0.8000	\$ 88.20
067-0550-129-0000	Developed/Final Map	Medium Density	0.8000	\$ 88.20
067-0550-130-0000	Developed/Final Map	Medium Density	0.8000	\$ 88.20
067-0550-131-0000	Developed/Final Map	Medium Density	0.8000	\$ 88.20
067-0550-132-0000	Developed/Final Map	Medium Density	0.8000	\$ 88.20
067-0560-001-0000	Developed/Final Map	Medium Density	0.8000	\$ 88.20
067-0560-002-0000	Developed/Final Map	Medium Density	0.8000	\$ 88.20
067-0560-003-0000	Developed/Final Map	Medium Density	0.8000	\$ 88.20
067-0560-004-0000	Developed/Final Map	Medium Density	0.8000	\$ 88.20
067-0560-005-0000	Developed/Final Map	Medium Density	0.8000	\$ 88.20
067-0560-006-0000	Developed/Final Map	Medium Density	0.8000	\$ 88.20
067-0560-007-0000	Developed/Final Map	Medium Density	0.8000	\$ 88.20
067-0560-008-0000	Developed/Final Map	Medium Density	0.8000	\$ 88.20
067-0560-009-0000	Developed/Final Map	Medium Density	0.8000	\$ 88.20
067-0560-010-0000	Developed/Final Map	Medium Density	0.8000	\$ 88.20
067-0560-011-0000	Developed/Final Map	Medium Density	0.8000	\$ 88.20
067-0560-012-0000	Developed/Final Map	Medium Density	0.8000	\$ 88.20
067-0560-013-0000	Developed/Final Map	Medium Density	0.8000	\$ 88.20
067-0560-014-0000	Developed/Final Map	Medium Density	0.8000	\$ 88.20
067-0560-015-0000	Developed/Final Map	Medium Density	0.8000	\$ 88.20
067-0560-016-0000	Developed/Final Map	Medium Density	0.8000	\$ 88.20
067-0560-017-0000	Developed/Final Map	Medium Density	0.8000	\$ 88.20
067-0560-018-0000	Developed/Final Map	Medium Density	0.8000	\$ 88.20
067-0560-019-0000	Developed/Final Map	Medium Density	0.8000	\$ 88.20
067-0560-020-0000	Developed/Final Map	Medium Density	0.8000	\$ 88.20
067-0560-021-0000	Developed/Final Map	Medium Density	0.8000	\$ 88.20
067-0560-022-0000	Developed/Final Map	Medium Density	0.8000	\$ 88.20
067-0560-023-0000	Developed/Final Map	Medium Density	0.8000	\$ 88.20
067-0560-024-0000	Developed/Final Map	Medium Density	0.8000	\$ 88.20
067-0560-025-0000	Developed/Final Map	Medium Density	0.8000	\$ 88.20
067-0560-026-0000	Developed/Final Map	Medium Density	0.8000	\$ 88.20
067-0560-027-0000	Developed/Final Map	Medium Density	0.8000	\$ 88.20

City of Rancho Cordova **ATTACHMENT 3**
ITEM 17.3. **Transit Related Services Benefit District Zone No. 2** **Exhibit A to the Resolution**
Fiscal Year 2023-24 Charge Roll

APN	Development Status	Land Use	EDU	Levy Amount
067-0560-028-0000	Developed/Final Map	Medium Density	0.8000	\$ 88.20
067-0560-029-0000	Developed/Final Map	Medium Density	0.8000	\$ 88.20
067-0560-030-0000	Developed/Final Map	Medium Density	0.8000	\$ 88.20
067-0560-031-0000	Developed/Final Map	Medium Density	0.8000	\$ 88.20
067-0560-032-0000	Developed/Final Map	Medium Density	0.8000	\$ 88.20
067-0560-033-0000	Developed/Final Map	Medium Density	0.8000	\$ 88.20
067-0560-034-0000	Developed/Final Map	Medium Density	0.8000	\$ 88.20
067-0560-035-0000	Developed/Final Map	Medium Density	0.8000	\$ 88.20
067-0560-036-0000	Developed/Final Map	Medium Density	0.8000	\$ 88.20
067-0560-037-0000	Developed/Final Map	Medium Density	0.8000	\$ 88.20
067-0560-038-0000	Developed/Final Map	Medium Density	0.8000	\$ 88.20
067-0560-039-0000	Developed/Final Map	Medium Density	0.8000	\$ 88.20
067-0560-040-0000	Developed/Final Map	Medium Density	0.8000	\$ 88.20
067-0560-041-0000	Developed/Final Map	Medium Density	0.8000	\$ 88.20
067-0560-042-0000	Developed/Final Map	Medium Density	0.8000	\$ 88.20
067-0560-043-0000	Developed/Final Map	Medium Density	0.8000	\$ 88.20
067-0560-044-0000	Developed/Final Map	Medium Density	0.8000	\$ 88.20
067-0560-045-0000	Developed/Final Map	Medium Density	0.8000	\$ 88.20
067-0560-046-0000	Developed/Final Map	Medium Density	0.8000	\$ 88.20
067-0560-047-0000	Developed/Final Map	Medium Density	0.8000	\$ 88.20
067-0560-048-0000	Developed/Final Map	Medium Density	0.8000	\$ 88.20
067-0560-049-0000	Developed/Final Map	Medium Density	0.8000	\$ 88.20
067-0560-050-0000	Developed/Final Map	Medium Density	0.8000	\$ 88.20
067-0560-051-0000	Developed/Final Map	Medium Density	0.8000	\$ 88.20
067-0560-052-0000	Developed/Final Map	Medium Density	0.8000	\$ 88.20
067-0560-053-0000	Developed/Final Map	Medium Density	0.8000	\$ 88.20
067-0560-054-0000	Developed/Final Map	Medium Density	0.8000	\$ 88.20
067-0560-055-0000	Developed/Final Map	Medium Density	0.8000	\$ 88.20
067-0560-056-0000	Developed/Final Map	Medium Density	0.8000	\$ 88.20
067-0560-057-0000	Developed/Final Map	Medium Density	0.8000	\$ 88.20
067-0560-058-0000	Developed/Final Map	Medium Density	0.8000	\$ 88.20
067-0560-059-0000	Developed/Final Map	Medium Density	0.8000	\$ 88.20
067-0560-060-0000	Developed/Final Map	Medium Density	0.8000	\$ 88.20
067-0560-061-0000	Developed/Final Map	Medium Density	0.8000	\$ 88.20
067-0560-062-0000	Developed/Final Map	Medium Density	0.8000	\$ 88.20
067-0560-063-0000	Developed/Final Map	Medium Density	0.8000	\$ 88.20
067-0560-064-0000	Developed/Final Map	Medium Density	0.8000	\$ 88.20
067-0560-065-0000	Developed/Final Map	Medium Density	0.8000	\$ 88.20
067-0560-066-0000	Developed/Final Map	Medium Density	0.8000	\$ 88.20
067-0560-067-0000	Developed/Final Map	Medium Density	0.8000	\$ 88.20
067-0560-068-0000	Developed/Final Map	Medium Density	0.8000	\$ 88.20
067-0560-069-0000	Developed/Final Map	Medium Density	0.8000	\$ 88.20
067-0560-070-0000	Developed/Final Map	Medium Density	0.8000	\$ 88.20
067-0560-071-0000	Developed/Final Map	Medium Density	0.8000	\$ 88.20
067-0560-072-0000	Developed/Final Map	Medium Density	0.8000	\$ 88.20

City of Rancho Cordova **ATTACHMENT 3**
ITEM 17.3. **Transit Related Services Benefit District Zone No. 2** **Exhibit A to the Resolution**
Fiscal Year 2023-24 Charge Roll

APN	Development Status	Land Use	EDU	Levy Amount
067-0560-073-0000	Developed/Final Map	Medium Density	0.8000	\$ 88.20
067-0560-074-0000	Developed/Final Map	Medium Density	0.8000	\$ 88.20
067-0560-075-0000	Developed/Final Map	Medium Density	0.8000	\$ 88.20
067-0560-076-0000	Developed/Final Map	Medium Density	0.8000	\$ 88.20
067-0560-077-0000	Developed/Final Map	Medium Density	0.8000	\$ 88.20
067-0560-078-0000	Developed/Final Map	Medium Density	0.8000	\$ 88.20
067-0560-079-0000	Developed/Final Map	Medium Density	0.8000	\$ 88.20
067-0560-080-0000	Developed/Final Map	Medium Density	0.8000	\$ 88.20
067-0560-081-0000	Developed/Final Map	Medium Density	0.8000	\$ 88.20
067-0560-082-0000	Developed/Final Map	Medium Density	0.8000	\$ 88.20
067-0560-083-0000	Developed/Final Map	Medium Density	0.8000	\$ 88.20
067-0560-084-0000	Developed/Final Map	Medium Density	0.8000	\$ 88.20
067-0560-085-0000	Developed/Final Map	Medium Density	0.8000	\$ 88.20
067-0560-086-0000	Developed/Final Map	Medium Density	0.8000	\$ 88.20
067-0560-087-0000	Developed/Final Map	Medium Density	0.8000	\$ 88.20
067-0560-088-0000	Developed/Final Map	Medium Density	0.8000	\$ 88.20
067-0560-089-0000	Developed/Final Map	Medium Density	0.8000	\$ 88.20
067-0560-090-0000	Developed/Final Map	Medium Density	0.8000	\$ 88.20
067-0560-091-0000	Developed/Final Map	Medium Density	0.8000	\$ 88.20
067-0560-092-0000	Developed/Final Map	Medium Density	0.8000	\$ 88.20
067-0560-093-0000	Developed/Final Map	Medium Density	0.8000	\$ 88.20
067-0560-094-0000	Developed/Final Map	Medium Density	0.8000	\$ 88.20
067-0560-095-0000	Developed/Final Map	Medium Density	0.8000	\$ 88.20
067-0560-096-0000	Developed/Final Map	Medium Density	0.8000	\$ 88.20
067-0560-097-0000	Developed/Final Map	Medium Density	0.8000	\$ 88.20
067-0560-098-0000	Developed/Final Map	Medium Density	0.8000	\$ 88.20
067-0560-099-0000	Developed/Final Map	Medium Density	0.8000	\$ 88.20
067-0560-100-0000	Developed/Final Map	Medium Density	0.8000	\$ 88.20
067-0560-101-0000	Developed/Final Map	Medium Density	0.8000	\$ 88.20
067-0560-102-0000	Developed/Final Map	Medium Density	0.8000	\$ 88.20
067-0560-103-0000	Developed/Final Map	Medium Density	0.8000	\$ 88.20
067-0560-104-0000	Developed/Final Map	Medium Density	0.8000	\$ 88.20
067-0560-105-0000	Developed/Final Map	Medium Density	0.8000	\$ 88.20
067-0560-106-0000	Developed/Final Map	Medium Density	0.8000	\$ 88.20
067-0560-107-0000	Developed/Final Map	Medium Density	0.8000	\$ 88.20
067-0560-108-0000	Developed/Final Map	Medium Density	0.8000	\$ 88.20
067-0560-109-0000	Developed/Final Map	Medium Density	0.8000	\$ 88.20
067-0560-110-0000	Developed/Final Map	Medium Density	0.8000	\$ 88.20
067-0560-111-0000	Developed/Final Map	Medium Density	0.8000	\$ 88.20
067-0560-112-0000	Developed/Final Map	Medium Density	0.8000	\$ 88.20
067-0560-113-0000	Developed/Final Map	Medium Density	0.8000	\$ 88.20
067-0560-114-0000	Developed/Final Map	Medium Density	0.8000	\$ 88.20
067-0560-115-0000	Developed/Final Map	Medium Density	0.8000	\$ 88.20
067-0560-116-0000	Developed/Final Map	Medium Density	0.8000	\$ 88.20
067-0560-117-0000	Developed/Final Map	Medium Density	0.8000	\$ 88.20

City of Rancho Cordova **ATTACHMENT 3**
ITEM 17.3. **Transit Related Services Benefit District Zone No. 2** **Exhibit A to the Resolution**
Fiscal Year 2023-24 Charge Roll

APN	Development Status	Land Use	EDU	Levy Amount
067-0560-118-0000	Developed/Final Map	Medium Density	0.8000	\$ 88.20
067-0560-119-0000	Developed/Final Map	Medium Density	0.8000	\$ 88.20
067-0560-120-0000	Developed/Final Map	Medium Density	0.8000	\$ 88.20
067-0560-121-0000	Developed/Final Map	Medium Density	0.8000	\$ 88.20
067-0560-122-0000	Developed/Final Map	Medium Density	0.8000	\$ 88.20
067-0570-001-0000	Developed/Final Map	Low Density	1.0000	\$ 110.24
067-0570-002-0000	Developed/Final Map	Low Density	1.0000	\$ 110.24
067-0570-003-0000	Developed/Final Map	Low Density	1.0000	\$ 110.24
067-0570-004-0000	Developed/Final Map	Low Density	1.0000	\$ 110.24
067-0570-005-0000	Developed/Final Map	Low Density	1.0000	\$ 110.24
067-0570-006-0000	Developed/Final Map	Low Density	1.0000	\$ 110.24
067-0570-007-0000	Developed/Final Map	Low Density	1.0000	\$ 110.24
067-0570-008-0000	Developed/Final Map	Low Density	1.0000	\$ 110.24
067-0570-009-0000	Developed/Final Map	Low Density	1.0000	\$ 110.24
067-0570-010-0000	Developed/Final Map	Low Density	1.0000	\$ 110.24
067-0570-011-0000	Developed/Final Map	Low Density	1.0000	\$ 110.24
067-0570-012-0000	Developed/Final Map	Low Density	1.0000	\$ 110.24
067-0570-013-0000	Developed/Final Map	Low Density	1.0000	\$ 110.24
067-0570-014-0000	Developed/Final Map	Low Density	1.0000	\$ 110.24
067-0570-015-0000	Developed/Final Map	Low Density	1.0000	\$ 110.24
067-0570-016-0000	Developed/Final Map	Low Density	1.0000	\$ 110.24
067-0570-017-0000	Developed/Final Map	Low Density	1.0000	\$ 110.24
067-0570-018-0000	Developed/Final Map	Low Density	1.0000	\$ 110.24
067-0570-019-0000	Developed/Final Map	Low Density	1.0000	\$ 110.24
067-0570-020-0000	Developed/Final Map	Low Density	1.0000	\$ 110.24
067-0570-021-0000	Developed/Final Map	Low Density	1.0000	\$ 110.24
067-0570-022-0000	Developed/Final Map	Low Density	1.0000	\$ 110.24
067-0570-023-0000	Developed/Final Map	Low Density	1.0000	\$ 110.24
067-0570-024-0000	Developed/Final Map	Low Density	1.0000	\$ 110.24
067-0570-025-0000	Developed/Final Map	Low Density	1.0000	\$ 110.24
067-0570-026-0000	Developed/Final Map	Low Density	1.0000	\$ 110.24
067-0570-027-0000	Developed/Final Map	Low Density	1.0000	\$ 110.24
067-0570-028-0000	Developed/Final Map	Low Density	1.0000	\$ 110.24
067-0570-029-0000	Developed/Final Map	Low Density	1.0000	\$ 110.24
067-0570-030-0000	Developed/Final Map	Low Density	1.0000	\$ 110.24
067-0570-031-0000	Developed/Final Map	Low Density	1.0000	\$ 110.24
067-0570-032-0000	Developed/Final Map	Low Density	1.0000	\$ 110.24
067-0570-033-0000	Developed/Final Map	Low Density	1.0000	\$ 110.24
067-0570-034-0000	Developed/Final Map	Low Density	1.0000	\$ 110.24
067-0570-035-0000	Developed/Final Map	Low Density	1.0000	\$ 110.24
067-0570-036-0000	Developed/Final Map	Low Density	1.0000	\$ 110.24
067-0570-037-0000	Developed/Final Map	Low Density	1.0000	\$ 110.24
067-0570-038-0000	Developed/Final Map	Low Density	1.0000	\$ 110.24
067-0570-039-0000	Developed/Final Map	Low Density	1.0000	\$ 110.24
067-0570-040-0000	Developed/Final Map	Low Density	1.0000	\$ 110.24

City of Rancho Cordova **ATTACHMENT 3**
ITEM 17.3. **Transit Related Services Benefit District Zone No. 2** **Exhibit A to the Resolution**
Fiscal Year 2023-24 Charge Roll

APN	Development Status	Land Use	EDU	Levy Amount
067-0570-041-0000	Developed/Final Map	Low Density	1.0000	\$ 110.24
067-0570-042-0000	Developed/Final Map	Low Density	1.0000	\$ 110.24
067-0570-043-0000	Developed/Final Map	Low Density	1.0000	\$ 110.24
067-0570-044-0000	Developed/Final Map	Low Density	1.0000	\$ 110.24
067-0570-045-0000	Developed/Final Map	Low Density	1.0000	\$ 110.24
067-0570-046-0000	Developed/Final Map	Low Density	1.0000	\$ 110.24
067-0570-047-0000	Developed/Final Map	Low Density	1.0000	\$ 110.24
067-0570-048-0000	Developed/Final Map	Low Density	1.0000	\$ 110.24
067-0570-049-0000	Developed/Final Map	Low Density	1.0000	\$ 110.24
067-0570-050-0000	Developed/Final Map	Low Density	1.0000	\$ 110.24
067-0570-051-0000	Developed/Final Map	Low Density	1.0000	\$ 110.24
067-0570-052-0000	Developed/Final Map	Low Density	1.0000	\$ 110.24
067-0570-053-0000	Developed/Final Map	Low Density	1.0000	\$ 110.24
067-0570-054-0000	Developed/Final Map	Low Density	1.0000	\$ 110.24
067-0570-055-0000	Developed/Final Map	Low Density	1.0000	\$ 110.24
067-0570-056-0000	Developed/Final Map	Low Density	1.0000	\$ 110.24
067-0570-057-0000	Developed/Final Map	Low Density	1.0000	\$ 110.24
067-0570-058-0000	Developed/Final Map	Low Density	1.0000	\$ 110.24
067-0570-059-0000	Developed/Final Map	Low Density	1.0000	\$ 110.24
067-0570-060-0000	Developed/Final Map	Low Density	1.0000	\$ 110.24
067-0570-061-0000	Developed/Final Map	Low Density	1.0000	\$ 110.24
067-0570-062-0000	Developed/Final Map	Low Density	1.0000	\$ 110.24
067-0570-063-0000	Developed/Final Map	Low Density	1.0000	\$ 110.24
067-0570-064-0000	Developed/Final Map	Low Density	1.0000	\$ 110.24
067-0570-065-0000	Developed/Final Map	Low Density	1.0000	\$ 110.24
067-0570-066-0000	Developed/Final Map	Low Density	1.0000	\$ 110.24
067-0570-067-0000	Developed/Final Map	Low Density	1.0000	\$ 110.24
067-0570-068-0000	Developed/Final Map	Low Density	1.0000	\$ 110.24
067-0570-069-0000	Developed/Final Map	Low Density	1.0000	\$ 110.24
067-0570-070-0000	Developed/Final Map	Low Density	1.0000	\$ 110.24
067-0570-071-0000	Developed/Final Map	Low Density	1.0000	\$ 110.24
067-0570-072-0000	Developed/Final Map	Low Density	1.0000	\$ 110.24
067-0570-073-0000	Developed/Final Map	Low Density	1.0000	\$ 110.24
067-0570-074-0000	Developed/Final Map	Low Density	1.0000	\$ 110.24
067-0570-075-0000	Developed/Final Map	Low Density	1.0000	\$ 110.24
067-0570-076-0000	Developed/Final Map	Low Density	1.0000	\$ 110.24
067-0570-077-0000	Developed/Final Map	Low Density	1.0000	\$ 110.24
067-0570-078-0000	Developed/Final Map	Low Density	1.0000	\$ 110.24
067-0570-079-0000	Developed/Final Map	Low Density	1.0000	\$ 110.24
067-0570-080-0000	Developed/Final Map	Low Density	1.0000	\$ 110.24
067-0570-081-0000	Developed/Final Map	Low Density	1.0000	\$ 110.24
067-0570-082-0000	Developed/Final Map	Low Density	1.0000	\$ 110.24
067-0570-083-0000	Developed/Final Map	Low Density	1.0000	\$ 110.24
067-0570-084-0000	Developed/Final Map	Low Density	1.0000	\$ 110.24
067-0570-085-0000	Developed/Final Map	Low Density	1.0000	\$ 110.24

City of Rancho Cordova **ATTACHMENT 3**
ITEM 17.3. **Transit Related Services Benefit District Zone No. 2** **Exhibit A to the Resolution**
Fiscal Year 2023-24 Charge Roll

APN	Development Status	Land Use	EDU	Levy Amount
067-0570-086-0000	Developed/Final Map	Low Density	1.0000	\$ 110.24
067-0570-087-0000	Developed/Final Map	Low Density	1.0000	\$ 110.24
067-0570-088-0000	Developed/Final Map	Low Density	1.0000	\$ 110.24
067-0570-089-0000	Developed/Final Map	Low Density	1.0000	\$ 110.24
067-0570-090-0000	Developed/Final Map	Low Density	1.0000	\$ 110.24
067-0570-091-0000	Developed/Final Map	Low Density	1.0000	\$ 110.24
067-0570-092-0000	Developed/Final Map	Low Density	1.0000	\$ 110.24
067-0570-093-0000	Developed/Final Map	Low Density	1.0000	\$ 110.24
067-0570-094-0000	Developed/Final Map	Low Density	1.0000	\$ 110.24
067-0570-095-0000	Developed/Final Map	Low Density	1.0000	\$ 110.24
067-0570-096-0000	Developed/Final Map	Low Density	1.0000	\$ 110.24
067-0570-097-0000	Developed/Final Map	Low Density	1.0000	\$ 110.24
067-0570-098-0000	Developed/Final Map	Low Density	1.0000	\$ 110.24
067-0570-099-0000	Developed/Final Map	Low Density	1.0000	\$ 110.24
067-0570-100-0000	Developed/Final Map	Low Density	1.0000	\$ 110.24
067-0570-101-0000	Developed/Final Map	Low Density	1.0000	\$ 110.24
067-0570-102-0000	Developed/Final Map	Low Density	1.0000	\$ 110.24
067-0570-103-0000	Developed/Final Map	Low Density	1.0000	\$ 110.24
067-0580-001-0000	Developed/Final Map	Low Density	1.0000	\$ 110.24
067-0580-002-0000	Developed/Final Map	Low Density	1.0000	\$ 110.24
067-0580-003-0000	Developed/Final Map	Low Density	1.0000	\$ 110.24
067-0580-004-0000	Developed/Final Map	Low Density	1.0000	\$ 110.24
067-0580-005-0000	Developed/Final Map	Low Density	1.0000	\$ 110.24
067-0580-006-0000	Developed/Final Map	Low Density	1.0000	\$ 110.24
067-0580-007-0000	Developed/Final Map	Low Density	1.0000	\$ 110.24
067-0580-008-0000	Developed/Final Map	Low Density	1.0000	\$ 110.24
067-0580-009-0000	Developed/Final Map	Low Density	1.0000	\$ 110.24
067-0580-010-0000	Developed/Final Map	Low Density	1.0000	\$ 110.24
067-0580-011-0000	Developed/Final Map	Low Density	1.0000	\$ 110.24
067-0580-012-0000	Developed/Final Map	Low Density	1.0000	\$ 110.24
067-0580-013-0000	Developed/Final Map	Low Density	1.0000	\$ 110.24
067-0580-014-0000	Developed/Final Map	Low Density	1.0000	\$ 110.24
067-0580-015-0000	Developed/Final Map	Low Density	1.0000	\$ 110.24
067-0580-016-0000	Developed/Final Map	Low Density	1.0000	\$ 110.24
067-0580-017-0000	Developed/Final Map	Low Density	1.0000	\$ 110.24
067-0580-018-0000	Developed/Final Map	Low Density	1.0000	\$ 110.24
067-0580-019-0000	Developed/Final Map	Low Density	1.0000	\$ 110.24
067-0580-020-0000	Developed/Final Map	Low Density	1.0000	\$ 110.24
067-0580-021-0000	Developed/Final Map	Low Density	1.0000	\$ 110.24
067-0580-022-0000	Developed/Final Map	Low Density	1.0000	\$ 110.24
067-0580-023-0000	Developed/Final Map	Low Density	1.0000	\$ 110.24
067-0580-024-0000	Developed/Final Map	Low Density	1.0000	\$ 110.24
067-0580-025-0000	Developed/Final Map	Low Density	1.0000	\$ 110.24
067-0580-026-0000	Developed/Final Map	Low Density	1.0000	\$ 110.24
067-0580-027-0000	Developed/Final Map	Low Density	1.0000	\$ 110.24

ATTACHMENT 3

City of Rancho Cordova

ITEM 17.3. Transit Related Services Benefit District Zone No. 2 **Exhibit A to the Resolution**

Fiscal Year 2023-24 Charge Roll

APN	Development Status	Land Use	EDU	Levy Amount
067-0580-028-0000	Developed/Final Map	Low Density	1.0000	\$ 110.24
067-0580-029-0000	Developed/Final Map	Low Density	1.0000	\$ 110.24
067-0580-030-0000	Developed/Final Map	Low Density	1.0000	\$ 110.24
067-0580-031-0000	Developed/Final Map	Low Density	1.0000	\$ 110.24
067-0580-032-0000	Developed/Final Map	Low Density	1.0000	\$ 110.24
067-0580-033-0000	Developed/Final Map	Low Density	1.0000	\$ 110.24
067-0580-034-0000	Developed/Final Map	Low Density	1.0000	\$ 110.24
067-0580-035-0000	Developed/Final Map	Low Density	1.0000	\$ 110.24
067-0580-036-0000	Developed/Final Map	Low Density	1.0000	\$ 110.24
067-0580-037-0000	Developed/Final Map	Low Density	1.0000	\$ 110.24
067-0580-038-0000	Developed/Final Map	Low Density	1.0000	\$ 110.24
067-0580-039-0000	Developed/Final Map	Low Density	1.0000	\$ 110.24
067-0580-040-0000	Developed/Final Map	Low Density	1.0000	\$ 110.24
067-0580-041-0000	Developed/Final Map	Low Density	1.0000	\$ 110.24
067-0580-042-0000	Developed/Final Map	Low Density	1.0000	\$ 110.24
067-0580-043-0000	Developed/Final Map	Low Density	1.0000	\$ 110.24
067-0580-044-0000	Developed/Final Map	Low Density	1.0000	\$ 110.24
067-0580-045-0000	Developed/Final Map	Low Density	1.0000	\$ 110.24
067-0580-046-0000	Developed/Final Map	Low Density	1.0000	\$ 110.24
067-0580-047-0000	Developed/Final Map	Low Density	1.0000	\$ 110.24
067-0580-048-0000	Developed/Final Map	Low Density	1.0000	\$ 110.24
067-0580-049-0000	Developed/Final Map	Low Density	1.0000	\$ 110.24
067-0580-050-0000	Developed/Final Map	Low Density	1.0000	\$ 110.24
067-0580-051-0000	Developed/Final Map	Low Density	1.0000	\$ 110.24
067-0580-052-0000	Developed/Final Map	Low Density	1.0000	\$ 110.24
067-0580-053-0000	Developed/Final Map	Low Density	1.0000	\$ 110.24
067-0580-054-0000	Developed/Final Map	Low Density	1.0000	\$ 110.24
067-0580-055-0000	Developed/Final Map	Low Density	1.0000	\$ 110.24
067-0580-056-0000	Developed/Final Map	Low Density	1.0000	\$ 110.24
067-0590-001-0000	Developed/Final Map	Low Density	1.0000	\$ 110.24
067-0590-002-0000	Developed/Final Map	Low Density	1.0000	\$ 110.24
067-0590-003-0000	Developed/Final Map	Low Density	1.0000	\$ 110.24
067-0590-004-0000	Developed/Final Map	Low Density	1.0000	\$ 110.24
067-0590-005-0000	Developed/Final Map	Low Density	1.0000	\$ 110.24
067-0590-006-0000	Developed/Final Map	Low Density	1.0000	\$ 110.24
067-0590-007-0000	Developed/Final Map	Low Density	1.0000	\$ 110.24
067-0590-008-0000	Developed/Final Map	Low Density	1.0000	\$ 110.24
067-0590-009-0000	Developed/Final Map	Low Density	1.0000	\$ 110.24
067-0590-010-0000	Developed/Final Map	Low Density	1.0000	\$ 110.24
067-0590-011-0000	Developed/Final Map	Low Density	1.0000	\$ 110.24
067-0590-012-0000	Developed/Final Map	Low Density	1.0000	\$ 110.24
067-0590-013-0000	Developed/Final Map	Low Density	1.0000	\$ 110.24
067-0590-014-0000	Developed/Final Map	Low Density	1.0000	\$ 110.24
067-0590-015-0000	Developed/Final Map	Low Density	1.0000	\$ 110.24
067-0590-016-0000	Developed/Final Map	Low Density	1.0000	\$ 110.24

City of Rancho Cordova **ATTACHMENT 3**
ITEM 17.3. **Transit Related Services Benefit District Zone No. 2** **Exhibit A to the Resolution**
Fiscal Year 2023-24 Charge Roll

APN	Development Status	Land Use	EDU	Levy Amount
067-0590-017-0000	Developed/Final Map	Low Density	1.0000	\$ 110.24
067-0590-018-0000	Developed/Final Map	Low Density	1.0000	\$ 110.24
067-0590-019-0000	Developed/Final Map	Low Density	1.0000	\$ 110.24
067-0590-020-0000	Developed/Final Map	Low Density	1.0000	\$ 110.24
067-0590-021-0000	Developed/Final Map	Low Density	1.0000	\$ 110.24
067-0590-022-0000	Developed/Final Map	Low Density	1.0000	\$ 110.24
067-0590-023-0000	Developed/Final Map	Low Density	1.0000	\$ 110.24
067-0590-024-0000	Developed/Final Map	Low Density	1.0000	\$ 110.24
067-0590-025-0000	Developed/Final Map	Low Density	1.0000	\$ 110.24
067-0590-026-0000	Developed/Final Map	Low Density	1.0000	\$ 110.24
067-0590-027-0000	Developed/Final Map	Low Density	1.0000	\$ 110.24
067-0590-028-0000	Developed/Final Map	Low Density	1.0000	\$ 110.24
067-0590-029-0000	Developed/Final Map	Low Density	1.0000	\$ 110.24
067-0590-030-0000	Developed/Final Map	Low Density	1.0000	\$ 110.24
067-0590-031-0000	Developed/Final Map	Low Density	1.0000	\$ 110.24
067-0590-032-0000	Developed/Final Map	Low Density	1.0000	\$ 110.24
067-0590-033-0000	Developed/Final Map	Low Density	1.0000	\$ 110.24
067-0590-034-0000	Developed/Final Map	Low Density	1.0000	\$ 110.24
067-0590-035-0000	Developed/Final Map	Low Density	1.0000	\$ 110.24
067-0590-036-0000	Developed/Final Map	Low Density	1.0000	\$ 110.24
067-0590-037-0000	Developed/Final Map	Low Density	1.0000	\$ 110.24
067-0590-038-0000	Developed/Final Map	Low Density	1.0000	\$ 110.24
067-0590-039-0000	Developed/Final Map	Low Density	1.0000	\$ 110.24
067-0590-040-0000	Developed/Final Map	Low Density	1.0000	\$ 110.24
067-0590-041-0000	Developed/Final Map	Low Density	1.0000	\$ 110.24
067-0590-042-0000	Developed/Final Map	Low Density	1.0000	\$ 110.24
067-0590-043-0000	Developed/Final Map	Low Density	1.0000	\$ 110.24
067-0590-044-0000	Developed/Final Map	Low Density	1.0000	\$ 110.24
067-0590-045-0000	Developed/Final Map	Low Density	1.0000	\$ 110.24
067-0590-046-0000	Developed/Final Map	Low Density	1.0000	\$ 110.24
067-0590-047-0000	Developed/Final Map	Low Density	1.0000	\$ 110.24
067-0590-048-0000	Developed/Final Map	Low Density	1.0000	\$ 110.24
067-0590-049-0000	Developed/Final Map	Low Density	1.0000	\$ 110.24
067-0590-050-0000	Developed/Final Map	Low Density	1.0000	\$ 110.24
067-0590-051-0000	Developed/Final Map	Low Density	1.0000	\$ 110.24
067-0590-052-0000	Developed/Final Map	Low Density	1.0000	\$ 110.24
067-0590-053-0000	Developed/Final Map	Low Density	1.0000	\$ 110.24
067-0590-054-0000	Developed/Final Map	Low Density	1.0000	\$ 110.24
067-0590-055-0000	Developed/Final Map	Low Density	1.0000	\$ 110.24
067-0590-056-0000	Developed/Final Map	Low Density	1.0000	\$ 110.24
067-0590-057-0000	Developed/Final Map	Low Density	1.0000	\$ 110.24
067-0590-058-0000	Developed/Final Map	Low Density	1.0000	\$ 110.24
067-0590-059-0000	Developed/Final Map	Low Density	1.0000	\$ 110.24
067-0590-060-0000	Developed/Final Map	Low Density	1.0000	\$ 110.24
067-0590-061-0000	Developed/Final Map	Low Density	1.0000	\$ 110.24

City of Rancho Cordova **ATTACHMENT 3**
ITEM 17.3. **Transit Related Services Benefit District Zone No. 2** **Exhibit A to the Resolution**
Fiscal Year 2023-24 Charge Roll

APN	Development Status	Land Use	EDU	Levy Amount
067-0590-062-0000	Developed/Final Map	Low Density	1.0000	\$ 110.24
067-0590-063-0000	Developed/Final Map	Low Density	1.0000	\$ 110.24
067-0590-064-0000	Developed/Final Map	Low Density	1.0000	\$ 110.24
067-0590-065-0000	Developed/Final Map	Low Density	1.0000	\$ 110.24
067-0590-066-0000	Developed/Final Map	Low Density	1.0000	\$ 110.24
067-0590-067-0000	Developed/Final Map	Low Density	1.0000	\$ 110.24
067-0590-068-0000	Developed/Final Map	Low Density	1.0000	\$ 110.24
067-0590-069-0000	Developed/Final Map	Low Density	1.0000	\$ 110.24
067-0590-070-0000	Developed/Final Map	Low Density	1.0000	\$ 110.24
067-0590-071-0000	Developed/Final Map	Low Density	1.0000	\$ 110.24
067-0590-072-0000	Developed/Final Map	Low Density	1.0000	\$ 110.24
067-0590-073-0000	Developed/Final Map	Low Density	1.0000	\$ 110.24
067-0590-074-0000	Developed/Final Map	Low Density	1.0000	\$ 110.24
067-0590-075-0000	Developed/Final Map	Low Density	1.0000	\$ 110.24
067-0590-076-0000	Developed/Final Map	Low Density	1.0000	\$ 110.24
067-0590-077-0000	Developed/Final Map	Low Density	1.0000	\$ 110.24
067-0590-078-0000	Developed/Final Map	Low Density	1.0000	\$ 110.24
067-0590-079-0000	Developed/Final Map	Low Density	1.0000	\$ 110.24
067-0590-080-0000	Developed/Final Map	Low Density	1.0000	\$ 110.24
067-0590-081-0000	Developed/Final Map	Low Density	1.0000	\$ 110.24
067-0590-082-0000	Developed/Final Map	Low Density	1.0000	\$ 110.24
067-0590-083-0000	Developed/Final Map	Low Density	1.0000	\$ 110.24
067-0590-084-0000	Developed/Final Map	Low Density	1.0000	\$ 110.24
067-0590-085-0000	Developed/Final Map	Low Density	1.0000	\$ 110.24
067-0590-086-0000	Developed/Final Map	Low Density	1.0000	\$ 110.24
067-0590-087-0000	Developed/Final Map	Low Density	1.0000	\$ 110.24
067-0590-088-0000	Developed/Final Map	Low Density	1.0000	\$ 110.24
067-0590-089-0000	Developed/Final Map	Low Density	1.0000	\$ 110.24
067-0590-090-0000	Developed/Final Map	Low Density	1.0000	\$ 110.24
067-0590-091-0000	Developed/Final Map	Low Density	1.0000	\$ 110.24
067-0590-092-0000	Developed/Final Map	Low Density	1.0000	\$ 110.24
067-0590-093-0000	Developed/Final Map	Low Density	1.0000	\$ 110.24
067-0590-094-0000	Developed/Final Map	Low Density	1.0000	\$ 110.24
067-0590-095-0000	Developed/Final Map	Low Density	1.0000	\$ 110.24
067-0590-096-0000	Developed/Final Map	Low Density	1.0000	\$ 110.24
067-0590-097-0000	Developed/Final Map	Low Density	1.0000	\$ 110.24
067-0590-098-0000	Developed/Final Map	Low Density	1.0000	\$ 110.24
067-0590-099-0000	Developed/Final Map	Low Density	1.0000	\$ 110.24
067-0590-100-0000	Developed/Final Map	Low Density	1.0000	\$ 110.24
067-0590-101-0000	Developed/Final Map	Low Density	1.0000	\$ 110.24
067-0590-102-0000	Developed/Final Map	Low Density	1.0000	\$ 110.24
067-0590-103-0000	Developed/Final Map	Low Density	1.0000	\$ 110.24
067-0590-104-0000	Developed/Final Map	Low Density	1.0000	\$ 110.24
067-0590-105-0000	Developed/Final Map	Low Density	1.0000	\$ 110.24
067-0590-106-0000	Developed/Final Map	Low Density	1.0000	\$ 110.24

City of Rancho Cordova **ATTACHMENT 3**
ITEM 17.3. **Transit Related Services Benefit District Zone No. 2** **Exhibit A to the Resolution**
Fiscal Year 2023-24 Charge Roll

APN	Development Status	Land Use	EDU	Levy Amount
067-0590-107-0000	Developed/Final Map	Low Density	1.0000	\$ 110.24
067-0590-108-0000	Developed/Final Map	Low Density	1.0000	\$ 110.24
067-0590-109-0000	Developed/Final Map	Low Density	1.0000	\$ 110.24
067-0590-110-0000	Developed/Final Map	Low Density	1.0000	\$ 110.24
067-0590-111-0000	Developed/Final Map	Low Density	1.0000	\$ 110.24
067-0590-112-0000	Developed/Final Map	Low Density	1.0000	\$ 110.24
067-0590-113-0000	Developed/Final Map	Low Density	1.0000	\$ 110.24
067-0590-114-0000	Developed/Final Map	Low Density	1.0000	\$ 110.24
067-0590-115-0000	Developed/Final Map	Low Density	1.0000	\$ 110.24
067-0590-116-0000	Developed/Final Map	Low Density	1.0000	\$ 110.24
067-0590-117-0000	Developed/Final Map	Low Density	1.0000	\$ 110.24
067-0600-001-0000	Developed/Final Map	Low Density	1.0000	\$ 110.24
067-0600-002-0000	Developed/Final Map	Low Density	1.0000	\$ 110.24
067-0600-003-0000	Developed/Final Map	Low Density	1.0000	\$ 110.24
067-0600-004-0000	Developed/Final Map	Low Density	1.0000	\$ 110.24
067-0600-005-0000	Developed/Final Map	Low Density	1.0000	\$ 110.24
067-0600-006-0000	Developed/Final Map	Low Density	1.0000	\$ 110.24
067-0600-007-0000	Developed/Final Map	Low Density	1.0000	\$ 110.24
067-0600-008-0000	Developed/Final Map	Low Density	1.0000	\$ 110.24
067-0600-009-0000	Developed/Final Map	Low Density	1.0000	\$ 110.24
067-0600-010-0000	Developed/Final Map	Low Density	1.0000	\$ 110.24
067-0600-011-0000	Developed/Final Map	Low Density	1.0000	\$ 110.24
067-0600-012-0000	Developed/Final Map	Low Density	1.0000	\$ 110.24
067-0600-013-0000	Developed/Final Map	Low Density	1.0000	\$ 110.24
067-0600-014-0000	Developed/Final Map	Low Density	1.0000	\$ 110.24
067-0600-015-0000	Developed/Final Map	Low Density	1.0000	\$ 110.24
067-0600-016-0000	Developed/Final Map	Low Density	1.0000	\$ 110.24
067-0600-017-0000	Developed/Final Map	Low Density	1.0000	\$ 110.24
067-0600-018-0000	Developed/Final Map	Low Density	1.0000	\$ 110.24
067-0600-019-0000	Developed/Final Map	Low Density	1.0000	\$ 110.24
067-0600-020-0000	Developed/Final Map	Low Density	1.0000	\$ 110.24
067-0600-021-0000	Developed/Final Map	Low Density	1.0000	\$ 110.24
067-0600-022-0000	Developed/Final Map	Low Density	1.0000	\$ 110.24
067-0600-023-0000	Developed/Final Map	Low Density	1.0000	\$ 110.24
067-0600-024-0000	Developed/Final Map	Low Density	1.0000	\$ 110.24
067-0600-025-0000	Developed/Final Map	Low Density	1.0000	\$ 110.24
067-0600-026-0000	Developed/Final Map	Low Density	1.0000	\$ 110.24
067-0600-027-0000	Developed/Final Map	Low Density	1.0000	\$ 110.24
067-0600-028-0000	Developed/Final Map	Low Density	1.0000	\$ 110.24
067-0600-029-0000	Developed/Final Map	Low Density	1.0000	\$ 110.24
067-0600-030-0000	Developed/Final Map	Low Density	1.0000	\$ 110.24
067-0600-031-0000	Developed/Final Map	Low Density	1.0000	\$ 110.24
067-0600-032-0000	Developed/Final Map	Low Density	1.0000	\$ 110.24
067-0600-033-0000	Developed/Final Map	Low Density	1.0000	\$ 110.24
067-0600-034-0000	Developed/Final Map	Low Density	1.0000	\$ 110.24

City of Rancho Cordova **ATTACHMENT 3**
ITEM 17.3. **Transit Related Services Benefit District Zone No. 2** **Exhibit A to the Resolution**
Fiscal Year 2023-24 Charge Roll

APN	Development Status	Land Use	EDU	Levy Amount
067-0600-035-0000	Developed/Final Map	Low Density	1.0000	\$ 110.24
067-0600-036-0000	Developed/Final Map	Low Density	1.0000	\$ 110.24
067-0600-037-0000	Developed/Final Map	Low Density	1.0000	\$ 110.24
067-0600-038-0000	Developed/Final Map	Low Density	1.0000	\$ 110.24
067-0600-039-0000	Developed/Final Map	Low Density	1.0000	\$ 110.24
067-0600-040-0000	Developed/Final Map	Low Density	1.0000	\$ 110.24
067-0600-041-0000	Developed/Final Map	Low Density	1.0000	\$ 110.24
067-0600-042-0000	Developed/Final Map	Low Density	1.0000	\$ 110.24
067-0600-043-0000	Developed/Final Map	Low Density	1.0000	\$ 110.24
067-0600-044-0000	Developed/Final Map	Low Density	1.0000	\$ 110.24
067-0600-045-0000	Developed/Final Map	Low Density	1.0000	\$ 110.24
067-0600-046-0000	Developed/Final Map	Low Density	1.0000	\$ 110.24
067-0600-047-0000	Developed/Final Map	Low Density	1.0000	\$ 110.24
067-0600-048-0000	Developed/Final Map	Low Density	1.0000	\$ 110.24
067-0600-049-0000	Developed/Final Map	Low Density	1.0000	\$ 110.24
067-0600-050-0000	Developed/Final Map	Low Density	1.0000	\$ 110.24
067-0600-051-0000	Developed/Final Map	Low Density	1.0000	\$ 110.24
067-0600-052-0000	Developed/Final Map	Low Density	1.0000	\$ 110.24
067-0600-053-0000	Developed/Final Map	Low Density	1.0000	\$ 110.24
067-0600-054-0000	Developed/Final Map	Low Density	1.0000	\$ 110.24
067-0600-055-0000	Developed/Final Map	Low Density	1.0000	\$ 110.24
067-0600-056-0000	Developed/Final Map	Low Density	1.0000	\$ 110.24
067-0600-057-0000	Developed/Final Map	Low Density	1.0000	\$ 110.24
067-0600-058-0000	Developed/Final Map	Low Density	1.0000	\$ 110.24
067-0600-059-0000	Developed/Final Map	Low Density	1.0000	\$ 110.24
067-0600-060-0000	Developed/Final Map	Low Density	1.0000	\$ 110.24
067-0600-061-0000	Developed/Final Map	Low Density	1.0000	\$ 110.24
067-0600-062-0000	Developed/Final Map	Low Density	1.0000	\$ 110.24
067-0600-063-0000	Developed/Final Map	Low Density	1.0000	\$ 110.24
067-0600-064-0000	Developed/Final Map	Low Density	1.0000	\$ 110.24
067-0600-065-0000	Developed/Final Map	Low Density	1.0000	\$ 110.24
067-0600-066-0000	Developed/Final Map	Low Density	1.0000	\$ 110.24
067-0600-067-0000	Developed/Final Map	Low Density	1.0000	\$ 110.24
067-0600-068-0000	Developed/Final Map	Low Density	1.0000	\$ 110.24
067-0600-069-0000	Developed/Final Map	Low Density	1.0000	\$ 110.24
067-0600-070-0000	Developed/Final Map	Low Density	1.0000	\$ 110.24
067-0600-071-0000	Developed/Final Map	Low Density	1.0000	\$ 110.24
067-0600-072-0000	Developed/Final Map	Low Density	1.0000	\$ 110.24
067-0600-073-0000	Developed/Final Map	Low Density	1.0000	\$ 110.24
067-0600-074-0000	Developed/Final Map	Low Density	1.0000	\$ 110.24
067-0600-075-0000	Developed/Final Map	Low Density	1.0000	\$ 110.24
067-0600-076-0000	Developed/Final Map	Low Density	1.0000	\$ 110.24
067-0600-077-0000	Developed/Final Map	Low Density	1.0000	\$ 110.24
067-0600-078-0000	Developed/Final Map	Low Density	1.0000	\$ 110.24
067-0600-079-0000	Developed/Final Map	Low Density	1.0000	\$ 110.24

City of Rancho Cordova **ATTACHMENT 3**
ITEM 17.3. **Transit Related Services Benefit District Zone No. 2** **Exhibit A to the Resolution**
Fiscal Year 2023-24 Charge Roll

APN	Development Status	Land Use	EDU	Levy Amount
067-0600-080-0000	Developed/Final Map	Low Density	1.0000	\$ 110.24
067-0600-081-0000	Developed/Final Map	Low Density	1.0000	\$ 110.24
067-0600-082-0000	Developed/Final Map	Low Density	1.0000	\$ 110.24
067-0600-083-0000	Developed/Final Map	Low Density	1.0000	\$ 110.24
067-0600-084-0000	Developed/Final Map	Low Density	1.0000	\$ 110.24
067-0600-085-0000	Developed/Final Map	Low Density	1.0000	\$ 110.24
067-0600-086-0000	Developed/Final Map	Low Density	1.0000	\$ 110.24
067-0600-087-0000	Developed/Final Map	Low Density	1.0000	\$ 110.24
067-0600-088-0000	Developed/Final Map	Low Density	1.0000	\$ 110.24
067-0600-089-0000	Developed/Final Map	Low Density	1.0000	\$ 110.24
067-0600-090-0000	Developed/Final Map	Low Density	1.0000	\$ 110.24
067-0600-091-0000	Developed/Final Map	Low Density	1.0000	\$ 110.24
067-0600-092-0000	Developed/Final Map	Low Density	1.0000	\$ 110.24
067-0600-093-0000	Developed/Final Map	Low Density	1.0000	\$ 110.24
067-0600-094-0000	Developed/Final Map	Low Density	1.0000	\$ 110.24
067-0600-095-0000	Developed/Final Map	Low Density	1.0000	\$ 110.24
067-0600-096-0000	Developed/Final Map	Low Density	1.0000	\$ 110.24
067-0600-097-0000	Developed/Final Map	Low Density	1.0000	\$ 110.24
067-0600-098-0000	Developed/Final Map	Low Density	1.0000	\$ 110.24
067-0600-099-0000	Developed/Final Map	Low Density	1.0000	\$ 110.24
067-0600-100-0000	Developed/Final Map	Low Density	1.0000	\$ 110.24
067-0600-101-0000	Developed/Final Map	Low Density	1.0000	\$ 110.24
067-0600-102-0000	Developed/Final Map	Low Density	1.0000	\$ 110.24
067-0600-103-0000	Developed/Final Map	Low Density	1.0000	\$ 110.24
067-0600-104-0000	Developed/Final Map	Low Density	1.0000	\$ 110.24
067-0600-105-0000	Developed/Final Map	Low Density	1.0000	\$ 110.24
067-0610-001-0000	Developed/Final Map	Low Density	1.0000	\$ 110.24
067-0610-002-0000	Developed/Final Map	Low Density	1.0000	\$ 110.24
067-0610-003-0000	Developed/Final Map	Low Density	1.0000	\$ 110.24
067-0610-004-0000	Developed/Final Map	Low Density	1.0000	\$ 110.24
067-0610-005-0000	Developed/Final Map	Low Density	1.0000	\$ 110.24
067-0610-006-0000	Developed/Final Map	Low Density	1.0000	\$ 110.24
067-0610-007-0000	Developed/Final Map	Low Density	1.0000	\$ 110.24
067-0610-008-0000	Developed/Final Map	Low Density	1.0000	\$ 110.24
067-0610-009-0000	Developed/Final Map	Low Density	1.0000	\$ 110.24
067-0610-010-0000	Developed/Final Map	Low Density	1.0000	\$ 110.24
067-0610-011-0000	Developed/Final Map	Low Density	1.0000	\$ 110.24
067-0610-012-0000	Developed/Final Map	Low Density	1.0000	\$ 110.24
067-0610-013-0000	Developed/Final Map	Low Density	1.0000	\$ 110.24
067-0610-014-0000	Developed/Final Map	Low Density	1.0000	\$ 110.24
067-0610-015-0000	Developed/Final Map	Low Density	1.0000	\$ 110.24
067-0610-016-0000	Developed/Final Map	Low Density	1.0000	\$ 110.24
067-0610-017-0000	Developed/Final Map	Low Density	1.0000	\$ 110.24
067-0610-018-0000	Developed/Final Map	Low Density	1.0000	\$ 110.24
067-0610-019-0000	Developed/Final Map	Low Density	1.0000	\$ 110.24

City of Rancho Cordova **ATTACHMENT 3**
ITEM 17.3. **Transit Related Services Benefit District Zone No. 2** **Exhibit A to the Resolution**
Fiscal Year 2023-24 Charge Roll

APN	Development Status	Land Use	EDU	Levy Amount
067-0610-020-0000	Developed/Final Map	Low Density	1.0000	\$ 110.24
067-0610-021-0000	Developed/Final Map	Low Density	1.0000	\$ 110.24
067-0610-022-0000	Developed/Final Map	Low Density	1.0000	\$ 110.24
067-0610-023-0000	Developed/Final Map	Low Density	1.0000	\$ 110.24
067-0610-024-0000	Developed/Final Map	Low Density	1.0000	\$ 110.24
067-0610-025-0000	Developed/Final Map	Low Density	1.0000	\$ 110.24
067-0610-026-0000	Developed/Final Map	Low Density	1.0000	\$ 110.24
067-0610-027-0000	Developed/Final Map	Low Density	1.0000	\$ 110.24
067-0610-028-0000	Developed/Final Map	Low Density	1.0000	\$ 110.24
067-0610-029-0000	Developed/Final Map	Low Density	1.0000	\$ 110.24
067-0610-030-0000	Developed/Final Map	Low Density	1.0000	\$ 110.24
067-0610-031-0000	Developed/Final Map	Low Density	1.0000	\$ 110.24
067-0610-032-0000	Developed/Final Map	Low Density	1.0000	\$ 110.24
067-0610-033-0000	Developed/Final Map	Low Density	1.0000	\$ 110.24
067-0610-034-0000	Developed/Final Map	Low Density	1.0000	\$ 110.24
067-0610-035-0000	Developed/Final Map	Low Density	1.0000	\$ 110.24
067-0610-036-0000	Developed/Final Map	Low Density	1.0000	\$ 110.24
067-0610-037-0000	Developed/Final Map	Low Density	1.0000	\$ 110.24
067-0620-001-0000	Developed/Final Map	Low Density	1.0000	\$ 110.24
067-0620-002-0000	Developed/Final Map	Low Density	1.0000	\$ 110.24
067-0620-003-0000	Developed/Final Map	Low Density	1.0000	\$ 110.24
067-0620-004-0000	Developed/Final Map	Low Density	1.0000	\$ 110.24
067-0620-005-0000	Developed/Final Map	Low Density	1.0000	\$ 110.24
067-0620-006-0000	Developed/Final Map	Low Density	1.0000	\$ 110.24
067-0620-007-0000	Developed/Final Map	Low Density	1.0000	\$ 110.24
067-0620-008-0000	Developed/Final Map	Low Density	1.0000	\$ 110.24
067-0620-009-0000	Developed/Final Map	Low Density	1.0000	\$ 110.24
067-0620-010-0000	Developed/Final Map	Low Density	1.0000	\$ 110.24
067-0620-011-0000	Developed/Final Map	Low Density	1.0000	\$ 110.24
067-0620-012-0000	Developed/Final Map	Low Density	1.0000	\$ 110.24
067-0620-013-0000	Developed/Final Map	Low Density	1.0000	\$ 110.24
067-0620-014-0000	Developed/Final Map	Low Density	1.0000	\$ 110.24
067-0620-015-0000	Developed/Final Map	Low Density	1.0000	\$ 110.24
067-0620-016-0000	Developed/Final Map	Low Density	1.0000	\$ 110.24
067-0620-017-0000	Developed/Final Map	Low Density	1.0000	\$ 110.24
067-0620-018-0000	Developed/Final Map	Low Density	1.0000	\$ 110.24
067-0620-019-0000	Developed/Final Map	Low Density	1.0000	\$ 110.24
067-0620-020-0000	Developed/Final Map	Low Density	1.0000	\$ 110.24
067-0620-021-0000	Developed/Final Map	Low Density	1.0000	\$ 110.24
067-0620-022-0000	Developed/Final Map	Low Density	1.0000	\$ 110.24
067-0620-023-0000	Developed/Final Map	Low Density	1.0000	\$ 110.24
067-0620-024-0000	Developed/Final Map	Low Density	1.0000	\$ 110.24
067-0620-025-0000	Developed/Final Map	Low Density	1.0000	\$ 110.24
067-0620-026-0000	Developed/Final Map	Low Density	1.0000	\$ 110.24
067-0620-027-0000	Developed/Final Map	Low Density	1.0000	\$ 110.24

City of Rancho Cordova **ATTACHMENT 3**
ITEM 17.3. **Transit Related Services Benefit District Zone No. 2** **Exhibit A to the Resolution**
Fiscal Year 2023-24 Charge Roll

APN	Development Status	Land Use	EDU	Levy Amount
067-0620-028-0000	Developed/Final Map	Low Density	1.0000	\$ 110.24
067-0620-029-0000	Developed/Final Map	Low Density	1.0000	\$ 110.24
067-0620-030-0000	Developed/Final Map	Low Density	1.0000	\$ 110.24
067-0620-031-0000	Developed/Final Map	Low Density	1.0000	\$ 110.24
067-0620-032-0000	Developed/Final Map	Low Density	1.0000	\$ 110.24
067-0620-033-0000	Developed/Final Map	Low Density	1.0000	\$ 110.24
067-0620-034-0000	Developed/Final Map	Low Density	1.0000	\$ 110.24
067-0620-035-0000	Developed/Final Map	Low Density	1.0000	\$ 110.24
067-0620-036-0000	Developed/Final Map	Low Density	1.0000	\$ 110.24
067-0620-037-0000	Developed/Final Map	Low Density	1.0000	\$ 110.24
067-0620-038-0000	Developed/Final Map	Low Density	1.0000	\$ 110.24
067-0620-039-0000	Developed/Final Map	Low Density	1.0000	\$ 110.24
067-0620-040-0000	Developed/Final Map	Low Density	1.0000	\$ 110.24
067-0620-041-0000	Developed/Final Map	Low Density	1.0000	\$ 110.24
067-0620-042-0000	Developed/Final Map	Low Density	1.0000	\$ 110.24
067-0620-043-0000	Developed/Final Map	Low Density	1.0000	\$ 110.24
067-0620-044-0000	Developed/Final Map	Low Density	1.0000	\$ 110.24
067-0620-045-0000	Developed/Final Map	Low Density	1.0000	\$ 110.24
067-0620-046-0000	Developed/Final Map	Low Density	1.0000	\$ 110.24
067-0620-047-0000	Developed/Final Map	Low Density	1.0000	\$ 110.24
067-0620-048-0000	Developed/Final Map	Low Density	1.0000	\$ 110.24
067-0620-049-0000	Developed/Final Map	Low Density	1.0000	\$ 110.24
067-0620-050-0000	Developed/Final Map	Low Density	1.0000	\$ 110.24
067-0620-051-0000	Developed/Final Map	Low Density	1.0000	\$ 110.24
067-0620-052-0000	Developed/Final Map	Low Density	1.0000	\$ 110.24
067-0620-053-0000	Developed/Final Map	Low Density	1.0000	\$ 110.24
067-0620-054-0000	Developed/Final Map	Low Density	1.0000	\$ 110.24
067-0620-055-0000	Developed/Final Map	Low Density	1.0000	\$ 110.24
067-0630-001-0000	Developed/Final Map	Low Density	1.0000	\$ 110.24
067-0630-002-0000	Developed/Final Map	Low Density	1.0000	\$ 110.24
067-0630-003-0000	Developed/Final Map	Low Density	1.0000	\$ 110.24
067-0630-004-0000	Developed/Final Map	Low Density	1.0000	\$ 110.24
067-0630-005-0000	Developed/Final Map	Low Density	1.0000	\$ 110.24
067-0630-006-0000	Developed/Final Map	Low Density	1.0000	\$ 110.24
067-0630-007-0000	Developed/Final Map	Low Density	1.0000	\$ 110.24
067-0630-008-0000	Developed/Final Map	Low Density	1.0000	\$ 110.24
067-0630-009-0000	Developed/Final Map	Low Density	1.0000	\$ 110.24
067-0630-010-0000	Developed/Final Map	Low Density	1.0000	\$ 110.24
067-0630-011-0000	Developed/Final Map	Low Density	1.0000	\$ 110.24
067-0630-012-0000	Developed/Final Map	Low Density	1.0000	\$ 110.24
067-0630-013-0000	Developed/Final Map	Low Density	1.0000	\$ 110.24
067-0630-014-0000	Developed/Final Map	Low Density	1.0000	\$ 110.24
067-0630-015-0000	Developed/Final Map	Low Density	1.0000	\$ 110.24
067-0630-016-0000	Developed/Final Map	Low Density	1.0000	\$ 110.24
067-0630-017-0000	Developed/Final Map	Low Density	1.0000	\$ 110.24

City of Rancho Cordova **ATTACHMENT 3**
ITEM 17.3. **Transit Related Services Benefit District Zone No. 2** **Exhibit A to the Resolution**
Fiscal Year 2023-24 Charge Roll

APN	Development Status	Land Use	EDU	Levy Amount
067-0630-018-0000	Developed/Final Map	Low Density	1.0000	\$ 110.24
067-0630-019-0000	Developed/Final Map	Low Density	1.0000	\$ 110.24
067-0630-020-0000	Developed/Final Map	Low Density	1.0000	\$ 110.24
067-0630-021-0000	Developed/Final Map	Low Density	1.0000	\$ 110.24
067-0630-022-0000	Developed/Final Map	Low Density	1.0000	\$ 110.24
067-0630-023-0000	Developed/Final Map	Low Density	1.0000	\$ 110.24
067-0630-024-0000	Developed/Final Map	Low Density	1.0000	\$ 110.24
067-0630-025-0000	Developed/Final Map	Low Density	1.0000	\$ 110.24
067-0630-026-0000	Developed/Final Map	Low Density	1.0000	\$ 110.24
067-0630-027-0000	Developed/Final Map	Low Density	1.0000	\$ 110.24
067-0630-028-0000	Developed/Final Map	Low Density	1.0000	\$ 110.24
067-0630-029-0000	Developed/Final Map	Low Density	1.0000	\$ 110.24
067-0630-030-0000	Developed/Final Map	Low Density	1.0000	\$ 110.24
067-0630-031-0000	Developed/Final Map	Low Density	1.0000	\$ 110.24
067-0630-032-0000	Developed/Final Map	Low Density	1.0000	\$ 110.24
067-0630-033-0000	Developed/Final Map	Low Density	1.0000	\$ 110.24
067-0630-034-0000	Developed/Final Map	Low Density	1.0000	\$ 110.24
067-0630-035-0000	Developed/Final Map	Low Density	1.0000	\$ 110.24
067-0630-036-0000	Developed/Final Map	Low Density	1.0000	\$ 110.24
067-0630-037-0000	Developed/Final Map	Low Density	1.0000	\$ 110.24
067-0630-038-0000	Developed/Final Map	Low Density	1.0000	\$ 110.24
067-0630-039-0000	Developed/Final Map	Low Density	1.0000	\$ 110.24
067-0630-040-0000	Developed/Final Map	Low Density	1.0000	\$ 110.24
067-0630-041-0000	Developed/Final Map	Low Density	1.0000	\$ 110.24
067-0630-042-0000	Developed/Final Map	Low Density	1.0000	\$ 110.24
067-0630-043-0000	Developed/Final Map	Low Density	1.0000	\$ 110.24
067-0630-044-0000	Developed/Final Map	Low Density	1.0000	\$ 110.24
067-0630-045-0000	Developed/Final Map	Low Density	1.0000	\$ 110.24
067-0630-046-0000	Developed/Final Map	Low Density	1.0000	\$ 110.24
067-0630-047-0000	Developed/Final Map	Low Density	1.0000	\$ 110.24
067-0630-048-0000	Developed/Final Map	Low Density	1.0000	\$ 110.24
067-0630-049-0000	Developed/Final Map	Low Density	1.0000	\$ 110.24
067-0630-050-0000	Developed/Final Map	Low Density	1.0000	\$ 110.24
067-0630-051-0000	Developed/Final Map	Low Density	1.0000	\$ 110.24
067-0630-052-0000	Developed/Final Map	Low Density	1.0000	\$ 110.24
067-0630-053-0000	Developed/Final Map	Low Density	1.0000	\$ 110.24
067-0630-054-0000	Developed/Final Map	Low Density	1.0000	\$ 110.24
067-0630-055-0000	Developed/Final Map	Low Density	1.0000	\$ 110.24
067-0630-056-0000	Developed/Final Map	Low Density	1.0000	\$ 110.24
067-0630-057-0000	Developed/Final Map	Low Density	1.0000	\$ 110.24
067-0630-058-0000	Developed/Final Map	Low Density	1.0000	\$ 110.24
067-0630-059-0000	Developed/Final Map	Low Density	1.0000	\$ 110.24
067-0640-001-0000	Developed/Final Map	Low Density	1.0000	\$ 110.24
067-0640-002-0000	Developed/Final Map	Low Density	1.0000	\$ 110.24
067-0640-003-0000	Developed/Final Map	Low Density	1.0000	\$ 110.24

City of Rancho Cordova **ATTACHMENT 3**
ITEM 17.3. **Transit Related Services Benefit District Zone No. 2** **Exhibit A to the Resolution**
Fiscal Year 2023-24 Charge Roll

APN	Development Status	Land Use	EDU	Levy Amount
067-0640-004-0000	Developed/Final Map	Low Density	1.0000	\$ 110.24
067-0640-005-0000	Developed/Final Map	Low Density	1.0000	\$ 110.24
067-0640-006-0000	Developed/Final Map	Low Density	1.0000	\$ 110.24
067-0640-007-0000	Developed/Final Map	Low Density	1.0000	\$ 110.24
067-0640-008-0000	Developed/Final Map	Low Density	1.0000	\$ 110.24
067-0640-009-0000	Developed/Final Map	Low Density	1.0000	\$ 110.24
067-0640-010-0000	Developed/Final Map	Low Density	1.0000	\$ 110.24
067-0640-011-0000	Developed/Final Map	Low Density	1.0000	\$ 110.24
067-0640-012-0000	Developed/Final Map	Low Density	1.0000	\$ 110.24
067-0640-013-0000	Developed/Final Map	Low Density	1.0000	\$ 110.24
067-0640-014-0000	Developed/Final Map	Low Density	1.0000	\$ 110.24
067-0640-015-0000	Developed/Final Map	Low Density	1.0000	\$ 110.24
067-0640-016-0000	Developed/Final Map	Low Density	1.0000	\$ 110.24
067-0640-017-0000	Developed/Final Map	Low Density	1.0000	\$ 110.24
067-0640-018-0000	Developed/Final Map	Low Density	1.0000	\$ 110.24
067-0640-019-0000	Developed/Final Map	Low Density	1.0000	\$ 110.24
067-0640-020-0000	Developed/Final Map	Low Density	1.0000	\$ 110.24
067-0640-021-0000	Developed/Final Map	Low Density	1.0000	\$ 110.24
067-0640-022-0000	Developed/Final Map	Low Density	1.0000	\$ 110.24
067-0640-023-0000	Developed/Final Map	Low Density	1.0000	\$ 110.24
067-0640-024-0000	Developed/Final Map	Low Density	1.0000	\$ 110.24
067-0640-025-0000	Developed/Final Map	Low Density	1.0000	\$ 110.24
067-0640-026-0000	Developed/Final Map	Low Density	1.0000	\$ 110.24
067-0640-027-0000	Developed/Final Map	Low Density	1.0000	\$ 110.24
067-0640-028-0000	Developed/Final Map	Low Density	1.0000	\$ 110.24
067-0640-029-0000	Developed/Final Map	Low Density	1.0000	\$ 110.24
067-0640-030-0000	Developed/Final Map	Low Density	1.0000	\$ 110.24
067-0640-031-0000	Developed/Final Map	Low Density	1.0000	\$ 110.24
067-0640-032-0000	Developed/Final Map	Low Density	1.0000	\$ 110.24
067-0640-033-0000	Developed/Final Map	Low Density	1.0000	\$ 110.24
067-0640-034-0000	Developed/Final Map	Low Density	1.0000	\$ 110.24
067-0640-035-0000	Developed/Final Map	Low Density	1.0000	\$ 110.24
067-0640-036-0000	Developed/Final Map	Low Density	1.0000	\$ 110.24
067-0640-037-0000	Developed/Final Map	Low Density	1.0000	\$ 110.24
067-0640-038-0000	Developed/Final Map	Low Density	1.0000	\$ 110.24
067-0640-039-0000	Developed/Final Map	Low Density	1.0000	\$ 110.24
067-0640-040-0000	Developed/Final Map	Low Density	1.0000	\$ 110.24
067-0640-041-0000	Developed/Final Map	Low Density	1.0000	\$ 110.24
067-0640-042-0000	Developed/Final Map	Low Density	1.0000	\$ 110.24
067-0640-043-0000	Developed/Final Map	Low Density	1.0000	\$ 110.24
067-0640-044-0000	Developed/Final Map	Low Density	1.0000	\$ 110.24
067-0640-045-0000	Developed/Final Map	Low Density	1.0000	\$ 110.24
067-0660-001-0000	Developed/Final Map	Low Density	1.0000	\$ 110.24
067-0660-002-0000	Developed/Final Map	Low Density	1.0000	\$ 110.24
067-0660-003-0000	Developed/Final Map	Low Density	1.0000	\$ 110.24

City of Rancho Cordova **ATTACHMENT 3**
ITEM 17.3. **Transit Related Services Benefit District Zone No. 2** **Exhibit A to the Resolution**
Fiscal Year 2023-24 Charge Roll

APN	Development Status	Land Use	EDU	Levy Amount
067-0660-004-0000	Developed/Final Map	Low Density	1.0000	\$ 110.24
067-0660-005-0000	Developed/Final Map	Low Density	1.0000	\$ 110.24
067-0660-006-0000	Developed/Final Map	Low Density	1.0000	\$ 110.24
067-0660-007-0000	Developed/Final Map	Low Density	1.0000	\$ 110.24
067-0660-008-0000	Developed/Final Map	Low Density	1.0000	\$ 110.24
067-0660-009-0000	Developed/Final Map	Low Density	1.0000	\$ 110.24
067-0660-010-0000	Developed/Final Map	Low Density	1.0000	\$ 110.24
067-0660-011-0000	Developed/Final Map	Low Density	1.0000	\$ 110.24
067-0660-012-0000	Developed/Final Map	Low Density	1.0000	\$ 110.24
067-0660-013-0000	Developed/Final Map	Low Density	1.0000	\$ 110.24
067-0660-014-0000	Developed/Final Map	Low Density	1.0000	\$ 110.24
067-0660-015-0000	Developed/Final Map	Low Density	1.0000	\$ 110.24
067-0660-016-0000	Developed/Final Map	Low Density	1.0000	\$ 110.24
067-0660-017-0000	Developed/Final Map	Low Density	1.0000	\$ 110.24
067-0660-018-0000	Developed/Final Map	Low Density	1.0000	\$ 110.24
067-0660-019-0000	Developed/Final Map	Low Density	1.0000	\$ 110.24
067-0660-020-0000	Developed/Final Map	Low Density	1.0000	\$ 110.24
067-0660-021-0000	Developed/Final Map	Low Density	1.0000	\$ 110.24
067-0660-022-0000	Developed/Final Map	Low Density	1.0000	\$ 110.24
067-0660-023-0000	Developed/Final Map	Low Density	1.0000	\$ 110.24
067-0660-024-0000	Developed/Final Map	Low Density	1.0000	\$ 110.24
067-0660-025-0000	Developed/Final Map	Low Density	1.0000	\$ 110.24
067-0660-026-0000	Developed/Final Map	Low Density	1.0000	\$ 110.24
067-0660-027-0000	Developed/Final Map	Low Density	1.0000	\$ 110.24
067-0660-028-0000	Developed/Final Map	Low Density	1.0000	\$ 110.24
067-0660-029-0000	Developed/Final Map	Low Density	1.0000	\$ 110.24
067-0660-030-0000	Developed/Final Map	Low Density	1.0000	\$ 110.24
067-0660-031-0000	Developed/Final Map	Low Density	1.0000	\$ 110.24
067-0660-032-0000	Developed/Final Map	Low Density	1.0000	\$ 110.24
067-0660-034-0000	Developed/Final Map	Low Density	1.0000	\$ 110.24
067-0660-035-0000	Developed/Final Map	Low Density	1.0000	\$ 110.24
067-0660-036-0000	Developed/Final Map	Low Density	1.0000	\$ 110.24
067-0660-037-0000	Developed/Final Map	Low Density	1.0000	\$ 110.24
067-0660-038-0000	Developed/Final Map	Low Density	1.0000	\$ 110.24
067-0660-039-0000	Developed/Final Map	Low Density	1.0000	\$ 110.24
067-0660-040-0000	Developed/Final Map	Low Density	1.0000	\$ 110.24
067-0660-041-0000	Developed/Final Map	Low Density	1.0000	\$ 110.24
067-0660-042-0000	Developed/Final Map	Low Density	1.0000	\$ 110.24
067-0660-043-0000	Developed/Final Map	Low Density	1.0000	\$ 110.24
067-0660-044-0000	Developed/Final Map	Low Density	1.0000	\$ 110.24
067-0660-045-0000	Developed/Final Map	Low Density	1.0000	\$ 110.24
067-0660-046-0000	Developed/Final Map	Low Density	1.0000	\$ 110.24
067-0660-047-0000	Developed/Final Map	Low Density	1.0000	\$ 110.24
067-0660-048-0000	Developed/Final Map	Low Density	1.0000	\$ 110.24
067-0660-049-0000	Developed/Final Map	Low Density	1.0000	\$ 110.24

City of Rancho Cordova **ATTACHMENT 3**
ITEM 17.3. **Transit Related Services Benefit District Zone No. 2** **Exhibit A to the Resolution**
Fiscal Year 2023-24 Charge Roll

APN	Development Status	Land Use	EDU	Levy Amount
067-0660-050-0000	Developed/Final Map	Low Density	1.0000	\$ 110.24
067-0660-051-0000	Developed/Final Map	Low Density	1.0000	\$ 110.24
067-0660-052-0000	Developed/Final Map	Low Density	1.0000	\$ 110.24
067-0660-053-0000	Developed/Final Map	Low Density	1.0000	\$ 110.24
067-0660-054-0000	Developed/Final Map	Low Density	1.0000	\$ 110.24
067-0660-055-0000	Developed/Final Map	Low Density	1.0000	\$ 110.24
067-0660-056-0000	Developed/Final Map	Low Density	1.0000	\$ 110.24
067-0660-057-0000	Developed/Final Map	Low Density	1.0000	\$ 110.24
067-0660-058-0000	Developed/Final Map	Low Density	1.0000	\$ 110.24
067-0660-059-0000	Developed/Final Map	Low Density	1.0000	\$ 110.24
067-0660-060-0000	Developed/Final Map	Low Density	1.0000	\$ 110.24
067-0660-061-0000	Developed/Final Map	Low Density	1.0000	\$ 110.24
067-0660-062-0000	Developed/Final Map	Low Density	1.0000	\$ 110.24
067-0660-063-0000	Developed/Final Map	Low Density	1.0000	\$ 110.24
067-0660-064-0000	Developed/Final Map	Low Density	1.0000	\$ 110.24
067-0660-065-0000	Developed/Final Map	Low Density	1.0000	\$ 110.24
067-0660-066-0000	Developed/Final Map	Low Density	1.0000	\$ 110.24
067-0660-067-0000	Developed/Final Map	Low Density	1.0000	\$ 110.24
067-0660-068-0000	Developed/Final Map	Low Density	1.0000	\$ 110.24
067-0660-069-0000	Developed/Final Map	Low Density	1.0000	\$ 110.24
067-0660-070-0000	Developed/Final Map	Low Density	1.0000	\$ 110.24
067-0660-071-0000	Developed/Final Map	Low Density	1.0000	\$ 110.24
067-0660-072-0000	Developed/Final Map	Low Density	1.0000	\$ 110.24
067-0660-073-0000	Developed/Final Map	Low Density	1.0000	\$ 110.24
067-0660-074-0000	Developed/Final Map	Low Density	1.0000	\$ 110.24
067-0660-075-0000	Developed/Final Map	Low Density	1.0000	\$ 110.24
067-0660-076-0000	Developed/Final Map	Low Density	1.0000	\$ 110.24
067-0660-077-0000	Developed/Final Map	Low Density	1.0000	\$ 110.24
067-0660-078-0000	Developed/Final Map	Low Density	1.0000	\$ 110.24
067-0660-079-0000	Developed/Final Map	Low Density	1.0000	\$ 110.24
067-0660-080-0000	Developed/Final Map	Low Density	1.0000	\$ 110.24
067-0660-081-0000	Developed/Final Map	Low Density	1.0000	\$ 110.24
067-0660-082-0000	Developed/Final Map	Low Density	1.0000	\$ 110.24
067-0660-083-0000	Developed/Final Map	Low Density	1.0000	\$ 110.24
067-0660-084-0000	Developed/Final Map	Low Density	1.0000	\$ 110.24
067-0660-085-0000	Developed/Final Map	Low Density	1.0000	\$ 110.24
067-0660-086-0000	Developed/Final Map	Low Density	1.0000	\$ 110.24
067-0660-087-0000	Developed/Final Map	Low Density	1.0000	\$ 110.24
067-0660-088-0000	Developed/Final Map	Low Density	1.0000	\$ 110.24
067-0660-089-0000	Developed/Final Map	Low Density	1.0000	\$ 110.24
067-0660-090-0000	Developed/Final Map	Low Density	1.0000	\$ 110.24
067-0660-091-0000	Developed/Final Map	Low Density	1.0000	\$ 110.24
067-0660-092-0000	Developed/Final Map	Low Density	1.0000	\$ 110.24
067-0660-093-0000	Developed/Final Map	Low Density	1.0000	\$ 110.24
067-0660-094-0000	Developed/Final Map	Low Density	1.0000	\$ 110.24

City of Rancho Cordova **ATTACHMENT 3**
ITEM 17.3. **Transit Related Services Benefit District Zone No. 2** **Exhibit A to the Resolution**
Fiscal Year 2023-24 Charge Roll

APN	Development Status	Land Use	EDU	Levy Amount
067-0660-095-0000	Developed/Final Map	Low Density	1.0000	\$ 110.24
067-0660-096-0000	Developed/Final Map	Low Density	1.0000	\$ 110.24
067-0660-097-0000	Developed/Final Map	Low Density	1.0000	\$ 110.24
067-0660-098-0000	Developed/Final Map	Low Density	1.0000	\$ 110.24
067-0660-099-0000	Developed/Final Map	Low Density	1.0000	\$ 110.24
067-0660-100-0000	Developed/Final Map	Low Density	1.0000	\$ 110.24
067-0660-101-0000	Developed/Final Map	Low Density	1.0000	\$ 110.24
067-0660-102-0000	Developed/Final Map	Low Density	1.0000	\$ 110.24
067-0660-103-0000	Developed/Final Map	Low Density	1.0000	\$ 110.24
067-0660-104-0000	Developed/Final Map	Low Density	1.0000	\$ 110.24
067-0660-105-0000	Developed/Final Map	Low Density	1.0000	\$ 110.24
067-0660-106-0000	Developed/Final Map	Low Density	1.0000	\$ 110.24
067-0660-107-0000	Developed/Final Map	Low Density	1.0000	\$ 110.24
067-0670-001-0000	Developed/Final Map	Low Density	1.0000	\$ 110.24
067-0670-002-0000	Developed/Final Map	Low Density	1.0000	\$ 110.24
067-0670-003-0000	Developed/Final Map	Low Density	1.0000	\$ 110.24
067-0670-004-0000	Developed/Final Map	Low Density	1.0000	\$ 110.24
067-0670-005-0000	Developed/Final Map	Low Density	1.0000	\$ 110.24
067-0670-006-0000	Developed/Final Map	Low Density	1.0000	\$ 110.24
067-0670-007-0000	Developed/Final Map	Low Density	1.0000	\$ 110.24
067-0670-008-0000	Developed/Final Map	Low Density	1.0000	\$ 110.24
067-0670-009-0000	Developed/Final Map	Low Density	1.0000	\$ 110.24
067-0670-010-0000	Developed/Final Map	Low Density	1.0000	\$ 110.24
067-0670-011-0000	Developed/Final Map	Low Density	1.0000	\$ 110.24
067-0670-012-0000	Developed/Final Map	Low Density	1.0000	\$ 110.24
067-0670-013-0000	Developed/Final Map	Low Density	1.0000	\$ 110.24
067-0670-014-0000	Developed/Final Map	Low Density	1.0000	\$ 110.24
067-0670-015-0000	Developed/Final Map	Low Density	1.0000	\$ 110.24
067-0670-016-0000	Developed/Final Map	Low Density	1.0000	\$ 110.24
067-0670-017-0000	Developed/Final Map	Low Density	1.0000	\$ 110.24
067-0670-018-0000	Developed/Final Map	Low Density	1.0000	\$ 110.24
067-0670-019-0000	Developed/Final Map	Low Density	1.0000	\$ 110.24
067-0670-020-0000	Developed/Final Map	Low Density	1.0000	\$ 110.24
067-0670-021-0000	Developed/Final Map	Low Density	1.0000	\$ 110.24
067-0670-022-0000	Developed/Final Map	Low Density	1.0000	\$ 110.24
067-0670-023-0000	Developed/Final Map	Low Density	1.0000	\$ 110.24
067-0670-024-0000	Developed/Final Map	Low Density	1.0000	\$ 110.24
067-0670-025-0000	Developed/Final Map	Low Density	1.0000	\$ 110.24
067-0670-026-0000	Developed/Final Map	Low Density	1.0000	\$ 110.24
067-0670-027-0000	Developed/Final Map	Low Density	1.0000	\$ 110.24
067-0670-028-0000	Developed/Final Map	Low Density	1.0000	\$ 110.24
067-0670-029-0000	Developed/Final Map	Low Density	1.0000	\$ 110.24
067-0670-030-0000	Developed/Final Map	Low Density	1.0000	\$ 110.24
067-0670-031-0000	Developed/Final Map	Low Density	1.0000	\$ 110.24
067-0670-032-0000	Developed/Final Map	Low Density	1.0000	\$ 110.24

City of Rancho Cordova **ATTACHMENT 3**
ITEM 17.3. **Transit Related Services Benefit District Zone No. 2** **Exhibit A to the Resolution**
Fiscal Year 2023-24 Charge Roll

APN	Development Status	Land Use	EDU	Levy Amount
067-0670-033-0000	Developed/Final Map	Low Density	1.0000	\$ 110.24
067-0670-034-0000	Developed/Final Map	Low Density	1.0000	\$ 110.24
067-0670-035-0000	Developed/Final Map	Low Density	1.0000	\$ 110.24
067-0670-036-0000	Developed/Final Map	Low Density	1.0000	\$ 110.24
067-0670-037-0000	Developed/Final Map	Low Density	1.0000	\$ 110.24
067-0670-038-0000	Developed/Final Map	Low Density	1.0000	\$ 110.24
067-0670-039-0000	Developed/Final Map	Low Density	1.0000	\$ 110.24
067-0670-040-0000	Developed/Final Map	Low Density	1.0000	\$ 110.24
067-0670-041-0000	Developed/Final Map	Low Density	1.0000	\$ 110.24
067-0670-042-0000	Developed/Final Map	Low Density	1.0000	\$ 110.24
067-0670-043-0000	Developed/Final Map	Low Density	1.0000	\$ 110.24
067-0670-044-0000	Developed/Final Map	Low Density	1.0000	\$ 110.24
067-0670-045-0000	Developed/Final Map	Low Density	1.0000	\$ 110.24
067-0670-046-0000	Developed/Final Map	Low Density	1.0000	\$ 110.24
067-0670-047-0000	Developed/Final Map	Low Density	1.0000	\$ 110.24
067-0670-048-0000	Developed/Final Map	Low Density	1.0000	\$ 110.24
067-0670-049-0000	Developed/Final Map	Low Density	1.0000	\$ 110.24
067-0670-050-0000	Developed/Final Map	Low Density	1.0000	\$ 110.24
067-0670-051-0000	Developed/Final Map	Low Density	1.0000	\$ 110.24
067-0670-052-0000	Developed/Final Map	Low Density	1.0000	\$ 110.24
067-0670-053-0000	Developed/Final Map	Low Density	1.0000	\$ 110.24
067-0670-054-0000	Developed/Final Map	Low Density	1.0000	\$ 110.24
067-0670-055-0000	Developed/Final Map	Low Density	1.0000	\$ 110.24
067-0670-056-0000	Developed/Final Map	Low Density	1.0000	\$ 110.24
067-0670-057-0000	Developed/Final Map	Low Density	1.0000	\$ 110.24
067-0670-058-0000	Developed/Final Map	Low Density	1.0000	\$ 110.24
067-0670-059-0000	Developed/Final Map	Low Density	1.0000	\$ 110.24
067-0670-060-0000	Developed/Final Map	Low Density	1.0000	\$ 110.24
067-0670-061-0000	Developed/Final Map	Low Density	1.0000	\$ 110.24
067-0670-062-0000	Developed/Final Map	Low Density	1.0000	\$ 110.24
067-0670-063-0000	Developed/Final Map	Low Density	1.0000	\$ 110.24
067-0670-064-0000	Developed/Final Map	Low Density	1.0000	\$ 110.24
067-0670-065-0000	Developed/Final Map	Low Density	1.0000	\$ 110.24
067-0670-066-0000	Developed/Final Map	Low Density	1.0000	\$ 110.24
067-0670-067-0000	Developed/Final Map	Low Density	1.0000	\$ 110.24
067-0670-068-0000	Developed/Final Map	Low Density	1.0000	\$ 110.24
067-0670-069-0000	Developed/Final Map	Low Density	1.0000	\$ 110.24
067-0670-070-0000	Developed/Final Map	Low Density	1.0000	\$ 110.24
067-0670-071-0000	Developed/Final Map	Low Density	1.0000	\$ 110.24
067-0670-072-0000	Developed/Final Map	Low Density	1.0000	\$ 110.24
067-0670-073-0000	Developed/Final Map	Low Density	1.0000	\$ 110.24
067-0670-074-0000	Developed/Final Map	Low Density	1.0000	\$ 110.24
067-0670-075-0000	Developed/Final Map	Low Density	1.0000	\$ 110.24
067-0670-076-0000	Developed/Final Map	Low Density	1.0000	\$ 110.24
067-0670-077-0000	Developed/Final Map	Low Density	1.0000	\$ 110.24

City of Rancho Cordova **ATTACHMENT 3**
ITEM 17.3. **Transit Related Services Benefit District Zone No. 2** **Exhibit A to the Resolution**
Fiscal Year 2023-24 Charge Roll

APN	Development Status	Land Use	EDU	Levy Amount
067-0670-078-0000	Developed/Final Map	Low Density	1.0000	\$ 110.24
067-0670-079-0000	Developed/Final Map	Low Density	1.0000	\$ 110.24
067-0680-001-0000	Developed/Final Map	Low Density	1.0000	\$ 110.24
067-0680-002-0000	Developed/Final Map	Low Density	1.0000	\$ 110.24
067-0680-003-0000	Developed/Final Map	Low Density	1.0000	\$ 110.24
067-0680-004-0000	Developed/Final Map	Low Density	1.0000	\$ 110.24
067-0680-005-0000	Developed/Final Map	Low Density	1.0000	\$ 110.24
067-0680-006-0000	Developed/Final Map	Low Density	1.0000	\$ 110.24
067-0680-007-0000	Developed/Final Map	Low Density	1.0000	\$ 110.24
067-0680-008-0000	Developed/Final Map	Low Density	1.0000	\$ 110.24
067-0680-009-0000	Developed/Final Map	Low Density	1.0000	\$ 110.24
067-0680-010-0000	Developed/Final Map	Low Density	1.0000	\$ 110.24
067-0680-011-0000	Developed/Final Map	Low Density	1.0000	\$ 110.24
067-0680-012-0000	Developed/Final Map	Low Density	1.0000	\$ 110.24
067-0680-013-0000	Developed/Final Map	Low Density	1.0000	\$ 110.24
067-0680-014-0000	Developed/Final Map	Low Density	1.0000	\$ 110.24
067-0680-015-0000	Developed/Final Map	Low Density	1.0000	\$ 110.24
067-0680-016-0000	Developed/Final Map	Low Density	1.0000	\$ 110.24
067-0680-017-0000	Developed/Final Map	Low Density	1.0000	\$ 110.24
067-0680-018-0000	Developed/Final Map	Low Density	1.0000	\$ 110.24
067-0680-019-0000	Developed/Final Map	Low Density	1.0000	\$ 110.24
067-0680-020-0000	Developed/Final Map	Low Density	1.0000	\$ 110.24
067-0680-021-0000	Developed/Final Map	Low Density	1.0000	\$ 110.24
067-0680-022-0000	Developed/Final Map	Low Density	1.0000	\$ 110.24
067-0680-023-0000	Developed/Final Map	Low Density	1.0000	\$ 110.24
067-0680-024-0000	Developed/Final Map	Low Density	1.0000	\$ 110.24
067-0680-025-0000	Developed/Final Map	Low Density	1.0000	\$ 110.24
067-0680-026-0000	Developed/Final Map	Low Density	1.0000	\$ 110.24
067-0680-027-0000	Developed/Final Map	Low Density	1.0000	\$ 110.24
067-0680-028-0000	Developed/Final Map	Low Density	1.0000	\$ 110.24
067-0680-029-0000	Developed/Final Map	Low Density	1.0000	\$ 110.24
067-0680-030-0000	Developed/Final Map	Low Density	1.0000	\$ 110.24
067-0680-031-0000	Developed/Final Map	Low Density	1.0000	\$ 110.24
067-0680-032-0000	Developed/Final Map	Low Density	1.0000	\$ 110.24
067-0680-033-0000	Developed/Final Map	Low Density	1.0000	\$ 110.24
067-0680-034-0000	Developed/Final Map	Low Density	1.0000	\$ 110.24
067-0680-035-0000	Developed/Final Map	Low Density	1.0000	\$ 110.24
067-0680-036-0000	Developed/Final Map	Low Density	1.0000	\$ 110.24
067-0680-037-0000	Developed/Final Map	Low Density	1.0000	\$ 110.24
067-0680-038-0000	Developed/Final Map	Low Density	1.0000	\$ 110.24
067-0680-039-0000	Developed/Final Map	Low Density	1.0000	\$ 110.24
067-0680-040-0000	Developed/Final Map	Low Density	1.0000	\$ 110.24
067-0680-041-0000	Developed/Final Map	Low Density	1.0000	\$ 110.24
067-0680-042-0000	Developed/Final Map	Low Density	1.0000	\$ 110.24
067-0680-043-0000	Developed/Final Map	Low Density	1.0000	\$ 110.24

City of Rancho Cordova **ATTACHMENT 3**
ITEM 17.3. **Transit Related Services Benefit District Zone No. 2** **Exhibit A to the Resolution**
Fiscal Year 2023-24 Charge Roll

APN	Development Status	Land Use	EDU	Levy Amount
067-0680-044-0000	Developed/Final Map	Low Density	1.0000	\$ 110.24
067-0680-045-0000	Developed/Final Map	Low Density	1.0000	\$ 110.24
067-0680-046-0000	Developed/Final Map	Low Density	1.0000	\$ 110.24
067-0680-047-0000	Developed/Final Map	Low Density	1.0000	\$ 110.24
067-0680-048-0000	Developed/Final Map	Low Density	1.0000	\$ 110.24
067-0680-049-0000	Developed/Final Map	Low Density	1.0000	\$ 110.24
067-0680-050-0000	Developed/Final Map	Low Density	1.0000	\$ 110.24
067-0690-001-0000	Developed/Final Map	Low Density	1.0000	\$ 110.24
067-0690-002-0000	Developed/Final Map	Low Density	1.0000	\$ 110.24
067-0690-003-0000	Developed/Final Map	Low Density	1.0000	\$ 110.24
067-0690-004-0000	Developed/Final Map	Low Density	1.0000	\$ 110.24
067-0690-005-0000	Developed/Final Map	Low Density	1.0000	\$ 110.24
067-0690-006-0000	Developed/Final Map	Low Density	1.0000	\$ 110.24
067-0690-007-0000	Developed/Final Map	Low Density	1.0000	\$ 110.24
067-0690-008-0000	Developed/Final Map	Low Density	1.0000	\$ 110.24
067-0690-009-0000	Developed/Final Map	Low Density	1.0000	\$ 110.24
067-0690-010-0000	Developed/Final Map	Low Density	1.0000	\$ 110.24
067-0690-011-0000	Developed/Final Map	Low Density	1.0000	\$ 110.24
067-0690-012-0000	Developed/Final Map	Low Density	1.0000	\$ 110.24
067-0690-013-0000	Developed/Final Map	Low Density	1.0000	\$ 110.24
067-0690-014-0000	Developed/Final Map	Low Density	1.0000	\$ 110.24
067-0690-015-0000	Developed/Final Map	Low Density	1.0000	\$ 110.24
067-0690-016-0000	Developed/Final Map	Low Density	1.0000	\$ 110.24
067-0690-017-0000	Developed/Final Map	Low Density	1.0000	\$ 110.24
067-0690-018-0000	Developed/Final Map	Low Density	1.0000	\$ 110.24
067-0690-019-0000	Developed/Final Map	Low Density	1.0000	\$ 110.24
067-0690-020-0000	Developed/Final Map	Low Density	1.0000	\$ 110.24
067-0690-021-0000	Developed/Final Map	Low Density	1.0000	\$ 110.24
067-0690-022-0000	Developed/Final Map	Low Density	1.0000	\$ 110.24
067-0690-023-0000	Developed/Final Map	Low Density	1.0000	\$ 110.24
067-0690-024-0000	Developed/Final Map	Low Density	1.0000	\$ 110.24
067-0690-025-0000	Developed/Final Map	Low Density	1.0000	\$ 110.24
067-0690-026-0000	Developed/Final Map	Low Density	1.0000	\$ 110.24
067-0690-027-0000	Developed/Final Map	Low Density	1.0000	\$ 110.24
067-0690-028-0000	Developed/Final Map	Low Density	1.0000	\$ 110.24
067-0690-029-0000	Developed/Final Map	Low Density	1.0000	\$ 110.24
067-0690-030-0000	Developed/Final Map	Low Density	1.0000	\$ 110.24
067-0690-031-0000	Developed/Final Map	Low Density	1.0000	\$ 110.24
067-0690-032-0000	Developed/Final Map	Low Density	1.0000	\$ 110.24
067-0690-033-0000	Developed/Final Map	Low Density	1.0000	\$ 110.24
067-0690-034-0000	Developed/Final Map	Low Density	1.0000	\$ 110.24
067-0690-035-0000	Developed/Final Map	Low Density	1.0000	\$ 110.24
067-0690-036-0000	Developed/Final Map	Low Density	1.0000	\$ 110.24
067-0690-037-0000	Developed/Final Map	Low Density	1.0000	\$ 110.24
067-0690-038-0000	Developed/Final Map	Low Density	1.0000	\$ 110.24

City of Rancho Cordova **ATTACHMENT 3**
ITEM 17.3. **Transit Related Services Benefit District Zone No. 2** **Exhibit A to the Resolution**
Fiscal Year 2023-24 Charge Roll

APN	Development Status	Land Use	EDU	Levy Amount
067-0690-039-0000	Developed/Final Map	Low Density	1.0000	\$ 110.24
067-0690-040-0000	Developed/Final Map	Low Density	1.0000	\$ 110.24
067-0690-041-0000	Developed/Final Map	Low Density	1.0000	\$ 110.24
067-0690-042-0000	Developed/Final Map	Low Density	1.0000	\$ 110.24
067-0690-043-0000	Developed/Final Map	Low Density	1.0000	\$ 110.24
067-0690-044-0000	Developed/Final Map	Low Density	1.0000	\$ 110.24
067-0690-045-0000	Developed/Final Map	Low Density	1.0000	\$ 110.24
067-0690-046-0000	Developed/Final Map	Low Density	1.0000	\$ 110.24
067-0690-047-0000	Developed/Final Map	Low Density	1.0000	\$ 110.24
067-0690-048-0000	Developed/Final Map	Low Density	1.0000	\$ 110.24
067-0690-049-0000	Developed/Final Map	Low Density	1.0000	\$ 110.24
067-0690-050-0000	Developed/Final Map	Low Density	1.0000	\$ 110.24
067-0690-051-0000	Developed/Final Map	Low Density	1.0000	\$ 110.24
067-0690-052-0000	Developed/Final Map	Low Density	1.0000	\$ 110.24
067-0690-053-0000	Developed/Final Map	Low Density	1.0000	\$ 110.24
067-0690-054-0000	Developed/Final Map	Low Density	1.0000	\$ 110.24
067-0690-055-0000	Developed/Final Map	Low Density	1.0000	\$ 110.24
067-0690-056-0000	Developed/Final Map	Low Density	1.0000	\$ 110.24
067-0690-057-0000	Developed/Final Map	Low Density	1.0000	\$ 110.24
067-0690-058-0000	Developed/Final Map	Low Density	1.0000	\$ 110.24
067-0690-059-0000	Developed/Final Map	Low Density	1.0000	\$ 110.24
067-0690-060-0000	Developed/Final Map	Low Density	1.0000	\$ 110.24
067-0690-061-0000	Developed/Final Map	Low Density	1.0000	\$ 110.24
067-0690-062-0000	Developed/Final Map	Low Density	1.0000	\$ 110.24
067-0690-063-0000	Developed/Final Map	Low Density	1.0000	\$ 110.24
067-0690-064-0000	Developed/Final Map	Low Density	1.0000	\$ 110.24
067-0690-065-0000	Developed/Final Map	Low Density	1.0000	\$ 110.24
067-0690-066-0000	Developed/Final Map	Low Density	1.0000	\$ 110.24
067-0690-067-0000	Developed/Final Map	Low Density	1.0000	\$ 110.24
067-0690-068-0000	Developed/Final Map	Low Density	1.0000	\$ 110.24
067-0690-069-0000	Developed/Final Map	Low Density	1.0000	\$ 110.24
067-0690-070-0000	Developed/Final Map	Low Density	1.0000	\$ 110.24
067-0700-001-0000	Developed/Final Map	Low Density	1.0000	\$ 110.24
067-0700-002-0000	Developed/Final Map	Low Density	1.0000	\$ 110.24
067-0700-003-0000	Developed/Final Map	Low Density	1.0000	\$ 110.24
067-0700-004-0000	Developed/Final Map	Low Density	1.0000	\$ 110.24
067-0700-005-0000	Developed/Final Map	Low Density	1.0000	\$ 110.24
067-0700-006-0000	Developed/Final Map	Low Density	1.0000	\$ 110.24
067-0700-007-0000	Developed/Final Map	Low Density	1.0000	\$ 110.24
067-0700-008-0000	Developed/Final Map	Low Density	1.0000	\$ 110.24
067-0700-009-0000	Developed/Final Map	Low Density	1.0000	\$ 110.24
067-0700-010-0000	Developed/Final Map	Low Density	1.0000	\$ 110.24
067-0700-011-0000	Developed/Final Map	Low Density	1.0000	\$ 110.24
067-0700-012-0000	Developed/Final Map	Low Density	1.0000	\$ 110.24
067-0700-013-0000	Developed/Final Map	Low Density	1.0000	\$ 110.24

City of Rancho Cordova **ATTACHMENT 3**
ITEM 17.3. **Transit Related Services Benefit District Zone No. 2** **Exhibit A to the Resolution**
Fiscal Year 2023-24 Charge Roll

APN	Development Status	Land Use	EDU	Levy Amount
067-0700-014-0000	Developed/Final Map	Low Density	1.0000	\$ 110.24
067-0700-015-0000	Developed/Final Map	Low Density	1.0000	\$ 110.24
067-0700-016-0000	Developed/Final Map	Low Density	1.0000	\$ 110.24
067-0700-017-0000	Developed/Final Map	Low Density	1.0000	\$ 110.24
067-0700-018-0000	Developed/Final Map	Low Density	1.0000	\$ 110.24
067-0700-019-0000	Developed/Final Map	Low Density	1.0000	\$ 110.24
067-0700-020-0000	Developed/Final Map	Low Density	1.0000	\$ 110.24
067-0700-021-0000	Developed/Final Map	Low Density	1.0000	\$ 110.24
067-0700-022-0000	Developed/Final Map	Low Density	1.0000	\$ 110.24
067-0700-023-0000	Developed/Final Map	Low Density	1.0000	\$ 110.24
067-0700-024-0000	Developed/Final Map	Low Density	1.0000	\$ 110.24
067-0700-025-0000	Developed/Final Map	Low Density	1.0000	\$ 110.24
067-0700-026-0000	Developed/Final Map	Low Density	1.0000	\$ 110.24
067-0700-027-0000	Developed/Final Map	Low Density	1.0000	\$ 110.24
067-0700-028-0000	Developed/Final Map	Low Density	1.0000	\$ 110.24
067-0700-029-0000	Developed/Final Map	Low Density	1.0000	\$ 110.24
067-0700-030-0000	Developed/Final Map	Low Density	1.0000	\$ 110.24
067-0700-031-0000	Developed/Final Map	Low Density	1.0000	\$ 110.24
067-0700-032-0000	Developed/Final Map	Low Density	1.0000	\$ 110.24
067-0700-033-0000	Developed/Final Map	Low Density	1.0000	\$ 110.24
067-0700-034-0000	Developed/Final Map	Low Density	1.0000	\$ 110.24
067-0700-035-0000	Developed/Final Map	Low Density	1.0000	\$ 110.24
067-0700-036-0000	Developed/Final Map	Low Density	1.0000	\$ 110.24
067-0700-037-0000	Developed/Final Map	Low Density	1.0000	\$ 110.24
067-0700-038-0000	Developed/Final Map	Low Density	1.0000	\$ 110.24
067-0700-039-0000	Developed/Final Map	Low Density	1.0000	\$ 110.24
067-0700-040-0000	Developed/Final Map	Low Density	1.0000	\$ 110.24
067-0700-041-0000	Developed/Final Map	Low Density	1.0000	\$ 110.24
067-0700-042-0000	Developed/Final Map	Low Density	1.0000	\$ 110.24
067-0700-043-0000	Developed/Final Map	Low Density	1.0000	\$ 110.24
067-0700-044-0000	Developed/Final Map	Low Density	1.0000	\$ 110.24
067-0700-045-0000	Developed/Final Map	Low Density	1.0000	\$ 110.24
067-0700-046-0000	Developed/Final Map	Low Density	1.0000	\$ 110.24
067-0700-047-0000	Developed/Final Map	Low Density	1.0000	\$ 110.24
067-0700-048-0000	Developed/Final Map	Low Density	1.0000	\$ 110.24
067-0700-049-0000	Developed/Final Map	Low Density	1.0000	\$ 110.24
067-0700-050-0000	Developed/Final Map	Low Density	1.0000	\$ 110.24
067-0700-051-0000	Developed/Final Map	Low Density	1.0000	\$ 110.24
067-0700-052-0000	Developed/Final Map	Low Density	1.0000	\$ 110.24
067-0700-053-0000	Developed/Final Map	Low Density	1.0000	\$ 110.24
067-0700-054-0000	Developed/Final Map	Low Density	1.0000	\$ 110.24
067-0700-055-0000	Developed/Final Map	Low Density	1.0000	\$ 110.24
067-0700-056-0000	Developed/Final Map	Low Density	1.0000	\$ 110.24
067-0700-057-0000	Developed/Final Map	Low Density	1.0000	\$ 110.24
067-0700-058-0000	Developed/Final Map	Low Density	1.0000	\$ 110.24

City of Rancho Cordova **ATTACHMENT 3**
ITEM 17.3. **Transit Related Services Benefit District Zone No. 2** **Exhibit A to the Resolution**
Fiscal Year 2023-24 Charge Roll

APN	Development Status	Land Use	EDU	Levy Amount
067-0700-059-0000	Developed/Final Map	Low Density	1.0000	\$ 110.24
067-0700-060-0000	Developed/Final Map	Low Density	1.0000	\$ 110.24
067-0700-061-0000	Developed/Final Map	Low Density	1.0000	\$ 110.24
067-0700-062-0000	Developed/Final Map	Low Density	1.0000	\$ 110.24
067-0700-063-0000	Developed/Final Map	Low Density	1.0000	\$ 110.24
067-0700-064-0000	Developed/Final Map	Low Density	1.0000	\$ 110.24
067-0700-065-0000	Developed/Final Map	Low Density	1.0000	\$ 110.24
067-0700-066-0000	Developed/Final Map	Low Density	1.0000	\$ 110.24
067-0700-067-0000	Developed/Final Map	Low Density	1.0000	\$ 110.24
067-0700-068-0000	Developed/Final Map	Low Density	1.0000	\$ 110.24
067-0700-069-0000	Developed/Final Map	Low Density	1.0000	\$ 110.24
067-0700-070-0000	Developed/Final Map	Low Density	1.0000	\$ 110.24
067-0700-071-0000	Developed/Final Map	Low Density	1.0000	\$ 110.24
067-0700-072-0000	Developed/Final Map	Low Density	1.0000	\$ 110.24
067-0700-073-0000	Developed/Final Map	Low Density	1.0000	\$ 110.24
067-0700-074-0000	Developed/Final Map	Low Density	1.0000	\$ 110.24
067-0700-075-0000	Developed/Final Map	Low Density	1.0000	\$ 110.24
067-0700-076-0000	Developed/Final Map	Low Density	1.0000	\$ 110.24
067-0700-077-0000	Developed/Final Map	Low Density	1.0000	\$ 110.24
067-0700-078-0000	Developed/Final Map	Low Density	1.0000	\$ 110.24
067-0700-079-0000	Developed/Final Map	Low Density	1.0000	\$ 110.24
067-0700-080-0000	Developed/Final Map	Low Density	1.0000	\$ 110.24
067-0700-081-0000	Developed/Final Map	Low Density	1.0000	\$ 110.24
067-0700-082-0000	Developed/Final Map	Low Density	1.0000	\$ 110.24
067-0700-083-0000	Developed/Final Map	Low Density	1.0000	\$ 110.24
067-0700-084-0000	Developed/Final Map	Low Density	1.0000	\$ 110.24
067-0700-085-0000	Developed/Final Map	Low Density	1.0000	\$ 110.24
067-0700-086-0000	Developed/Final Map	Low Density	1.0000	\$ 110.24
067-0700-087-0000	Developed/Final Map	Low Density	1.0000	\$ 110.24
067-0700-088-0000	Developed/Final Map	Low Density	1.0000	\$ 110.24
067-0700-089-0000	Developed/Final Map	Low Density	1.0000	\$ 110.24
067-0700-090-0000	Developed/Final Map	Low Density	1.0000	\$ 110.24
067-0700-091-0000	Developed/Final Map	Low Density	1.0000	\$ 110.24
067-0700-092-0000	Developed/Final Map	Low Density	1.0000	\$ 110.24
067-0700-094-0000	Developed/Final Map	Low Density	1.0000	\$ 110.24
067-0700-095-0000	Developed/Final Map	Low Density	1.0000	\$ 110.24
067-0700-096-0000	Developed/Final Map	Low Density	1.0000	\$ 110.24
067-0700-097-0000	Developed/Final Map	Low Density	1.0000	\$ 110.24
067-0700-098-0000	Developed/Final Map	Low Density	1.0000	\$ 110.24
067-0700-099-0000	Developed/Final Map	Low Density	1.0000	\$ 110.24
067-0710-001-0000	Developed/Final Map	Low Density	1.0000	\$ 110.24
067-0710-002-0000	Developed/Final Map	Low Density	1.0000	\$ 110.24
067-0710-003-0000	Developed/Final Map	Low Density	1.0000	\$ 110.24
067-0710-004-0000	Developed/Final Map	Low Density	1.0000	\$ 110.24
067-0710-005-0000	Developed/Final Map	Low Density	1.0000	\$ 110.24

City of Rancho Cordova **ATTACHMENT 3**
ITEM 17.3. **Transit Related Services Benefit District Zone No. 2** **Exhibit A to the Resolution**
Fiscal Year 2023-24 Charge Roll

APN	Development Status	Land Use	EDU	Levy Amount
067-0710-006-0000	Developed/Final Map	Low Density	1.0000	\$ 110.24
067-0710-007-0000	Developed/Final Map	Low Density	1.0000	\$ 110.24
067-0710-008-0000	Developed/Final Map	Low Density	1.0000	\$ 110.24
067-0710-009-0000	Developed/Final Map	Low Density	1.0000	\$ 110.24
067-0710-010-0000	Developed/Final Map	Low Density	1.0000	\$ 110.24
067-0710-011-0000	Developed/Final Map	Low Density	1.0000	\$ 110.24
067-0710-012-0000	Developed/Final Map	Low Density	1.0000	\$ 110.24
067-0710-013-0000	Developed/Final Map	Low Density	1.0000	\$ 110.24
067-0710-014-0000	Developed/Final Map	Low Density	1.0000	\$ 110.24
067-0710-015-0000	Developed/Final Map	Low Density	1.0000	\$ 110.24
067-0710-016-0000	Developed/Final Map	Low Density	1.0000	\$ 110.24
067-0710-017-0000	Developed/Final Map	Low Density	1.0000	\$ 110.24
067-0710-018-0000	Developed/Final Map	Low Density	1.0000	\$ 110.24
067-0710-019-0000	Developed/Final Map	Low Density	1.0000	\$ 110.24
067-0710-020-0000	Developed/Final Map	Low Density	1.0000	\$ 110.24
067-0710-021-0000	Developed/Final Map	Low Density	1.0000	\$ 110.24
067-0710-022-0000	Developed/Final Map	Low Density	1.0000	\$ 110.24
067-0710-023-0000	Developed/Final Map	Low Density	1.0000	\$ 110.24
067-0710-024-0000	Developed/Final Map	Low Density	1.0000	\$ 110.24
067-0710-025-0000	Developed/Final Map	Low Density	1.0000	\$ 110.24
067-0710-026-0000	Developed/Final Map	Low Density	1.0000	\$ 110.24
067-0710-027-0000	Developed/Final Map	Low Density	1.0000	\$ 110.24
067-0710-028-0000	Developed/Final Map	Low Density	1.0000	\$ 110.24
067-0710-029-0000	Developed/Final Map	Low Density	1.0000	\$ 110.24
067-0710-030-0000	Developed/Final Map	Low Density	1.0000	\$ 110.24
067-0710-031-0000	Developed/Final Map	Low Density	1.0000	\$ 110.24
067-0710-032-0000	Developed/Final Map	Low Density	1.0000	\$ 110.24
067-0710-033-0000	Developed/Final Map	Low Density	1.0000	\$ 110.24
067-0710-034-0000	Developed/Final Map	Low Density	1.0000	\$ 110.24
067-0710-035-0000	Developed/Final Map	Low Density	1.0000	\$ 110.24
067-0710-036-0000	Developed/Final Map	Low Density	1.0000	\$ 110.24
067-0710-037-0000	Developed/Final Map	Low Density	1.0000	\$ 110.24
067-0710-038-0000	Developed/Final Map	Low Density	1.0000	\$ 110.24
067-0710-039-0000	Developed/Final Map	Low Density	1.0000	\$ 110.24
067-0710-040-0000	Developed/Final Map	Low Density	1.0000	\$ 110.24
067-0710-041-0000	Developed/Final Map	Low Density	1.0000	\$ 110.24
067-0710-042-0000	Developed/Final Map	Low Density	1.0000	\$ 110.24
067-0710-043-0000	Developed/Final Map	Low Density	1.0000	\$ 110.24
067-0710-044-0000	Developed/Final Map	Low Density	1.0000	\$ 110.24
067-0710-045-0000	Developed/Final Map	Low Density	1.0000	\$ 110.24
067-0710-046-0000	Developed/Final Map	Low Density	1.0000	\$ 110.24
067-0710-047-0000	Developed/Final Map	Low Density	1.0000	\$ 110.24
067-0710-048-0000	Developed/Final Map	Low Density	1.0000	\$ 110.24
067-0710-049-0000	Developed/Final Map	Low Density	1.0000	\$ 110.24
067-0710-050-0000	Developed/Final Map	Low Density	1.0000	\$ 110.24

City of Rancho Cordova **ATTACHMENT 3**
ITEM 17.3. **Transit Related Services Benefit District Zone No. 2** **Exhibit A to the Resolution**
Fiscal Year 2023-24 Charge Roll

APN	Development Status	Land Use	EDU	Levy Amount
067-0710-051-0000	Developed/Final Map	Low Density	1.0000	\$ 110.24
067-0710-052-0000	Developed/Final Map	Low Density	1.0000	\$ 110.24
067-0710-053-0000	Developed/Final Map	Low Density	1.0000	\$ 110.24
067-0710-054-0000	Developed/Final Map	Low Density	1.0000	\$ 110.24
067-0710-055-0000	Developed/Final Map	Low Density	1.0000	\$ 110.24
067-0710-056-0000	Developed/Final Map	Low Density	1.0000	\$ 110.24
067-0710-057-0000	Developed/Final Map	Low Density	1.0000	\$ 110.24
067-0710-058-0000	Developed/Final Map	Low Density	1.0000	\$ 110.24
067-0710-059-0000	Developed/Final Map	Low Density	1.0000	\$ 110.24
067-0710-060-0000	Developed/Final Map	Low Density	1.0000	\$ 110.24
067-0710-061-0000	Developed/Final Map	Low Density	1.0000	\$ 110.24
067-0710-062-0000	Developed/Final Map	Low Density	1.0000	\$ 110.24
067-0710-063-0000	Developed/Final Map	Low Density	1.0000	\$ 110.24
067-0710-064-0000	Developed/Final Map	Low Density	1.0000	\$ 110.24
067-0710-065-0000	Developed/Final Map	Low Density	1.0000	\$ 110.24
067-0710-066-0000	Developed/Final Map	Low Density	1.0000	\$ 110.24
067-0710-067-0000	Developed/Final Map	Low Density	1.0000	\$ 110.24
067-0710-068-0000	Developed/Final Map	Low Density	1.0000	\$ 110.24
067-0710-069-0000	Developed/Final Map	Low Density	1.0000	\$ 110.24
067-0710-070-0000	Developed/Final Map	Low Density	1.0000	\$ 110.24
067-0710-071-0000	Developed/Final Map	Low Density	1.0000	\$ 110.24
067-0710-072-0000	Developed/Final Map	Low Density	1.0000	\$ 110.24
067-0710-073-0000	Developed/Final Map	Low Density	1.0000	\$ 110.24
067-0710-074-0000	Developed/Final Map	Low Density	1.0000	\$ 110.24
067-0710-075-0000	Developed/Final Map	Low Density	1.0000	\$ 110.24
067-0710-076-0000	Developed/Final Map	Low Density	1.0000	\$ 110.24
067-0710-077-0000	Developed/Final Map	Low Density	1.0000	\$ 110.24
067-0710-078-0000	Developed/Final Map	Low Density	1.0000	\$ 110.24
067-0710-079-0000	Developed/Final Map	Low Density	1.0000	\$ 110.24
067-0710-080-0000	Developed/Final Map	Low Density	1.0000	\$ 110.24
067-0710-081-0000	Developed/Final Map	Low Density	1.0000	\$ 110.24
067-0710-082-0000	Developed/Final Map	Low Density	1.0000	\$ 110.24
067-0710-083-0000	Developed/Final Map	Low Density	1.0000	\$ 110.24
067-0710-084-0000	Developed/Final Map	Low Density	1.0000	\$ 110.24
067-0710-085-0000	Developed/Final Map	Low Density	1.0000	\$ 110.24
067-0710-086-0000	Developed/Final Map	Low Density	1.0000	\$ 110.24
067-0710-087-0000	Developed/Final Map	Low Density	1.0000	\$ 110.24
067-0710-088-0000	Developed/Final Map	Low Density	1.0000	\$ 110.24
067-0710-089-0000	Developed/Final Map	Low Density	1.0000	\$ 110.24
067-0710-090-0000	Developed/Final Map	Low Density	1.0000	\$ 110.24
067-0710-091-0000	Developed/Final Map	Low Density	1.0000	\$ 110.24
067-0710-092-0000	Developed/Final Map	Low Density	1.0000	\$ 110.24
067-0710-093-0000	Developed/Final Map	Low Density	1.0000	\$ 110.24
067-0710-094-0000	Developed/Final Map	Low Density	1.0000	\$ 110.24
067-0710-095-0000	Developed/Final Map	Low Density	1.0000	\$ 110.24

City of Rancho Cordova **ATTACHMENT 3**
ITEM 17.3. **Transit Related Services Benefit District Zone No. 2** **Exhibit A to the Resolution**
Fiscal Year 2023-24 Charge Roll

APN	Development Status	Land Use	EDU	Levy Amount
067-0710-096-0000	Developed/Final Map	Low Density	1.0000	\$ 110.24
067-0710-097-0000	Developed/Final Map	Low Density	1.0000	\$ 110.24
067-0710-098-0000	Developed/Final Map	Low Density	1.0000	\$ 110.24
067-0710-099-0000	Developed/Final Map	Low Density	1.0000	\$ 110.24
067-0710-100-0000	Developed/Final Map	Low Density	1.0000	\$ 110.24
067-0710-101-0000	Developed/Final Map	Low Density	1.0000	\$ 110.24
067-0710-102-0000	Developed/Final Map	Low Density	1.0000	\$ 110.24
067-0710-103-0000	Developed/Final Map	Low Density	1.0000	\$ 110.24
067-0710-104-0000	Developed/Final Map	Low Density	1.0000	\$ 110.24
067-0710-105-0000	Developed/Final Map	Low Density	1.0000	\$ 110.24
067-0710-106-0000	Developed/Final Map	Low Density	1.0000	\$ 110.24
067-0710-107-0000	Developed/Final Map	Low Density	1.0000	\$ 110.24
067-0710-108-0000	Developed/Final Map	Low Density	1.0000	\$ 110.24
067-0710-109-0000	Developed/Final Map	Low Density	1.0000	\$ 110.24
067-0710-110-0000	Developed/Final Map	Low Density	1.0000	\$ 110.24
067-0710-111-0000	Developed/Final Map	Low Density	1.0000	\$ 110.24
067-0720-001-0000	Developed/Final Map	Low Density	1.0000	\$ 110.24
067-0720-002-0000	Developed/Final Map	Low Density	1.0000	\$ 110.24
067-0720-003-0000	Developed/Final Map	Low Density	1.0000	\$ 110.24
067-0720-004-0000	Developed/Final Map	Low Density	1.0000	\$ 110.24
067-0720-005-0000	Developed/Final Map	Low Density	1.0000	\$ 110.24
067-0720-006-0000	Developed/Final Map	Low Density	1.0000	\$ 110.24
067-0720-007-0000	Developed/Final Map	Low Density	1.0000	\$ 110.24
067-0720-008-0000	Developed/Final Map	Low Density	1.0000	\$ 110.24
067-0720-009-0000	Developed/Final Map	Low Density	1.0000	\$ 110.24
067-0720-010-0000	Developed/Final Map	Low Density	1.0000	\$ 110.24
067-0720-011-0000	Developed/Final Map	Low Density	1.0000	\$ 110.24
067-0720-012-0000	Developed/Final Map	Low Density	1.0000	\$ 110.24
067-0720-013-0000	Developed/Final Map	Low Density	1.0000	\$ 110.24
067-0720-014-0000	Developed/Final Map	Low Density	1.0000	\$ 110.24
067-0720-015-0000	Developed/Final Map	Low Density	1.0000	\$ 110.24
067-0720-016-0000	Developed/Final Map	Low Density	1.0000	\$ 110.24
067-0720-017-0000	Developed/Final Map	Low Density	1.0000	\$ 110.24
067-0720-018-0000	Developed/Final Map	Low Density	1.0000	\$ 110.24
067-0720-019-0000	Developed/Final Map	Low Density	1.0000	\$ 110.24
067-0720-020-0000	Developed/Final Map	Low Density	1.0000	\$ 110.24
067-0720-021-0000	Developed/Final Map	Low Density	1.0000	\$ 110.24
067-0720-022-0000	Developed/Final Map	Low Density	1.0000	\$ 110.24
067-0720-023-0000	Developed/Final Map	Low Density	1.0000	\$ 110.24
067-0720-024-0000	Developed/Final Map	Low Density	1.0000	\$ 110.24
067-0720-025-0000	Developed/Final Map	Low Density	1.0000	\$ 110.24
067-0720-026-0000	Developed/Final Map	Low Density	1.0000	\$ 110.24
067-0720-027-0000	Developed/Final Map	Low Density	1.0000	\$ 110.24
067-0720-028-0000	Developed/Final Map	Low Density	1.0000	\$ 110.24
067-0720-029-0000	Developed/Final Map	Low Density	1.0000	\$ 110.24

City of Rancho Cordova **ATTACHMENT 3**
ITEM 17.3. **Transit Related Services Benefit District Zone No. 2** **Exhibit A to the Resolution**
Fiscal Year 2023-24 Charge Roll

APN	Development Status	Land Use	EDU	Levy Amount
067-0720-030-0000	Developed/Final Map	Low Density	1.0000	\$ 110.24
067-0720-031-0000	Developed/Final Map	Low Density	1.0000	\$ 110.24
067-0720-032-0000	Developed/Final Map	Low Density	1.0000	\$ 110.24
067-0720-033-0000	Developed/Final Map	Low Density	1.0000	\$ 110.24
067-0720-034-0000	Developed/Final Map	Low Density	1.0000	\$ 110.24
067-0720-035-0000	Developed/Final Map	Low Density	1.0000	\$ 110.24
067-0720-036-0000	Developed/Final Map	Low Density	1.0000	\$ 110.24
067-0720-037-0000	Developed/Final Map	Low Density	1.0000	\$ 110.24
067-0720-038-0000	Developed/Final Map	Low Density	1.0000	\$ 110.24
067-0720-039-0000	Developed/Final Map	Low Density	1.0000	\$ 110.24
067-0720-040-0000	Developed/Final Map	Low Density	1.0000	\$ 110.24
067-0720-041-0000	Developed/Final Map	Low Density	1.0000	\$ 110.24
067-0720-042-0000	Developed/Final Map	Low Density	1.0000	\$ 110.24
067-0720-043-0000	Developed/Final Map	Low Density	1.0000	\$ 110.24
067-0720-044-0000	Developed/Final Map	Low Density	1.0000	\$ 110.24
067-0720-045-0000	Developed/Final Map	Low Density	1.0000	\$ 110.24
067-0720-046-0000	Developed/Final Map	Low Density	1.0000	\$ 110.24
067-0720-047-0000	Developed/Final Map	Low Density	1.0000	\$ 110.24
067-0720-048-0000	Developed/Final Map	Low Density	1.0000	\$ 110.24
067-0720-049-0000	Developed/Final Map	Low Density	1.0000	\$ 110.24
067-0720-050-0000	Developed/Final Map	Low Density	1.0000	\$ 110.24
067-0720-051-0000	Developed/Final Map	Low Density	1.0000	\$ 110.24
067-0720-052-0000	Developed/Final Map	Low Density	1.0000	\$ 110.24
067-0720-053-0000	Developed/Final Map	Low Density	1.0000	\$ 110.24
067-0720-054-0000	Developed/Final Map	Low Density	1.0000	\$ 110.24
067-0720-055-0000	Developed/Final Map	Low Density	1.0000	\$ 110.24
067-0720-056-0000	Developed/Final Map	Low Density	1.0000	\$ 110.24
067-0720-057-0000	Developed/Final Map	Low Density	1.0000	\$ 110.24
067-0720-058-0000	Developed/Final Map	Low Density	1.0000	\$ 110.24
067-0720-059-0000	Developed/Final Map	Low Density	1.0000	\$ 110.24
067-0720-060-0000	Developed/Final Map	Low Density	1.0000	\$ 110.24
067-0720-061-0000	Developed/Final Map	Low Density	1.0000	\$ 110.24
067-0720-062-0000	Developed/Final Map	Low Density	1.0000	\$ 110.24
067-0720-063-0000	Developed/Final Map	Low Density	1.0000	\$ 110.24
067-0720-064-0000	Developed/Final Map	Low Density	1.0000	\$ 110.24
067-0720-065-0000	Developed/Final Map	Low Density	1.0000	\$ 110.24
067-0720-066-0000	Developed/Final Map	Low Density	1.0000	\$ 110.24
067-0720-067-0000	Developed/Final Map	Low Density	1.0000	\$ 110.24
067-0720-068-0000	Developed/Final Map	Low Density	1.0000	\$ 110.24
067-0720-069-0000	Developed/Final Map	Low Density	1.0000	\$ 110.24
067-0720-070-0000	Developed/Final Map	Low Density	1.0000	\$ 110.24
067-0720-071-0000	Developed/Final Map	Low Density	1.0000	\$ 110.24
067-0720-072-0000	Developed/Final Map	Low Density	1.0000	\$ 110.24
067-0720-073-0000	Developed/Final Map	Low Density	1.0000	\$ 110.24
067-0720-074-0000	Developed/Final Map	Low Density	1.0000	\$ 110.24

City of Rancho Cordova **ATTACHMENT 3**
ITEM 17.3. **Transit Related Services Benefit District Zone No. 2** **Exhibit A to the Resolution**
Fiscal Year 2023-24 Charge Roll

APN	Development Status	Land Use	EDU	Levy Amount
067-0720-075-0000	Developed/Final Map	Low Density	1.0000	\$ 110.24
067-0720-076-0000	Developed/Final Map	Low Density	1.0000	\$ 110.24
067-0720-077-0000	Developed/Final Map	Low Density	1.0000	\$ 110.24
067-0720-078-0000	Developed/Final Map	Low Density	1.0000	\$ 110.24
067-0720-079-0000	Developed/Final Map	Low Density	1.0000	\$ 110.24
067-0720-080-0000	Developed/Final Map	Low Density	1.0000	\$ 110.24
067-0720-081-0000	Developed/Final Map	Low Density	1.0000	\$ 110.24
067-0720-082-0000	Developed/Final Map	Low Density	1.0000	\$ 110.24
067-0720-083-0000	Developed/Final Map	Low Density	1.0000	\$ 110.24
067-0720-084-0000	Developed/Final Map	Low Density	1.0000	\$ 110.24
067-0720-085-0000	Developed/Final Map	Low Density	1.0000	\$ 110.24
067-0720-086-0000	Developed/Final Map	Low Density	1.0000	\$ 110.24
067-0720-087-0000	Developed/Final Map	Low Density	1.0000	\$ 110.24
067-0720-088-0000	Developed/Final Map	Low Density	1.0000	\$ 110.24
067-0730-001-0000	Developed/Final Map	Low Density	1.0000	\$ 110.24
067-0730-002-0000	Developed/Final Map	Low Density	1.0000	\$ 110.24
067-0730-003-0000	Developed/Final Map	Low Density	1.0000	\$ 110.24
067-0730-004-0000	Developed/Final Map	Low Density	1.0000	\$ 110.24
067-0730-005-0000	Developed/Final Map	Low Density	1.0000	\$ 110.24
067-0730-006-0000	Developed/Final Map	Low Density	1.0000	\$ 110.24
067-0730-007-0000	Developed/Final Map	Low Density	1.0000	\$ 110.24
067-0730-008-0000	Developed/Final Map	Low Density	1.0000	\$ 110.24
067-0730-009-0000	Developed/Final Map	Low Density	1.0000	\$ 110.24
067-0730-010-0000	Developed/Final Map	Low Density	1.0000	\$ 110.24
067-0730-011-0000	Developed/Final Map	Low Density	1.0000	\$ 110.24
067-0730-012-0000	Developed/Final Map	Low Density	1.0000	\$ 110.24
067-0730-013-0000	Developed/Final Map	Low Density	1.0000	\$ 110.24
067-0730-014-0000	Developed/Final Map	Low Density	1.0000	\$ 110.24
067-0730-015-0000	Developed/Final Map	Low Density	1.0000	\$ 110.24
067-0730-016-0000	Developed/Final Map	Low Density	1.0000	\$ 110.24
067-0730-017-0000	Developed/Final Map	Low Density	1.0000	\$ 110.24
067-0730-018-0000	Developed/Final Map	Low Density	1.0000	\$ 110.24
067-0730-019-0000	Developed/Final Map	Low Density	1.0000	\$ 110.24
067-0730-020-0000	Developed/Final Map	Low Density	1.0000	\$ 110.24
067-0730-021-0000	Developed/Final Map	Low Density	1.0000	\$ 110.24
067-0730-022-0000	Developed/Final Map	Low Density	1.0000	\$ 110.24
067-0730-023-0000	Developed/Final Map	Low Density	1.0000	\$ 110.24
067-0730-024-0000	Developed/Final Map	Low Density	1.0000	\$ 110.24
067-0730-025-0000	Developed/Final Map	Low Density	1.0000	\$ 110.24
067-0730-026-0000	Developed/Final Map	Low Density	1.0000	\$ 110.24
067-0730-027-0000	Developed/Final Map	Low Density	1.0000	\$ 110.24
067-0730-028-0000	Developed/Final Map	Low Density	1.0000	\$ 110.24
067-0730-029-0000	Developed/Final Map	Low Density	1.0000	\$ 110.24
067-0730-030-0000	Developed/Final Map	Low Density	1.0000	\$ 110.24
067-0730-031-0000	Developed/Final Map	Low Density	1.0000	\$ 110.24

City of Rancho Cordova **ATTACHMENT 3**
ITEM 17.3. **Transit Related Services Benefit District Zone No. 2** **Exhibit A to the Resolution**
Fiscal Year 2023-24 Charge Roll

APN	Development Status	Land Use	EDU	Levy Amount
067-0730-032-0000	Developed/Final Map	Low Density	1.0000	\$ 110.24
067-0730-033-0000	Developed/Final Map	Low Density	1.0000	\$ 110.24
067-0730-034-0000	Developed/Final Map	Low Density	1.0000	\$ 110.24
067-0730-035-0000	Developed/Final Map	Low Density	1.0000	\$ 110.24
067-0730-036-0000	Developed/Final Map	Low Density	1.0000	\$ 110.24
067-0730-037-0000	Developed/Final Map	Low Density	1.0000	\$ 110.24
067-0730-038-0000	Developed/Final Map	Low Density	1.0000	\$ 110.24
067-0730-039-0000	Developed/Final Map	Low Density	1.0000	\$ 110.24
067-0730-040-0000	Developed/Final Map	Low Density	1.0000	\$ 110.24
067-0730-041-0000	Developed/Final Map	Low Density	1.0000	\$ 110.24
067-0730-042-0000	Developed/Final Map	Low Density	1.0000	\$ 110.24
067-0730-043-0000	Developed/Final Map	Low Density	1.0000	\$ 110.24
067-0730-044-0000	Developed/Final Map	Low Density	1.0000	\$ 110.24
067-0730-045-0000	Developed/Final Map	Low Density	1.0000	\$ 110.24
067-0730-046-0000	Developed/Final Map	Low Density	1.0000	\$ 110.24
067-0730-047-0000	Developed/Final Map	Low Density	1.0000	\$ 110.24
067-0730-048-0000	Developed/Final Map	Low Density	1.0000	\$ 110.24
067-0730-049-0000	Developed/Final Map	Low Density	1.0000	\$ 110.24
067-0730-050-0000	Developed/Final Map	Low Density	1.0000	\$ 110.24
067-0730-051-0000	Developed/Final Map	Low Density	1.0000	\$ 110.24
067-0730-052-0000	Developed/Final Map	Low Density	1.0000	\$ 110.24
067-0730-053-0000	Developed/Final Map	Low Density	1.0000	\$ 110.24
067-0730-054-0000	Developed/Final Map	Low Density	1.0000	\$ 110.24
067-0730-055-0000	Developed/Final Map	Low Density	1.0000	\$ 110.24
067-0730-056-0000	Developed/Final Map	Low Density	1.0000	\$ 110.24
067-0730-057-0000	Developed/Final Map	Low Density	1.0000	\$ 110.24
067-0730-058-0000	Developed/Final Map	Low Density	1.0000	\$ 110.24
067-0730-059-0000	Developed/Final Map	Low Density	1.0000	\$ 110.24
067-0730-060-0000	Developed/Final Map	Low Density	1.0000	\$ 110.24
067-0730-061-0000	Developed/Final Map	Low Density	1.0000	\$ 110.24
067-0730-062-0000	Developed/Final Map	Low Density	1.0000	\$ 110.24
067-0730-063-0000	Developed/Final Map	Low Density	1.0000	\$ 110.24
067-0730-064-0000	Developed/Final Map	Low Density	1.0000	\$ 110.24
067-0730-065-0000	Developed/Final Map	Low Density	1.0000	\$ 110.24
067-0730-066-0000	Developed/Final Map	Low Density	1.0000	\$ 110.24
067-0730-067-0000	Developed/Final Map	Low Density	1.0000	\$ 110.24
067-0730-068-0000	Developed/Final Map	Low Density	1.0000	\$ 110.24
067-0730-069-0000	Developed/Final Map	Low Density	1.0000	\$ 110.24
067-0730-070-0000	Developed/Final Map	Low Density	1.0000	\$ 110.24
067-0730-071-0000	Developed/Final Map	Low Density	1.0000	\$ 110.24
067-0730-072-0000	Developed/Final Map	Low Density	1.0000	\$ 110.24
067-0730-073-0000	Developed/Final Map	Low Density	1.0000	\$ 110.24
067-0730-074-0000	Developed/Final Map	Low Density	1.0000	\$ 110.24
067-0730-075-0000	Developed/Final Map	Low Density	1.0000	\$ 110.24
067-0730-076-0000	Developed/Final Map	Low Density	1.0000	\$ 110.24

City of Rancho Cordova **ATTACHMENT 3**
ITEM 17.3. **Transit Related Services Benefit District Zone No. 2** **Exhibit A to the Resolution**
Fiscal Year 2023-24 Charge Roll

APN	Development Status	Land Use	EDU	Levy Amount
067-0730-077-0000	Developed/Final Map	Low Density	1.0000	\$ 110.24
067-0730-078-0000	Developed/Final Map	Low Density	1.0000	\$ 110.24
067-0730-079-0000	Developed/Final Map	Low Density	1.0000	\$ 110.24
067-0730-080-0000	Developed/Final Map	Low Density	1.0000	\$ 110.24
067-0730-081-0000	Developed/Final Map	Low Density	1.0000	\$ 110.24
067-0730-082-0000	Developed/Final Map	Low Density	1.0000	\$ 110.24
067-0730-083-0000	Developed/Final Map	Low Density	1.0000	\$ 110.24
067-0730-084-0000	Developed/Final Map	Low Density	1.0000	\$ 110.24
067-0730-085-0000	Developed/Final Map	Low Density	1.0000	\$ 110.24
067-0730-086-0000	Developed/Final Map	Low Density	1.0000	\$ 110.24
067-0730-087-0000	Developed/Final Map	Low Density	1.0000	\$ 110.24
067-0730-088-0000	Developed/Final Map	Low Density	1.0000	\$ 110.24
067-0730-089-0000	Developed/Final Map	Low Density	1.0000	\$ 110.24
067-0730-090-0000	Developed/Final Map	Low Density	1.0000	\$ 110.24
067-0730-091-0000	Developed/Final Map	Low Density	1.0000	\$ 110.24
067-0730-092-0000	Developed/Final Map	Low Density	1.0000	\$ 110.24
067-0730-093-0000	Developed/Final Map	Low Density	1.0000	\$ 110.24
067-0730-094-0000	Developed/Final Map	Low Density	1.0000	\$ 110.24
067-0730-095-0000	Developed/Final Map	Low Density	1.0000	\$ 110.24
067-0730-096-0000	Developed/Final Map	Low Density	1.0000	\$ 110.24
067-0730-097-0000	Developed/Final Map	Low Density	1.0000	\$ 110.24
067-0730-098-0000	Developed/Final Map	Low Density	1.0000	\$ 110.24
067-0730-099-0000	Developed/Final Map	Low Density	1.0000	\$ 110.24
067-0730-100-0000	Developed/Final Map	Low Density	1.0000	\$ 110.24
067-0730-101-0000	Developed/Final Map	Low Density	1.0000	\$ 110.24
067-0740-001-0000	Developed/Final Map	Low Density	1.0000	\$ 110.24
067-0740-002-0000	Developed/Final Map	Low Density	1.0000	\$ 110.24
067-0740-003-0000	Developed/Final Map	Low Density	1.0000	\$ 110.24
067-0740-004-0000	Developed/Final Map	Low Density	1.0000	\$ 110.24
067-0740-005-0000	Developed/Final Map	Low Density	1.0000	\$ 110.24
067-0740-006-0000	Developed/Final Map	Low Density	1.0000	\$ 110.24
067-0740-007-0000	Developed/Final Map	Low Density	1.0000	\$ 110.24
067-0740-008-0000	Developed/Final Map	Low Density	1.0000	\$ 110.24
067-0740-009-0000	Developed/Final Map	Low Density	1.0000	\$ 110.24
067-0740-010-0000	Developed/Final Map	Low Density	1.0000	\$ 110.24
067-0740-011-0000	Developed/Final Map	Low Density	1.0000	\$ 110.24
067-0740-012-0000	Developed/Final Map	Low Density	1.0000	\$ 110.24
067-0740-013-0000	Developed/Final Map	Low Density	1.0000	\$ 110.24
067-0740-014-0000	Developed/Final Map	Low Density	1.0000	\$ 110.24
067-0740-015-0000	Developed/Final Map	Low Density	1.0000	\$ 110.24
067-0740-016-0000	Developed/Final Map	Low Density	1.0000	\$ 110.24
067-0740-017-0000	Developed/Final Map	Low Density	1.0000	\$ 110.24
067-0740-018-0000	Developed/Final Map	Low Density	1.0000	\$ 110.24
067-0740-019-0000	Developed/Final Map	Low Density	1.0000	\$ 110.24
067-0740-020-0000	Developed/Final Map	Low Density	1.0000	\$ 110.24

City of Rancho Cordova **ATTACHMENT 3**
ITEM 17.3. **Transit Related Services Benefit District Zone No. 2** **Exhibit A to the Resolution**
Fiscal Year 2023-24 Charge Roll

APN	Development Status	Land Use	EDU	Levy Amount
067-0740-021-0000	Developed/Final Map	Low Density	1.0000	\$ 110.24
067-0740-022-0000	Developed/Final Map	Low Density	1.0000	\$ 110.24
067-0740-023-0000	Developed/Final Map	Low Density	1.0000	\$ 110.24
067-0740-024-0000	Developed/Final Map	Low Density	1.0000	\$ 110.24
067-0740-025-0000	Developed/Final Map	Low Density	1.0000	\$ 110.24
067-0740-026-0000	Developed/Final Map	Low Density	1.0000	\$ 110.24
067-0740-027-0000	Developed/Final Map	Low Density	1.0000	\$ 110.24
067-0740-028-0000	Developed/Final Map	Low Density	1.0000	\$ 110.24
067-0740-029-0000	Developed/Final Map	Low Density	1.0000	\$ 110.24
067-0740-030-0000	Developed/Final Map	Low Density	1.0000	\$ 110.24
067-0740-031-0000	Developed/Final Map	Low Density	1.0000	\$ 110.24
067-0740-032-0000	Developed/Final Map	Low Density	1.0000	\$ 110.24
067-0740-033-0000	Developed/Final Map	Low Density	1.0000	\$ 110.24
067-0740-034-0000	Developed/Final Map	Low Density	1.0000	\$ 110.24
067-0740-035-0000	Developed/Final Map	Low Density	1.0000	\$ 110.24
067-0740-036-0000	Developed/Final Map	Low Density	1.0000	\$ 110.24
067-0740-037-0000	Developed/Final Map	Low Density	1.0000	\$ 110.24
067-0740-038-0000	Developed/Final Map	Low Density	1.0000	\$ 110.24
067-0740-039-0000	Developed/Final Map	Low Density	1.0000	\$ 110.24
067-0740-040-0000	Developed/Final Map	Low Density	1.0000	\$ 110.24
067-0740-041-0000	Developed/Final Map	Low Density	1.0000	\$ 110.24
067-0740-042-0000	Developed/Final Map	Low Density	1.0000	\$ 110.24
067-0740-043-0000	Developed/Final Map	Low Density	1.0000	\$ 110.24
067-0740-044-0000	Developed/Final Map	Low Density	1.0000	\$ 110.24
067-0740-045-0000	Developed/Final Map	Low Density	1.0000	\$ 110.24
067-0740-046-0000	Developed/Final Map	Low Density	1.0000	\$ 110.24
067-0740-047-0000	Developed/Final Map	Low Density	1.0000	\$ 110.24
067-0740-048-0000	Developed/Final Map	Low Density	1.0000	\$ 110.24
067-0750-004-0000	Developed/Final Map	Low Density	1.0000	\$ 110.24
067-0750-005-0000	Developed/Final Map	Low Density	1.0000	\$ 110.24
067-0750-006-0000	Developed/Final Map	Low Density	1.0000	\$ 110.24
067-0750-007-0000	Developed/Final Map	Low Density	1.0000	\$ 110.24
067-0750-008-0000	Developed/Final Map	Low Density	1.0000	\$ 110.24
067-0750-009-0000	Developed/Final Map	Low Density	1.0000	\$ 110.24
067-0750-010-0000	Developed/Final Map	Low Density	1.0000	\$ 110.24
067-0750-011-0000	Developed/Final Map	Low Density	1.0000	\$ 110.24
067-0750-012-0000	Developed/Final Map	Low Density	1.0000	\$ 110.24
067-0750-013-0000	Developed/Final Map	Low Density	1.0000	\$ 110.24
067-0750-014-0000	Developed/Final Map	Low Density	1.0000	\$ 110.24
067-0750-015-0000	Developed/Final Map	Low Density	1.0000	\$ 110.24
067-0750-016-0000	Developed/Final Map	Low Density	1.0000	\$ 110.24
067-0750-017-0000	Developed/Final Map	Low Density	1.0000	\$ 110.24
067-0750-018-0000	Developed/Final Map	Low Density	1.0000	\$ 110.24
067-0750-019-0000	Developed/Final Map	Low Density	1.0000	\$ 110.24
067-0750-020-0000	Developed/Final Map	Low Density	1.0000	\$ 110.24

City of Rancho Cordova **ATTACHMENT 3**
ITEM 17.3. **Transit Related Services Benefit District Zone No. 2** **Exhibit A to the Resolution**
Fiscal Year 2023-24 Charge Roll

APN	Development Status	Land Use	EDU	Levy Amount
067-0750-021-0000	Developed/Final Map	Low Density	1.0000	\$ 110.24
067-0750-022-0000	Developed/Final Map	Low Density	1.0000	\$ 110.24
067-0750-023-0000	Developed/Final Map	Low Density	1.0000	\$ 110.24
067-0750-024-0000	Developed/Final Map	Low Density	1.0000	\$ 110.24
067-0750-025-0000	Developed/Final Map	Low Density	1.0000	\$ 110.24
067-0750-026-0000	Developed/Final Map	Low Density	1.0000	\$ 110.24
067-0750-027-0000	Developed/Final Map	Low Density	1.0000	\$ 110.24
067-0750-028-0000	Developed/Final Map	Low Density	1.0000	\$ 110.24
067-0750-029-0000	Developed/Final Map	Low Density	1.0000	\$ 110.24
067-0750-030-0000	Developed/Final Map	Low Density	1.0000	\$ 110.24
067-0750-031-0000	Developed/Final Map	Low Density	1.0000	\$ 110.24
067-0750-032-0000	Developed/Final Map	Low Density	1.0000	\$ 110.24
067-0750-033-0000	Developed/Final Map	Low Density	1.0000	\$ 110.24
067-0750-034-0000	Developed/Final Map	Low Density	1.0000	\$ 110.24
067-0750-035-0000	Developed/Final Map	Low Density	1.0000	\$ 110.24
067-0750-036-0000	Developed/Final Map	Low Density	1.0000	\$ 110.24
067-0750-037-0000	Developed/Final Map	Low Density	1.0000	\$ 110.24
067-0750-038-0000	Developed/Final Map	Low Density	1.0000	\$ 110.24
067-0750-039-0000	Developed/Final Map	Low Density	1.0000	\$ 110.24
067-0750-040-0000	Developed/Final Map	Low Density	1.0000	\$ 110.24
067-0750-041-0000	Developed/Final Map	Low Density	1.0000	\$ 110.24
067-0750-042-0000	Developed/Final Map	Low Density	1.0000	\$ 110.24
067-0750-043-0000	Developed/Final Map	Low Density	1.0000	\$ 110.24
067-0750-044-0000	Developed/Final Map	Low Density	1.0000	\$ 110.24
067-0750-045-0000	Developed/Final Map	Low Density	1.0000	\$ 110.24
067-0750-046-0000	Developed/Final Map	Low Density	1.0000	\$ 110.24
067-0750-047-0000	Developed/Final Map	Low Density	1.0000	\$ 110.24
067-0750-048-0000	Developed/Final Map	Low Density	1.0000	\$ 110.24
067-0750-049-0000	Developed/Final Map	Low Density	1.0000	\$ 110.24
067-0750-050-0000	Developed/Final Map	Low Density	1.0000	\$ 110.24
067-0750-051-0000	Developed/Final Map	Low Density	1.0000	\$ 110.24
067-0750-052-0000	Developed/Final Map	Low Density	1.0000	\$ 110.24
067-0750-053-0000	Developed/Final Map	Low Density	1.0000	\$ 110.24
067-0750-054-0000	Developed/Final Map	Low Density	1.0000	\$ 110.24
067-0750-055-0000	Developed/Final Map	Low Density	1.0000	\$ 110.24
067-0750-056-0000	Developed/Final Map	Low Density	1.0000	\$ 110.24
067-0750-057-0000	Developed/Final Map	Low Density	1.0000	\$ 110.24
067-0750-058-0000	Developed/Final Map	Low Density	1.0000	\$ 110.24
067-0750-059-0000	Developed/Final Map	Low Density	1.0000	\$ 110.24
067-0750-060-0000	Developed/Final Map	Low Density	1.0000	\$ 110.24
067-0750-061-0000	Developed/Final Map	Low Density	1.0000	\$ 110.24
067-0750-062-0000	Developed/Final Map	Low Density	1.0000	\$ 110.24
067-0750-063-0000	Developed/Final Map	Low Density	1.0000	\$ 110.24
067-0750-064-0000	Developed/Final Map	Low Density	1.0000	\$ 110.24
067-0750-065-0000	Developed/Final Map	Low Density	1.0000	\$ 110.24

City of Rancho Cordova **ATTACHMENT 3**
ITEM 17.3. **Transit Related Services Benefit District Zone No. 2** **Exhibit A to the Resolution**
Fiscal Year 2023-24 Charge Roll

APN	Development Status	Land Use	EDU	Levy Amount
067-0750-066-0000	Developed/Final Map	Low Density	1.0000	\$ 110.24
067-0750-067-0000	Developed/Final Map	Low Density	1.0000	\$ 110.24
067-0750-068-0000	Developed/Final Map	Low Density	1.0000	\$ 110.24
067-0750-069-0000	Developed/Final Map	Low Density	1.0000	\$ 110.24
067-0750-070-0000	Developed/Final Map	Low Density	1.0000	\$ 110.24
067-0750-071-0000	Developed/Final Map	Low Density	1.0000	\$ 110.24
067-0760-001-0000	Developed/Final Map	Low Density	1.0000	\$ 110.24
067-0760-002-0000	Developed/Final Map	Low Density	1.0000	\$ 110.24
067-0760-003-0000	Developed/Final Map	Low Density	1.0000	\$ 110.24
067-0760-004-0000	Developed/Final Map	Low Density	1.0000	\$ 110.24
067-0760-005-0000	Developed/Final Map	Low Density	1.0000	\$ 110.24
067-0760-006-0000	Developed/Final Map	Low Density	1.0000	\$ 110.24
067-0760-007-0000	Developed/Final Map	Low Density	1.0000	\$ 110.24
067-0760-008-0000	Developed/Final Map	Low Density	1.0000	\$ 110.24
067-0760-009-0000	Developed/Final Map	Low Density	1.0000	\$ 110.24
067-0760-010-0000	Developed/Final Map	Low Density	1.0000	\$ 110.24
067-0760-011-0000	Developed/Final Map	Low Density	1.0000	\$ 110.24
067-0760-012-0000	Developed/Final Map	Low Density	1.0000	\$ 110.24
067-0760-013-0000	Developed/Final Map	Low Density	1.0000	\$ 110.24
067-0760-014-0000	Developed/Final Map	Low Density	1.0000	\$ 110.24
067-0760-015-0000	Developed/Final Map	Low Density	1.0000	\$ 110.24
067-0760-016-0000	Developed/Final Map	Low Density	1.0000	\$ 110.24
067-0760-017-0000	Developed/Final Map	Low Density	1.0000	\$ 110.24
067-0760-018-0000	Developed/Final Map	Low Density	1.0000	\$ 110.24
067-0760-019-0000	Developed/Final Map	Low Density	1.0000	\$ 110.24
067-0760-020-0000	Developed/Final Map	Low Density	1.0000	\$ 110.24
067-0760-021-0000	Developed/Final Map	Low Density	1.0000	\$ 110.24
067-0760-022-0000	Developed/Final Map	Low Density	1.0000	\$ 110.24
067-0760-023-0000	Developed/Final Map	Low Density	1.0000	\$ 110.24
067-0760-024-0000	Developed/Final Map	Low Density	1.0000	\$ 110.24
067-0760-025-0000	Developed/Final Map	Low Density	1.0000	\$ 110.24
067-0760-026-0000	Developed/Final Map	Low Density	1.0000	\$ 110.24
067-0760-027-0000	Developed/Final Map	Low Density	1.0000	\$ 110.24
067-0760-028-0000	Developed/Final Map	Low Density	1.0000	\$ 110.24
067-0760-029-0000	Developed/Final Map	Low Density	1.0000	\$ 110.24
067-0760-030-0000	Developed/Final Map	Low Density	1.0000	\$ 110.24
067-0760-031-0000	Developed/Final Map	Low Density	1.0000	\$ 110.24
067-0760-032-0000	Developed/Final Map	Low Density	1.0000	\$ 110.24
067-0760-033-0000	Developed/Final Map	Low Density	1.0000	\$ 110.24
067-0760-034-0000	Developed/Final Map	Low Density	1.0000	\$ 110.24
067-0760-035-0000	Developed/Final Map	Low Density	1.0000	\$ 110.24
067-0760-036-0000	Developed/Final Map	Low Density	1.0000	\$ 110.24
067-0760-037-0000	Developed/Final Map	Low Density	1.0000	\$ 110.24
067-0760-038-0000	Developed/Final Map	Low Density	1.0000	\$ 110.24
067-0760-039-0000	Developed/Final Map	Low Density	1.0000	\$ 110.24

City of Rancho Cordova **ATTACHMENT 3**
ITEM 17.3. **Transit Related Services Benefit District Zone No. 2** **Exhibit A to the Resolution**
Fiscal Year 2023-24 Charge Roll

APN	Development Status	Land Use	EDU	Levy Amount
067-0760-040-0000	Developed/Final Map	Low Density	1.0000	\$ 110.24
067-0760-041-0000	Developed/Final Map	Low Density	1.0000	\$ 110.24
067-0760-042-0000	Developed/Final Map	Low Density	1.0000	\$ 110.24
067-0760-043-0000	Developed/Final Map	Low Density	1.0000	\$ 110.24
067-0760-044-0000	Developed/Final Map	Low Density	1.0000	\$ 110.24
067-0760-045-0000	Developed/Final Map	Low Density	1.0000	\$ 110.24
067-0760-046-0000	Developed/Final Map	Low Density	1.0000	\$ 110.24
067-0760-047-0000	Developed/Final Map	Low Density	1.0000	\$ 110.24
067-0760-048-0000	Developed/Final Map	Low Density	1.0000	\$ 110.24
067-0760-049-0000	Developed/Final Map	Low Density	1.0000	\$ 110.24
067-0760-050-0000	Developed/Final Map	Low Density	1.0000	\$ 110.24
067-0760-051-0000	Developed/Final Map	Low Density	1.0000	\$ 110.24
067-0760-052-0000	Developed/Final Map	Low Density	1.0000	\$ 110.24
067-0760-053-0000	Developed/Final Map	Low Density	1.0000	\$ 110.24
067-0760-054-0000	Developed/Final Map	Low Density	1.0000	\$ 110.24
067-0760-055-0000	Developed/Final Map	Low Density	1.0000	\$ 110.24
067-0760-056-0000	Developed/Final Map	Low Density	1.0000	\$ 110.24
067-0760-057-0000	Developed/Final Map	Low Density	1.0000	\$ 110.24
067-0760-058-0000	Developed/Final Map	Low Density	1.0000	\$ 110.24
067-0760-059-0000	Developed/Final Map	Low Density	1.0000	\$ 110.24
067-0760-060-0000	Developed/Final Map	Low Density	1.0000	\$ 110.24
067-0760-061-0000	Developed/Final Map	Low Density	1.0000	\$ 110.24
067-0760-062-0000	Developed/Final Map	Low Density	1.0000	\$ 110.24
067-0760-063-0000	Developed/Final Map	Low Density	1.0000	\$ 110.24
067-0760-064-0000	Developed/Final Map	Low Density	1.0000	\$ 110.24
067-0760-065-0000	Developed/Final Map	Low Density	1.0000	\$ 110.24
067-0760-066-0000	Developed/Final Map	Low Density	1.0000	\$ 110.24
067-0760-067-0000	Developed/Final Map	Low Density	1.0000	\$ 110.24
067-0760-068-0000	Developed/Final Map	Low Density	1.0000	\$ 110.24
067-0760-069-0000	Developed/Final Map	Low Density	1.0000	\$ 110.24
067-0760-070-0000	Developed/Final Map	Low Density	1.0000	\$ 110.24
067-0760-071-0000	Developed/Final Map	Low Density	1.0000	\$ 110.24
067-0760-072-0000	Developed/Final Map	Low Density	1.0000	\$ 110.24
067-0760-073-0000	Developed/Final Map	Low Density	1.0000	\$ 110.24
067-0760-074-0000	Developed/Final Map	Low Density	1.0000	\$ 110.24
067-0760-075-0000	Developed/Final Map	Low Density	1.0000	\$ 110.24
067-0760-076-0000	Developed/Final Map	Low Density	1.0000	\$ 110.24
067-0760-077-0000	Developed/Final Map	Low Density	1.0000	\$ 110.24
067-0760-078-0000	Developed/Final Map	Low Density	1.0000	\$ 110.24
067-0760-079-0000	Developed/Final Map	Low Density	1.0000	\$ 110.24
067-0760-080-0000	Developed/Final Map	Low Density	1.0000	\$ 110.24
067-0760-081-0000	Developed/Final Map	Low Density	1.0000	\$ 110.24
067-0760-082-0000	Developed/Final Map	Low Density	1.0000	\$ 110.24
067-0770-001-0000	Developed/Final Map	Medium Density	0.8000	\$ 88.20
067-0770-002-0000	Developed/Final Map	Medium Density	0.8000	\$ 88.20

City of Rancho Cordova **ATTACHMENT 3**
ITEM 17.3. **Transit Related Services Benefit District Zone No. 2** **Exhibit A to the Resolution**
Fiscal Year 2023-24 Charge Roll

APN	Development Status	Land Use	EDU	Levy Amount
067-0770-003-0000	Developed/Final Map	Medium Density	0.8000	\$ 88.20
067-0770-004-0000	Developed/Final Map	Medium Density	0.8000	\$ 88.20
067-0770-005-0000	Developed/Final Map	Medium Density	0.8000	\$ 88.20
067-0770-006-0000	Developed/Final Map	Medium Density	0.8000	\$ 88.20
067-0770-007-0000	Developed/Final Map	Medium Density	0.8000	\$ 88.20
067-0770-008-0000	Developed/Final Map	Medium Density	0.8000	\$ 88.20
067-0770-009-0000	Developed/Final Map	Medium Density	0.8000	\$ 88.20
067-0770-010-0000	Developed/Final Map	Medium Density	0.8000	\$ 88.20
067-0770-011-0000	Developed/Final Map	Medium Density	0.8000	\$ 88.20
067-0770-012-0000	Developed/Final Map	Medium Density	0.8000	\$ 88.20
067-0770-013-0000	Developed/Final Map	Medium Density	0.8000	\$ 88.20
067-0770-014-0000	Developed/Final Map	Medium Density	0.8000	\$ 88.20
067-0770-015-0000	Developed/Final Map	Medium Density	0.8000	\$ 88.20
067-0770-016-0000	Developed/Final Map	Medium Density	0.8000	\$ 88.20
067-0770-017-0000	Developed/Final Map	Medium Density	0.8000	\$ 88.20
067-0770-018-0000	Developed/Final Map	Medium Density	0.8000	\$ 88.20
067-0770-019-0000	Developed/Final Map	Medium Density	0.8000	\$ 88.20
067-0770-020-0000	Developed/Final Map	Medium Density	0.8000	\$ 88.20
067-0770-021-0000	Developed/Final Map	Medium Density	0.8000	\$ 88.20
067-0770-022-0000	Developed/Final Map	Medium Density	0.8000	\$ 88.20
067-0770-023-0000	Developed/Final Map	Medium Density	0.8000	\$ 88.20
067-0770-024-0000	Developed/Final Map	Medium Density	0.8000	\$ 88.20
067-0770-025-0000	Developed/Final Map	Medium Density	0.8000	\$ 88.20
067-0770-026-0000	Developed/Final Map	Medium Density	0.8000	\$ 88.20
067-0770-027-0000	Developed/Final Map	Medium Density	0.8000	\$ 88.20
067-0770-028-0000	Developed/Final Map	Medium Density	0.8000	\$ 88.20
067-0770-029-0000	Developed/Final Map	Medium Density	0.8000	\$ 88.20
067-0770-030-0000	Developed/Final Map	Medium Density	0.8000	\$ 88.20
067-0770-031-0000	Developed/Final Map	Medium Density	0.8000	\$ 88.20
067-0770-032-0000	Developed/Final Map	Medium Density	0.8000	\$ 88.20
067-0770-033-0000	Developed/Final Map	Medium Density	0.8000	\$ 88.20
067-0770-034-0000	Developed/Final Map	Medium Density	0.8000	\$ 88.20
067-0770-035-0000	Developed/Final Map	Medium Density	0.8000	\$ 88.20
067-0770-036-0000	Developed/Final Map	Medium Density	0.8000	\$ 88.20
067-0770-037-0000	Developed/Final Map	Medium Density	0.8000	\$ 88.20
067-0770-038-0000	Developed/Final Map	Medium Density	0.8000	\$ 88.20
067-0770-039-0000	Developed/Final Map	Medium Density	0.8000	\$ 88.20
067-0770-040-0000	Developed/Final Map	Medium Density	0.8000	\$ 88.20
067-0770-041-0000	Developed/Final Map	Medium Density	0.8000	\$ 88.20
067-0770-042-0000	Developed/Final Map	Medium Density	0.8000	\$ 88.20
067-0770-043-0000	Developed/Final Map	Medium Density	0.8000	\$ 88.20
067-0770-044-0000	Developed/Final Map	Medium Density	0.8000	\$ 88.20
067-0770-045-0000	Developed/Final Map	Medium Density	0.8000	\$ 88.20
067-0770-046-0000	Developed/Final Map	Medium Density	0.8000	\$ 88.20
067-0770-047-0000	Developed/Final Map	Medium Density	0.8000	\$ 88.20

City of Rancho Cordova **ATTACHMENT 3**
ITEM 17.3. **Transit Related Services Benefit District Zone No. 2** **Exhibit A to the Resolution**
Fiscal Year 2023-24 Charge Roll

APN	Development Status	Land Use	EDU	Levy Amount
067-0770-048-0000	Developed/Final Map	Medium Density	0.8000	\$ 88.20
067-0770-049-0000	Developed/Final Map	Medium Density	0.8000	\$ 88.20
067-0770-050-0000	Developed/Final Map	Medium Density	0.8000	\$ 88.20
067-0770-051-0000	Developed/Final Map	Medium Density	0.8000	\$ 88.20
067-0770-052-0000	Developed/Final Map	Medium Density	0.8000	\$ 88.20
067-0770-053-0000	Developed/Final Map	Medium Density	0.8000	\$ 88.20
067-0770-054-0000	Developed/Final Map	Medium Density	0.8000	\$ 88.20
067-0770-055-0000	Developed/Final Map	Medium Density	0.8000	\$ 88.20
067-0770-056-0000	Developed/Final Map	Medium Density	0.8000	\$ 88.20
067-0770-057-0000	Developed/Final Map	Medium Density	0.8000	\$ 88.20
067-0770-058-0000	Developed/Final Map	Medium Density	0.8000	\$ 88.20
067-0770-059-0000	Developed/Final Map	Medium Density	0.8000	\$ 88.20
067-0770-060-0000	Developed/Final Map	Medium Density	0.8000	\$ 88.20
067-0770-061-0000	Developed/Final Map	Medium Density	0.8000	\$ 88.20
067-0770-062-0000	Developed/Final Map	Medium Density	0.8000	\$ 88.20
067-0770-063-0000	Developed/Final Map	Medium Density	0.8000	\$ 88.20
067-0770-064-0000	Developed/Final Map	Medium Density	0.8000	\$ 88.20
067-0770-065-0000	Developed/Final Map	Medium Density	0.8000	\$ 88.20
067-0770-066-0000	Developed/Final Map	Medium Density	0.8000	\$ 88.20
067-0770-067-0000	Developed/Final Map	Medium Density	0.8000	\$ 88.20
067-0770-068-0000	Developed/Final Map	Medium Density	0.8000	\$ 88.20
067-0770-069-0000	Developed/Final Map	Medium Density	0.8000	\$ 88.20
067-0770-070-0000	Developed/Final Map	Medium Density	0.8000	\$ 88.20
067-0770-071-0000	Developed/Final Map	Medium Density	0.8000	\$ 88.20
067-0770-072-0000	Developed/Final Map	Medium Density	0.8000	\$ 88.20
067-0770-073-0000	Developed/Final Map	Medium Density	0.8000	\$ 88.20
067-0770-074-0000	Developed/Final Map	Medium Density	0.8000	\$ 88.20
067-0770-075-0000	Developed/Final Map	Medium Density	0.8000	\$ 88.20
067-0770-076-0000	Developed/Final Map	Medium Density	0.8000	\$ 88.20
067-0770-077-0000	Developed/Final Map	Medium Density	0.8000	\$ 88.20
067-0770-078-0000	Developed/Final Map	Medium Density	0.8000	\$ 88.20
067-0770-079-0000	Developed/Final Map	Medium Density	0.8000	\$ 88.20
067-0770-080-0000	Developed/Final Map	Medium Density	0.8000	\$ 88.20
067-0770-081-0000	Developed/Final Map	Medium Density	0.8000	\$ 88.20
067-0770-082-0000	Developed/Final Map	Medium Density	0.8000	\$ 88.20
067-0770-083-0000	Developed/Final Map	Medium Density	0.8000	\$ 88.20
067-0770-084-0000	Developed/Final Map	Medium Density	0.8000	\$ 88.20
067-0770-085-0000	Developed/Final Map	Medium Density	0.8000	\$ 88.20
067-0770-086-0000	Developed/Final Map	Medium Density	0.8000	\$ 88.20
067-0770-087-0000	Developed/Final Map	Medium Density	0.8000	\$ 88.20
067-0770-088-0000	Developed/Final Map	Medium Density	0.8000	\$ 88.20
067-0770-089-0000	Developed/Final Map	Medium Density	0.8000	\$ 88.20
067-0770-090-0000	Developed/Final Map	Medium Density	0.8000	\$ 88.20
067-0770-091-0000	Developed/Final Map	Medium Density	0.8000	\$ 88.20
067-0770-092-0000	Developed/Final Map	Medium Density	0.8000	\$ 88.20

City of Rancho Cordova **ATTACHMENT 3**
ITEM 17.3. **Transit Related Services Benefit District Zone No. 2** **Exhibit A to the Resolution**
Fiscal Year 2023-24 Charge Roll

APN	Development Status	Land Use	EDU	Levy Amount
067-0770-093-0000	Developed/Final Map	Medium Density	0.8000	\$ 88.20
067-0770-094-0000	Developed/Final Map	Medium Density	0.8000	\$ 88.20
067-0770-095-0000	Developed/Final Map	Medium Density	0.8000	\$ 88.20
067-0770-096-0000	Developed/Final Map	Medium Density	0.8000	\$ 88.20
067-0770-097-0000	Developed/Final Map	Medium Density	0.8000	\$ 88.20
067-0770-098-0000	Developed/Final Map	Medium Density	0.8000	\$ 88.20
067-0770-099-0000	Developed/Final Map	Medium Density	0.8000	\$ 88.20
067-0800-001-0000	Developed/Final Map	Low Density	1.0000	\$ 110.24
067-0800-002-0000	Developed/Final Map	Low Density	1.0000	\$ 110.24
067-0800-003-0000	Developed/Final Map	Low Density	1.0000	\$ 110.24
067-0800-004-0000	Developed/Final Map	Low Density	1.0000	\$ 110.24
067-0800-005-0000	Developed/Final Map	Low Density	1.0000	\$ 110.24
067-0800-006-0000	Developed/Final Map	Low Density	1.0000	\$ 110.24
067-0800-007-0000	Developed/Final Map	Low Density	1.0000	\$ 110.24
067-0800-008-0000	Developed/Final Map	Low Density	1.0000	\$ 110.24
067-0800-009-0000	Developed/Final Map	Low Density	1.0000	\$ 110.24
067-0800-010-0000	Developed/Final Map	Low Density	1.0000	\$ 110.24
067-0800-011-0000	Developed/Final Map	Low Density	1.0000	\$ 110.24
067-0800-012-0000	Developed/Final Map	Low Density	1.0000	\$ 110.24
067-0800-013-0000	Developed/Final Map	Low Density	1.0000	\$ 110.24
067-0800-014-0000	Developed/Final Map	Low Density	1.0000	\$ 110.24
067-0800-015-0000	Developed/Final Map	Low Density	1.0000	\$ 110.24
067-0800-016-0000	Developed/Final Map	Low Density	1.0000	\$ 110.24
067-0800-017-0000	Developed/Final Map	Low Density	1.0000	\$ 110.24
067-0800-018-0000	Developed/Final Map	Low Density	1.0000	\$ 110.24
067-0800-019-0000	Developed/Final Map	Low Density	1.0000	\$ 110.24
067-0800-020-0000	Developed/Final Map	Low Density	1.0000	\$ 110.24
067-0800-021-0000	Developed/Final Map	Low Density	1.0000	\$ 110.24
067-0800-022-0000	Developed/Final Map	Low Density	1.0000	\$ 110.24
067-0800-023-0000	Developed/Final Map	Low Density	1.0000	\$ 110.24
067-0800-024-0000	Developed/Final Map	Low Density	1.0000	\$ 110.24
067-0800-025-0000	Developed/Final Map	Low Density	1.0000	\$ 110.24
067-0800-026-0000	Developed/Final Map	Low Density	1.0000	\$ 110.24
067-0800-027-0000	Developed/Final Map	Low Density	1.0000	\$ 110.24
067-0800-028-0000	Developed/Final Map	Low Density	1.0000	\$ 110.24
067-0800-029-0000	Developed/Final Map	Low Density	1.0000	\$ 110.24
067-0800-030-0000	Developed/Final Map	Low Density	1.0000	\$ 110.24
067-0800-031-0000	Developed/Final Map	Low Density	1.0000	\$ 110.24
067-0800-032-0000	Developed/Final Map	Low Density	1.0000	\$ 110.24
067-0800-033-0000	Developed/Final Map	Low Density	1.0000	\$ 110.24
067-0800-034-0000	Developed/Final Map	Low Density	1.0000	\$ 110.24
067-0800-035-0000	Developed/Final Map	Low Density	1.0000	\$ 110.24
067-0800-036-0000	Developed/Final Map	Low Density	1.0000	\$ 110.24
067-0800-037-0000	Developed/Final Map	Low Density	1.0000	\$ 110.24
067-0800-038-0000	Developed/Final Map	Low Density	1.0000	\$ 110.24

City of Rancho Cordova **ATTACHMENT 3**
ITEM 17.3. **Transit Related Services Benefit District Zone No. 2** **Exhibit A to the Resolution**
Fiscal Year 2023-24 Charge Roll

APN	Development Status	Land Use	EDU	Levy Amount
067-0800-039-0000	Developed/Final Map	Low Density	1.0000	\$ 110.24
067-0800-040-0000	Developed/Final Map	Low Density	1.0000	\$ 110.24
067-0800-041-0000	Developed/Final Map	Low Density	1.0000	\$ 110.24
067-0800-042-0000	Developed/Final Map	Low Density	1.0000	\$ 110.24
067-0800-043-0000	Developed/Final Map	Low Density	1.0000	\$ 110.24
067-0800-044-0000	Developed/Final Map	Low Density	1.0000	\$ 110.24
067-0800-045-0000	Developed/Final Map	Low Density	1.0000	\$ 110.24
067-0800-046-0000	Developed/Final Map	Low Density	1.0000	\$ 110.24
067-0800-047-0000	Developed/Final Map	Low Density	1.0000	\$ 110.24
067-0800-048-0000	Developed/Final Map	Low Density	1.0000	\$ 110.24
067-0800-049-0000	Developed/Final Map	Low Density	1.0000	\$ 110.24
067-0800-050-0000	Developed/Final Map	Low Density	1.0000	\$ 110.24
067-0800-051-0000	Developed/Final Map	Low Density	1.0000	\$ 110.24
067-0800-052-0000	Developed/Final Map	Low Density	1.0000	\$ 110.24
067-0800-053-0000	Developed/Final Map	Low Density	1.0000	\$ 110.24
067-0800-054-0000	Developed/Final Map	Low Density	1.0000	\$ 110.24
067-0800-055-0000	Developed/Final Map	Low Density	1.0000	\$ 110.24
067-0800-056-0000	Developed/Final Map	Low Density	1.0000	\$ 110.24
067-0800-057-0000	Developed/Final Map	Low Density	1.0000	\$ 110.24
067-0800-058-0000	Developed/Final Map	Low Density	1.0000	\$ 110.24
067-0800-059-0000	Developed/Final Map	Low Density	1.0000	\$ 110.24
067-0800-060-0000	Developed/Final Map	Low Density	1.0000	\$ 110.24
067-0800-061-0000	Developed/Final Map	Low Density	1.0000	\$ 110.24
067-0800-062-0000	Developed/Final Map	Low Density	1.0000	\$ 110.24
067-0800-063-0000	Developed/Final Map	Low Density	1.0000	\$ 110.24
067-0800-064-0000	Developed/Final Map	Low Density	1.0000	\$ 110.24
067-0800-065-0000	Developed/Final Map	Low Density	1.0000	\$ 110.24
067-0800-066-0000	Developed/Final Map	Low Density	1.0000	\$ 110.24
067-0800-067-0000	Developed/Final Map	Low Density	1.0000	\$ 110.24
067-0800-068-0000	Developed/Final Map	Low Density	1.0000	\$ 110.24
067-0800-069-0000	Developed/Final Map	Low Density	1.0000	\$ 110.24
067-0800-070-0000	Developed/Final Map	Low Density	1.0000	\$ 110.24
067-0800-071-0000	Developed/Final Map	Low Density	1.0000	\$ 110.24
067-0800-072-0000	Developed/Final Map	Low Density	1.0000	\$ 110.24
067-0800-073-0000	Developed/Final Map	Low Density	1.0000	\$ 110.24
067-0800-074-0000	Developed/Final Map	Low Density	1.0000	\$ 110.24
067-0800-075-0000	Developed/Final Map	Low Density	1.0000	\$ 110.24
067-0800-076-0000	Developed/Final Map	Low Density	1.0000	\$ 110.24
067-0800-077-0000	Developed/Final Map	Low Density	1.0000	\$ 110.24
067-0800-078-0000	Developed/Final Map	Low Density	1.0000	\$ 110.24
067-0800-079-0000	Developed/Final Map	Low Density	1.0000	\$ 110.24
067-0800-080-0000	Developed/Final Map	Low Density	1.0000	\$ 110.24
067-0800-081-0000	Developed/Final Map	Low Density	1.0000	\$ 110.24
067-0800-082-0000	Developed/Final Map	Low Density	1.0000	\$ 110.24
067-0800-083-0000	Developed/Final Map	Low Density	1.0000	\$ 110.24

City of Rancho Cordova **ATTACHMENT 3**
ITEM 17.3. **Transit Related Services Benefit District Zone No. 2** **Exhibit A to the Resolution**
Fiscal Year 2023-24 Charge Roll

APN	Development Status	Land Use	EDU	Levy Amount
067-0800-084-0000	Developed/Final Map	Low Density	1.0000	\$ 110.24
067-0800-085-0000	Developed/Final Map	Low Density	1.0000	\$ 110.24
067-0800-086-0000	Developed/Final Map	Low Density	1.0000	\$ 110.24
067-0800-087-0000	Developed/Final Map	Low Density	1.0000	\$ 110.24
067-0800-088-0000	Developed/Final Map	Low Density	1.0000	\$ 110.24
067-0800-089-0000	Developed/Final Map	Low Density	1.0000	\$ 110.24
067-0800-090-0000	Developed/Final Map	Low Density	1.0000	\$ 110.24
067-0800-091-0000	Developed/Final Map	Low Density	1.0000	\$ 110.24
067-0800-092-0000	Developed/Final Map	Low Density	1.0000	\$ 110.24
067-0800-093-0000	Developed/Final Map	Low Density	1.0000	\$ 110.24
067-0800-094-0000	Developed/Final Map	Low Density	1.0000	\$ 110.24
067-0800-095-0000	Developed/Final Map	Low Density	1.0000	\$ 110.24
067-0800-096-0000	Developed/Final Map	Low Density	1.0000	\$ 110.24
067-0800-097-0000	Developed/Final Map	Low Density	1.0000	\$ 110.24
067-0800-098-0000	Developed/Final Map	Low Density	1.0000	\$ 110.24
067-0800-099-0000	Developed/Final Map	Low Density	1.0000	\$ 110.24
067-0800-100-0000	Developed/Final Map	Low Density	1.0000	\$ 110.24
067-0800-101-0000	Developed/Final Map	Low Density	1.0000	\$ 110.24
067-0800-102-0000	Developed/Final Map	Low Density	1.0000	\$ 110.24
067-0800-103-0000	Developed/Final Map	Low Density	1.0000	\$ 110.24
067-0800-104-0000	Developed/Final Map	Low Density	1.0000	\$ 110.24
067-0800-105-0000	Developed/Final Map	Low Density	1.0000	\$ 110.24
067-0800-106-0000	Developed/Final Map	Low Density	1.0000	\$ 110.24
067-0800-107-0000	Developed/Final Map	Low Density	1.0000	\$ 110.24
067-0800-108-0000	Developed/Final Map	Low Density	1.0000	\$ 110.24
067-0800-109-0000	Developed/Final Map	Low Density	1.0000	\$ 110.24
067-0800-110-0000	Developed/Final Map	Low Density	1.0000	\$ 110.24
067-0800-111-0000	Developed/Final Map	Low Density	1.0000	\$ 110.24
067-0800-112-0000	Developed/Final Map	Low Density	1.0000	\$ 110.24
067-0800-113-0000	Developed/Final Map	Low Density	1.0000	\$ 110.24
067-0800-114-0000	Developed/Final Map	Low Density	1.0000	\$ 110.24
067-0800-115-0000	Developed/Final Map	Low Density	1.0000	\$ 110.24
067-0800-116-0000	Developed/Final Map	Low Density	1.0000	\$ 110.24
067-0800-117-0000	Developed/Final Map	Low Density	1.0000	\$ 110.24
067-0800-118-0000	Developed/Final Map	Low Density	1.0000	\$ 110.24
067-0800-119-0000	Developed/Final Map	Low Density	1.0000	\$ 110.24
067-0800-120-0000	Developed/Final Map	Low Density	1.0000	\$ 110.24
067-0800-121-0000	Developed/Final Map	Low Density	1.0000	\$ 110.24
067-0800-122-0000	Developed/Final Map	Low Density	1.0000	\$ 110.24
067-0800-123-0000	Developed/Final Map	Low Density	1.0000	\$ 110.24
067-0800-124-0000	Developed/Final Map	Low Density	1.0000	\$ 110.24
067-0800-125-0000	Developed/Final Map	Low Density	1.0000	\$ 110.24
067-0800-126-0000	Developed/Final Map	Low Density	1.0000	\$ 110.24
067-0800-127-0000	Developed/Final Map	Low Density	1.0000	\$ 110.24
067-0800-128-0000	Developed/Final Map	Low Density	1.0000	\$ 110.24

City of Rancho Cordova **ATTACHMENT 3**
ITEM 17.3. **Transit Related Services Benefit District Zone No. 2** **Exhibit A to the Resolution**
Fiscal Year 2023-24 Charge Roll

APN	Development Status	Land Use	EDU	Levy Amount
067-0800-129-0000	Developed/Final Map	Low Density	1.0000	\$ 110.24
067-0800-130-0000	Developed/Final Map	Low Density	1.0000	\$ 110.24
067-0800-131-0000	Developed/Final Map	Low Density	1.0000	\$ 110.24
067-0800-132-0000	Developed/Final Map	Low Density	1.0000	\$ 110.24
067-0810-001-0000	Developed/Final Map	Low Density	1.0000	\$ 110.24
067-0810-002-0000	Developed/Final Map	Low Density	1.0000	\$ 110.24
067-0810-003-0000	Developed/Final Map	Low Density	1.0000	\$ 110.24
067-0810-004-0000	Developed/Final Map	Low Density	1.0000	\$ 110.24
067-0810-005-0000	Developed/Final Map	Low Density	1.0000	\$ 110.24
067-0810-006-0000	Developed/Final Map	Low Density	1.0000	\$ 110.24
067-0810-007-0000	Developed/Final Map	Low Density	1.0000	\$ 110.24
067-0810-008-0000	Developed/Final Map	Low Density	1.0000	\$ 110.24
067-0810-009-0000	Developed/Final Map	Low Density	1.0000	\$ 110.24
067-0810-010-0000	Developed/Final Map	Low Density	1.0000	\$ 110.24
067-0810-011-0000	Developed/Final Map	Low Density	1.0000	\$ 110.24
067-0810-012-0000	Developed/Final Map	Low Density	1.0000	\$ 110.24
067-0810-013-0000	Developed/Final Map	Low Density	1.0000	\$ 110.24
067-0810-014-0000	Developed/Final Map	Low Density	1.0000	\$ 110.24
067-0810-015-0000	Developed/Final Map	Low Density	1.0000	\$ 110.24
067-0810-016-0000	Developed/Final Map	Low Density	1.0000	\$ 110.24
067-0810-017-0000	Developed/Final Map	Low Density	1.0000	\$ 110.24
067-0810-018-0000	Developed/Final Map	Low Density	1.0000	\$ 110.24
067-0810-019-0000	Developed/Final Map	Low Density	1.0000	\$ 110.24
067-0810-020-0000	Developed/Final Map	Low Density	1.0000	\$ 110.24
067-0810-021-0000	Developed/Final Map	Low Density	1.0000	\$ 110.24
067-0810-022-0000	Developed/Final Map	Low Density	1.0000	\$ 110.24
067-0810-023-0000	Developed/Final Map	Low Density	1.0000	\$ 110.24
067-0810-024-0000	Developed/Final Map	Low Density	1.0000	\$ 110.24
067-0810-025-0000	Developed/Final Map	Low Density	1.0000	\$ 110.24
067-0810-026-0000	Developed/Final Map	Low Density	1.0000	\$ 110.24
067-0810-027-0000	Developed/Final Map	Low Density	1.0000	\$ 110.24
067-0810-028-0000	Developed/Final Map	Low Density	1.0000	\$ 110.24
067-0810-029-0000	Developed/Final Map	Low Density	1.0000	\$ 110.24
067-0810-030-0000	Developed/Final Map	Low Density	1.0000	\$ 110.24
067-0810-031-0000	Developed/Final Map	Low Density	1.0000	\$ 110.24
067-0810-032-0000	Developed/Final Map	Low Density	1.0000	\$ 110.24
067-0810-033-0000	Developed/Final Map	Low Density	1.0000	\$ 110.24
067-0810-034-0000	Developed/Final Map	Low Density	1.0000	\$ 110.24
067-0810-035-0000	Developed/Final Map	Low Density	1.0000	\$ 110.24
067-0810-038-0000	Developed/Final Map	Low Density	1.0000	\$ 110.24
067-0810-039-0000	Developed/Final Map	Low Density	1.0000	\$ 110.24
067-0810-040-0000	Developed/Final Map	Low Density	1.0000	\$ 110.24
067-0810-041-0000	Developed/Final Map	Low Density	1.0000	\$ 110.24
067-0810-042-0000	Developed/Final Map	Low Density	1.0000	\$ 110.24
067-0810-043-0000	Developed/Final Map	Low Density	1.0000	\$ 110.24

City of Rancho Cordova **ATTACHMENT 3**
ITEM 17.3. **Transit Related Services Benefit District Zone No. 2** **Exhibit A to the Resolution**
Fiscal Year 2023-24 Charge Roll

APN	Development Status	Land Use	EDU	Levy Amount
067-0810-044-0000	Developed/Final Map	Low Density	1.0000	\$ 110.24
067-0810-045-0000	Developed/Final Map	Low Density	1.0000	\$ 110.24
067-0810-046-0000	Developed/Final Map	Low Density	1.0000	\$ 110.24
067-0810-047-0000	Developed/Final Map	Low Density	1.0000	\$ 110.24
067-0810-048-0000	Developed/Final Map	Low Density	1.0000	\$ 110.24
067-0810-049-0000	Developed/Final Map	Low Density	1.0000	\$ 110.24
067-0810-050-0000	Developed/Final Map	Low Density	1.0000	\$ 110.24
067-0810-051-0000	Developed/Final Map	Low Density	1.0000	\$ 110.24
067-0810-052-0000	Developed/Final Map	Low Density	1.0000	\$ 110.24
067-0810-053-0000	Developed/Final Map	Low Density	1.0000	\$ 110.24
067-0810-054-0000	Developed/Final Map	Low Density	1.0000	\$ 110.24
067-0810-055-0000	Developed/Final Map	Low Density	1.0000	\$ 110.24
067-0810-056-0000	Developed/Final Map	Low Density	1.0000	\$ 110.24
067-0810-057-0000	Developed/Final Map	Low Density	1.0000	\$ 110.24
067-0820-001-0000	Developed/Final Map	Low Density	1.0000	\$ 110.24
067-0820-002-0000	Developed/Final Map	Low Density	1.0000	\$ 110.24
067-0820-003-0000	Developed/Final Map	Low Density	1.0000	\$ 110.24
067-0820-004-0000	Developed/Final Map	Low Density	1.0000	\$ 110.24
067-0820-005-0000	Developed/Final Map	Low Density	1.0000	\$ 110.24
067-0820-006-0000	Developed/Final Map	Low Density	1.0000	\$ 110.24
067-0820-007-0000	Developed/Final Map	Low Density	1.0000	\$ 110.24
067-0820-008-0000	Developed/Final Map	Low Density	1.0000	\$ 110.24
067-0820-009-0000	Developed/Final Map	Low Density	1.0000	\$ 110.24
067-0820-010-0000	Developed/Final Map	Low Density	1.0000	\$ 110.24
067-0820-011-0000	Developed/Final Map	Low Density	1.0000	\$ 110.24
067-0820-012-0000	Developed/Final Map	Low Density	1.0000	\$ 110.24
067-0820-013-0000	Developed/Final Map	Low Density	1.0000	\$ 110.24
067-0820-014-0000	Developed/Final Map	Low Density	1.0000	\$ 110.24
067-0820-015-0000	Developed/Final Map	Low Density	1.0000	\$ 110.24
067-0820-016-0000	Developed/Final Map	Low Density	1.0000	\$ 110.24
067-0820-017-0000	Developed/Final Map	Low Density	1.0000	\$ 110.24
067-0820-018-0000	Developed/Final Map	Low Density	1.0000	\$ 110.24
067-0820-019-0000	Developed/Final Map	Low Density	1.0000	\$ 110.24
067-0820-020-0000	Developed/Final Map	Low Density	1.0000	\$ 110.24
067-0820-021-0000	Developed/Final Map	Low Density	1.0000	\$ 110.24
067-0820-022-0000	Developed/Final Map	Low Density	1.0000	\$ 110.24
067-0820-023-0000	Developed/Final Map	Low Density	1.0000	\$ 110.24
067-0820-024-0000	Developed/Final Map	Low Density	1.0000	\$ 110.24
067-0820-025-0000	Developed/Final Map	Low Density	1.0000	\$ 110.24
067-0820-026-0000	Developed/Final Map	Low Density	1.0000	\$ 110.24
067-0820-027-0000	Developed/Final Map	Low Density	1.0000	\$ 110.24
067-0820-028-0000	Developed/Final Map	Low Density	1.0000	\$ 110.24
067-0820-029-0000	Developed/Final Map	Low Density	1.0000	\$ 110.24
067-0820-030-0000	Developed/Final Map	Low Density	1.0000	\$ 110.24
067-0820-031-0000	Developed/Final Map	Low Density	1.0000	\$ 110.24

City of Rancho Cordova **ATTACHMENT 3**
ITEM 17.3. **Transit Related Services Benefit District Zone No. 2** **Exhibit A to the Resolution**
Fiscal Year 2023-24 Charge Roll

APN	Development Status	Land Use	EDU	Levy Amount
067-0820-032-0000	Developed/Final Map	Low Density	1.0000	\$ 110.24
067-0820-033-0000	Developed/Final Map	Low Density	1.0000	\$ 110.24
067-0820-034-0000	Developed/Final Map	Low Density	1.0000	\$ 110.24
067-0820-035-0000	Developed/Final Map	Low Density	1.0000	\$ 110.24
067-0820-036-0000	Developed/Final Map	Low Density	1.0000	\$ 110.24
067-0820-037-0000	Developed/Final Map	Low Density	1.0000	\$ 110.24
067-0820-038-0000	Developed/Final Map	Low Density	1.0000	\$ 110.24
067-0820-039-0000	Developed/Final Map	Low Density	1.0000	\$ 110.24
067-0820-040-0000	Developed/Final Map	Low Density	1.0000	\$ 110.24
067-0820-041-0000	Developed/Final Map	Low Density	1.0000	\$ 110.24
067-0820-042-0000	Developed/Final Map	Low Density	1.0000	\$ 110.24
067-0820-043-0000	Developed/Final Map	Low Density	1.0000	\$ 110.24
067-0820-044-0000	Developed/Final Map	Low Density	1.0000	\$ 110.24
067-0820-045-0000	Developed/Final Map	Low Density	1.0000	\$ 110.24
067-0820-046-0000	Developed/Final Map	Low Density	1.0000	\$ 110.24
067-0820-047-0000	Developed/Final Map	Low Density	1.0000	\$ 110.24
067-0820-048-0000	Developed/Final Map	Low Density	1.0000	\$ 110.24
067-0820-049-0000	Developed/Final Map	Low Density	1.0000	\$ 110.24
067-0820-050-0000	Developed/Final Map	Low Density	1.0000	\$ 110.24
067-0820-051-0000	Developed/Final Map	Low Density	1.0000	\$ 110.24
067-0820-052-0000	Developed/Final Map	Low Density	1.0000	\$ 110.24
067-0820-053-0000	Developed/Final Map	Low Density	1.0000	\$ 110.24
067-0820-054-0000	Developed/Final Map	Low Density	1.0000	\$ 110.24
067-0820-055-0000	Developed/Final Map	Low Density	1.0000	\$ 110.24
067-0820-056-0000	Developed/Final Map	Low Density	1.0000	\$ 110.24
067-0820-057-0000	Developed/Final Map	Low Density	1.0000	\$ 110.24
067-0820-058-0000	Developed/Final Map	Low Density	1.0000	\$ 110.24
067-0830-001-0000	Developed/Final Map	Low Density	1.0000	\$ 110.24
067-0830-002-0000	Developed/Final Map	Low Density	1.0000	\$ 110.24
067-0830-003-0000	Developed/Final Map	Low Density	1.0000	\$ 110.24
067-0830-004-0000	Developed/Final Map	Low Density	1.0000	\$ 110.24
067-0830-005-0000	Developed/Final Map	Low Density	1.0000	\$ 110.24
067-0830-006-0000	Developed/Final Map	Low Density	1.0000	\$ 110.24
067-0830-007-0000	Developed/Final Map	Low Density	1.0000	\$ 110.24
067-0830-008-0000	Developed/Final Map	Low Density	1.0000	\$ 110.24
067-0830-009-0000	Developed/Final Map	Low Density	1.0000	\$ 110.24
067-0830-010-0000	Developed/Final Map	Low Density	1.0000	\$ 110.24
067-0830-011-0000	Developed/Final Map	Low Density	1.0000	\$ 110.24
067-0830-012-0000	Developed/Final Map	Low Density	1.0000	\$ 110.24
067-0830-013-0000	Developed/Final Map	Low Density	1.0000	\$ 110.24
067-0830-014-0000	Developed/Final Map	Low Density	1.0000	\$ 110.24
067-0830-015-0000	Developed/Final Map	Low Density	1.0000	\$ 110.24
067-0830-016-0000	Developed/Final Map	Low Density	1.0000	\$ 110.24
067-0830-017-0000	Developed/Final Map	Low Density	1.0000	\$ 110.24
067-0830-018-0000	Developed/Final Map	Low Density	1.0000	\$ 110.24

City of Rancho Cordova **ATTACHMENT 3**
ITEM 17.3. **Transit Related Services Benefit District Zone No. 2** **Exhibit A to the Resolution**
Fiscal Year 2023-24 Charge Roll

APN	Development Status	Land Use	EDU	Levy Amount
067-0830-019-0000	Developed/Final Map	Low Density	1.0000	\$ 110.24
067-0830-020-0000	Developed/Final Map	Low Density	1.0000	\$ 110.24
067-0830-021-0000	Developed/Final Map	Low Density	1.0000	\$ 110.24
067-0830-022-0000	Developed/Final Map	Low Density	1.0000	\$ 110.24
067-0830-023-0000	Developed/Final Map	Low Density	1.0000	\$ 110.24
067-0830-024-0000	Developed/Final Map	Low Density	1.0000	\$ 110.24
067-0830-025-0000	Developed/Final Map	Low Density	1.0000	\$ 110.24
067-0830-026-0000	Developed/Final Map	Low Density	1.0000	\$ 110.24
067-0830-027-0000	Developed/Final Map	Low Density	1.0000	\$ 110.24
067-0830-028-0000	Developed/Final Map	Low Density	1.0000	\$ 110.24
067-0830-029-0000	Developed/Final Map	Low Density	1.0000	\$ 110.24
067-0830-030-0000	Developed/Final Map	Low Density	1.0000	\$ 110.24
067-0830-031-0000	Developed/Final Map	Low Density	1.0000	\$ 110.24
067-0830-032-0000	Developed/Final Map	Low Density	1.0000	\$ 110.24
067-0830-033-0000	Developed/Final Map	Low Density	1.0000	\$ 110.24
067-0830-034-0000	Developed/Final Map	Low Density	1.0000	\$ 110.24
067-0830-035-0000	Developed/Final Map	Low Density	1.0000	\$ 110.24
067-0830-036-0000	Developed/Final Map	Low Density	1.0000	\$ 110.24
067-0830-037-0000	Developed/Final Map	Low Density	1.0000	\$ 110.24
067-0830-038-0000	Developed/Final Map	Low Density	1.0000	\$ 110.24
067-0830-039-0000	Developed/Final Map	Low Density	1.0000	\$ 110.24
067-0830-040-0000	Developed/Final Map	Low Density	1.0000	\$ 110.24
067-0830-041-0000	Developed/Final Map	Low Density	1.0000	\$ 110.24
067-0830-042-0000	Developed/Final Map	Low Density	1.0000	\$ 110.24
067-0830-043-0000	Developed/Final Map	Low Density	1.0000	\$ 110.24
067-0830-044-0000	Developed/Final Map	Low Density	1.0000	\$ 110.24
067-0830-045-0000	Developed/Final Map	Low Density	1.0000	\$ 110.24
067-0830-046-0000	Developed/Final Map	Low Density	1.0000	\$ 110.24
067-0830-047-0000	Developed/Final Map	Low Density	1.0000	\$ 110.24
067-0830-048-0000	Developed/Final Map	Low Density	1.0000	\$ 110.24
067-0830-049-0000	Developed/Final Map	Low Density	1.0000	\$ 110.24
067-0830-050-0000	Developed/Final Map	Low Density	1.0000	\$ 110.24
067-0830-051-0000	Developed/Final Map	Low Density	1.0000	\$ 110.24
067-0830-052-0000	Developed/Final Map	Low Density	1.0000	\$ 110.24
067-0830-053-0000	Developed/Final Map	Low Density	1.0000	\$ 110.24
067-0830-054-0000	Developed/Final Map	Low Density	1.0000	\$ 110.24
067-0830-055-0000	Developed/Final Map	Low Density	1.0000	\$ 110.24
067-0830-056-0000	Developed/Final Map	Low Density	1.0000	\$ 110.24
067-0830-057-0000	Developed/Final Map	Low Density	1.0000	\$ 110.24
067-0830-058-0000	Developed/Final Map	Low Density	1.0000	\$ 110.24
067-0830-059-0000	Developed/Final Map	Low Density	1.0000	\$ 110.24
067-0830-060-0000	Developed/Final Map	Low Density	1.0000	\$ 110.24
067-0830-061-0000	Developed/Final Map	Low Density	1.0000	\$ 110.24
067-0830-062-0000	Developed/Final Map	Low Density	1.0000	\$ 110.24
067-0830-063-0000	Developed/Final Map	Low Density	1.0000	\$ 110.24

City of Rancho Cordova **ATTACHMENT 3**
ITEM 17.3. **Transit Related Services Benefit District Zone No. 2** **Exhibit A to the Resolution**
Fiscal Year 2023-24 Charge Roll

APN	Development Status	Land Use	EDU	Levy Amount
067-0830-064-0000	Developed/Final Map	Low Density	1.0000	\$ 110.24
067-0830-065-0000	Developed/Final Map	Low Density	1.0000	\$ 110.24
067-0830-066-0000	Developed/Final Map	Low Density	1.0000	\$ 110.24
067-0830-067-0000	Developed/Final Map	Low Density	1.0000	\$ 110.24
067-0830-068-0000	Developed/Final Map	Low Density	1.0000	\$ 110.24
067-0830-069-0000	Developed/Final Map	Low Density	1.0000	\$ 110.24
067-0830-070-0000	Developed/Final Map	Low Density	1.0000	\$ 110.24
067-0830-071-0000	Developed/Final Map	Low Density	1.0000	\$ 110.24
067-0830-072-0000	Developed/Final Map	Low Density	1.0000	\$ 110.24
067-0830-073-0000	Developed/Final Map	Low Density	1.0000	\$ 110.24
067-0830-074-0000	Developed/Final Map	Low Density	1.0000	\$ 110.24
067-0830-075-0000	Developed/Final Map	Low Density	1.0000	\$ 110.24
067-0830-076-0000	Developed/Final Map	Low Density	1.0000	\$ 110.24
067-0830-077-0000	Developed/Final Map	Low Density	1.0000	\$ 110.24
067-0830-078-0000	Developed/Final Map	Low Density	1.0000	\$ 110.24
067-0830-079-0000	Developed/Final Map	Low Density	1.0000	\$ 110.24
067-0830-080-0000	Developed/Final Map	Low Density	1.0000	\$ 110.24
067-0840-001-0000	Developed/Final Map	Low Density	1.0000	\$ 110.24
067-0840-002-0000	Developed/Final Map	Low Density	1.0000	\$ 110.24
067-0840-003-0000	Developed/Final Map	Low Density	1.0000	\$ 110.24
067-0840-004-0000	Developed/Final Map	Low Density	1.0000	\$ 110.24
067-0840-005-0000	Developed/Final Map	Low Density	1.0000	\$ 110.24
067-0840-006-0000	Developed/Final Map	Low Density	1.0000	\$ 110.24
067-0840-007-0000	Developed/Final Map	Low Density	1.0000	\$ 110.24
067-0840-008-0000	Developed/Final Map	Low Density	1.0000	\$ 110.24
067-0840-009-0000	Developed/Final Map	Low Density	1.0000	\$ 110.24
067-0840-010-0000	Developed/Final Map	Low Density	1.0000	\$ 110.24
067-0840-011-0000	Developed/Final Map	Low Density	1.0000	\$ 110.24
067-0840-012-0000	Developed/Final Map	Low Density	1.0000	\$ 110.24
067-0840-013-0000	Developed/Final Map	Low Density	1.0000	\$ 110.24
067-0840-014-0000	Developed/Final Map	Low Density	1.0000	\$ 110.24
067-0840-015-0000	Developed/Final Map	Low Density	1.0000	\$ 110.24
067-0840-016-0000	Developed/Final Map	Low Density	1.0000	\$ 110.24
067-0840-017-0000	Developed/Final Map	Low Density	1.0000	\$ 110.24
067-0840-018-0000	Developed/Final Map	Low Density	1.0000	\$ 110.24
067-0840-019-0000	Developed/Final Map	Low Density	1.0000	\$ 110.24
067-0840-020-0000	Developed/Final Map	Low Density	1.0000	\$ 110.24
067-0840-021-0000	Developed/Final Map	Low Density	1.0000	\$ 110.24
067-0840-022-0000	Developed/Final Map	Low Density	1.0000	\$ 110.24
067-0840-023-0000	Developed/Final Map	Low Density	1.0000	\$ 110.24
067-0840-024-0000	Developed/Final Map	Low Density	1.0000	\$ 110.24
067-0840-025-0000	Developed/Final Map	Low Density	1.0000	\$ 110.24
067-0840-026-0000	Developed/Final Map	Low Density	1.0000	\$ 110.24
067-0840-027-0000	Developed/Final Map	Low Density	1.0000	\$ 110.24
067-0840-028-0000	Developed/Final Map	Low Density	1.0000	\$ 110.24

City of Rancho Cordova **ATTACHMENT 3**
ITEM 17.3. **Transit Related Services Benefit District Zone No. 2** **Exhibit A to the Resolution**
Fiscal Year 2023-24 Charge Roll

APN	Development Status	Land Use	EDU	Levy Amount
067-0840-029-0000	Developed/Final Map	Low Density	1.0000	\$ 110.24
067-0840-030-0000	Developed/Final Map	Low Density	1.0000	\$ 110.24
067-0840-031-0000	Developed/Final Map	Low Density	1.0000	\$ 110.24
067-0840-032-0000	Developed/Final Map	Low Density	1.0000	\$ 110.24
067-0840-033-0000	Developed/Final Map	Low Density	1.0000	\$ 110.24
067-0840-034-0000	Developed/Final Map	Low Density	1.0000	\$ 110.24
067-0840-035-0000	Developed/Final Map	Low Density	1.0000	\$ 110.24
067-0840-036-0000	Developed/Final Map	Low Density	1.0000	\$ 110.24
067-0840-037-0000	Developed/Final Map	Low Density	1.0000	\$ 110.24
067-0840-038-0000	Developed/Final Map	Low Density	1.0000	\$ 110.24
067-0840-039-0000	Developed/Final Map	Low Density	1.0000	\$ 110.24
067-0840-040-0000	Developed/Final Map	Low Density	1.0000	\$ 110.24
067-0840-041-0000	Developed/Final Map	Low Density	1.0000	\$ 110.24
067-0840-042-0000	Developed/Final Map	Low Density	1.0000	\$ 110.24
067-0840-043-0000	Developed/Final Map	Low Density	1.0000	\$ 110.24
067-0840-044-0000	Developed/Final Map	Low Density	1.0000	\$ 110.24
067-0840-045-0000	Developed/Final Map	Low Density	1.0000	\$ 110.24
067-0840-046-0000	Developed/Final Map	Low Density	1.0000	\$ 110.24
067-0840-047-0000	Developed/Final Map	Low Density	1.0000	\$ 110.24
067-0840-048-0000	Developed/Final Map	Low Density	1.0000	\$ 110.24
067-0840-049-0000	Developed/Final Map	Low Density	1.0000	\$ 110.24
067-0840-050-0000	Developed/Final Map	Low Density	1.0000	\$ 110.24
067-0840-051-0000	Developed/Final Map	Low Density	1.0000	\$ 110.24
067-0840-052-0000	Developed/Final Map	Low Density	1.0000	\$ 110.24
067-0840-053-0000	Developed/Final Map	Low Density	1.0000	\$ 110.24
067-0840-054-0000	Developed/Final Map	Low Density	1.0000	\$ 110.24
067-0840-055-0000	Developed/Final Map	Low Density	1.0000	\$ 110.24
067-0840-056-0000	Developed/Final Map	Low Density	1.0000	\$ 110.24
067-0840-057-0000	Developed/Final Map	Low Density	1.0000	\$ 110.24
067-0840-058-0000	Developed/Final Map	Low Density	1.0000	\$ 110.24
067-0840-059-0000	Developed/Final Map	Low Density	1.0000	\$ 110.24
067-0840-060-0000	Developed/Final Map	Low Density	1.0000	\$ 110.24
067-0840-061-0000	Developed/Final Map	Low Density	1.0000	\$ 110.24
067-0840-062-0000	Developed/Final Map	Low Density	1.0000	\$ 110.24
067-0840-063-0000	Developed/Final Map	Low Density	1.0000	\$ 110.24
067-0840-064-0000	Developed/Final Map	Low Density	1.0000	\$ 110.24
067-0840-065-0000	Developed/Final Map	Low Density	1.0000	\$ 110.24
067-0840-066-0000	Developed/Final Map	Low Density	1.0000	\$ 110.24
067-0840-067-0000	Developed/Final Map	Low Density	1.0000	\$ 110.24
067-0840-068-0000	Developed/Final Map	Low Density	1.0000	\$ 110.24
067-0840-069-0000	Developed/Final Map	Low Density	1.0000	\$ 110.24
067-0840-070-0000	Developed/Final Map	Low Density	1.0000	\$ 110.24
067-0840-071-0000	Developed/Final Map	Low Density	1.0000	\$ 110.24
067-0840-072-0000	Developed/Final Map	Low Density	1.0000	\$ 110.24
067-0840-073-0000	Developed/Final Map	Low Density	1.0000	\$ 110.24

ATTACHMENT 3

City of Rancho Cordova

ITEM 17.3. Transit Related Services Benefit District Zone No. 2 **Exhibit A to the Resolution**

Fiscal Year 2023-24 Charge Roll

APN	Development Status	Land Use	EDU	Levy Amount
067-0840-074-0000	Developed/Final Map	Low Density	1.0000	\$ 110.24
067-0840-075-0000	Developed/Final Map	Low Density	1.0000	\$ 110.24
067-0840-076-0000	Developed/Final Map	Low Density	1.0000	\$ 110.24
067-0840-077-0000	Developed/Final Map	Low Density	1.0000	\$ 110.24
067-0840-078-0000	Developed/Final Map	Low Density	1.0000	\$ 110.24
067-0840-079-0000	Developed/Final Map	Low Density	1.0000	\$ 110.24
067-0840-080-0000	Developed/Final Map	Low Density	1.0000	\$ 110.24
067-0840-081-0000	Developed/Final Map	Low Density	1.0000	\$ 110.24
067-0840-082-0000	Developed/Final Map	Low Density	1.0000	\$ 110.24
067-0840-083-0000	Developed/Final Map	Low Density	1.0000	\$ 110.24
067-0840-084-0000	Developed/Final Map	Low Density	1.0000	\$ 110.24
067-0840-085-0000	Developed/Final Map	Low Density	1.0000	\$ 110.24
067-0840-086-0000	Developed/Final Map	Low Density	1.0000	\$ 110.24
067-0840-087-0000	Developed/Final Map	Low Density	1.0000	\$ 110.24
067-0840-088-0000	Developed/Final Map	Low Density	1.0000	\$ 110.24
067-0840-089-0000	Developed/Final Map	Low Density	1.0000	\$ 110.24
067-0840-090-0000	Developed/Final Map	Low Density	1.0000	\$ 110.24
067-0840-091-0000	Developed/Final Map	Low Density	1.0000	\$ 110.24
067-0840-092-0000	Developed/Final Map	Low Density	1.0000	\$ 110.24
067-0840-093-0000	Developed/Final Map	Low Density	1.0000	\$ 110.24
067-0840-094-0000	Developed/Final Map	Low Density	1.0000	\$ 110.24
067-0840-095-0000	Developed/Final Map	Low Density	1.0000	\$ 110.24
067-0840-096-0000	Developed/Final Map	Low Density	1.0000	\$ 110.24
067-0840-097-0000	Developed/Final Map	Low Density	1.0000	\$ 110.24
067-0840-098-0000	Developed/Final Map	Low Density	1.0000	\$ 110.24
067-0840-099-0000	Developed/Final Map	Low Density	1.0000	\$ 110.24
067-0840-100-0000	Developed/Final Map	Low Density	1.0000	\$ 110.24
067-0840-101-0000	Developed/Final Map	Low Density	1.0000	\$ 110.24
067-0840-102-0000	Developed/Final Map	Low Density	1.0000	\$ 110.24
067-0840-103-0000	Developed/Final Map	Low Density	1.0000	\$ 110.24
067-0840-104-0000	Developed/Final Map	Low Density	1.0000	\$ 110.24
067-0840-105-0000	Developed/Final Map	Low Density	1.0000	\$ 110.24
067-0840-106-0000	Developed/Final Map	Low Density	1.0000	\$ 110.24
067-0840-107-0000	Developed/Final Map	Low Density	1.0000	\$ 110.24
067-0840-108-0000	Developed/Final Map	Low Density	1.0000	\$ 110.24
067-0840-109-0000	Developed/Final Map	Low Density	1.0000	\$ 110.24
067-0840-110-0000	Developed/Final Map	Low Density	1.0000	\$ 110.24
067-0840-111-0000	Developed/Final Map	Low Density	1.0000	\$ 110.24
067-0840-112-0000	Developed/Final Map	Low Density	1.0000	\$ 110.24
067-0840-113-0000	Developed/Final Map	Low Density	1.0000	\$ 110.24
067-0840-114-0000	Developed/Final Map	Low Density	1.0000	\$ 110.24
067-0840-115-0000	Developed/Final Map	Low Density	1.0000	\$ 110.24
067-0840-116-0000	Developed/Final Map	Low Density	1.0000	\$ 110.24
067-0840-117-0000	Developed/Final Map	Low Density	1.0000	\$ 110.24
067-0850-001-0000	Developed/Final Map	Low Density	1.0000	\$ 110.24

City of Rancho Cordova **ATTACHMENT 3**
ITEM 17.3. **Transit Related Services Benefit District Zone No. 2** **Exhibit A to the Resolution**
Fiscal Year 2023-24 Charge Roll

APN	Development Status	Land Use	EDU	Levy Amount
067-0850-002-0000	Developed/Final Map	Low Density	1.0000	\$ 110.24
067-0850-003-0000	Developed/Final Map	Low Density	1.0000	\$ 110.24
067-0850-004-0000	Developed/Final Map	Low Density	1.0000	\$ 110.24
067-0850-005-0000	Developed/Final Map	Low Density	1.0000	\$ 110.24
067-0850-006-0000	Developed/Final Map	Low Density	1.0000	\$ 110.24
067-0850-007-0000	Developed/Final Map	Low Density	1.0000	\$ 110.24
067-0850-008-0000	Developed/Final Map	Low Density	1.0000	\$ 110.24
067-0850-009-0000	Developed/Final Map	Low Density	1.0000	\$ 110.24
067-0850-010-0000	Developed/Final Map	Low Density	1.0000	\$ 110.24
067-0850-011-0000	Developed/Final Map	Low Density	1.0000	\$ 110.24
067-0850-012-0000	Developed/Final Map	Low Density	1.0000	\$ 110.24
067-0850-013-0000	Developed/Final Map	Low Density	1.0000	\$ 110.24
067-0850-014-0000	Developed/Final Map	Low Density	1.0000	\$ 110.24
067-0850-015-0000	Developed/Final Map	Low Density	1.0000	\$ 110.24
067-0850-016-0000	Developed/Final Map	Low Density	1.0000	\$ 110.24
067-0850-017-0000	Developed/Final Map	Low Density	1.0000	\$ 110.24
067-0850-018-0000	Developed/Final Map	Low Density	1.0000	\$ 110.24
067-0850-019-0000	Developed/Final Map	Low Density	1.0000	\$ 110.24
067-0850-020-0000	Developed/Final Map	Low Density	1.0000	\$ 110.24
067-0850-021-0000	Developed/Final Map	Low Density	1.0000	\$ 110.24
067-0850-022-0000	Developed/Final Map	Low Density	1.0000	\$ 110.24
067-0850-023-0000	Developed/Final Map	Low Density	1.0000	\$ 110.24
067-0850-024-0000	Developed/Final Map	Low Density	1.0000	\$ 110.24
067-0850-025-0000	Developed/Final Map	Low Density	1.0000	\$ 110.24
067-0850-026-0000	Developed/Final Map	Low Density	1.0000	\$ 110.24
067-0850-027-0000	Developed/Final Map	Low Density	1.0000	\$ 110.24
067-0850-028-0000	Developed/Final Map	Low Density	1.0000	\$ 110.24
067-0850-029-0000	Developed/Final Map	Low Density	1.0000	\$ 110.24
067-0850-030-0000	Developed/Final Map	Low Density	1.0000	\$ 110.24
067-0850-031-0000	Developed/Final Map	Low Density	1.0000	\$ 110.24
067-0850-032-0000	Developed/Final Map	Low Density	1.0000	\$ 110.24
067-0850-033-0000	Developed/Final Map	Low Density	1.0000	\$ 110.24
067-0850-034-0000	Developed/Final Map	Low Density	1.0000	\$ 110.24
067-0850-035-0000	Developed/Final Map	Low Density	1.0000	\$ 110.24
067-0850-036-0000	Developed/Final Map	Low Density	1.0000	\$ 110.24
067-0850-037-0000	Developed/Final Map	Low Density	1.0000	\$ 110.24
067-0850-038-0000	Developed/Final Map	Low Density	1.0000	\$ 110.24
067-0850-039-0000	Developed/Final Map	Low Density	1.0000	\$ 110.24
067-0850-040-0000	Developed/Final Map	Low Density	1.0000	\$ 110.24
067-0850-041-0000	Developed/Final Map	Low Density	1.0000	\$ 110.24
067-0850-042-0000	Developed/Final Map	Low Density	1.0000	\$ 110.24
067-0850-043-0000	Developed/Final Map	Low Density	1.0000	\$ 110.24
067-0850-044-0000	Developed/Final Map	Low Density	1.0000	\$ 110.24
067-0850-045-0000	Developed/Final Map	Low Density	1.0000	\$ 110.24
067-0850-046-0000	Developed/Final Map	Low Density	1.0000	\$ 110.24

City of Rancho Cordova **ATTACHMENT 3**
ITEM 17.3. **Transit Related Services Benefit District Zone No. 2** **Exhibit A to the Resolution**
Fiscal Year 2023-24 Charge Roll

APN	Development Status	Land Use	EDU	Levy Amount
067-0850-047-0000	Developed/Final Map	Low Density	1.0000	\$ 110.24
067-0850-048-0000	Developed/Final Map	Low Density	1.0000	\$ 110.24
067-0850-049-0000	Developed/Final Map	Low Density	1.0000	\$ 110.24
067-0850-050-0000	Developed/Final Map	Low Density	1.0000	\$ 110.24
067-0850-051-0000	Developed/Final Map	Low Density	1.0000	\$ 110.24
067-0850-052-0000	Developed/Final Map	Low Density	1.0000	\$ 110.24
067-0850-053-0000	Developed/Final Map	Low Density	1.0000	\$ 110.24
067-0850-054-0000	Developed/Final Map	Low Density	1.0000	\$ 110.24
067-0850-055-0000	Developed/Final Map	Low Density	1.0000	\$ 110.24
067-0850-059-0000	Developed/Final Map	Low Density	1.0000	\$ 110.24
067-0850-060-0000	Developed/Final Map	Low Density	1.0000	\$ 110.24
067-0850-061-0000	Developed/Final Map	Low Density	1.0000	\$ 110.24
067-0850-062-0000	Developed/Final Map	Low Density	1.0000	\$ 110.24
067-0850-063-0000	Developed/Final Map	Low Density	1.0000	\$ 110.24
067-0850-064-0000	Developed/Final Map	Low Density	1.0000	\$ 110.24
067-0850-065-0000	Developed/Final Map	Low Density	1.0000	\$ 110.24
067-0850-066-0000	Developed/Final Map	Low Density	1.0000	\$ 110.24
067-0850-067-0000	Developed/Final Map	Low Density	1.0000	\$ 110.24
067-0850-068-0000	Developed/Final Map	Low Density	1.0000	\$ 110.24
067-0850-069-0000	Developed/Final Map	Low Density	1.0000	\$ 110.24
067-0850-070-0000	Developed/Final Map	Low Density	1.0000	\$ 110.24
067-0850-071-0000	Developed/Final Map	Low Density	1.0000	\$ 110.24
067-0850-072-0000	Developed/Final Map	Low Density	1.0000	\$ 110.24
067-0850-073-0000	Developed/Final Map	Low Density	1.0000	\$ 110.24
067-0850-074-0000	Developed/Final Map	Low Density	1.0000	\$ 110.24
067-0850-075-0000	Developed/Final Map	Low Density	1.0000	\$ 110.24
067-0850-076-0000	Developed/Final Map	Low Density	1.0000	\$ 110.24
067-0850-077-0000	Developed/Final Map	Low Density	1.0000	\$ 110.24
067-0850-078-0000	Developed/Final Map	Low Density	1.0000	\$ 110.24
067-0850-079-0000	Developed/Final Map	Low Density	1.0000	\$ 110.24
067-0850-080-0000	Developed/Final Map	Low Density	1.0000	\$ 110.24
067-0850-085-0000	Developed/Final Map	Low Density	1.0000	\$ 110.24
067-0850-086-0000	Developed/Final Map	Low Density	1.0000	\$ 110.24
067-0850-087-0000	Developed/Final Map	Low Density	1.0000	\$ 110.24
067-0850-088-0000	Developed/Final Map	Low Density	1.0000	\$ 110.24
067-0850-089-0000	Developed/Final Map	Low Density	1.0000	\$ 110.24
067-0850-090-0000	Developed/Final Map	Low Density	1.0000	\$ 110.24
067-0850-091-0000	Developed/Final Map	Low Density	1.0000	\$ 110.24
067-0850-092-0000	Developed/Final Map	Low Density	1.0000	\$ 110.24
067-0850-094-0000	Developed/Final Map	Low Density	1.0000	\$ 110.24
067-0860-001-0000	Developed/Final Map	Low Density	1.0000	\$ 110.24
067-0860-002-0000	Developed/Final Map	Low Density	1.0000	\$ 110.24
067-0860-003-0000	Developed/Final Map	Low Density	1.0000	\$ 110.24
067-0860-004-0000	Developed/Final Map	Low Density	1.0000	\$ 110.24
067-0860-005-0000	Developed/Final Map	Low Density	1.0000	\$ 110.24

City of Rancho Cordova **ATTACHMENT 3**
ITEM 17.3. **Transit Related Services Benefit District Zone No. 2** **Exhibit A to the Resolution**
Fiscal Year 2023-24 Charge Roll

APN	Development Status	Land Use	EDU	Levy Amount
067-0860-006-0000	Developed/Final Map	Low Density	1.0000	\$ 110.24
067-0860-007-0000	Developed/Final Map	Low Density	1.0000	\$ 110.24
067-0860-008-0000	Developed/Final Map	Low Density	1.0000	\$ 110.24
067-0860-009-0000	Developed/Final Map	Low Density	1.0000	\$ 110.24
067-0860-010-0000	Developed/Final Map	Low Density	1.0000	\$ 110.24
067-0860-011-0000	Developed/Final Map	Low Density	1.0000	\$ 110.24
067-0860-012-0000	Developed/Final Map	Low Density	1.0000	\$ 110.24
067-0860-013-0000	Developed/Final Map	Low Density	1.0000	\$ 110.24
067-0860-014-0000	Developed/Final Map	Low Density	1.0000	\$ 110.24
067-0860-015-0000	Developed/Final Map	Low Density	1.0000	\$ 110.24
067-0860-016-0000	Developed/Final Map	Low Density	1.0000	\$ 110.24
067-0860-017-0000	Developed/Final Map	Low Density	1.0000	\$ 110.24
067-0860-018-0000	Developed/Final Map	Low Density	1.0000	\$ 110.24
067-0860-019-0000	Developed/Final Map	Low Density	1.0000	\$ 110.24
067-0860-020-0000	Developed/Final Map	Low Density	1.0000	\$ 110.24
067-0860-021-0000	Developed/Final Map	Low Density	1.0000	\$ 110.24
067-0860-022-0000	Developed/Final Map	Low Density	1.0000	\$ 110.24
067-0860-023-0000	Developed/Final Map	Low Density	1.0000	\$ 110.24
067-0860-024-0000	Developed/Final Map	Low Density	1.0000	\$ 110.24
067-0860-025-0000	Developed/Final Map	Low Density	1.0000	\$ 110.24
067-0860-026-0000	Developed/Final Map	Low Density	1.0000	\$ 110.24
067-0860-027-0000	Developed/Final Map	Low Density	1.0000	\$ 110.24
067-0860-028-0000	Developed/Final Map	Low Density	1.0000	\$ 110.24
067-0860-029-0000	Developed/Final Map	Low Density	1.0000	\$ 110.24
067-0860-030-0000	Developed/Final Map	Low Density	1.0000	\$ 110.24
067-0860-031-0000	Developed/Final Map	Low Density	1.0000	\$ 110.24
067-0860-032-0000	Developed/Final Map	Low Density	1.0000	\$ 110.24
067-0860-033-0000	Developed/Final Map	Low Density	1.0000	\$ 110.24
067-0860-034-0000	Developed/Final Map	Low Density	1.0000	\$ 110.24
067-0860-035-0000	Developed/Final Map	Low Density	1.0000	\$ 110.24
067-0860-036-0000	Developed/Final Map	Low Density	1.0000	\$ 110.24
067-0860-037-0000	Developed/Final Map	Low Density	1.0000	\$ 110.24
067-0860-038-0000	Developed/Final Map	Low Density	1.0000	\$ 110.24
067-0860-039-0000	Developed/Final Map	Low Density	1.0000	\$ 110.24
067-0860-040-0000	Developed/Final Map	Low Density	1.0000	\$ 110.24
067-0860-041-0000	Developed/Final Map	Low Density	1.0000	\$ 110.24
067-0860-042-0000	Developed/Final Map	Low Density	1.0000	\$ 110.24
067-0860-043-0000	Developed/Final Map	Low Density	1.0000	\$ 110.24
067-0860-044-0000	Developed/Final Map	Low Density	1.0000	\$ 110.24
067-0860-045-0000	Developed/Final Map	Low Density	1.0000	\$ 110.24
067-0860-046-0000	Developed/Final Map	Low Density	1.0000	\$ 110.24
067-0860-047-0000	Developed/Final Map	Low Density	1.0000	\$ 110.24
067-0860-048-0000	Developed/Final Map	Low Density	1.0000	\$ 110.24
067-0860-049-0000	Developed/Final Map	Low Density	1.0000	\$ 110.24
067-0860-050-0000	Developed/Final Map	Low Density	1.0000	\$ 110.24

City of Rancho Cordova **ATTACHMENT 3**
ITEM 17.3. **Transit Related Services Benefit District Zone No. 2** **Exhibit A to the Resolution**
Fiscal Year 2023-24 Charge Roll

APN	Development Status	Land Use	EDU	Levy Amount
067-0860-051-0000	Developed/Final Map	Low Density	1.0000	\$ 110.24
067-0860-052-0000	Developed/Final Map	Low Density	1.0000	\$ 110.24
067-0860-053-0000	Developed/Final Map	Low Density	1.0000	\$ 110.24
067-0860-054-0000	Developed/Final Map	Low Density	1.0000	\$ 110.24
067-0860-055-0000	Developed/Final Map	Low Density	1.0000	\$ 110.24
067-0860-056-0000	Developed/Final Map	Low Density	1.0000	\$ 110.24
067-0860-057-0000	Developed/Final Map	Low Density	1.0000	\$ 110.24
067-0860-058-0000	Developed/Final Map	Low Density	1.0000	\$ 110.24
067-0860-059-0000	Developed/Final Map	Low Density	1.0000	\$ 110.24
067-0860-060-0000	Developed/Final Map	Low Density	1.0000	\$ 110.24
067-0860-061-0000	Developed/Final Map	Low Density	1.0000	\$ 110.24
067-0860-062-0000	Developed/Final Map	Low Density	1.0000	\$ 110.24
067-0860-063-0000	Developed/Final Map	Low Density	1.0000	\$ 110.24
067-0860-064-0000	Developed/Final Map	Low Density	1.0000	\$ 110.24
067-0860-065-0000	Developed/Final Map	Low Density	1.0000	\$ 110.24
067-0860-066-0000	Developed/Final Map	Low Density	1.0000	\$ 110.24
067-0860-067-0000	Developed/Final Map	Low Density	1.0000	\$ 110.24
067-0860-068-0000	Developed/Final Map	Low Density	1.0000	\$ 110.24
067-0860-069-0000	Developed/Final Map	Low Density	1.0000	\$ 110.24
067-0860-070-0000	Developed/Final Map	Low Density	1.0000	\$ 110.24
067-0860-071-0000	Developed/Final Map	Low Density	1.0000	\$ 110.24
067-0860-072-0000	Developed/Final Map	Low Density	1.0000	\$ 110.24
067-0860-073-0000	Developed/Final Map	Low Density	1.0000	\$ 110.24
067-0860-074-0000	Developed/Final Map	Low Density	1.0000	\$ 110.24
067-0860-075-0000	Developed/Final Map	Low Density	1.0000	\$ 110.24
067-0860-076-0000	Developed/Final Map	Low Density	1.0000	\$ 110.24
067-0860-077-0000	Developed/Final Map	Low Density	1.0000	\$ 110.24
067-0860-078-0000	Developed/Final Map	Low Density	1.0000	\$ 110.24
067-0860-079-0000	Developed/Final Map	Low Density	1.0000	\$ 110.24
067-0860-080-0000	Developed/Final Map	Low Density	1.0000	\$ 110.24
067-0860-081-0000	Developed/Final Map	Low Density	1.0000	\$ 110.24
067-0860-082-0000	Developed/Final Map	Low Density	1.0000	\$ 110.24
067-0860-083-0000	Developed/Final Map	Low Density	1.0000	\$ 110.24
067-0860-084-0000	Developed/Final Map	Low Density	1.0000	\$ 110.24
067-0860-085-0000	Developed/Final Map	Low Density	1.0000	\$ 110.24
067-0860-086-0000	Developed/Final Map	Low Density	1.0000	\$ 110.24
067-0860-087-0000	Developed/Final Map	Low Density	1.0000	\$ 110.24
067-0860-088-0000	Developed/Final Map	Low Density	1.0000	\$ 110.24
067-0860-089-0000	Developed/Final Map	Low Density	1.0000	\$ 110.24
067-0860-090-0000	Developed/Final Map	Low Density	1.0000	\$ 110.24
067-0870-001-0000	Developed/Final Map	Low Density	1.0000	\$ 110.24
067-0870-002-0000	Developed/Final Map	Low Density	1.0000	\$ 110.24
067-0870-003-0000	Developed/Final Map	Low Density	1.0000	\$ 110.24
067-0870-004-0000	Developed/Final Map	Low Density	1.0000	\$ 110.24
067-0870-005-0000	Developed/Final Map	Low Density	1.0000	\$ 110.24

City of Rancho Cordova **ATTACHMENT 3**
ITEM 17.3. **Transit Related Services Benefit District Zone No. 2** **Exhibit A to the Resolution**
Fiscal Year 2023-24 Charge Roll

APN	Development Status	Land Use	EDU	Levy Amount
067-0870-006-0000	Developed/Final Map	Low Density	1.0000	\$ 110.24
067-0870-007-0000	Developed/Final Map	Low Density	1.0000	\$ 110.24
067-0870-008-0000	Developed/Final Map	Low Density	1.0000	\$ 110.24
067-0870-009-0000	Developed/Final Map	Low Density	1.0000	\$ 110.24
067-0870-010-0000	Developed/Final Map	Low Density	1.0000	\$ 110.24
067-0870-011-0000	Developed/Final Map	Low Density	1.0000	\$ 110.24
067-0870-012-0000	Developed/Final Map	Low Density	1.0000	\$ 110.24
067-0870-013-0000	Developed/Final Map	Low Density	1.0000	\$ 110.24
067-0870-014-0000	Developed/Final Map	Low Density	1.0000	\$ 110.24
067-0870-015-0000	Developed/Final Map	Low Density	1.0000	\$ 110.24
067-0870-016-0000	Developed/Final Map	Low Density	1.0000	\$ 110.24
067-0870-017-0000	Developed/Final Map	Low Density	1.0000	\$ 110.24
067-0870-018-0000	Developed/Final Map	Low Density	1.0000	\$ 110.24
067-0870-019-0000	Developed/Final Map	Low Density	1.0000	\$ 110.24
067-0870-020-0000	Developed/Final Map	Low Density	1.0000	\$ 110.24
067-0870-021-0000	Developed/Final Map	Low Density	1.0000	\$ 110.24
067-0870-022-0000	Developed/Final Map	Low Density	1.0000	\$ 110.24
067-0870-023-0000	Developed/Final Map	Low Density	1.0000	\$ 110.24
067-0870-024-0000	Developed/Final Map	Low Density	1.0000	\$ 110.24
067-0870-025-0000	Developed/Final Map	Low Density	1.0000	\$ 110.24
067-0870-026-0000	Developed/Final Map	Low Density	1.0000	\$ 110.24
067-0870-027-0000	Developed/Final Map	Low Density	1.0000	\$ 110.24
067-0870-028-0000	Developed/Final Map	Low Density	1.0000	\$ 110.24
067-0870-029-0000	Developed/Final Map	Low Density	1.0000	\$ 110.24
067-0870-030-0000	Developed/Final Map	Low Density	1.0000	\$ 110.24
067-0870-031-0000	Developed/Final Map	Low Density	1.0000	\$ 110.24
067-0870-032-0000	Developed/Final Map	Low Density	1.0000	\$ 110.24
067-0870-033-0000	Developed/Final Map	Low Density	1.0000	\$ 110.24
067-0870-034-0000	Developed/Final Map	Low Density	1.0000	\$ 110.24
067-0870-035-0000	Developed/Final Map	Low Density	1.0000	\$ 110.24
067-0870-036-0000	Developed/Final Map	Low Density	1.0000	\$ 110.24
067-0870-037-0000	Developed/Final Map	Low Density	1.0000	\$ 110.24
067-0870-038-0000	Developed/Final Map	Low Density	1.0000	\$ 110.24
067-0870-039-0000	Developed/Final Map	Low Density	1.0000	\$ 110.24
067-0870-040-0000	Developed/Final Map	Low Density	1.0000	\$ 110.24
067-0870-041-0000	Developed/Final Map	Low Density	1.0000	\$ 110.24
067-0870-042-0000	Developed/Final Map	Low Density	1.0000	\$ 110.24
067-0870-043-0000	Developed/Final Map	Low Density	1.0000	\$ 110.24
067-0870-044-0000	Developed/Final Map	Low Density	1.0000	\$ 110.24
067-0870-045-0000	Developed/Final Map	Low Density	1.0000	\$ 110.24
067-0870-046-0000	Developed/Final Map	Low Density	1.0000	\$ 110.24
067-0870-047-0000	Developed/Final Map	Low Density	1.0000	\$ 110.24
067-0870-048-0000	Developed/Final Map	Low Density	1.0000	\$ 110.24
067-0870-049-0000	Developed/Final Map	Low Density	1.0000	\$ 110.24
067-0870-050-0000	Developed/Final Map	Low Density	1.0000	\$ 110.24

ATTACHMENT 3

City of Rancho Cordova

ITEM 17.3. Transit Related Services Benefit District Zone No. 2 **Exhibit A to the Resolution**

Fiscal Year 2023-24 Charge Roll

APN	Development Status	Land Use	EDU	Levy Amount
067-0870-051-0000	Developed/Final Map	Low Density	1.0000	\$ 110.24
067-0870-052-0000	Developed/Final Map	Low Density	1.0000	\$ 110.24
067-0870-053-0000	Developed/Final Map	Low Density	1.0000	\$ 110.24
067-0870-054-0000	Developed/Final Map	Low Density	1.0000	\$ 110.24
067-0870-055-0000	Developed/Final Map	Low Density	1.0000	\$ 110.24
067-0870-056-0000	Developed/Final Map	Low Density	1.0000	\$ 110.24
067-0870-057-0000	Developed/Final Map	Low Density	1.0000	\$ 110.24
067-0870-058-0000	Developed/Final Map	Low Density	1.0000	\$ 110.24
067-0870-059-0000	Developed/Final Map	Low Density	1.0000	\$ 110.24
067-0870-060-0000	Developed/Final Map	Low Density	1.0000	\$ 110.24
067-0870-061-0000	Developed/Final Map	Low Density	1.0000	\$ 110.24
067-0870-062-0000	Developed/Final Map	Low Density	1.0000	\$ 110.24
067-0870-063-0000	Developed/Final Map	Low Density	1.0000	\$ 110.24
067-0870-064-0000	Developed/Final Map	Low Density	1.0000	\$ 110.24
067-0870-065-0000	Developed/Final Map	Low Density	1.0000	\$ 110.24
067-0870-066-0000	Developed/Final Map	Low Density	1.0000	\$ 110.24
067-0880-001-0000	Developed/Final Map	Low Density	1.0000	\$ 110.24
067-0880-002-0000	Developed/Final Map	Low Density	1.0000	\$ 110.24
067-0880-003-0000	Developed/Final Map	Low Density	1.0000	\$ 110.24
067-0880-004-0000	Developed/Final Map	Low Density	1.0000	\$ 110.24
067-0880-005-0000	Developed/Final Map	Low Density	1.0000	\$ 110.24
067-0880-006-0000	Developed/Final Map	Low Density	1.0000	\$ 110.24
067-0880-007-0000	Developed/Final Map	Low Density	1.0000	\$ 110.24
067-0880-008-0000	Developed/Final Map	Low Density	1.0000	\$ 110.24
067-0880-009-0000	Developed/Final Map	Low Density	1.0000	\$ 110.24
067-0880-010-0000	Developed/Final Map	Low Density	1.0000	\$ 110.24
067-0880-011-0000	Developed/Final Map	Low Density	1.0000	\$ 110.24
067-0880-012-0000	Developed/Final Map	Low Density	1.0000	\$ 110.24
067-0880-013-0000	Developed/Final Map	Low Density	1.0000	\$ 110.24
067-0880-014-0000	Developed/Final Map	Low Density	1.0000	\$ 110.24
067-0880-015-0000	Developed/Final Map	Low Density	1.0000	\$ 110.24
067-0880-016-0000	Developed/Final Map	Low Density	1.0000	\$ 110.24
067-0880-017-0000	Developed/Final Map	Low Density	1.0000	\$ 110.24
067-0880-018-0000	Developed/Final Map	Low Density	1.0000	\$ 110.24
067-0880-019-0000	Developed/Final Map	Low Density	1.0000	\$ 110.24
067-0880-020-0000	Developed/Final Map	Low Density	1.0000	\$ 110.24
067-0880-021-0000	Developed/Final Map	Low Density	1.0000	\$ 110.24
067-0880-022-0000	Developed/Final Map	Low Density	1.0000	\$ 110.24
067-0880-023-0000	Developed/Final Map	Low Density	1.0000	\$ 110.24
067-0880-024-0000	Developed/Final Map	Low Density	1.0000	\$ 110.24
067-0880-025-0000	Developed/Final Map	Low Density	1.0000	\$ 110.24
067-0880-026-0000	Developed/Final Map	Low Density	1.0000	\$ 110.24
067-0880-027-0000	Developed/Final Map	Low Density	1.0000	\$ 110.24
067-0880-028-0000	Developed/Final Map	Low Density	1.0000	\$ 110.24
067-0880-029-0000	Developed/Final Map	Low Density	1.0000	\$ 110.24

City of Rancho Cordova **ATTACHMENT 3**
ITEM 17.3. **Transit Related Services Benefit District Zone No. 2** **Exhibit A to the Resolution**
Fiscal Year 2023-24 Charge Roll

APN	Development Status	Land Use	EDU	Levy Amount
067-0880-030-0000	Developed/Final Map	Low Density	1.0000	\$ 110.24
067-0880-031-0000	Developed/Final Map	Low Density	1.0000	\$ 110.24
067-0880-032-0000	Developed/Final Map	Low Density	1.0000	\$ 110.24
067-0880-033-0000	Developed/Final Map	Low Density	1.0000	\$ 110.24
067-0880-034-0000	Developed/Final Map	Low Density	1.0000	\$ 110.24
067-0880-035-0000	Developed/Final Map	Low Density	1.0000	\$ 110.24
067-0880-036-0000	Developed/Final Map	Low Density	1.0000	\$ 110.24
067-0880-037-0000	Developed/Final Map	Low Density	1.0000	\$ 110.24
067-0880-038-0000	Developed/Final Map	Low Density	1.0000	\$ 110.24
067-0880-039-0000	Developed/Final Map	Low Density	1.0000	\$ 110.24
067-0880-040-0000	Developed/Final Map	Low Density	1.0000	\$ 110.24
067-0880-041-0000	Developed/Final Map	Low Density	1.0000	\$ 110.24
067-0880-042-0000	Developed/Final Map	Low Density	1.0000	\$ 110.24
067-0880-043-0000	Developed/Final Map	Low Density	1.0000	\$ 110.24
067-0880-044-0000	Developed/Final Map	Low Density	1.0000	\$ 110.24
067-0880-045-0000	Developed/Final Map	Low Density	1.0000	\$ 110.24
067-0880-046-0000	Developed/Final Map	Low Density	1.0000	\$ 110.24
067-0880-047-0000	Developed/Final Map	Low Density	1.0000	\$ 110.24
067-0880-048-0000	Developed/Final Map	Low Density	1.0000	\$ 110.24
067-0880-049-0000	Developed/Final Map	Low Density	1.0000	\$ 110.24
067-0880-050-0000	Developed/Final Map	Low Density	1.0000	\$ 110.24
067-0880-051-0000	Developed/Final Map	Low Density	1.0000	\$ 110.24
067-0880-052-0000	Developed/Final Map	Low Density	1.0000	\$ 110.24
067-0880-053-0000	Developed/Final Map	Low Density	1.0000	\$ 110.24
067-0880-054-0000	Developed/Final Map	Low Density	1.0000	\$ 110.24
067-0880-055-0000	Developed/Final Map	Low Density	1.0000	\$ 110.24
067-0880-056-0000	Developed/Final Map	Low Density	1.0000	\$ 110.24
067-0880-057-0000	Developed/Final Map	Low Density	1.0000	\$ 110.24
067-0880-058-0000	Developed/Final Map	Low Density	1.0000	\$ 110.24
067-0880-059-0000	Developed/Final Map	Low Density	1.0000	\$ 110.24
067-0880-060-0000	Developed/Final Map	Low Density	1.0000	\$ 110.24
067-0880-061-0000	Developed/Final Map	Low Density	1.0000	\$ 110.24
067-0880-062-0000	Developed/Final Map	Low Density	1.0000	\$ 110.24
067-0880-063-0000	Developed/Final Map	Low Density	1.0000	\$ 110.24
067-0880-064-0000	Developed/Final Map	Low Density	1.0000	\$ 110.24
067-0880-065-0000	Developed/Final Map	Low Density	1.0000	\$ 110.24
067-0880-066-0000	Developed/Final Map	Low Density	1.0000	\$ 110.24
067-0880-067-0000	Developed/Final Map	Low Density	1.0000	\$ 110.24
067-0880-068-0000	Developed/Final Map	Low Density	1.0000	\$ 110.24
067-0880-069-0000	Developed/Final Map	Low Density	1.0000	\$ 110.24
067-0880-070-0000	Developed/Final Map	Low Density	1.0000	\$ 110.24
067-0880-071-0000	Developed/Final Map	Low Density	1.0000	\$ 110.24
067-0880-072-0000	Developed/Final Map	Low Density	1.0000	\$ 110.24
067-0880-073-0000	Developed/Final Map	Low Density	1.0000	\$ 110.24
067-0880-074-0000	Developed/Final Map	Low Density	1.0000	\$ 110.24

City of Rancho Cordova **ATTACHMENT 3**
ITEM 17.3. **Transit Related Services Benefit District Zone No. 2** **Exhibit A to the Resolution**
Fiscal Year 2023-24 Charge Roll

APN	Development Status	Land Use	EDU	Levy Amount
067-0880-075-0000	Developed/Final Map	Low Density	1.0000	\$ 110.24
067-0880-076-0000	Developed/Final Map	Low Density	1.0000	\$ 110.24
067-0880-077-0000	Developed/Final Map	Low Density	1.0000	\$ 110.24
067-0880-078-0000	Developed/Final Map	Low Density	1.0000	\$ 110.24
067-0880-079-0000	Developed/Final Map	Low Density	1.0000	\$ 110.24
067-0880-080-0000	Developed/Final Map	Low Density	1.0000	\$ 110.24
067-0880-081-0000	Developed/Final Map	Low Density	1.0000	\$ 110.24
067-0880-082-0000	Developed/Final Map	Low Density	1.0000	\$ 110.24
067-0880-083-0000	Developed/Final Map	Low Density	1.0000	\$ 110.24
067-0880-084-0000	Developed/Final Map	Low Density	1.0000	\$ 110.24
067-0880-085-0000	Developed/Final Map	Low Density	1.0000	\$ 110.24
067-0880-086-0000	Developed/Final Map	Low Density	1.0000	\$ 110.24
067-0880-087-0000	Developed/Final Map	Low Density	1.0000	\$ 110.24
067-0880-088-0000	Developed/Final Map	Low Density	1.0000	\$ 110.24
067-0880-089-0000	Developed/Final Map	Low Density	1.0000	\$ 110.24
067-0880-090-0000	Developed/Final Map	Low Density	1.0000	\$ 110.24
067-0880-091-0000	Developed/Final Map	Low Density	1.0000	\$ 110.24
067-0880-092-0000	Developed/Final Map	Low Density	1.0000	\$ 110.24
067-0890-001-0000	Developed/Final Map	Low Density	1.0000	\$ 110.24
067-0890-002-0000	Developed/Final Map	Low Density	1.0000	\$ 110.24
067-0890-003-0000	Developed/Final Map	Low Density	1.0000	\$ 110.24
067-0890-004-0000	Developed/Final Map	Low Density	1.0000	\$ 110.24
067-0890-005-0000	Developed/Final Map	Low Density	1.0000	\$ 110.24
067-0890-006-0000	Developed/Final Map	Low Density	1.0000	\$ 110.24
067-0890-007-0000	Developed/Final Map	Low Density	1.0000	\$ 110.24
067-0890-008-0000	Developed/Final Map	Low Density	1.0000	\$ 110.24
067-0890-009-0000	Developed/Final Map	Low Density	1.0000	\$ 110.24
067-0890-010-0000	Developed/Final Map	Low Density	1.0000	\$ 110.24
067-0890-011-0000	Developed/Final Map	Low Density	1.0000	\$ 110.24
067-0890-012-0000	Developed/Final Map	Low Density	1.0000	\$ 110.24
067-0890-013-0000	Developed/Final Map	Low Density	1.0000	\$ 110.24
067-0890-014-0000	Developed/Final Map	Low Density	1.0000	\$ 110.24
067-0890-015-0000	Developed/Final Map	Low Density	1.0000	\$ 110.24
067-0890-016-0000	Developed/Final Map	Low Density	1.0000	\$ 110.24
067-0890-017-0000	Developed/Final Map	Low Density	1.0000	\$ 110.24
067-0890-018-0000	Developed/Final Map	Low Density	1.0000	\$ 110.24
067-0890-019-0000	Developed/Final Map	Low Density	1.0000	\$ 110.24
067-0890-020-0000	Developed/Final Map	Low Density	1.0000	\$ 110.24
067-0890-021-0000	Developed/Final Map	Low Density	1.0000	\$ 110.24
067-0890-022-0000	Developed/Final Map	Low Density	1.0000	\$ 110.24
067-0890-023-0000	Developed/Final Map	Low Density	1.0000	\$ 110.24
067-0890-024-0000	Developed/Final Map	Low Density	1.0000	\$ 110.24
067-0890-025-0000	Developed/Final Map	Low Density	1.0000	\$ 110.24
067-0890-026-0000	Developed/Final Map	Low Density	1.0000	\$ 110.24
067-0890-027-0000	Developed/Final Map	Low Density	1.0000	\$ 110.24

City of Rancho Cordova **ATTACHMENT 3**
ITEM 17.3. **Transit Related Services Benefit District Zone No. 2** **Exhibit A to the Resolution**
Fiscal Year 2023-24 Charge Roll

APN	Development Status	Land Use	EDU	Levy Amount
067-0890-028-0000	Developed/Final Map	Low Density	1.0000	\$ 110.24
067-0890-029-0000	Developed/Final Map	Low Density	1.0000	\$ 110.24
067-0890-030-0000	Developed/Final Map	Low Density	1.0000	\$ 110.24
067-0890-031-0000	Developed/Final Map	Low Density	1.0000	\$ 110.24
067-0890-032-0000	Developed/Final Map	Low Density	1.0000	\$ 110.24
067-0890-033-0000	Developed/Final Map	Low Density	1.0000	\$ 110.24
067-0890-034-0000	Developed/Final Map	Low Density	1.0000	\$ 110.24
067-0890-035-0000	Developed/Final Map	Low Density	1.0000	\$ 110.24
067-0890-036-0000	Developed/Final Map	Low Density	1.0000	\$ 110.24
067-0890-037-0000	Developed/Final Map	Low Density	1.0000	\$ 110.24
067-0890-038-0000	Developed/Final Map	Low Density	1.0000	\$ 110.24
067-0890-039-0000	Developed/Final Map	Low Density	1.0000	\$ 110.24
067-0890-040-0000	Developed/Final Map	Low Density	1.0000	\$ 110.24
067-0890-041-0000	Developed/Final Map	Low Density	1.0000	\$ 110.24
067-0890-042-0000	Developed/Final Map	Low Density	1.0000	\$ 110.24
067-0890-046-0000	Developed/Final Map	Low Density	1.0000	\$ 110.24
067-0890-047-0000	Developed/Final Map	Low Density	1.0000	\$ 110.24
067-0890-048-0000	Developed/Final Map	Low Density	1.0000	\$ 110.24
067-0890-049-0000	Developed/Final Map	Low Density	1.0000	\$ 110.24
067-0890-050-0000	Developed/Final Map	Low Density	1.0000	\$ 110.24
067-0890-051-0000	Developed/Final Map	Low Density	1.0000	\$ 110.24
067-0890-052-0000	Developed/Final Map	Low Density	1.0000	\$ 110.24
067-0890-053-0000	Developed/Final Map	Low Density	1.0000	\$ 110.24
067-0900-001-0000	Developed/Final Map	Low Density	1.0000	\$ 110.24
067-0900-002-0000	Developed/Final Map	Low Density	1.0000	\$ 110.24
067-0900-003-0000	Developed/Final Map	Low Density	1.0000	\$ 110.24
067-0900-004-0000	Developed/Final Map	Low Density	1.0000	\$ 110.24
067-0900-005-0000	Developed/Final Map	Low Density	1.0000	\$ 110.24
067-0900-006-0000	Developed/Final Map	Low Density	1.0000	\$ 110.24
067-0900-007-0000	Developed/Final Map	Low Density	1.0000	\$ 110.24
067-0900-008-0000	Developed/Final Map	Low Density	1.0000	\$ 110.24
067-0900-009-0000	Developed/Final Map	Low Density	1.0000	\$ 110.24
067-0900-010-0000	Developed/Final Map	Low Density	1.0000	\$ 110.24
067-0900-011-0000	Developed/Final Map	Low Density	1.0000	\$ 110.24
067-0900-012-0000	Developed/Final Map	Low Density	1.0000	\$ 110.24
067-0900-013-0000	Developed/Final Map	Low Density	1.0000	\$ 110.24
067-0900-014-0000	Developed/Final Map	Low Density	1.0000	\$ 110.24
067-0900-015-0000	Developed/Final Map	Low Density	1.0000	\$ 110.24
067-0900-016-0000	Developed/Final Map	Low Density	1.0000	\$ 110.24
067-0900-017-0000	Developed/Final Map	Low Density	1.0000	\$ 110.24
067-0900-018-0000	Developed/Final Map	Low Density	1.0000	\$ 110.24
067-0900-019-0000	Developed/Final Map	Low Density	1.0000	\$ 110.24
067-0900-020-0000	Developed/Final Map	Low Density	1.0000	\$ 110.24
067-0900-021-0000	Developed/Final Map	Low Density	1.0000	\$ 110.24
067-0900-022-0000	Developed/Final Map	Low Density	1.0000	\$ 110.24

City of Rancho Cordova **ATTACHMENT 3**
ITEM 17.3. **Transit Related Services Benefit District Zone No. 2** **Exhibit A to the Resolution**
Fiscal Year 2023-24 Charge Roll

APN	Development Status	Land Use	EDU	Levy Amount
067-0900-023-0000	Developed/Final Map	Low Density	1.0000	\$ 110.24
067-0900-024-0000	Developed/Final Map	Low Density	1.0000	\$ 110.24
067-0900-025-0000	Developed/Final Map	Low Density	1.0000	\$ 110.24
067-0900-026-0000	Developed/Final Map	Low Density	1.0000	\$ 110.24
067-0900-027-0000	Developed/Final Map	Low Density	1.0000	\$ 110.24
067-0900-028-0000	Developed/Final Map	Low Density	1.0000	\$ 110.24
067-0900-029-0000	Developed/Final Map	Low Density	1.0000	\$ 110.24
067-0900-030-0000	Developed/Final Map	Low Density	1.0000	\$ 110.24
067-0900-031-0000	Developed/Final Map	Low Density	1.0000	\$ 110.24
067-0900-032-0000	Developed/Final Map	Low Density	1.0000	\$ 110.24
067-0900-033-0000	Developed/Final Map	Low Density	1.0000	\$ 110.24
067-0900-034-0000	Developed/Final Map	Low Density	1.0000	\$ 110.24
067-0900-035-0000	Developed/Final Map	Low Density	1.0000	\$ 110.24
067-0900-036-0000	Developed/Final Map	Low Density	1.0000	\$ 110.24
067-0900-037-0000	Developed/Final Map	Low Density	1.0000	\$ 110.24
067-0900-038-0000	Developed/Final Map	Low Density	1.0000	\$ 110.24
067-0900-039-0000	Developed/Final Map	Low Density	1.0000	\$ 110.24
067-0900-040-0000	Developed/Final Map	Low Density	1.0000	\$ 110.24
067-0900-041-0000	Developed/Final Map	Low Density	1.0000	\$ 110.24
067-0900-042-0000	Developed/Final Map	Low Density	1.0000	\$ 110.24
067-0900-044-0000	Developed/Final Map	Low Density	1.0000	\$ 110.24
067-0900-045-0000	Developed/Final Map	Low Density	1.0000	\$ 110.24
067-0900-046-0000	Developed/Final Map	Low Density	1.0000	\$ 110.24
067-0900-047-0000	Developed/Final Map	Low Density	1.0000	\$ 110.24
067-0900-048-0000	Developed/Final Map	Low Density	1.0000	\$ 110.24
067-0900-049-0000	Developed/Final Map	Low Density	1.0000	\$ 110.24
067-0900-050-0000	Developed/Final Map	Low Density	1.0000	\$ 110.24
067-0910-001-0000	Developed/Final Map	Low Density	1.0000	\$ 110.24
067-0910-002-0000	Developed/Final Map	Low Density	1.0000	\$ 110.24
067-0910-003-0000	Developed/Final Map	Low Density	1.0000	\$ 110.24
067-0910-004-0000	Developed/Final Map	Low Density	1.0000	\$ 110.24
067-0910-005-0000	Developed/Final Map	Low Density	1.0000	\$ 110.24
067-0910-006-0000	Developed/Final Map	Low Density	1.0000	\$ 110.24
067-0910-007-0000	Developed/Final Map	Low Density	1.0000	\$ 110.24
067-0910-008-0000	Developed/Final Map	Low Density	1.0000	\$ 110.24
067-0910-009-0000	Developed/Final Map	Low Density	1.0000	\$ 110.24
067-0910-010-0000	Developed/Final Map	Low Density	1.0000	\$ 110.24
067-0910-011-0000	Developed/Final Map	Low Density	1.0000	\$ 110.24
067-0910-012-0000	Developed/Final Map	Low Density	1.0000	\$ 110.24
067-0910-013-0000	Developed/Final Map	Low Density	1.0000	\$ 110.24
067-0910-014-0000	Developed/Final Map	Low Density	1.0000	\$ 110.24
067-0910-016-0000	Developed/Final Map	Low Density	1.0000	\$ 110.24
067-0910-017-0000	Developed/Final Map	Low Density	1.0000	\$ 110.24
067-0910-018-0000	Developed/Final Map	Low Density	1.0000	\$ 110.24
067-0910-019-0000	Developed/Final Map	Low Density	1.0000	\$ 110.24

City of Rancho Cordova **ATTACHMENT 3**
ITEM 17.3. **Transit Related Services Benefit District Zone No. 2** **Exhibit A to the Resolution**
Fiscal Year 2023-24 Charge Roll

APN	Development Status	Land Use	EDU	Levy Amount
067-0910-020-0000	Developed/Final Map	Low Density	1.0000	\$ 110.24
067-0910-021-0000	Developed/Final Map	Low Density	1.0000	\$ 110.24
067-0910-022-0000	Developed/Final Map	Low Density	1.0000	\$ 110.24
067-0910-023-0000	Developed/Final Map	Low Density	1.0000	\$ 110.24
067-0910-024-0000	Developed/Final Map	Low Density	1.0000	\$ 110.24
067-0910-025-0000	Developed/Final Map	Low Density	1.0000	\$ 110.24
067-0910-026-0000	Developed/Final Map	Low Density	1.0000	\$ 110.24
067-0910-027-0000	Developed/Final Map	Low Density	1.0000	\$ 110.24
067-0910-028-0000	Developed/Final Map	Low Density	1.0000	\$ 110.24
067-0910-029-0000	Developed/Final Map	Low Density	1.0000	\$ 110.24
067-0910-030-0000	Developed/Final Map	Low Density	1.0000	\$ 110.24
067-0910-031-0000	Developed/Final Map	Low Density	1.0000	\$ 110.24
067-0910-032-0000	Developed/Final Map	Low Density	1.0000	\$ 110.24
067-0920-001-0000	Developed/Final Map	Medium Density	0.8000	\$ 88.20
067-0920-002-0000	Developed/Final Map	Medium Density	0.8000	\$ 88.20
067-0920-003-0000	Developed/Final Map	Medium Density	0.8000	\$ 88.20
067-0920-004-0000	Developed/Final Map	Medium Density	0.8000	\$ 88.20
067-0920-005-0000	Developed/Final Map	Medium Density	0.8000	\$ 88.20
067-0920-006-0000	Developed/Final Map	Medium Density	0.8000	\$ 88.20
067-0920-007-0000	Developed/Final Map	Medium Density	0.8000	\$ 88.20
067-0920-008-0000	Developed/Final Map	Medium Density	0.8000	\$ 88.20
067-0920-009-0000	Developed/Final Map	Medium Density	0.8000	\$ 88.20
067-0920-010-0000	Developed/Final Map	Medium Density	0.8000	\$ 88.20
067-0920-011-0000	Developed/Final Map	Medium Density	0.8000	\$ 88.20
067-0920-012-0000	Developed/Final Map	Medium Density	0.8000	\$ 88.20
067-0920-013-0000	Developed/Final Map	Medium Density	0.8000	\$ 88.20
067-0920-014-0000	Developed/Final Map	Medium Density	0.8000	\$ 88.20
067-0920-015-0000	Developed/Final Map	Medium Density	0.8000	\$ 88.20
067-0920-016-0000	Developed/Final Map	Medium Density	0.8000	\$ 88.20
067-0920-017-0000	Developed/Final Map	Medium Density	0.8000	\$ 88.20
067-0920-018-0000	Developed/Final Map	Medium Density	0.8000	\$ 88.20
067-0920-019-0000	Developed/Final Map	Medium Density	0.8000	\$ 88.20
067-0920-020-0000	Developed/Final Map	Medium Density	0.8000	\$ 88.20
067-0920-021-0000	Developed/Final Map	Medium Density	0.8000	\$ 88.20
067-0920-022-0000	Developed/Final Map	Medium Density	0.8000	\$ 88.20
067-0920-023-0000	Developed/Final Map	Medium Density	0.8000	\$ 88.20
067-0920-024-0000	Developed/Final Map	Medium Density	0.8000	\$ 88.20
067-0920-025-0000	Developed/Final Map	Medium Density	0.8000	\$ 88.20
067-0920-026-0000	Developed/Final Map	Medium Density	0.8000	\$ 88.20
067-0920-027-0000	Developed/Final Map	Medium Density	0.8000	\$ 88.20
067-0920-028-0000	Developed/Final Map	Medium Density	0.8000	\$ 88.20
067-0920-029-0000	Developed/Final Map	Medium Density	0.8000	\$ 88.20
067-0920-030-0000	Developed/Final Map	Medium Density	0.8000	\$ 88.20
067-0920-031-0000	Developed/Final Map	Medium Density	0.8000	\$ 88.20
067-0920-032-0000	Developed/Final Map	Medium Density	0.8000	\$ 88.20

City of Rancho Cordova **ATTACHMENT 3**
ITEM 17.3. **Transit Related Services Benefit District Zone No. 2** **Exhibit A to the Resolution**
Fiscal Year 2023-24 Charge Roll

APN	Development Status	Land Use	EDU	Levy Amount
067-0920-033-0000	Developed/Final Map	Medium Density	0.8000	\$ 88.20
067-0920-034-0000	Developed/Final Map	Medium Density	0.8000	\$ 88.20
067-0920-035-0000	Developed/Final Map	Medium Density	0.8000	\$ 88.20
067-0920-036-0000	Developed/Final Map	Medium Density	0.8000	\$ 88.20
067-0920-037-0000	Developed/Final Map	Medium Density	0.8000	\$ 88.20
067-0920-038-0000	Developed/Final Map	Medium Density	0.8000	\$ 88.20
067-0920-039-0000	Developed/Final Map	Medium Density	0.8000	\$ 88.20
067-0920-040-0000	Developed/Final Map	Medium Density	0.8000	\$ 88.20
067-0920-041-0000	Developed/Final Map	Medium Density	0.8000	\$ 88.20
067-0920-042-0000	Developed/Final Map	Medium Density	0.8000	\$ 88.20
067-0920-043-0000	Developed/Final Map	Medium Density	0.8000	\$ 88.20
067-0920-044-0000	Developed/Final Map	Medium Density	0.8000	\$ 88.20
067-0920-045-0000	Developed/Final Map	Medium Density	0.8000	\$ 88.20
067-0920-046-0000	Developed/Final Map	Medium Density	0.8000	\$ 88.20
067-0920-047-0000	Developed/Final Map	Medium Density	0.8000	\$ 88.20
067-0920-048-0000	Developed/Final Map	Medium Density	0.8000	\$ 88.20
067-0920-049-0000	Developed/Final Map	Medium Density	0.8000	\$ 88.20
067-0920-050-0000	Developed/Final Map	Medium Density	0.8000	\$ 88.20
067-0920-051-0000	Developed/Final Map	Medium Density	0.8000	\$ 88.20
067-0920-052-0000	Developed/Final Map	Medium Density	0.8000	\$ 88.20
067-0920-053-0000	Developed/Final Map	Medium Density	0.8000	\$ 88.20
067-0920-054-0000	Developed/Final Map	Medium Density	0.8000	\$ 88.20
067-0920-055-0000	Developed/Final Map	Medium Density	0.8000	\$ 88.20
067-0920-056-0000	Developed/Final Map	Medium Density	0.8000	\$ 88.20
067-0920-057-0000	Developed/Final Map	Medium Density	0.8000	\$ 88.20
067-0920-058-0000	Developed/Final Map	Medium Density	0.8000	\$ 88.20
067-0920-059-0000	Developed/Final Map	Medium Density	0.8000	\$ 88.20
067-0920-060-0000	Developed/Final Map	Medium Density	0.8000	\$ 88.20
067-0920-061-0000	Developed/Final Map	Medium Density	0.8000	\$ 88.20
067-0920-062-0000	Developed/Final Map	Medium Density	0.8000	\$ 88.20
067-0920-063-0000	Developed/Final Map	Medium Density	0.8000	\$ 88.20
067-0920-064-0000	Developed/Final Map	Medium Density	0.8000	\$ 88.20
067-0920-065-0000	Developed/Final Map	Medium Density	0.8000	\$ 88.20
067-0920-066-0000	Developed/Final Map	Medium Density	0.8000	\$ 88.20
067-0920-067-0000	Developed/Final Map	Medium Density	0.8000	\$ 88.20
067-0920-068-0000	Developed/Final Map	Medium Density	0.8000	\$ 88.20
067-0920-069-0000	Developed/Final Map	Medium Density	0.8000	\$ 88.20
067-0920-070-0000	Developed/Final Map	Medium Density	0.8000	\$ 88.20
067-0920-071-0000	Developed/Final Map	Medium Density	0.8000	\$ 88.20
067-0920-072-0000	Developed/Final Map	Medium Density	0.8000	\$ 88.20
067-0920-073-0000	Developed/Final Map	Medium Density	0.8000	\$ 88.20
067-0920-074-0000	Developed/Final Map	Medium Density	0.8000	\$ 88.20
067-0920-075-0000	Developed/Final Map	Medium Density	0.8000	\$ 88.20
067-0920-076-0000	Developed/Final Map	Medium Density	0.8000	\$ 88.20
067-0920-077-0000	Developed/Final Map	Medium Density	0.8000	\$ 88.20

City of Rancho Cordova **ATTACHMENT 3**
ITEM 17.3. **Transit Related Services Benefit District Zone No. 2** **Exhibit A to the Resolution**
Fiscal Year 2023-24 Charge Roll

APN	Development Status	Land Use	EDU	Levy Amount
067-0920-078-0000	Developed/Final Map	Medium Density	0.8000	\$ 88.20
067-0920-079-0000	Developed/Final Map	Medium Density	0.8000	\$ 88.20
067-0920-080-0000	Developed/Final Map	Medium Density	0.8000	\$ 88.20
067-0920-081-0000	Developed/Final Map	Medium Density	0.8000	\$ 88.20
067-0920-082-0000	Developed/Final Map	Medium Density	0.8000	\$ 88.20
067-0920-083-0000	Developed/Final Map	Medium Density	0.8000	\$ 88.20
067-0920-084-0000	Developed/Final Map	Medium Density	0.8000	\$ 88.20
067-0920-085-0000	Developed/Final Map	Medium Density	0.8000	\$ 88.20
067-0920-086-0000	Developed/Final Map	Medium Density	0.8000	\$ 88.20
067-0920-087-0000	Developed/Final Map	Medium Density	0.8000	\$ 88.20
067-0920-088-0000	Developed/Final Map	Medium Density	0.8000	\$ 88.20
067-0920-089-0000	Developed/Final Map	Medium Density	0.8000	\$ 88.20
067-0920-090-0000	Developed/Final Map	Medium Density	0.8000	\$ 88.20
067-0920-091-0000	Developed/Final Map	Medium Density	0.8000	\$ 88.20
067-0920-092-0000	Developed/Final Map	Medium Density	0.8000	\$ 88.20
067-0920-093-0000	Developed/Final Map	Medium Density	0.8000	\$ 88.20
067-0920-094-0000	Developed/Final Map	Medium Density	0.8000	\$ 88.20
067-0920-095-0000	Developed/Final Map	Medium Density	0.8000	\$ 88.20
067-0920-096-0000	Developed/Final Map	Medium Density	0.8000	\$ 88.20
067-0920-097-0000	Developed/Final Map	Medium Density	0.8000	\$ 88.20
067-0920-098-0000	Developed/Final Map	Medium Density	0.8000	\$ 88.20
067-0920-099-0000	Developed/Final Map	Medium Density	0.8000	\$ 88.20
067-0920-100-0000	Developed/Final Map	Medium Density	0.8000	\$ 88.20
067-0920-101-0000	Developed/Final Map	Medium Density	0.8000	\$ 88.20
067-0920-102-0000	Developed/Final Map	Medium Density	0.8000	\$ 88.20
067-0920-103-0000	Developed/Final Map	Medium Density	0.8000	\$ 88.20
067-0920-104-0000	Developed/Final Map	Medium Density	0.8000	\$ 88.20
067-0920-105-0000	Developed/Final Map	Medium Density	0.8000	\$ 88.20
067-0920-106-0000	Developed/Final Map	Medium Density	0.8000	\$ 88.20
067-0920-107-0000	Developed/Final Map	Medium Density	0.8000	\$ 88.20
067-0920-108-0000	Developed/Final Map	Medium Density	0.8000	\$ 88.20
067-0920-109-0000	Developed/Final Map	Medium Density	0.8000	\$ 88.20
067-0920-110-0000	Developed/Final Map	Medium Density	0.8000	\$ 88.20
067-0920-111-0000	Developed/Final Map	Medium Density	0.8000	\$ 88.20
067-0920-112-0000	Developed/Final Map	Medium Density	0.8000	\$ 88.20
067-0920-113-0000	Developed/Final Map	Medium Density	0.8000	\$ 88.20
067-0920-114-0000	Developed/Final Map	Medium Density	0.8000	\$ 88.20
067-0920-115-0000	Developed/Final Map	Medium Density	0.8000	\$ 88.20
067-0920-116-0000	Developed/Final Map	Medium Density	0.8000	\$ 88.20
067-0920-117-0000	Developed/Final Map	Medium Density	0.8000	\$ 88.20
067-0920-118-0000	Developed/Final Map	Medium Density	0.8000	\$ 88.20
067-0930-001-0000	Developed/Final Map	Medium Density	0.8000	\$ 88.20
067-0930-002-0000	Developed/Final Map	Medium Density	0.8000	\$ 88.20
067-0930-003-0000	Developed/Final Map	Medium Density	0.8000	\$ 88.20
067-0930-004-0000	Developed/Final Map	Medium Density	0.8000	\$ 88.20

City of Rancho Cordova **ATTACHMENT 3**
ITEM 17.3. **Transit Related Services Benefit District Zone No. 2** **Exhibit A to the Resolution**
Fiscal Year 2023-24 Charge Roll

APN	Development Status	Land Use	EDU	Levy Amount
067-0930-005-0000	Developed/Final Map	Medium Density	0.8000	\$ 88.20
067-0930-006-0000	Developed/Final Map	Medium Density	0.8000	\$ 88.20
067-0930-007-0000	Developed/Final Map	Medium Density	0.8000	\$ 88.20
067-0930-008-0000	Developed/Final Map	Medium Density	0.8000	\$ 88.20
067-0930-009-0000	Developed/Final Map	Medium Density	0.8000	\$ 88.20
067-0930-010-0000	Developed/Final Map	Medium Density	0.8000	\$ 88.20
067-0930-011-0000	Developed/Final Map	Medium Density	0.8000	\$ 88.20
067-0930-012-0000	Developed/Final Map	Medium Density	0.8000	\$ 88.20
067-0930-013-0000	Developed/Final Map	Medium Density	0.8000	\$ 88.20
067-0930-014-0000	Developed/Final Map	Medium Density	0.8000	\$ 88.20
067-0930-015-0000	Developed/Final Map	Medium Density	0.8000	\$ 88.20
067-0930-016-0000	Developed/Final Map	Medium Density	0.8000	\$ 88.20
067-0930-017-0000	Developed/Final Map	Medium Density	0.8000	\$ 88.20
067-0930-018-0000	Developed/Final Map	Medium Density	0.8000	\$ 88.20
067-0930-019-0000	Developed/Final Map	Medium Density	0.8000	\$ 88.20
067-0930-020-0000	Developed/Final Map	Medium Density	0.8000	\$ 88.20
067-0930-021-0000	Developed/Final Map	Medium Density	0.8000	\$ 88.20
067-0930-022-0000	Developed/Final Map	Medium Density	0.8000	\$ 88.20
067-0930-023-0000	Developed/Final Map	Medium Density	0.8000	\$ 88.20
067-0930-024-0000	Developed/Final Map	Medium Density	0.8000	\$ 88.20
067-0930-025-0000	Developed/Final Map	Medium Density	0.8000	\$ 88.20
067-0930-026-0000	Developed/Final Map	Medium Density	0.8000	\$ 88.20
067-0930-027-0000	Developed/Final Map	Medium Density	0.8000	\$ 88.20
067-0930-028-0000	Developed/Final Map	Medium Density	0.8000	\$ 88.20
067-0930-029-0000	Developed/Final Map	Medium Density	0.8000	\$ 88.20
067-0930-030-0000	Developed/Final Map	Medium Density	0.8000	\$ 88.20
067-0930-031-0000	Developed/Final Map	Medium Density	0.8000	\$ 88.20
067-0930-032-0000	Developed/Final Map	Medium Density	0.8000	\$ 88.20
067-0930-033-0000	Developed/Final Map	Medium Density	0.8000	\$ 88.20
067-0930-034-0000	Developed/Final Map	Medium Density	0.8000	\$ 88.20
067-0930-035-0000	Developed/Final Map	Medium Density	0.8000	\$ 88.20
067-0930-036-0000	Developed/Final Map	Medium Density	0.8000	\$ 88.20
067-0930-037-0000	Developed/Final Map	Medium Density	0.8000	\$ 88.20
067-0930-038-0000	Developed/Final Map	Medium Density	0.8000	\$ 88.20
067-0930-039-0000	Developed/Final Map	Medium Density	0.8000	\$ 88.20
067-0930-040-0000	Developed/Final Map	Medium Density	0.8000	\$ 88.20
067-0930-041-0000	Developed/Final Map	Medium Density	0.8000	\$ 88.20
067-0930-042-0000	Developed/Final Map	Medium Density	0.8000	\$ 88.20
067-0930-043-0000	Developed/Final Map	Medium Density	0.8000	\$ 88.20
067-1050-001-0000	Developed/Final Map	Retail & Service	86.6632	\$ 9,554.62
067-1050-002-0000	Developed/Final Map	Retail & Service	33.0756	\$ 3,646.58
067-1050-003-0000	Developed/Final Map	Retail & Service	23.2811	\$ 2,566.74
067-1050-004-0000	Developed/Final Map	Retail & Service	31.0244	\$ 3,420.44
067-1050-005-0000	Developed/Final Map	Retail & Service	24.5888	\$ 2,710.92
067-1050-006-0000	Developed/Final Map	Retail & Service	48.2032	\$ 5,314.40

City of Rancho Cordova **ATTACHMENT 3**
ITEM 17.3. **Transit Related Services Benefit District Zone No. 2** **Exhibit A to the Resolution**
Fiscal Year 2023-24 Charge Roll

APN	Development Status	Land Use	EDU	Levy Amount
067-1050-007-0000	Developed/Final Map	Retail & Service	42.5624	\$ 4,692.50
067-1050-009-0000	Developed/Final Map	Retail & Service	29.7424	\$ 3,279.10
067-1070-001-0000	Developed/Final Map	Low Density Residential	1.0000	\$ 110.24
067-1070-002-0000	Developed/Final Map	Low Density Residential	1.0000	\$ 110.24
067-1070-003-0000	Developed/Final Map	Low Density Residential	1.0000	\$ 110.24
067-1070-004-0000	Developed/Final Map	Low Density Residential	1.0000	\$ 110.24
067-1070-005-0000	Developed/Final Map	Low Density Residential	1.0000	\$ 110.24
067-1070-006-0000	Developed/Final Map	Low Density Residential	1.0000	\$ 110.24
067-1070-007-0000	Developed/Final Map	Low Density Residential	1.0000	\$ 110.24
067-1070-008-0000	Developed/Final Map	Low Density Residential	1.0000	\$ 110.24
067-1070-009-0000	Developed/Final Map	Low Density Residential	1.0000	\$ 110.24
067-1070-010-0000	Developed/Final Map	Low Density Residential	1.0000	\$ 110.24
067-1070-011-0000	Developed/Final Map	Low Density Residential	1.0000	\$ 110.24
067-1070-012-0000	Developed/Final Map	Low Density Residential	1.0000	\$ 110.24
067-1070-013-0000	Developed/Final Map	Low Density Residential	1.0000	\$ 110.24
067-1070-014-0000	Developed/Final Map	Low Density Residential	1.0000	\$ 110.24
067-1070-015-0000	Developed/Final Map	Low Density Residential	1.0000	\$ 110.24
067-1070-016-0000	Developed/Final Map	Low Density Residential	1.0000	\$ 110.24
067-1070-017-0000	Developed/Final Map	Low Density Residential	1.0000	\$ 110.24
067-1070-018-0000	Developed/Final Map	Low Density Residential	1.0000	\$ 110.24
067-1070-019-0000	Developed/Final Map	Low Density Residential	1.0000	\$ 110.24
067-1070-020-0000	Developed/Final Map	Low Density Residential	1.0000	\$ 110.24
067-1070-021-0000	Developed/Final Map	Low Density Residential	1.0000	\$ 110.24
067-1070-022-0000	Developed/Final Map	Low Density Residential	1.0000	\$ 110.24
067-1070-023-0000	Developed/Final Map	Low Density Residential	1.0000	\$ 110.24
067-1070-024-0000	Developed/Final Map	Low Density Residential	1.0000	\$ 110.24
067-1070-025-0000	Developed/Final Map	Low Density Residential	1.0000	\$ 110.24
067-1070-026-0000	Developed/Final Map	Low Density Residential	1.0000	\$ 110.24
067-1070-027-0000	Developed/Final Map	Low Density Residential	1.0000	\$ 110.24
067-1070-028-0000	Developed/Final Map	Low Density Residential	1.0000	\$ 110.24
067-1070-029-0000	Developed/Final Map	Low Density Residential	1.0000	\$ 110.24
067-1070-030-0000	Developed/Final Map	Low Density Residential	1.0000	\$ 110.24
067-1070-031-0000	Developed/Final Map	Low Density Residential	1.0000	\$ 110.24
067-1070-032-0000	Developed/Final Map	Low Density Residential	1.0000	\$ 110.24
067-1070-033-0000	Developed/Final Map	Low Density Residential	1.0000	\$ 110.24
067-1070-034-0000	Developed/Final Map	Low Density Residential	1.0000	\$ 110.24
067-1070-035-0000	Developed/Final Map	Low Density Residential	1.0000	\$ 110.24
067-1070-036-0000	Developed/Final Map	Low Density Residential	1.0000	\$ 110.24
067-1070-037-0000	Developed/Final Map	Low Density Residential	1.0000	\$ 110.24
067-1070-038-0000	Developed/Final Map	Low Density Residential	1.0000	\$ 110.24
067-1070-039-0000	Developed/Final Map	Low Density Residential	1.0000	\$ 110.24
067-1070-040-0000	Developed/Final Map	Low Density Residential	1.0000	\$ 110.24
067-1070-041-0000	Developed/Final Map	Low Density Residential	1.0000	\$ 110.24
067-1070-042-0000	Developed/Final Map	Low Density Residential	1.0000	\$ 110.24
067-1070-043-0000	Developed/Final Map	Low Density Residential	1.0000	\$ 110.24

City of Rancho Cordova **ATTACHMENT 3**
ITEM 17.3. **Transit Related Services Benefit District Zone No. 2** **Exhibit A to the Resolution**
Fiscal Year 2023-24 Charge Roll

APN	Development Status	Land Use	EDU	Levy Amount
067-1070-044-0000	Developed/Final Map	Low Density Residential	1.0000	\$ 110.24
067-1070-045-0000	Developed/Final Map	Low Density Residential	1.0000	\$ 110.24
067-1070-046-0000	Developed/Final Map	Low Density Residential	1.0000	\$ 110.24
067-1070-047-0000	Developed/Final Map	Low Density Residential	1.0000	\$ 110.24
067-1070-048-0000	Developed/Final Map	Low Density Residential	1.0000	\$ 110.24
067-1070-049-0000	Developed/Final Map	Low Density Residential	1.0000	\$ 110.24
067-1070-050-0000	Developed/Final Map	Low Density Residential	1.0000	\$ 110.24
067-1070-051-0000	Developed/Final Map	Low Density Residential	1.0000	\$ 110.24
067-1070-052-0000	Developed/Final Map	Low Density Residential	1.0000	\$ 110.24
067-1070-053-0000	Developed/Final Map	Low Density Residential	1.0000	\$ 110.24
067-1070-054-0000	Developed/Final Map	Low Density Residential	1.0000	\$ 110.24
067-1070-055-0000	Developed/Final Map	Low Density Residential	1.0000	\$ 110.24
067-1090-001-0000	Developed/Final Map	Medium Density	0.8000	\$ 88.20
067-1090-002-0000	Developed/Final Map	Medium Density	0.8000	\$ 88.20
067-1090-003-0000	Developed/Final Map	Medium Density	0.8000	\$ 88.20
067-1090-004-0000	Developed/Final Map	Medium Density	0.8000	\$ 88.20
067-1090-005-0000	Developed/Final Map	Medium Density	0.8000	\$ 88.20
067-1090-006-0000	Developed/Final Map	Medium Density	0.8000	\$ 88.20
067-1090-007-0000	Developed/Final Map	Medium Density	0.8000	\$ 88.20
067-1090-008-0000	Developed/Final Map	Medium Density	0.8000	\$ 88.20
067-1090-009-0000	Developed/Final Map	Medium Density	0.8000	\$ 88.20
067-1090-010-0000	Developed/Final Map	Medium Density	0.8000	\$ 88.20
067-1090-011-0000	Developed/Final Map	Medium Density	0.8000	\$ 88.20
067-1090-012-0000	Developed/Final Map	Medium Density	0.8000	\$ 88.20
067-1090-013-0000	Developed/Final Map	Medium Density	0.8000	\$ 88.20
067-1090-014-0000	Developed/Final Map	Medium Density	0.8000	\$ 88.20
067-1090-015-0000	Developed/Final Map	Medium Density	0.8000	\$ 88.20
067-1090-016-0000	Developed/Final Map	Medium Density	0.8000	\$ 88.20
067-1090-017-0000	Developed/Final Map	Medium Density	0.8000	\$ 88.20
067-1090-018-0000	Developed/Final Map	Medium Density	0.8000	\$ 88.20
067-1090-019-0000	Developed/Final Map	Medium Density	0.8000	\$ 88.20
067-1090-020-0000	Developed/Final Map	Medium Density	0.8000	\$ 88.20
067-1090-021-0000	Developed/Final Map	Medium Density	0.8000	\$ 88.20
067-1090-022-0000	Developed/Final Map	Medium Density	0.8000	\$ 88.20
067-1090-023-0000	Developed/Final Map	Medium Density	0.8000	\$ 88.20
067-1090-024-0000	Developed/Final Map	Medium Density	0.8000	\$ 88.20
067-1090-025-0000	Developed/Final Map	Medium Density	0.8000	\$ 88.20
067-1090-026-0000	Developed/Final Map	Medium Density	0.8000	\$ 88.20
067-1090-027-0000	Developed/Final Map	Medium Density	0.8000	\$ 88.20
067-1090-028-0000	Developed/Final Map	Medium Density	0.8000	\$ 88.20
067-1090-029-0000	Developed/Final Map	Medium Density	0.8000	\$ 88.20
067-1090-030-0000	Developed/Final Map	Medium Density	0.8000	\$ 88.20
067-1090-031-0000	Developed/Final Map	Medium Density	0.8000	\$ 88.20
067-1090-032-0000	Developed/Final Map	Medium Density	0.8000	\$ 88.20
067-1090-033-0000	Developed/Final Map	Medium Density	0.8000	\$ 88.20

City of Rancho Cordova **ATTACHMENT 3**
ITEM 17.3. **Transit Related Services Benefit District Zone No. 2** **Exhibit A to the Resolution**
Fiscal Year 2023-24 Charge Roll

APN	Development Status	Land Use	EDU	Levy Amount
067-1090-034-0000	Developed/Final Map	Medium Density	0.8000	\$ 88.20
067-1090-035-0000	Developed/Final Map	Medium Density	0.8000	\$ 88.20
067-1090-036-0000	Developed/Final Map	Medium Density	0.8000	\$ 88.20
067-1090-037-0000	Developed/Final Map	Medium Density	0.8000	\$ 88.20
067-1090-038-0000	Developed/Final Map	Medium Density	0.8000	\$ 88.20
067-1090-039-0000	Developed/Final Map	Medium Density	0.8000	\$ 88.20
067-1090-040-0000	Developed/Final Map	Medium Density	0.8000	\$ 88.20
067-1090-041-0000	Developed/Final Map	Medium Density	0.8000	\$ 88.20
067-1090-042-0000	Developed/Final Map	Medium Density	0.8000	\$ 88.20
067-1090-043-0000	Developed/Final Map	Medium Density	0.8000	\$ 88.20
067-1090-044-0000	Developed/Final Map	Medium Density	0.8000	\$ 88.20
067-1090-045-0000	Developed/Final Map	Medium Density	0.8000	\$ 88.20
067-1090-046-0000	Developed/Final Map	Medium Density	0.8000	\$ 88.20
067-1090-047-0000	Developed/Final Map	Medium Density	0.8000	\$ 88.20
067-1090-048-0000	Developed/Final Map	Medium Density	0.8000	\$ 88.20
067-1090-049-0000	Developed/Final Map	Medium Density	0.8000	\$ 88.20
067-1090-050-0000	Developed/Final Map	Medium Density	0.8000	\$ 88.20
067-1090-051-0000	Developed/Final Map	Medium Density	0.8000	\$ 88.20
067-1090-052-0000	Developed/Final Map	Medium Density	0.8000	\$ 88.20
067-1090-053-0000	Developed/Final Map	Medium Density	0.8000	\$ 88.20
067-1090-054-0000	Developed/Final Map	Medium Density	0.8000	\$ 88.20
067-1090-055-0000	Developed/Final Map	Medium Density	0.8000	\$ 88.20
067-1090-056-0000	Developed/Final Map	Medium Density	0.8000	\$ 88.20
067-1090-057-0000	Developed/Final Map	Medium Density	0.8000	\$ 88.20
067-1090-058-0000	Developed/Final Map	Medium Density	0.8000	\$ 88.20
067-1090-059-0000	Developed/Final Map	Medium Density	0.8000	\$ 88.20
067-1090-060-0000	Developed/Final Map	Medium Density	0.8000	\$ 88.20
067-1090-061-0000	Developed/Final Map	Medium Density	0.8000	\$ 88.20
067-1090-062-0000	Developed/Final Map	Medium Density	0.8000	\$ 88.20
067-1090-063-0000	Developed/Final Map	Medium Density	0.8000	\$ 88.20
067-1090-064-0000	Developed/Final Map	Medium Density	0.8000	\$ 88.20
067-1090-065-0000	Developed/Final Map	Medium Density	0.8000	\$ 88.20
067-1090-066-0000	Developed/Final Map	Medium Density	0.8000	\$ 88.20
067-1090-067-0000	Developed/Final Map	Medium Density	0.8000	\$ 88.20
067-1090-068-0000	Developed/Final Map	Medium Density	0.8000	\$ 88.20
067-1090-069-0000	Developed/Final Map	Medium Density	0.8000	\$ 88.20
067-1090-070-0000	Developed/Final Map	Medium Density	0.8000	\$ 88.20
067-1090-071-0000	Developed/Final Map	Medium Density	0.8000	\$ 88.20
067-1090-072-0000	Developed/Final Map	Medium Density	0.8000	\$ 88.20
067-1090-073-0000	Developed/Final Map	Medium Density	0.8000	\$ 88.20
067-1090-074-0000	Developed/Final Map	Medium Density	0.8000	\$ 88.20
067-1090-075-0000	Developed/Final Map	Medium Density	0.8000	\$ 88.20
067-1090-076-0000	Developed/Final Map	Medium Density	0.8000	\$ 88.20
067-1090-077-0000	Developed/Final Map	Medium Density	0.8000	\$ 88.20
067-1090-078-0000	Developed/Final Map	Medium Density	0.8000	\$ 88.20

City of Rancho Cordova **ATTACHMENT 3**
ITEM 17.3. **Transit Related Services Benefit District Zone No. 2** **Exhibit A to the Resolution**
Fiscal Year 2023-24 Charge Roll

APN	Development Status	Land Use	EDU	Levy Amount
067-1090-079-0000	Developed/Final Map	Medium Density	0.8000	\$ 88.20
067-1090-080-0000	Developed/Final Map	Medium Density	0.8000	\$ 88.20
067-1090-081-0000	Developed/Final Map	Medium Density	0.8000	\$ 88.20
067-1090-082-0000	Developed/Final Map	Medium Density	0.8000	\$ 88.20
067-1090-083-0000	Developed/Final Map	Medium Density	0.8000	\$ 88.20
067-1090-084-0000	Developed/Final Map	Medium Density	0.8000	\$ 88.20
067-1120-001-0000	Developed/Final Map	Medium Density	0.8000	\$ 88.20
067-1120-002-0000	Developed/Final Map	Medium Density	0.8000	\$ 88.20
067-1120-003-0000	Developed/Final Map	Medium Density	0.8000	\$ 88.20
067-1120-004-0000	Developed/Final Map	Medium Density	0.8000	\$ 88.20
067-1120-005-0000	Developed/Final Map	Medium Density	0.8000	\$ 88.20
067-1120-006-0000	Developed/Final Map	Medium Density	0.8000	\$ 88.20
067-1120-007-0000	Developed/Final Map	Medium Density	0.8000	\$ 88.20
067-1120-008-0000	Developed/Final Map	Medium Density	0.8000	\$ 88.20
067-1120-009-0000	Developed/Final Map	Medium Density	0.8000	\$ 88.20
067-1120-010-0000	Developed/Final Map	Medium Density	0.8000	\$ 88.20
067-1120-011-0000	Developed/Final Map	Medium Density	0.8000	\$ 88.20
067-1120-012-0000	Developed/Final Map	Medium Density	0.8000	\$ 88.20
067-1120-013-0000	Developed/Final Map	Medium Density	0.8000	\$ 88.20
067-1120-014-0000	Developed/Final Map	Medium Density	0.8000	\$ 88.20
067-1120-015-0000	Developed/Final Map	Medium Density	0.8000	\$ 88.20
067-1120-016-0000	Developed/Final Map	Medium Density	0.8000	\$ 88.20
067-1120-017-0000	Developed/Final Map	Medium Density	0.8000	\$ 88.20
067-1120-018-0000	Developed/Final Map	Medium Density	0.8000	\$ 88.20
067-1120-019-0000	Developed/Final Map	Medium Density	0.8000	\$ 88.20
067-1120-020-0000	Developed/Final Map	Medium Density	0.8000	\$ 88.20
067-1120-021-0000	Developed/Final Map	Medium Density	0.8000	\$ 88.20
067-1120-022-0000	Developed/Final Map	Medium Density	0.8000	\$ 88.20
067-1120-023-0000	Developed/Final Map	Medium Density	0.8000	\$ 88.20
067-1130-001-0000	Developed/Final Map	Medium Density	0.8000	\$ 88.20
067-1130-002-0000	Developed/Final Map	Medium Density	0.8000	\$ 88.20
067-1130-003-0000	Developed/Final Map	Medium Density	0.8000	\$ 88.20
067-1130-004-0000	Developed/Final Map	Medium Density	0.8000	\$ 88.20
067-1130-005-0000	Developed/Final Map	Medium Density	0.8000	\$ 88.20
067-1130-006-0000	Developed/Final Map	Medium Density	0.8000	\$ 88.20
067-1130-007-0000	Developed/Final Map	Medium Density	0.8000	\$ 88.20
067-1130-008-0000	Developed/Final Map	Medium Density	0.8000	\$ 88.20
067-1130-009-0000	Developed/Final Map	Medium Density	0.8000	\$ 88.20
067-1130-010-0000	Developed/Final Map	Medium Density	0.8000	\$ 88.20
067-1130-011-0000	Developed/Final Map	Medium Density	0.8000	\$ 88.20
067-1130-012-0000	Developed/Final Map	Medium Density	0.8000	\$ 88.20
067-1130-013-0000	Developed/Final Map	Medium Density	0.8000	\$ 88.20
067-1130-014-0000	Developed/Final Map	Medium Density	0.8000	\$ 88.20
067-1130-015-0000	Developed/Final Map	Medium Density	0.8000	\$ 88.20
067-1130-016-0000	Developed/Final Map	Medium Density	0.8000	\$ 88.20

City of Rancho Cordova **ATTACHMENT 3**
ITEM 17.3. **Transit Related Services Benefit District Zone No. 2** **Exhibit A to the Resolution**
Fiscal Year 2023-24 Charge Roll

APN	Development Status	Land Use	EDU	Levy Amount
067-1130-017-0000	Developed/Final Map	Medium Density	0.8000	\$ 88.20
067-1130-018-0000	Developed/Final Map	Medium Density	0.8000	\$ 88.20
067-1130-019-0000	Developed/Final Map	Medium Density	0.8000	\$ 88.20
067-1130-020-0000	Developed/Final Map	Medium Density	0.8000	\$ 88.20
067-1130-021-0000	Developed/Final Map	Medium Density	0.8000	\$ 88.20
067-1130-022-0000	Developed/Final Map	Medium Density	0.8000	\$ 88.20
067-1130-023-0000	Developed/Final Map	Medium Density	0.8000	\$ 88.20
067-1130-024-0000	Developed/Final Map	Medium Density	0.8000	\$ 88.20
067-1130-025-0000	Developed/Final Map	Medium Density	0.8000	\$ 88.20
067-1130-026-0000	Developed/Final Map	Medium Density	0.8000	\$ 88.20
067-1130-027-0000	Developed/Final Map	Medium Density	0.8000	\$ 88.20
067-1130-028-0000	Developed/Final Map	Medium Density	0.8000	\$ 88.20
067-1130-029-0000	Developed/Final Map	Medium Density	0.8000	\$ 88.20
067-1130-030-0000	Developed/Final Map	Medium Density	0.8000	\$ 88.20
067-1130-031-0000	Developed/Final Map	Medium Density	0.8000	\$ 88.20
067-1130-032-0000	Developed/Final Map	Medium Density	0.8000	\$ 88.20
067-1130-033-0000	Developed/Final Map	Medium Density	0.8000	\$ 88.20
067-1130-034-0000	Developed/Final Map	Medium Density	0.8000	\$ 88.20
067-1130-035-0000	Developed/Final Map	Medium Density	0.8000	\$ 88.20
067-1130-036-0000	Developed/Final Map	Medium Density	0.8000	\$ 88.20
067-1130-037-0000	Developed/Final Map	Medium Density	0.8000	\$ 88.20
067-1130-038-0000	Developed/Final Map	Medium Density	0.8000	\$ 88.20
067-1130-039-0000	Developed/Final Map	Medium Density	0.8000	\$ 88.20
067-1130-040-0000	Developed/Final Map	Medium Density	0.8000	\$ 88.20
067-1130-041-0000	Developed/Final Map	Medium Density	0.8000	\$ 88.20
067-1130-042-0000	Developed/Final Map	Medium Density	0.8000	\$ 88.20
067-1130-043-0000	Developed/Final Map	Medium Density	0.8000	\$ 88.20
067-1130-044-0000	Developed/Final Map	Medium Density	0.8000	\$ 88.20
067-1130-045-0000	Developed/Final Map	Medium Density	0.8000	\$ 88.20
067-1130-046-0000	Developed/Final Map	Medium Density	0.8000	\$ 88.20
067-1130-047-0000	Developed/Final Map	Medium Density	0.8000	\$ 88.20
067-1130-048-0000	Developed/Final Map	Medium Density	0.8000	\$ 88.20
067-1130-049-0000	Developed/Final Map	Medium Density	0.8000	\$ 88.20
067-1130-050-0000	Developed/Final Map	Medium Density	0.8000	\$ 88.20
067-1130-051-0000	Developed/Final Map	Medium Density	0.8000	\$ 88.20
067-1130-052-0000	Developed/Final Map	Medium Density	0.8000	\$ 88.20
067-1130-053-0000	Developed/Final Map	Medium Density	0.8000	\$ 88.20
067-1130-054-0000	Developed/Final Map	Medium Density	0.8000	\$ 88.20
067-1130-055-0000	Developed/Final Map	Medium Density	0.8000	\$ 88.20
067-1130-056-0000	Developed/Final Map	Medium Density	0.8000	\$ 88.20
067-1130-057-0000	Developed/Final Map	Medium Density	0.8000	\$ 88.20
067-1130-058-0000	Developed/Final Map	Medium Density	0.8000	\$ 88.20
067-1130-059-0000	Developed/Final Map	Medium Density	0.8000	\$ 88.20
067-1130-060-0000	Developed/Final Map	Medium Density	0.8000	\$ 88.20
067-1130-061-0000	Developed/Final Map	Medium Density	0.8000	\$ 88.20

City of Rancho Cordova **ATTACHMENT 3**
ITEM 17.3. **Transit Related Services Benefit District Zone No. 2** **Exhibit A to the Resolution**
Fiscal Year 2023-24 Charge Roll

APN	Development Status	Land Use	EDU	Levy Amount
067-1130-062-0000	Developed/Final Map	Medium Density	0.8000	\$ 88.20
067-1130-063-0000	Developed/Final Map	Medium Density	0.8000	\$ 88.20
067-1130-064-0000	Developed/Final Map	Medium Density	0.8000	\$ 88.20
067-1130-065-0000	Developed/Final Map	Medium Density	0.8000	\$ 88.20
067-1130-066-0000	Developed/Final Map	Medium Density	0.8000	\$ 88.20
067-1130-067-0000	Developed/Final Map	Medium Density	0.8000	\$ 88.20
067-1130-068-0000	Developed/Final Map	Medium Density	0.8000	\$ 88.20
067-1130-069-0000	Developed/Final Map	Medium Density	0.8000	\$ 88.20
067-1130-070-0000	Developed/Final Map	Medium Density	0.8000	\$ 88.20
067-1130-071-0000	Developed/Final Map	Medium Density	0.8000	\$ 88.20
067-1130-072-0000	Developed/Final Map	Medium Density	0.8000	\$ 88.20
067-1130-073-0000	Developed/Final Map	Medium Density	0.8000	\$ 88.20
067-1130-074-0000	Developed/Final Map	Medium Density	0.8000	\$ 88.20
067-1130-075-0000	Developed/Final Map	Medium Density	0.8000	\$ 88.20
067-1130-076-0000	Developed/Final Map	Medium Density	0.8000	\$ 88.20
067-1130-077-0000	Developed/Final Map	Medium Density	0.8000	\$ 88.20
067-1130-078-0000	Developed/Final Map	Medium Density	0.8000	\$ 88.20
067-1130-079-0000	Developed/Final Map	Medium Density	0.8000	\$ 88.20
067-1130-080-0000	Developed/Final Map	Medium Density	0.8000	\$ 88.20
067-1130-081-0000	Developed/Final Map	Medium Density	0.8000	\$ 88.20
067-1130-082-0000	Developed/Final Map	Medium Density	0.8000	\$ 88.20
067-1130-083-0000	Developed/Final Map	Medium Density	0.8000	\$ 88.20
067-1130-084-0000	Developed/Final Map	Medium Density	0.8000	\$ 88.20
067-1130-085-0000	Developed/Final Map	Medium Density	0.8000	\$ 88.20
067-1130-086-0000	Developed/Final Map	Medium Density	0.8000	\$ 88.20
067-1130-087-0000	Developed/Final Map	Medium Density	0.8000	\$ 88.20
067-1130-088-0000	Developed/Final Map	Medium Density	0.8000	\$ 88.20
067-1130-089-0000	Developed/Final Map	Medium Density	0.8000	\$ 88.20
067-1130-090-0000	Developed/Final Map	Medium Density	0.8000	\$ 88.20
067-1130-091-0000	Developed/Final Map	Medium Density	0.8000	\$ 88.20
067-1130-092-0000	Developed/Final Map	Medium Density	0.8000	\$ 88.20
067-1130-093-0000	Developed/Final Map	Medium Density	0.8000	\$ 88.20
067-1130-094-0000	Developed/Final Map	Medium Density	0.8000	\$ 88.20
067-1130-095-0000	Developed/Final Map	Medium Density	0.8000	\$ 88.20
067-1130-096-0000	Developed/Final Map	Medium Density	0.8000	\$ 88.20
067-1130-097-0000	Developed/Final Map	Medium Density	0.8000	\$ 88.20
067-1130-098-0000	Developed/Final Map	Medium Density	0.8000	\$ 88.20
067-1130-099-0000	Developed/Final Map	Medium Density	0.8000	\$ 88.20
067-1130-100-0000	Developed/Final Map	Medium Density	0.8000	\$ 88.20
067-1130-101-0000	Developed/Final Map	Medium Density	0.8000	\$ 88.20
067-1130-102-0000	Developed/Final Map	Medium Density	0.8000	\$ 88.20
067-1130-103-0000	Developed/Final Map	Medium Density	0.8000	\$ 88.20
067-1130-104-0000	Developed/Final Map	Medium Density	0.8000	\$ 88.20
067-1130-105-0000	Developed/Final Map	Medium Density	0.8000	\$ 88.20
067-1130-106-0000	Developed/Final Map	Medium Density	0.8000	\$ 88.20

City of Rancho Cordova **ATTACHMENT 3**
ITEM 17.3. **Transit Related Services Benefit District Zone No. 2** **Exhibit A to the Resolution**
Fiscal Year 2023-24 Charge Roll

APN	Development Status	Land Use	EDU	Levy Amount
067-1130-107-0000	Developed/Final Map	Medium Density	0.8000	\$ 88.20
067-1130-108-0000	Developed/Final Map	Medium Density	0.8000	\$ 88.20
067-1130-109-0000	Developed/Final Map	Medium Density	0.8000	\$ 88.20
067-1130-110-0000	Developed/Final Map	Medium Density	0.8000	\$ 88.20
067-1130-111-0000	Developed/Final Map	Medium Density	0.8000	\$ 88.20
067-1130-112-0000	Developed/Final Map	Medium Density	0.8000	\$ 88.20
067-1130-113-0000	Developed/Final Map	Medium Density	0.8000	\$ 88.20
067-1130-114-0000	Developed/Final Map	Medium Density	0.8000	\$ 88.20
067-1130-115-0000	Developed/Final Map	Medium Density	0.8000	\$ 88.20
067-1130-116-0000	Developed/Final Map	Medium Density	0.8000	\$ 88.20
067-1130-117-0000	Developed/Final Map	Medium Density	0.8000	\$ 88.20
067-1130-118-0000	Developed/Final Map	Medium Density	0.8000	\$ 88.20
067-1130-119-0000	Developed/Final Map	Medium Density	0.8000	\$ 88.20
067-1130-120-0000	Developed/Final Map	Medium Density	0.8000	\$ 88.20
067-1130-121-0000	Developed/Final Map	Medium Density	0.8000	\$ 88.20
067-1130-122-0000	Developed/Final Map	Medium Density	0.8000	\$ 88.20
067-1130-123-0000	Developed/Final Map	Medium Density	0.8000	\$ 88.20
067-1130-124-0000	Developed/Final Map	Medium Density	0.8000	\$ 88.20
067-1130-125-0000	Developed/Final Map	Medium Density	0.8000	\$ 88.20
067-1130-126-0000	Developed/Final Map	Medium Density	0.8000	\$ 88.20
067-1130-127-0000	Developed/Final Map	Medium Density	0.8000	\$ 88.20
067-1130-128-0000	Developed/Final Map	Medium Density	0.8000	\$ 88.20
067-1130-129-0000	Developed/Final Map	Medium Density	0.8000	\$ 88.20
067-1130-130-0000	Developed/Final Map	Medium Density	0.8000	\$ 88.20
067-1130-131-0000	Developed/Final Map	Medium Density	0.8000	\$ 88.20
067-1130-132-0000	Developed/Final Map	Medium Density	0.8000	\$ 88.20
067-1130-133-0000	Developed/Final Map	Medium Density	0.8000	\$ 88.20
067-1130-134-0000	Developed/Final Map	Medium Density	0.8000	\$ 88.20
067-1130-135-0000	Developed/Final Map	Medium Density	0.8000	\$ 88.20
067-1130-136-0000	Developed/Final Map	Medium Density	0.8000	\$ 88.20
067-1130-137-0000	Developed/Final Map	Medium Density	0.8000	\$ 88.20
067-1130-138-0000	Developed/Final Map	Medium Density	0.8000	\$ 88.20
067-1130-139-0000	Developed/Final Map	Medium Density	0.8000	\$ 88.20
067-1130-140-0000	Developed/Final Map	Medium Density	0.8000	\$ 88.20
067-1130-141-0000	Developed/Final Map	Medium Density	0.8000	\$ 88.20
067-1130-142-0000	Developed/Final Map	Medium Density	0.8000	\$ 88.20
067-1130-143-0000	Developed/Final Map	Medium Density	0.8000	\$ 88.20
067-1130-144-0000	Developed/Final Map	Medium Density	0.8000	\$ 88.20
067-1130-145-0000	Developed/Final Map	Medium Density	0.8000	\$ 88.20
067-1130-146-0000	Developed/Final Map	Medium Density	0.8000	\$ 88.20
067-1130-147-0000	Developed/Final Map	Medium Density	0.8000	\$ 88.20
067-1130-148-0000	Developed/Final Map	Medium Density	0.8000	\$ 88.20
067-1130-149-0000	Developed/Final Map	Medium Density	0.8000	\$ 88.20
067-1130-150-0000	Developed/Final Map	Medium Density	0.8000	\$ 88.20
067-1130-151-0000	Developed/Final Map	Medium Density	0.8000	\$ 88.20

City of Rancho Cordova **ATTACHMENT 3**
ITEM 17.3. **Transit Related Services Benefit District Zone No. 2** **Exhibit A to the Resolution**
Fiscal Year 2023-24 Charge Roll

APN	Development Status	Land Use	EDU	Levy Amount
067-1130-152-0000	Developed/Final Map	Medium Density	0.8000	\$ 88.20
067-1130-153-0000	Developed/Final Map	Medium Density	0.8000	\$ 88.20
067-1130-154-0000	Developed/Final Map	Medium Density	0.8000	\$ 88.20
067-1130-155-0000	Developed/Final Map	Medium Density	0.8000	\$ 88.20
067-1130-156-0000	Developed/Final Map	Medium Density	0.8000	\$ 88.20
067-1130-157-0000	Developed/Final Map	Medium Density	0.8000	\$ 88.20
067-1130-158-0000	Developed/Final Map	Medium Density	0.8000	\$ 88.20
067-1130-159-0000	Developed/Final Map	Medium Density	0.8000	\$ 88.20
067-1130-160-0000	Developed/Final Map	Medium Density	0.8000	\$ 88.20
067-1130-161-0000	Developed/Final Map	Medium Density	0.8000	\$ 88.20
067-1130-162-0000	Developed/Final Map	Medium Density	0.8000	\$ 88.20
067-1130-163-0000	Developed/Final Map	Medium Density	0.8000	\$ 88.20
067-1130-164-0000	Developed/Final Map	Medium Density	0.8000	\$ 88.20
067-1130-165-0000	Developed/Final Map	Medium Density	0.8000	\$ 88.20
067-1130-166-0000	Developed/Final Map	Medium Density	0.8000	\$ 88.20
067-1130-167-0000	Developed/Final Map	Medium Density	0.8000	\$ 88.20
067-1130-168-0000	Developed/Final Map	Medium Density	0.8000	\$ 88.20
067-1130-169-0000	Developed/Final Map	Medium Density	0.8000	\$ 88.20
067-1130-170-0000	Developed/Final Map	Medium Density	0.8000	\$ 88.20
067-1140-001-0000	Developed/Final Map	Medium Density	0.8000	\$ 88.20
067-1140-002-0000	Developed/Final Map	Medium Density	0.8000	\$ 88.20
067-1140-003-0000	Developed/Final Map	Medium Density	0.8000	\$ 88.20
067-1140-004-0000	Developed/Final Map	Medium Density	0.8000	\$ 88.20
067-1140-005-0000	Developed/Final Map	Medium Density	0.8000	\$ 88.20
067-1140-006-0000	Developed/Final Map	Medium Density	0.8000	\$ 88.20
067-1140-007-0000	Developed/Final Map	Medium Density	0.8000	\$ 88.20
067-1140-008-0000	Developed/Final Map	Medium Density	0.8000	\$ 88.20
067-1140-009-0000	Developed/Final Map	Medium Density	0.8000	\$ 88.20
067-1140-010-0000	Developed/Final Map	Medium Density	0.8000	\$ 88.20
067-1140-011-0000	Developed/Final Map	Medium Density	0.8000	\$ 88.20
067-1140-012-0000	Developed/Final Map	Medium Density	0.8000	\$ 88.20
067-1140-013-0000	Developed/Final Map	Medium Density	0.8000	\$ 88.20
067-1140-014-0000	Developed/Final Map	Medium Density	0.8000	\$ 88.20
067-1140-015-0000	Developed/Final Map	Medium Density	0.8000	\$ 88.20
067-1140-016-0000	Developed/Final Map	Medium Density	0.8000	\$ 88.20
067-1140-017-0000	Developed/Final Map	Medium Density	0.8000	\$ 88.20
067-1140-018-0000	Developed/Final Map	Medium Density	0.8000	\$ 88.20
067-1140-019-0000	Developed/Final Map	Medium Density	0.8000	\$ 88.20
067-1140-020-0000	Developed/Final Map	Medium Density	0.8000	\$ 88.20
067-1140-021-0000	Developed/Final Map	Medium Density	0.8000	\$ 88.20
067-1140-022-0000	Developed/Final Map	Medium Density	0.8000	\$ 88.20
067-1140-023-0000	Developed/Final Map	Medium Density	0.8000	\$ 88.20
067-1140-024-0000	Developed/Final Map	Medium Density	0.8000	\$ 88.20
067-1140-025-0000	Developed/Final Map	Medium Density	0.8000	\$ 88.20
067-1140-026-0000	Developed/Final Map	Medium Density	0.8000	\$ 88.20

City of Rancho Cordova **ATTACHMENT 3**
ITEM 17.3. **Transit Related Services Benefit District Zone No. 2** **Exhibit A to the Resolution**
Fiscal Year 2023-24 Charge Roll

APN	Development Status	Land Use	EDU	Levy Amount
067-1140-027-0000	Developed/Final Map	Medium Density	0.8000	\$ 88.20
067-1140-028-0000	Developed/Final Map	Medium Density	0.8000	\$ 88.20
067-1140-029-0000	Developed/Final Map	Medium Density	0.8000	\$ 88.20
067-1140-030-0000	Developed/Final Map	Medium Density	0.8000	\$ 88.20
067-1140-031-0000	Developed/Final Map	Medium Density	0.8000	\$ 88.20
067-1140-032-0000	Developed/Final Map	Medium Density	0.8000	\$ 88.20
067-1140-033-0000	Developed/Final Map	Medium Density	0.8000	\$ 88.20
067-1140-034-0000	Developed/Final Map	Medium Density	0.8000	\$ 88.20
067-1140-035-0000	Developed/Final Map	Medium Density	0.8000	\$ 88.20
067-1140-036-0000	Developed/Final Map	Medium Density	0.8000	\$ 88.20
067-1140-037-0000	Developed/Final Map	Medium Density	0.8000	\$ 88.20
067-1150-001-0000	Developed/Final Map	Medium Density	0.8000	\$ 88.20
067-1150-002-0000	Developed/Final Map	Medium Density	0.8000	\$ 88.20
067-1150-003-0000	Developed/Final Map	Medium Density	0.8000	\$ 88.20
067-1150-004-0000	Developed/Final Map	Medium Density	0.8000	\$ 88.20
067-1150-005-0000	Developed/Final Map	Medium Density	0.8000	\$ 88.20
067-1150-006-0000	Developed/Final Map	Medium Density	0.8000	\$ 88.20
067-1150-007-0000	Developed/Final Map	Medium Density	0.8000	\$ 88.20
067-1150-008-0000	Developed/Final Map	Medium Density	0.8000	\$ 88.20
067-1150-009-0000	Developed/Final Map	Medium Density	0.8000	\$ 88.20
067-1150-010-0000	Developed/Final Map	Medium Density	0.8000	\$ 88.20
067-1150-011-0000	Developed/Final Map	Medium Density	0.8000	\$ 88.20
067-1150-012-0000	Developed/Final Map	Medium Density	0.8000	\$ 88.20
067-1150-013-0000	Developed/Final Map	Medium Density	0.8000	\$ 88.20
067-1150-014-0000	Developed/Final Map	Medium Density	0.8000	\$ 88.20
067-1150-015-0000	Developed/Final Map	Medium Density	0.8000	\$ 88.20
067-1150-016-0000	Developed/Final Map	Medium Density	0.8000	\$ 88.20
067-1150-017-0000	Developed/Final Map	Medium Density	0.8000	\$ 88.20
067-1150-018-0000	Developed/Final Map	Medium Density	0.8000	\$ 88.20
067-1150-019-0000	Developed/Final Map	Medium Density	0.8000	\$ 88.20
067-1150-020-0000	Developed/Final Map	Medium Density	0.8000	\$ 88.20
067-1150-021-0000	Developed/Final Map	Medium Density	0.8000	\$ 88.20
067-1150-022-0000	Developed/Final Map	Medium Density	0.8000	\$ 88.20
067-1150-023-0000	Developed/Final Map	Medium Density	0.8000	\$ 88.20
067-1150-024-0000	Developed/Final Map	Medium Density	0.8000	\$ 88.20
067-1150-025-0000	Developed/Final Map	Medium Density	0.8000	\$ 88.20
067-1150-026-0000	Developed/Final Map	Medium Density	0.8000	\$ 88.20
067-1150-027-0000	Developed/Final Map	Medium Density	0.8000	\$ 88.20
067-1150-028-0000	Developed/Final Map	Medium Density	0.8000	\$ 88.20
067-1150-029-0000	Developed/Final Map	Medium Density	0.8000	\$ 88.20
067-1150-030-0000	Developed/Final Map	Medium Density	0.8000	\$ 88.20
067-1150-031-0000	Developed/Final Map	Medium Density	0.8000	\$ 88.20
067-1150-032-0000	Developed/Final Map	Medium Density	0.8000	\$ 88.20
067-1150-033-0000	Developed/Final Map	Medium Density	0.8000	\$ 88.20
067-1150-034-0000	Developed/Final Map	Medium Density	0.8000	\$ 88.20

City of Rancho Cordova **ATTACHMENT 3**
ITEM 17.3. **Transit Related Services Benefit District Zone No. 2** **Exhibit A to the Resolution**
Fiscal Year 2023-24 Charge Roll

APN	Development Status	Land Use	EDU	Levy Amount
067-1150-035-0000	Developed/Final Map	Medium Density	0.8000	\$ 88.20
067-1150-036-0000	Developed/Final Map	Medium Density	0.8000	\$ 88.20
067-1150-037-0000	Developed/Final Map	Medium Density	0.8000	\$ 88.20
067-1150-038-0000	Developed/Final Map	Medium Density	0.8000	\$ 88.20
067-1150-039-0000	Developed/Final Map	Medium Density	0.8000	\$ 88.20
067-1150-040-0000	Developed/Final Map	Medium Density	0.8000	\$ 88.20
067-1150-041-0000	Developed/Final Map	Medium Density	0.8000	\$ 88.20
067-1150-042-0000	Developed/Final Map	Medium Density	0.8000	\$ 88.20
067-1150-043-0000	Developed/Final Map	Medium Density	0.8000	\$ 88.20
067-1150-044-0000	Developed/Final Map	Medium Density	0.8000	\$ 88.20
067-1150-045-0000	Developed/Final Map	Medium Density	0.8000	\$ 88.20
067-1150-046-0000	Developed/Final Map	Medium Density	0.8000	\$ 88.20
067-1150-047-0000	Developed/Final Map	Medium Density	0.8000	\$ 88.20
067-1150-048-0000	Developed/Final Map	Medium Density	0.8000	\$ 88.20
067-1150-049-0000	Developed/Final Map	Medium Density	0.8000	\$ 88.20
067-1150-050-0000	Developed/Final Map	Medium Density	0.8000	\$ 88.20
067-1150-051-0000	Developed/Final Map	Medium Density	0.8000	\$ 88.20
067-1150-052-0000	Developed/Final Map	Medium Density	0.8000	\$ 88.20
067-1150-053-0000	Developed/Final Map	Medium Density	0.8000	\$ 88.20
067-1150-054-0000	Developed/Final Map	Medium Density	0.8000	\$ 88.20
067-1150-055-0000	Developed/Final Map	Medium Density	0.8000	\$ 88.20
067-1150-056-0000	Developed/Final Map	Medium Density	0.8000	\$ 88.20
067-1150-057-0000	Developed/Final Map	Medium Density	0.8000	\$ 88.20
067-1150-058-0000	Developed/Final Map	Medium Density	0.8000	\$ 88.20
067-1150-059-0000	Developed/Final Map	Medium Density	0.8000	\$ 88.20
067-1150-060-0000	Developed/Final Map	Medium Density	0.8000	\$ 88.20
067-1150-061-0000	Developed/Final Map	Medium Density	0.8000	\$ 88.20
067-1150-062-0000	Developed/Final Map	Medium Density	0.8000	\$ 88.20
067-1150-063-0000	Developed/Final Map	Medium Density	0.8000	\$ 88.20
067-1150-064-0000	Developed/Final Map	Medium Density	0.8000	\$ 88.20
067-1150-065-0000	Developed/Final Map	Medium Density	0.8000	\$ 88.20
067-1150-066-0000	Developed/Final Map	Medium Density	0.8000	\$ 88.20
067-1150-067-0000	Developed/Final Map	Medium Density	0.8000	\$ 88.20
067-1150-068-0000	Developed/Final Map	Medium Density	0.8000	\$ 88.20
067-1150-069-0000	Developed/Final Map	Medium Density	0.8000	\$ 88.20
067-1150-070-0000	Developed/Final Map	Medium Density	0.8000	\$ 88.20
067-1150-071-0000	Developed/Final Map	Medium Density	0.8000	\$ 88.20
067-1150-072-0000	Developed/Final Map	Medium Density	0.8000	\$ 88.20
067-1150-073-0000	Developed/Final Map	Medium Density	0.8000	\$ 88.20
067-1150-074-0000	Developed/Final Map	Medium Density	0.8000	\$ 88.20
067-1150-075-0000	Developed/Final Map	Medium Density	0.8000	\$ 88.20
067-1150-076-0000	Developed/Final Map	Medium Density	0.8000	\$ 88.20
067-1150-077-0000	Developed/Final Map	Medium Density	0.8000	\$ 88.20
067-1150-078-0000	Developed/Final Map	Medium Density	0.8000	\$ 88.20
067-1150-079-0000	Developed/Final Map	Medium Density	0.8000	\$ 88.20

City of Rancho Cordova **ATTACHMENT 3**
ITEM 17.3. **Transit Related Services Benefit District Zone No. 2** **Exhibit A to the Resolution**
Fiscal Year 2023-24 Charge Roll

APN	Development Status	Land Use	EDU	Levy Amount
067-1160-001-0000	Developed/Final Map	Medium Density	0.8000	\$ 88.20
067-1160-002-0000	Developed/Final Map	Medium Density	0.8000	\$ 88.20
067-1160-003-0000	Developed/Final Map	Medium Density	0.8000	\$ 88.20
067-1160-004-0000	Developed/Final Map	Medium Density	0.8000	\$ 88.20
067-1160-005-0000	Developed/Final Map	Medium Density	0.8000	\$ 88.20
067-1160-006-0000	Developed/Final Map	Medium Density	0.8000	\$ 88.20
067-1160-007-0000	Developed/Final Map	Medium Density	0.8000	\$ 88.20
067-1160-008-0000	Developed/Final Map	Medium Density	0.8000	\$ 88.20
067-1160-009-0000	Developed/Final Map	Medium Density	0.8000	\$ 88.20
067-1160-010-0000	Developed/Final Map	Medium Density	0.8000	\$ 88.20
067-1160-011-0000	Developed/Final Map	Medium Density	0.8000	\$ 88.20
067-1160-012-0000	Developed/Final Map	Medium Density	0.8000	\$ 88.20
067-1160-013-0000	Developed/Final Map	Medium Density	0.8000	\$ 88.20
067-1160-014-0000	Developed/Final Map	Medium Density	0.8000	\$ 88.20
067-1160-015-0000	Developed/Final Map	Medium Density	0.8000	\$ 88.20
067-1160-016-0000	Developed/Final Map	Medium Density	0.8000	\$ 88.20
067-1160-017-0000	Developed/Final Map	Medium Density	0.8000	\$ 88.20
067-1160-018-0000	Developed/Final Map	Medium Density	0.8000	\$ 88.20
067-1160-019-0000	Developed/Final Map	Medium Density	0.8000	\$ 88.20
067-1160-020-0000	Developed/Final Map	Medium Density	0.8000	\$ 88.20
067-1160-021-0000	Developed/Final Map	Medium Density	0.8000	\$ 88.20
067-1160-022-0000	Developed/Final Map	Medium Density	0.8000	\$ 88.20
067-1160-023-0000	Developed/Final Map	Medium Density	0.8000	\$ 88.20
067-1160-024-0000	Developed/Final Map	Medium Density	0.8000	\$ 88.20
067-1160-025-0000	Developed/Final Map	Medium Density	0.8000	\$ 88.20
067-1160-026-0000	Developed/Final Map	Medium Density	0.8000	\$ 88.20
067-1160-027-0000	Developed/Final Map	Medium Density	0.8000	\$ 88.20
067-1160-028-0000	Developed/Final Map	Medium Density	0.8000	\$ 88.20
067-1160-029-0000	Developed/Final Map	Medium Density	0.8000	\$ 88.20
067-1160-030-0000	Developed/Final Map	Medium Density	0.8000	\$ 88.20
067-1160-031-0000	Developed/Final Map	Medium Density	0.8000	\$ 88.20
067-1160-032-0000	Developed/Final Map	Medium Density	0.8000	\$ 88.20
067-1160-033-0000	Developed/Final Map	Medium Density	0.8000	\$ 88.20
067-1160-034-0000	Developed/Final Map	Medium Density	0.8000	\$ 88.20
067-1160-035-0000	Developed/Final Map	Medium Density	0.8000	\$ 88.20
067-1160-036-0000	Developed/Final Map	Medium Density	0.8000	\$ 88.20
067-1160-037-0000	Developed/Final Map	Medium Density	0.8000	\$ 88.20
067-1160-038-0000	Developed/Final Map	Medium Density	0.8000	\$ 88.20
067-1160-039-0000	Developed/Final Map	Medium Density	0.8000	\$ 88.20
067-1160-040-0000	Developed/Final Map	Medium Density	0.8000	\$ 88.20
067-1160-041-0000	Developed/Final Map	Medium Density	0.8000	\$ 88.20
067-1160-042-0000	Developed/Final Map	Medium Density	0.8000	\$ 88.20
067-1160-043-0000	Developed/Final Map	Medium Density	0.8000	\$ 88.20
067-1160-044-0000	Developed/Final Map	Medium Density	0.8000	\$ 88.20
067-1160-045-0000	Developed/Final Map	Medium Density	0.8000	\$ 88.20

City of Rancho Cordova **ATTACHMENT 3**
ITEM 17.3. **Transit Related Services Benefit District Zone No. 2** **Exhibit A to the Resolution**
Fiscal Year 2023-24 Charge Roll

APN	Development Status	Land Use	EDU	Levy Amount
067-1160-046-0000	Developed/Final Map	Medium Density	0.8000	\$ 88.20
067-1160-047-0000	Developed/Final Map	Medium Density	0.8000	\$ 88.20
067-1160-048-0000	Developed/Final Map	Medium Density	0.8000	\$ 88.20
067-1160-049-0000	Developed/Final Map	Medium Density	0.8000	\$ 88.20
067-1160-050-0000	Developed/Final Map	Medium Density	0.8000	\$ 88.20
067-1160-051-0000	Developed/Final Map	Medium Density	0.8000	\$ 88.20
067-1160-052-0000	Developed/Final Map	Medium Density	0.8000	\$ 88.20
067-1160-053-0000	Developed/Final Map	Medium Density	0.8000	\$ 88.20
067-1160-054-0000	Developed/Final Map	Medium Density	0.8000	\$ 88.20
067-1160-055-0000	Developed/Final Map	Medium Density	0.8000	\$ 88.20
067-1160-056-0000	Developed/Final Map	Medium Density	0.8000	\$ 88.20
067-1160-057-0000	Developed/Final Map	Medium Density	0.8000	\$ 88.20
067-1160-058-0000	Developed/Final Map	Medium Density	0.8000	\$ 88.20
067-1160-059-0000	Developed/Final Map	Medium Density	0.8000	\$ 88.20
067-1160-060-0000	Developed/Final Map	Medium Density	0.8000	\$ 88.20
067-1160-061-0000	Developed/Final Map	Medium Density	0.8000	\$ 88.20
067-1160-062-0000	Developed/Final Map	Medium Density	0.8000	\$ 88.20
067-1160-063-0000	Developed/Final Map	Medium Density	0.8000	\$ 88.20
067-1160-064-0000	Developed/Final Map	Medium Density	0.8000	\$ 88.20
067-1160-065-0000	Developed/Final Map	Medium Density	0.8000	\$ 88.20
067-1170-001-0000	Developed/Final Map	Medium Density	0.8000	\$ 88.20
067-1170-002-0000	Developed/Final Map	Medium Density	0.8000	\$ 88.20
067-1170-003-0000	Developed/Final Map	Medium Density	0.8000	\$ 88.20
067-1170-004-0000	Developed/Final Map	Medium Density	0.8000	\$ 88.20
067-1170-005-0000	Developed/Final Map	Medium Density	0.8000	\$ 88.20
067-1170-006-0000	Developed/Final Map	Medium Density	0.8000	\$ 88.20
067-1170-007-0000	Developed/Final Map	Medium Density	0.8000	\$ 88.20
067-1170-008-0000	Developed/Final Map	Medium Density	0.8000	\$ 88.20
067-1170-009-0000	Developed/Final Map	Medium Density	0.8000	\$ 88.20
067-1170-010-0000	Developed/Final Map	Medium Density	0.8000	\$ 88.20
067-1170-011-0000	Developed/Final Map	Medium Density	0.8000	\$ 88.20
067-1170-012-0000	Developed/Final Map	Medium Density	0.8000	\$ 88.20
067-1170-013-0000	Developed/Final Map	Medium Density	0.8000	\$ 88.20
067-1170-014-0000	Developed/Final Map	Medium Density	0.8000	\$ 88.20
067-1170-015-0000	Developed/Final Map	Medium Density	0.8000	\$ 88.20
067-1170-016-0000	Developed/Final Map	Medium Density	0.8000	\$ 88.20
067-1170-017-0000	Developed/Final Map	Medium Density	0.8000	\$ 88.20
067-1170-018-0000	Developed/Final Map	Medium Density	0.8000	\$ 88.20
067-1170-019-0000	Developed/Final Map	Medium Density	0.8000	\$ 88.20
067-1170-020-0000	Developed/Final Map	Medium Density	0.8000	\$ 88.20
067-1170-021-0000	Developed/Final Map	Medium Density	0.8000	\$ 88.20
067-1170-022-0000	Developed/Final Map	Medium Density	0.8000	\$ 88.20
067-1170-023-0000	Developed/Final Map	Medium Density	0.8000	\$ 88.20
067-1170-024-0000	Developed/Final Map	Medium Density	0.8000	\$ 88.20
067-1170-025-0000	Developed/Final Map	Medium Density	0.8000	\$ 88.20

City of Rancho Cordova **ATTACHMENT 3**
ITEM 17.3. **Transit Related Services Benefit District Zone No. 2** **Exhibit A to the Resolution**
Fiscal Year 2023-24 Charge Roll

APN	Development Status	Land Use	EDU	Levy Amount
067-1170-026-0000	Developed/Final Map	Medium Density	0.8000	\$ 88.20
067-1170-027-0000	Developed/Final Map	Medium Density	0.8000	\$ 88.20
067-1170-028-0000	Developed/Final Map	Medium Density	0.8000	\$ 88.20
067-1170-029-0000	Developed/Final Map	Medium Density	0.8000	\$ 88.20
067-1170-030-0000	Developed/Final Map	Medium Density	0.8000	\$ 88.20
067-1170-031-0000	Developed/Final Map	Medium Density	0.8000	\$ 88.20
067-1170-032-0000	Developed/Final Map	Medium Density	0.8000	\$ 88.20
067-1170-033-0000	Developed/Final Map	Medium Density	0.8000	\$ 88.20
067-1170-034-0000	Developed/Final Map	Medium Density	0.8000	\$ 88.20
067-1170-035-0000	Developed/Final Map	Medium Density	0.8000	\$ 88.20
067-1170-036-0000	Developed/Final Map	Medium Density	0.8000	\$ 88.20
067-1170-037-0000	Developed/Final Map	Medium Density	0.8000	\$ 88.20
067-1170-038-0000	Developed/Final Map	Medium Density	0.8000	\$ 88.20
067-1170-039-0000	Developed/Final Map	Medium Density	0.8000	\$ 88.20
067-1170-040-0000	Developed/Final Map	Medium Density	0.8000	\$ 88.20
067-1170-041-0000	Developed/Final Map	Medium Density	0.8000	\$ 88.20
067-1170-042-0000	Developed/Final Map	Medium Density	0.8000	\$ 88.20
067-1170-043-0000	Developed/Final Map	Medium Density	0.8000	\$ 88.20
067-1170-044-0000	Developed/Final Map	Medium Density	0.8000	\$ 88.20
067-1170-045-0000	Developed/Final Map	Medium Density	0.8000	\$ 88.20
067-1170-046-0000	Developed/Final Map	Medium Density	0.8000	\$ 88.20
067-1170-047-0000	Developed/Final Map	Medium Density	0.8000	\$ 88.20
067-1170-048-0000	Developed/Final Map	Medium Density	0.8000	\$ 88.20
067-1170-049-0000	Developed/Final Map	Medium Density	0.8000	\$ 88.20
067-1170-050-0000	Developed/Final Map	Medium Density	0.8000	\$ 88.20
067-1170-051-0000	Developed/Final Map	Medium Density	0.8000	\$ 88.20
067-1170-052-0000	Developed/Final Map	Medium Density	0.8000	\$ 88.20
067-1170-053-0000	Developed/Final Map	Medium Density	0.8000	\$ 88.20
067-1170-054-0000	Developed/Final Map	Medium Density	0.8000	\$ 88.20
067-1170-055-0000	Developed/Final Map	Medium Density	0.8000	\$ 88.20
067-1170-056-0000	Developed/Final Map	Medium Density	0.8000	\$ 88.20
067-1170-057-0000	Developed/Final Map	Medium Density	0.8000	\$ 88.20
067-1170-058-0000	Developed/Final Map	Medium Density	0.8000	\$ 88.20
067-1170-059-0000	Developed/Final Map	Medium Density	0.8000	\$ 88.20
067-1170-060-0000	Developed/Final Map	Medium Density	0.8000	\$ 88.20
067-1170-061-0000	Developed/Final Map	Medium Density	0.8000	\$ 88.20
067-1170-062-0000	Developed/Final Map	Medium Density	0.8000	\$ 88.20
067-1170-063-0000	Developed/Final Map	Medium Density	0.8000	\$ 88.20
067-1170-064-0000	Developed/Final Map	Medium Density	0.8000	\$ 88.20
067-1170-065-0000	Developed/Final Map	Medium Density	0.8000	\$ 88.20
067-1170-066-0000	Developed/Final Map	Medium Density	0.8000	\$ 88.20
067-1170-067-0000	Developed/Final Map	Medium Density	0.8000	\$ 88.20
067-1170-068-0000	Developed/Final Map	Medium Density	0.8000	\$ 88.20
067-1170-069-0000	Developed/Final Map	Medium Density	0.8000	\$ 88.20
067-1170-070-0000	Developed/Final Map	Medium Density	0.8000	\$ 88.20

City of Rancho Cordova **ATTACHMENT 3**
ITEM 17.3. **Transit Related Services Benefit District Zone No. 2** **Exhibit A to the Resolution**
Fiscal Year 2023-24 Charge Roll

APN	Development Status	Land Use	EDU	Levy Amount
067-1170-071-0000	Developed/Final Map	Medium Density	0.8000	\$ 88.20
067-1170-072-0000	Developed/Final Map	Medium Density	0.8000	\$ 88.20
067-1170-073-0000	Developed/Final Map	Medium Density	0.8000	\$ 88.20
067-1170-074-0000	Developed/Final Map	Medium Density	0.8000	\$ 88.20
067-1170-075-0000	Developed/Final Map	Medium Density	0.8000	\$ 88.20
067-1170-076-0000	Developed/Final Map	Medium Density	0.8000	\$ 88.20
067-1170-077-0000	Developed/Final Map	Medium Density	0.8000	\$ 88.20
067-1170-078-0000	Developed/Final Map	Medium Density	0.8000	\$ 88.20
067-1170-079-0000	Developed/Final Map	Medium Density	0.8000	\$ 88.20
067-1170-080-0000	Developed/Final Map	Medium Density	0.8000	\$ 88.20
067-1170-081-0000	Developed/Final Map	Medium Density	0.8000	\$ 88.20
067-1170-082-0000	Developed/Final Map	Medium Density	0.8000	\$ 88.20
067-1170-083-0000	Developed/Final Map	Medium Density	0.8000	\$ 88.20
067-1180-001-0000	Developed/Final Map	Medium Density	0.8000	\$ 88.20
067-1180-002-0000	Developed/Final Map	Medium Density	0.8000	\$ 88.20
067-1180-003-0000	Developed/Final Map	Medium Density	0.8000	\$ 88.20
067-1180-004-0000	Developed/Final Map	Medium Density	0.8000	\$ 88.20
067-1180-005-0000	Developed/Final Map	Medium Density	0.8000	\$ 88.20
067-1180-006-0000	Developed/Final Map	Medium Density	0.8000	\$ 88.20
067-1180-007-0000	Developed/Final Map	Medium Density	0.8000	\$ 88.20
067-1180-008-0000	Developed/Final Map	Medium Density	0.8000	\$ 88.20
067-1180-009-0000	Developed/Final Map	Medium Density	0.8000	\$ 88.20
067-1180-010-0000	Developed/Final Map	Medium Density	0.8000	\$ 88.20
067-1180-011-0000	Developed/Final Map	Medium Density	0.8000	\$ 88.20
067-1180-012-0000	Developed/Final Map	Medium Density	0.8000	\$ 88.20
067-1180-013-0000	Developed/Final Map	Medium Density	0.8000	\$ 88.20
067-1180-014-0000	Developed/Final Map	Medium Density	0.8000	\$ 88.20
067-1180-015-0000	Developed/Final Map	Medium Density	0.8000	\$ 88.20
067-1190-001-0000	Developed/Final Map	Medium Density	0.8000	\$ 88.20
067-1190-002-0000	Developed/Final Map	Medium Density	0.8000	\$ 88.20
067-1190-003-0000	Developed/Final Map	Medium Density	0.8000	\$ 88.20
067-1190-004-0000	Developed/Final Map	Medium Density	0.8000	\$ 88.20
067-1190-005-0000	Developed/Final Map	Medium Density	0.8000	\$ 88.20
067-1190-006-0000	Developed/Final Map	Medium Density	0.8000	\$ 88.20
067-1190-007-0000	Developed/Final Map	Medium Density	0.8000	\$ 88.20
067-1190-008-0000	Developed/Final Map	Medium Density	0.8000	\$ 88.20
067-1190-009-0000	Developed/Final Map	Medium Density	0.8000	\$ 88.20
067-1190-010-0000	Developed/Final Map	Medium Density	0.8000	\$ 88.20
067-1190-011-0000	Developed/Final Map	Medium Density	0.8000	\$ 88.20
067-1190-012-0000	Developed/Final Map	Medium Density	0.8000	\$ 88.20
067-1190-013-0000	Developed/Final Map	Medium Density	0.8000	\$ 88.20
067-1190-014-0000	Developed/Final Map	Medium Density	0.8000	\$ 88.20
067-1190-015-0000	Developed/Final Map	Medium Density	0.8000	\$ 88.20
067-1190-016-0000	Developed/Final Map	Medium Density	0.8000	\$ 88.20
067-1190-017-0000	Developed/Final Map	Medium Density	0.8000	\$ 88.20

City of Rancho Cordova **ATTACHMENT 3**
ITEM 17.3. **Transit Related Services Benefit District Zone No. 2** **Exhibit A to the Resolution**
Fiscal Year 2023-24 Charge Roll

APN	Development Status	Land Use	EDU	Levy Amount
067-1190-018-0000	Developed/Final Map	Medium Density	0.8000	\$ 88.20
067-1190-019-0000	Developed/Final Map	Medium Density	0.8000	\$ 88.20
067-1190-020-0000	Developed/Final Map	Medium Density	0.8000	\$ 88.20
067-1190-021-0000	Developed/Final Map	Medium Density	0.8000	\$ 88.20
067-1190-022-0000	Developed/Final Map	Medium Density	0.8000	\$ 88.20
067-1190-023-0000	Developed/Final Map	Medium Density	0.8000	\$ 88.20
067-1190-024-0000	Developed/Final Map	Medium Density	0.8000	\$ 88.20
067-1190-025-0000	Developed/Final Map	Medium Density	0.8000	\$ 88.20
067-1190-026-0000	Developed/Final Map	Medium Density	0.8000	\$ 88.20
067-1190-027-0000	Developed/Final Map	Medium Density	0.8000	\$ 88.20
067-1190-028-0000	Developed/Final Map	Medium Density	0.8000	\$ 88.20
067-1190-029-0000	Developed/Final Map	Medium Density	0.8000	\$ 88.20
067-1190-030-0000	Developed/Final Map	Medium Density	0.8000	\$ 88.20
067-1190-031-0000	Developed/Final Map	Medium Density	0.8000	\$ 88.20
067-1190-032-0000	Developed/Final Map	Medium Density	0.8000	\$ 88.20
067-1190-033-0000	Developed/Final Map	Medium Density	0.8000	\$ 88.20
067-1190-034-0000	Developed/Final Map	Medium Density	0.8000	\$ 88.20
067-1190-035-0000	Developed/Final Map	Medium Density	0.8000	\$ 88.20
067-1190-036-0000	Developed/Final Map	Medium Density	0.8000	\$ 88.20
067-1190-037-0000	Developed/Final Map	Medium Density	0.8000	\$ 88.20
067-1190-038-0000	Developed/Final Map	Medium Density	0.8000	\$ 88.20
067-1190-039-0000	Developed/Final Map	Medium Density	0.8000	\$ 88.20
067-1190-040-0000	Developed/Final Map	Medium Density	0.8000	\$ 88.20
067-1190-041-0000	Developed/Final Map	Medium Density	0.8000	\$ 88.20
067-1190-042-0000	Developed/Final Map	Medium Density	0.8000	\$ 88.20
067-1190-043-0000	Developed/Final Map	Medium Density	0.8000	\$ 88.20
067-1190-044-0000	Developed/Final Map	Medium Density	0.8000	\$ 88.20
067-1190-045-0000	Developed/Final Map	Medium Density	0.8000	\$ 88.20
067-1190-046-0000	Developed/Final Map	Medium Density	0.8000	\$ 88.20
067-1190-047-0000	Developed/Final Map	Medium Density	0.8000	\$ 88.20
067-1190-048-0000	Developed/Final Map	Medium Density	0.8000	\$ 88.20
067-1190-049-0000	Developed/Final Map	Medium Density	0.8000	\$ 88.20
067-1190-050-0000	Developed/Final Map	Medium Density	0.8000	\$ 88.20
067-1190-051-0000	Developed/Final Map	Medium Density	0.8000	\$ 88.20
067-1190-052-0000	Developed/Final Map	Medium Density	0.8000	\$ 88.20
067-1190-053-0000	Developed/Final Map	Medium Density	0.8000	\$ 88.20
067-1190-054-0000	Developed/Final Map	Medium Density	0.8000	\$ 88.20
067-1190-055-0000	Developed/Final Map	Medium Density	0.8000	\$ 88.20
067-1190-056-0000	Developed/Final Map	Medium Density	0.8000	\$ 88.20
067-1190-057-0000	Developed/Final Map	Medium Density	0.8000	\$ 88.20
067-1190-058-0000	Developed/Final Map	Medium Density	0.8000	\$ 88.20
067-1190-059-0000	Developed/Final Map	Medium Density	0.8000	\$ 88.20
067-1190-060-0000	Developed/Final Map	Medium Density	0.8000	\$ 88.20
067-1190-061-0000	Developed/Final Map	Medium Density	0.8000	\$ 88.20
067-1190-062-0000	Developed/Final Map	Medium Density	0.8000	\$ 88.20

City of Rancho Cordova **ATTACHMENT 3**
ITEM 17.3. **Transit Related Services Benefit District Zone No. 2** **Exhibit A to the Resolution**
Fiscal Year 2023-24 Charge Roll

APN	Development Status	Land Use	EDU	Levy Amount
067-1190-063-0000	Developed/Final Map	Medium Density	0.8000	\$ 88.20
067-1190-064-0000	Developed/Final Map	Medium Density	0.8000	\$ 88.20
067-1200-001-0000	Developed/Final Map	Medium Density	0.8000	\$ 88.20
067-1200-002-0000	Developed/Final Map	Medium Density	0.8000	\$ 88.20
067-1200-003-0000	Developed/Final Map	Medium Density	0.8000	\$ 88.20
067-1200-004-0000	Developed/Final Map	Medium Density	0.8000	\$ 88.20
067-1200-005-0000	Developed/Final Map	Medium Density	0.8000	\$ 88.20
067-1200-006-0000	Developed/Final Map	Medium Density	0.8000	\$ 88.20
067-1200-007-0000	Developed/Final Map	Medium Density	0.8000	\$ 88.20
067-1200-008-0000	Developed/Final Map	Medium Density	0.8000	\$ 88.20
067-1200-009-0000	Developed/Final Map	Medium Density	0.8000	\$ 88.20
067-1200-010-0000	Developed/Final Map	Medium Density	0.8000	\$ 88.20
067-1200-011-0000	Developed/Final Map	Medium Density	0.8000	\$ 88.20
067-1200-012-0000	Developed/Final Map	Medium Density	0.8000	\$ 88.20
067-1200-013-0000	Developed/Final Map	Medium Density	0.8000	\$ 88.20
067-1200-014-0000	Developed/Final Map	Medium Density	0.8000	\$ 88.20
067-1200-015-0000	Developed/Final Map	Medium Density	0.8000	\$ 88.20
067-1200-016-0000	Developed/Final Map	Medium Density	0.8000	\$ 88.20
067-1200-017-0000	Developed/Final Map	Medium Density	0.8000	\$ 88.20
067-1200-018-0000	Developed/Final Map	Medium Density	0.8000	\$ 88.20
067-1200-019-0000	Developed/Final Map	Medium Density	0.8000	\$ 88.20
067-1200-020-0000	Developed/Final Map	Medium Density	0.8000	\$ 88.20
067-1200-021-0000	Developed/Final Map	Medium Density	0.8000	\$ 88.20
067-1200-022-0000	Developed/Final Map	Medium Density	0.8000	\$ 88.20
067-1200-023-0000	Developed/Final Map	Medium Density	0.8000	\$ 88.20
067-1200-024-0000	Developed/Final Map	Medium Density	0.8000	\$ 88.20
067-1200-025-0000	Developed/Final Map	Medium Density	0.8000	\$ 88.20
067-1200-026-0000	Developed/Final Map	Medium Density	0.8000	\$ 88.20
067-1200-027-0000	Developed/Final Map	Medium Density	0.8000	\$ 88.20
067-1200-028-0000	Developed/Final Map	Medium Density	0.8000	\$ 88.20
067-1200-029-0000	Developed/Final Map	Medium Density	0.8000	\$ 88.20
067-1200-030-0000	Developed/Final Map	Medium Density	0.8000	\$ 88.20
067-1200-031-0000	Developed/Final Map	Medium Density	0.8000	\$ 88.20
067-1200-032-0000	Developed/Final Map	Medium Density	0.8000	\$ 88.20
067-1200-033-0000	Developed/Final Map	Medium Density	0.8000	\$ 88.20
067-1200-034-0000	Developed/Final Map	Medium Density	0.8000	\$ 88.20
067-1200-035-0000	Developed/Final Map	Medium Density	0.8000	\$ 88.20
067-1200-036-0000	Developed/Final Map	Medium Density	0.8000	\$ 88.20
067-1200-037-0000	Developed/Final Map	Medium Density	0.8000	\$ 88.20
067-1200-038-0000	Developed/Final Map	Medium Density	0.8000	\$ 88.20
067-1200-039-0000	Developed/Final Map	Medium Density	0.8000	\$ 88.20
067-1200-040-0000	Developed/Final Map	Medium Density	0.8000	\$ 88.20
067-1200-041-0000	Developed/Final Map	Medium Density	0.8000	\$ 88.20
067-1200-042-0000	Developed/Final Map	Medium Density	0.8000	\$ 88.20
067-1200-043-0000	Developed/Final Map	Medium Density	0.8000	\$ 88.20

City of Rancho Cordova **ATTACHMENT 3**
ITEM 17.3. **Transit Related Services Benefit District Zone No. 2** **Exhibit A to the Resolution**
Fiscal Year 2023-24 Charge Roll

APN	Development Status	Land Use	EDU	Levy Amount
067-1200-044-0000	Developed/Final Map	Medium Density	0.8000	\$ 88.20
067-1200-045-0000	Developed/Final Map	Medium Density	0.8000	\$ 88.20
067-1200-046-0000	Developed/Final Map	Medium Density	0.8000	\$ 88.20
067-1200-047-0000	Developed/Final Map	Medium Density	0.8000	\$ 88.20
067-1200-048-0000	Developed/Final Map	Medium Density	0.8000	\$ 88.20
067-1200-049-0000	Developed/Final Map	Medium Density	0.8000	\$ 88.20
067-1200-050-0000	Developed/Final Map	Medium Density	0.8000	\$ 88.20
067-1200-051-0000	Developed/Final Map	Medium Density	0.8000	\$ 88.20
067-1200-052-0000	Developed/Final Map	Medium Density	0.8000	\$ 88.20
067-1210-001-0000	Developed/Final Map	Medium Density	0.8000	\$ 88.20
067-1210-002-0000	Developed/Final Map	Medium Density	0.8000	\$ 88.20
067-1210-003-0000	Developed/Final Map	Medium Density	0.8000	\$ 88.20
067-1210-004-0000	Developed/Final Map	Medium Density	0.8000	\$ 88.20
067-1210-005-0000	Developed/Final Map	Medium Density	0.8000	\$ 88.20
067-1210-006-0000	Developed/Final Map	Medium Density	0.8000	\$ 88.20
067-1210-007-0000	Developed/Final Map	Medium Density	0.8000	\$ 88.20
067-1210-008-0000	Developed/Final Map	Medium Density	0.8000	\$ 88.20
067-1210-009-0000	Developed/Final Map	Medium Density	0.8000	\$ 88.20
067-1210-010-0000	Developed/Final Map	Medium Density	0.8000	\$ 88.20
067-1210-011-0000	Developed/Final Map	Medium Density	0.8000	\$ 88.20
067-1210-012-0000	Developed/Final Map	Medium Density	0.8000	\$ 88.20
067-1210-013-0000	Developed/Final Map	Medium Density	0.8000	\$ 88.20
067-1210-014-0000	Developed/Final Map	Medium Density	0.8000	\$ 88.20
067-1210-015-0000	Developed/Final Map	Medium Density	0.8000	\$ 88.20
067-1210-016-0000	Developed/Final Map	Medium Density	0.8000	\$ 88.20
067-1210-017-0000	Developed/Final Map	Medium Density	0.8000	\$ 88.20
067-1210-018-0000	Developed/Final Map	Medium Density	0.8000	\$ 88.20
067-1210-019-0000	Developed/Final Map	Medium Density	0.8000	\$ 88.20
067-1210-020-0000	Developed/Final Map	Medium Density	0.8000	\$ 88.20
067-1210-021-0000	Developed/Final Map	Medium Density	0.8000	\$ 88.20
067-1210-022-0000	Developed/Final Map	Medium Density	0.8000	\$ 88.20
067-1210-023-0000	Developed/Final Map	Medium Density	0.8000	\$ 88.20
067-1210-024-0000	Developed/Final Map	Medium Density	0.8000	\$ 88.20
067-1210-025-0000	Developed/Final Map	Medium Density	0.8000	\$ 88.20
067-1210-026-0000	Developed/Final Map	Medium Density	0.8000	\$ 88.20
067-1210-027-0000	Developed/Final Map	Medium Density	0.8000	\$ 88.20
067-1210-028-0000	Developed/Final Map	Medium Density	0.8000	\$ 88.20
067-1210-029-0000	Developed/Final Map	Medium Density	0.8000	\$ 88.20
067-1210-030-0000	Developed/Final Map	Medium Density	0.8000	\$ 88.20
067-1210-031-0000	Developed/Final Map	Medium Density	0.8000	\$ 88.20
067-1210-032-0000	Developed/Final Map	Medium Density	0.8000	\$ 88.20
067-1210-033-0000	Developed/Final Map	Medium Density	0.8000	\$ 88.20
067-1210-034-0000	Developed/Final Map	Medium Density	0.8000	\$ 88.20
067-1210-035-0000	Developed/Final Map	Medium Density	0.8000	\$ 88.20
067-1210-036-0000	Developed/Final Map	Medium Density	0.8000	\$ 88.20

City of Rancho Cordova **ATTACHMENT 3**
ITEM 17.3. **Transit Related Services Benefit District Zone No. 2** **Exhibit A to the Resolution**
Fiscal Year 2023-24 Charge Roll

APN	Development Status	Land Use	EDU	Levy Amount
067-1210-037-0000	Developed/Final Map	Medium Density	0.8000	\$ 88.20
067-1210-038-0000	Developed/Final Map	Medium Density	0.8000	\$ 88.20
067-1210-039-0000	Developed/Final Map	Medium Density	0.8000	\$ 88.20
067-1210-040-0000	Developed/Final Map	Medium Density	0.8000	\$ 88.20
067-1210-041-0000	Developed/Final Map	Medium Density	0.8000	\$ 88.20
067-1210-042-0000	Developed/Final Map	Medium Density	0.8000	\$ 88.20
067-1210-043-0000	Developed/Final Map	Medium Density	0.8000	\$ 88.20
067-1210-044-0000	Developed/Final Map	Medium Density	0.8000	\$ 88.20
067-1210-045-0000	Developed/Final Map	Medium Density	0.8000	\$ 88.20
067-1210-046-0000	Developed/Final Map	Medium Density	0.8000	\$ 88.20
067-1210-047-0000	Developed/Final Map	Medium Density	0.8000	\$ 88.20
067-1210-048-0000	Developed/Final Map	Medium Density	0.8000	\$ 88.20
067-1210-049-0000	Developed/Final Map	Medium Density	0.8000	\$ 88.20
067-1210-050-0000	Developed/Final Map	Medium Density	0.8000	\$ 88.20
067-1210-051-0000	Developed/Final Map	Medium Density	0.8000	\$ 88.20
067-1210-052-0000	Developed/Final Map	Medium Density	0.8000	\$ 88.20
067-1220-001-0000	Developed/Final Map	Medium Density	0.8000	\$ 88.20
067-1220-002-0000	Developed/Final Map	Medium Density	0.8000	\$ 88.20
067-1220-003-0000	Developed/Final Map	Medium Density	0.8000	\$ 88.20
067-1220-004-0000	Developed/Final Map	Medium Density	0.8000	\$ 88.20
067-1220-005-0000	Developed/Final Map	Medium Density	0.8000	\$ 88.20
067-1220-006-0000	Developed/Final Map	Medium Density	0.8000	\$ 88.20
067-1220-007-0000	Developed/Final Map	Medium Density	0.8000	\$ 88.20
067-1220-008-0000	Developed/Final Map	Medium Density	0.8000	\$ 88.20
067-1220-009-0000	Developed/Final Map	Medium Density	0.8000	\$ 88.20
067-1220-010-0000	Developed/Final Map	Medium Density	0.8000	\$ 88.20
067-1220-011-0000	Developed/Final Map	Medium Density	0.8000	\$ 88.20
067-1220-012-0000	Developed/Final Map	Medium Density	0.8000	\$ 88.20
067-1220-013-0000	Developed/Final Map	Medium Density	0.8000	\$ 88.20
067-1220-014-0000	Developed/Final Map	Medium Density	0.8000	\$ 88.20
067-1220-015-0000	Developed/Final Map	Medium Density	0.8000	\$ 88.20
067-1220-016-0000	Developed/Final Map	Medium Density	0.8000	\$ 88.20
067-1220-017-0000	Developed/Final Map	Medium Density	0.8000	\$ 88.20
067-1220-018-0000	Developed/Final Map	Medium Density	0.8000	\$ 88.20
067-1220-019-0000	Developed/Final Map	Medium Density	0.8000	\$ 88.20
067-1220-020-0000	Developed/Final Map	Medium Density	0.8000	\$ 88.20
067-1220-021-0000	Developed/Final Map	Medium Density	0.8000	\$ 88.20
067-1220-022-0000	Developed/Final Map	Medium Density	0.8000	\$ 88.20
067-1220-023-0000	Developed/Final Map	Medium Density	0.8000	\$ 88.20
067-1220-024-0000	Developed/Final Map	Medium Density	0.8000	\$ 88.20
067-1220-025-0000	Developed/Final Map	Medium Density	0.8000	\$ 88.20
067-1220-026-0000	Developed/Final Map	Medium Density	0.8000	\$ 88.20
067-1220-027-0000	Developed/Final Map	Medium Density	0.8000	\$ 88.20
067-1220-028-0000	Developed/Final Map	Medium Density	0.8000	\$ 88.20
067-1220-029-0000	Developed/Final Map	Medium Density	0.8000	\$ 88.20

City of Rancho Cordova **ATTACHMENT 3**
ITEM 17.3. **Transit Related Services Benefit District Zone No. 2** **Exhibit A to the Resolution**
Fiscal Year 2023-24 Charge Roll

APN	Development Status	Land Use	EDU	Levy Amount
067-1220-030-0000	Developed/Final Map	Medium Density	0.8000	\$ 88.20
067-1220-031-0000	Developed/Final Map	Medium Density	0.8000	\$ 88.20
067-1220-032-0000	Developed/Final Map	Medium Density	0.8000	\$ 88.20
067-1220-033-0000	Developed/Final Map	Medium Density	0.8000	\$ 88.20
067-1220-034-0000	Developed/Final Map	Medium Density	0.8000	\$ 88.20
067-1220-035-0000	Developed/Final Map	Medium Density	0.8000	\$ 88.20
067-1220-036-0000	Developed/Final Map	Medium Density	0.8000	\$ 88.20
067-1220-037-0000	Developed/Final Map	Medium Density	0.8000	\$ 88.20
067-1220-038-0000	Developed/Final Map	Medium Density	0.8000	\$ 88.20
067-1220-039-0000	Developed/Final Map	Medium Density	0.8000	\$ 88.20
067-1220-040-0000	Developed/Final Map	Medium Density	0.8000	\$ 88.20
067-1220-041-0000	Developed/Final Map	Medium Density	0.8000	\$ 88.20
067-1220-042-0000	Developed/Final Map	Medium Density	0.8000	\$ 88.20
067-1220-043-0000	Developed/Final Map	Medium Density	0.8000	\$ 88.20
067-1220-044-0000	Developed/Final Map	Medium Density	0.8000	\$ 88.20
067-1220-045-0000	Developed/Final Map	Medium Density	0.8000	\$ 88.20
067-1220-046-0000	Developed/Final Map	Medium Density	0.8000	\$ 88.20
067-1220-047-0000	Developed/Final Map	Medium Density	0.8000	\$ 88.20
067-1220-048-0000	Developed/Final Map	Medium Density	0.8000	\$ 88.20
067-1220-049-0000	Developed/Final Map	Medium Density	0.8000	\$ 88.20
067-1220-050-0000	Developed/Final Map	Medium Density	0.8000	\$ 88.20
067-1220-051-0000	Developed/Final Map	Medium Density	0.8000	\$ 88.20
067-1220-052-0000	Developed/Final Map	Medium Density	0.8000	\$ 88.20
067-1220-053-0000	Developed/Final Map	Medium Density	0.8000	\$ 88.20
067-1220-054-0000	Developed/Final Map	Medium Density	0.8000	\$ 88.20
067-1220-055-0000	Developed/Final Map	Medium Density	0.8000	\$ 88.20
067-1220-056-0000	Developed/Final Map	Medium Density	0.8000	\$ 88.20
067-1220-057-0000	Developed/Final Map	Medium Density	0.8000	\$ 88.20
067-1220-058-0000	Developed/Final Map	Medium Density	0.8000	\$ 88.20
067-1220-059-0000	Developed/Final Map	Medium Density	0.8000	\$ 88.20
067-1230-001-0000	Developed/Final Map	Medium Density	0.8000	\$ 88.20
067-1230-002-0000	Developed/Final Map	Medium Density	0.8000	\$ 88.20
067-1230-003-0000	Developed/Final Map	Medium Density	0.8000	\$ 88.20
067-1230-004-0000	Developed/Final Map	Medium Density	0.8000	\$ 88.20
067-1230-005-0000	Developed/Final Map	Medium Density	0.8000	\$ 88.20
067-1230-006-0000	Developed/Final Map	Medium Density	0.8000	\$ 88.20
067-1230-007-0000	Developed/Final Map	Medium Density	0.8000	\$ 88.20
067-1230-008-0000	Developed/Final Map	Medium Density	0.8000	\$ 88.20
067-1230-009-0000	Developed/Final Map	Medium Density	0.8000	\$ 88.20
067-1230-010-0000	Developed/Final Map	Medium Density	0.8000	\$ 88.20
067-1230-011-0000	Developed/Final Map	Medium Density	0.8000	\$ 88.20
067-1230-012-0000	Developed/Final Map	Medium Density	0.8000	\$ 88.20
067-1230-013-0000	Developed/Final Map	Medium Density	0.8000	\$ 88.20
067-1230-014-0000	Developed/Final Map	Medium Density	0.8000	\$ 88.20
067-1230-015-0000	Developed/Final Map	Medium Density	0.8000	\$ 88.20

City of Rancho Cordova **ATTACHMENT 3**
ITEM 17.3. **Transit Related Services Benefit District Zone No. 2** **Exhibit A to the Resolution**
Fiscal Year 2023-24 Charge Roll

APN	Development Status	Land Use	EDU	Levy Amount
067-1230-016-0000	Developed/Final Map	Medium Density	0.8000	\$ 88.20
067-1230-017-0000	Developed/Final Map	Medium Density	0.8000	\$ 88.20
067-1230-018-0000	Developed/Final Map	Medium Density	0.8000	\$ 88.20
067-1230-019-0000	Developed/Final Map	Medium Density	0.8000	\$ 88.20
067-1230-020-0000	Developed/Final Map	Medium Density	0.8000	\$ 88.20
067-1230-021-0000	Developed/Final Map	Medium Density	0.8000	\$ 88.20
067-1230-022-0000	Developed/Final Map	Medium Density	0.8000	\$ 88.20
067-1230-023-0000	Developed/Final Map	Medium Density	0.8000	\$ 88.20
067-1230-024-0000	Developed/Final Map	Medium Density	0.8000	\$ 88.20
067-1230-025-0000	Developed/Final Map	Medium Density	0.8000	\$ 88.20
067-1230-026-0000	Developed/Final Map	Medium Density	0.8000	\$ 88.20
067-1230-027-0000	Developed/Final Map	Medium Density	0.8000	\$ 88.20
067-1230-028-0000	Developed/Final Map	Medium Density	0.8000	\$ 88.20
067-1230-029-0000	Developed/Final Map	Medium Density	0.8000	\$ 88.20
067-1230-030-0000	Developed/Final Map	Medium Density	0.8000	\$ 88.20
067-1230-031-0000	Developed/Final Map	Medium Density	0.8000	\$ 88.20
067-1230-032-0000	Developed/Final Map	Medium Density	0.8000	\$ 88.20
067-1230-033-0000	Developed/Final Map	Medium Density	0.8000	\$ 88.20
067-1230-034-0000	Developed/Final Map	Medium Density	0.8000	\$ 88.20
067-1230-035-0000	Developed/Final Map	Medium Density	0.8000	\$ 88.20
067-1230-036-0000	Developed/Final Map	Medium Density	0.8000	\$ 88.20
067-1230-037-0000	Developed/Final Map	Medium Density	0.8000	\$ 88.20
067-1230-038-0000	Developed/Final Map	Medium Density	0.8000	\$ 88.20
067-1230-039-0000	Developed/Final Map	Medium Density	0.8000	\$ 88.20
067-1230-040-0000	Developed/Final Map	Medium Density	0.8000	\$ 88.20
067-1230-041-0000	Developed/Final Map	Medium Density	0.8000	\$ 88.20
067-1230-042-0000	Developed/Final Map	Medium Density	0.8000	\$ 88.20
067-1230-043-0000	Developed/Final Map	Medium Density	0.8000	\$ 88.20
067-1230-044-0000	Developed/Final Map	Medium Density	0.8000	\$ 88.20
067-1230-045-0000	Developed/Final Map	Medium Density	0.8000	\$ 88.20
067-1230-046-0000	Developed/Final Map	Medium Density	0.8000	\$ 88.20
067-1230-047-0000	Developed/Final Map	Medium Density	0.8000	\$ 88.20
067-1230-048-0000	Developed/Final Map	Medium Density	0.8000	\$ 88.20
067-1230-049-0000	Developed/Final Map	Medium Density	0.8000	\$ 88.20
067-1230-050-0000	Developed/Final Map	Medium Density	0.8000	\$ 88.20
067-1230-051-0000	Developed/Final Map	Medium Density	0.8000	\$ 88.20
067-1230-052-0000	Developed/Final Map	Medium Density	0.8000	\$ 88.20
067-1230-053-0000	Developed/Final Map	Medium Density	0.8000	\$ 88.20
067-1230-054-0000	Developed/Final Map	Medium Density	0.8000	\$ 88.20
067-1230-055-0000	Developed/Final Map	Medium Density	0.8000	\$ 88.20
067-1230-056-0000	Developed/Final Map	Medium Density	0.8000	\$ 88.20
067-1230-057-0000	Developed/Final Map	Medium Density	0.8000	\$ 88.20
067-1230-058-0000	Developed/Final Map	Medium Density	0.8000	\$ 88.20
067-1240-001-0000	Developed/Final Map	Medium Density	0.8000	\$ 88.20
067-1240-002-0000	Developed/Final Map	Medium Density	0.8000	\$ 88.20

City of Rancho Cordova **ATTACHMENT 3**
ITEM 17.3. **Transit Related Services Benefit District Zone No. 2** **Exhibit A to the Resolution**
Fiscal Year 2023-24 Charge Roll

APN	Development Status	Land Use	EDU	Levy Amount
067-1240-003-0000	Developed/Final Map	Medium Density	0.8000	\$ 88.20
067-1240-004-0000	Developed/Final Map	Medium Density	0.8000	\$ 88.20
067-1240-005-0000	Developed/Final Map	Medium Density	0.8000	\$ 88.20
067-1240-006-0000	Developed/Final Map	Medium Density	0.8000	\$ 88.20
067-1240-007-0000	Developed/Final Map	Medium Density	0.8000	\$ 88.20
067-1240-008-0000	Developed/Final Map	Medium Density	0.8000	\$ 88.20
067-1240-009-0000	Developed/Final Map	Medium Density	0.8000	\$ 88.20
067-1240-010-0000	Developed/Final Map	Medium Density	0.8000	\$ 88.20
067-1240-011-0000	Developed/Final Map	Medium Density	0.8000	\$ 88.20
067-1240-012-0000	Developed/Final Map	Medium Density	0.8000	\$ 88.20
067-1240-013-0000	Developed/Final Map	Medium Density	0.8000	\$ 88.20
067-1240-014-0000	Developed/Final Map	Medium Density	0.8000	\$ 88.20
067-1240-015-0000	Developed/Final Map	Medium Density	0.8000	\$ 88.20
067-1240-016-0000	Developed/Final Map	Medium Density	0.8000	\$ 88.20
067-1240-017-0000	Developed/Final Map	Medium Density	0.8000	\$ 88.20
067-1240-018-0000	Developed/Final Map	Medium Density	0.8000	\$ 88.20
067-1240-019-0000	Developed/Final Map	Medium Density	0.8000	\$ 88.20
067-1240-020-0000	Developed/Final Map	Medium Density	0.8000	\$ 88.20
067-1240-021-0000	Developed/Final Map	Medium Density	0.8000	\$ 88.20
067-1240-022-0000	Developed/Final Map	Medium Density	0.8000	\$ 88.20
067-1240-023-0000	Developed/Final Map	Medium Density	0.8000	\$ 88.20
067-1240-024-0000	Developed/Final Map	Medium Density	0.8000	\$ 88.20
067-1240-025-0000	Developed/Final Map	Medium Density	0.8000	\$ 88.20
067-1240-026-0000	Developed/Final Map	Medium Density	0.8000	\$ 88.20
067-1240-027-0000	Developed/Final Map	Medium Density	0.8000	\$ 88.20
067-1240-028-0000	Developed/Final Map	Medium Density	0.8000	\$ 88.20
067-1240-029-0000	Developed/Final Map	Medium Density	0.8000	\$ 88.20
067-1240-030-0000	Developed/Final Map	Medium Density	0.8000	\$ 88.20
067-1240-031-0000	Developed/Final Map	Medium Density	0.8000	\$ 88.20
067-1240-032-0000	Developed/Final Map	Medium Density	0.8000	\$ 88.20
067-1240-033-0000	Developed/Final Map	Medium Density	0.8000	\$ 88.20
067-1240-034-0000	Developed/Final Map	Medium Density	0.8000	\$ 88.20
067-1240-035-0000	Developed/Final Map	Medium Density	0.8000	\$ 88.20
067-1240-036-0000	Developed/Final Map	Medium Density	0.8000	\$ 88.20
067-1240-037-0000	Developed/Final Map	Medium Density	0.8000	\$ 88.20
067-1240-038-0000	Developed/Final Map	Medium Density	0.8000	\$ 88.20
067-1240-039-0000	Developed/Final Map	Medium Density	0.8000	\$ 88.20
067-1240-040-0000	Developed/Final Map	Medium Density	0.8000	\$ 88.20
067-1240-041-0000	Developed/Final Map	Medium Density	0.8000	\$ 88.20
067-1240-042-0000	Developed/Final Map	Medium Density	0.8000	\$ 88.20
067-1240-043-0000	Developed/Final Map	Medium Density	0.8000	\$ 88.20
067-1240-044-0000	Developed/Final Map	Medium Density	0.8000	\$ 88.20
067-1240-045-0000	Developed/Final Map	Medium Density	0.8000	\$ 88.20
067-1240-046-0000	Developed/Final Map	Medium Density	0.8000	\$ 88.20
067-1240-047-0000	Developed/Final Map	Medium Density	0.8000	\$ 88.20

City of Rancho Cordova **ATTACHMENT 3**
ITEM 17.3. **Transit Related Services Benefit District Zone No. 2** **Exhibit A to the Resolution**
Fiscal Year 2023-24 Charge Roll

APN	Development Status	Land Use	EDU	Levy Amount
067-1250-001-0000	Developed/Final Map	Medium Density	0.8000	\$ 88.20
067-1250-002-0000	Developed/Final Map	Medium Density	0.8000	\$ 88.20
067-1250-003-0000	Developed/Final Map	Medium Density	0.8000	\$ 88.20
067-1250-004-0000	Developed/Final Map	Medium Density	0.8000	\$ 88.20
067-1250-005-0000	Developed/Final Map	Medium Density	0.8000	\$ 88.20
067-1250-006-0000	Developed/Final Map	Medium Density	0.8000	\$ 88.20
067-1250-007-0000	Developed/Final Map	Medium Density	0.8000	\$ 88.20
067-1250-008-0000	Developed/Final Map	Medium Density	0.8000	\$ 88.20
067-1250-009-0000	Developed/Final Map	Medium Density	0.8000	\$ 88.20
067-1250-010-0000	Developed/Final Map	Medium Density	0.8000	\$ 88.20
067-1250-011-0000	Developed/Final Map	Medium Density	0.8000	\$ 88.20
067-1250-012-0000	Developed/Final Map	Medium Density	0.8000	\$ 88.20
067-1250-013-0000	Developed/Final Map	Medium Density	0.8000	\$ 88.20
067-1250-014-0000	Developed/Final Map	Medium Density	0.8000	\$ 88.20
067-1250-015-0000	Developed/Final Map	Low Density	1.0000	\$ 110.24
067-1250-016-0000	Developed/Final Map	Low Density	1.0000	\$ 110.24
067-1250-017-0000	Developed/Final Map	Low Density	1.0000	\$ 110.24
067-1250-018-0000	Developed/Final Map	Low Density	1.0000	\$ 110.24
067-1250-019-0000	Developed/Final Map	Low Density	1.0000	\$ 110.24
067-1250-020-0000	Developed/Final Map	Low Density	1.0000	\$ 110.24
067-1250-021-0000	Developed/Final Map	Low Density	1.0000	\$ 110.24
067-1250-022-0000	Developed/Final Map	Low Density	1.0000	\$ 110.24
067-1250-023-0000	Developed/Final Map	Low Density	1.0000	\$ 110.24
067-1250-024-0000	Developed/Final Map	Low Density	1.0000	\$ 110.24
067-1250-025-0000	Developed/Final Map	Low Density	1.0000	\$ 110.24
067-1250-026-0000	Developed/Final Map	Low Density	1.0000	\$ 110.24
067-1250-027-0000	Developed/Final Map	Low Density	1.0000	\$ 110.24
067-1250-028-0000	Developed/Final Map	Low Density	1.0000	\$ 110.24
067-1250-029-0000	Developed/Final Map	Low Density	1.0000	\$ 110.24
067-1250-030-0000	Developed/Final Map	Medium Density	0.8000	\$ 88.20
067-1250-031-0000	Developed/Final Map	Medium Density	0.8000	\$ 88.20
067-1250-032-0000	Developed/Final Map	Medium Density	0.8000	\$ 88.20
067-1250-033-0000	Developed/Final Map	Medium Density	0.8000	\$ 88.20
067-1250-034-0000	Developed/Final Map	Medium Density	0.8000	\$ 88.20
067-1250-035-0000	Developed/Final Map	Medium Density	0.8000	\$ 88.20
067-1250-036-0000	Developed/Final Map	Medium Density	0.8000	\$ 88.20
067-1250-037-0000	Developed/Final Map	Medium Density	0.8000	\$ 88.20
067-1250-038-0000	Developed/Final Map	Medium Density	0.8000	\$ 88.20
067-1250-039-0000	Developed/Final Map	Medium Density	0.8000	\$ 88.20
067-1250-040-0000	Developed/Final Map	Medium Density	0.8000	\$ 88.20
067-1250-041-0000	Developed/Final Map	Medium Density	0.8000	\$ 88.20
067-1250-042-0000	Developed/Final Map	Medium Density	0.8000	\$ 88.20
067-1250-043-0000	Developed/Final Map	Medium Density	0.8000	\$ 88.20
067-1250-044-0000	Developed/Final Map	Medium Density	0.8000	\$ 88.20
067-1250-045-0000	Developed/Final Map	Medium Density	0.8000	\$ 88.20

City of Rancho Cordova **ATTACHMENT 3**
ITEM 17.3. **Transit Related Services Benefit District Zone No. 2** **Exhibit A to the Resolution**
Fiscal Year 2023-24 Charge Roll

APN	Development Status	Land Use	EDU	Levy Amount
067-1250-046-0000	Developed/Final Map	Medium Density	0.8000	\$ 88.20
067-1250-047-0000	Developed/Final Map	Medium Density	0.8000	\$ 88.20
067-1250-048-0000	Developed/Final Map	Medium Density	0.8000	\$ 88.20
067-1250-049-0000	Developed/Final Map	Medium Density	0.8000	\$ 88.20
067-1250-050-0000	Developed/Final Map	Medium Density	0.8000	\$ 88.20
067-1250-051-0000	Developed/Final Map	Medium Density	0.8000	\$ 88.20
067-1250-052-0000	Developed/Final Map	Medium Density	0.8000	\$ 88.20
067-1250-053-0000	Developed/Final Map	Medium Density	0.8000	\$ 88.20
067-1250-054-0000	Developed/Final Map	Medium Density	0.8000	\$ 88.20
067-1250-055-0000	Developed/Final Map	Medium Density	0.8000	\$ 88.20
067-1250-056-0000	Developed/Final Map	Medium Density	0.8000	\$ 88.20
067-1250-057-0000	Developed/Final Map	Medium Density	0.8000	\$ 88.20
067-1250-058-0000	Developed/Final Map	Medium Density	0.8000	\$ 88.20
067-1250-059-0000	Developed/Final Map	Medium Density	0.8000	\$ 88.20
067-1250-060-0000	Developed/Final Map	Medium Density	0.8000	\$ 88.20
067-1250-061-0000	Developed/Final Map	Medium Density	0.8000	\$ 88.20
067-1250-062-0000	Developed/Final Map	Medium Density	0.8000	\$ 88.20
067-1250-063-0000	Developed/Final Map	Medium Density	0.8000	\$ 88.20
067-1250-064-0000	Developed/Final Map	Medium Density	0.8000	\$ 88.20
067-1250-065-0000	Developed/Final Map	Medium Density	0.8000	\$ 88.20
067-1250-066-0000	Developed/Final Map	Medium Density	0.8000	\$ 88.20
067-1250-067-0000	Developed/Final Map	Medium Density	0.8000	\$ 88.20
067-1250-068-0000	Developed/Final Map	Medium Density	0.8000	\$ 88.20
067-1250-069-0000	Developed/Final Map	Medium Density	0.8000	\$ 88.20
067-1250-070-0000	Developed/Final Map	Medium Density	0.8000	\$ 88.20
067-1250-071-0000	Developed/Final Map	Medium Density	0.8000	\$ 88.20
067-1250-072-0000	Developed/Final Map	Medium Density	0.8000	\$ 88.20
067-1250-073-0000	Developed/Final Map	Medium Density	0.8000	\$ 88.20
067-1250-074-0000	Developed/Final Map	Medium Density	0.8000	\$ 88.20
067-1250-075-0000	Developed/Final Map	Medium Density	0.8000	\$ 88.20
067-1250-076-0000	Developed/Final Map	Medium Density	0.8000	\$ 88.20
067-1250-077-0000	Developed/Final Map	Medium Density	0.8000	\$ 88.20
067-1250-078-0000	Developed/Final Map	Medium Density	0.8000	\$ 88.20
067-1250-079-0000	Developed/Final Map	Medium Density	0.8000	\$ 88.20
067-1250-080-0000	Developed/Final Map	Medium Density	0.8000	\$ 88.20
067-1250-081-0000	Developed/Final Map	Medium Density	0.8000	\$ 88.20
067-1250-082-0000	Developed/Final Map	Medium Density	0.8000	\$ 88.20
067-1250-083-0000	Developed/Final Map	Medium Density	0.8000	\$ 88.20
067-1250-084-0000	Developed/Final Map	Medium Density	0.8000	\$ 88.20
067-1250-085-0000	Developed/Final Map	Medium Density	0.8000	\$ 88.20
067-1250-086-0000	Developed/Final Map	Medium Density	0.8000	\$ 88.20
067-1250-087-0000	Developed/Final Map	Medium Density	0.8000	\$ 88.20
067-1250-088-0000	Developed/Final Map	Medium Density	0.8000	\$ 88.20
067-1250-089-0000	Developed/Final Map	Medium Density	0.8000	\$ 88.20
067-1250-090-0000	Developed/Final Map	Medium Density	0.8000	\$ 88.20

City of Rancho Cordova **ATTACHMENT 3**
ITEM 17.3. **Transit Related Services Benefit District Zone No. 2** **Exhibit A to the Resolution**
Fiscal Year 2023-24 Charge Roll

APN	Development Status	Land Use	EDU	Levy Amount
067-1250-091-0000	Developed/Final Map	Medium Density	0.8000	\$ 88.20
067-1250-092-0000	Developed/Final Map	Medium Density	0.8000	\$ 88.20
067-1250-093-0000	Developed/Final Map	Medium Density	0.8000	\$ 88.20
067-1250-094-0000	Developed/Final Map	Medium Density	0.8000	\$ 88.20
067-1250-095-0000	Developed/Final Map	Medium Density	0.8000	\$ 88.20
067-1250-096-0000	Developed/Final Map	Medium Density	0.8000	\$ 88.20
067-1250-097-0000	Developed/Final Map	Medium Density	0.8000	\$ 88.20
067-1250-098-0000	Developed/Final Map	Medium Density	0.8000	\$ 88.20
067-1250-099-0000	Developed/Final Map	Low Density	1.0000	\$ 110.24
067-1250-100-0000	Developed/Final Map	Low Density	1.0000	\$ 110.24
067-1250-101-0000	Developed/Final Map	Low Density	1.0000	\$ 110.24
067-1250-102-0000	Developed/Final Map	Low Density	1.0000	\$ 110.24
067-1260-001-0000	Developed/Final Map	Medium Density	0.8000	\$ 88.20
067-1260-002-0000	Developed/Final Map	Medium Density	0.8000	\$ 88.20
067-1260-003-0000	Developed/Final Map	Medium Density	0.8000	\$ 88.20
067-1260-004-0000	Developed/Final Map	Medium Density	0.8000	\$ 88.20
067-1260-005-0000	Developed/Final Map	Medium Density	0.8000	\$ 88.20
067-1260-006-0000	Developed/Final Map	Medium Density	0.8000	\$ 88.20
067-1260-007-0000	Developed/Final Map	Medium Density	0.8000	\$ 88.20
067-1260-008-0000	Developed/Final Map	Medium Density	0.8000	\$ 88.20
067-1260-009-0000	Developed/Final Map	Medium Density	0.8000	\$ 88.20
067-1260-010-0000	Developed/Final Map	Medium Density	0.8000	\$ 88.20
067-1260-011-0000	Developed/Final Map	Medium Density	0.8000	\$ 88.20
067-1260-012-0000	Developed/Final Map	Medium Density	0.8000	\$ 88.20
067-1260-013-0000	Developed/Final Map	Medium Density	0.8000	\$ 88.20
067-1260-014-0000	Developed/Final Map	Medium Density	0.8000	\$ 88.20
067-1260-015-0000	Developed/Final Map	Medium Density	0.8000	\$ 88.20
067-1260-016-0000	Developed/Final Map	Medium Density	0.8000	\$ 88.20
067-1260-017-0000	Developed/Final Map	Medium Density	0.8000	\$ 88.20
067-1260-018-0000	Developed/Final Map	Medium Density	0.8000	\$ 88.20
067-1260-019-0000	Developed/Final Map	Medium Density	0.8000	\$ 88.20
067-1260-020-0000	Developed/Final Map	Medium Density	0.8000	\$ 88.20
067-1260-021-0000	Developed/Final Map	Medium Density	0.8000	\$ 88.20
067-1260-022-0000	Developed/Final Map	Medium Density	0.8000	\$ 88.20
067-1260-023-0000	Developed/Final Map	Medium Density	0.8000	\$ 88.20
067-1260-024-0000	Developed/Final Map	Medium Density	0.8000	\$ 88.20
067-1260-025-0000	Developed/Final Map	Medium Density	0.8000	\$ 88.20
067-1260-026-0000	Developed/Final Map	Medium Density	0.8000	\$ 88.20
067-1260-027-0000	Developed/Final Map	Medium Density	0.8000	\$ 88.20
067-1260-028-0000	Developed/Final Map	Medium Density	0.8000	\$ 88.20
067-1260-029-0000	Developed/Final Map	Medium Density	0.8000	\$ 88.20
067-1260-030-0000	Developed/Final Map	Medium Density	0.8000	\$ 88.20
067-1260-031-0000	Developed/Final Map	Medium Density	0.8000	\$ 88.20
067-1260-032-0000	Developed/Final Map	Medium Density	0.8000	\$ 88.20
067-1260-033-0000	Developed/Final Map	Medium Density	0.8000	\$ 88.20

City of Rancho Cordova **ATTACHMENT 3**
ITEM 17.3. **Transit Related Services Benefit District Zone No. 2** **Exhibit A to the Resolution**
Fiscal Year 2023-24 Charge Roll

APN	Development Status	Land Use	EDU	Levy Amount
067-1260-034-0000	Developed/Final Map	Medium Density	0.8000	\$ 88.20
067-1260-035-0000	Developed/Final Map	Medium Density	0.8000	\$ 88.20
067-1260-036-0000	Developed/Final Map	Medium Density	0.8000	\$ 88.20
067-1260-037-0000	Developed/Final Map	Medium Density	0.8000	\$ 88.20
067-1260-038-0000	Developed/Final Map	Medium Density	0.8000	\$ 88.20
067-1260-039-0000	Developed/Final Map	Medium Density	0.8000	\$ 88.20
067-1260-040-0000	Developed/Final Map	Medium Density	0.8000	\$ 88.20
067-1260-041-0000	Developed/Final Map	Medium Density	0.8000	\$ 88.20
067-1260-042-0000	Developed/Final Map	Medium Density	0.8000	\$ 88.20
067-1260-043-0000	Developed/Final Map	Medium Density	0.8000	\$ 88.20
067-1260-044-0000	Developed/Final Map	Medium Density	0.8000	\$ 88.20
067-1260-045-0000	Developed/Final Map	Medium Density	0.8000	\$ 88.20
067-1260-046-0000	Developed/Final Map	Medium Density	0.8000	\$ 88.20
067-1260-047-0000	Developed/Final Map	Medium Density	0.8000	\$ 88.20
067-1260-048-0000	Developed/Final Map	Medium Density	0.8000	\$ 88.20
067-1260-049-0000	Developed/Final Map	Medium Density	0.8000	\$ 88.20
067-1260-050-0000	Developed/Final Map	Medium Density	0.8000	\$ 88.20
067-1260-051-0000	Developed/Final Map	Medium Density	0.8000	\$ 88.20
067-1260-052-0000	Developed/Final Map	Medium Density	0.8000	\$ 88.20
067-1260-053-0000	Developed/Final Map	Medium Density	0.8000	\$ 88.20
067-1260-054-0000	Developed/Final Map	Medium Density	0.8000	\$ 88.20
067-1260-055-0000	Developed/Final Map	Medium Density	0.8000	\$ 88.20
067-1260-056-0000	Developed/Final Map	Medium Density	0.8000	\$ 88.20
067-1260-057-0000	Developed/Final Map	Medium Density	0.8000	\$ 88.20
067-1260-058-0000	Developed/Final Map	Medium Density	0.8000	\$ 88.20
067-1260-059-0000	Developed/Final Map	Medium Density	0.8000	\$ 88.20
067-1260-060-0000	Developed/Final Map	Medium Density	0.8000	\$ 88.20
067-1260-061-0000	Developed/Final Map	Medium Density	0.8000	\$ 88.20
067-1270-001-0000	Developed/Final Map	Medium Density	0.8000	\$ 88.20
067-1270-002-0000	Developed/Final Map	Medium Density	0.8000	\$ 88.20
067-1270-003-0000	Developed/Final Map	Medium Density	0.8000	\$ 88.20
067-1270-004-0000	Developed/Final Map	Medium Density	0.8000	\$ 88.20
067-1270-005-0000	Developed/Final Map	Medium Density	0.8000	\$ 88.20
067-1270-006-0000	Developed/Final Map	Medium Density	0.8000	\$ 88.20
067-1270-007-0000	Developed/Final Map	Medium Density	0.8000	\$ 88.20
067-1270-008-0000	Developed/Final Map	Medium Density	0.8000	\$ 88.20
067-1270-009-0000	Developed/Final Map	Medium Density	0.8000	\$ 88.20
067-1270-010-0000	Developed/Final Map	Medium Density	0.8000	\$ 88.20
067-1270-011-0000	Developed/Final Map	Medium Density	0.8000	\$ 88.20
067-1270-012-0000	Developed/Final Map	Medium Density	0.8000	\$ 88.20
067-1270-013-0000	Developed/Final Map	Medium Density	0.8000	\$ 88.20
067-1270-014-0000	Developed/Final Map	Medium Density	0.8000	\$ 88.20
067-1270-015-0000	Developed/Final Map	Medium Density	0.8000	\$ 88.20
067-1270-016-0000	Developed/Final Map	Medium Density	0.8000	\$ 88.20
067-1270-017-0000	Developed/Final Map	Medium Density	0.8000	\$ 88.20

City of Rancho Cordova **ATTACHMENT 3**
ITEM 17.3. **Transit Related Services Benefit District Zone No. 2** **Exhibit A to the Resolution**
Fiscal Year 2023-24 Charge Roll

APN	Development Status	Land Use	EDU	Levy Amount
067-1270-018-0000	Developed/Final Map	Medium Density	0.8000	\$ 88.20
067-1270-019-0000	Developed/Final Map	Medium Density	0.8000	\$ 88.20
067-1270-020-0000	Developed/Final Map	Medium Density	0.8000	\$ 88.20
067-1270-021-0000	Developed/Final Map	Medium Density	0.8000	\$ 88.20
067-1270-022-0000	Developed/Final Map	Medium Density	0.8000	\$ 88.20
067-1270-023-0000	Developed/Final Map	Medium Density	0.8000	\$ 88.20
067-1270-024-0000	Developed/Final Map	Medium Density	0.8000	\$ 88.20
067-1270-025-0000	Developed/Final Map	Medium Density	0.8000	\$ 88.20
067-1270-026-0000	Developed/Final Map	Medium Density	0.8000	\$ 88.20
067-1270-027-0000	Developed/Final Map	Medium Density	0.8000	\$ 88.20
067-1270-028-0000	Developed/Final Map	Medium Density	0.8000	\$ 88.20
067-1270-029-0000	Developed/Final Map	Medium Density	0.8000	\$ 88.20
067-1270-030-0000	Developed/Final Map	Medium Density	0.8000	\$ 88.20
067-1270-031-0000	Developed/Final Map	Medium Density	0.8000	\$ 88.20
067-1270-032-0000	Developed/Final Map	Medium Density	0.8000	\$ 88.20
067-1270-033-0000	Developed/Final Map	Medium Density	0.8000	\$ 88.20
067-1270-034-0000	Developed/Final Map	Medium Density	0.8000	\$ 88.20
067-1270-035-0000	Developed/Final Map	Medium Density	0.8000	\$ 88.20
067-1270-036-0000	Developed/Final Map	Medium Density	0.8000	\$ 88.20
067-1270-037-0000	Developed/Final Map	Medium Density	0.8000	\$ 88.20
067-1270-038-0000	Developed/Final Map	Medium Density	0.8000	\$ 88.20
067-1270-039-0000	Developed/Final Map	Medium Density	0.8000	\$ 88.20
067-1270-040-0000	Developed/Final Map	Medium Density	0.8000	\$ 88.20
067-1270-041-0000	Developed/Final Map	Medium Density	0.8000	\$ 88.20
067-1270-042-0000	Developed/Final Map	Medium Density	0.8000	\$ 88.20
067-1270-043-0000	Developed/Final Map	Medium Density	0.8000	\$ 88.20
067-1270-044-0000	Developed/Final Map	Medium Density	0.8000	\$ 88.20
067-1270-045-0000	Developed/Final Map	Medium Density	0.8000	\$ 88.20
067-1270-046-0000	Developed/Final Map	Medium Density	0.8000	\$ 88.20
067-1270-047-0000	Developed/Final Map	Medium Density	0.8000	\$ 88.20
067-1270-048-0000	Developed/Final Map	Medium Density	0.8000	\$ 88.20
067-1270-049-0000	Developed/Final Map	Medium Density	0.8000	\$ 88.20
067-1270-050-0000	Developed/Final Map	Medium Density	0.8000	\$ 88.20
067-1270-051-0000	Developed/Final Map	Medium Density	0.8000	\$ 88.20
067-1270-052-0000	Developed/Final Map	Medium Density	0.8000	\$ 88.20
067-1270-053-0000	Developed/Final Map	Medium Density	0.8000	\$ 88.20
067-1270-054-0000	Developed/Final Map	Medium Density	0.8000	\$ 88.20
067-1270-055-0000	Developed/Final Map	Medium Density	0.8000	\$ 88.20
067-1270-056-0000	Developed/Final Map	Medium Density	0.8000	\$ 88.20
067-1270-057-0000	Developed/Final Map	Medium Density	0.8000	\$ 88.20
067-1270-058-0000	Developed/Final Map	Medium Density	0.8000	\$ 88.20
067-1270-059-0000	Developed/Final Map	Medium Density	0.8000	\$ 88.20
067-1270-060-0000	Developed/Final Map	Medium Density	0.8000	\$ 88.20
067-1270-061-0000	Developed/Final Map	Medium Density	0.8000	\$ 88.20
067-1270-062-0000	Developed/Final Map	Medium Density	0.8000	\$ 88.20

City of Rancho Cordova **ATTACHMENT 3**
ITEM 17.3. **Transit Related Services Benefit District Zone No. 2** **Exhibit A to the Resolution**
Fiscal Year 2023-24 Charge Roll

APN	Development Status	Land Use	EDU	Levy Amount
067-1270-063-0000	Developed/Final Map	Medium Density	0.8000	\$ 88.20
067-1270-064-0000	Developed/Final Map	Medium Density	0.8000	\$ 88.20
067-1270-065-0000	Developed/Final Map	Medium Density	0.8000	\$ 88.20
067-1270-066-0000	Developed/Final Map	Medium Density	0.8000	\$ 88.20
067-1270-067-0000	Developed/Final Map	Medium Density	0.8000	\$ 88.20
067-1270-068-0000	Developed/Final Map	Medium Density	0.8000	\$ 88.20
067-1270-069-0000	Developed/Final Map	Medium Density	0.8000	\$ 88.20
067-1270-070-0000	Developed/Final Map	Medium Density	0.8000	\$ 88.20
067-1270-071-0000	Developed/Final Map	Medium Density	0.8000	\$ 88.20
067-1270-072-0000	Developed/Final Map	Medium Density	0.8000	\$ 88.20
067-1270-073-0000	Developed/Final Map	Medium Density	0.8000	\$ 88.20
067-1270-074-0000	Developed/Final Map	Medium Density	0.8000	\$ 88.20
067-1270-075-0000	Developed/Final Map	Medium Density	0.8000	\$ 88.20
067-1270-076-0000	Developed/Final Map	Medium Density	0.8000	\$ 88.20
067-1270-077-0000	Developed/Final Map	Medium Density	0.8000	\$ 88.20
067-1270-078-0000	Developed/Final Map	Medium Density	0.8000	\$ 88.20
067-1270-079-0000	Developed/Final Map	Medium Density	0.8000	\$ 88.20
067-1270-080-0000	Developed/Final Map	Medium Density	0.8000	\$ 88.20
067-1270-081-0000	Developed/Final Map	Medium Density	0.8000	\$ 88.20
067-1270-082-0000	Developed/Final Map	Medium Density	0.8000	\$ 88.20
067-1270-083-0000	Developed/Final Map	Medium Density	0.8000	\$ 88.20
067-1270-084-0000	Developed/Final Map	Medium Density	0.8000	\$ 88.20
067-1270-085-0000	Developed/Final Map	Medium Density	0.8000	\$ 88.20
067-1270-086-0000	Developed/Final Map	Medium Density	0.8000	\$ 88.20
067-1270-087-0000	Developed/Final Map	Medium Density	0.8000	\$ 88.20
067-1270-088-0000	Developed/Final Map	Medium Density	0.8000	\$ 88.20
067-1270-089-0000	Developed/Final Map	Medium Density	0.8000	\$ 88.20
067-1270-090-0000	Developed/Final Map	Medium Density	0.8000	\$ 88.20
067-1270-091-0000	Developed/Final Map	Medium Density	0.8000	\$ 88.20
067-1270-092-0000	Developed/Final Map	Medium Density	0.8000	\$ 88.20
067-1270-093-0000	Developed/Final Map	Medium Density	0.8000	\$ 88.20
067-1270-094-0000	Developed/Final Map	Medium Density	0.8000	\$ 88.20
067-1270-095-0000	Developed/Final Map	Medium Density	0.8000	\$ 88.20
067-1270-096-0000	Developed/Final Map	Medium Density	0.8000	\$ 88.20
067-1270-097-0000	Developed/Final Map	Low Density	1.0000	\$ 110.24
067-1270-098-0000	Developed/Final Map	Low Density	1.0000	\$ 110.24
067-1270-099-0000	Developed/Final Map	Low Density	1.0000	\$ 110.24
067-1270-100-0000	Developed/Final Map	Low Density	1.0000	\$ 110.24
067-1270-101-0000	Developed/Final Map	Low Density	1.0000	\$ 110.24
067-1270-102-0000	Developed/Final Map	Low Density	1.0000	\$ 110.24
067-1270-103-0000	Developed/Final Map	Low Density	1.0000	\$ 110.24
067-1270-104-0000	Developed/Final Map	Low Density	1.0000	\$ 110.24
067-1270-105-0000	Developed/Final Map	Low Density	1.0000	\$ 110.24
067-1270-106-0000	Developed/Final Map	Low Density	1.0000	\$ 110.24
067-1270-107-0000	Developed/Final Map	Low Density	1.0000	\$ 110.24

City of Rancho Cordova **ATTACHMENT 3**
ITEM 17.3. **Transit Related Services Benefit District Zone No. 2** **Exhibit A to the Resolution**
Fiscal Year 2023-24 Charge Roll

APN	Development Status	Land Use	EDU	Levy Amount
067-1270-108-0000	Developed/Final Map	Low Density	1.0000	\$ 110.24
067-1280-001-0000	Developed/Final Map	Medium Density	0.8000	\$ 88.20
067-1280-002-0000	Developed/Final Map	Medium Density	0.8000	\$ 88.20
067-1280-003-0000	Developed/Final Map	Medium Density	0.8000	\$ 88.20
067-1280-004-0000	Developed/Final Map	Medium Density	0.8000	\$ 88.20
067-1280-005-0000	Developed/Final Map	Medium Density	0.8000	\$ 88.20
067-1280-006-0000	Developed/Final Map	Medium Density	0.8000	\$ 88.20
067-1280-007-0000	Developed/Final Map	Medium Density	0.8000	\$ 88.20
067-1280-008-0000	Developed/Final Map	Medium Density	0.8000	\$ 88.20
067-1280-009-0000	Developed/Final Map	Medium Density	0.8000	\$ 88.20
067-1280-010-0000	Developed/Final Map	Medium Density	0.8000	\$ 88.20
067-1280-011-0000	Developed/Final Map	Medium Density	0.8000	\$ 88.20
067-1280-012-0000	Developed/Final Map	Medium Density	0.8000	\$ 88.20
067-1280-013-0000	Developed/Final Map	Low Density	1.0000	\$ 110.24
067-1280-014-0000	Developed/Final Map	Low Density	1.0000	\$ 110.24
067-1280-015-0000	Developed/Final Map	Low Density	1.0000	\$ 110.24
067-1280-016-0000	Developed/Final Map	Low Density	1.0000	\$ 110.24
067-1280-017-0000	Developed/Final Map	Low Density	1.0000	\$ 110.24
067-1280-018-0000	Developed/Final Map	Low Density	1.0000	\$ 110.24
067-1280-019-0000	Developed/Final Map	Low Density	1.0000	\$ 110.24
067-1280-020-0000	Developed/Final Map	Low Density	1.0000	\$ 110.24
067-1280-021-0000	Developed/Final Map	Low Density	1.0000	\$ 110.24
067-1280-022-0000	Developed/Final Map	Low Density	1.0000	\$ 110.24
067-1280-023-0000	Developed/Final Map	Low Density	1.0000	\$ 110.24
067-1280-024-0000	Developed/Final Map	Low Density	1.0000	\$ 110.24
067-1280-025-0000	Developed/Final Map	Low Density	1.0000	\$ 110.24
067-1280-026-0000	Developed/Final Map	Low Density	1.0000	\$ 110.24
067-1280-027-0000	Developed/Final Map	Low Density	1.0000	\$ 110.24
067-1280-028-0000	Developed/Final Map	Low Density	1.0000	\$ 110.24
067-1280-029-0000	Developed/Final Map	Low Density	1.0000	\$ 110.24
067-1280-030-0000	Developed/Final Map	Low Density	1.0000	\$ 110.24
067-1280-031-0000	Developed/Final Map	Low Density	1.0000	\$ 110.24
067-1280-032-0000	Developed/Final Map	Low Density	1.0000	\$ 110.24
067-1280-033-0000	Developed/Final Map	Low Density	1.0000	\$ 110.24
067-1280-034-0000	Developed/Final Map	Low Density	1.0000	\$ 110.24
067-1280-035-0000	Developed/Final Map	Low Density	1.0000	\$ 110.24
067-1280-036-0000	Developed/Final Map	Low Density	1.0000	\$ 110.24
067-1280-037-0000	Developed/Final Map	Low Density	1.0000	\$ 110.24
067-1280-038-0000	Developed/Final Map	Low Density	1.0000	\$ 110.24
067-1280-039-0000	Developed/Final Map	Low Density	1.0000	\$ 110.24
067-1280-040-0000	Developed/Final Map	Low Density	1.0000	\$ 110.24
067-1280-041-0000	Developed/Final Map	Low Density	1.0000	\$ 110.24
067-1280-042-0000	Developed/Final Map	Low Density	1.0000	\$ 110.24
067-1280-043-0000	Developed/Final Map	Low Density	1.0000	\$ 110.24
067-1280-044-0000	Developed/Final Map	Low Density	1.0000	\$ 110.24

City of Rancho Cordova **ATTACHMENT 3**
ITEM 17.3. **Transit Related Services Benefit District Zone No. 2** **Exhibit A to the Resolution**
Fiscal Year 2023-24 Charge Roll

APN	Development Status	Land Use	EDU	Levy Amount
067-1280-045-0000	Developed/Final Map	Low Density	1.0000	\$ 110.24
067-1280-046-0000	Developed/Final Map	Low Density	1.0000	\$ 110.24
067-1280-047-0000	Developed/Final Map	Low Density	1.0000	\$ 110.24
067-1280-048-0000	Developed/Final Map	Low Density	1.0000	\$ 110.24
067-1280-049-0000	Developed/Final Map	Low Density	1.0000	\$ 110.24
067-1280-050-0000	Developed/Final Map	Low Density	1.0000	\$ 110.24
067-1280-051-0000	Developed/Final Map	Low Density	1.0000	\$ 110.24
067-1280-052-0000	Developed/Final Map	Low Density	1.0000	\$ 110.24
067-1280-053-0000	Developed/Final Map	Low Density	1.0000	\$ 110.24
067-1280-054-0000	Developed/Final Map	Low Density	1.0000	\$ 110.24
067-1280-055-0000	Developed/Final Map	Low Density	1.0000	\$ 110.24
067-1280-056-0000	Developed/Final Map	Medium Density	0.8000	\$ 88.20
067-1280-057-0000	Developed/Final Map	Medium Density	0.8000	\$ 88.20
067-1280-058-0000	Developed/Final Map	Medium Density	0.8000	\$ 88.20
067-1280-059-0000	Developed/Final Map	Medium Density	0.8000	\$ 88.20
067-1280-060-0000	Developed/Final Map	Medium Density	0.8000	\$ 88.20
067-1280-061-0000	Developed/Final Map	Medium Density	0.8000	\$ 88.20
067-1280-062-0000	Developed/Final Map	Medium Density	0.8000	\$ 88.20
067-1280-063-0000	Developed/Final Map	Medium Density	0.8000	\$ 88.20
067-1280-064-0000	Developed/Final Map	Medium Density	0.8000	\$ 88.20
067-1280-065-0000	Developed/Final Map	Medium Density	0.8000	\$ 88.20
067-1280-066-0000	Developed/Final Map	Medium Density	0.8000	\$ 88.20
067-1280-067-0000	Developed/Final Map	Medium Density	0.8000	\$ 88.20
067-1280-068-0000	Developed/Final Map	Medium Density	0.8000	\$ 88.20
067-1280-069-0000	Developed/Final Map	Medium Density	0.8000	\$ 88.20
067-1280-070-0000	Developed/Final Map	Medium Density	0.8000	\$ 88.20
067-1280-071-0000	Developed/Final Map	Medium Density	0.8000	\$ 88.20
067-1280-072-0000	Developed/Final Map	Medium Density	0.8000	\$ 88.20
067-1280-073-0000	Developed/Final Map	Medium Density	0.8000	\$ 88.20
067-1280-074-0000	Developed/Final Map	Medium Density	0.8000	\$ 88.20
067-1280-075-0000	Developed/Final Map	Medium Density	0.8000	\$ 88.20
067-1280-076-0000	Developed/Final Map	Medium Density	0.8000	\$ 88.20
067-1280-077-0000	Developed/Final Map	Medium Density	0.8000	\$ 88.20
067-1280-078-0000	Developed/Final Map	Medium Density	0.8000	\$ 88.20
067-1280-079-0000	Developed/Final Map	Medium Density	0.8000	\$ 88.20
067-1280-080-0000	Developed/Final Map	Medium Density	0.8000	\$ 88.20
067-1280-081-0000	Developed/Final Map	Medium Density	0.8000	\$ 88.20
067-1280-082-0000	Developed/Final Map	Medium Density	0.8000	\$ 88.20
067-1280-083-0000	Developed/Final Map	Medium Density	0.8000	\$ 88.20
067-1280-084-0000	Developed/Final Map	Medium Density	0.8000	\$ 88.20
067-1280-085-0000	Developed/Final Map	Medium Density	0.8000	\$ 88.20
067-1280-086-0000	Developed/Final Map	Medium Density	0.8000	\$ 88.20
067-1280-087-0000	Developed/Final Map	Medium Density	0.8000	\$ 88.20
067-1280-088-0000	Developed/Final Map	Medium Density	0.8000	\$ 88.20
067-1280-089-0000	Developed/Final Map	Medium Density	0.8000	\$ 88.20

City of Rancho Cordova **ATTACHMENT 3**
ITEM 17.3. **Transit Related Services Benefit District Zone No. 2** **Exhibit A to the Resolution**
Fiscal Year 2023-24 Charge Roll

APN	Development Status	Land Use	EDU	Levy Amount
067-1280-090-0000	Developed/Final Map	Medium Density	0.8000	\$ 88.20
067-1280-091-0000	Developed/Final Map	Medium Density	0.8000	\$ 88.20
067-1280-092-0000	Developed/Final Map	Medium Density	0.8000	\$ 88.20
067-1290-001-0000	Developed/Final Map	Low Density	1.0000	\$ 110.24
067-1290-002-0000	Developed/Final Map	Low Density	1.0000	\$ 110.24
067-1290-003-0000	Developed/Final Map	Low Density	1.0000	\$ 110.24
067-1290-004-0000	Developed/Final Map	Low Density	1.0000	\$ 110.24
067-1290-005-0000	Developed/Final Map	Low Density	1.0000	\$ 110.24
067-1290-006-0000	Developed/Final Map	Low Density	1.0000	\$ 110.24
067-1290-007-0000	Developed/Final Map	Low Density	1.0000	\$ 110.24
067-1290-008-0000	Developed/Final Map	Low Density	1.0000	\$ 110.24
067-1290-009-0000	Developed/Final Map	Low Density	1.0000	\$ 110.24
067-1290-010-0000	Developed/Final Map	Low Density	1.0000	\$ 110.24
067-1290-011-0000	Developed/Final Map	Low Density	1.0000	\$ 110.24
067-1290-012-0000	Developed/Final Map	Low Density	1.0000	\$ 110.24
067-1290-013-0000	Developed/Final Map	Low Density	1.0000	\$ 110.24
067-1290-014-0000	Developed/Final Map	Low Density	1.0000	\$ 110.24
067-1290-015-0000	Developed/Final Map	Low Density	1.0000	\$ 110.24
067-1290-016-0000	Developed/Final Map	Low Density	1.0000	\$ 110.24
067-1290-017-0000	Developed/Final Map	Low Density	1.0000	\$ 110.24
067-1290-018-0000	Developed/Final Map	Low Density	1.0000	\$ 110.24
067-1290-019-0000	Developed/Final Map	Low Density	1.0000	\$ 110.24
067-1290-020-0000	Developed/Final Map	Low Density	1.0000	\$ 110.24
067-1290-021-0000	Developed/Final Map	Low Density	1.0000	\$ 110.24
067-1290-022-0000	Developed/Final Map	Low Density	1.0000	\$ 110.24
067-1290-023-0000	Developed/Final Map	Low Density	1.0000	\$ 110.24
067-1290-024-0000	Developed/Final Map	Low Density	1.0000	\$ 110.24
067-1290-025-0000	Developed/Final Map	Low Density	1.0000	\$ 110.24
067-1290-026-0000	Developed/Final Map	Low Density	1.0000	\$ 110.24
067-1290-027-0000	Developed/Final Map	Low Density	1.0000	\$ 110.24
067-1290-028-0000	Developed/Final Map	Low Density	1.0000	\$ 110.24
067-1290-029-0000	Developed/Final Map	Low Density	1.0000	\$ 110.24
067-1290-030-0000	Developed/Final Map	Low Density	1.0000	\$ 110.24
067-1290-031-0000	Developed/Final Map	Low Density	1.0000	\$ 110.24
067-1290-032-0000	Developed/Final Map	Low Density	1.0000	\$ 110.24
067-1300-001-0000	Developed/Final Map	Low Density	1.0000	\$ 110.24
067-1300-002-0000	Developed/Final Map	Low Density	1.0000	\$ 110.24
067-1300-003-0000	Developed/Final Map	Low Density	1.0000	\$ 110.24
067-1300-004-0000	Developed/Final Map	Low Density	1.0000	\$ 110.24
067-1300-005-0000	Developed/Final Map	Low Density	1.0000	\$ 110.24
067-1300-006-0000	Developed/Final Map	Low Density	1.0000	\$ 110.24
067-1300-007-0000	Developed/Final Map	Low Density	1.0000	\$ 110.24
067-1300-008-0000	Developed/Final Map	Low Density	1.0000	\$ 110.24
067-1300-009-0000	Developed/Final Map	Low Density	1.0000	\$ 110.24
067-1300-010-0000	Developed/Final Map	Low Density	1.0000	\$ 110.24

City of Rancho Cordova **ATTACHMENT 3**
ITEM 17.3. **Transit Related Services Benefit District Zone No. 2** **Exhibit A to the Resolution**
Fiscal Year 2023-24 Charge Roll

APN	Development Status	Land Use	EDU	Levy Amount
067-1300-011-0000	Developed/Final Map	Low Density	1.0000	\$ 110.24
067-1300-012-0000	Developed/Final Map	Low Density	1.0000	\$ 110.24
067-1300-013-0000	Developed/Final Map	Low Density	1.0000	\$ 110.24
067-1300-014-0000	Developed/Final Map	Low Density	1.0000	\$ 110.24
067-1300-015-0000	Developed/Final Map	Low Density	1.0000	\$ 110.24
067-1300-016-0000	Developed/Final Map	Low Density	1.0000	\$ 110.24
067-1300-017-0000	Developed/Final Map	Low Density	1.0000	\$ 110.24
067-1300-018-0000	Developed/Final Map	Low Density	1.0000	\$ 110.24
067-1300-019-0000	Developed/Final Map	Low Density	1.0000	\$ 110.24
067-1300-020-0000	Developed/Final Map	Low Density	1.0000	\$ 110.24
067-1300-021-0000	Developed/Final Map	Low Density	1.0000	\$ 110.24
067-1300-022-0000	Developed/Final Map	Low Density	1.0000	\$ 110.24
067-1300-023-0000	Developed/Final Map	Low Density	1.0000	\$ 110.24
067-1300-024-0000	Developed/Final Map	Low Density	1.0000	\$ 110.24
067-1310-001-0000	Developed/Final Map	Low Density	1.0000	\$ 110.24
067-1310-002-0000	Developed/Final Map	Low Density	1.0000	\$ 110.24
067-1310-003-0000	Developed/Final Map	Low Density	1.0000	\$ 110.24
067-1310-004-0000	Developed/Final Map	Low Density	1.0000	\$ 110.24
067-1310-005-0000	Developed/Final Map	Low Density	1.0000	\$ 110.24
067-1310-006-0000	Developed/Final Map	Low Density	1.0000	\$ 110.24
067-1310-007-0000	Developed/Final Map	Low Density	1.0000	\$ 110.24
067-1310-008-0000	Developed/Final Map	Low Density	1.0000	\$ 110.24
067-1310-009-0000	Developed/Final Map	Low Density	1.0000	\$ 110.24
067-1310-010-0000	Developed/Final Map	Low Density	1.0000	\$ 110.24
067-1310-011-0000	Developed/Final Map	Low Density	1.0000	\$ 110.24
067-1310-012-0000	Developed/Final Map	Low Density	1.0000	\$ 110.24
067-1310-013-0000	Developed/Final Map	Low Density	1.0000	\$ 110.24
067-1310-014-0000	Developed/Final Map	Low Density	1.0000	\$ 110.24
067-1310-015-0000	Developed/Final Map	Low Density	1.0000	\$ 110.24
067-1310-016-0000	Developed/Final Map	Low Density	1.0000	\$ 110.24
067-1310-017-0000	Developed/Final Map	Low Density	1.0000	\$ 110.24
067-1310-018-0000	Developed/Final Map	Low Density	1.0000	\$ 110.24
067-1310-019-0000	Developed/Final Map	Low Density	1.0000	\$ 110.24
067-1310-020-0000	Developed/Final Map	Low Density	1.0000	\$ 110.24
067-1310-021-0000	Developed/Final Map	Low Density	1.0000	\$ 110.24
067-1310-022-0000	Developed/Final Map	Low Density	1.0000	\$ 110.24
067-1310-023-0000	Developed/Final Map	Low Density	1.0000	\$ 110.24
067-1310-024-0000	Developed/Final Map	Low Density	1.0000	\$ 110.24
067-1310-025-0000	Developed/Final Map	Low Density	1.0000	\$ 110.24
067-1310-026-0000	Developed/Final Map	Low Density	1.0000	\$ 110.24
067-1310-027-0000	Developed/Final Map	Low Density	1.0000	\$ 110.24
067-1310-028-0000	Developed/Final Map	Low Density	1.0000	\$ 110.24
067-1310-029-0000	Developed/Final Map	Low Density	1.0000	\$ 110.24
067-1310-030-0000	Developed/Final Map	Low Density	1.0000	\$ 110.24
067-1310-031-0000	Developed/Final Map	Low Density	1.0000	\$ 110.24

ATTACHMENT 3

City of Rancho Cordova

ITEM 17.3. Transit Related Services Benefit District Zone No. 2 **Exhibit A to the Resolution**

Fiscal Year 2023-24 Charge Roll

APN	Development Status	Land Use	EDU	Levy Amount
067-1310-032-0000	Developed/Final Map	Low Density	1.0000	\$ 110.24
067-1310-033-0000	Developed/Final Map	Low Density	1.0000	\$ 110.24
067-1310-034-0000	Developed/Final Map	Low Density	1.0000	\$ 110.24
067-1310-035-0000	Developed/Final Map	Low Density	1.0000	\$ 110.24
067-1310-036-0000	Developed/Final Map	Low Density	1.0000	\$ 110.24
067-1310-037-0000	Developed/Final Map	Low Density	1.0000	\$ 110.24
067-1310-038-0000	Developed/Final Map	Low Density	1.0000	\$ 110.24
067-1310-039-0000	Developed/Final Map	Low Density	1.0000	\$ 110.24
067-1310-040-0000	Developed/Final Map	Low Density	1.0000	\$ 110.24
067-1310-041-0000	Developed/Final Map	Low Density	1.0000	\$ 110.24
067-1310-042-0000	Developed/Final Map	Low Density	1.0000	\$ 110.24
067-1310-043-0000	Developed/Final Map	Low Density	1.0000	\$ 110.24
067-1310-044-0000	Developed/Final Map	Low Density	1.0000	\$ 110.24
067-1310-045-0000	Developed/Final Map	Low Density	1.0000	\$ 110.24
067-1310-046-0000	Developed/Final Map	Low Density	1.0000	\$ 110.24
067-1310-047-0000	Developed/Final Map	Low Density	1.0000	\$ 110.24
067-1310-048-0000	Developed/Final Map	Low Density	1.0000	\$ 110.24
067-1310-049-0000	Developed/Final Map	Low Density	1.0000	\$ 110.24
067-1310-050-0000	Developed/Final Map	Low Density	1.0000	\$ 110.24
067-1310-051-0000	Developed/Final Map	Low Density	1.0000	\$ 110.24
067-1310-052-0000	Developed/Final Map	Low Density	1.0000	\$ 110.24
067-1310-053-0000	Developed/Final Map	Low Density	1.0000	\$ 110.24
067-1310-054-0000	Developed/Final Map	Low Density	1.0000	\$ 110.24
067-1310-055-0000	Developed/Final Map	Low Density	1.0000	\$ 110.24
067-1310-056-0000	Developed/Final Map	Low Density	1.0000	\$ 110.24
067-1310-057-0000	Developed/Final Map	Low Density	1.0000	\$ 110.24
067-1320-001-0000	Developed/Final Map	Low Density	1.0000	\$ 110.24
067-1320-002-0000	Developed/Final Map	Low Density	1.0000	\$ 110.24
067-1320-003-0000	Developed/Final Map	Low Density	1.0000	\$ 110.24
067-1320-004-0000	Developed/Final Map	Low Density	1.0000	\$ 110.24
067-1320-005-0000	Developed/Final Map	Low Density	1.0000	\$ 110.24
067-1320-006-0000	Developed/Final Map	Low Density	1.0000	\$ 110.24
067-1320-007-0000	Developed/Final Map	Low Density	1.0000	\$ 110.24
067-1320-008-0000	Developed/Final Map	Low Density	1.0000	\$ 110.24
067-1320-009-0000	Developed/Final Map	Low Density	1.0000	\$ 110.24
067-1320-010-0000	Developed/Final Map	Low Density	1.0000	\$ 110.24
067-1320-011-0000	Developed/Final Map	Low Density	1.0000	\$ 110.24
067-1320-012-0000	Developed/Final Map	Low Density	1.0000	\$ 110.24
067-1320-013-0000	Developed/Final Map	Low Density	1.0000	\$ 110.24
067-1320-014-0000	Developed/Final Map	Low Density	1.0000	\$ 110.24
067-1320-015-0000	Developed/Final Map	Low Density	1.0000	\$ 110.24
067-1320-016-0000	Developed/Final Map	Low Density	1.0000	\$ 110.24
067-1320-017-0000	Developed/Final Map	Low Density	1.0000	\$ 110.24
067-1320-018-0000	Developed/Final Map	Low Density	1.0000	\$ 110.24
067-1320-019-0000	Developed/Final Map	Low Density	1.0000	\$ 110.24

City of Rancho Cordova **ATTACHMENT 3**
ITEM 17.3. **Transit Related Services Benefit District Zone No. 2** **Exhibit A to the Resolution**
Fiscal Year 2023-24 Charge Roll

APN	Development Status	Land Use	EDU	Levy Amount
067-1320-020-0000	Developed/Final Map	Low Density	1.0000	\$ 110.24
067-1320-021-0000	Developed/Final Map	Low Density	1.0000	\$ 110.24
067-1320-022-0000	Developed/Final Map	Low Density	1.0000	\$ 110.24
067-1320-023-0000	Developed/Final Map	Low Density	1.0000	\$ 110.24
067-1320-024-0000	Developed/Final Map	Low Density	1.0000	\$ 110.24
067-1320-025-0000	Developed/Final Map	Low Density	1.0000	\$ 110.24
067-1320-026-0000	Developed/Final Map	Low Density	1.0000	\$ 110.24
067-1320-027-0000	Developed/Final Map	Low Density	1.0000	\$ 110.24
067-1320-028-0000	Developed/Final Map	Low Density	1.0000	\$ 110.24
067-1320-029-0000	Developed/Final Map	Low Density	1.0000	\$ 110.24
067-1320-030-0000	Developed/Final Map	Low Density	1.0000	\$ 110.24
067-1320-031-0000	Developed/Final Map	Low Density	1.0000	\$ 110.24
067-1320-032-0000	Developed/Final Map	Low Density	1.0000	\$ 110.24
067-1320-033-0000	Developed/Final Map	Low Density	1.0000	\$ 110.24
067-1320-034-0000	Developed/Final Map	Low Density	1.0000	\$ 110.24
067-1320-035-0000	Developed/Final Map	Low Density	1.0000	\$ 110.24
067-1320-036-0000	Developed/Final Map	Low Density	1.0000	\$ 110.24
067-1320-037-0000	Developed/Final Map	Low Density	1.0000	\$ 110.24
067-1320-038-0000	Developed/Final Map	Low Density	1.0000	\$ 110.24
067-1320-039-0000	Developed/Final Map	Low Density	1.0000	\$ 110.24
067-1320-040-0000	Developed/Final Map	Low Density	1.0000	\$ 110.24
067-1320-041-0000	Developed/Final Map	Low Density	1.0000	\$ 110.24
067-1320-042-0000	Developed/Final Map	Low Density	1.0000	\$ 110.24
067-1320-043-0000	Developed/Final Map	Low Density	1.0000	\$ 110.24
067-1320-044-0000	Developed/Final Map	Low Density	1.0000	\$ 110.24
067-1320-045-0000	Developed/Final Map	Low Density	1.0000	\$ 110.24
067-1320-046-0000	Developed/Final Map	Low Density	1.0000	\$ 110.24
067-1320-047-0000	Developed/Final Map	Low Density	1.0000	\$ 110.24
067-1320-048-0000	Developed/Final Map	Low Density	1.0000	\$ 110.24
067-1320-049-0000	Developed/Final Map	Low Density	1.0000	\$ 110.24
067-1320-050-0000	Developed/Final Map	Low Density	1.0000	\$ 110.24
067-1320-051-0000	Developed/Final Map	Low Density	1.0000	\$ 110.24
067-1320-052-0000	Developed/Final Map	Low Density	1.0000	\$ 110.24
067-1320-053-0000	Developed/Final Map	Low Density	1.0000	\$ 110.24
067-1320-054-0000	Developed/Final Map	Low Density	1.0000	\$ 110.24
067-1320-055-0000	Developed/Final Map	Low Density	1.0000	\$ 110.24
067-1320-056-0000	Developed/Final Map	Low Density	1.0000	\$ 110.24
067-1320-057-0000	Developed/Final Map	Low Density	1.0000	\$ 110.24
067-1320-058-0000	Developed/Final Map	Low Density	1.0000	\$ 110.24
067-1320-059-0000	Developed/Final Map	Low Density	1.0000	\$ 110.24
067-1330-001-0000	Developed/Final Map	Medium Density	0.8000	\$ 88.20
067-1330-002-0000	Developed/Final Map	Medium Density	0.8000	\$ 88.20
067-1330-003-0000	Developed/Final Map	Medium Density	0.8000	\$ 88.20
067-1330-004-0000	Developed/Final Map	Medium Density	0.8000	\$ 88.20
067-1330-005-0000	Developed/Final Map	Medium Density	0.8000	\$ 88.20

City of Rancho Cordova **ATTACHMENT 3**
ITEM 17.3. **Transit Related Services Benefit District Zone No. 2** **Exhibit A to the Resolution**
Fiscal Year 2023-24 Charge Roll

APN	Development Status	Land Use	EDU	Levy Amount
067-1330-006-0000	Developed/Final Map	Medium Density	0.8000	\$ 88.20
067-1330-007-0000	Developed/Final Map	Medium Density	0.8000	\$ 88.20
067-1330-008-0000	Developed/Final Map	Medium Density	0.8000	\$ 88.20
067-1330-009-0000	Developed/Final Map	Medium Density	0.8000	\$ 88.20
067-1330-010-0000	Developed/Final Map	Medium Density	0.8000	\$ 88.20
067-1330-011-0000	Developed/Final Map	Medium Density	0.8000	\$ 88.20
067-1330-012-0000	Developed/Final Map	Medium Density	0.8000	\$ 88.20
067-1330-013-0000	Developed/Final Map	Medium Density	0.8000	\$ 88.20
067-1330-014-0000	Developed/Final Map	Medium Density	0.8000	\$ 88.20
067-1330-015-0000	Developed/Final Map	Medium Density	0.8000	\$ 88.20
067-1330-016-0000	Developed/Final Map	Medium Density	0.8000	\$ 88.20
067-1330-017-0000	Developed/Final Map	Medium Density	0.8000	\$ 88.20
067-1330-018-0000	Developed/Final Map	Medium Density	0.8000	\$ 88.20
067-1330-019-0000	Developed/Final Map	Medium Density	0.8000	\$ 88.20
067-1330-020-0000	Developed/Final Map	Medium Density	0.8000	\$ 88.20
067-1330-021-0000	Developed/Final Map	Medium Density	0.8000	\$ 88.20
067-1330-022-0000	Developed/Final Map	Medium Density	0.8000	\$ 88.20
067-1330-023-0000	Developed/Final Map	Medium Density	0.8000	\$ 88.20
067-1330-024-0000	Developed/Final Map	Medium Density	0.8000	\$ 88.20
067-1330-025-0000	Developed/Final Map	Medium Density	0.8000	\$ 88.20
067-1330-026-0000	Developed/Final Map	Medium Density	0.8000	\$ 88.20
067-1330-027-0000	Developed/Final Map	Medium Density	0.8000	\$ 88.20
067-1340-001-0000	Developed/Final Map	Low Density	1.0000	\$ 110.24
067-1340-002-0000	Developed/Final Map	Low Density	1.0000	\$ 110.24
067-1340-003-0000	Developed/Final Map	Low Density	1.0000	\$ 110.24
067-1340-004-0000	Developed/Final Map	Low Density	1.0000	\$ 110.24
067-1340-005-0000	Developed/Final Map	Low Density	1.0000	\$ 110.24
067-1340-006-0000	Developed/Final Map	Low Density	1.0000	\$ 110.24
067-1340-007-0000	Developed/Final Map	Low Density	1.0000	\$ 110.24
067-1340-008-0000	Developed/Final Map	Low Density	1.0000	\$ 110.24
067-1340-009-0000	Developed/Final Map	Low Density	1.0000	\$ 110.24
067-1340-010-0000	Developed/Final Map	Low Density	1.0000	\$ 110.24
067-1340-011-0000	Developed/Final Map	Low Density	1.0000	\$ 110.24
067-1340-012-0000	Developed/Final Map	Low Density	1.0000	\$ 110.24
067-1340-013-0000	Developed/Final Map	Low Density	1.0000	\$ 110.24
067-1340-014-0000	Developed/Final Map	Low Density	1.0000	\$ 110.24
067-1340-015-0000	Developed/Final Map	Low Density	1.0000	\$ 110.24
067-1340-016-0000	Developed/Final Map	Low Density	1.0000	\$ 110.24
067-1340-017-0000	Developed/Final Map	Low Density	1.0000	\$ 110.24
067-1340-018-0000	Developed/Final Map	Low Density	1.0000	\$ 110.24
067-1340-019-0000	Developed/Final Map	Low Density	1.0000	\$ 110.24
067-1340-020-0000	Developed/Final Map	Low Density	1.0000	\$ 110.24
067-1340-021-0000	Developed/Final Map	Low Density	1.0000	\$ 110.24
067-1340-022-0000	Developed/Final Map	Low Density	1.0000	\$ 110.24
067-1340-023-0000	Developed/Final Map	Low Density	1.0000	\$ 110.24

City of Rancho Cordova **ATTACHMENT 3**
ITEM 17.3. **Transit Related Services Benefit District Zone No. 2** **Exhibit A to the Resolution**
Fiscal Year 2023-24 Charge Roll

APN	Development Status	Land Use	EDU	Levy Amount
067-1340-024-0000	Developed/Final Map	Low Density	1.0000	\$ 110.24
067-1340-025-0000	Developed/Final Map	Low Density	1.0000	\$ 110.24
067-1340-026-0000	Developed/Final Map	Low Density	1.0000	\$ 110.24
067-1340-027-0000	Developed/Final Map	Medium Density	0.8000	\$ 88.20
067-1340-028-0000	Developed/Final Map	Medium Density	0.8000	\$ 88.20
067-1340-029-0000	Developed/Final Map	Medium Density	0.8000	\$ 88.20
067-1340-030-0000	Developed/Final Map	Medium Density	0.8000	\$ 88.20
067-1340-031-0000	Developed/Final Map	Medium Density	0.8000	\$ 88.20
067-1340-032-0000	Developed/Final Map	Medium Density	0.8000	\$ 88.20
067-1340-033-0000	Developed/Final Map	Medium Density	0.8000	\$ 88.20
067-1340-034-0000	Developed/Final Map	Medium Density	0.8000	\$ 88.20
067-1340-035-0000	Developed/Final Map	Medium Density	0.8000	\$ 88.20
067-1340-036-0000	Developed/Final Map	Medium Density	0.8000	\$ 88.20
067-1340-037-0000	Developed/Final Map	Medium Density	0.8000	\$ 88.20
067-1340-038-0000	Developed/Final Map	Medium Density	0.8000	\$ 88.20
067-1350-001-0000	Developed/Final Map	Medium Density	0.8000	\$ 88.20
067-1350-002-0000	Developed/Final Map	Medium Density	0.8000	\$ 88.20
067-1350-003-0000	Developed/Final Map	Medium Density	0.8000	\$ 88.20
067-1350-004-0000	Developed/Final Map	Medium Density	0.8000	\$ 88.20
067-1350-005-0000	Developed/Final Map	Medium Density	0.8000	\$ 88.20
067-1350-006-0000	Developed/Final Map	Medium Density	0.8000	\$ 88.20
067-1350-007-0000	Developed/Final Map	Medium Density	0.8000	\$ 88.20
067-1350-008-0000	Developed/Final Map	Medium Density	0.8000	\$ 88.20
067-1350-009-0000	Developed/Final Map	Medium Density	0.8000	\$ 88.20
067-1350-010-0000	Developed/Final Map	Medium Density	0.8000	\$ 88.20
067-1350-011-0000	Developed/Final Map	Medium Density	0.8000	\$ 88.20
067-1350-012-0000	Developed/Final Map	Medium Density	0.8000	\$ 88.20
067-1350-013-0000	Developed/Final Map	Medium Density	0.8000	\$ 88.20
067-1350-014-0000	Developed/Final Map	Medium Density	0.8000	\$ 88.20
067-1350-015-0000	Developed/Final Map	Medium Density	0.8000	\$ 88.20
067-1350-016-0000	Developed/Final Map	Medium Density	0.8000	\$ 88.20
067-1350-017-0000	Developed/Final Map	Medium Density	0.8000	\$ 88.20
067-1350-018-0000	Developed/Final Map	Medium Density	0.8000	\$ 88.20
067-1350-019-0000	Developed/Final Map	Medium Density	0.8000	\$ 88.20
067-1350-020-0000	Developed/Final Map	Medium Density	0.8000	\$ 88.20
067-1350-021-0000	Developed/Final Map	Medium Density	0.8000	\$ 88.20
067-1350-022-0000	Developed/Final Map	Medium Density	0.8000	\$ 88.20
067-1350-023-0000	Developed/Final Map	Medium Density	0.8000	\$ 88.20
067-1350-024-0000	Developed/Final Map	Medium Density	0.8000	\$ 88.20
067-1350-025-0000	Developed/Final Map	Medium Density	0.8000	\$ 88.20
067-1350-026-0000	Developed/Final Map	Medium Density	0.8000	\$ 88.20
067-1350-027-0000	Developed/Final Map	Medium Density	0.8000	\$ 88.20
067-1350-028-0000	Developed/Final Map	Medium Density	0.8000	\$ 88.20
067-1350-029-0000	Developed/Final Map	Medium Density	0.8000	\$ 88.20
067-1350-030-0000	Developed/Final Map	Medium Density	0.8000	\$ 88.20

City of Rancho Cordova **ATTACHMENT 3**
ITEM 17.3. **Transit Related Services Benefit District Zone No. 2** **Exhibit A to the Resolution**
Fiscal Year 2023-24 Charge Roll

APN	Development Status	Land Use	EDU	Levy Amount
067-1350-031-0000	Developed/Final Map	Medium Density	0.8000	\$ 88.20
067-1350-032-0000	Developed/Final Map	Medium Density	0.8000	\$ 88.20
067-1350-033-0000	Developed/Final Map	Medium Density	0.8000	\$ 88.20
067-1350-034-0000	Developed/Final Map	Medium Density	0.8000	\$ 88.20
067-1350-035-0000	Developed/Final Map	Medium Density	0.8000	\$ 88.20
067-1350-036-0000	Developed/Final Map	Medium Density	0.8000	\$ 88.20
067-1350-037-0000	Developed/Final Map	Medium Density	0.8000	\$ 88.20
067-1350-038-0000	Developed/Final Map	Medium Density	0.8000	\$ 88.20
067-1350-039-0000	Developed/Final Map	Medium Density	0.8000	\$ 88.20
067-1350-040-0000	Developed/Final Map	Medium Density	0.8000	\$ 88.20
067-1350-041-0000	Developed/Final Map	Medium Density	0.8000	\$ 88.20
067-1350-042-0000	Developed/Final Map	Medium Density	0.8000	\$ 88.20
067-1350-043-0000	Developed/Final Map	Medium Density	0.8000	\$ 88.20
067-1350-044-0000	Developed/Final Map	Medium Density	0.8000	\$ 88.20
067-1350-045-0000	Developed/Final Map	Medium Density	0.8000	\$ 88.20
067-1350-046-0000	Developed/Final Map	Medium Density	0.8000	\$ 88.20
067-1350-047-0000	Developed/Final Map	Medium Density	0.8000	\$ 88.20
067-1350-048-0000	Developed/Final Map	Medium Density	0.8000	\$ 88.20
067-1350-049-0000	Developed/Final Map	Medium Density	0.8000	\$ 88.20
067-1350-050-0000	Developed/Final Map	Medium Density	0.8000	\$ 88.20
067-1350-051-0000	Developed/Final Map	Medium Density	0.8000	\$ 88.20
067-1350-052-0000	Developed/Final Map	Medium Density	0.8000	\$ 88.20
067-1350-053-0000	Developed/Final Map	Medium Density	0.8000	\$ 88.20
067-1350-054-0000	Developed/Final Map	Medium Density	0.8000	\$ 88.20
067-1350-055-0000	Developed/Final Map	Medium Density	0.8000	\$ 88.20
067-1350-056-0000	Developed/Final Map	Medium Density	0.8000	\$ 88.20
067-1350-057-0000	Developed/Final Map	Medium Density	0.8000	\$ 88.20
067-1350-058-0000	Developed/Final Map	Medium Density	0.8000	\$ 88.20
067-1350-059-0000	Developed/Final Map	Medium Density	0.8000	\$ 88.20
067-1350-060-0000	Developed/Final Map	Medium Density	0.8000	\$ 88.20
067-1350-061-0000	Developed/Final Map	Medium Density	0.8000	\$ 88.20
067-1350-062-0000	Developed/Final Map	Medium Density	0.8000	\$ 88.20
067-1350-063-0000	Developed/Final Map	Medium Density	0.8000	\$ 88.20
067-1350-064-0000	Developed/Final Map	Medium Density	0.8000	\$ 88.20
067-1350-065-0000	Developed/Final Map	Medium Density	0.8000	\$ 88.20
067-1350-066-0000	Developed/Final Map	Medium Density	0.8000	\$ 88.20
067-1350-067-0000	Developed/Final Map	Medium Density	0.8000	\$ 88.20
067-1350-068-0000	Developed/Final Map	Medium Density	0.8000	\$ 88.20
067-1350-069-0000	Developed/Final Map	Medium Density	0.8000	\$ 88.20
067-1350-070-0000	Developed/Final Map	Medium Density	0.8000	\$ 88.20
067-1350-071-0000	Developed/Final Map	Medium Density	0.8000	\$ 88.20
067-1350-072-0000	Developed/Final Map	Medium Density	0.8000	\$ 88.20
067-1350-073-0000	Developed/Final Map	Medium Density	0.8000	\$ 88.20
067-1350-074-0000	Developed/Final Map	Medium Density	0.8000	\$ 88.20
067-1350-075-0000	Developed/Final Map	Medium Density	0.8000	\$ 88.20

City of Rancho Cordova **ATTACHMENT 3**
ITEM 17.3. **Transit Related Services Benefit District Zone No. 2** **Exhibit A to the Resolution**
Fiscal Year 2023-24 Charge Roll

APN	Development Status	Land Use	EDU	Levy Amount
067-1350-076-0000	Developed/Final Map	Medium Density	0.8000	\$ 88.20
067-1350-077-0000	Developed/Final Map	Medium Density	0.8000	\$ 88.20
067-1350-078-0000	Developed/Final Map	Medium Density	0.8000	\$ 88.20
067-1350-079-0000	Developed/Final Map	Medium Density	0.8000	\$ 88.20
067-1350-080-0000	Developed/Final Map	Medium Density	0.8000	\$ 88.20
067-1350-081-0000	Developed/Final Map	Medium Density	0.8000	\$ 88.20
067-1350-082-0000	Developed/Final Map	Medium Density	0.8000	\$ 88.20
067-1350-083-0000	Developed/Final Map	Medium Density	0.8000	\$ 88.20
067-1350-084-0000	Developed/Final Map	Medium Density	0.8000	\$ 88.20
067-1350-085-0000	Developed/Final Map	Medium Density	0.8000	\$ 88.20
067-1350-086-0000	Developed/Final Map	Medium Density	0.8000	\$ 88.20
067-1350-087-0000	Developed/Final Map	Medium Density	0.8000	\$ 88.20
067-1350-088-0000	Developed/Final Map	Medium Density	0.8000	\$ 88.20
067-1350-089-0000	Developed/Final Map	Medium Density	0.8000	\$ 88.20
067-1350-090-0000	Developed/Final Map	Medium Density	0.8000	\$ 88.20
067-1350-091-0000	Developed/Final Map	Medium Density	0.8000	\$ 88.20
067-1350-092-0000	Developed/Final Map	Medium Density	0.8000	\$ 88.20
067-1350-093-0000	Developed/Final Map	Medium Density	0.8000	\$ 88.20
067-1350-094-0000	Developed/Final Map	Medium Density	0.8000	\$ 88.20
067-1350-095-0000	Developed/Final Map	Medium Density	0.8000	\$ 88.20
067-1350-096-0000	Developed/Final Map	Medium Density	0.8000	\$ 88.20
067-1350-097-0000	Developed/Final Map	Medium Density	0.8000	\$ 88.20
067-1350-098-0000	Developed/Final Map	Medium Density	0.8000	\$ 88.20
067-1350-099-0000	Developed/Final Map	Medium Density	0.8000	\$ 88.20
067-1350-100-0000	Developed/Final Map	Medium Density	0.8000	\$ 88.20
067-1350-101-0000	Developed/Final Map	Medium Density	0.8000	\$ 88.20
067-1350-102-0000	Developed/Final Map	Medium Density	0.8000	\$ 88.20
067-1350-103-0000	Developed/Final Map	Medium Density	0.8000	\$ 88.20
067-1350-104-0000	Developed/Final Map	Medium Density	0.8000	\$ 88.20
067-1350-105-0000	Developed/Final Map	Medium Density	0.8000	\$ 88.20
067-1350-106-0000	Developed/Final Map	Medium Density	0.8000	\$ 88.20
067-1350-107-0000	Developed/Final Map	Medium Density	0.8000	\$ 88.20
067-1350-108-0000	Developed/Final Map	Medium Density	0.8000	\$ 88.20
067-1350-109-0000	Developed/Final Map	Medium Density	0.8000	\$ 88.20
067-1350-110-0000	Developed/Final Map	Medium Density	0.8000	\$ 88.20
067-1350-111-0000	Developed/Final Map	Medium Density	0.8000	\$ 88.20
067-1350-112-0000	Developed/Final Map	Medium Density	0.8000	\$ 88.20
067-1350-113-0000	Developed/Final Map	Medium Density	0.8000	\$ 88.20
067-1350-114-0000	Developed/Final Map	Medium Density	0.8000	\$ 88.20
067-1350-115-0000	Developed/Final Map	Medium Density	0.8000	\$ 88.20
067-1350-116-0000	Developed/Final Map	Medium Density	0.8000	\$ 88.20
067-1350-117-0000	Developed/Final Map	Medium Density	0.8000	\$ 88.20
067-1350-118-0000	Developed/Final Map	Medium Density	0.8000	\$ 88.20
067-1350-119-0000	Developed/Final Map	Medium Density	0.8000	\$ 88.20
067-1350-120-0000	Developed/Final Map	Medium Density	0.8000	\$ 88.20

City of Rancho Cordova **ATTACHMENT 3**
ITEM 17.3. **Transit Related Services Benefit District Zone No. 2** **Exhibit A to the Resolution**
Fiscal Year 2023-24 Charge Roll

APN	Development Status	Land Use	EDU	Levy Amount
067-1350-121-0000	Developed/Final Map	Medium Density	0.8000	\$ 88.20
067-1350-122-0000	Developed/Final Map	Medium Density	0.8000	\$ 88.20
067-1350-123-0000	Developed/Final Map	Medium Density	0.8000	\$ 88.20
067-1350-124-0000	Developed/Final Map	Medium Density	0.8000	\$ 88.20
067-1350-125-0000	Developed/Final Map	Medium Density	0.8000	\$ 88.20
067-1350-126-0000	Developed/Final Map	Medium Density	0.8000	\$ 88.20
067-1350-127-0000	Developed/Final Map	Medium Density	0.8000	\$ 88.20
067-1350-128-0000	Developed/Final Map	Medium Density	0.8000	\$ 88.20
067-1350-129-0000	Developed/Final Map	Medium Density	0.8000	\$ 88.20
067-1350-130-0000	Developed/Final Map	Medium Density	0.8000	\$ 88.20
067-1350-131-0000	Developed/Final Map	Medium Density	0.8000	\$ 88.20
067-1350-132-0000	Developed/Final Map	Medium Density	0.8000	\$ 88.20
067-1350-133-0000	Developed/Final Map	Medium Density	0.8000	\$ 88.20
067-1350-134-0000	Developed/Final Map	Medium Density	0.8000	\$ 88.20
067-1350-135-0000	Developed/Final Map	Medium Density	0.8000	\$ 88.20
067-1350-136-0000	Developed/Final Map	Medium Density	0.8000	\$ 88.20
067-1350-137-0000	Developed/Final Map	Medium Density	0.8000	\$ 88.20
067-1350-138-0000	Developed/Final Map	Medium Density	0.8000	\$ 88.20
067-1350-139-0000	Developed/Final Map	Medium Density	0.8000	\$ 88.20
067-1350-140-0000	Developed/Final Map	Medium Density	0.8000	\$ 88.20
067-1350-141-0000	Developed/Final Map	Medium Density	0.8000	\$ 88.20
067-1350-142-0000	Developed/Final Map	Medium Density	0.8000	\$ 88.20
067-1350-143-0000	Developed/Final Map	Medium Density	0.8000	\$ 88.20
067-1350-144-0000	Developed/Final Map	Medium Density	0.8000	\$ 88.20
067-1350-145-0000	Developed/Final Map	Medium Density	0.8000	\$ 88.20
067-1350-146-0000	Developed/Final Map	Medium Density	0.8000	\$ 88.20
067-1350-147-0000	Developed/Final Map	Medium Density	0.8000	\$ 88.20
067-1350-148-0000	Developed/Final Map	Medium Density	0.8000	\$ 88.20
067-1350-149-0000	Developed/Final Map	Medium Density	0.8000	\$ 88.20
067-1350-150-0000	Developed/Final Map	Medium Density	0.8000	\$ 88.20
067-1350-151-0000	Developed/Final Map	Medium Density	0.8000	\$ 88.20
067-1350-152-0000	Developed/Final Map	Medium Density	0.8000	\$ 88.20
067-2380-001-0000	Developed/Final Map	Medium Density	0.8000	\$ 88.20
067-2380-002-0000	Developed/Final Map	Medium Density	0.8000	\$ 88.20
067-2380-003-0000	Developed/Final Map	Medium Density	0.8000	\$ 88.20
067-2380-004-0000	Developed/Final Map	Medium Density	0.8000	\$ 88.20
067-2380-005-0000	Developed/Final Map	Medium Density	0.8000	\$ 88.20
067-2380-006-0000	Developed/Final Map	Medium Density	0.8000	\$ 88.20
067-2380-007-0000	Developed/Final Map	Medium Density	0.8000	\$ 88.20
067-2380-008-0000	Developed/Final Map	Medium Density	0.8000	\$ 88.20
067-2380-009-0000	Developed/Final Map	Medium Density	0.8000	\$ 88.20
067-2380-010-0000	Developed/Final Map	Medium Density	0.8000	\$ 88.20
067-2380-011-0000	Developed/Final Map	Medium Density	0.8000	\$ 88.20
067-2380-012-0000	Developed/Final Map	Medium Density	0.8000	\$ 88.20
067-2380-013-0000	Developed/Final Map	Medium Density	0.8000	\$ 88.20

City of Rancho Cordova **ATTACHMENT 3**
ITEM 17.3. **Transit Related Services Benefit District Zone No. 2** **Exhibit A to the Resolution**
Fiscal Year 2023-24 Charge Roll

APN	Development Status	Land Use	EDU	Levy Amount
067-2380-014-0000	Developed/Final Map	Medium Density	0.8000	\$ 88.20
067-2380-015-0000	Developed/Final Map	Medium Density	0.8000	\$ 88.20
067-2380-016-0000	Developed/Final Map	Medium Density	0.8000	\$ 88.20
067-2380-017-0000	Developed/Final Map	Medium Density	0.8000	\$ 88.20
067-2380-018-0000	Developed/Final Map	Medium Density	0.8000	\$ 88.20
067-2380-019-0000	Developed/Final Map	Medium Density	0.8000	\$ 88.20
067-2380-020-0000	Developed/Final Map	Medium Density	0.8000	\$ 88.20
067-2380-021-0000	Developed/Final Map	Medium Density	0.8000	\$ 88.20
067-2380-022-0000	Developed/Final Map	Medium Density	0.8000	\$ 88.20
067-2380-023-0000	Developed/Final Map	Medium Density	0.8000	\$ 88.20
067-2380-024-0000	Developed/Final Map	Medium Density	0.8000	\$ 88.20
067-2380-025-0000	Developed/Final Map	Medium Density	0.8000	\$ 88.20
067-2380-026-0000	Developed/Final Map	Medium Density	0.8000	\$ 88.20
067-2380-027-0000	Developed/Final Map	Medium Density	0.8000	\$ 88.20
067-2380-028-0000	Developed/Final Map	Medium Density	0.8000	\$ 88.20
067-2380-029-0000	Developed/Final Map	Medium Density	0.8000	\$ 88.20
067-2380-030-0000	Developed/Final Map	Medium Density	0.8000	\$ 88.20
067-2380-031-0000	Developed/Final Map	Medium Density	0.8000	\$ 88.20
067-2380-032-0000	Developed/Final Map	Medium Density	0.8000	\$ 88.20
067-2380-033-0000	Developed/Final Map	Medium Density	0.8000	\$ 88.20
067-2380-034-0000	Developed/Final Map	Medium Density	0.8000	\$ 88.20
067-2380-035-0000	Developed/Final Map	Medium Density	0.8000	\$ 88.20
067-2380-036-0000	Developed/Final Map	Medium Density	0.8000	\$ 88.20
067-2380-037-0000	Developed/Final Map	Medium Density	0.8000	\$ 88.20
067-2380-038-0000	Developed/Final Map	Medium Density	0.8000	\$ 88.20
067-2380-039-0000	Developed/Final Map	Medium Density	0.8000	\$ 88.20
067-2380-040-0000	Developed/Final Map	Medium Density	0.8000	\$ 88.20
067-2380-041-0000	Developed/Final Map	Medium Density	0.8000	\$ 88.20
067-2380-042-0000	Developed/Final Map	Medium Density	0.8000	\$ 88.20
067-2380-043-0000	Developed/Final Map	Medium Density	0.8000	\$ 88.20
067-2380-044-0000	Developed/Final Map	Medium Density	0.8000	\$ 88.20
067-2380-045-0000	Developed/Final Map	Medium Density	0.8000	\$ 88.20
067-2380-046-0000	Developed/Final Map	Medium Density	0.8000	\$ 88.20
067-2380-047-0000	Developed/Final Map	Medium Density	0.8000	\$ 88.20
067-2380-048-0000	Developed/Final Map	Medium Density	0.8000	\$ 88.20
067-2380-049-0000	Developed/Final Map	Medium Density	0.8000	\$ 88.20
067-2380-050-0000	Developed/Final Map	Medium Density	0.8000	\$ 88.20
067-2380-051-0000	Developed/Final Map	Medium Density	0.8000	\$ 88.20
067-2380-052-0000	Developed/Final Map	Medium Density	0.8000	\$ 88.20
067-2380-053-0000	Developed/Final Map	Medium Density	0.8000	\$ 88.20
067-2380-054-0000	Developed/Final Map	Medium Density	0.8000	\$ 88.20
067-2380-055-0000	Developed/Final Map	Medium Density	0.8000	\$ 88.20
067-2380-056-0000	Developed/Final Map	Medium Density	0.8000	\$ 88.20
067-2380-057-0000	Developed/Final Map	Medium Density	0.8000	\$ 88.20
067-2380-058-0000	Developed/Final Map	Medium Density	0.8000	\$ 88.20

City of Rancho Cordova **ATTACHMENT 3**
ITEM 17.3. **Transit Related Services Benefit District Zone No. 2** **Exhibit A to the Resolution**
Fiscal Year 2023-24 Charge Roll

APN	Development Status	Land Use	EDU	Levy Amount
067-2380-059-0000	Developed/Final Map	Medium Density	0.8000	\$ 88.20
067-2380-060-0000	Developed/Final Map	Medium Density	0.8000	\$ 88.20
067-2380-061-0000	Developed/Final Map	Medium Density	0.8000	\$ 88.20
067-2380-062-0000	Developed/Final Map	Medium Density	0.8000	\$ 88.20
067-2380-063-0000	Developed/Final Map	Medium Density	0.8000	\$ 88.20
067-2380-064-0000	Developed/Final Map	Medium Density	0.8000	\$ 88.20
067-2380-065-0000	Developed/Final Map	Medium Density	0.8000	\$ 88.20
067-2380-066-0000	Developed/Final Map	Medium Density	0.8000	\$ 88.20
067-2380-067-0000	Developed/Final Map	Medium Density	0.8000	\$ 88.20
067-2380-068-0000	Developed/Final Map	Medium Density	0.8000	\$ 88.20
067-2380-069-0000	Developed/Final Map	Medium Density	0.8000	\$ 88.20
067-2380-070-0000	Developed/Final Map	Medium Density	0.8000	\$ 88.20
067-2380-071-0000	Developed/Final Map	Medium Density	0.8000	\$ 88.20
067-2380-072-0000	Developed/Final Map	Medium Density	0.8000	\$ 88.20
067-2380-073-0000	Developed/Final Map	Medium Density	0.8000	\$ 88.20
067-2380-074-0000	Developed/Final Map	Medium Density	0.8000	\$ 88.20
067-2380-075-0000	Developed/Final Map	Medium Density	0.8000	\$ 88.20
067-2380-076-0000	Developed/Final Map	Medium Density	0.8000	\$ 88.20
067-2380-077-0000	Developed/Final Map	Medium Density	0.8000	\$ 88.20
067-2380-078-0000	Developed/Final Map	Medium Density	0.8000	\$ 88.20
067-2380-079-0000	Developed/Final Map	Medium Density	0.8000	\$ 88.20
067-2380-080-0000	Developed/Final Map	Medium Density	0.8000	\$ 88.20
067-2380-081-0000	Developed/Final Map	Medium Density	0.8000	\$ 88.20
067-2390-001-0000	Developed/Final Map	Medium Density	0.8000	\$ 88.20
067-2390-002-0000	Developed/Final Map	Medium Density	0.8000	\$ 88.20
067-2390-003-0000	Developed/Final Map	Medium Density	0.8000	\$ 88.20
067-2390-004-0000	Developed/Final Map	Medium Density	0.8000	\$ 88.20
067-2390-005-0000	Developed/Final Map	Medium Density	0.8000	\$ 88.20
067-2390-006-0000	Developed/Final Map	Medium Density	0.8000	\$ 88.20
067-2390-007-0000	Developed/Final Map	Medium Density	0.8000	\$ 88.20
067-2390-008-0000	Developed/Final Map	Medium Density	0.8000	\$ 88.20
067-2390-009-0000	Developed/Final Map	Medium Density	0.8000	\$ 88.20
067-2390-010-0000	Developed/Final Map	Medium Density	0.8000	\$ 88.20
067-2390-011-0000	Developed/Final Map	Medium Density	0.8000	\$ 88.20
067-2390-012-0000	Developed/Final Map	Medium Density	0.8000	\$ 88.20
067-2390-013-0000	Developed/Final Map	Medium Density	0.8000	\$ 88.20
067-2390-014-0000	Developed/Final Map	Medium Density	0.8000	\$ 88.20
067-2390-015-0000	Developed/Final Map	Medium Density	0.8000	\$ 88.20
067-2390-016-0000	Developed/Final Map	Medium Density	0.8000	\$ 88.20
067-2390-017-0000	Developed/Final Map	Medium Density	0.8000	\$ 88.20
067-2390-018-0000	Developed/Final Map	Medium Density	0.8000	\$ 88.20
067-2390-019-0000	Developed/Final Map	Medium Density	0.8000	\$ 88.20
067-2390-020-0000	Developed/Final Map	Medium Density	0.8000	\$ 88.20
067-2390-021-0000	Developed/Final Map	Medium Density	0.8000	\$ 88.20
067-2390-022-0000	Developed/Final Map	Medium Density	0.8000	\$ 88.20

City of Rancho Cordova **ATTACHMENT 3**
ITEM 17.3. **Transit Related Services Benefit District Zone No. 2** **Exhibit A to the Resolution**
Fiscal Year 2023-24 Charge Roll

APN	Development Status	Land Use	EDU	Levy Amount
067-2390-023-0000	Developed/Final Map	Medium Density	0.8000	\$ 88.20
067-2390-024-0000	Developed/Final Map	Medium Density	0.8000	\$ 88.20
067-2390-025-0000	Developed/Final Map	Medium Density	0.8000	\$ 88.20
067-2390-026-0000	Developed/Final Map	Medium Density	0.8000	\$ 88.20
067-2390-027-0000	Developed/Final Map	Medium Density	0.8000	\$ 88.20
067-2390-028-0000	Developed/Final Map	Medium Density	0.8000	\$ 88.20
067-2390-029-0000	Developed/Final Map	Medium Density	0.8000	\$ 88.20
067-2390-030-0000	Developed/Final Map	Medium Density	0.8000	\$ 88.20
067-2390-031-0000	Developed/Final Map	Medium Density	0.8000	\$ 88.20
067-2390-032-0000	Developed/Final Map	Medium Density	0.8000	\$ 88.20
067-2390-033-0000	Developed/Final Map	Medium Density	0.8000	\$ 88.20
067-2390-034-0000	Developed/Final Map	Medium Density	0.8000	\$ 88.20
067-2390-035-0000	Developed/Final Map	Medium Density	0.8000	\$ 88.20
067-2390-036-0000	Developed/Final Map	Medium Density	0.8000	\$ 88.20
067-2390-037-0000	Developed/Final Map	Medium Density	0.8000	\$ 88.20
067-2390-038-0000	Developed/Final Map	Medium Density	0.8000	\$ 88.20
067-2390-039-0000	Developed/Final Map	Medium Density	0.8000	\$ 88.20
067-2390-040-0000	Developed/Final Map	Medium Density	0.8000	\$ 88.20
067-2390-041-0000	Developed/Final Map	Medium Density	0.8000	\$ 88.20
067-2390-042-0000	Developed/Final Map	Medium Density	0.8000	\$ 88.20
067-2390-043-0000	Developed/Final Map	Medium Density	0.8000	\$ 88.20
067-2390-044-0000	Developed/Final Map	Medium Density	0.8000	\$ 88.20
067-2390-045-0000	Developed/Final Map	Medium Density	0.8000	\$ 88.20
067-2390-046-0000	Developed/Final Map	Medium Density	0.8000	\$ 88.20
067-2390-047-0000	Developed/Final Map	Medium Density	0.8000	\$ 88.20
067-2390-048-0000	Developed/Final Map	Medium Density	0.8000	\$ 88.20
067-2390-049-0000	Developed/Final Map	Medium Density	0.8000	\$ 88.20
067-2390-050-0000	Developed/Final Map	Medium Density	0.8000	\$ 88.20
067-2390-051-0000	Developed/Final Map	Medium Density	0.8000	\$ 88.20
067-2390-052-0000	Developed/Final Map	Medium Density	0.8000	\$ 88.20
067-2390-053-0000	Developed/Final Map	Medium Density	0.8000	\$ 88.20
067-2390-054-0000	Developed/Final Map	Medium Density	0.8000	\$ 88.20
067-2390-055-0000	Developed/Final Map	Medium Density	0.8000	\$ 88.20
067-2390-056-0000	Developed/Final Map	Medium Density	0.8000	\$ 88.20
067-2390-057-0000	Developed/Final Map	Medium Density	0.8000	\$ 88.20
067-2390-058-0000	Developed/Final Map	Medium Density	0.8000	\$ 88.20
067-2390-059-0000	Developed/Final Map	Medium Density	0.8000	\$ 88.20
067-2390-060-0000	Developed/Final Map	Medium Density	0.8000	\$ 88.20
067-2390-061-0000	Developed/Final Map	Medium Density	0.8000	\$ 88.20
067-2390-062-0000	Developed/Final Map	Medium Density	0.8000	\$ 88.20
067-2390-063-0000	Developed/Final Map	Medium Density	0.8000	\$ 88.20
067-2390-064-0000	Developed/Final Map	Medium Density	0.8000	\$ 88.20
067-2390-065-0000	Developed/Final Map	Medium Density	0.8000	\$ 88.20
067-2390-066-0000	Developed/Final Map	Medium Density	0.8000	\$ 88.20
067-2390-067-0000	Developed/Final Map	Medium Density	0.8000	\$ 88.20

City of Rancho Cordova **ATTACHMENT 3**
ITEM 17.3. **Transit Related Services Benefit District Zone No. 2** **Exhibit A to the Resolution**
Fiscal Year 2023-24 Charge Roll

APN	Development Status	Land Use	EDU	Levy Amount
067-2390-068-0000	Developed/Final Map	Medium Density	0.8000	\$ 88.20
067-2390-069-0000	Developed/Final Map	Medium Density	0.8000	\$ 88.20
067-2390-070-0000	Developed/Final Map	Medium Density	0.8000	\$ 88.20
067-2390-071-0000	Developed/Final Map	Medium Density	0.8000	\$ 88.20
067-2390-072-0000	Developed/Final Map	Medium Density	0.8000	\$ 88.20
067-2390-073-0000	Developed/Final Map	Medium Density	0.8000	\$ 88.20
067-2390-074-0000	Developed/Final Map	Medium Density	0.8000	\$ 88.20
067-2390-075-0000	Developed/Final Map	Medium Density	0.8000	\$ 88.20
067-2390-076-0000	Developed/Final Map	Medium Density	0.8000	\$ 88.20
067-2390-077-0000	Developed/Final Map	Medium Density	0.8000	\$ 88.20
067-2390-078-0000	Developed/Final Map	Medium Density	0.8000	\$ 88.20
067-2390-079-0000	Developed/Final Map	Medium Density	0.8000	\$ 88.20
067-2390-080-0000	Developed/Final Map	Medium Density	0.8000	\$ 88.20
067-2390-081-0000	Developed/Final Map	Medium Density	0.8000	\$ 88.20
067-2390-082-0000	Developed/Final Map	Medium Density	0.8000	\$ 88.20
067-2390-083-0000	Developed/Final Map	Medium Density	0.8000	\$ 88.20
067-2390-084-0000	Developed/Final Map	Medium Density	0.8000	\$ 88.20
067-2390-085-0000	Developed/Final Map	Medium Density	0.8000	\$ 88.20
067-2390-086-0000	Developed/Final Map	Medium Density	0.8000	\$ 88.20
067-2390-087-0000	Developed/Final Map	Medium Density	0.8000	\$ 88.20
067-2390-088-0000	Developed/Final Map	Medium Density	0.8000	\$ 88.20
067-2390-089-0000	Developed/Final Map	Medium Density	0.8000	\$ 88.20
067-2390-090-0000	Developed/Final Map	Medium Density	0.8000	\$ 88.20
067-2390-091-0000	Developed/Final Map	Medium Density	0.8000	\$ 88.20
067-2390-092-0000	Developed/Final Map	Medium Density	0.8000	\$ 88.20
067-2390-093-0000	Developed/Final Map	Medium Density	0.8000	\$ 88.20
067-2390-094-0000	Developed/Final Map	Medium Density	0.8000	\$ 88.20
067-2390-095-0000	Developed/Final Map	Medium Density	0.8000	\$ 88.20
067-2390-096-0000	Developed/Final Map	Medium Density	0.8000	\$ 88.20
067-2390-097-0000	Developed/Final Map	Medium Density	0.8000	\$ 88.20
067-2390-098-0000	Developed/Final Map	Medium Density	0.8000	\$ 88.20
067-2390-099-0000	Developed/Final Map	Medium Density	0.8000	\$ 88.20
067-2390-100-0000	Developed/Final Map	Medium Density	0.8000	\$ 88.20
067-2390-101-0000	Developed/Final Map	Medium Density	0.8000	\$ 88.20
067-2390-102-0000	Developed/Final Map	Medium Density	0.8000	\$ 88.20
067-2390-103-0000	Developed/Final Map	Medium Density	0.8000	\$ 88.20
067-2390-104-0000	Developed/Final Map	Medium Density	0.8000	\$ 88.20
067-2390-105-0000	Developed/Final Map	Medium Density	0.8000	\$ 88.20
067-2390-106-0000	Developed/Final Map	Medium Density	0.8000	\$ 88.20
067-2390-107-0000	Developed/Final Map	Medium Density	0.8000	\$ 88.20
067-2390-108-0000	Developed/Final Map	Medium Density	0.8000	\$ 88.20
067-2390-109-0000	Developed/Final Map	Medium Density	0.8000	\$ 88.20
067-2390-110-0000	Developed/Final Map	Medium Density	0.8000	\$ 88.20
067-2390-111-0000	Developed/Final Map	Medium Density	0.8000	\$ 88.20
067-2390-112-0000	Developed/Final Map	Medium Density	0.8000	\$ 88.20

City of Rancho Cordova **ATTACHMENT 3**
ITEM 17.3. **Transit Related Services Benefit District Zone No. 2** **Exhibit A to the Resolution**
Fiscal Year 2023-24 Charge Roll

APN	Development Status	Land Use	EDU	Levy Amount
067-2390-113-0000	Developed/Final Map	Medium Density	0.8000	\$ 88.20
067-2390-114-0000	Developed/Final Map	Medium Density	0.8000	\$ 88.20
067-2390-115-0000	Developed/Final Map	Medium Density	0.8000	\$ 88.20
067-2390-116-0000	Developed/Final Map	Medium Density	0.8000	\$ 88.20
067-2390-117-0000	Developed/Final Map	Medium Density	0.8000	\$ 88.20
067-2390-118-0000	Developed/Final Map	Medium Density	0.8000	\$ 88.20
067-2390-119-0000	Developed/Final Map	Medium Density	0.8000	\$ 88.20
067-2390-120-0000	Developed/Final Map	Medium Density	0.8000	\$ 88.20
067-2390-121-0000	Developed/Final Map	Medium Density	0.8000	\$ 88.20
067-2390-122-0000	Developed/Final Map	Medium Density	0.8000	\$ 88.20
067-2390-123-0000	Developed/Final Map	Medium Density	0.8000	\$ 88.20
067-2390-124-0000	Developed/Final Map	Medium Density	0.8000	\$ 88.20
067-2390-125-0000	Developed/Final Map	Medium Density	0.8000	\$ 88.20
067-2400-001-0000	Developed/Final Map	Medium Density	0.8000	\$ 88.20
067-2400-002-0000	Developed/Final Map	Medium Density	0.8000	\$ 88.20
067-2400-003-0000	Developed/Final Map	Medium Density	0.8000	\$ 88.20
067-2400-004-0000	Developed/Final Map	Medium Density	0.8000	\$ 88.20
067-2400-005-0000	Developed/Final Map	Medium Density	0.8000	\$ 88.20
067-2400-006-0000	Developed/Final Map	Medium Density	0.8000	\$ 88.20
067-2400-007-0000	Developed/Final Map	Medium Density	0.8000	\$ 88.20
067-2400-008-0000	Developed/Final Map	Medium Density	0.8000	\$ 88.20
067-2400-009-0000	Developed/Final Map	Medium Density	0.8000	\$ 88.20
067-2400-010-0000	Developed/Final Map	Medium Density	0.8000	\$ 88.20
067-2400-011-0000	Developed/Final Map	Medium Density	0.8000	\$ 88.20
067-2400-012-0000	Developed/Final Map	Medium Density	0.8000	\$ 88.20
067-2400-013-0000	Developed/Final Map	Medium Density	0.8000	\$ 88.20
067-2400-014-0000	Developed/Final Map	Medium Density	0.8000	\$ 88.20
067-2400-015-0000	Developed/Final Map	Medium Density	0.8000	\$ 88.20
067-2400-016-0000	Developed/Final Map	Medium Density	0.8000	\$ 88.20
067-2400-017-0000	Developed/Final Map	Medium Density	0.8000	\$ 88.20
067-2400-018-0000	Developed/Final Map	Medium Density	0.8000	\$ 88.20
067-2400-019-0000	Developed/Final Map	Medium Density	0.8000	\$ 88.20
067-2400-020-0000	Developed/Final Map	Medium Density	0.8000	\$ 88.20
067-2400-021-0000	Developed/Final Map	Medium Density	0.8000	\$ 88.20
067-2400-022-0000	Developed/Final Map	Medium Density	0.8000	\$ 88.20
067-2400-023-0000	Developed/Final Map	Medium Density	0.8000	\$ 88.20
067-2400-024-0000	Developed/Final Map	Medium Density	0.8000	\$ 88.20
067-2400-025-0000	Developed/Final Map	Medium Density	0.8000	\$ 88.20
067-2400-026-0000	Developed/Final Map	Medium Density	0.8000	\$ 88.20
067-2400-027-0000	Developed/Final Map	Medium Density	0.8000	\$ 88.20
067-2400-028-0000	Developed/Final Map	Medium Density	0.8000	\$ 88.20
067-2400-029-0000	Developed/Final Map	Medium Density	0.8000	\$ 88.20
067-2400-030-0000	Developed/Final Map	Medium Density	0.8000	\$ 88.20
067-2400-031-0000	Developed/Final Map	Medium Density	0.8000	\$ 88.20
067-2400-032-0000	Developed/Final Map	Medium Density	0.8000	\$ 88.20

City of Rancho Cordova **ATTACHMENT 3**
ITEM 17.3. **Transit Related Services Benefit District Zone No. 2** **Exhibit A to the Resolution**
Fiscal Year 2023-24 Charge Roll

APN	Development Status	Land Use	EDU	Levy Amount
067-2400-033-0000	Developed/Final Map	Medium Density	0.8000	\$ 88.20
067-2400-034-0000	Developed/Final Map	Medium Density	0.8000	\$ 88.20
067-2400-035-0000	Developed/Final Map	Medium Density	0.8000	\$ 88.20
067-2400-036-0000	Developed/Final Map	Medium Density	0.8000	\$ 88.20
067-2400-037-0000	Developed/Final Map	Medium Density	0.8000	\$ 88.20
067-2400-038-0000	Developed/Final Map	Medium Density	0.8000	\$ 88.20
067-2400-039-0000	Developed/Final Map	Medium Density	0.8000	\$ 88.20
067-2400-040-0000	Developed/Final Map	Medium Density	0.8000	\$ 88.20
067-2400-041-0000	Developed/Final Map	Medium Density	0.8000	\$ 88.20
067-2400-042-0000	Developed/Final Map	Medium Density	0.8000	\$ 88.20
067-2400-043-0000	Developed/Final Map	Medium Density	0.8000	\$ 88.20
067-2400-044-0000	Developed/Final Map	Medium Density	0.8000	\$ 88.20
067-2400-045-0000	Developed/Final Map	Medium Density	0.8000	\$ 88.20
067-2400-046-0000	Developed/Final Map	Medium Density	0.8000	\$ 88.20
067-2400-047-0000	Developed/Final Map	Medium Density	0.8000	\$ 88.20
067-2400-048-0000	Developed/Final Map	Medium Density	0.8000	\$ 88.20
067-2400-049-0000	Developed/Final Map	Medium Density	0.8000	\$ 88.20
067-2400-050-0000	Developed/Final Map	Medium Density	0.8000	\$ 88.20
067-2400-051-0000	Developed/Final Map	Medium Density	0.8000	\$ 88.20
067-2400-052-0000	Developed/Final Map	Medium Density	0.8000	\$ 88.20
067-2400-053-0000	Developed/Final Map	Medium Density	0.8000	\$ 88.20
067-2400-054-0000	Developed/Final Map	Medium Density	0.8000	\$ 88.20
067-2400-055-0000	Developed/Final Map	Medium Density	0.8000	\$ 88.20
067-2400-056-0000	Developed/Final Map	Medium Density	0.8000	\$ 88.20
067-2400-057-0000	Developed/Final Map	Medium Density	0.8000	\$ 88.20
067-2400-058-0000	Developed/Final Map	Medium Density	0.8000	\$ 88.20
067-2400-059-0000	Developed/Final Map	Medium Density	0.8000	\$ 88.20
067-2400-060-0000	Developed/Final Map	Medium Density	0.8000	\$ 88.20
067-2400-061-0000	Developed/Final Map	Medium Density	0.8000	\$ 88.20
067-2400-062-0000	Developed/Final Map	Medium Density	0.8000	\$ 88.20
067-2400-063-0000	Developed/Final Map	Medium Density	0.8000	\$ 88.20
067-2400-064-0000	Developed/Final Map	Medium Density	0.8000	\$ 88.20
067-2400-065-0000	Developed/Final Map	Medium Density	0.8000	\$ 88.20
067-2400-066-0000	Developed/Final Map	Medium Density	0.8000	\$ 88.20
067-2400-067-0000	Developed/Final Map	Medium Density	0.8000	\$ 88.20
067-2400-068-0000	Developed/Final Map	Medium Density	0.8000	\$ 88.20
067-2430-001-0000	Developed/Final Map	Medium Density	0.8000	\$ 88.20
067-2430-002-0000	Developed/Final Map	Medium Density	0.8000	\$ 88.20
067-2430-003-0000	Developed/Final Map	Medium Density	0.8000	\$ 88.20
067-2430-004-0000	Developed/Final Map	Medium Density	0.8000	\$ 88.20
067-2430-005-0000	Developed/Final Map	Medium Density	0.8000	\$ 88.20
067-2430-006-0000	Developed/Final Map	Medium Density	0.8000	\$ 88.20
067-2430-007-0000	Developed/Final Map	Medium Density	0.8000	\$ 88.20
067-2430-008-0000	Developed/Final Map	Medium Density	0.8000	\$ 88.20
067-2430-009-0000	Developed/Final Map	Medium Density	0.8000	\$ 88.20

City of Rancho Cordova **ATTACHMENT 3**
ITEM 17.3. **Transit Related Services Benefit District Zone No. 2** **Exhibit A to the Resolution**
Fiscal Year 2023-24 Charge Roll

APN	Development Status	Land Use	EDU	Levy Amount
067-2430-010-0000	Developed/Final Map	Medium Density	0.8000	\$ 88.20
067-2430-011-0000	Developed/Final Map	Medium Density	0.8000	\$ 88.20
067-2430-012-0000	Developed/Final Map	Medium Density	0.8000	\$ 88.20
067-2430-013-0000	Developed/Final Map	Medium Density	0.8000	\$ 88.20
067-2430-014-0000	Developed/Final Map	Medium Density	0.8000	\$ 88.20
067-2430-015-0000	Developed/Final Map	Medium Density	0.8000	\$ 88.20
067-2430-016-0000	Developed/Final Map	Medium Density	0.8000	\$ 88.20
067-2430-017-0000	Developed/Final Map	Medium Density	0.8000	\$ 88.20
067-2430-018-0000	Developed/Final Map	Medium Density	0.8000	\$ 88.20
067-2430-019-0000	Developed/Final Map	Medium Density	0.8000	\$ 88.20
067-2430-020-0000	Developed/Final Map	Medium Density	0.8000	\$ 88.20
067-2430-021-0000	Developed/Final Map	Medium Density	0.8000	\$ 88.20
067-2430-022-0000	Developed/Final Map	Medium Density	0.8000	\$ 88.20
067-2430-023-0000	Developed/Final Map	Medium Density	0.8000	\$ 88.20
067-2430-024-0000	Developed/Final Map	Medium Density	0.8000	\$ 88.20
067-2430-025-0000	Developed/Final Map	Medium Density	0.8000	\$ 88.20
067-2430-026-0000	Developed/Final Map	Medium Density	0.8000	\$ 88.20
067-2430-027-0000	Developed/Final Map	Medium Density	0.8000	\$ 88.20
067-2430-028-0000	Developed/Final Map	Medium Density	0.8000	\$ 88.20
067-2430-029-0000	Developed/Final Map	Medium Density	0.8000	\$ 88.20
067-2430-030-0000	Developed/Final Map	Medium Density	0.8000	\$ 88.20
067-2430-031-0000	Developed/Final Map	Medium Density	0.8000	\$ 88.20
067-2430-032-0000	Developed/Final Map	Medium Density	0.8000	\$ 88.20
067-2430-033-0000	Developed/Final Map	Medium Density	0.8000	\$ 88.20
067-2430-034-0000	Developed/Final Map	Medium Density	0.8000	\$ 88.20
067-2430-035-0000	Developed/Final Map	Medium Density	0.8000	\$ 88.20
067-2430-036-0000	Developed/Final Map	Medium Density	0.8000	\$ 88.20
067-2430-037-0000	Developed/Final Map	Medium Density	0.8000	\$ 88.20
067-2430-038-0000	Developed/Final Map	Medium Density	0.8000	\$ 88.20
067-2430-039-0000	Developed/Final Map	Medium Density	0.8000	\$ 88.20
067-2430-040-0000	Developed/Final Map	Medium Density	0.8000	\$ 88.20
067-2430-041-0000	Developed/Final Map	Medium Density	0.8000	\$ 88.20
067-2430-042-0000	Developed/Final Map	Medium Density	0.8000	\$ 88.20
067-2430-043-0000	Developed/Final Map	Medium Density	0.8000	\$ 88.20
067-2430-044-0000	Developed/Final Map	Medium Density	0.8000	\$ 88.20
067-2430-045-0000	Developed/Final Map	Medium Density	0.8000	\$ 88.20
067-2430-046-0000	Developed/Final Map	Medium Density	0.8000	\$ 88.20
067-2430-047-0000	Developed/Final Map	Medium Density	0.8000	\$ 88.20
067-2430-048-0000	Developed/Final Map	Medium Density	0.8000	\$ 88.20
067-2430-049-0000	Developed/Final Map	Medium Density	0.8000	\$ 88.20
067-2430-050-0000	Developed/Final Map	Medium Density	0.8000	\$ 88.20
067-2430-051-0000	Developed/Final Map	Medium Density	0.8000	\$ 88.20
067-2430-052-0000	Developed/Final Map	Medium Density	0.8000	\$ 88.20
067-2430-053-0000	Developed/Final Map	Medium Density	0.8000	\$ 88.20
067-2430-054-0000	Developed/Final Map	Medium Density	0.8000	\$ 88.20

City of Rancho Cordova **ATTACHMENT 3**
ITEM 17.3. **Transit Related Services Benefit District Zone No. 2** **Exhibit A to the Resolution**
Fiscal Year 2023-24 Charge Roll

APN	Development Status	Land Use	EDU	Levy Amount
067-2430-055-0000	Developed/Final Map	Medium Density	0.8000	\$ 88.20
067-2430-056-0000	Developed/Final Map	Medium Density	0.8000	\$ 88.20
067-2430-057-0000	Developed/Final Map	Medium Density	0.8000	\$ 88.20
067-2430-058-0000	Developed/Final Map	Medium Density	0.8000	\$ 88.20
067-2430-059-0000	Developed/Final Map	Medium Density	0.8000	\$ 88.20
067-2430-060-0000	Developed/Final Map	Medium Density	0.8000	\$ 88.20
067-2430-061-0000	Developed/Final Map	Medium Density	0.8000	\$ 88.20
067-2430-062-0000	Developed/Final Map	Medium Density	0.8000	\$ 88.20
067-2430-063-0000	Developed/Final Map	Medium Density	0.8000	\$ 88.20
067-2430-064-0000	Developed/Final Map	Medium Density	0.8000	\$ 88.20
067-2430-065-0000	Developed/Final Map	Medium Density	0.8000	\$ 88.20
067-2430-066-0000	Developed/Final Map	Medium Density	0.8000	\$ 88.20
067-2430-067-0000	Developed/Final Map	Medium Density	0.8000	\$ 88.20
067-2430-068-0000	Developed/Final Map	Medium Density	0.8000	\$ 88.20
067-2430-069-0000	Developed/Final Map	Medium Density	0.8000	\$ 88.20
067-2430-070-0000	Developed/Final Map	Medium Density	0.8000	\$ 88.20
067-2430-071-0000	Developed/Final Map	Medium Density	0.8000	\$ 88.20
067-2430-072-0000	Developed/Final Map	Medium Density	0.8000	\$ 88.20
067-2430-073-0000	Developed/Final Map	Medium Density	0.8000	\$ 88.20
067-2430-074-0000	Developed/Final Map	Medium Density	0.8000	\$ 88.20
067-2430-075-0000	Developed/Final Map	Medium Density	0.8000	\$ 88.20
067-2430-076-0000	Developed/Final Map	Medium Density	0.8000	\$ 88.20
067-2430-077-0000	Developed/Final Map	Medium Density	0.8000	\$ 88.20
067-2430-078-0000	Developed/Final Map	Medium Density	0.8000	\$ 88.20
067-2430-079-0000	Developed/Final Map	Medium Density	0.8000	\$ 88.20
067-2430-080-0000	Developed/Final Map	Medium Density	0.8000	\$ 88.20
067-2430-081-0000	Developed/Final Map	Medium Density	0.8000	\$ 88.20
067-2430-082-0000	Developed/Final Map	Medium Density	0.8000	\$ 88.20
067-2430-083-0000	Developed/Final Map	Medium Density	0.8000	\$ 88.20
067-2430-084-0000	Developed/Final Map	Medium Density	0.8000	\$ 88.20
067-2430-085-0000	Developed/Final Map	Medium Density	0.8000	\$ 88.20
067-2430-086-0000	Developed/Final Map	Medium Density	0.8000	\$ 88.20
067-2430-087-0000	Developed/Final Map	Medium Density	0.8000	\$ 88.20
067-2430-088-0000	Developed/Final Map	Medium Density	0.8000	\$ 88.20
067-2430-089-0000	Developed/Final Map	Medium Density	0.8000	\$ 88.20
067-2430-090-0000	Developed/Final Map	Medium Density	0.8000	\$ 88.20
067-2430-091-0000	Developed/Final Map	Medium Density	0.8000	\$ 88.20
067-2430-092-0000	Developed/Final Map	Medium Density	0.8000	\$ 88.20
067-2430-093-0000	Developed/Final Map	Medium Density	0.8000	\$ 88.20
067-2430-094-0000	Developed/Final Map	Medium Density	0.8000	\$ 88.20
067-2430-095-0000	Developed/Final Map	Medium Density	0.8000	\$ 88.20
067-2430-096-0000	Developed/Final Map	Medium Density	0.8000	\$ 88.20
067-2430-097-0000	Developed/Final Map	Medium Density	0.8000	\$ 88.20
067-2430-098-0000	Developed/Final Map	Medium Density	0.8000	\$ 88.20
067-2430-099-0000	Developed/Final Map	Medium Density	0.8000	\$ 88.20

City of Rancho Cordova **ATTACHMENT 3**
ITEM 17.3. **Transit Related Services Benefit District Zone No. 2** **Exhibit A to the Resolution**
Fiscal Year 2023-24 Charge Roll

APN	Development Status	Land Use	EDU	Levy Amount
067-2430-100-0000	Developed/Final Map	Medium Density	0.8000	\$ 88.20
067-2430-101-0000	Developed/Final Map	Medium Density	0.8000	\$ 88.20
067-2430-102-0000	Developed/Final Map	Medium Density	0.8000	\$ 88.20
067-2430-103-0000	Developed/Final Map	Medium Density	0.8000	\$ 88.20
067-2430-104-0000	Developed/Final Map	Medium Density	0.8000	\$ 88.20
067-2430-105-0000	Developed/Final Map	Medium Density	0.8000	\$ 88.20
067-2430-106-0000	Developed/Final Map	Medium Density	0.8000	\$ 88.20
067-2430-107-0000	Developed/Final Map	Medium Density	0.8000	\$ 88.20
067-2430-108-0000	Developed/Final Map	Medium Density	0.8000	\$ 88.20
067-2430-109-0000	Developed/Final Map	Medium Density	0.8000	\$ 88.20
067-2430-110-0000	Developed/Final Map	Medium Density	0.8000	\$ 88.20
067-2430-111-0000	Developed/Final Map	Medium Density	0.8000	\$ 88.20
067-2430-112-0000	Developed/Final Map	Medium Density	0.8000	\$ 88.20
067-2430-113-0000	Developed/Final Map	Medium Density	0.8000	\$ 88.20
067-2430-114-0000	Developed/Final Map	Medium Density	0.8000	\$ 88.20
067-2430-115-0000	Developed/Final Map	Medium Density	0.8000	\$ 88.20
067-2430-116-0000	Developed/Final Map	Medium Density	0.8000	\$ 88.20
067-2430-117-0000	Developed/Final Map	Medium Density	0.8000	\$ 88.20
067-2430-118-0000	Developed/Final Map	Medium Density	0.8000	\$ 88.20
067-2430-119-0000	Developed/Final Map	Medium Density	0.8000	\$ 88.20
067-2430-120-0000	Developed/Final Map	Medium Density	0.8000	\$ 88.20
067-2430-121-0000	Developed/Final Map	Medium Density	0.8000	\$ 88.20
067-2430-122-0000	Developed/Final Map	Medium Density	0.8000	\$ 88.20
067-2430-123-0000	Developed/Final Map	Medium Density	0.8000	\$ 88.20
067-2430-124-0000	Developed/Final Map	Medium Density	0.8000	\$ 88.20
067-2430-125-0000	Developed/Final Map	Medium Density	0.8000	\$ 88.20
067-2430-126-0000	Developed/Final Map	Medium Density	0.8000	\$ 88.20
067-2430-127-0000	Developed/Final Map	Medium Density	0.8000	\$ 88.20
067-2450-001-0000	Developed/Final Map	Low Density	1.0000	\$ 110.24
067-2450-002-0000	Developed/Final Map	Low Density	1.0000	\$ 110.24
067-2450-003-0000	Developed/Final Map	Low Density	1.0000	\$ 110.24
067-2450-004-0000	Developed/Final Map	Low Density	1.0000	\$ 110.24
067-2450-005-0000	Developed/Final Map	Low Density	1.0000	\$ 110.24
067-2450-006-0000	Developed/Final Map	Low Density	1.0000	\$ 110.24
067-2450-007-0000	Developed/Final Map	Low Density	1.0000	\$ 110.24
067-2450-008-0000	Developed/Final Map	Low Density	1.0000	\$ 110.24
067-2450-009-0000	Developed/Final Map	Low Density	1.0000	\$ 110.24
067-2450-010-0000	Developed/Final Map	Low Density	1.0000	\$ 110.24
067-2450-011-0000	Developed/Final Map	Low Density	1.0000	\$ 110.24
067-2450-012-0000	Developed/Final Map	Low Density	1.0000	\$ 110.24
067-2450-013-0000	Developed/Final Map	Low Density	1.0000	\$ 110.24
067-2450-014-0000	Developed/Final Map	Low Density	1.0000	\$ 110.24
067-2450-015-0000	Developed/Final Map	Low Density	1.0000	\$ 110.24
067-2450-016-0000	Developed/Final Map	Low Density	1.0000	\$ 110.24
067-2450-017-0000	Developed/Final Map	Low Density	1.0000	\$ 110.24

City of Rancho Cordova **ATTACHMENT 3**
ITEM 17.3. **Transit Related Services Benefit District Zone No. 2** **Exhibit A to the Resolution**
Fiscal Year 2023-24 Charge Roll

APN	Development Status	Land Use	EDU	Levy Amount
067-2450-018-0000	Developed/Final Map	Low Density	1.0000	\$ 110.24
067-2450-019-0000	Developed/Final Map	Low Density	1.0000	\$ 110.24
067-2450-020-0000	Developed/Final Map	Low Density	1.0000	\$ 110.24
067-2450-021-0000	Developed/Final Map	Low Density	1.0000	\$ 110.24
067-2450-022-0000	Developed/Final Map	Low Density	1.0000	\$ 110.24
067-2450-023-0000	Developed/Final Map	Low Density	1.0000	\$ 110.24
067-2450-024-0000	Developed/Final Map	Low Density	1.0000	\$ 110.24
067-2450-025-0000	Developed/Final Map	Low Density	1.0000	\$ 110.24
067-2450-026-0000	Developed/Final Map	Low Density	1.0000	\$ 110.24
067-2450-027-0000	Developed/Final Map	Low Density	1.0000	\$ 110.24
067-2450-028-0000	Developed/Final Map	Low Density	1.0000	\$ 110.24
067-2450-029-0000	Developed/Final Map	Low Density	1.0000	\$ 110.24
067-2450-030-0000	Developed/Final Map	Low Density	1.0000	\$ 110.24
067-2450-031-0000	Developed/Final Map	Low Density	1.0000	\$ 110.24
067-2450-032-0000	Developed/Final Map	Low Density	1.0000	\$ 110.24
067-2450-033-0000	Developed/Final Map	Low Density	1.0000	\$ 110.24
067-2450-034-0000	Developed/Final Map	Low Density	1.0000	\$ 110.24
067-2450-035-0000	Developed/Final Map	Low Density	1.0000	\$ 110.24
067-2450-036-0000	Developed/Final Map	Low Density	1.0000	\$ 110.24
067-2450-037-0000	Developed/Final Map	Low Density	1.0000	\$ 110.24
067-2450-038-0000	Developed/Final Map	Low Density	1.0000	\$ 110.24
067-2460-001-0000	Developed/Final Map	Medium Density	0.8000	\$ 88.20
067-2460-002-0000	Developed/Final Map	Medium Density	0.8000	\$ 88.20
067-2460-003-0000	Developed/Final Map	Medium Density	0.8000	\$ 88.20
067-2460-004-0000	Developed/Final Map	Medium Density	0.8000	\$ 88.20
067-2460-005-0000	Developed/Final Map	Medium Density	0.8000	\$ 88.20
067-2460-006-0000	Developed/Final Map	Medium Density	0.8000	\$ 88.20
067-2460-007-0000	Developed/Final Map	Medium Density	0.8000	\$ 88.20
067-2460-008-0000	Developed/Final Map	Medium Density	0.8000	\$ 88.20
067-2460-009-0000	Developed/Final Map	Medium Density	0.8000	\$ 88.20
067-2460-010-0000	Developed/Final Map	Medium Density	0.8000	\$ 88.20
067-2460-011-0000	Developed/Final Map	Medium Density	0.8000	\$ 88.20
067-2460-012-0000	Developed/Final Map	Medium Density	0.8000	\$ 88.20
067-2460-013-0000	Developed/Final Map	Medium Density	0.8000	\$ 88.20
067-2460-014-0000	Developed/Final Map	Medium Density	0.8000	\$ 88.20
067-2460-015-0000	Developed/Final Map	Medium Density	0.8000	\$ 88.20
067-2460-016-0000	Developed/Final Map	Medium Density	0.8000	\$ 88.20
067-2460-017-0000	Developed/Final Map	Medium Density	0.8000	\$ 88.20
067-2460-018-0000	Developed/Final Map	Medium Density	0.8000	\$ 88.20
067-2460-019-0000	Developed/Final Map	Medium Density	0.8000	\$ 88.20
067-2460-020-0000	Developed/Final Map	Medium Density	0.8000	\$ 88.20
067-2460-021-0000	Developed/Final Map	Medium Density	0.8000	\$ 88.20
067-2460-022-0000	Developed/Final Map	Medium Density	0.8000	\$ 88.20
067-2460-023-0000	Developed/Final Map	Medium Density	0.8000	\$ 88.20
067-2460-024-0000	Developed/Final Map	Medium Density	0.8000	\$ 88.20

City of Rancho Cordova **ATTACHMENT 3**
ITEM 17.3. **Transit Related Services Benefit District Zone No. 2** **Exhibit A to the Resolution**
Fiscal Year 2023-24 Charge Roll

APN	Development Status	Land Use	EDU	Levy Amount
067-2460-025-0000	Developed/Final Map	Medium Density	0.8000	\$ 88.20
067-2460-026-0000	Developed/Final Map	Medium Density	0.8000	\$ 88.20
067-2460-027-0000	Developed/Final Map	Medium Density	0.8000	\$ 88.20
067-2460-028-0000	Developed/Final Map	Medium Density	0.8000	\$ 88.20
067-2460-029-0000	Developed/Final Map	Medium Density	0.8000	\$ 88.20
067-2460-030-0000	Developed/Final Map	Medium Density	0.8000	\$ 88.20
067-2460-031-0000	Developed/Final Map	Medium Density	0.8000	\$ 88.20
067-2460-032-0000	Developed/Final Map	Medium Density	0.8000	\$ 88.20
067-2460-033-0000	Developed/Final Map	Medium Density	0.8000	\$ 88.20
067-2460-034-0000	Developed/Final Map	Medium Density	0.8000	\$ 88.20
067-2460-035-0000	Developed/Final Map	Medium Density	0.8000	\$ 88.20
067-2460-036-0000	Developed/Final Map	Medium Density	0.8000	\$ 88.20
067-2460-037-0000	Developed/Final Map	Medium Density	0.8000	\$ 88.20
067-2460-038-0000	Developed/Final Map	Medium Density	0.8000	\$ 88.20
067-2460-039-0000	Developed/Final Map	Medium Density	0.8000	\$ 88.20
067-2460-040-0000	Developed/Final Map	Medium Density	0.8000	\$ 88.20
067-2460-041-0000	Developed/Final Map	Medium Density	0.8000	\$ 88.20
067-2460-042-0000	Developed/Final Map	Medium Density	0.8000	\$ 88.20
067-2460-043-0000	Developed/Final Map	Medium Density	0.8000	\$ 88.20
067-2460-044-0000	Developed/Final Map	Medium Density	0.8000	\$ 88.20
067-2460-045-0000	Developed/Final Map	Medium Density	0.8000	\$ 88.20
067-2460-046-0000	Developed/Final Map	Medium Density	0.8000	\$ 88.20
067-2460-047-0000	Developed/Final Map	Medium Density	0.8000	\$ 88.20
067-2460-048-0000	Developed/Final Map	Medium Density	0.8000	\$ 88.20
067-2460-049-0000	Developed/Final Map	Medium Density	0.8000	\$ 88.20
067-2460-050-0000	Developed/Final Map	Medium Density	0.8000	\$ 88.20
067-2460-051-0000	Developed/Final Map	Medium Density	0.8000	\$ 88.20
067-2460-052-0000	Developed/Final Map	Medium Density	0.8000	\$ 88.20
067-2460-053-0000	Developed/Final Map	Medium Density	0.8000	\$ 88.20
067-2460-054-0000	Developed/Final Map	Medium Density	0.8000	\$ 88.20
067-2460-055-0000	Developed/Final Map	Medium Density	0.8000	\$ 88.20
072-2870-001-0000	Developed/Final Map	Low Density	1.0000	\$ 110.24
072-2870-002-0000	Developed/Final Map	Low Density	1.0000	\$ 110.24
072-2870-003-0000	Developed/Final Map	Low Density	1.0000	\$ 110.24
072-2870-004-0000	Developed/Final Map	Low Density	1.0000	\$ 110.24
072-2870-005-0000	Developed/Final Map	Low Density	1.0000	\$ 110.24
072-2870-006-0000	Developed/Final Map	Low Density	1.0000	\$ 110.24
072-2870-007-0000	Developed/Final Map	Low Density	1.0000	\$ 110.24
072-2870-008-0000	Developed/Final Map	Low Density	1.0000	\$ 110.24
072-2870-009-0000	Developed/Final Map	Low Density	1.0000	\$ 110.24
072-2870-010-0000	Developed/Final Map	Low Density	1.0000	\$ 110.24
072-2870-011-0000	Developed/Final Map	Low Density	1.0000	\$ 110.24
072-2870-012-0000	Developed/Final Map	Low Density	1.0000	\$ 110.24
072-2870-013-0000	Developed/Final Map	Low Density	1.0000	\$ 110.24
072-2870-014-0000	Developed/Final Map	Low Density	1.0000	\$ 110.24

City of Rancho Cordova **ATTACHMENT 3**
ITEM 17.3. **Transit Related Services Benefit District Zone No. 2** **Exhibit A to the Resolution**
Fiscal Year 2023-24 Charge Roll

APN	Development Status	Land Use	EDU	Levy Amount
072-2870-015-0000	Developed/Final Map	Low Density	1.0000	\$ 110.24
072-2870-016-0000	Developed/Final Map	Low Density	1.0000	\$ 110.24
072-2870-017-0000	Developed/Final Map	Low Density	1.0000	\$ 110.24
072-2870-018-0000	Developed/Final Map	Low Density	1.0000	\$ 110.24
072-2870-019-0000	Developed/Final Map	Low Density	1.0000	\$ 110.24
072-2870-020-0000	Developed/Final Map	Low Density	1.0000	\$ 110.24
072-2870-021-0000	Developed/Final Map	Low Density	1.0000	\$ 110.24
072-2870-022-0000	Developed/Final Map	Low Density	1.0000	\$ 110.24
072-2870-023-0000	Developed/Final Map	Low Density	1.0000	\$ 110.24
072-2870-024-0000	Developed/Final Map	Low Density	1.0000	\$ 110.24
072-2870-025-0000	Developed/Final Map	Low Density	1.0000	\$ 110.24
072-2870-026-0000	Developed/Final Map	Low Density	1.0000	\$ 110.24
072-2870-027-0000	Developed/Final Map	Low Density	1.0000	\$ 110.24
072-2870-028-0000	Developed/Final Map	Low Density	1.0000	\$ 110.24
072-2870-029-0000	Developed/Final Map	Low Density	1.0000	\$ 110.24
072-2870-030-0000	Developed/Final Map	Low Density	1.0000	\$ 110.24
072-2870-031-0000	Developed/Final Map	Low Density	1.0000	\$ 110.24
072-2870-032-0000	Developed/Final Map	Low Density	1.0000	\$ 110.24
072-2870-033-0000	Developed/Final Map	Low Density	1.0000	\$ 110.24
072-2870-034-0000	Developed/Final Map	Low Density	1.0000	\$ 110.24
072-2870-035-0000	Developed/Final Map	Low Density	1.0000	\$ 110.24
072-2870-036-0000	Developed/Final Map	Low Density	1.0000	\$ 110.24
072-2870-037-0000	Developed/Final Map	Low Density	1.0000	\$ 110.24
072-2870-038-0000	Developed/Final Map	Low Density	1.0000	\$ 110.24
072-2870-039-0000	Developed/Final Map	Low Density	1.0000	\$ 110.24
072-2870-040-0000	Developed/Final Map	Low Density	1.0000	\$ 110.24
072-2870-041-0000	Developed/Final Map	Low Density	1.0000	\$ 110.24
072-2870-042-0000	Developed/Final Map	Low Density	1.0000	\$ 110.24
072-2870-043-0000	Developed/Final Map	Low Density	1.0000	\$ 110.24
072-2870-044-0000	Developed/Final Map	Low Density	1.0000	\$ 110.24
072-2870-045-0000	Developed/Final Map	Low Density	1.0000	\$ 110.24
072-2870-046-0000	Developed/Final Map	Low Density	1.0000	\$ 110.24
072-2870-047-0000	Developed/Final Map	Low Density	1.0000	\$ 110.24
072-2870-048-0000	Developed/Final Map	Low Density	1.0000	\$ 110.24
072-2870-049-0000	Developed/Final Map	Low Density	1.0000	\$ 110.24
072-2870-050-0000	Developed/Final Map	Low Density	1.0000	\$ 110.24
072-2870-051-0000	Developed/Final Map	Low Density	1.0000	\$ 110.24
072-2870-052-0000	Developed/Final Map	Low Density	1.0000	\$ 110.24
072-2870-053-0000	Developed/Final Map	Low Density	1.0000	\$ 110.24
072-2870-054-0000	Developed/Final Map	Low Density	1.0000	\$ 110.24
072-2870-055-0000	Developed/Final Map	Low Density	1.0000	\$ 110.24
072-2870-056-0000	Developed/Final Map	Low Density	1.0000	\$ 110.24
072-2870-057-0000	Developed/Final Map	Low Density	1.0000	\$ 110.24
072-2870-058-0000	Developed/Final Map	Low Density	1.0000	\$ 110.24
072-2870-059-0000	Developed/Final Map	Low Density	1.0000	\$ 110.24

City of Rancho Cordova **ATTACHMENT 3**
ITEM 17.3. **Transit Related Services Benefit District Zone No. 2** **Exhibit A to the Resolution**
Fiscal Year 2023-24 Charge Roll

APN	Development Status	Land Use	EDU	Levy Amount
072-2870-060-0000	Developed/Final Map	Low Density	1.0000	\$ 110.24
072-2870-061-0000	Developed/Final Map	Low Density	1.0000	\$ 110.24
072-2870-062-0000	Developed/Final Map	Low Density	1.0000	\$ 110.24
072-2870-063-0000	Developed/Final Map	Low Density	1.0000	\$ 110.24
072-2870-064-0000	Developed/Final Map	Low Density	1.0000	\$ 110.24
072-2870-065-0000	Developed/Final Map	Low Density	1.0000	\$ 110.24
072-2870-066-0000	Developed/Final Map	Low Density	1.0000	\$ 110.24
072-2870-067-0000	Developed/Final Map	Low Density	1.0000	\$ 110.24
072-2870-068-0000	Developed/Final Map	Low Density	1.0000	\$ 110.24
072-2870-069-0000	Developed/Final Map	Low Density	1.0000	\$ 110.24
072-2870-070-0000	Developed/Final Map	Low Density	1.0000	\$ 110.24
072-2870-071-0000	Developed/Final Map	Low Density	1.0000	\$ 110.24
072-2870-072-0000	Developed/Final Map	Low Density	1.0000	\$ 110.24
072-2880-001-0000	Developed/Final Map	Low Density	1.0000	\$ 110.24
072-2880-002-0000	Developed/Final Map	Low Density	1.0000	\$ 110.24
072-2880-003-0000	Developed/Final Map	Low Density	1.0000	\$ 110.24
072-2880-004-0000	Developed/Final Map	Low Density	1.0000	\$ 110.24
072-2880-005-0000	Developed/Final Map	Low Density	1.0000	\$ 110.24
072-2880-006-0000	Developed/Final Map	Low Density	1.0000	\$ 110.24
072-2880-007-0000	Developed/Final Map	Low Density	1.0000	\$ 110.24
072-2880-008-0000	Developed/Final Map	Low Density	1.0000	\$ 110.24
072-2880-009-0000	Developed/Final Map	Low Density	1.0000	\$ 110.24
072-2880-010-0000	Developed/Final Map	Low Density	1.0000	\$ 110.24
072-2880-011-0000	Developed/Final Map	Low Density	1.0000	\$ 110.24
072-2880-012-0000	Developed/Final Map	Low Density	1.0000	\$ 110.24
072-2880-013-0000	Developed/Final Map	Low Density	1.0000	\$ 110.24
072-2880-014-0000	Developed/Final Map	Low Density	1.0000	\$ 110.24
072-2880-015-0000	Developed/Final Map	Low Density	1.0000	\$ 110.24
072-2880-016-0000	Developed/Final Map	Low Density	1.0000	\$ 110.24
072-2880-017-0000	Developed/Final Map	Low Density	1.0000	\$ 110.24
072-2880-018-0000	Developed/Final Map	Low Density	1.0000	\$ 110.24
072-2880-019-0000	Developed/Final Map	Low Density	1.0000	\$ 110.24
072-2880-020-0000	Developed/Final Map	Low Density	1.0000	\$ 110.24
072-2880-021-0000	Developed/Final Map	Low Density	1.0000	\$ 110.24
072-2880-022-0000	Developed/Final Map	Low Density	1.0000	\$ 110.24
072-2880-023-0000	Developed/Final Map	Low Density	1.0000	\$ 110.24
072-2880-024-0000	Developed/Final Map	Low Density	1.0000	\$ 110.24
072-2880-025-0000	Developed/Final Map	Low Density	1.0000	\$ 110.24
072-2880-026-0000	Developed/Final Map	Low Density	1.0000	\$ 110.24
072-2880-027-0000	Developed/Final Map	Low Density	1.0000	\$ 110.24
072-2880-028-0000	Developed/Final Map	Low Density	1.0000	\$ 110.24
072-2880-029-0000	Developed/Final Map	Low Density	1.0000	\$ 110.24
072-2880-030-0000	Developed/Final Map	Low Density	1.0000	\$ 110.24
072-2880-031-0000	Developed/Final Map	Low Density	1.0000	\$ 110.24
072-2880-032-0000	Developed/Final Map	Low Density	1.0000	\$ 110.24

City of Rancho Cordova **ATTACHMENT 3**
ITEM 17.3. **Transit Related Services Benefit District Zone No. 2** **Exhibit A to the Resolution**
Fiscal Year 2023-24 Charge Roll

APN	Development Status	Land Use	EDU	Levy Amount
072-2880-033-0000	Developed/Final Map	Low Density	1.0000	\$ 110.24
072-2880-034-0000	Developed/Final Map	Low Density	1.0000	\$ 110.24
072-2880-035-0000	Developed/Final Map	Low Density	1.0000	\$ 110.24
072-2880-036-0000	Developed/Final Map	Low Density	1.0000	\$ 110.24
072-2880-037-0000	Developed/Final Map	Low Density	1.0000	\$ 110.24
072-2880-038-0000	Developed/Final Map	Low Density	1.0000	\$ 110.24
072-2880-039-0000	Developed/Final Map	Low Density	1.0000	\$ 110.24
072-2880-040-0000	Developed/Final Map	Low Density	1.0000	\$ 110.24
072-2880-041-0000	Developed/Final Map	Low Density	1.0000	\$ 110.24
072-2880-042-0000	Developed/Final Map	Low Density	1.0000	\$ 110.24
072-2880-043-0000	Developed/Final Map	Low Density	1.0000	\$ 110.24
072-2880-044-0000	Developed/Final Map	Low Density	1.0000	\$ 110.24
072-2880-045-0000	Developed/Final Map	Low Density	1.0000	\$ 110.24
072-2880-046-0000	Developed/Final Map	Low Density	1.0000	\$ 110.24
072-2880-047-0000	Developed/Final Map	Low Density	1.0000	\$ 110.24
072-2880-048-0000	Developed/Final Map	Low Density	1.0000	\$ 110.24
072-2880-049-0000	Developed/Final Map	Low Density	1.0000	\$ 110.24
072-2880-050-0000	Developed/Final Map	Low Density	1.0000	\$ 110.24
072-2880-051-0000	Developed/Final Map	Low Density	1.0000	\$ 110.24
072-2880-052-0000	Developed/Final Map	Low Density	1.0000	\$ 110.24
072-2880-053-0000	Developed/Final Map	Low Density	1.0000	\$ 110.24
072-2880-054-0000	Developed/Final Map	Low Density	1.0000	\$ 110.24
072-2880-055-0000	Developed/Final Map	Low Density	1.0000	\$ 110.24
072-2880-056-0000	Developed/Final Map	Low Density	1.0000	\$ 110.24
072-2880-057-0000	Developed/Final Map	Low Density	1.0000	\$ 110.24
072-2880-058-0000	Developed/Final Map	Low Density	1.0000	\$ 110.24
072-2880-059-0000	Developed/Final Map	Low Density	1.0000	\$ 110.24
072-2880-060-0000	Developed/Final Map	Low Density	1.0000	\$ 110.24
072-2880-061-0000	Developed/Final Map	Low Density	1.0000	\$ 110.24
072-2880-062-0000	Developed/Final Map	Low Density	1.0000	\$ 110.24
072-2880-063-0000	Developed/Final Map	Low Density	1.0000	\$ 110.24
072-2880-064-0000	Developed/Final Map	Low Density	1.0000	\$ 110.24
072-2880-065-0000	Developed/Final Map	Low Density	1.0000	\$ 110.24
072-2880-066-0000	Developed/Final Map	Low Density	1.0000	\$ 110.24
072-2880-067-0000	Developed/Final Map	Low Density	1.0000	\$ 110.24
072-2880-068-0000	Developed/Final Map	Low Density	1.0000	\$ 110.24
072-2880-069-0000	Developed/Final Map	Low Density	1.0000	\$ 110.24
072-2880-070-0000	Developed/Final Map	Low Density	1.0000	\$ 110.24
072-2880-071-0000	Developed/Final Map	Low Density	1.0000	\$ 110.24
072-2880-072-0000	Developed/Final Map	Low Density	1.0000	\$ 110.24
072-2880-073-0000	Developed/Final Map	Low Density	1.0000	\$ 110.24
072-2880-074-0000	Developed/Final Map	Low Density	1.0000	\$ 110.24
072-2880-075-0000	Developed/Final Map	Low Density	1.0000	\$ 110.24
072-2880-076-0000	Developed/Final Map	Low Density	1.0000	\$ 110.24
072-2880-077-0000	Developed/Final Map	Low Density	1.0000	\$ 110.24

City of Rancho Cordova **ATTACHMENT 3**
ITEM 17.3. **Transit Related Services Benefit District Zone No. 2** **Exhibit A to the Resolution**
Fiscal Year 2023-24 Charge Roll

APN	Development Status	Land Use	EDU	Levy Amount
072-2880-078-0000	Developed/Final Map	Low Density	1.0000	\$ 110.24
072-2880-079-0000	Developed/Final Map	Low Density	1.0000	\$ 110.24
072-2880-080-0000	Developed/Final Map	Low Density	1.0000	\$ 110.24
072-2880-081-0000	Developed/Final Map	Low Density	1.0000	\$ 110.24
072-2880-082-0000	Developed/Final Map	Low Density	1.0000	\$ 110.24
072-2890-001-0000	Developed/Final Map	Low Density	1.0000	\$ 110.24
072-2890-002-0000	Developed/Final Map	Low Density	1.0000	\$ 110.24
072-2890-003-0000	Developed/Final Map	Low Density	1.0000	\$ 110.24
072-2890-004-0000	Developed/Final Map	Low Density	1.0000	\$ 110.24
072-2890-005-0000	Developed/Final Map	Low Density	1.0000	\$ 110.24
072-2890-006-0000	Developed/Final Map	Low Density	1.0000	\$ 110.24
072-2890-007-0000	Developed/Final Map	Low Density	1.0000	\$ 110.24
072-2890-008-0000	Developed/Final Map	Low Density	1.0000	\$ 110.24
072-2890-009-0000	Developed/Final Map	Low Density	1.0000	\$ 110.24
072-2890-010-0000	Developed/Final Map	Low Density	1.0000	\$ 110.24
072-2890-011-0000	Developed/Final Map	Low Density	1.0000	\$ 110.24
072-2890-012-0000	Developed/Final Map	Low Density	1.0000	\$ 110.24
072-2890-013-0000	Developed/Final Map	Low Density	1.0000	\$ 110.24
072-2890-014-0000	Developed/Final Map	Low Density	1.0000	\$ 110.24
072-2890-015-0000	Developed/Final Map	Low Density	1.0000	\$ 110.24
072-2890-016-0000	Developed/Final Map	Low Density	1.0000	\$ 110.24
072-2890-017-0000	Developed/Final Map	Low Density	1.0000	\$ 110.24
072-2890-018-0000	Developed/Final Map	Low Density	1.0000	\$ 110.24
072-2890-019-0000	Developed/Final Map	Low Density	1.0000	\$ 110.24
072-2890-020-0000	Developed/Final Map	Low Density	1.0000	\$ 110.24
072-2890-021-0000	Developed/Final Map	Low Density	1.0000	\$ 110.24
072-2890-022-0000	Developed/Final Map	Low Density	1.0000	\$ 110.24
072-2890-023-0000	Developed/Final Map	Low Density	1.0000	\$ 110.24
072-2890-024-0000	Developed/Final Map	Low Density	1.0000	\$ 110.24
072-2890-025-0000	Developed/Final Map	Low Density	1.0000	\$ 110.24
072-2890-026-0000	Developed/Final Map	Low Density	1.0000	\$ 110.24
072-2890-027-0000	Developed/Final Map	Low Density	1.0000	\$ 110.24
072-2890-028-0000	Developed/Final Map	Low Density	1.0000	\$ 110.24
072-2890-029-0000	Developed/Final Map	Low Density	1.0000	\$ 110.24
072-2890-030-0000	Developed/Final Map	Low Density	1.0000	\$ 110.24
072-2890-031-0000	Developed/Final Map	Low Density	1.0000	\$ 110.24
072-2890-032-0000	Developed/Final Map	Low Density	1.0000	\$ 110.24
072-2890-033-0000	Developed/Final Map	Low Density	1.0000	\$ 110.24
072-2890-034-0000	Developed/Final Map	Low Density	1.0000	\$ 110.24
072-2890-035-0000	Developed/Final Map	Low Density	1.0000	\$ 110.24
072-2890-036-0000	Developed/Final Map	Low Density	1.0000	\$ 110.24
072-2890-037-0000	Developed/Final Map	Low Density	1.0000	\$ 110.24
072-2890-038-0000	Developed/Final Map	Low Density	1.0000	\$ 110.24
072-2890-039-0000	Developed/Final Map	Low Density	1.0000	\$ 110.24
072-2890-040-0000	Developed/Final Map	Low Density	1.0000	\$ 110.24

City of Rancho Cordova **ATTACHMENT 3**
ITEM 17.3. **Transit Related Services Benefit District Zone No. 2** **Exhibit A to the Resolution**
Fiscal Year 2023-24 Charge Roll

APN	Development Status	Land Use	EDU	Levy Amount
072-2890-041-0000	Developed/Final Map	Low Density	1.0000	\$ 110.24
072-2890-042-0000	Developed/Final Map	Low Density	1.0000	\$ 110.24
072-2890-043-0000	Developed/Final Map	Low Density	1.0000	\$ 110.24
072-2890-044-0000	Developed/Final Map	Low Density	1.0000	\$ 110.24
072-2890-045-0000	Developed/Final Map	Low Density	1.0000	\$ 110.24
072-2890-046-0000	Developed/Final Map	Low Density	1.0000	\$ 110.24
072-2890-047-0000	Developed/Final Map	Low Density	1.0000	\$ 110.24
072-2890-048-0000	Developed/Final Map	Low Density	1.0000	\$ 110.24
072-2890-049-0000	Developed/Final Map	Low Density	1.0000	\$ 110.24
072-2890-050-0000	Developed/Final Map	Low Density	1.0000	\$ 110.24
072-2890-051-0000	Developed/Final Map	Low Density	1.0000	\$ 110.24
072-2890-052-0000	Developed/Final Map	Low Density	1.0000	\$ 110.24
072-2890-053-0000	Developed/Final Map	Low Density	1.0000	\$ 110.24
072-2890-054-0000	Developed/Final Map	Low Density	1.0000	\$ 110.24
072-2890-055-0000	Developed/Final Map	Low Density	1.0000	\$ 110.24
072-2890-056-0000	Developed/Final Map	Low Density	1.0000	\$ 110.24
072-2890-057-0000	Developed/Final Map	Low Density	1.0000	\$ 110.24
072-2890-058-0000	Developed/Final Map	Low Density	1.0000	\$ 110.24
072-2890-059-0000	Developed/Final Map	Low Density	1.0000	\$ 110.24
072-2890-060-0000	Developed/Final Map	Low Density	1.0000	\$ 110.24
072-2890-061-0000	Developed/Final Map	Low Density	1.0000	\$ 110.24
072-2890-062-0000	Developed/Final Map	Low Density	1.0000	\$ 110.24
072-2890-063-0000	Developed/Final Map	Low Density	1.0000	\$ 110.24
072-2890-064-0000	Developed/Final Map	Low Density	1.0000	\$ 110.24
072-2890-065-0000	Developed/Final Map	Low Density	1.0000	\$ 110.24
072-2890-066-0000	Developed/Final Map	Low Density	1.0000	\$ 110.24
072-2890-067-0000	Developed/Final Map	Low Density	1.0000	\$ 110.24
072-2890-068-0000	Developed/Final Map	Low Density	1.0000	\$ 110.24
072-2890-069-0000	Developed/Final Map	Low Density	1.0000	\$ 110.24
072-2890-071-0000	Developed/Final Map	Low Density	1.0000	\$ 110.24
072-2890-072-0000	Developed/Final Map	Low Density	1.0000	\$ 110.24
072-2890-073-0000	Developed/Final Map	Low Density	1.0000	\$ 110.24
072-2890-074-0000	Developed/Final Map	Low Density	1.0000	\$ 110.24
072-2890-075-0000	Developed/Final Map	Low Density	1.0000	\$ 110.24
072-2890-076-0000	Developed/Final Map	Low Density	1.0000	\$ 110.24
072-2890-077-0000	Developed/Final Map	Low Density	1.0000	\$ 110.24
072-2890-078-0000	Developed/Final Map	Low Density	1.0000	\$ 110.24
072-2890-079-0000	Developed/Final Map	Low Density	1.0000	\$ 110.24
072-2890-080-0000	Developed/Final Map	Low Density	1.0000	\$ 110.24
072-2890-081-0000	Developed/Final Map	Low Density	1.0000	\$ 110.24
072-2890-082-0000	Developed/Final Map	Low Density	1.0000	\$ 110.24
072-2890-083-0000	Developed/Final Map	Low Density	1.0000	\$ 110.24
072-2890-084-0000	Developed/Final Map	Low Density	1.0000	\$ 110.24
072-2890-085-0000	Developed/Final Map	Low Density	1.0000	\$ 110.24
072-2890-086-0000	Developed/Final Map	Low Density	1.0000	\$ 110.24

City of Rancho Cordova **ATTACHMENT 3**
ITEM 17.3. **Transit Related Services Benefit District Zone No. 2** **Exhibit A to the Resolution**
Fiscal Year 2023-24 Charge Roll

APN	Development Status	Land Use	EDU	Levy Amount
072-2890-087-0000	Developed/Final Map	Low Density	1.0000	\$ 110.24
072-2890-088-0000	Developed/Final Map	Low Density	1.0000	\$ 110.24
072-2900-001-0000	Developed/Final Map	Low Density	1.0000	\$ 110.24
072-2900-002-0000	Developed/Final Map	Low Density	1.0000	\$ 110.24
072-2900-003-0000	Developed/Final Map	Low Density	1.0000	\$ 110.24
072-2900-004-0000	Developed/Final Map	Low Density	1.0000	\$ 110.24
072-2900-005-0000	Developed/Final Map	Low Density	1.0000	\$ 110.24
072-2900-006-0000	Developed/Final Map	Low Density	1.0000	\$ 110.24
072-2900-007-0000	Developed/Final Map	Low Density	1.0000	\$ 110.24
072-2900-008-0000	Developed/Final Map	Low Density	1.0000	\$ 110.24
072-2900-009-0000	Developed/Final Map	Low Density	1.0000	\$ 110.24
072-2900-010-0000	Developed/Final Map	Low Density	1.0000	\$ 110.24
072-2900-011-0000	Developed/Final Map	Low Density	1.0000	\$ 110.24
072-2900-012-0000	Developed/Final Map	Low Density	1.0000	\$ 110.24
072-2900-013-0000	Developed/Final Map	Low Density	1.0000	\$ 110.24
072-2900-014-0000	Developed/Final Map	Low Density	1.0000	\$ 110.24
072-2900-015-0000	Developed/Final Map	Low Density	1.0000	\$ 110.24
072-2900-016-0000	Developed/Final Map	Low Density	1.0000	\$ 110.24
072-2900-017-0000	Developed/Final Map	Low Density	1.0000	\$ 110.24
072-2900-018-0000	Developed/Final Map	Low Density	1.0000	\$ 110.24
072-2900-019-0000	Developed/Final Map	Low Density	1.0000	\$ 110.24
072-2900-020-0000	Developed/Final Map	Low Density	1.0000	\$ 110.24
072-2900-021-0000	Developed/Final Map	Low Density	1.0000	\$ 110.24
072-2900-022-0000	Developed/Final Map	Low Density	1.0000	\$ 110.24
072-2900-023-0000	Developed/Final Map	Low Density	1.0000	\$ 110.24
072-2900-024-0000	Developed/Final Map	Low Density	1.0000	\$ 110.24
072-2900-025-0000	Developed/Final Map	Low Density	1.0000	\$ 110.24
072-2900-026-0000	Developed/Final Map	Low Density	1.0000	\$ 110.24
072-2900-027-0000	Developed/Final Map	Low Density	1.0000	\$ 110.24
072-2900-028-0000	Developed/Final Map	Low Density	1.0000	\$ 110.24
072-2900-029-0000	Developed/Final Map	Low Density	1.0000	\$ 110.24
072-2900-030-0000	Developed/Final Map	Low Density	1.0000	\$ 110.24
072-2900-031-0000	Developed/Final Map	Low Density	1.0000	\$ 110.24
072-2900-032-0000	Developed/Final Map	Low Density	1.0000	\$ 110.24
072-2900-033-0000	Developed/Final Map	Low Density	1.0000	\$ 110.24
072-2900-034-0000	Developed/Final Map	Low Density	1.0000	\$ 110.24
072-2900-035-0000	Developed/Final Map	Low Density	1.0000	\$ 110.24
072-2900-036-0000	Developed/Final Map	Low Density	1.0000	\$ 110.24
072-2900-037-0000	Developed/Final Map	Low Density	1.0000	\$ 110.24
072-2900-038-0000	Developed/Final Map	Low Density	1.0000	\$ 110.24
072-2900-039-0000	Developed/Final Map	Low Density	1.0000	\$ 110.24
072-2900-040-0000	Developed/Final Map	Low Density	1.0000	\$ 110.24
072-2900-041-0000	Developed/Final Map	Low Density	1.0000	\$ 110.24
072-2900-042-0000	Developed/Final Map	Low Density	1.0000	\$ 110.24
072-2900-043-0000	Developed/Final Map	Low Density	1.0000	\$ 110.24

City of Rancho Cordova **ATTACHMENT 3**
ITEM 17.3. **Transit Related Services Benefit District Zone No. 2** **Exhibit A to the Resolution**
Fiscal Year 2023-24 Charge Roll

APN	Development Status	Land Use	EDU	Levy Amount
072-2900-044-0000	Developed/Final Map	Low Density	1.0000	\$ 110.24
072-2900-045-0000	Developed/Final Map	Low Density	1.0000	\$ 110.24
072-2900-046-0000	Developed/Final Map	Low Density	1.0000	\$ 110.24
072-2900-047-0000	Developed/Final Map	Low Density	1.0000	\$ 110.24
072-2900-048-0000	Developed/Final Map	Low Density	1.0000	\$ 110.24
072-2900-049-0000	Developed/Final Map	Low Density	1.0000	\$ 110.24
072-2900-050-0000	Developed/Final Map	Low Density	1.0000	\$ 110.24
072-2900-051-0000	Developed/Final Map	Low Density	1.0000	\$ 110.24
072-2900-052-0000	Developed/Final Map	Low Density	1.0000	\$ 110.24
072-2900-053-0000	Developed/Final Map	Low Density	1.0000	\$ 110.24
072-2900-054-0000	Developed/Final Map	Low Density	1.0000	\$ 110.24
072-2900-055-0000	Developed/Final Map	Low Density	1.0000	\$ 110.24
072-2900-056-0000	Developed/Final Map	Low Density	1.0000	\$ 110.24
072-2900-057-0000	Developed/Final Map	Low Density	1.0000	\$ 110.24
072-2900-058-0000	Developed/Final Map	Low Density	1.0000	\$ 110.24
072-2900-059-0000	Developed/Final Map	Low Density	1.0000	\$ 110.24
072-2900-060-0000	Developed/Final Map	Low Density	1.0000	\$ 110.24
072-2900-061-0000	Developed/Final Map	Low Density	1.0000	\$ 110.24
072-2900-062-0000	Developed/Final Map	Low Density	1.0000	\$ 110.24
072-2900-063-0000	Developed/Final Map	Low Density	1.0000	\$ 110.24
072-2900-064-0000	Developed/Final Map	Low Density	1.0000	\$ 110.24
072-2900-065-0000	Developed/Final Map	Low Density	1.0000	\$ 110.24
072-2900-066-0000	Developed/Final Map	Low Density	1.0000	\$ 110.24
072-2900-067-0000	Developed/Final Map	Low Density	1.0000	\$ 110.24
072-2900-068-0000	Developed/Final Map	Low Density	1.0000	\$ 110.24
072-2900-069-0000	Developed/Final Map	Low Density	1.0000	\$ 110.24
072-2900-070-0000	Developed/Final Map	Low Density	1.0000	\$ 110.24
072-2900-071-0000	Developed/Final Map	Low Density	1.0000	\$ 110.24
072-2900-072-0000	Developed/Final Map	Low Density	1.0000	\$ 110.24
072-2900-073-0000	Developed/Final Map	Low Density	1.0000	\$ 110.24
072-2900-074-0000	Developed/Final Map	Low Density	1.0000	\$ 110.24
072-2900-075-0000	Developed/Final Map	Low Density	1.0000	\$ 110.24
072-2900-076-0000	Developed/Final Map	Low Density	1.0000	\$ 110.24
072-2900-077-0000	Developed/Final Map	Low Density	1.0000	\$ 110.24
072-2900-078-0000	Developed/Final Map	Low Density	1.0000	\$ 110.24
072-2900-079-0000	Developed/Final Map	Low Density	1.0000	\$ 110.24
072-2900-080-0000	Developed/Final Map	Low Density	1.0000	\$ 110.24
072-2910-001-0000	Developed/Final Map	Low Density	1.0000	\$ 110.24
072-2910-002-0000	Developed/Final Map	Low Density	1.0000	\$ 110.24
072-2910-003-0000	Developed/Final Map	Low Density	1.0000	\$ 110.24
072-2910-004-0000	Developed/Final Map	Low Density	1.0000	\$ 110.24
072-2910-005-0000	Developed/Final Map	Low Density	1.0000	\$ 110.24
072-2910-006-0000	Developed/Final Map	Low Density	1.0000	\$ 110.24
072-2910-007-0000	Developed/Final Map	Low Density	1.0000	\$ 110.24
072-2910-008-0000	Developed/Final Map	Low Density	1.0000	\$ 110.24

City of Rancho Cordova **ATTACHMENT 3**
ITEM 17.3. **Transit Related Services Benefit District Zone No. 2** **Exhibit A to the Resolution**
Fiscal Year 2023-24 Charge Roll

APN	Development Status	Land Use	EDU	Levy Amount
072-2910-009-0000	Developed/Final Map	Low Density	1.0000	\$ 110.24
072-2910-010-0000	Developed/Final Map	Low Density	1.0000	\$ 110.24
072-2910-011-0000	Developed/Final Map	Low Density	1.0000	\$ 110.24
072-2910-012-0000	Developed/Final Map	Low Density	1.0000	\$ 110.24
072-2910-013-0000	Developed/Final Map	Low Density	1.0000	\$ 110.24
072-2910-014-0000	Developed/Final Map	Low Density	1.0000	\$ 110.24
072-2910-015-0000	Developed/Final Map	Low Density	1.0000	\$ 110.24
072-2910-016-0000	Developed/Final Map	Low Density	1.0000	\$ 110.24
072-2910-017-0000	Developed/Final Map	Low Density	1.0000	\$ 110.24
072-2910-018-0000	Developed/Final Map	Low Density	1.0000	\$ 110.24
072-2910-019-0000	Developed/Final Map	Low Density	1.0000	\$ 110.24
072-2910-020-0000	Developed/Final Map	Low Density	1.0000	\$ 110.24
072-2910-021-0000	Developed/Final Map	Low Density	1.0000	\$ 110.24
072-2910-022-0000	Developed/Final Map	Low Density	1.0000	\$ 110.24
072-2910-023-0000	Developed/Final Map	Low Density	1.0000	\$ 110.24
072-2910-024-0000	Developed/Final Map	Low Density	1.0000	\$ 110.24
072-2910-025-0000	Developed/Final Map	Low Density	1.0000	\$ 110.24
072-2910-026-0000	Developed/Final Map	Low Density	1.0000	\$ 110.24
072-2910-027-0000	Developed/Final Map	Low Density	1.0000	\$ 110.24
072-2910-028-0000	Developed/Final Map	Low Density	1.0000	\$ 110.24
072-2910-029-0000	Developed/Final Map	Low Density	1.0000	\$ 110.24
072-2910-030-0000	Developed/Final Map	Low Density	1.0000	\$ 110.24
072-2910-031-0000	Developed/Final Map	Low Density	1.0000	\$ 110.24
072-2910-032-0000	Developed/Final Map	Low Density	1.0000	\$ 110.24
072-2910-033-0000	Developed/Final Map	Low Density	1.0000	\$ 110.24
072-2910-034-0000	Developed/Final Map	Low Density	1.0000	\$ 110.24
072-2910-035-0000	Developed/Final Map	Low Density	1.0000	\$ 110.24
072-2910-036-0000	Developed/Final Map	Low Density	1.0000	\$ 110.24
072-2910-037-0000	Developed/Final Map	Low Density	1.0000	\$ 110.24
072-2910-038-0000	Developed/Final Map	Low Density	1.0000	\$ 110.24
072-2910-039-0000	Developed/Final Map	Low Density	1.0000	\$ 110.24
072-2910-040-0000	Developed/Final Map	Low Density	1.0000	\$ 110.24
072-2910-041-0000	Developed/Final Map	Low Density	1.0000	\$ 110.24
072-2910-042-0000	Developed/Final Map	Low Density	1.0000	\$ 110.24
072-2910-043-0000	Developed/Final Map	Low Density	1.0000	\$ 110.24
072-2910-044-0000	Developed/Final Map	Low Density	1.0000	\$ 110.24
072-2910-045-0000	Developed/Final Map	Low Density	1.0000	\$ 110.24
072-2910-046-0000	Developed/Final Map	Low Density	1.0000	\$ 110.24
072-2910-047-0000	Developed/Final Map	Low Density	1.0000	\$ 110.24
072-2910-048-0000	Developed/Final Map	Low Density	1.0000	\$ 110.24
072-2910-049-0000	Developed/Final Map	Low Density	1.0000	\$ 110.24
072-2910-050-0000	Developed/Final Map	Low Density	1.0000	\$ 110.24
072-2910-051-0000	Developed/Final Map	Low Density	1.0000	\$ 110.24
072-2910-052-0000	Developed/Final Map	Low Density	1.0000	\$ 110.24
072-2910-053-0000	Developed/Final Map	Low Density	1.0000	\$ 110.24

City of Rancho Cordova **ATTACHMENT 3**
ITEM 17.3. **Transit Related Services Benefit District Zone No. 2** **Exhibit A to the Resolution**
Fiscal Year 2023-24 Charge Roll

APN	Development Status	Land Use	EDU	Levy Amount
072-2910-054-0000	Developed/Final Map	Low Density	1.0000	\$ 110.24
072-2910-055-0000	Developed/Final Map	Low Density	1.0000	\$ 110.24
072-2910-056-0000	Developed/Final Map	Low Density	1.0000	\$ 110.24
072-2910-057-0000	Developed/Final Map	Low Density	1.0000	\$ 110.24
072-2910-058-0000	Developed/Final Map	Low Density	1.0000	\$ 110.24
072-2910-059-0000	Developed/Final Map	Low Density	1.0000	\$ 110.24
072-2910-060-0000	Developed/Final Map	Low Density	1.0000	\$ 110.24
072-2910-061-0000	Developed/Final Map	Low Density	1.0000	\$ 110.24
072-2910-062-0000	Developed/Final Map	Low Density	1.0000	\$ 110.24
072-2910-063-0000	Developed/Final Map	Medium Density	0.8000	\$ 88.20
072-2910-064-0000	Developed/Final Map	Medium Density	0.8000	\$ 88.20
072-2910-065-0000	Developed/Final Map	Medium Density	0.8000	\$ 88.20
072-2910-066-0000	Developed/Final Map	Medium Density	0.8000	\$ 88.20
072-2910-067-0000	Developed/Final Map	Medium Density	0.8000	\$ 88.20
072-2910-068-0000	Developed/Final Map	Medium Density	0.8000	\$ 88.20
072-2910-069-0000	Developed/Final Map	Medium Density	0.8000	\$ 88.20
072-2910-070-0000	Developed/Final Map	Medium Density	0.8000	\$ 88.20
072-2910-071-0000	Developed/Final Map	Medium Density	0.8000	\$ 88.20
072-2910-072-0000	Developed/Final Map	Medium Density	0.8000	\$ 88.20
072-2910-073-0000	Developed/Final Map	Medium Density	0.8000	\$ 88.20
072-2910-074-0000	Developed/Final Map	Medium Density	0.8000	\$ 88.20
072-2910-075-0000	Developed/Final Map	Medium Density	0.8000	\$ 88.20
072-2910-076-0000	Developed/Final Map	Medium Density	0.8000	\$ 88.20
072-2910-077-0000	Developed/Final Map	Medium Density	0.8000	\$ 88.20
072-2910-078-0000	Developed/Final Map	Medium Density	0.8000	\$ 88.20
072-2910-079-0000	Developed/Final Map	Medium Density	0.8000	\$ 88.20
072-2910-080-0000	Developed/Final Map	Medium Density	0.8000	\$ 88.20
072-2910-081-0000	Developed/Final Map	Medium Density	0.8000	\$ 88.20
072-2910-082-0000	Developed/Final Map	Medium Density	0.8000	\$ 88.20
072-2910-083-0000	Developed/Final Map	Medium Density	0.8000	\$ 88.20
072-2920-001-0000	Developed/Final Map	Low Density	1.0000	\$ 110.24
072-2920-002-0000	Developed/Final Map	Low Density	1.0000	\$ 110.24
072-2920-003-0000	Developed/Final Map	Low Density	1.0000	\$ 110.24
072-2920-004-0000	Developed/Final Map	Low Density	1.0000	\$ 110.24
072-2920-005-0000	Developed/Final Map	Low Density	1.0000	\$ 110.24
072-2920-006-0000	Developed/Final Map	Low Density	1.0000	\$ 110.24
072-2920-007-0000	Developed/Final Map	Low Density	1.0000	\$ 110.24
072-2920-008-0000	Developed/Final Map	Low Density	1.0000	\$ 110.24
072-2920-009-0000	Developed/Final Map	Low Density	1.0000	\$ 110.24
072-2920-010-0000	Developed/Final Map	Low Density	1.0000	\$ 110.24
072-2920-011-0000	Developed/Final Map	Low Density	1.0000	\$ 110.24
072-2920-012-0000	Developed/Final Map	Low Density	1.0000	\$ 110.24
072-2920-013-0000	Developed/Final Map	Low Density	1.0000	\$ 110.24
072-2920-014-0000	Developed/Final Map	Low Density	1.0000	\$ 110.24
072-2920-015-0000	Developed/Final Map	Low Density	1.0000	\$ 110.24

City of Rancho Cordova **ATTACHMENT 3**
ITEM 17.3. **Transit Related Services Benefit District Zone No. 2** **Exhibit A to the Resolution**
Fiscal Year 2023-24 Charge Roll

APN	Development Status	Land Use	EDU	Levy Amount
072-2920-016-0000	Developed/Final Map	Medium Density	0.8000	\$ 88.20
072-2920-017-0000	Developed/Final Map	Medium Density	0.8000	\$ 88.20
072-2920-018-0000	Developed/Final Map	Medium Density	0.8000	\$ 88.20
072-2920-019-0000	Developed/Final Map	Medium Density	0.8000	\$ 88.20
072-2920-020-0000	Developed/Final Map	Medium Density	0.8000	\$ 88.20
072-2920-021-0000	Developed/Final Map	Medium Density	0.8000	\$ 88.20
072-2920-022-0000	Developed/Final Map	Medium Density	0.8000	\$ 88.20
072-2920-023-0000	Developed/Final Map	Medium Density	0.8000	\$ 88.20
072-2920-024-0000	Developed/Final Map	Medium Density	0.8000	\$ 88.20
072-2920-025-0000	Developed/Final Map	Medium Density	0.8000	\$ 88.20
072-2920-026-0000	Developed/Final Map	Medium Density	0.8000	\$ 88.20
072-2920-027-0000	Developed/Final Map	Medium Density	0.8000	\$ 88.20
072-2920-028-0000	Developed/Final Map	Medium Density	0.8000	\$ 88.20
072-2920-029-0000	Developed/Final Map	Medium Density	0.8000	\$ 88.20
072-2920-030-0000	Developed/Final Map	Medium Density	0.8000	\$ 88.20
072-2920-031-0000	Developed/Final Map	Medium Density	0.8000	\$ 88.20
072-2920-032-0000	Developed/Final Map	Medium Density	0.8000	\$ 88.20
072-2920-033-0000	Developed/Final Map	Medium Density	0.8000	\$ 88.20
072-2920-034-0000	Developed/Final Map	Medium Density	0.8000	\$ 88.20
072-2920-035-0000	Developed/Final Map	Medium Density	0.8000	\$ 88.20
072-2920-036-0000	Developed/Final Map	Medium Density	0.8000	\$ 88.20
072-2920-037-0000	Developed/Final Map	Medium Density	0.8000	\$ 88.20
072-2920-038-0000	Developed/Final Map	Medium Density	0.8000	\$ 88.20
072-2920-039-0000	Developed/Final Map	Medium Density	0.8000	\$ 88.20
072-2920-040-0000	Developed/Final Map	Medium Density	0.8000	\$ 88.20
072-2920-041-0000	Developed/Final Map	Medium Density	0.8000	\$ 88.20
072-2920-042-0000	Developed/Final Map	Medium Density	0.8000	\$ 88.20
072-2920-043-0000	Developed/Final Map	Medium Density	0.8000	\$ 88.20
072-2920-044-0000	Developed/Final Map	Medium Density	0.8000	\$ 88.20
072-2920-045-0000	Developed/Final Map	Medium Density	0.8000	\$ 88.20
072-2920-046-0000	Developed/Final Map	Medium Density	0.8000	\$ 88.20
072-2920-047-0000	Developed/Final Map	Medium Density	0.8000	\$ 88.20
072-2920-048-0000	Developed/Final Map	Medium Density	0.8000	\$ 88.20
072-2920-049-0000	Developed/Final Map	Medium Density	0.8000	\$ 88.20
072-2920-050-0000	Developed/Final Map	Medium Density	0.8000	\$ 88.20
072-2920-051-0000	Developed/Final Map	Medium Density	0.8000	\$ 88.20
072-2920-052-0000	Developed/Final Map	Medium Density	0.8000	\$ 88.20
072-2920-053-0000	Developed/Final Map	Medium Density	0.8000	\$ 88.20
072-2920-054-0000	Developed/Final Map	Medium Density	0.8000	\$ 88.20
072-2920-055-0000	Developed/Final Map	Medium Density	0.8000	\$ 88.20
072-2920-056-0000	Developed/Final Map	Medium Density	0.8000	\$ 88.20
072-2920-057-0000	Developed/Final Map	Medium Density	0.8000	\$ 88.20
072-2920-058-0000	Developed/Final Map	Medium Density	0.8000	\$ 88.20
072-2920-059-0000	Developed/Final Map	Medium Density	0.8000	\$ 88.20
072-2920-060-0000	Developed/Final Map	Medium Density	0.8000	\$ 88.20

City of Rancho Cordova **ATTACHMENT 3**
ITEM 17.3. **Transit Related Services Benefit District Zone No. 2** **Exhibit A to the Resolution**
Fiscal Year 2023-24 Charge Roll

APN	Development Status	Land Use	EDU	Levy Amount
072-2920-061-0000	Developed/Final Map	Medium Density	0.8000	\$ 88.20
072-2920-062-0000	Developed/Final Map	Medium Density	0.8000	\$ 88.20
072-2920-063-0000	Developed/Final Map	Medium Density	0.8000	\$ 88.20
072-2920-064-0000	Developed/Final Map	Medium Density	0.8000	\$ 88.20
072-2920-065-0000	Developed/Final Map	Medium Density	0.8000	\$ 88.20
072-2920-066-0000	Developed/Final Map	Medium Density	0.8000	\$ 88.20
072-2920-067-0000	Developed/Final Map	Medium Density	0.8000	\$ 88.20
072-2920-068-0000	Developed/Final Map	Medium Density	0.8000	\$ 88.20
072-2920-069-0000	Developed/Final Map	Medium Density	0.8000	\$ 88.20
072-2940-001-0000	Developed/Final Map	Medium Density	0.8000	\$ 88.20
072-2940-002-0000	Developed/Final Map	Medium Density	0.8000	\$ 88.20
072-2940-003-0000	Developed/Final Map	Medium Density	0.8000	\$ 88.20
072-2940-004-0000	Developed/Final Map	Medium Density	0.8000	\$ 88.20
072-2940-005-0000	Developed/Final Map	Medium Density	0.8000	\$ 88.20
072-2940-006-0000	Developed/Final Map	Medium Density	0.8000	\$ 88.20
072-2940-007-0000	Developed/Final Map	Medium Density	0.8000	\$ 88.20
072-2940-008-0000	Developed/Final Map	Medium Density	0.8000	\$ 88.20
072-2940-009-0000	Developed/Final Map	Medium Density	0.8000	\$ 88.20
072-2940-010-0000	Developed/Final Map	Medium Density	0.8000	\$ 88.20
072-2940-011-0000	Developed/Final Map	Medium Density	0.8000	\$ 88.20
072-2940-012-0000	Developed/Final Map	Medium Density	0.8000	\$ 88.20
072-2940-013-0000	Developed/Final Map	Medium Density	0.8000	\$ 88.20
072-2940-014-0000	Developed/Final Map	Medium Density	0.8000	\$ 88.20
072-2940-015-0000	Developed/Final Map	Medium Density	0.8000	\$ 88.20
072-2940-016-0000	Developed/Final Map	Medium Density	0.8000	\$ 88.20
072-2940-017-0000	Developed/Final Map	Medium Density	0.8000	\$ 88.20
072-2940-018-0000	Developed/Final Map	Medium Density	0.8000	\$ 88.20
072-2940-019-0000	Developed/Final Map	Medium Density	0.8000	\$ 88.20
072-2940-020-0000	Developed/Final Map	Medium Density	0.8000	\$ 88.20
072-2940-021-0000	Developed/Final Map	Medium Density	0.8000	\$ 88.20
072-2940-022-0000	Developed/Final Map	Medium Density	0.8000	\$ 88.20
072-2940-023-0000	Developed/Final Map	Medium Density	0.8000	\$ 88.20
072-2940-024-0000	Developed/Final Map	Medium Density	0.8000	\$ 88.20
072-2940-025-0000	Developed/Final Map	Medium Density	0.8000	\$ 88.20
072-2940-026-0000	Developed/Final Map	Medium Density	0.8000	\$ 88.20
072-2940-027-0000	Developed/Final Map	Medium Density	0.8000	\$ 88.20
072-2940-028-0000	Developed/Final Map	Medium Density	0.8000	\$ 88.20
072-2940-029-0000	Developed/Final Map	Medium Density	0.8000	\$ 88.20
072-2940-030-0000	Developed/Final Map	Medium Density	0.8000	\$ 88.20
072-2940-031-0000	Developed/Final Map	Medium Density	0.8000	\$ 88.20
072-2940-032-0000	Developed/Final Map	Medium Density	0.8000	\$ 88.20
072-2940-033-0000	Developed/Final Map	Medium Density	0.8000	\$ 88.20
072-2940-034-0000	Developed/Final Map	Medium Density	0.8000	\$ 88.20
072-2940-035-0000	Developed/Final Map	Medium Density	0.8000	\$ 88.20
072-2940-036-0000	Developed/Final Map	Medium Density	0.8000	\$ 88.20

City of Rancho Cordova **ATTACHMENT 3**
ITEM 17.3. **Transit Related Services Benefit District Zone No. 2** **Exhibit A to the Resolution**
Fiscal Year 2023-24 Charge Roll

APN	Development Status	Land Use	EDU	Levy Amount
072-2940-037-0000	Developed/Final Map	Medium Density	0.8000	\$ 88.20
072-2940-038-0000	Developed/Final Map	Medium Density	0.8000	\$ 88.20
072-2940-039-0000	Developed/Final Map	Medium Density	0.8000	\$ 88.20
072-2940-040-0000	Developed/Final Map	Medium Density	0.8000	\$ 88.20
072-2940-041-0000	Developed/Final Map	Medium Density	0.8000	\$ 88.20
072-2940-042-0000	Developed/Final Map	Medium Density	0.8000	\$ 88.20
072-2940-043-0000	Developed/Final Map	Medium Density	0.8000	\$ 88.20
072-2940-044-0000	Developed/Final Map	Medium Density	0.8000	\$ 88.20
072-2940-045-0000	Developed/Final Map	Medium Density	0.8000	\$ 88.20
072-2940-046-0000	Developed/Final Map	Medium Density	0.8000	\$ 88.20
072-2940-047-0000	Developed/Final Map	Medium Density	0.8000	\$ 88.20
072-2940-048-0000	Developed/Final Map	Medium Density	0.8000	\$ 88.20
072-2940-049-0000	Developed/Final Map	Medium Density	0.8000	\$ 88.20
072-2940-050-0000	Developed/Final Map	Medium Density	0.8000	\$ 88.20
072-2940-051-0000	Developed/Final Map	Medium Density	0.8000	\$ 88.20
072-2940-052-0000	Developed/Final Map	Medium Density	0.8000	\$ 88.20
072-2940-053-0000	Developed/Final Map	Medium Density	0.8000	\$ 88.20
072-2940-054-0000	Developed/Final Map	Medium Density	0.8000	\$ 88.20
072-2940-055-0000	Developed/Final Map	Medium Density	0.8000	\$ 88.20
072-2940-056-0000	Developed/Final Map	Medium Density	0.8000	\$ 88.20
072-2940-057-0000	Developed/Final Map	Medium Density	0.8000	\$ 88.20
072-2940-058-0000	Developed/Final Map	Medium Density	0.8000	\$ 88.20
072-2940-059-0000	Developed/Final Map	Medium Density	0.8000	\$ 88.20
072-2940-060-0000	Developed/Final Map	Medium Density	0.8000	\$ 88.20
072-2940-061-0000	Developed/Final Map	Medium Density	0.8000	\$ 88.20
072-2940-062-0000	Developed/Final Map	Medium Density	0.8000	\$ 88.20
072-2940-063-0000	Developed/Final Map	Medium Density	0.8000	\$ 88.20
072-2940-064-0000	Developed/Final Map	Medium Density	0.8000	\$ 88.20
072-2940-065-0000	Developed/Final Map	Medium Density	0.8000	\$ 88.20
072-2940-066-0000	Developed/Final Map	Medium Density	0.8000	\$ 88.20
072-2950-001-0000	Developed/Final Map	Medium Density	0.8000	\$ 88.20
072-2950-002-0000	Developed/Final Map	Medium Density	0.8000	\$ 88.20
072-2950-003-0000	Developed/Final Map	Medium Density	0.8000	\$ 88.20
072-2950-004-0000	Developed/Final Map	Medium Density	0.8000	\$ 88.20
072-2950-005-0000	Developed/Final Map	Medium Density	0.8000	\$ 88.20
072-2950-006-0000	Developed/Final Map	Medium Density	0.8000	\$ 88.20
072-2950-007-0000	Developed/Final Map	Medium Density	0.8000	\$ 88.20
072-2950-008-0000	Developed/Final Map	Medium Density	0.8000	\$ 88.20
072-2950-009-0000	Developed/Final Map	Medium Density	0.8000	\$ 88.20
072-2950-010-0000	Developed/Final Map	Medium Density	0.8000	\$ 88.20
072-2950-011-0000	Developed/Final Map	Medium Density	0.8000	\$ 88.20
072-2950-012-0000	Developed/Final Map	Medium Density	0.8000	\$ 88.20
072-2950-013-0000	Developed/Final Map	Medium Density	0.8000	\$ 88.20
072-2950-014-0000	Developed/Final Map	Medium Density	0.8000	\$ 88.20
072-2950-015-0000	Developed/Final Map	Medium Density	0.8000	\$ 88.20

ATTACHMENT 3

City of Rancho Cordova

ITEM 17.3. Transit Related Services Benefit District Zone No. 2 **Exhibit A to the Resolution**

Fiscal Year 2023-24 Charge Roll

APN	Development Status	Land Use	EDU	Levy Amount
072-2950-016-0000	Developed/Final Map	Medium Density	0.8000	\$ 88.20
072-2950-017-0000	Developed/Final Map	Medium Density	0.8000	\$ 88.20
072-2950-018-0000	Developed/Final Map	Medium Density	0.8000	\$ 88.20
072-2950-019-0000	Developed/Final Map	Medium Density	0.8000	\$ 88.20
072-2950-020-0000	Developed/Final Map	Medium Density	0.8000	\$ 88.20
072-2950-021-0000	Developed/Final Map	Medium Density	0.8000	\$ 88.20
072-2950-022-0000	Developed/Final Map	Medium Density	0.8000	\$ 88.20
072-2950-023-0000	Developed/Final Map	Medium Density	0.8000	\$ 88.20
072-2950-024-0000	Developed/Final Map	Medium Density	0.8000	\$ 88.20
072-2950-025-0000	Developed/Final Map	Medium Density	0.8000	\$ 88.20
072-2950-026-0000	Developed/Final Map	Medium Density	0.8000	\$ 88.20
072-2950-027-0000	Developed/Final Map	Medium Density	0.8000	\$ 88.20
072-2950-028-0000	Developed/Final Map	Medium Density	0.8000	\$ 88.20
072-2950-029-0000	Developed/Final Map	Medium Density	0.8000	\$ 88.20
072-2950-030-0000	Developed/Final Map	Medium Density	0.8000	\$ 88.20
072-2950-031-0000	Developed/Final Map	Medium Density	0.8000	\$ 88.20
072-2950-032-0000	Developed/Final Map	Medium Density	0.8000	\$ 88.20
072-2950-033-0000	Developed/Final Map	Medium Density	0.8000	\$ 88.20
072-2950-034-0000	Developed/Final Map	Medium Density	0.8000	\$ 88.20
072-2950-035-0000	Developed/Final Map	Medium Density	0.8000	\$ 88.20
072-2950-036-0000	Developed/Final Map	Medium Density	0.8000	\$ 88.20
072-2950-037-0000	Developed/Final Map	Medium Density	0.8000	\$ 88.20
072-2950-038-0000	Developed/Final Map	Medium Density	0.8000	\$ 88.20
072-2950-039-0000	Developed/Final Map	Medium Density	0.8000	\$ 88.20
072-2950-040-0000	Developed/Final Map	Medium Density	0.8000	\$ 88.20
072-2950-041-0000	Developed/Final Map	Medium Density	0.8000	\$ 88.20
072-2950-042-0000	Developed/Final Map	Medium Density	0.8000	\$ 88.20
072-2950-043-0000	Developed/Final Map	Medium Density	0.8000	\$ 88.20
072-2950-044-0000	Developed/Final Map	Medium Density	0.8000	\$ 88.20
072-2950-045-0000	Developed/Final Map	Medium Density	0.8000	\$ 88.20
072-2950-046-0000	Developed/Final Map	Medium Density	0.8000	\$ 88.20
072-2950-047-0000	Developed/Final Map	Medium Density	0.8000	\$ 88.20
072-2950-048-0000	Developed/Final Map	Medium Density	0.8000	\$ 88.20
072-2950-049-0000	Developed/Final Map	Medium Density	0.8000	\$ 88.20
072-2950-050-0000	Developed/Final Map	Medium Density	0.8000	\$ 88.20
072-2950-051-0000	Developed/Final Map	Medium Density	0.8000	\$ 88.20
072-2950-052-0000	Developed/Final Map	Medium Density	0.8000	\$ 88.20
072-2950-053-0000	Developed/Final Map	Medium Density	0.8000	\$ 88.20
072-2950-054-0000	Developed/Final Map	Medium Density	0.8000	\$ 88.20
072-2950-055-0000	Developed/Final Map	Medium Density	0.8000	\$ 88.20
072-2950-056-0000	Developed/Final Map	Medium Density	0.8000	\$ 88.20
072-2950-057-0000	Developed/Final Map	Medium Density	0.8000	\$ 88.20
072-2950-058-0000	Developed/Final Map	Medium Density	0.8000	\$ 88.20
072-2950-059-0000	Developed/Final Map	Medium Density	0.8000	\$ 88.20
072-2950-060-0000	Developed/Final Map	Medium Density	0.8000	\$ 88.20

City of Rancho Cordova **ATTACHMENT 3**
ITEM 17.3. **Transit Related Services Benefit District Zone No. 2** **Exhibit A to the Resolution**
Fiscal Year 2023-24 Charge Roll

APN	Development Status	Land Use	EDU	Levy Amount
072-2950-061-0000	Developed/Final Map	Medium Density	0.8000	\$ 88.20
072-2950-062-0000	Developed/Final Map	Medium Density	0.8000	\$ 88.20
072-2950-063-0000	Developed/Final Map	Medium Density	0.8000	\$ 88.20
072-2960-001-0000	Developed/Final Map	Medium Density	0.8000	\$ 88.20
072-2960-002-0000	Developed/Final Map	Medium Density	0.8000	\$ 88.20
072-2960-003-0000	Developed/Final Map	Medium Density	0.8000	\$ 88.20
072-2960-004-0000	Developed/Final Map	Medium Density	0.8000	\$ 88.20
072-2960-005-0000	Developed/Final Map	Medium Density	0.8000	\$ 88.20
072-2960-006-0000	Developed/Final Map	Medium Density	0.8000	\$ 88.20
072-2960-007-0000	Developed/Final Map	Medium Density	0.8000	\$ 88.20
072-2960-008-0000	Developed/Final Map	Medium Density	0.8000	\$ 88.20
072-2960-009-0000	Developed/Final Map	Medium Density	0.8000	\$ 88.20
072-2960-010-0000	Developed/Final Map	Medium Density	0.8000	\$ 88.20
072-2960-011-0000	Developed/Final Map	Medium Density	0.8000	\$ 88.20
072-2960-012-0000	Developed/Final Map	Medium Density	0.8000	\$ 88.20
072-2960-013-0000	Developed/Final Map	Medium Density	0.8000	\$ 88.20
072-2960-014-0000	Developed/Final Map	Medium Density	0.8000	\$ 88.20
072-2960-015-0000	Developed/Final Map	Medium Density	0.8000	\$ 88.20
072-2960-016-0000	Developed/Final Map	Medium Density	0.8000	\$ 88.20
072-2960-017-0000	Developed/Final Map	Medium Density	0.8000	\$ 88.20
072-2960-018-0000	Developed/Final Map	Medium Density	0.8000	\$ 88.20
072-2960-019-0000	Developed/Final Map	Medium Density	0.8000	\$ 88.20
072-2960-020-0000	Developed/Final Map	Medium Density	0.8000	\$ 88.20
072-2960-021-0000	Developed/Final Map	Medium Density	0.8000	\$ 88.20
072-2960-022-0000	Developed/Final Map	Medium Density	0.8000	\$ 88.20
072-2960-023-0000	Developed/Final Map	Medium Density	0.8000	\$ 88.20
072-2960-024-0000	Developed/Final Map	Medium Density	0.8000	\$ 88.20
072-2960-025-0000	Developed/Final Map	Medium Density	0.8000	\$ 88.20
072-2960-026-0000	Developed/Final Map	Medium Density	0.8000	\$ 88.20
072-2960-027-0000	Developed/Final Map	Medium Density	0.8000	\$ 88.20
072-2960-028-0000	Developed/Final Map	Medium Density	0.8000	\$ 88.20
072-2960-029-0000	Developed/Final Map	Medium Density	0.8000	\$ 88.20
072-2960-030-0000	Developed/Final Map	Medium Density	0.8000	\$ 88.20
072-2960-031-0000	Developed/Final Map	Medium Density	0.8000	\$ 88.20
072-2960-032-0000	Developed/Final Map	Medium Density	0.8000	\$ 88.20
072-2960-033-0000	Developed/Final Map	Medium Density	0.8000	\$ 88.20
072-2960-034-0000	Developed/Final Map	Medium Density	0.8000	\$ 88.20
072-2960-035-0000	Developed/Final Map	Medium Density	0.8000	\$ 88.20
072-2960-036-0000	Developed/Final Map	Medium Density	0.8000	\$ 88.20
072-2960-037-0000	Developed/Final Map	Medium Density	0.8000	\$ 88.20
072-2960-038-0000	Developed/Final Map	Medium Density	0.8000	\$ 88.20
072-2960-039-0000	Developed/Final Map	Medium Density	0.8000	\$ 88.20
072-2960-040-0000	Developed/Final Map	Medium Density	0.8000	\$ 88.20
072-2960-041-0000	Developed/Final Map	Medium Density	0.8000	\$ 88.20
072-2960-042-0000	Developed/Final Map	Medium Density	0.8000	\$ 88.20

ATTACHMENT 3

ITEM 17.3. City of Rancho Cordova Exhibit A to the Resolution
Transit Related Services Benefit District Zone No. 2
Fiscal Year 2023-24 Charge Roll

APN	Development Status	Land Use	EDU	Levy Amount
072-2960-043-0000	Developed/Final Map	Medium Density	0.8000	\$ 88.20
072-2960-044-0000	Developed/Final Map	Medium Density	0.8000	\$ 88.20
072-2960-045-0000	Developed/Final Map	Medium Density	0.8000	\$ 88.20
072-2960-046-0000	Developed/Final Map	Medium Density	0.8000	\$ 88.20
072-2960-047-0000	Developed/Final Map	Medium Density	0.8000	\$ 88.20
072-2960-048-0000	Developed/Final Map	Medium Density	0.8000	\$ 88.20
072-2960-049-0000	Developed/Final Map	Medium Density	0.8000	\$ 88.20
072-2960-050-0000	Developed/Final Map	Medium Density	0.8000	\$ 88.20
072-2960-051-0000	Developed/Final Map	Medium Density	0.8000	\$ 88.20
072-2960-052-0000	Developed/Final Map	Medium Density	0.8000	\$ 88.20
072-2960-053-0000	Developed/Final Map	Medium Density	0.8000	\$ 88.20
072-2960-054-0000	Developed/Final Map	Medium Density	0.8000	\$ 88.20
072-2960-055-0000	Developed/Final Map	Medium Density	0.8000	\$ 88.20
072-2960-056-0000	Developed/Final Map	Medium Density	0.8000	\$ 88.20
072-2960-057-0000	Developed/Final Map	Medium Density	0.8000	\$ 88.20
072-2960-058-0000	Developed/Final Map	Medium Density	0.8000	\$ 88.20
072-2960-059-0000	Developed/Final Map	Medium Density	0.8000	\$ 88.20
072-2960-060-0000	Developed/Final Map	Medium Density	0.8000	\$ 88.20
072-2960-061-0000	Developed/Final Map	Medium Density	0.8000	\$ 88.20
072-2960-062-0000	Developed/Final Map	Medium Density	0.8000	\$ 88.20
6,635 Parcels				\$720,523.44

MEMORANDUM



ITEM 17.4.

DATE: June 5, 2023
TO: Honorable Mayor and Council Members
FROM: Elizabeth Sparkman, Community Development Director
Dalia Fadl, Principal Engineer
SUBJECT: **RESOLUTIONS APPROVING PROCEEDINGS FOR THE ANNUAL LEVY AND COLLECTION OF ASSESSMENTS FOR THE RANCHO CORDOVA ROAD MAINTENANCE ASSESSMENT DISTRICT FOR FISCAL YEAR 2023-2024.**

RECOMMENDATION

Adopt the Resolution initiating proceedings for the annual levy and collection of assessments, declaring its intention to levy the annual assessments and preliminarily approving the Engineer's Report for the Rancho Cordova Road Maintenance Assessment District for Fiscal Year 2023-2024; and adopt the Resolution amending and/or approving the annual Engineer's Report and ordering the levy and collection of assessments within the Rancho Cordova Road Maintenance Assessment District for Fiscal Year 2023-2024.

RESULT OF RECOMMENDED ACTION

Adoption of the Resolutions would authorize the continuance of the annual levy and collection of assessments in the District. The assessments provide funding for streetlight and road maintenance and only apply to specific developed areas that are part of the District as identified in the Engineer's Report.

BACKGROUND

The Rancho Cordova Road Maintenance Assessment District (hereinafter "the District") was formed in June 2006 by the City Council. The purpose was to create a financial mechanism to provide street and street lighting operations and maintenance services for public improvements created as a result of new development.

State law requires the City to hold a public hearing prior to the approval of the proposed assessment rates and the levy of the annual assessment. An Engineer's Report showing the proposed assessment rates has been prepared, placed on file with the City Clerk.

Through adoption of the Resolution, Attachment 1, the City is initiating the proceedings for the annual levy and collection of assessments and caused the preparation of the Engineer's Report and preliminarily approves the Engineer's Report, declaring its intention to levy the annual assessments for Fiscal Year 2023-2024. The City Clerk has given notice and set today as the time and place to conduct a public hearing on the matter.

The Engineer's Report, Attachment 3, prepared by Harris & Associates includes diagrams of the assessment areas, a description and cost estimates of the operations and maintenance services to be provided, a description of the property to be benefited, and the amount of the assessment to each individual property. The services performed within and funded by the District include the operation, servicing and maintenance of the District's streets and street lighting improvements at the locations described in the Engineer's Report. The proposed assessments for Fiscal Year 2023-2024 are detailed in the Preliminary Assessment Role, Attachment 4, and summarized per Zone in Table 1 below:

Table 1

ZONE 1 – CAPITAL VILLAGE					
	<u>Parcels</u>	<u>Acres</u>	<u>Street Assessments</u>	<u>Lighting Assessments</u>	<u>Total FY 23/24 Assessments</u>
No Alley					
COM	15	32.078	\$ 119,178	\$ 5,341	\$ 124,519
PARK	3	6.93	6,583	995	7,578
SFR-H	6		1,267	191	1,458
SFR-M*	163		43,010	6,621	49,631
VAC	0		0	0	0
Alley/Aisle					
SFR-H	216		61,327	10,938	72,265
SFR-L	151		60,021	10,707	70,728
SFR-M	248		88,003	15,511	103,514
TOTAL					\$ 429,693
ZONE 4 – SUNDANCE					
	<u>Parcels</u>	<u>Acres</u>	<u>Street Assessments</u>	<u>Lighting Assessments</u>	<u>Total FY 23/24 Assessments</u>
Vacant	1	11.82	\$2,996	\$232	\$ 3,228
ZONE 5 – ANTHOLOGY AT ANATOLIA					
	<u>Parcels</u>	<u>Acres</u>	<u>Street Assessments</u>	<u>Lighting Assessments</u>	<u>Total FY 23/24 Assessments</u>
SFR	118		\$ 35,092	\$ 2,286	\$ 37,378
SFR = Single Family Residential SFR-H = Single Family Residential – High Density SFR-M = Single Family Residential – Medium Density SFR-L = Single Family Residential – Low Density					

The Fiscal Year 2023-2024 total assessments for the existing zones of benefit are as follows:

Zone 1 – Total Estimated Assessments:	\$ 429,693
Zone 4 – Total Estimated Assessments:	\$ 3,228
Zone 5 – Total Estimated Assessments:	\$ 37,378
TOTAL	\$ 470,299

The funds will be used to pay for routine maintenance and operations costs, recover district administration costs, and build up reserves for the slurry seal, and the eventual overlay and other replacement costs.

In order to proceed with the levy of assessments, it is appropriate for the Council to conduct the public hearing and adopt the Resolution, Attachment 2, which approves the Annual Engineer's Report and authorizes the levy and collection of assessments for Fiscal Year 2023-2024.

FISCAL IMPACT AND FUNDING SOURCE

There is no fiscal impact to the City's General Fund.

ATTACHMENT(S)

1. Resolution Initiating Proceedings for the Annual Levy and Collection of Assessments
2. Resolution Amending or Approving the Annual Engineer's Report
3. Exhibit A to the Resolution - Engineer's Report
4. Preliminary Assessment Roll

CITY OF RANCHO CORDOVA

RESOLUTION NO. XX-2023

A RESOLUTION OF THE CITY COUNCIL OF THE CITY OF RANCHO CORDOVA, STATE OF CALIFORNIA, INITIATING PROCEEDINGS FOR THE ANNUAL LEVY AND COLLECTION OF ASSESSMENTS, DECLARING ITS INTENTION TO LEVY THE ANNUAL ASSESSMENTS AND PRELIMINARILY APPROVING THE ENGINEER'S REPORT FOR THE RANCHO CORDOVA ROAD MAINTENANCE ASSESSMENT DISTRICT FOR FISCAL YEAR 2023-2024

WHEREAS, the City Council by previous action and resolutions formed the Rancho Cordova Road Maintenance Assessment District (hereafter referred to as the "District") pursuant to the Benefit Assessment Act of 1982, Chapter 6.4, Division 2, Title 5 of the Government Code of the State of California commencing with Section 54703 (hereafter referred to as the "Act"); for the purposes of levying annual assessments upon benefiting properties within the District for the maintenance, operation and servicing of streets, street lights and facilities related thereto; and

WHEREAS, in May of 2006, an Engineer's Report (hereafter referred to as the "Formation Report") was prepared, filed and subsequently approved by the City Council in connection with the District and the levy of said assessments, pursuant to Section 54716 of said Act; and

WHEREAS, on June 19, 2006, the City Council conducted property owner protest proceedings relating to the improvements and services described in the Formation Report and the levy and collection of annual assessments and an annual assessment rate inflator formula related thereto in accordance with the provisions of the California Constitution Article XIID; and

WHEREAS, the City Council has retained Harris & Associates as the Engineer of Work for the purpose of assisting with the annual levy of the District, and to prepare and file an Engineer's Report (hereafter referred to as the "Engineer's Report" or the "Report") with the City Clerk; and

WHEREAS, the Engineer of Work has prepared and filed with the City Clerk, and the City Clerk has presented to the City Council, the Engineer's Report, which describes the assessments against the parcels of land within the District for the fiscal year commencing July 1, 2023, and ending June 30, 2024, to pay for the maintenance, operation and servicing of streets, street lights and facilities related thereto; and

WHEREAS, this City Council has carefully examined and reviewed the Report as presented and, the City Council may approve the Report, as filed, or it may modify the Report and approve it as modified; and

WHEREAS, the City Clerk has given proper notice that a public hearing on these matters is to be held by the City Council on Monday, June 5, 2023, at 5:30 p.m., or as soon thereafter as feasible. A notice of the public hearing was published for two successive weeks, in a newspaper of general circulation, before the date of the hearing, and by posting such notice on the official bulletin board customarily used by the City Clerk for the posting of notices.

NOW, THEREFORE, BE IT HEREBY RESOLVED BY THE CITY COUNCIL OF THE CITY OF RANCHO CORDOVA AS FOLLOWS:

1. The above recitals are all true and correct.
2. The Report as presented, consists of the following:
 - a. A Description of Improvements.
 - b. A Description of the District.
 - c. The proposed Annual Budget for the fiscal year (Costs and Expenses).
 - d. The Method of Apportionment that details the method of calculating each parcel's proportional special benefits and annual assessment.
 - e. The District boundaries.
 - f. The Preliminary Assessment Roll containing the Levy for each Assessor Parcel Number within the District proposed for Fiscal Year 2023-2024.
3. The proposed assessments as outlined in the Report have been spread in accordance with the benefits received from the improvements, operation, maintenance and services to be performed within the District, and are in compliance with the Act and the provisions of California Constitution Article XIID.
4. The Report is hereby approved on a preliminary basis, as presented or modified, and ordered to be filed in the Office of the City Clerk as a permanent record and to remain open to public inspection.
5. The City Clerk is hereby directed to enter on the minutes of the City Council any and all modifications to the Report determined and approved by the City Council, and all such changes and/or modifications by reference are incorporated into the Report.
6. The City Council hereby declares its intention to seek the annual levy of the District assessments for Fiscal Year 2023-2024, pursuant to the Act, over and including the land within the District boundaries to pay the costs of the maintenance, operation and servicing of streets, street lights, facilities related thereto and other improvements, as more fully described in the Report.
7. The boundaries of the District are described in the Report and include the parcels within the District at the time of the Resolution of Intention as identified on the Sacramento County Assessor's Secured Roll and the Assessor's Parcel Maps.
8. The proposed assessments for Fiscal Year 2023-2024 do not exceed the maximum assessment approved through the property owner protest proceedings during the formation of the District.
9. The City Clerk has given proper notice of the time and place of the public hearing regarding these matters.

PASSED AND ADOPTED by the City Council of the City of Rancho Cordova on the 5th day of June, 2023, by the following vote:

AYES:

NOES:

ABSENT:

ABSTAIN:

ITEM 17.4.

ATTACHMENT 1

ATTEST:

Linda Budge, Mayor

Stacy Leitner, CMC
City Clerk

CITY OF RANCHO CORDOVA

RESOLUTION NO. XX-2023

**A RESOLUTION OF THE CITY COUNCIL OF THE CITY OF RANCHO CORDOVA,
STATE OF CALIFORNIA, AMENDING AND/OR APPROVING THE ANNUAL
ENGINEER'S REPORT AND ORDERING THE LEVY AND COLLECTION OF
ASSESSMENTS WITHIN THE RANCHO CORDOVA ROAD MAINTENANCE
ASSESSMENT DISTRICT FOR FISCAL YEAR 2023-2024**

WHEREAS, the City Council has, by previous Resolution, declared its intention to levy assessments within the Rancho Cordova Road Maintenance Assessment District (hereafter referred to as the "District"); and

WHEREAS, the Engineer selected by the City Council has prepared and filed with the City Clerk, and the City Clerk has presented to the City Council, an Engineer's Report (hereafter referred to as the "Engineer's Report" or the "Report") Exhibit A, on file with the City Clerk, that describes the assessments against the parcels of land within the District for the fiscal year commencing July 1, 2023, and ending June 30, 2024, to pay for the maintenance, operation and servicing of streets, street lights and facilities related thereto; and

WHEREAS, the City Council has carefully examined and reviewed the Engineer's Report as presented (or amended), and is satisfied with the items and documents as set forth therein, and finds that the levy of assessments has been spread in accordance with the special benefits received from the improvements, operation, maintenance and services to be performed, as set forth in said the Report; and

WHEREAS, the City Council and its legal counsel have reviewed Proposition 218 and found that these assessments comply with applicable provisions of Article XIID of the California State Constitution; and

WHEREAS, upon reasonable written notice by Sacramento County of any claim or challenge, the City of Rancho Cordova agrees to defend with counsel of its choice, indemnify and hold harmless Sacramento County, its Board of Supervisors, officers, officials, agents and employees (collectively "the County"), against the payment of any liabilities, losses, costs and expenses, including attorney fees and court costs, not due to the County's own active negligence or willful misconduct, which the County may incur in the exercise and performance of its powers and duties in placing these assessments onto the County roll and tax bills for the City of Rancho Cordova; and

WHEREAS, the City Council desires to levy and collect assessments against parcels of land within the District for the Fiscal Year commencing July 1, 2023, and ending June 30, 2024, to pay the costs and expenses of operating, maintaining and servicing the improvements and appurtenant facilities located within the District; and

WHEREAS, it is the City's intention to conduct a public hearing concerning the levy of assessments for the District; and

WHEREAS, the City Clerk has given proper notice that a public hearing on these matters is to be held by the City Council on Monday, June 5, 2023, at 5:30 p.m., or as soon thereafter as feasible. A notice of the public hearing was published for two successive weeks, in a newspaper of general circulation, before the date of the hearing, and by posting such notice on the official bulletin board customarily used by the City Clerk for the posting of notices.

NOW, THEREFORE, BE IT HEREBY RESOLVED BY THE CITY COUNCIL OF THE CITY OF RANCHO CORDOVA AS FOLLOWS:

1. Following notice duly given, the City Council has held a full and fair public hearing regarding the District, the levy and collection of assessments, the Engineer's Report prepared in connection therewith, and considered any oral and written statements, protests and communications made or filed by interested persons regarding these matters.
2. The City Council finds the proposed assessments for Fiscal Year 2023-2024 are consistent with the assessment methodology and rates approved through the balloting proceedings.
3. That the Engineer's Report is hereby approved (as amended) and is ordered to be filed in the office of the City Clerk as a permanent record and to remain open to public inspection, the City Council hereby finds and determines that:
 - a) The land and eligible parcels within the boundaries of the District will receive a particular and distinct benefit over and above general benefits conferred on real property located in the District or to the public at large from the operation, maintenance and servicing of the improvements and appurtenant facilities identified in the Engineer's Report (hereinafter referred to as "Special Benefit"); and
 - b) The District includes the lands and parcels receiving such Special Benefit; and
 - c) The net amount to be assessed upon the lands within the District is in accordance and apportioned by a formula and method which fairly distributes the net amount among eligible parcels in proportion to the special benefit to be received by each parcel from the improvements and services for the fiscal year commencing July 1, 2023, and ending June 30, 2024.
4. The Engineer's Report and assessment as presented to the City Council and on file in the office of the City Clerk comply with the applicable provisions of the California State Constitution Article XIID and are hereby confirmed as filed.
5. The maintenance, operation and servicing of the improvements shall be performed pursuant to the provisions of the *Benefit Assessment Act of 1982, Title 5, Division 2, Part 1, Chapter 6.4 of the Government Code of the State of California Commencing with section 54703* (hereafter referred to as the "Act"). The City Council hereby orders the proposed improvements to be made, which improvements are briefly described as the ongoing maintenance, operation of street improvements and appurtenant facilities, street lighting and appurtenance facilities related thereto located within the District boundaries, the City of Rancho Cordova, and the jurisdiction of the City Council. A more detailed description of the improvements is contained within the Engineer's Report.

6. The County Auditor of Sacramento County shall enter on the County Assessment Roll opposite each eligible parcel of land the amount of levy, and such levies shall be collected at the same time and in the same manner as the County taxes are collected, pursuant to the provisions provided in the Act. After collection by the County, the net amount of the levy shall be paid to the Treasurer of the City of Rancho Cordova.

7. The adoption of this Resolution constitutes the District levy for the fiscal year commencing July 1, 2023, and ending June 30, 2024.

8. The City Treasurer shall deposit all money representing assessments collected by the County for the District to the credit of a fund for the District and such money shall be expended only for the maintenance, operation and servicing of the improvements as described above in recital 5.

9. Harris & Associates is hereby designated to file the levy with the County Auditor/Controller on behalf of the City. The City Clerk is directed to deliver a certified copy of this adopted Resolution to Harris & Associates within two weeks of adoption via either e-mail to alison.bouley@weareharris.com or US Mail to: Harris & Associates, 22 Executive Park, Suite 200, Irvine, CA 92614 Attn: Alison Bouley.

10. That the above recitals are all true and correct. The City Clerk shall certify to the passage and adoption of this Resolution, and the minutes of this meeting shall so reflect the presentation of, any modification to and final confirmation of the Report.

PASSED AND ADOPTED by the City Council of the City of Rancho Cordova this 5th day of June, 2023, by the following vote:

AYES:

NOES:

ABSENT:

ABSTAIN:

ATTEST:

Linda Budge, Mayor

Stacy Leitner, CMC
City Clerk



CITY OF RANCHO CORDOVA

ENGINEER'S REPORT

ROAD MAINTENANCE ASSESSMENT DISTRICT

FISCAL YEAR 2023-24

SACRAMENTO COUNTY, CALIFORNIA

May 1, 2023

PREPARED BY



Harris & Associates

ITEM 17.4.

Engineer's Report

Road Maintenance Assessment District

City of Rancho Cordova

Fiscal Year 2023-24

ATTACHMENT 3
Exhibit A to the Resolution



Harris & Associates

TABLE OF CONTENTS

Statement of Assessment Engineer	i
Part I - Overview	1
Part II - Plans and Specifications	2
Part III - Cost Estimate	4
Part IV - Method of Apportionment	12
Part V – Cost of Living Adjustments	26
Appendix A – Boundary Maps	28
Appendix B – Assessment Roll	35

ITEM 17.4.

Engineer's Report

Road Maintenance Assessment District

City of Rancho Cordova

Fiscal Year 2023-24



ENGINEER'S CERTIFICATION

Statement of Assessment Engineer

AGENCY: THE CITY OF RANCHO CORDOVA

PROJECT: ROAD MAINTENANCE ASSESSMENT DISTRICT

TO: THE CITY COUNCIL OF THE
CITY OF RANCHO CORDOVA
STATE OF CALIFORNIA

ENGINEER'S REPORT FOR FISCAL YEAR 2023-24

The preparation of this Annual Engineer's Report ("Report") is in conformance with the obligation of the City Council for the Road Maintenance Assessment District of the City of Rancho Cordova to provide road maintenance services upon each lot or parcel of land in the district in proportion to the estimated benefit to be received by each such lot or parcel of land for Fiscal Year 2023-24.

Pursuant to the provisions of the Benefit Assessment Act of 1982 ("Act"), Article 4, Chapter 6.4 of the State of California Government Code, and in accordance with the City of Rancho Cordova's Resolution being adopted by the City Council for:

ROAD MAINTENANCE ASSESSMENT DISTRICT

(Hereinafter referred to as the "District"),

I, Alison Bouley, authorized representative of the District, the duly appointed Assessment Engineer submit the following Report which consists of the following five (5) parts and Appendices:

PART I

Overview: Provides the background and reason for the District.

PART II

Plans and Specifications: Plans and specifications for the existing and ultimate improvements are as set forth on the lists thereof, attached hereto, and are on file in the Office of the City Engineer and are incorporated herein by reference.

ITEM 17.4.

Engineer's Report

Road Maintenance Assessment District

City of Rancho Cordova

Fiscal Year 2023-24

ATTACHMENT 3 Exhibit A to the Resolution



Harris & Associates

PART III

Cost Estimate: The estimated cost to be funded by the District for the operation, servicing and maintenance of the improvements for Fiscal Year 2023-24, including incidental costs and expenses in connection therewith.

PART IV

Method of Apportionment: The method of apportionment of assessments indicates the proposed assessment of the net amount of the costs and expenses of the maintenance and/or servicing of the existing and ultimate improvements to be assessed upon the lots and parcels of land within the Assessment District in proportion to the estimated special benefits to be received by such lots and parcels.

PART V

Cost of Living Adjustments: Each year, the Road Maintenance Assessment District increases cost estimations based on the annual change in the Construction Cost Index (CCI) as presented by Engineering News Record (ENR) Magazine. Part IV shows the adjusted Maximum Assessment Rates.

Appendices

Appendix A – Boundary Maps

Appendix B – Assessment Roll

In conclusion, it is my opinion that the costs and expenses of the District have been assessed to the lots and parcels within the boundaries of the District in proportion to the estimated benefits to be received by each lot or parcel from the services provided.



Harris & Associates



Alison Bouley, P.E., Assessment Engineer
R.C.E. No. C61383
Engineer of Work
County of Sacramento
State of California

ITEM 17.4.

Engineer's Report

Road Maintenance Assessment District

City of Rancho Cordova

Fiscal Year 2023-24

ATTACHMENT 3 Exhibit A to the Resolution



Harris & Associates

PART I – OVERVIEW

The Benefit Assessment Act of 1982 (hereinafter referred to as the "1982 Act") permits the establishment of assessment districts by cities for the purpose of levying assessments to provide certain public improvements that provide a special benefit to parcels. This includes the maintenance and operation of streets and street lighting services.

Annual assessments through the District will fund the operation, servicing and maintenance of the District's streets and street lighting improvements, as described herein, for Fiscal Year 2023-24, including incidental costs and expenses in connection therewith.

This Engineer's Report provides the formula to be used to apportion the costs of providing these services and the methodology used to levy the assessments to the parcels within the District to fund the costs.

Formation Overview

The City Council, pursuant to the 1982 Act, and in accordance with Article XIID of the California Constitution ("Article XIID"); and the Proposition 218 Omnibus Implementation Act, commencing with Section 53750 of the California Government Code (the "Implementation Act"), did on May 31, 2006, adopt Resolution 64-2006 initiating proceedings for the formation of the District.

On June 19, 2006, pursuant to the 1982 Act and Article XIID, the City Council conducted a noticed public hearing to consider public testimonies, comments and written protests regarding the formation of the District and the levy of assessments. At the public hearing, property owner protest ballots received were tabulated and a majority protest did not exist for the proposed maximum assessments and the annual inflationary adjustment factor presented and described herein. The City Council adopted Resolution 93-2006, which approved the Engineer's Report, ordered the formation of the District, and approved the levy and collection of assessments.

ITEM 17.4.

Engineer's Report

Road Maintenance Assessment District

City of Rancho Cordova

Fiscal Year 2023-24



PART II – PLANS AND SPECIFICATIONS

DESCRIPTION OF DISTRICT BOUNDARIES

The District consists of three noncontiguous zones: Zone 1, Zone 4, and Zone 5. Reference is made to the boundary maps shown in Part E of the Engineer's Report.

Zone 1

The location of Zone 1 and the "Capital Village" development is generally described as:

- Disk Drive and Data Drive as the northern boundary;
- Six hundred feet south on International Drive as the southern boundary;
- Zinfandel Drive as the westerly boundary; and
- Prospect Drive as the easterly boundary

Zone 4

The location of Zone 4 and the "Sundance" development, which consist of approximately 11.44 gross acres, is generally located in the southwest corner of Douglas Road and Sunrise Boulevard.

Zone 5

The location of Zone 5 and the "Anthology at Anatolia" development is generally described as:

- Douglas Road as the northern boundary
- Herodian Drive as the southern boundary
- The extension of Anatolia Drive as the approximate westerly boundary

The property owners of the proposed Zones 2 and 3 of the District withdrew their properties prior to the formation of the District.

DESCRIPTION OF DISTRICT FACILITIES

The District facilities, which have been constructed within each zone, and those which may be subsequently constructed to be serviced and maintained by the District are generally described below.

Street and Appurtenant Facilities

Improvements include but are not limited to: sidewalks, curb and gutter, curb ramps, pavement, marking and striping, street furniture, traffic signs, hardscape, street monumentation, traffic signals, traffic signal interconnect and appurtenant facilities as required in public rights-of-way and dedicated easements within the boundaries of said District.

ITEM 17.4.

Engineer's Report

Road Maintenance Assessment District

City of Rancho Cordova

Fiscal Year 2023-24

ATTACHMENT 3 Exhibit A to the Resolution



Harris & Associates

Maintenance means the furnishing of services and materials for the ordinary and usual operation, maintenance and servicing of the street improvements or appurtenant facilities including the replacement thereof, together with cleaning, sandblasting, and painting of the improvements to remove or cover graffiti.

Operating and servicing includes the furnishing of electric energy for the operation of traffic signals and controllers, together with the administration of all aspects of the maintenance within the District.

Lighting and Appurtenant Facilities

Improvements include but are not limited to: poles and fixtures, bulbs, conductors, equipment including guys, anchors, posts and pedestals, metering devices, controllers and appurtenant facilities as required to provide lighting in public rights-of-way and dedicated easements within the boundaries of said District.

The public lighting system shall be maintained to provide adequate illumination. Electricity for streetlights shall be furnished and it shall be adequate for the intended purpose. Rates for power shall be those authorized by the California Public Utilities Commission.

Maintenance means the furnishing of services and materials for the ordinary and usual operation, maintenance and servicing of the public lighting improvements or appurtenant facilities including replacement thereof, together with the cleaning, sandblasting, and painting of light poles and other improvements to remove or cover graffiti.

Operating and servicing means the furnishing of electric energy for the public lighting improvements or appurtenant facilities, the operation of controllers and the administration of all aspects of the maintenance and the District.

The plans and specifications for the improvements, showing the general nature, location and the extent of the improvements, are on file in the office of the City Engineer and are by reference herein made a part of this report.

ITEM 17.4.*Engineer's Report**Road Maintenance Assessment District**City of Rancho Cordova**Fiscal Year 2023-24***Harris & Associates**

PART III – COST ESTIMATE

The City's budget for the operation, maintenance and servicing of streets and street lighting details the estimated costs for Fiscal Year 2023-24 as available at the time of preparation of this report, and includes reserves, engineering fees, legal fees, printing, mailing, postage, publishing, and all other related costs identified with the district proceedings.

Funds raised by the assessment shall be used only for the purpose as stated herein. A contribution to the District by the City may be made to reduce assessments or maintenance may be deferred to reduce the overall annual cost, which in turn would reduce the assessment, as the City Council deems appropriate annually.

The budget has been developed using the unit costs shown below for Fiscal Year 2023-24. Any balance or deficit remaining on July 1 must be carried over to the next Fiscal Year once the Capital Reserve is fully funded. The budget also includes a Capital Reserve Requirement in order to cover any unexpected expenditures within the district for its facilities and improvements within the normal useful life.

Unit Costs for Maintenance

Street Maintenance	Current Year Unit Costs
Streets (Local / Arterial)	
Slurry Seal - per square foot	\$ 0.45
Overlay - per square foot	\$ 3.00
Alley/Aisle	
Slab Replacement - per square foot	\$ 30.00
Other Improvements	
Curb & Gutter Replacement - per linear foot	\$ 70.00
Sidewalk Replacement - per square foot	\$ 30.00
Annual Traffic Signal Maint - each	\$ 5,600.00

Unit Costs for Street Lighting

Street Light Maintenance	Current Year Unit Costs
Single Fixture Annual Maint - each	\$ 115.00
Double Fixture Annual Maint - each	\$ 180.00
Single Fixture Capital Replacement - each	\$ 5,100.00
Double Fixture Capital Replacement - each	\$ 6,120.00

ITEM 17.4.**Engineer's Report****Road Maintenance Assessment District****City of Rancho Cordova****Fiscal Year 2023-24****ATTACHMENT 3
Exhibit A to the Resolution****Harris & Associates**

The following assumptions were used in developing the estimated costs:

The pavement unit cost above also includes the cost of re-marking and re-striping the roadway after pavement maintenance is complete.

Current year unit costs are based on recent bids received. Some of the original unit costs were for new construction only and the current year unit costs reflect the full replacement effort.

ZONE 1 – CAPITAL VILLAGE

**Street Maintenance
Fiscal Year 2023-24 Estimated Cost**

Description	Quantity (SF)*	Maintenance Cost	Capital Cost	Total Amount
Annualized Maintenance and General Benefit Calculation				
<u>Annualized Street Maintenance Costs</u>				
Aisles and Alleys	264,047	\$0	\$180,506	\$180,506
Collector and Residential Streets	558,272	35,889	\$103,759	\$139,648
Disk Drive / Data Drive	107,931	6,938	\$20,619	\$27,558
Prospect Park Drive	69,576	4,473	\$13,110	\$17,583
Zinfandel Drive	102,989	6,621	\$18,367	\$24,988
International Drive	221,924	14,267	\$40,798	\$55,065
Sub-Total	1,324,739	68,187	\$377,161	\$445,348
Traffic Signal Maintenance (5 Signals)				\$28,000
Measure A & Gas Tax Contribution for General Benefit				(\$76,597)
Sub-Total Street Maintenance Costs				\$396,751
Administrative and Capital Expenditures				
Administration Expenses				\$14,672
Capital Expenditures				-
Additional Annual Capital Reserve Requirement**				\$35,486
Interest				(\$68,521)
Projected (Surplus) / Deficit July 1				-
Annual Update of Pavement Management System				\$1,000
Sub-Total Administrative and Reserve Costs				(\$17,363)
Total Estimated Street Costs				\$379,388
Actual Assessment				\$379,388
Maximum Allowable Assessment				\$649,299

*

Quantities were estimated using the typical street sections and the lengths of the streets for the development as shown on the tentative subdivision map. Collector streets include Tower Park Drive (formerly Road A), Bridgeway Drive (formerly Road B) and Atherstone (formerly Road C).

** Additional amount needed on top of the capital cost above to ensure funding is available as improvements meet the end of useful life. The amount will vary by year depending on inflation.

Note: Amounts may be off slightly for rounding to whole dollars.

ITEM 17.4.*Engineer's Report**Road Maintenance Assessment District**City of Rancho Cordova**Fiscal Year 2023-24***ATTACHMENT 3
Exhibit A to the Resolution****Harris & Associates****ZONE 1 – CAPITAL VILLAGE****Street Light Maintenance
Fiscal Year 2023-24 Estimated Cost****Lighting Benefit Area 1**

Description	Quantity	Amount
Annualized Maintenance and General Benefit Calculation		
<u>Annualized Maintenance</u>		
Single Fixture Street Lights	192	\$22,080
Double Fixture Street Lights	104	\$18,720
Sub-Total		\$40,800
<u>Annualized Capital Replacement (75 years)</u>		
Single Fixture Street Lights	192	\$13,056
Double Fixture Street Lights	104	\$8,486
Sub-Total		\$21,542
City Contribution for General Benefit		(\$7,456)
Sub-Total Lighting Maintenance Costs		\$54,887
Administrative and Capital Expenditures		
Administration Expenses		\$2,394
Additional Annual Capital Reserve Requirement		-
Interest		(\$11,183)
Projected (Surplus) / Deficit July 1		
Capital Expenditures		-
Sub-Total Administrative and Capital Costs		(\$8,788)
Total Lighting Area 1 Estimated Costs		\$46,099
Actual Assessment		\$46,099
Maximum Allowable Assessment		\$105,967

Note: Amounts may be off slightly for rounding to whole dollars.

ITEM 17.4.*Engineer's Report**Road Maintenance Assessment District**City of Rancho Cordova**Fiscal Year 2023-24***ATTACHMENT 3
Exhibit A to the Resolution****Harris & Associates****ZONE 1 – CAPITAL VILLAGE****Street Light Maintenance
Fiscal Year 2023-24 Estimated Cost****Lighting Benefit Area 2**

Description	Quantity	Amount
Annualized Maintenance and General Benefit Calculation		
<u>Annualized Maintenance</u>		
Double Fixture Street Lights	12	\$2,160
Double Fixture Street Lights	16	2,880
Sub-Total		\$5,040
<u>Annualized Capital Replacement (75 years)</u>		
Double Fixture Street Lights	12	\$979
Double Fixture Street Lights	16	1,306
Sub-Total		\$2,285
City Contribution for General Benefit		(2,093)
Sub-Total Lighting Maintenance Costs		\$5,232
Administrative and Capital Expenditures		
Administration Expenses		277
Additional Annual Capital Reserve Requirement		-
Interest		(1,295)
Projected (Surplus) / Deficit July 1		-
Capital Expenditures		-
Sub-Total Administrative and Reserve Costs		(\$1,018)
Total Lighting Area 2 Estimated Costs		\$4,214
Actual Assessment		\$4,214
Maximum Allowable Assessment		\$12,272

Note: Amounts may be off slightly for rounding to whole dollars.

For a description of Benefit Areas see Part IV of this report.

ITEM 17.4.*Engineer's Report**Road Maintenance Assessment District**City of Rancho Cordova**Fiscal Year 2023-24***ATTACHMENT 3
Exhibit A to the Resolution****Harris & Associates****ZONE 4 – SUNDANCE****Street Maintenance
Fiscal Year 2023-24 Estimated Cost**

Description	Amount
Annualized Maintenance and General Benefit Calculation	
Annualized Street Maintenance - Sunrise Blvd	\$8,501
Traffic Signal Maintenance (0.25 Signals)	\$417
Measure A & Gas Tax Contribution for General Benefit	(\$4,459)
Sub-Total Street Maintenance Costs	\$4,459
Administrative and Capital Expenditures	
Capital Reserve Requirement Once Developed *	-
Administration Expenses	\$129
Capital Expenditures	-
Projected (Surplus) / Deficit July 1	-
Annual Update of Pavement Management System	\$250
Sub-Total Administrative and Reserve Costs	\$379
Total Estimated Street Costs	\$4,838
Contribution from Other Sources **	\$1,842
Applied Assessment	\$2,996
Maximum Allowable Assessment	\$2,996

* Escalated Capital Reserve Requirement collection will begin upon development.

** A Contribution is required because Costs exceed the maximum assessment.

Note: Amounts may be off slightly for rounding to whole dollars.

ITEM 17.4.*Engineer's Report**Road Maintenance Assessment District**City of Rancho Cordova**Fiscal Year 2023-24***ATTACHMENT 3
Exhibit A to the Resolution****Harris & Associates****ZONE 4 – SUNDANCE****Street Light Maintenance
Fiscal Year 2023-24 Estimated Cost**

Description	Amount
Annualized Maintenance and General Benefit Calculation	
Annualized Maintenance - Single Fixture Street Lights	\$358
Annualized Capital Replacement - Single Fixture Street Lights	\$212
City Contribution for General Benefit	(\$285)
Sub-Total Lighting Maintenance Costs	\$285
Administrative and Capital Expenditures	
Capital Reserve Requirement Once Developed *	-
Administration Expenses	\$10
Projected (Surplus) / Deficit July 1	-
Capital Expenditures	-
Sub-Total Administrative and Reserve Costs	\$10
Total Estimated Lighting Costs	\$295
Contribution from Other Sources **	(\$63)
Applied Assessment	\$232
Maximum Allowable Assessment	\$232

* Escalated Capital Reserve Requirement collection will begin upon development.

** A Contribution is required because Costs exceed the maximum assessment.

Note: Amounts may be off slightly for rounding to whole dollars.

ITEM 17.4.*Engineer's Report**Road Maintenance Assessment District**City of Rancho Cordova**Fiscal Year 2023-24***ATTACHMENT 3
Exhibit A to the Resolution****Harris & Associates****ZONE 5 – ANTHOLOGY AT ANATOLIA****Street Maintenance
Fiscal Year 2023-24 Estimated Cost**

Description	Quantity (SF)*	Amount
Annualized Maintenance and General Benefit Calculation		
<u>Annualized Street Maintenance Costs</u>		
Arterial Streets - Herodian Drive	17,160	\$6,009
Local Streets	77,480	\$36,725
Sub-Total	94,640	\$42,734
Traffic Signal Maintenance (0.5 Signals)		\$2,800
Measure A & Gas Tax Contribution for General Benefit		(\$4,404)
Sub-Total Street Maintenance Costs		\$41,129
Administrative and Capital Expenditures		
Additional Capital Reserve Requirement		\$1,527
Administration Expenses		\$1,586
Projected (Surplus) / Deficit July 1		-
Capital Expenditures		-
Interest		(\$9,350)
Annual Update of Pavement Management System		\$200
Sub-Total Administrative and Reserve Costs		(\$6,037)
Total Estimated Street Costs		\$35,092
Actual Assessment		\$35,092
Maximum Allowable Assessment		\$78,987

* Quantities were estimated using the typical street sections and the lengths of the streets for the development as shown on the tentative subdivision map.

Note: Amounts may be off slightly for rounding to whole dollars.

ITEM 17.4.*Engineer's Report**Road Maintenance Assessment District**City of Rancho Cordova**Fiscal Year 2023-24***ATTACHMENT 3
Exhibit A to the Resolution****Harris & Associates****ZONE 5 – ANTHOLOGY AT ANATOLIA****Street Light Maintenance
Fiscal Year 2023-24 Estimated Cost**

Description	Quantity	Amount
Annualized Maintenance and General Benefit Calculation		
Annualized Maintenance - Single Fixture Street Lights	16.42	\$1,888
Annualized Capital Replacement - Single Fixture Street Lights (75 Years)	16.42	\$1,116
City Contribution for General Benefit		(\$366)
Sub-Total Street Maintenance Costs		\$2,638
Administrative and Capital Expenditures		
Additional Capital Reserve Requirement		\$292
Administration Expenses		\$132
Projected (Surplus) / Deficit July 1		-
Interest		(\$776)
Capital Expenditures		-
Sub-Total Administrative and Reserve Costs		(\$353)
Total Estimated Lighting Costs		\$2,286
Actual Assessment		\$2,286
Maximum Allowable Assessment		\$6,554

Note: Amounts may be off slightly for rounding to whole dollars.



PART IV - METHOD OF APPORTIONMENT

INTRODUCTION

The Benefit Assessment Act of 1982 (hereinafter referred to as the "1982 Act") permits the establishment of assessment districts by cities for the purpose of providing certain public improvements which include the maintenance and operation costs of streets and street lighting services.

"Streets" as defined herein is based on the definitions provided by the Office of the Controller for the State of California in the Guidelines Relating to Gas Tax Expenditures published by the Division of Local Government Fiscal Affairs. The state's gas tax program is administered in city agencies, but audited by the Office of the State Controller. The proceeds of the gas tax are statutorily limited to expenditures for streets and roads. Because the funds are restricted to street and road costs, the State Controller has developed "Street Purpose Definitions and Guidelines" based on the Manual of Uniform Highway Accounting and Financial Management Procedures developed by the American Association of State Highway Officials. "Streets", as it relates to this District, is defined as the operation or maintenance of facilities within the right-of-way used for street or road purposes.

The 1982 Act requires that maintenance assessments be levied according to benefit. Section 54711 provides that the "amount of the assessment imposed on any parcel of property shall be related to the benefit to the parcel which will be derived from the provision of the service". Additionally, Section 54715(c) of the 1982 Act permits the designation of zones of benefit within any individual assessment district "on a parcel, class of improvement to property, or use of property basis, or a combination thereof". Thus, the 1982 Act requires the levy of a true "assessment" rather than a "special tax."

In addition, Proposition 218, which added Article XIID to the California Constitution, requires that a parcel's assessment may not exceed the reasonable cost for the proportional special benefit conferred on that parcel. Article XIID provides that only special benefits are assessable and the City must separate the general benefits from the special benefits. It also requires that publicly owned properties which benefit from the improvements be assessed.

This report establishes the formula to be used to distribute the costs of providing the services described in this report to the benefiting parcels within the City.

ITEM 17.4.

Engineer's Report

Road Maintenance Assessment District

City of Rancho Cordova

Fiscal Year 2023-24

ATTACHMENT 3 Exhibit A to the Resolution



Harris & Associates

BENEFIT ANALYSIS

Proper maintenance and operation of the street improvements and street lights, together with other public improvements, provide special benefit to adjacent properties by providing access, security, safety, and community character and vitality.

A. Street Maintenance

1. **Special Benefit** - The operation, maintenance and servicing of improvements within the street right-of-way along local streets in close proximity to certain lots or parcels provides a special benefit to such lots or parcels by providing: 1) improved ingress and egress from such lots, 2) improved aesthetics, 3) improved local access for emergency vehicles, and 4) improved drainage.
2. **General Benefit** - The City recognizes that a portion of the maintenance, operation and servicing of those Street Improvements that are a part of the City's arterial roadways provide a general benefit to the public at large.

The arterial section of the street is seen as the two center lanes and the median of a 4-lane roadway, the portion used predominantly for through traffic. This amounts to approximately 50% of the right-of-way to be maintained. Therefore, 50% of the street maintenance for arterial roadways is considered to be of general benefit.

3. **Special Benefit Area** - All parcels within the District receive a special benefit from the proposed street maintenance and improvements.

B. Street Lighting

1. **Special Benefit** - The operation, maintenance and servicing of lighting along local streets in close proximity to certain lots or parcels provides a special benefit to such lots or parcels by providing illumination resulting in: 1) improved security of such lots or parcels, 2) improved ingress and egress from such lots or parcels by illuminating access after sunset, and 3) improved nighttime visibility for the local access of emergency vehicles. All parcels within the District receive special benefit from the street maintenance and improvements.
2. **General Benefit** - The City recognizes that a portion of the maintenance, operation and servicing of those Street Lighting Improvements that are a part of the City's arterial lighting improvements provide a general benefit to the public at large, which equates to the higher level of lighting required on arterial roads.

The general benefits associated with arterial lighting are attributable to the higher level of lighting required for an arterial roadway. That higher level of lighting provides a measure of safety for the

ITEM 17.4.

Engineer's Report

Road Maintenance Assessment District

City of Rancho Cordova

Fiscal Year 2023-24

ATTACHMENT 3 Exhibit A to the Resolution



Harris & Associates

additional width of the street. There are also general benefits associated with higher wattage lights at intersections for safety lighting.

The arterial section of the street is seen as the two center lanes and the median of a 4-lane roadway, the portion used predominantly for through traffic. This amounts to approximately 50% of the right-of-way to be lit by the street lighting system. Therefore, 50% of the street lighting maintenance for arterial roadways is considered to be of general benefit.

3. Special Benefit Area

a. Zone 1 – Capital Village

Lighting Area 1 encompasses all parcels in the residential area of the development as well as the commercial property on the south side of International Drive and will be assessed for street lighting maintenance costs associated with the residential area.

Lighting Area 2 encompasses the commercial property on the north side of International Drive and will be assessed for the street lighting maintenance for those streetlights directly adjacent to the property.

b. Zones 4 and 5

There are no special benefit areas designated within Zone 4 and 5.

C. Special Benefit Methodology

To establish the benefit to the individual parcels within the District, a Benefit Unit system is proposed. Each parcel of land is assigned Benefit Units in proportion to the estimated benefit the parcel receives relative to the other parcels within the District from the improvements. Street Benefit Units (SBU) or Light Benefit Units (LBU) are established by considering both a dwelling unit equivalency of a property and the benefits provided, as discussed above.

Basic Formula:

$$(\text{Equivalent Dwelling Units}) \times (\text{SBU or LBU Benefit Factor}) = \text{Benefit Units}$$

In order to allocate benefit fairly between the parcels, an Equivalent Dwelling Unit (EDU) methodology is proposed which equates different types of land uses, thereby allowing a uniform method of assessment.

The number of EDU's to be assigned to each parcel shall be calculated as follows:

ITEM 17.4.

Engineer's Report

Road Maintenance Assessment District

City of Rancho Cordova

Fiscal Year 2023-24

ATTACHMENT 3 Exhibit A to the Resolution



Harris & Associates

The single-family parcel has been selected as the basic unit for calculation of the assessments and is defined as 1.00 Equivalent Dwelling Unit (EDU). Parcels with other land uses receive varying levels of benefit based on parcel usage and size. Equivalency factors have been developed to indicate the amount of benefit received relative to the single-family parcel. All land uses are converted to EDU's in the manner described below.

Benefit Factors are assigned to properties when the special benefit received differs between similar land use types.

1. Zone 1 – Capital Village EDU Methodology

Single Family Residential (SFR) - The high-density SFR (SFR-H) parcel been selected as the basic unit for calculation of the benefit assessments. This basic unit is set equal to one Equivalent Dwelling Unit (EDU). High-density SFR parcels have been chosen as this basic unit and are those parcels zoned as single family residential and are shown on the map on page 29 of this Report. These units parcels are assessed 1.0 EDU.

Medium-density SFR (**SFR-M**) parcels are those parcels zoned as single family residential and are shown on page 29 this Report. The average size of these buildings is 25% larger than the high-density buildings, therefore these medium-density SFR parcels are assessed 1.25 EDU's.

Low-density SFR (**SFR-L**) parcels are those parcels zoned as single family residential and are shown on page 29 of this Report. The average size of these buildings is 40% larger than the high-density buildings, therefore these low-density SFR parcels are assessed 1.40 EDU's.

Commercial (COM) - Parcels that are designated for non-residential uses, including churches, offices, and industrial uses, are assigned EDUs based on the average single family residential lot area (2,472 sq ft) within the development, which equates to 17.6 EDUs per acre.

Vacant/Parks (VAC/PARK) - Parcels that are designated for parks or parcels that are developable but do not have a finalized development map are assessed based upon the acreage of the parcel. These properties receive special benefits based on their land, as this is the basis of their value. Based upon the opinions of professional appraisers, the land value portion of a property typically ranges from 20 to 30 percent of the property's total value. Additionally, the utilization of vacant property is significantly less than improved property and vacant property has a traffic generation rate of 0. In converting vacant properties to EDU's, the factor used is the District's average single family residential lot area (2,472 sq ft) and the number of lots that could be subdivided into an acre of land. All properties that are designated as Vacant or Park are therefore assigned 4.5 EDU's per acre or any portion thereof.

ITEM 17.4.

Engineer's Report

Road Maintenance Assessment District

City of Rancho Cordova

Fiscal Year 2023-24

ATTACHMENT 3 Exhibit A to the Resolution



Harris & Associates

Exempt (EXE) - Exempt from the assessment would be the areas of public streets, public avenues, public lanes, public roads, public drives, public courts, public alleys, public easements and rights-of-ways, public greenbelts, parkways and that portion of public property that is not developed and used for business purposes similar to private commercial, industrial and institutional activities. Also exempted from assessment would be utility rights-of-way, common areas (such as in condominium complexes), landlocked parcels and small parcels vacated by the City as these parcels have little or no value and therefore do not benefit from the improvements. Also exempt from assessment are public detention/drainage basins, water and sewer pump stations, and electric utility transfer stations.

2. Zone 1 – Capital Village Benefit Factors

Street Benefit Factor (SBF)

- **Local Streets** - All parcels are considered to have a local street benefit. Parcels along arterial roadways are considered to receive local street benefits the same as on local streets, as the costs of the arterial section maintenance have been reduced by the general benefit contribution. All parcels in this category will be assigned a benefit factor of 1.0.
- **Alleys/Aisles** - All parcels that have access via an alley or aisle receive an additional benefit for the maintenance of these alleys and aisles. The maintenance costs for alleys/aisles make up approximately 25% of the total street maintenance costs within the Street Area. Therefore, parcels in this category will be assigned a benefit factor of 1.345. See the following table for the calculation of this factor.

ITEM 17.4.*Engineer's Report**Road Maintenance Assessment District**City of Rancho Cordova**Fiscal Year 2023-24***ATTACHMENT 3
Exhibit A to the Resolution****Harris & Associates****ZONE 1 - CAPITAL VILLAGE****Street Area - SBF for Alley/Aisle Benefit****(based on original Engineer's Report dated June 19, 2006)**

Alley/Aisle Maintenance Cost	\$53,399		
All Local Street Maintenance	\$323,821		
	<u>\$377,220</u>		
Alley/Aisle EDUs	737.400		
All Local Street EDUs	807.168		
	<u>1544.568</u>		
Alley/Aisle Cost per EDU	\$53,399 / 737.4	=	\$72.42
Local Street Costs to all EDUs	\$323,821 / 1,544.6	=	\$209.65
			<u>\$282.07</u>
Alley/Aisle Cost Factor	\$282.07 / \$209.65	=	1.345
SBF - Alley/Aisle = 1.345			

Street Benefit Assessment Formula:

EDU x SBF = Street Benefit Units (SBU)

Lighting Benefit Factor (LBF)

- **Local Lighting** - A parcel is considered to have a local lighting benefit if there is lighting at standard intervals along the street adjacent to it. Parcels along arterial roadways with standard lighting are considered to receive local lighting benefits the same as on local streets, as the costs of the higher wattages of lights have been reduced by the general benefit contribution. All parcels in this category will be assigned a benefit factor of 1.00.
- **Alley/Aisle Lighting** - Parcels that have standard street lighting on alleys or aisles that also have Local Lighting receive an additional benefit for the lighting in these alleys and aisles. The maintenance costs for alley/aisle lighting make up more than 50% of the total lighting costs within Lighting Area 1. (There are no alleys or aisles in Lighting Area 2, therefore those costs are not included in these calculations.) Therefore, parcels in this category will be assigned a benefit factor of 1.587. See the table below for the calculation of this factor.

ITEM 17.4.*Engineer's Report**Road Maintenance Assessment District**City of Rancho Cordova**Fiscal Year 2023-24***ATTACHMENT 3
Exhibit A to the Resolution****Harris & Associates****ZONE 1 - CAPITAL VILLAGE****Lighting Area 1 - LBF for Alley/Aisle Benefit ⁽¹⁾****(based on original Engineer's Report dated June 19, 2006)**

Alley/Aisle Maintenance Cost	\$18,333		
All Other Lights	\$43,235		
	<u>\$61,569</u>		
Alley/Aisle EDUs	733.7		
All other EDUs	281.5		
	<u>1,015.2</u>		
Alley/Aisle Cost per EDU	\$18,333 / 733.65	=	\$24.99
Other Costs to all EDUs	\$43,235 / 1015.16	=	<u>\$42.59</u>
			\$67.58
Alley/Aisle Cost Factor	\$67.58 / \$42.59	=	1.587

$$\text{LBF - Alley/Aisle} = \boxed{1.587}$$

(1) According to page 18 of the original Engineer's Report dated June 19, 2006, there are no alleys or aisles in Lighting Area 2.

Lighting Benefit Assessment Formula:

EDU x LBF = Lighting Benefit Units (LBU)

ITEM 17.4.

Engineer's Report

Road Maintenance Assessment District

City of Rancho Cordova

Fiscal Year 2023-24

ATTACHMENT 3 Exhibit A to the Resolution



Harris & Associates

The following table provides a summary of the land uses, EDUs and Benefit Units for the various parcels within the Zone.

Street Benefit Summary					Light Benefit Summary				
No Alley/Aisle Benefit					No Alley/Aisle Benefit				
Land Use	Parcels	Acres	EDU	SBU	Land Use	Parcels	Acres	EDU	LBU
COM	15	32.078	564.571	564.571	COM	15	32.078	564.571	564.571
EXE	59	5.097	0.000	0.000	EXE	59	5.097	0.000	0.000
PARK	3	6.93	31.185	31.185	PARK	3	6.93	31.185	31.185
SFR-H	6	0.249	6.000	6.000	SFR-H	6	0.249	6.000	6.000
SFR-M*	163	10.16	203.750	203.750	SFR-M*	166	10.16	207.500	207.500
VAC	0	0	0.000	0.000	VAC	0	0	0.000	0.000
Sub-Totals	246	54.514	805.506	805.506	Sub-Totals	249	54.514	809.256	809.256
Alley/Aisle Benefit					Alley/Aisle Benefit				
Land Use	Parcels	Acres	EDU	SBU	Land Use	Parcels	Acres	EDU	LBU
SFR-H	216		216.000	290.520	SFR-H	216		216.000	342.792
SFR-L	151		211.400	284.333	SFR-L	151		211.400	335.522
SFR-M*	248		310.000	416.888	SFR-M*	245		306.250	486.080
Sub-Totals	615		737.400	991.741	Sub-Totals	612		733.650	1,164.394
District Totals	861	54.514	1,542.906	1,797.247	District Totals	861	54.514	1,542.906	1,973.650

* The SFR-M alley/aisle parcel count differs between the street benefit and the lighting benefit. This is due to Lots 508, 509, and 510 receiving the alley/aisle benefit for street maintenance but not the alley/aisle benefit from the lighting maintenance. These lots and their adjacent alleys have no street lighting.

3. Zone 1 – Capital Village Assessment Rate Calculation

The Fiscal Year 2023-24 actual and maximum assessment rates* are calculated as follows:

	2023/24 Estimated Cost	Benefit Units	2023/24 Applied Assessment Rate	2023/24 Maximum Assessment Rate*
Street Assessment:	\$379,388.75 /	1,797.247 SBU =	\$211.09 per SBU	\$361.27
Lighting Area 1 Assessment	\$46,098.55 /	1,444.455 LBU =	\$31.91 per LBU	\$73.36
Lighting Area 2 Assessment	\$4,214.22 /	529.195 LBU =	\$7.96 per LBU	\$23.19

* The maximum annual maintenance assessment rates will be increased each year by the annual change in the McGraw-Hill Engineering News Record Construction Cost Index (ENR CCI), as determined by the City Council. The actual assessments levied in any fiscal year will be as approved by the City Council and may not exceed the maximum assessment rate without receiving property owner approval for the increase. See Part V

ITEM 17.4.**Engineer's Report****Road Maintenance Assessment District****City of Rancho Cordova****Fiscal Year 2023-24****ATTACHMENT 3
Exhibit A to the Resolution****Harris & Associates**

of this Report for details regarding the increase to the Fiscal Year 2023-24 maximum assessment rates.

The table below provides sample calculations for various types of parcels within the Zone. Each individual parcel's assessment is the sum of the assessments based on the benefits received for street and lighting maintenance.

**Fiscal Year 2023-24 Assessment - Sample Calculations
Zone 1 – Capital Village**

Land Use	Zone Area	Acres	Benefit Factor	EDU	SBU	LBU	Street Asmt	Lighting Asmt	Total Asmt
No Alley/Aisle Benefit									
COM	2	1.5	17.60 /Acre	26.400	26.400	26.400	\$5,572.89	\$210.14	\$5,783.03
SFR-H	1		1.00 /Parcel	1.000	1.000	1.000	\$211.09	\$31.91	\$243.00
SFR-M*	1		1.25 /Parcel	1.250	1.250	1.250	\$263.87	\$39.89	\$303.76
SFR-L	1		1.40 /Parcel	1.400	1.400	1.400	\$295.53	\$44.67	\$340.20
VAC/PARK	1	1.5	4.50 /Acre	6.750	6.750	6.750	\$1,424.89	\$215.39	\$1,640.28
Land Use	Zone Area	Acres	Benefit Factor	EDU	SBU	LBU	Street Asmt	Lighting Asmt	Total Asmt
Alley/Aisle Benefit									
					EDU X 1.345	EDU X 1.587			
SFR-H	1		1.00 /Parcel	1.000	1.345	1.587	\$283.92	\$50.64	\$334.56
SFR-M*	1		1.25 /Parcel	1.250	1.681	1.984	\$354.90	\$63.30	\$418.20
SFR-L	1		1.40 /Parcel	1.400	1.883	2.222	\$397.49	\$70.90	\$468.39

* The SFR-M alley/aisle parcel count differs between the street benefit and the lighting benefit. This is due to Lots 508, 509, and 510 receiving the alley/aisle benefit for street maintenance but not the alley/aisle benefit from the lighting maintenance. These lots and their adjacent alleys have no street lighting.

4. Zone 4 – Sundance EDU Methodology

Single Family Residential (SFR) - The SFR parcel been selected as the basic unit for calculation of the benefit assessments. This basic unit is set equal to one Equivalent Dwelling Unit (EDU). These units parcels are assessed 1.0 EDU.

Commercial (COM) - Parcels that are designated for non-residential uses, including churches, offices, and industrial uses, are assigned EDUs based on the average single family residential lot area within the development, which equates to 11.70 EDUs per acre.

Vacant/Parks (VAC/PARK) - Parcels that are designated for parks or parcels that are developable but do not have a finalized development map are assessed based upon the acreage of the parcel. These properties receive special benefits based on their land, as this is the basis of their value. Based upon the opinions of professional appraisers, the land value portion of a property typically ranges from 20 to 30 percent of the property's total value. Additionally, the utilization of vacant

ITEM 17.4.

Engineer's Report

Road Maintenance Assessment District

City of Rancho Cordova

Fiscal Year 2023-24

ATTACHMENT 3 Exhibit A to the Resolution



Harris & Associates

property is significantly less than improved property and vacant property has a traffic generation rate of 0. In converting vacant properties to EDU's, the factor used is the District's average single family residential lot area (3,725 sq ft) and the number of lots that could be subdivided into an acre of land. All properties that are designated as Vacant or Park are therefore assigned 2.925 EDU's per acre or any portion thereof.

Exempt (EXE) - Exempt from the assessment would be the areas of public streets, public avenues, public lanes, public roads, public drives, public courts, public alleys, public easements and rights-of-ways, public greenbelts, parkways and that portion of public property that is not developed and used for business purposes similar to private commercial, industrial and institutional activities. Also exempted from assessment would be utility rights-of-way, common areas (such as in condominium complexes), landlocked parcels and small parcels vacated by the City as these parcels have little or no value and therefore do not benefit from the improvements. Also exempt from assessment are public detention/drainage basins, water and sewer pump stations, and electric utility transfer stations.

5. Zone 4 – Sundance Benefit Factors

Street Benefit Factor (SBF)

- **Local Streets** - All parcels are considered to have a local street benefit. Within the Sundance development area the local streets are private and will be maintained by the owners. Parcels along arterial roadways are considered to receive local street benefits the same as on local streets, as the costs of the arterial section maintenance have been reduced by the general benefit contribution. All parcels in this category will be assigned a benefit factor (SBF) of 1.0.

Street Benefit Assessment Formula:

$$\text{EDU} \times \text{SBF} = \text{Street Benefit Units (SBU)}$$

Lighting Benefit Factor (LBF)

- **Local Lighting** - A parcel is considered to have a local lighting benefit if there is lighting at standard intervals along the street adjacent to it. Parcels along arterial roadways with standard lighting are considered to receive local lighting benefits the same as on local streets, as the costs of the higher wattages of lights have been reduced by the general benefit contribution. All parcels in this category will be assigned a benefit factor (LBF) of 1.00.

Lighting Benefit Assessment Formula:

$$\text{EDU} \times \text{LBF} = \text{Lighting Benefit Units (LBU)}$$

ITEM 17.4.**Engineer's Report****Road Maintenance Assessment District****City of Rancho Cordova****Fiscal Year 2023-24****ATTACHMENT 3
Exhibit A to the Resolution****Harris & Associates**

The following table provides a summary of the land uses, EDUs and Benefit Units for the various parcels within the Zone for Fiscal Year 2023-24.

Street Benefit Summary				Light Benefit Summary			
Land use	Parcels	EDU	SBU	Land use	Parcels	EDU	LBU
VACANT	1	34.574	34.574	VACANT	1	34.574	34.574
Totals	1	34.574	34.574	Totals	1	34.574	34.574

6. Zone 4 – Sundance Assessment Rate Calculation

The Fiscal Year 2023-24 actual and maximum assessment rates are calculated as follows:

	FY 2023/24 Estimated Cost	Benefit Units	FY 2023/24 Applied Assessment Rate	FY 2023/24 Maximum Assessment Rate ⁽¹⁾⁽²⁾
Street Assessment	\$ 2,995.65 /	34.574 SBU	= \$ 86.64 per SBU	\$ 86.64
Lighting Assessment	\$ 232.32 /	34.574 LBU	= \$ 6.72 per LBU	\$ 6.72

- 1) The maximum annual maintenance assessment rates will be increased each year by the annual change in the McGraw-Hill Engineering News Record Construction Cost Index (ENR CCI), as determined by the City Council. The actual assessments levied in any fiscal year will be as approved by the City Council and may not exceed the maximum assessment rate without receiving property owner approval for the increase. See Part V of this Report for details regarding the increase to the Fiscal Year 2023-24 maximum assessment rates.
- 2) The terms of a development agreement, dated May 15, 2006, between the City and the Developer limit Zone 4's (Sundance) combined annual assessment rate to \$300 per single family residential parcel or single family residential parcel equivalent, which amount shall be adjusted annually by the annual change in the McGraw-Hill Engineering News Record Construction Cost Index (ENR CCI).

The table below provides sample calculations for parcels within the Zone. Each individual parcel's assessment is the sum of the assessments based on the benefits received for street and lighting maintenance.

**Fiscal Year 2023-24 Assessment - Sample Calculations
Zone 4 - Sundance**

Land Use	Acres	Benefit Factor	Benefit Units	Street Asmt	Lighting Asmt	Total Asmt
SFR		1.00 /Parcel	1.000	\$86.64	\$6.72	\$93.36
COM	1.5	11.70 /Acre	17.550	\$1,520.61	\$117.93	\$1,638.54
VAC/PARK	1.5	2.925 /Acre	4.388	\$380.15	\$29.48	\$409.63

ITEM 17.4.

Engineer's Report

Road Maintenance Assessment District

City of Rancho Cordova

Fiscal Year 2023-24

ATTACHMENT 3 Exhibit A to the Resolution



Harris & Associates

7. Zone 5 – Anthology At Anatolia EDU Methodology

Single Family Residential (SFR) - The SFR parcel been selected as the basic unit for calculation of the benefit assessments. This basic unit is set equal to one Equivalent Dwelling Unit (EDU). These units parcels are assessed 1.0 EDU.

Commercial (COM) - Parcels that are designated for non-residential uses, including churches, offices, and industrial uses, are assigned EDUs based on the average single family residential lot area within the development, which equates to 9.0 EDUs per acre.

Vacant/Parks (VAC/PARK) - Parcels that are designated for parks or parcels that are developable but do not have a finalized development map are assessed based upon the acreage of the parcel. These properties receive special benefits based on their land, as this is the basis of their value. Based upon the opinions of professional appraisers, the land value portion of a property typically ranges from 20 to 30 percent of the property's total value. Additionally, the utilization of vacant property is significantly less than improved property and vacant property has a traffic generation rate of 0. In converting vacant properties to EDU's, the factor used is the District's average single family residential lot area (4,835 sq ft) and the number of lots that could be subdivided into an acre of land. All properties that are designated as Vacant or Park are therefore assigned 2.25 EDU's per acre or any portion thereof.

Exempt (EXE) - Exempt from the assessment would be the areas of public streets, public avenues, public lanes, public roads, public drives, public courts, public alleys, public easements and rights-of-ways, public greenbelts, parkways and that portion of public property that is not developed and used for business purposes similar to private commercial, industrial and institutional activities. Also exempted from assessment would be utility rights-of-way, common areas (such as in condominium complexes), landlocked parcels and small parcels vacated by the City as these parcels have little or no value and therefore do not benefit from the improvements. Also exempt from assessment are public detention/drainage basins, water and sewer pump stations, and electric utility transfer stations.

ITEM 17.4.

Engineer's Report
Road Maintenance Assessment District
City of Rancho Cordova
Fiscal Year 2023-24



8. Zone 5 – Anthology At Anatolia EDU Methodology

Street Benefit Factor (SBF)

- **Local Streets** - All parcels are considered to have a local street benefit. Parcels along arterial roadways are considered to receive local street benefits the same as on local streets, as the costs of the arterial section maintenance have been reduced by the general benefit contribution. All parcels in this category will be assigned a benefit factor (SBF) of 1.00.

Street Benefit Assessment Formula:

EDU x SBF = Street Benefit Units (SBU)

Lighting Benefit Factor (SBF)

- **Local Lighting** - A parcel is considered to have a local lighting benefit if there is lighting at standard intervals along the street adjacent to it. Parcels along arterial roadways with standard lighting are considered to receive local lighting benefits the same as on local streets, as the costs of the higher wattages of lights have been reduced by the general benefit contribution. All parcels in this category will be assigned a benefit factor (LBF) of 1.00.

Lighting Benefit Assessment Formula:

EDU x LBF = Lighting Benefit Units (LBU)

The following table provides a summary of the land uses, EDUs and Benefit Units for the various parcels within the Zone.

Street Benefit Summary			
Landuse	Parcels	EDU	SBU
EXE	3	0	0
SFR	118	118	118
Totals	121	118	118

Light Benefit Summary			
Landuse	Parcels	EDU	LBU
EXE	3	0	0
SFR	118	118	118
Totals	121	118	118

ITEM 17.4.*Engineer's Report**Road Maintenance Assessment District**City of Rancho Cordova**Fiscal Year 2023-24***ATTACHMENT 3
Exhibit A to the Resolution****Harris & Associates****9. Zone 5 – Anthology At Anatolia Assessment Rate Calculation**

The Fiscal Year 2023-24 actual and maximum assessment rates* are calculated as follows:

	2023/24 Estimated Cost	Benefit Units	2023/24 Applied Assessment Rate	2023/24 Maximum Assessment Rate*
Street Assessment	\$ 35,092.43 /	118.000 SBU	= \$ 297.39 per SBU	\$669.38
Lighting Assessment	\$ 2,285.65 /	118.000 LBU	= \$ 19.36 per LBU	\$55.55

* The maximum annual maintenance assessment rates will be increased each year by the annual change in the McGraw-Hill Engineering News Record Construction Cost Index, as determined by the City Council. The actual assessments levied in any fiscal year will be as approved by the City Council and may not exceed the maximum assessment rate without receiving property owner approval for the increase. See Part V of this Report for details regarding the increase to the Fiscal Year 2023-24 maximum assessment rates.

The table below provides sample calculations for parcels within the Zone. Each individual parcel's assessment is the sum of the assessments based on the benefits received for street and lighting maintenance.

**Fiscal Year 2023-24 Assessment - Sample Calculations
Zone 5 – Anthology at Anatolia**

Land Use	Acres	Benefit Factor	Benefit Units	Street Asmt	Lighting Asmt	Total Asmt
SFR		1.00 /Parcel	1.000	\$297.39	\$19.36	\$316.75
COM	1.5	9.00 /Acre	13.500	\$4,014.77	\$261.36	\$4,276.13
VAC/PARK	1.5	2.250 /Acre	3.375	\$1,003.69	\$65.34	\$1,069.03

ITEM 17.4.

Engineer's Report

Road Maintenance Assessment District

City of Rancho Cordova

Fiscal Year 2023-24



PART V – COST OF LIVING ADJUSTMENTS

The property owner balloting that established the District's maximum assessment rates included an annual inflator formula. The purpose of establishing the inflator formula was to provide for a reasonable inflationary adjustment to the annual maximum charges without requiring periodic noticing and balloting procedures that would add additional costs to the District. The law implementing Constitution Article XIID clarifies that an increase in a maximum rate, implemented through a voter-approved inflator formula, is not considered an increase that is subject to additional property owner consideration.

Each year, the District's maximum assessment rates may be increased by the annual percentage change in the McGraw-Hill Engineering News Record Construction Cost Index (ENR CCI) as determined by the City Council. The District's estimated maintenance costs shall also be increased annually by the same percentage increase to the maximum assessment rates.

The annual increase is calculated using the percentage difference in the ENR CCI between December and December of the previous year. The base year maximum rates and estimated costs were set at the formation of the District, these maximum rates and estimated costs shall continue to be adjusted annually. The percentage increase in the ENR CCI from December 2021 to December 2022 was 5.55%.

The ENR CCI factors and percentage increases to the District's maximum assessment rates are shown below.

Fiscal Year	CCI	Increase
2006/07	7647	N/A
2007/08	7888	3.15%
2008/09	8089	2.55%
2009/10	8551	5.71%
2010/11	8641	1.053%
2011/12	8952	3.60%
2012/13	9172	2.46%
2013/14	9412	2.62%
2014/15	9668	2.72%
2015/16	9936	2.77%
2016/17	10135	2.00%
2017/18	10530	3.90%
2018/19	10870	3.23%
2019/20	11186	2.90%
2020/21	11381	1.75%
2021/22	11626	2.15%
2022/23	12482	7.36%
2023/24	13175	5.55%

ENR Magazine issued a revision to the December 2015 Cost index (changing from 10135 to 10152). The change was captured the FY 2017/18.

ITEM 17.4.*Engineer's Report**Road Maintenance Assessment District**City of Rancho Cordova**Fiscal Year 2023-24***ATTACHMENT 3**
Exhibit A to the Resolution**Harris & Associates**

		FY22-23 Maximum Rate	FY23-24 Maximum Rate	Maximum Rate Variance
Zone 1				
Street Assessment:	per SBU	\$342.27	\$361.27	\$19.01
Lighting Area 1 Assessment	per LBU	\$69.50	\$73.36	\$3.86
Lighting Area 2 Assessment	per LBU	\$21.97	\$23.19	\$1.22
Zone 4				
Street Assessment:	per SBU	\$82.08	\$86.64	\$4.56
Lighting Assessment:	per LBU	\$6.36	\$6.72	\$0.36
Zone 5				
Street Assessment:	per SBU	\$634.16	\$669.38	\$35.22
Lighting Assessment:	per LBU	\$52.62	\$55.55	\$2.93

ITEM 17.4.

Engineer's Report

Road Maintenance Assessment District

City of Rancho Cordova

Fiscal Year 2023-24

ATTACHMENT 3 Exhibit A to the Resolution



Harris & Associates

APPENDIX A – BOUNDARY MAPS

The boundary maps, as shown on the following pages, provide the exterior boundaries of the each Zone within the District, and are incorporated herein by reference.

The lines and dimensions of each lot or parcel within the District are those lines and dimensions shown on the maps of the Assessor of the County of Sacramento for the fiscal year to which this report applies. The Assessor's maps and records are incorporated by reference herein and made part of this report.

ITEM 17.4.

Engineer's Report

Road Maintenance Assessment District

City of Rancho Cordova


Fiscal Year 2023-24

ATTACHMENT 3 Exhibit A to the Resolution



Harris & Associates

BOUNDARY MAP – ZONE 1 CAPITAL VILLAGE

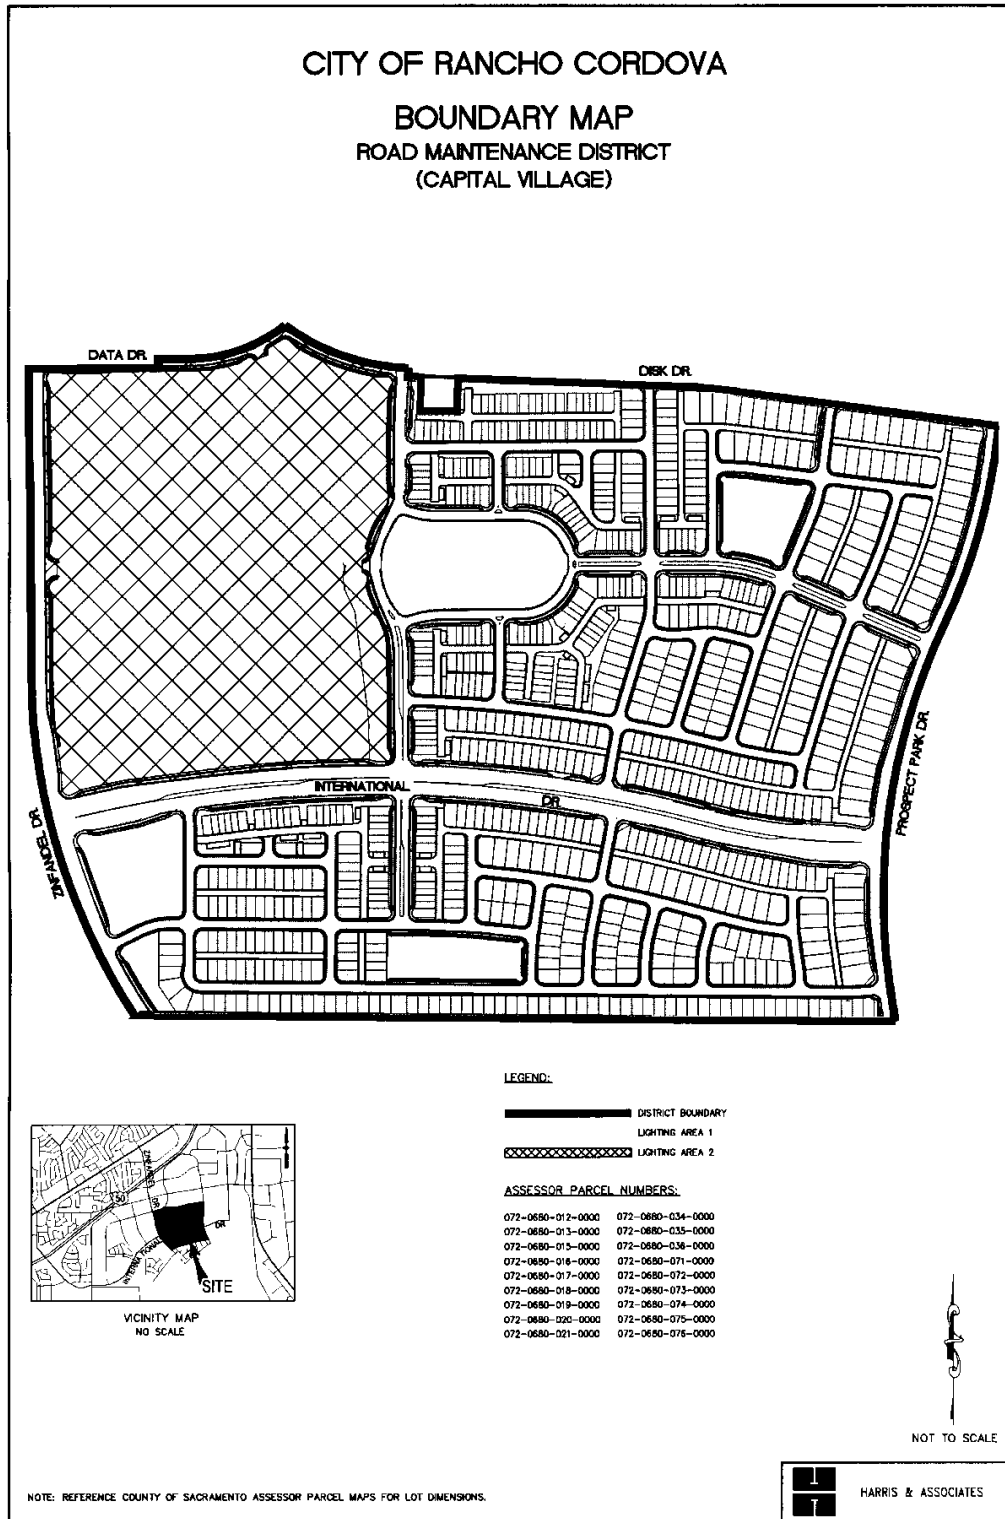

ITEM 17.4.

Engineer's Report

Road Maintenance Assessment District

City of Rancho Cordova

Fiscal Year 2023-24



Harris & Associates



ITEM 17.4.

Engineer's Report

Road Maintenance Assessment District


City of Rancho Cordova

Fiscal Year 2023-24

ATTACHMENT 3 Exhibit A to the Resolution



Harris & Associates

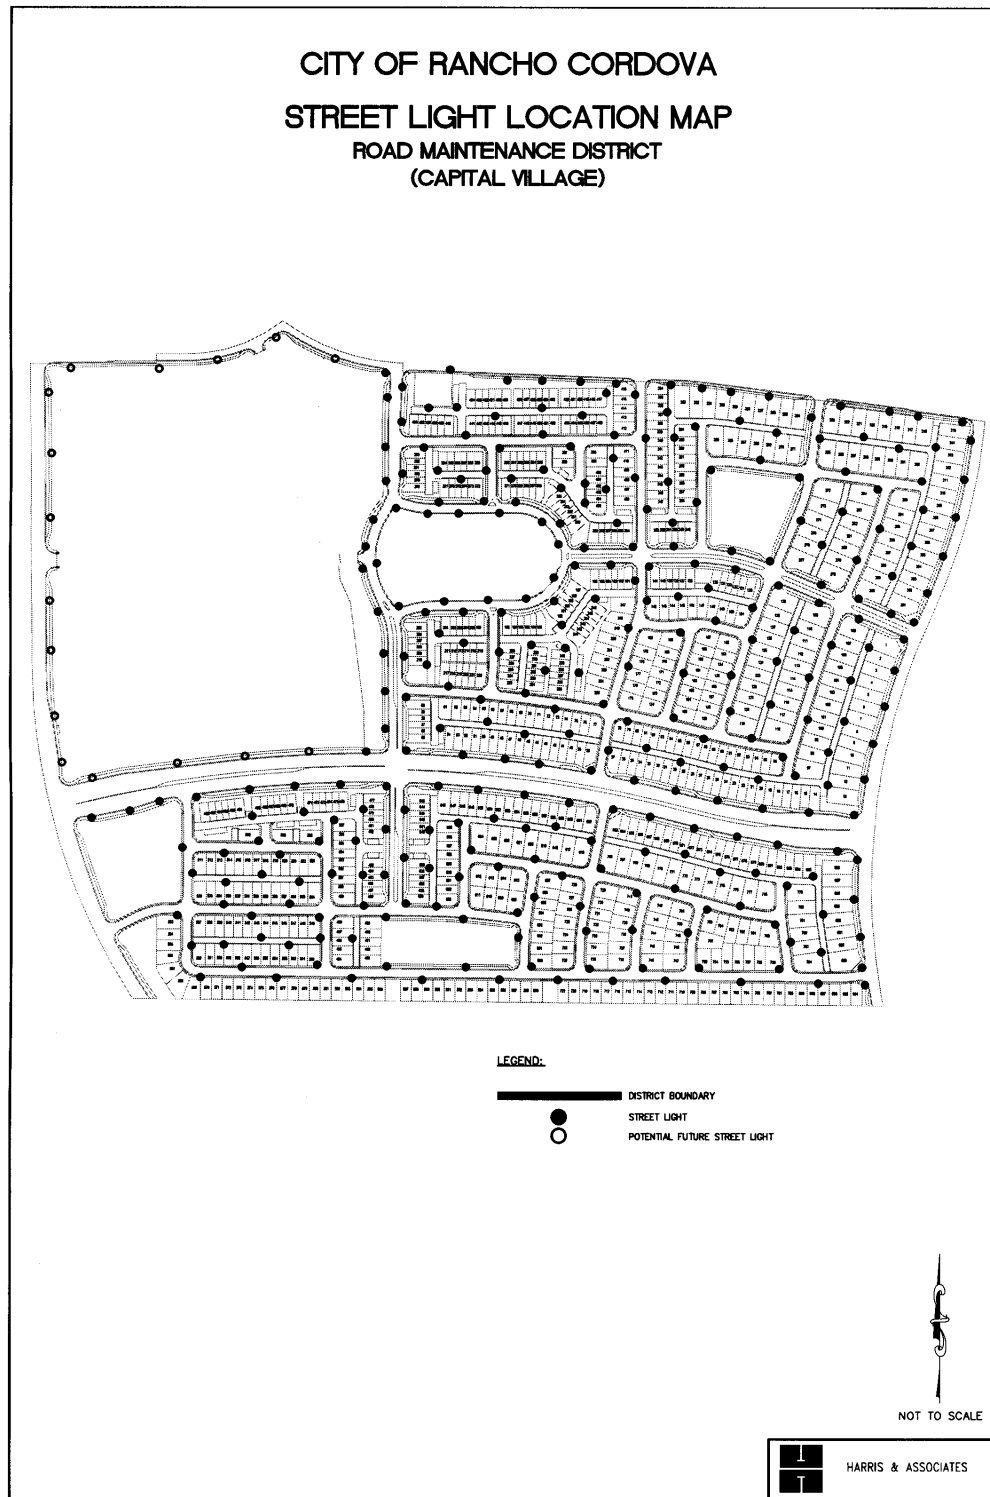

ITEM 17.4.

Engineer's Report

Road Maintenance Assessment District

City of Rancho Cordova

Fiscal Year 2023-24

ATTACHMENT 3 Exhibit A to the Resolution



Harris & Associates



ITEM 17.4.

Engineer's Report

Road Maintenance Assessment District

City of Rancho Cordova


Fiscal Year 2023-24

ATTACHMENT 3 Exhibit A to the Resolution



Harris & Associates

BOUNDARY MAP – ZONE 4 SUNDANCE

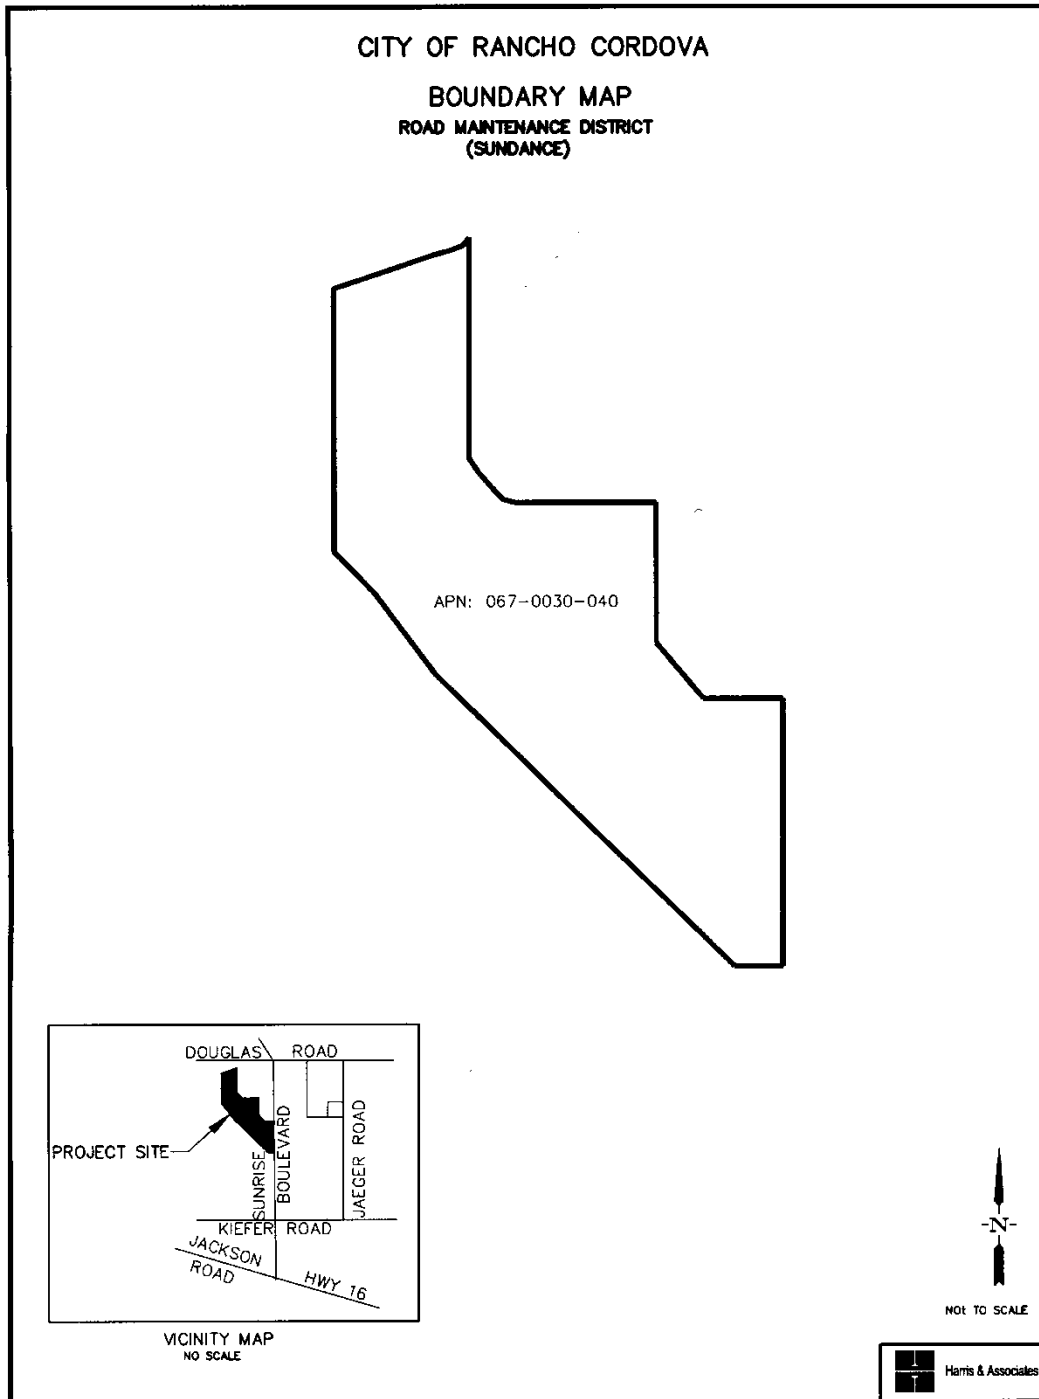

ITEM 17.4.

Engineer's Report

Road Maintenance Assessment District

City of Rancho Cordova


Fiscal Year 2023-24

ATTACHMENT 3 Exhibit A to the Resolution



Harris & Associates

BOUNDARY MAP – ZONE 5 ANTHOLOGY AT ANATOLIA

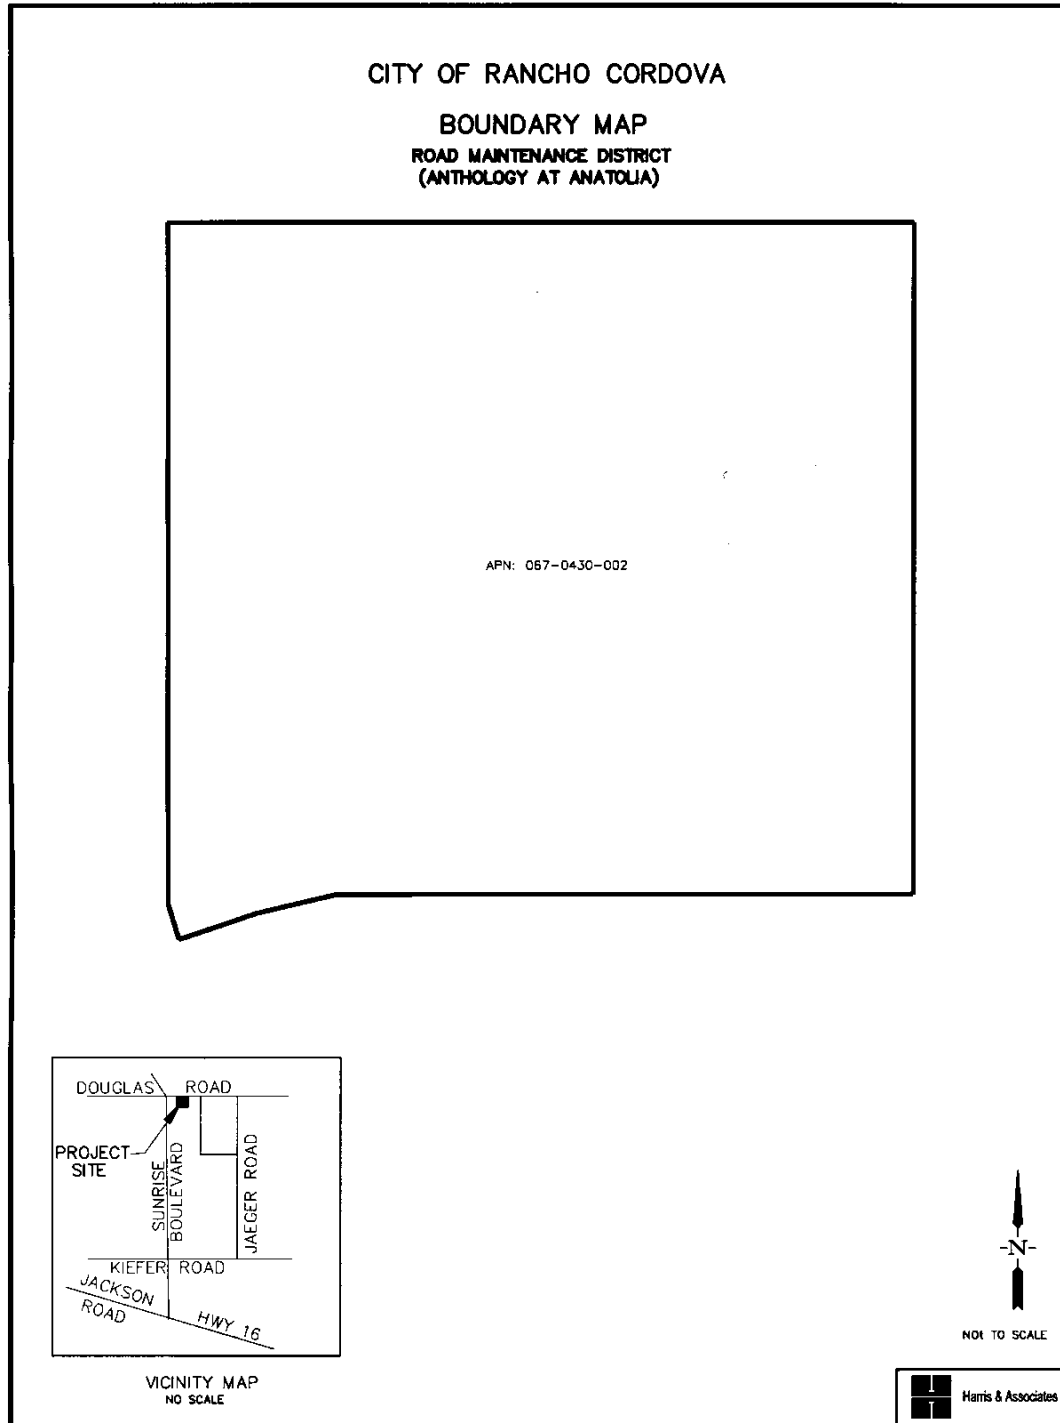

ITEM 17.4.

Engineer's Report

Road Maintenance Assessment District

City of Rancho Cordova

Fiscal Year 2023-24

ATTACHMENT 3 Exhibit A to the Resolution



Harris & Associates

APPENDIX B – ASSESSMENT ROLL

Parcel identification for each lot or parcel within the District shall be the parcel as shown on the Sacramento County secured property tax roll for the year in which this Report is prepared and reflective of the Assessor's parcel maps.

The total proposed assessment for Fiscal Year 2023-24 and the amount of the total proposed assessment apportioned to each lot or parcel within the District, as shown on the latest assessment roll at the Sacramento County Assessor's Office, are contained in the Assessment Roll on file in the Office of the City Clerk of the City of Rancho Cordova, which is incorporated herein by reference.

At the conclusion of the public hearing for the District and the proposed assessments, approval of the Report (as submitted or as modified) confirms the method of apportionment and the assessments to be levied against each eligible parcel and thereby constitutes the approval levy and collection of assessments for Fiscal Year 2023-24. The listing of parcels and the amount of assessments to be levied shall be submitted to the County Auditor/Controller and included on the Fiscal Year 2023-24 County tax roll for each parcel.

If any parcel submitted for collection is identified by the County Auditor/Controller to be an invalid parcel number for the current Fiscal Year, a corrected parcel number and/or new parcel numbers will be identified and resubmitted to the Auditor/Controller. The assessment amount to be levied and collected for the resubmitted parcel or parcels shall be based on the method of apportionment and assessment rate approved in this Report. Therefore, if a single parcel has changed to multiple parcels, the charge amount applied to each of the new parcels shall be recalculated and applied according to the approved method of apportionment and assessment rate rather than a proportionate share of the original assessment.



CITY OF RANCHO CORDOVA

PRELIMINARY ASSESSMENT ROLL

ROAD MAINTENANCE ASSESSMENT DISTRICT

FISCAL YEAR 2023-24

SACRAMENTO COUNTY, CALIFORNIA

May 18, 2023

PREPARED BY



Harris & Associates

101 Progress, Suite 250

Irvine, CA 92618

949-655-3900

www.weareharris.com

PRELIMINARY ASSESSMENT ROLL

APN	ZONE	AREA	LANDUSE	EDU	SBU	LBU	TOTAL MAX ASMT	ACTUAL		
								STREET ASMT	LIGHT ASMT	TOTAL ASMT
072-0680-072-0000	1	2	COM	91.344	91.344	91.344	35,118.12	19,281.80	\$727.10	20,008.90
072-0680-075-0000	1	1	COM	35.376	35.376	35.376	15,375.47	\$7,467.52	\$1,128.85	\$8,596.37
072-2970-001-0000	1	1	SFR-M	1.250	1.681	1.984	\$752.84	\$354.84	\$63.31	\$418.15
072-2970-002-0000	1	1	SFR-M	1.250	1.681	1.984	\$752.84	\$354.84	\$63.31	\$418.15
072-2970-003-0000	1	1	SFR-M	1.250	1.681	1.984	\$752.84	\$354.84	\$63.31	\$418.15
072-2970-004-0000	1	1	SFR-M	1.250	1.681	1.984	\$752.84	\$354.84	\$63.31	\$418.15
072-2970-005-0000	1	1	SFR-M	1.250	1.681	1.984	\$752.84	\$354.84	\$63.31	\$418.15
072-2970-006-0000	1	1	SFR-M	1.250	1.681	1.984	\$752.84	\$354.84	\$63.31	\$418.15
072-2970-007-0000	1	1	SFR-M	1.250	1.681	1.984	\$752.84	\$354.84	\$63.31	\$418.15
072-2970-008-0000	1	1	SFR-M	1.250	1.681	1.984	\$752.84	\$354.84	\$63.31	\$418.15
072-2970-009-0000	1	1	SFR-M	1.250	1.681	1.984	\$752.84	\$354.84	\$63.31	\$418.15
072-2970-010-0000	1	1	SFR-M	1.250	1.681	1.984	\$752.84	\$354.84	\$63.31	\$418.15
072-2970-011-0000	1	1	SFR-M	1.250	1.681	1.984	\$752.84	\$354.84	\$63.31	\$418.15
072-2970-012-0000	1	1	SFR-M	1.250	1.681	1.984	\$752.84	\$354.84	\$63.31	\$418.15
072-2970-013-0000	1	1	SFR-M	1.250	1.681	1.984	\$752.84	\$354.84	\$63.31	\$418.15
072-2970-014-0000	1	1	SFR-M	1.250	1.681	1.984	\$752.84	\$354.84	\$63.31	\$418.15
072-2970-015-0000	1	1	SFR-M	1.250	1.681	1.984	\$752.84	\$354.84	\$63.31	\$418.15
072-2970-016-0000	1	1	SFR-M	1.250	1.681	1.984	\$752.84	\$354.84	\$63.31	\$418.15
072-2970-017-0000	1	1	SFR-M	1.250	1.681	1.984	\$752.84	\$354.84	\$63.31	\$418.15
072-2970-024-0000	1	1	SFR-M	1.250	1.681	1.984	\$752.84	\$354.84	\$63.31	\$418.15
072-2970-025-0000	1	1	SFR-M	1.250	1.681	1.984	\$752.84	\$354.84	\$63.31	\$418.15
072-2970-026-0000	1	1	SFR-M	1.250	1.681	1.984	\$752.84	\$354.84	\$63.31	\$418.15
072-2970-027-0000	1	1	SFR-M	1.250	1.681	1.984	\$752.84	\$354.84	\$63.31	\$418.15
072-2970-028-0000	1	1	SFR-M	1.250	1.681	1.984	\$752.84	\$354.84	\$63.31	\$418.15
072-2970-029-0000	1	1	SFR-M	1.250	1.681	1.984	\$752.84	\$354.84	\$63.31	\$418.15
072-2970-030-0000	1	1	SFR-M	1.250	1.681	1.984	\$752.84	\$354.84	\$63.31	\$418.15
072-2970-031-0000	1	1	SFR-M	1.250	1.681	1.984	\$752.84	\$354.84	\$63.31	\$418.15
072-2970-032-0000	1	1	SFR-M	1.250	1.681	1.984	\$752.84	\$354.84	\$63.31	\$418.15
072-2970-033-0000	1	1	SFR-M	1.250	1.681	1.984	\$752.84	\$354.84	\$63.31	\$418.15
072-2970-034-0000	1	1	SFR-M	1.250	1.681	1.984	\$752.84	\$354.84	\$63.31	\$418.15
072-2970-035-0000	1	1	SFR-M	1.250	1.681	1.984	\$752.84	\$354.84	\$63.31	\$418.15
072-2970-036-0000	1	1	SFR-M	1.250	1.681	1.984	\$752.84	\$354.84	\$63.31	\$418.15
072-2970-037-0000	1	1	SFR-M	1.250	1.681	1.984	\$752.84	\$354.84	\$63.31	\$418.15
072-2970-038-0000	1	1	SFR-M	1.250	1.681	1.984	\$752.84	\$354.84	\$63.31	\$418.15

PRELIMINARY ASSESSMENT ROLL

APN	ZONE	AREA	LANDUSE	EDU	SBU	LBU	TOTAL MAX ASMT	ACTUAL		
								STREET ASMT	LIGHT ASMT	TOTAL ASMT
072-2970-039-0000	1	1	SFR-M	1.250	1.681	1.984	\$752.84	\$354.84	\$63.31	\$418.15
072-2970-040-0000	1	1	SFR-M	1.250	1.681	1.984	\$752.84	\$354.84	\$63.31	\$418.15
072-2970-053-0000	1	1	SFR-M	1.250	1.681	1.984	\$752.84	\$354.84	\$63.31	\$418.15
072-2970-054-0000	1	1	SFR-M	1.250	1.681	1.984	\$752.84	\$354.84	\$63.31	\$418.15
072-2970-055-0000	1	1	SFR-M	1.250	1.681	1.984	\$752.84	\$354.84	\$63.31	\$418.15
072-2970-056-0000	1	1	SFR-M	1.250	1.681	1.984	\$752.84	\$354.84	\$63.31	\$418.15
072-2970-057-0000	1	1	SFR-M	1.250	1.681	1.984	\$752.84	\$354.84	\$63.31	\$418.15
072-2970-058-0000	1	1	SFR-M	1.250	1.681	1.984	\$752.84	\$354.84	\$63.31	\$418.15
072-2970-059-0000	1	1	SFR-M	1.250	1.681	1.984	\$752.84	\$354.84	\$63.31	\$418.15
072-2970-060-0000	1	1	SFR-M	1.250	1.681	1.984	\$752.84	\$354.84	\$63.31	\$418.15
072-2970-061-0000	1	1	SFR-M	1.250	1.681	1.984	\$752.84	\$354.84	\$63.31	\$418.15
072-2970-062-0000	1	1	SFR-M	1.250	1.681	1.984	\$752.84	\$354.84	\$63.31	\$418.15
072-2970-063-0000	1	1	SFR-M	1.250	1.250	1.250	\$543.29	\$263.86	\$39.89	\$303.75
072-2970-064-0000	1	1	SFR-M	1.250	1.250	1.250	\$543.29	\$263.86	\$39.89	\$303.75
072-2970-065-0000	1	1	SFR-M	1.250	1.250	1.250	\$543.29	\$263.86	\$39.89	\$303.75
072-2970-066-0000	1	1	SFR-M	1.250	1.250	1.250	\$543.29	\$263.86	\$39.89	\$303.75
072-2970-067-0000	1	1	SFR-M	1.250	1.250	1.250	\$543.29	\$263.86	\$39.89	\$303.75
072-2970-068-0000	1	1	SFR-M	1.250	1.250	1.250	\$543.29	\$263.86	\$39.89	\$303.75
072-2970-069-0000	1	1	SFR-M	1.250	1.250	1.250	\$543.29	\$263.86	\$39.89	\$303.75
072-2970-070-0000	1	1	SFR-M	1.250	1.250	1.250	\$543.29	\$263.86	\$39.89	\$303.75
072-2970-071-0000	1	1	SFR-M	1.250	1.250	1.250	\$543.29	\$263.86	\$39.89	\$303.75
072-2970-072-0000	1	1	SFR-M	1.250	1.250	1.250	\$543.29	\$263.86	\$39.89	\$303.75
072-2970-073-0000	1	1	SFR-M	1.250	1.250	1.250	\$543.29	\$263.86	\$39.89	\$303.75
072-2970-074-0000	1	1	SFR-M	1.250	1.250	1.250	\$543.29	\$263.86	\$39.89	\$303.75
072-2970-075-0000	1	1	SFR-M	1.250	1.250	1.250	\$543.29	\$263.86	\$39.89	\$303.75
072-2970-076-0000	1	1	SFR-M	1.250	1.250	1.250	\$543.29	\$263.86	\$39.89	\$303.75
072-2970-077-0000	1	1	SFR-M	1.250	1.250	1.250	\$543.29	\$263.86	\$39.89	\$303.75
072-2970-078-0000	1	1	SFR-M	1.250	1.250	1.250	\$543.29	\$263.86	\$39.89	\$303.75
072-2970-079-0000	1	1	SFR-M	1.250	1.250	1.250	\$543.29	\$263.86	\$39.89	\$303.75
072-2970-080-0000	1	1	SFR-M	1.250	1.250	1.250	\$543.29	\$263.86	\$39.89	\$303.75
072-2970-081-0000	1	1	SFR-M	1.250	1.250	1.250	\$543.29	\$263.86	\$39.89	\$303.75
072-2970-082-0000	1	1	SFR-M	1.250	1.250	1.250	\$543.29	\$263.86	\$39.89	\$303.75
072-2970-083-0000	1	1	SFR-M	1.250	1.250	1.250	\$543.29	\$263.86	\$39.89	\$303.75
072-2970-084-0000	1	1	SFR-M	1.250	1.250	1.250	\$543.29	\$263.86	\$39.89	\$303.75

PRELIMINARY ASSESSMENT ROLL

APN	ZONE	AREA	LANDUSE	EDU	SBU	LBU	TOTAL MAX ASMT	ACTUAL		
								STREET ASMT	LIGHT ASMT	TOTAL ASMT
072-2970-085-0000	1	1	SFR-M	1.250	1.250	1.250	\$543.29	\$263.86	\$39.89	\$303.75
072-2970-086-0000	1	1	SFR-M	1.250	1.250	1.250	\$543.29	\$263.86	\$39.89	\$303.75
072-2970-087-0000	1	1	SFR-M	1.250	1.250	1.250	\$543.29	\$263.86	\$39.89	\$303.75
072-2970-088-0000	1	1	SFR-M	1.250	1.250	1.250	\$543.29	\$263.86	\$39.89	\$303.75
072-2970-089-0000	1	1	SFR-M	1.250	1.250	1.250	\$543.29	\$263.86	\$39.89	\$303.75
072-2970-090-0000	1	1	SFR-M	1.250	1.250	1.250	\$543.29	\$263.86	\$39.89	\$303.75
072-2970-091-0000	1	1	SFR-M	1.250	1.250	1.250	\$543.29	\$263.86	\$39.89	\$303.75
072-2970-092-0000	1	1	SFR-H	1.000	1.345	1.587	\$602.33	\$283.92	\$50.64	\$334.56
072-2970-093-0000	1	1	SFR-H	1.000	1.345	1.587	\$602.33	\$283.92	\$50.64	\$334.56
072-2970-094-0000	1	1	SFR-H	1.000	1.345	1.587	\$602.33	\$283.92	\$50.64	\$334.56
072-2970-095-0000	1	1	SFR-H	1.000	1.345	1.587	\$602.33	\$283.92	\$50.64	\$334.56
072-2970-096-0000	1	1	SFR-H	1.000	1.345	1.587	\$602.33	\$283.92	\$50.64	\$334.56
072-2970-097-0000	1	1	SFR-H	1.000	1.345	1.587	\$602.33	\$283.92	\$50.64	\$334.56
072-2970-098-0000	1	1	SFR-H	1.000	1.345	1.587	\$602.33	\$283.92	\$50.64	\$334.56
072-2970-099-0000	1	1	SFR-H	1.000	1.345	1.587	\$602.33	\$283.92	\$50.64	\$334.56
072-2970-100-0000	1	1	SFR-H	1.000	1.345	1.587	\$602.33	\$283.92	\$50.64	\$334.56
072-2970-101-0000	1	1	SFR-H	1.000	1.345	1.587	\$602.33	\$283.92	\$50.64	\$334.56
072-2970-102-0000	1	1	SFR-H	1.000	1.345	1.587	\$602.33	\$283.92	\$50.64	\$334.56
072-2970-103-0000	1	1	SFR-H	1.000	1.345	1.587	\$602.33	\$283.92	\$50.64	\$334.56
072-2970-104-0000	1	1	SFR-H	1.000	1.345	1.587	\$602.33	\$283.92	\$50.64	\$334.56
072-2970-105-0000	1	1	SFR-H	1.000	1.345	1.587	\$602.33	\$283.92	\$50.64	\$334.56
072-2970-106-0000	1	1	SFR-H	1.000	1.345	1.587	\$602.33	\$283.92	\$50.64	\$334.56
072-2970-107-0000	1	1	SFR-H	1.000	1.345	1.587	\$602.33	\$283.92	\$50.64	\$334.56
072-2970-108-0000	1	1	SFR-H	1.000	1.345	1.587	\$602.33	\$283.92	\$50.64	\$334.56
072-2970-109-0000	1	1	SFR-H	1.000	1.345	1.587	\$602.33	\$283.92	\$50.64	\$334.56
072-2970-110-0000	1	1	SFR-H	1.000	1.345	1.587	\$602.33	\$283.92	\$50.64	\$334.56
072-2970-111-0000	1	1	SFR-H	1.000	1.345	1.587	\$602.33	\$283.92	\$50.64	\$334.56
072-2970-112-0000	1	1	SFR-H	1.000	1.345	1.587	\$602.33	\$283.92	\$50.64	\$334.56
072-2970-113-0000	1	1	SFR-H	1.000	1.345	1.587	\$602.33	\$283.92	\$50.64	\$334.56
072-2970-114-0000	1	1	SFR-H	1.000	1.345	1.587	\$602.33	\$283.92	\$50.64	\$334.56
072-2970-115-0000	1	1	SFR-H	1.000	1.345	1.587	\$602.33	\$283.92	\$50.64	\$334.56
072-2970-146-0000	1	1	SFR-H	1.000	1.345	1.587	\$602.33	\$283.92	\$50.64	\$334.56
072-2970-147-0000	1	1	SFR-H	1.000	1.345	1.587	\$602.33	\$283.92	\$50.64	\$334.56
072-2970-148-0000	1	1	SFR-H	1.000	1.345	1.587	\$602.33	\$283.92	\$50.64	\$334.56

PRELIMINARY ASSESSMENT ROLL

APN	ZONE	AREA	LANDUSE	EDU	SBU	LBU	TOTAL MAX ASMT	ACTUAL		
								STREET ASMT	LIGHT ASMT	TOTAL ASMT
072-2970-149-0000	1	1	SFR-H	1.000	1.345	1.587	\$602.33	\$283.92	\$50.64	\$334.56
072-2970-150-0000	1	1	SFR-H	1.000	1.345	1.587	\$602.33	\$283.92	\$50.64	\$334.56
072-2970-151-0000	1	1	SFR-H	1.000	1.345	1.587	\$602.33	\$283.92	\$50.64	\$334.56
072-2970-152-0000	1	1	SFR-H	1.000	1.345	1.587	\$602.33	\$283.92	\$50.64	\$334.56
072-2970-153-0000	1	1	SFR-H	1.000	1.345	1.587	\$602.33	\$283.92	\$50.64	\$334.56
072-2970-154-0000	1	1	SFR-H	1.000	1.345	1.587	\$602.33	\$283.92	\$50.64	\$334.56
072-2970-155-0000	1	1	SFR-H	1.000	1.345	1.587	\$602.33	\$283.92	\$50.64	\$334.56
072-2970-156-0000	1	1	SFR-H	1.000	1.345	1.587	\$602.33	\$283.92	\$50.64	\$334.56
072-2970-157-0000	1	1	SFR-H	1.000	1.345	1.587	\$602.33	\$283.92	\$50.64	\$334.56
072-2970-158-0000	1	1	SFR-M	1.250	1.250	1.250	\$543.29	\$263.86	\$39.89	\$303.75
072-2970-159-0000	1	1	SFR-M	1.250	1.250	1.250	\$543.29	\$263.86	\$39.89	\$303.75
072-2970-160-0000	1	1	SFR-M	1.250	1.250	1.250	\$543.29	\$263.86	\$39.89	\$303.75
072-2970-161-0000	1	1	SFR-M	1.250	1.250	1.250	\$543.29	\$263.86	\$39.89	\$303.75
072-2970-162-0000	1	1	SFR-M	1.250	1.250	1.250	\$543.29	\$263.86	\$39.89	\$303.75
072-2970-163-0000	1	1	SFR-M	1.250	1.250	1.250	\$543.29	\$263.86	\$39.89	\$303.75
072-2970-164-0000	1	1	SFR-M	1.250	1.250	1.250	\$543.29	\$263.86	\$39.89	\$303.75
072-2970-165-0000	1	1	SFR-M	1.250	1.250	1.250	\$543.29	\$263.86	\$39.89	\$303.75
072-2970-166-0000	1	1	SFR-M	1.250	1.250	1.250	\$543.29	\$263.86	\$39.89	\$303.75
072-2970-201-0000	1	1	SFR-H	1.000	1.345	1.587	\$602.33	\$283.92	\$50.64	\$334.56
072-2970-202-0000	1	1	SFR-H	1.000	1.345	1.587	\$602.33	\$283.92	\$50.64	\$334.56
072-2970-203-0000	1	1	SFR-H	1.000	1.345	1.587	\$602.33	\$283.92	\$50.64	\$334.56
072-2970-204-0000	1	1	SFR-H	1.000	1.345	1.587	\$602.33	\$283.92	\$50.64	\$334.56
072-2970-205-0000	1	1	SFR-H	1.000	1.345	1.587	\$602.33	\$283.92	\$50.64	\$334.56
072-2970-206-0000	1	1	SFR-H	1.000	1.345	1.587	\$602.33	\$283.92	\$50.64	\$334.56
072-2970-207-0000	1	1	SFR-H	1.000	1.345	1.587	\$602.33	\$283.92	\$50.64	\$334.56
072-2970-208-0000	1	1	SFR-H	1.000	1.345	1.587	\$602.33	\$283.92	\$50.64	\$334.56
072-2970-209-0000	1	1	SFR-H	1.000	1.345	1.587	\$602.33	\$283.92	\$50.64	\$334.56
072-2970-210-0000	1	1	SFR-H	1.000	1.345	1.587	\$602.33	\$283.92	\$50.64	\$334.56
072-2970-211-0000	1	1	SFR-H	1.000	1.345	1.587	\$602.33	\$283.92	\$50.64	\$334.56
072-2970-212-0000	1	1	SFR-H	1.000	1.345	1.587	\$602.33	\$283.92	\$50.64	\$334.56
072-2970-213-0000	1	1	SFR-H	1.000	1.345	1.587	\$602.33	\$283.92	\$50.64	\$334.56
072-2970-214-0000	1	1	SFR-H	1.000	1.345	1.587	\$602.33	\$283.92	\$50.64	\$334.56
072-2970-215-0000	1	1	SFR-H	1.000	1.345	1.587	\$602.33	\$283.92	\$50.64	\$334.56
072-2970-216-0000	1	1	SFR-H	1.000	1.345	1.587	\$602.33	\$283.92	\$50.64	\$334.56

PRELIMINARY ASSESSMENT ROLL

APN	ZONE	AREA	LANDUSE	EDU	SBU	LBU	TOTAL MAX ASMT	ACTUAL		
								STREET ASMT	LIGHT ASMT	TOTAL ASMT
072-2970-217-0000	1	1	SFR-H	1.000	1.345	1.587	\$602.33	\$283.92	\$50.64	\$334.56
072-2970-218-0000	1	1	SFR-H	1.000	1.345	1.587	\$602.33	\$283.92	\$50.64	\$334.56
072-2970-219-0000	1	1	SFR-H	1.000	1.345	1.587	\$602.33	\$283.92	\$50.64	\$334.56
072-2970-220-0000	1	1	SFR-H	1.000	1.345	1.587	\$602.33	\$283.92	\$50.64	\$334.56
072-2970-221-0000	1	1	SFR-H	1.000	1.345	1.587	\$602.33	\$283.92	\$50.64	\$334.56
072-2970-222-0000	1	1	SFR-H	1.000	1.345	1.587	\$602.33	\$283.92	\$50.64	\$334.56
072-2970-223-0000	1	1	SFR-H	1.000	1.345	1.587	\$602.33	\$283.92	\$50.64	\$334.56
072-2970-224-0000	1	1	SFR-H	1.000	1.345	1.587	\$602.33	\$283.92	\$50.64	\$334.56
072-2970-225-0000	1	1	SFR-H	1.000	1.345	1.587	\$602.33	\$283.92	\$50.64	\$334.56
072-2970-226-0000	1	1	SFR-H	1.000	1.345	1.587	\$602.33	\$283.92	\$50.64	\$334.56
072-2970-227-0000	1	1	SFR-H	1.000	1.345	1.587	\$602.33	\$283.92	\$50.64	\$334.56
072-2970-228-0000	1	1	SFR-H	1.000	1.345	1.587	\$602.33	\$283.92	\$50.64	\$334.56
072-2970-229-0000	1	1	SFR-H	1.000	1.345	1.587	\$602.33	\$283.92	\$50.64	\$334.56
072-2970-230-0000	1	1	SFR-H	1.000	1.345	1.587	\$602.33	\$283.92	\$50.64	\$334.56
072-2970-231-0000	1	1	SFR-H	1.000	1.345	1.587	\$602.33	\$283.92	\$50.64	\$334.56
072-2970-232-0000	1	1	SFR-H	1.000	1.345	1.587	\$602.33	\$283.92	\$50.64	\$334.56
072-2970-233-0000	1	1	SFR-H	1.000	1.345	1.587	\$602.33	\$283.92	\$50.64	\$334.56
072-2970-234-0000	1	1	SFR-H	1.000	1.345	1.587	\$602.33	\$283.92	\$50.64	\$334.56
072-2970-235-0000	1	1	SFR-H	1.000	1.345	1.587	\$602.33	\$283.92	\$50.64	\$334.56
072-2970-236-0000	1	1	SFR-H	1.000	1.345	1.587	\$602.33	\$283.92	\$50.64	\$334.56
072-2970-237-0000	1	1	SFR-H	1.000	1.345	1.587	\$602.33	\$283.92	\$50.64	\$334.56
072-2970-238-0000	1	1	SFR-H	1.000	1.345	1.587	\$602.33	\$283.92	\$50.64	\$334.56
072-2970-239-0000	1	1	SFR-H	1.000	1.345	1.587	\$602.33	\$283.92	\$50.64	\$334.56
072-2970-240-0000	1	1	SFR-H	1.000	1.345	1.587	\$602.33	\$283.92	\$50.64	\$334.56
072-2970-241-0000	1	1	SFR-H	1.000	1.345	1.587	\$602.33	\$283.92	\$50.64	\$334.56
072-2970-242-0000	1	1	SFR-H	1.000	1.345	1.587	\$602.33	\$283.92	\$50.64	\$334.56
072-2970-243-0000	1	1	SFR-H	1.000	1.000	1.000	\$434.63	\$211.09	\$31.91	\$243.00
072-2970-244-0000	1	1	SFR-H	1.000	1.000	1.000	\$434.63	\$211.09	\$31.91	\$243.00
072-2970-245-0000	1	1	SFR-H	1.000	1.000	1.000	\$434.63	\$211.09	\$31.91	\$243.00
072-2970-246-0000	1	1	SFR-H	1.000	1.000	1.000	\$434.63	\$211.09	\$31.91	\$243.00
072-2970-247-0000	1	1	SFR-H	1.000	1.000	1.000	\$434.63	\$211.09	\$31.91	\$243.00
072-2970-248-0000	1	1	SFR-H	1.000	1.000	1.000	\$434.63	\$211.09	\$31.91	\$243.00
072-2980-001-0000	1	1	SFR-L	1.400	1.883	2.222	\$843.28	\$397.48	\$70.90	\$468.38
072-2980-002-0000	1	1	SFR-L	1.400	1.883	2.222	\$843.28	\$397.48	\$70.90	\$468.38

PRELIMINARY ASSESSMENT ROLL

APN	ZONE	AREA	LANDUSE	EDU	SBU	LBU	TOTAL MAX ASMT	ACTUAL		
								STREET ASMT	LIGHT ASMT	TOTAL ASMT
072-2980-003-0000	1	1	SFR-L	1.400	1.883	2.222	\$843.28	\$397.48	\$70.90	\$468.38
072-2980-004-0000	1	1	SFR-L	1.400	1.883	2.222	\$843.28	\$397.48	\$70.90	\$468.38
072-2980-005-0000	1	1	SFR-L	1.400	1.883	2.222	\$843.28	\$397.48	\$70.90	\$468.38
072-2980-006-0000	1	1	SFR-L	1.400	1.883	2.222	\$843.28	\$397.48	\$70.90	\$468.38
072-2980-007-0000	1	1	SFR-L	1.400	1.883	2.222	\$843.28	\$397.48	\$70.90	\$468.38
072-2980-008-0000	1	1	SFR-L	1.400	1.883	2.222	\$843.28	\$397.48	\$70.90	\$468.38
072-2980-009-0000	1	1	SFR-L	1.400	1.883	2.222	\$843.28	\$397.48	\$70.90	\$468.38
072-2980-010-0000	1	1	SFR-L	1.400	1.883	2.222	\$843.28	\$397.48	\$70.90	\$468.38
072-2980-011-0000	1	1	SFR-L	1.400	1.883	2.222	\$843.28	\$397.48	\$70.90	\$468.38
072-2980-012-0000	1	1	SFR-L	1.400	1.883	2.222	\$843.28	\$397.48	\$70.90	\$468.38
072-2980-013-0000	1	1	SFR-L	1.400	1.883	2.222	\$843.28	\$397.48	\$70.90	\$468.38
072-2980-017-0000	1	1	SFR-M	1.250	1.681	1.984	\$752.84	\$354.84	\$63.31	\$418.15
072-2980-018-0000	1	1	SFR-M	1.250	1.681	1.984	\$752.84	\$354.84	\$63.31	\$418.15
072-2980-019-0000	1	1	SFR-M	1.250	1.681	1.984	\$752.84	\$354.84	\$63.31	\$418.15
072-2980-020-0000	1	1	SFR-M	1.250	1.681	1.984	\$752.84	\$354.84	\$63.31	\$418.15
072-2980-021-0000	1	1	SFR-M	1.250	1.681	1.984	\$752.84	\$354.84	\$63.31	\$418.15
072-2980-022-0000	1	1	SFR-M	1.250	1.681	1.984	\$752.84	\$354.84	\$63.31	\$418.15
072-2980-023-0000	1	1	SFR-M	1.250	1.681	1.984	\$752.84	\$354.84	\$63.31	\$418.15
072-2980-024-0000	1	1	SFR-M	1.250	1.681	1.984	\$752.84	\$354.84	\$63.31	\$418.15
072-2980-025-0000	1	1	SFR-M	1.250	1.681	1.984	\$752.84	\$354.84	\$63.31	\$418.15
072-2980-026-0000	1	1	SFR-M	1.250	1.681	1.984	\$752.84	\$354.84	\$63.31	\$418.15
072-2980-027-0000	1	1	SFR-M	1.250	1.681	1.984	\$752.84	\$354.84	\$63.31	\$418.15
072-2980-028-0000	1	1	SFR-M	1.250	1.681	1.984	\$752.84	\$354.84	\$63.31	\$418.15
072-2980-029-0000	1	1	SFR-M	1.250	1.681	1.984	\$752.84	\$354.84	\$63.31	\$418.15
072-2980-030-0000	1	1	SFR-M	1.250	1.681	1.984	\$752.84	\$354.84	\$63.31	\$418.15
072-2980-031-0000	1	1	SFR-M	1.250	1.681	1.984	\$752.84	\$354.84	\$63.31	\$418.15
072-2980-032-0000	1	1	SFR-M	1.250	1.681	1.984	\$752.84	\$354.84	\$63.31	\$418.15
072-2980-033-0000	1	1	SFR-M	1.250	1.681	1.984	\$752.84	\$354.84	\$63.31	\$418.15
072-2980-034-0000	1	1	SFR-M	1.250	1.681	1.984	\$752.84	\$354.84	\$63.31	\$418.15
072-2980-035-0000	1	1	SFR-M	1.250	1.681	1.984	\$752.84	\$354.84	\$63.31	\$418.15
072-2980-036-0000	1	1	SFR-M	1.250	1.681	1.984	\$752.84	\$354.84	\$63.31	\$418.15
072-2980-037-0000	1	1	SFR-M	1.250	1.681	1.984	\$752.84	\$354.84	\$63.31	\$418.15
072-2980-038-0000	1	1	SFR-M	1.250	1.681	1.984	\$752.84	\$354.84	\$63.31	\$418.15
072-2980-039-0000	1	1	SFR-M	1.250	1.681	1.984	\$752.84	\$354.84	\$63.31	\$418.15

PRELIMINARY ASSESSMENT ROLL

APN	ZONE	AREA	LANDUSE	EDU	SBU	LBU	TOTAL MAX ASMT	ACTUAL		
								STREET ASMT	LIGHT ASMT	TOTAL ASMT
072-2980-040-0000	1	1	SFR-M	1.250	1.681	1.984	\$752.84	\$354.84	\$63.31	\$418.15
072-2980-041-0000	1	1	SFR-M	1.250	1.681	1.984	\$752.84	\$354.84	\$63.31	\$418.15
072-2980-042-0000	1	1	SFR-M	1.250	1.681	1.984	\$752.84	\$354.84	\$63.31	\$418.15
072-2980-043-0000	1	1	SFR-M	1.250	1.681	1.984	\$752.84	\$354.84	\$63.31	\$418.15
072-2980-044-0000	1	1	SFR-M	1.250	1.681	1.984	\$752.84	\$354.84	\$63.31	\$418.15
072-2980-045-0000	1	1	SFR-M	1.250	1.681	1.984	\$752.84	\$354.84	\$63.31	\$418.15
072-2980-046-0000	1	1	SFR-M	1.250	1.681	1.984	\$752.84	\$354.84	\$63.31	\$418.15
072-2980-047-0000	1	1	SFR-M	1.250	1.681	1.984	\$752.84	\$354.84	\$63.31	\$418.15
072-2980-048-0000	1	1	SFR-M	1.250	1.681	1.984	\$752.84	\$354.84	\$63.31	\$418.15
072-2980-049-0000	1	1	SFR-M	1.250	1.681	1.984	\$752.84	\$354.84	\$63.31	\$418.15
072-2980-050-0000	1	1	SFR-M	1.250	1.681	1.984	\$752.84	\$354.84	\$63.31	\$418.15
072-2980-051-0000	1	1	SFR-M	1.250	1.681	1.984	\$752.84	\$354.84	\$63.31	\$418.15
072-2980-052-0000	1	1	SFR-M	1.250	1.681	1.984	\$752.84	\$354.84	\$63.31	\$418.15
072-2980-053-0000	1	1	SFR-M	1.250	1.681	1.984	\$752.84	\$354.84	\$63.31	\$418.15
072-2980-054-0000	1	1	SFR-M	1.250	1.681	1.984	\$752.84	\$354.84	\$63.31	\$418.15
072-2980-055-0000	1	1	SFR-M	1.250	1.681	1.984	\$752.84	\$354.84	\$63.31	\$418.15
072-2980-056-0000	1	1	SFR-M	1.250	1.681	1.984	\$752.84	\$354.84	\$63.31	\$418.15
072-2980-057-0000	1	1	SFR-L	1.400	1.883	2.222	\$843.28	\$397.48	\$70.90	\$468.38
072-2980-058-0000	1	1	SFR-L	1.400	1.883	2.222	\$843.28	\$397.48	\$70.90	\$468.38
072-2980-059-0000	1	1	SFR-L	1.400	1.883	2.222	\$843.28	\$397.48	\$70.90	\$468.38
072-2980-060-0000	1	1	SFR-L	1.400	1.883	2.222	\$843.28	\$397.48	\$70.90	\$468.38
072-2980-061-0000	1	1	SFR-L	1.400	1.883	2.222	\$843.28	\$397.48	\$70.90	\$468.38
072-2980-062-0000	1	1	SFR-L	1.400	1.883	2.222	\$843.28	\$397.48	\$70.90	\$468.38
072-2980-063-0000	1	1	SFR-L	1.400	1.883	2.222	\$843.28	\$397.48	\$70.90	\$468.38
072-2980-064-0000	1	1	SFR-L	1.400	1.883	2.222	\$843.28	\$397.48	\$70.90	\$468.38
072-2980-065-0000	1	1	SFR-L	1.400	1.883	2.222	\$843.28	\$397.48	\$70.90	\$468.38
072-2980-066-0000	1	1	SFR-L	1.400	1.883	2.222	\$843.28	\$397.48	\$70.90	\$468.38
072-2980-067-0000	1	1	SFR-L	1.400	1.883	2.222	\$843.28	\$397.48	\$70.90	\$468.38
072-2980-068-0000	1	1	SFR-L	1.400	1.883	2.222	\$843.28	\$397.48	\$70.90	\$468.38
072-2980-069-0000	1	1	SFR-L	1.400	1.883	2.222	\$843.28	\$397.48	\$70.90	\$468.38
072-2980-070-0000	1	1	SFR-L	1.400	1.883	2.222	\$843.28	\$397.48	\$70.90	\$468.38
072-2980-071-0000	1	1	SFR-L	1.400	1.883	2.222	\$843.28	\$397.48	\$70.90	\$468.38
072-2980-072-0000	1	1	SFR-L	1.400	1.883	2.222	\$843.28	\$397.48	\$70.90	\$468.38
072-2980-073-0000	1	1	SFR-L	1.400	1.883	2.222	\$843.28	\$397.48	\$70.90	\$468.38

PRELIMINARY ASSESSMENT ROLL

APN	ZONE	AREA	LANDUSE	EDU	SBU	LBU	TOTAL MAX ASMT	ACTUAL		
								STREET ASMT	LIGHT ASMT	TOTAL ASMT
072-2980-074-0000	1	1	SFR-L	1.400	1.883	2.222	\$843.28	\$397.48	\$70.90	\$468.38
072-2980-075-0000	1	1	SFR-L	1.400	1.883	2.222	\$843.28	\$397.48	\$70.90	\$468.38
072-2980-076-0000	1	1	SFR-L	1.400	1.883	2.222	\$843.28	\$397.48	\$70.90	\$468.38
072-2980-077-0000	1	1	SFR-L	1.400	1.883	2.222	\$843.28	\$397.48	\$70.90	\$468.38
072-2980-078-0000	1	1	SFR-L	1.400	1.883	2.222	\$843.28	\$397.48	\$70.90	\$468.38
072-2980-079-0000	1	1	SFR-L	1.400	1.883	2.222	\$843.28	\$397.48	\$70.90	\$468.38
072-2980-080-0000	1	1	SFR-L	1.400	1.883	2.222	\$843.28	\$397.48	\$70.90	\$468.38
072-2980-081-0000	1	1	SFR-L	1.400	1.883	2.222	\$843.28	\$397.48	\$70.90	\$468.38
072-2980-082-0000	1	1	SFR-L	1.400	1.883	2.222	\$843.28	\$397.48	\$70.90	\$468.38
072-2980-083-0000	1	1	SFR-L	1.400	1.883	2.222	\$843.28	\$397.48	\$70.90	\$468.38
072-2980-084-0000	1	1	SFR-L	1.400	1.883	2.222	\$843.28	\$397.48	\$70.90	\$468.38
072-2980-085-0000	1	1	SFR-L	1.400	1.883	2.222	\$843.28	\$397.48	\$70.90	\$468.38
072-2980-086-0000	1	1	SFR-L	1.400	1.883	2.222	\$843.28	\$397.48	\$70.90	\$468.38
072-2980-087-0000	1	1	SFR-L	1.400	1.883	2.222	\$843.28	\$397.48	\$70.90	\$468.38
072-2980-088-0000	1	1	SFR-L	1.400	1.883	2.222	\$843.28	\$397.48	\$70.90	\$468.38
072-2980-089-0000	1	1	SFR-L	1.400	1.883	2.222	\$843.28	\$397.48	\$70.90	\$468.38
072-2980-092-0000	1	1	SFR-M	1.250	1.681	1.984	\$752.84	\$354.84	\$63.31	\$418.15
072-2980-093-0000	1	1	SFR-M	1.250	1.681	1.984	\$752.84	\$354.84	\$63.31	\$418.15
072-2980-094-0000	1	1	SFR-M	1.250	1.681	1.984	\$752.84	\$354.84	\$63.31	\$418.15
072-2990-001-0000	1	1	SFR-M	1.250	1.681	1.984	\$752.84	\$354.84	\$63.31	\$418.15
072-2990-002-0000	1	1	SFR-M	1.250	1.681	1.984	\$752.84	\$354.84	\$63.31	\$418.15
072-2990-003-0000	1	1	SFR-M	1.250	1.681	1.984	\$752.84	\$354.84	\$63.31	\$418.15
072-2990-004-0000	1	1	SFR-M	1.250	1.681	1.984	\$752.84	\$354.84	\$63.31	\$418.15
072-2990-005-0000	1	1	SFR-M	1.250	1.681	1.984	\$752.84	\$354.84	\$63.31	\$418.15
072-2990-006-0000	1	1	SFR-M	1.250	1.681	1.984	\$752.84	\$354.84	\$63.31	\$418.15
072-2990-007-0000	1	1	SFR-M	1.250	1.681	1.984	\$752.84	\$354.84	\$63.31	\$418.15
072-2990-008-0000	1	1	SFR-M	1.250	1.681	1.984	\$752.84	\$354.84	\$63.31	\$418.15
072-2990-009-0000	1	1	SFR-M	1.250	1.681	1.984	\$752.84	\$354.84	\$63.31	\$418.15
072-2990-010-0000	1	1	SFR-L	1.400	1.883	2.222	\$843.28	\$397.48	\$70.90	\$468.38
072-2990-011-0000	1	1	SFR-L	1.400	1.883	2.222	\$843.28	\$397.48	\$70.90	\$468.38
072-2990-012-0000	1	1	SFR-L	1.400	1.883	2.222	\$843.28	\$397.48	\$70.90	\$468.38
072-2990-013-0000	1	1	SFR-L	1.400	1.883	2.222	\$843.28	\$397.48	\$70.90	\$468.38
072-2990-014-0000	1	1	SFR-L	1.400	1.883	2.222	\$843.28	\$397.48	\$70.90	\$468.38
072-2990-015-0000	1	1	SFR-L	1.400	1.883	2.222	\$843.28	\$397.48	\$70.90	\$468.38

PRELIMINARY ASSESSMENT ROLL

APN	ZONE	AREA	LANDUSE	EDU	SBU	LBU	TOTAL MAX ASMT	ACTUAL		
								STREET ASMT	LIGHT ASMT	TOTAL ASMT
072-2990-016-0000	1	1	SFR-L	1.400	1.883	2.222	\$843.28	\$397.48	\$70.90	\$468.38
072-2990-019-0000	1	1	PARK	16.065	16.065	16.065	\$6,982.33	\$3,391.16	\$512.63	\$3,903.79
072-2990-020-0000	1	1	PARK	7.650	7.650	7.650	\$3,324.92	\$1,614.84	\$244.11	\$1,858.95
072-2990-024-0000	1	1	SFR-L	1.400	1.883	2.222	\$843.28	\$397.48	\$70.90	\$468.38
072-2990-025-0000	1	1	SFR-L	1.400	1.883	2.222	\$843.28	\$397.48	\$70.90	\$468.38
072-2990-026-0000	1	1	SFR-L	1.400	1.883	2.222	\$843.28	\$397.48	\$70.90	\$468.38
072-2990-027-0000	1	1	SFR-L	1.400	1.883	2.222	\$843.28	\$397.48	\$70.90	\$468.38
072-2990-028-0000	1	1	SFR-L	1.400	1.883	2.222	\$843.28	\$397.48	\$70.90	\$468.38
072-2990-029-0000	1	1	SFR-L	1.400	1.883	2.222	\$843.28	\$397.48	\$70.90	\$468.38
072-2990-030-0000	1	1	SFR-L	1.400	1.883	2.222	\$843.28	\$397.48	\$70.90	\$468.38
072-2990-031-0000	1	1	SFR-L	1.400	1.883	2.222	\$843.28	\$397.48	\$70.90	\$468.38
072-2990-032-0000	1	1	SFR-L	1.400	1.883	2.222	\$843.28	\$397.48	\$70.90	\$468.38
072-2990-033-0000	1	1	SFR-L	1.400	1.883	2.222	\$843.28	\$397.48	\$70.90	\$468.38
072-2990-042-0000	1	1	SFR-M	1.250	1.681	1.984	\$752.84	\$354.84	\$63.31	\$418.15
072-2990-043-0000	1	1	SFR-M	1.250	1.681	1.984	\$752.84	\$354.84	\$63.31	\$418.15
072-2990-044-0000	1	1	SFR-M	1.250	1.681	1.984	\$752.84	\$354.84	\$63.31	\$418.15
072-2990-045-0000	1	1	SFR-M	1.250	1.681	1.984	\$752.84	\$354.84	\$63.31	\$418.15
072-2990-046-0000	1	1	SFR-M	1.250	1.681	1.984	\$752.84	\$354.84	\$63.31	\$418.15
072-2990-047-0000	1	1	SFR-M	1.250	1.681	1.984	\$752.84	\$354.84	\$63.31	\$418.15
072-2990-050-0000	1	1	SFR-H	1.000	1.345	1.587	\$602.33	\$283.92	\$50.64	\$334.56
072-2990-051-0000	1	1	SFR-H	1.000	1.345	1.587	\$602.33	\$283.92	\$50.64	\$334.56
072-2990-096-0000	1	1	SFR-M	1.250	1.681	1.984	\$752.84	\$354.84	\$63.31	\$418.15
072-2990-097-0000	1	1	SFR-M	1.250	1.681	1.984	\$752.84	\$354.84	\$63.31	\$418.15
072-2990-098-0000	1	1	SFR-M	1.250	1.681	1.984	\$752.84	\$354.84	\$63.31	\$418.15
072-2990-099-0000	1	1	SFR-M	1.250	1.681	1.984	\$752.84	\$354.84	\$63.31	\$418.15
072-2990-106-0000	1	1	SFR-M	1.250	1.681	1.984	\$752.84	\$354.84	\$63.31	\$418.15
072-2990-107-0000	1	1	SFR-M	1.250	1.681	1.984	\$752.84	\$354.84	\$63.31	\$418.15
072-2990-108-0000	1	1	SFR-M	1.250	1.681	1.984	\$752.84	\$354.84	\$63.31	\$418.15
072-2990-109-0000	1	1	SFR-M	1.250	1.681	1.984	\$752.84	\$354.84	\$63.31	\$418.15
072-2990-110-0000	1	1	SFR-M	1.250	1.681	1.984	\$752.84	\$354.84	\$63.31	\$418.15
072-2990-111-0000	1	1	SFR-M	1.250	1.681	1.984	\$752.84	\$354.84	\$63.31	\$418.15
072-2990-176-0000	1	1	SFR-H	1.000	1.345	1.587	\$602.33	\$283.92	\$50.64	\$334.56
072-2990-177-0000	1	1	SFR-H	1.000	1.345	1.587	\$602.33	\$283.92	\$50.64	\$334.56
072-2990-178-0000	1	1	SFR-H	1.000	1.345	1.587	\$602.33	\$283.92	\$50.64	\$334.56

PRELIMINARY ASSESSMENT ROLL

APN	ZONE	AREA	LANDUSE	EDU	SBU	LBU	TOTAL MAX ASMT	ACTUAL		
								STREET ASMT	LIGHT ASMT	TOTAL ASMT
072-2990-179-0000	1	1	SFR-H	1.000	1.345	1.587	\$602.33	\$283.92	\$50.64	\$334.56
072-2990-202-0000	1	1	SFR-H	1.000	1.345	1.587	\$602.33	\$283.92	\$50.64	\$334.56
072-2990-203-0000	1	1	SFR-H	1.000	1.345	1.587	\$602.33	\$283.92	\$50.64	\$334.56
072-2990-204-0000	1	1	SFR-H	1.000	1.345	1.587	\$602.33	\$283.92	\$50.64	\$334.56
072-2990-205-0000	1	1	SFR-H	1.000	1.345	1.587	\$602.33	\$283.92	\$50.64	\$334.56
072-2990-206-0000	1	1	SFR-H	1.000	1.345	1.587	\$602.33	\$283.92	\$50.64	\$334.56
072-2990-207-0000	1	1	SFR-H	1.000	1.345	1.587	\$602.33	\$283.92	\$50.64	\$334.56
072-2990-209-0000	1	1	SFR-H	1.000	1.345	1.587	\$602.33	\$283.92	\$50.64	\$334.56
072-2990-210-0000	1	1	SFR-H	1.000	1.345	1.587	\$602.33	\$283.92	\$50.64	\$334.56
072-2990-211-0000	1	1	SFR-H	1.000	1.345	1.587	\$602.33	\$283.92	\$50.64	\$334.56
072-2990-212-0000	1	1	SFR-H	1.000	1.345	1.587	\$602.33	\$283.92	\$50.64	\$334.56
072-2990-213-0000	1	1	SFR-H	1.000	1.345	1.587	\$602.33	\$283.92	\$50.64	\$334.56
072-2990-214-0000	1	1	SFR-H	1.000	1.345	1.587	\$602.33	\$283.92	\$50.64	\$334.56
072-2990-215-0000	1	1	SFR-H	1.000	1.345	1.587	\$602.33	\$283.92	\$50.64	\$334.56
072-2990-216-0000	1	1	SFR-H	1.000	1.345	1.587	\$602.33	\$283.92	\$50.64	\$334.56
072-2990-217-0000	1	1	SFR-H	1.000	1.345	1.587	\$602.33	\$283.92	\$50.64	\$334.56
072-2990-220-0000	1	1	SFR-H	1.000	1.345	1.587	\$602.33	\$283.92	\$50.64	\$334.56
072-2990-221-0000	1	1	SFR-H	1.000	1.345	1.587	\$602.33	\$283.92	\$50.64	\$334.56
072-2990-222-0000	1	1	SFR-H	1.000	1.345	1.587	\$602.33	\$283.92	\$50.64	\$334.56
072-2990-223-0000	1	1	SFR-H	1.000	1.345	1.587	\$602.33	\$283.92	\$50.64	\$334.56
072-2990-224-0000	1	1	SFR-H	1.000	1.345	1.587	\$602.33	\$283.92	\$50.64	\$334.56
072-2990-225-0000	1	1	SFR-H	1.000	1.345	1.587	\$602.33	\$283.92	\$50.64	\$334.56
072-2990-226-0000	1	1	SFR-H	1.000	1.345	1.587	\$602.33	\$283.92	\$50.64	\$334.56
072-2990-227-0000	1	1	SFR-H	1.000	1.345	1.587	\$602.33	\$283.92	\$50.64	\$334.56
072-2990-228-0000	1	1	SFR-H	1.000	1.345	1.587	\$602.33	\$283.92	\$50.64	\$334.56
072-2990-229-0000	1	1	SFR-H	1.000	1.345	1.587	\$602.33	\$283.92	\$50.64	\$334.56
072-2990-230-0000	1	1	SFR-H	1.000	1.345	1.587	\$602.33	\$283.92	\$50.64	\$334.56
072-2990-231-0000	1	1	SFR-H	1.000	1.345	1.587	\$602.33	\$283.92	\$50.64	\$334.56
072-2990-232-0000	1	1	SFR-H	1.000	1.345	1.587	\$602.33	\$283.92	\$50.64	\$334.56
072-2990-233-0000	1	1	SFR-H	1.000	1.345	1.587	\$602.33	\$283.92	\$50.64	\$334.56
072-2990-234-0000	1	1	SFR-H	1.000	1.345	1.587	\$602.33	\$283.92	\$50.64	\$334.56
072-2990-235-0000	1	1	SFR-H	1.000	1.345	1.587	\$602.33	\$283.92	\$50.64	\$334.56
072-2990-236-0000	1	1	SFR-H	1.000	1.345	1.587	\$602.33	\$283.92	\$50.64	\$334.56
072-2990-237-0000	1	1	SFR-H	1.000	1.345	1.587	\$602.33	\$283.92	\$50.64	\$334.56

PRELIMINARY ASSESSMENT ROLL

APN	ZONE	AREA	LANDUSE	EDU	SBU	LBU	TOTAL MAX ASMT	ACTUAL		
								STREET ASMT	LIGHT ASMT	TOTAL ASMT
072-2990-238-0000	1	1	SFR-H	1.000	1.345	1.587	\$602.33	\$283.92	\$50.64	\$334.56
072-2990-239-0000	1	1	SFR-H	1.000	1.345	1.587	\$602.33	\$283.92	\$50.64	\$334.56
072-2990-240-0000	1	1	SFR-H	1.000	1.345	1.587	\$602.33	\$283.92	\$50.64	\$334.56
072-2990-241-0000	1	1	SFR-H	1.000	1.345	1.587	\$602.33	\$283.92	\$50.64	\$334.56
072-2990-242-0000	1	1	SFR-H	1.000	1.345	1.587	\$602.33	\$283.92	\$50.64	\$334.56
072-2990-243-0000	1	1	SFR-H	1.000	1.345	1.587	\$602.33	\$283.92	\$50.64	\$334.56
072-2990-244-0000	1	1	SFR-H	1.000	1.345	1.587	\$602.33	\$283.92	\$50.64	\$334.56
072-2990-245-0000	1	1	SFR-H	1.000	1.345	1.587	\$602.33	\$283.92	\$50.64	\$334.56
072-2990-246-0000	1	1	SFR-H	1.000	1.345	1.587	\$602.33	\$283.92	\$50.64	\$334.56
072-2990-247-0000	1	1	SFR-H	1.000	1.345	1.587	\$602.33	\$283.92	\$50.64	\$334.56
072-2990-248-0000	1	1	SFR-H	1.000	1.345	1.587	\$602.33	\$283.92	\$50.64	\$334.56
072-2990-249-0000	1	1	SFR-H	1.000	1.345	1.587	\$602.33	\$283.92	\$50.64	\$334.56
072-2990-250-0000	1	1	SFR-H	1.000	1.345	1.587	\$602.33	\$283.92	\$50.64	\$334.56
072-2990-251-0000	1	1	SFR-H	1.000	1.345	1.587	\$602.33	\$283.92	\$50.64	\$334.56
072-2990-254-0000	1	1	SFR-H	1.000	1.345	1.587	\$602.33	\$283.92	\$50.64	\$334.56
072-2990-255-0000	1	1	SFR-H	1.000	1.345	1.587	\$602.33	\$283.92	\$50.64	\$334.56
072-2990-256-0000	1	1	SFR-H	1.000	1.345	1.587	\$602.33	\$283.92	\$50.64	\$334.56
072-2990-257-0000	1	1	SFR-H	1.000	1.345	1.587	\$602.33	\$283.92	\$50.64	\$334.56
072-2990-258-0000	1	1	SFR-H	1.000	1.345	1.587	\$602.33	\$283.92	\$50.64	\$334.56
072-2990-259-0000	1	1	SFR-H	1.000	1.345	1.587	\$602.33	\$283.92	\$50.64	\$334.56
072-2990-260-0000	1	1	SFR-H	1.000	1.345	1.587	\$602.33	\$283.92	\$50.64	\$334.56
072-2990-261-0000	1	1	SFR-H	1.000	1.345	1.587	\$602.33	\$283.92	\$50.64	\$334.56
072-2990-262-0000	1	1	SFR-H	1.000	1.345	1.587	\$602.33	\$283.92	\$50.64	\$334.56
072-2990-263-0000	1	1	SFR-H	1.000	1.345	1.587	\$602.33	\$283.92	\$50.64	\$334.56
072-2990-264-0000	1	1	SFR-H	1.000	1.345	1.587	\$602.33	\$283.92	\$50.64	\$334.56
072-2990-265-0000	1	1	SFR-H	1.000	1.345	1.587	\$602.33	\$283.92	\$50.64	\$334.56
072-2990-266-0000	1	1	SFR-H	1.000	1.345	1.587	\$602.33	\$283.92	\$50.64	\$334.56
072-2990-267-0000	1	1	SFR-H	1.000	1.345	1.587	\$602.33	\$283.92	\$50.64	\$334.56
072-2990-268-0000	1	1	SFR-H	1.000	1.345	1.587	\$602.33	\$283.92	\$50.64	\$334.56
072-2990-269-0000	1	1	SFR-H	1.000	1.345	1.587	\$602.33	\$283.92	\$50.64	\$334.56
072-2990-270-0000	1	1	SFR-H	1.000	1.345	1.587	\$602.33	\$283.92	\$50.64	\$334.56
072-2990-271-0000	1	1	SFR-H	1.000	1.345	1.587	\$602.33	\$283.92	\$50.64	\$334.56
072-2990-272-0000	1	1	SFR-H	1.000	1.345	1.587	\$602.33	\$283.92	\$50.64	\$334.56
072-2990-273-0000	1	1	SFR-H	1.000	1.345	1.587	\$602.33	\$283.92	\$50.64	\$334.56

PRELIMINARY ASSESSMENT ROLL

APN	ZONE	AREA	LANDUSE	EDU	SBU	LBU	TOTAL MAX ASMT	ACTUAL		
								STREET ASMT	LIGHT ASMT	TOTAL ASMT
072-2990-274-0000	1	1	SFR-H	1.000	1.345	1.587	\$602.33	\$283.92	\$50.64	\$334.56
072-2990-275-0000	1	1	SFR-M	1.250	1.681	1.984	\$752.84	\$354.84	\$63.31	\$418.15
072-2990-276-0000	1	1	SFR-M	1.250	1.681	1.984	\$752.84	\$354.84	\$63.31	\$418.15
072-2990-277-0000	1	1	SFR-M	1.250	1.681	1.984	\$752.84	\$354.84	\$63.31	\$418.15
072-2990-278-0000	1	1	SFR-M	1.250	1.681	1.984	\$752.84	\$354.84	\$63.31	\$418.15
072-2990-279-0000	1	1	SFR-M	1.250	1.681	1.984	\$752.84	\$354.84	\$63.31	\$418.15
072-2990-280-0000	1	1	SFR-M	1.250	1.681	1.984	\$752.84	\$354.84	\$63.31	\$418.15
072-2990-281-0000	1	1	SFR-M	1.250	1.681	1.984	\$752.84	\$354.84	\$63.31	\$418.15
072-2990-282-0000	1	1	SFR-M	1.250	1.681	1.984	\$752.84	\$354.84	\$63.31	\$418.15
072-2990-283-0000	1	1	SFR-M	1.250	1.681	1.984	\$752.84	\$354.84	\$63.31	\$418.15
072-2990-284-0000	1	1	SFR-M	1.250	1.681	1.984	\$752.84	\$354.84	\$63.31	\$418.15
072-2990-285-0000	1	1	SFR-M	1.250	1.681	1.984	\$752.84	\$354.84	\$63.31	\$418.15
072-2990-286-0000	1	1	SFR-M	1.250	1.681	1.984	\$752.84	\$354.84	\$63.31	\$418.15
072-2990-287-0000	1	1	SFR-M	1.250	1.681	1.984	\$752.84	\$354.84	\$63.31	\$418.15
072-2990-288-0000	1	1	SFR-H	1.000	1.345	1.587	\$602.33	\$283.92	\$50.64	\$334.56
072-2990-289-0000	1	1	SFR-H	1.000	1.345	1.587	\$602.33	\$283.92	\$50.64	\$334.56
072-2990-290-0000	1	1	SFR-H	1.000	1.345	1.587	\$602.33	\$283.92	\$50.64	\$334.56
072-2990-291-0000	1	1	SFR-H	1.000	1.345	1.587	\$602.33	\$283.92	\$50.64	\$334.56
072-2990-292-0000	1	1	SFR-H	1.000	1.345	1.587	\$602.33	\$283.92	\$50.64	\$334.56
072-2990-293-0000	1	1	SFR-H	1.000	1.345	1.587	\$602.33	\$283.92	\$50.64	\$334.56
072-2990-294-0000	1	1	SFR-H	1.000	1.345	1.587	\$602.33	\$283.92	\$50.64	\$334.56
072-2990-295-0000	1	1	SFR-H	1.000	1.345	1.587	\$602.33	\$283.92	\$50.64	\$334.56
072-2990-296-0000	1	1	SFR-H	1.000	1.345	1.587	\$602.33	\$283.92	\$50.64	\$334.56
072-2990-297-0000	1	1	SFR-H	1.000	1.345	1.587	\$602.33	\$283.92	\$50.64	\$334.56
072-2990-298-0000	1	1	SFR-H	1.000	1.345	1.587	\$602.33	\$283.92	\$50.64	\$334.56
072-2990-299-0000	1	1	SFR-H	1.000	1.345	1.587	\$602.33	\$283.92	\$50.64	\$334.56
072-2990-300-0000	1	1	SFR-H	1.000	1.345	1.587	\$602.33	\$283.92	\$50.64	\$334.56
072-2990-301-0000	1	1	SFR-H	1.000	1.345	1.587	\$602.33	\$283.92	\$50.64	\$334.56
072-2990-302-0000	1	1	SFR-H	1.000	1.345	1.587	\$602.33	\$283.92	\$50.64	\$334.56
072-2990-303-0000	1	1	SFR-H	1.000	1.345	1.587	\$602.33	\$283.92	\$50.64	\$334.56
072-2990-304-0000	1	1	SFR-H	1.000	1.345	1.587	\$602.33	\$283.92	\$50.64	\$334.56
072-2990-305-0000	1	1	SFR-H	1.000	1.345	1.587	\$602.33	\$283.92	\$50.64	\$334.56
072-2990-306-0000	1	1	SFR-H	1.000	1.345	1.587	\$602.33	\$283.92	\$50.64	\$334.56
072-2990-307-0000	1	1	SFR-H	1.000	1.345	1.587	\$602.33	\$283.92	\$50.64	\$334.56

PRELIMINARY ASSESSMENT ROLL

APN	ZONE	AREA	LANDUSE	EDU	SBU	LBU	TOTAL MAX ASMT	ACTUAL		
								STREET ASMT	LIGHT ASMT	TOTAL ASMT
072-2990-308-0000	1	1	SFR-H	1.000	1.345	1.587	\$602.33	\$283.92	\$50.64	\$334.56
072-2990-309-0000	1	1	SFR-H	1.000	1.345	1.587	\$602.33	\$283.92	\$50.64	\$334.56
072-3000-001-0000	1	1	SFR-L	1.400	1.883	2.222	\$843.28	\$397.48	\$70.90	\$468.38
072-3000-002-0000	1	1	SFR-L	1.400	1.883	2.222	\$843.28	\$397.48	\$70.90	\$468.38
072-3000-003-0000	1	1	SFR-L	1.400	1.883	2.222	\$843.28	\$397.48	\$70.90	\$468.38
072-3000-004-0000	1	1	SFR-L	1.400	1.883	2.222	\$843.28	\$397.48	\$70.90	\$468.38
072-3000-005-0000	1	1	SFR-L	1.400	1.883	2.222	\$843.28	\$397.48	\$70.90	\$468.38
072-3000-006-0000	1	1	SFR-L	1.400	1.883	2.222	\$843.28	\$397.48	\$70.90	\$468.38
072-3000-007-0000	1	1	SFR-L	1.400	1.883	2.222	\$843.28	\$397.48	\$70.90	\$468.38
072-3000-008-0000	1	1	SFR-L	1.400	1.883	2.222	\$843.28	\$397.48	\$70.90	\$468.38
072-3000-009-0000	1	1	SFR-L	1.400	1.883	2.222	\$843.28	\$397.48	\$70.90	\$468.38
072-3000-010-0000	1	1	SFR-L	1.400	1.883	2.222	\$843.28	\$397.48	\$70.90	\$468.38
072-3000-011-0000	1	1	SFR-L	1.400	1.883	2.222	\$843.28	\$397.48	\$70.90	\$468.38
072-3000-012-0000	1	1	SFR-L	1.400	1.883	2.222	\$843.28	\$397.48	\$70.90	\$468.38
072-3000-013-0000	1	1	SFR-L	1.400	1.883	2.222	\$843.28	\$397.48	\$70.90	\$468.38
072-3000-014-0000	1	1	SFR-L	1.400	1.883	2.222	\$843.28	\$397.48	\$70.90	\$468.38
072-3000-015-0000	1	1	SFR-L	1.400	1.883	2.222	\$843.28	\$397.48	\$70.90	\$468.38
072-3000-016-0000	1	1	SFR-L	1.400	1.883	2.222	\$843.28	\$397.48	\$70.90	\$468.38
072-3000-017-0000	1	1	SFR-L	1.400	1.883	2.222	\$843.28	\$397.48	\$70.90	\$468.38
072-3000-018-0000	1	1	SFR-L	1.400	1.883	2.222	\$843.28	\$397.48	\$70.90	\$468.38
072-3000-019-0000	1	1	SFR-L	1.400	1.883	2.222	\$843.28	\$397.48	\$70.90	\$468.38
072-3000-020-0000	1	1	SFR-L	1.400	1.883	2.222	\$843.28	\$397.48	\$70.90	\$468.38
072-3000-021-0000	1	1	SFR-L	1.400	1.883	2.222	\$843.28	\$397.48	\$70.90	\$468.38
072-3000-022-0000	1	1	SFR-L	1.400	1.883	2.222	\$843.28	\$397.48	\$70.90	\$468.38
072-3000-023-0000	1	1	SFR-L	1.400	1.883	2.222	\$843.28	\$397.48	\$70.90	\$468.38
072-3000-024-0000	1	1	SFR-L	1.400	1.883	2.222	\$843.28	\$397.48	\$70.90	\$468.38
072-3000-025-0000	1	1	SFR-L	1.400	1.883	2.222	\$843.28	\$397.48	\$70.90	\$468.38
072-3000-026-0000	1	1	SFR-L	1.400	1.883	2.222	\$843.28	\$397.48	\$70.90	\$468.38
072-3000-027-0000	1	1	SFR-L	1.400	1.883	2.222	\$843.28	\$397.48	\$70.90	\$468.38
072-3000-028-0000	1	1	SFR-L	1.400	1.883	2.222	\$843.28	\$397.48	\$70.90	\$468.38
072-3000-029-0000	1	1	SFR-L	1.400	1.883	2.222	\$843.28	\$397.48	\$70.90	\$468.38
072-3000-030-0000	1	1	SFR-L	1.400	1.883	2.222	\$843.28	\$397.48	\$70.90	\$468.38
072-3000-031-0000	1	1	SFR-L	1.400	1.883	2.222	\$843.28	\$397.48	\$70.90	\$468.38
072-3000-032-0000	1	1	SFR-L	1.400	1.883	2.222	\$843.28	\$397.48	\$70.90	\$468.38

PRELIMINARY ASSESSMENT ROLL

APN	ZONE	AREA	LANDUSE	EDU	SBU	LBU	TOTAL MAX ASMT	ACTUAL		
								STREET ASMT	LIGHT ASMT	TOTAL ASMT
072-3000-033-0000	1	1	SFR-L	1.400	1.883	2.222	\$843.28	\$397.48	\$70.90	\$468.38
072-3000-034-0000	1	1	SFR-L	1.400	1.883	2.222	\$843.28	\$397.48	\$70.90	\$468.38
072-3000-035-0000	1	1	SFR-L	1.400	1.883	2.222	\$843.28	\$397.48	\$70.90	\$468.38
072-3000-036-0000	1	1	SFR-L	1.400	1.883	2.222	\$843.28	\$397.48	\$70.90	\$468.38
072-3000-037-0000	1	1	SFR-L	1.400	1.883	2.222	\$843.28	\$397.48	\$70.90	\$468.38
072-3000-038-0000	1	1	SFR-L	1.400	1.883	2.222	\$843.28	\$397.48	\$70.90	\$468.38
072-3000-039-0000	1	1	SFR-L	1.400	1.883	2.222	\$843.28	\$397.48	\$70.90	\$468.38
072-3000-040-0000	1	1	SFR-L	1.400	1.883	2.222	\$843.28	\$397.48	\$70.90	\$468.38
072-3000-041-0000	1	1	SFR-L	1.400	1.883	2.222	\$843.28	\$397.48	\$70.90	\$468.38
072-3000-042-0000	1	1	SFR-L	1.400	1.883	2.222	\$843.28	\$397.48	\$70.90	\$468.38
072-3000-043-0000	1	1	SFR-L	1.400	1.883	2.222	\$843.28	\$397.48	\$70.90	\$468.38
072-3000-044-0000	1	1	SFR-L	1.400	1.883	2.222	\$843.28	\$397.48	\$70.90	\$468.38
072-3000-045-0000	1	1	SFR-L	1.400	1.883	2.222	\$843.28	\$397.48	\$70.90	\$468.38
072-3000-046-0000	1	1	SFR-L	1.400	1.883	2.222	\$843.28	\$397.48	\$70.90	\$468.38
072-3000-047-0000	1	1	SFR-L	1.400	1.883	2.222	\$843.28	\$397.48	\$70.90	\$468.38
072-3000-048-0000	1	1	SFR-L	1.400	1.883	2.222	\$843.28	\$397.48	\$70.90	\$468.38
072-3000-049-0000	1	1	SFR-L	1.400	1.883	2.222	\$843.28	\$397.48	\$70.90	\$468.38
072-3000-050-0000	1	1	SFR-L	1.400	1.883	2.222	\$843.28	\$397.48	\$70.90	\$468.38
072-3000-051-0000	1	1	SFR-L	1.400	1.883	2.222	\$843.28	\$397.48	\$70.90	\$468.38
072-3000-052-0000	1	1	SFR-L	1.400	1.883	2.222	\$843.28	\$397.48	\$70.90	\$468.38
072-3010-001-0000	1	2	COM	200.288	200.288	200.288	77,002.73	42,278.79	\$1,594.29	43,873.08
072-3010-002-0000	1	2	COM	15.646	15.646	15.646	\$6,015.26	\$3,302.71	\$124.54	\$3,427.25
072-3010-003-0000	1	2	COM	18.656	18.656	18.656	\$7,172.48	\$3,938.10	\$148.50	\$4,086.60
072-3010-004-0000	1	2	COM	17.459	17.459	17.459	\$6,712.28	\$3,685.42	\$138.97	\$3,824.39
072-3010-005-0000	1	2	COM	16.174	16.174	16.174	\$6,218.26	\$3,414.17	\$128.75	\$3,542.92
072-3010-006-0000	1	2	COM	13.534	13.534	13.534	\$5,203.28	\$2,856.89	\$107.73	\$2,964.62
072-3010-007-0000	1	2	COM	14.080	14.080	14.080	\$5,413.20	\$2,972.15	\$112.08	\$3,084.23
072-3010-008-0000	1	2	COM	28.864	28.864	28.864	11,097.06	\$6,092.90	\$229.76	\$6,322.66
072-3010-009-0000	1	2	COM	26.752	26.752	26.752	10,285.08	\$5,647.08	\$212.95	\$5,860.03
072-3010-010-0000	1	2	COM	20.240	20.240	20.240	\$7,781.47	\$4,272.46	\$161.11	\$4,433.57
072-3010-011-0000	1	2	COM	31.680	31.680	31.680	12,179.69	\$6,687.33	\$252.17	\$6,939.50
072-3010-012-0000	1	2	COM	27.808	27.808	27.808	10,691.07	\$5,869.99	\$221.35	\$6,091.34
072-3010-013-0000	1	2	COM	6.670	6.670	6.670	\$2,564.35	\$1,407.97	\$53.09	\$1,461.06
072-3230-001-0000	1	1	SFR-H	1.000	1.345	1.587	\$602.33	\$283.92	\$50.64	\$334.56

PRELIMINARY ASSESSMENT ROLL

APN	ZONE	AREA	LANDUSE	EDU	SBU	LBU	TOTAL MAX ASMT	ACTUAL		
								STREET ASMT	LIGHT ASMT	TOTAL ASMT
072-3230-002-0000	1	1	SFR-H	1.000	1.345	1.587	\$602.33	\$283.92	\$50.64	\$334.56
072-3230-003-0000	1	1	SFR-H	1.000	1.345	1.587	\$602.33	\$283.92	\$50.64	\$334.56
072-3230-004-0000	1	1	SFR-H	1.000	1.345	1.587	\$602.33	\$283.92	\$50.64	\$334.56
072-3230-005-0000	1	1	SFR-H	1.000	1.345	1.587	\$602.33	\$283.92	\$50.64	\$334.56
072-3230-006-0000	1	1	SFR-H	1.000	1.345	1.587	\$602.33	\$283.92	\$50.64	\$334.56
072-3230-007-0000	1	1	SFR-H	1.000	1.345	1.587	\$602.33	\$283.92	\$50.64	\$334.56
072-3230-008-0000	1	1	SFR-H	1.000	1.345	1.587	\$602.33	\$283.92	\$50.64	\$334.56
072-3230-009-0000	1	1	SFR-H	1.000	1.345	1.587	\$602.33	\$283.92	\$50.64	\$334.56
072-3230-010-0000	1	1	SFR-H	1.000	1.345	1.587	\$602.33	\$283.92	\$50.64	\$334.56
072-3230-011-0000	1	1	SFR-H	1.000	1.345	1.587	\$602.33	\$283.92	\$50.64	\$334.56
072-3230-012-0000	1	1	SFR-H	1.000	1.345	1.587	\$602.33	\$283.92	\$50.64	\$334.56
072-3230-013-0000	1	1	SFR-H	1.000	1.345	1.587	\$602.33	\$283.92	\$50.64	\$334.56
072-3230-014-0000	1	1	SFR-H	1.000	1.345	1.587	\$602.33	\$283.92	\$50.64	\$334.56
072-3230-015-0000	1	1	SFR-H	1.000	1.345	1.587	\$602.33	\$283.92	\$50.64	\$334.56
072-3230-016-0000	1	1	SFR-H	1.000	1.345	1.587	\$602.33	\$283.92	\$50.64	\$334.56
072-3230-017-0000	1	1	SFR-H	1.000	1.345	1.587	\$602.33	\$283.92	\$50.64	\$334.56
072-3230-018-0000	1	1	SFR-H	1.000	1.345	1.587	\$602.33	\$283.92	\$50.64	\$334.56
072-3230-019-0000	1	1	SFR-H	1.000	1.345	1.587	\$602.33	\$283.92	\$50.64	\$334.56
072-3230-020-0000	1	1	SFR-H	1.000	1.345	1.587	\$602.33	\$283.92	\$50.64	\$334.56
072-3230-021-0000	1	1	SFR-H	1.000	1.345	1.587	\$602.33	\$283.92	\$50.64	\$334.56
072-3230-022-0000	1	1	SFR-H	1.000	1.345	1.587	\$602.33	\$283.92	\$50.64	\$334.56
072-3230-023-0000	1	1	SFR-H	1.000	1.345	1.587	\$602.33	\$283.92	\$50.64	\$334.56
072-3230-024-0000	1	1	SFR-H	1.000	1.345	1.587	\$602.33	\$283.92	\$50.64	\$334.56
072-3230-027-0000	1	1	SFR-H	1.000	1.345	1.587	\$602.33	\$283.92	\$50.64	\$334.56
072-3230-028-0000	1	1	SFR-H	1.000	1.345	1.587	\$602.33	\$283.92	\$50.64	\$334.56
072-3230-029-0000	1	1	SFR-H	1.000	1.345	1.587	\$602.33	\$283.92	\$50.64	\$334.56
072-3230-030-0000	1	1	SFR-M	1.250	1.681	1.984	\$752.84	\$354.84	\$63.31	\$418.15
072-3230-031-0000	1	1	SFR-M	1.250	1.681	1.984	\$752.84	\$354.84	\$63.31	\$418.15
072-3230-032-0000	1	1	SFR-M	1.250	1.681	1.984	\$752.84	\$354.84	\$63.31	\$418.15
072-3230-033-0000	1	1	SFR-M	1.250	1.681	1.984	\$752.84	\$354.84	\$63.31	\$418.15
072-3230-034-0000	1	1	SFR-M	1.250	1.681	1.984	\$752.84	\$354.84	\$63.31	\$418.15
072-3230-035-0000	1	1	SFR-M	1.250	1.681	1.984	\$752.84	\$354.84	\$63.31	\$418.15
072-3230-036-0000	1	1	SFR-M	1.250	1.681	1.984	\$752.84	\$354.84	\$63.31	\$418.15
072-3230-037-0000	1	1	SFR-M	1.250	1.681	1.250	\$698.99	\$354.84	\$39.89	\$394.73

PRELIMINARY ASSESSMENT ROLL

APN	ZONE	AREA	LANDUSE	EDU	SBU	LBU	TOTAL MAX ASMT	ACTUAL		
								STREET ASMT	LIGHT ASMT	TOTAL ASMT
072-3230-038-0000	1	1	SFR-M	1.250	1.681	1.250	\$698.99	\$354.84	\$39.89	\$394.73
072-3230-040-0000	1	1	SFR-M	1.250	1.681	1.250	\$698.99	\$354.84	\$39.89	\$394.73
072-3230-042-0000	1	1	SFR-M	1.250	1.681	1.984	\$752.84	\$354.84	\$63.31	\$418.15
072-3230-043-0000	1	1	SFR-M	1.250	1.681	1.984	\$752.84	\$354.84	\$63.31	\$418.15
072-3230-044-0000	1	1	SFR-M	1.250	1.681	1.984	\$752.84	\$354.84	\$63.31	\$418.15
072-3230-045-0000	1	1	SFR-M	1.250	1.681	1.984	\$752.84	\$354.84	\$63.31	\$418.15
072-3230-046-0000	1	1	SFR-M	1.250	1.681	1.984	\$752.84	\$354.84	\$63.31	\$418.15
072-3230-047-0000	1	1	SFR-M	1.250	1.681	1.984	\$752.84	\$354.84	\$63.31	\$418.15
072-3230-048-0000	1	1	SFR-M	1.250	1.681	1.984	\$752.84	\$354.84	\$63.31	\$418.15
072-3230-049-0000	1	1	SFR-M	1.250	1.681	1.984	\$752.84	\$354.84	\$63.31	\$418.15
072-3230-050-0000	1	1	SFR-M	1.250	1.681	1.984	\$752.84	\$354.84	\$63.31	\$418.15
072-3230-051-0000	1	1	SFR-M	1.250	1.681	1.984	\$752.84	\$354.84	\$63.31	\$418.15
072-3230-052-0000	1	1	SFR-M	1.250	1.681	1.984	\$752.84	\$354.84	\$63.31	\$418.15
072-3230-053-0000	1	1	SFR-M	1.250	1.681	1.984	\$752.84	\$354.84	\$63.31	\$418.15
072-3230-054-0000	1	1	SFR-M	1.250	1.681	1.984	\$752.84	\$354.84	\$63.31	\$418.15
072-3240-001-0000	1	1	SFR-M	1.250	1.250	1.250	\$543.29	\$263.86	\$39.89	\$303.75
072-3240-002-0000	1	1	SFR-M	1.250	1.250	1.250	\$543.29	\$263.86	\$39.89	\$303.75
072-3240-003-0000	1	1	SFR-M	1.250	1.250	1.250	\$543.29	\$263.86	\$39.89	\$303.75
072-3240-004-0000	1	1	SFR-M	1.250	1.250	1.250	\$543.29	\$263.86	\$39.89	\$303.75
072-3240-005-0000	1	1	SFR-M	1.250	1.250	1.250	\$543.29	\$263.86	\$39.89	\$303.75
072-3240-006-0000	1	1	SFR-M	1.250	1.250	1.250	\$543.29	\$263.86	\$39.89	\$303.75
072-3240-007-0000	1	1	SFR-L	1.400	1.883	2.222	\$843.28	\$397.48	\$70.90	\$468.38
072-3240-008-0000	1	1	SFR-L	1.400	1.883	2.222	\$843.28	\$397.48	\$70.90	\$468.38
072-3240-009-0000	1	1	SFR-L	1.400	1.883	2.222	\$843.28	\$397.48	\$70.90	\$468.38
072-3240-010-0000	1	1	SFR-L	1.400	1.883	2.222	\$843.28	\$397.48	\$70.90	\$468.38
072-3240-011-0000	1	1	SFR-L	1.400	1.883	2.222	\$843.28	\$397.48	\$70.90	\$468.38
072-3240-012-0000	1	1	SFR-L	1.400	1.883	2.222	\$843.28	\$397.48	\$70.90	\$468.38
072-3240-013-0000	1	1	SFR-L	1.400	1.883	2.222	\$843.28	\$397.48	\$70.90	\$468.38
072-3240-014-0000	1	1	SFR-L	1.400	1.883	2.222	\$843.28	\$397.48	\$70.90	\$468.38
072-3240-015-0000	1	1	SFR-L	1.400	1.883	2.222	\$843.28	\$397.48	\$70.90	\$468.38
072-3240-016-0000	1	1	SFR-M	1.250	1.681	1.984	\$752.84	\$354.84	\$63.31	\$418.15
072-3240-017-0000	1	1	SFR-M	1.250	1.681	1.984	\$752.84	\$354.84	\$63.31	\$418.15
072-3240-018-0000	1	1	SFR-M	1.250	1.681	1.984	\$752.84	\$354.84	\$63.31	\$418.15
072-3240-019-0000	1	1	SFR-M	1.250	1.681	1.984	\$752.84	\$354.84	\$63.31	\$418.15

PRELIMINARY ASSESSMENT ROLL

APN	ZONE	AREA	LANDUSE	EDU	SBU	LBU	TOTAL MAX ASMT	ACTUAL		
								STREET ASMT	LIGHT ASMT	TOTAL ASMT
072-3240-020-0000	1	1	SFR-M	1.250	1.681	1.984	\$752.84	\$354.84	\$63.31	\$418.15
072-3240-021-0000	1	1	SFR-M	1.250	1.681	1.984	\$752.84	\$354.84	\$63.31	\$418.15
072-3240-022-0000	1	1	SFR-M	1.250	1.681	1.984	\$752.84	\$354.84	\$63.31	\$418.15
072-3240-023-0000	1	1	SFR-H	1.000	1.345	1.587	\$602.33	\$283.92	\$50.64	\$334.56
072-3240-024-0000	1	1	SFR-H	1.000	1.345	1.587	\$602.33	\$283.92	\$50.64	\$334.56
072-3240-025-0000	1	1	SFR-H	1.000	1.345	1.587	\$602.33	\$283.92	\$50.64	\$334.56
072-3240-028-0000	1	1	SFR-H	1.000	1.345	1.587	\$602.33	\$283.92	\$50.64	\$334.56
072-3240-029-0000	1	1	SFR-H	1.000	1.345	1.587	\$602.33	\$283.92	\$50.64	\$334.56
072-3240-030-0000	1	1	SFR-H	1.000	1.345	1.587	\$602.33	\$283.92	\$50.64	\$334.56
072-3240-031-0000	1	1	SFR-H	1.000	1.345	1.587	\$602.33	\$283.92	\$50.64	\$334.56
072-3240-032-0000	1	1	SFR-H	1.000	1.345	1.587	\$602.33	\$283.92	\$50.64	\$334.56
072-3240-033-0000	1	1	SFR-H	1.000	1.345	1.587	\$602.33	\$283.92	\$50.64	\$334.56
072-3240-035-0000	1	1	SFR-M	1.250	1.681	1.984	\$752.84	\$354.84	\$63.31	\$418.15
072-3240-036-0000	1	1	SFR-M	1.250	1.681	1.984	\$752.84	\$354.84	\$63.31	\$418.15
072-3240-037-0000	1	1	SFR-M	1.250	1.681	1.984	\$752.84	\$354.84	\$63.31	\$418.15
072-3240-038-0000	1	1	SFR-M	1.250	1.681	1.984	\$752.84	\$354.84	\$63.31	\$418.15
072-3240-039-0000	1	1	SFR-M	1.250	1.681	1.984	\$752.84	\$354.84	\$63.31	\$418.15
072-3240-040-0000	1	1	SFR-M	1.250	1.681	1.984	\$752.84	\$354.84	\$63.31	\$418.15
072-3240-041-0000	1	1	SFR-M	1.250	1.681	1.984	\$752.84	\$354.84	\$63.31	\$418.15
072-3240-042-0000	1	1	SFR-M	1.250	1.681	1.984	\$752.84	\$354.84	\$63.31	\$418.15
072-3240-043-0000	1	1	SFR-M	1.250	1.681	1.984	\$752.84	\$354.84	\$63.31	\$418.15
072-3240-044-0000	1	1	SFR-M	1.250	1.681	1.984	\$752.84	\$354.84	\$63.31	\$418.15
072-3240-045-0000	1	1	SFR-M	1.250	1.681	1.984	\$752.84	\$354.84	\$63.31	\$418.15
072-3240-046-0000	1	1	SFR-M	1.250	1.681	1.984	\$752.84	\$354.84	\$63.31	\$418.15
072-3240-047-0000	1	1	SFR-M	1.250	1.681	1.984	\$752.84	\$354.84	\$63.31	\$418.15
072-3240-048-0000	1	1	SFR-M	1.250	1.681	1.984	\$752.84	\$354.84	\$63.31	\$418.15
072-3240-049-0000	1	1	SFR-M	1.250	1.681	1.984	\$752.84	\$354.84	\$63.31	\$418.15
072-3240-050-0000	1	1	SFR-M	1.250	1.681	1.984	\$752.84	\$354.84	\$63.31	\$418.15
072-3240-051-0000	1	1	SFR-M	1.250	1.681	1.984	\$752.84	\$354.84	\$63.31	\$418.15
072-3240-054-0000	1	1	SFR-M	1.250	1.681	1.984	\$752.84	\$354.84	\$63.31	\$418.15
072-3240-055-0000	1	1	SFR-M	1.250	1.681	1.984	\$752.84	\$354.84	\$63.31	\$418.15
072-3240-056-0000	1	1	SFR-M	1.250	1.681	1.984	\$752.84	\$354.84	\$63.31	\$418.15
072-3240-057-0000	1	1	SFR-M	1.250	1.681	1.984	\$752.84	\$354.84	\$63.31	\$418.15
072-3240-058-0000	1	1	SFR-M	1.250	1.681	1.984	\$752.84	\$354.84	\$63.31	\$418.15

PRELIMINARY ASSESSMENT ROLL

APN	ZONE	AREA	LANDUSE	EDU	SBU	LBU	TOTAL MAX ASMT	ACTUAL		
								STREET ASMT	LIGHT ASMT	TOTAL ASMT
072-3240-059-0000	1	1	SFR-L	1.400	1.883	2.222	\$843.28	\$397.48	\$70.90	\$468.38
072-3240-060-0000	1	1	SFR-L	1.400	1.883	2.222	\$843.28	\$397.48	\$70.90	\$468.38
072-3240-061-0000	1	1	SFR-L	1.400	1.883	2.222	\$843.28	\$397.48	\$70.90	\$468.38
072-3240-062-0000	1	1	SFR-L	1.400	1.883	2.222	\$843.28	\$397.48	\$70.90	\$468.38
072-3240-063-0000	1	1	SFR-M	1.250	1.250	1.250	\$543.29	\$263.86	\$39.89	\$303.75
072-3240-064-0000	1	1	SFR-M	1.250	1.250	1.250	\$543.29	\$263.86	\$39.89	\$303.75
072-3240-065-0000	1	1	SFR-M	1.250	1.250	1.250	\$543.29	\$263.86	\$39.89	\$303.75
072-3240-066-0000	1	1	SFR-M	1.250	1.250	1.250	\$543.29	\$263.86	\$39.89	\$303.75
072-3240-067-0000	1	1	SFR-M	1.250	1.681	1.984	\$752.84	\$354.84	\$63.31	\$418.15
072-3250-001-0000	1	1	SFR-H	1.000	1.345	1.587	\$602.33	\$283.92	\$50.64	\$334.56
072-3250-002-0000	1	1	SFR-H	1.000	1.345	1.587	\$602.33	\$283.92	\$50.64	\$334.56
072-3250-003-0000	1	1	SFR-H	1.000	1.345	1.587	\$602.33	\$283.92	\$50.64	\$334.56
072-3250-005-0000	1	1	SFR-M	1.250	1.681	1.984	\$752.84	\$354.84	\$63.31	\$418.15
072-3250-006-0000	1	1	SFR-M	1.250	1.681	1.984	\$752.84	\$354.84	\$63.31	\$418.15
072-3250-007-0000	1	1	SFR-M	1.250	1.681	1.984	\$752.84	\$354.84	\$63.31	\$418.15
072-3250-008-0000	1	1	SFR-M	1.250	1.681	1.984	\$752.84	\$354.84	\$63.31	\$418.15
072-3250-009-0000	1	1	SFR-M	1.250	1.681	1.984	\$752.84	\$354.84	\$63.31	\$418.15
072-3250-010-0000	1	1	SFR-M	1.250	1.250	1.250	\$543.29	\$263.86	\$39.89	\$303.75
072-3250-011-0000	1	1	SFR-M	1.250	1.250	1.250	\$543.29	\$263.86	\$39.89	\$303.75
072-3250-012-0000	1	1	SFR-M	1.250	1.250	1.250	\$543.29	\$263.86	\$39.89	\$303.75
072-3250-014-0000	1	1	SFR-M	1.250	1.250	1.250	\$543.29	\$263.86	\$39.89	\$303.75
072-3250-015-0000	1	1	SFR-M	1.250	1.250	1.250	\$543.29	\$263.86	\$39.89	\$303.75
072-3250-016-0000	1	1	SFR-M	1.250	1.250	1.250	\$543.29	\$263.86	\$39.89	\$303.75
072-3250-017-0000	1	1	SFR-M	1.250	1.250	1.250	\$543.29	\$263.86	\$39.89	\$303.75
072-3250-018-0000	1	1	SFR-M	1.250	1.250	1.250	\$543.29	\$263.86	\$39.89	\$303.75
072-3250-019-0000	1	1	SFR-M	1.250	1.250	1.250	\$543.29	\$263.86	\$39.89	\$303.75
072-3250-020-0000	1	1	SFR-M	1.250	1.250	1.250	\$543.29	\$263.86	\$39.89	\$303.75
072-3250-021-0000	1	1	SFR-M	1.250	1.250	1.250	\$543.29	\$263.86	\$39.89	\$303.75
072-3250-022-0000	1	1	SFR-M	1.250	1.250	1.250	\$543.29	\$263.86	\$39.89	\$303.75
072-3250-023-0000	1	1	SFR-M	1.250	1.250	1.250	\$543.29	\$263.86	\$39.89	\$303.75
072-3250-024-0000	1	1	SFR-M	1.250	1.250	1.250	\$543.29	\$263.86	\$39.89	\$303.75
072-3250-025-0000	1	1	SFR-M	1.250	1.250	1.250	\$543.29	\$263.86	\$39.89	\$303.75
072-3250-026-0000	1	1	SFR-M	1.250	1.250	1.250	\$543.29	\$263.86	\$39.89	\$303.75
072-3250-032-0000	1	1	SFR-M	1.250	1.250	1.250	\$543.29	\$263.86	\$39.89	\$303.75

PRELIMINARY ASSESSMENT ROLL

APN	ZONE	AREA	LANDUSE	EDU	SBU	LBU	TOTAL MAX ASMT	ACTUAL		
								STREET ASMT	LIGHT ASMT	TOTAL ASMT
072-3250-033-0000	1	1	SFR-M	1.250	1.250	1.250	\$543.29	\$263.86	\$39.89	\$303.75
072-3250-034-0000	1	1	SFR-M	1.250	1.250	1.250	\$543.29	\$263.86	\$39.89	\$303.75
072-3250-035-0000	1	1	SFR-M	1.250	1.250	1.250	\$543.29	\$263.86	\$39.89	\$303.75
072-3250-038-0000	1	1	SFR-M	1.250	1.681	1.984	\$752.84	\$354.84	\$63.31	\$418.15
072-3250-039-0000	1	1	SFR-M	1.250	1.681	1.984	\$752.84	\$354.84	\$63.31	\$418.15
072-3250-041-0000	1	1	SFR-H	1.000	1.345	1.587	\$602.33	\$283.92	\$50.64	\$334.56
072-3250-042-0000	1	1	SFR-H	1.000	1.345	1.587	\$602.33	\$283.92	\$50.64	\$334.56
072-3250-043-0000	1	1	SFR-H	1.000	1.345	1.587	\$602.33	\$283.92	\$50.64	\$334.56
072-3250-044-0000	1	1	PARK	7.470	7.470	7.470	\$3,246.69	\$1,576.84	\$238.37	\$1,815.21
072-3250-045-0000	1	1	SFR-M	1.250	1.250	1.250	\$543.29	\$263.86	\$39.89	\$303.75
072-3250-046-0000	1	1	SFR-M	1.250	1.250	1.250	\$543.29	\$263.86	\$39.89	\$303.75
072-3250-047-0000	1	1	SFR-M	1.250	1.250	1.250	\$543.29	\$263.86	\$39.89	\$303.75
072-3250-048-0000	1	1	SFR-M	1.250	1.250	1.250	\$543.29	\$263.86	\$39.89	\$303.75
072-3250-049-0000	1	1	SFR-M	1.250	1.250	1.250	\$543.29	\$263.86	\$39.89	\$303.75
072-3250-050-0000	1	1	SFR-M	1.250	1.250	1.250	\$543.29	\$263.86	\$39.89	\$303.75
072-3250-051-0000	1	1	SFR-M	1.250	1.250	1.250	\$543.29	\$263.86	\$39.89	\$303.75
072-3250-052-0000	1	1	SFR-M	1.250	1.250	1.250	\$543.29	\$263.86	\$39.89	\$303.75
072-3250-053-0000	1	1	SFR-M	1.250	1.250	1.250	\$543.29	\$263.86	\$39.89	\$303.75
072-3250-054-0000	1	1	SFR-M	1.250	1.250	1.250	\$543.29	\$263.86	\$39.89	\$303.75
072-3250-055-0000	1	1	SFR-M	1.250	1.250	1.250	\$543.29	\$263.86	\$39.89	\$303.75
072-3250-056-0000	1	1	SFR-M	1.250	1.250	1.250	\$543.29	\$263.86	\$39.89	\$303.75
072-3250-057-0000	1	1	SFR-M	1.250	1.250	1.250	\$543.29	\$263.86	\$39.89	\$303.75
072-3250-058-0000	1	1	SFR-M	1.250	1.250	1.250	\$543.29	\$263.86	\$39.89	\$303.75
072-3250-059-0000	1	1	SFR-M	1.250	1.250	1.250	\$543.29	\$263.86	\$39.89	\$303.75
072-3250-060-0000	1	1	SFR-M	1.250	1.250	1.250	\$543.29	\$263.86	\$39.89	\$303.75
072-3250-061-0000	1	1	SFR-M	1.250	1.250	1.250	\$543.29	\$263.86	\$39.89	\$303.75
072-3250-062-0000	1	1	SFR-M	1.250	1.250	1.250	\$543.29	\$263.86	\$39.89	\$303.75
072-3250-063-0000	1	1	SFR-M	1.250	1.250	1.250	\$543.29	\$263.86	\$39.89	\$303.75
072-3250-064-0000	1	1	SFR-M	1.250	1.250	1.250	\$543.29	\$263.86	\$39.89	\$303.75
072-3250-065-0000	1	1	SFR-M	1.250	1.250	1.250	\$543.29	\$263.86	\$39.89	\$303.75
072-3250-066-0000	1	1	SFR-M	1.250	1.250	1.250	\$543.29	\$263.86	\$39.89	\$303.75
072-3260-001-0000	1	1	SFR-M	1.250	1.681	1.984	\$752.84	\$354.84	\$63.31	\$418.15
072-3260-002-0000	1	1	SFR-M	1.250	1.681	1.984	\$752.84	\$354.84	\$63.31	\$418.15
072-3260-003-0000	1	1	SFR-M	1.250	1.681	1.984	\$752.84	\$354.84	\$63.31	\$418.15

PRELIMINARY ASSESSMENT ROLL

APN	ZONE	AREA	LANDUSE	EDU	SBU	LBU	TOTAL MAX ASMT	ACTUAL		
								STREET ASMT	LIGHT ASMT	TOTAL ASMT
072-3260-004-0000	1	1	SFR-M	1.250	1.681	1.984	\$752.84	\$354.84	\$63.31	\$418.15
072-3260-005-0000	1	1	SFR-M	1.250	1.681	1.984	\$752.84	\$354.84	\$63.31	\$418.15
072-3260-006-0000	1	1	SFR-M	1.250	1.681	1.984	\$752.84	\$354.84	\$63.31	\$418.15
072-3260-007-0000	1	1	SFR-M	1.250	1.681	1.984	\$752.84	\$354.84	\$63.31	\$418.15
072-3260-008-0000	1	1	SFR-M	1.250	1.681	1.984	\$752.84	\$354.84	\$63.31	\$418.15
072-3260-009-0000	1	1	SFR-M	1.250	1.681	1.984	\$752.84	\$354.84	\$63.31	\$418.15
072-3260-010-0000	1	1	SFR-M	1.250	1.681	1.984	\$752.84	\$354.84	\$63.31	\$418.15
072-3260-011-0000	1	1	SFR-M	1.250	1.681	1.984	\$752.84	\$354.84	\$63.31	\$418.15
072-3260-012-0000	1	1	SFR-M	1.250	1.681	1.984	\$752.84	\$354.84	\$63.31	\$418.15
072-3260-013-0000	1	1	SFR-M	1.250	1.681	1.984	\$752.84	\$354.84	\$63.31	\$418.15
072-3260-014-0000	1	1	SFR-M	1.250	1.681	1.984	\$752.84	\$354.84	\$63.31	\$418.15
072-3260-015-0000	1	1	SFR-M	1.250	1.681	1.984	\$752.84	\$354.84	\$63.31	\$418.15
072-3260-016-0000	1	1	SFR-M	1.250	1.681	1.984	\$752.84	\$354.84	\$63.31	\$418.15
072-3260-017-0000	1	1	SFR-M	1.250	1.681	1.984	\$752.84	\$354.84	\$63.31	\$418.15
072-3260-018-0000	1	1	SFR-M	1.250	1.681	1.984	\$752.84	\$354.84	\$63.31	\$418.15
072-3260-019-0000	1	1	SFR-M	1.250	1.681	1.984	\$752.84	\$354.84	\$63.31	\$418.15
072-3260-020-0000	1	1	SFR-M	1.250	1.681	1.984	\$752.84	\$354.84	\$63.31	\$418.15
072-3260-021-0000	1	1	SFR-M	1.250	1.681	1.984	\$752.84	\$354.84	\$63.31	\$418.15
072-3260-022-0000	1	1	SFR-M	1.250	1.681	1.984	\$752.84	\$354.84	\$63.31	\$418.15
072-3260-023-0000	1	1	SFR-M	1.250	1.681	1.984	\$752.84	\$354.84	\$63.31	\$418.15
072-3260-024-0000	1	1	SFR-M	1.250	1.681	1.984	\$752.84	\$354.84	\$63.31	\$418.15
072-3260-025-0000	1	1	SFR-M	1.250	1.681	1.984	\$752.84	\$354.84	\$63.31	\$418.15
072-3260-026-0000	1	1	SFR-M	1.250	1.681	1.984	\$752.84	\$354.84	\$63.31	\$418.15
072-3260-027-0000	1	1	SFR-M	1.250	1.681	1.984	\$752.84	\$354.84	\$63.31	\$418.15
072-3260-028-0000	1	1	SFR-M	1.250	1.681	1.984	\$752.84	\$354.84	\$63.31	\$418.15
072-3260-029-0000	1	1	SFR-M	1.250	1.681	1.984	\$752.84	\$354.84	\$63.31	\$418.15
072-3260-030-0000	1	1	SFR-M	1.250	1.681	1.984	\$752.84	\$354.84	\$63.31	\$418.15
072-3260-031-0000	1	1	SFR-M	1.250	1.681	1.984	\$752.84	\$354.84	\$63.31	\$418.15
072-3260-032-0000	1	1	SFR-M	1.250	1.681	1.984	\$752.84	\$354.84	\$63.31	\$418.15
072-3260-033-0000	1	1	SFR-M	1.250	1.681	1.984	\$752.84	\$354.84	\$63.31	\$418.15
072-3260-034-0000	1	1	SFR-M	1.250	1.681	1.984	\$752.84	\$354.84	\$63.31	\$418.15
072-3260-035-0000	1	1	SFR-M	1.250	1.681	1.984	\$752.84	\$354.84	\$63.31	\$418.15
072-3260-036-0000	1	1	SFR-M	1.250	1.681	1.984	\$752.84	\$354.84	\$63.31	\$418.15
072-3260-037-0000	1	1	SFR-M	1.250	1.681	1.984	\$752.84	\$354.84	\$63.31	\$418.15

PRELIMINARY ASSESSMENT ROLL

APN	ZONE	AREA	LANDUSE	EDU	SBU	LBU	TOTAL MAX ASMT	ACTUAL		
								STREET ASMT	LIGHT ASMT	TOTAL ASMT
072-3260-038-0000	1	1	SFR-M	1.250	1.681	1.984	\$752.84	\$354.84	\$63.31	\$418.15
072-3260-039-0000	1	1	SFR-M	1.250	1.681	1.984	\$752.84	\$354.84	\$63.31	\$418.15
072-3260-040-0000	1	1	SFR-M	1.250	1.681	1.984	\$752.84	\$354.84	\$63.31	\$418.15
072-3260-041-0000	1	1	SFR-M	1.250	1.681	1.984	\$752.84	\$354.84	\$63.31	\$418.15
072-3260-042-0000	1	1	SFR-M	1.250	1.681	1.984	\$752.84	\$354.84	\$63.31	\$418.15
072-3260-043-0000	1	1	SFR-M	1.250	1.681	1.984	\$752.84	\$354.84	\$63.31	\$418.15
072-3260-044-0000	1	1	SFR-M	1.250	1.681	1.984	\$752.84	\$354.84	\$63.31	\$418.15
072-3260-045-0000	1	1	SFR-M	1.250	1.681	1.984	\$752.84	\$354.84	\$63.31	\$418.15
072-3260-046-0000	1	1	SFR-M	1.250	1.681	1.984	\$752.84	\$354.84	\$63.31	\$418.15
072-3260-047-0000	1	1	SFR-M	1.250	1.250	1.250	\$543.29	\$263.86	\$39.89	\$303.75
072-3260-048-0000	1	1	SFR-M	1.250	1.250	1.250	\$543.29	\$263.86	\$39.89	\$303.75
072-3260-049-0000	1	1	SFR-M	1.250	1.250	1.250	\$543.29	\$263.86	\$39.89	\$303.75
072-3260-050-0000	1	1	SFR-M	1.250	1.250	1.250	\$543.29	\$263.86	\$39.89	\$303.75
072-3260-051-0000	1	1	SFR-M	1.250	1.250	1.250	\$543.29	\$263.86	\$39.89	\$303.75
072-3260-052-0000	1	1	SFR-M	1.250	1.250	1.250	\$543.29	\$263.86	\$39.89	\$303.75
072-3260-053-0000	1	1	SFR-M	1.250	1.250	1.250	\$543.29	\$263.86	\$39.89	\$303.75
072-3260-054-0000	1	1	SFR-M	1.250	1.250	1.250	\$543.29	\$263.86	\$39.89	\$303.75
072-3260-055-0000	1	1	SFR-M	1.250	1.250	1.250	\$543.29	\$263.86	\$39.89	\$303.75
072-3260-056-0000	1	1	SFR-M	1.250	1.250	1.250	\$543.29	\$263.86	\$39.89	\$303.75
072-3260-057-0000	1	1	SFR-M	1.250	1.250	1.250	\$543.29	\$263.86	\$39.89	\$303.75
072-3260-058-0000	1	1	SFR-M	1.250	1.250	1.250	\$543.29	\$263.86	\$39.89	\$303.75
072-3260-059-0000	1	1	SFR-M	1.250	1.250	1.250	\$543.29	\$263.86	\$39.89	\$303.75
072-3260-060-0000	1	1	SFR-M	1.250	1.250	1.250	\$543.29	\$263.86	\$39.89	\$303.75
072-3260-061-0000	1	1	SFR-M	1.250	1.250	1.250	\$543.29	\$263.86	\$39.89	\$303.75
072-3260-062-0000	1	1	SFR-M	1.250	1.250	1.250	\$543.29	\$263.86	\$39.89	\$303.75
072-3260-063-0000	1	1	SFR-M	1.250	1.250	1.250	\$543.29	\$263.86	\$39.89	\$303.75
072-3260-064-0000	1	1	SFR-M	1.250	1.250	1.250	\$543.29	\$263.86	\$39.89	\$303.75
072-3260-065-0000	1	1	SFR-M	1.250	1.250	1.250	\$543.29	\$263.86	\$39.89	\$303.75
072-3260-066-0000	1	1	SFR-M	1.250	1.250	1.250	\$543.29	\$263.86	\$39.89	\$303.75
072-3260-067-0000	1	1	SFR-M	1.250	1.250	1.250	\$543.29	\$263.86	\$39.89	\$303.75
072-3290-001-0000	1	1	SFR-M	1.250	1.681	1.984	\$752.84	\$354.84	\$63.31	\$418.15
072-3290-002-0000	1	1	SFR-M	1.250	1.681	1.984	\$752.84	\$354.84	\$63.31	\$418.15
072-3290-003-0000	1	1	SFR-M	1.250	1.681	1.984	\$752.84	\$354.84	\$63.31	\$418.15
072-3290-004-0000	1	1	SFR-M	1.250	1.681	1.984	\$752.84	\$354.84	\$63.31	\$418.15

PRELIMINARY ASSESSMENT ROLL

APN	ZONE	AREA	LANDUSE	EDU	SBU	LBU	TOTAL MAX ASMT	ACTUAL		
								STREET ASMT	LIGHT ASMT	TOTAL ASMT
072-3290-005-0000	1	1	SFR-M	1.250	1.681	1.984	\$752.84	\$354.84	\$63.31	\$418.15
072-3290-006-0000	1	1	SFR-M	1.250	1.681	1.984	\$752.84	\$354.84	\$63.31	\$418.15
072-3290-007-0000	1	1	SFR-M	1.250	1.681	1.984	\$752.84	\$354.84	\$63.31	\$418.15
072-3290-008-0000	1	1	SFR-M	1.250	1.681	1.984	\$752.84	\$354.84	\$63.31	\$418.15
072-3290-009-0000	1	1	SFR-M	1.250	1.681	1.984	\$752.84	\$354.84	\$63.31	\$418.15
072-3290-010-0000	1	1	SFR-M	1.250	1.681	1.984	\$752.84	\$354.84	\$63.31	\$418.15
072-3290-011-0000	1	1	SFR-M	1.250	1.681	1.984	\$752.84	\$354.84	\$63.31	\$418.15
072-3290-012-0000	1	1	SFR-M	1.250	1.681	1.984	\$752.84	\$354.84	\$63.31	\$418.15
072-3290-013-0000	1	1	SFR-M	1.250	1.681	1.984	\$752.84	\$354.84	\$63.31	\$418.15
072-3290-014-0000	1	1	SFR-M	1.250	1.681	1.984	\$752.84	\$354.84	\$63.31	\$418.15
072-3290-015-0000	1	1	SFR-M	1.250	1.681	1.984	\$752.84	\$354.84	\$63.31	\$418.15
072-3290-016-0000	1	1	SFR-M	1.250	1.681	1.984	\$752.84	\$354.84	\$63.31	\$418.15
072-3290-017-0000	1	1	SFR-M	1.250	1.681	1.984	\$752.84	\$354.84	\$63.31	\$418.15
072-3290-019-0000	1	1	SFR-L	1.400	1.883	2.222	\$843.28	\$397.48	\$70.90	\$468.38
072-3290-020-0000	1	1	SFR-L	1.400	1.883	2.222	\$843.28	\$397.48	\$70.90	\$468.38
072-3290-021-0000	1	1	SFR-L	1.400	1.883	2.222	\$843.28	\$397.48	\$70.90	\$468.38
072-3290-022-0000	1	1	SFR-L	1.400	1.883	2.222	\$843.28	\$397.48	\$70.90	\$468.38
072-3290-023-0000	1	1	SFR-L	1.400	1.883	2.222	\$843.28	\$397.48	\$70.90	\$468.38
072-3290-024-0000	1	1	SFR-L	1.400	1.883	2.222	\$843.28	\$397.48	\$70.90	\$468.38
072-3290-025-0000	1	1	SFR-L	1.400	1.883	2.222	\$843.28	\$397.48	\$70.90	\$468.38
072-3290-026-0000	1	1	SFR-L	1.400	1.883	2.222	\$843.28	\$397.48	\$70.90	\$468.38
072-3290-027-0000	1	1	SFR-L	1.400	1.883	2.222	\$843.28	\$397.48	\$70.90	\$468.38
072-3290-028-0000	1	1	SFR-L	1.400	1.883	2.222	\$843.28	\$397.48	\$70.90	\$468.38
072-3290-029-0000	1	1	SFR-L	1.400	1.883	2.222	\$843.28	\$397.48	\$70.90	\$468.38
072-3290-030-0000	1	1	SFR-L	1.400	1.883	2.222	\$843.28	\$397.48	\$70.90	\$468.38
072-3290-031-0000	1	1	SFR-L	1.400	1.883	2.222	\$843.28	\$397.48	\$70.90	\$468.38
072-3290-032-0000	1	1	SFR-L	1.400	1.883	2.222	\$843.28	\$397.48	\$70.90	\$468.38
072-3290-033-0000	1	1	SFR-L	1.400	1.883	2.222	\$843.28	\$397.48	\$70.90	\$468.38
072-3290-034-0000	1	1	SFR-L	1.400	1.883	2.222	\$843.28	\$397.48	\$70.90	\$468.38
072-3290-035-0000	1	1	SFR-L	1.400	1.883	2.222	\$843.28	\$397.48	\$70.90	\$468.38
072-3300-001-0000	1	1	SFR-L	1.400	1.883	2.222	\$843.28	\$397.48	\$70.90	\$468.38
072-3300-002-0000	1	1	SFR-L	1.400	1.883	2.222	\$843.28	\$397.48	\$70.90	\$468.38
072-3300-003-0000	1	1	SFR-L	1.400	1.883	2.222	\$843.28	\$397.48	\$70.90	\$468.38
072-3300-007-0000	1	1	SFR-M	1.250	1.250	1.250	\$543.29	\$263.86	\$39.89	\$303.75

PRELIMINARY ASSESSMENT ROLL

APN	ZONE	AREA	LANDUSE	EDU	SBU	LBU	TOTAL MAX ASMT	ACTUAL		
								STREET ASMT	LIGHT ASMT	TOTAL ASMT
072-3300-008-0000	1	1	SFR-M	1.250	1.250	1.250	\$543.29	\$263.86	\$39.89	\$303.75
072-3300-009-0000	1	1	SFR-M	1.250	1.250	1.250	\$543.29	\$263.86	\$39.89	\$303.75
072-3300-010-0000	1	1	SFR-M	1.250	1.250	1.250	\$543.29	\$263.86	\$39.89	\$303.75
072-3300-011-0000	1	1	SFR-M	1.250	1.250	1.250	\$543.29	\$263.86	\$39.89	\$303.75
072-3300-012-0000	1	1	SFR-M	1.250	1.250	1.250	\$543.29	\$263.86	\$39.89	\$303.75
072-3300-013-0000	1	1	SFR-M	1.250	1.250	1.250	\$543.29	\$263.86	\$39.89	\$303.75
072-3300-014-0000	1	1	SFR-M	1.250	1.250	1.250	\$543.29	\$263.86	\$39.89	\$303.75
072-3300-015-0000	1	1	SFR-M	1.250	1.250	1.250	\$543.29	\$263.86	\$39.89	\$303.75
072-3300-016-0000	1	1	SFR-M	1.250	1.250	1.250	\$543.29	\$263.86	\$39.89	\$303.75
072-3300-017-0000	1	1	SFR-M	1.250	1.250	1.250	\$543.29	\$263.86	\$39.89	\$303.75
072-3300-018-0000	1	1	SFR-M	1.250	1.250	1.250	\$543.29	\$263.86	\$39.89	\$303.75
072-3300-019-0000	1	1	SFR-M	1.250	1.250	1.250	\$543.29	\$263.86	\$39.89	\$303.75
072-3300-020-0000	1	1	SFR-M	1.250	1.250	1.250	\$543.29	\$263.86	\$39.89	\$303.75
072-3300-021-0000	1	1	SFR-M	1.250	1.250	1.250	\$543.29	\$263.86	\$39.89	\$303.75
072-3300-022-0000	1	1	SFR-M	1.250	1.250	1.250	\$543.29	\$263.86	\$39.89	\$303.75
072-3300-023-0000	1	1	SFR-M	1.250	1.250	1.250	\$543.29	\$263.86	\$39.89	\$303.75
072-3300-024-0000	1	1	SFR-M	1.250	1.250	1.250	\$543.29	\$263.86	\$39.89	\$303.75
072-3300-025-0000	1	1	SFR-M	1.250	1.250	1.250	\$543.29	\$263.86	\$39.89	\$303.75
072-3300-026-0000	1	1	SFR-M	1.250	1.250	1.250	\$543.29	\$263.86	\$39.89	\$303.75
072-3300-027-0000	1	1	SFR-M	1.250	1.250	1.250	\$543.29	\$263.86	\$39.89	\$303.75
072-3300-028-0000	1	1	SFR-M	1.250	1.250	1.250	\$543.29	\$263.86	\$39.89	\$303.75
072-3300-029-0000	1	1	SFR-M	1.250	1.250	1.250	\$543.29	\$263.86	\$39.89	\$303.75
072-3300-030-0000	1	1	SFR-M	1.250	1.250	1.250	\$543.29	\$263.86	\$39.89	\$303.75
072-3300-031-0000	1	1	SFR-M	1.250	1.250	1.250	\$543.29	\$263.86	\$39.89	\$303.75
072-3300-032-0000	1	1	SFR-M	1.250	1.250	1.250	\$543.29	\$263.86	\$39.89	\$303.75
072-3300-033-0000	1	1	SFR-M	1.250	1.250	1.250	\$543.29	\$263.86	\$39.89	\$303.75
072-3300-034-0000	1	1	SFR-M	1.250	1.250	1.250	\$543.29	\$263.86	\$39.89	\$303.75
072-3300-035-0000	1	1	SFR-M	1.250	1.250	1.250	\$543.29	\$263.86	\$39.89	\$303.75
072-3300-036-0000	1	1	SFR-M	1.250	1.250	1.250	\$543.29	\$263.86	\$39.89	\$303.75
072-3300-037-0000	1	1	SFR-M	1.250	1.250	1.250	\$543.29	\$263.86	\$39.89	\$303.75
072-3300-038-0000	1	1	SFR-M	1.250	1.250	1.250	\$543.29	\$263.86	\$39.89	\$303.75
072-3300-039-0000	1	1	SFR-M	1.250	1.250	1.250	\$543.29	\$263.86	\$39.89	\$303.75
072-3300-040-0000	1	1	SFR-M	1.250	1.250	1.250	\$543.29	\$263.86	\$39.89	\$303.75
072-3300-041-0000	1	1	SFR-M	1.250	1.250	1.250	\$543.29	\$263.86	\$39.89	\$303.75

PRELIMINARY ASSESSMENT ROLL

APN	ZONE	AREA	LANDUSE	EDU	SBU	LBU	TOTAL MAX ASMT	ACTUAL		
								STREET ASMT	LIGHT ASMT	TOTAL ASMT
072-3300-042-0000	1	1	SFR-M	1.250	1.250	1.250	\$543.29	\$263.86	\$39.89	\$303.75
072-3300-043-0000	1	1	SFR-M	1.250	1.250	1.250	\$543.29	\$263.86	\$39.89	\$303.75
072-3300-044-0000	1	1	SFR-M	1.250	1.250	1.250	\$543.29	\$263.86	\$39.89	\$303.75
072-3300-045-0000	1	1	SFR-M	1.250	1.250	1.250	\$543.29	\$263.86	\$39.89	\$303.75
072-3300-046-0000	1	1	SFR-M	1.250	1.250	1.250	\$543.29	\$263.86	\$39.89	\$303.75
072-3300-047-0000	1	1	SFR-M	1.250	1.250	1.250	\$543.29	\$263.86	\$39.89	\$303.75
072-3300-048-0000	1	1	SFR-M	1.250	1.250	1.250	\$543.29	\$263.86	\$39.89	\$303.75
072-3300-049-0000	1	1	SFR-M	1.250	1.250	1.250	\$543.29	\$263.86	\$39.89	\$303.75
072-3300-050-0000	1	1	SFR-M	1.250	1.250	1.250	\$543.29	\$263.86	\$39.89	\$303.75
072-3300-051-0000	1	1	SFR-M	1.250	1.250	1.250	\$543.29	\$263.86	\$39.89	\$303.75
072-3300-052-0000	1	1	SFR-M	1.250	1.250	1.250	\$543.29	\$263.86	\$39.89	\$303.75
072-3300-053-0000	1	1	SFR-M	1.250	1.250	1.250	\$543.29	\$263.86	\$39.89	\$303.75
072-3300-054-0000	1	1	SFR-M	1.250	1.250	1.250	\$543.29	\$263.86	\$39.89	\$303.75
072-3300-055-0000	1	1	SFR-M	1.250	1.250	1.250	\$543.29	\$263.86	\$39.89	\$303.75
072-3300-056-0000	1	1	SFR-M	1.250	1.250	1.250	\$543.29	\$263.86	\$39.89	\$303.75
072-3300-057-0000	1	1	SFR-M	1.250	1.250	1.250	\$543.29	\$263.86	\$39.89	\$303.75
072-3300-058-0000	1	1	SFR-L	1.400	1.883	2.222	\$843.28	\$397.48	\$70.90	\$468.38
072-3300-059-0000	1	1	SFR-L	1.400	1.883	2.222	\$843.28	\$397.48	\$70.90	\$468.38
072-3300-060-0000	1	1	SFR-L	1.400	1.883	2.222	\$843.28	\$397.48	\$70.90	\$468.38
072-3300-062-0000	1	1	SFR-M	1.250	1.250	1.250	\$543.29	\$263.86	\$39.89	\$303.75
067-0030-040-0000	4		VAC	34.574	34.574	34.574	\$3,227.83	\$2,995.49	\$232.34	\$3,227.83
067-0920-001-0000	5		SFR	1.000	1.000	1.000	\$724.93	\$297.39	\$19.36	\$316.75
067-0920-002-0000	5		SFR	1.000	1.000	1.000	\$724.93	\$297.39	\$19.36	\$316.75
067-0920-003-0000	5		SFR	1.000	1.000	1.000	\$724.93	\$297.39	\$19.36	\$316.75
067-0920-004-0000	5		SFR	1.000	1.000	1.000	\$724.93	\$297.39	\$19.36	\$316.75
067-0920-005-0000	5		SFR	1.000	1.000	1.000	\$724.93	\$297.39	\$19.36	\$316.75
067-0920-006-0000	5		SFR	1.000	1.000	1.000	\$724.93	\$297.39	\$19.36	\$316.75
067-0920-007-0000	5		SFR	1.000	1.000	1.000	\$724.93	\$297.39	\$19.36	\$316.75
067-0920-008-0000	5		SFR	1.000	1.000	1.000	\$724.93	\$297.39	\$19.36	\$316.75
067-0920-009-0000	5		SFR	1.000	1.000	1.000	\$724.93	\$297.39	\$19.36	\$316.75
067-0920-010-0000	5		SFR	1.000	1.000	1.000	\$724.93	\$297.39	\$19.36	\$316.75
067-0920-011-0000	5		SFR	1.000	1.000	1.000	\$724.93	\$297.39	\$19.36	\$316.75
067-0920-012-0000	5		SFR	1.000	1.000	1.000	\$724.93	\$297.39	\$19.36	\$316.75
067-0920-013-0000	5		SFR	1.000	1.000	1.000	\$724.93	\$297.39	\$19.36	\$316.75

PRELIMINARY ASSESSMENT ROLL

APN	ZONE	AREA	LANDUSE	EDU	SBU	LBU	TOTAL MAX ASMT	ACTUAL		
								STREET ASMT	LIGHT ASMT	TOTAL ASMT
067-0920-014-0000	5		SFR	1.000	1.000	1.000	\$724.93	\$297.39	\$19.36	\$316.75
067-0920-015-0000	5		SFR	1.000	1.000	1.000	\$724.93	\$297.39	\$19.36	\$316.75
067-0920-016-0000	5		SFR	1.000	1.000	1.000	\$724.93	\$297.39	\$19.36	\$316.75
067-0920-017-0000	5		SFR	1.000	1.000	1.000	\$724.93	\$297.39	\$19.36	\$316.75
067-0920-018-0000	5		SFR	1.000	1.000	1.000	\$724.93	\$297.39	\$19.36	\$316.75
067-0920-019-0000	5		SFR	1.000	1.000	1.000	\$724.93	\$297.39	\$19.36	\$316.75
067-0920-020-0000	5		SFR	1.000	1.000	1.000	\$724.93	\$297.39	\$19.36	\$316.75
067-0920-021-0000	5		SFR	1.000	1.000	1.000	\$724.93	\$297.39	\$19.36	\$316.75
067-0920-022-0000	5		SFR	1.000	1.000	1.000	\$724.93	\$297.39	\$19.36	\$316.75
067-0920-023-0000	5		SFR	1.000	1.000	1.000	\$724.93	\$297.39	\$19.36	\$316.75
067-0920-024-0000	5		SFR	1.000	1.000	1.000	\$724.93	\$297.39	\$19.36	\$316.75
067-0920-025-0000	5		SFR	1.000	1.000	1.000	\$724.93	\$297.39	\$19.36	\$316.75
067-0920-026-0000	5		SFR	1.000	1.000	1.000	\$724.93	\$297.39	\$19.36	\$316.75
067-0920-027-0000	5		SFR	1.000	1.000	1.000	\$724.93	\$297.39	\$19.36	\$316.75
067-0920-028-0000	5		SFR	1.000	1.000	1.000	\$724.93	\$297.39	\$19.36	\$316.75
067-0920-029-0000	5		SFR	1.000	1.000	1.000	\$724.93	\$297.39	\$19.36	\$316.75
067-0920-030-0000	5		SFR	1.000	1.000	1.000	\$724.93	\$297.39	\$19.36	\$316.75
067-0920-031-0000	5		SFR	1.000	1.000	1.000	\$724.93	\$297.39	\$19.36	\$316.75
067-0920-032-0000	5		SFR	1.000	1.000	1.000	\$724.93	\$297.39	\$19.36	\$316.75
067-0920-033-0000	5		SFR	1.000	1.000	1.000	\$724.93	\$297.39	\$19.36	\$316.75
067-0920-034-0000	5		SFR	1.000	1.000	1.000	\$724.93	\$297.39	\$19.36	\$316.75
067-0920-035-0000	5		SFR	1.000	1.000	1.000	\$724.93	\$297.39	\$19.36	\$316.75
067-0920-036-0000	5		SFR	1.000	1.000	1.000	\$724.93	\$297.39	\$19.36	\$316.75
067-0920-037-0000	5		SFR	1.000	1.000	1.000	\$724.93	\$297.39	\$19.36	\$316.75
067-0920-038-0000	5		SFR	1.000	1.000	1.000	\$724.93	\$297.39	\$19.36	\$316.75
067-0920-039-0000	5		SFR	1.000	1.000	1.000	\$724.93	\$297.39	\$19.36	\$316.75
067-0920-040-0000	5		SFR	1.000	1.000	1.000	\$724.93	\$297.39	\$19.36	\$316.75
067-0920-041-0000	5		SFR	1.000	1.000	1.000	\$724.93	\$297.39	\$19.36	\$316.75
067-0920-042-0000	5		SFR	1.000	1.000	1.000	\$724.93	\$297.39	\$19.36	\$316.75
067-0920-043-0000	5		SFR	1.000	1.000	1.000	\$724.93	\$297.39	\$19.36	\$316.75
067-0920-044-0000	5		SFR	1.000	1.000	1.000	\$724.93	\$297.39	\$19.36	\$316.75
067-0920-045-0000	5		SFR	1.000	1.000	1.000	\$724.93	\$297.39	\$19.36	\$316.75
067-0920-046-0000	5		SFR	1.000	1.000	1.000	\$724.93	\$297.39	\$19.36	\$316.75
067-0920-047-0000	5		SFR	1.000	1.000	1.000	\$724.93	\$297.39	\$19.36	\$316.75

PRELIMINARY ASSESSMENT ROLL

APN	ZONE	AREA	LANDUSE	EDU	SBU	LBU	TOTAL MAX ASMT	ACTUAL		
								STREET ASMT	LIGHT ASMT	TOTAL ASMT
067-0920-048-0000	5		SFR	1.000	1.000	1.000	\$724.93	\$297.39	\$19.36	\$316.75
067-0920-049-0000	5		SFR	1.000	1.000	1.000	\$724.93	\$297.39	\$19.36	\$316.75
067-0920-050-0000	5		SFR	1.000	1.000	1.000	\$724.93	\$297.39	\$19.36	\$316.75
067-0920-051-0000	5		SFR	1.000	1.000	1.000	\$724.93	\$297.39	\$19.36	\$316.75
067-0920-052-0000	5		SFR	1.000	1.000	1.000	\$724.93	\$297.39	\$19.36	\$316.75
067-0920-053-0000	5		SFR	1.000	1.000	1.000	\$724.93	\$297.39	\$19.36	\$316.75
067-0920-054-0000	5		SFR	1.000	1.000	1.000	\$724.93	\$297.39	\$19.36	\$316.75
067-0920-055-0000	5		SFR	1.000	1.000	1.000	\$724.93	\$297.39	\$19.36	\$316.75
067-0920-056-0000	5		SFR	1.000	1.000	1.000	\$724.93	\$297.39	\$19.36	\$316.75
067-0920-057-0000	5		SFR	1.000	1.000	1.000	\$724.93	\$297.39	\$19.36	\$316.75
067-0920-058-0000	5		SFR	1.000	1.000	1.000	\$724.93	\$297.39	\$19.36	\$316.75
067-0920-059-0000	5		SFR	1.000	1.000	1.000	\$724.93	\$297.39	\$19.36	\$316.75
067-0920-060-0000	5		SFR	1.000	1.000	1.000	\$724.93	\$297.39	\$19.36	\$316.75
067-0920-061-0000	5		SFR	1.000	1.000	1.000	\$724.93	\$297.39	\$19.36	\$316.75
067-0920-062-0000	5		SFR	1.000	1.000	1.000	\$724.93	\$297.39	\$19.36	\$316.75
067-0920-063-0000	5		SFR	1.000	1.000	1.000	\$724.93	\$297.39	\$19.36	\$316.75
067-0920-064-0000	5		SFR	1.000	1.000	1.000	\$724.93	\$297.39	\$19.36	\$316.75
067-0920-065-0000	5		SFR	1.000	1.000	1.000	\$724.93	\$297.39	\$19.36	\$316.75
067-0920-066-0000	5		SFR	1.000	1.000	1.000	\$724.93	\$297.39	\$19.36	\$316.75
067-0920-067-0000	5		SFR	1.000	1.000	1.000	\$724.93	\$297.39	\$19.36	\$316.75
067-0920-068-0000	5		SFR	1.000	1.000	1.000	\$724.93	\$297.39	\$19.36	\$316.75
067-0920-069-0000	5		SFR	1.000	1.000	1.000	\$724.93	\$297.39	\$19.36	\$316.75
067-0920-070-0000	5		SFR	1.000	1.000	1.000	\$724.93	\$297.39	\$19.36	\$316.75
067-0920-071-0000	5		SFR	1.000	1.000	1.000	\$724.93	\$297.39	\$19.36	\$316.75
067-0920-072-0000	5		SFR	1.000	1.000	1.000	\$724.93	\$297.39	\$19.36	\$316.75
067-0920-073-0000	5		SFR	1.000	1.000	1.000	\$724.93	\$297.39	\$19.36	\$316.75
067-0920-074-0000	5		SFR	1.000	1.000	1.000	\$724.93	\$297.39	\$19.36	\$316.75
067-0920-075-0000	5		SFR	1.000	1.000	1.000	\$724.93	\$297.39	\$19.36	\$316.75
067-0920-076-0000	5		SFR	1.000	1.000	1.000	\$724.93	\$297.39	\$19.36	\$316.75
067-0920-077-0000	5		SFR	1.000	1.000	1.000	\$724.93	\$297.39	\$19.36	\$316.75
067-0920-078-0000	5		SFR	1.000	1.000	1.000	\$724.93	\$297.39	\$19.36	\$316.75
067-0920-079-0000	5		SFR	1.000	1.000	1.000	\$724.93	\$297.39	\$19.36	\$316.75
067-0920-080-0000	5		SFR	1.000	1.000	1.000	\$724.93	\$297.39	\$19.36	\$316.75
067-0920-081-0000	5		SFR	1.000	1.000	1.000	\$724.93	\$297.39	\$19.36	\$316.75

PRELIMINARY ASSESSMENT ROLL

APN	ZONE	AREA	LANDUSE	EDU	SBU	LBU	TOTAL MAX ASMT	ACTUAL		
								STREET ASMT	LIGHT ASMT	TOTAL ASMT
067-0920-082-0000	5		SFR	1.000	1.000	1.000	\$724.93	\$297.39	\$19.36	\$316.75
067-0920-083-0000	5		SFR	1.000	1.000	1.000	\$724.93	\$297.39	\$19.36	\$316.75
067-0920-084-0000	5		SFR	1.000	1.000	1.000	\$724.93	\$297.39	\$19.36	\$316.75
067-0920-085-0000	5		SFR	1.000	1.000	1.000	\$724.93	\$297.39	\$19.36	\$316.75
067-0920-086-0000	5		SFR	1.000	1.000	1.000	\$724.93	\$297.39	\$19.36	\$316.75
067-0920-087-0000	5		SFR	1.000	1.000	1.000	\$724.93	\$297.39	\$19.36	\$316.75
067-0920-088-0000	5		SFR	1.000	1.000	1.000	\$724.93	\$297.39	\$19.36	\$316.75
067-0920-089-0000	5		SFR	1.000	1.000	1.000	\$724.93	\$297.39	\$19.36	\$316.75
067-0920-090-0000	5		SFR	1.000	1.000	1.000	\$724.93	\$297.39	\$19.36	\$316.75
067-0920-091-0000	5		SFR	1.000	1.000	1.000	\$724.93	\$297.39	\$19.36	\$316.75
067-0920-092-0000	5		SFR	1.000	1.000	1.000	\$724.93	\$297.39	\$19.36	\$316.75
067-0920-093-0000	5		SFR	1.000	1.000	1.000	\$724.93	\$297.39	\$19.36	\$316.75
067-0920-094-0000	5		SFR	1.000	1.000	1.000	\$724.93	\$297.39	\$19.36	\$316.75
067-0920-095-0000	5		SFR	1.000	1.000	1.000	\$724.93	\$297.39	\$19.36	\$316.75
067-0920-096-0000	5		SFR	1.000	1.000	1.000	\$724.93	\$297.39	\$19.36	\$316.75
067-0920-097-0000	5		SFR	1.000	1.000	1.000	\$724.93	\$297.39	\$19.36	\$316.75
067-0920-098-0000	5		SFR	1.000	1.000	1.000	\$724.93	\$297.39	\$19.36	\$316.75
067-0920-099-0000	5		SFR	1.000	1.000	1.000	\$724.93	\$297.39	\$19.36	\$316.75
067-0920-100-0000	5		SFR	1.000	1.000	1.000	\$724.93	\$297.39	\$19.36	\$316.75
067-0920-101-0000	5		SFR	1.000	1.000	1.000	\$724.93	\$297.39	\$19.36	\$316.75
067-0920-102-0000	5		SFR	1.000	1.000	1.000	\$724.93	\$297.39	\$19.36	\$316.75
067-0920-103-0000	5		SFR	1.000	1.000	1.000	\$724.93	\$297.39	\$19.36	\$316.75
067-0920-104-0000	5		SFR	1.000	1.000	1.000	\$724.93	\$297.39	\$19.36	\$316.75
067-0920-105-0000	5		SFR	1.000	1.000	1.000	\$724.93	\$297.39	\$19.36	\$316.75
067-0920-106-0000	5		SFR	1.000	1.000	1.000	\$724.93	\$297.39	\$19.36	\$316.75
067-0920-107-0000	5		SFR	1.000	1.000	1.000	\$724.93	\$297.39	\$19.36	\$316.75
067-0920-108-0000	5		SFR	1.000	1.000	1.000	\$724.93	\$297.39	\$19.36	\$316.75
067-0920-109-0000	5		SFR	1.000	1.000	1.000	\$724.93	\$297.39	\$19.36	\$316.75
067-0920-110-0000	5		SFR	1.000	1.000	1.000	\$724.93	\$297.39	\$19.36	\$316.75
067-0920-111-0000	5		SFR	1.000	1.000	1.000	\$724.93	\$297.39	\$19.36	\$316.75
067-0920-112-0000	5		SFR	1.000	1.000	1.000	\$724.93	\$297.39	\$19.36	\$316.75
067-0920-113-0000	5		SFR	1.000	1.000	1.000	\$724.93	\$297.39	\$19.36	\$316.75
067-0920-114-0000	5		SFR	1.000	1.000	1.000	\$724.93	\$297.39	\$19.36	\$316.75
067-0920-115-0000	5		SFR	1.000	1.000	1.000	\$724.93	\$297.39	\$19.36	\$316.75

PRELIMINARY ASSESSMENT ROLL

APN	ZONE	AREA	LANDUSE	EDU	SBU	LBU	TOTAL MAX ASMT	ACTUAL		
								STREET ASMT	LIGHT ASMT	TOTAL ASMT
067-0920-116-0000	5		SFR	1.000	1.000	1.000	\$724.93	\$297.39	\$19.36	\$316.75
067-0920-117-0000	5		SFR	1.000	1.000	1.000	\$724.93	\$297.39	\$19.36	\$316.75
067-0920-118-0000	5		SFR	1.000	1.000	1.000	\$724.93	\$297.39	\$19.36	\$316.75
								\$417,467.87	\$52,821.46	\$470,289.33

Note: Engineer's Report totals may vary slightly due to rounding.

MEMORANDUM



ITEM 17.5.

DATE: June 5, 2023
TO: Honorable Mayor and Council Members
FROM: Elizabeth Sparkman, Community Development Director
Dalia Fadl, Principal Engineer
SUBJECT: **RESOLUTIONS APPROVING PROCEEDINGS FOR THE ANNUAL LEVY AND COLLECTION OF CHARGES FOR THE RANCHO CORDOVA TRANSIT RELATED SERVICES BENEFIT DISTRICT; ZONE NO. 1 FOR FISCAL YEAR 2023-2024**

RECOMMENDATION

Adopt the Resolution initiating proceedings for the annual levy and collection of charges, preliminarily approving the Engineer's Report and declaring its intention to levy the annual charges for Fiscal Year 2023-2024 for the Rancho Cordova Transit Related Services Benefit District, Zone No. 1; and adopt the Resolution amending and/or confirming the Engineer's Report and establishing the Fiscal Year 2023-2024 Service Charge for the Rancho Cordova Transit Related Services Benefit District, Zone No. 1.

RESULT OF RECOMMENDED ACTION

Adoption of the Resolutions would authorize the continuance of the annual levy and collection of service charges in the Transit Related Services Benefit District, Zone No. 1 to provide for a broad range of miscellaneous transportation services within the District identified in the Engineer's Report.

BACKGROUND

The purpose of the District is to provide an ongoing financial mechanism to fund a broad range of transportation services intended to benefit property within the District.

In May 2003, the Board of Supervisors of the County of Sacramento formed Benefit Zone No. 1 of County Services Area (CSA) No. 10, to collect annual charges for extended transportation-related services within Benefit Zone No. 1 for the Villages of Zinfandel.

Following the City's incorporation, procedures to detach the District from the County were initiated. On February 15, 2008, LAFCO issued a Certificate of Completion to the City for the detachment from CSA No. 10, formally detaching the District from the County and transferring service responsibility and funding of the CSA to the City.

The City redesignated the name of County Services Area No. 10 Benefit Zone No. 1 to "Transit Related Services Benefit District, Zone No. 1" (hereafter referred to as the "Transit Benefit Zone

No. 1” or the “District”). Services include transit shuttle services, transportation planning, educational programs at Navigator Elementary School, a Guaranteed Ride Home Program, vanpools, and infrastructure support.

Transit shuttle services commenced on June 15, 2009, with the implementation of a 3-year demonstration route called the “Rancho CordoVan” which was primarily funded through a grant from the federal Congestion Mitigation and Air Quality (“CMAQ”) program with supplemental funding from Transit Zone 1. The CMAQ funding and demonstration period ended on June 30, 2012. The City continued to operate the shuttle serving Zone 1 by modifying the previous CordoVan route to focus service to the benefit areas, increasing the contribution from the special benefit areas, and expanding service to include Zone 2. The Rancho CordoVan service was rerouted in Stone Creek and Capital Village and in September 2012, was expanded to the Anatolia neighborhood. As part of the service upgrade, the pickup point along RT’s Gold Line was changed to the Zinfandel Station in the Zinfandel Plaza parking field. The City and RT improved the Zinfandel Plaza/RT Connection CordoVan stop with a sheltered bench and solar LED light. Based on customer feedback, a five-minute adjustment was implemented to the schedule in April 2013 to better synchronize with the train. The City added a CordoVan vehicle to the service fleet in October 2015. This resulted in the route serving Zone 1 being improved through a concept called “interlining,” which takes advantage of switching vehicles between the three. The result added one loop at the end of the morning period and at the end of the evening period. In April 2016, two of the morning routes were adjusted earlier by 25 minutes to better accommodate work arrival times in the business park and the riders heading to Light Rail.

In addition, the City has initiated an effort to augment transit access by partnering with the transportation network company, Lyft. The demonstration project provides a subsidy for rides that are destined to a transit stop in Rancho Cordova. This demonstration project initiated in April of 2019 was funded by the Sacramento Council of Governments, and was extended through December 2021 due to the decrease in ridership during the stay-at-home/remote schedules of potential riders during the COVID-19 Pandemic. Beginning August 29, 2021, the existing CordoVan Route 177 increased service to provide midday service through June 30, 2022. That midday service is anticipated to continue in Fiscal Year 2023-2024.

State law requires that the City Council hold a public hearing prior to approval and levy of the proposed charges. An Engineer’s Report showing the proposed rates has been prepared, placed on file with the City Clerk, a copy of which is attached as Attachment 3.

Through adoption of the Resolution, Attachment 1, the City is initiating proceedings for the annual levy and collection of charges for certain miscellaneous extended services and preliminarily approves such written report and declares its intention to levy the annual charges for Fiscal Year 2023-2024. The City Clerk has given notice and set today as the time and place to conduct a public hearing on the matter.

The Engineer’s Report prepared by Francisco & Associates includes a description of the District boundaries, a description and cost estimates of the services to be provided, the method and apportionment of charges, a District budget based on the City cost estimates, a description of the property to be benefited, and the amount of the charge to each individual property. The proposed Fiscal Year 2023-2024 charge for each land use category is shown in Table 1.

Table 1 - Transit Zone No. 1

Land Use Category	Parcels Levied	Residential Units/Acres	Equivalent Dwelling Units	Proposed Rate Per Unit/Acre	Per Unit/Acre	Fiscal Year 2023/2024 Charge*
Low Density Cluster Residential	359	359 units	359.00	\$85.51	per unit	\$30,695
Low Density Residential	1,298	1,298 units	1298.00	\$85.51	per unit	\$110,979
Business Park	5	17.67 acres	389.51	\$1,884.64	per acre	\$33,307
Light Industrial	2	13.53 acres	124.48	\$786.69	per acre	\$10,644
Total	1,664					\$185,625
*Numbers have been rounded for presentation purposes, so totals may not foot due to rounding.						

In order to proceed with the levy of charges, it is appropriate for the Council to conduct the public hearing and adopt the Resolution, Attachment 1, which initiates the proceedings for the District, preliminarily approves the Engineer's Report, and declares its intention to levy and collect service charges for Fiscal Year 2023-2024 and adopt the Resolution, Attachment 2, which amends and/or confirms the Engineer's Report and authorizes the levy and collection of service charges for Fiscal Year 2023-2024.

FISCAL IMPACT AND FUNDING SOURCE

There is no fiscal impact to the City's General Fund.

ATTACHMENT(S)

1. Resolution Initiating Proceedings for the 2023-2024 Annual Levy
2. Resolution Confirming the ER Report and Establishing the 2023-2024 Levy
3. Exhibit A to the Resolution - Engineer's Report

CITY OF RANCHO CORDOVA

RESOLUTION NO. XX-2023

A RESOLUTION OF THE CITY COUNCIL OF THE CITY OF RANCHO CORDOVA, STATE OF CALIFORNIA, INITIATING PROCEEDINGS FOR THE ANNUAL LEVY AND COLLECTION OF CHARGES, PRELIMINARILY APPROVING THE ENGINEER'S REPORT AND DECLARING ITS INTENTION TO LEVY THE ANNUAL CHARGES FOR FISCAL YEAR 2023-2024 FOR THE RANCHO CORDOVA TRANSIT RELATED SERVICES BENEFIT DISTRICT, ZONE NO. 1

WHEREAS, on May 21, 2003, the Board of Supervisors of the County of Sacramento, (the "Board"), pursuant to Title 3, Division 2, Part 2, Chapter 2.2 of the Government Code ("County Service Area Law"), through Resolution No. 2003-0549, ordered the formation of Benefit Zone No. 1 of County Service Area No. 10 ("CSA 10 Benefit Zone 1") during concurrent proceedings to form County Service Area No. 10; on July 16, 2003, the Board adopted Resolution No. 2003-0854, approving the Written Report ("the Formation Report"), ordering the collection of annual charges, commencing with Fiscal Year 2003-2004; and, on July 20, 2004, the Board adopted Ordinance No. 1522 (the "Ordinance") providing a procedure for collection of service charges for extended transportation-related services (the "Services") within CSA 10 Benefit Zone 1; and

WHEREAS, on July 1, 2003, the City of Rancho Cordova (the "City") was incorporated, resulting in all of the territory within CSA 10 Benefit Zone No. 1 to be located within the new City limits; and

WHEREAS, on February 15, 2008, pursuant to Government Code sections 56886(m) and 56886(t), upon the recordation of the Certificate of Completion issued by the Sacramento Local Agency Formation Commission ("LAFCO") for the detachment of a portion of CSA 10 to the City, subject to the conditions within LAFCO Resolution 1342, the County's authority to continue the annual charges of CSA 10 Benefit Zone 1 was transferred to the City; and

WHEREAS, on August 4, 2008, the City redesignated the name of CSA 10 Benefit Zone 1 to the "Transit Related Services Benefit District, Zone No. 1" (hereafter referred to as the "Transit Benefit Zone No. 1" or the "District"); and

WHEREAS, pursuant to Government Code section 25210.77a and the Ordinance, the governing jurisdiction shall cause to be prepared annually, a Written Report (hereinafter referred to as the "Engineer's Report" or "Report") containing a description of each parcel of real property receiving a service and the amount of the charge for each parcel, and the Services provided; and

WHEREAS, the City Council has retained Francisco & Associates, Inc. as the Engineer of Work, for the purpose of assisting with the annual levy of the District, and to prepare and file the Engineer's Report with the City Clerk; and

WHEREAS, the Engineer of Work has prepared and filed with the City Clerk said Report in connection with the District and the levy of charges for Fiscal Year 2023-2024 for the period July 1, 2023, to June 30, 2024, pursuant to Government Code section 25210.77a; and

WHEREAS, the Report provides a description of each parcel of real property receiving a service and the amount of the Fiscal Year 2023-2024 charge for each parcel, and the Services provided, pursuant to Government Code section 25210.77a; and

WHEREAS, the City Council has carefully examined and reviewed the Engineer's Report as presented and, the City Council may approve the Report, as filed, or it may modify the Report and approve it as modified; and

WHEREAS, the City Clerk has given proper notice that a public hearing on these matters is to be held by the City Council on Monday, June 5, 2023, at 5:30 p.m., or as soon thereafter as feasible. A notice of the public hearing was published for two successive weeks, in a newspaper of general circulation, before the date of the hearing, and by posting such notice on the official bulletin board customarily used by the City Clerk for the posting of notices.

NOW, THEREFORE, BE IT HEREBY RESOLVED BY THE CITY COUNCIL OF THE CITY OF RANCHO CORDOVA AS FOLLOWS:

1. The above recitals are true and correct.
2. The Report as presented consists of the following:
 - a. A description of the District.
 - b. A description of the District boundaries.
 - c. The Services to be provided by the District.
 - d. The proposed Annual Budget for the fiscal year (Costs and Expenses).
 - e. The Method of Apportionment of the District that details the method of calculating each parcel's annual charge.
 - f. The Formula for Inflating the Annual Maximum Charge of the District parcels.
 - g. A description of each parcel of real property receiving a Service.
 - h. A Preliminary Charge Roll containing the proposed charge for each Assessor Parcel Number within the District for Fiscal Year 2023-2024.
3. The proposed charges as outlined in the Report are in compliance with County Service Area Law and the provisions of California Constitution Article XIID.
4. The Report is hereby approved on a preliminary basis, as presented or modified, and ordered to be filed in the Office of the City Clerk as a permanent record and to remain open to public inspection.
5. The City Clerk is hereby directed to enter on the minutes of the City Council any and all modifications to the Report determined and approved by the City Council, and all such changes and/or modifications by reference are incorporated into the Report.
6. The City Council hereby declares its intention to seek the annual levy of the District charges pursuant to County Service Area Law, over and including the land within the District boundaries for Fiscal Year 2023-2024.

7. The boundaries of the District are described in the Report and include the parcels within the District as identified on the Sacramento County Assessor's Secured Roll and the Assessor's Parcel Maps.

8. The proposed charges for Fiscal Year 2023-2024 do not exceed the maximum charge approved through the property owner protest proceedings upon formation of the District.

9. The City Clerk has given proper notice, pursuant to County Service Area Law and Government Code section 6066, of the public hearing regarding these matters.

PASSED AND ADOPTED by the City Council of the City of Rancho Cordova this 5th day of June, 2023, by the following vote:

AYES:

NOES:

ABSENT:

ABSTAIN:

ATTEST:

Linda Budge, Mayor

Stacy Leitner, CMC
City Clerk

CITY OF RANCHO CORDOVA

RESOLUTION NO. XX-2023

A RESOLUTION OF THE CITY COUNCIL OF THE CITY OF RANCHO CORDOVA, STATE OF CALIFORNIA, AMENDING AND/OR CONFIRMING THE ENGINEER'S REPORT AND ESTABLISHING THE FISCAL YEAR 2023-2024 SERVICE CHARGES FOR THE RANCHO CORDOVA TRANSIT RELATED SERVICES BENEFIT DISTRICT, ZONE NO. 1

WHEREAS, on May 21, 2003, the Board of Supervisors of the County of Sacramento, (the "Board"), pursuant to Title 3, Division 2, Part 2, Chapter 2.2 of the Government Code ("County Service Area Law"), through Resolution No. 2003-0549, ordered the formation of Benefit Zone No. 1 of County Service Area No. 10 ("CSA 10 Benefit Zone 1") during concurrent proceedings to form County Service Area No. 10; on July 16, 2003, the Board adopted Resolution No. 2003-0854 ordering the collection of annual charges, commencing with Fiscal Year 2003-2004; and, on July 20, 2004, the Board adopted Ordinance No. 1522 (the "Ordinance") providing a procedure for collection of service charges for extended transportation-related services (the "Services") within CSA 10 Benefit Zone 1; and

WHEREAS, on July 1, 2003, the City of Rancho Cordova (the "City") was incorporated, resulting in all of the territory within CSA 10 Benefit Zone No. 1 to be located within the new City limits; and

WHEREAS, on February 15, 2008, pursuant to Government Code sections 56886(m) and 56886(t), upon the recordation of the Certificate of Completion issued by the Sacramento Local Agency Formation Commission ("LAFCO") for the detachment of a portion of CSA 10 to the City, subject to the conditions within LAFCO Resolution 1342, the County's authority to continue the annual charges of CSA 10 Benefit Zone 1 was transferred to the City; and

WHEREAS, on August 4, 2008, the City Council redesignated the name of CSA 10 Benefit Zone 1 as the "Transit Related Services Benefit District, Zone No. 1" (hereafter referred to as the "Transit Benefit Zone No. 1"); and

WHEREAS, pursuant to Government Code section 25210.77a and the Ordinance, the governing jurisdiction shall cause to be prepared annually, a written report containing a description of each parcel of real property receiving a service and the amount of the charge for each parcel, and the Services provided; and

WHEREAS, Franciso and Associates, Inc., has prepared a written report for Fiscal Year 2023-2024 (the "Engineer's Report" or the "Report"), styled as an engineer's report, in connection with the District's levy of charges for the period July 1, 2023, to June 30, 2024. The Report has been filed with the City Clerk and is attached as Exhibit A; and

WHEREAS, by previous resolution, the Report has been preliminarily approved by the City Council; and

WHEREAS, the City Council has carefully examined and reviewed the Engineer's Report as presented (or amended), and is satisfied with the items and documents as set forth therein; and

WHEREAS, the public hearing on this matter is set for 5:30 p.m. (or as soon thereafter as the matter may be heard) on Monday, June 5, 2023, at City Hall, 2729 Prospect Park Drive,

Rancho Cordova, as the time, date and place for the public hearing on the Engineer's Report and the proposed charges therein; and

WHEREAS, the notice of the time, date and place for the public hearing has been published for two successive weeks in a newspaper of general circulation pursuant to Government Code section 6066; and

WHEREAS, this City and its legal counsel have reviewed Proposition 218 and found that these charges comply with applicable provisions of Article XIID of the California State Constitution; and,

WHEREAS, upon reasonable written notice by Sacramento County of any claim or challenge, the City of Rancho Cordova agrees to defend with counsel of its choice, indemnify and hold harmless Sacramento County, its Board of Supervisors, officers, officials, agents and employees (collectively "the County"), against the payment of any liabilities, losses, costs and expenses, including attorney fees and court costs, not due to the County's own active negligence or willful misconduct, which the County may incur in the exercise and performance of its powers and duties in placing these charges onto the County roll and tax bills for the City of Rancho Cordova; and

WHEREAS, the City Council has considered the propriety of the Engineer's Report, and has further considered the comments and evidence presented by all interested persons at the public hearing and has determined to act upon the matter.

NOW, THEREFORE, BE IT HEREBY RESOLVED BY THE CITY COUNCIL OF THE CITY OF RANCHO CORDOVA AS FOLLOWS:

1. Confirming the Engineer's Report

- a. Following notice duly given, the City Council has held a full and fair public hearing regarding the District, the levy and collection of the Charges, the Report prepared in connection therewith, and considered all oral and written statements, protests and communications made or filed by interested persons regarding these matters.
- b. The public hearing was duly convened by the City Council at the time, date and place indicated in the notice and all protests received by the City Clerk were presented to the City Council and City Council heard and considered all objections and protests against the Engineer's Report.
- c. The exterior boundaries of Transit Related Services Benefit District, Zone No. 1 are confirmed as those described in the Engineer's Report.
- d. The submitted Engineer's Report as presented, or amended, is hereby confirmed.

2. Fixing Fiscal Year 2023-2024 Service Charges

- a. Service Charges for the miscellaneous extended transportation-related services shall be apportioned to benefiting parcels only, and in proportion to the benefit received. Parcels defined as exempt in the Ordinance are not included in the calculation or collection of the Service Charges. The revenues obtained from the Service Charges shall be dedicated to financing the miscellaneous extended transportation-related services for Transit Benefit Zone No. 1.
- b. The City Council finds and determines that the properties to be charged in Transit Benefit Zone No. 1 will be benefited by the services and activities to be funded by the Service Charges levied thereon.

- c. The City Council hereby fixes the Fiscal Year 2023-2024 Service Charges to only parcels of property within Transit Benefit Zone No. 1 as determined by the City Public Works Director or his/her designee (the "Administrator") to be "developed" as defined in the Ordinance, the Service Charges shall be applied at the maximum charge per unit or acre, as applicable, according to Table 2 of the Engineer's Report for each parcel's corresponding land use type.
- d. The Auditor of the County is hereby directed to enter on the Sacramento County Tax Roll opposite each lot or parcel of land, the Service Charge shown in the Engineer's Report subject to minor modifications as approved by the Administrator.

3. Francisco & Associates, Inc. is hereby designated to file the levy with the County Auditor/Controller on behalf of the City. The City Clerk is directed to deliver a certified copy of this adopted Resolution to Francisco & Associates, Inc. within two weeks of adoption via either e-mail to Brianb@franciscoandassociates.com or US Mail to: Francisco & Associates, Inc, 231 Market Place, Suite 543, San Ramon, CA 94583 Attn: Brian Brown.

4. That the above recitals are all true and correct. The City Clerk shall certify to the passage and adoption of this Resolution, and the minutes of this meeting shall so reflect the presentation of and final confirmation of the Report as approved or amended.

PASSED AND ADOPTED by the City Council of the City of Rancho Cordova on the 5th day of June, 2023, by the following vote:

AYES:

NOES:

ABSENT:

ABSTAIN:

ATTEST:

Linda Budge, Mayor

Stacy Leitner, CMC
City Clerk



Transit Related Services Benefit District Zone No. 1

Fiscal Year 2023-24 Annual Report

June 5, 2023

Prepared by

**FRANCISCO
AND ASSOCIATES**

Where Innovative Strategies
Fund Tomorrow's Communities


Table of Contents

	<u>Page No.</u>
Certificate	ii
Section I – Introduction	1
Section II – Engineer’s Report.....	5
Part A. Plans and Specifications.....	6
Part B. Estimate of Cost	8
Part C. Transit Zone No. 1 Boundaries.....	15
Part D. Method of Apportionment	17
Part E. Charge Roll.....	23

**ANNUAL REPORT
CITY OF RANCHO CORDOVA
TRANSIT RELATED SERVICES BENEFIT DISTRICT ZONE NO. 1
FISCAL YEAR 2023-24**

The undersigned, acting on behalf of Francisco & Associates respectfully submits the enclosed Annual Report pursuant to the provisions of Article XIID, Section 4 of the California Constitution, and provisions of the County Service Area law of California Government Code (§25210 et seq.). The undersigned certifies that he is a Professional Engineer, registered in the State of California.

Dated: April 5, 2023

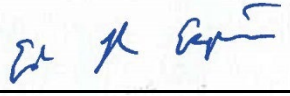By: 

Eduardo R. Espinoza, P.E.
R.C.E No. 83709

SECTION I

INTRODUCTION

In May of 2003, the Board of Supervisors of the County of Sacramento, State of California (hereafter referred to as the "County"), pursuant to the provisions of the County Service Area law of California Government Code (§25210 et seq.) (hereafter referred to as "County Service Area Law"), and in compliance with the substantive and procedural requirements of the California State Constitution Article XIID (hereafter referred to as the "Constitution") formed a County Service Area designated as: County Service Area No. 10 (hereafter referred to as "the CSA" or "CSA 10"), to provide miscellaneous extended transportation services for trip reduction in the following areas: *Villages of Zinfandel, Sunridge Specific Plan, and Mather Field*. On May 21, 2003, the County formed a benefit zone within a portion of the CSA to be known as: *Benefit Zone No. 1*, to impose an annual charge, commencing Fiscal Year 2003-04, upon all the parcels of land within the subdivision known as: *The Villages of Zinfandel*.

An Engineer's Report dated February 27, 2003, (hereafter referred to as the "CSA Formation Report") was prepared in connection with the formation proceedings of the CSA and the concurrent proceedings to form and levy annual charges in Benefit Zone No. 1. Reference is hereby made to the CSA Formation Report concerning the formation of CSA 10 Benefit Zone No. 1, including its structure (organization), proposed services, initial rates, escalation formula, and method of apportionment, as well as the projections of development activity and costs associated with the extended services, all of which have been presented in the CSA Formation Report, and approved by the County of Sacramento. (For reference purposes, the CSA Formation Report was incorporated into the District's Fiscal Year 2008-09 Engineer's Report, which was approved through City Council Resolution 81-2008.)

Upon the Incorporation of the City of Rancho Cordova on July 1, 2003, a portion of the territory within CSA No. 10, including all parcels within Benefit Zone Nos. 1 and 2, were then located within the new City limits. Pursuant to County Service Area Law and after meeting all requirements to detach these portions of the CSA from County control and transfer control to the City of Rancho Cordova (hereafter referred to as the "City"), LAFCO issued a Certificate of Completion to the City for the Detachment from County Service Area No. 10, subject to the conditions within LAFCO Resolution 1342. The detaching territory was comprised of the areas known as Benefit Zone No. 1, Benefit Zone No. 2, and a portion of Mather Field.

Upon the recordation of the Certificate of Completion on February 15, 2008, the detachment of those portions of CSA No. 10 lying within the City limits was approved, resulting in the transfer of service responsibility and funding of the CSA to the City, pursuant to Government Code section 56886(m) and 56886(t).

In connection with the above-described detachment proceedings and the resulting transfer and reorganization of CSA 10 Benefit Zone No. 1, the City approved the District's Fiscal Year 2008-09 Engineer's Report to continue the annual levy of charges previously authorized for CSA No. 10 and to re-designate the name of CSA 10 Benefit Zone No. 1 as the:

Transit Related Services Benefit District Zone No. 1

(hereafter referred to as the "Transit Zone No. 1" or the "District"). It is the City's intention to hold a public hearing and consider an annual resolution to levy annual charges for Fiscal Year 2023-24 in order to provide certain miscellaneous extended transportation services within the District.

Purpose of Transit Zone No. 1

The purpose of Transit Zone No. 1 is to enable the extension of a broad range of miscellaneous transportation services to developing areas within the District boundaries. These extended services are funded by a charge validated pursuant to the California Constitution Article XIID, Section 4. The formation of the former CSA 10 Benefit Zone No. 1 fulfilled certain conditions of development required by the Zinfandel Special Planning Area and related planning documents.

Annual charges through Transit Zone No. 1 for residential and nonresidential development will fund transit shuttle services and/or other supplemental transportation services as determined appropriate by the City Council.

Adoption Proceedings of CSA No. 10 Benefit Zone No. 1

Pursuant to California Constitution Article XIID, Section 4, the County conducted a mailed ballot election for the territory known as CSA 10 Benefit Zone No. 1. Each ballot, which was weighted by the amount of the charge for each parcel, was mailed to each owner of record.

The results of the returned ballots determined that a majority protest of the charge and inflator formula did not exist. The County then approved the CSA Zone 1 Formation Report, imposed the maximum allowable charge in Benefit Zone No. 1 for Fiscal Year 2003-04, authorized annual increases in the charge for all subsequent fiscal years up to the amount allowed by the inflator formula and ordered the charge to be placed onto the property tax roll.

Authority for the City to Continue the Charges of CSA 10 Benefit Zone No. 1

According to Government Code section 56886, "Any change of organization or reorganization may provide for, or be made subject to one or more of, the following terms and conditions: (m) the designation of a city, county, or district, as the successor to any local agency that is extinguished as a result of any change of organization or reorganization, for the purpose of succeeding to all of the rights, duties, and obligations of the extinguished local agency with respect to enforcement, performance or other contracts and obligations of the extinguished local agency; and (t) the extension or continuation of any previously

authorized charge, fee, assessment, or tax by the local agency or a successor local agency in the affected territory.”

Pursuant to the foregoing, the City is duly authorized to continue to levy the charges previously authorized for detached zones within CSA 10, utilizing the procedures prescribed for Counties under County Service Area Law to fix and collect charges for particular extended services. For the remainder of this report, any references to County Service Area Law and the City’s authorized capacity to apply the same, the term “City” shall be used in the place of “County”.

The word “parcel,” for the purposes of this report, refers to an individual property assigned its own number by the Sacramento County Assessor’s Office. The Sacramento County Auditor/Controller uses these numbers to identify properties to be charged on the tax roll for district charges, including the charges described in this report.

Compliance with Current Legislation

On November 5, 1996, California voters approved Proposition 218. This Constitutional amendment is one of a series of initiatives altering the revenue-raising discretion of California local agencies. The provisions of the Proposition are set forth in the California Constitution Articles XIIC and XIID.

As relevant to the District, California Constitution Article XIII D, Sections 1 through 5, provide for additional substantive and procedural requirements, as outlined below.

In Proposition 218, “Assessments” are defined as:

“... any levy or charge upon real property by an agency for a special benefit conferred upon the real property. ‘Assessment’ includes, but is not limited to, ‘special assessment,’ ‘benefit assessment,’ ‘maintenance assessment’ and ‘special assessment tax.’” Article XIII D Section 2b.

Although the District’s annual service charges are generally collected on the property tax rolls, the District’s service charges are not “taxes.” Service charges are distinct from the regular one percent (1%) property tax and property tax debt overrides in that the rates are not levied on an ad valorem basis. The service charges contained in this report are considered assessments under Proposition 218.

Proposition 218 requires that beginning July 1, 1997, all new and existing assessments (with some exceptions) conform to new substantive and procedural requirements. However, certain assessments are exempted from the conformity requirement until they are increased. Generally, these exemptions include:

- Assessments used exclusively to fund sidewalks, streets, sewers, water, flood control, drainage systems, or vector control.
- Assessments used exclusively for bond repayments, the cessation of which would violate the Contract Impairment Clause of the U.S. Constitution.

- Assessments previously approved by a majority of voters.
- Assessments approved by the persons owning all the property at the time the assessment was initially imposed.

Transit Zone No. 1 was formed after the passage of Proposition 218. As such, Transit Zone No. 1 was formed in accordance with the substantive and procedural requirements and the property owners were balloted for the annual service charges and this successful balloting included an annual Consumer Price Index inflator.

SECTION II
CITY OF RANCHO CORDOVA

TRANSIT RELATED SERVICES BENEFIT DISTRICT ZONE No. 1
FISCAL YEAR 2023-24
ANNUAL REPORT

Pursuant to the County Service Area Law, I, Eduardo R. Espinoza, the duly appointed Engineer of Work, for the City of Rancho Cordova Transit Related Services Benefit District, Zone No. 1 (the "District") submit the following Report, consisting of Section I (Introduction), and this Section II, which consists of five (5) parts as follows:

Part A – PLANS AND SPECIFICATIONS

This part describes the improvements maintained by the District. The District includes those lots and parcels of land within the District that are associated and benefit from the transit related services and associated improvements.

Part B – ESTIMATE OF COST

This part contains an estimate of the annual costs to operate, maintain, and service the District's transit related services and associated improvements. The estimate included herein, is also on file at the City of Rancho Cordova.

Part C – TRANSIT ZONE No. 1 BOUNDARIES

This part incorporates a diagram of the District showing the exterior boundaries of the District, and the lines and dimensions of each lot or parcel of land within the District. Reference is hereby made to the County Assessor's maps for a detailed description of the lines and dimensions of each lot and parcel of land within the District. This diagram has been prepared by the Engineer of Work and is on file at the City of Rancho Cordova.

Part D – METHOD OF APPORTIONMENT

This part includes a discussion of benefits the improvements and services provide to properties within the District and the method of apportionment used to calculate each property's proportional special benefit and annual charge.

Part E –CHARGE ROLL

This part contains a listing of the proposed levy amount for each parcel within the District. The proposed amount for each parcel is based on the parcel's proportional special benefit as outlined in the method of apportionment. The Charge Roll is also filed in the Office of the City Clerk of the City of Rancho Cordova and is incorporated in this report.

Part A
PLANS AND SPECIFICATIONS

This part of the report describes the properties included in the boundaries of the District and the proposed extended services to be provided by Transit Zone No. 1 to properties within the boundaries of the District.

Transit Zone No. 1 Boundaries

The boundaries of Transit Zone No. 1 and the former CSA 10 Benefit Zone No. 1 are congruent. Transit Zone No. 1 is an irregular shape that covers the Villages of Zinfandel. The Villages of Zinfandel is generally located:

- ♦ South of International Boulevard;
- ♦ North of Mather Boulevard;
- ♦ East of Femoyer Street; and
- ♦ West of the Folsom South Canal.

Reference is made to the diagram shown in Part C of the report.

General Description of Services

Transit Zone No. 1 provides the funding mechanism (annual charges) for transit shuttles and other supplemental transportation services as described in the CSA Formation Report. Transit Zone No. 1 will provide transportation services to both residential and non-residential development within the Zinfandel Special Planning Area. The formation of CSA 10 Benefit Zone No. 1 fulfilled certain conditions of development included in County Ordinance No SCZ 2000-018 for the Zinfandel Special Planning Area and related planning documents, as well as the related Transportation System Management Plan and AQ-15 Plan, for funding shuttle services and provisions of supplemental transportation services.

The charges for residential and non-residential development will fund these specified transportation services as determined appropriate on an annual basis by the City Council. The City Council, in its sole discretion, may discontinue the portion of the service charge used for shuttle service once the City Council determines that Sacramento Regional Transit has provided appropriate service. Alternately, the City Council may maintain such service charge and increase other supplemental transportation services. Supplemental transportation services may include, but are not limited to, the following:

- ♦ Transit Shuttle – shuttle for residents and/or employees between residential areas, employment centers, shopping and service centers and light rail stations and/or other public transit options;
- ♦ Guaranteed Ride Home – free taxi rides and rental cars for ride sharers in case of an emergency;

- ♦ Transit Subsidies – financial assistance to encourage residents and employees to use transit or other alternative transportation measures;
- ♦ Transportation Planning for Employers and/or Resident Groups – plans which guide employers and resident groups on the implementation of trip reduction programs, such as ride share matching or other similar programs;
- ♦ Education Programs – various programs such as education of transit options, home office set up, and alternative commute opportunities;
- ♦ Infrastructure Support – additional bike racks and lockers, transportation alternatives and ride share informational boards/kiosks, and transit facilities;
- ♦ Transportation Coordinator, Training and Support – instruction in mobility (transportation alternatives) for residential groups and work site coordinators;
- ♦ Bicycle and Alternative Fuel Vehicle Incentives – incentives for purchasing new bicycles or alternative fuel vehicles.

Part B
ESTIMATE OF COSTS

The maximum rate per Equivalent Dwelling Unit (“EDU”) shown herein is based on the cost of providing for the District improvements and does not include any other assessments or charges imposed on the properties. The cost estimate within this report identifies the cost to maintain the improvements within Transit Zone No. 1.

The District maintains two separate reserves, one is utilized for working capital purposes (the “Operating Reserve”) and the other for longer-term projects (the “Capital Outlay/Contingency Reserve”). The Operating Reserve provides cash for the ongoing operations and maintenance of the District, as well as providing funding for unanticipated expenditures. The size of the Operating Reserve shall not exceed the estimated costs of maintenance and services from the first day of the fiscal year (July 1) to the date that the City expects to receive the first apportionment of collections from the County. The City has determined that all cost estimates as presented in this report shall be considered as costs to maintain and service the District, or incidental expenses thereof. In addition, Government Code Section 25210.6 allows the City to levy and collect charges to fund capital outlays in the current year or to levy and collect charges to accumulate funds for capital outlay purposes, and Government Code Section 25210.7 allows the City to levy and collect charges for any appropriation for contingencies to be used for expenses for maintenance and operation of any services within the Transit Zone. The Capital Outlay/Contingency Reserve is used to fund capital outlay and any contingency purposes that may be necessary to properly provide services to properties within District.

The cost estimate for the District prepared by the City for Fiscal Year 2023-24 follows on the next page, along with details about additional funding requirements and a brief description of each line item included in the cost estimate.

City of Rancho Cordova Transit Related Services Benefit District, Zone No. 1 Fiscal Year 2023-24 Cost Estimate Summary	
	Cost Estimate
DIRECT COSTS	
Shuttle Services Operations & Planning	\$ 135,000
Transportation Planning and Coordination	\$ 8,000
Outreach and Educational Programs	\$ 4,000
Guaranteed Ride Home	\$ 1,000
Infrastructure Support	\$ 8,000
Transit Subsidies, Incentives and Staff Costs	\$ 15,000
Total Direct Costs	\$ 171,000
ADMINISTRATION COSTS	
District Administration	\$ 14,000
Transit Shuttle Administration	\$ 15,000
County Collection Fees	\$ 1,500
Total Administration Costs	\$ 30,500
Total Direct and Administration Costs	\$ 201,500
MISCELLANEOUS COSTS AND COLLECTIONS/(CREDITS) APPLIED TO LEVY	
Replenishment to/(Use of) Operating Reserve	\$ (15,875)
Contribution to/(Use of) Capital Outlay/Contingency Reserve	\$ -
Miscellaneous Costs and Collections/(Credits) Applied to Levy	\$ (15,875)
Balance to Levy	\$ 185,625
ZONE 1 STATISTICS & ASSESSMENT RATES	
Parcels to be Levied	1,664
Developed Equivalent Dwelling Units (EDU's)	2,171
Rate per EDU to Fully-Fund Zone	\$ 85.51
Maximum Rate per EDU	\$ 85.51
Estimated Maximum Revenue¹	\$ 185,625
Variance above/(below) Maximum Revenue	\$ -
FUND BALANCE INFORMATION	
Operating Reserve Fund Balance	
Beginning Operating Reserve Fund Balance 7-1-2023 (est.)	\$ 116,625
add: Collect from FY 2023-24 Levy	\$ -
less: Use for FY 2023-24 Expenses	\$ (15,875)
Transfer from/(to) Capital Outlay/Contingency Reserve	\$ -
Ending Operating Reserve Fund Balance 6-30-2024 (est.)	\$ 100,750
Capital Outlay/Contingency Reserve Fund Balance	
Beginning Capital Outlay/Contingency Reserve Fund Balance 7-1-2023 (est.)	\$ 436,179
add: Collect from FY 2023-24 Levy	\$ -
less: Use for FY 2023-24 Projects	\$ -
Transfer from/(to) Operating Reserve	\$ -
Ending Capital Outlay/Contingency Reserve Fund Balance 6-30-2024 (est.)	\$ 436,179

(1) The annual levy may differ slightly from the maximum revenue shown due to rounding because of rounding limitations imposed by the County of Sacramento.

Additional Funding Requirements

The City of Rancho Cordova and Sacramento Regional Transit (“RT”) conducted a joint planning effort in 2008 to identify the operational characteristics of a pilot neighborhood shuttle service. The planning effort resulted in the implementation of a demonstration route (called the “Rancho CordoVan”) on June 15, 2009. A primary benefit of and for the demonstration shuttle service is mitigating the difficult pedestrian access over the Zinfandel/Highway 50 Interchange and providing better connectivity with Regional Transit’s light rail system. The Rancho CordoVan demonstration shuttle was limited to the area between the Cordova Town Center Light Rail station and the businesses and residents just south of Highway 50, along Zinfandel Boulevard.

The primary funding source for the planning effort and the pilot shuttle service was a grant from the federal Congestion Mitigation and Air Quality (“CMAQ”) program with supplemental funding from Transit Zone 1. The CMAQ funding and demonstration period ended on June 30, 2012.

The City has continued to operate the shuttle serving the District by modifying the previous CordoVan route to focus service to the benefit areas, increase the contribution from the special benefit areas, and expanding service to include Zone 2. The Rancho CordoVan service was rerouted in Stone Creek and Capital Village in September 2012 and was expanded to the Anatolia neighborhood. As part of the service upgrade, the pickup point along RT’s Gold Line was changed to the Zinfandel Station in the Zinfandel parking field. The City and RT improved the Zinfandel Plaza/RT Connection CordoVan stop with a sheltered bench and solar LED light. Based on customer feedback, a five-minute adjustment was implemented to the schedule in April 2013 to better synchronize with the train. The City added a CordoVan vehicle to the service fleet in October 2015. This resulted in the route serving Zone 1 being improved through a concept called “interlining”, which takes advantage of switching vehicles. The result added one loop at the end of the morning period and at the end of the evening period. In April 2016, two of the morning routes were adjusted earlier by 25 minutes to better accommodate work arrival times in the business park and the riders heading to light rail.

In addition, the City initiated an effort to augment transit access by partnering with the transportation network company, Lyft. The demonstration project provided a subsidy for rides that are destined to transit stops in Rancho Cordova. The demonstration project initiated in April of 2019 was funded by the Sacramento Council of Governments and was extended through December 2021 due to the decrease in ridership during the stay-at-home/remote schedules of potential riders during the COVID-19 Pandemic. Beginning August 29th, 2021, the existing CordoVan Route 177 increased service to provide midday service. That midday service is anticipated to continue in Fiscal Year 2023-24.

The Fiscal Year 2023-24 cost estimate for Transit Zone No. 1 includes:

- ♦ Shuttle Services Operations & Planning – \$135,000 towards the operations and maintenance of the CordoVan shuttle service.
- ♦ Transportation Planning and Coordination – \$8,000 is allocated for the 50 Corridor TMA to provide outreach and coordination services to continue ridesharing, van pool, and shuttle programs.
- ♦ Outreach and Educational Programs – \$4,000 is allocated to continue safe routes to school education at Navigator Elementary School on alternative mode transportation and encourage students and parents to walk or bicycle to school.
- ♦ Guaranteed Ride Home – \$1,000 is allocated for free taxi rides and rental cars for ride sharers or shuttle riders in the case of an emergency.
- ♦ Infrastructure Support – transit facilities (bus stop signs, shelters, etc.). An allocation of at least \$8,000 is needed for new infrastructure and on-going maintenance of bus stops, shelters, and signs.
- ♦ Transit Subsidies and Incentives – \$15,000 of financial assistance in the form of subsidies is provided to encourage residents and employees to use transit or other alternative transportation measures, including ride sharing, vanpool, and transit shuttle services.

Descriptions of Cost Estimate Items

A description of the terms associated with the services funded through Transit Zone No. 1 in the preceding Cost Estimate table are listed below:

Direct Costs (Services and Operating Costs)

Shuttle Services Operations & Planning - Includes costs to provide transit shuttle services for residents and/or employees between residential areas, employment centers, shopping and service centers and light rail stations, as well as other public transit options.

Transportation Planning and Coordination - Includes the cost of transportation plans for employers and/or resident groups, which can guide employers and resident groups on the implementation of trip reduction programs, such as ride share matching or other similar programs, as well as instruction in mobility (transportation alternatives) for residential groups and work site coordinators. If zero, this line item may not be shown in the cost estimate.

Outreach and Educational Programs - Includes the cost of various programs, such as education of elementary students at Navigator Elementary School on the alternative modes of transportation available and encourages students and parents to walk or bicycle to school. If zero, this line item may not be shown in the cost estimate.

Guaranteed Ride Home - Includes the cost to provide free taxi rides and rental cars for ride sharers in case of an emergency.

Infrastructure Support - Includes the cost of facilities, such as additional bike racks and lockers, transportation alternatives and ride share informational boards and kiosks, and transit facilities.

Transit Subsidies, Incentives, and Staff Costs - includes the cost for financial assistance in the form of subsidies to encourage residents and employees to use transit or other alternative transportation measures, including ride sharing, vanpool, and transit shuttle services.

Administration Costs

District Administration - Includes the estimated cost to coordinate District services including responding to property owner inquiries relating to the service charges and services and contracting with professionals to provide administration, legal, and engineering services to the District that are required on an annual basis. This also includes the costs for the City to account for the funds, the calculation of the service charges, preparation of the annual report, and placing the service charges on the property tax bills.

Transit Shuttle Administration - Includes all or a portion of the administrative costs associated with overseeing the operation of the Transit Shuttle, developing an annual service cost estimate and coordination of the annual approval of the charges.

County Collection Fees - Includes the cost that the County charges to place the service charges onto the Sacramento County Secured Tax Roll.

Miscellaneous Costs and Collections/(Credits) Applied to Levy

Replenishment/(Use) of Operating Reserve - A "replenishment" increases the levy in order to replenish the Operating Reserve. On the other hand, a "use" of the Operating Reserve decreases the levy by drawing funds from the Operating Reserve for current year expenditures. If zero, this line item may not be shown in the cost estimate.

Contribution for/ (Use of) Capital Outlay/Contingency Reserve - A "contribution" increases the levy in order to generate funding for capital outlay contingency purposes. On the other hand, a "use of" of this reserve provides current year funding for capital outlays or contingency purposes from available funds within the Capital Outlay / Contingency Reserve.

If zero, this line item may not be shown in the cost estimate. Further information regarding the function of the Capital Outlay / Contingency Reserve is provided under "Reserve Balance Information" below.

Balance to Levy - This is the total amount to be levied and collected through charges for the current fiscal year. The Balance to Levy represents the sum of the Total District Direct and Administration Costs together with any applicable adjustments associated with Miscellaneous Costs and Collections/(Credits) as described above.

Zone 1 Statistics and Rates

Parcels to be Levied - The total number of parcels that are expected to be charged for the current fiscal year.

Developed Equivalent Dwelling Units (EDU's) – The total number of developed EDU's that are expected to be charged for the current fiscal year.

Maximum Rate per EDU – The maximum rate to be charged to each EDU for the current fiscal year.

Estimated Maximum Revenue – The total amount that can be charged against all parcels within the Transit Zone for the current fiscal year based upon the expected number of EDU's to be charged.

Operating Reserve Fund Balance

Beginning Operating Reserve Fund Balance 7-1-2023 (est.) - The anticipated beginning balance of cash and receivables net of any unpaid prior year obligations. These beginning balances are expected to be used to fund expenditures from July 1, 2023 to December 31, 2023, as the Operating Reserve is used to compensate for the approximate six-month delay between the start of the Transit Zone's fiscal year and the receipt of the collections from the County. All Capital Outlay / Contingency Reserve balances, if any, are excluded from the Operating Reserve balances and shall be shown separately.

Collect from FY 2023-24 Levy - This amount is added to the levy in order to replenish the Operating Reserve. Due to the six-month delay from the Transit Zone's receipt of charge collections, the Operating Reserve balance should be sufficiently funded to provide for expenditures from the period of July 1, 2023 (the beginning of the fiscal year) through December 31, 2023. If zero, this line item may not be shown in the cost estimate.

Use for FY 2023-24 Expenses - The amount of the Operating Reserve to be used to fund Fiscal Year 2023-24 expenses. Portions of the Operating Reserve may be slated for current year expenditures in order to reduce the Ending Operating Reserve Balance to an amount no greater than the expected Transit Zone costs for the period of July 1, 2023 (the beginning of the fiscal year) through December 31, 2023. If zero, this line item may not be shown in the cost estimate.

Transfer from/(to) the Capital Outlay/Contingency Reserve - The amount of Operating Reserve monies to be transferred to or from the Capital Outlay/Contingency Reserve. Periodically, funds held in a Capital Outlay / Contingency Reserve may be needed to respond to changing operational needs or conditions within the Transit Zone. If zero, this line item may not be shown in the cost estimate.

Ending Operating Reserve Fund Balance 6-30-2024 (est.) - This amount represents the anticipated Operating Reserve balance/(deficit) as of June 30, 2024. This balance should be sufficiently funded to provide for the first six- months of budgeted expenses in order to meet ongoing obligations until the first collections are received from the County. All Capital Outlay / Contingency Reserve balances, if any, are excluded from the Operating Reserve balances and shall be shown separately in the Report.

Capital Outlay/Contingency Reserve Fund Balance

Beginning Capital Outlay / Contingency Reserve Fund Balance 7-1-2023 (est.) - The projected balance of funds in the Capital Outlay/Contingency Reserve as of July 1, 2023. County Service Area Law allows the levy and accumulation of funds in excess of the Transit Zone's operating reserve to fund capital outlays within the current year or to accumulate funds for these purposes. In addition, these funds may be used for any appropriation for contingencies to fund the services or other expenses of the Transit Zone.

Collect from FY 2023-24 Levy - This amount is added to the levy to accumulate funding for future year Capital Outlay/Contingency purposes. If zero, this line item may not be shown in the cost estimate.

Use for FY 2023-24 Capital Outlay/Contingency Purposes - The amount of Capital Outlay/Contingency Reserve monies expected to be transferred out of the Capital Outlay/Contingency Reserve to be used in the current year. If zero, this line item may not be shown in the cost estimate.

Transfer from/(to) the Operating Reserve - The amount of Capital Outlay/Contingency Reserve monies to be transferred to or from the Operating Reserve. Periodically, funds held in a Capital Outlay/Contingency Reserve may be needed to respond to changing operational needs or conditions within the Transit Zone. If zero, this line item may not be shown in the cost estimate.

Ending Capital Outlay/Contingency Reserve Fund Balance 6-30-2024 (est.) - The projected balance of funds in the Capital Outlay/Contingency Reserve as of June 30, 2024. These funds shall be used for future year Capital Outlay/Contingency purposes.

Part C

TRANSIT ZONE No. 1 BOUNDARIES

The parcels to be charged consist of all lots, parcels and subdivisions of land located within the boundaries of the map designated as "Boundary Map of Transit Related Services Benefit District Zone No. 1." The lines and dimensions of each parcel within the District are those lines and dimensions shown on the maps of the Sacramento County Assessor for the year in which this report was prepared and are incorporated herein and made part of this report.

A reduced copy of the boundary map is attached on the following page.

**City of Rancho Cordova
Transit Related Services
Benefit District Zone No. 1 Boundaries**



Part D
METHOD OF APPORTIONMENT

County Service Area Law (Government Code Section 25210 et seq), together with Local Agency Formation law (Government Code Sections 56886(m) and 56886(t)), permit a county, or a successor city, in the case of a detached CSA, to levy or collect a tax or charge in any CSA, or zone within a CSA, to fund any one or more of the services mentioned in Part A. A county or successor city may also levy and collect taxes or charges for capital outlay purposes within the respective CSA or detached CSA, for the accumulation of a reserve fund for capital outlay purposes, and for any appropriation for contingencies to be used for expenses for maintenance and operation of any services.

The method of apportionment utilized commonly accepted engineering practices that have been established pursuant to the County Service Area Law and the Constitution. The remainder of this part describes the methodology, estimated annual rates, and annual escalation formula for the charge to be levied in Transit Zone No. 1.

Benefit Analysis

The methodology established through CSA 10 Benefit Zone No. 1 and authorized for Transit Zone No. 1 is summarized below.

The Transit Zone No. 1 charges are levied to fund property-related services. These charges comply with County Service Area Law and Article XIID Section 4 of the California Constitution, as the charges are to fund property-related services.

The initial rates of CSA 10 Benefit Zone No. 1 were based on the estimated costs to fund supplemental transportation services in Fiscal Year 2003-04 for the Villages of Zinfandel Special Planning Area at build out. The costs of the District are apportioned by a formula or method which fairly distributes the net amount to be charged among the parcels in proportion to the special benefits received by each such parcel from the services provided by the District and a parcel's charge may not exceed the reasonable cost of the proportional special benefit conferred on that parcel. Article XIID requires that only special benefits be charged, and that the City shall separate the general benefit from special benefit. A special benefit is a particular and distinct benefit over and above general benefits conferred on the public at large, including real property within the district. The general enhancement of property value does not constitute a special benefit. Each parcel within the District receives special benefits from the services provided due to the distinct nature and proximity of these services.

Specific Benefit

The method of apportionment is based on the premise that each charged parcel receives special benefit from the District services funded by the annual service charges as these services are to be provided to individuals using, visiting or occupying the parcels within the District.

The annual service charges outlined in this report are based on the estimated costs to provide necessary services, improvements, operation and administration required to ensure the satisfactory condition of each improvement and quality of the services provided.

The special benefits associated with the District services, include but are not limited to:

- ♦ Transit Shuttle – shuttle for District residents and/or employees of District businesses;
- ♦ Guaranteed Ride Home – free taxi rides and rental cars for ride sharers, in case of an emergency, for those residing and/or employed within the District;
- ♦ Transit Subsidies – financial assistance to encourage residents and employees working within the District to use transit or other alternative transportation measures;
- ♦ Transportation Planning for employers and/or resident groups working or residing within the District;
- ♦ Education Programs – various programs such as education of transit options, home office set up, and alternative commute opportunities for employers and/or resident groups working or residing within the District;
- ♦ Infrastructure Support – additional bike racks and lockers, transportation alternatives and ride share informational boards/kiosks, and transit facilities within the District;
- ♦ Transportation Coordinator, Training and Support – instruction in mobility (transportation alternatives) for residential groups and employers located in the District;
- ♦ Bicycle and Alternative Fuel Vehicle Incentives – incentives for District residents and/or employees of businesses within the District to purchase new bicycles or alternative fuel vehicles;
- ♦ A reduction of close-proximity car and diesel truck emissions, at ground level, onto District properties.

The preceding special benefits contribute to a special enhancement and desirability of each of the charged parcels within the District.

General Benefit

In addition to the special benefits received by the parcels within the District, there are incidental general benefits conferred by the District services and improvements. These incidental general benefits conferred by the District improvements include:

- ♦ A general reduction in vehicle traffic in portions of the City.
- ♦ A possible general reduction in the traffic accidents in portions of the City.

Apportionment Methodology

In order to calculate and identify the proportional special benefit received by each parcel and their proportionate share of the service related costs, it is necessary to consider not only the services to be provided, but the relationship each parcel has to those services as compared to other parcels in the District. The benefit formula used to determine the obligation is therefore based upon both the services that benefit the parcels within the District as well as the proposed land use of each property as compared to other parcels that benefit from those specific services.

Equivalent Dwelling Unit Factors

The unit of demand used for the charge is an equivalent dwelling unit (“EDU”). One EDU is the amount of demand for services associated with one (1) low-density residential unit in a single year. The demand for all other land use types reflects a comparison of the demand for service relative to one EDU for a low-density residential unit.

Demand is assumed to be generated by developed residential and non-residential land uses. No demand is associated with undeveloped land and no charge is levied on this land use. Table 1 provides the number of EDUs assigned to each land use type for calculating the maximum charge.

Table 1: Transit Zone No. 1 - EDU's by Land Use	
Land Use	EDU Factor ¹
Developed Acreage	
Residential (per dwelling unit)	
Low Density	1.00
Medium Density	0.80
High Density	0.60
Nonresidential (per acre)	
Retail Commercial	25.64
Business Park	22.04
Light Industrial	9.20
Undeveloped Acreage	
All Land Uses	-

¹EDU Factors as approved for Sacramento County CSA 10, Benefit Zone No. 1, in FY 2003-04.

These EDU Factors were determined based upon average daily vehicle trips (“ADT”) per land use type. ADT was used to determine the charge by land use type because vehicle trips are a reasonable measure of demand for the supplemental transportation services immediately available to property owners paying the charge. Demand for services was measured by using average vehicle trip generation rates that vary by type of land use.

Each parcel’s charge was calculated by multiplying the cost per EDU by the amount of EDU’s assigned to each property according their land use type. This methodology fairly distributes the total cost for services among all parcels based on each parcel’s proportional

demand for the services immediately available to that parcel. In this manner, each parcel's charge does not exceed the reasonable cost of services to that parcel.

Land Use Definitions

Definition of the land use definitions are as follows:

- Developed Parcels -** All single-family detached residential parcels for which a final map has been recorded, and all other parcels for which a building permit has been issued, on or prior to June 30 of the fiscal year preceding the year in which the charge is levied.
- Undeveloped Parcels -** All parcels that are not Developed Parcels or Exempt Parcels.
- Low Density -** This category includes densities of up to five (5.0) dwelling units per residential acre. Permitted uses in the LD Area as shown in Section 512-215 of the Zoning Code include those uses allowed in the RD-5, RD-4, and RD-3 Land Use Zones.
- Low Density Cluster -** This category includes densities of more than five (5.1 and greater) dwelling units per acre and up to 15.0 units per acre. Permitted uses in the Low-Density Cluster area are as shown in Section 512-215, which includes those uses allowed in the RD-7, RD-10, and RD-15 Land Use Zones.
- Medium Density -** This category includes densities of more than 15.0 (15.1 and greater) and no more than 20.0 dwelling units per acre. Permitted uses in the Medium Density area are as shown in Section 512-215 of the Zoning Code and include those uses allowed in the RD-15 and RD-20 Land Use Zones.
- High Density -** The category includes densities of more than 20.0 (20.1 and greater) units per net residential acre. The uses permitted in a high-density area are as shown and include those uses allowed in the RD-25, RD-30, and RD-40 Land Use Zones.
- Retail Commercial -** Permitted uses within the retail commercial areas are as shown in Section 512-215 of the Zoning Code, and are those uses permitted in the Shopping Center, Business and Professional Office Zone, and Residential (RD-10, RD-15, and RD-20) or any other retail category.

This land use designation further includes all other uses that would generate a high number of average daily trips.

Business Park -

Permitted uses within the Business Park areas as shown in Section 512-215 of the Zoning Code and are those permitted in Business and Professional Office (BP), as listed in Zoning Code Section 225, and Industrial – Office Park (MP) Zone, as listed in Zoning Code Section 230 or any other business park-related land use category.

This land use designation further includes all other uses that would generate a medium number of average daily trips.

Light Industrial -

Permitted uses within the Light Industrial areas as shown in Section 512-215 of the Zoning Code and are those uses permitted in the Light Industrial (M-1) Land Use Zone and the Industrial – Office Park (MP) Zone, as listed in Zoning Code Section 230 or any other industrial-related land use category.

This land use designation further includes all other uses that would generate a low number of average daily trips.

Exempt -

Public parcels including parks, schools, utility parcels, and designated open space parcels are exempt from the service charge because no services funded by Transit Zone No. 1 are provided to these parcels.

Formula for Inflating the Annual Maximum Charge

The formula for inflating the annual maximum charge established through CSA 10 Benefit Zone No. 1, and to be used for Transit Zone No. 1, is summarized as follows.

The property owner balloting that established the maximum charges to CSA 10 Benefit Zone No. 1 included an annual inflator formula. The purpose of establishing an inflator formula was to provide for a reasonable inflationary adjustment to the annual maximum charges without requiring periodic noticing and balloting procedures that would add administrative costs to Transit Zone No. 1. The law implementing Article XIIID (Senate Bill 919) of the Constitution, clarifies that an increase in a maximum charge to implement a voter-approved inflator formula is not an increase subject to additional property owner consideration.

This inflator formula allows for annual increases to the maximum allowable charges by the increase in the Consumer Price Index (All Urban Consumers) published for the Sacramento Region by the U.S. Department of Labor (CPI), or six percent (6%), whichever is less. The CPI increase to be used in the inflator formula will be the change in the CPI index from the January two years before the adjustment of the charge to the January in the year preceding adjustment of the charge; beginning in the second fiscal year (Fiscal Year 2004-05), and

each fiscal year thereafter, the maximum allowable charge will be recalculated, and a new maximum charge established.

The City may choose to impose less than the maximum allowable charge in any year if service costs warrant the reduction. If the City, or previously the County, has imposed an amount less than the maximum charge, the City may also choose to increase the charge in any year to fully fund services up to the level of the maximum allowable charge for that fiscal year. In this way, the maximum allowable charge is adjusted annually and is calculated independent of the Transit Zone's annual cost estimate.

The U.S. Department of Labor's Bureau of Labor Statistics no longer provides CPI factors for January for the San Francisco-Oakland-San Jose area. The CPI factors are now published bi-monthly on even months only (February, April, June, etc.). Since the February CPI factors include, in part, the data that would have been used to determine the January CPI factors, the City has determined that Transit Zone No. 1 shall now use the CPI data for the month of February.

The percentage increase from the February 2022 CPI to the February 2023 CPI was 5.30239%.

Table 2 provides the Fiscal Year 2023-24 maximum charge per EDU together with the maximum charge by land use.

Table 2: Transit Zone No. 1 - Maximum Charge by Land Use			
Land Use	EDU Factor¹	Charge Per EDU²	Maximum Annual Charge Per Unit/Acre
Developed Acreage			
Residential (per dwelling unit)			
Low Density	1.00	\$85.51	\$85.51
Medium Density	0.80	\$85.51	\$68.41
High Density	0.60	\$85.51	\$51.31
Nonresidential (per acre)			
Retail Commercial	25.64	\$85.51	\$2,192.48
Business Park	22.04	\$85.51	\$1,884.64
Light Industrial	9.20	\$85.51	\$786.69
Undeveloped Acreage			
All Land Uses	-	\$85.51	-

¹EDU Factors as approved for Sacramento County CSA 10, Benefit Zone No. 1, in FY 2003-04

²The FY 2023-24 maximum charge per EDU is calculated by increasing the FY 2022-23 maximum charge per EDU of \$81.20 by 5.30239%, the percentage increase in the CPI from February 2022 to February 2023. Rates and percentages in the Report have been rounded for presentation purposes.

Part E
CHARGE ROLL

Parcel identification for each lot or parcel within the District is based on the diagram presented herein and is based on available parcel maps and property data from the County Assessor's Office at the time the Engineer's Report was prepared. A listing of the proposed lots and parcels to be charged within this District along with the amounts is provided herein.

If any parcel submitted for collection is identified by the County Auditor/Controller to be an invalid parcel number for the fiscal year, a corrected parcel number and/or new parcel numbers will be identified and resubmitted to the County Auditor/Controller. The amount to be levied and collected for the resubmitted parcel or parcels shall be based on the method of apportionment and rate described in this report as approved by the City Council. Therefore, if a single parcel is subdivided to multiple parcels, the amount applied to each of the new parcels shall be recalculated and applied according to the approved method of apportionment and rate rather than a proportionate share of the original amount.

The following is a list of the parcels and proposed amounts for each of the parcels within the District as determined by the rates and method of apportionment described herein.

City of Rancho Cordova **ATTACHMENT 3**
ITEM 17.5. Transit Related Services Benefit District Exhibit A to the Resolution
Fiscal Year 2023-24 Charge Roll

APN	Development Status	Land Use	EDU	Levy Amount
072-1960-001-0000	Developed Parcel	Low Density Residential	1.0000	\$ 85.50
072-1960-002-0000	Developed Parcel	Low Density Residential	1.0000	\$ 85.50
072-1960-003-0000	Developed Parcel	Low Density Residential	1.0000	\$ 85.50
072-1960-004-0000	Developed Parcel	Low Density Residential	1.0000	\$ 85.50
072-1960-005-0000	Developed Parcel	Low Density Residential	1.0000	\$ 85.50
072-1960-006-0000	Developed Parcel	Low Density Residential	1.0000	\$ 85.50
072-1960-007-0000	Developed Parcel	Low Density Residential	1.0000	\$ 85.50
072-1960-008-0000	Developed Parcel	Low Density Residential	1.0000	\$ 85.50
072-1960-009-0000	Developed Parcel	Low Density Residential	1.0000	\$ 85.50
072-1960-010-0000	Developed Parcel	Low Density Residential	1.0000	\$ 85.50
072-1960-011-0000	Developed Parcel	Low Density Residential	1.0000	\$ 85.50
072-1960-012-0000	Developed Parcel	Low Density Residential	1.0000	\$ 85.50
072-1960-013-0000	Developed Parcel	Low Density Residential	1.0000	\$ 85.50
072-1960-014-0000	Developed Parcel	Low Density Residential	1.0000	\$ 85.50
072-1960-015-0000	Developed Parcel	Low Density Residential	1.0000	\$ 85.50
072-1960-016-0000	Developed Parcel	Low Density Residential	1.0000	\$ 85.50
072-1960-017-0000	Developed Parcel	Low Density Residential	1.0000	\$ 85.50
072-1960-018-0000	Developed Parcel	Low Density Residential	1.0000	\$ 85.50
072-1960-019-0000	Developed Parcel	Low Density Residential	1.0000	\$ 85.50
072-1960-020-0000	Developed Parcel	Low Density Residential	1.0000	\$ 85.50
072-1960-021-0000	Developed Parcel	Low Density Residential	1.0000	\$ 85.50
072-1960-022-0000	Developed Parcel	Low Density Residential	1.0000	\$ 85.50
072-1960-023-0000	Developed Parcel	Low Density Residential	1.0000	\$ 85.50
072-1960-024-0000	Developed Parcel	Low Density Residential	1.0000	\$ 85.50
072-1960-025-0000	Developed Parcel	Low Density Residential	1.0000	\$ 85.50
072-1960-026-0000	Developed Parcel	Low Density Residential	1.0000	\$ 85.50
072-1960-027-0000	Developed Parcel	Low Density Residential	1.0000	\$ 85.50
072-1960-028-0000	Developed Parcel	Low Density Residential	1.0000	\$ 85.50
072-1960-029-0000	Developed Parcel	Low Density Residential	1.0000	\$ 85.50
072-1960-030-0000	Developed Parcel	Low Density Residential	1.0000	\$ 85.50
072-1960-031-0000	Developed Parcel	Low Density Residential	1.0000	\$ 85.50
072-1960-032-0000	Developed Parcel	Low Density Residential	1.0000	\$ 85.50
072-1960-033-0000	Developed Parcel	Low Density Residential	1.0000	\$ 85.50
072-1960-034-0000	Developed Parcel	Low Density Residential	1.0000	\$ 85.50
072-1960-035-0000	Developed Parcel	Low Density Residential	1.0000	\$ 85.50
072-1960-036-0000	Developed Parcel	Low Density Residential	1.0000	\$ 85.50
072-1960-037-0000	Developed Parcel	Low Density Residential	1.0000	\$ 85.50
072-1960-038-0000	Developed Parcel	Low Density Residential	1.0000	\$ 85.50
072-1960-039-0000	Developed Parcel	Low Density Residential	1.0000	\$ 85.50
072-1960-040-0000	Developed Parcel	Low Density Residential	1.0000	\$ 85.50
072-1960-041-0000	Developed Parcel	Low Density Residential	1.0000	\$ 85.50
072-1960-042-0000	Developed Parcel	Low Density Residential	1.0000	\$ 85.50
072-1960-043-0000	Developed Parcel	Low Density Residential	1.0000	\$ 85.50
072-1960-044-0000	Developed Parcel	Low Density Residential	1.0000	\$ 85.50
072-1960-045-0000	Developed Parcel	Low Density Residential	1.0000	\$ 85.50

City of Rancho Cordova **ATTACHMENT 3**
ITEM 17.5. Transit Related Services Benefit District Exhibit A to the Resolution
Fiscal Year 2023-24 Charge Roll

APN	Development Status	Land Use	EDU	Levy Amount
072-1960-046-0000	Developed Parcel	Low Density Residential	1.0000	\$ 85.50
072-1960-047-0000	Developed Parcel	Low Density Residential	1.0000	\$ 85.50
072-1960-048-0000	Developed Parcel	Low Density Residential	1.0000	\$ 85.50
072-1970-001-0000	Developed Parcel	Low Density Residential	1.0000	\$ 85.50
072-1970-002-0000	Developed Parcel	Low Density Residential	1.0000	\$ 85.50
072-1970-003-0000	Developed Parcel	Low Density Residential	1.0000	\$ 85.50
072-1970-004-0000	Developed Parcel	Low Density Residential	1.0000	\$ 85.50
072-1970-005-0000	Developed Parcel	Low Density Residential	1.0000	\$ 85.50
072-1970-006-0000	Developed Parcel	Low Density Residential	1.0000	\$ 85.50
072-1970-007-0000	Developed Parcel	Low Density Residential	1.0000	\$ 85.50
072-1970-008-0000	Developed Parcel	Low Density Residential	1.0000	\$ 85.50
072-1970-009-0000	Developed Parcel	Low Density Residential	1.0000	\$ 85.50
072-1970-010-0000	Developed Parcel	Low Density Residential	1.0000	\$ 85.50
072-1970-011-0000	Developed Parcel	Low Density Residential	1.0000	\$ 85.50
072-1970-012-0000	Developed Parcel	Low Density Residential	1.0000	\$ 85.50
072-1970-013-0000	Developed Parcel	Low Density Residential	1.0000	\$ 85.50
072-1970-014-0000	Developed Parcel	Low Density Residential	1.0000	\$ 85.50
072-1970-015-0000	Developed Parcel	Low Density Residential	1.0000	\$ 85.50
072-1970-016-0000	Developed Parcel	Low Density Residential	1.0000	\$ 85.50
072-1970-017-0000	Developed Parcel	Low Density Residential	1.0000	\$ 85.50
072-1970-018-0000	Developed Parcel	Low Density Residential	1.0000	\$ 85.50
072-1970-019-0000	Developed Parcel	Low Density Residential	1.0000	\$ 85.50
072-1970-020-0000	Developed Parcel	Low Density Residential	1.0000	\$ 85.50
072-1970-021-0000	Developed Parcel	Low Density Residential	1.0000	\$ 85.50
072-1970-022-0000	Developed Parcel	Low Density Residential	1.0000	\$ 85.50
072-1970-023-0000	Developed Parcel	Low Density Residential	1.0000	\$ 85.50
072-1970-024-0000	Developed Parcel	Low Density Residential	1.0000	\$ 85.50
072-1970-025-0000	Developed Parcel	Low Density Residential	1.0000	\$ 85.50
072-1970-026-0000	Developed Parcel	Low Density Residential	1.0000	\$ 85.50
072-1970-027-0000	Developed Parcel	Low Density Residential	1.0000	\$ 85.50
072-1970-028-0000	Developed Parcel	Low Density Residential	1.0000	\$ 85.50
072-1970-029-0000	Developed Parcel	Low Density Residential	1.0000	\$ 85.50
072-1970-030-0000	Developed Parcel	Low Density Residential	1.0000	\$ 85.50
072-1970-031-0000	Developed Parcel	Low Density Residential	1.0000	\$ 85.50
072-1970-032-0000	Developed Parcel	Low Density Residential	1.0000	\$ 85.50
072-1970-033-0000	Developed Parcel	Low Density Residential	1.0000	\$ 85.50
072-1970-034-0000	Developed Parcel	Low Density Residential	1.0000	\$ 85.50
072-1970-035-0000	Developed Parcel	Low Density Residential	1.0000	\$ 85.50
072-1970-036-0000	Developed Parcel	Low Density Residential	1.0000	\$ 85.50
072-1970-037-0000	Developed Parcel	Low Density Residential	1.0000	\$ 85.50
072-1970-038-0000	Developed Parcel	Low Density Residential	1.0000	\$ 85.50
072-1970-039-0000	Developed Parcel	Low Density Residential	1.0000	\$ 85.50
072-1970-040-0000	Developed Parcel	Low Density Residential	1.0000	\$ 85.50
072-1970-041-0000	Developed Parcel	Low Density Residential	1.0000	\$ 85.50
072-1970-042-0000	Developed Parcel	Low Density Residential	1.0000	\$ 85.50

City of Rancho Cordova **ATTACHMENT 3**
ITEM 17.5. Transit Related Services Benefit District Exhibit A to the Resolution
Fiscal Year 2023-24 Charge Roll

APN	Development Status	Land Use	EDU	Levy Amount
072-1970-043-0000	Developed Parcel	Low Density Residential	1.0000	\$ 85.50
072-1970-044-0000	Developed Parcel	Low Density Residential	1.0000	\$ 85.50
072-1970-045-0000	Developed Parcel	Low Density Residential	1.0000	\$ 85.50
072-1970-046-0000	Developed Parcel	Low Density Residential	1.0000	\$ 85.50
072-2020-001-0000	Developed Parcel	Low Density Residential	1.0000	\$ 85.50
072-2020-002-0000	Developed Parcel	Low Density Residential	1.0000	\$ 85.50
072-2020-003-0000	Developed Parcel	Low Density Residential	1.0000	\$ 85.50
072-2020-004-0000	Developed Parcel	Low Density Residential	1.0000	\$ 85.50
072-2020-005-0000	Developed Parcel	Low Density Residential	1.0000	\$ 85.50
072-2020-006-0000	Developed Parcel	Low Density Residential	1.0000	\$ 85.50
072-2020-007-0000	Developed Parcel	Low Density Residential	1.0000	\$ 85.50
072-2020-008-0000	Developed Parcel	Low Density Residential	1.0000	\$ 85.50
072-2020-009-0000	Developed Parcel	Low Density Residential	1.0000	\$ 85.50
072-2020-010-0000	Developed Parcel	Low Density Residential	1.0000	\$ 85.50
072-2020-011-0000	Developed Parcel	Low Density Residential	1.0000	\$ 85.50
072-2020-012-0000	Developed Parcel	Low Density Residential	1.0000	\$ 85.50
072-2020-013-0000	Developed Parcel	Low Density Residential	1.0000	\$ 85.50
072-2020-014-0000	Developed Parcel	Low Density Residential	1.0000	\$ 85.50
072-2020-015-0000	Developed Parcel	Low Density Residential	1.0000	\$ 85.50
072-2020-016-0000	Developed Parcel	Low Density Residential	1.0000	\$ 85.50
072-2020-017-0000	Developed Parcel	Low Density Residential	1.0000	\$ 85.50
072-2020-018-0000	Developed Parcel	Low Density Residential	1.0000	\$ 85.50
072-2020-019-0000	Developed Parcel	Low Density Residential	1.0000	\$ 85.50
072-2020-020-0000	Developed Parcel	Low Density Residential	1.0000	\$ 85.50
072-2020-021-0000	Developed Parcel	Low Density Residential	1.0000	\$ 85.50
072-2020-022-0000	Developed Parcel	Low Density Residential	1.0000	\$ 85.50
072-2020-023-0000	Developed Parcel	Low Density Residential	1.0000	\$ 85.50
072-2020-024-0000	Developed Parcel	Low Density Residential	1.0000	\$ 85.50
072-2020-025-0000	Developed Parcel	Low Density Residential	1.0000	\$ 85.50
072-2020-026-0000	Developed Parcel	Low Density Residential	1.0000	\$ 85.50
072-2020-027-0000	Developed Parcel	Low Density Residential	1.0000	\$ 85.50
072-2020-028-0000	Developed Parcel	Low Density Residential	1.0000	\$ 85.50
072-2020-029-0000	Developed Parcel	Low Density Residential	1.0000	\$ 85.50
072-2020-030-0000	Developed Parcel	Low Density Residential	1.0000	\$ 85.50
072-2020-031-0000	Developed Parcel	Low Density Residential	1.0000	\$ 85.50
072-2020-032-0000	Developed Parcel	Low Density Residential	1.0000	\$ 85.50
072-2020-033-0000	Developed Parcel	Low Density Residential	1.0000	\$ 85.50
072-2020-034-0000	Developed Parcel	Low Density Residential	1.0000	\$ 85.50
072-2020-035-0000	Developed Parcel	Low Density Residential	1.0000	\$ 85.50
072-2020-036-0000	Developed Parcel	Low Density Residential	1.0000	\$ 85.50
072-2020-037-0000	Developed Parcel	Low Density Residential	1.0000	\$ 85.50
072-2020-038-0000	Developed Parcel	Low Density Residential	1.0000	\$ 85.50
072-2020-039-0000	Developed Parcel	Low Density Residential	1.0000	\$ 85.50
072-2020-040-0000	Developed Parcel	Low Density Residential	1.0000	\$ 85.50
072-2020-041-0000	Developed Parcel	Low Density Residential	1.0000	\$ 85.50

City of Rancho Cordova **ATTACHMENT 3**
ITEM 17.5. Transit Related Services Benefit District Exhibit A to the Resolution
Fiscal Year 2023-24 Charge Roll

APN	Development Status	Land Use	EDU	Levy Amount
072-2020-042-0000	Developed Parcel	Low Density Residential	1.0000	\$ 85.50
072-2020-043-0000	Developed Parcel	Low Density Residential	1.0000	\$ 85.50
072-2020-044-0000	Developed Parcel	Low Density Residential	1.0000	\$ 85.50
072-2020-045-0000	Developed Parcel	Low Density Residential	1.0000	\$ 85.50
072-2020-046-0000	Developed Parcel	Low Density Residential	1.0000	\$ 85.50
072-2020-047-0000	Developed Parcel	Low Density Residential	1.0000	\$ 85.50
072-2020-048-0000	Developed Parcel	Low Density Residential	1.0000	\$ 85.50
072-2020-049-0000	Developed Parcel	Low Density Residential	1.0000	\$ 85.50
072-2020-050-0000	Developed Parcel	Low Density Residential	1.0000	\$ 85.50
072-2020-051-0000	Developed Parcel	Low Density Residential	1.0000	\$ 85.50
072-2020-052-0000	Developed Parcel	Low Density Residential	1.0000	\$ 85.50
072-2020-053-0000	Developed Parcel	Low Density Residential	1.0000	\$ 85.50
072-2020-054-0000	Developed Parcel	Low Density Residential	1.0000	\$ 85.50
072-2020-055-0000	Developed Parcel	Low Density Residential	1.0000	\$ 85.50
072-2020-056-0000	Developed Parcel	Low Density Residential	1.0000	\$ 85.50
072-2020-057-0000	Developed Parcel	Low Density Residential	1.0000	\$ 85.50
072-2020-058-0000	Developed Parcel	Low Density Residential	1.0000	\$ 85.50
072-2020-059-0000	Developed Parcel	Low Density Residential	1.0000	\$ 85.50
072-2020-060-0000	Developed Parcel	Low Density Residential	1.0000	\$ 85.50
072-2020-061-0000	Developed Parcel	Low Density Residential	1.0000	\$ 85.50
072-2020-062-0000	Developed Parcel	Low Density Residential	1.0000	\$ 85.50
072-2020-063-0000	Developed Parcel	Low Density Residential	1.0000	\$ 85.50
072-2070-001-0000	Developed Parcel	Low Density Residential	1.0000	\$ 85.50
072-2070-002-0000	Developed Parcel	Low Density Residential	1.0000	\$ 85.50
072-2070-003-0000	Developed Parcel	Low Density Residential	1.0000	\$ 85.50
072-2070-004-0000	Developed Parcel	Low Density Residential	1.0000	\$ 85.50
072-2070-005-0000	Developed Parcel	Low Density Residential	1.0000	\$ 85.50
072-2070-006-0000	Developed Parcel	Low Density Residential	1.0000	\$ 85.50
072-2070-007-0000	Developed Parcel	Low Density Residential	1.0000	\$ 85.50
072-2070-008-0000	Developed Parcel	Low Density Residential	1.0000	\$ 85.50
072-2070-009-0000	Developed Parcel	Low Density Residential	1.0000	\$ 85.50
072-2070-010-0000	Developed Parcel	Low Density Residential	1.0000	\$ 85.50
072-2070-011-0000	Developed Parcel	Low Density Residential	1.0000	\$ 85.50
072-2070-012-0000	Developed Parcel	Low Density Residential	1.0000	\$ 85.50
072-2070-013-0000	Developed Parcel	Low Density Residential	1.0000	\$ 85.50
072-2070-014-0000	Developed Parcel	Low Density Residential	1.0000	\$ 85.50
072-2070-015-0000	Developed Parcel	Low Density Residential	1.0000	\$ 85.50
072-2070-016-0000	Developed Parcel	Low Density Residential	1.0000	\$ 85.50
072-2070-017-0000	Developed Parcel	Low Density Residential	1.0000	\$ 85.50
072-2070-018-0000	Developed Parcel	Low Density Residential	1.0000	\$ 85.50
072-2070-019-0000	Developed Parcel	Low Density Residential	1.0000	\$ 85.50
072-2070-020-0000	Developed Parcel	Low Density Residential	1.0000	\$ 85.50
072-2070-021-0000	Developed Parcel	Low Density Residential	1.0000	\$ 85.50
072-2070-022-0000	Developed Parcel	Low Density Residential	1.0000	\$ 85.50
072-2070-023-0000	Developed Parcel	Low Density Residential	1.0000	\$ 85.50

City of Rancho Cordova **ATTACHMENT 3**
ITEM 17.5. Transit Related Services Benefit District Exhibit A to the Resolution
Fiscal Year 2023-24 Charge Roll

APN	Development Status	Land Use	EDU	Levy Amount
072-2070-024-0000	Developed Parcel	Low Density Residential	1.0000	\$ 85.50
072-2070-025-0000	Developed Parcel	Low Density Residential	1.0000	\$ 85.50
072-2070-026-0000	Developed Parcel	Low Density Residential	1.0000	\$ 85.50
072-2070-027-0000	Developed Parcel	Low Density Residential	1.0000	\$ 85.50
072-2070-028-0000	Developed Parcel	Low Density Residential	1.0000	\$ 85.50
072-2070-029-0000	Developed Parcel	Low Density Residential	1.0000	\$ 85.50
072-2070-030-0000	Developed Parcel	Low Density Residential	1.0000	\$ 85.50
072-2070-031-0000	Developed Parcel	Low Density Residential	1.0000	\$ 85.50
072-2070-032-0000	Developed Parcel	Low Density Residential	1.0000	\$ 85.50
072-2070-033-0000	Developed Parcel	Low Density Residential	1.0000	\$ 85.50
072-2070-034-0000	Developed Parcel	Low Density Residential	1.0000	\$ 85.50
072-2070-035-0000	Developed Parcel	Low Density Residential	1.0000	\$ 85.50
072-2070-036-0000	Developed Parcel	Low Density Residential	1.0000	\$ 85.50
072-2070-037-0000	Developed Parcel	Low Density Residential	1.0000	\$ 85.50
072-2070-038-0000	Developed Parcel	Low Density Residential	1.0000	\$ 85.50
072-2070-039-0000	Developed Parcel	Low Density Residential	1.0000	\$ 85.50
072-2070-040-0000	Developed Parcel	Low Density Residential	1.0000	\$ 85.50
072-2070-041-0000	Developed Parcel	Low Density Residential	1.0000	\$ 85.50
072-2070-042-0000	Developed Parcel	Low Density Residential	1.0000	\$ 85.50
072-2070-043-0000	Developed Parcel	Low Density Residential	1.0000	\$ 85.50
072-2070-044-0000	Developed Parcel	Low Density Residential	1.0000	\$ 85.50
072-2070-045-0000	Developed Parcel	Low Density Residential	1.0000	\$ 85.50
072-2070-046-0000	Developed Parcel	Low Density Residential	1.0000	\$ 85.50
072-2070-047-0000	Developed Parcel	Low Density Residential	1.0000	\$ 85.50
072-2070-048-0000	Developed Parcel	Low Density Residential	1.0000	\$ 85.50
072-2070-049-0000	Developed Parcel	Low Density Residential	1.0000	\$ 85.50
072-2070-050-0000	Developed Parcel	Low Density Residential	1.0000	\$ 85.50
072-2070-051-0000	Developed Parcel	Low Density Residential	1.0000	\$ 85.50
072-2070-052-0000	Developed Parcel	Low Density Residential	1.0000	\$ 85.50
072-2070-053-0000	Developed Parcel	Low Density Residential	1.0000	\$ 85.50
072-2070-054-0000	Developed Parcel	Low Density Residential	1.0000	\$ 85.50
072-2070-055-0000	Developed Parcel	Low Density Residential	1.0000	\$ 85.50
072-2070-056-0000	Developed Parcel	Low Density Residential	1.0000	\$ 85.50
072-2070-057-0000	Developed Parcel	Low Density Residential	1.0000	\$ 85.50
072-2070-058-0000	Developed Parcel	Low Density Residential	1.0000	\$ 85.50
072-2070-059-0000	Developed Parcel	Low Density Residential	1.0000	\$ 85.50
072-2070-060-0000	Developed Parcel	Low Density Residential	1.0000	\$ 85.50
072-2070-063-0000	Developed Parcel	Low Density Residential	1.0000	\$ 85.50
072-2070-069-0000	Developed Parcel	Low Density Residential	1.0000	\$ 85.50
072-2070-070-0000	Developed Parcel	Low Density Residential	1.0000	\$ 85.50
072-2080-001-0000	Developed Parcel	Low Density Residential	1.0000	\$ 85.50
072-2080-002-0000	Developed Parcel	Low Density Residential	1.0000	\$ 85.50
072-2080-003-0000	Developed Parcel	Low Density Residential	1.0000	\$ 85.50
072-2080-004-0000	Developed Parcel	Low Density Residential	1.0000	\$ 85.50
072-2080-005-0000	Developed Parcel	Low Density Residential	1.0000	\$ 85.50

City of Rancho Cordova **ATTACHMENT 3**
ITEM 17.5. Transit Related Services Benefit District Exhibit A to the Resolution
Fiscal Year 2023-24 Charge Roll

APN	Development Status	Land Use	EDU	Levy Amount
072-2080-006-0000	Developed Parcel	Low Density Residential	1.0000	\$ 85.50
072-2080-007-0000	Developed Parcel	Low Density Residential	1.0000	\$ 85.50
072-2080-008-0000	Developed Parcel	Low Density Residential	1.0000	\$ 85.50
072-2080-009-0000	Developed Parcel	Low Density Residential	1.0000	\$ 85.50
072-2080-010-0000	Developed Parcel	Low Density Residential	1.0000	\$ 85.50
072-2080-011-0000	Developed Parcel	Low Density Residential	1.0000	\$ 85.50
072-2080-012-0000	Developed Parcel	Low Density Residential	1.0000	\$ 85.50
072-2080-013-0000	Developed Parcel	Low Density Residential	1.0000	\$ 85.50
072-2080-014-0000	Developed Parcel	Low Density Residential	1.0000	\$ 85.50
072-2080-015-0000	Developed Parcel	Low Density Residential	1.0000	\$ 85.50
072-2080-016-0000	Developed Parcel	Low Density Residential	1.0000	\$ 85.50
072-2080-017-0000	Developed Parcel	Low Density Residential	1.0000	\$ 85.50
072-2080-018-0000	Developed Parcel	Low Density Residential	1.0000	\$ 85.50
072-2080-019-0000	Developed Parcel	Low Density Residential	1.0000	\$ 85.50
072-2080-020-0000	Developed Parcel	Low Density Residential	1.0000	\$ 85.50
072-2080-021-0000	Developed Parcel	Low Density Residential	1.0000	\$ 85.50
072-2080-023-0000	Developed Parcel	Low Density Residential	1.0000	\$ 85.50
072-2080-024-0000	Developed Parcel	Low Density Residential	1.0000	\$ 85.50
072-2080-025-0000	Developed Parcel	Low Density Residential	1.0000	\$ 85.50
072-2080-026-0000	Developed Parcel	Low Density Residential	1.0000	\$ 85.50
072-2080-030-0000	Developed Parcel	Low Density Residential	1.0000	\$ 85.50
072-2080-031-0000	Developed Parcel	Low Density Residential	1.0000	\$ 85.50
072-2080-032-0000	Developed Parcel	Low Density Residential	1.0000	\$ 85.50
072-2080-033-0000	Developed Parcel	Low Density Residential	1.0000	\$ 85.50
072-2080-034-0000	Developed Parcel	Low Density Residential	1.0000	\$ 85.50
072-2080-035-0000	Developed Parcel	Low Density Residential	1.0000	\$ 85.50
072-2080-036-0000	Developed Parcel	Low Density Residential	1.0000	\$ 85.50
072-2080-037-0000	Developed Parcel	Low Density Residential	1.0000	\$ 85.50
072-2080-038-0000	Developed Parcel	Low Density Residential	1.0000	\$ 85.50
072-2080-039-0000	Developed Parcel	Low Density Residential	1.0000	\$ 85.50
072-2080-040-0000	Developed Parcel	Low Density Residential	1.0000	\$ 85.50
072-2080-041-0000	Developed Parcel	Low Density Residential	1.0000	\$ 85.50
072-2080-042-0000	Developed Parcel	Low Density Residential	1.0000	\$ 85.50
072-2080-043-0000	Developed Parcel	Low Density Residential	1.0000	\$ 85.50
072-2080-044-0000	Developed Parcel	Low Density Residential	1.0000	\$ 85.50
072-2080-045-0000	Developed Parcel	Low Density Residential	1.0000	\$ 85.50
072-2090-001-0000	Developed Parcel	Low Density Residential	1.0000	\$ 85.50
072-2090-002-0000	Developed Parcel	Low Density Residential	1.0000	\$ 85.50
072-2090-003-0000	Developed Parcel	Low Density Residential	1.0000	\$ 85.50
072-2090-004-0000	Developed Parcel	Low Density Residential	1.0000	\$ 85.50
072-2090-005-0000	Developed Parcel	Low Density Residential	1.0000	\$ 85.50
072-2090-006-0000	Developed Parcel	Low Density Residential	1.0000	\$ 85.50
072-2090-007-0000	Developed Parcel	Low Density Residential	1.0000	\$ 85.50
072-2090-008-0000	Developed Parcel	Low Density Residential	1.0000	\$ 85.50
072-2090-009-0000	Developed Parcel	Low Density Residential	1.0000	\$ 85.50

City of Rancho Cordova **ATTACHMENT 3**
ITEM 17.5. Transit Related Services Benefit District Exhibit A to the Resolution
Fiscal Year 2023-24 Charge Roll

APN	Development Status	Land Use	EDU	Levy Amount
072-2090-010-0000	Developed Parcel	Low Density Residential	1.0000	\$ 85.50
072-2090-011-0000	Developed Parcel	Low Density Residential	1.0000	\$ 85.50
072-2090-012-0000	Developed Parcel	Low Density Residential	1.0000	\$ 85.50
072-2090-013-0000	Developed Parcel	Low Density Residential	1.0000	\$ 85.50
072-2090-014-0000	Developed Parcel	Low Density Residential	1.0000	\$ 85.50
072-2090-015-0000	Developed Parcel	Low Density Residential	1.0000	\$ 85.50
072-2090-016-0000	Developed Parcel	Low Density Residential	1.0000	\$ 85.50
072-2090-017-0000	Developed Parcel	Low Density Residential	1.0000	\$ 85.50
072-2090-018-0000	Developed Parcel	Low Density Residential	1.0000	\$ 85.50
072-2090-019-0000	Developed Parcel	Low Density Residential	1.0000	\$ 85.50
072-2090-020-0000	Developed Parcel	Low Density Residential	1.0000	\$ 85.50
072-2090-021-0000	Developed Parcel	Low Density Residential	1.0000	\$ 85.50
072-2090-022-0000	Developed Parcel	Low Density Residential	1.0000	\$ 85.50
072-2090-023-0000	Developed Parcel	Low Density Residential	1.0000	\$ 85.50
072-2090-024-0000	Developed Parcel	Low Density Residential	1.0000	\$ 85.50
072-2090-025-0000	Developed Parcel	Low Density Residential	1.0000	\$ 85.50
072-2090-026-0000	Developed Parcel	Low Density Residential	1.0000	\$ 85.50
072-2090-027-0000	Developed Parcel	Low Density Residential	1.0000	\$ 85.50
072-2090-028-0000	Developed Parcel	Low Density Residential	1.0000	\$ 85.50
072-2090-029-0000	Developed Parcel	Low Density Residential	1.0000	\$ 85.50
072-2090-030-0000	Developed Parcel	Low Density Residential	1.0000	\$ 85.50
072-2090-031-0000	Developed Parcel	Low Density Residential	1.0000	\$ 85.50
072-2090-032-0000	Developed Parcel	Low Density Residential	1.0000	\$ 85.50
072-2090-033-0000	Developed Parcel	Low Density Residential	1.0000	\$ 85.50
072-2090-034-0000	Developed Parcel	Low Density Residential	1.0000	\$ 85.50
072-2090-035-0000	Developed Parcel	Low Density Residential	1.0000	\$ 85.50
072-2090-036-0000	Developed Parcel	Low Density Residential	1.0000	\$ 85.50
072-2090-037-0000	Developed Parcel	Low Density Residential	1.0000	\$ 85.50
072-2090-038-0000	Developed Parcel	Low Density Residential	1.0000	\$ 85.50
072-2090-039-0000	Developed Parcel	Low Density Residential	1.0000	\$ 85.50
072-2090-040-0000	Developed Parcel	Low Density Residential	1.0000	\$ 85.50
072-2090-041-0000	Developed Parcel	Low Density Residential	1.0000	\$ 85.50
072-2090-042-0000	Developed Parcel	Low Density Residential	1.0000	\$ 85.50
072-2090-043-0000	Developed Parcel	Low Density Residential	1.0000	\$ 85.50
072-2090-044-0000	Developed Parcel	Low Density Residential	1.0000	\$ 85.50
072-2090-045-0000	Developed Parcel	Low Density Residential	1.0000	\$ 85.50
072-2090-046-0000	Developed Parcel	Low Density Residential	1.0000	\$ 85.50
072-2090-047-0000	Developed Parcel	Low Density Residential	1.0000	\$ 85.50
072-2090-048-0000	Developed Parcel	Low Density Residential	1.0000	\$ 85.50
072-2090-049-0000	Developed Parcel	Low Density Residential	1.0000	\$ 85.50
072-2090-050-0000	Developed Parcel	Low Density Residential	1.0000	\$ 85.50
072-2090-051-0000	Developed Parcel	Low Density Residential	1.0000	\$ 85.50
072-2090-052-0000	Developed Parcel	Low Density Residential	1.0000	\$ 85.50
072-2090-053-0000	Developed Parcel	Low Density Residential	1.0000	\$ 85.50
072-2090-054-0000	Developed Parcel	Low Density Residential	1.0000	\$ 85.50

City of Rancho Cordova **ATTACHMENT 3**
ITEM 17.5. Transit Related Services Benefit District Exhibit A to the Resolution
Fiscal Year 2023-24 Charge Roll

APN	Development Status	Land Use	EDU	Levy Amount
072-2090-055-0000	Developed Parcel	Low Density Residential	1.0000	\$ 85.50
072-2090-056-0000	Developed Parcel	Low Density Residential	1.0000	\$ 85.50
072-2090-057-0000	Developed Parcel	Low Density Residential	1.0000	\$ 85.50
072-2090-058-0000	Developed Parcel	Low Density Residential	1.0000	\$ 85.50
072-2090-059-0000	Developed Parcel	Low Density Residential	1.0000	\$ 85.50
072-2090-060-0000	Developed Parcel	Low Density Residential	1.0000	\$ 85.50
072-2090-061-0000	Developed Parcel	Low Density Residential	1.0000	\$ 85.50
072-2090-062-0000	Developed Parcel	Low Density Residential	1.0000	\$ 85.50
072-2090-063-0000	Developed Parcel	Low Density Residential	1.0000	\$ 85.50
072-2090-064-0000	Developed Parcel	Low Density Residential	1.0000	\$ 85.50
072-2090-065-0000	Developed Parcel	Low Density Residential	1.0000	\$ 85.50
072-2090-066-0000	Developed Parcel	Low Density Residential	1.0000	\$ 85.50
072-2090-067-0000	Developed Parcel	Low Density Residential	1.0000	\$ 85.50
072-2090-068-0000	Developed Parcel	Low Density Residential	1.0000	\$ 85.50
072-2090-069-0000	Developed Parcel	Low Density Residential	1.0000	\$ 85.50
072-2090-070-0000	Developed Parcel	Low Density Residential	1.0000	\$ 85.50
072-2090-071-0000	Developed Parcel	Low Density Residential	1.0000	\$ 85.50
072-2090-072-0000	Developed Parcel	Low Density Residential	1.0000	\$ 85.50
072-2090-073-0000	Developed Parcel	Low Density Residential	1.0000	\$ 85.50
072-2090-074-0000	Developed Parcel	Low Density Residential	1.0000	\$ 85.50
072-2090-075-0000	Developed Parcel	Low Density Residential	1.0000	\$ 85.50
072-2090-076-0000	Developed Parcel	Low Density Residential	1.0000	\$ 85.50
072-2090-077-0000	Developed Parcel	Low Density Residential	1.0000	\$ 85.50
072-2090-078-0000	Developed Parcel	Low Density Residential	1.0000	\$ 85.50
072-2100-001-0000	Developed Parcel	Low Density Residential	1.0000	\$ 85.50
072-2100-002-0000	Developed Parcel	Low Density Residential	1.0000	\$ 85.50
072-2100-003-0000	Developed Parcel	Low Density Residential	1.0000	\$ 85.50
072-2100-004-0000	Developed Parcel	Low Density Residential	1.0000	\$ 85.50
072-2100-005-0000	Developed Parcel	Low Density Residential	1.0000	\$ 85.50
072-2100-006-0000	Developed Parcel	Low Density Residential	1.0000	\$ 85.50
072-2100-007-0000	Developed Parcel	Low Density Residential	1.0000	\$ 85.50
072-2100-008-0000	Developed Parcel	Low Density Residential	1.0000	\$ 85.50
072-2100-009-0000	Developed Parcel	Low Density Residential	1.0000	\$ 85.50
072-2100-010-0000	Developed Parcel	Low Density Residential	1.0000	\$ 85.50
072-2100-011-0000	Developed Parcel	Low Density Residential	1.0000	\$ 85.50
072-2100-012-0000	Developed Parcel	Low Density Residential	1.0000	\$ 85.50
072-2100-013-0000	Developed Parcel	Low Density Residential	1.0000	\$ 85.50
072-2100-014-0000	Developed Parcel	Low Density Residential	1.0000	\$ 85.50
072-2100-015-0000	Developed Parcel	Low Density Residential	1.0000	\$ 85.50
072-2100-016-0000	Developed Parcel	Low Density Residential	1.0000	\$ 85.50
072-2100-017-0000	Developed Parcel	Low Density Residential	1.0000	\$ 85.50
072-2100-018-0000	Developed Parcel	Low Density Residential	1.0000	\$ 85.50
072-2100-019-0000	Developed Parcel	Low Density Residential	1.0000	\$ 85.50
072-2100-020-0000	Developed Parcel	Low Density Residential	1.0000	\$ 85.50
072-2100-021-0000	Developed Parcel	Low Density Residential	1.0000	\$ 85.50

City of Rancho Cordova **ATTACHMENT 3**
ITEM 17.5. Transit Related Services Benefit District Exhibit A to the Resolution
Fiscal Year 2023-24 Charge Roll

APN	Development Status	Land Use	EDU	Levy Amount
072-2100-022-0000	Developed Parcel	Low Density Residential	1.0000	\$ 85.50
072-2100-023-0000	Developed Parcel	Low Density Residential	1.0000	\$ 85.50
072-2100-024-0000	Developed Parcel	Low Density Residential	1.0000	\$ 85.50
072-2100-025-0000	Developed Parcel	Low Density Residential	1.0000	\$ 85.50
072-2100-026-0000	Developed Parcel	Low Density Residential	1.0000	\$ 85.50
072-2100-027-0000	Developed Parcel	Low Density Residential	1.0000	\$ 85.50
072-2100-028-0000	Developed Parcel	Low Density Residential	1.0000	\$ 85.50
072-2100-029-0000	Developed Parcel	Low Density Residential	1.0000	\$ 85.50
072-2100-030-0000	Developed Parcel	Low Density Residential	1.0000	\$ 85.50
072-2100-031-0000	Developed Parcel	Low Density Residential	1.0000	\$ 85.50
072-2100-032-0000	Developed Parcel	Low Density Residential	1.0000	\$ 85.50
072-2100-033-0000	Developed Parcel	Low Density Residential	1.0000	\$ 85.50
072-2100-034-0000	Developed Parcel	Low Density Residential	1.0000	\$ 85.50
072-2100-035-0000	Developed Parcel	Low Density Residential	1.0000	\$ 85.50
072-2100-036-0000	Developed Parcel	Low Density Residential	1.0000	\$ 85.50
072-2100-037-0000	Developed Parcel	Low Density Residential	1.0000	\$ 85.50
072-2100-038-0000	Developed Parcel	Low Density Residential	1.0000	\$ 85.50
072-2100-039-0000	Developed Parcel	Low Density Residential	1.0000	\$ 85.50
072-2100-040-0000	Developed Parcel	Low Density Residential	1.0000	\$ 85.50
072-2100-041-0000	Developed Parcel	Low Density Residential	1.0000	\$ 85.50
072-2100-042-0000	Developed Parcel	Low Density Residential	1.0000	\$ 85.50
072-2100-043-0000	Developed Parcel	Low Density Residential	1.0000	\$ 85.50
072-2200-001-0000	Developed Parcel	Low Density Residential	1.0000	\$ 85.50
072-2200-002-0000	Developed Parcel	Low Density Residential	1.0000	\$ 85.50
072-2200-003-0000	Developed Parcel	Low Density Residential	1.0000	\$ 85.50
072-2200-004-0000	Developed Parcel	Low Density Residential	1.0000	\$ 85.50
072-2200-005-0000	Developed Parcel	Low Density Residential	1.0000	\$ 85.50
072-2200-006-0000	Developed Parcel	Low Density Residential	1.0000	\$ 85.50
072-2200-007-0000	Developed Parcel	Low Density Residential	1.0000	\$ 85.50
072-2200-008-0000	Developed Parcel	Low Density Residential	1.0000	\$ 85.50
072-2200-009-0000	Developed Parcel	Low Density Residential	1.0000	\$ 85.50
072-2200-010-0000	Developed Parcel	Low Density Residential	1.0000	\$ 85.50
072-2200-011-0000	Developed Parcel	Low Density Residential	1.0000	\$ 85.50
072-2200-012-0000	Developed Parcel	Low Density Residential	1.0000	\$ 85.50
072-2200-013-0000	Developed Parcel	Low Density Residential	1.0000	\$ 85.50
072-2200-014-0000	Developed Parcel	Low Density Residential	1.0000	\$ 85.50
072-2200-015-0000	Developed Parcel	Low Density Residential	1.0000	\$ 85.50
072-2200-016-0000	Developed Parcel	Low Density Residential	1.0000	\$ 85.50
072-2200-017-0000	Developed Parcel	Low Density Residential	1.0000	\$ 85.50
072-2200-018-0000	Developed Parcel	Low Density Residential	1.0000	\$ 85.50
072-2200-019-0000	Developed Parcel	Low Density Residential	1.0000	\$ 85.50
072-2200-020-0000	Developed Parcel	Low Density Residential	1.0000	\$ 85.50
072-2200-021-0000	Developed Parcel	Low Density Residential	1.0000	\$ 85.50
072-2200-022-0000	Developed Parcel	Low Density Residential	1.0000	\$ 85.50
072-2200-023-0000	Developed Parcel	Low Density Residential	1.0000	\$ 85.50

City of Rancho Cordova **ATTACHMENT 3**
ITEM 17.5. Transit Related Services Benefit District Exhibit A to the Resolution
Fiscal Year 2023-24 Charge Roll

APN	Development Status	Land Use	EDU	Levy Amount
072-2200-024-0000	Developed Parcel	Low Density Residential	1.0000	\$ 85.50
072-2200-025-0000	Developed Parcel	Low Density Residential	1.0000	\$ 85.50
072-2200-026-0000	Developed Parcel	Low Density Residential	1.0000	\$ 85.50
072-2200-027-0000	Developed Parcel	Low Density Residential	1.0000	\$ 85.50
072-2200-028-0000	Developed Parcel	Low Density Residential	1.0000	\$ 85.50
072-2200-029-0000	Developed Parcel	Low Density Residential	1.0000	\$ 85.50
072-2200-030-0000	Developed Parcel	Low Density Residential	1.0000	\$ 85.50
072-2200-031-0000	Developed Parcel	Low Density Residential	1.0000	\$ 85.50
072-2200-032-0000	Developed Parcel	Low Density Residential	1.0000	\$ 85.50
072-2200-033-0000	Developed Parcel	Low Density Residential	1.0000	\$ 85.50
072-2200-034-0000	Developed Parcel	Low Density Residential	1.0000	\$ 85.50
072-2200-035-0000	Developed Parcel	Low Density Residential	1.0000	\$ 85.50
072-2200-036-0000	Developed Parcel	Low Density Residential	1.0000	\$ 85.50
072-2200-037-0000	Developed Parcel	Low Density Residential	1.0000	\$ 85.50
072-2200-038-0000	Developed Parcel	Low Density Residential	1.0000	\$ 85.50
072-2200-039-0000	Developed Parcel	Low Density Residential	1.0000	\$ 85.50
072-2200-040-0000	Developed Parcel	Low Density Residential	1.0000	\$ 85.50
072-2200-041-0000	Developed Parcel	Low Density Residential	1.0000	\$ 85.50
072-2200-042-0000	Developed Parcel	Low Density Residential	1.0000	\$ 85.50
072-2200-043-0000	Developed Parcel	Low Density Residential	1.0000	\$ 85.50
072-2200-044-0000	Developed Parcel	Low Density Residential	1.0000	\$ 85.50
072-2200-045-0000	Developed Parcel	Low Density Residential	1.0000	\$ 85.50
072-2200-046-0000	Developed Parcel	Low Density Residential	1.0000	\$ 85.50
072-2200-047-0000	Developed Parcel	Low Density Residential	1.0000	\$ 85.50
072-2200-048-0000	Developed Parcel	Low Density Residential	1.0000	\$ 85.50
072-2200-049-0000	Developed Parcel	Low Density Residential	1.0000	\$ 85.50
072-2200-050-0000	Developed Parcel	Low Density Residential	1.0000	\$ 85.50
072-2200-051-0000	Developed Parcel	Low Density Residential	1.0000	\$ 85.50
072-2200-052-0000	Developed Parcel	Low Density Residential	1.0000	\$ 85.50
072-2200-053-0000	Developed Parcel	Low Density Residential	1.0000	\$ 85.50
072-2210-001-0000	Developed Parcel	Low Density Residential	1.0000	\$ 85.50
072-2210-002-0000	Developed Parcel	Low Density Residential	1.0000	\$ 85.50
072-2210-003-0000	Developed Parcel	Low Density Residential	1.0000	\$ 85.50
072-2210-004-0000	Developed Parcel	Low Density Residential	1.0000	\$ 85.50
072-2210-005-0000	Developed Parcel	Low Density Residential	1.0000	\$ 85.50
072-2210-006-0000	Developed Parcel	Low Density Residential	1.0000	\$ 85.50
072-2210-007-0000	Developed Parcel	Low Density Residential	1.0000	\$ 85.50
072-2210-008-0000	Developed Parcel	Low Density Residential	1.0000	\$ 85.50
072-2210-009-0000	Developed Parcel	Low Density Residential	1.0000	\$ 85.50
072-2210-010-0000	Developed Parcel	Low Density Residential	1.0000	\$ 85.50
072-2210-011-0000	Developed Parcel	Low Density Residential	1.0000	\$ 85.50
072-2210-012-0000	Developed Parcel	Low Density Residential	1.0000	\$ 85.50
072-2210-013-0000	Developed Parcel	Low Density Residential	1.0000	\$ 85.50
072-2210-014-0000	Developed Parcel	Low Density Residential	1.0000	\$ 85.50
072-2210-015-0000	Developed Parcel	Low Density Residential	1.0000	\$ 85.50

City of Rancho Cordova **ATTACHMENT 3**
ITEM 17.5. Transit Related Services Benefit District Exhibit A to the Resolution
Fiscal Year 2023-24 Charge Roll

APN	Development Status	Land Use	EDU	Levy Amount
072-2210-016-0000	Developed Parcel	Low Density Residential	1.0000	\$ 85.50
072-2210-017-0000	Developed Parcel	Low Density Residential	1.0000	\$ 85.50
072-2210-018-0000	Developed Parcel	Low Density Residential	1.0000	\$ 85.50
072-2210-019-0000	Developed Parcel	Low Density Residential	1.0000	\$ 85.50
072-2210-020-0000	Developed Parcel	Low Density Residential	1.0000	\$ 85.50
072-2210-021-0000	Developed Parcel	Low Density Residential	1.0000	\$ 85.50
072-2210-022-0000	Developed Parcel	Low Density Residential	1.0000	\$ 85.50
072-2210-023-0000	Developed Parcel	Low Density Residential	1.0000	\$ 85.50
072-2210-024-0000	Developed Parcel	Low Density Residential	1.0000	\$ 85.50
072-2210-025-0000	Developed Parcel	Low Density Residential	1.0000	\$ 85.50
072-2210-026-0000	Developed Parcel	Low Density Residential	1.0000	\$ 85.50
072-2210-027-0000	Developed Parcel	Low Density Residential	1.0000	\$ 85.50
072-2210-028-0000	Developed Parcel	Low Density Residential	1.0000	\$ 85.50
072-2210-029-0000	Developed Parcel	Low Density Residential	1.0000	\$ 85.50
072-2210-030-0000	Developed Parcel	Low Density Residential	1.0000	\$ 85.50
072-2210-031-0000	Developed Parcel	Low Density Residential	1.0000	\$ 85.50
072-2210-032-0000	Developed Parcel	Low Density Residential	1.0000	\$ 85.50
072-2210-033-0000	Developed Parcel	Low Density Residential	1.0000	\$ 85.50
072-2210-034-0000	Developed Parcel	Low Density Residential	1.0000	\$ 85.50
072-2210-035-0000	Developed Parcel	Low Density Residential	1.0000	\$ 85.50
072-2210-036-0000	Developed Parcel	Low Density Residential	1.0000	\$ 85.50
072-2210-037-0000	Developed Parcel	Low Density Residential	1.0000	\$ 85.50
072-2210-038-0000	Developed Parcel	Low Density Residential	1.0000	\$ 85.50
072-2210-039-0000	Developed Parcel	Low Density Residential	1.0000	\$ 85.50
072-2210-040-0000	Developed Parcel	Low Density Residential	1.0000	\$ 85.50
072-2210-041-0000	Developed Parcel	Low Density Residential	1.0000	\$ 85.50
072-2210-042-0000	Developed Parcel	Low Density Residential	1.0000	\$ 85.50
072-2210-043-0000	Developed Parcel	Low Density Residential	1.0000	\$ 85.50
072-2210-044-0000	Developed Parcel	Low Density Residential	1.0000	\$ 85.50
072-2210-045-0000	Developed Parcel	Low Density Residential	1.0000	\$ 85.50
072-2210-046-0000	Developed Parcel	Low Density Residential	1.0000	\$ 85.50
072-2210-047-0000	Developed Parcel	Low Density Residential	1.0000	\$ 85.50
072-2210-048-0000	Developed Parcel	Low Density Residential	1.0000	\$ 85.50
072-2210-049-0000	Developed Parcel	Low Density Residential	1.0000	\$ 85.50
072-2210-050-0000	Developed Parcel	Low Density Residential	1.0000	\$ 85.50
072-2210-051-0000	Developed Parcel	Low Density Residential	1.0000	\$ 85.50
072-2210-052-0000	Developed Parcel	Low Density Residential	1.0000	\$ 85.50
072-2210-053-0000	Developed Parcel	Low Density Residential	1.0000	\$ 85.50
072-2210-054-0000	Developed Parcel	Low Density Residential	1.0000	\$ 85.50
072-2210-055-0000	Developed Parcel	Low Density Residential	1.0000	\$ 85.50
072-2210-056-0000	Developed Parcel	Low Density Residential	1.0000	\$ 85.50
072-2210-057-0000	Developed Parcel	Low Density Residential	1.0000	\$ 85.50
072-2210-058-0000	Developed Parcel	Low Density Residential	1.0000	\$ 85.50
072-2210-059-0000	Developed Parcel	Low Density Residential	1.0000	\$ 85.50
072-2210-060-0000	Developed Parcel	Low Density Residential	1.0000	\$ 85.50

City of Rancho Cordova **ATTACHMENT 3**
ITEM 17.5. Transit Related Services Benefit District Exhibit A to the Resolution
Fiscal Year 2023-24 Charge Roll

APN	Development Status	Land Use	EDU	Levy Amount
072-2210-061-0000	Developed Parcel	Low Density Residential	1.0000	\$ 85.50
072-2210-062-0000	Developed Parcel	Low Density Residential	1.0000	\$ 85.50
072-2210-063-0000	Developed Parcel	Low Density Residential	1.0000	\$ 85.50
072-2210-064-0000	Developed Parcel	Low Density Residential	1.0000	\$ 85.50
072-2210-065-0000	Developed Parcel	Low Density Residential	1.0000	\$ 85.50
072-2210-066-0000	Developed Parcel	Low Density Residential	1.0000	\$ 85.50
072-2210-067-0000	Developed Parcel	Low Density Residential	1.0000	\$ 85.50
072-2210-068-0000	Developed Parcel	Low Density Residential	1.0000	\$ 85.50
072-2220-001-0000	Developed Parcel	Low Density Residential	1.0000	\$ 85.50
072-2220-002-0000	Developed Parcel	Low Density Residential	1.0000	\$ 85.50
072-2220-003-0000	Developed Parcel	Low Density Residential	1.0000	\$ 85.50
072-2220-004-0000	Developed Parcel	Low Density Residential	1.0000	\$ 85.50
072-2220-005-0000	Developed Parcel	Low Density Residential	1.0000	\$ 85.50
072-2220-006-0000	Developed Parcel	Low Density Residential	1.0000	\$ 85.50
072-2220-007-0000	Developed Parcel	Low Density Residential	1.0000	\$ 85.50
072-2220-008-0000	Developed Parcel	Low Density Residential	1.0000	\$ 85.50
072-2220-009-0000	Developed Parcel	Low Density Residential	1.0000	\$ 85.50
072-2220-010-0000	Developed Parcel	Low Density Residential	1.0000	\$ 85.50
072-2220-011-0000	Developed Parcel	Low Density Residential	1.0000	\$ 85.50
072-2220-012-0000	Developed Parcel	Low Density Residential	1.0000	\$ 85.50
072-2220-013-0000	Developed Parcel	Low Density Residential	1.0000	\$ 85.50
072-2220-014-0000	Developed Parcel	Low Density Residential	1.0000	\$ 85.50
072-2220-015-0000	Developed Parcel	Low Density Residential	1.0000	\$ 85.50
072-2220-016-0000	Developed Parcel	Low Density Residential	1.0000	\$ 85.50
072-2220-017-0000	Developed Parcel	Low Density Residential	1.0000	\$ 85.50
072-2220-018-0000	Developed Parcel	Low Density Residential	1.0000	\$ 85.50
072-2220-019-0000	Developed Parcel	Low Density Residential	1.0000	\$ 85.50
072-2220-020-0000	Developed Parcel	Low Density Residential	1.0000	\$ 85.50
072-2220-021-0000	Developed Parcel	Low Density Residential	1.0000	\$ 85.50
072-2220-022-0000	Developed Parcel	Low Density Residential	1.0000	\$ 85.50
072-2220-023-0000	Developed Parcel	Low Density Residential	1.0000	\$ 85.50
072-2220-024-0000	Developed Parcel	Low Density Residential	1.0000	\$ 85.50
072-2220-025-0000	Developed Parcel	Low Density Residential	1.0000	\$ 85.50
072-2220-026-0000	Developed Parcel	Low Density Residential	1.0000	\$ 85.50
072-2220-027-0000	Developed Parcel	Low Density Residential	1.0000	\$ 85.50
072-2220-028-0000	Developed Parcel	Low Density Residential	1.0000	\$ 85.50
072-2220-029-0000	Developed Parcel	Low Density Residential	1.0000	\$ 85.50
072-2220-030-0000	Developed Parcel	Low Density Residential	1.0000	\$ 85.50
072-2220-031-0000	Developed Parcel	Low Density Residential	1.0000	\$ 85.50
072-2220-032-0000	Developed Parcel	Low Density Residential	1.0000	\$ 85.50
072-2220-033-0000	Developed Parcel	Low Density Residential	1.0000	\$ 85.50
072-2220-034-0000	Developed Parcel	Low Density Residential	1.0000	\$ 85.50
072-2220-035-0000	Developed Parcel	Low Density Residential	1.0000	\$ 85.50
072-2220-036-0000	Developed Parcel	Low Density Residential	1.0000	\$ 85.50
072-2220-037-0000	Developed Parcel	Low Density Residential	1.0000	\$ 85.50

City of Rancho Cordova **ATTACHMENT 3**
ITEM 17.5. Transit Related Services Benefit District Exhibit A to the Resolution
Fiscal Year 2023-24 Charge Roll

APN	Development Status	Land Use	EDU	Levy Amount
072-2220-038-0000	Developed Parcel	Low Density Residential	1.0000	\$ 85.50
072-2220-039-0000	Developed Parcel	Low Density Residential	1.0000	\$ 85.50
072-2220-040-0000	Developed Parcel	Low Density Residential	1.0000	\$ 85.50
072-2220-041-0000	Developed Parcel	Low Density Residential	1.0000	\$ 85.50
072-2220-042-0000	Developed Parcel	Low Density Residential	1.0000	\$ 85.50
072-2220-043-0000	Developed Parcel	Low Density Residential	1.0000	\$ 85.50
072-2220-044-0000	Developed Parcel	Low Density Residential	1.0000	\$ 85.50
072-2220-045-0000	Developed Parcel	Low Density Residential	1.0000	\$ 85.50
072-2220-046-0000	Developed Parcel	Low Density Residential	1.0000	\$ 85.50
072-2220-047-0000	Developed Parcel	Low Density Residential	1.0000	\$ 85.50
072-2220-048-0000	Developed Parcel	Low Density Residential	1.0000	\$ 85.50
072-2220-049-0000	Developed Parcel	Low Density Residential	1.0000	\$ 85.50
072-2220-050-0000	Developed Parcel	Low Density Residential	1.0000	\$ 85.50
072-2220-051-0000	Developed Parcel	Low Density Residential	1.0000	\$ 85.50
072-2220-052-0000	Developed Parcel	Low Density Residential	1.0000	\$ 85.50
072-2220-053-0000	Developed Parcel	Low Density Residential	1.0000	\$ 85.50
072-2220-054-0000	Developed Parcel	Low Density Residential	1.0000	\$ 85.50
072-2220-055-0000	Developed Parcel	Low Density Residential	1.0000	\$ 85.50
072-2220-056-0000	Developed Parcel	Low Density Residential	1.0000	\$ 85.50
072-2220-057-0000	Developed Parcel	Low Density Residential	1.0000	\$ 85.50
072-2220-058-0000	Developed Parcel	Low Density Residential	1.0000	\$ 85.50
072-2220-059-0000	Developed Parcel	Low Density Residential	1.0000	\$ 85.50
072-2220-060-0000	Developed Parcel	Low Density Residential	1.0000	\$ 85.50
072-2220-061-0000	Developed Parcel	Low Density Residential	1.0000	\$ 85.50
072-2220-062-0000	Developed Parcel	Low Density Residential	1.0000	\$ 85.50
072-2220-063-0000	Developed Parcel	Low Density Residential	1.0000	\$ 85.50
072-2220-064-0000	Developed Parcel	Low Density Residential	1.0000	\$ 85.50
072-2220-065-0000	Developed Parcel	Low Density Residential	1.0000	\$ 85.50
072-2220-066-0000	Developed Parcel	Low Density Residential	1.0000	\$ 85.50
072-2220-067-0000	Developed Parcel	Low Density Residential	1.0000	\$ 85.50
072-2220-068-0000	Developed Parcel	Low Density Residential	1.0000	\$ 85.50
072-2220-069-0000	Developed Parcel	Low Density Residential	1.0000	\$ 85.50
072-2220-070-0000	Developed Parcel	Low Density Residential	1.0000	\$ 85.50
072-2350-001-0000	Developed Parcel	Low Density Residential	1.0000	\$ 85.50
072-2350-002-0000	Developed Parcel	Low Density Residential	1.0000	\$ 85.50
072-2350-003-0000	Developed Parcel	Low Density Residential	1.0000	\$ 85.50
072-2350-004-0000	Developed Parcel	Low Density Residential	1.0000	\$ 85.50
072-2350-005-0000	Developed Parcel	Low Density Residential	1.0000	\$ 85.50
072-2350-006-0000	Developed Parcel	Low Density Residential	1.0000	\$ 85.50
072-2350-007-0000	Developed Parcel	Low Density Residential	1.0000	\$ 85.50
072-2350-008-0000	Developed Parcel	Low Density Residential	1.0000	\$ 85.50
072-2350-009-0000	Developed Parcel	Low Density Residential	1.0000	\$ 85.50
072-2350-010-0000	Developed Parcel	Low Density Residential	1.0000	\$ 85.50
072-2350-011-0000	Developed Parcel	Low Density Residential	1.0000	\$ 85.50
072-2350-012-0000	Developed Parcel	Low Density Residential	1.0000	\$ 85.50

City of Rancho Cordova **ATTACHMENT 3**
ITEM 17.5. Transit Related Services Benefit District Exhibit A to the Resolution
Fiscal Year 2023-24 Charge Roll

APN	Development Status	Land Use	EDU	Levy Amount
072-2350-013-0000	Developed Parcel	Low Density Residential	1.0000	\$ 85.50
072-2350-014-0000	Developed Parcel	Low Density Residential	1.0000	\$ 85.50
072-2350-015-0000	Developed Parcel	Low Density Residential	1.0000	\$ 85.50
072-2350-016-0000	Developed Parcel	Low Density Residential	1.0000	\$ 85.50
072-2350-017-0000	Developed Parcel	Low Density Residential	1.0000	\$ 85.50
072-2350-018-0000	Developed Parcel	Low Density Residential	1.0000	\$ 85.50
072-2350-019-0000	Developed Parcel	Low Density Residential	1.0000	\$ 85.50
072-2350-020-0000	Developed Parcel	Low Density Residential	1.0000	\$ 85.50
072-2350-021-0000	Developed Parcel	Low Density Residential	1.0000	\$ 85.50
072-2350-022-0000	Developed Parcel	Low Density Residential	1.0000	\$ 85.50
072-2350-023-0000	Developed Parcel	Low Density Residential	1.0000	\$ 85.50
072-2350-024-0000	Developed Parcel	Low Density Residential	1.0000	\$ 85.50
072-2350-025-0000	Developed Parcel	Low Density Residential	1.0000	\$ 85.50
072-2350-026-0000	Developed Parcel	Low Density Residential	1.0000	\$ 85.50
072-2350-027-0000	Developed Parcel	Low Density Residential	1.0000	\$ 85.50
072-2350-028-0000	Developed Parcel	Low Density Residential	1.0000	\$ 85.50
072-2350-029-0000	Developed Parcel	Low Density Residential	1.0000	\$ 85.50
072-2350-030-0000	Developed Parcel	Low Density Residential	1.0000	\$ 85.50
072-2350-031-0000	Developed Parcel	Low Density Residential	1.0000	\$ 85.50
072-2350-032-0000	Developed Parcel	Low Density Residential	1.0000	\$ 85.50
072-2350-033-0000	Developed Parcel	Low Density Residential	1.0000	\$ 85.50
072-2350-034-0000	Developed Parcel	Low Density Residential	1.0000	\$ 85.50
072-2350-035-0000	Developed Parcel	Low Density Residential	1.0000	\$ 85.50
072-2350-036-0000	Developed Parcel	Low Density Residential	1.0000	\$ 85.50
072-2350-037-0000	Developed Parcel	Low Density Residential	1.0000	\$ 85.50
072-2350-038-0000	Developed Parcel	Low Density Residential	1.0000	\$ 85.50
072-2350-039-0000	Developed Parcel	Low Density Residential	1.0000	\$ 85.50
072-2350-040-0000	Developed Parcel	Low Density Residential	1.0000	\$ 85.50
072-2350-041-0000	Developed Parcel	Low Density Residential	1.0000	\$ 85.50
072-2350-042-0000	Developed Parcel	Low Density Residential	1.0000	\$ 85.50
072-2350-043-0000	Developed Parcel	Low Density Residential	1.0000	\$ 85.50
072-2360-039-0000	Developed Parcel	Business Park	87.2784	\$7,463.18
072-2360-042-0000	Developed Parcel	Business Park	120.9996	10,346.68
072-2370-001-0000	Developed Parcel	Low Density Residential	1.0000	\$ 85.50
072-2370-002-0000	Developed Parcel	Low Density Residential	1.0000	\$ 85.50
072-2370-003-0000	Developed Parcel	Low Density Residential	1.0000	\$ 85.50
072-2370-004-0000	Developed Parcel	Low Density Residential	1.0000	\$ 85.50
072-2370-005-0000	Developed Parcel	Low Density Residential	1.0000	\$ 85.50
072-2370-006-0000	Developed Parcel	Low Density Residential	1.0000	\$ 85.50
072-2370-007-0000	Developed Parcel	Low Density Residential	1.0000	\$ 85.50
072-2370-008-0000	Developed Parcel	Low Density Residential	1.0000	\$ 85.50
072-2370-009-0000	Developed Parcel	Low Density Residential	1.0000	\$ 85.50
072-2370-010-0000	Developed Parcel	Low Density Residential	1.0000	\$ 85.50
072-2370-011-0000	Developed Parcel	Low Density Residential	1.0000	\$ 85.50
072-2370-012-0000	Developed Parcel	Low Density Residential	1.0000	\$ 85.50

City of Rancho Cordova **ATTACHMENT 3**
ITEM 17.5. Transit Related Services Benefit District Exhibit A to the Resolution
Fiscal Year 2023-24 Charge Roll

APN	Development Status	Land Use	EDU	Levy Amount
072-2370-013-0000	Developed Parcel	Low Density Residential	1.0000	\$ 85.50
072-2370-014-0000	Developed Parcel	Low Density Residential	1.0000	\$ 85.50
072-2370-015-0000	Developed Parcel	Low Density Residential	1.0000	\$ 85.50
072-2370-016-0000	Developed Parcel	Low Density Residential	1.0000	\$ 85.50
072-2370-017-0000	Developed Parcel	Low Density Residential	1.0000	\$ 85.50
072-2370-018-0000	Developed Parcel	Low Density Residential	1.0000	\$ 85.50
072-2370-019-0000	Developed Parcel	Low Density Residential	1.0000	\$ 85.50
072-2370-020-0000	Developed Parcel	Low Density Residential	1.0000	\$ 85.50
072-2370-021-0000	Developed Parcel	Low Density Residential	1.0000	\$ 85.50
072-2370-022-0000	Developed Parcel	Low Density Residential	1.0000	\$ 85.50
072-2370-023-0000	Developed Parcel	Low Density Residential	1.0000	\$ 85.50
072-2370-024-0000	Developed Parcel	Low Density Residential	1.0000	\$ 85.50
072-2370-025-0000	Developed Parcel	Low Density Residential	1.0000	\$ 85.50
072-2370-026-0000	Developed Parcel	Low Density Residential	1.0000	\$ 85.50
072-2370-027-0000	Developed Parcel	Low Density Residential	1.0000	\$ 85.50
072-2370-028-0000	Developed Parcel	Low Density Residential	1.0000	\$ 85.50
072-2370-029-0000	Developed Parcel	Low Density Residential	1.0000	\$ 85.50
072-2370-030-0000	Developed Parcel	Low Density Residential	1.0000	\$ 85.50
072-2370-031-0000	Developed Parcel	Low Density Residential	1.0000	\$ 85.50
072-2370-032-0000	Developed Parcel	Low Density Residential	1.0000	\$ 85.50
072-2370-033-0000	Developed Parcel	Low Density Residential	1.0000	\$ 85.50
072-2370-034-0000	Developed Parcel	Low Density Residential	1.0000	\$ 85.50
072-2370-035-0000	Developed Parcel	Low Density Residential	1.0000	\$ 85.50
072-2370-036-0000	Developed Parcel	Low Density Residential	1.0000	\$ 85.50
072-2370-037-0000	Developed Parcel	Low Density Residential	1.0000	\$ 85.50
072-2370-038-0000	Developed Parcel	Low Density Residential	1.0000	\$ 85.50
072-2370-039-0000	Developed Parcel	Low Density Residential	1.0000	\$ 85.50
072-2370-040-0000	Developed Parcel	Low Density Residential	1.0000	\$ 85.50
072-2370-041-0000	Developed Parcel	Low Density Residential	1.0000	\$ 85.50
072-2370-042-0000	Developed Parcel	Low Density Residential	1.0000	\$ 85.50
072-2370-043-0000	Developed Parcel	Low Density Residential	1.0000	\$ 85.50
072-2370-044-0000	Developed Parcel	Low Density Residential	1.0000	\$ 85.50
072-2370-045-0000	Developed Parcel	Low Density Residential	1.0000	\$ 85.50
072-2370-046-0000	Developed Parcel	Low Density Residential	1.0000	\$ 85.50
072-2370-047-0000	Developed Parcel	Low Density Residential	1.0000	\$ 85.50
072-2370-048-0000	Developed Parcel	Low Density Residential	1.0000	\$ 85.50
072-2370-049-0000	Developed Parcel	Low Density Residential	1.0000	\$ 85.50
072-2370-050-0000	Developed Parcel	Low Density Residential	1.0000	\$ 85.50
072-2370-051-0000	Developed Parcel	Low Density Residential	1.0000	\$ 85.50
072-2370-052-0000	Developed Parcel	Low Density Residential	1.0000	\$ 85.50
072-2370-053-0000	Developed Parcel	Low Density Residential	1.0000	\$ 85.50
072-2370-054-0000	Developed Parcel	Low Density Residential	1.0000	\$ 85.50
072-2370-055-0000	Developed Parcel	Low Density Residential	1.0000	\$ 85.50
072-2370-056-0000	Developed Parcel	Low Density Residential	1.0000	\$ 85.50
072-2370-057-0000	Developed Parcel	Low Density Residential	1.0000	\$ 85.50

City of Rancho Cordova **ATTACHMENT 3**
ITEM 17.5. Transit Related Services Benefit District Exhibit A to the Resolution
Fiscal Year 2023-24 Charge Roll

APN	Development Status	Land Use	EDU	Levy Amount
072-2370-058-0000	Developed Parcel	Low Density Residential	1.0000	\$ 85.50
072-2370-059-0000	Developed Parcel	Low Density Residential	1.0000	\$ 85.50
072-2370-060-0000	Developed Parcel	Low Density Residential	1.0000	\$ 85.50
072-2370-061-0000	Developed Parcel	Low Density Residential	1.0000	\$ 85.50
072-2370-062-0000	Developed Parcel	Low Density Residential	1.0000	\$ 85.50
072-2370-063-0000	Developed Parcel	Low Density Residential	1.0000	\$ 85.50
072-2370-064-0000	Developed Parcel	Low Density Residential	1.0000	\$ 85.50
072-2370-065-0000	Developed Parcel	Low Density Residential	1.0000	\$ 85.50
072-2370-066-0000	Developed Parcel	Low Density Residential	1.0000	\$ 85.50
072-2370-067-0000	Developed Parcel	Low Density Residential	1.0000	\$ 85.50
072-2370-068-0000	Developed Parcel	Low Density Residential	1.0000	\$ 85.50
072-2370-069-0000	Developed Parcel	Low Density Residential	1.0000	\$ 85.50
072-2370-070-0000	Developed Parcel	Low Density Residential	1.0000	\$ 85.50
072-2370-071-0000	Developed Parcel	Low Density Residential	1.0000	\$ 85.50
072-2370-072-0000	Developed Parcel	Low Density Residential	1.0000	\$ 85.50
072-2380-001-0000	Developed Parcel	Low Density Residential	1.0000	\$ 85.50
072-2380-002-0000	Developed Parcel	Low Density Residential	1.0000	\$ 85.50
072-2380-003-0000	Developed Parcel	Low Density Residential	1.0000	\$ 85.50
072-2380-004-0000	Developed Parcel	Low Density Residential	1.0000	\$ 85.50
072-2380-005-0000	Developed Parcel	Low Density Residential	1.0000	\$ 85.50
072-2380-006-0000	Developed Parcel	Low Density Residential	1.0000	\$ 85.50
072-2380-007-0000	Developed Parcel	Low Density Residential	1.0000	\$ 85.50
072-2380-008-0000	Developed Parcel	Low Density Residential	1.0000	\$ 85.50
072-2380-009-0000	Developed Parcel	Low Density Residential	1.0000	\$ 85.50
072-2380-010-0000	Developed Parcel	Low Density Residential	1.0000	\$ 85.50
072-2380-011-0000	Developed Parcel	Low Density Residential	1.0000	\$ 85.50
072-2380-012-0000	Developed Parcel	Low Density Residential	1.0000	\$ 85.50
072-2380-013-0000	Developed Parcel	Low Density Residential	1.0000	\$ 85.50
072-2380-014-0000	Developed Parcel	Low Density Residential	1.0000	\$ 85.50
072-2380-015-0000	Developed Parcel	Low Density Residential	1.0000	\$ 85.50
072-2380-016-0000	Developed Parcel	Low Density Residential	1.0000	\$ 85.50
072-2380-017-0000	Developed Parcel	Low Density Residential	1.0000	\$ 85.50
072-2380-018-0000	Developed Parcel	Low Density Residential	1.0000	\$ 85.50
072-2380-019-0000	Developed Parcel	Low Density Residential	1.0000	\$ 85.50
072-2380-020-0000	Developed Parcel	Low Density Residential	1.0000	\$ 85.50
072-2380-021-0000	Developed Parcel	Low Density Residential	1.0000	\$ 85.50
072-2380-022-0000	Developed Parcel	Low Density Residential	1.0000	\$ 85.50
072-2380-023-0000	Developed Parcel	Low Density Residential	1.0000	\$ 85.50
072-2380-024-0000	Developed Parcel	Low Density Residential	1.0000	\$ 85.50
072-2380-025-0000	Developed Parcel	Low Density Residential	1.0000	\$ 85.50
072-2380-026-0000	Developed Parcel	Low Density Residential	1.0000	\$ 85.50
072-2380-027-0000	Developed Parcel	Low Density Residential	1.0000	\$ 85.50
072-2380-028-0000	Developed Parcel	Low Density Residential	1.0000	\$ 85.50
072-2380-029-0000	Developed Parcel	Low Density Residential	1.0000	\$ 85.50
072-2380-030-0000	Developed Parcel	Low Density Residential	1.0000	\$ 85.50

City of Rancho Cordova **ATTACHMENT 3**
ITEM 17.5. Transit Related Services Benefit District Exhibit A to the Resolution
Fiscal Year 2023-24 Charge Roll

APN	Development Status	Land Use	EDU	Levy Amount
072-2380-031-0000	Developed Parcel	Low Density Residential	1.0000	\$ 85.50
072-2380-032-0000	Developed Parcel	Low Density Residential	1.0000	\$ 85.50
072-2380-033-0000	Developed Parcel	Low Density Residential	1.0000	\$ 85.50
072-2380-034-0000	Developed Parcel	Low Density Residential	1.0000	\$ 85.50
072-2380-035-0000	Developed Parcel	Low Density Residential	1.0000	\$ 85.50
072-2380-036-0000	Developed Parcel	Low Density Residential	1.0000	\$ 85.50
072-2380-037-0000	Developed Parcel	Low Density Residential	1.0000	\$ 85.50
072-2380-038-0000	Developed Parcel	Low Density Residential	1.0000	\$ 85.50
072-2380-039-0000	Developed Parcel	Low Density Residential	1.0000	\$ 85.50
072-2380-040-0000	Developed Parcel	Low Density Residential	1.0000	\$ 85.50
072-2380-041-0000	Developed Parcel	Low Density Residential	1.0000	\$ 85.50
072-2380-042-0000	Developed Parcel	Low Density Residential	1.0000	\$ 85.50
072-2380-043-0000	Developed Parcel	Low Density Residential	1.0000	\$ 85.50
072-2380-044-0000	Developed Parcel	Low Density Residential	1.0000	\$ 85.50
072-2380-045-0000	Developed Parcel	Low Density Residential	1.0000	\$ 85.50
072-2380-046-0000	Developed Parcel	Low Density Residential	1.0000	\$ 85.50
072-2380-047-0000	Developed Parcel	Low Density Residential	1.0000	\$ 85.50
072-2380-048-0000	Developed Parcel	Low Density Residential	1.0000	\$ 85.50
072-2380-049-0000	Developed Parcel	Low Density Residential	1.0000	\$ 85.50
072-2380-050-0000	Developed Parcel	Low Density Residential	1.0000	\$ 85.50
072-2380-051-0000	Developed Parcel	Low Density Residential	1.0000	\$ 85.50
072-2380-052-0000	Developed Parcel	Low Density Residential	1.0000	\$ 85.50
072-2380-053-0000	Developed Parcel	Low Density Residential	1.0000	\$ 85.50
072-2380-054-0000	Developed Parcel	Low Density Residential	1.0000	\$ 85.50
072-2380-055-0000	Developed Parcel	Low Density Residential	1.0000	\$ 85.50
072-2380-056-0000	Developed Parcel	Low Density Residential	1.0000	\$ 85.50
072-2390-001-0000	Developed Parcel	Low Density Residential	1.0000	\$ 85.50
072-2390-002-0000	Developed Parcel	Low Density Residential	1.0000	\$ 85.50
072-2390-003-0000	Developed Parcel	Low Density Residential	1.0000	\$ 85.50
072-2390-004-0000	Developed Parcel	Low Density Residential	1.0000	\$ 85.50
072-2390-005-0000	Developed Parcel	Low Density Residential	1.0000	\$ 85.50
072-2390-006-0000	Developed Parcel	Low Density Residential	1.0000	\$ 85.50
072-2390-007-0000	Developed Parcel	Low Density Residential	1.0000	\$ 85.50
072-2390-008-0000	Developed Parcel	Low Density Residential	1.0000	\$ 85.50
072-2390-009-0000	Developed Parcel	Low Density Residential	1.0000	\$ 85.50
072-2390-010-0000	Developed Parcel	Low Density Residential	1.0000	\$ 85.50
072-2390-011-0000	Developed Parcel	Low Density Residential	1.0000	\$ 85.50
072-2390-012-0000	Developed Parcel	Low Density Residential	1.0000	\$ 85.50
072-2390-013-0000	Developed Parcel	Low Density Residential	1.0000	\$ 85.50
072-2390-014-0000	Developed Parcel	Low Density Residential	1.0000	\$ 85.50
072-2390-015-0000	Developed Parcel	Low Density Residential	1.0000	\$ 85.50
072-2390-016-0000	Developed Parcel	Low Density Residential	1.0000	\$ 85.50
072-2390-018-0000	Developed Parcel	Low Density Residential	1.0000	\$ 85.50
072-2390-019-0000	Developed Parcel	Low Density Residential	1.0000	\$ 85.50
072-2390-020-0000	Developed Parcel	Low Density Residential	1.0000	\$ 85.50

City of Rancho Cordova **ATTACHMENT 3**
ITEM 17.5. Transit Related Services Benefit District Exhibit A to the Resolution
Fiscal Year 2023-24 Charge Roll

APN	Development Status	Land Use	EDU	Levy Amount
072-2390-021-0000	Developed Parcel	Low Density Residential	1.0000	\$ 85.50
072-2390-022-0000	Developed Parcel	Low Density Residential	1.0000	\$ 85.50
072-2390-023-0000	Developed Parcel	Low Density Residential	1.0000	\$ 85.50
072-2390-024-0000	Developed Parcel	Low Density Residential	1.0000	\$ 85.50
072-2390-025-0000	Developed Parcel	Low Density Residential	1.0000	\$ 85.50
072-2390-026-0000	Developed Parcel	Low Density Residential	1.0000	\$ 85.50
072-2390-027-0000	Developed Parcel	Low Density Residential	1.0000	\$ 85.50
072-2390-028-0000	Developed Parcel	Low Density Residential	1.0000	\$ 85.50
072-2390-029-0000	Developed Parcel	Low Density Residential	1.0000	\$ 85.50
072-2390-030-0000	Developed Parcel	Low Density Residential	1.0000	\$ 85.50
072-2390-031-0000	Developed Parcel	Low Density Residential	1.0000	\$ 85.50
072-2390-032-0000	Developed Parcel	Low Density Residential	1.0000	\$ 85.50
072-2390-033-0000	Developed Parcel	Low Density Residential	1.0000	\$ 85.50
072-2390-034-0000	Developed Parcel	Low Density Residential	1.0000	\$ 85.50
072-2390-036-0000	Developed Parcel	Low Density Residential	1.0000	\$ 85.50
072-2390-037-0000	Developed Parcel	Low Density Residential	1.0000	\$ 85.50
072-2390-038-0000	Developed Parcel	Low Density Residential	1.0000	\$ 85.50
072-2390-039-0000	Developed Parcel	Low Density Residential	1.0000	\$ 85.50
072-2390-040-0000	Developed Parcel	Low Density Residential	1.0000	\$ 85.50
072-2390-041-0000	Developed Parcel	Low Density Residential	1.0000	\$ 85.50
072-2390-042-0000	Developed Parcel	Low Density Residential	1.0000	\$ 85.50
072-2390-043-0000	Developed Parcel	Low Density Residential	1.0000	\$ 85.50
072-2390-044-0000	Developed Parcel	Low Density Residential	1.0000	\$ 85.50
072-2390-045-0000	Developed Parcel	Low Density Residential	1.0000	\$ 85.50
072-2390-046-0000	Developed Parcel	Low Density Residential	1.0000	\$ 85.50
072-2390-047-0000	Developed Parcel	Low Density Residential	1.0000	\$ 85.50
072-2390-048-0000	Developed Parcel	Low Density Residential	1.0000	\$ 85.50
072-2390-049-0000	Developed Parcel	Low Density Residential	1.0000	\$ 85.50
072-2390-050-0000	Developed Parcel	Low Density Residential	1.0000	\$ 85.50
072-2390-051-0000	Developed Parcel	Low Density Residential	1.0000	\$ 85.50
072-2390-052-0000	Developed Parcel	Low Density Residential	1.0000	\$ 85.50
072-2390-053-0000	Developed Parcel	Low Density Residential	1.0000	\$ 85.50
072-2390-054-0000	Developed Parcel	Low Density Residential	1.0000	\$ 85.50
072-2390-055-0000	Developed Parcel	Low Density Residential	1.0000	\$ 85.50
072-2390-056-0000	Developed Parcel	Low Density Residential	1.0000	\$ 85.50
072-2390-057-0000	Developed Parcel	Low Density Residential	1.0000	\$ 85.50
072-2390-058-0000	Developed Parcel	Low Density Residential	1.0000	\$ 85.50
072-2400-001-0000	Developed Parcel	Low Density Residential	1.0000	\$ 85.50
072-2400-002-0000	Developed Parcel	Low Density Residential	1.0000	\$ 85.50
072-2400-003-0000	Developed Parcel	Low Density Residential	1.0000	\$ 85.50
072-2400-004-0000	Developed Parcel	Low Density Residential	1.0000	\$ 85.50
072-2400-005-0000	Developed Parcel	Low Density Residential	1.0000	\$ 85.50
072-2400-006-0000	Developed Parcel	Low Density Residential	1.0000	\$ 85.50
072-2400-007-0000	Developed Parcel	Low Density Residential	1.0000	\$ 85.50
072-2400-008-0000	Developed Parcel	Low Density Residential	1.0000	\$ 85.50

City of Rancho Cordova **ATTACHMENT 3**
ITEM 17.5. Transit Related Services Benefit District Exhibit A to the Resolution
Fiscal Year 2023-24 Charge Roll

APN	Development Status	Land Use	EDU	Levy Amount
072-2400-009-0000	Developed Parcel	Low Density Residential	1.0000	\$ 85.50
072-2400-010-0000	Developed Parcel	Low Density Residential	1.0000	\$ 85.50
072-2400-011-0000	Developed Parcel	Low Density Residential	1.0000	\$ 85.50
072-2400-012-0000	Developed Parcel	Low Density Residential	1.0000	\$ 85.50
072-2400-013-0000	Developed Parcel	Low Density Residential	1.0000	\$ 85.50
072-2400-014-0000	Developed Parcel	Low Density Residential	1.0000	\$ 85.50
072-2400-015-0000	Developed Parcel	Low Density Residential	1.0000	\$ 85.50
072-2400-016-0000	Developed Parcel	Low Density Residential	1.0000	\$ 85.50
072-2400-017-0000	Developed Parcel	Low Density Residential	1.0000	\$ 85.50
072-2400-018-0000	Developed Parcel	Low Density Residential	1.0000	\$ 85.50
072-2400-019-0000	Developed Parcel	Low Density Residential	1.0000	\$ 85.50
072-2400-020-0000	Developed Parcel	Low Density Residential	1.0000	\$ 85.50
072-2400-021-0000	Developed Parcel	Low Density Residential	1.0000	\$ 85.50
072-2400-022-0000	Developed Parcel	Low Density Residential	1.0000	\$ 85.50
072-2400-023-0000	Developed Parcel	Low Density Residential	1.0000	\$ 85.50
072-2400-024-0000	Developed Parcel	Low Density Residential	1.0000	\$ 85.50
072-2400-025-0000	Developed Parcel	Low Density Residential	1.0000	\$ 85.50
072-2400-026-0000	Developed Parcel	Low Density Residential	1.0000	\$ 85.50
072-2400-027-0000	Developed Parcel	Low Density Residential	1.0000	\$ 85.50
072-2400-028-0000	Developed Parcel	Low Density Residential	1.0000	\$ 85.50
072-2400-029-0000	Developed Parcel	Low Density Residential	1.0000	\$ 85.50
072-2400-030-0000	Developed Parcel	Low Density Residential	1.0000	\$ 85.50
072-2400-031-0000	Developed Parcel	Low Density Residential	1.0000	\$ 85.50
072-2400-032-0000	Developed Parcel	Low Density Residential	1.0000	\$ 85.50
072-2400-033-0000	Developed Parcel	Low Density Residential	1.0000	\$ 85.50
072-2400-034-0000	Developed Parcel	Low Density Residential	1.0000	\$ 85.50
072-2400-035-0000	Developed Parcel	Low Density Residential	1.0000	\$ 85.50
072-2400-036-0000	Developed Parcel	Low Density Residential	1.0000	\$ 85.50
072-2400-037-0000	Developed Parcel	Low Density Residential	1.0000	\$ 85.50
072-2400-038-0000	Developed Parcel	Low Density Residential	1.0000	\$ 85.50
072-2400-039-0000	Developed Parcel	Low Density Residential	1.0000	\$ 85.50
072-2400-040-0000	Developed Parcel	Low Density Residential	1.0000	\$ 85.50
072-2400-041-0000	Developed Parcel	Low Density Residential	1.0000	\$ 85.50
072-2400-042-0000	Developed Parcel	Low Density Residential	1.0000	\$ 85.50
072-2400-043-0000	Developed Parcel	Low Density Residential	1.0000	\$ 85.50
072-2400-044-0000	Developed Parcel	Low Density Residential	1.0000	\$ 85.50
072-2460-001-0000	Developed Parcel	Low Density Residential	1.0000	\$ 85.50
072-2460-002-0000	Developed Parcel	Low Density Residential	1.0000	\$ 85.50
072-2460-003-0000	Developed Parcel	Low Density Residential	1.0000	\$ 85.50
072-2460-004-0000	Developed Parcel	Low Density Residential	1.0000	\$ 85.50
072-2460-005-0000	Developed Parcel	Low Density Residential	1.0000	\$ 85.50
072-2460-006-0000	Developed Parcel	Low Density Residential	1.0000	\$ 85.50
072-2460-007-0000	Developed Parcel	Low Density Residential	1.0000	\$ 85.50
072-2460-008-0000	Developed Parcel	Low Density Residential	1.0000	\$ 85.50
072-2460-009-0000	Developed Parcel	Low Density Residential	1.0000	\$ 85.50

City of Rancho Cordova **ATTACHMENT 3**
ITEM 17.5. Transit Related Services Benefit District Exhibit A to the Resolution
Fiscal Year 2023-24 Charge Roll

APN	Development Status	Land Use	EDU	Levy Amount
072-2460-010-0000	Developed Parcel	Low Density Residential	1.0000	\$ 85.50
072-2460-011-0000	Developed Parcel	Low Density Residential	1.0000	\$ 85.50
072-2460-012-0000	Developed Parcel	Low Density Residential	1.0000	\$ 85.50
072-2460-013-0000	Developed Parcel	Low Density Residential	1.0000	\$ 85.50
072-2460-014-0000	Developed Parcel	Low Density Residential	1.0000	\$ 85.50
072-2460-015-0000	Developed Parcel	Low Density Residential	1.0000	\$ 85.50
072-2460-016-0000	Developed Parcel	Low Density Residential	1.0000	\$ 85.50
072-2460-017-0000	Developed Parcel	Low Density Residential	1.0000	\$ 85.50
072-2460-018-0000	Developed Parcel	Low Density Residential	1.0000	\$ 85.50
072-2460-019-0000	Developed Parcel	Low Density Residential	1.0000	\$ 85.50
072-2460-020-0000	Developed Parcel	Low Density Residential	1.0000	\$ 85.50
072-2460-021-0000	Developed Parcel	Low Density Residential	1.0000	\$ 85.50
072-2460-022-0000	Developed Parcel	Low Density Residential	1.0000	\$ 85.50
072-2460-023-0000	Developed Parcel	Low Density Residential	1.0000	\$ 85.50
072-2460-024-0000	Developed Parcel	Low Density Residential	1.0000	\$ 85.50
072-2460-025-0000	Developed Parcel	Low Density Residential	1.0000	\$ 85.50
072-2460-026-0000	Developed Parcel	Low Density Residential	1.0000	\$ 85.50
072-2460-027-0000	Developed Parcel	Low Density Residential	1.0000	\$ 85.50
072-2460-028-0000	Developed Parcel	Low Density Residential	1.0000	\$ 85.50
072-2460-029-0000	Developed Parcel	Low Density Residential	1.0000	\$ 85.50
072-2460-030-0000	Developed Parcel	Low Density Residential	1.0000	\$ 85.50
072-2460-031-0000	Developed Parcel	Low Density Residential	1.0000	\$ 85.50
072-2460-032-0000	Developed Parcel	Low Density Residential	1.0000	\$ 85.50
072-2460-033-0000	Developed Parcel	Low Density Residential	1.0000	\$ 85.50
072-2460-034-0000	Developed Parcel	Low Density Residential	1.0000	\$ 85.50
072-2460-035-0000	Developed Parcel	Low Density Residential	1.0000	\$ 85.50
072-2460-036-0000	Developed Parcel	Low Density Residential	1.0000	\$ 85.50
072-2460-037-0000	Developed Parcel	Low Density Residential	1.0000	\$ 85.50
072-2460-038-0000	Developed Parcel	Low Density Residential	1.0000	\$ 85.50
072-2460-039-0000	Developed Parcel	Low Density Residential	1.0000	\$ 85.50
072-2460-040-0000	Developed Parcel	Low Density Residential	1.0000	\$ 85.50
072-2460-041-0000	Developed Parcel	Low Density Residential	1.0000	\$ 85.50
072-2460-042-0000	Developed Parcel	Low Density Residential	1.0000	\$ 85.50
072-2460-043-0000	Developed Parcel	Low Density Residential	1.0000	\$ 85.50
072-2460-044-0000	Developed Parcel	Low Density Residential	1.0000	\$ 85.50
072-2460-045-0000	Developed Parcel	Low Density Residential	1.0000	\$ 85.50
072-2460-046-0000	Developed Parcel	Low Density Residential	1.0000	\$ 85.50
072-2470-001-0000	Developed Parcel	Low Density Residential	1.0000	\$ 85.50
072-2470-002-0000	Developed Parcel	Low Density Residential	1.0000	\$ 85.50
072-2470-003-0000	Developed Parcel	Low Density Residential	1.0000	\$ 85.50
072-2470-004-0000	Developed Parcel	Low Density Residential	1.0000	\$ 85.50
072-2470-005-0000	Developed Parcel	Low Density Residential	1.0000	\$ 85.50
072-2470-006-0000	Developed Parcel	Low Density Residential	1.0000	\$ 85.50
072-2470-007-0000	Developed Parcel	Low Density Residential	1.0000	\$ 85.50
072-2470-008-0000	Developed Parcel	Low Density Residential	1.0000	\$ 85.50

City of Rancho Cordova **ATTACHMENT 3**
ITEM 17.5. Transit Related Services Benefit District Exhibit A to the Resolution
Fiscal Year 2023-24 Charge Roll

APN	Development Status	Land Use	EDU	Levy Amount
072-2470-009-0000	Developed Parcel	Low Density Residential	1.0000	\$ 85.50
072-2470-010-0000	Developed Parcel	Low Density Residential	1.0000	\$ 85.50
072-2470-011-0000	Developed Parcel	Low Density Residential	1.0000	\$ 85.50
072-2470-012-0000	Developed Parcel	Low Density Residential	1.0000	\$ 85.50
072-2470-013-0000	Developed Parcel	Low Density Residential	1.0000	\$ 85.50
072-2470-014-0000	Developed Parcel	Low Density Residential	1.0000	\$ 85.50
072-2470-015-0000	Developed Parcel	Low Density Residential	1.0000	\$ 85.50
072-2470-016-0000	Developed Parcel	Low Density Residential	1.0000	\$ 85.50
072-2470-017-0000	Developed Parcel	Low Density Residential	1.0000	\$ 85.50
072-2470-018-0000	Developed Parcel	Low Density Residential	1.0000	\$ 85.50
072-2470-019-0000	Developed Parcel	Low Density Residential	1.0000	\$ 85.50
072-2470-020-0000	Developed Parcel	Low Density Residential	1.0000	\$ 85.50
072-2470-021-0000	Developed Parcel	Low Density Residential	1.0000	\$ 85.50
072-2470-022-0000	Developed Parcel	Low Density Residential	1.0000	\$ 85.50
072-2470-023-0000	Developed Parcel	Low Density Residential	1.0000	\$ 85.50
072-2470-024-0000	Developed Parcel	Low Density Residential	1.0000	\$ 85.50
072-2470-025-0000	Developed Parcel	Low Density Residential	1.0000	\$ 85.50
072-2470-026-0000	Developed Parcel	Low Density Residential	1.0000	\$ 85.50
072-2470-027-0000	Developed Parcel	Low Density Residential	1.0000	\$ 85.50
072-2470-028-0000	Developed Parcel	Low Density Residential	1.0000	\$ 85.50
072-2470-029-0000	Developed Parcel	Low Density Residential	1.0000	\$ 85.50
072-2470-030-0000	Developed Parcel	Low Density Residential	1.0000	\$ 85.50
072-2470-031-0000	Developed Parcel	Low Density Residential	1.0000	\$ 85.50
072-2470-032-0000	Developed Parcel	Low Density Residential	1.0000	\$ 85.50
072-2470-033-0000	Developed Parcel	Low Density Residential	1.0000	\$ 85.50
072-2470-034-0000	Developed Parcel	Low Density Residential	1.0000	\$ 85.50
072-2470-035-0000	Developed Parcel	Low Density Residential	1.0000	\$ 85.50
072-2470-036-0000	Developed Parcel	Low Density Residential	1.0000	\$ 85.50
072-2470-037-0000	Developed Parcel	Low Density Residential	1.0000	\$ 85.50
072-2470-038-0000	Developed Parcel	Low Density Residential	1.0000	\$ 85.50
072-2470-039-0000	Developed Parcel	Low Density Residential	1.0000	\$ 85.50
072-2470-040-0000	Developed Parcel	Low Density Residential	1.0000	\$ 85.50
072-2470-041-0000	Developed Parcel	Low Density Residential	1.0000	\$ 85.50
072-2470-042-0000	Developed Parcel	Low Density Residential	1.0000	\$ 85.50
072-2470-043-0000	Developed Parcel	Low Density Residential	1.0000	\$ 85.50
072-2470-044-0000	Developed Parcel	Low Density Residential	1.0000	\$ 85.50
072-2470-045-0000	Developed Parcel	Low Density Residential	1.0000	\$ 85.50
072-2470-046-0000	Developed Parcel	Low Density Residential	1.0000	\$ 85.50
072-2470-047-0000	Developed Parcel	Low Density Residential	1.0000	\$ 85.50
072-2470-048-0000	Developed Parcel	Low Density Residential	1.0000	\$ 85.50
072-2470-049-0000	Developed Parcel	Low Density Residential	1.0000	\$ 85.50
072-2470-050-0000	Developed Parcel	Low Density Residential	1.0000	\$ 85.50
072-2470-051-0000	Developed Parcel	Low Density Residential	1.0000	\$ 85.50
072-2470-052-0000	Developed Parcel	Low Density Residential	1.0000	\$ 85.50
072-2470-053-0000	Developed Parcel	Low Density Residential	1.0000	\$ 85.50

City of Rancho Cordova **ATTACHMENT 3**
ITEM 17.5. Transit Related Services Benefit District Exhibit A to the Resolution
Fiscal Year 2023-24 Charge Roll

APN	Development Status	Land Use	EDU	Levy Amount
072-2470-054-0000	Developed Parcel	Low Density Residential	1.0000	\$ 85.50
072-2470-055-0000	Developed Parcel	Low Density Residential	1.0000	\$ 85.50
072-2470-056-0000	Developed Parcel	Low Density Residential	1.0000	\$ 85.50
072-2470-057-0000	Developed Parcel	Low Density Residential	1.0000	\$ 85.50
072-2470-058-0000	Developed Parcel	Low Density Residential	1.0000	\$ 85.50
072-2470-059-0000	Developed Parcel	Low Density Residential	1.0000	\$ 85.50
072-2470-060-0000	Developed Parcel	Low Density Residential	1.0000	\$ 85.50
072-2480-001-0000	Developed Parcel	Low Density Residential	1.0000	\$ 85.50
072-2480-002-0000	Developed Parcel	Low Density Residential	1.0000	\$ 85.50
072-2480-003-0000	Developed Parcel	Low Density Residential	1.0000	\$ 85.50
072-2480-004-0000	Developed Parcel	Low Density Residential	1.0000	\$ 85.50
072-2480-005-0000	Developed Parcel	Low Density Residential	1.0000	\$ 85.50
072-2480-006-0000	Developed Parcel	Low Density Residential	1.0000	\$ 85.50
072-2480-007-0000	Developed Parcel	Low Density Residential	1.0000	\$ 85.50
072-2480-008-0000	Developed Parcel	Low Density Residential	1.0000	\$ 85.50
072-2480-009-0000	Developed Parcel	Low Density Residential	1.0000	\$ 85.50
072-2480-010-0000	Developed Parcel	Low Density Residential	1.0000	\$ 85.50
072-2480-011-0000	Developed Parcel	Low Density Residential	1.0000	\$ 85.50
072-2480-012-0000	Developed Parcel	Low Density Residential	1.0000	\$ 85.50
072-2480-013-0000	Developed Parcel	Low Density Residential	1.0000	\$ 85.50
072-2480-014-0000	Developed Parcel	Low Density Residential	1.0000	\$ 85.50
072-2480-015-0000	Developed Parcel	Low Density Residential	1.0000	\$ 85.50
072-2480-016-0000	Developed Parcel	Low Density Residential	1.0000	\$ 85.50
072-2480-017-0000	Developed Parcel	Low Density Residential	1.0000	\$ 85.50
072-2480-018-0000	Developed Parcel	Low Density Residential	1.0000	\$ 85.50
072-2480-019-0000	Developed Parcel	Low Density Residential	1.0000	\$ 85.50
072-2480-020-0000	Developed Parcel	Low Density Residential	1.0000	\$ 85.50
072-2480-021-0000	Developed Parcel	Low Density Residential	1.0000	\$ 85.50
072-2480-022-0000	Developed Parcel	Low Density Residential	1.0000	\$ 85.50
072-2480-023-0000	Developed Parcel	Low Density Residential	1.0000	\$ 85.50
072-2480-024-0000	Developed Parcel	Low Density Residential	1.0000	\$ 85.50
072-2480-025-0000	Developed Parcel	Low Density Residential	1.0000	\$ 85.50
072-2480-026-0000	Developed Parcel	Low Density Residential	1.0000	\$ 85.50
072-2480-027-0000	Developed Parcel	Low Density Residential	1.0000	\$ 85.50
072-2480-028-0000	Developed Parcel	Low Density Residential	1.0000	\$ 85.50
072-2480-029-0000	Developed Parcel	Low Density Residential	1.0000	\$ 85.50
072-2480-030-0000	Developed Parcel	Low Density Residential	1.0000	\$ 85.50
072-2480-031-0000	Developed Parcel	Low Density Residential	1.0000	\$ 85.50
072-2480-032-0000	Developed Parcel	Low Density Residential	1.0000	\$ 85.50
072-2480-033-0000	Developed Parcel	Low Density Residential	1.0000	\$ 85.50
072-2480-034-0000	Developed Parcel	Low Density Residential	1.0000	\$ 85.50
072-2480-035-0000	Developed Parcel	Low Density Residential	1.0000	\$ 85.50
072-2480-036-0000	Developed Parcel	Low Density Residential	1.0000	\$ 85.50
072-2480-037-0000	Developed Parcel	Low Density Residential	1.0000	\$ 85.50
072-2480-038-0000	Developed Parcel	Low Density Residential	1.0000	\$ 85.50

City of Rancho Cordova **ATTACHMENT 3**
ITEM 17.5. Transit Related Services Benefit District Exhibit A to the Resolution
Fiscal Year 2023-24 Charge Roll

APN	Development Status	Land Use	EDU	Levy Amount
072-2480-039-0000	Developed Parcel	Low Density Residential	1.0000	\$ 85.50
072-2480-040-0000	Developed Parcel	Low Density Residential	1.0000	\$ 85.50
072-2480-041-0000	Developed Parcel	Low Density Residential	1.0000	\$ 85.50
072-2480-042-0000	Developed Parcel	Low Density Residential	1.0000	\$ 85.50
072-2480-043-0000	Developed Parcel	Low Density Residential	1.0000	\$ 85.50
072-2480-044-0000	Developed Parcel	Low Density Residential	1.0000	\$ 85.50
072-2480-045-0000	Developed Parcel	Low Density Residential	1.0000	\$ 85.50
072-2480-046-0000	Developed Parcel	Low Density Residential	1.0000	\$ 85.50
072-2480-047-0000	Developed Parcel	Low Density Residential	1.0000	\$ 85.50
072-2480-048-0000	Developed Parcel	Low Density Residential	1.0000	\$ 85.50
072-2480-049-0000	Developed Parcel	Low Density Residential	1.0000	\$ 85.50
072-2480-050-0000	Developed Parcel	Low Density Residential	1.0000	\$ 85.50
072-2480-051-0000	Developed Parcel	Low Density Residential	1.0000	\$ 85.50
072-2480-052-0000	Developed Parcel	Low Density Residential	1.0000	\$ 85.50
072-2520-001-0000	Developed Parcel	Low Density Residential	1.0000	\$ 85.50
072-2520-002-0000	Developed Parcel	Low Density Residential	1.0000	\$ 85.50
072-2520-003-0000	Developed Parcel	Low Density Residential	1.0000	\$ 85.50
072-2520-004-0000	Developed Parcel	Low Density Residential	1.0000	\$ 85.50
072-2520-005-0000	Developed Parcel	Low Density Residential	1.0000	\$ 85.50
072-2520-006-0000	Developed Parcel	Low Density Residential	1.0000	\$ 85.50
072-2520-007-0000	Developed Parcel	Low Density Residential	1.0000	\$ 85.50
072-2520-008-0000	Developed Parcel	Low Density Residential	1.0000	\$ 85.50
072-2520-009-0000	Developed Parcel	Low Density Residential	1.0000	\$ 85.50
072-2520-010-0000	Developed Parcel	Low Density Residential	1.0000	\$ 85.50
072-2520-011-0000	Developed Parcel	Low Density Residential	1.0000	\$ 85.50
072-2520-012-0000	Developed Parcel	Low Density Residential	1.0000	\$ 85.50
072-2520-013-0000	Developed Parcel	Low Density Residential	1.0000	\$ 85.50
072-2520-014-0000	Developed Parcel	Low Density Residential	1.0000	\$ 85.50
072-2520-015-0000	Developed Parcel	Low Density Residential	1.0000	\$ 85.50
072-2520-016-0000	Developed Parcel	Low Density Residential	1.0000	\$ 85.50
072-2520-017-0000	Developed Parcel	Low Density Residential	1.0000	\$ 85.50
072-2520-018-0000	Developed Parcel	Low Density Residential	1.0000	\$ 85.50
072-2520-019-0000	Developed Parcel	Low Density Residential	1.0000	\$ 85.50
072-2520-020-0000	Developed Parcel	Low Density Residential	1.0000	\$ 85.50
072-2520-021-0000	Developed Parcel	Low Density Residential	1.0000	\$ 85.50
072-2520-022-0000	Developed Parcel	Low Density Residential	1.0000	\$ 85.50
072-2520-023-0000	Developed Parcel	Low Density Residential	1.0000	\$ 85.50
072-2520-024-0000	Developed Parcel	Low Density Residential	1.0000	\$ 85.50
072-2520-025-0000	Developed Parcel	Low Density Residential	1.0000	\$ 85.50
072-2520-026-0000	Developed Parcel	Low Density Residential	1.0000	\$ 85.50
072-2520-027-0000	Developed Parcel	Low Density Residential	1.0000	\$ 85.50
072-2520-028-0000	Developed Parcel	Low Density Residential	1.0000	\$ 85.50
072-2520-029-0000	Developed Parcel	Low Density Residential	1.0000	\$ 85.50
072-2520-030-0000	Developed Parcel	Low Density Residential	1.0000	\$ 85.50
072-2520-031-0000	Developed Parcel	Low Density Residential	1.0000	\$ 85.50

City of Rancho Cordova **ATTACHMENT 3**
ITEM 17.5. Transit Related Services Benefit District Exhibit A to the Resolution
Fiscal Year 2023-24 Charge Roll

APN	Development Status	Land Use	EDU	Levy Amount
072-2520-032-0000	Developed Parcel	Low Density Residential	1.0000	\$ 85.50
072-2520-033-0000	Developed Parcel	Low Density Residential	1.0000	\$ 85.50
072-2530-001-0000	Developed Parcel	Low Density Residential	1.0000	\$ 85.50
072-2530-002-0000	Developed Parcel	Low Density Residential	1.0000	\$ 85.50
072-2530-003-0000	Developed Parcel	Low Density Residential	1.0000	\$ 85.50
072-2530-004-0000	Developed Parcel	Low Density Residential	1.0000	\$ 85.50
072-2530-005-0000	Developed Parcel	Low Density Residential	1.0000	\$ 85.50
072-2530-006-0000	Developed Parcel	Low Density Residential	1.0000	\$ 85.50
072-2530-007-0000	Developed Parcel	Low Density Residential	1.0000	\$ 85.50
072-2530-008-0000	Developed Parcel	Low Density Residential	1.0000	\$ 85.50
072-2530-009-0000	Developed Parcel	Low Density Residential	1.0000	\$ 85.50
072-2530-010-0000	Developed Parcel	Low Density Residential	1.0000	\$ 85.50
072-2530-011-0000	Developed Parcel	Low Density Residential	1.0000	\$ 85.50
072-2530-012-0000	Developed Parcel	Low Density Residential	1.0000	\$ 85.50
072-2530-013-0000	Developed Parcel	Low Density Residential	1.0000	\$ 85.50
072-2530-014-0000	Developed Parcel	Low Density Residential	1.0000	\$ 85.50
072-2530-015-0000	Developed Parcel	Low Density Residential	1.0000	\$ 85.50
072-2530-016-0000	Developed Parcel	Low Density Residential	1.0000	\$ 85.50
072-2530-017-0000	Developed Parcel	Low Density Residential	1.0000	\$ 85.50
072-2530-018-0000	Developed Parcel	Low Density Residential	1.0000	\$ 85.50
072-2530-019-0000	Developed Parcel	Low Density Residential	1.0000	\$ 85.50
072-2530-020-0000	Developed Parcel	Low Density Residential	1.0000	\$ 85.50
072-2530-021-0000	Developed Parcel	Low Density Residential	1.0000	\$ 85.50
072-2530-022-0000	Developed Parcel	Low Density Residential	1.0000	\$ 85.50
072-2530-023-0000	Developed Parcel	Low Density Residential	1.0000	\$ 85.50
072-2530-024-0000	Developed Parcel	Low Density Residential	1.0000	\$ 85.50
072-2530-025-0000	Developed Parcel	Low Density Residential	1.0000	\$ 85.50
072-2530-026-0000	Developed Parcel	Low Density Residential	1.0000	\$ 85.50
072-2530-027-0000	Developed Parcel	Low Density Residential	1.0000	\$ 85.50
072-2540-001-0000	Developed Parcel	Low Density Residential	1.0000	\$ 85.50
072-2540-002-0000	Developed Parcel	Low Density Residential	1.0000	\$ 85.50
072-2540-003-0000	Developed Parcel	Low Density Residential	1.0000	\$ 85.50
072-2540-004-0000	Developed Parcel	Low Density Residential	1.0000	\$ 85.50
072-2540-005-0000	Developed Parcel	Low Density Residential	1.0000	\$ 85.50
072-2540-006-0000	Developed Parcel	Low Density Residential	1.0000	\$ 85.50
072-2540-007-0000	Developed Parcel	Low Density Residential	1.0000	\$ 85.50
072-2540-008-0000	Developed Parcel	Low Density Residential	1.0000	\$ 85.50
072-2540-009-0000	Developed Parcel	Low Density Residential	1.0000	\$ 85.50
072-2540-010-0000	Developed Parcel	Low Density Residential	1.0000	\$ 85.50
072-2540-011-0000	Developed Parcel	Low Density Residential	1.0000	\$ 85.50
072-2540-012-0000	Developed Parcel	Low Density Residential	1.0000	\$ 85.50
072-2540-013-0000	Developed Parcel	Low Density Residential	1.0000	\$ 85.50
072-2540-014-0000	Developed Parcel	Low Density Residential	1.0000	\$ 85.50
072-2540-015-0000	Developed Parcel	Low Density Residential	1.0000	\$ 85.50
072-2540-016-0000	Developed Parcel	Low Density Residential	1.0000	\$ 85.50

City of Rancho Cordova **ATTACHMENT 3**
ITEM 17.5. Transit Related Services Benefit District Exhibit A to the Resolution
Fiscal Year 2023-24 Charge Roll

APN	Development Status	Land Use	EDU	Levy Amount
072-2540-017-0000	Developed Parcel	Low Density Residential	1.0000	\$ 85.50
072-2540-018-0000	Developed Parcel	Low Density Residential	1.0000	\$ 85.50
072-2540-019-0000	Developed Parcel	Low Density Residential	1.0000	\$ 85.50
072-2540-020-0000	Developed Parcel	Low Density Residential	1.0000	\$ 85.50
072-2540-021-0000	Developed Parcel	Low Density Residential	1.0000	\$ 85.50
072-2540-022-0000	Developed Parcel	Low Density Residential	1.0000	\$ 85.50
072-2540-023-0000	Developed Parcel	Low Density Residential	1.0000	\$ 85.50
072-2540-024-0000	Developed Parcel	Low Density Residential	1.0000	\$ 85.50
072-2540-025-0000	Developed Parcel	Low Density Residential	1.0000	\$ 85.50
072-2540-026-0000	Developed Parcel	Low Density Residential	1.0000	\$ 85.50
072-2540-027-0000	Developed Parcel	Low Density Residential	1.0000	\$ 85.50
072-2540-028-0000	Developed Parcel	Low Density Residential	1.0000	\$ 85.50
072-2540-029-0000	Developed Parcel	Low Density Residential	1.0000	\$ 85.50
072-2540-030-0000	Developed Parcel	Low Density Residential	1.0000	\$ 85.50
072-2540-031-0000	Developed Parcel	Low Density Residential	1.0000	\$ 85.50
072-2540-032-0000	Developed Parcel	Low Density Residential	1.0000	\$ 85.50
072-2540-033-0000	Developed Parcel	Low Density Residential	1.0000	\$ 85.50
072-2540-034-0000	Developed Parcel	Low Density Residential	1.0000	\$ 85.50
072-2540-035-0000	Developed Parcel	Low Density Residential	1.0000	\$ 85.50
072-2540-036-0000	Developed Parcel	Low Density Residential	1.0000	\$ 85.50
072-2540-037-0000	Developed Parcel	Low Density Residential	1.0000	\$ 85.50
072-2540-038-0000	Developed Parcel	Low Density Residential	1.0000	\$ 85.50
072-2540-039-0000	Developed Parcel	Low Density Residential	1.0000	\$ 85.50
072-2540-040-0000	Developed Parcel	Low Density Residential	1.0000	\$ 85.50
072-2540-041-0000	Developed Parcel	Low Density Residential	1.0000	\$ 85.50
072-2540-042-0000	Developed Parcel	Low Density Residential	1.0000	\$ 85.50
072-2540-043-0000	Developed Parcel	Low Density Residential	1.0000	\$ 85.50
072-2540-044-0000	Developed Parcel	Low Density Residential	1.0000	\$ 85.50
072-2540-045-0000	Developed Parcel	Low Density Residential	1.0000	\$ 85.50
072-2540-046-0000	Developed Parcel	Low Density Residential	1.0000	\$ 85.50
072-2540-047-0000	Developed Parcel	Low Density Residential	1.0000	\$ 85.50
072-2540-048-0000	Developed Parcel	Low Density Residential	1.0000	\$ 85.50
072-2550-001-0000	Developed Parcel	Low Density Residential	1.0000	\$ 85.50
072-2550-002-0000	Developed Parcel	Low Density Residential	1.0000	\$ 85.50
072-2550-003-0000	Developed Parcel	Low Density Residential	1.0000	\$ 85.50
072-2550-004-0000	Developed Parcel	Low Density Residential	1.0000	\$ 85.50
072-2550-005-0000	Developed Parcel	Low Density Residential	1.0000	\$ 85.50
072-2550-006-0000	Developed Parcel	Low Density Residential	1.0000	\$ 85.50
072-2550-007-0000	Developed Parcel	Low Density Residential	1.0000	\$ 85.50
072-2550-008-0000	Developed Parcel	Low Density Residential	1.0000	\$ 85.50
072-2550-009-0000	Developed Parcel	Low Density Residential	1.0000	\$ 85.50
072-2550-010-0000	Developed Parcel	Low Density Residential	1.0000	\$ 85.50
072-2550-011-0000	Developed Parcel	Low Density Residential	1.0000	\$ 85.50
072-2550-012-0000	Developed Parcel	Low Density Residential	1.0000	\$ 85.50
072-2550-013-0000	Developed Parcel	Low Density Residential	1.0000	\$ 85.50

City of Rancho Cordova **ATTACHMENT 3**
ITEM 17.5. Transit Related Services Benefit District Exhibit A to the Resolution
Fiscal Year 2023-24 Charge Roll

APN	Development Status	Land Use	EDU	Levy Amount
072-2550-014-0000	Developed Parcel	Low Density Residential	1.0000	\$ 85.50
072-2550-015-0000	Developed Parcel	Low Density Residential	1.0000	\$ 85.50
072-2550-016-0000	Developed Parcel	Low Density Residential	1.0000	\$ 85.50
072-2550-017-0000	Developed Parcel	Low Density Residential	1.0000	\$ 85.50
072-2550-018-0000	Developed Parcel	Low Density Residential	1.0000	\$ 85.50
072-2550-019-0000	Developed Parcel	Low Density Residential	1.0000	\$ 85.50
072-2550-020-0000	Developed Parcel	Low Density Residential	1.0000	\$ 85.50
072-2550-021-0000	Developed Parcel	Low Density Residential	1.0000	\$ 85.50
072-2550-022-0000	Developed Parcel	Low Density Residential	1.0000	\$ 85.50
072-2550-023-0000	Developed Parcel	Low Density Residential	1.0000	\$ 85.50
072-2550-024-0000	Developed Parcel	Low Density Residential	1.0000	\$ 85.50
072-2550-025-0000	Developed Parcel	Low Density Residential	1.0000	\$ 85.50
072-2550-026-0000	Developed Parcel	Low Density Residential	1.0000	\$ 85.50
072-2550-027-0000	Developed Parcel	Low Density Residential	1.0000	\$ 85.50
072-2550-028-0000	Developed Parcel	Low Density Residential	1.0000	\$ 85.50
072-2550-029-0000	Developed Parcel	Low Density Residential	1.0000	\$ 85.50
072-2550-030-0000	Developed Parcel	Low Density Residential	1.0000	\$ 85.50
072-2550-031-0000	Developed Parcel	Low Density Residential	1.0000	\$ 85.50
072-2550-032-0000	Developed Parcel	Low Density Residential	1.0000	\$ 85.50
072-2550-033-0000	Developed Parcel	Low Density Residential	1.0000	\$ 85.50
072-2550-034-0000	Developed Parcel	Low Density Residential	1.0000	\$ 85.50
072-2560-001-0000	Developed Parcel	Low Density Residential	1.0000	\$ 85.50
072-2560-002-0000	Developed Parcel	Low Density Residential	1.0000	\$ 85.50
072-2560-003-0000	Developed Parcel	Low Density Residential	1.0000	\$ 85.50
072-2560-004-0000	Developed Parcel	Low Density Residential	1.0000	\$ 85.50
072-2560-005-0000	Developed Parcel	Low Density Residential	1.0000	\$ 85.50
072-2560-006-0000	Developed Parcel	Low Density Residential	1.0000	\$ 85.50
072-2560-007-0000	Developed Parcel	Low Density Residential	1.0000	\$ 85.50
072-2560-008-0000	Developed Parcel	Low Density Residential	1.0000	\$ 85.50
072-2560-009-0000	Developed Parcel	Low Density Residential	1.0000	\$ 85.50
072-2560-010-0000	Developed Parcel	Low Density Residential	1.0000	\$ 85.50
072-2560-011-0000	Developed Parcel	Low Density Residential	1.0000	\$ 85.50
072-2560-012-0000	Developed Parcel	Low Density Residential	1.0000	\$ 85.50
072-2560-013-0000	Developed Parcel	Low Density Residential	1.0000	\$ 85.50
072-2560-014-0000	Developed Parcel	Low Density Residential	1.0000	\$ 85.50
072-2560-015-0000	Developed Parcel	Low Density Residential	1.0000	\$ 85.50
072-2560-016-0000	Developed Parcel	Low Density Residential	1.0000	\$ 85.50
072-2560-017-0000	Developed Parcel	Low Density Residential	1.0000	\$ 85.50
072-2560-018-0000	Developed Parcel	Low Density Residential	1.0000	\$ 85.50
072-2560-019-0000	Developed Parcel	Low Density Residential	1.0000	\$ 85.50
072-2560-020-0000	Developed Parcel	Low Density Residential	1.0000	\$ 85.50
072-2560-021-0000	Developed Parcel	Low Density Residential	1.0000	\$ 85.50
072-2560-022-0000	Developed Parcel	Low Density Residential	1.0000	\$ 85.50
072-2560-023-0000	Developed Parcel	Low Density Residential	1.0000	\$ 85.50
072-2560-024-0000	Developed Parcel	Low Density Residential	1.0000	\$ 85.50

City of Rancho Cordova **ATTACHMENT 3**
ITEM 17.5. Transit Related Services Benefit District Exhibit A to the Resolution
Fiscal Year 2023-24 Charge Roll

APN	Development Status	Land Use	EDU	Levy Amount
072-2560-025-0000	Developed Parcel	Low Density Residential	1.0000	\$ 85.50
072-2560-026-0000	Developed Parcel	Low Density Residential	1.0000	\$ 85.50
072-2560-027-0000	Developed Parcel	Low Density Residential	1.0000	\$ 85.50
072-2560-028-0000	Developed Parcel	Low Density Residential	1.0000	\$ 85.50
072-2560-029-0000	Developed Parcel	Low Density Residential	1.0000	\$ 85.50
072-2560-030-0000	Developed Parcel	Low Density Residential	1.0000	\$ 85.50
072-2560-031-0000	Developed Parcel	Low Density Residential	1.0000	\$ 85.50
072-2560-032-0000	Developed Parcel	Low Density Residential	1.0000	\$ 85.50
072-2560-033-0000	Developed Parcel	Low Density Residential	1.0000	\$ 85.50
072-2560-034-0000	Developed Parcel	Low Density Residential	1.0000	\$ 85.50
072-2560-035-0000	Developed Parcel	Low Density Residential	1.0000	\$ 85.50
072-2560-036-0000	Developed Parcel	Low Density Residential	1.0000	\$ 85.50
072-2560-037-0000	Developed Parcel	Low Density Residential	1.0000	\$ 85.50
072-2560-038-0000	Developed Parcel	Low Density Residential	1.0000	\$ 85.50
072-2560-039-0000	Developed Parcel	Low Density Residential	1.0000	\$ 85.50
072-2560-040-0000	Developed Parcel	Low Density Residential	1.0000	\$ 85.50
072-2560-041-0000	Developed Parcel	Low Density Residential	1.0000	\$ 85.50
072-2560-042-0000	Developed Parcel	Low Density Residential	1.0000	\$ 85.50
072-2560-043-0000	Developed Parcel	Low Density Residential	1.0000	\$ 85.50
072-2560-044-0000	Developed Parcel	Low Density Residential	1.0000	\$ 85.50
072-2560-045-0000	Developed Parcel	Low Density Residential	1.0000	\$ 85.50
072-2570-001-0000	Developed Parcel	Low Density Residential	1.0000	\$ 85.50
072-2570-002-0000	Developed Parcel	Low Density Residential	1.0000	\$ 85.50
072-2570-003-0000	Developed Parcel	Low Density Residential	1.0000	\$ 85.50
072-2570-004-0000	Developed Parcel	Low Density Residential	1.0000	\$ 85.50
072-2570-005-0000	Developed Parcel	Low Density Residential	1.0000	\$ 85.50
072-2570-006-0000	Developed Parcel	Low Density Residential	1.0000	\$ 85.50
072-2570-007-0000	Developed Parcel	Low Density Residential	1.0000	\$ 85.50
072-2570-008-0000	Developed Parcel	Low Density Residential	1.0000	\$ 85.50
072-2570-009-0000	Developed Parcel	Low Density Residential	1.0000	\$ 85.50
072-2570-010-0000	Developed Parcel	Low Density Residential	1.0000	\$ 85.50
072-2570-011-0000	Developed Parcel	Low Density Residential	1.0000	\$ 85.50
072-2570-012-0000	Developed Parcel	Low Density Residential	1.0000	\$ 85.50
072-2570-013-0000	Developed Parcel	Low Density Residential	1.0000	\$ 85.50
072-2570-014-0000	Developed Parcel	Low Density Residential	1.0000	\$ 85.50
072-2570-015-0000	Developed Parcel	Low Density Residential	1.0000	\$ 85.50
072-2570-016-0000	Developed Parcel	Low Density Residential	1.0000	\$ 85.50
072-2570-017-0000	Developed Parcel	Low Density Residential	1.0000	\$ 85.50
072-2570-018-0000	Developed Parcel	Low Density Residential	1.0000	\$ 85.50
072-2570-019-0000	Developed Parcel	Low Density Residential	1.0000	\$ 85.50
072-2570-020-0000	Developed Parcel	Low Density Residential	1.0000	\$ 85.50
072-2570-021-0000	Developed Parcel	Low Density Residential	1.0000	\$ 85.50
072-2570-022-0000	Developed Parcel	Low Density Residential	1.0000	\$ 85.50
072-2570-023-0000	Developed Parcel	Low Density Residential	1.0000	\$ 85.50
072-2570-024-0000	Developed Parcel	Low Density Residential	1.0000	\$ 85.50

City of Rancho Cordova **ATTACHMENT 3**
ITEM 17.5. Transit Related Services Benefit District Exhibit A to the Resolution
Fiscal Year 2023-24 Charge Roll

APN	Development Status	Land Use	EDU	Levy Amount
072-2570-025-0000	Developed Parcel	Low Density Residential	1.0000	\$ 85.50
072-2570-026-0000	Developed Parcel	Low Density Residential	1.0000	\$ 85.50
072-2570-027-0000	Developed Parcel	Low Density Residential	1.0000	\$ 85.50
072-2570-028-0000	Developed Parcel	Low Density Residential	1.0000	\$ 85.50
072-2570-029-0000	Developed Parcel	Low Density Residential	1.0000	\$ 85.50
072-2570-030-0000	Developed Parcel	Low Density Residential	1.0000	\$ 85.50
072-2570-031-0000	Developed Parcel	Low Density Residential	1.0000	\$ 85.50
072-2570-032-0000	Developed Parcel	Low Density Residential	1.0000	\$ 85.50
072-2570-033-0000	Developed Parcel	Low Density Residential	1.0000	\$ 85.50
072-2570-034-0000	Developed Parcel	Low Density Residential	1.0000	\$ 85.50
072-2570-035-0000	Developed Parcel	Low Density Residential	1.0000	\$ 85.50
072-2570-036-0000	Developed Parcel	Low Density Residential	1.0000	\$ 85.50
072-2570-037-0000	Developed Parcel	Low Density Residential	1.0000	\$ 85.50
072-2570-038-0000	Developed Parcel	Low Density Residential	1.0000	\$ 85.50
072-2570-039-0000	Developed Parcel	Low Density Residential	1.0000	\$ 85.50
072-2570-040-0000	Developed Parcel	Low Density Residential	1.0000	\$ 85.50
072-2570-041-0000	Developed Parcel	Low Density Residential	1.0000	\$ 85.50
072-2570-042-0000	Developed Parcel	Low Density Residential	1.0000	\$ 85.50
072-2570-043-0000	Developed Parcel	Low Density Residential	1.0000	\$ 85.50
072-2570-044-0000	Developed Parcel	Low Density Residential	1.0000	\$ 85.50
072-2570-045-0000	Developed Parcel	Low Density Residential	1.0000	\$ 85.50
072-2580-001-0000	Developed Parcel	Low Density Residential	1.0000	\$ 85.50
072-2580-002-0000	Developed Parcel	Low Density Residential	1.0000	\$ 85.50
072-2580-003-0000	Developed Parcel	Low Density Residential	1.0000	\$ 85.50
072-2580-004-0000	Developed Parcel	Low Density Residential	1.0000	\$ 85.50
072-2580-005-0000	Developed Parcel	Low Density Residential	1.0000	\$ 85.50
072-2580-006-0000	Developed Parcel	Low Density Residential	1.0000	\$ 85.50
072-2580-007-0000	Developed Parcel	Low Density Residential	1.0000	\$ 85.50
072-2580-008-0000	Developed Parcel	Low Density Residential	1.0000	\$ 85.50
072-2580-009-0000	Developed Parcel	Low Density Residential	1.0000	\$ 85.50
072-2580-010-0000	Developed Parcel	Low Density Residential	1.0000	\$ 85.50
072-2580-011-0000	Developed Parcel	Low Density Residential	1.0000	\$ 85.50
072-2580-012-0000	Developed Parcel	Low Density Residential	1.0000	\$ 85.50
072-2580-013-0000	Developed Parcel	Low Density Residential	1.0000	\$ 85.50
072-2580-014-0000	Developed Parcel	Low Density Residential	1.0000	\$ 85.50
072-2580-015-0000	Developed Parcel	Low Density Residential	1.0000	\$ 85.50
072-2580-016-0000	Developed Parcel	Low Density Residential	1.0000	\$ 85.50
072-2580-017-0000	Developed Parcel	Low Density Residential	1.0000	\$ 85.50
072-2580-018-0000	Developed Parcel	Low Density Residential	1.0000	\$ 85.50
072-2580-019-0000	Developed Parcel	Low Density Residential	1.0000	\$ 85.50
072-2580-020-0000	Developed Parcel	Low Density Residential	1.0000	\$ 85.50
072-2580-021-0000	Developed Parcel	Low Density Residential	1.0000	\$ 85.50
072-2580-022-0000	Developed Parcel	Low Density Residential	1.0000	\$ 85.50
072-2580-023-0000	Developed Parcel	Low Density Residential	1.0000	\$ 85.50
072-2580-024-0000	Developed Parcel	Low Density Residential	1.0000	\$ 85.50

City of Rancho Cordova **ATTACHMENT 3**
ITEM 17.5. Transit Related Services Benefit District Exhibit A to the Resolution
Fiscal Year 2023-24 Charge Roll

APN	Development Status	Land Use	EDU	Levy Amount
072-2580-025-0000	Developed Parcel	Low Density Residential	1.0000	\$ 85.50
072-2580-026-0000	Developed Parcel	Low Density Residential	1.0000	\$ 85.50
072-2580-027-0000	Developed Parcel	Low Density Residential	1.0000	\$ 85.50
072-2580-028-0000	Developed Parcel	Low Density Residential	1.0000	\$ 85.50
072-2580-029-0000	Developed Parcel	Low Density Residential	1.0000	\$ 85.50
072-2580-030-0000	Developed Parcel	Low Density Residential	1.0000	\$ 85.50
072-2580-031-0000	Developed Parcel	Low Density Residential	1.0000	\$ 85.50
072-2580-032-0000	Developed Parcel	Low Density Residential	1.0000	\$ 85.50
072-2580-033-0000	Developed Parcel	Low Density Residential	1.0000	\$ 85.50
072-2580-034-0000	Developed Parcel	Low Density Residential	1.0000	\$ 85.50
072-2580-035-0000	Developed Parcel	Low Density Residential	1.0000	\$ 85.50
072-2580-036-0000	Developed Parcel	Low Density Residential	1.0000	\$ 85.50
072-2580-037-0000	Developed Parcel	Low Density Residential	1.0000	\$ 85.50
072-2580-038-0000	Developed Parcel	Low Density Residential	1.0000	\$ 85.50
072-2580-039-0000	Developed Parcel	Low Density Residential	1.0000	\$ 85.50
072-2580-040-0000	Developed Parcel	Low Density Residential	1.0000	\$ 85.50
072-2580-041-0000	Developed Parcel	Low Density Residential	1.0000	\$ 85.50
072-2580-042-0000	Developed Parcel	Low Density Residential	1.0000	\$ 85.50
072-2580-043-0000	Developed Parcel	Low Density Residential	1.0000	\$ 85.50
072-2580-044-0000	Developed Parcel	Low Density Residential	1.0000	\$ 85.50
072-2580-045-0000	Developed Parcel	Low Density Residential	1.0000	\$ 85.50
072-2580-046-0000	Developed Parcel	Low Density Residential	1.0000	\$ 85.50
072-2580-047-0000	Developed Parcel	Low Density Residential	1.0000	\$ 85.50
072-2580-048-0000	Developed Parcel	Low Density Residential	1.0000	\$ 85.50
072-2580-049-0000	Developed Parcel	Low Density Residential	1.0000	\$ 85.50
072-2580-050-0000	Developed Parcel	Low Density Residential	1.0000	\$ 85.50
072-2580-051-0000	Developed Parcel	Low Density Residential	1.0000	\$ 85.50
072-2580-052-0000	Developed Parcel	Low Density Residential	1.0000	\$ 85.50
072-2580-053-0000	Developed Parcel	Low Density Residential	1.0000	\$ 85.50
072-2580-054-0000	Developed Parcel	Low Density Residential	1.0000	\$ 85.50
072-2580-055-0000	Developed Parcel	Low Density Residential	1.0000	\$ 85.50
072-2580-056-0000	Developed Parcel	Low Density Residential	1.0000	\$ 85.50
072-2580-057-0000	Developed Parcel	Low Density Residential	1.0000	\$ 85.50
072-2580-058-0000	Developed Parcel	Low Density Residential	1.0000	\$ 85.50
072-2580-059-0000	Developed Parcel	Low Density Residential	1.0000	\$ 85.50
072-2580-060-0000	Developed Parcel	Low Density Residential	1.0000	\$ 85.50
072-2580-061-0000	Developed Parcel	Low Density Residential	1.0000	\$ 85.50
072-2580-062-0000	Developed Parcel	Low Density Residential	1.0000	\$ 85.50
072-2580-063-0000	Developed Parcel	Low Density Residential	1.0000	\$ 85.50
072-2580-064-0000	Developed Parcel	Low Density Residential	1.0000	\$ 85.50
072-2590-001-0000	Developed Parcel	Low Density Cluster	1.0000	\$ 85.50
072-2590-002-0000	Developed Parcel	Low Density Cluster	1.0000	\$ 85.50
072-2590-003-0000	Developed Parcel	Low Density Cluster	1.0000	\$ 85.50
072-2590-004-0000	Developed Parcel	Low Density Cluster	1.0000	\$ 85.50
072-2590-005-0000	Developed Parcel	Low Density Cluster	1.0000	\$ 85.50

City of Rancho Cordova **ATTACHMENT 3**
ITEM 17.5. Transit Related Services Benefit District Exhibit A to the Resolution
Fiscal Year 2023-24 Charge Roll

APN	Development Status	Land Use	EDU	Levy Amount
072-2590-006-0000	Developed Parcel	Low Density Cluster	1.0000	\$ 85.50
072-2590-007-0000	Developed Parcel	Low Density Cluster	1.0000	\$ 85.50
072-2590-008-0000	Developed Parcel	Low Density Cluster	1.0000	\$ 85.50
072-2590-009-0000	Developed Parcel	Low Density Cluster	1.0000	\$ 85.50
072-2590-010-0000	Developed Parcel	Low Density Cluster	1.0000	\$ 85.50
072-2590-011-0000	Developed Parcel	Low Density Cluster	1.0000	\$ 85.50
072-2590-012-0000	Developed Parcel	Low Density Cluster	1.0000	\$ 85.50
072-2590-013-0000	Developed Parcel	Low Density Cluster	1.0000	\$ 85.50
072-2590-014-0000	Developed Parcel	Low Density Cluster	1.0000	\$ 85.50
072-2590-015-0000	Developed Parcel	Low Density Cluster	1.0000	\$ 85.50
072-2590-016-0000	Developed Parcel	Low Density Cluster	1.0000	\$ 85.50
072-2590-017-0000	Developed Parcel	Low Density Cluster	1.0000	\$ 85.50
072-2590-018-0000	Developed Parcel	Low Density Cluster	1.0000	\$ 85.50
072-2590-019-0000	Developed Parcel	Low Density Cluster	1.0000	\$ 85.50
072-2590-020-0000	Developed Parcel	Low Density Cluster	1.0000	\$ 85.50
072-2590-021-0000	Developed Parcel	Low Density Cluster	1.0000	\$ 85.50
072-2590-022-0000	Developed Parcel	Low Density Cluster	1.0000	\$ 85.50
072-2590-023-0000	Developed Parcel	Low Density Cluster	1.0000	\$ 85.50
072-2590-024-0000	Developed Parcel	Low Density Cluster	1.0000	\$ 85.50
072-2590-025-0000	Developed Parcel	Low Density Cluster	1.0000	\$ 85.50
072-2590-026-0000	Developed Parcel	Low Density Cluster	1.0000	\$ 85.50
072-2590-027-0000	Developed Parcel	Low Density Cluster	1.0000	\$ 85.50
072-2590-028-0000	Developed Parcel	Low Density Cluster	1.0000	\$ 85.50
072-2590-029-0000	Developed Parcel	Low Density Cluster	1.0000	\$ 85.50
072-2590-030-0000	Developed Parcel	Low Density Cluster	1.0000	\$ 85.50
072-2590-031-0000	Developed Parcel	Low Density Cluster	1.0000	\$ 85.50
072-2590-032-0000	Developed Parcel	Low Density Cluster	1.0000	\$ 85.50
072-2590-033-0000	Developed Parcel	Low Density Cluster	1.0000	\$ 85.50
072-2590-034-0000	Developed Parcel	Low Density Cluster	1.0000	\$ 85.50
072-2590-035-0000	Developed Parcel	Low Density Cluster	1.0000	\$ 85.50
072-2590-036-0000	Developed Parcel	Low Density Cluster	1.0000	\$ 85.50
072-2590-037-0000	Developed Parcel	Low Density Cluster	1.0000	\$ 85.50
072-2590-038-0000	Developed Parcel	Low Density Cluster	1.0000	\$ 85.50
072-2590-039-0000	Developed Parcel	Low Density Cluster	1.0000	\$ 85.50
072-2590-040-0000	Developed Parcel	Low Density Cluster	1.0000	\$ 85.50
072-2590-041-0000	Developed Parcel	Low Density Cluster	1.0000	\$ 85.50
072-2590-042-0000	Developed Parcel	Low Density Cluster	1.0000	\$ 85.50
072-2590-043-0000	Developed Parcel	Low Density Cluster	1.0000	\$ 85.50
072-2590-044-0000	Developed Parcel	Low Density Cluster	1.0000	\$ 85.50
072-2590-045-0000	Developed Parcel	Low Density Cluster	1.0000	\$ 85.50
072-2590-046-0000	Developed Parcel	Low Density Cluster	1.0000	\$ 85.50
072-2590-047-0000	Developed Parcel	Low Density Cluster	1.0000	\$ 85.50
072-2590-048-0000	Developed Parcel	Low Density Cluster	1.0000	\$ 85.50
072-2590-049-0000	Developed Parcel	Low Density Cluster	1.0000	\$ 85.50
072-2590-050-0000	Developed Parcel	Low Density Cluster	1.0000	\$ 85.50

City of Rancho Cordova **ATTACHMENT 3**
ITEM 17.5. Transit Related Services Benefit District Exhibit A to the Resolution
Fiscal Year 2023-24 Charge Roll

APN	Development Status	Land Use	EDU	Levy Amount
072-2590-051-0000	Developed Parcel	Low Density Cluster	1.0000	\$ 85.50
072-2590-052-0000	Developed Parcel	Low Density Cluster	1.0000	\$ 85.50
072-2590-053-0000	Developed Parcel	Low Density Cluster	1.0000	\$ 85.50
072-2590-054-0000	Developed Parcel	Low Density Cluster	1.0000	\$ 85.50
072-2590-055-0000	Developed Parcel	Low Density Cluster	1.0000	\$ 85.50
072-2590-056-0000	Developed Parcel	Low Density Cluster	1.0000	\$ 85.50
072-2590-057-0000	Developed Parcel	Low Density Cluster	1.0000	\$ 85.50
072-2590-058-0000	Developed Parcel	Low Density Cluster	1.0000	\$ 85.50
072-2590-059-0000	Developed Parcel	Low Density Cluster	1.0000	\$ 85.50
072-2590-060-0000	Developed Parcel	Low Density Cluster	1.0000	\$ 85.50
072-2590-061-0000	Developed Parcel	Low Density Cluster	1.0000	\$ 85.50
072-2590-062-0000	Developed Parcel	Low Density Cluster	1.0000	\$ 85.50
072-2590-063-0000	Developed Parcel	Low Density Cluster	1.0000	\$ 85.50
072-2590-064-0000	Developed Parcel	Low Density Cluster	1.0000	\$ 85.50
072-2590-065-0000	Developed Parcel	Low Density Cluster	1.0000	\$ 85.50
072-2590-066-0000	Developed Parcel	Low Density Cluster	1.0000	\$ 85.50
072-2590-067-0000	Developed Parcel	Low Density Cluster	1.0000	\$ 85.50
072-2590-068-0000	Developed Parcel	Low Density Cluster	1.0000	\$ 85.50
072-2590-069-0000	Developed Parcel	Low Density Cluster	1.0000	\$ 85.50
072-2590-070-0000	Developed Parcel	Low Density Cluster	1.0000	\$ 85.50
072-2590-071-0000	Developed Parcel	Low Density Cluster	1.0000	\$ 85.50
072-2590-072-0000	Developed Parcel	Low Density Cluster	1.0000	\$ 85.50
072-2590-073-0000	Developed Parcel	Low Density Cluster	1.0000	\$ 85.50
072-2590-074-0000	Developed Parcel	Low Density Cluster	1.0000	\$ 85.50
072-2590-075-0000	Developed Parcel	Low Density Cluster	1.0000	\$ 85.50
072-2590-076-0000	Developed Parcel	Low Density Cluster	1.0000	\$ 85.50
072-2590-077-0000	Developed Parcel	Low Density Cluster	1.0000	\$ 85.50
072-2590-078-0000	Developed Parcel	Low Density Cluster	1.0000	\$ 85.50
072-2590-079-0000	Developed Parcel	Low Density Cluster	1.0000	\$ 85.50
072-2590-080-0000	Developed Parcel	Low Density Cluster	1.0000	\$ 85.50
072-2590-081-0000	Developed Parcel	Low Density Cluster	1.0000	\$ 85.50
072-2590-082-0000	Developed Parcel	Low Density Cluster	1.0000	\$ 85.50
072-2590-083-0000	Developed Parcel	Low Density Cluster	1.0000	\$ 85.50
072-2590-084-0000	Developed Parcel	Low Density Cluster	1.0000	\$ 85.50
072-2590-085-0000	Developed Parcel	Low Density Cluster	1.0000	\$ 85.50
072-2590-086-0000	Developed Parcel	Low Density Cluster	1.0000	\$ 85.50
072-2590-087-0000	Developed Parcel	Low Density Cluster	1.0000	\$ 85.50
072-2590-088-0000	Developed Parcel	Low Density Cluster	1.0000	\$ 85.50
072-2590-089-0000	Developed Parcel	Low Density Cluster	1.0000	\$ 85.50
072-2590-090-0000	Developed Parcel	Low Density Cluster	1.0000	\$ 85.50
072-2590-091-0000	Developed Parcel	Low Density Cluster	1.0000	\$ 85.50
072-2590-092-0000	Developed Parcel	Low Density Cluster	1.0000	\$ 85.50
072-2590-093-0000	Developed Parcel	Low Density Cluster	1.0000	\$ 85.50
072-2590-094-0000	Developed Parcel	Low Density Cluster	1.0000	\$ 85.50
072-2590-095-0000	Developed Parcel	Low Density Cluster	1.0000	\$ 85.50

City of Rancho Cordova **ATTACHMENT 3**
ITEM 17.5. Transit Related Services Benefit District Exhibit A to the Resolution
Fiscal Year 2023-24 Charge Roll

APN	Development Status	Land Use	EDU	Levy Amount
072-2590-096-0000	Developed Parcel	Low Density Cluster	1.0000	\$ 85.50
072-2590-097-0000	Developed Parcel	Low Density Cluster	1.0000	\$ 85.50
072-2590-098-0000	Developed Parcel	Low Density Cluster	1.0000	\$ 85.50
072-2590-099-0000	Developed Parcel	Low Density Cluster	1.0000	\$ 85.50
072-2590-105-0000	Developed Parcel	Business Park	24.6848	\$2,110.80
072-2590-106-0000	Developed Parcel	Business Park	14.8329	\$1,268.36
072-2600-001-0000	Developed Parcel	Low Density Cluster	1.0000	\$ 85.50
072-2600-002-0000	Developed Parcel	Low Density Cluster	1.0000	\$ 85.50
072-2600-003-0000	Developed Parcel	Low Density Cluster	1.0000	\$ 85.50
072-2600-004-0000	Developed Parcel	Low Density Cluster	1.0000	\$ 85.50
072-2600-005-0000	Developed Parcel	Low Density Cluster	1.0000	\$ 85.50
072-2600-006-0000	Developed Parcel	Low Density Cluster	1.0000	\$ 85.50
072-2600-007-0000	Developed Parcel	Low Density Cluster	1.0000	\$ 85.50
072-2600-008-0000	Developed Parcel	Low Density Cluster	1.0000	\$ 85.50
072-2600-009-0000	Developed Parcel	Low Density Cluster	1.0000	\$ 85.50
072-2600-010-0000	Developed Parcel	Low Density Cluster	1.0000	\$ 85.50
072-2600-011-0000	Developed Parcel	Low Density Cluster	1.0000	\$ 85.50
072-2600-012-0000	Developed Parcel	Low Density Cluster	1.0000	\$ 85.50
072-2600-013-0000	Developed Parcel	Low Density Cluster	1.0000	\$ 85.50
072-2600-014-0000	Developed Parcel	Low Density Cluster	1.0000	\$ 85.50
072-2600-015-0000	Developed Parcel	Low Density Cluster	1.0000	\$ 85.50
072-2600-016-0000	Developed Parcel	Low Density Cluster	1.0000	\$ 85.50
072-2600-017-0000	Developed Parcel	Low Density Cluster	1.0000	\$ 85.50
072-2600-018-0000	Developed Parcel	Low Density Cluster	1.0000	\$ 85.50
072-2600-019-0000	Developed Parcel	Low Density Cluster	1.0000	\$ 85.50
072-2600-020-0000	Developed Parcel	Low Density Cluster	1.0000	\$ 85.50
072-2600-021-0000	Developed Parcel	Low Density Cluster	1.0000	\$ 85.50
072-2600-022-0000	Developed Parcel	Low Density Cluster	1.0000	\$ 85.50
072-2600-023-0000	Developed Parcel	Low Density Cluster	1.0000	\$ 85.50
072-2600-024-0000	Developed Parcel	Low Density Cluster	1.0000	\$ 85.50
072-2600-025-0000	Developed Parcel	Low Density Cluster	1.0000	\$ 85.50
072-2600-026-0000	Developed Parcel	Low Density Cluster	1.0000	\$ 85.50
072-2600-027-0000	Developed Parcel	Low Density Cluster	1.0000	\$ 85.50
072-2600-028-0000	Developed Parcel	Low Density Cluster	1.0000	\$ 85.50
072-2600-029-0000	Developed Parcel	Low Density Cluster	1.0000	\$ 85.50
072-2600-030-0000	Developed Parcel	Low Density Cluster	1.0000	\$ 85.50
072-2600-031-0000	Developed Parcel	Low Density Cluster	1.0000	\$ 85.50
072-2600-032-0000	Developed Parcel	Low Density Cluster	1.0000	\$ 85.50
072-2600-033-0000	Developed Parcel	Low Density Cluster	1.0000	\$ 85.50
072-2600-034-0000	Developed Parcel	Low Density Cluster	1.0000	\$ 85.50
072-2600-035-0000	Developed Parcel	Low Density Cluster	1.0000	\$ 85.50
072-2600-036-0000	Developed Parcel	Low Density Cluster	1.0000	\$ 85.50
072-2600-037-0000	Developed Parcel	Low Density Cluster	1.0000	\$ 85.50
072-2600-038-0000	Developed Parcel	Low Density Cluster	1.0000	\$ 85.50
072-2600-039-0000	Developed Parcel	Low Density Cluster	1.0000	\$ 85.50

City of Rancho Cordova **ATTACHMENT 3**
ITEM 17.5. Transit Related Services Benefit District Exhibit A to the Resolution
Fiscal Year 2023-24 Charge Roll

APN	Development Status	Land Use	EDU	Levy Amount
072-2600-040-0000	Developed Parcel	Low Density Cluster	1.0000	\$ 85.50
072-2600-041-0000	Developed Parcel	Low Density Cluster	1.0000	\$ 85.50
072-2600-042-0000	Developed Parcel	Low Density Cluster	1.0000	\$ 85.50
072-2600-043-0000	Developed Parcel	Low Density Cluster	1.0000	\$ 85.50
072-2600-044-0000	Developed Parcel	Low Density Cluster	1.0000	\$ 85.50
072-2600-045-0000	Developed Parcel	Low Density Cluster	1.0000	\$ 85.50
072-2600-046-0000	Developed Parcel	Low Density Cluster	1.0000	\$ 85.50
072-2600-047-0000	Developed Parcel	Low Density Cluster	1.0000	\$ 85.50
072-2600-048-0000	Developed Parcel	Low Density Cluster	1.0000	\$ 85.50
072-2600-049-0000	Developed Parcel	Low Density Cluster	1.0000	\$ 85.50
072-2600-050-0000	Developed Parcel	Low Density Cluster	1.0000	\$ 85.50
072-2600-051-0000	Developed Parcel	Low Density Cluster	1.0000	\$ 85.50
072-2600-052-0000	Developed Parcel	Low Density Cluster	1.0000	\$ 85.50
072-2600-053-0000	Developed Parcel	Low Density Cluster	1.0000	\$ 85.50
072-2600-054-0000	Developed Parcel	Low Density Cluster	1.0000	\$ 85.50
072-2600-055-0000	Developed Parcel	Low Density Cluster	1.0000	\$ 85.50
072-2600-056-0000	Developed Parcel	Low Density Cluster	1.0000	\$ 85.50
072-2600-057-0000	Developed Parcel	Low Density Cluster	1.0000	\$ 85.50
072-2600-058-0000	Developed Parcel	Low Density Cluster	1.0000	\$ 85.50
072-2600-059-0000	Developed Parcel	Low Density Cluster	1.0000	\$ 85.50
072-2600-060-0000	Developed Parcel	Low Density Cluster	1.0000	\$ 85.50
072-2600-061-0000	Developed Parcel	Low Density Cluster	1.0000	\$ 85.50
072-2600-062-0000	Developed Parcel	Low Density Cluster	1.0000	\$ 85.50
072-2600-063-0000	Developed Parcel	Low Density Cluster	1.0000	\$ 85.50
072-2600-064-0000	Developed Parcel	Low Density Cluster	1.0000	\$ 85.50
072-2600-065-0000	Developed Parcel	Low Density Cluster	1.0000	\$ 85.50
072-2600-066-0000	Developed Parcel	Low Density Cluster	1.0000	\$ 85.50
072-2600-067-0000	Developed Parcel	Low Density Cluster	1.0000	\$ 85.50
072-2600-068-0000	Developed Parcel	Low Density Cluster	1.0000	\$ 85.50
072-2600-069-0000	Developed Parcel	Low Density Cluster	1.0000	\$ 85.50
072-2600-070-0000	Developed Parcel	Low Density Cluster	1.0000	\$ 85.50
072-2600-071-0000	Developed Parcel	Low Density Cluster	1.0000	\$ 85.50
072-2600-072-0000	Developed Parcel	Low Density Cluster	1.0000	\$ 85.50
072-2600-073-0000	Developed Parcel	Low Density Cluster	1.0000	\$ 85.50
072-2600-074-0000	Developed Parcel	Low Density Cluster	1.0000	\$ 85.50
072-2600-075-0000	Developed Parcel	Low Density Cluster	1.0000	\$ 85.50
072-2600-076-0000	Developed Parcel	Low Density Cluster	1.0000	\$ 85.50
072-2600-077-0000	Developed Parcel	Low Density Cluster	1.0000	\$ 85.50
072-2600-078-0000	Developed Parcel	Low Density Cluster	1.0000	\$ 85.50
072-2600-079-0000	Developed Parcel	Low Density Cluster	1.0000	\$ 85.50
072-2600-080-0000	Developed Parcel	Low Density Cluster	1.0000	\$ 85.50
072-2600-081-0000	Developed Parcel	Low Density Cluster	1.0000	\$ 85.50
072-2600-082-0000	Developed Parcel	Low Density Cluster	1.0000	\$ 85.50
072-2600-083-0000	Developed Parcel	Low Density Cluster	1.0000	\$ 85.50
072-2600-084-0000	Developed Parcel	Low Density Cluster	1.0000	\$ 85.50

City of Rancho Cordova **ATTACHMENT 3**
ITEM 17.5. Transit Related Services Benefit District Exhibit A to the Resolution
Fiscal Year 2023-24 Charge Roll

APN	Development Status	Land Use	EDU	Levy Amount
072-2600-085-0000	Developed Parcel	Low Density Cluster	1.0000	\$ 85.50
072-2600-086-0000	Developed Parcel	Low Density Cluster	1.0000	\$ 85.50
072-2600-087-0000	Developed Parcel	Low Density Cluster	1.0000	\$ 85.50
072-2600-088-0000	Developed Parcel	Low Density Cluster	1.0000	\$ 85.50
072-2600-089-0000	Developed Parcel	Low Density Cluster	1.0000	\$ 85.50
072-2600-090-0000	Developed Parcel	Low Density Cluster	1.0000	\$ 85.50
072-2600-091-0000	Developed Parcel	Low Density Cluster	1.0000	\$ 85.50
072-2600-092-0000	Developed Parcel	Low Density Cluster	1.0000	\$ 85.50
072-2600-093-0000	Developed Parcel	Low Density Cluster	1.0000	\$ 85.50
072-2600-094-0000	Developed Parcel	Low Density Cluster	1.0000	\$ 85.50
072-2600-095-0000	Developed Parcel	Low Density Cluster	1.0000	\$ 85.50
072-2600-096-0000	Developed Parcel	Low Density Cluster	1.0000	\$ 85.50
072-2600-097-0000	Developed Parcel	Low Density Cluster	1.0000	\$ 85.50
072-2860-023-0000	Developed Parcel	Business Park	141.7172	12,118.24
072-2860-027-0000	Developed Parcel	Light Industrial	38.8240	\$3,319.84
072-2860-033-0000	Developed Parcel	Light Industrial	85.6520	\$7,324.10
072-3400-001-0000	Developed Parcel	Low Density Cluster	1.0000	\$ 85.50
072-3400-002-0000	Developed Parcel	Low Density Cluster	1.0000	\$ 85.50
072-3400-003-0000	Developed Parcel	Low Density Cluster	1.0000	\$ 85.50
072-3400-004-0000	Developed Parcel	Low Density Cluster	1.0000	\$ 85.50
072-3400-005-0000	Developed Parcel	Low Density Cluster	1.0000	\$ 85.50
072-3400-006-0000	Developed Parcel	Low Density Cluster	1.0000	\$ 85.50
072-3400-007-0000	Developed Parcel	Low Density Cluster	1.0000	\$ 85.50
072-3400-008-0000	Developed Parcel	Low Density Cluster	1.0000	\$ 85.50
072-3400-009-0000	Developed Parcel	Low Density Cluster	1.0000	\$ 85.50
072-3400-010-0000	Developed Parcel	Low Density Cluster	1.0000	\$ 85.50
072-3400-011-0000	Developed Parcel	Low Density Cluster	1.0000	\$ 85.50
072-3400-012-0000	Developed Parcel	Low Density Cluster	1.0000	\$ 85.50
072-3400-013-0000	Developed Parcel	Low Density Cluster	1.0000	\$ 85.50
072-3400-014-0000	Developed Parcel	Low Density Cluster	1.0000	\$ 85.50
072-3400-015-0000	Developed Parcel	Low Density Cluster	1.0000	\$ 85.50
072-3400-016-0000	Developed Parcel	Low Density Cluster	1.0000	\$ 85.50
072-3400-017-0000	Developed Parcel	Low Density Cluster	1.0000	\$ 85.50
072-3400-018-0000	Developed Parcel	Low Density Cluster	1.0000	\$ 85.50
072-3400-019-0000	Developed Parcel	Low Density Cluster	1.0000	\$ 85.50
072-3400-020-0000	Developed Parcel	Low Density Cluster	1.0000	\$ 85.50
072-3400-021-0000	Developed Parcel	Low Density Cluster	1.0000	\$ 85.50
072-3400-022-0000	Developed Parcel	Low Density Cluster	1.0000	\$ 85.50
072-3400-023-0000	Developed Parcel	Low Density Cluster	1.0000	\$ 85.50
072-3400-024-0000	Developed Parcel	Low Density Cluster	1.0000	\$ 85.50
072-3400-025-0000	Developed Parcel	Low Density Cluster	1.0000	\$ 85.50
072-3400-026-0000	Developed Parcel	Low Density Cluster	1.0000	\$ 85.50
072-3400-027-0000	Developed Parcel	Low Density Cluster	1.0000	\$ 85.50
072-3400-028-0000	Developed Parcel	Low Density Cluster	1.0000	\$ 85.50
072-3400-029-0000	Developed Parcel	Low Density Cluster	1.0000	\$ 85.50

City of Rancho Cordova **ATTACHMENT 3**
ITEM 17.5. Transit Related Services Benefit District Exhibit A to the Resolution
Fiscal Year 2023-24 Charge Roll

APN	Development Status	Land Use	EDU	Levy Amount
072-3400-030-0000	Developed Parcel	Low Density Cluster	1.0000	\$ 85.50
072-3400-031-0000	Developed Parcel	Low Density Cluster	1.0000	\$ 85.50
072-3400-032-0000	Developed Parcel	Low Density Cluster	1.0000	\$ 85.50
072-3400-033-0000	Developed Parcel	Low Density Cluster	1.0000	\$ 85.50
072-3400-034-0000	Developed Parcel	Low Density Cluster	1.0000	\$ 85.50
072-3400-035-0000	Developed Parcel	Low Density Cluster	1.0000	\$ 85.50
072-3400-036-0000	Developed Parcel	Low Density Cluster	1.0000	\$ 85.50
072-3400-037-0000	Developed Parcel	Low Density Cluster	1.0000	\$ 85.50
072-3400-038-0000	Developed Parcel	Low Density Cluster	1.0000	\$ 85.50
072-3400-039-0000	Developed Parcel	Low Density Cluster	1.0000	\$ 85.50
072-3400-040-0000	Developed Parcel	Low Density Cluster	1.0000	\$ 85.50
072-3400-041-0000	Developed Parcel	Low Density Cluster	1.0000	\$ 85.50
072-3400-042-0000	Developed Parcel	Low Density Cluster	1.0000	\$ 85.50
072-3400-043-0000	Developed Parcel	Low Density Cluster	1.0000	\$ 85.50
072-3400-044-0000	Developed Parcel	Low Density Cluster	1.0000	\$ 85.50
072-3400-045-0000	Developed Parcel	Low Density Cluster	1.0000	\$ 85.50
072-3400-046-0000	Developed Parcel	Low Density Cluster	1.0000	\$ 85.50
072-3400-047-0000	Developed Parcel	Low Density Cluster	1.0000	\$ 85.50
072-3400-048-0000	Developed Parcel	Low Density Cluster	1.0000	\$ 85.50
072-3400-049-0000	Developed Parcel	Low Density Cluster	1.0000	\$ 85.50
072-3400-050-0000	Developed Parcel	Low Density Cluster	1.0000	\$ 85.50
072-3400-051-0000	Developed Parcel	Low Density Cluster	1.0000	\$ 85.50
072-3400-052-0000	Developed Parcel	Low Density Cluster	1.0000	\$ 85.50
072-3400-053-0000	Developed Parcel	Low Density Cluster	1.0000	\$ 85.50
072-3400-054-0000	Developed Parcel	Low Density Cluster	1.0000	\$ 85.50
072-3410-001-0000	Developed Parcel	Low Density Cluster	1.0000	\$ 85.50
072-3410-002-0000	Developed Parcel	Low Density Cluster	1.0000	\$ 85.50
072-3410-003-0000	Developed Parcel	Low Density Cluster	1.0000	\$ 85.50
072-3410-004-0000	Developed Parcel	Low Density Cluster	1.0000	\$ 85.50
072-3410-005-0000	Developed Parcel	Low Density Cluster	1.0000	\$ 85.50
072-3410-006-0000	Developed Parcel	Low Density Cluster	1.0000	\$ 85.50
072-3410-007-0000	Developed Parcel	Low Density Cluster	1.0000	\$ 85.50
072-3410-008-0000	Developed Parcel	Low Density Cluster	1.0000	\$ 85.50
072-3410-009-0000	Developed Parcel	Low Density Cluster	1.0000	\$ 85.50
072-3410-010-0000	Developed Parcel	Low Density Cluster	1.0000	\$ 85.50
072-3410-011-0000	Developed Parcel	Low Density Cluster	1.0000	\$ 85.50
072-3410-012-0000	Developed Parcel	Low Density Cluster	1.0000	\$ 85.50
072-3410-013-0000	Developed Parcel	Low Density Cluster	1.0000	\$ 85.50
072-3410-014-0000	Developed Parcel	Low Density Cluster	1.0000	\$ 85.50
072-3410-015-0000	Developed Parcel	Low Density Cluster	1.0000	\$ 85.50
072-3410-016-0000	Developed Parcel	Low Density Cluster	1.0000	\$ 85.50
072-3410-017-0000	Developed Parcel	Low Density Cluster	1.0000	\$ 85.50
072-3410-018-0000	Developed Parcel	Low Density Cluster	1.0000	\$ 85.50
072-3410-019-0000	Developed Parcel	Low Density Cluster	1.0000	\$ 85.50
072-3410-020-0000	Developed Parcel	Low Density Cluster	1.0000	\$ 85.50

City of Rancho Cordova **ATTACHMENT 3**
ITEM 17.5. Transit Related Services Benefit District Exhibit A to the Resolution
Fiscal Year 2023-24 Charge Roll

APN	Development Status	Land Use	EDU	Levy Amount
072-3410-021-0000	Developed Parcel	Low Density Cluster	1.0000	\$ 85.50
072-3410-022-0000	Developed Parcel	Low Density Cluster	1.0000	\$ 85.50
072-3410-023-0000	Developed Parcel	Low Density Cluster	1.0000	\$ 85.50
072-3410-024-0000	Developed Parcel	Low Density Cluster	1.0000	\$ 85.50
072-3410-025-0000	Developed Parcel	Low Density Cluster	1.0000	\$ 85.50
072-3410-026-0000	Developed Parcel	Low Density Cluster	1.0000	\$ 85.50
072-3410-027-0000	Developed Parcel	Low Density Cluster	1.0000	\$ 85.50
072-3410-028-0000	Developed Parcel	Low Density Cluster	1.0000	\$ 85.50
072-3410-029-0000	Developed Parcel	Low Density Cluster	1.0000	\$ 85.50
072-3410-030-0000	Developed Parcel	Low Density Cluster	1.0000	\$ 85.50
072-3410-031-0000	Developed Parcel	Low Density Cluster	1.0000	\$ 85.50
072-3410-032-0000	Developed Parcel	Low Density Cluster	1.0000	\$ 85.50
072-3410-033-0000	Developed Parcel	Low Density Cluster	1.0000	\$ 85.50
072-3410-034-0000	Developed Parcel	Low Density Cluster	1.0000	\$ 85.50
072-3410-035-0000	Developed Parcel	Low Density Cluster	1.0000	\$ 85.50
072-3410-036-0000	Developed Parcel	Low Density Cluster	1.0000	\$ 85.50
072-3410-037-0000	Developed Parcel	Low Density Cluster	1.0000	\$ 85.50
072-3410-038-0000	Developed Parcel	Low Density Cluster	1.0000	\$ 85.50
072-3410-039-0000	Developed Parcel	Low Density Cluster	1.0000	\$ 85.50
072-3410-040-0000	Developed Parcel	Low Density Cluster	1.0000	\$ 85.50
072-3410-041-0000	Developed Parcel	Low Density Cluster	1.0000	\$ 85.50
072-3410-042-0000	Developed Parcel	Low Density Cluster	1.0000	\$ 85.50
072-3410-043-0000	Developed Parcel	Low Density Cluster	1.0000	\$ 85.50
072-3410-044-0000	Developed Parcel	Low Density Cluster	1.0000	\$ 85.50
072-3410-045-0000	Developed Parcel	Low Density Cluster	1.0000	\$ 85.50
072-3410-046-0000	Developed Parcel	Low Density Cluster	1.0000	\$ 85.50
072-3410-047-0000	Developed Parcel	Low Density Cluster	1.0000	\$ 85.50
072-3410-048-0000	Developed Parcel	Low Density Cluster	1.0000	\$ 85.50
072-3410-049-0000	Developed Parcel	Low Density Cluster	1.0000	\$ 85.50
072-3410-050-0000	Developed Parcel	Low Density Cluster	1.0000	\$ 85.50
072-3410-051-0000	Developed Parcel	Low Density Cluster	1.0000	\$ 85.50
072-3410-052-0000	Developed Parcel	Low Density Cluster	1.0000	\$ 85.50
072-3410-053-0000	Developed Parcel	Low Density Cluster	1.0000	\$ 85.50
072-3410-054-0000	Developed Parcel	Low Density Cluster	1.0000	\$ 85.50
072-3410-055-0000	Developed Parcel	Low Density Cluster	1.0000	\$ 85.50
072-3410-056-0000	Developed Parcel	Low Density Cluster	1.0000	\$ 85.50
072-3410-057-0000	Developed Parcel	Low Density Cluster	1.0000	\$ 85.50
072-3410-058-0000	Developed Parcel	Low Density Cluster	1.0000	\$ 85.50
072-3410-059-0000	Developed Parcel	Low Density Cluster	1.0000	\$ 85.50
072-3410-060-0000	Developed Parcel	Low Density Cluster	1.0000	\$ 85.50
072-3410-061-0000	Developed Parcel	Low Density Cluster	1.0000	\$ 85.50
072-3410-062-0000	Developed Parcel	Low Density Cluster	1.0000	\$ 85.50
072-3410-063-0000	Developed Parcel	Low Density Cluster	1.0000	\$ 85.50
072-3420-001-0000	Developed Parcel	Low Density Cluster	1.0000	\$ 85.50
072-3420-002-0000	Developed Parcel	Low Density Cluster	1.0000	\$ 85.50

City of Rancho Cordova **ATTACHMENT 3**
ITEM 17.5. Transit Related Services Benefit District Exhibit A to the Resolution
Fiscal Year 2023-24 Charge Roll

APN	Development Status	Land Use	EDU	Levy Amount
072-3420-003-0000	Developed Parcel	Low Density Cluster	1.0000	\$ 85.50
072-3420-004-0000	Developed Parcel	Low Density Cluster	1.0000	\$ 85.50
072-3420-005-0000	Developed Parcel	Low Density Cluster	1.0000	\$ 85.50
072-3420-006-0000	Developed Parcel	Low Density Cluster	1.0000	\$ 85.50
072-3420-007-0000	Developed Parcel	Low Density Cluster	1.0000	\$ 85.50
072-3420-008-0000	Developed Parcel	Low Density Cluster	1.0000	\$ 85.50
072-3420-009-0000	Developed Parcel	Low Density Cluster	1.0000	\$ 85.50
072-3420-010-0000	Developed Parcel	Low Density Cluster	1.0000	\$ 85.50
072-3420-011-0000	Developed Parcel	Low Density Cluster	1.0000	\$ 85.50
072-3420-012-0000	Developed Parcel	Low Density Cluster	1.0000	\$ 85.50
072-3420-013-0000	Developed Parcel	Low Density Cluster	1.0000	\$ 85.50
072-3420-014-0000	Developed Parcel	Low Density Cluster	1.0000	\$ 85.50
072-3420-015-0000	Developed Parcel	Low Density Cluster	1.0000	\$ 85.50
072-3420-016-0000	Developed Parcel	Low Density Cluster	1.0000	\$ 85.50
072-3420-017-0000	Developed Parcel	Low Density Cluster	1.0000	\$ 85.50
072-3420-018-0000	Developed Parcel	Low Density Cluster	1.0000	\$ 85.50
072-3420-019-0000	Developed Parcel	Low Density Cluster	1.0000	\$ 85.50
072-3420-020-0000	Developed Parcel	Low Density Cluster	1.0000	\$ 85.50
072-3420-021-0000	Developed Parcel	Low Density Cluster	1.0000	\$ 85.50
072-3420-022-0000	Developed Parcel	Low Density Cluster	1.0000	\$ 85.50
072-3420-023-0000	Developed Parcel	Low Density Cluster	1.0000	\$ 85.50
072-3420-024-0000	Developed Parcel	Low Density Cluster	1.0000	\$ 85.50
072-3420-025-0000	Developed Parcel	Low Density Cluster	1.0000	\$ 85.50
072-3420-026-0000	Developed Parcel	Low Density Cluster	1.0000	\$ 85.50
072-3420-027-0000	Developed Parcel	Low Density Cluster	1.0000	\$ 85.50
072-3420-028-0000	Developed Parcel	Low Density Cluster	1.0000	\$ 85.50
072-3420-029-0000	Developed Parcel	Low Density Cluster	1.0000	\$ 85.50
072-3420-030-0000	Developed Parcel	Low Density Cluster	1.0000	\$ 85.50
072-3420-031-0000	Developed Parcel	Low Density Cluster	1.0000	\$ 85.50
072-3420-032-0000	Developed Parcel	Low Density Cluster	1.0000	\$ 85.50
072-3420-033-0000	Developed Parcel	Low Density Cluster	1.0000	\$ 85.50
072-3420-034-0000	Developed Parcel	Low Density Cluster	1.0000	\$ 85.50
072-3420-035-0000	Developed Parcel	Low Density Cluster	1.0000	\$ 85.50
072-3420-036-0000	Developed Parcel	Low Density Cluster	1.0000	\$ 85.50
072-3420-037-0000	Developed Parcel	Low Density Cluster	1.0000	\$ 85.50
072-3420-038-0000	Developed Parcel	Low Density Cluster	1.0000	\$ 85.50
072-3420-039-0000	Developed Parcel	Low Density Cluster	1.0000	\$ 85.50
072-3420-040-0000	Developed Parcel	Low Density Cluster	1.0000	\$ 85.50
072-3420-041-0000	Developed Parcel	Low Density Cluster	1.0000	\$ 85.50
072-3420-042-0000	Developed Parcel	Low Density Cluster	1.0000	\$ 85.50
072-3420-043-0000	Developed Parcel	Low Density Cluster	1.0000	\$ 85.50
072-3420-044-0000	Developed Parcel	Low Density Cluster	1.0000	\$ 85.50
072-3420-045-0000	Developed Parcel	Low Density Cluster	1.0000	\$ 85.50
072-3420-046-0000	Developed Parcel	Low Density Cluster	1.0000	\$ 85.50
1,664 Parcels				\$185,624.70

MEMORANDUM

ITEM 18.1.



DATE: June 5, 2023

TO: Honorable Mayor and Council Members

FROM: Darcy Goulart, Planning Manager

SUBJECT: STONECREEK INDUSTRIAL CENTER MAJOR DESIGN REVIEW AMENDMENT; PROJECT NO. PLND-1121-0020

PROPERTY OWNER:	APPLICANT/DEVELOPER:
Dermody Properties	Dermody Properties
5500 Equity Avenue	5500 Equity Avenue
Reno, Nevada 89502	Reno, Nevada 89502

PROJECT:	The applicant requests a Major Design Review Amendment for development of four light industrial warehouse with office accessory buildings totaling 602,004 square-feet that includes parking, lighting, and landscaping located within the Villages of Zinfandel Special Planning Area.
FILE:	PLND-1021-0020
LOCATION:	Southeast corner of Zinfandel Drive and Baroque Drive
APN:	072-380-001 thru 018-0000
PLANNER:	Darcy Goulart, Planning Manager

RECOMMENDATION

Determine the project Exempt per Section 15183 (Projects Consistent with a Community Plan, General Plan, or Zoning) per the CEQA Guidelines and adopt the Resolution for a Major Design Review Amendment, subject to the Findings in the attached Resolution and the Conditions of Approval.

RESULT OF RECOMMENDED ACTION

Adoption of the Resolution would determine the project exempt from further CEQA analysis and approve the Applicant's request for a Major Design Review Amendment of four light industrial warehouses with office accessory buildings totaling 602,004 square-feet as proposed within the project plans.

PROJECT BACKGROUND

At the May 15, 2023, City Council meeting, staff presented various modifications to the project based upon additional input from the Ad-hoc Subcommittee and those that attended the ad-hoc community meeting. The City Council requested additional information on the following items when the project was brought back on to the June 5, 2023, meeting.

- Grade of the site – Staff discussed with the applicant the ability to lower the finished grade of the site, specifically the ability to keep Buildings A and B as close to the grade of the sidewalk along Baroque Drive. The applicant asked their civil engineer to complete an analysis of this request. The following summary was provided:

Lowering the site to the elevation of the sidewalk along Baroque, creates grades well beyond 5%. One of our proposed slopes is already close to 5%. Anything steeper than a 5% slope causes products in trucks to topple over. Steeper driveways also create dangerous situations for car and truck drivers making right hand turns onto Zinfandel. It is more difficult to assess oncoming traffic when your car or truck is stopped at a steep driveway or intersection.

- Green walls/living walls – There was discussion about the difference between a sound/screen wall with greenery and a green wall/living wall. A sound/screen wall is generally a wall that has been installed and usually has landscaping planted immediately adjacent to it that is trained to grow up and onto the wall. These are generally vines of some sort that eventually fill in and cover the wall. A green wall or living wall is generally one that holds smaller plants on it with an integral irrigation system included. As currently proposed the project has a few screen walls with landscaping planted in front of the walls but not proposed to grow up and onto the wall. There are wall mounted greenscreen vine trellis systems proposed to be installed along the exterior elevations of the buildings. These are placed every so many feet along the walls to help break up any long expansive walls. At this time, there is no proposal to modify these two aspects of the project.
- Development Agreement Section 4.3 – Section 2.4(c) of the Development Agreement states “[s]ubsequently enacted rules, regulations, ordinances, laws, and official policies, adopted or modified after the date of this Agreement shall apply” so long as “[t]hey do not negatively impact the rate of development of the Property provided for under the Existing Land Use Regulations.” Section 4.3 of the Development Agreement qualifies this and other provisions of the Development Agreement stating, consistent with State law, that “[i]n the event State or federal laws or regulations enacted after the effective date of this Agreement...prevent compliance with one or more provisions of this Agreement, or require changes in plans, maps or permits ..., the parties agree that the provisions of this Agreement shall be modified, extended or suspended **only to the minimum extent necessary to comply**” [emphasis added]. The City has complied with CEQA for the project and there is nothing in the record that demonstrates that the Development Agreement must be suspended or modified to comply with other State or Federal laws.
- *Infrastructure Improvements* - The applicant is conditioned to install infrastructure improvements to accommodate the proposed project including, but not limited to, seven-foot wide detached sidewalk on Zinfandel drive with landscaping, striping Zinfandel Drive to six lanes from Spoto to the City/County line, installing a new three-way signal at the south driveway with a left-turn pocket and lighted signal ahead signs, installing lighted signal ahead signs at the Zinfandel Drive approaches to Baroque Drive, and designing the middle driveway exit to accommodate truck right-turn movements without encroaching on inside lanes. City staff are undertaking a City-driven traffic calming project, including community outreach, to reduce speeds and further discourage truck/cut-through traffic on Baroque Drive.

- *Conditions of Approval* - At the hearing the applicant stated that they were not in agreement with a condition of approval limiting the hours of operations for trucks. However, since then, the applicant has agreed to limit hours of operation for trucks and that condition has been included in Attachment 3 of this staff report, which provides that "[t]ruck movements into, out of, and around the truck docks and trailer parking shall be limited to 6:00AM to 10:00PM. No truck movements shall take place outside of these hours."

ENVIRONMENTAL

The Stonecreek Industrial Center Major Design Review Amendment is exempt from CEQA review under CEQA State Guidelines Section 15183. This exempts from CEQA projects that are consistent with the development density established by existing zoning, community plan, or general plan policies for which an Environmental Impact Report (EIR) was certified, except as might be necessary to examine whether there are project-specific significant effects which are peculiar to the project or its site and which were not addressed as significant effects in the prior EIR, or which substantial new information shows will be more significant than described in the prior EIR. The project is located within the Villages of Zinfandel Special Planning Area (VOZSPA). An EIR was certified by the Sacramento County Board of Supervisors in 1998 for the VOZSPA. Additionally, a Supplemental EIR was prepared and certified by the Sacramento County Board of Supervisors in 2002 for the plan area.

The Stonecreek Industrial Center Major Design Review Amendment involves development of four 602,004 square foot industrial shell buildings with parking and loading docks. The development also includes landscaping, drainage, and required screening/fencing for a loading dock area. The Light Industrial (LI) site was identified in the Villages of Zinfandel Special Planning Area EIR and uses contemplated within the LI designation include those uses listed in the Sacramento County Zoning Code under the M-1 (Light Industrial) and MP (Industrial Office Park) use tables located in Chapter 25 and Chapter 30. Warehousing is permitted by right uses as listed in Table IV I.3.

Additional supplemental technical studies were prepared to further support that no additional project related impacts would occur as a result of the proposed project. These technical studies include additional traffic analysis, as well as a noise study. The noise study included the site plan, potential uses for the site, and the traffic analysis, completed by KD Anderson & Associates to complete the study. The study concluded that based on the analysis and results, noise levels associated with project generated off-site traffic and on-site operations at the proposed Stonecreek Industrial Center are expected to satisfy the applicable Rancho Cordova General Plan noise criteria at the nearest existing residential uses. As a result, no further consideration of noise mitigation measures would be warranted for the project.

As this Major Design Review Amendment is consistent with the Special Planning Area and the environmental documentation prepared for the Special Planning Area, it is exempt from CEQA review. So long as the project does not have any project-specific significant effects peculiar to the Major Design Review Amendment and not identified in the previous environmental documentation, the project is exempt and no additional environmental document pursuant to CEQA is required.

The project applicant is requesting approval of a Major Design Review Amendment for the proposed project. Additionally, under CEQA, the City lacks the discretion under the Major Design Review approval process to consider environmental effects not related to the design of

the Project, including, but not limited to human health impacts from toxic air contaminants, greenhouse gas emissions, and impacts of biological resources.

RECOMMENDATION

Upon conclusion of the presentation and public testimony, City Council could do the following:

1. Determine the project Exempt per Section 15183 (Projects Consistent with a Community Plan, General Plan, or Zoning) per the CEQA Guidelines and
2. Adopt the Resolution for a Major Design Review Amendment, subject to the Findings in the attached Resolution and the Conditions of Approval.

ATTACHMENT(S)

1. Resolution
2. Exhibit A to the Resolution - Project Plans
3. Exhibit B to the Resolution - Conditions of Approval
4. Staff Report Dated May 15, 2023
5. Miller Starr Regalia Letters

CITY OF RANCHO CORDOVA

RESOLUTION NO. XX-2023

**A RESOLUTION OF THE CITY COUNCIL OF THE CITY OF RANCHO CORDOVA,
STATE OF CALIFORNIA, APPROVING A MAJOR DESIGN REVIEW AMENDMENT FOR
THE STONECREEK INDUSTRIAL CENTER PROJECT NO. PLND-1121-0020**

WHEREAS, Dermody Properties, (hereinafter referred to as Applicant) filed a separate application for a Major Design Review Amendment approval for the Stonecreek Industrial Center project; and

WHEREAS, the City Council is the appropriate authority to hear and take action on this project; and

WHEREAS, the project site is located at the southeast intersection of Zinfandel Drive and Baroque Drive and includes a Major Design Review Amendment for four new shell industrial buildings, totaling 602,004 square feet and site improvements; and

WHEREAS, the project is located within the Villages of Zinfandel Special Planning Area (VOZSPA) and includes a previously agreed upon Development Agreement; and

WHEREAS, the Development Agreement provides vested rights for the property to apply the 2003 Sacramento County Municipal Code which was applicable at the time and was utilized during the review of this project; and

WHEREAS, the City Council of the City of Rancho Cordova has conducted a properly noticed public hearing pursuant to Government Code section 65090 and has duly considered all written and verbal testimony presented during the hearing.

**NOW, THEREFORE, THE CITY COUNCIL OF THE CITY OF RANCHO CORDOVA
HEREBY RESOLVES AS FOLLOWS:**

FINDINGS

The City Council of the City of Rancho Cordova makes the following findings based upon the recitals above and all evidence in the record and carefully considering all public comments heard at City Council and community meetings and written correspondence:

1. The CEQA exemption found in California Code of Regulation Title 14, Section 15183 (Projects Consistent with a Community Plan, General Plan or Zoning) is an adequate exemption according to the Guidelines of the California Environmental Quality Act.
 - A. **Finding:** The project has been analyzed and is exempt per California Environmental Quality Act Guidelines Section 15183 "Projects Consistent with the Community Plan, General Plan or Zoning".

Evidence: The Stonecreek Industrial Center Major Design Review Amendment is exempt from CEQA review under CEQA State Guidelines Section 15183. This exempts from CEQA projects that are consistent with the development density established by existing zoning, community plan, or general plan policies for which an Environmental Impact Report (EIR) was certified, except as might be necessary to examine whether

there are project-specific significant effects which are peculiar to the project or its site and which were not addressed as significant effects in the prior EIR, or which substantial new information shows will be more significant than described in the prior EIR. The project is located within the Villages of Zinfandel Special Planning Area (VOZSPA). An EIR was certified by the Sacramento County Board of Supervisors in 1998 for the VOZSPA. Additionally, a Supplemental EIR was prepared and certified by the Sacramento County Board of Supervisors in 2002 for the plan area.

The Stonecreek Industrial Center Major Design Review Amendment involves development of four new shell industrial buildings, totaling 602,004 square feet, with parking and loading docks. The development also includes landscaping, drainage, and required screening/fencing for a loading dock area. The site was identified in the Villages of Zinfandel Special Planning Area EIR and uses contemplated within the LI designation include those uses listed in the Sacramento County Zoning Code under the M-1 and MP (Industrial Office Park) use tables located in Chapter 25 and Chapter 30. Warehousing is a permitted by right use as listed in Table IV I.3.

Additional supplemental technical studies were prepared to further support that no additional project related impacts would occur as a result of the proposed project. These technical studies include additional traffic analysis, as well as a noise study. The traffic analysis results found that the existing roadways were planned and built to accommodate traffic based on the projected projects in 2002 and that the actual development being realized for existing, proposed, and planned developments in the SPA is lower than what was identified in those 2002 planning documents. Therefore, with the lower regional, area, and project specific trip generations, it is expected that there will be sufficient roadway capacity within the VOZSPA. In addition, the noise study that was completed concluded that noise levels associated with the project generated on-site operations would satisfy the General Plan noise criteria and all other applicable noise standards at the nearest existing residential uses. This is due in part to existing solid noise barriers in the vicinity, as well as the how the site has been designed. The loading docks and area where truck activity will occur is interior to the buildings. This results in the building creating a noise buffer and avoids creating a noise tunnel by having the docks exposed to nearby residential neighborhoods.

As this Major Design Review Amendment is consistent with the Special Planning Area and the environmental documentation prepared for the Special Planning Area, it is exempt from CEQA review. So long as the project does not have any project-specific significant effects peculiar to the Major Design Review Amendment and not identified in the previous environmental documentation, the project is exempt and no additional environmental document pursuant to CEQA is required.

The project applicant is requesting approval of a Major Design Review Amendment for the proposed project. Additionally, under CEQA, the City lacks the discretion under the Major Design Review Amendment approval process to consider environmental effects not related to the design of the Project, including, but not limited to human health impacts from toxic air contaminants, greenhouse gas emissions, and impacts of biological resources.

The Project is Exempt from Further CEQA Review

Public Resources Code section 21083.3 established a procedure for streamlined CEQA review for projects that are consistent with development densities established by an existing community plan for which an EIR was previously certified. (Pub. Resources Code, § 21083.3, subd. (a); see also Guidelines, § 15183) As discussed above, in these instances, CEQA review “shall be limited to effects upon the environment which are peculiar to the parcel or to the project and which were not addressed as significant effects in the prior environmental impact report, or which substantial new information shows will be more significant than described in the prior environmental impact report.” (Pub. Resources Code, § 21083.3, subd. (a).)

As noted above, the Project is located in the Villages of Zinfandel Special Planning Area (VOZSPA). An EIR for this Area was certified by the County in 1998. A Supplemental EIR was certified by the County in 2002.

As explained by Hanson Bridgett and as explained above by the City, the Project is consistent with development densities in the VOZSPA. Hanson Bridgett also concluded that no technical studies have identified any project-specific environmental effects not analyzed in the VOZSPA EIR. Neither Hanson Bridgett, the City Attorney, nor City staff, have identified any other project specific factors that would require further environmental review under Section 21083.3 and Guideline Section 15183. Substantial public comment has alleged the impacts from PM 2.5 stemming from the project are significant “new information” under CEQA, thus requiring a new EIR. When an EIR analyzes air quality impacts, as the EIR for the VOZSPA did, and information about a particular type of air quality impact was known or could have been known before the EIR was certified it is not new information under CEQA and does not require a new EIR. (See, e.g., 62 Fed. Reg. 38652 et seq. (July 18, 1997) (U.S. EPA adding two new PM 2.5 standards to 40 CFR Part 50, National Ambient Air Quality Standards for Particulate Matter).) Given the federal regulation for PM 2.5 cited above predates the certification of the EIR, it is clear that PM 2.5 was a known air quality impact at the time of certification. It is well established that environmental issues known or knowable at the time the EIR was certified cannot constitute “significant new information” or “changed circumstances” justifying subsequent CEQA review. (See, e.g., *Citizens Against Airport Pollution v. City of San Jose* (2014) 227 Cal.App.4th 788, 806-808). No evidence shows that the impacts of PM 2.5 are project-specific significant effects that are peculiar to the project or the project site, or that similar impacts would not occur on all similarly zoned properties used for the permitted uses of the zoning code and VOZSPA.

Further, consistent with the City’s above analysis, Hanson Bridgett noted that the project design is not anticipated to implicate any new environmental effects, and the scope of any CEQA review and analysis is limited to environmental effects within the scope of the City’s design review authority.

The City Attorney’s firm agrees with Hanson Bridgett that the Project is accordingly exempt from further CEQA review. While the City has heard and thoughtfully considered resident comments and concerns about air quality, noise and other environmental issues, the City cannot require additional CEQA review.

2. The Villages of Zinfandel Development Agreement is valid and in full force and effect.

Finding: The Villages of Zinfandel Development Agreement is valid until June 22, 2023.

Evidence: Nothing in Government Code section 65865.3 invalidates the Development Agreement or says that the Development Agreement became void when the City incorporated. The residents of Rancho Cordova began their efforts to circulate a petition to incorporate the City in April 1997. The Petition to Incorporate was certified as a Sufficient Petition on October 27, 1999. The Incorporation Election occurred on November 5, 2002. On May 22, 2002, and prior to City incorporation, Sacramento County LAFCO adopted Resolution No. 1243, which stated “[a]ny and all development agreements entered into between the County of Sacramento and any development project applicant, and any conditions of approval (including mitigation measures adopted pursuant to the California Environmental Quality Act) imposed by the County Board of Supervisors on any and all discretionary projects adopted and approved prior to the effective date of incorporation shall remain valid and enforceable between the applicant and the new City of Rancho Cordova, subject to Government Code Section 65865.3, subdivision (a) and (b). This established a condition for City incorporation to affirm all existing development agreements. On May 21, 2003, the County of Sacramento and Elliott Homes, Inc., an Arizona Corporation, entered into the Villages of Zinfandel Development Agreement (“Development Agreement”), which was adopted on May 28, 2003. Shortly after incorporation and following all procedures required to adopt a development agreement, the City of Rancho Cordova adopted all ordinances of the County of Sacramento through Ordinance No. 1-2003 which adopted the text of seven development agreements including the Development Agreement with clear reference to the Villages of Zinfandel Development Agreement as approved by the County. Numerous actions taken by the City, the County, and other public agencies with jurisdiction over the Villages of Zinfandel Special Planning Area confirm and demonstrate a clear recognition that the Development Agreement remained fully in effect and legally binding on the City following the City’s incorporation. On December 15, 2003, the City approved a General Plan Amendment reflecting a change in the land use designation of the Alexander Collection Subdivision within the Villages of Zinfandel Special Planning Area and subject to the Development Agreement rights and obligations, from Medium Density Residential to Low Density Residential, by adopting Resolution No. 82-2003. On December 15, 2003 the City of Rancho Cordova amended the Villages of Zinfandel Special Planning Area document to rezone certain parcels from Medium Density Residential to Low Density Residential, by adopting Ordinance 29-2003. The City of Rancho Cordova first amended the Development Agreement on August 2, 2004 to reflect the rezoning affected by the adoption of Resolution No. 82-2003 and Ordinance 29-2003 as well as to revise the term of the Development Agreement from 20 years to 15 years from the effective date of the Development Agreement. This First Amendment stated that “[e]xcept as expressly amended by this Amendment, all of the terms, conditions and provisions of the Development Agreement remain in full force and effect”, thereby ratifying and reaffirming the Development Agreement. The City of Rancho Cordova amended the Development Agreement a second time on January 19, 2010 through Ordinance 25-2009, to remove approximately 30 acres of land from the Development Agreement due to a purchase and sale between the State of California and Elliott Homes, Inc. The Second Amendment stated that “[e]xcept as expressly amended by this Amendment, all of the terms, conditions and provisions of the Development Agreement remain in full force and effect” thereby

ratifying and reaffirming the Development Agreement. The City of Rancho Cordova amended the Development Agreement a third time on August 1, 2016 to replace a land use exhibit to the Development Agreement and to extend the term of the Development Agreement by five years, to expire twenty (20) years from the effective date of the Development Agreement. The Third Amendment stated that “[e]xcept as expressly amended by this Amendment, all of the terms, conditions and provisions of the Development Agreement remain in full force and effect” thereby ratifying and reaffirming the Development Agreement. The City, as a result of its incorporation, succeeded to the County of Sacramento’s interests in the Villages of Zinfandel Development Agreement. Regarding whether Government Code section 65865.3 imposes durational limitations on the Development Agreement, the City finds, based upon the statute and legislative history, that the durational limitations are not applicable to the Development Agreement because the development agreement approval process was initiated after the incorporation process was started. The development agreement long postdated the “date that the first signature was affixed to the petition for incorporation”, thereby not meeting the requirement set forth in Government Code section 65865.3(c)(1). Because subsection (c)(1) cannot be met, the durational limits set forth in Government Code section 65865.3 do not apply. Further, Government Code section 65865.3 does not provide the exclusive basis by which a development agreement between a developer and county binds a successor city. The effective date of the Development Agreement is June 22, 2003. The Development Agreement is effective for twenty years after the effective date, or until June 22, 2023, therefore the Development Agreement is still valid and in full force and effect. None of the above actions were ever challenged within the applicable statute of limitations for each action, even actions after the development of much of the residential portions of the Villages of Zinfandel Special Planning Area. Developers and property owners of both non-residential and residential properties have relied on and benefited from the validity of the Development Agreement and the Villages of Zinfandel Special Planning Area.

Finding: The City is bound by the development standards vested by the Development Agreement and may not impose any conditions or restrictions on the Project contrary to the established: (1) density and intensity of use; (2) maximum height and size of proposed buildings; (3) timing or phasing of development; (4) zoning; or (5) provisions for reservation or dedication of land for public purposes, provided for under the 2003 Sacramento County Zoning Code and Zinfandel Special Planning Area at the time that the parties entered the Development Agreement.

Evidence: Pursuant to Sections 2.1, 2.2, and 4.1 of the Development Agreement, the permitted uses of the property, the density and intensity of use, maximum height and size of proposed buildings, timing or phasing of development, zoning, provisions for reservation or dedication of land for public purposes, are vested at the time of the effective date of the Development (“Vested Rights”). The City is prohibited from altering the Vested Rights for the duration of the Development Agreement, unless such subsequently enacted rules, regulations, ordinances, laws, and official policies, adopted or modified after the effective date of the Development Agreement are applied uniformly to all similar properties or developments in the City, do not prevent the development of the property subject to the Development Agreement for the uses and to the density, or intensity of development provided for under the Vested Rights, do not negatively impact the timing or rate of development of the property subject to the Development Agreement, and are not in conflict with matters which are specifically addressed in the Villages of

Zinfandel Special Planning Area, and are consistent with the goals and policies of the Villages of Zinfandel Special Planning Area.

3. The project is consistent with the Villages of Zinfandel Special Planning Area development standards vested by the Development Agreement.

Finding: The project is consistent with the Villages of Zinfandel Special Planning Area (VOZSPA) and applicable zoning designated for the project site.

Evidence: The proposed project is consistent with the Intent of the VOZSPA and the applicable objectives provided in Section 512-200 of the VOZSPA. The project provides infill development that promotes the phasing out of the original mining operations by adding a use that occupies vacant land in the area. The project incorporates light industrial uses that reuses existing vacant land and promotes the intent of the VOZSPA as a mixed-use plan. The project will also utilize existing right of way connections, specifically along Zinfandel Drive west of the property boundary. The project will provide an additional pedestrian connect to existing pathways to the benefit of the overall pedestrian connectivity of the VOZSPA.

The proposed Stonecreek Industrial Center project site is zoned Light Industrial (LI) as listed within the VOZSPA. Permitted uses within the LI areas are those permitted in both the M-1 zone and the Industrial – Office Park (MP) Zone (Section 230 of the 2003 Sacramento County Code). The proposed project has been submitted as a shell industrial building and therefore is “wholesaling and warehousing” at this time which is allowed by right at this location. Future tenants that do not use the building as a warehouse will require an additional review to determine if additional City approvals are required. One zoning standard that has been discussed at length during the hearings, is height. The Villages of Zinfandel Specific Plan Development Standards table states that the maximum height in the LI zone is “24-40’, see Zoning Code”. The Sacramento County Zoning Code at Section 325-04(a) states that buildings within industrial zones “shall be twenty-four (24) feet when buildings or structures are located within 100 feet or contiguous to parcels zoned for residential purposes. Buildings beyond 100 feet may be a maximum of forty (40) feet in the MP zone or one hundred (100) feet in the M-1 and M-2 zones.” While one reading of the language would allow for a height up to 100 feet, the City finds that the better and more conservative reading of the language limits the height to 40 feet. The language in the Specific Plan Development Standards table here limits and reduces to 40 feet, the 100 foot maximum that would otherwise be allowed under the County Zoning Code (and would even have allowed a further reduction to 24 feet if this project was within 100 feet of or contiguous to residential, which it is not). The Project complies with these limitations because the maximum height is 40 feet.

4. The project is consistent with the Villages of Zinfandel Special Planning Area Design Guidelines.

The proposed project shall not be approved unless the project conforms with the following project goals and guidelines for the Villages of Zinfandel Special Planning Area. The project has been reviewed against the design guidelines that are applicable to non-residential uses and has not been reviewed against sections that are solely applicable to residential uses. The City has applied the standards in the Villages of Zinfandel Specific Plan Area Design Guidelines, not the Design Review Approval Findings currently in Rancho Cordova Municipal Code Section 23.141.070 because those findings, specifically A and B thereof, could have

prevented development of the subject property to the density or intensity of development allowed and vested under the Development Agreement, including Section 2 thereof, a violation of the Development Agreement. The project design has been discussed by the developer with City Council and been the source of public comment for nearly a year at several public hearings. The project was initially submitted on November 16, 2021. Community meetings to discuss the project design were held on October 26, 2021, June 27, 2022 and September 7, 2022. The Project has been presented before the City Council at its April 18, 2022, April 17, 2023 and May 15, 2023 meetings. Through this process, the project design has changed significantly based on the design guidelines and desires of the community. For instance, the current project differs from the original proposal by reorienting the buildings to ensure noise associated is internal to the project and the trucking operations on the project are directed away from residential neighborhoods, incorporating additional landscaping for screening purposes, a reduction in the overall height from 45 ft. to 40 ft., modification in the color palette and various conditions on truck traffic patterns in order to minimize impacts to the community. These design changes have evolved over the course of a year with input from the community and the City Council and analysis from staff. Between the April 18, 2022 meeting and the April 17, 2023 presentation, the applicant included a berm along Baroque Drive with denser planting of trees throughout the perimeter of the project. The applicant has modified the project to accommodate such requests by requiring a screening wall at the end of Debina Court, and various environmental modifications such as installation of electrical outlets at truck loading docks to reduce idling for refrigerated trucks and the construction of Electric Vehicle charging infrastructure. The project also includes additional conditions of approval for limiting hours of operation, restrictions on truck routes and signage directing trucks to use Zinfandel as the entrance and exit to the site. Design elements incorporated into the project include the relocation of the Emergency Vehicle Access from Baroque Drive to Oselot Way. The proposed relocation will eliminate a break in the pedestrian pathway along Baroque, as well as the landscape screening.

A. **Finding:** Section 1: Introduction and Purpose

- a. **Sub-finding:** The proposed project adheres to applicable portions of Section 1(A)(1): Project Goals for the Villages of Zinfandel Special Planning Area.

Evidence: The project adheres to the goals of the Design Guidelines which are applicable to commercial/industrial uses within the VOZSPA. The project is located in an area with a mixture of residential and light industrial uses within the Light Industrial designation. The proposed warehouse use is consistent with light industrial use and the design of the building incorporates aspects of business professional buildings such as second story windows, highlighted main entrances and upgraded landscaping, creating a land use transition element between the project site and the residential area across Baroque Drive. An existing, improved public bike and pedestrian trail runs along the northern property boundary of the project site, continues east and then heads west along the Folsom South Canal, at the rear of numerous residential homes. The trail varies in width from +/- 65 feet up to 200 feet along the northern property boundary. This trail is owned and maintained by Cordova Parks and Recreation District and is landscaped with various plant and trees species. The design elements incorporated into the building are similar to those that were utilized on the warehouse building immediately to the west of the project site, which is known as the GLP/Bold and Beauty building. The project will construct additional sidewalks along Zinfandel Drive,

providing a continuous connection to the north of the project site and to the existing pedestrian pathway to the south. This promotes interaction and pedestrian circulation between the residential areas and employment areas, as well as the existing bike trail along the project's northern and southern property line.

B. Finding: Section 2: Project Design Theme

- a. **Sub-Finding:** The proposed project adheres to Section 2(A): Village Concept

Evidence: The VOZSPA promotes a village concept throughout the Villages of Zinfandel. The concept promotes a diversity of architectural styles, landscapes, amenities, and employment. The village concept allows for a mix of land uses and densities as well as internal circulation that encourages the idea of creating a community in and of itself. The project location is outside of the Village Core of the VOZSPA. The proposed project would also be adding a use that would provide an employment opportunity to the area with on-site improvements including landscaping and public sidewalks, that would develop and enhance the existing vacant property.

C. Finding: Section 3: Circulation and Access

- a. **Sub-Finding:** The overall plan circulation has already been established and the section does not apply to this specific project.

Evidence: Section 3 of the Design Guidelines highlights the overall design and construction of the circulation system of the VOZSPA including street patterns, major streets, "Main Street", residential streets, and the off-site trail system. This circulation system has already been established and built throughout the Special Planning Area. This project does not include any changes or modifications to existing roads, other than the installation of a new signal as the southern entrance of the site and a sidewalk along the project frontage of Zinfandel Drive. This signal will facilitate the movement of trucks in and out of the site and eliminates the need for access into the site from Baroque Drive. The installation of sidewalks along Zinfandel will improve walkability and pedestrian safety in the area by providing a connection between the existing bike and pedestrian trails to the south and north of the site. The project is also designed and conditioned with elements and traffic controls that will direct its vehicles to routes which will further mitigate its impact on residential areas. There is extensive evidence in the staff reports and extensive oral testimony from the City's Public Works Director that the existing roads and circulation design is adequate to accommodate the anticipated truck traffic from the project.

D. Finding: Section 4: Site Planning and Design

- a. **Sub-Finding:** The project adheres to Section 4(A)(3) Building Orientation design guidelines for Non-Residential Uses – All Types.

Evidence: The proposed building has been sited and oriented with the loading area and docks internal to the site so as not to clash with existing

development. The closest loading dock is approximately 511 ft. to the nearest residential property on Oselot Way and approximately 614 ft. to the nearest residential property on Baroque. Access into the site will be from three entrances along Zinfandel, one being signalized. All three access points are oriented so as to be immediately adjacent to the existing GLP/ Bold and Beauty warehouse. There is no access into the site from Baroque Drive or Oselot Way, where there is existing residential development. The customer/employee parking areas, which are expected to generate the fewest trips of the various uses on the project site, will be along Baroque Drive and south of buildings C and D, however significant screening, including an 8 foot tall berm with landscaping on top has been proposed to screen the parking areas and the buildings. Trailer parking is situated in the eastern portion of the project site, but the project incorporates a screen wall to hide this parking area. The project will not provide a direct connection to any adjacent properties, however, the project will add additional sidewalks along Zinfandel to continue the existing pedestrian connectivity to the existing bike trails. There is a residential neighborhood to the north and northeast of the project site, with the majority of the homes backing up to Baroque Drive. The homes located on Oselot Way either face the street or the side of the home faces the street. These properties are separated from the site by Baroque Drive, and an existing landscaped bike and pedestrian pathway that varies in width. On average the width of the bike and pedestrian pathway is approximately 85 feet wide and extends along the entire length of the northern side of the project site. The closest building to the nearest residential property along Oselot Way is approximately 250 ft. and the nearest loading area is approximately 511 ft. away. The closest building to the nearest residential property along Baroque Drive is approximately 306 ft. and the nearest loading area being approximately 614 ft. away. The siting of these buildings and their orientation combined with the added landscaping eliminates any clash between the forty foot maximum project height and the height of the residential buildings across Baroque. Finally, because the Villages of Zinfandel Special Planning Area planned for non-residential uses to be sited across Baroque from the residential neighborhood any potential clash or failure to relate should not be based upon the timing of construction, but rather should be analyzed based on the time of adoption of the VOZSPA. Moreover the City's discretion here is limited to design elements.

Taking into account that the project is a permitted non-residential use, the proposed buildings relate to the scale and character of the residential neighborhoods north of Baroque and on Oselot, consistent with section 3(f). The height of the proposed buildings are 38 ft. to the roofline and 40 ft. to the tallest parapet. The closest residential neighborhood includes houses that are a variation of one- and two-stories, and up to approximately 30 feet tall properties, therefore the 40' height of the project does not significantly exceed the scale of the residential neighborhood. These residential neighborhoods to the north and northeast are also separated by Baroque Drive and Oselot Way, both of which are 45 feet wide. An existing landscaped pedestrian and bike trail is located immediately adjacent to the northern boundary line of the project site and has a width of 65 feet to 200 feet. Additionally, the closest building to the nearest residential property along Oselot Way is approximately 250 ft. and the nearest loading area is approximately 511 ft. away. The closest

building to the nearest residential property along Baroque Drive is approximately 306 ft. away and the nearest loading area being approximately 614 ft. away. The landscaping along the northern boundary line includes a dense planting of evergreen trees and other trees species that at maturity will almost entirely block the views of the warehouse buildings. An 8 foot tall berm has been incorporated into this landscaped area, which will have trees planted on top to aid in the screening of the elevations from Baroque Drive. The landscaping of the site closer to Oselot Way includes existing plantings associated with the pedestrian and bike trail. The project will include additional trees planted along the property boundary, as well as screen walls to buffer the views of the trailer parking area.

The project as designed will not have any truck traffic entering and existing onto Baroque Drive or Oselot Way. In fact, none of the vehicles associated with the project, including customer and employee vehicles will be able to enter and exit onto Baroque Drive or Oselot Way. The character of these residential streets will not be changed due to the project, as they will remain for the use of cars.

As viewed from the residential neighborhood, the impact of the building's scale is reduced due to the distance from the placement of the buildings on the project site and the incorporation of dense landscaping, with an 8 foot tall berm. As a combined result of these features, the similarity in height of the buildings, the distance of the residential development from the project, the ample landscaping and berming, and the location of truck access and egress to the site, the project does not exceed the scale of the residential neighborhood and it is consistent with the character of the residential neighborhoods, in conformance with Section 3(f).

Even if the above evidence was insufficient to support the City's conclusion that the proposed buildings relate to the scale and character of the residential neighborhoods north of Baroque and on Oselot, the City would still find the project in conformance with Section (3)(f) because the residential neighborhoods are not adjacent to the project, but rather are separated by a street, a publicly owned bike path, parking areas, and landscaping.

- b. **Sub-Finding:** The project complies with the Section 4(B)(1) Walls and Fencing design guidelines for All Use Types.

Evidence: The project does not provide any soundwalls on-site as none were required by the completed sound study, however the project is providing screen walls at the middle entrance from Zinfandel Drive and at the closest property line to the proposed trailer parking. The intent of the wall is to fully screen the commercial truck parking and loading area from the public right of way. The proposed wall will be constructed with colors and materials consistent with the construction of the building. In addition, the landscaped areas along Zinfandel Drive and Baroque Drive, will consist of dense evergreen landscaping to soften the appearance of the buildings and provide additional screening of the site. The landscaping along Baroque Drive will include an 8 foot tall berm with landscaping on top to further screen the

customer/employee parking area, as well as portions of the proposed buildings.

- c. **Sub-Finding:** The project adheres to Section 4(C) Loading, Service/Storage Areas, and Ground-Mounted Mechanical/Utility Equipment design guidelines.

Evidence: The loading areas of the proposed project have been located interior to the project, screened by proposed buildings or by new screen walls adjacent to the middle entrance into the site from Zinfandel Drive and additional screen wall will be installed along the boundary line closest to the trailer parking to screen that parking area. Upgraded landscaping has been included along Zinfandel Drive and Baroque Drive. This includes a landscape berm along Baroque Drive to further screen the project site from the residential area to the north. Trash Enclosures have also been located internally to the site, away from public rights of way to reduce visibility and to allow convenience access to both the users on-site and disposal services.

- d. **Sub-Finding:** The project adheres to Section 4(D) Lighting design guidelines.

Evidence: The project includes lighting throughout the property including free standing lights and building attached lights. All lighting will be focused on-site and screened to avoid light trespass to adjacent properties. Freestanding and building attached fixtures will be consistent in design with the proposed building and compatible with building facades. Consistent with Section 4(D)(3), there are no exposed lamps or tubes that will be visible from any public right-of-way, and lighting has been designed to screen light from view from off-site.

- e. **Sub-Finding:** The project adheres to Section 4(E): Signage of the design guidelines.

Evidence: The project does not include signage as part of this Development Plan Review. Signage will be a separate submittal to the building and safety department and will be reviewed at that time for consistency with the Design Guidelines, including Section (4)(E).

E. **Finding:** Section 5: Architecture

- a. **Sub-Finding:** The project adheres to Section (5)(D)(1)(a) Building Form and Detailing design guidelines for Non-Residential Uses.

Evidence: Taking into account that the project's industrial use is permitted, the City reads Section (5)(D)(1)(a) maintaining a scale compatible to residential neighborhoods to apply when residential character predominates. The City finds that while the area to the north and a small portion northeast of the project site is residential, residential is not the predominate character of the project site. The project site has a total of 5,431 linear feet of perimeter property boundary. The residential neighborhood to the north runs parallel to the site for a distance of 1,858 linear feet. The residential neighborhood borders the project site on only approximately 35% of the project boundary. The remaining properties to the east south and west are zoned Light Industrial or Open Space and are either vacant or include uses such as a water tower,

the Folsom South Canal and an industrial warehouse totaling 164,169 sq. ft. Zinfandel Drive, which is a major arterial roadway is also located immediately west of the project site. This non-residential area borders approximately 65% of the project site. The nearest residential neighborhoods are separated by an existing bike and pedestrian trail that on average is approximately 85 feet wide and Baroque Drive and Oselot Way, each of which are approximately 45 ft. wide. Since residential character does not predominate, the guideline does not advise that the building maintain a scale compatible to residential neighborhoods.

Even though not required by Section (5)(D)(1)(a), the building does maintain a scale compatible with residential neighborhoods given the similarity in height of the buildings to the residential neighborhoods, the distance of the residential development from the project, and the ample landscaping and berming as further described above for Section 3(f). The project adheres to the required minimum setbacks as established by the development standards in the VOZSPA document, which maintains a distance from property lines, ensuring that it does not encroach upon or adversely affect the neighboring residential areas. The nearest residential home to the closest building is approximately 250 ft. on Oselot Way and approximately 306 feet on Baroque Drive. In between these areas are roadways, an existing bike and pedestrian trail and a significant landscape buffer with dense tree plantings to aid as an additional buffer.

The majority of the roofline is proposed at 38 feet with the architectural parapets providing roofline articulation not exceeding 40 feet. Other recently constructed buildings in the area and with the same Light Industrial zoning include the Bold and Beauty building located at the intersection of Zinfandel Drive and N. Mather Boulevard which is approximately 164,149 square feet with parapets ranging from 37' (for a majority of the building) with a max height of 46'-4" (at three architectural tower features), located approximately 360 feet to the nearest residential neighborhood, and the CA National Guard Headquarters which is approximately 238,000 square feet for its main building at a height of approximately 39-feet tall, located approximately 411 feet to the residential neighborhood. The project is consistent with the 40 foot maximum height in the Villages of Zinfandel Development Standards Table. Consistent with the ways to mitigate building mass listed in the third and fourth sentences of Section (5)(D)(1)(a), the building mass is mitigated by design elements such as: (1) an articulated roof with multiple parapets; (2) variety of surface textures and indentations; and (3) variation in window styles and height, all to provide visual relief from long, flat surfaces, avoiding the appearance of large blank walls and reducing the monolithic effect of the project.

- b. **Sub-Finding:** The project adheres to Section (5)(D)(1)(b) Building Form and Detailing design guidelines for Non-Residential Uses.

Evidence: This sub-section states that "[b]uilding form should avoid proportionally long, flat surfaces" and "[l]arge areas of blank walls with few openings or details should be avoided on facades facing streets or public spaces." While this provides direction to the City to endeavor to achieve these

design goals, the use of the word “should” does not provide a mandatory obligation for the City to avoid these design elements.

Even though not required, the design of the project includes many of the elements listed in Section 5(D)(1)(b) suggested to mitigate long, flat surfaces and large areas of blank walls, including: (1) roof articulation on all four sides of each buildings, creating numerous parapets; (2) a variety of surface textures and colors along with indentations and trellises to achieve visual relief; and (3) variation of window heights and sizes.

- c. **Sub-Finding:** The project adheres to Section (5)(D)(2) Materials and Finishes design guidelines for Non-Residential Uses.

Evidence: The project has incorporated a variety of contrasting material and finishes to help break up large blank walls and to create a more office building appearance that is harmonious and in conformance with Section (5)(D)(2)(b). The project includes 2nd story windows along the façade, accent color on all elevations, canopies at storefront main entrances and accent metal siding. The variety of materials and finishes is proposed on all four elevations and creates a cohesive design throughout the building.

- d. **Sub-Finding:** The project adheres to Section 5(D)(3) Color-Selection design guidelines for non-residential uses.

Evidence: The project is comprised of four buildings that propose a variety of earthtones tones on each façade and the roof with a dark accent color to break up large blank walls. The colors are consistent with the earthtone color pallets used within the nearby residential neighborhood. The variety of tones combined with various architectural materials and features, including those discussed in the evidence for the sub-finding on Section (5)(D)(1) above, help to reduce the feeling of massiveness for the project. Colors have been updated and refined to be compatible with the neighboring area.

- e. **Sub-Finding:** The project adheres to Section (5)(D)(4) Detailing design guidelines for non-residential uses.

Evidence: The project has been designed on all four sides of each building with consistent finishes, accent colors, and architectural details consistent with Section (5)(D)(4)(a). Changes were made during project hearings that improved the design of the project, including landscaping, articulations and material variations and textures. The roof variation is 2 feet throughout the façade while also incorporating 2nd story windows and storefront entrances with vertical second story windows throughout the frontages to create a more Business Professional appearance and maximizes the possibility of occupant surveillance of entryways, pathways, parking lots and bike paths. The elevations incorporate varied roof lines with 2nd story windows along with significant landscaping to minimize the appearance of the buildings from the nearby residential neighborhood. The proposed screen walls will incorporate similar materials and colors as the proposed buildings which include earth tones with various material accents. The large building setbacks from the property lines accommodate larger landscaped areas to provide for additional

screening to soften the building facades. These architectural elements help break up large blank facades and complement other buildings in the area. The building has also been conditioned to include energy conservation features such as skylights, roofing capable of solar, and EV plug ins for employees as well as for trucks that may utilize refrigeration when loading and unloading.

- f. **Sub-Finding:** The project adheres to Section (D)(5) Roofs and Mechanical Equipment design guidelines for non-residential uses.

Evidence: The roofing materials provided for the project is a 45 MIL TPO vinyl flat roofing with parapet variation creating articulation to vary the shape of the roofline and avoid a flat, monotonous surface. A variety of colors and textures are provided throughout the building design. Pitched roofs were not considered because the project is not adjacent to residential uses.

F. **Finding:** Section 6: Site Conditions and Landscape Design

- a. **Sub-Finding:** The project adheres to Section (6)(B) Landscape Concept and Hierarchy of landscape scales guidelines.

Evidence: The landscaping of the project is comprised of a variety of tree, shrubs, and groundcover that will enhance the aesthetics of the site will also providing functional screening, while softening the visual impact of the buildings, enhance the aesthetics, and create a sense of separation between the project and the nearby residential neighborhood. The site will incorporate over 700 trees on-site. There are various evergreens proposed to be planted to provide greenery and screening year around. The size of the trees varies based upon the species and location on the site. The Applicant has worked with the City's Arborist to determine the best species of trees as well as the most appropriate number of trees throughout the site that would result with the desired outcome while still maintaining the necessary growth spacing and separation. The proposed density of trees would be the maximum that the site would be able to accommodate with minimal overcrowding of canopies.

Approval of Major Design Review

The City Council, based upon the findings herein, hereby approves the Major Design Review Amendment for the Stonecreek Industrial Center Project NO. PLND-1121-0020.

PASSED AND ADOPTED by the City Council of the City of Rancho Cordova on the 5th day of June 2023 by the following vote:

AYES:

NOES:

ABSENT:

ABSTAIN:

ATTEST:

Linda Budge, Mayor

Stacy Leitner, CMC
City Clerk

PLANNING SUBMITTAL DRAWINGS FOR:

DERMODY PROPERTIES

STONECREEK INDUSTRIAL PARK

SOUTH EAST CORNER OF BAROQUE DRIVE & ZINFANDEL DRIVE

RANCHO CORDOVA, CA



PERSPECTIVE IMAGE OF PROPOSED BUILDINGS

PROJECT NARRATIVE:

Site: The project site is located on the north east side of Zinfandel Drive and North Baroque, in the City of Rancho Cordova, California. The 41± acre site is currently undeveloped.

Building: The project plan proposes four industrial buildings totaling 602,004 square feet. The industrial buildings will be of Type VB construction, site cast, tilted concrete panels with a variety of architectural enhancements. The typical wall panels are to be enhanced with reveals and a textured elastomeric, multicolored coating system. The areas around the building entries are also enhanced with fluted and wood textured formliner, tinted glazing in aluminum frames and overhead steel-framed painted canopies. The placement of these enhancements is focused at those locations most visible from the public roadways.

Site Access and Parking: There are three site entrance driveways proposed along Zinfandel Drive. The southernmost entrance proposes relocating the existing traffic light to serve this entry / exit. The center driveway will primarily serve semi traffic. The northernmost driveway will be for vehicle parking only. The site plan proposes a total of 832 vehicle parking stalls for employees and or customers.

Signage: The proposed signage in this submittal includes is for reference only. Criteria for future tenant signage will be provided at a later and under a separate permit as required.

Landscaping: The project will be fully landscaped using plants appropriate for and indigenous to the City of Rancho Cordova. Low water use plants will be used extensively, while moderate water use plants will be concentrated at accent points, such as driveways and building entries. For further landscaping design information, see "Design Notes" on the LP Preliminary Landscape Plan.

Sustainable Materials & Construction Practices: The project will incorporate a variety of sustainable materials and construction practices to include the following: 1) A storm water pollution prevention plan to minimize contamination, erosion, and dust pollution during construction. 2) Storage and collection of recyclable materials. 3) Construction waste management. 4) Environmental tobacco smoke control. 5) Heat reflecting roof membranes. 6) Light pollution reduction. 7) Water efficient landscaping. 8) Water use reduction methods. 9) Low VOC emitting sealants, adhesives, coatings, floorings, and wood materials. 10) Roof structures designed to accommodate additional weight for roof-top photovoltaic electricity generation panel arrays. 11) California Green Building Code compliant electric vehicle charging stations at seven locations. 12) The project architect is a LEED accredited professional and will apply his knowledge of LEED techniques and practices to the project design and construction.

VICINITY MAP:



PROJECT TEAM:

OWNER
DERMODY PROPERTIES
500 EQUITY AVENUE
RENO, NEVADA 89502
P: 916-956-0033

GEORGE CONDON
gcondon@dermody.com

ARCHITECT:
RMW ARCHITECTURE & INTERIORS
1718 3RD STREET, SUITE 101
SACRAMENTO, CA 95811
P:916-449-1400 x405

JEFF LEONHARDT,
PROJECT ARCHITECT &
PROJECT DESIGNER
jleonhardt@rmw.com

CIVIL ENGINEER:
LAUGENOUR and MEIKLE
P.O. BOX 828
WOODLAND, CA 95776
P:530-662-1755 F:530-662-4602

BRYAN BONINO
bbp@lmce.net

LANDSCAPE DESIGNER
YAMASAKI LANDSCAPE ARCHITECTURE
1223 HIGH ST.
AUBURN, CA 95603
P: 530-885-0040

JEFF AMBROSIA
ASLA, CLIA, LEED AP
jeff@yamasaki-la.com

SHEET INDEX:

A00.1 * COVER SHEET
A00.2 * PROJECT RENDERINGS
A00.3 * PHASING PLAN
A01.0 * PRELIMINARY MASTER SITE PLAN
A01.1 * ENLARGED SITE PLAN - A
A01.2 * ENLARGED SITE PLAN - B
A01.3 * ENLARGED SITE PLAN - C
A01.4 * ENLARGED SITE PLAN - D
A01.5 * SITE DETAILS
A01.6 * SITE DETAILS
A03.1 * EXTERIOR ELEVATIONS - A & B
A03.2 * EXTERIOR ELEVATIONS - C
A03.3 * EXTERIOR ELEVATIONS - D
A04.1 * LINE OF SIGHT DIAGRAM


C201 CIVIL SITE PLAN
C301 GRADING AND DRAINAGE PLAN
C302 GRADING AND DRAINAGE PLAN
C303 GRADING AND DRAINAGE PLAN
C304 GRADING AND DRAINAGE PLAN
C401 UTILITIES PLAN
C402 UTILITIES PLAN
C403 UTILITIES PLAN
C404 UTILITIES PLAN
C801 CROSS SECTIONS
C802 CROSS SECTIONS
C901 FIRE PLAN

L1.1 * LANDSCAPE PLAN
L1.1 PLANTING PLAN A
L1.2 PLANTING PLAN B
L1.3 PLANTING PLAN C
L1.4 PLANTING PLAN D
L1.5 PLANT SCHEDULE AND NOTES

E1.1 OVERALL PHOTOMETRIC PLAN
E1.2 BUILDING A PHOTOMETRIC PLAN
E1.3 BUILDING B PHOTOMETRIC PLAN
E1.4 BUILDING C PHOTOMETRIC PLAN
E1.5 BUILDING D PHOTOMETRIC PLAN
E1.6 LIGHTING CUT SHEETS

PLEASE CLICK ON THE FOLLOWING LINK TO VIEW
AN ANIMATION OF THE PROPOSED PROJECT :
<https://youtu.be/2xkZ35uU0UM>

* DENOTES A SHEET TO BE PRINTED IN FULL COLOR

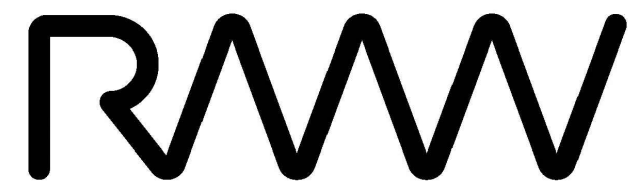

RMW
Architecture
Interiors

1718 Third Street
Suite 101
Sacramento
California 95811

Office
916 449-1400

rmw.com

OWNER / DEVELOPER:



500 Equity Avenue
Reno, NV 89502

GEORGE CONDON
Partner, West Region

PRELIMINARY DESIGN DOCUMENTS FOR:

STONECREEK
INDUSTRIAL PARK

SOUTH EAST CORNER OF
BAROQUE DRIVE & ZINFANDEL DRIVE
CITY OF RANCHO CORDOVA, CALIFORNIA

approved for the owner by :

approved for the architect by :

issue :	description :	date :
A	INITIAL PLAN REVIEW SUBMITTAL	11-10-2021
△	PLND-1121-0020 PC COMMENTS	01-21-2022
△	PLND-1121-0020 PC COMMENTS 3RD SUBMITTAL	03-07-2022
△	RE-SUBMITTAL TO PLANNING 4TH SUBMITTAL	02-13-2023

TENANT'S DEVELOPMENT MANAGER:

drawn by : RDG plot date : 11-10-2021

checked by : JDJL

stamp

scale : AS NOTED

project number : 2214068.00

COVER SHEET

sheet no. :

A00.1



D: VIEW OF MONUMENT SIGN



A: VIEW OF TYPICAL BUILDING MAIN CORNER ENTRY



E: VIEW OF PROPOSED BUILDING ALONG ZINFANDEL



B: VIEW OF TYPICAL BUILDING FRONT ELEVATION



F: VIEW FROM SOUTHERN BIKE PATH LOOKING NORTH



C: VIEW OF TYPICAL BUILDING SECONDARY ENTRY

RMW

RMW
Architecture
Interiors

1718 Third Street
Suite 101
Sacramento
California 95811

Office
916 449-1400

rmw.com

OWNER / DEVELOPER:



500 Equity Avenue
Reno, NV 89502

GEORGE CONDON
Partner, West Region

PRELIMINARY DESIGN DOCUMENTS FOR:

STONECREEK
INDUSTRIAL PARK

SOUTH EAST CORNER OF
BAROQUE DRIVE & ZINFANDEL DRIVE
CITY OF RANCHO CORDOVA, CALIFORNIA

approved for the owner by :

approved for the architect by :

issue :	description :	date :
A	INITIAL PLAN REVIEW SUBMITTAL	11-10-2021
	PLND-1121-0020 PC COMMENTS	01-21-2022
	RE-SUBMITTAL TO PLANNING 4TH SUBMITTAL	02-13-2023

TENANT'S DEVELOPMENT MANAGER:

drawn by : RDG plot date : 11-10-2021

checked by : JDIL

stamp

scale : AS NOTED

project number : 2214068.00

TYPICAL
BUILDING
RENDERINGS


sheet no. :

1

A00.2

PROJECT RENDERINGS

SCALE: NO SCALE

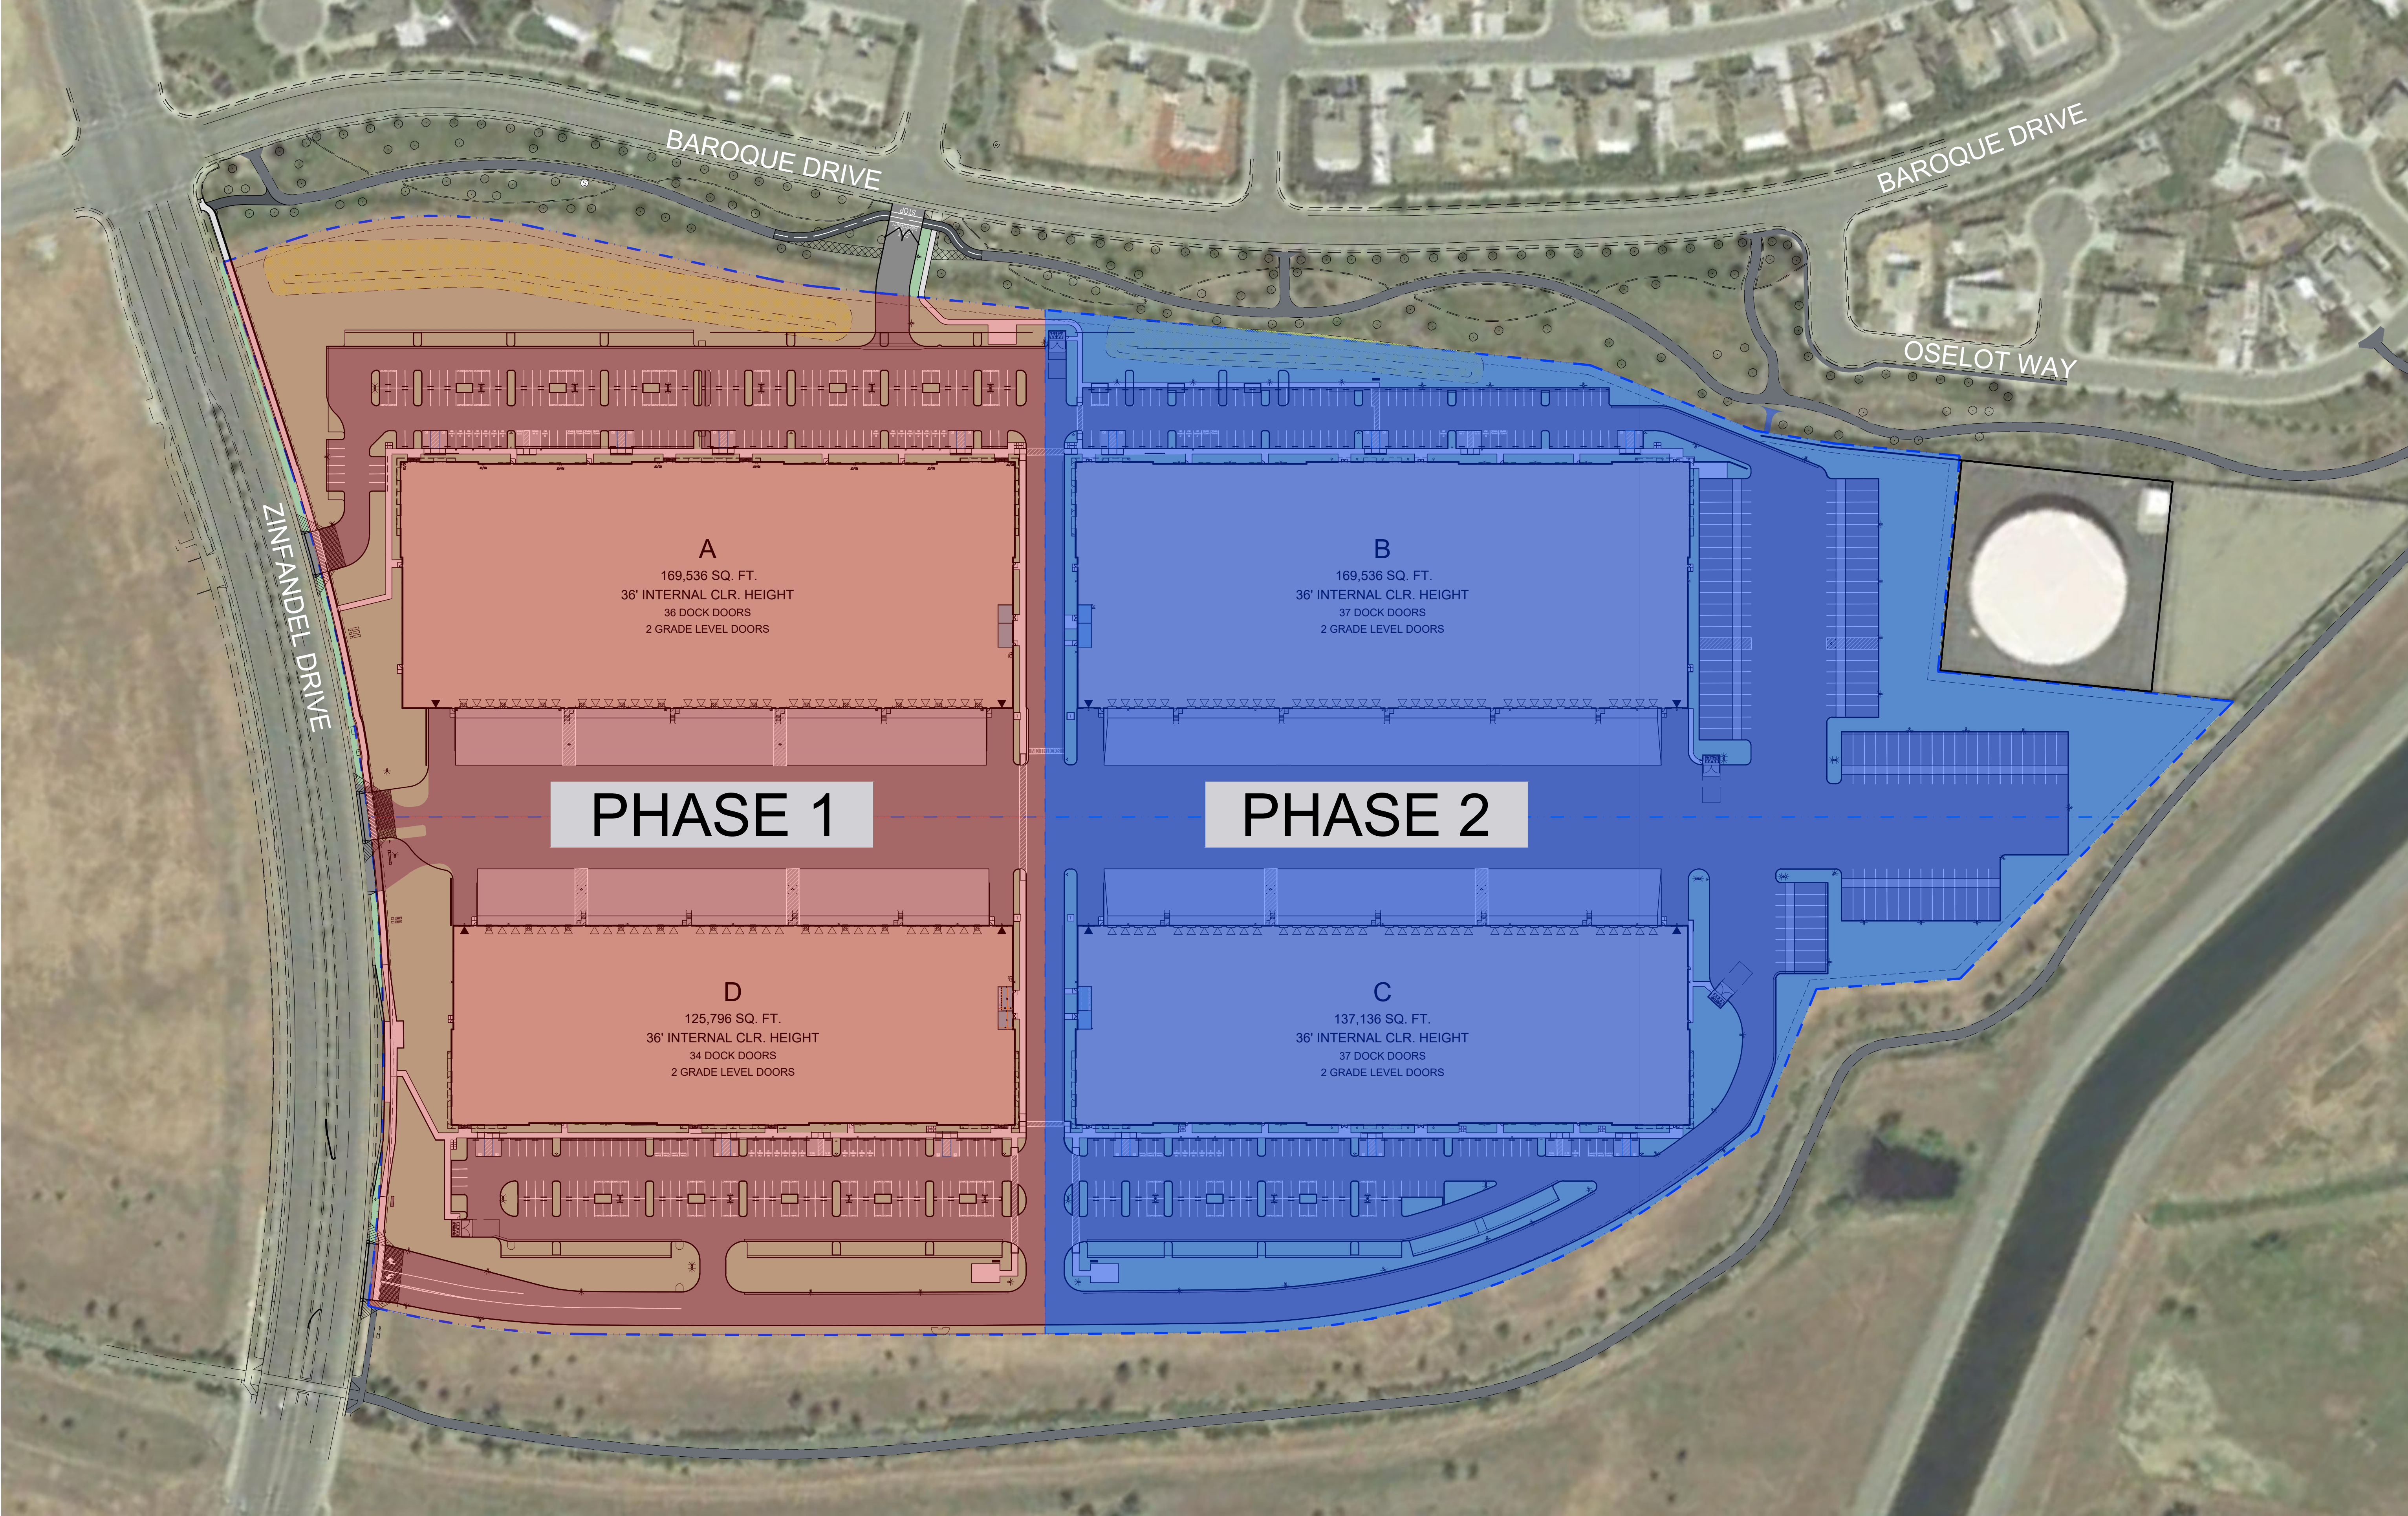

PHASE 1


PHASE 2

A
169,536 SQ. FT.
36' INTERNAL CLR. HEIGHT
36 DOCK DOORS
2 GRADE LEVEL DOORS

B
169,536 SQ. FT.
36' INTERNAL CLR. HEIGHT
37 DOCK DOORS
2 GRADE LEVEL DOORS

D
125,796 SQ. FT.
36' INTERNAL CLR. HEIGHT
34 DOCK DOORS
2 GRADE LEVEL DOORS

C
137,136 SQ. FT.
36' INTERNAL CLR. HEIGHT
37 DOCK DOORS
2 GRADE LEVEL DOORS

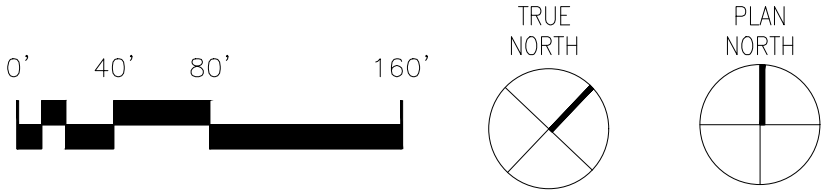

PRELIMINARY SITE PLAN

SCALE: 1" = 80'-0"

1

RMW

RMW
Architecture
Interiors

1718 Third Street
Suite 101
Sacramento
California 95811

Office
916 449-1400

rmw.com

OWNER / DEVELOPER:

DP DERMODY
PROPERTIES

500 Equity Avenue
Reno, NV 89502

GEORGE CONDON
Partner, West Region

PRELIMINARY DESIGN DOCUMENTS FOR:

STONECREEK
INDUSTRIAL PARK

SOUTH EAST CORNER OF
BAROQUE DRIVE & ZINFANDEL DRIVE
CITY OF RANCHO CORDOVA, CALIFORNIA

approved for the owner by :

approved for the architect by :

issue :	description :	date :
A	INITIAL PLAN REVIEW SUBMITTAL	11-10-2021
△	PLND-1121-0020 PC COMMENTS	01-21-2022
△	RE-SUBMITTAL TO PLANNING 4TH SUBMITTAL	02-13-2023

TENANT'S DEVELOPMENT MANAGER:

drawn by : RDG plot date : 11-10-2021

checked by : JDL


stamp

scale : AS NOTED
project number : 2214068.00


CONSTRUCTION
PHASING PLAN

sheet no. :

A00.3

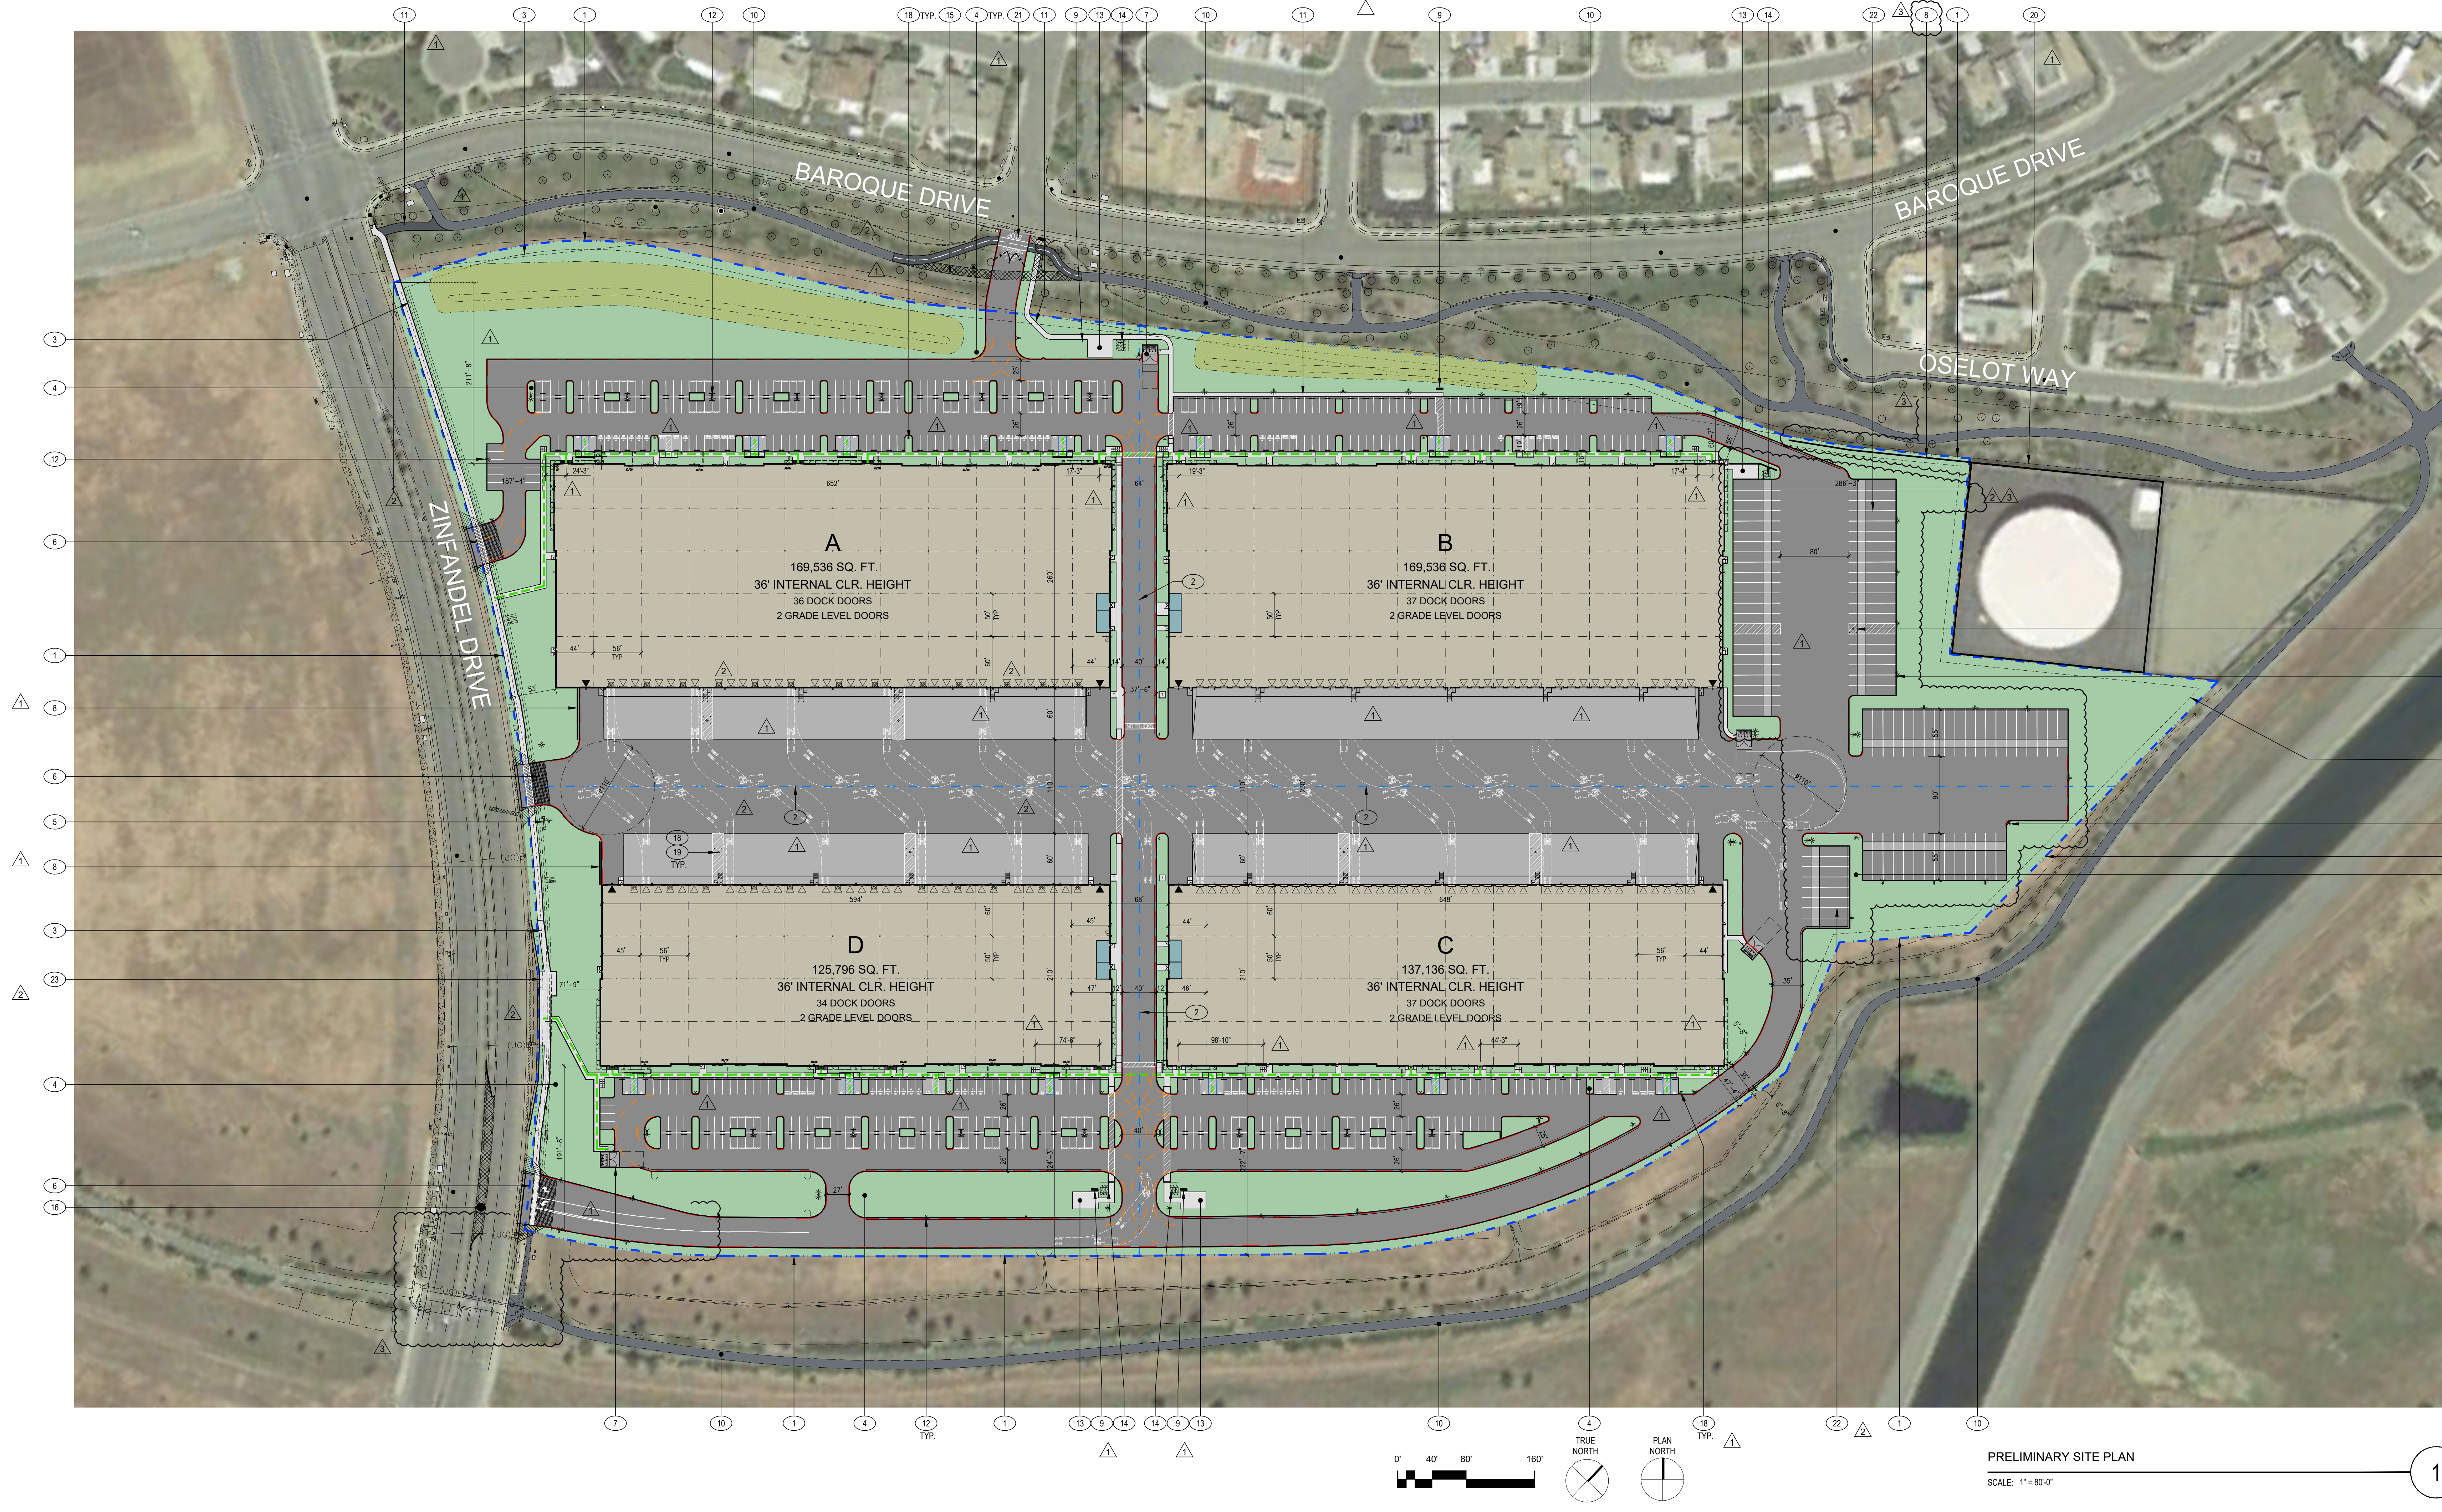

KEY PLAN

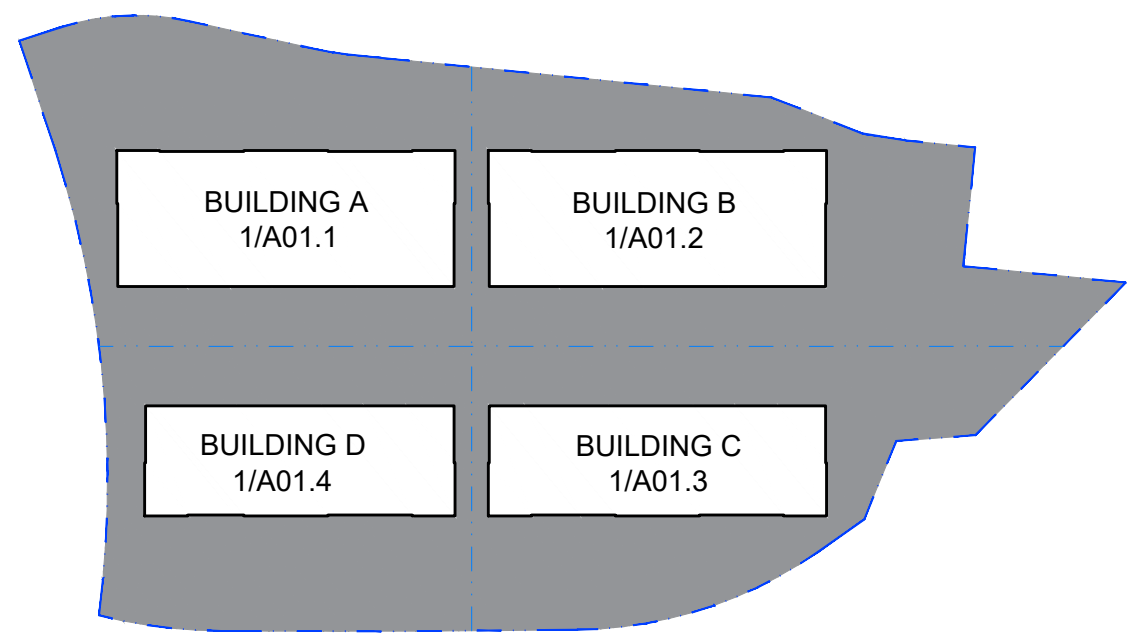

SITE LEGEND

	BUILDING AREA		ASPHALT AREA		EXISTING PROPERTY LINE
	SITE CONCRETE		LANDSCAPE AREA		NEW PARCEL LINE
					9' X 10' OVERHEAD DOCK LEVEL DOOR
					12' X 14' OVERHEAD GRADE LEVEL DOOR
					FIRE DEPARTMENT TURN RADIUS:

KEYNOTES

- 1 EXISTING PROPERTY LINES.

2 PROPOSED PROPERTY LINES, SEE CIVIL DRAWINGS.

3 EXISTING SITE EASEMENTS, SEE CIVIL DRAWINGS FOR MORE INFORMATION.

4 TYPICAL LANDSCAPE PLANTER AREAS, SEE LANDSCAPE DRAWINGS.

5 NEW MONUMENT SIGN, SEE SHEET A01.5 FOR MORE INFORMATION.

6 NEW CURB CUTS, SEE CIVIL DRAWINGS.

7 TRASH ENCLOSURES W/ 40FT. APPROACH

8 TYPICAL CONC. TILT OR CMU SOUND WALLS, SEE 3/A01.6, FINAL CONSTRUCTION TBD PRIOR TO IMPROVEMENT DRAWINGS.

9 PROPOSED LOCATION OF BIKE TRAIL/PATH SIGN UNDER SEPARATE PERMIT

10 EXISTING BIKE PATH TRAIL

11 PROPOSED BIKE PATH TO BE CONNECTED TO EXISTING
- 12 SITE LIGHTING, SEE PHOTOMETRIC PLANS

13 PROPOSED LOCATION OF BREAK / AMENITY AREA.

14 PROPOSED LOCATION OF POTENTIAL, FUTURE EXTERIOR LONG TERM BIKE PARKING. LONG TERM BIKE PARKING T.B.D. AT TIME OF FUTURE TENANT. BIKE LOCKERS ARE SHOWN ON THE SITE PLAN TO DEMONSTRATE THERE IS ADEQUATE SPACE ON SITE TO PROVIDE LOCKERS FOR FUTURE TENANT REQUIREMENT. CITY OF RANCHO CORDOVA ENCOURAGES FUTURE TENANT TO PROVIDE SPACE WITHIN WAREHOUSE. FINAL NUMBER AND LOCATIONS WILL BE DETERMINED ON FUTURE TENANT NEEDS AND REQUIREMENTS.

15 CROSS HATCH PATTERN INDICATES PORTION OF EXISTING BIKE PATH TO BE REMOVED. SEE CIVIL DRAWINGS.

16 CROSS HATCH PATTERN INDICATES PORTION OF THE EXISTING MEDIAN TO BE REMOVED. SEE CIVIL DRAWINGS.

17 EXISTING FIRE HYDRANT. SEE CIVIL DRAWINGS.

18 PROPOSED FIRE HYDRANT. SEE CIVIL DRAWINGS.

19 PROTECTIVE BOLLARDS WHERE OCCURS
- 20 EXISTING WALL SURROUNDING WATER TANK

21 PROPOSED EMERGENCY ACCESS ROAD, SEE CIVIL DRAWINGS.

22 PROPOSED TRAILER PARKING AREA.

23 PROPOSED LOCATION OF BUS STOP PER PUBLIC WORKS COA REQ. SEE CIVIL DRAWINGS FOR MORE INFORMATION.

OVERALL SITE STATISTICS

BLDG	BLDG. AREA (S.F.)	SITE (S.F.)	SITE (ACRES)	F.A.R. %	VEHICLE PARKING	RATIO / 1000	DOCK STALLS	GRADE LEVEL O.H.	TRAILER PARKING
A	169,536	465,092.69	10.68	36.45	204	1.20	36	2	0
B	169,536	487,313.19	11.19	34.79	113	0.67	37	2	0
C	137,136	432,037.76	9.92	31.74	127	0.93	37	2	0
D	125,796	386,180.47	8.87	32.57	161	1.28	34	2	0
TOTAL	602,004	1,770,624	40.65	34.00	605	1.00	144	8	0

TOTAL SITE AREA: 1,770,624 G.S.F.

TOTAL BUILDING AREA: 602,004 G.S.F.
WAREHOUSE (85% ASSUMED): 511,703 G.S.F.
OFFICE (15% ASSUMED): 90,301 G.S.F.

OVERALL SITE F.A.R.: 34.00%

TOTAL PARKING REQUIRED: 500
WAREHOUSE: (5/1,000 S.F.) = 256
OFFICE (2/1,000 S.F.) = 244

BIKE PARKING REQUIRED: 75
SHORT TERM (10% OF REQ'D) = 50
LONG TERM (5% OF REQ'D) = 25

RMW

RMW
Architecture
Interiors

1718 Third Street
Suite 101
Sacramento
California 95811

Office
916 449-1400

rmw.com

OWNER / DEVELOPER:



500 Equity Avenue
Reno, NV 89502

GEORGE CONDON
Partner, West Region

PRELIMINARY DESIGN DOCUMENTS FOR:

STONECREEK
INDUSTRIAL PARK

SOUTH EAST CORNER OF
BAROQUE DRIVE & ZINFANDEL DRIVE
CITY OF RANCHO CORDOVA, CALIFORNIA

approved for the owner by :

approved for the architect by :

issue :	description :	date :
A	INITIAL PLAN REVIEW SUBMITTAL	11-10-2021
18	PLND-1121-0020 PC COMMENTS	01-21-2022
22	PLND-1121-0020 PC COMMENTS 3RD SUBMITTAL	03-07-2022
23	RE-SUBMITTAL TO PLANNING 4TH SUBMITTAL	02-13-2023

TENANT'S DEVELOPMENT MANAGER:

drawn by : RDG plot date : 11-10-2021

checked by : JDL

stamp

scale : AS NOTED

project number : 2214068.00

PRELIMINARY
OVERALL
SITE PLAN

sheet no. :

A01.0



SITE INFORMATION / STATISTICS:

BUILDING A

APN:	072-380-001 TO 18	LI	LIGHT INDUSTRIAL (ZSPA)
ZONING:	465,092.69 G.S.F.		= 10.88 ACRES
SITE AREA:	169,536 G.S.F.		
BUILDING AREA:	36.45%		
F.A.R.:	36.45%		
CONSTRUCTION TYPE:	III		
BUILDING HEIGHT:	48'-0"		
NUMBER OF STORIES:	1		
TOTAL PARKING REQUIRED:			
WAREHOUSE: (85% ASSUMED)	81	(169,536 * 85% = 161,059 @ 0.5 / 1,000 S.F.)	
OFFICE: (15% ASSUMED)	69	(169,536 * 15% = 25,430 S.F. @ 271 / 1,000)	
BICYCLE PARKING PER CITY OF RANCHO CORDOVA ZONING 23.719.110:			
SHORT TERM BICYCLE PARKING STALLS:	15	(10% OF REQUIRED VEHICLE STALLS)	
LONG TERM BICYCLE STALLS:	8	(5% OF REQUIRED VEHICLE STALLS)	
TOTAL STALLS REQUIRED:	150		
TOTAL VEHICLE PARKING PROVIDED:			
STANDARD STALLS: 9'X19' (17' W/ 2'-0" OVERHANG)	126	(25% MAX OF TOTAL PARKING ALLOWABLE = 53)	
COMPACT STALLS: 8'X16' (14' W/ 2'-0" OVERHANG)	48	(7 TOTAL ADA STALLS REQ'D PER 2019 CBC 11B.208.2)	
ADA ACCESSIBLE STALLS:	8		
REQUIRED PARKING FOR CLEAN AIR VEHICLES PER 2019 CGBC TABLE 5.106.5.2 AND TABLE 5.106.5.3.3:			
EV CHARGING STALLS:	21	(10% OF TOTAL PARKING SPACES = 204 * 0.10 = 21)	
STANDARD EV STALLS:	11		
VAN ACCESSIBLE EV STALLS:	1		
STANDARD ACCESSIBLE STALLS:	1		
CLEAN AIR VEHICLES (CLEAN AIR /VAN/POOL/EV):	4	(25 TOTAL CLEAN AIR - 21 REQ'D EV = 4)	
TOTAL CLEAN AIR VEHICLES:	25	(12% OF TOTAL PARKING SPACES = 204 * 0.12 = 25)	
SHORT TERM BICYCLE PARKING STALLS:	16	(8 RACKS PROVIDED, 2 BIKES EACH)	
LONG TERM BICYCLE STALLS:	8	(FINAL AMOUNT TBD @ TIME OF TENANT IMPROVEMENT)	
TOTAL PARKING PROVIDED:	204		

KEYNOTES:


- EXISTING PROPERTY LINES.
- PROPOSED PROPERTY LINES, SEE CIVIL DRAWINGS.
- CONCRETE WHEEL STOPS, SEE CIVIL DRAWINGS.
- PARKING AND DRIVE ISLES TO BE ASPHALTIC CONCRETE.
- TYPICAL 6" TALL X 6" WIDE CONCRETE CURBS, SEE CIVIL DRAWINGS.
- TYPICAL 4" WIDE TRAFFIC STRIPING.
- TYPICAL PARKING:
 - A. STANDARD STALLS: 9' X 19' OR 9' X 17' WITH 2' PARKING OVERHANG
 - B. COMPACT STALLS: 8' X 16' OR 8' X 14' WITH 2' PARKING OVERHANG
 - C. ACCESSIBLE PARKING STALLS: 9' X 18' MIN. WITH 2' PARKING OVERHANG WITH 5' OR 8' WIDE LOADING ZONE AS SHOWN SEE DETAIL 12/A01.5
 - D. DESIGNATED PARKING PER CAL-GREEN REQUIREMENTS FOR CAR/VAN POOL, FUEL EFFICIENT, EV & LOW-EMITTING VEHICLES.
 - E. ELECTRIC VEHICLE CHARGING SPACES (STALLS LABELED "EV CHARGING ONLY"). PER CGBC 5.106.5.2, TO FACILITATE FUTURE INSTALLATION CONDUIT, RING AND STRING SHALL BE INSTALLED AT THIS TIME AS PART OF THE SHELL CONSTRUCTION.
 - F. ACCESSIBLE ELECTRIC VEHICLE CHARGING STALL, 1 VAN, 1 STANDARD. (RING AND STRING ONLY)
- TYPICAL DRIVE ISLE, 26'-0" WIDE MINIMUM
- CURB RAMP, SEE DETAIL 9/A01.5
- PROPOSED LOCATION OF NEW SITE ACCESS DRIVE CURB CUT, SEE CIVIL DRAWINGS
- NEW CONCRETE PEDESTRIAN WALKS, ASSUME ALL SIDEWALKS TO BE ACCESSIBLE PATH OF TRAVEL, SLOPE NOT TO EXCEED 1:20 (5%) IN DIRECTION OF TRAVEL. CROSS SLOPE NOT TO EXCEED 1:50 (2%) WHERE PARKING OVERHANG OCCURS, INCREASE WIDTH OF SIDEWALK TO 6'-0" MIN.
- PROPOSED BUILDING EXTERIOR WALLS TO BE SITE CAST TILTED CONCRETE WALLS WITH REVEALS, A TEXTURED ELASTOMERIC COATING AND A MULTI-COLOR PAINT PALETTE. SEE EXTERIOR ELEVATIONS, SHEETS A03.1 THRU A03.3
- TRASH ENCLOSURE W/ 40FT. APPROACH, SEE DETAILS 1 & 2/A01.5
- TYPICAL LANDSCAPE PLANTER AREA, SEE LANDSCAPE DRAWINGS
- SEMI TRACTOR TRAILER TEMPLATE SHOWN FOR REFERENCE ONLY
- 60" DEPRESSED CONCRETE TRUCK DOCK
- LOADING DOCK ROLL UP DOOR, TYPICAL
- GRADE LEVEL ROLL UP DOOR, TYPICAL
- DASHED GREEN LINE INDICATES ACCESSIBLE PATH OF TRAVEL AT PUBLIC SIDEWALK
- LOCATION OF SITE ENTRY SIGN REGARDING PARKING IN ACCESSIBLE PARKING STALLS. SEE DETAIL 15/A01.5
- 8" CURB WITH GUARDRAIL AT EACH SIDE OF DEPRESSED LOADING DOCKS, TYP. SEE DETAIL 18/A01.5
- NEW MONUMENT SIGN. SEE 1/A01.6 FOR MORE INFORMATION.
- BICYCLE RACKS, SEE DETAIL 14/A01.5
- EXISTING SIDEWALK TO REMAIN
- PROPOSED SOUND WALLS W/TRELLIS. SEE 3/A01.6 FOR MORE INFORMATION.
- PROPOSED EMPLOYEE BREAK / AMENITY AREA.
- DASHDOT LINE INDICATES FIRE DEPARTMENT TURNING RADIUS. SEE FIRE TURN RADIUS DIAGRAM THIS SHEET.
- SITE LIGHTING, SEE PHOTOMETRIC PLANS
- DASHED LINE INDICATED 2'-0" PARKING OVERHANG.
- STRIPED PEDESTRIAN PATH OF TRAVEL
- DASHED LINE INDICATES "POTENTIAL FUTURE" TRAILER PARKING TO BE INSTALLED IF REQUIRED AT TIME OF TENANT APPROVAL.
- DASH-DOT INDICATES AREA OF ASSISTED RESCUE
- SITE EASEMENT, SEE CIVIL DRAWINGS FOR MORE INFORMATION.
- PRE-FABRICATED STEEL DOCK STAIRS.
- LOCATION OF FIRE DEPARTMENT APPROVED "KNOX BOX" AT BUILDING PRIMARY ENTRY, MOUNT AT 4'-6" - 6' AFF. CONFIRM LOCATION, MOUNTING HEIGHT AND ALL OTHER CRITERIA WITH THE CITY OF AMERICAN CANYON FIRE DEPARTMENT
- EXISTING BIKE PATH TRAIL
- PROPOSED BIKE PATH TO BE CONNECTED TO EXISTING
- POTENTIAL FUTURE LOCATION OF BIKE LOCKER. LOCATIONS SHOWN ARE TO DEMONSTRATE THE SITE HAS ADEQUATE SPACE FOR LONG TERM BICYCLE STORAGE. FINAL LOCATIONS TBD AT TIME OF TENANT IMPROVEMENT.
- NEW STAMPED AND COLORED CONCRETE AT DRIVE ENTRIES, SEE DETAIL 20/A01.5
- NEW BIKE/WALKING TRAIL MAP UNDER SEPARATE PERMIT
- CROSS HATCH PATTERN INDICATES PORTION OF EXISTING BIKE TRAIL TO BE REMOVED / REALIGNED WITH NEW BIKE TRAIL
- ANGLED HATCH PATTERN REPRESENTS THE LINE OF SIGHT TRIANGLE. SEE CIVIL DRAWINGS FOR MORE INFORMATION.
- 110' TRUCK TURNAROUND AREA
- EXISTING FIRE HYDRANT, SEE CIVIL DRAWINGS
- PROPOSED FIRE HYDRANT, SEE CIVIL DRAWINGS
- PROTECTIVE BOLLARDS WHERE OCCURS, SEE 10/A01.5
- EXISTING WATER TOWER WALL
- PROPOSED LOCATION OF EMERGENCY VEHICLE DRIVEWAY W/PAINTED "EMERGENCY VEHICLE ACCESS ONLY" INDICATOR, SEE CIVIL DRAWINGS
- PROPOSED LOCATION OF WALL-MOUNTED TRELLIS. SEE EXTERIOR ELEVATIONS.
- DRIVEWAY ENTRY SIGN STATING "SEMI-TRUCK ENTRANCE ONLY"
- SECURITY GATE W/KNOX BOX FOR EMERGENCY VEHICLE ACCESS
- PROPOSED LOCATION OF TRANSFORMER, SEE ELECTRICAL DRAWINGS.
- POTENTIAL FUTURE SCREEN WALLS TO BE INSTALLED AT THE TIME "FUTURE" TRAILER PARKING IS INSTALLED.
- PROPOSED BUS STOP PER PUBLIC WORKS COA #6E. SEE CIVIL DRAWINGS FOR MORE INFORMATION.

SITE LEGEND

BUILDING AREA	ASPHALT AREA	FIRE DEPARTMENT TURN RADIUS:
SITE CONCRETE	LANDSCAPE AREA	
EXISTING PROPERTY LINE	9' X 10' OVERHEAD DOCK LEVEL DOOR	ELEVATION REFERENCE:
NEW PARCEL LINE	12' X 14' OVERHEAD GRADE LEVEL DOOR	DETAIL NUMBER
		SHEET NUMBER

PRELIMINARY SITE PLAN

SCALE: 1" = 40'-0"

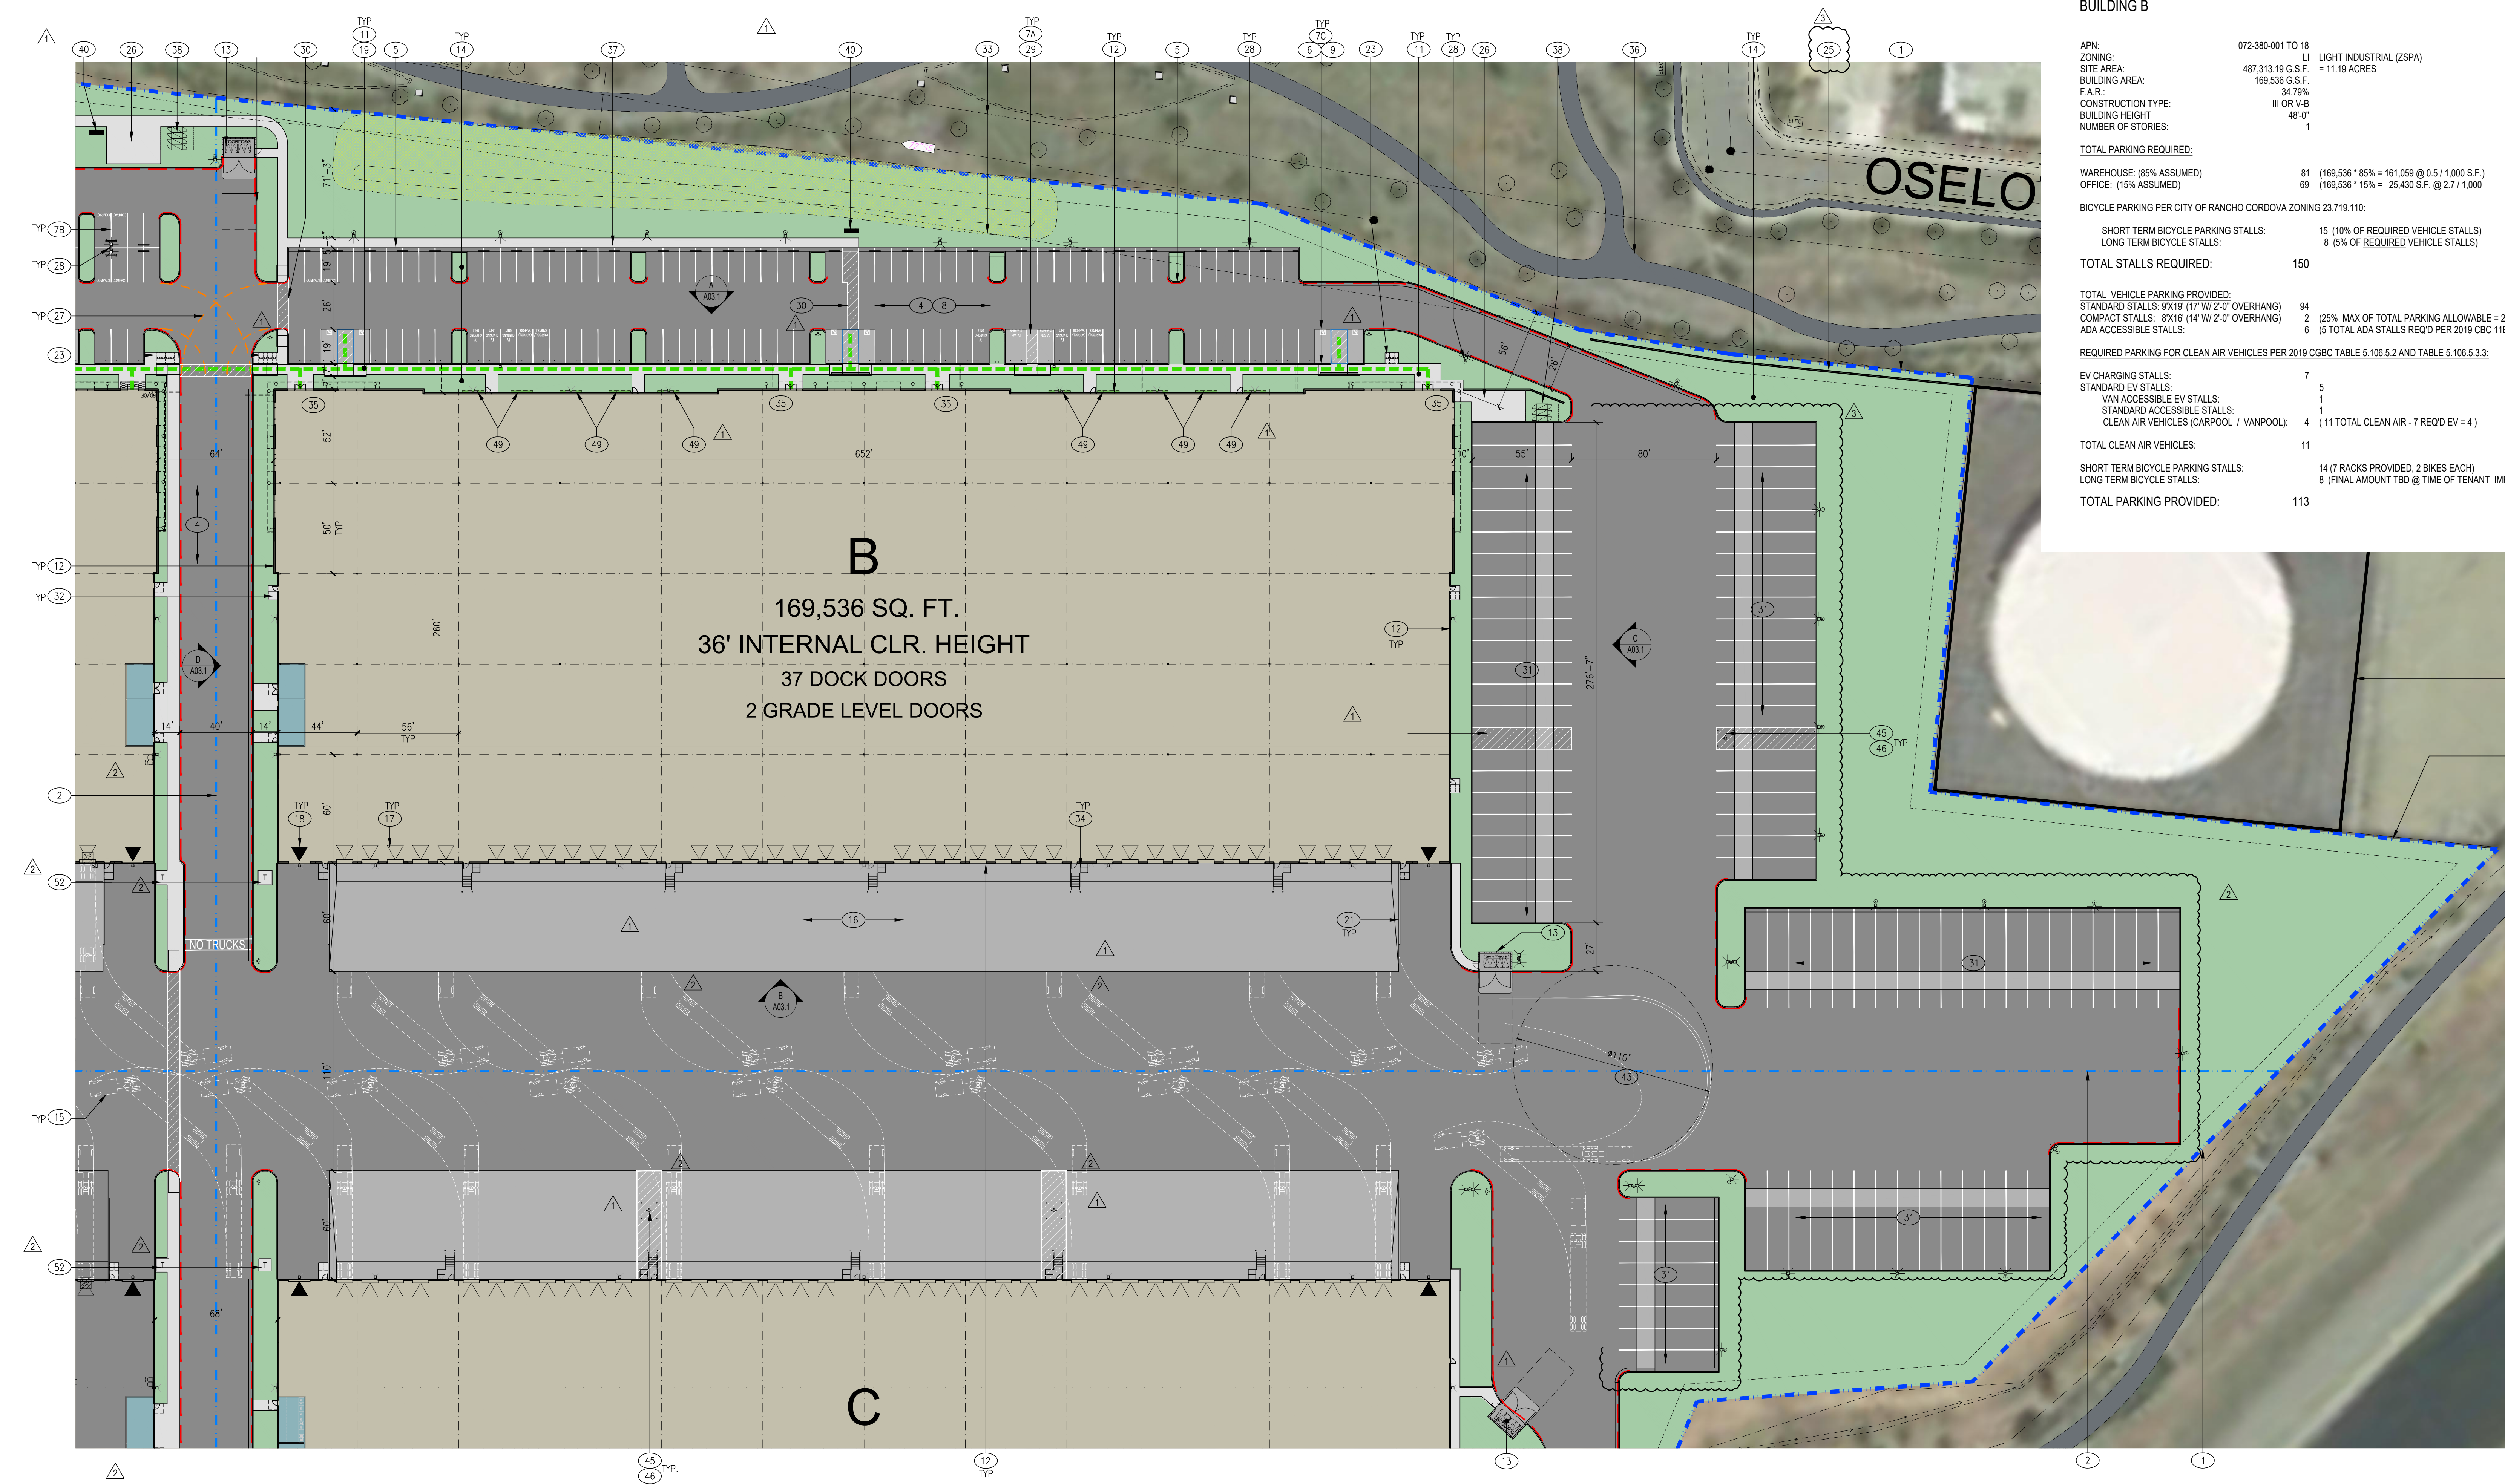

SITE INFORMATION / STATISTICS:

BUILDING B	
APN:	072-380-001 TO 18
ZONING:	LI LIGHT INDUSTRIAL (2SPA)
SITE AREA:	487,313.19 G.S.F. = 11.19 ACRES
BUILDING AREA:	169,536 G.S.F.
F.A.R.:	34.79%
CONSTRUCTION TYPE:	III OR V-B
BUILDING HEIGHT:	48'-0"
NUMBER OF STORIES:	1
TOTAL PARKING REQUIRED:	
WAREHOUSE: (65% ASSUMED)	81 (169,536 * 65% = 161,059 @ 0.5 / 1,000 S.F.)
OFFICE: (15% ASSUMED)	69 (169,536 * 15% = 25,430 S.F. @ 2.7 / 1,000)
BICYCLE PARKING PER CITY OF RANCHO CORDOVA ZONING 23.719.110:	
SHORT TERM BICYCLE PARKING STALLS:	15 (10% OF REQUIRED VEHICLE STALLS)
LONG TERM BICYCLE STALLS:	8 (5% OF REQUIRED VEHICLE STALLS)
TOTAL STALLS REQUIRED:	
150	
TOTAL VEHICLE PARKING PROVIDED:	
STANDARD STALLS: 9'X19' (17' W/ 2'-0" OVERHANG)	94
COMPACT STALLS: 8'X16' (14' W/ 2'-0" OVERHANG)	2 (25% MAX OF TOTAL PARKING ALLOWANCE = 28)
ADA ACCESSIBLE STALLS:	6 (5 TOTAL ADA STALLS REQ'D PER 2019 CBC 11B.208.2)
REQUIRED PARKING FOR CLEAN AIR VEHICLES PER 2019 CGBC TABLE 5.106.5.2 AND TABLE 5.106.5.3.3:	
EV CHARGING STALLS:	7
STANDARD EV STALLS:	5
VAN ACCESSIBLE EV STALLS:	1
STANDARD ACCESSIBLE STALLS:	1
CLEAN AIR VEHICLES (CARPOOL / VANPOOL):	4 (11 TOTAL CLEAN AIR - 7 REQ'D EV = 4)
TOTAL CLEAN AIR VEHICLES:	
11	
SHORT TERM BICYCLE PARKING STALLS:	14 (7 RACKS PROVIDED, 2 BIKES EACH)
LONG TERM BICYCLE STALLS:	8 (FINAL AMOUNT TBD @ TIME OF TENANT IMPROVEMENT)
TOTAL PARKING PROVIDED:	
113	

RMW

RMW
Architecture
Interiors

1718 Third Street
Suite 101
Sacramento
California 95811

Office
916 449-1400

rmw.com

OWNER / DEVELOPER:

DP
DERMODY
PROPERTIES

500 Equity Avenue
Reno, NV 89502

GEORGE CONDON
Partner, West Region

PRELIMINARY DESIGN DOCUMENTS FOR:

STONECREEK
INDUSTRIAL PARK

SOUTH EAST CORNER OF
BAROQUE DRIVE & ZINFANDEL DRIVE
CITY OF RANCHO CORDOVA, CALIFORNIA

approved for the owner by :

approved for the architect by :

issue :	description :	date :
A	INITIAL PLAN REVIEW SUBMITTAL	11-10-2021
1	PLND-1121-0020 PC COMMENTS	01-21-2022
2	PLND-1121-0020 PC COMMENTS 3RD SUBMITTAL	03-07-2022

TENANT'S DEVELOPMENT MANAGER:

SITE LEGEND

	BUILDING AREA		ASPHALT AREA		EXISTING PROPERTY LINE		9' X 10' OVERHEAD DOCK LEVEL DOOR		FIRE DEPARTMENT TURN RADIUS:
	SITE CONCRETE		LANDSCAPE AREA		NEW PARCEL LINE		12' X 14' OVERHEAD GRADE LEVEL DOOR		

KEYNOTES:

- 1 EXISTING PROPERTY LINES.

2 PROPOSED PROPERTY LINES, SEE CIVIL DRAWINGS.

3 CONCRETE WHEEL STOPS, SEE CIVIL DRAWINGS.

4 PARKING AND DRIVE ISLES TO BE ASPHALTIC CONCRETE.

5 TYPICAL 6" TALL X 6" WIDE CONCRETE CURBS, SEE CIVIL DRAWINGS.

6 TYPICAL 4" WIDE TRAFFIC STRIPING.

7 TYPICAL PARKING:

A. STANDARD STALLS: 9' X 19' OR 9' X 17' WITH 2' PARKING OVERHANG

B. COMPACT STALLS: 8' X 16' OR 8' X 14' WITH 2' PARKING OVERHANG

C. ACCESSIBLE PARKING STALLS: 9' X 18' MIN. WITH 2' PARKING OVERHANG WITH 5' OR 8' WIDE LOADING ZONE AS SHOWN SEE DETAIL 12/A01.5

D. DESIGNATED PARKING PER CAL-GREEN REQUIREMENTS FOR CAR/VAN POOL, FUEL EFFICIENT, EV & LOW-EMITTING VEHICLES.

E. ELECTRIC VEHICLE CHARGING SPACES (STALLS LABELED "EV CHARGING ONLY"), PER CGBC 5.106.5.2, TO FACILITATE FUTURE INSTALLATION CONDUIT, RING AND STRING SHALL BE INSTALLED AT THIS TIME AS PART OF THE SHELL CONSTRUCTION.

F. ACCESSIBLE ELECTRIC VEHICLE CHARGING STALL, 1 VAN, 1 STANDARD. (RING AND STRING ONLY)

8 TYPICAL DRIVE ISLE, 26'-0" WIDE MINIMUM

9 CURB RAMP, SEE DETAIL 9/A01.5

10 PROPOSED LOCATION OF NEW SITE ACCESS DRIVE CURB CUT, SEE CIVIL DRAWINGS

11 NEW CONCRETE PEDESTRIAN WALKS. ASSUME ALL SIDEWALKS TO BE ACCESSIBLE PATH OF TRAVEL. SLOPE NOT TO EXCEED 1:20 (5%) IN DIRECTION OF TRAVEL. CROSS SLOPE NOT TO EXCEED 1:50 (2%) WHERE PARKING OVERHANG OCCURS, INCREASE WIDTH OF SIDEWALK TO 6'-0" MIN.

12 PROPOSED BUILDING EXTERIOR WALLS TO BE SITE CAST TILTED CONCRETE WALLS WITH REVEALS, A TEXTURED ELASTOMERIC COATING AND A MULTI-COLOR PAINT PALLET. SEE EXTERIOR ELEVATIONS, SHEETS A03.1 THRU A03.3

13 TRASH ENCLOSURE W/ 40FT. APPROACH, SEE DETAILS 1 & 2/A01.5

14 TYPICAL LANDSCAPE PLANTER AREA, SEE LANDSCAPE DRAWINGS

15 SEMI TRACTOR TRAILER TEMPLATE SHOWN FOR REFERENCE ONLY

16 60" DEPRESSED CONCRETE TRUCK DOCK

17 LOADING DOCK ROLL UP DOOR, TYPICAL

18 GRADE LEVEL ROLL UP DOOR, TYPICAL

19 DASHED GREEN LINE INDICATES ACCESSIBLE PATH OF TRAVEL AT PUBLIC SIDEWALK

20 LOCATION OF SITE ENTRY SIGN REGARDING PARKING IN ACCESSIBLE PARKING STALLS. SEE DETAIL 15/A01.5

21 8" CURB WITH GUARDRAIL AT EACH SIDE OF DEPRESSED LOADING DOCKS, TYP. SEE DETAIL 18/A01.5

22 NEW MONUMENT SIGN. SEE 1/A01.6 FOR MORE INFORMATION.

23 BICYCLE RACKS, SEE DETAIL 14/A01.5

24 EXISTING SIDEWALK TO REMAIN

25 PROPOSED SOUND WALLS W/TRELLIS. SEE 3/A01.6 FOR MORE INFORMATION.

26 PROPOSED EMPLOYEE BREAK / AMENITY AREA.

27 DASHDOT LINE INDICATES FIRE DEPARTMENT TURNING RADIUS. SEE FIRE TURN RADIUS DIAGRAM THIS SHEET.

28 SITE LIGHTING, SEE PHOTOMETRIC PLANS

29 DASHED LINE INDICATED 2'-0" PARKING OVERHANG.

30 STRIPED PEDESTRIAN PATH OF TRAVEL

31 DASHED LINE INDICATES "POTENTIAL FUTURE" TRAILER PARKING TO BE INSTALLED IF REQUIRED AT TIME OF TENANT APPROVAL.

32 DASH-DOT INDICATES AREA OF ASSISTED RESCUE

33 SITE EASEMENT. SEE CIVIL DRAWINGS FOR MORE INFORMATION.

34 PRE-FABRICATED STEEL DOCK STAIRS.

35 LOCATION OF FIRE DEPARTMENT APPROVED "KNOX BOX" AT BUILDING PRIMARY ENTRY, MOUNT AT +6'-0" AFF. CONFIRM LOCATION, MOUNTING HEIGHT AND ALL OTHER CRITERIA WITH THE CITY OF AMERICAN CANYON FIRE DEPARTMENT.

36 EXISTING BIKE PATH TRAIL

37 PROPOSED BIKE PATH TO BE CONNECTED TO EXISTING

38 POTENTIAL FUTURE LOCATION OF BIKE LOCKER. LOCATIONS SHOWN ARE TO DEMONSTRATE THE SITE HAS ADEQUATE SPACE FOR LONG TERM BICYCLE STORAGE. FINAL LOCATIONS TBD AT TIME OF TENANT IMPROVEMENT.

39 NEW STAMPED AND COLORED CONCRETE AT DRIVE ENTRIES, SEE DETAIL 20/A01.5

40 NEW BIKE/WALKING TRAIL MAP UNDER SEPARATE PERMIT

41 CROSS HATCH PATTERN INDICATES PORTION OF EXISTING BIKE TRAIL TO BE REMOVED / REALIGNED WITH NEW BIKE TRAIL

42 ANGLED HATCH PATTERN REPRESENTS THE LINE OF SIGHT TRIANGLE. SEE CIVIL DRAWINGS FOR MORE INFORMATION.

43 110' TRUCK TURNAROUND AREA

44 EXISTING FIRE HYDRANT, SEE CIVIL DRAWINGS

45 PROPOSED FIRE HYDRANT, SEE CIVIL DRAWINGS

46 PROTECTIVE BOLLARDS WHERE OCCURS, SEE 10/A01.5

47 EXISTING WATER TOWER WALL

48 PROPOSED LOCATION OF EMERGENCY VEHICLE DRIVEWAY W/PAINTED "EMERGENCY VEHICLE ACCESS ONLY" INDICATOR, SEE CIVIL DRAWINGS

49 PROPOSED LOCATION OF WALL-MOUNTED TRELLIS. SEE EXTERIOR ELEVATIONS.


50 DRIVEWAY ENTRY SIGN STATING "SEMI-TRUCK ENTRANCE ONLY"

51 SECURITY GATE W/KNOX BOX FOR EMERGENCY VEHICLE ACCESS

52 PROPOSED LOCATION OF TRANSFORMER, SEE ELECTRICAL DRAWINGS.

53 POTENTIAL FUTURE SCREEN WALLS TO BE INSTALLED AT THE TIME "FUTURE" TRAILER PARKING IS INSTALLED.

54 PROPOSED BUS STOP PER PUBLIC WORKS COA #66. SEE CIVIL DRAWINGS FOR MORE INFORMATION.

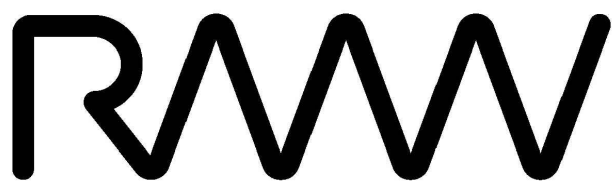

RMW
Architecture
Interiors

1718 Third Street
Suite 101
Sacramento
California 95811

Office
916 449-1400

rmw.com

OWNER / DEVELOPER:



500 Equity Avenue
Reno, NV 89502

GEORGE CONDON
Partner, West Region

PRELIMINARY DESIGN DOCUMENTS FOR:

STONECREEK INDUSTRIAL PARK

SOUTH EAST CORNER OF
BAROQUE DRIVE & ZINFANDEL DRIVE
CITY OF RANCHO CORDOVA, CALIFORNIA

approved for the owner by :

approved for the architect by :

issue :	description :	date :
A	INITIAL PLAN REVIEW SUBMITTAL	11-10-2021
△	PLND-1121-0020 PC COMMENTS	01-21-2022
△	PLND-1121-0020 PC COMMENTS 3RD SUBMITTAL	03-07-2022
△	RE-SUBMITTAL TO PLANNING 4TH SUBMITTAL	02-13-2023

TENANT'S DEVELOPMENT MANAGER:

drawn by : RDG plot date : 11-10-2021

checked by : JDL

stamp


scale : AS NOTED

project number : 2214068.00

ENLARGED SITE PLAN BUILDING C

sheet no. :


A01.3

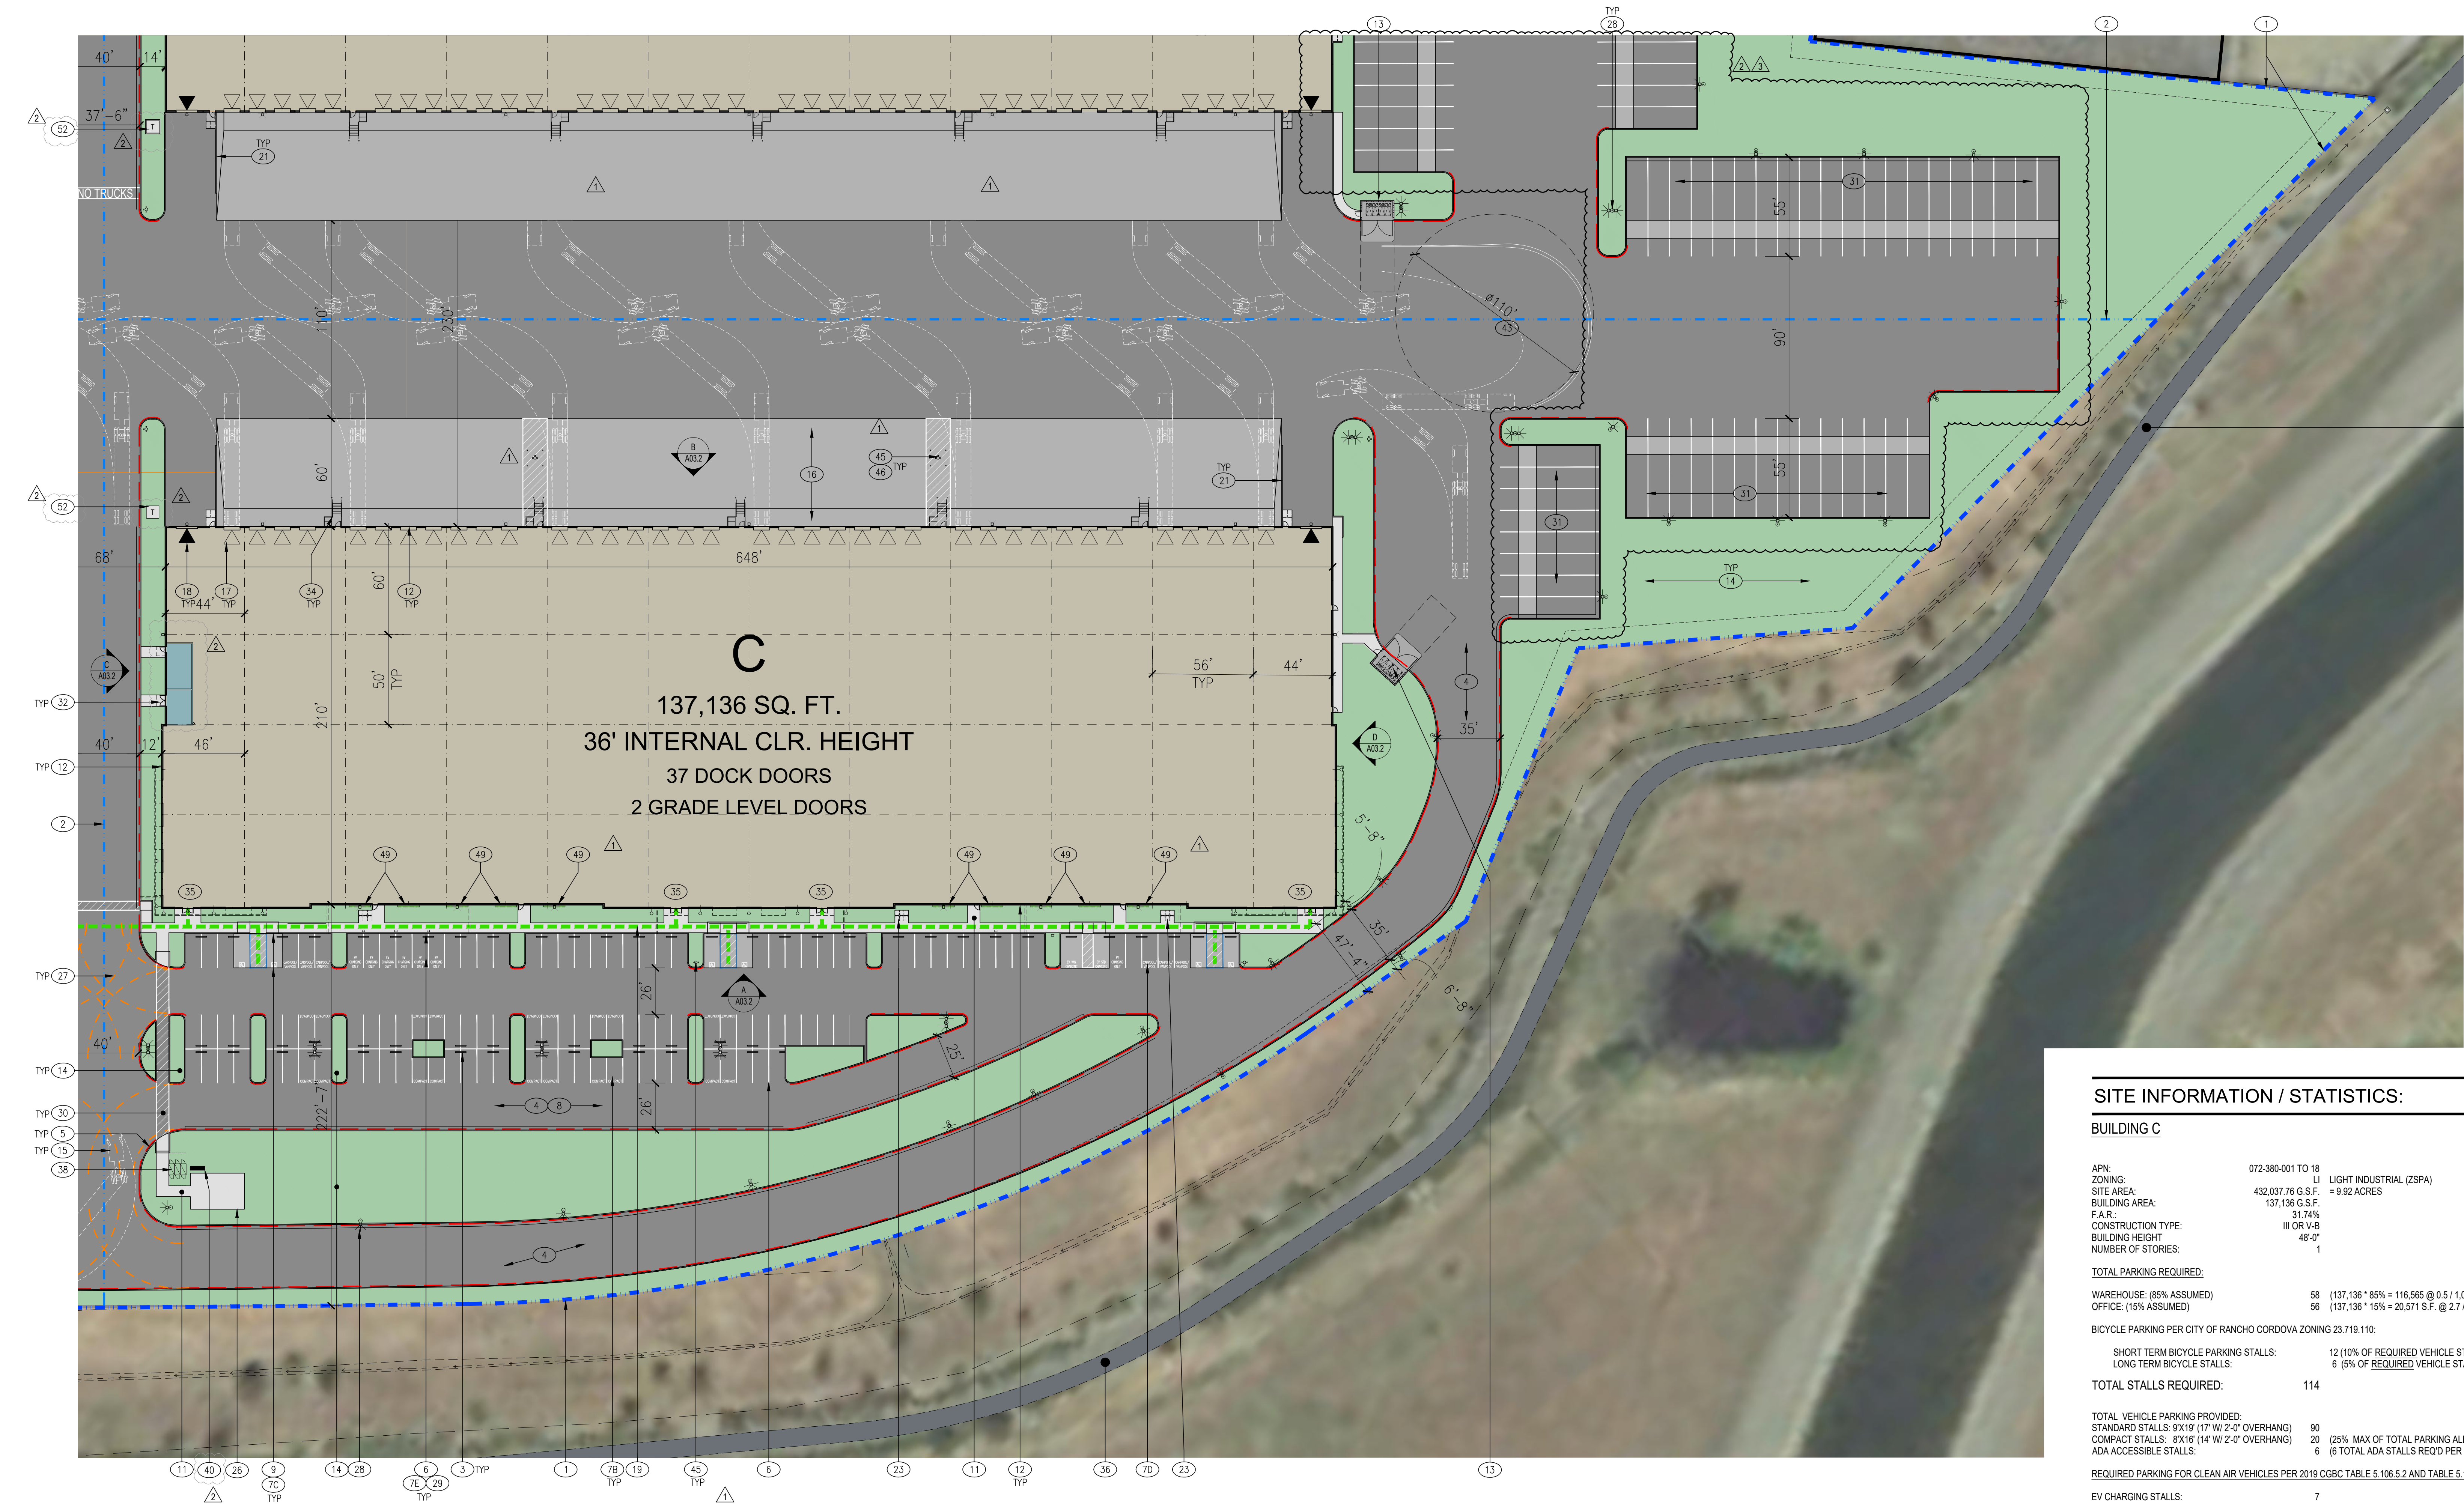

SITE LEGEND

	BUILDING AREA		ASPHALT AREA		EXISTING PROPERTY LINE		9' X 10' OVERHEAD DOCK LEVEL DOOR		FIRE DEPARTMENT TURN RADIUS:
	SITE CONCRETE		LANDSCAPE AREA		NEW PARCEL LINE		12' X 14' OVERHEAD GRADE LEVEL DOOR		ELEVATION REFERENCE:

1-ABS1-DETAIL NUMBER SHEET NUMBER

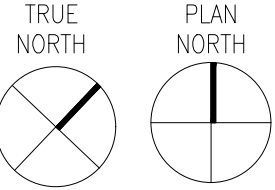

PRELIMINARY SITE PLAN

SCALE: 1" = 40'-0"

1

SITE INFORMATION / STATISTICS:

BUILDING C

APN:	072-380-001 TO 18	LI LIGHT INDUSTRIAL (ZSPA)
ZONING:	LI	
SITE AREA:	432,037.78 G.S.F.	= 9.92 ACRES
BUILDING AREA:	137,136 G.S.F.	
F.A.R.:	31.74%	
CONSTRUCTION TYPE:	III OR V-B	
BUILDING HEIGHT:	49'-0"	
NUMBER OF STORIES:	1	

TOTAL PARKING REQUIRED:

WAREHOUSE: (85% ASSUMED)	58	(137,136 * 85% = 116,565 @ 0.5 / 1,000 S.F.)
OFFICE: (15% ASSUMED)	56	(137,136 * 15% = 20,571 S.F. @ 2.7 / 1,000)

BICYCLE PARKING PER CITY OF RANCHO CORDOVA ZONING 23.719.110:

SHORT TERM BICYCLE PARKING STALLS:	12	(10% OF REQUIRED VEHICLE STALLS)
LONG TERM BICYCLE STALLS:	6	(5% OF REQUIRED VEHICLE STALLS)

TOTAL STALLS REQUIRED:

114

TOTAL VEHICLE PARKING PROVIDED:

STANDARD STALLS: 9'X19' (17' W/ 2'-0" OVERHANG)	90	(25% MAX OF TOTAL PARKING ALLOWABLE = 34)
COMPACT STALLS: 8'X16' (14' W/ 2'-0" OVERHANG)	20	(25% MAX OF TOTAL PARKING ALLOWABLE = 34)
ADA ACCESSIBLE STALLS:	6	(6 TOTAL ADA STALLS REQ'D PER 2019 CBC 11B.208.2)

REQUIRED PARKING FOR CLEAN AIR VEHICLES PER 2019 CGBC TABLE 5.106.5.2 AND TABLE 5.106.5.3.3:

EV CHARGING STALLS:	7	
STANDARD EV STALLS:	5	
VAN ACCESSIBLE EV STALLS:	1	
STANDARD ACCESSIBLE STALLS:	1	
CLEAN AIR VEHICLES (CARPOOL / VANPOOL):	4	(16 TOTAL CLEAN AIR - 10 REQ'D EV CHARGING STALLS) = 6
TOTAL CLEAN AIR VEHICLES:	11	
SHORT TERM BICYCLE PARKING STALLS:	12	(6 RACKS PROVIDED, 2 BIKES EACH)
LONG TERM BICYCLE STALLS:	6	(FINAL AMOUNT TBD AT TIME OF TENANT IMPROVEMENT)
TOTAL PARKING PROVIDED:	127	


- EXISTING PROPERTY LINES.
- PROPOSED PROPERTY LINES, SEE CIVIL DRAWINGS.
- CONCRETE WHEEL STOPS, SEE CIVIL DRAWINGS.
- PARKING AND DRIVE ISLES TO BE ASPHALTIC CONCRETE.
- TYPICAL 6" TALL X 6" WIDE CONCRETE CURBS, SEE CIVIL DRAWINGS.
- TYPICAL 4" WIDE TRAFFIC STRIPING.
- TYPICAL PARKING:
 - STANDARD STALLS: 9' X 19' OR 9' X 17' WITH 2' PARKING OVERHANG
 - COMPACT STALLS: 8' X 16' OR 8' X 14' WITH 2' PARKING OVERHANG
 - ACCESSIBLE PARKING STALLS: 9' X 18' MIN. WITH 2' PARKING OVERHANG WITH 5' OR 8' WIDE LOADING ZONE AS SHOWN SEE DETAIL 12/A01.5
 - DESIGNATED PARKING PER CAL-GREEN REQUIREMENTS FOR CAR/VAN POOL, FUEL EFFICIENT, EV & LOW-EMITTING VEHICLES.
 - ELECTRIC VEHICLE CHARGING SPACES (STALLS LABELED "EV CHARGING ONLY"), PER CGBC 5.106.5.2, TO FACILITATE FUTURE INSTALLATION CONDUIT, RING AND STRING SHALL BE INSTALLED AT THIS TIME AS PART OF THE SHELL CONSTRUCTION.
 - ACCESSIBLE ELECTRIC VEHICLE CHARGING STALL, 1 VAN, 1 STANDARD. (RING AND STRING ONLY)

- TYPICAL DRIVE ISLE, 26'-0" WIDE MINIMUM
- CURB RAMP, SEE DETAIL 9/A01.5
- PROPOSED LOCATION OF NEW SITE ACCESS DRIVE CURB CUT, SEE CIVIL DRAWINGS
- NEW CONCRETE PEDESTRIAN WALKS. ASSUME ALL SIDEWALKS TO BE ACCESSIBLE PATH OF TRAVEL. SLOPE NOT TO EXCEED 1:20 (5%) IN DIRECTION OF TRAVEL. CROSS SLOPE NOT TO EXCEED 1:50 (2%) WHERE PARKING OVERHANG OCCURS, INCREASE WIDTH OF SIDEWALK TO 6'-0" MIN.
- PROPOSED BUILDING EXTERIOR WALLS TO BE SITE CAST TILTED CONCRETE WALLS WITH REVEALS, A TEXTURED ELASTOMERIC COATING AND A MULTI-COLOR PAINT PALLET. SEE EXTERIOR ELEVATIONS, SHEETS A03.1 THRU A03.3
- TRASH ENCLOSURE W/ 40FT. APPROACH, SEE DETAILS 1 & 2/A01.5
- TYPICAL LANDSCAPE PLANTER AREA, SEE LANDSCAPE DRAWINGS
- SEMI TRACTOR TRAILER TEMPLATE SHOWN FOR REFERENCE ONLY
- 60" DEPRESSED CONCRETE TRUCK DOCK
- LOADING DOCK ROLL UP DOOR, TYPICAL
- GRADE LEVEL ROLL UP DOOR, TYPICAL
- DASHED GREEN LINE INDICATES ACCESSIBLE PATH OF TRAVEL AT PUBLIC SIDEWALK

- LOCATION OF SITE ENTRY SIGN REGARDING PARKING IN ACCESSIBLE PARKING STALLS. SEE DETAIL 15/A01.5
- 8" CURB WITH GUARDRAIL AT EACH SIDE OF DEPRESSED LOADING DOCKS, TYP. SEE DETAIL 18/A01.5
- NEW MONUMENT SIGN. SEE 1/A01.6 FOR MORE INFORMATION.
- BICYCLE RACKS, SEE DETAIL 14/A01.5
- EXISTING SIDEWALK TO REMAIN
- PROPOSED SOUND WALLS W/TRELLIS. SEE 3/A01.6 FOR MORE INFORMATION.
- PROPOSED EMPLOYEE BREAK / AMENITY AREA.
- DASHDOT LINE INDICATES FIRE DEPARTMENT TURNING RADIUS. SEE FIRE TURN RADIUS DIAGRAM THIS SHEET.
- SITE LIGHTING, SEE PHOTOMETRIC PLANS
- DASHED LINE INDICATED 2'-0" PARKING OVERHANG.
- STRIPED PEDESTRIAN PATH OF TRAVEL
- DASHED LINE INDICATES "POTENTIAL FUTURE" TRAILER PARKING TO BE INSTALLED IF REQUIRED AT TIME OF TENANT APPROVAL
- DASH-DOT INDICATES AREA OF ASSISTED RESCUE

- SITE EASEMENT. SEE CIVIL DRAWINGS FOR MORE INFORMATION.
- PRE-FABRICATED STEEL DOCK STAIRS.
- LOCATION OF FIRE DEPARTMENT APPROVED "KNOX BOX" AT BUILDING PRIMARY ENTRY, MOUNT AT +6'-0" AFF. CONFIRM LOCATION, MOUNTING HEIGHT AND ALL OTHER CRITERIA WITH THE CITY OF AMERICAN CANYON FIRE DEPARTMENT
- EXISTING BIKE PATH TRAIL
- PROPOSED BIKE PATH TO BE CONNECTED TO EXISTING
- POTENTIAL FUTURE LOCATION OF BIKE LOCKER. LOCATIONS SHOWN ARE TO DEMONSTRATE THE SITE HAS ADEQUATE SPACE FOR LONG TERM BICYCLE STORAGE. FINAL LOCATIONS TBD AT TIME OF TENANT IMPROVEMENT.
- NEW STAMPED AND COLORED CONCRETE AT DRIVE ENTRIES. SEE DETAIL 20/A01.5
- NEW BIKE/WALKING TRAIL MAP UNDER SEPARATE PERMIT
- CROSS HATCH PATTERN INDICATES PORTION OF EXITING BIKE TRAIL TO BE REMOVED / REALIGNED WITH NEW BIKE TRAIL
- ANGLED HATCH PATTERN REPRESENTS THE LINE OF SIGHT TRIANGLE. SEE CIVIL DRAWINGS FOR MORE INFORMATION
- 110' TRUCK TURNAROUND AREA

- EXISTING FIRE HYDRANT, SEE CIVIL DRAWINGS
- PROPOSED FIRE HYDRANT, SEE CIVIL DRAWINGS
- PROTECTIVE BOLLARDS WHERE OCCURS, SEE 10/A01.5
- EXISTING WATER TOWER WALL
- PROPOSED LOCATION OF EMERGENCY VEHICLE DRIVEWAY W/PAINTED "EMERGENCY VEHICLE ACCESS ONLY" INDICATOR, SEE CIVIL DRAWINGS
- PROPOSED LOCATION OF WALL-MOUNTED TRELLIS. SEE EXTERIOR ELEVATIONS.
- DRIVEWAY ENTRY SIGN STATING "SEMI-TRUCK ENTRANCE ONLY"
- SECURITY GATE W/KNOX BOX FOR EMERGENCY VEHICLE ACCESS
- PROPOSED LOCATION OF TRANSFORMER, SEE ELECTRICAL DRAWINGS.
- POTENTIAL FUTURE SCREEN WALLS TO BE INSTALLED AT THE TIME "FUTURE" TRAILER PARKING IS INSTALLED.
- PROPOSED BUS STOP PER PUBLIC WORKS COA #66. SEE CIVIL DRAWINGS FOR MORE INFORMATION.

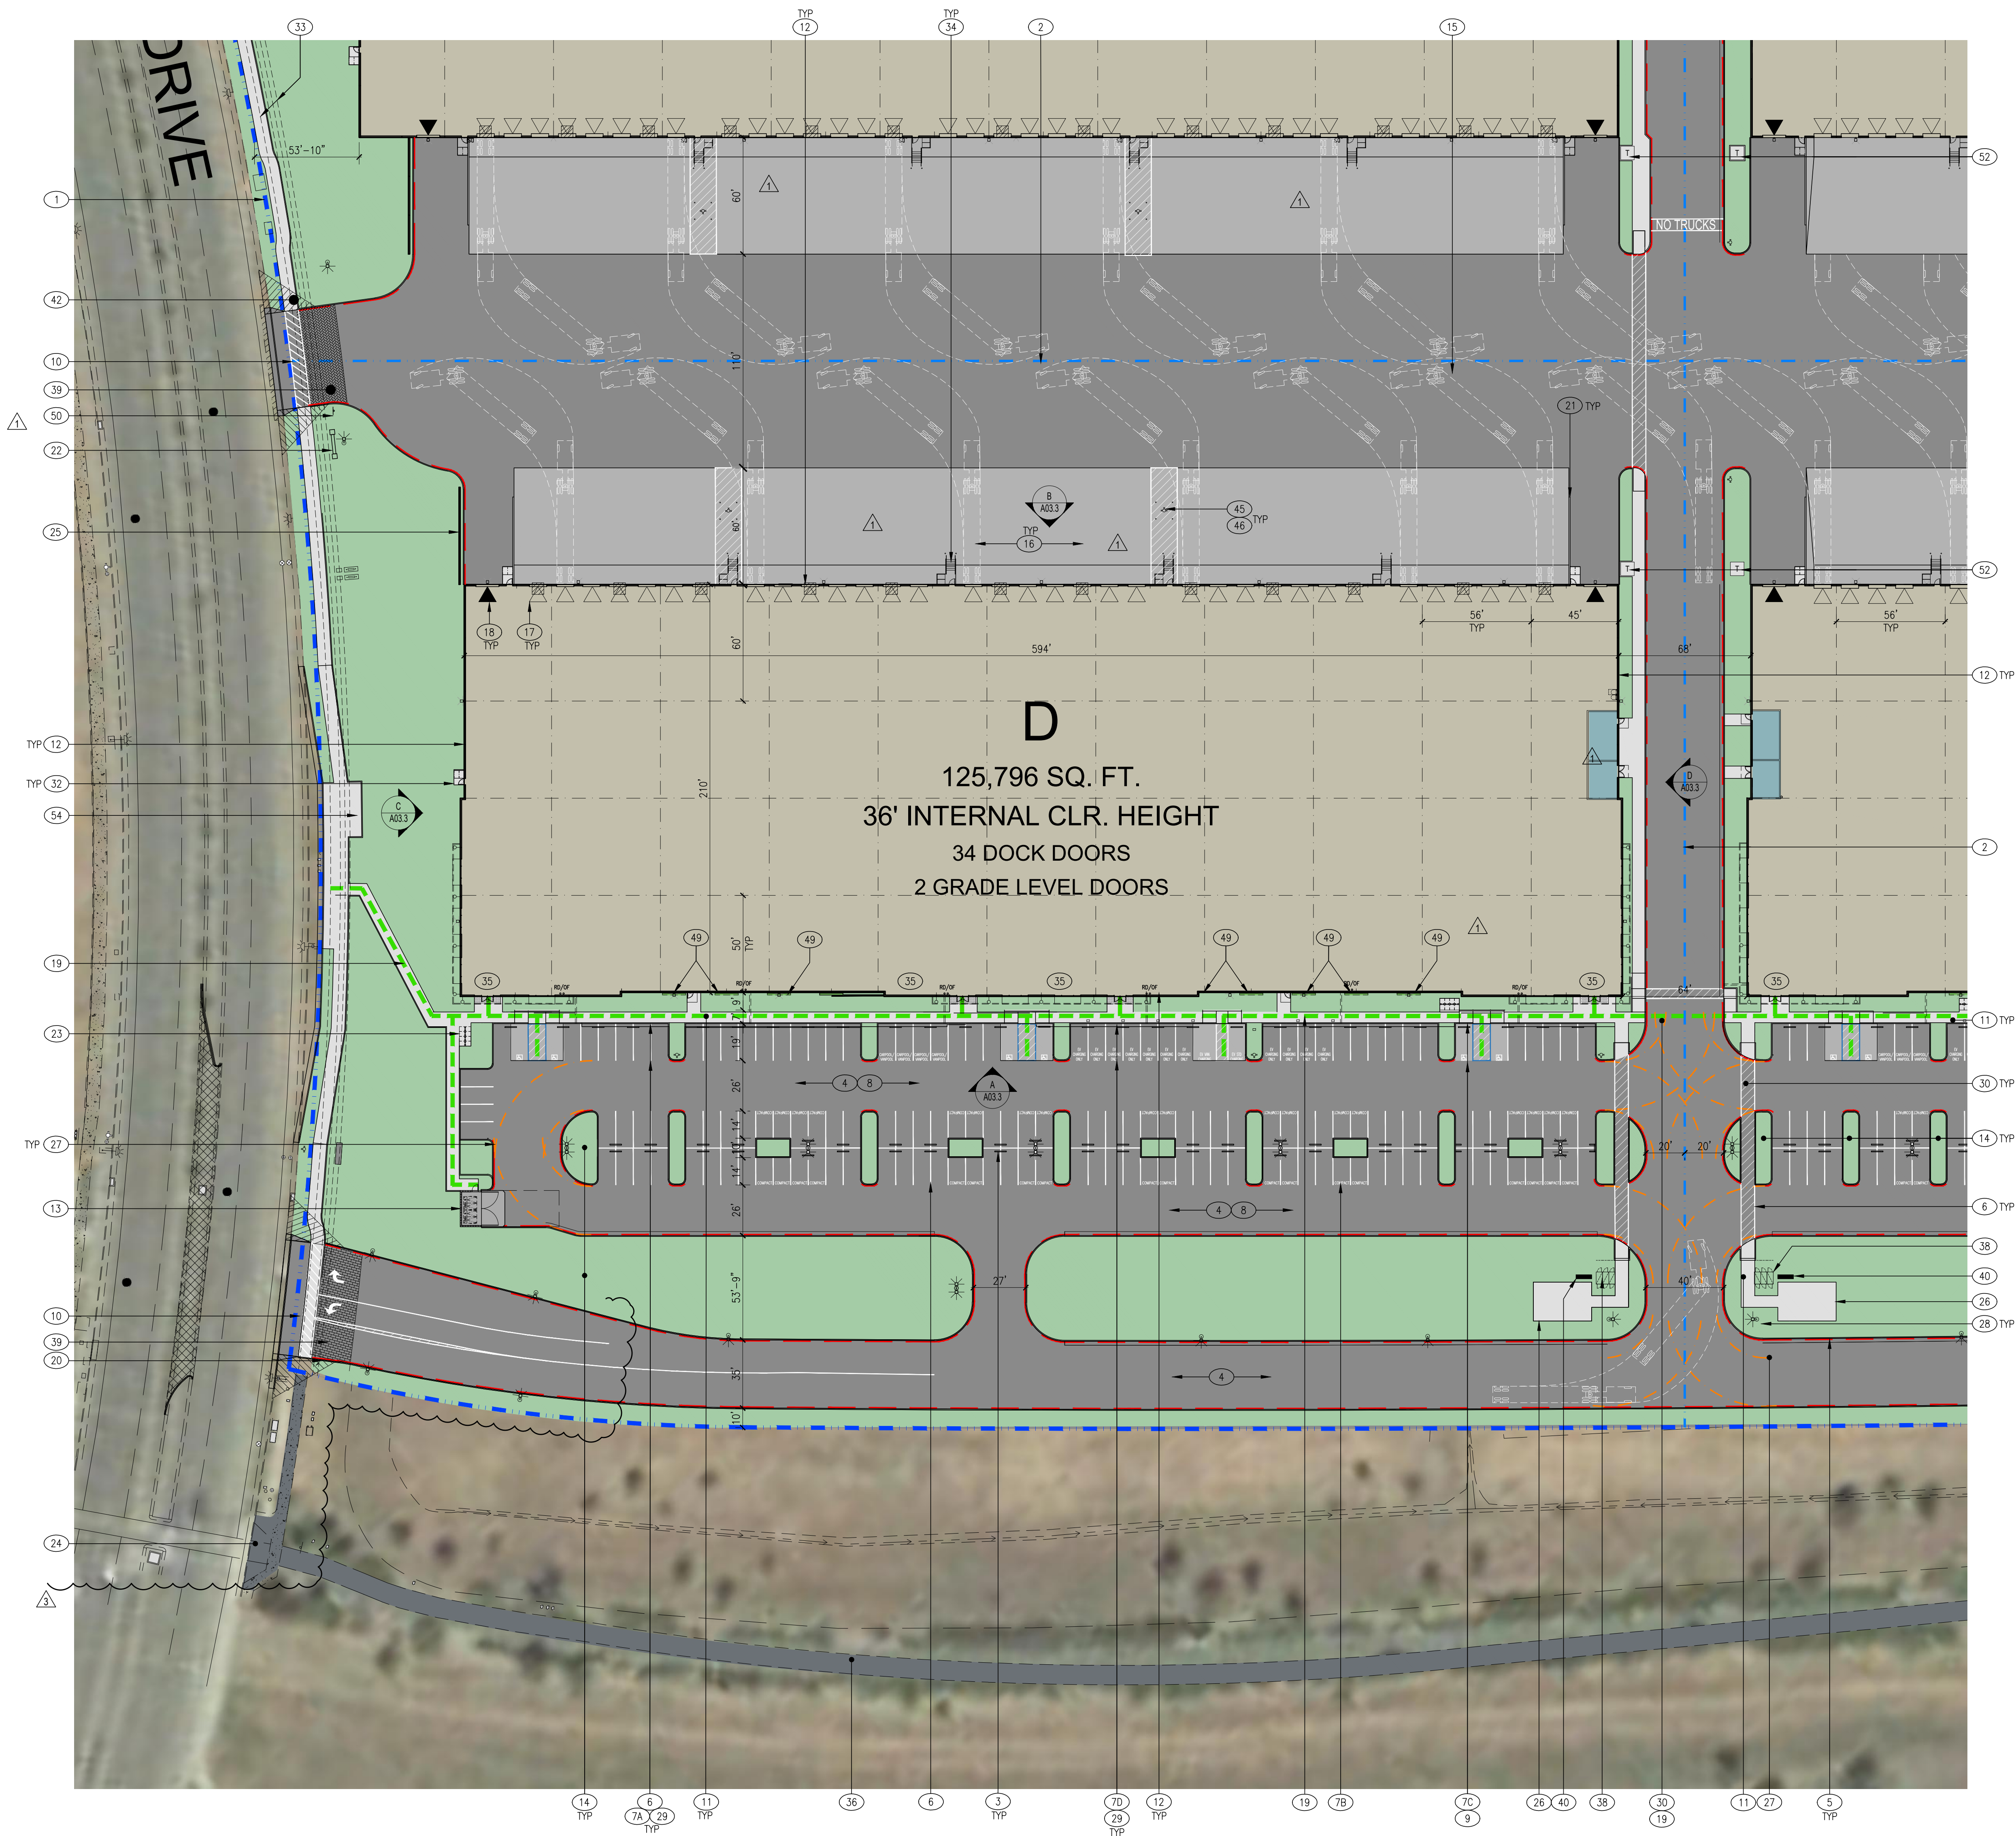

SITE LEGEND

- BUILDING AREA

■

ASPHALT AREA

■

SITE CONCRETE

■

LANDSCAPE AREA
- EXISTING PROPERTY LINE
- NEW PARCEL LINE
- ▽

9' X 10' OVERHEAD DOCK LEVEL DOOR
- ▼

12' X 14' OVERHEAD GRADE LEVEL DOOR
- 1

A03.1

DETAIL NUMBER

SHEET NUMBER

1

2

3

4

5

6

7

8

9

10

11

12

13

14

15

16

17

18

19

20

21

22

23

24

25

26

27

28

29

30

31

32

33

34

35

36

37

38

39

40

41

42

43

44

45

46

47

48

49

50

51

52

53

54

1

2

3

4

5

6

7

8

9

10

11

12

13

14

15

16

17

18

19

20

21

22

23

24

25

26

27

28

29

30

31

32

33

34

35

36

37

38

39

40

41

42

43

44

45

46

47

48

49

50

51

52

53

54

PRELIMINARY SITE PLAN

SCALE: 1" = 40'-0"

SITE INFORMATION / STATISTICS:

BUILDING D

APN:	072-380-001 TO 18	LI	LIGHT INDUSTRIAL (ZSPA)
ZONING:	386,180.47 G.S.F.		= 8.87 ACRES
SITE AREA:	125,796 G.S.F.		
BUILDING AREA:	125,796 G.S.F.		
F.A.R.:	32.57%		
CONSTRUCTION TYPE:	III OR V-B		
BUILDING HEIGHT:	48'-0"		
NUMBER OF STORIES:	1		
TOTAL PARKING REQUIRED:			
WAREHOUSE: (85% ASSUMED)	54	(125,796 * 85% = 106,927 @ 0.5 / 1,000 S.F.)	
OFFICE: (15% ASSUMED)	51	(125,796 * 15% = 18,869 S.F. @ 2.7 / 1,000)	
BICYCLE PARKING PER CITY OF RANCHO CORDOVA ZONING 23.719.110:			
SHORT TERM BICYCLE PARKING STALLS	11	(10% OF REQUIRED VEHICLE STALLS)	
LONG TERM BICYCLE STALLS:	5	(5% OF REQUIRED VEHICLE STALLS)	
TOTAL STALLS REQUIRED:			
105			
TOTAL VEHICLE PARKING PROVIDED:			
STANDARD STALLS: 9'X19' (17' W/ 2'-0" OVERHANG)	102	(25% MAX OF TOTAL PARKING ALLOWABLE = 40)	
COMPACT STALLS: 8'X16' (14' W/ 2'-0" OVERHANG)	36	(6 TOTAL ADA STALLS REQ'D PER 2019 CBC 11B.208.2)	
ADA ACCESSIBLE STALLS:	6		
REQUIRED PARKING FOR CLEAN AIR VEHICLES PER 2019 CGBC TABLE 5.106.5.2 AND TABLE 5.106.5.3.3:			
EV CHARGING STALLS:	13	(10% OF TOTAL PARKING SPACES = 162 * 0.10 = 17)	
STANDARD EV STALLS:	16		
VAN ACCESSIBLE EV STALLS:	1		
STANDARD ACCESSIBLE STALLS:	1		
CLEAN AIR VEHICLES (CARPOOL / VANPOOL):	4	(19 TOTAL CLEAN AIR - 14 REQ'D EV = 5)	
TOTAL CLEAN AIR VEHICLES:			
17 (12% OF TOTAL PARKING SPACES = 162 * 0.12 = 20)			
SHORT TERM BICYCLE PARKING STALLS:	12	(6 RACKS PROVIDED, 2 BIKES EACH)	
LONG TERM BICYCLE STALLS:	8	(FINAL AMOUNT TBD @ TIME OF TENANT IMPROVEMENT)	
TOTAL PARKING PROVIDED:			
161			

KEYNOTES:

- 1

EXISTING PROPERTY LINES.
- 2

PROPOSED PROPERTY LINES, SEE CIVIL DRAWINGS.
- 3

CONCRETE WHEEL STOPS, SEE CIVIL DRAWINGS.
- 4

PARKING AND DRIVE ISLES TO BE ASPHALTIC CONCRETE.
- 5

TYPICAL 6" TALL X 6" WIDE CONCRETE CURBS, SEE CIVIL DRAWINGS.
- 6

TYPICAL 4" WIDE TRAFFIC STRIPING.
- 7

TYPICAL PARKING:

A.

STANDARD STALLS: 9' X 19' OR 9' X 17' WITH 2' PARKING OVERHANG

B.

COMPACT STALLS: 8' X 16' OR 8' X 14' WITH 2' PARKING OVERHANG

C.

ACCESSIBLE PARKING STALLS: 9' X 18' MIN. WITH 2' PARKING OVERHANG WITH 5' OR 8' WIDE LOADING ZONE AS SHOWN SEE DETAIL 12/A01.5

D.

DESIGNATED PARKING PER CAL-GREEN REQUIREMENTS FOR CAR/VAN POOL, FUEL EFFICIENT, EV & LOW-EMITTING VEHICLES.

E.

ELECTRIC VEHICLE CHARGING SPACES (STALLS LABELED "EV CHARGING ONLY"). PER CGBC 5.106.5.2, TO FACILITATE FUTURE INSTALLATION CONDUIT, RING AND STRING SHALL BE INSTALLED AT THIS TIME AS PART OF THE SHELL CONSTRUCTION.

F.

ACCESSIBLE ELECTRIC VEHICLE CHARGING STALL, 1 VAN, 1 STANDARD. (RING AND STRING ONLY)

8

TYPICAL DRIVE ISLE, 26'-0" WIDE MINIMUM

9

CURB RAMP, SEE DETAIL 9/A01.5

10

PROPOSED LOCATION OF NEW SITE ACCESS DRIVE CURB CUT, SEE CIVIL DRAWINGS

11

NEW CONCRETE PEDESTRIAN WALKS, ASSUME ALL SIDEWALKS TO BE ACCESSIBLE PATH OF TRAVEL, SLOPE NOT TO EXCEED 1:20 (5%) IN DIRECTION OF TRAVEL. GROSS SLOPE NOT TO EXCEED 1:50 (2%) WHERE PARKING OVERHANG OCCURS, INCREASE WIDTH OF SIDEWALK TO 6'-0" MIN.

12

PROPOSED BUILDING EXTERIOR WALLS TO BE SITE CAST TILTED CONCRETE WALLS WITH REVEALS, A TEXTURED ELASTOMERIC COATING AND A MULTI-COLOR PAINT PALETTE. SEE EXTERIOR ELEVATIONS, SHEETS A03.1 THRU A03.3

13

TRASH ENCLOSURE W/ 40FT. APPROACH, SEE DETAILS 1 & 2/A01.5

14

TYPICAL LANDSCAPE PLANTER AREA, SEE LANDSCAPE DRAWINGS

15

SEMI TRACTOR TRAILER TEMPLATE SHOWN FOR REFERENCE ONLY

16

60" DEPRESSED CONCRETE TRUCK DOCK

17

LOADING DOCK ROLL UP DOOR, TYPICAL

18

GRADE LEVEL ROLL UP DOOR, TYPICAL

19

DASHED GREEN LINE INDICATES ACCESSIBLE PATH OF TRAVEL AT PUBLIC SIDEWALK

20

LOCATION OF SITE ENTRY SIGN REGARDING PARKING IN ACCESSIBLE PARKING STALLS. SEE DETAIL 15/A01.5

21

8" CURB WITH GUARDRAIL AT EACH SIDE OF DEPRESSED LOADING DOCKS, TYP. SEE DETAIL 18/A01.5

22

NEW MONUMENT SIGN. SEE 1/A01.6 FOR MORE INFORMATION.

23

BICYCLE RACKS, SEE DETAIL 14/A01.5

24

EXISTING SIDEWALK TO REMAIN

25

PROPOSED SOUND WALLS W/TRELLIS. SEE 3/A01.6 FOR MORE INFORMATION.

26

PROPOSED EMPLOYEE BREAK / AMENITY AREA.

27

DASHDOT LINE INDICATES FIRE DEPARTMENT TURNING RADIUS. SEE FIRE TURN RADIUS DIAGRAM THIS SHEET.

28

SITE LIGHTING, SEE PHOTOMETRIC PLANS

29

DASHED LINE INDICATED 2'-0" PARKING OVERHANG.

30

STRIPED PEDESTRIAN PATH OF TRAVEL

31

DASHED LINE INDICATES "POTENTIAL FUTURE" TRAILER PARKING TO BE INSTALLED IF REQUIRED AT TIME OF TENANT APPROVAL.

32

DASH-DOT INDICATES AREA OF ASSISTED RESCUE

33

SITE EASEMENT, SEE CIVIL DRAWINGS FOR MORE INFORMATION.

34

PRE-FABRICATED STEEL DOCK STAIRS.

35

LOCATION OF FIRE DEPARTMENT APPROVED "KNOX BOX" AT BUILDING PRIMARY ENTRY, MOUNT AT 4'-6" - 5' AFF. CONFIRM LOCATION, MOUNTING HEIGHT AND ALL OTHER CRITERIA WITH THE CITY OF AMERICAN CANYON FIRE DEPARTMENT

36

EXISTING BIKE PATH TRAIL

37

PROPOSED BIKE PATH TO BE CONNECTED TO EXISTING

38

POTENTIAL FUTURE LOCATION OF BIKE LOCKER. LOCATIONS SHOWN ARE TO DEMONSTRATE THE SITE HAS ADEQUATE SPACE FOR LONG TERM BICYCLE STORAGE. FINAL LOCATIONS TBD AT TIME OF TENANT IMPROVEMENT.

39

NEW STAMPED AND COLORED CONCRETE AT DRIVE ENTRIES, SEE DETAIL 20/A01.5

40

NEW BIKE/WALKING TRAIL MAP UNDER SEPARATE PERMIT

41

CROSS HATCH PATTERN INDICATES PORTION OF EXISTING BIKE TRAIL TO BE REMOVED / REALIGNED WITH NEW BIKE TRAIL

42

ANGLED HATCH PATTERN REPRESENTS THE LINE OF SIGHT TRIANGLE. SEE CIVIL DRAWINGS FOR MORE INFORMATION.

43

110'± TRUCK TURNAROUND AREA

44

EXISTING FIRE HYDRANT, SEE CIVIL DRAWINGS

45

PROPOSED FIRE HYDRANT, SEE CIVIL DRAWINGS

46

PROTECTIVE BOLLARDS WHERE OCCURS, SEE 10/A01.5

47

EXISTING WATER TOWER WALL

48

PROPOSED LOCATION OF EMERGENCY VEHICLE DRIVEWAY W/PAINTED "EMERGENCY VEHICLE ACCESS ONLY" INDICATOR, SEE CIVIL DRAWINGS

49

PROPOSED LOCATION OF WALL-MOUNTED TRELLIS. SEE EXTERIOR ELEVATIONS.

50

DRIVEWAY ENTRY SIGN STATING "SEMI-TRUCK ENTRANCE ONLY"

51

SECURITY GATE W/KNOX BOX FOR EMERGENCY VEHICLE ACCESS


52

PROPOSED LOCATION OF TRANSFORMER, SEE ELECTRICAL DRAWINGS.

53

POTENTIAL FUTURE SCREEN WALLS TO BE INSTALLED AT THE TIME "FUTURE" TRAILER PARKING IS INSTALLED.

54

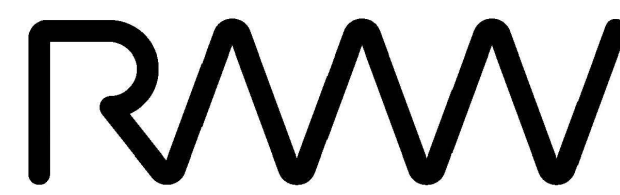PROPOSED BUS STOP PER PUBLIC WORKS COA #6E. SEE CIVIL DRAWINGS FOR MORE INFORMATION.

RMW
Architecture
Interiors

1718 Third Street
Suite 101
Sacramento
California 95811

Office
916 449-1400

rmw.com

OWNER / DEVELOPER:



500 Equity Avenue
Reno, NV 89502

GEORGE CONDON
Partner, West Region

PRELIMINARY DESIGN DOCUMENTS FOR:

STONECREEK
INDUSTRIAL PARK

SOUTH EAST CORNER OF
BAROQUE DRIVE & ZINFANDEL DRIVE
CITY OF RANCHO CORDOVA, CALIFORNIA

approved for the owner by :

approved for the architect by :

issue :	description :	date :
A	INITIAL PLAN REVIEW SUBMITTAL	11-10-2021
1	PLND-1121-0020 PC COMMENTS 3RD SUBMITTAL	01-21-2022
2	PLND-1121-0020 PC COMMENTS 4TH SUBMITTAL	03-07-2022
3	RE-SUBMITTAL TO PLANNING	02-13-2023

TENANT'S DEVELOPMENT MANAGER:

drawn by : RDG plot date : 11-10-2021

checked by : JDL


stamp

scale : AS NOTED
project number : 2214068.00

ENLARGED
SITE PLAN
BUILDING D

sheet no. :

A01.4

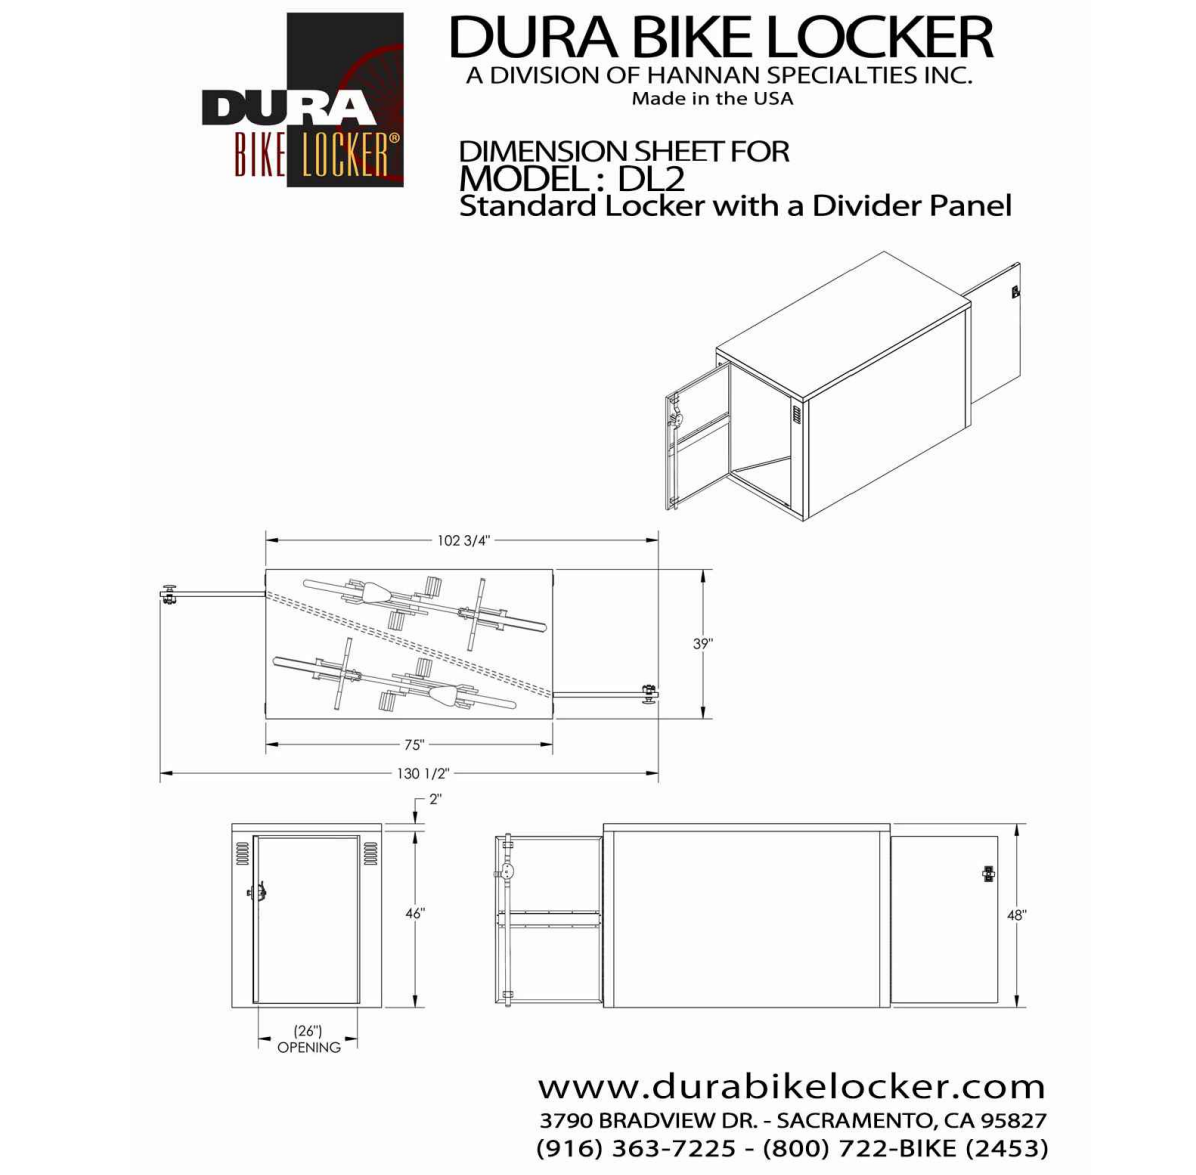

BICYCLE LOCKER - DOUBLE
SCALE: N.T.S.

17

ACCESSIBLE SYMBOL AT ACCESSIBLE PARKING STALLS
SCALE: 1" = 1'-0"

13

TYPICAL RAMP DETAIL
SCALE: 1" = 1'-0"


9

SIDE BOLT ELEVATION AT HEAD
SCALE: 3" = 1'-0"

5

DUMPSTER ENCLOSURE PLAN
SCALE: 1/4" = 1'-0"

1

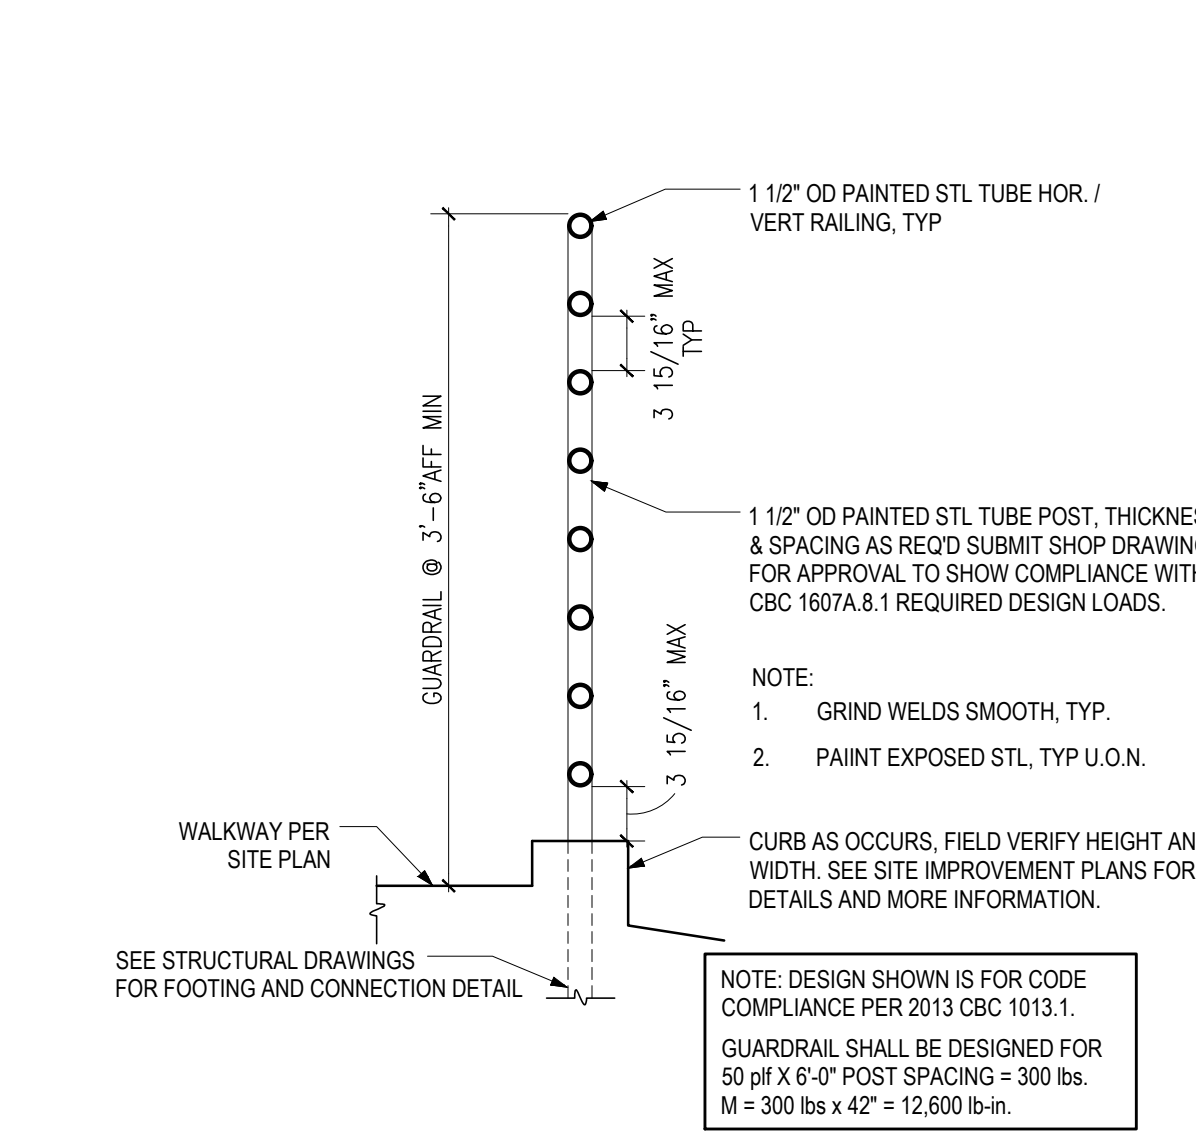

GUARDRAIL
SCALE: 1" = 1'-0"

18

BIKE RACK - INVERTED U STYLE
SCALE: 1/2" = N.T.S.

NOTE: UNAUTHORIZED VEHICLE PARKING SIGN SHALL BE PLACED IN A CONSPICUOUS PLACE AT EACH ENTRANCE TO AN OFF-STREET PARKING FACILITY OR VISIBLE FROM EACH PARKING SPACE, AS REQUIRED PER CBC 11B-502.8.

14

FIXED NON-REMOVABLE BOLLARD
1" = 1'-0"


10

HINGE ELEVATION, TYP.
SCALE: 3" = 1'-0"

6

DUMPSTER ELEVATIONS
SCALE: 1/4" = 1'-0"

2

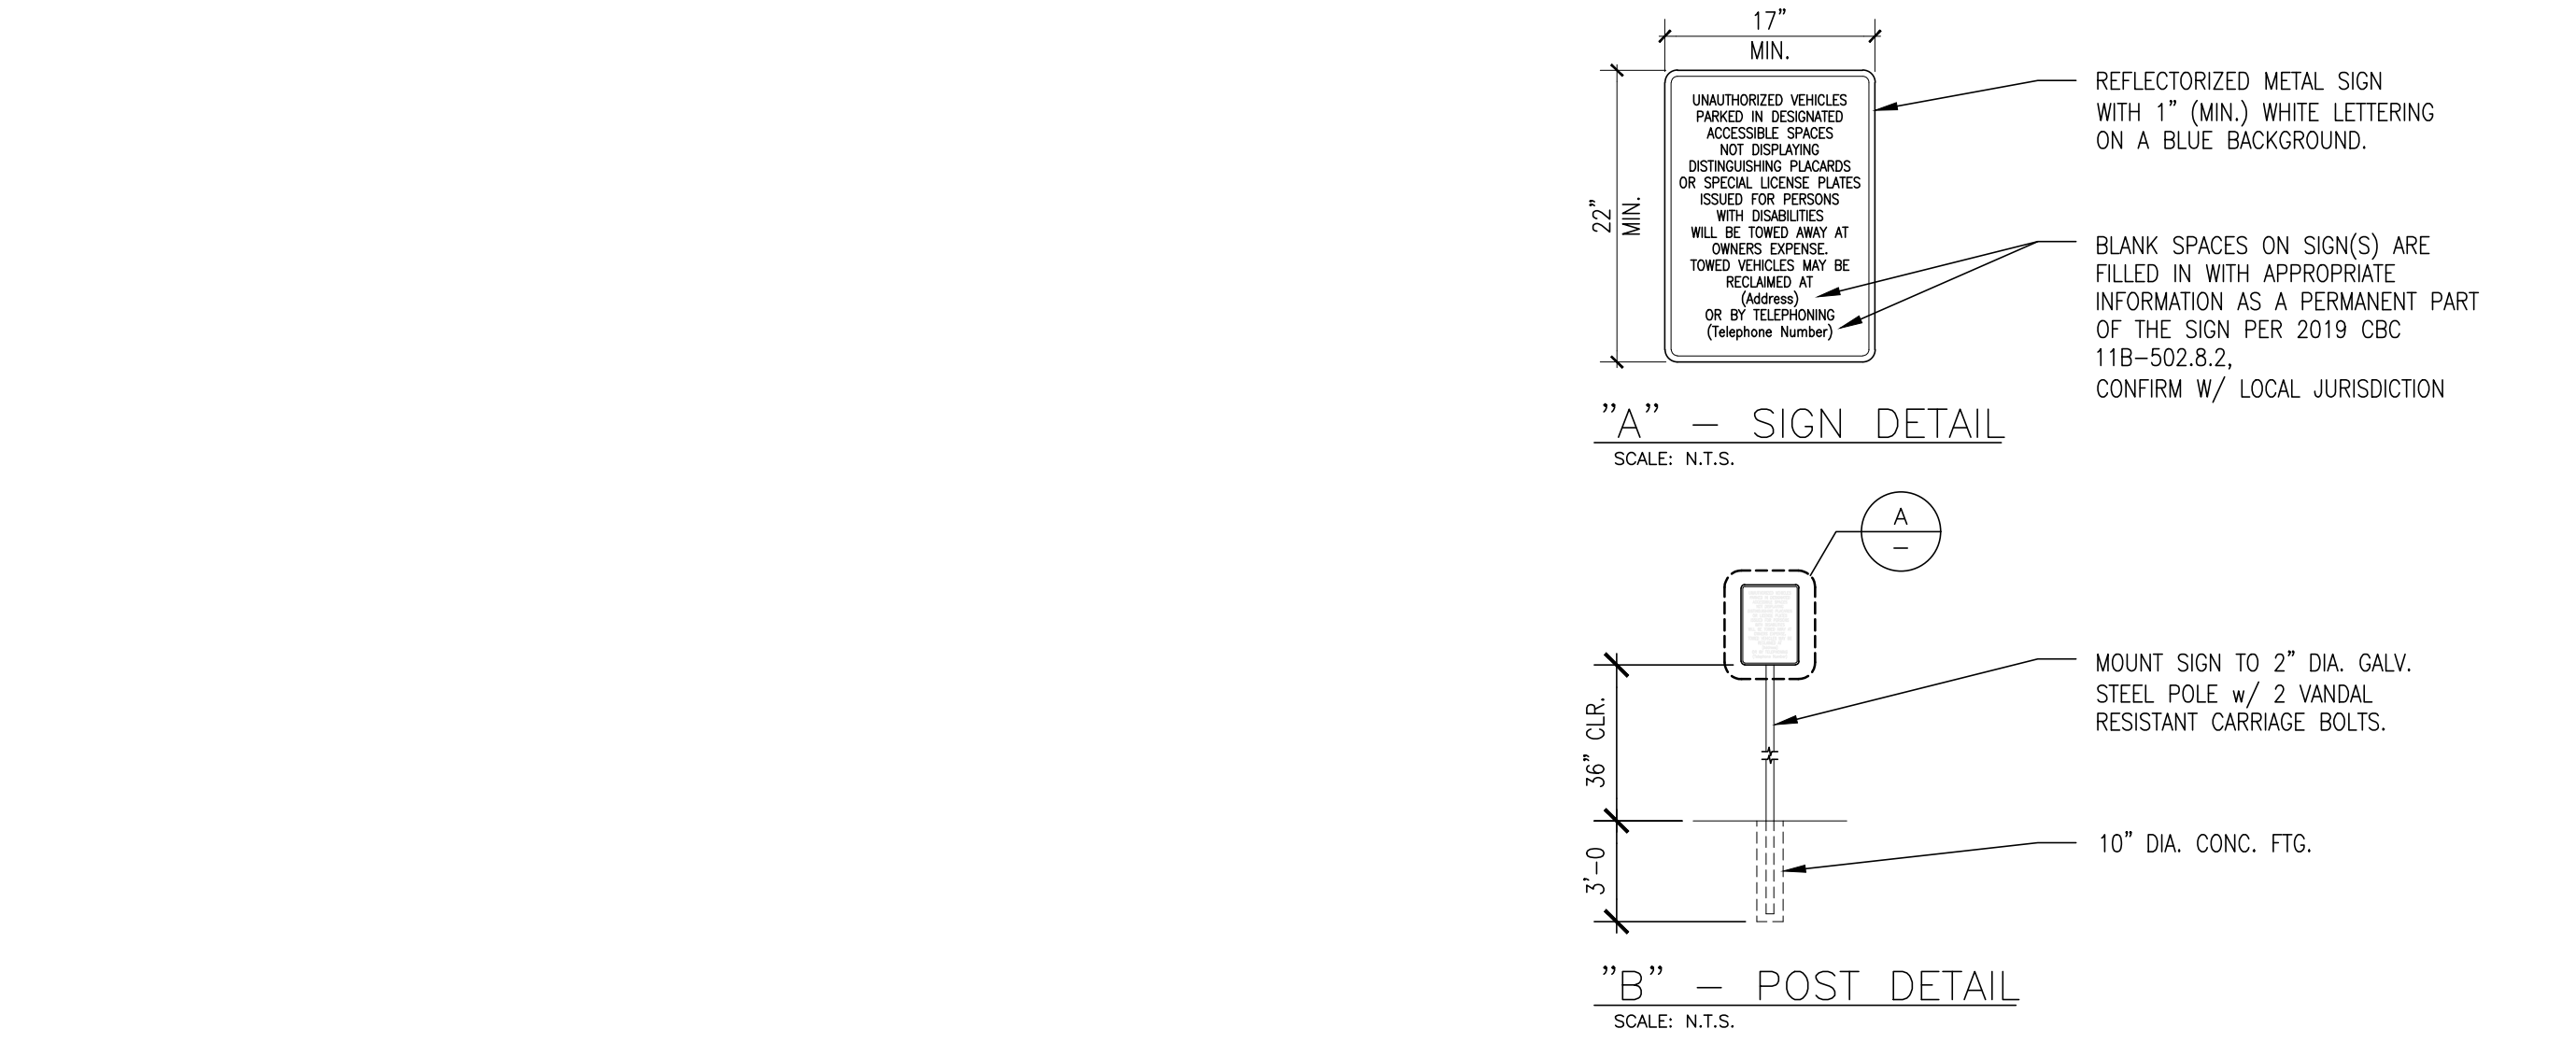

NOT USED
SCALE: NO SCALE

19

SITE ENTRY ACCESSIBLE SIGN
SCALE: 3/16" = 1'-0"

15

SIGN AT ACCESSIBLE PARKING STALLS
SCALE: NO SCALE

11

GATE JAMB
SCALE: 3" = 1'-0"


7

TRASH ENCLOSURE WALL SECTION
SCALE: 1/2" = 1'-0"


3




20

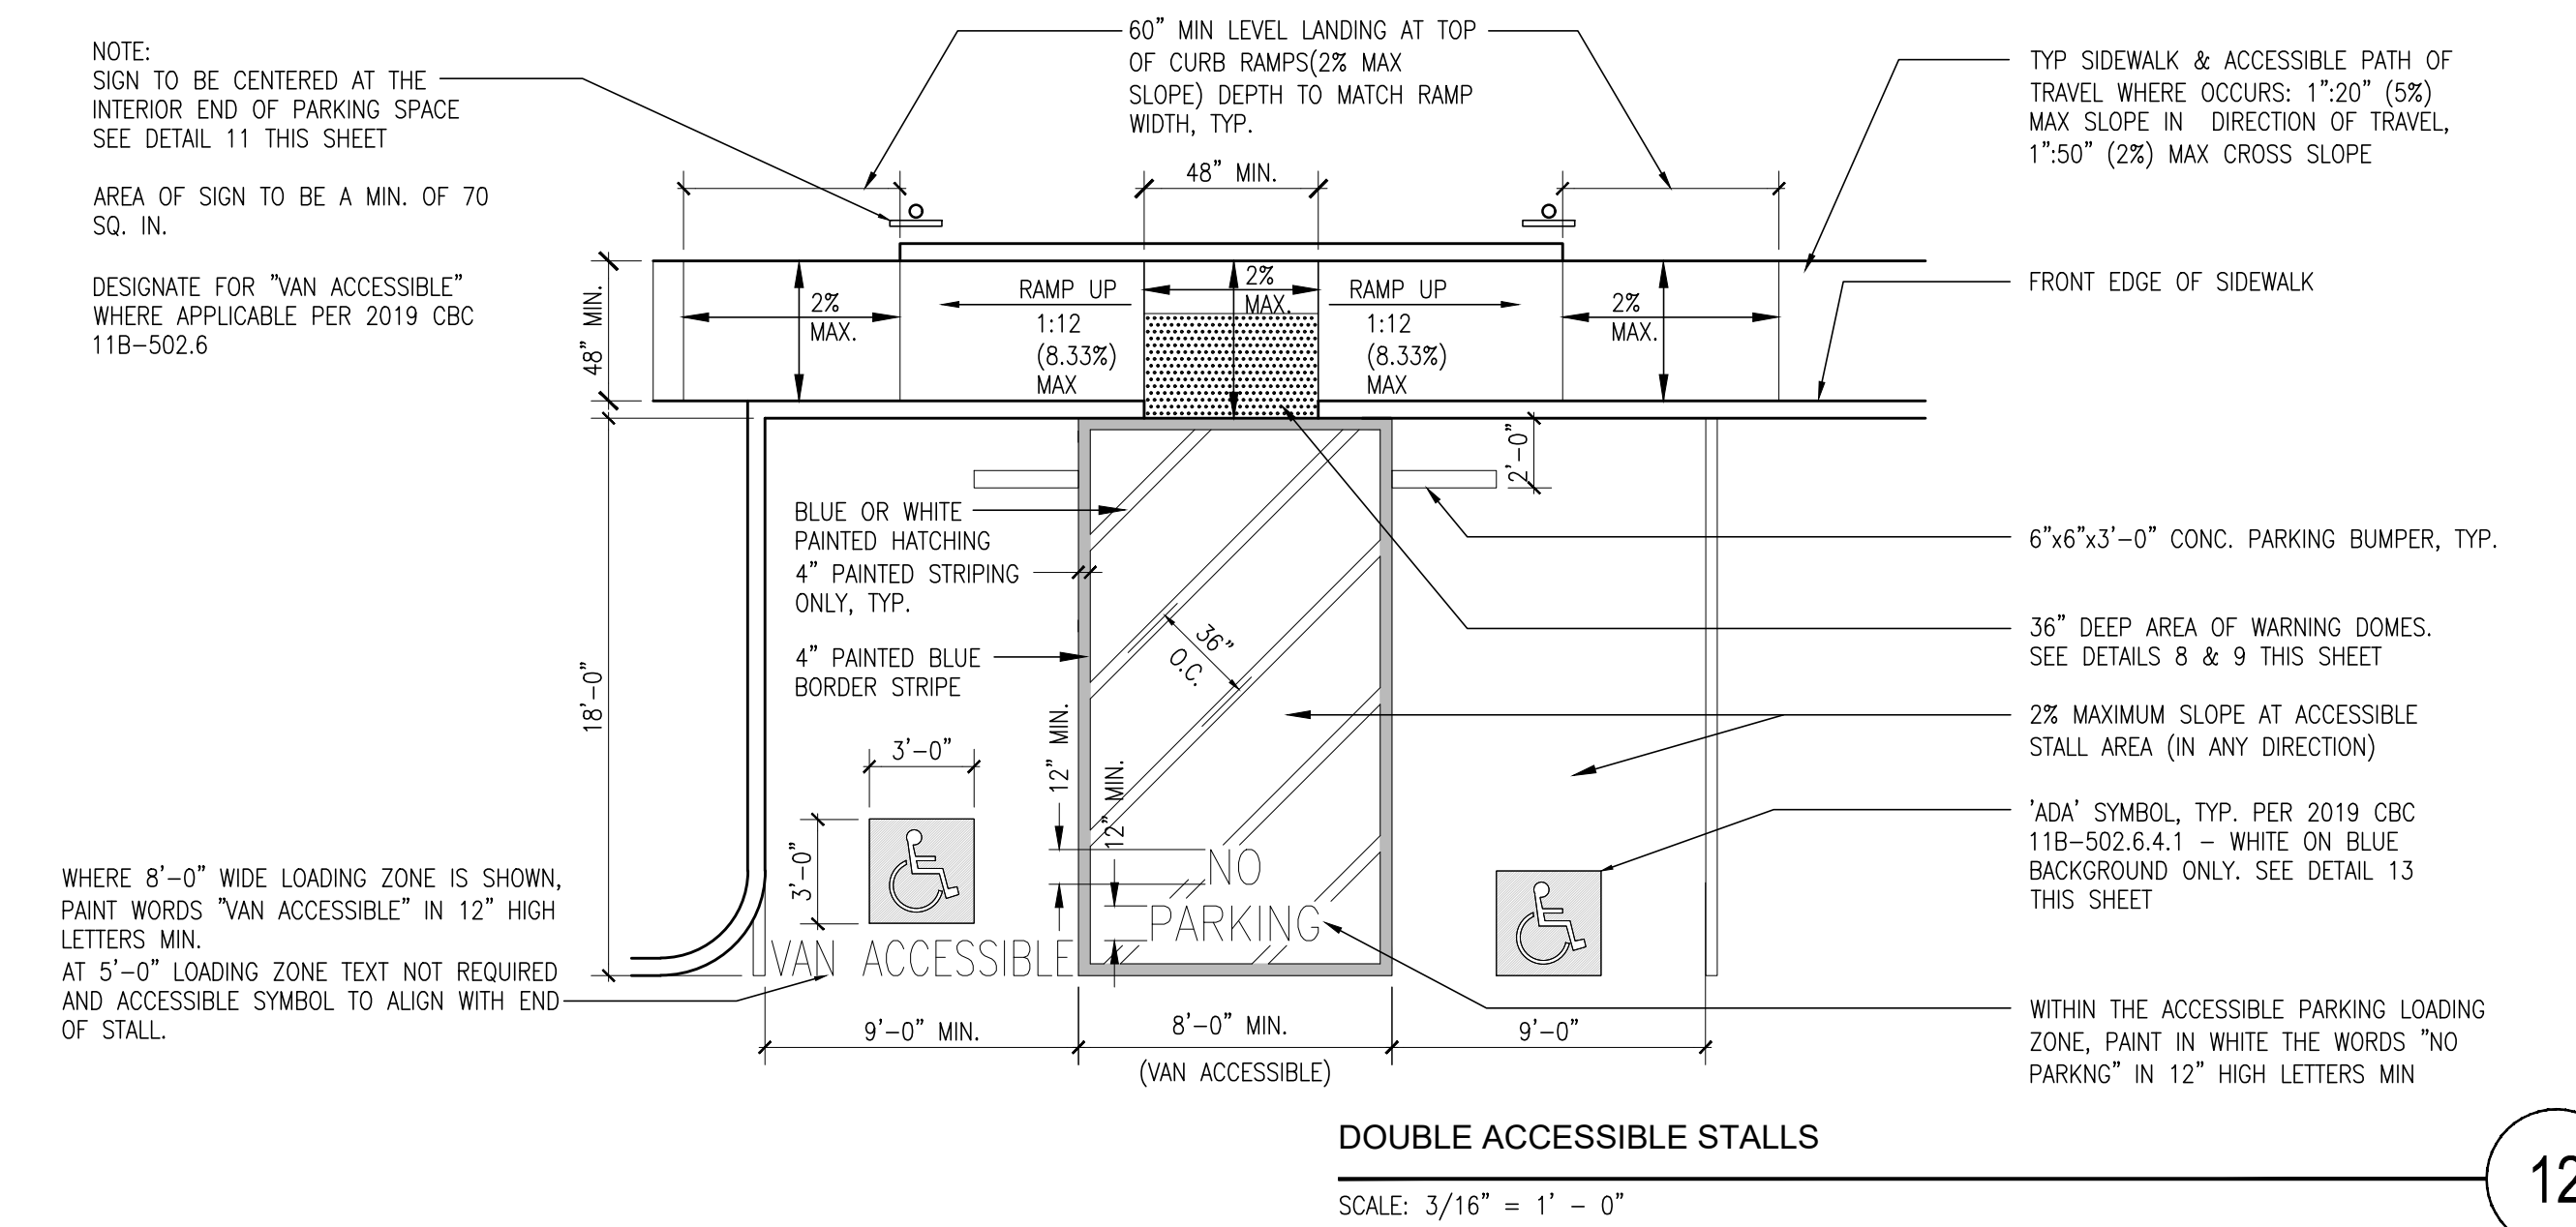

12

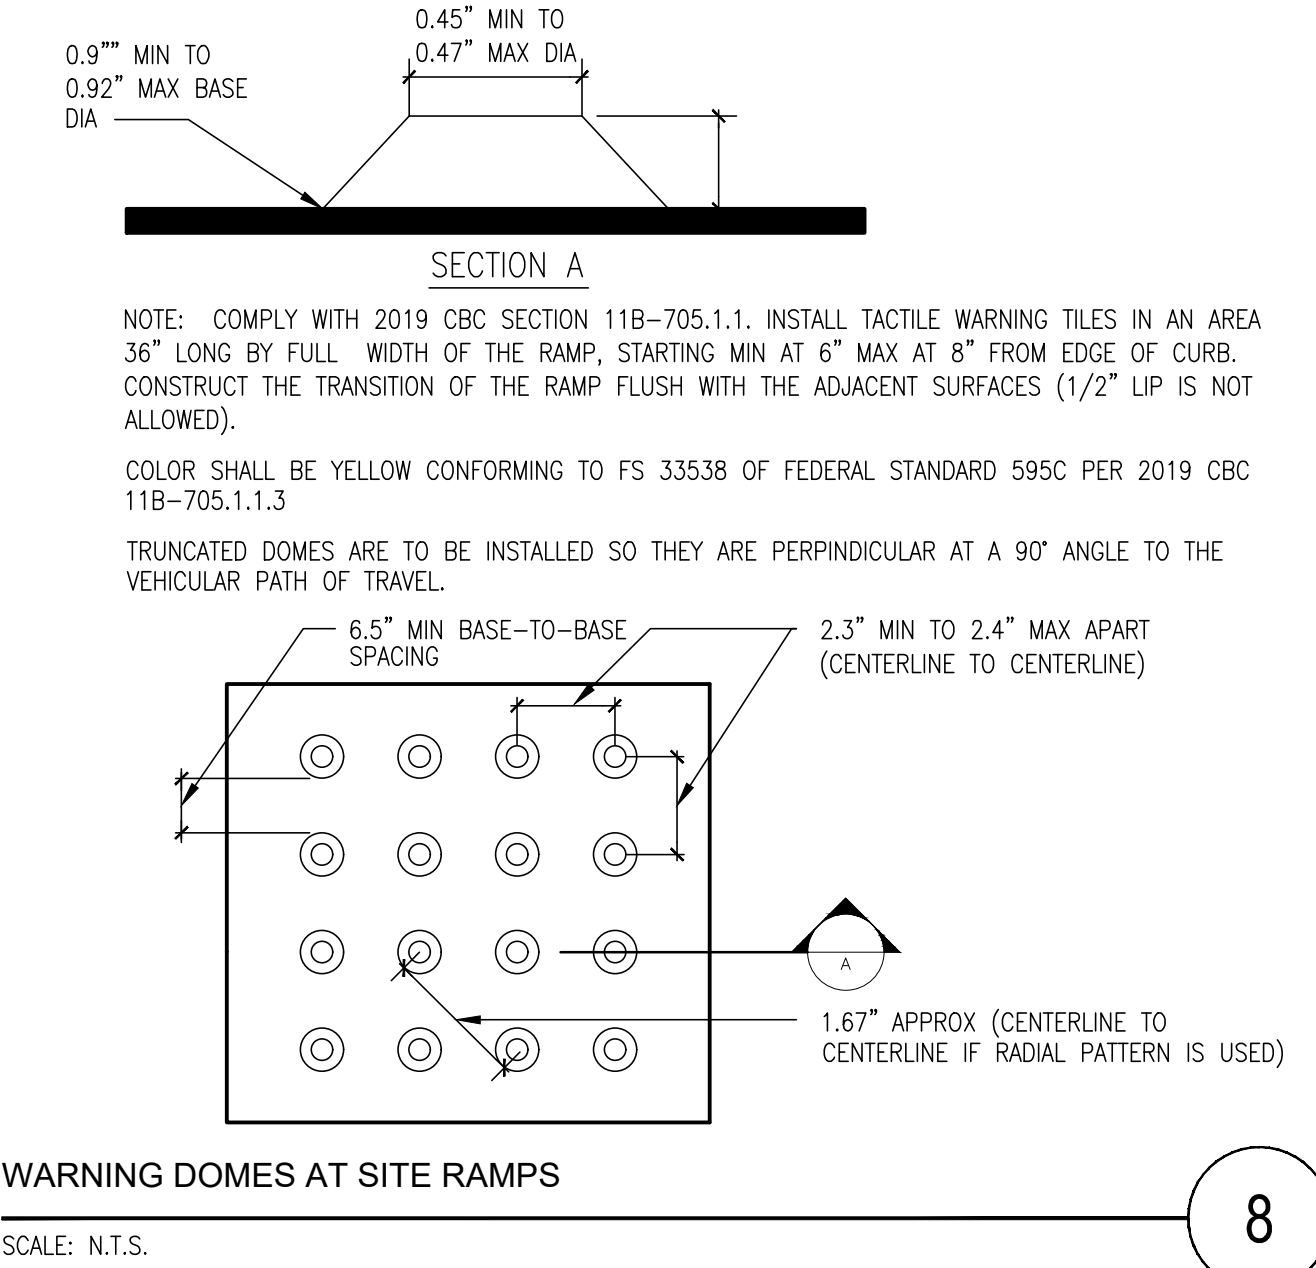

8

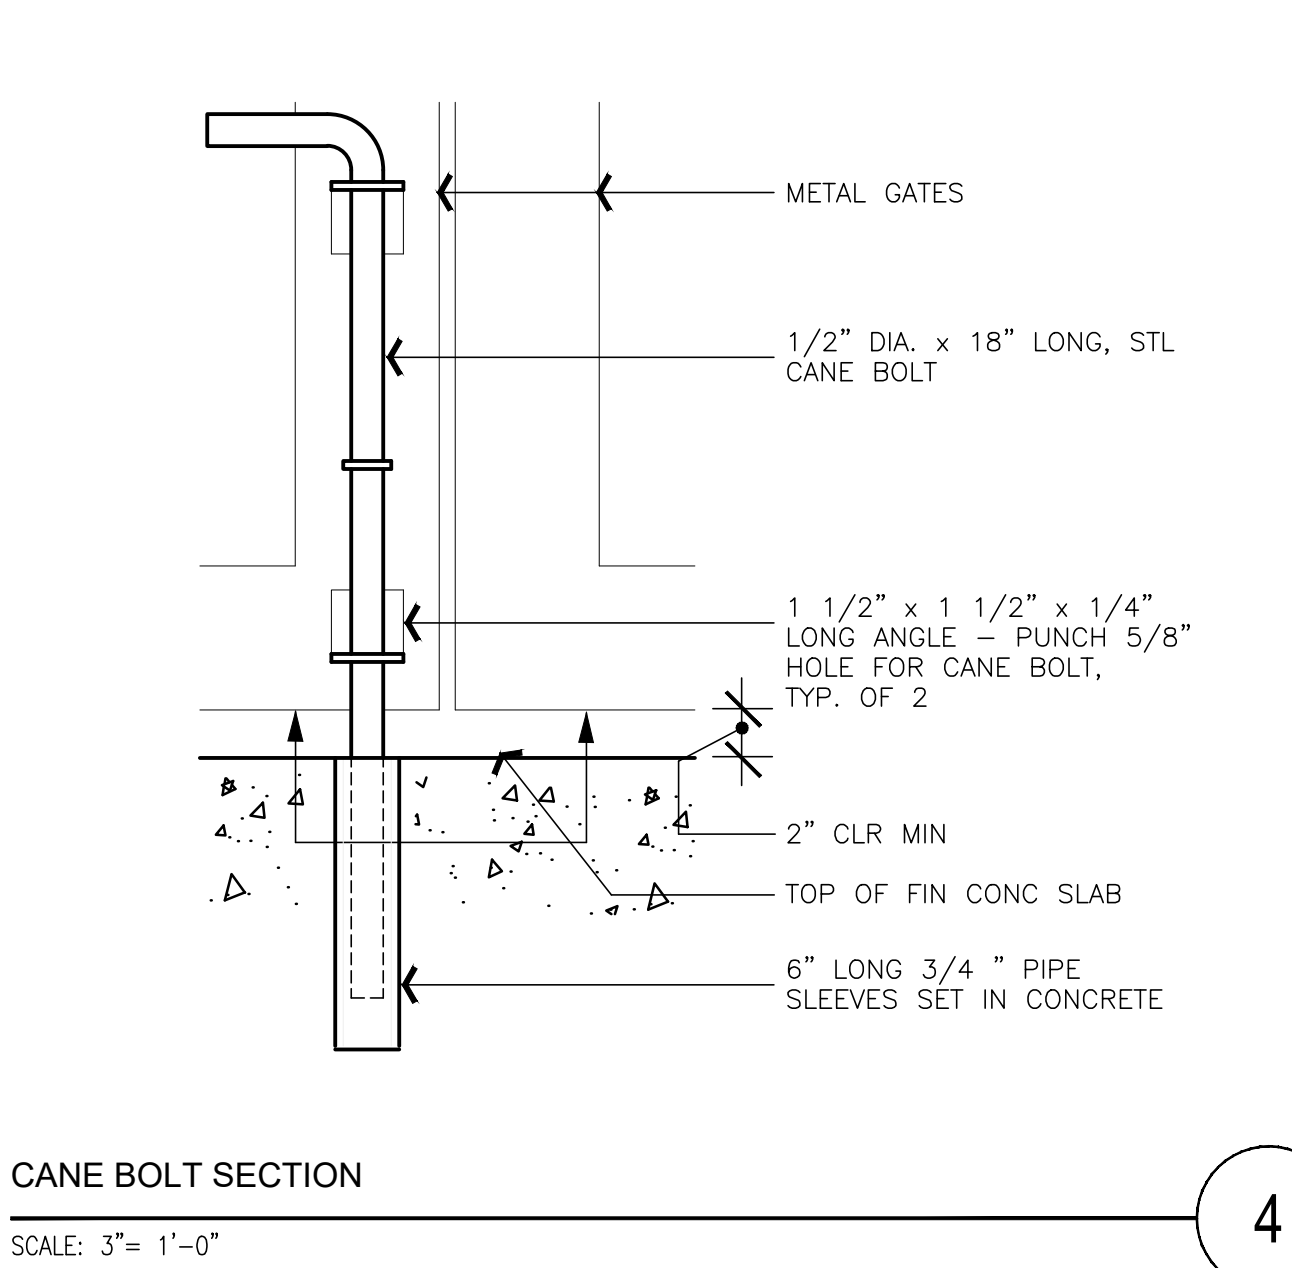

4



RMW Architecture Interiors
1718 Third Street Suite 101
Sacramento California 95811

Office
916 449-1400

rmw.com

OWNER / DEVELOPER:



500 Equity Avenue
Reno, NV 89502

GEORGE CONDON
Partner, West Region

PRELIMINARY DESIGN DOCUMENTS FOR:

STONECREEK INDUSTRIAL PARK

SOUTH EAST CORNER OF
BAROQUE DRIVE & ZINFANDEL DRIVE
CITY OF RANCHO CORDOVA, CALIFORNIA

approved for the owner by :

approved for the architect by :

issue :	description :	date :
A	INITIAL PLAN REVIEW SUBMITTAL	11-10-2021
Δ	PLND-121-0020 PC COMMENTS	01-21-2022

TENANT'S DEVELOPMENT MANAGER:

drawn by : RDG plot date : 11-10-2021

checked by : JDL

stamp


scale : AS NOTED

project number : 2214068.00

SITE DETAILS

sheet no. :

A01.5

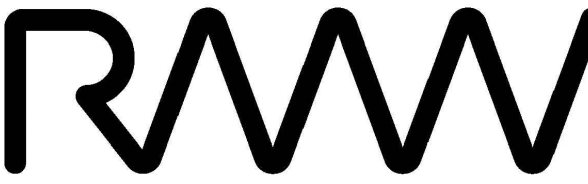

RMW
Architecture
Interiors

1718 Third Street
Suite 101
Sacramento
California 95811

Office
916 449-1400

rmw.com

OWNER / DEVELOPER:



500 Equity Avenue
Reno, NV 89502

GEORGE CONDON
Partner, West Region

PRELIMINARY DESIGN DOCUMENTS FOR:

STONECREEK
INDUSTRIAL PARK

SOUTH EAST CORNER OF
BAROQUE DRIVE & ZINFANDEL DRIVE
CITY OF RANCHO CORDOVA, CALIFORNIA

approved for the owner by :

approved for the architect by :

issue :	description :	date :
A	INITIAL PLAN REVIEW SUBMITTAL	11-10-2021
△	PLND-1121-0020 PC COMMENTS	01-21-2022
△	RE-SUBMITTAL TO PLANNING 4TH SUBMITTAL	02-13-2023

TENANT'S DEVELOPMENT MANAGER:

drawn by : RDG plot date : 11-10-2021

checked by : JDL


stamp

scale : AS NOTED
project number : 2214068.00

SITE DETAILS

sheet no. :



A01.6

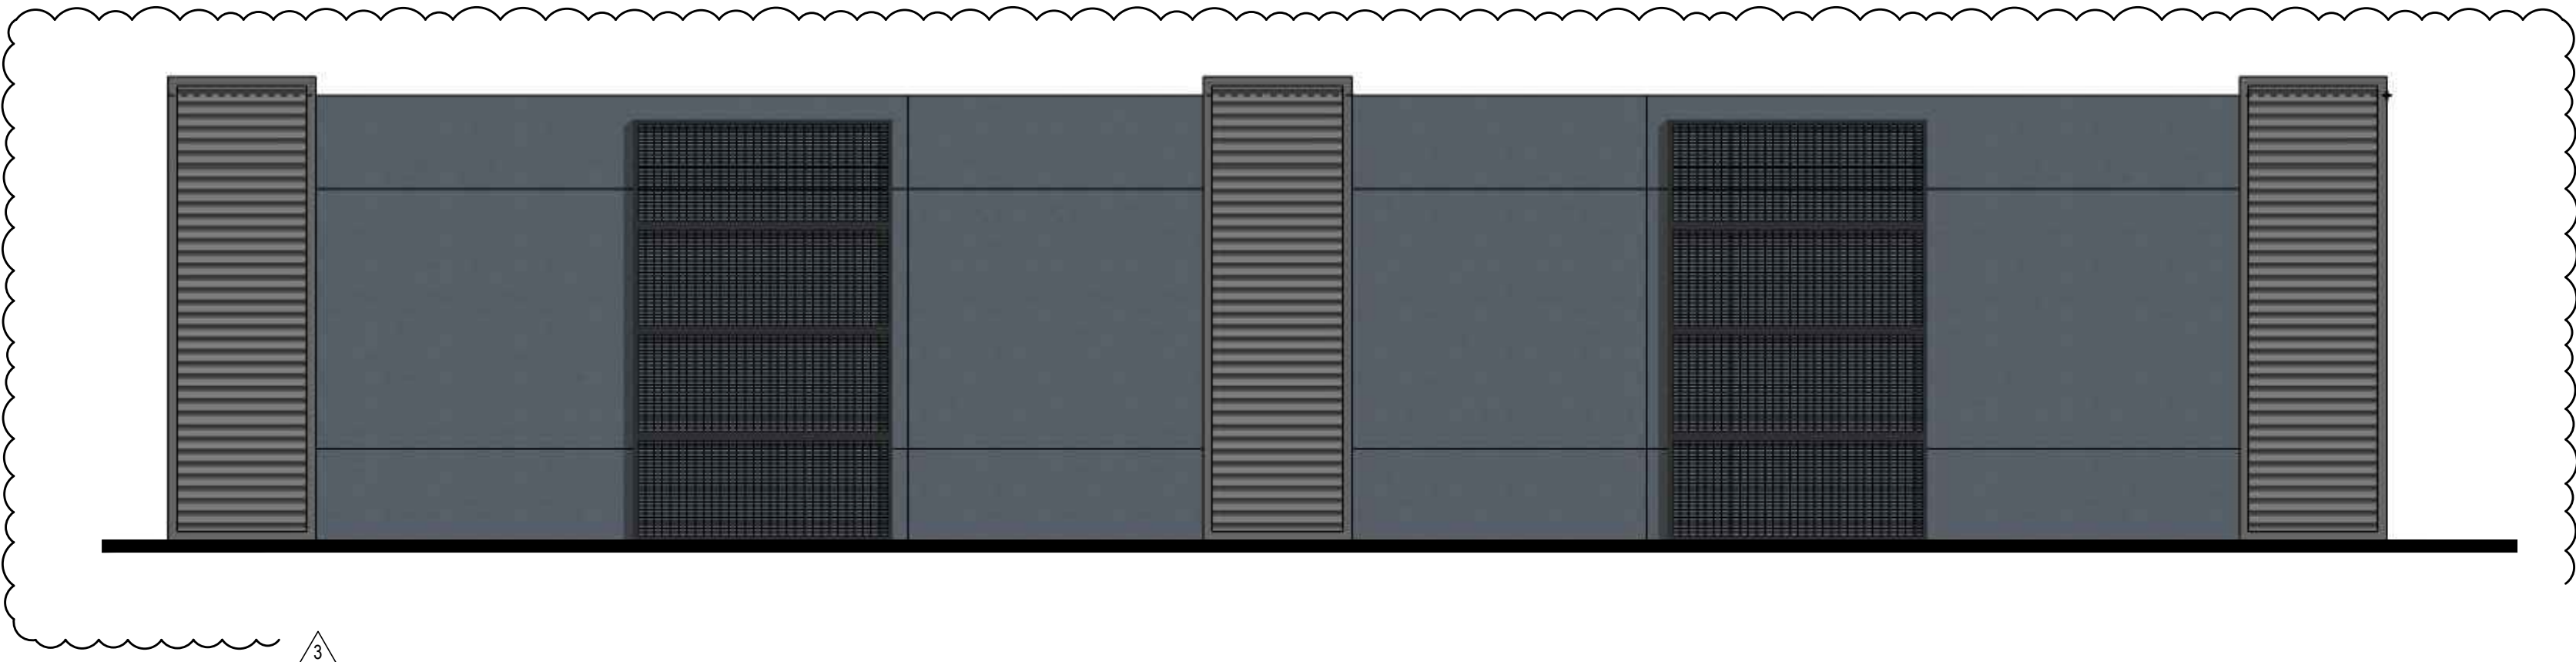

SOUND WALL DETAIL

SCALE: 1/2" = 1'-0"

3

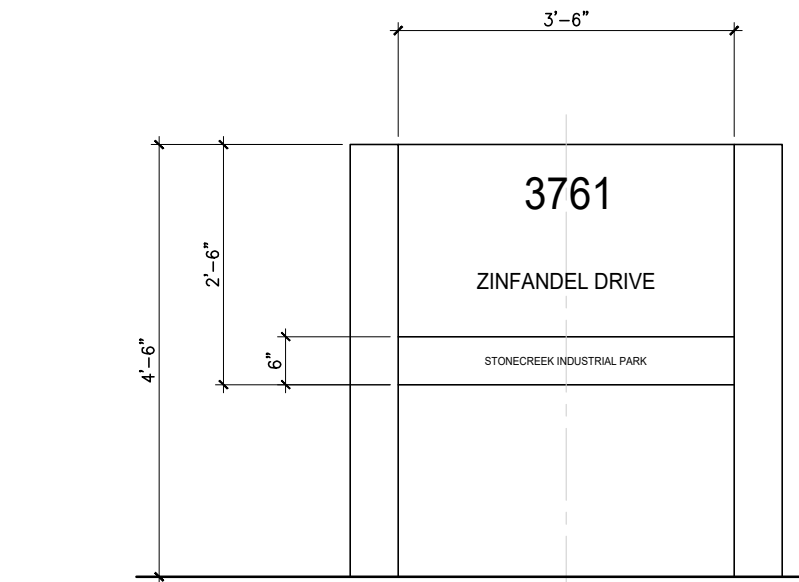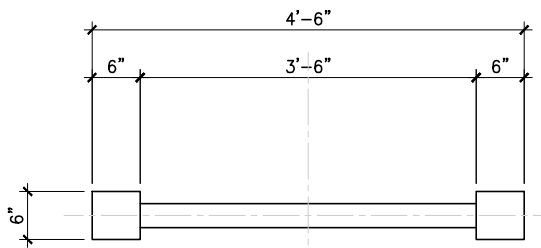

ADDRESS POST SIGN

SCALE: 1/2"=1'-0"


2



MONUMENT SIGN DETAIL AND RENDERING (FOR REFERENCE ONLY)

SCALE: 1/2" = 1'-0"

1

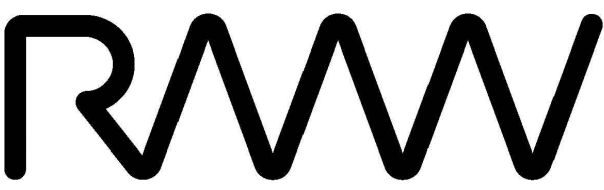

RMW
Architecture
Interiors

1718 Third Street
Suite 101
Sacramento
California 95811

Office
916 449-1400

rmw.com

OWNER / DEVELOPER:



500 Equity Avenue
Reno, NV 89502

GEORGE CONDON
Partner, West Region

PRELIMINARY DESIGN DOCUMENTS FOR:

STONECREEK
INDUSTRIAL PARK

SOUTH EAST CORNER OF
BAROQUE DRIVE & ZINFANDEL DRIVE
CITY OF RANCHO CORDOVA, CALIFORNIA

approved for the owner by :

approved for the architect by :

issue :	description :	date :
A	INITIAL PLAN REVIEW SUBMITTAL	11-10-2021

RE-SUBMITTAL TO PLANNING 4TH SUBMITTAL	02-13-2023
---	------------

TENANT'S DEVELOPMENT MANAGER:

drawn by : RDG plot date : 11-10-2021

checked by : JDL


stamp

scale : AS NOTED
project number : 2214068.00

EXTERIOR
ELEVATIONS -
BUILDINGS A & B

sheet no. :

A03.1

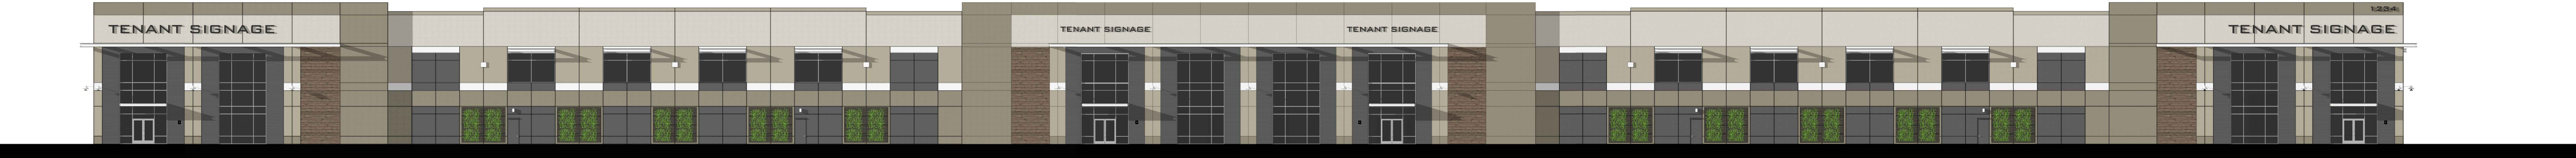

A: FRONT ELEVATION



B: REAR ELEVATION



D: RIGHT SIDE ELEVATION

C: LEFT SIDE ELEVATION



EXTERIOR ELEVATIONS
SCALE: 1"= 20'-0"

1




ENLARGED EXTERIOR ELEVATIONS
SCALE: 1/8" = 1'-0"

2

FINISH LEGEND:

P1: PAINT 1 SHERWIN WILLIAMS SW7757 HIGH REFLECTIVE WHITE	P3: PAINT 3 SHERWIN WILLIAMS SW7631 CITY LOFT	P5: PAINT 5 SHERWIN WILLIAMS SW9518 FEATHERSTONE	GL1: DARK GRAY VISION GLAZ. VITRO GRAYLITE II GLASS 1/4" DUAL PANE GLAZING IN THERMALLY BROKEN ALUMINUM FRAMES	FL1: CONCRETE TILT-UP PANEL WITH "FITZGERALD FORMLINERS" #14320 (3/4" DEEP WITH 4" RIBS) PAINT TO MATCH P6
P2: PAINT 2 SHERWIN WILLIAMS SW7006 EXTRA WHITE	P4: PAINT 4 SHERWIN WILLIAMS SW7543 AVENUE TAN	P6: PAINT 6 SHERWIN WILLIAMS SW7674 PEPPERCORN	AL1: ALUMINUM STOREFRONT FRAMES CLEAR ANODIZED ALUMINUM	FL2: CONCRETE TILT-UP PANEL WITH "FITZGERALD FORMLINERS" #16020 (WOOD PLANK TEXTURE) PAINT AS SPECIFIED

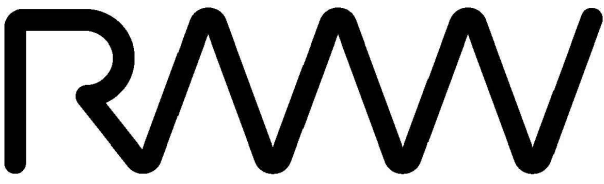

RMW
Architecture
Interiors

1718 Third Street
Suite 101
Sacramento
California 95811

Office
916 449-1400

rmw.com

OWNER / DEVELOPER:



500 Equity Avenue
Reno, NV 89502

GEORGE CONDON
Partner, West Region

PRELIMINARY DESIGN DOCUMENTS FOR:

STONECREEK
INDUSTRIAL PARK

SOUTH EAST CORNER OF
BAROQUE DRIVE & ZINFANDEL DRIVE
CITY OF RANCHO CORDOVA, CALIFORNIA

approved for the owner by :

approved for the architect by :

issue :	description :	date :
A	INITIAL PLAN REVIEW SUBMITTAL	11-10-2021
	PLND-1121-0020 PC COMMENTS	01-21-2022
	RE-SUBMITTAL TO PLANNING 4TH SUBMITTAL	02-13-2023

TENANT'S DEVELOPMENT MANAGER:

drawn by : RDG plot date : 11-10-2021

checked by : JDL

stamp


scale : AS NOTED

project number : 2214068.00

EXTERIOR
ELEVATIONS -
BUILDING C

sheet no. :

A03.2

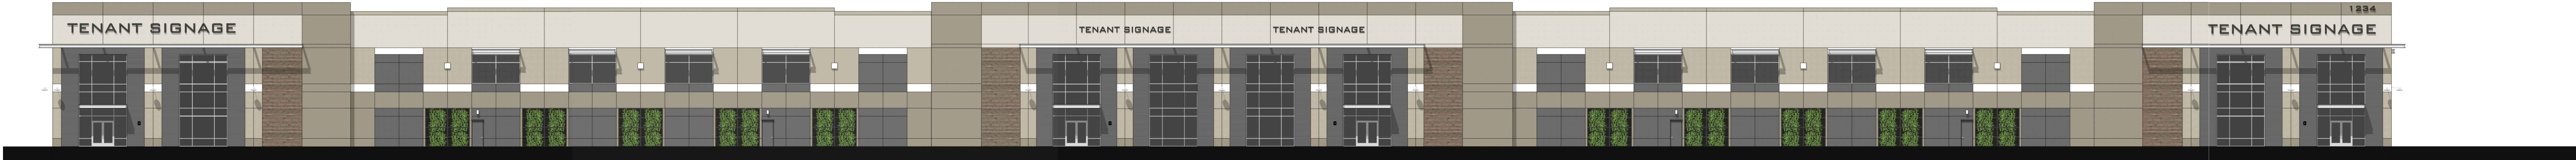

A: FRONT ELEVATION



B: REAR ELEVATION



D: RIGHT SIDE ELEVATION



C: LEFT SIDE ELEVATION



EXTERIOR ELEVATIONS

SCALE: 1"= 20'-0"

1




ENLARGED EXTERIOR ELEVATIONS

SCALE: 1/8" = 1'-0"

2

FINISH LEGEND:

P1: PAINT 1 SHERWIN WILLIAMS SW7757 HIGH REFLECTIVE WHITE	P3: PAINT 3 SHERWIN WILLIAMS SW7631 CITY LOFT	P5: PAINT 5 SHERWIN WILLIAMS SW9518 FEATHERSTONE	GL1: DARK GRAY VISION GLAZ. VITRO GRAYLITE II GLASS 1/4" DUAL PANE GLAZING IN THERMALLY BROKEN ALUMINUM FRAMES	FL1: CONCRETE TILT-UP PANEL WITH "FITZGERALD FORMLINERS" #14329 (24" DEEP WITH 4" RIBS) PAINT TO MATCH P4
P2: PAINT 2 SHERWIN WILLIAMS SW7006 EXTRA WHITE	P4: PAINT 4 SHERWIN WILLIAMS SW7543 AVENUE TAN	P6: PAINT 6 SHERWIN WILLIAMS SW7674 PEPPERCORN	AL1: ALUMINUM STOREFRONT FRAMES CLEAR ANODIZED ALUMINUM	FL2: CONCRETE TILT-UP PANEL WITH "FITZGERALD FORMLINERS" #16020 (WOOD PLANK TEXTURE) PAINT AS SPECIFIED

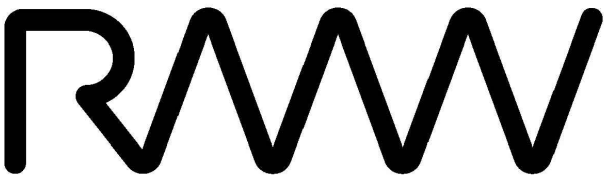

RMW
Architecture
Interiors

1718 Third Street
Suite 101
Sacramento
California 95811

Office
916 449-1400

rmw.com

OWNER / DEVELOPER:



500 Equity Avenue
Reno, NV 89502

GEORGE CONDON
Partner, West Region

PRELIMINARY DESIGN DOCUMENTS FOR:

STONECREEK
INDUSTRIAL PARK

SOUTH EAST CORNER OF
BAROQUE DRIVE & ZINFANDEL DRIVE
CITY OF RANCHO CORDOVA, CALIFORNIA

approved for the owner by :

approved for the architect by :

issue :	description :	date :
A	INITIAL PLAN REVIEW SUBMITTAL	11-10-2021
	PLND-1121-0020 PC COMMENTS	01-21-2022
	RE-SUBMITTAL TO PLANNING 4TH SUBMITTAL	02-13-2023

TENANT'S DEVELOPMENT MANAGER:

drawn by : RDG plot date : 11-10-2021

checked by : JDJL

stamp

scale : AS NOTED
project number : 2214068.00

EXTERIOR
ELEVATIONS -
BUILDING D

sheet no. :

A03.3




A: FRONT ELEVATION



B: REAR ELEVATION




C: LEFT SIDE ELEVATION

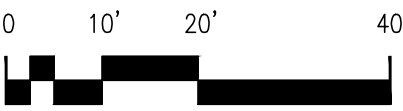

EXTERIOR ELEVATIONS
SCALE: 1"= 20'-0"

1

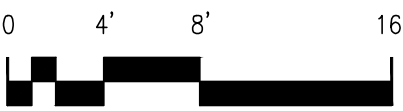


ENLARGED EXTERIOR ELEVATIONS
SCALE: 1/8" = 1'-0"

2

FINISH LEGEND:

	P1: PAINT 1 SHERWIN WILLIAMS SW7757 HIGH REFLECTIVE WHITE		P3: PAINT 3 SHERWIN WILLIAMS SW7631 CITY LOFT		P5: PAINT 5 SHERWIN WILLIAMS SW9518 FEATHERSTONE		GL1: DARK GRAY VISION GLAZ. VITRO GRAYLITE II GLASS 1/4" DUAL PANE GLAZING IN THERMALLY BROKEN ALUMINUM FRAMES		FL1: CONCRETE TILT-UP PANEL WITH "FITZGERALD FORMLINERS" #14320 (3/4" DEEP WITH 4" RIBS) PAINT TO MATCH P4
	P2: PAINT 2 SHERWIN WILLIAMS SW7006 EXTRA WHITE		P4: PAINT 4 SHERWIN WILLIAMS SW7543 AVENUE TAN		P6: PAINT 6 SHERWIN WILLIAMS SW7674 PEPPERCORN		AL1: ALUMINUM STOREFRONT FRAMES CLEAR ANODIZED ALUMINUM		FL2: CONCRETE TILT-UP PANEL WITH "FITZGERALD FORMLINERS" #16020 (WOOD PLANK TEXTURE) PAINT AS SPECIFIED

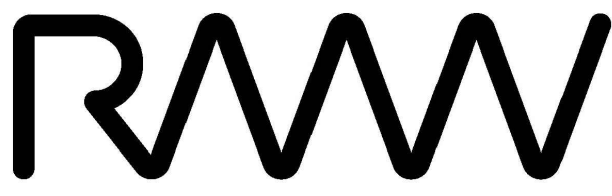

RMW
Architecture
Interiors

1718 Third Street
Suite 101
Sacramento
California 95811

Office
916 449-1400

rmw.com

OWNER / DEVELOPER:



500 Equity Avenue
Reno, NV 89502

GEORGE CONDON
Partner, West Region

PRELIMINARY DESIGN DOCUMENTS FOR:

STONECREEK
INDUSTRIAL PARK

SOUTH EAST CORNER OF
BAROQUE DRIVE & ZINFANDEL DRIVE
CITY OF RANCHO CORDOVA, CALIFORNIA

approved for the owner by :

approved for the architect by :

issue :	description :	date :
A	INITIAL PLAN REVIEW SUBMITTAL	11-10-2021
△	PLND-1121-0020 PC COMMENTS	01-21-2022

TENANT'S DEVELOPMENT MANAGER:

drawn by : RDG plot date : 11-10-2021

checked by : JDJL





stamp


scale : AS NOTED
project number : 2214068.00

LINE OF SIGHT
EXHIBIT

sheet no. :

A04.1

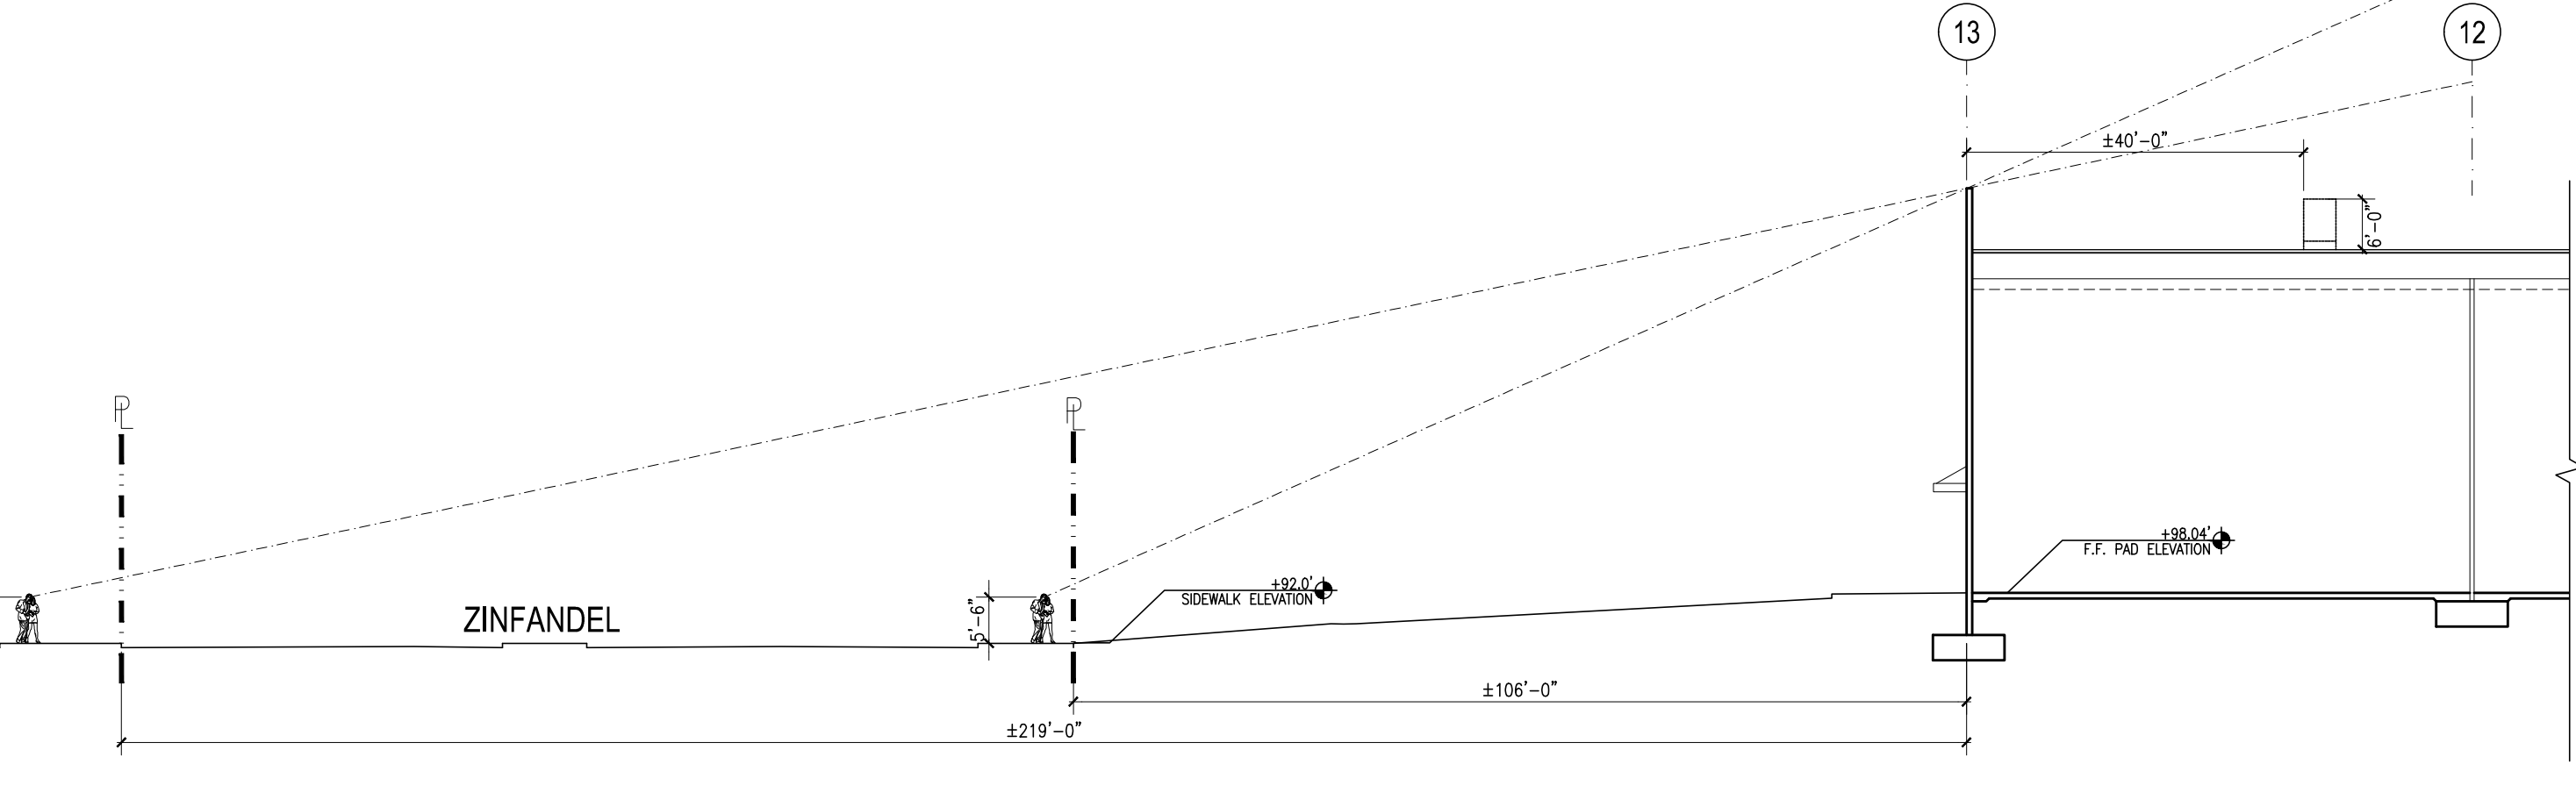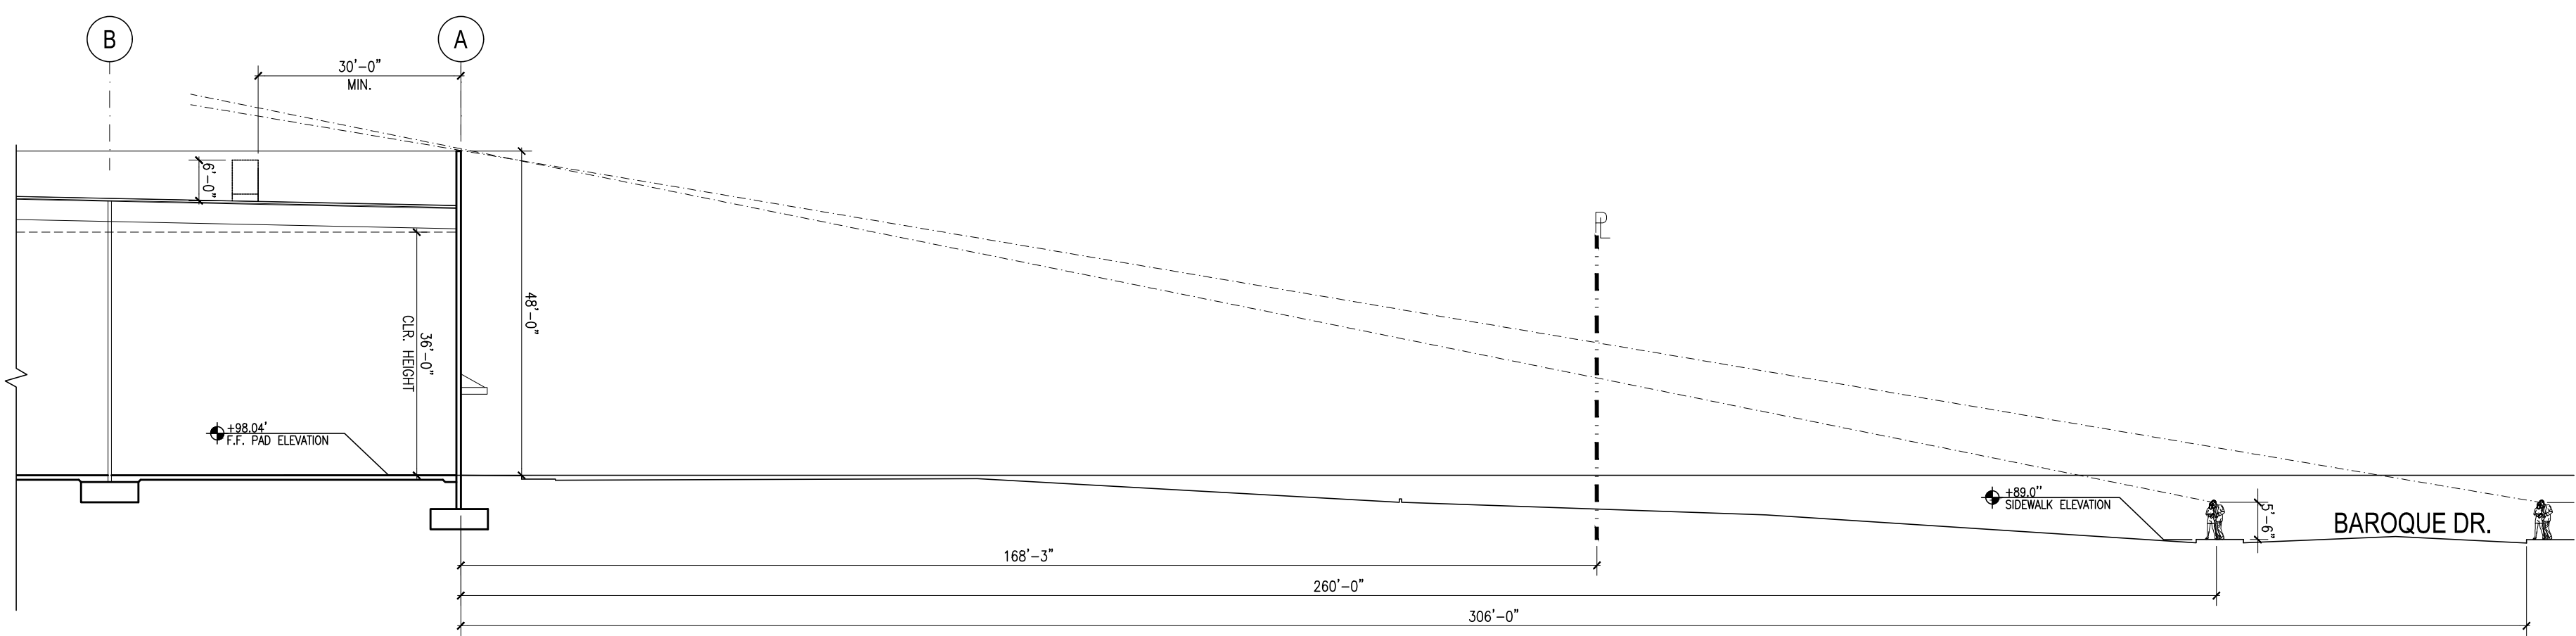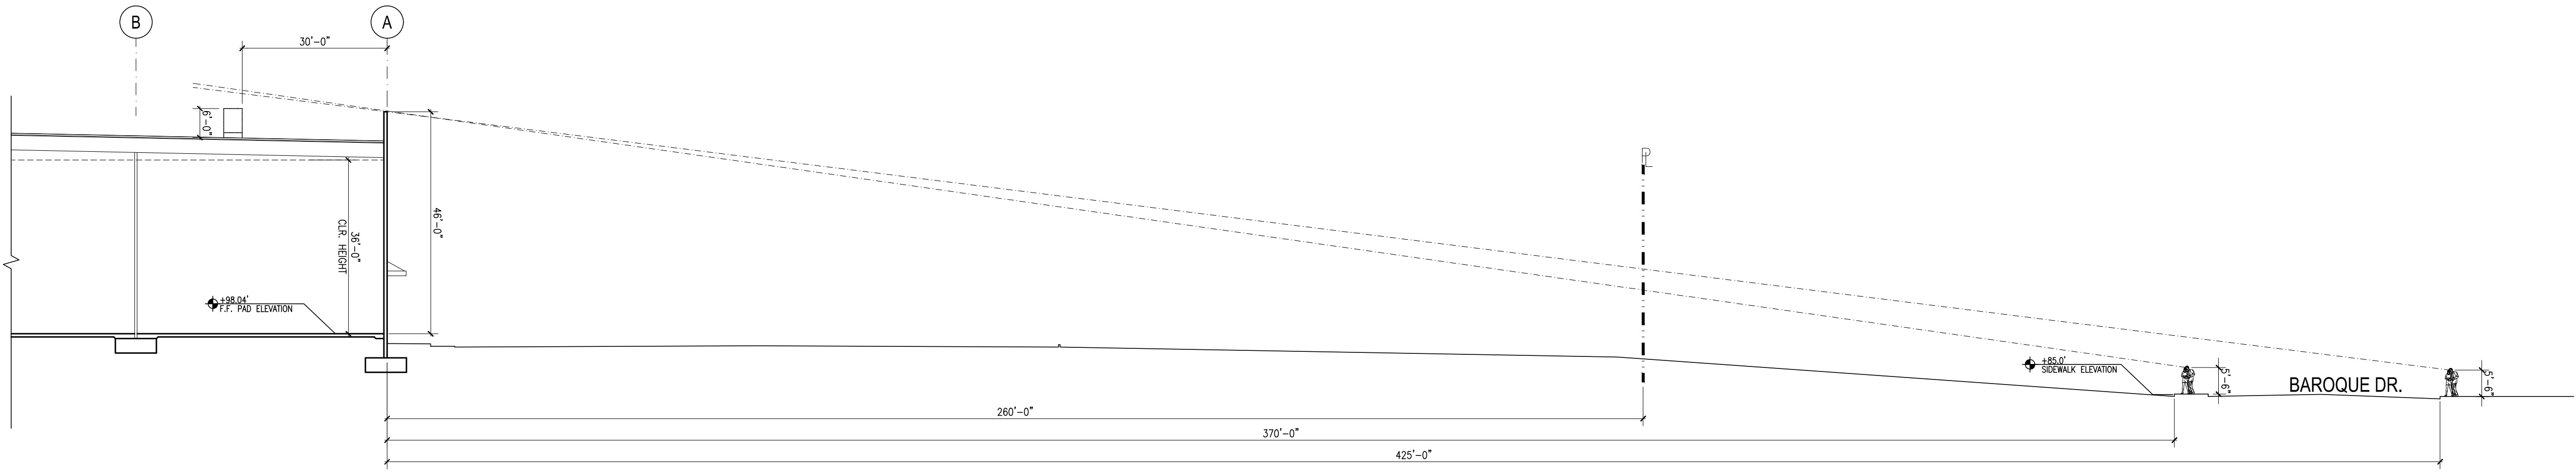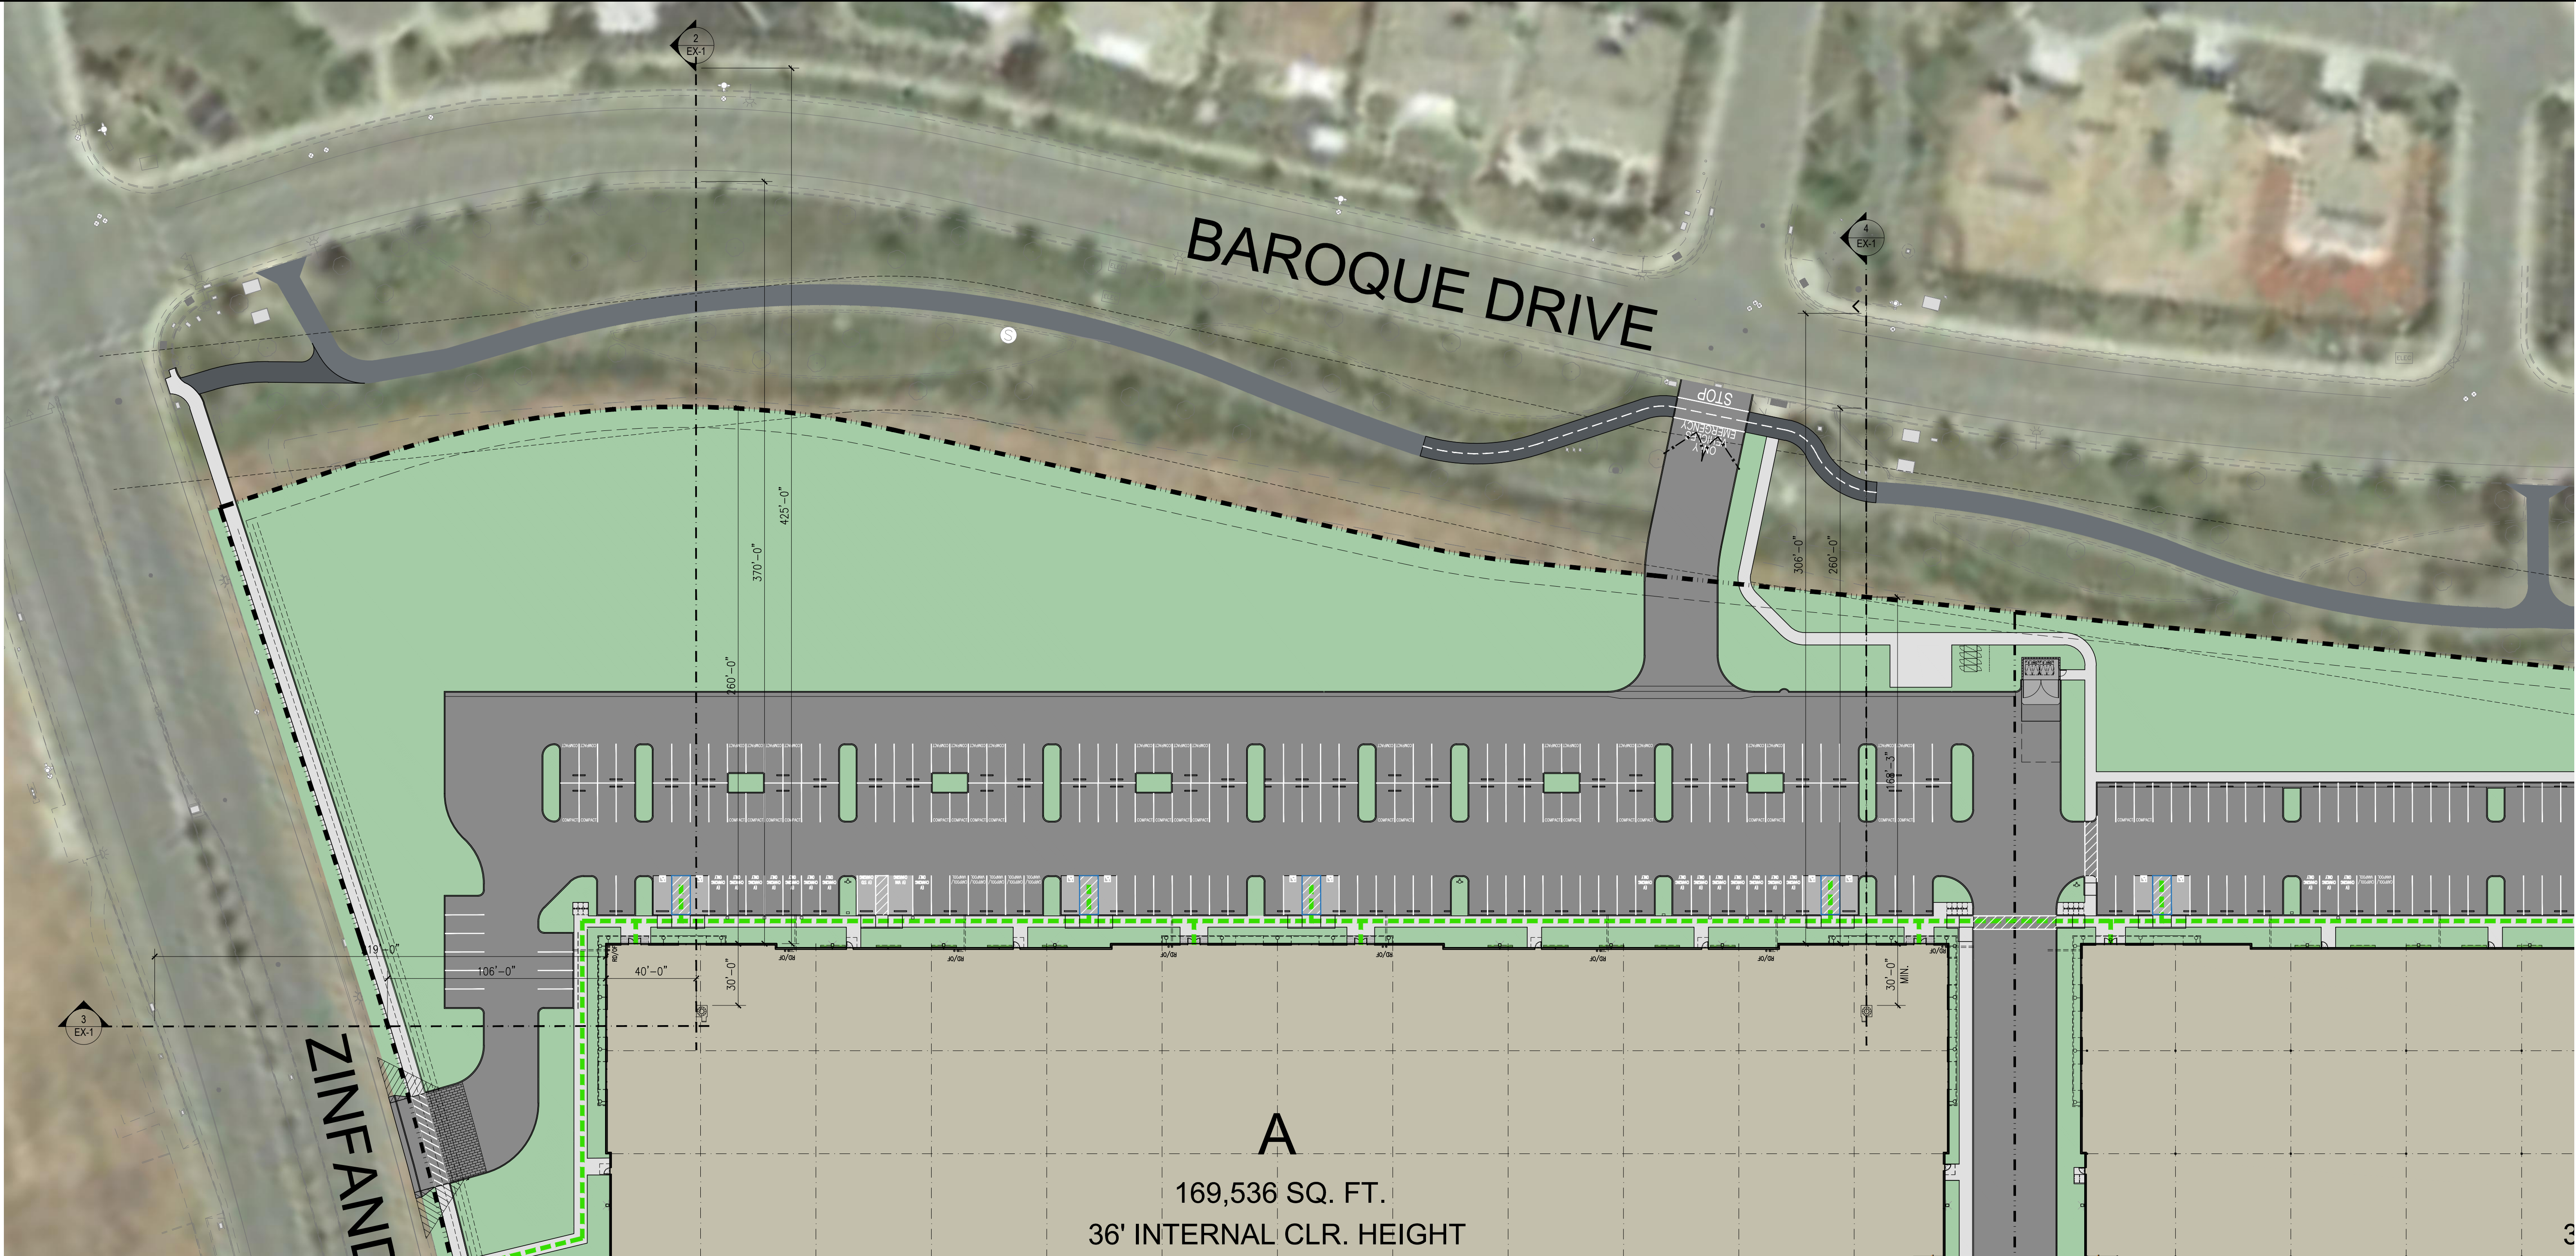

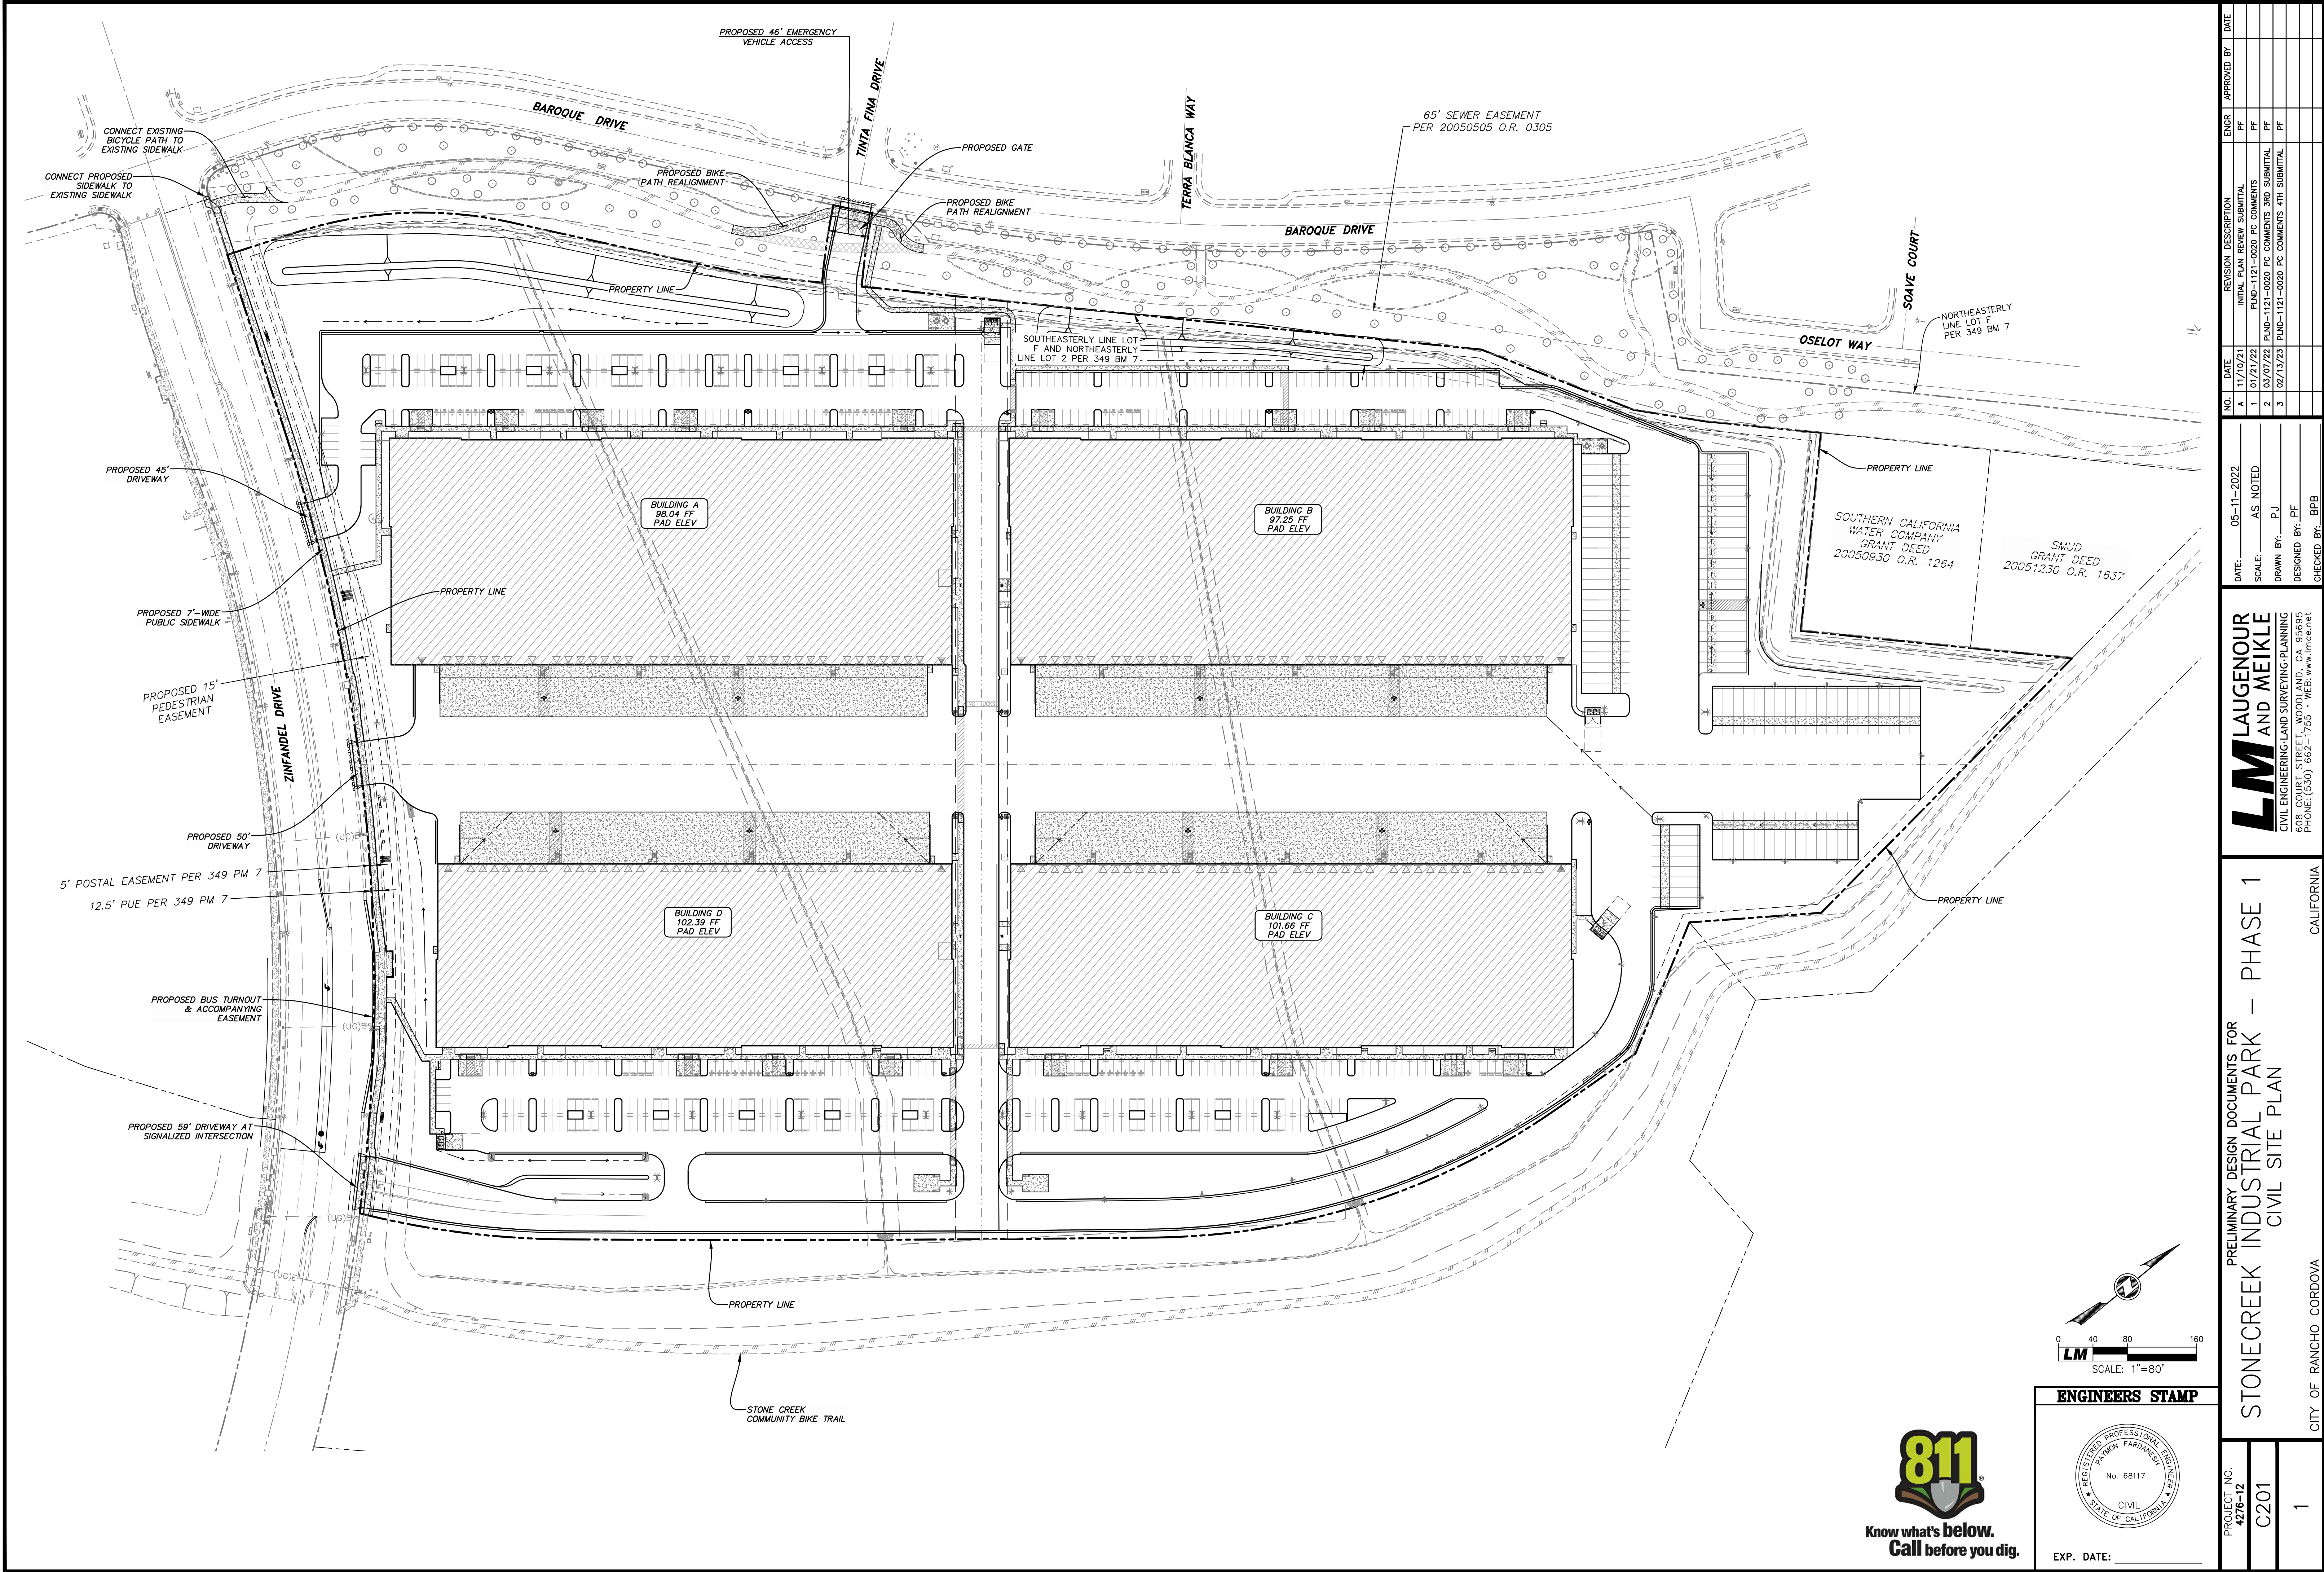

LM LAUGENOUR AND MEIKLE
CIVIL ENGINEERING/LAND SURVEYING/PLANNING
538 COURT STREET WOODLAND, CA 95694
PHONE (530) 662-1755 - WEB www.lmnet.net


PRELIMINARY DESIGN DOCUMENTS FOR
STONECREEK INDUSTRIAL PARK – PHASE 1
CIVIL SITE PLAN

PROJECT NO.
4276-12
C201

1

NO.	DATE	REVISION DESCRIPTION	ENGR	APPROVED BY	DATE
A	11/10/21	INITIAL PLAN REVIEW SUBMITTAL	PF		
1	01/31/22	PLND-1121-0020 PC COMMENTS	PF		
2	03/07/22	PLND-1121-0020 PC COMMENTS 3RD SUBMITTAL	PF		
3	02/13/23	PLND-1121-0020 PC COMMENTS 4TH SUBMITTAL	PF		

DATE: 05-11-2022
SCALE: AS NOTED
DRAWN BY: PJ
DESIGNED BY: PF
CHECKED BY: BPB

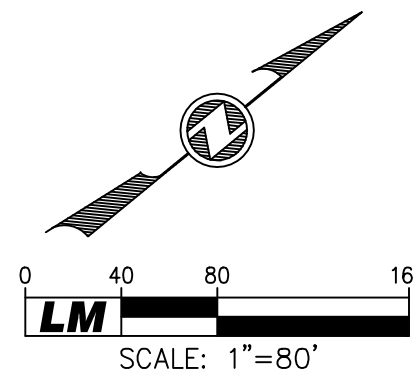




ENGINEERS STAMP



EXP. DATE: _____



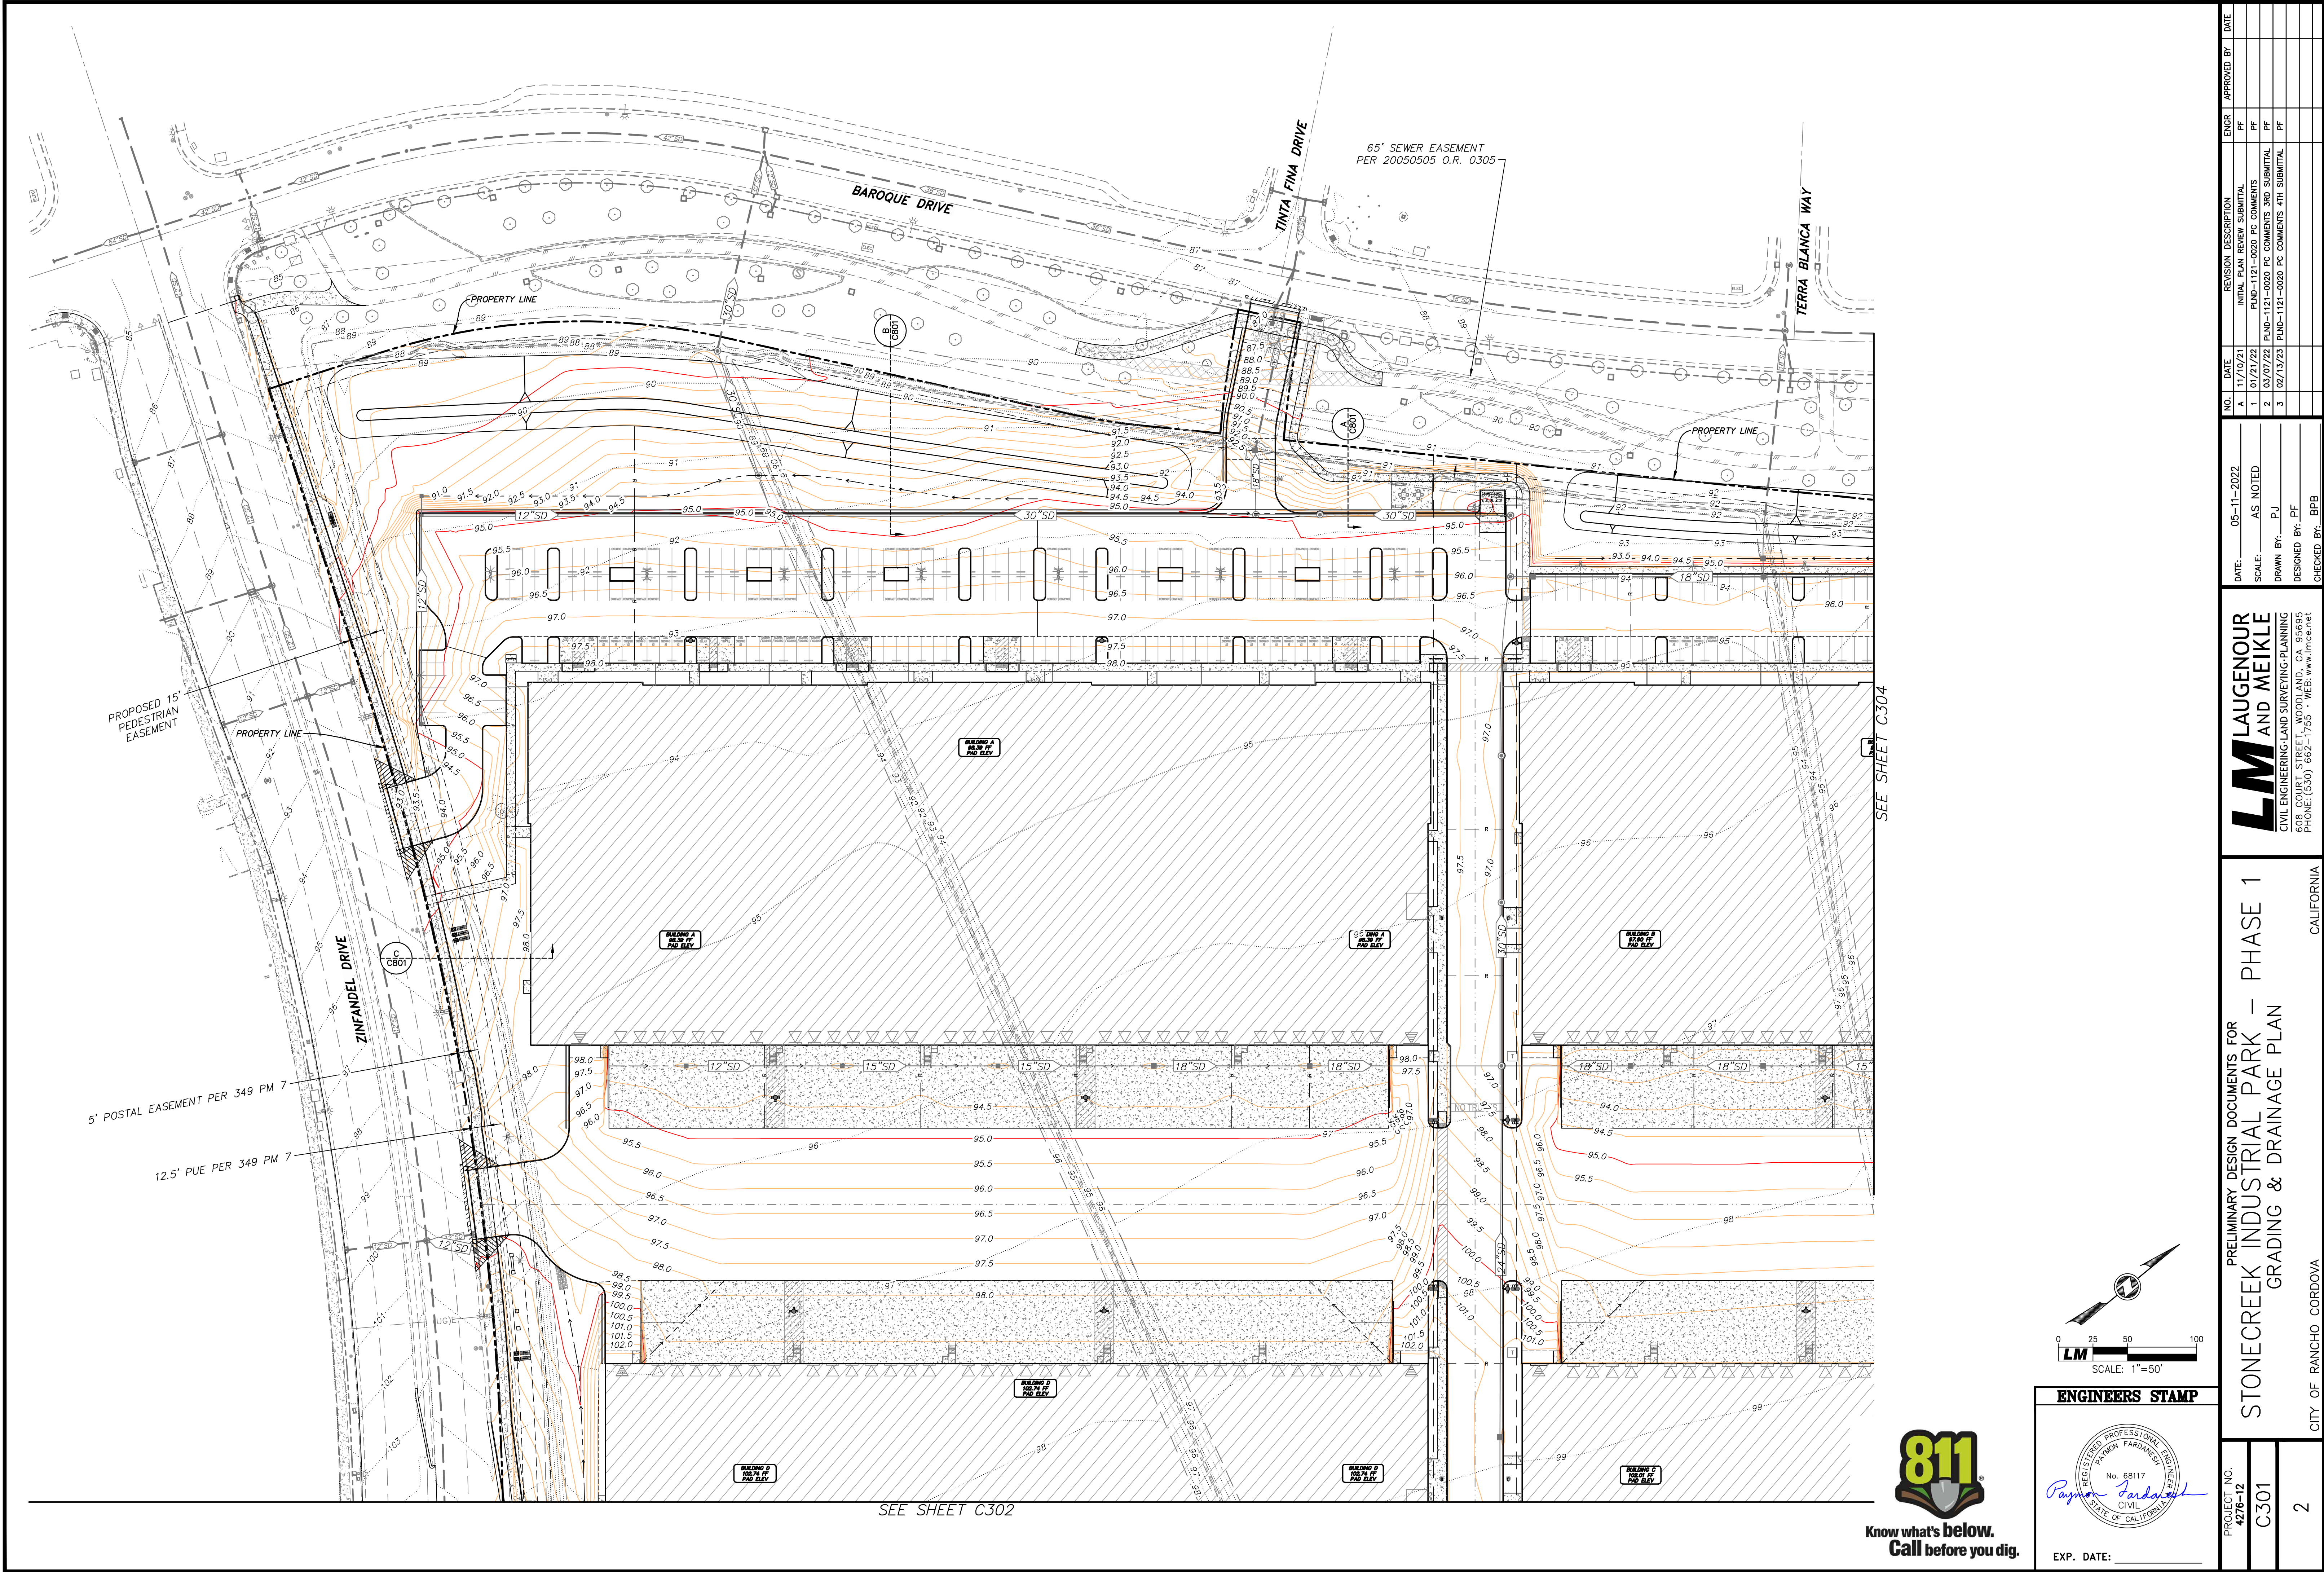

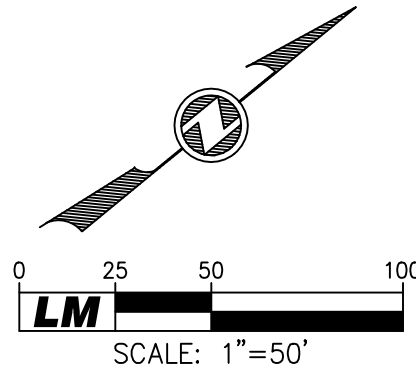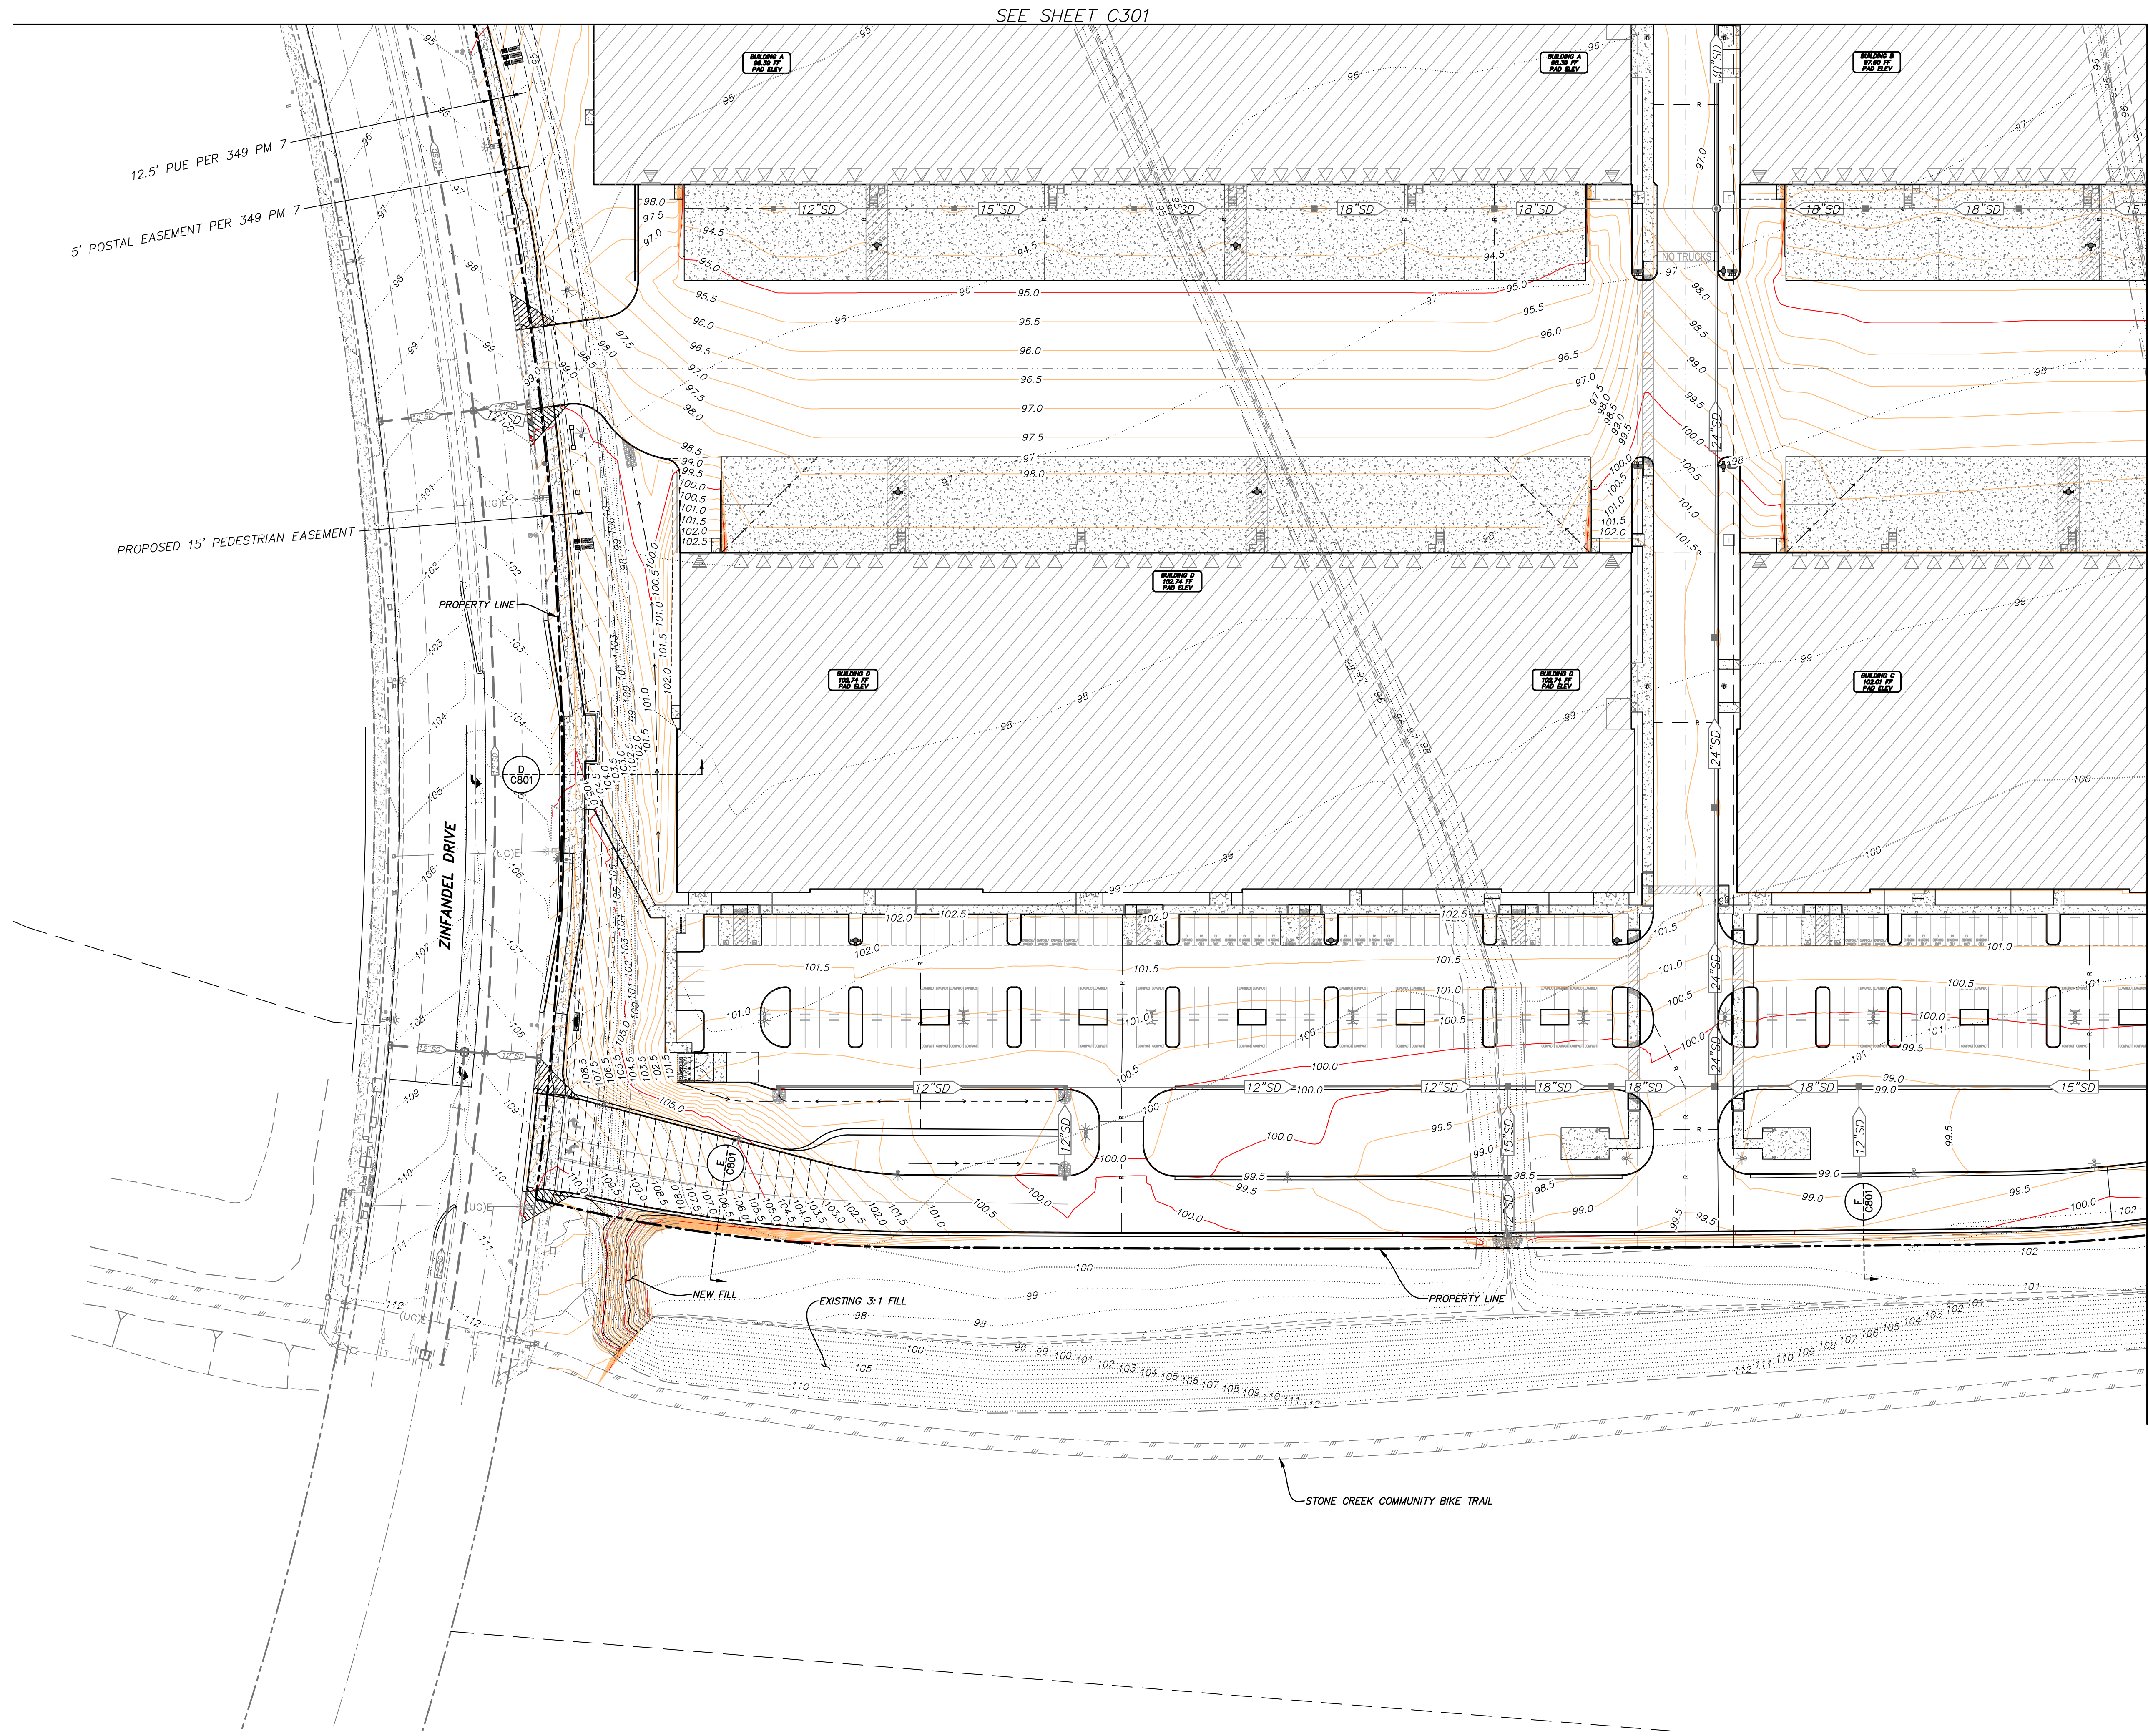

ENGINEERS STAMP

REGISTERED PROFESSIONAL ENGINEER
PAYMON FARMER
No. 68117
CIVIL
STATE OF CALIFORNIA

EXP. DATE: _____

PRELIMINARY DESIGN DOCUMENTS FOR
STONECREEK INDUSTRIAL PARK – PHASE 1
GRADING & DRAINAGE PLAN

LM LAUGENOUR AND MEIKLE
CIVIL ENGINEERING, LAND SURVEYING, PLANNING
538 COUNTRY STREET, WOODLAND, CA 95693
PHONE (530) 662-1755 • WEB: www.lmme.net

DATE: 05-11-2022
SCALE: AS NOTED
DRAWN BY: PJ
DESIGNED BY: PF
CHECKED BY: BPB



NO.	DATE	REVISION DESCRIPTION	ENGR	APPROVED BY	DATE
A	11/10/21	INITIAL PLAN REVIEW SUBMITTAL	PF		
1	01/21/22	PLND-1121-0020 PC COMMENTS	PF		
2	03/07/22	PLND-1121-0020 PC COMMENTS 3RD SUBMITTAL	PF		
3	02/13/23	PLND-1121-0020 PC COMMENTS 4TH SUBMITTAL	PF		

PROJECT NO.
4276-12
C302

3

SEE SHEET C302

SEE SHEET C304

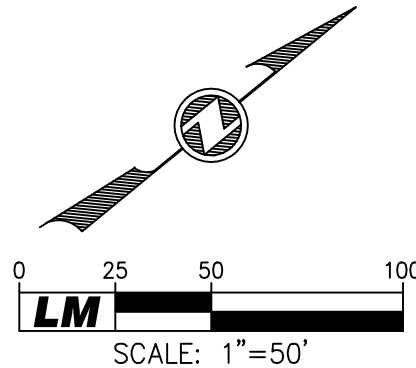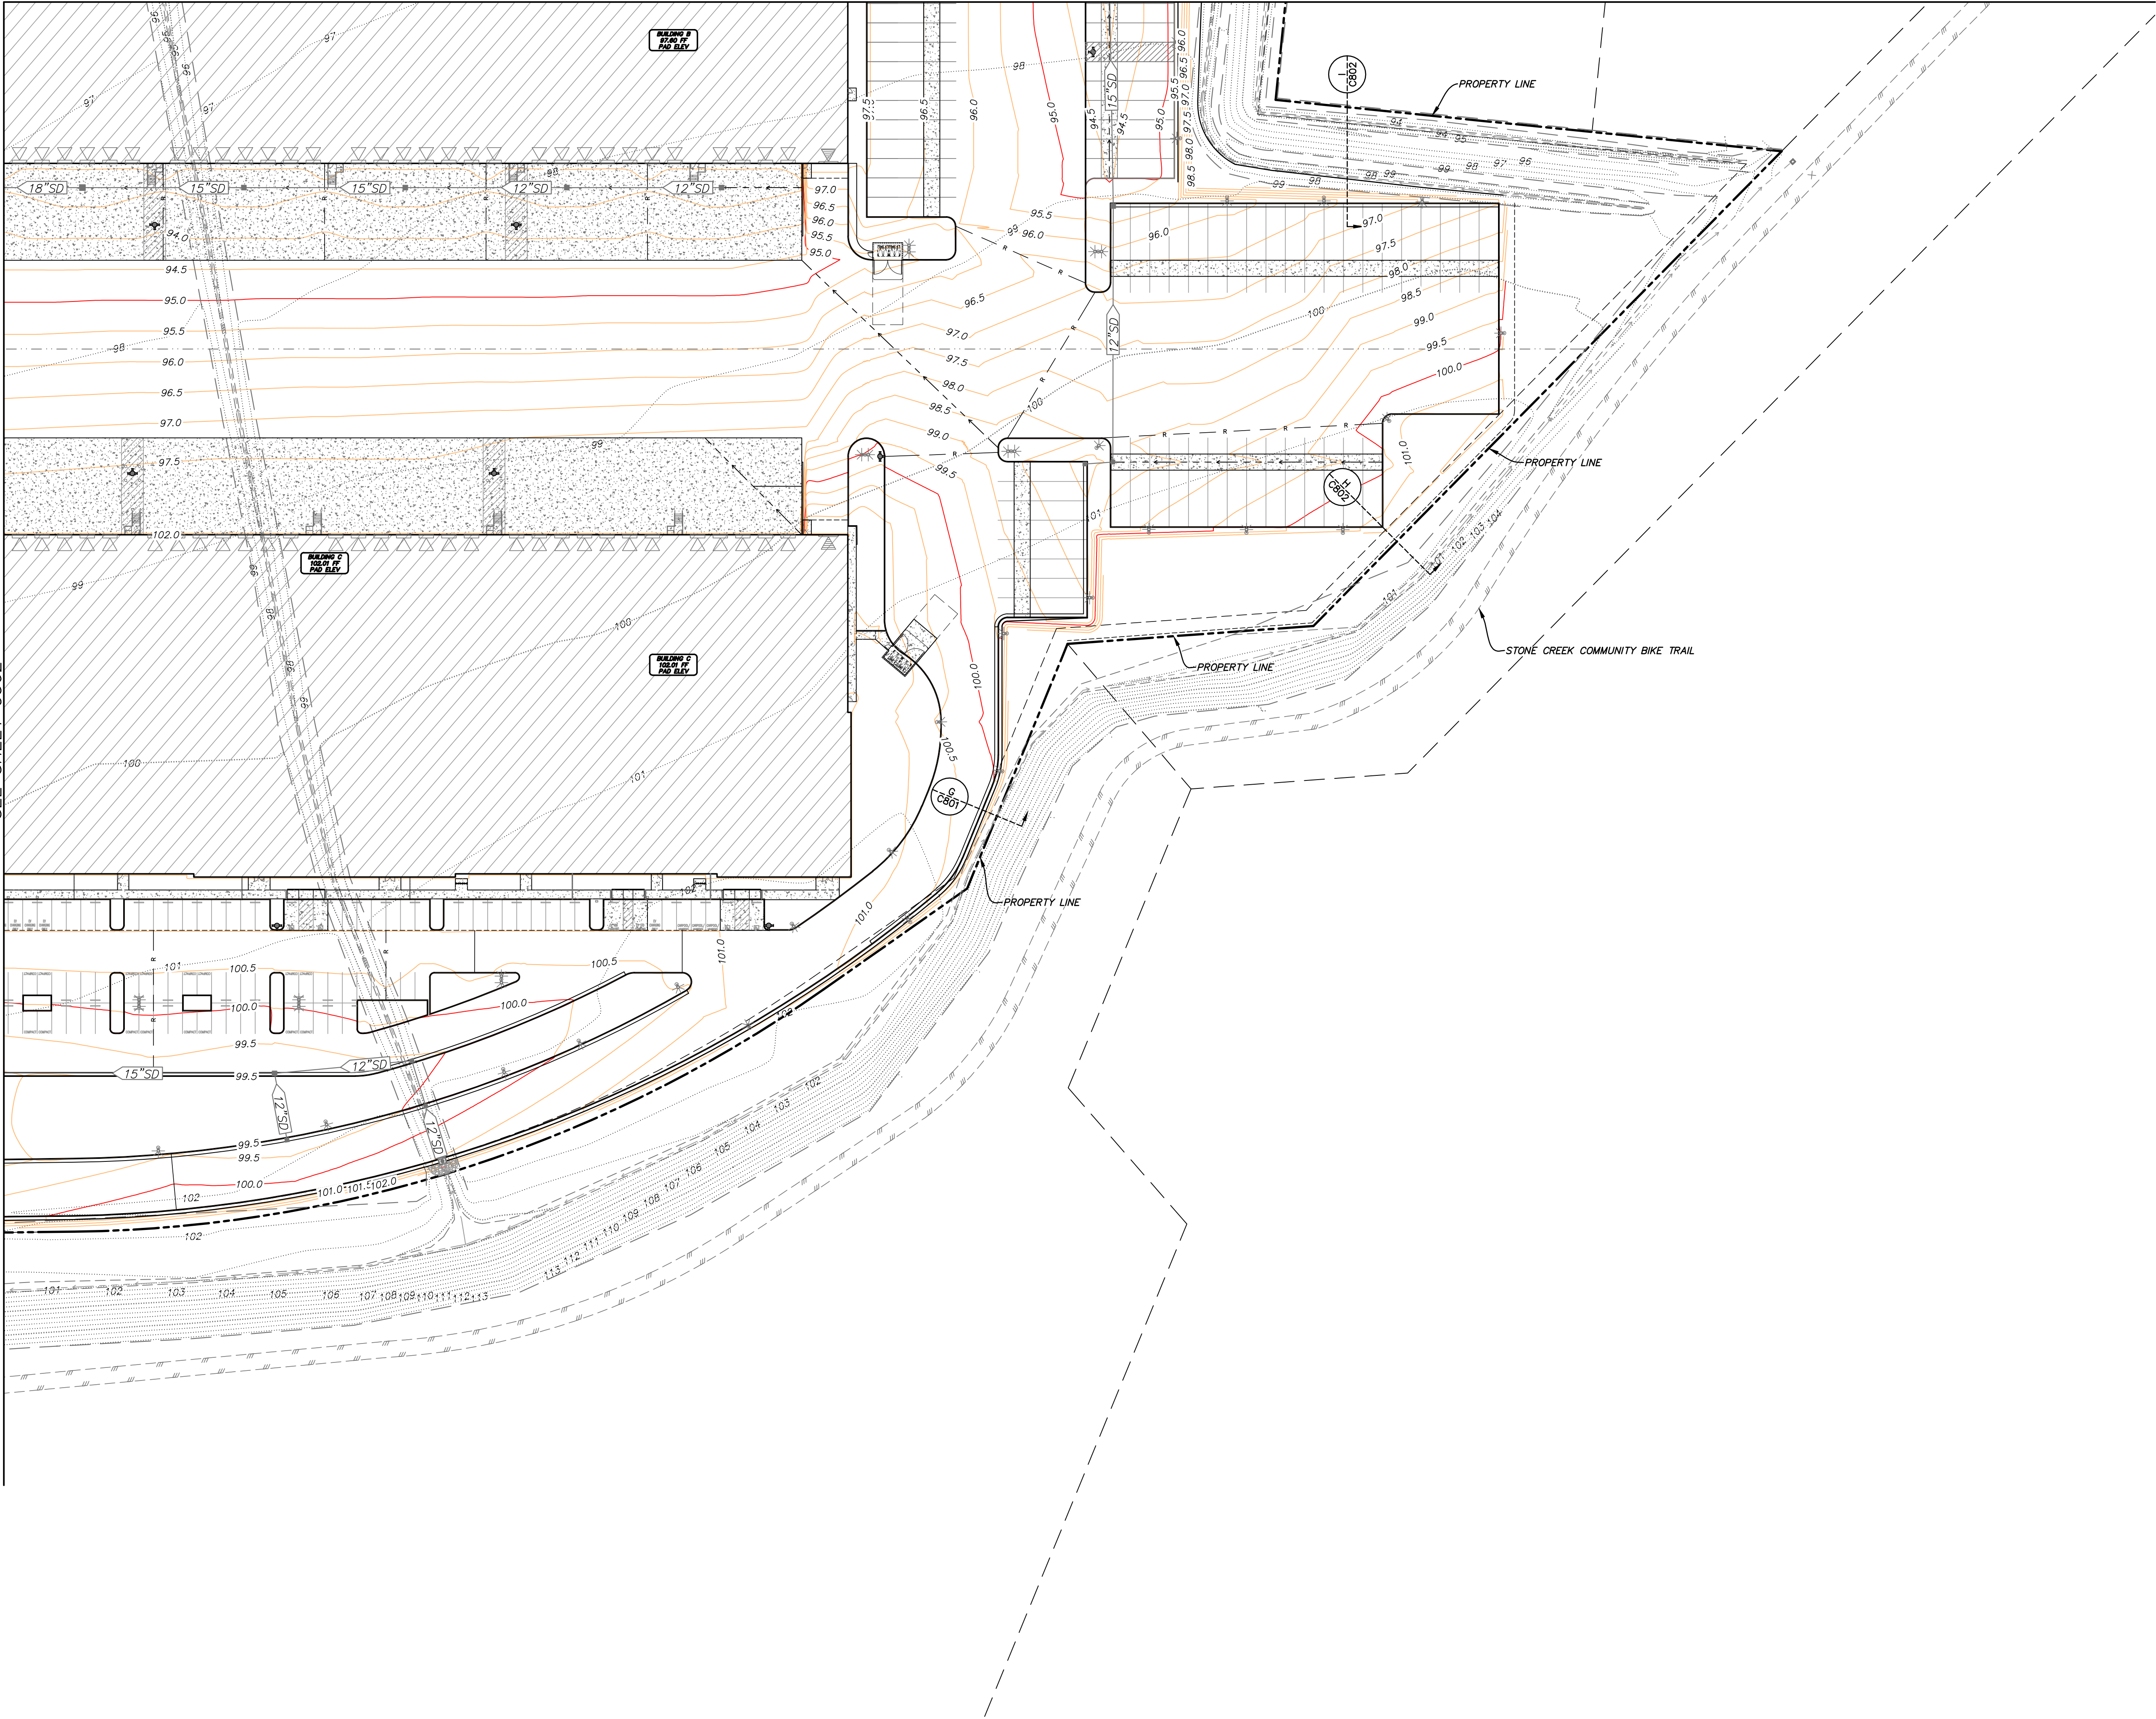

ENGINEERS STAMP

EXP. DATE: _____

PRELIMINARY DESIGN DOCUMENTS FOR
STONECREEK INDUSTRIAL PARK – PHASE 1
GRADING & DRAINAGE PLAN

LM LAUGENOUR
AND MEikle


Civil Engineering, Land Surveying, Planning
538 COURT STREET, WOODLAND, CA 95694
PHONE (530) 662-1725 - WEB: www.lmnet.net

DATE: 05-11-2022
SCALE: AS NOTED
DRAWN BY: PJ
DESIGNED BY: PF
CHECKED BY: BPB

NO.	DATE	REVISION DESCRIPTION	ENGR	APPROVED BY	DATE
A	11/10/21	INITIAL PLAN REVIEW SUBMITTAL	PF		
1	01/21/22	PLND-1121-0020 PC COMMENTS	PF		
2	03/07/22	PLND-1121-0020 PC COMMENTS 3RD SUBMITTAL	PF		
3	02/13/23	PLND-1121-0020 PC COMMENTS 4TH SUBMITTAL	PF		

PROJECT NO.
4276-12
C303
4



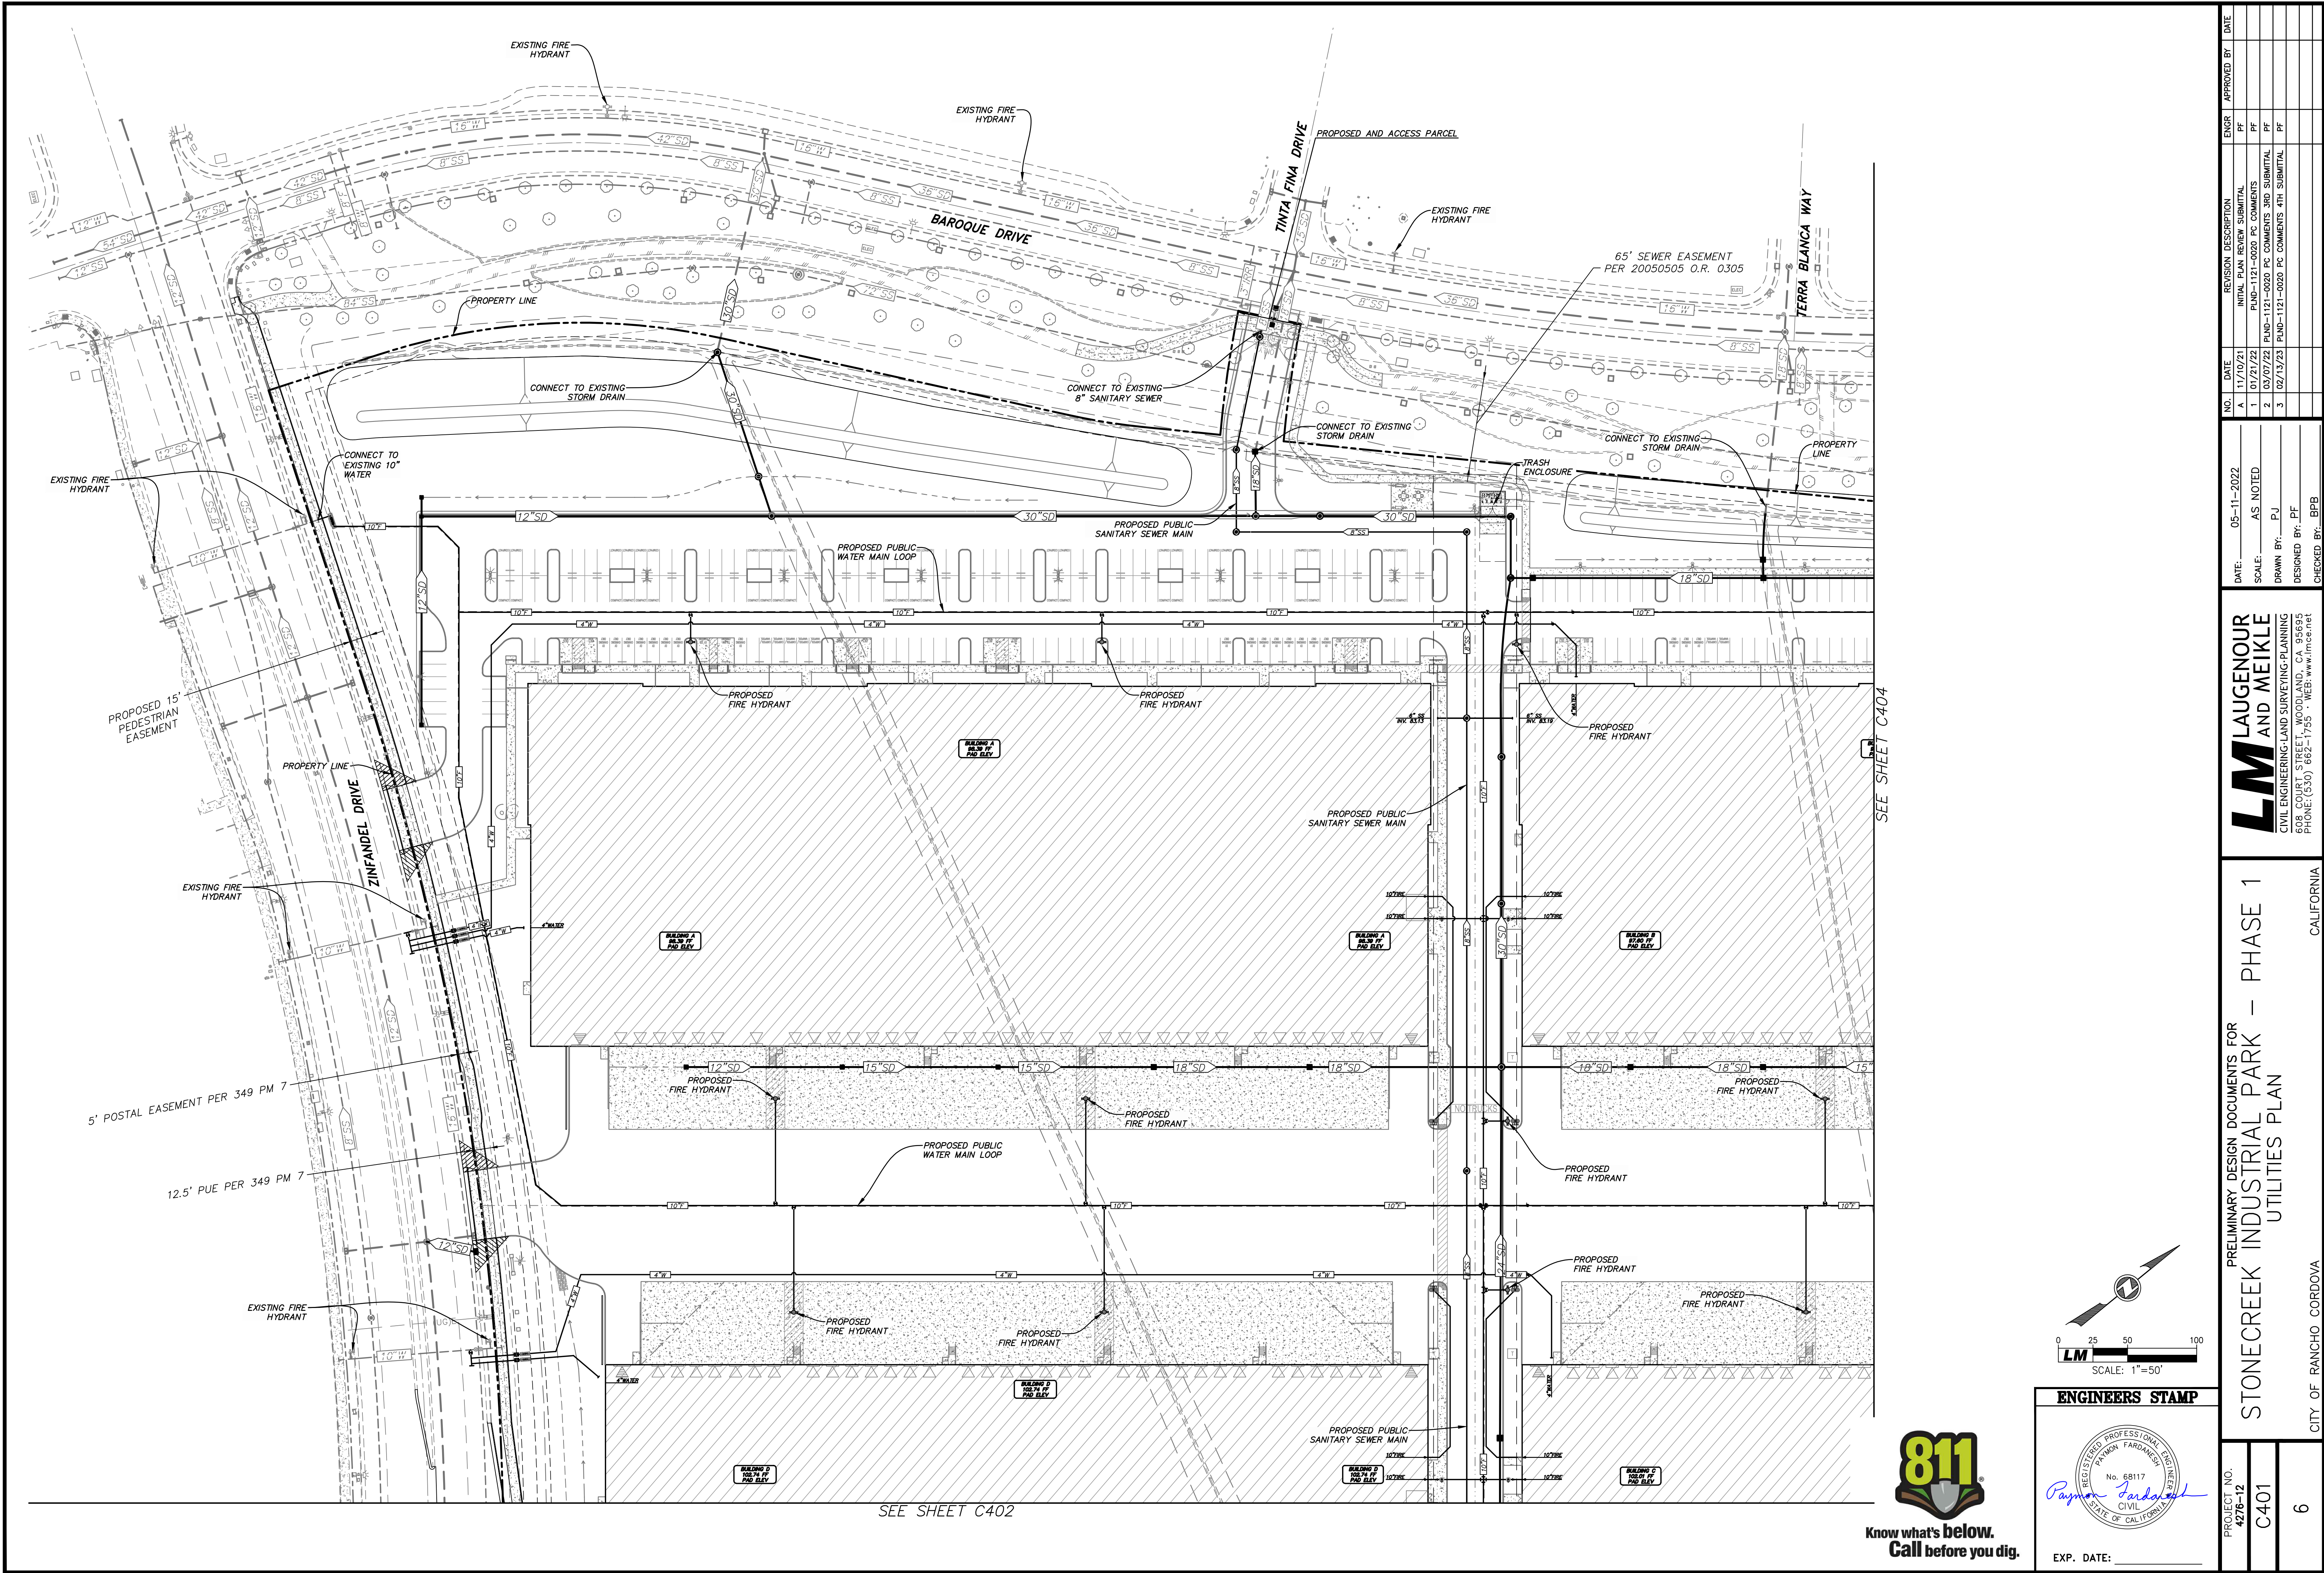

LM LAUGENOUR AND MEIKLE
CIVIL ENGINEERING, LAND SURVEYING, PLANNING
538 COUNTRY STREET, WOODLAND, CA 95693
PHONE (530) 662-1765 - WEB: www.lmae.net

PRELIMINARY DESIGN DOCUMENTS FOR
STONECREEK INDUSTRIAL PARK – PHASE 1
UTILITIES PLAN

PROJECT NO. 4276-12	C401	6
------------------------	------	---


NO.	DATE	REVISION DESCRIPTION	ENGR.	APPROVED BY	DATE
A	11/10/21	INITIAL PLAN REVIEW SUBMITTAL	PF		
1	01/21/22	PLND-1121-0020 PC COMMENTS	PF		
2	03/07/22	PLND-1121-0020 PC COMMENTS 3RD SUBMITTAL	PF		
3	02/13/23	PLND-1121-0020 PC COMMENTS 4TH SUBMITTAL	PF		

DATE: 05-11-2022
SCALE: AS NOTED
DRAWN BY: PJ
DESIGNED BY: PF
CHECKED BY: BPB



811
Know what's below.
Call before you dig.

ENGINEERS STAMP
No. 68117
Paymon Fardmand
CIVIL
STATE OF CALIFORNIA
EXP. DATE: _____

SEE SHEET C401

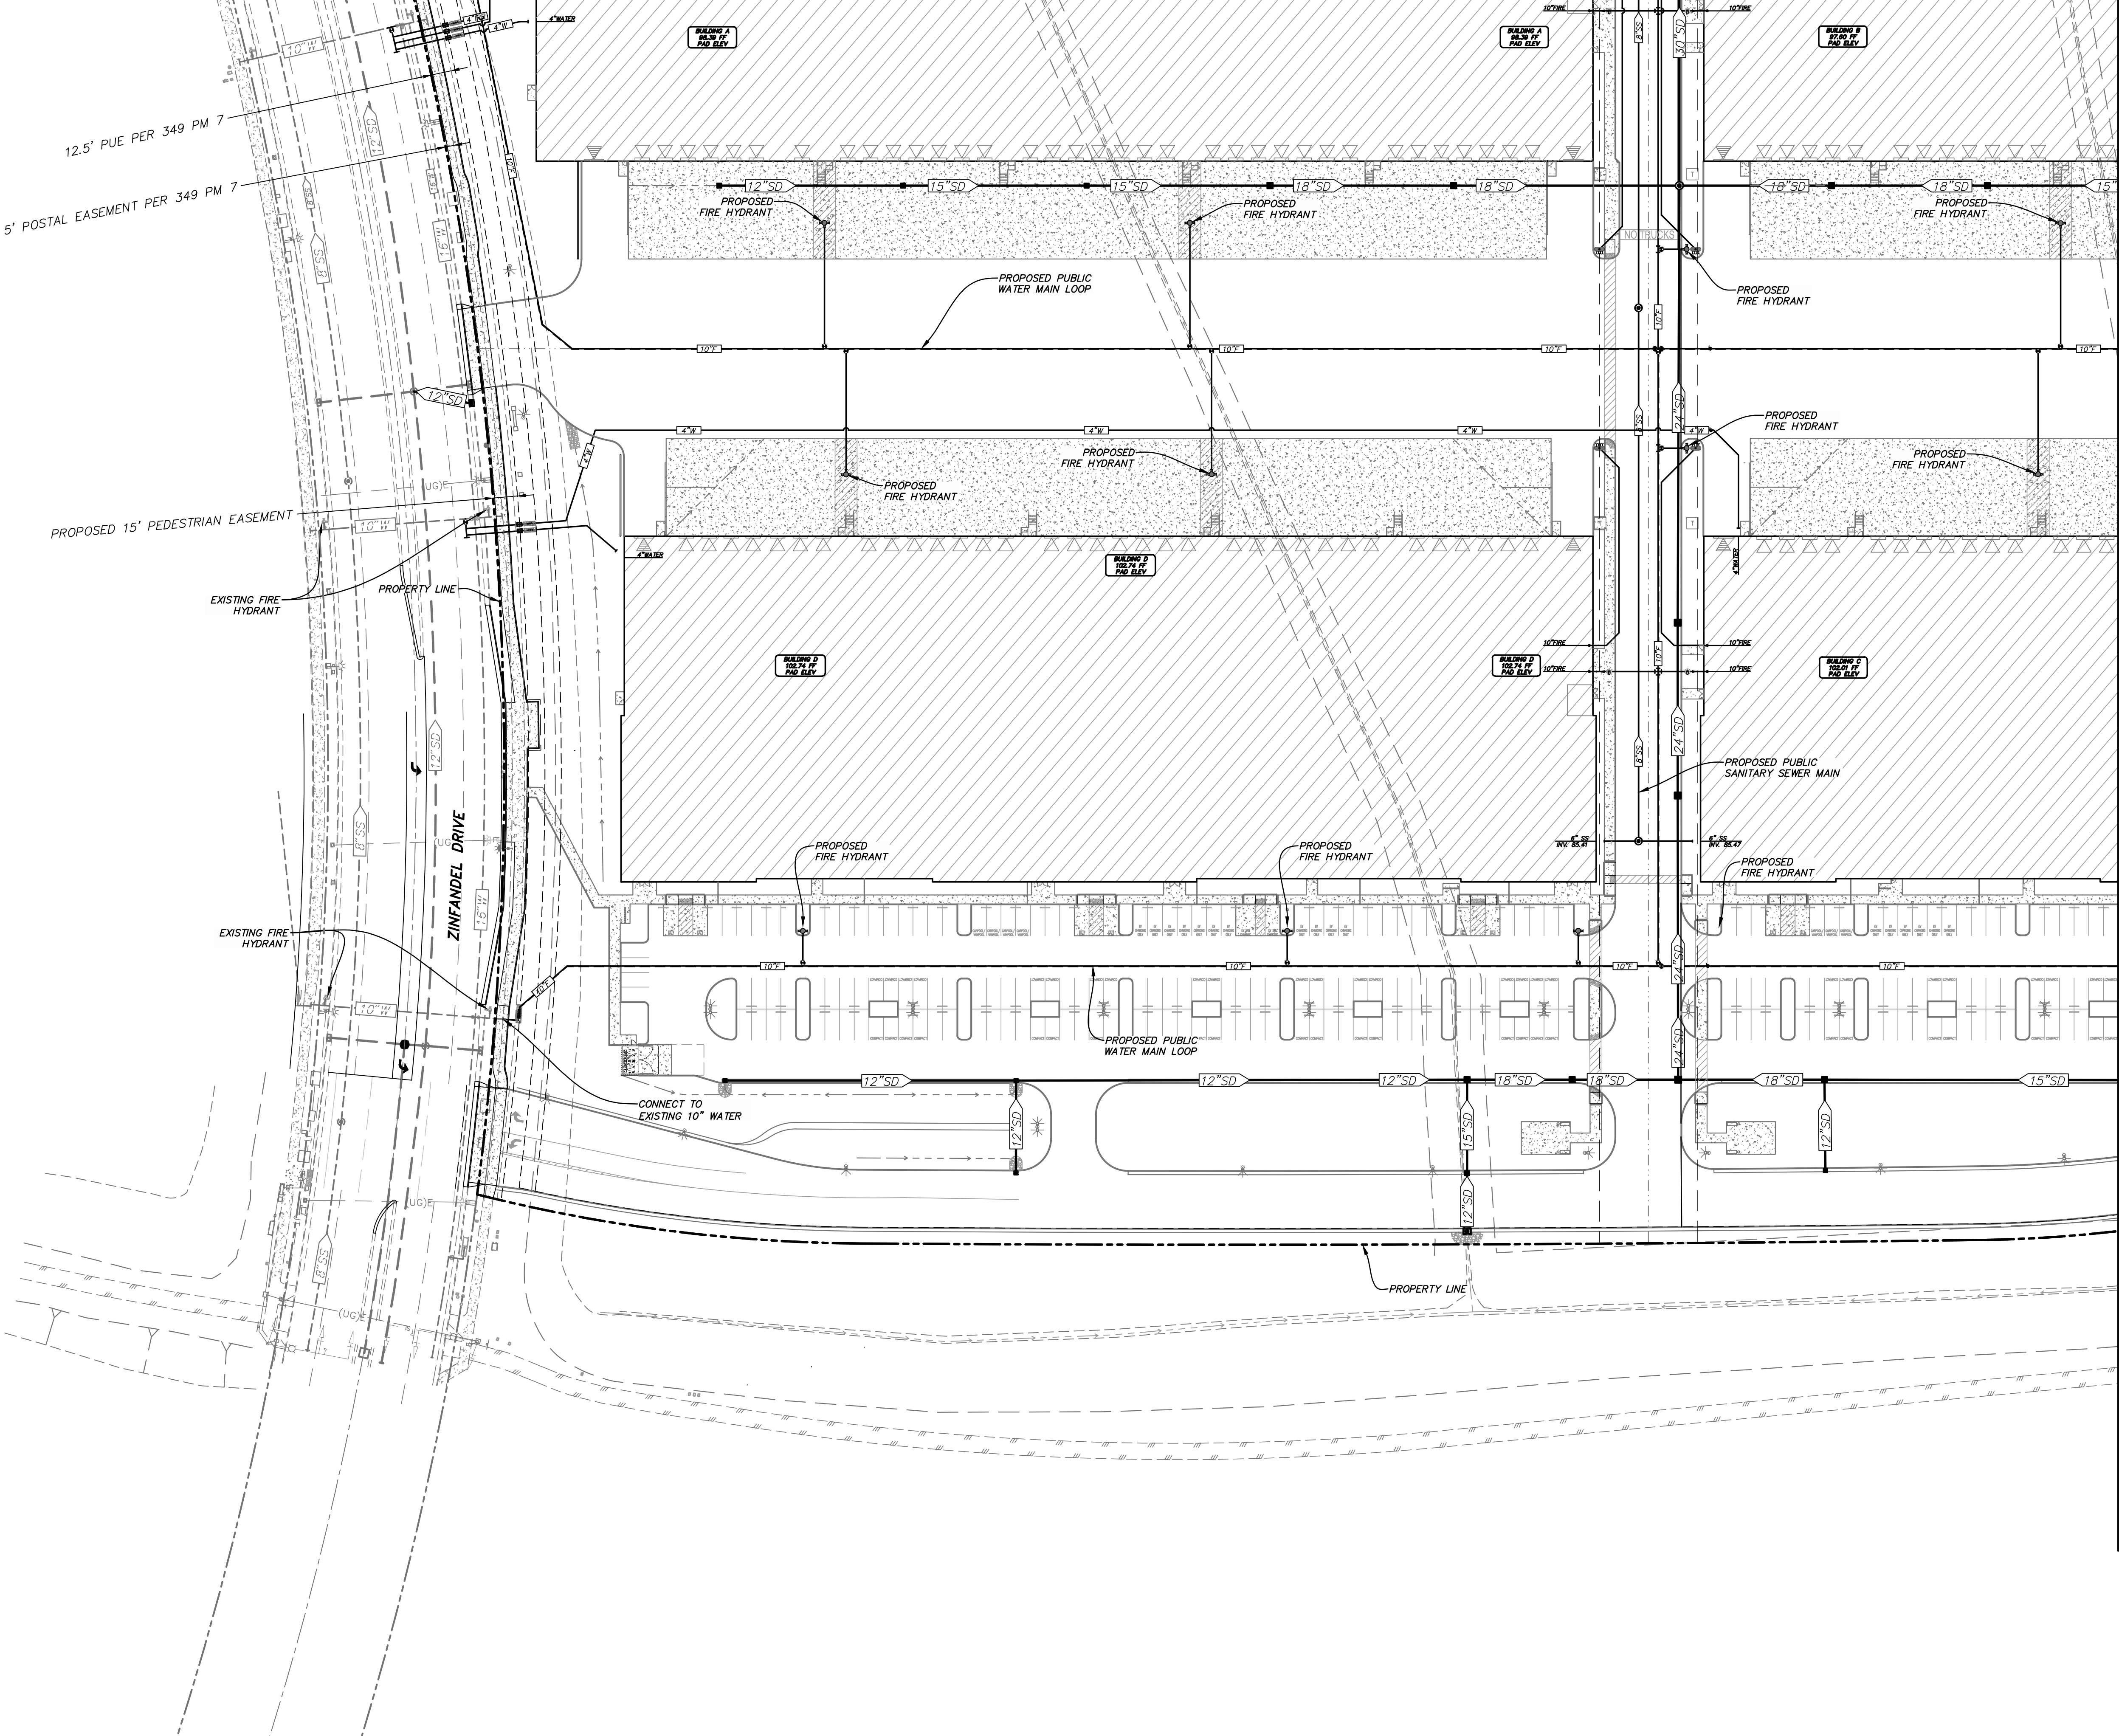

SEE SHEET C403

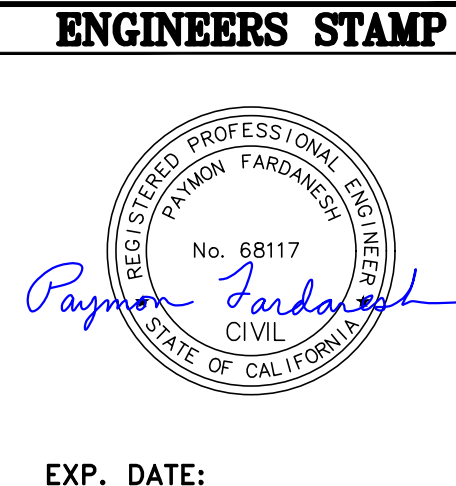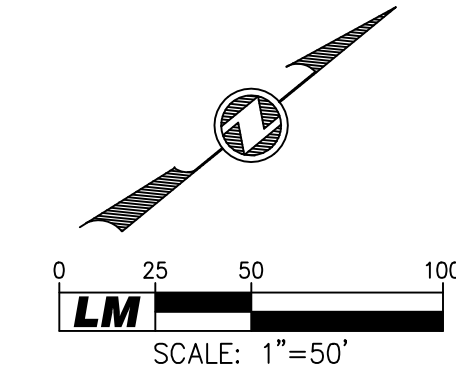

PRELIMINARY DESIGN DOCUMENTS FOR
STONECREEK INDUSTRIAL PARK - PHASE 1
UTILITIES PLAN



DATE: 05-11-2022
SCALE: AS NOTED
DRAWN BY: PJ
DESIGNED BY: PF
CHECKED BY: BPB

NO. 1
2
3


NO.	DATE	REVISION DESCRIPTION	ENGR	APPROVED BY	DATE
1	01/10/21	INITIAL PLAN REVIEW SUBMITTAL	PF		
2	03/07/22	PLND-1121-0020 PC COMMENTS 3RD SUBMITTAL	PF		
3	02/13/23	PLND-1121-0020 PC COMMENTS 4TH SUBMITTAL	PF		

NO.	DATE	REVISION DESCRIPTION	ENGR	APPROVED BY	DATE
1	01/10/21	INITIAL PLAN REVIEW SUBMITTAL	PF		
2	03/07/22	PLND-1121-0020 PC COMMENTS 3RD SUBMITTAL	PF		
3	02/13/23	PLND-1121-0020 PC COMMENTS 4TH SUBMITTAL	PF		

PROJECT NO.
4276-12
C402

7

CITY OF RANCHO CORDOVA

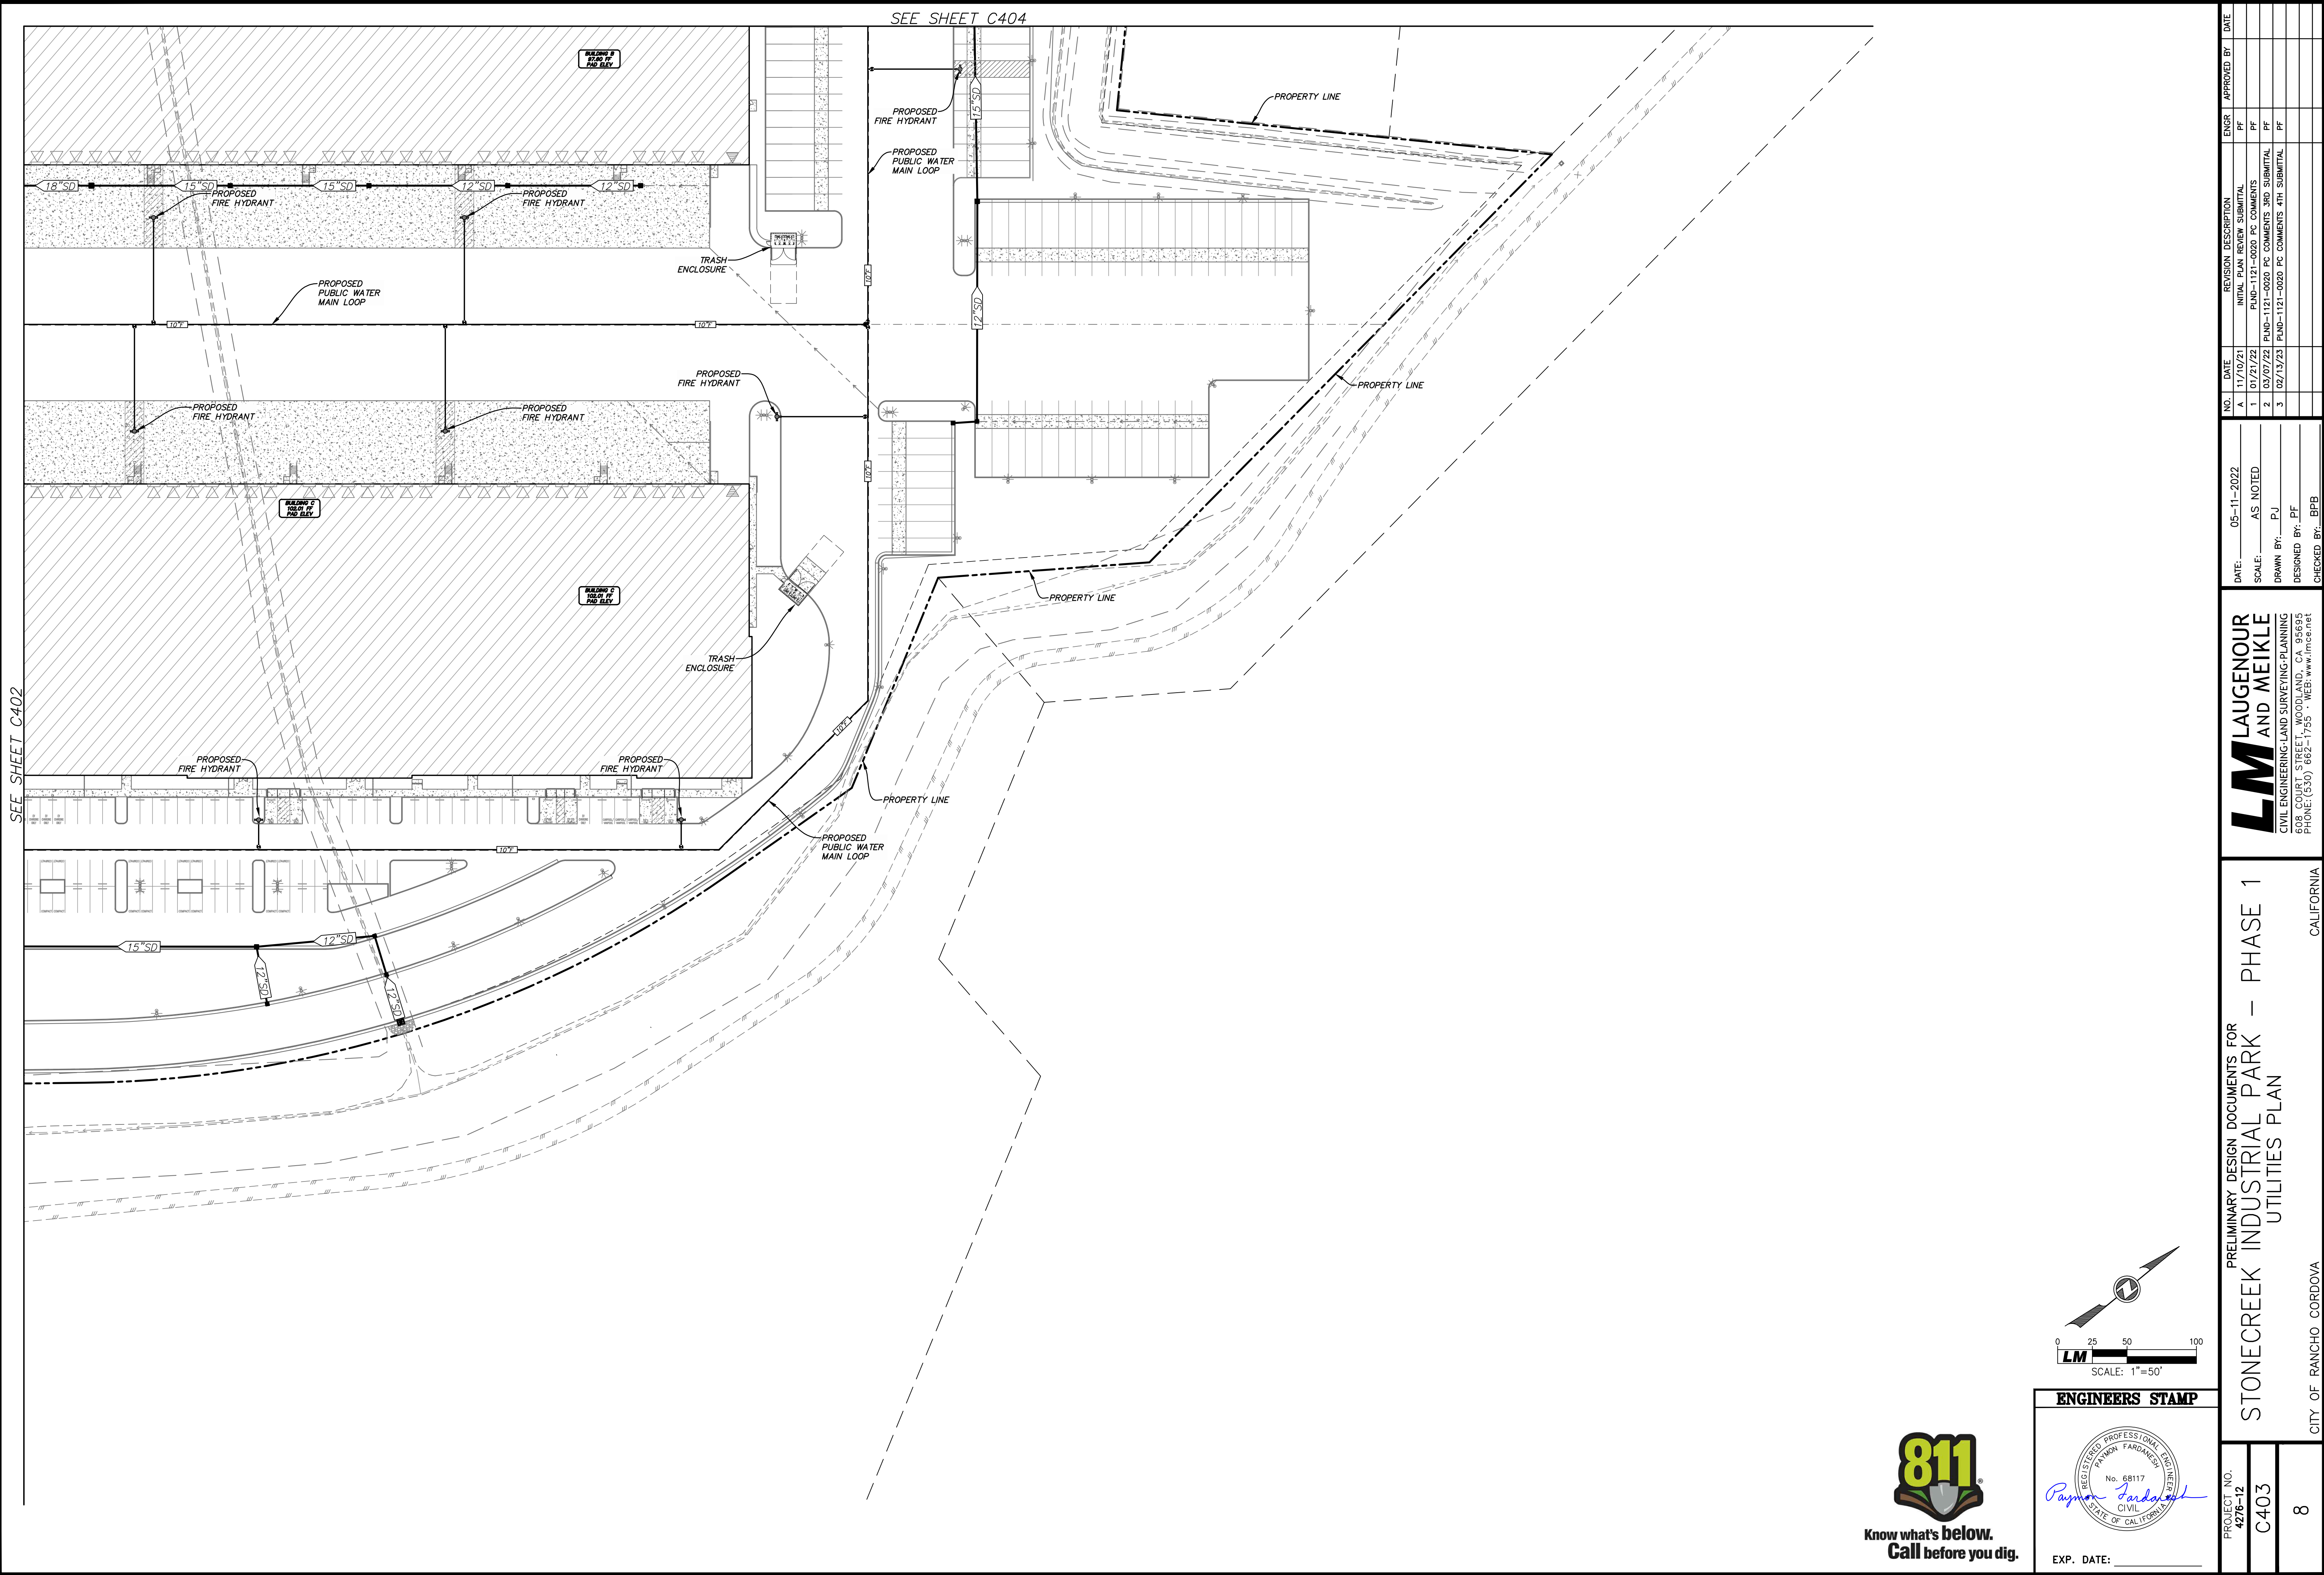

ENGINEERS STAMP

EXP. DATE: _____


PRELIMINARY DESIGN DOCUMENTS FOR
STONECREEK INDUSTRIAL PARK – PHASE 1
UTILITIES PLAN


LM LAUGENOUR
AND MEIKLE

CIVIL ENGINEERING, LAND SURVEYING, PLANNING
508 COUNTRY STREET, WOODLAND, CA 95694
PHONE (530) 662-1725 • WEB: www.lmae.net


DATE: 05-11-2022
SCALE: AS NOTED
DRAWN BY: PJ
DESIGNED BY: PF
CHECKED BY: BPB

NO.	DATE	REVISION DESCRIPTION	ENGR	APPROVED BY	DATE
A	11/10/21	INITIAL PLAN REVIEW SUBMITTAL	PF		
1	01/21/22	PLND-1121-0020 PC COMMENTS	PF		
2	03/07/22	PLND-1121-0020 PC COMMENTS 3RD SUBMITTAL	PF		
3	02/13/23	PLND-1121-0020 PC COMMENTS 4TH SUBMITTAL	PF		

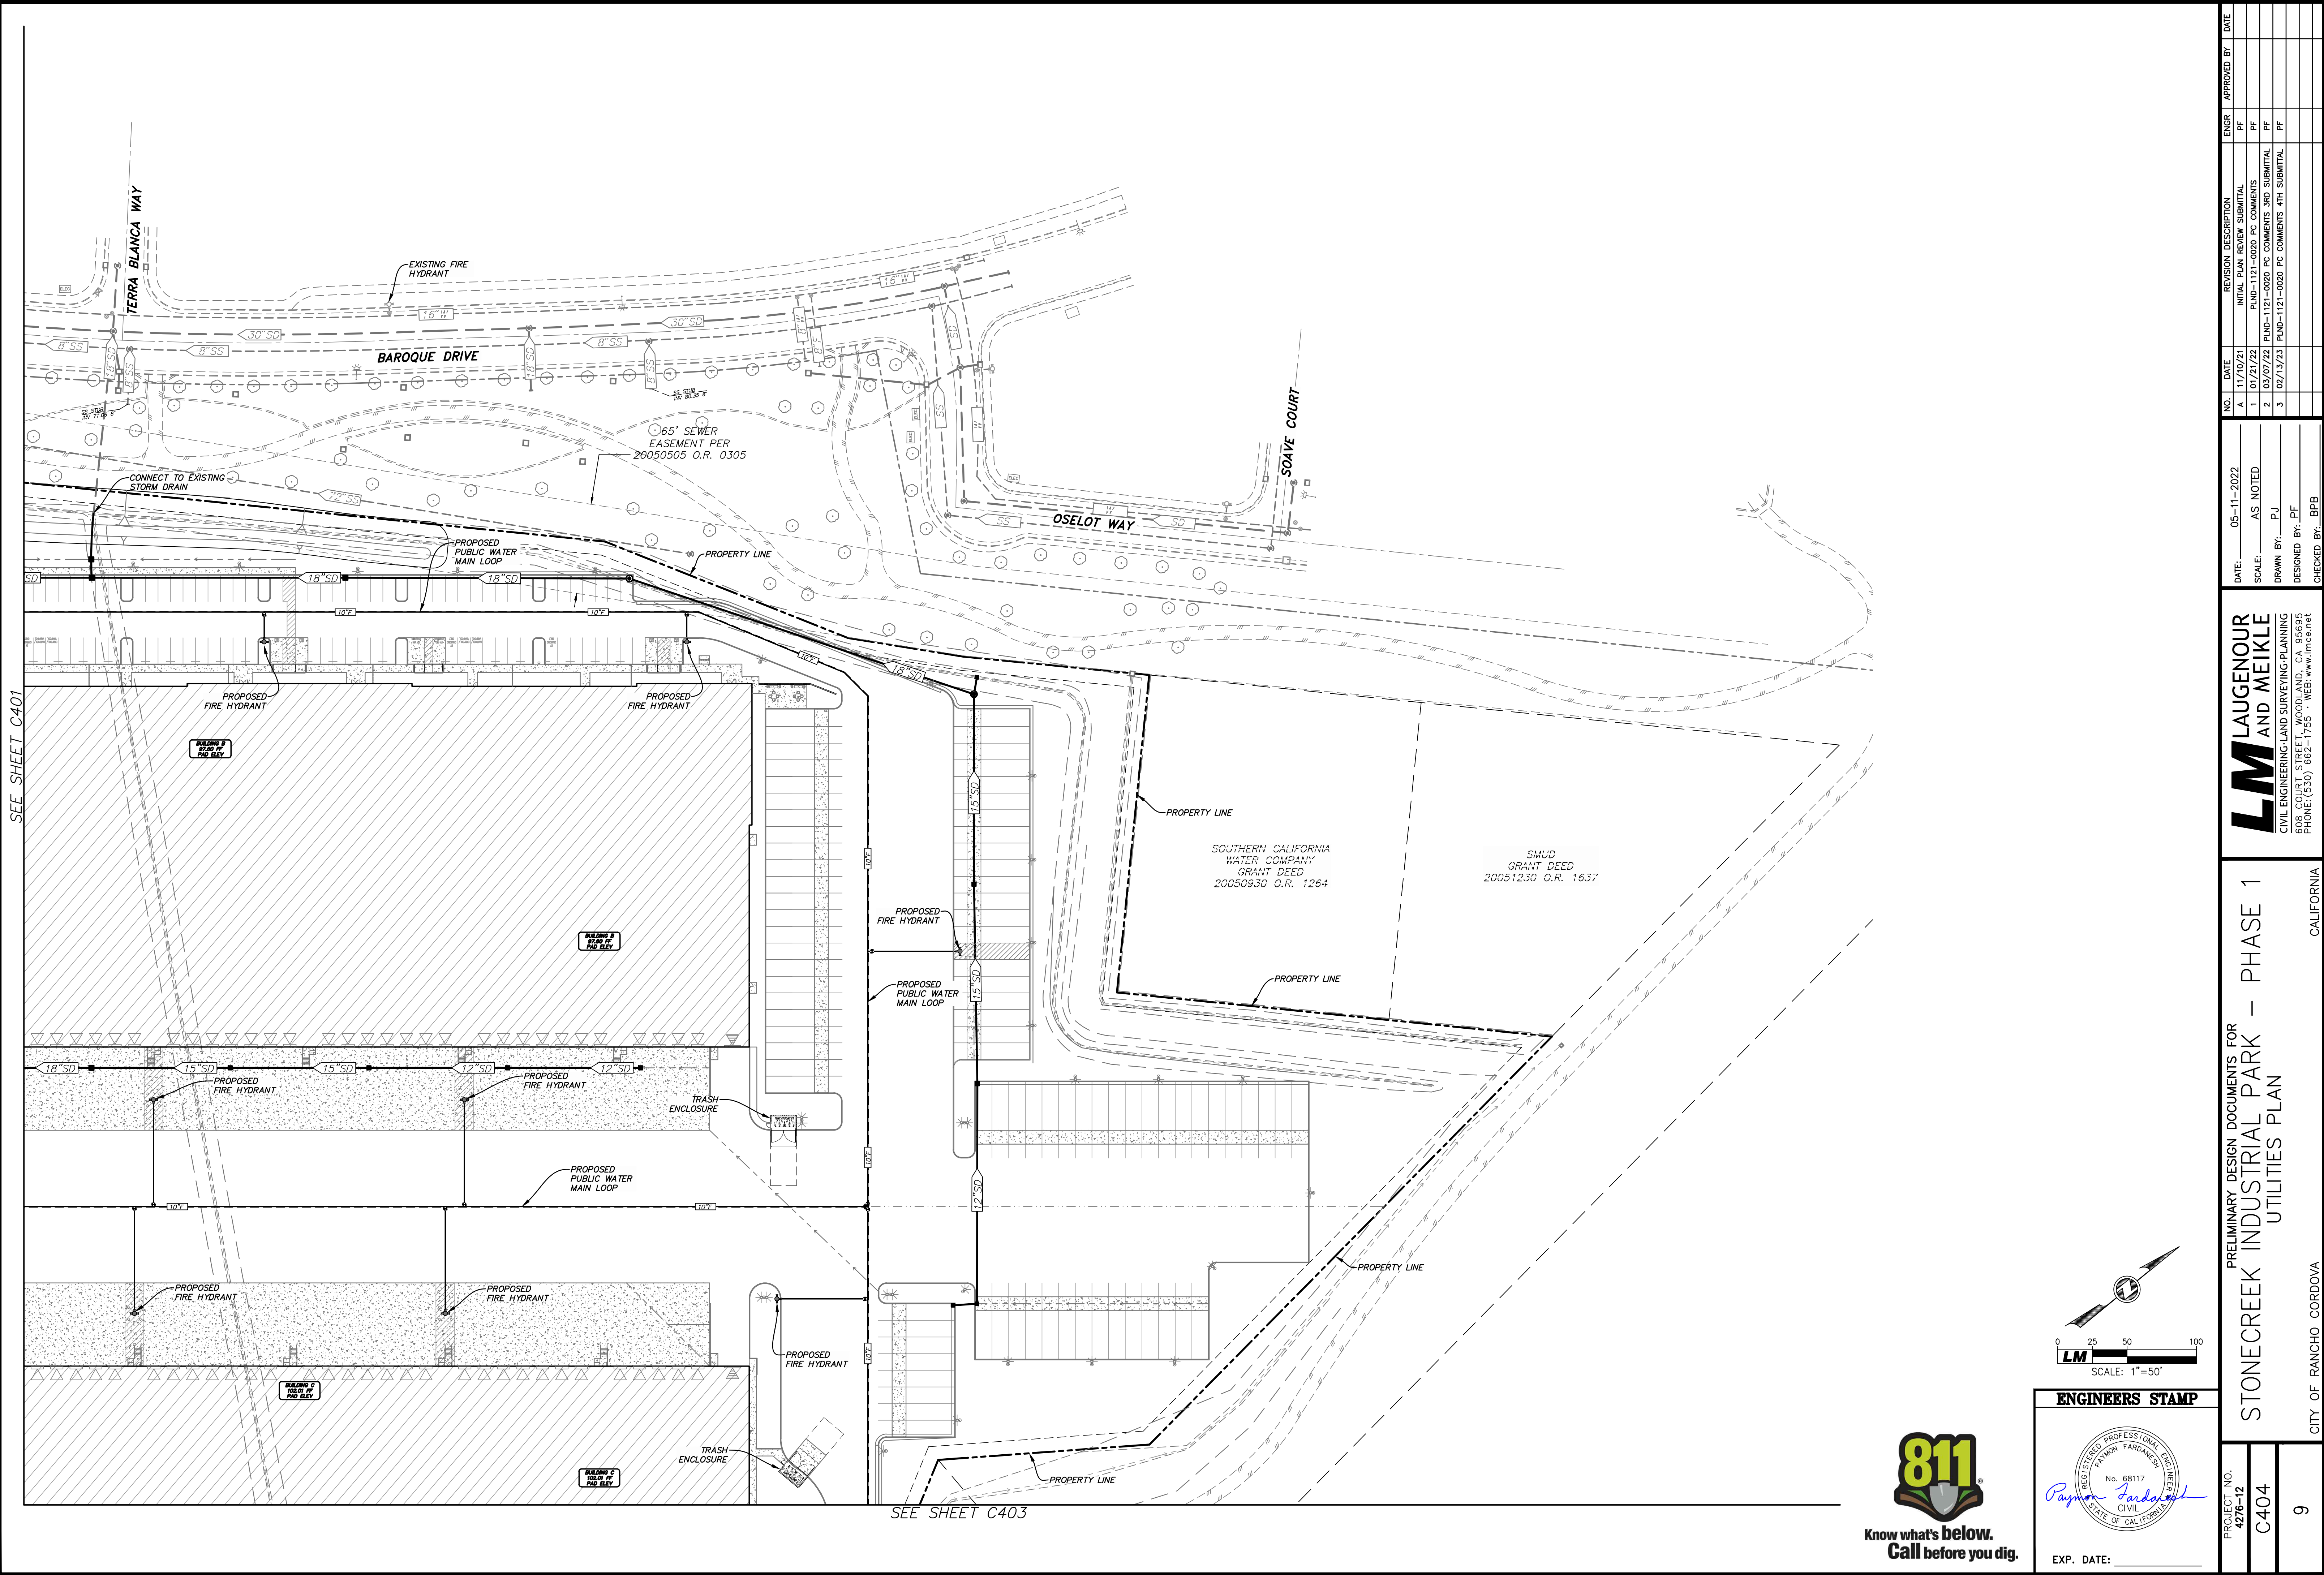


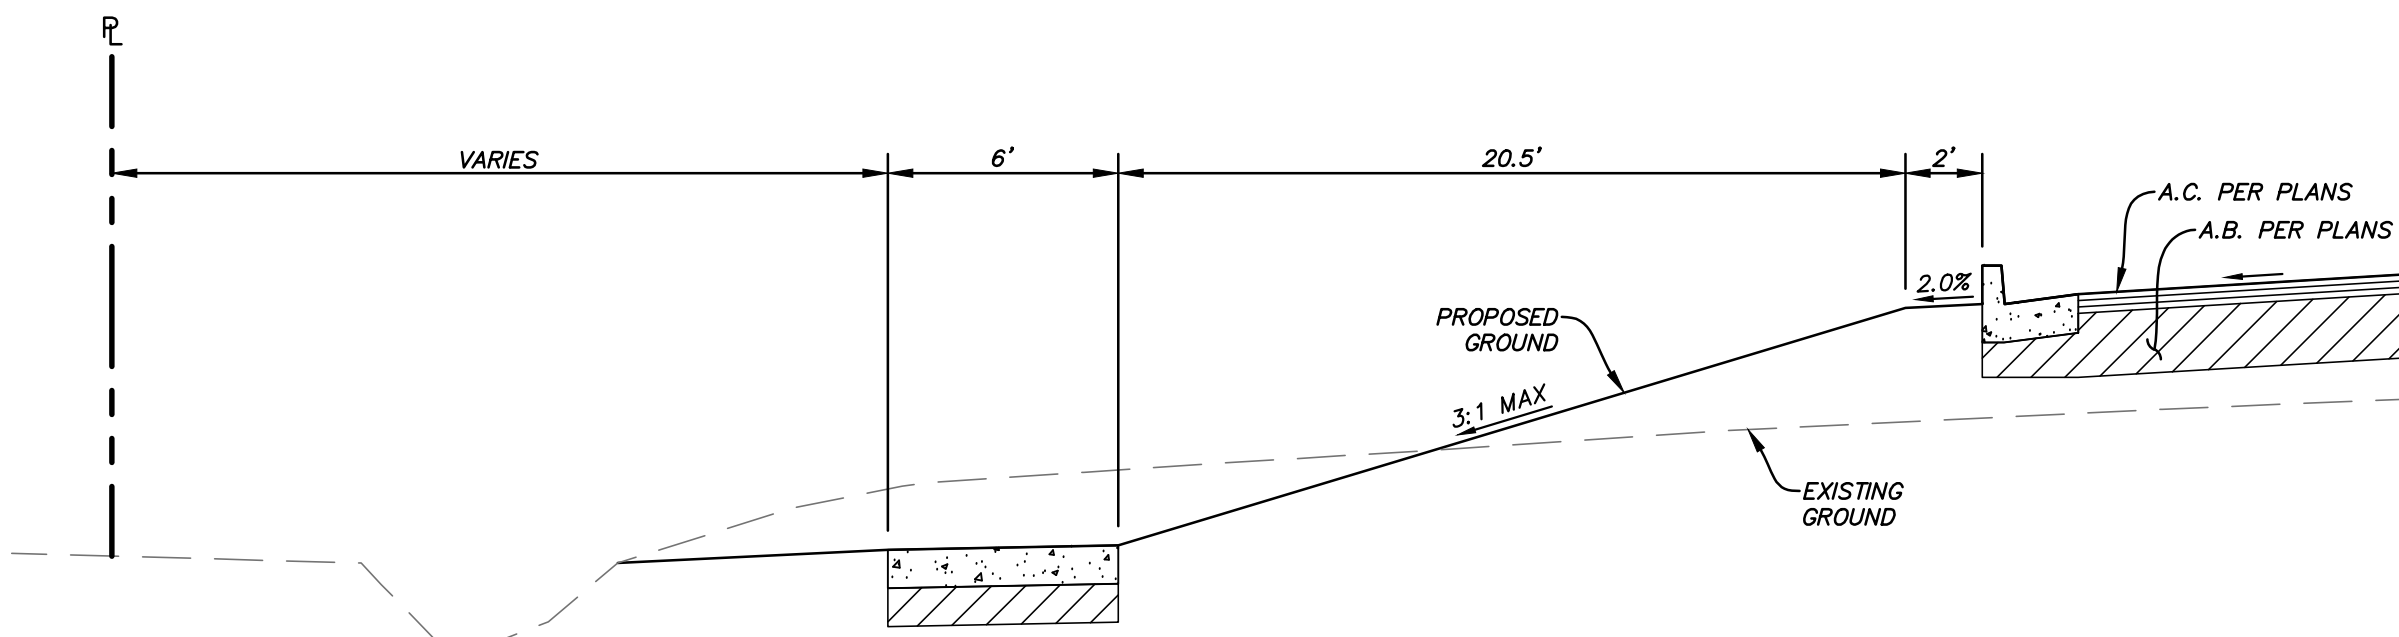


(A) WEST END PL
AT BUILDING A
NTS

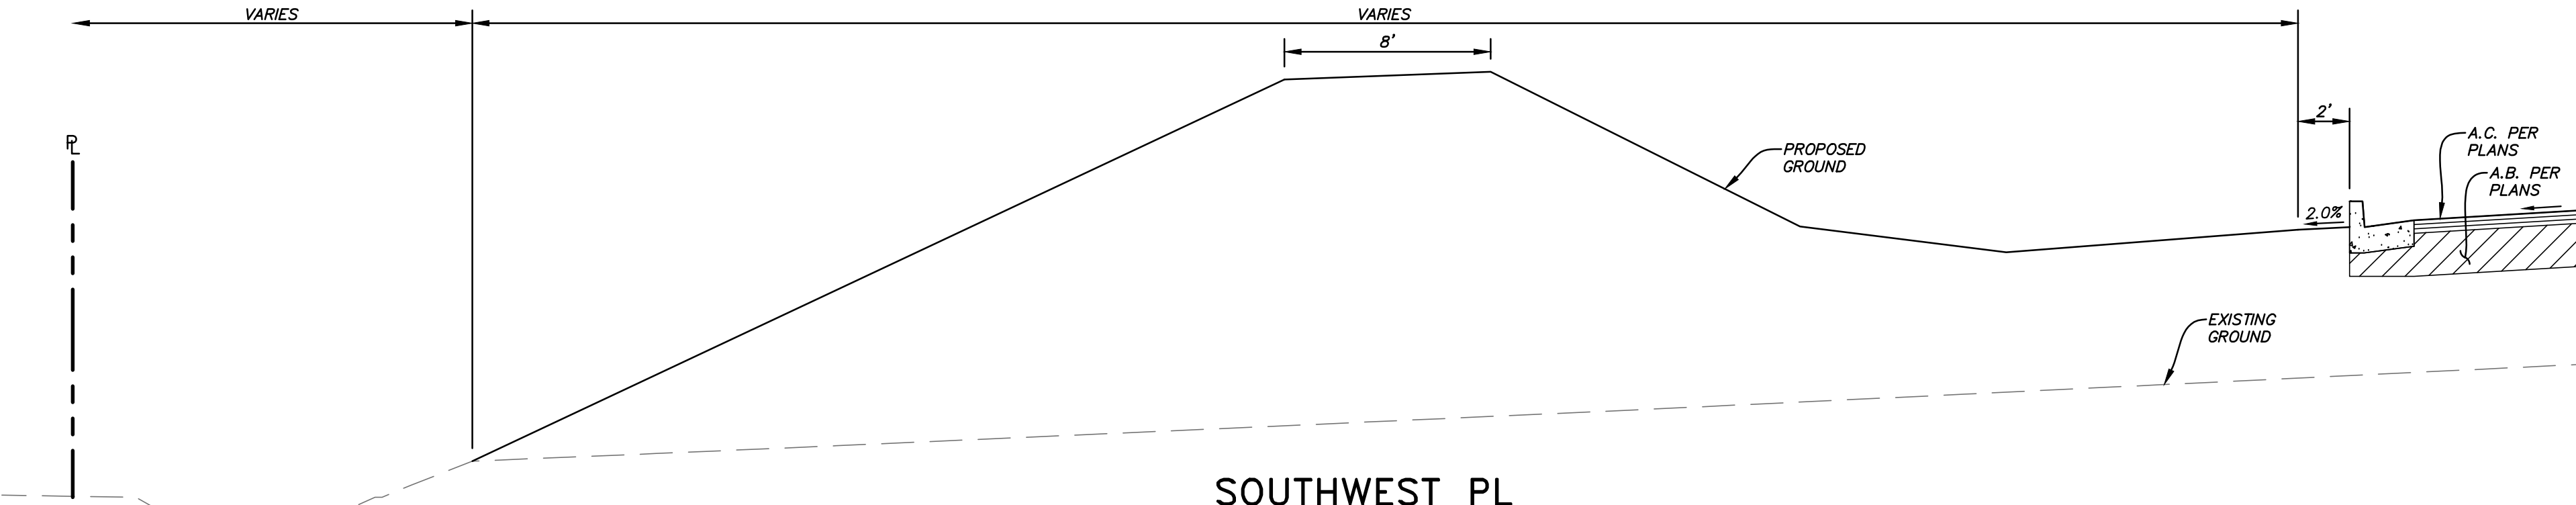


(B) SOUTHWEST PL
AT BUILDING A
NTS

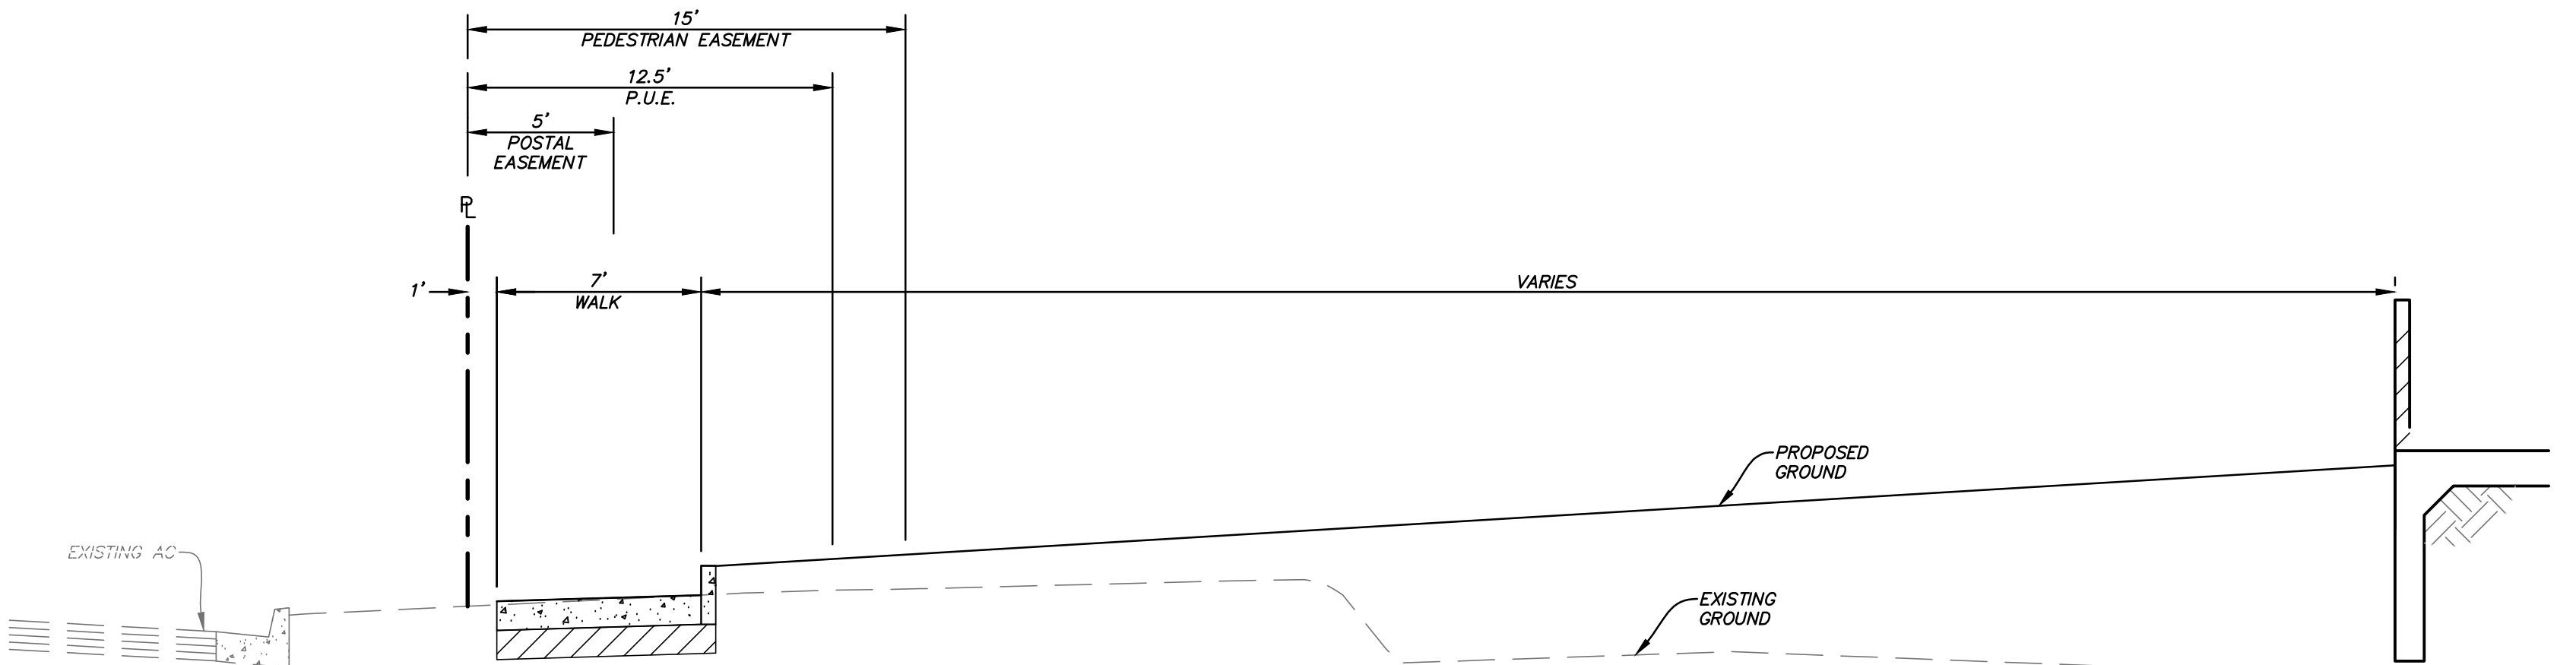


(C) SOUTH END PL
AT BUILDING A
NTS

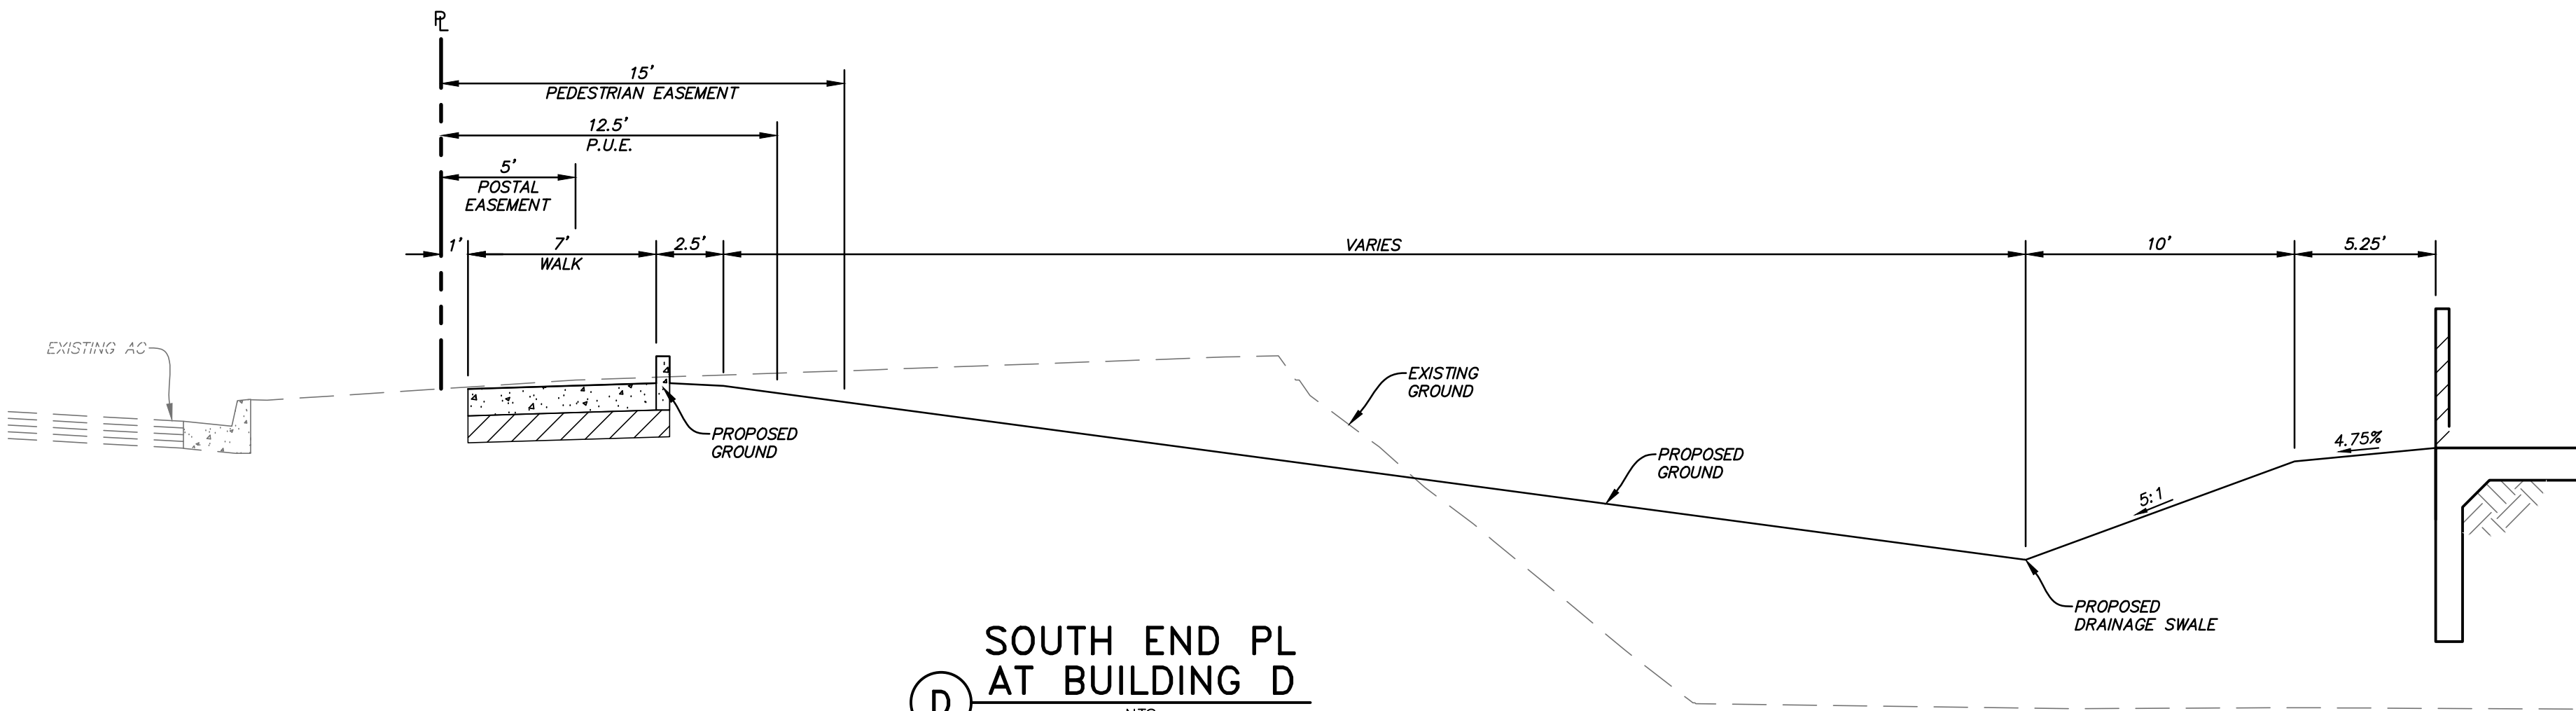


(D) SOUTH END PL
AT BUILDING D
NTS

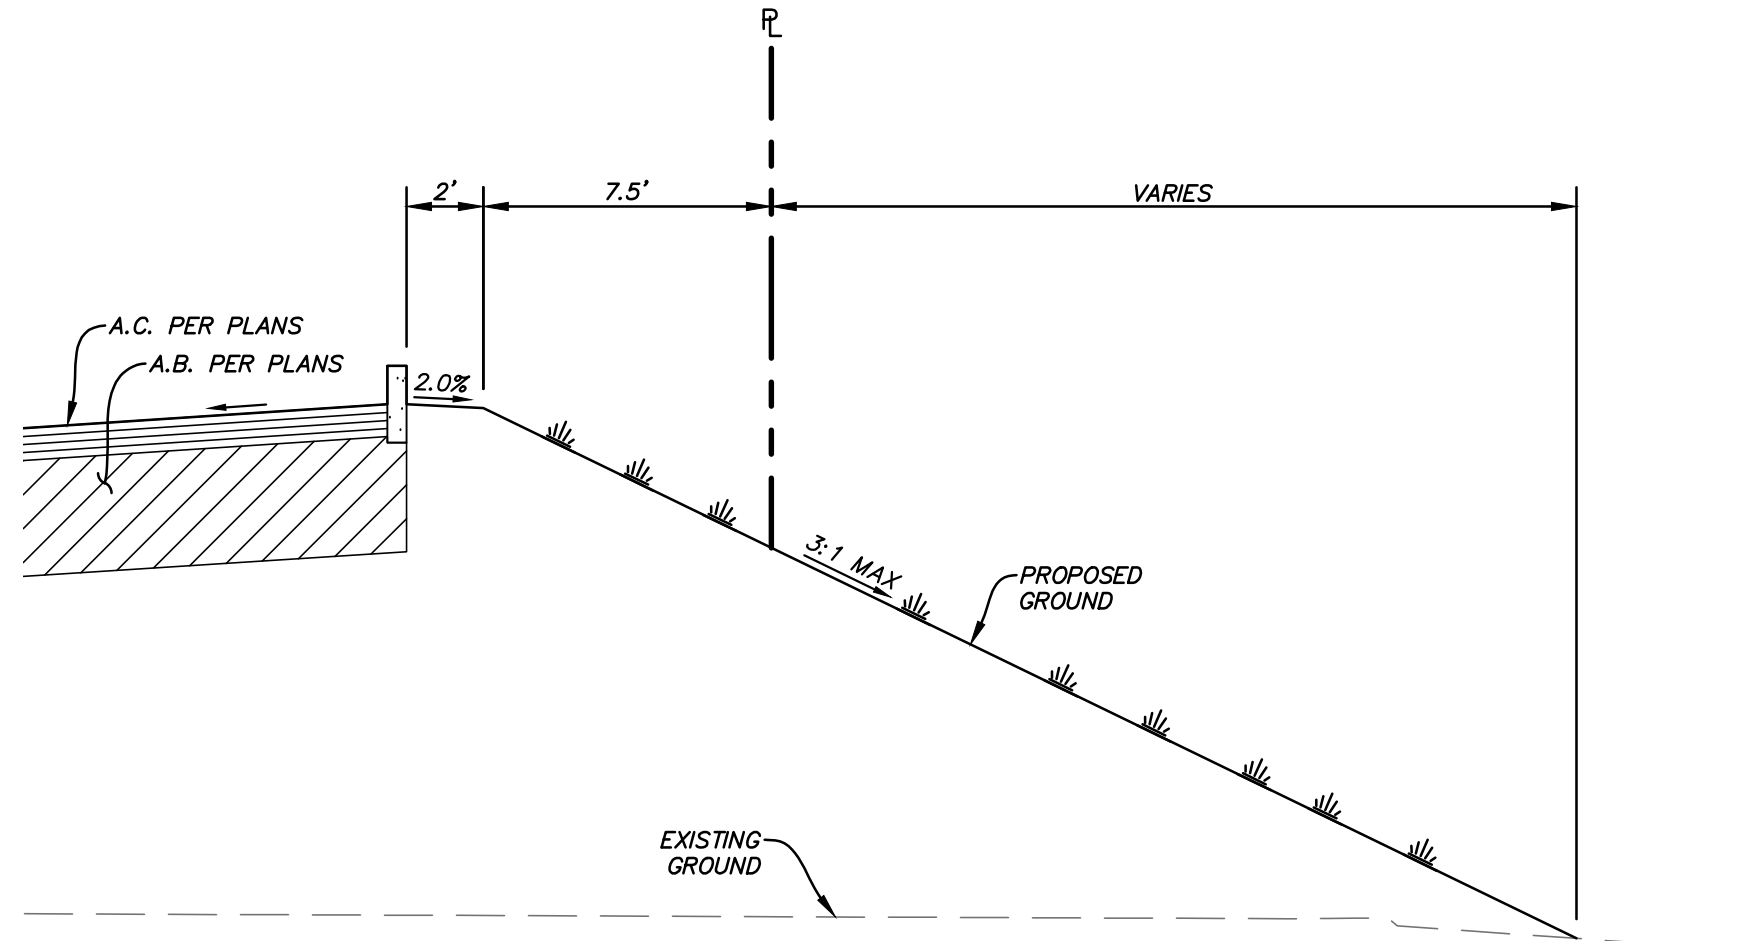


(E) SOUTHEAST PL
AT BUILDING D
NTS

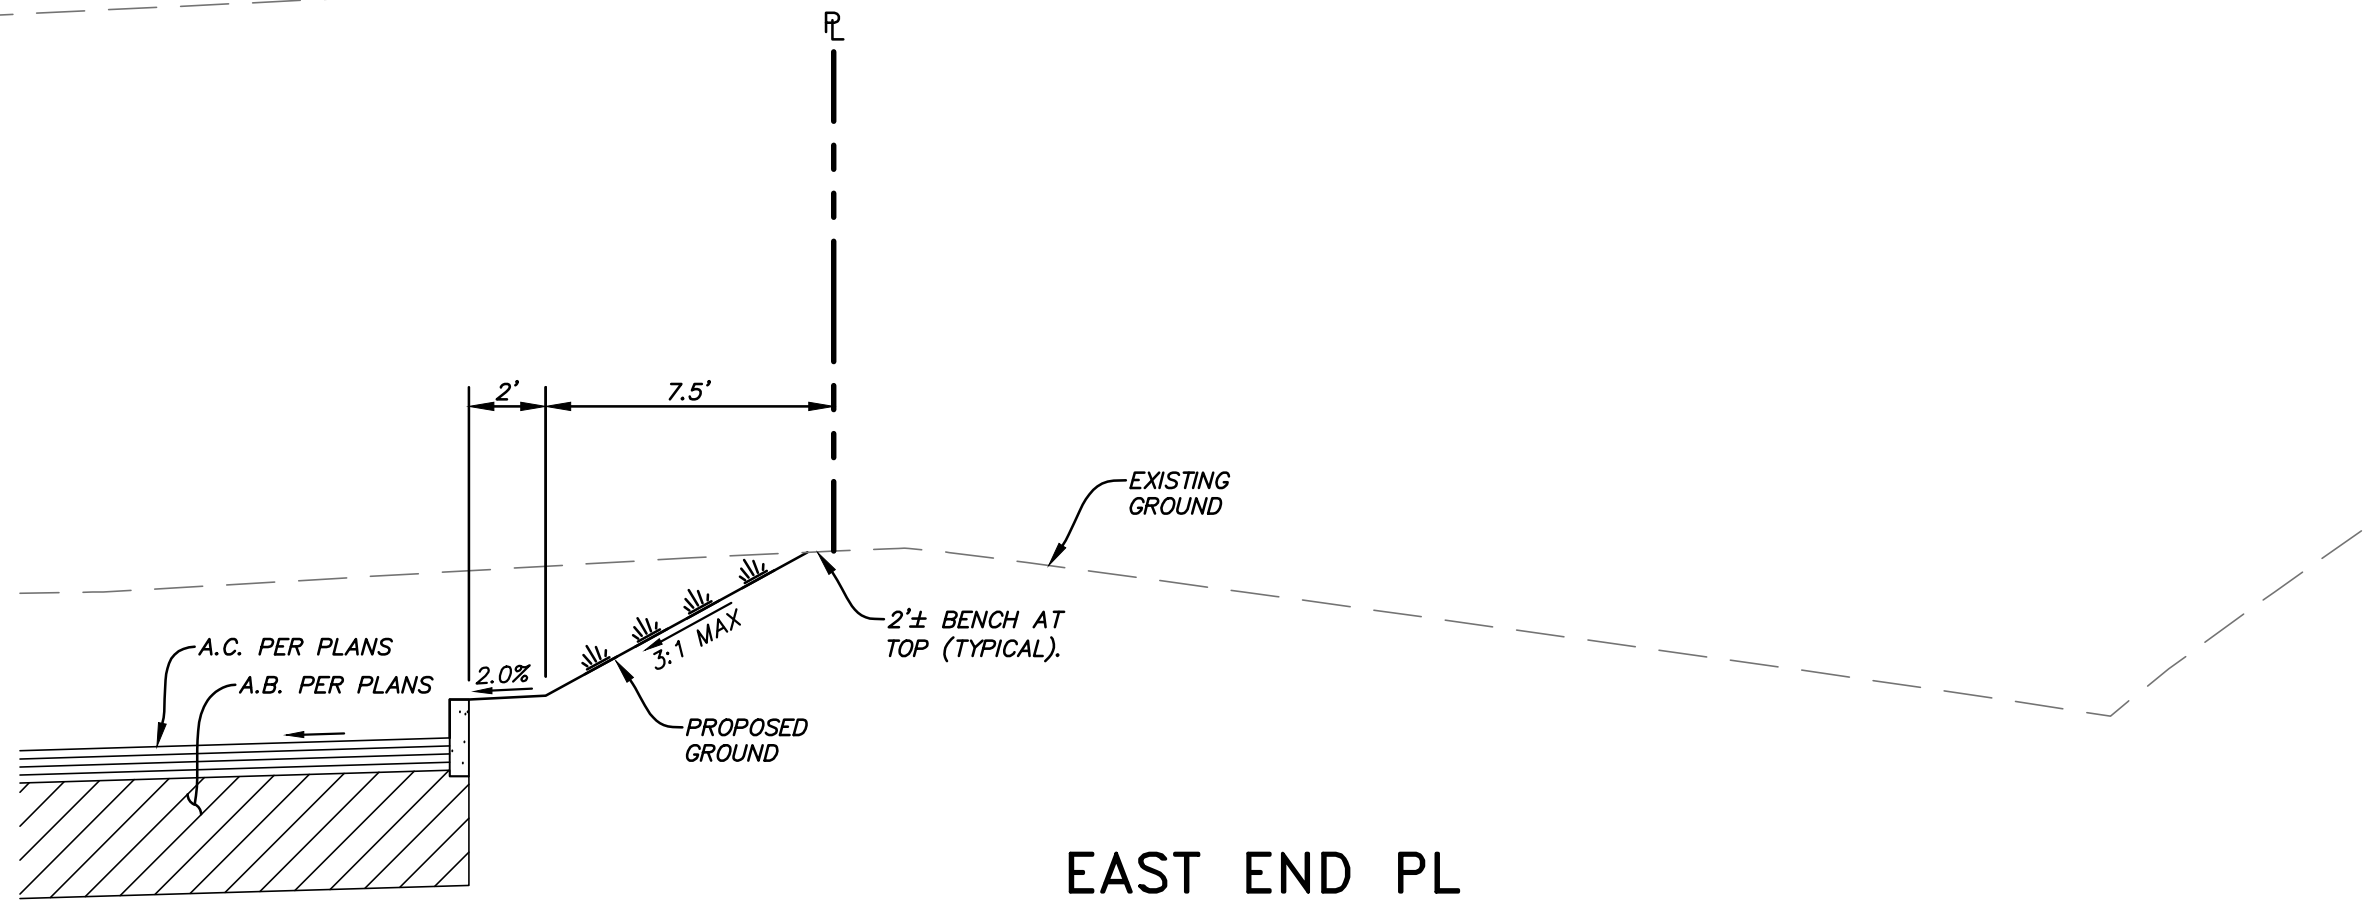

(F) EAST END PL
AT BUILDING C
NTS

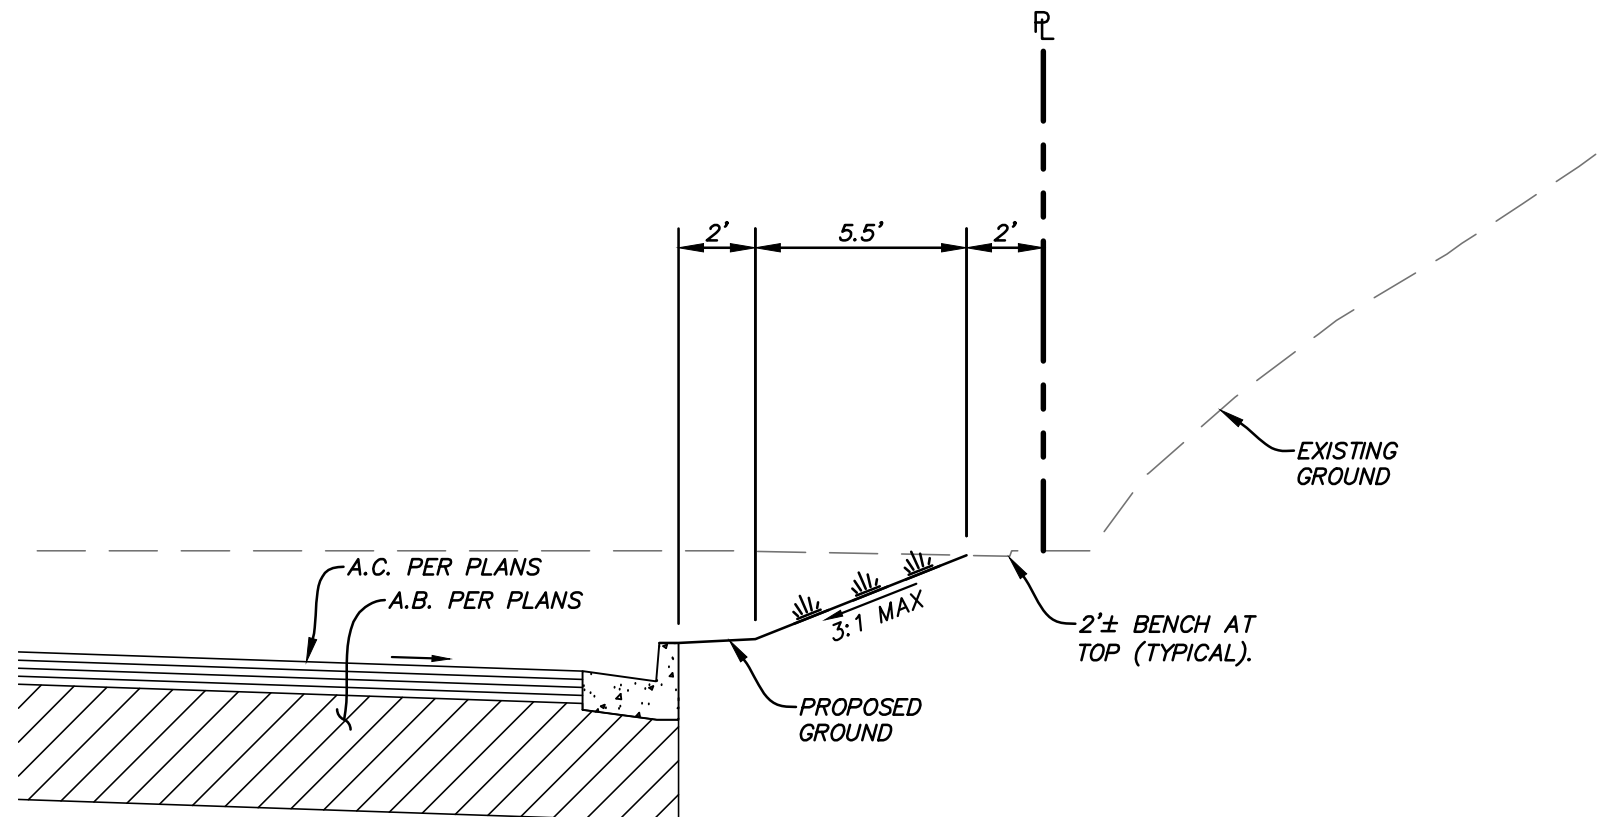

(G) NORTHEAST PL
AT BUILDING C
NTS

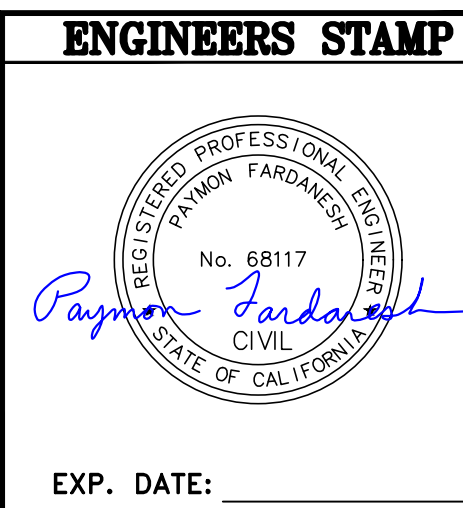


NO.	DATE	REVISION DESCRIPTION	ENGR	APPROVED BY
A	11/10/21	INITIAL PLAN REVIEW SUBMITTAL	PF	
1	01/21/22	PLND-1121-0020 PC COMMENTS	PF	
2	03/07/22	PLND-1121-0020 PC COMMENTS 3RD SUBMITTAL	PF	
3	02/13/23	PLND-1121-0020 PC COMMENTS 4TH SUBMITTAL	PF	

DATE: 05-11-2022
SCALE: AS NOTED
DRAWN BY: PJ
DESIGNED BY: PF
CHECKED BY: BPB


LAUGENOUR AND MEIKLE
CIVIL ENGINEERING, LAND SURVEYING, PLANNING
308 COURT STREET, WOODLAND, CA 95694
PHONE: (530) 662-1725 - WEB: www.lma.net

PRELIMINARY DESIGN DOCUMENTS FOR
STONECREEK INDUSTRIAL PARK – PHASE 1
CROSS SECTIONS
CITY OF RANCHO CORDOVA
2/10/23 7:29pm ifardaneh


PROJECT NO. 4276-12	C801	10
------------------------	------	----

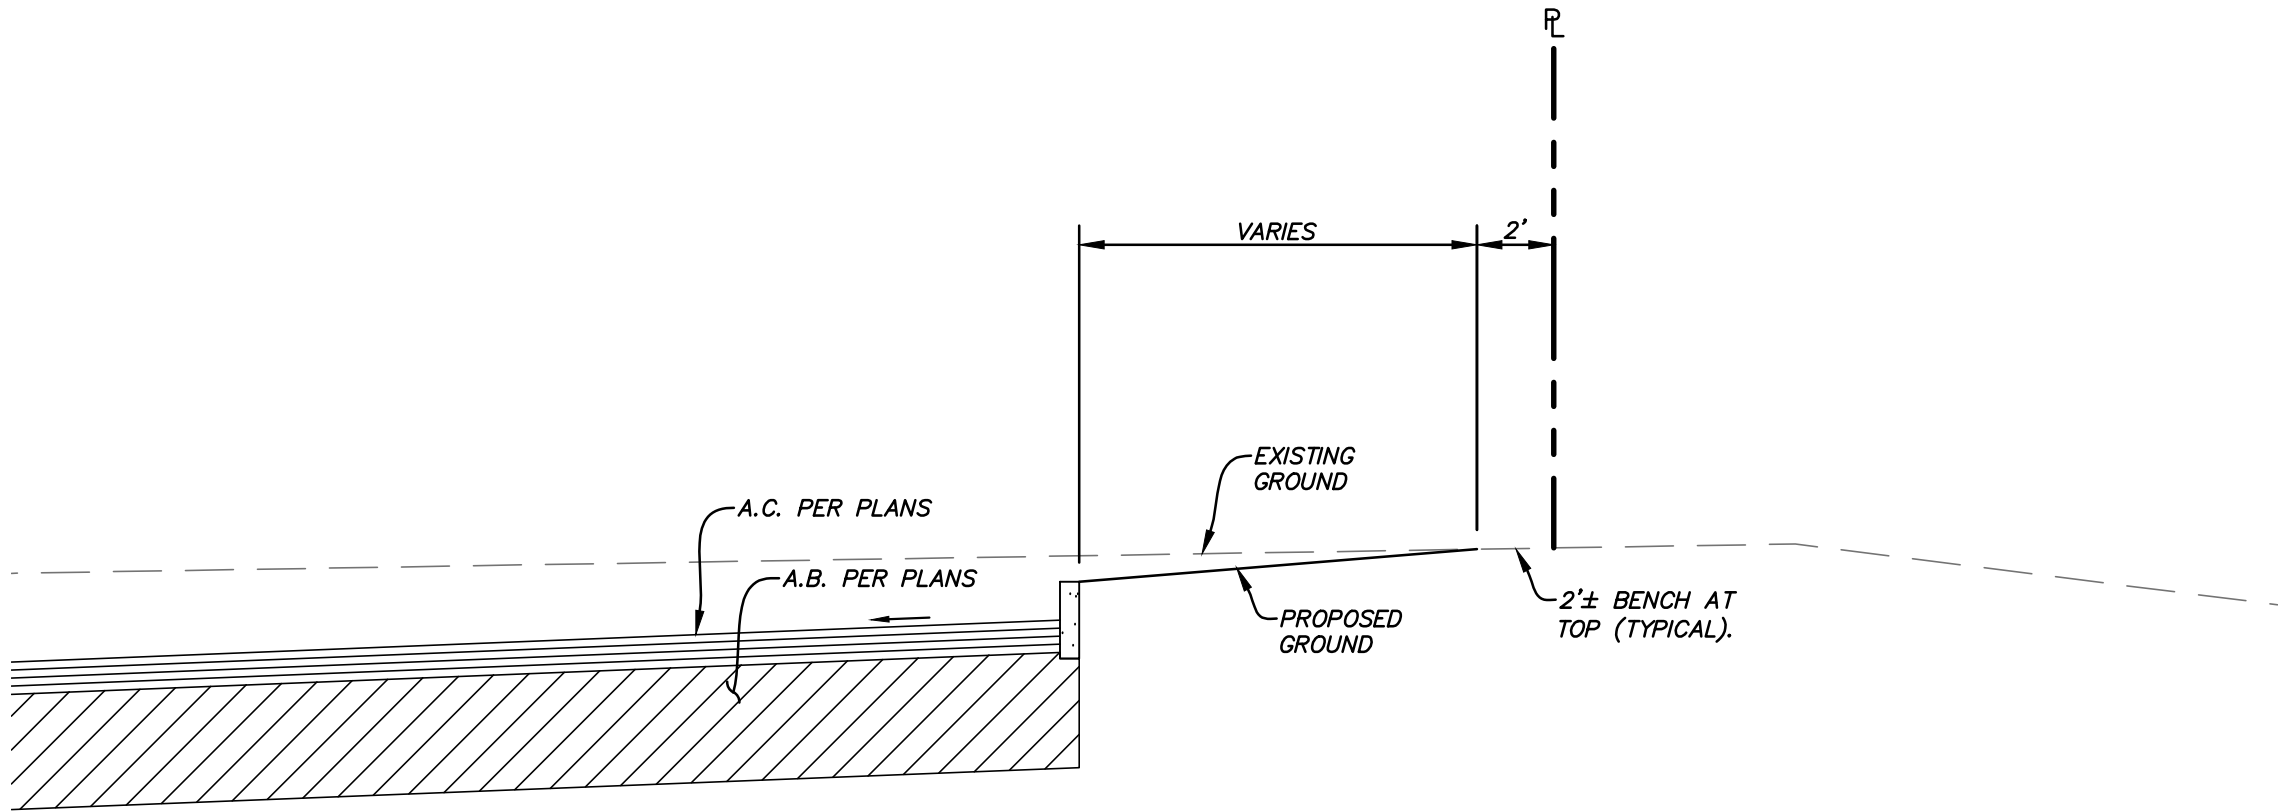


(H) NORTHEAST PL
AT NORTH END TRUCK PARKING
NTS

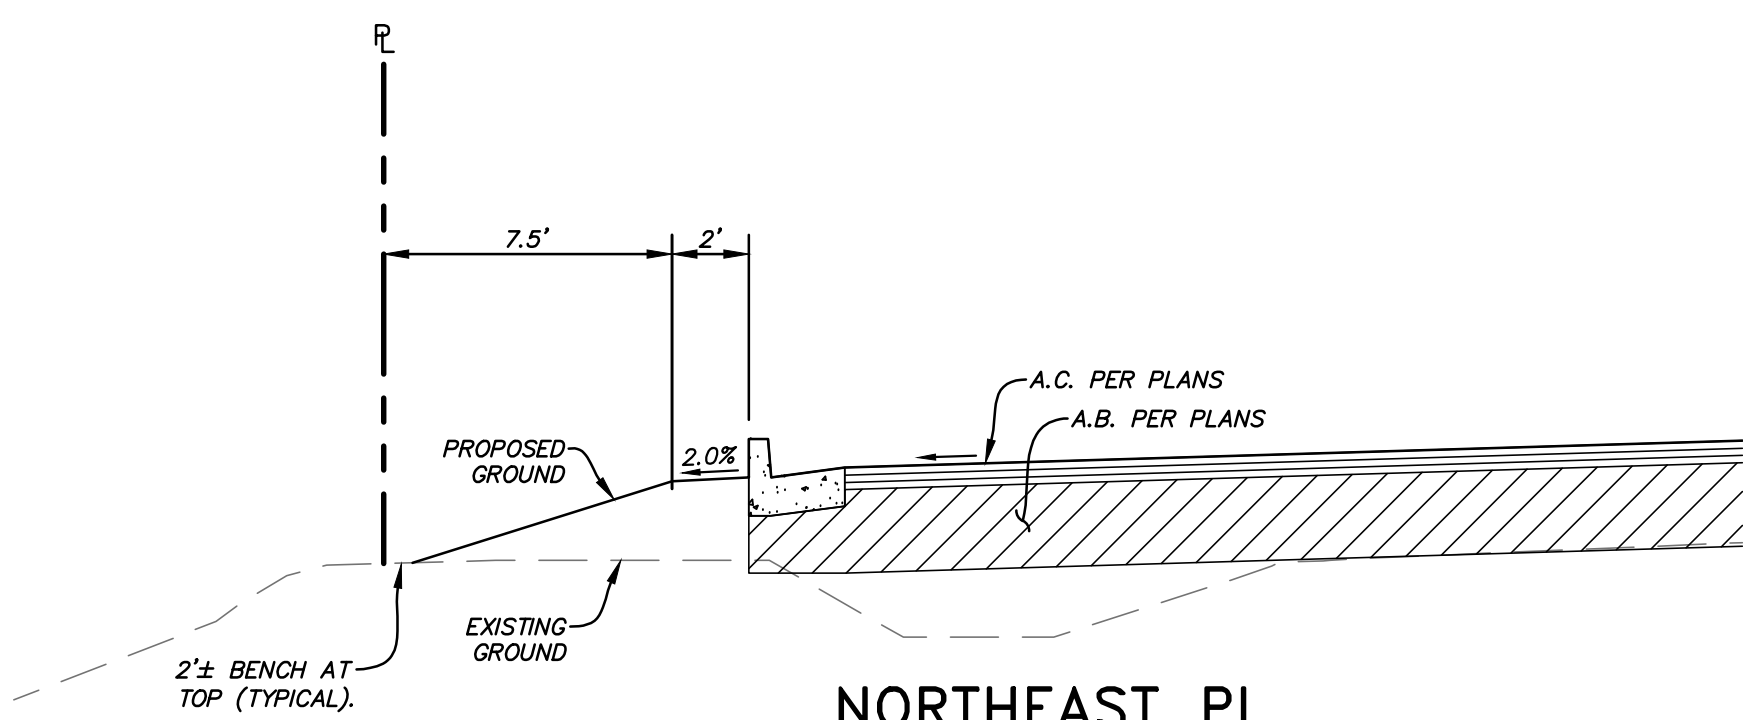


(K) NORTHEAST PL
AT DRIVE AISLE
NTS

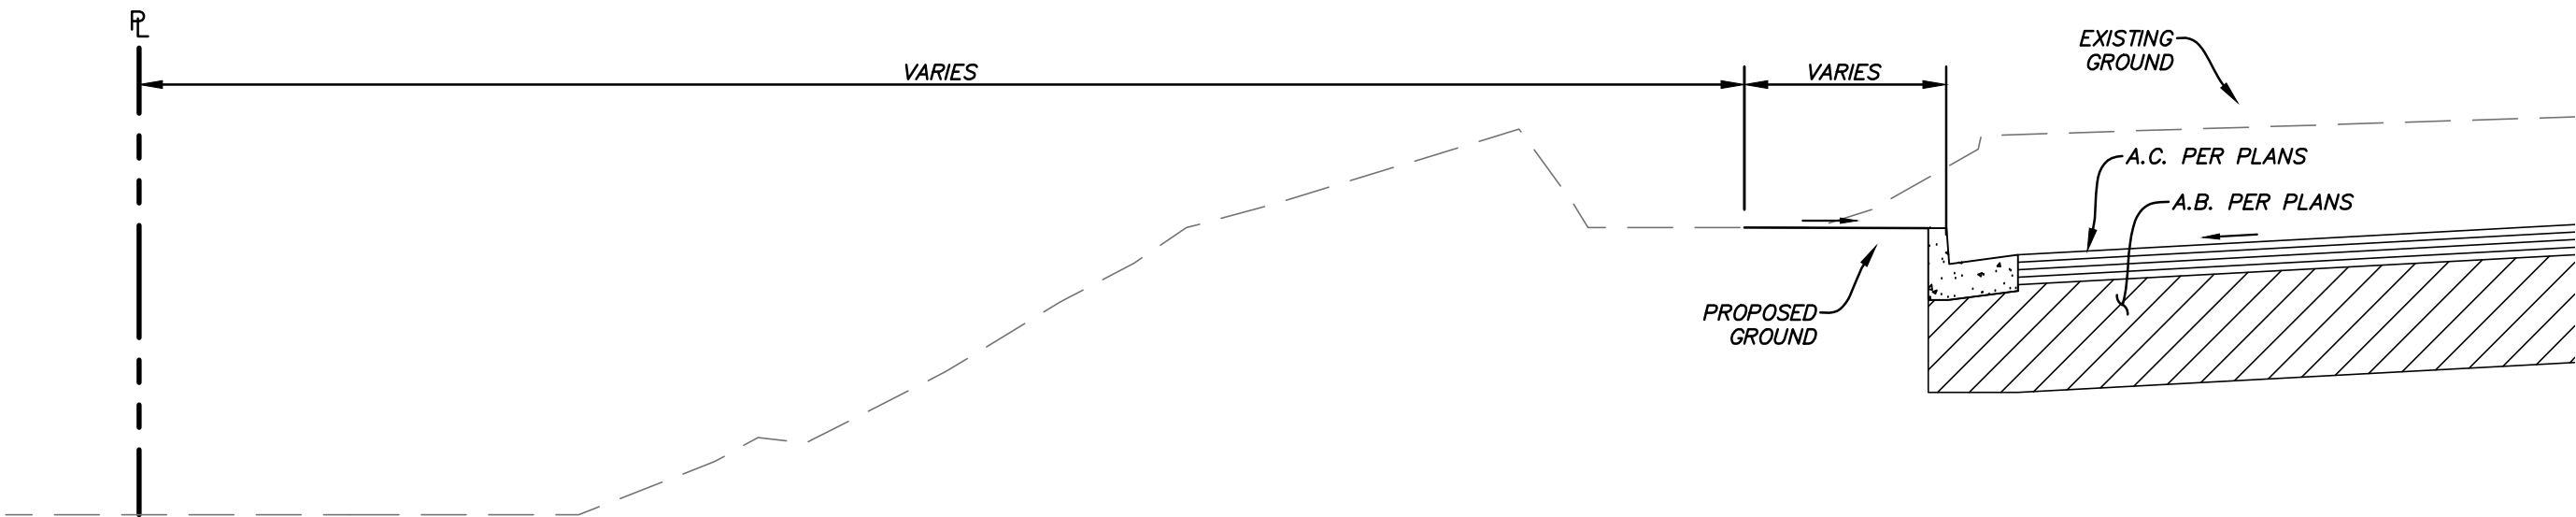


(I) WESTERN PL
AT NORTH END TRUCK PARKING
NTS

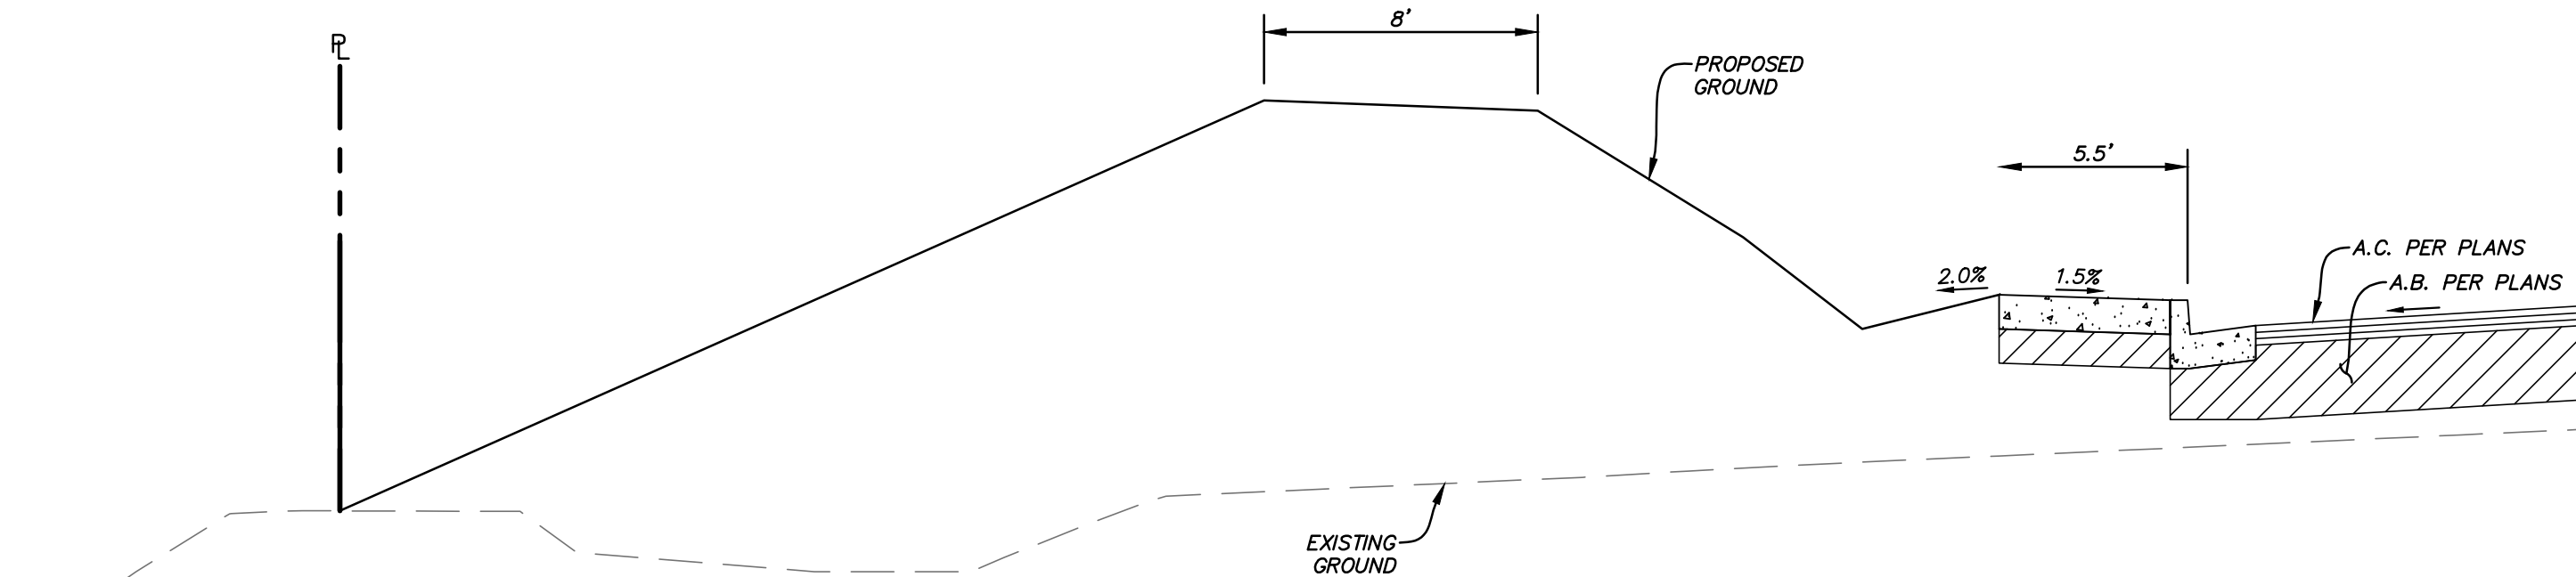

(L) WEST END PL
AT BUILDING B
NTS

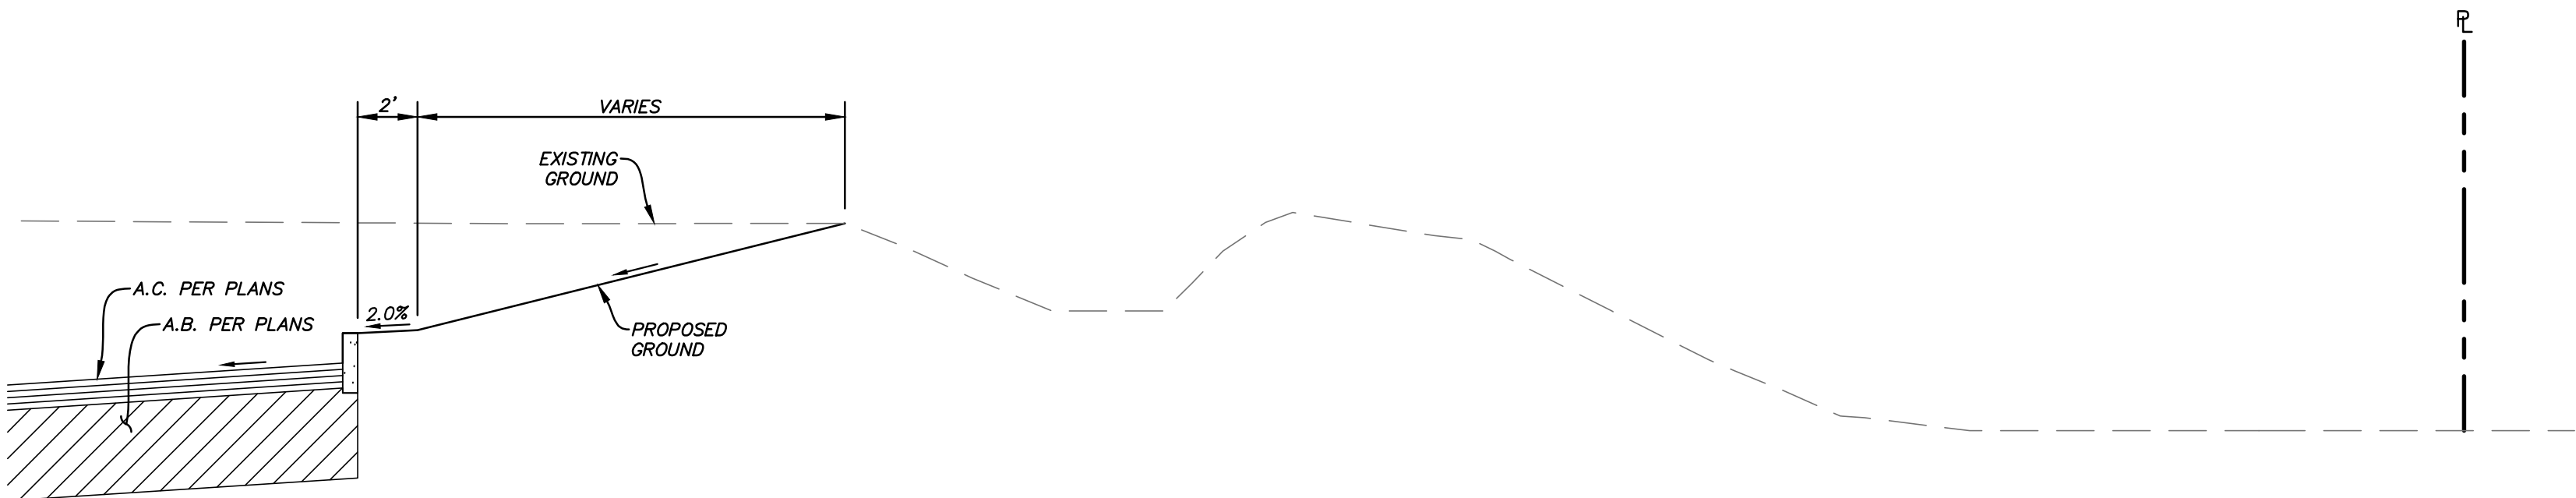

(J) NORTH END PL
AT BUILDING B
NTS

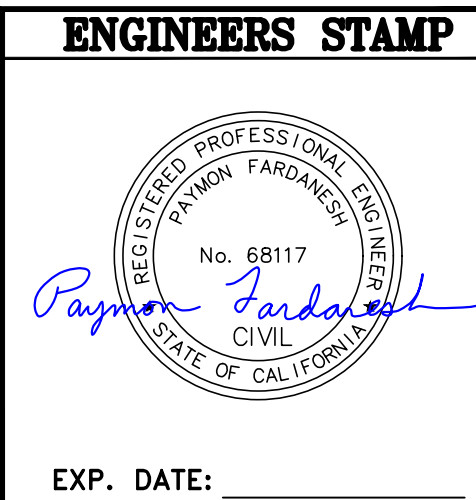


NO.	DATE	REVISION DESCRIPTION	ENGR	APPROVED BY	DATE
A	11/10/21	INITIAL PLAN REVIEW SUBMITTAL	PF		
1	01/21/22	PLND-1121-0020 PC COMMENTS	PF		
2	03/07/22	PLND-1121-0020 PC COMMENTS 3RD SUBMITTAL	PF		
3	02/13/23	PLND-1121-0020 PC COMMENTS 4TH SUBMITTAL	PF		

DATE:	05-11-2022
SCALE:	AS NOTED
DRAWN BY:	PJ
DESIGNED BY:	PF
CHECKED BY:	BPB

LM LAUGENOUR AND MEIKLE
CIVIL ENGINEERING, LAND SURVEYING, PLANNING
538 COUNTRY STREET, WOODLAND, CA 95694
PHONE (530) 662-1725 - WEB: www.lmaandm.net

PRELIMINARY DESIGN DOCUMENTS FOR
STONECREEK INDUSTRIAL PARK – PHASE 1
CROSS SECTIONS
CITY OF RANCHO CORDOVA
CALIFORNIA

PROJECT NO.	4276-12
	C802
	11

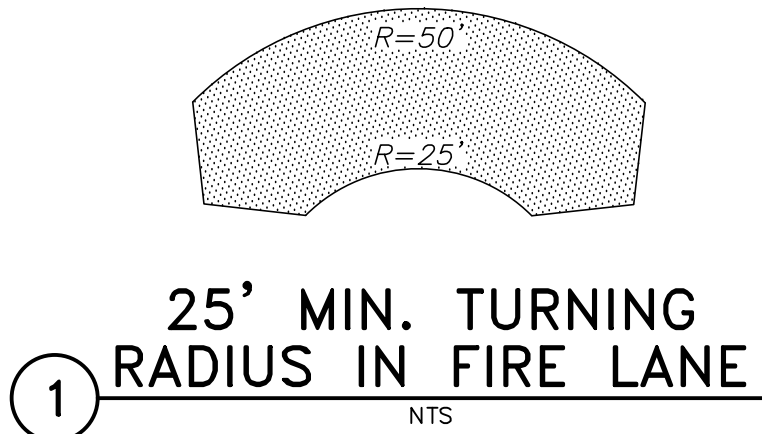

FIRE PROTECTION NOTES:

- | | |
|-----------------------|------|
| APPROVED BY: | |
| SACRAMENTO METRO FIRE | DATE |

FIRE-FLOW CALCULATION AREA (square feet)					FIRE FLOW (gallons per minute)	FLOW DURATION (hours)
Type IA and IIA ^a	Type IIB and IIIA ^a	Type IIV and V ^a	Type IIIB and IIIB ^a	Type V-B ^a		
0-22,700	0-12,700	0-8,200	0-5,900	0-3,600	1,500	
22,701-30,200	12,701-17,000	8,201-10,900	5,901-7,900	3,601-4,800	1,750	
30,201-38,700	17,001-21,800	10,901-12,900	7,901-9,800	4,801-6,200	2,000	
38,701-48,300	21,801-24,200	12,901-17,400	9,801-12,600	6,201-7,700	2,250	
48,301-59,000	24,201-33,200	17,401-21,300	12,601-15,400	7,701-9,400	2,500	2
59,001-70,900	33,201-39,700	21,301-25,500	15,401-18,400	9,401-11,300	2,750	
70,901-83,700	39,701-47,100	25,501-30,100	18,401-21,300	11,301-13,400	3,000	
83,701-97,700	47,101-54,900	30,101-35,200	21,301-25,900	13,401-15,600	3,250	
97,701-112,700	54,901-63,500	35,201-40,600	25,901-29,300	15,601-18,000	3,500	3
112,701-128,700	63,501-72,400	40,601-46,400	29,301-33,500	18,001-20,600	3,750	
128,701-145,900	72,401-82,100	46,401-52,500	33,501-37,900	20,601-23,300	4,000	
145,901-164,200	82,101-92,400	52,501-59,100	37,901-42,700	23,301-26,300	4,250	
164,201-183,400	92,401-103,100	59,101-66,000	42,701-47,700	26,301-29,300	4,500	
183,401-203,700	103,101-114,600	66,001-73,300	47,701-53,000	29,301-32,600	4,750	
203,701-225,200	114,601-126,700	73,301-81,100	53,001-58,600	32,601-36,000	5,000	
225,201-247,200	126,701-139,400	81,101-89,200	58,601-65,400	36,001-39,400	5,250	
247,201-271,700	139,401-152,600	89,201-97,700	65,401-70,600	39,401-43,500	5,500	
271,701-295,900	152,601-166,500	97,701-106,500	70,601-77,000	43,501-47,400	5,750	
295,901-Greater	166,501-Greater	106,501-115,800	77,001-83,700	47,401-51,500	6,000	4
—	—	115,801-125,500	83,701-90,600	51,501-55,700	6,250	
—	—	125,501-135,500	90,601-97,900	55,701-60,200	6,500	
—	—	135,501-145,800	97,901-106,800	60,201-64,800	6,750	
—	—	145,801-156,700	106,801-113,200	64,801-69,600	7,000	
—	—	156,701-167,900	113,201-121,300	69,601-74,600	7,250	
—	—	167,901-179,400	121,301-129,600	74,601-79,800	7,500	
—	—	179,401-191,400	129,601-138,300	79,801-85,100	7,750	
—	—	191,401-Greater	138,301-Greater	85,101-Greater	8,000	

For SI: 1 square foot = 0.0929 m², 1 gallon per minute = 3.785 L/m, 1 pound per square inch = 6.895 kPa.
a. Types of construction are based on the *California Building Code*.
b. Measured at 20 psi residual pressure.

FIRE-FLOW REQUIREMENT (gpm)	MINIMUM NUMBER OF HYDRANTS ^a	AVERAGE SPACING BETWEEN HYDRANTS ^{a, b, c, d, e} (feet)	MAXIMUM DISTANCE FROM ANY POINT ON STREET OR ROAD FRONTAGE TO A HYDRANT ^{f, g}
1,750 or less	1	500	250
1,751–2,250	2	450	225
2,251–2,750	3	450	225
2,751–3,250	3	400	225
3,251–4,000	4	450	210
4,001–5,000	5	300	180
5,001–5,500	6	300	180
5,501–6,000	6	250	150
6,001–7,000	7	250	150
7,001 or more	8 or more ^a	200	120

For S1: 1 foot = 304.8 mm, 1 gallon per minute = 3.785 L/min.

- Reduces 100 feet for dead-end streets or roads.
- Reduces 100 feet for dead-end streets or roads that cannot be crossed by fire fighters pulling hose lines, or where arterial streets are provided with four or more traffic lanes and have a traffic count of more than 30,000 vehicles per day, protection spacing shall average 500 feet on each side of the street and be reduced to 300 feet for streets with less than 30,000 vehicles per day.
- Where new water mains are extended along streets where hydrants are not needed for protection of structures or similar fire problems, fire hydrants shall be installed at 500-foot intervals along the street.
- Reduces 50 feet for dead-end streets or roads.
- One hydrant for each 1,000 gallons per minute or fraction thereof.

4. A 50 percent spacing increase shall be permitted where the building is equipped with an approved automatic sprinkler system in accordance with the following:

- A 25 percent spacing increase shall be permitted where the building is equipped throughout with an approved automatic sprinkler system in accordance with the following:
 - Where the building is equipped throughout with an approved automatic sprinkler system in accordance with the following:
 - Where the fire code official is authorized to modify the location, number and distribution of fire hydrants based on site-specific conditions and hazards.

FH SPACING:

- $200' \times 1.5 = 300'$ AVG. SPACING

756

INTERNATIONAL CODE COUNCIL

Copyright © 2019 ICC. ALL RIGHTS RESERVED. Acquired by Bryan Bostow (bostowb@iccsbc.org) on Feb. 06, 2020 at \$4.00 (PST) pursuant to License Agreement. No further reproductions by any third party, or distribution in any form. Single user only; copying and reworking prohibited. REPRODUCTION OR DISTRIBUTION OF THIS DOCUMENT WITHOUT THE WRITTEN PERMISSION OF THE INTERNATIONAL CODE COUNCIL IS PROHIBITED.

2019 CALIFORNIA FIRE CODE

ENGINEERS STAMP



EXP. DATE:

STONECREEK INDUSTRIAL PARK – PHASE 1 PRELIMINARY DESIGN DOCUMENTS FOR FIRE PLAN

PROJECT NO.
4276-12
C901
SHEET 12 OF 12

EVERGREEN SCREEN TREES



 *Cedrus deodara* -
Deodar Cedar



 *Quercus wislizenii* -
Interior Live Oak









 *Eucalyptus nicholii*
Nichol's Willow-leaved
Pepermint



 *Raphiolepis x 'Montic'* -
Majestic Beauty Indian Hawthorn

PLANT SCHEDULE

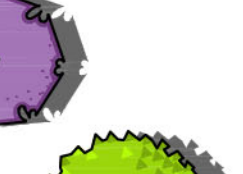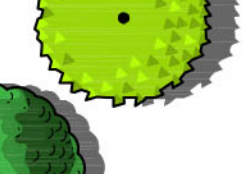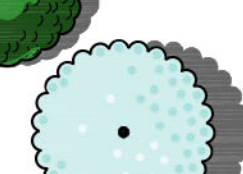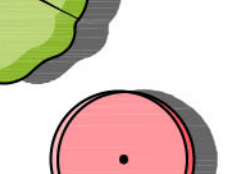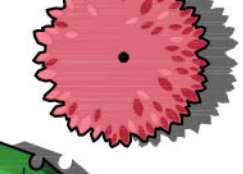TREES	COMMON NAME
	Deodar Cedar
	Forest Pansy Eastern Redbud
	Cherokee Chief Dogwood
	Nichol's Willow-leaved Peppermint
	Natchez Grape Myrtle
	Columbia London Plane Tree
	Red Oak
	Interior Live Oak
	Majestic Beauty Indian Hawthorn
	Drake Lacebark Elm
	Emerald Sunshine Elm
	Village Green Sawleaf Zelkova

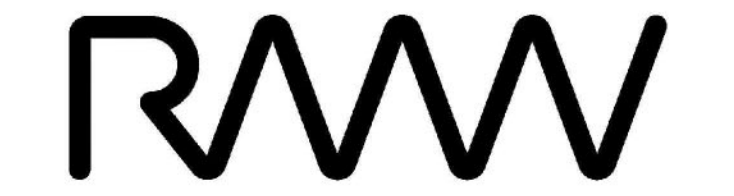

RMW
Architecture
Interiors

1718 Third Street
Suite 101
Sacramento
California 95811

Office
916 449-1400

rmw.com

OWNER / DEVELOPER:



500 Equity Avenue
Reno, NV 89502

GEORGE CONDON
Partner, West Region

PRELIMINARY DESIGN DOCUMENTS FOR:

STONECREEK
INDUSTRIAL PARK

SOUTH EAST CORNER OF
BAROQUE DRIVE & ZINFANDEL DRIVE
CITY OF RANCHO CORDOVA, CALIFORNIA

approved for the owner by :

approved for the architect by :

issue :	description :	date :
A	INITIAL PLAN REVIEW SUBMITTAL	11-10-2021
	PLND-1121-0000 PC COMMENTS	01-21-2022
	PLND-1121-0000 PC COMMENTS 3RD SUBMITTAL	03-07-2022
	RE-SUBMITTAL TO PLANNING 4TH SUBMITTAL	02-13-2023

TENANT'S DEVELOPMENT MANAGER:

drawn by : RDG plot date : 11-10-2021

checked by : JDL

stamp




scale : AS NOTED


project number : 2214068.00

COLORED
LANDSCAPE PLAN


sheet no. :

L1

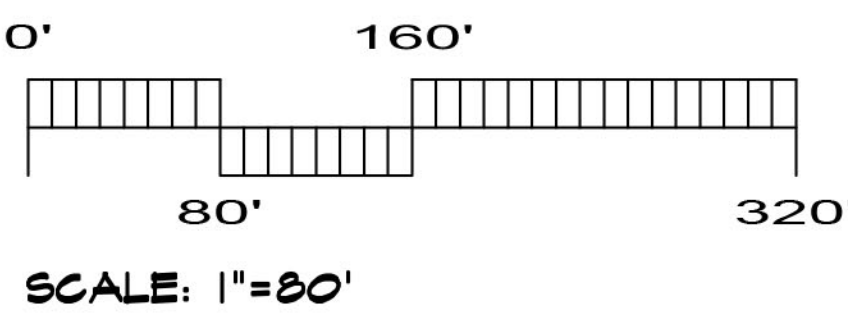


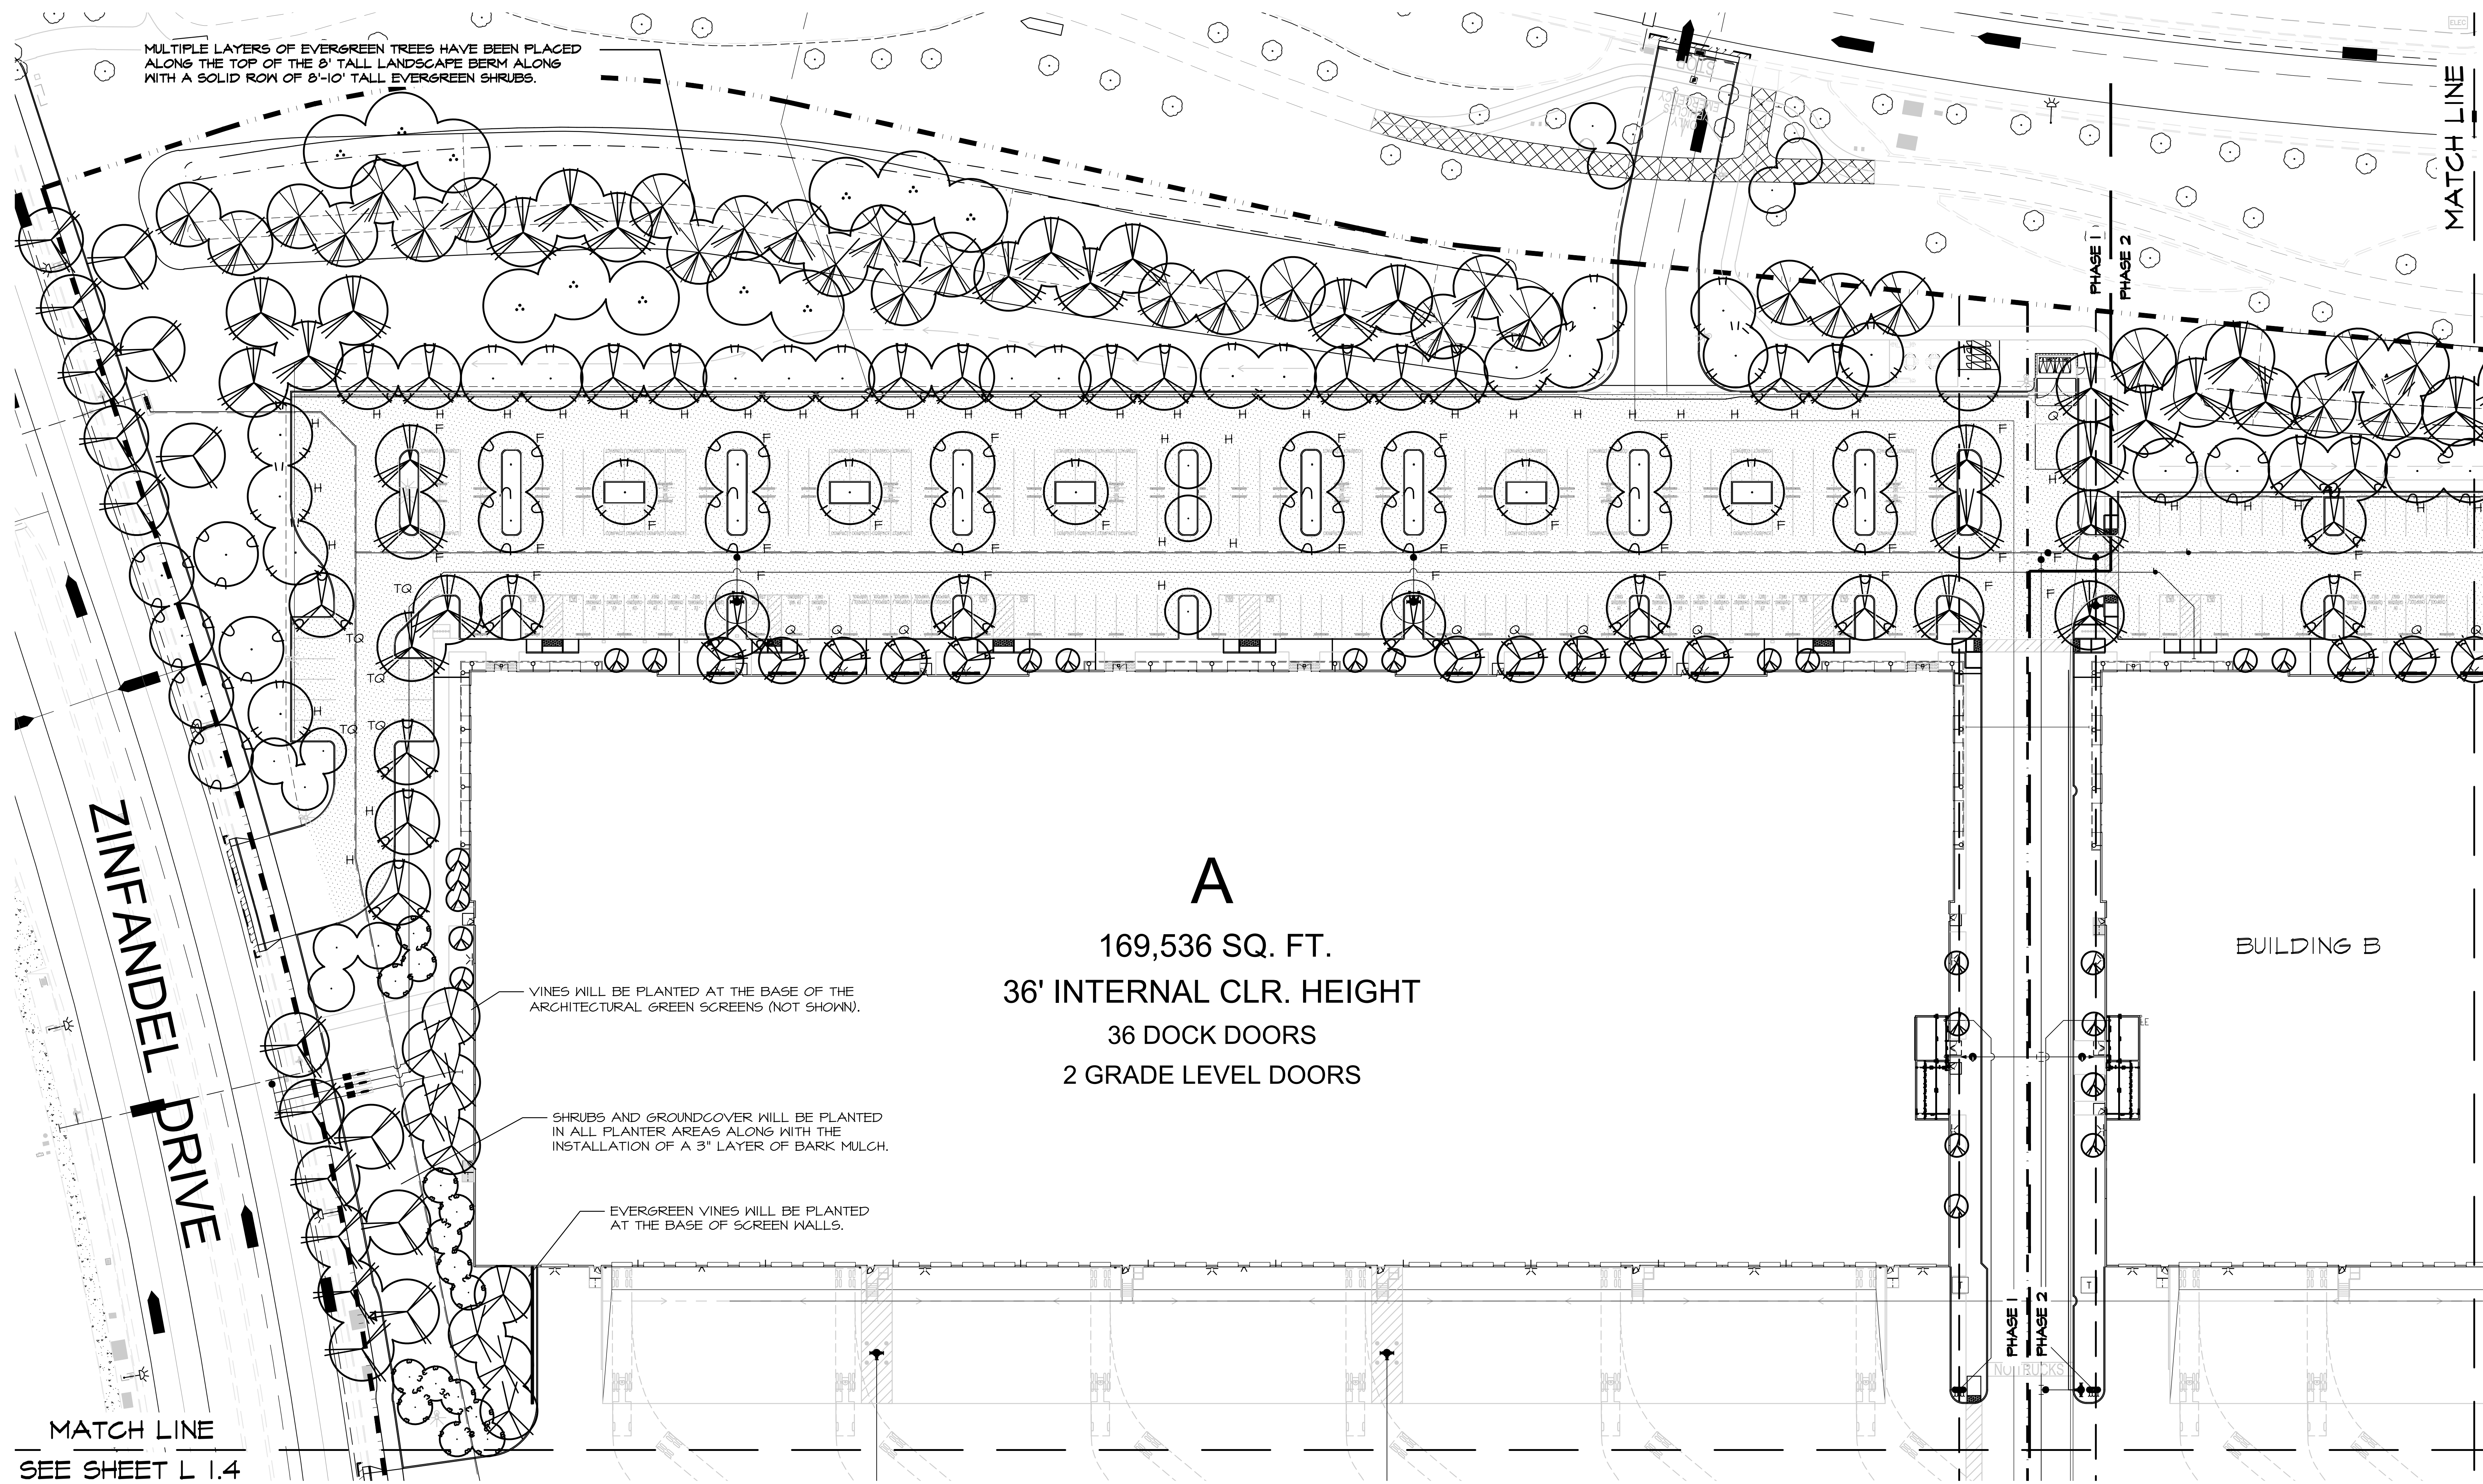


PLANT SCHEDULE				
TREES	CODE	QTY	BOTANICAL / COMMON NAME	SIZE
	CED DEO	66	Cedrus deodara / Deodar Cedar	24" box
	CER FOR	48	Cercis canadensis 'Forest Pansy' / Forest Pansy Eastern Redbud	15 gal
	COR CHI	38	Cornus florida 'Cherokee Chief' / Cherokee Chief Dogwood	15 gal
	EUC NIC	72	Eucalyptus nicholii / Nichol's Willow-leaved Peppermint	24" box
	LAG NAT	32	Lagerstroemia indica x fauriei 'Natchez' / Natchez Grape Myrtle	24" box
	PLA COL	56	Platanus x acerifolia 'Columbia' / Columbia London Plane Tree	15 gal
	QUE RUB	11	Quercus rubra / Red Oak	15 gal

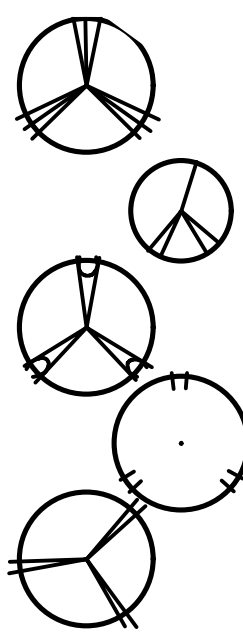

QUE WIS	72	Quercus wislizenii / Interior Live Oak	24" box
RHA MAJ	55	Rhaphiolepis x 'Montic' TM / Majestic Beauty Indian Hawthorn	15 gal
ULM DRA	57	Ulmus parvifolia 'Drake' / Drake Lacebark Elm	15 gal
ULM EME	77	Ulmus propinqua 'JFS-Bleberich' TM / Emerald Sunshine Elm	15 gal
ZEL VIL	32	Zelkova serrata 'Village Green' / Village Green Sawleaf Zelkova	15 gal

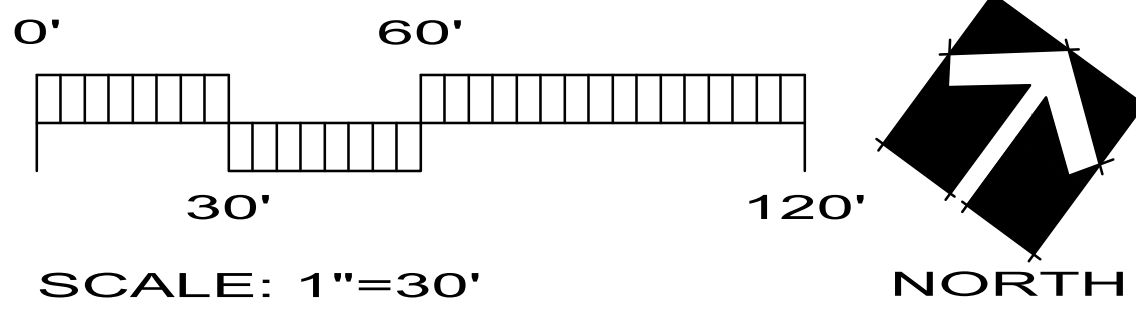

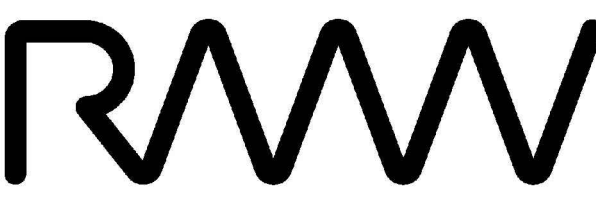

RMW
Architecture
Interiors

1718 Third Street
Suite 101
Sacramento
California 95811

Office
916 449-1400

rmw.com

OWNER / DEVELOPER:



500 Equity Avenue
Reno, NV 89502

GEORGE CONDON
Partner, West Region

PRELIMINARY DESIGN DOCUMENTS FOR:

STONECREEK INDUSTRIAL PARK

SOUTH EAST CORNER OF
BAROQUE DRIVE & ZINFANDEL DRIVE
CITY OF RANCHO CORDOVA, CALIFORNIA

approved for the owner by :	
approved for the architect by :	
issue :	description :
A	INITIAL PLAN REVIEW SUBMITTAL
date :	03-09-2022

L1.1	L1.2
L1.4	L1.3

KEY MAP

TENANT'S DEVELOPMENT MANAGER:

drawn by :

checked by :


stamp



scale : AS NOTED

project number : 2214068.00



PLANTING PLAN A

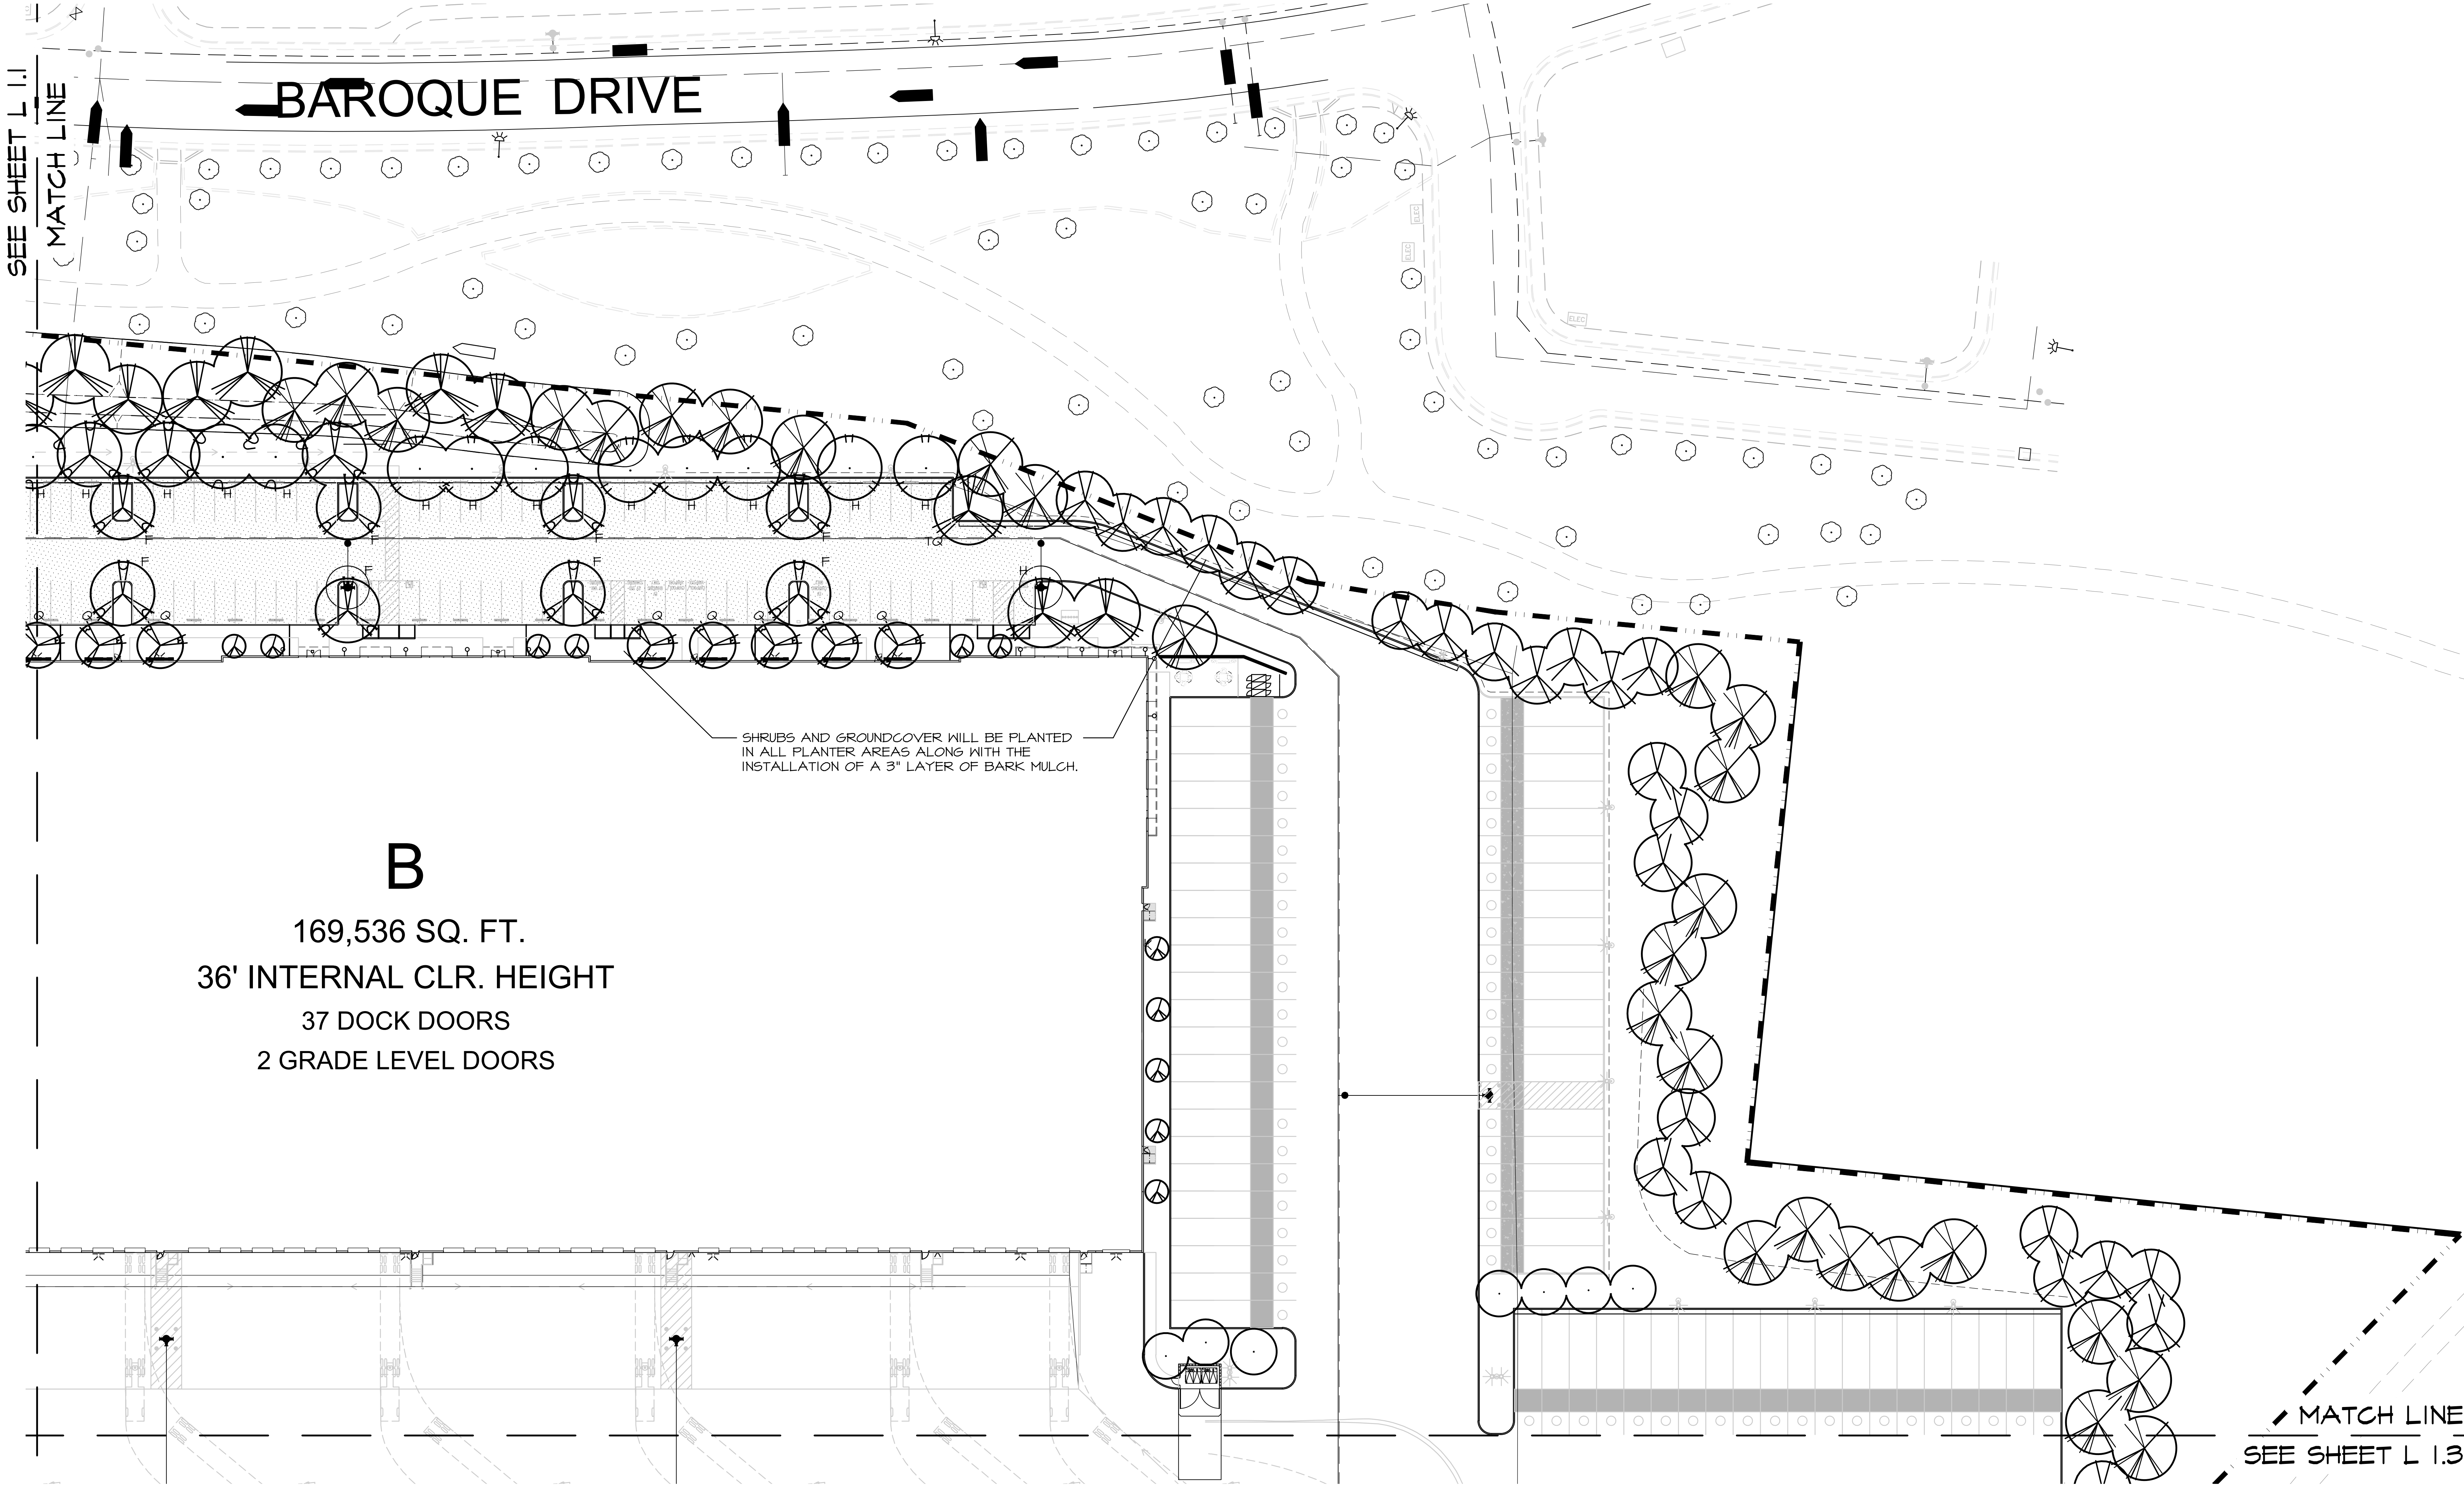

PLANT SCHEDULE

TREES	CODE	QTY	BOTANICAL / COMMON NAME	SIZE
	CED DEO	66	Cedrus deodara / Deodar Cedar	24" box
	CER FOR	48	Cercis canadensis 'Forest Pansy' / Forest Pansy Eastern Redbud	15 gal
	COR CHI	38	Cornus florida 'Cherokee Chief' / Cherokee Chief Dogwood	15 gal
	EUC NIC	72	Eucalyptus nicholii / Nichol's Willow-leaved Peppermint	24" box
	LAG NAT	32	Lagerstroemia indica x fauriei 'Natchez' / Natchez Crape Myrtle	24" box
	PLA COL	56	Platanus x acerifolia 'Columbia' / Columbia London Plane Tree	15 gal
	QUE RUB	11	Quercus rubra / Red Oak	15 gal

	QUE WIS	72	Quercus wislizenii / Interior Live Oak	24" box
	RHA MAJ	55	Raphiolepis x 'Montic' TM / Majestic Beauty Indian Hawthorn	15 gal
	ULM DRA	57	Ulmus parvifolia 'Drake' / Drake Lacebark Elm	15 gal
	ULM EME	77	Ulmus propinqua 'JFS-Bieberich' TM / Emerald Sunshine Elm	15 gal
	ZEL VIL	32	Zelkova serrata 'Village Green' / Village Green Sawleaf Zelkova	15 gal

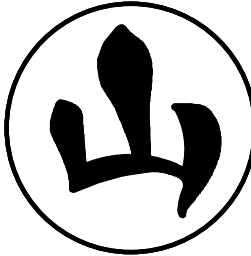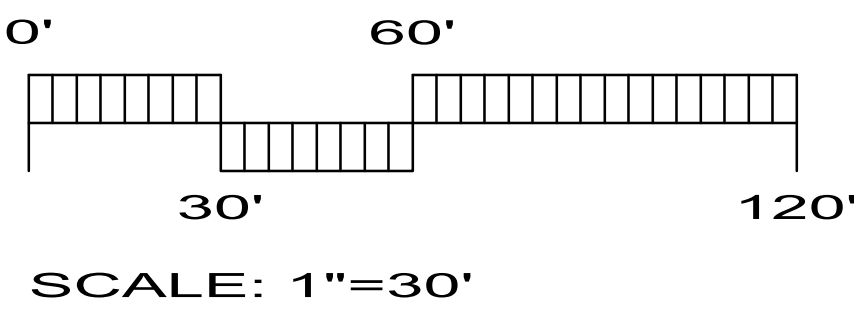

YAMASAKI
LANDSCAPE ARCHITECTURE
1223 HIGH STREET, AUBURN, CA 95603
(530) 885-0040
FAX (530) 885-0042

RMW

RMW
Architecture
Interiors

1718 Third Street
Suite 101
Sacramento
California 95811

Office
916 449-1400

rmw.com

OWNER / DEVELOPER:



500 Equity Avenue
Reno, NV 89502

GEORGE CONDON
Partner, West Region

PRELIMINARY DESIGN DOCUMENTS FOR:

**STONECREEK
INDUSTRIAL PARK**

SOUTH EAST CORNER OF
BAROQUE DRIVE & ZINFANDEL DRIVE
CITY OF RANCHO CORDOVA, CALIFORNIA

approved for the owner by :

approved for the architect by :

issue :	description :	date :
A	INITIAL PLAN REVIEW SUBMITTAL	03-09-2022

L1.1	L1.2
L1.4	L1.3

KEY MAP

TENANT'S DEVELOPMENT MANAGER:

drawn by : plot date :

checked by :

stamp




scale : AS NOTED

project number : 2214068.00

PLANTING PLAN B

sheet no. :

L1.2

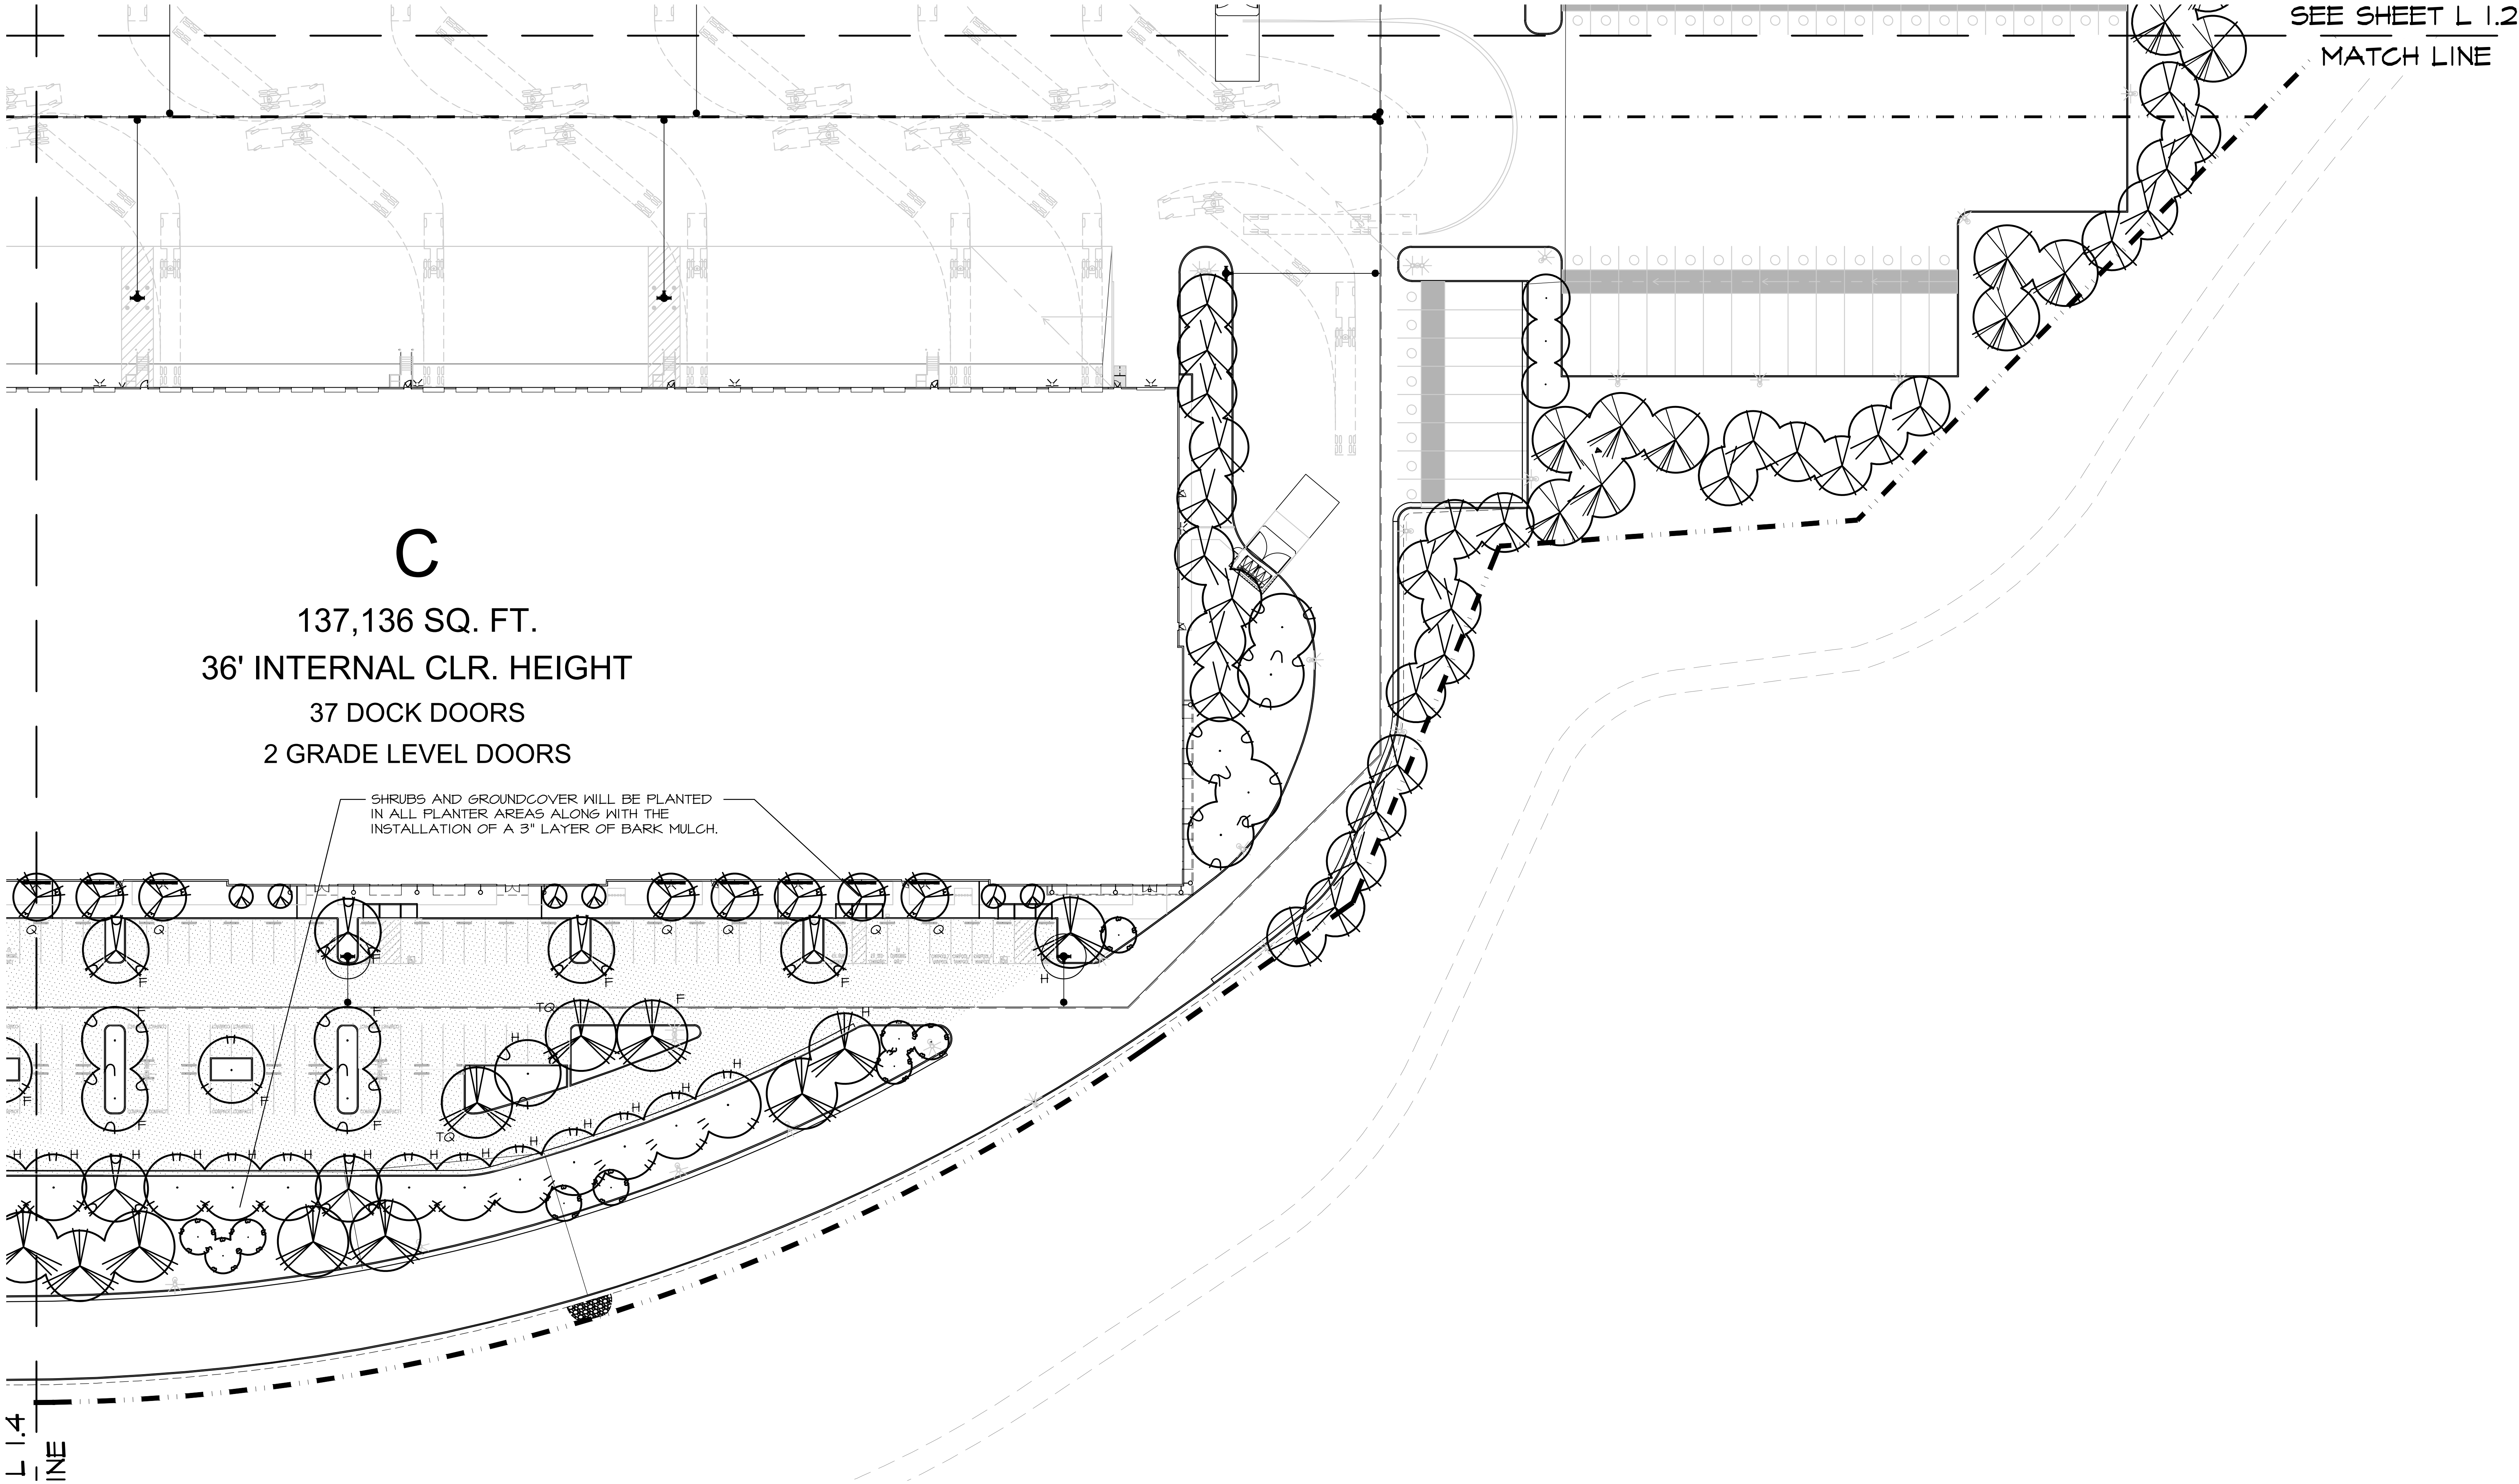

C

137,136 SQ. FT.

36' INTERNAL CLR. HEIGHT

37 DOCK DOORS


2 GRADE LEVEL DOORS

SHRUBS AND GROUND COVER WILL BE PLANTED
IN ALL PLANTER AREAS ALONG WITH THE
INSTALLATION OF A 3" LAYER OF BARK MULCH.


SEE SHEET L 1.4
MATCH LINE

PLANT SCHEDULE

TREES	CODE	QTY	BOTANICAL / COMMON NAME	SIZE
	CED DEO	66	Cedrus deodara / Deodar Cedar	24" box
	CER FOR	48	Cercis canadensis 'Forest Pansy' / Forest Pansy Eastern Redbud	15 gal
	COR CHI	38	Cornus florida 'Cherokee Chief' / Cherokee Chief Dogwood	15 gal
	EUC NIC	72	Eucalyptus nicholii / Nichol's Willow-leaved Peppermint	24" box
	LAG NAT	32	Lagerstroemia Indica x fauriei 'Natchez' / Natchez Grape Myrtle	24" box
	PLA COL	56	Platanus x acerifolia 'Columbia' / Columbia London Plane Tree	15 gal
	QUE RUB	11	Quercus rubra / Red Oak	15 gal

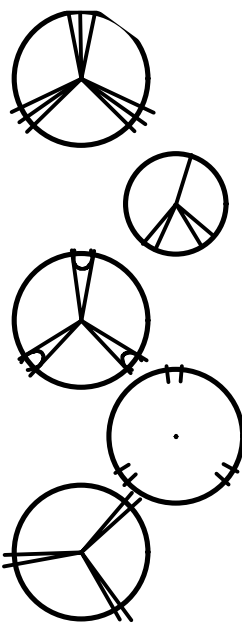

QUE WIS	72	Quercus wislizenii / Interior Live Oak	24" box
RHA MAJ	55	Rhaphiolepis x 'Montic' TM / Majestic Beauty Indian Hawthorn	15 gal
ULM DRA	57	Ulmus parvifolia 'Drake' / Drake Lacebark Elm	15 gal
ULM EME	77	Ulmus propinqua 'JF5-Bieberlich' TM / Emerald Sunshine Elm	15 gal
ZEL VIL	32	Zelkova serrata 'Village Green' / Village Green Sawleaf Zelkova	15 gal

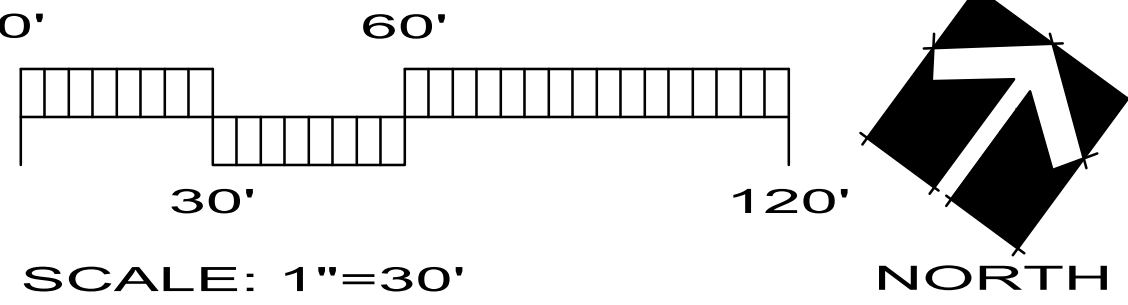

RMW

Architecture
Interiors

1718 Third Street
Suite 101
Sacramento
California 95811

Office
916 449-1400

rmw.com

OWNER / DEVELOPER:

DP

DERMODY
PROPERTIES

500 Equity Avenue
Reno, NV 89502

GEORGE CONDON
Partner, West Region

PRELIMINARY DESIGN DOCUMENTS FOR:

STONECREEK
INDUSTRIAL PARK

SOUTH EAST CORNER OF
BAROQUE DRIVE & ZINFANDEL DRIVE
CITY OF RANCHO CORDOVA, CALIFORNIA

approved for the owner by :	
approved for the architect by :	
issue :	description :
date :	
A	INITIAL PLAN REVIEW SUBMITTAL
	03-09-2022

L1.1

L1.2

L1.4

L1.3

KEY MAP

TENANT'S DEVELOPMENT MANAGER:

drawn by :

plot date :

checked by :

stamp

scale :

AS NOTED


project number :



2214068.00

PLANTING PLAN C


sheet no. : L1.3

SEE SHEET L 1.1
MATCH LINE

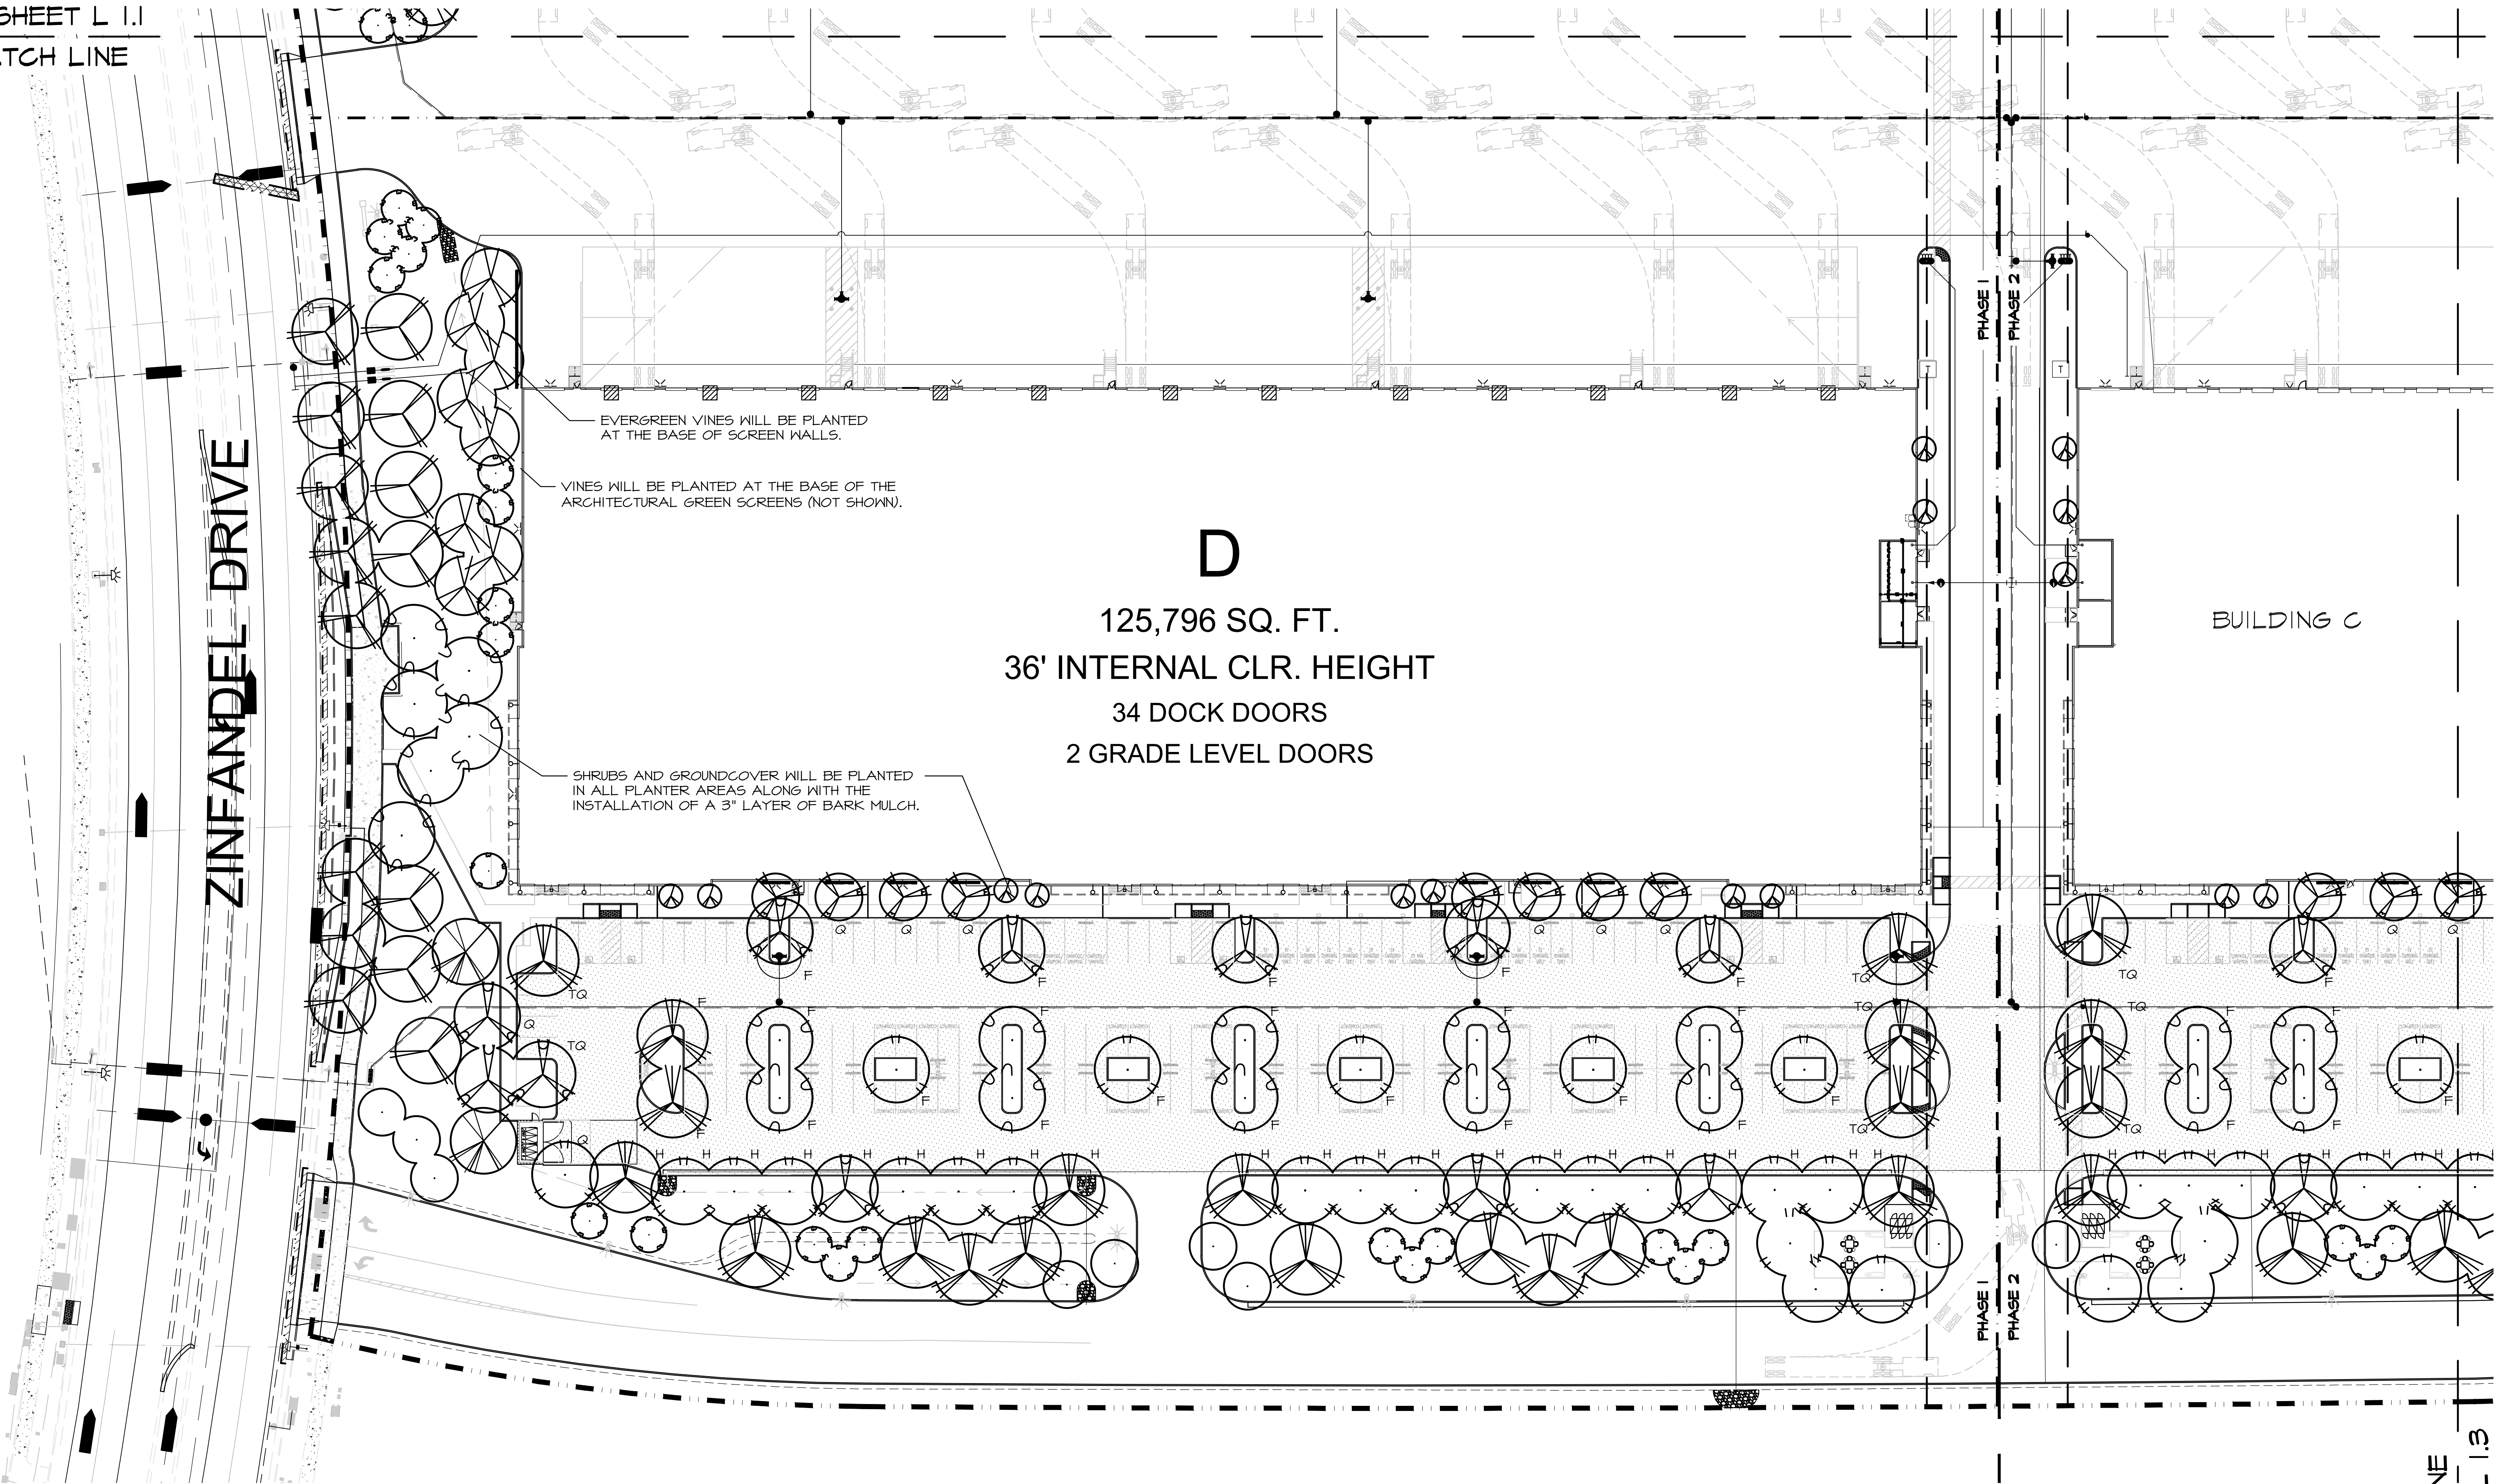

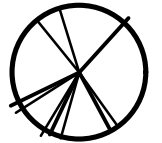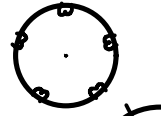PLANT SCHEDULE				
TREES	CODE	QTY	BOTANICAL / COMMON NAME	SIZE
	CED DEO	66	Cedrus deodara / Deodar Cedar	24" box
	CER FOR	48	Cercis canadensis 'Forest Pansy' / Forest Pansy Eastern Redbud	15 gal
	COR CHI	38	Cornus florida 'Cherokee Chief' / Cherokee Chief Dogwood	15 gal
	EUC NIC	72	Eucalyptus nicholii / Nichol's Willow-leaved Peppermint	24" box
	LAG NAT	32	Lagerstroemia Indica x fauriei 'Natchez' / Natchez Crape Myrtle	24" box
	PLA COL	56	Platanus x acerifolia 'Columbia' / Columbia London Plane Tree	15 gal
	QUE RUB	11	Quercus rubra / Red Oak	15 gal

	QUE WIS	72	Quercus wislizenii / Interior Live Oak	24" box
	RHA MAJ	55	Rhaphiolepis x 'Montic' TM / Majestic Beauty Indian Hawthorn	15 gal
	ULM DRA	57	Ulmus parvifolia 'Drake' / Drake Lacebark Elm	15 gal
	ULM EME	77	Ulmus propinqua 'JFS-Bieberich' TM / Emerald Sunshine Elm	15 gal
	ZEL VIL	32	Zelkova serrata 'Village Green' / Village Green Sawleaf Zelkova	15 gal

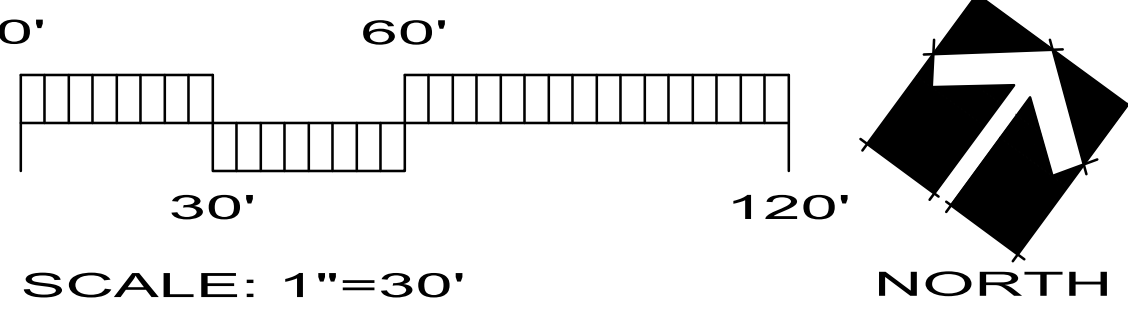


scale : AS NOTED
project number : 2214068.00

PLANTING PLAN D

sheet no. :

L1.4

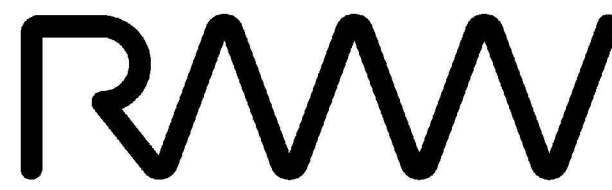

RMW
Architecture
Interiors

1718 Third Street
Suite 101
Sacramento
California 95811

Office
916 449-1400

rmw.com

OWNER / DEVELOPER:



500 Equity Avenue
Reno, NV 89502

GEORGE CONDON
Partner, West Region

PRELIMINARY DESIGN DOCUMENTS FOR:

STONECREEK
INDUSTRIAL PARK

SOUTH EAST CORNER OF
BAROQUE DRIVE & ZINFANDEL DRIVE
CITY OF RANCHO CORDOVA, CALIFORNIA

approved for the owner by :

approved for the architect by :

issue :	description :	date :
A	INITIAL PLAN REVIEW SUBMITTAL	03-09-2022

L1.1	L1.2
L1.4	L1.3

KEY MAP

TENANT'S DEVELOPMENT MANAGER:


drawn by : plot date :




checked by :

stamp



scale : AS NOTED
project number : 2214068.00

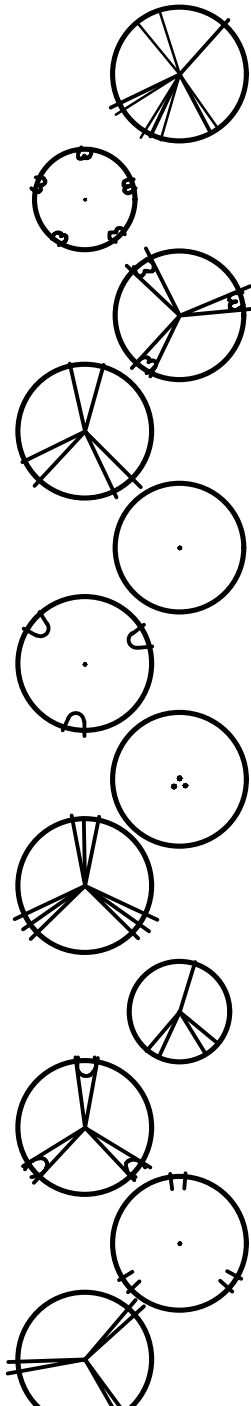PLANT SCHEDULE				
TREES	CODE	BOTANICAL / COMMON NAME	SIZE	WUGOLS H x W
	CED DEO	Cedrus deodara / Deodar Cedar	24" box	L 75'x30'
	GER FOR	Cercis canadensis 'Forest Pansy' / Forest Pansy Eastern Redbud	15 gal	L 20'x25'
	COR CHI	Cornus florida 'Cherokee Chief' / Cherokee Chief Dogwood	15 gal	L 20'x20'
	EUC NIC	Eucalyptus nicholii / Nichol's Willow-leaved Peppermint	24" box	L 20'x25'
	LAG NAT	Lagerstroemia indica x fauriei 'Natchez' / Natchez Grape Myrtle	24" box	L 30'x20'
	PLA COL	Platanus x acerifolia 'Columbia' / Columbia London Plane Tree	15 gal	L 75'x30'
	QUE RUB	Quercus rubra / Red Oak	15 gal	L 80'x30'
	QUE WIS	Quercus wislizenii / Interior Live Oak	24" box	L 80'x30'
	RHA MAJ	Raphiolepis x 'Montic' TM / Majestic Beauty Indian Hawthorn	15 gal	L 12'x10'
	ULM DRA	Ulmus parvifolia 'Drake' / Drake Lacebark Elm	15 gal	L 45'x30'
	ULM EME	Ulmus propinqua 'JF5-Bleberich' TM / Emerald Sunshine Elm	15 gal	M 35'x25'
	ZEL VIL	Zelkova serrata 'Village Green' / Village Green Sawleaf Zelkova	15 gal	L 50'x30'
	CODE	BOTANICAL / COMMON NAME	SIZE	WUGOLS
	GAL DNA	Callistemon viminalis 'Little John' / Dwarf Weeping Bottlebrush	5 gal	L
	CAM ETY	Camellia s. 'Shishi Gashira' / Shishi Gashira Camellia	5 gal	M
	CIS GRI	Cistus crispatus 'Warley Rose' / Rockrose	5 gal	L
	CIS PR2	Cistus salviifolius 'Prostratus' / Sageleaf Rockrose	5 gal	L
	CIS PUR	Cistus x purpureus / Orchid Rockrose	5 gal	L
	COL SUN	Coleonema pulchrum 'Sunset Gold' / Golden Breath Of Heaven	5 gal	L
	DIE VEG	Dietes vegeta / African Iris	1 gal	L
	ELA MAC	Elaeagnus pungens 'Maculata' / Eleagnus	5 gal	L
	GRE NOE	Grevillea x 'Noelliii' / Grevillea	5 gal	L
	LAU LIT	Laurus nobilis 'Little Ragu' / Emerald Wave Sweet Bay	5 gal	L
	MAH AQU	Mahonia aquifolium / Oregon Grape	5 gal	L
	MAH SOF	Mahonia eurybracteata 'Soft Caress' / Soft Caress Mahonia	5 gal	L
	NAN GUL	Nandina domestica 'Gulf Stream' TM / Heavenly Bamboo	5 gal	L
	PIT VAR	Pittosporum tobira 'Variegata' / Variegated Mock Orange	5 gal	L
	PRU COM	Prunus caroliniana 'Compacta' / Compact Carolina Laurel Cherry	5 gal	L
	RHA EVE	Rhamnus californica 'Eve Case' / California Coffeeberry	5 gal	L
	RHA BAL	Raphiolepis indica 'Ballerina' / Ballerina Indian Hawthorn	1 gal	M
	RHA DNA	Raphiolepis umbellata 'Minor' / Dwarf Yedda Hawthorn Standard	5 gal	L
	ROS COL	Rosmarinus o. 'Collingwood Ingram' / Collingwood Ingram Rosemary	5 gal	L
	VIB DAV	Viburnum davidii / David Viburnum	5 gal	L
	XYL CON	Xylosma congestum / Shiny Xylosma	5 gal	M
	CODE	BOTANICAL / COMMON NAME	SIZE	WUGOLS
	MUH RIG	Muhlenbergia rigens / Deer Grass	1 gal	L
	PEN ORI	Pennisetum orientale / Oriental Fountain Grass	1 gal	L
	CODE	BOTANICAL / COMMON NAME	SIZE	WUGOLS
	GEL CAR	Gelsemium sempervirens / Carolina Jessamine - Espalier	5 gal	L
	MAC UNG	Macfadyena unguis-cati / Cat's Claw Creeper	5 gal	L

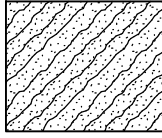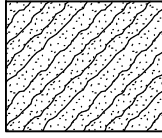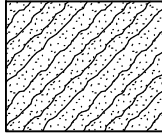POTENTIAL GROUND COVERS	CODE	BOTANICAL / COMMON NAME	SIZE	SPACING	WUGOLS
	ACA LOW	Acacia redolens 'Low Boy' / Low Boy Bank Catclaw	1 gal	72" o.c.	L
	ARG ECP	Arctostaphylos x 'Emerald Carpet' / Emerald Carpet Manzanita	1 gal	48" o.c.	L
	CIS PRO	Cistus salviifolius 'Prostratus' / Sageleaf Rockrose	1 gal	60" o.c.	L
	COT LOW	Cotoneaster dammeri 'Lowfast' / Lowfast Bearberry Cotoneaster	1 gal	60" o.c.	L
	MUH CAP	Muhlenbergia capillaris 'Regal Mist' TM / Muhly	1 gal	48" o.c.	L
	SAL BEE	Salvia x 'Bee's Bliss' / Bee's Bliss Sage	1 gal	48" o.c.	L
	TRA JAS	Trachelospermum jasminoides / Star Jasmine	1 gal	36" o.c.	M
	VIN CO2	Vinca minor / Common Periwinkle	1 gal	24" o.c.	M
HYDROSEED	CODE	BOTANICAL / COMMON NAME	SIZE	SPACING	
	HYD-SEE	Non Irrigated Hydroseed / Grass Wildflower Blend	Hydroseed		

PLANTING STATEMENT

The landscape plant palette consists of low water use shrubs, ground covers, trees, and ornamental grasses that are considered low maintenance and hardy. Choice of plants is guided by considerations of solar exposure and climate conditions of the site. Plant selection aims for longevity by selecting plants that are long lived varieties of trees, shrubs, ground covers, and grasses.

Plant design varies in form, texture and color. Informal planting patterns are preferred over uniform symmetrical planting patterns. Use of flowering trees and colorful plantings have been located at pedestrian and driveway entries. Planting design takes ease of maintenance into consideration by minimizing some of the following: plant material that may attract or harbor pests/disease; trees that drop extreme amounts of litter (e.g. Liquidambar, fruit trees, etc.); plant material with a mature size larger than the space provided for growth; perennial plants that die back in winter months.

All planted areas shall be properly amended, compacted and finish graded prior to planting. A pre-emergent herbicide will be installed in all shrub and groundcover planting areas to control weeds. All landscape areas will be top dressed with a 3-inch depth of shredded bark mulch (no shredded Redwood).

Shrubs and ground covers will be no less than #1 size. 25% of the trees must be planted from 24" box containers with the balance of the trees to be minimum #15 containers. 30% of the trees must be evergreen. Plant materials shall be spaced to provide substantial cover, but also to allow adequate room to mature into their natural form and ultimate size without required pruning.

Root barriers are required for all trees planted within 10'-0" of paving or hardscape.

IRRIGATION STATEMENT

The Irrigation system will be serviced by a new point of connection. The Irrigation design will consist of low volume point source drip Irrigation. Proposed trees shall utilize bubbler Irrigation to encourage deep root watering. The overall Irrigation system will be designed with a smart Irrigation controller. A weather sensor will be used to automatically adjust duration of application in accordance with recent weather conditions based on evapotranspiration. Maximum water allowance will be determined by State code. To also be consistent with the planting design, the Irrigation design will create separate Irrigation stations by hydrozone, locating plants of different water and solar needs into groups.


PARKING LOT SHADE CALCULATIONS

TREE SYMBOL	100%	75%	50%	25%
COR CHI				41 (79) = 3,239
LAG NAT		1 (236) = 236	5 (157) = 785	
PLA COL	28 (962) = 26,936		11 (481) = 5,291	
QUE WIS	11 (962) = 10,582	12 (722) = 8,664	9 (481) = 4,329	1 (240) = 240
ULM DRA	25 (962) = 24,050	3 (722) = 2,166	23 (481) = 11,063	1 (240) = 240
ULM EME	12 (962) = 11,544		54 (481) = 25,974	1 (240) = 240
PARKING LOT AREA	229,184 s.f.			
SHADE REQUIRED (50%)	114,542 s.f.			
TOTAL SHADE	135,579 s.f.			
PERCENT SHADE	59%			

TREE REQUIREMENTS

25% OF ALL PROPOSED TREES ARE REQUIRED TO BE 24" BOX CONTAINERS
30% OF ALL TREES ARE REQUIRED TO BE EVERGREEN

TOTAL NUMBER OF TREES	616
24" BOX REQUIREMENT - 25%	156
TOTAL 24" BOX TREES - 34%	242
EVERGREEN TREES REQ. - 30%	187
TOTAL EVERGREEN TREES - 45%	265

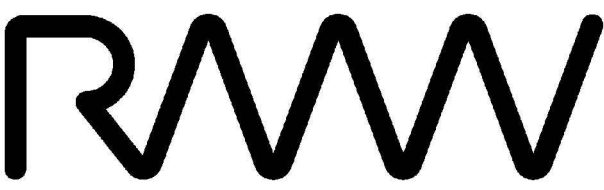

RMW
Architecture
Interiors

1718 Third Street
Suite 101
Sacramento
California 95811

Office
916 449-1400

rmw.com

OWNER / DEVELOPER:



500 Equity Avenue
Reno, NV 89502

GEORGE CONDON
Partner, West Region

PRELIMINARY DESIGN DOCUMENTS FOR:

STONECREEK
INDUSTRIAL PARK

SOUTH EAST CORNER OF
BAROQUE DRIVE & ZINFANDEL DRIVE
CITY OF RANCHO CORDOVA, CALIFORNIA

approved for the owner by :

approved for the architect by :

issue :	description :	date :
A	INITIAL PLAN REVIEW SUBMITTAL	03-09-2022

L1.1

L1.2

L1.4

L1.3

KEY MAP

TENANT'S DEVELOPMENT MANAGER:

drawn by :

plot date :

checked by :

stamp





scale : AS NOTED

project number : 2214068.00

PLANT SCHEDULE
AND NOTES

sheet no. :

L1.5

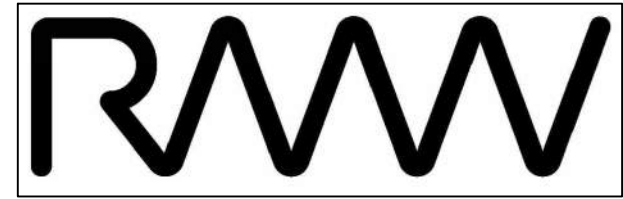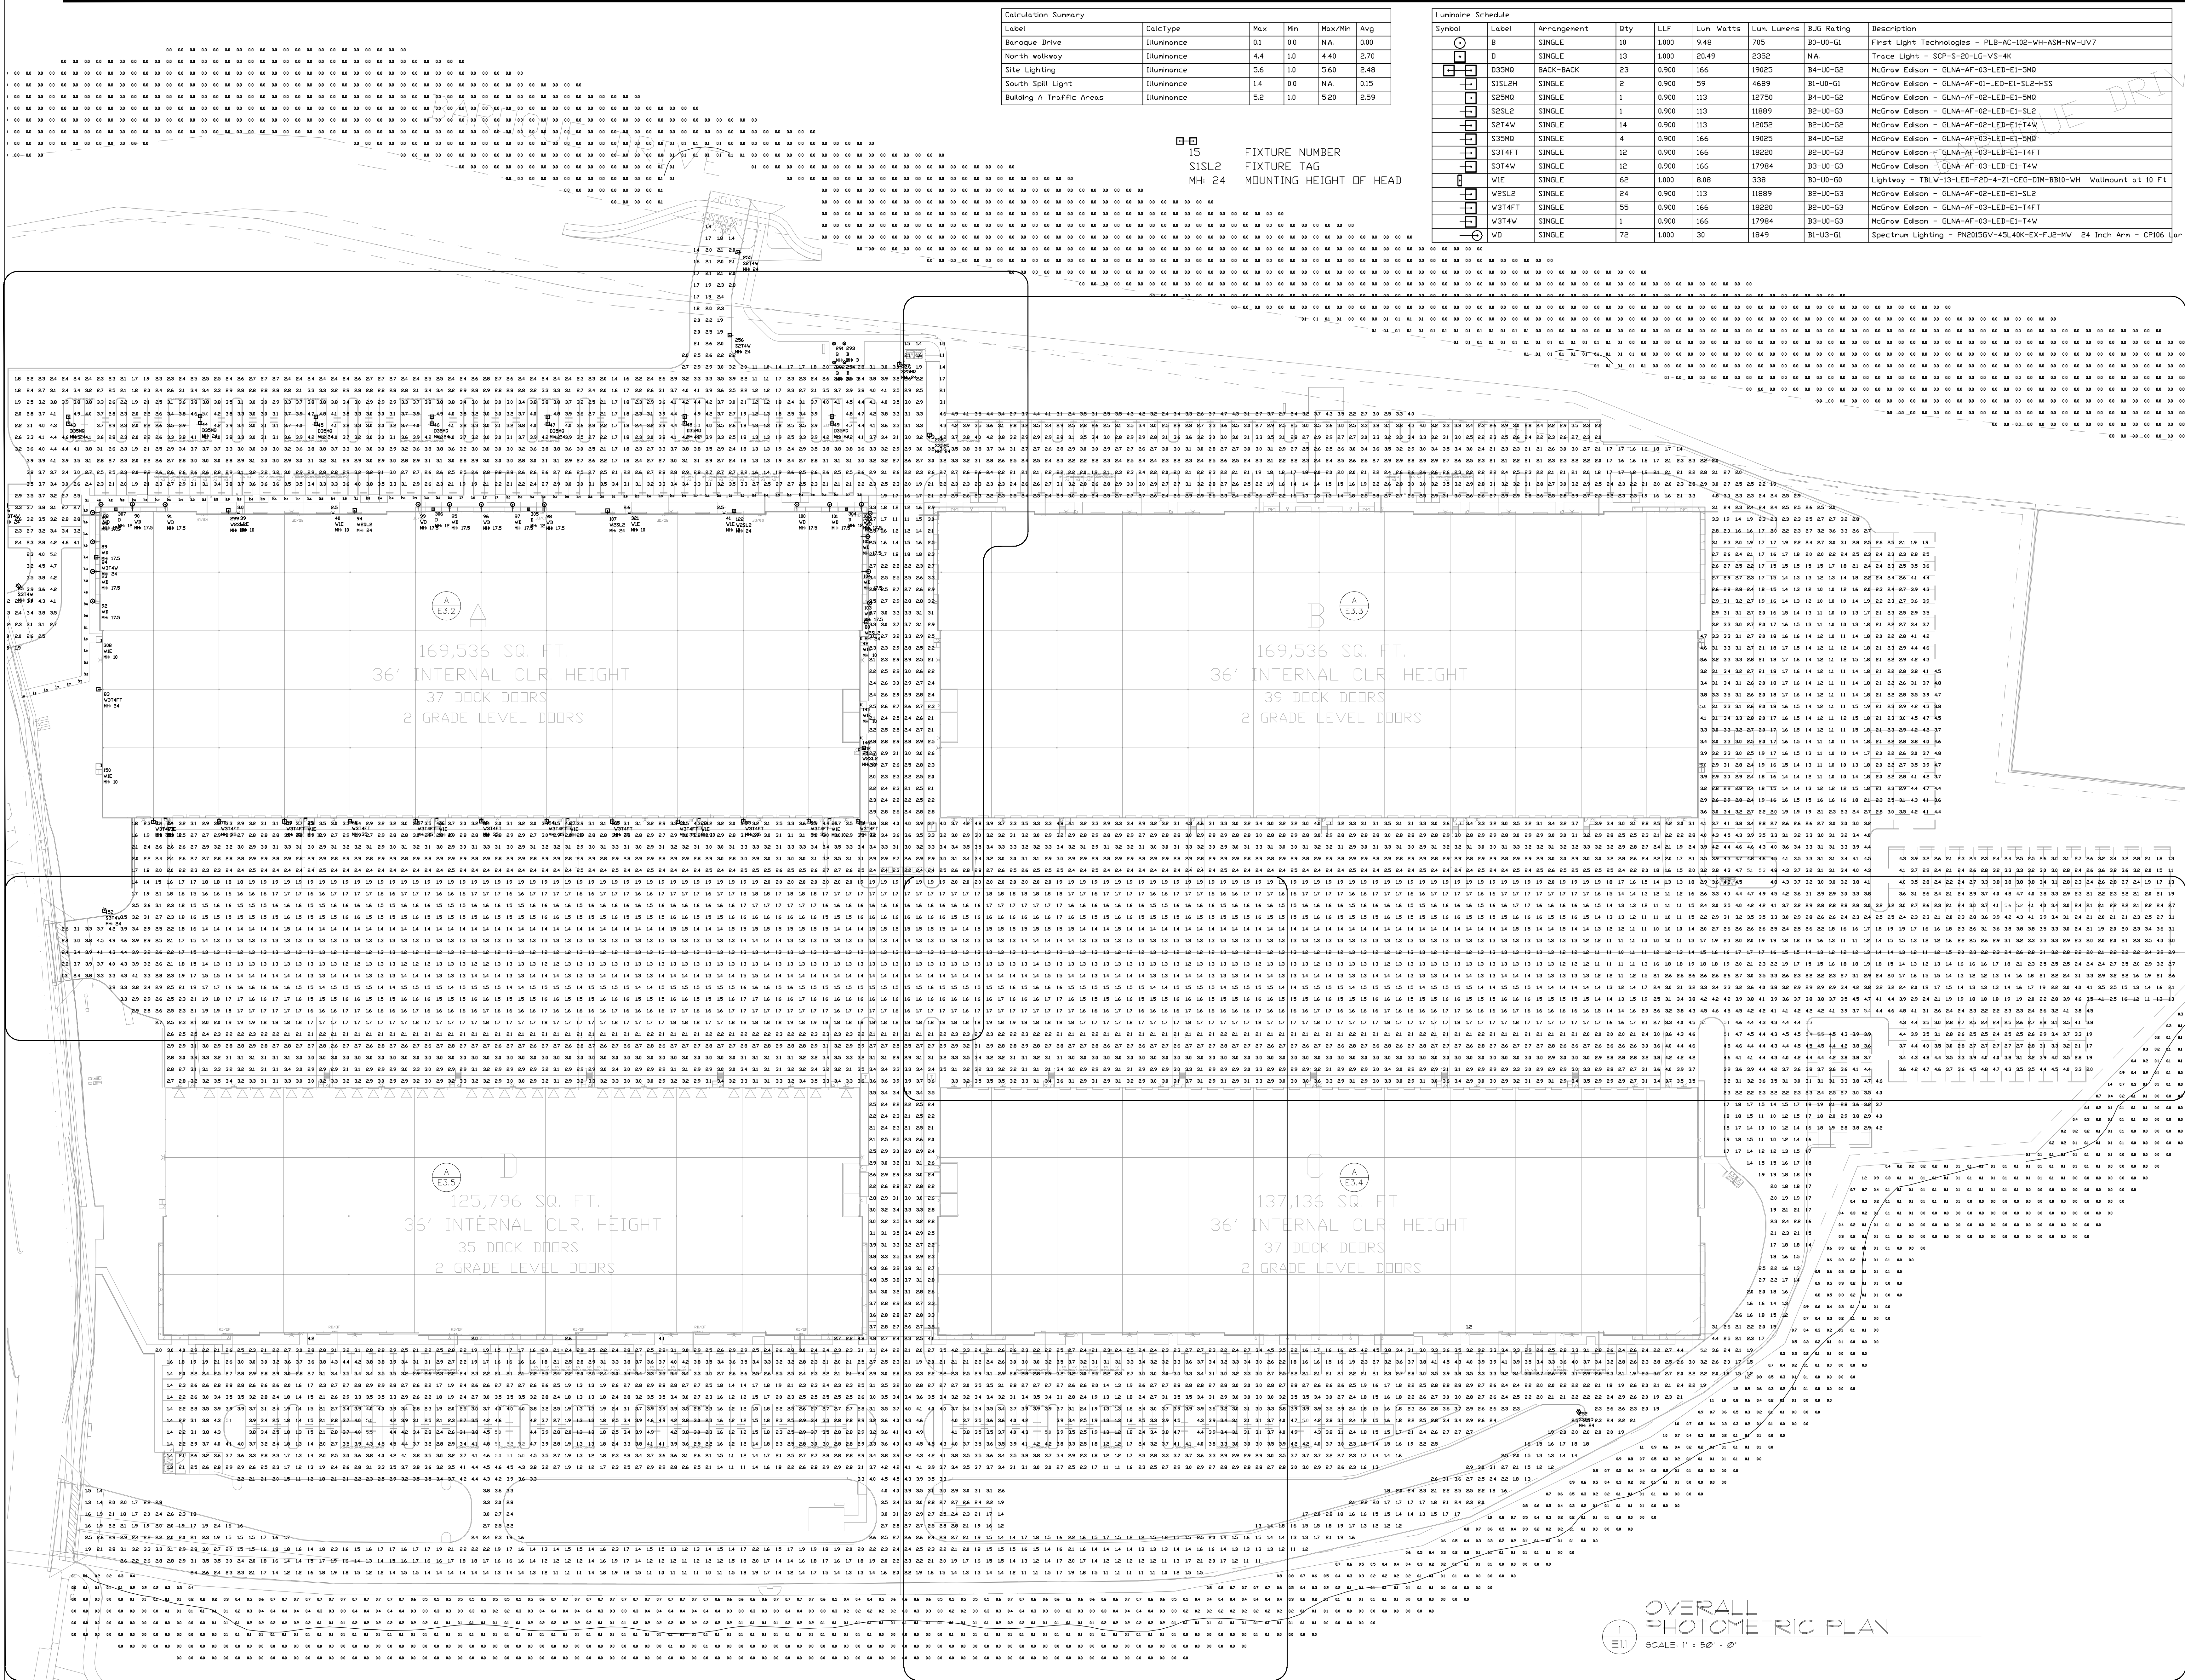

RMW
Architecture
Interiors

1718 Third Street
Suite 101
Sacramento
California 95811

Office
916 449-1400

rmw.com

OWNER / DEVELOPER:



500 Equity Avenue
Reno, NV 89502

GEORGE CONDON
Partner, West Region

PRELIMINARY DESIGN DOCUMENTS FOR:

STONECREEK INDUSTRIAL PARK

SOUTH EAST CORNER OF
BAROQUE DRIVE & ZINFANDEL DRIVE
CITY OF RANCHO CORDOVA, CALIFORNIA

approved for the owner by:

approved for the architect by:

Issue : description :
A

date :
03-09-2022

TENANT'S DEVELOPMENT MANAGER:

drawn by : WVN plot date : XX-XX-XXXX

checked by : WVN

stamp



scale : AS NOTED


project number : 22011


OVERALL PHOTOMETRIC PLAN

sheet no. :

E.1.1



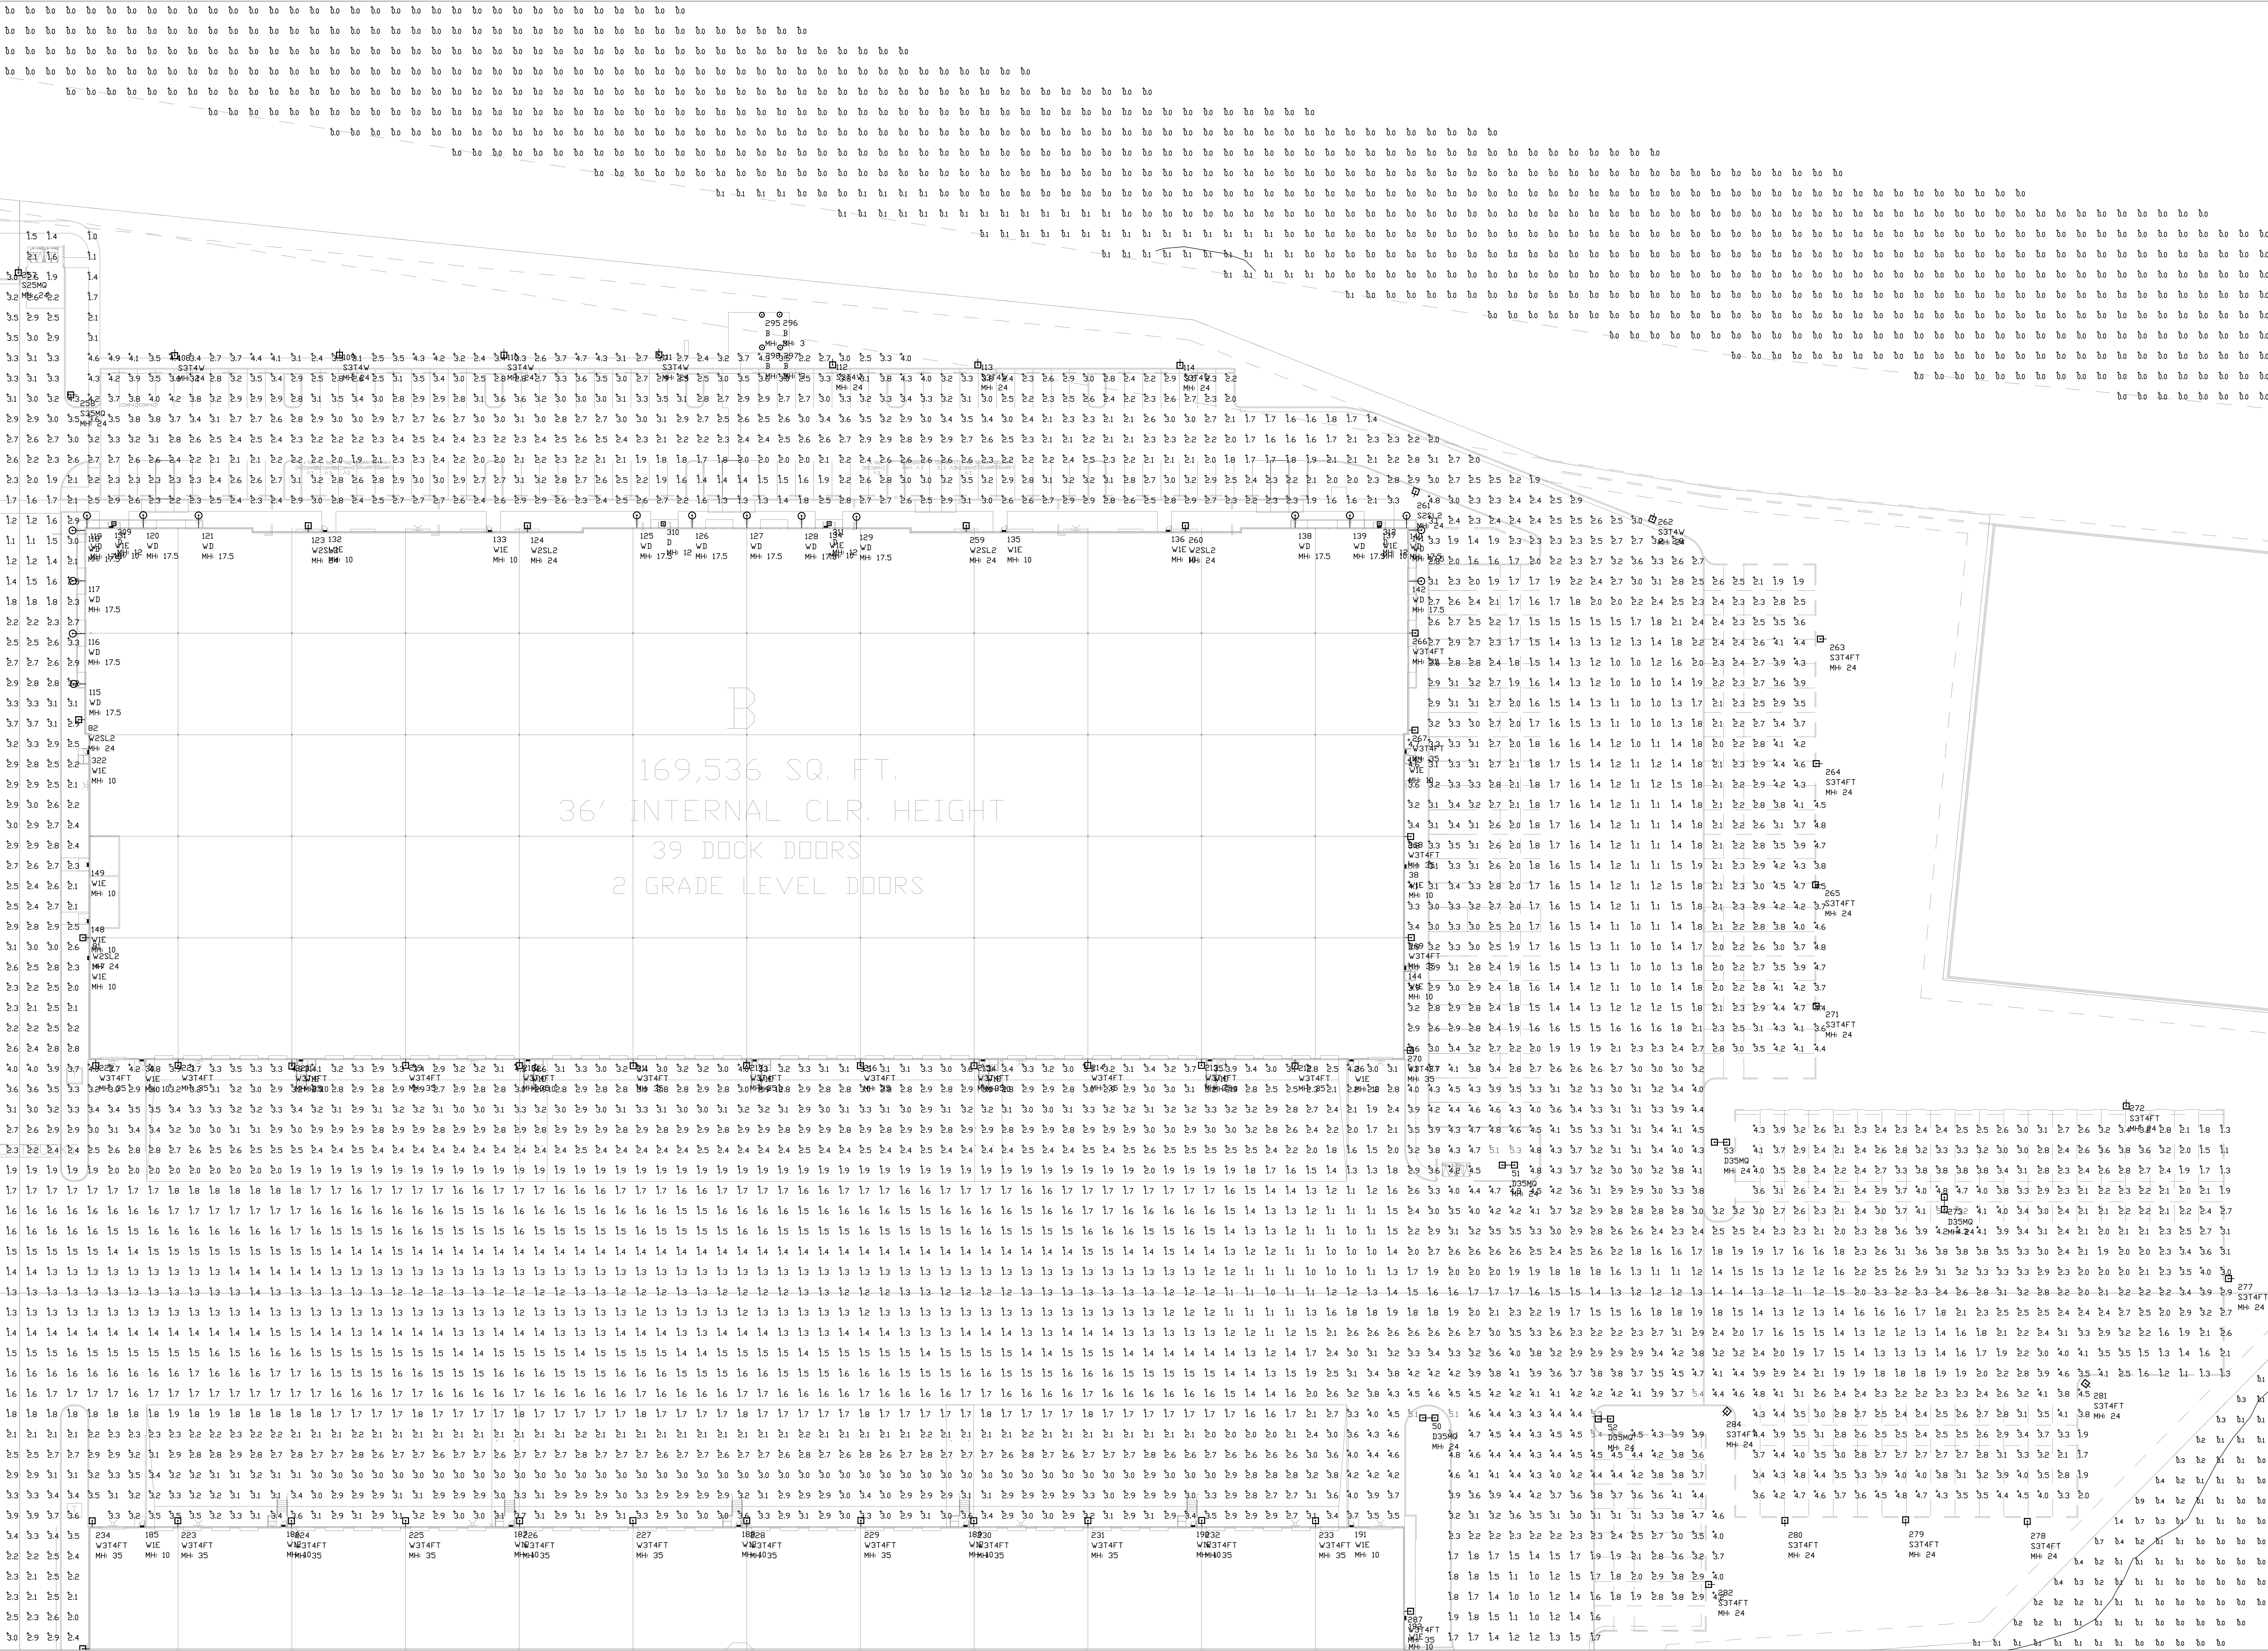

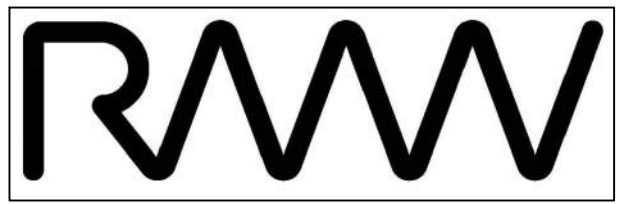

RMW
Architecture
Interiors

1718 Third Street
Suite 101
Sacramento
California 95811

Office
916 449-1400

rmw.com

OWNER / DEVELOPER:



**DERMODY
PROPERTIES**

500 Equity Avenue
Reno, NV 89502

GEORGE CONDON
Partner, West Region

PRELIMINARY DESIGN DOCUMENTS FOR:

STONECREEK INDUSTRIAL PARK

SOUTH EAST CORNER OF
BAROQUE DRIVE & ZINFANDEL DRIVE
CITY OF RANCHO CORDOVA, CALIFORNIA

approved for the owner by :

approved for the architect by :

Issue : description : date :


A 03-09-2022

TENANT'S DEVELOPMENT MANAGER:

drawn by : WVN plot date : XX-XX-XXXX

checked by : WVN

stamp


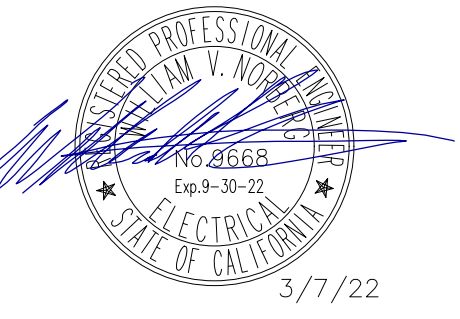


scale : AS NOTED

project number : 22011

BUILDING B PHOTOMETRIC PLAN

sheet no. : **E1.3**

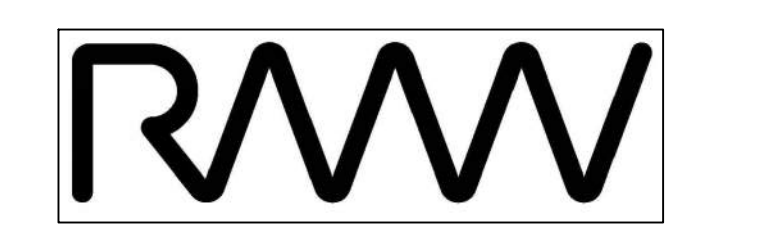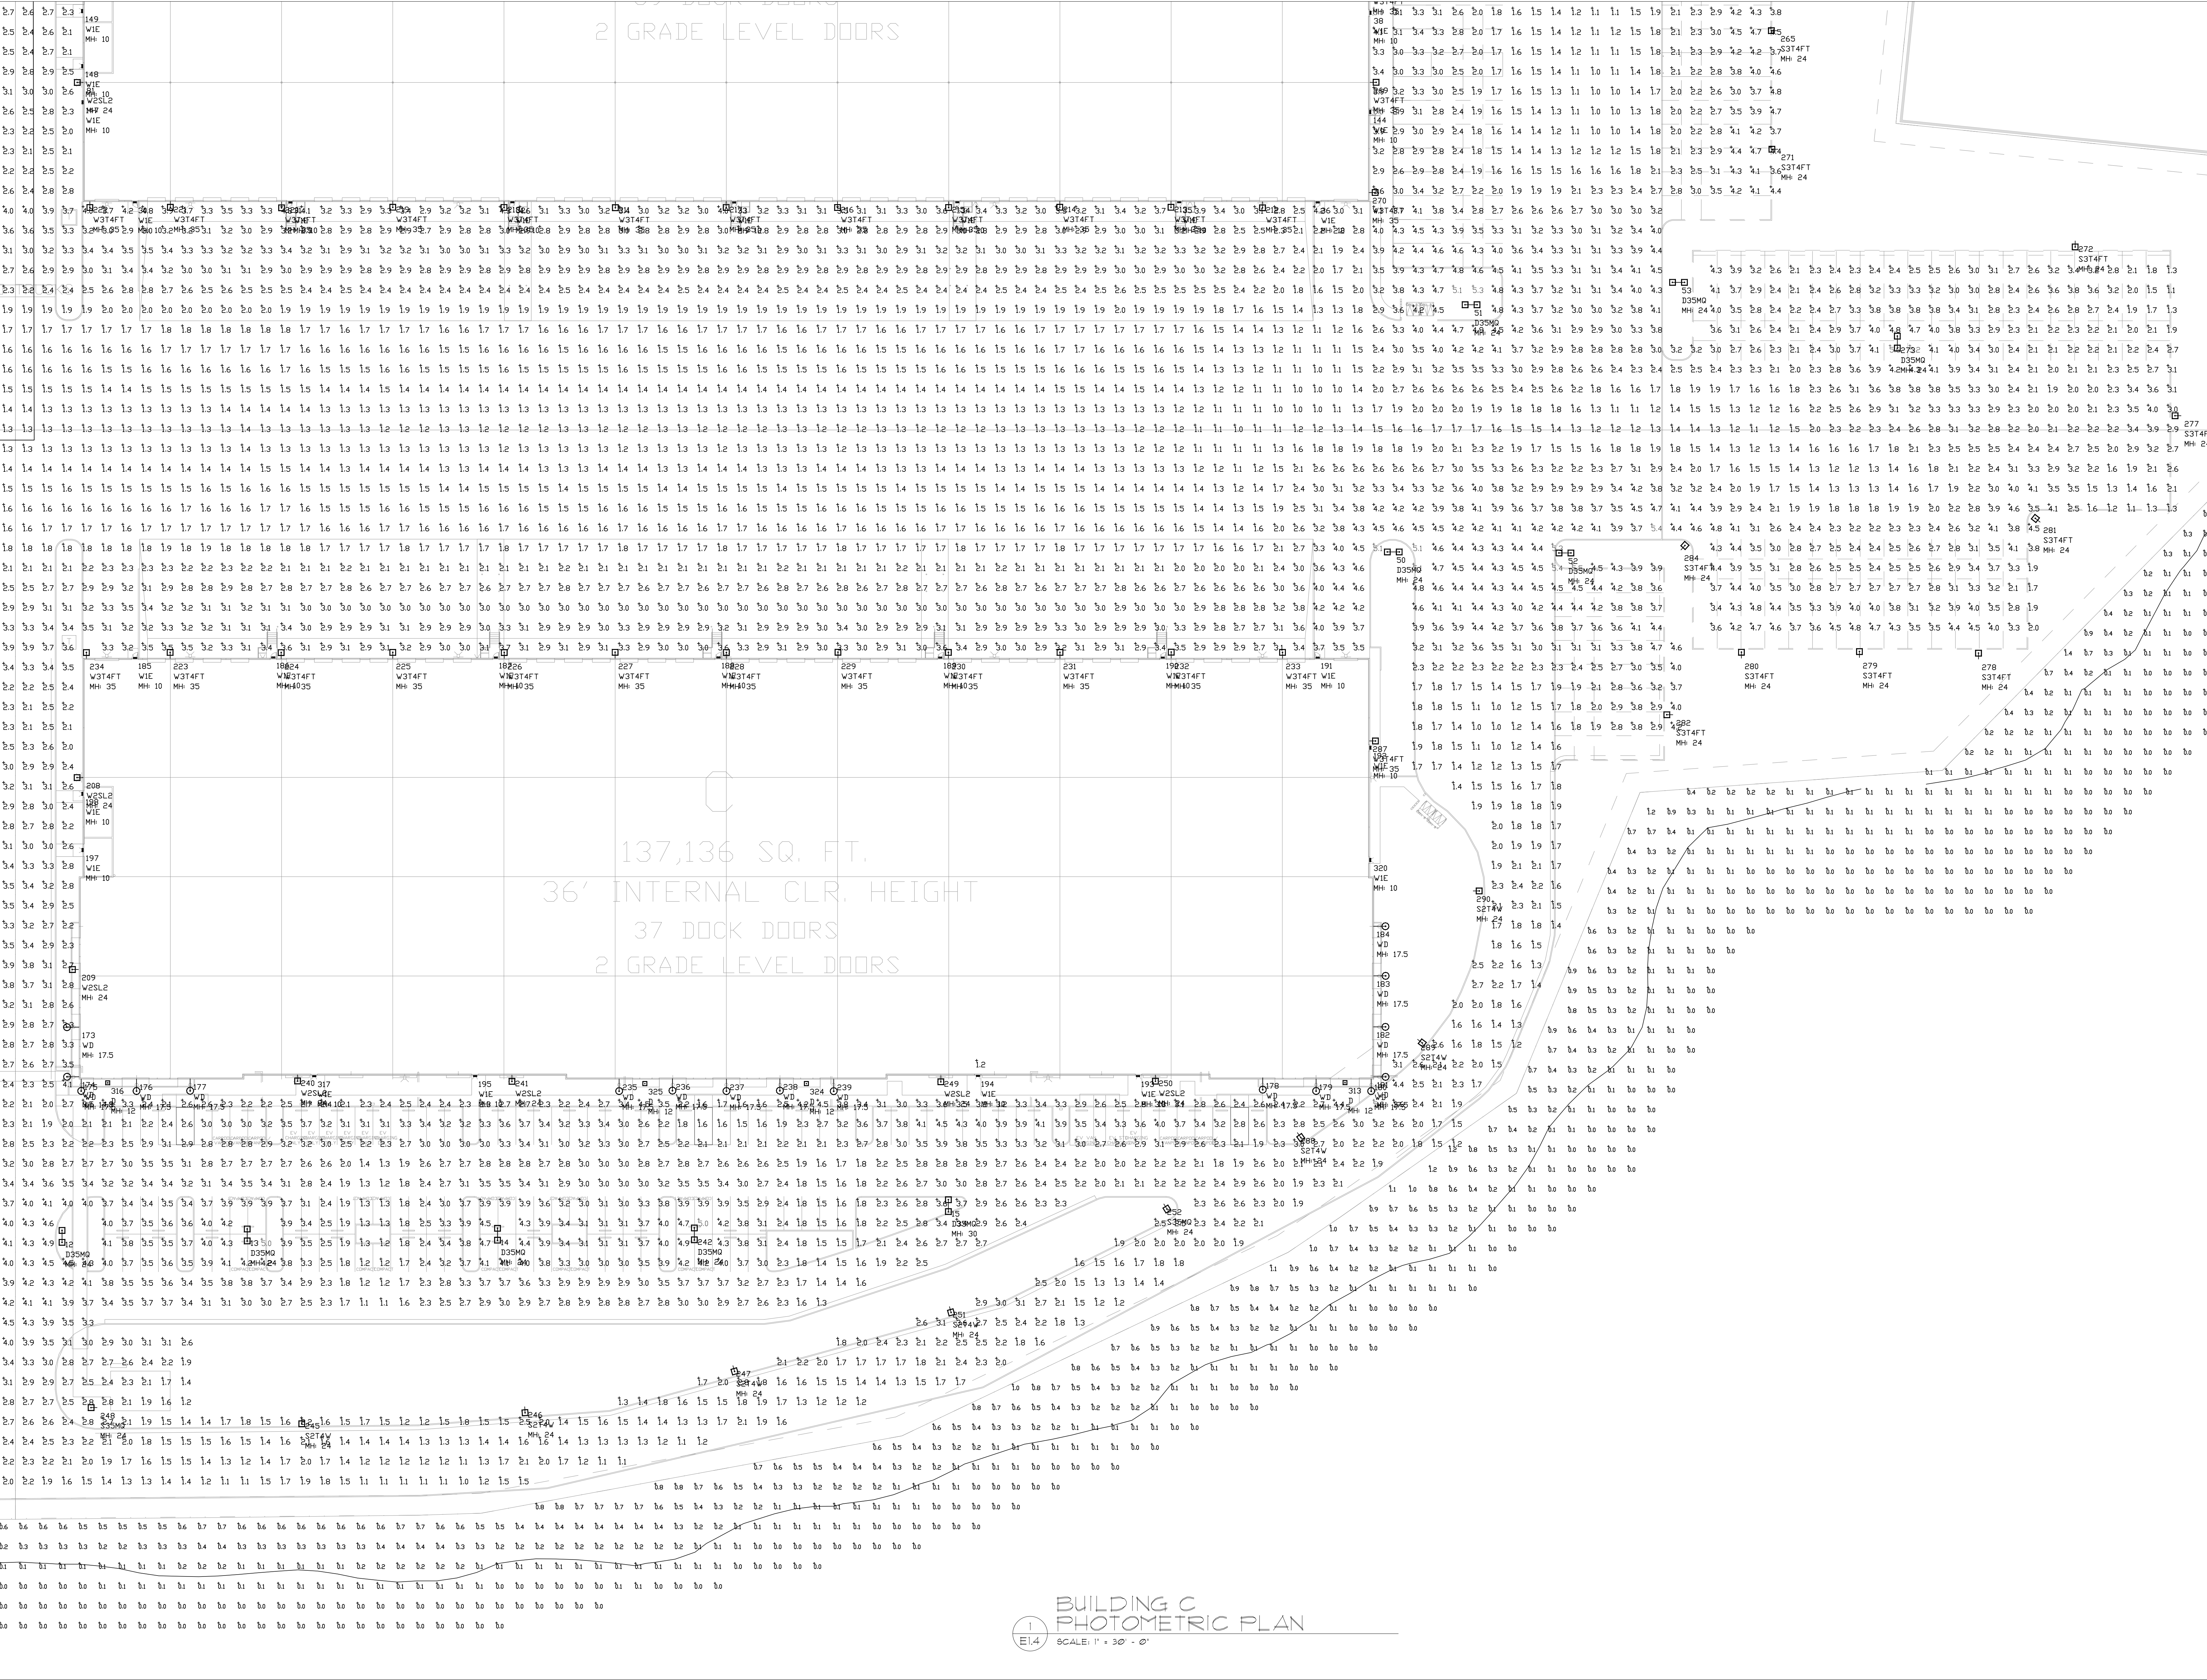

RMW
Architecture
Interiors

1718 Third Street
Suite 101
Sacramento
California 95811

Office
916 449-1400

rmw.com



500 Equity Avenue
Reno, NV 89502

GEORGE CONDON
Partner, West Region

PRELIMINARY DESIGN DOCUMENTS FOR:

STONECREEK INDUSTRIAL PARK

SOUTH EAST CORNER OF
BAROQUE DRIVE & ZINFANDEL DRIVE
CITY OF RANCHO CORDOVA, CALIFORNIA

approved for the owner by :

approved for the architect by :

Issue : description : date :
A 03-09-2022

TENANT'S DEVELOPMENT MANAGER:

drawn by : WVN plot date : XX-XX-XXXX

checked by : WVN

stamp



scale : AS NOTED
project number : 22011

BUILDING C PHOTOMETRIC PLAN

sheet no. :

E1.4



E1.5

ORDERING INFORMATION

Example: SCP-20-VS-4K-60W-60H-60

Series	Wattage	Optics	Input Voltage	CCT	Finish	Options
SCP-20	20 ~ 28 Watts	Opt 1 = C-Beam	50 ~ 120-277V	4K ~ 10000K	White 1 White	BB* Battery Backup
SCP-30	30 ~ 36 Watts	Opt 1 = Low-Beam			CC* Custom Color	
	20* ~ 27 Watts	Opt 2 = Performance				

Notes	Accessories** (Field Installed)
1. Non-acknowled. Item, longer lead times apply, consult factory for details	MIC-TR150, White 150' Transition Pole, White Finish
2. Apple logo is a trademark of Apple Inc., registered in the U.S. and other countries.	MIC-TR150, 2-1/2" Transition Pole, White Finish

* 120V and 277V applications, 5-10' dimming not available, not ETL Listed, available on SCP-20-VS-4K-60W model only

** Order as separate line item

PERFORMANCE DATA

MODEL	STOCK/MT*	WATTAGE (W)	CCT	LUMENS	EFFICACY	CRI	DLC
SCP-20-VS-4K-60W	STOCK	20	4000K	2352	115	72	DLC
SCP-20-VS-4K-60W	MT0	20	4000K	2543	124	72	DLC PREMIUM
SCP-20-VS-4K-60W	STOCK	20	4000K	2670	130	72	DLC PREMIUM
SCP-20-VS-4K-60W	MT0	20	5000K	2350	114	75	DLC
SCP-20-VS-4K-60W	MT0	20	5000K	2533	123	72	DLC PREMIUM
SCP-20-VS-4K-60W	MT0	20	5000K	2670	129	72	DLC PREMIUM
SCP-20-VS-4K-60W	STOCK	36	4000K	4227	117	72	DLC PREMIUM
SCP-36-VS-4K-60W	MT0	36	4000K	4552	128	72	DLC PREMIUM
SCP-36-VS-4K-60W	STOCK	36	4000K	4815	133	72	DLC PREMIUM
SCP-36-VS-4K-60W	MT0	36	5000K	4262	118	75	DLC
SCP-36-VS-4K-60W	MT0	36	5000K	4601	128	75	DLC PREMIUM
SCP-36-VS-4K-60W	MT0	36	5000K	4839	133	75	DLC PREMIUM
SCP-50-VS-4K-60W	MT0	50	4000K	6702	114	72	DLC
SCP-50-VS-4K-60W	MT0	50	4000K	6308	125	72	DLC PREMIUM
SCP-50-VS-4K-60W	MT0	50	4000K	6686	131	72	DLC PREMIUM
SCP-50-VS-4K-60W	MT0	50	5000K	5590	112	72	DLC
SCP-50-VS-4K-60W	MT0	50	5000K	6168	123	72	DLC PREMIUM
SCP-50-VS-4K-60W	MT0	50	5000K	6472	130	72	DLC PREMIUM
SCP-67-VS-4K-60W	MT0	67	4000K	7829	117	72	DLC PREMIUM
SCP-67-VS-4K-60W	MT0	67	4000K	6496	126	72	DLC PREMIUM
SCP-67-VS-4K-60W	MT0	67	4000K	6940	133	72	DLC PREMIUM
SCP-67-VS-4K-60W	MT0	67	5000K	7887	118	72	DLC PREMIUM
SCP-67-VS-4K-60W	MT0	67	5000K	8589	128	71	DLC PREMIUM
SCP-67-VS-4K-60W	MT0	67	5000K	9016	134	72	DLC PREMIUM

*MT0 = Made to order (subject to change, consult factory for lead times)

Specifications are subject to change without notice.
 Installation must be performed in accordance with
 current UL listing and applicable regulatory requirements.
 10/2022 Rev 5

Page 2 of 3

BARRON
 LIGHTING
 800.352.7661 | www.barronlighting.com

TBLW

Construction:

- Steel housing and chassis
- Bottom lens is clear tempered glass
- **Lamps:**
- Lamps **INCLUDED**

Notes:

- Integral mounting plate
- Electronic HID increases fixture depth 1/2"
- Magnetic HID ballast increases fixture depth 1 1/2"
- Pulse start magnetic ballast and lamp with (MH)
- All aluminum construction (painted finish only)
- Photocell - (21) specify voltage 120v or 277v
- Battery backup available in 13" only increases fixture depth by 3/4"
- UL and CUL listed on all four sides / increases fixture depth by 1/2"
- UL and CUL listed **WET** location


Type:

Job Name:


ORDERING INFORMATION

Example: TBLW-13-U-2T32-3-23-CEG-BB-01-06

Model	Case	Voltage	Lamping	Finish	Diffuser	Options
TBLW-9		Height - 9"	1013 (1) 13W	2270K	CEG Clear Tempered Glass	21 Photocell - Specify voltage
		Width - 5 3/4"	1018 (1) 18W	3350K		01 - 120v
		Depth - 5 1/2"	1026 (1) 26w	4100K		02 - 277v
			1028 (1) 28w			39 Knockouts located 4 sides
TBLW-11			1026 (1) 26w			
			1028 (1) 28w			
			1026 (1) 26w			
			1028 (1) 28w			
TBLW-13	7 Round top (Mag)		1026 (1) 26w			
			1028 (1) 28w			
			1026 (1) 26w			
			1028 (1) 28w			
			1026 (1) 26w			
			1028 (1) 28w			
			1026 (1) 26w			
			1028 (1) 28w			
TBLW-13	7 Round top (Mag)		1026 (1) 26w			
			1028 (1) 28w			
			1026 (1) 26w			
			1028 (1) 28w			
			1026 (1) 26w			
			1028 (1) 28w			
			1026 (1) 26w			
			1028 (1) 28w			
TBLW-13	7 Round top (Mag)		1026 (1) 26w			
			1028 (1) 28w			
			1026 (1) 26w			
			1028 (1) 28w			
			1026 (1) 26w			
			1028 (1) 28w			
			1026 (1) 26w			
			1028 (1) 28w			
TBLW-13	7 Round top (Mag)		1026 (1) 26w			
			1028 (1) 28w			
			1026 (1) 26w			
			1028 (1) 28w			
			1026 (1) 26w			
			1028 (1) 28w			
			1026 (1) 26w			
			1028 (1) 28w			
TBLW-13	7 Round top (Mag)		1026 (1) 26w			
			1028 (1) 28w			
			1026 (1) 26w			
			1028 (1) 28w			
			1026 (1) 26w			
			1028 (1) 28w			
			1026 (1) 26w			
			1028 (1) 28w			
TBLW-13	7 Round top					

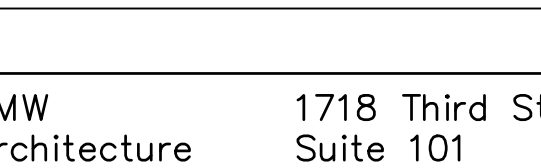	
RMW Architecture Interiors	1718 Third Street Suite 101 Sacramento California 95811
Office 916 449-1400	
rmw.com	
OWNER / DEVELOPER:	
	DERMODY PROPERTIES
500 Equity Avenue Reno, NV 89502	
GEORGE CONDON Partner, West Region	
PRELIMINARY DESIGN DOCUMENTS FOR:	
STONECREEK INDUSTRIAL PARK	

[illegible]

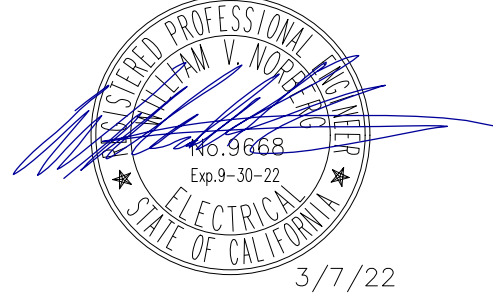TENANT'S DEVELOPMENT MANAGER:		
drawn by :	WVN	plot date : XX-XX-XXXX
checked by :	WVN	
stamp		
scale :	AS NOTED	
project number :	22011	
LIGHTING CUT SHEETS		
sheet no. :	E1.6	

ITEM 18.1.**CONDITIONS OF APPROVAL****ATTACHMENT 3****Exhibit B to the Resolution**

		Category	Timing/ Implementation	Enforcement/ Monitoring
On-Going Conditions				
1.	The proposed entitlement is for a Major Design Review Amendment Permit for Stonecreek Industrial Center at Rancho Cordova as described in the City Council staff report dated June 5, 2023 and attached Project Plans (<u>Exhibit A</u>) with project conditions herein (<u>Exhibit B</u>), for project number PLND-1121-0020.	Project Description	On-Going	Planning
2.	Applicant(s) agree to defend, indemnify and hold harmless with Counsel selected by the City of Rancho Cordova ("City") and its agents, officers, consultants, and employees ("City's Agents") from any and all claims, actions, suits, or proceedings against the City or the City's agents to attack, set aside, void, annul, or modify an approval by the City, or the City's Agents concerning the project (collectively "Claim"). The City shall promptly notify the Applicant of any Claim and the City shall cooperate fully in the defense. Nothing in this condition obligates the City to defend any Claim and the City is not required to pay or perform any settlement arising from any such Claim not defended by the City, unless the settlement is approved in writing by the City.	General	On-Going	Planning
3.	Any future alteration to the buildings, change in use, intensification of the site, or modification to the parking and landscaped area must be reviewed by the City to ensure compliance with all local, state, and federal regulations. Minor modifications that are found to be in substantial conformance with the approved plans such as colors, plant materials, or minor lot line adjustments, may be approved administratively. Major modifications shall be approved by the applicable decision-making body.	General	On-Going	Planning
4.	Applicant/Developer shall not carry a negative account	General	On-Going	Planning

ITEM 18.1.**CONDITIONS OF APPROVAL****ATTACHMENT 3****Exhibit B to the Resolution**

		Category	Timing/ Implementation	Enforcement/ Monitoring
	balance with the City for the processing of the project. If a negative account balance occurs, it will be the developer's responsibility to pay the balance due, in order to avoid delays in the processing of future permits or recordation of maps. Please email the Finance Department at billings@cityoffranchocordova.org for the status of your account with the City.			
5.	The Permit is valid for a period of three (3) years from the date of City Council approval unless an extension is granted by the Community Development Director or substantial construction of the permitted use or project has commenced and is diligently pursued to completion.	Expiration	On-Going	Planning
6.	Noise sources associated with construction, repair, remodeling, demolition, paving and/or grading of any real property must adhere to the development standards in the City's Noise Element, RCMC 6.68 and RCMC 16.18.1407(F).	Noise	On-Going	Code Enforcement /Building
7.	The removal and replanting of landscape not listed on the approved plan set must be consistent with RCMC 23.716.080 through 23.716.090 and reviewed by the Planning Department prior to the removal. All landscape care, maintenance, and tree pruning must adhere to RCMC 23.716.100 through 23.716.110.	Landscaping	On-Going	Planning
8.	The trailer parking area shall be screened with solid fencing and landscaping along Baroque Drive. The solid fencing/foundation shall be located outside of the SASD Easement Area (COA 24).	Trailer Parking Screening	On-Going	Planning
9.	Applicant shall be responsible for all damage to City streets associated with construction of the project and shall repair any damage as soon as possible.	Sidewalk Repair	On-Going	Public Works
10.	All storm drain facilities within private lots shall be privately maintained and shall be clearly labeled as "private" in the	Storm Drain Facilities	On-Going	Public Works

ITEM 18.1.**CONDITIONS OF APPROVAL****ATTACHMENT 3****Exhibit B to the Resolution**

		Category	Timing/ Implementation	Enforcement/ Monitoring
	improvement plans.			
11.	SASD Design Standards and Specifications require minimum 6-inch lower laterals for commercial and industrial buildings.	Design Standards	On-Going	Sacramento Area Sewer District
12.	Construction of a grease trap or a sand oil separator may be required. The Applicant must verify with the applicable jurisdiction's building department.	Grease Trap / Sand Oil Separator	On-Going	Sacramento Area Sewer District
13.	If any proposed garbage enclosure will contain a drain to the sewer, it must be covered.	Trash Enclosure	On-Going	Sacramento Area Sewer District
14.	Any use of SASD sewer easements, which is not compatible or interferes with the construction, reconstruction, operation, maintenance, or repair of SASD sanitary sewer(s), must not be allowed. Each proposed use must be reviewed and approved in writing by the District Engineer prior to the use of the easement by the grantor. This includes landscaping.	Sewer Easements	On-Going	Sacramento Area Sewer District
15.	Access to the bike trail and the crossing at Zinfandel Drive shall be maintained and open at all times during construction.	Trail Access	On-Going	Public Works Department
16.	Construction activities, including but not limited to grading, or any other construction activities shall be limited to 7am-7pm, Monday through Friday. Unless otherwise approved by the Public Works Department, no lane(s) of traffic shall be closed to the public during the peak hours of 6:30am to 8:00am and 3:30pm-6pm, except as necessary for the proper care of and protection of the work already performed, or in case of an emergency repair as defined in Section 7-8.03, Emergency Repairs, of the Sacramento County Standard Specifications. Any requests outside of these hours, including but not limited to concrete pours, must contact the Public Works and Planning Departments and must provide a minimum 10-day notification to	Construction Hours Notification	On-Going throughout Construction	Public Works Department

ITEM 18.1.**CONDITIONS OF APPROVAL****ATTACHMENT 3****Exhibit B to the Resolution**

		Category	Timing/ Implementation	Enforcement/ Monitoring
	surrounding residences prior to operation.			
17.	Pest control will be provided during construction to include rodent control traps	Pest Control	On-Going throughout construction	Planning
18.	Construction workers will not be permitted to park within the residential neighborhood.	Construction Parking	On-Going throughout construction	Planning
19.	On site speed bumps will not be permitted	Speed Bumps	On-Going	Planning
20.	On site security will be utilized to monitor empty buildings	Security	On-Going	Planning
21.	Truck movements into, out of, and around the truck docks and trailer parking shall be limited to 6:00AM to 10:00PM. No truck movements shall take place outside of these hours.	Hours of Operation	On-Going	Planning
22.	Daily sweeping is required of Zinfandel Drive and Baroque Drive, during construction along with the enforcement of CA fugitive dust requirements for construction sites.	Construction	On-Going Throughout Construction	Planning
23.	During construction, the Project must utilize electric tools and vehicles to the extent feasible, including heavy equipment tools and construction vehicles. Any heavy equipment tools and vehicles not powered by electricity must be limited in the amount of time they are allowed to idle. City may request at any time, all equipment maintenance records and data sheets, including design specifications and emission control tier classifications. City may conduct an on-site inspection to verify compliance with this condition.	Construction Equipment	On-Going Throughout Construction	Planning
24.	All projects are subject to Sacramento Metro Air District rules and regulations in effect at the time of construction. Please visit our website to find a list of the most common rules that apply at the construction phase of projects.	Construction Rules and Regulation	Prior to beginning of Construction	Sacramento Metropolitan Air District
Prior to Recordation of Final Maps				
25.	Property Owner/Applicant shall participate in or provide a funding mechanism for maintenance services for the fair	Funding	Prior to the Recordation of the	Public Works

ITEM 18.1.**CONDITIONS OF APPROVAL****ATTACHMENT 3****Exhibit B to the Resolution**

		Category	Timing/ Implementation	Enforcement/ Monitoring
	share of existing and all new public improvements associated with the project including, but not limited to, streets, bridges/culverts, traffic signals, traffic signs, striping and legends, ITS operations, street lights and safety lighting, public frontage and median and landscape improvements, and trails. This may be accomplished through annexation to the City's Community Funding District No. 2014-2 (Street, Lighting and Landscape Maintenance), or other financial mechanism as may be proposed and provided by the Property Owner for the same purpose of providing a financial mechanism to fund the operation and maintenance of the Project's public improvements. Costs associated with the annexation shall be borne by the Property Owner/Applicant through payment of the annexation costs of the CFD annexation in the amount of \$5,000 per annexation. Contact Dalia Fadl at 916-851-8718 with regard to the process to satisfy this condition of approval.		Final Map	
26.	A note shall be placed on the final map stating that "Reciprocal access and parking between parcels shown hereon shall be granted/reserved prior to the sale and/or conveyance of said parcels.	Reciprocal Access	Prior to the Recordation of the Final Map	Public Works
27.	Record a maintenance agreement involving all the parcels of the subject map assuring timely maintenance of the private utilities.	Maintenance Agreement	Prior to the Recordation of the Final Map	Public Works
28.	Permanent structures, walls, signs, and footings will not be permitted within the existing SASD easement area unless express written permission is obtained from SASD. Solid fencing/foundations shall be located outside of the SASD Easement Area (COA 24).	Easement	Prior to Recording of Final Map/Approval of Improvement Plans	SASD
Prior to Approval of Improvement Plans				

ITEM 18.1.

CONDITIONS OF APPROVAL

ATTACHMENT 3

Exhibit B to the Resolution

		Category	Timing/ Implementation	Enforcement/ Monitoring
29.	Show the design for a fire access roadway of not less than 20-feet of unobstructed width, 13-feet, 6-inches of vertical clearance, and turning radii of 25 feet inside and 50 feet outside dimension on the improvement plans. The access roadway shall extend to within 150 feet of all portions of the exterior walls of the first story of any proposed building. <i>The use of turf-block or grass-crete or similar alternate road surfaces is not approved for installation in fire apparatus access roadways.</i>	Fire Access Roadway	Prior to Approval of Improvement Plans	Sacramento Metropolitan Fire Department
30.	Show the design for a minimum of 2 remote fire access roadways. Remote fire access roadways shall be spaced a distance apart that is no less than ½ the diagonal measurement of the overall project site.	Fire Access	Prior to Approval of Improvement Plans	Sacramento Metropolitan Fire Department
31.	Show the design for aerial apparatus access. Aerial apparatus access shall conform to Sacramento Metro Fire Districts, Fire Prevention Standard #3.	Aerial Apparatus Access	Prior to Approval of Improvement Plans	Sacramento Metropolitan Fire Department
32.	Show the design for an approved fire apparatus turnaround. The fire apparatus turnaround shall conform to Sacramento Metro Fire Districts, Fire Prevention Standard #3. The fire access turn-around shall be located within 50 feet of the end of the access roadway.	Fire Apparatus Turnaround	Prior to Approval of Improvement Plans	Sacramento Metropolitan Fire Department
33.	Show on the plan how Fire Lanes will be marked. Fire Lane identification shall be provided along the required fire access roadway. Fire Lane identification shall be in accordance with the Sacramento Metro Fire Districts Fire Prevention Standard #3 and the California Vehicle Code. Vehicle parking is prohibited on any street less than 28 feet in width. Vehicle parking is permitted on both sides of streets 36 feet or more in width. Roadway widths shall be measured between the gutter-line or edge of pavement on opposite sides of the road. Identification of fire apparatus	Fire Lanes	Prior to Approval of Improvement Plans	Sacramento Metropolitan Fire Department

ITEM 18.1.**CONDITIONS OF APPROVAL****ATTACHMENT 3****Exhibit B to the Resolution**

		Category	Timing/ Implementation	Enforcement/ Monitoring
	access roadways may be required on private roads.			
34.	Provide a note on the plan that reads, "Fire apparatus access roads shall be designed and maintained to support the imposed live load of 80,000 pounds, with a maximum axle load of 31,000 pounds, and meet Public Works Standards for roadways. A report, prepared by a registered geotechnical engineer, verifying the ability of the road to bear the required minimum weight, shall be submitted with any plan indicating construction of roadway. Verification of constructed roadway shall be provided by a registered geotechnical engineer prior to final of the project."	Fire Apparatus Access	Prior to Approval of Improvement Plans	Sacramento Metropolitan Fire Department
35.	Show the location of the required fire hydrants for this project on the improvement plans. Approved fire hydrants capable of providing the required fire flow for the protection of any and all structures shall be located along the fire apparatus access roadway. The required fire hydrants shall be installed and operational prior to any construction or on-site storage of combustible materials. The minimum required fire flow for the protection of commercial developments is 1,500 gallons per minute (gpm) at a pressure of 20 pounds per square inch (psi) for a two-hour duration.	Fire Hydrants	Prior to Approval of Improvement Plans	Sacramento Metropolitan Fire Department
36.	The existing Emergency Vehicle Access (EVA) shall be relocated from Baroque Drive to Oselot Way in a location that is acceptable to Sacramento Metro Fire District, Cordova Parks and Recreation, and the City.	Emergency Vehicle Access	Prior to Approval of Improvement Plan	Planning
37.	Obtain an easement and right of entry from Cordova Recreation and Park District for the developer's installation of a driveway and bike path spurs per the tentative map and the satisfaction of the Department of Public Works and CRPD. Ongoing maintenance of asphalt and concrete within the easement will be the responsibility of the	Infrastructure	Prior to Approval of Improvement Plans	CRPD/ Public Works

ITEM 18.1.**CONDITIONS OF APPROVAL****ATTACHMENT 3****Exhibit B to the Resolution**

		Category	Timing/ Implementation	Enforcement/ Monitoring
	Stonecreek Industrial Center owner(s).			
38.	The plans shall include a note that states "The contractor shall be responsible for repairing all damaged trail landscape and irrigation as a result of this project to an "as was" or better condition. The contractor shall coordinate all work on CRPD property with Construction Inspector.	Landscape and irrigation around trail	Prior to Approval of Improvement Plans	Public Works/CRPD
39.	Number, size, and location of driveways are subject to approval by the Public Works Department.	Driveways	Prior to Approval of Improvement Plans	Public Works
40.	Applicant shall photo-document the condition of the adjacent streets, sidewalks, and infrastructure to the satisfaction of the Public Works Department	Photo-documentation	Prior to Approval of Improvement Plans	Public Works
41.	Enter into a frontage agreement and bond for construction of public improvements per the approved Public Works plans to the satisfaction of the Public Works Department.	Frontage Agreement	Prior to Approval of Improvement Plans	Public Works
42.	A final landscape plan shall be submitted in conjunction with improvement plan and or building permit submittal and approved by the Planning and Public Works Departments prior to issuance of permits and/or any installations of landscape materials RCMC 23.716.020. The final landscape planting and irrigation plan shall be prepared by a registered licensed landscape architect and include the following items per RCMC 22.180.060: • Planting plan to scale that indicate slope • Irrigation Plan • Soils Test • Water Use Calculations Irrigation Schedule	Landscaping	Prior to Approval of Improvement Plans	Public Works
43.	All new structures shall be protected from the 100-year (1 percent) flood event. Certified pad elevations (certified by a registered Civil Engineer or licensed Land Surveyor) shall be set at least one and two tenths foot (1.2') above all sources of 100-year flooding (see Section 9-1 of	Floodplain Management	Prior to Approval of Improvement Plans	Public Works

ITEM 18.1.**CONDITIONS OF APPROVAL****ATTACHMENT 3****Exhibit B to the Resolution**

		Category	Timing/ Implementation	Enforcement/ Monitoring
	improvement standards). The overland release path must be shown on the plans and the hydraulic computation must be provided to estimate the flow depths along the overland release paths. The calculations must be in conformance with Section 9-15 Improvement Standards.			
44.	An approved traffic control and pedestrian routing plan is required prior to any construction within City ROW.	Traffic Control	Prior to Approval of Improvement Plans	Public Works
45.	Civil improvement plans shall not be approved by the City until a complete submittal for accompanying landscaping has been submitted.	Landscaping	Prior to Approval of Improvement Plans	Public Works
46.	All non-passenger and commercial vehicles shall utilize Zinfandel Drive for ingress and egress purposes. Non-passenger and commercial vehicles shall not be permitted to use Baroque Drive, Bear Hollow Drive, Airpark Drive, Spoto Drive, or other residential neighborhood roads.	Traffic Control	Prior to Approval of Improvement Plans	Public Works
47.	The improvement plans shall incorporate all applicable post construction stormwater quality measures; including source control (loading docks, waste management areas, material storage areas, etc.) and full capture trash control measures in conformance with the most recent version of the <i>Stormwater Quality Design Manual for the Sacramento Region</i> . In addition, a maintenance covenant is required for all proposed post construction stormwater quality measures, as detailed in Appendix B of the <i>Stormwater Quality Design Manual for the Sacramento Region</i> .	Stormwater	Prior to Approval of Improvement Plans	Public Works
48.	To obtain sewer service, construction of SASD sewer infrastructure will be required. Current SASD Standards and Specifications apply to any offsite or onsite public sewer construction or modification. These improvements	Sewer Infrastructure	Prior to Approval of Improvement Plans	Sacramento Area Sewer District

ITEM 18.1.**CONDITIONS OF APPROVAL****ATTACHMENT 3****Exhibit B to the Resolution**

		Category	Timing/ Implementation	Enforcement/ Monitoring
	must be shown on the plans. Field modifications to new or existing precast manhole bases are not allowed.			
49.	Each owner is responsible for installing collector sized sewer pipeline and appurtenances across the parcel frontage as a condition of approval. These improvements must be shown on the plans.	SASD Connections	Prior to Approval of Improvement Plans	Sacramento Area Sewer District
50.	SASD requires each building on each lot with a sewage source to have a separate connection to SASD's sewer system. If there is more than one building in any single parcel and the parcel is not proposed for split, then each building on that parcel must have a separate connection to a private onsite sewer line or a separate connection to the SASD public sewer line. These improvements must be shown on the plans.	SASD Connections	Prior to Approval of Improvement Plans	Sacramento Area Sewer District
51.	Alignment of all main lines and structures must provide a minimum of 1-foot vertical clearance and 5 feet horizontal clearance from all other utilities and improvements. Sewer is to be located a minimum of 10 feet (measured horizontally) from any structure or footing. Show public sanitary sewer and water supply facilities in accordance with the Health and Safety Code.	Sewer Clearances	Prior to Approval of Improvement Plans	Sacramento Area Sewer District
52.	Lower Laterals must not directly connect to main lines more than 19 feet deep/directly to trunk lines (lines with flow greater than 1 MGD).	SASD Connections	Prior to Approval of Improvement Plans	Sacramento Area Sewer District
53.	The project has an approved Level 3 sewer study. Any changes to the approved study may require an addendum.		Prior to Approval of Improvement Plans	Sacramento Area Sewer District
54.	The Applicant shall dedicate a 12.5-foot public utility easement for overhead and/or underground facilities and appurtenances adjacent to all public street rights-of-way.	Easement Dedications	Prior to Approval of Improvement Plans	SMUD
55.	The Applicant shall dedicate any private drive, ingress and egress easement, (and 10-feet adjacent thereto) as a public utility easement for (overhead and) underground facilities	Easement Dedications	Prior to Approval of Improvement Plans	SMUD

ITEM 18.1.**CONDITIONS OF APPROVAL****ATTACHMENT 3****Exhibit B to the Resolution**

		Category	Timing/ Implementation	Enforcement/ Monitoring
	and appurtenances. All access roads shall meet minimum SMUD requirements for access roads.			
56.	To provide adequate infrastructure and electrical capacity to prepare for future zero-emission future goods movement including EV charging for future zero-emission vehicles as well as electrical plugs at every dock station prior to usage for refrigerated trucks.	Infrastructure	Prior to Approval of Improvement Plans	Planning
57.	EV Charging infrastructure to be installed upon construction of the facility and the site shall be EV ready as required by the California Building Code.	EV Infrastructure	Prior to Approval of Improvement Plans	Planning / Building
Prior to Issuance of Building Permit				
58.	Structural setbacks less than 14-feet shall require the applicant to conduct a pre-engineering meeting with all utilities to ensure property clearances are maintained.	Structural Setbacks	Prior to Issuance of Building Permit	SMUD
59.	SMUD has existing underground 12kV facilities along Baroque Dr that will need to remain. The Applicant shall be responsible for maintaining all CalOSHA and State of California Public Utilities Commission General Order No. 128 safety clearances during construction and upon building completion. If the required clearances cannot be maintained, the Applicant shall be responsible for the cost of relocation.	Facilities	Prior to Issuance of Building Permit	SMUD
60.	Any necessary future SMUD facilities located on the Applicant's property shall require a dedicated SMUD easement. This will be determined prior to SMUD performing work on the Applicant's property.	Facilities	Prior to Issuance of Building Permit	SMUD
61.	In the event the Applicant requires the relocation or removal of existing SMUD facilities on or adjacent to the subject property, the Applicant shall coordinate with SMUD. The	Facilities	Prior to Issuance of Building Permit	SMUD

ITEM 18.1.**CONDITIONS OF APPROVAL****ATTACHMENT 3****Exhibit B to the Resolution**

		Category	Timing/ Implementation	Enforcement/ Monitoring
	Applicant shall be responsible for the cost of relocation or removal.			
62.	SMUD reserves the right to use any portion of its easements on or adjacent to the subject property that it reasonably needs and shall not be responsible for any damages to the developed property within said easement that unreasonably interferes with those needs.	Easements	Prior to Issuance of Building Permit	SMUD
63.	In the event the City requires an Irrevocable Offer of Dedication (IOD) for future roadway improvements, the Applicant shall dedicate a 12.5-foot public utility easement (PUE) for overhead and/or underground facilities and appurtenances adjacent to the City's IOD.	Public Utility Easement	Prior to Issuance of Building Permit	SMUD
64.	The Applicant shall dedicate a 12.5-foot public utility easement for overhead and/or underground facilities and appurtenances adjacent to all public street rights-of-ways.	Public Utility Easement	Prior to Issuance of Building Permit	SMUD
65.	The Applicant shall disclose existing or proposed 69 kV electrical facilities to future and/or potential owners along Folsom South Canal.	69kV	Prior to Issuance of Building Permit	SMUD
66.	The Applicant shall not place any building foundations within 5-feet of any SMUD trench to maintain adequate trench integrity. The Applicant shall verify specific clearance requirements for other utilities (e.g., Gas, Telephone, etc.).	Utility Clearance	Prior to Issuance of Building Permit	SMUD
67.	The Applicant shall comply with SMUD siting requirements (e.g., panel size/location, clearances from SMUD equipment, transformer location, service conductors). Information regarding SMUD siting requirements can be found at: https://www.smud.org/en/Business-Solutions-	Siting Requirements	Prior to Issuance of Building Permit	SMUD

ITEM 18.1.**CONDITIONS OF APPROVAL****ATTACHMENT 3****Exhibit B to the Resolution**

		Category	Timing/ Implementation	Enforcement/ Monitoring
	and-Rebates/Design-and-Construction-Services.			
68.	The Applicant shall dedicate and provide all-weather vehicular access for service vehicles that are up to 26,000 pounds. At a minimum: (a) the drivable surface shall be 20-feet wide; and (b) all SMUD underground equipment and appurtenances shall be within 15-feet from the drivable surface.	Vehicular Access	Prior to Issuance of Building Permit	SMUD
69.	The Rancho Cordova Police Department has the following recommendations for the project: - Any glass doors should be secured with a deadbolt lock with minimum throw of 1 inch. The outside ring should be free moving. - The jamb on all aluminum frame swinging doors shall be so constructed or protected to withstand 1600lbs. of pressure in both vertical distance of 3 inches and a horizontal distance of 1 inch each side of the strike, so as to prevent violation of the strike. - Overhead roll-up doors should be so secured on the inside that the lock cannot be defeated from the outside and should also be secured with a cylinder lock or padlock from the inside. - Doors with glass panel and door with glass panels adjacent to the door frame should be secured with burglary-resistant glazing or the equivalent, if double-cylinder deadbolt locks are not installed. - Windows that are capable of being opened should be secured on the inside with a locking device capable of withstanding a force of three hundred 300lbs. applied in any direction. - Parking lots, driveways, circulations areas, aisles, passageways, recesses, and grounds contiguous to	RCPD Recommendations	Prior to Issuance of Building Permit	Rancho Cordova Police Department

ITEM 18.1.**CONDITIONS OF APPROVAL****ATTACHMENT 3****Exhibit B to the Resolution**

		Category	Timing/ Implementation	Enforcement/ Monitoring
	buildings shall be provided with high intensity discharge lighting with sufficient wattage to provide adequate illumination to make clearly visible the presence of any person on or about the premises during the hours of darkness and provide a safe, secure environment for all persons, property, and vehicles on site. Such lighting should be equipped with vandal resistant covers. A lighting level of .5 to 1 foot candle minimum, maintained at ground level, is required. A combination of wall and pole mounted fixtures may be used. • All exterior doors should be provided with a light source and should be adequately illuminated at all hours to make clearly visible the presence of any person on or about the premises and provide adequate illumination for persons exiting the building. • Graffiti resistant paint should be used on all exterior surfaces, to allow for efficient cleaning of any graffiti on the structure. • Shatter resistant glass or glazing should be used for all first floor exterior-facing windows. • Each premises, while closed for business after dark, should be sufficiently lighted by use of interior night lights. • Due to the amount of hours the facility will be unoccupied, an alarm system should be installed. The type of alarm is dependent upon the nature of the individual business.			
70.	The applicant shall meet the following: Civil Site Plans and Architectural Plans shall be submitted <u>and</u> approved prior to Final Building Permit being issued. Fire Sprinkler and Fire Alarm plans shall be <u>submitted</u> prior to Final Building Permit being issued. Please note: The Sacramento Metro Fire	Plan Submittals	Prior to Issuance of Building Permits	Sacramento Metropolitan Fire Department

ITEM 18.1.**CONDITIONS OF APPROVAL****ATTACHMENT 3****Exhibit B to the Resolution**

		Category	Timing/ Implementation	Enforcement/ Monitoring
	District <u>does not</u> allow deferred submittals for Fire Sprinkler or Fire Alarm plans.			
71.	Where a bridge or elevated surface is part of a fire apparatus access road, the bridge shall be constructed and maintained in accordance with AASHTO HB-17.	Apparatus Access	Prior to Issuance of Building Permits	Sacramento Metropolitan Fire Department
72.	Applicant shall complete improvement plans to the satisfaction of the Public Works Department. Improvement plans shall include but shall not be limited to: • All onsite civil improvements • Civil plan shall include an ADA access plan • Northbound and southbound approach to the Baroque signal shall include a lighted LED W3-3 signal ahead sign or equivalent to the satisfaction of the Public Works Department. • New street striping as necessary to accommodate improvements. • Install frontage landscape along entire property frontage adjacent to Zinfandel Drive to be maintained by the property owner. • New 7-foot detached sidewalks shall extend along Zinfandel Drive and connect to the existing sidewalk ramp located on the south side of Baroque Drive where it intersects with Zinfandel Drive. The 7-foot detached sidewalk shall then continue to the east to connect with the existing bike trail. • All landscape strips, medians, etc. that contain trees shall be installed with continuous root barriers. • Driveways shall be Type A per County Standard 4-35. • Utility laterals • Provide a trail connection from the project site to the	Improvement Plans	Prior to Issuance of Building Permits	Public Works

ITEM 18.1.**CONDITIONS OF APPROVAL****ATTACHMENT 3****Exhibit B to the Resolution**

		Category	Timing/ Implementation	Enforcement/ Monitoring
	existing trail, where currently shown on plans across from Tinta Fina Drive. • Public improvement plans shall clearly delineate all transitions to existing improvements. • All improvements to be designed and constructed to the satisfaction of the Public Works Department. • A note shall be placed on the parcel map summarizing the required public improvements. • Other improvements deemed necessary by the City for safe function of the development and roadway system. • The middle driveway on Zinfandel Drive shall be designed such that trucks can complete the entire right turn exit movement utilizing only the right-most lane (ultimate #3 lane). Prior to plan approval provide turning movement design demonstrating that truck movements will not encroach on the #1 or #2 lanes. Pedestrian refuge, including raised concrete curbing shall be constructed within the driveway apron to reduce the individual pedestrian crossing to no more than 45 feet. • Install striping to delineate six lanes generally from Spoto Drive to City/County's southern jurisdictional boundary. • EVA access gate on Baroque Drive shall be set back from roadway south of existing trail and per Sacramento Metro Fire Department guidelines. • The trail at the EVA access on Baroque Drive shall not be realigned.			
73.	Designer shall certify that installed landscaping conforms to City water conservation landscape requirements.	Water Conservation	Prior to Issuance of Building Permit	Public Works

ITEM 18.1.**CONDITIONS OF APPROVAL****ATTACHMENT 3****Exhibit B to the Resolution**

		Category	Timing/ Implementation	Enforcement/ Monitoring
74.	The owner must contact Permit Services Unit at PermitServices@sacsewer.com or by phone at (916) 876-6100 to determine if sewer impact fees are due. Fees are to be paid prior to the issuance of building permits.	Sewer Impact Fees	Prior to Issuance of a Building Permit	Sacramento Area Sewer District
75.	A final landscape plan shall be submitted in conjunction with improvement plan and or building permit submittal and approved by the planning and public works departments prior to issuance of permits and/or any installation of landscape materials RCMC 23.716.020. The final landscape planting and irrigation plan shall be prepared by a registered licensed landscape architect and include the following items per RCMC 22.180.060: • Planting plan to scale that indicate slope • Irrigation Plan • Soils Test • Water Use Calculations • Irrigation Schedule • Permeability test for LID facilities' locations • Soil media specifications (LID features)	Landscape Plan	Prior to Issuance of Building Permit	Planning
76.	Applicant shall submit a Final Landscape Plan for review with the Building Permit submittal. Final landscape plans shall comply with the June 5, 2023 approved plans.	Landscape	Prior to Issuance of Building Permit	Planning
77.	Project building will include skylights as well as a roof that is designed to carry solar panels for future installation.	Roof Design	Prior to Issuance of Building Permit	Planning
78.	Provide adequate parking for any trucks and trailers on-site not utilizing loading docks.	Truck Parking	Prior to Issuance of Building Permit	Planning
79.	The Project shall provide an updated photometric plan showing foot-candle readings every 10 feet within the property and 10 feet beyond the property lines, with the building permit submittal and shall also meet the following applicable requirements for Outdoor Lighting:	Outdoor Lighting	Prior to Issuance of Building Permits	Planning

ITEM 18.1.**CONDITIONS OF APPROVAL****ATTACHMENT 3****Exhibit B to the Resolution**

		Category	Timing/ Implementation	Enforcement/ Monitoring
	• Nuisance Prevention: All outdoor lighting shall be designed, located, installed, directed downward or toward structures, shielded, and maintained in order to prevent glare, light trespass, and light pollution. • Maintenance: Fixtures and lighting shall be maintained in good working order and in a manner that serves the original design intent. • Shielding: All outdoor lighting shall be constructed with full shielding and/or recessed to reduce light trespass to adjoining properties. Each fixture shall be directed downward and away from adjoining properties and public rights-of-way, so that no light fixture directly illuminates an area outside of the site. • Levels of Illumination: Parking lots, driveways, trash enclosures/areas, public phones, and group mailboxes shall be illuminated with a minimum maintained one foot-candle of light and an average not to exceed four foot-candles of light. • Levels of Illumination: Pedestrian walkways shall be illuminated with a minimum maintained one-half foot-candle of light and an average not to exceed two foot-candles of light. • Levels of Illumination: Entryways and exterior doors of non-residential structures shall be illuminated during the hours of darkness, with a minimum maintained one foot-candle of light, measured within a five-foot radius on each side of the door at ground level. • Maximum Height of Freestanding Outdoor Light Fixtures: The maximum height of freestanding outdoor light fixtures shall be 24 feet. Height shall			

ITEM 18.1.**CONDITIONS OF APPROVAL****ATTACHMENT 3****Exhibit B to the Resolution**

		Category	Timing/ Implementation	Enforcement/ Monitoring
	be measured from the finish grade, inclusive of the pedestal, to the top of the fixture. • Energy-Efficient Fixtures Required: Outdoor lighting shall utilize energy-efficient (high pressure sodium, metal halide, low pressure sodium, hard-wired compact fluorescent, or other lighting technology that is of equal or greater efficiency) fixtures and lamps. All new outdoor lighting fixtures shall be energy-efficient with a rated average bulb life of not less than 10,000 hours.			
80.	Should the building, or a portion of the building, be leased to a use that requires refrigerated trucks, loading dock plugs shall be installed and used at all times trucks are parked at loading docks to minimize truck idling.	Loading Dock Electrical Outlets	Prior to Issuance of Building Permit	Planning
81.	EV chargers shall be provided for employee vehicle parking consistent with requirements of the California code.	EV Parking	Prior to Issuance of Building Permit	Planning
82.	On-site public PA system or other address systems shall be located in areas that are controlled so that noise levels do not exceed 45 dba at property line	Noise	Prior to Issuance of Building Permit	Planning
83.	Satisfy Performance Standard 30 pursuant to Section 512-209 of the VOZSPA for purposes of Swainson's hawk foraging habitat.	VOZSPA Requirements	Prior to Improvement Plan Approval or Issuance of Building Permit, whichever comes first	Planning
84.	Short-Term and Long-Term bicycle parking shall be included on-site as required by the Sacramento County Zoning Code section 330-130.	Bike Parking	Prior to Issuance of Building Permit	Planning
85.	The property owner/Applicant shall enlist the Hwy 50 TMA in designing a rideshare and public transportation program for on-site employees.	Employee Transportation	Prior to Issuance of Building Permit	Planning

ITEM 18.1.**CONDITIONS OF APPROVAL****ATTACHMENT 3****Exhibit B to the Resolution**

		Category	Timing/ Implementation	Enforcement/ Monitoring
Prior to Final Inspection				
86.	During and upon completion of the installation of the landscaping for the project, the project landscape architect/designer shall certify that the installed landscape complies with the approved plans. Certification shall be accomplished by completion of site visits at key installation milestones. Key milestones at a minimum shall include: rough grade, soil amendment verification, Plant material inspection, irrigation coverage test and final installation. Certification shall include signed site observation reports, photographs and documentation verifying implementation of soil report recommendations. Failure to submit complete and accurate documentation to the Planning Department will delay final approval/occupancy of the project.	Landscaping	Prior to Final Building Inspection of the First Unit	Public Works
87.	Install improvements per the approved Public Works plans and to the satisfaction of the Public Works Department.	On-Site Improvements	Prior First Certificate of Occupancy	Public Works
88.	As-built reproducible grading and improvement plans (1 full size and 1 half size hard copy), as well as a compact disc containing said plans in AutoCAD and pdf format, and a GIS shape file, or equivalent to the satisfaction of the City Engineer shall be submitted and approved by the Public Works Department.	Drawing Recordation	Prior to First Certificate of Occupancy	Public Works
89.	Approved numbers or addresses shall be placed on all new or existing buildings in such a position as to be easily read from the street or road fronting the property. The minimum size of the numbers shall not be less than six (6) inches and shall be mounted immediately adjacent to a light source and shall also contrast with their background.	Addresses	Prior to First Certificate of Occupancy	Sacramento Metro Fire

ITEM 18.1.**CONDITIONS OF APPROVAL****ATTACHMENT 3****Exhibit B to the Resolution**

		Category	Timing/ Implementation	Enforcement/ Monitoring
90.	If gates are installed they shall be in accordance with Sacramento County Emergency Access Gates and Barriers Standard. Plan submittal is required prior to installation.	Gates	Prior to Final Inspection/ Certificate of Occupancy	Sacramento Metro Fire
91.	Provide Fire Access Agreement between all parcels connected to and served by fire access. Fire Access Agreement shall be recorded with the Public Records Office having jurisdiction.	Fire Access Agreement	Prior to Recordation of Final Map or Cert of Occupancy	Sacramento Metropolitan Fire Department
92.	Provide Fire Access Roadway Maintenance Agreement (RMA) between all parcels connected to and served by the fire access roadway. The Fire Access Roadway Maintenance Agreement shall be recorded with the Public Records Office having jurisdiction. The roadway maintenance agreement shall include the following: • Provisions for the necessary repair and maintenance of the roadway surface. • Removal of vegetation overgrowing the roadway and infringing on the roadway clear vertical height of thirteen feet six inches (13'-6") or width of twenty feet (20') • Provisions for the maintenance, repair, and/or replacement of NO PARKING-FIRE LANE signage or striping • Provisions for the necessary repair and maintenance of vehicle and pedestrian access gates and opening systems.	Fire Access Roadway Maintenance Agreement	Prior to Recordation of Final Map or Cert of Occupancy	Sacramento Metropolitan Fire Department
93.	If not already constructed by Logisticenter Project PLND 1021-0015, a new sound/screen wall shall be installed at the end of Debina Court and applicant shall pay for their fair share contribution. New sound/screen wall shall be constructed consistent in height, materials, and	Screen Wall Installation	Prior to First Certificate of Occupancy	Planning

ITEM 18.1.**CONDITIONS OF APPROVAL****ATTACHMENT 3****Exhibit B to the Resolution**

		Category	Timing/ Implementation	Enforcement/ Monitoring
	appearance, with existing subdivision walls and subject to approval of Public Works and Planning.			
94.	Applicant shall install screen walls at the middle entrance, per the approved site plan to screen the loading dock area in between the buildings.	Screening	Prior to First Certificate of Occupancy	Planning
95.	The following roadway and intersection improvements shall be completed: a) Install a 3-way traffic signal for the T-intersection at the southwest property boundary. b) Install a standard crosswalk at T-Intersection on the north leg. c) The existing bike trail shall not be realigned. Maintain current alignment through the intersection. d) Install a left-in turn pocket at a minimum length of 325ft with the installation of the 3-way traffic signal. e) Northbound and southbound approaches to the signal shall include lighted LED W3-3 signal ahead signs or equivalent to the satisfaction of the Public Works Department. f) Pavement markings to the satisfaction of the Public Works Department Other improvements as deemed necessary by the City for safe function of the development and roadway system.	Improvements	Prior to First Certificate of Occupancy	Public Works
96.	Install improvements per the approved Public Works plans and to the satisfaction of the Public Works Department.	Improvements	Prior to First Certificate of Occupancy	Public Works

ITEM 18.1.
CONDITIONS OF APPROVAL

ATTACHMENT 3
Exhibit B to the Resolution

		Category	Timing/ <u>Implementation</u>	Enforcement/ <u>Monitoring</u>
97.				

ADVISORY:

- **PG&E:** As a reminder, before any digging or excavation occurs, please contact Underground Service Alert (USA) by dialing 811 a minimum of 2 working days prior to commencing any work. This free and independent service will ensure that all existing underground utilities are identified and marked on-site.

MEMORANDUM

ITEM 11.2.



DATE: May 15, 2023

TO: Honorable Mayor and Council Members

FROM: Darcy Goulart, Planning Manager

SUBJECT: STONECREEK INDUSTRIAL CENTER MAJOR DESIGN REVIEW AMENDMENT; PROJECT NO. PLND-1121-0020

PROPERTY OWNER: Dermody Properties 5500 Equity Avenue Reno, Nevada 89502	APPLICANT/DEVELOPER: Dermody Properties 5500 Equity Avenue Reno, Nevada 89502
--	---

PROJECT:	The applicant requests a Major Design Review Amendment for development of four light industrial warehouse with office accessory buildings totaling 602,004 square-feet that includes parking, lighting, and landscaping located within the Villages of Zinfandel Special Planning Area.
FILE:	PLND-1021-0020
LOCATION:	Southeast corner of Zinfandel Drive and Baroque Drive
APN:	072-380-001 thru 018-0000
PLANNER:	Darcy Goulart, Planning Manager

RECOMMENDATION

There is no staff recommendation at this time.

Staff will be seeking additional direction from Council for this project. Staff requests that the Council receive testimony, continue the public hearing to June 5, 2023, ask any questions, deliberate, and provide staff sufficiently detailed direction to return with final hearing documents and plan revisions at the June 5, 2023, City Council meeting.

RESULT OF RECOMMENDED ACTION

No final action. Continue the public hearing for final action on June 5, 2023.

PROJECT BACKGROUND

The project was presented on April 17, 2023, at the regularly scheduled City Council Meeting. After the City Council was presented the project and took public testimony, the project was continued to May 15th and an Ad Hoc City Council Subcommittee was appointed to continue to work with the community and applicant on issues and comments that have been raised.

Since that time, two ad hoc subcommittee meetings with staff were held, as well as a community outreach meeting on May 4, 2023. The staff report includes a summary of the outreach meeting and modifications that the applicant is proposing to the project to address the various issues and comments that have been raised.

AD HOC CITY COUNCIL SUBCOMMITTEE COMMUNITY OUTREACH MEETING

A community outreach meeting with the Ad Hoc subcommittee was held on Thursday, May 4, 2023. Notice of the meeting was mailed out to all residential properties within Stone Creek and approximately 29 residents attended the meeting. Attendees participated in a roundtable discussion and provided a brief report out to the group on their suggested revisions to the project. Revisions were related to various aspects of the project associated with operations, design, layout, traffic and circulation, as well as raised a few questions. A summary of these comments is included as Attachment 4 to this report.

PROJECT MODIFICATIONS

The summary comments from the community outreach meeting were provided to the applicant and the following modifications have been proposed or comments provided on some of the requests that have been made. Some of these items will become conditions of approval of the project and some will result in modifications to the plans. All other comments that were included in the summary have not been agreed to by the applicant and are therefore not listed below. This includes, but is not limited to, installation of triple pane windows, taller walls along Zinfandel, North Mather and Baroque, upgraded HVAC systems and air filters, lowering the building elevation by excavating the site and replacement of pool filters.

- Height - The interior clear height of the building has been reduced from 36 feet to 32 feet. This has lowered the overall height of the buildings to 40 feet.
- Green Walls on warehouse wall and sound wall along Baroque – proposal already utilizes trellises throughout the project for vines.
- Electric chargers – will be installed per code requirements.
- Pest Control during construction – General contractor will maintain rodent control traps along the project boundary facing Baroque.
- Project Phasing – if phased, applicant proposes to construct buildings fronting Baroque to provide a barrier between the project and the homes along Baroque.
- On street parking – parking will not be allowed on the streets and is already prohibited on Zinfandel and Baroque.
- Lighting – lighting will be consistent with code standards and will not spill over beyond property boundary.
- Policing empty warehouses – Dermody contracts with a security service to monitor all projects.
- Colors – agree to a condition that any change of the approved color pallet requires permit approval prior to changes.
- No construction workers parking in the neighborhood – agrees.
- Water trucks on site – requirement of construction.
- No onsite speed bumps – agrees.

The Ad Hoc Subcommittee had a follow-up meeting with staff after the community meeting and suggested some additional revisions to the plans. Those include:


- Modify the entrance façade's and extend windows to provide more of an office look to the buildings, similar to the previously approved elevations. The applicant has stated that they believe the proposed design meets this criteria.
- Replace the eucalyptus tree with another type of evergreen tree and where possible, increase the height of some of the trees to 10 ft. The applicant will replace the eucalyptus trees with an evergreen tree that is acceptable to the City arborist, as well as identify taller trees that are appropriately sized for long term viability.
- Hours of operation –prohibit any on site truck activity between 10:00 p.m. and 6:00 a.m. The applicant has agreed to this condition.
- There may be a need for overnight concrete pours. This will need to be requested in advance and will require a 10-day advance notice to surrounding residents. The applicant has agreed to this condition.

There were also several comments regarding enforcement of noise, trucks parking on roadways, cameras to monitor truck movements on city streets and consequences of violating truck routes or conditions. These are items that the City will be responsible for implementing and enforcing.

Another item that has been raised is the potential relocation of the Emergency Vehicle Access (EVA) from Baroque Drive to a location off of Oselot Way. Sacramento Metro Fire District is not opposed to the relocation of the EVA and has stated that it would be the preferred location between the two options. Both options would require a break in the pedestrian pathway. The Ad Hoc Subcommittee was amenable to either location and the applicant is open to relocating the EVA is that is the preference of the City Council. If relocated there is a possibility of a small reduction in the onsite truck parking stalls, but staff will work with the applicant to minimize the loss. Additionally, a pedestrian connection from the site to the Baroque trail should also be included.

Another change from what was previously presented at the April 17, 2023, City Council meeting is that the trail crossing at the southern portion of the site crossing Zinfandel will maintain its straight alignment. The straight trail alignment will be incorporated into one three-way intersection that includes through traffic for Zinfandel Drive and access to the proposed site's south driveway.

Figure 1: Emergency Vehicle Access (EVA)

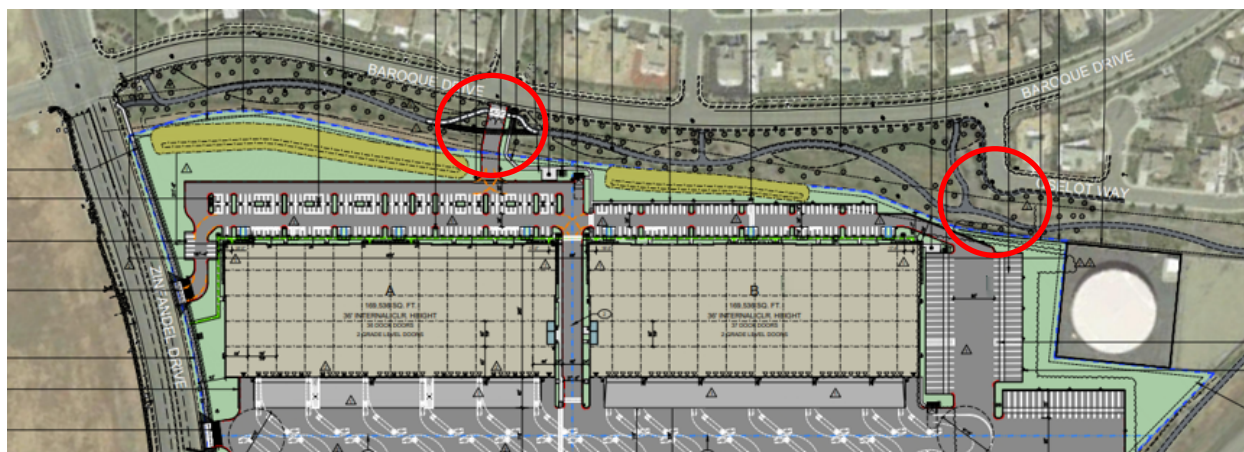

PROJECT ANALYSIS

The April 17, 2023 City Council staff report has been included as an attachment ([Attachment 2](#)). That report outlines the various aspects of the project including site layout, landscaping, design, and circulation. Modifications that the applicant has made to the project in response to the May 4, 2023, community outreach meeting have been outlined above. All other aspects of the project that was presented on April 17, 2023 have not changed. The below figures give context of the location, including a project description and proposed plans.

Figure 2: Site Location



MAJOR DESIGN REVIEW AMENDMENT:

Site Design

The applicant, Dermody Properties, is proposing the following:

- Four (4) warehouse/office buildings totaling 602,004 square feet will be built in 2 phases.
- 605 vehicle parking spaces and 75 short and long term bicycle parking spaces
- 144 building truck bays
- 85 trailer parking spaces
- 3 driveways and a new traffic signal on Zinfandel Drive
- An emergency vehicle access driveway on Baroque Drive

The proposed Stonecreek Industrial Center site plan layout includes building front elevations facing the north (along Baroque Drive) and the south (along the bike path) with the rear elevations that include truck dock doors facing interior to the site. The proposed uses for the four buildings are Warehouse use: 511,703 sq. ft. and Office use 90,301 sq. ft. The map will be consistent with the site plan development as 4 lots or less as a condition of approval.

Figure 3: Proposed Site Plan

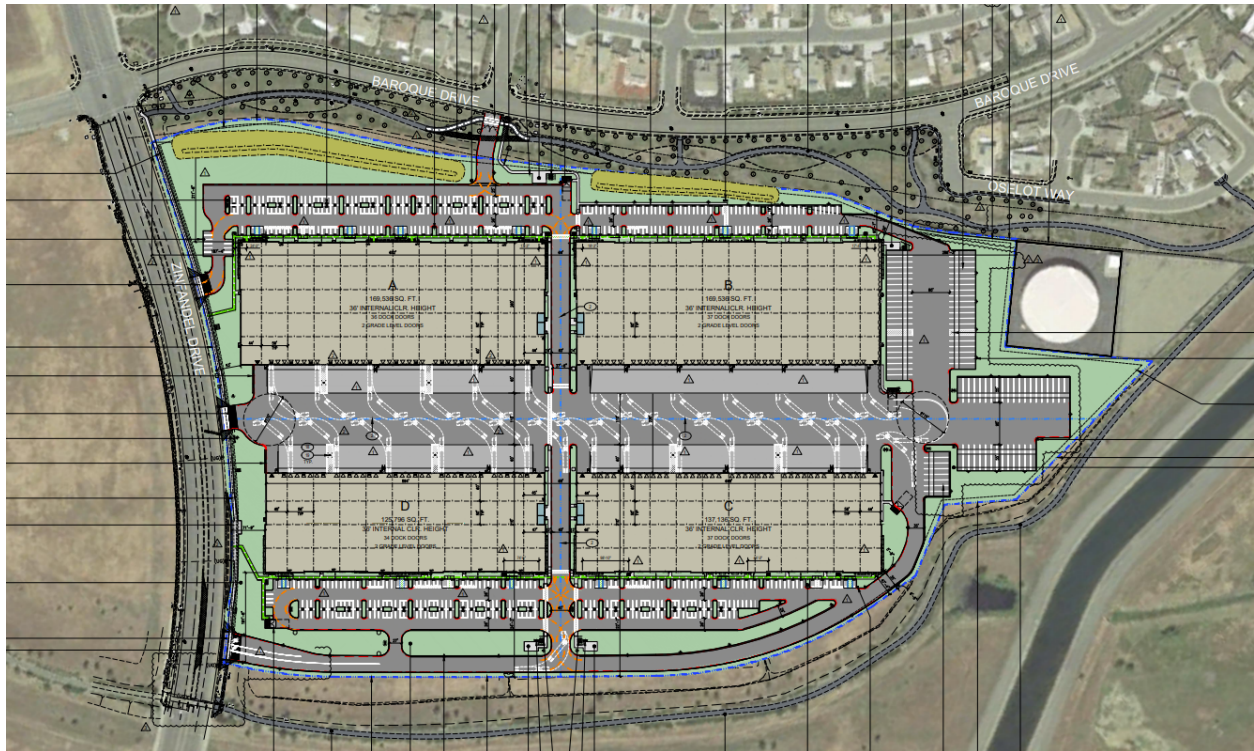


Figure 4: Proposed Typical Building Elevation

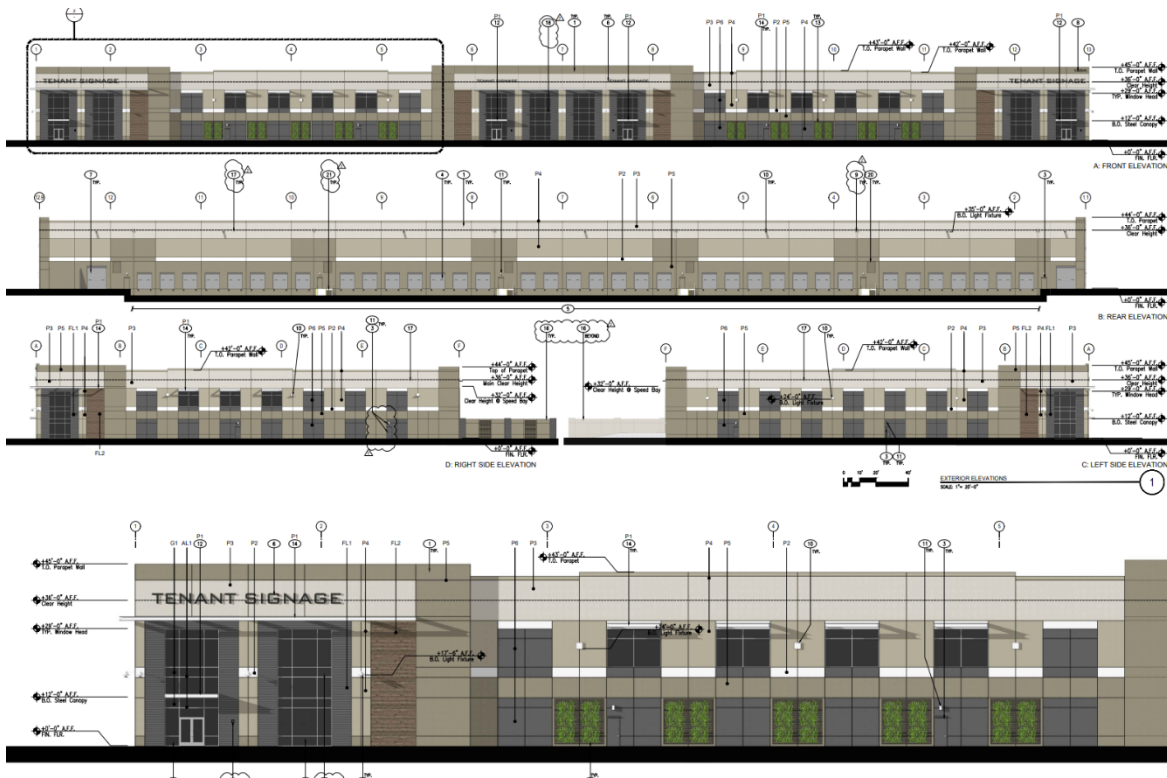


Figure 5: Landscape Plan



Figure 6: Loading Dock Screen Wall Location

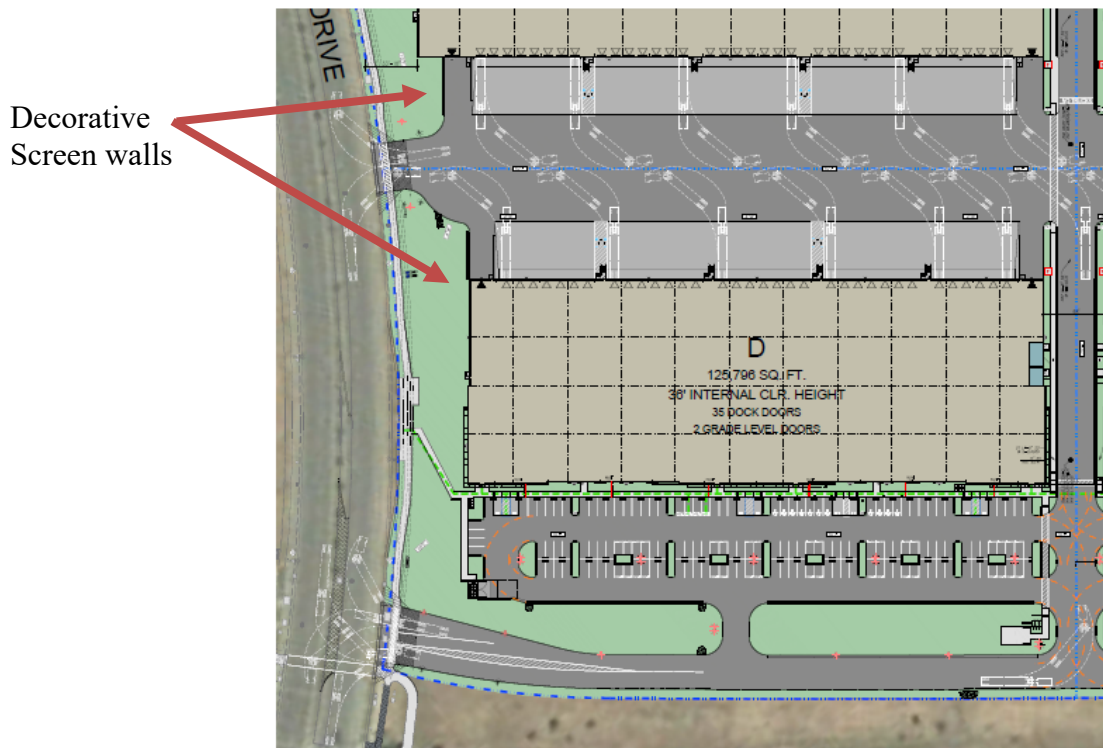


Figure 7: Loading Dock Screen Wall Detail



Figure 8: Truck Trailer Parking Location

Screening: Solid
Fence and
Landscaping



Existing Masonry Wall

ENVIRONMENTAL

The Stonecreek Industrial Center Major Design Review Amendment is exempt from CEQA review under CEQA State Guidelines Section 15183. This exempts from CEQA projects that are consistent with the development density established by existing zoning, community plan, or general plan policies for which an Environmental Impact Report (EIR) was certified, except as might be necessary to examine whether there are project-specific significant effects which are peculiar to the project or its site and which were not addressed as significant effects in the prior EIR, or which substantial new information shows will be more significant than described in the prior EIR. The project is located within the Villages of Zinfandel Special Planning Area (VOZSPA). An EIR was certified by the Sacramento County Board of Supervisors in 1998 for the VOZSPA. Additionally, a Supplemental EIR was prepared and certified by the Sacramento County Board of Supervisors in 2002 for the plan area.

The Stonecreek Industrial Center Major Design Review Amendment involves development of a 602,004 square foot industrial shell building with parking and loading docks. The development also includes landscaping, drainage, and required screening/fencing for a loading dock area. The Light Industrial (LI) site was identified in the Villages of Zinfandel Special Planning Area EIR and uses contemplated within the LI designation include those uses listed in the Sacramento County Zoning Code under the M-1 (Light Industrial) and MP (Industrial Office Park) use tables located in Chapter 25 and Chapter 30. Warehousing is permitted by right uses as listed in Table IV I.3.

Additional supplemental technical studies were prepared to further support that no additional project related impacts would occur as a result of the proposed project. These technical studies include additional traffic analysis, as well as a noise study. The traffic analysis results were

summarized above in this staff report. The noise study included the site plan, potential uses for the site, and the traffic analysis, completed by KD Anderson & Associates to complete the study. The study concluded that based on the analysis and results, noise levels associated with project generated off-site traffic and on-site operations at the proposed Stonecreek Industrial Center are expected to satisfy the applicable Rancho Cordova General Plan noise criteria at the nearest existing residential uses. As a result, no further consideration of noise mitigation measures would be warranted for the project.

As this Major Design Review Amendment is consistent with the Special Planning Area and the environmental documentation prepared for the Special Planning Area, it is exempt from CEQA review. So long as the project does not have any project-specific significant effects peculiar to the Major Design Review Amendment and not identified in the previous environmental documentation, the project is exempt and no additional environmental document pursuant to CEQA is required.

The project applicant is requesting approval of a Major Design Review Amendment for the proposed project. Additionally, under CEQA, the City lacks the discretion under the Major Design Review approval process to consider environmental effects not related to the design of the Project, including, but not limited to human health impacts from toxic air contaminants, greenhouse gas emissions, and impacts of biological resources.

RECOMMENDATION

Staff will be seeking additional direction from Council for this project. Staff requests that the Council receive testimony, continue the public hearing to June 5, 2023, deliberate, and provide staff sufficiently detailed direction to return with final hearing documents and plan revisions at the June 5, 2023, City Council meeting.

ATTACHMENT(S)

1. Project Plans
2. Staff Report Dated April 17, 2023
3. Miller Starr Regalia Letter Dated April 20, 2023
4. Ad Hoc Subcommittee Community Meeting Summary of Comments



1331 N. California Blvd.
Suite 600
Walnut Creek, CA 94596

T 925 935 9400
F 925 933 4126
www.mslegal.com

Nadia L. Costa
Direct Dial: 925 941 3235
nadia.costa@mslegal.com

July 18, 2022

VIA E-MAIL

Mr. Adam Lindgren, Esq.
City Attorney
City of Rancho Cordova
2729 Prospect Park Drive
Rancho Cordova, CA 95670
Email: alindgren@cityofranchocordova.org

Re: Dermody LogistiCenter at Rancho Cordova Project - Agenda Item 18.1

Dear Mr. Lindgren:

This firm represents Dermody Properties ("Dermody") in its application to develop an approximately 155,076 square foot modern logistics center northwest of the intersection of North Mather Boulevard and Bear Hollow Drive in the City (the "Project" and "Project Site"). Dermody is excited to work with the City on the Project, which will introduce a vibrant use to the Project Site consistent with the City's longstanding development vision for the Zinfandel Special Planning Area ("ZSPA"). With this letter, we remind the City that Dermody has vested rights to develop the Project pursuant to the ZSPA and other standards set out in the "Villages of Zinfandel Development Agreement," executed in 2003 ("Development Agreement").

The Project Site has a General Plan land use designation of Office Mixed Use, is within the jurisdictional boundaries of the ZSPA, and is zoned Business and Professional Office Zinfandel Special Planning Area ("BP ZSPA"). The ZSPA sets out the applicable land use controls and regulations for the Project Site and other areas in its boundaries.

I. The Development Agreement.

On May 28, 2003, the original developer for the "Villages at Zinfandel" and the County of Sacramento entered into the Development Agreement, which covered the entirety of the approximately 671.39-acre ZSPA.¹ The Development Agreement has

¹ When the City incorporated later that year, the City succeeded to the County's interests and obligations in the Development Agreement.

Mr. Adam Lindgren, Esq.
July 18, 2022
Page 2

a term of twenty (20) years from its effective date of June 28, 2003, meaning that it remains in full force and effect.

The Development Agreement vests rights to develop lands within the ZSPA pursuant to the "Existing Land Use Regulations" (as defined in Section 1.2(m) of the Development Agreement) and other relevant provisions. Among others, the Development Agreement specifically references and incorporates the standards, requirements, and regulations set forth in the ZSPA.

In relevant part, the Development Agreement provides:

... [I]n accordance with the terms and conditions of [the] Agreement. Developer's vested right to proceed with the project shall be subject to any subsequent discretionary approvals required in order to complete the project, *provided that any subsequent approvals shall not prevent, or impose further conditions, requirements or restrictions on development of the land for uses and to the density or intensity of development or rate of timing of development set forth in [the] Agreement and the [ZSPA]....*

(Development Agreement, at § 4.1, emph. included.)

This right to develop the Project Site is vested as of the effective date of the Development Agreement and is in place until the term expires. It provides in relevant part:

The permitted uses of the Property, the density and intensity of use, maximum height and size of proposed buildings, timing or phasing of development, zoning, provisions for reservation or dedication of land for public purposes, and the location and size of major transportation, sewer, drainage and water facilities and improvements shall be those set forth in the [ZSPA], [Mitigation, Monitoring, and Reporting Program set forth in the EIR for the ZSPA], and the [Villages of Zinfandel Public Facilities Financing Plan]....

(Development Agreement, at § 2.1.)

In summary, the City may not impose any conditions, requirements, or restrictions on the Project that are not already set forth in the Development Agreement and the ZSPA.

II. Conclusion.

The development team looks forward to working with the City on the Project, which will help fulfill the City's longstanding development vision for the Project Site.

Mr. Adam Lindgren, Esq.
July 18, 2022
Page 3

Should you have any questions regarding the foregoing please do not hesitate to contact me directly.

Very truly yours,

MILLER STARR REGALIA

A handwritten signature in purple ink, appearing to read 'Nadia L. Costa', with a stylized, looping flourish.

Nadia L. Costa

cc: Cyrus Abhar, City Manager, cabhar@cityoffranchocordova.org
Micah Runner, Deputy City Manager, mrunner@cityoffranchocordova.org
George Condon, Dermody Properties, gcondon@dermody.com
Michelle Smira, MMS Strategies, michelle@mmsstrategies.com
Travis Brooks, Miller Starr Regalia, travis.brooks@msrlegal.com

NLC:tzb



**MILLER STARR
REGALIA**

1331 N. California Blvd.
Suite 600
Walnut Creek, CA 94596

T 925 935 9400
F 925 933 4126
www.mslegal.com

Arthur F. Coon
Direct Dial: 925 941 3233
arthur.coon@msrlegal.com

September 16, 2022

VIA E-MAIL

Mr. Cyrus Abhar
City Manager
City of Rancho Cordova
2729 Prospect Park Drive
Rancho Cordova, CA 95670
cabhar@cityofranchocordova.org

Re: Dermody Industrial Properties – Scheduling of Hearing Regarding Mather
Blvd. Project on November 7, 2022, City Council Meeting Agenda; DR
PLND-1021-0015

Dear Mr. Abhar:

Miller Starr Regalia represents Dermody Properties (“Dermody”) in connection with its application to develop the Mather Boulevard modern logistics center located northwest of the intersection at North Mather Boulevard and Bear Hollow Drive in the city of Rancho Cordova (the “Project”). The Project requires City Council approval of a Major Design Review application and has vested rights to develop pursuant to the 2003 Villages of Zinfandel Development Agreement (“Development Agreement”) and approved Zinfandel Special Planning Area (“ZSPA”). After eleven months of processing and the incorporation of numerous Project modifications, the Project is ready for hearing. To ensure the city abides by its obligations in the Development Agreement to act on the application in a timely manner, Dermody requests the city schedule this Project for hearing on the Council’s November 7, 2022, agenda.

I. The Project Application is Complete and Ready for Hearing.

Dermody submitted its Project application on October 25, 2021. Dermody then: submitted multiple detailed responses to the City’s application incompleteness letters, and received a completeness determination on January 12, 2022; held two interactive community meetings on November 16, 2021 and September 7, 2022; engaged in numerous meetings and discussions with City staff; and presented the Project before the City Council at its April 18 and July 18, 2022, meetings.

In response to comments and input received from city staff, decisionmakers, and the community, Dermody incorporated the following modifications to the Project’s design:

Cyrus Abhar, City Manager
 September 16, 2022
 Page 2

- Added a twelve-foot-tall tilt up concrete wall along the section of Bear Hollow that borders the truck court for purposes of noise and view screening.
- Added a “pop out” feature on the building to further shield the truck court.
- Added articulation on the north and east elevations of the building, stepped the parapet tops, revised the west end of the north elevation to add more articulation including an additional recessed panel, and added horizontal canopies to add more horizontal projection.
- Revised proposed tree species and increased sizes of tree plantings.
- Changed the driveway orientation for right-turn in and out by trucks and added medians to Mather Boulevard and Bear Hollow Drive to direct arriving automobile drivers to the driveway on Mather Boulevard rather than Bear Hollow Drive.
- Added vertical window elements.
- Reduced lighting in parking areas to ensure that photometrics read below four footcandles.

This Project will introduce a vibrant modern logistics center that compliments the California Automobile Association building and new Coast Guard building immediately adjacent to the site. The Project has been refined in a manner that is sensitive to community concerns and is compatible with surrounding uses.

II. The Development Agreement Requires the City to Act on the Application in a Timely Fashion.

The Development Agreement requires the city to cooperate in good faith by timely processing the Project application and a failure to do so is an actionable default.

Specifically, the Development Agreement requires the City to “cooperate with [Dermody] in securing all permits, licenses, approvals or other entitlements necessary to develop the Project.” (Development Agreement, at § 4.3.) The city must do so in a timely and reasonable manner:

4.4 Timely Processing. Subject to compliance with submittal of information required...to deem an application complete...the [city] shall perform any environmental review and approval process for such application on a timely basis.

4.5 Good Faith. **The [city] agrees that it shall, in good faith, accept for processing and review, and take action upon all complete applications for...entitlements for use of the Property in accordance with the [ZSPA] and this Agreement.**

Cyrus Abhar, City Manager
 September 16, 2022
 Page 3

The [city] also agrees to act upon such applications in a timely and reasonable manner.

(Development Agreement, at §§ 4.4-4.5, emph. added.) A failure by the city to timely process the Project application is a clear default under the Agreement:

6.1. Default, Breach; Notice; Opportunity to Cure; Remedies. Failure or **delay by either party to perform any term of th[e] Agreement shall constitute a default....**In the event of alleged default or breach of any terms or conditions of this Agreement, the party alleging such default or breach shall give the other party not less than sixty (60) days' notice in writing specifying the nature of the alleged default....**After notice of expiration of the sixty (60) day period, the party alleging default, at its option, may institute legal proceedings pursuant to the Agreement....**

6.3. Default by [City]. In the event [city] does not accept, review, **approve or issue necessary development permits** or entitlements for use **in a timely fashion** as defined by this Agreement....

(Development Agreement, at § 6.1, emph. added.)

Either party may bring legal action to cure, correct, or remedy a default of the Agreement and a prevailing party in such action is entitled to recover their attorneys' fees, costs, and expenses. (Development Agreement, at §§ 6.4, 8.13.)

In sum, the Project application is complete and in a position to be considered and approved by the City Council pursuant to the Developer's vested rights at the November 7th public hearing. Dermody has spent nearly a year modifying the Project to thoughtfully respond to and address staff and community input as appropriate and feasible. The Project is consistent with the ZSPA and the terms and conditions of the Development Agreement, which now obligates the city to act on the application in a timely manner.

We look forward to working with the city to bring the Project to hearing at the City Council's November 7, 2022, meeting. Should you have any questions regarding the foregoing, please do not hesitate to contact me directly.

Cyrus Abhar, City Manager
September 16, 2022
Page 4

Very truly yours,

MILLER STARR REGALIA

Arthur F. Coon

Arthur F. Coon

AFC:tzb

cc: Adam Lindgren, Esq., City Attorney, alindgren@cityofranchocordova.org
Elizabeth Sparkman, Community Development Director,
esparkman@cityofranchocordova.org
George Condon, Dermody, gcondon@dermody.com
Nadia L. Costa, Esq., Miller Starr Regalia, nadia.costa@msrlegal.com
Travis A. Brooks, Esq., Miller Starr Regalia, travis.brooks@msrlegal.com



**MILLER STARR
REGALIA**

1331 N. California Blvd.
Suite 600
Walnut Creek, CA 94596

T 925 935 9400
F 925 933 4126
www.mslegal.com

Arthur F. Coon
Direct Dial: 925 941 3233
arthur.coon@msrlegal.com

October 3, 2022

VIA E-MAIL

Mr. Cyrus Abhar
City Manager
City of Rancho Cordova
2729 Prospect Park Drive
Rancho Cordova, CA 95670
Email: cabhar@cityofranchocordova.org

Re: Dermody Industrial Properties – Appropriate Scope of CEQA Review for the
Mather Blvd. Design Review Project

Dear Mr. Abhar:

As you know, this firm represents Dermody Properties in connection with its design review application for an approximately 155,077 square foot logistics center on a site located within the Zinfandel Special Planning Area ("ZSPA"), northwest of the intersection at North Mather Boulevard and Bear Hollow Drive ("Design Review Project"). As you are also well aware, the Design Review Project now before the City is fully consistent with the type, density and intensity of land use and development contemplated and authorized in the ZSPA planning document, and a Final Environmental Impact Report has been certified by the lead agency pursuant to CEQA that fully analyzed potential environmental impacts resulting from development within the ZSPA ("ZSPA FEIR").

The Design Review Project requires the City's approval of a "Major Design Review" application; therefore, given the limited scope and type of discretionary authority that the City is authorized to exercise at this stage of development under its local design review ordinance, we concur with the City's determination that the Design Review Project qualifies for a streamlining exemption under CEQA Guidelines Section 15183.

We write to further augment the administrative record with respect to the appropriate scope of City's environmental review of the Design Review Project under the California Environmental Quality Act (Pub. Res. Code § 21000 *et seq.*) and the CEQA Guidelines (CCR, Tit. 14, Div. 6, Chap. 3) (collectively, "CEQA"), which is strictly limited under the law to those design-related environmental effects that the City is authorized by its ordinance to address during its Major Design Review process. Here, the City's Major Design Review process expressly limits the City's

Cyrus Abhar, City Manager
 October 3, 2022
 Page 2

discretion to deny or condition approval of the Design Review Project based solely on the effects of its *design* components, not other effects of the previously authorized uses and density and intensity of those uses at the site. In other words, the City is not at liberty to use its limited design review authority to revisit environmental issues previously analyzed and laid to rest by the prior certified ZSPA EIR.

Accordingly, it is entirely appropriate – and, indeed, to the extent that the City conducts any further CEQA review, legally required – for the City to apply CEQA Guidelines section 15183, which provides for a partial exemption and streamlined CEQA review of the Design Review Project. As explained in more detail below, and just as it has done for other similar recent design review projects, the City’s determination to rely upon Section 15183 for the Design Review Project is proper under the law, and furthermore any analysis conducted thereunder must be limited to any potential design-related effects peculiar to the Design Review Project that were not studied or analyzed in the ZSPA EIR.

I. For CEQA Purposes, The City May Only Analyze Those Potential Impacts Which It Has Authority And Discretion Under Its Design Review Ordinance To Meaningfully Address.

CEQA review is only triggered for “discretionary” projects, which are those that require a local agency to exercise meaningful judgment or deliberation in deciding whether or how to approve a proposed activity. The “touchstone” in determining whether a project is discretionary for CEQA purposes is “whether the approval process involved allows the government to shape the project in any way” which could meaningfully respond to environmental concerns recognized by CEQA. (CEQA Guidelines, § 15357; *McCorkle Eastside Neighborhood Group v. City of St. Helena* (2018) 31 Cal.App.5th 80; *Friends of Juana Briones House v. City of Palo Alto* (2010) 190 Cal.App.4th 286.) “CEQA does not apply to an agency decision simply because the agency may exercise some discretion in approving the project or undertaking. Instead [,] to trigger CEQA compliance the discretion must be of a certain kind; it must provide the agency with the ability and authority to mitigate... environmental damage to some degree.” (*Sierra Club v. County of Sonoma* (2017) 11 Cal.App.5th 11, 23, quoting *San Diego Navy Broadway Complex Coalition v. City of San Diego* (2010) 185 Cal.App.4th 924, 934.) As our state Supreme Court recently stated, a project only requires CEQA review if the:

relevant approval process...allows the government to shape the project in any way by requiring modifications which could respond to any of the concerns which might be identified by environmental review.

(*Protecting Our Water and Environmental Resources v. County of Stanislaus* (2020) 10 Cal.5th 479, 493 (“POWER”); see also *Friends of Westwood, Inc. v. City of Los Angeles* (1987) 191 Cal.App.3d 259, 270 [CEQA review would be wasteful and meaningless exercise if decision maker lacks relevant discretion under applicable

Cyrus Abhar, City Manager
 October 3, 2022
 Page 3

law to deny or shape project through conditions to address environmental concerns revealed by the review].)

Where CEQA-triggering discretion exists, the scope of environmental review is limited to analyzing those environmental impacts that a local agency may actually address in its approval process. (*McCorkle, supra*, 31 Cal.App.5th at 89-90.) As the court in *McCorkle* noted:

the [CEQA] Guidelines recognize that the application of CEQA to a local ordinance is dependent upon the scope and interpretation of the local ordinance, rather than vice versa.

(*Id.* at 92.)

With regard to design review approvals like the instant one, where a city's design review ordinance prevents it from disapproving or conditioning approval of a project for "non-design related reasons," it lacks discretion to address non-design related effects through CEQA. (*Id.*; see also *Friends of Davis v. City of Davis* (2000) 83 Cal.App.4th 1004, 1010-15.) Relatedly, it is fundamental that CEQA does not confer independent power or authority on an agency to impose mitigation requirements or conditions on a project approval. Rather, when acting to mitigate or avoid a project's significant effects on the environment, an agency may only exercise those express or implied powers provided by law other than CEQA, subject to the express or implied constraints or limitations of the other law. (Pub. Res. Code, § 21004; see, e.g., *Tiburon Open Space Committee v. County of Marin* (2022) 78 Cal.App.5th 700 [scope of agency's discretion, and hence scope of required CEQA review, is limited by constraints and obligations of other law].)

II. The City's Discretion Here Is Limited To Considering The Project's Design Components.

As is apparent from review of the above-cited authorities, determining the existence and scope of an agency's discretionary authority with respect to approval of a particular project requires careful analysis of the statute or ordinance authorizing and providing controls over the agency's action. (*Sierra Club v. Napa County Bd. of Sup'rs* (2012) 205 Cal.App.4th 162; *Sierra Club v. County of Sonoma, supra*, 11 Cal.App.5th 11.) Here, the City's review and approval of a Major Design Review application is governed by Chapter 23.141 of the City's Municipal Code, which limits the City's review of such applications to design-related issues.¹ For projects requiring it, the purpose of the City's design review process is to review "additional site and design considerations beyond conformance with minimum standards of the zoning code." The intent of design review is "to promote orderly and harmonious

¹ As will be discussed more fully in a letter sent by Miller Starr Regalia to the City under separate cover, the City's ability to exercise discretion is also governed and further constrained by the vested rights granted to Dermody under the Development Agreement.

Cyrus Abhar, City Manager
 October 3, 2022
 Page 4

growth within the City.” (RCMC, § 23.141.010.) The City Council “may approve or approve with conditions” an application for major design review upon making the following findings:

- A. The proposed project is consistent with the objectives of the General Plan, complies with applicable zoning regulations, Specific Plan provisions, and special planning area provisions, and is consistent with the applicable Rancho Cordova design guidelines.
- B. The proposed architecture, site design, and landscape are suitable for the purposes of the building and the site and will enhance the character of the neighborhood and community.
- C. The architecture, including the character, scale, and quality of the design, relationship with the site and other buildings, building materials, screening of exterior appurtenances, exterior lighting and signing, and similar elements, establishes a clear design concept and is compatible with the character of existing or anticipated buildings on adjoining and nearby properties.
- D. The proposed project will not create conflicts with vehicular, bicycle, or pedestrian transportation modes of circulation.

(RCMC, § 23.141.070.)

The City’s ability to require modifications to project plans, or to condition approval of a Major Design Review application, is expressly limited to addressing a project’s design features:

The council may require modifications to plans in whole or in part and may condition the major design review application ***to ensure specific design features, construction materials, and conformance with all applicable [design review provisions].***

(RCMC, § 23.141.080, *emph. added.*)

Pursuant to the above provisions, the City’s Major Design Review approval provisions constrain the City’s discretion and authority, and preclude its ability to deny or condition the Design Review Project to address environmental effects that are not related to its design. The City therefore lacks discretion to consider or impose conditions addressing the Design Review Project’s potential non-design related impacts, such as, for example, those involving greenhouse gas emissions, transportation, biological resources, and/or air quality impacts. (See, e.g., *San Diego Navy Broadway Complex Coalition v. City of San Diego*, *supra*, 185 Cal.App.4th 924 [city’s approval of construction plans for waterfront development was ministerial where approval required only determination whether plans were

Cyrus Abhar, City Manager
October 3, 2022
Page 5

consistent with aesthetic criteria in urban design guidelines established in connection with redevelopment project reviewed and approved under earlier EIR; limited scope of city's discretion in reviewing plans for conformity to guidelines' aesthetic criteria did not give it ability to meaningfully respond to GHG and climate change impacts raised by project opponent]; *McCorkle, supra*, 31 Cal.App.5th at 94 [rejecting project opponent's argument "that because the City had discretion to conduct design review the entire project was discretionary and subject to CEQA"]; *Sierra Club v. County of Sonoma, supra*, 11 Cal.App.5th 11 [vineyard development permit was ministerial where applicable regulations conferred no meaningful discretion to mitigate environmental damage].)

III. To the Extent Limited CEQA Review Is Required Here, The Design Review Project Qualifies For A Guidelines Section 15183 Partial Exemption And Streamlined Review.

As noted above, to the extent that CEQA applies to the Design Review Project, it qualifies for a CEQA Guidelines Section 15183 partial exemption for projects that are consistent with the densities/intensities established by the existing zoning, community plan, or general plan. Because an EIR was prepared and certified by the lead agency in accordance with CEQA, which covered full development of the Project site with the type and intensity of uses authorized when it adopted the ZSPA, the City's additional CEQA review of the Design Review Project here must be narrowly limited to analysis of only the design review-related environmental effects of the Design Review Project (if any).

Moreover, any such CEQA review is further limited under Guidelines Section 15183 as follows:

- (1) to those environmental effects that the city determines are peculiar to the project and were not studied in the EIR for the zoning, community plan, or general plan;
- (2) to those environmental effects of the project that were not analyzed as significant effects in the EIR prepared for the general plan (or zoning action, or community plan);
- (3) to potentially significant off-site impacts and cumulative environmental impacts of the project which were not discussed in the prior EIR prepared for the general plan (or zoning action or community plan); or
- (4) to previously identified significant effects which, as a result of substantial new information which was not known at the time the EIR was certified, are determined to have a more severe adverse impact than discussed in the prior EIR.

Here, the Design Review Project involves a land use that the ZSPA permits by right at the proposed density and intensity (also fully consistent with the ZSPA) — and for

Cyrus Abhar, City Manager
 October 3, 2022
 Page 6

which Dermody has vested rights under the Development Agreement to proceed — and all environmental impacts of such use, density and intensity were fully disclosed, analyzed and mitigated as required under CEQA in the certified ZSPA FEIR. Thus, in addition to the legal limitations on the application and scope of CEQA inherent in the Major Design Review process itself, the application of a Guidelines Section 15183 exemption is also entirely appropriate and is exactly the CEQA compliance pathway that the City has followed for similar recent projects in the ZSPA.²

With regard to any potential design-related environmental effects peculiar to the Design Review Project, we note that the applicant has already prepared a thoughtful noise study to confirm that it would not have any new significant and/or peculiar noise impacts not already analyzed in the ZSPA FEIR. The Project will also be required to – and will – comply with all applicable mitigation measures under the ZSPA MMRP, which further ensures that the Design Review Project will not result in any peculiar or more severe impacts than already discussed in the ZSPA FEIR. Among other things, the MMRP includes measures to mitigate any potentially significant biological impacts, air quality impacts, water quality impacts, and noise impacts.

Finally, we note that following the preparation and certification of an EIR, CEQA places strict limitations on conducting subsequent CEQA review of a project (the conditions for which are not met here), and prescribes no “expiration date” for an EIR (or for any relevant type CEQA document, for that matter). (See Pub. Res. Code, § 21166 and CEQA Guidelines § 15162 [setting forth the limited situations where subsequent or supplemental review may be required after an EIR has been prepared]; see also *Latinos Unidos v. City of Napa* (2013) 221 Cal.App.4th 192 [upholding city’s reliance on decades-old general plan EIR when approving a new housing element and determining no new EIR was required]; *Committee for Re-Evaluation of T-Line Loop v. San Francisco Municipal Transportation Agency* (2016) 6 Cal.App.5th 1237, 1254 [16-year old EIR held adequate CEQA compliance for light rail line project]; *Snarled Traffic Obstructs Progress v. City and County of San Francisco* (1999) 74 Cal.App.4th 793 [nearly decade-old negative declaration held adequate CEQA compliance for parking structure project].)

In sum, here it is entirely appropriate to apply the Guidelines Section 15183 partial exemption and streamlined CEQA review to the Design Review Project based on

² Within the ZSPA, the Project site has a land use designation of Business and Professional Office where the proposed warehousing, delivery, and distribution type use *is permitted by right*, not requiring approval of a conditional use permit. (ZSPA, § 512-204 (D).) The Design Review Project at issue here has also been carefully designed so as to ensure that the height and size of the proposed building, setbacks, and site improvements are consistent with the development standards set forth in the ZSPA. (See, e.g., Development Agreement, at § 2.1; ZSPA, § 512-204 (D); 2003 Zoning Ordinance at § 230, Table IV.)

Cyrus Abhar, City Manager
October 3, 2022
Page 7

the extensive CEQA review already conducted in the certified ZSPA FEIR, which is now final, beyond legal challenge, and conclusively presumed to be adequate. To require any more extensive or repetitive review would violate fundamental principles of CEQA that seek to promote the finality of EIRs and avoid and prohibit meaningless, duplicative, wasteful, and/or unnecessary environmental review.

Your anticipated attention to the above information is greatly appreciated, and we hope it is helpful to you. Should you have any questions regarding the foregoing, please do not hesitate to contact the undersigned directly.

Very truly yours,

MILLER STARR REGALIA



Arthur F. Coon

AFC:tzk/klw

cc: Adam Lindgren, Esq., City Attorney, alindgren@cityoffranchocordova.org
Elizabeth Sparkman, Community Development Director,
esparkman@cityoffranchocordova.org
George Condon, Dermody Properties, gcondon@dermody.com
Lucy Crocker, Lucy & Company, Lucy@lucycompanypr.com
Michelle Smira, MMS Strategies, michelle@mmsstrategies.com
Nadia L. Costa, Esq., Miller Starr Regalia, Nadia.Costa@msrlegal.com
Travis A. Brooks, Esq., Miller Starr Regalia, Travis.Brooks@msrlegal.com



**MILLER STARR
REGALIA**

1331 N. California Blvd.
Suite 600
Walnut Creek, CA 94596

T 925 935 9400
F 925 933 4126
www.mslegal.com

Arthur F. Coon
Direct Dial: 925 941 3233
arthur.coon@msrlegal.com

November 29, 2022

VIA E-MAIL

Mayor Terry, Vice Mayor Budge, and
City Councilmembers
City of Rancho Cordova
2729 Prospect Park Drive
Rancho Cordova, CA 95670
Email:
CityClerk@cityofranchocordova.org

Re: Dermody Properties – City’s Legal Obligations Under the Development
Agreement Benefiting LogistiCenter at Rancho Cordova (Bear Hollow)
Major Design Review Project No. PLND-1021-0015

Dear Mayor Terry, Vice Mayor Budge, and Honorable Members of the City Council:

This firm represents Dermody Properties (“Dermody”) in its application to develop a modern, approximately 155,077 square foot logistics center and related improvements (“Project”), located northwest of the intersection of North Mather Boulevard and Bear Hollow Drive in the City (“Project Site”). As discussed in more detail below, the Project proposes a light industrial use that is permitted by right, which has a development density and intensity that complies with the applicable objective development standards and is consistent with the applicable subjective design guidelines.

The Project, as an important job-generating use, will help to implement the overall land use vision for this area of the City, which has been planned for nearly two decades. Despite the fact this light industrial land use has been approved and in place for almost twenty years, opponents have sought to undermine or dismantle it during the Project’s design review process. The City, however, is contractually prohibited from changing course at this point. This is because the Project, as proposed, is protected against such vagaries pursuant to the 2003 “Villages of Zinfandel Development Agreement” (“Development Agreement”), which vests important contractual and property rights for Dermody’s benefit that are enforceable in court.

As explained more fully herein, in exchange for a developer commitment to make significant investments in infrastructure and other improvements in the vicinity and on the Project Site to facilitate implementation of the Villages at Zinfandel Special

Mayor Terry, Vice Mayor Budge, and City Councilmembers
November 29, 2022
Page 2

Planning Area (“ZSPA”), the Development Agreement, inter alia, vests Dermody’s right to develop the Project Site in accordance with the rules and regulations that were in place in 2003.

It is true the Development Agreement allows the City to require that Dermody undertake subsequent discretionary approvals to implement the Project – here, this involves consideration and approval of a Major Design Review application. However, in conducting this review, the Development Agreement expressly prohibits the City from denying the Project and also from imposing any design condition or restriction – based on a strained interpretation of a subjective design guideline, non-existent CEQA mandates,¹ or otherwise – which would prevent or restrict development of permitted uses at the Project Site at the allowed density and intensity provided for in the ZSPA or that would otherwise be contrary to Dermody’s vested rights under the Development Agreement.

Dermody has worked diligently and in good faith with the City and the broader community for nearly a year, in an effort to address concerns raised. Dermody has voluntarily gone well above and beyond – at significant expense in terms of time and money – accommodating numerous requests to redesign Project elements and include additional off-site improvements.

It is now time for the City to adhere to its obligations under the Development Agreement and to approve the Project as proposed. To do otherwise would subject the City to litigation for violating Dermody’s vested rights, including City exposure to potential monetary damages and payment of attorneys’ fees and costs. Accordingly, we respectfully request the City Council to approve the Project as proposed at its December 5th hearing.

I. The City is Bound by Its Obligations in the Development Agreement, and Legal Recourse is Available to Dermody if the City Fails to Honor Those Obligations.

A. Legislatively Approved Development Agreements Establish Enforceable Vested Rights.

Comprehensively planned developments like those contemplated by the ZSPA often take decades to complete and require significant early and ongoing investment by developers to come to fruition. To provide certainty to developers that a local agency will not “change the rules” mid-course, thereby wasting such investment and

¹ Please see my letter dated October 3, 2022, which details the limited discretion, with the concomitant constraints on CEQA review, which are imposed on the City pursuant to applicable laws and regulations in connection with the Project’s design review process. As detailed therein, the City has no legal authority to request or mandate any additional mitigation measures on the Project in a purported attempt to address environmental concerns.

Mayor Terry, Vice Mayor Budge, and City Councilmembers
November 29, 2022
Page 3

preventing implementation of the planned vision, state law expressly authorizes local agencies to enter into development agreements that:

[a]llow a developer who needs additional discretionary approvals to complete a long-term development project as approved, regardless of any intervening changes in local regulations.

(*City of West Hollywood v. Beverly Towers, Inc.* (1991) 52 Cal.3d 1184, 1194; Gov. Code, § 65864(b).)

A project protected by a development agreement may be developed over a period of numerous years “in accordance with existing policies, rules and regulations, and subject to conditions of approval . . .” even if generally applicable rules and regulations change. (Gov. Code, § 65864(b).) In exchange for granting these vested rights, development agreements provide local agencies with the opportunity to help ensure long-term planning efforts can be implemented. Furthermore, development agreements enable local agencies to negotiate for significant benefits in the form of direct monetary contributions as well as the funding and construction of infrastructure and improvements for the benefit of the broader community, which the local agencies would otherwise not be permitted to mandate under the law.

In other words, a “legislatively approved development agreement gives both parties vested contractual rights.” (*Mammoth Lakes Land Acquisition, LLC v. Town of Mammoth* (2010) 191 Cal.App.4th 435, 443-444 [court held “a legislatively approved development agreement gives both parties contractual rights” and upheld \$30 million damages award in favor of developer against Town for anticipatory breach of contract]; *North Murrieta Community v. City of Murrieta* (2020) 50 Cal.App.5th 31, 43-44 [holding “[development] agreement is binding on both the City and the developer” (citing Gov. Code, § 65865.4), and observing: “The law says development agreements are contracts, enforceable like normal contracts.”]; *Center for Community Action & Environmental Justice v. City of Moreno Valley* (2018) 26 Cal.App.5th 689, 696-697 [“A development agreement ‘is an enforceable contract between the municipality and the developer.’”]; *Oakland Bulk & Oversize Terminal, LLC v. City of Oakland* (9th Cir. 2020) 960 F.3d 623 [holding development agreement entered into between city and commercial marine terminal developer pursuant to California law is enforceable under contract principles with no deference to city’s administrative hearing findings or interpretations of agreement’s provisions or what they require].)

A local agency that violates a development agreement is liable for breach of contract and, if it fails to appropriately process and approve applications for a protected project, can be held liable for significant damages under specified circumstances. For example, in *Mammoth Lakes Land Acquisition, LLC v. Town of Mammoth Lakes*, the Court of Appeal upheld a \$30 million damages award against the Town of Mammoth for its failure to process in good faith a development application in contravention of its obligations under a development agreement. Like

Mayor Terry, Vice Mayor Budge, and City Councilmembers
November 29, 2022
Page 4

the instant Development Agreement, the agreement in *Mammoth Lakes* required the Town to process, consider and take actions on subsequent discretionary project approvals “reasonably, in good faith, and in a timely manner.” (*Id.*, at 446.) However, several years after execution of that development agreement, the Town changed its priorities and refused to cooperate in timely advancing necessary project approvals. This failure to cooperate with the developer amounted to an actionable repudiation and anticipatory breach of the agreement resulting in the significant award of monetary damages to the developer. (*Id.*, at 462-70.)

B. Dermody Has Enforceable Vested Rights to Develop the Project as Proposed Under the Development Agreement.

As evinced by the foregoing authorities, legislatively approved development agreements entered into pursuant to California’s statutory Development Agreement Law create solemn, legally binding vested rights and contractual obligations on the part of the parties thereto, which rights and obligations courts take quite seriously and do not hesitate to enforce in the event of breach or repudiation by a party.

Similar to the project in *Mammoth Lakes*, the Project here benefits from the protections of a legislatively approved development agreement that requires the City to timely process an entitlement application and to comply with its contractual terms. On May 28, 2003, the original property owner and developer of the Villages of Zinfandel project entered into the Development Agreement with the County of Sacramento, which established contractual vested rights and obligations for the signatories and their respective successors in interest.

The Development Agreement relates to the entire approximately 671.39-acre ZSPA and has a term of twenty (20) years from its effective date of June 28, 2003.² Its purpose is to facilitate the phased development of the comprehensively planned ZSPA, including a complementary mix of residential, light industrial, business professional (including industrial office parks), and commercial uses. Consistent with the broad legislative purpose, the Development Agreement seeks to provide certainty to, and to reduce the economic risks incurred by, the developer(s) within the ZSPA, and to provide contractual rights for the benefit of the County (now City) to help implement the ZSPA’s planned uses and establish the planned infrastructure and improvements necessary to support this land use vision, which was anticipated to take several decades. (See DA, Recitals A, C.)

² The City formally incorporated on July 1, 2003. However, the time limits set forth in Government Code section 65865.3 on the effectiveness of development agreements (8 to 15 years) from the date of incorporation of affected land into a new city do not apply because the election on incorporation of the City in November 2002 occurred before the parties entered into the Development Agreement in June 2003. (See Gov. Code, § 65865.3 (c)(2).)

Mayor Terry, Vice Mayor Budge, and City Councilmembers
November 29, 2022
Page 5

Among other things, the Development Agreement vests Dermody's rights to develop the Project Site pursuant to the "Existing Land Use Regulations" in effect as of the effective date of the Development Agreement,³ which are primarily set out in the ZSPA document that provides a comprehensive development vision for the approximately 671.39 acres within the ZSPA boundaries, which includes the Project Site.

Specifically, the Development Agreement vests Dermody's right to develop the Project Site with those uses allowed under the ZSPA, as well as its right to develop those permitted uses at the "density and intensity" of development contemplated therein:

The permitted uses of the Property, the density and intensity of use, maximum height and size of proposed buildings, timing or phasing of development, zoning, provisions for reservation or dedication of land for public purposes, and the location and size of major transportation, sewer, drainage and water facilities and improvements shall be those set forth in the [ZSPA], [Mitigation, Monitoring, and Reporting Program set forth in the EIR for the ZSPA], and the [Villages of Zinfandel Public Facilities Financing Plan]

(DA, § 2.1.)

The Development Agreement further provides that:

[b]y entering into this Agreement, [the City] hereby grants to Developer (and successors in interest) a vested right to proceed with the development of the Property in accordance with the terms and conditions of [the] Agreement. Developer's vested right to proceed with the project shall be subject to any subsequent discretionary approvals required in order to complete the project, ***provided that any subsequent approvals shall not prevent, or impose further conditions, requirements or restrictions on development of the land for uses and to the density or intensity of development or rate of timing of development set forth in [the] Agreement and the [ZSPA],*** and provided Developer is not in default under this Agreement.

(DA, § 4.1, emph. added.)

³ Such "Existing Land Use Regulations" include the "ordinances, resolutions, codes, rules, regulations, official policies, the General Plan, the Cordova Community and the [ZSPA] governing the permitted uses of land, rate of development, density, design, improvements and construction standards and specifications adopted by the [County] and in effect on the effective date." (DA, § 1.2(m).)

Mayor Terry, Vice Mayor Budge, and City Councilmembers
November 29, 2022
Page 6

While the Development Agreement recognizes that subsequent discretionary approvals may be required to implement the Project, the City must exercise its discretion in accordance with Dermody's vested rights and thus such discretionary approvals "shall not prevent, or impose further conditions, requirements or restrictions on, development of the land for the uses and to the density or intensity of development set forth in the [Development] Agreement and the [ZSPA]." (*Id.*, § 2.2.)

The Development Agreement also requires the City to cooperate with Dermody in securing "all permits, licenses, approvals, or other entitlements necessary to develop the Project Site which the [City] may require." (DA, §§ 4.2, 4.3.) Further, the City must process applications for any subsequent approvals on a "timely basis" and shall "take action upon all complete applications" for subsequent approvals in accordance with the Development Agreement. This includes an obligation to act upon such applications in a "timely and reasonable manner." (DA, §§ 4.4-4.5.)

The City is bound by the above enforceable obligations as it processes and considers Dermody's design review application. In addition, the City is bound by the covenant of good faith and fair dealing, which is implied by California in all such contracts and also is expressly set forth in the Development Agreement. (*Id.* at § 8.5 ["Neither party shall do anything which shall have the effect of harming or injuring the right of the other party to receive the benefits of this Agreement; each party shall refrain from doing anything which would render its performance under this Agreement impossible; and each party shall do everything which this Agreement contemplates that such party shall do to accomplish the objectives and purposes of this Agreement."].)

The Development Agreement contemplates a broad, cumulative, and non-exhaustive list of remedies for its breach, including the institution of legal action to remedy any default and enforce any covenant or agreement in it. Notably, it does not expressly or impliedly prohibit a monetary damages remedy for uncured defaults and breaches, and, in fact, expressly provides that the exercise of one or more of its expressly enumerated remedies does not waive or preclude "any other available remedy." (DA, § 6.4.) Further, the prevailing party in any action brought to enforce rights and remedies under the Development Agreement will be entitled to its reasonable attorneys' fees, expert fees, and costs and expenses of litigation in any judgment. (DA, § 8.13.)

C. In Exchange for Securing Its Vested Rights, Developer Has Been Required to Incur and Continues to Incur Significant Costs.

In exchange for the County's (now the City's) agreement to adhere to the obligations referenced above and detailed more fully in the Development Agreement in favor of Dermody, the Development Agreement imposes obligations with respect to significant developer investments. For example, the Development Agreement recognizes that it:

Mayor Terry, Vice Mayor Budge, and City Councilmembers
November 29, 2022
Page 7

requires major investment by Developer in public facilities, substantial pre-development investment in onsite and offsite improvements, and substantial commitment of the resources of Developer to achieve the public purposes and benefits of the Project for the [City].

(DA, Recital M.)

These required investments in public improvements, facilities, and services are set forth in the Villages of Zinfandel Public Facilities and Financing Plan ("PFFP"), with which Dermody is mandated to comply, and which will benefit the entire ZSPA. Among other requirements, Dermody is also mandated to adhere to all applicable conditions of approval set forth in the ZSPA, PFFP, and the applicable mitigation measures adopted in the corresponding EIR. (See DA, §§ 3.1-3.3.)

The foregoing developer obligations reflect the benefit of the bargain contemplated by the Development Agreement that the City and the broader community receive with the Project; i.e., to help ensure the cohesive and comprehensive buildout of the ZSPA with the long-planned land use vision that reflects a mix of uses as well as thoughtful coordination of infrastructure and improvements.

Dermody has complied and will continue to comply with all of its obligations under the Development Agreement as it develops the Project to ensure the City receives the benefit of this contemplated investment.

In addition to adhering to its obligations with respect to future investment, Dermody has already expended significant monies in reliance on the City abiding by its contractual obligations including, without limitation, monies spent acquiring the Project Site (with the concomitant carrying costs) and more than \$800,000 on architectural, engineering and other technical consultant services to design the Project in compliance with applicable objective development standards and subjective design guidelines and then to redesign Project elements in an effort to accommodate additional requests made by the City and members of the public. Furthermore, Dermody has volunteered to fund and install several off-site improvements for the benefit of the broader community in its ongoing effort to work cooperatively with the City and neighbors.⁴

Dermody desires to continue to work collaboratively with the City and the community to proceed with the Project at this point. However, if forced to do so because of the City's improper delay or denial of the Project as proposed or the City's imposition of design conditions or restrictions that conflict with Dermody's vested rights, Dermody would have no choice but to pursue all available legal avenues, including, if

⁴ It goes without saying that no such voluntary off-site improvements would continue to be offered and implemented if Dermody is required to enforce its vested rights in court.

Mayor Terry, Vice Mayor Budge, and City Councilmembers
November 29, 2022
Page 8

successful, the right to recover monetary damages as well as its attorneys' fees, costs, and expenses. (DA, §§ 6.4, 8.13.)

II. The Project Proposes a Use Permitted by Right under the ZSPA at the Allowed Density and Intensity Pursuant to the Objective Development Standards and is Consistent with the Subjective Design Guidelines.

The Project proposes a use that is permitted by right at the Project Site, and reflects a density and intensity that complies with the applicable provisions of the ZSPA as reflected in its objective development standards. The Project also is consistent with the applicable subjective design guidelines. Accordingly, the City has no legal authority to deny the Project as proposed.

The Project Site has a General Plan land use designation of Office Mixed Use, is within the jurisdictional boundaries of the ZSPA, and is zoned Business and Professional Office Zinfandel Special Planning Area ("BP ZSPA"). The ZSPA sets out the applicable land use controls and objective development standards for the Project Site and other areas within the ZSPA boundaries, as well as sets forth subjective design guidelines that may be considered.

A. The Project Proposes a Use that is Permitted By Right.

Within the Project Site's BP ZSPA designation, permitted uses are the same as those in the 2003 CZO's Business and Professional Office (BP), and Industrial – Office Park (MP) zones.⁵ (ZSPA, § 512-204 (D).) Within the referenced MP zone, the 2003 CZO permits by right a wide range of "research, service, and light industrial uses in an area containing visual and operational amenities." (2003 CZO, § 230-040.) With relevance to the Project, the 2003 CZO expressly permits Wholesaling and Warehousing, Delivery Service, Messenger Service, and Warehousing and Storage Uses. (2003 CZO, § 230, Table IV; § 225, Table II.) Although the 2003 CZO does not expressly define these permitted uses, they have common and well-understood meanings and clearly align with the logistics center use proposed by the Project.

The Project's proposed use is exactly the type of warehouse and/or delivery use that the ZSPA contemplates at the Project Site and is indisputably permitted by right. Thus, regardless of whether nearby neighbors or other members of the public disagree with the land use vision set forth in the ZSPA, this type of job-generating use has long been planned for this area and the City is prohibited under the Development Agreement from denying the proposed light industrial uses.

⁵ "Permitted uses within the BP Areas as shown in Section 512-215 are those permitted in the Business and Professional Office (BP), as listed in Zoning Code Section 225, and Industrial-Office Park (MP) Zone, as listed in Zoning Code Section 230. Public and institutional uses described above in Section 512-204 (B) (2) shall be permitted within the BP Area." (ZSPA, § 512-204 (D).)

Mayor Terry, Vice Mayor Budge, and City Councilmembers
November 29, 2022
Page 9

B. The Project Complies with the Applicable Objective Development Standards.

Development proposals within the ZSPA must comply with the applicable objective development standards. The ZSPA's development standards "supersede the standards of the Zoning Code." However, "[i]f the [ZSPA] . . . Development Standards do not provide direction regarding specific standards, the Provisions of Title I, II, III, and IV of the [2003 CZO] shall apply as appropriate." (ZSPA, at §§ 512-205.)

The ZSPA sets out the following objective development standards for the relevant BP ZSPA zone:

- Setbacks: Front, min. 25 feet with 10 feet of landscaped area; Interior Side, min. 20 feet; Street Side, min. 25 feet; Rear, min. 25 feet.
- Height: 24-40 feet (Note: relevant 2003 County zoning standards incorporated by reference in the ZSPA provide that in the BP ZSPA zone, the maximum height "shall be . . . 40 feet" on property which is not "contiguous to parcels zoned for [agricultural, agricultural-residential or residential purposes]." This contrasts with the 24-foot maximum height (which may be increased in certain circumstances through approval of a conditional use permit) that applies to property located within 100 feet or contiguous to parcels zoned for agricultural and/or residential uses. (2003 CZO, § 325-04 (b).)
- Lot Area: Min. 10,000 square feet.
- Parking: Min. 1 parking space for every 2,000 square feet of gross floor area for warehouse uses.
- Walls and Fencing: Min. 6-foot masonry wall required for areas adjacent to residential areas; Min. 2.5-foot masonry wall required for areas adjacent to street ROW.

(ZSPA, §§ 512-214.)

Particularly with respect to height, in the BP ZSPA zone, the maximum height for buildings on properties that are not contiguous to agricultural or residential zoned parcels – such as the Project Site – is 40 feet. (2003 CZO, § 325-04 (b).)⁶

⁶ Here, the Project Site is contiguous with: BP zoned parcels to the north, northwest, and northeast; a road and open space parcel to the east; and an airport use to the south.

Mayor Terry, Vice Mayor Budge, and City Councilmembers
November 29, 2022
Page 10

The Project fully conforms to and complies with each of the above objective development standards. In fact, the Project has been designed (and redesigned) not only to be compliant with but to exceed applicable minimum setback, landscape, screening and buffer standards in an effort to accommodate neighbor concerns, as follows:

- Minimum front setbacks of 110 feet, with at least 42 feet of landscaped area (well exceeds ZSPA minimum standards of 25 feet and 10 feet, respectively).
- Minimum interior side setbacks of 72 feet, 6 inches (well exceeds ZSPA minimum standard of 10 feet).
- Minimum street side setbacks of 35 feet (well exceeds ZSPA minimum standard of 25 feet) and includes a 25-foot pedestrian/landscape easement.
- Minimum rear setbacks of 138 feet (well exceeds ZSPA minimum standard of 25 feet).
- Lot area is approximately 469,364 square foot lot (well exceeds ZSPA minimum standard of 10,000 square feet).
- Includes a total of 93 parking spaces (well exceeds ZSPA minimum of 78 spaces).
- Includes a 12-foot-high concrete wall in those areas adjacent to Bear Hollow Drive and Mather Boulevard (well exceeds ZSPA minimum standard of a 2.5-foot masonry wall).

Particularly with respect to height, we understand that some opponents are pressing the City to substantially reduce the height of the Project. Based on numerous statements reflected in the administrative record to date, these comments appear to be a thinly concealed attempt to pressure the City into denying the Project outright or through the imposition of improper development constraints that effectively prevent the Project from proceeding. However, even if these efforts are cloaked within the purported objective of trying to reduce the overall building mass, they remain impermissible since the City has no discretion in this regard because the Project complies with all objective development intensity standards, including the maximum height limit. At a maximum height of 39 feet, the Project fully complies with and is less than the 40-foot height maximum applicable to the Project Site.

Accordingly, the City has no legal authority to deny the Project as proposed or to condition approval on Dermody's agreement to reduce the building height. Just as the City does not have the discretionary authority as part of the design review process to impose more stringent requirements with respect to, for example, objective parking, lot area, or setback standards, it has no discretion here to change

Mayor Terry, Vice Mayor Budge, and City Councilmembers
November 29, 2022
Page 11

the height of the Project so long as it complies with the relevant objective development intensity standard.

In summary, the Project does not exceed the maximum height of 40 feet and proposes development at the density and intensity provided for in the ZSPA in accordance with its vested rights under the Development Agreement, and the City's limited discretion under design review does not extend to changing objective development standards, such as height.

Accordingly, the Project proposes a development configuration, density, and intensity that complies fully with the applicable objective development standards set out in the ZSPA. The City has no legal authority to change the rules now and impose other development standards to appease neighbors and other opponents. To do so would be unfair, illegal, and expose the City to substantial liability.

1. **The Project Is Consistent with All Applicable Subjective ZSPA Design Guidelines.**

The ZSPA's Design Guidelines provide that they "shall be used to evaluate consistency of proposed projects to the objectives stated in the intent section of the SPA ordinance." These are "intended to provide design guidance" for developers and City staff in the "planning, review and approval of individual development projects within the ZSPA." (ZSPA Design Guidelines, at p. 1.)

It is with these subjective design guidelines where the City has the opportunity to exercise its limited discretion. Nevertheless, this limited discretion may only be exercised in a manner that is in accordance with its broader obligations in the Development Agreement and Dermody's vested rights thereunder. In other words, the City cannot apply or otherwise interpret any of its subjective design guidelines in a manner that would "prevent, or impose further conditions, requirements or restrictions on, development of the land for the uses and to the density or intensity of development set forth in the [Development] Agreement and the [ZSPA]." (DA, § 2.2.)

For illustrative purposes, we note for the administrative record that the Project is entirely consistent with the numerous flexible design guidelines for building orientation for non-residential uses. Examples include the following:

- To the maximum extent feasible, entries to office and public space, whether in the Village Core or the outlying business parks, should orient to streets, parks, plazas, and pedestrian corridors/pathways. Secondary entrances may orient to parking lots or garages.
- Where location of a parking area or lot directly adjacent to a public street cannot be avoided, cars will be screened from view by berms, walls, hedges, density of plant materials, or a combination of these.

Mayor Terry, Vice Mayor Budge, and City Councilmembers
November 29, 2022
Page 12

- Buildings should be sited such that they complement adjacent buildings and landscape. New structures should not clash with existing structures and sites.
- Building orientation and architecture should protect the privacy of adjacent developments. Landscape buffers and walls are required between residential and non-residential uses where backyards and parking or loading areas abut. Pedestrian access through parking lots should be provided. If the development abuts a residential neighborhood street access should be provided to/from the street.

(ZSPA Design Guidelines, at pp. 16-17.)

The record is also clear that the Project is consistent with design guidelines that encourage the following considerations regarding building form and massing:

- The bulk of building massing generally should be minimized especially where residential character predominates.
- Buildings should maintain a scale compatible with residential neighborhoods. Building masses should be mitigated by elements such as canopies or trellises designed to focus attention to smaller-scaled elements of the building. Indentations, or other means of articulation, should be used to avoid a monolithic effect.
- Building form should avoid proportionally long, flat surfaces.
- Building elevations must be attractively designed on all four sides. Walls at interior property lines or project phase lines must be given specific design attention, with color, physical relief, and/or landscaping. Backs and sides of buildings visible from public streets should incorporate window and door openings.
- Roofing materials should be architectural composition, shingle, clay tile, concrete tile, slate, or metal standing seam.
- Variation in the shape, color and texture of roof structures should be used to create diversity and interest. Use of composition shingles shall be limited to architectural, thick dimension, or random-cut types that provide relief and texture. Flat, monotonous surfaces shall be avoided.
- Non-residential uses adjacent to residential uses should consider the use of pitched roof elements.

(*Id.*, at pp. 23-25.)

Mayor Terry, Vice Mayor Budge, and City Councilmembers
November 29, 2022
Page 13

As noted above, we acknowledge the City has some limited amount of discretion in its design review process to take into appropriate consideration the above guidelines and to work with Dermody to make feasible design modifications to the Project. This has occurred here in spades, with extensive design modifications being voluntarily made in an effort to be responsive to City and public input. For example, and as more fully detailed in our September 16, 2022, letter, Dermody has made substantial design changes – at great cost in terms of money and time – to accommodate City and community input. These changes involve, among others, the following:

- Adding a twelve-foot-tall tilt up concrete wall along the section of Bear Hollow that borders the truck court for purposes of noise and view screening.
- Adding a “pop out” feature on the building to further shield the truck court.
- Adding articulation on the north and east elevations of the building, stepped the parapet tops, revised the west end of the north elevation to add more articulation including an additional recessed panel, and adding horizontal canopies to add more horizontal projection.
- Revising the proposed tree species and increased sizes of tree plantings.
- Changing the driveway orientation for right-turn in and out by trucks and addition of medians to Mather Boulevard and Bear Hollow Drive to direct arriving automobile drivers to the driveway on Mather Boulevard rather than Bear Hollow Drive.
- Adding vertical window elements.
- Reducing lighting in parking areas to ensure that photometrics read below four footcandles.

The City, however, has no legal authority to interpret subjective design guidelines in a manner that conflicts with Dermody's vested rights through the imposition of design conditions or restrictions that would limit or prohibit development of permitted uses that comply with the density and intensity of development contemplated in the ZSPA.

One such condition or restriction would be a requirement to reduce the maximum height of the Project to below the 40-foot height limit or to otherwise impose massing restrictions. As Dermody has communicated to the City on multiple occasions and as set forth in the administrative record, based on the nature of their operations, modern logistics and distribution tenants demand building heights in the range of those proposed by the Project and cannot feasibly operate in shorter

Mayor Terry, Vice Mayor Budge, and City Councilmembers
November 29, 2022
Page 14

buildings.⁷ Accordingly, any conditions that would change the height, FAR, massing, or site orientation beyond what is currently being proposed would render the building and site plan functionally obsolete and infeasible for the permitted and planned use. This would be an effective denial of the Project, thus violating the City's obligations in the Development Agreement.

III. Conclusion.

Based on the foregoing, Dermody has the vested right to proceed with the Project as proposed, and in doing so will be developing a high-quality, thoughtfully designed, job-generating use, thereby helping to bring the long-planned ZSPA land use vision to fruition. For these reasons, and because the City Council is contractually obligated to timely consider and approve the Project as proposed, we respectfully request that the City Council do so at its December 5th hearing.

Very truly yours,

MILLER STARR REGALIA



Arthur F. Coon

AFC:tzb/klw

cc: Cyrus Abhar, City Manager (cabhar@cityoffranchocordova.org)
Micah Runner, Deputy City Manager (mrunner@cityoffranchocordova.org)
Elizabeth Sparkman, Community Development Director,
(esparkman@cityoffranchocordova.org)
Adam Lindgren, City Attorney (alindgren@cityoffranchocordova.org)
George Condon, Dermody Properties (gcondon@dermody.com)
Lucy Crocker, Lucy & Company (Lucy@lucycompanypr.com)
Michelle Smira, MMS Strategies (michelle@mmsstrategies.com)
Nadia L. Costa, Esq., Miller Starr Regalia (Nadia.Costa@msrlegal.com)
Travis A. Brooks, Esq., Miller Starr Regalia (Travis.Brooks@msrlegal.com)

⁷ For example, the Commercial Real Estate Development Association notes that to support modern logistics uses, buildings of 150,000 square feet and greater should provide 36-foot interior clearance, which requires an exterior height of approximately 40 feet. (See Rules of Thumb for Distribution/Warehouse Facilities Design, Commercial Real Estate Development Association, at 33.)



**MILLER STARR
REGALIA**

1331 N. California Blvd.
Suite 600
Walnut Creek, CA 94596

T 925 935 9400
F 925 933 4126
www.mslegal.com

Arthur F. Coon
Direct Dial: 925 941 3233
arthur.coon@msrlegal.com

December 14, 2022

VIA E-MAIL

Mayor Terry, Vice Mayor Budge, and City
Councilmembers
City of Rancho Cordova
2729 Prospect Park Drive
Rancho Cordova, CA 95670
Email: CityClerk@cityofranchocordova.org

Re: Dermody Properties – LogistiCenter at Rancho Cordova (Bear Hollow)
Major Design Review Project No. PLND-1021-0015

Dear Mayor Terry, Vice Mayor Budge, and Honorable Members of the City Council:

Miller Starr Regalia represents Dermody Properties in its application for design review approval of the LogistiCenter Project on Bear Hollow Drive (“Project”) in the City, an application that has been pending before the City for more than one year. At our most recent December 5 hearing, Council Members and the City Attorney made several comments we found both confusing and concerning, which appeared to indicate a refusal to respect the City’s legal obligations under the Development Agreement. This is because these obligations, which, along with the legal limitations on the City’s approval authority in the design review process, strictly circumscribe the City’s discretion to deny or impose further conditions or restrictions on the Project. The basis for this position is explained in great detail in my letters to this Council dated October 3, 2022 and November 29, 2022, and raises significant questions as to whether the City intends to act in good faith and honor its obligations in this regard.

Please be advised that we intend to submit in advance of the January 17 Council hearing a subsequent letter that details the legal and factual issues at hand from our perspective. That said, we believe it would be beneficial for a positive resolution to highlight now just a few examples of statements made at the Council hearing that gave us great pause. For instance, it appeared the Council may believe it has the legal right to require further CEQA review of the Project to address alleged air quality and traffic impacts (including based on alleged new PM 2.5 emissions, which have been a well-known environmental issue since the 1990’s), and that it may seek to apply a supposed but nonexistent 1,000-foot statewide warehouse setback standard. We are hopeful the City Attorney will clarify for the Council before the January 17 hearing that it has no such legal authority under CEQA. To further clarify

Mayor Terry, Vice Mayor Budge, and City Councilmembers
December 14, 2022
Page 2

this point, we respectfully direct the Council to review our prior correspondence on this matter and we intend to submit further evidence to be included in the Project's administrative record in this regard.

In addition, the Council requested that Dermody Properties return on January 17 with new visual simulations and significant "design" changes¹ that would effectively kill the Project through a demand for modifications that are not allowed to be imposed under the express terms of the Development Agreement, and at the same time, rendering it infeasible. Whether it is by intention or fiat, this would violate the City's obligations thereunder.

We understand the Council's desire to be responsive to its constituents and thus perhaps the Council believes it can fashion an acceptable "compromise" as indicated at its December 5 hearing. Unfortunately, however, attempting to impose unlawful conditions and/or improper additional environmental review will only result in litigation against the City for its failure to adhere to its obligations under the Development Agreement. In so doing, the City would have substantial exposure for monetary damages as well as payment of attorneys' fees and costs.

The Development Agreement substantially limits the City's approval authority in the design review process, strictly limiting its discretion to deny or impose further conditions or restrictions on the Project. The Project already fully complies with all applicable use, density, intensity and design standards of the VOZSPA and 2003 County Code.

The Development Agreement now requires the Council to approve the Project without further delay. Dermody Properties has worked for more than a year incorporating extensive design modifications responsive to community and City comments, and further has conditionally committed to spend a significant sum of money on off-site improvements that are extremely beneficial to the City, but which are unrelated and have no nexus to any actual Project impacts.² Dermody

¹Among other things, the Council requested that Dermody Properties: incorporate significant reductions in building height – an objective intensity standard protected by the DA – that would make the Project unmarketable to tenants; plant decades old / fully grown trees at the site; make aesthetic changes to "all four sides" of the Project's elevations, yet at the same time somehow add screening to make the Project fully "invisible" to all surrounding uses; and re-configure the Project to somehow match someone's never codified or contractually expressed subjective conception of what a "warehouse" looked like twenty years ago, thereby entirely disregarding the clear and objective density and intensity standards of the VOZSPA and Code.

² The Development Agreement does not require Dermody Properties to make these off-site improvements, the City has no legal authority to require them. Accordingly, our client reserves all its rights not to move forward with any of these voluntary off-site improvements if the City fails to meet its contractual obligations by approving the Project at the next January 17, 2023 Council hearing.

Mayor Terry, Vice Mayor Budge, and City Councilmembers
December 14, 2022
Page 3

Properties has voluntarily offered such public amenities in good faith, based on the assumption that the City would comply with its obligations under the Development Agreement.

Because we are only months away from the end of the Development Agreement's term, the Project's design review application has been pending for well over a year, and the Council's conduct is raising serious concerns about whether it is proceeding (and will proceed) in good faith with respect to its obligation to timely process and act on the Project, it is imperative that the matter promptly be brought to closure. By the date of the January 17 continued hearing, the Council will most certainly have all the information relevant to making whatever decision it ultimately chooses to make.

We therefore respectfully request that City staff prepare alternate resolutions, to be considered by the Council on January 17, 2023, approving, and denying the Project as currently proposed, and that the Council make a decision — one way or another — at this hearing.

Thank you for your prompt attention to those important issues.

Very truly yours,

MILLER STARR REGALIA



Arthur F. Coon

AFC:tz/b/klw

cc: Cyrus Abhar, City Manager (cabhar@cityoffranchocordova.org)
Micah Runner, Deputy City Manager (mrunner@cityoffranchocordova.org)
Elizabeth Sparkman, Community Development Director,
(esparkman@cityoffranchocordova.org)
Adam Lindgren, City Attorney (alindgren@cityoffranchocordova.org)
George Condon, Dermody Properties (gcondon@dermody.com)
Lucy Crocker, Lucy & Company (Lucy@lucycompanypr.com)
Michelle Smira, MMS Strategies (michelle@mmsstrategies.com)
Nadia L. Costa, Esq., Miller Starr Regalia (Nadia.Costa@msrlegal.com)
Travis A. Brooks, Esq., Miller Starr Regalia (Travis.Brooks@msrlegal.com)



**MILLER STARR
REGALIA**

1331 N. California Blvd.
Suite 600
Walnut Creek, CA 94596

T 925 935 9400
F 925 933 4126
www.mslegal.com

Arthur F. Coon
Direct Dial: 925 941 3233
arthur.coon@msrlegal.com

January 10, 2023

VIA EMAIL

Mayor Budge, Vice Mayor Sander, and City
Councilmembers
City of Rancho Cordova
2729 Prospect Park Drive
Rancho Cordova, CA 95670
Email: CityClerk@cityofranchocordova.org

Re: Dermody Properties - LogistiCenter at Rancho Cordova (Bear Hollow)
Major Design Review Project No. PLND-1021-0015

Dear Mayor Budge, Vice Mayor Sander, and Honorable Members of the City
Council:

As you know, this firm represents Dermody Properties ("Dermody") in its design review application for the LogistiCenter Project on Bear Hollow Drive ("Project") in the City. As we expressed in my December 14, 2022 letter, we are concerned with the City's ongoing misinterpretation of its legal obligations under the Development Agreement. As has repeatedly been made clear in our past correspondence to the City on this topic, these obligations strictly limit your ability to deny or impose further conditions on the Project during the design review process. The City has reviewed the Project application for more than a year, during which time Dermody has made several costly and thoughtful refinements to respond to City and community input. Dermody did so in good faith and with the reasonable expectation that the City would honor its obligations under the Development Agreement.

As described in our prior letters to the City sent on October 3, November 29, and December 14, 2022, and also as reflected in my comments to the Council at the December 5, 2022 hearing, the Project's design, configuration, proposed use, density, and intensity all comply with the applicable objective standards set out in the VOZSPA and 2003 County Code. The Development Agreement now mandates that the Council approve the Project with no further conditions, restrictions, or requirements. Unfortunately, based on its recent comments and actions made during the December 5, 2022 hearing, the Council appears to be poised to violate the Development Agreement by making new unreasonable and unwarranted requests for design changes that would contravene Dermody's vested rights under it and, if ever implemented, also would result in an inferior, outdated, and likely failed project. At this point, with the expiration of the Development Agreement just a few

Mayor Budge, Vice Mayor Sander, and City Councilmembers
January 10, 2023
Page 2

months away, it is imperative that the Council make a decision on the Project at the close of its January 17, 2023, hearing. We remain hopeful that the Council will adhere to its obligation under the Development Agreement to approve the Project as proposed and avoid the prospect of litigation with the risk of incurring significant monetary damages and attorneys' fees as expressly provided for thereunder.

In the interest of further augmenting the administrative record, we provide additional comments to the Council below.

I. The City Cannot Impose Further Conditions or Restrictions on the Project without Violating the Development Agreement.

As detailed in our November 29, 2022 letter, the Project proposes a permitted use that complies with all objective development standards included in the VOZSPA.¹ The Project proposes a use at the density and intensity of development set forth in the Development Agreement and the City cannot impose any further conditions, requirements, or restrictions on its development. (DA, § 4.1; see my November 29, 2022, letter at pages 4-6.) Unfortunately, the Council has apparently ignored our prior communications on this point.

Regarding building height, the Council has demanded that the Project be redesigned at a height significantly below the VOZSPA's only applicable objective intensity standard – a 40-foot height limit on property that is not contiguous to agricultural or residentially zoned property. This appears to be a misguided attempt by the Council to mollify neighbor concerns but lacks any support under either the Development Agreement or any Existing Land Use Regulations it incorporates. As we already discussed in detail, such a reduction in height is not permitted under the law; just as the City would be prohibited from changing other objective development standards to impose more onerous requirements (e.g., the City could not demand that more parking spaces be installed than required under the applicable development standard), the City is prohibited from changing the objective development intensity standard as it relates to height. Moreover, such a height restriction would effectively render the Project infeasible since the building could not physically accommodate the type of use that Class A tenants require; this de facto denial of the proposed use also conflicts with Dermody's vested rights. Both of the foregoing serve as separate, independent legal reasons that the Council is prohibited from imposing a more stringent height limitation on the Project.

Furthermore, doing so would have a tremendously damaging practical impact on the community. As Dermody has already explained at length, a shorter building cannot physically accommodate a high-quality light industrial tenant's use because the additional height is necessary to conduct its operations. Therefore, even assuming that Dermody acquiesced – which, to be clear, Dermody will not do – the end result

¹ As detailed in the November 29, 2022 letter, the Project complies with all applicable objective setback, height, lot area, parking, and fencing standards. (VOZSPA, § 512-214.)

Mayor Budge, Vice Mayor Sander, and City Councilmembers
January 10, 2023
Page 3

would be an inferior, functionally obsolete building that could not be leased in an economically viable manner. Realistically, this would then mean that this building would likely sit vacant for all or much of the time (or be periodically leased to lower quality tenants, at best). The end result: rather than a high-quality, aesthetically pleasing, substantially landscaped, well-maintained modern structure that could accommodate a Class A industrial tenant use that is consistent with the VOZPA's long-held vision for the site, the City would be forcing the landowner to build an economically inviable project, which would inevitably turn to blight. Such a shortsighted approach to land use would only disserve the community, both in the short- and long-term.

As to the Council's many other new or contemplated requests, these are entirely arbitrary and capricious, relating to no identifiable standards in the VOZPA, Development Agreement, or elsewhere. For example, at the December 5th hearing the Council requested or "suggested" that Dermody make the following major changes to the Project, among others:

- Plant decades-old and fully grown trees at the Project site, giving the appearance that a "forest" surrounds the Project building.
- Make aesthetic changes to "all four sides" of the Project building. Some of these included a request to add several large faux windows to the side of an industrial building to give it an "office like" or "retail like" appearance.
- Somehow add screening to make the Project fully invisible to all surrounding uses.
- Reconfigure the Project to somehow match an ambiguous, undefined, uncoded, and subjective understanding of what a generic "warehouse" looked like when the Development Agreement was executed in 2003.

Each of the above items departs from the Development Agreement's concrete, express and objective terms and vested rights, and deviates into the realm of the Council's unrealistic, shifting, and subjective preferences that are impermissible and unenforceable under the Development Agreement and applicable law. Despite this, and although it is not required to do so, Dermody has acted in good faith to address the City's numerous prior design requests to the extent reasonable, with many of these efforts detailed in our November 29, 2022 letter to the Council. After the December 5th hearing, Dermody further updated the exterior paint colors (including a "Tuscan" color theme, based on Council direction) and added 64 more mature trees (28 in 36" boxes and 36 in 48" boxes, with 18 total new trees for a total of 205) to further screen the Project building from public vantage points.² The Development

² Dermody also previously voluntarily agreed to invest a significant sum of money on off-site improvements that have no nexus to anticipated Project impacts, and thus are not contractually or otherwise required. However, Dermody continues to reserve all its rights not to move forward with any of these voluntary off-site improvements if the City fails to meet its

Mayor Budge, Vice Mayor Sander, and City Councilmembers
January 10, 2023
Page 4

Agreement does not require Dermody to make any further design changes; any continued demands that Dermody do so or that it reduce the Project's already fully-compliant intensity or density violate the Development Agreement in multiple ways.

II. **The Project is Not Required to Match Someone's Uncodified and Subjective Idea of What a Generic Warehouse Looked Like in 2003.**

Regarding the final bullet point above, on December 5, the City Attorney made a troubling statement that Dermody's vested rights under the plain language of the Development Agreement are somehow limited by a supposed (albeit sub silentio and unwritten) requirement that Dermody construct a warehouse that matches a never codified or contractually expressed idea of what a generic warehouse looked like in 2003. There is nothing in the Development Agreement, the VOZSPA, or any other law that remotely supports this highly subjective and legally baseless notion. The Development Agreement clearly and expressly vests Dermody's right to develop the Project site with those uses allowed under the VOZPA at the codified "density and intensity" of development. Nothing requires Dermody to build a project that is "downsized" from the expressly permitted objective density and intensity standards, or somehow constructed to meet obsolete market demands or other circumstances that may have existed and influenced warehouse designs two decades ago.

In fact, this would not only be illogical and violative of the Development Agreement's express terms, but it would be entirely counterproductive and harmful for the City (as well as Dermody). Dermody is proposing an innovative modern use with high-quality design amenities and site improvements. The quality of these design components and improvements far exceeds those typically required or expected from warehouse development 20 years ago.

We note that even assuming arguendo the Project were required to look like someone's subjective idea of what a typical or generic warehouse looked like in 2003, that would still not allow the City to circumvent its obligations under the Development Agreement because, in actual fact, there are many pre-2003 warehouses in Sacramento County with heights and size, i.e. density and intensity, quite similar in relevant respects to the Project. A non-exhaustive list of such buildings includes:

- 6003 88th Street, constructed in 2002, 127,249 square feet, 32-foot interior clearance (i.e. same clearance height as proposed by the Project).
- 6350 Sky Creek Road, constructed in 2001, 108,956 square feet, 32-foot interior clearance.

contractual obligations by approving the Project as proposed at the January 17, 2023 Council hearing.

Mayor Budge, Vice Mayor Sander, and City Councilmembers
January 10, 2023
Page 5

- 6271 Florin Perkins, constructed in 2002, 57,000 square feet, 32-foot interior clearance.

Despite their construction in the circa 2003-timeframe, the City would surely not desire Dermody's LogistiCenter Project to emulate any of these examples, none of which incorporate the same high-quality landscaping, screening, and design that Dermody's LogistiCenter Project proposes. Attached as **Exhibit A** are photographs of each of the above examples, which demonstrate this point.

III. There is No Statewide 1,000-Foot Setback Requirement.

During the December 5th hearing, the Council also appeared to seriously entertain the completely false notion that a 1,000-foot statewide warehouse setback standard exists in some applicable law, and that such a "standard" should be imposed on the Project. It is unfortunate that the Council's misapprehension was not remedied during the hearing. We therefore take the opportunity to do so now. To confirm in no uncertain terms, no such standard exists or has ever existed and the Council has no legal authority to impose such a nonexistent "standard" on the Project.

In support of the supposed standard, reference was made to a 2022 settlement agreement among the Sierra Club, the California Attorney General, and the City of Fontana in CEQA litigation that challenged Fontana's approval of a warehouse project. Obviously, a litigation settlement agreement among such parties related to a local approval did not – and could not – result in any statewide 1,000-foot setback standard for warehouse uses. But even beyond that, the local standard agreed upon by the City in that settlement was far more limited. Indeed, the warehouse ordinance (Ordinance 1891) adopted by Fontana as result of this settlement includes the following minimum buffer and setback standards, all of which Dermody's Project easily complies with and, in fact, far exceeds:

- For any warehouse building larger than 50,000 square feet: a ten-foot wide landscaping buffer, measured from the property line of all adjacent sensitive receptors.
- For any warehouse building larger than 400,000 square feet in size: a twenty-foot landscape buffer, measured from the property line of all adjacent sensitive receptors.
- For any warehouse building larger than 400,000 square feet in size: the building's loading docks shall be located a minimum of 300 feet away, measured from the property line of the sensitive receptor to the nearest dock door which does not exclusively serve electric trucks.

(See City of Fontana, Ordinance No. 1891, approved and adopted on April 12, 2022, at § 9-71. A copy of the Stipulation for Entry of Final Judgment on Consent resulting from this settlement, including the text of said Ordinance No. 1891, is attached hereto as **Exhibit B**.)

Mayor Budge, Vice Mayor Sander, and City Councilmembers
January 10, 2023
Page 6

Even if the above requirements formed the basis for a statewide standard – which, to reiterate, they do not – the instant Project would readily satisfy and far exceed them. Here, the Project proposes a warehouse of approximately 155,076 square feet and has no adjacent sensitive receptors. As verified by your own staff's report, and as I personally pointed out to the Council at the December 5, 2022 hearing, the nearest property lines associated with sensitive residential uses lie 790 feet distant to the north and 930 feet distant to the east, as measured from the Project's property line (not loading docks), thus far exceeding the 300-foot setback requirement from loading docks actually adopted by City of Fontana ordinance for much larger warehouse projects.

We note that in 2022, Attorney General Rob Bonta issued a guidance document entitled "Warehouse Projects: Best Practices and Mitigation Measures to Comply with the California Environmental Quality Act" ("Warehouse Guidance Document"). This Warehouse Guidance Document does not establish any enforceable legal standards, but notably it does reference the setback standards from the Fontana Ordinance as "an example [for cities] to review and build upon." (Warehouse Guidance Document, at p. 4, attached hereto as **Exhibit C**.)

In summary and contrary to the false assertions being urged upon and entertained by the Council at the December 5th hearing, there is no enforceable statewide standard requiring a 1,000-foot setback between warehouse uses and nearby sensitive uses. Notwithstanding this, the Project's proposed setback and landscaping buffers significantly exceed all applicable legal requirements and even the examples cited by the state Attorney General as "best practices" for warehouse projects. The fact that the Council spent considerable time discussing ways in which this nonexistent standard could be imposed on the Project is further evidence of a lack of good faith and fair dealing in the Council's treatment of the Project and its view of the City's obligations under the Development Agreement.

IV. There is No Justification for Requiring Further CEQA Review.

During the December 5th hearing, it also appeared the Council may believe it has the legal right to require further CEQA review of the Project to address alleged air quality and traffic impacts. It does not. As we detailed in our attached letter to the City Manager dated October 3, 2022, it is entirely proper to adopt a CEQA Guidelines section 15183 partial exemption and streamlined CEQA review of this Project as staff proposes. (See October 3, 2022, letter attached hereto as **Exhibit D**.) A CEQA Guidelines section 15183 partial exemption is appropriate in situations such as this one where a proposed project is consistent with the densities and intensities established by existing and CEQA-reviewed zoning, community plan, or general plan. (See **Exhibit D**, pages 5-6.)

Here, there is simply no justification or legal basis for requiring any further CEQA review of the Project. The City already prepared and certified a comprehensive Environmental Impact Report ("EIR") fully analyzing potential environmental impacts resulting from buildout of the VOZSPA. Following preparation and certification of an EIR, CEQA places strict limitations on conducting subsequent CEQA review of a

Mayor Budge, Vice Mayor Sander, and City Councilmembers
January 10, 2023
Page 7

project and prescribes no “expiration date” for an EIR. None of the very limited circumstances that would permit subsequent environmental review under CEQA are present here. (See **Exhibit D**, pages 6-7.)

On a related note, discussions at the December 5th hearing regarding the possible need for subsequent review of air quality impacts associated with the allegedly “new issue” of PM 2.5 emissions were also woefully wrong and misguided, with no correction by the City Attorney or opportunity for correction provided to Dermody’s counsel. First, PM 2.5 emissions have been a well-known environmental issue since at least the 1990s and the proper time for the public or anyone to have raised objections regarding the VOZPA EIR’s air quality analysis regarding these impacts was prior to or at the time that the County certified the EIR in 2002. (See, e.g., 62 Fed. Reg. 38652 *et seq.* (July 18, 1997) (U.S. EPA adding two new PM 2.5 standards to 40 CFR Part 50, National Ambient Air Quality Standards for Particulate Matter).) Further, in this vein, it is well established that environmental issues known or knowable at the time the EIR was certified cannot constitute “significant new information” or “changed circumstances” justifying subsequent CEQA review. (See, e.g., *Citizens Against Airport Pollution v. City of San Jose* (2014) 227 Cal.App.4th 788, 806-808 [new regulatory requirement did not constitute significant new information, nor did “potential environmental impact of greenhouse gas emissions [which] has been known since the 1970’s.”]; *Citizens for Responsible Equitable Environmental Development v. City of San Diego* (2011) 196 Cal.App.4th 515, 531-532 [“SEIR is not required absent new information, and . . . information on the effect of greenhouse gas emissions on climate was known long before the City approved the 1994 FEIR”].)

Second, as detailed in our October 3, 2022, letter to the City Manager, because the only discretionary approval required for the Project is design review, the City fundamentally lacks authority to address non-design related effects, such as alleged effects related to air quality. (See, e.g., *McCorkle Eastside Neighborhood Group v. City of St. Helena* (2019) 31 Cal.App.5th 80 [city’s limited discretion under local design review ordinance did not extend to addressing environmental effects and thus did not implicate or trigger CEQA]; *San Diego Navy Broadway Complex Coalition v. City of San Diego* (2010) 185 Cal.App.4th 924 [limited scope of city’s discretion in reviewing construction plans for conformity to urban design guidelines’ aesthetic criteria did not give it ability to address GHG/climate change impacts so as to trigger CEQA].)

Appropriately, and consistent with the applicable legal authorities, use of the CEQA Guidelines section 15183 partial exemption and streamlined review has been the City’s CEQA approach for similar projects requiring design review in the VOZSPA. (See **Exhibit D**, pages 2-3; see also March 2, 2020, letter from City Attorney (Meyers Nave) to M. R. Lozeau regarding GLP Stores, LLC Warehouse, attached hereto as **Exhibit E**.)

Mayor Budge, Vice Mayor Sander, and City Councilmembers
January 10, 2023
Page 8

V. Conclusion.

Outright denial of the Project is a clearly untenable option that is foreclosed by the Development Agreement. As detailed herein and otherwise in the administrative record, a Council decision that seeks to impose illegal restrictions as a condition of Project approval is equally unlawful. The Council here must recognize that no matter what illegal conditions it may attempt to impose on the Project, it will never please or placate the Project's dedicated opponents; the vehemence of this small group of citizens will not be assuaged regardless. Instead, such a decision will make no one happy and will instead simply expose the City to litigation and substantial risk of monetary damages and attorneys' fees.

Again, we are only months away from the end of the Development Agreement's term. At this juncture, the Council can no longer require Dermody to make design changes without violating the Agreement. It is therefore imperative that the matter promptly be brought to closure before this Council, one way or another. At the conclusion of the January 17, 2023, hearing, the Council will have all the information needed to decide on the Project. ***Again, to bring this matter to a final decision – one way or another – at the administrative level, we request that City staff prepare alternate resolutions, to be considered by the Council on January 17, 2023, approving and denying the Project as currently proposed.***

In conclusion, city councils do what is best for their community; they keep their word, act within their legal authority, and fulfill their contractual obligations and commitments; they make financially reasonable and prudent decisions, and avoid unnecessary risk to the public fiscal health. While city councils represent their constituents' best interests, they also make factually and legally informed decisions for their community as a whole and are not swayed by the "clamor of the mob." They educate their constituents to the facts and governing law when there is a need to do so. We are hopeful the Council will demonstrate sound leadership here and approve the Project as proposed.

Thank you for your anticipated attention to the foregoing issues.

Very truly yours,

MILLER STARR REGALIA



Arthur F. Coon

AFC:tzb
encls.

cc: Micah Runner, City Manager (mrunner@cityoffranchocordova.org)

Mayor Budge, Vice Mayor Sander, and City Councilmembers
January 10, 2023
Page 9

Elizabeth Sparkman, Community Development Director,
(esparkman@cityofranchocordova.org)
Adam Lindgren, City Attorney (alindgren@cityofranchocordova.org)
George Condon, Dermody Properties (gcondon@dermody.com)
Lucy Crocker, Lucy & Company (Lucy@lucycompanypr.com)
Michelle Smira, MMS Strategies (michelle@mmsstrategies.com)
Nadia L. Costa, Esq., Miller Starr Regalia (Nadia.Costa@msrlegal.com)
Travis A. Brooks, Esq., Miller Starr Regalia (Travis.Brooks@msrlegal.com)

EXHIBIT A

6003 88th Street



ITEM 18.1.

6350 Sky Creek Road



6271 Florin Perkins Road



6271 Florin Perkins Road



ATTACHMENT 5

EXHIBIT B

ROB BONTA
 Attorney General of California
 CHRISTIE VOSBURG
 Supervising Deputy Attorney General
 ROBERT D. SWANSON
 Deputy Attorney General
 State Bar No. 295159
 1300 I Street, Suite 125
 P.O. Box 944255
 Sacramento, CA 94244-2550
 Telephone: (916) 210-7808
 Fax: (916) 327-2319
 E-mail: Robert.Swanson@doj.ca.gov

*Attorneys for People of the State of California
 ex rel. Rob Bonta, Attorney General*

ABIGAIL A. SMITH
 Law Office of Abigail Smith, a
 Professional Corporation
 State Bar No. 228087
 2305 Historic Decatur Road, Suite 100
 San Diego, CA 92106
 Telephone: (951) 808-8595
 Facsimile: (951) 972-8488
 Email: abby@socalceqa.com

Attorney for Sierra Club

**Exempt from Filing Fees pursuant to
 Government Code section 6103**

SUPERIOR COURT OF THE STATE OF CALIFORNIA

COUNTY OF SAN BERNARDINO

SIERRA CLUB,

Petitioner,

v.

CITY OF FONTANA,

Respondent.

**PEOPLE OF THE STATE OF
 CALIFORNIA,**

Petitioner,

v.

CITY OF FONTANA,

Respondent.

DUKE REALTY CORPORATION,

Real Party in Interest.

Case Nos.: CIVSB2121605, CIVSB2121829

Assigned to: Hon. Donald Alvarez
 Dept.: S23
 Actions Filed: July 23, 2021

**STIPULATION FOR ENTRY OF
 FINAL JUDGMENT ON CONSENT**

[CEQA CLAIM]

(Code of Civ. Proc., § 664.6)

Petitioners Sierra Club and People of the State of California (collectively, “Petitioners”), Respondent, City of Fontana (“Respondent”), and Real Party in Interest, Duke Realty Corporation (“Real Party”) (collectively “the Parties”), stipulate as follows:

RECITALS

WHEREAS, on July 23, 2021, Petitioners each filed a Petition for Writ of Mandate (“Petition”) alleging that Respondent violated the California Environmental Quality Act (“CEQA”) in its approval of the Slover & Oleander Industrial/Duke Realty Project (“the Project”); and,

WHEREAS, the Parties have engaged in settlement discussions. In these discussions, Sierra Club was represented by Abigail Smith of the Law Office of Abigail Smith, the People of the State of California were represented by the Office of the Attorney General of the State of California, the City of Fontana was represented by Alisha Winterswyk and Sarah Owsowitz of Best Best & Krieger LLP and Duke Realty Corporation was represented by Jonathan Shardlow of Allen Matkins Leck Gamble Mallory & Natsis LLP.

WHEREAS, the Parties have arrived at an agreement to resolve all of Petitioners’ claims.

STIPULATION

In light of the foregoing recitals, the Parties stipulate and agree that:

1. The Parties stipulate to the terms of the [Proposed] Final Judgment on Consent (“[Proposed] Final Judgment”). A copy of the [Proposed] Final Judgment is attached to this Stipulation as Exhibit 1. The Parties consent to the entry of the [Proposed] Final Judgment by this Court without hearing or adjudication of any fact or law herein. The Parties waive their rights to a hearing on the matters alleged in the Petitions. The Parties agree that the [Proposed] Final Judgment is a fair and reasonable resolution of the matters alleged in the Petitions and avoids the expense and uncertainty of litigation over the matters alleged in the Petitions.

2. The Parties agree that if the Court does not enter the [Proposed] Final Judgment, this Stipulation and the [Proposed] Final Judgment shall have no legal force and effect, the Parties are not bound by the terms of this Stipulation or the [Proposed] Final Judgment, and each Party

1 reserves any and all rights as to any issue or cause of action raised in the Petitions filed in this
2 matter.

3 3. The undersigned have the authority to enter into this Stipulation on behalf of each of
4 their respective clients.

5 4. The undersigned each acknowledge and represent that they have read this Stipulation
6 and [Proposed] Final Judgment in their entirety, understand all of its terms and provisions, and
7 sign this Stipulation voluntarily and of their own free will, knowing that it is a legally binding
8 document and with the intent to be bound hereby.

9 5. The undersigned each acknowledge and represent that they are effecting this
10 compromise and settlement and are executing this Stipulation (i) after they and their respective
11 legal counsel had the opportunity to and did conduct an independent investigation of the relevant
12 facts; and (ii) without relying on any representation made by the other Party or the other Party's
13 attorney(s).

14 6. This Stipulation may be executed in counterparts and all such counterparts, when
15 executed, including via electronic signature, shall constitute a valid and binding agreement.
16


17
18 Dated: April 14, 2022

LAW OFFICE OF ABIGAIL SMITH

19 By: Abigail Smith
20 Abigail Smith
21 Attorney for Petitioner, *Sierra Club*

22 Dated: April 14, 2022

23 ROB BONTA
24 Attorney General of California
25 CHRISTIE VOSBURG
26 Supervising Deputy Attorney General

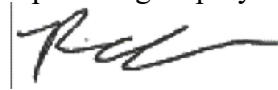27 
28 ROBERT SWANSON
Deputy Attorney General

Attorneys for Petitioner, *People of the State of California*

1 Dated: April 14, 2022

BEST BEST & KRIEGER LLP

2
3 By: Sarah E. Owsowitz
4 Alisha Winterswyk
5 Sarah E. Owsowitz
6 Tiffany M. Michou
7 Attorneys for Respondent, *City of Fontana*

8 Dated: April 14, 2022

9 ALLEN MATKINS LECK GAMBLE
10 MALLROY & NATSIS LLP

11 By: Jon Shardlow
12 Jonathan Shardlow
13 Attorneys for Real Party in Interest, *Duke*
14 *Realty Corporation*
15
16
17
18
19
20
21
22
23
24
25
26
27
28

EXHIBIT 1

ROB BONTA
 Attorney General of California
 CHRISTIE VOSBURG
 Supervising Deputy Attorney General
 ROBERT D. SWANSON
 Deputy Attorney General
 State Bar No. 295159
 1300 I Street, Suite 125
 P.O. Box 944255
 Sacramento, CA 94244-2550
 Telephone: (916) 210-7808
 Fax: (916) 327-2319
 E-mail: Robert.Swanson@doj.ca.gov

*Attorneys for People of the State of California
 ex rel. Rob Bonta, Attorney General*

ABIGAIL A. SMITH
 Law Office of Abigail Smith, a
 Professional Corporation
 State Bar No. 228087
 2305 Historic Decatur Road, Suite 100
 San Diego, CA 92106
 Telephone: (951) 808-8595
 Facsimile: (951) 972-8488
 Email: abby@socalceqa.com

Attorney for Sierra Club

**Exempt from Filing Fees pursuant to
 Government Code section 6103**

SUPERIOR COURT OF THE STATE OF CALIFORNIA

COUNTY OF SAN BERNARDINO

SIERRA CLUB,

Petitioner,

v.

CITY OF FONTANA,

Respondent.

**PEOPLE OF THE STATE OF
 CALIFORNIA,**

Petitioner,

v.

CITY OF FONTANA,

Respondent.

DUKE REALTY CORPORATION,

Real Party in Interest.

Case Nos.: CIVSB2121605, CIVSB2121829

Assigned to: Hon. Donald Alvarez
 Dept.: S23
 Actions Filed: July 23, 2021

**[PROPOSED] FINAL JUDGMENT ON
 CONSENT**

[CEQA CLAIM]

(Code of Civ. Proc., § 664.6)

1 Having reviewed the Parties' Stipulation for Entry of Final Judgment on Consent
2 ("Stipulation"), and good cause appearing, it is hereby **ORDERED** that:

3
4 1. **DEFINITIONS.**

- 5 a. "Sierra Club" refers to the Sierra Club and its related and or affiliated entities,
6 respective past and present officers, directors, employees, agents, partners,
7 members, managers, representatives, predecessors, successors, parents,
8 subsidiaries, shareholders, executors, administrators, trustees, heirs, attorneys,
9 insurers, and assigns.
- 10 b. The "People of the State of California," "People of California," or "People" refer
11 to the People of the State of California, acting by and through the Attorney
12 General of the State of California.
- 13 c. "City of Fontana" or "City" refers to the City of Fontana, California, and its
14 related and or affiliated entities, respective past and present officers, directors,
15 employees, agents, partners, members, managers, representatives, predecessors,
16 successors, parents, subsidiaries, shareholders, executors, administrators, trustees,
17 heirs, attorneys, insurers, and assigns.
- 18 d. "Duke" or "Developer" refers to Duke Realty Corporation, an Indiana
19 corporation, and its related and affiliated entities, respective past and present
20 officers, directors, employees, agents, partners, members, managers,
21 representatives, predecessors, successors, parents, subsidiaries, shareholders,
22 executors, administrators, trustees, heirs, attorneys, insurers, and assigns.
- 23 e. "Parties" refers to Sierra Club, the People, the City, and Duke. "Party" refers to
24 any one of Sierra Club, the People, the City, and Duke.
- 25 f. "Petitions" refers to the Petitions for Writ of Mandate filed by Sierra Club and the
26 People in the above-captioned matter on July 23, 2021.
- 27 g. The "Ordinance" refers to an Ordinance Of The City Council Of The City Of
28 Fontana, California Amending Chapter 9 Of The Fontana Municipal Code To

1 Revise Article V For Modifications And Clarification To Buffering And
2 Screening Requirements, Methods To Improve Traffic Circulation, Requirements
3 For Alternative Energy, And Improvements To Construction Requirements As It
4 Relates To Industrial Commerce Centers Throughout The City, which is attached
5 hereto as Exhibit A and incorporated into this Final Judgment on Consent (“Final
6 Judgment”).

- 7 h. The “Project” refers to the City of Fontana Master Case No. 20-072 for Tentative
8 Parcel Map Number 20367 (TPM Number 20-018), and Design Review Number
9 20-027, the proposed development of an approximately 205,949 square-foot
10 logistics and distribution facility at the southwest corner of Slover and Oleander
11 Avenues in Fontana, California.
- 12 i. The “Development Approvals” refers to the City of Fontana Planning
13 Commission’s approval on April 20, 2021, of the Project and adoption of an
14 Initial Study/Mitigated Negative Declaration pursuant to the California
15 Environmental Quality Act (CEQA) for the Project.
- 16 j. “Project-Specific Provisions/Measures” refers to the terms to which the Parties
17 have agreed in Exhibit B, which is attached hereto and incorporated into this Final
18 Judgment.

19 2. **JURISDICTION AND VENUE.** This Court has subject matter jurisdiction over
20 the matters alleged in the Petitions and personal jurisdiction over the Parties, and venue in this
21 Court is proper.

22 3. **APPLICABILITY.** The Stipulation and this Final Judgment shall apply to and
23 be binding on Sierra Club, the People, the City of Fontana, and Duke.

24 4. **MATTERS COVERED AND RESERVED CLAIMS.**

- 25 a. “Claims” refers to all claims arising out of the Development Approvals that were
26 brought or could have been brought in the Petitions or Answers to the Petitions.
- 27 b. As to Sierra Club, the Stipulation and this Final Judgment is a final and binding
28 resolution and settlement of all Claims. Sierra Club also agrees not to file any

1 litigation challenging the Development Approvals, any current or future approvals
2 necessary to construct the Project, including building or other site development
3 permits, or current or future approvals necessary to implement this Final
4 Judgment. Sierra Club further agrees not to file litigation challenging approvals
5 for future modifications or iterations of the Project that would not trigger
6 environmental review pursuant to CEQA.

7 c. As to the People, the Stipulation and this Final Judgment is a final and binding
8 resolution and settlement of all Claims. The People also agree not to file any
9 litigation challenging the Development Approvals, any current or future approvals
10 necessary to construct the Project, including building or other site development
11 permits, or current or future approvals necessary to implement this Final
12 Judgment. The People further agree not to file litigation challenging approvals for
13 future modifications or iterations of the Project that would not trigger
14 environmental review pursuant to CEQA.

15 d. As to the City, the City covenants not to sue the People or Sierra Club regarding
16 any circumstance, thing or event alleged, related, or pertaining to the Project. The
17 City also agrees to forever release any and all claims it may have against the
18 People or the Sierra Club arising out of any circumstance, thing or event alleged,
19 related, or pertaining to the Project.

20 e. As to Duke, Duke covenants not to sue the People or Sierra Club regarding any
21 circumstance, thing or event alleged, related, or pertaining to the Project. Duke
22 also agrees to forever release any and all claims it may have against the People or
23 the Sierra Club arising out of any circumstance, thing or event alleged, related, or
24 pertaining to the Project.

25 f. All claims other than those listed above are reserved. The Parties affirm that
26 nothing in this Final Judgment in any way affects the People's or Sierra Club's
27 rights, claims, or defenses in any past, present, or future lawsuit or dispute against
28 the City related to any project other than the Project. Additionally, except as

expressly provided herein, nothing in this Final Judgment is intended nor shall be construed to limit the People from taking appropriate enforcement actions or otherwise exercising their authority under any law.

- g. The Parties specifically waive their rights under California Civil Code section 1542 only as they pertain to claims under the State Planning and Zoning Law and the California Environmental Quality Act. Section 1542 provides as follows: "A general release does not extend to claims that the creditor or releasing party does not know or suspect to exist in his or her favor at the time of executing the release and that, if known by him or her, would have materially affected his or her settlement with the debtor or released party." With this provision, the People do not waive or extinguish any criminal liability.

Sierra Club	People	Duke	City
Initials: <u>Ac</u>	Initials: <u>SD</u>	Initials: <u>JS</u>	Initials: <u>PS</u>

- h. Paragraphs 4.b and 4.c are subject to the condition that the Project is implemented in accordance with all terms of this Final Judgment, including the Project-Specific Provisions/Measures identified in Exhibit B. If the Project is not implemented in accordance with the terms of this Final Judgment, Paragraphs 4.b and 4.c are null and void.
- i. Nothing in this Final Judgment shall limit any party from enforcing the terms of this Final Judgment.

5. INJUNCTIVE TERMS.

City of Fontana:

- a. In consideration of the terms of this Final Judgment, the City has enacted the Ordinance, Exhibit A to this Final Judgment.
- b. The City shall defend all terms of the Ordinance against legal challenge, including appeal of any loss to any court at which appeal by right is available, unless written consent to non-defense is provided by Sierra Club and the People. The City may

1 settle any legal challenge to the Ordinance without written consent by Sierra Club
2 and the People, subject to Paragraph 5.c.

3 c. The City shall enforce compliance with the Ordinance consistent with its general
4 enforcement of other City laws and ordinances.

5 d. The City shall abide by all terms and obligations set forth in Exhibit B that
6 expressly apply to the City and shall enforce the Project Mitigation Measures
7 applicable to Duke identified therein.

8 **Duke:**

9 a. Duke shall comply with the terms of this Final Judgment, including the injunctive
10 obligations set forth in Exhibit B to this Final Judgment.

11 6. **COMPROMISE OF DISPUTED CLAIMS.** This Final Judgment is a compromise
12 of disputed claims and shall never at any time or for any purpose be considered an admission of
13 any liability or responsibility on the part of any Party; nor shall the furnishing of any
14 consideration for the execution of this Final Judgment constitute or be construed as an admission
15 of any liability whatsoever by any Party.

16 7. **COMPLIANCE WITH APPLICABLE LAW.** Nothing in this Final Judgment
17 shall excuse the City or Duke from meeting any requirements that may be imposed by applicable
18 law or by changes in the applicable law.

19 8. **NO LIABILITY OF THE PEOPLE.** The People or any agency of the State of
20 California shall not be liable for any injury or damage to persons or property resulting from acts
21 or omissions by the City or Duke, or other persons acting in concert or participating with the City
22 or Duke, in carrying out activities pursuant to this Final Judgment, nor shall the People be held as
23 a party to or guarantor of any contract entered into by the City or Duke, or other persons acting in
24 concert or participating with the City or Duke, in carrying out the requirements of this Final
25 Judgment.

26 9. **COSTS AND ATTORNEYS' FEES.** Except to the extent provided herein, in
27 Exhibit B, or in any separate indemnification agreement, each Party shall bear their own costs and
28

1 attorneys' fees, and no Party is a "prevailing party" for purposes of claiming either costs or
2 attorneys' fees.

3 10. **CAPTIONS.** Paragraph titles and captions contained in this Final Judgment are
4 inserted as a matter of convenience and for reference, and are not a substantive part of this Final
5 Judgment.

6 11. **INTEGRATION.** This Final Judgment constitutes the entire agreement between the
7 Parties with respect to all Claims related to the Development Approvals and may not be amended
8 or supplemented except as provided for herein. No oral representations have been made or relied
9 on, and this Final Judgment supersedes any and all other agreements whether oral or written
10 between the Parties.

11 12. **JOINT PREPARATION.** This Final Judgment has been jointly drafted. No
12 presumptions or rules of interpretation based upon the identity of the party preparing or drafting
13 the Final Judgment, or any part thereof, shall be applicable or invoked.

14 13. **AMENDMENTS AND MODIFICATIONS.** This Final Judgment may only be
15 amended or modified on a noticed motion by one of the Parties with subsequent approval by the
16 Court, or upon written consent by all of the Parties and the subsequent approval of the Court. No
17 provision of this Final Judgment, or breach of any provision, can be waived except in writing.
18 Waiver of any provision or breach shall not be deemed to be a waiver of any other provision, or
19 of any subsequent breach of the same or other provision.

20 14. **TIME OF THE ESSENCE.** Time is expressly declared to be of the essence in this
21 Final Judgment, and of every provision in which time is an element, if any.

22 15. **BENEFIT AND BURDEN.** The Parties agree that this Final Judgment is freely
23 assignable and that this Final Judgment shall be binding upon and inure to the benefit of the
24 Parties and their heirs, executors, administrators, trustors, trustees, beneficiaries, predecessors,
25 successors, assigns, partners, partnerships, parent companies, subsidiaries, affiliated and related
26 entities, officers, directors, principals, agents, servants, employees, and representatives.

27 16. **DUKE AS APPLICANT.** The Parties understand and agree that although Duke was
28 the applicant of the Project, an affiliate or successor-in-interest to Duke may develop and/or build

1 the actual Project. Duke shall notify and provide a copy of this Final Judgment in full to any
2 affiliate or successor-in-interest, and the obligations set forth in Exhibit B will be carried out by
3 whichever entity actually develops the Project, and, with the exception of item 25 (“Attorney’s
4 Fees”), only if the Project is actually built.

5 17. **NO ASSIGNMENT.** Each Party represents and warrants that it has not assigned or
6 transferred any claims released herein, and that it is the sole owner of that claim.

7 18. **NO BROADER APPLICATION.** The Parties agree that Exhibit B does not apply
8 to any other development projects proposed by Duke or approved by the City, or that may be
9 proposed or approved in the future by Duke or the City, respectively. This paragraph does not
10 apply to any modifications or iterations of the Project.

11 19. **SEVERABILITY.** Even if a court holds one or more parts of this Final Judgment
12 ineffective, invalid, or void, all remaining provisions shall remain valid.

13 20. **RETENTION OF JURISDICTION.** The Parties agree that this Court has
14 continuing jurisdiction to interpret and enforce the provisions of this Final Judgment and to
15 address any other matters arising out of or regarding this Final Judgment.

16 21. **VALIDITY OF FINAL JUDGMENT.** All Parties agree that this Final Judgment is
17 valid and enforceable and waive any collateral attack on this Final Judgment or other assertion
18 that this Final Judgment is contrary to law.

19 22. **ENFORCEMENT OF FINAL JUDGMENT.** No action for breach of this Final
20 Judgment shall be brought or maintained until: (a) the non-breaching Party provides written
21 notice to the breaching Party which explains with particularity the nature of the claimed breach,
22 and (b) within thirty (30) calendar days after receipt of said notice, the breaching Party fails to
23 cure the claimed breach or, in the case of a claimed breach which cannot be reasonably remedied
24 within a thirty (30) day period, the breaching Party fails to commence to cure the claimed breach
25 within such thirty (30) day period, and thereafter diligently complete the activities reasonably
26 necessary to remedy the claimed breach.

27 23. **NOTICES.** Any notice, request, or communication required to be given to the
28 Parties under this Final Judgment shall be given in writing and shall be personally delivered or

1 mailed by prepaid registered or certified mail to the addresses below. Notice shall also be
2 delivered by e-mail at or before the time of personal or mail delivery. Notices shall be deemed
3 received on the date of personal delivery or facsimile transmission; on the date shown on a signed
4 return receipt or acknowledgment of delivery; or, if delivery is refused or notice is sent by regular
5 mail, seventy-two (72) hours after deposit. Until a Party gives notice of a change, notices shall be
6 sent to:

7
8 FOR SIERRA CLUB:

Sierra Club
Sierra Club San Gorgonio Chapter Chair
P. O. Box 5425
Riverside, CA 92517
chair@sangorgonio.sierraclub.org

11 WITH A COPY TO:

Abigail Smith, Esq.
Law Office of Abigail Smith
2305 Historic Decatur Road, Suite 100
San Diego, CA 92106
abby@socalceqa.com
Attorney for Sierra Club

15 FOR DUKE:

Allen Matkins Leck Gamble Mallory & Natsis LLP
Jonathan E. Shardlow
1900 Main Street, 5th Floor
Irvine, CA 92614-7321
jshardlow@allenmatkins.com
Attorney for Duke

19 AND A COPY TO:

Duke Realty
Attn: Joe Hawkins
8711 River Crossing Boulevard
Indianapolis, IN 46240
Joe.Hawkins@dukerealty.com

23 FOR THE PEOPLE:

Robert Swanson
Deputy Attorney General
California Department of Justice
1300 I Street, Suite 125
P.O. Box 944255
Sacramento, CA 94244-2550
Robert.Swanson@doj.ca.gov

27 FOR THE CITY OF FONTANA:

City of Fontana
Attn: Phillip Burum, Deputy City Manager
8353 Sierra Ave

Fontana, CA 92335
pburum@fontana.org

AND A COPY TO:

Best Best & Krieger, LLP
Ruben Duran, City Attorney
2855 E. Guasti Rd.
Suite 400
Ontario, CA 91761
Ruben.Duran@bbklaw.com

24. **CHOICE OF LAW AND CHOICE OF FORUM.** This Final Judgment shall be deemed to have been executed and delivered within the State of California; the rights and obligations of the Parties hereunder shall be governed, construed and enforced in accordance with the laws of the State of California. The venue for any dispute arising from or related to this Final Judgment, its performance, and its interpretation shall be the Superior Court of California, County of San Bernardino.

25. **DAMAGES.** The Parties agree that the sole and exclusive remedy for breach of this Final Judgment shall be an action for specific performance or injunction. In no event shall any Party be entitled to monetary damages for breach of this Final Judgment.

26. **EFFECTIVE DATE.** This Final Judgment is effective as of the date on which the Court enters this Final Judgment on the Court's docket.

1 IT IS ORDERED THAT THE FINAL JUDGMENT BE ENTERED.
2

3 Dated: _____
4

JUDGE OF THE SUPERIOR COURT
5
6
7
8
9
10
11
12
13
14
15
16
17
18
19
20
21
22
23
24
25
26
27
28

EXHIBIT A

ORDINANCE NO. 1891

AN ORDINANCE OF THE CITY COUNCIL OF THE CITY OF FONTANA, CALIFORNIA AMENDING CHAPTER 9 OF THE FONTANA MUNICIPAL CODE TO REVISE ARTICLE V FOR MODIFICATIONS AND CLARIFICATION TO BUFFERING AND SCREENING REQUIREMENTS, METHODS TO IMPROVE TRAFFIC CIRCULATION, REQUIREMENTS FOR ALTERNATIVE ENERGY, AND IMPROVEMENTS TO CONSTRUCTION REQUIREMENTS AS IT RELATES TO INDUSTRIAL COMMERCE CENTERS THROUGHOUT THE CITY.

WHEREAS, the City of Fontana (the “City”) is a municipal corporation, duly organized under the constitution and laws of the State of California; and

WHEREAS, on or about May 7, 2021, the governing board of the South Coast Air Quality Management District (“SCAQMD”) adopted Rule 2305, the Warehouse Indirect Source Rule (“Rule 2305”); and

WHEREAS, Rule 2305 requires warehouses greater than 100,000 square feet to directly reduce nitrogen oxide and diesel particulate matter emissions, or to otherwise facilitate emission and exposure reductions of these pollutants in nearby communities; and

WHEREAS, SCAQMD has also adopted Rule 402 prohibiting emissions that cause injury and/or annoyance to a substantial number of people, including odors; Rule 403 requiring dust control measures during construction; Rule 1113 requiring the use of low Volatile organic compounds (“VOC”) paints and coatings; Rule 1186 requiring use of SCAQMD certified street sweepers; and Rule 2202 requiring establishment of rideshare programs for facilities employing more than 250 employees; and

WHEREAS, the California Air Resources Board (“CARB”) adopted Rule 2485 restricting diesel engine idling to five minutes or less; and

WHEREAS, California Building Standards Commission adopted Part 11, Title 24 of the California Code of Regulations, known as CALGreen, which generally requires low energy use features, low water use features, all-electric vehicle (“EV”) parking spaces and charging facility accommodation, carpool/vanpool parking spaces, and short-term and long-term bicycle parking facilities; and

WHEREAS, the City of Fontana currently regulates industrial commerce centers in Specific Plans, Chapter 30 of the Zoning and Development Code, and in Chapter 9, and Article V (Industrial Commerce Centers Sustainability Standards) of the Municipal Code. Furthermore, Ordinance No. 1879 that established Article V in Chapter 9 of the Municipal Code was adopted by City Council on February 8, 2022; and

ITEM 18.1.**ATTACHMENT 5**

Ordinance No. 1891

WHEREAS, the City initiated Municipal Code Amendment (AMD) No. 21-001R1 amend Chapter 9 (Environmental Protection and Resource Extraction) of the Municipal Code to modify Article V to revise Industrial Commerce Centers Sustainability Standards, which includes modifications and clarification to buffering and screening requirements, methods to improve traffic circulation, requirements for alternative energy, and improvements to construction as it relates to industrial commerce centers throughout the city; and

WHEREAS, December 21, 2021, the City Council held the second reading and adopted Ordinance No. 1879 for Municipal Code Amendment (AMD) No. 21-001 to add Article V to establish sustainability standards for industrial commerce centers throughout the city; and

WHEREAS, On March 22, 2022, the City Council held a duly noticed public hearing on Municipal Code Amendment (AMD) No. 21-001R1, and the supporting documents in evidence, the City Council found that the Municipal Code Amendment is in conformance with General Plan and does not change any of the Land Use Designation of any properties and it is consistent with the General Plan and furthers Action B of Goal 3 in Chapter 12 to promote renewable energy programs for government, Fontana businesses, and Fontana residences; and

WHEREAS, a notice of the public hearing was published in the local *San Bernardino County Sun* newspaper on Saturday, March 12, 2022 and posted at City.

THE CITY COUNCIL OF THE CITY OF FONTANA DOES ORDAIN AS FOLLOWS:

Section 1. The above recitals are true and correct and are fully incorporated herein.

Section 2. Article V of Chapter 9 of the Fontana Municipal Code is hereby amended and renumbered follows:

ARTICLE V. – Industrial Commerce Centers Sustainability Standards

Sec. 9-70. – Applicability.

This Article is applicable to all Warehouse uses throughout the city, as defined in Section 30-12 of Chapter 30, Article 1, Division 4; and as listed as a type of “Warehousing Use” in Table No. 30-530 and includes all warehouse uses in Specific Plans. The following sections shall supersede any existing requirements in the Municipal Code and Specific Plans.

Sec. 9-71. – Buffering and Screening / Adjacent uses.

- (1) For any Warehouse building larger than 50,000 square feet in size, a ten-foot-wide landscaping buffer shall be required, measured from the property line of all adjacent sensitive receptors. For any Warehouse

ITEM 18.1.**ATTACHMENT 5**

Ordinance No. 1891

building larger than 400,000 square feet in size, a twenty-foot-wide landscaping buffer shall be required, measured from the property line of all adjacent sensitive receptors. The buffer area(s) shall include, at a minimum, a solid decorative wall(s) of at least ten feet in height, natural ground landscaping, and solid screen buffering trees, as described below, unless there is an existing solid block wall. For any Warehouse building equal to or less than 50,000 square feet in size, a solid decorative wall(s) of at least ten feet in height shall be required when adjacent to any sensitive receptors. Sensitive receptor shall be defined as any residence including private homes, condominiums, apartments, and living quarters, schools, preschools, daycare centers, in-home daycares, health facilities such as hospitals, long term care facilities, retirement and nursing homes, community centers, places of worship, parks (excluding trails), prisons, and dormitories.

- (2) Trees shall be used as part of the solid screen buffering treatment. Trees used for this purpose shall be evergreen, drought tolerant, minimum 36-inch box, and shall be spaced at no greater than 40-feet on center. The property owner and any successors in interest shall maintain these trees for the duration of ownership, ensuring any unhealthy or dead trees are replaced timely as needed.
- (3) All landscaping shall be drought tolerant, and to the extent feasible, species with low biogenic emissions. Palm trees shall not be utilized.
- (4) All landscaping areas shall be properly irrigated for the life of the facility to allow for plants and trees to maintain growth.
- (5) Trees shall be installed in automobile parking areas to provide at least 35% shade cover of parking areas within fifteen years. Trees shall be planted that are capable of meeting this requirement.
- (6) Unless physically impossible, loading docks and truck entries shall be oriented away from abutting sensitive receptors. To the greatest extent feasible, loading docks, truck entries, and truck drive aisles shall be located away from nearby sensitive receptors. In making feasibility decisions, the City must comply with existing laws and regulations and balance public safety and the site development's potential impacts to nearby sensitive receptors. Therefore, loading docks, truck entries, and drive aisles may be located nearby sensitive receptors at the discretion of the Planning Director, but any such site design shall include measures designed to minimize overall impacts to nearby sensitive receptors."
- (7) For any Warehouse building larger than 400,000 square feet in size, the building's loading docks shall be located a minimum of 300 feet away, measured from the property line of the sensitive receptor to the nearest

ITEM 18.1.

Ordinance No. 1891

ATTACHMENT 5

dock door which does not exclusively serve electric trucks using a direct straight-line method.

Sec. 9-72. – Signage and Traffic Patterns.

- (1) Entry gates into the loading dock/truck court area shall be positioned after a minimum of 140 feet of total available stacking depth inside the property line. The stacking distance shall be increased by 70 feet for every 20 loading docks beyond 50 docks. Queuing, or circling of vehicles, on public streets immediately pre- or post-entry to an industrial commerce facility is strictly prohibited unless queuing occurs in a deceleration lane or right turn lane exclusively serving the facility.
- (2) Applicants shall submit to the Engineering Department, and obtain approval of, all turning templates to verify truck turning movements at entrance and exit driveways and street intersection adjacent to industrial buildings prior to entitlement approval. Unless not physically possible, truck entries shall be located on Collector Streets (or streets of a higher commercial classification), and vehicle entries shall be designed to prevent truck access on streets that are not Collector Streets (or streets of a higher commercial classification), including, but not limited to, by limiting the width of vehicle entries.
- (3) Anti-idling signs indicating a 3-minute diesel truck engine idling restriction shall be posted at industrial commerce facilities along entrances to the site and in the dock areas and shall be strictly enforced by the facility operator.
- (4) Prior to issuance of certificate of occupancy facility operators shall establish and submit for approval to the Planning Director a Truck Routing Plan to and from the State Highway System based on the City's latest Truck Route Map. The plan shall describe the operational characteristics of the use of the facility operator, including, but not limited to, hours of operations, types of items to be stored within the building, and proposed truck routing to and from the facility to designated truck routes that avoids passing sensitive receptors, to the greatest extent possible. The plan shall include measures, such as signage and pavement markings, queuing analysis and enforcement, for preventing truck queuing, circling, stopping, and parking on public streets. Facility operator shall be responsible for enforcement of the plan. A revised plan shall be submitted to by the Planning Director prior to a business license being issued by the City for any new tenant of the property. The Planning Director shall have discretion to determine if changes to the plan are necessary including any additional measures to alleviate truck routing and parking issues that may arise during the life of the facility.

ITEM 18.1.**ATTACHMENT 5**

Ordinance No. 1891

- (5) Signs and drive aisle pavement markings shall clearly identify the on-site circulation pattern to minimize unnecessary on-site vehicular travel.
- (6) Facility operators shall post signs in prominent locations inside and outside of the building indicating that off-site parking for any employee, truck, or other operation related vehicle is strictly prohibited. City may require facility operator to post signs on surface or residential streets indicating that off-site truck parking is prohibited by City ordinance and/or the Truck Routing Plan.
- (7) Signs shall be installed at all truck exit driveways directing truck drivers to the truck route as indicated in the Truck Routing Plan and State Highway System.
- (8) Signs shall be installed in public view with contact information for a local designated representative who works for the facility operator and who is designated to receive complaints about excessive dust, fumes, or odors, and truck and parking complaints for the site, as well as contact information for the SCAQMD's on-line complaint system and its complaint call-line: 1-800-288-7664. Any complaints made to the facility operator's designee shall be answered within 72 hours of receipt.
- (9) All signs under this Section shall be legible, durable, and weather-proof.
- (10) Prior to issuance of a business license, City shall ensure for any facility with a building or buildings larger than 400,000 total square feet, that the facility shall include a truck operator lounge equipped with clean and accessible amenities such as restrooms, vending machines, television, and air conditioning."

Sec. 9-73. – Alternative Energy.

- (1) On-site motorized operational equipment shall be ZE (zero emission).
- (2) All building roofs shall be solar-ready, which includes designing and constructing buildings in a manner that facilitates and optimizes the installation of a rooftop solar photovoltaic (PV) system at some point after the building has been constructed.
- (3) The office portion of a building's rooftop that is not covered with solar panels or other utilities shall be constructed with light colored roofing material with a solar reflective index ("SRI") of not less than 78. This material shall be the minimum solar reflective rating of the roof material for the life of the building."

ITEM 18.1.**ATTACHMENT 5**

Ordinance No. 1891

- (4) On buildings over 400,000 square feet, prior to issuance of a business license, the City shall ensure rooftop solar panels are installed and operated in such a manner that they will supply 100% of the power needed to operate all non-refrigerated portions of the facility including the parking areas.
- (5) At least 10% of all passenger vehicle parking spaces shall be electric vehicle (EV) ready, with all necessary conduit and related appurtenances installed. At least 5% of all passenger vehicle parking spaces shall be equipped with working Level 2 Quick charge EV charging stations installed and operational, prior to building occupancy. Signage shall be installed indicating EV charging stations and specifying that spaces are reserved for clean air/EV vehicles. Unless superior technology is developed that would replace the EV charging units, facility operator and any successors in interest shall be responsible for maintaining the EV charging stations in working order for the life of the facility.
- (6) Unless the owner of the facility records a covenant on the title of the underlying property ensuring that the property cannot be used to provide chilled, cooled, or freezer warehouse space, a conduit shall be installed during construction of the building shell from the electrical room to 100% of the loading dock doors that have potential to serve the refrigerated space. When tenant improvement building permits are issued for any refrigerated warehouse space, electric plug-in units shall be installed at every dock door servicing the refrigerated space to allow transport refrigeration units (TRUs) to plug in. Truck operators with TRUs shall be required to utilize electric plug-in units when at loading docks.
- (7) Bicycle racks are required per Section 30-714 and in the amount required for warehouse uses by Table 30-714 of the Zoning and Development Code. The racks shall include locks as well as electric plugs to charge electric bikes. The racks shall be located as close as possible to employee entrance(s). Nothing in this section shall preclude the warehouse operator from satisfying this requirement by utilizing bicycle parking amenities considered to be superior such as locating bicycle parking facilities indoors or providing bicycle lockers.

Sec. 9-74. – Operation and Construction.

- (1) Cool surface treatments shall be added to all drive aisles and parking areas or such areas shall be constructed with a solar-reflective cool pavement such as concrete.

ITEM 18.1.**ATTACHMENT 5**

Ordinance No. 1891

- (2) To ensure that warehouse electrical rooms are sufficiently sized to accommodate the potential need for additional electrical panels, either a secondary electrical room shall be provided in the building, or the primary electrical room shall be sized 25% larger than is required to satisfy the service requirements of the building or the electrical gear shall be installed with the initial construction with 25% excess demand capacity.
- (3) Use of super-compliant VOC architectural and industrial maintenance coatings (e.g., paints) shall be required.
- (4) The facility operator shall incorporate a recycling program.
- (5) The following environmentally responsible practices shall be required during construction:
 - a. The applicant shall use reasonable best efforts to deploy the highest rated CARB Tier technology that is available at the time of construction. Prior to permit issuance, the construction contractor shall submit an equipment list confirming equipment used is compliant with the highest CARB Tier at the time of construction. Equipment proposed for use that does not meet the highest CARB Tier in effect at the time of construction, shall only be approved for use at the discretion of the Planning Director and shall require proof from the construction contractor that, despite reasonable best efforts to obtain the highest CARB Tier equipment, such equipment was unavailable.
 - b. Use of electric-powered hand tools, forklifts, and pressure washers.
 - c. Designation of an area in any construction site where electric-powered construction vehicles and equipment can charge.
 - d. Identification in site plans of a location for future electric truck charging stations and installation of a conduit to that location.
 - e. Diesel-powered generators shall be prohibited except in case of emergency or to establish temporary power during construction.
- (6) A Property Maintenance Program shall be submitted for review and approval by the Planning Director or his/her designee prior to the issuance of building permits. The program shall provide for the regular maintenance of building structures, landscaping, and paved surfaces in good physically condition, and appearance. The methods and maximum intervals for maintenance of each component shall be specified in the program.

ITEM 18.1.**ATTACHMENT 5**

Ordinance No. 1891

- (7) Property owner shall provide facility operator with information on incentive programs such as the Carl Moyer Program and Voucher Incentive Program and shall require all facility operators to enroll in the United States Environmental Protection Agency's SmartWay Program.

Section 3. Based on the foregoing, the City Council determines that the project is categorically exempt from further review under the California Environmental Quality Act (CEQA) pursuant to CEQA Guidelines Section 15061(B)(3) (the common-sense exemption) and, alternatively, pursuant to CEQA Guidelines Section 15307 (Actions by Regulatory Agencies for Protection of Natural Resources) and 15308 (Actions by Regulatory Agencies for Protection of the Environment), and Section No. 3.22 of the 2019 Local Guidelines for Implementing CEQA, as implementation of this Ordinance is to improve the environment. The Council hereby directs staff to prepare, execute and file with the San Bernardino County Clerk a notice of exemption within five working days after the adoption of this Ordinance.

Section 4. If any section, sentence, clause or phrase of this Ordinance or the application thereof to any entity, person or circumstance is held for any reason to be invalid or unconstitutional, such invalidity or unconstitutionality shall not affect other provisions or applications of this Ordinance which can be given effect without the invalid provision or application, and to this end the provisions of this Ordinance are severable. The people of the City of Fontana hereby declare that they would have adopted this Ordinance and each section, sentence, clause or phrase thereof, irrespective of the fact that any one or more section, subsections, sentences, clauses or phrases be declared invalid or unconstitutional.

Section 5. This Ordinance shall take effect thirty (30) days after the date of its adoption.

Section 6. The City Clerk shall certify to the adoption of this Ordinance. Not later than fifteen (15) days following the passage of this Ordinance, the Ordinance, or a summary thereof, along with the names of the City Council members voting for and against the Ordinance, shall be published in a newspaper of general circulation in the City of Fontana. The City Clerk is the custodian of records for this Ordinance and the records are available at 8353 Sierra Avenue, Fontana CA 92335.

APPROVED AND ADOPTED 12th day of April, 2022.

READ AND APPROVED AS TO LEGAL FORM:

DocuSigned by:

Ruben Duran

622D5F9CCD6240C...

City Attorney

I, Germaine McClellan Key, City Clerk of the City of Fontana, and Ex-Officio Clerk of the City Council, do hereby certify that the foregoing Ordinance is the actual Ordinance

ITEM 18.1.

ATTACHMENT 5

Ordinance No. 1891

adopted by the City Council and was introduced at a regular meeting on the 22nd day of March, 2022, and was finally passed and adopted not less than five days thereafter on the 12th day of April, 2022, by the following vote to wit:

AYES: Mayor Warren, Mayor Pro Tem Garcia, Council Members, Cothran, Roberts and Sandoval

NOES: None

ABSENT: None

ABSTAIN: None

DocuSigned by:

Germaine McLellan Key

8FCB7DF749584D6...

City Clerk of the City of Fontana

DocuSigned by:

Reguanetta Warren

9B476BADA890D46B...

Mayor of the City of Fontana

ATTEST:

DocuSigned by:

Germaine McLellan Key

8FCB7DF749584D6...

City Clerk

ITEM 18.1.**ATTACHMENT 5****NOTICE OF EXEMPTION**

PTO: Clerk of the Board of Supervisors
 County of San Bernardino
 385 N. Arrowhead Avenue, 2nd Floor
 San Bernardino, CA 92415-0130

FROM: City of Fontana
 Planning Department
 8353 Sierra Avenue
 Fontana, CA 92335

1. Project Title: **Municipal Code Amendment (MCA) No. 21-001R1 for an Amendment to Chapter 9 of the Municipal Code to Modify Article V to Revise Sustainability Standards for Industrial Commercial Centers throughout the City.**
2. Project Location - Specific: **Citywide**
3. (a) Project Location - City: **Fontana**
 (b) Project Location - County: **San Bernardino**
4. Description of nature, purpose, and beneficiaries of Project: **The proposed Municipal Code Amendment (MCA) No. 21-001R1 is for the amendment of Chapter 9 of the Municipal Code to modify Article V to revise industrial commerce centers sustainability standards. That includes modifications and clarification to buffering and screening requirements, clarification on building orientation, requirements for alternative energy, and improvements to construction as it relates to industrial commercial centers throughout the city.**
5. Name of Public Agency approving project: **City of Fontana**
6. Name of Person or Agency carrying out project: **City of Fontana**
7. Exempt status: (Check one)
 - (a) _____ Ministerial project.
 - (b) _____ Not a project.
 - (c) _____ Emergency Project.
 - (d) **X** Categorical Exemption. State type and class number Sections 15307 (Actions by Regulatory Agencies for Protection of Natural Resources) and 15308 (Actions by Regulatory Agencies for Protection of the Environment) and Section No. 3.22 of the Local 2019 Guidelines for Implementing the CEQA.
 - (e) _____ Declared Emergency.
 - (f) _____ Statutory Exemption. State Code section number: _____
 - (g) **X** Other. Explanation: **15061(B)(3) (the common-sense exemption)**

Reason why project was exempt: The Ordinance includes additional more restrictive standards and clarification of existing standards for industrial commerce centers to improve environmental quality and does not include the construction of any structures. All new projects involving construction of industrial commerce centers will continue to be subject to an Administrative Site Plan/Design Review, where a project-specific analysis based on location and project details will be conducted, subject to CEQA review/documentation. Therefore, all industrial commerce center projects will be subject to CEQA, standard Conditions of Approval, and all other State/Federal/Local requirements.

8. Contact Person: Rina Leung, Senior Planner Telephone: (909) 350-6566

Date Received for Filing:

 DiTanyon Johnson
 Principal Planner

(Clerk Stamp Here)

ATTACHMENT NO. 2



NOTICE OF PUBLIC HEARING

SI DESEA INFORMACION EN ESPAÑOL REFERENTE A ESTA NOTIFICACION O PROYECTO, FAVOR DE COMUNICARSE AL (909) 350-6728.

In compliance with Section 202 of the Americans with Disabilities Act of 1990 (42 U.S.C. Sec. 12132) and the federal rules and regulations adopted in implementation thereof, the Agenda will be made available in appropriate alternative formats to persons with a disability. Should you need special assistance to participate in this meeting, please contact the City Clerk's Department by calling (909) 350-7602 or email at clerks@fontana.org. Notification 48 hours prior to the meeting will enable the City to make reasonable arrangements to ensure accessibility to this meeting.

A PUBLIC HEARING HAS BEEN SCHEDULED BEFORE THE CITY COUNCIL OF THE CITY OF FONTANA FOR THE FOLLOWING:

Municipal Code Amendment (MCA) No. 21-001R1 for an Amendment to Chapter 9 of the Municipal Code to Modify Article V to Revise Sustainability Standards for Industrial Commerce Centers throughout the City

Municipal Code Amendment (MCA) No. 21-001R1 to amend Chapter 9 of the Municipal Code to modify Article V revise sustainability standards that includes modifications and clarification to buffering and screening requirements, methods to improve traffic circulation, requirements for alternative energy, and improvements to construction as it relates to industrial commerce centers throughout the city.

Environmental Determination:

This project qualifies for a categorical exemption pursuant to the California Environmental Quality Act (CEQA) Guidelines Section 15061(B)(3) (the common-sense exemption) and, alternatively, pursuant to CEQA Guidelines Section 15307 (Actions by Regulatory Agencies for Protection of Natural Resources) and 15308 (Actions by Regulatory Agencies for Protection of the Environment), and Section No. 3.22 of the 2019 Local Guidelines for Implementing CEQA, as implementation of this Ordinance is to improve the environment.

Location of Property:

Citywide

Date of Hearing:

March 22, 2022

Place of Hearing:

City Hall Council Chambers
8353 Sierra Avenue
Fontana, CA 92335

ITEM 18.1.

ATTACHMENT 5



**Time of
Hearing:**

7:00 pm

Should you have any questions concerning this project, please contact, **Rina Leung**, at (909) 350-6566 or rleung@fontana.org

ANY INTERESTED PARTY MAY PROVIDE INFORMATION BY LETTER OR EMAIL WHICH MAY BE OF ASSISTANCE TO THE CITY COUNCIL. A COPY OF THE ENVIRONMENTAL DOCUMENTATION IS AVAILABLE FOR INSPECTION. PLEASE CONTACT THE PLANNER LISTED ABOVE.

IF YOU CHALLENGE IN COURT ANY ACTION TAKEN CONCERNING A PUBLIC HEARING ITEM, YOU MAY BE LIMITED TO RAISING ONLY THOSE ISSUES YOU OR SOMEONE ELSE RAISED AT THE PUBLIC HEARING DESCRIBED IN THIS NOTICE, OR IN WRITTEN CORRESPONDENCE TO THE CITY AT, OR PRIOR TO, THE PUBLIC HEARING.

Publish:
¼ Page

ITEM 18.1.**City of Fontana****Action Report****City Council Meeting****ATTACHMENT 5**

8353 Sierra Avenue
Fontana, CA 92335

File #: 21-1256

Agenda #: B.

Agenda Date: 3/22/2022

Category: Public Hearing

FROM:

Planning Department

SUBJECT:

Municipal Code Amendment (MCA) No. 21-001R1 for an Amendment to Chapter 9 of the Municipal Code to Modify Article V to Revise Sustainability Standards for Industrial Commerce Centers throughout the City

RECOMMENDATION:

Read by title only and waive further reading of and introduce **Ordinance No.____**, an Ordinance of the City Council of the City of Fontana, approving Municipal Code Amendment (MCA) No. 21-001R1 for an amendment to Chapter 9 of the Municipal Code to modify Article V to revise sustainability standards for industrial commerce centers throughout the city, and the reading of the title constitutes the first thereof.

COUNCIL GOALS:

- To promote economic development by pursuing business retention, expansion and attraction.
- To promote economic development by establishing a quick, consistent development process.

DISCUSSION:

The City of Fontana currently regulates industrial commerce centers in Specific Plans, Chapter 30 of the Zoning and Development Code, and in Chapter 9, and Article V (Industrial Commerce Centers Sustainability Standards) of the Municipal Code. Ordinance No. 1879 that established Article V in Chapter 9 of the Municipal Code was adopted by City Council on February 8, 2022.

The proposed Municipal Code Amendment (MCA) No. 21-001R1 is for the amendment of Chapter 9 of the Municipal Code to modify Article V to revise industrial commerce centers sustainability standards. That includes modifications and clarification to buffering and screening requirements, methods to improve traffic circulation, requirements for alternative energy, and improvements to construction as it relates to industrial commerce centers throughout the city.

The following is a brief summary of the revised standards that shall apply to all industrial commerce centers in the City of Fontana (a detailed comprehensive list of all the requirements is located in the Ordinance, Attachment No. 1):

1. Additional requirements for larger buildings over 400,000 square feet:
 - a. A 20-foot wide landscaping buffer adjacent to sensitive receptors;
 - b. A minimum of 300 feet separation of the building's loading dock from a sensitive receptor; and
 - c. A requirement to include a truck operator lounge.

ITEM 18.1.**ATTACHMENT 5****File #:** 21-1256**Agenda #:** B.**Agenda Date:** 3/22/2022**Category:** Public Hearing

2. An additional requirement for parking lot trees to provide at least 35% shade cover of parking areas within fifteen years.
3. Clarification on orientation of loading docks and truck entries.
4. Additional alternative energy improvements to require the office portion that is not covered with solar panels or utilities to include light colored roofing with a solar reflective index of not less than 78.
5. Revision of VOC paints to be super-compliant instead of low.
6. Clarification of documentation requirements in utilizing the available highest rated CARB Tier technology during construction.

ENVIRONMENTAL FINDING:

This project is exempt per the California Environmental Quality Act (CEQA) pursuant to Guidelines Section 15061(B)(3) (the common-sense exemption) and, alternatively, pursuant to CEQA Guidelines Section 15307 (Actions by Regulatory Agencies for Protection of Natural Resources) and 15308 (Actions by Regulatory Agencies for Protection of the Environment), and Section No. 3.22 of the 2019 Local Guidelines for Implementing CEQA, as implementation of this Ordinance is to reduce potential impacts to air and environmental quality.

FISCAL IMPACT:

None

MOTION:

Approve staff's recommendation

ATTACHMENTS:

1. City Council Ordinance
2. Notice of Exemption
3. Public Hearing Notice

Certificate Of Completion

Envelope Id: 440205DFA28145CBBF15211C45B14006

Status: Completed

Subject: URGENT Please DocuSign: Ordinance 1891

Source Envelope:

Document Pages: 14

Signatures: 4

Envelope Originator:

Certificate Pages: 5

Initials: 0

City Clerk

AutoNav: Enabled

8353 Sierra Avenue

Envelopeld Stamping: Enabled

Fontana, CA 92335

Time Zone: (UTC-08:00) Pacific Time (US & Canada)

clerks@fontana.org

IP Address: 192.146.186.96

Record Tracking

Status: Original

Holder: City Clerk

Location: DocuSign

4/13/2022 | 12:23 PM

clerks@fontana.org

Signer Events

Signature

Timestamp

Ruben Duran

ruben.duran@bbklaw.com

Security Level: Email, Account Authentication
(None)

DocuSigned by:


622D5F9CCD6240C...

Sent: 4/13/2022 | 12:23 PM

Resent: 4/13/2022 | 04:07 PM

Viewed: 4/13/2022 | 04:15 PM

Signed: 4/13/2022 | 04:16 PM

Signature Adoption: Pre-selected Style

Signed by link sent to ruben.duran@bbklaw.com

Using IP Address: 174.195.132.203

Signed using mobile

Electronic Record and Signature Disclosure:

Accepted: 4/13/2022 | 04:15 PM

ID: db602b4-daf0-4fac-94ee-91f20b9558f7

Acquanetta Warren

awarren@fontana.org

Security Level: Email, Account Authentication
(None)

DocuSigned by:


9B476DADB90D46B...

Sent: 4/13/2022 | 04:16 PM

Resent: 4/13/2022 | 04:37 PM

Viewed: 4/13/2022 | 04:51 PM

Signed: 4/13/2022 | 04:51 PM

Signature Adoption: Pre-selected Style

Signed by link sent to awarren@fontana.org

Using IP Address: 108.184.102.134

Electronic Record and Signature Disclosure:

Accepted: 4/13/2022 | 04:51 PM

ID: 502d94e8-da6b-4b13-86e8-e6617b288e64

Germaine McClellan Key

gkey@fontana.org

Security Level: Email, Account Authentication
(None)

DocuSigned by:


8FCB7DF749584D6...

Sent: 4/13/2022 | 04:51 PM

Viewed: 4/13/2022 | 04:58 PM

Signed: 4/13/2022 | 04:59 PM

Signature Adoption: Pre-selected Style

Signed by link sent to gkey@fontana.org

Using IP Address: 107.201.246.59

Electronic Record and Signature Disclosure:

Accepted: 4/13/2022 | 04:58 PM

ID: 598bdf8-f0a9-44c5-82ad-9d141b1f8c47

In Person Signer Events

Signature

Timestamp

Editor Delivery Events

Status

Timestamp

Agent Delivery Events

Status

Timestamp

ITEM 18.1.

ATTACHMENT 5

Intermediary Delivery Events	Status	Timestamp
Certified Delivery Events	Status	Timestamp
Carbon Copy Events	Status	Timestamp
Evelyne Ssenkoloto essenkol@fontana.org Security Level: Email, Account Authentication (None) Electronic Record and Signature Disclosure: Accepted: 10/13/2021 04:17 PM ID: e7145250-7347-428b-af51-3066469cc29f	COPIED	Sent: 4/13/2022 04:59 PM
Kathy Kasinger kkasinger@fontana.org Records Coordinator Security Level: Email, Account Authentication (None) Electronic Record and Signature Disclosure: Accepted: 4/12/2022 07:28 AM ID: 6bf6d243-6517-4841-a35f-dcf0ba649302	COPIED	Sent: 4/13/2022 04:59 PM
Susana Gallardo sgallardo@fontana.org Security Level: Email, Account Authentication (None) Electronic Record and Signature Disclosure: Not Offered via DocuSign	COPIED	Sent: 4/13/2022 04:59 PM
Brittany Medrano bmedrano@fontana.org Security Level: Email, Account Authentication (None) Electronic Record and Signature Disclosure: Not Offered via DocuSign	COPIED	Sent: 4/13/2022 04:59 PM
Witness Events	Signature	Timestamp
Notary Events	Signature	Timestamp
Envelope Summary Events	Status	Timestamps
Envelope Sent	Hashed/Encrypted	4/13/2022 12:23 PM
Certified Delivered	Security Checked	4/13/2022 04:58 PM
Signing Complete	Security Checked	4/13/2022 04:59 PM
Completed	Security Checked	4/13/2022 04:59 PM
Payment Events	Status	Timestamps
Electronic Record and Signature Disclosure		

ELECTRONIC RECORD AND SIGNATURE DISCLOSURE

From time to time, City of Fontana (we, us or Company) may be required by law to provide to you certain written notices or disclosures. Described below are the terms and conditions for providing to you such notices and disclosures electronically through your DocuSign, Inc. (DocuSign) Express user account. Please read the information below carefully and thoroughly, and if you can access this information electronically to your satisfaction and agree to these terms and conditions, please confirm your agreement by clicking the 'I agree' button at the bottom of this document.

Getting paper copies

At any time, you may request from us a paper copy of any record provided or made available electronically to you by us. For such copies, as long as you are an authorized user of the DocuSign system you will have the ability to download and print any documents we send to you through your DocuSign user account for a limited period of time (usually 30 days) after such documents are first sent to you. After such time, if you wish for us to send you paper copies of any such documents from our office to you, you will be charged a \$0.00 per-page fee. You may request delivery of such paper copies from us by following the procedure described below.

Withdrawing your consent

If you decide to receive notices and disclosures from us electronically, you may at any time change your mind and tell us that thereafter you want to receive required notices and disclosures only in paper format. How you must inform us of your decision to receive future notices and disclosure in paper format and withdraw your consent to receive notices and disclosures electronically is described below.

Consequences of changing your mind

If you elect to receive required notices and disclosures only in paper format, it will slow the speed at which we can complete certain steps in transactions with you and delivering services to you because we will need first to send the required notices or disclosures to you in paper format, and then wait until we receive back from you your acknowledgment of your receipt of such paper notices or disclosures. To indicate to us that you are changing your mind, you must withdraw your consent using the DocuSign 'Withdraw Consent' form on the signing page of your DocuSign account. This will indicate to us that you have withdrawn your consent to receive required notices and disclosures electronically from us and you will no longer be able to use your DocuSign Express user account to receive required notices and consents electronically from us or to sign electronically documents from us.

All notices and disclosures will be sent to you electronically

Unless you tell us otherwise in accordance with the procedures described herein, we will provide electronically to you through your DocuSign user account all required notices, disclosures, authorizations, acknowledgements, and other documents that are required to be provided or made available to you during the course of our relationship with you. To reduce the chance of you inadvertently not receiving any notice or disclosure, we prefer to provide all of the required notices and disclosures to you by the same method and to the same address that you have given us. Thus, you can receive all the disclosures and notices electronically or in paper format through the paper mail delivery system. If you do not agree with this process, please let us know as described below. Please also see the paragraph immediately above that describes the consequences of your electing not to receive delivery of the notices and disclosures electronically from us.

How to contact City of Fontana:

You may contact us to let us know of your changes as to how we may contact you electronically, to request paper copies of certain information from us, and to withdraw your prior consent to receive notices and disclosures electronically as follows:

To contact us by email send messages to: ctejeda@fontana.org

To advise City of Fontana of your new e-mail address

To let us know of a change in your e-mail address where we should send notices and disclosures electronically to you, you must send an email message to us at ctejeda@fontana.org and in the body of such request you must state: your previous e-mail address, your new e-mail address. We do not require any other information from you to change your email address..

In addition, you must notify DocuSign, Inc to arrange for your new email address to be reflected in your DocuSign account by following the process for changing e-mail in DocuSign.

To request paper copies from City of Fontana

To request delivery from us of paper copies of the notices and disclosures previously provided by us to you electronically, you must send us an e-mail to ctejeda@fontana.org and in the body of such request you must state your e-mail address, full name, US Postal address, and telephone number. We will bill you for any fees at that time, if any.

To withdraw your consent with City of Fontana

To inform us that you no longer want to receive future notices and disclosures in electronic format you may:

- i. decline to sign a document from within your DocuSign account, and on the subsequent page, select the check-box indicating you wish to withdraw your consent, or you may;
- ii. send us an e-mail to ctejeda@fontana.org and in the body of such request you must state your e-mail, full name, US Postal Address, telephone number, and account number. We do not need any other information from you to withdraw consent.. The consequences of your withdrawing consent for online documents will be that transactions may take a longer time to process..

Required hardware and software

Operating Systems:	Windows2000? or WindowsXP?
Browsers (for SENDERS):	Internet Explorer 6.0? or above
Browsers (for SIGNERS):	Internet Explorer 6.0?, Mozilla FireFox 1.0, NetScape 7.2 (or above)
Email:	Access to a valid email account
Screen Resolution:	800 x 600 minimum
Enabled Security Settings:	•Allow per session cookies •Users accessing the internet behind a Proxy Server must enable HTTP 1.1 settings via proxy connection

** These minimum requirements are subject to change. If these requirements change, we will provide you with an email message at the email address we have on file for you at that time providing you with the revised hardware and software requirements, at which time you will have the right to withdraw your consent.

Acknowledging your access and consent to receive materials electronically

To confirm to us that you can access this information electronically, which will be similar to other electronic notices and disclosures that we will provide to you, please verify that you were able to read this electronic disclosure and that you also were able to print on paper or electronically save this page for your future reference and access or that you were able to e-mail this disclosure and consent to an address where you will be able to print on paper or save it for your future reference and access. Further, if you consent to receiving notices and disclosures exclusively in electronic format on the terms and conditions described above, please let us know by clicking the 'I agree' button below.

By checking the 'I Agree' box, I confirm that:

- I can access and read this Electronic CONSENT TO ELECTRONIC RECEIPT OF ELECTRONIC RECORD AND SIGNATURE DISCLOSURES document; and
- I can print on paper the disclosure or save or send the disclosure to a place where I can print it, for future reference and access; and
- Until or unless I notify City of Fontana as described above, I consent to receive from exclusively through electronic means all notices, disclosures, authorizations, acknowledgements, and other documents that are required to be provided or made available to me by City of Fontana during the course of my relationship with you.

EXHIBIT B

PROJECT-SPECIFIC PROVISIONS/MEASURES

(Duke Obligations)

1. **Solar Power**

- a. Solar Capability. Developer shall construct all Project buildings to accommodate a solar array that accommodate the maximum coverage of PV panels in the future.
- b. Solar Power. Developer shall install Photo Voltaic ("PV") system(s) on the roof(s) of the building(s) and/or in Project parking areas with a capacity of at least 100 kWdc electrical power.
- c. The installation of the PV system shall be completed, fully operational, and have its permit to operate from the appropriate utility prior to the issuance of the certificate of occupancy permit. At either Petitioner's request, Developer shall notify the requesting Petitioner of the completion of installation of the PV system and provide Petitioner with proof of completion by mail. Developer shall be responsible for maintaining the PV system(s) at not less than 80% of the rated power for 20 years.

2. **Restrictions/Additions on Southern Boundary.**

- a. The drive aisle on the Project's southern boundary shall be restricted to emergency vehicles only.
- b. Project shall be constructed to include appropriate gate barrier to prohibit non-emergency vehicles from using southern drive aisle.
- c. No shipping containers shall be stored on the Project's southern boundary within the drive aisle.
- d. No trash compactors or trash or recycling receptacles shall be located on the Project's southern boundary.
- e. The two truck trailer stalls on the southwest corner of the Project as indicated on current site plans shall be removed and replaced with landscaping.

3. **Roof Material.** Any building roof areas not covered by solar panels shall be constructed with materials with an initial installation Solar Reflective Index Value of not less than .29. This material shall meet the minimum solar reflective rating of the roof material for the life of the Project.4. **LEED Design.** The building shall be certified to the LEED Silver standard under the most current version of LEED in place at the time of this Final Judgment. A copy of that the LEED certification letter shall be furnished to Petitioners' counsel within three months of the issuance of the first certificate of occupancy.5. **Concrete Parking Areas.** Developer shall use concrete instead of asphalt in all Project parking lots. Concrete shall have an initial solar reflectance value of at least .29 as determined in accordance with American Society for Testing and Materials (ASTM) Standards E1980 or E1918.6. **Skylights.** Developer shall incorporate sky lights in worker areas interior to the Project buildings, and Developer shall use best efforts to design and construct the Project buildings in a manner to make optimal use of natural daylight in worker areas in interior spaces.7. **Lighting.** No outdoor light poles shall exceed 34-feet on the Project site. No outdoor light poles shall exceed 34-feet on the southern elevation. Only low-emitting sodium or LED light bulbs shall be permitted on outdoor light poles.

8. **Outdoor Public Address System.** The use of an outdoor PA system shall be prohibited between the hours of 7 p.m. and 7 a.m., unless necessary for emergency purposes.
9. **Construction Fleet.** Developer shall encourage construction contractors to apply for South Coast AQMD “SOON” funds. The “SOON” program provides funds to applicable fleets for the purchase of commercially available low-emission heavy-duty engines to achieve near-term reduction of NOx emissions from in-use off-road vehicles.
10. **Construction Hours.** Construction activities shall comply with the City of Fontana Municipal Code, Chapter 18, Art. II, Sec. 18-63 (7).
11. **Construction Recycling.** Developer shall recycle a minimum of 75% of the Project’s “construction waste materials” as that term is defined by CalGreen.
12. **Truck Idling and Signage.**
 - a. Truck idling shall be limited to no more than three minutes (total) at the Project site.
 - b. All truck and trailer parking areas shall provide permanent, large lettered, reflective signs that (i) truck idling is limited to a period of three minutes total while at the Project site; (ii) trucks must turn off headlights once docked; (iii) idling of Auxiliary Power Units (APUs) for more than three minutes total is prohibited while at the Project site; (iv) trucks with transport refrigeration units (TRUs) are required to plug-in. These signs shall be printed in both English and Spanish, be readily visible from truck cabs and posted at prominent locations in all parking areas. Signs shall not be blocked or obscured by trucks parked on site. Signs shall be placed near truck docks and on all interior walls that are visible from truck docks including approximately every 40-feet along the boundary walls in truck parking areas, and signs shall be visible from truck cabs. All signs shall remain posted and be maintained for the life of the Project.
13. **Truck Routes, Circulation, and Parking/Tenant Leases.**
 - a. Leases with tenants shall state that tenants shall not permit any parking by its employees, agents, subtenants, customers, invitees, concessionaires or visitors on the streets surrounding the Project site, including overnight truck parking, in violation of any ordinances or postings by any public authorities having jurisdiction. Leases with tenants shall also state that tenants agree to cooperate with Developer and the City with respect to enforcing truck route and parking restrictions, and shall answer and address complaints from the public regarding violations of these restrictions.
 - b. Developer shall make all reasonable efforts, including but not limited to installation of signage, to ensure that Project trucks shall not idle or park, including any overnight parking, on residential streets.
 - c. At the time of Project construction, Developer shall seek City approval to install, and shall install signage on the Project boundary, if approved by the City, in prominent locations which are visible from truck cabs stating that truck parking including overnight parking, or idling on any residential street is prohibited.
 - d. Developer shall post signs in prominent locations inside and outside of the building indicating that off-site parking for any employee, truck, or other operation-related vehicle is strictly prohibited.
14. **APU Electricity**

- a. Trucks with diesel APUs shall not be permitted to idle its diesel APU for a period of longer than 3 minutes (total) while at the Project site.
- b. Developer shall install, at the time of building construction, appropriate infrastructure, in sufficient quantity, to allow for the charging of electric APUs.

15. Electrified and Non-diesel Equipment

- a. Upon and following occupancy of the Project by any tenant, all on-site forklifts and yard trucks (a.k.a. yard goats or yard hostlers) shall be zero emission. For purposes of this agreement, “zero emission” does not include natural gas or propane powered equipment.
- b. Developer shall encourage use of electric sweepers with high-efficiency particulate air (HEPA) filters during Project operation when commercially available in the southern California market.
- c. Developer shall require that yard maintenance/landscaping crews shall utilize only electric equipment or equipment certified to the highest current California Air Resources Board (CARB) standards in all Project areas now and in the future for the life of the Project. Developer shall contract only with a yard maintenance crew which is capable of meeting this requirement, and yard maintenance contracts shall specify this requirement for the life of the Project.
- d. With the exception of any emergency equipment, there shall be no diesel-powered generators allowed on the site.

16. Cold Storage. Developer agrees that the Project will not be used for cold storage for a period of 20 years. If/when tenant improvement building permits are issued for any refrigerated warehouse space, electric plug-in units shall be installed at every dock door servicing the refrigerated space to allow TRUs to plug in. Truck operators with TRUs shall be required to utilize electric plug-in units when at loading docks.

17. Landscaping.

- a. Trees shall be installed in automobile parking areas to provide 35% shade cover of parking areas within fifteen years. Trees shall be planted that are capable of meeting this requirement.
- b. All landscaping shall be drought tolerant, and to the extent feasible, species with low biogenic emissions. Palm trees shall not be utilized.
- c. All landscaping areas shall be properly irrigated for the life of the facility to allow for plants and trees to maintain growth. All trees shall be allowed to grow to full height without undue pruning.

18. On-Site Circulation. Signs and drive aisle pavement markings shall clearly identify the on-site circulation pattern to minimize unnecessary on-site vehicular travel.

19. Bike Lockers. Bike lockers, carpool/vanpool parking stalls, and electric vehicle parking stalls shall be provided and be placed as close to entrance as possible. Bike lockers shall be provided with locking mechanisms.

20. Construction Practices. The following shall be required during Project construction.

- a. Developer shall deploy the highest rated CARB Tier technology that is available at the time of construction. Prior to permit issuance, the construction contractor shall submit an equipment list confirming equipment used is compliant with the highest CARB Tier at the time of construction. Equipment proposed for use that does not meet the highest CARB Tier in effect at the time of construction, shall only be approved for use at the discretion of the Planning Director and shall

require proof from the construction contractor that, despite reasonable best efforts to obtain the highest CARB Tier equipment, such equipment was unavailable.

- b. Use of electric-powered hand tools, forklifts, and pressure washers.
- c. Designation of an area in any construction site where electric-powered construction vehicles and equipment can charge.
- d. Diesel-powered generators shall be prohibited except in case of emergency or to establish temporary power during construction.
- e. Use of super-compliant (as defined by the South Coast Air Quality Management District) VOC architectural and industrial maintenance coatings (e.g., paints) shall be required.

21. Information on Incentive Programs. Developer shall provide facility operator with information on incentive programs such as the Carl Moyer Program and Voucher Incentive Program.

22. Site Maintenance.

- a. Developer agrees to perform maintenance at the Project site on a monthly or as needed basis, or more frequently as needed, to remove any graffiti from Project walls, on both sides, and to remove trash/litter from the Project site including in landscaped areas, or areas between walls/fences.
- b. Developer shall remove graffiti and trash/litter within 72 hours upon being notified of the issue.
- c. Developer shall provide a phone number with voicemail enabled for neighbors to report graffiti, trash/litter, idling, and off-site parking issues associated with the Project. The phone number shall be posted on a prominent sign near the main entrance(s) to the Project site. The sign shall be visible from the street and the sign's text shall be readable from a distance of 20 feet. The permanent, weather-resistant sign shall remain posted for the life of the Project, and the sign shall be replaced as necessary. Developer shall designate an employee to answer complaints, and all complaints shall be answered in a reasonable time frame.

23. Tenant Lease Agreements. Developer is responsible for all ongoing obligations in this Exhibit unless Developer passes the obligation to a tenant or facility operator by including the corresponding provision in a current and binding tenant lease agreement. If a tenant or facility operator is in violation of a provision in this Exhibit that Developer has passed to a tenant or facility operator via a tenant lease agreement, Developer is responsible for enforcing the tenant lease agreement.

24. Community Benefit Fund. Developer shall provide \$210,000.00 to benefit the immediate community, to be distributed and spent as follows:

- a. \$50,000 to the Fontana Unified School District, to be used to enhance landscaping along the northern boundary of the Jurupa Hills High School property. The enhanced landscaping shall include mature, evergreen trees that can reach a height of 45 feet, and that shall be staggered, if feasible.
- b. \$140,000 to the City of Fontana for the distribution of air filters to residents of southern Fontana. Specifically:
 - i. The funds shall be used only for the purchase of air filters, and not for program administration;
 - ii. The City shall distribute the air filters free of charge;
 - iii. The air filters shall be rated MERV 13 or higher;

- iv. Air filters shall be made available to residents of southern Fontana, defined as Fontana residents with a household address located south of Interstate Highway 10;
 - v. Each household shall receive a maximum of 10 air filters;
 - vi. Until all funds have been expended, the City shall promote the availability of free air filters on its website, including information stating how eligible residents can receive the benefit;
 - vii. Until all funds have been expended, the City shall report to Sierra Club and the People annually, by January 1 each year, the following: the amount spent on air filters, the number of air filters that have been distributed, the number of households that have received air filters, and the amount of funds remaining. The City shall maintain receipts, invoices, and/or any other proof of expenditures; applications received; and any proof of distribution of the air filters; until one year after the City provides its final annual report.
 - viii. If funds remain after a fifth annual report, households that had previously received air filters shall be eligible for up to 10 additional air filters.
- c. \$20,000 to the City of Fontana as an administrative fee for the distribution of air filters as set forth above.
25. **Attorney's Fees.** Developer shall pay Sierra Club's attorney's fees in the amount of \$80,750 within 20 calendar days of submission by the parties of the Stipulation for Entry of Final Judgment on Consent to the Superior Court. Payment shall be made and sent to the Law Office of Abigail Smith, A Professional Corporation.
26. **Certification of Compliance.** Developer shall submit by mail and email a letter certifying compliance to Sierra Club and the People when all Project Mitigation Measures described herein are complete.

PROOF OF SERVICE VIA U.S. MAIL AND E-MAIL

At the time of service, I was over 18 years of age and not a party to this action.

My business address is 1300 I Street, Suite 125, P.O. Box 944255, Sacramento, California 94244-2550.

On **April 14, 2022**, I served the following document(s):

STIPULATION FOR ENTRY OF FINAL JUDGMENT ON CONSENT;**[PROPOSED] FINAL JUDGMENT ON CONSENT**

By United States mail. I enclosed the documents in a sealed envelope or package addressed to the persons at the addresses listed below, and placed the envelope for collection and mailing, following our ordinary business practices. I am readily familiar with this business's practice for collecting and processing correspondence for mailing. On the same day that correspondence is placed for collection and mailing, it is deposited in the ordinary course of business with the United States Postal Service, in a sealed envelope with postage fully prepaid. I am a resident or employed in the county where the mailing occurred. The envelope or package was placed in the mail at Sacramento, CA.

AND

By email or electronic transmission. Based on a court order or an agreement of the parties to accept service by e-mail or electronic transmission, I caused the documents to be sent to the persons at the e-mail addresses listed below. I did not receive, within a reasonable time after the transmission, any electronic message or other indication that the transmission was unsuccessful.

ALISHA WINTERSWYK alisha.winterswyk@bbklaw.com SARAH E. OWSOWITZ sarah.owsowitz@bbklaw.com TIFFANY M. MICHOU tiffany.michou@bbklaw.com BEST BEST & KRIEGER LLP 3390 University Avenue, 5th Floor P.O. Box 1028 Riverside, California 92502 <i>Attorneys for Respondent City of Fontana</i>	JONATHAN SHARDLOW jshardlow@allenmatkins.com Allen Matkins Leck Gamble Mallory & Natsis LLP 1900 Main Street, 5th Floor Irvine, CA 92614-7321 <i>Attorney for Real Party in Interest Duke Realty Corporation</i>
ABIGAIL SMITH abby@socalceqa.com Law Office of Abigail Smith 2305 Historic Decatur Road, Suite 100 San Diego, CA 92106 <i>Attorney for Petitioner Sierra Club</i>	

1 I declare under penalty of perjury under the laws of the State of California that the above
2 is true and correct.

3 Executed on April 14, 2022, at Sacramento, CA.

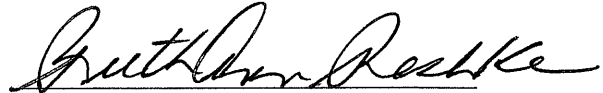
4 
5 RuthAnn Reshke
6
7
8
9
10
11
12
13
14
15
16
17
18
19
20
21
22
23
24
25
26
27
28

EXHIBIT C

ROB BONTA
Attorney General

State of California
DEPARTMENT OF JUSTICE



Warehouse Projects: Best Practices and Mitigation Measures to Comply with the California Environmental Quality Act

Table of Contents

I.	Background	1
II.	Proactive Planning: General Plans, Local Ordinances, and Good Neighbor Policies	3
III.	Community Engagement	4
IV.	Warehouse Siting and Design Considerations	5
V.	Air Quality and Greenhouse Gas Emissions Analysis and Mitigation	7
VI.	Noise Impacts Analysis and Mitigation	10
VII.	Traffic Impacts Analysis and Mitigation	11
VIII.	Other Significant Environmental Impacts Analysis and Mitigation	12
IX.	Conclusion	13

Updated September 2022

In carrying out its duty to enforce laws across California, the California Attorney General's Bureau of Environmental Justice (Bureau)¹ regularly reviews proposed warehouse projects for compliance with the California Environmental Quality Act (CEQA) and other laws. When necessary, the Bureau submits comment letters to lead agencies regarding warehouse projects, and in rare cases the Bureau has filed litigation to enforce CEQA.² This document builds upon the Bureau's work on warehouse projects, collecting information gained from the Bureau's review of hundreds of warehouse projects across the state.³ It is meant to help lead agencies pursue CEQA compliance and promote environmentally-just development as they confront warehouse project proposals.⁴ While CEQA analysis is necessarily project-specific, this document provides information on feasible best practices and mitigation measures, nearly all of which have been adapted from actual warehouse projects in California.

I. Background

In recent years, the proliferation of e-commerce and rising consumer expectations of rapid shipping have contributed to a boom in warehouse development.⁵ California, with its ports, population centers, and transportation network, has found itself at the center of this trend. In 2020, the Ports of Los Angeles, Long Beach, and Oakland collectively accounted for over 34% of all United States international container trade.⁶ The Ports of Los Angeles and Long Beach alone generate about 35,000 container truck trips every day.⁷ Accordingly, the South Coast Air Basin now contains approximately 3,000 warehouses of over 100,000 square feet each, with a total warehouse capacity of approximately 700 million square feet, an increase of 20 percent over the last five years.⁸ This trend has only accelerated, with e-commerce growing to

¹ <https://oag.ca.gov/environment/justice>.

² <https://oag.ca.gov/environment/ceqa>; *People of the State of California v. City of Fontana* (Super. Ct. San Bernardino County, No. CIVSB2121829); *South Central Neighbors United et al. v. City of Fresno et al.* (Super. Ct. Fresno County, No. 18CECG00690).

³ This September 2022 version revises and replaces the prior March 2021 version of this document.

⁴ Anyone reviewing this document to determine CEQA compliance responsibilities should consult their own attorney for legal advice.

⁵ As used in this document, "warehouse" or "logistics facility" is defined as a facility consisting of one or more buildings that stores cargo, goods, or products on a short- or long-term basis for later distribution to businesses and/or retail customers.

⁶ Data from the Bureau of Transportation Statistics, Container TEUs (Twenty-foot Equivalent Units) (2020), <https://data.bts.gov/stories/s/Container-TEU/x3fb-aeda/> (Ports of Los Angeles, Long Beach, and Oakland combined for 14.157 million TEUs, 34% of 41.24 million TEUs total nationwide) (last accessed September 18, 2022).

⁷ U.S. Dept. of Transportation, Federal Highway Administration, *FHWA Operations Support – Port Peak Pricing Program Evaluation* (2020), available at <https://ops.fhwa.dot.gov/publications/fhwahop09014/sect2.htm> (last accessed September 18, 2022).

⁸ South Coast Air Qual. Mgmt. Dist., *Final Socioeconomic Assessment for Proposed Rule 2305 – Warehouse Indirect Source Rule – Warehouse Actions and Investments to Reduce Emissions (WAIRE) Program and Proposed Rule 316 – Fees for Rule 2305*, at 7-8, 41 (May 2021).

Updated September 2022

13% of all retail sales and 2021 being a second consecutive record year for new warehouse space leased.⁹ The latest data and forecasts predict that the next wave of warehouse development will be in the Central Valley.¹⁰

When done properly, these activities can contribute to the economy and consumer welfare. However, imprudent warehouse development can harm local communities and the environment. Among other pollutants, diesel trucks visiting warehouses emit nitrogen oxide (NO_x)—a primary precursor to smog formation and a significant factor in the development of respiratory problems like asthma, bronchitis, and lung irritation—and diesel particulate matter (a subset of fine particular matter that is smaller than 2.5 micrometers)—a contributor to cancer, heart disease, respiratory illnesses, and premature death.¹¹ Trucks and on-site loading activities can also be loud, bringing disruptive noise levels during 24/7 operation that can cause hearing damage after prolonged exposure.¹² The hundreds, and sometimes thousands, of daily truck and passenger car trips that warehouses generate contribute to traffic jams, deterioration of road surfaces, and traffic accidents.

These environmental impacts also tend to be concentrated in neighborhoods already suffering from disproportionate health impacts and systemic vulnerability. For example, a comprehensive study by the South Coast Air Quality Management District found that communities located near large warehouses scored far higher on California’s environmental justice screening tool, which measures overall pollution and demographic vulnerability.¹³ That

⁹ U.S. Census Bureau News, Quarterly Retail E-Commerce Sales 4th Quarter 2021 (February 22, 2022), https://www.census.gov/retail/mrts/www/data/pdf/ec_current.pdf (last accessed September 18, 2022); CBRE Research, *2022 North America Industrial Big Box Report: Review and Outlook*, at 2-3 (March 2022), available at <https://www.cbre.com/insights/reports/2022-north-america-industrial-big-box#download-report> (last accessed September 18, 2022).

¹⁰ CBRE Research, *supra* note 9, at 4, 36; New York Times, *Warehouses Are Headed to the Central Valley, Too* (Jul. 22, 2020), available at <https://www.nytimes.com/2020/07/22/us/coronavirus-ca-warehouse-workers.html>.

¹¹ California Air Resources Board, Nitrogen Dioxide & Health, <https://ww2.arb.ca.gov/resources/nitrogen-dioxide-and-health> (last accessed September 18, 2022) (NO_x); California Air Resources Board, Summary: Diesel Particulate Matter Health Impacts, <https://ww2.arb.ca.gov/resources/summary-diesel-particulate-matter-health-impacts> (last accessed September 18, 2022); Office of Environmental Health Hazard Assessment and American Lung Association of California, Health Effects of Diesel Exhaust, <https://oehha.ca.gov/media/downloads/calenviroscreen/indicators/diesel4-02.pdf> (last accessed September 18, 2022) (DPM).

¹² Noise Sources and Their Effects, <https://www.chem.purdue.edu/chemsafety/Training/PPETrain/dblevels.htm> (last accessed September 18, 2022) (a diesel truck moving 40 miles per hour, 50 feet away, produces 84 decibels of sound).

¹³ South Coast Air Quality Management District, “Final Socioeconomic Assessment for Proposed Rule 2305 – Warehouse Indirect Source Rule – Warehouse Actions and Investments to Reduce Emissions (WAIRE) Program and Proposed Rule 316 – Fees for Rule 2305” (May 2021), at 4-5.

Updated September 2022

study concluded that, compared to the South Coast Air Basin averages, communities in the South Coast Air Basin near large warehouses had a substantially higher proportion of people of color; were exposed to more diesel particulate matter; had higher rates of asthma, cardiovascular disease, and low birth weights; and had higher poverty and unemployment rates.¹⁴ Each area has its own unique history, but many of these impacts and vulnerabilities reflect historic redlining practices in these communities, which devalued land and concentrated poverty, racial outgroups, and pollution into designated areas.¹⁵

II. Proactive Planning: General Plans, Local Ordinances, and Good Neighbor Policies

To systematically guide warehouse development, we encourage local governing bodies to proactively plan for logistics projects in their jurisdictions. Proactive planning allows jurisdictions to prevent land use conflicts before they materialize and direct sustainable development. Benefits also include providing a predictable business environment, protecting residents from environmental harm, and setting consistent expectations jurisdiction-wide.

Proactive planning can take many forms. Land use designation and zoning decisions should channel development into appropriate areas. For example, establishing industrial districts near major highway and rail corridors but away from sensitive receptors¹⁶ can help attract investment while avoiding conflicts between warehouse facilities and residential communities. Transition zones with lighter industrial and commercial land uses may also help minimize conflicts between residential and industrial uses.

In addition, general plan policies, local ordinances, and good neighbor policies should set minimum standards for logistics projects. General plan policies can be incorporated into existing economic development, land use, circulation, or other related general plan elements. Many jurisdictions alternatively choose to consolidate policies in a separate environmental justice element. Adopting general plan policies to guide warehouse development may also help

¹⁴ *Id.* at 5-7.

¹⁵ Beginning in the 1930s, federal housing policy directed investment away from Black, immigrant, and working-class communities by color-coding neighborhoods according to the purported “riskiness” of loaning to their residents. In California cities where such “redlining” maps were drawn, nearly all of the communities where warehouses are now concentrated were formerly coded “red,” signifying the least desirable areas where investment was to be avoided. See University of Richmond Digital Scholarship Lab, Mapping Inequality, <https://dsl.richmond.edu/panorama/redlining/#loc=12/33.748/-118.272&city=los-angeles-ca> (Los Angeles), <https://dsl.richmond.edu/panorama/redlining/#loc=13/32.685/-117.132&city=san-diego-ca> (San Diego), <https://dsl.richmond.edu/panorama/redlining/#loc=11/37.81/-122.38&city=oakland-ca> (Oakland), <https://dsl.richmond.edu/panorama/redlining/#loc=13/37.956/-121.326&city=stockton-ca> (Stockton), <https://dsl.richmond.edu/panorama/redlining/#loc=12/36.751/-119.86&city=fresno-ca> (Fresno) (all last accessed September 18, 2022).

¹⁶ In this document, “sensitive receptors” refers to residences, schools, public recreation facilities, health care facilities, places of worship, daycare facilities, community centers, or incarceration facilities.

Updated September 2022

jurisdictions comply with their obligations under SB 1000, which requires local government general plans to identify objectives and policies to reduce health risks in disadvantaged communities, promote civil engagement in the public decision making process, and prioritize improvements and programs that address the needs of disadvantaged communities.¹⁷

Local ordinances and good neighbor policies that set development standards for all warehouses in the jurisdiction are a critical and increasingly common tool that serve several goals. When well-designed, these ordinances direct investment to local improvements, provide predictability for developers, conserve government resources by streamlining project review processes, and reduce the environmental impacts of industrial development. While many jurisdictions have adopted warehouse-specific development standards, an ordinance in the City of Fontana provides an example to review and build upon.¹⁸ Good neighbor policies in Riverside County and by the Western Riverside Council of Government include additional measures worth consideration.¹⁹

The Bureau encourages jurisdictions to adopt their own local ordinances that combine the strongest policies from those models with measures discussed in the remainder of this document.

III. Community Engagement

Early and consistent community engagement is central to establishing good relationships between communities, lead agencies, and warehouse developers and tenants. Robust community engagement can give lead agencies access to community residents' on-the-ground knowledge and information about their concerns, build community support for projects, and develop creative solutions to ensure new logistics facilities are mutually beneficial. Examples of best practices for community engagement include:

- Holding a series of community meetings at times and locations convenient to members of the affected community and incorporating suggestions into the project design.
- Posting information in hard copy in public gathering spaces and on a website about the project. The information should include a complete, accurate project description, maps and drawings of the project design, and information about how the public can provide input and be involved in the project approval process. The

¹⁷ For more information about SB 1000, see <https://oag.ca.gov/environment/sb1000>.

¹⁸ <https://oag.ca.gov/system/files/attachments/press-docs/Final%20Signed%20Fontana%20Ordinance.pdf> (last accessed September 18, 2022).

¹⁹ For example, the Riverside County policy requires community benefits agreements and supplemental funding contributions toward additional pollution offsets, and the Western Riverside Council of Governments policy sets a minimum buffer zone of 300 meters between warehouses and sensitive receptors. <https://www.rivcocob.org/wp-content/uploads/2020/01/Good-Neighbor-Policy-F-3-Final-Adopted.pdf> (last accessed September 18, 2022) (Riverside County); <http://www.wrcog.cog.ca.us/DocumentCenter/View/318/Good-Neighbor-Guidelines-for-Siting-Warehouse-Distribution-Facilities-PDF?bidId=> (last accessed September 18, 2022) (Western Riverside Council of Governments).

information should be in a format that is easy to navigate and understand for members of the affected community.

- Providing notice by mail to residents and schools within a certain radius of the project and along transportation corridors to be used by vehicles visiting the project, and by posting a prominent sign on the project site. The notice should include a brief project description and directions for accessing complete information about the project and for providing input on the project.
- Providing translation or interpretation in residents' native language, where appropriate.
- For public meetings broadcast online or otherwise held remotely, providing for access and public comment by telephone and supplying instructions for access and public comment with ample lead time prior to the meeting.
- Partnering with local community-based organizations to solicit feedback, leverage local networks, co-host meetings, and build support.
- Considering adoption of a community benefits agreement, negotiated with input from affected residents and businesses, by which the developer provides benefits to the affected community.
- Creating a community advisory board made up of local residents to review and provide feedback on project proposals in early planning stages.
- Identifying a person to act as a community liaison concerning on-site construction activity and operations, and providing contact information for the community liaison to the surrounding community.
- Requiring signage in public view at warehouse facilities with contact information for a local designated representative for the facility operator who can receive community complaints, and requiring any complaints to be answered by the facility operator within 48 hours of receipt.

IV. Warehouse Siting and Design Considerations

The most important consideration when planning a logistics facility is its location. Warehouses located in residential neighborhoods or near sensitive receptors expose community residents and those using or visiting sensitive receptor sites to the air pollution, noise, traffic, and other environmental impacts they generate. Therefore, placing facilities away from sensitive receptors significantly reduces their environmental and quality of life harms on local communities. The suggested best practices for siting and design of warehouse facilities does not relieve lead agencies' responsibility under CEQA to conduct a project-specific analysis of the project's impacts and evaluation of feasible mitigation measures and alternatives; lead agencies' incorporation of the best practices must be part of the impact, mitigation and alternatives analyses to meet the requirements of CEQA. Examples of best practices when siting and designing warehouse facilities include:

- Per California Air Resources Board (CARB) guidance, siting warehouse facilities so that their property lines are at least 1,000 feet from the property lines of the nearest sensitive receptors.²⁰
- Providing adequate amounts of on-site parking to prevent trucks and other vehicles from parking or idling on public streets and to reduce demand for off-site truck yards.
- Establishing setbacks from the property line of the nearest sensitive receptor to warehouse dock doors, loading areas, and truck drive aisles, and locating warehouse dock doors, loading areas, and truck drive aisles on the opposite side of the building from the nearest sensitive receptors—e.g., placing dock doors on the north side of the facility if sensitive receptors are near the south side of the facility.
- Placing facility entry and exit points from the public street away from sensitive receptors—e.g., placing these points on the north side of the facility if sensitive receptors are adjacent to the south side of the facility.
- Ensuring heavy duty trucks abide by the on-site circulation plans by constructing physical barriers to block those trucks from using areas of the project site restricted to light duty vehicles or emergency vehicles only.
- Preventing truck queuing spillover onto surrounding streets by positioning entry gates after a minimum of 140 feet of space for queuing, and increasing the distance by 70 feet for every 20 loading docks beyond 50 docks.
- Locating facility entry and exit points on streets of higher commercial classification that are designed to accommodate heavy duty truck usage.
- Screening the warehouse site perimeter and onsite areas with significant truck traffic (e.g., dock doors and drive aisles) by creating physical, structural, and/or vegetative buffers that prevent or substantially reduce pollutant and noise dispersion from the facility to sensitive receptors.
- Planting exclusively 36-inch box evergreen trees to ensure faster maturity and four-season foliage.
- Requiring all property owners and successors in interest to maintain onsite trees and vegetation for the duration of ownership, including replacing any dead or unhealthy trees and vegetation.
- Posting signs clearly showing the designated entry and exit points from the public street for trucks and service vehicles.
- Including signs and drive aisle pavement markings that clearly identify onsite circulation patterns to minimize unnecessary onsite vehicle travel.
- Posting signs indicating that all parking and maintenance of trucks must be conducted within designated on-site areas and not within the surrounding community or public streets.

²⁰ CARB, Air Quality and Land Use Handbook: A Community Health Perspective (April 2005), at ES-1. CARB staff has released draft updates to this siting and design guidance which suggests a greater distance may be warranted in some scenarios. CARB, Concept Paper for the Freight Handbook (December 2019), available at https://ww2.arb.ca.gov/sites/default/files/2020-03/2019.12.12%20-%20Concept%20Paper%20for%20the%20Freight%20Handbook_1.pdf (last accessed September 18, 2022).

V. Air Quality and Greenhouse Gas Emissions Analysis and Mitigation

Emissions of air pollutants and greenhouse gases are often among the most substantial environmental impacts from new warehouse facilities. CEQA compliance demands a proper accounting of the full air quality and greenhouse gas impacts of logistics facilities and adoption of all feasible mitigation of significant impacts. Although efforts by CARB and other authorities to regulate the heavy-duty truck and off-road diesel fleets have made excellent progress in reducing the air quality impacts of logistics facilities, the opportunity remains for local jurisdictions to further mitigate these impacts at the project level. Lead agencies and developers should also consider designing projects with their long-term viability in mind. Constructing the necessary infrastructure to prepare for the zero-emission future of goods movement not only reduces a facility's emissions and local impact now, but it can also save money as demand for zero-emission infrastructure grows. In planning new logistics facilities, the Bureau strongly encourages developers to consider the local, statewide, and global impacts of their projects' emissions.

Examples of best practices when studying air quality and greenhouse gas impacts include:

- Fully analyzing all reasonably foreseeable project impacts, including cumulative impacts. In general, new warehouse developments are not ministerial under CEQA because they involve public officials' personal judgment as to the wisdom or manner of carrying out the project, even when warehouses are permitted by a site's applicable zoning and/or general plan land use designation.²¹
- When analyzing cumulative impacts, thoroughly considering the project's incremental impact in combination with past, present, and reasonably foreseeable future projects, even if the project's individual impacts alone do not exceed the applicable significance thresholds.
- Preparing a quantitative air quality study in accordance with local air district guidelines.
- Preparing a quantitative health risk assessment in accordance with California Office of Environmental Health Hazard Assessment and local air district guidelines.
- Refraining from labeling compliance with CARB or air district regulations as a mitigation measure—compliance with applicable regulations is required regardless of CEQA.
- Disclosing air pollution from the entire expected length of truck trips. CEQA requires full public disclosure of a project's anticipated truck trips, which entails calculating truck trip length based on likely truck trip destinations, rather than the distance from the facility to the edge of the air basin, local jurisdiction, or other truncated endpoint. All air pollution associated with the project must be considered, regardless of where those impacts occur.

²¹ CEQA Guidelines § 15369.

Updated September 2022

- Accounting for all reasonably foreseeable greenhouse gas emissions from the project, without discounting projected emissions based on participation in California's Cap-and-Trade Program.

Examples of measures to mitigate air quality and greenhouse gas impacts from construction are below. To ensure mitigation measures are enforceable and effective, they should be imposed as permit conditions on the project where applicable.

- Requiring off-road construction equipment to be hybrid electric-diesel or zero-emission, where available, and all diesel-fueled off-road construction equipment to be equipped with CARB Tier IV-compliant engines or better, and including this requirement in applicable bid documents, purchase orders, and contracts, with successful contractors demonstrating the ability to supply the compliant construction equipment for use prior to any ground-disturbing and construction activities.
- Prohibiting off-road diesel-powered equipment from being in the "on" position for more than 10 hours per day.
- Using electric-powered hand tools, forklifts, and pressure washers, and providing electrical hook ups to the power grid rather than use of diesel-fueled generators to supply their power.
- Designating an area in the construction site where electric-powered construction vehicles and equipment can charge.
- Limiting the amount of daily grading disturbance area.
- Prohibiting grading on days with an Air Quality Index forecast of greater than 100 for particulates or ozone for the project area.
- Forbidding idling of heavy equipment for more than three minutes.
- Keeping onsite and furnishing to the lead agency or other regulators upon request, all equipment maintenance records and data sheets, including design specifications and emission control tier classifications.
- Conducting an on-site inspection to verify compliance with construction mitigation and to identify other opportunities to further reduce construction impacts.
- Using paints, architectural coatings, and industrial maintenance coatings that have volatile organic compound levels of less than 10 g/L.
- Providing information on transit and ridesharing programs and services to construction employees.
- Providing meal options onsite or shuttles between the facility and nearby meal destinations for construction employees.

Examples of measures to mitigate air quality and greenhouse gas impacts from operation include:

- Requiring all heavy-duty vehicles engaged in drayage²² to or from the project site to be zero-emission beginning in 2030.

²² "Drayage" refers generally to transport of cargo to or from a seaport or intermodal railyard.

- Requiring all on-site motorized operational equipment, such as forklifts and yard trucks, to be zero-emission with the necessary charging or fueling stations provided.
- Requiring tenants to use zero-emission light- and medium-duty vehicles as part of business operations.
- Forbidding trucks from idling for more than three minutes and requiring operators to turn off engines when not in use.
- Posting both interior- and exterior-facing signs, including signs directed at all dock and delivery areas, identifying idling restrictions and contact information to report violations to CARB, the local air district, and the building manager.
- Installing solar photovoltaic systems on the project site of a specified electrical generation capacity that is equal to or greater than the building's projected energy needs, including all electrical chargers.
- Designing all project building roofs to accommodate the maximum future coverage of solar panels and installing the maximum solar power generation capacity feasible.
- Constructing zero-emission truck charging/fueling stations proportional to the number of dock doors at the project.
- Running conduit to designated locations for future electric truck charging stations.
- Unless the owner of the facility records a covenant on the title of the underlying property ensuring that the property cannot be used to provide refrigerated warehouse space, constructing electric plugs for electric transport refrigeration units at every dock door and requiring truck operators with transport refrigeration units to use the electric plugs when at loading docks.
- Oversizing electrical rooms by 25 percent or providing a secondary electrical room to accommodate future expansion of electric vehicle charging capability.
- Constructing and maintaining electric light-duty vehicle charging stations proportional to the number of employee parking spaces (for example, requiring at least 10% of all employee parking spaces to be equipped with electric vehicle charging stations of at least Level 2 charging performance)
- Running conduit to an additional proportion of employee parking spaces for a future increase in the number of electric light-duty charging stations.
- Installing and maintaining, at the manufacturer's recommended maintenance intervals, air filtration systems at sensitive receptors within a certain radius of facility for the life of the project.
- Installing and maintaining, at the manufacturer's recommended maintenance intervals, an air monitoring station proximate to sensitive receptors and the facility for the life of the project, and making the resulting data publicly available in real time. While air monitoring does not mitigate the air quality or greenhouse gas impacts of a facility, it nonetheless benefits the affected community by providing information that can be used to improve air quality or avoid exposure to unhealthy air.
- Requiring all stand-by emergency generators to be powered by a non-diesel fuel.
- Requiring facility operators to train managers and employees on efficient scheduling and load management to eliminate unnecessary queuing and idling of

trucks.

- Requiring operators to establish and promote a rideshare program that discourages single-occupancy vehicle trips and provides financial incentives for alternate modes of transportation, including carpooling, public transit, and biking.
- Meeting CalGreen Tier 2 green building standards, including all provisions related to designated parking for clean air vehicles, electric vehicle charging, and bicycle parking.
- Designing to LEED green building certification standards.
- Providing meal options onsite or shuttles between the facility and nearby meal destinations.
- Posting signs at every truck exit driveway providing directional information to the truck route.
- Improving and maintaining vegetation and tree canopy for residents in and around the project area.
- Requiring that every tenant train its staff in charge of keeping vehicle records in diesel technologies and compliance with CARB regulations, by attending CARB-approved courses. Also require facility operators to maintain records on-site demonstrating compliance and make records available for inspection by the local jurisdiction, air district, and state upon request.
- Requiring tenants to enroll in the United States Environmental Protection Agency's SmartWay program, and requiring tenants who own, operate, or hire trucking carriers with more than 100 trucks to use carriers that are SmartWay carriers.
- Providing tenants with information on incentive programs, such as the Carl Moyer Program and Voucher Incentive Program, to upgrade their fleets.

VI. Noise Impacts Analysis and Mitigation

The noise associated with logistics facilities can be among their most intrusive impacts to nearby sensitive receptors. Various sources, such as unloading activity, diesel truck movement, and rooftop air conditioning units, can contribute substantial noise pollution. These impacts are exacerbated by logistics facilities' typical 24-hour, seven-days-per-week operation. Construction noise is often even greater than operational noise, so if a project site is near sensitive receptors, developers and lead agencies should adopt measures to reduce the noise generated by both construction and operation activities.

Examples of best practices when studying noise impacts include:

- Preparing a noise impact analysis that considers all reasonably foreseeable project noise impacts, including to nearby sensitive receptors. All reasonably foreseeable project noise impacts encompasses noise from both construction and operations, including stationary, on-site, and off-site noise sources.
- Adopting a lower significance threshold for incremental noise increases when baseline noise already exceeds total noise significance thresholds, to account for the cumulative impact of additional noise and the fact that, as noise moves up the decibel scale, each decibel increase is a progressively greater increase in sound

pressure than the last. For example, 70 dBA is ten times more sound pressure than 60 dBA.

- Disclosing and considering the significance of short-term noise levels associated with all aspects of project operation (i.e. both on-site noise generation and off-site truck noise). Considering only average noise levels may mask noise impacts sensitive receptors would consider significant—for example, the repeated but short-lived passing of individual trucks or loading activities at night.

Examples of measures to mitigate noise impacts include:

- Constructing physical, structural, or vegetative noise barriers on and/or off the project site.
- Planning and enforcing truck routes that avoid passing sensitive receptors.
- Locating or parking all stationary construction equipment as far from sensitive receptors as possible, and directing emitted noise away from sensitive receptors.
- Verifying that construction equipment has properly operating and maintained mufflers.
- Requiring all combustion-powered construction equipment to be surrounded by a noise protection barrier
- Limiting operation hours to daytime hours on weekdays.
- Paving roads where truck traffic is anticipated with low noise asphalt.
- Orienting any public address systems onsite away from sensitive receptors and setting system volume at a level not readily audible past the property line.

VII. Traffic Impacts Analysis and Mitigation

Warehouse facilities inevitably bring truck and passenger car traffic. Truck traffic can present substantial safety issues. Collisions with heavy-duty trucks are especially dangerous for passenger cars, motorcycles, bicycles, and pedestrians. These concerns can be even greater if truck traffic passes through residential areas, school zones, or other places where pedestrians are common and extra caution is warranted.

Examples of measures to mitigate traffic impacts include:

- Designing, clearly marking, and enforcing truck routes that keep trucks out of residential neighborhoods and away from other sensitive receptors.
- Installing signs in residential areas noting that truck and employee parking is prohibited.
- Requiring preparation and approval of a truck routing plan describing the facility's hours of operation, types of items to be stored, and truck routing to and from the facility to designated truck routes that avoids passing sensitive receptors. The plan should include measures for preventing truck queuing, circling, stopping, and parking on public streets, such as signage, pavement markings, and queuing analysis and enforcement. The plan should hold facility operators responsible for violations of the truck routing plan, and a revised plan should be required from any new tenant that occupies the property before a business license

is issued. The approving agency should retain discretion to determine if changes to the plan are necessary, including any additional measures to alleviate truck routing and parking issues that may arise during the life of the facility.

- Constructing new or improved transit stops, sidewalks, bicycle lanes, and crosswalks, with special attention to ensuring safe routes to schools.
- Consulting with the local public transit agency and securing increased public transit service to the project area.
- Designating areas for employee pickup and drop-off.
- Implementing traffic control and safety measures, such as speed bumps, speed limits, or new traffic signs or signals.
- Placing facility entry and exit points on major streets that do not have adjacent sensitive receptors.
- Restricting the turns trucks can make entering and exiting the facility to route trucks away from sensitive receptors.
- Constructing roadway improvements to improve traffic flow.
- Preparing a construction traffic control plan prior to grading, detailing the locations of equipment staging areas, material stockpiles, proposed road closures, and hours of construction operations, and designing the plan to minimize impacts to roads frequented by passenger cars, pedestrians, bicyclists, and other non-truck traffic.

VIII. Other Significant Environmental Impacts Analysis and Mitigation

Warehouse projects may result in significant environmental impacts to other resources, such as to aesthetics, cultural resources, energy, geology, or hazardous materials. All significant adverse environmental impacts must be evaluated, disclosed and mitigated to the extent feasible under CEQA. Examples of best practices and mitigation measures to reduce environmental impacts that do not fall under any of the above categories include:

- Appointing a compliance officer who is responsible for implementing all mitigation measures, and providing contact information for the compliance officer to the lead agency, to be updated annually.
- Creating a fund to mitigate impacts on affected residents, schools, places of worship, and other community institutions by retrofitting their property. For example, retaining a contractor to retrofit/install HVAC and/or air filtration systems, doors, dual-paned windows, and sound- and vibration-deadening insulation and curtains.
- Sweeping surrounding streets on a daily basis during construction to remove any construction-related debris and dirt.
- Directing all lighting at the facility into the interior of the site.
- Using full cut-off light shields and/or anti-glare lighting.
- Requiring submission of a property maintenance program for agency review and approval providing for the regular maintenance of all building structures, landscaping, and paved surfaces.
- Using cool pavement to reduce heat island effects.

Updated September 2022

- Planting trees in parking areas to provide at least 35% shade cover of parking areas within fifteen years to reduce heat island impacts.
- Using light colored roofing materials with a solar reflective index of 78 or greater.
- Including on-site amenities, such as a truck operator lounge with restrooms, vending machines, and air conditioning, to reduce the need for truck operators to idle or travel offsite.
- Designing skylights to provide natural light to interior worker areas.
- Installing climate control and air filtration in the warehouse facility to promote worker well-being.

IX. Conclusion

California's world-class economy, ports, and transportation network position it at the center of the e-commerce and logistics industry boom. At the same time, California is a global leader in environmental protection and environmentally just development. The guidance in this document furthers these dual strengths, ensuring that all can access the benefits of economic development. The Bureau will continue to monitor proposed projects for compliance with CEQA and other laws. Lead agencies, developers, community advocates, and other interested parties should feel free to reach out to us as they consider how to guide warehouse development in their area.

Please do not hesitate to contact the Environmental Justice Bureau at ej@doj.ca.gov if you have any questions.

EXHIBIT D



**MILLER STARR
REGALIA**

1331 N. California Blvd.
Suite 600
Walnut Creek, CA 94596

T 925 935 9400
F 925 933 4126
www.mslegal.com

Arthur F. Coon
Direct Dial: 925 941 3233
arthur.coon@msrlegal.com

October 3, 2022

VIA E-MAIL

Mr. Cyrus Abhar
City Manager
City of Rancho Cordova
2729 Prospect Park Drive
Rancho Cordova, CA 95670
Email: cabhar@cityofranchocordova.org

Re: Dermody Industrial Properties – Appropriate Scope of CEQA Review for the
Mather Blvd. Design Review Project

Dear Mr. Abhar:

As you know, this firm represents Dermody Properties in connection with its design review application for an approximately 155,077 square foot logistics center on a site located within the Zinfandel Special Planning Area ("ZSPA"), northwest of the intersection at North Mather Boulevard and Bear Hollow Drive ("Design Review Project"). As you are also well aware, the Design Review Project now before the City is fully consistent with the type, density and intensity of land use and development contemplated and authorized in the ZSPA planning document, and a Final Environmental Impact Report has been certified by the lead agency pursuant to CEQA that fully analyzed potential environmental impacts resulting from development within the ZSPA ("ZSPA FEIR").

The Design Review Project requires the City's approval of a "Major Design Review" application; therefore, given the limited scope and type of discretionary authority that the City is authorized to exercise at this stage of development under its local design review ordinance, we concur with the City's determination that the Design Review Project qualifies for a streamlining exemption under CEQA Guidelines Section 15183.

We write to further augment the administrative record with respect to the appropriate scope of City's environmental review of the Design Review Project under the California Environmental Quality Act (Pub. Res. Code § 21000 *et seq.*) and the CEQA Guidelines (CCR, Tit. 14, Div. 6, Chap. 3) (collectively, "CEQA"), which is strictly limited under the law to those design-related environmental effects that the City is authorized by its ordinance to address during its Major Design Review process. Here, the City's Major Design Review process expressly limits the City's

Cyrus Abhar, City Manager
 October 3, 2022
 Page 2

discretion to deny or condition approval of the Design Review Project based solely on the effects of its *design* components, not other effects of the previously authorized uses and density and intensity of those uses at the site. In other words, the City is not at liberty to use its limited design review authority to revisit environmental issues previously analyzed and laid to rest by the prior certified ZSPA EIR.

Accordingly, it is entirely appropriate – and, indeed, to the extent that the City conducts any further CEQA review, legally required – for the City to apply CEQA Guidelines section 15183, which provides for a partial exemption and streamlined CEQA review of the Design Review Project. As explained in more detail below, and just as it has done for other similar recent design review projects, the City’s determination to rely upon Section 15183 for the Design Review Project is proper under the law, and furthermore any analysis conducted thereunder must be limited to any potential design-related effects peculiar to the Design Review Project that were not studied or analyzed in the ZSPA EIR.

I. For CEQA Purposes, The City May Only Analyze Those Potential Impacts Which It Has Authority And Discretion Under Its Design Review Ordinance To Meaningfully Address.

CEQA review is only triggered for “discretionary” projects, which are those that require a local agency to exercise meaningful judgment or deliberation in deciding whether or how to approve a proposed activity. The “touchstone” in determining whether a project is discretionary for CEQA purposes is “whether the approval process involved allows the government to shape the project in any way” which could meaningfully respond to environmental concerns recognized by CEQA. (CEQA Guidelines, § 15357; *McCorkle Eastside Neighborhood Group v. City of St. Helena* (2018) 31 Cal.App.5th 80; *Friends of Juana Briones House v. City of Palo Alto* (2010) 190 Cal.App.4th 286.) “CEQA does not apply to an agency decision simply because the agency may exercise some discretion in approving the project or undertaking. Instead [,] to trigger CEQA compliance the discretion must be of a certain kind; it must provide the agency with the ability and authority to mitigate... environmental damage to some degree.” (*Sierra Club v. County of Sonoma* (2017) 11 Cal.App.5th 11, 23, quoting *San Diego Navy Broadway Complex Coalition v. City of San Diego* (2010) 185 Cal.App.4th 924, 934.) As our state Supreme Court recently stated, a project only requires CEQA review if the:

relevant approval process...allows the government to shape the project in any way by requiring modifications which could respond to any of the concerns which might be identified by environmental review.

(*Protecting Our Water and Environmental Resources v. County of Stanislaus* (2020) 10 Cal.5th 479, 493 (“POWER”); see also *Friends of Westwood, Inc. v. City of Los Angeles* (1987) 191 Cal.App.3d 259, 270 [CEQA review would be wasteful and meaningless exercise if decision maker lacks relevant discretion under applicable

Cyrus Abhar, City Manager
 October 3, 2022
 Page 3

law to deny or shape project through conditions to address environmental concerns revealed by the review].)

Where CEQA-triggering discretion exists, the scope of environmental review is limited to analyzing those environmental impacts that a local agency may actually address in its approval process. (*McCorkle, supra*, 31 Cal.App.5th at 89-90.) As the court in *McCorkle* noted:

the [CEQA] Guidelines recognize that the application of CEQA to a local ordinance is dependent upon the scope and interpretation of the local ordinance, rather than vice versa.

(*Id.* at 92.)

With regard to design review approvals like the instant one, where a city's design review ordinance prevents it from disapproving or conditioning approval of a project for "non-design related reasons," it lacks discretion to address non-design related effects through CEQA. (*Id.*; see also *Friends of Davis v. City of Davis* (2000) 83 Cal.App.4th 1004, 1010-15.) Relatedly, it is fundamental that CEQA does not confer independent power or authority on an agency to impose mitigation requirements or conditions on a project approval. Rather, when acting to mitigate or avoid a project's significant effects on the environment, an agency may only exercise those express or implied powers provided by law other than CEQA, subject to the express or implied constraints or limitations of the other law. (Pub. Res. Code, § 21004; see, e.g., *Tiburon Open Space Committee v. County of Marin* (2022) 78 Cal.App.5th 700 [scope of agency's discretion, and hence scope of required CEQA review, is limited by constraints and obligations of other law].)

II. The City's Discretion Here Is Limited To Considering The Project's Design Components.

As is apparent from review of the above-cited authorities, determining the existence and scope of an agency's discretionary authority with respect to approval of a particular project requires careful analysis of the statute or ordinance authorizing and providing controls over the agency's action. (*Sierra Club v. Napa County Bd. of Sup'rs* (2012) 205 Cal.App.4th 162; *Sierra Club v. County of Sonoma, supra*, 11 Cal.App.5th 11.) Here, the City's review and approval of a Major Design Review application is governed by Chapter 23.141 of the City's Municipal Code, which limits the City's review of such applications to design-related issues.¹ For projects requiring it, the purpose of the City's design review process is to review "additional site and design considerations beyond conformance with minimum standards of the zoning code." The intent of design review is "to promote orderly and harmonious

¹ As will be discussed more fully in a letter sent by Miller Starr Regalia to the City under separate cover, the City's ability to exercise discretion is also governed and further constrained by the vested rights granted to Dermody under the Development Agreement.

Cyrus Abhar, City Manager
October 3, 2022
Page 4

growth within the City.” (RCMC, § 23.141.010.) The City Council “may approve or approve with conditions” an application for major design review upon making the following findings:

- A. The proposed project is consistent with the objectives of the General Plan, complies with applicable zoning regulations, Specific Plan provisions, and special planning area provisions, and is consistent with the applicable Rancho Cordova design guidelines.
- B. The proposed architecture, site design, and landscape are suitable for the purposes of the building and the site and will enhance the character of the neighborhood and community.
- C. The architecture, including the character, scale, and quality of the design, relationship with the site and other buildings, building materials, screening of exterior appurtenances, exterior lighting and signing, and similar elements, establishes a clear design concept and is compatible with the character of existing or anticipated buildings on adjoining and nearby properties.
- D. The proposed project will not create conflicts with vehicular, bicycle, or pedestrian transportation modes of circulation.

(RCMC, § 23.141.070.)

The City’s ability to require modifications to project plans, or to condition approval of a Major Design Review application, is expressly limited to addressing a project’s design features:

The council may require modifications to plans in whole or in part and may condition the major design review application ***to ensure specific design features, construction materials, and conformance with all applicable [design review provisions].***

(RCMC, § 23.141.080, *emph. added.*)

Pursuant to the above provisions, the City’s Major Design Review approval provisions constrain the City’s discretion and authority, and preclude its ability to deny or condition the Design Review Project to address environmental effects that are not related to its design. The City therefore lacks discretion to consider or impose conditions addressing the Design Review Project’s potential non-design related impacts, such as, for example, those involving greenhouse gas emissions, transportation, biological resources, and/or air quality impacts. (See, e.g., *San Diego Navy Broadway Complex Coalition v. City of San Diego*, *supra*, 185 Cal.App.4th 924 [city’s approval of construction plans for waterfront development was ministerial where approval required only determination whether plans were

Cyrus Abhar, City Manager
October 3, 2022
Page 5

consistent with aesthetic criteria in urban design guidelines established in connection with redevelopment project reviewed and approved under earlier EIR; limited scope of city's discretion in reviewing plans for conformity to guidelines' aesthetic criteria did not give it ability to meaningfully respond to GHG and climate change impacts raised by project opponent]; *McCorkle, supra*, 31 Cal.App.5th at 94 [rejecting project opponent's argument "that because the City had discretion to conduct design review the entire project was discretionary and subject to CEQA"]; *Sierra Club v. County of Sonoma, supra*, 11 Cal.App.5th 11 [vineyard development permit was ministerial where applicable regulations conferred no meaningful discretion to mitigate environmental damage].)

III. To the Extent Limited CEQA Review Is Required Here, The Design Review Project Qualifies For A Guidelines Section 15183 Partial Exemption And Streamlined Review.

As noted above, to the extent that CEQA applies to the Design Review Project, it qualifies for a CEQA Guidelines Section 15183 partial exemption for projects that are consistent with the densities/intensities established by the existing zoning, community plan, or general plan. Because an EIR was prepared and certified by the lead agency in accordance with CEQA, which covered full development of the Project site with the type and intensity of uses authorized when it adopted the ZSPA, the City's additional CEQA review of the Design Review Project here must be narrowly limited to analysis of only the design review-related environmental effects of the Design Review Project (if any).

Moreover, any such CEQA review is further limited under Guidelines Section 15183 as follows:

- (1) to those environmental effects that the city determines are peculiar to the project and were not studied in the EIR for the zoning, community plan, or general plan;
- (2) to those environmental effects of the project that were not analyzed as significant effects in the EIR prepared for the general plan (or zoning action, or community plan);
- (3) to potentially significant off-site impacts and cumulative environmental impacts of the project which were not discussed in the prior EIR prepared for the general plan (or zoning action or community plan); or
- (4) to previously identified significant effects which, as a result of substantial new information which was not known at the time the EIR was certified, are determined to have a more severe adverse impact than discussed in the prior EIR.

Here, the Design Review Project involves a land use that the ZSPA permits by right at the proposed density and intensity (also fully consistent with the ZSPA) — and for

Cyrus Abhar, City Manager
October 3, 2022
Page 6

which Dermody has vested rights under the Development Agreement to proceed — and all environmental impacts of such use, density and intensity were fully disclosed, analyzed and mitigated as required under CEQA in the certified ZSPA FEIR. Thus, in addition to the legal limitations on the application and scope of CEQA inherent in the Major Design Review process itself, the application of a Guidelines Section 15183 exemption is also entirely appropriate and is exactly the CEQA compliance pathway that the City has followed for similar recent projects in the ZSPA.²

With regard to any potential design-related environmental effects peculiar to the Design Review Project, we note that the applicant has already prepared a thoughtful noise study to confirm that it would not have any new significant and/or peculiar noise impacts not already analyzed in the ZSPA FEIR. The Project will also be required to – and will – comply with all applicable mitigation measures under the ZSPA MMRP, which further ensures that the Design Review Project will not result in any peculiar or more severe impacts than already discussed in the ZSPA FEIR. Among other things, the MMRP includes measures to mitigate any potentially significant biological impacts, air quality impacts, water quality impacts, and noise impacts.

Finally, we note that following the preparation and certification of an EIR, CEQA places strict limitations on conducting subsequent CEQA review of a project (the conditions for which are not met here), and prescribes no “expiration date” for an EIR (or for any relevant type CEQA document, for that matter). (See Pub. Res. Code, § 21166 and CEQA Guidelines § 15162 [setting forth the limited situations where subsequent or supplemental review may be required after an EIR has been prepared]; see also *Latinos Unidos v. City of Napa* (2013) 221 Cal.App.4th 192 [upholding city’s reliance on decades-old general plan EIR when approving a new housing element and determining no new EIR was required]; *Committee for Re-Evaluation of T-Line Loop v. San Francisco Municipal Transportation Agency* (2016) 6 Cal.App.5th 1237, 1254 [16-year old EIR held adequate CEQA compliance for light rail line project]; *Snarled Traffic Obstructs Progress v. City and County of San Francisco* (1999) 74 Cal.App.4th 793 [nearly decade-old negative declaration held adequate CEQA compliance for parking structure project].)

In sum, here it is entirely appropriate to apply the Guidelines Section 15183 partial exemption and streamlined CEQA review to the Design Review Project based on

² Within the ZSPA, the Project site has a land use designation of Business and Professional Office where the proposed warehousing, delivery, and distribution type use *is permitted by right*, not requiring approval of a conditional use permit. (ZSPA, § 512-204 (D).) The Design Review Project at issue here has also been carefully designed so as to ensure that the height and size of the proposed building, setbacks, and site improvements are consistent with the development standards set forth in the ZSPA. (See, e.g., Development Agreement, at § 2.1; ZSPA, § 512-204 (D); 2003 Zoning Ordinance at § 230, Table IV.)

Cyrus Abhar, City Manager
October 3, 2022
Page 7

the extensive CEQA review already conducted in the certified ZSPA FEIR, which is now final, beyond legal challenge, and conclusively presumed to be adequate. To require any more extensive or repetitive review would violate fundamental principles of CEQA that seek to promote the finality of EIRs and avoid and prohibit meaningless, duplicative, wasteful, and/or unnecessary environmental review.

Your anticipated attention to the above information is greatly appreciated, and we hope it is helpful to you. Should you have any questions regarding the foregoing, please do not hesitate to contact the undersigned directly.

Very truly yours,

MILLER STARR REGALIA



Arthur F. Coon

AFC:tzk/klw

cc: Adam Lindgren, Esq., City Attorney, alindgren@cityoffranchocordova.org
Elizabeth Sparkman, Community Development Director,
esparkman@cityoffranchocordova.org
George Condon, Dermody Properties, gcondon@dermody.com
Lucy Crocker, Lucy & Company, Lucy@lucycompanypr.com
Michelle Smira, MMS Strategies, michelle@mmsstrategies.com
Nadia L. Costa, Esq., Miller Starr Regalia, Nadia.Costa@msrlegal.com
Travis A. Brooks, Esq., Miller Starr Regalia, Travis.Brooks@msrlegal.com

EXHIBIT E

555 Capitol Mall, Suite 1200
 Sacramento, California 95814
 tel (916) 556-1531
 fax (916) 556-1516
 www.meyersnave.com

Edward Grutzmacher
 Attorney at Law
 egrutzmacher@meyersnave.com



March 2, 2020

Michael R. Lozeau
 Paige Fennie
 Lozeau Drury LLP
 1939 Harrison Street, Suite 150
 Oakland, CA 94612

**Re: Project DD9903: GLP Stores, LLC Warehouse on APN 072-2860-033-0000
 Request for Review under the California Environmental Quality Act ("CEQA")**

Dear Mr. Lozeau and Ms. Fennie:

The City of Rancho Cordova ("City") is in receipt of your letter dated February 18, 2020 concerning Project DD9903: GLP Stores, LLC Warehouse on APN 072-2860-033-0000 ("Project"). The City Attorney's Office has had the opportunity to review your letter and has the following responses to the allegations and assertions made therein.

In your letter, you claim that the City is in violation of the California Environmental Quality Act ("CEQA") for relying on CEQA Guidelines section 15183 to conclude that the Project is in compliance with the City's General Plan and no further environmental review is required. Your letter further asserts that the CEQA requires the City to examine the Project's potential impacts to human health from toxic air contaminants ("TAC"), (pp. 3-4), impacts from the Project's greenhouse gas emissions, (p. 4-5), the Project's consistency with the General Plan (p. 5-6), and the Project's impacts to biological resources, (p. 5-8).

The Project seeks Major Design Review approval for a 164,149 square-foot light industrial office warehouse and associated office space building that includes parking, lighting, and landscaping for the applicant GLP Stores, LLC. The Project is located within the Villages of Zinfandel Special Planning Area ("ZSPA"). The Special Planning Area was approved in 2002 by Sacramento County. The ZSPA includes residential, commercial, business professional, light industrial, park, bike trails, and open space uses. A Final Environmental Impact Report was certified for the Special Planning Area in 1998 by Sacramento County and a Mitigation Monitoring Program was adopted. Under the City's General Plan and the ZSPA, the Project site has a designation of Light Industrial, which allows for limited industrial uses. Similarly, under the City's Zoning Code, the Project site is zoned Light Industrial Villages of Zinfandel Special Planning Area (LI ZSPA) which allows for industrial/retail flex and manufacturing and warehousing uses.

Michael R. Lozeau
March 2, 2020
Page 2

The Project site has had previous entitlements that were approved as follows:

April 2006: Tentative Parcel Map that included the light industrial zoned area to the west and south. Divided 3 parcels into 93 parcels.

May 2007: Tentative Subdivision Map, Creekside Commerce Center, to divide 28 acre parcel into 16 parcels. The project also included a design review for 16 buildings.

Feb 2009: A Tentative Subdivision Map Amendment, Creekside Commerce Center, that reduced the subdivision map from 16 parcels to 8 parcels and reduced 16 buildings to 7 buildings.

March 2017: A Tentative Subdivision Map, Creekside Commerce Center, Extension to February 2020.

Oct 2018: Final Map recorded.

Oct 2019: Lot Line Adjustment to combine 3 lots into 1 lot (subject property).

The Project is a permitted use and does not require a conditional use permit. Rather, the Project requires only approval of Major Design Review. Pursuant to the City's Code, Chapter 23.141, the City Council "may approve or approve with conditions an application for major design review after finding all of the following"

"A. The proposed project is consistent with the objectives of the General Plan, complies with applicable zoning regulations, Specific Plan provisions, and special planning area provisions, and is consistent with the applicable Rancho Cordova design guidelines.

B. The proposed architecture, site design, and landscape are suitable for the purposes of the building and the site and will enhance the character of the neighborhood and community.

C. The architecture, including the character, scale, and quality of the design, relationship with the site and other buildings, building materials, screening of exterior appurtenances, exterior lighting and signing, and similar elements, establishes a clear design concept and is compatible with the character of existing or anticipated buildings on adjoining and nearby properties.

D. The proposed project will not create conflicts with vehicular, bicycle, or pedestrian transportation modes of circulation." (City Code, § 23.141.070.)

The City Council may only condition approval of a Major Design Review application "to ensure specific design features, construction materials, and conformance with all applicable provisions of this chapter." (City Code, § 23.141.080.)


Michael R. Lozeau
 March 2, 2020
 Page 3

“A city is not, pursuant to general law, required to have a design review ordinance. Accordingly, where, as here, a city chooses to impose such an additional level of review, it is for the city to determine the scope that such review will entail.” (*Friends of Davis v. City of Davis* (2000) 83 Cal.App.4th 1004,1014 (“*Friends of Davis*”).) “The Guidelines recognize that the application of CEQA to a local ordinance is dependent upon the scope and interpretation of the local ordinance, rather than vice versa. ... The Guidelines note[d] that CEQA does not grant an agency new powers independent of the powers granted by other laws. (Guidelines, § 15040, subd. (a).) Rather, the exercise of an agency’s authority under a particular law must be within the scope of the agency’s authority provided by that law and must be consistent with express or implied limitations provided by other laws.” (*Id.* at pp. 1014–1015.) Where a city’s own ordinance prevents it from disapproving or conditioning a project “for non-design related matters,” it lacks “discretion to address environmental effects” and, thus, the city’s ability to apply CEQA review to a project is limited to design-related issues. (*McCorkle Eastside Neighborhood Group v. City of St. Helena* (2018) 31 Ca.App.5th 80, 91-95.)

Therefore, under CEQA, the City lacks the discretion under the Major Design Review approval process to consider environmental effects not related to the design of the Project, including, but not limited to human health impacts from TAC’s, greenhouse gas emissions, and impacts to biological resources. That said, pursuant to the General Plan and the ZSPA, the Project will be required to comply with the mitigation monitoring and reporting program for the ZSPA, which includes measures designed to mitigate the impacts from air pollutant emissions and impacts to biological resources in the area. Moreover, the Project has undertaken a trip generation analysis that concludes that the Project’s traffic trips are consistent with the analysis and findings of the ZSPA EIR. As such, no further CEQA review of this Project is required.

If you have any further questions regarding this Project, please do not hesitate to contact myself or the City.

Best Regards,

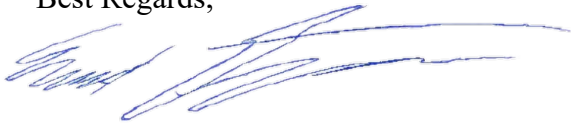

Edward Grutzmacher

cc (email only): Adam Lindgren
 Frank Splendorio
 Cyrus Abhar
 Darcy Goulart
 Stacy Leitner
 June Cowles

3489253.1



**MILLER STARR
REGALIA**

1331 N. California Blvd.
Suite 600
Walnut Creek, CA 94596

T 925 935 9400
F 925 933 4126
www.mslegal.com

Arthur F. Coon
Direct Dial: 925 941 3233
arthur.coon@mslegal.com

January 25, 2023

VIA EMAIL

Mayor Budge, Vice Mayor Sander, and City
Councilmembers
City of Rancho Cordova
2729 Prospect Park Drive
Rancho Cordova, CA 95670
Email: CityClerk@cityofranchocordova.org

Re: **Dermody Properties' Notice of City of Rancho Cordova's Breach of and Default Under Development Agreement and 60-Day Period to Cure; LogistiCenter Project at Corner of N. Mather Blvd./Bear Hollow Drive (APN 072-2360-041-000), File No. PLND-1021-0015**

Dear Mayor Budge, Vice Mayor Sander, and Honorable Members of the City Council:

This firm represents Dermody Properties ("Dermody"), as successor-in-interest to original master developer Elliott Homes, Inc. under that certain "Villages of Zinfandel Development Agreement" entered into as of May 28, 2003, and adopted by County Ordinance No. SZC-2003-0011, which became effective June 28, 2003 (the "Development Agreement" or "DA"), with respect to Dermody's above-referenced real property located within the 671.39± acre site governed by the DA.

This letter constitutes Dermody's written notice pursuant to Section 6.1 of the Development Agreement that the City of Rancho Cordova (the "City"), which is successor-in-interest to the County of Sacramento under the DA, has materially breached and is in default of its legal obligations under the DA to timely and in good faith process and approve Dermody's Major Design Review application for the above-referenced LogistiCenter project located on Dermody's approximately 10-acre parcel at the corner of North Mather Boulevard and Bear Hollow Drive in the City (the "Design Review Project" or "Project").

The Project is located within the Villages of Zinfandel Special Planning Area (VOZSPA), an 823± acre area within the Cordova community that transitioned from heavy industrial (surface mining) use and zoning to a comprehensively planned and entitled mixed-use development in the late 1990's and early 2000's when the County of Sacramento approved extensive development entitlements for the area, including general plan and zoning amendments, an amended community plan, a

Mayor Budge, Vice Mayor Sander, and City Councilmembers
January 25, 2023
Page 2

public facilities financing plan, and the subject DA. The VOZSPA's potential environmental impacts were also comprehensively analyzed under the California Environmental Quality Act ("CEQA"; Pub. Resources Code, § 21000 et seq) through a Final Environmental Impact Report ("FEIR") certified by the County on March 25, 1998, as supplemented through a Final Supplemental EIR ("FSEIR") certified by the County on April 26, 2000. The DA was approved by Ordinance No. SZC-2003-0011, which was adopted on May 28, 2003, and has a 20-year term.

Dermody submitted its Design Review Project application on October 25, 2021, and the City determined the application to be complete on January 12, 2022, over a year ago. The City was required to determine within 30 days of that date, or by November 24, 2021, whether an EIR or negative declaration would be required for the Project. (Pub. Resources Code, §§ 21080.1(a), 21080.2.) Even assuming that the Project is not exempt – which it is – such that a CEQA document of some kind would be necessary, all possible statutory deadlines for the City to have completed its CEQA review of the Design Review Project have now expired without the City Council having completed or adopted any CEQA document or findings. (See Pub. Resources Code, § 21151.5(a), (1)(A), (B); CEQA Guidelines, § 15107 [if negative declaration is to be prepared, lead agency must complete and adopt same within 180 days after date application is complete, and if EIR is to be prepared, agency must complete and certify same within one year].) The City's staff and attorneys have consistently advised the Council that the Project is exempt from CEQA under CEQA Guidelines, § 15183. (See Pub. Resources Code, § 21083.3.)

For many months Dermody and the City's own planning staff have advised and reminded the Council of (1) its obligations under the DA, (2) its very limited discretion to conduct CEQA review in the Major Design Review process, and (3) that the Project should be reviewed and found exempt from further environmental analysis under the exemption/streamlined review provisions of CEQA Guidelines section 15183, which the City has applied to similar projects. The Council's failure to timely complete its CEQA review of the Project in the more-than-one-year period of time that has elapsed since the Project application was determined to be complete, in and of itself, constitutes a bad faith failure to timely process and approve the Project as required by the DA.

The City's failure to timely process the Project not only violates CEQA and the DA, as explained further below, but has deprived Dermody of legal rights that should also rightfully have accrued to it under the Permit Streamlining Act ("PSA"; Gov. Code, § 65920 et seq). The PSA provides that a CEQA lead agency must act to approve or disapprove a project within 60 days after a negative declaration is adopted or an exemption determination made. (Gov. Code, § 65950(a)(4), (5).) The City should have completed its CEQA analysis and exemption determination for this Project by the Spring of 2022, at the latest, and acted to approve or disapprove it not later than June 2022 – over six months ago – assuming it had been acting in compliance with CEQA and the PSA, and even setting aside its further legal obligations under the DA.

Mayor Budge, Vice Mayor Sander, and City Councilmembers
January 25, 2023
Page 3

In fact, the Project should have been processed to an approval decision even earlier than last summer because – in addition to the basic requirements of CEQA and the PSA – Dermody has vested property and contractual rights under the DA requiring the City’s timely processing of and approval action on its Design Review Project application, and the City’s full and good faith cooperation to enable Dermody to obtain the full benefits of the DA. These DA rights of Dermody, and the City’s corresponding DA obligations, have previously – and repeatedly – been explained to the City in detail, with abundant supporting citations to relevant DA provisions, in prior correspondence from Dermody’s counsel including: (1) Nadia Costa’s July 18, 2022 letter to the City Attorney, copied to the City Manager and Deputy City Manager; (2) my September 16, 2022 letter to City Manager Cyrus Abhar, copied to the City Attorney and Community Development Director; (3) my November 29, 2022 letter to the City Council, copied to the City Manager, Deputy City Manager, and City Attorney; (4) my December 14, 2022 letter to the City Council, copied to the City Manager, Deputy City Manager, and City Attorney; and (5) my January 10, 2023 letter to the City Council, copied to the Community Development Director and City Attorney.¹

Despite Dermody’s extensive correspondence repeatedly bringing the City’s attention to its legal obligations under the DA and applicable law, the City Council has ignored and failed even to acknowledge these obligations. Instead, it has repeatedly continued and delayed hearings on the Project beginning in April 2022. After a half year delay, the City refused to set a hearing for Project approval in November 2022 as Dermody requested. After delays of well over a year from the date of Dermody’s submitted application, and almost a year from the application being deemed complete, the City finally set a December 5, 2022 hearing to consider the Project, but then further continued that hearing without taking action to January 17, 2023. On the latter date, the Council finally closed the public hearing following presentations by City staff and Dermody, and after hearing public comment on the Project, but then refused to discuss, deliberate or take action on Dermody’s Project application, and instead further continued that portion of the hearing to January 30, 2023. The Council voted to further delay a decision on Dermody’s Project so that it could first further consult with the City Attorney (who was present at the January 17 hearing) in closed session concerning an 8-page, single-spaced “late hit” CEQA comment letter submitted by an attorney hired by project opponents which was not received until well after commencement of the January 17 hearing.

Unfortunately, but consistent with the Council’s previous public discussions indicating either a profound misunderstanding of or a heedless intent to exceed its lawful discretion in its consideration of the Project, the Council’s most recent action

¹ The foregoing correspondence, and all exhibits thereto, are already part of the Administrative Record in the City’s administrative proceedings on Dermody’s Design Review Project and are fully incorporated by reference in the instant written notice of City’s breach and default under the DA.

Mayor Budge, Vice Mayor Sander, and City Councilmembers
January 25, 2023
Page 4

was again taken in bad faith disregard of its DA obligations to timely process and approve the Project. As but one example, when I, as counsel for Dermody, was asked by the Council to come to the podium and respond at the January 17 hearing to the just-received CEQA comment letter and began my response by accurately characterizing it as a typical (and meritless) “late hit” CEQA comment letter, I was interrupted and chided by the Council not to “editorialize.” I found this to be an extremely surprising rebuke since the Council, like the California courts, is surely “aware that the practice of allowing [CEQA] objectors to withhold objections, which could have been raised earlier in the environmental review process, until the last possible moment **must be strongly disapproved.**” (*Galante Vineyards v. Monterey Peninsula Water Management Dist.* (1997) 60 Cal.App.4th 1109, 1120, emph. Added, citing *Citizens of Goleta Valley v. Board of Supervisors* (1990) 52 Cal.3d 553, 568.) As noted by our Supreme Court in the above-cited case:

“We cannot, of course, overemphasize our disapproval of the tactic of withholding objections, which could have been raised earlier in the environmental review process, solely for the purpose of obstruction and delay. As one federal court has aptly stated: “[T]he NEPA requirement of studying alternatives may not be turned into a game to be played by persons who – for whatever reasons and with whatever depth of conviction – are chiefly interested in scuttling a particular project. [citation.]”

(*Goleta Valley, supra*, 52 Cal.3d at 568, emph. added, citation omitted; see also, e.g., *South County Citizens for Smart Growth v. County of Nevada* (2013) 221 Cal.App.4th 316 [lengthy “late hit” comment letter from project opponent’s attorney delivered at beginning of Board hearing on project resulted in Board continuing hearing for over a month to respond]; cf. *Save North Petaluma River and Wetlands v. City of Petaluma* (2022) 86 Cal.App.5th 207 [notwithstanding project opponent’s late hit comment letter submitted on afternoon of hearing, City Council proceeded with hearing and after considering detailed staff memo covering project’s history, public comments, the real party’s public outreach, and numerous responsive project revisions, and the revised project’s satisfaction of the previously expressed planning commission concerns, and after several hours of deliberation and public comment at the hearing, City Council took action as publicly noticed and scheduled and voted to certify FEIR and approved zoning amendments for project].)

While Dermody will respond by separate letter to the substance – or, more accurately, the lack thereof – of the Project opponents’ lawyer’s late-hit CEQA comment letter, the above is included for present purposes simply to augment Dermody’s showing as to the City’s continuing bad faith breaches and disregard of its DA obligations. Here, the City Council not only refused to “strongly disapprove” the Project opponents’ “late hit” CEQA tactic, but actually rewarded it with a further two-week delay. By contrast, a council acting in good faith would have quickly and roundly condemned and rejected the Project opponents’ well-recognized and judicially-disapproved abusive CEQA “late-hit” tactic, and would have reminded the Project opponents of the lengthy processing process Dermody has endured to date,

Mayor Budge, Vice Mayor Sander, and City Councilmembers
January 25, 2023
Page 5

the numerous project amendments and concessions it has voluntarily made and offered to address public concerns, and Dermody's vested legal and contractual rights to timely processing and approval of its Major Design Review application under the DA. But the Council did not. Instead, it chose to praise the project opponents, as "informed and articulate" and not "typical NIMBYs," further underscoring its willful disregard for Dermody's DA and other legal rights to timely and good faith processing of and an approval decision on its Project.² In other words, for whatever reason, the Council members are continuing to unnecessarily delay their decision on this Project and are publicly praising Project opponents who are vilifying Dermody, encouraging further dilatory City action in processing the Project approvals, and blatantly encouraging the City to repudiate its binding DA obligations. Such conduct is the polar opposite of the good faith required under the DA and applicable law.

In sum, the only conclusion that can be drawn from the record in this matter is this: the City has violated and breached the Development Agreement and Dermody's vested rights thereunder by attempting to subject Dermody's Design Review Project to improper and inapplicable requirements and procedures, and by failing to act in good faith to timely process, act on, and approve the Project. Dermody can no longer wait or give the City Council the benefit of the doubt by assuming that it will ultimately choose to comply with its legal obligations under the DA – the term of which will expire in Summer 2023 – and Dermody has therefore been compelled to now provide this formal notice of default.

As provided in the DA, the City can cure its default and avoid the institution of legal proceedings seeking remedies for its DA breaches, by making a final decision on and approving Dermody's Project, as the Project was fully presented at the January 17, 2023 meeting, by not later than 60 days from the date of this letter. (DA, § 6.1.)

² It bears noting that the same Project opponents praised by council members offered comments characterizing my client (or, perhaps, me) as a "playground bully" (for insisting that Dermody's vested rights be respected) and urging the council to "continue the process as long as needed" (Troy Fennel). The opponents even stated: "There are ways out of this contract [the DA], and you know what they are." (Greg Mylenberg.) Stunningly, the Council did nothing to correct such misapprehensions or acknowledge its binding obligations under the DA.

Mayor Budge, Vice Mayor Sander, and City Councilmembers
January 25, 2023
Page 6

Thank you for your anticipated attention to these matters.

Very truly yours,

MILLER STARR REGALIA



Arthur F. Coon

AFC:dly/klw

cc: Micah Runner, City Manager (mrunner@cityoffranchocordova.org)
Elizabeth Sparkman, Community Development Director,
(esparkman@cityoffranchocordova.org)
Adam Lindgren, City Attorney (alindgren@cityoffranchocordova.org)
George Condon, Dermody Properties (gcondon@dermody.com)
Lucy Crocker, Lucy & Company (Lucy@lucycompanypr.com)
Michelle Smira, MMS Strategies (michelle@mmsstrategies.com)
Nadia L. Costa, Esq., Miller Starr Regalia (Nadia.Costa@msrlegal.com)
Travis A. Brooks, Esq., Miller Starr Regalia (Travis.Brooks@msrlegal.com)



**MILLER STARR
REGALIA**

1331 N. California Blvd.
Suite 600
Walnut Creek, CA 94596

T 925 935 9400
F 925 933 4126
www.msrlegal.com

Arthur F. Coon
Direct Dial: 925 941 3233
arthur.coon@msrlegal.com

January 25, 2023

VIA EMAIL

Mayor Budge, Vice Mayor Sander, and City
Councilmembers
City of Rancho Cordova
2729 Prospect Park Drive
Rancho Cordova, CA 95670
Email: CityClerk@cityofranchocordova.org

Re: **January 17, 2023 Letter to City Council from Attorney Gloria D. Smith
Concerning CEQA Review of LogistiCenter Project at N. Mather
Blvd./Bear Hollow Drive (APN 072-236—041-000) Within Villages of
Zinfandel Special Planning Area, File No. PLND-1021-0015**

Dear Mayor Budge, Vice Mayor Sander, and Honorable Members of the City
Council:

This office represents Dermody Properties (“Dermody”) in connection with the City Council’s ongoing Major Design Review approval process for the above-referenced warehouse project (the “Project”). This letter addresses contentions raised in the above-referenced January 17, 2023 letter to the Council from San Francisco attorney Gloria D. Smith (the “Smith letter”), which was written on behalf of certain Project opponents calling themselves “Stone Creek Residents for Smart Growth.”

The Smith letter makes numerous assertions about the California Environmental Quality Act (“CEQA”; Pub. Resources Code, § 21000 et seq) and its alleged applicability to the City’s design review of the Project. Based thereon, the Smith letter urges this Council to reject the analysis and well-supported conclusions of City’s expert planning staff that: (1) “the [P]roject is exempt and no environmental document pursuant to CEQA is required” and (2) “the City lacks the discretion under the Major Design Review approval process to consider environmental effects not related to the design of the Project, including, but not limited to human health impacts from toxic air contaminants, greenhouse gas emissions, and impacts [to] biological resources.” (Staff Memorandum from Associate Planner Nicholas Sosa to City Council re January 17, 2023 Meeting Agenda Item 18.1, at page 8; see *also* Staff Memorandum from Sosa to Council re December 5, 2022 Meeting Agenda Item 22.1, at pp. 12-13 [reaching same conclusions].) As explained in more detail below, the City staff’s analysis and determinations are legally and factually correct, and it is the Smith letter that is in error and should be rejected.

Mayor Budge, Vice Mayor Sander, and City Councilmembers
January 25, 2023
Page 2

I. **CITY'S STAFF HAS CORRECTLY DETERMINED THAT THE DESIGN REVIEW PROJECT BEFORE THE COUNCIL IS CEQA-EXEMPT UNDER GUIDELINES SECTION 15183 BECAUSE IT IS STATUTORILY EXEMPT FROM CEQA UNDER THAT GUIDELINE'S AUTHORIZING STATUTE, PUBLIC RESOURCES CODE SECTION 21083.3**

The City's staff has correctly analyzed the Project's exemption from CEQA as follows:

The Logisticenter at Rancho Cordova Major Design Review would be exempt from CEQA review under CEQA State Guidelines Section 15183. This exempts from CEQA projects that are consistent with the development density established by existing zoning, community plan, or general plan policies for which an Environmental Impact Report (EIR) was certified, except as might be necessary to examine whether there are project-specific significant effects which are peculiar to the project or its site. The project is located within the Villages of Zinfandel Special Planning Area (VOZSPA). An EIR was certified by the Sacramento County Board of Supervisors in 1998 for the VOZSPA. Additionally, a Supplemental EIR was prepared and certified by the Sacramento County Board of Supervisors in 2002 for the plan area.

The Logisticenter at Rancho Cordova Major Design Review involves development of a 155,040 square foot industrial shell building with parking and loading docks. The development also includes landscaping, drainage, and required screening/fencing for a loading dock area. The business and professional park (BP) site was identified in the Villages of Zinfandel Special Planning Area EIR and uses contemplated within the BP designation include those use[] listed in the Sacramento County Zoning Code under the BP and MP (Industrial Office Park) use tables located in Chapter 25 and Chapter 30. Warehousing is a permitted by right use[s] as listed in Table IV I.3.

Additional supplemental technical studies were prepared to further support that no additional project related impacts would occur as a result of the proposed project. These technical studies include additional traffic analysis, as well as a noise study. The traffic analysis results were summarized under the Traffic Improvements section of the December 5th staff report. The noise study that was completed concluded that noise levels associated with the project generated onsite operations would satisfy the General Plan noise criteria at the nearest existing residential uses. This is due in part to existing solid noise barriers in the vicinity, as well as overall on-site operational practices.

Mayor Budge, Vice Mayor Sander, and City Councilmembers
January 25, 2023
Page 3

As this Major Design Review is consistent with the Special Planning Area and the environmental documentation prepared for the Special Planning Area, it is exempt from CEQA review. So long as the project does not have any project-specific significant effects peculiar to the Major Design Review and not identified in the previous environmental documentation, the project is exempt and no environmental document pursuant to CEQA is required. The project applicant is requesting approval of a Major Design Review for the proposed project. ***Additionally, under CEQA, the City lacks the discretion under the Major Design Review approval process to consider environmental effects not related to the design of the Project, including, but not limited to human health impacts from toxic air contaminants, greenhouse gas emissions, and impacts of biological resources.***

(1/17/23 Meeting Staff memo at pp. 7-8, emph. added.)

While the Smith letter attacks Dermody's past correspondence and positions regarding CEQA, mischaracterizing many of them in the course of doing so (Smith letter, at pp. 2-3, 6), it fails to acknowledge that the City's own planning staff (and City Attorney) have independently concluded – in full agreement with Dermody's counsel – that the Design Review Project now before the Council for approval is exempt from CEQA. That conclusion is fully supported by the law and the record.

Indeed, and as the Smith letter also fails to recognize, the Design Review Project is clearly ***statutorily exempt*** under Public Resources Code section 21083.3, which is part of CEQA itself, and which states in relevant part:

(a) If a parcel has been zoned to accommodate a particular density of development or has been designated in a community plan to accommodate a particular density of development and an environmental impact report was certified for that zoning or planning action, the application of this division [CEQA] to the approval of any subdivision map or other project that is consistent with the zoning or community plan shall be limited to effects upon the environment which are peculiar to the parcel or to the project and which were not addressed as significant effects in the prior environmental impact report, or which substantial new information shows will be more significant than described in the prior environmental impact report.

(b) If a development project is consistent with the general plan of a local agency and an environmental impact report was certified with respect to that general plan, the application of this division [CEQA] to the approval of that development project shall be limited to effects on the environment which are peculiar to the parcel or to the project and which were not addressed as significant effects

Mayor Budge, Vice Mayor Sander, and City Councilmembers
January 25, 2023
Page 4

in the prior environmental impact report, or which substantial new information shows will be more significant than described in the prior environmental impact report.

(Pub. Resources Code, § 21083.3(a), (b).) This section of CEQA – which the Smith letter fails to mention – is the relevant statutory authority that CEQA Guidelines § 15183 cites and on which it is based.

A leading CEQA treatise describes the scope and operation of this statutory exemption as follows:

When Pub. Res. C. § 21083.3 applies, CEQA review of a later project is limited to significant environmental impacts that are [1] “peculiar to” the affected parcel or project and [2][a] that were not addressed as significant impacts in the previous EIR or [b] that substantial new information shows will be more significant than described in the previous EIR, [3] together with significant off-site and cumulative impacts that were not discussed in the prior EIR. [citations]
Section 21083.3 is worded as a CEQA *exemption* and not as a procedure for streamlining subsequent environmental review. [¶]
As originally enacted in 1981, [section] 21083.3 applied only to residential development projects. It was amended in 1992 to remove the residential limitation, so that it now applies to industrial and commercial projects as well as mixed-use projects.

(1 Kostka & Zischke, *Practice Under the California Environmental Quality Act* (CEB 2d ed., 2022 Update), § 10.33, pp. 10-35 – 10-36, citations omitted, *emph. in orig., bracketed text added.*)

Accordingly, while there are statutory limits (as enumerated in the above passage) on its application, the Smith letter’s contention that CEQA Guidelines “§ 15183 is not a true exemption” (Smith letter, at p. 3) is simply incorrect. The interpretive Guideline is in relevant part based wholly on the statutory CEQA exemption set forth in Public Resources Code § 21083.3, and as a regulatory interpretive aid it must be applied in a manner consistent with that authorizing statutory exemption in order to be valid. (E.g., 8 Miller & Starr, *California Real Estate* 4th (2022 Update), § 26:3, pp. 26-18 – 26-19, and cases cited [“guideline that is clearly unauthorized or inconsistent with CEQA is invalid”].) Further, because it is a *statutory* CEQA exemption enacted by the Legislature for policy reasons, rather than a *categorical* CEQA exemption based on a regulatory determination of the Secretary of Resources, the exemption is not to be narrowly construed, but, rather, must be broadly construed to achieve its statutory purpose of exempting the covered actions from CEQA review. (E.g., *County of Ventura v. City of Moorpark* (2018) 24 Cal.App.5th 377, 386-387 [observing it would be incorrect to assume a harmony exists between CEQA’s general purposes and those of its statutory exemptions, which, on the contrary, reflect a variety of policy goals promoting interests deemed important enough to justify foregoing the benefits of CEQA review;

Mayor Budge, Vice Mayor Sander, and City Councilmembers
January 25, 2023
Page 5

further stating, in upholding application of CEQA's emergency exemption, that courts "do not balance the policies served by the statutory exemptions against the goal of environmental protection" and "the self-evident purpose of the exemption is to provide an escape from the EIR requirement despite a project's clear, significant impact"].)

II. THE SMITH LETTER CONCEDES THAT THE STATUTORY EXEMPTION OF PUBLIC RESOURCES CODE § 21083.3/CEQA GUIDELINES § 15183 APPLIES TO THE DESIGN REVIEW PROJECT, AND IS WRONG IN ARGUING THAT ANY OF THE STATUTE'S LIMITATIONS REMOVE THE PROJECT FROM THE SCOPE OF THE EXEMPTION; ITS ATTEMPT TO INVOKE CEQA'S SUBSEQUENT REVIEW RULES ALSO FAILS

The Smith letter does *not* contest – and thus *concedes* – that section 21083.3 applies to the project since (1) the parcel on which it is proposed has been zoned and planned to accommodate a particular density of development, (2) an EIR was certified for that zoning and planning action, and (3) the Project is consistent with the zoning and plan for the area.

The Smith letter nonetheless argues the Project is removed from the coverage of the statutory exemption because there are allegedly impacts "peculiar to the project" that "were not analyzed as significant effects in [the] prior EIR on the zoning action" or "which substantial new information [not known at the time the EIR was certified] shows will be more significant [or severe] than described in the prior [EIR]." (See Pub. Resources Code, § 21083.3(a); Smith letter at p. 3, citing CEQA Guidelines, § 15183.) The Smith letter also appears to argue that the Project will have potentially significant cumulative impacts that were not discussed in the prior EIR. (Smith letter, at pp. 3-5; Pub. Resources Code, § 21083.3(c).)

The Smith letter's first argument fails as a factual matter because there is absolutely no evidence that it points to showing that *any* of the allegedly significant and unanalyzed environmental impacts with which it professes concern are "peculiar to the parcel or to the project" as required by the statute to limit the scope of the exemption. (Pub. Resources Code, § 21083.3(a), (b).) Even assuming *arguendo* that the warehouse project would have significant GHG, particulate matter, ozone, NOx, or other air quality impacts as the Smith letter suggests (at p. 4), these impacts are not peculiar to Dermody's Project or parcel. Indeed, they are the same as or similar to the air quality impacts of any other warehouse or distribution center built on any other parcel authorized by applicable zoning for such use; they are *not* impacts caused by any "peculiar" aspect of either the parcel or the Project, but are generic to the authorized use itself. To the extent the Smith letter tries to argue that the statutory limit on the exemption does not require that the alleged significant impacts be "peculiar" to the parcel or project, it simply misreads the statute.

To the extent the Smith letter argues that CEQA contains some uncoded requirement to "keep information fresh" by updating allegedly "stale" EIRs whenever "new information" becomes available (Smith letter, pp. 3-4, citing CEQA Guidelines,

Mayor Budge, Vice Mayor Sander, and City Councilmembers
 January 25, 2023
 Page 6

§ 15162[(a)] (3)), it is wrong as a matter of law and either fundamentally misunderstands – or intentionally mischaracterizes – the CEQA subsequent review rules it tries to invoke. (See also Pub. Resources Code, § 21083.1 [“It is the intent of the Legislature that courts ... shall not interpret this division [CEQA] or the state guidelines ... in a manner which imposes procedural or substantive requirements beyond those explicitly stated in this division or in the state guidelines.”].) In either event, its arguments lack merit. CEQA’s “subsequent review” rules (Pub. Resources Code, § 21166; CEQA Guidelines, §§ 15162, 15163) are designed to balance promoting environmental review with finality and efficiency interests, and they therefore *limit* a lead agency’s authority to require additional CEQA review after an EIR has been certified. (See, *Friends of College of San Mateo Gardens v. San Mateo Community College Dist.* (2016) 1 Cal.5th 937, 949.) To avoid an “intractable” agency decision-making process (*ibid.*), CEQA establishes a strong presumption *against* further environmental review after an EIR is certified. (*Committee for Reevaluation of the T-Line Loop v. San Francisco Municipal Transportation Agency* (2016) 6 Cal.App.5th 1237, 1246; *Save Our Heritage Organization v. City of San Diego* (2018) 28 Cal.App.5th 656, 666; *Citizens Against Airport Pollution v. City of San Jose* (2014) 227 Cal.App.4th 788, 805.)

Thus, under the subsequent review CEQA rules the Smith letter tries to invoke, once an EIR for a project has been prepared, the agency may not require a subsequent or supplemental EIR except in specific circumstances. An SEIR is required only if “[s]ubstantial changes are proposed in the project” or “occur with respect to the circumstances” of the project or if “[n]ew information” becomes available which “will require major revisions of the [EIR]” “due to the involvement of new significant environmental effects or substantial increase in the severity of previously identified significant effects.” (Pub. Resources Code, § 21166; CEQA Guidelines, §§ 15162(a), 15163(a); *T-Line Loop*, *supra*, 6 Cal.App.5th at 1246.) Moreover, “new information” is that “which was not known and could not have been known” when the EIR was originally “certified as complete” (§ 21166(c)), and it must be “of substantial importance,” for example because it shows “[s]ignificant effects ... will be substantially more severe than shown in the previous EIR.” (CEQA Guidelines, § 15162(a)(3).)

The Smith letter falls woefully short of pointing to any substantial evidence showing that a subsequent or supplemental EIR could be required for the Project under these standards. The Project does not modify, but is concededly fully consistent with, the general plan and zoning standards reviewed under the 1998 FEIR and 2000 FSEIR for the VOZSPA entitlements.

Moreover, there are no “changed circumstances” and no “significant new information” that was not known or knowable at the time those EIRs were certified. It was *always* known and, indeed, *planned* that commercial and light industrial uses (such as warehouses and distribution centers) could be developed in locations within the VOZSPA that included the Project parcel, and that such locations were near to other VOZSPA locations where residences would be built. To the extent the Smith letter claims that air quality issues, including those related to GHGs or toxic

Mayor Budge, Vice Mayor Sander, and City Councilmembers
 January 25, 2023
 Page 7

diesel particulate matter (whether PM10 or PM2.5) constitute “new information” that was unknown or unknowable in 1998 or 2000 (see Smith letter at pp. 4-5), it is wrong as a matter of both fact and law, for reasons pointed out in prior correspondence. (See 1/10/23 Coon to Council letter, at p. 7, and legal authorities cited therein.) To the extent the Smith letter (at pp. 4-5) argues that post-EIR changes in laws, or regulatory standards for categorizing, analyzing or assessing the significance of project impacts constitute “significant new information” or “changed circumstances” requiring subsequent CEQA review, it is again wrong as a matter of law. (*Citizens Against Airport Pollution, supra*, 227 Cal.App.4th at 807-808; *Concerned Dublin Citizens v. City of Dublin* (2013) 214 Cal.App.4th 1301, 1318-1320.) Further, information anticipated by an EIR is not significant new information. (E.g., *Citizens Committee to Complete the Refuge v. City of Newark* (2021) 74 Cal.App.5th 460, 478 [“REIR anticipated the new information that appellants rely on”]; *T-Line Loop, supra*, 6 Cal.App.5th at 918 [“FEIR anticipated an increase in residential use and other development and analyzed the impacts of constructing and operating light rail in residential areas....”].)

Similarly, and contrary to the Smith letter’s contentions, there is no CEQA statute or rule declaring a project EIR “stale” after any particular time period; as seen above, whether CEQA’s subsequent review rules require a supplemental EIR depends on whether substantial changes in the project or surrounding circumstances or significant new information require major revisions to a previously certified EIR (or other adopted CEQA document) due to the involvement of new or substantially more severe environmental impacts – not the mere passage of time or any vague or subjective notions of “freshness.” (E.g., *T-Line Loop, supra*, 6 Cal.App.5th at 1254 [holding use of 16-year old EIR was adequate CEQA compliance for light rail line project and noting absence of “any authority holding that mere delay in completing construction constitutes a substantial change in a project under section 21166”]; *Snarled Traffic Obstructs Progress v. City and County of San Francisco* (1999) 74 Cal.App.4th 793 [9-year old negative declaration was adequate CEQA compliance for revived parking structure project and SEIR not required].) The very fact that the County entered into a CEQA-reviewed 2003 Development Agreement with a 20-year term evinces that it had thoroughly analyzed the environmental impacts of long-term development and build-out of the VOZSPA.

In short, the Smith letter fails to negate the application of CEQA’s Section 21083.3 statutory exemption because it points to no facts or evidence of any environmental impacts that are **peculiar** to the Project or site **and** that were not analyzed as significant impacts in the prior VOZSPA EIR or shown by substantial new information to be more significant than previously described. Nor does the Smith letter point to any substantial evidence supporting any of the grounds for conducting further review under CEQA’s subsequent review rules. Nor does the Smith letter demonstrate or point to evidence of any significant cumulative impacts (as to air quality or otherwise) that were not discussed as such in the prior EIR.

Mayor Budge, Vice Mayor Sander, and City Councilmembers
January 25, 2023
Page 8

III. **AS A SEPARATE AND INDEPENDENT GROUND FOR REJECTING ITS CEQA ARGUMENTS, CITY STAFF HAS CORRECTLY INTERPRETED CITY'S MAJOR DESIGN REVIEW PROCESS AS LIMITING CITY'S DISCRETION SUCH THAT IT CANNOT ADDRESS THE AIR QUALITY IMPACTS OF WHICH THE SMITH LETTER COMPLAINS**

It is fundamental that when addressing a project's significant effects, an agency may *only* exercise those express or implied powers provided by *law other than CEQA*, subject to the other law's express or implied limitations. (Pub. Resources Code, § 21004; CEQA Guidelines, § 15040(b) ["CEQA does not grant an agency new powers independent of the powers granted to the agency by other laws."].) The City's Major Design Review ordinance is the "other law" that provides the express or implied powers the Council may exercise in acting on the Project design review application that is now before it. The City Council is bound by and must comply with its own Design Review Ordinance, including that local law's restrictions on its discretion. As the Court of Appeal recently explained in the context of applying CEQA to a housing project, "where a legal obligation limits an agency's discretion, the scope of environmental review likewise is limited" and "adjusts in relation to the amount of discretion[.]" (*Tiburon Open Space Committee v. County of Marin* (2022) 78 Cal.App.5th 700.)

While the Smith letter spends two pages desperately attempting to distinguish relevant case law based on insignificant, irrelevant and immaterial alleged factual differences (at pp. 6-7), it fails to grapple with the main and dispositive issue, which is that ***the City here has consistently interpreted its own design review ordinance not to permit it to address the types of environmental issues the letter raises.*** (See e.g., City Staff memos for 1/17/23 meeting and 12/5/22 meeting; see also 3/2/20 letter from Meyers Nave attorney Ed Grutzmacher written on behalf of the City to Michael Lozeau, attached hereto as Exhibit 1 [explaining in detail why design review of zoning-compliant warehouse project in VOZSPA limits City's discretion such that it cannot "consider environmental effects not related to the design of the Project, including, but not limited to human health impacts from TAC's, greenhouse gas emissions, and impacts to biological resources."].) Mr. Grutzmacher, a quite knowledgeable CEQA attorney who is a partner at a well-respected law firm, cited in support of the City's position on this issue the very same cases that Dermody did, and which the Smith letter unpersuasively tries to distinguish – *Friends of Davis v. City of Davis* (2000) 83 Cal.App.4th 1004, 1014-1015 and *McCorkle Eastside Neighborhood Group v. City of St. Helena* (2018) 31 Cal.App.5th 80, 91-95.

The point is that CEQA does not independently confer power or discretion, and simply does not apply where agency discretion to deny or require project modifications to mitigate *environmental* impacts does not exist. The Smith letter fails to cite any provision of the City's Major Design Review ordinance that would allow the City to exercise CEQA-triggering discretion to address the non-design-related environmental issues the letter raises.

Mayor Budge, Vice Mayor Sander, and City Councilmembers
January 25, 2023
Page 9

IV. CONCLUSION

The City's design review ordinance does not vest it with CEQA-triggering discretion to address the non-design-related air quality/public health issues the Smith letter raises. The Project before the City is also CEQA-exempt under Public Resources Code § 21083.3 and CEQA Guidelines § 15183. Further, CEQA's subsequent review rules furnish no authority to revisit or supplement the prior certified EIRs for the VOZSPA, with which the Project is fully consistent. The City should therefore reject the Smith letter's meritless arguments regarding CEQA, and follow its staff's correct analysis and recommendations, and its own prior consistent interpretations.

Thank you for your attention to the foregoing important issues.

Very truly yours,

MILLER STARR REGALIA



Arthur F. Coon

AFC:dly/klw
encl.

cc: Micah Runner, City Manager (mrunner@cityofranchocordova.org)
Elizabeth Sparkman, Community Development Director,
(esparkman@cityofranchocordova.org)
Adam Lindgren, City Attorney (alindgren@cityofranchocordova.org)
George Condon, Dermody Properties (gcondon@dermody.com)
Lucy Crocker, Lucy & Company (Lucy@lucycompanypr.com)
Michelle Smira, MMS Strategies (michelle@mmsstrategies.com)
Nadia L. Costa, Esq., Miller Starr Regalia (Nadia.Costa@msrlegal.com)
Travis A. Brooks, Esq., Miller Starr Regalia (Travis.Brooks@msrlegal.com)

EXHIBIT 1

555 Capitol Mall, Suite 1200
 Sacramento, California 95814
 tel (916) 556-1531
 fax (916) 556-1516
 www.meyersnave.com

Edward Grutzmacher
 Attorney at Law
 egrutzmacher@meyersnave.com



March 2, 2020

Michael R. Lozeau
 Paige Fennie
 Lozeau Drury LLP
 1939 Harrison Street, Suite 150
 Oakland, CA 94612

**Re: Project DD9903: GLP Stores, LLC Warehouse on APN 072-2860-033-0000
 Request for Review under the California Environmental Quality Act ("CEQA")**

Dear Mr. Lozeau and Ms. Fennie:

The City of Rancho Cordova ("City") is in receipt of your letter dated February 18, 2020 concerning Project DD9903: GLP Stores, LLC Warehouse on APN 072-2860-033-0000 ("Project"). The City Attorney's Office has had the opportunity to review your letter and has the following responses to the allegations and assertions made therein.

In your letter, you claim that the City is in violation of the California Environmental Quality Act ("CEQA") for relying on CEQA Guidelines section 15183 to conclude that the Project is in compliance with the City's General Plan and no further environmental review is required. Your letter further asserts that the CEQA requires the City to examine the Project's potential impacts to human health from toxic air contaminants ("TAC"), (pp. 3-4), impacts from the Project's greenhouse gas emissions, (p. 4-5), the Project's consistency with the General Plan (p. 5-6), and the Project's impacts to biological resources, (p. 5-8).

The Project seeks Major Design Review approval for a 164,149 square-foot light industrial office warehouse and associated office space building that includes parking, lighting, and landscaping for the applicant GLP Stores, LLC. The Project is located within the Villages of Zinfandel Special Planning Area ("ZSPA"). The Special Planning Area was approved in 2002 by Sacramento County. The ZSPA includes residential, commercial, business professional, light industrial, park, bike trails, and open space uses. A Final Environmental Impact Report was certified for the Special Planning Area in 1998 by Sacramento County and a Mitigation Monitoring Program was adopted. Under the City's General Plan and the ZSPA, the Project site has a designation of Light Industrial, which allows for limited industrial uses. Similarly, under the City's Zoning Code, the Project site is zoned Light Industrial Villages of Zinfandel Special Planning Area (LI ZSPA) which allows for industrial/retail flex and manufacturing and warehousing uses.

Michael R. Lozeau
March 2, 2020
Page 2

The Project site has had previous entitlements that were approved as follows:

April 2006: Tentative Parcel Map that included the light industrial zoned area to the west and south. Divided 3 parcels into 93 parcels.

May 2007: Tentative Subdivision Map, Creekside Commerce Center, to divide 28 acre parcel into 16 parcels. The project also included a design review for 16 buildings.

Feb 2009: A Tentative Subdivision Map Amendment, Creekside Commerce Center, that reduced the subdivision map from 16 parcels to 8 parcels and reduced 16 buildings to 7 buildings.

March 2017: A Tentative Subdivision Map, Creekside Commerce Center, Extension to February 2020.

Oct 2018: Final Map recorded.

Oct 2019: Lot Line Adjustment to combine 3 lots into 1 lot (subject property).

The Project is a permitted use and does not require a conditional use permit. Rather, the Project requires only approval of Major Design Review. Pursuant to the City's Code, Chapter 23.141, the City Council "may approve or approve with conditions an application for major design review after finding all of the following"

"A. The proposed project is consistent with the objectives of the General Plan, complies with applicable zoning regulations, Specific Plan provisions, and special planning area provisions, and is consistent with the applicable Rancho Cordova design guidelines.

B. The proposed architecture, site design, and landscape are suitable for the purposes of the building and the site and will enhance the character of the neighborhood and community.

C. The architecture, including the character, scale, and quality of the design, relationship with the site and other buildings, building materials, screening of exterior appurtenances, exterior lighting and signing, and similar elements, establishes a clear design concept and is compatible with the character of existing or anticipated buildings on adjoining and nearby properties.

D. The proposed project will not create conflicts with vehicular, bicycle, or pedestrian transportation modes of circulation." (City Code, § 23.141.070.)

The City Council may only condition approval of a Major Design Review application "to ensure specific design features, construction materials, and conformance with all applicable provisions of this chapter." (City Code, § 23.141.080.)


Michael R. Lozeau
 March 2, 2020
 Page 3

“A city is not, pursuant to general law, required to have a design review ordinance. Accordingly, where, as here, a city chooses to impose such an additional level of review, it is for the city to determine the scope that such review will entail.” (*Friends of Davis v. City of Davis* (2000) 83 Cal.App.4th 1004,1014 (“*Friends of Davis*”).) “The Guidelines recognize that the application of CEQA to a local ordinance is dependent upon the scope and interpretation of the local ordinance, rather than vice versa. ... The Guidelines note[d] that CEQA does not grant an agency new powers independent of the powers granted by other laws. (Guidelines, § 15040, subd. (a).) Rather, the exercise of an agency’s authority under a particular law must be within the scope of the agency’s authority provided by that law and must be consistent with express or implied limitations provided by other laws.” (*Id.* at pp. 1014–1015.) Where a city’s own ordinance prevents it from disapproving or conditioning a project “for non-design related matters,” it lacks “discretion to address environmental effects” and, thus, the city’s ability to apply CEQA review to a project is limited to design-related issues. (*McCorkle Eastside Neighborhood Group v. City of St. Helena* (2018) 31 Ca.App.5th 80, 91-95.)

Therefore, under CEQA, the City lacks the discretion under the Major Design Review approval process to consider environmental effects not related to the design of the Project, including, but not limited to human health impacts from TAC’s, greenhouse gas emissions, and impacts to biological resources. That said, pursuant to the General Plan and the ZSPA, the Project will be required to comply with the mitigation monitoring and reporting program for the ZSPA, which includes measures designed to mitigate the impacts from air pollutant emissions and impacts to biological resources in the area. Moreover, the Project has undertaken a trip generation analysis that concludes that the Project’s traffic trips are consistent with the analysis and findings of the ZSPA EIR. As such, no further CEQA review of this Project is required.

If you have any further questions regarding this Project, please do not hesitate to contact myself or the City.

Best Regards,

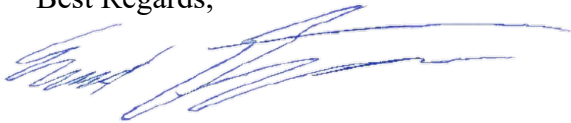

Edward Grutzmacher

cc (email only): Adam Lindgren
 Frank Splendorio
 Cyrus Abhar
 Darcy Goulart
 Stacy Leitner
 June Cowles

3489253.1

Ken Cooley
Attorney at Law
P.O. Box 1357
Rancho Cordova, Ca. 95741
Tel. (916) 705-3674

February 15, 2023

The Honorable Mayor Linda Budge
The Honorable Vice Mayor David M. Sander Ph.D.
The Honorable Councilmember Siri Pulipati
The Honorable Councilmember Garrett Gatewood
The Honorable Councilmember Donald Terry
City of Rancho Cordova
2729 Prospect Park Drive
Rancho Cordova, CA 95670

Re: SUPPORT FOR LOGISTICENTER, PROJECT NO. PLND-1021-0015

Dear Esteemed Colleagues:

At its founding, Rancho Cordova's distinctive competitive advantage (with a 3:1 jobs/housing ratio) was the strong mix of jobs and housing centered on its commercial core. Looking forward from 2003, maintaining the city as a strong jobs hub hinged on safeguarding mobility. So, our new city turned to partners and got busy:

- All 5 US 50 junctions have been rebuilt and bulked up.
- Federal "arterials only" \$\$ paid for upgrading commerce district roads.
- Most amazing of all – fixing a clear 2003 flaw - a workhorse road grid now exists:
 - Folsom South Canal was bridged to the east so International ties to Sunrise.
 - White Rock's Commerce Center/Rio Del Oro link to Grantline is improved.
 - To the south, Zinfandel now connects past the runways to Douglas Road.
 - And Westbound US 50 is handy from Zinfandel @ N. Mather via Mather Boulevard using internal airport roads or south Femoyer to International.

The Bear Hollow Logistics Center, using this newly built road grid, will immediately add to the city's historic "housing-amidst-commerce" advantage.

When it does, this City Council will have given every parent in town a new and blue answer to their most pressing question:

"Can I grow a good career here?"

And with these blue-collar jobs just a stone's throw from Mather Field Road and US 50, many residents can reach them inexpensively – no car required – over the city's very green bike routes.

ITEM 18.1.**ATTACHMENT 5**

Ken Cooley Letter to Rancho Cordova City Council, dated February 15, 2023
Re: SUPPORT FOR LOGISTICENTER, PROJECT NO. PLND-1021-0015

Now is the time for the Council to act unanimously, noting its decades of investment in an outstanding commercial roads grid, and place its bet on the Bear Hollow facility's new, blue and green infill jobs.

By affirming the continued validity of the County's duly adopted pre-cityhood approvals, the City Council can clear the path for new jobs near the city's poorest neighborhoods. It is a moment when community benefit – and not any form of NIMBY-ism – should prevail. Decisions of this type - decisions that offer a better future to the full community - may feel daunting, but they are fundamental to our public duty. President John F. Kennedy was right when he said, "To govern is to choose".

I encourage the City Council to reaffirm its commitment to Rancho Cordova's trademark jobs/housing/commerce blend (which in the 21st century is now understood to be green as well) and to choose – and approve -- the Bear Hollow Logistics Center unanimously.

My own long devotion to growing our City of Rancho Cordova as "One Community" makes me exceptionally proud to support it strongly and unreservedly.

Onward and Upward,



Ken Cooley
Attorney at Law
Former Rancho Cordova Assemblyman, Mayor and Councilmember (2002-2022)
Tel. (916) 705-3674

CC: Rancho Cordova Planning Manager Darcy Goulart
City Clerk Stacy Leitner
City Manager Micah Runner
City Attorney Adam Lindgren



**MILLER STARR
REGALIA**

1331 N. California Blvd.
Suite 600
Walnut Creek, CA 94596

T 925 935 9400
F 925 933 4126
www.mslegal.com

Arthur F. Coon
Direct Dial: 925 941 3233
arthur.coon@msrlegal.com

February 17, 2023

VIA EMAIL

Honorable Mayor Budge, Vice Mayor
Sander, and City Councilmembers
City of Rancho Cordova
2729 Prospect Park Drive
Rancho Cordova, CA 95670
Email: CityClerk@cityofranchocordova.org

Re: Further Response to January 27, 2023 Second Letter to City Council and
Initial Response to Third (February 13, 2023) Letter to City Council from
Attorney Gloria D. Smith Concerning Development Agreement, CEQA
Review, and Land Use Compliance Issues/LogistiCenter Project at Corner of
N. Mather Blvd./Bear Hollow Drive (APN 072-2360-041-000), File No. PLND-
1021-0015.

Dear Mayor Budge, Vice Mayor Sander, and Honorable Members of the City
Council:

We submit this letter on behalf of Dermody Properties ("Dermody"), the successor-in-interest to Elliott Homes, Inc., the original developer party to the "Villages of Zinfandel Development Agreement" ("Development Agreement" or "Agreement"). As previously indicated, we write again primarily to respond in more detail to the meritless contentions raised in the above-referenced January 27 letter from Gloria D. Smith (the "second Smith letter"). As noted in my February 6, 2023 letter to the Council, the second Smith letter is fundamentally and fatally flawed because it relies on material mischaracterizations of the law and ignores or refuses to acknowledge the relevant underlying facts; it is simply another last-ditch effort by Project opponents to prevent the Council from fulfilling its legal obligations under the Agreement and applicable law to reach a final decision and approve the Project, as it was presented fully to the Council on January 17, 2023. As we have repeatedly communicated to the City, if the Council were to ignore its obligations under the Development Agreement, as Ms. Smith urges the City to do, the City would be exposing itself to significant monetary damages and other remedies including attorneys' fees as expressly provided for in the Agreement.

We also address herein a subsequent, two-page, February 13, 2023 letter to the Council from Ms. Smith, purporting to "clarify" the second Smith letter.

Mayor Budge, Vice Mayor Sander, and City Councilmembers
 February 17, 2023
 Page 2

We address the issues in further detail below.

I. The City is a successor in interest to the Development Agreement and is bound by it until June of 2023.

Contrary to Ms. Smith's claims, nothing in state law or the factual record indicates that the Development Agreement was somehow invalidated, whether automatically as a matter of law or by some action of the parties, when the City incorporated in 2003, or that it subsequently expired prior to the end of its negotiated term, which will end in June of 2023. When the City incorporated, it became the successor in interest to the County of Sacramento, and thereby succeeded to the legal benefits and burdens negotiated by the County as a signatory to the Development Agreement. Ms. Smith ignores these key underlying principles and argues that a pre-incorporation development agreement can only continue into effect after an affected territory is incorporated if Government Code¹ section 65865.3 applies to that agreement. The plain language of Section 65865.3, however, makes clear that that statute only operates to initially limit the ***duration of validity*** (i.e., the term that an agreement is in effect) of a specified *subset* of pre-incorporation development agreements. *Nothing* in Section 65865.3 states that *unless* it applies a development agreement between a county and a developer automatically becomes *null and void* when a subject property becomes part of newly incorporated territory or is annexed into a city. Moreover, repeated actions by public agencies with jurisdiction over the ZSPA—including the County, the City, and LAFCO—clearly recognize and evidence that the Development Agreement was never terminated by any action of the parties and that it continues in full effect.

A. Section 65868.5 binds successors in interest, including the City, to the benefits and burdens negotiated by the original parties to the Development Agreement.

The second Smith letter ignores fundamental provisions of state law that bind all successors in interest of all original parties to a duly recorded development agreement to the respective rights and obligations of those parties under that agreement. As the County's successor in interest, the City as a matter of law assumed the benefits and burdens that the County agreed to as an original party to the Development Agreement.

Section 65868.5 provides:

[n]o later than 10 days after a city, county, or city and county enters into a development agreement, the clerk of the legislative body shall record with the county recorder a copy of the agreement which shall describe the land subject thereto. From and after the time of such recordation, the agreement shall impart such notice thereof to all persons as is afforded by the recording laws of this state. ***The burdens of the agreement shall be binding upon,***

¹ Unless otherwise indicated, all references herein are to the Government Code.

Mayor Budge, Vice Mayor Sander, and City Councilmembers
 February 17, 2023
 Page 3

and the benefits of the agreement shall inure to, all successors in interest to the parties to the agreement.

(§ 65868.5, emph. added.)

The Government Code does not define “successors in interest” in the context of development agreements. However, both the common meaning of that term and the fact that the statute mentions “parties” (in plural form) indicates that it contemplates that the government agency party, with land use authority over the property at issue, can have a successor in interest, just as the developer party can have such a successor or successors. By its very nature, one of the parties to a development agreement will always be a government agency with general land use authority. (See § 65865 [authorizing cities and counties to enter into statutory development agreements with persons having interest in real property subject to such an agreement].)

In this instance, the plain language of Section 65868.5 indicates that the Development Agreement, which was duly executed by Elliott Homes and the County in 2003, and subsequently recorded by the County, was binding on Elliott Homes’ successors in interest and on the County’s successor in interest. Elliott Homes’ successors in interest included the developers and landowners that purchased portions of the Zinfandel Special Plan Area (ZSPA) within the land subject to the Development Agreement – including Dermody. The County’s successor in interest is the City, which is the agency that succeeded to the County’s general land use authority over the ZSPA within the territory covered by the Development Agreement.

B. Section 65865.3 and its limits on validity of an agreement’s duration do not apply to the Development Agreement, and the Development Agreement continued in effect after the City’s incorporation.

Section 65865.3 places limitations on the effective term of the limited set of development agreements to which it applies. Nothing in Section 65865.3 states that a development agreement between a county and a developer on property that subsequently becomes incorporated into a newly incorporated city is ineffective to bind successor cities or is rendered automatically null and void if Section 65865.3 does not apply at all to that agreement. If that was the Legislature’s intent in enacting Section 65865.3, it could have easily expressed that intent in clear and plain language, but it did not.² Moreover, a close reading of each of Section 65865.3’s subdivision’s further indicates that was clearly not the Legislature’s intent.

² For example, Section 65865(b) provides that any city may enter into a development agreement with a person having a legal or equitable interest in real property in unincorporated territory within that city’s sphere of influence. However, if annexation proceedings for that territory are not completed within the time specified by the agreement or any extension of the agreement “*the agreement is null and*

Mayor Budge, Vice Mayor Sander, and City Councilmembers
 February 17, 2023
 Page 4

1. Section 65865.3 subdivision (a) places time limits on the duration of validity of some pre-incorporation/annexation development agreements affecting territory in newly incorporated cities or newly annexed areas. It also pre-supposes that application of Section 65865.3 is not necessary for pre-incorporation/annexation development agreements to remain in effect in such cities or areas after incorporation.

The operative provision of Section 65865.3 is found in its subdivision (a), which limits the duration of validity of certain development agreements to which it applies:

Except as otherwise provided in subdivisions (b) and (c), Section 65868, or Section 65869.5, notwithstanding any other law, if a newly incorporated city or newly annexed area comprises territory that was formerly unincorporated, any development agreement entered into by the county prior to the effective date of the incorporation or annexation shall remain valid for the duration of the agreement, or eight years from the effective date of the incorporation or annexation, whichever is earlier. The holder of the development agreement and the city may agree that the development agreement shall remain valid for more than eight years, provided that the longer period shall not exceed 15 years from the effective date of the incorporation or annexation. The holder of the development agreement and the city shall have the same rights and obligations with respect to each other as if the property had remained in the unincorporated territory of the county.

(§ 65865.3 (a), emph. added.)

The above-referenced subdivision (a) contains several express exceptions and limitations, including, as discussed below, but not limited to, the proviso that its provisions (where they do apply) apply only to territory of a “newly incorporated city” or a “newly annexed area.” Beginning first with the statute’s exceptions, Section 65865.3(a) states that it applies “[e]xcept as provided in subdivisions (b) and (c), Section 65868 or 65869.5....” A review of Sections 65868 and 65869.5 demonstrates that the application of Section 65865.3 *is not necessary* for a development agreement to continue in effect after territory subject to a development agreement is newly incorporated.

In relevant part, Section 65868 states that a development agreement “may be amended or canceled in whole or in part by mutual consent of the parties to the agreement or their successors in interest” and then sets out procedural requirements to do so. However, if a development agreement were rendered *automatically* invalid or ineffective upon a new city’s incorporation of the subject

void.” (§65865(b), emph. added.) Section 65865.3 contains no similar language providing that development agreements, not meeting the requirements in subdivisions (c) or (d) of that section, and hence to which the statute’s limitations on duration do not apply, are “null and void”.

Mayor Budge, Vice Mayor Sander, and City Councilmembers
February 17, 2023
Page 5

territory, as the second and third Smith letters argue, *unless* Section 65865.3 applied, it would make no sense to cite Section 65868 as an exception to Section 65865.3 since a putative successor (like the City) could never amend or cancel an agreement that was never valid and binding on it in the first place, nor would it need to. By excepting Section 65868, Section 65865.3 recognizes that an incorporating city that succeeds to a development agreement entered into by a county can, *inter alia*, agree with an applicant to cancel it, in which case Section 65865.3 would not apply. This logically compels the conclusion that a pre-incorporation or annexation development agreement entered into between a county and a developer for land subsequently incorporated or annexed into a city has legal validity *independent* of the applicability of Section 65865.3 to that agreement.

Section 65869.5 provides in relevant part that if subsequent changes in state or federal laws or regulations prevent or preclude compliance with one or more development agreement provisions, those provisions shall be modified or suspended as needed to comply with new state or federal law. (§ 65869.5 (a).) Here again, it would be unnecessary and an idle act for the Legislature to have expressly set forth Section 65869.5 as constituting an *exception* to 65865.3's applicability if there were no valid and binding development agreement with provisions that needed to be amended or suspended at all absent application of Section 65865.3.

2. Section 65865.3 subdivision (b) presupposes that a pre-incorporation/annexation development agreement continues in effect regardless of whether Section 65865.3 applies.

Subdivision (b) of Section 65865.3, also expressly carved out as an *exception* in that statute's subdivision (a), allows a city to modify or suspend the provisions of a development agreement if it determines a failure to do so would place its residents "in a condition dangerous to their health and safety." Again, by its nature subdivision (b) presupposes that a development agreement can be valid for a territory that is later incorporated or annexed into a city, such that the agreement can be modified without application of Section 65865.3. This would not be possible if Section 65865.3 provided the *sole* conditions under which a county and developer-executed development agreement could bind a successor city, as the Smith letters argue.

3. Section 65865.3 subdivision (c) does not provide that a pre-incorporation/annexation development agreement not meeting the requirements that render it applicable is automatically rendered ineffective or null and void.

Subdivision (c), the last of Section 65865.3(a)'s express statutory exceptions, lists three conditions that must be met for Section 65865.3's time-limiting provisions to apply to a development agreement. However, like the statutory provisions discussed above, it also does not purport to void or nullify agreements that do not meet these requirements. Subdivision (c) states that, except as provided in subdivision (d),

Mayor Budge, Vice Mayor Sander, and City Councilmembers
 February 17, 2023
 Page 6

Section 65865.3 applies to development agreements that meet *all* three of the following requirements:

- (1) The application for the agreement is submitted to the county prior to the date that the first signature was affixed to the petition for incorporation or annexation pursuant to Section 56704 or the adoption of the resolution pursuant to Section 56800, whichever occurs first.
- (2) The county enters into the agreement with the applicant prior to the date of the election on the question of incorporation or annexation, or, in the case of an annexation without an election pursuant to Section 57075, prior to the date that the conducting authority orders the annexation.
- (3) The annexation proposal is initiated by the city. If the annexation proposal is initiated by a petitioner other than the city, the development agreement is valid unless the city adopts written findings that implementation of the development agreement would create a condition injurious to the health, safety, or welfare of city residents.

(§ 65865.3 (c).)

As noted in my November 29, 2022 letter to the Council, and as conceded in the third Smith letter, the election on incorporation of the City of Rancho Cordova occurred in November of 2002, which was before May 28, 2003, when the County and Dermody's predecessor in interest entered into the Development Agreement. This means that the Development Agreement does not meet the condition in subdivision (c)(2) that the county "enter[] into the agreement with the applicant prior to the date of the election on the question of incorporation or annexation..." Thus, Section 65865.3 and the term duration limits set forth in its subdivision (a) *did not apply* to the Development Agreement. Again, however, nothing in Section 65865.3 says that pre-incorporation/annexation development agreements that do not meet subdivision (c)'s requirements, and thus to which the statute does not apply, are automatically null and void, as Ms. Smith erroneously argues.

4. Section 65865.3 subdivision (d) does not invalidate pre-incorporation/annexation development agreements where incorporation/annexation was complete before January 1, 1987, as Ms. Smith's logic would dictate.

Subdivision (d) of Section 65865.3 excludes application of the section to pre-incorporation/annexation development agreements for newly incorporated or annexed territory where incorporation or annexation of the territory occurred prior to January 1, 1987, which was presumptively the effective date of Section 65865.3.³

³ As a general rule, for obvious concerns related to constitutionally required due process, legislation is prospective only in operation unless the Legislature clearly

Mayor Budge, Vice Mayor Sander, and City Councilmembers
 February 17, 2023
 Page 7

But Subdivision (d)'s exclusion of older pre-incorporation/annexation development agreements from the statute's application in no way indicates that development agreements preceding Section 65865.3's effective date are null and void, which would be the result of Smith's reading of the statute, i.e., if application of Section 65865.3 was the sole method by which a pre-incorporation development agreement could continue in effect and bind a subsequently (newly) incorporated city.⁴

II. Sacramento County LAFCO Resolution 1243 conditionally approving the incorporation of Rancho Cordova required the Development Agreement to remain valid and effective after the City's incorporation.

Moving beyond the plain language of the state Development Agreement law to the relevant facts, in May of 2002, when the Sacramento Local Agency Formation Commission ("LAFCO") adopted its resolution conditionally approving the petition to incorporate the City of Rancho Cordova, it adopted a condition that expressly required development agreements for the territory to be newly incorporated as part of the new City to remain valid and enforceable between the developer and the City. Condition 9(j) of that Resolution 1243 reads as follows:

Any and all development agreements entered into between the County of Sacramento and any development project applicant, and any conditions of approval (including mitigation measures adopted pursuant to the California Environmental

expresses a contrary intent. The legislature adopted Section 65865.3 in 1986 and the vast majority of non-urgency statutes go into effect on January 1 of the year following a bill's enactment.

⁴ To the contrary, as noted in the preceding footnote, it is likely that the Legislature adopted subdivision (d) to avoid constitutional due process concerns – heightened in this context – that would arise if Section 65865.3 retroactively shortened the effective term of previously executed development agreements that conferred vested rights on developer parties for a negotiated term. For example, if a development agreement were entered into between a county and a developer in 1983 with a term of twenty years, and the territory subject to that development agreement were incorporated or annexed into a city in 1984, retroactive application of Section 65865.3's (enacted in 1986) shorter validity of duration limitations (8 or 15 years) would cut short the developer's originally negotiated 20 years of vested property rights. (See *In re Marriage of Buol* (1985) 39 Cal.3d 751, 758 [while the Legislature is generally free to apply changes in rules of procedure retroactively when no vested rights are involved, it is constrained from doing so when vested rights are involved].) Ms. Smith's incorrect interpretation of the statute, however, would have the opposite effect—because Section 65853.3 does not apply to agreements impacting land incorporated or annexed prior to its enactment, but that were entered into prior to incorporation or annexation, the section would retroactively invalidate such agreements, thus nullifying, without any meaningful notice or amortization period, valuable vested rights negotiated for and acquired by the developer. Such an absurd result was obviously not intended by the Legislature.

Mayor Budge, Vice Mayor Sander, and City Councilmembers
February 17, 2023
Page 8

Quality Act) imposed by the County Board of Supervisors on any and all discretionary projects adopted and approved **prior to the effective date of incorporation shall remain valid and enforceable between the applicant and the new City of Rancho Cordova, subject to Government Code Section 65865.3, subdivisions (a) and (b).**

(Sacramento LAFCO Resolution No. 1243 Making Determinations for the Approval of the Incorporation of Rancho Cordova, California, May 22, 2002, ¶ 9(j), emph. added. A true and correct copy of Resolution 1243 is attached hereto as **Exhibit A.**)

Resolution No. 1243 makes clear that as a condition of the City's incorporation, any existing development agreements for newly incorporated territory previously entered into between the County and developers remained valid and binding after the new City's incorporation, subject only to the provisions of **subdivisions (a) and (b) of Section 65865.3**. This LAFCO condition governed regardless of whether a pre-incorporation developer/county development agreement otherwise met the requirements of Section 65865.3 subdivision (c), which is conspicuously omitted from LAFCO's resolution. Accordingly, even though the statute itself didn't apply on its face, LAFCO's resolution by its own terms made the substantive provisions of Section 65865.3(a) and (b) applicable. Thus, the Development Agreement was clearly valid subject only to the referenced statute's limitations on the duration of its validity, which on their face applied to *newly* incorporated or annexed territory.

III. The City executed three amendments to the Development Agreement, repeatedly acknowledging that the Development Agreement remains in effect.

As evidenced by later events, the City also clearly recognized that the Development Agreement continued in effect after the City's incorporation when it subsequently negotiated and executed *three separate amendments* to the Development Agreement. As explained in more detail below, each of these amendments expressly acknowledged that, except as amended, the terms and conditions of the Agreement remained in full force and effect. The most recent of these amendments, from August of 2016, makes clear that the Agreement continues in effect until June of 2023. Further, the statutory deadlines under the applicable statute of limitations for opponents to challenge the validity of the Development Agreement, or any of its amendments, have long since expired.

1. The 2004 Amendment acknowledged that the Development Agreement remained in full force and effect and temporarily shortened its term by 5 years.

On August 2, 2004, when the City was still newly incorporated, the City and Elliott Homes, Inc. executed the first amendment to the Development Agreement ("2004 Amendment", a true and correct copy of which is attached hereto as **Exhibit B**). Among other things, this amendment altered the land use regulations applicable to

Mayor Budge, Vice Mayor Sander, and City Councilmembers
 February 17, 2023
 Page 9

the Alexander Collection Subdivision within the ZSPA, established a special police tax and park renovation fees for the Alexander Collection Subdivision, and (pursuant to the duration limits of Section 65865.3(a) applicable to *newly* incorporated cities) duly shortened the term of the Development Agreement from 20 years to 15 years from the original effective date.⁵ The 2004 Amendment also expressly provided that “[e]xcept as expressly amended by this Amendment, all of the terms, conditions, and provisions of the Development Agreement remain in full force and effect.” (See 2004 Amendment, at ¶ G.)

2. The 2010 Amendment acknowledged that the Development Agreement remained in full force and effect.

On January 19, 2010, nearly seven years after the City’s incorporation, the City and Elliott Homes, Inc. executed the second amendment to the Development Agreement (“2010 Amendment”, a true and correct copy of which is attached hereto as **Exhibit C**). The 2010 Amendment removed 30 acres from the Zinfandel Special Plan Area and from the territory governed by the Development Agreement. Like the 2004 Amendment, the 2010 Amendment noted that “[e]xcept as expressly amended by this amendment, all of the terms, conditions and provisions of the Development Agreement remain in full force and effect.” (2010 Amendment, at ¶ D.)

3. The 2016 Amendment further extended the term of the Development Agreement to June of 2023 and again acknowledged that the Development Agreement remained in full force and effect.

Finally, on or about August 1, 2016, *over 13 years after the City’s incorporation*, the City and Elliott Homes, Inc. executed the third amendment to the Development Agreement (“2016 Amendment”, a true and correct copy of which is attached hereto as **Exhibit D**). The 2016 Amendment changed the land use and zoning designations and standards that applied to the Veranda at Stone Creek subdivision within the ZSPA. The 2016 Amendment, plainly negotiated and made at a time when the City was no longer “newly incorporated”, also extended the term of the Agreement from 15 to 20 years, which was the original effective term of the Agreement when made with the County. (2016 Amendment, at ¶ C.) Again, the 2016 Amendment acknowledged that “[e]xcept as expressly amended by this amendment, all of the terms, conditions and provisions of the Development Agreement remain in full force and effect.” (2016 Amendment, at ¶ E.)

The City Council’s repeated approval of amendments to the Development Agreement, while recognizing that its unamended terms, conditions, and provisions continued in full force and effect, obviously further underscores that the

⁵ While that was, pursuant to LAFCO’s resolution, apparently the maximum term that the newly incorporated City could at that time agree to, as discussed below, a subsequent amendment made in 2016, well over a decade after the City’s incorporation, further extended the Development Agreement’s term until June of 2023.

Mayor Budge, Vice Mayor Sander, and City Councilmembers
February 17, 2023
Page 10

Development Agreement remained valid and effective after the City's incorporation. Per the terms of the 2016 Amendment, which was freely negotiated between Elliott Homes and the City, at a time when the City had been incorporated for well over a decade, the Development Agreement will continue in effect until June of 2023, twenty years after the original effective date.

Nothing submitted in the two-page "clarifying" third Smith letter has any impact on any of the foregoing legal or factual analysis or conclusions. Smith's citation and quotation of a secondary source's cursory "pop-out" characterization of portions of Section 65865.3 does not avail her, and changes none of this letter's (or our prior letters') analysis and conclusions; in short, Smith's argument is merely rephrased, but amounts to the same meritless contention: development agreements not "inherited" under Section 65865.3, i.e., to which the statute does not apply, are automatically null and void.

The only claim in the third letter perhaps warranting a further response is that "the longest statutorily allowed extension is limited to 15 years" and thus "even under the most expansive reading of the law, the agreement expired in 2018." In addition to all the reasons set forth above why Smith's reading of the statute is incorrect, she also ignores that subdivision (a)'s term duration limitations are clearly intended, on the face of the statute, to apply *only* in the context of a "newly incorporated city" or "newly annexed area". Here, by contrast, the 2016 Amendment that she argues was inconsistent with the statute, and therefore ineffective, was made *nearly one-and-one-half decades after* the City's incorporation, and thus at a time when it was no longer "newly incorporated" but, rather, a fully mature, long-incorporated City well into its second decade of existence.

Moreover, for reasons explained in more detail in this letter's next section, and even assuming—contrary to the law and facts as accurately analyzed above, and solely for the sake of argument—that Ms. Smith's analysis was correct, the Development Agreement and all of its amendments (including the 2016 Amendment) would nevertheless remain legally valid and beyond any challenge because the 90-day statute of limitations on any challenge expired in late 2016, over 7 years ago. (See Section IV, below.) Any possible way in which the Smith letters' arguments challenging the validity of the Development Agreement arguments are viewed, they—like her other CEQA and land use arguments—lack merit.

IV. The statutory deadlines to challenge the Development Agreement and its amendments expired many years ago.

If Ms. Smith or the Project opponents wished to challenge the Development Agreement, or any of the three amendments to it (all of which were duly approved by the City upon the advice and counsel of its City Attorney), the time for them to have done so was when the Agreement and/or its amendments were approved many years ago.

Mayor Budge, Vice Mayor Sander, and City Councilmembers
 February 17, 2023
 Page 11

The statute of limitations applicable to such challenges is clearly set forth in Government Code section 65009(c)(1)(D), which provides in relevant part:

...no action or proceeding shall be maintained in any of the following cases by any person unless the action or proceeding is commenced and service is made on the legislative body within 90 days after the legislative body's decision:

To attack, review, set aside, void, or annul the decision of a legislative body to adopt, amend, or modify a development agreement. An action or proceeding to attack, review, set aside, void, or annul the decisions of a legislative body to adopt, amend, or modify a development agreement shall only extend to the specific portion of the development agreement that is the subject of the adoption, amendment, or modification. ***This paragraph applies to development agreements, amendments, and modifications adopted on or after January 1, 1996.***

(Gov. Code, § 65009(c)(1)(D), *emph. added.*)⁶

The County of Sacramento adopted the Development Agreement nearly twenty years ago. More than six-and-one-half years ago, on August 1, 2016, the City Council approved the third and most recent amendment of the Development Agreement, which extended the term of the Development Agreement to twenty years after its effective date – June of 2023. The 2016 Amendment was then duly recorded with the Sacramento County Clerk. At no point in 2016 or even 2017 did Project opponents or anyone else object to or challenge the Council's noncontroversial consent calendar approval of the 2016 Amendment. Ms. Smith's current claims challenging the validity and/or continuing effect of the Development Agreement are not only unexhausted and wholly without any substantive merit, but they are also several years too late and ***absolutely time-barred in any event.***

V. The second Smith letter's claims regarding the City's General Plan are baseless.

The second Smith letter also argues that the City's General Plan somehow does not "adequately address current state laws and standards". As I wrote in our February 6

⁶ Upon the expiration of the time limits provided for in the statute, "all persons are barred from any further action or proceeding". (Gov. Code, § 65009(e).) The paramount need for certainty and finality in land use actions is at the core of the statute. The purpose of Section 65009's 90-day time limit is to bar untimely legal actions or proceedings challenging development approvals and amendments because such actions or proceedings have a "chilling effect on the confidence with which property owners and local governments can proceed with projects." As the Legislature acknowledged, such legal actions or proceedings "can prevent the completion of needed developments even though the projects have received required governmental approvals." Section 65009's statutory deadlines therefore "provide certainty for property owners and local governments" regarding local government decisions to adopt or amend development agreements. (See Gov. Code, § 65009(a)(2)-(3).)

Mayor Budge, Vice Mayor Sander, and City Councilmembers
February 17, 2023
Page 12

letter, this argument fails for the fundamental reason – among others – that the Development Agreement remains in full force and effect. Therefore, by the Development Agreement’s terms, the Project is only subject to those applicable development standards in the County’s General Plan, ZSPA, and incorporated zoning standards that were in effect in 2003.

Even apart from this, with the exclusion of certain obligations related to a city’s housing element, cities in California are not required to update their general plans at any given interval or in connection with any given event, including (but not limited to) a change in state laws or regulations. (See, e.g., *Garat v. City of Riverside* (1991) 2 Cal.App.4th 259 [rejecting argument that city’s 18-year old general plan was out of date because not based on modern environmental, safety, and other data], disapproved on other grounds in *Morehart v. County of Santa Barbara* (1994) 7 Cal.4th 725; see also Gov. Code, § 65358(b) [generally providing that mandatory elements of a general plan shall not be amended more than four times in a calendar year].) State law certainly does not require a city to revise or update its general plan every time the Legislature adopts a new law or every time a state agency adopts a new regulation. The overwhelming burdens this would place on cities throughout the state are obvious and such a requirement would fundamentally upend the governing practices of cities and counties throughout the state. Further, if Project opponents wish to challenge the City’s General Plan as inadequate, the proper time for them to have done so was at the time the General Plan language in question was adopted or when such language was amended. Any challenges not timely brought after such trigger dates are also absolutely time-barred by the applicable 90-day statute of limitations. (See Gov. Code, § 65009(c)(1)(A).)

VI. The Second Smith letter’s Repeated CEQA Claims Continue to Lack Merit.

Again, the second Smith letter repeats arguments from the first letter that the Supplemental EIR for the ZSPA is somehow “unlawfully stale”. As set out in detail in my January 25, 2023 letter to the Council, and reiterated in my February 6 letter, the claim that CEQA contains some uncodified requirement that an allegedly stale EIR be updated whenever some allegedly new information becomes available is simply wrong as a matter of law and fundamentally misunderstands CEQA’s subsequent review rules. CEQA establishes a strong presumption *against* further environmental review after an EIR is certified, and no such further environmental review is warranted here, as the City’s staff has consistently and correctly recognized.

VII. Conclusion

In conclusion, and as we have previously and repeatedly advised, the Development Agreement remains in full force and effect and it continues to bind the City, as the successor in interest to the County, to the benefits and burdens of the Agreement. Unfortunately, the second Smith letter – like the first – fails to properly analyze the applicable law and fails address the material facts discussed above, apparently based on a failure to investigate the relevant facts or the public record that would

Mayor Budge, Vice Mayor Sander, and City Councilmembers
February 17, 2023
Page 13

readily disclose such facts. The third Smith letter contains nothing of substance that is new, and does nothing that changes the fundamental failings of the second letter. If the City were to deny the continuing existence of the Development Agreement and its amendments, duly approved by this Council upon the advice of the City Attorney, it would be recklessly exposing itself to litigation with the risk of incurring significant monetary damages and attorneys' fees. The second Smith letter's remaining arguments, regarding the City's General Plan and CEQA review, are also meritless, for reasons explained above and previously.

As Dermody has consistently and correctly asserted throughout this too-lengthy Project design review approval process, the Development Agreement requires the City to reach a final decision and approve the Project, as presented fully to the Council on January 17, 2023, without further delay.

Thank you for your anticipated attention to these important matters.

Very truly yours,

MILLER STARR REGALIA



Arthur F. Coon

AFC:/klw

encls: Exhibits A-D

cc: Micah Runner, City Manager (w/encls; mrunner@cityofranchocordova.org)
Elizabeth Sparkman, Community Development Director, (w/encls;
esparkman@cityofranchocordova.org)
Adam Lindgren, City Attorney (w/encls; alindgren@cityofranchocordova.org)
George Condon, Dermody Properties (w/encls; gcondon@dermody.com)
Lucy Crocker, Lucy & Company (w/encls; Lucy@lucycompanypr.com)
Michelle Smira, MMS Strategies (w/encls; michelle@mmsstrategies.com)
Nadia L. Costa, Esq., Miller Starr Regalia (Nadia.Costa@msrlegal.com)
Travis A. Brooks, Esq., Miller Starr Regalia (Travis.Brooks@msrlegal.com)

EXHIBIT A

RESOLUTION NO. LAFC 1243**RESOLUTION OF THE
SACRAMENTO LOCAL AGENCY FORMATION COMMISSION
MAKING DETERMINATIONS FOR THE APPROVAL OF THE
INCORPORATION OF RANCHO CORDOVA, CALIFORNIA (12-97)**

WHEREAS, as used in this Resolution, the following terms shall mean:

"City of Rancho Cordova" or "City" is the general law city proposed in the Proposal with a proposed effective date of July 1, 2003;

"Commission" is the Sacramento County Local Agency Formation Commission;

"County" is the County of Sacramento;

"Executive Officer" is the Executive Officer of the Commission;

"Petition" is the original petition certified as a Sufficient Petition on October 27, 1999;

"Proposal" is the incorporation of the subject territory into a general law city as set forth in the Petition; and

"Subject Territory" is the area described in Exhibit A (legal description) and shown on Exhibit B (map), which are attached hereto and by this reference incorporated herein. [This territory is a modification of the originally proposed boundaries. In the event of any conflict between Exhibit A and Exhibit B, Exhibit A shall control];

WHEREAS, the Petition was submitted to the Commission pursuant to the Cortese-Knox-Local Government Reorganization Act, and all amendments thereto;

WHEREAS, on October 1, 1999, the Executive Officer submitted the Petition to the Registrar of Voters of the County for verification that sufficient registered voters within the applicable area signed the Petition, and the Registrar of Voters of the County found that the requisite number of valid signatures were affixed to the Petition, as required by law;

WHEREAS, the Executive Officer has examined the Petition and executed his Certificate of Sufficiency in accordance with law;

WHEREAS, at the times and in the substantial form and manner provided by law, the Executive Officer has given notice of public hearing(s) by this Commission upon the Proposal;

WHEREAS, numerous public hearings on the Petition and the Proposal were held by the Commission commencing in May 2001;

WHEREAS, the Executive Officer has reviewed all available information and prepared reports, including recommendations, and presented the findings, reports and related information to the Commission, which were then considered by the Commission; and

WHEREAS, at the public hearing(s) the Commission heard and received all oral and written protests, objections, all oral and written evidence, which was made, presented, or filed, and persons present were given an opportunity to hear and be heard with respect to any matter relating to these hearings.

NOW, THEREFORE, the SACRAMENTO LOCAL AGENCY FORMATION COMMISSION does hereby find, determine, resolve and order as follows:

1. The Commission has considered all relevant factors set forth in Government Code Section 56841 and all other relevant factors in reaching its conclusions regarding the Proposal including its findings set forth in Exhibit C attached hereto and incorporated herein.

2. Notice as required by law has been given.

3. The Subject Territory is inhabited.

4. In approving this proposal the Commission has considered the policies set forth in Government Code Section 56377. The incorporation of the City of Rancho Cordova does promote the planned, orderly, efficient development of the Subject Territory. Pursuant to Section 56720 (formerly Section 56375.1) of the Government Code, and based upon the entire record, the Commission finds that:

- a. Incorporation of the City of Rancho Cordova is consistent with the intent of the Cortese-Knox Local Government Reorganization Act; the policies of former Sections 56001, 56300, 56301, and 56377 of the Government Code; and the policies of this Commission.
- b. The spheres of influence of the local agencies affected by the Proposal have been reviewed by this Commission. This incorporation is consistent with those spheres of influence.
- c. The Commission has reviewed the Comprehensive Fiscal Analysis and all supplements prepared pursuant to former Section 56833.1 of the Government Code.
- d. The Commission has reviewed the Executive Officer's Report and Supplemental Information provided by the Executive Officer, and Recommendations prepared pursuant to Section 56665 (formerly Section 56833) of the Government Code, and the testimony presented at its public hearings.

- e. The proposed City is expected to receive revenues sufficient to provide public services and facilities and a reasonable reserve during the three fiscal years following incorporation.

5. In accordance with Section 56852.3 of the Government Code, the Commission hereby accepts the findings and recommendations of the Executive Officer's Report, the Supplemental Information, Recommendations, the Comprehensive Fiscal Analysis, and all supplements.

6. The Commission, through its Executive Officer, conducted an Initial Study of the Petition and the Proposal and has caused an Environmental Impact Report (EIR) on the proposed Rancho Cordova incorporation to be prepared. The Commission adopted Resolution No. 1240 on May 1, 2002, certifying the EIR on the Project. All identified mitigation measures are adopted herewith and included as conditions of project approval as set forth in this Resolution Making Determinations.

7. The Commission finds that revenues currently received by the County for services that, but for the operation of former Section 56845 of the Government Code, would accrue to the proposed city are not substantially equal to the direct and indirect expenditures currently made by the County for those services that will be assumed by the proposed city. The Commission has proposed Condition 9.p. to adequately mitigate the negative fiscal impact on the County General Fund through the sharing of tax revenues, including property tax revenues over a fixed period of time. The sharing of property tax revenues will be implemented in part by Condition 9.n.iv., imposed under Section 56842 of the Government Code. The Commission finds pursuant to former Section 56845(a) that the incorporation is not occurring for primarily financial reasons.

8. Pursuant to Government Code Section 57376, the City Council of the City of Rancho Cordova shall be subject to and shall adopt all County ordinances, including the resolution adopting the Sacramento County General Plan for the incorporated area, to remain in effect in accordance with law and subject to Government Code Section 65360.

9. Subject to the conditions set forth herein, the incorporation proposed by the Petition submitted, is hereby approved as follows:

- a. The Subject Territory is incorporated into a new general law city.
- b. The name of the proposed new city shall be "The City of Rancho Cordova."
- c. The boundaries of the City of Rancho Cordova shall be the Subject Territory as set forth in Exhibits A and B attached hereto and incorporated herein.
- d. The City of Rancho Cordova, in addition to providing those services required by law, shall insure provision of the following services: Animal Control and Regulation Services; Building and Building Inspection; Code

Enforcement; Police/Law Enforcement Services; Planning; Public Works; Site Development Services; Traffic and Safety Lighting Maintenance; Street, Road, and Landscape Maintenance; and Solid Waste Collection and Disposal. The City of Rancho Cordova should consider contracting with the County of Sacramento for all or some of the above services. The City of Rancho Cordova shall consider contracting with the Sacramento County Sheriff's Department for Police/Law Enforcement Services and, at a minimum, shall maintain such services at existing levels. The Sacramento Public Library Authority will continue to provide Library Services.

- e. Pursuant to Government Code Section 56426.5, the Commission hereby adopts a Sphere of Influence for the City of Rancho Cordova which boundaries are set forth in Exhibit D attached hereto and incorporated herein. It is anticipated that the Mather Air Force Base Redevelopment Project Area shall be considered for inclusion in the Rancho Cordova Sphere of Influence at such time as the Sphere of Influence is revised.

Prior to filing an application to amend the Sphere of Influence boundaries, the City of Rancho Cordova shall form and participate in a committee process with Sacramento County and any affected city or district, to discuss terms of the proposal. Results of the committee process including terms shall be submitted to the Commission with the proposal.

- f. The Commission finds that the application of Government Code Section 25210.90 to automatically detach Sacramento County Service Area No. 1 and an additional Sacramento County Service Area, formed prior to the effective date of incorporation of the City of Rancho Cordova for the provision of transportation services, from the City would deprive the City of services needed to ensure the health, safety or welfare of its residents. The Commission further finds that the continuation of the County Service Areas within the City would not affect the ability of the City of Rancho Cordova to provide any service. (Govt. Code Sections 25210.4; 25210.4(a); 56375(n), 56844(o).) The City of Rancho Cordova may continue participation within these county service areas after the first full year of incorporation only upon payment of charges and following execution of maintenance and operations agreements by and between the City of Rancho Cordova and the County of Sacramento.
- g. The Sacramento County Water Agency will continue to supply water and drainage planning, design, and maintenance for the City of Rancho Cordova through the Sacramento Water Agency SCWA Zones 11(a)(b), 12, 13, 40 and 41, and the City shall continue to receive other drainage service from the County's Stormwater Utility. The City shall continue to levy the Stormwater Utility Fee that is currently levied by the County. The County shall continue to collect the Stormwater Utility Fee levied

within the City as part of its consolidated utility billing service and retain the fees so collected to fund the cost of drainage services within the City.

- h. Pursuant to Government Code Section 57384, the County shall continue to provide to the incorporated area all services furnished to the area prior to incorporation, at the same level and in accordance with the budget for the County adopted prior to the effective date of incorporation, for the remainder of the fiscal year during which the incorporation becomes effective, or for a shorter period if the City of Rancho Cordova, acting through its City Council, requests discontinuation of a service or services. In accordance with Section 57384 of the Government Code, the Board of Supervisors has requested that the City reimburse the County for the costs of such services. During the initial year of incorporation (Fiscal Year 2003-04), the County shall invoice the City for a pre-payment of \$3.5 million towards the costs of these services, and the City shall pay such amount to the County no later than March 31, 2004. Furthermore, the cost of such services shall be reduced by the amount of the City's secured and unsecured ad valorem property taxes for fiscal year 2003/2004 if retained by the County and the amount of the City's first quarter (July 1, 2003 through September 30, 2003) sales tax revenue retained by the County in Fiscal Year 2003/2004. After such revenue offset, the City shall owe the County the net cost of such services. Accordingly, the new City shall repay the County, over a five-year period, the net cost of all services provided by the County, with the obligation commencing on July 1, 2004 and payments beginning on October 1, 2004 and ending October 1, 2009. Such reimbursement of costs are to be paid in equal quarterly installments of 1/20th of the principal amount owed plus simple interest calculated from July 1, 2004, using the interest rate equivalent to the rate of interest earned by the Sacramento County Treasury Pool.
- i. The City of Rancho Cordova shall petition the Sacramento Area Council of Governments ("SACOG") for inclusion in its Joint Powers Agreement as a member city and shall participate in SACOG's regional planning activities as a nonmember prior to membership.
- j. Any and all development agreements entered into between the County of Sacramento and any development project applicant, and any conditions of approval (including mitigation measures adopted pursuant to the California Environmental Quality Act) imposed by the County Board of Supervisors on any and all discretionary projects adopted and approved prior to the effective date of incorporation shall remain valid and enforceable between the applicant and the new City of Rancho Cordova, subject to Government Code Section 65865.3, subdivisions (a) and (b).
- k. With the exception of fees collected by the County of Sacramento prior to and after the incorporation under the Mather Field Public Facilities

Financing Plan Development Fee Program (Chapter 16.84 of the Sacramento County Code), the County of Sacramento shall transfer to the new City of Rancho Cordova impact fees collected prior to the incorporation solely within and intended for use in the territory of the new City, for facilities or services not yet rendered for underground utilities, roads, parks, housing and any other allowed use. The City shall be required to collect and expend these impact fees for the original purposes for which the County collected the impact fees. Existing transportation fee impact programs shall be continued at levels necessary to adequately fund approved road construction projects.

1. The portion of the area west of the Sacramento County Landfill outside the Urban Services Boundary shall remain an undeveloped buffer area for the benefit of the landfill unless a change in use is agreed to by Sacramento County.
- m. The provisional appropriations limit, as required by Article XIII B of the California Constitution, shall be \$34,250,000. A permanent appropriations limit will be set by the voters of the new City at the first municipal election, which will be held following the first full fiscal year of operation by the new City. (Government Code Section 56812(c) (formerly Section 56842.6).)
- n. Pursuant to Government Code Section 56842, the Commission makes the following findings:
 - i. The Commission has considered the total amount of revenue from all sources available to the proposed City of Rancho Cordova;
 - ii. The Commission has considered the fiscal impact of the transfer of property tax revenue on the County;
 - iii. In accordance with Government Code Section 56842, the amount of the base year property tax revenue subject to transfer is \$ 3,842,828. The amount of base year property taxes transferred shall be adjusted to the year in which it is made.
 - iv. The property tax revenue subject to transfer shall be allocated directly by the County as a means of implementing the tax sharing condition set forth in Condition 9.p. of this Resolution Making Determinations. The Commission further finds that there is no current separate fund for the purposes of Government Code Section 56842(c)(4).
- o. The City of Rancho Cordova shall be authorized and may continue to levy as general taxes of the City those general taxes presently levied by the

County of Sacramento as of November 1, 2002, including, but not limited to, the Utility User Tax and the Transient Occupancy Tax. The types, rates and method of collection of the general taxes to be so continued and imposed are as follows:

- i. A sales and use tax at the maximum rate of one percent (1%) of the retail sale or use of tangible personal property within the City of Rancho Cordova to be collected under contract with the State Board of Equalization and returned to the City of Rancho Cordova pursuant to local ordinance.
- ii. A real property transfer tax at the rate imposed by the County of Sacramento upon the sale of real property within the City of Rancho Cordova to be collected by the County of Sacramento and the pro-rata share returned to the City of Rancho Cordova pursuant to local ordinance.
- iii. The City shall impose a utility user tax identical to the tax imposed by the County of Sacramento as of November 1, 2002 at the rate of 2½% of the utility charge. The new City may modify, alter, or rescind this tax in its discretion so long as its financial obligations to the County under Condition 9.p. of this Resolution Making Determinations are satisfied.
- iv. The City shall impose a transient occupancy tax identical to the tax imposed by the County of Sacramento as of November 1, 2002 at the rate of 12% per room rate.
- v. The City shall impose all other general taxes similar to the general taxes presently imposed by the County of Sacramento at the same rate and in the same manner.
- vi. All other taxes generally authorized for incorporated cities, including, but not limited to:
 - a) Property Taxes
 - b) Sales Taxes
 - c) Real Property Transfer Taxes
 - d) Franchise Fees
- p. Pursuant to former Government Code Section 56845 as a means of mitigating the financial impacts of the incorporation upon the County of Sacramento's general fund, the City shall be required to share its property tax revenue in accordance with the terms hereinafter set forth:

- i. If a majority of the electorate votes in the November 5, 2002, general election to continue in effect the County's 2.5% utility user tax and the increase in the County's transient occupancy tax from 10% to 12%, the City and the County shall share, beginning fiscal year 2003-04 and continuing through fiscal year 2033-2034, the City property tax revenue according to the percentages set forth in Option 1 of Exhibit E.
- ii. If a majority of the electorate votes in the November 5, 2002, general election to continue in effect the increase in the County's transient occupancy tax from 10% to 12% and fails to vote to continue in effect the County's 2.5% utility user tax, the City and the County shall share, beginning fiscal year 2003-04 and continuing through fiscal year 2027-28, the City property tax revenue according to the percentages set forth in Option 2 of Exhibit E.
- iii. If a majority of the electorate votes in the November 5, 2002, general election to continue in effect the County's 2.5% utility user tax and fails to vote to continue in effect the increase in the County's transient occupancy tax from 10% to 12%, the City and the County shall share, beginning fiscal year 2003-04 and continuing through fiscal year 2032-33, the City property tax revenue according to the percentages set forth in Option 3 of Exhibit E.
- iv. If a majority of the electorate in the November 5, 2002, general election fails to vote to continue in effect the County's 2.5% utility user tax and the increase in the County's transient occupancy tax from 10% to 12%, the City and the County shall share, beginning fiscal year 2003-04 and continuing through fiscal year 2027-28, the City property tax revenue according to the percentages set forth in Option 4 of Exhibit E.
- v. All costs and expenses associated with the collection, administration and interest-earning capabilities of the City property tax revenue shall be shared by the City and the County in accordance with the same percentages as the underlying property taxes. The County's share of the City property tax revenue shall be allocated by the County's Director of Finance directly to the County.
- vi. The City's property tax revenue shall not include any proportion of the percentage share of tax increment revenue from the project area which the City may be entitled to receive pursuant to Health and Safety Code Sections 33607.5(a)(2) or (b) nor any amount the City

may receive pursuant to Health and Safety Code Section 33670(a) nor any amount received pursuant to Condition 9.w.

- q. The tax sharing provisions set forth in Condition 9.p. above are premised on the statewide structure that governs local government finances and the obligation of newly incorporated cities to mitigate the negative fiscal impacts of their incorporation on counties that existed as of the date of adoption of this Resolution. The tax sharing obligations set forth in that condition shall be subject to modification upon any of the following occurrences:
 - i. A statewide structural change in the services, which are required by the State to be provided by the County or the City;
 - ii. A statewide structural change in the manner in which the above mandated services are funded;
 - iii. The occurrence of any other event that significantly modifies how cities and/or counties generally receive, or the County specifically receives, funding;
 - iv. Any significant modification by the State of the manner in which newly incorporated cities are funded; or
 - v. If the revenue neutrality structure in the Cortese-Knox-Hertzberg Local Government Reorganization Act of 2000 (Government Code 56815) as it existed on July 1, 2002, is modified in a substantive, non-technical manner.
- r. If either party believes that one of the triggering factors set forth in Condition 9.q. above has occurred, it may serve a written "Notice of Reopener" on the other party requesting that the City's tax sharing obligation be modified. A copy of this written request shall be provided to the Commission, but the Commission shall not have any role with respect to the request. The Notice of Reopener shall specify the precise manner in which the requesting party is proposing that the City's tax sharing obligation be modified and must be submitted within one (1) year of the effective date of the relevant triggering factor. If the Notice of Reopener is not served within this one (1) year period, the parties waive any right to request a modification of the City's tax sharing obligation based on that particular triggering factor.
 - i. The parties shall have sixty (60) days after service of the Notice of Reopener as a negotiation period in which to attempt to reach mutual agreement on an appropriate modification to the City's tax sharing obligation ("Negotiation Period"). If the parties are unable

to reach such a mutual agreement within this sixty (60) day Negotiation Period, the City and County shall comply with the dispute resolution procedures set forth below. In doing so, the parties shall conform to the timeline prescribed therein measured from the date of service of the Notice of Reopener.

- ii. If, upon the completion of the Negotiation Period, no modification to the City's tax sharing obligation is agreed upon by the City and the County, the City and the County shall mutually select a mediator, funded in equal portions by each party, to perform mediation for a period of not to exceed thirty (30) days ("Mediation Period"). If the City and the County cannot mutually select a mediator, each shall select a mediator of it's choosing. Those two mediators shall then select a neutral mediator, who shall be the mediator.
- iii. If, upon the completion of the Mediation Period, no mutually acceptable agreement has been reached by the City and the County, the parties shall mutually commence an action in the California Superior Court for the exclusive purpose of implementing the process of resolution of the dispute by general reference under Code of Civil Procedure section 638. This agreement by the parties shall constitute and be construed to be an agreement to reference under Code of Civil Procedure section 638. The parties shall select a referee under Code of Civil Procedure sections 638 and 640, funded in equal portions by the parties, to conduct a judicial reference with the City and the County for a period of not to exceed thirty (30) days. If the City and the County cannot mutually select a referee, each shall select a mediator of it's choosing. Those two mediators shall then select a referee, who shall be the referee.
- iv. The provisions of Code of Civil Procedure section 1283.05 are made expressly inapplicable to the Negotiation and Mediation periods and/or the reference proceedings conducted pursuant to this section. However, discovery shall be permitted for the reference proceeding only, but, pursuant to Code of Civil Procedure section 2021, discovery during the reference proceeding shall be subject to the following limitations:
 - a) Discovery shall be limited in time to the forty-five (45) days before the date of the commencement of the reference hearing;
 - b) Discovery shall be limited in scope to disclosure of information to be presented at the reference hearing; and

- c) Discovery shall be accomplished by the disclosure duties as contemplated by Federal Rule of Civil Procedure, Rule 26, which initial disclosure shall occur on the forty-fifth (45th) day before the date of commencement of the reference hearing, or on some other date mutually agreed upon by the parties.
- v. On the day that the reference proceeding commences and as a part of each party's case in chief, the City and the County shall each present to the referee its last and best offer with respect to the City's tax sharing obligation. The referee must make his or her decision within the confines of the two offers presented by the parties. The reference proceeding contemplated herein shall be conducted pursuant to Code of Civil Procedure section 638 et. seq. and the decision by the referee must be reported as set forth in Code of Civil Procedure section 643 and it must stand as the decision of the court as set forth in Code of Civil Procedure section 644. The only review of the referee's decision shall be to determine if the referee's decision is within the confines of the two offers presented by the parties. The referee is free to fashion his or her decision within the confines of the two offers presented by the parties. However, if the referee's decision does not stay within the confines of the two offers presented by the parties, the referee's decision shall be null and void and subject to judicial review. The parties expressly agree to preserve their appellate rights pursuant to Code of Civil Procedure section 645, as limited herein.
- vi. Proceedings under these dispute resolution procedures shall be concluded no more than one hundred and fifty (150) days after the service of the Notice of Reopener, unless one or more of the periods specified herein is extended by the mutual written agreement of the City and the County, but in no event may the proceedings under these dispute procedures be extended for a cumulative period of more than one (1) year after the service of the Notice of Reopener.
- s. The City's tax sharing obligation has been memorialized in the form of a Tax Sharing Agreement between the City and the County that is attached hereto and incorporated herein as Exhibit F. The Tax Sharing Agreement has been approved by the County Board of Supervisors and shall be submitted to the voters of the City for approval as part of the incorporation ballot measure. The Tax Sharing Agreement will become effective upon the effective date of the City's incorporation. The City's Mayor shall execute the Tax Sharing Agreement on behalf of the City immediately upon the City's incorporation becoming effective. The Tax Sharing

Agreement shall constitute a separate and distinct mechanism for the County to enforce the City's tax sharing obligation to the County. If for any reason the Tax Sharing Agreement is determined to be invalid or otherwise unenforceable in whole or in part, the City's tax sharing obligation set forth in Condition 9.p. above shall remain in full force and effect.

- t. Subject to the City of Rancho Cordova satisfying all prerequisites necessary to become a member entity of the Sacramento Transportation Authority, the Commission recommends that the City of Rancho Cordova petition to become a member of the Sacramento Transportation Authority and submit a proposal to the Sacramento Transportation Authority requesting that the County, the City of Sacramento, and other members of the Sacramento Transportation Authority act to allocate funds equitably and in a manner similar to other municipalities in Sacramento County.
- u. The City of Rancho Cordova and the County of Sacramento should consider joint maintenance agreements for roads, including lighting maintenance, which have common boundaries.
- v. The City of Rancho Cordova shall maintain existing public transit service, including applicable paratransit service required under the Americans with Disabilities Act. This shall be accomplished by the activation of the City of Rancho Cordova into the Sacramento Regional Transit District and activation of transit service within the City in accordance with the procedures set forth in section 102062.5 and section 102055 of the District's enabling legislation (Part 14 of Division 10 of the California Utilities Code). The City shall, within one hundred and eighty (180) days of incorporation, submit a request for annexation and activation to the Sacramento Regional Transit District.
- w. A portion of the Mather Air Force Base Redevelopment Project Area is within the City boundaries and the Commission finds that the redevelopment project is of regional significance and that the County of Sacramento is the regional governmental entity that will retain jurisdiction for the redevelopment project at this time.
 - i. A portion of the Mather Field Public Facilities Financing Plan Area is within the City boundaries. The Commission finds that the Mather Field Public Facilities Financing Plan is of regional significance and that the County of Sacramento is the regional governmental entity that should retain jurisdiction of existing fees collected under the Mather Field Public Facilities Financing Plan Development Fee Program (Chapter 16.84 of the Sacramento County Code). The County of Sacramento shall retain all existing fees collected under the Mather Field Public Facilities Financing Plan Development Fee Program prior to and after the incorporation. These fees are transportation mitigation financing

fees adopted pursuant to Government Code Section 66000 et. seq. The County shall retain sole control to levy and collect said fees and shall administer the fee program within the City of Rancho Cordova. The City shall not issue building permits or occupancy permits in that portion of the City located within the Mather Field Public Facilities Financing Plan Area without written notice from the County showing that the applicable fees have been paid to the County. The City of Rancho Cordova shall adopt an ordinance consistent with this condition within 180 days of incorporation.

- ii. The City of Rancho Cordova shall ensure that City actions are consistent with the Mather Air Force Base Redevelopment Project Area Plan adopted pursuant to state law (Health and Safety Code section 33492). In furtherance of said Plan, the County has executed certain purchases and sale agreements with the Redevelopment Agency of the County of Sacramento and the Redevelopment Agency of the County of Sacramento has executed certain Disposition and Development Agreements with property owners and the City shall be subject to said terms.
- iii. The City of Rancho Cordova shall impose aviation easements where necessary consistent with the Mather Field Redevelopment Plan, Airport Master Plan and Development Plan.
- iv. The City of Rancho Cordova shall ensure that the City actions are consistent with covenants, restrictions, conditions and other land use limitations and requirements that properties located within the former Mather Air Force Base are subject to under and associated with real property transactions (land use covenants, purchase agreements, deeds, leases, easements and other conveyance mechanisms) between the County of Sacramento and the United States Department of Air Force or other federal departments.
- x. It is the intent of Sacramento County and the Commission to the fullest extent permitted by law that the low and moderate income housing set aside funds (20% of total tax increments) accruing on account of tax increment funds allocated from real property located within the Mather Air Force Base Redevelopment Project Area shall be utilized within the boundaries of (1) the Mather Air Force Base Redevelopment Project Area; (2) the City of Rancho Cordova; or (3) the Cordova Community Plan boundaries adopted on or about December 1, 1975, as amended by the Board of Supervisors, provided the findings required by Health and Safety Code Section 33334.2 are made.
 - i. Funds will be spent in conformance with adopted housing element plans of the County and City when approved.

- ii. Expenditure of funds will be subject to any pre-existing debt or agreements entered into by the Sacramento County Redevelopment Agency prior to incorporation.
- y. The City of Rancho Cordova shall enter into discussions with the County of Sacramento to determine if it is mutually beneficial to consider the transfer of authority and jurisdiction for the Sunrise Cordova Consolidated Reassessment District and the Bradshaw Road/US 50 Corridor Integrated Financing District pursuant to state law and established conditions of debt services. Unless and until a transfer is affected, the County shall continue to administer the Sunrise Cordova Consolidated Reassessment District and the Bradshaw Road/US 50 Corridor Integrated Financing District levies and their annual assessment on District properties within the incorporated territory consistent with the County's bond covenants.
- z. The City of Rancho Cordova shall enter into discussions with the County of Sacramento to determine the future administration of the Sunridge Public Facilities Financing Plan, the Villages of Zinfandel Public Facilities Financing Plan including the consideration of reestablishing these programs for ongoing development within the City of Rancho Cordova. These discussions may also include the disposition of development fee funds collected and unspent prior to the incorporation of the City of Rancho Cordova. If available, the County shall provide to the City of Rancho Cordova copies of the analysis, planning, environmental, and engineering studies prepared as part of the adoption of these development fee programs. In addition, all work related to the implementation of the improvements identified in the development impact fee programs will be made available to the City of Rancho Cordova. The County and City shall work together to determine the most effective way to implement these development impact fee programs. In addition, the discussions may establish the terms and conditions under which the County agrees to administer these programs and construct these infrastructure improvements located within the City of Rancho Cordova. Following incorporation, the City shall adopt and implement the development impact fee programs consistent with the previous practices of the County. Within two years from the date of incorporation, the County and City shall determine which funds, if any, shall be transferred to the City.

10. The City of Rancho Cordova shall become a co-permittee under the terms of the existing Countywide National Pollution Discharge Elimination System Permit as soon as practicable after incorporation.

11. The Mather Roadway Transit & Development Fee shall be continued and shall be administered by the County of Sacramento. The County of Sacramento shall retain sole control of the demolition credits contained in the Base Conversion Demolition Account established for the former Mather Air Force Base under the Roadway and Transit Development Fees Program (Chapter 16.87 of the Sacramento County Code). County shall manage the credits and have the

sole discretion to allocate the credits to new construction with the City or County portions of the former Mather Air Force Base. The City of Rancho Cordova shall adopt the necessary ordinances to effectuate this condition within 180 days of incorporation.

12. Subject to the limitations of Government Code Section 57202, the effective date of incorporation is to be July 1, 2003.

13. The new City shall have a Council-City Manager form of government.

14. The governing body of the proposed new city shall be a five-member City Council. The first City Council shall be elected at-large from throughout the area to be incorporated. Terms of office for the members of the City Council shall be in accordance with law. Future city council members shall be elected at large or as determined by the City Council consistent with state law.

15. Subject to the limitations of Government Code Section 56724 (formerly Section 56852.5), the election of the first City Council and the incorporation election will be held at the next regularly scheduled election date which is November 5, 2002. Costs for the election of the first City Council election shall be borne by the City.

16. Upon and after the effective date of this incorporation, the City Manager, City Clerk, and City Treasurer shall be appointed by the City Council in accordance with Government Code Section 56723 (formerly Section 56702).

17. The boundaries of the proposed City shall be as set forth in Exhibits A and B attached hereto and incorporated herein.

18. The question of incorporation, including all terms and conditions, shall be one question on the ballot.

19. The election on the incorporation of the City of Rancho Cordova (hereinafter "election") shall be held within the Subject Territory and shall be called and held on the next regular election date occurring at least eighty-eight (88) days after the date upon which the Board of Supervisors of the County, as the Conducting Authority, adopts a resolution calling the election. The next regular election date is November 5, 2002.

20. Pursuant to Government Code Section 57385, all roads and highways or portions of road(s) and highway(s), which had been accepted into the County-road system pursuant to Section 941 of the Streets & Highways Code, shall become City streets on the effective date of the incorporation.

21. The County Board of Supervisors shall be the Conducting Authority and shall initiate proceedings for the incorporation of the City of Rancho Cordova in compliance with Government Code Section 57000 *et seq.*

22. Pursuant to Government Code Section 56375(f), the Commission finds that there are 23,966 registered voters residing within the Subject Territory.

23. The Commission has reviewed the boundaries of the Subject Territory for definiteness and certainty and has determined that the same are definite and certain.


24. The Commission makes the additional findings and imposes the additional conditions set forth in Exhibit C attached hereto and incorporated herein.

BE IT FURTHER RESOLVED by the Sacramento Local Agency Formation Commission that the Sacramento County Board of Supervisors is directed to initiate appropriate proceedings in compliance with this resolution and state law and that the Executive Officer of this Commission is authorized and directed to:

- a. Mail a certified copy of this Resolution to the chief petitioners;
- b. Mail a certified copy of this Resolution to the affected governmental agencies whose boundaries are affected by the Resolution;
- c. File a certified copy of this Resolution with the Clerk of the Board of Supervisors of the County; and
- d. Request the County Surveyor to prepare the official legal description of the Subject Territory to be filed with the Clerk of the Commission.

On a motion by Commissioner Porter, seconded by Commissioner Tooker, the foregoing Resolution was passed and adopted by the SACRAMENTO LOCAL AGENCY FORMATION COMMISSION, State of California, this 22 day of May, 2002, by the following vote to-wit:

AYES: E. Mulberg, W. Porter, C. Tooker, R. Dickinson, L. Hammond, R. MacGlashan.
 NOES: None
 ABSTAIN: None
 ABSENT: I. Collin, M. Johnson.

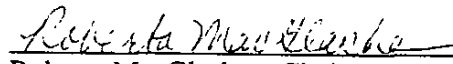
 Roberta MacGlashan, Chair
 SACRAMENTO LOCAL AGENCY FORMATION
 COMMISSION

ATTEST:

A handwritten signature in cursive script, reading "Marilyn Ann Flemmer", written in dark ink over a horizontal line.

Marilyn Ann Flemmer
Commission Clerk

EXHIBIT A

LEGAL DESCRIPTION OF SUBJECT TERRITORY

To Be Included

EXHIBIT 'A'
LEGAL DESCRIPTION FOR PROPOSED INCORPORATION
OF THE CITY OF RANCHO CORDOVA, CALIFORNIA

All those portions of T. 8N., R. 6E. and R. 7E., M.D.B. & M., and all those portions of T. 9N., R. 6E. and R. 7E., M.D.B. & M. and a portion of Rancho Rio De Los Americanos situate in the County of Sacramento, State of California more particularly described as follows:

Beginning at the northwest corner of that certain Parcel Map entitled 'BEING A PORTION OF TRACT 3 AS SHOWN ON "PARTITION OF MAP OF LANDS OF ESTATE OF GEO N. KEY DECEASED" 2 B.M. 28' filed in the office of the Recorder of said County and State in Book 132 of Parcel Maps at Page 20; thence from said Point of beginning along the westerly line of said Parcel Map South 00°57'21" East 3,869.85 feet to the southwest corner of said Parcel Map; thence along the South line of said Parcel Map North 89°05'40" East 466.94 feet; thence South 00°24'30" East 1,520.00 feet to an angle point on the westerly line of Parcel 4 as shown on that certain Parcel Map entitled "PORTION OF RECORD OF SURVEY RECORDED IN 12 R.S. 27" filed in the office of the Recorder of said County and State in Book 29 of Parcel Maps at Page 28; thence along the westerly and northerly boundary line of said Parcel Map the following three (3) courses: 1) North 89°36'00" East 451.50 feet; 2) North 18°48'30" East 1,609.61 feet; and 3) North 89°36'00" East 1,277.31 feet to the northeast corner of said Parcel Map and being the northeast corner of that certain 'AEROJET-GENERAL CORP. 319.5 ACRES' parcel as shown on that certain Record of Survey entitled 'PROPERTY OF AEROJET GENERAL CORPORATION' filed in the office of the Recorder of said County and State in Book 12 of Surveys, Page 27; thence along the northerly and easterly line of said Record of Survey the following two (2) courses: 1) North 89°36'00" East 2,353.15 feet; and 2) South 29°08'30" West 638.25 feet to a point on the East line of Section 3, T. 8N., R. 7E., M.D.M.; thence along said East line of Section 3 South 00°17'30" East 4,458.00 feet to the southeast corner of said Section 3; thence along the East line of Section 10, T. 8N., R. 7E., M.D.M., as shown on that certain Record of Survey entitled "BEING A PORTION OF THE S.E. ¼ SECTION 10, T. 8N. , R. 7E., M.D.M." filed in the office of the Recorder of said County and State in Book 37 of Surveys at Page 27, South 00°16'38" East 5,258.48 feet to the southeast corner of said Section 10; thence along the East line of Section 15, T. 8N., R. 7E., M.D.M., South 00°08'45" East 5,258.48 feet to the southeast corner of said Section 15 as shown on that certain Record of Survey entitled 'PORTIONS OF SECTIONS 15 & 22, T. 8N., R. 7E., M.D.B.&M.' filed in the office of the Recorder, County of Sacramento, State of California in Book 19 of Surveys at Page 11; thence along the easterly and southeasterly line of said Record of Survey the following two (2) courses: 1) South 00°08'45" East 2,010.34 feet; and 2) South 41°01'00" West 3,744.15 feet; thence along the centerline of Grant Line Road, a County Road as shown on said Record of Survey, South 41°01'00" West 2,725.12 feet to the intersection of said Centerline with the centerline of Middle Jackson Road (a.k.a. Kiefer Road) as shown on said Record of Survey; thence continuing along said Centerline of Grant Line Road, South 41°01'00" West 9,272 feet, more or less, to the intersection of said Centerline of Grant Line Road with the intersection of the centerline of Jackson Highway, a State Highway; thence along the centerline of said Jackson Highway North 77°03'31" West 5,644 feet more or less to a point on the West line of Section 32 T. 8N., R. 7E., M.D.M.; thence along the West line of Sections 32 and 29 as

-2-

shown on that certain Parcel Map entitled "SOUTH ½ OF SECTION 29, T. 8N., R. 7E., M.D.M." filed in the office of the Recorder of said County and State Book 146 of Parcel Maps, Page 15, North 01°01'38" West 7,195.30 feet to the northwest corner of said Section 29; thence along the West line of Section 20, T. 8N., R. 7E., M.D.M. as shown on that certain Record of Survey entitled 'SECTION 20, PORTION OF SECTION 17 & PORTION OF FRACTIONAL SECTION 8, T 8N., R. 7E., M.D.M. filed in the office of the Recorder of said County and State in Book 40 of Surveys, at Page 44, North 00°37'15" West 5,292.24 feet to the northwest corner of said Section 20; thence along the West line of Section 17, T. 8N. R. 7E., M.D.M. the following two (2) courses: 1) North 00°33'05" West 2,631.92 feet; and 2) North 00°56'25" West 2,329.17 feet to the southeast corner of that certain Parcel of land described in that certain Grant Deed recorded in the office of the Recorder, County of Sacramento, State of California in Book 921118 Official Records, Page 343; thence along the South line of said Parcel the following two (2) courses: 1) South 89°03'34" West 100.00 feet; and 2) North 89°52'31" West 84.15 feet; thence westerly to an angle point on the westerly line of the Tract 3 of U.S.B.R. Folsom South Canal; thence along said Westerly line the following five (5) courses: 1) North 46°35'00" West 1,713.00 feet; 2) along the arc of a curve to the left having a radius of 780.00 feet, said Arc being subtended by a chord bearing North 62°29'00" West 427.56 feet; 3) North 78°24'00" West 603.00 feet; 4) along the arc of a curve to the right having a radius of 520.00 feet, said Arc being subtended by a chord bearing North 39°02'31" 639.53 feet; and 5) North 00°19'00" East 96.50 feet; thence along the southerly boundary of Rancho Rio De Los Americanos North 89°43'00" West 117.1 feet; thence North 07°19'00" West 565.99 feet to the most southerly corner of Tract 1 of U.S.B.R. Folsom South Canal (Book 700126 Official Records, Page 240); thence along the westerly line of said Tract 1 North 30°09'00" West 2,923.4 feet to the southeast corner of Parcel 7 as said Parcel is shown and so designated on that certain Parcel Map of the "COOK CAPITAL CENTER (BEING THAT RECORD OF SURVEY 39 R.S. 8 AND PARCEL 'A', 33 P.M. 49" filed in the office of the Recorder, County of Sacramento, State of California in Book 84 of Parcel Maps, Page 16; thence along the southerly boundary of said Parcel 7 the following eight (8) courses: 1) South 87°53'21" West 2,817.68 feet; 2) North 36°52'02" West 620.82 feet; 3) South 53°16'20" West 877.55 feet; 4) South 88°06'18" West 1,353.50 feet; 5) South 85°31'31" West 1,645.19 feet; 6) North 37°11'05" West 133.50; 7) South 46°22'21" West 173.82 feet; and 8) South 85°29'23" West 77.98 feet; thence South 10°08'21" East 92.24 feet to a point on the centerline of Mather Boulevard, a County Road; thence along said Centerline the following five (5) courses: 1) South 71°55'56" West 57.40 feet; 2) along the arc of a curve to the right having a radius of 400.00 feet, said Arc being subtended by a chord bearing North 85°55'53" West 301.45 feet; 3) North 63°47'44" West 219.68 feet; 4) along the arc of a curve to the left having a radius of 300.00 feet said Arc being subtended by a chord bearing North 79°01'23" West 157.59 feet; and 5) South 85°44'59" West 617.02 feet to the intersection of said Centerline of Mather Boulevard, a County Road, with the centerline of Feymoyer Street, a County Road, as shown on that certain Record of Survey entitled, "A PORTION OF TRACT WM. E. BRYAN 2,129.33 AC. OF RANCHO RIO DE LOS AMERICANOS, 1 B.M. 2, A PORTION OF THE GEORGE HANLON NO. 1 TRACT, 17 B.M. 28, AND A PORTION OF SECTION 19, T. 8N., R. 7E., M.D.M." filed in said Recorder's office in Book 58 of Surveys, Page 15; thence along said Centerline of Feymoyer Street as shown on said Survey, South 04°31'31" East 489.28 feet; thence along the centerline of Macready Avenue, a County Road, as shown on said Survey, South 85°29'57" West 1,112.31 feet; thence along the centerline of Bullard Street, as shown

-3-

on said Survey North 04°23'13" West 226.87 feet to a point on the centerline of Norden Avenue, a County Road, as shown on said Survey; thence along said Centerline, the following four (4) courses: 1) South 85°30'33" West 339.45 feet; 2) South 85°30'46" West 338.12 feet; 3) South 85°30'02" West 275.97 and 4) 85°30'17" West 678.14 feet to a point on the centerline of Debellevue Street, a County Road, as shown on said Survey; thence along said Centerline of Debellevue Street, North 04°27'21" West 276.09 feet to a point on the centerline of Mather Boulevard, a County Road, as shown on said Survey; thence westerly along said Centerline of Mather Boulevard the following four (4) courses: 1) along the arc of a curve to the right having a radius of 2,000.00 feet, said Arc being subtended by a chord bearing North 87°57'17" West 455.50 feet; 2) along the arc of a curve to the left having a radius of 2,000.00 feet, said Arc being subtended by a chord bearing North 87°56'51" West 455.92 feet; 3) South 85°29'42" West 308.85 feet; and 4) along the arc of a curve to the left having a radius of 1,500.00 feet, said Arc being subtended by a chord bearing South 81°59'06" West 183.89 feet to the intersection with the centerline of Lemay Street, a County Road; thence along said Centerline the following two (2) courses: 1) North 04°27'17" West 197.25 feet; and 2) along the arc of a curve to the right having a radius of 280.00 feet, said Arc being subtended by a chord bearing North 27°27'46" East 296.29 feet to a point on the centerline of Peter A. McCuen Boulevard, a County Road; thence southwesterly along the southwesterly prolongation of said Centerline of Peter A. McCuen Boulevard to the intersection with the centerline of Old Placerville Road, a County Road, as shown on that certain Parcel Map of "MATHER BUSINESS PARK" filed in the office of the Recorder, County of Sacramento, State of California in Book 70 of Parcel Maps, Page 28; thence southwesterly along said Centerline of Old Placerville Road the following three (3) courses: 1) South 56°25'09" West 1,931.42 feet; 2) along the arc of a curve to the left having a radius of 2,000.00 feet, said Arc being subtended by a chord bearing South 52°01'29" West 313.50 feet; and 3) South 47°31'46" West 795.58 feet to the intersection of said Centerline of Old Placerville Road with the intersection of Routier Road, a County Road, thence continuing along said Centerline of Old Placerville Road the following two (2) courses: 1) South 47°31'46" West 73.39 feet; and 2) along the arc of a curve to the right having a radius of 2,000.00 feet, said Arc being subtended by a chord bearing South 57°38'23" West 702.17 feet; thence continuing along said Centerline of Old Placerville Road, South 67°45'00" West 463.80 feet to the intersection of said Centerline with the centerline of Astral Drive, a County Road; thence continuing along said Centerline of Old Placerville Road, along the southerly line of that certain Plat of Cordova Palms filed in the office of the Recorder of said County and State in Book 105 of Maps, Map No. 10, South 67°45'00" West 1,438.50 feet to the southwest corner of said Map; thence continuing along said Centerline of Old Placerville Road, South 67°45'00" West 573.32 feet; thence continuing along said Centerline of Old Placerville Road South 84°23'55" West 2,517.22 feet to the intersection with the Centerline of Bradshaw Road, a County Road; thence along said Centerline the following three (3) courses: 1) North 00°35'01" West 496.34 feet; 2) along the arc of a curve to the right having a radius of 2,000.00 feet, said Arc being subtended by a chord bearing North 02°26'11" East 210.73 feet; and 3) along the arc of a curve to the left having a radius of 2,000.00 feet said Arc being subtended by a chord bearing North 03°33'09" East 132.87 feet; thence continuing northerly along said Centerline of Bradshaw Road to the intersection of said Centerline with the centerline of Folsom Boulevard, a County Road; thence

-4-

northeasterly along Road; thence northeasterly along said Centerline of Folsom Boulevard to a point which bears South 32°35'40" East 40.00 feet from the southeast corner Parcel One as said Parcel is shown on that certain Parcel Map entitled "PORTION OF ROUTIER 82-46/100A AND OF BOYD 157-85/100A – RANCHO RIO DE LOS AMERICANOS" filed in the office of the Recorder, County of Sacramento, State of California in Book 16 of Parcel Maps, Page 5; thence North 32°35'40" West 40.00 feet to the southeast corner of said Parcel One; thence along the easterly line of said Parcel One the following eight (8) courses: 1) North 22°20'25" West 83.35 feet; 2) North 00°28'00" 68.00 feet; 3) along the arc of a curve to the right having a radius of 103.00 feet, said Arc being subtended by a chord bearing North 20°47'29" East 71.56 feet to a point of reverse curvature; 4) along the arc of a curve to the left having a radius of 60.67 feet, said Arc being subtended by a chord bearing North 20°47'39" East 42.15 feet; 5) North 00°28'00" East 397.98 feet; 6) South 89°09'30" West 140.00 feet; 7) North 60°51'46" West 47.00 feet; and 8) North 22°47'47" West 62.00 feet to a point on the North line of said Parcel One; thence North 39°22'08" West 115.63 feet to a point on the westerly line of Parcel Two as shown on said Parcel Map filed in the office of the Recorder, County of Sacramento, State of California in Book 16 of Parcel Maps at Page 5; thence along the westerly of said Parcel Two the following seven (7) courses: 1) North 50°00'00" East 164.75 feet; 2) North 42°30'00" East 252.00 feet; 3) North 05°45'00" East 482.00 feet; 4) North 19°27'00" West 217.00 feet; 5) North 22°27'00" East 267.00 feet; 6) North 12°58'00" East 413.00 feet; and 7) North 13°06'00" East 542.80 feet to the most northerly corner of Parcel 2 as said Parcel is shown on said Parcel Map; thence South 54°52'42" West to a point on the centerline of the American River; thence upstream along the meanders of said Centerline of the American River to the southwest corner of Parcel 1 as said Parcel is shown on that certain Record of Survey entitled "SOUTHSIDE AMERICAN RIVER PARKWAY" filed in the office of the Recorder, County of Sacramento, State of California in Book 23 of Surveys at Page 1; thence along the westerly line of said Record of Survey the following thirty six (36) courses: 1) North 15°20'53" West 55.47 feet; 2) North 08°20'43" West 523.00 feet; 3) North 19°59'43" West 231.00 feet; 4) North 36°18'53" West 228.00 feet; 5) North 44°59'43" West 574.42 feet; 6) North 58°35'43" West 378.33 feet; 7) North 31°49'38" West 511.38 feet; 8) North 07°48'23" East 438.06 feet; 9) North 13°14'14" East 504.40 feet; 10) North 28°57'44" East 653.71 feet; 11) North 29°49'24" East 371.41 feet; 12) North 36°41'24" East 349.33 feet; 13) North 46°51'26" East 421.59 feet; 14) North 56°59'29" East 200.16 feet; 15) North 34°23'49" East 318.21 feet; 16) North 50°49'45" East 612.38 feet; 17) North 58°40'07" East 801.94 feet; 18) South 73°21'43" East 503.63 feet; 19) South 63°17'47" East 926.57 feet; 20) North 64°55'57" East 721.52 feet; 21) North 36°16'50" East 842.10 feet; 22) North 43°04'11" East 399.70 feet; 23) North 49°01'50" East 520.00 feet; 24) North 79°57'00" East 324.92 feet; 25) North 88°18'32" East 301.08 feet; 26) North 61°10'02" East 107.97 feet; 27) North 52°42'20" East 840.78 feet; 28) North 30°31'50 East 750.00 feet; 29) North 38°17'26" East 386.86 feet; 30) North 23°22'48" East 1,118.87 feet; 31) North 22°30'52" East 417.85 feet; 32) North 37°57'16" West 697.53 feet; 33) North 32°02'39" West 627.63 feet; 34) North 00°51'06 East 493.12 feet; 35) North 16°18'50" East 652.30 feet; and 36) North 22°29'51" East 826.77 feet; thence North 22°29'51" East 664.04 feet; thence North 47°24'51" East 965.25 feet; thence North 54°17'51" East 407.22 feet; thence South 44°30'00" East 155.40 feet to an angle point on the westerly line of Parcel No. 6 as said Parcel is shown on said Record of Survey (Book 23 of Surveys, Page 1); thence along the westerly line of

-5-

said Record of Survey the following nineteen (19) courses: 1) North 54°46'52" East 965.70 feet; 2) North 47°26'32" East 597.34 feet; 3) North 57°57'31" East 348.09 feet; 4) North 85°16'51" East 1,044.28 feet; 5) South 63°19'09" East 609.40 feet; 6) South 31°46'37" East 282.33 feet; 7) South 05°18'09" West 335.44 feet; 8) South 37°11'36" West 531.01 feet; 9) South 19°51'18" West 612.41 feet; 10) South 06°16'21" East 832.92 feet; 11) South 33°11'44" East 642.92 feet; 12) South 52°24'52" East 624.66 feet; 13) South 81°35'00" East 395.30 feet; 14) North 59°10'45" East 456.44 feet; 15) North 36°55'58" East 1,017.09 feet; 16) North 34°29'30" East 500.00 feet; 17) North 36°07'42" East 275.96 feet; 18) North 45°17'47" East 1,502.62 feet; and 19) North 43°27'38" East 2,970.33 feet; to the most northerly corner of Parcel No. 8 as said Parcel is shown on said Record of Survey; thence along the easterly line of Parcel No. 8 and Parcel No. 9 of said Record of Survey, South 25°03'40" East 1,053.67 feet; thence North 64°56'20" East 50.00 feet to a point on the centerline of Sunrise Boulevard, a County Road as shown on that certain Plat of 'GOLD RIVER UNIT NO. 16 A' filed in the office of Recorder, County of Sacramento, State of California in Book 186 of Maps, Map No. 6; thence southeasterly along said Centerline to the beginning of an arc of a curve to the right having a radius of 1,999.01 feet as shown on said Map, said Arc being subtended by a chord bearing South 04°00'00" East 1,206.50 feet; thence continuing along said Centerline South 13°33'51" East 1,787.86 feet to the intersection with the centerline of Coloma Road, a County Road; thence along said Centerline of Coloma Road as shown on that certain Record of Survey entitled 'A PORTION OF SUBDIVISIONS "THOMAS COX 615 43/100 A. AND HENRY S. MELLER, 176A.", RANCHO RIO DE LOS AMERICANOS BEING ALSO A PORTION OF PARCEL 'L', BOOK 22 ROS PAGE 16' filed in the office of the Recorder of said County and State in Book 39 of Surveys at Page 32, North 79°45'44" East 446.87 feet to the centerline of Citrus Road, a County Road; thence along said Centerline of Citrus Road South 11°49'10" West 2,733 feet more or less to a point on the centerline of California State Highway 50; thence along said Centerline South 63°00'00" West 1,960 feet more or less to a point on the centerline of Sunrise Boulevard, a County Road; thence southeasterly along said Centerline of Sunrise Boulevard to the intersection of said Centerline with the centerline of Trade Center Drive, a County Road as shown on that certain Parcel Map entitled "PARCEL 7 OF 47 P.M. 28, AND A PORTION OF LOTS 3 & 4 BLOCK 3 OF NATOMAS CONSOLIDATED OF CALIFORNIA SUBDIVISIONS NO. 2, 14 B.M. 20" filed in the office of the Recorder of said County and State in Book 138 of Parcel Maps, Page 15; thence continuing along said Centerline of Sunrise Boulevard the following two (2) courses: 1) South 32°08'30" East 168.54 feet; and 2) along the arc of a curve to the right having a radius of 3,000.00 feet, said Arc being subtended by a chord bearing South 19°58'18" East 1,257.12 feet; thence continuing along said Centerline of Sunrise Boulevard as shown on that certain Parcel Map entitled "LOT 5 AND PORTION OF LOT 4 OF BLOCK 3, LOTS 1 AND 3 AND PORTION LOTS 2, 4 AND 5 OF BLOCK 7, NATOMAS CONSOLIDATED OF CALIFORNIA SUBDIVISION NO. 2 RECORDED IN 14 B.M. 20 AND A PORTION OF PROJ. SEC. 36, T. 9N., R. 6E., M.D.M." filed in the office of the Recorder of said County and State in Book 50 of Parcel Maps at Page 26 the following two (2) courses: 1) along the arc of a curve to the right having a radius of 3,000.00 feet, said Arc being subtended by a chord bearing South 04°38'59" East 342.75 feet; and 2) South 01°22'30" East 3,285.21 feet to the intersection of said Centerline with the centerline of White Rock Road, a County Road; thence continuing along said Centerline of Sunrise Boulevard as shown on that certain Parcel Map of "SUNRISE PARK" filed in the office of the Recorder of said County and

-6-

State in Book 80 of Parcel Maps at Page 6 South $01^{\circ}56'36''$ East 1,174.76 feet to the intersection of Sanders Drive, A County Road as shown on said Parcel Map; thence along said Centerline the following five (5) courses: 1) North $88^{\circ}03'24''$ East 135.00 feet; 2) along the arc of a curve to the right, said Arc being subtended by a chord bearing South $86^{\circ}46'47''$ East 180.00 feet to a point of reverse curvature; 3) thence along the arc of a curve to the left having a radius of 1,500.00 feet, said Arc being subtended by a chord bearing South $85^{\circ}26'29''$ East 200.14 feet; 4) South $89^{\circ}16'00''$ East 341.41 feet; and 5) along the arc of a curve to the right having a radius of 1,500.00 feet said Arc being subtended by a chord bearing South $86^{\circ}33'57''$ East 141.37 feet; thence along the centerline of Gold Valley Drive, a County Road as shown on said Parcel Map the following four (4) courses: 1) along the arc of a curve to the left having a radius of 1,500.00 feet, said Arc being subtended by a chord bearing North $00^{\circ}30'59''$ West 347.51 feet; 2) North $07^{\circ}10'06''$ West 723.51 feet; 3) along the arc of a curve to the right having a radius of 520.00 feet, said Arc being subtended by a chord bearing North $03^{\circ}15'05''$ West 71.04 feet; and 4) North $00^{\circ}39'55''$ East 61.18 feet to a point on the centerline of White Rock Road, a County Road; thence along said Centerline as shown on said Parcel Map the following three (3) courses: 1) South $89^{\circ}20'05''$ East 113.80 feet; 2) North $76^{\circ}21'25''$ East 639.51 feet; and 3) North $80^{\circ}14'25''$ East 782.13 feet to the intersection of said Centerline with the southerly prolongation of the west line of Parcel 4 as said Parcel is shown on that certain Parcel Map entitled "PORTIONS OF PROJECTED SECTIONS 15, 16, 21, 22 & 31, T. 9N., R. 7E., M.D.M. IN RANCHO RIO DE LOS AMERICANOS" filed in the office of the Recorder of said County and State in Book 87 of Parcel Maps, Page 8; thence North $07^{\circ}04'40''$ West 447.80 feet to the northwest corner of said Parcel 4 and being an angle point on the westerly line of Area 1 as shown on that certain Record of Survey entitled "BEING PROJECTED SECTIONS 22, 23, 28, 29 AND PORTIONS OF PROJECTED SECTIONS 11, 12, 13, 14, 15, 16, 19, 20, 21, 24, 25, 26, 27, 30, 31, 32, 33 AND 34, T. 9N., R. 7E., M.D.M. IN RANCH RIO DE LOS AMERICANOS TOGETHER WITH PORTIONS OF SECTIONS 13, 24, AND 25 T. 9N., R. 7E., M.D.M." filed in the office the Recorder of said County and State in Book 62 of Surveys, Page 4; thence along the westerly and northerly line of said Area 1 the following seventeen (17) courses: 1) North $07^{\circ}04'23''$ West 171.94 feet; 2) North $07^{\circ}05'02''$ West 627.11 feet; 3) North $07^{\circ}03'44''$ West 1,002.93 feet; 4) North $07^{\circ}01'54''$ West 1,032.09 feet; 5) along the arc of a curve concave easterly and having a radius of 5,040.00 feet; thence northeasterly along said Curve through a central angle of $17^{\circ}50'00''$ an arc distance of 1,568.70 feet; 6) North $10^{\circ}45'17''$ East 800.30 feet; 7) along the arc of a curve concave southeasterly and having a radius of 840.00 feet; thence northeasterly along said Curve through a central angle of $12^{\circ}28'00''$ an arc distance of 182.77 feet; 8) North $23^{\circ}13'17''$ East 508.60 feet; 9) along the arc of a curve concave southerly and having a radius of 140.00 feet; thence northeasterly along said Curve through a central angle of $64^{\circ}47'05''$ an arc distance of 158.30 feet; 10) North $88^{\circ}00'17''$ East 194.60 feet; 11) North $85^{\circ}08'17''$ East 200.20 feet; 12) North $88^{\circ}00'17''$ East 149.30 feet; 13) along the arc of a curve concave northerly and having a radius of 450.00 feet; thence northeasterly along said Curve through a central angle of $63^{\circ}44'00''$, an arc distance of 500.56 feet; 14) North $24^{\circ}16'17''$ East 1,147.90 feet; 15) along the arc of a curve concave southeasterly and having a radius of 2,850.00 feet; thence northeasterly along said Curve through a central angle of $18^{\circ}50'00''$ an arc distance of 907.79 feet; 16) North $42^{\circ}31'17''$ East 665.80 feet; and 17) along the arc of a curve concave southeasterly and having a radius of 3,050.00 feet; thence northeasterly along said Curve through

-7-

central angle of $16^{\circ}42'00''$, an arc length of 888.00 feet; thence along the westerly and northerly line of Area 'B' as shown on said Record of Survey (Book 62 of Surveys, Page 4) the following five (5) courses: 1) North $30^{\circ}46'43''$ West 25.00 feet; 2) along the arc of a curve concave southerly and having a radius of 3,075.00 feet; thence easterly along said Curve through a central angle of $14^{\circ}30'00''$ an arc distance of 778.20 feet; 3) North $73^{\circ}43'17''$ East 669.20 feet; 4) along the arc of a curve concave northwesterly and having a radius of 3,125.00 feet; thence northeasterly along said Curve through a central angle of $16^{\circ}53'00''$ an arc length of 920.84 feet; and 5) North $56^{\circ}50'17''$ East 1,001.80 feet; thence along the westerly line of Area 'T' shown on said Record of Survey (Book 62 of Surveys at Page 10) South $26^{\circ}00'47''$ East 1,126.40 feet; thence South $09^{\circ}18'18''$ East 2,138.66 feet to an angle point on said Westerly line of Area 'T'; thence along said Westerly line of Area 'T' the following eleven (11) courses: 1) South $02^{\circ}16'21''$ East 503.45 feet; 2) South $88^{\circ}02'55''$ West 698.14 feet; 3) South $01^{\circ}52'09''$ West 2,198.89 feet; 4) South $88^{\circ}06'18''$ West 532.84 feet; 5) South $02^{\circ}06'55''$ East 534.84 feet; 6) North $88^{\circ}00'50''$ East 482.80 feet; 7) South $00^{\circ}01'15''$ East 989.85 feet; 8) South $73^{\circ}05'34''$ West 602.37 feet; 9) North $87^{\circ}49'41''$ West 1,094.06 feet; 10) South $62^{\circ}25'28''$ West 1,487.32 feet; and 11) South $06^{\circ}07'27''$ East 2,020.65 feet; thence along the south line of Area 'A' as shown on said Parcel Map South $78^{\circ}34'13''$ West 808.76 feet to the most westerly corner of that certain Parcel Map entitled 'A PORTION OF "RECORD OF SURVEY" PORTION OF RANCHO RIO DE LOS AMERICANOS' filed in the office of the Recorder, County of Sacramento, State of California in Book 57 of Parcel Map, Page 13; thence along the centerline of White Rock Road, a County Road as shown on said Parcel Map the following seven (7) courses: 1) along the arc of a curve to the right having a radius of 1,500.00 feet said Arc being subtended by a chord bearing North $86^{\circ}31'37''$ East 313.85 feet; 2) South $87^{\circ}28'04''$ East 389.84 feet; 3) along the arc of a curve to the left having a radius of 3,000.00 feet, said Arc being subtended by a chord bearing North $88^{\circ}22'18''$ East 435.31 feet; 4) North $84^{\circ}12'40''$ East 1,297.46 feet; 5) along the arc of a curve to the right having a radius of 5,000.00 feet, said Arc being subtended by a chord bearing North $86^{\circ}31'35''$ East 404.01 feet; 6) North $88^{\circ}50'31''$ East 2,409.35 feet; and 7) along the arc of a curve to the left having a radius of 3,000.00 feet said Arc being subtended by a chord bearing North $88^{\circ}15'36''$ East 60.91 feet; thence South $00^{\circ}57'22''$ East 40.54 feet to an angle point on the north line of Parcel 15 as said Parcel is shown on that certain Parcel Map entitled "A PORTION OF RECORD OF SURVEYS 12 R.S. 30 AND 18 R.S. 4 AND ALSO BEING A PORTION OF RANCHO RIO DE LOS AMERICANOS" filed in the office of the Recorder of said County and State in Book 47 of Parcel Maps, Page 13; thence along said North line North $87^{\circ}02'11''$ East 6897.60 feet to the point of beginning.


-8-

TOGETHER WITH Areas 2, 3, 4, 5, 7, 'G' and 'F' as said Areas are shown on that certain Record of Survey entitled 'BEING PROJECTED SECTIONS 22, 23, 28, 29 AND PORTIONS OF PROJECTED SECTIONS 11, 12, 13, 14, 15, 16, 19, 20, 21, 24, 25, 26, 27, 30, 31, 32, 33, AND 34, T. 9N., R. 7E., M.D.M. IN RANCHO RIO DE LOS AMERICANOS TOGETHER WITH PORTIONS OF SECTIONS 13, 24, AND 25 T. 9N., R. 7E., M.D.M.' filed in the office of the Recorder of said County and State in Book 62 of Surveys, Page 4.

###

Murray Smith & Associates
Engineering, Inc.

May 24, 2002
02-016

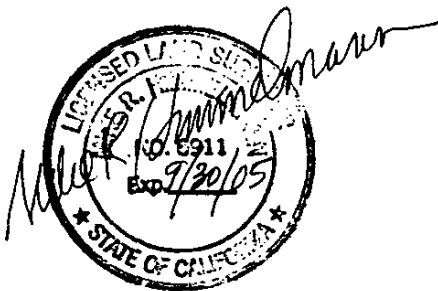

APPROVED
SACRAMENTO LOCAL AGENCY
FORMATION COMMISSION

MAY 22 2002


Commission Clerk

EXHIBIT B

MAP OF SUBJECT TERRITORY

To Be Included

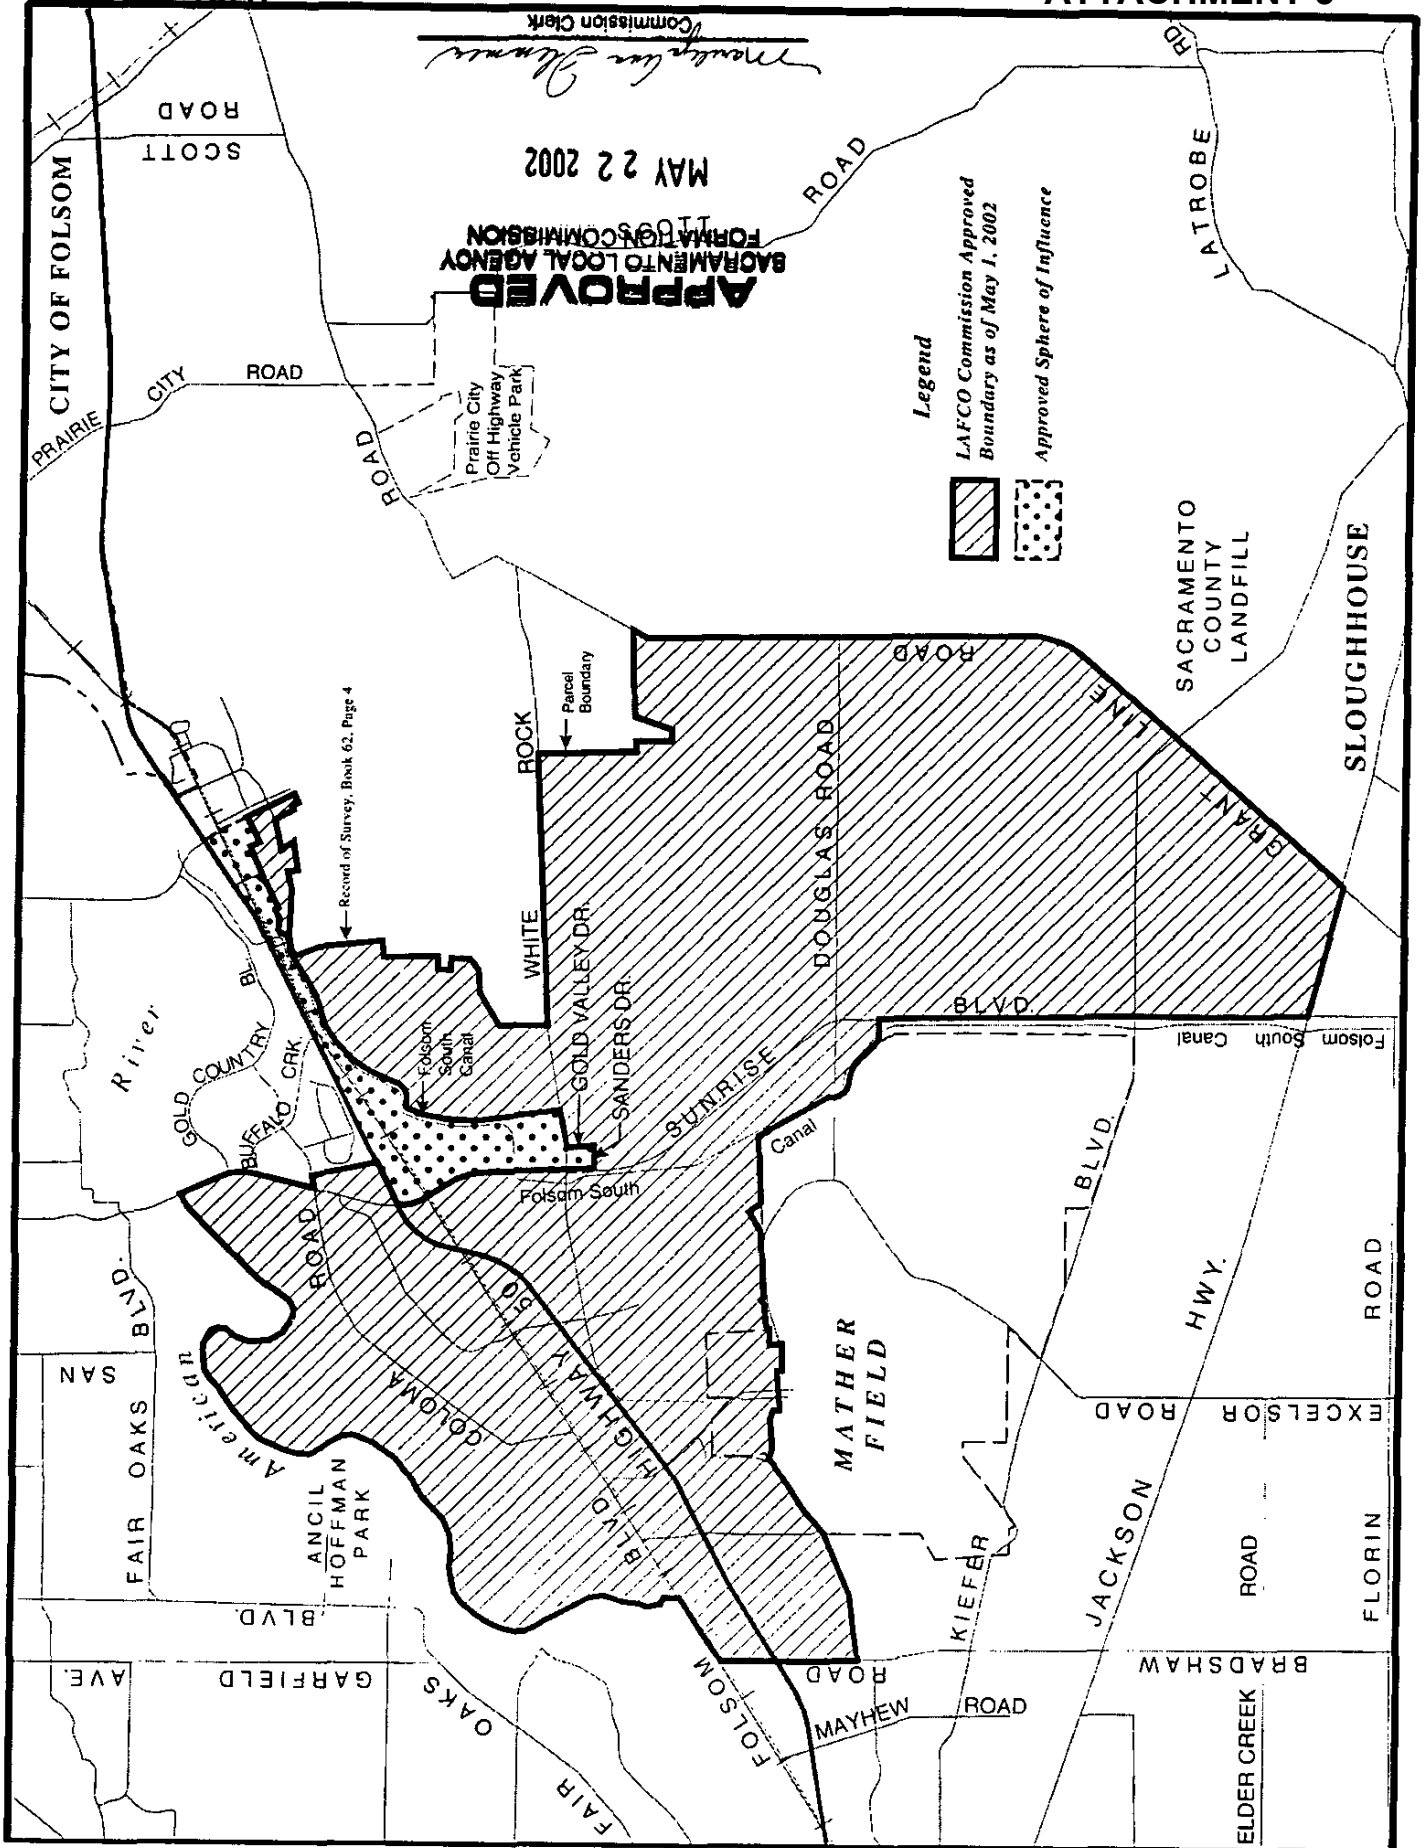


EXHIBIT C**ADDITIONAL FINDINGS AND CONDITIONS REGARDING
INCORPORATION**

Based upon the record of these LAFCo proceedings on the proposed incorporation of Rancho Cordova, the Commission finds and determines as follows:

Findings

1. The Commission finds that the proposal is consistent with the intent of the Cortese-Knox Local Government Reorganization Act.
2. The Commission finds that the proposal is consistent with the Policies, Standards, and Procedures of the Sacramento County Local Agency Formation Commission.
3. The Commission finds that the proposal is revenue neutral pursuant to its Policies, Standards and Procedures.
4. The Commission finds that the incorporation does not result in the conversion of prime agricultural land or open space use to other uses inconsistent with state law and the incorporation leads to the planned, orderly and efficient development of the area. Although some portions of the proposed boundaries are currently undeveloped, this property is within the urban service area of the County and since 1993, the property has been targeted for urban development. Although the urbanization of this property will result in a loss of open space and agricultural land, based upon evidence in the record this loss is meant to reduce demand for urbanization on other more environmentally sensitive prime agricultural land in the County.
5. The Commission finds that the proposal complies with the general policies and standards applicable to all changes of organization or reorganization.
6. The Commission finds that the applicants have demonstrated a significant unmet need for services or a need for improved services within the territory for which the incorporation is proposed. In determining whether an unmet need for services or improved services exists, the Commission has considered:
 - a. Current levels of service in the area to be incorporated;
 - b. Existing and projected growth rate and density patterns in the area to be incorporated; and
 - c. The Sphere of Influence Plans for the jurisdictions currently providing services to the area.

The Commission bases this finding on the Record which includes but is not limited to:

- 1) The incorporation petition which sets forth the following factors of importance to the Rancho Cordova Community:
 - i. The project may enhance the character and identity of Rancho Cordova by establishing the community as a city;
 - ii. The project will increase local control over and accountability for decisions affecting Rancho Cordova by having an elected city council made up of Rancho Cordova residents serve as the community's primary local government representatives;
 - iii. The project will ensure that the comprehensive planning, zoning and other regulatory land use decisions affecting Rancho Cordova and its quality of life are made in Rancho Cordova;
 - iv. The project will capture, for local use, additional revenues generated in Rancho Cordova that are now distributed countywide as demonstrated in the Comprehensive Fiscal Analysis;
 - v. The project will increase the allocation of federal and state revenue to Rancho Cordova to support local services and programs;
 - vi. The project will increase local responsibility for determining services, service levels and capital improvements in Rancho Cordova;
 - vii. The project may improve and enhance where possible the level of services available to Rancho Cordova; and
 - viii. The project may promote more citizen participation in local civic affairs of Rancho Cordova.
- 2) The County General Plan which provides for urbanization of the territory.
- 3) The Cordova Community Plan and the Sphere of Influence for the Rancho Cordova Community adopted by LAFCo.

- 4) The Comprehensive Fiscal Analysis and all supplements which find adequate City revenues including surpluses in later years to provide for discretionary projects and improved services.

7. The Commission finds that the incorporation will result in an entity with the capability to provide the most efficient forms of urban services to the affected population.

8. The Commission finds that the incorporation does not have significant adverse social and economic impacts upon any particular communities or groups in the incorporating area or affected unincorporated area.

9. The Commission finds that the proposed City is expected to receive revenues sufficient to provide public services and facilities and a reasonable reserve during the three fiscal years following incorporation.

10. The Commission finds that the proposed City has the required ability to provide the services, which are the subject of the application, and has the sufficiency of revenues for those services following incorporation.

11. The Commission finds that there is a timely availability of water supply adequate for the City's current needs and projected needs. This finding is based upon the following facts and conditions:

Existing development within the proposed incorporation boundaries has an existing and adequate water supply. Existing customers are currently being served. However contamination of wells within the proposed City boundaries has occurred and may or may not continue to occur due to the migration of the contamination plume. Undeveloped areas within the incorporation boundaries overlay a portion of the contaminated aquifer. Most of the undeveloped area is within the service boundaries of Zones 40 and 41 of the Sacramento County Water Agency. Southern California Water Company, Cal Am and the City of Folsom also have water service areas within the new City boundaries. Existing Water purveyors have an obligation, as a matter of state law, to assure that the needs of existing users are met, including, if necessary, the provision of replacement water in the event that existing wells or other water sources are unavailable due to contamination or any other reason before new development is served. The Sacramento County Water Agency has also entered into an agreement with other water purveyors in the region, commonly known as the "Water Forum Agreement", which sets advisory cooperative limitations on the amount of ground and surface water which can be used in the area. Such limitations are designed to assure that the water resources in the area are operated consistent with their safe yield limits as set forth under the Water Forum Agreement.

12. To ensure timely availability of water, the Commission imposes the following conditions:
- a. The needs of existing water users shall be met prior to the provision of water for new development, including, if necessary, the provision of replacement water in the event that existing water sources are unavailable to such existing users due to contamination or any other reason.
 - b. Pursuant to Sacramento County General Plan Policies, and pursuant to provisions of state law, and this Resolution, no development can take place within the proposed boundaries of the City unless a reliable water supply has been secured and financing mechanisms for said reliable water supply are in place. The City of Rancho Cordova shall adopt policies consistent with the following county policies:
 - (“Policy CO-20): In new development areas, as identified in Figure III-1 of the Land Use Element, entitlements for urban development shall not be granted until a Master Plan for water supply has been adopted by the Board of Supervisors and all agreements and financing for supplemental water supplies are in place. The land use planning process may proceed, and specific plans and rezoning may be approved.
 - (Policy CO-22) Development entitlements shall not be granted in areas where no groundwater exists and water purveyors have reached their capacity to deliver treated water unless all necessary agreements and financing to obtain additional water supply are secured.
 - (Policy CO-23) Subdivisions and Parcel Maps shall be required to demonstrate adequate quantity and quality of groundwater prior to approval of residential lots in areas of the County where supply and quality are doubtful.
 - (Policy CO-25) Should the Board of Supervisors determine that there is a significant adverse effect on groundwater, including effects on quality, no building permits for urban commercial and residential uses shall be issued.
 - (Policy CO-39) Development project approvals shall include a finding that all feasible and cost effective options for conservation and water reuse are incorporated into project design. Wastewater reuse options shall be reviewed and agreed upon by the area water purveyor when the reclaimed water is to be used within the water purveyor’s boundaries.”

- c. The Sacramento County Water Agency has adopted a Master Plan for Zone 40, and is in the process of updating said Master Plan. This Master Plan identifies the long-term conjunctive water program designed to serve both ground and surface water to the city and areas beyond the city and the timetable by which said conjunctive use program is expected to be implemented. The City of Rancho Cordova shall adopt policies consistent with said Master Plan.
- d. New development shall not occur until a reliable water supply is secured and all agreements and financing for said water supply are in place.
- e. The City of Rancho Cordova shall become a signatory to the Water Forum Agreement and a participant in all successor efforts to said Agreement.

13. The Commission finds that the proposal will assist the City achieve its fair share of the regional housing needs as determined by SACOG. This finding is based upon the determination that the area contains adequate affordable housing and will be eligible for housing funds pursuant to Condition 9.w. of this Resolution.

14. To ensure that the new City of Rancho Cordova meets its regional fair share-housing obligation the Commission imposes the following conditions:

- a. The new City of Rancho Cordova shall meet with the County of Sacramento within six (6) months of incorporation and consistent with SACOG policies and state law determine the redistribution of the regional fair share housing needs allocation plan and schedule.
- b. The City of Rancho Cordova shall continue to assess and collect the Housing Trust Fund fee consistent with the existing Housing Trust Fund fee imposed by the County of Sacramento on non-residential development. The City of Rancho Cordova shall adopt the necessary ordinances and resolutions to effectuate this condition within 180 days of incorporation.

15. The Commission has reviewed information and comments from landowners and business owners as well as the general public in making these findings.

16. The Commission also finds the incorporation consistent with the regional growth goals and policies established by SACOG.

17. Development of the Sunrise-Douglas Area and the Aerojet Area will contribute to air quality degradation and transportation congestion. In order to effectively provide services upon urbanization of the area, the Commission imposes the following conditions:

- a. Pedestrian access shall be provided on all streets.

- b. A portion of traffic impact fees shall be allocated to multi-modal transportation as required by state law.
- c. Consideration shall be given to increased open space.

18. The City of Rancho Cordova shall continue to enforce all transit impact fees and shall adopt the necessary ordinances to accomplish same within one (1) year of incorporation.

EXHIBIT D

SPHERE OF INFLUENCE BOUNDARIES

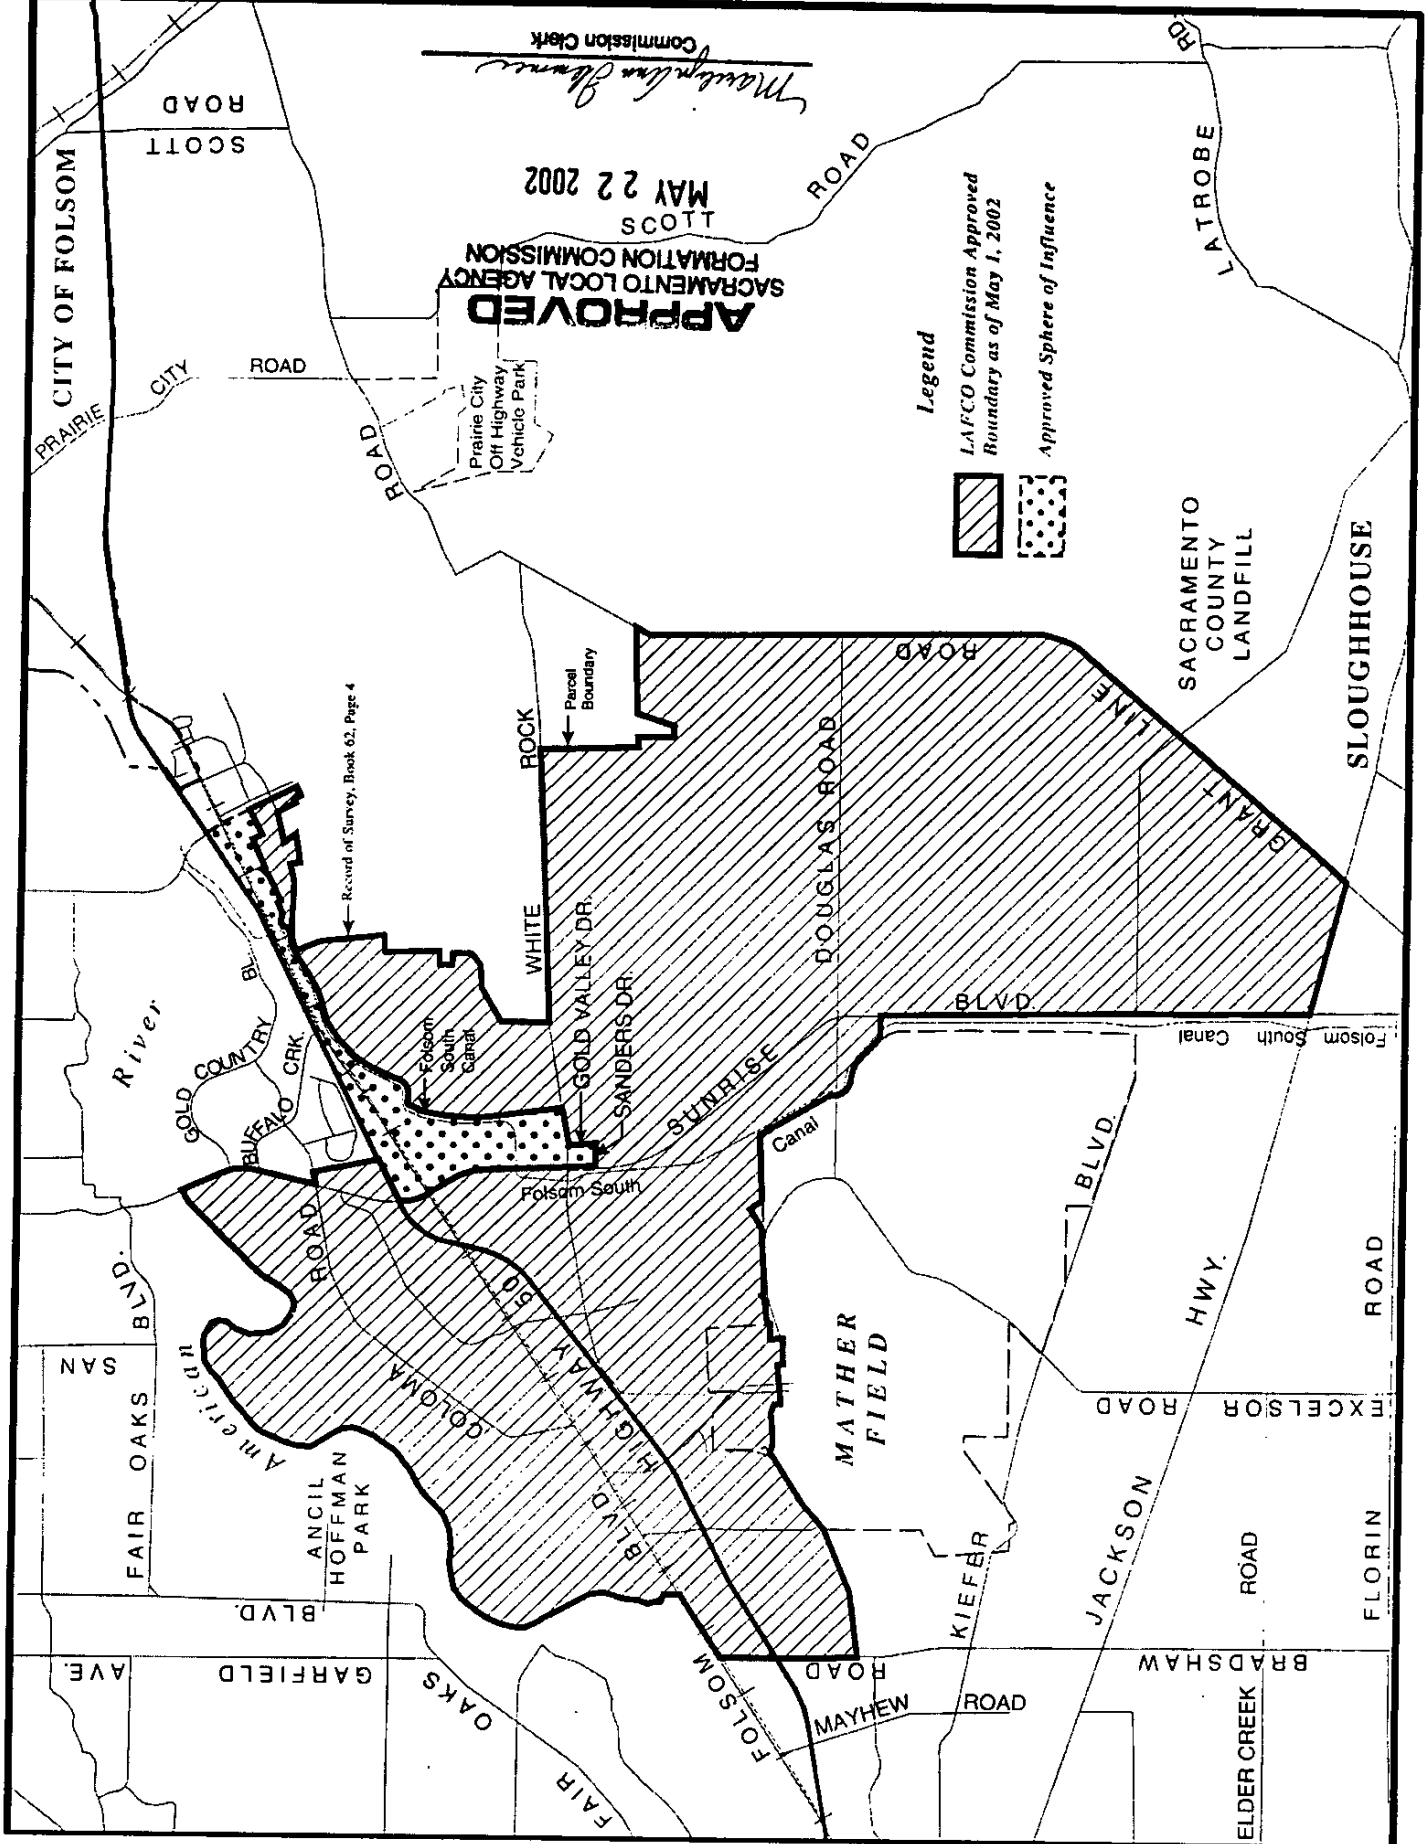


EXHIBIT E

TAX SHARING ALTERNATIVES

Figure 1
Rancho Cordova Incorporation Comprehensive Fiscal Analysis
Fiscal Mitigation Agreement Summary

		Property Tax Allocation Percentages							
		OPTION 1		OPTION 2		OPTION 3		OPTION 4	
Number of Years	Fiscal Year Ending	Retained by County	Retained by City	Retained by County	Retained by City	Retained by County	Retained by City	Retained by County	Retained by City
1	2004	97.50%	2.50%	97.50%	2.50%	97.50%	2.50%	97.50%	2.50%
2	2005	95.00%	5.00%	95.00%	5.00%	95.00%	5.00%	95.00%	5.00%
3	2006	95.00%	5.00%	95.00%	5.00%	95.00%	5.00%	95.00%	5.00%
4	2007	92.50%	7.50%	92.50%	7.50%	92.50%	7.50%	92.50%	7.50%
5	2008	90.00%	10.00%	90.00%	10.00%	90.00%	10.00%	90.00%	10.00%
6	2009	87.50%	12.50%	87.50%	12.50%	87.50%	12.50%	87.50%	12.50%
7	2010	87.50%	12.50%	87.50%	12.50%	87.50%	12.50%	87.50%	12.50%
8	2011	85.00%	15.00%	85.00%	15.00%	85.00%	15.00%	85.00%	15.00%
9	2012	82.50%	17.50%	82.50%	17.50%	82.50%	17.50%	82.50%	17.50%
10	2013	82.50%	17.50%	82.50%	17.50%	82.50%	17.50%	82.50%	17.50%
11	2014	80.00%	20.00%	80.00%	20.00%	80.00%	20.00%	80.00%	20.00%
12	2015	80.00%	20.00%	80.00%	20.00%	80.00%	20.00%	80.00%	20.00%
13	2016	77.50%	22.50%	77.50%	22.50%	77.50%	22.50%	77.50%	22.50%
14	2017	77.50%	22.50%	77.50%	22.50%	77.50%	22.50%	77.50%	22.50%
15	2018	75.00%	25.00%	75.00%	25.00%	75.00%	25.00%	75.00%	25.00%
16	2019	75.00%	25.00%	75.00%	25.00%	75.00%	25.00%	75.00%	25.00%
17	2020	72.50%	27.50%	72.50%	27.50%	72.50%	27.50%	72.50%	27.50%
18	2021	72.50%	27.50%	72.50%	27.50%	72.50%	27.50%	72.50%	27.50%
19	2022	70.00%	30.00%	70.00%	30.00%	70.00%	30.00%	70.00%	30.00%
20	2023	70.00%	30.00%	70.00%	30.00%	70.00%	30.00%	70.00%	30.00%
21	2024	67.50%	32.50%	67.50%	32.50%	67.50%	32.50%	67.50%	32.50%
22	2025	67.50%	32.50%	67.50%	32.50%	67.50%	32.50%	67.50%	32.50%
23	2026	65.00%	35.00%	65.00%	35.00%	65.00%	35.00%	65.00%	35.00%
24	2027	65.00%	35.00%	65.00%	35.00%	65.00%	35.00%	65.00%	35.00%
25	2028	62.50%	37.50%	62.50%	37.50%	62.50%	37.50%	62.50%	37.50%
26	2029	62.50%	37.50%	62.50%	37.50%	62.50%	37.50%	62.50%	37.50%
27	2030	62.50%	37.50%	62.50%	37.50%	62.50%	37.50%	62.50%	37.50%
28	2031	60.00%	40.00%	60.00%	40.00%	60.00%	40.00%	60.00%	40.00%
29	2032	60.00%	40.00%	60.00%	40.00%	60.00%	40.00%	60.00%	40.00%
30	2033	57.50%	42.50%	57.50%	42.50%	57.50%	42.50%	57.50%	42.50%
31	2034	38.80%	61.20%	38.80%	61.20%	38.80%	61.20%	38.80%	61.20%
32	2035	-	-	-	-	-	-	-	-
33	2036	-	-	-	-	-	-	-	-
34	2037	-	-	-	-	-	-	-	-
35	2038	-	-	-	-	-	-	-	-
36	2039	-	-	-	-	-	-	-	-
37	2040	-	-	-	-	-	-	-	-
		sum milig 3							

Source: EPS

Prepared by EPS

9293 summary mitigation.xls5/10/02

EXHIBIT F

TAX SHARING AGREEMENT

(reso 1243 RC Approval)

**TAX SHARING AGREEMENT BETWEEN THE COUNTY OF SACRAMENTO AND THE
CITY OF RANCHO CORDOVA**

This Tax Sharing Agreement ("Agreement") is made and entered into between the County of Sacramento ("County"), a political subdivision of the State of California, acting through its Board of Supervisors, and the City of Rancho Cordova ("City"), a municipal corporation, acting through its electorate.

RECITALS

A. A Petition for the proposed incorporation of the City has been submitted and approved by the Sacramento Local Agency Formation Commission ("LAFCO") pursuant to the Cortese-Knox Local Reorganization Act of 1985. Government Code §56845 prohibits LAFCO from approving a proposed incorporation unless it finds that the revenue currently received by the County which, but for the operation of Government Code §56845, would accrue to the City is substantially equal to the expenditures currently made by the County for the services that will be assumed by the City. Notwithstanding this prohibition, Government Code §56845 authorizes LAFCO to approve a proposed incorporation if it determines that the negative fiscal impacts of the proposed incorporation on the County have been mitigated by tax sharing agreements, lump-sums payments, payments over a fixed period of time, or any other terms and conditions pursuant to Government Code §56844.

B. The County is currently responsible for providing both municipal and County-wide services within the area proposed for incorporation. These County-wide services include, but are not limited to, the operation of County jail facilities, the funding of court facilities and a portion of court operations, probation services, health and welfare services, the District Attorney's office and indigent criminal defense services. The tax revenue

currently received by the County from within the area proposed for incorporation is used to fund both County-wide services and those municipal services furnished by the County within that area. While the incorporation of the City will relieve the County of the responsibility for providing municipal services to City residents, the County will continue to be responsible for County-wide services within the boundaries of the City.

C. LAFCO has determined after analyzing the relevant fiscal information that the revenue currently received by the County which, but for the operation of Government Code §56845, would accrue to the City is not substantially equal to the expenditures currently made by the County for the services that will be assumed by the City. As a means of mitigating the negative financial impact of the proposed incorporation on the County's general fund, LAFCO has conditioned the proposed incorporation on the sharing of City property tax revenue for the periods set forth in Exhibit "A" which is attached hereto and incorporated herein.

D. The City's sharing of its tax revenue as prescribed herein is necessary to insure that the County has the funding available after the effective date of the City's incorporation to maintain County-wide services at current levels without adversely affecting municipal services in the remaining portion of the unincorporated area. In the absence of such tax sharing, the City would receive a revenue windfall by having the benefit of all current County revenue without any concomitant responsibility for the funding of County-wide services. The resulting revenue windfall would allow the City to provide a higher level of municipal services to its residents, while the County would be forced to reduce either County-wide services or municipal services within the remaining unincorporated area, or a combination thereof. In either event, the enhanced services enjoyed by City residents

would occur at the expense of County-wide service recipients or unincorporated area residents who would suffer a reduction in such services.

F. The County has not opposed LAFCO's approval of the proposed incorporation subject to LAFCO's imposition of appropriate conditions to mitigate the adverse fiscal impact that the incorporation would otherwise have on the County. LAFCO has done so in the form of the previously referenced tax sharing condition. In order to provide the County with additional legal assurance that the City will comply with its obligation to share its tax revenue as required by the terms and conditions of the City's incorporation, this requirement has also been separately memorialized in the form of this Agreement which is specifically authorized by Government Code §56845. While the County has negotiated the terms and conditions of this Agreement with the incorporation proponents, the incorporation proponents have no authority to bind the City. In recognition of this absence of authority on the part of the incorporation proponents, this Agreement is being submitted to the electorate for approval as a part of the incorporation ballot measure.

G. This Agreement is entered into by the parties in recognition of the various uncertainties relating to the application of Government Code §56845 in the context of individual incorporation proposals. The proponents of the City's incorporation have objected generally to any revenue neutrality payments, and specifically to any concept of sharing a fixed percentage of the City's revenue or having the any payment obligation extend beyond a period of twenty-five (25) years. The County, on the other hand, has taken the position that the annual revenue payment obligation should continue indefinitely and should reflect the percentage of revenue currently collected from within the boundaries of the proposed City that is used to provide municipal services within the City. This

Agreement represents a compromise between those competing positions and is intended to resolve all issues between the City and the County with respect to the application of the requirements of Government Code §56845 to the incorporation of the City. In specific reliance on this Agreement, the County has elected not to challenge LAFCO's approval of the incorporation proposal, or the sufficiency of the environmental documentation certified by LAFCO in connection with such approval, or to seek to fully mitigate the fiscal impact of the City's incorporation in the form of a larger share of the City's tax revenue for an indefinite period of time.

NOW, THEREFORE, in consideration of the mutual promises hereinafter set forth, the City and the County agree as follows:

1. **Incorporation of Recitals.** The foregoing recitals are hereby incorporated by reference.

2. **Sharing of Property Tax Revenue.**

a) The City and the County shall share the City's portion of all secured and unsecured ad valorem property taxes levied and collected pursuant to state law within the City's corporate limits ("City property tax revenue") as follows:

i) If a majority of the electorate votes in the November 5, 2002, general election to continue in effect the County's 2.5% utility user tax and the increase in the County's transient occupancy tax from 10% to 12%, the City and the County shall share, beginning fiscal year 2003-04 and continuing through fiscal year 2033-2034, the City property tax revenue according to the percentages set forth in Option 1 of Exhibit A.

ii) If a majority of the electorate votes in the November 5, 2002, general election to continue in effect the increase in the County's transient occupancy tax from 10% to 12% and fails to vote to continue in effect the County's 2.5% utility user tax, the City and the County shall share, beginning fiscal year 2003-04 and continuing through fiscal year 2027-28, the City property tax revenue according to the percentages set forth in Option 2 of Exhibit A.

iii) If a majority of the electorate votes in the November 5, 2002, general election to continue in effect the County's 2.5% utility user tax and fails to vote to continue in effect the increase in the County's transient occupancy tax from 10% to 12%, the City and the County shall share, beginning fiscal year 2003-04 and continuing through fiscal year 2032-33, the City property tax revenue according to the percentages set forth in Option 3 of Exhibit A.

iv) If a majority of the electorate in the November 5, 2002, general election fails to vote to continue in effect the County's 2.5% utility user tax and the increase in the County's transient occupancy tax from 10% to 12%, the City and the County shall share, beginning fiscal year 2003-04 and continuing through fiscal year 2027-28, the City property tax revenue according to the percentages set forth in Option 4 of Exhibit A.

b) All costs and expenses associated with the collection, administration and interest-earning capabilities of the City property tax revenue shall be shared by the City and the County in accordance with the same percentages as the underlying property taxes. The County's share of the City property tax revenue shall be allocated by the County's Director of Finance directly to the County.

3. **Redevelopment Projects.** The City's property tax revenue shall not include any proportion of the percentage share of tax increment revenue from the project area which the City may be entitled to receive pursuant to Health and Safety Code Section 33607.5(a)(2) or any amount the City may receive pursuant to Health and Safety Code Section 33670(a).

4. **Modification of Tax Sharing Provisions.** The tax sharing provisions set forth in this Agreement are premised on the existing statewide structure that governs local government finances and the obligation of newly incorporated cities to mitigate the negative fiscal impacts of their incorporation on counties. The tax sharing obligations set forth in this Agreement shall be subject to modification upon any of the following occurrences:

- a) A statewide structural change in the services that are required by the State to be provided by the County or the City;
- b) A statewide structural change in the manner in which the above mandated services are funded;
- c) The occurrence of any other event that significantly modifies how cities and/or counties generally receive, or the County specifically receives, funding;
- d) Any significant modification by the State of the manner in which newly incorporated cities are funded; or
- e) If the revenue neutrality structure in the Cortese-Knox Local Government Reorganization Act of 1985 (Health & Safety Code §§56000, *et seq.*) as it existed on May 1, 2002, is modified.

5. Procedure For Modifying Tax Sharing Provisions.

a) If either party believes that one of the triggering factors set forth in Section 4 above has occurred, it may serve a written Notice of Reopener on the other party requesting that the City's tax sharing obligation be modified. A copy of this written request shall be provided to LAFCO, but LAFCO shall not have any role with respect to the request. The Notice of Reopener shall specify the precise manner in which the requesting party is proposing that the City's tax sharing obligation be modified and must be submitted within one (1) year of the effective date of the relevant triggering factor. If the Notice of Reopener is not served within this one (1) year period, the parties waive any right to request a modification of the City's tax sharing obligation based on that particular triggering factor.

b) The parties shall have sixty (60) days after service of the Notice of Reopener as a Negotiation Period in which to attempt to reach mutual agreement on an appropriate modification to the City's tax sharing obligation. If the parties are unable to reach such a mutual agreement within this sixty (60) day Negotiation Period, the City and County shall comply with the dispute resolution procedures set forth below. In doing so, the parties shall conform to the timeline prescribed therein measured from the date of service of the Notice of Reopener.

c) If, upon the completion of the Negotiation Period, no modification to the City's tax sharing obligation is agreed upon by the City and the County, the City and the County shall mutually select a mediator, funded in equal portions by each party, to perform mediation for a period of not to exceed thirty (30) days. If the City and the County cannot

mutually select a mediator, each shall select a mediator of its choosing. Those two mediators shall then select a neutral mediator, who shall be the mediator.

d) If, upon the completion of the Mediation Period, no mutually acceptable agreement has been reached by the City and the County, the parties shall mutually commence an action in the California Superior Court for the exclusive purpose of implementing the process of resolution of the dispute by general reference under Code of Civil Procedure §638. This agreement by the parties shall constitute and be construed to be an agreement to reference under Code of Civil Procedure §638. The parties shall select a referee under Code of Civil Procedure §§638 and 640, funded in equal portions by the parties, to conduct a judicial reference with the City and the County for a period of not to exceed 30 days. If the City and the County cannot mutually select a referee, each shall select a mediator of its choosing. Those two mediators shall then select a referee, who shall be the referee.

e) The provisions of Code of Civil Procedure Section 1283.05 are made expressly inapplicable to the Negotiation and Mediation Periods and/or the reference proceedings conducted pursuant to this section. However, discovery shall be permitted for the reference proceeding only, but, pursuant to Code of Civil Procedure §2021, discovery during the reference proceeding shall be subject to the following limitations:

- i) Discovery shall be limited in time to the 45 days before the date of the commencement of the reference hearing;
- ii) Discovery shall be limited in scope to disclosure of information to be presented at the reference hearing; and

iii) Discovery shall be accomplished by the disclosure duties as contemplated by Federal Rule of Civil Procedure, Rule 26, which initial disclosure shall occur on the 45th day before the date of commencement of the reference hearing, or on some other date mutually agreed upon by the parties.

f) On the day that the reference proceeding hearing commences and as a part of each parties' case in chief, the City and the County shall each present to the referee its last and best offer with respect to the City's tax sharing obligation. The referee must make his or her decision within the confines of the two offers presented by the parties. The reference proceeding contemplated herein shall be conducted pursuant to CCP §§638 *et seq.* and the decision by the referee must be reported as set forth in CCP §643 and it must stand as the decision of the court as set forth in CCP §644. The only review of the referee's decision shall be to determine if the referee's decision is within the confines of the two offers presented by the parties. The referee is free to fashion his or her decision within the confines of the two offers presented by the parties. However, if the referee's decision does not stay within the confines of the two offers presented by the parties, the referee's decision shall be null and void and subject to judicial review. The parties expressly agree to preserve their appellate rights pursuant to CCP §645, as limited herein.

g) Proceedings under these dispute resolution procedures shall be concluded no more than 150 days after the service of the Notice of Reopener, unless one or more of the periods specified herein is extended by the mutual written agreement of the City and the County, but in no event may the proceedings under these dispute resolution procedures be extended for a cumulative period of more than one (1) year after the service of the Notice of Reopener.

6. **Annexations.** Any taxes generated by land or other property added to the City, by virtue of any annexation or other change of organization governed by the procedures set forth in Government Code Section 56000 *et seq.*, or any successor statute, shall not be subject to this Agreement.

7. **Invalidity of Agreement.** The City's tax sharing obligation is set forth both in this Agreement and in the terms and conditions of the City's incorporation adopted by LAFCO. If this Agreement is invalidated or otherwise rendered unenforceable in whole or in part, such invalidity or unenforceability shall not in any manner affect the validity or enforceability of the terms and conditions imposed by LAFCO in connection with its approval of the City's incorporation proposal. The City shall continue to be subject to the tax sharing requirements imposed by LAFCO as part of the terms and conditions of the City's incorporation; however, under no circumstances shall this Tax Sharing Agreement be construed to be a different or separate obligation from that set forth in the LAFCO conditions found in Sacramento LAFCO Resolution ____.

8. **Term.** Subject to the approval of the Board of Supervisors and the approval of electorate of the City as part of the incorporation proposal, this Agreement shall become effective upon the effective date of the City's incorporation and shall remain in effect until all obligations hereunder have been satisfied. This Agreement shall be executed on behalf of the City by its Mayor immediately upon the City's incorporation becoming effective.

9. **Amendments.** This Agreement may be modified or amended, or any of its provisions waived, only by a subsequent written agreement executed by each of the parties hereto. The Board of Supervisors shall have the authority to approve amendments

to this Agreement on behalf of County. The City Council shall have the authority to approve amendments on behalf of the City.

10. Entire Agreement. This Agreement together with the revenue neutrality conditions found in Sacramento LAFCO Resolution _____, constitutes the sole, final, complete, exclusive and integrated expression and statement of the terms and conditions of this Agreement among the parties hereto concerning the subject matter addressed herein, and supersedes all prior negotiations, representations or agreements, oral or written, that may be related to the subject matter of this Agreement.

11. Notices. Any notice, demand, request, consent, or approval that either party hereto may, or is required to, give the other shall be in writing and shall be deemed to have been received three (3) days after being deposited in the United States mail, first class postage prepaid and addressed to the County Executive, if directed at the County, or to the City Manager, if directed to the City. Either party hereto shall have the right to serve any notice by personal delivery, and change the address at which it will receive such communications by giving fifteen (15) days advance notice to the other party.

Dated: _____

COUNTY OF SACRAMENTO, a political
subdivision of the State of California

By _____
Chairperson, Board of Supervisors

CITY OF RANCHO CORDOVA,
a municipal corporation

Dated: _____

By _____
Mayor, City of Rancho Cordova

w:\depttrans\cntyexec\2002\rancho cordova\tax sharing agreement 5-14-02.doc

-11-

TAX SHARING AGREEMENT BETWEEN THE COUNTY OF SACRAMENTO AND THE CITY OF RANCHO CORDOVA

Figure 1
 Rancho Cordova Incorporation Comprehensive Fiscal Analysis
 Fiscal Mitigation Agreement Summary

May 1
 1.AFCo Approved
 Boundary

Number of Years	Fiscal Year Ending	Property Tax Allocation Percentages							
		OPTION 1		OPTION 2		OPTION 3		OPTION 4	
		Retained by County	Retained by City	Retained by County	Retained by City	Retained by County	Retained by City	Retained by County	Retained by City
1	2004	97.50%	2.50%	97.50%	2.50%	97.50%	2.50%	97.50%	2.50%
2	2005	95.00%	5.00%	95.00%	5.00%	95.00%	5.00%	95.00%	5.00%
3	2006	95.00%	5.00%	95.00%	5.00%	95.00%	5.00%	95.00%	5.00%
4	2007	92.50%	7.50%	92.50%	7.50%	92.50%	7.50%	92.50%	7.50%
5	2008	90.00%	10.00%	90.00%	10.00%	90.00%	10.00%	90.00%	10.00%
6	2009	87.50%	12.50%	87.50%	12.50%	87.50%	12.50%	87.50%	12.50%
7	2010	87.50%	12.50%	87.50%	12.50%	87.50%	12.50%	87.50%	12.50%
8	2011	85.00%	15.00%	85.00%	15.00%	85.00%	15.00%	85.00%	15.00%
9	2012	82.50%	17.50%	82.50%	17.50%	82.50%	17.50%	82.50%	17.50%
10	2013	82.50%	17.50%	82.50%	17.50%	82.50%	17.50%	82.50%	17.50%
11	2014	80.00%	20.00%	80.00%	20.00%	80.00%	20.00%	80.00%	20.00%
12	2015	80.00%	20.00%	80.00%	20.00%	80.00%	20.00%	80.00%	20.00%
13	2016	77.50%	22.50%	77.50%	22.50%	77.50%	22.50%	77.50%	22.50%
14	2017	77.50%	22.50%	77.50%	22.50%	77.50%	22.50%	77.50%	22.50%
15	2018	75.00%	25.00%	75.00%	25.00%	75.00%	25.00%	75.00%	25.00%
16	2019	75.00%	25.00%	75.00%	25.00%	75.00%	25.00%	75.00%	25.00%
17	2020	72.50%	27.50%	72.50%	27.50%	72.50%	27.50%	72.50%	27.50%
18	2021	72.50%	27.50%	72.50%	27.50%	72.50%	27.50%	72.50%	27.50%
19	2022	70.00%	30.00%	70.00%	30.00%	70.00%	30.00%	70.00%	30.00%
20	2023	70.00%	30.00%	70.00%	30.00%	70.00%	30.00%	70.00%	30.00%
21	2024	67.50%	32.50%	67.50%	32.50%	67.50%	32.50%	67.50%	32.50%
22	2025	67.50%	32.50%	67.50%	32.50%	67.50%	32.50%	67.50%	32.50%
23	2026	65.00%	35.00%	65.00%	35.00%	65.00%	35.00%	65.00%	35.00%
24	2027	65.00%	35.00%	65.00%	35.00%	65.00%	35.00%	65.00%	35.00%
25	2028	62.50%	37.50%	62.50%	37.50%	62.50%	37.50%	62.50%	37.50%
26	2029	62.50%	37.50%	62.50%	37.50%	62.50%	37.50%	62.50%	37.50%
27	2030	62.50%	37.50%	62.50%	37.50%	62.50%	37.50%	62.50%	37.50%
28	2031	60.00%	40.00%	60.00%	40.00%	60.00%	40.00%	60.00%	40.00%
29	2032	60.00%	40.00%	60.00%	40.00%	60.00%	40.00%	60.00%	40.00%
30	2033	57.50%	42.50%	57.50%	42.50%	57.50%	42.50%	57.50%	42.50%
31	2034	38.80%	61.20%	38.80%	61.20%	38.80%	61.20%	38.80%	61.20%
32	2035	-	-	-	-	-	-	-	-
33	2036	-	-	-	-	-	-	-	-
34	2037	-	-	-	-	-	-	-	-
35	2038	-	-	-	-	-	-	-	-
36	2039	-	-	-	-	-	-	-	-
37	2040	-	-	-	-	-	-	-	-
		summ milig.3							

Source: EPS

Prepared by EPS

9293 summary mitigation.xls/5/10/02

EXHIBIT B

OFFICIAL BUSINESS Document entitled to free recording Government Code Section 6103 RECORDING REQUESTED BY AND WHEN RECORDED, MAIL TO: City of Rancho Cordova 3121 Gold Canal Drive Rancho Cordova, CA 95670 Attn: Lillian Hare, City Clerk	
---	--

(SPACE ABOVE THIS LINE RESERVED FOR RECORDER'S USE)

**AMENDMENT TO THE VILLAGES OF ZINFANDEL
DEVELOPER AGREEMENT**

by and between the

CITY OF RANCHO CORDOVA

and

ELLIOTT HOMES, INC.

**RELATIVE TO VILLAGES OF ZINFANDEL
ALEXANDER COLLECTION SUBDIVISION**

AMENDMENT TO THE VILLAGES OF ZINFANDEL DEVELOPMENT AGREEMENT
95-CZB-DGB-ZOB-SDB-TSM-0533

This AMENDMENT TO DEVELOPMENT AGREEMENT ("Amendment") is entered into as of August 2, 2004 by and between ELLIOTT HOMES, INC., a corporation of the State of Arizona ("Developer"), and the CITY OF RANCHO CORDOVA, a municipal corporation ("City"), who hereby agree as follows:

WHEREAS, this Amendment revises "The Villages of Zinfandel Development Agreement" ("Development Agreement"), entered into on May 28, 2003 between Elliott Homes and the County of Sacramento, a subdivision of the State of California, and recorded in Book 20030408, page 2493. The Development Agreement allocates rights and responsibilities of the County and Developer with respect to the mixed-use community development called The Villages of Zinfandel (the "Villages of Zinfandel Project"), on approximately 671.39 acres of property (the "Property") within the Villages at Zinfandel Special Planning Area (the "Zinfandel SPA") in the City, as described in Exhibit A to the Development Agreement.

WHEREAS, pursuant to section 1.7 of the Development Agreement, the parties may mutually agree to amend the Development Agreement as it applies to any portion of the Villages of Zinfandel Project.

WHEREAS, this Amendment concerns that portion of the Villages of Zinfandel development known as the "Alexander Collection Subdivision", consisting of 196 single-family residential units on approximately 29.7 acres of land, as further defined by the legal description, and as highlighted on the map, both of which are attached hereto as Exhibit A.

WHEREAS, on December 15, 2003, the City approved a General Plan Amendment reflecting a change in the land use designation of the Alexander Collection Subdivision from Medium Density Residential to Low Density Residential, by adopting Resolution No. 82-2003.

WHEREAS, on December 15, 2003, the City amended the Zinfandel SPA in the City's Zoning Code, from Medium Density Residential to Low Density Residential, by adopting Ordinance 29-2003.

WHEREAS, the City approved the Vesting Tentative Subdivision Map for the Alexander Collection Subdivision, subject to certain Conditions of Approval, Condition 19 of which requires modification of land use designations described in the Development Agreement in order to reflect the aforementioned changes, and requires Developer to pay an annual special tax for police services for the purpose of mitigating the additional demands on the City's law enforcement services resulting from development of the Alexander Collection Subdivision.

WHEREAS, the City and Developer also wish to amend the term of the Development Agreement and provide for the payment by Developer of a park renovation fee.

NOW, THEREFORE, in further consideration of the above recitals, and pursuant to Section 1.7 of the Development Agreement, Developer and City hereby agree to modify the Development Agreement as follows:

A. "Exhibit B" of the Development Agreement, entitled "Land Use Map", shall be replaced with the revised map, attached hereto as Exhibit B, which depicts the mutually agreed upon change of the General Plan designation of the Alexander Collection Subdivision from "Medium Density Residential" to "Low Density Residential."

B. "Exhibit C" of the Development Agreement, entitled "Zinfandel Special Planning Area", shall be modified as follows: Section 512-215 of the County Zoning Code, entitled "Zinfandel Land Use Plan", shall be replaced with the revised Section 512-215, attached hereto as Exhibit C, which reflects the mutually agreed upon change in land use of the Alexander Collection Subdivision from "Medium Density Residential" to "Low Density Residential."

C. The following provisions shall be added to Section 3 of the Development Agreement, entitled "Developer Obligations":

3.4. Police Services. The Developer agrees to vote in favor of, and to cooperate in, the creation of a special tax zone area within the Rancho Cordova Special Police Tax Area. The boundaries of the special tax zone area shall be contiguous with the boundaries of the Alexander Collection Subdivision. The Developer shall vote in favor of and cooperate in the levy of a special tax for police services on each residential parcel or residential parcel equivalent on the Alexander Collection Subdivision. The special tax shall be in the amount of two hundred fifty dollars (\$250) annually per residential parcel or residential parcel equivalent. The amount of the special tax shall be adjusted annually based upon the percentage change in the United States Department of Labor Consumer Price Index for All Urban Consumers for the San Francisco-Oakland-San Jose, California area between April and April of each year. If the Consumer Price Index is discontinued, or revised, such other government index or computation with which it is replaced shall be used in order to obtain substantially the same result as would be obtained if the Consumer Price Index had not been discontinued or revised. The special tax shall be payable annually following issuance of the building permit for each subject parcel. The Developer shall pay all the costs of conducting the election and all costs related to the implementation of this paragraph for development of the Alexander Collection Subdivision.

3.5. Existing Park Renovation Fees. Developer agrees that it shall pay the City the total sum of seven hundred thirty three dollars (\$733) for each residential parcel or residential parcel equivalent shown on the final maps for the Property. Beginning on January 1, 2006, the fee shall be adjusted annually on each January 1 based upon the percentage change in the United States Department of Labor Consumer Price Index for All Urban Consumers for the San Francisco-Oakland-San Jose, California area between August and August of each year. This fee shall be paid to the City no later than prior to issuance of the building permit for each residential parcel for the Property. It shall be used by the City, at its sole discretion to renovate, repair, improve or maintain existing parks in the City. This payment is made voluntarily by the Developer. It is in addition to all other existing park fees, and construction and dedication obligations, including without limitation any fees paid pursuant to California Government Code Section 66477 (the "Quimby Act"). Developer agrees that it shall not claim any credit or right to reimbursement of any other existing park fees, and construction and dedication

obligations, including Quimby Act fees as a result of paying the existing park renovation fees required under this Section.

D. Section 1.6 of the Development Agreement shall be amended and restated in its entirety as follows:

Term. The term of this Agreement shall commence on the Effective Date of the ordinance authorizing the approval and execution of this Agreement and shall extend for a period of fifteen (15) years from that date unless it is terminated, modified or extended by the circumstances set forth in this Agreement or by the mutual agreement of the parties.

E. The first and second sentences of Section 7.1(a) of the Development Agreement shall be amended and restated in their entirety as follows:

Termination. This Agreement shall be deemed terminated and of no further effect upon the occurrence of any of the following events:

(a) Expiration of the fifteen (15) year term.


F. This Amendment may be executed in several counterparts, each of which shall be deemed an original and all of which shall constitute but one and the same instrument.

G. Except as expressly amended by this Amendment, all of the terms, conditions and provisions of the Development Agreement remain in full force and effect.

IN WITNESS WHEREOF, the parties have duly signed this Amendment to the Development Agreement as of the date first written above.

Approved as to form


By:

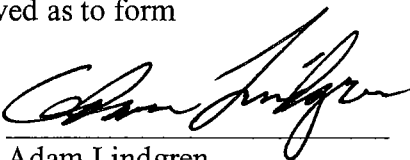

Adam Lindgren
City Attorney


CITY OF RANCHO CORDOVA,
a municipal corporation

By:

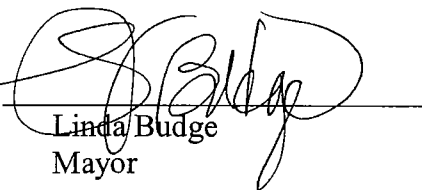

Linda Budge
Mayor

Attest:

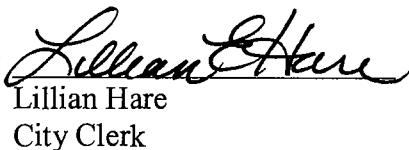


Lillian Hare
City Clerk

686288_2

ELLIOTT HOMES, INC.,
A corporation of the State of Arizona

By:

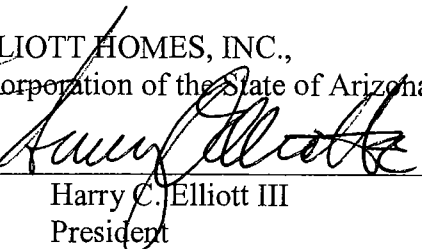

Harry C. Elliott III
President

CALIFORNIA ALL-PURPOSE ACKNOWLEDGMENT

State of California }
 County of SACRAMENTO } ss.

On NOVEMBER 17, 2004 before me, SHERI HASSELL, NOTARY PUBLIC,
Date Name and Title of Officer (e.g., "Jane Doe, Notary Public")

personally appeared HARRY C. ELLIOTT, III
Name(s) of Signer(s)

☒ personally known to me
☐ proved to me on the basis of satisfactory evidence

to be the person(s) whose name(s) is/are subscribed to the within instrument and acknowledged to me that he/she/they executed the same in his/her/their authorized capacity(ies), and that by his/her/their signature(s) on the instrument the person(s), or the entity upon behalf of which the person(s) acted, executed the instrument.



WITNESS my hand and official seal.

[Signature]
 Signature of Notary Public

OPTIONAL

Though the information below is not required by law, it may prove valuable to persons relying on the document and could prevent fraudulent removal and reattachment of this form to another document

Description of Attached Document

AMENDMENT TO THE VILLAGES OF ZINFANDEL

Title or Type of Document: DEVELOPMENT AGREEMENT 95-CZB-DGB-ZOB-SDB-TSM-0533

Document Date: AUGUST 2, 2004 Number of Pages: 6 INCL. ACK.

Signer(s) Other Than Named Above: _____

Capacity(ies) Claimed by Signer

Signer's Name: HARRY C. ELLIOTT, III

- ☐ Individual
☒ Corporate Officer — Title(s): PRESIDENT
☐ Partner — ☐ Limited ☐ General
☐ Attorney-in-Fact
☐ Trustee
☐ Guardian or Conservator
☐ Other: _____

Signer Is Representing: ELLIOTT HOMES, INC.

**RIGHT THUMBPRINT
 OF SIGNER**
 Top of thumb here




Public Agency Form of Acknowledgement

STATE OF CALIFORNIA
COUNTY OF SACRAMENTO

On November 16, 2004, before me, Anna Olea-Moger, Assistant City Clerk for the City of Rancho Cordova, personally appeared Linda Budge, personally known to me to be the person whose name is subscribed to the within instrument and acknowledged to me that she executed the same in her authorized capacity of Mayor of the City of Rancho Cordova, and that by her signature on the instrument the person, or the entity upon behalf of which she acted, executed the instrument.

Witness my hand and official seal.

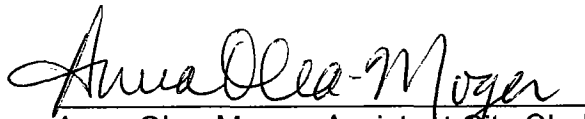
Anna Olea-Moger, Assistant City Clerk

Description of Attached Document

**Development Agreement – Elliott Homes, Inc. Relative to Villages of Zinfandel
Alexander Collection Subdivision**

LIST OF EXHIBITS TO AMENDMENT

Exhibit A - Legal Description of Alexander Collection Subdivision; Map of Villages of Zinfandel Unit No. 8 (Alexander Collection Subdivision)

Exhibit B - General Plan Amendment (Map)

Exhibit C - Land Use Exhibit (Rezone of Zinfandel Special Planning Area--County Zoning Code Section 512-215)

EXHIBIT 'A'


LEGAL DESCRIPTION


All of Lot 3 as shown on the Final Map of Villages of Zinfandel Unit No. 9, recorded in Book 317 of Maps, at Page 7, Sacramento County Records, in the City of Rancho Cordova, County of Sacramento, State of California.

April 7, 2004

END OF DESCRIPTION

PREPARED BY WOOD RODGERS, INC.
SACRAMENTO, CALIFORNIA

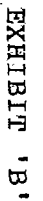

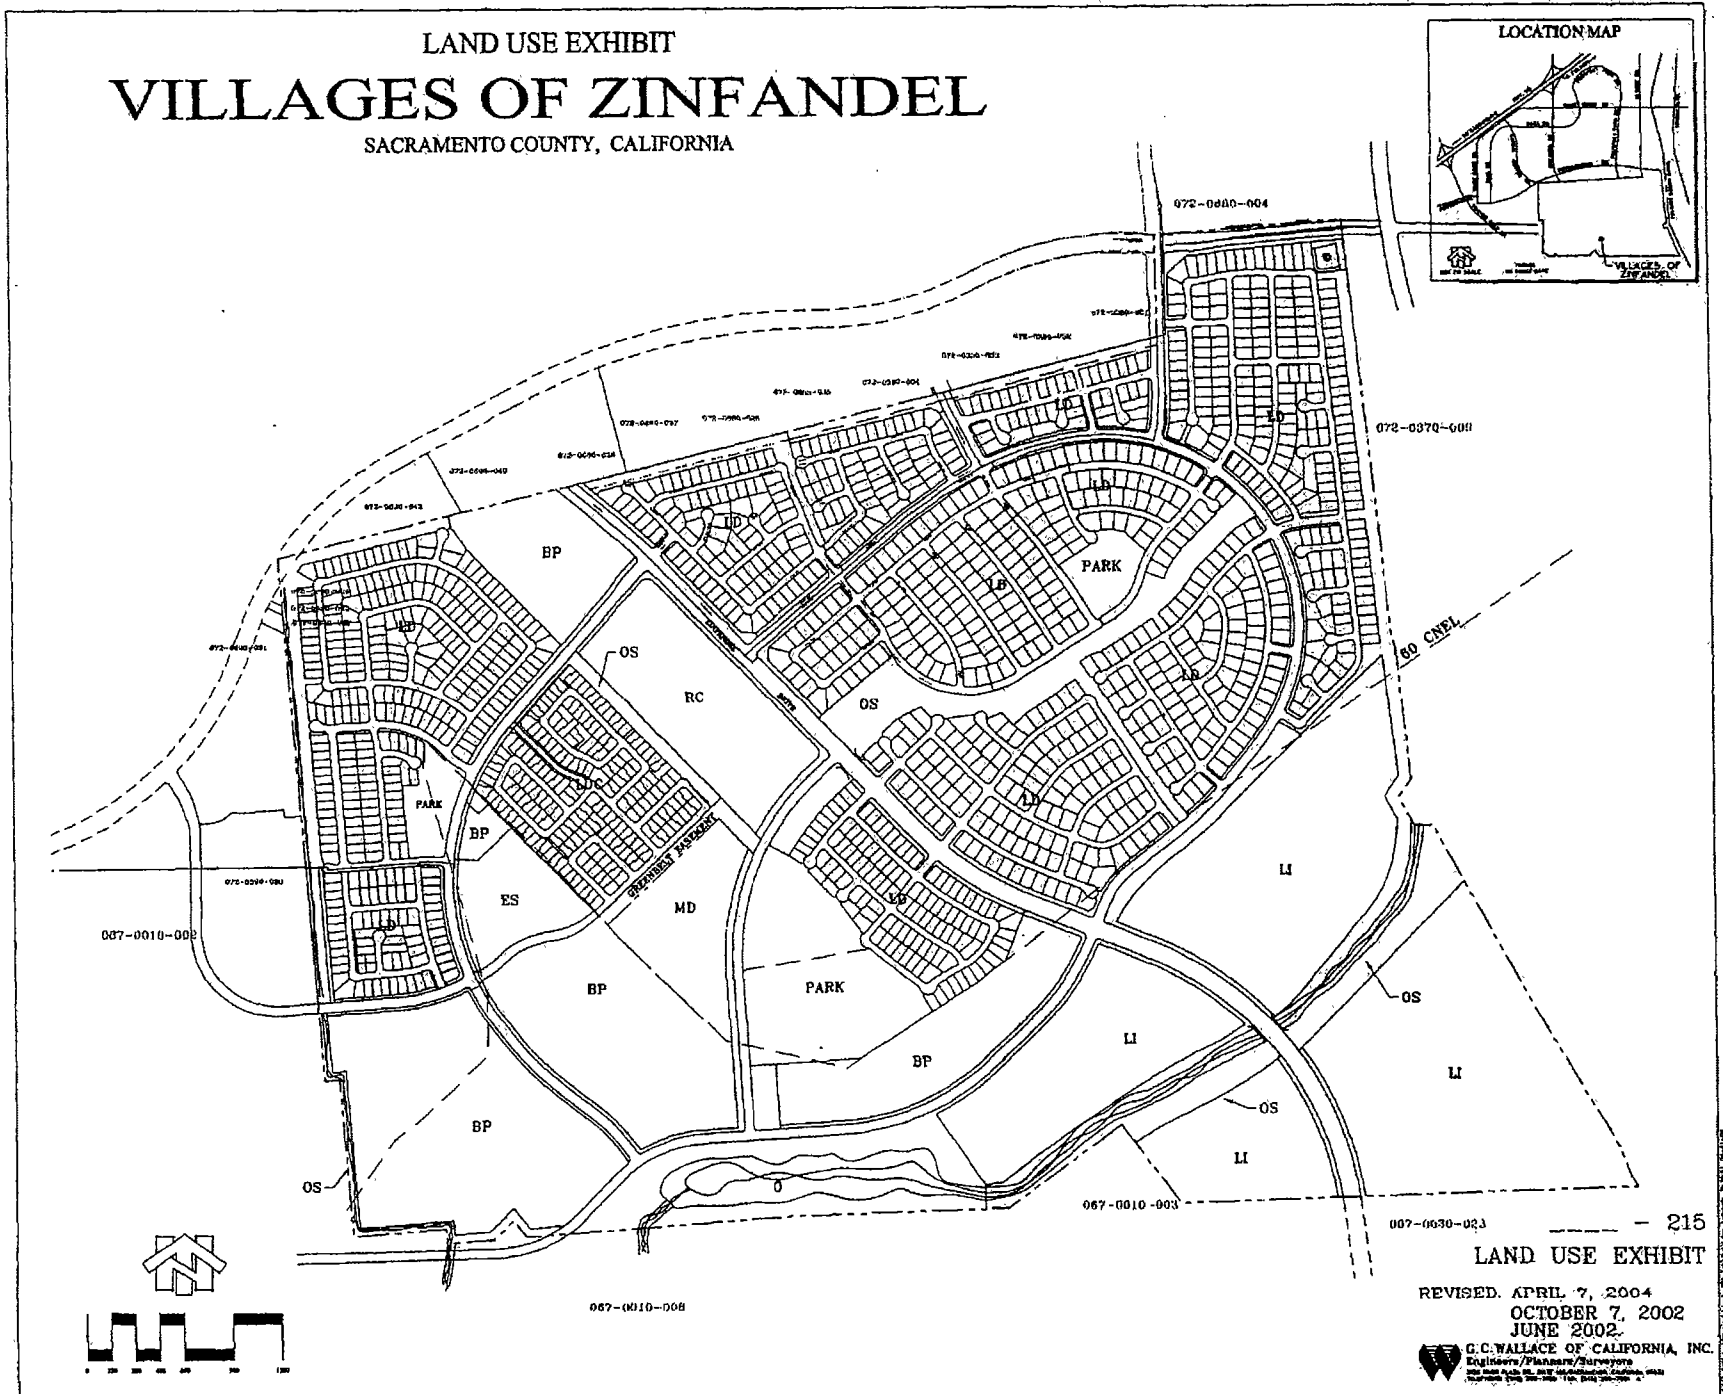

**Map of Villages of Zinfandel Unit No. 8
(Alexander Collection Subdivision)**

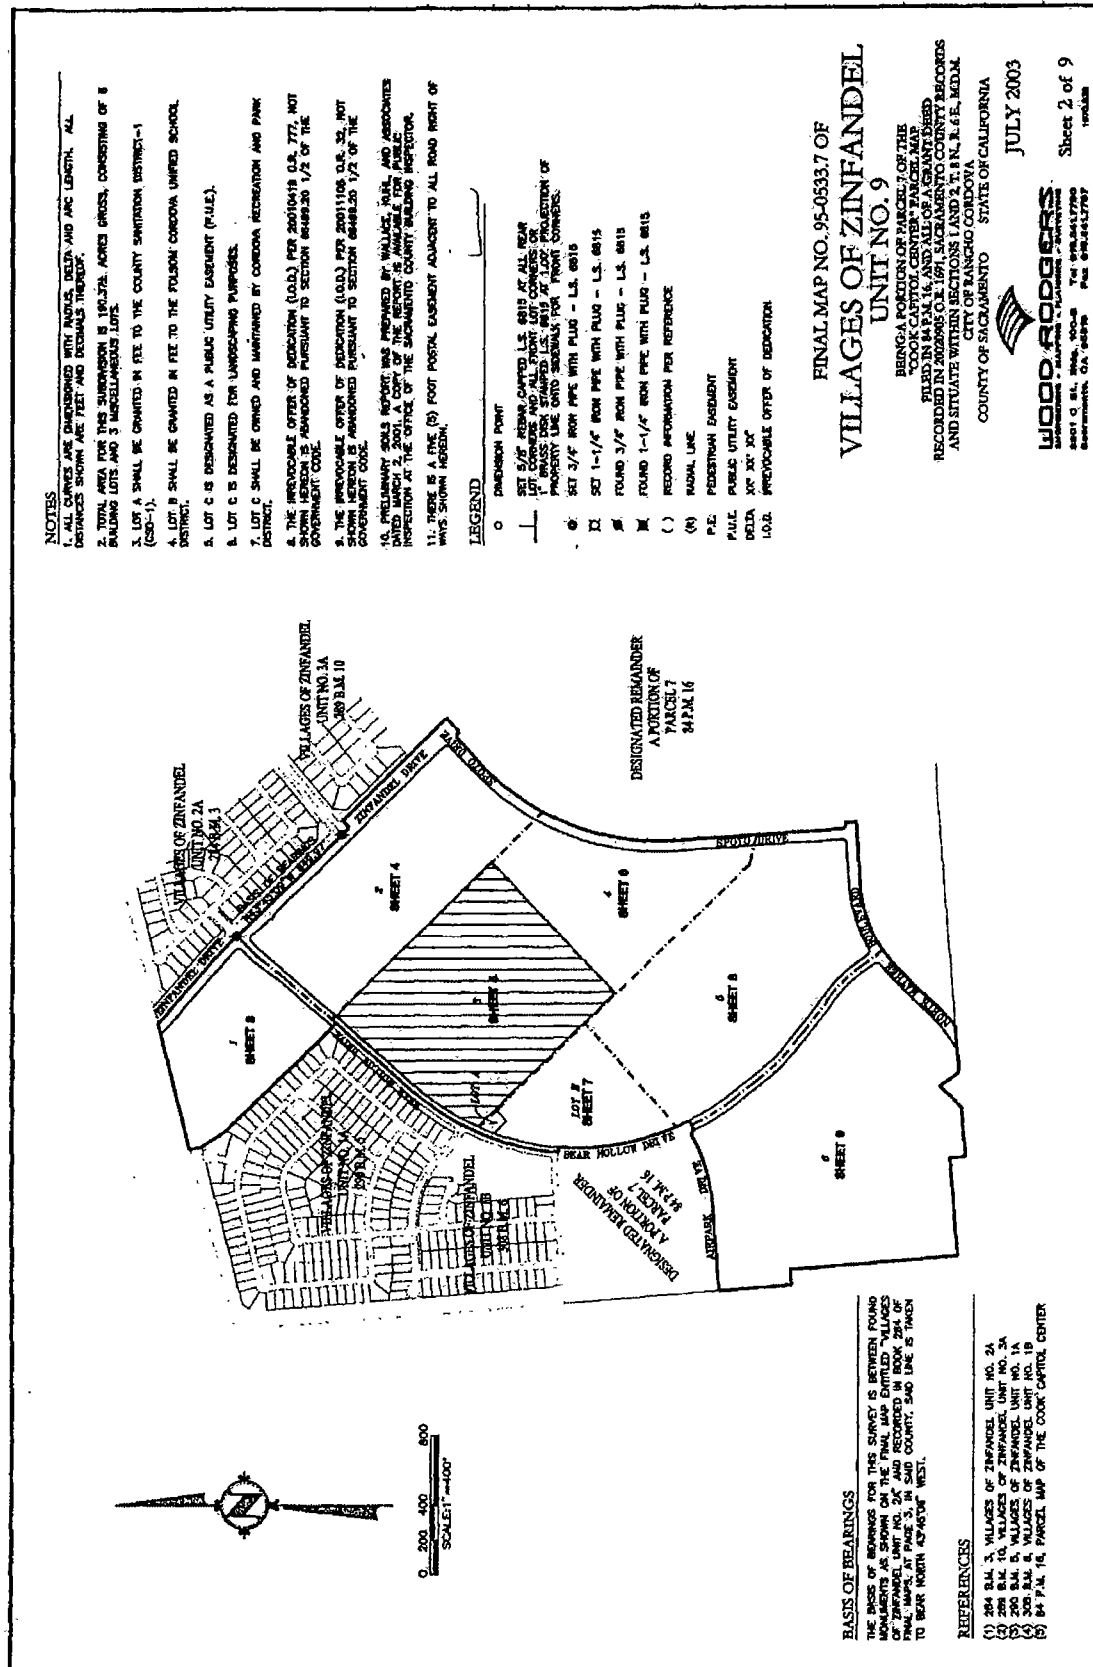


EXHIBIT C

ITEM 18.1.**ATTACHMENT 5**

First American Title Company
2555471 - NCS AT
OFFICIAL BUSINESS
Document entitled to free recording
Government Code Section 6103

RECORDING REQUESTED BY AND
WHEN RECORDED, MAIL TO:

City of Rancho Cordova
2729 Prospect Park Drive
Rancho Cordova, CA 95670
Attention: Mindy Cuppy, City Clerk


Sacramento County Recorder
Donna Allred, Clerk/Recorder
BOOK **20160308** PAGE **1060**

Check Number 0143
Tuesday, MAR 08, 2016 1:51:10 PM
Ttl Pd \$0.00 Rcpt # 0008989841

MGJ/07/1-10

(SPACE ABOVE THIS LINE RESERVED FOR RECORDER'S USE)

APN 072-2360-027 and portions of 072-2360-023,
072-2360-024, 072-2360-025, and 072-2360-026, Sacramento County

**AMENDMENT TO DEVELOPMENT AGREEMENT
BY AND BETWEEN THE CITY OF RANCHO CORDOVA
AND ELLIOT HOMES, INC RELATIVE TO THE
VILLAGES OF ZINFANDEL**

This Amendment to Development Agreement ("**Amendment**") is entered into this 19th day of January 2010, by and between the CITY OF RANCHO CORDOVA, a municipal corporation ("**City**") and ELLIOTT HOMES, INC., a corporation of the State of Arizona ("**Elliott**"), who agree as follows:

RECITALS

WHEREAS, this Amendment revises "The Villages of Zinfandel Development Agreement" ("Development Agreement"), entered into on May 28, 2003 between Elliott and the County of Sacramento, a subdivision of the State of California, prior to incorporation of the City; and

WHEREAS, the Development Agreement was recorded on June 6, 2003, in Sacramento County Book 20030606, page 877 and re-recorded July 17, 2007 in Book 20070717, page 1286 and

WHEREAS, the City, as a result of its incorporation, succeeded to the County of Sacramento's interests in the Development Agreement; and

WHEREAS, the State of California has entered into an Option, Purchase, and Sale Agreement ("Option Agreement") through which it has an option to purchase from Elliott approximately thirty (30) acres of real property located in the City of Rancho Cordova within the Villages of Zinfandel Project, more particularly described in **Exhibit A** and depicted in **Exhibit B**, attached hereto, and incorporated herein by this reference ("Property"); and

WHEREAS, the State and City have entered into an agreement, titled, "Agreement to Allow Removal of Approximately 30 Acres of Land from the Villages of

Zinfandel Development Agreement," to address possible issues with the design and uses for the Property by the State; and

WHEREAS, pursuant to the California Environmental Quality Act ("CEQA"), California Code of Regulations section 15061, this Amendment is exempt from CEQA because there is no possibility that the Amendment will have a significant effect on the environment. The Amendment will not cause any additional direct physical change in the environment, or any additional reasonably foreseeable indirect physical change in the environment which has not already been analyzed in the environmental analysis done during the approval of the Development Agreement; and

WHEREAS, this Amendment only removes approximately thirty (30) acres from the proposed project originally presented in the Development Agreement. This Amendment does not change the rest of the original project in any significant way; and

WHEREAS, pursuant to Government Code §65868, City and Elliott wish to amend and remove the Property from the Development Agreement in the event State exercises an option to purchase the Property.

NOW, THEREFORE, in further consideration of the above recitals, City and Elliott hereby agree to amend the Development Agreement as follows:

AGREEMENT

A. The Property identified in the attached **Exhibit A** and depicted in **Exhibit B** is hereby removed in its entirety and no longer subject to the term or conditions of the Villages of Zinfandel Development Agreement recorded June 6, 2003, in Sacramento County Book 20030606, page 877 and re-recorded July 17, 2007 in Book 20070717, page 1286.

B. This Amendment will automatically lapse and the term and conditions of the Development Agreement existing prior to the effective date of this Amendment will remain in full force and effect without alteration if either: (1) the deed transferring title of the Property to the State is not recorded by September 1, 2013, except in the event the State and Elliott extend the option term in which case the new option expiration date shall prevail; or (2) the State terminates their option under the Option Agreement.

C. This Amendment may be executed in several counterparts, each of which shall be deemed an original and all of which shall constitute but one and the same instrument.


D. Except as expressly amended by this Amendment, all of the terms, conditions and provisions of the Development Agreement remain in full force and effect.

IN WITNESS WHEREOF, the City of Rancho Cordova, a municipal corporation, has authorized the execution of this Amendment in duplicate by its City Manager and attested to by its City Clerk under the authority of Ordinance No. 25-2009, adopted by

the Council of the City on January 19, 2010, and Elliott has caused this Amendment to be executed.

"CITY"


CITY OF RANCHO CORDOVA,
a municipal corporation

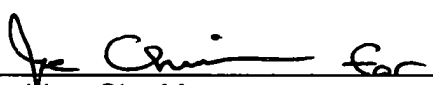By: 

~~Joe Chinn~~, City Manager
Joe Chinn

Date: 1/11/10**"ELLIOTT"**

ELLIOTT HOMES, INC
an Arizona Corporation

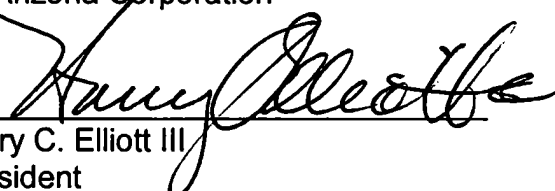By: 

Harry C. Elliott III
President

Date: 1/7/10

ATTEST:


Mindy Cuppy, City Clerk

APPROVED AS TO FORM:


Adam U. Lindgren, City AttorneyDate: 1/20/10

EXHIBIT LIST

Exhibit A	Legal Description of Property
Exhibit B	Depiction of Property

1070.021

EXHIBIT 'A'
LEGAL DESCRIPTION

All of Lot 5 and a portion of Lots 1, 2, 3 and 4, as shown on the Final Map entitled "Stone Creek Phase 1" and recorded in Book 369 of Maps, at Page 8, Sacramento County Records, in the City of Rancho Cordova, County of Sacramento, State of California, and described as follows:

COMMENCING at a point which is the most northerly northwest corner of said Lot 4, also being a point on the southerly right-of-way line of Airpark Drive, as shown on the Final Map entitled "Villages of Zinfandel Unit No. 1C" and recorded in Book 320 of Maps, at Page 1, in said County; THENCE along the northerly boundary line of said Lot 4, also being said southerly right-of-way line, North 85°30'14" East, a distance of 145.31 feet to the TRUE POINT OF BEGINNING; THENCE continuing along said northerly boundary line, North 85°30'14" East, a distance of 346.15 feet; THENCE along a tangent curve concave to the northwest, having a radius of 1031.00 feet, northeasterly 360.40 feet, along said curve through a central angle of 20°01'43" to a point on the northerly boundary line of said Lot 5, also continuing to be said southerly right-of-way line; THENCE continuing along said northerly boundary line, North 65°28'31" East, a distance of 67.09 feet; THENCE along a tangent curve concave to the southwest, having a radius of 25.00 feet, southeasterly 38.37 feet, along said curve through a central angle of 87°56'24" to a point on the northeasterly boundary line of said Lot 5, also being the southwesterly right-of-way line of Bear Hollow Drive, as shown on said Final Map entitled "Stone Creek Phase 1"; THENCE continuing along said northeasterly boundary line, North 63°24'55" East, a distance of 33.00 feet to a point on the centerline of said Bear Hollow Drive; thence continuing along said northeasterly boundary line, also being said centerline, along a non-tangent curve concave to the northeast, having a radius of 1500.00 feet, and to which a radial line bears South 63°24'55" West, southeasterly 285.26 feet, along said curve through a central angle of 10°53'46"; THENCE continuing along said northeasterly boundary line, South 37°28'51" East, a distance of 155.10 feet; THENCE along a tangent curve concave to the northeast, having a radius of 1500.00 feet, southeasterly 254.54 feet, along said curve through a central angle of 09°43'22" to a point on the northeasterly boundary line of said Lot 1, also continuing to be said centerline; THENCE leaving said northeasterly boundary line and into said Lot 1, South 42°47'47" West, a distance of 33.00 feet to a point on the southwesterly right-of-way line of said Bear Hollow Drive; THENCE leaving said southwesterly right-of-way line and through said Lots 1 thru 4 respectively the following nineteen (19) arcs, courses and distances:

1. South 17°48'43" West, a distance of 550.04 feet;
2. South 45°41'36" West, a distance of 519.94 feet;
3. North 40°57'24" West, a distance of 32.04 feet;

J:\Jobs\1070-Zinfandel\STONE_CREEK\Geomatics\exhibits\State of California 30 AC\SC-NG-30AC.doc
Page 1 of 2

1070.021

4. along a tangent curve concave to the southwest, having a radius of 65.00 feet, northwesterly 59.84 feet, along said curve through a central angle of 52°44'59";
5. South 86°17'37" West, a distance of 85.17 feet;
6. along a tangent curve concave to the southeast, having a radius of 50.00 feet, southwesterly 28.26 feet, along said curve through a central angle of 32°23'21";
7. South 53°54'16" West, a distance of 72.39 feet;
8. along a tangent curve concave to the northwest, having a radius of 25.00 feet, southwesterly 13.72 feet, along said curve through a central angle of 31°26'04";
9. South 85°20'20" West, a distance of 259.72 feet;
10. along a tangent curve concave to the northeast, having a radius of 35.00 feet, northwesterly 50.80 feet, along said curve through a central angle of 83°10'06";
11. North 11°29'34" West, a distance of 48.30 feet;
12. North 04°30'14" West, a distance of 139.89 feet;
13. North 02°41'59" West, a distance of 95.29 feet;
14. North 04°30'14" West, a distance of 109.12 feet;
15. North 06°13'53" West, a distance of 99.52 feet;
16. North 04°30'14" West, a distance of 395.93 feet;
17. North 05°17'36" West, a distance of 108.85 feet;
18. North 05°57'46" West, a distance of 196.39 feet;
19. North 04°30'14" West, a distance of 136.91 feet to the TRUE POINT OF BEGINNING.

Containing 30.53 acres gross and 30.00 acres net, more or less.

Basis of Bearings for this description is the northerly boundary line of said Lot 4.
Said line is taken to bear North 85°30'14" East.

October 17, 2008

END OF DESCRIPTION



PREPARED BY WOOD-RODGERS, INC.
SACRAMENTO, CALIFORNIA

J:\Jobs\1070-Zinfandel\STONE_CREEK\Geomatics\exhibits\State of California 30 AC\SC-NG-30AC.doc
Page 2 of 2

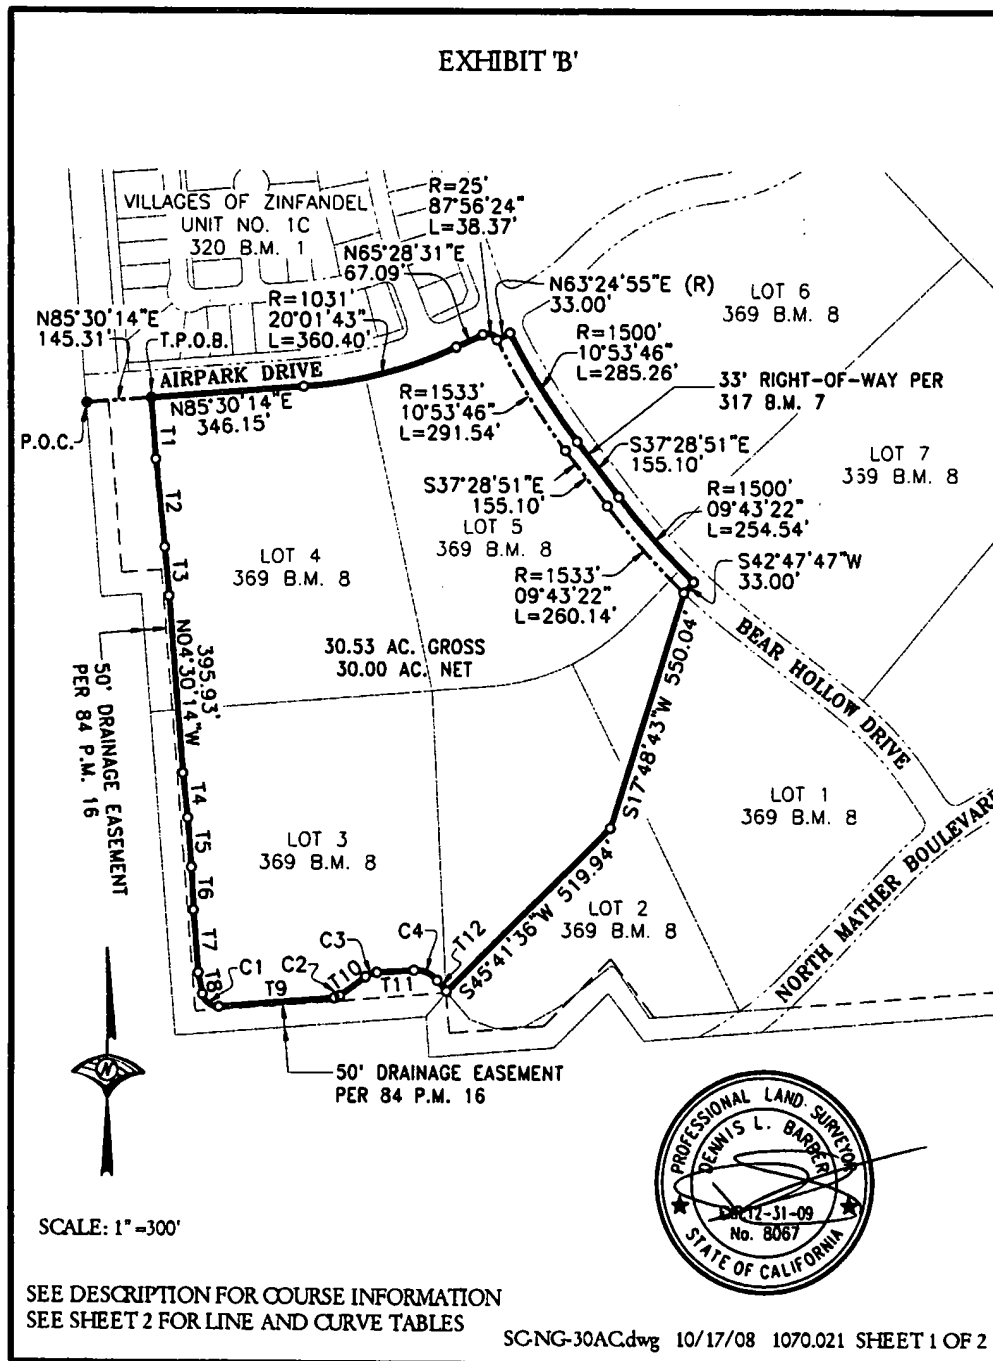


EXHIBIT 'B'

#	RADIUS	DELTA	ARC LENGTH
C1	R=35'	83°10'06"	L=50.80'
C2	R=25'	31°26'04"	L=13.72'
C3	R=50'	32°23'21"	L=28.26'
C4	R=65'	52°44'59"	L=59.84'

#	BEARING	DISTANCE
T1	N04°30'14"W	136.91'
T2	N05°57'46"W	196.39'
T3	N05°17'36"W	108.85'
T4	N06°13'53"W	99.52'
T5	N04°30'14"W	109.12'
T6	N02°41'59"W	95.29'
T7	N04°30'14"W	139.89'
T8	N11°29'34"W	48.30'
T9	S85°20'20"W	259.72'
T10	S53°54'16"W	72.39'
T11	S86°17'37"W	85.17'
T12	N40°57'24"W	32.04'

SEE DESCRIPTION FOR COURSE INFORMATION
SEE SHEET 1 FOR LINES AND CURVES

SG-NG-30AC.dwg 10/17/08 1070.021 SHEET 2 OF 2

1325351.3

CALIFORNIA ALL-PURPOSE ACKNOWLEDGMENT

State of California


County of **Sacramento**} ss.
}On **January 22, 2010** before me, **Sheri Hassell, Notary Public**personally appeared **Harry C. Elliott, III**

Name(s) of Signer(s)

who proved to me on the basis of satisfactory evidence to be the person~~(s)~~ whose name~~(s)~~ is/~~are~~ subscribed to the within instrument and acknowledged to me that he/~~she/they~~ executed the same in his/~~her/their~~ authorized capacity~~(ies)~~, and that by his/~~her/their~~ signature~~(s)~~ on the instrument the person~~(s)~~, or the entity upon behalf of which the person~~(s)~~ acted, executed the instrument.

I certify under PENALTY OF PERJURY under the laws of the State of California that the foregoing paragraph is true and correct.

WITNESS my hand and official seal.

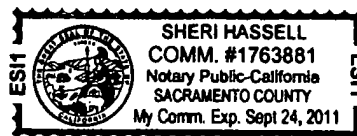

Signature of Notary Public

Place Notary Seal Above

OPTIONAL

Though the information is not required by law, it may prove valuable to persons relying on the document and could prevent fraudulent removal and reattachment of this form to another document.

Description of Attached Document

Title or Type of Document: **Amendment to Development Agreement (Villages of Zinfandel)**Document Date: **January 19, 2010**Number of Pages: **8**Signer(s) Other Than Named Above: **Ted Gaebler**

Capacity(ies) Claimed by Signers

Signer's Name: **Harry C. Elliott, III**☐ Individual☒ Corporate Officer - Title(s):☐ Partner - ☐ Limited ☐ General☐ Attorney-in-Fact☐ Trustee☐ Guardian or Conservator☐ Other:Signer is Representing: **Elliott Homes, Inc., an Arizona corporation**

RIGHT THUMBPRINT
OF SIGNER
Top of thumb here


**Public Agency Form of Acknowledgement – CA Civil Code 1189(a)(1)**

STATE OF CALIFORNIA
COUNTY OF SACRAMENTO

On *January 11, 2010* before me, Brenda Lehr, Deputy City Clerk for the City of Rancho Cordova, personally appeared Joe Chinn, Assistant City Manager who proved to me on the basis of satisfactory evidence to be the person whose name is subscribed to the within instrument and acknowledged to me that he executed the same in his authorized capacity, and that by his signature on the instrument the person, or the entity upon behalf of which the person acted, executed the instrument.

I certify under PENALTY OF PERJURY under the laws of the State of California that the foregoing is true and correct.

Witness my hand and official seal.

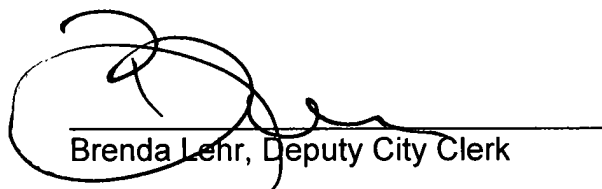
Brenda Lehr, Deputy City Clerk

**Description of Attached Document:**

Amendment to Development Agreement by and between the City of Rancho Cordova and Elliott Homes, Inc. Relative to the Villages of Zinfandel

EXHIBIT D

CITY OF RANCHO CORDOVA

ORDINANCE NO. 6-2016

**AN ORDINANCE OF THE CITY COUNCIL OF THE CITY OF RANCHO CORDOVA
APPROVING A THIRD AMENDMENT TO THE VILLAGES OF ZINFANDEL DEVELOPMENT
AGREEMENT BETWEEN THE CITY OF RANCHO CORDOVA AND ELLIOTT HOMES, INC.
RELATIVE TO THE VERANDA AT STONE CREEK SUBDIVISION**

THE CITY COUNCIL OF THE CITY OF RANCHO CORDOVA DOES ORDAIN AS FOLLOWS:

Section 1: Recitals

A. To strengthen the public planning process, encourage private participation in comprehensive planning and reduce the economic risk of development, the Legislature of the State of California adopted Section 65864, et seq., of the Government Code (the "Development Agreement Statute"), which authorizes the City and any person having a legal or equitable interest in the real property to enter into a development agreement establishing certain development rights in the property which is the subject of the development project application.

B. On May 28, 2003, the County of Sacramento ("County") and Elliott Homes, Inc. ("Elliott") entered into a development agreement for the Villages of Zinfandel Project ("Project"), which is located south of the intersection of International Drive and Zinfandel Drive, within the Zinfandel Special Planning Area ("Special Planning Area").

C. Having duly examined and considered the Villages of Zinfandel development agreement for the Project and having held properly noticed public hearings, the County found that the Agreement satisfied the Government Code §65867.5 requirement of the general plan.

D. The City, as a result of its incorporation, succeeded to the County of Sacramento's interests in the Villages of Zinfandel development agreement (the development agreement together with any subsequent amendment by the County or City to the agreement shall be referred to as "Development Agreement"). The City Council approved two prior amendments to the Development Agreement, one in 2004 and another in 2009.

E. In 1998 the County certified as adequate and complete the Final Villages of Zinfandel Environmental Impact Report ("Villages of Zinfandel FEIR") for the Project. Mitigation measures were required in the Villages of Zinfandel FEIR and are incorporated into the Project and into the terms and conditions of the approved Tentative Map for the Veranda at Stone Creek subdivision.

F. Pursuant to the California Environmental Quality Act, the City has performed an Initial Study and issued an Addendum to the Villages of Zinfandel FEIR for the Veranda at Stone Creek subdivision project, which concluded that: The proposed Veranda at Stone Creek subdivision within the Project, with 112 fewer dwelling units and an unchanged development footprint than was previously approved for the site, would not create any new, substantially more severe, or additional significant impacts that were not already identified in the previously certified Villages of Zinfandel FEIR; nor would it cause any impacts peculiarly to the project or parcels. Mitigation measures relating to these impact areas included in the Villages of Zinfandel FEIR and General Plan FEIR are

still applicable to the Veranda at Stone Creek subdivision project and would reduce impacts to the furthest extent feasible.

G. The City Council has considered all comments received in writing and all testimony received at the properly noticed public hearing related to this Amendment.

Section 2: Findings and Determinations

Therefore, on the basis of (a) the foregoing Recitals, which are incorporated herein, (b) the City of Rancho Cordova's General Plan, (c) the Zinfandel Special Planning Area document, (d) the County's certified Villages of Zinfandel FEIR, and (e) the approved Tentative Map and corresponding Conditions of Approval for the Veranda at Stone Creek subdivision, the City Council finds and determines that:

A. Finding: The Third Amendment to the Development Agreement ("Amendment"), which amends the land use map to reflect the new Low Density Cluster land use designation for the Veranda at Stone Creek ("Veranda") site and extends the Development Agreement by five years, is consistent with the objectives, policies, goals, general land uses and programs specified and contained in the City's General Plan, and in the Zinfandel Special Planning Area ("ZSPA").

Evidence: The land use designation for the Veranda site under the General Plan is Medium Density Residential and Low Density Cluster under the ZSPA. The proposed Veranda subdivision would create 163 single-family homes in a style and density that is consistent with such land use designations. This is consistent with the fiscal policies of the General Plan and the ZSPA with respect to provision of infrastructure and public services, as the Development Agreement includes provisions relating to financing, construction and maintenance of public facilities, park development fees and similar provisions set forth in the ZSPA. This Amendment does not alter any of these components of the Project. Additionally, the Low Density Cluster land use, consisting of homes on smaller lots with alley access, would provide another type of ownership housing not currently available in the ZSPA and create a neighborhood that promotes pedestrian circulation. These elements of the Veranda subdivision further the goals of the General Plan and the ZSPA to provide a diverse housing stock in the region, to improve the jobs-to-housing ratio in the area, and to create pedestrian-friendly neighborhoods.

B. Finding: The Amendment is in conformity with public convenience, general welfare and good land use policies in that the Project, including the Veranda subdivision, will implement land use guidelines set forth in the ZSPA and the General Plan, which have planned for residential uses at this location.

Evidence: The Amendment does not alter any land uses already approved by the City Council for this site via the General Plan and the ZSPA; it simply replaces the land use map exhibit to the Development Agreement to reflect the Low Density Cluster zoning designation approved by Ordinance 5-2016 on August 1st, 2016.

C. Finding: The Amendment will not be detrimental to the health, safety and general welfare in that the Project, including the Veranda subdivision, will proceed in accordance with all the programs and policies of the ZSPA.

Evidence: The impacts of the development on existing land uses, public services and the environment have been evaluated and mitigated through the CEQA compliance process.

D. Finding: The Amendment will not adversely affect the orderly development of property or the preservation of property values.

Evidence: The Amendment is consistent with the General Plan and ZSPA, as shown above.

E. Finding: The Amendment is consistent with the provisions of Government Code Sections 65864 through 65869.5.

Evidence: The Amendment does not alter the previously approved substantive elements of the Development Agreement and has been processed consistent with all the procedural requirements of Government Code Sections 65864 through 65869.5.

Section 3: Approval

The City Council hereby approves the Third Amendment to the Development Agreement (**Exhibit 3A**) and authorizes the Mayor to execute it.

Section 4: Recordation

Within ten (10) days after the Third Amendment to the Development Agreement is executed by the Mayor and Developer, the City Clerk shall submit the Agreement to the County Recorder for recordation.

Section 5: Effective Date and Publication of Ordinance Summary

This Ordinance shall take effect and be in force thirty (30) days from and after the date of its passage. The City Clerk of the City of Rancho Cordova shall cause a summary of the Ordinance to be posted in accordance with Section 36933 of the Government Code of the State of California.


PASSED AND ADOPTED by the City Council of the City of Rancho Cordova on the 1st day of August, 2016 by the following vote:

AYES: Budge, McGarvey, Skoglund, Terry

NOES: None

ABSENT: Sander

ABSTAIN: None

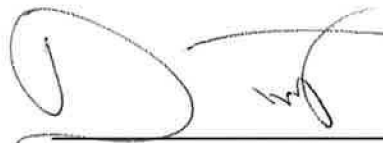

Donald Terry, Vice Mayor

ATTEST:



Mindy Cuppy, MMC, City Clerk

2662940.1

2662940.2

DRAFT

EXHIBIT 3A

OFFICIAL BUSINESS
Document entitled to free recording
Government Code Section 6103

RECORDING REQUESTED BY
AND
WHEN RECORDED, MAIL TO:

City of Rancho Cordova
2729 Prospect Park Drive
Rancho Cordova, CA 95670
Attention: City Clerk

(SPACE ABOVE THIS LINE RESERVED FOR
RECORDER'S USE)

**THIRD AMENDMENT TO VILLAGES OF ZINFANDEL
DEVELOPMENT AGREEMENT**

by and between the

CITY OF RANCHO CORDOVA

and

ELLIOTT HOMES, INC.

**RELATIVE TO VILLAGES OF ZINFANDEL
VERANDA AT STONE CREEK SUBDIVISION**

DRAFT**EXHIBIT 3A**

**THIRD AMENDMENT TO THE VILLAGES OF ZINFANDEL DEVELOPMENT
AGREEMENT**

95-CZB-DGB-ZOB-SDB-TSM-0533

This THIRD AMENDMENT TO DEVELOPMENT AGREEMENT ("Amendment") is entered into as of [REDACTED], 2016, by and between ELLIOTT HOMES, INC., a corporation of the State of Arizona ("Developer"), and the CITY OF RANCHO CORDOVA, a California municipal corporation ("City"), who hereby agree as follows:

WHEREAS, this Amendment revises "The Villages of Zinfandel Development Agreement" ("Development Agreement"), entered into on May 28, 2003, between Elliott Homes and the County of Sacramento, a subdivision of the State of California, and recorded in Book 20030408, page 2493. The Development Agreement allocates rights and responsibilities of the County and Developer with respect to the mixed-use community development called The Villages of Zinfandel ("Villages of Zinfandel Project"), on approximately 671.39 acres of property ("Property") within the Zinfandel Special Planning Area ("Zinfandel SPA") in the City, as described in Exhibit A to the Development Agreement; and

WHEREAS, pursuant to section 1.7 of the Development Agreement, the parties may mutually agree to amend the Development Agreement as it applies to any portion of the Villages of Zinfandel Project; and

WHEREAS, the Development Agreement was amended on August 2, 2004 to reflect the rezone of the property related to the Alexander Collection Subdivision within the Villages of Zinfandel Project from "Medium Density Residential" to "Low Density Residential," to reduce the term of the Development Agreement by five (5) years, and to reflect desired changes related to Developer obligations related to fees; and

WHEREAS, the Development Agreement was amended a second time on January 19, 2010 to remove approximately thirty (30) acres of land from the Villages of Zinfandel Project and Development Agreement to reflect the State of California's purchase of the land from the Developer; and

WHEREAS, this Amendment concerns that portion of the Villages of Zinfandel development known as the "Veranda at Stone Creek Subdivision" ("Veranda") consisting of 163 single-family residential units on approximately 17.18 acres of land on Spoto Drive, as further defined by the legal description, and as highlighted on the map, both of which are attached hereto as Exhibit A; and

WHEREAS, this Amendment replaces the Land Use Map exhibit to the Development Agreement and is necessary to reflect the rezone of the 17.18 acres for the Veranda subdivision from "Medium Density" to "Low Density Cluster" accomplished via City Council Ordinance No. 5-2016, adopted on _____, 2016, amending the Zinfandel SPA; and

DRAFT**EXHIBIT 3A**

WHEREAS, this Amendment also extends the term of the Development Agreement by five (5) years, amending the expiration date to the expiration date of the original agreement — 2023.

NOW, THEREFORE, in further consideration of the above recitals, and pursuant to Section 1.7 of the Development Agreement, Developer and City hereby agree to modify the Development Agreement as follows:

A. “Exhibit B” of the Development Agreement, entitled “Land Use Map,” shall be replaced with the revised map, attached hereto as Exhibit B, which depicts the mutually agreed upon change of the Veranda at Stone Creek parcel from “Medium Density” to “Low Density Cluster.”

B. “Exhibit C” of the Development Agreement, entitled “Zinfandel Special Planning Area,” shall be replaced with the amended Zinfandel Special Planning Area Document approved by the City Council via Ordinance No. 5-2016.

C. Section 1.6 of the Development Agreement shall be amended and restated in its entirety as follows:

Term. The term of this Agreement shall commence on the Effective Date of the ordinance authorizing the approval and execution of this Agreement, and shall extend for a period of twenty (20) years from that date unless it is terminated, modified or extended by the circumstances set forth in this Agreement or by the mutual agreement of the parties. D.

This Amendment may be executed in several counterparts, each of which shall be deemed an original and all of which shall constitute but one and the same instrument.

E. Except as expressly amended by this Amendment, all of the terms, conditions and provisions of the Development Agreement remain in full force and effect.

IN WITNESS WHEREOF, the parties have duly signed this Amendment to the Development Agreement as of the date first written above.

Approved as to form

CITY OF RANCHO CORDOVA,
a municipal corporation

By: _____
Adam U. Lindgren
City Attorney

By: _____
David M. Sander
Mayor

Attest: _____
Mindy Cuppy, CMC
City Clerk

DRAFT

EXHIBIT 3A

ELLIOTT HOMES, INC.,
A corporation of the State of Arizona

By: _____
Harry C. Elliott III
President

DRAFT

EXHIBIT 3A

LIST OF EXHIBITS TO AMENDMENT

Exhibit A - Legal Description of Veranda Subdivision; Map of Villages of Zinfandel Unit

Exhibit B - Land Use Exhibit (Rezone of Zinfandel Special Planning Area--County Zoning Code Sections 512-215)

DRAFT

EXHIBIT 3A

EXHIBIT 'A'

LEGAL DESCRIPTION

All of Lot 4 as shown on the Final Map of Villages of Zinfandel Unit No. 9, recorded in Book 317 of Maps, at Page 7, Sacramento County Records, in the City of Rancho Cordova, County of Sacramento, State of California.

July __, 2016

END OF DESCRIPTION

PREPARED BY WOOD RODGERS, INC.
SACRAMENTO, CALIFORNIA

2661774.1
2661774.2

ITEM 18.1.

ATTACHMENT 5

DRAFT

EXHIBIT 3A

EXHIBIT 'B'
LAND USE EXHIBIT



**MILLER STARR
REGALIA**

1331 N. California Blvd.
Suite 600
Walnut Creek, CA 94596

T 925 935 9400
F 925 933 4126
www.msrlegal.com

Arthur F. Coon
Direct Dial: 925 941 3233
arthur.coon@msrlegal.com

February 6, 2023

VIA EMAIL

Mayor Budge, Vice Mayor Sander,
and City Councilmembers
City of Rancho Cordova
2729 Prospect Park Drive
Rancho Cordova, CA 95670
Email: CityClerk@cityofranchocordova.org

Re: January 27, 2023, Second Letter to City Council from Attorney Gloria D. Smith Concerning CEQA Review of and Land Use Compliance for LogistiCenter Project at Corner of N. Mather Blvd./Bear Hollow Drive (APN 072-2360-041-000), File No. PLND-1021-0015

Dear Honorable Mayor Budge, Honorable Vice Mayor Sander, City Councilmembers:

We submit this letter on behalf of Dermody Properties ("Dermody") in response to the above-referenced letter to the Council from attorney Gloria D. Smith (the "second Smith letter"), regarding the LogistiCenter Project ("Project"). We will be submitting another letter prior to the Council's final hearing on the Project that will respond in greater detail to each contention raised in the second Smith letter, but for now, as a preliminary matter, we will briefly point out its fundamental flaws in the text that follows.

In brief summary, the second Smith letter urges the City to violate state law and its obligations under the May 28, 2003 "Villages of Zinfandel Development Agreement" (the "Development Agreement") based on a clear mischaracterization of state law and a misunderstanding of – or failure to acknowledge – the relevant underlying facts. Indeed, the letter goes so far as to urge the City to deny the very existence of the Development Agreement – a position that, if adopted by the City, would constitute the bad faith denial of the existence of a binding contract, which is the epitome of a breach of the covenant of good faith and fair dealing. Contrary to the second Smith letter's unsupported assertions, the Development Agreement remains fully in effect and binding on the City until June of 2023. As we have repeatedly advised, if the City ignores its obligations under the Agreement, it will expose itself to significant monetary damages and attorneys' fees as expressly provided for in the Agreement. The second Smith letter also raises meritless claims regarding alleged (but non-existent) obligations of the City to apply its current general plan and/or to

Mayor Budge, Vice Mayor Sander,
and City Councilmembers
City of Rancho Cordova
February 6, 2023
Page 2

update its general plan whenever the state adopts new laws or regulations, and also re-states Smith's previous arguments that the Supplemental EIR for the Zinfandel Special Plan Area ("ZSPA") is somehow "stale." Ultimately, the second Smith letter is yet another eleventh-hour attempt to further obstruct and delay the Project, but it lacks any merit whatsoever and fails to state any valid basis for the City to further delay its final decision and approval of the Project as presented to the Council on January 17, 2023.

I. **The Development Agreement Continues in Effect Until June 28, 2023.**

Contrary to the claims in the second Smith letter, the Development Agreement was not somehow automatically invalidated when the City incorporated in 2003. State law quite clearly provides that, once recorded, the benefits and burdens of a development agreement accrue to and are binding on all successors in interest to the original parties. As a successor in interest to the County, the City is bound by the obligations in the Agreement that we have previously discussed in detail until June of 2023.

Government Code section 65865.3, invoked by the second Smith letter, places time limits on the term of a limited set of development agreements to which it applies. *Nothing* in Section 65865.3 states that a development agreement between a county and a developer automatically becomes null and void if a subject property becomes incorporated or is annexed into a city. Instead, a careful reading of the statute's plain language, in the context of the Development Agreement statute as a whole, makes clear that when the Legislature enacted Section 65865.3 in 1986, it presumed that development agreements between a county and a developer would continue in effect after a subject property was incorporated or annexed into a city – in other words, Section 65865.3 does not (as the second Smith letter appears to argue) provide the exclusive basis by which a development agreement between a developer and county binds a successor city. As noted in my November 29, 2022 letter to the Council, the election on the incorporation of the City occurred prior to May 28, 2003, when the County (the City's predecessor in interest) and Elliot Homes (Dermody's predecessor in interest) executed the Development Agreement. This means that the Development Agreement does not meet the condition set forth in subdivision (c) of Section 65865.3, that the county "enter[] into the agreement with the applicant prior to the date of the election on the question of incorporation or annexation..." As a result, Section 65865.3 and the limitations on a development agreement's duration set forth in its subpart (a) do not apply by the statute's own terms. Nothing in Section 65865.3 says that the Development Agreement became void when the City incorporated, and other provisions of the Development Agreement statute make clear that after its recordation it continued in existence as a valid agreement binding upon the City as a successor in interest.

Mayor Budge, Vice Mayor Sander,
and City Councilmembers
City of Rancho Cordova
February 6, 2023
Page 3

Numerous actions taken by the City, the County, and other public agencies with jurisdiction over the ZSPA also confirm and demonstrate a clear recognition that the Development Agreement remained fully in effect and legally binding on the City following the City's incorporation. For example, in 2002 when the Sacramento Local Agency Formation Commission ("LAFCO") approved the resolution authorizing the City to proceed with the incorporation, it adopted a condition *expressly requiring* the City to honor development agreements entered into between the County and development project applicants prior to the effective date of the City's incorporation. Nothing in LAFCO resolution – which was never challenged and is now beyond legal challenge – allowed the City to invalidate or refuse to recognize or honor development agreements that did not meet the requirements of subdivision (c) of Section 65865.3.

Further, since 2003, the City itself has repeatedly recognized that the Development Agreement has continued and still continues in effect as a binding agreement; more specifically, the City so acknowledged when it negotiated, and the City Council approved, three separate amendments to the Agreement. Each of these amendments conferred benefits and burdens on the City and each acknowledged that, except as amended, the terms and conditions of the Development Agreement remained in full force and effect. The first amendment, dated August 2, 2004, shortened the term of the Development Agreement to 15 years, adjusted the general plan land use and zoning designations for a residential subdivision in the ZSPA, and established a special police tax and park renovation fee for some development within the ZSPA. The most recent amendment, executed in August of 2016, changed the land use and zoning designations for another residential subdivision and *re-extended the term of the Agreement to 20 years from its original effective date – to June of 2023*. The August 2016 amendment was approved by the Council and duly recorded by the County Clerk, and was never objected to or judicially challenged by anyone. The statute of limitations to challenge the 2016 amendment and its re-extension of the Agreement to June of 2023 has, of course, obviously long since expired and that amendment is now (like the LAFCO incorporation resolution) well beyond any legal challenge and therefore conclusively presumed to be valid. Project opponents thus have no basis to challenge that amendment or its re-extension of the Development Agreement term at this late date.

In summary, the Development Agreement remains in full force and effect. In contending otherwise, the second Smith letter – like the first – fails to properly analyze the applicable law and fails to account for the material facts discussed above, apparently based on sheer willful ignorance stemming from a failure to investigate the facts or the public record that would readily disclose such facts. But, as recent precedent in the CEQA context has amply underscored, a failure to investigate the facts, coupled with a misreading of the clear law, does not excuse the assertion of untenable legal positions completely lacking in probable cause. If the City were to deny the existence of or otherwise ignore its obligations under the Agreement, as the second Smith letter recklessly proposes, it would (as we have already repeatedly advised) be exposing itself to litigation with the risk of incurring

Mayor Budge, Vice Mayor Sander,
and City Councilmembers
City of Rancho Cordova
February 6, 2023
Page 4

significant monetary damages and attorneys' fees as expressly provided for in the Development Agreement.

II. The Remaining Claims in the Second Smith Letter Lack Merit.

In addition to the above, the second Smith letter argues that the "City's general plan does not adequately address current state laws and standards" and repeats the argument that the EIR for the ZSPA is "unlawfully stale." Both arguments lack any legal support.

Regarding alleged deficiencies with City's General Plan, we note that the second Smith letter's arguments in that regard fail, first and foremost, because their arguments against the Development Agreement's validity lack any merit; because the Development Agreement remains in effect, the Project is only subject to those applicable development standards in the County's General Plan, ZSPA, and incorporated zoning standards in effect in 2003. Putting that aside, courts have also repeatedly held that cities are not required to update their general plans at any given interval or in connection with any given event. State law certainly does not require a city to update its general plan every time the Legislature adopts a new law or every time a state agency adopts a new regulation. The overwhelming burdens this would place on cities throughout the state are obvious. Further, if project opponents wish to challenge the City's General Plan as inadequate, the proper time to have done so or to do so was at the time the General Plan language in question was adopted or when such language was or is amended in the future, and any challenges not timely brought after such trigger dates are time-barred by the applicable statute of limitations.

Finally, the second Smith letter repeats arguments from the first letter that the Supplemental EIR for the ZSPA is somehow "unlawfully stale". As set out in detail in my January 25, 2023 letter to the Council, the claim that CEQA contains some uncoded requirement that an allegedly stale EIR be updated when new information becomes available is wrong as a matter of law and fundamentally misunderstands CEQA's subsequent review rules. As previously demonstrated, CEQA establishes a strong presumption *against* further environmental review after an EIR is certified, and no such further environmental review is warranted here.

III. Conclusion

Similar to the first Smith letter, the City should reject the second Smith letter's meritless arguments regarding the Development Agreement, which – quite clearly under the relevant law and material facts – remains fully binding on the City. The second Smith letter's additional arguments fail as well. The City must abide by its obligations under the Development Agreement and make a final decision on and

Mayor Budge, Vice Mayor Sander,
and City Councilmembers
City of Rancho Cordova
February 6, 2023
Page 5

approving the Project as it was presented at the Council's January 17, 2023 meeting.

Very truly yours,

MILLER STARR REGALIA



Arthur F. Coon

AFC:tz/b/klw

cc: Micah Runner, City Manager (mrunner@cityofranchocordova.org)
Elizabeth Sparkman, Community Development Director,
(esparkman@cityofranchocordova.org)
Adam Lindgren, City Attorney (alindgren@cityofranchocordova.org)
George Condon, Dermody Properties (gcondon@dermody.com)
Lucy Crocker, Lucy & Company (Lucy@lucycompanypr.com)
Michelle Smira, MMS Strategies (michelle@mmsstrategies.com)
Nadia L. Costa, Esq., Miller Starr Regalia (Nadia.Costa@msrlegal.com)
Travis A. Brooks, Esq., Miller Starr Regalia (Travis.Brooks@msrlegal.com)



**MILLER STARR
REGALIA**

1331 N. California Blvd.
Suite 600
Walnut Creek, CA 94596

T 925 935 9400
F 925 933 4126
www.mslegal.com

Arthur F. Coon
Direct Dial: 925 941 3233
arthur.coon@msrlegal.com

March 27, 2023

VIA PERSONAL DELIVERY, U.S. MAIL, AND E-MAIL

Stacy Leitner, City Clerk
City of Rancho Cordova
2729 Prospect Park Drive
Rancho Cordova, CA 95670
E-Mail: CityClerk@cityofranchocordova.org

Re: **Government Claim and Notice Re Claim For Money and Damages
Against City of Rancho Cordova; LogistiCenter Project at Corner of N.
Mather Blvd./Bear Hollow Drive (APN: 072-2360-041-000); File No.:
PLND 1021-0015 (Bear Hollow Project)**

Dear Ms. Leitner:

This office represents Dermody Properties and its affiliates in connection with the above-referenced government claim and project. This letter constitutes a written claim presented pursuant to the Government Claims Act, codified at Government Code section 810 *et seq.*, to apprise the City of Rancho Cordova ("City") of claims for money and damages that Dermody Properties has against the City arising from the City's failure to timely and in good faith process and approve Dermody's Major Design Review application for an approximately 155,077-square foot logistics center located northwest of the intersection of North Mather Boulevard and Bear Hollow Drive, known as the "LogistiCenter" or "Bear Hollow" project ("Bear Hollow Project"), and the City's concomitant actual and anticipatory repudiations and breaches of, and default under, The Villages of Zinfandel Development Agreement ("DA"). As required by Government Code section 910, Dermody provides the following information:

Claimant And Claimant Address: The claimant is DPML Bear Hollow, LLC and Dermody Properties (collectively, "Dermody" or "Claimant"). The post office address of Claimant is c/o George Condon, Dermody Properties, 5500 Equity Avenue, Reno, NV 89502.

Stacy Leitner, City Clerk
March 27, 2023
Page 2

Address To Which Notices Are To Be Sent: The person submitting this claim on Claimant's behalf is its undersigned attorney, Arthur F. Coon, and the physical and email addresses to which notices are to be sent are as set forth below:

Arthur F. Coon
Miller Starr Regalia
1331 N. California Boulevard, Suite 600
Walnut Creek, CA 94596
Email: arthur.coon@msrlegal.com
Telephone: (925) 935-9400
Facsimile: (925) 933-4126

Date, Place And Circumstances Giving Rise To Claim: This claim arises from the City's actions, taken in violation of its legal obligations and duties under the DA, with respect to its handling and treatment of Claimant's Major Design Review application for the Bear Hollow Project. These actions occurred beginning approximately around the January 12, 2022 date when Dermody's subject Bear Hollow application was deemed complete by the City, continued through March 6, 2023, when the City, through its City Council, repudiated the DA and Dermody's vested rights thereunder, and are continuing through the present time. The City's actions took place within the City of Rancho Cordova, both within and outside public meetings. Such actions, which as noted are continuing, have included, but are not limited to, the City's illegal failures to timely and in good faith process and to approve the Bear Hollow Project as required by the DA; its bad faith repudiations and efforts to undermine of the validity and binding nature of the DA and its obligations and Dermody's vested rights thereunder; and its failure to cure its breaches of and default under the DA within 60 days of receiving Dermody's formal notice of default under the DA dated January 25, 2023, which notice is attached hereto and incorporated herein by reference; such actions also include those described in other detailed letters written by Dermody's counsel to the City, including, but not limited to, a letter to the City dated March 20, 2023.

Claimant has vested rights to develop the Bear Hollow Project under the DA, subject only to limited design review discretion and authority by the City Council, which does not extend to denying the Project's by-right use, modifying its compliant density or intensity, modifying the land use laws, rules and regulations in which Claimant has vested rights, or addressing alleged environmental impacts beyond City's limited design review authority and discretion. By failing to timely and in good faith process and approve the Bear Hollow Project, the City has breached the express terms of the DA, as well as the express and implied covenants of good faith and fair dealing, and taken Dermody's vested property rights without payment of just compensation. The City has violated, breached, defaulted under, and repudiated the DA; violated, taken, and damaged Dermody's vested property rights, and Dermody's federally protected civil rights; violated its duties under the express and implied covenants of good faith and fair dealing applicable to the DA; and prejudicially abused its limited discretion by refusing to timely process the complete design review application approval and failing to timely approve the Bear Hollow Project, even after being presented with a formal notice of default pursuant to the DA relating to the same.

Stacy Leitner, City Clerk
March 27, 2023
Page 3

General Description of Damage/Loss Incurred: The indebtedness, obligation, injury, damage, and/or loss incurred, as far as it is known at this time, includes significant and continuing economic damages and losses of vested property rights suffered by reason of the City's improper refusals to timely process and approve the Bear Hollow Project, contrary to the terms of the DA and City's lawful authority, including, without limitation or waiver of any claim to monetary or other relief, out of pocket damages, lost profits, reliance damages, consequential damages, loss and taking of the fair market value of Dermody's property, and attorneys' and expert fees, costs, and expenses. These damages, which will continue to accrue, arise from Claimant's inability and/or unlawfully hindered ability to develop, construct, operate, lease, and/or sell the Bear Hollow Project, and from Dermody's past and continuing expenditures of substantial sums in reliance on, and to defend and protect, its vested rights under the DA, which the City has repeatedly violated, and continues to violate.

Name of Public Employees Causing Injury: City of Rancho Cordova; City Council of the City of Rancho Cordova. The individual members of the City Council are: Mayor Linda Budge, Vice-Mayor David M. Sander, Ph.D., Siri Pulipati, Garrett Gatewood, and Donald Terry.

Amount Claimed: The estimated amount claimed has been made known the City, exceeds \$10,000.00, and is not of an amount that would constitute a limited civil case.

Very truly yours,

MILLER STARR REGALIA



Arthur F. Coon

AFC/mch:klw
w/encl.

cc: Micah Runner, City Manager (w/encl., mrunner@cityofranchocordova.org)
Elizabeth Sparkman, Community Development Director
(w/encl., esparkman@cityofranchocordova.org)
Adam Lindgren, City Attorney (w/encl., alindgren@cityofranchocordova.org)
George Condon, Dermody Properties (gcondon@dermody.com)
Matthew C. Henderson, Miller Starr Regalia
(matthew.henderson@msrlegal.com)
Bill Shiber, Miller Starr Regalia (bill.shibera@msrlegal.com)
Nadia L. Costa, Miller Starr Regalia (nadia.costa@msrlegal.com)
Travis A. Brooks, Miller Starr Regalia (travis.brooks@msrlegal.com)



**MILLER STARR
REGALIA**

1331 N. California Blvd.
Suite 600
Walnut Creek, CA 94596

T 925 935 9400
F 925 933 4126
www.mslegal.com

Arthur F. Coon
Direct Dial: 925 941 3233
arthur.coon@mslegal.com

January 25, 2023

VIA EMAIL

Mayor Budge, Vice Mayor Sander, and City
Councilmembers
City of Rancho Cordova
2729 Prospect Park Drive
Rancho Cordova, CA 95670
Email: CityClerk@cityofranchocordova.org

Re: **Dermody Properties' Notice of City of Rancho Cordova's Breach of and
Default Under Development Agreement and 60-Day Period to Cure;
LogistiCenter Project at Corner of N. Mather Blvd./Bear Hollow Drive
(APN 072-2360-041-000), File No. PLND-1021-0015**

Dear Mayor Budge, Vice Mayor Sander, and Honorable Members of the City
Council:

This firm represents Dermody Properties ("Dermody"), as successor-in-interest to original master developer Elliott Homes, Inc. under that certain "Villages of Zinfandel Development Agreement" entered into as of May 28, 2003, and adopted by County Ordinance No. SZC-2003-0011, which became effective June 28, 2003 (the "Development Agreement" or "DA"), with respect to Dermody's above-referenced real property located within the 671.39± acre site governed by the DA.

This letter constitutes Dermody's written notice pursuant to Section 6.1 of the Development Agreement that the City of Rancho Cordova (the "City"), which is successor-in-interest to the County of Sacramento under the DA, has materially breached and is in default of its legal obligations under the DA to timely and in good faith process and approve Dermody's Major Design Review application for the above-referenced LogistiCenter project located on Dermody's approximately 10-acre parcel at the corner of North Mather Boulevard and Bear Hollow Drive in the City (the "Design Review Project" or "Project").

The Project is located within the Villages of Zinfandel Special Planning Area (VOZSPA), an 823± acre area within the Cordova community that transitioned from heavy industrial (surface mining) use and zoning to a comprehensively planned and entitled mixed-use development in the late 1990's and early 2000's when the County of Sacramento approved extensive development entitlements for the area, including general plan and zoning amendments, an amended community plan, a

Mayor Budge, Vice Mayor Sander, and City Councilmembers
January 25, 2023
Page 2

public facilities financing plan, and the subject DA. The VOZSPA's potential environmental impacts were also comprehensively analyzed under the California Environmental Quality Act ("CEQA"; Pub. Resources Code, § 21000 et seq) through a Final Environmental Impact Report ("FEIR") certified by the County on March 25, 1998, as supplemented through a Final Supplemental EIR ("FSEIR") certified by the County on April 26, 2000. The DA was approved by Ordinance No. SZC-2003-0011, which was adopted on May 28, 2003, and has a 20-year term.

Dermody submitted its Design Review Project application on October 25, 2021, and the City determined the application to be complete on January 12, 2022, over a year ago. The City was required to determine within 30 days of that date, or by November 24, 2021, whether an EIR or negative declaration would be required for the Project. (Pub. Resources Code, §§ 21080.1(a), 21080.2.) Even assuming that the Project is not exempt – which it is – such that a CEQA document of some kind would be necessary, all possible statutory deadlines for the City to have completed its CEQA review of the Design Review Project have now expired without the City Council having completed or adopted any CEQA document or findings. (See Pub. Resources Code, § 21151.5(a), (1)(A), (B); CEQA Guidelines, § 15107 [if negative declaration is to be prepared, lead agency must complete and adopt same within 180 days after date application is complete, and if EIR is to be prepared, agency must complete and certify same within one year].) The City's staff and attorneys have consistently advised the Council that the Project is exempt from CEQA under CEQA Guidelines, § 15183. (See Pub. Resources Code, § 21083.3.)

For many months Dermody and the City's own planning staff have advised and reminded the Council of (1) its obligations under the DA, (2) its very limited discretion to conduct CEQA review in the Major Design Review process, and (3) that the Project should be reviewed and found exempt from further environmental analysis under the exemption/streamlined review provisions of CEQA Guidelines section 15183, which the City has applied to similar projects. The Council's failure to timely complete its CEQA review of the Project in the more-than-one-year period of time that has elapsed since the Project application was determined to be complete, in and of itself, constitutes a bad faith failure to timely process and approve the Project as required by the DA.

The City's failure to timely process the Project not only violates CEQA and the DA, as explained further below, but has deprived Dermody of legal rights that should also rightfully have accrued to it under the Permit Streamlining Act ("PSA"; Gov. Code, § 65920 et seq). The PSA provides that a CEQA lead agency must act to approve or disapprove a project within 60 days after a negative declaration is adopted or an exemption determination made. (Gov. Code, § 65950(a)(4), (5).) The City should have completed its CEQA analysis and exemption determination for this Project by the Spring of 2022, at the latest, and acted to approve or disapprove it not later than June 2022 – over six months ago – assuming it had been acting in compliance with CEQA and the PSA, and even setting aside its further legal obligations under the DA.

Mayor Budge, Vice Mayor Sander, and City Councilmembers
January 25, 2023
Page 3

In fact, the Project should have been processed to an approval decision even earlier than last summer because – in addition to the basic requirements of CEQA and the PSA – Dermody has vested property and contractual rights under the DA requiring the City’s timely processing of and approval action on its Design Review Project application, and the City’s full and good faith cooperation to enable Dermody to obtain the full benefits of the DA. These DA rights of Dermody, and the City’s corresponding DA obligations, have previously – and repeatedly – been explained to the City in detail, with abundant supporting citations to relevant DA provisions, in prior correspondence from Dermody’s counsel including: (1) Nadia Costa’s July 18, 2022 letter to the City Attorney, copied to the City Manager and Deputy City Manager; (2) my September 16, 2022 letter to City Manager Cyrus Abhar, copied to the City Attorney and Community Development Director; (3) my November 29, 2022 letter to the City Council, copied to the City Manager, Deputy City Manager, and City Attorney; (4) my December 14, 2022 letter to the City Council, copied to the City Manager, Deputy City Manager, and City Attorney; and (5) my January 10, 2023 letter to the City Council, copied to the Community Development Director and City Attorney.¹

Despite Dermody’s extensive correspondence repeatedly bringing the City’s attention to its legal obligations under the DA and applicable law, the City Council has ignored and failed even to acknowledge these obligations. Instead, it has repeatedly continued and delayed hearings on the Project beginning in April 2022. After a half year delay, the City refused to set a hearing for Project approval in November 2022 as Dermody requested. After delays of well over a year from the date of Dermody’s submitted application, and almost a year from the application being deemed complete, the City finally set a December 5, 2022 hearing to consider the Project, but then further continued that hearing without taking action to January 17, 2023. On the latter date, the Council finally closed the public hearing following presentations by City staff and Dermody, and after hearing public comment on the Project, but then refused to discuss, deliberate or take action on Dermody’s Project application, and instead further continued that portion of the hearing to January 30, 2023. The Council voted to further delay a decision on Dermody’s Project so that it could first further consult with the City Attorney (who was present at the January 17 hearing) in closed session concerning an 8-page, single-spaced “late hit” CEQA comment letter submitted by an attorney hired by project opponents which was not received until well after commencement of the January 17 hearing.

Unfortunately, but consistent with the Council’s previous public discussions indicating either a profound misunderstanding of or a heedless intent to exceed its lawful discretion in its consideration of the Project, the Council’s most recent action

¹ The foregoing correspondence, and all exhibits thereto, are already part of the Administrative Record in the City’s administrative proceedings on Dermody’s Design Review Project and are fully incorporated by reference in the instant written notice of City’s breach and default under the DA.

Mayor Budge, Vice Mayor Sander, and City Councilmembers
January 25, 2023
Page 4

was again taken in bad faith disregard of its DA obligations to timely process and approve the Project. As but one example, when I, as counsel for Dermody, was asked by the Council to come to the podium and respond at the January 17 hearing to the just-received CEQA comment letter and began my response by accurately characterizing it as a typical (and meritless) “late hit” CEQA comment letter, I was interrupted and chided by the Council not to “editorialize.” I found this to be an extremely surprising rebuke since the Council, like the California courts, is surely “aware that the practice of allowing [CEQA] objectors to withhold objections, which could have been raised earlier in the environmental review process, until the last possible moment **must be strongly disapproved.**” (*Galante Vineyards v. Monterey Peninsula Water Management Dist.* (1997) 60 Cal.App.4th 1109, 1120, emph. Added, citing *Citizens of Goleta Valley v. Board of Supervisors* (1990) 52 Cal.3d 553, 568.) As noted by our Supreme Court in the above-cited case:

“We cannot, of course, overemphasize our disapproval of the tactic of withholding objections, which could have been raised earlier in the environmental review process, solely for the purpose of obstruction and delay. As one federal court has aptly stated: “[T]he NEPA requirement of studying alternatives may not be turned into a game to be played by persons who – for whatever reasons and with whatever depth of conviction – are chiefly interested in scuttling a particular project. [citation.]”

(*Goleta Valley, supra*, 52 Cal.3d at 568, emph. added, citation omitted; see also, e.g., *South County Citizens for Smart Growth v. County of Nevada* (2013) 221 Cal.App.4th 316 [lengthy “late hit” comment letter from project opponent’s attorney delivered at beginning of Board hearing on project resulted in Board continuing hearing for over a month to respond]; cf. *Save North Petaluma River and Wetlands v. City of Petaluma* (2022) 86 Cal.App.5th 207 [notwithstanding project opponent’s late hit comment letter submitted on afternoon of hearing, City Council proceeded with hearing and after considering detailed staff memo covering project’s history, public comments, the real party’s public outreach, and numerous responsive project revisions, and the revised project’s satisfaction of the previously expressed planning commission concerns, and after several hours of deliberation and public comment at the hearing, City Council took action as publicly noticed and scheduled and voted to certify FEIR and approved zoning amendments for project].)

While Dermody will respond by separate letter to the substance – or, more accurately, the lack thereof – of the Project opponents’ lawyer’s late-hit CEQA comment letter, the above is included for present purposes simply to augment Dermody’s showing as to the City’s continuing bad faith breaches and disregard of its DA obligations. Here, the City Council not only refused to “strongly disapprove” the Project opponents’ “late hit” CEQA tactic, but actually rewarded it with a further two-week delay. By contrast, a council acting in good faith would have quickly and roundly condemned and rejected the Project opponents’ well-recognized and judicially-disapproved abusive CEQA “late-hit” tactic, and would have reminded the Project opponents of the lengthy processing process Dermody has endured to date,

Mayor Budge, Vice Mayor Sander, and City Councilmembers
January 25, 2023
Page 5

the numerous project amendments and concessions it has voluntarily made and offered to address public concerns, and Dermody's vested legal and contractual rights to timely processing and approval of its Major Design Review application under the DA. But the Council did not. Instead, it chose to praise the project opponents, as "informed and articulate" and not "typical NIMBYs," further underscoring its willful disregard for Dermody's DA and other legal rights to timely and good faith processing of and an approval decision on its Project.² In other words, for whatever reason, the Council members are continuing to unnecessarily delay their decision on this Project and are publicly praising Project opponents who are vilifying Dermody, encouraging further dilatory City action in processing the Project approvals, and blatantly encouraging the City to repudiate its binding DA obligations. Such conduct is the polar opposite of the good faith required under the DA and applicable law.

In sum, the only conclusion that can be drawn from the record in this matter is this: the City has violated and breached the Development Agreement and Dermody's vested rights thereunder by attempting to subject Dermody's Design Review Project to improper and inapplicable requirements and procedures, and by failing to act in good faith to timely process, act on, and approve the Project. Dermody can no longer wait or give the City Council the benefit of the doubt by assuming that it will ultimately choose to comply with its legal obligations under the DA – the term of which will expire in Summer 2023 – and Dermody has therefore been compelled to now provide this formal notice of default.

As provided in the DA, the City can cure its default and avoid the institution of legal proceedings seeking remedies for its DA breaches, by making a final decision on and approving Dermody's Project, as the Project was fully presented at the January 17, 2023 meeting, by not later than 60 days from the date of this letter. (DA, § 6.1.)

² It bears noting that the same Project opponents praised by council members offered comments characterizing my client (or, perhaps, me) as a "playground bully" (for insisting that Dermody's vested rights be respected) and urging the council to "continue the process as long as needed" (Troy Fennel). The opponents even stated: "There are ways out of this contract [the DA], and you know what they are." (Greg Mylenberg.) Stuningly, the Council did nothing to correct such misapprehensions or acknowledge its binding obligations under the DA.

Mayor Budge, Vice Mayor Sander, and City Councilmembers
January 25, 2023
Page 6

Thank you for your anticipated attention to these matters.

Very truly yours,

MILLER STARR REGALIA



Arthur F. Coon

AFC:dly/klw

cc: Micah Runner, City Manager (mrunner@cityoffranchocordova.org)
Elizabeth Sparkman, Community Development Director,
(esparkman@cityoffranchocordova.org)
Adam Lindgren, City Attorney (alindgren@cityoffranchocordova.org)
George Condon, Dermody Properties (gcondon@dermody.com)
Lucy Crocker, Lucy & Company (Lucy@lucycompanypr.com)
Michelle Smira, MMS Strategies (michelle@mmsstrategies.com)
Nadia L. Costa, Esq., Miller Starr Regalia (Nadia.Costa@msrlegal.com)
Travis A. Brooks, Esq., Miller Starr Regalia (Travis.Brooks@msrlegal.com)

2 April 2023

Mayor Budge and Councilmembers,

Re: 3 April 2023 Council Agenda Item 16.1

On behalf of the Rancho Cordova Area Chamber, our over 400 members, and their 12,000 employees, I would like to express concern about potential exposure to over \$100 million in litigation liability as represented by legal counsel. We recognize that this is a complicated and sensitive situation. We respectfully ask that there be significant focus on the impact of a \$100 million hit and, quite possibly, more on our community and future.

Candidly, we have several motives for reaching out. First and foremost, we are very proud of the progress of this amazing city. We were bursting with responsible growth and the attraction of extraordinary businesses to Rancho Cordova. I am proud to hear comments such as "what is going on in Rancho Cordova? You are doing such amazing things!" I assure you that this is a regular occurrence.

Secondly, much of the good work done by this chamber has been with resources provided by Measure R. Our team has grown to six employees and implemented successful business retention programs, including MBARK, Economic Gardening, the RCity app, SMART city assessments, workforce development, and the well-respected Explore program.

If Rancho Cordova is unsuccessful in defending itself against these lawsuits, and the prevailing thought is that it is a real possibility, much is at risk. Including

- The hard work done to shape Rancho Cordova as a forward-thinking city, adaptable and progressively responsive to the needs of our future
- The remarkable work done by community and non-profit organizations when Measure H and R resources are forced to be reallocated
- Current resources supporting law enforcement are reduced
- Access to resources that attract businesses within high-value sectors paralleling the success of Solidigm
- The capacity to provide matching funds to ensure critical infrastructure projects move forward

Many considerations are in play alongside this issue's long and short-term consequences. We urge you to place your fiduciary role at the center of your decision-making. The two decades and thousands of hours you all have committed to Rancho Cordova are recognized and have set a standard of excellence held in high regard. Losing this lawsuit would be a step backward from all you have done to ensure Rancho Cordova is a business-friendly and fiscally well-managed city.

If this litigation is successful, this would not be a tap on the brakes but rather a stomp on the brakes for Rancho Cordova.

Respectfully,



Diann H. Rogers
President & CEO

Cc: M. Runner-City Manager, A. Lindgren-City Attorney, S. Leitner-City Clerk, Chamber Board of Directors

MEMORANDUM



ITEM 19.1.

DATE: June 5, 2023
TO: Honorable Mayor and Council Members
FROM: Albert Stricker, Public Works Director
Steve Harriman, Public Works Division Manager
SUBJECT: **UPDATE THE CITY COUNCIL ON THE COMPETITIVE
PROCUREMENT PROCESS FOR RESIDENTIAL SOLID WASTE
COLLECTION AND STREET SWEEPING SERVICES**

RECOMMENDATION

Receive the Presentation.

RESULT OF RECOMMENDED ACTION

The staff presentation will provide an update to the City Council on the schedule, evaluation process, and cost options included in the Request for Proposals (RFP) document for the new residential solid waste collection and street sweeping services contract beginning on January 1, 2025.

BACKGROUND

The current contract for residential solid waste collection and street sweeping services expires on December 31, 2024. On January 17, 2023, the City Council directed staff to proceed with a competitive procurement process for a new contract beginning on January 1, 2025. The staff presentation will provide an update to the City Council on the schedule, evaluation process, and cost options included in the Request for Proposals (RFP), which is scheduled to be released in June 2023.

FISCAL IMPACT AND FUNDING SOURCE

The competitive procurement process has no impact on the City's General Fund.

ATTACHMENT(S)

1. Presentation Solid Waste Procurement



Residential Solid Waste, Recycling and Street Sweeping Procurement Update

June 5, 2023

Introduction



- Republic Services contract for residential waste collection, recycling and street sweeping services expires December 31, 2024.
- On January 17, 2023, the City Council directed staff to proceed with a competitive procurement process for a new contract beginning January 1, 2025.
- The purpose of the presentation tonight is to update the City Council on the procurement process and schedule, and to provide an opportunity for the City Council to comment prior to release of the RFP.
- This is an information item and no City Council action is required.

Survey Highlights

The City retained the Tootelian Company to administer a statistically representative phone survey with 300 respondents to assist with the RFP process and new contract.

- *72% of respondents recognize Republic Services as the current company that provides residential waste collection and recycling services.*
- *60% of respondents are very satisfied with current collection programs and 31% are somewhat satisfied.*
- *80% of the respondents rated the educational information they received regarding trash and recycling services as very useful (51%) or somewhat useful (29%).*



Survey Highlights (continued...)



- *64% of respondents either strongly agree or agree with the following statement: “The price I pay for trash, organic waste and recycling collection is reasonable for the value I receive”*
- *68% of respondents indicated all 3 of their collection carts are in good condition, and 23% said 2 of their 3 carts are in good condition.*
- *76% of respondents are aware of the Bulky Item Pickup Program, and 47% have used the program at least once in the past year. 13% of respondents used all three appointments in the past year.*

New Agreement Summary



- 10-year term with possible extensions (1/1/25 – 12/30/34)
- Weekly garbage and mixed organics collection, including food waste
- Biweekly commingled recycling collection
- Curbside oil, filters, sharps and household battery collection
- Bulky item collection (3X per year at 10 yards each), with processing of collected materials to recover recyclable and reusable materials
- Garbage, recycling and mixed organics collection at City facilities at no cost to City

New Agreement Summary (continued)^{ATTACHMENT 1}



- Garbage, recycling and porta-potty services at 10 City events per year (4th of July, iFest, etc.) at no cost to City
- Billing, customer service and public education
- Street sweeping (14 sweeps per year on residential streets)
- 40% minimum “diversion” rate with liquidated damages for noncompliance
- 2,000 cubic yards per year of illegal dumping collection at no cost to City
- New compressed natural gas collection vehicles by July 1, 2026 (within 18 months of start of new contract)

New Agreement Summary (continued)^{ATTACHMENT 1}



Estimated annual revenue to City in Year 1 (2025) to cover the City's cost to manage the solid waste program:

- \$700,000 franchise fees @ 8% (escalates annually based on revenue)
- \$450,000 annual payment for road rehab projects (fixed)
- \$50,000 annual payment to City for consulting services (fixed)
- \$150,000 one-time payment to cover staff and consultant costs incurred during RFP process (one-time)

New Agreement Summary (continued)

The current and proposed new agreement have “bundled customer rates”, which are based on trash cart size and include all services and programs.

Proposers will be asked to provide monthly rates for each service level starting January 1, 2025.

Monthly Service Rates	Monthly Rates 7/1/22	Monthly Rates 7/1/23	Monthly Rates 7/1/24	RFP
				Monthly Rates 1/1/25
32-gallon trash can	\$27.29	\$28.11	\$28.95	?
64-gallon trash can	\$32.49	\$33.46	\$34.47	?
96-gallon trash can	\$43.27	\$44.57	\$45.91	?
Street Sweeping	\$1.03	\$1.06	\$1.09	?

New Agreement Summary (continued)^{ATTACHMENT 1}

Annual Rate Adjustments:

- Rates will adjust annually on July 1, starting 7/1/2025
- Adjustments tied to Consumer Price Index for All Urban Consumers: Water, Sewer and Trash Collection Services (CUSR0000SEHG) published by the Bureau of Labor Statistics
- Annual adjustments capped at 5%
- If CPI exceeds 5% in any year, the rollover amount will be added to the following year rate adjustment



Rate Option #1: Kiefer Landfill



- Proposers will be asked to provide monthly rates with trash disposal at Kiefer Landfill and any other waste disposal facility of their choosing.
- Kiefer Landfill is the closest trash disposal facility and therefore represents the least vehicle miles travelled and GHG emissions compared to other disposal facilities.


Municipal tip-fees at Sacramento County's Kiefer landfill

January 1, 2025: \$58.55 per ton*

January 1, 2026: \$60.35 per ton*

** Represents a \$1.00 discount to the public gate rate*

Rate Option #2: New Carts

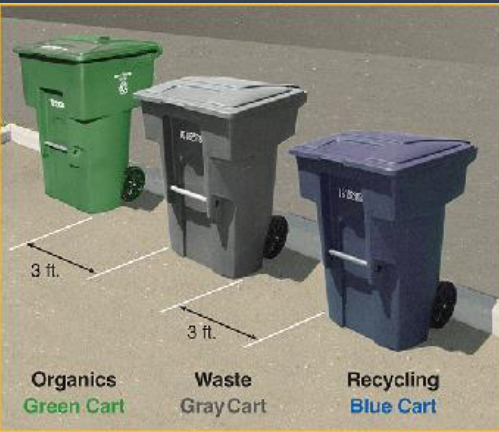

- The RFP will include a rate option for new carts starting January 1, 2025.
- The current trash, recycling and organics carts are 20 years old and not compliant with labeling and color requirements in State law.
- State law requires new carts that meet color and labeling requirements by January 1, 2036.
- Survey data indicate the carts are in usable condition and may have remaining useful life. *(68% of survey respondents said all 3 carts are in good condition)*

Rate Option #3: Bulky Item Program



- Rancho Cordova residents may schedule up to 3 bulky item appointments per year @ 10 cubic yards each in the current contract.
- This is a very high level of service and exceeds the service levels provided by other jurisdictions in our region.
- 13% of survey respondents used all 3 appointments in the past year.
- RFP will include a rate option for 2 appointments per year in order to evaluate the cost savings.

Proposal Evaluation Process



- This is a proposal process and not a bid process, so the selection is not bound by the lowest price submittal.
- Proposal evaluation committee will be comprised of 3 – 5 members. Committee will review proposals, conduct interviews and site visits, and provide a recommendation for award to the City Council.
- Evaluation Criteria:
 - *Initial pass/fail review based on completeness of submittal*
 - *Price*
 - *Financial stability, company qualifications and references*
 - *Experience and track record with similar municipal contracts*
 - *Sustainability*
 - *Annual vehicle miles traveled and associated GHG impacts to disposal and processing facilities*
 - *Public education and outreach plan*
 - *Creative strategies to increase waste diversion*

Procurement Process Draft Schedule

- June 5: City Council update prior to release of RFP
- Mid-June: Release RFP document
- Late August: Proposals due
- September – October: Proposal evaluations by committee: (review reference checks, interviews, site visits, etc.)
- November: Staff recommendation on the top-rated proposal presented to the City Council
- December: Staff recommendation for City Manager to execute new contract for consideration by the City Council
- January 1 – December 31, 2024: Transition including public education, new billing system, order new trucks and carts, customer service call center, hire employees, etc.



Conclusion...



- The overall objective of this process is to achieve the best combination of services, company qualifications and price.
- RFP is scheduled to be released in June with the intent to execute a new contract by end of 2023 for a 10-year term starting January 1, 2025.

- Questions?
- Comments?
- Thank you!

