

CITY OF RANCHO CORDOVA



CITY COUNCIL

Monday, June 03, 2019

5:30 PM – Regular Meeting

AGENDA

Robert J. McGarvey, Mayor


David Sander, Vice Mayor

Garrett Gatewood, Council Member

Donald Terry, Council Member

Linda Budge, Council Member

CITY OF RANCHO CORDOVA

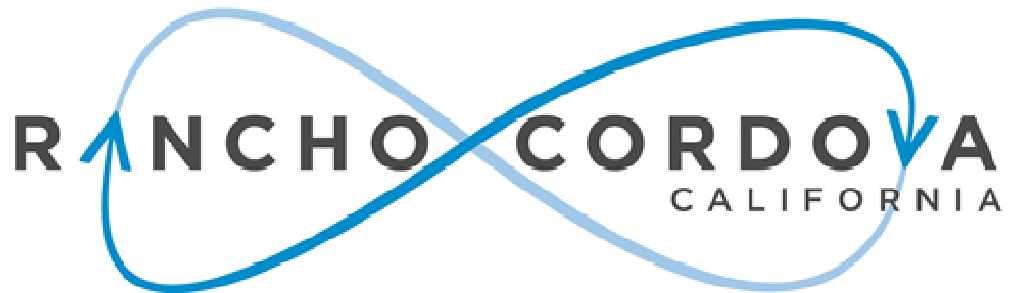

CITY COUNCIL MEETING

City Hall
2729 Prospect Park Drive, Rancho Cordova

Monday, June 03, 2019

5:30 PM – Regular Meeting
David B. Roberts Council Chambers

AGENDA

1. REGULAR MEETING - CALL TO ORDER / ROLL CALL

Council Members Budge, Gatewood, Sander, Terry and Mayor McGarvey.

2. METRO CABLE TV TELEVISION ANNOUNCEMENT

The Clerk will announce the meetings video recording and playback schedules.

3. PLEDGE OF ALLEGIANCE

The Mayor will call on someone in attendance to lead the Pledge.

4. INVOCATION

Josh Cagle from River City Christian will give the invocation.

5. PRESENTATIONS

- 5.1 Presentation of Rancho Cordova Hometown Heroes Program by Rancho Cordova Leadership Class XIII.
- 5.2 Presentation by Republic Services Announcing Cordova High School Scholarship Award Recipients.
- 5.3 Presentation by a Representative from the Sacramento-Yolo Mosquito & Vector Control District.

- 5.4 New Employee Introduction: Public Works Director, Albert Stricker Will Introduce Associate Civil Engineer, Byron Tang.

6. PUBLIC COMMENT

Citizens wishing to address the Council for any matter not on the agenda may do so at this time by completing and submitting a Speaker Card to the City Clerk. For items on the agenda, speakers will be called up to the podium by the Mayor at the point on the agenda when the item will be heard. Speakers are encouraged to keep comments to three minutes or less and to state name and community of residence.

Under the provisions of the California Government Code, the City Council is prohibited from discussing or taking immediate action on any item not on the agenda unless it can be demonstrated to be of an emergency nature or the need to take immediate action arose after the posting of the agenda.

7. COUNCIL REPORTS

8. CITY MANAGER'S REPORT

9. CONSENT CALENDAR ITEMS - ROLL CALL VOTE

- 9.1 **Subject:** Approval of the 2019-21 Operating Budget, 2019-24 Capital Improvement Plan, Appropriations Limit for Fiscal Years 2018-19 and 2019-20 and Employee Salary Schedule.
Recommendation: It is recommended that the City Council adopt the resolutions approving the 2019-21 Operating Budget, 2019-24 Capital Improvement Plan, Appropriations Limit for Fiscal Year 2018-19 and 2019-20, and Full Time Employee Salary Schedule.
Result of Recommended Action: The proposed 2019-21 Operating Budget will serve as the financial plan for the City for the period of July 1, 2019 through June 30, 2021 and serves as the legal authority for spending. Adoption of the Five Year Capital Improvement Plan will provide a spending plan and timeline for approved projects and ensures that adequate resources are set aside to provide funding for these multiple year, large scale projects. Adoption of the Appropriations Limit establishes the annual appropriations limit as required by law and the Employee Salary Schedule establishes the pay schedule in accordance with CalPERS requirements.
Staff Report: Cyrus Abhar, City Manager and Kim Juran-Karageorgiou, Administrative Services Director.
Advances Goal: 5.
- 9.2 **Subject:** Meeting Minutes from the May 14, 2019 and May 20, 2019 Special and Regular City Council Meetings.
Recommendation: Adopt the Minutes.
- 9.3 **Subject:** An Ordinance Amending the Villages of Zinfandel Special Planning Area Development Standard Section.
Recommendation: Waive the second reading and adopt the Ordinance.
Result of Recommended Action: Approval of the Ordinance would amend the Villages of Zinfandel Special Planning Area light industrial side interior and rear setbacks within the development standard section.

Staff Report: June Cowles, Senior Planner.
Advances Goals: 1 and 2.

- 9.4 **Subject:** An Ordinance for the Development Agreement Between Bradshaw Village Parc, LLC and the City of Rancho Cordova.
Recommendation: Waive the second reading and adopt the Ordinance.
Result of Recommended Action: Adoption of the Ordinance would approve the Development Agreement between Bradshaw Village Parc, LLC and the City of Rancho Cordova for the Bradshaw Village Subdivision.
Staff Report: Nicholas Sosa, Assistant Planner.
Advances Goals: 1, 2, and 6.
- 9.5 **Subject:** Treasurer's Report – March 31, 2019.
Recommendation: This report is informational only. It is recommended that the City Council receive and file the March 31, 2019 Treasurer's Report.
Result of Recommended Action: The Treasurer's Report is required to be submitted to the City Council at least quarterly in accordance with California Government Code Section 53600 et. seq. The purpose of the treasurer's report is to update the City Council and the public on the status of the City's cash balances and investments, and highlight material changes from one period to another. The scope of this report covers the second quarter of this calendar year, ending March 31, 2019, and is in compliance with the State's reporting requirements.
Staff Report: Kim Juran-Karageorgiou, Administrative Services Director.
Advances Goal: 4.
- 9.6 **Subject:** A Resolution Approving Fiscal Year 2019/2020 Budget Amounts for Community Grants and Department Projects and Programs to be Funded From the Community Enhancement Fund, the Revenues From the Voter-Approved 1/2 Cent Sales Tax.
Recommendation: Adopt the Resolution.
Result of Recommended Action: Approval of the Resolution will establish budget amounts for the fiscal year 2019/2020 community grant projects and programs, and department-led projects and programs for the Community Enhancement Fund; it will also establish next steps regarding project implementation.
Staff Report: Stacy Delaney, Community Enhancement Analyst II.
Advances Goals: 1, 2, 3, 5 and 6.
- 9.7 **Subject:** A Resolution of the City Council of the City of Rancho Cordova Declaring its Intention to Transfer Delinquent Refuse Service Charges to the Property Tax Rolls and set a Public Hearing for the Same.
Recommendation: Adopt the Resolution.
Result of Recommended Action: Adoption of this Resolution will begin the process to allow delinquent refuse service charges to be collected on the property tax roll and sets a Public Hearing for July 1, 2019 at 5:30 pm in the City Council Chambers.
Staff Report: Michelle Mingay, Senior Finance Analyst.
Advances Goal: 5.
- 9.8 **Subject:** A Resolution Determining the Special Tax Levy and Authorizing the Levy of Special Taxes for Police Protection Services within the Rancho Cordova Special Police Tax Areas for Fiscal Year 2019-20.
Recommendation: Adopt the Resolution.
Result of Recommended Action: This action is part of the annual process to levy and

collect special taxes in the Rancho Cordova Special Police Tax Area (the "District"). The action authorizes and directs the Administrative Services Director to determine, or cause to be determined, the District's Fiscal Year 2019-20 Maximum Special Tax Rates, to establish the Special Taxes to be levied against developed parcels within the District and to cause such charges to be applied to the annual Property Tax Roll.

Staff Report: Michelle Mingay, Senior Finance Analyst.

Advances Goal: 5.

- 9.9 **Subject:** A Resolution Authorizing the City Manager to Execute Contract No. 54-2019 in an Amount Not to Exceed \$781,620.50 With Martin General Engineering, Inc. for Construction of the Chase Drive/Coloma Road Plaza Project.

Recommendation: Adopt the Resolution.

Result of Recommended Action: Adoption of this Resolution will authorize the City Manager to execute construction Contract No. 54-2019 with Martin General Engineering, Inc. in an amount not to exceed \$781,620.50 to construct the Chase Drive/Coloma Road Plaza Project, CP16-2172, HSIPL-5482(037).

Staff Report: Albert Stricker, Public Works Director and Quoc Nham, Associate Civil Engineer.

Advances Goals: 1, 2 and 5.

- 9.10 **Subject:** A Resolution Authorizing the City Manager to Execute Contract Amendment No. 127-2015-3 for On-Call Professional Services with Mark Thomas & Company, Inc. to Extend the Contract Term From December 31, 2019 to June 30, 2020, That Results in an Increase to the Contract Amount from \$430,820 to a Not to Exceed Amount of \$460,820.

Recommendation: Adopt the Resolution.

Result of Recommended Action: Adoption of the Resolution will authorize the City Manager to execute Contract Amendment No. 127-2015-3 with Mark Thomas & Company, Inc., to extend the contract term from December 31, 2019 to June 30, 2020, that results in an increase to the contract amount from \$430,820 to a not to exceed amount of \$460,820 for continued on-call professional services for completion of the plans, specifications, and construction administration for the Chase Drive/Coloma Road Plaza Project.

Staff Report: Albert Stricker, Public Works Director and Quoc Nham, Associate Civil Engineer.

Advances Goals: 1, 2 and 5.

- 9.11 **Subject:** A Resolution Authorizing the City Manager to Execute Contract No. 53-2019 in an Amount Not to Exceed \$2,750,000 With MCE Corporation For Citywide Operations and Maintenance Support Services.

Recommendation: Adopt the Resolution.

Result of Recommended Action: Adoption of this Resolution will authorize the City Manager to execute Contract No. 53-2019 with MCE Corporation in the amount of \$2,750,000 for the provision of operations and maintenance support services.

Staff Report: Albert Stricker, Public Works Director and Steve Harriman, Operations & Maintenance Division Manager.

Advances Goals: 1, 2 and 5.

- 9.12 **Subject:** A Resolution Authorizing the City Manager to Execute Contract No. 57-2019 in an Amount Not to Exceed \$880,606.14 with MCE Corporation for Stormwater Facility Maintenance Services.

Recommendation: Adopt the Resolution.

Result of Recommended Action: Adoption of this Resolution will authorize the City

Manager to execute Contract No. 57-2019 with MCE Corporation in the amount of \$880,606.14 for the provision of Stormwater Facility Maintenance Services.

Staff Report: Albert Stricker, Public Works Director and Dalia Fadl, Senior Civil Engineer.

Advances Goals: 1, 2 and 5.

- 9.13 **Subject:** A Resolution Authorizing the City Manager to Execute a Contract with Raney Planning & Management, Inc. in an Amount not to Exceed \$124,425 for a term of June 3, 2019 to June 30, 2020 for the Preparation of an Environmental Impact Report for the Preserve Development Project.

Recommendation: Adopt the Resolution.

Result of Recommended Action: Adoption of this Resolution will authorize the City Manager to execute a contract with Raney Planning & Management, Inc. in an amount not to exceed \$124,425 for a term of June 3, 2019 to June 30, 2020, for the preparation of an Environmental Impact Report for The Preserve development project.

Staff Report: Darcy Goulart, Planning Manager.

Advances Goals: 1, 2 and 5.

- 9.14 **Subject:** A Resolution Authorizing the City Manager to Execute Contract Amendment No. 47-2015-3 for Stormwater Engineering Services With Unico Engineering, Inc. to Extend the Contract Term From June 30, 2019 to June 30, 2020, Which Results in an Increase to the Contract Amount From \$425,000 to a not to Exceed Amount of \$525,000.

Recommendation: Adopt the Resolution.

Result of Recommended Action: Adoption of this Resolution will authorize the City Manager to execute contract amendment no. 47-2015-3 with Unico Engineering, Inc. (Unico) for stormwater engineering services associated with construction general permit inspection services and National Pollutant Discharge Elimination System (NPDES) permit trash compliance. Amendment no. 47-2015-3 will extend the contract term from June 30, 2019 to June 30, 2020, which results in an increase to the contract amount from \$425,000 to a not to exceed amount of \$525,000 and extends the term of the contract from June 30, 2019 to June 30, 2020.

Staff Report: Albert Stricker, Public Works Director and Dalia Fadl, Senior Civil Engineer.

Advances Goals: 1, 2 and 5.

- 9.15 **Subject:** A Resolution Authorizing the City Manager to Execute Contract No. 8-2004-3 with AECOM USA, INC, to Increase the Contract Amount by \$30,000 from \$3,389,262 to a not to Exceed Amount of \$3,419,262 for Design Engineering Service for the Rancho Cordova Parkway Interchange Project Right of Way Acquisition Adjacent to Folsom Blvd.

Recommendation: Adopt the Resolution.

Result of Recommended Action: Adoption of this Resolution will authorize the City Manager to execute Contract Amendment No. 8-2004-3 with AECOM USA, Inc. to increase the contract amount by \$30,000 from \$3,389,262 to a not to exceed amount of \$3,419,262 for design services for the Rancho Cordova Parkway Interchange project right of way acquisition adjacent to Folsom Blvd.

Staff Report: Albert Stricker, Public Works Director and Rupa Somavarapu, Senior Civil Engineer.

Advances Goals: 1, 2 and 5.

10. CONSENT PUBLIC HEARING ITEMS - ROLL CALL VOTE

- 10.1 **Subject:** A Resolution Approving Proceedings for the Annual Levy and Collection of Assessments for Landscaping and Lighting District No. 2005-1 for Fiscal Year 2019-2020.
Recommendation: Adopt the Resolution.
Result of Recommended Action: Adoption of this Resolution will authorize the continuance of the annual levy and collection of assessments in the District. There are no new impacts to existing or new residents. No assessments shall increase as a result of this action.
Staff Report: Elizabeth Sparkman, Community Development Director, and Jeanette Cervantes, Management Technician.
Advances Goal: 5.
- 10.2 **Subject:** A Resolution Approving Proceedings for the Annual levy and Collection of Assessments for the Rancho Cordova Lighting District No. 2012-1 for Fiscal Year 2019-2020.
Recommendation: Adopt the Resolution.
Result of Recommended Action: Adoption of this Resolution will authorize the continuance of the annual levy and collection of assessments in the District. There are no new impacts to existing or new residents.
Staff Report: Elizabeth Sparkman, Community Development Director, and Jeanette Cervantes, Management Technician.
Advances Goal: 5.
- 10.3 **Subject:** Resolutions Approving Proceedings for the Annual Levy and Collection of Charges for the Rancho Cordova Transit Related Services Benefit District; Zone No. 1 for Fiscal Year 2019-2020.
Recommendation: A) Adopt a Resolution Initiating Proceedings for the Annual Levy and Collection of Charges, Preliminarily Approving the Engineer's Report and Declaring its Intention to Levy the Annual Charges for Fiscal Year 2019-2020 for the Rancho Cordova Transit Related Services Benefit District, Zone No. 1; and B) Adopt a Resolution Amending and/or Confirming the Engineer's Report and establishing the Fiscal Year 2019-2020 Service Charge for the Rancho Cordova Transit Related Services Benefit District, Zone No. 1.
Result of Recommended Action: Adoption of the Resolutions will authorize the continuance of the annual levy and collection of service charges in the Transit Related Services Benefit District, Zone No. 1 to provide for a broad range of transportation services within the District identified in the engineer's report.
Staff Report: Elizabeth Sparkman, Community Development Director, and Jeanette Cervantes, Management Technician.
Advances Goal: 5.
- 10.4 **Subject:** Resolutions Approving Proceedings for the Annual Levy and Collection of Charges for the Rancho Cordova Transit Related Services Benefit District; Zone No. 2 for Fiscal Year 2019-2020.
Recommendation: A) Adopt a Resolution Initiating Proceedings for the Annual Levy and Collection of Charges, Preliminarily Approving the Engineer's Report, and Declaring its Intention to Levy the Annual Charges for Fiscal Year 2019-2020 for the Rancho Cordova Transit Related Services Benefit District, Zone No. 2; and B) Adopt a Resolution Amending and/or Confirming the Engineer's Report and establishing the Fiscal Year 2019-2020 Service Charges for the Rancho Cordova Transit Related Services Benefit District, Zone No. 2.
Result of Recommended Action: Adoption of these will authorize the continuance of the annual levy and collection of service charges in the Transit Related Services

Benefit District, Zone No. 2 to provide for a broad range of miscellaneous transportation services within the District as identified in the Engineer's Report.

Staff Report: Elizabeth Sparkman, Community Development Director and Jeanette Cervantes, Management Technician.

Advances Goal: 5.

11. PUBLIC HEARING ITEMS

- 11.1 **Subject:** Stonecreek Industrial Center Tentative Parcel Map and Major Design Review; Project No. DD9800 – Located at the Southeast Corner of Zinfandel Drive and Baroque Drive.

Recommendation: Adopt the Resolution approving an 18 parcel Tentative Parcel Map and Major Design Review for 603,830 square-foot light industrial office warehouse buildings that includes parking, lighting, and landscaping for the Stonecreek Industrial Center.

Result of Recommended Action: Adoption of the above-referenced Resolution would permit the construction of 603,830 square feet of light industrial buildings within the Zinfandel Special Planning Area ("ZSPA") and allow the applicant to submit for Final Maps and necessary building permits to begin construction of the proposed light industrial project and associated infrastructure.

Staff Report: June Cowles, Senior Planner.

Advances Goals: 1, 2 and 6.

- 11.2 **Subject:**

*****This item will be continued to the June 17, 2019 Regular City Council Meeting*****

A Resolution Denying a Conditional Use Permit and Minor Design Review for Quick Quack Car Wash - Project No. DD9801 – Located at Folsom Blvd. between Zinfandel Drive and Don Juan Drive; APN 057-0254-024 and 025.

Recommendation: 1. Find the project Exempt per Section 15061(b)(4) of the CEQA Guidelines; the projects that are rejected or disapproved by a public agency and CEQA section 15270(a) CEQA does not apply to project with a public agency rejects or disapproves; and 2. Adopt the Resolution.

Result of Recommended Action: Adoption of the Resolution would deny the Applicant's request for a CUP and MDR for a self-service car wash.

Staff Report: Darcy Goulart, Planning Manager.

Advances Goals: 2 and 6.

12. REGULAR CALENDAR ITEMS

13. COUNCIL REQUESTS FOR FUTURE AGENDA ITEMS

14. ADJOURNMENT

ADDITIONAL INFORMATION

SPECIAL MEETINGS LISTED BELOW ARE SUBJECT TO CHANGE/CANCELLATION WITHOUT FURTHER NOTICE.

UNLESS THE COUNCIL ADOPTS A MOTION TO EXTEND THE MEETING, ANY ITEM THAT IS NOT INITIATED BEFORE 11:00 PM WILL BE CONTINUED TO THE NEXT DAY AT 5:30 PM OR SCHEDULED ON THE NEXT REGULAR MEETING AGENDA OF THE COUNCIL.

Public documents related to items on the open session portion of this agenda, which are distributed to the City Council less than 72 hours prior to the meeting, shall be available for public inspection at the time the documents are distributed to the Council. Documents are available for inspection at the City Clerk's office located in Rancho Cordova City Hall.

The agenda items are accessible on the City's website at www.cityofranchocordova.org on Thursdays or Fridays prior to the Regular City Council Meeting.

CITYWIDE GOALS - (Adopted March 27, 2012)	
1.	Promote the Positive Image of Rancho Cordova
2.	Ensure a Safe, Inviting and Livable Community
3.	Empower Responsible Citizenship
4.	Establish Logical City Boundaries that Provide Regional Leadership and Address Financial Challenges
5.	Ensure the Availability of the Best Public Services in the Region while Practicing Sound Fiscal Management
6.	Drive Diverse Economic Opportunities

UPCOMING MEETINGS	
Monday, June 17	5:30 PM Regular Meeting
Tuesday, June 25	5:30 PM Special Meeting/Work Session
Monday, July 1	4:00 PM Special Meeting/Regular Meeting
Monday, July 15	CANCELLED REGULAR MEETING
Monday, August 5	4:00 PM Special Meeting/Regular Meeting
Monday, August 19	5:30 PM Regular Meeting
Tuesday, August 27	5:30 PM Special Meeting/Work Session
Tuesday, September 3	4:00 PM Special Meeting/Regular Meeting
Monday, September 16	5:30 PM Regular Meeting
Tuesday, September 24	5:30 PM Special Meeting/Work Session
Monday, October 7	4:00 PM Special Meeting/Regular Meeting
Tuesday, October 8	CANCELLED SPECIAL MEETING
Tuesday, October 15	5:30 PM Special Meeting/Closed Session
Monday, October 21	5:30 PM Regular Meeting
Tuesday, October 22	CANCELLED SPECIAL MEETING
Tuesday, October 29	5:30 PM Special Meeting/Work Session
Monday, November 4	4:00 PM Special Meeting/Regular Meeting
Tuesday, November 12	5:30 PM Special Meeting/Work Session
Monday, November 18	5:30 PM Regular Meeting
Tuesday, November 26	5:30 PM Special Meeting/Work Session

<i>UPCOMING MEETINGS</i>	
Monday, December 2	4:00 PM Special Meeting/Regular Meeting
Tuesday, December 10	5:30 PM Special Meeting/Work Session
Monday, December 16	5:30 PM Regular Meeting

If you have any technical questions related to the agenda items, please contact the appropriate department as follows:

DEPARTMENTAL GENERAL TELEPHONE NUMBERS	
Building and Safety Division	(916) 851-8760
City Attorney's Office	(916) 556-1531
City Clerk's Department	(916) 851-8720
City Manager's Office	(916) 851-8800
Communications Department	(916) 851-8791
Economic Development Department	(916) 851-8780
Finance Department	(916) 851-8730
Housing Division	(916) 851-8757
Human Resources Department	(916) 851-8740
IT Department	(916) 851-8700
Neighborhood Services – Animal Services	(916) 851-8770
Parks & Recreation (Cordova Recreation & Park District)	(916) 362-1841
Planning Department	(916) 851-8750
Public Works Department	(916) 851-8710
Rancho Cordova Police Department	(916) 875-9600
Redevelopment Department	(916) 851-8780
Sac Metro Fire District	(916) 859-4300

The Rancho Cordova City Council meeting will be videotaped in its entirety and will be cablecast without interruption on Metro Cable 14, the Government Affairs Channel on the Comcast, Consolidated Communications and AT&T U-Verse Systems. Closed Captioning will be available on the playback cablecast. A DVD copy is available from the City Clerk's Department and a webcast of this meeting will be available for viewing via video streaming from the City's website within 48 hours of adjournment of this meeting.

In compliance with the Americans with Disabilities Act, if you need a disability-related modification or accommodation, including auxiliary aids or services, to participate in this meeting, please contact the City Clerk's Office at (916) 851-8720 at least 48 hours prior to the meeting.

CERTIFICATION OF POSTING OF AGENDA

I, Stacy Leitner, City Clerk for the City of Rancho Cordova, declare that the foregoing agenda for the Monday, June 03, 2019 Regular Meeting of the Rancho Cordova City Council was posted and available for review on May 20, 2019 at City Hall of the City of Rancho Cordova, 2729 Prospect Park Drive, Rancho Cordova, California, 95670. The agenda is also available on the city website at www.cityofranchocordova.org.

Signed May 20, 2019 at Rancho Cordova, California.



Stacy Leitner, City Clerk

MEMORANDUM

DATE: June 3, 2019

TO: Honorable Mayor and Council Members

FROM: Cyrus Abhar, City Manager
Kim Juran-Karageorgiou, Administrative Services Director

SUBJECT: **APPROVAL OF THE 2019-21 OPERATING BUDGET, 2019-24 CAPITAL IMPROVEMENT PLAN, APPROPRIATIONS LIMIT FOR FISCAL YEARS 2018-19 AND 2019-20 AND EMPLOYEE SALARY SCHEDULE**



RECOMMENDATION

It is recommended that the City Council adopt the resolutions approving the 2019-21 Operating Budget, 2019-24 Capital Improvement Plan, Appropriations Limit for Fiscal Year 2018-19 and 2019-20, and Employee Salary Schedule.

- A) Adopt Resolution Approving the 2019-21 Operating Budget
- B) Adopt Resolution Approving the 2019-24 Capital Improvement Plan
- C) Adopt Resolution Approving Appropriations Limit for Fiscal Year 2018-19
- D) Adopt Resolution Approving Appropriations Limit for Fiscal Year 2019-20
- E) Adopt Resolution Approving Employee Salary Schedule

RESULT OF RECOMMENDED ACTION

The proposed 2019-21 Operating Budget will serve as the financial plan for the City for the period of July 1, 2019 through June 30, 2021 and serves as the legal authority for spending. Adoption of the Five Year Capital Improvement Plan will provide a spending plan and timeline for approved projects and ensures that adequate resources are set aside to provide funding for these multiple year, large scale projects. Adoption of the Appropriations Limit establishes the annual appropriations limit as required by law and the Employee Salary Schedule establishes the pay schedule in accordance with CalPERS requirements.

BACKGROUND

The 2019-21 Proposed Operating Budget and 2019-24 Capital Improvement Plan was distributed to the City Council and made available to the public on May 24, 2019. The budget can be found on the City's website at:

<http://www.cityofranchocordova.org/government/finance/fiscal-year-budgets>

General Fund

The General Fund is the City's main operating fund. The budget anticipates continuing revenue growth over the next two years but planning for an economic slowdown to slow the rate of increase.

Revenues

Property Taxes are the single largest revenue source to the City, accounting for 32% of the 2019-21 General Fund revenue budget. Rancho Cordova has approximately 17,000 parcels and a net assessed secured tax roll value of \$7 billion. Since the City began to emerge from the Great Recession in 2014-15, it has benefited from rising property values and new development in the City, resulting in a 40% increase in property taxes received by the City during this time. The 2019-20 budget anticipates a 3% increase over 2018-19 estimated actuals and a 5% increase in 2020-21.

Sales Tax is the second largest revenue source to the City's General Fund at 27% of the revenue budget. This amount does not include the City's ½ cent Community Enhancement Fund sales tax that is accounted for separate from the rest of the City's General Fund operating budget per City Council direction. The City's sales tax growth has been relatively modest in recent years, with economic gains offsetting the loss of a major sales tax generator from the City. With an economic slowdown anticipated, sales tax is projected to be relatively flat as we head into the next two years.

Transient Occupancy Tax (TOT), also referred to as hotel/motel tax, comes from a 12% surcharge that is applied to the room rates of the City's hotels. TOT revenue accounts for 7% of total General Fund revenue and is budgeted at \$4.1 million in 2019-20, representing a 21% increase in this revenue category over the five year period from 2015-16 through 2020-21. This revenue growth is fueled by consistently improving average room revenue and occupancies as a result of the thriving business climate in the region. TOT revenue will also benefit from the anticipated opening of a new hotel in the City's business park in September 2019. A second new hotel is expected to open in 2020, but this hotel is planned in the annexation area of the City and will only result in 25% of TOT generated coming to the City.

Utility Users Tax is a voter approved tax that is applied to utility bills in the City including electricity, gas, water, and telecommunications and accounts for 6% of total General Fund Revenue. Overall, this revenue category remains relatively constant from the prior fiscal year as increased conservation and changes in the telecommunications industry have resulted in a decrease in this revenue source. However, new growth and utility rate increases in the City has offset much of these decreases resulting in fairly constant revenues in recent years.

The four revenue sources discussed above account for nearly three quarters of the City's General Fund revenues. These tax revenues have benefitted in recent years from the robust economy and new growth in the City. With an anticipated slowing of the economic recovery during the next two years, the 2019-21 budget anticipates very modest increases.

The remaining General Fund revenue sources consist of licenses, fees, fines, and charges for services and remain relatively constant from year to year. In total, General Fund revenues are expected to increase by less than 2% annually over the next two years.

Expenditures

The City's General Fund budget places a priority on maintaining Rancho Cordova as a safe, attractive and enjoyable place to live. Hence, the bulk of resources are applied to public safety, with 40% directed to the City's Police services contract. Another 12% is dedicated to general maintenance of City roads, sidewalks, facilities and traffic systems operated and maintained by the City's Public Works and Facilities Departments. Six percent supports the City's urban planning guidelines and policies through Planning and Building activities while 5% is dedicated

to quality of life standards in the City's neighborhood services and economic development area. The City's general government services including administration, policy, legal, communications, finance, technology and human resources account for another 18%. The remaining 19% of the City's budget is non-departmental and includes debt service for the acquisition and improvement of City facilities and the previously mentioned revenue neutrality payment to the County.

Overall, the 2019-20 General Fund operating expenditure budget increases 9% over the prior year adopted budget. The increase is the result of a number of significant initiatives included in the 2018-19 budget, which include significant technology upgrades, new growth and development activities occurring in the City, continuation of the Homeless Outreach Team, as well as the creation of Cannabis Enforcement pilot program. In addition, the City's contract with the Sacramento County Sheriff for police services also saw significant increase from 2018-19 to 2019-20.

City personnel costs comprise 16% of the total budget, a relatively low figure compared to many other cities due to many services being provided by contract. In the 2019-20 fiscal year, salaries and benefits total \$8.8 million for all City funds, which is a \$700,000 increase from the prior fiscal year budget.

City operating costs comprise the majority of the budget at 57%, which houses the City's major contracts including its contract with the Sacramento County Sheriff for police services. This category of costs is increasing 9% over the prior year budget. This increase is being largely driven by an 8.2% increase in the police services contract resulting from negotiated salary increases and increasing retirement rates. Other cost drivers in this category include over \$1 million in reimbursable planning activities related to new development in the City.

The upcoming budget cycle also assumes increased costs for contract services to assist in the implementation of new technology, development of strategic plans, and assist with special projects anticipated during the next two years.

Enterprise Funds

The City maintains two Enterprise funds, Storm Drain and Kilgore Cemetery. The 2019-21 budget anticipates revenues in the Storm Drain fund to exceed operating expenditures (net of depreciation). The Storm Drain enterprise also has \$3.6 million of capital improvement expenditures planned during the 2019-20 fiscal year and \$1.6 million in 2020-21. While the Storm Drain fund is anticipated to be self-sustaining over the next two year budget cycle, there is question as to whether revenues will continue to be sufficient to meet the needs of the Storm Drain system into the future unless a revenue escalation is implemented. This is an area that will be closely examined during the next two year budget cycle with the development of a Storm Drain Master Plan.

The City's second enterprise fund, Kilgore Cemetery, has not been able to generate sufficient revenues to support its operating costs. As such, the General Fund annually transfers in funds to support the operations of the Kilgore Cemetery. In the 2019-21 budget, this amount totals \$41,200 annually, which totals the cemetery's anticipated operating costs (net of depreciation).

Budget Process

The preparation of the 2019-21 Operating Budget was based on input received from the City Council at the January 29 and February 26 budget study sessions. A study session was then held on May 14, 2019 to review the Proposed City Operating Budget for 2019-21 and Capital City Council Staff Report

Improvement Plan for 2019-24 in depth and receive City Council input on the budget prior to adoption. The City Council did not provide any additional modifications to the proposed budget.

ATTACHMENTS

- 1) Budget Financial Summaries
- 2) Resolution - Adopting the 2019-21 Operating Budget
- 3) Resolution - Adopting the 2019-24 Capital Improvement Plan and Appropriating Funds for 2019-21
- 4) Resolution - 2018-19 Appropriations Limit
- 5) Exhibit A to the Resolution
- 6) Exhibit B to the Resolution
- 7) Resolution - 2019-20 Appropriations Limit
- 8) Exhibit A to the Resolution
- 9) Exhibit B to the Resolution
- 10) Resolution - Approving Employee Salary Schedule
- 11) Exhibit A to the Resolution
- 12) PowerPoint Presentation – Presented at the May 14, 2019 City Council Work Session

FY 2019-20 FUNDS SUMMARY

Fund Description	Beginning Balance as of July 1, 2019	FY 2019-20 Budgeted Revenues	FY 2019-20 Budgeted Expenditures	FY 2019-20 Budgeted Transfers In/(Out) Net	Estimated Fund Balance as of June 30, 2020
General Fund	\$ 30,045,551	\$ 56,007,300	\$ 49,941,000	\$ (5,851,800)	\$ 30,260,051
Community Enhancement	288,145	8,200,000	12,217,000	4,635,700	906,845
Special Revenue Funds:					
Rental Code Compliance	-	100,000	-	(100,000)	-
Community Facilities Fees	1,528,731	1,041,300	39,000	(337,400)	2,193,631
CFF Library	4,005,770	198,000	7,400	-	4,196,370
General Plan Impact Fee	359,166	90,300	200,000	-	249,466
Park Renovation Fund	2,074,584	246,600	404,900	-	1,916,284
Community Places Fees	134,187	1,287,000	-	-	1,421,187
Sunrise-Douglas Impact Fee	22,158,957	15,324,000	26,331,500	-	11,151,457
Traffic Mitigation Impact Fee	19,007,947	5,695,200	17,342,700	-	7,360,447
Villages of Zinfandel Impact Fee	397,831	15,400	170,000	-	243,231
Street Cut Fees	765,923	50,000	-	-	815,923
Mather Field Traffic Impact Fee	13,527	-	-	-	13,527
CFD 2018-2 (Places & Greens)	(38,500)	18,000	21,000	-	(41,500)
Donations	25,000	-	-	(25,000)	-
Federal Grants		13,668,690	13,668,690	-	-
State Grants		6,918,700	-	-	6,918,700
CDBG		550,000	550,000	-	-
Gas Tax	3,422,798	1,880,100	4,719,500	-	583,398
Road Maint. & Rehab. Fund	1,251,851	1,228,300	2,455,000	-	25,151
Measure A	6,473,060	5,063,750	8,572,200	-	2,964,610
Transportation Development Act	174,726	65,400	101,300	-	138,826
Transit Related Services Special Tax	988,469	185,600	171,300	-	1,002,769
Transit Related Services Benefit District Zone 1 & 2	3,587,730	600,000	706,200	-	3,481,530
Landscape & Lighting District 2005-1	218,617	90,900	142,300	-	167,217
RC Lighting District 2012-1	216,301	357,700	329,000	-	245,001
Landscape & Lighting CFD 2005-2	195,799	70,100	72,500	-	193,399
Road Maintenance Assessment District	3,655,764	315,000	97,700	-	3,873,064
Road Maintenance CFD 2008-1	368,052	75,000	58,400	-	384,652
Road Maintenance CFD 2014-2	57,595	54,300	60,200	-	51,695
Asset Forfeiture	97,468	50,000	50,000	-	97,468
Roadway Improvement	8,359,392	1,477,400	3,422,200	344,200	6,758,792
CFD 2013-2 Police Services	197	45,200	3,300	(41,900)	197
Local Housing Trust	232,245	100,000	-	-	332,245
Low & Moderate Income Housing Assets	62,245	-	-	-	62,245
Total Special Revenue Funds	79,795,432	56,861,940	79,696,290	(160,100)	56,800,982
Capital Projects Funds:					
Capital Facilities	3,854,905	-	-	(1,500,000)	2,354,905
Infrastructure	2,797,073	-	2,788,400	-	8,673
Community Enhancement	6,014,661	-	-	(4,820,700)	1,193,961
Total Capital Projects Funds	12,666,639	-	2,788,400	(6,320,700)	3,557,539
Debt Service Fund	67	-	1,334,700	1,334,700	67
Enterprise Funds:					
Kilgore Cemetery	20,362	30,000	63,500	63,500	50,362
Storm Drain	13,016,274	3,862,100	6,264,450	-	10,613,924
Total Enterprise Funds	13,036,636	3,892,100	6,327,950	63,500	10,664,286
Internal Service Funds:					
Insurance	419,634	-	363,100	363,100	419,634
Vehicle & Equipment Replacement Fund	435,632	-	-	-	435,632
Facilities	649	-	2,605,600	3,733,600	1,128,649
Information Technology	1,920,622	-	3,503,735	2,202,000	618,887
Total Internal Service Funds	2,776,537	-	6,472,435	6,298,700	2,602,802
Total - All City Funds	\$ 138,609,007	\$ 124,961,340	\$ 158,777,775	\$ -	\$ 104,792,572

FY 2020-21 FUNDS SUMMARY

Fund Description	Beginning Balance as of July 1, 2020	FY 2020-21 Budgeted Revenues	FY 2020-21 Budgeted Expenditures	FY 2020-21 Budgeted Transfers In/(Out) Net	Estimated Fund Balance as of June 30, 2021
General Fund	\$ 30,260,051	\$ 57,196,628	\$ 51,250,400	\$ (5,697,700)	\$ 30,508,579
Community Enhancement	906,845	8,200,000	9,197,000	997,000	906,845
Special Revenue Funds:					
Rental Code Compliance	-	100,000	-	(100,000)	-
Community Facilities Fees	2,193,631	925,000	34,700	(337,400)	2,746,531
CFF Library	4,196,370	172,600	6,500	-	4,362,470
General Plan Impact Fee	249,466	86,500	100,000	-	235,966
Park Renovation Fund	1,916,284	238,300	4,800	-	2,149,784
Community Places Fees	1,421,187	124,400	-	-	1,545,587
Sunrise-Douglas Impact Fee	11,151,457	1,603,400	919,300	-	11,835,557
Traffic Mitigation Impact Fee	7,360,447	2,249,300	5,001,500	-	4,608,247
Villages of Zinfandel Impact Fee	243,231	15,400	-	-	258,631
Street Cut Fees	815,923	50,000	-	-	865,923
Mather Field Traffic Impact Fee	13,527	-	-	-	13,527
CFD 2018-2 (Places & Greens)	(41,500)	33,600	23,000	-	(30,900)
Donations	-	-	-	-	-
Federal Grants	-	1,909,000	1,909,000	-	-
State Grants	6,918,700	152,500	94,500	-	6,976,700
CDBG	-	550,000	550,000	-	-
Gas Tax	583,398	1,919,500	2,042,200	-	460,698
Road Maint. & Rehab. Fund	25,151	1,254,000	1,254,000	-	25,151
Measure A	2,964,610	2,617,300	3,403,900	-	2,178,010
Transportation Development Act	138,826	65,400	-	-	204,226
Transit Related Services Special Tax	1,002,769	185,600	166,300	-	1,022,069
Transit Related Services Benefit District Zone 1 & 2	3,481,530	600,000	791,900	-	3,289,630
Landscape & Lighting District 2005-1	167,217	90,900	146,100	-	112,017
RC Lighting District 2012-1	245,001	357,700	210,800	-	391,901
Landscape & Lighting CFD 2005-2	193,399	70,100	75,200	-	188,299
Road Maintenance Assessment District	3,873,064	315,000	99,000	-	4,089,064
Road Maintenance CFD 2008-1	384,652	75,000	58,400	-	401,252
Road Maintenance CFD 2014-2	51,695	54,300	60,200	-	45,795
Asset Forfeiture	97,468	50,000	50,000	-	97,468
Roadway Improvement	6,758,792	978,300	1,632,200	358,400	6,463,292
CFD 2013-2 Police Services	197	74,300	3,500	(70,800)	197
Local Housing Trust	332,245	100,000	-	-	432,245
Low & Moderate Income Housing Assets	62,245	-	-	-	62,245
Total Special Revenue Funds	56,800,982	17,017,400	18,637,000	(149,800)	55,031,582
Capital Projects Funds:					
Capital Facilities	2,354,905	-	-	(1,500,000)	854,905
Infrastructure	8,673	-	-	-	8,673
Community Enhancement	1,193,961	-	-	(1,187,000)	6,961
Total Capital Projects Funds	3,557,539	-	-	(2,687,000)	870,539
Debt Service Fund	67	-	1,333,900	1,333,900	67
Enterprise Funds:					
Kilgore Cemetery	50,362	30,000	52,900	52,900	80,362
Storm Drain	10,613,924	3,869,780	4,200,950	-	10,282,754
Total Enterprise Funds	10,664,286	3,899,780	4,253,850	52,900	10,363,116
Internal Service Funds:					
Insurance	419,634	-	373,300	373,300	419,634
Vehicle & Equipment Replacement Fund	435,632	-	-	-	435,632
Facilities	1,128,649	-	2,094,100	3,702,100	2,736,649
Information Technology	618,887	-	2,648,102	2,075,300	46,085
Total Internal Service Funds	2,602,802	-	5,115,502	6,150,700	3,638,000
Total - All City Funds	\$ 104,792,572	\$ 86,313,808	\$ 89,787,652	\$ -	\$ 101,318,728

GENERAL FUND SUMMARY

Revenue

Category	FY 2015/16 Actual	FY 2016/17 Actual	FY 2017/18 Actual	FY 2018/19 Budget	FY 2018/19 Est. Actual	FY 2019/20 Proposed	FY 2020/21 Proposed
Taxes	37,341,161	38,690,197	41,404,171	40,000,600	42,600,900	43,593,900	44,639,328
Franchise Fees	1,907,022	2,013,872	2,116,694	1,821,000	2,169,400	2,173,700	2,203,400
Licenses, Permits, and Fees	3,544,198	3,547,415	3,177,989	2,523,900	3,109,600	3,015,000	3,016,000
Fines and Forfeitures	1,548,701	1,656,526	1,549,953	1,548,400	1,627,500	1,587,500	1,587,500
Use of Money and Property	669,745	860,732	501,253	710,000	1,224,100	1,185,300	1,201,000
Intergovernmental	1,303,666	838,766	483,437	543,900	525,600	590,700	599,500
Charges for Services	3,664,999	3,593,869	3,307,486	4,127,000	4,259,900	3,792,200	3,704,600
Other Revenues	476,133	17,548	96,354	37,600	56,500	68,500	68,500
Transfers In	100,000	100,032	100,000	282,100	286,100	326,900	360,800
Total General Fund Revenue	\$ 50,555,625	\$ 51,318,956	\$ 52,737,336	\$ 51,594,500	\$ 55,859,600	\$ 56,333,700	\$ 57,380,628

Expenditure

Category	FY 2015/16 Actual	FY 2016/17 Actual	FY 2017/18 Actual	FY 2018/19 Budget	FY 2018/19 Est. Actual	FY 2019/20 Budget	FY 2020/21 Budget
Personnel Costs							
Salaries	4,860,729	4,999,165	4,479,450	5,273,100	5,500,900	5,963,500	6,173,400
Benefits	2,358,293	2,381,380	2,264,278	2,781,300	2,616,812	2,862,200	3,003,800
Total Personnel Costs	7,219,022	7,380,545	6,743,728	8,054,400	8,117,712	8,825,700	9,177,200
Operating Costs							
Operating Supplies	177,147	194,184	177,416	174,900	181,500	217,700	195,700
Prof & Contract Services	23,845,522	24,270,964	24,818,101	26,037,700	26,448,000	28,912,800	29,530,900
Repair & Maintenance	1,219,692	1,288,224	634,581	512,800	697,700	630,100	497,400
Operating Services	1,456,235	1,473,033	733,443	815,200	912,500	835,400	855,200
Insurance	224,742	265,872					
Employee Related	438,533	362,605	404,600	599,000	423,050	611,100	598,100
Other Operating	641,152	1,276,234	1,846,210	590,200	792,923	725,200	776,700
Total Operating Costs	28,003,023	29,131,116	28,614,352	28,729,800	29,455,673	31,932,300	32,454,000
Debt Service/Revenue Neutrality	8,082,766	8,489,190	10,600,530	10,096,100	11,818,900	10,243,800	10,668,600
Capital							
Capital - Land		-	2,690,515	-	165,000	-	-
Capital - Building	176,144	104,503	-	-	-	-	-
Capital - Software		205,249	69,000	-	-	-	-
Capital - Equipment	133,944	-	13,275	-	20,000	-	-
Capital - Construction		-	14,488	-	-	-	-
Total Capital	310,088	309,752	2,787,278	-	185,000	-	-
Transfers Out	6,302,194	1,205,270	3,672,054	4,527,600	5,433,100	5,117,900	5,009,100
<i>Write-off of RDA loans</i>		<i>4,725,310</i>					
Total Expenditures	\$ 49,917,093	\$ 51,241,183	\$ 52,417,943	\$ 51,407,900	\$ 55,010,385	\$ 56,119,700	\$ 57,308,900
Total Excess	\$ 638,532	\$ 77,773	\$ 319,394	\$ 186,600	\$ 849,216	\$ 214,000	\$ 71,700

GENERAL FUND REVENUE SUMMARY

Category	FY 2015/16 Actual	FY 2016/17 Actual	FY 2017/18 Actual	FY 2018/19 Budget	FY 2018/19 Est. Actual	FY 2019/20 Proposed	FY 2020/21 Proposed
TAXES							
Property Taxes	\$ 13,759,511	\$ 14,795,007	\$ 16,010,748	\$ 15,975,300	\$ 17,078,500	\$ 17,666,900	\$ 18,462,400
Sales Tax	14,420,503	13,955,727	15,205,165	14,201,000	15,447,000	15,516,900	15,621,800
Transient Occupancy Tax	3,441,447	3,866,249	3,984,490	3,935,000	3,923,100	4,173,300	4,235,800
Utility Users Tax	3,698,001	3,678,209	3,835,713	3,749,300	3,648,700	3,649,200	3,659,200
Homeowners' Subventions	98,334	97,641	97,107	100,000	97,700	97,700	97,700
Police Tax	1,381,018	1,524,481	1,673,409	1,630,000	1,833,300	1,909,900	1,987,400
Property Transfer	371,664	556,957	402,973	220,000	400,000	380,000	375,000
Other Taxes	170,683	215,924	194,566	190,000	172,600	200,000	200,000
Total Taxes	37,341,161	38,690,197	41,404,171	40,000,600	42,600,900	43,593,900	44,639,300
FRANCHISE FEES							
Metro Cable Franchise Fee	582,187	603,933	550,502	500,000	550,500	525,000	525,000
Residential Waste Franchise Fee	533,112	560,585	581,546	534,000	617,200	630,000	642,500
Commercial Waste Franchise Fee	531,765	579,470	646,198	530,000	719,300	733,700	748,400
PG&E Franchise Fee	81,311	83,334	114,822	82,000	97,400	100,000	102,500
Other Franchise Fee	178,647	186,551	223,626	175,000	185,000	185,000	185,000
Total Franchise Fees	1,907,022	2,013,872	2,116,694	1,821,000	2,169,400	2,173,700	2,203,400
LICENSES, PERMITS, AND FEES							
Business License	392,596	392,596	396,099	343,000	409,000	408,500	409,500
Rental Housing Bus. License	182,157	177,137	172,591	175,000	175,000	175,000	175,000
Animal Licenses	90,771	77,088	76,856	75,000	75,000	75,000	75,000
Misc. Permits and Licenses	41,676	64,865	48,144	66,900	48,000	47,500	47,500
Building Permits	2,493,247	2,488,613	2,289,188	1,719,900	2,258,600	2,151,000	2,151,000
Street Sweeping Fees	193,387	197,404	100,361	-	-	-	-
Other Fees	150,364	149,712	94,750	144,100	144,000	158,000	158,000
Total Licenses, Permits and Fees	3,544,198	3,547,415	3,177,989	2,523,900	3,109,600	3,015,000	3,016,000
FINES AND FORFEITURES							
Traffic Citations	206,174	133,903	87,779	125,000	60,000	60,000	60,000
Parking Fines	110,048	85,789	128,661	110,000	90,000	100,000	100,000
Code Enforcement Fines	260,051	349,082	188,909	225,000	400,000	350,000	350,000
Other Fines	972,428	1,087,753	1,144,603	1,088,400	1,077,500	1,077,500	1,077,500
Total Fines and Forfeitures	1,548,701	1,656,526	1,549,953	1,548,400	1,627,500	1,587,500	1,587,500
USE OF MONEY AND PROPERTY							
Real Property Leases	562,843	572,947		560,000	470,600	432,800	448,500
Interest Earnings	106,902	287,785	501,253	150,000	753,500	752,500	752,500
Total Use of Money and Property	669,745	860,732	501,253	710,000	1,224,100	1,185,300	1,201,000
INTERGOVERNMENTAL							
Sacramento County	631,436	572,729	348,565	338,900	415,000	482,000	490,700
Intergovernmental Grants	-	-	-	-	-	-	-
Intergovernmental Receipts	672,230	266,037	134,872	205,000	110,600	108,700	108,800
Total Intergovernmental	1,303,666	838,766	483,437	543,900	525,600	590,700	599,500
CHARGES FOR SERVICES							
City-wide Cost Recovery	1,800,557	1,696,231	1,504,108	2,755,500	2,903,300	2,443,600	2,356,000
Overhead	1,650,827	1,699,922	1,627,609	1,196,500	1,241,600	1,233,600	1,233,600
Police Charges for Services	213,615	197,716	175,769	175,000	115,000	115,000	115,000
Total Charges for Services	3,664,999	3,593,869	3,307,486	4,127,000	4,259,900	3,792,200	3,704,600
Other Revenues	476,133	\$ 17,548	96,354	37,600	56,500	68,500	68,500
Transfers In	100,000	100,032	100,000	282,100	286,100	326,900	360,800
TOTAL GENERAL FUND REVENUE	\$ 50,555,625	\$ 51,318,956	\$ 52,737,336	\$ 51,594,500	\$ 55,859,600	\$ 56,333,700	\$ 57,380,600

GENERAL FUND EXPENDITURE BY DEPARTMENT

	FY 2015/16 Actual	FY 2016/17 Actual	FY 2017/18 Actual	FY 2018/19 Budget	FY 2018/19 Est. Actual	FY 2019/20 Budget	FY 2020/21 Budget
City Council	950,397	954,046	1,042,189	1,062,500	1,075,743	1,203,400	1,235,500
City Attorney	763,891	755,525	613,960	850,000	675,000	800,000	800,000
City Clerk	286,050	365,949	274,901	420,200	362,400	294,200	355,400
City Manager	445,564	420,131	475,044	647,600	699,000	666,900	705,500
Administrative Support	386,879	418,539	468,329	580,500	504,462	541,000	570,700
Human Resources	397,953	417,524	427,570	545,000	452,100	707,000	721,600
Communications, Legislative Affairs, and Community Engagement							
Communications	416,203	543,153	522,012	504,000	675,500	645,300	682,000
Community Engagement	-		201,398	273,700	277,700	324,200	330,000
Administrative Services							
Finance	947,129	1,132,663	1,182,511	1,334,700	1,172,400	1,242,700	1,292,400
Information Technology	1,250,921	1,190,745	1,886,100	1,836,500	2,836,500	2,202,000	2,075,300
Risk Management	224,742	265,872	253,400	268,600	265,000	363,100	373,300
Public Safety							
Police	18,552,592	18,780,978	19,170,607	20,184,300	21,146,680	22,887,200	23,758,900
Community Prosecutor	41,623	93,504	158,318	132,400	132,000	136,000	140,000
Economic Development	611,974	677,598	720,466	717,000	726,800	729,800	769,500
Community Development							
Planning	2,031,835	1,273,010	1,136,925	1,236,300	1,130,000	1,340,000	1,301,400
Building & Inspections	1,310,079	1,371,132	1,369,458	1,449,000	1,614,800	1,764,400	1,814,100
Housing	215,152	249,779	90,428	356,600	133,900	186,900	196,100
Neighborhood Services							
Code Enforcement	1,195,670	1,349,547	1,502,856	1,476,500	1,623,600	1,888,600	1,959,000
Animal Services	459,304	520,271	562,109	681,700	619,100	645,900	667,700
Public Works							
Public Works	3,993,133	3,984,502	4,059,815	4,170,900	4,437,300	4,577,700	4,620,500
Facilities Mgmt	1,413,536	1,490,639	1,212,400	2,064,500	2,018,600	2,208,600	2,202,100
Non-Departmental	14,381,245	14,986,077	15,087,146	10,615,400	12,431,800	10,764,800	10,737,900
TOTAL	\$ 50,275,871	\$ 51,241,184	\$ 52,417,943	\$ 51,407,900	\$ 55,010,385	\$ 56,119,700	\$ 57,308,900

TRANSFERS IN & OUT

Transfers In	FY 2019/20	FY 2020/21
General Fund		
Community Enhancement Fund	185,000	190,000
Rental Code Compliance Program	100,000	100,000
CFD 2013-2 Police Services	41,900	70,800
Total General Fund	326,900	360,800
Community Enhancement Fund		
Community Enhancement Capital Fund	6,918,700	3,285,000
Total Community Enhancement Fund	6,918,700	3,285,000
Debt Service Fund		
Refunding Certificates of Participation	1,334,700	1,333,900
Total Debt Service Fund	1,334,700	1,333,900
Special Revenue Funds		
Roadway Improvement Fund	344,200	358,400
Total Special Revenue Funds	344,200	358,400
Enterprise Funds		
Kilgore Cemetery	63,500	52,900
Total Enterprise Funds	63,500	52,900
Internal Service Funds		
Insurance Fund	363,100	373,300
Information Technology Fund	2,202,000	2,075,300
Facilities Fund	3,733,600	3,702,100
Total Internal Service Funds	6,298,700	6,150,700
Capital Funds		
Community Enhancement Capital Fund	2,098,000	2,098,000
Total Capital Funds	2,098,000	2,098,000
Total Transfers In	\$ 17,384,700	\$ 13,639,700


Transfers Out	FY 2019/20	FY 2020/21
General Fund		
Roadway Improvement Fund	(344,200)	(358,400)
Debt Service Fund	(997,300)	(996,500)
Kilgore Cemetery	(63,500)	(52,900)
Insurance Fund	(363,100)	(373,300)
Information Technology Fund	(2,202,000)	(2,075,300)
Facilities Fund	(2,208,600)	(2,202,100)
Total General Fund	(6,178,700)	(6,058,500)
Community Enhancement Fund		
General Fund	(185,000)	(190,000)
Community Enhancement Capital Fund	(2,098,000)	(2,098,000)
Total Community Enhancement Fund	(2,283,000)	(2,288,000)
Special Revenue Funds		
Rental Code Compliance Program (to General Fund)	(100,000)	(100,000)
Community Facilities Impact Fee (to Debt Service)	(337,400)	(337,400)
Donations	(25,000)	
CFD 2013-2 Police Services	(41,900)	(70,800)
Total Special Revenues	(504,300)	(508,200)
Capital Funds		
Capital Facilities Fund	(1,500,000)	(1,500,000)
Community Enhancement Fund	(6,918,700)	(3,285,000)
Total Capital Funds	(8,418,700)	(4,785,000)
Total Transfers Out	\$ (17,384,700)	\$ (13,639,700)

CIP FUNDING SUMMARY

Funding Source	Estimated Rollover	FY 2019/20	FY 2020/21	FY 2021/22	FY 2022/23	FY 2023/24
General Fund	2,322,900	950,000	950,000	200,000	200,000	200,000
Community Enhancement Fund	2,018,581	7,243,000	3,952,700	500,000	500,000	500,000
SD Traffic Mitigation Impact Fees	19,844,308	4,240,055	-	3,608,000	-	-
Traffic Mitigation Impact Fees	15,159,622	1,365,103	4,219,000	7,172,000	-	-
Traffic Mit Adm Impact Fees	8,756	-	-	-	-	-
VOZ Traffic Mitigation Impact Fees	169,974	-	-	-	-	-
General Plan Impact Fees	-	200,000	100,000	-	-	-
Community Spaces Impact Fees	-	1,126,515	-	-	-	-
Federal Grants	7,685,690	4,294,000	10,140,500	-	-	-
State Grants	4,186,229	2,195,000	-	-	-	-
CDBG	100,000	100,000	100,000	100,000	100,000	100,000
Gas Tax	2,707,117	1,626,088	1,747,208	1,745,000	1,500,000	1,500,000
Road Maintenance and Rehabilitation Account	1,226,722	1,228,300	1,254,000	1,254,000	1,254,000	1,254,000
New Measure A Maintenance	844,752	660,000	950,000	475,000	475,000	475,000
New Measure A Construction	4,567,799	289,000	305,000	525,200	541,600	552,600
Transportation Development Act Fund	101,300	-	-	-	-	-
Supplemental Transportation Fund	2,395,764	763,000	1,632,200	3,141,000	750,000	750,000
Capital Infrastructure Fund	788,395	2,000,000	-	-	-	-
Stormwater Enterprise Fund	2,061,000	1,535,000	1,605,000	750,000	750,000	750,000
Sunridge Anatolia CFD 2003-1 Agency Fund	-	-	-	-	-	-
Sunridge Park CFD 2004-1 Agency Fund	229,600	-	-	-	-	-
Sunridge North Douglas CFD 2005-1 Agency Fund	-	-	-	-	-	-
Developer	-	350,000	-	-	-	-
Park Renovation Fees Fund	-	400,000	-	-	-	-
Capital Facilities Fund	-	1,500,000	1,500,000	-	-	-
TBD	-	-	7,000,000	50,067,435	11,560,000	1,409,000
Grand Total	\$ 66,418,509	\$ 32,065,061	\$ 35,455,608	\$ 69,537,635	\$ 17,630,600	\$ 7,490,600


FY 2019-24 CIP FUNDING BY TYPE

\$98,483,569 total funding in FY 2019-20

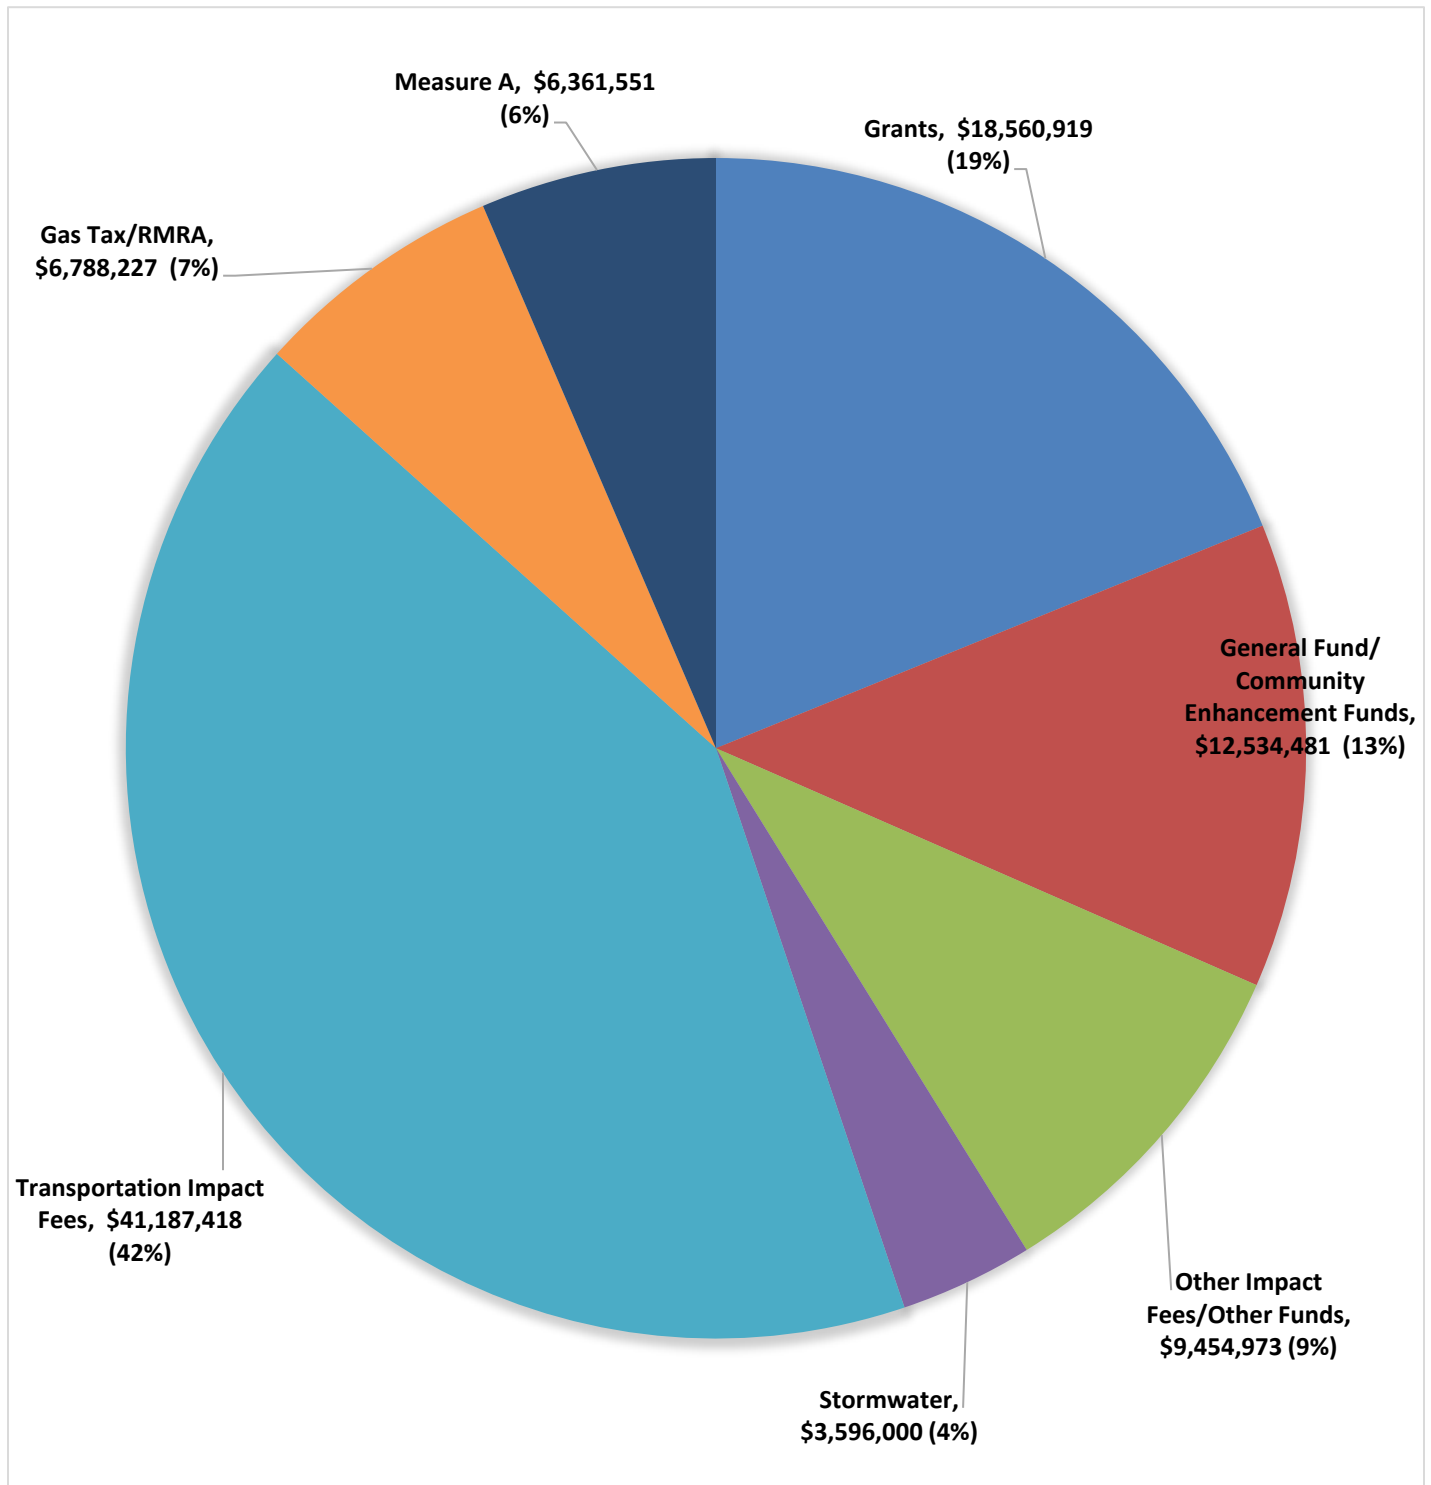

FY 2020-21 CIP FUNDING BY TYPE

\$35,455,608 total funding in FY 2020-21

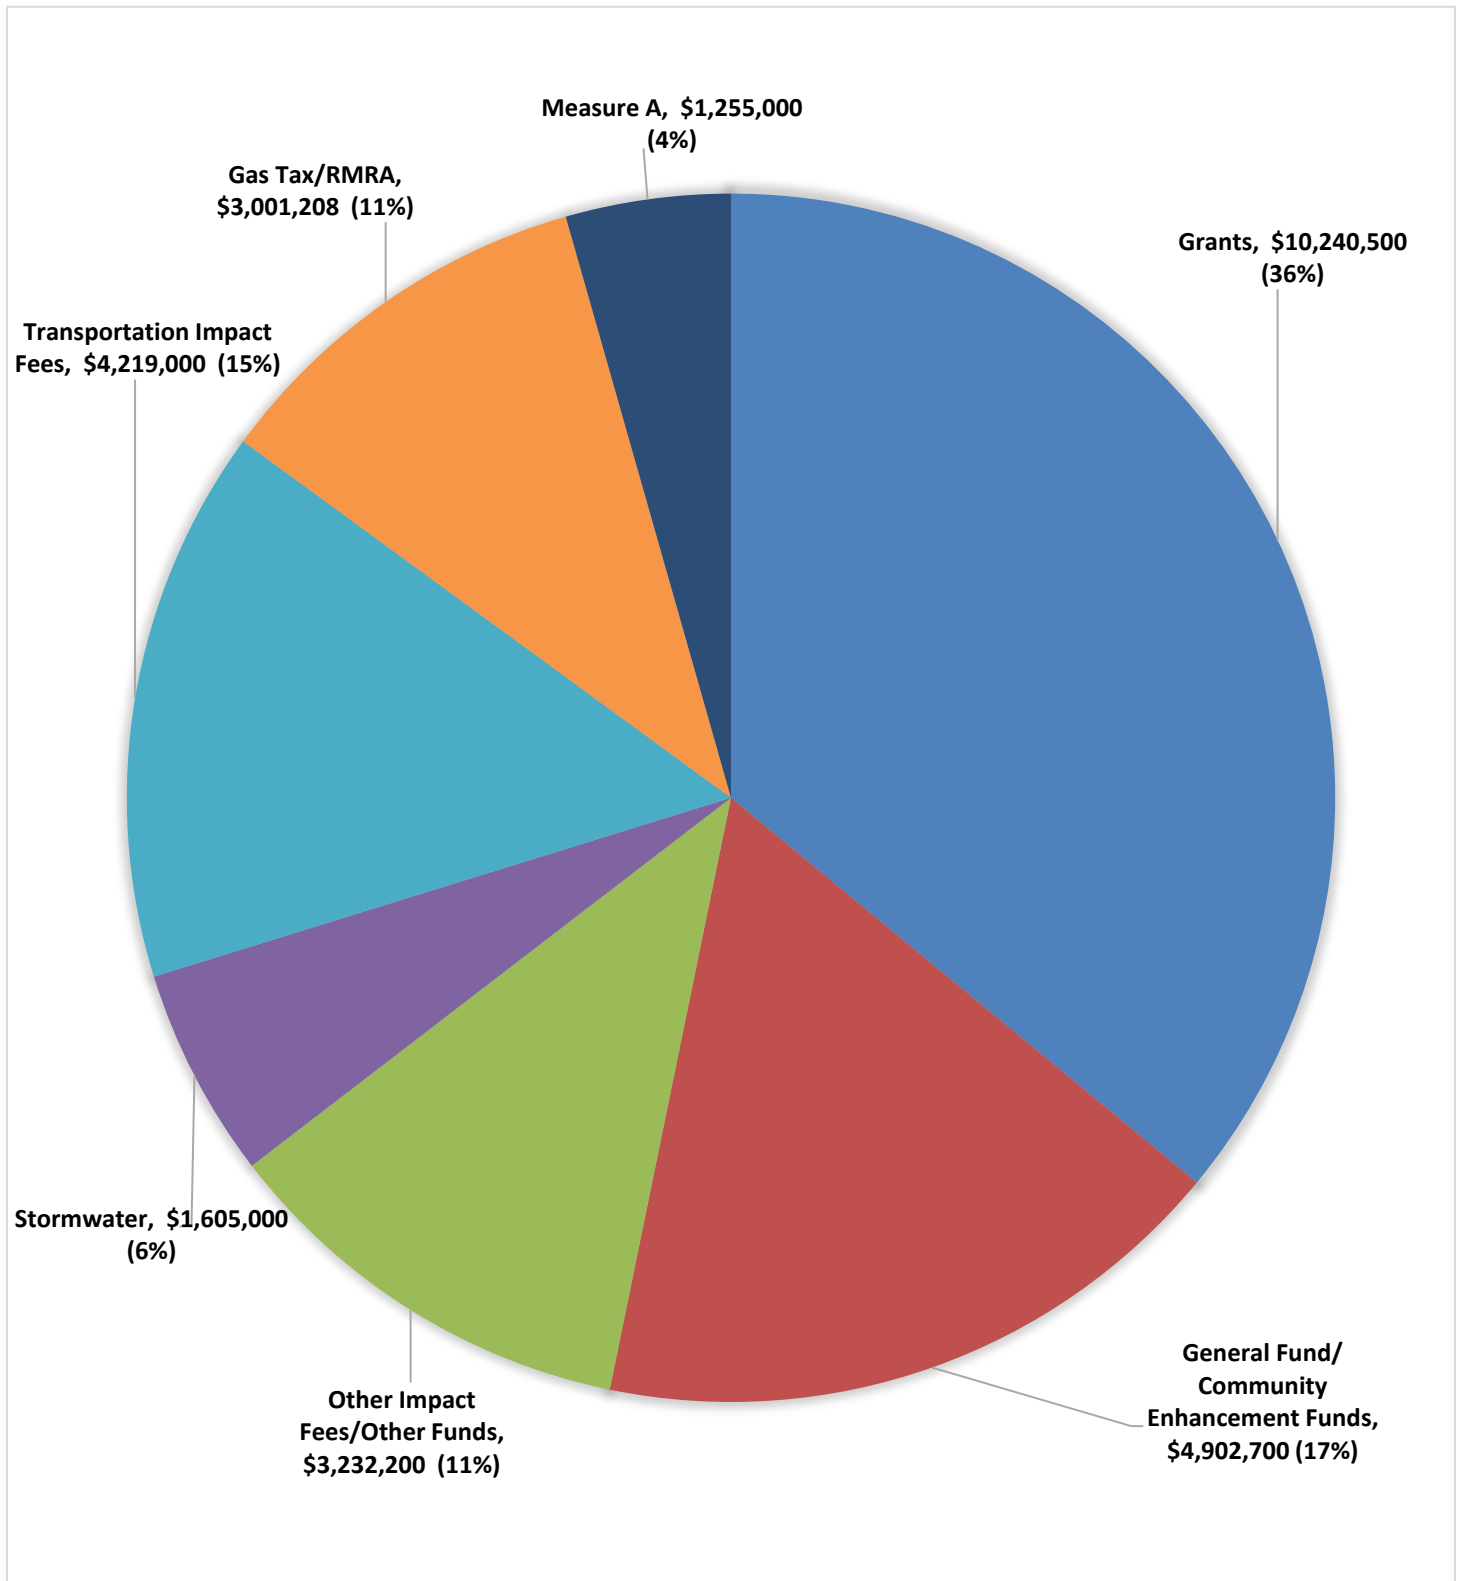

SUMMARY OF ACTIVE PROJECTS

Page	Project Number	Project or Program Number and Name	Total FY 19/20 Budget	Total FY 20/21 Budget
103	CP14-2132	Zinfandel Complex	\$ 11,023,610	\$ -
93	CP18-2187	Sunrise Boulevard Road Rehabilitation	\$ 8,574,860	\$ 1,741,408
88	CP05-2003	Rancho Cordova Parkway Interchange	\$ 6,378,905	\$ 2,343,000
62	CP16-2175	Folsom Boulevard Enhancements Phase V	\$ 6,061,500	\$ -
116	CEF	Capital Contributions to other Agencies	\$ 5,200,000	\$ 1,785,000
89	CP07-2035	Rancho Cordova Parkway - Douglas Road to Kiefer Boulevard	\$ 5,163,956	\$ -
76	CP20-2210	Chrysanthy Boulevard Phase II - Rancho Cordova Parkway to Grant Line Road	\$ 4,240,055	\$ -
61	CP14-2129	Folsom Boulevard Enhancements Phase IV	\$ 3,755,946	\$ -
78	CP07-2032	Douglas Road - Rancho Cordova Parkway to Americanos Boulevard	\$ 3,325,803	\$ -
102	CP07-2055	White Rock Road - Fitzgerald Drive to City Limits	\$ 3,240,000	\$ 7,500,000
77	CP20-2207	Citywide Street Rehabilitation Program	\$ 3,059,675	\$ 1,650,000
136	CP10-2083	Douglas Road - Rancho Cordova Parkway to Americanos Boulevard Phase II	\$ 2,759,800	\$ -
87	CP06-2050	Rancho Cordova Parkway - White Rock Road to Douglas Road	\$ 2,725,000	\$ -
121	IT	Information Technology Initiatives	\$ 2,570,000	\$ 750,000
92	CP06-2048	ROW Program/Contingency	\$ 2,533,540	\$ 600,000
119	CELP17-002	Community Center	\$ 2,375,000	\$ 7,500,000
59	CP18-2194	Cordova Park Safe Routes to School Project	\$ 2,273,204	\$ -
101	CP15-2146	White Rock Road Improvements - Sunrise Boulevard to Fitzgerald Drive	\$ 2,225,226	\$ -
66	CP16-2169	Rod Beaudry - Routier Bikeway Project	\$ 2,103,313	\$ -
70	CP20-2201	Zinfandel Pedestrian and Bicycle Crossing	\$ 1,908,000	\$ 1,907,000
118	FAC2019-001	City Hall Space Planning	\$ 1,500,000	\$ 1,500,000
132	CP06-2022	Chrysanthy Boulevard - Sunrise Boulevard to Rancho Cordova Parkway	\$ 1,266,000	\$ -
84	CP20-2206	Mather Field Road Rehabilitation	\$ 1,228,300	\$ 1,771,700
94	CP11-2100	Sunrise Boulevard Widening and Intersection Improvements	\$ 1,163,735	\$ -
63	CP14-2139	Folsom Boulevard Sidewalk	\$ 1,067,000	\$ -
56	CP16-2172	Chase/Coloma Gateway	\$ 1,056,264	\$ -
112	CP15-2151	Stormwater Pump Station Improvement Project	\$ 746,000	\$ -
111	CP18-2184	Stormwater Annual Drainage Projects	\$ 740,000	\$ 500,000
120	Facility	Facility Improvements to City Facilities	\$ 702,900	\$ 200,000
124	CP20-2211	Grantline 208 Neighborhood Greens	\$ 646,890	\$ -
109	CP17-2183	Stormwater Capital Improvement Program Master Plan	\$ 645,000	\$ -
	CP06-2024	Douglas Road, Rancho Cordova Parkway to Americanos Boulevard	\$ 557,850	
125	CP20-2212	Sunridge Village Neighborhood Greens	\$ 479,624	\$ -
113	CP15-2148	Sunrise Blvd and Monier Circle Drainage Improvements	\$ 455,000	\$ 1,545,000
99	CP09-2067	Villages of Zinfandel Traffic Signals	\$ 358,756	\$ -
108	CP20-2198	Mills Ranch Drainage Improvement Project	\$ 355,000	\$ -
60	CP20-2200	Cordova School Zones	\$ 315,000	\$ 1,122,000
	CP06-2028	Sunrise Boulevard, Douglas Road to Kiefer Boulevard	\$ 302,998	
110	CP20-2205	Stormwater Fencing Replacement Project	\$ 250,000	\$ 250,000
51	CP20-2208	2020 Sidewalk Improvement	\$ 250,000	\$ -
122	CP16-2176	Gateway Monument Sign	\$ 241,500	\$ -
50	CP19-2189	2019 Sidewalk Improvement	\$ 235,000	\$ -
123	CP20-2202	General Plan Amendments	\$ 200,000	\$ 100,000
106	CP20-2203	American River Storm Drain Outfall - Drainage 2	\$ 200,000	\$ -
72	CP08-2063	Americanos Boulevard, Douglas Road to Chrysanthy Boulevard	\$ 199,300	\$ -
117	CELP19-001	Children's Museum	\$ 185,000	\$ -
68	CP10-2082	Safety, Streetscaping, Pedestrian and Bicycle Facilities Program	\$ 166,320	\$ 124,300
81	CP20-2199	HSIP Cycle 9 - Sunrise Boulevard and Folsom Boulevard	\$ 165,000	\$ 1,825,500
67	CP18-2195	Safe Routes to School Master Plan	\$ 157,000	\$ -
144	CP13-2116	Traffic Management Center	\$ 143,373	\$ -
86	CP18-2196	Olson Island Plan	\$ 141,592	\$ -
85	CP15-2159	NTMP Project - Phase VI	\$ 125,000	\$ 150,000
97	CP10-2081	Traffic Control and Safety Program	\$ 118,044	\$ 80,700
	CP07-2036	Kiefer Boulevard - Sunrise Boulevard to Rancho Cordova Parkway	\$ 111,838	
138	CP10-2084	Mather Rails to Trails	\$ 81,300	\$ -
126	CP19-2197	Wayfinding Sign Project Phase II	\$ 74,272	\$ -
139	CP15-2135	NTMP Project - Phase V	\$ 57,142	\$ -
140	CP14-2138	Rancho Cordova Elementary School Bicycle & Pedestrian Improvement	\$ 51,300	\$ -
57	CP18-2190	Cordova Creek Multi Use Path - Feasibility Study	\$ 46,382	\$ -
141	CP16-2174	Stone Creek Trail Pedestrian Signals	\$ 41,875	\$ -
	CP08-2060	Anatolia III Major Roads Intersection	\$ 39,715	
79	CP13-2111	Douglas Road - Sunrise Boulevard to West City Boundary	\$ 35,400	\$ -
69	CP18-2186	Transit/Mobility Master Plan	\$ 23,400	\$ -
96	CP18-2192	Systemic Safety Study	\$ 20,823	\$ -
65	CP15-2161	Pedestrian Promenade	\$ 19,300	\$ -
83	CP09-2074	Kiefer Boulevard - Sunrise Boulevard to Grant Line Road	\$ 9,920	\$ -
	CP15-2154	North Douglas Street Improvements	\$ 5,150	
131	CP18-2188	2018 Sidewalk Improvement	\$ 4,913	\$ -
107	CP20-2204	American River Storm Drain Outfall - Drainage 4	\$ -	\$ 310,000
52	CP21-2213	2021 Sidewalk Improvement	\$ -	\$ 150,000
64	CP20-2209	Folsom South Canal Pedestrian Signal at White Rock	\$ -	\$ 50,000
			\$ 98,483,569	\$ 35,455,608

ATTACHMENT 2**CITY OF RANCHO CORDOVA****RESOLUTION NO. XX-2019**

A RESOLUTION OF THE CITY COUNCIL OF THE CITY OF RANCHO CORDOVA, STATE OF CALIFORNIA, ADOPTING AN OPERATING BUDGET FOR THE CITY FOR THE FISCAL YEARS JULY 1, 2019 THROUGH JUNE 30, 2021, AND PROVIDING FOR THE APPROPRIATIONS AND EXPENDITURES OF ALL SUMS SET FORTH THEREIN

RECITALS

WHEREAS, the City Manager has submitted to the City Council of Rancho Cordova a Fiscal Years 2019-2021 Proposed Budget; and

WHEREAS, after conducting a workshop on May 14, 2019 on the proposed budget, the City Council has approved the same; and

WHEREAS, it is the intention of the Council to adopt the proposed budget as submitted by the City Manager;

DECISION

NOW, THEREFORE BE IT RESOLVED by the City Council of the City of Rancho Cordova as follows:

1. That certain document referred to as "The City of Rancho Cordova Proposed Budget Fiscal Years 2019-2021" and all schedules, exhibits and policies contained therein, presented by the City Manager is hereby adopted and the appropriations for the annual budget of the City of Rancho Cordova for the fiscal year beginning on July 1, 2019 and ending on June 30, 2020, and for the fiscal year beginning on July 1, 2020 and ending of June 30, 2021 are hereby adopted; and
2. That the amounts stated in the proposed budget shall become and thereafter be appropriated to the offices, departments, activities, objects, and purposes stated therein and said monies are hereby authorized to be expended for the purposes and objects specified in said budget; and
3. The City Manager is authorized to approve expenditure adjustments within individual funds so long as the total appropriated within each major fund is not exceeded.

PASSED AND ADOPTED by the City Council of the City of Rancho Cordova on the 3rd day of June, 2019 by the following vote:

AYES:

NOES:

ABSENT:

ABSTAIN:

ATTACHMENT 2

Robert J. McGarvey, Mayor

ATTEST:

Stacy Leitner, City Clerk

ATTACHMENT 3**CITY OF RANCHO CORDOVA****RESOLUTION NO. XX-2019**

A RESOLUTION OF THE CITY COUNCIL OF THE CITY OF RANCHO CORDOVA, STATE OF CALIFORNIA, ADOPTING THE FIVE YEAR CAPITAL IMPROVEMENT PLAN 2019-24 AND THE CAPITAL IMPROVEMENT PLAN EXPENDITURE BUDGET FOR THE FISCAL YEARS BEGINNING JULY 1, 2019 AND ENDING JUNE 30, 2021, AND PROVIDING FOR THE APPROPRIATIONS AND EXPENDITURES OF ALL SUMS SET FORTH THEREIN

WHEREAS, the City Manager or his designee has submitted to the City Council of Rancho Cordova a Five Year Capital Improvement Plan for 2019-2024;

WHEREAS, the Five Year Capital Improvement Plan contains the Fiscal Years 2019-2021 Proposed Budget for the Capital Improvement Projects and a proposed fund allocation through Fiscal Year 2023-24;

WHEREAS, after conducting workshops on the proposed Five Year Capital Improvement Plan and proposed 2019-21 expenditure budget, the City Council has approved the same;

WHEREAS, it is the intention of the Council to adopt the Five Year Capital Improvement Plan and approve the Fiscal Years 2019-21 Capital Improvement Plan budget and allocate the funding to the Capital Improvement Projects;

NOW, THEREFORE, BE IT HEREBY RESOLVED by the City Council of the City of Rancho Cordova as follows:

1. That certain document referred to as "The City of Rancho Cordova Five Year Capital Improvement Plan 2019-2024" presented by the City Manager or his designee is hereby adopted and the appropriations for the annual budget for the Capital Improvement Projects for the fiscal years beginning on July 1, 2019 and ending on June 30, 2021, is hereby adopted; and
2. That the amounts stated in the proposed budget for the Capital Improvement Projects shall become and thereafter be appropriated to the Projects and purposes stated therein and said monies are hereby allocated and authorized to be expended for the purposes and objected specified in said budget; and
3. The City Manager is authorized to approve expenditure adjustments within individual funds so long as the total appropriated within each major fund is not exceeded.

PASSED AND ADOPTED by the City Council of on the 3rd day of June, 2019 by the following vote:

AYES:

NOES:

ABSENT:

ABSTAIN:

ATTACHMENT 3

Robert J. McGarvey, Mayor

ATTEST:

Stacy Leitner, City Clerk

ATTACHMENT 4**CITY OF RANCHO CORDOVA****RESOLUTION NO. XX-2019**

**A RESOLUTION OF THE CITY COUNCIL OF THE CITY OF RANCHO CORDOVA
ADOPTING THE APPROPRIATIONS LIMIT FOR FISCAL YEAR 2018-19 AND MAKING THE
ANNUAL ELECTION FOR ADJUSTMENT FACTORS PURSUANT TO ARTICLE XIII-B OF
THE CALIFORNIA CONSTITUTION**

WHEREAS, the people of California on November 6, 1979, added Article XIII-B to the State Constitution placing various limitations on the appropriations of state and local governments; and

WHEREAS, the people of California on June 5, 1990 amended Article XIII-B effective July 1, 1990; and

WHEREAS, the provisions of the amendments have been interpreted by a coalition of statewide organizations, and the organizations have issued through the League of California Cities revised guidelines to calculate the appropriations limit based on changes in the cost of living, population, and other specified factors; and

WHEREAS, pursuant to Section 7900 et seq. of the Government Code and the California Constitution, cities are required to adopt a resolution setting an annual appropriations limit at a regularly scheduled meeting or a noticed special meeting; and

WHEREAS, the City of Rancho Cordova has complied with the provisions of Article XIII-B in calculating the Appropriations Limit for Fiscal Year 2018-19; and

NOW, THEREFORE BE IT RESOLVED by the City Council of the City of Rancho Cordova does hereby adjust the City's appropriations limit by the growth in City population and the increase in the per capital personal income for the State of California to determine its appropriations limit of \$74,648,754 for Fiscal Year 2018-19.

PASSED AND ADOPTED by the City Council at a regularly scheduled meeting held on the 3rd day of June, 2019 by the following vote:

AYES:

NOES:

ABSENT:

ABSTAIN:

Robert J. McGarvey, Mayor

ATTEST:

Stacy Leitner, City Clerk

CITY OF RANCHO CORDOVA, CA
FISCAL YEAR 2018-19 GANN CALCULATIONS

SCHEDULE NO. 1

USER FEES VERSUS COSTS

	Planning Services	Building & Safety	Engineering Fees	Legal Fees	FY 2018 - 2019 Fiscal Year
COSTS REASONABLY BORNE	\$ 1,236,300	\$ 1,449,000	\$ 3,812,900	\$ 850,000	\$ 7,348,200
FEES	<u>493,400</u>	<u>1,700,000</u>	<u>2,933,100</u>	<u>250,000</u>	<u>5,376,500</u>
AMOUNT OF FEE REVENUE LESS THAN COST	<u>\$ (742,900)</u>	<u>\$ 251,000</u>	<u>\$ (879,800)</u>	<u>\$ (600,000)</u>	<u>\$ (1,971,700)</u>

CITY OF RANCHO CORDOVA, CA
FISCAL YEAR 2018-19 GANN CALCULATIONS

SCHEDULE NO. 2

ALLOCATION OF TAXES									
	General Fund		Special Revenue Fund		Internal Service Fund		Total		
	Subject	Not Subject	Subject	Not Subject	Subject	Not Subject	Subject	Not Subject	
Property Taxes	\$ 9,790,600	\$ -	\$ -	\$ -	\$ -	\$ -	\$ 9,790,600	\$ -	
Property Taxes In Lieu	6,184,700	-	-	-	-	-	6,184,700	-	
Sales Taxes	22,326,200	-	-	-	-	-	22,326,200	-	
Other Taxes:									
Garbage Franchise Fee	-	1,064,000	-	-	-	-	-	1,064,000	
Cable Franchise Fee	-	500,000	-	-	-	-	-	500,000	
PG&E Franchise Fee	-	82,000	-	-	-	-	-	82,000	
Other Franchise	-	175,000	-	-	-	-	-	175,000	
Property Transfer Tax	220,000	-	-	-	-	-	220,000	-	
Police Tax	1,630,000	-	-	-	-	-	1,630,000	-	
Utility User Tax	3,749,300	-	-	-	-	-	3,749,300	-	
Transient Occupancy Tax	3,935,000	-	-	-	-	-	3,935,000	-	
Other Taxes	190,000	-	-	-	-	-	190,000	-	
TOTAL TAXES	48,025,800	1,821,000	-	-	-	-	48,025,800	1,821,000	
From State:									
Motor Vehicle In Lieu	30,000	-	-	-	-	-	30,000	-	
Gas Tax	-	-	-	2,868,400	-	-	-	2,868,400	
Homeowners Relief	100,000	-	-	-	-	-	100,000	-	
TDA	-	-	54,000	-	-	-	54,000	-	
SB 90 Reimbursements	-	25,000	-	-	-	-	-	25,000	
Sub-Total	130,000	25,000	54,000	2,868,400	-	-	184,000	2,893,400	
Other Intergovernmental	-	408,900	-	-	-	-	-	408,900	
Measure A Sales Tax	-	-	-	2,305,400	-	-	-	2,305,400	
CDBG Block Grant	-	-	-	550,000	-	-	-	550,000	
Grants	-	-	-	2,039,000	-	-	-	2,039,000	
Sub-Total Other Intergovt'l	-	408,900	-	4,894,400	-	-	-	5,303,300	
Locally Raised:									
Sp. Benefit - Assmt. Districts	-	-	-	1,816,100	-	-	-	1,816,100	
Zinfandel Impact Fees	-	-	-	11,100	-	-	-	11,100	
Comm. Fac. Fee	-	-	-	1,037,300	-	-	-	1,037,300	
CFF - Library	-	-	-	218,600	-	-	-	218,600	
Traffic Impact Fees	-	-	-	1,733,700	-	-	-	1,733,700	
Park Renovation Fees	-	-	-	299,500	-	-	-	299,500	
Local Housing Trust	-	-	-	100,000	-	-	-	100,000	
Low & Moderate Income Housing Ass	-	-	-	-	-	-	-	-	
Sunrise Douglas Impact	-	-	-	1,907,800	-	-	-	1,907,800	
General Plan Impact	-	-	-	72,500	-	-	-	72,500	
Capital Village Park	-	-	-	649,800	-	-	-	649,800	
Mather Field Impact	-	-	-	-	-	-	-	-	
Roadway Improvement Fund	-	-	-	550,000	-	-	-	550,000	
Licenses Permits & Fees	-	710,000	-	110,000	-	-	-	820,000	
Fines/Forfeitures & Penalties	-	1,548,400	-	-	-	-	-	1,548,400	
Rents	-	-	-	-	-	710,800	-	710,800	
Charges for Services	-	522,000	-	-	-	-	-	522,000	
Transfers In	-	282,100	-	-	-	3,469,600	-	3,751,700	
Other	-	-	-	26,100	-	-	-	26,100	
Sub-Total Locally Raised	-	3,062,500	-	8,532,500	-	4,180,400	-	15,775,400	
TOTAL ALL FUNDS	\$ 48,155,800	\$ 5,317,400	\$ 54,000	\$ 16,295,300	\$ -	\$ 4,180,400	\$ 48,209,800	\$ 25,793,100	

Exhibit A to the Resolution
CITY OF RANCHO CORDOVA, CA
FISCAL YEAR 2018-19 GANN CALCULATIONS

SCHEDULE NO. 3

INTEREST EARNINGS PRODUCED BY TAXES

	Amount	Source
A. Non-Interest Tax Proceeds	\$ 48,209,800	Worksheet # 2
B. Minus Exclusions	<u>11,197,900</u>	Worksheet # 7
C. Net Invested Taxes	<u>37,011,900</u>	(A-B)
D. Total Non-Interest Budget	<u><u>31,169,600</u></u>	Worksheet # 2
E. Tax Proceeds as % of Budget	118.74%	(C/D)
F. Interest Earnings	170,000	Budget
G. Amount of Interest Earned from Taxes	<u><u>\$ 201,864</u></u>	(E*F)
H. Amount of Interest Earned from Non-Taxes	<u><u>\$ (31,864)</u></u>	(F-G)

ATTACHMENT 5

Exhibit A to the Resolution
CITY OF RANCHO CORDOVA, CA
FISCAL YEAR 2018-19 GANN CALCULATIONS

23

SCHEDULE NO. 4

APPROPRIATIONS SUBJECT TO LIMITATION

	Amount	Source
A. Proceeds of Taxes	\$ 48,411,664	Schedule No. 8
B. Exclusions	<u>11,197,900</u>	Schedule No. 7
C. Appropriations Subject to Limitation	<u>37,213,764</u>	(A-B)
D. Current Year Limitation	<u>74,648,754</u>	Schedule No. 6
E. Over/(Under) Limit	<u>\$ (37,434,990)</u>	(C-D)

CITY OF RANCHO CORDOVA, CA
FISCAL YEAR 2018-19 GANN CALCULATIONS

SCHEDULE NO. 5

APPROPRIATIONS LIMIT

	<u>Amount</u>	<u>Source</u>
A. Last Year's Limit	\$ 71,257,921	Voter Approved
B. Adjustment Factors		
1. Growth in Rancho Cordova Population	1.0105	State Finance
2. Growth in California Per Capita Income	1.0367	State Finance
Total Adjustment %	1.0476	(B1 * B2)
C. Annual Adjustment \$	<u>3,390,833</u>	(B*A)
D. Other Adjustments		
Lost Responsibility (-)	-	
Transfer to Private (-)	-	
Transfer to Fees (-)	-	
Assumed Responsibility (+)	<u>-</u>	
Subtotal	-	
E. Total Adjustments	<u>3,390,833</u>	(C+D)
F. This Year's Limit	<u><u>\$ 74,648,754</u></u>	(A+E)

CITY OF RANCHO CORDOVA, CA
FISCAL YEAR 2018-19 GANN CALCULATIONS

SCHEDULE NO. 6

APPROPRIATIONS LIMIT ANALYSIS

FY 2017-2018 Appropriations Limit	\$ 71,257,921
--	----------------------

Adjustment Factors

Change in Per Capita Personal Income (FY 2018-2019)	1.0367
---	--------

Increase in Rancho Cordova Population	1.0105
---------------------------------------	--------

Factor for Fiscal Year 2018-2019	1.0476
----------------------------------	--------

FY 2018-2019 Appropriations Limit	\$ 74,648,754
--	----------------------

FY 2018-2019 Proceeds of Taxes	48,411,664	
Exclusion	<u>(11,197,900)</u>	

FY 2018-2019 Appropriations Subject to Limit	<u>37,213,764</u>
---	--------------------------

FY 2018-2019 Appropriations Under Limit	\$ 37,434,990
--	----------------------

ATTACHMENT 5

Exhibit A to the Resolution
CITY OF RANCHO CORDOVA, CA
FISCAL YEAR 2018-19 GANN CALCULATIONS

26

SCHEDULE NO. 7

EXCLUSIONS TO APPROPRIATIONS LIMIT

COURT ORDERS	\$	-
FEDERAL MANDATES		
FLSA Payments		-
Medicare Payments		-
Landfill Closure Costs		-
Underground Tank Monitoring		-
Unemployment Payments		-
TOTAL FEDERAL MANDATES		-
QUALIFIED CAPITAL OUTLAYS		
Technology Enhancements		750,000
Building Improvements		393,000
Vehicles		-
Other Capital Equipment		-
		<u>1,143,000</u>
QUALIFIED DEBT SERVICE		
Certificates of Participation		994,900
Revenue Neutrality Payment		9,060,000
		<u>10,054,900</u>
TOTAL EXCLUDED APPROPRIATIONS	\$	<u>11,197,900</u>

CITY OF RANCHO CORDOVA, CA
FISCAL YEAR 2018-19 GANN CALCULATIONS

SCHEDULE NO. 8

CALCULATION OF PROCEEDS OF TAXES

REVENUE	Proceeds of Taxes	Non-Proceeds of Taxes	Total
Taxes	\$ 48,025,800	\$ 1,821,000	\$ 49,846,800
Subventions from State			-
Motor Vehicle In Lieu	30,000	-	30,000
Gas Tax	-	2,868,400	2,868,400
Homeowner's Relief	100,000	-	100,000
SB 90 Reimbursements	-	25,000	25,000
TDA	54,000	-	54,000
Other Intergovernmental	-	958,900	958,900
Locally Raised			-
Local Dedicated Sales Tax	-	2,305,400	2,305,400
Special Benefit-Landscape Assessments	-	1,816,100	1,816,100
Impact Fees	-	6,030,300	6,030,300
Grants	-	2,039,000	2,039,000
Licenses and Permits	-	820,000	820,000
Fines, Forfeiture and Penalties	-	1,548,400	1,548,400
Rents	-	710,800	710,800
Charges for Services	-	522,000	522,000
Storm Water Utility Tax	-	-	-
Roadway Improvement Fund	-	550,000	550,000
User Fees	-	5,376,500	5,376,500
Transfers In	-	3,751,700	3,751,700
Other	-	26,100	26,100
Subtotal	48,209,800	31,169,600	79,379,400
Interest Earnings	201,864	(31,864)	170,000
Total Revenue	48,411,664	31,137,736	79,549,400
Reserve Withdrawals	-	-	-
TOTAL BUDGET APPROPRIATIONS	\$ 48,411,664	\$ 31,137,736	\$ 79,549,400



EDMUND G. BROWN JR. • GOVERNOR
STATE CAPITOL ■ ROOM 1145 ■ SACRAMENTO CA ■ 95814-4998 ■ WWW.DOF.CA.GOV

May 2018

Dear Fiscal Officer:

Subject: Price Factor and Population Information

Appropriations Limit

California Revenue and Taxation Code section 2227 requires the Department of Finance to transmit an estimate of the percentage change in population to local governments. Each local jurisdiction must use their percentage change in population factor for January 1, 2018, in conjunction with a change in the cost of living, or price factor, to calculate their appropriations limit for fiscal year 2018-19. Attachment A provides the change in California's per capita personal income and an example for utilizing the price factor and population percentage change factor to calculate the 2018-19 appropriations limit. Attachment B provides the city and unincorporated county population percentage change. Attachment C provides the population percentage change for counties and their summed incorporated areas. The population percentage change data excludes federal and state institutionalized populations and military populations.

Population Percent Change for Special Districts

Some special districts must establish an annual appropriations limit. California Revenue and Taxation Code section 2228 provides additional information regarding the appropriations limit. Article XIII B, section 9(C) of the California Constitution exempts certain special districts from the appropriations limit calculation mandate. The code section and the California Constitution can be accessed at the following website: <http://leginfo.legislature.ca.gov/faces/codes.xhtml>.

Special districts required by law to calculate their appropriations limit must present the calculation as part of their annual audit. Any questions special districts have on this requirement should be directed to their county, district legal counsel, or the law itself. No state agency reviews the local appropriations limits.

Population Certification

The population certification program applies only to cities and counties. California Revenue and Taxation Code section 11005.6 mandates Finance to automatically certify any population estimate that exceeds the current certified population with the State Controller's Office. **Finance will certify the higher estimate to the State Controller by June 1, 2018.**

Please Note: The prior year's city population estimates may be revised.

If you have any questions regarding this data, please contact the Demographic Research Unit at (916) 323-4086.

MICHAEL COHEN
Director
By:

AMY M. COSTA
Chief Deputy Director

Attachment

May 2018

Attachment A

- A. **Price Factor:** Article XIII B specifies that local jurisdictions select their cost of living factor to compute their appropriation limit by a vote of their governing body. The cost of living factor provided here is per capita personal income. If the percentage change in per capita personal income is selected, the percentage change to be used in setting the fiscal year 2018-19 appropriation limit is:

Per Capita Personal Income

Fiscal Year (FY)	Percentage change over prior year
2018-19	3.67

- B. Following is an example using sample population change and the change in California per capita personal income as growth factors in computing a 2018-19 appropriation limit.

2018-19:

Per Capita Cost of Living Change = 3.67 percent
Population Change = 0.78 percent

Per Capita Cost of Living converted to a ratio: $\frac{3.67 + 100}{100} = 1.0367$

Population converted to a ratio: $\frac{0.78 + 100}{100} = 1.0078$

Calculation of factor for FY 2018-19: $1.0367 \times 1.0078 = 1.0448$

Fiscal Year 2018-19

Attachment B
Annual Percent Change in Population Minus Exclusions*
January 1, 2017 to January 1, 2018 and Total Population, January 1, 2018

County City	<u>Percent Change</u>	<u>--- Population Minus Exclusions ---</u>		<u>Total Population</u>
	2017-2018	1-1-17	1-1-18	1-1-2018
Sacramento				
Citrus Heights	0.31	87,460	87,731	87,731
Elk Grove	1.24	170,011	172,116	172,116
Folsom	1.31	72,570	73,521	78,447
Galt	2.46	25,393	26,018	26,018
Isleton	1.95	821	837	837
Rancho Cordova	1.05	73,441	74,210	74,210
Sacramento	1.43	494,266	501,344	501,344
Unincorporated	0.77	584,317	588,798	588,798
County Total	1.08	1,508,279	1,524,575	1,529,501

*Exclusions include residents on federal military installations and group quarters residents in state mental institutions, state and federal correctional institutions and veteran homes.

ATTACHMENT 7**CITY OF RANCHO CORDOVA****RESOLUTION NO. XX-2019**

**A RESOLUTION OF THE CITY COUNCIL OF THE CITY OF RANCHO CORDOVA,
STATE OF CALIFORNIA, ADOPTING THE APPROPRIATIONS LIMIT FOR FISCAL YEAR
2019-20 AND MAKING THE ANNUAL ELECTION FOR ADJUSTMENT FACTORS
PURSUANT TO ARTICLE XIII-B OF THE CALIFORNIA CONSTITUTION**

WHEREAS, the people of California on November 6, 1979, added Article XIII-B to the State Constitution placing various limitations on the appropriations of state and local governments; and

WHEREAS, the people of California on June 5, 1990 amended Article XIII-B effective July 1, 1990; and

WHEREAS, the provisions of the amendments have been interpreted by a coalition of statewide organizations, and the organizations have issued through the League of California Cities revised guidelines to calculate the appropriations limit based on changes in the cost of living, population, and other specified factors; and

WHEREAS, pursuant to Section 7900 et seq. of the Government Code and the California Constitution, cities are required to adopt a resolution setting an annual appropriations limit at a regularly scheduled meeting or a noticed special meeting; and

WHEREAS, the City of Rancho Cordova has complied with the provisions of Article XIII-B in calculating the Appropriations Limit for Fiscal Year 2019-20; and

NOW, THEREFORE BE IT RESOLVED by the City Council of the City of Rancho Cordova does hereby adjust the City's appropriations limit by the growth in City population and the increase in the per capital personal income for the State of California to determine its appropriations limit of \$78,964,654 for Fiscal Year 2019-20.

PASSED AND ADOPTED by the City Council at a regularly scheduled meeting held on the 3rd day of June, 2019 by the following vote:

AYES:

NOES:

ABSENT:

ABSTAIN:

ATTEST:

Robert J. McGarvey, Mayor

Stacy Leitner, City Clerk

CITY OF RANCHO CORDOVA, CA
FISCAL YEAR 2019-20 GANN CALCULATIONS

SCHEDULE NO. 1

USER FEES VERSUS COSTS

	Planning Services	Building & Safety	Engineering Fees	Legal Fees	FY 2018 - 2019 Fiscal Year
COSTS REASONABLY BORNE	\$ 1,340,000	\$ 1,764,400	\$ 4,233,500	\$ 800,000	\$ 8,137,900
FEES	<u>918,200</u>	<u>2,182,000</u>	<u>2,623,900</u>	<u>100,000</u>	<u>5,824,100</u>
AMOUNT OF FEE REVENUE LESS THAN COST	<u>\$ (421,800)</u>	<u>\$ 417,600</u>	<u>\$ (1,609,600)</u>	<u>\$ (700,000)</u>	<u>\$ (2,313,800)</u>

CITY OF RANCHO CORDOVA, CA
FISCAL YEAR 2019-20 GANN CALCULATIONS

SCHEDULE NO. 2

ALLOCATION OF TAXES									
	General Fund		Special Revenue Fund		Internal Service Fund		Total		
	Subject	Not Subject	Subject	Not Subject	Subject	Not Subject	Subject	Not Subject	
Property Taxes	\$ 10,872,800	\$ -	\$ -	\$ -	\$ -	\$ -	\$ 10,872,800	\$ -	
Property Taxes In Lieu	6,794,100	-	-	-	-	-	6,794,100	-	
Sales Taxes	23,716,900	-	-	-	-	-	23,716,900	-	
Other Taxes:									
Garbage Franchise Fee	-	1,363,700	-	-	-	-	-	1,363,700	
Cable Franchise Fee	-	525,000	-	-	-	-	-	525,000	
PG&E Franchise Fee	-	100,000	-	-	-	-	-	100,000	
Other Franchise	-	185,000	-	-	-	-	-	185,000	
Property Transfer Tax	380,000	-	-	-	-	-	380,000	-	
Police Tax	1,909,900	-	-	-	-	-	1,909,900	-	
Utility User Tax	3,649,200	-	-	-	-	-	3,649,200	-	
Transient Occupancy Tax	4,173,300	-	-	-	-	-	4,173,300	-	
Other Taxes	200,000	-	-	-	-	-	200,000	-	
TOTAL TAXES	51,696,200	2,173,700	-	-	-	-	51,696,200	2,173,700	
From State:									
Motor Vehicle In Lieu	33,700	-	-	-	-	-	33,700	-	
Gas Tax	-	-	-	1,880,100	-	-	-	1,880,100	
RMRA	-	-	-	1,228,300	-	-	-	1,228,300	
Homeowners Relief	97,700	-	-	-	-	-	97,700	-	
TDA	-	-	65,400	-	-	-	65,400	-	
SB 90 Reimbursements	-	25,000	-	-	-	-	-	25,000	
Sub-Total	131,400	25,000	65,400	3,108,400	-	-	196,800	3,133,400	
Other Intergovernmental	-	532,000	-	-	-	-	-	532,000	
Measure A Sales Tax	-	-	-	5,063,750	-	-	-	5,063,750	
CDBG Block Grant	-	-	-	550,000	-	-	-	550,000	
Grants	-	-	-	20,587,390	-	-	-	20,587,390	
Sub-Total Other Intergovt'l	-	532,000	-	26,201,140	-	-	-	26,733,140	
Locally Raised:									
Sp. Benefit - Assmt. Districts	-	-	-	3,098,800	-	-	-	3,098,800	
Zinfandel Impact Fees	-	-	-	15,400	-	-	-	15,400	
Comm. Fac. Fee	-	-	-	1,041,300	-	-	-	1,041,300	
CFF - Library	-	-	-	198,000	-	-	-	198,000	
Traffic Impact Fees	-	-	-	5,695,200	-	-	-	5,695,200	
Park Renovation Fees	-	-	-	246,600	-	-	-	246,600	
Local Housing Trust	-	-	-	100,000	-	-	-	100,000	
Low & Moderate Income Housing Ass	-	-	-	-	-	-	-	-	
Sunrise Douglas Impact	-	-	-	15,324,000	-	-	-	15,324,000	
General Plan Impact	-	-	-	90,300	-	-	-	90,300	
Mather Field Impact	-	-	-	-	-	-	-	-	
Roadway Improvement Fund	-	-	-	1,477,400	-	-	-	1,477,400	
Licenses Permits & Fees	-	802,800	-	150,000	-	-	-	952,800	
Fines/Forfeitures & Penalties	-	1,587,500	-	-	-	-	-	1,587,500	
Rents	-	432,800	-	-	-	-	-	432,800	
Charges for Services	-	580,800	-	-	-	-	-	580,800	
Transfers In	-	326,900	-	-	-	4,773,700	-	5,100,600	
Other	-	-	-	50,000	-	-	-	50,000	
Sub-Total Locally Raised	-	3,730,800	-	27,487,000	-	4,773,700	-	35,991,500	
TOTAL ALL FUNDS	\$ 51,827,600	\$ 6,461,500	\$ 65,400	\$ 56,796,540	\$ -	\$ 4,773,700	\$ 51,893,000	\$ 68,031,740	

ATTACHMENT 8

Exhibit A to the Resolution
CITY OF RANCHO CORDOVA, CA
FISCAL YEAR 2019-20 GANN CALCULATIONS

34

SCHEDULE NO. 3

INTEREST EARNINGS PRODUCED BY TAXES

	Amount	Source
A. Non-Interest Tax Proceeds	\$ 51,893,000	Worksheet # 2
B. Minus Exclusions	<u>12,829,035</u>	Worksheet # 7
C. Net Invested Taxes	<u>39,063,965</u>	(A-B)
D. Total Non-Interest Budget	<u><u>73,423,040</u></u>	Worksheet # 2
E. Tax Proceeds as % of Budget	53.20%	(C/D)
F. Interest Earnings	752,500	Budget
G. Amount of Interest Earned from Taxes	<u><u>\$ 400,360</u></u>	(E*F)
H. Amount of Interest Earned from Non-Taxes	<u><u>\$ 352,140</u></u>	(F-G)

ATTACHMENT 8

Exhibit A to the Resolution
CITY OF RANCHO CORDOVA, CA
FISCAL YEAR 2019-20 GANN CALCULATIONS

35

SCHEDULE NO. 4

APPROPRIATIONS SUBJECT TO LIMITATION

	Amount	Source
A. Proceeds of Taxes	\$ 52,293,360	Schedule No. 8
B. Exclusions	<u>12,829,035</u>	Schedule No. 7
C. Appropriations Subject to Limitation	<u>39,464,325</u>	(A-B)
D. Current Year Limitation	<u>78,964,654</u>	Schedule No. 6
E. Over/(Under) Limit	<u>\$ (39,500,329)</u>	(C-D)

CITY OF RANCHO CORDOVA, CA
FISCAL YEAR 2019-20 GANN CALCULATIONS

SCHEDULE NO. 5

APPROPRIATIONS LIMIT

	<u>Amount</u>	<u>Source</u>
A. Last Year's Limit	\$ 74,648,754	Voter Approved
B. Adjustment Factors		
1. Growth in Rancho Cordova Population	1.0186	State Finance
2. Growth in California Per Capita Income	1.0385	State Finance
Total Adjustment %	1.0578	(B1 * B2)
C. Annual Adjustment \$	<u>4,315,900</u>	(B*A)
D. Other Adjustments		
Lost Responsibility (-)	-	
Transfer to Private (-)	-	
Transfer to Fees (-)	-	
Assumed Responsibility (+)	<u>-</u>	
Subtotal	-	
E. Total Adjustments	<u>4,315,900</u>	(C+D)
F. This Year's Limit	<u><u>\$ 78,964,654</u></u>	(A+E)

CITY OF RANCHO CORDOVA, CA
FISCAL YEAR 2019-20 GANN CALCULATIONS

SCHEDULE NO. 6

APPROPRIATIONS LIMIT ANALYSIS

FY 2018-2019 Appropriations Limit	\$ 74,648,754
--	----------------------

Adjustment Factors

Change in Per Capita Personal Income (FY 2019-2020)	1.0385
---	--------

Increase in Rancho Cordova Population	1.0186
---------------------------------------	--------

Factor for Fiscal Year 2019-2020	1.0578
----------------------------------	--------

FY 2019-2020 Appropriations Limit	\$ 78,964,654
--	----------------------

FY 2019-2020 Proceeds of Taxes	52,293,360	
Exclusion	<u>(12,829,035)</u>	

FY 2019-2020 Appropriations Subject to Limit	<u>39,464,325</u>
---	--------------------------

FY 2019-2020 Appropriations Under Limit	\$ 39,500,329
--	----------------------

ATTACHMENT 8

Exhibit A to the Resolution

CITY OF RANCHO CORDOVA, CA
FISCAL YEAR 2019-20 GANN CALCULATIONS

38

SCHEDULE NO. 7

EXCLUSIONS TO APPROPRIATIONS LIMIT

COURT ORDERS	\$	-
FEDERAL MANDATES		
FLSA Payments		-
Medicare Payments		-
Landfill Closure Costs		-
Underground Tank Monitoring		-
Unemployment Payments		-
TOTAL FEDERAL MANDATES		-
QUALIFIED CAPITAL OUTLAYS		
Technology Enhancements		2,051,735
Building Improvements		597,000
Vehicles		-
Other Capital Equipment		-
		2,648,735
QUALIFIED DEBT SERVICE		
Certificates of Participation		997,300
Revenue Neutrality Payment		9,183,000
		10,180,300
TOTAL EXCLUDED APPROPRIATIONS	\$	<u>12,829,035</u>

CITY OF RANCHO CORDOVA, CA
FISCAL YEAR 2019-20 GANN CALCULATIONS

SCHEDULE NO. 8

CALCULATION OF PROCEEDS OF TAXES

REVENUE	Proceeds of Taxes	Non-Proceeds of Taxes	Total
Taxes	\$ 51,696,200	\$ 2,173,700	\$ 53,869,900
Subventions from State			-
Motor Vehicle In Lieu	33,700	-	33,700
Gas Tax	-	1,880,100	1,880,100
RMRA	-	1,228,300	1,228,300
Homeowner's Relief	97,700	-	97,700
SB 90 Reimbursements	-	25,000	25,000
TDA	65,400	-	65,400
Other Intergovernmental	-	1,082,000	1,082,000
Locally Raised			
Local Dedicated Sales Tax	-	5,063,750	
Special Benefit-Landscape Assessments	-	3,098,800	3,098,800
Impact Fees	-	22,710,800	22,710,800
Grants	-	20,587,390	20,587,390
Licenses and Permits	-	952,800	952,800
Fines, Forfeiture and Penalties	-	1,587,500	1,587,500
Rents	-	-	-
Charges for Services	-	580,800	580,800
Storm Water Utility Tax	-	-	-
Roadway Improvement Fund	-	1,477,400	1,477,400
User Fees	-	5,824,100	5,824,100
Transfers In	-	5,100,600	5,100,600
Other	-	50,000	50,000
Subtotal	51,893,000	73,423,040	120,252,290
Interest Earnings	400,360	352,140	752,500
Total Revenue	52,293,360	73,775,180	121,004,790
Reserve Withdrawals	-	-	-
TOTAL BUDGET APPROPRIATIONS	\$ 52,293,360	\$ 73,775,180	\$ 126,068,540



DEPARTMENT OF
FINANCE

GAVIN NEWSOM • GOVERNOR
915 L STREET ■ SACRAMENTO CA ■ 95814-3706 ■ WWW.DOF.CA.GOV

May 2019

Dear Fiscal Officer:

Subject: Price Factor and Population Information

Appropriations Limit

California Revenue and Taxation Code section 2227 requires the Department of Finance to transmit an estimate of the percentage change in population to local governments. Each local jurisdiction must use their percentage change in population factor for January 1, 2019, in conjunction with a change in the cost of living, or price factor, to calculate their appropriations limit for fiscal year 2019-20. Attachment A provides the change in California's per capita personal income and an example for utilizing the price factor and population percentage change factor to calculate the 2019-20 appropriations limit. Attachment B provides the city and unincorporated county population percentage change. Attachment C provides the population percentage change for counties and their summed incorporated areas. The population percentage change data excludes federal and state institutionalized populations and military populations.

Population Percent Change for Special Districts

Some special districts must establish an annual appropriations limit. California Revenue and Taxation Code section 2228 provides additional information regarding the appropriations limit. Article XIII B, section 9(C) of the California Constitution exempts certain special districts from the appropriations limit calculation mandate. The code section and the California Constitution can be accessed at the following website: <http://leginfo.legislature.ca.gov/faces/codes.xhtml>.

Special districts required by law to calculate their appropriations limit must present the calculation as part of their annual audit. Any questions special districts have on this requirement should be directed to their county, district legal counsel, or the law itself. No state agency reviews the local appropriations limits.

Population Certification

The population certification program applies only to cities and counties. California Revenue and Taxation Code section 11005.6 mandates Finance to automatically certify any population estimate that exceeds the current certified population with the State Controller's Office. **Finance will certify the higher estimate to the State Controller by June 1, 2019.**

Please Note: The prior year's city population estimates may be revised.

If you have any questions regarding this data, please contact the Demographic Research Unit at (916) 323-4086.

KEELY BOSLER
Director
By:

Vivek Viswanathan
Chief Deputy Director

Attachment

May 2019

Attachment A

- A. **Price Factor:** Article XIII B specifies that local jurisdictions select their cost of living factor to compute their appropriation limit by a vote of their governing body. The cost of living factor provided here is per capita personal income. If the percentage change in per capita personal income is selected, the percentage change to be used in setting the fiscal year 2019-20 appropriation limit is:

Per Capita Personal Income

Fiscal Year (FY)	Percentage change over prior year
2019-20	3.85

- B. Following is an example using sample population change and the change in California per capita personal income as growth factors in computing a 2019-20 appropriation limit.

2019-20:

Per Capita Cost of Living Change = 3.85 percent
Population Change = 0.47 percent

Per Capita Cost of Living converted to a ratio: $\frac{3.85 + 100}{100} = 1.0385$

Population converted to a ratio: $\frac{0.47 + 100}{100} = 1.0047$

Calculation of factor for FY 2019-20: $1.0385 \times 1.0047 = 1.0434$

Fiscal Year 2019-20

Attachment B
Annual Percent Change in Population Minus Exclusions*
January 1, 2018 to January 1, 2019 and Total Population, January 1, 2019

County City	<u>Percent Change</u>	<u>--- Population Minus Exclusions ---</u>		<u>Total Population</u>
	2018-2019	1-1-18	1-1-19	1-1-2019
Sacramento				
Citrus Heights	0.29	87,841	88,095	88,095
Elk Grove	0.97	172,347	174,025	174,025
Folsom	1.18	73,607	74,479	79,835
Galt	0.73	26,296	26,489	26,489
Isleton	1.40	859	871	871
Rancho Cordova	1.86	73,112	74,471	74,471
Sacramento	1.49	500,724	508,172	508,172
Unincorporated	0.62	590,530	594,216	594,216
County Total	1.02	1,525,316	1,540,818	1,546,174

*Exclusions include residents on federal military installations and group quarters residents in state mental institutions, state and federal correctional institutions and veteran homes.

ATTACHMENT 10**CITY OF RANCHO CORDOVA****RESOLUTION NO. XX-2019****A RESOLUTION OF THE CITY COUNCIL OF THE CITY OF RANCHO CORDOVA,
STATE OF CALIFORNIA, ADOPTING THE EMPLOYEE SALARY SCHEDULE**

WHEREAS, the City annually reviews and may revise employee compensation and the salary schedule ranges; and

WHEREAS, the City Manager has the authority to recommend and implement adjustments to the salary schedule to ensure the City maintains a competitive compensation program; and

WHEREAS, the 2019-21 Operating Budget anticipates salary adjustments for each of the two fiscal years in accordance with the City's compensation philosophy; and

WHEREAS, California Code of Regulations Section 570.5 requires that all pay schedules be made publicly available and approved by the City Council; and

WHEREAS, increases in salary ranges are to take effect the first full pay period in July 2019.

NOW, THEREFORE, BE IT HEREBY RESOLVED THE CITY COUNCIL OF THE CITY OF RANCHO CORDOVA does hereby adopt the employee salary schedule.

PASSED AND ADOPTED by the City Council of the City of Rancho Cordova on the 3rd day of June, 2019 by the following vote:

AYES:

NOES:

ABSENT:

ABSTAIN:

Robert J. McGarvey, Mayor

ATTEST:

Stacy Leitner, City Clerk

ATTACHMENT 11

Exhibit A to the Resolution

	2019 Salary Schedule																	
Classification	Step A Hourly	Step A Monthly	Step A1 Hourly	Step A1 Monthly	Step B Hourly	Step B Monthly	Step B1 Hourly	Step B1 Monthly	Step C Hourly	Step C Monthly	Step C1 Hourly	Step C1 Monthly	Step D Hourly	Step D Monthly	Step D1 Hourly	Step D1 Monthly	Step E Hourly	Step E Monthly
Accountant	\$ 34.85	\$ 6,041.03	\$ 35.73	\$ 6,193.57	\$ 36.63	\$ 6,349.97	\$ 37.56	\$ 6,510.31	\$ 38.51	\$ 6,674.70	\$ 39.48	\$ 6,843.25	\$ 40.48	\$ 7,016.05	\$ 41.50	\$ 7,193.21	\$ 42.55	\$ 7,374.85
Accounting Technician	\$ 26.17	\$ 4,536.90	\$ 26.84	\$ 4,651.47	\$ 27.51	\$ 4,768.92	\$ 28.21	\$ 4,889.34	\$ 28.92	\$ 5,012.81	\$ 29.65	\$ 5,139.39	\$ 30.40	\$ 5,269.16	\$ 31.17	\$ 5,402.21	\$ 31.95	\$ 5,538.63
Administrative Assistant II	\$ 27.05	\$ 4,688.31	\$ 27.73	\$ 4,806.69	\$ 28.43	\$ 4,928.07	\$ 29.15	\$ 5,052.51	\$ 29.89	\$ 5,180.09	\$ 30.64	\$ 5,310.89	\$ 31.41	\$ 5,445.00	\$ 32.21	\$ 5,582.49	\$ 33.02	\$ 5,723.46
Administrative Assistant I	\$ 24.59	\$ 4,262.10	\$ 25.21	\$ 4,369.72	\$ 25.85	\$ 4,480.06	\$ 26.50	\$ 4,593.19	\$ 27.17	\$ 4,709.17	\$ 27.85	\$ 4,828.09	\$ 28.56	\$ 4,950.00	\$ 29.28	\$ 5,074.99	\$ 30.02	\$ 5,203.14
Administrative Services Director	\$ 75.90	\$ 13,156.02	\$ 77.82	\$ 13,488.22	\$ 79.78	\$ 13,828.82	\$ 81.80	\$ 14,178.01	\$ 83.86	\$ 14,536.02	\$ 85.98	\$ 14,903.08	\$ 88.15	\$ 15,279.40	\$ 90.38	\$ 15,665.22	\$ 92.66	\$ 16,060.79
Animal Services Officer II	\$ 27.26	\$ 4,724.85	\$ 27.95	\$ 4,844.16	\$ 28.65	\$ 4,966.48	\$ 29.38	\$ 5,091.89	\$ 30.12	\$ 5,220.47	\$ 30.88	\$ 5,352.29	\$ 31.66	\$ 5,487.44	\$ 32.46	\$ 5,626.01	\$ 33.28	\$ 5,768.07
Animal Services Officer I	\$ 24.78	\$ 4,295.32	\$ 25.41	\$ 4,403.78	\$ 26.05	\$ 4,514.98	\$ 26.71	\$ 4,628.99	\$ 27.38	\$ 4,745.88	\$ 28.07	\$ 4,865.72	\$ 28.78	\$ 4,988.59	\$ 29.51	\$ 5,114.55	\$ 30.25	\$ 5,243.70
Assistant Building Official	\$ 43.51	\$ 7,542.11	\$ 44.61	\$ 7,732.55	\$ 45.74	\$ 7,927.81	\$ 46.89	\$ 8,128.00	\$ 48.08	\$ 8,333.24	\$ 49.29	\$ 8,543.67	\$ 50.54	\$ 8,759.40	\$ 51.81	\$ 8,980.59	\$ 53.12	\$ 9,207.36
Assistant City Clerk	\$ 38.70	\$ 6,708.16	\$ 39.68	\$ 6,877.55	\$ 40.68	\$ 7,051.22	\$ 41.71	\$ 7,229.27	\$ 42.76	\$ 7,411.82	\$ 43.84	\$ 7,598.98	\$ 44.95	\$ 7,790.86	\$ 46.08	\$ 7,987.59	\$ 47.25	\$ 8,189.29
Assistant Civil Engineer	\$ 38.76	\$ 6,717.66	\$ 39.73	\$ 6,887.29	\$ 40.74	\$ 7,061.21	\$ 41.77	\$ 7,239.51	\$ 42.82	\$ 7,422.32	\$ 43.90	\$ 7,609.74	\$ 45.01	\$ 7,801.90	\$ 46.15	\$ 7,998.90	\$ 47.31	\$ 8,200.89
Assistant Communications Specialist	\$ 26.17	\$ 4,536.90	\$ 26.84	\$ 4,651.47	\$ 27.51	\$ 4,768.92	\$ 28.21	\$ 4,889.34	\$ 28.92	\$ 5,012.81	\$ 29.65	\$ 5,139.39	\$ 30.40	\$ 5,269.16	\$ 31.17	\$ 5,402.21	\$ 31.95	\$ 5,538.63
Assistant Land Surveyor	\$ 38.76	\$ 6,717.66	\$ 39.73	\$ 6,887.29	\$ 40.74	\$ 7,061.21	\$ 41.77	\$ 7,239.51	\$ 42.82	\$ 7,422.32	\$ 43.90	\$ 7,609.74	\$ 45.01	\$ 7,801.90	\$ 46.15	\$ 7,998.90	\$ 47.31	\$ 8,200.89
Associate Civil Engineer	\$ 44.57	\$ 7,725.31	\$ 45.69	\$ 7,920.39	\$ 46.85	\$ 8,120.39	\$ 48.03	\$ 8,325.44	\$ 49.24	\$ 8,535.67	\$ 50.49	\$ 8,751.20	\$ 51.76	\$ 8,972.18	\$ 53.07	\$ 9,198.74	\$ 54.41	\$ 9,431.02
Associate Planner	\$ 38.18	\$ 6,617.38	\$ 39.14	\$ 6,783.81	\$ 40.12	\$ 6,954.40	\$ 41.13	\$ 7,129.26	\$ 42.16	\$ 7,308.50	\$ 43.22	\$ 7,492.21	\$ 44.31	\$ 7,680.51	\$ 45.42	\$ 7,873.53	\$ 46.57	\$ 8,071.36
Building Inspector I	\$ 31.27	\$ 5,420.13	\$ 32.06	\$ 5,556.99	\$ 32.87	\$ 5,697.31	\$ 33.70	\$ 5,841.18	\$ 34.55	\$ 5,988.67	\$ 35.42	\$ 6,139.90	\$ 36.32	\$ 6,294.94	\$ 37.23	\$ 6,453.89	\$ 38.17	\$ 6,616.86
Building Inspector II	\$ 34.40	\$ 5,962.14	\$ 35.27	\$ 6,112.69	\$ 36.16	\$ 6,267.04	\$ 37.07	\$ 6,425.30	\$ 38.01	\$ 6,587.54	\$ 38.96	\$ 6,753.89	\$ 39.95	\$ 6,924.43	\$ 40.96	\$ 7,099.28	\$ 41.99	\$ 7,278.55
Building Official	\$ 49.28	\$ 8,541.22	\$ 50.52	\$ 8,756.90	\$ 51.80	\$ 8,978.02	\$ 53.10	\$ 9,204.73	\$ 54.45	\$ 9,437.16	\$ 55.82	\$ 9,675.46	\$ 57.23	\$ 9,919.78	\$ 58.67	\$ 10,170.26	\$ 60.16	\$ 10,427.07
Building Permit Technician I	\$ 24.88	\$ 4,311.71	\$ 25.50	\$ 4,420.58	\$ 26.15	\$ 4,532.21	\$ 26.81	\$ 4,646.65	\$ 27.48	\$ 4,763.99	\$ 28.18	\$ 4,884.28	\$ 28.89	\$ 5,007.62	\$ 29.62	\$ 5,134.07	\$ 30.37	\$ 5,263.71
Building Permit Technician II	\$ 27.36	\$ 4,742.88	\$ 28.05	\$ 4,862.64	\$ 28.76	\$ 4,985.43	\$ 29.49	\$ 5,111.32	\$ 30.23	\$ 5,240.39	\$ 31.00	\$ 5,372.71	\$ 31.78	\$ 5,508.38	\$ 32.58	\$ 5,647.47	\$ 33.40	\$ 5,790.08
Business Systems Analyst II	\$ 38.70	\$ 6,708.16	\$ 39.68	\$ 6,877.55	\$ 40.68	\$ 7,051.22	\$ 41.71	\$ 7,229.27	\$ 42.76	\$ 7,411.82	\$ 43.84	\$ 7,598.98	\$ 44.95	\$ 7,790.86	\$ 46.08	\$ 7,987.59	\$ 47.25	\$ 8,189.29
City Clerk	\$ 54.65	\$ 9,472.21	\$ 56.03	\$ 9,711.40	\$ 57.44	\$ 9,956.62	\$ 58.89	\$ 10,208.04	\$ 60.38	\$ 10,465.81	\$ 61.90	\$ 10,730.08	\$ 63.47	\$ 11,001.03	\$ 65.07	\$ 11,278.82	\$ 66.71	\$ 11,563.62
City Manager (7/1/19-11/5/19)	negotiated by City Council																	\$ 124.11
City Manager (11/6/19-6/30/20)	negotiated by City Council																	\$ 127.21
Code Enforcement Officer I	\$ 29.81	\$ 5,167.75	\$ 30.57	\$ 5,298.24	\$ 31.34	\$ 5,432.03	\$ 32.13	\$ 5,569.19	\$ 32.94	\$ 5,709.82	\$ 33.77	\$ 5,854.00	\$ 34.63	\$ 6,001.82	\$ 35.50	\$ 6,153.38	\$ 36.40	\$ 6,308.76
Code Enforcement Officer II	\$ 32.80	\$ 5,684.52	\$ 33.62	\$ 5,828.06	\$ 34.47	\$ 5,975.23	\$ 35.34	\$ 6,126.11	\$ 36.24	\$ 6,280.80	\$ 37.15	\$ 6,439.40	\$ 38.09	\$ 6,602.00	\$ 39.05	\$ 6,768.71	\$ 40.04	\$ 6,939.63
Code Enforcement Technician I	\$ 21.09	\$ 3,655.54	\$ 21.62	\$ 3,747.85	\$ 22.17	\$ 3,842.49	\$ 22.73	\$ 3,939.52	\$ 23.30	\$ 4,038.99	\$ 23.89	\$ 4,140.98	\$ 24.49	\$ 4,245.55	\$ 25.11	\$ 4,352.75	\$ 25.75	\$ 4,462.67
Code Enforcement Technician II	\$ 23.20	\$ 4,021.10	\$ 23.78	\$ 4,122.64	\$ 24.39	\$ 4,226.74	\$ 25.00	\$ 4,333.47	\$ 25.63	\$ 4,442.89	\$ 26.28	\$ 4,555.08	\$ 26.94	\$ 4,670.10	\$ 27.62	\$ 4,788.03	\$ 28.32	\$ 4,908.93
Communications & Legislative Affairs Director	\$ 63.49	\$ 11,004.80	\$ 65.09	\$ 11,282.68	\$ 66.74	\$ 11,567.58	\$ 68.42	\$ 11,859.68	\$ 70.15	\$ 12,159.15	\$ 71.92	\$ 12,466.19	\$ 73.74	\$ 12,780.97	\$ 75.60	\$ 13,103.71	\$ 77.51	\$ 13,434.59
Communications Officer I	\$ 35.18	\$ 6,098.33	\$ 36.07	\$ 6,252.32	\$ 36.98	\$ 6,410.20	\$ 37.92	\$ 6,572.06	\$ 38.87	\$ 6,738.02	\$ 39.85	\$ 6,908.16	\$ 40.86	\$ 7,082.60	\$ 41.89	\$ 7,261.44	\$ 42.95	\$ 7,444.81
Communications Officer II	\$ 38.70	\$ 6,708.16	\$ 39.68	\$ 6,877.55	\$ 40.68	\$ 7,051.22	\$ 41.71	\$ 7,229.27	\$ 42.76	\$ 7,411.82	\$ 43.84	\$ 7,598.98	\$ 44.95	\$ 7,790.86	\$ 46.08	\$ 7,987.59	\$ 47.25	\$ 8,189.29
Communication Specialist	\$ 28.79	\$ 4,990.60	\$ 29.52	\$ 5,116.61	\$ 30.26	\$ 5,245.81	\$ 31.03	\$ 5,378.28	\$ 31.81	\$ 5,514.09	\$ 32.62	\$ 5,653.32	\$ 33.44	\$ 5,796.08	\$ 34.28	\$ 5,942.44	\$ 35.15	\$ 6,092.49
Community Development Director	\$ 75.90	\$ 13,156.02	\$ 77.82	\$ 13,488.22	\$ 79.78	\$ 13,828.82	\$ 81.80	\$ 14,178.01	\$ 83.86	\$ 14,536.02	\$ 85.98	\$ 14,903.08	\$ 88.15	\$ 15,279.40	\$ 90.38	\$ 15,665.22	\$ 92.66	\$ 16,060.79
Community Engagement Analyst I	\$ 35.18	\$ 6,098.33	\$ 36.07	\$ 6,252.32	\$ 36.98	\$ 6,410.20	\$ 37.92	\$ 6,572.06	\$ 38.87	\$ 6,738.02	\$ 39.85	\$ 6,908.16	\$ 40.86	\$ 7,082.60	\$ 41.89	\$ 7,261.44	\$ 42.95	\$ 7,444.81
Community Engagement Analyst II	\$ 38.70	\$ 6,708.16	\$ 39.68	\$ 6,877.55	\$ 40.68	\$ 7,051.22	\$ 41.71	\$ 7,229.27	\$ 42.76	\$ 7,411.82	\$ 43.84	\$ 7,598.98	\$ 44.95	\$ 7,790.86	\$ 46.08	\$ 7,987.59	\$ 47.25	\$ 8,189.29
Community Engagement Assistant I	\$ 24.59	\$ 4,262.10	\$ 25.21	\$ 4,369.72	\$ 25.85	\$ 4,480.06	\$ 26.50	\$ 4,593.19	\$ 27.17	\$ 4,709.17	\$ 27.85	\$ 4,828.09	\$ 28.56	\$ 4,950.00	\$ 29.28	\$ 5,074.99	\$ 30.02	\$ 5,203.14
Community Engagement Assistant II	\$ 27.05	\$ 4,688.31	\$ 27.73	\$ 4,806.69	\$ 28.43	\$ 4,928.07	\$ 29.15	\$ 5,052.51	\$ 29.89	\$ 5,180.09	\$ 30.64	\$ 5,310.89	\$ 31.41	\$ 5,445.00	\$ 32.21	\$ 5,582.49	\$ 33.02	\$ 5,723.46
Community Enhancement Analyst I	\$ 35.18	\$ 6,098.33	\$ 36.07	\$ 6,252.32	\$ 36.98	\$ 6,410.20	\$ 37.92	\$ 6,572.06	\$ 38.87	\$ 6,738.02	\$ 39.85	\$ 6,908.16	\$ 40.86	\$ 7,082.60	\$ 41.89	\$ 7,261.44	\$ 42.95	\$ 7,444.81
Community Enhancement Analyst II	\$ 38.70	\$ 6,708.16	\$ 39.68	\$ 6,877.55	\$ 40.68	\$ 7,051.22	\$ 41.71	\$ 7,229.27	\$ 42.76	\$ 7,411.82	\$ 43.84	\$ 7,598.98	\$ 44.95	\$ 7,790.86	\$ 46.08	\$ 7,987.59	\$ 47.25	\$ 8,189.29
Community Enhancement Technician	\$ 28.79	\$ 4,990.60	\$ 29.52	\$ 5,116.61	\$ 30.26	\$ 5,245.81	\$ 31.03	\$ 5,378.28	\$ 31.81	\$ 5,514.09	\$ 32.62	\$ 5,653.32	\$ 33.44	\$ 5,796.08	\$ 34.28	\$ 5,942.44	\$ 35.15	\$ 6,092.49
Customer Service Representative I	\$ 17.43	\$ 3,021.11	\$ 17.87	\$ 3,097.40	\$ 18.32	\$ 3,175.61	\$ 18.78	\$ 3,255.80	\$ 19.26	\$ 3,338.01	\$ 19.74	\$ 3,422.30	\$ 20.24	\$ 3,508.72	\$ 20.75	\$ 3,597.32	\$ 21.28	\$ 3,688.15
Customer Service Representative II	\$ 19.17	\$ 3,323.22	\$ 19.66	\$ 3,407.14	\$ 20.15	\$ 3,493.17	\$ 20.66	\$ 3,581.38	\$ 21.18	\$ 3,671.81	\$ 21.72	\$ 3,764.53	\$ 22.27	\$ 3,859.59	\$ 22.83	\$ 3,957.05	\$ 23.41	\$ 4,056.97
Senior Customer Service Representative	\$ 21.09	\$ 3,655.54	\$ 21.62	\$ 3,747.85	\$ 22.17	\$ 3,842.49	\$ 22.73	\$ 3,939.52	\$ 23.30	\$ 4,038.99	\$ 23.89	\$ 4,140.98	\$ 24.49	\$ 4,245.55	\$ 25.11	\$ 4,352.75	\$ 25.75	\$ 4,462.67
Deputy City Clerk	\$ 27.05	\$ 4,688.31	\$ 27.73	\$ 4,806.69	\$ 28.43	\$ 4,928.07	\$ 29.15	\$ 5,052.51	\$ 29.89	\$ 5,180.09	\$ 30.64	\$ 5,310.89	</					

ATTACHMENT 11

Exhibit A to the Resolution

	2019 Salary Schedule																	
Classification	Step A Hourly	Step A Monthly	Step A1 Hourly	Step A1 Monthly	Step B Hourly	Step B Monthly	Step B1 Hourly	Step B1 Monthly	Step C Hourly	Step C Monthly	Step C1 Hourly	Step C1 Monthly	Step D Hourly	Step D Monthly	Step D1 Hourly	Step D1 Monthly	Step E Hourly	Step E Monthly
Human Resources Analyst I	\$ 35.18	\$ 6,098.33	\$ 36.07	\$ 6,252.32	\$ 36.98	\$ 6,410.20	\$ 37.92	\$ 6,572.06	\$ 38.87	\$ 6,738.02	\$ 39.85	\$ 6,908.16	\$ 40.86	\$ 7,082.60	\$ 41.89	\$ 7,261.44	\$ 42.95	\$ 7,444.81
Human Resources Analyst II	\$ 38.70	\$ 6,708.16	\$ 39.68	\$ 6,877.55	\$ 40.68	\$ 7,051.22	\$ 41.71	\$ 7,229.27	\$ 42.76	\$ 7,411.82	\$ 43.84	\$ 7,598.98	\$ 44.95	\$ 7,790.86	\$ 46.08	\$ 7,987.59	\$ 47.25	\$ 8,189.29
Human Resources Manager	\$ 56.67	\$ 9,822.41	\$ 58.10	\$ 10,070.43	\$ 59.57	\$ 10,324.72	\$ 61.07	\$ 10,585.44	\$ 62.61	\$ 10,852.73	\$ 64.19	\$ 11,126.78	\$ 65.81	\$ 11,407.74	\$ 67.48	\$ 11,695.80	\$ 69.18	\$ 11,991.14
Human Resources Technician	\$ 28.79	\$ 4,990.60	\$ 29.52	\$ 5,116.61	\$ 30.26	\$ 5,245.81	\$ 31.03	\$ 5,378.28	\$ 31.81	\$ 5,514.09	\$ 32.62	\$ 5,653.32	\$ 33.44	\$ 5,796.08	\$ 34.28	\$ 5,942.44	\$ 35.15	\$ 6,092.49
Information Technology Analyst I	\$ 35.18	\$ 6,098.33	\$ 36.07	\$ 6,252.32	\$ 36.98	\$ 6,410.20	\$ 37.92	\$ 6,572.06	\$ 38.87	\$ 6,738.02	\$ 39.85	\$ 6,908.16	\$ 40.86	\$ 7,082.60	\$ 41.89	\$ 7,261.44	\$ 42.95	\$ 7,444.81
Information Technology Analyst II	\$ 38.70	\$ 6,708.16	\$ 39.68	\$ 6,877.55	\$ 40.68	\$ 7,051.22	\$ 41.71	\$ 7,229.27	\$ 42.76	\$ 7,411.82	\$ 43.84	\$ 7,598.98	\$ 44.95	\$ 7,790.86	\$ 46.08	\$ 7,987.59	\$ 47.25	\$ 8,189.29
Information Technology Manager	\$ 56.67	\$ 9,822.41	\$ 58.10	\$ 10,070.43	\$ 59.57	\$ 10,324.72	\$ 61.07	\$ 10,585.44	\$ 62.61	\$ 10,852.73	\$ 64.19	\$ 11,126.78	\$ 65.81	\$ 11,407.74	\$ 67.48	\$ 11,695.80	\$ 69.18	\$ 11,991.14
Information Technology Technician	\$ 31.21	\$ 5,408.94	\$ 31.99	\$ 5,545.52	\$ 32.80	\$ 5,685.55	\$ 33.63	\$ 5,829.12	\$ 34.48	\$ 5,976.31	\$ 35.35	\$ 6,127.22	\$ 36.24	\$ 6,281.94	\$ 37.16	\$ 6,440.56	\$ 38.10	\$ 6,603.20
Maintenance & Operations Technician	\$ 28.67	\$ 4,969.04	\$ 29.39	\$ 5,094.52	\$ 30.13	\$ 5,223.16	\$ 30.89	\$ 5,355.05	\$ 31.67	\$ 5,490.28	\$ 32.47	\$ 5,628.91	\$ 33.29	\$ 5,771.05	\$ 34.14	\$ 5,916.78	\$ 35.00	\$ 6,066.18
Management Analyst I	\$ 35.18	\$ 6,098.33	\$ 36.07	\$ 6,252.32	\$ 36.98	\$ 6,410.20	\$ 37.92	\$ 6,572.06	\$ 38.87	\$ 6,738.02	\$ 39.85	\$ 6,908.16	\$ 40.86	\$ 7,082.60	\$ 41.89	\$ 7,261.44	\$ 42.95	\$ 7,444.81
Management Analyst II	\$ 38.70	\$ 6,708.16	\$ 39.68	\$ 6,877.55	\$ 40.68	\$ 7,051.22	\$ 41.71	\$ 7,229.27	\$ 42.76	\$ 7,411.82	\$ 43.84	\$ 7,598.98	\$ 44.95	\$ 7,790.86	\$ 46.08	\$ 7,987.59	\$ 47.25	\$ 8,189.29
Management Technician	\$ 28.79	\$ 4,990.60	\$ 29.52	\$ 5,116.61	\$ 30.26	\$ 5,245.81	\$ 31.03	\$ 5,378.28	\$ 31.81	\$ 5,514.09	\$ 32.62	\$ 5,653.32	\$ 33.44	\$ 5,796.08	\$ 34.28	\$ 5,942.44	\$ 35.15	\$ 6,092.49
Neighborhood Services Manager	\$ 49.28	\$ 8,541.22	\$ 50.52	\$ 8,756.90	\$ 51.80	\$ 8,978.02	\$ 53.10	\$ 9,204.73	\$ 54.45	\$ 9,437.16	\$ 55.82	\$ 9,675.46	\$ 57.23	\$ 9,919.78	\$ 58.67	\$ 10,170.26	\$ 60.16	\$ 10,427.07
Neighborhood Services Supervisor	\$ 39.68	\$ 6,878.27	\$ 40.68	\$ 7,051.96	\$ 41.71	\$ 7,230.03	\$ 42.76	\$ 7,412.59	\$ 43.84	\$ 7,599.77	\$ 44.95	\$ 7,791.68	\$ 46.09	\$ 7,988.43	\$ 47.25	\$ 8,190.14	\$ 48.44	\$ 8,396.95
Planning Technician I	\$ 24.88	\$ 4,311.71	\$ 25.50	\$ 4,420.58	\$ 26.15	\$ 4,532.21	\$ 26.81	\$ 4,646.65	\$ 27.48	\$ 4,763.99	\$ 28.18	\$ 4,884.28	\$ 28.89	\$ 5,007.62	\$ 29.62	\$ 5,134.07	\$ 30.37	\$ 5,263.71
Planning Technician II	\$ 27.36	\$ 4,742.88	\$ 28.05	\$ 4,862.64	\$ 28.76	\$ 4,985.43	\$ 29.49	\$ 5,111.32	\$ 30.23	\$ 5,240.39	\$ 31.00	\$ 5,372.71	\$ 31.78	\$ 5,508.38	\$ 32.58	\$ 5,647.47	\$ 33.40	\$ 5,790.08
Planning Manager	\$ 56.67	\$ 9,822.41	\$ 58.10	\$ 10,070.43	\$ 59.57	\$ 10,324.72	\$ 61.07	\$ 10,585.44	\$ 62.61	\$ 10,852.73	\$ 64.19	\$ 11,126.78	\$ 65.81	\$ 11,407.74	\$ 67.48	\$ 11,695.80	\$ 69.18	\$ 11,991.14
Principal Building Inspector	\$ 39.56	\$ 6,856.46	\$ 40.56	\$ 7,029.59	\$ 41.58	\$ 7,207.10	\$ 42.63	\$ 7,389.09	\$ 43.71	\$ 7,575.67	\$ 44.81	\$ 7,766.97	\$ 45.94	\$ 7,963.09	\$ 47.10	\$ 8,164.17	\$ 48.29	\$ 8,370.33
Public Works Director	\$ 75.90	\$ 13,156.02	\$ 77.82	\$ 13,488.22	\$ 79.78	\$ 13,828.82	\$ 81.80	\$ 14,178.01	\$ 83.86	\$ 14,536.02	\$ 85.98	\$ 14,903.08	\$ 88.15	\$ 15,279.40	\$ 90.38	\$ 15,665.22	\$ 92.66	\$ 16,060.79
Public Works Division Manager - Maintenance & Operations	\$ 49.28	\$ 8,541.22	\$ 50.52	\$ 8,756.90	\$ 51.80	\$ 8,978.02	\$ 53.10	\$ 9,204.73	\$ 54.45	\$ 9,437.16	\$ 55.82	\$ 9,675.46	\$ 57.23	\$ 9,919.78	\$ 58.67	\$ 10,170.26	\$ 60.16	\$ 10,427.07
<i>Public Works Division Manager - Maintenance & Operations (Y rate current salary)</i>	\$ 52.69	\$ 9,132.79	\$ 54.02	\$ 9,363.40	\$ 55.38	\$ 9,599.84	\$ 56.78	\$ 9,842.25	\$ 58.22	\$ 10,090.78	\$ 59.69	\$ 10,345.58	\$ 61.19	\$ 10,606.82	\$ 62.74	\$ 10,874.65	\$ 64.32	\$ 11,149.25
Reinvestment Analyst I	\$ 35.18	\$ 6,098.33	\$ 36.07	\$ 6,252.32	\$ 36.98	\$ 6,410.20	\$ 37.92	\$ 6,572.06	\$ 38.87	\$ 6,738.02	\$ 39.85	\$ 6,908.16	\$ 40.86	\$ 7,082.60	\$ 41.89	\$ 7,261.44	\$ 42.95	\$ 7,444.81
Senior Accountant	\$ 40.08	\$ 6,947.18	\$ 41.09	\$ 7,122.61	\$ 42.13	\$ 7,302.46	\$ 43.19	\$ 7,486.86	\$ 44.28	\$ 7,675.91	\$ 45.40	\$ 7,869.74	\$ 46.55	\$ 8,068.46	\$ 47.72	\$ 8,272.20	\$ 48.93	\$ 8,481.08
Senior Accounting Technician	\$ 28.79	\$ 4,990.60	\$ 29.52	\$ 5,116.61	\$ 30.26	\$ 5,245.81	\$ 31.03	\$ 5,378.28	\$ 31.81	\$ 5,514.09	\$ 32.62	\$ 5,653.32	\$ 33.44	\$ 5,796.08	\$ 34.28	\$ 5,942.44	\$ 35.15	\$ 6,092.49
Senior Animal Services Officer	\$ 31.35	\$ 5,433.58	\$ 32.14	\$ 5,570.79	\$ 32.95	\$ 5,711.46	\$ 33.78	\$ 5,855.68	\$ 34.64	\$ 6,003.54	\$ 35.51	\$ 6,155.14	\$ 36.41	\$ 6,310.56	\$ 37.33	\$ 6,469.91	\$ 38.27	\$ 6,633.28
Senior Building Technician	\$ 30.10	\$ 5,217.17	\$ 30.86	\$ 5,348.91	\$ 31.64	\$ 5,483.97	\$ 32.44	\$ 5,622.45	\$ 33.26	\$ 5,764.42	\$ 34.10	\$ 5,909.98	\$ 34.96	\$ 6,059.22	\$ 35.84	\$ 6,212.22	\$ 36.74	\$ 6,369.09
Senior Civil Engineer	\$ 51.25	\$ 8,884.11	\$ 52.55	\$ 9,108.45	\$ 53.88	\$ 9,338.45	\$ 55.24	\$ 9,574.25	\$ 56.63	\$ 9,816.02	\$ 58.06	\$ 10,063.88	\$ 59.53	\$ 10,318.01	\$ 61.03	\$ 10,578.55	\$ 62.57	\$ 10,845.67
Senior Code Enforcement Officer	\$ 36.07	\$ 6,252.97	\$ 36.99	\$ 6,410.87	\$ 37.92	\$ 6,572.75	\$ 38.88	\$ 6,738.72	\$ 39.86	\$ 6,908.88	\$ 40.87	\$ 7,083.34	\$ 41.90	\$ 7,262.20	\$ 42.96	\$ 7,445.58	\$ 44.04	\$ 7,633.59
Senior Executive Assistant to the City Manager	\$ 44.51	\$ 7,714.39	\$ 45.63	\$ 7,909.18	\$ 46.78	\$ 8,108.90	\$ 47.96	\$ 8,313.66	\$ 49.17	\$ 8,523.59	\$ 50.42	\$ 8,738.82	\$ 51.69	\$ 8,959.49	\$ 52.99	\$ 9,185.73	\$ 54.33	\$ 9,417.68
Senior Human Resources Analyst	\$ 44.51	\$ 7,714.39	\$ 45.63	\$ 7,909.18	\$ 46.78	\$ 8,108.90	\$ 47.96	\$ 8,313.66	\$ 49.17	\$ 8,523.59	\$ 50.42	\$ 8,738.82	\$ 51.69	\$ 8,959.49	\$ 52.99	\$ 9,185.73	\$ 54.33	\$ 9,417.68
Senior Finance Analyst	\$ 44.51	\$ 7,714.39	\$ 45.63	\$ 7,909.18	\$ 46.78	\$ 8,108.90	\$ 47.96	\$ 8,313.66	\$ 49.17	\$ 8,523.59	\$ 50.42	\$ 8,738.82	\$ 51.69	\$ 8,959.49	\$ 52.99	\$ 9,185.73	\$ 54.33	\$ 9,417.68
Senior IT Analyst	\$ 44.51	\$ 7,714.39	\$ 45.63	\$ 7,909.18	\$ 46.78	\$ 8,108.90	\$ 47.96	\$ 8,313.66	\$ 49.17	\$ 8,523.59	\$ 50.42	\$ 8,738.82	\$ 51.69	\$ 8,959.49	\$ 52.99	\$ 9,185.73	\$ 54.33	\$ 9,417.68
Senior Management Analyst	\$ 44.51	\$ 7,714.39	\$ 45.63	\$ 7,909.18	\$ 46.78	\$ 8,108.90	\$ 47.96	\$ 8,313.66	\$ 49.17	\$ 8,523.59	\$ 50.42	\$ 8,738.82	\$ 51.69	\$ 8,959.49	\$ 52.99	\$ 9,185.73	\$ 54.33	\$ 9,417.68
Senior Public Works Analyst	\$ 44.51	\$ 7,714.39	\$ 45.63	\$ 7,909.18	\$ 46.78	\$ 8,108.90	\$ 47.96	\$ 8,313.66	\$ 49.17	\$ 8,523.59	\$ 50.42	\$ 8,738.82	\$ 51.69	\$ 8,959.49	\$ 52.99	\$ 9,185.73	\$ 54.33	\$ 9,417.68
Part Time Salary Schedule																		
Council Member (monthly stipend)																		\$ 500.00
College Intern	\$ 15.00		\$ 15.38		\$ 15.76		\$ 16.15		\$ 16.56		\$ 16.97		\$ 17.40		\$ 17.83		\$ 18.28	
Customer Service Representative Intern	\$ 15.00		\$ 15.38		\$ 15.76		\$ 16.15		\$ 16.56		\$ 16.97		\$ 17.40		\$ 17.83		\$ 18.28	
Engineering Intern	\$ 16.48		\$ 16.89		\$ 17.31		\$ 17.75		\$ 18.19		\$ 18.65		\$ 19.11		\$ 19.59		\$ 20.08	
Facilities Attendant	\$ 15.00		\$ 15.38		\$ 15.76		\$ 16.15		\$ 16.56		\$ 16.97		\$ 17.40		\$ 17.83		\$ 18.28	
Graduate Intern	\$ 17.25		\$ 17.68		\$ 18.12		\$ 18.58		\$ 19.04		\$ 19.52		\$ 20.00		\$ 20.50		\$ 21.02	
Office Aide	\$ 13.03		\$ 13.36		\$ 13.69		\$ 14.03		\$ 14.38		\$ 14.74		\$ 15.11		\$ 15.49		\$ 15.88	

FY 2019/20 & 2020/21 Budget

ATTACHMENT 12

Budget Work Session May 14, 2019

FY 2017-19 Finances in Review

- **Eliminated All Inter-Fund Loan Debt**
 - Kilgore Cemetery
 - General Plan Fund
 - Housing Fund
 - Capital Projects Fund
- **Refinanced debt on City facilities and released City Hall**
- **Purchased 10 acre property located at Folsom Blvd. and began visioning for future Community Center**
- **Completed major infrastructure projects throughout the City**

Budget Timeline

- Budget Work Sessions on January 29 & February 26
- Mid-Year Report to Council on March 18
- Budget Work Session on May 14
- Draft Budget to City Council on May 24
- Budget Adoption on June 3

City Budget Overview

Fiscal Year 2019-21 Operating Budget Fiscal Year 2019-24 Capital Improvement Program

City Revenues

- General Fund Revenues Continuing to Reach New Highs
- Economic Slowdown Anticipated By 2020

City Expenditures

- City Initiatives in the Budget
- Cost Containment Challenges

Overview of Five Year CIP


General Fund Revenues by Category

Category	FY 2015/16 Actual	FY 2016/17 Actual	FY 2017/18 Actual	FY 2018/19 Budget	FY 2018/19 Est. Actual	FY 2019/20 Proposed	FY 2020/21 Proposed
Taxes	37,341,161	38,690,197	41,404,171	40,000,600	42,600,900	43,593,900	44,639,328
Franchise Fees	1,907,022	2,013,872	2,116,694	1,821,000	2,169,400	2,173,700	2,203,400
Licenses, Permits, and Fees	3,544,198	3,547,415	3,177,989	2,523,900	3,109,600	3,015,000	3,016,000
Fines and Forfeitures	1,548,701	1,656,526	1,549,953	1,548,400	1,627,500	1,587,500	1,587,500
Use of Money and Property	669,745	860,732	501,253	710,000	1,224,100	1,185,300	1,201,000
Intergovernmental	1,303,666	838,766	483,437	543,900	525,600	590,700	599,500
Charges for Services	3,664,999	3,593,869	3,307,486	4,127,000	4,259,900	3,792,200	3,704,600
Other Revenues	476,133	17,548	96,354	37,600	56,500	68,500	68,500
Transfers In	100,000	100,032	100,000	282,100	286,100	326,900	360,800
Total General Fund Revenue	\$ 50,555,625	\$ 51,318,956	\$ 52,737,336	\$ 51,594,500	\$ 55,859,600	\$ 56,333,700	\$ 57,380,628


General Fund Tax Revenues by Source

Category	FY 2014/15 Actual	FY 2015/16 Actual	FY 2016/17 Actual	FY 2017/18 Actual	FY 2018/19 Est. Actual	FY 2019/20 Proposed	FY 2020/21 Proposed
TAXES							
Property Taxes	\$ 13,185,809	\$ 13,759,511	\$ 14,795,007	\$ 16,010,748	\$ 17,078,500	\$ 17,666,900	\$ 18,462,420
Sales Tax	13,677,994	14,420,503	13,955,727	15,205,165	15,447,000	15,516,900	15,621,808
Transient Occupancy Tax	3,160,028	3,441,447	3,866,249	3,984,490	3,923,100	4,173,300	4,235,800
Utility Users Tax	3,718,885	3,698,001	3,678,209	3,835,713	3,648,700	3,649,200	3,659,200
Homeowners' Subventions	100,232	98,334	97,641	97,107	97,700	97,700	97,700
Police Tax	1,309,627	1,381,018	1,524,481	1,673,409	1,833,300	1,909,900	1,987,400
Property Transfer	330,784	371,664	556,957	402,973	400,000	380,000	375,000
Other Taxes	143,316	170,683	215,924	194,566	172,600	200,000	200,000
Total Taxes	35,626,675	37,341,161	38,690,197	41,404,171	42,600,900	43,593,900	44,639,328

Tax Revenue Trends

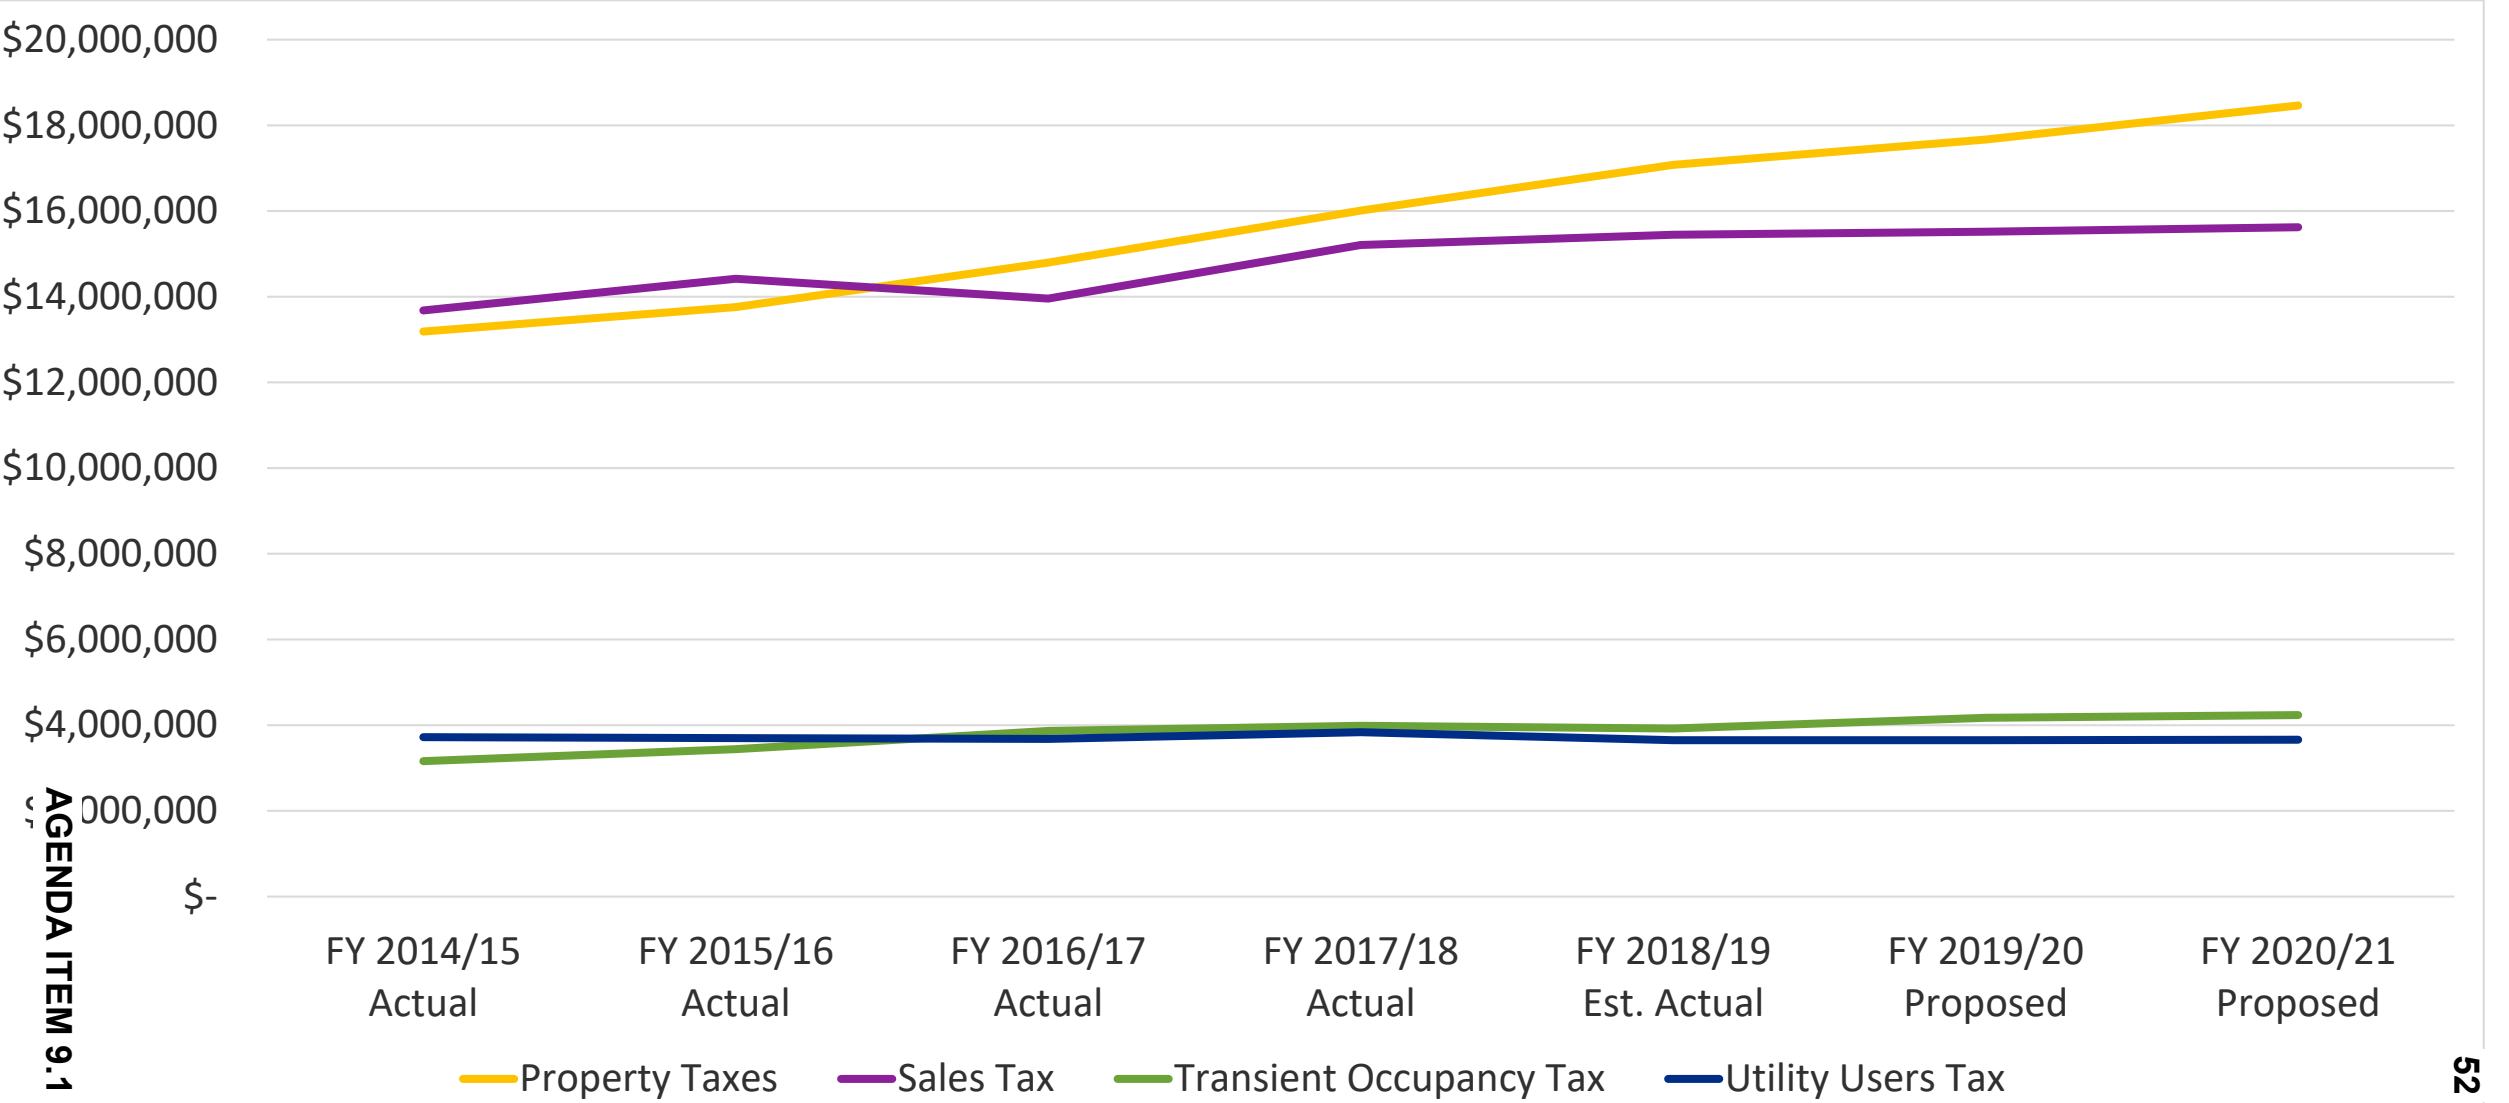


General Fund Expenditures by Category

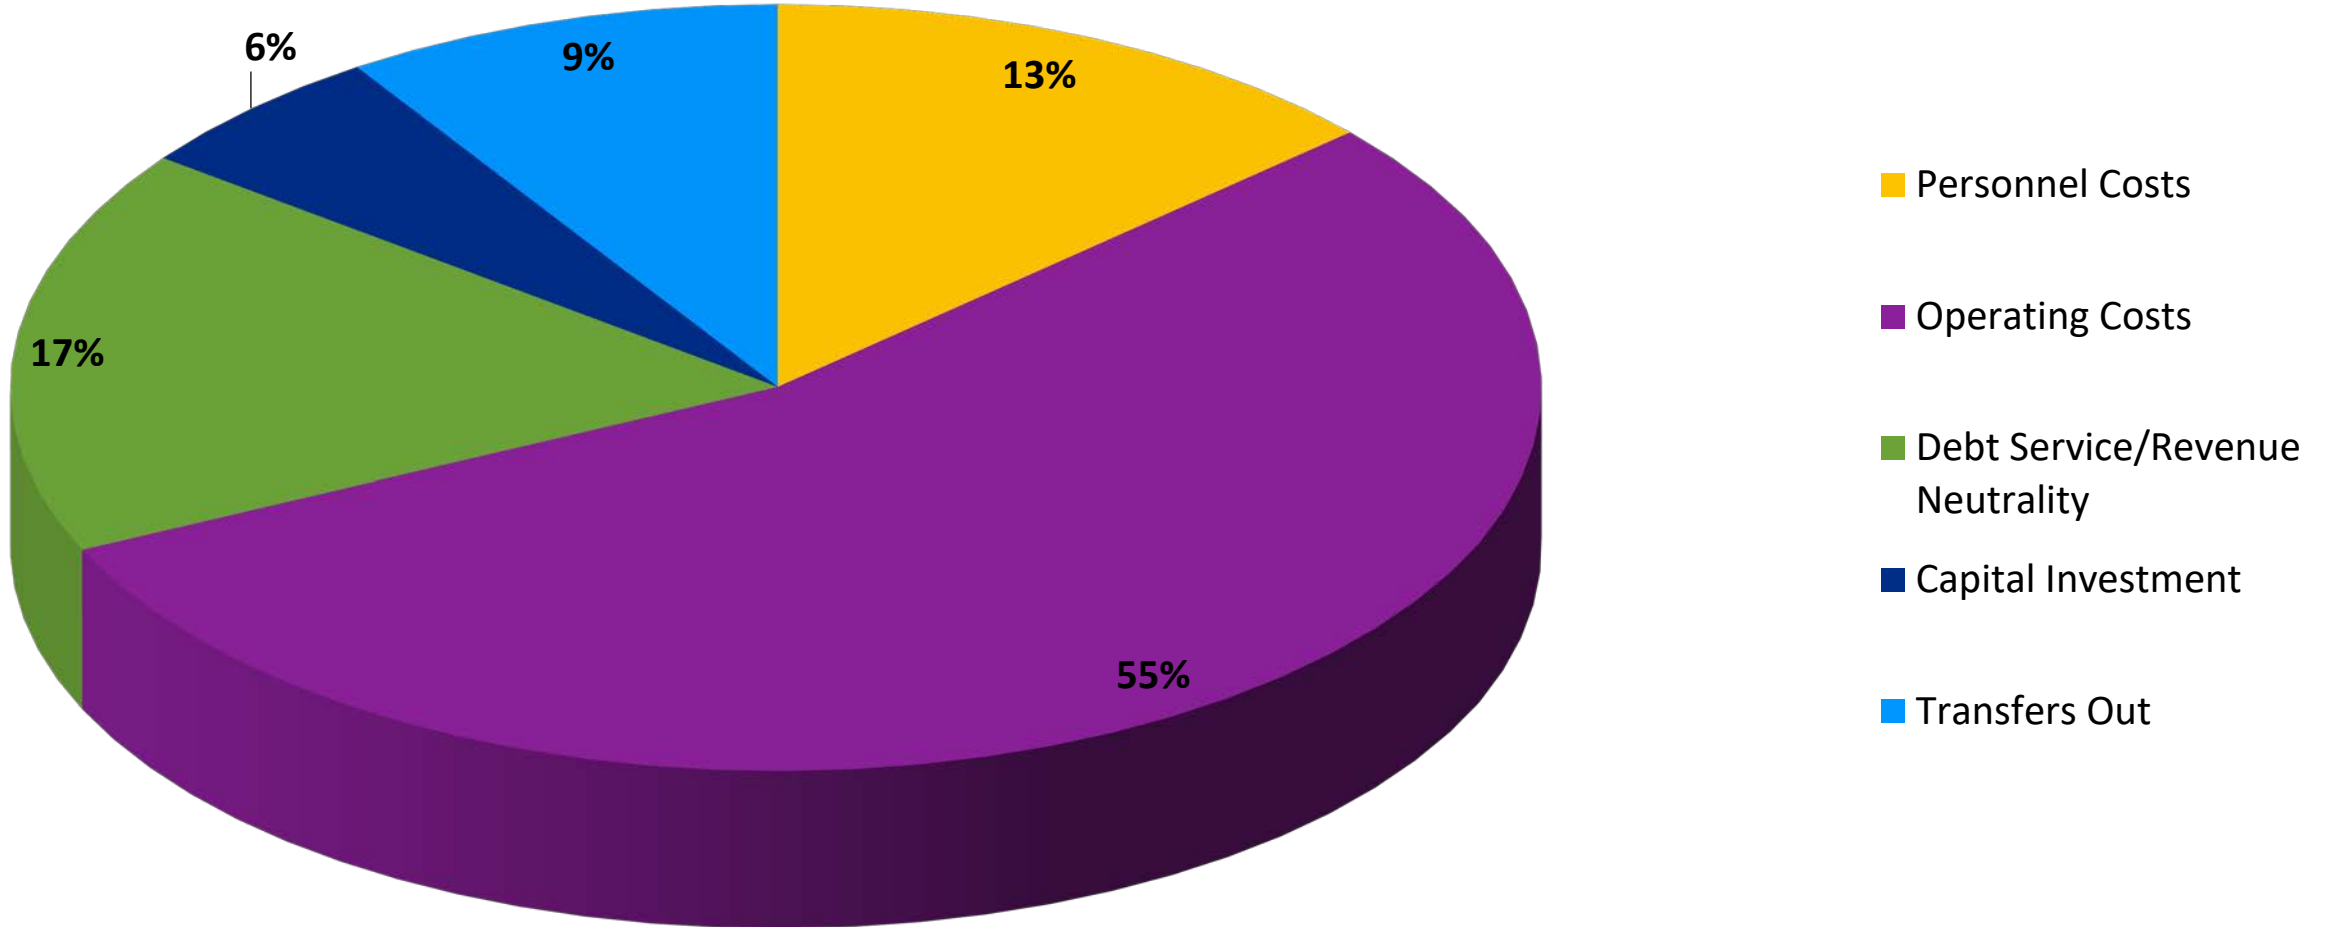

General Fund Expenditures by Category

Category	FY 2015/16 Actual	FY 2016/17 Actual	FY 2017/18 Actual	FY 2018/19 Budget	FY 2018/19 Est. Actual	FY 2019/20 Budget	FY 2020/21 Budget
Personnel Costs	7,219,022	7,380,546	6,743,728	8,054,400	8,117,712	8,825,700	9,177,200
Operating Costs	28,003,023	29,131,117	28,913,011	28,998,400	29,720,673	32,295,400	32,827,300
Debt Service/Rev Neutrality	8,082,766	8,489,190	10,006,032	10,096,100	10,096,100	10,243,800	10,668,600
Capital Costs	310,088	309,752	2,778,788	-	198,574	-	-
Transfers Out	6,302,194	1,205,270	3,776,938	4,259,000	4,122,339	4,754,800	4,635,800
Total	\$ 49,917,093	\$ 46,515,875	\$ 52,218,497	\$ 51,407,900	\$ 52,255,398	\$ 56,119,700	\$ 57,308,900

General Fund Expenditures by Department

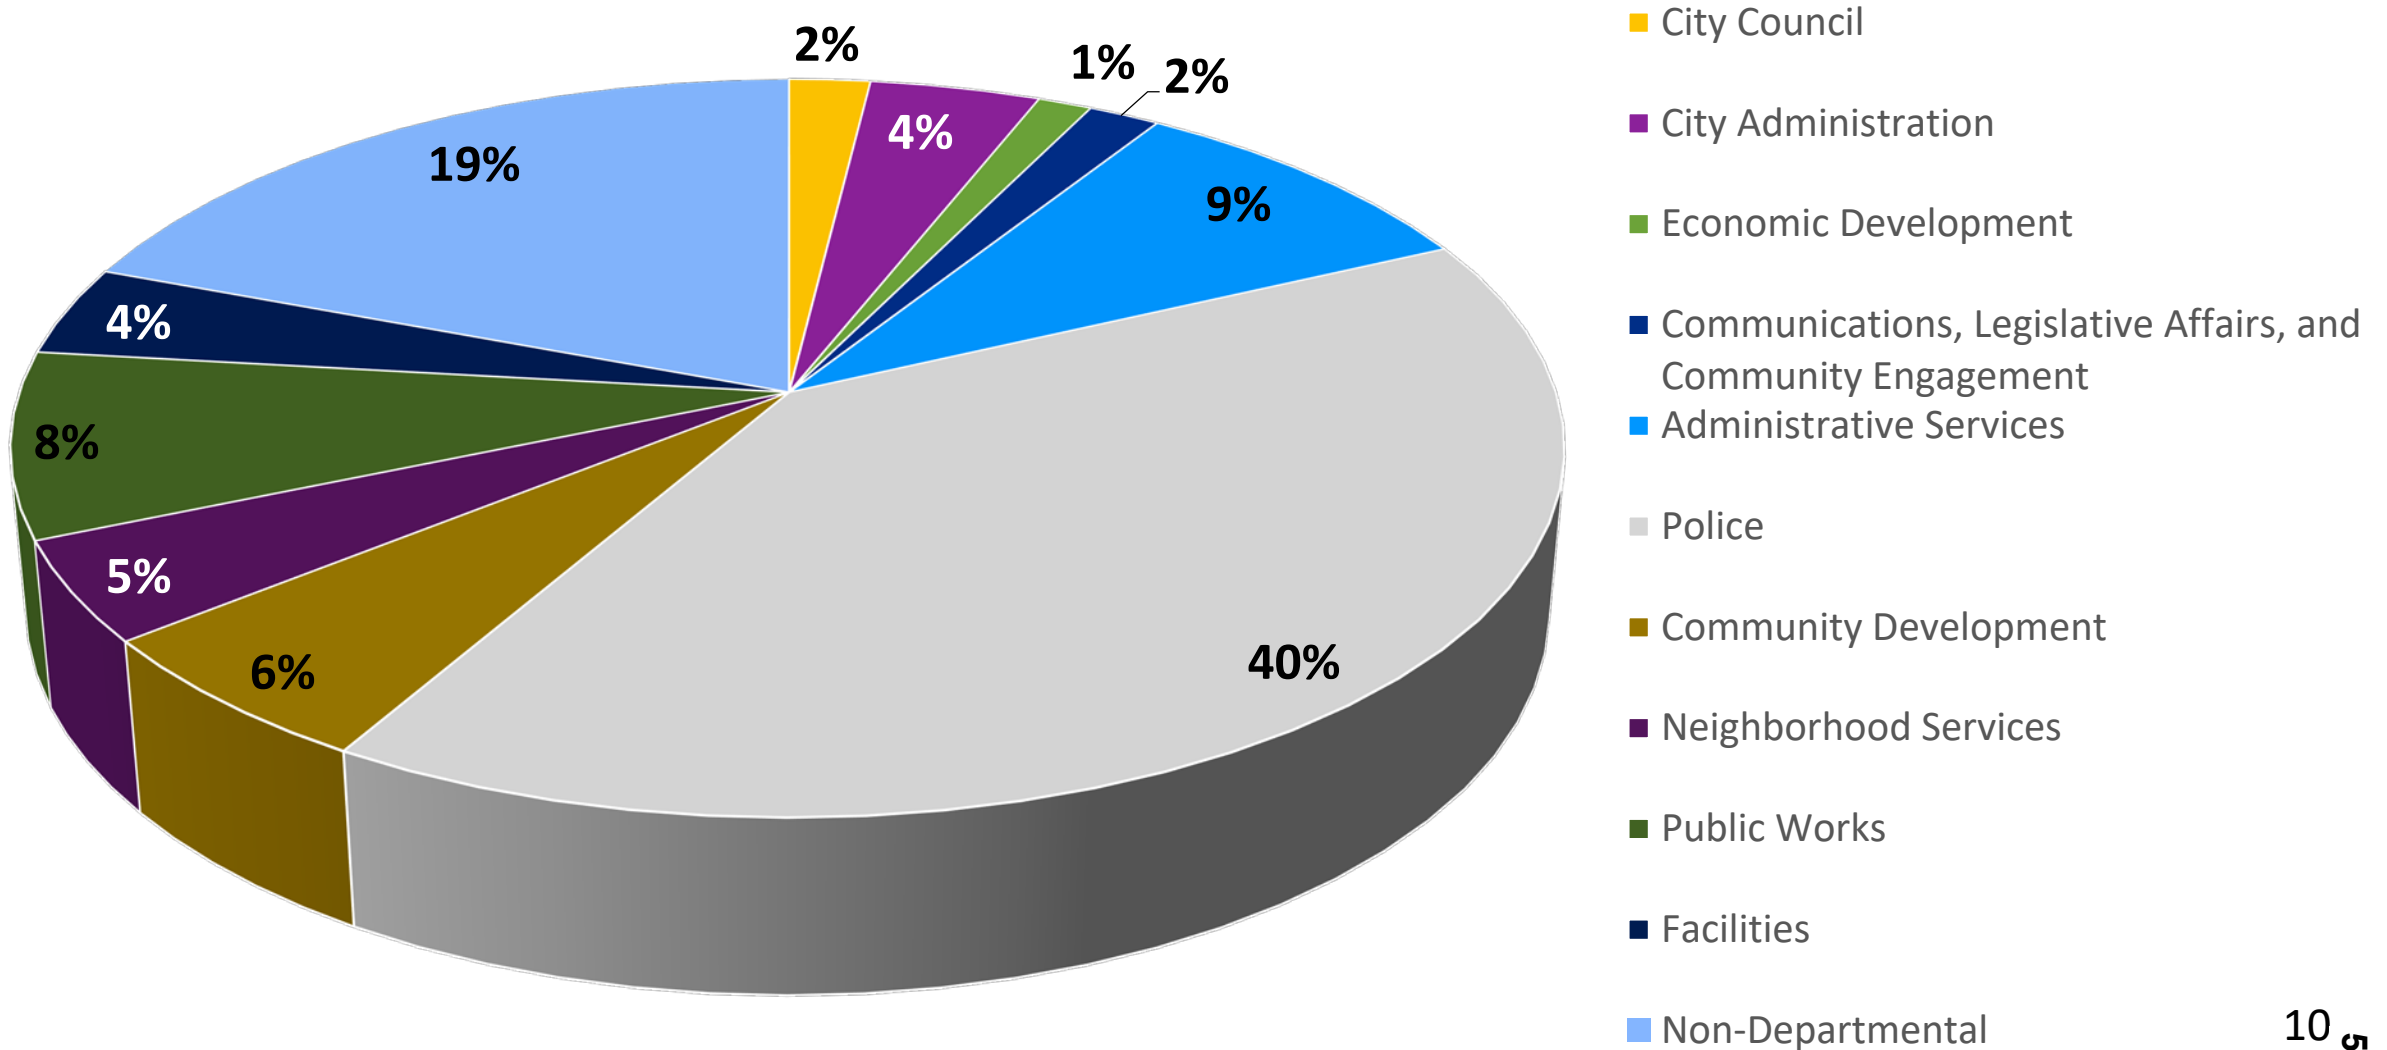

City Initiatives in the Fiscal Year 2019-21 Budget

Community Partner Support

Information Technology Projects

New Growth & Development Activities

Continuation of Homeless Outreach Team

City Hall Space Planning

Community Engagement

Development of More Robust Code Compliance

Community Partner Support

- **Forgiveness of Chamber of Commerce Loan (FY 2018/19)**
 - **\$192,000**
- **Adjusted budget for loss of lease revenue for Sacramento Children's Museum Expansion**
 - **\$160,000**
- **Cordova Community Council Enhanced Capacity**
 - **\$110,000**
- **Continuing Support of California Capital Airshow**
 - **\$100,000**

Information Technology Projects

- EnerGov Land Management/Permitting System (replaces Infor)
- OnBase Electronic Records Management System (replaces SIRE)
- CivicPlus Agenda Management System (replaces SIRE)
- Tyler Asset Management System (replaces Infor)
- New Financial Management System (will replace Great Plains)
- New City-Wide Phone System
- Development of Smart Cities Roadmap

Potential New Growth & Development Activities

- Continuing new development activity throughout the City
- Anticipation of several Environmental Impact Reports and \$1 million of reimbursable planning activities in FY 19-21
- New Building Code Changes in January 2020
- Update Elements of General Plan
- Rollout of New Permitting System

Production Home Construction 2019-2021

ATTACHMENT 12

Veranda – Elliott Homes
128 units remaining

North Douglas
Lennar/Woodside
About 71 units remaining

Anthology at Anatolia
DR Horton 71 Units remaining

Cresleigh Homes
First Phase 214 Units
(Total 369 Units)

Douglas 98
Woodside Homes
First Phase 230 Units
(Total 528 Units)

SPECIFIC PLAN
9,886 DU.

ANATOLIA I
RD-10 SITE
118 DU.

DOUGLAS ROAD

SUNRIDGE PARK
949 DU.

SUNRIDGE
LOT J
369 DU.

MONTELENA
806 DU.

DOUGLAS 98
PROPERTY
528 DU.

GRANTLINE 208
(PROPOSED)
503 DU.

Montelena
Villages 9 & 10
Premier Homes 169 Units
(Total Montelena 806 Units)

Anatolia IV – Lennar
69 units remaining

Grantline 208 - Lennar
First Phase 144 Units
(Total 502 Units)

Homeless Outreach Team

- Continuation of proactive outreach to the City's homeless community
 - Team consists of Homeless Navigator, Code Enforcement Officer, Sheriff Deputies, and Maintenance Staff
 - Annual cost of program is approximately \$1 million
- Fiscal Year 2018/19 Statistics
 - 1,469 shopping carts collected
 - 138 camps cleaned
 - 568 general trash cleanups
 - 32,370 lbs. of garbage
 - Over 40 people housed
 - 93 social service referrals



Homeless Outreach Team Community Survey

A post-survey conducted one year after the start of HOT revealed:

- The City is doing a very good or good job in addressing homeless issues and should continue to do more
- More have heard of the HOT program and continue to think it is a good idea

City Hall Space Planning

- Modifications to front counter area of City Hall to incorporate new technology enhancements into the customer experience
- Evaluate creating a “One Stop Shop” for City services at City Hall to allow for all City services to be handled in one location
- Assess current layout of City Hall office space and meeting rooms to accommodate future growth and enable more collaborative work space



Community Engagement

Continue working with our current existing neighborhood groups

- Develop self sustaining groups through the Asset Based Community Development Methods
 - Cordova Meadows (Sycamore Square, La Loma Apartments, and Belle Vista)
 - Lincoln Village
 - Walnutwood/Aspen Creek



Community Engagement

Begin new neighborhoods in the 3rd quarter of 2019 and 1st quarter of 2020

- Cordova Towne
- Mills Ranch
- White Rock




Development of More Robust Code Compliance

- **Priorities Heading into FY 2019-21**
 - Education
 - Communication and Outreach
 - Incentives
 - Enforcement
- **The Neighborhood Services Department will be aligning resources with priorities**

Capacity has been added via contract to assist with weed abatement and towing

Staffing

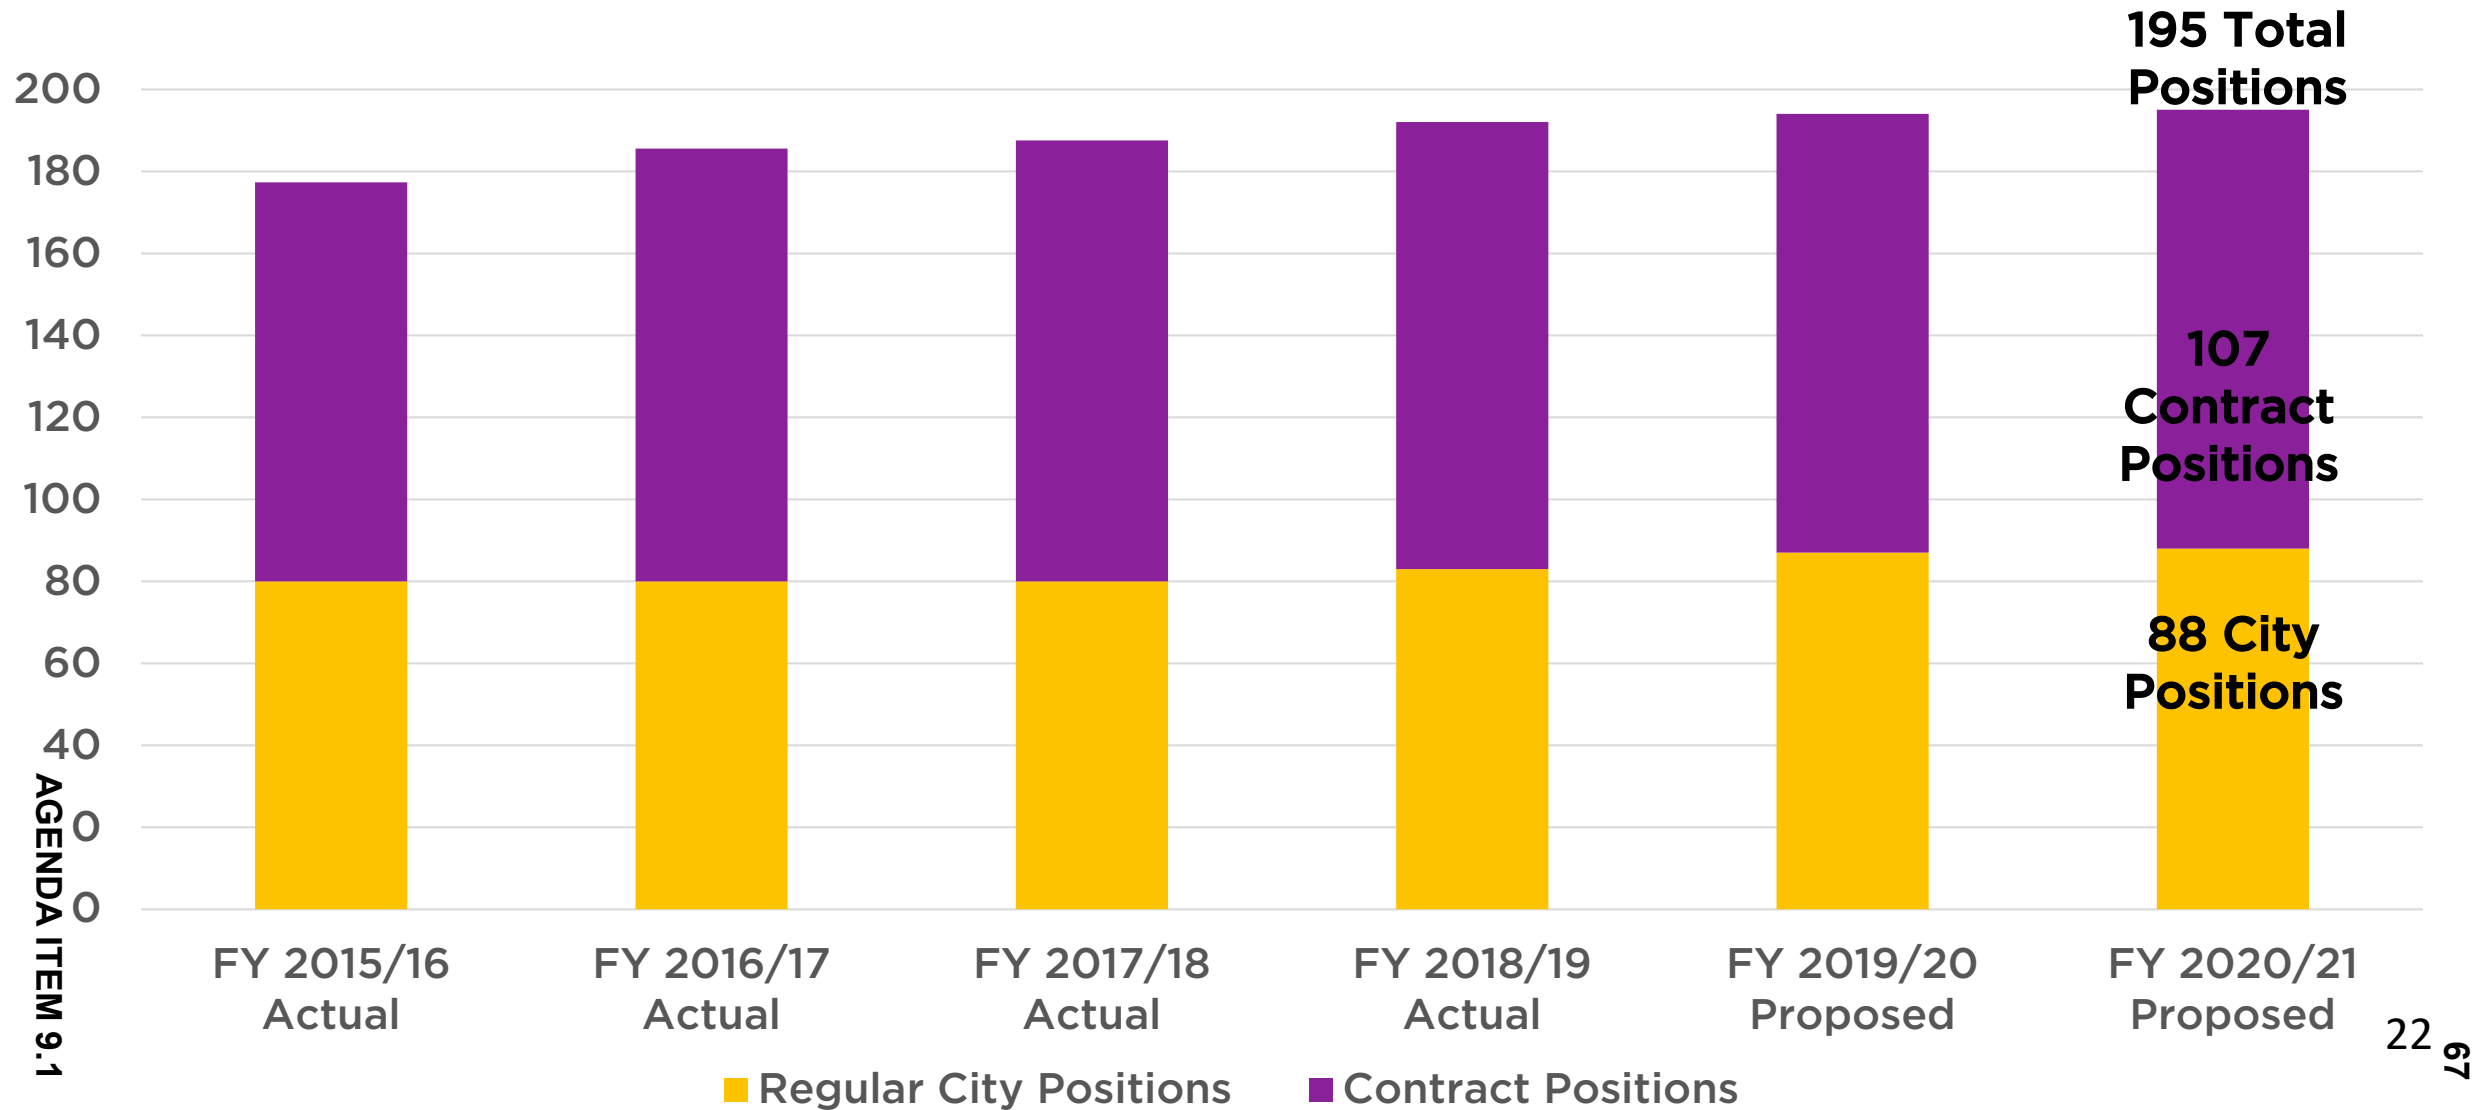

Cost Containment Challenges

Revenue Neutrality Payment


Information Technology

Retirement Costs

Public Safety Contract

Community Support

Revenue Neutrality Payment

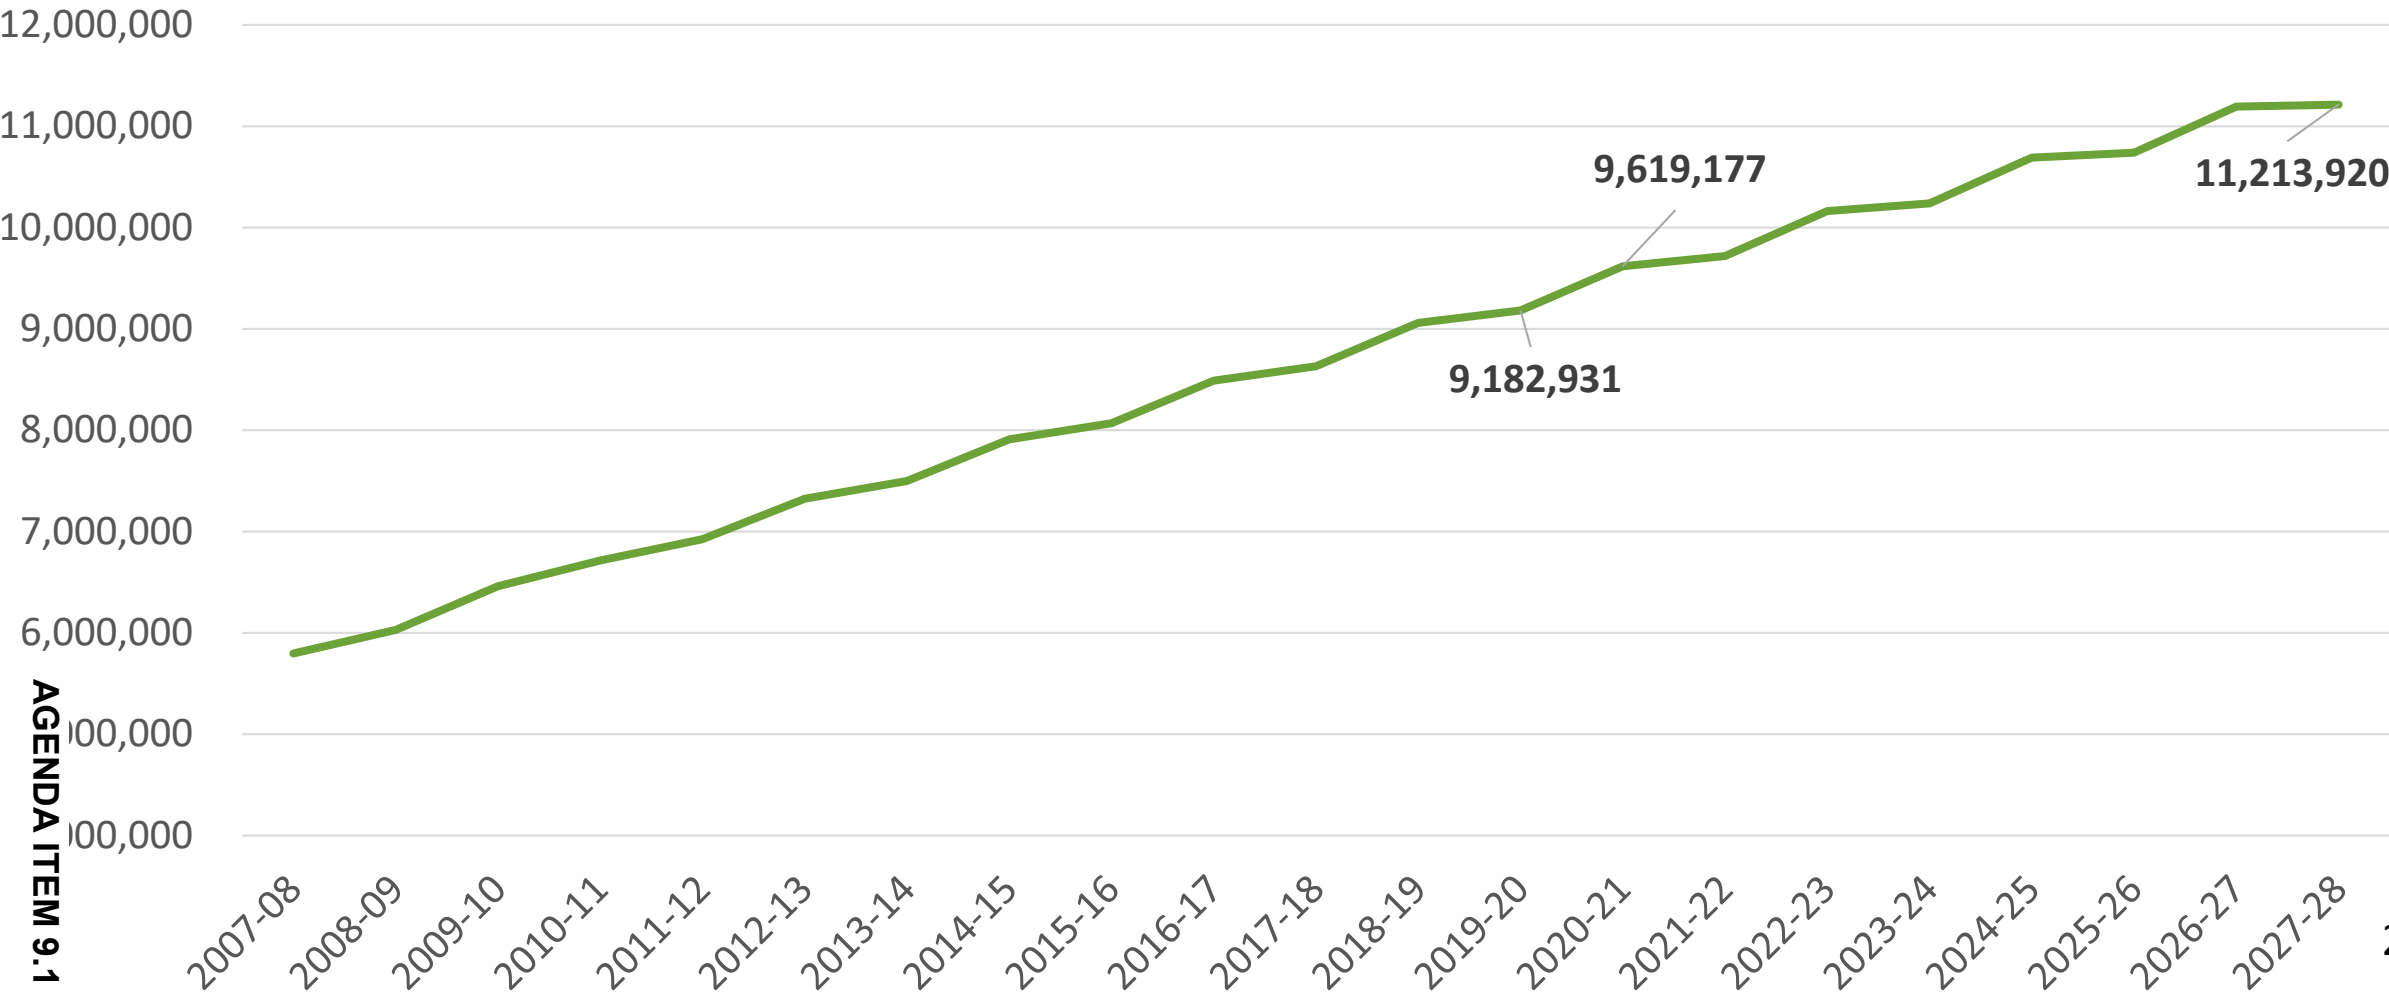

Information Technology

- Significant investment being made in technology
 - Anticipate \$4 million in capital investment from 2017-2021
 - Improved citizen experience and transparency
- Moving from on premise to cloud (Software as a Service)
 - Higher annual costs/reduces in house support costs
- Investing in more system integrations
 - Improving efficiency and cross departmental collaboration

New and improved mobile technology


- Enables mobile capabilities allowing for greater efficiency and enhanced customer service

Retirement Costs

2019-20 Retirement Costs: \$7 million per year or 12.7% of budget

- **CalPERS Payments for City Employees**
 - Classic Employees: \$921K per year or 16% retirement rate
 - PEPRA: \$100K per year or 6.89% retirement rate
- **Sacramento County Employees Retirement (Police Contract)**
 - Public Safety: \$6 million or average of 66% retirement rate
- **Forecasted to increase at approximately 3-4% per year**

Police Services Contract

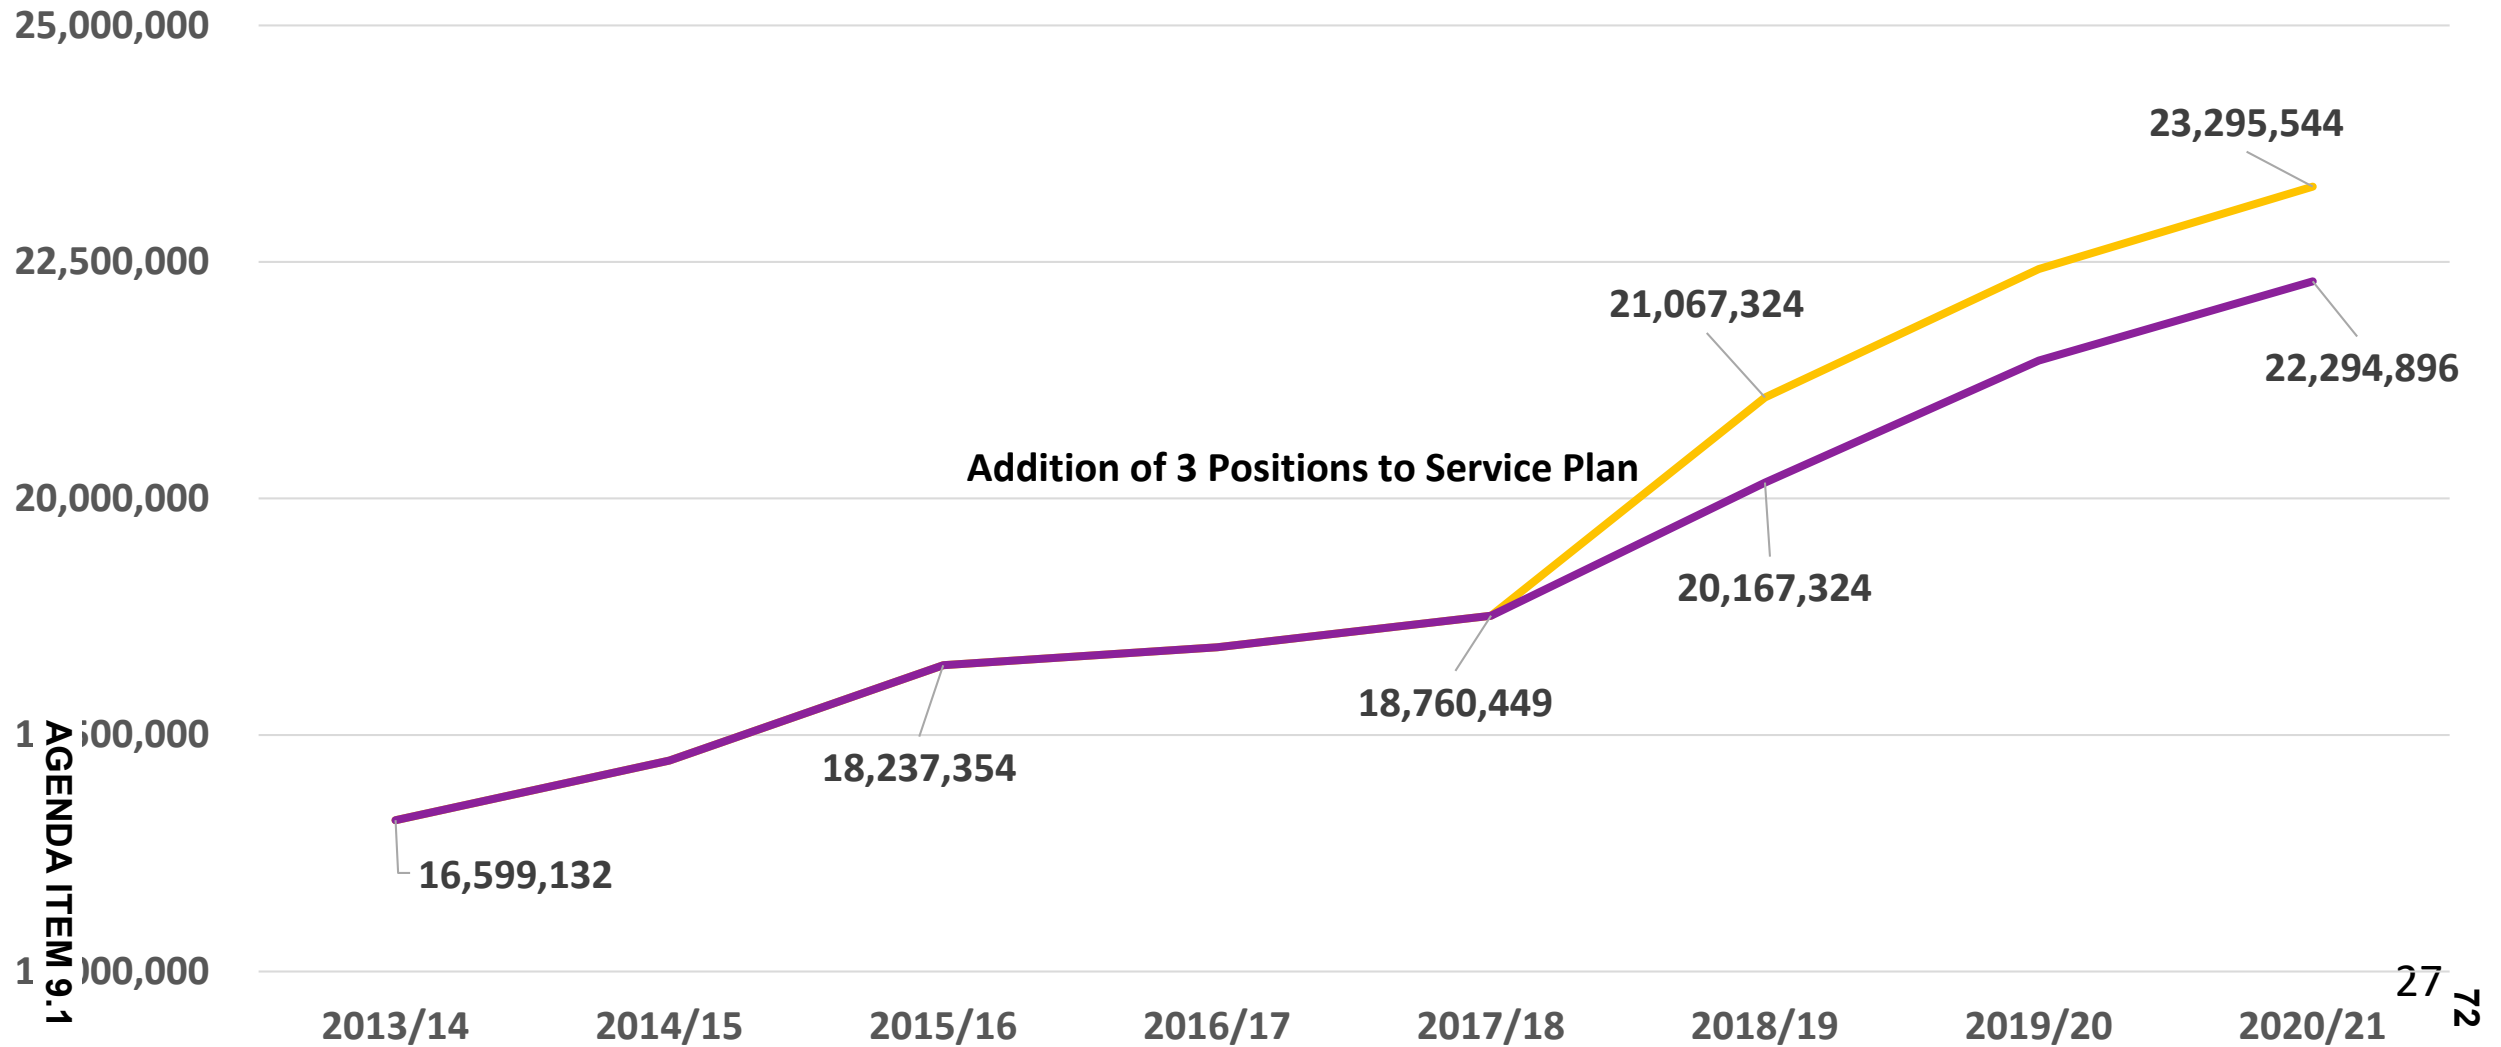

Public Safety Enhancements Since 2015

- Crime Suppression Unit - \$1.2 million CEF
- School Resource Officer & K9 - \$150K CEF
- Homeless Outreach Team - \$600K (\$1M for entire program)
- Enhanced Intelligence Led Policing - \$350K




Public Safety – Cost Drivers

- 2019-21 Negotiated Salary Increases for Sworn Deputies
 - 3% COLA + 5% additional top step
- Increased Retirement Costs
- Anticipated Future Increases
 - Re-allocation of communication center costs will result in an increase of \$500K annually in 2021
 - Expiration of both City contract with Sheriff and labor agreements in June 2021



Police Services Contract Forecast

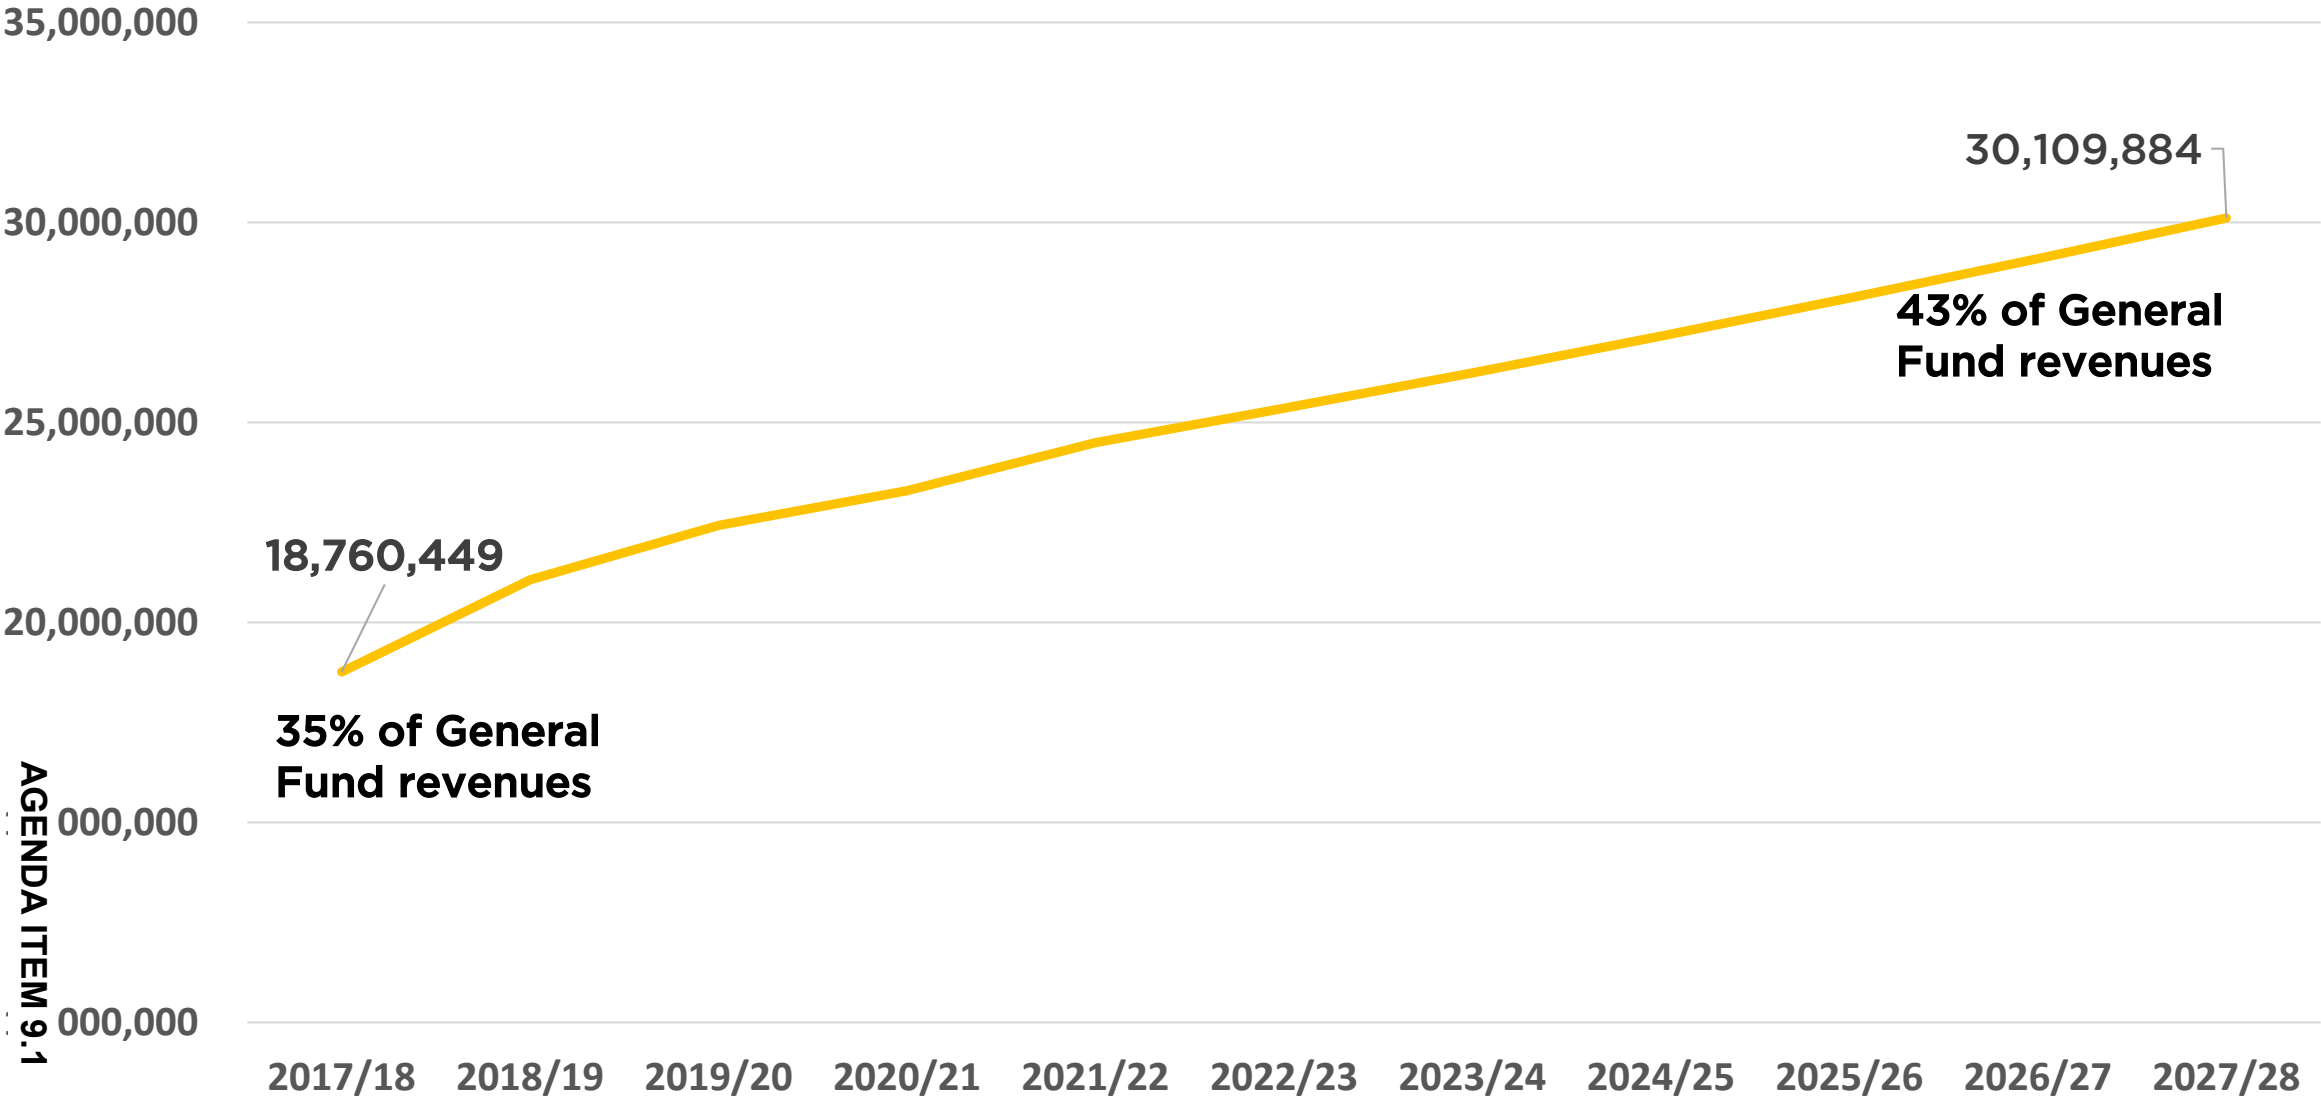

Cannabis Enforcement Proposed Pilot Program

- Cannabis Enforcement Team – Potential 30 cases per year
 - \$800K annual cost (team consists of two Sheriff Deputies, Code Enforcement, and City Attorney)
- Modified Cannabis Enforcement Team – Potential 15 cases per year (included in proposed budget)
 - \$450K annual cost (team consists of one Sheriff Deputy, Code Enforcement, and City Attorney)

Some offsetting penalties will reduce cost

Capital Improvement Plan


Fiscal Year 2017-19 Completed Projects
Fiscal Year 2019-21 CIP Highlights



Construction Complete

Traffic Management Center Project

ATTACHMENT 12

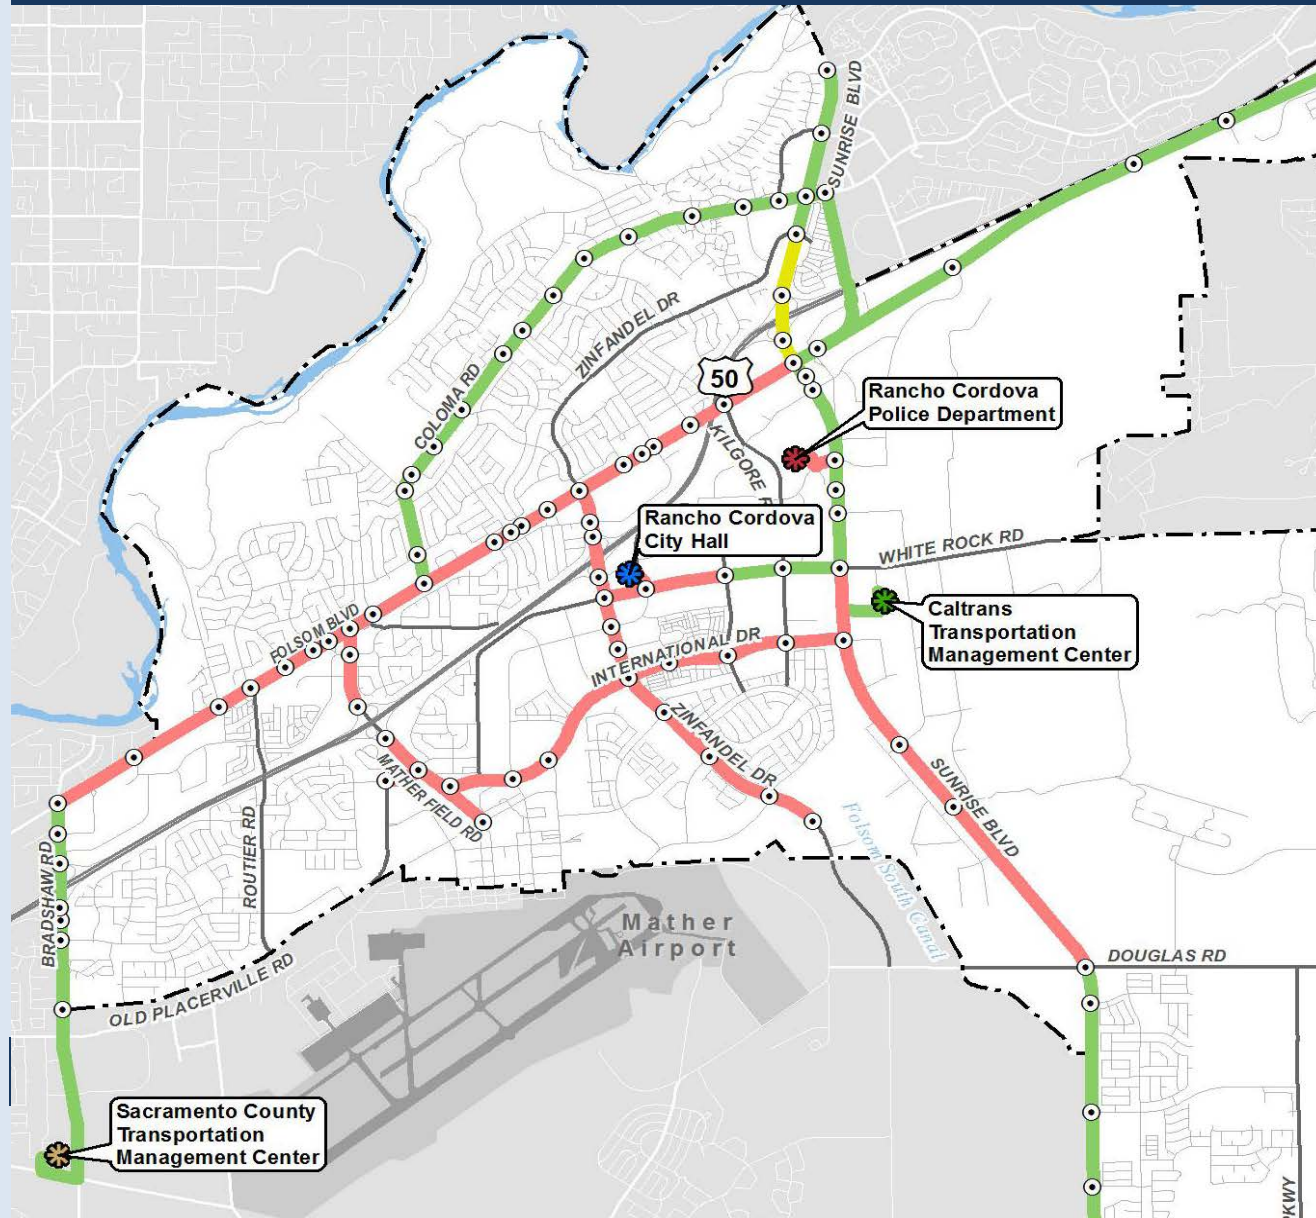

- Awarded Project of the Year
- 20 Miles of Fiber Optic
- Upgraded Traffic Controllers and signal cameras citywide
- Connects to RC Police Department and County TMC
- Better Response Time to Accidents and Traffic Issues

Federal Grant - \$4.1 M
Total Value - \$6.2 M

Construction Complete Cordova Meadows Rehabilitation Project

ATTACHMENT 12



Rehabilitated streets in the Cordova Meadows neighborhood to enhance pavement, increase safety, improve pedestrian accessibility and upgrade storm drains.

CEF - \$847 K
Total Value - \$5.3 M

Construction Complete Zinfandel Bike and Pedestrian Signals

ATTACHMENT 12



Completed important 5 mile neighborhood loop. Connects transit, businesses, schools and neighborhoods. Encourages alternative modes of transportation.

State Grant - \$442,000
Total Value - \$740,000

Construction Complete Neighborhood Traffic Calming Project

ATTACHMENT 12



Reduces vehicle speed and increases safety in neighborhoods. Promotes walking, cycling and a healthy lifestyle in Rancho Cordova.

CEF Funds - \$229,000
Total Value - \$480,000

Construction Complete Mather Heritage Trail Project

ATTACHMENT 12



1.5 mile trail beautifies unused corridor, connects transit, education, businesses and VA Hospital.
Promotes economic development and quality of life.

Federal Grant - \$2.2 M
Project Total - \$4.0 M

Under Construction and Coming Soon Folsom Streetscape Project Phases 4 and 5

ATTACHMENT 12



Safety and beautification project adds new medians, lighting, landscaping, sidewalks and bicycle amenities. Connects Transit, businesses, schools and Neighborhoods.

Federal Grant - \$4.8 M
Total Project - \$15.1 M

Construction Starting Summer 2019

Zinfandel Complex Project

ATTACHMENT 12



Widen bridge and modify ramps to reduce congestion, improve movement of goods and state of good repair, and increase safety for all users.

Federal Grant - \$4.4 M
Total Value - \$12.6 M

Sunrise Boulevard Safety and Rehabilitation

Existing Condition:

- Regional transportation corridor with 50,000 trips per day
- Rapidly deteriorating pavement
- Poor aesthetics
- Lacks bicycle facilities


Proposed Project:

- Enhanced median landscaping Folsom to White Rock
- Overlay roadway
- Safer, more beautiful corridor
- Shared bicycle and pedestrian path connects to trails leading to American River Parkway

CEF = \$1.2 M

Other Grant Funding = \$2.6 M

Estimated Value = \$10.6 M

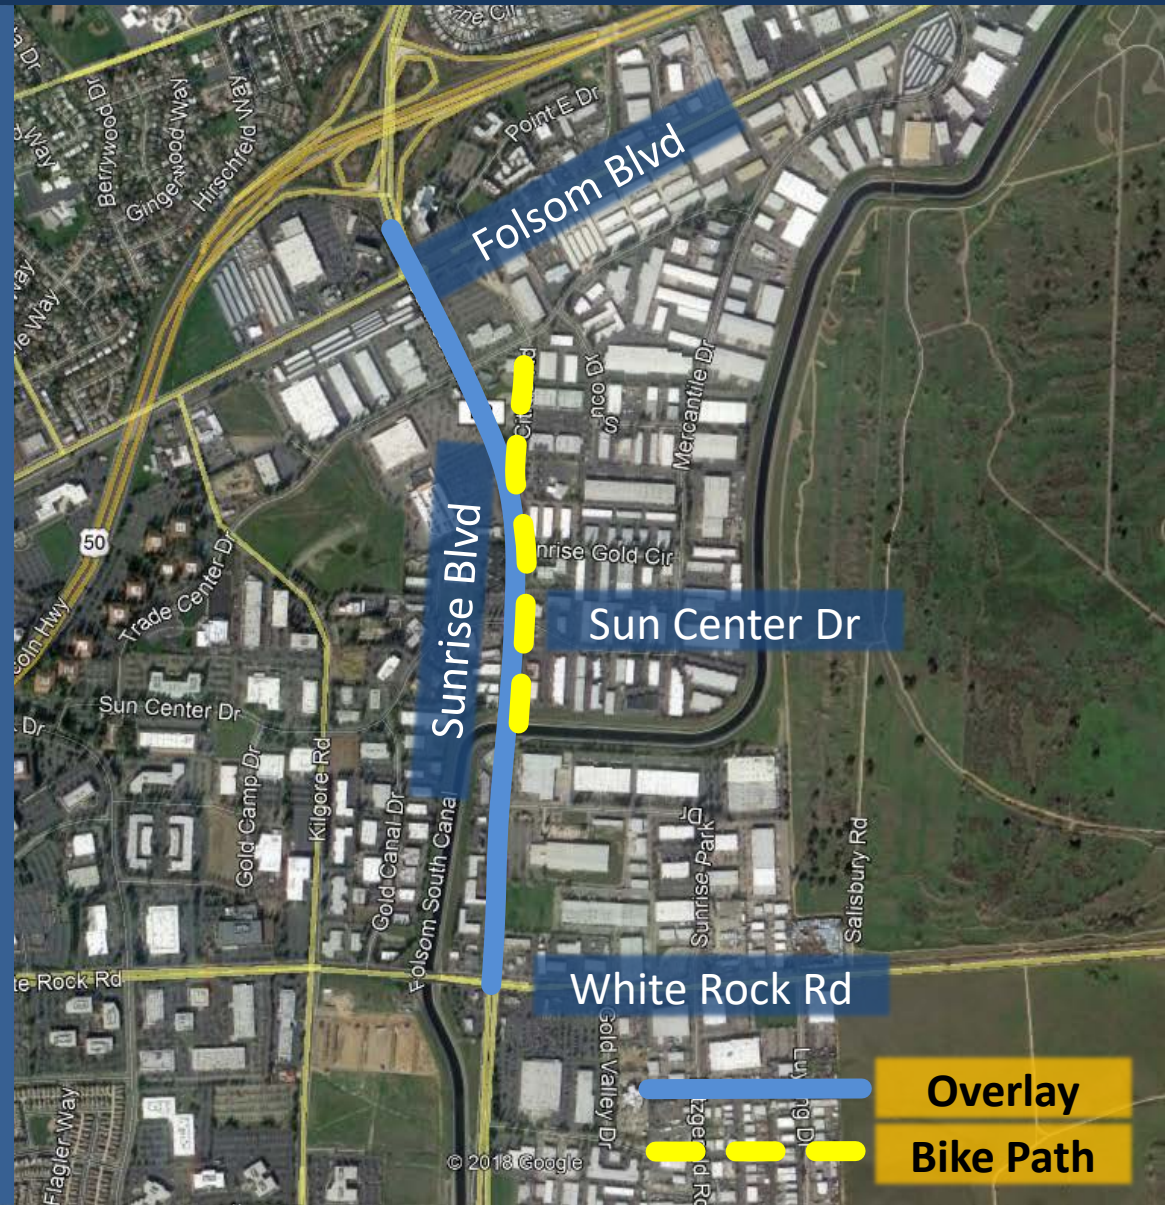

Construction Starting 2020

White Rock Road Safety Improvements

ATTACHMENT 12



Widen White Rock Road from Fitzgerald Rd. to the Future intersection of Rancho Cordova Pkwy. Improves safety and connectivity. Promotes economic development.

Federal Grant - \$5.5 M
Total Value - \$10 M



CITY COUNCIL MEETING

City Hall
2729 Prospect Park Drive, Rancho Cordova

Tuesday, May 14, 2019

5:30 PM – Special Meeting
American River Community Room North

DRAFT MINUTES

1. SPECIAL MEETING - CALL TO ORDER/ROLL CALL

Mayor McGarvey called the special meeting to order in the American River Community Room at 5:35 PM.

Council Members Present: McGarvey, Sander, Terry, Budge.

Council Members Absent: Gatewood.

Staff Members Present: Abhar, Behrends, Carr, Crone, Delaney, Goulart, Juran, Kniestedt, Leitner, Lewis, Medina, Mingay, Roach, Runner, Simpson, Siren, Sparkman, Splendorio, Stricker, Taylor, Ulm.

2. PUBLIC COMMENT

No public comment was provided.

3. SPECIAL MEETING ITEM

ACTION: Public comments and input were received regarding the Proposed Fiscal Year 2019-21 Operating Budget and 2019-24 Capital Improvement Plan.

3.1 **Subject:** City Manager's Proposed Fiscal Year 2019-21 Operating Budget and 2019-24 Capital Improvement Plan.

Recommendation: Receive presentation and provide direction on the City Manager's Proposed Fiscal Year 2019-21 Operating Budget and 2019-24 Capital Improvement Plan.

Result of Recommended Action: The purpose of the budget work session is to provide the City Council with the opportunity to provide direction to staff before the City Manager's Proposed Fiscal Year 2019-21 Operating Budget and 2019-24 Capital Improvement Plan is finalized for adoption.

Staff Report: Cyrus Abhar, City Manager and Kim Juran-Karageorgiou, Administrative Services Director.


Advances Goals: 5

The Council took a break at 6:55 PM and reconvened at 7:04 PM.

4. ADJOURNMENT

Mayor McGarvey adjourned the meeting at 8:08 PM.

Stacy Leitner, City Clerk

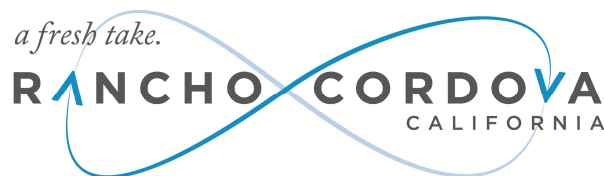

CITY COUNCIL MEETING

**City Hall
2729 Prospect Park Drive, Rancho Cordova**

Monday, May 20, 2019

**5:30 PM – Regular Meeting
David B. Roberts Council Chambers**

DRAFT MINUTES

1. REGULAR MEETING - CALL TO ORDER / ROLL CALL

Mayor McGarvey called the Regular meeting to order in the David B. Roberts Council Chambers at 5:36 PM.

Council Members Present: Budge, Gatewood, Terry, Sander, McGarvey.

Council Members Absent: None.

Staff Members Present: Abhar, Alliguie, Behrends, Bonardd, Boucher, Boutte, Chan, Crone, Cowles, Cuffe, Delaney, Ducharme, Goulart, Harriman, Judish, Juran, Kniestedt, Lee, Leitner, Leonardich, Mitchell, Paiva, Roach, Runner, Sandhu, Schelldorf, Shah, Simpson, Siren, Somavarapu, Sosa, Sparkman, Splendorio, Stover, Stricker, Taylor, Weber.

2. METRO CABLE TV TELEVISION ANNOUNCEMENT

The City Clerk read the meetings recordings and playback schedule.

3. PLEDGE OF ALLEGIANCE

Maria Almes, from the United States Department of Veterans Affairs, led the pledge.

4. INVOCATION

The Mayor asked that everyone observe a moment of silence in honor of someone they have lost.

5. PRESENTATIONS

- 5.1 Presentation by Janet Zeller and Shawn Harrison, from Soil Born Farms, on Creating the Center for Food, Health and the Environment.
- 5.2 Proclamation to Maria Almes in Honor of Her Retirement From the United States Department of Veterans Affairs and Her 33 Years of Service to Veterans and Their Families.
- 5.3 Proclamation Honoring Kerry Simpson, Neighborhood Services Manager, on her Retirement from the City of Rancho Cordova.

6. PUBLIC COMMENT

Mayor McGarvey opened the public comment period. The following individuals addressed Council:

1. Carol Limbaga
2. Mary Nesel
3. Tracy Tootle
4. Ann Richardson
5. Andrew Cowell
6. Angel Ball
7. Bill Romanelli
8. Greg Ball
9. Thomas Moreno
10. Paul Gehrke
11. Larry Ladd

Mayor McGarvey closed the public comment period.

7. COUNCIL REPORTS

Council reported on events since the last meeting.

8. CITY MANAGER'S REPORT

City Manager Cyrus Abhar gave his report.

9. CONSENT CALENDAR ITEMS - ROLL CALL VOTE

ACTION: Motion to approve items 9.1 through 9.7 by Terry second by Budge; Motion passed with a 5:0 vote.

- 9.1 **Subject:** Meeting Minutes from the April 15, 2019 and April 30, 2019 Regular and Special City Council Meetings.
Recommendation: Adopt the Minutes.
- 9.2 **Subject:** An Ordinance Amending Sections of the Rancho Cordova Municipal Code Related to Title 23 Zoning Code, Article 3 Zoning District, Allowable Uses, and General Development Standards, Article 7, Site Planning and Development Standards, and Article 9 Specific Use Provisions.
Recommendation: Waive the second reading and adopt the Ordinance.

Result of Recommended Action: Approval of the Ordinance would amend Title 23 (Zoning Code), Article 3 Zoning District, Allowable Uses, and General Development Standards, Article 7, Site Planning and Development Standards, and Article 9 Specific use Provisions.

Staff Report: Darcy Goulart, Planning Manager.

Advances Goals: 1, 2, 5 and 6.

- 9.3 **Subject:** A Resolution Authorizing the City Manager to Execute Contract Amendment No. 56-2016-2 With West Coast Arborists, Inc. to Extend the Contract Term From June 30, 2019 to June 30, 2021 Which Results in Increasing the Contract Budget From \$475,000 to a Not to Exceed Amount of \$875,000 for On-Call Tree Maintenance Services.

Recommendation: Adopt the Resolution.

Result of Recommended Action: Adoption of this Resolution will authorize the City Manager to execute Contract Amendment No. 56-2016-2 with West Coast Arborists, Inc. (WCA) for On-Call Tree Maintenance Services. The proposed amendment will extend the contract term from June 30, 2019 to June 30, 2021 which results in increasing the contract budget from \$475,000 to \$875,000.

Staff Report: Albert Stricker, Public Works Director and Steve Harriman, Operations and Maintenance Division Manager.

Advances Goals: 1, 2 and 5.

- 9.4 **Subject:** A Resolution Authorizing the City Manager to Execute Contract No. 38-2019 in an Amount not to Exceed \$2,396,000 With Roush Landscape Services for Citywide Public Landscape Maintenance Services Through June 30, 2024.

Recommendation: Adopt the Resolution.

Result of Recommended Action: Adoption of this Resolution will authorize the City Manager to execute Contract No. 38-2019 with Roush Landscape Services in the amount of \$2,396,000 for the provision of landscape maintenance services.

Staff Report: Albert Stricker, Public Works Director and Steve Harriman, Operations & Maintenance Division Manager.

Advances Goals: 1, 2 and 5.

- 9.5 **Subject:** A Resolution Authorizing the City Manager to Execute Contract No. 46-2019 In An Amount Not To Exceed \$168,443.56 With Reyre Construction For The 2019 ADA Sidewalk Improvement Project at Various Locations in the City.

Recommendation: Adopt the Resolution.

Result of Recommended Action: Adoption of this Resolution will authorize the City Manager to execute Contract No. 46-2019 in an amount not to exceed \$168,443.56 with Reyre Construction to construct the 2019 ADA Sidewalk Improvement Project.

Staff Report: Albert Stricker, Public Works Director and Ben Chan, Assistant Civil Engineer.

Advances Goals: 1, 2 and 5.

- 9.6 **Subject:** Resolutions Initiating Proceedings for the Annual Levy and Collection of Assessments for the Landscaping and Lighting District No. 2005-1 for Fiscal Year 2019-2020.

Recommendation: That Council adopt the following Resolutions:

1. A Resolution Initiating Proceedings for the Annual Levy and Collection of Assessments for the Landscaping and Lighting District No. 2005-1 for Fiscal 2019-2020; and
2. A Resolution Preliminarily Approving the Engineer's Annual Levy Report and Declaring its Intention to Levy and Collect Annual Assessments for the Landscaping

and Lighting District No. 2005-1 for Fiscal Year 2019-2020.

Result of Recommended Action: The recommended actions are required as part of the process to continue the annual levy and collection of assessments in the District. The assessments fund landscape maintenance in the District. There are no new impacts to existing or new residents. No assessments shall increase as a result of this action.

Staff Report: Elizabeth Sparkman, Community Development Director and Jeanette Cervantes, Management Technician.

Advances Goal: 5.

- 9.7 **Subject:** Resolutions Initiating Proceedings for the Annual Levy and Collection of Assessments for the Rancho Cordova Lighting District No. 2012-1 for Fiscal Year 2019-2020.

Recommendation: That City Council adopts:

1) A Resolution Initiating Proceedings for the Annual Levy and Collection of Assessments for the Rancho Cordova Lighting District No. 2012-1 for Fiscal Year 2019-2020; and

2) A Resolution Preliminarily Approving the Engineer's Annual Levy Report and Declaring its Intention to Levy and Collect Annual Assessments for the Rancho Cordova Lighting District No. 2012-1 for Fiscal Year 2019-2020.

Result of Recommended Action: The recommended actions are required as part of the process to continue the annual levy and collection of assessments for the Rancho Cordova Lighting District No. 2012-1 (the "District"). The assessments fund the maintenance of street lights and safety lights in the District. There are no new impacts to existing or new residents. No assessment rates shall increase as a result of this action.

Staff Report: Elizabeth Sparkman, Community Development Director and Jeanette Cervantes, Management Technician.

Advances Goal: 5.

10. CONSENT PUBLIC HEARING ITEMS - ROLL CALL VOTE

Mayor McGarvey opened the public hearing, seeing no speakers, Mayor McGarvey closed the public hearing.

ACTION: Motion to approve items 10.1 through 10.2 by Terry second by Budge; Motion passed with a 5:0 vote.

- 10.1 **Subject:** Stewart Tool Company Warehouse Building Major Design Review Permit; Project No. DD9849 – Located at 3646 Omec Circle.

Recommendation: Adopt the Resolution.

Result of Recommended Action: Approval of the Resolution would allow construction for a 15,000 square-foot warehouse building on an existing developed lot.

Staff Report: June Cowles, Senior Planner.

Advances Goals: 1, 2 and 6.

- 10.2 **Subject:** Sidewalk Vendor Zoning Certification Permit Fee.

Recommendation: Adopt the Resolution.

Result of Recommended Action: Adoption of this Resolution would add a new \$60 Sidewalk Vendor Zoning Certification permit fee to the Planning Department Fee and Deposit Schedule for the processing of Sidewalk Vendor Zoning Certification permit.

Staff Report: Darcy Goulart, Planning Manager.

Advances Goals: 1, 2, 5 and 6.

11. PUBLIC HEARING ITEMS

- 11.1 **Subject:** Creekside Self-Storage Villages of Zinfandel Special Planning Area Amendment and Major Design Permit; Project No. DD9820 – Located on North Mather Boulevard, West of Zinfandel Drive.

Recommendation: That Council:

- a) Determine the project Exempt per Section 15183, consistent with Community Plan, General Plan and Zoning, of the CEQA Guidelines;
- b) Introduce and waive first reading of Ordinance No. XX-2019 approving amendments to the Villages of Zinfandel Special Planning Area industrial zone building setback; and
- c) Adopt the Resolution for Creekside Self-Storage Major Design Review.

Result of Recommended Action: Approval of the above-referenced resolutions and ordinances would allow the construction of 103,670 square feet of self-storage buildings that includes parking, lighting and landscaping.

Staff Report: June Cowles, Senior Planner.

Advances Goals: 1 and 2.

Council Member Terry recused himself at 7:26 PM due to a potential financial conflict of interest.

Mayor McGarvey opened the public hearing, the following people addressed the Council:

1. Angel Ball

Seeing no additional speakers, Mayor McGarvey closed the public hearing.

ACTION: Motion to approve items 11.1 by Budge second by Sander; Motion passed with a 4:0 vote.

- 11.2 **Subject:** Bradshaw Village Parcel Subdivision – Tentative Subdivision Map, Development Agreement and Major Design Review – Project No. DD9805 – Located North of Old Placerville Road approx. 730' east of Bradshaw Road.

Recommendation: That Council:

- a) Determine the project Exempt per Section 15183 Projects Consistent with a Community Plan, General Plan, or Zoning, of the CEQA Guidelines; and
- b) Adopt the Resolution for Bradshaw Village Parcel Tentative Subdivision Map and Design Review; and
- c) Introduce and waive the first reading of the Ordinance for the Development Agreement between Bradshaw Village Parc, LLC and the City of Rancho Cordova.

Result of Recommended Action: Adoption of the above referenced Resolution would approve the Tentative Subdivision Map and Design Review for 3 floor plans with 3 elevations and 6 color schemes. Approval would allow the applicant to pursue necessary building permits and public works permits for new construction. The action would also waive the first reading of the ordinance for the Development Agreement which would then return for a second reading on June 3, 2019.

Staff Report: Nicholas Sosa, Assistant Planner.

Advances Goals: 1, 2 and 6.

Council Member Terry returned to the dais at 7:38 PM.

Mayor McGarvey opened the public hearing, the following people addressed the Council:

1. Tera Kolvenbach

Seeing no additional speakers, Mayor McGarvey closed the public hearing.

ACTION: Motion to approve items 11.2 by Budge second by Gatewood; Motion passed with a 5:0 vote.

11.3 **Subject:** Actions Related to the South Sacramento Habitat Conservation Plan (SSHCP) Plan Implementing Agreement, Plan Amendment, and Mitigation Fee Schedule.

Recommendation:

1. Adopt Resolution authorizing the City Manager to execute the Revised Implementing Agreement for the Habitation Conservation Plan for South Sacramento County
2. Adopt Resolution approving SSHCP Plan Amendments to Chapter 9 (Implementation)
3. Adopt Resolution approving the SSHCP Mitigation Fee Schedule
4. Adopt Resolution approving a SSHCP Permit Fee Deposit

Result of Recommended Action: Adoption of these Resolutions is required to continue to implement the SSHCP and its associated components including minor amendments to the Implementation Chapter of the SSHCP, minor amendments to the Implementation Agreement, adoption of the SSHCP Mitigation Fee Schedule, and adoption of a permit fee deposit to cover the costs of processing and issuing the permits.

Staff Report: Elizabeth Sparkman, Community Development Director.

Advances Goals: 1, 2, 5 and 6.

Mayor McGarvey opened the public hearing, seeing no speakers, Mayor McGarvey closed the public hearing.

ACTION: Motion to approve items 11.3 by Terry second by Budge; Motion passed with a 5:0 vote.

12. REGULAR CALENDAR ITEMS

12.1 **Subject:** Fiscal Year 2019/2020 Community Enhancement Fund Allocations.

Recommendation: Receive presentation and provide direction for project selection and funding amount on the Fiscal Year 2019/2020 Community Enhancement Fund.

Result of Recommended Action: Council will receive a comprehensive summary of the programs and projects recommended for Measure H/Community Enhancement Funds which includes the review committee's recommendation on funding level and Council input from the prior City Council meeting. Input and direction received from the City Council at the May 20, 2019 regular meeting will be incorporated into the resolution for adoption at a future meeting.

Staff Report: Stacy Delaney, Community Enhancement Analyst II.

Advances Goals: 1, 2, 3, 5 and 6.

Mayor McGarvey opened the public comment portion of the meeting; the following individuals addressed Council:

1. Ross Johnson
2. Kendall King

3. Kolby King
4. Chris Worden
5. Walt Little
6. Ross Johnson
7. Angela Fitzgerald
8. Peter Maroon
9. Annie Conover
10. Matt Turkie
11. Jeet Poddar
12. Lakshmi
13. Kaitlyn Bathke

Seeing no additional speakers, Mayor McGarvey closed public comment.

ACTION: Motion to approve staff recommendation for applications 34, 35, 47, 59, 72, 74 and CC6 for item 12.1 by Sander second by Gatewood; Motion passed with a 5:0 vote.

Motion to approve staff recommendation for applications 16, 17, 18, 19, 20 and 34 for item 12.1 by Terry second by Budge; Motion passed with a 5:0 vote.

Motion to approve preliminary funding categories, with direction to staff to take the community grants overage of \$132,475 from the Community/Economic Development and Infrastructure/Public Works budgets for item 12.1 by Terry second by Sander; Motion passed with a 5:0 vote.

13. COUNCIL REQUESTS FOR FUTURE AGENDA ITEMS

No items from City Council. City Manager, Cyrus Abhar, announced the cancellation of the May 28, 2019 Special City Council Meeting.

14. ADJOURNMENT

Mayor McGarvey adjourned the meeting at 9:14 PM.

Stacy Leitner, City Clerk

MEMORANDUM

DATE: June 3, 2019

TO: Honorable Mayor and Council Members

FROM: June Cowles, Senior Planner

SUBJECT: **AN ORDINANCE AMENDING THE VILLAGES OF ZINFANDEL SPECIAL PLANNING AREA DEVELOPMENT STANDARD SECTION**



RECOMMENDATION

Waive the second reading and adopt the Ordinance.

RESULT OF RECOMMENDED ACTION

Approval of the Ordinance would amend the Villages of Zinfandel Special Planning Area light industrial side interior and rear setbacks within the development standard section.

BACKGROUND

On May 20, 2019 the City Council waived the first reading and passed to a second reading of the Ordinance, amending the Villages of Zinfandel Special Planning Area side interior and rear setbacks within the development standards section.

ATTACHMENTS

1. Ordinance
2. Exhibit A to the Ordinance

ATTACHMENT 1

CITY OF RANCHO CORDOVA

ORDINANCE NO. XX-2019

**AN ORDINANCE OF THE CITY COUNCIL OF THE CITY OF RANCHO CORDOVA,
STATE OF CALIFORNIA, AMENDING THE VILLAGES OF ZINFANDEL SPECIAL
PLANNING AREA LIGHT INDUSTRIAL SIDE INTERIOR AND REAR SETBACKS
PROJECT NO. DD9820**

THE CITY COUNCIL OF THE CITY OF RANCHO CORDOVA DOES ORDAIN AS FOLLOWS:**Section 1. Purpose and Declarations, and Findings.**

WHEREAS, The purpose of this Ordinance is to amend the Villages of Zinfandel Special Planning Area Development Standards, to revise the Light Industrial zoning side interior and the rear setback specific to the Creekside Commerce Lots 4, 5, 6, and 7. The revised Section 512-214 *Villages of Zinfandel Development Standards* are specified within the attached **Exhibit A**.

WHEREAS, On May 24, 2000, Sacramento County amended the Cordova Community Plan and Zoning Code to include the Zinfandel Special Planning Area (ZSPA) by means of Ordinance No. SZC-2000-0018 and such area and related entitlements were later incorporated into the City of Rancho Cordova boundaries.

WHEREAS, Pursuant to Government Code section 65454, the proposed amendments to the ZSPA are consistent with and implement the goals, objectives, general land uses, programs and policies of the applicable General Plan of the City of Rancho Cordova in that the project is providing an infill development within the allowable densities with proximate housing that will support the Mather Reuses Plan and the City of Rancho Cordova.

WHEREAS, The proposed amendments to the ZSPA would not be detrimental to the public interest, health, safety, convenience, or welfare of the City, as such amendments are consistent or the City of Rancho Cordova Zoning Code Light Industrial setbacks.

WHEREAS, The proposed amendments to the ZSPA comply with the California Environmental Quality Act ("CEQA"), as set forth in Exhibit A.

WHEREAS, The City Council public hearing on the proposed amendments to the Villages of Zinfandel SPA was properly noticed pursuant to Government Code sections 65090 and 65091, and the City Council considered all oral and written testimony on the matter.

Section 2. Adoption of Amended Villages of Zinfandel SPA is hereby amended as shown in **Exhibit A, attached hereto and incorporated herein.**

Section 3. Severability. If any provision of this Ordinance, or the application thereof to any person or circumstance, is held invalid, the remainder of the Ordinance, including the application of such part or provision to other persons or circumstances, shall not be affected thereby and shall continue in full force and effect. To this end, provisions of this Ordinance are severable. The City Council hereby declares that it would have passed each section,

ATTACHMENT 1

subsection, subdivision, paragraph, sentence, clause or phrase hereof irrespective of the fact that any one or more sections, subsections, subdivisions, paragraphs, sentences, clauses, or phrases be held unconstitutional, invalid or unenforceable.

Section 4. Effective Date. Within fifteen (15) days after adoption, a Summary of this Ordinance shall be published once in the Grapevine Independent, or the Sacramento Bee, a newspaper of general circulation printed and published in Sacramento County and circulated in the City of Rancho Cordova, in accordance with Government Code section 36933. This Ordinance shall take effect and be enforced thirty (30) days after its adoption.

PASSED AND ADOPTED by the City Council of the City of Rancho Cordova on the 3rd day of June, 2019 by the following vote:

AYES:

NOES:

ABSENT:

ABSTAIN:

Robert McGarvey, Mayor

ATTEST:

Stacy Leitner, City Clerk

THE VILLAGES OF ZINFANDEL

Development Standards

Land Use	Single-Family Residential Conventional	Single-Family Residential Cluster	Small Lot Single-Family Residential	Multi-Family Residential	Commercial	Business-Professional	Light Industrial [5]
Zoning	LD	LDC	LDC	MD	RC	BP	LI
Density	3-5 DU/AC	7-15 DU/AC ANC 9 DU/AC	7-15 DU/AC ANC 9 DU/AC	15-20 DU/AC	N/A	N/A	N/A
Comparable County Zone/ Permitted Uses	RD-3, RD-4, RD-5	RD-7, RD-10, RD-15	RD-7, RD-10, RD-15	RD-15, RD-20	SC, BP, RD-15, RD-20	BP, MP	MP, M-1
Setbacks Front (Min.)	20'	10'	5' for lots 44-51, 56-87, 112-123, and 143-163. 10' All other lots	25'	25' /0' [3]	25' with 10' landscape area	25' with 10' landscape area
Interior Side (Min.)	5' for one or two-story unit	0' min./ 10' between units	0' min/ 7' between buildings	One-story or 20' max. ht. = 25', if two stories or more than 20' height = 100' from S.F. resid.	25'	20'	0' if adjacent to non-residential areas, 50' landscaped area if adjacent to residential areas
Street Side/Corner (Min.)	12.5'	5'-living area 3'-garage	5' from living area 3' from garage	25'	25'	25'	25' with 10' landscape area
Rear (Min.)	20% of avg. lot depth, 10' min. for one-story, 15' min. for two story [1]	0' [2]	0'	See Zoning Code	25'	25'	10' if adj. to non-residential areas, 50' landscaped area if adjacent to residential areas. For Creekside Commerce Center Lots 4, 5, 6, and 7: a 5 foot if adjacent to non-residential areas.
Projections (Max.)	2'	2'	2'	N/A	N/A	N/A	N/A
Ancillary Structures/ Pools	5'	5'	5'	25'	See Zoning Code	See Zoning Code	See Zoning Code
Garage (Min.)	20'	0'	0'	25'	N/A	N/A	N/A
Distance Between Units (Min.)	10' for one or two-story	7' for one or two-story	7' for one or two-story	10'	N/A	N/A	N/A
Height (Max.)	30' two-stories	35' two stories	35' two stories	40' two-stories	24-40', see Zoning Code	24-40', see Zoning Code	24-40', see Zoning Code
Lot Width (Min.)	RD-3 & 4 = 65' RD-5 = 52' interior, 62' corner lots	58'	40'	N/A	N/A	N/A	N/A
Area Lot Area (Min.)	RD-3 = 10,000s.f. RD-4 = 8,500s.f. RD-5 = 5,200s.f.	3,000 s.f.	2,665 s.f.	N/A	10,000s.f.	10,000s.f.	10,000s.f.
Open Space Area (Min.)	int., 6,200s.f. corner	400s.f. usable rear	100 s.f. usable rear yard area	one-story: 10'	N/A	N/A	N/A

EXHIBIT A TO THE ORDINANCE

	10% of the buildable lot area	yard area		two-story: 18'; three-story: 20'			
Parking (Min.) (consult Zoning Code for Use-Specific requirements)	2 spaces per residential lot within the lot's buildable area/driveway	2-car garage per dwelling unit within the lots buildable area/driveway	2- car garage per dwelling units within the lots buildable area/driveway	2 +bdm. units= 2 spaces per unit; 1 bdrm. units= 1.5 spaces per unit; 0.6 guest spaces per unit	4.5 spaces per 1000 s.f. of gross floor area	4.5 spaces per 1000 s.f. of gross floor area	3 spaces per 1000 s.f. of gross floor area
Driveways (Min. Depth)	20'	18'	5'	N/A	N/A	N/A	N/A
Walls and Fencing	6' wall or fence at rear/side yard	Perimeter & side/rear yard wall or fence max. 6' ht.	6' max. height	Perimeter wall or open fence max. 6' in height	6' masonry wall adj. to loading docks or other noise sources [4]	6' masonry wall adj. residential areas, 2.5' adj. to street R.O.W.	As set forth in Zoning Code Title III, Chapter 1, Article 5

[1] This setback is for residential lots less than 125' in depth. See Zoning Code for lots more than 125' in depth.

[2] Rear yard dimensions vary. Usable rear yard area vary as well, as listed in the above table.

[3] Front setbacks along all Streets, except "Main Street", shall be 25' with a corresponding 25' of landscaping. Front setbacks along "Main Street" within the Villages Core area may be reduced to 0' provided that primary building entries are oriented toward the Main Street.

[4] Masonry wall adjacent to the Commercial site may be deleted based on the greenbelt providing separation from residential uses. A noise study shall be required to verify need for partial noise wall screening adjacent to loading docks or other commercial noise sources.

[5] Light Industrial land uses will be consistent with the CLUP.

Adopted August 7, 2002

Amended July 5, 2016

Amended May 20, 2019

MEMORANDUM

DATE: June 3, 2019

TO: Honorable Mayor and Council Members

FROM: Nicholas Sosa, Assistant Planner

SUBJECT: **AN ORDINANCE FOR THE DEVELOPMENT AGREEMENT BETWEEN BRADSHAW VILLAGE PARC, LLC AND THE CITY OF RANCHO CORDOVA**



RECOMMENDATION

Waive the second reading and adopt the Ordinance.

RESULT OF RECOMMENDED ACTION

Adoption of the Ordinance would approve the Development Agreement between Bradshaw Village Parc, LLC and the City of Rancho Cordova for the Bradshaw Village Subdivision.

BACKGROUND

On May 20, 2019 the City Council waived the first reading and passed to a second reading of the Ordinance to approve the Development Agreement between Bradshaw Village Parc, LLC and the City of Rancho Cordova for the development and construction of Bradshaw Village Subdivision.

ATTACHMENTS

1. Ordinance
2. Exhibit A to the Ordinance

ATTACHMENT 1**CITY OF RANCHO CORDOVA****ORDINANCE NO. XX-2019****AN ORDINANCE OF THE CITY COUNCIL OF THE CITY OF RANCHO CORDOVA,
STATE OF CALIFORNIA, APPROVING THE DEVELOPMENT AGREEMENT RELATIVE TO
BRADSHAW VILLAGE SUBDIVISION****THE CITY COUNCIL OF THE CITY OF RANCHO CORDOVA DOES ORDAIN AS FOLLOWS:****Section 1. Purpose and Declarations.**

WHEREAS, in order to strengthen the public planning process, encourage private participation in comprehensive planning and reduce the economic risk of development, the Legislature of the State of California adopted Section 65864, *et seq.*, of the Government Code (the "Development Agreement Statute"), authorizing the City, and any person having a legal or equitable interest in the real property, to enter into a development agreement and establish certain development rights in the property, which is the subject of the development project application. Pursuant to Government Code section 65868, Development Agreements may be amended by mutual assent of the parties; and

WHEREAS, the applicant has submitted a request for a Tentative Subdivision Map and Major Design Review (Resolution XX-2019) for Bradshaw Village Subdivision, a residential development; and

WHEREAS, the City may establish a development agreement between the City and any other person having legal or equitable interest in real property for the development of that property as stated in the Rancho Cordova Municipal Code Chapter 23.158.020; and

WHEREAS, the City and Landowner, Bradshaw Village Parc, LLC, desire to enter a development agreement to establish required fees and obligations, permitted uses, CC&R regulations, and infrastructure and maintenance requirements as well as to set term and termination requirements for the agreement; and

WHEREAS, the City Council is the appropriate authority to hear and take action on this project; and

WHEREAS, the City Council of the City of Rancho Cordova has conducted a properly noticed public hearing pursuant to Government Code Section 65090 and has duly considered all written and verbal testimony presented during the hearing.

Section 2. Findings

The City Council hereby finds that:

A. **CEQA Compliance.** The project has provided the required biological survey, cultural study, arborist reports, and environmental noise assessment for the project and is exempt from further CEQA analysis by exemption 15183 Projects Consistent with a Community Plan, General Plan or Zoning, in which projects are consistent with the development density established by existing zoning, community plan, or general plan policies for which an EIR was certified shall not require additional environmental review except as might be necessary to

ATTACHMENT 1

examine whether there are project specific significant effects which are peculiar to the project or its site. The proposed project is consistent with the Countryside/Lincoln Village Planning Area designation in the City's General Plan as well as the Village Center Mixed Use zoning designation. The project is directly adjacent to the existing commercial center and the area is considered Mixed Use in its entirety.

B. Required Findings. The attached Development Agreement is consistent with the following additional findings, as required by State law and Chapter 23.158 of the Rancho Cordova Municipal Code:

- A. Finding:** The development agreement is consistent with the General Plan objectives, policies, land uses, and implementation programs and any other applicable Specific Plans.

Evidence: The Development Agreement is consistent with the objectives, policies, general land uses and programs specified and contained in the City's General Plan and of the Rancho Cordova Zoning Code. The General Plan designates the area as part of the Countryside/Lincoln Village Planning Area, an already developed area of the City, which lists the area as Village Center and the Rancho Cordova Municipal Code also lists the property as Village Center Mixed Use. Both Village Center designations are intended to provide centers of activity that are within an easy walking distance from neighborhood homes and to provide local-serving commercial opportunities. The proposed project is directly adjacent to a shopping center for easy availability and the Development Agreement will ensure that proper infrastructure, public services, and financing for these items will be provided and maintained.

- B. Finding:** The Development Agreement is in conformance with the public convenience and general welfare of persons residing in the immediate area and will not be detrimental or injurious to property or persons in the general neighborhood or to the general welfare of the residents of the city as a whole.

Evidence: The Development Agreement is in conformance with the public convenience and general welfare of the immediate area and the City as a whole. The proposed agreement will ensure that the public and common areas of the subdivision are properly maintained through CC&R's, the HOA, and maintenance agreements. The agreement will also provide park fees, transportation fees, and other payments that can be utilized not only for the subdivision and its immediate area but also to other areas throughout the City.

- C. Finding:** The development agreement will promote the orderly development of property or the preservation of property values.

Evidence: As described, the Development Agreement and the project it allows for, are consistent with the General Plan and Zoning regulations of the City and therefore promotes the orderly development of property as well as the preservation of property values as the value of the area would be based on a similar use occurring on this site in the future so long as the zoning remains the same. The development of 57 new single family homes would benefit neighboring property values as well as provide an economic benefit for commercial businesses on the adjacent properties.

ATTACHMENT 1

D. **Finding:** The development agreement does not pertain to any property in the protected 200-year floodplain, unless the development agreement contains conditions that will provide an urban level of protection to the property consistent with California Government Code Section 65865.5.

Evidence: The Development Agreement does not pertain to any property in the protected 200-year floodplain.

Section 3. Approval of the Development Agreement Amendment

The City Council hereby approves the Development Agreement, attached to this Ordinance and incorporated herein by reference as Exhibit A, and authorizes the City Manager to sign the Development Agreement after the effective date of this Ordinance.

Section 4. Severability

If any provision of this Ordinance or the application thereof to any person or circumstance, is held invalid, the remainder of the Ordinance, including the application of such part or provision to other persons or circumstances shall not be affected thereby and shall continue in full force and effect. To this end, provisions of this Ordinance are severable. The City Council hereby declares that it would have passed each section, subsection, subdivision, paragraph, sentence, clause or phrase hereof irrespective of the fact that any one or more sections, subsections, subdivisions, paragraphs, sentences, clauses, or phrases be held unconstitutional, invalid or unenforceable.

Section 5. Effective Date

Within fifteen (15) days after adoption, a Summary of this Ordinance shall be published once in the Grapevine Independent, or the Sacramento Bee, a newspaper of general circulation printed and published in Sacramento County and circulated in the City of Rancho Cordova, in accordance with Government Code Section 36933. This Ordinance shall take effect and be enforced thirty (30) days after its inception.

PASSED AND ADOPTED by the City Council of the City of Rancho Cordova on the ____ day of _____ 2019 by the following vote:

AYES:

NOES:

ABSENT:

ABSTAIN:

Robert J. McGarvey

ATTACHMENT 1

ATTEST:

Stacy Leitner, City Clerk

3065879.1

**ATTACHMENT 2
EXHIBIT A TO THE ORDINANCE**

OFFICIAL BUSINESS
Document entitled to free recording
Government Code Section 6103

RECORDING REQUESTED BY
AND WHEN RECORDED MAIL TO:

City of Rancho Cordova
2729 Prospect Park Drive
Rancho Cordova, CA 95670
Attn: City Clerk

(SPACE ABOVE THIS LINE RESERVED FOR RECORDER'S USE)

**DEVELOPMENT AGREEMENT
BY AND BETWEEN
THE CITY OF RANCHO CORDOVA
AND
BRADSHAW VILLAGE PARC, LLC
RELATIVE TO THE BRADSHAW VILLAGE PARC PROJECT**

ATTACHMENT 2
EXHIBIT A TO THE ORDINANCE
DEVELOPMENT AGREEMENT
RELATIVE TO BRADSHAW VILLAGE PROJECT

This Development Agreement ("Agreement" or "Development Agreement") is entered into as of this _____ day of _____, 2019, by and between the CITY OF RANCHO CORDOVA, a municipal corporation ("City"), and _____ Bradshaw Village Parc _____, LLC, a California limited liability company ("Developer"), pursuant to the authority of Government Code section 65864 et. seq., relating to Development Agreements. City and Developer are hereinafter collectively referred to as the "Parties" and singularly as "Party."

RECITALS

A. Authorization. To strengthen the public planning process, encourage private participation in comprehensive planning and reduce the economic risk of development, California Government Code section 65864, *et seq.* (the "Development Agreement Statute") and Rancho Cordova Municipal Code chapter 23.158, authorize City and any person having a legal or equitable interest in the real property to enter into a Development Agreement, establishing certain development rights in the Property which is the subject of the development project application.

B. Definitions. All capitalized terms as used herein are defined in Section 3 of this Agreement or otherwise herein.

C. Property. Developer owns in fee title that certain XX-acre parcel located in the City of Rancho Cordova, County of Sacramento, more particularly described in **Exhibit A-1** and **Exhibit A-2**, attached hereto (the "Property").

D. Public Hearing and Approval of this Agreement. On _____, 2019, the City Council of City of Rancho Cordova, serving as City's planning agency for purposes of Development Agreement review pursuant to Government Code section 65867 and Rancho Cordova Municipal Code chapter 23.158, held a public hearing to consider this Development Agreement. Following the hearing, the City Council introduced City of Rancho Cordova Ordinance No. XX-2019 approving this Agreement. City approved Ordinance XX- 2019 on _____, 2019.

G. Environmental Review. In compliance with the California Environmental Quality Act ("CEQA"), on _____, 2019, by Resolution No. XX- 2018, City certified the _____.

H. Development Agreement Ordinance. City and Developer have taken all actions mandated by, and fulfilled all requirements set forth in, Rancho Cordova Municipal Code chapter 23.158, the Development Agreement Ordinance of the City of Rancho Cordova.

I. Consistency with General Plan. Having duly examined and considered this Development Agreement and having held properly noticed public hearings hereon, in City Ordinance No. XX-2019, City found that this Development Agreement satisfies Government Code section 65867.5, and this Agreement is consistent with the requirements of the General Plan.

J. Negotiations. The Parties have, in good faith, negotiated terms set forth in this Development Agreement, which terms are intended to carry out the legislative purposes of the

ATTACHMENT 2

EXHIBIT A TO THE ORDINANCE

Development Agreement Statute and Municipal Code Chapter 23.138, and which provide for the mutually desirable development of the Property.

AGREEMENT

1. **Incorporation of Recitals.** The Preamble, the Recitals, all defined terms set forth herein, and all exhibits attached hereto, are hereby incorporated into this Development Agreement as if set forth herein in full.

2. **Relationship of City and Developer.** This Development Agreement is a contract that has been negotiated and voluntarily entered into by City and Developer. Neither Party is an agent of the other Party. City and Developer renounce the existence of any form of joint venture or partnership between them. Nothing contained in this Agreement, or in any document executed in connection with this Agreement, may be construed as making City and Developer joint venturers or partners.

3. **Definitions.**

"CC&R Enforcement" means enforcement by Developer and/or a Homeowners Association and/or City of covenants, conditions and restrictions that are recorded against the single family portions of the Property to protect, preserve and maintain the appearance, condition, function and operation of such single family development.

"City CCI Index" means the construction cost index applied by City in documents authorizing the subject fee, assessment or tax to adjust fees to account for changes to the costs of construction as published by the Engineering News Record, and as may be revised by the City for such Fee Programs.

"City CPI Index" means the following consumer price index applied by City in documents authorizing the subject fee, assessment or tax to adjust for changes in the costs of performing and/or providing municipal services as published by the United States Department of Labor Bureau of Labor Statistics.

"City Council" means the City Council of the City of Rancho Cordova.

"Community Places Fee" means the Community Places Fee that the Developer agrees to pay under Section 6.1.

"CRPD" means the Cordova Recreation and Park District.

"Developer's Property" or "Property" means that certain property located in the City of Rancho Cordova, County of Sacramento, more particularly described in **Exhibit A-1** and **Exhibit A-2**, and attached hereto, which is subject to this Development Agreement.

"EDU" means the single-family residential equivalent dwelling unit, as applicable within the context of the applicable improvement, facility or service. All other land uses are assigned EDUs based on their relative impact compared to a single family unit with respect to the applicable improvement, facility or service.

ATTACHMENT 2

EXHIBIT A TO THE ORDINANCE

"Effective Date" of this Development Agreement means the effective date of City Ordinance No. XX-2019, adopting this Development Agreement.

"Entitlements" means (a) that certain General Plan and amendments in effect at the time of this Agreement's Effective Date; (b) applicable Municipal Code section; (c) the _____ by City by Resolution No. XX-2019; (d) this Development Agreement, approved by City on _____, 2019, by Ordinance No. XX-2019 (the "Adopting Ordinance"); (e) zoning of the Property approved by City on _____, 2019 by Ordinance No. XX-2019; (f) the tentative subdivision map approved by the City on _____, 2019 by Resolution No. XX-2019, and (g) the Design Review, approved by the City on _____, 2019, by Resolution No. XX-2019.

"General Plan" means the City of Rancho Cordova General Plan, including all appendices thereto, approved by City and in effect as of the Effective Date of this Agreement.

"Homeowners Association" means an association of owners within the portions of the Property zoned for single family use that is formed and operated, in part, to provide CC&R Enforcement.

"Park Development Fee" means the Park Development Fee that the Developer agrees to pay under Section 6.1.

"Community Renovation Fee" means the Community Renovation Fee that the Developer agrees to pay under Section 6.2.

"Project" means the planned development of the Property pursuant to the Entitlements.

"Small Lot Subdivision Map" means a subdivision map processed and approved pursuant to the Subdivision Map Act that, upon recordation thereof, will create either individual lots or parcels upon which permits for the construction of single-family residential units are intended and may be issued, or for the construction and sale of individual condominium units within a parcel for multifamily residential use.

"Subsequent Entitlements" mean those additional permits, plans and approvals that may be approved following approval of the Entitlements, and which will allow for implementation of the Entitlements by subdivision, development and construction within the Project. Subsequent Entitlements may include, without limitation, small lot tentative subdivision maps, small lot final subdivision maps, parcel maps for non-residential areas, lot line adjustments, conditional use permits, and design review permits.

4. Term and Termination.

4.1 Term. The term of this Development Agreement commences on the Effective Date and extends for a period of fifteen (15) years from the Effective Date, unless said term is terminated, modified or extended consistent with the terms of this Development Agreement. This Development Agreement automatically terminates upon expiration of the 15-year term unless otherwise extended by the Parties, and shall then be of no further force and effect. If and when this Development Agreement expires, Developer shall thereafter retain no vested rights under this Development Agreement, and City shall have the right to modify or

repeal the Entitlements and apply new laws, regulations and fees to the development of the Property.

4.2 Tolling and Extension During Legal Challenge or Moratoria.

Developer may, at its discretion, extend the term of this Development Agreement for a maximum period of three years if:

4.2.1. a third-party lawsuit is filed challenging any of the Entitlements;

4.2.2. the Developer is unable to proceed, or reasonably elects not to proceed, with the Project because of litigation described in Section 4.2.1 above; and

4.2.3. the Developer submits to City written notice that this Agreement is tolled.

During any such period that the Agreement and development of the Project are being tolled by Developer, Developer may, at its sole expense and risk, submit applications to process Subsequent Entitlements, including tentative subdivision maps and improvement plans for the Property, provided City shall not be obligated to approve and may defer approval of any final subdivision maps, improvement plans or building permits for the Property during any such tolling period.

4.3 Length of Extension. The tolling period will begin when City receives written notice from the Developer. The tolling period may only extend the term of this Agreement until a final order of judgment is issued upholding the challenged Entitlements, the case is dismissed, or the three-year maximum tolling period is reached, whichever is shorter. The Developer may also elect to end the tolling period at any time and proceed with the Project, effective upon delivery of written notice to City.

5. Vested Rights. Developer shall have the vested right to proceed with development of the Property in accordance with the Entitlements, and to have Subsequent Entitlements considered for approval or denial, based upon the terms, standards and requirements set forth in the Entitlements. Except as provided in this Section 5 below, this Agreement does not vest Developer's rights to pay development impact fees, exactions, processing fees, inspection fees, plan check fees, or other permit processing fees or charges.

5.1 Permitted Uses, Density and Intensity, Maximum Height and Size of Structures, and Reservation or Dedication of Land Vested. The permitted uses of the Property, the density and intensity of use, the maximum height and size of proposed buildings, provisions for reservation or dedication of land or payment of fees in lieu of dedication for public purposes, the location and maintenance of on-site and off-site improvements, the location of public utilities, and other terms and conditions of development shall be those set forth in the Entitlements, including those set forth in Chapter 23.504 of the City of Rancho Cordova Zoning Code as of this Agreement's Effective Date. Accessory structures would not be permitted within the development as the structure would not meet adequate setbacks.

5.2 Vested Against Moratorium, Quotas, Restrictions or Other Growth Limitations. Subject to applicable law relating to the vesting provisions of Development Agreements, City agrees that, except as otherwise provided in or limited by the provisions of this Agreement, this Development Agreement vests the Entitlements against subsequent City ordinances, resolutions, rules, regulations, initiatives, and official policies that directly or indirectly

ATTACHMENT 2

EXHIBIT A TO THE ORDINANCE

limit the rate, timing, or sequencing of development, or prevent or conflict with the permitted uses, or the density or intensity of uses, or the terms, provisions, standards or requirements for development, as set forth in the Entitlements. To the extent allowed by the laws pertaining to development agreements, however, Developer will be subject to any growth limitation ordinance, resolution, rule, regulation, or policy which is adopted on a uniformly applied, Citywide or area-wide basis, and directly concerns an imminent public health or safety issue, in which case City shall treat in a uniform, equitable and proportionate manner all properties, public and private, which are impacted by that public health or safety issue.

5.3 Vested Rights Do Not Include Design and Construction. All ordinances, resolutions, rules, regulations, initiatives, and official policies governing design, improvement and construction standards and specifications applicable to the Project, and to public improvements to be constructed by the Developer shall be those in force and effect at the time the applicable permit approval is granted, unless such ordinances, resolutions, rules, regulations, initiatives or official policies are inconsistent with the Entitlements or the specific terms of this Agreement, in which case the Entitlements and the terms of this Agreement shall prevail.

5.4 Vested Rights Do Not Include Changes in State or Federal Law. **Modification Because of Conflict with State or Federal Laws.** This Agreement shall not preclude the application to development of the Property of changes in City laws, regulations, plans or policies, the terms of which are specifically mandated and required by changes in state or federal law or regulation. In the event that state or federal laws or regulations enacted after the Effective Date of this Development Agreement prevent or preclude compliance with one or more provisions of this Agreement or any Entitlements, the Parties shall meet and confer in good faith in a reasonable attempt to modify this Agreement and such Entitlements to comply with such federal or state law or regulation. Any such amendment or suspension of this Agreement or Entitlements shall be approved by the City Council in accordance with the Municipal Code and this Agreement.

5.5 Vested Rights Do Not Include Building and Fire Codes. The Project shall be constructed in accordance with the provisions of the Uniform Building, Mechanical, Plumbing, Electrical and Fire Codes, City standard construction specifications, and Title 24 of the California Code of Regulations, related to Building Standards, in effect at the time the applicable building, grading, encroachment or other construction permit is granted for the Project. If no permits are required for infrastructure improvements, such improvements will be constructed in accordance with the provisions of the Uniform Building, Mechanical, Plumbing, Electrical and Fire Codes, City standard construction specifications, and Title 24 of the California Code of Regulations, related to Building Standards, in effect at the time of approval by City of the improvement plans for such infrastructure. If a permit that has been granted expires, the Project shall be required to be constructed in accordance with the provisions of the Uniform Building, Mechanical, Plumbing, Electrical and Fire Codes, City standard construction specifications, and Title 24 of the California Code of Regulations, related to Building Standards, in effect at the time the applicable replacement permit to the expired building, grading, encroachment or other construction permit is granted for the Project.

5.6 Vested Rights Do Not Include Processing Fees and Charges. Developer shall pay those processing, inspection, and plan check fees and charges required by City under ordinances, resolutions, rules, regulations, initiatives, and official policies which are in effect when such fees or charges are due under then-existing code or policy.

ATTACHMENT 2

~~EXHIBIT A TO THE ORDINANCE~~

5.7 Vested Rights Limited for Development Impact Fees, Exactions and Dedications. Developer shall pay all development impact fees, connection or mitigation fees, and exactions required by City to support the construction of any public facilities and improvements or the provision of public services in relation to development of the Property (together "Exactions") authorized by City after the Effective Date, as long as said Exactions otherwise comply with applicable law, and are either (i) required on a Citywide basis, (ii) apply uniformly to all properties within City that are zoned with density and uses similar to those of the subject properties in the Entitlements, or (iii) apply on a fair share basis to all properties that are similarly situated within the portion of the City located south of Highway 50, north of Jackson Highway, east of Bradshaw Road and west of Grant Line Road Except as otherwise provided in this Agreement, exactions required by City to be paid by Developer that do not meet one of the preceding criteria shall be the Exactions authorized on the Effective Date. Furthermore, notwithstanding anything to the contrary in this Section 5.7, development of the Property shall not be subject to any impact fee, mitigation fee or exaction related to the provision of affordable housing or inclusionary housing, or other such fee or exaction related to the provision of affordable housing or inclusionary housing that may be subsequently adopted by City during the period that this Section 5.7 is vested by this Agreement.

5.8 Subsequent Entitlements. Subject to Section 12.1.1 hereof, City shall accept for processing, review and action any and all applications submitted by Developer for Subsequent Entitlements, necessary or convenient for the exercise of Developer's rights under the Entitlements for the use and development of the Property.

5.9 Term of Tentative Maps. Consistent with the authority provided in Government Code section 66452.6(a)(1), the term of any tentative subdivision map approved for all or any portion of the Property shall be the later of the date this Agreement expires or the date the tentative map expires pursuant to City approval of the tentative map pursuant to the City of Rancho Cordova Municipal Code, including without limitation Section 22.20.060 ("Expiration of Tentative Map Approval"), as it may be modified from time to time by state law.

5.10 CC&R Enforcement and Property Maintenance Code. Developer agrees to establish, with input from City, and record covenants, conditions and restrictions ("CC&Rs") against the individual parcels within the Project upon sale that will protect, preserve, and maintain the appearance, condition, function and operation of the single family home development in a similar manner to the City's Property Maintenance Code within Sections 16.18.1700 through 16.18.1709 of the City's Municipal Code, as may be amended from time to time. City may impose a condition, as part of subsequent approvals, for the Developer to include a copy of the Property Maintenance Code as part of individual home sale documents. City may impose a condition, as part of subsequent approvals for single family development, for the Developer to establish a mechanism acceptable to City to provide for CC&R Enforcement within the single family portions of the Property by Developer and/or a Homeowners Association. If City elects to develop a City program for providing CC&R Enforcement that includes the Project Area and to form a financing mechanism to fund the costs of such program, Developer shall retain the option, at its sole discretion, to elect to either include the Property for participation in City's CC&R Enforcement Program or to provide such CC&R Enforcement for the Property through a Homeowners Association, separate and apart from City's program. If Developer elects to provide its own CC&R Enforcement through a Homeowners Association, so long as the Homeowners Association provides adequate CC&R Enforcement within the Property comparable to City's CC&R Enforcement program, as confirmed by City in its reasonable discretion, City will exempt the Property from any special taxes or assessments otherwise levied by City to fund the costs of City's CC&R Enforcement program.

ATTACHMENT 2

EXHIBIT A TO THE ORDINANCE

6. Park Development and Community Places Fee Obligations6.1 **Park Development and Community Places Fee Obligation.**(i) Dedication of Park Land and In Lieu Fee:

Developer's obligation to dedicate park land to the Cordova Recreation and Park District (the "Park District" pursuant to California Government Code Section 66477 (the "Quimby Act") shall be satisfied by the payment of in lieu fees for the xx.x acres of park land dedication requirement, calculated by XX DU x 0.01475 (factor). The amount of the in lieu fee shall be determined in accordance with Rancho Cordova Municipal Code Sections 22.40.040 and 22.40.045 in effect on the Effective Date of this Agreement.

(ii) Dedication of Open Space Land and In Lieu Fee:

Developer's obligation to dedicate open space land to the City shall be satisfied by the payment of in lieu fees for the 0.XX acres calculated by XX DUE x 0.00295 (factor) (amount of land dedication as determined by Rancho Cordova General Plan and Open Space Guidelines). The amount of the in lieu fee shall be determined in accordance with Rancho Cordova Municipal Code Sections 22.40.040 and 22.40.045 in effect on the Effective Date of this Agreement.

(iii) Park Development and Community Places Impact Fees:

The Developer will pay a Park Development Fee in the amount of Nine Thousand Nine Hundred and Thirty-One Dollars and Thirty-Six Cents (\$9,931.36) per Single Family EDU and a Community Places fee in the amount of One Thousand Four Hundred and Sixteen Dollars and Seventy-Eight Cents (\$1,416.78) per Single Family EDU when each building permit for residential development is issued within the Project. The Park Development Fee and the Community Places Fee will be adjusted on January 1, 2020 and annually thereafter no later than January 15, 2020 as follows:

- (a) A "mean" index will be computed by averaging the index for 20 U.S. cities with the index for San Francisco by resort to the October issue of the Engineering News Record magazine Construction Cost Index of the year in which the calculation is being made.
- (b) An adjustment factor shall be computed by dividing the "mean" index as calculated in subsection (a) of this section by the "mean" index for the previous October.
- (c) The adjusted Park Development and Community Places Impact Fees shall be calculated by multiplying the adjustment factor, as calculated in subsection (b) of this Section, by the Park Development and Community Places Impact Fees in place prior to the annual adjustment.

6.2 Community Renovation and Acquisition Fee. Developer agrees that it shall pay City the total sum of One Thousand One Hundred Ninety-Three Dollars and Seventeen Cents (\$1,193.17) for each single family dwelling unit, provided that the Community Renovation Fee shall not be paid for any unit constructed on any parcel dedicated to the City for

ATTACHMENT 2

EXHIBIT A TO THE ORDINANCE

Affordable Housing uses. Beginning January 1, 2020, the fee shall be adjusted annually on each January 1 based upon City CPI Index. This fee shall be paid to City upon issuance of a building permit for each residential unit within the Property. It shall be used by City, at its sole discretion, to acquire, renovate, repair, improve or maintain community facilities, parks, neighborhood greens or other open space in the City. This payment is made voluntarily by Developer. It is in addition to all other existing park and community places fees, and construction and dedication obligations, including without limitation any fees paid pursuant to California Government Code Section 66477 (the "Quimby Act"), and the New Park Development and Community Places Impact Fees described in Section 6.1 above. Developer agrees that it shall not claim any credit against or right to reimbursement from any other existing park fees, and construction and dedication obligations, including Quimby Act fees, or the New Park Development and Community Places Impact Fees as a result of paying the Community Renovation Fee required under this Section 6.2. The City Council may, at any time, elect to terminate or reduce this obligation to pay the Community Renovation Fee, which termination shall not require an amendment of this Agreement. City may also elect to reduce or replace the Park Renovation Fee or Community Renovation Fee on a Citywide basis with a new park tax, special sales tax or other replacement funding mechanism, in which case the obligation to pay the Park Renovation Fee under this Section 6.2 shall be reduced or terminated, and be partially or fully replaced by such new Citywide funding mechanism, provided, however, that City may elect not to replace the Community Renovation Fee with the replacement funding mechanism if the Developer challenges or opposes the approval or implementation of the new Citywide funding mechanism.

7. Infrastructure and Maintenance Finance.

7.1 Infrastructure Finance. As further set forth in the Finance Plan, prior to approval of a small lot final subdivision map, or for residential properties that do not require subdivision, prior to issuance of building permits, City and Developer will cooperate to establish one or more Mello-Roos Community Facilities Districts, pursuant to and as authorized by Government Code sections 53311 et seq., to fund necessary Backbone Infrastructure and Public Facilities.

7.2 Maintenance Finance. Prior to approval of a small lot final subdivision map, or for residential properties that do not require subdivision, prior to issuance of building permits, City and Developer will complete all actions needed to form, annex into, and/or implement the funding mechanism(s), including financing districts and special taxes, to pay to maintain existing and new public improvements associated with or needed to serve the Project. Developer shall participate in, vote in favor of, and pay all costs incurred by City associated with such actions consistent with this Agreement. The amount of special taxes or assessments to be included in each new maintenance or services district referred to herein shall not exceed the amounts reasonably determined by City during the formation of such finance district to fund the operations, maintenance and/or services to be financed thereby.

The funding mechanisms for such maintenance may include, but are not limited to the following:

7.2.1. Annexation into Street, Lighting and Landscape Maintenance CFD No. 2008-1. The Property will be annexed into CFD No. 2008-1 to fund maintenance of streets, bridges, culverts, traffic signals, traffic signs, striping and legends, and ITS operations, street lights, and landscape maintenance for frontage and medians, with the exception of the onsite sound wall and sound wall frontage identified in **Exhibit C**. Prior to recordation of the

ATTACHMENT 2

EXHIBIT A TO THE ORDINANCE

small lot map, Developer shall support the annexation and cover Developer's fair-share costs of the CFD annexation, not to exceed \$5,000 for the Participating Developer's Properties. The base year FY 2018/2019 special tax to be levied thereby is \$441.80 per single family residential unit and will be adjusted on July 1, 2020 and annually thereafter no later than July 15th, in accordance with City CCI Index.

7.2.2. Support for a Special Tax for Transit-Related Services. The Property will be subject to a special tax on the Property to pay for transit related-services for the Project and will be required to annex into a Transit Related Services Special Tax Area. Prior to recordation of the small lot map, Developer shall support the annexation and cover Developer's fair-share costs of the annexation, not to exceed \$5,000 for the Participating Developer's Properties. The base year FY 2018/2019 Transit Related Services Tax shall be \$71.34 per low density residential unit, \$57.07 per medium density residential unit, and \$42.80 per high density residential unit. This special tax will be adjusted on July 1, 2020 and annually thereafter no later than July 15th, in accordance with the City CPI Index.

7.2.3. Annexation into Stormwater Utility Fee. The Developer will participate in or provide a funding mechanism for maintenance service for the Project's stormwater drainage and flood protection system. This will be accomplished through annexation to the City's Stormwater Utility Fee District. Prior to recordation of the small lot map, Developer shall support the annexation and cover Developer's fair-share costs of the annexation, not to exceed \$7,000 for the Participating Developer's Properties. The base year FY 2018/2019 rate for the Stormwater Utility Fee is \$125.98 per single family residential unit. The annual tax or fee will be adjusted on July 1, 2020 and annually thereafter no later than July 15th, in accordance with the City CPI Index.

7.2.4. Annexation into CFD No. 2013-2 (Police Services). Prior to recordation of the first small lot final map or for residential properties that do not require subdivision, prior to issuance of building permits, the Developer shall support the annexation of the Project into CFD 2013-2 (Police Services) and cover Developer's fair-share costs of the CFD annexation, not to exceed \$5,000 for the Participating Developer's Properties. City agrees that the CFD will provide that on lands designated for all residential land use categories, the base year FY 2018/2019 Police Maximum Services Special Tax shall be Five Hundred Forty Four Dollars and Seventy Six Cents (\$544.76) annually per residential dwelling unit, including multi-family units. The special tax imposed by the CFD will be payable on a parcel within the Property only after a building permit has been issued by City for the construction of a building on that particular parcel, and there will be no undeveloped land tax imposed by the CFD. The CFD shall further provide that on each July 1 commencing July 1, 2019, the base year Police Special Tax shall be escalated by the increase, if any, in the City CPI Index. However, in no event shall the tax per parcel for any fiscal year be less than the amount established for the prior fiscal year. The CFD shall specify that the Police Special Tax shall commence being payable annually following the issuance of a building permit for each parcel subject to the Police Special Tax.

The Developer acknowledges that no small lot final subdivision maps, for residential properties that do not require subdivision, prior to issuance of building permits, shall be submitted to City for approval prior to annexation of the Property to the Police Services CFD; provided Developer may, at its own risk, process and obtain approvals of any tentative subdivision maps for the Property and submit applications for and process, but not obtain final approval of, any final subdivision maps and improvement plans related thereto.

ATTACHMENT 2

EXHIBIT A TO THE ORDINANCE

Developer agrees that it will not vote to repeal or amend the Police Special Tax being imposed in the amounts set forth above, and that any such vote by Developer would constitute an event of default under this Agreement. In the event of such a default by Developer, then in addition to all other remedies available to City, Developer shall be obligated to annually pay under this Agreement the difference between the amount of the Police Special Tax after the Developer's vote to repeal or amend the tax, and the amount of the proposed Police Special Tax set forth above.

7.2.5 Amounts and Effect of Alternative HOA Maintenance. As provided above pursuant to sections 7.2.1, and 7.2.3, the fees, special taxes or assessments to be finally established for these additional financing districts shall not exceed the amounts reasonably determined by City to fund the operations, maintenance and/or services to be financed thereby, subject to annual adjustments thereto based on the City CPI Index. The final amounts of the fees, special taxes or assessments for these additional districts may be adjusted during the formation of such finance districts or annexation into existing districts. Furthermore, if and to the extent a Homeowners Association that includes the Property elects to perform any of the maintenance obligations that would otherwise be performed by the districts described in sections 7.2.1 or 7.2.3 above, subject to City's satisfaction, in its reasonable discretion, with the adequacy of the performance thereof by the Homeowners Association, the applicable maintenance financing districts shall include a mechanism whereby the amount of the special taxes or assessments to be levied thereby shall be credited by the savings to be realized by the districts from the performance of such maintenance obligations by the Homeowners Association and the relieving of the districts from having to perform such maintenance obligations.

8. Dedication of Public Rights of Way and Other Public Lands. Within thirty (30) days of receipt of a written dedication request from City, Developer shall grant irrevocable dedications of rights of way and easements to City, in a form acceptable to City, for those portions of the Property required to construct such Backbone Improvements. The cost of preparing the dedication documents, including the engineering and surveying costs related thereto, shall be paid by the Participating Developer initiating or necessitating the request for the dedication. In addition to granting such irrevocable offers of dedication, Developer shall also grant temporary construction easements for reasonable access onto the Property to construct such Backbone Improvements, which shall be assignable to any Participating Developer who intends to construct such Backbone Improvements. Developer shall obtain the consent of any and all beneficiaries under any deeds of trust or mortgages or other such holders of monetary claims or liens against the Property to subordinate their interests therein to such dedicated rights of way and easements.

9. Amendment or Cancellation.

9.1 Amendment by Mutual Consent, Minor Revisions. This Agreement may be amended in writing from time to time by mutual consent of the Parties hereto, and in accordance with the procedures of state law and the Municipal Code. Any amendment of the Entitlements that does not constitute a Minor Revision as defined herein shall require amendment of this Agreement. Any such amendment may be requested and made only as to a portion of the Property, in which case only the owner(s) of such portion of the Property subject thereto shall be required to apply for and sign such partial amendment of this Agreement. A Minor Revision shall mean any change to this Agreement which does not relate to the term (excluding automatic extensions), permitted uses, density or intensity of use, height or size of buildings, provisions for reservation or dedication of land, or monetary contributions by the

ATTACHMENT 2

EXHIBIT A TO THE ORDINANCE

Developer. The City Manager, with the consent of the Developer, has the discretion to approve Minor Revisions without the requirement for a public hearing or approval by the City Council.

9.2 Cancellation by Mutual Consent. Except as otherwise permitted herein, this Agreement may be canceled in whole or in part only by the mutual consent of the Parties or their successors in interest, in accordance with Municipal Code. Any fees paid pursuant to this Agreement and spent by City prior to the date of cancellation shall be retained by City.

9.3 Automatic Termination Upon Completion and Sale of Residential Unit. This Agreement shall automatically be terminated, without any further action by either party or need to record any additional document, with respect to any single-family residential lot for residential use, upon completion of construction and issuance by City of a final inspection for a dwelling unit upon such residential lot and conveyance of such improved residential lot by Developer to a bona-fide good faith purchaser thereof. In connection with its issuance of a final inspection for such improved lot, City shall confirm that: (i) all improvements which are required to serve the lot, as determined by City, have been accepted by City; and (ii) the lot is included within any financing districts or mechanisms required by Section 7 or other financing mechanism acceptable to City, to the extent required hereby. Termination of this Agreement for any such residential lot as provided for in this Section 9.3 shall not in any way be construed to terminate or modify any assessment district or Mello-Roos Community Facilities District lien affecting such lot at the time of termination.

9.4 Termination upon Landowner Request. This Agreement may also be terminated, at the election of the then property owner, with respect to any legally subdivided parcel designated for residential or nonresidential use (other than parcels designated for public use), when recording a final subdivision map for such parcel, or receiving a certificate of occupancy or final inspection, whichever is applicable, for a multifamily or nonresidential building within such parcel, by giving written notice to City of its election to terminate the Agreement for such parcel, provided that: (i) all improvements which are required to serve the parcel, as determined by City, have been accepted by City; (ii) the parcel is included within any financing districts or mechanisms required by Section 7, or other financing mechanisms acceptable to City, to the extent required hereby; (iii) all other financial obligations to City under this Agreement that are outstanding or may become outstanding upon subsequent development of the Property, or portion thereof subject to such termination, have been satisfied, including without limitation satisfaction of all obligations under Section 6 hereinabove to pay any Park Fees and Park Renovation Fees that are then outstanding or may become payable upon further development of the Property or portion thereof subject to such termination; and (iv) the Developer of such portion of the Property is not in Default of this Agreement and no notice of Default has then been issued by City with respect to such portion of the Property. City shall cause any written notice of termination approved pursuant to this Section to be recorded with the Sacramento County Recorder against the applicable parcel at Landowner's expense. Termination of this Agreement for any such residential or nonresidential parcel as provided for in this Section 9.4 shall not in any way be construed to terminate or modify any assessment district or Mello-Roos Community Facilities District lien affecting such parcel at the time of termination.

10. Annual Review.

10.1 Annual Review. City reserves the right to annually monitor and review Developer's good faith compliance with the terms of this Agreement and the Entitlements.

ATTACHMENT 2

EXHIBIT A TO THE ORDINANCE

10.2 Monitoring. City has discretion to monitor the continuing compliance of the terms of this Agreement and the Entitlements by updating decision-makers, conducting field inspections, implementing and interpreting requirements, monitoring any litigation relating to the Property, and taking any other actions City may find appropriate.

10.3 Annual Review Date. City intends to conduct an annual review each year during the term of this Agreement in September of each year after the Effective Date.

10.4 Initiation of Review. City's Planning Director initiates the annual review by giving Developer written notice that City will conduct the annual review. The Planning Director's written notice will include an estimate of the total costs City expects to incur in connection with the review. Within thirty (30) days of City's notice, Developer must provide evidence to the Planning Director to demonstrate good faith compliance with this Development Agreement. The burden of proof, by substantial evidence of compliance, is upon the Developer. City's failure to timely initiate the annual review is not a waiver of the right to conduct a review at a later date or otherwise enforce the provisions of this Development Agreement. Developer is not in default under this Agreement by virtue of a failure by City to timely initiate review.

10.5 Staff Reports. City shall deposit in the mail to Developer a copy of all staff reports and related exhibits concerning contract performance at least twenty (20) days prior to any annual review. City shall also, to the extent practicable, make reasonable efforts to provide simultaneous notice to Developer by e-mail or other then-available means of electronic technology.

10.6 Costs. Costs reasonably and directly incurred by City in connection with the annual review and monitoring shall be paid by Developer in accordance with the City's schedule of fees and billing rates in effect at the time of review. The costs that Developer may be required to pay are not limited to the amount in the Planning Director's estimate.

10.7 Non-compliance with Agreement; Hearing. If the Planning Director determines, on the basis of substantial evidence, that Developer has not complied in good faith with the terms and conditions of this Development Agreement during the period under review, the City Council may initiate proceedings to modify or terminate the Agreement, at which time an administrative hearing shall be conducted in accordance with the procedures of state law. As part of that final determination, the City Council may impose conditions on the Project that it considers necessary and appropriate to protect the interests of City. Developer may, at the same hearing, raise any and all issues of non-compliance by City with the terms of this Development Agreement, and the City Council shall review and make findings concerning the compliance of all Parties to the Agreement.

10.8 Appeal of Determination. The decision of the City Council as to Developer's compliance shall be final. Any court action or proceeding to challenge, review, set aside, void, or annul any compliance determination by the Council must be commenced within thirty (30) days of the final decision of the City Council, or the Developer forfeits the right to seek judicial review.

11. Violation of Entitlements. In addition to complying with all terms of this Agreement, Developer agrees to perform all terms, conditions and requirements of all other Entitlements. Any failure by Developer to perform any material term, condition or requirement of any of the other Entitlements or Subsequent Entitlements is a violation of this Agreement, subject to default under Section 12. City acknowledges that the timing and implementation of

ATTACHMENT 2

EXHIBIT A TO THE ORDINANCE

any development of the Property shall be at the discretion of Developer, and that unless and until the Developer elects to develop any portion of the Property, the only obligations of the Developer hereunder shall be to dedicate public rights or way and lands and grant temporary construction easements as, if and when required pursuant to Section 8 above.

12. Default and Opportunity to Cure. Subject to any applicable extension of time agreed to by the Parties in writing, failure by any Party to perform any term or provision of this Agreement required to be performed by such Party, including without limitation any violation of Section 11, constitutes an event of default ("Event of Default"). For purposes of this Agreement, a Party claiming another Party is in default shall be referred to as the "Complaining Party," and the Party alleged to be in default shall be referred to as the "Party in Default." Except as provided in Section 10, a Complaining Party shall not exercise any of its remedies as the result of such Event of Default unless such Complaining Party first gives notice to the Party in Default as provided in Section 22, and the Party in Default fails to cure such Event of Default within the applicable cure period.

12.1 Procedure Regarding Defaults.

12.1.1. Notice of Default. If an Event of Default occurs, prior to exercising any remedies, the Complaining Party shall give the Party in Default written notice of such default. After City as the Complaining Party provides notice of an Event of Default by Developer, if such Event of Default is not cured within thirty (30) days after the Developer's receipt of such notice, City may thereafter cease to issue any permit or approve any entitlement for which an application has been filed for any portion of the Property then owned or controlled by the Party in Default until the Default is cured pursuant to the procedures in this Section 12.

12.1.2. Cure. The Party in Default must cure the default within thirty (30) days from the Notice of Default. The Complaining Party may pursue all available remedies if the Party in Default fails to cure the default within the 30-day time period. If the nature of the alleged default is such that it cannot reasonably be cured within thirty (30) days, the 30-day time period will be tolled if: (a) the cure is commenced at the earliest practicable date following receipt of the notice; (b) the cure is diligently prosecuted to completion at all times thereafter; (c) at the earliest practicable date (in no event later than thirty (30) days after the Party in Default's receipt of the notice), the Party in Default provides written notice to the Complaining Party that the cure cannot practicably be completed within such thirty- (30) day period; and (d) the cure is completed at the earliest practicable date. In no event shall Complaining Party be precluded from exercising remedies if a default is not cured within ninety (90) days after the first notice of default is given. If the Event of Default is discovered or determined in the course of the Annual Compliance Review, in addition to other remedies and potential cures, City shall have the statutory authority pursuant to Government Code section 65865.1 to decide to terminate or modify the Development Agreement following the opportunity to cure as provided in this Section 12.1.2.

12.1.3. Failure to Assert. Any failures or delays by a Complaining Party in asserting any of its rights and remedies as to any default shall not operate as a waiver of any default or of any such rights or remedies. Delays by a Complaining Party in asserting any of its rights and remedies shall not deprive the Complaining Party of its right to institute and maintain any actions or proceedings which it may deem necessary to protect, assert, or enforce any such rights or remedies.

ATTACHMENT 2

EXHIBIT A TO THE ORDINANCE

12.1.4. Legal Proceedings. If the Party in Default fails to cure a default in accordance with the provisions of Section 12.1.2, the Complaining Party, at its option, may institute legal proceedings pursuant to this Development Agreement or terminate this Development Agreement. Upon the occurrence of an Event of Default, the Parties may pursue all other remedies at law or in equity, which are not otherwise provided for or prohibited by this Agreement or City's regulations governing development agreements, expressly including the remedy of specific performance of this Development Agreement. In no event, except as provided in Sections 16, 19 and 20 of this Agreement, will either Party be liable to the other Party for any monetary damage for claims arising out of this Agreement, and both Parties hereby expressly waive any such monetary damages. Notwithstanding the foregoing, City may immediately institute any legal proceedings relating to this Development Agreement without the notice and opportunity to cure required in the case of an emergency or immediate danger to public health, safety or welfare.

13. Estoppel Certificate. Either Party may, at any time, and from time to time, deliver written notice to the other Party requesting that the other Party certify in writing that, to the knowledge of the certifying Party: (i) this Development Agreement is in full force and effect and a binding obligation of the Parties; (ii) this Development Agreement has not been amended or modified either orally or in writing, or if so amended, identifying the amendments; and, (iii) the requesting Party is not in default in the performance of its obligations under this Development Agreement, or if in default, describing therein the nature and amount of any such defaults. A Party receiving a request hereunder shall execute and return such estoppel certificate, or give a written detailed response explaining why it will not do so, within thirty (30) days following the receipt of each such request. Each Party acknowledges that such an estoppel certificate may be relied upon by third parties acting in good faith. A certificate provided by City establishing the status of this Development Agreement with respect to the Property or any portion thereof shall be in recordable form and may be recorded at the expense of the recording Party.

14. Severability. If any part of this Agreement is for any reason held to be unenforceable, the rest of the Agreement remains fully enforceable. If, however, a provision of this Agreement is determined to be invalid or unenforceable and the effect is to deprive a Party of an essential benefit of this Agreement, then the Party so deprived will have the option to terminate this entire Agreement upon written notice to the other Party.

15. Applicable Law. California law applies to this Agreement without regard for any choice-of-law rules that might direct the application of the laws of any other jurisdiction.

16. Attorneys' Fees and Costs in Legal Actions by Parties to the Agreement. Should any legal action be brought by either Party for breach of this Development Agreement or to enforce any provisions herein, the prevailing party in the action is entitled to reasonable attorneys' fees, court costs, and any other costs as may be fixed by the Court.

17. Agreement Runs with the Land. Except as otherwise provided for in this Development Agreement, all of the provisions, rights, terms, covenants, and obligations contained in this Agreement are binding upon the Parties and their respective heirs, successors and assignees, representatives, lessees, and all other persons acquiring the Property, or any portion thereof, or any interest therein, whether by operation of law or in any manner whatsoever. All of the provisions of this Development Agreement are enforceable as equitable servitudes and constitute covenants running with the land pursuant to applicable laws, including but not limited to Section 1468 of the California Civil Code. Each covenant to do, or refrain from doing, some act on the Property, or with respect to any owned property: (i) is for the benefit of

ATTACHMENT 2

EXHIBIT A TO THE ORDINANCE

such properties and is a burden upon such properties, (ii) runs with such properties, and (iii) is binding upon each party and each successive owner during its ownership of such properties or any portion thereof, and shall be a benefit to and a burden upon each Party and its property hereunder and each other person succeeding to an interest in such properties.

18. Bankruptcy. The obligations of this Development Agreement are not dischargeable in bankruptcy.

19. Indemnification from Construction, Improvement, Operation and Maintenance Claims. Developer agrees to indemnify, defend with counsel selected by City, and hold harmless City, and its elected and appointed councils, boards, commissions, officers, officials, agents, employees, and representatives, from any and all claims, costs (including legal fees and costs incurred by City or awarded to plaintiffs) and liability for any personal injury or property damage which may arise directly or indirectly as a result of any actions or inactions by Developer, or any actions or inactions of Developer's contractors, subcontractors, agents, or employees in connection with the construction, improvement, operation, or maintenance of the Property or the Project. Developer has no indemnification obligation with respect to the gross negligence or willful misconduct of City, or its elected and appointed councils, boards, commissions, officers, officials, agents, employees, and representatives or with respect to the maintenance, use, or condition of any improvement after the time it has been dedicated to and accepted by City or another public entity (except as provided in an improvement agreement or maintenance bond). The provisions of this Section 19 shall survive the termination of this Agreement.

20. Cooperation and Indemnification of City in Event of Legal Challenge to This Agreement or Entitlements. In the event of any legal or equitable action or other proceeding instituted by any third party challenging the validity of any provisions of this Development Agreement or the Entitlements, or seeking to overturn or invalidate any approval granted pursuant to this Agreement:

20.1. The Parties agree to cooperate in defending against the action or proceeding;

20.2. The Developer is solely responsible for its own costs and any costs incurred by City for such defense;

20.3. Developer will indemnify, defend with counsel selected by City and hold harmless City, and its elected and appointed councils, boards, commissions, officers, officials, agents, employees, and representatives from any and all claims, costs (including legal fees and costs incurred by City or awarded to plaintiffs) and liability;

20.4. Neither Developer nor City shall settle any action or proceeding on grounds that include non-monetary relief or admissions of liability without written consent of the other Party. City agrees to not settle any action based upon monetary relief without the written consent of Developer, unless City is solely liable and agrees to pay such monetary relief.

20.5. The provisions of this Section 20 shall survive the termination of this Development Agreement.

ATTACHMENT 2

EXHIBIT A TO THE ORDINANCE

21. Third Party Beneficiaries. This Development Agreement is made and entered into for the sole protection and benefit of Developer and City and their successors and assigns. No other person shall have any right of action based upon any provision in this Agreement.

22. Notices. All notices and other communications required or permitted under this Agreement, the enabling legislation, or the procedure adopted pursuant to Government Code section 65865, must be in writing and must be delivered in person or sent by certified mail, postage prepaid, or by facsimile or electronic mail.

Notice required to be given to City shall be addressed as follows:

CITY OF RANCHO CORDOVA
 Director of Community Development
 2729 Prospect Park Drive
 Rancho Cordova, CA 95670
 Fax: (916) 851-8762
 E-mail: esparkman@cityofranchocordova.org

Notice required to be given to Developer shall be addressed as follows:

Bradshaw Village Parc, LLC
 420 Folsom Road, Suite A
 Roseville, CA, 95678
 Attn: Dave Matson or Jeff Games
 Fax: 916.773.7793
 E-mail: dbm1055@gmail.com

or

BVPLLC@gmail.com

Either Party may change the address stated herein by giving notice in writing to the other Party, and thereafter notices shall be addressed and transmitted to the new address.

23. Assignment and Release. From and after recordation of this Agreement against the Property, Developer shall have the full right to assign this Agreement as to the Property, or any portion thereof, in connection with any sale, transfer or conveyance thereof, provided that (i) Developer has paid City any and all fees or amounts due to City arising out of this Agreement, the processing of the Entitlements, or the development of the portion of the Property to be assigned, and (ii) upon the receipt by City Planning Director of the express written assignment by Developer and assumption by the assignee of such assignment in the form attached hereto as **Exhibit B**. Upon the payment of such fees or amounts due (which shall be acknowledged on the assignment by City Planning Director upon the request of Developer) and City's receipt of the express written assignment by Developer, the assumption by the assignee of such assignment in the form attached hereto as **Exhibit B**, and the conveyance of Developer's interest in the Property related thereto, Developer shall be released from further liability or obligation related to the portion of the Property so conveyed and the assignee will be considered the "Developer," with all rights and obligations related thereto, with respect to such conveyed property (the "Assigned Property").

24. Mortgagee Protection. The parties hereto agree that this Agreement shall not prevent or limit Developer, in any manner, at Developer's sole discretion, from encumbering the Property or any portion thereof by any mortgage, deed of trust or other security device securing

ATTACHMENT 2

EXHIBIT A TO THE ORDINANCE

financing with respect to the Property. City acknowledges that lenders providing any such financing may require certain Agreement interpretations and modifications, and agrees upon request, from time to time, to meet with Developer and representatives of such lenders to negotiate in good faith any such request for interpretation or modification. City will not unreasonably withhold its consent to any such requested interpretation or modification, provided such interpretation or modification is consistent with the intent and purposes of this Agreement. Any lender or other such entity (a "Mortgagee") that obtains a mortgage or deed of trust against the Property shall be entitled to the following rights and privileges:

(a) Neither entering into this Agreement nor a breach of this Agreement shall defeat, render invalid, diminish or impair the lien of any mortgage on the Property made in good faith and for value, unless otherwise required by law.

(b) The Mortgagee of any mortgage or deed of trust encumbering the Property, or any part thereof, for which Mortgagee has submitted a request in writing to City in the manner specified herein for giving notices, may request to receive written notification from City of any Event of Default by Developer in the performance of Developer's obligations under this Agreement.

(c) If City receives a timely request from a Mortgagee requesting a copy of any notice of an Event of Default given to Developer under the terms of this Agreement, City shall provide a copy of that notice to the Mortgagee within ten (10) days of sending the notice of Event of Default to Developer. The Mortgagee shall have the right, but not the obligation, to cure the Event of Default during the remaining cure period allowed to Developer under this Agreement.

(d) Any Mortgagee who comes into possession of the Property, or any part thereof, by any means, whether pursuant to foreclosure of the mortgage, deed of trust, or deed in lieu of such foreclosure or otherwise, shall take the Property, or part thereof, subject to the terms of this Agreement; provided, however, notwithstanding anything to the contrary above, any Mortgagee, or successor or assign of such Mortgagee, who becomes an owner of the Property through foreclosure shall not be obligated to pay any fees or construct or complete the construction of any improvements, unless such owner desires to continue development of the Property consistent with this Agreement and the Entitlements, in which case the owner by foreclosure shall assume the obligations of Developer hereunder in a form acceptable to City.

(e) The foregoing limitation on Mortgagees and owners by foreclosure shall not restrict City's ability pursuant to Section 9 of this Agreement to specifically enforce against such Mortgagees or owners any dedication requirements under this Agreement or under any conditions of any other Entitlements.

25. Priority of Enactment. In the event of conflict between this Development Agreement and the Entitlements, this Development Agreement is controlling and the Parties will meet and confer in good faith to amend the Entitlements accordingly.

26. Form of Agreement; Recordation; Exhibits. City will record this Agreement and any subsequent amendment to this Agreement, with the County Recorder within ten (10) days of the Effective Date. City will also record any termination of any parts or provisions of this Agreement, except when this Development Agreement automatically terminates due to the expiration of the Term of this Agreement. Any amendment or termination of this Development

ATTACHMENT 2

EXHIBIT A TO THE ORDINANCE

Agreement that affects less than all of the Property must describe the portion of the property that is the subject of the amendment or termination. This Agreement is executed in three duplicate originals, each of which is deemed to be an original. This Agreement consists of 18 pages and 4 exhibits, which constitute the entire understanding and agreement of the Parties.

27. City Manager Authorization. The City of Rancho Cordova, a municipal corporation, has authorized this Development Agreement to be executed in duplicate by its City Manager and attested to by its City Clerk under the authority of Ordinance No. XX-2019 adopted by the Council of the City on the ___ day of _____, 2019, and has caused this Agreement to be executed.

"CITY"

CITY OF RANCHO CORDOVA,
a municipal corporation

By: _____

Name: Cyrus Abhar

Its: City Manager

Date: _____

"DEVELOPER"

Bradshaw Village Parc, LLC,
a California limited liability company

By: _____

Name: Jeff Games

Its: Manager

Date: _____

ATTEST:

City Clerk

APPROVED AS TO FORM:

Adam U. Lindgren
City Attorney

Date: _____

DRAFT

ATTACHMENT 2

EXHIBIT A TO THE ORDINANCE
EXHIBIT LIST

- Exhibit A-1: Legal Description of the Property
- Exhibit A-2: Map of the Property
- Exhibit B: Form of Assignment
- Exhibit C: Map of Sound Wall and Frontage Area to be Maintained by
HOA and Excluded from CFD

3161642.1

ATTACHMENT 2

EXHIBIT A TO THE ORDINANCE

Legal Description

For APN/Parcel ID(s): 068-0030-044-0000

THE LAND REFERRED TO HEREIN BELOW IS SITUATED IN THE CITY OF RANCHO CORDOVA, COUNTY OF SACRAMENTO, STATE OF CALIFORNIA AND IS DESCRIBED AS FOLLOWS:

PARCEL 2, AS SHOWN ON THE PARCEL MAP ENTITLED: "PORTION OF LINTZ NO. 1, 150.50 AC. OF RANCHO RIO DE LOS AMERICANOS (1 B.M. 2)", FILED IN THE OFFICE OF THE RECORDER OF SACRAMENTO COUNTY, CALIFORNIA ON JULY 26, 1991 IN **BOOK 125, OF PARCEL MAPS, MAP NO. 18**

EXCEPTING THEREFROM AN UNDIVIDED ONE-HALF INTEREST IN ALL OIL, GAS AND OTHER HYDROCARBONS AND MINERALS NOW OR AT ANY TIME HEREAFTER SITUATE THEREIN AND THEREUNDER BELOW A DEPTH OF FIVE HUNDRED FEET (500') FROM THE SURFACE OF SAID LAND; AS RESERVED IN THE DEED FROM BANK OF AMERICA NATIONAL TRUST AND SAVINGS ASSOCIATION, A NATIONAL BANKING ASSOCIATION, TO WILLIAM A. ELLIOTT AND IRENE L. ELLIOTT, HIS WIFE, AS JOINT TENANTS, DATED JANUARY 14, 1942, RECORDED FEBRUARY 4, 1942, IN **BOOK 934, OFFICIAL RECORDS, PAGE 302**, AS MODIFIED BY THE FOLLOWING TWO (2) DEEDS (A) QUITCLAIM DEED FROM CAPITAL COMPANY, A CALIFORNIA CORPORATION TO LOGAN D. TEAL AND LORRAINE L. TEAL, HIS WIFE, AS JOINT TENANTS DATED FEBRUARY 11, 1957, RECORDED APRIL 1, 1957, IN **BOOK 3273, OFFICIAL RECORDS, PAGE 634**, AND (B) QUITCLAIM DEED FROM TRANSAMERICA DEVELOPMENT COMPANY, A CORPORATION FORMERLY CAPITAL COMPANY A CORPORATION TO SALVING SWANSON AND MARGARET D. SWANSON, HIS WIFE AS JOINT TENANTS, ET AL, DATED JUNE 19, 1974, RECORDED JULY 5, 1974, IN **BOOK 740705, OFFICIAL RECORDS, PAGE 357.**

PROJECT INFORMATION

ASSESSOR PARCEL NO.	088-020-004
AREA	5.9 ± AC
EXISTING USE	VACANT
ZONING	VCMO
GENERAL PLAN	VILLAGE CENTER
MAIRED USE	MAIRED USE
NUMBER OF LOTS	4
EXISTING PARCELS	58
PROPOSED NUMBER OF LOTS	58
DENSITY	19.8 DENSITY (GROSS)

APPLICANT

BRADSHAW VILLAGE PARC LLC
10000 GATEWAY BLVD. STE. 100
SACRAMENTO, CA 95823
CONTACT: JEFF GAMES
PHONE: (916) 481-5500
EMAIL: JGAMES@GAMES.COM

PLANNER / ENGINEER

MORTON & PITALO, INC.
1817 GATEWAY BLVD. STE. 400
SACRAMENTO, CA 95823
CONTACT: JEFF GAMES / JEFF@MPINC.COM
PHONE: (916) 481-5500
EMAIL: JGAMES@MPINC.COM
URL: WWW.MPINC.COM


UTILITY PROVIDERS

WATER: CALIFORNIA AMERICAN WATER CO.
SEWER: C.S.D. 1
GAS: PG&E
ELECTRIC: PG&E
CABLE: COMCAST

SERVICE PROVIDERS

SCHOOL DISTRICT: FOLSOM CITY SCHOOL DISTRICT
FIRE PROTECTION: CITY OF RANCHO CORDOVA
STORM DRAINAGE: CITY OF RANCHO CORDOVA
POLICE: CITY OF RANCHO CORDOVA

**ATTACHMENT 2
EXHIBIT A TO THE ORDINANCE**

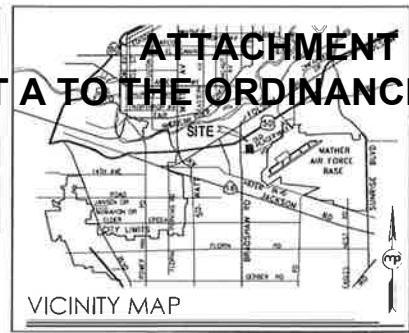

VICINITY MAP

PROJECT INFORMATION




- THIS TENTATIVE MAP IS FOR INFORMATION PURPOSES ONLY. ALL SITE CHARACTERISTICS ARE TO BE VERIFIED PRIOR TO FINAL MAP.
- THE BRADSHAW VILLAGE PARC SHALL BE BASED ON THE LATEST FINAL MAP.
- FOR THE LATEST PLANNING PURPOSES ONLY, BOUNDARY TOPO, EASEMENTS AND SITE CONDITIONS TO BE VERIFIED PRIOR TO FINAL MAP AND ENGINEERING.
- PURSUANT TO GOVERNMENT CODE SECTION 66001, THE SUBDIVISION MAP SHALL BE BASED ON THE LATEST TENTATIVE MAP. THE FINAL MAP ON A PORTION OF THIS TENTATIVE MAP SHALL NOT BE VALIDATED AS PART OF THIS TENTATIVE MAP. THE FINAL MAP SHALL BE BASED ON THE LATEST TENTATIVE MAP. THE FINAL MAP SHALL BE BASED ON THE LATEST TENTATIVE MAP.
- ALL UTILITY SYSTEMS ILLUSTRATED ON THE TENTATIVE MAP ARE SUBJECT TO CHANGE AT THE TIME OF FINAL DESIGN.
- GRADING SHOWN ON THIS TENTATIVE MAP ILLUSTRATES A GENERAL GRADING CONCEPT AND IS SUBJECT TO CHANGE AT THE TIME OF FINAL DESIGN.

NOTES

LOTS	AREA	LAND USE
LOTS (GROSS)	2.16 ± AC	RESIDENTIAL
STREET AREA	0.88 ± AC	PUBLIC STREET EASEMENT
TOTAL AREA	3.04 ± AC	

LOTING

ABBREVIATIONS

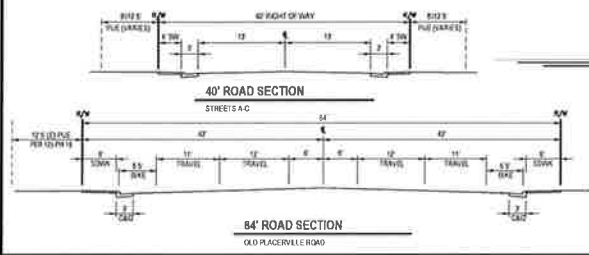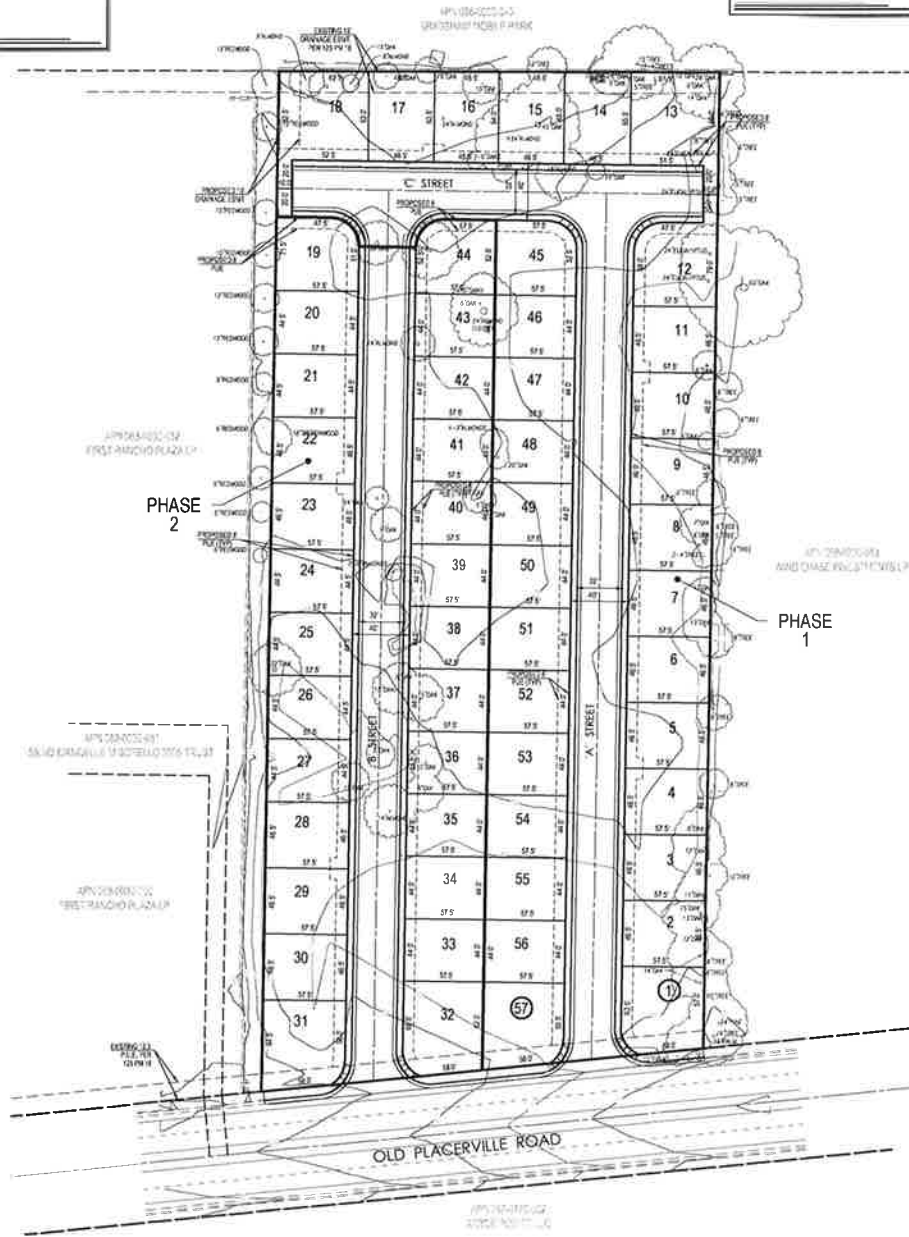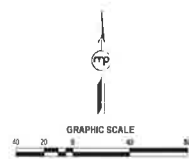

**BRADSHAW VILLAGE PARC
VESTING TENTATIVE SUBDIVISION MAP**

SHEET 1 of 5
JANUARY 15, 2019

mp **MORTON & PITALO, INC.**
CIVIL ENGINEERING • LAND PLANNING • LAND SURVEYING
Folsom • Sacramento • Fresno
2870 Gateway Oaks Drive, Suite 110
Sacramento, CA 95823
phone: (916) 522-5400
website: www.mortonpitalo.com

ATTACHMENT 2

EXHIBIT A TO THE ORDINANCE

EXHIBIT B

FORM OF ASSIGNMENT

OFFICIAL BUSINESS

Document entitled to free recording
Government Code Section 6103

**RECORDING REQUESTED BY
AND WHEN RECORDED MAIL TO:**

City of Rancho Cordova
Attn: City Clerk
2729 Prospect Park Drive
Rancho Cordova, CA 95670

(SPACE ABOVE THIS LINE RESERVED
FOR RECORDER'S USE)

**ASSIGNMENT AND ASSUMPTION AGREEMENT
RELATIVE TO _____**

THIS ASSIGNMENT AND ASSUMPTION AGREEMENT (hereinafter, the "Agreement") is entered into this _____ day of _____, 20__, by and between Bradshaw Village Parc, LLC, a California limited liability company (hereinafter "Bradshaw"), and _____, a _____ (hereinafter "Assignee").

RECITALS

On _____, 20__, the City of Rancho Cordova and Bradshaw entered into that certain agreement entitled "Development Agreement By and Between the City of Rancho Cordova and Bradshaw Village Parc, LLC Relative to the Bradshaw Village Parc Project" (hereinafter the "Development Agreement"). Pursuant to the Development Agreement, Bradshaw agreed to develop certain property more particularly described in the Development Agreement (hereinafter, the "Subject Property"), subject to certain conditions and obligations as set forth in the Development Agreement. The Development Agreement was recorded against the Subject Property in the Official Records of Sacramento County on _____, 20__, as Instrument No. 20__-_____.

ATTACHMENT 2**EXHIBIT A TO THE ORDINANCE**

Bradshaw intends to convey a portion of the Subject Property to Assignee, commonly referred to as Parcel _____, and more particularly identified and described in Exhibit A, attached hereto and incorporated herein by this reference (hereinafter the "Assigned Parcel").

Bradshaw desires to assign and Assignee desires to assume all of Bradshaw's right, title, interest, burdens and obligations under the Development Agreement with respect to and as related to the Assigned Parcel.

ASSIGNMENT AND ASSUMPTION

NOW, THEREFORE, Bradshaw and Assignee hereby agree as follows:

Bradshaw hereby assigns, effective as of Bradshaw's conveyance of the Assigned Parcel to Assignee, all of the rights, title, interest, burdens and obligations of Bradshaw under the Development Agreement with respect to the Assigned Parcel. Bradshaw retains all the rights, title, interest, burdens and obligations under the Development Agreement with respect to all other property, if any, within the Subject Property owned by Bradshaw.

Assignee hereby assumes all of the rights, title, interest, burdens and obligations of Bradshaw under the Development Agreement with respect to the Assigned Parcel, and agrees to observe and fully perform all of the duties and obligations of Bradshaw under the Development Agreement with respect to the Assigned Parcel. The parties intend hereby that, upon the execution of this Agreement and conveyance of the Assigned Parcel to Assignee, Assignee shall become substituted for Bradshaw as the "Bradshaw" under the Development Agreement with respect to the Assigned Parcel and Bradshaw shall be released of and from any obligations or liabilities under the Development Agreement with respect to the Assigned Parcel.

All of the covenants, terms and conditions set forth herein shall be binding upon and shall inure to the benefit of the parties hereto and their respective heirs, successors and assigns.

ATTACHMENT 2

EXHIBIT A TO THE ORDINANCE

The Notice Address described in Section 22 of the Development Agreement
for the Assignee with respect to the Assigned Parcel shall be:

Attn: _____

[Signatures follow on next page]

ATTACHMENT 2

EXHIBIT A TO THE ORDINANCE

IN WITNESS WHEREOF, the parties hereto have executed this Agreement as of the day and year first above written. This Agreement may be signed in identical counterparts.

BRADSHAW:

ASSIGNEE:

BRADSHAW VILLAGE PARC, LLC,
a California limited liability company

_____,
a

By:

By:

Print

Name: _____


Print

Name: _____

Title:

Title:

3205722.1

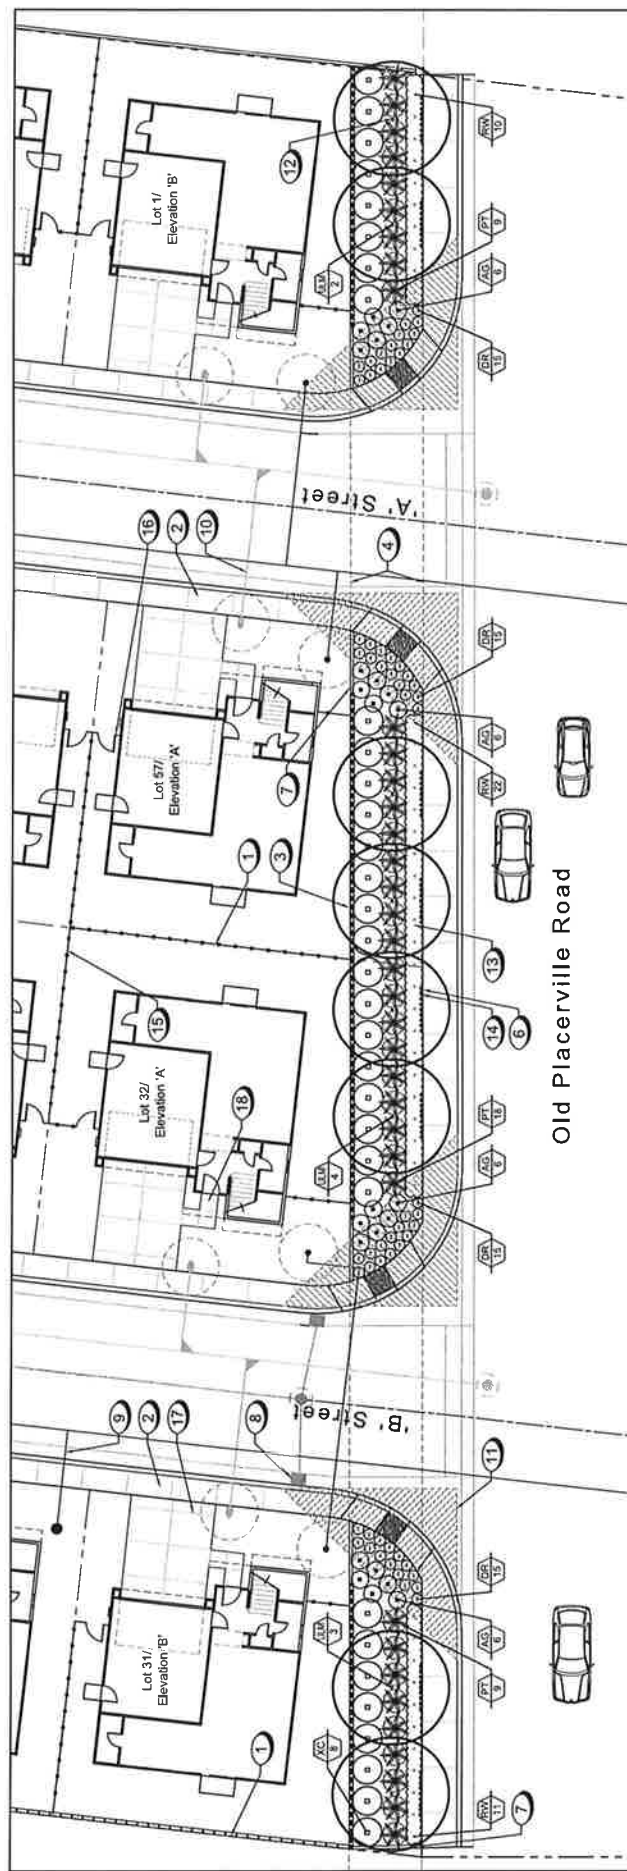

Project Elements Legend

1. Property Line/Boundary, typ.
2. Proposed Curb, Gutter & Sidewalk per Civil Engineers plans, typ.
3. Proposed Masonry Soundwall (with some retaining conditions) per Civil Engineers plans, typ.
4. Existing 12.5' Public Utility Easement (PUE)
5. Concrete Sidewalk with Accessible Ramp per Civil Engineer's plans, typ.
6. Right-of-Way (ROW) at back of walk, typ.
7. 6" wide Concrete Mowcurb (between streetscape and front yard landscaping and at limits of work), typ.
8. Proposed Stormwater System per Civil Engineer's plans, typ.
9. Proposed Water System per Civil Engineer's plans, typ.
10. Proposed Sewer System per Civil Engineer's plans, typ.
11. 30' x 30' Visibility View Triangle, typ.
12. Street Tree - refer to Street Tree Legend, typ. 25% of street trees shall be 24" box and 30% evergreen species per City of Rancho Cordova requirements. Calculations to be provided with Construction Documents.

Additional Notes:

1. All proposed planting and irrigation shall comply with the current City and State Model Efficient Landscape Ordinance.
2. The irrigation system shall utilize low-volume point source drip irrigation (in all planting areas) as well as a controller with C/Tran/freeze module.
3. Full construction documents with the required additional documentation including water-use calculations, specific irrigation equipment, scheduling, soils analysis notes, etc. shall be provided for City review/approval prior to construction.
4. The maintenance of all street frontage landscaping and sidewalk shall be the responsibility of the HOA.
5. The maintenance of all common areas/streetscape landscaping shall be the responsibility of the HOA.
6. The irrigation water source shall be from a potable water.
7. All planting areas shall receive a 3" depth of walk-on firm (brown) as required by the City and State Model Efficient Landscape Ordinance.
8. The Contractor shall apply a pre-emergent herbicide to all planting areas following installation.
9. All soil in planting areas shall be amended per recommendations of the Contractor supplied soils fertility test/report (1 per 7 loam; 2 for the streetscape). Amendments shall be evenly mixed into top 4-6" of soil.
- 10.

Proposed Plant Legend

Symbol	Botanical Name	Common Name	Size	Stage of Maturity	Water Use
Trees					
ACE	<i>Acacia salicina</i> 'Thompson'	Columnar Red Maple	15 gallon	Stage 4, 47" tall	M
LAU	'Lauri' 'Santego'	Little Leaf Laurel	24" box	Stage 4, 47" tall	M
MAG	'Magnolia grandifolia' 'Little Gem'	Little Gem Magnolia	24" box	Stage 4, 25" tall	M
ULM	<i>Ulmus parvifolius</i> 'Emerald Sentinel'	Emerald Sentinel Elm	15 gallon	Stage 2, 20" tall	L
* (antifreeze) denotes an evergreen tree species (all others are deciduous)					
Shrubs					
ACE	<i>Acacia salicina</i> 'Hannabrook'	Variegated Acacia	5 gallon	Stage 4, 25" tall	M
DA	<i>Daphne laureola</i> 'Little Red'	Little Red Sp. Lil.	1 gallon	Stage 4, 15" tall	L
DV	<i>Dirca vulgaris</i>	Dirca Lil.	5 gallon	Stage 4, 16" tall	L
LA	<i>Lonicera japonica</i> 'Voodoo Red'	Voodoo Red Laverster	1 gallon	Stage 4, 16" tall	L
LA	<i>Lonicera japonica</i> 'Voodoo Red'	Voodoo Red Laverster	1 gallon	Stage 4, 16" tall	M
LE	<i>Leucodermis japonica</i> 'Santego'	Chinese Fingee Plant	5 gallon	Stage 4, 16" tall	M
LA	<i>Lonicera japonica</i> 'Old Spine'	Old Spine Laverster	5 gallon	Stage 4, 16" tall	L
PT	<i>Pieris japonica</i> 'Pink Pearl'	Pink Pearl New Zealand Bush	5 gallon	Stage 4, 16" tall	L
PC	<i>Persea caroliniana</i> 'Compass'	Carolina Cherry Laurel	5 gallon	Stage 4, 16" tall	M
PC	<i>Persea caroliniana</i> 'Compass'	Carolina Cherry Laurel	5 gallon	Stage 4, 16" tall	M
BU	<i>Buxus sempervirens</i>	Yew	5 gallon	Stage 4, 16" tall	L
ACE	<i>Acacia salicina</i>	Yellow Yew	5 gallon	Stage 4, 16" tall	L
Groundcover					
JA	<i>Juncus nodosus</i> 'Blue Owl'	Blue Owl Juniper	1 gallon	Stage 4, 16" tall	L
JA	<i>Juncus nodosus</i> 'Blue Owl'	Blue Owl Juniper	1 gallon	Stage 4, 16" tall	L
JA	<i>Juncus nodosus</i> 'Blue Owl'	Blue Owl Juniper	1 gallon	Stage 4, 16" tall	M
RW	<i>Rosa rugosa</i> 'Carpet Rose'	Rose Carpet Rose	2 gallon	Stage 4, 16" tall	M

AGENDA ITEM 9.4



The HLA Group Landscape Architects & Planners, Inc.
601 University Avenue, Suite 110 / Sacramento, California
95825 916.447.7400 / www.hla-group.com

Bradshaw Village Parc

Conceptual Streetscape Landscape Plan

Rancho Cordova, California

Rancho Cordova, California

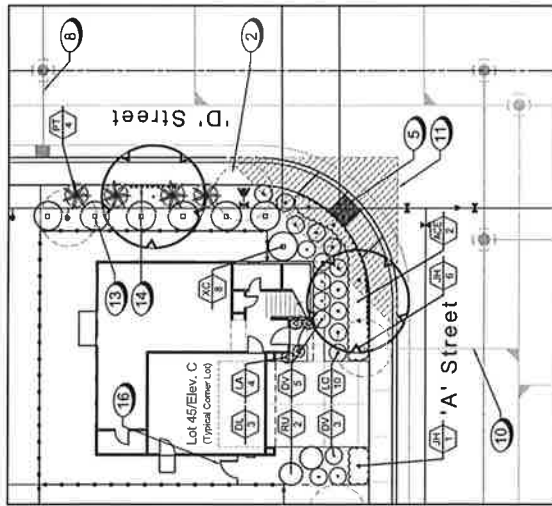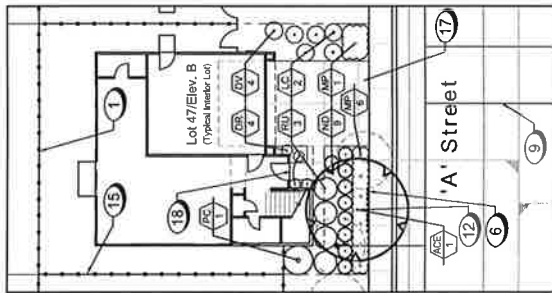

Project Elements Legend

- 1 Property Line/Boundary, typ.
- 2 Proposed Curb, Gutter & Sidewalk per Civil Engineer's plans, typ.
- 3 Proposed Masonry Soundwall (with some retaining conditions) per Civil Engineer's plans, typ.
- 4 Existing 12.5' Public Utility Easement (PUE)
- 5 Concrete Sidewalk with Accessible Ramp per Civil Engineer's plans, typ.
- 6 Right-of-Way (ROW) at back of walk, typ.
- 7 6" wide Concrete Mowcurb (between streetscape and front yard landscaping and at limits of work), typ.
- 8 Proposed Stormwater System per Civil Engineer's plans, typ.
- 9 Proposed Water System per Civil Engineer's plans, typ.
- 10 Proposed Sewer System per Civil Engineer's plans, typ.
- 11 30' x 30' Visibility/View Triangle, typ.
- 12 Street Tree - refer to Street Tree Legend, typ. 25% of street trees shall be 24" box and 30% evergreen species per City of Rancho Cordova requirements. Calculations to be provided with Construction Documents.

- 13 Low/Medium Water-use Shrubs and Groundcover, typ.
- 14 24" deep Linear Root Barrier (8' on center) for trees planted 5' or closer to adjacent paving, typ.
- 15 6' tall Wood Fence, typ.
- 16 6' tall Wood Gate, typ.
- 17 Scored Concrete Driveway, typ.
- 18 Scored Concrete Entry Walk, typ.

Additional Notes:

1. All proposed planting and irrigation shall comply with the current City and State Model Efficient Landscape Ordinance. The irrigation system shall utilize low-volume point source drip irrigation (in all planting areas) as well as a controller with ET/rain/freeze module.
2. Full construction documents with the required additional documentation including water-use calculations, specific irrigation equipment, scheduling, soils analysis notes, etc. shall be provided for City review/approval prior to construction.
3. The maintenance of all front yard landscaping shall be the responsibility of the homeowner or HOA (to be determined).
3. The maintenance of all common area/streetscape landscaping shall be the responsibility of the HOA.
4. The irrigation water source shall be from a potable water. All planting areas shall receive a 3" depth of walk-on fir mulch (brown) as required by the City and State Model Efficient Landscape Ordinance.
9. The Contractor shall apply a pre-emergent herbicide to all planting areas following installation.
10. All soil in planting areas shall be amended per recommendations of the Contractor supplied soils fertility test/report (1 per 7 lots; 2 for the streetscape). Amendments shall be evenly mixed into top 4-6" of soil.

Symbol	Botanical Name	Common Name	Size	Plant Maturity	Water Use
Trees					
ACE	<i>Acacia saligna</i>	Columar Red Maple	18 gallon	20' x 20' x 20' tall	M
LAU	<i>Larix laricina</i>	Santa Rosa Laurel	24" box	20' x 20' x 20' tall	L
MAG	<i>Magnolia grandifolia</i>	Little Green Magnolia	24" box	20' x 20' x 20' tall	M
ULM	<i>Ulmus americana</i>	European Elm	15 gallon	15' x 15' x 15' tall	L
<i>* (asterisk) denotes an evergreen tree species (all others are deciduous)</i>					
Shrubs					
ABQ	<i>Abutilon grandifolium</i>	Valeriana Abutila	5 gallon	20' x 20' x 20' tall	M
DB	<i>Clusia rosea</i>	Little Red Flower Lily	1 gallon	2' x 2' x 2' tall	L
EV	<i>Eleocharis acicularis</i>	Firelight Lily	1 gallon	2' x 2' x 2' tall	L
LA	<i>Larix laricina</i>	Arizona Blue Lavender	1 gallon	2' x 2' x 2' tall	L
LC	<i>Leucophaea cuneata</i>	Chivato Fringe Flower	5 gallon	20' x 20' x 20' tall	M
ND	<i>Nandina domestica</i>	Heavenly Bamboo	5 gallon	20' x 20' x 20' tall	M
PT	<i>Phoradendron leucocarpum</i>	Pointe Blanche New Zealand Elm	5 gallon	20' x 20' x 20' tall	M
PC	<i>Pinus caroliniana</i>	Carolina Cherry Laurel	5 gallon	20' x 20' x 20' tall	M
RU	<i>Rhus glabra</i>	Yucca Hawthorn	5 gallon	20' x 20' x 20' tall	L
XC	<i>Xyris longistylis</i>	Shrub Yucca	5 gallon	20' x 20' x 20' tall	L
Groundcover					
JH	<i>Juncus nodosus</i>	Blue Chip Juncus	1 gallon	2' x 2' x 2' tall	L
MB	<i>Myrica asplenifolia</i>	Creeping Myrica	1 gallon	2' x 2' x 2' tall	M
RW	<i>Rosa 'Foster'</i>	Coral Flower Carpet Rose (mature at 2' high/mid-mum)	2 gallon	2' x 2' x 2' tall	M



Bradshaw Village Parc

Conceptual Production Front Yard Landscapes

Rancho Cordova, California

The HLA Group Landscape Architects & Planners, Inc.
301 University Avenue, Suite 110 / Sacramento, California
95825 916.447.7400 / www.hlagroup.com

MEMORANDUM

DATE: June 3, 2019

TO: Honorable Mayor and Council Members

FROM: Kim Juran-Karageorgiou,
Administrative Services Director

SUBJECT: Treasurer's Report – March 31, 2019



RECOMMENDATION

This report is informational only. It is recommended that the City Council receive and file the March 31, 2019 Treasurer's Report.

RESULT OF RECOMMENDED ACTION


The Treasurer's Report is required to be submitted to the City Council at least quarterly in accordance with California Government Code Section 53600 et. seq. The purpose of the treasurer's report is to update the City Council and the public on the status of the City's cash balances and investments, and highlight material changes from one period to another. The scope of this report covers the second quarter of this calendar year, ending March 31, 2019, and is in compliance with the State's reporting requirements.

BACKGROUND

Attached is the quarterly Treasurer's report for the period ending March 31, 2019. Treasurer's reports are provided to Council on a quarterly basis.

At December 31, 2018 the value of the City's total portfolio was \$148.5 million. Since that time, the balances decreased by \$1.0 million with an ending balance of \$147.5 million as of March 31, 2019. The funds are held as follows:

Investment Distribution	Par Value	Market Value
Cash at Banking Institutions	\$ 16,795,489	\$ 16,795,489
Local Agency Investment Fund (LAIF)	1,046,810	1,046,810
CAMP Investment Pool	64,024,233	64,024,233
CAMP Long-Term Investments	37,945,876	37,778,194
Insight Investment Portfolio	27,699,668	27,662,354
Total	\$ 147,512,075	\$ 147,307,079

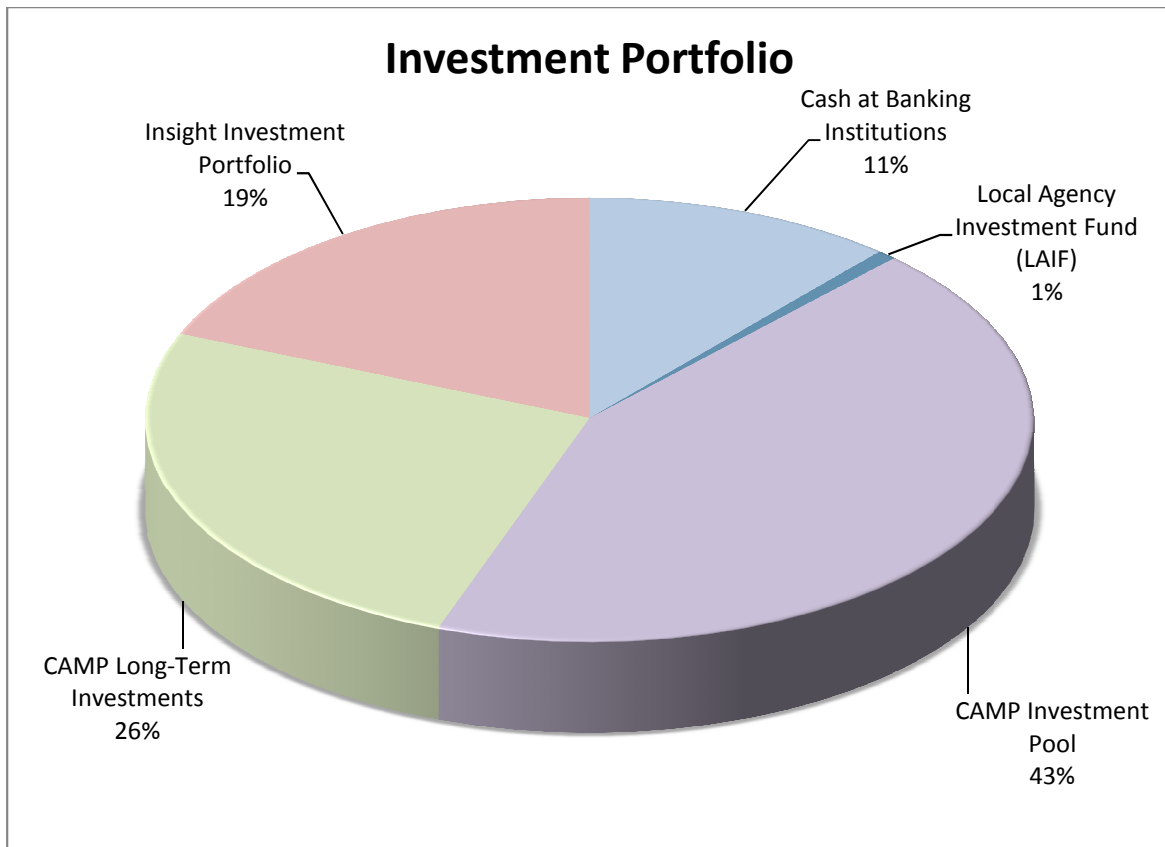

At March 31, 2019 the City's cash balance was allocated by fund type/purpose as follows:

- General Fund: \$33.1 million
- Community Enhancement Fund: \$11.0 million
- Sunrise Development Impact Fees (restricted for specific improvements needed as a result of development in the area): \$25.0 million
- Transportation Funds: \$47.6 million
- Storm Drain Fund: \$12.8 million
- Capital Projects/Grant/Special Revenue Funds: \$22.1 million
- Agency Funds (monies held on behalf of other agencies): \$6.7 million


The overall portfolio is well diversified with \$65.6 million invested in marketable securities, \$65.1 million is invested in short-term investments that are considered liquid (LAIF, CAMP, and money markets), and another \$16.8 million is on deposit with our banks, which includes \$10.2 million on deposit with two local banks as part of the City's participation in the RISE program. Staff, in conjunction with our financial advisors, periodically reviews the mix of liquid and long-term investments and adjusts the portfolio according to the market conditions and our short-term cash needs.


The global economy in the first quarter of 2019 was dramatically impacted by the longest government shutdown in U.S. history, along with the continuing trade dispute between the U.S. and China and the difficulty negotiating a Brexit deal. U.S. Treasury yields fell and the yield

curve continued to flatten throughout the first quarter, with yields on a 3-Month Treasury Bill at 2.38% compared to a 10-Year note at 2.41% at quarter end. Despite these challenges, the City's portfolio still saw a return in excess of 2.5% during the first quarter.

Staff thoroughly reviews investment statements and makes appropriate inquiries of its investment advisors to confirm the existence and viability of the City's assets. The City invests conservatively in investment policy options in accordance with California State Government Code. The long-term assets are in securities that can be held to maturity, thus are less vulnerable to the fluctuations of the market. All securities are in compliance with the City's investment policy. There are sufficient funds to meet the City's expenditure requirements for the next six months.

The distributions of investments are displayed in the following charts:

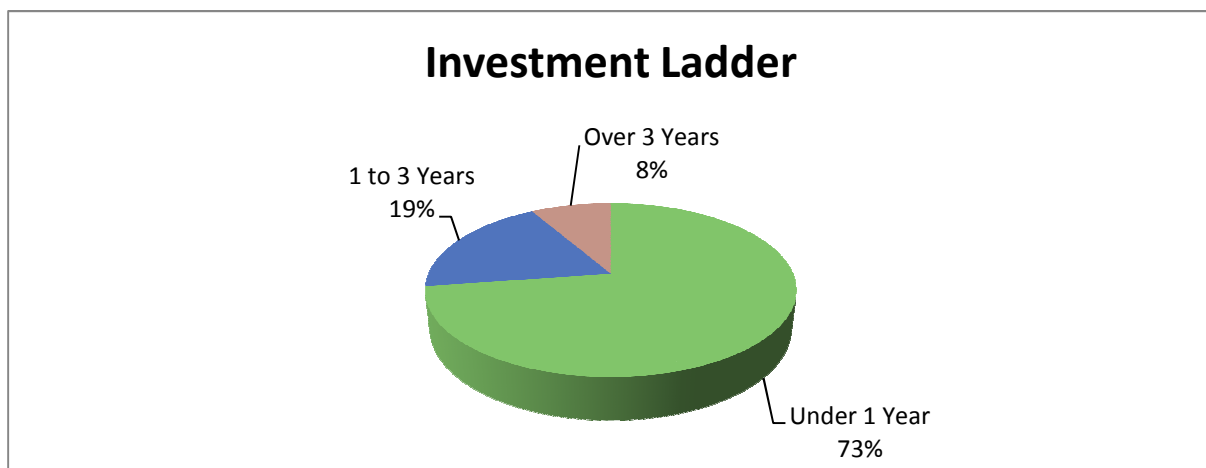

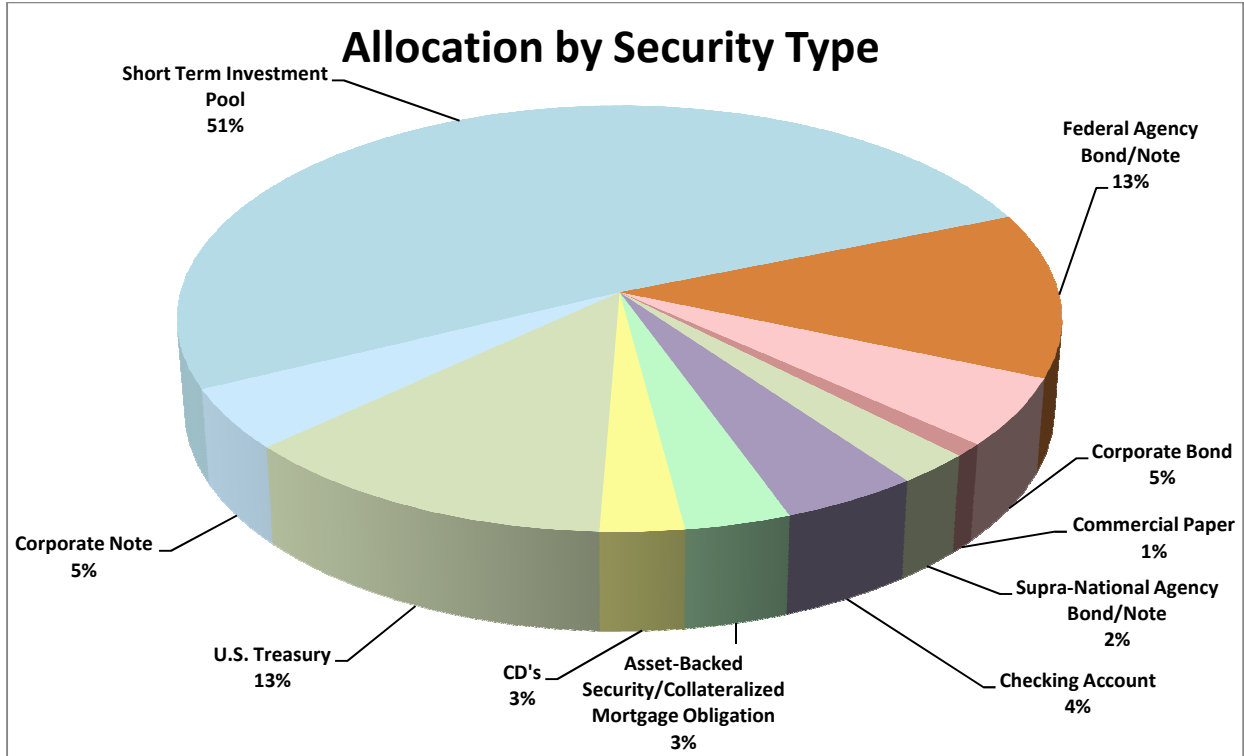

ATTACHMENT

1. City of Rancho Cordova Treasurer's Report as of March 31, 2019

City of Rancho Cordova
Treasurer's Report March 31, 2019

Security Held	Coupon	Par Value	Cost	Market Value
Wells Fargo Checking		\$ 6,590,927	6,590,927	6,590,927
Wells Fargo Adv Treasury Plus MMF		\$ 49,668	49,668	49,668
American River Bank	2.39%	\$ 5,101,988	5,101,988	5,101,988
Five Star Bank	2.41%	\$ 5,102,574	5,102,574	5,102,574
Local Agency Investment Fund (LAIF)	2.55%	\$ 1,046,810	1,046,810	1,046,810
California Asset Management Program (CAMP)	2.29%	\$ 64,024,233	64,024,233	64,024,233
Insight Investment Portfolio				
Chevron Corp.	1.561	400,000	396,308	399,427
Toyota Motor Credit Corp	1.4	1,000,000	1,006,730	998,388
Berkshire Hathaway	2.1	600,000	606,588	598,733
American Express Credit	2.25	500,000	496,930	499,209
John Deere Capital Corp	2.3	400,000	400,264	399,330
Pepsi Co.	1.35	650,000	647,127	646,062
Apple Inc.	1.8	400,000	395,356	398,728
Microsoft Corp	1.85	750,000	751,725	746,429
The Walt Disney Company	1.95	700,000	702,198	695,297
Pfizer Inc	5.2	800,000	857,616	828,794
American Honda Finance	3.15	600,000	600,720	604,906
Cisco Systems Inc	2.2	850,000	842,019	844,696
Fannie Mae	0.875	2,100,000	2,096,101	2,088,895
Federal Home Loan Bank	2	800,000	797,018	798,277
Federal Home Loan Bank	1.5	850,000	839,690	845,489
Federal Farm Credit Bank	1.95	1,000,000	991,310	996,740
Federal Farm Credit Bank	2.05	800,000	793,944	797,800
Federal Home Loan Bank	2.125	1,000,000	993,417	996,850
Federal Home Loan Bank	1.375	500,000	497,442	493,680
Federal Farm Credit Bank	1.5	950,000	940,196	938,733
Federal Farm Credit Bank	2.5	1,000,000	999,270	1,003,490
Federal Farm Credit Bank	2.54	1,000,000	1,000,960	1,003,420
Federal Home Loan Bank	3.625	800,000	822,176	821,474
Freddie Mac	1.15	1,000,000	989,830	999,100
Freddie Mac	1.25	1,100,000	1,087,240	1,096,975
Federal Farm Credit Bank	1.42	1,000,000	998,942	997,650
Fannie Mae	1.075	1,000,000	999,500	996,160
Freddie Mac	1.5	750,000	750,600	744,473
Freddie Mac	1.5	750,000	750,278	743,340
USA Treasury	1.375	1,000,000	989,531	996,328
USA Treasury	1.375	850,000	846,846	845,385
USA Treasury	1.5	1,000,000	990,000	994,414
USA Treasury	3.375	750,000	763,711	754,014
		27,650,000	27,641,581	27,612,685
CAMP Long-Term Investments				
Toyota ABS 2017-B A3	1.76	648,166	648,116	644,688
ALLY ABS 2017-3 A3	1.74	275,241	275,213	273,865
HAROT 2017-3 A3	1.79	120,000	119,987	119,217
American Express ABS 2017-4 A	1.64	260,000	259,958	259,593
ALLY ABS 2017-4 A3	1.75	300,000	299,996	298,168
ALLYA 2017-5 A3	1.99	300,000	299,977	298,376
FORDO 2017-C A3	2.01	700,000	699,874	695,761
Citibank ABS 2017-A3 A3	1.92	700,000	701,869	695,199
TAOT 2018-A A3	2.35	175,000	174,998	174,562
ALLYA 2018-2 A3	2.92	250,000	249,955	250,983
ALLYA 2018-3 A3	3.0	350,000	349,976	351,898
HAROT 2018-4 A3	3.2	350,000	349,948	353,879
CCCIT 2018-A1 A1	2.49	350,000	349,952	349,494
VALET 2018-2 A3	3.25	325,000	324,986	328,771
Credit Suisse New York Cert Depos	2.67	350,000	350,000	350,396
UBS AG Stamford CT LT CD	2.9	400,000	400,000	401,288
WestPac Banking Corp NY CD	2.05	625,000	625,000	621,494
Bank of Montreal Chicago Cert Depos	3.19	630,000	630,000	632,993
Sumitomo Mitsui Bank NY Certs Depos	3.39	360,000	359,510	365,031
Swedbank (New York) Cert Depos	2.27	700,000	700,000	694,525
Royal Bank of Canada NY CD	3.24	625,000	625,000	633,248
MUFG Bank LTD/NY Cert Depos	2.98	350,000	350,000	354,087
MUFG Bank LTD/NY Comm Paper	0	750,000	735,544	749,089
BNP Paribas NY Branch Comm Paper	0	700,000	686,816	698,355
Goldman Sachs Grp Inc Corp NT (Callable)	2	85,000	84,764	84,959
Goldman Sachs Grp Inc Corp NT (Callable)	2	415,000	414,734	414,799
Citigroup Inc. Corporate Notes	2.05	80,000	79,958	79,906
American Express Credit (Callable) Corp	1.7	75,000	74,911	74,612
Microsoft Corp Notes	1.85	300,000	299,799	298,224

**City of Rancho Cordova
Treasurer's Report March 31, 2019**

ATTACH 142 1

Security Held	Coupon	Par Value	Cost	Market Value
Toyota Motor Credit Corp	1.95	300,000	299,862	298,012
Home Depot Inc Corp Notes	1.8	175,000	174,899	173,710
American Honda Finance Corp Notes	1.95	70,000	69,929	69,295
Caterpillar Finl Service Note	1.85	275,000	274,769	271,912
Paccar Financial Corp Note	2.05	150,000	149,987	148,691
Wal-Mart Stores Inc Corp Note	1.9	350,000	349,493	346,975
Branch Banking & Trust (Callable) Notes	2.15	175,000	174,920	173,357
IBM Corp Corp Notes	2.65	350,000	349,829	349,548
American Honda Finance	2.65	75,000	74,895	74,940
National Rural Util Coop Note	2.9	150,000	149,834	150,769
National Rural Util Coop Note	2.9	200,000	199,154	201,025
Toyota Motor Credit Corp Notes	2.95	180,000	179,928	181,223
Bank of America Corp Note	2.625	35,000	35,272	34,913
Morgan Stanley Corp Notes	2.5	350,000	351,134	347,724
American Express Credit (Callable) Notes	2.25	500,000	502,735	496,746
Hershey Company Corp Notes	3.1	150,000	149,897	151,496
Charles Schwab Corp Notes	3.25	225,000	224,993	227,822
Bank of America Corp (Callable)	2.328	225,000	225,000	222,907
Citigroup Inc Corp (Callable) Note	2.9	350,000	354,165	349,907
American Honda Finance Corp Notes	3.375	200,000	199,904	203,509
John Deere Capital Corp Notes	2.65	250,000	248,898	249,892
Paccar Financial Corp Note	2.85	100,000	99,912	100,789
Bank of America Corp Notes	3.499	90,000	90,000	91,054
Branch Banking & Trust Corp Notes	3.05	200,000	199,994	201,166
JPMorgan Chase & Co Bonds	3.207	375,000	375,000	377,257
PNC Bank NA Corp Notes	3.5	375,000	377,670	383,936
FHLMC Notes	1.875	700,000	699,328	694,667
FHLB Global Note	1.125	700,000	695,743	681,563
FHLMC Series KP03 A2	1.78	79,650	80,444	79,291
Fannie Mae Series 2015-M13	1.646	10,903	11,012	10,865
FNA 2018-M5 A2	3.56	203,328	207,372	205,890
FHLMC Series K721 A2	3.09	200,000	201,703	202,906
FHMS KP05 A	3.203	178,588	178,587	180,257
Inter-American Devel. Bank Note	1.625	700,000	698,341	694,116
International Bank of Reconstruction and Dev	1.561	850,000	847,960	839,089
Inter-American Development Bank	2.125	700,000	706,488	696,597
International Finance Corporation	2.635	350,000	349,738	349,928
Inter-American Devel. Bank Note	2.625	215,000	214,527	216,064
Inter-American Devel. Bank Note	2.75	750,000	748,245	757,252
U.S. Treasury Notes	1.75	150,000	154,717	148,523
U.S. Treasury Notes	2	235,000	243,491	233,660
U.S. Treasury Notes	1.375	1,250,000	1,217,529	1,226,319
U.S. Treasury Notes	2	1,000,000	1,010,898	993,711
U.S. Treasury Notes	2	1,150,000	1,156,963	1,142,768
U.S. Treasury Notes	2	1,200,000	1,203,609	1,192,453
U.S. Treasury Notes	1.25	600,000	588,492	584,883
U.S. Treasury Notes	1.875	350,000	337,723	346,227
U.S. Treasury Notes	1.875	450,000	435,621	445,149
U.S. Treasury Notes	1.875	700,000	692,727	692,453
U.S. Treasury Notes	1.875	900,000	888,574	890,297
U.S. Treasury Notes	1.625	425,000	407,170	416,599
U.S. Treasury Notes	2.125	500,000	482,949	497,949
U.S. Treasury Notes	2.125	850,000	824,434	846,513
U.S. Treasury Notes	2.125	850,000	828,949	846,513
U.S. Treasury Notes	2.125	1,500,000	1,478,379	1,493,847
U.S. Treasury Notes	2.125	1,900,000	1,869,867	1,892,206
U.S. Treasury Notes	1.625	875,000	843,247	853,604
		37,945,876	37,707,739	37,778,194
TOTAL		147,512,075	147,265,520	147,307,079

MEMORANDUM

DATE: June 3, 2019

TO: Honorable Mayor and Council Members

FROM: Stacy Delaney, Community Enhancement Analyst II

SUBJECT: **A RESOLUTION APPROVING FISCAL YEAR 2019/2020 BUDGET AMOUNTS FOR COMMUNITY GRANTS AND DEPARTMENT PROJECTS AND PROGRAMS TO BE FUNDED FROM THE COMMUNITY ENHANCEMENT FUND, THE REVENUES FROM THE VOTER-APPROVED ½ CENT SALES TAX**



RECOMMENDATION

Adopt the Resolution.

RESULT OF RECOMMENDED ACTION

Approval of the Resolution will establish budget amounts for the fiscal year 2019/2020 community grant projects and programs, and department-led projects and programs for the Community Enhancement Fund; it will also establish next steps regarding project implementation.

BACKGROUND

In November 2014, voters approved Measure H, a ½ cent general sales tax measure, now referred to as the Community Enhancement Fund. It is anticipated that the Community Enhancement Fund will raise about \$8.2 million in revenues for the City's general fund in fiscal year 2019/2020. Each year, the City Council dedicates about \$2 million of this revenue to "community enhancement grants."

The application period for the fiscal year 2019/2020 Community Enhancement Fund opened on February 15, 2019 and closed on March 15, 2019. We received 81 grant applications. Five applicants withdrew their application, leaving 76 grant applications for consideration.

On April 1, 2019, Council received a summary update of all the grant applications received for the fiscal year 2019/2020 Community Enhancement Fund. Council also received the complete set of grant applications. The initial summary did not include any staff recommendations.

On April 15, 2019, Council received and discussed the summary of grant applications with staff recommendations. At Council's request, staff presented additional information regarding some grant applications on May 20, 2019. At the May meeting, final decisions, including project selection and funding amounts were made by City Council. Some of the projects and programs selected for funding were approved at an amount less than what was requested in the application.

Exhibit A to the Resolution contains those projects identified for funding for the 2019/2020 fiscal year and the corresponding dollar value. A summary, by category, of the attached list is provided below.

Fiscal Year 2019/2020 Community Enhancement Fund Summary	
Department/Category	Budget Amount
Community Grants	\$2,128,475
Future Legacy Projects/Reserve	\$2,098,000
Public Safety	\$1,400,000
Infrastructure/Public Works	\$1,081,763
Community/Economic Development	\$1,081,762
Administration of Fund	\$410,000
Total	\$8,200,000

Once Council has adopted the Resolution, staff will initiate its implementation with all of the awarded applicants. Some projects could be ready for implementation rather quickly, while others may take longer. For example, some projects may require approvals from other agencies, require some environmental review, or trigger a public bidding process.

All grantees will be required to sign a funding agreement with the City. The agreement requires grantees to use the funds for the needs represented in their grant applications (with documentation requirements), but will allow for small variations upon City approval. The agreements also contain minimum insurance requirements, statements related to the public purpose of the grant, and a provision calling for unused funds to be returned to the City.

To assist the Council and grantees in understanding the estimated timeline for receipt of funding, staff organized the Community Enhancement Fund projects into three categories. The purpose is to advise grantees that while their project was approved, there is an important implementation process that must occur prior to the issuance of any funding. The categories are as follows:

Category 1: Projects funded at a level of generally less than \$100,000 and that generally provide services only. These projects do not require significant staff time to meet applicable legal requirements. They also do not require significant City staff time to plan or organize. These projects will, however, require some project specific findings in a standardized funding agreement. The objective is to process approval documents and fund these projects in July, August, and September 2019.

Category 2: Some of these projects include construction of a new or improved facility. These may require the City and grantee to comply with prevailing wage and possibly competitive bidding requirements. These projects will require detailed staff processing to meet applicable legal requirements, plan, or organize; but will likely not require additional action by the City Council. Some of these projects may require the approval of an outside agency. The objective is to process approval documents and fund these projects in September and October 2019.

Category 3: Projects that clearly require more extensive staff time to create specifications and meet legal requirements (including California Environmental Quality Act findings, public bidding, prevailing wage, and entitlement issues), coordination with/approvals from outside agencies, extensive staff involvement to plan or potentially restructure the project, and subsequent discretionary approval action by the City Council. The objective is to move forward with planning for these projects in a timely fashion and keep the Council updated on the progress.

Exhibit A to the Resolution reflects the project list, funding amounts, and category number assigned to each project. It is possible that the category number assigned to a project may change based on the information staff is currently gathering.

ATTACHMENTS

1. Resolution
2. Exhibit A to the Resolution - Fiscal Year 2019/2020 Community Enhancement Fund Project List

ATTACHMENT 1**CITY OF RANCHO CORDOVA****RESOLUTION NO. XX-2019**

**A RESOLUTION OF THE CITY COUNCIL OF THE CITY OF RANCHO CORDOVA,
STATE OF CALIFORNIA, APPROVING FISCAL YEAR 2019/2020 BUDGET AMOUNTS FOR
COMMUNITY GRANTS, AND DEPARTMENT PROJECTS AND PROGRAMS TO BE
FUNDED FROM THE COMMUNITY ENHANCEMENT FUND**

WHEREAS, in November 2014, Rancho Cordova voters approved Measure H, a ½ cent sales tax measure, referred to as the Community Enhancement Fund, which will generate approximately \$8.2 million of annual revenue for the City's general fund; and

WHEREAS, the revenues from the Community Enhancement Fund are locally controlled by the City; and

WHEREAS, the City Council and staff invited the community to submit applications to receive funding from the Community Enhancement Fund and 81 such applications were received and 76 considered by the City Council; and

WHEREAS, the City Council has also considered recommendations from City staff and Council Members regarding projects to be funded from the Community Enhancement Fund; and

WHEREAS, the City Council, at public meetings, has considered all grant applications, public comments, staff recommendations and City Council proposals regarding the Community Enhancement Fund; and

WHEREAS, the City Council now desires to approve final funding recommendations for projects to receive funding for the 2019/2020 fiscal year from the Community Enhancement Fund, while recognizing that some projects may require subsequent discretionary approvals by the City Council to meet certain legal requirements.

NOW, THEREFORE, BE IT HEREBY RESOLVED THE CITY COUNCIL OF THE CITY OF RANCHO CORDOVA hereby resolves that:

1. The projects listed in the attached spreadsheet (Exhibit A), entitled "Fiscal Year 2019/2020 Community Enhancement Fund Project List," shall receive funding from Community Enhancement Fund revenues in the City budget for the 2019/2020 fiscal year in the amount specified in Exhibit A.
2. City staff is authorized to and shall expeditiously process all projects receiving a "Category 1" assignment in Exhibit A, including the execution of funding agreements related to such projects, so that grant funds are distributed as soon as possible.
3. City staff shall ensure that all projects receiving a "Category 2" assignment will move forward as soon as all outstanding issues are resolved, including those related to public bidding and/or prevailing wage requirements; and City staff is authorized to execute required funding agreements and coordinate with necessary outside agencies and parties regarding these projects.

ATTACHMENT 1

4. Recognizing that the group of projects receiving a “Category 3” assignment in Exhibit A require more extensive staff time to create specifications and meet legal requirements (including public bidding requirements, prevailing wage rules, property entitlements, and/or requirements under the California Environmental Quality Act) City staff shall ensure that planning for these projects makes timely progress and staff shall submit any additional items requiring additional City Council approval to the Council in a timely fashion.
5. All funding agreements related to the Community Enhancement Fund grants shall be executed by the City Manager, approved by the City Attorney, and shall include requirements to ensure that grant recipients utilize grant monies for the purposes outlined in the approved grant applications.

PASSED AND ADOPTED by the City Council of the City of Rancho Cordova on the 3rd day of June, 2019 by the following vote:

AYES:

NOES:

ABSENT:

ABSTAIN:

Robert J. McGarvey, Mayor

ATTEST:

Stacy Leitner, City Clerk

ATTACHMENT 2

Exhibit A to the Resolution

Fiscal Year 2019/20 Community Enhancement Fund Project List

148

App #	Application Name	Project Description	FY 2019/20 CEF Requested	FY 2019/20 Funds Approved	Category Number	Notes
Funding Categories Budget \$6,071,525 (Approximately 74% of Total CEF)						
Legacy Projects - Allocation in FY 2019/20 of \$2,098,000 (Approximately 26% of Total CEF)						
LP1	Legacy Fund Allocation from FY 2019/20	Legacy projects balance sheet as of June 30, 2018: \$8,500,000. -Legacy Fund Allocation FY 2018/19 \$2,668,000 -Legacy Fund Allocation FY 2019/20 \$2,098,000 -Legacy Fund Girls Softball (\$3,000,000) -Legacy Fund Little League (\$3,000,000) -Legacy Fund Pool Project (\$3,000,000) -Legacy Fund Civic Center (\$1,000,000) -Legacy Fund Sacramento Children's Museum (\$200,000) -Legacy Fund additional anticipated costs for Civic Center through Project Design (\$3,000,000) Legacy Fund projected ending balance: \$66,000	\$2,098,000	\$2,098,000	3	
Public Safety - Budget of \$1,400,000 (Approximately 17% of Total CEF)			Legacy Fund Subtotal: \$2,098,000	\$2,098,000		
PS1	Rancho Cordova Police Department Crime Suppression Unit (CSU)	Funding of four officers and two marked patrol cars for the CSU	\$1,120,000	\$1,120,000	1	
PS2	Rancho Cordova Police Department School Resource Officer (SRO)	Funding of 50% of one School Resource Officer (SRO), a contraband detection K9, and one marked patrol car	\$152,000	\$152,000	1	
PS3	Rancho Cordova Police Department Folsom, Olson, Zinfandel (FOZ) Officer	Funding of 50% of a RCPD Problem Oriented Policing (POP) Officer focusing on FOZ	\$119,000	\$119,000	1	
PS4	Rancho Cordova Police Department School Youth Programs	Funding for RCPD student award programs, Holiday STAR, and youth outreach events	\$9,000	\$9,000	1	
Public Safety Subtotal:			\$1,400,000	\$1,400,000		

ATTACHMENT 2

Exhibit A to the Resolution

AGENDA ITEM 9.6

App #	Application Name	Project Description	FY 2019/20 CEF Requested	FY 2019/20 Funds Approved	Category Number	Notes
-------	------------------	---------------------	-----------------------------	------------------------------	--------------------	-------

Infrastructure/Public Works - Budget of \$1,081,763 (13% of Total CEF)						
PW1	Sunrise Blvd. Safety and Beautification	Phase 1 road rehabilitation, landscaping and bike/pedestrian upgrade on Sunrise Blvd. from Folsom Blvd. to White Rock Rd. Augments partially funded approximately \$9.5 million project	\$743,000	\$743,000	2	
PW2	Enhanced Litter and Graffiti Abatement	Enhanced trash and graffiti abatement on City arterials, train stations and Highway 50 interchanges	\$150,000	\$124,382	1	
PW3	Enhance the City's Urban Forest	Programs to enhance the City's urban forest in collaboration with Sacramento Tree Foundation. Includes plantings, education, and addressing maintenance of the urban forest's long term health	\$140,000	\$114,381	1	
PW4	Sidewalk Repair	Replacement and repair of existing sidewalk to continue the work towards eliminating the approximately \$10 million backlog	\$100,000	\$100,000	1	
Infrastructure/Public Works Subtotal:			\$1,133,000	\$1,081,763		

Community/Economic Development - Budget of \$1,081,762 (13% of Total CEF)						
ED1	Economic Development	Market feasibility analysis, program implementation and business promotion for potential corporate growth (Business Park competitive analysis), corridor revitalization (Civic Lab) and industry expansions	\$273,000	\$246,762	2	
ED2	Business Incentive Program	Business fee assistance; economic development grants; and a loan program for financing gaps for businesses	\$250,000	\$240,000	1	
ED3	Sign & Façade Program	Matching grants for commercial properties	\$150,000	\$140,000	1	
ED4	Community Building, Outreach, Community Service Activities, and Beautification Projects, Programs and Incentives	Community reinvestment and beautification including but not limited to landscape improvements, dead tree/stump removals and property enhancements; community micro-grants; community and cultural events; and other	\$150,000	\$140,000	1	
ED5	Neighborhood Services	Homeless & nuisance property abatement	\$200,000	\$190,000	1	
ED6	City Gateway Monument and Banner Place Making (Mather Field)	Folsom Boulevard monument, banners and hardware (Mather Field), Seasonal banners/change outs (corridors)	\$125,000	\$125,000	2	
Community/Economic Development Subtotal:			\$1,148,000	\$1,081,762		

Administration of Fund - Budget of \$410,000 (5% of Total CEF)						
AD1	Administration of Fund	Funding for the administration of the Community Enhancement Fund	\$410,000	\$410,000	1	
Administration of Fund Subtotal:			\$410,000	\$410,000		
Funding Categories Total:			\$6,189,000	\$6,071,525		

ATTACHMENT 2

Exhibit A to the Resolution

AGENDA ITEM 9.6

App #	Application Name	Project Description	FY 2019/20 CEF Requested	FY 2019/20 Funds Approved	Category Number	Notes
Community Grants (Arts, Culture, History, Entertainment, Sports, Education, and Other) (Approximately 26% of Total CEF)						
Arts, Culture, History, Entertainment, and Sports						
Applied and approved in FY 2018/19	Cordova Community Council Foundation: The MACC Operations and Enhancements	<u>This project is already approved</u> and provides funds to the Cordova Community Council to be expended on a project to evolve and enhance operations and programming at The MACC. This is the second year of a three-year request for the funding of staff and exhibit resources. FY 2019/20: \$159,000, FY 2020/21: \$164,000.	\$159,000	\$159,000	1	
Applied and approved in FY 2018/19	Cordova Community Council Foundation: Rehearsal Space for Community Bands and Orchestra	<u>This project is already approved</u> and provides funds to the Cordova Community Council to be expended for the rental of rehearsal and/or performance space on property owned by the Folsom Cordova Unified School District and/or other locations, for the Rancho Cordova River City Concert Band, the Rancho Cordova Civic Light Orchestra, and the RC Swing Band. This is the second year of a three-year request for funding of rehearsal space. FY 2019/20 \$13,000, FY 2020/21 \$13,000.	\$13,000	\$13,000	1	
CC1	Prior Council Direction - Arts in Public Places Fund	Under prior Council direction, established funding for future public art projects in the City.	\$50,000	\$50,000	1	Seek recommendation of Arts Council on permanent public art applications; anticipate providing an update to Council in fall of 2019.
CC2	Prior Council Direction - Performing Arts Fund	This is a prior Council requested item to establish funding for performing arts projects in the City. - CAPA Theatre, app. 1, \$16,750; and - Cordova High Musical, app. 11, \$9,500	\$30,000	\$30,000	1	CAPA (application 1, \$16,750) from CC2; Cordova High School musical production application 11, \$9,500)

ATTACHMENT 2 **Exhibit A to the Resolution**

AGENDA ITEM 9.6

App #	Application Name	Project Description	FY 2019/20 CEF Requested	FY 2019/20 Funds Approved	Category Number	Notes
1	Cordova Accelerated Performing Arts (CAPA): Summer Theatre Program	This application intends to continue the funding of a summer theater program designed to complement the academic programs offered for youth in Rancho Cordova located at Hagan Park and Cordova High School's Performing Arts Center. It will complement the scheduled performances during the academic year. Approximately 30 youth and young adults between the ages of 15 and 23 years old living in the City of Rancho Cordova or attending school within the City are eligible to participate tuition-free. The goals are to expand access to theatre arts opportunities and engage the community in artistic programming.	\$16,750	\$16,750 Fund out of Performing Arts	1	Fund out of Performing Arts CC2. See above.
2	Sacramento Theatre Company: School Partnership Program	The proposed project intends to provide White Rock Elementary School with a semester long, after school theatre arts program that is organized and taught by Sacramento Theatre Company artists as well as arts integration classes during the school day in every classroom (10 sessions in each classroom). Sacramento Theatre Company is in their second year at White Rock Elementary School and funding would allow the expansion and continuation of the program. Additionally, the program provides professional development to teachers on theatre arts integration techniques.	\$27,000	\$17,500	1	Fund at a lower amount; After School Program is \$17,500.
3	Sacramento Valley SPARK: Playa Art Park and Pre-Celebration	This proposed project intends to bring Burning Man to Rancho Cordova through an art park and its opening celebration. If funded, the preparation celebration, known as Summer of Spark, will be held in the summer of 2020 and the art park will run between November 2020 and October 2021. The art park will include the temporary placement of art from regional artists, active art created by local artists, performances, and stations for people to make items. Different art forms such as sculptures, painted murals, and temporary art will be included.	\$16,000	\$16,000	2	Fund only one year, fiscal year 2019/20, at \$16,000 and then evaluate success made; they may choose to apply in the future for additional funding.
4	Robin Moyher: First Responder Mural	The proposed project intends to install a large stained glass mosaic mural as a reminder of the significance our first responders play in our community. If funded, the mural will be created by local Rancho Cordova mosaic artist Robin Moyher and will be 7' tall and 12' wide with the U.S. Flag and silhouettes of first responders. A plaque may also be added listing names and end of watch. The mural will be placed on an empty wall outside B&J Body Shop.	\$21,250	Seek recommendation of Arts Council on permanent public art	2	Seek recommendation of Arts Council on permanent public art applications; anticipate providing an update to Council in fall of 2019.

ATTACHMENT 2 **Exhibit A to the Resolution**

AGENDA ITEM 9.6

App #	Application Name	Project Description	FY 2019/20 CEF Requested	FY 2019/20 Funds Approved	Category Number	Notes
5	Robin Moyher: Matthew Kilgore Cemetery Mosaic Mural	The proposed project intends to install a 4' by 8' mosaic panel on a storage building within the Matthew Kilgore Cemetery. If funded, the mural will be created by local Rancho Cordova artist Robin Moyher with a field of poppies symbolizing remembrance and sacrifice and a sunset/sunrise.	\$10,000	Seek recommendation of Arts Council on permanent public art	2	Seek recommendation of Arts Council on permanent public art applications; anticipate providing an update to Council in fall of 2019.
6	Patience Mabray: Community Art Mosaic	This proposed project intends to pay a local Rancho Cordova artist Patience Mabray to create and install a 200 square foot multi-media art mural that incorporates stained glass, glass and ceramic tiles, and homemade fused glass elements on the side of Rosie's Country Kitchen in Rancho Cordova.	\$14,000	Seek recommendation of Arts Council on permanent public art	2	Seek recommendation of Arts Council on permanent public art applications; anticipate providing an update to Council in fall of 2019.
7	SCUSD: A.M. Winn Mosaic Signage	This proposed project intends to create a large 6' by 10' mosaic to replace the current signage at the school entrance and expand on the existing mosaic artwork near the school. The mosaic will incorporate a student portion, and the overall theme is local flora and fauna of the area and the school's namesake General A.M. Winn (a woodworker) by showing carpenter's tools. Artist Cady Knezovich is working with the school.	\$10,000	Seek recommendation of Arts Council on permanent public art	2	Seek recommendation of Arts Council on permanent public art applications; anticipate providing an update to Council in fall of 2019.
8	FCUSD: Mitchell Middle School Art Club Mural	This proposed project intends to provide funding to Mitchell Middle School's Art Club to paint a mural on the side of the school's art building and subsequent murals around campus for the next 3-5 years. Funding would also sponsor a field trip to the Crocker Art Museum and a walking tour of the murals in downtown Sacramento.	\$9,000	Seek recommendation of Arts Council on permanent public art; \$2,000 approved from Field Trip Fund.	2	Seek recommendation of Arts Council on permanent public art applications; anticipate providing an update to Council in fall of 2019 on art; approved to fund field trip experiences under CCA.

ATTACHMENT 2

Exhibit A to the Resolution

App #	Application Name	Project Description	FY 2019/20 CEF Requested	FY 2019/20 Funds Approved	Category Number	Notes
9	Mandarins Sacramento, Inc.: Mandarins Music Academy	This proposed project intends to provide scholarships for 20 students attending either Sunrise or Robert J. McGarvey Elementary Schools identified by school administration as needing financial support to participate. Mandarins Music Academy is a beginning band program designed to introduce elementary students in grades 4-6 to the world of instrumental music. Students are taught how to play a woodwind, brass, or percussion instrument of their choice. Students perform in an instrumental music ensemble and take small-group lessons. The program culminates each fall and spring semester with concerts presented by the students. During the school year, interested students meet two times per week in one-hour blocks with a qualified teaching instructor.	\$8,400	\$8,400	1	
10	EGUSD: Choir at Robert J. McGarvey and Sunrise Elementary Schools	This proposed project intends to provide 40 weeks of choir instruction up to 40 Kindergarten through 6th grade students before or after school, two days per week at Robert J. McGarvey and Sunrise Elementary Schools. Existing choir programs have been small with steady attendance, but the student fee to participate has been a deterrent to participation. Giving every child an opportunity to learn to sing is an ongoing goal of the school.	\$12,000	\$12,000	1	
11	FCUSD: Cordova High Musical Production	This proposed project intends to fund a musical production by Cordova High School students. In Spring 2018, Cordova High School held a musical that involved 50 students and played to almost 1,000 people. If funded, the new musical will involve at least 75 students.	\$9,500	\$9,500 Fund out of Performing Arts	1	Fund out of Performing Arts CC2.
12	FCUSD: Mills Middle School Instrument Inventory Expansion	This proposed project intends to provide funds to purchase instruments such as trombones, baritones, saxophones, violins, cellos, and basses, in addition to storage for the cellos. Since 2017, the Mills Middle School Band participation has increased and enrollment has increased to a point where the school will be able to run five year-round ensemble classes at full capacity. With the expansion there is a demand for more instruments to be purchased.	\$26,500	\$25,000	1	School to prioritize instrument needs based on lower approved amount.
13	Cordova Community Council Foundation: Art for Kids "Art Ark"	This application intends to continue the funding of the Crocker Art Museum's Art Ark program to public elementary schools in Rancho Cordova. Each of the schools host the Art Ark for approximately one to two weeks. The experience culminates at each school with a community art night for parents and siblings. This request is for the renewal of the program which has been in place for the past four years. The project takes two school years to visit each campus.	\$56,750	\$28,375 \$28,375 in FY 2019/20 and \$28,375 in FY 2020/21	1	Fund half each fiscal year, \$28,375 in FY 2019/20 and \$28,375 in FY 2020/21.

ATTACHMENT 2 **Exhibit A to the Resolution**

AGENDA ITEM 9.6

App #	Application Name	Project Description	FY 2019/20 CEF Requested	FY 2019/20 Funds Approved	Category Number	Notes
14	Cordova Community Council Foundation: Rancho Cordova River City Concert Band Enhancements	This application intends to continue the funding of the Cordova Community Council to be expended for the benefit of the Rancho Cordova River City Concert Band for the procurement of equipment and other items to enhance access to high quality musical performances in the community, and to equip the Rancho Cordova River City Concert Band to be a musical ambassador of the City within the region. The request includes concert venue fees, ensemble rehearsal space, performance materials, equipment protection, publicity, touring, and compositions, arrangements, guest composers and conductors expenses.	\$20,000	\$18,000	1	Band to prioritize needs based on lower approved amount.
15	Symphony d'Oro Rancho Cordova: Community Enhancements	This application intends to continue the funding of equipment and related expenses, thereby enhancing Symphony d'Oro's ability to continue to bring and expand music offerings in the City of Rancho Cordova. The request includes storage rental charges, funding for guest artists/composers, concert venue fees, additional rehearsal space, concert crew, and equipment.	\$21,200	\$18,000	1	Orchestra to prioritize needs based on lower approved amount.
16	EGUSD: COMMUNITY Multi-Cultural Faire with Sunrise and Robert J. McGarvey	This proposed project intends to provide Sunrise Elementary School and Robert J. McGarvey School with a COMMUNITY Multi-Cultural Faire for both schools. As partner schools, they share the same community of Rancho Cordova and they would like to strengthen the relationships highlighting the unity of the neighborhoods and school community. During the 2018-19 school year, a joint multi-cultural faire was partially funded by a Community Enhancement Fund grant.	\$2,000	\$2,000 Fund out of Community Service Partnerships Fund	1	Fund out of Community Service Partnerships Fund CC5.
18	Sacramento Telangana Association: Festival of Flowers	This application intends to continue the funding of the Festival of Flowers which celebrates the inherent relationship between earth, water, plants, flowers and human beings in a community to integrate and live in harmony. Sacramento Telangana Association is a non-profit organization that promotes the culture and arts of India.	\$13,000	\$13,000 Fund out of Community Service Partnerships Fund	1	Fund out of Community Service Partnerships Fund CC5.
*Event Funding 17, 19, and 20	Combination of Applications	A multi-cultural event to be organized and hosted by the Sacramento Telangana Association and Ankur that highlights both the Festival of Colors and a Kite Festival in Rancho Cordova.	\$5,250	\$5,000 Fund out of Community Service Partnerships Fund.	1	City sponsorship of \$5,000. Fund out of Community Service Partnerships Fund CC5.
CC3	Prior Council Direction - Youth Sports Growth and Start-Up Fund	This is a prior Council requested item to establish funding for youth sports for the purpose of growing an existing league or starting a new league in Rancho Cordova, including but not limited to the purchase of new equipment, new uniforms, fees, and other costs.	\$30,000	\$30,000	1	

ATTACHMENT 2

Exhibit A to the Resolution

App #	Application Name	Project Description	FY 2019/20 CEF Requested	FY 2019/20 Funds Approved	Category Number	Notes
23	Cordova Community Council Foundation: Youth Sports Facilities Renovations	This application intends to continue the funding of a similar project addressing Folsom Cordova Unified School District and Cordova Recreation and Park District fields. Rounds of prior funding have been successful in improving playing conditions for participating youth sports leagues. Improvements to the fields utilized by Lancer Rugby enabled the league to retain the annual KOT tournament, drawing teams from four states. Improvements to Little League fields are serving hundreds of local players and Cordova Girls Softball is also making gains. Improvements at Cordova Gardens' ball fields is building sports capacity and will provide vital backup playing areas when home fields for Cordova Girls Softball and Rancho Cordova Little League are taken out of use for construction.	\$80,000	\$80,000	1	
24	Cordova Community Council Foundation: 2019 Youth Sports Leagues Promotion Campaign	This application intends to continue the funding of the promotion of youth sports leagues in Rancho Cordova. This project would provide funds to the Cordova Community Council to engage consultants. Consultants will assist with digital and traditional outreach efforts to boost the profile of youth sports leagues. This includes the development of high-quality and effective signage with outreach including signage and flyers distributed to elementary schools.	\$41,100	\$41,100	1	
25	Cordova Community Council Foundation: Positive Coaching Alliance 3.0	This application intends to continue the funding of a project to train all coaches in Rancho Cordova youth sports leagues in techniques which adhere to the "Better Athletes, Better People" philosophy represented by the Positive Coaching Alliance. If funded, this project would provide funds to the Cordova Community Council to be expended on the training program for 12 workshops.	\$17,500	\$8,750 \$8,750 in FY 2019/20 and \$8,750 in FY 2020/21	1	Fund over two fiscal years (half of the funding each year) since it takes at least 18 months to provide the 12 workshops.
26	FCUSD: Cordova High School Athletic Improvement Plan	This proposed project intends to improve the athletic program at Cordova High School with enrichment and updated equipment/ supplies needed to maintain a high-caliber program. Funding will cover transportation for athletes, meet the increasing coaching needs, upgrade items such as visual display areas with banners, provide security during events, and add new or replacement equipment/supplies. If funded, a prioritized list of needs will be updated annually to ensure all athletic programs benefit.	\$202,500	\$202,500	1	Fund only one year (fiscal year 2019/20 at \$202,500) and then evaluate success of program; the Plan may include other Rancho Cordova secondary schools.
29	Art of Yoga	This proposed project intends to deliver yoga and creative arts curriculum to the students at Mitchell Middle School (3 classes per week) during the school year. Each class is for 15-20 students. The Art of Yoga Project (AYP) sends specially-trained yoga teachers and creative arts educators into schools to teach mindfulness-based practices. AYP provides programming with structured activities.	\$24,375	\$16,250	1	Fund two classes per week at a maximum rate of \$16,250 in fiscal year 2019/20.

App #	Application Name	Project Description	FY 2019/20 CEF Requested	FY 2019/20 Funds Approved	Category Number	Notes
34	Sacfit: Parkway Half Marathon	This project intends to fund bringing the start and finish lines of the Parkway Half Marathon into Rancho Cordova for the 2020 race. Additionally, it would support the Kid's Otter 1K run as a free event. Parkway Half Marathon is produced by Sacfit and is unique in that it has a course for walkers and separate course for runners. There is also a 5k run/walk and 1k kids run.	\$15,500	\$10,000 Fund out of Local Community Service Partnerships Fund	2	Fund out of CC5 at \$10,000 if the start and finish lines can be moved into the City limits.
35	Mather Wrestling Club	This proposed project intends to sponsor a summer wrestling club offered to boys and girls ages 8-14 who attend Mills and Mitchell Middle Schools and Cordova High School during the school year. Participation is \$75 per student. Funding includes program equipment, uniforms, and scholarships for students who cannot afford the participation fee.	\$8,500	\$8,500	1	

Education

Applied and approved in FY 2018/19	Folsom Lake College: Folsom Lake College/Rancho Cordova College Promise Program	<u>This project is already approved.</u> The Folsom Lake College/Rancho Cordova Promise Program enables recent high school graduates who live in the City of Rancho Cordova and take a full class load (12 units or more) at Folsom Lake College to attend college virtually fee-free for their first year. For those students whose fees are covered by other forms of financial aid, Promise dollars can be applied towards items such as books and required supplemental materials at the Folsom Lake College Store. This is the second year of a three-year approved request. FY 2019/20: \$150,540, FY 2020/21: \$150,540.	\$150,540	\$150,540	1	
Applied and approved in FY 2018/19	FCUSD: Meet the Masters	<u>This project is already approved.</u> Meet the Masters project provides visual arts experience for elementary students in Rancho Cordova schools within the Folsom Cordova Unified School District. The program introduces students to a variety of masters from the visual arts field, learn techniques from the masters through hands-on lessons. There are five tracks available and each track has seven different artist units. Each track of seven artists is designed to cover a school year. They will purchase Track D this fiscal year and Track E the following fiscal year for nine Rancho Cordova schools. FY 2019/20: \$28,000, FY 2020/21: \$28,000	\$28,000	\$28,000	1	

ATTACHMENT 2

Exhibit A to the Resolution

App #	Application Name	Project Description	FY 2019/20 CEF Requested	FY 2019/20 Funds Approved	Category Number	Notes
Applied and approved in FY 2018/19	FCUSD: A Touch of Understanding In-School Disability-Awareness Workshop	This project is already approved. A Touch of Understanding provides disability awareness programs designed to educate a new generation to understand the challenges associated with disabilities and to accept and respect all individuals. The program is approved for nine Rancho Cordova elementary schools within Folsom Cordova Unified School District. This is the second year of a two-year approved request. Funding was approved at \$10,800 per fiscal year in both fiscal year 2018/19 and 2019/20.	\$10,800	\$10,800	1	
CC4	Prior Council Direction - Field Trip Fund	Under prior Council direction, established funding for future field trips/assemblies for Rancho Cordova public schools. -Fund Art Field Trips (Mitchell), app 8, \$2,000	\$15,000	\$15,000	2	Fund \$2,000 field trip component from application 8.
38	FCUSD: Career Choices and Changes	This proposed project intends to provide funding for a new "Career Choices and Changes" course. The 17-week class is open to 30 adult students in the community per year. The course guides learners through the process of making some of life's most important decisions about family and work and culminates in a researched and actionable employment and lifestyle plan. If funded, the course will be offered at the Rancho Cordova Folsom Cordova Adult School.	\$19,182	\$19,150	1	Fund only one year at \$19,150; then evaluate success of program. They may choose to apply in the future for additional funding.
40	PRO Youth and Families: Governments Engaging Youth in the City of Rancho Cordova	This application intends to continue the funding of a civic engagement program by PRO Youth and Families. The three-pronged approach for 100 youth to engage in government and civic education in the City of Rancho Cordova includes: 1) Youth @ City Council Program; 2) Summer @ City Hall Academy summer program. Paid internships are also offered for approximately 15 youth; and 3) Community Investment Project.	\$81,168	\$70,000	1	Fund, at the amount consistent with the prior fiscal year, \$70,000.
41	Folsom Community Cordova Partnership: Youth Career Center	This application intends to continue the funding of on-site youth career centers. If funded, the centers will provide staff assisted services to help students explore career pathways, develop career plans, build career readiness skills, and connect to workplace experiences in the local business community through internships, job shadowing, and part time employment. The goals of this project are for continued career services for students at Cordova and Kinney High School, to graduate with exposure to a wider array of career opportunities, an informed sense of their career direction, and a strong correlation between continued education and achieving their career goals. The centers will serve a few hundred unduplicated youth and 15 youth will receive internships or paid part-time work. During the first year of funding, they served 89 students to date.	\$44,328	\$40,000	1	Fund, but at a lower amount, \$40,000.

ATTACHMENT 2 **Exhibit A to the Resolution**

App #	Application Name	Project Description	FY 2019/20 CEF Requested	FY 2019/20 Funds Approved	Category Number	Notes
42	CL3: Mentors at Cordova High Expanded Program (MACH)	This application intends to continue the funding of the Cordova Lancers Leaders & Legends (CL3) Mentors at Cordova High Program, a free community-based mentoring program focused on promoting positive behavior, academic improvement, and improved attendance at school, while also engaging participants in community service, and vocational skill development. The program will serve up to 140 participants from Cordova and Kinney at any given time.	\$60,000	\$60,000	1	
43	SCUSD: Carver Arts and Science After School Program	This proposed project intends to develop arts and science in after school programs for students. The project is designed to develop a robotics course and to continue to develop the music program by adding string instruments. The goals of the program are to provide high school students with after school activities that 1) foster student engagement and success; 2) obtain higher achievement levels for the students; and 3) achieve greater civic and social participation in the community.	\$13,000	\$13,000	1	
44	Campus Life Connection: Point Break Anti-Bullying Workshops	This application intends to continue the funding of Point Break Workshops. If funded, approximately 360 students will participate in an anti-bullying, pro-empathy program generally held off-site from the school campus. Campus Life Connection (CLC) a 501(c)(3) nonprofit has served thousands of youth with the goals of developing character, confidence and responsibility in youth through educational, social and physical programs. In each Point Break workshop, participants move through a variety of high-energy games, small group discussions, and personal reflection time. Each workshop is complemented with four weeks of follow-up. The program seeks to serve students from Cordova High School and Mills and Mitchell Middle Schools.	\$15,000	\$15,000	1	
45	916 Ink: Find Your Voice Creating Writing Workshop	This application intends to continue the funding of an arts-based literacy program that provides creative writing workshops to youth ages 8-18. The program will have 150-300 local students participate in the 2019-20 school year. If funded, workshops will take place at three Rancho Cordova high schools, one Rancho Cordova middle school, and three Rancho Cordova elementary schools. During each session students learn about the creative process and have a unique opportunity to engage playfully with words. Students then write to a variety of visual and tactile prompts. The writing prompts are sequenced to build upon each other as part of 916 Ink's "Hero's Journey" storytelling curriculum.	\$70,000	\$47,795	1	Fund, but at an amount consistent with last fiscal year, \$47,795.

ATTACHMENT 2 **Exhibit A to the Resolution**

AGENDA ITEM 9.6

App #	Application Name	Project Description	FY 2019/20 CEF Requested	FY 2019/20 Funds Approved	Category Number	Notes
46	Soil Born Farms: School Garden Program	This application intends to continue the funding to support technical assistance, training, and the continued improvement and expansion of a comprehensive and coordinated school garden program in target schools throughout the City. The program will continue to work with four elementary schools (White Rock, A.M. Winn, Cordova Gardens and Cordova Meadows), two middle schools (Mills and Mitchell), and the Cordova High School Agriculture and Culinary Academies. This year the program will: 1) Continue to facilitate garden and nutrition lessons and after school garden programs; 2) Increase the capacity of teachers and garden teams through trainings; 3) Strengthen and refine a comprehensive food and agriculture career pathway; and 4) Continue to deepen the level of garden and nutrition education provided to elementary/middle school students. Additionally, Soil Born Farms will begin providing consultation services to Sunrise Elementary School.	\$30,000	\$30,000	1	
47	Children's Choice for Hearing & Talking: CCHAT Summer Camp Training Expansion	The proposed project intends to expand the annual Summer Camp Program for the 2018-19 academic year for Children's Choice for Hearing and Talking (CCHAT) by increasing the number of Counselor in Training (CIT)/Camp Counselor opportunities for local teens and young adults. CCHAT, the only listening and spoken language program of its kind northeast of San Francisco, serves children who are deaf and hard of hearing under the age of 7. The Summer Camp Program runs for 3 weeks in July and serves 70+ children.	\$25,000	\$25,000	1	Fund only one year of the CIT program, they may choose to apply in the future for additional funding.
48	FCUSD: The Family Engagement Summer Academy	This application intends to continue the funding of a summer program for students and their families within the Folsom Cordova Unified School District in the summer of 2020. Folsom Cordova Unified School District's (FCUSD) Family Engagement Summer Academy minimizes the effects of summer learning loss by engaging elementary students in hands-on STEAM activities during the month of June, when school is out of session. Additionally, the Academy requires that a caring adult for each child participate for several sessions each week in the Summer Academy. The adults learn together for part of each session, and then they meet their students and engage in STEAM activities with them. The Summer Academy also engages middle and high school students as Counselors-in-Training staff members. The Summer Academy in 2020, will operate at one or more school sites in Rancho Cordova to be determined, based upon available grant funding.	\$12,000	\$10,000	1	Fund, but at a lower amount consistent with prior year's funding level, \$10,000.

ATTACHMENT 2 **Exhibit A to the Resolution**

AGENDA ITEM 9.6

App #	Application Name	Project Description	FY 2019/20 CEF Requested	FY 2019/20 Funds Approved	Category Number	Notes
51	Boys & Girls Clubs of Greater Sacramento: Serving the Youth of Rancho Cordova	This application intends to continue the funding of the Boys & Girls Club located at Navigator Elementary School for the 2019-20 school year and the 2020 summer months. The daily after school programs are comprised of academic, social, and recreational activities. Currently 100 Navigator youth are registered club members and another 200 Navigator students receive programs and services during the school day. The Club focuses on 3 areas: 1) Academic success and career readiness; 2) Good character and citizenship; and 3) Healthy behaviors and lifestyle choices. If funded, the goal is to serve a minimum of 150 unduplicated youth (club members), a minimum of 50 youth will participate in career counseling, approximately 10 teen members will be paid interns, and a minimum of 75 youth will participate in the summer program.	\$100,000	\$50,000	1	Fund, but at a lower amount consistent with prior year's funding level, \$50,000.
53	FCUSD: After School Education and Safety	This application intends to continue the funding of the After School Education and Safety (ASES) Program at elementary and middle school Sites in Rancho Cordova. The voters of California passed a ballot measure to fund a statewide program. This statewide grant is administered through the California Department of Education, and is operated in seven elementary schools and both middle schools in Rancho Cordova by the Folsom Cordova Unified School District. The district received grant funding from the City to expand the ASES program from seven to nine elementary schools in Rancho Cordova and to enhance the programs in place at all school sites (nine elementary and two middle schools). The requested funds will also support the annual ASES Science Fair.	\$60,000	\$60,000	1	
55	EGUSD: Sunrise Garden Expansion (Phase II)	The proposed project intends to start Phase II of a garden project. The construction of a school garden began in the fall of 2018. Phase II includes the addition of a storage shed, a composter, and a bin of vermiculture. One of the goals of the Sunrise Elementary School garden is to offer "Sunrise Farmers' Markets" that parents and community members can attend and enjoy.	\$9,500	\$7,500	1	Previously funded \$2,500 for garden phase I; fund an additional \$7,500 in FY 2019/20.

ATTACHMENT 2 **Exhibit A to the Resolution**

AGENDA ITEM 9.6

App #	Application Name	Project Description	FY 2019/20 CEF Requested	FY 2019/20 Funds Approved	Category Number	Notes
57	Beyond the Village: Work Force Development/Training to Employment	This proposed project intends to provide recruitment, job training and job placement to residents of the Rancho Cordova area, with special emphasis on veterans and adults 55+ who are unemployed, under employed or looking for ways to improve their current job situation. If funded, the program would cover tuition for 30 people to go through a 12-week program that includes group sessions, one-on-one sessions with a job trainer, and technology training. Beyond The Village is a 501(c)(3) nonprofit, whose purpose is to provide job entry and job advancement education programs for veterans and adults 55+ who desire to enter or re enter the job market, advance in their current career or transition from employee to employer.	\$30,000	\$10,000	1	Fund one year as a pilot program at a reduced amount (for up to 10 adult residents); evaluate success of the program before considering future funding. Maximum not to exceed amount of \$10,000.
CC6	Summer School for Incoming 1st - 5th Grade Students at Abraham Lincoln	This is Council requested item is to provide summer school serving incoming 1st - 5th grade students. Summer school will be hosted at Abraham Lincoln Elementary School. The cost is based on up to five classes of students.	\$32,000	\$32,000	1	Grade levels and number of classes served will be based on number of students enrolled and summer school teacher's hired by the district.

Other Projects

Applied and approved in FY 2018/19	Meals on Wheels by ACC: Senior Nutrition Services	This project is already approved. Meals on Wheels by A Community of Caring, Senior Nutrition Services for the City of Rancho Cordova, provides wholesome, nutritionally balanced meals and safety net services 250 days per year to an average of 55 home delivered meal participants and 9 café participants. This approved project allows seniors living in Rancho Cordova in need of nutritional support to receive the community support and meal services they need to stay independent and in the Rancho Cordova community. The goals are to serve meals to an estimated unduplicated 150 senior residents of the City of Rancho Cordova and to prepare, deliver and serve nutritious noontime meals daily, 250 days per year. This is the second year of a two-year approved project.	\$13,500	\$13,500	1	
------------------------------------	---	--	----------	----------	---	--

ATTACHMENT 2 **Exhibit A to the Resolution**

AGENDA ITEM 9.6

App #	Application Name	Project Description	FY 2019/20 CEF Requested	FY 2019/20 Funds Approved	Category Number	Notes
CC5	Council Request - Local Community Service Partnerships Fund	This is a prior Council requested item to grow and strengthen community partnerships in Rancho Cordova. - Fund COMMUNITY Multi-Cultural Faire with Sunrise and Robert J. McGarvey, app. 16, \$2,000; - Fund Sacramento Telangana Association: Festival of Flowers, app. 18, \$13,000; - Fund Combination of Applications 17, 19, and 20: Multi-cultural event combining a Kite Festival and Festival of Colors, \$5,000; - Fund Parkway Half Marathon, app. 34, \$10,000;	\$75,000	\$75,000	2	Fund COMMUNITY Multi-Cultural Faire (application 16, \$2,000), STA: Festival of Flowers (application 18, \$13,000), Combination of Applications 17, 19 and 20, \$5,000 in total, and SacFit Parkway Half Marathon (application 34, \$10,000) from CC5.
58	Soil Born Farms: Center for Food, Health and the Environment	This proposed project intends to improve the public's access to the Center for Food, Health, and the Environment. Improvements include a water line (fire protection), domestic water service for the farm stand and kitchen buildings, sewer services, irrigation for the farm stand/kitchen and parking lot, and gas for farm stand/kitchen. The 55-acre American River Ranch is the home-base for Soil Born Farms. Soil Born Farms is a nonprofit organization based in Rancho Cordova, whose mission to create an urban agriculture and education project that empowers youth and adults to discover and participate in a local food system that encourages healthy living, nurtures the environment and grows a sustainable community.	\$194,370	\$95,400	2	Fund highest priority item only, with a not to exceed amount of \$95,400.
59	Cordova Community Food Locker: Facility/Equipment/Operational Upgrades	This proposed project intends to fund the facility upgrades and operational upgrades at the Cordova Community Food Locker. The proposed project comprises of multiple elements: 1) Evaluation and repair roof over main food storage area; 2) Funding for operations and maintenance; 3) Purchase of a large commercial freezer; and 4) Creation of an independent website.	\$96,500	\$49,000	1	Fund \$49,000 towards the ongoing operations, purchase of a commercial freezer, and creation of a website.

ATTACHMENT 2

Exhibit A to the Resolution

AGENDA ITEM 9.6

App #	Application Name	Project Description	FY 2019/20 CEF Requested	FY 2019/20 Funds Approved	Category Number	Notes
60	Whisker Warriors Animal Defense Fund: Spay, Neuter and Vaccine Program	This application intends to continue the funding of the spay/neuter program for canines and felines (and a small number of rabbits) in Rancho Cordova and the continuation of the caring of community (homeless) felines. The program includes: 1) spay/neuter and vaccinations for Rancho Cordova community felines; 2) support a return to field program in Rancho Cordova; 3) support spay/neuter, vaccinations, microchips and flea prevention for resident canines and felines; 4) support spay/neuter for domesticated rabbits owned by residents; and 5) support the costs of caring for community feline populations in Rancho Cordova.	\$38,622	\$38,000	1	Fund, but at a lower amount, \$38,000.
62	Rancho Cordova Chamber of Commerce: Explore Rancho Cordova	This application intends to continue the fourth year of the Explore Rancho Cordova Program. The program provides a heartfelt and professional invitation to "Explore" Rancho Cordova from our City to its residents, employees, and visitors. More than 1,200 new residents are welcomed each year. The Rancho Cordova Chamber of Commerce is seeking funding to support resident welcome receptions, mailings, resource fairs, outreach at community events, new hire events, welcome bags, online presence, and more.	\$50,000	\$50,000	1	Fund one year at \$50,000. They may choose to apply in the future for additional funding.
63	Rancho Cordova Chamber of Commerce: Explore Program's "My Hometown Coloring Book"	This proposed project intends to create and produce an engaging coloring book. The design will be an artistic depiction of Rancho Cordova landmarks, resources and amenities to which children can identify (ages 3-10 years). The project is enhanced with complementary content. This may include facts and figures, demographic details or local trivia. The coloring book is intended to welcome children to their new community as part of the Rancho Cordova Chamber of Commerce's Explore Program. The goal is to create, print, and distribute 4,000 copies of the coloring book.	\$16,020	\$10,000	1	Fund, but at a lower amount, \$10,000.
64	Sacramento Area Bicycle Advocates and Bicycle Advocates of Rancho Cordova: Building a Community Bicycling Program in Rancho Cordova	This proposed project intends to enhance Rancho Cordova's status as a bicycle friendly community by providing services and activities that support and encourage Rancho Cordova residents who travel by bicycle or want to travel by bicycle. Bicycling Advocates of Rancho Cordova (BARC) and Sacramento Area Bicycle Advocates (SABA) seek funding to provide pop-up bike repair clinics, hold education and skills training classes, and operate bike valet events. In addition, SABA may also train and mentor BARC staff with capacity-building activities, strategic planning, and project management.	\$23,255	\$18,000	1	Fund, but at a lower amount, \$18,000.

ATTACHMENT 2 **Exhibit A to the Resolution**

AGENDA ITEM 9.6

App #	Application Name	Project Description	FY 2019/20 CEF Requested	FY 2019/20 Funds Approved	Category Number	Notes
65	Rebuilding Together Sacramento: Rebuild Event/Home Improvements	This application intends to continue the funding of Rebuilding Together Sacramento's neighborhood impact project to strengthen residents and neighborhoods in a concentrated geographic area in the City. If funded, this would include improvements to 12-15 homes during the Rebuild Day event in April 2020. The home improvements include improving the quality of life by increasing the health, safety, efficiency, and curb appeal. The work will vary by home.	\$150,000	\$150,000	1	
66	Habitat for Humanity of Greater Sacramento: Rancho Cordova Home Repairs	This project intends to fund the expansion of an existing Home Repair program and will allow them to target low-income Rancho Cordova homeowners without adversely impacting Habitat for Humanity's ongoing efforts in Greater Sacramento. Funding will allow them to make significant critical health and safety related repairs on at least 3-4 qualified low-income owner occupied homes in Rancho Cordova with an emphasis on serving veterans and seniors. Example renovations include replacing roofs, windows, accessibility, dry rot remediation, and interior repairs.	\$35,000	\$35,000	1	
67	Sierra Service Project: Neighborhood Beautification Program	This application intends to continue the funding of the neighborhood beautification program at no cost to Rancho Cordova homeowners with a focus on: 1) Enhancing the quality of life of residents; 2) Beautifying neighborhoods and increasing community pride; 3) Increasing civic engagement ; 4) Giving all volunteers a very positive experience and ; 5) Augmenting the services of the City's Community Engagement Division; and 6) Being a visible manifestation of Community Enhancement funds in action.	\$38,375	\$35,650	1	Fund at same level as last year, \$35,650.
68	Rancho Cordova HART: Winter Shelter & Housing Services	This application intends to continue the funding of Rancho Cordova HART's winter shelter and homeless assistance program, which includes reserving an intake site, providing transportation to host churches, bus passes for homeless guests that need assistance with transportation in order to get documents ready, and housing counseling services for HART clients.	\$15,000	\$13,000	1	Fund at same level as last year, \$13,000.

ATTACHMENT 2 **Exhibit A to the Resolution**

AGENDA ITEM 9.6

App #	Application Name	Project Description	FY 2019/20 CEF Requested	FY 2019/20 Funds Approved	Category Number	Notes
74	FCUSD: Passenger Van for Extended Learning Opportunities	This proposed project intends to provide funding to purchase one passenger van for Kinney High School, Prospect Community Day School, and Walnutwood High School to share. If funded, a new van will be used to transport students to things such as field trips, athletic games, college visits, and other experiential learning experiences.	\$60,000	\$40,000	1	Fund at a lower amount based on reduced van size. Recommendation is also based on prior purchases for like van.
75	FCUSD: Walnutwood Outdoor Seating	This proposed project intends to fund the purchase and assembly of three outdoor picnic tables by the garden at Walnutwood High School. There are currently no outdoor seating options available and this would give students on campus a safe location to have lunch, take breaks, and socialize.	\$5,965	\$5,965	1	
77	CRPD: HYDE Out Teen After-School Program Enhancements (Project operated by Cordova Recreation and Park District)	This proposed project intends to provide funding to purchase a 10-passenger vehicle and a set of 12 Chromebooks for the HYDE Out Teen Center program operated by Cordova Recreation & Park District. Funding Chromebooks would allow students to complete more homework assignments at the HYDE Out. During the school year, the HYDE Out operates as an after-school program, Monday-Friday until 6 p.m. Under HYDE Out staff supervision, teens can socialize with peers, enjoy quiet time while completing homework, engage in structured activities and utilize the space for physical and social-emotional experiences in a safe space. During the summer, the HYDE Out operates a Summer Teen Camp.	\$41,077	\$6,420	1	Fund the purchase of Chromebooks and locking cart.
80	Blessings in a Backpack: Ending Weekend Hunger	The proposed project intends to send weekend food home to 300 elementary children attending a Folsom Cordova Unified School District school every Friday of the school year. These children all receive free breakfast and lunch Monday thru Friday. If funded, Blessings in a Backpack will send 5-6 meals and 2 snacks home with each child every Friday of the school year.	\$15,000	\$15,000	1	Fund one year; then evaluate success of program. They may choose to apply in the future for additional funding.
81	EGUSD: Reduce Social Isolation at Robert J. McGarvey Elementary School	This proposed project intends to reduce social isolation by: 1) Add buddy benches to the main playground and one to the transitional kindergarten/kindergarten playground; 2) Increase participation of existing "Dads of Great Students" program; and 3) Add peer praise notes to existing Positive Behavior Interventions and Supports system by providing training to all 1st-6th grade students.	\$2,380	\$2,380	1	
Total Community Grants			\$2,645,657	\$2,128,475		N/A
Total of Funding Categories (Legacy, PS, PW, ED, Admin):			\$6,189,000	\$6,071,525		N/A
Total Community Grants Including Legacy, PS, PW, ED, and Admin:			\$8,834,657	\$8,200,000		N/A

Notes: All projects/programs are approved for a single year's funding unless otherwise noted.

MEMORANDUM

DATE: June 3, 2019

TO: Honorable Mayor and Council Members

FROM: Michelle Mingay, Sr. Finance Analyst



SUBJECT: A RESOLUTION OF THE CITY COUNCIL OF THE CITY OF RANCHO CORDOVA DECLARING ITS INTENTION TO TRANSFER DELINQUENT REFUSE SERVICE CHARGES TO THE PROPERTY TAX ROLLS AND TO SET A PUBLIC HEARING FOR THE SAME

RECOMMENDATION

Adopt the Resolution.

RESULT OF RECOMMENDED ACTION

Adoption of this Resolution will begin the process to allow delinquent refuse service charges to be collected on the property tax roll and sets a Public Hearing for July 1, 2019 at 5:30 pm in the City Council Chambers.

BACKGROUND

The Collection Services Contract ("Contract"), between the City of Rancho Cordova and Republic Services, formerly Allied Waste Services, ("Republic"), for residential garbage collection and recycling, allows Republic to take any action legally available to collect past due amounts. Pursuant to Government Code sections 38790.1 and 25831, one such action is for the City to assist Republic is by placing the delinquent accounts on the property tax roll.

The City's Municipal Code allows for the property tax rolls to be utilized for collecting delinquent charges but in order for the City to assist Republic, the City Council must approve two separate Resolutions prior to recording a tax levy for delinquent residential solid waste accounts. The first Resolution, which is the subject of tonight's meeting, establishes the intent of the City Council to transfer delinquent residential solid waste accounts to the tax rolls, as well as sets a public hearing for July 1, 2019 at 5:30 p.m. to take comments and objections from the public regarding the transfer of delinquent residential solid waste accounts to the tax roll. At the conclusion of the public hearing, the Council will be asked to adopt the second Resolution titled "A Resolution of the City Council of the City of Rancho Cordova Authorizing Delinquent Residential Solid Waste Service Charges to be collected on the Property Tax Roll."

As of May 21, 2019, there are a total of 1,052 accounts eligible to be transferred to the tax roll, with a total balance due \$393,010.25. This amount includes a ten percent (10%) penalty which will be added to the tax roll to cover the cost for the City to administer the program.

In order to proceed with the levy of assessments, it is requested that Council adopt **A Resolution of Intention** of The City Council of The City of Rancho Cordova to Transfer Delinquent Refuse Service Charges to the Tax Roll. Approval of this Resolution also sets July 1, 2019 at 5:30 p.m. as the date and time for a public hearing on the issue. Notice of the public hearing will be given by publication at least 10 days prior.

FISCAL IMPACT

The City will receive a 10% administrative fee, based on the final balance transferred to the property tax roll, to cover the cost of administering the program.

ATTACHMENTS

1. Resolution
2. 2019/2020 Draft Levy Report as of 5/21/19

ATTACHMENT 1**CITY OF RANCHO CORDOVA****RESOLUTION NO. XX-2019****A RESOLUTION OF INTENTION OF THE CITY COUNCIL OF THE CITY OF RANCHO CORDOVA, STATE OF CALIFORNIA, TO TRANSFER DELINQUENT REFUSE SERVICE CHARGES TO THE PROPERTY TAX ROLL**

WHEREAS, in 2017 the City of Rancho Cordova executed the Collection Services Contract with Allied Waste Services of North America, LLC, a subsidiary of Republic Services ("Republic") for the provision of residential solid waste collection and recycling services; and

WHEREAS, the Collection Services Contract requires Republic to bill residential solid waste accounts for garbage and recycling services; and

WHEREAS, pursuant to Government Code sections 38790.1 and 25831, the City may assist Republic Services in collection of past due accounts; and

WHEREAS, the property tax collection process has been used for many years, by both the City of Rancho Cordova AND County of Sacramento, to collect delinquent utility charges.

NOW, THEREFORE, BE IT HEREBY RESOLVED BY THE CITY COUNCIL OF RANCHO CORDOVA that it is the opinion of the Council that the public interest and convenience require and that it is the intention of this Council to order delinquent refuse charges and late penalties collected on the tax roll at the time and in the manner as the general tax levy for County purposes; and

BE IT FURTHER RESOLVED that this Council hereby gives notice that it sets July 1, 2019 at the hour of 5:30 PM in the Council Chambers located at 2729 Prospect Park Drive in the City of Rancho Cordova, California as the time and place for any and all persons having objections to the proposed collection of delinquent refuse charges and late penalty on the tax roll to appear before the Council and show cause as to why the proposed action herein described should not be carried out in accordance with this Resolution; and

BE IT FURTHER RESOLVED that this Council hereby gives notice that any owner of property liable to be assessed for a delinquent refuse charge may, at any time not later than the hour set for hearing objections to the proposed collection of such delinquent charges on the tax roll, make and file with the City Clerk a written protest against the proposed action herein described and/or against the amount of such charges; and

BE IT FURTHER RESOLVED that the City Clerk shall cause this Resolution to be published in the Grapevine Independent, a newspaper published and circulated in the City of Rancho Cordova, which said newspaper is hereby designated for that purpose.

PASSED AND ADOPTED by the City Council of the City of Rancho Cordova on the 3rd day of June, 2019 by the following vote:

ATTACHMENT 1**AYES:****NOES:****ABSENT:****ABSTAIN:**

Robert J. McGarvey, Mayor**ATTEST:**

Stacy Leitner, City Clerk

Account #	Parcel Number	Billing Name	Street #	Street Name/PO BOX	Address 2	City	State	Zip Code	Total Levy
77774	07703700100000	TANA J BUNDITRUTAVORN	3452	MISTY MORNING CIR		SACRAMENTO	CA	95827-3052	\$ 1,641.14
77798	07702800510000	NOR NORK ENTERPRISES LLC	10180	COUNTRY WAY		SACRAMENTO	CA	95827-2462	\$ 1,624.51
77780	07703240160000	TELISA S LEAVY	3369	HARTSELLE WAY		SACRAMENTO	CA	95827-2449	\$ 1,610.81
222658	06804710290000	KRYSTAL WILLIAMS	3245	PEGASUS WAY		SACRAMENTO	CA	95827-2317	\$ 1,457.63
541422	07601330140000	EVELYN GAYFIELD	10370	DOLECETTO DR		RANCHO CORDOVA	CA	95670-3545	\$ 1,154.21
136109	05701040120000	ANNE H MATTHEWS	2541	FURMIT WAY		RANCHO CORDOVA	CA	95670-3619	\$ 1,133.41
144146	05702310020000	GREGORY STEPHENSON	2704	RIBIER WAY		RANCHO CORDOVA	CA	95670-4839	\$ 1,104.08
412207	05800610080000	DAVE APODACA	2256	BENITA DR		RANCHO CORDOVA	CA	95670-4009	\$ 1,103.67
38668	07502920030000	CHARLES L BRECK	2419	EL BURLON CIR		RANCHO CORDOVA	CA	95670-3115	\$ 1,101.63
9479	06704900170000	RICHARD PATTERSON	4224	TOPAZ VALLEY WAY		RANCHO CORDOVA	CA	95742-8023	\$ 1,095.48
10221	05800180050000	LORI WOOD	10636	COLOMA RD		RANCHO CORDOVA	CA	95670-3937	\$ 1,095.48
35804	07701320210000	ASHLEY TEASLEY	2955	JOERGER ST		RANCHO CORDOVA	CA	95670-5314	\$ 1,095.48
127886	05602500120000	RICHARD AL GIVENS	10641	COLOMA RD		RANCHO CORDOVA	CA	95670-3938	\$ 1,095.48
142379	05702010010000	JOHNNY S WILSON		PO BOX 35		RANCHO CORDOVA	CA	95741-0035	\$ 1,095.48
156626	05804700010000	GREGORY SC ELZEA	11117	GINGERWOOD WAY		RANCHO CORDOVA	CA	95670-5254	\$ 1,095.48
436349	07201830110000	MICHAEL BROWN	10476	SPALDING WAY		RANCHO CORDOVA	CA	95670-5521	\$ 1,095.48
485008	06804920270000	JOANN WOOLFOLK	10082	LINCOLN VILLAGE DR		SACRAMENTO	CA	95827-2971	\$ 1,095.48
5858	06801520090000	RICHARD TALLEY	9936	ZION WAY		SACRAMENTO	CA	95827-2943	\$ 1,092.30
153982	05800910020000	KENNETH M KLINE	2304	EL MANTO DR		RANCHO CORDOVA	CA	95670-4106	\$ 1,092.04
558433	06805200200000	EBONY ALLEN	3059	EXPLORER DR		SACRAMENTO	CA	95827-2718	\$ 1,091.88
28025	06801260050000	CAROLYN THOMAS	10005	LINCOLN VILLAGE DR		SACRAMENTO	CA	95827-2931	\$ 1,090.06
556663	07502430002000	BETTY KRAUS	2274	LA GRAMA DR		RANCHO CORDOVA	CA	95670-3155	\$ 1,089.17
27605	07703800010000	ALISON BAKER	3633	MADDIEWOOD CIR		SACRAMENTO	CA	95827-3066	\$ 1,088.92
638648	06803460230000	DEMETRIUS BELLAMY	5050	LAGUNA BLVD	UNIT 112 555	ELK GROVE	CA	95758-4151	\$ 1,081.99
97596	07702900420000	WILYPHIP MAULIT	3108	HOGARTH DR		SACRAMENTO	CA	95827-2344	\$ 1,079.40
392370	05602900370000	TOPORISTE GHERGHINA	2140	KLAMATH RIVER DR		RANCHO CORDOVA	CA	95670-2929	\$ 1,076.55
362920	07601640170000	DAWNIELL KELSCHLL	10223	MALAGA WAY		RANCHO CORDOVA	CA	95670-3324	\$ 1,074.42
116561	05601220030000	JOHN CASTORINA	2110	FORESTLAKE DR		RANCHO CORDOVA	CA	95670-2409	\$ 1,057.77
32857	07703240040000	CHRIS FRY	10218	ROCKINGHAM DR		SACRAMENTO	CA	95827-2454	\$ 1,054.18
398021	05601740040000	JOHN CASTORINA	2173	FORESTLAKE DR		RANCHO CORDOVA	CA	95670-2462	\$ 1,053.71
5541	06708000910000	JOAN MCLAIN	12236	HETCH HECHY DR		RANCHO CORDOVA	CA	95742-7762	\$ 1,051.68
181875	06705000180000	ANDRE & VONETTA HUDDLESTON	11879	FIRE AGATE WAY		RANCHO CORDOVA	CA	95742-8068	\$ 1,051.30
189910	07701720190000	WAYNE MONTOYA	10413	BUENA PLAZA CIR		RANCHO CORDOVA	CA	95670-5403	\$ 1,048.94
110016	05601720050000	JOHN CASTORINA	2173	FORESTLAKE DR		RANCHO CORDOVA	CA	95670-2462	\$ 1,039.27
52	06705200430000	DAISY CASTILLO	4400	YEATES CT		RANCHO CORDOVA	CA	95742-8093	\$ 1,032.41
142229	05701930050000	BETTY J SMITH	2638	CHASSELLA WAY		RANCHO CORDOVA	CA	95670-4833	\$ 1,026.13
66601	06705900290000	GARLAND J PARKER	11969	PERICLES DR		RANCHO CORDOVA	CA	95742-8078	\$ 1,007.16
36160	06801350170000	JERRIE J SAID SR		PO BOX 277872		SACRAMENTO	CA	95827-7872	\$ 1,004.36
34459	07502910030000	ALLEN SCARBROUGH	2418	EL BURLON CIR		RANCHO CORDOVA	CA	95670-3116	\$ 1,000.21
209330	07203100520000	ROBERT E ROSS	2952	KACHINA WAY		RANCHO CORDOVA	CA	95670-5634	\$ 704.25
62076	06706700600000	TM INVESTMENTS INC	3250	LAURELHURST DR	APT 205	RANCHO CORDOVA	CA	95670-5866	\$ 991.38
593879	07222100250000	MORGAN MITCHELL	10852	BELLONE WAY		RANCHO CORDOVA	CA	95670-6926	\$ 986.01
181720	05801270040000	ROBERT MARCINIAK	10828	WALNUTWOOD WAY		RANCHO CORDOVA	CA	95670-4903	\$ 984.48
395027	07703700880000	JOHN BALBUENA	1205	E IBERIA RD		STERLING	VA	20164-2725	\$ 980.80
150818	058000440150000	ROBERT & RHONDA DEAN	10828	SCOTSMAN WAY		RANCHO CORDOVA	CA	95670-5015	\$ 978.43
223127	07600510010000	JAMES A BAGSHAW	10263	OCTAVIA WAY		RANCHO CORDOVA	CA	95670-2026	\$ 970.54
29493	05801030110000	WILLIAM F FECHER JR	2344	ROSADO WAY		RANCHO CORDOVA	CA	95670-5232	\$ 949.15
15879	05801320280000	ANNETTE HERRIGAN	2492	KNIGHTWOOD WAY		RANCHO CORDOVA	CA	95670-5105	\$ 938.12
627945	07223700060000	LINDA HERNANDEZ	3521	CAP ROCK WAY		RANCHO CORDOVA	CA	95670-6954	\$ 935.13
28015	06801250040000	FRANKIE LY SINGH	10013	NEBULA WAY		SACRAMENTO	CA	95827-2933	\$ 934.24
17155	05700610020000	DENISE CRAVEN	10467	DOLECETTO DR		RANCHO CORDOVA	CA	95670-3640	\$ 928.81
551892	06805000330000	DENISE LEMONS	10044	CRIMORA CT		SACRAMENTO	CA	95827-2946	\$ 928.49
612312	05701610080000	MARIBEL TREJO	2628	RIBIER WAY		RANCHO CORDOVA	CA	95670-3716	\$ 912.08
64166	06803480060000	DEREK POINTER	6323	SEYFERTH WAY		SACRAMENTO	CA	95823-4257	\$ 908.50
250770	07702210260000	LORI MEJIA	3117	CHETTENHAM DR		RANCHO CORDOVA	CA	95670-5708	\$ 907.07
21163	06706800130000	THELMA CASH	6971	MITCHLEN CT		SLOUGHHOUSE	CA	95683-9600	\$ 901.46
96857	05602800810000	MARK T HOPKINS	3637	EASTERN AVE		SACRAMENTO	CA	95821-3203	\$ 893.86
55718	06706800360000	RANDALL OGANS	5521	MOSSY STONE WAY		RANCHO CORDOVA	CA	95742-8184	\$ 887.09
572947	07701220020000	BILL LUCE	10404	ABBOTTFOOD WAY		RANCHO CORDOVA	CA	95670-5802	\$ 885.81
205324	07201740070000	GRACE D DINGLER	2965	GRAYSON WAY		RANCHO CORDOVA	CA	95670-5609	\$ 885.35
40315	05602800740000	MARY GARCIA	11184	KINGS RIVER CT		RANCHO CORDOVA	CA	95670-2909	\$ 876.67
82421	07223900050000	REBECCA KRAMER	3351	TUALATIN WAY		RANCHO CORDOVA	CA	95670-6957	\$ 872.77
19568	07703700050000	MARISELA GUZMAN	3432	MISTY MORNING CIR		SACRAMENTO	CA	95827-3049	\$ 868.48
13236	05700950170000	JEANNINE OTTEN	2529	TANNAT WAY		RANCHO CORDOVA	CA	95670-3628	\$ 865.51
90896	07701620100000	JOSE GARCIA-SANCHEZ	3352	GOULD WAY		SACRAMENTO	CA	95827-2459	\$ 861.41
181067	05801140050000	SCOTT WILLIAMS	10816	BERKWIC WAY		RANCHO CORDOVA	CA	95670-4936	\$ 860.44
22085	06704501070000	ROBERT RIGGS	11775	JUSTINIAN DR		RANCHO CORDOVA	CA	95742-8052	\$ 859.66
134739	07213400090000	BRETT L ROBINSON	10616	BASIE WAY		RANCHO CORDOVA	CA	95670-7314	\$ 854.81
195032	06705500170000	QIANG LI	11761	LOISDALE WAY		RANCHO CORDOVA	CA	95742-8028	\$ 843.79
597322	07222100640000	CHRISTOPHER BUDGE	10729	BELLONE WAY		RANCHO CORDOVA	CA	95670-6927	\$ 842.94
25126	05701610060000	JOHN HILSKY	2620	RIBIER WAY		RANCHO CORDOVA	CA	95670-3716	\$ 838.47
127983	05602500280000	RICHARD A GIVENS	10641	COLOMA RD		RANCHO CORDOVA	CA	95670-3938	\$ 834.11
500321	07701020020000	BADIE BAHAM		PO BOX 661471		SACRAMENTO	CA	95866-1471	\$ 832.36
246879	07701410040000	KARAPET ELBAKYAN	3220	LAURELHURST DR		RANCHO CORDOVA	CA	95670-5815	\$ 830.73
48812	06705900920000	SABIR AHMED & KANEZ TUMPA	4313	ACCORDIAN WAY		RANCHO CORDOVA	CA	95742-8080	\$ 830.43
549766	05601120080000	TERRY FORTNER	2117	DANBURY WAY		RANCHO CORDOVA	CA	95670-2206	\$ 830.37
17023	06706200350000	DARLENE M GRAY	2021	E 22ND ST		OAKLAND	CA	94606-4118	\$ 830.06
35069	05702850080000	JESSE C PALMER	2424	ARAMON DR		RANCHO CORDOVA	CA	95670-3803	\$ 829.73
503010	06800820030000	KARAPET BEKARYAN	3418	VIRGO ST		SACRAMENTO	CA	95827-2841	\$ 829.73
428	07700710040000	ROBIN SMITH	2943	BETLEN CT		RANCHO CORDOVA	CA	95670-5302	\$ 829.63
1088	06705100960000	EMILY SISNEROZ	11859	APPOLON DR		RANCHO CORDOVA	CA	95742-8074	\$ 829.63
4178	06708001020000	BENJAMIN AVILA	12212	CONSERVANCY WAY		RANCHO CORDOVA	CA	95742-7763	\$ 829.63
9857	07702900450000	GARRET CHERI RANDALL	10080	BISCANEWOODS WAY		SACRAMENTO	CA	95827-2331	\$ 829.63
11661	07601640330000	ERIN PLETCHER	2621	LA LOMA DR		RANCHO CORDOVA	CA	95670-3304	\$ 829.63
20422	07702900020000	MICHAEL & MARJORIE KELLEY	3141	HOGARTH DR		SACRAMENTO	CA	95827-2343	\$ 829.63
75119	07701660070000	GRADY DILLENBURG	10154	DE SOTO WAY		SACRAMENTO	CA	95827-2404	\$ 829.63
75127	07701660070000	JUDY DILLENBURG	10154	DE SOTO WAY		SACRAMENTO	CA	95827-2404	\$ 829.63
96306	07225200270000	EDWARD REGAN	3300	OSELOT WAY		RANCHO CORDOVA	CA	95670-6979	\$ 829.63
100690	05603400320000	KIM GIVENS		PO BOX 266		RANCHO CORDOVA	CA	95741-0266	\$ 829.63
102433	05603600060000	MICHAEL K JOHNSON	11105	MOOSE RIVER CT		RANCHO CORDOVA	CA	95670-2960	\$ 829.63
106514	05603910040000	JOHN TENEYUCA	11008	WABASH RIVER CT		RANCHO CORDOVA	CA	95670-2728	\$ 829.63

Account #	Parcel Number	Billing Name	Street #	Street Name/PO BOX	Address 2	City	State	Zip Code	Total Levy
119689	05601530060000	JAMES L JOHNSON	10824	OAKTON WAY		RANCHO CORDOVA	CA	95670-2441	\$ 829.63
121085	05601630070000	TIMOTHY WE MCCANDLESS	2020	MARYVALE WAY		RANCHO CORDOVA	CA	95670-2415	\$ 829.63
123703	06704500140000	CORNELIA DOSTY	11761	AZALEA GARDEN WAY		RANCHO CORDOVA	CA	95742-8047	\$ 829.63
140060	05701640060000	LORRALEN SILVAS	2694	BARBERA WAY		RANCHO CORDOVA	CA	95670-3742	\$ 829.63
166041	05702720090000	JAMIE MACH		PO BOX 2764		RANCHO CORDOVA	CA	95741-2764	\$ 829.63
189048	05801920230000	CARRIE BARBIER	10625	CAMPANA WAY		RANCHO CORDOVA	CA	95670-3913	\$ 829.63
191268	05802230170000	ROBERT CHA EDWARDS	2371	CORDOVA LN		RANCHO CORDOVA	CA	95670-3917	\$ 829.63
203241	07201520020000	RAED S AWABDEH	10504	GLENVIEW WAY		RANCHO CORDOVA	CA	95670-5511	\$ 829.63
206565	07601550100000	RUSSELL K WYGAND	2178	BENITA DR	APT 6	RANCHO CORDOVA	CA	95670-4075	\$ 829.63
219130	06804200460000	TERRANCE R & AUDREY L JONES	3309	CAHILL CT		SACRAMENTO	CA	95827-2305	\$ 829.63
229278	06805200490000	ROSEMARIE MITSUKO	3238	SEAL CT		SACRAMENTO	CA	95827-2714	\$ 829.63
233765	07602010010000	JAMES R HOPKINS	2700	PASEO DR		RANCHO CORDOVA	CA	95670-3435	\$ 829.63
246950	07701420090000	JERRYLN BURGESS	10434	REYMOUTH AVE		RANCHO CORDOVA	CA	95670-5817	\$ 829.63
252691	07702700240000	ARBIN C KUMAR	3390	OTTER CT		HAYWARD	CA	94542-2616	\$ 829.63
343320	07203640080000	NANCY L GRAHAM		PO BOX 578		RANCHO CORDOVA	CA	95741-0578	\$ 829.63
362842	05702860010000	GREGORY CAMPION	2404	NEGRARA WAY		RANCHO CORDOVA	CA	95670-3823	\$ 829.63
398065	07201820060000	JOSE CHAVEZ	2980	WINCHESTER DR		RESCUE	CA	95672-9374	\$ 829.63
433097	06803500050000	ORAWAN SYNHORST	10033	BEXLEY DR		SACRAMENTO	CA	95827-2301	\$ 829.63
458247	07601030170000	LINDA KAEHLER	2527	EL SEGUNDO DR		RANCHO CORDOVA	CA	95670-3403	\$ 829.63
523348	06803640290000	ANGEL COVARRUBIAS	3609	SARAMENT CT		SACRAMENTO	CA	95827-3534	\$ 829.63
528691	05802160160000	CHRIS THOMAS	2321	MCGREGOR DR		RANCHO CORDOVA	CA	95670-3926	\$ 829.63
548482	07501910030000	BADIE BAHAM		PO BOX 66147		SACRAMENTO	CA	95866-1471	\$ 829.63
555365	06804720350000	CHONG M CHON	3244	PEGASUS WAY		SACRAMENTO	CA	95827-2348	\$ 829.63
587627	07600640020000	NICK RUSSELL	2304	MORAIN CIR		RANCHO CORDOVA	CA	95670-2021	\$ 829.63
597644	05800310020000	JAIME MIRANDA	2606	BETSY WAY		RANCHO CORDOVA	CA	95670-4940	\$ 829.63
599832	05601330070000	CRYSTAL L WEBBER	10782	OAKTON WAY		RANCHO CORDOVA	CA	95670-2439	\$ 829.63
601836	05700520120000	JENNIFER BOTTIMORE	2512	TORMOLO WAY		RANCHO CORDOVA	CA	95670-3631	\$ 829.63
605922	07601210110000	SHANE AKERS	10381	NEWTON WAY		RANCHO CORDOVA	CA	95670-2054	\$ 829.63
608801	07601610050000	KIMBERLY WINSTON	2616	SOBRANTE WAY		RANCHO CORDOVA	CA	95670-3316	\$ 829.63
347781	07702900030000	RIVERA MARTIN	3145	HOGARTH DR		SACRAMENTO	CA	95827-2343	\$ 829.62
114216	05600820030000	BERNARD JACOBS	10482	ROSE HILL CT		RANCHO CORDOVA	CA	95670-2230	\$ 829.52
215111	06704900160000	MICHAEL OFFIAH	4228	TOPAZ VALLEY WAY		RANCHO CORDOVA	CA	95742-8023	\$ 829.52
1077635	05601320140000	DAVID LEAL	2071	KELLOGG WAY		RANCHO CORDOVA	CA	95670-2453	\$ 829.52
219240	068042000650000	WILLIE VAUGHN	3320	HOGARTH DR		SACRAMENTO	CA	95827-2341	\$ 829.20
646971	07223700670000	RAZA TOUHIDUR	3601	AMICI CT		RANCHO CORDOVA	CA	95670-6955	\$ 829.12
26514	07700640110000	RAYMUNDO HARO	3016	BLACKPOOL WAY		RANCHO CORDOVA	CA	95670-5308	\$ 829.01
32326	07702100190000	COREY BELL	10452	S WHITE ROCK RD		RANCHO CORDOVA	CA	95670-5714	\$ 829.01
622123	07222200310000	GREGORY WOLPERT	3341	BALADA WAY		RANCHO CORDOVA	CA	95670-6942	\$ 827.91
29640	05601120060000	ALICE K MATTAR	2125	DANBURY WAY		RANCHO CORDOVA	CA	95670-2206	\$ 827.05
10635	06706400450000	GREGORY HAMPTON	11844	DELAVAN CIR		RANCHO CORDOVA	CA	95742-8061	\$ 826.85
568673	06803640430000	KAREN J & DOUGLAS LEARDINI	9910	PALM GROVE DR		SACRAMENTO	CA	95827-3533	\$ 826.75
132626	05700730390000	RICKEY M BONNER	10569	MALVASIA DR		RANCHO CORDOVA	CA	95670-3748	\$ 826.68
12190	05700920060000	CHRIS REDMON	2524	TORMOLO WAY		RANCHO CORDOVA	CA	95670-3634	\$ 825.76
37921	05603100070000	PAUL SALTSMAN/MONICA CAMILLERI	2216	BROAD RIVER CT		RANCHO CORDOVA	CA	95670-2702	\$ 825.64
121269	067045000620000	STASI DIAVATIS	145	MOSSGLEN CIR		SACRAMENTO	CA	95826-1724	\$ 825.64
238615	07702700070000	PATRICIA M SMITH		PO BOX 1406		RANCHO CORDOVA	CA	95741-1406	\$ 825.40
485014	07600520020000	JOHN GARCIA	2208	RHODA WAY		RANCHO CORDOVA	CA	95670-2029	\$ 824.94
219782	06804350060000	MICHAEL R ANDREW	9820	CRIMSONWOOD WAY		SACRAMENTO	CA	95827-2807	\$ 824.77
10198	07213500460000	DEBRA DIANO	10794	BASIE WAY		RANCHO CORDOVA	CA	95670-7325	\$ 823.95
28099	06801340010000	JAMICA F THOMAS	3423	JUPITER DR		SACRAMENTO	CA	95827-2965	\$ 823.91
28030	05801920160000	ANSEL J ROBINSON	10653	CAMPANA WAY		RANCHO CORDOVA	CA	95670-3913	\$ 823.58
112419	05600610250000	MICHAEL R VILLA	10455	AMBASSADOR DR		RANCHO CORDOVA	CA	95670-2279	\$ 822.04
179291	06704501000000	KEENAN HEATH	11772	LILAC CANYON CT		RANCHO CORDOVA	CA	95742-8051	\$ 820.71
34470	05700740070000	MICHAEL HUFFSTUTLER	10558	MALVASIA DR		RANCHO CORDOVA	CA	95670-3747	\$ 819.24
7159	05805200140000	DANIEL J ALVES	11131	WOODKIRK CT		RANCHO CORDOVA	CA	95670-4273	\$ 818.56
546425	05701630050000	EMILIO RAMIREZ	9461	TWIN LAKES AVE		ORANGEVALE	CA	95662-5422	\$ 818.42
239938	07700810070000	ROY T PICKERING	3079	RAMSGATE WAY		RANCHO CORDOVA	CA	95670-5342	\$ 816.75
32652	067088000820000	MARLENE JARAMILLO	12398	CANYONLANDS DR		RANCHO CORDOVA	CA	95742-7711	\$ 816.47
62133	07701910280000	KENNETH L HOPE	10138	ROCKINGHAM DR		SACRAMENTO	CA	95827-2425	\$ 816.47
62141	07701910280000	KENNETH L HOPE	10140	ROCKINGHAM DR		SACRAMENTO	CA	95827-2425	\$ 816.47
228621	07601470080000	JOHN V PALMER		PO BOX 2524		RANCHO CORDOVA	CA	95741-2524	\$ 814.61
613638	05604100100000	TRUST OF MULDROW	11137	TEXAS RIVER CT		RANCHO CORDOVA	CA	95670-2819	\$ 814.26
14745	07223900090000	ANGELINA PILUYEV	3367	TUALATIN WAY		RANCHO CORDOVA	CA	95670-6957	\$ 813.57
28439	06801520150000	MAISHA L WEARY	3549	GEMINI WAY		SACRAMENTO	CA	95827-2964	\$ 812.62
113721	06705600320000	JOHN ELKINS	4439	NIOBE CIR		RANCHO CORDOVA	CA	95742-8044	\$ 812.43
203816	07201640080000	TRUST OF MARIER	2934	GRAYSON WAY		RANCHO CORDOVA	CA	95670-5610	\$ 811.80
153533	05800750030000	ELIZABETH PEARCE	2316	BENITA DR		RANCHO CORDOVA	CA	95670-5242	\$ 811.46
46188	07601210090000	JONATHAN OKEEFFE	10376	HOLMES WAY		RANCHO CORDOVA	CA	95670-2017	\$ 806.55
585867	07220200280000	JAMES CANNON	10981	PELARA WAY		RANCHO CORDOVA	CA	95670-6911	\$ 806.15
22563	067092000890000	MICHELE KOEHLER	3929	ARISTOTLE CIR		RANCHO CORDOVA	CA	95742-8105	\$ 804.56
25285	07602340130000	SANDRA KAY ANDERSON	215	MARGARET WAY		RIPON	CA	95366-9317	\$ 802.49
84591	05801910140000	GUSTAVO VILLANUEVA	10645	BISCAY WAY		RANCHO CORDOVA	CA	95670-3959	\$ 802.21
22167	07701030260000	NATHAN WENELL	3005	RAMSGATE WAY		RANCHO CORDOVA	CA	95670-5326	\$ 802.10
204370	06705600260000	SCOTT HAYNES	4415	NIOBE CIR		RANCHO CORDOVA	CA	95742-8044	\$ 801.32
405037	06803470150000	MARIO LOPEZ	10005	VANGUARD DR		SACRAMENTO	CA	95827-2328	\$ 798.49
1349	06708700130000	ERIC EVERETT	4129	BIG MEADOW WAY		RANCHO CORDOVA	CA	95742-7743	\$ 797.95
85283	07224600250000	RUBEN VALERIO	3482	PONZI CT		RANCHO CORDOVA	CA	95670-6971	\$ 797.95
545589	06800720020000	PEGGY COLEMAN		PO BOX 277591		SACRAMENTO	CA	95827-7591	\$ 795.56
32872	07701020060000	MICHELLE R STEADHAM	3020	RAMSGATE WAY		RANCHO CORDOVA	CA	95670-5327	\$ 795.14
3413	067087000510000	BRENDA BUCKANS	4147	BORDERLANDS DR		RANCHO CORDOVA	CA	95742-7751	\$ 794.79
231333	07601550070000	CASTULO MA ROBLES	10213	COLOMA RD		RANCHO CORDOVA	CA	95670-3605	\$ 792.51
239765	07700730200000	LISA ANDERSON & LORIA MARTIN	3073	SWANSEA WAY		RANCHO CORDOVA	CA	95670-5349	\$ 790.87
249144	06801220120000	TRUST OF RIDENOUR	3367	POLARIS DR		SACRAMENTO	CA	95827-2962	\$ 790.87
28041	06801310030000	ALISA EDWARDS/ALFRED MCDOWELL		PO BOX 278882		SACRAMENTO	CA	95827-8882	\$ 790.26
137379	05701510090000	ASSET INVESTMENT MANAGERS INC	10512	MALAGA WAY		RANCHO CORDOVA	CA	95670-3604	\$ 788.04
34449	05602900260000	SHALAIN REDDIE	11204	CEDAR RIVER CT		RANCHO CORDOVA	CA	95670-2902	\$ 786.17
196667	05803900580014	JESSICA GUIDOTTI	2608	BENNY WAY		RANCHO CORDOVA	CA	95670-3502	\$ 781.85
55661	06704400340000	THI DO	11838	HERODIAN DR		RANCHO CORDOVA	CA	95742-8000	\$ 780.23
423009	06804330070000	ESTHER TOLENSKA	9824	WOODHOLLOW WAY		SACRAMENTO	CA	95827-2829	\$ 778.25
22865	06704400780000	AMY MOSCA	3948	RILEY ANTON WAY		RANCHO CORDOVA	CA	95742-8001	\$ 777.79
116955	07224700480000	HARRISON LE	3573	ENVERO WAY		RANCHO CORDOVA	CA	95670-6961	\$ 776.77

Account #	Parcel Number	Billing Name	Street #	Street Name/PO BOX	Address 2	City	State	Zip Code	Total Levy
641864	07223700520000	MARIA MERCADO	10714	BYINGTON WAY		RANCHO CORDOVA	CA	95670-6940	\$ 773.79
219757	06804350020000	DONACIANO CASTANEDA	9804	CRIMSONWOOD WAY		SACRAMENTO	CA	95827-2807	\$ 769.19
14547	06705700100000	NICHOLAS JOHNSON	11790	DIONYSUS WAY		RANCHO CORDOVA	CA	95742-8041	\$ 768.84
43153	06801350140000	TAH 2016 1 BORROWER LLC		PO BOX 15086		SANTA ANA	CA	92735-0086	\$ 768.36
223533	07600640040000	DANIEL COOK	4830	TUNIS RD		SACRAMENTO	CA	95835-1006	\$ 761.74
622583	07223500230000	JACOB ROUSH	3325	SPANNA CT		RANCHO CORDOVA	CA	95670-6947	\$ 761.29
14556	07700920070000	NATHAN WENELL	3005	RAMSGATE WAY		RANCHO CORDOVA	CA	95670-5326	\$ 759.95
25261	07223500110000	ALEXANDER ILYUSHIN	11041	FIORE DR		RANCHO CORDOVA	CA	95670-6945	\$ 759.95
185016	05801330030000	MARK FEIST	2606	QUEENWOOD DR		RANCHO CORDOVA	CA	95670-5113	\$ 759.95
347365	07601440170000	JACOB ROSEN	2605	PALO VISTA WAY		RANCHO CORDOVA	CA	95670-3428	\$ 759.71
70375	05803110020000	MURAN HUSEIN	4016	CLARECASTLE CT		SACRAMENTO	CA	95826-5025	\$ 758.92
70391	05803110020000	MURAN & SUADA HUSEIN	4016	CLARECASTLE CT		SACRAMENTO	CA	95826-5025	\$ 758.92
604491	07602430010000	MONICA HARRINGTON	2400	EL CHICO CIR		RANCHO CORDOVA	CA	95670-3124	\$ 757.32
137	06704900120000	JOSEPH DEMITRO	11800	SLATE FALLS WAY		RANCHO CORDOVA	CA	95742-8017	\$ 754.73
534422	05603200260000	REGINALD VELTEN	11230	GOLD EXPRESS DR	STE 310	GOLD RIVER	CA	95670-4484	\$ 750.38
40069	05603100540000	STEWART A JUDSON	10058	KERN RIVER CT		RANCHO CORDOVA	CA	95670-2712	\$ 745.78
16194	06705900740000	ANGEL VALVENZUELA	4311	CADDEE CT		RANCHO CORDOVA	CA	95742-8085	\$ 745.34
34486	05801710060000	KARLEN NALBANDYAN	10717	CAMPANA WAY		RANCHO CORDOVA	CA	95670-3915	\$ 745.21
245671	07701310130000	DANIEL LEE COOK	4830	TUNIS RD		SACRAMENTO	CA	95835-1006	\$ 745.21
62848	07225800480000	GARY VALDEZ	11108	GRACIANO DR		RANCHO CORDOVA	CA	95670-6408	\$ 743.13
33926	07702010019000	KATHY SCHAFER	10454	S WHITE ROCK RD		RANCHO CORDOVA	CA	95670-5714	\$ 742.61
242952	07701201400000	CRISTINA TOUSSAINT	10453	ABINGTON WAY		RANCHO CORDOVA	CA	95670-5805	\$ 740.53
185375	05801450160000	IDA F STRINGFELLOW	2271	WHISTLER WAY		RANCHO CORDOVA	CA	95670-3964	\$ 740.45
209336	07203100530000	BEVERLY SHAH	2948	KACHINA WAY		RANCHO CORDOVA	CA	95670-5634	\$ 739.81
128712	05700100320000	ROSA L ELLIOTT	2317	RUDAT CIR		RANCHO CORDOVA	CA	95670-3929	\$ 739.32
4668	07701040080000	PATTY BARBA	3017	PORTSMOUTH DR		RANCHO CORDOVA	CA	95670-5320	\$ 736.36
67828	07500530050000	JODY K RASMUSSEN	115	KASEBERG DR		ROSEVILLE	CA	95678-1104	\$ 733.54
9003	07701320190000	MARIA TERESA VIRGEN	2963	JOERGER ST		RANCHO CORDOVA	CA	95670-5314	\$ 731.58
34262	05801450110000	JOSEPH MANUKYAN	4125	ORZO CT		SACRAMENTO	CA	95826	\$ 729.03
77762	07701630110000	JOSEPH LOUIS & MARQUEL FOSTER	10162	CRAWFORD WAY		SACRAMENTO	CA	95827-2461	\$ 728.82
24115	05600810030000	SVS ENTS INC	2158	DANBURY WAY		RANCHO CORDOVA	CA	95670-2270	\$ 727.34
579783	07703000270000	TINA MANNING	3230	HOGARTH DR		SACRAMENTO	CA	95827-2357	\$ 722.51
137713	05701610180000	SANDRA MURRAY	2621	FURMINT WAY		RANCHO CORDOVA	CA	95670-3621	\$ 719.77
65230	05700920120000	ANGELA LEE	2616	VERDELLO WAY		RANCHO CORDOVA	CA	95670-3614	\$ 718.77
36720	07601820040000	ERNESTO PAZ	2688	ELLENBROOK DR		RANCHO CORDOVA	CA	95670-3541	\$ 718.22
61070	06707000760000	ESTANISLAO GODINEZ	5005	COPPER SUNSET WAY		RANCHO CORDOVA	CA	95742-7797	\$ 718.22
231251	07601540110000	COLIN MCELWEE	2647	GARRETT WAY		RANCHO CORDOVA	CA	95670-3533	\$ 718.22
224402	06804800620000	LYDIA V MAURITS	9933	BEXLEY DR		SACRAMENTO	CA	95827-2333	\$ 717.86
530932	05802220080000	AMINIE ELSBERRY	10612	VIANI WAY		RANCHO CORDOVA	CA	95670-3935	\$ 709.60
67014	07202020140000	TIMOTHY BAKER	10556	SILVERWOOD WAY		RANCHO CORDOVA	CA	95670-5532	\$ 707.99
193740	05803400080000	AMINIE D ELSBERRY	10612	VIANI WAY		RANCHO CORDOVA	CA	95670-3935	\$ 707.73
62789	07701130170000	STACEY A BASE	10467	ABBOTT FORD WAY		RANCHO CORDOVA	CA	95670-5801	\$ 706.99
153397	05800730050000	KALATRI M CAISE	2325	PINTURO WAY		RANCHO CORDOVA	CA	95670-5229	\$ 704.94
10419	06705900570000	ALANA NEWTON	4320	ACCORDIAN WAY		RANCHO CORDOVA	CA	95742-8080	\$ 704.31
77772	07701660020000	OLGA GARCIA & EDGAR GONZALEZ	3825	BALSAM ST		SACRAMENTO	CA	95838-3702	\$ 703.82
146017	05702640060000	JAMES HERD	251	ASHBURY ST	APT 4	SAN FRANCISCO	CA	94117-2002	\$ 701.90
405289	06805150060000	CONNIE GREKOFF	9738	WOODHOLLOW WAY		SACRAMENTO	CA	95827-2723	\$ 701.90
518043	05800610060000	ABGAR SARKISIAN	2248	BENITA DR		RANCHO CORDOVA	CA	95670-4009	\$ 701.90
531939	07213500680000	DAVID GIN	10706	BASIE WAY		RANCHO CORDOVA	CA	95670-7317	\$ 701.90
119183	05601430040000	FIDEL VAZQUEZ	10804	AMBASSADOR DR		RANCHO CORDOVA	CA	95670-2430	\$ 701.88
4717	05805000230000	BILLY BARNES	2015	ZINFANDEL DR		RANCHO CORDOVA	CA	95670-4201	\$ 698.96
59933	05601520080000	HECTOR & PIEDAD CENTENO	10817	OAKTON WAY		RANCHO CORDOVA	CA	95670-2440	\$ 698.96
13907	07701110030000	AAK INVESTMENTS INC	3238	LAURELHURST DR		RANCHO CORDOVA	CA	95670-5815	\$ 697.05
63268	07700650070000	CHRISTOPHER/JON/PAT MCCUMSEY	3023	SWANSEA WAY		RANCHO CORDOVA	CA	95670-5330	\$ 696.11
8335	06801340020000	REBECCA & ROGER HORNER	3417	COMET CT		SACRAMENTO	CA	95827-2924	\$ 695.98
398518	07203640030000	DIANE DELLAMAGGIORE	10873	PAIUTE WAY		RANCHO CORDOVA	CA	95670-5629	\$ 692.51
93514	07703000240000	ROBERT O PACHELBEL	1650	CLAYCORD AVE		CONCORD	CA	94521-2217	\$ 691.94
537267	05804300480000	SOCORRO MAYORGA	11008	GINGERWOOD WAY		RANCHO CORDOVA	CA	95670-5216	\$ 690.97
219638	06804340030000	SHEILA LYN MAYES	9808	HEARTWOOD WAY		SACRAMENTO	CA	95827-2813	\$ 690.75
40835	06801350200000	TAH 2016-1 BORROWER LLC	1508	BROOKHOLLOW DR		SANTA ANA	CA	92705-5433	\$ 690.68
63707	07501540060000	ARBIN KUMAR	2688	ABERDEEN LN		EL DORADO HILLS	CA	95762-5665	\$ 689.45
63708	07501540060000	ARBIN KUMAR	2688	ABERDEEN LN		EL DORADO HILLS	CA	95762-5665	\$ 689.45
66871	07701710170000	IRINA M PETRASHISHINA	6576	THALIA WAY		CITRUS HEIGHTS	CA	95621-5593	\$ 689.23
148247	05703110150000	BROOKE KENT	2406	CARIEL CT		RANCHO CORDOVA	CA	95670-4924	\$ 687.96
104058	05603810040000	CHRIS LYON	2221	EAGLE RIVER CT		RANCHO CORDOVA	CA	95670-2831	\$ 686.64
67872	0770141001111	FRANCIS NELSON	3208	LAURELHURST DR		RANCHO CORDOVA	CA	95670-5815	\$ 685.80
554458	07602340160000	SERGIO GOMEZ	2523	MARTINIO CT		RANCHO CORDOVA	CA	95670-3427	\$ 684.84
53230	07703800200000	LOURDES NABABAN	3557	MADDIEWOOD CIR		SACRAMENTO	CA	95827-3067	\$ 684.23
71747	05803900530015	BRIE M BENNETT	11012	COBBLESTONE DR		RANCHO CORDOVA	CA	95670-4231	\$ 683.79
10268	06801320090000	OMNI HOMES LLC	5821	AUBURN BLVD	STE 2	SACRAMENTO	CA	95841-2941	\$ 681.52
119926	05601610100000	TRUST OF HAYS	10509	AMBASSADOR DR		RANCHO CORDOVA	CA	95670-2401	\$ 681.52
163394	05800940010000	ROB DEFE0	2265	CERVANTES DR		RANCHO CORDOVA	CA	95670-4125	\$ 681.52
201627	07201310080000	JOSEPH RAMIREZ SR	10453	MILLS TOWER DR		RANCHO CORDOVA	CA	95670-5443	\$ 681.52
66870	07701710170000	IRINA M PETRASHISHINA	6576	THALIA WAY		CITRUS HEIGHTS	CA	95621-5593	\$ 675.86
112004	05600420020000	TRUST OF CALAY	2200	WOOD CLIFF WAY		RANCHO CORDOVA	CA	95670-2241	\$ 672.16
238026	07602440080000	PFINGST REALTY	2438	EL ROCCO WAY		RANCHO CORDOVA	CA	95670-	\$ 668.21
583385	07702700280000	MICHAEL BLEDSOE	10237	COUNTRYSIDE WAY		SACRAMENTO	CA	95827-2465	\$ 667.97
69402	05702910120000	KINDERLYN BROWN	2750	MENDONCA DR		RANCHO CORDOVA	CA	95670-4819	\$ 666.90
114347	05600840010000	TOSHICO CONNER	2201	DANBURY WAY		RANCHO CORDOVA	CA	95670-2208	\$ 666.69
46777	07224000110000	SUN Y RIVERA	11073	FABER WAY		RANCHO CORDOVA	CA	95670-6929	\$ 665.65
61890	05805100160000	ARNESIA CLARK	2451	RASHAWN DR		RANCHO CORDOVA	CA	95670-4272	\$ 665.65
119	07702310020000	LISA ZOLFARELLI	3133	CHETTENHAM DR		RANCHO CORDOVA	CA	95670-5708	\$ 659.16
609211	07222000120000	TERESA MCTERNAN	3409	NOBLESSA WAY		RANCHO CORDOVA	CA	95670-6931	\$ 657.98
58612	06804440140000	WESLEY P WEIGLE	9833	CRIMSONWOOD WAY		SACRAMENTO	CA	95827-2806	\$ 655.57
73719	05702910070000	PATRICIA DELLOW	2334	BUENO DR		DAVIS	CA	95616-0457	\$ 655.26
65719	07232600120000	FERNANDA LUCIO	10847	BARDEN DR		RANCHO CORDOVA	CA	95670-8002	\$ 654.24
33773	05600720190000	CHRISTINA PRASAD	8528	TROUP AVE		KANSAS CITY	KS	66112-1752	\$ 651.56
238067	07602450060000	PFINGST REALTY	2439	EL ROCCO WAY		RANCHO CORDOVA	CA	95670-	\$ 651.31
42231	06707100860000	TIFFANY BAKER	5448	COPPER SUNSET WAY		RANCHO CORDOVA	CA	95742-8162	\$ 650.93
224856	06804920230000	BONNIE ANN CARPENTER	10049	STEPHINA CT		SACRAMENTO	CA	95827-2949	\$ 650.93
8092	07700640050000	BETTY DUNHAM	10416	WHITE ROCK RD		RANCHO CORDOVA	CA	95670-5427	\$ 650.66

Account #	Parcel Number	Billing Name	Street #	Street Name/PO BOX	Address 2	City	State	Zip Code	Total Levy
48007	05700620030000	HUGO ROJAS & OLGA O NUNEZ	2514	AUGIBI WAY		RANCHO CORDOVA	CA	95670-3616	\$ 649.06
5286	05804000710000	DAVID J SCHRUTZ	11038	COBBLESTONE DR		RANCHO CORDOVA	CA	95670-4243	\$ 647.13
239078	07700610010000	TRUST OF HENDRIX	3243	PORTSMOUTH DR		RANCHO CORDOVA	CA	95670-5352	\$ 646.45
13838	05701010050000	GENADI TSATOURYAN	2546	AUGIBI WAY		RANCHO CORDOVA	CA	95670-3616	\$ 646.19
154536	05801030010000	TROY J MARILAO	2339	SONATA DR		RANCHO CORDOVA	CA	95670-5246	\$ 646.19
9428	05601230180000	GENADI TSATOURYAN	2126	PINETREE CT		RANCHO CORDOVA	CA	95670-2445	\$ 645.51
96953	05602900050000	TRENT E HOSKINS	11232	SAUK RIVER CT		RANCHO CORDOVA	CA	95670-2914	\$ 643.55
5938	07203100350000	CHRISTINE BATEY	2957	CALLE DEL SOL WAY		RANCHO CORDOVA	CA	95670-5637	\$ 638.96
16940	06801530010000	ALLA NAUMOV	3504	GEMINI WAY		SACRAMENTO	CA	95827-2926	\$ 638.96
38148	07501920080000	PATTY ERHARD	2230	W LA LOMA DR		RANCHO CORDOVA	CA	95670-3146	\$ 638.96
33692	05702830010000	RUTH EMERY	2441	ARAMON DR		RANCHO CORDOVA	CA	95670-3854	\$ 637.24
56896	07220900250000	NADER & JAYNE KAMAL	3289	BALADA WAY		RANCHO CORDOVA	CA	95670-6922	\$ 636.64
74477	06704700570000	DIAMONDS JUNK REMOVAL LLC	11130	UTOPIA RIVER CT		RANCHO CORDOVA	CA	95670-2931	\$ 630.99
254176	07702800260000	EUGENE W KASHACK		PO BOX 277394		SACRAMENTO	CA	95827-7394	\$ 630.89
213707	06803700650000	DENICE L COOK	4830	TUNIS RD		SACRAMENTO	CA	95835-1006	\$ 630.21
6869	06707101010000	GEOFFREY HARMON	5436	MOSSY STONE WAY		RANCHO CORDOVA	CA	95742-8123	\$ 626.19
69419	05702910120000	KINDERLYN BROWN	2750	MENDONCA DR		RANCHO CORDOVA	CA	95670-4819	\$ 626.15
132817	05700810080000	BOB WAGG	10644	CHARDONAY DR		RANCHO CORDOVA	CA	95670-3844	\$ 622.08
15202	06706700580000	PETER PARRENAS	5412	JADE SPRINGS WAY		RANCHO CORDOVA	CA	95742-8133	\$ 620.41
469510	07703700110000	RUTHUS W & SHIRLEY A WHITE	3456	MISTY MORNING CIR		SACRAMENTO	CA	95827-3052	\$ 619.40
60122	05804700150000	WILLIAM & CATHERINE R MOHRING	11088	GINGERWOOD WAY		RANCHO CORDOVA	CA	95670-5255	\$ 617.38
68154	07506800440000	T D NGUYEN NGUYEN	8598	LA RIVIERA DR		SACRAMENTO	CA	95826-1742	\$ 615.96
601424	07602340150000	ROBERT YOUNG	2525	MARTINIO CT		RANCHO CORDOVA	CA	95670-3427	\$ 611.05
528190	06804410170000	ROB CLARK	3153	EXPLORER DR		SACRAMENTO	CA	95827-2831	\$ 608.13
21638	07702330040000	ANH L NGUYEN	10417	AUTUMN BREEZE WAY		RANCHO CORDOVA	CA	95670-5706	\$ 604.87
1611	06704600810000	FRANCISCO HERNANDEZ	4146	GOLDEN POND WAY		RANCHO CORDOVA	CA	95742-8014	\$ 602.82
69846	06708200160000	DESAI FAMILY TRUST	4756	VALLEY VISTA DR		DUBLIN	CA	94568-4234	\$ 602.82
96948	05602900040000	DENNIS P MAY	11228	SAUK RIVER CT		RANCHO CORDOVA	CA	95670-2914	\$ 602.82
39300	06705800120000	NHUT H & THANH S NGUYEN	12035	ERATO CIR		RANCHO CORDOVA	CA	95742-8087	\$ 601.94
114022	05600750020000	TRUST OF WOZNACK	2007	ROSSMOOR DR		RANCHO CORDOVA	CA	95670-2246	\$ 599.05
605263	06804600240000	SUZANNE GEORGE	9849	CULP WAY		SACRAMENTO	CA	95827-3515	\$ 597.10
150441	05804400090000	KRISTOPHER MOYER		PO BOX 2501		RANCHO CORDOVA	CA	95741-2501	\$ 596.01
56177	05801710100000	DOUGLAS FIX	10701	CAMPANA WAY		RANCHO CORDOVA	CA	95670-3915	\$ 595.21
95324	07702600560000	JAMES PEDRO	10216	PISTACHIO WAY		SACRAMENTO	CA	95827-2474	\$ 595.21
552561	07600510050000	MARIE VILLA	10279	OCTAVIA WAY		RANCHO CORDOVA	CA	95670-2051	\$ 595.21
74155	06804320030000	MUSTAPHA C FATINE		PO BOX 372		RANCHO CORDOVA	CA	95741-0372	\$ 595.13
17182	05800230060000	MICHAEL MANOFF	2530	ANGIE WAY		RANCHO CORDOVA	CA	95670-4930	\$ 594.30
16531	05701610010000	SIMI KREFT	2148	PANTAGES CIR		RANCHO CORDOVA	CA	95670-2421	\$ 591.97
469298	07703700910000	CADENCE SONKE	3439	MISTY MORNING CIR		SACRAMENTO	CA	95827-3050	\$ 579.86
535025	07213400680000	MELISSA WARDELL	10637	BASIE WAY		RANCHO CORDOVA	CA	95670-7315	\$ 577.90
22609	07601720010000	DANIEL L HOBBS	2795	E BIDWELL ST	STE 100-224	FOLSOM	CA	95630-6480	\$ 576.53
23476	07601460140000	DANIEL L HOBBS	2795	E BIDWELL ST	STE 100-224	FOLSOM	CA	95630-6480	\$ 576.43
41423	06705800430000	KE LI & HELEN SHI	4324	KERKYRA CT		RANCHO CORDOVA	CA	95742-8088	\$ 571.52
35446	05801620120000	SHARON CEBRIAN	2320	CANO CT		RANCHO CORDOVA	CA	95670-3916	\$ 570.99
70076	07229500110000	CHRISTI PERKINS	12555	CORDONIA WAY		RANCHO CORDOVA	CA	95742-7794	\$ 570.99
132987	05700830020000	KIMBERLEE MARSHALL	2541	MOSCANO WAY		RANCHO CORDOVA	CA	95670-3820	\$ 570.99
70125	05801010060000	DEUTSCHE BK NATL T 2006	2364	PINTURO WAY		RANCHO CORDOVA	CA	95670-5247	\$ 567.78
63444	06803610060000	LAMONT DUKES	3537	ASTRAL DR		SACRAMENTO	CA	95827-3505	\$ 567.59
64734	06803660150000	VETERANS ADMN	9975	OLD PLACERVILLE RD		SACRAMENTO	CA	95827-3531	\$ 564.82
112000	05600420010000	TRUST OF CALAY	2200	WOOD CLIFF WAY		RANCHO CORDOVA	CA	95670-2241	\$ 564.10
36159	06801350170000	JERRIE J SAID SR		PO BOX 277872		SACRAMENTO	CA	95827-7872	\$ 563.59
55564	07701020070000	ARTURO GUEYGER	3024	RAMSGATE WAY		RANCHO CORDOVA	CA	95670-5327	\$ 559.41
77760	07701630110000	JOSEPH LOUIS & MARQUEL FOSTER	10160	CRAWFORD WAY		SACRAMENTO	CA	95827-2461	\$ 557.15
104508	05603850110000	HERSCHEL MEREDITH	11048	NEW RIVER CIR		RANCHO CORDOVA	CA	95670-2730	\$ 557.01
29020	05801040150000	ALEX TEJADA	2337	ROSADO WAY		RANCHO CORDOVA	CA	95670-5231	\$ 556.90
9331	07702500160000	PERNELL RUFFIN III	10105	MONTE VALLO CT		SACRAMENTO	CA	95827-2469	\$ 556.04
33328	06704401020000	AMBER M MORELLI	3958	IRON GATE WAY		RANCHO CORDOVA	CA	95742-8002	\$ 555.47
67801	07500530050000	JODY K RASMUSSEN	115	KASEBERG DR		ROSEVILLE	CA	95678-1104	\$ 555.47
219087	06804200390000	TRUST OF GREEN	10942	SEA HAWK CT		STOCKTON	CA	95209-4294	\$ 555.47
242138	07700910020000	PAUL F DONALDSON	3004	MARGATE WAY		RANCHO CORDOVA	CA	95670-5317	\$ 555.47
635105	06805200280000	RANDALL WHEELER	9728	GREENSBORO CIR		SACRAMENTO	CA	95827-2713	\$ 555.47
201904	07201340240000	DAVID P PARKER II	10445	SPAULDING WAY		RANCHO CORDOVA	CA	95670-5520	\$ 552.15
50945	07229702030000	RYAN HOLLOWAY	3145	MINTURN WAY		RANCHO CORDOVA	CA	95670-6271	\$ 551.13
29935	06706000950000	JEFF MACILRAITH	11817	CORINO WAY		RANCHO CORDOVA	CA	95742-8034	\$ 549.16
219335	06804200800000	LARRY W RUSHING	3332	FELTHAM WAY		SACRAMENTO	CA	95827-2314	\$ 548.70
60314	05603400420000	DAMIEN HALL	2185	EDEN RIVER CT		RANCHO CORDOVA	CA	95670-2807	\$ 543.66
17100	05701420090000	RICHARD F VANDAGRIFF JR	10431	MALAGA WAY		RANCHO CORDOVA	CA	95670-3649	\$ 542.44
71831	06801440020000	VIVEK & VAIDEHI SAPRE	3392	EGMONT WAY		SACRAMENTO	CA	95827-2703	\$ 531.99
71832	06801440020000	VIVEK & VAIDEHI SAPRE	3394	EGMONT WAY		SACRAMENTO	CA	95827-2703	\$ 531.99
209506	07203200240000	EVA M LUONG	2932	CALLE DEL SOL WAY		RANCHO CORDOVA	CA	95670-5607	\$ 531.16
625641	05603500400000	BEVERLY FISHER	11130	UTOPIA RIVER CT		RANCHO CORDOVA	CA	95670-2931	\$ 527.61
242546	07701030040000	JEFF NOYES	10274	CROYDON WAY		RANCHO CORDOVA	CA	95670-5312	\$ 521.92
56	05600920130000	BRAD LITTLEJOHN	10513	GEORGETOWN DR		RANCHO CORDOVA	CA	95670-2250	\$ 521.50
60296	07601810050000	MUSTAFA BAHRAMAND	2668	BENNY WAY		RANCHO CORDOVA	CA	95670-3536	\$ 519.35
62454	06708700470000	VETERANS ADMIN	12365	PAWCATUCK WAY		RANCHO CORDOVA	CA	95742-7736	\$ 519.35
10999	05802140030000	DACIA OSTRANDER	10745	CARLOS WAY		RANCHO CORDOVA	CA	95670-4003	\$ 518.63
78986	05701730210000	UWEM I EKANEM	10609	CHARBONO WAY		RANCHO CORDOVA	CA	95670-4813	\$ 514.44
71835	06801430110000	ZHEN ZHANG	3399	EGMONT WAY		SACRAMENTO	CA	95827-2702	\$ 514.33
4092	07229700110000	ANDREW ARMSTRONG	11019	INTERNATIONAL DR		RANCHO CORDOVA	CA	95670-6250	\$ 513.91
18906	06704500400000	ESTEBAN & LORRIE LUKE	4454	RUBY LANDING WAY		RANCHO CORDOVA	CA	95742-8049	\$ 510.70
64480	05805100030000	TAMMY HOANG	2438	KAYWOOD CT		RANCHO CORDOVA	CA	95670-4234	\$ 510.34
360099	07202020360000	RUZANNA KARAPETYAN	10538	SILVERWOOD WAY		RANCHO CORDOVA	CA	95670-5532	\$ 500.48
64733	07601440140000	BRADLEY & JOANNA LONGSTRETH	2617	PALO VISTA WAY		RANCHO CORDOVA	CA	95670-3428	\$ 497.51
40994	07229700940000	CAPRICE SCOTT	10910	TOWER PARK DR		RANCHO CORDOVA	CA	95670-6263	\$ 497.32
66464	07701540220000	BARBARA M PRICE		PO BOX 7096		FOLSOM	CA	95763-7096	\$ 494.26
171686	06704400980000	SELENA BRUSULAS	3974	IRON GATE WAY		RANCHO CORDOVA	CA	95742-8002	\$ 492.33
95064	07702600150000	BENNIE ROBINSON JR	10263	ELLENWOOD AVE		SACRAMENTO	CA	95827-3004	\$ 491.80
34874	05701730020000	AMBER JAMES	2611	BARBERA WAY		RANCHO CORDOVA	CA	95670-3705	\$ 490.52
41218	06704700370000	RAVI CHENNURU	11881	COBBLE BROOK DR		RANCHO CORDOVA	CA	95742-8008	\$ 490.12
60586	07221000320000	ALEX THOI	10921	BELLONE WAY		RANCHO CORDOVA	CA	95670-6919	\$ 486.48
70162	07213400310000	KELLY DRISKELL	10579	RAGTIME CIR		RANCHO CORDOVA	CA	95670-7331	\$ 486.48

Account #	Parcel Number	Billing Name	Street #	Street Name/PO BOX	Address 2	City	State	Zip Code	Total Levy
74047	05804200360000	JUDITH OGLETREE	2978	ORA AVO TER		VISTA	CA	92084-6548	\$ 486.48
616098	07507200540000	LIANA KARAPETYAN/AKOP ATOYAN	225	MUSE DR		EL DORADO HILLS	CA	95762-4451	\$ 486.48
28037	06801310010000	JUDY D MILBURN		PO BOX 277341		SACRAMENTO	CA	95827-7341	\$ 485.58
54211	06705300250000	GURDA S RAM	4361	BINCHY WAY		RANCHO CORDOVA	CA	95742-8091	\$ 483.74
226005	06804930170000	CARLOS REVOCABLE TRUS 12292000	3620	SUNRISE PINES DR		SACRAMENTO	CA	95827-2953	\$ 483.46
73245	06800710010000	DAVID J KIMBRELL	2044	BENITA DR	UNIT 4	RANCHO CORDOVA	CA	95670-2539	\$ 479.26
71636	07229800520000	MILES MIYASATO/ M BELIOVSKAYA	8048	POCKET RD	APT 388	SACRAMENTO	CA	95831-5766	\$ 476.65
58613	07201730070000	SAMANTHA REDSTONE	2953	HUNT DR		RANCHO CORDOVA	CA	95670-5613	\$ 475.88
148839	05800210100000	MICHAEL GATUGUTA	10737	ATWOOD DR		RANCHO CORDOVA	CA	95670-4958	\$ 474.23
17218	06704600030000	MARSHA DEMAS	11895	AUTUMN SUNSET WAY		RANCHO CORDOVA	CA	95742-8009	\$ 472.97
32558	06708700050000	PATRICIA & JAMES CRISSEY	4132	BIG MEADOW WAY		RANCHO CORDOVA	CA	95742-7743	\$ 469.89
34230	06707100790000	KERI KENDALL	5480	COPPER SUNSET WAY		RANCHO CORDOVA	CA	95742-8142	\$ 469.89
252846	07702700470000	LISA ANN ALEXANDER	10290	COUNTRYSIDE WAY		SACRAMENTO	CA	95827-2468	\$ 469.89
188540	07702800210000	PETER A HARTMAN	11230	GOLD EXPRESS DR	STE 310-395	GOLD RIVER	CA	95670-4484	\$ 469.25
71830	07600810040000	WESLEY CALDWELL	1000	STONECREST DR		ANTIOCH	CA	94531-8009	\$ 467.04
71846	07600810040000	WESLEY CALDWELL	1000	STONECREST DR		ANTIOCH	CA	94531-8009	\$ 466.92
10251	068035000360000	JESUS ESPINOZA	3338	ROUTIER RD		SACRAMENTO	CA	95827-2322	\$ 464.13
224754	06804920090000	DAVID W PETERSON	10052	BRIANTOWN CT		SACRAMENTO	CA	95827-2945	\$ 463.91
158384	05805000170000	ELANOR CASEY	11105	WOODKIRK CT		RANCHO CORDOVA	CA	95670-4238	\$ 462.45
60070	07232300130000	LESLYE JONES	10958	INTERNATIONAL DR		RANCHO CORDOVA	CA	95670-8000	\$ 460.67
71840	07602700050000	ALYA ALNASSIRY	10115	MALAGA WAY		RANCHO CORDOVA	CA	95670-3311	\$ 460.36
22864	0570110290000	CARLOS & LEA HERNANDEZ	2620	SARDA WAY		RANCHO CORDOVA	CA	95670-3722	\$ 459.92
12081	05701630080000	ROMILDA MARTINS	2605	SARDA WAY		RANCHO CORDOVA	CA	95670-3721	\$ 457.82
21708	07225200050000	WAHIDA TANIA	3285	OSELOT WAY		RANCHO CORDOVA	CA	95670-6982	\$ 456.52
205294	07201740020000	KARIE HULST-MARTINEZ	2945	GRAYSON WAY		RANCHO CORDOVA	CA	95670-5609	\$ 456.52
56720	05800830130000	JK TRUST	4340	MARSHALL AVE		CARMICHAEL	CA	95608-1937	\$ 456.12
235080	07602040110000	MERLE E CUNNINGHAM	2701	LOS AMIGOS DR		RANCHO CORDOVA	CA	95670-3430	\$ 455.57
36603	06708400430000	AARON EIGENMAN	4098	TENAJA WAY		RANCHO CORDOVA	CA	95742-7745	\$ 454.80
64700	06707101100000	VY NGUYEN	11894	COUNTRY GARDEN DR		RANCHO CORDOVA	CA	95742-8126	\$ 454.80
235411	07602340050000	SHIRLEY J ANDERS	12694	THORNBURG WAY		RANCHO CORDOVA	CA	95742-7836	\$ 454.80
64779	06803660280000	Laurie Smith & Barbara Scherer	9923	OLD PLACERVILLE RD		SACRAMENTO	CA	95827-3531	\$ 454.58
636886	05700910080000	SYLVIA RODRIGUEZ	10260	COLOMA RD		RANCHO CORDOVA	CA	95670-3657	\$ 451.85
74446	05802410240000	JUNIOR PROPERTIES INC	10864	MCBRIDE CT	APT 1	RANCHO CORDOVA	CA	95670-4152	\$ 451.20
74447	05802410240000	JUNIOR PROPERTIES INC	10864	MCBRIDE CT	APT 2	RANCHO CORDOVA	CA	95670-4152	\$ 451.20
74448	05802410240000	JUNIOR PROPERTIES INC	10864	MCBRIDE CT	SUITE 3	RANCHO CORDOVA	CA	95670-4152	\$ 451.20
74449	05802410240000	JUNIOR PROPERTIES INC	10864	MCBRIDE CT	APT 4	RANCHO CORDOVA	CA	95670-4152	\$ 451.20
34535	05700610030000	VERONICA GARCIA	10471	DOLECETTO DR		RANCHO CORDOVA	CA	95670-3640	\$ 450.93
28240	07223800160000	LARRY KOLOSOV	3300	TUALATIN WAY		RANCHO CORDOVA	CA	95670-6957	\$ 448.56
199395	07201310010000	SCOTT KEREKES	10425	MILLS TOWER DR		RANCHO CORDOVA	CA	95670-5414	\$ 448.16
26552	05803900580002	LATANYA NORSE	2372	COBBLEOAK CT		RANCHO CORDOVA	CA	95670-4230	\$ 447.94
57197	06708700330000	BLAKE C & BROOKE L MILLETT	12372	PAWCATUCK WAY		RANCHO CORDOVA	CA	95742-7736	\$ 447.22
42547	06708700020000	CHUNPING SHU	4120	BIG MEADOW WAY		RANCHO CORDOVA	CA	95742-7743	\$ 445.67
638699	07223900500000	CHRIS ALLEY	3337	BROLIO CT		RANCHO CORDOVA	CA	95670-6952	\$ 442.38
201910	07201340250000	SAMUEL REED	2947	EVADNA DR		RANCHO CORDOVA	CA	95670-5406	\$ 441.86
580243	05804900280000	ARTHUR GRIJALVA	2305	BRIDLEWOOD DR		RANCHO CORDOVA	CA	95670-4228	\$ 440.80
50966	07601440050000	DOUGLAS & BRITTANY TAYLOR	2608	EL SEGUNDO DR		RANCHO CORDOVA	CA	95670-3406	\$ 438.87
65416	07700640190000	SCOTT & SUHA BROWN	3200	PORTSMOUTH DR		RANCHO CORDOVA	CA	95670-5325	\$ 437.05
68505	06705500950000	MANDEEP S & CHARAN K SODHI	11798	BAGOTA WAY		RANCHO CORDOVA	CA	95742-8030	\$ 437.05
37753	05603830130000	TROY BACCUS	1448	KLAMATH RIVER DR		RANCHO CORDOVA	CA	95670-2844	\$ 436.78
19575	06803700300000	MARCELL ALADO	9947	PALM GROVE DR		SACRAMENTO	CA	95827-3532	\$ 432.39
22192	067067000270000	FRANKE WAROUW	5405	CRYSTAL COVE DR		RANCHO CORDOVA	CA	95742-8136	\$ 432.39
28148	07701220130000	MARY K SOUZA TRUST	10452	ABBOTTFORD WAY		RANCHO CORDOVA	CA	95670-	\$ 432.39
29717	06804530140000	DEBBIE MILLER	9809	CULP WAY		SACRAMENTO	CA	95827-3515	\$ 432.39
66456	07701540220000	BARBARA M PRICE		PO BOX 7096		FOLSOM	CA	95763-7096	\$ 432.39
239664	07700720160000	WILLEM VAN STRATEN	2922	WINCHESTER WAY		RANCHO CORDOVA	CA	95670-5337	\$ 432.39
242083	07700830100000	ESSIE MINNIEFIELD	3072	PORTSMOUTH DR		RANCHO CORDOVA	CA	95670-5351	\$ 432.39
98003	05602900130000	MICHAEL R LOCKS	11213	BOLD RIVER CT		RANCHO CORDOVA	CA	95670-2901	\$ 432.04
51127	05801740200000	KEVIN DE LONG	2384	COOLIDGE WAY		RANCHO CORDOVA	CA	95670-3902	\$ 431.47
76823	07703700430000	ELIZABETH LOVING	3567	MISTY MORNING CIR		SACRAMENTO	CA	95827-3060	\$ 427.52
424333	06804350110000	PAUL ROBBINS	9837	HEARTWOOD WAY		SACRAMENTO	CA	95827-2812	\$ 421.06
27345	07700640030000	KYLE ROBINSON	10408	WHITE ROCK RD		RANCHO CORDOVA	CA	95670-5427	\$ 416.23
43516	05603200310000	DUY-PHUONG LE & WILLIAM OLESKY	11138	EEL RIVER CT		RANCHO CORDOVA	CA	95670-2907	\$ 413.87
4693	07203610750000	ALAN SPENCER	2909	GWENDOLYN WAY		RANCHO CORDOVA	CA	95670-3508	\$ 413.52
189463	05802130010000	GENADI TSATOURYAN	7721	EXCELSIOR AVE		ORANGEVALE	CA	95662-2507	\$ 410.15
39144	05701820020000	ANTONE SILVA	2614	CHASSILLA WAY		RANCHO CORDOVA	CA	95670-3739	\$ 407.23
78698	05803110130000	TREVOR FERREIRAE	10962	HIRSCHFELD WAY		RANCHO CORDOVA	CA	95670-5221	\$ 406.96
77286	06706200540000	LIONEL & ALISA GALLOWAY	11913	PYXIS CIR		RANCHO CORDOVA	CA	95742-8055	\$ 406.53
588611	05700950130000	HUBERT & DOROTHY ELLIOTT	10553	AMBASSADOR DR		RANCHO CORDOVA	CA	95670-2401	\$ 405.46
59769	05801040030000	GURINDER SINGH	2332	BENITA DR		RANCHO CORDOVA	CA	95670-5242	\$ 399.29
201265	05804300020000	SUDESH KUMAR	3308	CHERTSEY CT		SACRAMENTO	CA	95827-2308	\$ 394.58
21050	05603920030000	CARLOS & LEA HERNANDEZ	2620	SARDA WAY		RANCHO CORDOVA	CA	95670-3722	\$ 394.27
68566	07701130230000	STEVEN R & LAURA A BERRY	10439	ABBOTTFORD WAY		RANCHO CORDOVA	CA	95670-5801	\$ 393.74
104861	05604000420000	CHARLES K EDEN	1408	KLAMATH RIVER DR		RANCHO CORDOVA	CA	95670-2845	\$ 393.74
36849	056034000650000	DOUG JUDSON	11008	CYRUS RIVER CT		RANCHO CORDOVA	CA	95670-2704	\$ 390.25
20850	06705000160000	JAMES & ANNARAIN SHAM	11871	FIRE AGATE WAY		RANCHO CORDOVA	CA	95742-8068	\$ 388.76
115296	07224700600000	ALEKSANDER TOMAK	3544	RIOJO WAY		RANCHO CORDOVA	CA	95670-6966	\$ 383.85
116633	05601230050000	DAVID D DAY	2128	KELLOGG WAY		RANCHO CORDOVA	CA	95670-2437	\$ 382.20
59421	05802130020000	GLORIA & TIMOTHY LOOMIS	2300	MCGREGOR DR		RANCHO CORDOVA	CA	95670-3927	\$ 379.19
210032	06803410040000	SUSAN SELJUK	3345	CHISWELL WAY		SACRAMENTO	CA	95827-2309	\$ 374.89
9006	07226000160000	ILONA TOMAK	3512	RAINSONG CIR		RANCHO CORDOVA	CA	95670-6983	\$ 374.60
93269	07702500750000	SUDESH KUMAR	3308	CHERTSEY CT		SACRAMENTO	CA	95827-2308	\$ 370.55
210268	06803500150000	SUDESH KUMAR	3308	CHERTSEY CT		SACRAMENTO	CA	95827-2308	\$ 370.53
49052	07702900270000	SONG & WOL CHONG	3101	HOGARTH DR		SACRAMENTO	CA	95827-2342	\$ 370.27
201350	06705501260000	ALONA JENNINGS	11861	LOISDALE WAY		RANCHO CORDOVA	CA	95742-8029	\$ 359.21
450517	05700540040000	GEORGE TUCKER	2518	GANZAN WAY		RANCHO CORDOVA	CA	95670-3624	\$ 369.68
48356	06709000450000	BINH DANG	4250	BORDERLANDS DR		RANCHO CORDOVA	CA	95742-7754	\$ 369.05
77787	06803500280000	LALL HOLDINGS	3320	ROMFORD WAY		SACRAMENTO	CA	95827-2320	\$ 368.85
81885	07224800490000	BABAK SHALAE	10947	MERITAGE DR		RANCHO CORDOVA	CA	95670-6963	\$ 368.17
36239	05702340010000	JAY C & ROSIE D GALSTELUM	2701	BARBERA WAY		RANCHO CORDOVA	CA	95670-4804	\$ 365.82
67905	05805100250000	ANDREY SOROKOPUD	2434	RASHAWN DR		RANCHO CORDOVA	CA	95670-4258	\$ 365.82
64548	07202010060000	TYLER & SHEILA CAMARA	10541	SILVERWOOD WAY		RANCHO CORDOVA	CA	95670-5533	\$ 361.72

Account #	Parcel Number	Billing Name	Street #	Street Name/PO BOX	Address 2	City	State	Zip Code	Total Levy
172981	06704500810000	CONNIE BUNGARNER	11764	ROSE WIND CT		RANCHO CORDOVA	CA	95742-8050	\$ 357.96
123388	05602030190000	PEARL M HYDE		PO BOX 2116		RANCHO CORDOVA	CA	95741-2116	\$ 354.10
58128	068048000500000	NEAL & JENNIFER BECK	3429	CORBIN WAY		SACRAMENTO	CA	95827-2339	\$ 351.66
61641	06707300560000	DOK Y & MICHELLE KIM	5301	DUSTY ROSE WAY		RANCHO CORDOVA	CA	95742-8124	\$ 351.59
77515	072292000500000	EISAR ASKARI	3726	EDINGTON DR		RANCHO CORDOVA	CA	95742-7829	\$ 350.89
5673	06707300270000	GREG & YOLANDA BUHAY	5121	OTTER POND WAY		RANCHO CORDOVA	CA	95742-8122	\$ 348.43
226697	06805130030000	JAMES M KRAUS	15265	WINCHESTER BLVD	#7W	LOS GATOS	CA	95030-2359	\$ 348.31
36374	06704700020000	DEMING XIAO	11849	COBBLE BROOK DR		RANCHO CORDOVA	CA	95742-8008	\$ 347.67
59176	05701510200000	GURPREET KHERA	10539	SALTANA WAY		RANCHO CORDOVA	CA	95670-3626	\$ 347.67
128041	06704700050000	RENT MANAGEMENT SERVICES	5744	LONETREE BLVD		ROCKLIN	CA	95765-3734	\$ 346.33
11074	058008201900000	DEVIN & RAINY BRUCE	2261	CERVANTES DR		RANCHO CORDOVA	CA	95670-4125	\$ 345.94
9016	06803640410000	GURDEEP BAIN	9937	BURLINE ST		SACRAMENTO	CA	95827-3543	\$ 344.45
21732	056027003500000	JOHN S & DEBORAH L BARRIS	2206	RYVER TRAILS CIR		RANCHO CORDOVA	CA	95670-2223	\$ 344.45
26067	06705700390000	CHAD R & ERIN N LANGSTRAAT	4159	PLYLOS WAY		RANCHO CORDOVA	CA	95742-8039	\$ 344.45
26356	06801140060000	RUBEN MAMASYAN	3528	GEMINI WAY		SACRAMENTO	CA	95827-2926	\$ 344.45
26622	068042008300000	PATRICK KELLY	3320	FELTHAM WAY		SACRAMENTO	CA	95827-2314	\$ 344.45
42976	067049000540000	JAWII CHEN & SUHFEN SHYU TRUST	11809	OPAL RIDGE WAY		RANCHO CORDOVA	CA	95742-8020	\$ 344.45
56852	056040008000000	TYLER & KELI RICCI	2124	TIBER RIVER DR		RANCHO CORDOVA	CA	95670-2815	\$ 344.45
70124	057026400400000	JUSTIN COTA & KELSEY SANDERS	10562	ZIBIBBA WAY		RANCHO CORDOVA	CA	95670-3827	\$ 344.45
140445	057017300600000	MARTA RAYGOZA	2627	BARBERA WAY		RANCHO CORDOVA	CA	95670-3705	\$ 344.45
191027	058022103000000	JOSEPH CHR GARCIA	10686	AUDUBON WAY		RANCHO CORDOVA	CA	95670-3942	\$ 344.45
231760	076016402000000	RICHARD E WAITE	10213	LAS TUNAS CT		RANCHO CORDOVA	CA	95670	\$ 344.45
239227	077006401600000	BENNIE M MANZANARES	10431	BLACKBURN WAY		RANCHO CORDOVA	CA	95670-5305	\$ 344.45
242124	077009100100000	PETE E RAMON JR	3000	MARGATE WAY		RANCHO CORDOVA	CA	95670-5317	\$ 344.45
64383	05601230230000	CINDY STAUSS	2111	FORESTLAKE DR		RANCHO CORDOVA	CA	95670-2408	\$ 344.37
77012	072238001400000	GETAHUN TAMERAT/ABEBECH ASFAW	3308	TUALATIN WAY		RANCHO CORDOVA	CA	95670-6957	\$ 344.31
6922	057020200200000	JOHN & STEPHANIE BROKAW	2606	CABERNET WAY		RANCHO CORDOVA	CA	95670-4810	\$ 336.59
75238	072324004200000	GUPTA GULA & GIRIJA R GOGULA	11020	INTERNATIONAL DR		RANCHO CORDOVA	CA	95670-8004	\$ 336.13
77775	075068001300000	LXG FAMILY TRUST	10013	SIERRA GLEN WAY		SACRAMENTO	CA	95827-1410	\$ 332.43
75806	072300003200000	DINESH RAMANATHAN	3224	PROSPECT PARK DR		RANCHO CORDOVA	CA	95670-6244	\$ 331.81
77158	067044005500000	VAN B PHAM & MILEN L KRASTEV	11868	WHITE RAIN WAY		RANCHO CORDOVA	CA	95742-8003	\$ 330.57
119024	056013500100000	PINGST REALTY	2521	GARDEN HWY		SACRAMENTO	CA	95833-9709	\$ 271.03
58808	076023300800000	ARNIE & TERESITA GAPASIN	2540	LA LOMA DR		RANCHO CORDOVA	CA	95670-3415	\$ 324.91
119442	056015102200000	JESSICA CAZARES	10828	AMBASSADOR DR		RANCHO CORDOVA	CA	95670-2430	\$ 320.63
209482	072032002200000	JOHN E KURAKO & SPENCER KURAKO	2916	CALLE DEL SOL WAY		RANCHO CORDOVA	CA	95670-3508	\$ 314.97
66057	077010300600000	GERARDO PEREZ	10282	CROYDON WAY		RANCHO CORDOVA	CA	95670-5312	\$ 310.56
67894	068014202800000	JENNIFER CARTER	9845	LINCOLN VILLAGE DR		SACRAMENTO	CA	95827-3401	\$ 305.14
77645	067050002000000	NORA R & MANUEL GAVINO JR	11887	FIRE AGATE WAY		RANCHO CORDOVA	CA	95742-8068	\$ 303.09
64627	072289001100000	JOHN P TRIBVIANO	12743	THORNBERG WAY		RANCHO CORDOVA	CA	95742-7804	\$ 299.71
28749	057011201000000	ETHAN M & SAMANTHA J FLEENER	2544	VERNACCIA CIR		RANCHO CORDOVA	CA	95670-3724	\$ 295.44
14857	067073006000000	AMY LEUGERS & ERIC WORRELL	5317	DUSTY ROSE WAY		RANCHO CORDOVA	CA	95742-8124	\$ 291.41
66298	058004200600000	BRIAN KINDSVATER		PO BOX 725		RANCHO CORDOVA	CA	95741-0725	\$ 291.35
66022	058011501200000	JAMAL J MAULE	10840	BALLANTRAE WAY		RANCHO CORDOVA	CA	95670-4934	\$ 290.64
16510	072297009000000	LEONORA TRAVELLA	3151	LEA STERLING WAY		RANCHO CORDOVA	CA	95670-6261	\$ 283.20
181193	058011402500000	BEN AGUILAR	10805	BALLANTRAE WAY		RANCHO CORDOVA	CA	95670-4933	\$ 282.77
247177	068008500900000	WARREN J MADIGAN	9985	REDSTONE DR		SACRAMENTO	CA	95827-3501	\$ 282.56
78688	072324000200000	SREVEN SAINEDI	3231	BITKIN WAY		RANCHO CORDOVA	CA	95670-8025	\$ 281.29
57590	075024300300000	KARRIEM GLASTER	2278	LA GRAMA DR		RANCHO CORDOVA	CA	95670-3155	\$ 276.44
41526	067059005400000	YIFAN PENG & SUSAN CHENG	4332	ACCORDIAN WAY		RANCHO CORDOVA	CA	95742-8080	\$ 276.35
32465	057020300900000	DANIEL DIERICKX	29832	CLEARBROOK CIR	APT 22	HAYWARD	CA	94544-6859	\$ 275.67
73958	058042003600000	JUDITH OGLETREE	2978	ORA AVO TER		VISTA	CA	92084-6548	\$ 275.56
210084	068034201200000	JOAN COOKE	10039	BROMLEY WAY		SACRAMENTO	CA	95827-2303	\$ 275.01
44569	057009501500000	COLFIN AI-CA 5 LLC	2537	TANNAT WAY		RANCHO CORDOVA	CA	95670-3628	\$ 274.63
542027	068043501500000	MATTHEW CUMMINGS	9821	HEARTWOOD WAY		SACRAMENTO	CA	95827-2812	\$ 272.44
40163	057015101200000	KELLY LINN	2608	MORETTO CT		RANCHO CORDOVA	CA	95670-3625	\$ 271.17
16068	072299011000000	MICHELLE ROSS	3114	LEA STERLING WAY		RANCHO CORDOVA	CA	95670-6260	\$ 267.85
64223	056031004500000	ANGELA & JOSEPH RIGDON	10079	KERN RIVER CT		RANCHO CORDOVA	CA	95670-2711	\$ 267.10
64802	072260004600000	TRACI E REYNOLDS	10866	WATERBROOK WAY		RANCHO CORDOVA	CA	95670-6993	\$ 267.10
51048	056016200900000	JAMES V ATKINS	2013	MARYVALE WAY		RANCHO CORDOVA	CA	95670-2414	\$ 265.71
624817	076025202100000	RICHARD HARRIS	2353	LA LOMA DR		RANCHO CORDOVA	CA	95670-3166	\$ 264.45
158840	072222000700000	THI KHUC	3300	VERDECA WAY		RANCHO CORDOVA	CA	95670-6938	\$ 263.40
7887	058010101300000	SARO DALLAKYAN	2392	PINTURO WAY		RANCHO CORDOVA	CA	95670-5247	\$ 263.30
20926	072299023900000	KIM SMITH	10884	DISK DR		RANCHO CORDOVA	CA	95670-6280	\$ 263.30
30170	057031300600000	TIFFANY AUBEL	2609	LUVETA WAY		RANCHO CORDOVA	CA	95670-4914	\$ 263.30
41759	067083006200000	MOHAN & BINA ASNANI	3578	DEER CREST DR		DANVILLE	CA	94506-6029	\$ 263.30
55693	076011100500000	IC HELPING HANDS PROPERTIES	2522	EL CERCO CT		RANCHO CORDOVA	CA	95670-2014	\$ 263.30
65780	057028300200000	RUSSELL J & CELIA CHRISTEL	2435	ARAMON DR		RANCHO CORDOVA	CA	95670	\$ 263.30
70204	058019201800000	JEFF WILKINSON	10645	CAMPANA WAY		RANCHO CORDOVA	CA	95670-3913	\$ 263.30
71836	072032001000000	CARL & REBECCA GEORGE	10651	OLSON DR		RANCHO CORDOVA	CA	95670-5619	\$ 263.30
116551	056012200100000	AL GINGSBURG TRUST	2843	WEBSTER ST	#204	SAN FRANCISCO	CA	94123-4026	\$ 263.30
153926	058008301700000	DONALD C PETERSON LIVING TRUST	3517	WARNER BLVD	STE 12A	BURBANK	CA	91505-4609	\$ 263.30
170381	067060005400000	CERBERT GRANT	11753	ARISTA WAY		RANCHO CORDOVA	CA	95742-8036	\$ 263.30
231789	076016402500000	ANDREW J GEORGI	10201	MALAGA WAY		RANCHO CORDOVA	CA	95670-3369	\$ 263.30
61102	072289003500000	THOMAS E GONSALVES	12721	SOLSBERRY WAY		RANCHO CORDOVA	CA	95742-7807	\$ 258.44
21449	067051010100000	HOWARD S LOUIE	11839	APPOLON DR		RANCHO CORDOVA	CA	95742-8074	\$ 256.04
623717	072222005100000	PAUL SUHI	3341	BEATTY DR		EL DORADO HILLS	CA	95762-7002	\$ 252.76
34735	067084004200000	EVERPCHI LYNCH	4094	TENAJA WAY		RANCHO CORDOVA	CA	95742-7745	\$ 251.24
40540	067063002200000	SHAIREEN SHAH	4398	MALANA WAY		RANCHO CORDOVA	CA	95742-8059	\$ 248.81
42372	067046007800000	ESCOBAR FAMILY TRUST	4158	GOLDEN POND WAY		RANCHO CORDOVA	CA	95742-8014	\$ 248.81
55880	067081003800000	JOHN LAVAYEN	12338	CANYONLANDS DR		RANCHO CORDOVA	CA	95742-7709	\$ 248.81
63429	057016201800000	REYNOLD CHEN	2621	RIBIER WAY		RANCHO CORDOVA	CA	95670-3715	\$ 248.81
221246	068044100700000	JULIET MEIGHAN	3208	ALTAWOOD CT		SACRAMENTO	CA	95827-2842	\$ 248.81
54337	067061002900000	JAMES D & JANAYA S SWANSON	11825	MARSYAS WAY		RANCHO CORDOVA	CA	95742-8057	\$ 245.05
78768	067056005900000	ARUN SELVARAJ/BHARATHI RAJASEK	11722	KOUROS WAY		RANCHO CORDOVA	CA	95742-8046	\$ 241.45
6337	058031201300000	MARLEENE STEVENSON	3476	MONTEREY BLVD		SAN LEANDRO	CA	94578-4059	\$ 209.51
118069	072134004300000	MICHAEL L SIECZKO	10544	RAGTIME CIR		RANCHO CORDOVA	CA	95670-7329	\$ 237.41
73457	057017200100000	SIERRA PAUL & BRANDON STEEGE	2667	ARAMON DR		RANCHO CORDOVA	CA	95670-3745	\$ 231.07
81164	056019300600000	SERGEY A & KARINA A MOROZ	10701	AMBASSADOR DR		RANCHO CORDOVA	CA	95670-2405	\$ 228.82
14689	077009201100000	DAVID A WRIGHT	3046	ABBOTT CT		RANCHO CORDOVA	CA	95670-5301	\$ 225.94
80230	068007101500000	S & J VENTURES	9957	NEBULA WAY		SACRAMENTO	CA	95827-2913	\$ 225.15
128071	056025004200000	TRUST OF KREFT	2148	PANTAGES CIR		RANCHO CORDOVA	CA	95670-2421	\$ 223.10

Account #	Parcel Number	Billing Name	Street #	Street Name/PO BOX	Address 2	City	State	Zip Code	Total Levy
14474	06705900750000	ALAN R GIBLIN	4300	HARTLAND WAY		RANCHO CORDOVA	CA	95742-8082	\$ 222.71
44228	07225600310000	COLTON WESTMORELAND	11195	PEREL CT		RANCHO CORDOVA	CA	95670-8349	\$ 222.71
36235	05802160130000	SONA MINASYAN	10710	CARLOS WAY		RANCHO CORDOVA	CA	95670-4004	\$ 221.98
166116	07703100480000	THUAN KHUC	285	BARTLETT AVE		SUNNYVALE	CA	94086-5142	\$ 218.75
82443	07702320010000	HUY TRAN	10436	AUTUMN BREEZE WAY		RANCHO CORDOVA	CA	95670-5707	\$ 218.52
26389	05701440040000	SUE WHITFIELD	10401	CROETTO WAY		RANCHO CORDOVA	CA	95670-3617	\$ 217.88
235595	07602350080000	BARBARA J KELLY	2557	LA CUMBRA CIR		RANCHO CORDOVA	CA	95670-3455	\$ 217.79
78057	07232400360000	CHUNG J CHEN	11008	INTERNATIONAL DR		RANCHO CORDOVA	CA	95670-8004	\$ 216.84
33067	05701710040000	KATHRYNE TETTNER	2632	ARAMON DR		RANCHO CORDOVA	CA	95670-3702	\$ 215.86
248398	07701520310000	JAMES F ELLIS	1430	VISTA CREEK DR		ROSEVILLE	CA	95661-5466	\$ 212.72
7485	06804310090000	WILLIAM & PEGGY LEACH	9784	RED CEDAR CIR		SACRAMENTO	CA	95827-2815	\$ 211.76
80350	07232400620000	DEVIREDDY FAMILY TRUST	10953	MERRICK WAY		RANCHO CORDOVA	CA	95670-8029	\$ 210.42
62709	05701860020000	JARED VARNEY	10713	BECLAN DR		RANCHO CORDOVA	CA	95670-4921	\$ 209.76
554876	05700740090000	M&M PROPERTIES	10566	MALVASIA DR		RANCHO CORDOVA	CA	95670-3747	\$ 205.82
64789	07229900250000	EDWARD FREIDBERG	10958	DISK DR		RANCHO CORDOVA	CA	95670-6281	\$ 203.79
58963	06805120260000	COLLEED & MAMIE EARLY	3330	UNION SPRINGS WAY		SACRAMENTO	CA	95827-2716	\$ 111.29
51895	07701660300000	BENJAMIN JOHNSON & JOHN DAY	3366	GLENMOOR DR		SACRAMENTO	CA	95827-2437	\$ 202.04
75904	07229200650000	ALLAN YOO	9278	MADISON AVE		ORANGEVALE	CA	95662-5857	\$ 200.51
42198	06708500920000	DOUGLAS BOYCE	12475	NOOTKA WAY		RANCHO CORDOVA	CA	95742-7772	\$ 195.80
82318	06805000290000	JASON M & SHEENA MALONE	3613	SUNRISE PINES DR		SACRAMENTO	CA	95827-2952	\$ 195.24
62014	06801220070000	MIESHA M SANDERS	9923	METEOR DR		SACRAMENTO	CA	95827-2911	\$ 194.44
11319	07600710030000	CRAIG TOWNSEND	2244	RHODA WAY		RANCHO CORDOVA	CA	95670-2029	\$ 193.35
3100609	05801140210000	DAVID KOLSHINSKI	4482	RUBY LANDING WAY		RANCHO CORDOVA	CA	95742-8049	\$ 191.99
12078	06708401100000	ANDY AGANAD	411	CROYDEN CT		RESCUE	CA	95672-9368	\$ 191.96
70103	07225800250000	SATRAWADA FAMILY TRUST	3425	LISTAN WAY		RANCHO CORDOVA	CA	95670-6410	\$ 191.96
128201	05602700030000	JOHN S BARRIS	2206	RIVER TRAILS CIR		RANCHO CORDOVA	CA	95670-2223	\$ 191.96
62946	07232300050000	CURTIS CRAWFORD	10938	INTERNATIONAL DR		RANCHO CORDOVA	CA	95670-8000	\$ 191.68
23664	05701720250000	NADEZHDA LOPOTAN	2636	BARBERA WAY		RANCHO CORDOVA	CA	95670-3706	\$ 188.44
29716	07222100230000	ABDULRAHMAN JARRAR/LULU SABEE	10840	BELLONE WAY		RANCHO CORDOVA	CA	95670-6926	\$ 188.44
31501	06705600530000	DANIEL F EVERTON JR	11746	KOUROS WAY		RANCHO CORDOVA	CA	95742-8046	\$ 188.44
49902	05800920020000	DONALD B LAMB	10934	CRISTOBAL WAY		RANCHO CORDOVA	CA	95670-4121	\$ 188.44
50577	06705100380000	KEN STABE	11963	MANDOLIN WAY		RANCHO CORDOVA	CA	95742-8083	\$ 188.44
62608	07201920300000	JOSEPH M & TERESA REUSCHER	10501	MILLS ACRES CIR		RANCHO CORDOVA	CA	95670-5514	\$ 188.44
64799	06804800540000	DOUGLAS R VALLEE	9950	BEXLEY DR		SACRAMENTO	CA	95827-2335	\$ 188.44
116380	05601130030000	TRUST OF LAMMING	2112	STARRLYN WAY		RANCHO CORDOVA	CA	95670-2234	\$ 188.44
119800	05601530250000	ARMIDA C BAXTER		PO BOX 11		RANCHO CORDOVA	CA	95741-0011	\$ 188.44
161205	07703400040000	ROBERT J HILDITCH	3051	LAURELHURST DR		RANCHO CORDOVA	CA	95670-5710	\$ 188.44
458156	07601810120000	DEBRA COTTON	2665	DAWES ST		RANCHO CORDOVA	CA	95670-3535	\$ 188.44
621820	07220800410000	ANTHONY TRIEU & NINA DOAN	4377	ROSENSTOCK WAY		RANCHO CORDOVA	CA	95742-8097	\$ 188.44
47823	06707100550000	ANN CLARK & GERALD BARBER	5449	MOSSY STONE WAY		RANCHO CORDOVA	CA	95742-8177	\$ 186.21
58884	06801370040000	WYVETTER LIVINGSTON	10061	NEBULA WAY		SACRAMENTO	CA	95827-2973	\$ 186.09
231962	07601710060000	GENEVIEVE CHAPMAN	2648	PASEO DR		RANCHO CORDOVA	CA	95670-3433	\$ 185.89
53897	06707000130000	PEDRO & LUPE TROCHE	5026	MOSSY STONE WAY		RANCHO CORDOVA	CA	95742-8186	\$ 89.85
81481	06706000010000	ANTHONY J BRADEN	11789	CORINO WAY		RANCHO CORDOVA	CA	95742-8033	\$ 185.43
68328	07222000420000	ISMAIL AGUILAR	2710	LA VERTA CT		RANCHO CORDOVA	CA	95670-3309	\$ 184.48
67147	07229902750000	SREEKANDH MADGULA	3101	LEA STERLING WAY		RANCHO CORDOVA	CA	95670-6260	\$ 184.33
80295	06801420110000	CHETAN SALIMATH & MUKTA PATIL	9822	LIBRA AVE		SACRAMENTO	CA	95827-2802	\$ 180.68
49333	05802050010000	MATTHEW TORRENCE	2420	GLENFAIRE DR		RANCHO CORDOVA	CA	95670-3922	\$ 179.23
33693	05601730040000	MARK MCCAULEY	10650	VAN STRALEN WAY		RANCHO CORDOVA	CA	95670-2428	\$ 178.86
183434	06706300230000	MAUREEN COLOMA	4394	MALANA WAY		RANCHO CORDOVA	CA	95742-8059	\$ 177.65
67283	06705200720000	KATHLEEN & PATRICK LARKIN	4399	KILROY CT		RANCHO CORDOVA	CA	95742-8096	\$ 176.18
41534	05602800410000	EDUARDO R GARCIA	11210	PLATTE RIVER CT		RANCHO CORDOVA	CA	95670-2922	\$ 169.67
81517	05601530110000	CHRIS & HEATHER SLATER	10844	OAKTON WAY		RANCHO CORDOVA	CA	95670-2441	\$ 167.61
205851	07201910170000	LAWRENCE L MACK	10517	SILVERWOOD WAY		RANCHO CORDOVA	CA	95670-5518	\$ 167.61
58892	06801370040000	STANLEY E LIVINGSTON	10063	NEBULA WAY		SACRAMENTO	CA	95827-2973	\$ 164.01
41711	06708200440000	MARQUIS BOLDEN	12329	EDYTH LAKE WAY		RANCHO CORDOVA	CA	95742-7702	\$ 162.64
57072	06707600590000	ROBERTO & MARIZA ANDRADE	5021	HEATHER RANCH WAY		RANCHO CORDOVA	CA	95742-8179	\$ 162.21
81468	06800910100000	JOSHUA & LATIRZAH PRUITT	9936	LINCOLN VILLAGE DR		SACRAMENTO	CA	95827-2908	\$ 161.24
140525	05701730180000	SHARON COXE	2677	BARBERA WAY		RANCHO CORDOVA	CA	95670-3743	\$ 160.51
20256	07229702290000	COLETTE MONTGOMERY	10922	TOWER PARK DR		RANCHO CORDOVA	CA	95670-6264	\$ 159.38
97710	07224600040000	ANTHONY TRIEU	4377	ROSENSTOCK WAY		RANCHO CORDOVA	CA	95742-8097	\$ 159.38
104381	06803660110000	LUZ HERNANDEZ	9958	BURLINE ST		SACRAMENTO	CA	95827-3514	\$ 159.38
156657	05804700060000	SHERRIE D TRUSLER	11124	GINGERWOOD WAY		RANCHO CORDOVA	CA	95670-5218	\$ 159.38
158605	05805100260000	WILMA F BROWN	1208	REGINA ST		ROCKLIN	CA	95765-5418	\$ 159.38
26483	05603000300000	VICTOR & MARTHA MEDINA C/O	10041	TYLER RIVER CT		RANCHO CORDOVA	CA	95670-2724	\$ 158.95
38362	06704800240000	JAWJI CHEN & SUH-FEN SHYU	11904	SLATE FALLS WAY		RANCHO CORDOVA	CA	95742-8018	\$ 158.95
77764	06700300630000	ANDREW N & COURTNEY SHRUM	4347	ORPHEUS CIR		RANCHO CORDOVA	CA	95742-	\$ 158.95
148357	05703130020000	JACQUELINE A BELOW	8890	PHOENIX AVE		FAIR OAKS	CA	95628-5460	\$ 158.95
9163	07223500140000	TRONG TRAN & THUYHANH NGUYEN	11055	FIORE DR		RANCHO CORDOVA	CA	95670-6945	\$ 158.14
137325	05701450180000	J ALBERTO CHAVEZ	8500	CLOUDCROFT WAY		ORANGEVALE	CA	95662-3925	\$ 157.39
185553	05801520110000	ELENA FONG	9270	ELBERON WAY		ELK GROVE	CA	95758-7606	\$ 153.28
80477	05800420100000	CARLTON D HALL	10836	GLENHAVEN WAY		RANCHO CORDOVA	CA	95670-4947	\$ 151.25
45804	05602700720000	MICHELLE STEWART	2205	TRAILS CT		RANCHO CORDOVA	CA	95670-2235	\$ 145.69
569601	05700520010000	JIM LEDESMA	10284	COLOMA RD		RANCHO CORDOVA	CA	95670-3657	\$ 145.26
80821	06706900502000	ALI GHORBANZADEH	5204	HEATHER RANCH WAY		RANCHO CORDOVA	CA	95742-8117	\$ 144.73
78582	06707600680000	ROBERT BABCOCK	4823	BIRCH VALLEY WAY		RANCHO CORDOVA	CA	95742-8164	\$ 143.87
217673	07501940020000	SHERYL REN BAKE	2211	W LA LOMA DR		RANCHO CORDOVA	CA	95670-3145	\$ 143.76
70218	07201710050000	AMY PORTER	2948	WESTON WAY		RANCHO CORDOVA	CA	95670-5505	\$ 142.92
112591	05600640120000	ERNEST RAUBACK	2132	FARNSWORTH WAY		RANCHO CORDOVA	CA	95670-2268	\$ 139.79
23415	05700730180000	CHRIS WEST	2524	CHASSELLA WAY		RANCHO CORDOVA	CA	95670-3741	\$ 139.43
81637	07507200300000	KYLE KIASKI	10001	RIVER MIST WAY		RANCHO CORDOVA	CA	95670-3184	\$ 139.22
28212	05802210140000	JOHN ELLIS	10607	VIANI WAY		RANCHO CORDOVA	CA	95670-3934	\$ 138.23
36726	06705501170000	EMEKA J OKONKWO	11828	LOISDALE WAY		RANCHO CORDOVA	CA	95742-8029	\$ 138.00
225805	07601010060000	ANWAR I CHOUDHRY	2516	LAS CASAS WAY		RANCHO CORDOVA	CA	95670-3420	\$ 137.70
208802	06803460190000	BONNIE ATKINSON	10024	VANGUARD DR		SACRAMENTO	CA	95827-2329	\$ 137.61
62809	05701840030000	JAMES W FROLOFF	2516	CABERNET WAY		RANCHO CORDOVA	CA	95670-4909	\$ 133.60
6233	07500530140000	ROHAN REID	36	CIELO CRESTA		MISSION VIEJO	CA	92692-7901	\$ 46.66
19102	05804300320000	CARRIE MURRELL	2462	STOKWOOD WAY		RANCHO CORDOVA	CA	95670-5224	\$ 132.74
633210	07602330170000	DEBRA A HILZ	2445	EL ROCCO WAY		RANCHO CORDOVA	CA	95670-3157	\$ 131.70
32459	06708200570000	ALLAN LACASSE	4346	MONHEGAN WAY		MATHER	CA	95655-3042	\$ 131.50
153846	05800830050000	TRUST OF BRANTLEY	2216	CERVANTES DR		RANCHO CORDOVA	CA	95670-4105	\$ 131.50

Account #	Parcel Number	Billing Name	Street #	Street Name/PO BOX	Address 2	City	State	Zip Code	Total Levy
651021	05803500160000	PENNY SANCHEZ	2224	BAYWATER LN		RANCHO CORDOVA	CA	95670-4256	\$ 130.66
379212	06805130330000	SHERLEY GOODINGS	9941	ARIES WAY		SACRAMENTO	CA	95827-2901	\$ 130.63
586605	05603700030000	WILLIE REDDIC	11108	MORGAN RIVER CT		RANCHO CORDOVA	CA	95670-2942	\$ 130.63
534539	07703700640000	GERARDO ALBOR	3456	WILDWIND CT		SACRAMENTO	CA	95827-3064	\$ 130.58
588210	05600330010000	MELISSA HALL	2200	RIVER EDGE WAY		RANCHO CORDOVA	CA	95670-2227	\$ 130.12
150260	05800330120000	W DOUGLAS LOCKWOOD	2601	ANGIE WAY		RANCHO CORDOVA	CA	95670-4931	\$ 129.38
59409	05803500210000	ADRIAN SLADE	2207	BAYWATER LN		RANCHO CORDOVA	CA	95670-4225	\$ 129.01
28061	06801320060000	KAREN MCDONALD	51	SHRINE WAY		SACRAMENTO	CA	95827-2021	\$ 128.95
144386	05702330100000	ARTHUR BROWNE	2733	ARAMON DR		RANCHO CORDOVA	CA	95670-4801	\$ 128.60
639873	07223700310000	BRIAN MCINTIRE	3380	VERDECA WAY		RANCHO CORDOVA	CA	95670-6939	\$ 127.77
24241	05803600190000	REINA AUZA	2245	BAYWATER LN		RANCHO CORDOVA	CA	95670-4259	\$ 127.55
106081	05604000780000	ROBERT J STIVALA	812	GREEN ST		EAST PALO ALTO	CA	94303-1947	\$ 127.06
405259	07503120030000	CATHERINE MANN	10158	LA ALEGRIA DR		RANCHO CORDOVA	CA	95670-3110	\$ 126.97
53501	07600830190000	SHON FULGHAM	2432	MORAIN CIR		RANCHO CORDOVA	CA	95670-2023	\$ 126.62
45656	07229701580000	QINZHI GONG & XIAOWEN JIANG	3142	LEA STERLING WAY		RANCHO CORDOVA	CA	95670-6261	\$ 123.79
68678	05600610230000	ALIVIA GOK & JAMAR ELDER	10437	AMBASSADOR DR		RANCHO CORDOVA	CA	95670-2203	\$ 123.72
40051	07221200450000	LAWRENCE DOTSON	10809	BELLONE WAY		RANCHO CORDOVA	CA	95670-6918	\$ 123.63
54652	05601740090000	SEBREN & KRISTINA GREEN	10710	LUELLA CT		RANCHO CORDOVA	CA	95670-2413	\$ 123.63
75876	07602620030000	JAKE R & MARGARET L WILLIAMS		PO BOX 594		MOUNTAIN VIEW	CA	94042-	\$ 123.63
76062	06707000970000	CHRISTOPHER & KRISTEN DUPZYK	12058	COUNTRY GARDEN DR		RANCHO CORDOVA	CA	95742-8206	\$ 123.63
104179	05603830010000	NELSON A DIAZ	2527	HACIENDA ST		SAN MATEO	CA	94403-2323	\$ 123.63
153988	05800910030000	JOSE GASCA	2308	EL MANTO DR		RANCHO CORDOVA	CA	95670-4106	\$ 123.63
535680	06804350140000	SHARON JACKSON	9825	HEARTWOOD WAY		SACRAMENTO	CA	95827-2812	\$ 123.63
639916	07701450110000	SHARON JACKSON	9825	HEARTWOOD WAY		SACRAMENTO	CA	95827-2812	\$ 123.63
35182	06705100220000	JENNIFER WHITING	11924	RUBILITE WAY		RANCHO CORDOVA	CA	95742-8071	\$ 123.43
44721	05600520110000	KINGSTON HAFlich	10513	COLOMA RD		RANCHO CORDOVA	CA	95670-2307	\$ 122.62
637417	07503120050000	WILLIAM P GILBERT	10150	LA ALEGRIA DR		RANCHO CORDOVA	CA	95670-3110	\$ 120.77
36237	05800830220000	NORMA MENDEZ	2259	EL MANTO DR		RANCHO CORDOVA	CA	95670-4119	\$ 120.50
12331	07700730170000	SUNBURST PROPERTIES	3144	PORTSMOUTH DR		RANCHO CORDOVA	CA	95670-5346	\$ 120.38
22613	05601510110000	VITALIY & LYUDMILA BOBYLEV	2024	KELLOGG WAY		RANCHO CORDOVA	CA	95670-2435	\$ 120.38
28426	06801520130000	ROBERT FRIAS	3557	GEMINI WAY		SACRAMENTO	CA	95827-2964	\$ 120.38
30217	07601010140000	DALE & JOLINE LAYTON	10213	LOS PALOS DR		RANCHO CORDOVA	CA	95670-3425	\$ 120.38
39436	07701520050000	JONATHAN HUBBELING	10281	S WHITE ROCK RD		RANCHO CORDOVA	CA	95670-5825	\$ 120.38
42132	06708500900000	CRISTINA TYREE	5052	PADOVA DR		EL DORADO HILLS	CA	95762-4190	\$ 120.38
44403	07507000210000	ROBERT VIN HILLS	2808	BLACK CORAL WAY		SACRAMENTO	CA	95827-1421	\$ 120.38
52467	07703240380000	JOSHUA LARSEN	10232	GOINYOUR WAY		SACRAMENTO	CA	95827-2445	\$ 120.38
52880	06709100230000	GLORIA POTENTA	12305	GREAT PLAINS WAY		RANCHO CORDOVA	CA	95742-7780	\$ 120.38
55979	06804440020000	ALEJANDRO CISNEROS/MONICA TAPIA	3208	EXPLORER DR		SACRAMENTO	CA	95827-2809	\$ 120.38
65578	07221000310000	GRANT BUCHANAN	10925	BELLONE WAY		RANCHO CORDOVA	CA	95670-6919	\$ 120.38
65615	07602610030000	FLORENTINA URIE		PO BOX 366		RANCHO CORDOVA	CA	95741-	\$ 120.38
66252	06707600580000	KENNETH & YVONNE PROVIDENCE	5025	HEATHER RANCH WAY		RANCHO CORDOVA	CA	95742-8179	\$ 120.38
66269	05603200250000	ROBERT & BARRIE MATHEWS	11133	EEL RIVER CT		RANCHO CORDOVA	CA	95670-2906	\$ 120.38
67568	07503420120000	JOSE CISNEROS	162	ARNDENALE DR		DALY CITY	CA	94014-1408	\$ 120.38
68314	07203610210000	TOM L HANSUM	10814	PAIUTE WAY		RANCHO CORDOVA	CA	95670-5624	\$ 120.38
69427	05803900560002	MARGA WATTERSON	3234	SANBURY CIR		RANCHO CORDOVA	CA	95670-5702	\$ 120.38
75851	07602520110000	THERON SKYLES	3332	SIERRA OAKS DR		SACRAMENTO	CA	95864-5729	\$ 120.38
106076	05604000770000	DORIS M COGHLAN	300	CHADBOURNE AVE		MILLBRAE	CA	94030-	\$ 120.38
114266	05600830020000	WILLIAMS FAMILY TRUST	2142	ELLISON DR		RANCHO CORDOVA	CA	95670-2211	\$ 120.38
118381	05603910100000	CARLOS DAMIAN	2211	13TH ST		SACRAMENTO	CA	95818-1407	\$ 120.38
130688	05700530020000	JOSEPH PARDO	2506	TANNAT WAY		RANCHO CORDOVA	CA	95670-3629	\$ 120.38
148821	05800210080000	LORAN K CALVERT & MARYANN H	10729	ATWOOD DR		RANCHO CORDOVA	CA	95670-4958	\$ 120.38
193841	05803500020000	ROBERT J ROWAN	2234	CERVANTES DR		RANCHO CORDOVA	CA	95670-4124	\$ 120.38
194217	06705500940000	HABIB ALEREZA	11794	BAGOTA WAY		RANCHO CORDOVA	CA	95742-8030	\$ 120.38
205891	07201920050000	LEE FERNAND	10510	SILVERWOOD WAY		RANCHO CORDOVA	CA	95670-5519	\$ 120.38
209835	07203610130000	REAL ESTAT FREI	8340	AUBURN BLVD	STE 100	CITRUS HEIGHTS	CA	95610-0363	\$ 120.38
235873	07602430070000	TRUST OF MITSUE	2424	EL CHICO CIR		RANCHO CORDOVA	CA	95670-3124	\$ 120.38
432331	07203610850000	GLENN OSBORN	2911	PLATINUM CT		RANCHO CORDOVA	CA	95670-5625	\$ 120.38
436343	06804720170000	SENGPHET PHIMMASENE	3200	SATURN DR		SACRAMENTO	CA	95827-2324	\$ 120.38
497099	07502020010000	DANIEL MEDEIROS	2401	EL PAVO WAY		RANCHO CORDOVA	CA	95670-3131	\$ 120.38
537797	05804800010000	LOUELLA GLOVER	11000	AUTUMNWIND LN		RANCHO CORDOVA	CA	95670-4206	\$ 120.38
594545	05700640100000	NANCY JO WILLIAMS	2220	CANTALIER ST		SACRAMENTO	CA	95815-3011	\$ 120.38
53088	06805120100000	JORDAN & ERICA SCHMIDT	9753	ASHFORD CT		SACRAMENTO	CA	95827-2701	\$ 119.47
81618	07224000130000	EISAR ASKARI	11035	VITIS CT		RANCHO CORDOVA	CA	95670-6948	\$ 119.23
82243	05804900190000	JUSTIN C BOYCE	11052	AUTUMNWIND LN		RANCHO CORDOVA	CA	95670-4224	\$ 119.23
432154	07506800730000	ROBERT L TRUJILLO	2625	TIERRA GRANDE CIR		SACRAMENTO	CA	95827	\$ 119.20
160655	06705700530000	AYANNA FORD	11797	DIONYSUS WAY		RANCHO CORDOVA	CA	95742-8041	\$ 118.57
13556	07229702090000	KAY WILSON	3143	RUSHALL CT		RANCHO CORDOVA	CA	95670-6270	\$ 117.23
137320	05701450170000	ALVIN BOWDEN	10408	CROETTO WAY		RANCHO CORDOVA	CA	95670-3618	\$ 117.23
81883	07701330160000	ESAM JABER	2995	JOERGER ST		RANCHO CORDOVA	CA	95670-5356	\$ 114.77
52285	06800840180000	ADIA E CUNNINGHAM	9915	ZEUS CT		SACRAMENTO	CA	95827-2920	\$ 112.09
136751	05701350020000	MELLINDA H BARAJAS	1409	CASCADE PL		CHULA VISTA	CA	91913-2822	\$ 111.47
6234	07500530140000	ROHAN REID	36	CIELO CRESTA		MISSION VIEJO	CA	92692-7901	\$ 24.45
78914	06710700360000	PATRICIA MOSIER	12084	TIRESIAS WAY		RANCHO CORDOVA	CA	95742-8208	\$ 110.42
114821	05600960020000	LAWRENCE H ROJAS	10604	VALLEY VIEW DR		RANCHO CORDOVA	CA	95670-2424	\$ 108.45
15905	07229902110000	GLADYS GORDILLO	10913	TOWER PARK DR		RANCHO CORDOVA	CA	95670-6263	\$ 107.72
61812	07701910090000	ANDRZEJ KRZYWOSZYJA	10113	SATOW DR		SACRAMENTO	CA	95827-2408	\$ 107.41
65623	07602610030000	FLORENTINA URIE		PO BOX 366		RANCHO CORDOVA	CA	95741-	\$ 107.41
65649	07602610030000	FLORENTINA URIE		PO BOX 366		RANCHO CORDOVA	CA	95741-	\$ 107.41
67460	06706600400000	MATTHEW & JACLYN LOEWE	4132	ARAGON WAY		RANCHO CORDOVA	CA	95742-8007	\$ 107.41
44320	06708500850000	WINTON BARNES	247	TOWERING OAKS RD		DRIPPING SPGS	TX	78620-5260	\$ 104.63
52927	05700710100000	RYAN SPROULL	10547	DOLECETTO DR		RANCHO CORDOVA	CA	95670-3717	\$ 103.13
239221	07700640150000	TRUST OF LILLY	3032	BLACKPOOL WAY		RANCHO CORDOVA	CA	95670-5308	\$ 103.13
152173	06705500350000	CONSUELO MENDOZA	11740	LOISDALE WAY		RANCHO CORDOVA	CA	95742-8028	\$ 102.01
73405	07507200180000	BRIAN T BATES	10015	KINGFISHER WAY		RANCHO CORDOVA	CA	95670-3190	\$ 101.82
7894	06706300320000	BHUPINDER SANDHU	4358	MALANA WAY		RANCHO CORDOVA	CA	95742-8059	\$ 101.82
21742	07503120060000	EDUARD SULEYMANOV	10146	LA ALEGRIA DR		RANCHO CORDOVA	CA	95670-3110	\$ 101.82
27967	07225900060000	YAN JIN	3693	HALTER CT		SACRAMENTO	CA	95821-3267	\$ 101.82
37575	07226000540000	KHONDKER ALAM	10898	WATERBROOK WAY		RANCHO CORDOVA	CA	95670-6993	\$ 101.82
54703	07601470040000	ROBERT & TONI A REYES	2620	DAWES ST		RANCHO CORDOVA	CA	95670-3504	\$ 101.82
56024	05601410100000	BENNEL TRAPP	10735	AMBASSADOR DR		RANCHO CORDOVA	CA	95670-2455	\$ 101.82
62989	07228900440000	DERRICK MCCARTY	12681	SOLSBERRY WAY		RANCHO CORDOVA	CA	95742-7809	\$ 101.82

Account #	Parcel Number	Billing Name	Street #	Street Name/PO BOX	Address 2	City	State	Zip Code	Total Levy
74462	06505140010000	GERALD PIERSON	10900	MERRICK WAY		RANCHO CORDOVA	CA	95670-8027	\$ 101.82
78760	06708300450000	ANGELINA H SUN	4028	CUYAMACA CIR		RANCHO CORDOVA	CA	95742-7716	\$ 101.82
612720	05701620010000	RONALD BAUGHAM	10820	AMBASSADOR DR		RANCHO CORDOVA	CA	95670-2430	\$ 101.82
61521	06708700360000	JAMES & ANTOANETA HANSON	12409	PAWCATUCK WAY		RANCHO CORDOVA	CA	95742-7738	\$ 100.58
93045	07702500450000	ANTHONY MELANCON	10112	COUNTRYSIDE WAY		SACRAMENTO	CA	95827-2416	\$ 98.85
81508	06706400080000	VIRATH CHHAY		STREET 302R	HOME #58	PHNOM PENH	BKK	95742-8054	\$ 98.07
503097	06804200210000	ASHOT SHIBOYAN	3301	CHISWELL WAY		SACRAMENTO	CA	95827-2309	\$ 96.73
570908	05801450100000	GLORIA VELAZQUEZ	2292	ZINFANDEL DR		RANCHO CORDOVA	CA	95670-5136	\$ 95.61
30750	06705700480000	JEFF LOVE	4195	PYLOS WAY		RANCHO CORDOVA	CA	95742-8039	\$ 95.44
615145	05803300130000	ANDLOU INVESTMENTS	166	HAMILTON DR	STE E	NOVATO	CA	94949-5671	\$ 93.15
211798	07203640040000	JERRY EDWARDS	10875	PAIUTE WAY		RANCHO CORDOVA	CA	95670-5629	\$ 92.56
219693	06804340110000	ROBERT M HOLLEY	9837	WINTERWOOD WAY		SACRAMENTO	CA	95827-2826	\$ 92.47
17242	06704400480000	MICHAEL MCKEE	11883	HERODIAN DR		RANCHO CORDOVA	CA	95742-8000	\$ 92.41
44225	05801340020000	JASON BILLINGTON	2507	QUEENWOOD DR		RANCHO CORDOVA	CA	95670-5110	\$ 91.02
44225	05801340020000	JASON BILLINGTON	2507	QUEENWOOD DR		RANCHO CORDOVA	CA	95670-5110	\$ 91.02
128213	05602700050000	CHAD M MCKEOWN	2212	RIVER TRAILS CIR		RANCHO CORDOVA	CA	95670-2223	\$ 90.90
8857	06705601210000	ALI WOOLF	4382	NIOBE CIR		RANCHO CORDOVA	CA	95742-8043	\$ 89.86
208686	06705000090000	ROBERT REXROAT	11854	FIRE AGATE WAY		RANCHO CORDOVA	CA	95742-8068	\$ 89.86
102862	05603700460000	MARGO FRANK	11110	CONCORD RIVER CT		RANCHO CORDOVA	CA	95670-2835	\$ 89.36
81609	07225400220000	JOSEPH NOVAK	11030	CARMENET WAY		RANCHO CORDOVA	CA	95670-6991	\$ 89.09
81630	07232300100000	JAKE & WENDY MACLEOD-ROEMER	10950	INTERNATIONAL DR		RANCHO CORDOVA	CA	95670-8000	\$ 88.94
3120	06708600350000	JUDY RUBINO	4139	ETOWAY WAY		RANCHO CORDOVA	CA	95742-7755	\$ 87.77
100877	05603400600000	SCJ COOPER REALTORS	11011	RAINBOW RIVER CT		RANCHO CORDOVA	CA	95670-2722	\$ 86.16
41999	06705800440000	JESSICA M OLSON	4320	KERKYRA CT		RANCHO CORDOVA	CA	95742-8088	\$ 86.03
52281	06707600360000	LETICIA MADAN	4831	AZALEA PARK WAY		RANCHO CORDOVA	CA	95742-8181	\$ 85.85
90754	07701610020000	DOLORES CHARITY	10111	CRAWFORD WAY		SACRAMENTO	CA	95827-2401	\$ 85.79
73271	05804200120000	PAMELA HILLMON & ELBERT THOMAS		PO BOX 1026		RANCHO CORDOVA	CA	95741-1026	\$ 85.62
233451	07601830010000	TRUST OF ANDERMANN	3850	BERRENDO DR		SACRAMENTO	CA	95864-2834	\$ 85.57
59191	05602500110000	ARISTEO OCHOA & ANGELA CORTEX	10645	COLOMA RD		RANCHO CORDOVA	CA	95670-3938	\$ 85.22
624309	07601640340000	KULDEEP & HARPREET SINGH	1101	PENROD CT		FOLSOM	CA	95630-8557	\$ 84.42
82464	06705400570000	OPENDOOR PROPERTY C LLC	4058	COPPER LAKE WAY		RANCHO CORDOVA	CA	95742-8026	\$ 82.77
25670	07222100030000	TRACI REYNOLDS	1042	WILHAGGIN PARK LN		SACRAMENTO	CA	95864-5376	\$ 82.70
2905	07506900390000	ERIK HELWIG	2729	TIFFANY WEST WAY		SACRAMENTO	CA	95827	\$ 82.26
55495	07701520230000	DOMINGO CARDOZA	10480	ABBOTT FORD WAY		RANCHO CORDOVA	CA	95670-5839	\$ 82.26
187398	05801740130000	KEVIN L GLANCY	2356	COOLIDGE WAY		RANCHO CORDOVA	CA	95670-3902	\$ 82.26
22114	07703700440000	RICHARD L ASBERRY	3563	MISTY MORNING CIR		SACRAMENTO	CA	95827-3060	\$ 82.16
81581	05700820090000	BELWOOD INVS LLC	2510	MOSCANO WAY		RANCHO CORDOVA	CA	95670-3821	\$ 81.79
199703	05603100200000	ASMIK MGERYAN	2225	GILA RIVER CT		RANCHO CORDOVA	CA	95670-2708	\$ 81.75
67682	06707200860000	JOHN C & JENNIFER SULLIVAN	5228	MOSSY STONE WAY		RANCHO CORDOVA	CA	95742-8151	\$ 81.72
53862	05702510050000	JAMES DEDIEGO	2720	CHASSELLA WAY		RANCHO CORDOVA	CA	95670-4816	\$ 81.55
36481	05700940150000	JERRON RUCKER JR	2543	TORMOLO WAY		RANCHO CORDOVA	CA	95670-3630	\$ 81.51
40321	06708800360000	JASON MCMANUS	12376	MUIR TRAIL WAY		RANCHO CORDOVA	CA	95742-7726	\$ 81.51
76855	07228700030000	LISA REBETERANO	12663	RAYMER WAY		RANCHO CORDOVA	CA	95742-7843	\$ 81.51
167866	05603500100000	JOHN MCCUNE	11181	QUEBEC RIVER CT		RANCHO CORDOVA	CA	95670-2936	\$ 81.51
15414	06706700610000	RICHARD PERETTI	5409	JADE SPRINGS WAY		RANCHO CORDOVA	CA	95742-8133	\$ 81.49
114743	05600920140000	LANI JONES	10511	GEORGETOWN DR		RANCHO CORDOVA	CA	95670-2250	\$ 81.40
148890	06705400660000	GARRETT GATEWOOD	4067	COPPER LAKE WAY		RANCHO CORDOVA	CA	95742-8026	\$ 80.72
42385	06708600590000	CRYSTAL VARGAS	4182	BORDERLANDS DR		RANCHO CORDOVA	CA	95742-7752	\$ 80.65
43020	06706600310000	ROSALINDA RODRIGUES	4141	ARAGON WAY		RANCHO CORDOVA	CA	95742-8007	\$ 79.89
210342	06803500250000	WILLIAM WARE	3308	ROMFORD WAY		SACRAMENTO	CA	95827-2320	\$ 78.65
12031	05702330040000	ZELDA TROUTMAN	2708	BARBERA WAY		RANCHO CORDOVA	CA	95670-4805	\$ 77.44
15877	07223700090000	ANTHONY HODGES	3533	CAP ROCK WAY		RANCHO CORDOVA	CA	95670-6954	\$ 77.44
18751	06705300150000	FRANK LIN	4380	BINCHY WAY		RANCHO CORDOVA	CA	95742-8091	\$ 77.44
19718	05800820020000	JAMIE BRITTON	2203	CERVANTES DR		RANCHO CORDOVA	CA	95670-4104	\$ 77.44
27942	06704501080000	DAVID & ROBIN MUELLER	11771	JUSTINIAN DR		RANCHO CORDOVA	CA	95742-8052	\$ 77.44
38621	05800460060000	PATRICK WILLIAMS	2601	MCGREGOR DR		RANCHO CORDOVA	CA	95670-5130	\$ 77.44
42485	06708800840000	LORI DEVAULT	332	CANYON FALLS DR		FOLSOM	CA	95630-7122	\$ 77.44
54713	05700300220000	EDWARD J HUGHES	10520	CHARDONAY DR		RANCHO CORDOVA	CA	95670-3810	\$ 77.44
65670	07701120090000	MICHELLE CHATOFF/MARTIN HENNUM	10433	ABINGTON WAY		RANCHO CORDOVA	CA	95670-5805	\$ 77.44
67557	05803200140000	MYSTI & STEVEN LINGENFELTER	2205	ELMCREST LN		RANCHO CORDOVA	CA	95670-4207	\$ 77.44
73227	06709000470000	TRAVIS COX & MAYA MALONDA-COX	4242	BORDERLANDS DR		RANCHO CORDOVA	CA	95742-7753	\$ 77.44
74702	05602700750000	JASON & ERIKA HOPPER	2217	TRAILS CT		RANCHO CORDOVA	CA	95670-2235	\$ 77.44
78423	05601230070000	ALEXANDRIA CUMMINS/DUSTIN LAMB	2133	WOODLAWN DR		RANCHO CORDOVA	CA	95670-2446	\$ 77.44
79314	05802160080000	TONY & CINDY ZEPEDA	10718	SEGOVIA WAY		RANCHO CORDOVA	CA	95670-4006	\$ 77.44
194423	05800230090000	NELLI BARSEGHIAM	2523	BETSY WAY		RANCHO CORDOVA	CA	95670-4937	\$ 77.44
201988	06706300390000	F & W THUNDERBIRD INC	4363	MALANA WAY		RANCHO CORDOVA	CA	95742-8059	\$ 77.44
233504	07601830080000	STEVEN KITE II	10334	MALAGA WAY		RANCHO CORDOVA	CA	95670-3523	\$ 77.44
566100	07219700020000	ARUN KAIWAR	3372	CORVINA DR		RANCHO CORDOVA	CA	95670-6903	\$ 77.44
95618	07703210020000	EUGENE B CHIESA	10223	ROCKINGHAM DR		SACRAMENTO	CA	95827-2453	\$ 76.82
193204	05803110300000	WIDNER GENRAL PTSHP	6191	SEVEN CEDARS PL		GRANITE BAY	CA	95746-9643	\$ 76.82
3436	06708700530000	DAWN MINTON	4155	BORDERLANDS DR		RANCHO CORDOVA	CA	95742-7751	\$ 76.14
37126	06706601020000	JOHNNY STREET	4016	KALAMATA WAY		RANCHO CORDOVA	CA	95742-8004	\$ 75.96
45883	06709300160000	ANJELECA WOOD	4060	BRANIGAN LAKE WAY		RANCHO CORDOVA	CA	95742-7775	\$ 75.19
68574	05801260010000	SHANE ENGSTROM	10842	WALNUTWOOD WAY		RANCHO CORDOVA	CA	95670-5143	\$ 74.66
29805	06705500630000	ALFRED BALBACH	11790	BATTENBURG WAY		RANCHO CORDOVA	CA	95742	\$ 73.93
62618	07220700570000	WOO-MING FAMILY TRUST	3412	MUSCAT WAY		RANCHO CORDOVA	CA	95670-6916	\$ 73.88
249077	06801220030000	JOSEPH REYNOLDS	3342	SEABORG WAY		SACRAMENTO	CA	95827-2919	\$ 73.44
81641	07229800770000	AMRUTA JAINOJI	3248	BALADA WAY		RANCHO CORDOVA	CA	95670-6922	\$ 73.27
33494	07703000310000	FRANCIS A NERVO	3214	HOGARTH DR		SACRAMENTO	CA	95827-2357	\$ 73.23
52945	07703100490000	ORLANTHO & JOLENE SANCHEZ		PO BOX 276352		SACRAMENTO	CA	95827-6352	\$ 71.96
36629	05803900510008	ROXANNE PERRY	2346	BRIDLEWOOD DR		RANCHO CORDOVA	CA	95670-4245	\$ 69.83
11584	07702600490000	ALEX KISHKOVSKY	10239	SUNOL WAY		SACRAMENTO	CA	95827-2455	\$ 68.56
17742	07229701630000	BRIAN CONRADI	7217	N FIVE MILE RD	APT 5	SPOKANE	WA	99208-3600	\$ 68.49
73246	07702340030000	HUGO RODRIGUEZ QUINTERO	3196	LAURELHURST DR		RANCHO CORDOVA	CA	95670-5741	\$ 68.49
25062	06707400340000	NANCY HALLUM	12058	MALLARD LAKE WAY		RANCHO CORDOVA	CA	95742-8155	\$ 68.41
37313	06704400800000	CLYNISHA JEANEVE FIELDS	3938	RILEY ANTON WAY		RANCHO CORDOVA	CA	95742-8001	\$ 68.41
82008	07601010180000	ALEXANDRA & SHERRI BENSON	10229	LOS PALOS DR		RANCHO CORDOVA	CA	95670-3425	\$ 68.37
50223	07229900090000	EDMUND C MCNEIL	3108	MOWBRAY WAY		RANCHO CORDOVA	CA	95670-6272	\$ 68.31
54958	06708200190000	WOODROW SANDERS III	12245	CANYONLANDS DR		RANCHO CORDOVA	CA	95742-7706	\$ 68.06
226848	06805130290000	GLORIA M GRAHAM	9745	WOODHOLLOW WAY		SACRAMENTO	CA	95827-2722	\$ 68.06
209648	07203200460000	PATRICIA LARSON	2924	KACHINA WAY		RANCHO CORDOVA	CA	95670-5618	\$ 67.69

Account #	Parcel Number	Billing Name	Street #	Street Name/PO BOX	Address 2	City	State	Zip Code	Total Levy
224126	06804720090000	SONI JOHNSON	9828	BEXLEY DR		SACRAMENTO	CA	95827-2338	\$ 67.21
624825	07502420040000	DANIEL LYNCH	10030	LA PLACITA DR		RANCHO CORDOVA	CA	95670-3139	\$ 67.05
78450	06804200310000	STEPHAN SKOTS	4021	HILLSWOOD DR		SACRAMENTO	CA	95821-2809	\$ 66.99
75875	07602620030000	JAKE R & MARGARET L WILLIAMS	2735	EL CAPRICE DR		RANCHO CORDOVA	CA	95670-3532	\$ 66.59
118828	07224600340000	ARCENIO IBAY	11344	GOLD COLOMA RD	#542	GOLD RIVER	CA	95670	\$ 65.58
28948	05702030190000	LOUISE BENSON	2617	CABERNET WAY		RANCHO CORDOVA	CA	95670-4809	\$ 65.55
4438	06705900700000	LARRY BUDDE	4314	CADEE CT		RANCHO CORDOVA	CA	95742-8085	\$ 64.98
59704	07601410030000	IMELDA H & FERDINAND R CLEOFE	2550	LAS CASAS WAY		RANCHO CORDOVA	CA	95670-3420	\$ 64.98
150939	05800470030000	ROSE MCNULTY	10904	ALANDALE WAY		RANCHO CORDOVA	CA	95670-5123	\$ 64.98
181339	07224700330000	ASTGHIK GHARIBYAN	3572	ENVERO WAY		RANCHO CORDOVA	CA	95670-6961	\$ 64.98
37420	07223800330000	TRACI REYNOLDS	1042	WILHAGGIN PARK LN		SACRAMENTO	CA	95864-5376	\$ 64.85
11641	07230000150000	TRACI REYNOLDS	1042	WILHAGGIN PARK LN		SACRAMENTO	CA	95864-5376	\$ 64.52
67024	05701610040000	MEGAN MACDONALD/GREG BOEHM	2612	RIBIER WAY		RANCHO CORDOVA	CA	95670-3716	\$ 64.45
40748	07201930090000	LINDA SIMS	10514	MILLS ACRES CIR		RANCHO CORDOVA	CA	95670-5515	\$ 63.14
79481	06708400250000	MATTHEW ORNELAS	12333	TAWANA DOME WAY		RANCHO CORDOVA	CA	95742-7723	\$ 63.04
121205	05601720070000	BETTY D BECKER REVOCABLE TRUST	2170	FORESTLAKE DR		RANCHO CORDOVA	CA	95670-2460	\$ 62.97
206248	07202020050000	JOHN BREAUULT	10536	SILVERWOOD WAY		RANCHO CORDOVA	CA	95670-5532	\$ 62.66
79845	07229700120000	PARMINDER & TEJINDER KHERA	11017	INTERNATIONAL DR		RANCHO CORDOVA	CA	95670-6250	\$ 62.59
605623	05604270040000	ANNA ZAMORA	10445	WOOD BRIDGE WAY		RANCHO CORDOVA	CA	95670-2256	\$ 62.27
526623	05602500410000	FRANCISCO ALVARADO	2144	PANTAGES CIR		RANCHO CORDOVA	CA	95670-2421	\$ 62.07
42627	06707700090000	ARTEM NERSESYAN	4314	MOUNT KISCO WAY		RANCHO CORDOVA	CA	95742-8098	\$ 62.05
58702	07202010040000	VICTOR F GOMEZ	10545	SILVERWOOD WAY		RANCHO CORDOVA	CA	95670-5533	\$ 61.92
50182	05602020020000	MARK W & MICHELLE M WHITE	10605	COLISEUM WAY		RANCHO CORDOVA	CA	95670-2463	\$ 61.90
59107	07232600610000	LOUIS CULLO	10848	ARRINGTON DR		RANCHO CORDOVA	CA	95670-8011	\$ 61.89
68855	05700920220000	JOHN TORNELLO	2605	TRONERO WAY		RANCHO CORDOVA	CA	95670-3611	\$ 61.89
593135	05602800190000	KEVIN WARD & SOMARLY ORK	11232	RUSSIAN RIVER CT		RANCHO CORDOVA	CA	95670-2924	\$ 61.89
4981	05702010100000	ANTHONY T LOGUS	2712	ZINFANDEL DR		RANCHO CORDOVA	CA	95670-4827	\$ 61.81
9557	07701030090000	PATIENCE VARGAS	3008	PORTSMOUTH DR		RANCHO CORDOVA	CA	95670-5321	\$ 61.73
17583	06706000030000	TRUDY AND MICHAEL AMBLER	11781	CORINO WAY		RANCHO CORDOVA	CA	95742-8033	\$ 61.73
34839	05604000530000	LAKSHMI VALMETI	1433	KLAMATH RIVER DR		RANCHO CORDOVA	CA	95670-2849	\$ 61.73
40092	07601520160000	CHARLES F COLLINS MD KEOGH	2637	BENNY WAY		RANCHO CORDOVA	CA	95670-3501	\$ 61.73
40830	06801350230000	DIAMOND BAY REALTY PROPERTY	10055	LINCOLN VILLAGE DR		SACRAMENTO	CA	95827-2969	\$ 61.73
44134	06705400050000	STACY & JOHN LARKIN	11776	BROOK VALLEY WAY		RANCHO CORDOVA	CA	95742-8025	\$ 61.73
51004	06804800530000	FONDA JONES	9946	BEXLEY DR		SACRAMENTO	CA	95827-2335	\$ 61.73
52437	07203620260000	CHRISTOPHER CARTER	10009	CRISTO DR		SACRAMENTO	CA	95829-8132	\$ 61.73
53864	05801730230000	ERICA NUNEZ & PEARSON LOPEZ	2230	WHISTLER WAY		RANCHO CORDOVA	CA	95670-3906	\$ 61.73
58754	05703140050000	RAIZYLYN FLORES/ERNANIE HINAH	10761	PEDRO WAY		RANCHO CORDOVA	CA	95670-4917	\$ 61.73
61741	07228900280000	DENNIS WALLIN	12714	SOLSBERRY WAY		RANCHO CORDOVA	CA	95742-7807	\$ 61.73
63089	07602700250000	GEORGE MORENO	2708	LA VERTA CT		RANCHO CORDOVA	CA	95670-3309	\$ 61.73
69435	07702220090000	MARGA WATTERSON	3236	SANBURY CIR		RANCHO CORDOVA	CA	95670-5719	\$ 61.73
70208	05601010030000	RAY MULLINS	2216	GENEYRE CT		RANCHO CORDOVA	CA	95670-2313	\$ 61.73
73802	07606600190000	DAVID & WARLITA GREEN	4089	ARAGON WAY		RANCHO CORDOVA	CA	95742-8005	\$ 61.73
130043	05700300050000	JEANNETTE RAYM	10464	NEIRETTO CT		RANCHO CORDOVA	CA	95670-2111	\$ 61.73
175745	067044000970000	RAM SIENG & FREDRICK ROSS	3500	DATA DR		RANCHO CORDOVA	CA	95670-7946	\$ 61.73
217388	05701520110000	PERRY & SALLY METZGER	10130	LA GLORIA WAY		RANCHO CORDOVA	CA	95670-3113	\$ 61.73
563719	05604400090000	RAFAEL ESCAMILLA	235	NORTHLAKE DR		FOLSOM	CA	95630-1643	\$ 61.73
570048	06804720040000	GEOFFREY ANDREWS	6607	QUANTIVA CT		GRANITE BAY	CA	95746-8104	\$ 61.73
223391	07600540080000	CAROL A CAHOON	2225	MAXINE WAY		RANCHO CORDOVA	CA	95670-2018	\$ 61.49
246928	07701420070000	LAWRENCE S THOMPSON	10426	REYMOUTH AVE		RANCHO CORDOVA	CA	95670-5817	\$ 61.24
38405	07703250110000	CHARLES STANLEY	3358	BUTLER CT		SACRAMENTO	CA	95827-2438	\$ 61.08
51900	06704500180000	DAVID ISSEL	11745	AZALEA GARDEN WAY		RANCHO CORDOVA	CA	95742-8047	\$ 61.05
41156	06707100050000	YASMINA SELLAK	11935	COUNTRY GARDEN DR		RANCHO CORDOVA	CA	95742-8125	\$ 60.20
69165	07232900140000	KIMBERLY GOWENLOCK	11084	INTERNATIONAL DR		RANCHO CORDOVA	CA	95670-8008	\$ 59.86
57628	072326000570000	ROBERT & DEBORAH MAGILL	10840	ARRINGTON DR		RANCHO CORDOVA	CA	95670-8003	\$ 59.80
61405	05700530040000	MARISSA & ANTONIO SORIANO	2514	TANNAT WAY		RANCHO CORDOVA	CA	95670-3629	\$ 59.80
181501	05801210190000	LORI BROOKS	2469	CORDOVA LN		RANCHO CORDOVA	CA	95670-4941	\$ 59.70
40831	06801350220000	TAH 2016 I BORROWER LLC	1508	BROOKHOLLOW DR		SANTA ANA	CA	92705-5433	\$ 59.47
69378	05804200170000	TRUST OF LEE	6915	ELK GROVE BLVD	# 271	ELK GROVE	CA	95758-5533	\$ 59.14
2314	07601320010000	WILLIAM MYRICK	10364	DOLECETTO DR		RANCHO CORDOVA	CA	95670-3551	\$ 58.65
2890	05801220100000	JOHN & MARY E MCCANTS	2118	STARRLYN WAY		RANCHO CORDOVA	CA	95670-2234	\$ 58.65
10273	05601120180000	JOANNA & WILLIAM SLAUGHTER	2107	STARRLYN WAY		RANCHO CORDOVA	CA	95670-2233	\$ 58.65
12639	05701010140000	KATRINA JONES	2525	GANZAN WAY		RANCHO CORDOVA	CA	95670-3623	\$ 58.65
22195	07702100170000	WILDWOOD PROPERTIES	590	MENLO DR	STE 7	ROCKLIN	CA	95765-3724	\$ 58.65
24240	07213400350000	VADIM CHERNY	10576	RAGTIME CIR		RANCHO CORDOVA	CA	95670-7331	\$ 58.65
24464	06801430080000	FRANKLIN CAI	10544	AMBASSADOR DR		RANCHO CORDOVA	CA	95670-2465	\$ 58.65
24465	06801430080000	FRANKLIN CAI	10544	AMBASSADOR DR		RANCHO CORDOVA	CA	95670-2465	\$ 58.65
31292	07701540250000	FRANCISCO C & KAREN D RAMIREZ	6615	GRANT AVE		CARMICHAEL	CA	95608-3404	\$ 58.65
31772	05602700640000	ANABEL WOLFGRAM	2266	RIVER TRAIL		RANCHO CORDOVA	CA	95670-2232	\$ 58.65
32609	05600850030000	KEITH E & CHRISTINA L SANDNER	2141	ELLISON DR		RANCHO CORDOVA	CA	95670-2210	\$ 58.65
33179	06705900220000	KENNETH D & JOAN L STABE	11963	MANDOLIN WAY		RANCHO CORDOVA	CA	95742-8083	\$ 58.65
34330	06708000390000	KRISTINE BALLARD	4279	BORDERLANDS DR		RANCHO CORDOVA	CA	95742-7754	\$ 58.65
35323	07701540250000	FRANCISCO C & KAREN D RAMIREZ	6615	GRANT AVE		CARMICHAEL	CA	95608-3404	\$ 58.65
40305	06708500420000	JOHN BRIAN	12449	KIBBIE LAKE WAY		RANCHO CORDOVA	CA	95742-7718	\$ 58.65
41379	05802240080000	SABINA ZUKICA	10659	AUDUBON WAY		RANCHO CORDOVA	CA	95670	\$ 58.65
41422	06706600390000	ARI GUILLERMO	4087	CORATINA WAY		RANCHO CORDOVA	CA	95742-8006	\$ 58.65
41446	07501510090000	EMILY HOUSTON	2721	LA CHOVA CT		RANCHO CORDOVA	CA	95670-3111	\$ 58.65
42343	06705601130000	LIBERTY PROPERTY MGMT	1120	SCENIC DR		MODESTO	CA	95350-	\$ 58.65
42959	05603930030000	LANCE & PAMELA GILBERT	154	SOUTHCREEK CIR		FOLSOM	CA	95630-1511	\$ 58.65
44551	06707200580000	BROOKE DROEGE	5310	COPPER SUNSET WAY		RANCHO CORDOVA	CA	95742-8163	\$ 58.65
45327	06708000510000	SCOTT SVILICH	12239	CEDAR BOG WAY		RANCHO CORDOVA	CA	95742-7764	\$ 58.65
46470	06707700170000	FILIPE & FERNANADA LUCIO	4404	ARETHUSA PL		SACRAMENTO	CA	95827-3907	\$ 58.65
46561	07701340120000	CHUN LEE	10370	THERESA CT		RANCHO CORDOVA	CA	95670-5333	\$ 58.65
47220	07703100420000	JULIA SAECHAO	3328	HARTSELLE WAY		SACRAMENTO	CA	95827-2448	\$ 58.65
48719	07600740090000	AMARYLLIS KELLEY	10333	BRENDA WAY		RANCHO CORDOVA	CA	95670-2002	\$ 58.65
51077	06708000090000	MATTHEW & HEATHER MCCLLENAHEN	4227	CHOTEAU CIR		RANCHO CORDOVA	CA	95742-7766	\$ 58.65
52564	07701310080000	THOMAS DIGIACOMO	8014	SACRAMENTO ST		FAIR OAKS	CA	95628-7527	\$ 58.65
52926	06801210080000	MARKS-MICHAELIS FAMILY TRUST	9891	METEOR DR		SACRAMENTO	CA	95827-2909	\$ 58.65
53872	07703700740000	ANTHONY J BUELL	8601	ANDERSON MILL RD	APT 1628	AUSTIN	TX	78729-4700	\$ 58.65
54814	07222000280000	SERGHEI & IANA GORBAN	3424	KLEVNER WAY		RANCHO CORDOVA	CA	95670-6932	\$ 58.65
60171	07229400270000	RON & KELLIE NARAYAN	12570	SOLSBERRY WAY		RANCHO CORDOVA	CA	95742-7786	\$ 58.65
61020	07229400540000	SEBASTION LOWE	3662	ROCKDALE DR		RANCHO CORDOVA	CA	95742-7781	\$ 58.65

Account #	Parcel Number	Billing Name	Street #	Street Name/PO BOX	Address 2	City	State	Zip Code	Total Levy
61127	05803700240000	WILDWOOD PROPERTIES	590	MENLO DR		ROCKLIN	CA	95765-3724	\$ 58.65
61600	05700730360000	ISAIAS G & VERONICA DIAZ	10501	MALVASIA DR	STE 7	RANCHO CORDOVA	CA	95670-3711	\$ 58.65
62722	05601510260000	ELIZABETH MATTINGLY	10844	AMBASSADOR DR		RANCHO CORDOVA	CA	95670-2430	\$ 58.65
63273	05603700060000	MATTHEW D O'NEAL	1873	KLAMATH RIVER DR		RANCHO CORDOVA	CA	95670-2846	\$ 58.65
63289	05804200160000	TRUST OF LEE	6915	ELK GROVE BLVD	# 271	ELK GROVE	CA	95758-5526	\$ 58.65
65016	05601320090000	TERI SMITH	2107	KELLOGG WAY		RANCHO CORDOVA	CA	95670-2436	\$ 58.65
65640	07232300370000	BRANDI SMITH	3224	GOSPORT WAY		RANCHO CORDOVA	CA	95670-8018	\$ 58.65
67002	06705400940000	STACI & TRAVIS MORENO	11756	VILLAGE POND WAY		RANCHO CORDOVA	CA	95742-8027	\$ 58.65
67085	07501510200000	EILEEN & CHRISTOPHER JENKINS	10121	LA GLORIA WAY		RANCHO CORDOVA	CA	95670-3112	\$ 58.65
67600	07229500280000	KATI HOLLINGSWORTH	12571	BELLMEAD WAY		RANCHO CORDOVA	CA	95742-7793	\$ 58.65
67759	05701730150000	ERIK S JOHNSON	705	E BIDWELL ST	STE 2-251	FOLSOM	CA	95630-3315	\$ 58.65
67918	05804200130000	TRUST OF LEE	6915	ELK GROVE BLVD	# 271	ELK GROVE	CA	95758-5526	\$ 58.65
67942	05804200130000	TRUST OF LEE	6915	ELK GROVE BLVD	# 271	ELK GROVE	CA	95758-5526	\$ 58.65
68317	05603930050000	TARRA KEESEE	2121	TIBER RIVER DR		RANCHO CORDOVA	CA	95670-2817	\$ 58.65
69538	07233000300000	DEVINDER SANDHU	3242	HAVISHAM WAY		RANCHO CORDOVA	CA	95670-8041	\$ 58.65
70083	07500530060000	ANGIE BATES	193	HILLCREST DR		DALY CITY	CA	94014-1025	\$ 58.65
70160	05701920070000	SARA MCINNIN	10664	CHARBONO WAY		RANCHO CORDOVA	CA	95670-4835	\$ 58.65
70631	07702100170000	WILDWOOD PROPERTIES	590	MENLO DR	STE 7	ROCKLIN	CA	95765-3724	\$ 58.65
71688	07702220160000	LARISA BUBELA	295	SAINT ANDREWS RD		VALLEY SPRINGS	CA	95252-9304	\$ 58.65
71972	05701730080000	CINDYMARIE CRUZ/Franco Asuncion	2635	BARBERA WAY		RANCHO CORDOVA	CA	95670-3705	\$ 58.65
73145	07701670040000	CALVIN & DOROTHEA CRAWFORD	10191	CRAWFORD WAY	APT B	SACRAMENTO	CA	95827-2484	\$ 58.65
73582	07232900030000	SAMARA POURJAHANSHAH	11062	INTERNATIONAL DR		RANCHO CORDOVA	CA	95670-8005	\$ 58.65
74051	05600920080000	BROOKE E JACKSON	10544	BRONWOOD WAY		RANCHO CORDOVA	CA	95670-2243	\$ 58.65
74556	07203610590000	MICHAEL & REBBECCA PEREZ	978	PIEDMONT DR		SACRAMENTO	CA	95822-1756	\$ 58.65
75220	06709200930000	BRIAN A & LAN N FULLERTON	3937	ARISTOTLE CIR		RANCHO CORDOVA	CA	95742-8105	\$ 58.65
75656	07232400480000	CHARAN SODHI	11032	INTERNATIONAL DR		RANCHO CORDOVA	CA	95670-8004	\$ 58.65
75780	07600310050000	MOVSES & ANAHIT KARAPETYAN	2728	TORO CT		RANCHO CORDOVA	CA	95670-3314	\$ 58.65
77797	06706300350000	ERIC AUGUSTO	11885	BLUSHING CIR		RANCHO CORDOVA	CA	95742-8062	\$ 58.65
79917	07233000470000	ALAN DEVERA	10953	ARRINGTON DR		RANCHO CORDOVA	CA	95670-8014	\$ 58.65
80694	05701510010000	FRANCIS T & NANCY L SHULTZ	10482	MALAGA WAY		RANCHO CORDOVA	CA	95670-3646	\$ 58.65
83154	07223800070000	NADEZHDA ROGALSKIY	3325	TUALATIN WAY		GOLD RIVER	CA	95670-6957	\$ 58.65
93826	07703100390000	RUDOLPH SLAGLE		PO BOX 277141		SACRAMENTO	CA	95827-7141	\$ 58.65
114053	05600750060000	EMILY ANNE FISK	16271	ALBRECHT AVE NE		CEDAR SPRINGS	MI	49319-8688	\$ 58.65
114494	05600910020000	CHRISTINA LAXTON	2117	FARNSWORTH WAY		RANCHO CORDOVA	CA	95670-2214	\$ 58.65
116386	05601130040000	JOHN MCCANTS	2118	STARRLYN WAY		RANCHO CORDOVA	CA	95670-2234	\$ 58.65
128033	06705500520000	RACHEL WINN	11746	BATTENBURG WAY		RANCHO CORDOVA	CA	95742-8032	\$ 58.65
128078	05602500450000	LORRAINE KRUEGER	1569	LAKEHILLS DR		EL DORADO HILLS	CA	95762	\$ 58.65
128583	05602700630000	JENNIFER R FAIR	10364	SPORTSMAN CT		RANCHO CORDOVA	CA	95670-2232	\$ 58.65
139410	06705400780000	JOHN MCLEAN	11755	VILLAGE POND WAY		RANCHO CORDOVA	CA	95742-8027	\$ 58.65
142122	05701910060000	JOHN MCCANTS	2118	STARRLYN WAY		RANCHO CORDOVA	CA	95670-2234	\$ 58.65
173955	05804700240000	BRAD NYE	11057	GINGERWOOD WAY		RANCHO CORDOVA	CA	95670-5256	\$ 58.65
178228	06705400090000	HONG MOON	11760	BROOK VALLEY WAY		RANCHO CORDOVA	CA	95742-8025	\$ 58.65
178475	07223700580000	LEONARDO JOMOK	3526	CAP ROCK WAY		RANCHO CORDOVA	CA	95670	\$ 58.65
181027	05801130230000	ANNA L WILBURN	7253	KARI ANN CIR		SACRAMENTO	CA	95824-2146	\$ 58.65
185202	05801420080000	JAMES A ENNENGA	2404	MCGREGOR DR		RANCHO CORDOVA	CA	95670-3960	\$ 58.65
209909	07203610240000	WILDWOOD PROPERTIES	590	MENLO DR	STE 7	ROCKLIN	CA	95765-3724	\$ 58.65
213308	06803660270000	HENRY LEATHEM	1713	KEITH WAY		SACRAMENTO	CA	95815-4109	\$ 58.65
222134	06804520250000	JOHN FRANC GABRIEL	9801	BURLINE ST		SACRAMENTO	CA	95827-3511	\$ 58.65
224481	06804800140000	DONALD L STAMPS	3357	CORBIN WAY		SACRAMENTO	CA	95827-2311	\$ 58.65
233932	07602030070000	DONALD L CASSANOVA	2732	LOS AMIGOS DR		RANCHO CORDOVA	CA	95670-3431	\$ 58.65
468098	05702740010000	CYNDI B SEYBOLD	10622	LAMBRUSCA DR		RANCHO CORDOVA	CA	95670	\$ 58.65
525408	05702020090000	RICHARD SNELL	2708	CABERNET WAY		RANCHO CORDOVA	CA	95670-4812	\$ 58.65
527101	07703250080000	F OLUWADARE		PO BOX 278892		SACRAMENTO	CA	95827	\$ 58.65
539248	06803630030000	MARY J PECCI	3512	SOLAR WAY		SACRAMENTO	CA	95827-3504	\$ 58.65
589273	07220900400000	WAYNE C HERNANDEZ	3248	ABOTO WAY		RANCHO CORDOVA	CA	95670-6925	\$ 58.65
609671	05603700260000	PIETER LEBLANC	11078	ROANOKE RIVER CT		RANCHO CORDOVA	CA	95670-2822	\$ 58.65
108473	07224600400000	GRIGOR ARAKELIAN	3513	DEBINA WAY		RANCHO CORDOVA	CA	95670-6972	\$ 58.64
570727	07220200020000	MARGARET ARAKELIAN	3513	DEBINA WAY		RANCHO CORDOVA	CA	95670-6972	\$ 58.64
53119	07201620020000	BRIDGET T GOMEZ	1519	BRIARBANK DR		SUGAR LAND	TX	77498-2351	\$ 58.63
10306	07202010010000	JENNIFER LEAHY	10561	SILVERWOOD WAY		RANCHO CORDOVA	CA	95670-5533	\$ 58.33
77216	05601330010000	TAISIR SHURAF	425	1ST ST	STE 1304	SAN FRANCISCO	CA	94105-4621	\$ 58.10
71964	07201310190000	LAGETTA B & CHARLISA D WAYNE	2909	SHAWN WAY		RANCHO CORDOVA	CA	95670-5416	\$ 57.83
73406	05701103700000	DALILA WILLIAMS	2573	RIBIER WAY		RANCHO CORDOVA	CA	95670-3746	\$ 57.60
61147	05801510080000	LEWIS & WENDY EARLS		PO BOX 855		WILTON	CA	95693-0855	\$ 57.50
102055	05603500150000	KENNETH R EUDY	11196	TUSKET RIVER DR		RANCHO CORDOVA	CA	95670-2928	\$ 57.50
64722	07229500390000	KENNETH CRAFT	12558	AVISTON WAY		RANCHO CORDOVA	CA	95742-7791	\$ 56.93
66344	07700630020000	NOE CASTRO & JOSEFINA CARRANZA	3203	PORTSMOUTH DR		RANCHO CORDOVA	CA	95670-5324	\$ 56.79
136258	05701102300000	WALTER A TAYLOR	2557	VERNACCIA CIR		RANCHO CORDOVA	CA	95670-3723	\$ 56.48
242934	07701120110000	ERIC D DAVIS	10441	ABINGTON WAY		RANCHO CORDOVA	CA	95670-5805	\$ 55.79
142444	05702010120000	TIMOTHY R PEART	2717	CHASSELLA WAY		RANCHO CORDOVA	CA	95670-4815	\$ 55.36
82139	06705600440000	JEFF KATAYAMA	2344	BECKETT DR		EL DORADO HILLS	CA	95762-5213	\$ 55.32
568236	06804800310000	STEPHEN JONES	3434	CORBIN WAY		SACRAMENTO	CA	95827-2340	\$ 55.03
39437	05601520120000	NICKOLAS DIMITRIADIS		PO BOX 1688		FAIR OAKS	CA	95628-1688	\$ 54.96
40557	06804420040000	LOUISE SASS	3148	EXPLORER DR		SACRAMENTO	CA	95827-2832	\$ 54.96
2009	05601960080000	CHERI WADLE	2011	VAN NUYS WAY		RANCHO CORDOVA	CA	95670-2425	\$ 54.52
82116	07601530030000	LYDIA C BREIDENBAUGH	2630	GARRETT WAY		RANCHO CORDOVA	CA	95670-3512	\$ 53.72
14859	06804520060000	CHRISTINA ARRASMITH	3533	GRANBY DR		SACRAMENTO	CA	95827-3522	\$ 53.57
48856	05701030050000	DAVID & CAROLYN CURTIS	2550	FURMINT WAY		RANCHO CORDOVA	CA	95670-3620	\$ 52.36
16190	06704900410000	FRANCISCO SONGCO	4201	TOPAZ VALLEY WAY		RANCHO CORDOVA	CA	95742-8023	\$ 52.35
26051	06804430070000	CONNIE MCDONALD	3220	RUSTICWOOD WAY		SACRAMENTO	CA	95827-2834	\$ 52.21
62607	07232400320000	EDUARDO & LEOMI EBALOBO	3213	BRIDGEWAY DR		RANCHO CORDOVA	CA	95670-8016	\$ 52.21
111113	07224700500000	ARTHUR KARAGADYAN	3581	ENVERO WAY		RANCHO CORDOVA	CA	95670-6961	\$ 52.21
133565	05700940100000	ERNEST GORDON	2629	TORMOLO WAY		RANCHO CORDOVA	CA	95670-3632	\$ 52.21
97414	07702900140000	YOLANDA ADAMS	3208	MAGICWOODS CT		SACRAMENTO	CA	95827-2316	\$ 52.07
119712	05601530100000	ROBERT SEAR	10840	OAKTON WAY		RANCHO CORDOVA	CA	95670-2441	\$ 51.87
239967	07700820050000	RALPH DUNHAM	3070	RAMSGATE WAY		RANCHO CORDOVA	CA	95670-5350	\$ 51.38
42644	07224800230000	STEPHANIE WILLEY	3513	ENVERO WAY		RANCHO CORDOVA	CA	95670-6960	\$ 50.67
19333	07701420010000	JAVIER RAMIREZ	3207	LAURELHURST DR		RANCHO CORDOVA	CA	95670-5814	\$ 50.17
183202	06705500930000	SANG KIM	11790	BAGOTA WAY		RANCHO CORDOVA	CA	95742-8030	\$ 49.78
1433	05700640120000	DAVID BLACK	2521	FURMINT WAY		RANCHO CORDOVA	CA	95670-3619	\$ 49.61
2757	07229701000000	FORREST O'SULLIVAN	11121	MACE RIVER CT		RANCHO CORDOVA	CA	95670-2944	\$ 49.61

Account #	Parcel Number	Billing Name	Street #	Street Name/PO BOX	Address 2	City	State	Zip Code	Total Levy
5672	06708500130000	MARK FOROUDI	4041	QUARTER DOME CIR		RANCHO CORDOVA	CA	95742-7720	\$ 49.61
9058	06803700400000	KYLE PRIESS	4756	SOLANO WAY		FAIR OAKS	CA	95628-4544	\$ 49.61
12080	06804740060000	JEFFERY LAW	9853	BEXLEY DR		SACRAMENTO	CA	95827-2337	\$ 49.61
13049	07229900960000	JENAE ALECHKO	3112	EADES WAY		RANCHO CORDOVA	CA	95670-6279	\$ 49.61
18916	06705901110000	THU DINH	11977	PERICLES DR		RANCHO CORDOVA	CA	95742-8078	\$ 49.61
30853	05600920160000	ISAAC DARKO	10537	BRONWOOD WAY		RANCHO CORDOVA	CA	95670-2255	\$ 49.61
31512	05804500150000	KATHY RAYMOND	11011	SUNBROOK LN		RANCHO CORDOVA	CA	95670-4216	\$ 49.61
33049	05601620180000	FRANKLIN CAI	10544	AMBASSADOR DR		RANCHO CORDOVA	CA	95670-2465	\$ 49.61
33121	06804410260000	OLGA TRUKHAN	9825	GARDENWOOD WAY		SACRAMENTO	CA	95827-2810	\$ 49.61
37979	07601220020000	ANAIT BARSEGAN	10336	NEWTON WAY		RANCHO CORDOVA	CA	95670-2053	\$ 49.61
39595	07219600020000	BALWINDER SINGH/SUKHJINDER KAU	10944	BIANCO WAY		RANCHO CORDOVA	CA	95670-6901	\$ 49.61
40144	07601010320000	LEON D FREDETTE	10285	LOS PALOS DR		RANCHO CORDOVA	CA	95670-3443	\$ 49.61
49345	07600660020000	ALYCIA ANDERSON	4131	LUSK DR		SACRAMENTO	CA	95864	\$ 49.61
55494	07224800240000	REBECCA GANNON	3517	ENVERO WAY		RANCHO CORDOVA	CA	95670-6960	\$ 49.61
61638	05700920150000	CORRINNE LOVENDAHL	2628	VERDELLO WAY		RANCHO CORDOVA	CA	95670-3614	\$ 49.61
62947	06708700190000	JIE CHENG	12428	PAWCATUCK WAY		RANCHO CORDOVA	CA	95742-7738	\$ 49.61
64351	07229902350000	TROY JOHNSON	10894	DISK DR		RANCHO CORDOVA	CA	95670-6280	\$ 49.61
67564	07203610800000	BRIAN RODMAN/SUZANNE VANAMBU	10732	OLSON DR		RANCHO CORDOVA	CA	95670-5621	\$ 49.61
73427	07601520100000	ASHLEY L TAYLOR	2664	ELLENBROOK DR		RANCHO CORDOVA	CA	95670-3541	\$ 49.61
75539	05701410200000	ALEX CONWAY	10236	COLOMA RD		RANCHO CORDOVA	CA	95670-3606	\$ 49.61
75772	05701040140000	JILLIEN SMITH	2533	FURMINT WAY		RANCHO CORDOVA	CA	95670-3619	\$ 49.61
211755	07225900110000	JOSE MUNOZ	3612	HUSCH WAY		RANCHO CORDOVA	CA	95670-6985	\$ 49.61
491108	05801050120000	DIANA SANCHEZ	2401	BENITA DR		RANCHO CORDOVA	CA	95670-5201	\$ 49.61
82441	07701620120000	RAFFERTY D J & FUENTES P I	10130	CRAWFORD WAY		SACRAMENTO	CA	95827-2402	\$ 49.57
590264	07201740030000	RUBI & RAYMOND LAWSON	2949	GRAYSON WAY		RANCHO CORDOVA	CA	95670-5609	\$ 49.36
187252	07225500010000	NADEEM CHOUDHRY	3544	DEBINA WAY		RANCHO CORDOVA	CA	95670-6973	\$ 48.46
59201	05701830130000	DARLENE VU	2621	CHASSELLA WAY		RANCHO CORDOVA	CA	95670-3727	\$ 48.16
62841	06707700290000	LAUETAUYZCHA PATTERSON	4382	MOUNT KISCO WAY		RANCHO CORDOVA	CA	95742-8098	\$ 47.77
249126	06801220090000	STANLEY MACNISH JR	9911	METEOR DR		SACRAMENTO	CA	95827-2911	\$ 47.43
643716	05701620100000	ANGEL AMAYA	2712	ARAMON DR		RANCHO CORDOVA	CA	95670-4802	\$ 47.37
82126	07229100770000	KRISTA RUNNINGS	3651	EDINGTON DR		RANCHO CORDOVA	CA	95742-7827	\$ 46.68
34443	07602010040000	ARMEN DIVANYAN	2712	PASEO DR		RANCHO CORDOVA	CA	95670-3435	\$ 44.38
112869	05600720200000	MARGE VANDERBUSH	2012	FARNSWORTH WAY		RANCHO CORDOVA	CA	95670-2213	\$ 43.17
63550	06801350190000	COLLEEN E HAAS	45	N 3RD ST	STE 210	CAMPBELL	CA	95008-2000	\$ 41.32
63557	06801350190000	COLLEEN E HAAS	45	N 3RD ST	STE 210	CAMPBELL	CA	95008-2000	\$ 41.32
61192	05803700240000	WILDWOOD PROPERTIES	590	MENLO DR	STE 7	ROCKLIN	CA	95765-3724	\$ 40.57
35316	06707300410000	JEREMY P JOHNSON	5106	OTTER POND WAY		RANCHO CORDOVA	CA	95742-8122	\$ 39.97
233050	07601730080000	BRIGETTE SULLIVAN	10245	MALAGA WAY		RANCHO CORDOVA	CA	95670-3440	\$ 39.17
82266	07228700320000	HEIDI POSEY	12819	EVANSTON WAY		RANCHO CORDOVA	CA	95742-7844	\$ 38.01
591866	06805120300000	ANDREW CABRERA	3314	UNION SPRINGS WAY		SACRAMENTO	CA	95827-2716	\$ 35.44
82325	06710700450000	CHARAN BHULLAR	11739	KOUROS WAY		RANCHO CORDOVA	CA	95742-8046	\$ 33.18
47184	05600720080000	VALENTIN SLIVINSKIY	10482	AMBASSADOR DR		RANCHO CORDOVA	CA	95670-2272	\$ 32.88
51956	07602530040000	SUSAN HAGERTY	2338	LA LOMA DR		RANCHO CORDOVA	CA	95670-3102	\$ 32.42
57353	06804800220000	SHERYL HARRIS	3344	CORBIN WAY		SACRAMENTO	CA	95827-2312	\$ 31.05
65357	07701340020000	KENDRY V ESTRADA	10330	BIRMINGHAM WAY		RANCHO CORDOVA	CA	95670-5304	\$ 29.90
7688	07600740060000	CHRISTIAN MARKHAM	10320	RINDA DR		RANCHO CORDOVA	CA	95670-2033	\$ 29.42
140024	05701630190000	CATHY OGG	10575	MALAGA WAY		RANCHO CORDOVA	CA	95670-3750	\$ 28.98
94194	05601250020000	IVAN GUMUCIO	2119	KELLOGG WAY		RANCHO CORDOVA	CA	95670-2452	\$ 28.46
219603	06804330280000	SILFREDO HERNANDEZ	3336	VIRGO ST		SACRAMENTO	CA	95827-2839	\$ 27.28
593224	05601230240000	JERRY L ATTEBERY JR	2107	FORESTLAKE DR		RANCHO CORDOVA	CA	95670-2408	\$ 25.73
37311	06704400760000	ARYAR RACHOGAN	11885	WHITE RAIN WAY		RANCHO CORDOVA	CA	95742-8003	\$ 23.76
									\$ 393,010.25

MEMORANDUM

DATE: June 3, 2019
TO: Honorable Mayor and Council Members
FROM: Michelle Mingay, Sr. Finance Analyst



SUBJECT: A RESOLUTION DETERMINING THE SPECIAL TAX LEVY AND AUTHORIZING THE LEVY OF SPECIAL TAXES FOR POLICE PROTECTION SERVICES WITHIN THE RANCHO CORDOVA SPECIAL POLICE TAX AREA FOR FISCAL YEAR 2019-20

RECOMMENDATION

Adopt the Resolution.

RESULT OF RECOMMENDED ACTION

This action is part of the annual process to levy and collect special taxes in the Rancho Cordova Special Police Tax Area (the "District"). The action authorizes and directs the Administrative Services Director to determine, or cause to be determined, the District's Fiscal Year 2019-20 Maximum Special Tax Rates, to establish the Special Taxes to be levied against developed parcels within the District and to cause such charges to be applied to the annual Property Tax Roll.

BACKGROUND

In 2003, the City recognized the need for increased police protection services in new developments, and the difficulty of funding the increased level of services with existing municipal revenues. On July 1, 2003, the City Council adopted Resolution No. 30-2003, providing for a special tax to be imposed on newly developed parcels within the District for the purpose of funding police protection services and such related costs, as provided by Government Code Section 53978.

In order to implement this funding mechanism, the City negotiated provisions of development agreements by which property owners agreed to support the levy of a police services special tax on the properties within their developments. The City also included this provision as a condition of approval for developments without development agreements.

The annual levy of special taxes was approved and authorized by a vote of 2/3 of each Zone's property owners and through various Ordinances. Each Zone's Ordinance established a base year special tax rate and an annual special tax rate escalation formula. Each year, the Special Tax Rate for the developed parcels within the District shall increase by the annual percentage increase in the April Consumer Price Index (San Francisco-Oakland-San Jose, CA) as reported by the Bureau of Labor Statistics. The Ordinances also direct the City Council to determine the amount of the annual special tax levy.

The District is currently comprised of forty (40) Special Police Tax Zones. Of those Zones, there are thirteen (13) Zones within the District where police services are being funded through either Sunridge Park Community Facilities District No 2004-1, Sunridge North Douglas Community Facilities District No. 2005-1 or Community Facilities District 2013-2 (Police Services) (the "CFD's). Therefore, parcels within Zones. 9, 10, 11, 12, 13, 14, 30, 31, 32, 33, 34, 35 and 36, which are funded through CFD's, shall not be levied by the District.

The special tax, which is to be levied annually following the issuance of a building permit, shall be billed as a separate line item on the respective parcel's property tax bill. The District's FY 2019-20 Special Tax Levy is projected to be \$1,339,685. The District's FY 2018-19 Special Tax Levy was \$1,226,729.

In order to proceed with this year's levy, it is recommended that the City Council approve the attached Resolution which approves the District's Escalation Factors to be used to calculate the District's Fiscal Year 2019-20 Maximum Special Tax Rates, authorizes and directs the Administrative Services Director to use the tables within Exhibit A to determine, or cause to be determined, the District's Fiscal Year 2019-20 Maximum Special Tax Rates, to establish the Special Taxes to be levied to the District parcels for the fiscal year and to cause such charges to be applied to the County Property Tax Roll in order to provide funding for police protection services and such related costs.

FISCAL IMPACT

The Special Tax Levy is projected to provide \$1,339,685 in revenues which shall be used solely for the purposes of obtaining, operating and maintaining police protection equipment and apparatus, paying salaries and benefits of police protection personnel and for such other police protection service expenses, excepting the charges imposed by the County to place the special taxes onto the County tax roll in pursuant to Government Code Section 53978.

ATTACHMENTS

1. Resolution
2. Exhibit A to the Resolution – Special Police Tax Area FY 2019-20 Special Tax Rates

ATTACHMENT 1**CITY OF RANCHO CORDOVA****RESOLUTION NO. XX-2019**

**A RESOLUTION OF THE CITY COUNCIL OF THE CITY OF RANCHO CORDOVA,
STATE OF CALIFORNIA, DETERMINING THE SPECIAL TAX RATES AND AUTHORIZING
THE LEVY OF SPECIAL TAXES FOR POLICE PROTECTION SERVICES WITHIN THE
RANCHO CORDOVA SPECIAL POLICE TAX AREA
FOR FISCAL YEAR 2019-20**

The City Council of the City of Rancho Cordova, California (hereafter referred to as the "City Council") does resolve as follows:

WHEREAS, on July 1, 2003, the City Council adopted Resolution 30-2003, establishing all of the City of Rancho Cordova as the Rancho Cordova Special Police Tax Area (hereinafter referred to as the "Special Police Tax Area" or "District"); and,

WHEREAS, the City Council has previously adopted Resolutions and Ordinances creating several Zones within the Special Police Tax Area and establishing proposed Special Taxes for each Zone pursuant to Government Code Section 53978; and,

WHEREAS, the City Council has previously directed the City Clerk to conduct elections through a mailed ballot proposition, pursuant to Elections Code Section 4000, for each Zone and has received favorable votes from the qualified electors approving and authorizing the levy of special taxes onto the parcels with each Zone pursuant to Government Code Section 53978; and,

WHEREAS, The City Council desires to authorize the Administrative Services Director to determine the special taxes and to apply the special taxes against the taxable parcels of land lying within the Zones of the Special Police Tax Area for the fiscal year commencing July 1, 2019 and ending June 30, 2020 in order to generate funding for police protection services and such related costs as provided by Government Code Section 53978; and,

WHEREAS, City Council and its legal counsel have reviewed Proposition 218 and found that these Special Taxes comply with applicable provisions of Article XIIC and Article XIID of the California State Constitution; and,

WHEREAS, upon reasonable written notice by Sacramento County of any claim or challenge, the City of Rancho Cordova agrees to defend with counsel of its choice, indemnify and hold harmless Sacramento County, its Board of Supervisors, officers, officials, agents and employees (collectively "the County"), against the payment of any liabilities, losses, costs and expenses, including attorney fees and court costs, not due to the County's own active negligence or willful misconduct, which the County may incur in the exercise and performance of its powers and duties in placing these Special Taxes onto the County roll and tax bills for the City of Rancho Cordova.

NOW, THEREFORE, BE IT RESOLVED, DETERMINED, AND ORDERED BY THE CITY COUNCIL FOR THE DISTRICT, AS FOLLOWS:

ATTACHMENT 1

Section 1 The City Council hereby approves the District's Base Maximum Special Tax Rates together with the fiscal year 2019-20 Escalation Factors, both of which are attached hereto as **Exhibit A**, that shall be used to determine the District's fiscal year 2019-20 Special Tax Rates. Furthermore, each taxable parcel shall be taxed at 100% of the Maximum Special Tax Rate.

Section 2 The City Council hereby authorizes and directs the Administrative Services Director to use the attached **Exhibit A** to determine, or cause to be determined, the fiscal year 2019-20 Special Tax Rate for each District parcel, to establish the Special Taxes to be levied to the District parcels for the fiscal year 2019-20 and to cause such charges to be applied to the County Tax Roll.

Section 3 The Special Tax rates shall not exceed the Maximum Special Tax Rates authorized and approved by the qualified electors.

Section 4 The Special Tax rates shall not exceed the Maximum Special Tax Rates established through the Ordinances adopted by the City Council.

Section 5 The revenues from such special taxes shall be used for the services for which it was imposed, and for no other purpose, excepting the amount of collection costs imposed by the County to place the special taxes onto the County tax roll pursuant to Government Code Section 53978.

Section 6 The County Auditor of the County of Sacramento shall enter on the County Tax Roll opposite each eligible parcel of land the amount of such levy amounts submitted by Francisco & Associates, Inc, the Administrative Services Director's designate. Such levies shall be collected at the same time and in the same manner as the County taxes are collected, pursuant to Government Code Section 53978.

Section 7 After collection by the County, the net amount of the levy shall be paid to the City Treasurer. The City Treasurer shall deposit all money representing special taxes collected by the County for the District to the credit of an account for the Rancho Cordova Special Police Tax.

Section 8 The adoption of this Resolution authorizes the District levy for the fiscal year commencing July 1, 2019, and ending June 30, 2020.

Section 9 Francisco & Associates, Inc. is hereby designated to file the levy with the County Auditor/Controller on behalf of the City. The City Clerk is directed to deliver a certified copy of this adopted Resolution to Francisco & Associates, Inc. within two weeks of adoption via either e-mail to BrianB@franciscoandassociates.com or US Mail to: 5927 Balfour Court, Suite 109, Carlsbad, CA. 92008 - Attn: Brian Brown.

Section 10 The above recitals are all true and correct. The City Clerk shall certify to the passage and adoption of this Resolution, and the minutes of this meeting shall so reflect the above City Council action.

ATTACHMENT 1

PASSED AND ADOPTED by the City Council of the City of Rancho Cordova on the 3rd day of June, 2019 by the following vote:

AYES:

NOES:

ABSENT:

ABSTAIN:

Robert J McGarvey, Mayor

ATTEST:

Stacy Leitner, City Clerk

ATTACHMENT 2
Exhibit A to the Resolution

Exhibit A

City of Rancho Cordova Rancho Cordova Special Police Tax Area Fiscal Year 2019/20 Special Tax Rates

BASE YEAR MAXIMUM SPECIAL TAX RATES

The following table lists the Rancho Cordova Special Police Tax Area's (the "Area") Base Maximum Special Tax Rates for each Zone. Upon the issuance of a building permit, each Area parcel shall be levied at its respective Base Maximum Special Tax Rate in the following fiscal year. Each year thereafter, the Maximum Special Tax Rate of each taxable parcel shall be increased using the annual percentage change in the area's April Consumer Price Index.

Zone	Base Tax Rate Per Residential Unit / Residential Parcel	Base Tax Rate Per Non-Residential Acre / Non-Residential Parcel
1	\$250.00 / unit	Not Applicable
2	\$250.00 / unit	\$653.40 / acre
2A	\$450.00 / unit	\$1,000.00 / acre
3	\$250.00 / unit	Not Applicable
4	\$250.00 / parcel	\$250.00 / parcel
5	\$250.00 / unit	\$653.40 / acre
6	\$250.00 / unit	\$653.40 / acre
7	\$250.00 / unit	Not Applicable
8	\$250.00 / unit	\$653.40 / acre
15	\$250.00 / unit	\$653.40 / acre ¹
16	\$250.00 / unit	\$653.40 / acre
17	\$250.00 / unit	\$653.40 / acre
18	\$250.00 / unit	\$653.40 / acre
19	\$250.00 / unit	\$653.40 / acre
20	\$250.00 / unit	\$653.40 / acre
21	\$250.00 / unit	\$653.40 / acre
22	\$250.00 / unit	\$653.40 / acre
23	\$250.00 / unit	\$653.40 / acre
24	\$250.00 / unit	\$653.40 / acre
25	\$250.00 / unit	\$653.40 / acre
26	\$251.00 / unit	\$653.40 / acre
27	\$450.00 / unit	\$1,000.00 / acre
28	\$450.00 / unit	\$1,000.00 / acre
29	\$450.00 / unit	\$1,000.00 / acre
37	\$450.00 / unit	\$1,000.00 / acre
38	\$450.00 / unit	\$1,000.00 / acre
39	\$250.00 / unit	Not Applicable

¹ Industrial Parcels in Zone 15 are levied \$1,000 per parcel and all other Non-Residential

ATTACHMENT 2

Exhibit A to the Resolution

Parcels within Zones 9, 10, 11, 12, 13, 14, 30, 31, 32, 33, 34, 35, and 36 are no longer levied through the Special Police Tax Area as these services are being funded through other revenue sources.

FISCAL YEAR 2019/20 ESCALATION FACTORS

The Maximum Special Tax Rate of each taxable parcel shall be increased using the annual change in the San Francisco-Oakland-San Jose, CA Consumer Price Index (the "CPI"). The annual increase in the CPI from the previous year is 4.0148%.

The following table lists the Fiscal Year 2019/20 Escalation Factors to be applied to the above Base Year Maximum Special Tax Rates in order to determine the Fiscal Year 2019/20 Maximum Special Tax Rates. The Escalation Factors are calculated each year using the annual changes in the April CPI. The date of a parcel's building permit establishes the base CPI. The base CPI and the most recent April CPI are used to determine the Escalation Factor to be applied to each taxable parcel. For example, the escalation factor for a parcel receiving a building permit on July 1, 2004, would be 1.455807 (294.801 divided by 202.50).

To determine the Maximum Special Tax Rates, each taxable parcel's Base Year Maximum Special Tax Rate shall be multiplied by the applicable Escalation Factor. For example, a residential parcel in Zone 1 would have a base tax rate of \$250 per unit; had this parcel received a building permit on July 1, 2004, its escalation factor would be 1.455807. Therefore, its Maximum Special Tax Rate would be \$250.00 x 1.455807 or \$363.95 per unit.

Date of Building Permit	Month and Year of CPI Factor	CPI Factor ⁽¹⁾	Escalation Factor to be Applied to Base Rate ⁽²⁾
July 1, 2004 - June 30, 2005	April 2005	202.500	1.455807
July 1, 2005 - June 30, 2006	April 2006	208.900	1.411206
July 1, 2006 - June 30, 2007	April 2007	215.842	1.365819
July 1, 2007 - June 30, 2008	April 2008	222.074	1.327490
July 1, 2008 - June 30, 2009	April 2009	223.854	1.316934
July 1, 2009 - June 30, 2010	April 2010	227.697	1.294707
July 1, 2010 - June 30, 2011	April 2011	234.121	1.259182
July 1, 2011 - June 30, 2012	April 2012	238.985	1.233554
July 1, 2012 - June 30, 2013	April 2013	244.675	1.204868
July 1, 2013 - June 30, 2014	April 2014	251.495	1.172194
July 1, 2014 - June 30, 2015	April 2015	257.622	1.144316
July 1, 2015 - June 30, 2016	April 2016	264.565	1.114286
July 1, 2016 - June 30, 2017	April 2017	274.589	1.073608
July 1, 2017 - June 30, 2018	April 2018	283.422	1.040149
July 1, 2018 - June 30, 2019	April 2019	294.801	1.000000

¹ April CPI-U (San Francisco-Oakland-San Jose, CA) Bureau of Labor Statistics.

² Escalation factors have been rounded for presentation purposes.

SPECIAL TAX RATES

Each taxable parcel shall be taxed at 100% of the Maximum Special Tax Rate.

MEMORANDUM



DATE: June 3, 2019

TO: Honorable Mayor and Council Members

FROM: Albert Stricker, Public Works Director and Quoc Nham, Associate Civil Engineer

SUBJECT: **A RESOLUTION AUTHORIZING THE CITY MANAGER TO EXECUTE CONTRACT NO. 54-2019 IN AN AMOUNT NOT TO EXCEED \$781,620.50 WITH MARTIN GENERAL ENGINEERING, INC. FOR CONTRUCTION OF THE CHASE DRIVE/COLOMA ROAD PLAZA PROJECT**

RECOMMENDATION

Adopt the Resolution.

RESULT OF RECOMMENDED ACTION

Adoption of this Resolution will authorize the City Manager to execute construction Contract No. 54-2019 with Martin General Engineering, Inc. in an amount not to exceed \$781,620.50 to construct the Chase Drive/Coloma Road Plaza Project, CP16-2172, HSIPL-5482(037).

BACKGROUND

The intersection at Chase Drive and Coloma Road serves as a main access point for students attending the adjacent Cordova Gardens Elementary School, Mills Middle School, and Cordova High School. This project was included as part of the Chase Drive Corridor Master Plan, which was approved by the City Council on February 16, 2016.

In addition, the City has received, over the years, many calls about conditions at the corner of Chase Drive and Coloma Road, most notably from the principal of Mills Middle School (located off of this intersection). He has expressed concern for the students that congregate in great numbers near the intersection, both before and after school as a meeting spot, to wait for parent pick up, or just to hang out. This project is intended to address safety concerns and reduce collision along this segment of Coloma Road by separating the students (and other pedestrians) from the vehicle traffic and providing a clearer distinction between bike, pedestrian and vehicle movements. The City applied and was successful in securing \$277,290 in grant funds through the Highway Safety Improvement Program for this project to improve safety, walkability and aesthetics.

The bid package for work to be done under this contract (Attachment 4) consists of furnishing all labor, materials, and equipment for construction of new curb, gutter and sidewalks, ADA ramps, signing and striping, traffic signal modifications, landscaping, and associated improvements at the location shown in (Attachment 2).

Bids were solicited on the City's Website, CIPList.com and the Sacramento, Placer and El Dorado County Builders Exchanges on April 9, 2019. Bids for the project were publicly opened on Thursday, May 16th, 2019. A total of six bids were received. The lowest responsive and responsible base bid was \$781,620.50. The Bid Summary sheet is provided as ([Attachment 3](#)). Staff recommends the award of the construction contract for the total bid amount of \$781,620.50 to Martin General Engineering, Inc. and authorizing the City Manager to execute the agreement. The construction work is tentatively scheduled to begin July 2019 and completed in Fall 2019.

This project was approved as part of the City's five-year Capital Improvement Program. This project was reviewed under the requirements of the California Environmental Quality Act (CEQA) at the time City adopted its five-year Capital Improvements Program via Council approval of Resolution 100-2015 on August 3, 2015. In August 2017, a Notice of Exemption was filed with the County of Sacramento determining the project to be exempt from further review pursuant to CEQA Regulation 15301(c).

FISCAL IMPACT

There is no impact to the general fund. Funding for this contract will consist of \$535,000 in Community Enhancement Funds. The remainder is funded through Federal HSIP Grant, Capital Infrastructure Fund, and Gas Tax.

This project is included in the City's current approved Capital Improvement Plan and in the 2018/2019 budget.

ATTACHMENTS

1. Resolution
2. Project Location Map
3. Bid Summary
4. Contract No. 54-2019

ATTACHMENT 1**CITY OF RANCHO CORDOVA****RESOLUTION NO. XX-2019**

**A RESOLUTION OF THE CITY COUNCIL OF THE CITY OF RANCHO CORDOVA,
STATE OF CALIFORNIA, AUTHORIZING THE CITY MANAGER TO EXECUTE CONTRACT
NO. 54-2019 IN AN AMOUNT NOT TO EXCEED \$781,620.50 WITH MARTIN GENERAL
ENGINEERING, INC. FOR CONTRUCTION OF THE CHASE DRIVE/COLOMA ROAD PLAZA
PROJECT**

WHEREAS, the City solicited bids for the Chase Drive/Coloma Road Plaza Project, CP16-2172, HSIPL-5482(037), under the requirements of state law and publicly opened bids on May 16, 2019; and

WHEREAS, the lowest responsive and responsible bidder is Martin General Engineering, Inc.; and

WHEREAS, adoption of this Resolution will award construction Contract No. 54-2019 with Martin General Engineering, Inc. in an amount not to exceed \$781,620.50 for the Chase Drive/Coloma Road Plaza Project; and

WHEREAS, the Chase Drive/Coloma Road Plaza Project will install new curb, gutter and sidewalk, ADA ramps, signing and striping, landscaping, traffic signal modifications, and associated improvements in the City of Rancho Cordova; and

WHEREAS, the contract will consist of \$535,000 in Community Enhancement Funds and the remainder is funded through Federal HSIP Grant, Capital Infrastructure Fund, and Gas Tax. The contract does not impact the general fund; and

WHEREAS, this project was reviewed under the requirements of the California Environmental Quality Act (CEQA) at the time City adopted its five-year Capital Improvements Program via Council approval of Resolution 100-2015 on August 3, 2015, and it has been determined to be exempt from further review pursuant to CEQA Regulation 15301(c) regarding repairs, maintenance, or minor alterations to "existing facilities," so long as the project only involves negligible or no expansion beyond the current facilities. A Notice of Exemption was filed on August 24, 2017.

NOW, THEREFORE, BE IT HEREBY RESOLVED THE CITY COUNCIL OF THE CITY OF RANCHO CORDOVA does authorize the City Manager to execute Contract No. 54-2019 in an amount not to exceed \$781,620.50 with Martin General Engineering, Inc. and in a form approved by the City Attorney.

PASSED AND ADOPTED by the City Council of the City of Rancho Cordova on the 3rd day of June, 2019 by the following vote:

AYES:

NOES:

ABSENT:


ATTACHMENT 1

ABSTAIN:

Robert J. McGarvey, Mayor

ATTEST:

Stacy Leitner, City Clerk

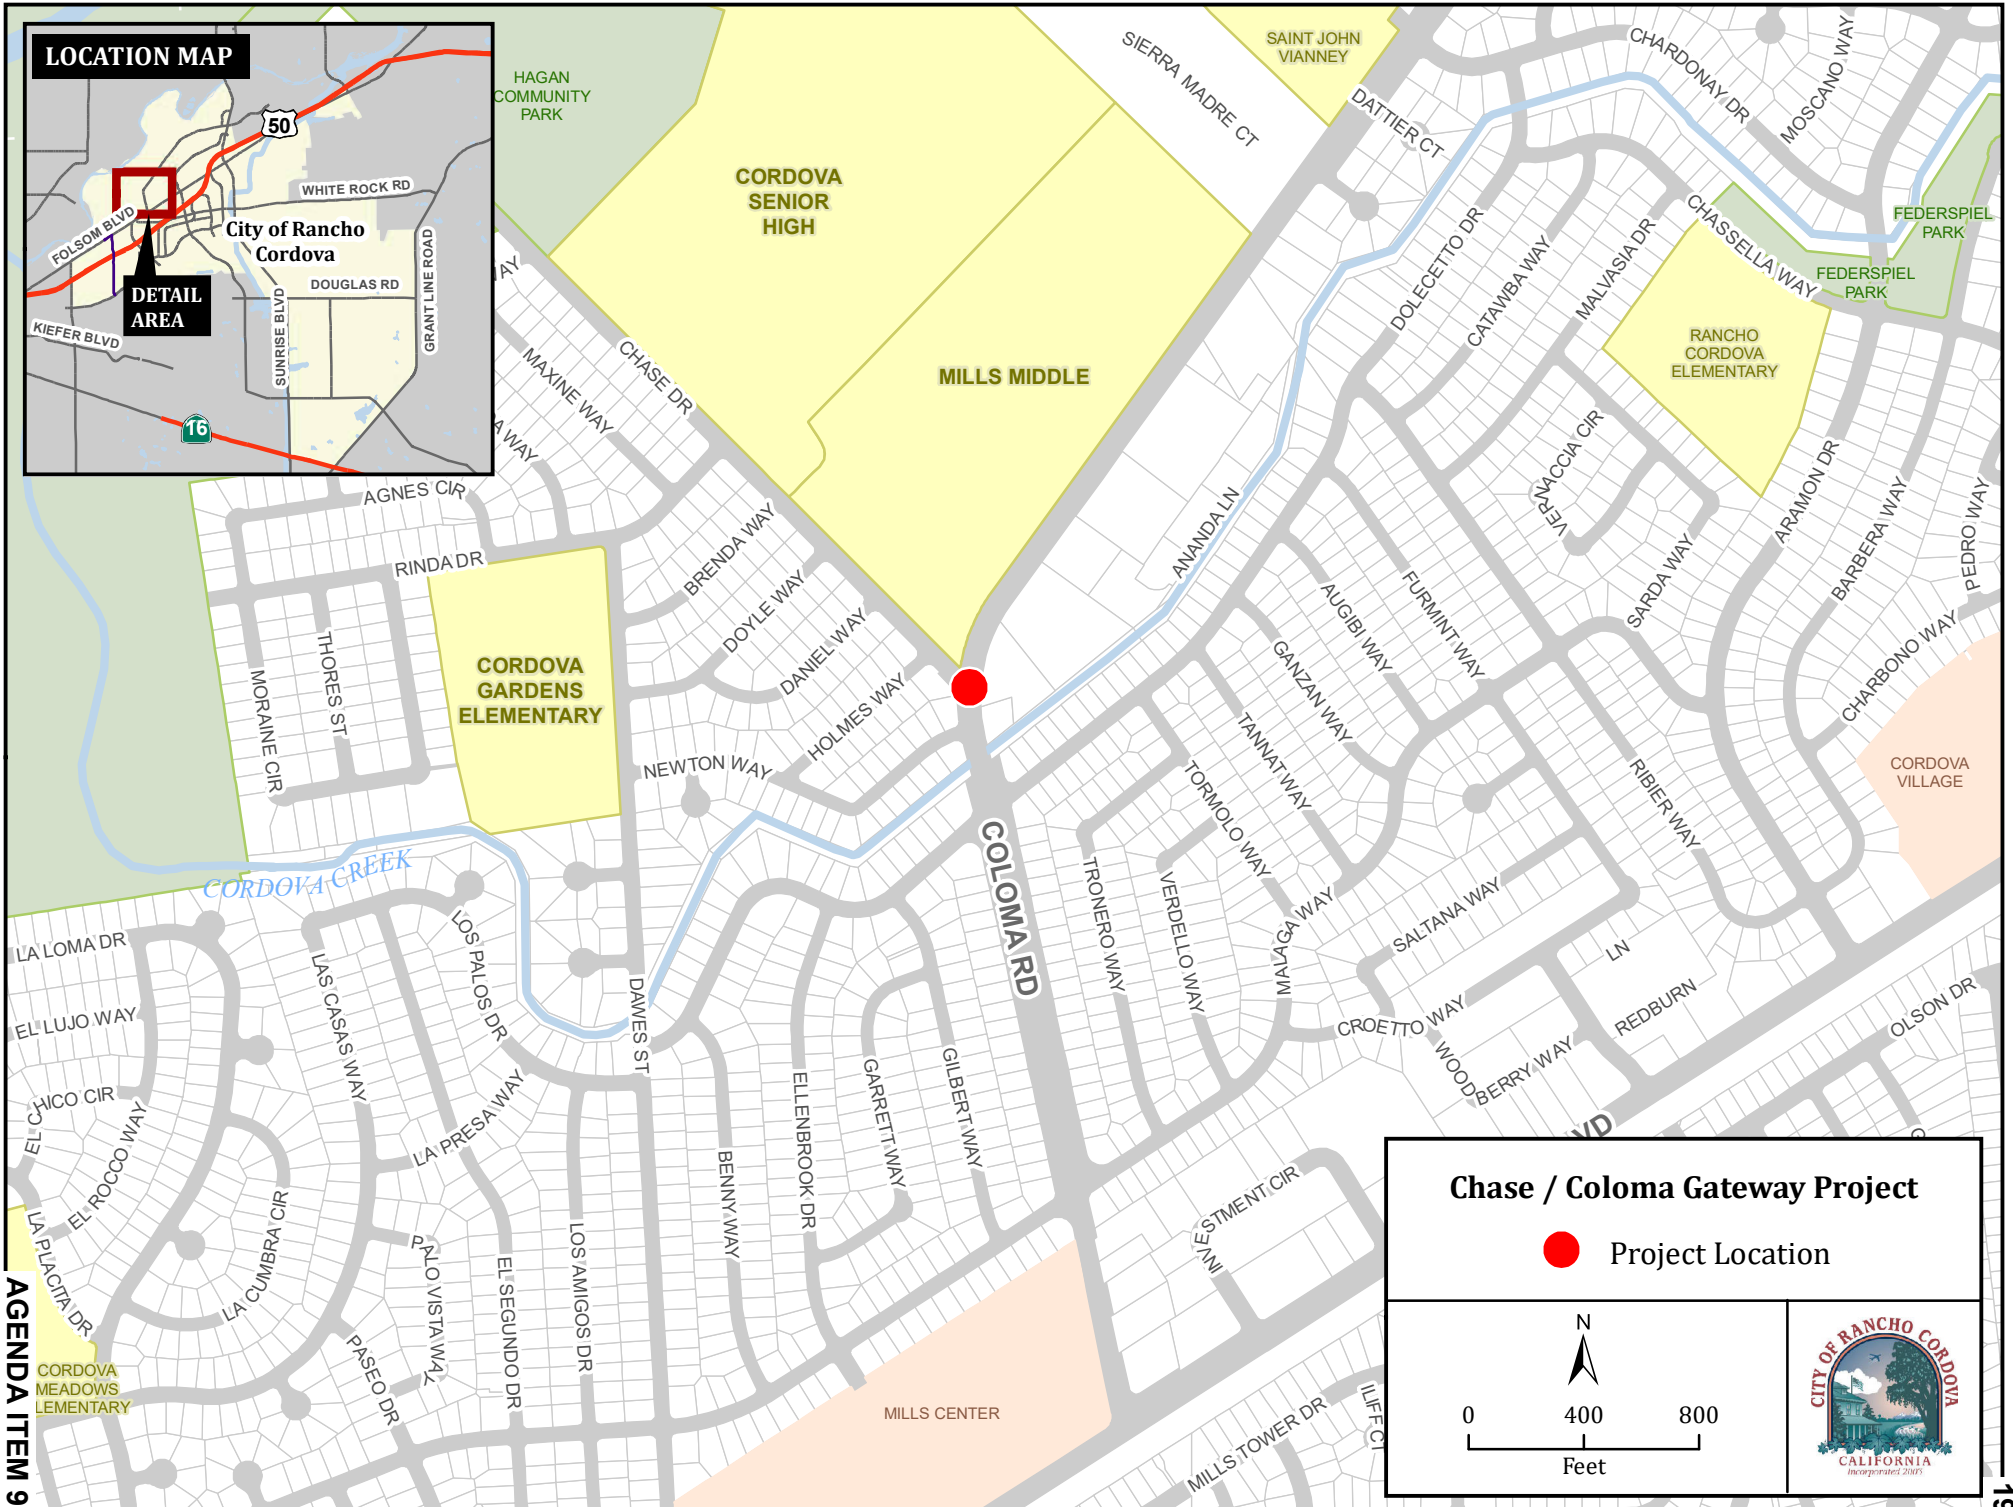



Chase Drive/Coloma Road Plaza Project - CP16-2172 - HSIPL 5482(037) - Bid Summary
Rancho Cordova City Hall
2729 Prospect Park Drive, Rancho Cordova, CA 95670
May 16th, 2019 at 2:00 p.m.

	Contractor	Total Base Bid Amount	Proposal Signed	Contractors License	DIR Registration	Equal Employment	Public Contract Code	Experience / Qualifications Statement	Bidder's Bond	Non-Collusion	Debarment & Suspension	Non-Lobbying Certification	Disclosure of Lobbying	Federal Minimum Wage Rates	Exhibit 15-G	Exhibit 15-H	Exhibit 12-B	Addendum 1
A	Martin General Engineering, Inc	\$781,620.50	X	X	X	X	X	X	X	X	X	X	X	X			X	X
B	Central Valley Engineering & Asphalt, Inc.	\$792,463.50	X	X	X	X	X	X	X	X	X	X	X	X			X	X
C	Biondi Paving & Engineering	\$804,857.00	X	X	X	X	X	X	X	X	X	X	X	X			X	X
D	B&M Builders	\$883,007.00	X	X	X	X	X	X	X	X	X	X	X	X			X	X
E	FBD Vanguard Construction, Inc.	\$990,330.00	X	X	X	X	X	X	X	X	X	X	X	X			X	X
F	Sweirstock Enterprise, Inc.	\$1,388,800.00	X	X	X	X		X	X	X	X	X	X	X			X	X
G																		
H																		
I																		
J																		
K																		
L																		
M																		

Attendees: Stacey Leitner, City Clerk
Edgar Medina, Senior Civil Engineer
Quoc Nham, Associate Civil Engineer

AGENDA ITEM 9.9

Leitner, City Clerk

Date

ATTACHMENT 4
CONTRACT NO. 54-2019

**CONSTRUCTION SERVICES AGREEMENT BETWEEN
THE CITY OF RANCHO CORDOVA AND MARTIN GENERAL ENGINEERING, INC.
FOR CP16-2172 CHASE DRIVE/COLOMA ROAD PLAZA PROJECT**

THIS AGREEMENT made and entered into between the City of Rancho Cordova ("City") and Martin General Engineering, Inc. ("Contractor") as of June 4, 2019.

W I T N E S S E T H:

WHEREAS, the City Council for the City heretofore caused plans and specifications for CP16-2172 Chase Drive/Coloma Road Plaza Project ("Project") to be prepared, and therefore did approve and adopt said plans and specifications; and

WHEREAS, the City Council for the City did cause to be published for the time and in the manner required by law, a notice inviting sealed bids for the performance of said work; and

WHEREAS, the notice was published on April 9, 2019 on the City's Website, CIPList.com and the Sacramento, Placer and El Dorado County Builders Exchanges ("Notice"); and

WHEREAS, the Contractor, in response to such Notice, submitted to the City Council for the City within the time specified in said Notice, and in the manner provided for therein, a sealed bid for the performance of the Project specified in said plans and specifications, which said bid and proposal, and other bids and proposals submitted in response to said Notice, the City Council opened and canvassed in the manner provided by law; and

WHEREAS, the Contractor was the lowest responsible bidder for the performance of said Project, and said City Council for the City as a result of the canvass of said bids, did determine and declare Contractor to be the lowest responsible bidder for said Project and award to a contract therefore.

NOW THEREFORE, in consideration of the promises herein, it is mutually agreed between the parties hereto as follows:

Section 1. CONTRACT DOCUMENTS. The following documents are by this reference incorporated in and made a part of this Agreement: The County of Sacramento, Standard Construction Specifications dated January 2016; the Special Provisions; the contract drawings, all addenda; the Notice to Contractors; the Proposal; all required bonds; and all supplemental Agreements covering alterations, amendments, or extensions to the contract. The documents which describe the work to be performed are sometimes collectively referred to herein as the Plans and Specifications.

Section 2. SCOPE OF WORK. The Contractor will furnish all labor, materials, services, transportation, appliances, and mechanical workmanship required for Contract No. 54-2019, as provided for and set forth in said Plans and Specifications, or in either of them, which said Plans and Specifications are hereby referred and by such reference incorporated herein and made a part of this Agreement. All of the said work done under this Agreement shall be under the supervision of and performed to the satisfaction of the Public Works Director of the City of

1898853.2

Construction Services Agreement between
City of Rancho Cordova and Martin General Engineering, Inc.

June 4, 2019
Page 1 of 4

AGENDA ITEM 9.9

Rancho Cordova who shall have the right to reject any and all materials and supplies furnished by the Contractor which do not comply with the Plans and Specifications, together with the right to require the Contractor to replace any and all work furnished by the Contractor which shall not either in workmanship or material be in strict accordance with the Plans and Specifications.

Section 3. COMPLETION. Said work shall be completed and ready for acceptance.

Section 4. PAYMENT. Attached hereto as Exhibit "A" and by reference made a part hereof, is the bid and proposal of Contractor. Said bid and proposal will contain, as required by the terms of said specifications, the full and complete schedule of the different items with the lump sums or unit prices as so specified. The City agrees in consideration of the work to be performed for the Project herein and subject to the terms and conditions thereof, to pay Contractor all sums of money which may become due to Contractor in accordance with the terms of the aforesaid bid and proposal, and this Agreement, to wit: seven hundred eighty-one thousand six hundred twenty dollars and fifty cents (\$781,620.50). Said sum shall be paid in accordance with Section 8 of the Standard Specifications. With respect to that portion of the above sum as is based upon the estimated quantities specified for the general scope of the work to be performed herein, actual payment will be based upon the quantities as measured upon completion. No payment made under this Agreement shall be construed to be an acceptance of defective work or improper materials.

Section 5. PREVAILING WAGES. Pursuant to the provisions of Articles 1 and 2 of Chapter 1, Part 7, Division II, of the Labor Code of the State of California, not less than the general prevailing rate of per diem wages, and not less than the general prevailing rate of per diem wages for holidays and overtime work, for each craft, classification or type of worker needed to execute the Project contemplated under this Agreement shall be paid to all workers, laborers and mechanics employed in the execution of said Project by Contractor, or by any subcontractor doing or contracting to do any part of said Project. The appropriate determination of the Director of the California Department of Industrial Relations is filed with, and available for inspection at 2729 Prospect Park Drive, Rancho Cordova, CA 95670, the office of the Clerk of the City. Contractor shall post, at each job site, a copy of such prevailing rate of per diem wages as determined by the Director for the California Department of Industrial Relations.

Section 6. INSURANCE. The Contractor shall carry and maintain during the life of this Agreement, such public liability, property damage and contractual liability, auto, worker's compensation and builders' risk insurance as required by the specifications.

Section 7. WORKERS' COMPENSATION CERTIFICATION. By execution of this Agreement, the Contractor certifies as follows:

"I am aware of the provisions of Section 3700 of the Labor Code which require every employer to be insured against liability for workers' compensation or to undertake self-insurance in accordance with the provisions of that code, and I will comply with such provisions before commencing the performance of the work of this contract."

Section 8. PERFORMANCE AND PAYMENT BONDS. The Contractor shall, before beginning said work for the Project, file two bonds with the City, each made payable to the City. These bonds shall be issued by a surety company authorized to do business in the State of California, and shall be maintained during the entire life of the Agreement at the expense of the Contractor. One bond shall be in the amount of one hundred percent (100%) of the Agreement and shall guarantee the faithful performance of the Agreement. The second bond shall be the payment bond required by California Civil Code Section 3247 et seq., and shall be in the

amount of one hundred percent (100%) of the Agreement. Any alterations made in the specifications which are a part of this Agreement or in any provision of this Agreement shall not operate to release any surety from liability on any bond required hereunder and the consent to make such alterations is hereby given, and any surety on said bonds hereby waives the provisions of California Civil Code Sections 2819 and 2845.

Section 9. INDEMNIFICATION.

- 9.1 Contractor's Performance.** To the fullest extent permitted by law, Contractor shall indemnify, defend and hold harmless City, its governing Board, officers, directors, agents, employees and volunteers from and against any and all claims, demands, actions, losses, liabilities, damages, and all costs incidental thereto, including cost of defense, settlement, arbitration, and reasonable attorneys' fees arising out of, pertaining to, or resulting from the acts or omissions of anyone else directly or indirectly acting on behalf of the Contractor, or for which the Contractor is legally liable under law, regardless of whether caused in part by a party indemnified hereunder.
- 9.2 No Limitation of Liability for Indemnification.** The indemnities set forth in this Section shall not be limited by the insurance requirements set forth in the Contract.

Section 10. MISCELLANEOUS PROVISIONS.

- 10.1** This Agreement shall bind and inure to the heirs, devisees, assignees, and successors in interest of Contractor and to the successors in interest of Contractor in the same manner as if such parties had been expressly named herein. All times stated herein or in the contract documents are of the essence hereof. As used in this instrument the singular includes the plural, and the masculine includes the feminine and the neuter. This Agreement may create a possessory interest subject to property taxation, and Contractor may be subject to the payment of property taxes levied on such interest.
- 10.2 Contract Administration.** This Agreement shall be administered by Quoc Nham ("Contract Administrator"). All correspondence shall be directed to or through the Contract Administrator or his or her designee.
- 10.3 Notices.** Any written notice to Consultant shall be sent to:

Adrian Martin
 Martin General Engineering, Inc.
 12485 Quicksilver Dr.
 Rancho Cordova, CA 95742
Amartin@MartinGeneral.net

Any written notice to City shall be sent to:

Quoc Nham
 City of Rancho Cordova
 Department of Public Works
 2729 Prospect Park Drive
 Rancho Cordova, CA 95670

10.4 IRS Form W-9. Contractor shall complete and submit Internal Revenue Service Form W-9 to the City before execution of this Agreement. The City's Finance Director shall have authority to waive this requirement.

IN WITNESS WHEREOF, the City Council and Contractor have caused this Agreement to be executed as of the day and year first above written.

CITY OF RANCHO CORDOVA:

CONTRACTOR:

Cyrus Abhar, City Manager

Adrian Martin, Vice President

Date

Date

Attest:

Stacy Leitner, City Clerk

Date

Approved as to Form:

Adam U. Lindgren, City Attorney

Date

MEMORANDUM



DATE: June 3, 2019

TO: Honorable Mayor and Council Members

FROM: Albert Stricker, Public Works Director and Quoc Nham, Associate Civil Engineer

SUBJECT: **A RESOLUTION AUTHORIZING THE CITY MANAGER TO EXECUTE CONTRACT AMENDMENT NO. 127-2015-3 FOR ON-CALL PROFESSIONAL SERVICES WITH MARK THOMAS & COMPANY, INC. TO EXTEND THE CONTRACT TERM FROM DECEMBER 31, 2019 TO JUNE 30, 2020, THAT RESULTS IN AN INCREASE TO THE CONTRACT AMOUNT FROM \$430,820 TO A NOT TO EXCEED AMOUNT OF \$460,820**

RECOMMENDATION

Adopt the Resolution.

RESULT OF RECOMMENDED ACTION

Adoption of the Resolution will authorize the City Manager to execute Contract Amendment No. 127-2015-3 with Mark Thomas & Company, Inc., to extend the contract term from December 31, 2019 to June 30, 2020, that results in an increase to the contract amount from \$430,820 to a not to exceed amount of \$460,820 for continued on-call professional services for completion of the plans, specifications, and construction administration for the Chase Drive/Coloma Road Plaza Project.

BACKGROUND

On October 1st of 2015, City Council approved Contract No. 127-2015 for Mark Thomas & Company, Inc. to provide professional services to prepare corridor master planning, stakeholder engagement, and preliminary cost estimates for the Chase Drive Corridor Project. The contract has been amended two times to continue providing on-call professional services:

1. Contract Amendment No. 127-2015-1 was executed on March 16, 2016 to increase the contract amount from \$70,820 to \$360,820 and to extend the contract term to December 31, 2017 for on-call professional services to prepare final design, utility coordination, project management, stakeholder engagement, and cost estimates for Phase 1A of Chase Drive Corridor project and Phase 1B of the Soil Born Healthy Living Corridor.
2. Contract Amendment No. 127-2015-2 was executed on April 4, 2017 to increase the contract amount from \$360,820 to \$430,820 and to extend the contract term to December 31, 2019 for on-call professional services to include additional scope and budget to complete the design, including safety improvements needed to leverage the federal grant funding.

The proposed amendment is primarily for construction administration as the construction phase begins. During that phase, Mark Thomas will support the City with a) Bidding assistance, b) Design support, and c) Records drawings, following the completion and acceptance of the project.

FISCAL IMPACT

Funding for the Chase Drive/Coloma Road Plaza Project consists of \$535,000 in Community Enhancement Funds, Federal Funds, Gas Tax, and Capital Infrastructure Funds.

This project is included in the City's current approved Capital Improvement Plan and in the 2018/19 budget.

ATTACHMENTS

1. Resolution
2. Contract Amendment 127-2015-3
3. Exhibit A Scope of Work
4. Exhibit B Compensation

ATTACHMENT 1**CITY OF RANCHO CORDOVA****RESOLUTION NO. XX-2019**

A RESOLUTION OF THE CITY COUNCIL OF THE CITY OF RANCHO CORDOVA, STATE OF CALIFORNIA, AUTHORIZING THE CITY MANAGER TO EXECUTE CONTRACT AMENDMENT NO. 127-2015-3 FOR ON-CALL PROFESSIONAL SERVICES WITH MARK THOMAS & COMPANY, INC. TO EXTEND THE CONTRACT TERM FROM DECEMBER 31, 2019 TO JUNE 30, 2020, THAT RESULTS IN AN INCREASE TO THE CONTRACT AMOUNT FROM \$430,820 TO A NOT TO EXCEED AMOUNT OF \$460,820

WHEREAS, the City entered into a Professional Services Agreement ("PSA") No. 127-2015 dated October 1, 2015 in the amount of \$70,820 for the purpose of providing Professional Services; and

WHEREAS, Amendment No. 127-2015-1 was executed on March 16, 2016 and increased the contract amount by \$290,000 from \$70,820 to \$360,820; and

WHEREAS, Amendment No. 127-2015-2 was executed on April 4, 2017 and increased the contract amount by \$70,000 from \$360,820 to \$430,820; and

WHEREAS, the City desires to increase the contract amount by \$30,000 from \$430,820 to an amount not to exceed \$460,820; and

WHEREAS, the contract will be paid through various funding sources earmarked for the projects and the contract does not impact the general fund; and

WHEREAS, there are sufficient funds budgeted to cover the cost of the contract.

NOW, THEREFORE, BE IT HEREBY RESOLVED THE CITY COUNCIL OF THE CITY OF RANCHO CORDOVA does authorize the City Manager or his designee to execute Contract Amendment No. 127-2015-3 with Mark Thomas & Company, Inc. to extend the contract term from December 31, 2019 to June 30, 2020, that results in an increase to the contract amount from \$430,820 to a not to exceed amount of \$460,820 and in a form approved by the City Attorney.

PASSED AND ADOPTED by the City Council of the City of Rancho Cordova on the 3rd day of June, 2019 by the following vote:

AYES:

NOES:

ABSENT:

ABSTAIN:

Robert J. McGarvey, Mayor

ATTEST:

ATTACHMENT 1

Stacy Leitner, City Clerk

ATTACHMENT 2
CONTRACT NO. 127-2015-3

**THIRD AMENDMENT TO THE PROFESSIONAL SERVICES AGREEMENT
BETWEEN THE CITY OF RANCHO CORDOVA AND MARK THOMAS & COMPANY, INC.
FOR THE CHASE DRIVE CORRIDOR IMPROVEMENTS**

This Third Amendment to the Agreement for Professional Services ("Amendment") is made by and between the City of Rancho Cordova ("City") and Mark Thomas & Company, Inc. ("Professional") as of June 3, 2019. City and Professional are hereinafter collectively referred to as the "Parties."

RECITALS

WHEREAS, the Parties entered into a Professional Services Agreement ("PSA") No. 127-2015 dated October 1, 2015 in the amount of \$70,820 for the purpose of providing Professional Services; and

WHEREAS, Amendment No. 127-2015-1 was executed in March 16, 2016 and increased the contract amount by \$290,000 from \$70,820 to \$360,820; and

WHEREAS, Amendment No. 127-2015-2 was executed in April 4, 2017 and increased the contract amount by \$70,000 from \$360,820 to \$430,820;

WHEREAS, Amendment No. 127-2015-3 will increase the total compensation amount by \$30,000 from \$430,820 to an amount not to exceed \$460,820 for the purpose of providing Professional Services; and

WHEREAS, the Parties agree that changes to the term and services provided for in the PSA are necessary in order for the City to continue receiving services by Professional.

NOW, THEREFORE, the Parties hereto agree as follows:

AGREEMENT

1. Section 2 of the PSA, "Compensation," provides for the City to pay Professional a sum not to exceed Four Hundred and Thirty Thousand, Eight Hundred Twenty Dollars (\$430,820). The Parties agree to amend Section 2 of the PSA in order to increase the compensation amount to pay Professional for additional services. The first sentence of Section 2 of the PSA is amended to read as follows:

"City hereby agrees to pay Professional a sum not to exceed Four Hundred and Sixty Thousand, Eight Hundred Twenty Dollars (\$460,820), notwithstanding any contrary indication that may be contained in Professional's proposal, for services to be performed and reimbursable costs incurred under this Agreement."

2. The Parties agree to modify the end date of the PSA from December 31, 2019 to June 30, 2020. The first sentence of Section 1.1 of the PSA, "Term of Service," is amended to read as follows:

ATTACHMENT 2
CONTRACT NO. 127-2015-3

"The term of this agreement shall begin on the date first noted above and shall end on June 30, 2020, and Mark Thomas & Company, Inc. shall complete the work described in Exhibit A prior to that date; unless the term of the Agreement is otherwise terminated or extended, as provided in Section 8."

3. The document entitled "Scope of Work," attached hereto as Exhibit A, shall replace and supersede the PSA's Exhibit A.
4. The document entitled "Compensation Schedule," attached hereto as Exhibit B, shall replace and supersede the PSA's Exhibit B.
5. All other terms and conditions in the PSA shall remain in full force and effect to the extent they are not in conflict with this Amendment.
6. The signatures of the Parties to this Amendment may be executed and acknowledged on separate pages or in counterparts which, when attached to this Amendment, shall constitute one complete Amendment.
7. **Contract Administration.** This Agreement shall be administered by Quoc Nham ("Contract Administrator"). All correspondence shall be directed to or through the Contract Administrator or his or her designee.

Notices. Any written notice to Professional shall be sent to:

Mark Thomas & Company, Inc.
Attn: James Pangburn, Project Manager
7300 Folsom Blvd, Suite 203
Sacramento, CA 95826
Email Address (for Insurance Update Requests):
jpangburn@markthomas.com

Any written notice to City shall be sent to:

City of Rancho Cordova
Attn: Quoc Nham, Public Works Department
2729 Prospect Park Drive
Rancho Cordova, CA 95670
QNham@cityofranhocordova.org

SIGNATURE PAGE FOLLOWING

ATTACHMENT 2
CONTRACT NO. 127-2015-3

IN WITNESS WHEREOF, the Parties have executed this Amendment on the day and year first above written.

CITY OF RANCHO CORDOVA

PROFESSIONAL

Cyrus Abhar, City Manager

Matt Brogan, Principal/Division Manager

Date: _____

Date: _____

Attest:

Stacy Leitner, City Clerk

Date: _____

Approved as to Form:

Adam Lindgren, City Attorney

Date: _____

May 6, 2019

SA-15142

Mr. Edgar Medina
City of Rancho Cordova
2729 Prospect Park Drive
Rancho Cordova, CA 95670

RE: CHASE DRIVE (COLOMA PLAZA) – AM #3 REQUEST

Dear Mr. Medina:

Per our discussions a few weeks ago, I have prepared an amendment request for the Chase Drive (Coloma Plaza) improvements. The additional budget is needed for final revisions to the plans and specifications requested by the City prior to bidding, bidding and construction support. The budget to complete the final bid package preparation and bidding and construction support is \$29,092, as outlined on the attached Cost Detail.

Mark Thomas requests to update our classifications and rates to correspond to our current staff rates and classifications. The ICR will remain the same as outline in the original contract.

If you have any questions at all, please let me know. You can call me at 916-403-5755 or email me at jpangburn@markthomas.com.

Sincerely,

MARK THOMAS



James Pangburn
Project Manager

Attachments

SCOPE OF WORK – AMENDMENT 3

TASK 1. FINAL BID PACKAGE PREPARATION

Task 1.1. Addressing Final Constructability Review Comments

This includes final revisions to the plans and specification requested by City prior to bidding. In January 2019, we received additional comments from the City that weren't anticipated in the original scope of work. The comments received included minor changes to the plans and revisions to the specifications to reflect the City's current boilerplate. Mark Thomas will address the comments accordingly and provide revised plans and specifications to the City for advertisement.

Task 1.2. Final Plan Revisions to Incorporate Metal Beam Guard Railing

At the direction of the City, Mark Thomas will revise the plans to include metal beam guard railing at the southwest corner of the Chase / Coloma intersection. The previous proposal was to include crash-rated decorative bollards. The request by the City to change the plans will require the following tasks:

- Update the Typical Cross-Sections
- Layout the new MBGR, show them on the plans, and include appropriate construction details.
- Update the landscape and irrigation plans to remove planting work at this corner
- Update the sidewalk scoring plan to include decorative stamped concrete in the SW corner.
- Show suggested pothole locations for the contractor to perform
- Double check the positioning of proposed signal equipment within the MBGR layout
- Revisit boulder positioning to provide pedestrians from going in between the MBGR and provide aesthetic continuity between both corners.
- Update the technical specifications to include narrative for the MBGR work.
- Update the bid schedule to reflect the revised plans.
- Assist the City in preparing an Addendum for this work by May 9, 2019

TASK 2. BIDDING AND CONSTRUCTION SUPPORT

Task 2.1. Bidding Assistance

The Mark Thomas project manager and project staff will assist the City as requested during bidding. The work may include answering questions, providing consultation and interpretation of the construction documents, and assisting the City in preparation of addenda to the PS&E during the advertisement period. This scope does not include attending pre-bid meetings.

Task 2.2. Design Support During Construction

The Mark Thomas team will respond to the contractor's requests for information (RFIs) and review all contractor's shop drawings and submittals during construction. This scope does not include attendance at the preconstruction meetings. This scope assumes two (2) site visits will be required during construction.

Task 2.3. Record Drawings

Following the completion and acceptance of the project, Mark Thomas will edit the original mylar plans based on the contractors redlines and furnish the City a complete set of full-size reproducible drawings showing as-built conditions.

EXHIBIT B

ATTACHMENT 4

COST PROPOSAL FOR PROJECT SCOPE: Rancho Cordova-Chase Dr Corridor (AM #3)

	Mark Thomas											Subs	TOTAL COST
	Sr. Project Manager \$238	Sr. Project Engineer \$167	Design Engineer II \$128	Sr. Technician \$123	LAUD Division Manager \$230	LAUD Project Manager \$178	Landscape Designer II \$98	Project Accounting \$103	Sr. Project Coordinator \$124	Total Hours	Total MT Cost	Y&C	
1.0 FINAL BID PACKAGE PREPARATION													
1.1 Final Bid Package Preparation	2	8				2		3	4	19	\$2,973	-	\$2,973
1.2 Final Plan Revision for MBGR	6	16	30			4	12			68	\$9,828	480	\$10,308
Subtotal Phase 1	8	24	30	0	0	6	12	3	4	87	\$12,801	\$480	\$13,281
2.0 BIDDING ASSISTANCE & CONSTRUCTION SUPPORT													
2.1 Bidding Assistance	2	6	2		2					12	\$2,194	205	\$2,399
2.2 Design Support During Construction	4	32	8		2		4			50	\$8,172	520	\$8,692
2.3 Record Drawings	2	2		30						34	\$4,500	220	\$4,720
Subtotal Phase 2	8	40	10	30	4	0	4	0	0	96	\$14,866	\$945	\$15,811
TOTAL HOURS	16	64	40	30	4	6	16	3	4	183			
OTHER DIRECT COSTS											\$0	\$0	\$0
TOTAL COST	\$3,808	\$10,688	\$5,120	\$3,690	\$920	\$1,068	\$1,568	\$309	\$496		\$27,667	\$1,425	\$29,092

MEMORANDUM

DATE: June 3, 2019

TO: Honorable Mayor and Council Members

FROM: Albert Stricker, Public Works Director and
Steve Harriman, Operations and Maintenance Division Manager

SUBJECT: **A RESOLUTION AUTHORIZING THE CITY MANAGER TO EXECUTE CONTRACT NO. 53-2019 IN AN AMOUNT NOT TO EXCEED \$2,750,000 WITH MCE CORPORATION FOR CITYWIDE OPERATIONS AND MAINTENANCE SUPPORT SERVICES**



RECOMMENDATION

Adopt the Resolution.

RESULT OF RECOMMENDED ACTION

Adoption of this Resolution will authorize the City Manager to execute Contract No. 53-2019 with MCE Corporation in the amount of \$2,750,000 for the provision of operations and maintenance support services.

BACKGROUND

The city currently contracts with MCE Corporation to provide Public Works operations and maintenance support services citywide, including litter abatement and graffiti removal, pothole and sidewalk repair, street sign maintenance and replacement, homeless camp cleanup with City Homeless Outreach Team, shopping cart retrieval, weed abatement, and after-hours emergency response for various issues. The work scope also includes maintenance of the four light-rail stations in Rancho Cordova, which is provided by the City under an agreement with the Sacramento Regional Transit District.

The current MCE contract expires on June 30, 2019. The City and MCE have negotiated the terms of a proposed new three-year contract beginning July 1, 2019. In summary, MCE has agreed to maintain the current equipment and labor rates with no increase in FY 2019/20. In the second and third contract years, regular equipment and labor rates would increase by 3% per year and prevailing wage labor rates would increase by 7.5% per year. Staff believe these are reasonable terms for both parties for the proposed three-year term of a new contract.

FISCAL IMPACT

The total cost of the three-year contract is \$2,750,000. Funding consists of a combination of special districts, Measure A, Gas Tax, Stormwater funds, Community Enhancement funds, operating budget and the Sacramento Regional Transit District.

ATTACHMENTS

1. Resolution
2. Contract 53-2019

ATTACHMENT 1**CITY OF RANCHO CORDOVA****RESOLUTION NO. XX-2019**

**A RESOLUTION OF THE CITY COUNCIL OF THE CITY OF RANCHO CORDOVA,
STATE OF CALIFORNIA, AUTHORIZING THE CITY MANAGER TO EXECUTE CONTRACT
NO. 53-2019 IN AN AMOUNT NOT TO EXCEED \$2,750,000 WITH MCE CORPORATION
FOR CITYWIDE OPERATIONS & MAINTENANCE SUPPORT SERVICES**

WHEREAS, City and MCE have negotiated the terms of a new three-year contract beginning July 1, 2019; and

WHEREAS, adoption of this Resolution will allow the City Manager to execute a three-year contract to MCE Corporation in an amount not to exceed \$2,750,000; and

WHEREAS, the work scope includes litter abatement and graffiti removal, pothole and sidewalk repair, street sign maintenance and replacement, weed abatement, and after-hours emergency response for various issues; and

WHEREAS, the contract will be paid through a combination of special district funds, Measure A, Gas Tax, stormwater funds, Community Enhancement, operating funds, and the Sacramento Regional Transit; and

WHEREAS, the amount exceeds the maximum the City Manager has authorization to approve.

NOW, THEREFORE, BE IT HEREBY RESOLVED THE CITY COUNCIL OF THE CITY OF RANCHO CORDOVA does authorize the City Manager to execute Contract No. 53-2019 in an amount not to exceed \$2,750,000 with MCE Corporation in a form approved by the City Attorney.

PASSED AND ADOPTED by the City Council of the City of Rancho Cordova on the 3rd day of June, 2019 by the following vote:

AYES:

NOES:

ABSENT:

ABSTAIN:

Robert J. McGarvey, Mayor

ATTEST:

Stacy Leitner, City Clerk

**GENERAL SERVICES AGREEMENT BETWEEN
THE CITY OF RANCHO CORDOVA AND MCE CORPORATION**

THIS AGREEMENT (hereinafter referred to as "Agreement") is made by and between the City of Rancho Cordova, a California municipal corporation, (herein "City") and MCE Corporation (herein "Contractor"), as of July 1, 2019.

Section 1. SERVICES. Subject to the terms and conditions set forth in this Agreement, Contractor shall provide to City the services described in the Scope of Work attached as Exhibit A ("Services") at the time and place and in the manner as specified therein. In the event of a conflict or inconsistency between the terms of this Agreement and Exhibit A, the Agreement shall prevail.

Section 2. TERM. The term of this Agreement shall begin on the date first noted above and shall end on June 30, 2022, unless the term of the Agreement is otherwise terminated as provided for in Section 13. The time provided to Contractor to complete the services required by this Agreement shall not affect the City's right to terminate the Agreement, as provided for in Section 13.

Section 3. CONTRACT ADMINISTRATOR. This Agreement shall be administered by the Operations & Maintenance Manager ("Contract Administrator"). All correspondence shall be directed to or through the Contract Administrator or his or her designee.

Section 4. COMPENSATION OF CONTRACTOR. The Contractor shall be paid an amount not to exceed \$2,750,000 for performance of the Services pursuant to this Agreement. The Contractor shall submit invoices to the Public Works Department on a monthly basis detailing the Services performed. In the event of a conflict between this Agreement and Contractor's Exhibit A regarding the amount of compensation, the Agreement shall prevail. Upon receipt and approval of the Contractor's invoices, the City shall remit payment to the Contractor for Services provided within thirty (30) days. Payment to Contractor shall be considered as full compensation for performing the Services.

City's failure to discover or object to any unsatisfactory work or billing prior to payment will not constitute a waiver of City's right to request Contractor to correct such work or billings or seek any other legal remedy.

Section 5. PERFORMANCE STANDARDS.

A. Contractor shall comply with all applicable laws now in force or which may hereafter be in force with regard to the provision of Services and this Agreement.

B. Contractor represents that it has the skills, expertise, licenses and permits necessary to perform the Services. Contractor shall perform all such Services in the manner and according to the standards observed by a competent practitioner of the same profession in which Contractor is engaged and in accordance with applicable industry standards. Permits and/or licenses shall be obtained and maintained by Contractor without additional compensation throughout the term of this Agreement.

Section 6. PREVAILING WAGES. Pursuant to the provisions of Articles 1 and 2 of Chapter 1, Part 7, Division II, of the Labor Code of the State of California, not less than the general prevailing rate of per diem wages, and not less than the general prevailing rate of per diem wages for holidays and overtime work, for each craft, classification or type of worker needed to execute the work contemplated under this Agreement shall be paid to all workers, laborers and mechanics employed in the execution of said work by Contractor, or by any subcontractor doing or contracting to do any part of said work. The appropriate determination of

the Director of the California Department of Industrial Relations is filed with, and available for inspection at 2729 Prospect Park Drive, Rancho Cordova, CA 95670, the office of the Clerk of the City. Contractor shall post, at each job site, a copy of such prevailing rate of per diem wages as determined by the Director for the California Department of Industrial Relations.

Section 7. INDEPENDENT CONTRACTOR. Contractor shall perform the Services as an independent contractor and nothing herein contained shall be construed to make Contractor an agent or employee of the City while providing the Services. Contractor shall be entitled to no other benefits or compensation except as provided in this Agreement.

Section 8. INSURANCE REQUIREMENTS. Prior to beginning any Service under this Agreement, Contractor, at its own cost and expense, shall procure insurance coverage at such levels of coverage, scope, limits, and/or forms as set forth in Exhibit B ("Insurance Requirements") hereto. Contractor shall provide proof satisfactory to City of such insurance and maintain the insurance throughout the term of this Agreement.

Section 9. INDEMNIFICATION. Contractor shall indemnify, defend with counsel selected by the City, and hold harmless City, its officers, agents, employees and representatives from and against any and all claims, losses, liabilities or damages, demands and actions, including payment of reasonable attorney's fees, arising out of or resulting from Services performed pursuant to this Agreement caused in whole or in part by any negligent or willful act or omission of Contractor, its officers, agents, employees, or anyone directly or indirectly acting on behalf of Contractor. The foregoing obligation of Contractor shall not apply when (1) the injury, loss of life, damage to property, or violation of law arises wholly from the negligence or willful misconduct of the City or its officers, employees, agents, or volunteers and (2) the actions of Contractor or its employees, subcontractor, or agents have contributed in no part to the injury, loss of life, damage to property, or violation of law. It is understood that the duty of Contractor to indemnify and hold harmless includes the duty to defend as set forth in Section 2778 of the California Civil Code. Acceptance by City of insurance certificates and endorsements required under this Agreement does not relieve Contractor from liability under this indemnification and hold harmless clause. This indemnification and hold harmless clause shall apply to any damages or claims for damages whether or not such insurance policies shall have been determined to apply. By execution of this Agreement, Contractor acknowledges and agrees to the provisions of this Section and that it is a material element of consideration.

Section 10. NONDISCRIMINATION AND EQUAL OPPORTUNITY. Contractor shall not discriminate, on the basis of a person's race, religion, color, national origin, age, physical or mental handicap or disability, medical condition, marital status, sex, or sexual orientation, against any employee, applicant for employment, subcontractor, bidder for a subcontract, or participant in, recipient of, or applicant for any services or programs provided by Contractor under this Agreement. Contractor shall comply with all applicable federal, state, and local laws, policies, rules, and requirements related to equal opportunity and nondiscrimination in employment, contracting, and the provision of any services that are the subject of this Agreement, including but not limited to the satisfaction of any positive obligations required of Contractor thereby. Contractor shall include the provisions of this section in any subcontract approved by the City.

Section 11. AMENDMENTS. No modification or amendment of this Agreement is effective unless made in writing and signed by both the City and Contractor.

Section 12. ASSIGNMENT AND SUBCONTRACTING. Contractor shall not assign or transfer any interest in this Agreement without the prior written consent of the City.

Section 13. TERMINATION. Either party may terminate this Agreement without cause, upon 30 days written notice to the other party. In the event of termination, Contractor shall be entitled to payment for Services then satisfactorily completed. Contractor shall not be entitled to any claim against City for any additional compensation or damages in the event of such termination.

Section 14. NOTICES. All notices that are regarding this Agreement shall be in writing and shall be deemed to have been given if delivered personally or enclosed in a properly addressed envelope and deposited in a United States Post Office for delivery by registered or certified mail addressed to the parties at the following addresses:

City: City of Rancho Cordova
3303 Luyung Drive
Rancho Cordova, CA 95742
ATTN: O&M Manager

Contractor: MCE Corporation
P.O. Box 508
Concord, CA 94522
ATTN: Steve Loweree, Sr. Vice-President Maintenance Division
vcudia@MCE-CORP.com

Section 15. GOVERNING LAW AND VENUE. The laws of the State of California shall govern this Agreement. Venue for any action regarding this Agreement shall be in the Superior Court of the County of Sacramento.

Section 16. ATTORNEYS' FEES. If a party to this Agreement brings any action, including an action for declaratory relief, to enforce or interpret the provisions of this Agreement, the prevailing party shall be entitled to reasonable attorneys' fees in addition to any other relief to which that party may be entitled. The court may set such fees in the same action or in a separate action brought for that purpose.

Section 17. SEVERABILITY. If a court of competent jurisdiction finds or rules that any provision of this Agreement is invalid, void, or unenforceable, the provisions of this Agreement not so adjudged shall remain in full force and effect. The invalidity in whole or in part of any provision of this Agreement shall not void or affect the validity of any other provision of this Agreement.

Section 18. WAIVER. The waiver of any breach of a specific provision of this Agreement does not constitute a waiver of any other breach of that term or any other term of this Agreement.

Section 19. SURVIVAL. The obligations of this Agreement, which by their nature would continue beyond the term or expiration of the Agreement, including without limitation obligations regarding indemnification shall survive the term or expiration of this Agreement.

Section 20. ENTIRE AGREEMENT. This Agreement represents the entire and integrated Agreement between City and Contractor and supersedes all prior negotiations, representations, and Agreements regarding the subject matter of this Agreement, either written or oral.

IN WITNESS WHEREOF, the parties have executed this Agreement as of the day and year set forth above, which date shall be considered the effective date of this Agreement.

CITY OF RANCHO CORDVA

CONTRACTOR

By: _____
Cyrus Abhar, City Manager

By: _____
Steve Loweree, Sr. Vice-President
Maintenance Division

Date: _____

Date: _____

APPROVED AS TO FORM:

By: _____
Adam Lindgren, City Attorney

ATTEST:

By: _____
Stacy Leitner, City Clerk

EXHIBIT A
SCOPE OF WORK

General Services

Support the Public Works Department by assisting in the operations, maintenance, and monitoring of specific infrastructure in the City in accordance with State and Federal Law, and in a manner that promotes public safety and welfare.

- a. Perform preventative maintenance and remediation for the City.
- b. Assist in maintaining the Corporation Yard in a clean, neat and orderly fashion.
- c. Maintain and store all equipment, tools and materials in accordance with City rules, policies, and directives.
- d. Maintain a safety program for all Contractor's employees in compliance with all applicable state and federal laws.
- e. Maintain an appropriate Hazardous Materials Plan that meets all state and federal requirements.
- f. Ensure that all Contractor's employees are properly trained and that all records for that training are kept in compliance with state and federal laws.
- g. Implement Best Management Practices (BMPs) to prevent storm water pollution from entering natural streams and/or the City's storm drain systems in accordance with the City's NPDES permit requirements. No separate compensation will be made for compliance with applicable permit provisions.
- h. Observe and report to the Public Works staff any problems that are of interest to the City, but outside the scope of work described within this RFP. Examples of such problems include, but are not limited to: Water main and sewer leaks, faulty utility trench repairs, spilled concrete, etc.
- i. Ensure that all Contractor's employees are equipped with a mobile device that will allow receipt of emails and adequate storage space to download City required apps such as GeoJot, Fresh Connect, and/or Dropbox.
- j. Assist Public Works staff in public outreach to discuss and resolve maintenance problems and/or concerns.
- k. Perform the services required by this RFP with the degree of skill and diligence normally employed by operations and maintenance personnel performing the same or similar services.
- l. All subcontractors shall be properly licensed by the California Contractor's State Licensing Board and bonded (California Contractor Licensing Bonds) in the specialty for which they are contracted.

Emergency Response Assistance

Assist City in responding to emergencies, as required, to maintain public safety. This includes establishing a 24/7 ability for public safety officials to contact contractor. Contractor must respond within one (1) hour to any emergency. These may be local, regional, or national emergencies with natural or man-made causes.

Contractor shall provide a dedicated cell phone for after-hours calls. This phone will be used for no other purpose. City will provide an after-hours response manual that outlines typical calls and phone numbers to City staff and other contractors that may be needed. Contractor's employees will document each phone call noting pertinent information.

Types of phone calls that may be expected include, but certainly not be limited to, any of the following: Potholes, dead or injured animals, flooding, down or damaged traffic signs, traffic or street light malfunctions or damaged, dangerous trees or tree branches, accident debris clean up, traffic control or other emergency road closures required by the police department, spills or hazardous material accidents, routine calls for general and non-emergency services.

- a. Spill Clean Up. Controlling and clean-up of any non-hazardous liquid material or assisting qualified personnel/companies in the clean-up of hazardous materials deposited on or near City Streets and or into storm drain systems which represent a safety hazard to the public. Clean-up from accidents, spilled materials or assisting other crews performing such functions would be included.
- b. Non-Spill Callouts. Responding to calls generally from other departments or agencies to assist in traffic control at accident or fire scenes, crowd control or other emergencies. Emergency callouts should be charged to the appropriate activity.
- c. Storm Patrol Inspection/Cleaning. Inspection of drainage structures and facilities before, during or after periods of heavy storm water runoff and cleaning of accumulated debris from catch basin grates or other facilities in order for them to function properly. Also would include the removal of minor tree limb debris from streets after a storm.
- d. Storm Patrol Debris Removal/Clean-Up. Large-scale cleanup of major storm events typically associated with the use of large equipment to remove debris and/or emergency repair or measures for mudslides, debris flows, etc.

Pavement Marking Maintenance

- a. Curb Painting. Periodic painting of curbs to designate no parking, limited parking or loading zone spaces. Includes both new painting and repainting of existing locations.
- b. Replacement Pavement Markers. Replacement of missing reflective and non-reflective pavement markers.
- c. Marking Removal. Removal of existing markings, usually by painting over, sandblasting or grinding the markings.

Public Right of Way Maintenance

- a. Fence/Sound Wall Maintenance. Maintenance and repair of fences in the public right of way that are owned by the City. Work may include vandalism repair, repair of chain link fence and posts, adjustments of hardware and touch up painting.
- b. Guardrail Repair/Paint. Restore damaged guardrail and posts as well as paint guardrail.
- c. Hand Sweeping. Sweeping of hardscapes or other locations by hand to remove debris that has accumulated over time.
- d. Illegal Signs. Removal of garage sale signs, realty signs or other signs that are illegally posted in the public right of way, including city landscape areas.
- e. Litter Pickup. Removal of litter from streets and right-of-ways.
- f. Mechanical Weed Cutting. Cutting of weeds and vegetation in unimproved (non-landscaped) right of way areas, natural slope areas, firebreaks and open space areas with laborers using hand operated brush cutters or mowers.
- g. Post & Cable Repairs. Repair and/or replace any damaged post and/or cable.

- h. Road Hazard Removal. All work associated with the removal of hazards placed or dumped onto the public right of way.
- i. Spot Spray Weeds. Application of post-emergent chemicals to emerging weeds in hard surfaced areas such as curb, gutter and sidewalk areas, median hardscapes, natural slope areas and open space areas or any other non-landscaped area.
- j. Temporary Patching. Placing of material in a pothole and compacting with a vibratory compactor, tamper or truck wheel.
- k. Traffic Control. All work associated with setting up and maintaining traffic control to assist a subcontractor or as directed by the City shall conform to the California Manual on Uniform Traffic Control Devices.
- l. Other Pavement Repairs. All other pavement repairs not covered by activities in this section.

Sidewalk, Curb and Gutter Maintenance

- a. Sidewalk Grinding. Grinding down of vertical offsets in cracks or adjoining sidewalk sections as determined by the City.
- b. Temporary Sidewalk Patching. All work associated with the temporary patching or ramping of offset sidewalk or concrete areas.
- c. Sidewalk Vegetation Trimming. Trimming and removal of vegetation growing over or onto sidewalks from private property that reduces access upon sidewalk.
- d. Wooden Barricade Repair. Replace or repair damaged wooden boards and posts as well as re-painting.
- e. Other Concrete Maintenance. All other concrete repairs, such as temporary ramping of tripping hazards, not covered by activities in this section.

Traffic Signs Maintenance

- a. Graffiti Removal. Any work associated with the elimination of graffiti by removing the graffiti with cleaning equipment or the repainting of the item to obscure the graffiti.
- b. Install New Signs. Installation of a complete new sign, including post, where no sign previously existed.
- c. Replace Delineators. Repair or replace damaged delineators and/or posts.
- d. Replace Signs. Remove a sign that has lost its legibility or reflectiveness or is otherwise damaged and install a new sign on the existing post.
- e. Repair Signs. Work can vary from straightening a bent sign or post to a complete replacement of the sign, post and concrete base.
- f. Relocate Sign. All work associated with relocating a traffic sign from one location to another.
- g. Sign Visibility Clearance Trim. All work associated with the removal of private property vegetation that makes a sign not visible to traffic. This work is intended for visibility problems that are deemed to be of an emergency nature. Private properties will be given the opportunity to do routine trimming to make signs more visible through a noticing procedure.
- h. Other Signs. All other sign maintenance work not covered by activities in this section, including ordering, delivery and calls from City.

Miscellaneous Right of Way

- a. Tree/Brush Cutting. Cutting back of private property trees, bushes or other vegetation that encroaches onto the public right of way at the direction of the City. This would include trimming around traffic signals and miscellaneous median trimming not performed by City's landscape contractor.
- b. Other Beautification. All other maintenance to improve the visual appearance of the City.

Other Maintenance

- a. Community Events. All work associated with any parade, festival or any other community event sponsored or participated in by the City.

Additional Work

All work that is performed at the request of other City departments or other public agencies and for which the requester is providing the funding.

- a. Light Rail Station Maintenance. Perform daily maintenance, which includes graffiti removal, cleaning and trash removal at light rail station platforms, park and ride lots and pedestrian crossing located in the City. On a semiannual basis, perform weed abatement along the light rail sound walls between Zinfandel Drive and just west of Routier Road. On an as-needed basis, remove trash, other debris, and graffiti along the sound wall. Attend Sacramento Regional Transit's "On Track Safety" course prior to commencing work and annually thereafter.
- b. Homeless Camp Cleanup. Assist Rancho Cordova Police and Neighborhood Services staff with collecting and inventorying personal belongings of value located in homeless camps found on public property after proper notice has been provided to camp occupants. Removal of litter and rubbish from camps located in the public right of way and city's drainage assets. Notify city staff of any hazardous waste found while cleaning camps. Assist with brush removal from city-owned vacant lots as directed by City staff. Items needing disposal will be taken to a dumpster located at City's Neighborhood Services location and/or Kiefer Landfill when appropriate.
- c. Shopping Cart Retrieval. Retrieve and return abandoned shopping carts per the specifications of the City making every effort to prevent damage to the carts. Deliver collected carts, to the appropriate retailer, which is identified on the cart. Unidentifiable carts and those that are reduced to the status of junk shall be disposed of immediately.

EXHIBIT A
RATE SCHEDULE



City of Rancho Cordova
Streets Maintenance
Labor and Equipment Rates
July 1, 2019 to June 30, 2020

Labor Classification	REGULAR TIME	OVERTIME	SUNDAY& HOLIDAY
Superintendent	\$63.10	\$94.65	\$126.20
Foreman	\$44.65	\$65.35	\$86.05
Laborer 1	\$36.25	\$52.80	\$69.30
Laborer 2	\$33.05	\$47.95	\$62.90
Laborer 3	\$25.58	\$36.74	\$47.91

Prevailing Wage

Construction Laborer	\$56.50	\$72.85	\$90.45
Traffic Control Flagger	\$56.45	\$72.80	\$90.40
Sign Work	\$53.40	\$68.30	\$84.40
Carpentry	\$70.05	\$88.65	\$108.80
Painter Brush/Paint Stripe	\$58.05	\$77.05	\$77.05

Equipment

1 Ton Truck	\$9.90
Utility 3/4 Ton Truck	\$9.00
Standard 1/2 Ton Truck	\$6.60
Trailer	\$1.50
High Weed Mower	\$3.00
Chainsaw	\$2.00
Weed eater	\$2.00
Blower	\$2.00

Materials markup 15%
 Sub-contractor markup 10%

Annual Rate Adjustment. Effective July 1, 2020, and each July 1 thereafter, regular labor and equipment rates will be increased by 3% and prevailing wage labor rates by 7.5%. On or before June 1, 2020, and annually thereafter during the term of this agreement, Contractor shall deliver to City a new rate sheet reflecting the adjustments as outlined.

**EXHIBIT B
INSURANCE REQUIREMENTS**

Before beginning any work under this Agreement, Contractor, at its own cost and expense, shall procure "occurrence coverage" insurance against claims for injuries to persons or damages to property that may arise from or in connection with the performance of the work hereunder by the Professional and its agents, representatives, employees, and subcontractors. Contractor shall provide proof satisfactory to City of such insurance that meets the requirements of this section and under forms of insurance satisfactory in all respects to the City. Professional shall maintain the insurance policies required by this section throughout the term of this Agreement. The cost of such insurance shall be included in the Contractor's bid. Contractor shall not allow any subcontractor to commence work on any subcontract until Contractor has obtained all insurance required herein for the subcontractor(s) and provided evidence thereof to City. Verification of the required insurance shall be submitted and made part of this Agreement prior to execution. Contractor shall maintain all required insurance listed herein for the duration of this Agreement.

1. **Workers' Compensation.** Contractor shall, at its sole cost and expense, maintain Statutory Workers' Compensation Insurance and Employer's Liability Insurance for any and all persons employed directly or indirectly by Contractor. The Statutory Workers' Compensation Insurance and Employer's Liability Insurance shall be provided with limits of not less than ONE MILLION DOLLARS (\$1,000,000.00) per accident. In the alternative, Contractor may rely on a self-insurance program to meet those requirements, but only if the program of self-insurance complies fully with the provisions of the California Labor Code. Determination of whether a self-insurance program meets the standards of the Labor Code shall be solely in the discretion of the Contract Administrator. The insurer, if insurance is provided, or the Contractor, if a program of self-insurance is provided, shall waive all rights of subrogation against the City and its officers, officials, employees, and volunteers for loss arising from work performed under this Agreement.

An endorsement shall state that coverage shall not be canceled except after thirty (30) days' prior written notice by certified mail, return receipt requested, has been given to the City. Contractor shall notify City within fourteen (14) days of notification from Contractor's insurer if such coverage is suspended, voided or reduced in coverage or in limits.

The requirement to maintain Statutory Worker's Compensation and Employer's Liability Insurance may be waived by the City upon written verification that Contractor does not have any employees.

2. **Commercial General and Automobile Liability Insurance.**

- 2.1 **General requirements.** Contractor, at its own cost and expense, shall maintain commercial general liability insurance for the term of this Agreement in an amount not less than TWO MILLION DOLLARS (\$2,000,000.00) and automobile liability insurance for the term of this Agreement in an amount not less than ONE MILLION DOLLARS (\$1,000,000.00). The commercial general liability and automobile liability insurance shall be per occurrence, combined single limit coverage for risks associated with the work contemplated by this Agreement. If a commercial general liability insurance or an automobile liability form or other form with a general aggregate limit is used, either the general aggregate limit shall apply separately to the work to be performed under this Agreement or the general aggregate limit shall be at least twice the required occurrence

limit. Such coverage shall include but shall not be limited to, protection against claims arising from bodily and personal injury, including death resulting therefrom, and damage to property resulting from activities contemplated under this Agreement, including the use of owned and non-owned automobiles.

2.2 Minimum scope of coverage. Commercial general liability coverage shall be at least as broad as Insurance Services Office Commercial General Liability occurrence form CG 0001 (most recent edition) covering comprehensive General Liability on an "occurrence" basis. Automobile coverage shall be at least as broad as Insurance Services Office Automobile Liability form CA 0001 (most recent edition), Code 1 (any auto). No endorsement shall be attached limiting the coverage.

2.3 Additional requirements. Each of the following shall be included in the insurance coverage or added as an endorsement to the policy:

- a. City and its officers, employees, agents, and volunteers shall be covered as additional insureds with respect to each of the following: liability arising out of activities performed by or on behalf of Contractor, including the insured's general supervision of Contractor; products and completed operations of Contractor; premises owned, occupied, or used by Contractor; and automobiles owned, leased, or used by the Contractor. The coverage shall contain no special limitations on the scope of protection afforded to City or its officers, employees, agents, or volunteers.
- b. The insurance shall cover on an occurrence or an accident basis, and not on a claims-made basis.
- c. An endorsement must state that coverage is primary insurance with respect to the City and its officers, officials, employees and volunteers, and that no insurance or self-insurance maintained by the City shall be called upon to contribute to a loss under the coverage.
- d. Any failure of Contractor to comply with reporting provisions of the policy shall not affect coverage provided to City and its officers, employees, agents, and volunteers.
- e. An endorsement shall state that coverage shall not be canceled except after thirty (30) days' prior written notice by certified mail, return receipt requested, has been given to the City. Contractor shall notify City within fourteen (14) days of notification from Contractor's insurer if such coverage is suspended, voided or reduced in coverage or in limits.

3. All Policies Requirements.

3.1 Acceptability of insurers. All insurance required by this section is to be placed with insurers with a Bests' rating of no less than A:VII.

3.2 Verification of coverage. Prior to beginning any work under this Agreement, Contractor shall furnish City with certificates of insurance and with original endorsements effecting coverage required herein. The certificates and endorsements

for each insurance policy are to be signed by a person authorized by that insurer to bind coverage on its behalf. The City reserves the right to require complete, certified copies of all required insurance policies, at any time.

3.3 Subcontractors. Contractor shall include all subcontractors as insureds under its policies or shall furnish separate certificates and endorsements for each subcontractor. All coverages for subcontractors shall be subject to all of the requirements stated herein.

3.4 Deductibles and Self-Insured Retentions. Contractor shall disclose to and obtain the approval of City for the self-insured retentions and deductibles before beginning any of the services or work called for by any term of this Agreement.

During the period covered by this Agreement, only upon the prior express written authorization of Contract Administrator, Contractor may increase such deductibles or self-insured retentions with respect to City, its officers, employees, agents, and volunteers. The Contract Administrator may condition approval of an increase in deductible or self-insured retention levels with a requirement that Contractor procure a bond, guaranteeing payment of losses and related investigations, claim administration, and defense expenses that is satisfactory in all respects to each of them.

3.5 Waiver of Subrogation. Contractor hereby agrees to waive subrogation which any insurer or contractor may require from vendor by virtue of the payment of any loss. Consultant agrees to obtain any endorsements that may be necessary to effect this waiver of subrogation. The Workers' Compensation policy shall be endorsed with a waiver of subrogation in favor of the entity for all work performed by the Contractor, its employees, agents, and subcontractors.

3.6 Notice of Reduction in Coverage. In the event that any coverage required by this section is reduced, limited, or materially affected in any other manner, Contractor shall provide written notice to City at Contractor's earliest possible opportunity and in no case later than five (5) days after Contractor is notified of the change in coverage.

4. Remedies. In addition to any other remedies City may have if Contractor fails to provide or maintain any insurance policies or policy endorsements to the extent and within the time herein required, City may, at its sole option exercise any of the following remedies, which are alternatives to other remedies City may have and are not the exclusive remedy for Contractor's breach:

- Obtain such insurance and deduct and retain the amount of the premiums for such insurance from any sums due under the Agreement;
- Order Contractor to stop work under this Agreement or withhold any payment that becomes due to Contractor hereunder, or both stop work and withhold any payment, until Contractor demonstrates compliance with the requirements hereof; and/or
- Terminate this Agreement.

MEMORANDUM

DATE: June 3, 2019

TO: Honorable Mayor and Council Members

FROM: Albert Stricker, Public Works Director and Dalia Fadl, Senior Civil Engineer

SUBJECT: **A RESOLUTION AUTHORIZING THE CITY MANAGER TO EXECUTE CONTRACT NO. 57-2019 IN AN AMOUNT NOT TO EXCEED \$880,606 WITH MCE CORPORATION FOR CITYWIDE STORMWATER FACILITY MAINTENANCE SERVICES**



RECOMMENDATION

Adopt the Resolution.

RESULT OF RECOMMENDED ACTION

Adoption of this Resolution will authorize the City Manager to execute Contract No. 57-2019 with MCE Corporation in the amount of \$880,606.14 for the provision of stormwater facility maintenance services.

BACKGROUND

The work conducted under this three year contract includes furnishing all labor, materials, tools, and equipment to perform services comprised of routine vegetation management, tree maintenance and removal, debris and obstruction removal, trash and litter cleanup, and miscellaneous repairs within City-maintained stormwater facilities, including but not limited to channels, outfalls, ditches, basins, and levees as well as other items as designated by the City engineer.

Bids were solicited on the City's Website and CIPList.com on April 2, 2019. Only one Bid was received on April 23, 2019 by MCE Corporation. The submitted bid was reviewed and determined to be complete and competitive. MCE currently performs stormwater facility maintenance services under contract to the City and has an excellent performance record, experience, and understanding of the city's desired level of services.

FISCAL IMPACT

Funding for the contract will be from the City's Stormwater Utility Fee. There is no impact to the general fund.

ATTACHMENTS

1. Resolution
2. Contract 57-2019

ATTACHMENT 1**CITY OF RANCHO CORDOVA****RESOLUTION NO. XX-2019**

**A RESOLUTION OF THE CITY COUNCIL OF THE CITY OF RANCHO CORDOVA,
STATE OF CALIFORNIA, AUTHORIZING THE CITY MANAGER TO EXECUTE CONTRACT
NO. 57-2019 IN AN AMOUNT NOT TO EXCEED \$880,606 WITH MCE CORPORATION
FOR STORMWATER FACILITY MAINTENANCE SERVICES**

WHEREAS, the City solicited bids for stormwater facility maintenance services under the requirements of state law and accepted bids on April 23, 2019; and

WHEREAS, MCE Corporation was the only bidder and found to be the most qualified contractor; and

WHEREAS, adoption of this Resolution will allow the City Manager to execute a 3-year contract with MCE Corporation in an amount not to exceed \$880,606; and

WHEREAS, the work scope includes routine vegetation management, tree maintenance and removal, debris and obstruction removal, trash and litter cleanup, and miscellaneous repairs within City-maintained stormwater facilities; and

WHEREAS, the contract will be funded through the City's Stormwater Utility Fee; and

WHEREAS, the amount exceeds the maximum the City Manager has authorization to approve.

NOW, THEREFORE, BE IT HEREBY RESOLVED THE CITY COUNCIL OF THE CITY OF RANCHO CORDOVA does authorize the City Manager to execute Contract No. 57-2019 in an amount not to exceed \$880,606 with MCE Corporation in a form approved by the City Attorney.

PASSED AND ADOPTED by the City Council of the City of Rancho Cordova on the 3rd day of June, 2019 by the following vote:

AYES:

NOES:

ABSENT:

ABSTAIN:

Robert J. McGarvey, Mayor

ATTEST:

Stacy Leitner, City Clerk

GENERAL SERVICES AGREEMENT BETWEEN
THE CITY OF RANCHO CORDOVA AND MCE CORPORATION
FOR STORMWATER FACILITY MAINTENANCE SERVICES

THIS AGREEMENT (hereinafter referred to as "Agreement") is made by and between the City of Rancho Cordova, a California municipal corporation, (herein "City") and MCE Corporation, (herein "Contractor"), as of June 3, 2019.

Section 1. SERVICES. Subject to the terms and conditions set forth in this Agreement, Contractor shall provide to City the services described in the Scope of Work attached as Exhibit A ("Services") at the time and place and in the manner as specified therein. In the event of a conflict or inconsistency between the terms of this Agreement and Exhibit A, the Agreement shall prevail.

Section 2. TERM. The term of this Agreement shall begin on the date first noted above and shall end on June 30, 2022, unless the term of the Agreement is otherwise terminated as provided for in Section 10. The time provided to Contractor to complete the services required by this Agreement shall not affect the City's right to terminate the Agreement, as provided for in Section 10.

Section 3. CONTRACT ADMINISTRATOR. This Agreement shall be administered by Dalia Fadl ("Contract Administrator"). All correspondence shall be directed to or through the Contract Administrator or his or her designee.

Section 4. COMPENSATION OF CONTRACTOR. The Contractor shall be paid Eight Hundred Eighty Thousand, Six Hundred and Six dollars (\$880,606.00) for performance of the Services pursuant to this Agreement. The Contractor shall submit invoices to the City Finance Director on a monthly basis detailing the Services performed. In the event of a conflict between this Agreement and Contractor's Exhibit A regarding the amount of compensation, the Agreement shall prevail. Upon receipt and approval of the Contractor's invoices, the City shall remit payment to the Contractor for Services provided within thirty (30) days. Payment to Contractor shall be considered as full compensation for performing the Services.

City's failure to discover or object to any unsatisfactory work or billing prior to payment will not constitute a waiver of City's right to request Contractor to correct such work or billings or seek any other legal remedy.

Section 5. PERFORMANCE STANDARDS.

A. Contractor shall comply with all applicable laws now in force or which may hereafter be in force with regard to the provision of Services and this Agreement.

B. Contractor represents that it has the skills, expertise, licenses and permits necessary to perform the Services. Contractor shall perform all such Services in the manner and according to the standards observed by a competent practitioner of the same profession in which Contractor is engaged and in accordance with applicable industry standards. Permits and/or licenses shall be obtained and maintained by Contractor without additional compensation throughout the term of this Agreement.

Section 6. INDEPENDENT CONTRACTOR. Contractor shall perform the Services as an independent contractor and nothing herein contained shall be construed to make Contractor an agent or employee of the

City while providing the Services. Contractor shall be entitled to no other benefits or compensation except as provided in this Agreement.

Section 7. INSURANCE REQUIREMENTS. Prior to beginning any Service under this Agreement, Contractor, at its own cost and expense, shall procure insurance coverage at such levels of coverage, scope, limits, and/or forms as set forth in Exhibit B ("Insurance Requirements") hereto. Contractor shall provide proof satisfactory to City of such insurance and maintain the insurance throughout the term of this Agreement.

Section 8. INDEMNIFICATION. Contractor shall indemnify, defend with counsel selected by the City, and hold harmless City, its officers, agents, employees and representatives from and against any and all claims, losses, liabilities or damages, demands and actions, including payment of reasonable attorney's fees, arising out of or resulting from Services performed pursuant to this Agreement caused in whole or in part by any negligent or willful act or omission of Contractor, its officers, agents, employees, or anyone directly or indirectly acting on behalf of Contractor. The foregoing obligation of Contractor shall not apply when (1) the injury, loss of life, damage to property, or violation of law arises wholly from the negligence or willful misconduct of the City or its officers, employees, agents, or volunteers and (2) the actions of Contractor or its employees, subcontractor, or agents have contributed in no part to the injury, loss of life, damage to property, or violation of law. It is understood that the duty of Contractor to indemnify and hold harmless includes the duty to defend as set forth in Section 2778 of the California Civil Code. Acceptance by City of insurance certificates and endorsements required under this Agreement does not relieve Contractor from liability under this indemnification and hold harmless clause. This indemnification and hold harmless clause shall apply to any damages or claims for damages whether or not such insurance policies shall have been determined to apply. By execution of this Agreement, Contractor acknowledges and agrees to the provisions of this Section and that it is a material element of consideration.

Section 9. NONDISCRIMINATION AND EQUAL OPPORTUNITY. Contractor shall not discriminate, on the basis of a person's race, religion, color, national origin, age, physical or mental handicap or disability, medical condition, marital status, sex, or sexual orientation, against any employee, applicant for employment, subcontractor, bidder for a subcontract, or participant in, recipient of, or applicant for any services or programs provided by Contractor under this Agreement. Contractor shall comply with all applicable federal, state, and local laws, policies, rules, and requirements related to equal opportunity and nondiscrimination in employment, contracting, and the provision of any services that are the subject of this Agreement, including but not limited to the satisfaction of any positive obligations required of Contractor thereby. Contractor shall include the provisions of this section in any subcontract approved by the City.

Section 10. AMENDMENTS. No modification or amendment of this Agreement is effective unless made in writing and signed by both the City and Contractor.

Section 11. ASSIGNMENT AND SUBCONTRACTING. Contractor shall not assign or transfer any interest in this Agreement without the prior written consent of the City.

Section 12. TERMINATION. Either party may terminate this Agreement without cause, upon 30 days written notice to the other party. In the event of termination, Contractor shall be entitled to payment for Services then satisfactorily completed. Contractor shall not be entitled to any claim against City for any additional compensation or damages in the event of such termination.

Section 13. NOTICES. All notices that are regarding this Agreement shall be in writing and shall be deemed to have been given if delivered personally or enclosed in a properly addressed envelope and deposited in a United States Post Office for delivery by registered or certified mail addressed to the parties at the following addresses:

City: City of Rancho Cordova
2729 Prospect Park Drive
Rancho Cordova, CA 95670
ATTN: Finance Director

Contractor: MCE Corporation
6515 Trinity Court
Dublin, CA 94568
Attn: Jeff Core, President

Section 14. GOVERNING LAW AND VENUE. The laws of the State of California shall govern this Agreement. Venue for any action regarding this Agreement shall be in the Superior Court of the County of Sacramento.

Section 15. ATTORNEYS' FEES. If a party to this Agreement brings any action, including an action for declaratory relief, to enforce or interpret the provisions of this Agreement, the prevailing party shall be entitled to reasonable attorneys' fees in addition to any other relief to which that party may be entitled. The court may set such fees in the same action or in a separate action brought for that purpose.

Section 16. SEVERABILITY. If a court of competent jurisdiction finds or rules that any provision of this Agreement is invalid, void, or unenforceable, the provisions of this Agreement not so adjudged shall remain in full force and effect. The invalidity in whole or in part of any provision of this Agreement shall not void or affect the validity of any other provision of this Agreement.

Section 17. WAIVER. The waiver of any breach of a specific provision of this Agreement does not constitute a waiver of any other breach of that term or any other term of this Agreement.

Section 18. SURVIVAL. The obligations of this Agreement, which by their nature would continue beyond the term or expiration of the Agreement, including without limitation obligations regarding indemnification shall survive the term or expiration of this Agreement.

Section 19. ENTIRE AGREEMENT. This Agreement represents the entire and integrated Agreement between City and Contractor and supersedes all prior negotiations, representations, and Agreements regarding the subject matter of this Agreement, either written or oral.

IN WITNESS WHEREOF, the parties have executed this Agreement as of the day and year set forth above, which date shall be considered the effective date of this Agreement.

SIGNATURE PAGE FOLLOWING

ATTACHMENT 2
CONTRACT NO.: 57-2019

CITY OF RANCHO CORDVA

CONTRACTOR

By: _____
Cyrus Abhar, City Manager

By: _____
Jeff Core, President

Date: _____

Date: _____

APPROVED AS TO FORM:

By: _____
Adam Lindgren, City Attorney

ATTEST:

By: _____
Stacy Leitner, City Clerk

EXHIBIT A
SCOPE OF WORK

Contractor will provide Stormwater Facility Maintenance Services to the City as specified in the following special provisions, which are incorporated in and made part of this contract, and shall survive all other terms and conditions under this Contract:

Compensation for Chemical Treatment, High Weed Mowing, and Debris & Obstruction Removal services shall be paid based on Base Bid Schedule unit costs provided in Contractor's bid submittal, also attached and made part of this contract. Unit cost pricing provided in the Contractor's bid submittal shall apply to all unit cost work covered under this contract for the full contract term.

The hourly and equipment rates included in the Contractor's bid submittal shall apply to all other work covered under this contract for the first full year of the contract. Hourly rates and equipment rates shall include all costs to supply the necessary labor and equipment, including but not limited to, overhead and profit. Labor and vehicle rates may escalate based on Consumer Price Index (CPI) after the first year of the contract, or as otherwise negotiated.

Contractor shall submit an annual Maintenance Schedule to the City at the beginning of each fiscal year of the contract specifying the anticipated maintenance activities planned each month. Contractor shall revise the Maintenance Schedule as needed to better align with City needs or arising priorities, and notify City of any such revisions.

Contractor shall recommend a schedule for vegetation management at stormwater facilities to maintain vegetation heights according to the special provisions or at a schedule approved by the City.

All work performed by the Contractor under this contract shall be ordered by the City via a work order originated by City staff, and billing should appropriately reference the relevant work order number.

Contractor shall provide to the City inspection reports in a format approved by the City for all inspections performed at stormwater facilities.

Contractor shall document the completion of all applicable maintenance services by submitting "before" and "after" photographs of maintenance activities as specified by the City.

Contractor shall implement Integrated Pest Management (IPM) practices as much as possible to avoid any adverse impacts from using pesticides. Contractor will provide annual IPM training to all maintenance workers as needed.

CITY OF RANCHO CORDOVA PUBLIC WORKS

STORMWATER FACILITY MAINTENANCE SERVICES

VARIOUS STORMWATER FACILITIES IN RANCHO CORDOVA

SPECIAL PROVISIONS GENERAL

TO BE SUPPLEMENTED WITH THE 2015 STANDARD SPECIFICATIONS PUBLISHED BY THE CALIFORNIA DEPARTMENT OF TRANSPORTATION AND THE 2015 STANDARD PLANS PUBLISHED BY THE CALIFORNIA DEPARTMENT OF TRANSPORTATION AND THE COUNTY OF SACRAMENTO STANDARD CONSTRUCTION SPECIFICATIONS ADOPTED JANUARY 2016, INCLUDING ALL REVISIONS PERTAINING THERETO.

THE SPECIAL PROVISIONS CONTAINED HEREIN HAVE BEEN PREPARED BY OR UNDER THE DIRECTION OF THE FOLLOWING REGISTERED PERSONS.



Dalia Fadl
Registered Civil Engineer No. 74737
Exp. 12/31/2019
03/29/2019
Date



Asha Kreiling
Recommend for approval
03/29/19
Date

Approved By:



Albert Stricker, Director of Public Works
Registered Civil Engineer No. 64057
Exp. 09/30/2020
3-29-19
Date

Conformed Copy

Table of Contents

NOTICE TO CONTRACTORS.....	3
INSTRUCTIONS TO BIDDERS.....	5
SPECIAL PROVISIONS.....	7
TECHNICAL PROVISIONS.....	17
EXHIBIT A.....	24
BID FORM CHECKLIST.....	46

**CITY OF RANCHO CORDOVA
STORMWATER FACILITY MAINTENANCE SERVICES
NOTICE TO CONTRACTORS**

Notice is hereby given that the City of Rancho Cordova, California will receive sealed bids as follows:

BID OPENING DATE: April 23, 2019 at 2:00PM

SUBMIT BIDS TO: CITY HALL
2729 PROSPECT PARK DRIVE
RANCHO CORDOVA, CA 95760

FOR: Stormwater Facility Maintenance Services

ESTIMATED ANNUAL COST FOR TOTAL BID: \$ 275,000

ESTIMATED 3 YEAR CONTRACT COST: \$ 825,000

CONTRACTOR LICENSE REQUIRED: General Engineering Contractor, Class A and/or C-27 Landscaping Contractor
(with the appropriate subcontractor for the supplemental work not defined in their classification)

PROJECT DESCRIPTION

The work to be done under this contract consists, in general, of furnishing all labor, materials, tools, equipment and incidentals to perform services comprised of routine vegetation management, tree maintenance and removal, debris and obstruction removal, trash and litter cleanup, and miscellaneous repairs within City-maintained stormwater facilities, including but not limited to channels, outfalls, ditches, basins, and levees as well as other items and details not mentioned above but described in the Special Provisions or as designated by the City engineer.

No pre-bid conference or walk-through will be held for this solicitation. . Any interested contractor or his/her agent may contact **Asha Kreiling** of the City of Rancho Cordova Public Works Department at **(916) 851-8897** or **akreiling@cityofranhocordova.org** for specific questions regarding this project. **Questions must be submitted by 4:00 PM April 16, 2019.**

Award of this contract requires a valid California contractor's license with the classification identified above.

Contract Documents including Bid Proposal forms may be downloaded via the internet utilizing a web site address CIP List @ www.CIPLIST.com managed by the City. Any questions or assistance obtaining the Bid Proposal forms can contact the City of Rancho Cordova City Hall, 2729 Prospect Park Drive, Rancho Cordova, CA 95670 or telephone **Asha Kreiling** at **(916) 851-8897 between the hours of 9:00 a.m. - 4:45 p.m. Monday through Friday.** The County of Sacramento Standard Construction Specifications, which are incorporated by reference in the Contract Documents, are also on sale at the County of Sacramento Municipal Services Agency, Technical Resources Section, 827 7th Street, Room 105, Sacramento, CA 95814.

Each bid must be submitted on the bid forms provided in the Contract Documents. Each bid must also be accompanied by security in the form of a bid bond issued by a corporate surety, a certified check or cashier's check payable to the City of Rancho Cordova, or cash for an amount not less than ten percent (10%) of the aggregate sum of the bid.

The successful bidder shall be required to execute a Material and Labor Payment Bond and Performance Bond, issued by a corporate surety, acceptable to the City of Rancho Cordova, each for not less than one hundred percent (100%) of the contract price.

Pursuant to California Labor Code Section 1720 and following, and Section 1770 and following, the successful bidder shall pay not less than the prevailing rate of per diem wages as determined by the Director of the California Department of Industrial Relations. Copies of the prevailing wage determinations are on file in the office of the City Clerk of the City Council of the City of Rancho Cordova, 2729 Prospect Park Drive, Rancho Cordova, California 95670, and are available upon request. The prevailing wage determinations are also available on the internet at <http://www.dir.ca.gov/DLSR/PWD>.

Pursuant to California Contract Code Section 22300, the contractor may, at its own expense, substitute securities for any money being withheld by the City of Rancho Cordova to ensure performance under this contract.

The award of the contract, if it be awarded, will be to the lowest responsive, responsible bidder whose bid complies with all the requirements prescribed. The lowest bid will be determined based on Base Bid.

The City of Rancho Cordova reserves the right to reject any or all bids, to waive any informality in any bid, and to determine which bid, in their judgment, is the lowest responsive bid of a responsible bidder.

INSTRUCTIONS TO BIDDERS

INSPECTION OF SITE

Bidders are required to inspect the sites of the work to satisfy themselves by personal examination or by such other means, as they may prefer, of the locations of the proposed work and of the actual conditions at the project sites. Inspections shall be between the hours of 7:30 a.m. and 5:00 p.m. on weekdays only.

Submission of a bid by the bidder shall constitute acknowledgement that, if awarded the contract, the bidder has relied and is relying on its own examination of (a) the sites of work, (b) access to the sites and (c) all other data and matters requisite to the fulfillment of the work and on its own knowledge of the facilities on and in the vicinity of the sites of the work to be constructed under the contract.

PREPARING AND SUBMITTING BIDS

Bids shall be made on the blank bid forms prepared by the Public Works Department and provided herewith. Bids shall give the prices proposed in figures and shall give all other information requested herein. The bidder or its authorized representative shall sign all bid forms as indicated.

Submittal of all bids shall be in accordance with the Notice to Contractors and these Instructions to Bidders.

Bidders must satisfy themselves of the accuracy of the estimate of the quantities of the work to be done by personal examination of the location of the proposed work and by examination of the Plans and Special Provisions of the work. Bidders shall not, at any time after the submission of a bid, dispute or complain of such estimate or assert that there was any misunderstanding in regard to the nature or amount of work to be done. Each bidder shall examine the bidding documents carefully and not later than five working days prior to the date for receipt of bids, shall make written request to the Engineer for interpretations or correction of any ambiguity, inconsistency, or error therein which he may discover. Any interpretation or correction by Addendum securely attached to the Contractor's bid shall be binding. No bidder shall rely upon any interpretation or correction given by any other method. Each bidder represents that its bid is based upon the materials and equipment described in the bidding documents, Plans and Special Provisions.

Before the award of the Contract, any bidder may be required to furnish evidence satisfactory to the City of the necessary facilities, ability and pecuniary resources to fulfill the conditions of the Contract.

CONTRACTOR'S LICENSE FORM

Each bidder shall complete the Contractor's License Form included with the Bidder forms. Bidder shall be licensed in accordance with the Notice to Contractors.

LIST OF SUBCONTRACTORS

Each bidder shall have listed on the form provided, the name, address and description of the work, of each subcontractor to whom the bidder proposes to sublet portions of the work. For the purpose of this paragraph, attention is directed to the provisions in Section 2-8, "Subcontractors," and Section 2, "Bid Requirements and Conditions," and Section 3, "Award and Execution of Contract,"

of the Sacramento County Standard Construction Specifications and these Special Provisions with regard to subcontracted portions of the work.

Pursuant to the provisions in Section 1777.1 of the Labor Code, the Labor Commissioner publishes and distributes a list of contractors ineligible to perform work as a subcontractor on public works projects. This list of debarred contractors is available from the Department of Industrial Relations web site at: <http://www.dir.ca.gov/DLSE/debar.html>.

NON-COLLUSION AFFIDAVIT

Each bidder submitting a bid for any portion of the work contemplated by the documents on which bidding is based, shall execute and attach thereto an affidavit substantially in the form herein provided to the effect that he/she has not entered into collusive agreement with any other person, firm or corporation in regard to any bid submitted.

BIDDER'S BOND

Each bid must be accompanied by cash, cashier's check, certified check or Bidder's Bond made payable to the City of Rancho Cordova in the amount of 10% of the total bid amount, such guaranty to be forfeited should the bidder to whom the contract is awarded fail to enter into the contract.

EXPERIENCE

Each bidder shall complete the Experience/Qualifications Statement included with the Bidder forms.

ACTIONS ON PROPOSALS

The bid bonds for the three acceptable lowest bidders shall be retained until the City of Rancho Cordova has accepted the successful bidder. All other Bidder's Bonds shall be returned to the bidder five (5) working days after bid opening.

BID PRICES

Bid prices shall include everything necessary for the completion of construction and fulfillment of the contract including, but not limited to, furnishing all materials, equipment, tools, plant and other facilities, and all management, superintendence, labor, required testing and other necessary services. Bid prices shall also include allowance for all federal, state and local tax.

SPECIAL PROVISIONS

GENERAL

The bidder's attention is directed to the provisions in Section 2, "Bid Requirements and Conditions," of the Standard Construction Specifications and these Special Provisions for the requirements and conditions which the bidder must observe in the preparation of and the submission of the bid.

The bidder's bond shall conform to the bond form in the Bid book for the project and shall be properly filled out and executed. The bidder's bond form included in that book may be used.

In conformance with Public Contract Code Section 7106, a Noncollusion Affidavit is included in the Bid book. Signing the Bid book shall also constitute signature of the Noncollusion Affidavit.

The Contractor, sub-recipient or subcontractor shall not discriminate on the basis of race, color, national origin, or sex in the performance of this contract. The contractor shall carry out applicable requirements of Title 49 CFR (Code of Federal Regulations), Part 26 in the award and administration of US DOT-assisted contracts. Failure by the Contractor to carry out these requirements is a material breach of this contract, which may result in the termination of this contract or such other remedy, as the recipient deems appropriate. Each subcontract signed by the bidder must include this assurance.

Failure of the bidder to fulfill the requirements of the Special Provisions for submittals required to be furnished after bid opening, including but not limited to escrowed bid documents, where applicable, may subject the bidder to a determination of the bidder's responsibility in the event it is the apparent low bidder on a future public works contracts.

DESCRIPTION OF WORK

The work to be done under this contract consists, in general, of routine vegetation management, tree maintenance and removal, debris and obstruction removal, trash and litter cleanup, and miscellaneous repairs within City-maintained stormwater facilities, including channels, outfalls, ditches, basins, and levees.

Such other items or details not mentioned above or in the bid quantities that are required by these Special Provisions, shall be performed, placed, constructed, or installed in accordance with the Standard Construction Specifications or these Special Provisions.

AWARD AND EXECUTION OF CONTRACT

The bidder's attention is directed to the provisions in Section 3, "Award and Execution of Contract," of the County of Sacramento Standard Construction Specifications and these Special Provisions for the requirements and conditions concerning award and execution of contract.

Bid protests are to be delivered to the following address:

Asha Kreiling
City of Rancho Cordova
2729 Prospect Park Drive
Rancho Cordova, CA 95670

The award of the contract, if it is awarded, will be determined based on Base Bid Amount to the lowest responsible bidder whose bid complies with all the requirements prescribed as specified in the Standard Construction Specifications General Provisions Section 3-1.

The contract shall be executed by the successful bidder and shall be returned, together with the contract bonds, to the City so that it is received within 10 days, not including Saturdays, Sundays and legal holidays, after the bidder has received the contract for execution. Failure to do so shall be just cause for forfeiture of the proposal guaranty. The executed contract documents shall be delivered to the following address:

Asha Kreiling
City of Rancho Cordova
2729 Prospect Park Drive
Rancho Cordova, CA 95670

BID OPENING

The City publicly opens and reads bids at the time and place shown on the Notice to Bidders as specified in the County of Sacramento Standard Construction Specifications Section 2-13.

BID RIGGING

The U.S. Department of Transportation (DOT) provides a toll-free hotline to report bid rigging activities. Use the hotline to report bid rigging, bidder collusion, and other fraudulent activities. The hotline number is (800) 424-9071. The service is available 24 hours 7 days a week and is confidential and anonymous. The hotline is part of the DOT's effort to identify and investigate highway construction contract fraud and abuse and is operated under the direction of the DOT Inspector General.

CONTRACTOR LICENSE

The Contractor must be properly licensed as a contractor from contract award through Contract acceptance (Public Contract Code § 10164) and as specified in the County of Sacramento Standard Construction Specifications Section 2-5.

A contractor or subcontractor shall not be qualified to bid on, be listed in a bid proposal, subject to the requirements of Section 4104 of the Public Contract Code, or engage in the performance of any contract for public work, as defined in this chapter, unless currently registered and qualified to perform public work pursuant to Section 1725.5. It is not a violation of this section for an unregistered contractor to submit a bid that is authorized by Section 7029.1 of the Business and Professions Code or by Section 10164 or 20103.5 of the Public Contract Code, provided the contractor is registered to perform public work pursuant to Section 1725.5 at the time the contract is awarded.

Pursuant to Section 1725.5 of the Labor Code, contractors and subcontractors must be registered with the Department of Industrial Relations in order to 1) bid or be listed on a bid for a public works project, or 2) work on a public works project. Work performed on the project is subject to compliance and monitoring enforcement by the DIR.

Contractors and subcontractors can apply and register on the Department of Industrial Relations web site at: <http://www.dir.ca.gov/Public-Works/PublicWorksContractorsAndSubcontractors.html>

COMMENCEMENT OF WORK

Bidders acknowledge that submittal of bids does not constitute any acceptance of work by City. Additionally, the receipt of award of contract to any Bidder shall not constitute any authority to enter upon sites for work. Work shall commence only upon formal execution of a contract and work orders from the City.

The City seeks to make selection of a Contractor in April 2019 and execute a contract for Stormwater Facility Maintenance Services by June 2019. Bidders acknowledge that they are prepared to execute a contract and begin prosecuting work within this time. Any bidder unable to meet this timeframe shall not be considered for award.

TERM OF AGREEMENT

Failure of the contractor to diligently prosecute the work as defined herein will be considered as grounds for termination of the contract.

Failure to provide an adequate working force shall be considered as grounds for the termination of the contract.

Unless extended by the Public Works Director, this contract is anticipated to end on June 30, 2022. However, this Agreement may be terminated by the City upon ninety (90) calendar days prior written notice addressed to the last known address of the contractor. In the event of such termination, the contractor shall be paid for all work, which has been completed up to the effective date of such termination.

In the event the selected contractor fails to adequately perform services to standards identified in this RFB, as appended to the executed contract, the City reserves the right to remove work from the contract. Additionally, the City reserves the right to enter into additional contracts for stormwater facility maintenance, should the selected contractor not meet City standards.

Any contract resulting from this RFB is expected to be a three (3) year contract starting from July 1, 2019.

UNAVOIDABLE DELAYS

Section 7-12.02, "Unavoidable Delays", of the County of Sacramento Standard Construction Specifications shall apply except as herein modified.

No extension of time will be granted for a delay caused by a shortage of materials unless the Contractor furnishes to the Engineer documentary proof that he has made every effort to obtain such materials from all known sources, within reasonable reach of the work in a diligent and timely manner. The documentary proof shall indicate that the inability to obtain such materials, when originally planned, did in fact cause a delay in final completion of the entire work which could not be compensated for by revising the sequence of the Contractor's operations. The term "Shortage of Materials" as used in this section, shall not apply to materials, articles, parts, or equipment that are processed, made, constructed, fabricated, or manufactured to meet the specific requirements of the contract. Only the physical shortage of material will be considered under these provisions as a cause for extension of time. Delays in obtaining materials due to priority in filling orders will not constitute a shortage of materials.

HOURS OF WORK

The Contractor's attention is directed to Section 7-8, "Peak Hours, Hours of Darkness, Holidays, and Weekends", of the County of Sacramento Standard Construction Specifications. See also "Traffic Control Plan" of these Special Provisions. In addition, Selected Contractor will be required to be able to respond to any service location with no more than 2 hours delay in response time. A communications system shall be in place which provides the City ability to contact the Contractor in an emergency twenty-four (24) hours a day, seven days a week. Failure to adequately respond can result in immediate termination of the remainder of the contract.

SPECIFICATIONS AND PLANS

The County of Sacramento Standard Construction Specifications (Standard Construction Specifications), adopted January 2016, including all revisions pertaining thereto, and these Special Provisions, shall control all work to be done under this contract. Copies of the Standard Construction Specifications may be obtained from the Municipal Services Agency, Land Division and Site Improvement Review, located in the County Administration Building, 827 Seventh Street, Room 304, Sacramento, California, 95814, or online at <http://www.saccountyspecs.saccounty.net>.

The "State Standard Specifications" and "State Standard Plans", when referred to, shall mean the State of California Department of Transportation 2015 Standard Specifications and the State of California Department of Transportation 2015 Standard Plans.

If there is a conflict between technical provisions or requirements, the following order of precedence shall govern:

1. Special Provisions
2. Plans
3. County of Sacramento, Standard Construction Specifications
4. Other referenced specifications
5. State Standard Plans and State Standard Specifications

CODES AND LEGAL REQUIREMENTS

- A. With the exceptions of the 2015 State Standard Plans and the 2015 State Standard Specifications all reference to codes, specifications and standards referred to in the contract documents shall mean, and are intended to be, the latest editions, amendment, and/or revision(s) of such referenced documents in effect as of the date of this contract, including but not limited to, all revisions, amendments, or editions to the County of Sacramento, Standard Construction Specifications dated January 2016.
- B. The work requirements of authorities shall be the minimum acceptable requirements for the work. Nothing described in these contract documents shall be construed to permit work not conforming to the most stringent of the applicable codes and regulations.
- C. When contract documents call for materials or construction of better quality or larger size than required by codes, laws, rules and regulations, the contract documents shall take precedence.

COOPERATION

Attention is directed to Section 7-1.14, "Cooperation," of the State Standard Specifications and these Special Provisions.

Contractor shall fully cooperate with all utilities, including, but not limited to, AT&T, Comcast, Sacramento Municipal Utilities District, Pacific Gas & Electric, Cal American Water Company, Golden State Water Company, Sacramento Area Sewer District, Sacramento County Municipal Services Agency and Sacramento County Department of Transportation.

NOTICE FOR BONDS AND INSURANCES

Bidders shall comply with the information provided for the performance and payment bond, as set forth in Section 3-4 of the Standard Construction Specifications.

In the event that hazardous materials are identified prior to work, or are encountered as an unforeseen condition during work, the Contractor shall, if necessary, procure and maintain Environmental Liability Insurance as set forth in Section 3-9 of the Standard Construction Specifications. It is acceptable for an environmental Sub-Contractor to provide the required coverage provided the prime Contractor and the City of Rancho Cordova ("City") are named as "additional insured" and the policy meets the requirements of Section 3-9 of the Standard Construction Specifications. No additional compensation shall be given for the bond or insurances include into bid items.

SECURITY DEPOSIT IN LIEU OF WITHHOLD

Contractor shall address all forms or correspondence pertaining to Securities in Lieu items to:

City of Rancho Cordova
Public Works Department
2729 Prospect Park Drive
Rancho Cordova, CA 95670

CONTRACTOR IDENTIFICATION

Contractor shall provide the City with the following information for the purpose of compliance with California Unemployment Insurance Code Section 1088.8 and applicable City codes: Contractor's name, Contractor's address, telephone number, social security number, and whether dependent health insurance coverage is available to Contractor.

LABOR NONDISCRIMINATION

Attention is directed to the following Notice that is required by Chapter 5 of Division 4 of Title 2, California Code of Regulations.

NOTICE OF REQUIREMENT FOR NONDISCRIMINATION PROGRAM (GOV. CODE, SECTION 12990)

Your attention is called to the "Nondiscrimination Clause", set forth in Section 7-1.02I(2), "Nondiscrimination," of the State Standard Specifications, which is applicable to all nonexempt state contracts and subcontracts, and to the "Standard California Nondiscrimination Construction Contract Specifications" set forth therein. The Specifications are applicable to all nonexempt state construction contracts and subcontracts of \$5,000 or more.

PREVAILING WAGE

The Contractors attention is directed to Section 6-1.02, "Prevailing Wage," of the Standard Construction Specification. Pursuant to Labor Code Section 1770, the Contractor and the Contractor's Subcontractors shall pay not less than the prevailing rate of per diem wages, including, but not limited to, overtime, Saturday, Sunday, and holiday work, travel and subsistence, as determined by the Director of the California Department of Industrial Relations pursuant to Labor Code Section 1773.

PAYROLL RECORDS

The Contractors attention is directed to Section 6-1.03, "Payroll Records," of the Standard Construction Specification. Contractor shall comply with Labor Code Section 1776. Regulations implementing Section 1776 are located in Section 16000 and Sections 16401 through 16403 of Title 8, California Code of Regulations. The Contractor shall be responsible for compliance by the Contractor's Subcontractors.

PROMPT PROGRESS PAYMENT TO SUBCONTRACTORS

A prime contractor or subcontractor shall pay any subcontractor not later than 10 days of receipt of each progress payment in accordance with the provision in Section 7108.5 of the California Business and Professions Code concerning prompt payment to subcontractors. The 10 days is applicable unless a longer period is agreed to in writing. Any delay or postponement of payment over 30 days may take place only for good cause and with the agency's prior written approval. Any violation of Section 7108.5 shall subject the violating contractor or subcontractor to the penalties, sanctions and other remedies of that section. This requirement shall not be construed to limit or impair any contractual, administrative, or judicial remedies otherwise available to the contractor or subcontractor in the event of a dispute involving late payment or nonpayment by the prime contractor, deficient subcontract performance, or noncompliance by a subcontractor.

WORK TO BE DONE WITHOUT DIRECT PAYMENT

Attention is directed to Section 8-3 of the Standard Construction Specifications. All work not mentioned in these Special Provisions shall be performed in accordance with the Standard Construction Specifications. Payment for work shown on the Plans and specified herein for which there is no item listed on the bid proposal form shall be included in the prices bid for the related items of work to provide a complete job according to the Plans, and no additional compensation will be made therefore.

WORK ON/AROUND PRIVATE PROPERTY

The Contractor's attention is directed to Section 13-1.01, "Preservation of Property", of the Standard Construction Specifications. The Contractor shall protect private improvements from damage. On-site private improvements may include, but are not limited to, trees, shrubbery, lawns, irrigation facilities, structures, mailboxes, parking lot pavement, concrete curbing, and driveway pavement. If such objects are damaged, they shall be replaced, repaired and/or restored at the Contractor's expense, to a condition as good or better as when the Contractor entered upon the property, as determined by the Engineer.

During the contract period, the Contractor will not unreasonably interfere with business, residences, or school operations within the project limits, or unreasonably delay access to or from private residential driveways. The Contractor, under circumstances within his control, will complete construction in a timely and diligent manner. The Contractor is referred to the "Order of Work" Section and these Special Provisions regarding advance notifications to Project area residents /

businesses. The Contractor shall not be allowed to impact or restrict use of any residential or business driveways for more than 48 hours.

The Contractor shall be responsible for repairing, replacing, or modifying all landscape and irrigation systems within and outside the right-of-way that are damaged, capped, or removed during work. Damage shall include all that is caused as a result of any and all work associated with the contract. All repairs to both landscaping and irrigation system shall be done in a manner equal to or better than the previously existing conditions. If irrigation systems are damaged during maintenance activities, the Contractor shall repair the damage within two (2) calendar days in order to maintain full operation of the system. Any loss and/or subsequent replacement of plant material due to damage of the irrigation system or the neglect to repair it promptly shall be the sole responsibility of the Contractor.

The Contractor shall perform all work outlined in this section without direct payment, as specified in Section 8-3 of the Standard Construction Specifications.

CITY OWNED OR MAINTAINED PROPERTY

Except as otherwise instructed, all work done under this contract shall be conducted within the limits of existing public rights of way, drainage easements, and/or City owned or maintained property/ facility.

EXISTING UTILITIES

The Contractor's attention is directed to Section 6-11, "Existing Utilities", of the Standard Construction Specifications and these Special Provisions.

The Contractor shall be responsible for contacting the utility agencies to determine the exact location and depth of existing underground facilities. The Contractor is required to call Underground Service Alert (USA) at 1-800-227-2600 two (2) working days in advance of performing any excavation work. When calling be prepared to supply location, nature of work, start date, company name, company address, and company contact telephone number.

All existing utilities within the project limits shall remain in use during construction. The Contractor shall take adequate measures to ensure that their operations do not harm any existing underground facilities not specifically mentioned or shown on the plans.

The Contractor shall use caution during his operations so that existing utility conduits are not disturbed. The Contractor shall repair or replace, at his expense, any utilities damaged by his personnel or equipment during the course of construction work to the satisfaction of the Engineer.

DUST CONTROL

The Contractor shall be responsible for dust control within the project limits and approaches thereto in accordance with Section 17, "Dust Control", of the Standard Construction Specifications. The Contractor shall conform to all applicable provisions of the referenced section and these Special Provisions. Dust control shall be enforced at all times.

Full compensation for dust control will be considered as included in the prices paid for the various contract items of work and no separate payment shall be made thereof.

AIR QUALITY AND NOISE

The Contractor is required to comply with all pertinent rules, regulations, ordinances, and statutes of the local noise ordinances as well as of the local air district. The proposed project may result in the generation of short-term construction-related air emissions, including fugitive dust and exhaust emissions from equipment. Fugitive dust, sometimes referred to as windblown dust or PM10, would be the primary short-term impact, which may be generated during excavation, grading and hauling activities. However, both fugitive dust and equipment exhaust emissions would be temporary and transitory in nature. Standard BMPs to contain fugitive dust should effectively reduce and control emission impacts during work.

SUPPLIES, DISPOSAL AND EQUIPMENT

City will provide or pay for the following supplies: Trash bags, signs, chemical treatments (i.e. herbicides and pesticides) absorbent material, gravel bags, and other pollutant prevention materials. The City will provide debris disposal bins at its Corporation Yard and pay for other disposal fees (e.g. landfill fees). The Contractor must furnish all tools, and equipment needed to provide a high level of workmanship, to ensure continuous and safe operation, and complete work in accordance with the current City Standard Specifications. Bidders may submit alternative equipment, materials, and supplies as part of their bid for the City's consideration.

PERSONNEL

All work shall be performed by qualified and trained personnel with a minimum of two (2) years of experience in vegetation maintenance. Experience must include use of typical tools and operation of commonly used equipment. All workers shall be neat and orderly in appearance.

DISMISSAL OF UNSATISFACTORY EMPLOYEES

The Contractor's attention is directed to Section 7 of the Standard Construction Specifications.

The Contractor shall only furnish workers who are competent and skilled for work under this contract. If, in the opinion of the Contract Manager, an employee of the Contractor is incompetent or disorderly, refuses to perform in accordance with the contract specifications, threatens or uses abusive language while on City property, does not meet safety requirements or is otherwise unsatisfactory, that employee shall be removed from all work under this contract. Contractor shall remove an unsatisfactory employee from contract sites immediately following notification.

Failure by the Contractor to remove an unsatisfactory employee from contract sites within one week of notification will result in withholding of monthly payment. Failure by the contractor to permanently replace an unsatisfactory employee will result in formal written warning (30-day notice) to the Contractor specifying that the employee must be replaced. Failure by the Contractor to replace an unsatisfactory employee within the 30 day time period will result in termination of this contract.

In the event of termination, the City shall be liable only for payment of those services performed and accepted by the City prior to the date of termination; and the Contractor and his surety shall be liable and assessed for any and all costs for the re-procurement of the contract services.

PAYMENT

Attention is directed to Section 8 of the Sacramento County Standard Construction Specifications. The following shall be substituted with regard to invoicing procedure.

At the end of each month, the Contractor shall submit invoice(s) to the City for completed maintenance work approved by the City.

The Contractor's invoice shall include;

Invoice Number

Invoice Date

City's Contract Number

Period Service Provided (Date from – Date to)

A breakdown of each work order completed with a description of the work performed, quantity of the work performed, unit cost, and total cost for the work performed.

Billing shall be submitted to the following address:

City of Rancho Cordova
Public Works Department
2729 Prospect Park Drive
Rancho Cordova, CA 95742
ATTN: Stormwater Program

WITHHOLDING OF PAYMENT

For work deemed by the Contract Manager as not meeting the requirements of the specifications, the City shall withhold monthly payments or percentages thereof for work not completed, or until work is completed as per contract specifications. The City shall withhold monthly payments or percentages thereof for work that is not completed on schedule.

To provide funds to cover the cost of any City of Rancho Cordova facilities or plant materials damaged by the Contractor, the City shall withhold monthly payments until the damages are repaired. In the event repairs are not made the City shall withhold monthly maintenance payments to fund the necessary repairs. The Contractor shall be responsible for damages to the City of Rancho Cordova facilities or plant materials due to the contractor's failure to perform the services in accordance with these specifications. Expenses to cover damages shall be solely the Contractor's, and repairs shall meet with approval of the Contract Manager.

FAILURE TO PERFORM

If the Contractor, or his representative, fails to perform in accordance with the terms and conditions of this contract, the Contract Manager will specify the reasons and locations as applicable by written correspondence. Failure by the Contractor to correct any deficiencies within one (1) calendar week of notification may result in withholding of payment. Failure by the Contractor to correct any deficiencies within two (2) calendar weeks or more may result in formal written warning (30-day notice) to the contractor specifying that such deficiencies must be corrected. Failure by the contractor to correct such deficiencies within the 30-day specified time period may result in termination of this contract.

In the event of termination, the City shall be liable only for payment of those services performed and accepted by the City prior to the date of termination. Any damages to property caused by the

contractor's inability to meet specification shall be recovered by withholding payments. The Contractor and his surety shall be liable and assessed for any and all costs for the re-procurement of the contract services and damages to City facilities or plant materials.

INSPECTION

The Contractor may receive an inspection report from the Contract Manager. This form will indicate any deficiencies in the work performance of the Contractor. The Contract Manager may inform the Contractor by telephone of urgent deficiencies for immediate attention or repairs. Inspection by City staff will occur the following day the Contractor has serviced the area(s), or as deemed necessary by City staff.

Lack of Inspections by the City staff does not relieve the Contractor of their obligations to provide services as required by these specifications. Lack of receipt of inspection reports does not relieve the Contractor of his obligations to provide services as required by these specifications. Schedules as required by these specifications shall be submitted and used as a guide for City Staff Inspection schedules. Inspection will be scheduled to occur the following day the Contractor has serviced the area(s), or as deemed necessary by City staff.

QUANTITIES

The quantities shown in the Bid are presented by City to provide bidders with an indication of potential work and the order of magnitude and scope of work. The actual amount of work done under this contract may differ from the quantities shown. The City does not expressly or by implication agree that the actual amount of work will correspond therewith, but reserves the right to increase or decrease the amount of any class or portion of the work or to omit portions of the work as directed by the Contract Manager.

Sections 4-1.03B, 4-1.03B(1), 4-1.03B(2) and 4-1.03B(3) of the Standard Specifications do not apply and are not a part of this Contract.

TECHNICAL PROVISIONS

SCOPE OF SERVICES

This scope of services describes the Stormwater Facility Maintenance Services to be performed by the contractor:

1. **Coordination with City and Other Agencies, Contractors***

- a) Attend meetings with the City to develop maintenance schedules for stormwater facilities
- b) Work with the City to prepare any required documentation and data needed for communication with and reporting to outside agencies, including the California Department of Fish and Wildlife, U.S. Army Corps of Engineers, and State and Regional Water Quality Control Boards
- c) Track and document maintenance work performed as directed by the City for asset management and reporting purposes
- d) Coordinate with other City maintenance contractors and partners as needed
- e) Coordinate and manage a regular maintenance schedule for City-maintained channels, outfalls, ditches, basins, and levees
- f) Maintain a local telephone number that can be reached twenty-four (24) hours per day, seven days a week, including for emergencies
- g) Report to City staff on maintenance operations and expenses on a monthly basis
- h) Comply with all applicable and existing Federal, State and local laws, regulations, policies, rules and permits
- i) Follow communication protocols with City staff, contractors, and vendors

*Contractor to provide this service without direct payment. Payment for this service shall be included in the base bid amount accounted for in the unit prices shown on the bid form.

2. **Stormwater Facility Maintenance**

- a) Cut, mow, remove and/or spray weeds, grasses, shrubs, and woody growth in stormwater facilities, including levees, detention basins, lined and unlined open channels, ditches, outfalls and maintenance access roads
- b) Cut, trim, or remove the lower branches of large trees
- c) Cut, trim, or remove downed trees, and dead or new trees that are in clear danger of falling in or across a channel that will significantly reduce channel capacity, accelerate erosion, or otherwise cause an emergency at any time
- d) Remove non-native vegetation
- e) Remove all debris, trash, rubbish, beaver dams, flood-deposited woody and herbaceous vegetation which are in clear danger of falling in or across a channel, branches, and associated debris that substantially obstruct (or could obstruct) water flow, reduce channel capacity, accelerate erosion, damage concrete box culverts, metal culverts, bridge structures, or cause pump damage
- f) As needed, exterminate nuisance burrowing rodents on the levees through carbon monoxide fumigation
- g) Grout burrows in levees, channels and basin banks as necessary
- h) Replace ground cover in areas specified by the City
- i) All debris, trash, rubbish, and removed vegetation shall be hauled away

3. General Maintenance

- a) Repair or install fencing and gates at stormwater facilities
- b) Replace or install markers on storm drain inlets
- c) Remove or install storm drain inlet filters or bags to prevent stormwater pollution as needed
- d) Implement erosion and sediment control measures/best management practices (BMPs) to prevent stormwater pollution from or at stormwater facilities
- e) Install or remove signage on fencing or posts at stormwater facilities
- f) Paint over graffiti within stormwater facilities
- g) Remove trash, debris and illegally dumped material from stormwater facilities
- h) Regularly inspect stormwater facilities and report issues to the City
- i) Transport equipment and materials to stormwater facilities, including pump stations, as requested by the City
- j) Other maintenance as requested by the City

VEGETATION MANAGEMENT

The Contractor shall use hand and mechanical tools to cut, mow, and remove grasses, shrubs, and woody growth to maintain the designed capacity of stormwater facilities and control vegetation growth. The Contractor shall cut, trim, or remove the lower branches of large trees to facilitate site inspections and maintain channel capacity. The Contractor shall remove non-native vegetation (e.g., giant reed (a.k.a. "false bamboo"), Chinese tallow, red sesbania, Spanish bloom, Tree-of-heaven, black locust, tree tobacco, castor bean, pampas grass, eucalyptus, tamarisk, water hyacinth, ludwigia, acacia, parrotfeather, giant Asian dodder, water primrose, water lettuce, and ivy) to maintain channel capacity and improve native habitat.

Contractor shall perform the maintenance work at a time and in a manner that minimizes adverse impacts to fish and wildlife resources and provides for the protection and continuance of those resources. Contractor shall conform to all California Department of Fish and Wildlife requirements when working in or near jurisdictional waters.

Contractor shall cease maintenance activities and begin removal of debris, trash, rubbish, beaver dams, flood-deposited woody and herbaceous vegetation as necessary to avoid imminent flooding or damage to structures and facilities before storm events.

Tree Removal

The Contractor shall cut, trim, or remove downed trees, and dead or new trees (less than 4-inches dbh) that are in clear danger of falling in or across a channel that will significantly reduce channel capacity, accelerate erosion, or otherwise cause an emergency at any time. The City representative shall determine if a tree needs to be cut, trimmed or removed from a stormwater facility. The Contractor shall provide all materials, equipment and labor necessary to complete the work.

All tree trimming associated with the Project shall be done by an arborist certified by the International Society of Arboriculture (I.S.A.). Tree trimming shall be limited to tree limbs required to be removed to allow for Project construction activities, minimum required vehicular clearance, and tree root cutting required for earthwork and trenching. All roots 6 inches in diameter or greater shall be cut cleanly and sealed by the arborist or by the arborist's staff.

All work within oak tree driplines shall be supervised by a certified arborist. The arborist shall conduct (or direct and supervise) all necessary root pruning of oak trees. No limb pruning shall occur unless absolutely necessary to avoid limb damage.

The Contractor shall submit to the City, in writing, the name of the International Society of Arboriculture (ISA) certified arborist, a minimum of four (4) working days prior to the start of tree trimming or removal work.

CHEMICAL SPRAYING

The Contractor's attention is directed to Section 6-1, "Compliance with Laws and Regulations" of the Standard Construction Specifications, and these Special Provisions.

The Contractor must comply with all local, state and federal rules and regulations that govern the use of pesticides required in the performance of the work, including any certifications that are required for purchase, use, storage or application.

Herbicides shall be applied as needed in advance of planting to eliminate weeds and deplete the weed seed bank in the soil. Contractor shall determine the type and timing of herbicide applications so as to prevent herbicide persistence in the soil and any adverse effect on germination of native grass seedlings. Before use, all herbicides, application rates, and methods and timing of applications shall be approved by the City.

DEBRIS AND OBSTRUCTION REMOVAL

The Contractor shall remove all debris, trash, rubbish, beaver dams, flood-deposited woody and herbaceous vegetation which are in clear danger of falling in or across a channel, branches, and associated debris that substantially obstruct (or could obstruct) water flow, reduce channel capacity, accelerate erosion, damage concrete box culverts, metal culverts, bridge structures, or cause pump damage.

DITCH CLEANING AND REGRADING

The City shall specify either ditch cleaning or re-grading of a ditch. Ditch cleaning consists of removing vegetation, debris and silt build-up. This type of work will not require any design and will most likely involve a backhoe and dump truck.

Prior to regrading a ditch, the contractor shall perform a preliminary survey and produce a rough design to grade the ditch. This design does not require a registered engineer or surveyor. Ditch design shall include establishing an arbitrary control elevation within the street or fixed public infrastructure such as pavement, sidewalk, curb, culvert or inlet. The contractor should mark the reference point.

The design shall include the existing upstream elevation(s), downstream elevation(s), and all fixed elevations such as roadside culverts, inlet and/or outlet structures, and concrete gutter flow lines. The final plan may be hand-drawn or computer drafted showing the final flow-line and typical x-section. The plan will show planned grade breaks and % grade of the flow line. Any major erosion issues should be addressed on the plan with rip-rap, straw-matting or other storm water best management practices.

Regrading ditches will require the contractor to establish a flow line and design a ditch. Prior to establishing the flow line, the contractor's ditch design shall receive approval from the City in advance for ditches over a 300 feet or where the contractor requests replacing or re-setting an existing driveway culvert. For ditch re-grading, where possible, the contractor will spread the spoils on-site. Deleterious materials from a ditch must be disposed of properly. Small quantities of non-deleterious material may be dumped at exact areas designated by the City for dumping.

LEVEE VEGETATION MANAGEMENT AND MAINTENANCE

Sequence of work for Levee Vegetation Management and Maintenance activities shall be as follows:

- Contractor performs Routine Vegetation Control on the levees;
- City performs inspection to identify needed repairs, areas to be re-vegetated and active/inactive burrows;
- City issues work orders to perform work delineated in the reports;
- Contractor exterminates burrowing animals at active burrows; once inactive contractor fills burrows;
- Contractor completes repairs and re-vegetation of areas; and
- Contractor performs Routine Vegetation Control to maintain vegetation heights between 4-10 inches.

ROUTINE VEGETATION CONTROL ON LEVEES

The Contractor shall cut, mow, and remove grasses, weeds, shrubs, trees, bushes, gardens and woody along levee slopes to maintain its integrity. The Contractor shall cut, trim, or remove the vegetation growing from residential and commercial developments along the levees. The Contractor shall remove vegetation placed on levee by neighboring landowners.

Vegetation control on levees shall be performed biannually during the spring/early summer and summer/early fall. Vegetation control on levees shall be performed as needed when grass heights exceed 10 inches, as requested by the City and delineated in the inspection report. Contractor shall schedule the activities in advance with the City. The contractor shall use hand and mechanical tools to control vegetation as described above. All debris, trash, rubbish and removed vegetation shall be hauled away.

Contractor shall perform the maintenance work at a time and in a manner that minimizes adverse impacts to fish and wildlife resources and provides for the protection and continuance of those resources.

EXTERMINATION OF BURROWING ANIMALS

At a frequency deemed necessary by the City, nuisance burrowing rodents (defined as gophers, voles, mice, and ground squirrels) on the levees must be controlled by Carbon Monoxide fumigation. Fumigation must be conducted during the spring (February 1 –May 31) and must be applied by a certified and experienced applicator with the appropriate pesticide and CDFW permits. Prior to application, Contractor must follow all applicable state fumigation regulations, including but not limited to the posting of appropriate signage and preparation of a fumigation management Plan for burrowing rodents.

No less than 2 days prior to fumigations, tall grasses and weeds must be mowed or weedeaten to a height of four (4) inches to locate obscured burrows. The burrow must not be disturbed the day of application to avoid pre-mature temporary abandonment of the burrow.

No less than 24 hours prior to fumigation, each burrow must be inspected by qualified staff to confirm the burrow is only occupied by the target nuisance rodent species. River otters, badgers, burrowing owls, bank swallow and other non-rodent species must not be killed by fumigation efforts or targeted for lethal control. Burrows identified as being occupied by a species other than the targeted nuisance rodent must be flagged and avoided. Fumigation must not be applied within 40

feet of a flagged burrow.

Contractor must follow all label rates and application methods. At a minimum, at the time of carbon monoxide application all burrow entrances must be completely blocked to prevent the escapement of fumigant or target species. Following fumigation, all fumigated burrows must be grouted as specified.

The City will determine the need to control larger mammals such as beaver, muskrat, coyote, or fox on a periodic basis. Should the city deem control of larger mammals such as control of beaver, muskrat, coyote, or fox, the contractor must acquire and adhere to the requisite permits from the CDFW.

BURROW GROUTING

The Contractor shall grout fill burrows as directed by the City and the levee inspection report. Contractor shall carefully exposed the burrow and pumped grout at low pressures to avoid damaging the embankment. Lower burrows shall be grouted first proceeding up the levee slope. The grout mix shall be made up of 9 parts cement, 1 part bentonite, and water added to achieve 8 to 10 inches of slump. Burrow holes required 1.5 to 3 cubic feet of grout to fill. Burrow grouting shall be perform bi-annually during the spring/early summer and summer/early fall. Burrow grouting shall be perform after the routine vegetation management is completed and the inspection report identifying the burrows have been provided. Burrows must be vacated before repairs can begin. Contractor shall backfill burrow entrance with cohesive soil and trim to slope profile.

GROUND COVER REPLACEMENT

Ground cover replacement shall consist of seeding. Contractor shall replace ground cover in areas delineated by the City and as specified in the levee inspection reports.

Seeding areas shall be prepared by method of disking or other tillage as necessary to prepare a suitable seedbed. A suitable seedbed is defined as a vegetation- and thatch-free soil surface that has been cultivated/prepared to provide a uniform (i.e., non-undulating) surface that does not have ridges or depressions with greater than 3-inches offset from the overall surface plane. The soil surface shall be disked and tilled to a minimum depth of 6-inches, with dirt clods pulverized to a maximum of 2-inches diameter.

All areas to be seeded, and confirmed with the City, shall receive pre-seeding weed management on an as needed basis, depending on site conditions. The purpose, methods, and timing of weed management treatments shall be to prevent dispersal of weed seed by killing weeds before flowering or viable seed has developed. Weed management treatments shall be limited to mowing, disking, burn down contact herbicides, or systemic herbicides with no residual soil activity. The Contractor shall confirm with the City the most effective treatment to be used to eliminate weeds in a target area. Post-treatment conditions will be evaluated by the Owner. If post-treatment conditions do not demonstrate near total weed kill of targeted species or effectiveness to the satisfaction of the City, the Contractor shall assume full responsibility for corrective actions to resolve deficiencies.

All contractor performed seeding shall be completed between October 15th and November 15th. Seeding after November 15 requires prior approval of the City and may require adjustment to seeding process. The seeding operation shall be halted when, in the opinion of the City, conditions of high winds, excessive moisture, or other factors are not conducive to satisfactory results. After seed has been applied, straw shall be applied evenly to a maximum depth of 2-inches at a rate of 1.0 ton/acre. Straw shall be secured in place with a tackifier. All ties from the straw bales and

other debris from the seeding and mulching operations are to be removed from the construction site by the Contractor, in accordance with State and local regulations.

Seeding in selected areas shall be done by using a native grass seed drill or broadcast seeding. Seed applied using broadcast seeding equipment shall be worked into the soil to a depth not to exceed 0.5 inches.

The following seed mix shall be applied to selected areas. There shall be no substitutions of seed species or variety as shown in the mix table unless approved by the City. Seed shall be provided by the Contractor and shall be grown within the Central Valley and surrounding foothills from seed collected from Sacramento, Sutter, Colusa, Yolo, Butte, El Dorado, Placer, Nevada, and Yuba County sources, and shall adhere to PLS lbs/acre for the mix. Seed may be grown outside the Central Valley only with prior approval from the City. Seed shall be pre-mixed by the supplier before shipment to the project site. Seed mix shall not contain noxious weed seed or mold. Seeding rates in the table assumes drill seeding or broadcast seeding. The City may at any time, request, test, and analyze seed materials including the seed mix and mulch to ensure their conformance to these Specifications.

Native Grass Seed Mix		
Species Name	Common Name	*PLS (Pounds per Acre)
Agrostis exarata	bentgrass	0.1
Elymus glaucus	blue wildrye	3
Elymus trachycaulus	slender wheatgrass	3
Hordeum brachyantherum	meadow barley	4
Leymus triticoides	creeping wildrye	4
Melica californica	California melic	2
Nassella pulchra	purple needlegrass	4
Poa secunda ssp secunda	Pine bluegrass	0.9
TOTAL FOR MIX		21
*1 PLS = "Pure Live Seed" which is the percent of viable seed germination in a bulk pound per seed. Certified PLS ratings are provided by the seed supplier or seed grower.		

Ground cover replacement will be paid for at the contract unit price per acre such price will constitute full compensation for furnishing all materials, labor, equipment, tools, and incidentals. Areas damaged or disturbed by Contractor, which were not required for execution of the Contract work, shall be replaced at the expense of the Contractor. Ground cover replacement will be measured for payment through horizontal area surveys per acre to the nearest 0.1 acre. Areas and dimensions will be as established by the City and the Contractor.

EROSION, SEDIMENT AND WATER POLLUTION CONTROL

The Contractor's attention is directed to Section 10-4, "Erosion, Sediment, and Water Pollution Control," of the Standard Construction Specifications, and these Special Provisions.

The Contractor shall minimize erosion and transport of sediments during all aspects of work. Erosion and sediment control shall conform to the requirements of Sacramento County's "Erosion and Sediment Control Guidelines". That document is available, for a fee, from the Water Resources Division, County of Sacramento.

TRAFFIC CONTROL PLAN

Provisions for public convenience and safety, construction area traffic control, and hours of work shall be in accordance with the Standard Construction Specifications. Specific requirements are provided in Sections 6-11, 6-12, 6-13, 6-14, 7-8, and 12 of the Standard Construction Specifications. The Contractor shall be responsible for public safety and traffic control within the Project limits and on the approaches to the Project.

Prior to performing any work that requires a lane closure, a Traffic Control Plan, prepared by the Contractor, shall be reviewed and approved by the City of Rancho Cordova.

A traffic control plan (or plans) shall be submitted for review for any work requiring modifications of existing traffic patterns. The traffic control plan shall include provisions for vehicular, pedestrian, and bicycle access. Additionally, the traffic control plan shall address traffic signal operation for any work performed within 200 feet of a signalized intersection.

Work shall be suspended and no activities that interfere with public traffic shall be conducted on Memorial Day, Independence Day, Labor Day or Veterans Day, during the four day Thanksgiving weekend and on December 8 through January 1.

The local Fire Department, Sheriff/Police Department, California Highway Patrol, and Regional Transit (if applicable) shall be notified 24 hours in advance of major maintenance work impacting the public right of way.

Construction area signs shall conform to the requirements of Section 12-3.07 "Construction Signs" of the Standard Construction Specifications.

Advisory (S1) signs shall be posted 10 days in advance of major maintenance work impacting the public right of way.

At least one lane of 10-foot minimum pavement width shall be maintained for each direction of travel during standard construction hours. Lane closure shall not be allowed without an approved traffic control plan, proper advance warning devices, signing and flag person control. Unless otherwise approved by the City of Rancho Cordova, work shall not be permitted on weekends and holidays.

Minor deviations from the requirements of this section concerning hours of work which do not significantly change the cost of the work may be permitted upon the written request of the Contractor if in the opinion of the Engineer, public traffic will be better served and the work expedited. These deviations shall not be adopted by the Contractor until the Engineer has approved them in writing. All other modifications will be made by contract change order.

EXHIBIT A


STORMWATER FACILITY LOCATIONS

STORMWATER BASINS

Recycle Road Stormwater Basin




Bear Hollow Stormwater Basin

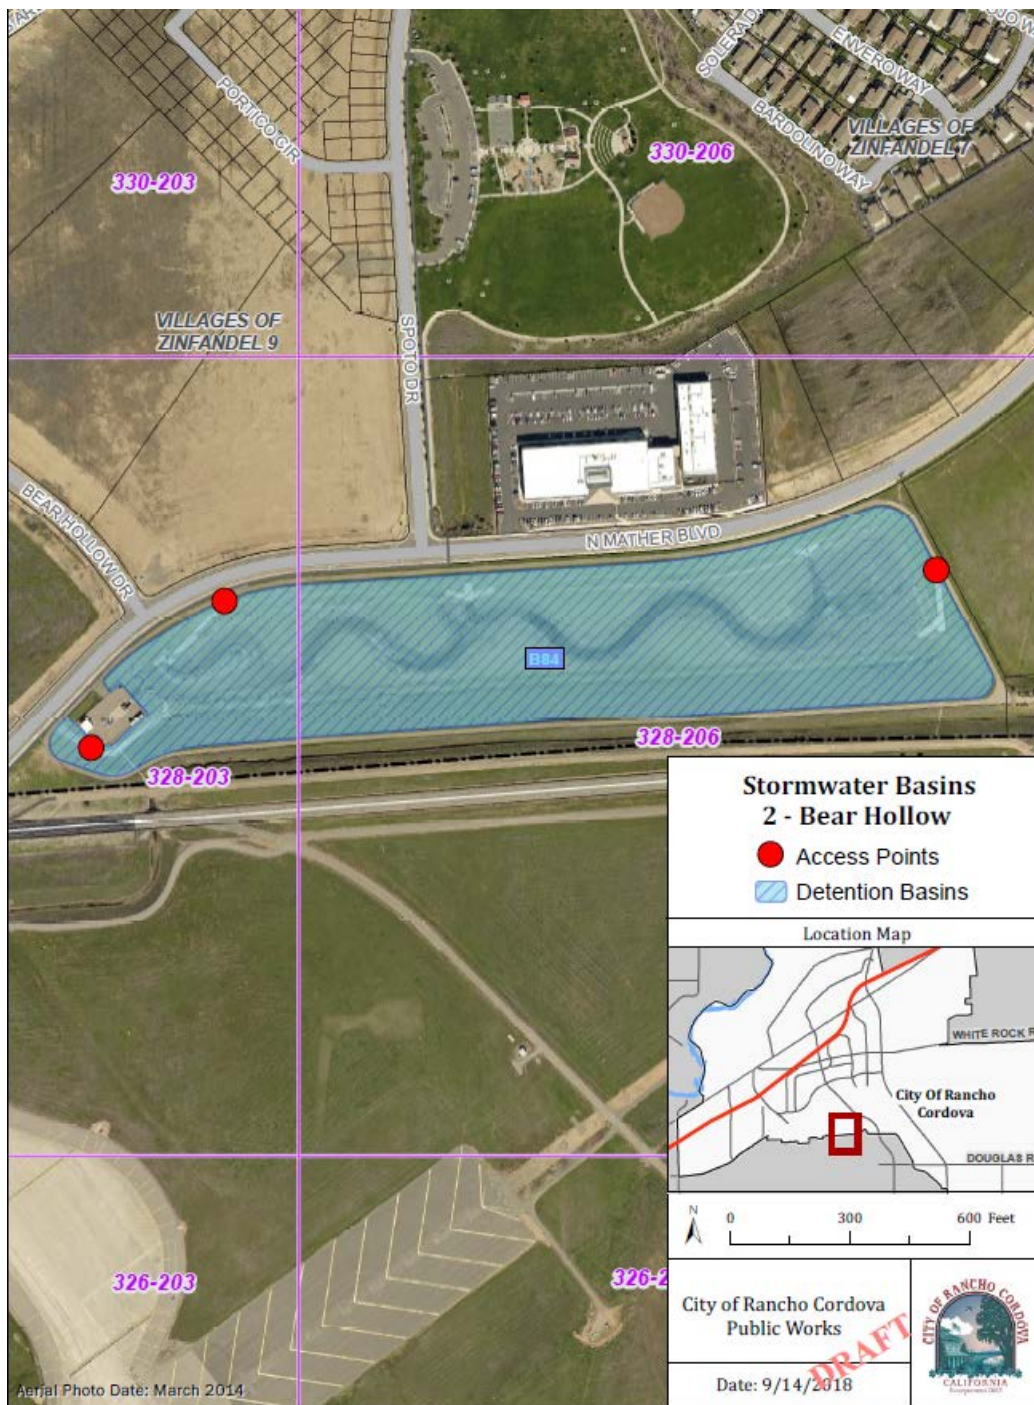


Systems Parkway Stormwater Basin




Bosphorus Stormwater Basin

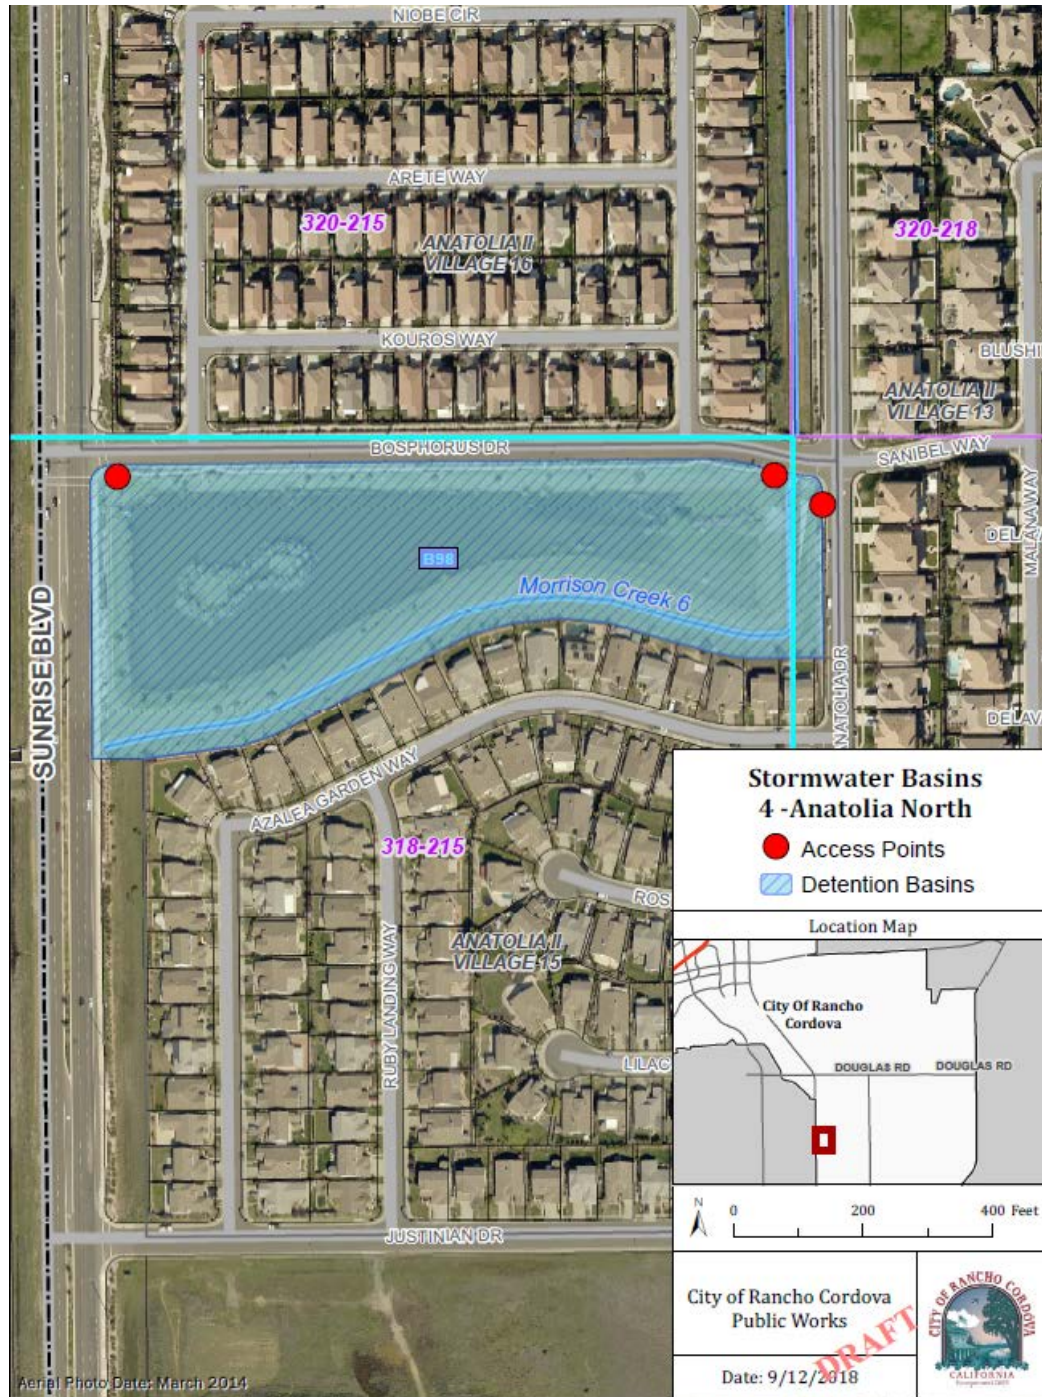

Sunridge Park East Stormwater Basin

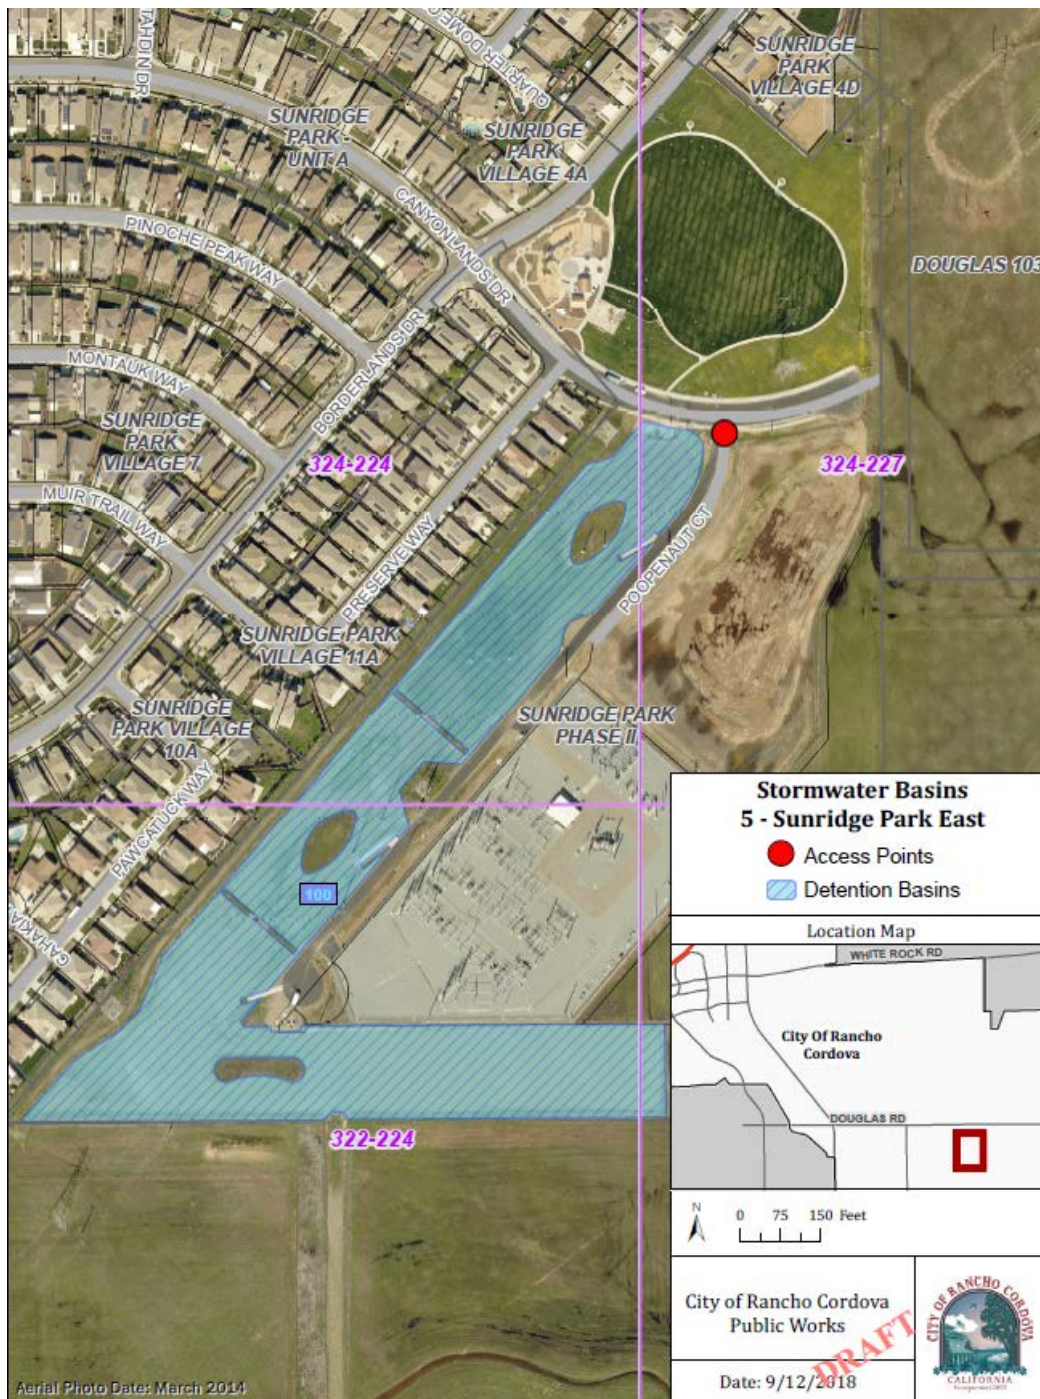


North Douglas (Hillside Park) Stormwater Basin

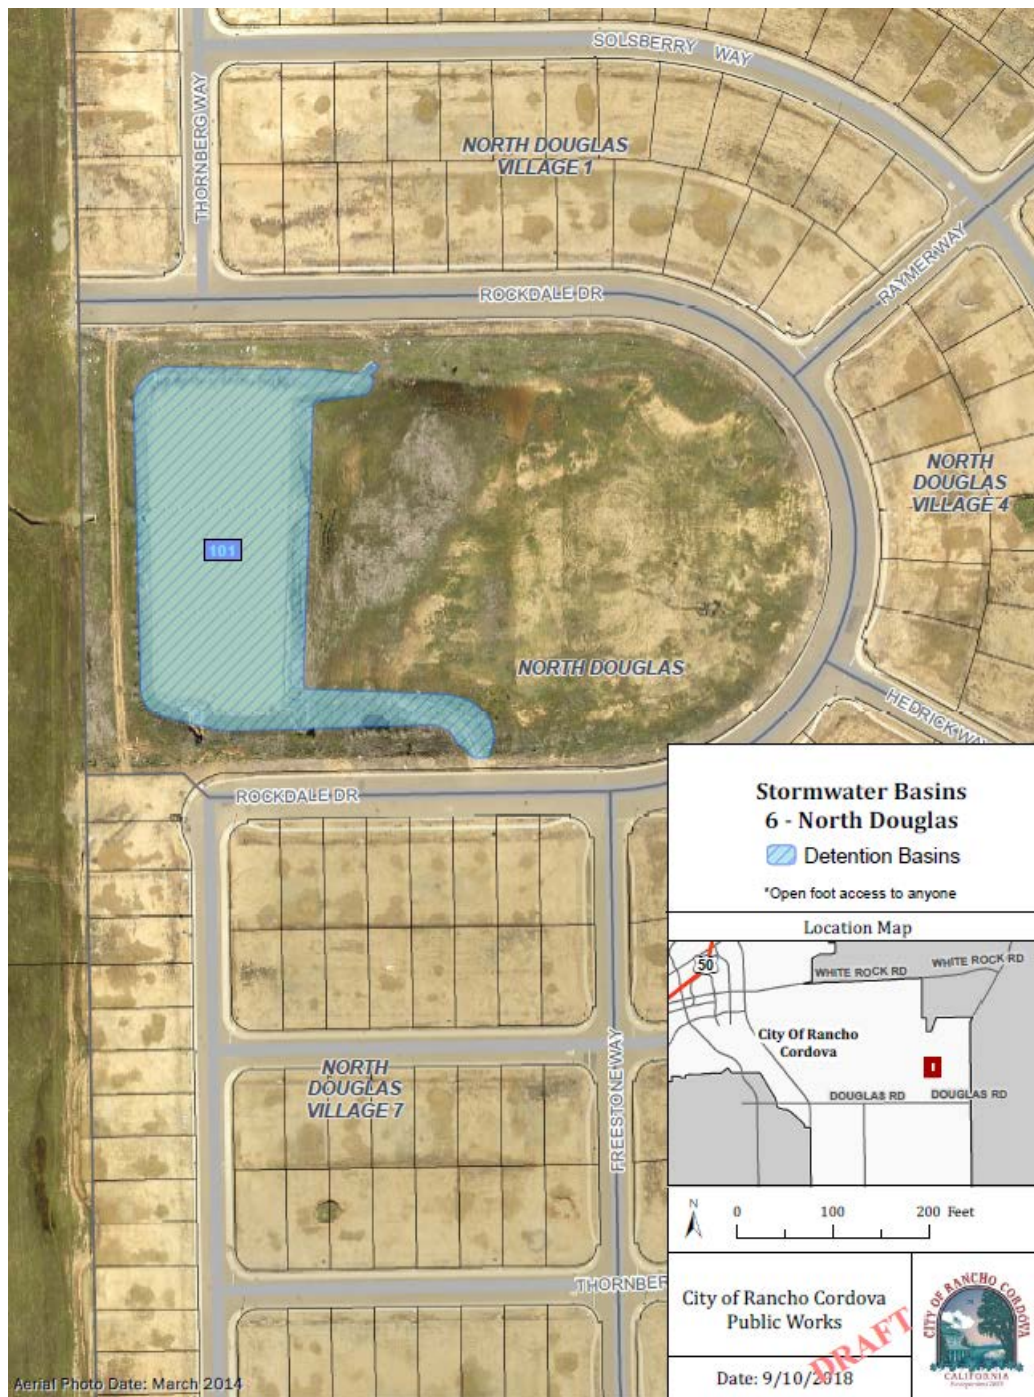


OPEN WATERWAYS


Cordova Creek

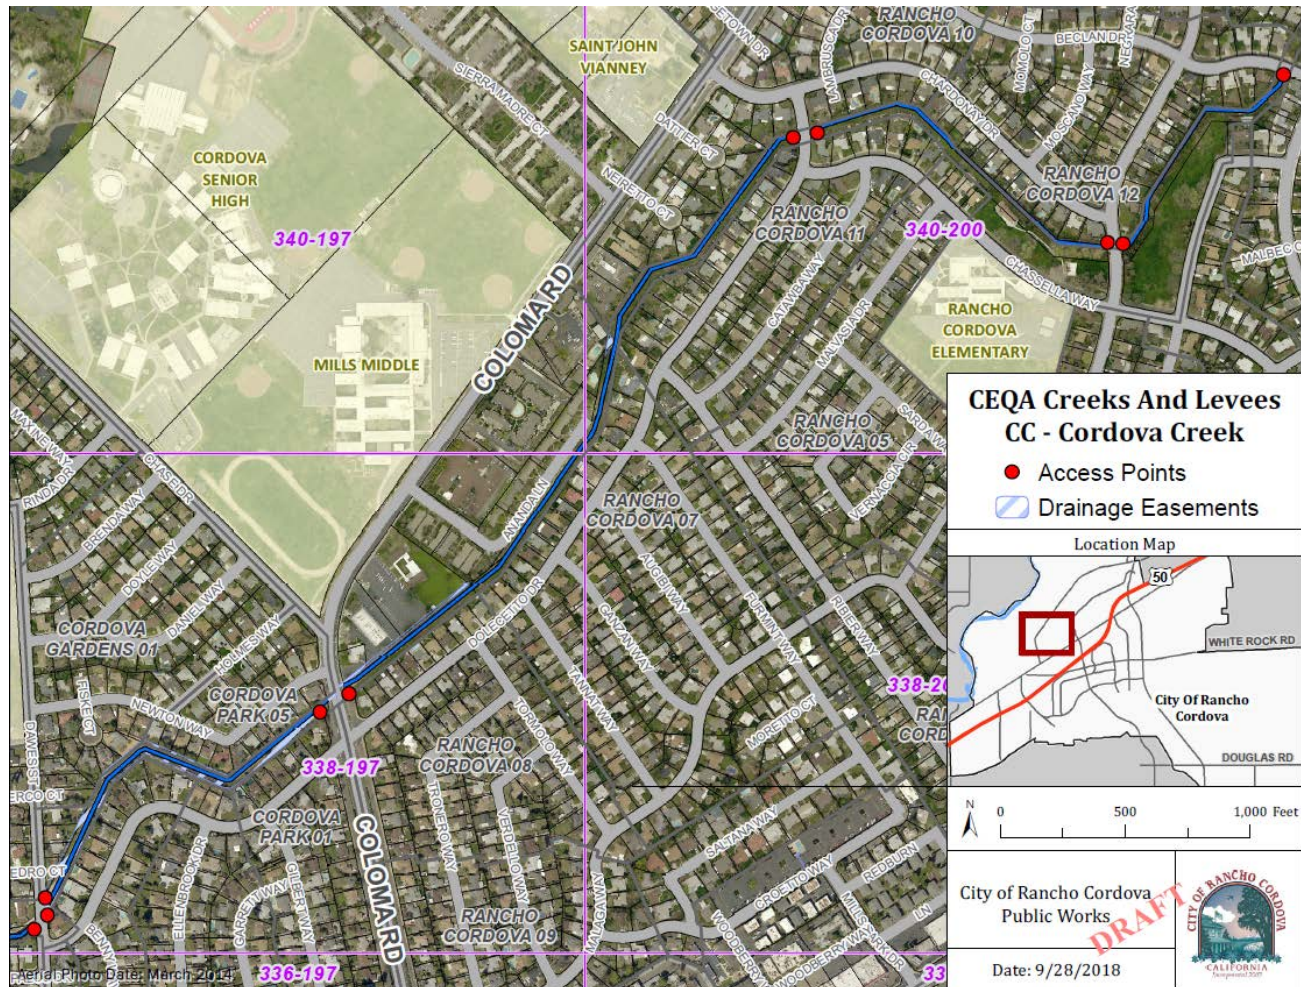


Morrison Creek 1

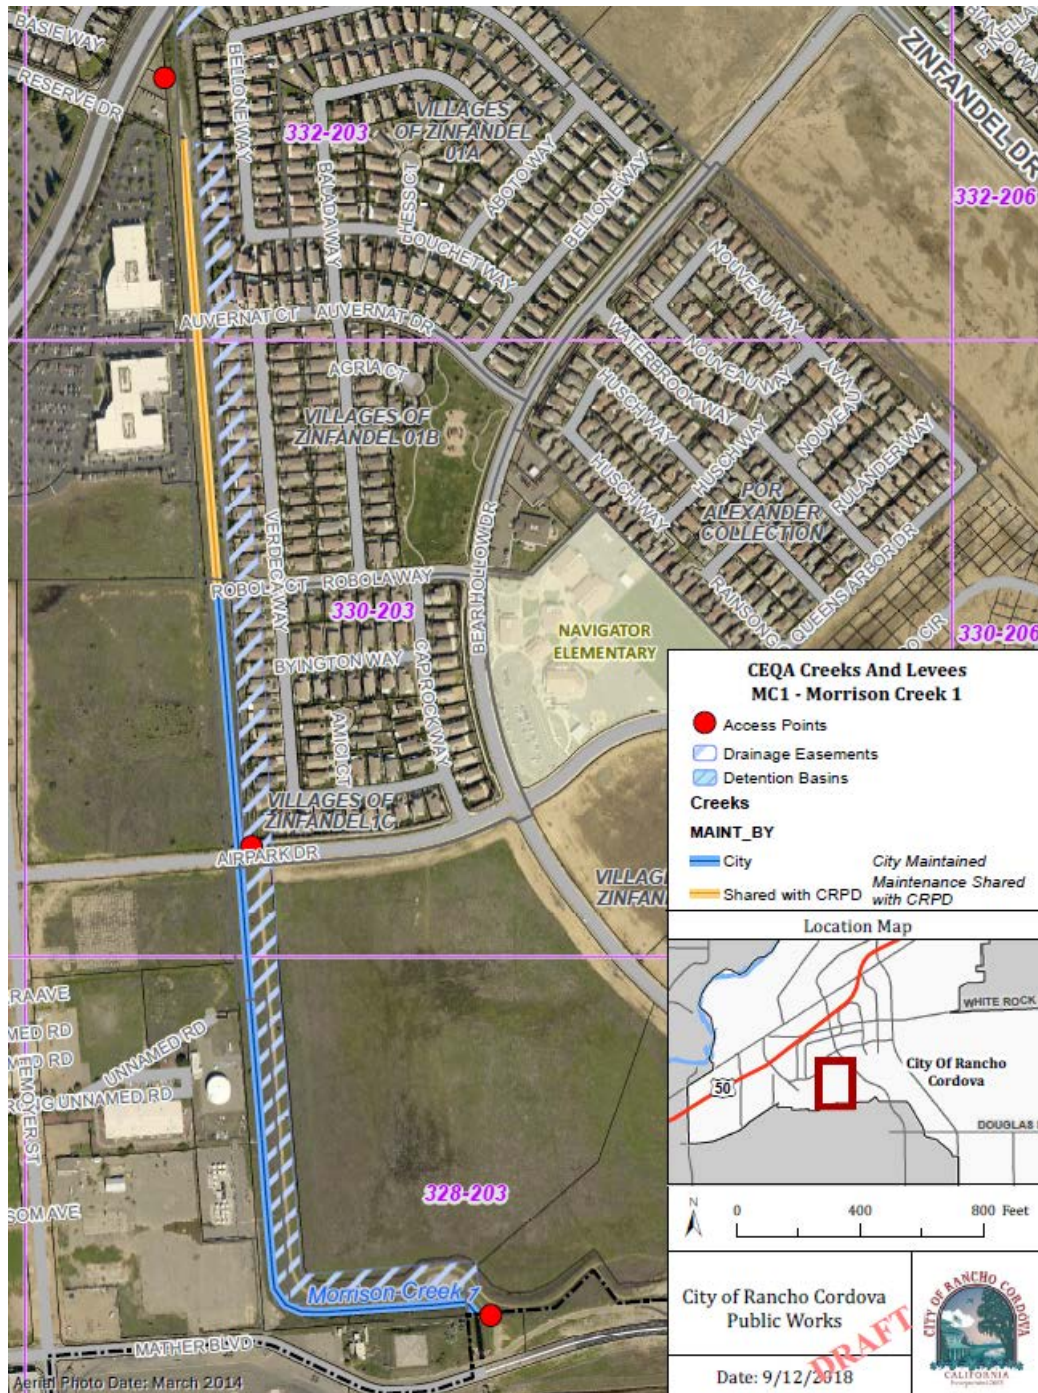

Morrison Creek 2

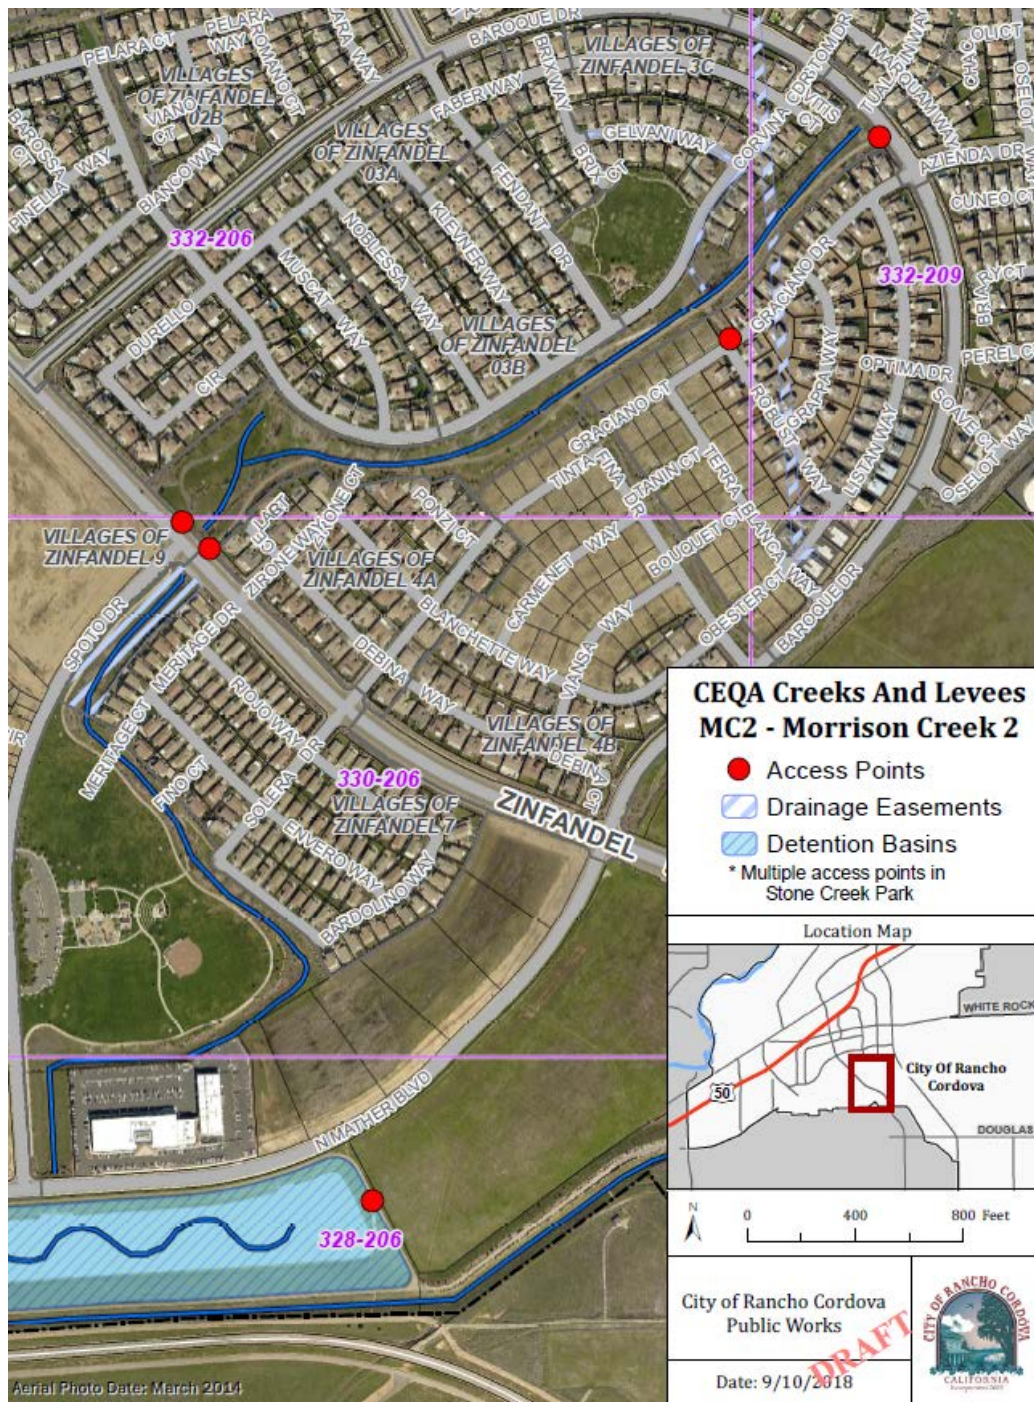

Morrison Creek 3

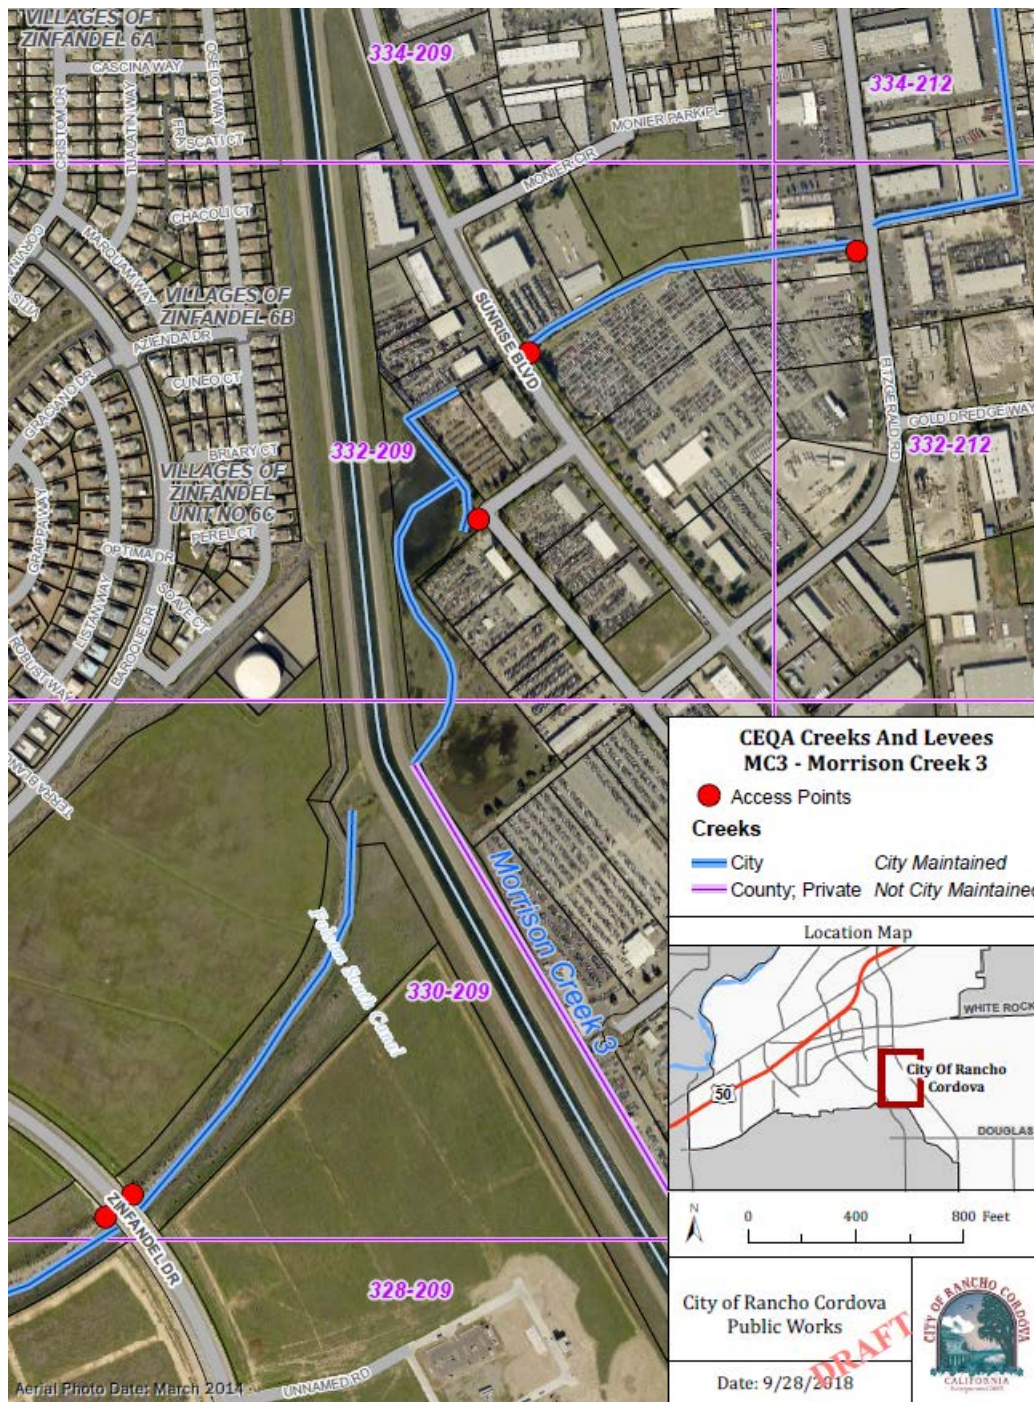

**CEQA Creeks And Levees
MC6 - Morrison Creek 6**

● Access Points
 Detention Basins

*All Accessible by foot, no access roads along this channel

Location Map

City of Rancho Cordova


0 300 600 Feet

City of Rancho Cordova
Public Works


Date: 9/10/2018

CITY OF RANCHO CORDOVA
CALIFORNIA
Incorporated 2003

Tributary 1

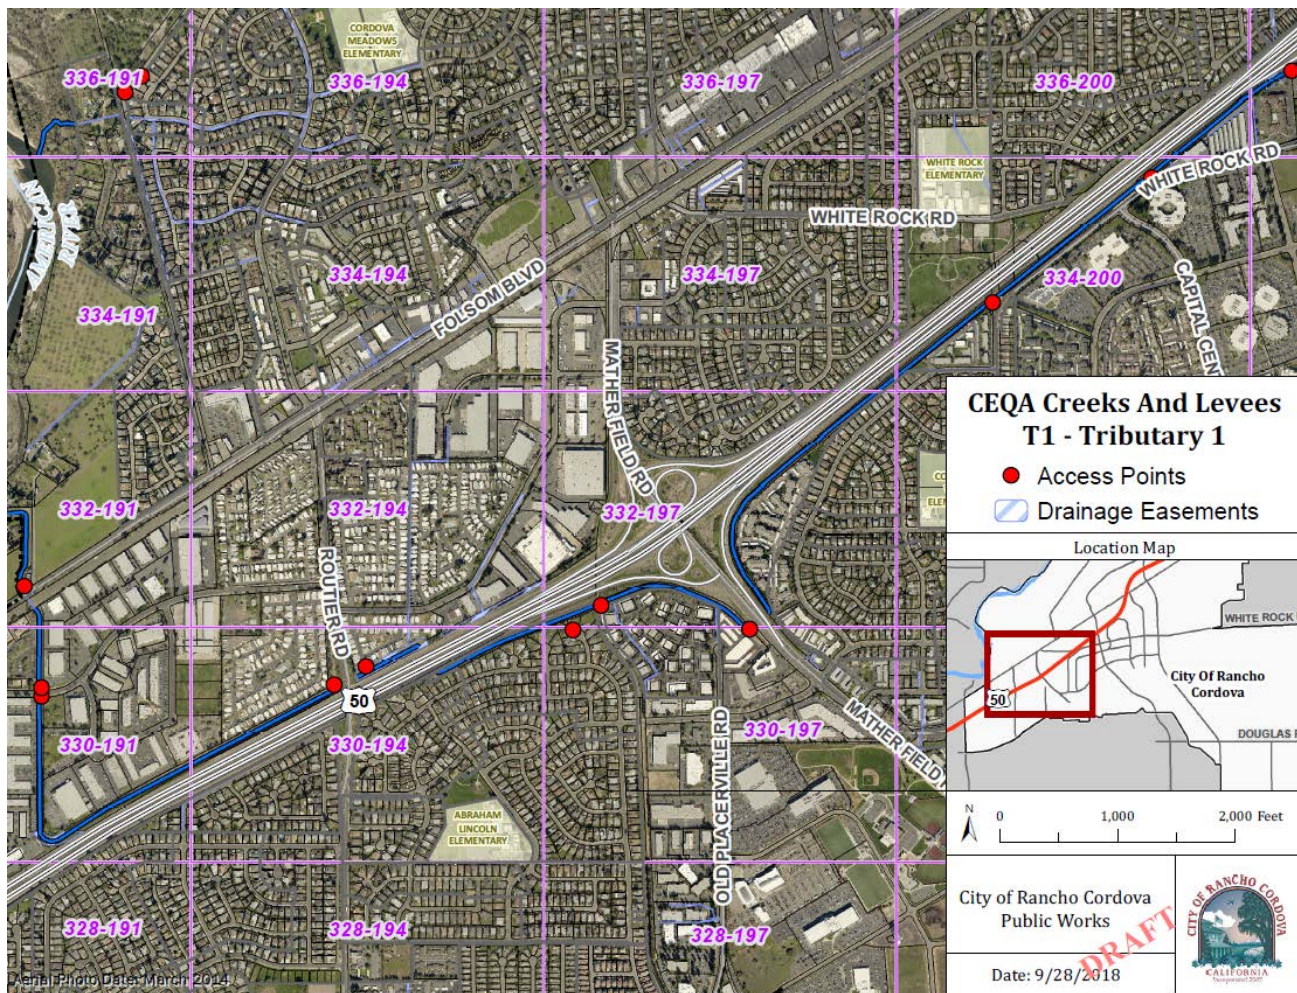

Tributary 2

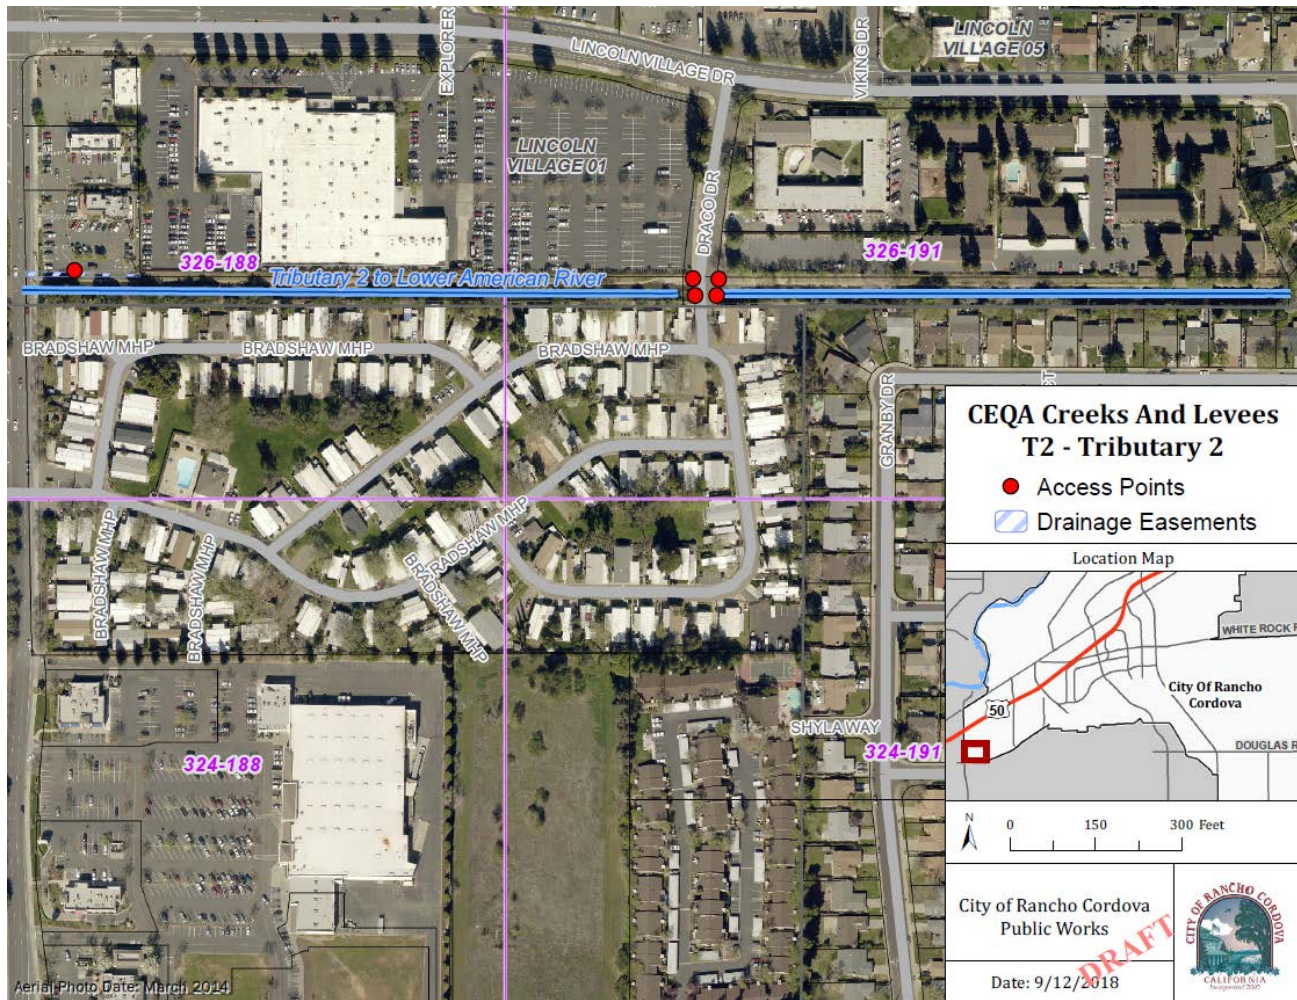




Drainage 2 Outfall



Drainage 3 Outfall

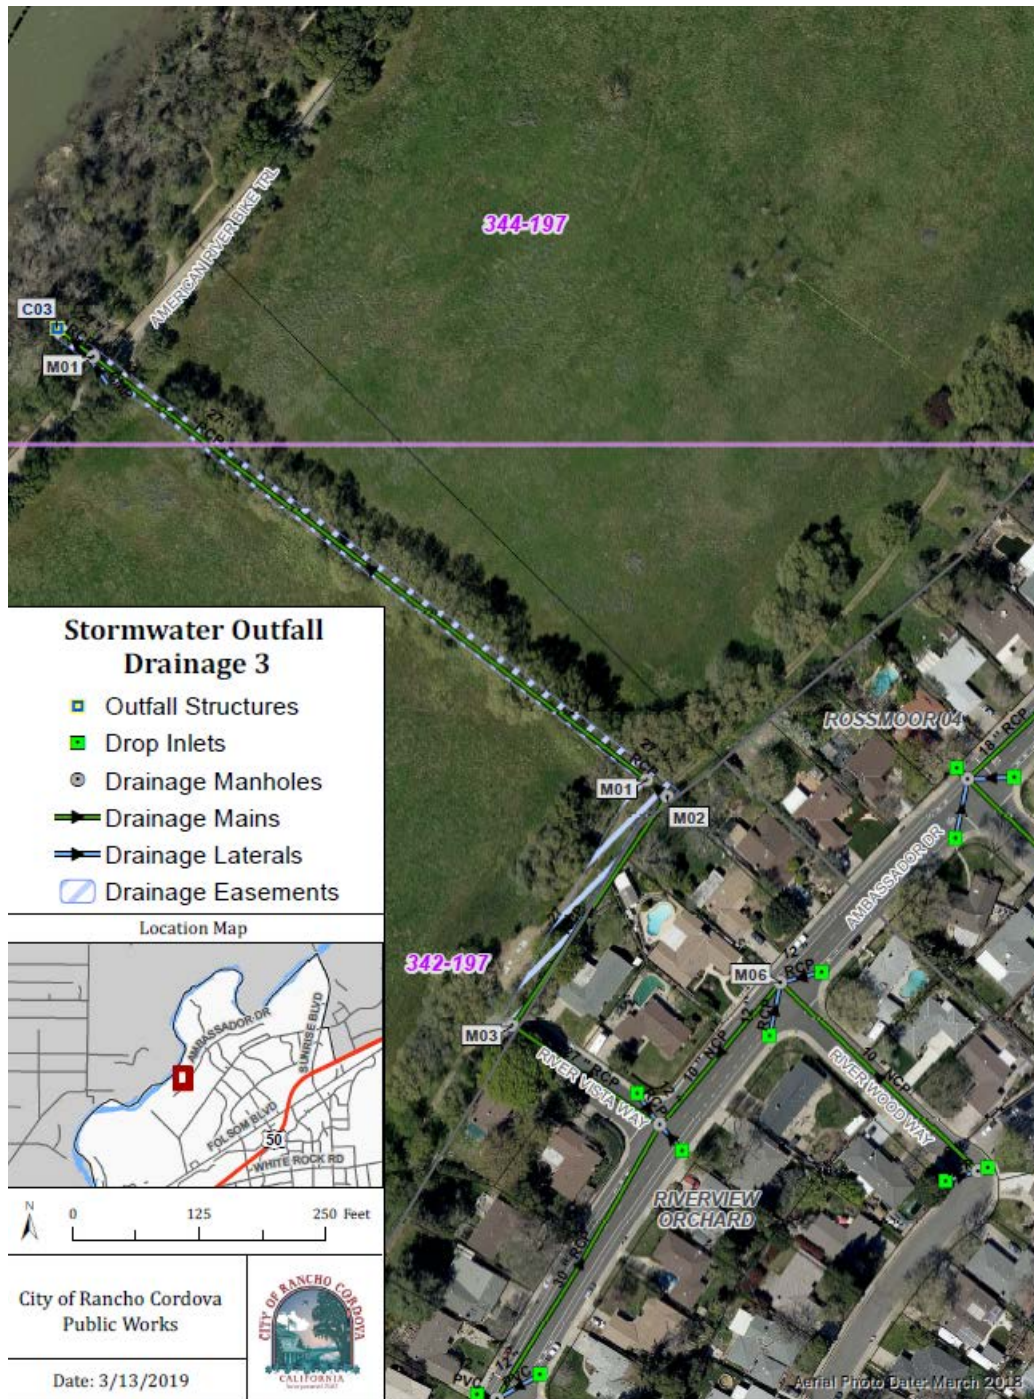


Drainage 4 Outfall



Drainage 5 Outfall




Larchmont Sunriver Levee

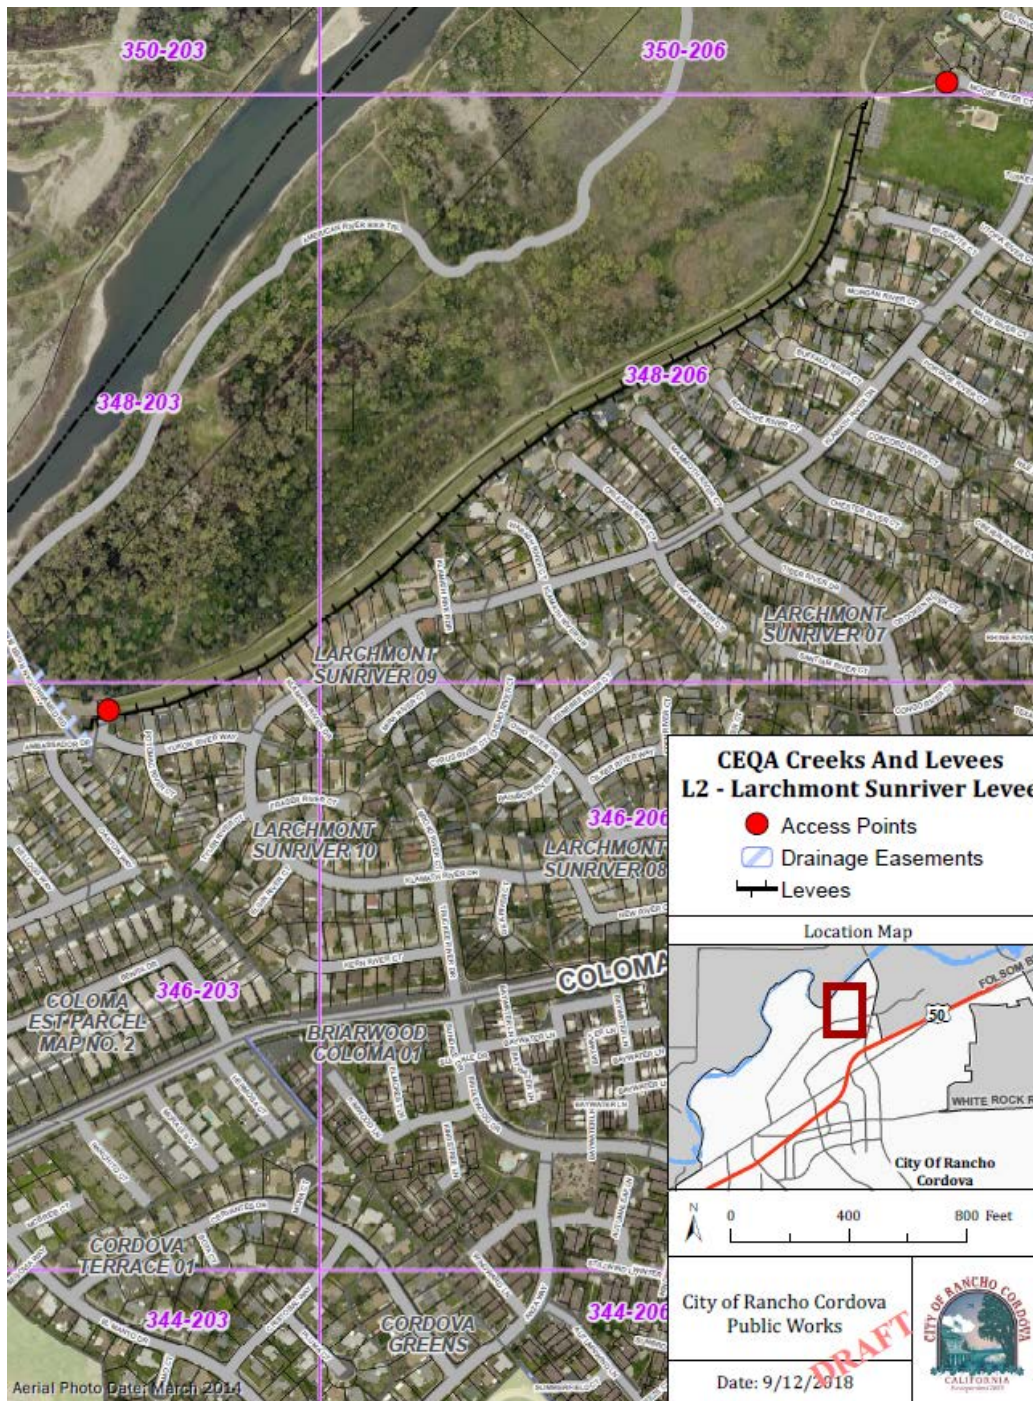

DITCHES

Kavala Ranch Ditch

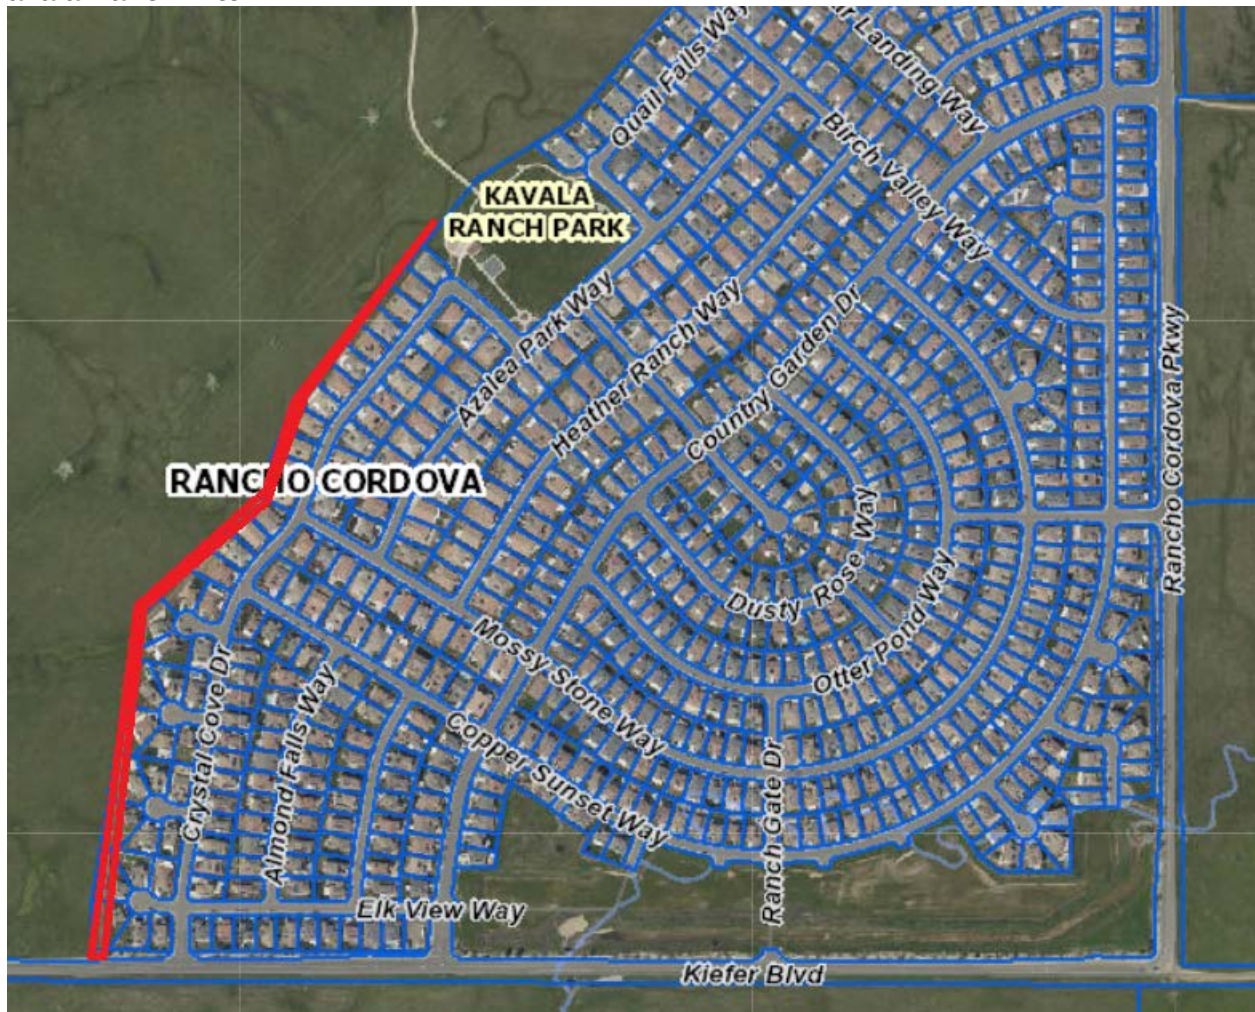

Manufacturers Drive Ditch



BID FORM CHECKLIST

BID FORM.....	☐
CONTRACTORS LICENSE FORM.....	☐
DEPARTMENT OF INDUSTRIAL RELATIONS CONTRACTORS REGISTRATION FORM.....	☐
BID SCHEDULE	☐
EQUAL EMPLOYMENT OPPORTUNITY CERTIFICATION	☐
PUBLIC CONTRACT CODE.....	☐
<i>PUBLIC CONTRACT CODE SECTION 10285.1 STATEMENT</i>	☐
<i>PUBLIC CONTRACT CODE SECTION 10162 QUESTIONNAIRE.....</i>	☐
<i>PUBLIC CONTRACT CODE 10232 STATEMENT</i>	☐
DESIGNATION OF SUBCONTRACTORS	☐
EXPERIENCE/QUALIFICATIONS STATEMENT	☐
BIDDER'S BOND	☐
NON-COLLUSION AFFIDAVIT	☐
DEBARTMENT AND SUSPENSION CERTIFICATION.....	☐
SAMPLE PAYMENT BOND	☐
SAMPLE PERFORMANCE BOND.....	☐
 ADDENDUM (S).....	 ☐

* All Addendums must be returned and either signed or initialed for proof of acknowledgment.

**CITY OF RANCHO CORDOVA
DEPARTMENT OF PUBLIC WORKS**

BID FORM

Project: Stormwater Facility Maintenance Services

SUBMIT BID TO:

City of Rancho Cordova
2729 Prospect Park Drive
Rancho Cordova, CA 95670

BID OPENING:

City of Rancho Cordova
2729 Prospect Park Drive
Rancho Cordova, CA 95670

NO LATER THAN: **2:00 p.m.**
DAY OF BID: **April 23, 2019**

APPROXIMATELY 2:10 p.m.

TO: City Clerk
City of Rancho Cordova

Name of Bidder: _____

Business Address: _____

City, State, Zip Code: _____

Telephone Number: _____

Email Address: _____

Contact Person: _____

The Contractor is encouraged to submit these Bid Forms typed or neatly printed.

CITY OF RANCHO CORDOVA FORMS

CONTRACTORS LICENSE FORM

Project: Stormwater Facility Maintenance Services

Any person or entity submitting a bid on this project to engage in the business or act in the capacity of a contractor shall be licensed as a contractor in accordance with the provisions of Division 3, Chapter 9 of the California Business and Professions Code. A bid submitted to the City by a contractor who is not licensed as set forth above shall be considered non-responsive and shall be rejected by the City.

Before awarding the contract for this project, the City must verify that the contractor was properly licensed when the contractor submitted his/her bid on this project. In order for the City to verify the license status of a contractor, the contractor, at the time he/she submits his/her bid for the project, shall provide in writing to the City his/her contractor's license number, name on the license, classification, and expiration date of the license.

No bid submitted to the City shall be invalidated by the failure of the bidder to be licensed in accordance with the laws of this state. However, at the time the contract is awarded, the contractor shall be properly licensed in accordance with the laws of this state. The first payment for work or material under any contract shall not be made unless and until the Registrar of Contractors verifies to the City that the records of the Contractors' State License Board indicate that the contractor was properly licensed at the time the contract was awarded. Any bidder or contractor not so licensed shall be subject to all legal penalties imposed by law, including, but not limited to, any appropriate disciplinary action by the Contractors' State License Board. Failure of the bidder to obtain proper and adequate licensing for an award of a contract shall constitute a failure to execute the contract and shall result in the forfeiture of the security of the bidder.

CERTIFICATION

In accordance with the Business and Professions Code, we do hereby, under Penalty of Perjury, certify that the following contractor's license information is true and correct.

Contractor's License No. _____ **Expiration Date:** _____

Contractor's Classification:

Contractor's Name (Printed)

Bidder's Signature
(Same signature as on Bid Proposal)

Date

Bidder's Name (Printed)

Bidder's Title

CITY OF RANCHO CORDOVA FORMS
DEPARTMENT OF INDUSTRIAL RELATIONS
CONTRACTORS REGISTRATION FORM

Project: Stormwater Facility Maintenance Services

Any person or entity submitting a bid on this project to engage in the business or act in the capacity of a contractor shall register as a contractor in accordance with the provisions of the Department of Industrial Relations (DIR). A bid submitted to the City by a contractor who is not registered as set forth above shall be considered non-responsive and shall be rejected by the City.

Before awarding the contract for this project, the City must verify that the contractor was properly registered when the contractor submitted his/her bid on this project. In order for the City to verify the registration status of a contractor, the contractor, at the time he/she submits his/her bid for the project, shall provide in writing to the City his/her contractor's registration number, name on the registration, and expiration date of the registration.

No bid submitted to the City shall be invalidated by the failure of the bidder to be registered in accordance with the laws of this state. However, at the time the contract is awarded, the contractor shall be properly licensed in accordance with the laws of this state. Any bidder or contractor not so registered shall be subject to all legal penalties imposed by law, including, but not limited to, any appropriate disciplinary action by the DIR. Failure of the bidder to obtain proper and adequate registration for an award of a contract shall constitute a failure to execute the contract and shall result in the forfeiture of the security of the bidder.

CERTIFICATION

In accordance with the DIR, we do hereby, under Penalty of Perjury, certify that the following contractor's registration information is true and correct.

Contractor's Registration No. _____

Expiration Date: _____

Subcontractor's Registration No. _____

Expiration Date: _____

Subcontractor's Registration No. _____

Expiration Date: _____

Subcontractor's Registration No. _____

Expiration Date: _____

 Contractor's Name (Printed)

 Bidder's Signature
 (Same signature as on Bid Proposal)

 Date

 Bidder's Name (Printed)

 Bidder's Title

BID SCHEDULE

The following quantities are approximate only and are given for the purpose of comparing proposals. The City does not expressly or by implication agree that the actual amount of work will correspond with quantities given herein, but reserves the right to increase or decrease the amount of any class or portion of the work as may be deemed necessary or advisable by the Director of Public Works. Compensation for services shall be paid on a time-and-materials basis, unless otherwise specified and agreed to by the City.

STORMWATER FACILITY MAINTENANCE SERVICES				
CITY OF RANCHO CORDOVA				
BASE BID SCHEDULE				
Bid Item No.	Maintenance Type	Stormwater Facility	EST. Annual Quantity	UNIT
1	Chemical Treatment	Cordova Creek	6.0	AC
		Drainage 2 River Outfall	0.3	AC
		Morrison Creek 1	2.5	AC
		Morrison Creek 2	6.0	AC
		Morrison Creek 3	0.5	AC
		Morrison Creek 6	5.0	AC
		Tributary 1 Lower American River (TLR)	20.0	AC
		Tributary 2	1.0	AC
		Anatolia North (Bosphorus) Detention Basin	2.5	AC
		North Douglas (Hillside Park) Detention Basin	0.5	AC
		Bear Hollow Detention Basin	3.5	AC
		Sunridge Park East Detention Basin	4.5	AC
		Cordova Meadows Levee	4.5	AC
		Larchmont Sunriver Levee	3.0	AC
		Kavala Ranch Ditch	1.0	AC
		Manufacturers Drive Ditch	0.2	AC
		Total	61.0	AC
2	High Weed Mowing	Cordova Creek	6.0	AC
		Drainage 2 River Outfall	0.3	AC
		Morrison Creek 1	2.5	AC
		Morrison Creek 2	6.0	AC
		Morrison Creek 3	0.5	AC
		Morrison Creek 6	5.0	AC
		Tributary 1 Lower American River (TLR)	20.0	AC
		Tributary 2	1.0	AC
		Anatolia North (Bosphorus) Detention Basin	2.5	AC
		North Douglas (Hillside Park) Detention Basin	0.5	AC
		Bear Hollow Detention Basin	3.5	AC
		Sunridge Park East Detention Basin	4.5	AC
		Cordova Meadows Levee	4.5	AC
		Larchmont Sunriver Levee	3.0	AC
		Kavala Ranch Ditch	1.0	AC

		Manufacturers Drive Ditch	0.2	AC
		Total	61.0	AC
3	Debris & Obstruction Removal	Drainage 1 River Outfall	0.25	TONS
		Drainage 2 River Outfall	1	TONS
		Drainage 3 River Outfall	0.25	TONS
		Drainage 4 River Outfall	0.25	TONS
		Drainage 5 River Outfall	0.25	TONS
		Morrison Creek 1	10	TONS
		Morrison Creek 2	15	TONS
		Morrison Creek 3	10	TONS
		Morrison Creek 6	10	TONS
		Tributary 1 Lower American River (TLR)	20	TONS
		Tributary 2	10	TONS
		Anatolia North (Bosphorus) Detention Basin	2	TONS
		North Douglas (Hillside Park) Detention Basin	0.25	TONS
		Bear Hollow Detention Basin	20	TONS
		Sunridge Park East Detention Basin	0.5	TONS
		Recycle Road Detention Basin	0.25	TONS
		Total	100	TONS
4	General Maintenance¹ (Owner's Allowance)	Various Locations	-	-
5	Tree Pruning and Removal (Owner's Allowance)	Various Locations	-	-

Bid Item	Maintenance Type	EST. Annual Quantity	UNIT	UNIT COST	Total Cost
1	Chemical Treatment	61	AC		
2	High Weed Mowing	61	AC		
3	Debris and Obstruction Removal	100	TONS		
4	General Maintenance (Owner's Allowance)	-	LS		\$60,000
5	Tree Pruning and Removal (Owner's Allowance)	-	LS		\$15,000

TOTAL BASE BID \$ _____

TOTAL BASE BID PRICE (IN WORDS) _____

GRAND TOTAL BID FOR 3 YEAR CONTRACT TERM \$ _____

¹ See Special Provisions for description of "General Maintenance"

EQUAL EMPLOYMENT OPPORTUNITY CERTIFICATION

The bidder _____, proposed subcontractor _____, hereby certifies that he has _____, has not _____, participated in a previous contract or subcontract subject to the equal opportunity clauses, as required by Executive Orders 10925, 11114, or 11246, and that, where required, he has filed with the Joint Reporting Committee, the Director of the Office of Federal Contract Compliance, a Federal Government contracting or administering agency, or the former President's Committee on Equal Employment Opportunity, all reports due under the applicable filing requirements.

Note: The above certification is required by the Equal Employment Opportunity Regulations of the Secretary of Labor (41 CFR 60-1.7(b) (1)), and must be submitted by bidders and proposed subcontractors only in connection with contracts and subcontracts which are subject to the equal opportunity clause. Contracts and subcontracts which are exempt from the equal opportunity clause are set forth in 41 CFR 60-1.5. (Generally only contracts or subcontracts of \$10,000 or under are exempt.)

Currently, Standard Form 100 (EEO-1) is the only report required by the Executive Orders or their implementing regulations.

Proposed prime contractors and subcontractors who have participated in a previous contract or subcontract subject to the Executive Orders and have not filed the required reports should note that 41 CFR 60-1.7(b) (1) prevents the award of contracts and subcontracts unless such contractor submits a report covering the delinquent period or such other period specified by the Federal Highway Administration or by the Director, Office of Federal Contract Compliance, U.S. Department of Labor.

PUBLIC CONTRACT CODE
PUBLIC CONTRACT CODE SECTION 10285.1 STATEMENT

In conformance with Public Contract Code Section 10285.1 (Chapter 376, Stats. 1985), the bidder hereby declares under penalty of perjury under the laws of the State of California that the bidder has ____ , has not ____ been convicted within the preceding three years of any offenses referred to in that section, including any charge of fraud, bribery, collusion, conspiracy, or any other act in violation of any state or Federal antitrust law in connection with the bidding upon, award of, or performance of, any public works contract, as defined in Public Contract Code Section 1101, with any public entity, as defined in Public Contract Code Section 1100, including the Regents of the University of California or the Trustees of the California State University. The term "bidder" is understood to include any partner, member, officer, director, responsible managing officer, or responsible managing employee thereof, as referred to in Section 10285.1.

Note: The bidder must place a check mark after "has" or "has not" in one of the blank spaces provided. The above Statement is part of the Proposal. Signing this Proposal on the signature portion thereof shall also constitute signature of this Statement. Bidders are cautioned that making a false certification may subject the certifier to criminal prosecution.

PUBLIC CONTRACT CODE SECTION 10162 QUESTIONNAIRE

In conformance with Public Contract Code Section 10162, the Bidder shall complete, under penalty of perjury, the following questionnaire:

Has the bidder, any officer of the bidder, or any employee of the bidder who has a proprietary interest in the bidder, ever been disqualified, removed, or otherwise prevented from bidding on, or completing a federal, state, or local government project because of a violation of law or a safety regulation?

Yes ____ No ____

If the answer is yes, explain the circumstances in the following space.

PUBLIC CONTRACT CODE 10232 STATEMENT

In conformance with Public Contract Code Section 10232, the Contractor, hereby states under penalty of perjury, that no more than one final unappealable finding of contempt of court by a federal court has been issued against the Contractor within the immediately preceding two year period because of the Contractor's failure to comply with an order of a federal court which orders the Contractor to comply with an order of the National Labor Relations Board.

Note: The above Statement and Questionnaire are part of the Proposal. Signing this Proposal on the signature portion thereof shall also constitute signature of this Statement and Questionnaire.

Bidders are cautioned that making a false certification may subject the certifier to criminal prosecution.

Initial _____

DESIGNATION OF SUBCONTRACTORS

In compliance with the provisions of Section 4100-4114 of the Public Contracts Code of the State of California, and any amendments thereof, each Bidder shall set forth below the name and location of the place of business of each Subcontractor who will perform work or labor or render service to the Contractor in or about the construction of the work or improvement to be performed under these specifications in excess of one-half of one percent (0.5%) of the prime Contractor's total bid or ten thousand dollars (\$10,000.00) whichever is greater. The prime Contractor shall list the portion of the work which will be done by such Subcontractor.

If the Contractor fails to specify a Subcontractor for any portion of the work to be performed under the Contract, the Contractor shall be deemed to have agreed to perform such portion itself, and the Contractor shall not be permitted to subcontract that portion of the work except under the conditions allowed by applicable law.

SUBCONTRACTOR (Name & Location)	PORTION OF WORK	ESTIMATED DOLLAR AMOUNT

Contractor's Name (Printed)

Bidder's Signature
(same signature as on Bid Proposal)

Date

Bidder's Name (Printed)

Bidder's Title

EXPERIENCE/QUALIFICATIONS STATEMENT

The Bidder has been engaged in the contracting business, under the present business name for _____ years. Experience in work of a nature similar to that covered in the proposal extends over a period of _____ years.

The Bidder, as a Contractor, has never failed to satisfactorily complete a Contract awarded to it, except as follows:

The following contracts have been satisfactorily completed in the last three (3) years for the persons, firm or authority indicated, and to whom reference is made:

Year	Type of Work	Contract Amount	Owner/Agency for Whom Work was Performed

The following is a list of plant and equipment owned by the Bidder, which is definitely available for use on the proposed work as required.

Quantity	Name, Type and Capacity	Condition	Location

COPY AND ATTACH ADDITIONAL SHEETS AS NECESSARY

Contractor's Name (Printed)

Bidder's Signature
(same signature as on Bid Proposal)

Date

Bidder's Name (Printed)

Bidder's Title

Accompanying this proposal is _____
 (NOTICE: INSERT THE WORDS "CASH(\$ _____)," "CASHIER'S CHECK,"
 "CERTIFIED CHECK," OR "BIDDER'S BOND," AS THE CASE MAY BE.)
 in amount equal to at least ten percent (10%) of the total of the bid.

The names of all persons interested in the foregoing proposal as principals are as follows:

IMPORTANT NOTICE: If bidder or other interested person is a corporation, state legal name of corporation, also names of the president, secretary, treasurer, and manager thereof; if a co-partnership, state true name of firm, also names of all individual co-partners composing the firm; if bidder or other interested person is an individual, state first and last names in full.

Licensed in conformance with an act providing for the registration of Contractors

License No. _____ Classification(s) _____

ADDENDA

This Proposal is submitted with respect to the changes to the contract included in addenda number/s _____

 (Fill in addenda numbers if addenda have been received and insert, in this Proposal, any
 Engineer's Estimate sheets that were received as part of the addenda.)

By my signature on this proposal I certify, under penalty of perjury under the laws of the State of California, that the foregoing questionnaire and statements of Public Contract Code Sections 10162, 10232 and 10285.1 are true and correct and that the bidder has complied with the requirements of Section 8103 of the Fair Employment and Housing Commission Regulations (Chapter 5, Title 2 of the California Administrative Code). By my signature on this proposal I further certify, under penalty of perjury under the laws of the State of California and the United States of America, that the Noncollusion Affidavit required by Title 23 United States Code, Section 112 and Public Contract Code Section 7106; and the Title 49 Code of Federal Regulations, Part 29 Debarment and Suspension Certification are true and correct.

Date: _____



Signature and Title of Bidder

Business Address _____

Place of Business _____

Place of Residence _____

CITY RANCHO CORDOVA - DEPARTMENT OF PUBLIC WORKS**BIDDER'S BOND**

We, _____
 _____ as Principal, and

as Surety are bound unto the City of Rancho Cordova, State of California, hereafter referred to as "Obligee", in the penal sum of ten percent (10%) of the total amount of the bid of the Principal submitted to the Obligee for the work described below, for the payment of which sum we bind ourselves, jointly and severally,

THE CONDITION OF THIS OBLIGATION IS SUCH, THAT:

WHEREAS, the Principal is submitted to the Obligee, for _____

(Copy here the exact description of work, including location as it appears on the proposal)

for which bids are to be opened at _____ on _____
(Insert place where bids will be opened) (Insert date of bid opening)

NOW, THEREFORE, if the Principal is awarded the contract and, within the time and manner required under the specifications, after the prescribed forms are presented to him for signature, enters into a written contract, in the prescribed form, in conformance with the bid, and files two bonds with the Obligee, one to guarantee faithful performance of the contract and the other to guarantee payment for labor and materials as provided by law, then this obligation shall be null and void; otherwise, it shall remain in full force.

In the event suit is brought upon this bond by the Obligee and judgment is recovered, the Surety shall pay all costs incurred by the Obligee in such suit, including a reasonable attorney's fee to be fixed by the court.

Dated: _____, 20 ____.

Principal

Surety

By _____
 Attorney-in-fact

CERTIFICATE OF ACKNOWLEDGEMENT

State of California, City Rancho Cordova

On this day of _____ in the year 20__ before me _____, personally appeared _____, personally known to me (or to me on

Attorney-in-fact

the basis of satisfactory evidence) to be the person whose name is subscribed to this instrument as the attorney-in-fact of _____, and acknowledged to me that he (she) subscribed the name of the said company thereto as surety, and his (her) own name as attorney-in-fact.

(SEAL)

 Notary Public

CITY RANCHO CORDOVA - DEPARTMENT OF PUBLIC WORKS**NONCOLLUSION AFFIDAVIT**

(Title 23 United States Code Section 112 and
Public Contract Code Section 7106)

To the CITY of RANCHO CORDOVA
DEPARTMENT OF PUBLIC WORKS.

In conformance with Title 23 United States Code Section 112 and Public Contract Code 7106 the bidder declares that the bid is not made in the interest of, or on behalf of, any undisclosed person, partnership, company, association, organization, or corporation; that the bid is genuine and not collusive or sham; that the bidder has not directly or indirectly induced or solicited any other bidder to put in a false or sham bid, and has not directly or indirectly colluded, conspired, connived, or agreed with any bidder or anyone else to put in a sham bid, or that anyone shall refrain from bidding; that the bidder has not in any manner, directly or indirectly, sought by agreement, communication, or conference with anyone to fix the bid price of the bidder or any other bidder, or to fix any overhead, profit, or cost element of the bid price, or of that of any other bidder, or to secure any advantage against the public body awarding the contract of anyone interested in the proposed contract; that all statements contained in the bid are true; and, further, that the bidder has not, directly or indirectly, submitted his or her bid price or any breakdown thereof, or the contents thereof, or divulged information or data relative thereto, or paid, and will not pay, any fee to any corporation, partnership, company association, organization, bid depository, or to any member or agent thereof to effectuate a collusive or sham bid.

Note: The above Noncollusion Affidavit is part of the Proposal. Signing this Proposal on the signature portion thereof shall also constitute signature of this Noncollusion Affidavit.

Bidders are cautioned that making a false certification may subject the certifier to criminal prosecution.

Initial _____

DEBARMENT AND SUSPENSION CERTIFICATION**TITLE 49, CODE OF FEDERAL REGULATIONS, PART 29**

The bidder, under penalty of perjury, certifies that, except as noted below, he/she or any other person associated therewith in the capacity of owner, partner, director, officer, manager:

- is not currently under suspension, debarment, voluntary exclusion, or determination of ineligibility by any Federal agency;
- has not been suspended, debarred, voluntarily excluded or determined ineligible by any Federal agency within the past 3 years;
- does not have a proposed debarment pending; and
- has not been indicted, convicted, or had a civil judgment rendered against it by a court of competent jurisdiction in any matter involving fraud or official misconduct within the past 3 years.

If there are any exceptions to this certification, insert the exceptions in the following space.

Exceptions will not necessarily result in denial of award, but will be considered in determining bidder responsibility. For any exception noted above, indicate below to whom it applies, initiating agency, and dates of action.

Notes: Providing false information may result in criminal prosecution or administrative sanctions. The above certification is part of the Proposal. Signing this Proposal on the signature portion thereof shall also constitute signature of this Certification.

Initial _____

CITY OF RANCHO CORDOVA - DEPARTMENT OF PUBLIC WORKS**SAMPLE PAYMENT BOND**

(Section 3247, Civil Code)

WHEREAS, The City of Rancho Cordova, acting by and through the Department of Public Works, hereafter referred to as "Obligee", has awarded to Contractor _____, hereafter designated as the "Principal", a contract for the work described as follows:

AND WHEREAS, said Principal is required to furnish a bond in connection with said contract, to secure the payment of claims of laborers, mechanics, material men and other persons as provided by law.

NOW, THEREFORE, we the undersigned Principal and Surety are bound unto the Obligee in the sum of _____ dollars (\$ _____), for which payment, we bind ourselves, jointly and severally.

THE CONDITION OF THIS OBLIGATION IS SUCH,

That if said Principal or its subcontractors shall fail to pay any of the persons named in Civil Code Section 3181, or amounts due under the Unemployment Insurance Code with respect to work or labor performed by such claimant, or any amounts required to be deducted, withheld, and paid over to the Franchise Tax Board for the wages of employees of the Principal and his subcontractors pursuant to Section 18806 of the Revenue and Taxation Code, with respect to such work and labor, that the surety herein will pay for the same in an amount not exceeding the sum specified in this bond, otherwise the above obligation shall be void. In case suit is brought upon this bond, the surety will pay a reasonable attorney's fee to fix by the court. This bond shall inure to the benefit of any of the persons named in Civil Code Section 3181 as to give a right of action to such persons or their assigns in any suit brought upon this bond.

Dated: _____, 20 ____

Correspondence or claims relating to this bond should be sent to the surety at the following address:

Principal

Surety (SEAL)

By: Attorney-in-Fact

NOTE: Signatures of those executing for the surety must be properly acknowledged.

CERTIFICATE OF ACKNOWLEDGEMENT

State of California, City Rancho Cordova

On this day of _____ in the year 20__ before me _____, personally appeared _____, personally known to me (or to me on the basis of satisfactory evidence) to be the person whose name is subscribed to this instrument as the attorney-in-fact of _____, and acknowledged to me that he (she) subscribed the name of the said company thereto as surety, and his (her) own name as attorney-in-fact.

(SEAL)

Notary Public

CITY OF RANCHO CORDOVA - DEPARTMENT OF PUBLIC WORKS**SAMPLE PERFORMANCE BOND**

(To Accompany Contract)

Bond No. _____

WHEREAS, the City of Rancho Cordova, acting by and through the Department of Public Works, has awarded to Contractor _____, hereafter designated as the "Contractor", a contract for the work described as follows:

AND WHEREAS, the Contractor is required to furnish a bond in connection with said contract, guaranteeing the faithful performance thereof:

NOW, THEREFORE, we the undersigned Contractor and Surety are held firmly bound to the City of Rancho Cordova in the sum of \$ _____ dollars (\$ _____), to be paid to said City or its certain attorney, its successors and assigns: for which payment, well and truly to be made, we bind ourselves, our heirs, executors and administrators, successors or assigns, jointly and severally, firmly by these presents.

THE CONDITION OF THIS OBLIGATION IS SUCH,

That if the above bound Contractor, its heirs, executors, administrators, successors or assigns, shall in all things stand to and abide by, and well and truly keep and perform the covenants, conditions and agreements in the foregoing contract and any alteration thereof made as therein provided, on his or their part to be kept and performed at the time and in the manner therein specified, and in all respects according to their intent and meaning, and shall indemnify and save harmless the City of Rancho Cordova, its officers and agents, as therein stipulated, then this obligation shall become and be null and void; otherwise it shall be and remain in full force and virtue.

IN WITNESS WHEREOF, We have hereunto set our hands and seals on this ____ day of _____, 20__.

Correspondence or claims relating to this bond should be sent to the surety at the following address:

Contractor

Name of Surety (SEAL)

By: Attorney-in-Fact

NOTE: Signatures of those executing for the surety must be properly acknowledged.

CERTIFICATE OF ACKNOWLEDGEMENT

State of California, City Rancho Cordova

On this day of _____ in the year 20__ before me _____, personally appeared _____, personally known to me (or to me on

Attorney-in-fact

the basis of satisfactory evidence) to be the person whose name is subscribed to this instrument as the attorney-in-fact of _____, and acknowledged to me that he (she) subscribed the name of the said company thereto as surety, and his (her) own name as attorney-in-fact.

(SEAL)

Notary Public

April 19, 2019

REQUEST FOR BIDS FOR STORMWATER FACILITY MAINTENANCE SERVICES

ADDENDUM #1

TO ALL PROSPECTIVE BIDDERS:

Please incorporate the following revisions for subject project. Any workmanship and/or materials involved shall be as set forth in the original specifications unless otherwise directed herein.

ITEM #	PAGE	LOCATION AND DESCRIPTION OF CHANGE	
1	50	The following revisions shown in red below are made to the Estimated Annual Quantities listed in the Bid Schedule:	
STORMWATER FACILITY MAINTENANCE SERVICES CITY OF RANCHO CORDOVA BASE BID SCHEDULE <table><tr><th>Bid Item No.</th><th>Maintenance Type</th><th>Stormwater Facility</th><th>EST. Annual Quantity</th><th>UNIT</th></tr><tr><td rowspan="17">1</td><td rowspan="17">Chemical Treatment</td><td>Cordova Creek</td><td>6.0</td><td>AC</td></tr><tr><td>Drainage 2 River Outfall</td><td>0.3</td><td>AC</td></tr><tr><td>Morrison Creek 1</td><td>2.5</td><td>AC</td></tr><tr><td>Morrison Creek 2</td><td>6.0</td><td>AC</td></tr><tr><td>Morrison Creek 3</td><td>0.5</td><td>AC</td></tr><tr><td>Morrison Creek 6</td><td>5.0</td><td>AC</td></tr><tr><td>Tributary 1 Lower American River (TLR)</td><td>20.0</td><td>AC</td></tr><tr><td>Tributary 2</td><td>1.0</td><td>AC</td></tr><tr><td>Anatolia North (Bosphorus) Detention Basin</td><td>2.5</td><td>AC</td></tr><tr><td>North Douglas (Hillside Park) Detention Basin</td><td>0.5</td><td>AC</td></tr><tr><td>Bear Hollow Detention Basin</td><td>3.5</td><td>AC</td></tr><tr><td>Sunridge Park East Detention Basin</td><td>4.5</td><td>AC</td></tr><tr><td>Cordova Meadows Levee</td><td>4.5</td><td>AC</td></tr><tr><td>Larchmont Sunriver Levee</td><td>3.0 6.0</td><td>AC</td></tr><tr><td>Kavala Ranch Ditch</td><td>1.0</td><td>AC</td></tr><tr><td>Manufacturers Drive Ditch</td><td>0.2</td><td>AC</td></tr><tr><td>Total</td><td>61.0 64.0</td><td>AC</td></tr><tr><td rowspan="4">2</td><td rowspan="4">High Weed Mowing</td><td>Cordova Creek</td><td>6.0 12.0</td><td>AC</td></tr><tr><td>Drainage 2 River Outfall</td><td>0.3</td><td>AC</td></tr><tr><td>Morrison Creek 1</td><td>2.5</td><td>AC</td></tr><tr><td>Morrison Creek 2</td><td>6.0</td><td>AC</td></tr></table>							Bid Item No.	Maintenance Type	Stormwater Facility	EST. Annual Quantity	UNIT	1	Chemical Treatment	Cordova Creek	6.0	AC	Drainage 2 River Outfall	0.3	AC	Morrison Creek 1	2.5	AC	Morrison Creek 2	6.0	AC	Morrison Creek 3	0.5	AC	Morrison Creek 6	5.0	AC	Tributary 1 Lower American River (TLR)	20.0	AC	Tributary 2	1.0	AC	Anatolia North (Bosphorus) Detention Basin	2.5	AC	North Douglas (Hillside Park) Detention Basin	0.5	AC	Bear Hollow Detention Basin	3.5	AC	Sunridge Park East Detention Basin	4.5	AC	Cordova Meadows Levee	4.5	AC	Larchmont Sunriver Levee	3.0 6.0	AC	Kavala Ranch Ditch	1.0	AC	Manufacturers Drive Ditch	0.2	AC	Total	61.0 64.0	AC	2	High Weed Mowing	Cordova Creek	6.0 12.0	AC	Drainage 2 River Outfall	0.3	AC	Morrison Creek 1	2.5	AC	Morrison Creek 2	6.0	AC
Bid Item No.	Maintenance Type	Stormwater Facility	EST. Annual Quantity	UNIT	
1	Chemical Treatment	Cordova Creek	6.0	AC	
		Drainage 2 River Outfall	0.3	AC	
		Morrison Creek 1	2.5	AC	
		Morrison Creek 2	6.0	AC	
		Morrison Creek 3	0.5	AC	
		Morrison Creek 6	5.0	AC	
		Tributary 1 Lower American River (TLR)	20.0	AC	
		Tributary 2	1.0	AC	
		Anatolia North (Bosphorus) Detention Basin	2.5	AC	
		North Douglas (Hillside Park) Detention Basin	0.5	AC	
		Bear Hollow Detention Basin	3.5	AC	
		Sunridge Park East Detention Basin	4.5	AC	
		Cordova Meadows Levee	4.5	AC	
		Larchmont Sunriver Levee	3.0 6.0	AC	
		Kavala Ranch Ditch	1.0	AC	
		Manufacturers Drive Ditch	0.2	AC	
		Total	61.0 64.0	AC	
2	High Weed Mowing	Cordova Creek	6.0 12.0	AC	
		Drainage 2 River Outfall	0.3	AC	
		Morrison Creek 1	2.5	AC	
		Morrison Creek 2	6.0	AC	

				Morrison Creek 3	0.5	AC		
				Morrison Creek 6	5.0	AC		
				Tributary 1 Lower American River (TLR)	20.0	AC		
				Tributary 2	1.0	AC		
				Anatolia North (Bosphorus) Detention Basin	2.5	AC		
				North Douglas (Hillside Park) Detention Basin	0.5	AC		
				Bear Hollow Detention Basin	3.5	AC		
				Sunridge Park East Detention Basin	4.5	AC		
				Cordova Meadows Levee	4.5	AC		
				Larchmont Sunriver Levee	3.0 6.0	AC		
				Kavala Ranch Ditch	1.0	AC		
				Manufacturers Drive Ditch	0.2	AC		
				Total	61.0 70.0	AC		
				3	Debris & Obstruction Removal	Cordova Creek	20	TONS
						Drainage 1 River Outfall	0.25	TONS
		Drainage 2 River Outfall	1			TONS		
		Drainage 3 River Outfall	0.25			TONS		
		Drainage 4 River Outfall	0.25			TONS		
		Drainage 5 River Outfall	0.25			TONS		
		Morrison Creek 1	10			TONS		
		Morrison Creek 2	15			TONS		
		Morrison Creek 3	10			TONS		
		Morrison Creek 6	10			TONS		
		Tributary 1 Lower American River (TLR)	20			TONS		
		Tributary 2	10			TONS		
		Anatolia North (Bosphorus) Detention Basin	2			TONS		
		North Douglas (Hillside Park) Detention Basin	0.25			TONS		
		Bear Hollow Detention Basin	20			TONS		
		Sunridge Park East Detention Basin	0.5			TONS		
		Recycle Road Detention Basin	0.25			TONS		
		Total	100 120			TONS		
		4	General Maintenance¹ (Owner's Allowance)	Various Locations	-	-		
		5	Tree Pruning and Removal (Owner's Allowance)	Various Locations	-	-		

¹ See Special Provisions for description of "General Maintenance"

			Bid Item	Maintenance Type	EST. Annual Quantity	UNIT	UNIT COST	Total Cost
			1	Chemical Treatment	61 64	AC		
			2	High Weed Mowing	61 70	AC		
			3	Debris and Obstruction Removal	100 120	TONS		
			4	General Maintenance (Owner's Allowance)	-	LS		\$60,000
			5	Tree Pruning and Removal (Owner's Allowance)	-	LS		\$15,000
2	19	The following addition is made to the CHEMICAL SPRAYING section of the Technical Provisions: The City will pay for chemicals (i.e. herbicides and pesticides) to be used by the Contractor. The Contractor shall furnish all other materials, labor, equipment, tools to complete the work.						
3	14	The following addition in red is made to the SUPPLIES, DISPOSAL AND EQUIPMENT section of the Special Provisions: City will provide or pay for the following supplies: Trash bags, signs, chemical treatments (i.e. herbicides and pesticides) absorbent material, gravel bags, and other pollutant prevention materials. The City will provide debris disposal bins at its Corporation Yard and Bear Hollow Pump Station for use by the Contractor as needed and pay for other disposal fees (e.g. landfill fees). The Contractor must furnish all tools, and equipment needed to provide a high level of workmanship, to ensure continuous and safe operation, and complete work in accordance with the current City Standard Specifications. Bidders may submit alternative equipment, materials, and supplies as part of their bid for the City's consideration.						
4	18	The following addition in red is made to the VEGETATION MANAGEMENT section of the Special Provisions: The Contractor shall use hand and mechanical tools to cut, mow, and remove grasses, shrubs, and woody growth to maintain the designed capacity of stormwater facilities and control vegetation growth. The Contractor may mulch cut weeds and grasses and leave onsite at the stormwater facility unless otherwise specified by the City.						
5	18	The following changes in red are made to the Tree Removal section of the Technical Provisions: <u>Tree Trimming and Removal</u> The Contractor shall cut, trim, or remove downed trees, and dead or new trees (less than 4-inches dbh) that are in clear danger of falling in or across a channel that will significantly reduce channel capacity, accelerate erosion, or otherwise cause an emergency at any time. The City representative shall determine if a tree needs to be cut, trimmed or removed from a stormwater facility. The Contractor shall provide all materials, equipment and labor necessary to complete the work.						

		All major tree trimming and tree removal work associated with the Project shall be done performed (or directed and supervised) by an arborist certified by the International Society of Arboriculture (I.S.A.). Tree trimming shall be limited to tree limbs required to be removed to allow for Project construction activities, minimum required vehicular clearance, and tree root cutting required for earthwork and trenching. All roots 6 inches in diameter or greater shall be cut cleanly and sealed by the arborist or by the arborist's staff. All work within oak tree driplines shall be supervised by a certified arborist. A certified arborist shall conduct perform (or direct and supervise onsite) all necessary root and limb pruning of oak trees. All roots 6 inches in diameter or greater shall be cut cleanly and sealed by or under the direction and supervision of the arborist. No limb pruning shall occur unless absolutely necessary to avoid limb damage. Routine maintenance work, such as high weed mowing, within oak tree driplines should be performed in a manner that avoids negative impacts to tree root zones. The Contractor shall submit to the City, in writing, the name of the International Society of Arboriculture (ISA) certified arborist, a minimum of four (4) working days prior to the start of tree trimming or removal work.
--	--	--

Questions and Answers

1. On the Bid Schedule, Bid Item No. 2, High Weed Mowing, It show 4.5 acres for Cordova Meadows levee. We have measured the areas that are cut (access road not included) and it is **6.75** acres.

The Estimated Annual Quantity values in the Bid Schedule are approximate only and are given for the purpose of comparing proposals. Compensation for services shall be paid on a time-and-materials basis, unless otherwise specified and agreed to by the City. The quantity listed for the Cordova Meadows Levee is based on information provided by the Sacramento County Assessor's Office, which lists a total area of 4.3 acres for the parcels (APN 075-0670-007-000 and 075-0670-008-000) that are maintained under the City's easement for Cordova Meadows Levee.

2. On the Bid Schedule, Bid Item No. 2, High Weed Mowing, It show 3.0 acres for Larchmont Sunriver levee. We have measured the areas that are cut (access road not included) and it is **4.50** acres.

The Estimated Annual Quantity value for Larchmont Sunriver Levee High Weed Mowing Bid has been updated in the Bid Schedule as shown in Addendum Item #1 to reflect information provided by the Sacramento County Assessor's Office, which provides a total area of 5.88 acres for the parcel (APN 056-0023-022) that is maintained under the City's easement for Larchmont Sunriver Levee.

3. On the Bid Schedule, Bid Item No. 2, High Weed Mowing, The acreages listed only account for one mowing. Given historical maintenance performed, some of these areas will need to be cut twice per year.

The Bid Schedule has been updated as shown in Addendum Item #1 to reflect two rounds of high weed mowing at Cordova Creek. If additional mowing is required at other stormwater facilities, compensation for services shall be paid based on time-and-materials, unless otherwise specified and agreed to by the City.

4. On the Bid Schedule, the estimated annual quantities for chemical treatment and high weed mowing are the same, however, the areas to be cut are not the same as the areas we spray.

The Estimated Annual Quantity values in the Bid Schedule are approximate only and are given for the purpose of comparing proposals. Actual quantities will be determined by the City based on actual vegetation growth and maintenance needs.

5. On the Bid Schedule, Bid Item No. 3, Debris & Obstruction Removal, the unit listed is tons, rather than cubic yards. Given that the materials to be excavated can vary greatly by weight (wet dirt/beaver dam materials vs dry bulrush and water primrose) we wanted to point out that the same labor and equipment effort will be involved, so, this unit price will likely be priced higher to cover the work of lighter materials hauled off.

The City will provide debris disposal bins at its Corporation Yard and Bear Hollow Pump Station and pay for other disposal fees (e.g. landfill fees) as described on page 14 of the Special Provisions and clarified in Addendum Item #3. Therefore, bids for Debris & Obstruction Removal shall only reflect labor time and equipment costs.

6. On page 18 of the RFP, under Vegetation Management, it states that cut grass and weeds are to be removed? The mowers we use mulch the vegetation into pieces, is this acceptable?

Yes, unless instructed/specified otherwise by the City. This has been clarified in Addendum Item #4.

7. On page 18 of the RFP, under Tree Removal/Tree Trimming, it states, all tree trimming done under this project shall be done by an arborist certified by the I.S.A. Does this include access road clearance and other minor tree trimming?

No, the City will not require access road clearance and other minor tree trimming work to be performed by an ISA Certified Arborist. This has been clarified in Addendum Item #5.

8. On page 18 of the RFP, under Tree Removal/Tree Trimming, it states, all work within oak tree driplines shall be supervised by a certified arborist. In some areas while completing routine weed mowing, we work within the driplines of some oak trees. Would this require an arborist to be onsite?

No, the City will not require a certified arborist to be onsite for routine high weed mowing and other work that does not include major tree pruning, trimming, or removal. This has been clarified in Addendum Item #5.

9. Will the City accept an annual bond form for \$275K for each of the three years of the contract, or will a three year bond for \$825K for the sum of the three years be required?

Any modifications to the City's bond requirements will be reviewed by the City's Finance Manager before contract execution. An answer to this question will be provided as soon as possible.

END OF ADDENDUM



Asha Kreiling, Management Technician

Request for Proposals

Vegetation Management Services

City of Rancho Cordova
Public Works Department
Stormwater Facility Maintenance Services
2729 Prospect Park Drive
Rancho Cordova, CA 95670



Submitted By: MCE Corporation
4000 Industrial Way
Concord, California 94520
Due: Tuesday, April 23, 2019
By 2:00 PM

Original



Ms. Asha Kreiling
Management Technician
City of Rancho Cordova
2729 Prospect Park Drive
Rancho Cordova, California 95670

April 22, 2019

RE: RFP for Vegetation Management Services

Dear Asha:

MCE Corporation is pleased to submit this proposal to the City of Rancho Cordova. MCE has been providing stormwater facility maintenance services to the City of Rancho Cordova for the past 5 years and comprehensive maintenance services to California cities for 35 years. The Maintenance Division works solely for public agencies and we understand the unique requirements of performing in the public sector. We are confident you will find our bid competitive and complete.

If the City of Rancho Cordova selects MCE, the City will receive consistently outstanding service. Being consistent and dependable in the delivery of service are the most important factors you should consider and we should deliver. Specifically, and as it relates to the City of Rancho Cordova, MCE has extensive experience in maintaining creeks, channels and levees. Further, MCE will utilize, for this contract, the same Superintendent and team that is currently in place. We understand, fully, all of the necessary components in maintaining creeks, channels and levees for public agencies. We bring the following to this proposal;

- 35 years of Public Works maintenance experience including all types of drainage systems and conveyances.
- Maintaining all drainage systems, including creeks channels and levees, for the City of Elk Grove from 2004 to 2010 and the City of Rancho Cordova since 2014 and presently maintaining drainage systems in whole or in part in the cities of Pomona, Laguna Niguel, Citrus Heights, Dublin, Tracy and the town of Atherton.
- Development and practical application of preventative maintenance measures.
- Successfully developed and implemented storm patrol procedures tested in significant storm events.
- Establishing and maintaining effective relationships with regulatory agencies like The Department of Fish & Wildlife and the Army Corp of Engineers through consistent delivery of sound maintenance practices and adherence to regulations.
- Actual experience in developing and coordinating VRF's (Variance Report Forms) with DFW.
- Understanding of MS4 and NPDES permits
- Understanding and implementation of Best Management Practices (BMP's) as they relate to maintenance work.
- Ability to anticipate issues for our clients before they become problems.



- A network of emergency response providers dedicated to assisting our cities when needed.
- A maintenance management system designed to provide answers and real time information.

At MCE, we value being a little different than most companies. Some of these differences include;

- Our Area Manager will provide support to Rancho Cordova. The same person will be available for emergencies.
- We will continue to have a Foreman and laborer -solely dedicated to your project.
- Our employees are stakeholders in the company. MCE is employee owned through an ESOP. You will find our employees to be more involved and engaged because they are owners.
- Our Area Manager and Foreman will have a smart phone with e mail capability.

MCE acknowledges receipt of Addendum #1. Further, MCE is prepared to meet with you and discuss our proposal and any questions you may have or any additional information that may be needed. We are hopeful of being selected as your contractor and increasing our services to the residents of Rancho Cordova. We have been providing Public Works maintenance through contract with the City since 2010. We have a track record of successful, long term relationships with our municipal clients and we understand the steps to ensure that longevity.

Best Regards,
MCE Corporation



Jeffrey Core
President and CEO

BID FORM CHECKLIST

BID FORM.....	☒
CONTRACTORS LICENSE FORM.....	☒
DEPARTMENT OF INDUSTRIAL RELATIONS CONTRACTORS REGISTRATION FORM.....	☒
BID SCHEDULE.....	☒
EQUAL EMPLOYMENT OPPORTUNITY CERTIFICATION	☒
PUBLIC CONTRACT CODE.....	☒
<i>PUBLIC CONTRACT CODE SECTION 10285.1 STATEMENT</i>	☒
<i>PUBLIC CONTRACT CODE SECTION 10162 QUESTIONNAIRE.....</i>	☒
<i>PUBLIC CONTRACT CODE 10232 STATEMENT</i>	☒
DESIGNATION OF SUBCONTRACTORS	☒
EXPERIENCE/QUALIFICATIONS STATEMENT	☒
BIDDER'S BOND	☒
NON-COLLUSION AFFIDAVIT	☒
DEBARTMENT AND SUSPENSION CERTIFICATION.....	☒
SAMPLE PAYMENT BOND	☒
SAMPLE PERFORMANCE BOND.....	☒
 ADDENDUM (S)..... (1)	 ☒

* All Addendums must be returned and either signed or initialed for proof of acknowledgment.

**CITY OF RANCHO CORDOVA
DEPARTMENT OF PUBLIC WORKS**

BID FORM

Project: Stormwater Facility Maintenance Services

SUBMIT BID TO:

City of Rancho Cordova
2729 Prospect Park Drive
Rancho Cordova, CA 95670

BID OPENING:

City of Rancho Cordova
2729 Prospect Park Drive
Rancho Cordova, CA 95670

NO LATER THAN: 2:00 p.m.
DAY OF BID: April 23, 2019

APPROXIMATELY 2:10 p.m.

TO: City Clerk
City of Rancho Cordova

Name of Bidder: MCE Corporation
Business Address: 4000 Industrial Way
City, State, Zip Code: Concord, CA 94520
Telephone Number: (925) 803-4111
Email Address: sloweree@mce-corp.com
Contact Person: Steve Loweree

The Contractor is encouraged to submit these Bid Forms typed or neatly printed.

CITY OF RANCHO CORDOVA FORMS

CONTRACTORS LICENSE FORM

Project: Stormwater Facility Maintenance Services

Any person or entity submitting a bid on this project to engage in the business or act in the capacity of a contractor shall be licensed as a contractor in accordance with the provisions of Division 3, Chapter 9 of the California Business and Professions Code. A bid submitted to the City by a contractor who is not licensed as set forth above shall be considered non-responsive and shall be rejected by the City.

Before awarding the contract for this project, the City must verify that the contractor was properly licensed when the contractor submitted his/her bid on this project. In order for the City to verify the license status of a contractor, the contractor, at the time he/she submits his/her bid for the project, shall provide in writing to the City his/her contractor's license number, name on the license, classification, and expiration date of the license.

No bid submitted to the City shall be invalidated by the failure of the bidder to be licensed in accordance with the laws of this state. However, at the time the contract is awarded, the contractor shall be properly licensed in accordance with the laws of this state. The first payment for work or material under any contract shall not be made unless and until the Registrar of Contractors verifies to the City that the records of the Contractors' State License Board indicate that the contractor was properly licensed at the time the contract was awarded. Any bidder or contractor not so licensed shall be subject to all legal penalties imposed by law, including, but not limited to, any appropriate disciplinary action by the Contractors' State License Board. Failure of the bidder to obtain proper and adequate licensing for an award of a contract shall constitute a failure to execute the contract and shall result in the forfeiture of the security of the bidder.

CERTIFICATION

In accordance with the Business and Professions Code, we do hereby, under Penalty of Perjury, certify that the following contractor's license information is true and correct.

Contractor's License No. 439295 **Expiration Date:** May 31, 2019


Contractor's Classification: A, B, C8, C12, C27

MCE Corporation

Contractor's Name (Printed)

April 22, 2019

Date

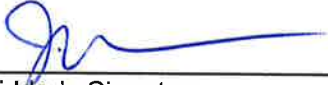
Bidder's Signature
 (Same signature as on Bid Proposal)

Jeffrey Core

Bidder's Name (Printed)

President & CEO

Bidder's Title

CITY OF RANCHO CORDOVA FORMS
DEPARTMENT OF INDUSTRIAL RELATIONS
CONTRACTORS REGISTRATION FORM

Project: Stormwater Facility Maintenance Services

Any person or entity submitting a bid on this project to engage in the business or act in the capacity of a contractor shall register as a contractor in accordance with the provisions of the Department of Industrial Relations (DIR). A bid submitted to the City by a contractor who is not registered as set forth above shall be considered non-responsive and shall be rejected by the City.

Before awarding the contract for this project, the City must verify that the contractor was properly registered when the contractor submitted his/her bid on this project. In order for the City to verify the registration status of a contractor, the contractor, at the time he/she submits his/her bid for the project, shall provide in writing to the City his/her contractor's registration number, name on the registration, and expiration date of the registration.

No bid submitted to the City shall be invalidated by the failure of the bidder to be registered in accordance with the laws of this state. However, at the time the contract is awarded, the contractor shall be properly licensed in accordance with the laws of this state. Any bidder or contractor not so registered shall be subject to all legal penalties imposed by law, including, but not limited to, any appropriate disciplinary action by the DIR. Failure of the bidder to obtain proper and adequate registration for an award of a contract shall constitute a failure to execute the contract and shall result in the forfeiture of the security of the bidder.

CERTIFICATION

In accordance with the DIR, we do hereby, under Penalty of Perjury, certify that the following contractor's registration information is true and correct.

Contractor's Registration No. 1000001789

Expiration Date: June 30, 2019

Subcontractor's Registration No. _____

Expiration Date: _____

Subcontractor's Registration No. _____

Expiration Date: _____

Subcontractor's Registration No. _____

Expiration Date: _____

MCE Corporation
 Contractor's Name (Printed)


 Bidder's Signature
 (Same signature as on Bid Proposal)

April 22, 2019
 Date

Jeffrey Core
 Bidder's Name (Printed)
President & CEO
 Bidder's Title

BID SCHEDULE

The following quantities are approximate only and are given for the purpose of comparing proposals. The City does not expressly or by implication agree that the actual amount of work will correspond with quantities given herein, but reserves the right to increase or decrease the amount of any class or portion of the work as may be deemed necessary or advisable by the Director of Public Works. Compensation for services shall be paid on a time-and-materials basis, unless otherwise specified and agreed to by the City.

STORMWATER FACILITY MAINTENANCE SERVICES				
CITY OF RANCHO CORDOVA				
BASE BID SCHEDULE				
Bid Item No.	Maintenance Type	Stormwater Facility	EST. Annual Quantity	UNIT
1	Chemical Treatment	Cordova Creek	6.0	AC
		Drainage 2 River Outfall	0.3	AC
		Morrison Creek 1	2.5	AC
		Morrison Creek 2	6.0	AC
		Morrison Creek 3	0.5	AC
		Morrison Creek 6	5.0	AC
		Tributary 1 Lower American River (TLR)	20.0	AC
		Tributary 2	1.0	AC
		Anatolia North (Bosphorus) Detention Basin	2.5	AC
		North Douglas (Hillside Park) Detention Basin	0.5	AC
		Bear Hollow Detention Basin	3.5	AC
		Sunridge Park East Detention Basin	4.5	AC
		Cordova Meadows Levee	4.5	AC
		Larchmont Sunriver Levee	6.0	AC
		Kavala Ranch Ditch	1.0	AC
		Manufacturers Drive Ditch	0.2	AC
		Total	64.0	AC
2	High Weed Mowing	Cordova Creek	12.0	AC
		Drainage 2 River Outfall	0.3	AC
		Morrison Creek 1	2.5	AC
		Morrison Creek 2	6.0	AC
		Morrison Creek 3	0.5	AC
		Morrison Creek 6	5.0	AC
		Tributary 1 Lower American River (TLR)	20.0	AC
		Tributary 2	1.0	AC
		Anatolia North (Bosphorus) Detention Basin	2.5	AC
		North Douglas (Hillside Park) Detention Basin	0.5	AC
		Bear Hollow Detention Basin	3.5	AC
		Sunridge Park East Detention Basin	4.5	AC
		Cordova Meadows Levee	4.5	AC
		Larchmont Sunriver Levee	6.0	AC
		Kavala Ranch Ditch	1.0	AC

		Manufacturers Drive Ditch	0.2	AC
		Total	70.0	AC
3	Debris & Obstruction Removal	Drainage 1 River Outfall	0.25	TONS
		Drainage 2 River Outfall	1	TONS
		Drainage 3 River Outfall	0.25	TONS
		Drainage 4 River Outfall	0.25	TONS
		Drainage 5 River Outfall	0.25	TONS
		Morrison Creek 1	10	TONS
		Morrison Creek 2	15	TONS
		Morrison Creek 3	10	TONS
		Morrison Creek 6	10	TONS
		Tributary 1 Lower American River (TLR)	20	TONS
		Tributary 2 AND Cordova Creek	30	TONS
		Anatolia North (Bosphorus) Detention Basin	2	TONS
		North Douglas (Hillside Park) Detention Basin	0.25	TONS
		Bear Hollow Detention Basin	20	TONS
		Sunridge Park East Detention Basin	0.5	TONS
		Recycle Road Detention Basin	0.25	TONS
		Total	120	TONS
4	General Maintenance¹ (Owner's Allowance)	Various Locations	-	-
5	Tree Pruning and Removal (Owner's Allowance)	Various Locations	-	-

Bid Item	Maintenance Type	EST. Annual Quantity	UNIT	UNIT COST	Total Cost
1	Chemical Treatment	64	AC	\$311.07	\$19,908.48
2	High Weed Mowing	70	AC	\$1,511.03	\$105,772.10
3	Debris and Obstruction Removal	120	TONS	\$773.79	\$92,854.80
4	General Maintenance (Owner's Allowance)	-	LS		\$60,000
5	Tree Pruning and Removal (Owner's Allowance)	-	LS		\$15,000

TOTAL BASE BID \$ 293,535.38

TOTAL BASE BID PRICE (IN WORDS) Two hundred Ninety Three thousand - Five hundred Thirty Five dollars and Thirty Eight cents.

GRAND TOTAL BID FOR 3 YEAR CONTRACT TERM \$ 880,606.14

¹ See Special Provisions for description of "General Maintenance"



MCE CORPORATION
City of Rancho Cordova
Stormwater Facility Maint. Services
Labor and Equipment Rates
July 1, 2019 to June 30, 2020

ATTACHMENT 2

313

Labor Classification	REGULAR TIME	OVERTIME	DOUBLETIME
Project Manager	\$75.00	\$98.00	\$130.00
Foreman	\$46.00	\$67.33	\$88.65
Laborer 1	\$37.35	\$54.39	\$71.00
Laborer 2	\$34.00	\$49.40	\$65.00
Laborer 3	\$26.35	\$37.85	\$49.36

Prevailing Wages

Construction Laborer	\$83.95	\$104.87	\$125.78
Sign Work	\$83.46	\$107.68	\$131.89
Painter Brush	\$81.20	\$106.62	\$132.05
Truck Driver	\$94.15	\$118.39	\$142.64
Operating Engineer	\$113.81	\$145.64	\$177.47
Carpentry	\$114.34	\$144.45	\$174.55

Equipment

Utility Truck	\$10.00
Standard Pickup Truck	\$8.06
Trailer	\$1.86
High Weed Mower	\$11.54
Weed Eater	\$1.01
Blower	\$1.01
Chainsaw	\$1.01

Heavy Equipment

Backhoe	TBD
Excavator	TBD
Other Equipment	TBD

Materials - Cost Plus 10%

Sub-Contractor - Cost Plus 15%

EQUAL EMPLOYMENT OPPORTUNITY CERTIFICATION

The bidder Jeffrey Core on behalf of MCE Corporation, proposed subcontractor _____, hereby certifies that he has X, has not _____, participated in a previous contract or subcontract subject to the equal opportunity clauses, as required by Executive Orders 10925, 11114, or 11246, and that, where required, he has filed with the Joint Reporting Committee, the Director of the Office of Federal Contract Compliance, a Federal Government contracting or administering agency, or the former President's Committee on Equal Employment Opportunity, all reports due under the applicable filing requirements.

Note: The above certification is required by the Equal Employment Opportunity Regulations of the Secretary of Labor (41 CFR 60-1.7(b) (1)), and must be submitted by bidders and proposed subcontractors only in connection with contracts and subcontracts which are subject to the equal opportunity clause. Contracts and subcontracts which are exempt from the equal opportunity clause are set forth in 41 CFR 60-1.5. (Generally only contracts or subcontracts of \$10,000 or under are exempt.)

Currently, Standard Form 100 (EEO-1) is the only report required by the Executive Orders or their implementing regulations.

Proposed prime contractors and subcontractors who have participated in a previous contract or subcontract subject to the Executive Orders and have not filed the required reports should note that 41 CFR 60-1.7(b) (1) prevents the award of contracts and subcontracts unless such contractor submits a report covering the delinquent period or such other period specified by the Federal Highway Administration or by the Director, Office of Federal Contract Compliance, U.S. Department of Labor.

**PUBLIC CONTRACT CODE
PUBLIC CONTRACT CODE SECTION 10285.1 STATEMENT**

In conformance with Public Contract Code Section 10285.1 (Chapter 376, Stats. 1985), the bidder hereby declares under penalty of perjury under the laws of the State of California that the bidder has , has not X been convicted within the preceding three years of any offenses referred to in that section, including any charge of fraud, bribery, collusion, conspiracy, or any other act in violation of any state or Federal antitrust law in connection with the bidding upon, award of, or performance of, any public works contract, as defined in Public Contract Code Section 1101, with any public entity, as defined in Public Contract Code Section 1100, including the Regents of the University of California or the Trustees of the California State University. The term "bidder" is understood to include any partner, member, officer, director, responsible managing officer, or responsible managing employee thereof, as referred to in Section 10285.1.

Note: The bidder must place a check mark after "has" or "has not" in one of the blank spaces provided. The above Statement is part of the Proposal. Signing this Proposal on the signature portion thereof shall also constitute signature of this Statement. Bidders are cautioned that making a false certification may subject the certifier to criminal prosecution.

PUBLIC CONTRACT CODE SECTION 10162 QUESTIONNAIRE

In conformance with Public Contract Code Section 10162, the Bidder shall complete, under penalty of perjury, the following questionnaire:

Has the bidder, any officer of the bidder, or any employee of the bidder who has a proprietary interest in the bidder, ever been disqualified, removed, or otherwise prevented from bidding on, or completing a federal, state, or local government project because of a violation of law or a safety regulation?

Yes No X

If the answer is yes, explain the circumstances in the following space.

PUBLIC CONTRACT CODE 10232 STATEMENT

In conformance with Public Contract Code Section 10232, the Contractor, hereby states under penalty of perjury, that no more than one final unappealable finding of contempt of court by a federal court has been issued against the Contractor within the immediately preceding two year period because of the Contractor's failure to comply with an order of a federal court which orders the Contractor to comply with an order of the National Labor Relations Board.

Note: The above Statement and Questionnaire are part of the Proposal. Signing this Proposal on the signature portion thereof shall also constitute signature of this Statement and Questionnaire.

Bidders are cautioned that making a false certification may subject the certifier to criminal prosecution.

Initial



DESIGNATION OF SUBCONTRACTORS

In compliance with the provisions of Section 4100-4114 of the Public Contracts Code of the State of California, and any amendments thereof, each Bidder shall set forth below the name and location of the place of business of each Subcontractor who will perform work or labor or render service to the Contractor in or about the construction of the work or improvement to be performed under these specifications in excess of one-half of one percent (0.5%) of the prime Contractor's total bid or ten thousand dollars (\$10,000.00) whichever is greater. The prime Contractor shall list the portion of the work which will be done by such Subcontractor.

If the Contractor fails to specify a Subcontractor for any portion of the work to be performed under the Contract, the Contractor shall be deemed to have agreed to perform such portion itself, and the Contractor shall not be permitted to subcontract that portion of the work except under the conditions allowed by applicable law.

SUBCONTRACTOR (Name & Location)	PORTION OF WORK	ESTIMATED DOLLAR AMOUNT
Official Pest Prevention 10139 Iron Rock Way, Elk Grove	Ground squirrel control Approximately 1% of contract	\$2,900 annually

MCE Corporation

Contractor's Name (Printed)

April 22, 2019

Date

Bidder's Signature
(same signature as on Bid Proposal)

Jeffrey Core

Bidder's Name (Printed)

President & CEO

Bidder's Title

EXPERIENCE/QUALIFICATIONS STATEMENT

The Bidder has been engaged in the contracting business, under the present business name for 36 years. Experience in work of a nature similar to that covered in the proposal extends over a period of 35 years.

The Bidder, as a Contractor, has never failed to satisfactorily complete a Contract awarded to it, except as follows:

The following contracts have been satisfactorily completed in the last three (3) years for the persons, firm or authority indicated, and to whom reference is made:

Year	Type of Work	Contract Amount	Owner/Agency for Whom Work was Performed
2019	Full service public works	5,200,000	City of Dublin
2019	Landscape maintenance	1,200,000	City of Pomona
2019	Vegetation mgmt for channels and open space	600,000	City of Citrus Heights

The following is a list of plant and equipment owned by the Bidder, which is definitely available for use on the proposed work as required.

Quantity	Name, Type and Capacity	Condition	Location
3	Chevy pickup trucks, one heavy duty	Good	Rancho Cordova
2	Landscape Trailers	Good	Rancho Cordova
2	High Weed Mowers	Good	Rancho Cordova

COPY AND ATTACH ADDITIONAL SHEETS AS NECESSARY

MCE Corporation

Contractor's Name (Printed)

April 22, 2019

Date

Bidder's Signature

(same signature as on Bid Proposal)

Jeffrey Core

Bidder's Name (Printed)

President and CEO

Bidder's Title

**Equipment Inventory**

2018 Chevy 2500 Heavy Duty
2016 Chevy 1500 Pickup
2012 Chevy 1500 Pickup
Landscape Trailer
55 Gallon Chemical Spray Tank
High Weed Mower
Chainsaw
Pole Saw
Weed Eaters
Blower
Various Rental Equipment as needed.

Accompanying this proposal is BIDDERS BOND

(NOTICE: INSERT THE WORDS "CASH(\$ _____)," "CASHIER'S CHECK,"
"CERTIFIED CHECK," OR "BIDDER'S BOND," AS THE CASE MAY BE.)

in amount equal to at least ten percent (10%) of the total of the bid.

The names of all persons interested in the foregoing proposal as principals are as follows:

IMPORTANT NOTICE: If bidder or other interested person is a corporation, state legal name of corporation, also names of the president, secretary, treasurer, and manager thereof; if a co-partnership, state true name of firm, also names of all individual co-partners composing the firm; if bidder or other interested person is an individual, state first and last names in full.

MCE Corporation is a California Corporation. Jeffrey Core is its President and treasurer. Steve
Lowerree is its Secretary. Vince Cudia is the Sacramento area manager.

Licensed in conformance with an act providing for the registration of Contractors

License No. 439295 Classification(s) A, B, C8, C12, C27

ADDENDA

This Proposal is submitted with respect to the changes to the contract included in addenda number/s

Addendum number 1.

*(Fill in addenda numbers if addenda have been received and insert, in this Proposal, any
Engineer's Estimate sheets that were received as part of the addenda.)*

By my signature on this proposal I certify, under penalty of perjury under the laws of the State of California, that the foregoing questionnaire and statements of Public Contract Code Sections 10162, 10232 and 10285.1 are true and correct and that the bidder has complied with the requirements of Section 8103 of the Fair Employment and Housing Commission Regulations (Chapter 5, Title 2 of the California Administrative Code). By my signature on this proposal I further certify, under penalty of perjury under the laws of the State of California and the United States of America, that the Noncollusion Affidavit required by Title 23 United States Code, Section 112 and Public Contract Code Section 7106; and the Title 49 Code of Federal Regulations, Part 29 Debarment and Suspension Certification are true and correct.

Date: April 22, 2019



Jeffrey Core, President and CEO

Signature and Title of Bidder

Business Address 4000 Industrial Way, Concord, CA 94520

Place of Business Concord, CA

Place of Residence Vacaville, CA

CITY RANCHO CORDOVA - DEPARTMENT OF PUBLIC WORKS**BIDDER'S BOND**We, MCE Corporation

as Principal, and

International Fidelity Insurance Company

as Surety are bound unto the City of Rancho Cordova, State of California, hereafter referred to as "Obligee", in the penal sum of ten percent (10%) of the total amount of the bid of the Principal submitted to the Obligee for the work described below, for the payment of which sum we bind ourselves, jointly and severally,

THE CONDITION OF THIS OBLIGATION IS SUCH, THAT:

WHEREAS, the Principal is submitted to the Obligee, for Stormwater Facility Maintenance Services,

Routine vegetation management services with all City maintained Stormwater facilities.

(Copy here the exact description of work, including location as it appears on the proposal)

for which bids are to be opened at Rancho Cordova on April 23, 2019

(Insert place where bids will be opened)

(Insert date of bid opening)

NOW, THEREFORE, if the Principal is awarded the contract and, within the time and manner required under the specifications, after the prescribed forms are presented to him for signature, enters into a written contract, in the prescribed form, in conformance with the bid, and files two bonds with the Obligee, one to guarantee faithful performance of the contract and the other to guarantee payment for labor and materials as provided by law, then this obligation shall be null and void; otherwise, it shall remain in full force.

In the event suit is brought upon this bond by the Obligee and judgment is recovered, the Surety shall pay all costs incurred by the Obligee in such suit, including a reasonable attorney's fee to be fixed by the court.

Dated: April 12, 20 19.

MCE Corporation

By:



Principal

International Fidelity Insurance Company

Surety

By



John J. Daley, Attorney-in-fact

CERTIFICATE OF ACKNOWLEDGEMENT

State of California, City Rancho Cordova

On this day of _____ in the year 20__ before me _____, personally appeared _____, personally known to me (or to me on

Attorney-in-fact

the basis of satisfactory evidence) to be the person whose name is subscribed to this instrument as the attorney-in-fact of _____, and acknowledged to me that he (she) subscribed the name of the said company thereto as surety, and his (her) own name as attorney-in-fact.

(SEAL)

Notary Public

CALIFORNIA ALL-PURPOSE ACKNOWLEDGMENT


A Notary Public or other officer completing this certificate verifies only the identity of the individual who signed the document to which this certificate is attached, and not the truthfulness, accuracy, or validity of that document.

State of California

County of Contra Costa

On April 12, 2019 before me, Amy K. Chan, Notary Public
Date Here Insert Name and Title of the Officer

personally appeared John J. Daley
Name(s) or Signer(s)

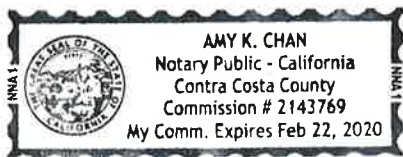

who proved to me on the basis of satisfactory evidence to be the person(s) whose name(s) is/~~are~~ subscribed to the within instrument and acknowledged to me that he/~~she/they~~ executed the same in his/~~her/their~~ authorized capacity(ies), and that by his/~~her/their~~ signature(s) on the instrument the person(s), or the entity upon behalf of which the person(s) acted, executed the instrument.

I certify under PENALTY OF PERJURY under the laws of the State of California that the foregoing paragraph is true and correct.

WITNESS my hand and official seal.

Place Notary Seal Above

Signature 
signature of Notary Public

OPTIONAL

Though the information below is not required by law, it may prove valuable to persons relying on the document and could prevent fraudulent removal and reattachment of this form to another document

Description of Attached Document

Title or Type of Document Bid Bond

Document Date: April 12, 2019 Number of Pages: One (01)

Signer(s) Other Than Named Above! N/A

Capacity(ies) Claimed by Signer(s)

Signer's Name: John J. Daley
 Individual

Corporate Officer — Title(s): _____

Partner Limited General

☒ Attorney in Fact

Trustee

Guardian or Conservator

Other: _____

Signer Is Representing: _____

International Fidelity Insurance Company



Signer's Name: _____

Individual

Corporate Officer — Title(s): _____

Partner Limited General

Attorney in Fact

Trustee

Guardian or Conservator

Other: _____

Signer Is Representing: _____



POWER OF ATTORNEY
INTERNATIONAL FIDELITY INSURANCE COMPANY
ALLEGHENY CASUALTY COMPANY

ATTACHMENT 2

One Newark Center, 20th Floor, Newark, New Jersey 07102-5207 PHONE: (973) 624-7200

KNOW ALL MEN BY THESE PRESENTS: That **INTERNATIONAL FIDELITY INSURANCE COMPANY**, a corporation organized and existing under the laws of the State of New Jersey, and **ALLEGHENY CASUALTY COMPANY** a corporation organized and existing under the laws of the State of New Jersey, having their principal office in the City of Newark, New Jersey, do hereby constitute and appoint

AMY CHAN, JOHN J. DALEY, KENNETH J. GOODWIN

Walnut Creek, CA

their true and lawful attorney(s)-in-fact to execute, seal and deliver for and on its behalf as surety, any and all bonds and undertakings, contracts of indemnity and other writings obligatory in the nature thereof, which are or may be allowed, required or permitted by law, statute, rule, regulation, contract or otherwise, and the execution of such instrument(s) in pursuance of these presents, shall be as binding upon the said **INTERNATIONAL FIDELITY INSURANCE COMPANY** and **ALLEGHENY CASUALTY COMPANY**, as fully and amply, to all intents and purposes, as if the same had been duly executed and acknowledged by their regularly elected officers at their principal offices.

This Power of Attorney is executed, and may be revoked, pursuant to and by authority of the By-Laws of **INTERNATIONAL FIDELITY INSURANCE COMPANY** and **ALLEGHENY CASUALTY COMPANY** and is granted under and by authority of the following resolution adopted by the Board of Directors of **INTERNATIONAL FIDELITY INSURANCE COMPANY** at a meeting duly held on the 20th day of July, 2010 and by the Board of Directors of **ALLEGHENY CASUALTY COMPANY** at a meeting duly held on the 10th day of July, 2015 :

"**RESOLVED**, that (1) the Chief Executive Officer, President, Executive Vice President, Senior Vice President, Vice President, or Secretary of the Corporation shall have the power to appoint, and to revoke the appointments of, Attorneys-in-Fact or agents with power and authority as defined or limited in their respective powers of attorney, and to execute on behalf of the Corporation and affix the Corporation's seal thereto, bonds, undertakings, recognizances, contracts of indemnity and other written obligations in the nature thereof or related thereto; and (2) any such Officers of the Corporation may appoint and revoke the appointments of joint-control custodians, agents for acceptance of process, and Attorneys-in-fact with authority to execute waivers and consents on behalf of the Corporation; and (3) the signature of any such Officer of the Corporation and the Corporation's seal may be affixed by facsimile to any power of attorney or certification given for the execution of any bond, undertaking, recognizance, contract of indemnity or other written obligation in the nature thereof or related thereto, such signature and seals when so used whether heretofore or hereafter, being hereby adopted by the Corporation as the original signature of such officer and the original seal of the Corporation, to be valid and binding upon the Corporation with the same force and effect as though manually affixed."

IN WITNESS WHEREOF, **INTERNATIONAL FIDELITY INSURANCE COMPANY** and
ALLEGHENY CASUALTY COMPANY have each executed and attested these presents
on this 31st day of December, 2018



STATE OF NEW JERSEY
County of Essex

Kenneth Chapman

Kenneth Chapman

Executive Vice President, International Fidelity Insurance Company and
Allegheny Casualty Company



On this 31st day of December, 2018, before me came the individual who executed the preceding instrument, to me personally known, and, being by me duly sworn, said he is the therein described and authorized officer of **INTERNATIONAL FIDELITY INSURANCE COMPANY** and of **ALLEGHENY CASUALTY COMPANY**; that the seals affixed to said instrument are the Corporate Seals of said Companies; that the said Corporate Seals and his signature were duly affixed by order of the Boards of Directors of said Companies.



IN TESTIMONY WHEREOF, I have hereunto set my hand affixed my Official Seal, at the City of Newark, New Jersey the day and year first above written.

Shirelle A. Outley

Shirelle A. Outley, a Notary Public of New Jersey
My Commission Expires April 4, 2023

CERTIFICATION

I, the undersigned officer of **INTERNATIONAL FIDELITY INSURANCE COMPANY** and **ALLEGHENY CASUALTY COMPANY** do hereby certify that I have compared the foregoing copy of the Power of Attorney and affidavit, and the copy of the Sections of the By-Laws of said Companies as set forth in said Power of Attorney, with the originals on file in the home office of said companies, and that the same are correct transcripts thereof, and of the whole of the said originals, and that the said Power of Attorney has not been revoked and is now in full force and effect.

IN TESTIMONY WHEREOF, I have hereunto set my hand on this day, April 12, 2019

Irene Martins

CALIFORNIA ALL-PURPOSE ACKNOWLEDGMENT

State of California

County of Contra Costa


}

On April 22, 2019 before me, Lucille C. Veatch, Notary Public
 Name and Title of the Officer

Personally appeared: Jeff Core

Name(s) of Signer(s)

who proved to me on the basis of satisfactory evidence to be the person(s) whose name(s) is/~~are~~ subscribed to the within instrument and acknowledged to me that he/~~she~~/they executed the same in his/~~her~~/their signature(s) on the instrument the person(s), or the entity upon behalf of which the person(s) acted, executed the instrument.

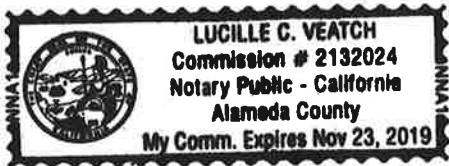

Place Notary Seal Above

I certify under PENALTY OF PERJURY under the laws of the State of California that the foregoing paragraph is true and correct.

WITNESS my hand and official seal.

Signature Lucille C. Veatch
 Signature of Notary Public

OPTIONAL

Though the information below is not required by law, it may prove valuable to persons relying on the document and could prevent fraudulent removal and reattachment of this form to another document

Description of Attached DocumentTitle or Type of document: Bid BondDocument Date: April 12, 2019

Signer(s) Other than Named Above: _____

Capacity(ies) Claimed by Signer(s)Signers Name: Jeff Core

Signer's Name: _____

- ☐ Individual
☒ Corporate Officer - Title(s) President / CEO

☐ Partner - ☐ Limited ☐ General

☐ Attorney in Fact☐ Guardian or Conservator☐ Other: _____

Signer Is Representing:

☒ MCE Corporation

RIGHT THUMBPRINT
OF SIGNER
TOP OF THUMB HERE

- ☐ Individual
☐ Corporate Officer - Title(s) _____

☐ Partner - ☐ Limited ☐ General

☐ Attorney in Fact☐ Guardian or Conservator☐ Other: _____

Signer Is Representing:

☐

RIGHT THUMBPRINT
OF SIGNER
TOP OF THUMB HERE

CITY RANCHO CORDOVA - DEPARTMENT OF PUBLIC WORKS**NONCOLLUSION AFFIDAVIT**

(Title 23 United States Code Section 112 and
Public Contract Code Section 7106)

To the CITY of RANCHO CORDOVA
DEPARTMENT OF PUBLIC WORKS.

In conformance with Title 23 United States Code Section 112 and Public Contract Code 7106 the bidder declares that the bid is not made in the interest of, or on behalf of, any undisclosed person, partnership, company, association, organization, or corporation; that the bid is genuine and not collusive or sham; that the bidder has not directly or indirectly induced or solicited any other bidder to put in a false or sham bid, and has not directly or indirectly colluded, conspired, connived, or agreed with any bidder or anyone else to put in a sham bid, or that anyone shall refrain from bidding; that the bidder has not in any manner, directly or indirectly, sought by agreement, communication, or conference with anyone to fix the bid price of the bidder or any other bidder, or to fix any overhead, profit, or cost element of the bid price, or of that of any other bidder, or to secure any advantage against the public body awarding the contract of anyone interested in the proposed contract; that all statements contained in the bid are true; and, further, that the bidder has not, directly or indirectly, submitted his or her bid price or any breakdown thereof, or the contents thereof, or divulged information or data relative thereto, or paid, and will not pay, any fee to any corporation, partnership, company association, organization, bid depository, or to any member or agent thereof to effectuate a collusive or sham bid.

Note: The above Noncollusion Affidavit is part of the Proposal. Signing this Proposal on the signature portion thereof shall also constitute signature of this Noncollusion Affidavit.

Bidders are cautioned that making a false certification may subject the certifier to criminal prosecution.

Initial



DEBARMENT AND SUSPENSION CERTIFICATION**TITLE 49, CODE OF FEDERAL REGULATIONS, PART 29**

The bidder, under penalty of perjury, certifies that, except as noted below, he/she or any other person associated therewith in the capacity of owner, partner, director, officer, manager:

- is not currently under suspension, debarment, voluntary exclusion, or determination of ineligibility by any Federal agency;
- has not been suspended, debarred, voluntarily excluded or determined ineligible by any Federal agency within the past 3 years;
- does not have a proposed debarment pending; and
- has not been indicted, convicted, or had a civil judgment rendered against it by a court of competent jurisdiction in any matter involving fraud or official misconduct within the past 3 years.

If there are any exceptions to this certification, insert the exceptions in the following space.

Exceptions will not necessarily result in denial of award, but will be considered in determining bidder responsibility. For any exception noted above, indicate below to whom it applies, initiating agency, and dates of action.

Notes: Providing false information may result in criminal prosecution or administrative sanctions. The above certification is part of the Proposal. Signing this Proposal on the signature portion thereof shall also constitute signature of this Certification.

Initial 

CITY OF RANCHO CORDOVA - DEPARTMENT OF PUBLIC WORKS**SAMPLE PAYMENT BOND**

(Section 3247, Civil Code)

WHEREAS, The City of Rancho Cordova, acting by and through the Department of Public Works, hereafter referred to as "Obligee", has awarded to Contractor _____, hereafter designated as the "Principal", a contract for the work described as follows:

AND WHEREAS, said Principal is required to furnish a bond in connection with said contract, to secure the payment of claims of laborers, mechanics, material men and other persons as provided by law.

NOW, THEREFORE, we the undersigned Principal and Surety are bound unto the Obligee in the sum of _____ dollars (\$ _____), for which payment, we bind ourselves, jointly and severally.

THE CONDITION OF THIS OBLIGATION IS SUCH,

That if said Principal or its subcontractors shall fail to pay any of the persons named in Civil Code Section 3181, or amounts due under the Unemployment Insurance Code with respect to work or labor performed by such claimant, or any amounts required to be deducted, withheld, and paid over to the Franchise Tax Board for the wages of employees of the Principal and his subcontractors pursuant to Section 18806 of the Revenue and Taxation Code, with respect to such work and labor, that the surety herein will pay for the same in an amount not exceeding the sum specified in this bond, otherwise the above obligation shall be void. In case suit is brought upon this bond, the surety will pay a reasonable attorney's fee to fix by the court. This bond shall inure to the benefit of any of the persons named in Civil Code Section 3181 as to give a right of action to such persons or their assigns in any suit brought upon this bond.

Dated: _____, 20 ____

Correspondence or claims relating to this bond should be sent to the surety at the following address:

Principal

Surety (SEAL)

By: Attorney-in-Fact

NOTE: Signatures of those executing for the surety must be properly acknowledged.

CERTIFICATE OF ACKNOWLEDGEMENT

State of California, City Rancho Cordova

On this day of _____ in the year 20__ before me _____, personally appeared _____, personally known to me (or to me on

Attorney-in-fact

the basis of satisfactory evidence) to be the person whose name is subscribed to this instrument as the attorney-in-fact of _____, and acknowledged to me that he (she) subscribed the name of the said company thereto as surety, and his (her) own name as attorney-in-fact.

(SEAL)

Notary Public

CITY OF RANCHO CORDOVA - DEPARTMENT OF PUBLIC WORKS

SAMPLE PERFORMANCE BOND

(To Accompany Contract)

Bond No. _____

WHEREAS, the City of Rancho Cordova, acting by and through the Department of Public Works, has awarded to Contractor _____, hereafter designated as the "Contractor", a contract for the work described as follows:

AND WHEREAS, the Contractor is required to furnish a bond in connection with said contract, guaranteeing the faithful performance thereof:

NOW, THEREFORE, we the undersigned Contractor and Surety are held firmly bound to the City of Rancho Cordova in the sum of \$ _____ dollars (\$ _____), to be paid to said City or its certain attorney, its successors and assigns: for which payment, well and truly to be made, we bind ourselves, our heirs, executors and administrators, successors or assigns, jointly and severally, firmly by these presents.

THE CONDITION OF THIS OBLIGATION IS SUCH,

That if the above bound Contractor, its heirs, executors, administrators, successors or assigns, shall in all things stand to and abide by, and well and truly keep and perform the covenants, conditions and agreements in the foregoing contract and any alteration thereof made as therein provided, on his or their part to be kept and performed at the time and in the manner therein specified, and in all respects according to their intent and meaning, and shall indemnify and save harmless the City of Rancho Cordova, its officers and agents, as therein stipulated, then this obligation shall become and be null and void; otherwise it shall be and remain in full force and virtue.

IN WITNESS WHEREOF, We have hereunto set our hands and seals on this _____ day of _____, 20____.

Correspondence or claims relating to this bond should be sent to the surety at the following address:

Contractor

Name of Surety (SEAL)

By: Attorney-in-Fact

NOTE: Signatures of those executing for the surety must be properly acknowledged.

CERTIFICATE OF ACKNOWLEDGEMENT

State of California, City Rancho Cordova

On this day of _____ in the year 20__ before me _____, personally appeared _____, personally known to me (or to me on

Attorney-in-fact

the basis of satisfactory evidence) to be the person whose name is subscribed to this instrument as the attorney-in-fact of _____, and acknowledged to me that he (she) subscribed the name of the said company thereto as surety, and his (her) own name as attorney-in-fact.

(SEAL)

Notary Public

City of Rancho Cordova
Stormwater Facility Maintenance Services

Page 62

Bid Form

April 19, 2019

REQUEST FOR BIDS FOR STORMWATER FACILITY MAINTENANCE SERVICES

ADDENDUM #1

TO ALL PROSPECTIVE BIDDERS:

Please incorporate the following revisions for subject project. Any workmanship and/or materials involved shall be as set forth in the original specifications unless otherwise directed herein.

ITEM #	PAGE	LOCATION AND DESCRIPTION OF CHANGE	
1	50	The following revisions shown in red below are made to the Estimated Annual Quantities listed in the Bid Schedule: <table><tr><th colspan="5">STORMWATER FACILITY MAINTENANCE SERVICES</th></tr><tr><th colspan="5">CITY OF RANCHO CORDOVA</th></tr><tr><th colspan="5">BASE BID SCHEDULE</th></tr><tr><th>Bid Item No.</th><th>Maintenance Type</th><th>Stormwater Facility</th><th>EST. Annual Quantity</th><th>UNIT</th></tr><tr><td rowspan="17">1</td><td rowspan="17">Chemical Treatment</td><td>Cordova Creek</td><td>6.0</td><td>AC</td></tr><tr><td>Drainage 2 River Outfall</td><td>0.3</td><td>AC</td></tr><tr><td>Morrison Creek 1</td><td>2.5</td><td>AC</td></tr><tr><td>Morrison Creek 2</td><td>6.0</td><td>AC</td></tr><tr><td>Morrison Creek 3</td><td>0.5</td><td>AC</td></tr><tr><td>Morrison Creek 6</td><td>5.0</td><td>AC</td></tr><tr><td>Tributary 1 Lower American River (TLR)</td><td>20.0</td><td>AC</td></tr><tr><td>Tributary 2</td><td>1.0</td><td>AC</td></tr><tr><td>Anatolia North (Bosphorus) Detention Basin</td><td>2.5</td><td>AC</td></tr><tr><td>North Douglas (Hillside Park) Detention Basin</td><td>0.5</td><td>AC</td></tr><tr><td>Bear Hollow Detention Basin</td><td>3.5</td><td>AC</td></tr><tr><td>Sunridge Park East Detention Basin</td><td>4.5</td><td>AC</td></tr><tr><td>Cordova Meadows Levee</td><td>4.5</td><td>AC</td></tr><tr><td>Larchmont Sunriver Levee</td><td>3.0 6.0</td><td>AC</td></tr><tr><td>Kavala Ranch Ditch</td><td>1.0</td><td>AC</td></tr><tr><td>Manufacturers Drive Ditch</td><td>0.2</td><td>AC</td></tr><tr><td>Total</td><td>61.0 64.0</td><td>AC</td></tr><tr><td rowspan="4">2</td><td rowspan="4">High Weed Mowing</td><td>Cordova Creek</td><td>6.0 12.0</td><td>AC</td></tr><tr><td>Drainage 2 River Outfall</td><td>0.3</td><td>AC</td></tr><tr><td>Morrison Creek 1</td><td>2.5</td><td>AC</td></tr><tr><td>Morrison Creek 2</td><td>6.0</td><td>AC</td></tr></table>	STORMWATER FACILITY MAINTENANCE SERVICES					CITY OF RANCHO CORDOVA					BASE BID SCHEDULE					Bid Item No.	Maintenance Type	Stormwater Facility	EST. Annual Quantity	UNIT	1	Chemical Treatment	Cordova Creek	6.0	AC	Drainage 2 River Outfall	0.3	AC	Morrison Creek 1	2.5	AC	Morrison Creek 2	6.0	AC	Morrison Creek 3	0.5	AC	Morrison Creek 6	5.0	AC	Tributary 1 Lower American River (TLR)	20.0	AC	Tributary 2	1.0	AC	Anatolia North (Bosphorus) Detention Basin	2.5	AC	North Douglas (Hillside Park) Detention Basin	0.5	AC	Bear Hollow Detention Basin	3.5	AC	Sunridge Park East Detention Basin	4.5	AC	Cordova Meadows Levee	4.5	AC	Larchmont Sunriver Levee	3.0 6.0	AC	Kavala Ranch Ditch	1.0	AC	Manufacturers Drive Ditch	0.2	AC	Total	61.0 64.0	AC	2	High Weed Mowing	Cordova Creek	6.0 12.0	AC	Drainage 2 River Outfall	0.3	AC	Morrison Creek 1	2.5	AC	Morrison Creek 2	6.0	AC
STORMWATER FACILITY MAINTENANCE SERVICES	
CITY OF RANCHO CORDOVA	
BASE BID SCHEDULE	
Bid Item No.	Maintenance Type	Stormwater Facility	EST. Annual Quantity	UNIT	
1	Chemical Treatment	Cordova Creek	6.0	AC	
		Drainage 2 River Outfall	0.3	AC	
		Morrison Creek 1	2.5	AC	
		Morrison Creek 2	6.0	AC	
		Morrison Creek 3	0.5	AC	
		Morrison Creek 6	5.0	AC	
		Tributary 1 Lower American River (TLR)	20.0	AC	
		Tributary 2	1.0	AC	
		Anatolia North (Bosphorus) Detention Basin	2.5	AC	
		North Douglas (Hillside Park) Detention Basin	0.5	AC	
		Bear Hollow Detention Basin	3.5	AC	
		Sunridge Park East Detention Basin	4.5	AC	
		Cordova Meadows Levee	4.5	AC	
		Larchmont Sunriver Levee	3.0 6.0	AC	
		Kavala Ranch Ditch	1.0	AC	
		Manufacturers Drive Ditch	0.2	AC	
		Total	61.0 64.0	AC	
2	High Weed Mowing	Cordova Creek	6.0 12.0	AC	
		Drainage 2 River Outfall	0.3	AC	
		Morrison Creek 1	2.5	AC	
		Morrison Creek 2	6.0	AC	

			Morrison Creek 3	0.5	AC		
			Morrison Creek 6	5.0	AC		
			Tributary 1 Lower American River (TLR)	20.0	AC		
			Tributary 2	1.0	AC		
			Anatolia North (Bosphorus) Detention Basin	2.5	AC		
			North Douglas (Hillside Park) Detention Basin	0.5	AC		
			Bear Hollow Detention Basin	3.5	AC		
			Sunridge Park East Detention Basin	4.5	AC		
			Cordova Meadows Levee	4.5	AC		
			Larchmont Sunriver Levee	3.0 6.0	AC		
			Kavala Ranch Ditch	1.0	AC		
			Manufacturers Drive Ditch	0.2	AC		
			Total	61.0 70.0	AC		
			3	Debris & Obstruction Removal	Cordova Creek	20	TONS
					Drainage 1 River Outfall	0.25	TONS
		Drainage 2 River Outfall			1	TONS	
		Drainage 3 River Outfall			0.25	TONS	
		Drainage 4 River Outfall			0.25	TONS	
		Drainage 5 River Outfall			0.25	TONS	
		Morrison Creek 1			10	TONS	
		Morrison Creek 2			15	TONS	
		Morrison Creek 3			10	TONS	
		Morrison Creek 6			10	TONS	
		Tributary 1 Lower American River (TLR)			20	TONS	
		Tributary 2			10	TONS	
		Anatolia North (Bosphorus) Detention Basin			2	TONS	
		North Douglas (Hillside Park) Detention Basin			0.25	TONS	
		Bear Hollow Detention Basin			20	TONS	
		Sunridge Park East Detention Basin			0.5	TONS	
		Recycle Road Detention Basin			0.25	TONS	
		Total			100 120	TONS	
		4	General Maintenance¹ (Owner's Allowance)	Various Locations	-	-	
		5	Tree Pruning and Removal (Owner's Allowance)	Various Locations	-	-	

¹ See Special Provisions for description of "General Maintenance"

			Bid Item	Maintenance Type	EST. Annual Quantity	UNIT	UNIT COST	Total Cost
			1	Chemical Treatment	61 64	AC		
			2	High Weed Mowing	61 70	AC		
			3	Debris and Obstruction Removal	100 120	TONS		
			4	General Maintenance (Owner's Allowance)	-	LS		\$60,000
			5	Tree Pruning and Removal (Owner's Allowance)	-	LS		\$15,000
2	19	The following addition is made to the CHEMICAL SPRAYING section of the Technical Provisions: The City will pay for chemicals (i.e. herbicides and pesticides) to be used by the Contractor. The Contractor shall furnish all other materials, labor, equipment, tools to complete the work.						
3	14	The following addition in red is made to the SUPPLIES, DISPOSAL AND EQUIPMENT section of the Special Provisions: City will provide or pay for the following supplies: Trash bags, signs, chemical treatments (i.e. herbicides and pesticides) absorbent material, gravel bags, and other pollutant prevention materials. The City will provide debris disposal bins at its Corporation Yard and Bear Hollow Pump Station for use by the Contractor as needed and pay for other disposal fees (e.g. landfill fees). The Contractor must furnish all tools, and equipment needed to provide a high level of workmanship, to ensure continuous and safe operation, and complete work in accordance with the current City Standard Specifications. Bidders may submit alternative equipment, materials, and supplies as part of their bid for the City's consideration.						
4	18	The following addition in red is made to the VEGETATION MANAGEMENT section of the Special Provisions: The Contractor shall use hand and mechanical tools to cut, mow, and remove grasses, shrubs, and woody growth to maintain the designed capacity of stormwater facilities and control vegetation growth. The Contractor may mulch cut weeds and grasses and leave onsite at the stormwater facility unless otherwise specified by the City.						
5	18	The following changes in red are made to the Tree Removal section of the Technical Provisions: <u>Tree Trimming and Removal</u> The Contractor shall cut, trim, or remove downed trees, and dead or new trees (less than 4-inches dbh) that are in clear danger of falling in or across a channel that will significantly reduce channel capacity, accelerate erosion, or otherwise cause an emergency at any time. The City representative shall determine if a tree needs to be cut, trimmed or removed from a stormwater facility. The Contractor shall provide all materials, equipment and labor necessary to complete the work.						

	All major tree trimming and tree removal work associated with the Project shall be done performed (or directed and supervised) by an arborist certified by the International Society of Arboriculture (I.S.A.). Tree trimming shall be limited to tree limbs required to be removed to allow for Project construction activities, minimum required vehicular clearance, and tree root cutting required for earthwork and trenching. All roots 6 inches in diameter or greater shall be cut cleanly and sealed by the arborist or by the arborist's staff. All work within oak tree driplines shall be supervised by a certified arborist. A certified arborist shall conduct perform (or direct and supervise onsite) all necessary root and limb pruning of oak trees. All roots 6 inches in diameter or greater shall be cut cleanly and sealed by or under the direction and supervision of the arborist. No limb pruning shall occur unless absolutely necessary to avoid limb damage. Routine maintenance work, such as high weed mowing, within oak tree driplines should be performed in a manner that avoids negative impacts to tree root zones. The Contractor shall submit to the City, in writing, the name of the International Society of Arboriculture (ISA) certified arborist, a minimum of four (4) working days prior to the start of tree trimming or removal work.
--	--

Questions and Answers

1. On the Bid Schedule, Bid Item No. 2, High Weed Mowing, It show 4.5 acres for Cordova Meadows levee. We have measured the areas that are cut (access road not included) and it is **6.75** acres.

The Estimated Annual Quantity values in the Bid Schedule are approximate only and are given for the purpose of comparing proposals. Compensation for services shall be paid on a time-and-materials basis, unless otherwise specified and agreed to by the City. The quantity listed for the Cordova Meadows Levee is based on information provided by the Sacramento County Assessor's Office, which lists a total area of 4.3 acres for the parcels (APN 075-0670-007-000 and 075-0670-008-000) that are maintained under the City's easement for Cordova Meadows Levee.

2. On the Bid Schedule, Bid Item No. 2, High Weed Mowing, It show 3.0 acres for Larchmont Sunriver levee. We have measured the areas that are cut (access road not included) and it is **4.50** acres.

The Estimated Annual Quantity value for Larchmont Sunriver Levee High Weed Mowing Bid has been updated in the Bid Schedule as shown in Addendum Item #1 to reflect information provided by the Sacramento County Assessor's Office, which provides a total area of 5.88 acres for the parcel (APN 056-0023-022) that is maintained under the City's easement for Larchmont Sunriver Levee.

3. On the Bid Schedule, Bid Item No. 2, High Weed Mowing, The acreages listed only account for one mowing. Given historical maintenance preformed, some of these areas will need to be cut twice per year.

The Bid Schedule has been updated as shown in Addendum Item #1 to reflect two rounds of high weed mowing at Cordova Creek. If additional mowing is required at other stormwater facilities, compensation for services shall be paid based on time-and-materials, unless otherwise specified and agreed to by the City.

4. On the Bid Schedule, the estimated annual quantities for chemical treatment and high weed mowing are the same, however, the areas to be cut are not the same as the areas we spray.

The Estimated Annual Quantity values in the Bid Schedule are approximate only and are given for the purpose of comparing proposals. Actual quantities will be determined by the City based on actual vegetation growth and maintenance needs.

5. On the Bid Schedule, Bid Item No. 3, Debris & Obstruction Removal, the unit listed is tons, rather than cubic yards. Given that the materials to be excavated can vary greatly by weight (wet dirt/beaver dam materials vs dry bulrush and water primrose) we wanted to point out that the same labor and equipment effort will be involved, so, this unit price will likely be priced higher to cover the work of lighter materials hauled off.

The City will provide debris disposal bins at its Corporation Yard and Bear Hollow Pump Station and pay for other disposal fees (e.g. landfill fees) as described on page 14 of the Special Provisions and clarified in Addendum Item #3. Therefore, bids for Debris & Obstruction Removal shall only reflect labor time and equipment costs.

6. On page 18 of the RFP, under Vegetation Management, it states that cut grass and weeds are to be removed? The mowers we use mulch the vegetation into pieces, is this acceptable?

Yes, unless instructed/specified otherwise by the City. This has been clarified in Addendum Item #4.

7. On page 18 of the RFP, under Tree Removal/Tree Trimming, it states, all tree trimming done under this project shall be done by an arborist certified by the I.S.A. Does this include access road clearance and other minor tree trimming?

No, the City will not require access road clearance and other minor tree trimming work to be performed by an ISA Certified Arborist. This has been clarified in Addendum Item #5.

8. On page 18 of the RFP, under Tree Removal/Tree Trimming, it states, all work within oak tree driplines shall be supervised by an certified arborist. In some areas while completing routine weed mowing, we work within the driplines of some oak trees. Would this require an arborist to be onsite?

No, the City will not require a certified arborist to be onsite for routine high weed mowing and other work that does not include major tree pruning, trimming, or removal. This has been clarified in Addendum Item #5.

9. Will the City accept an annual bond form for \$275K for each of the three years of the contract, or will a three year bond for \$825K for the sum of the three years be required?

Any modifications to the City's bond requirements will be reviewed by the City's Finance Manager before contract execution. An answer to this question will be provided as soon as possible.

END OF ADDENDUM



Asha Kreiling, Management Technician

**References**

The following references demonstrate our ability to provide the services requested by the City of Rancho Cordova.

Contract Agency: City of Dublin

Contract Title: Public Works Municipal Services

Project Manager: Andrew Russell
Public Works Director
100 Civic Plaza, Dublin, CA 94568
(925) 833-6630
Email ~ andrew.russell@dublin.c.gov

Contract Period: 1984 to Present. These have been a series of 3 year contracts since 1984. In 2012, MCE was awarded a 5 year contract.

Contract Scope: Full service Public Works maintenance including parks, streets, landscape, buildings, drainage maintenance and special events. Drainage maintenance in Dublin is limited to an extent as Alameda County Zone 7 has maintained channels and storm drain lines since before Dublin was incorporated in 1982. MCE provides drop inlet maintenance as well as 24/7 emergency storm patrol.

Contract Amount: FY 18-19 is estimated at \$5,200,000 of which approximately \$100,000 is dedicated for drainage maintenance.

Contract Agency: Town of Atherton

Contract Title: Maintenance Management Services

Project Manager: David Huynh
PW Maintenance Manager/Senior Engineer
91 Ashfield Road
Atherton, California
(650)-752-0555
Email ~ dhuyh@ci.atherton.ca.us

Contract Period: Sept 2011 - Present.

Contract Scope: Full service Public Works Maintenance including parks, streets, landscape, buildings, drainage maintenance and special

events. In drainage maintenance, these services include maintenance of all creeks, channels, drop inlets, storm drain lines and roadside ditches. Emergency services are provided 24/7.

Contract Amount: FY 18-19 is estimated at \$575,000 of which \$ 75,000 is dedicated to drainage maintenance

Contract Agency: City of Citrus Heights

Contract Title: Vegetation Management Services for Channels and Open Space

Project Manager: Regina Cave
Operations Manager
6360 Fountain Square Dr
Citrus Heights, CA
(916) 727-4736
Email – rcave@citrusheights.net

Contract Period: Sept 2016 - Present

Contract Scope: Vegetation management of channels, streetscapes, open spaces and other areas as required. On-call services for a variety of emergency/after-hours work.

Contract Amount FY 18-19 is estimated at \$550,000, of which \$450,000 is dedicated to drainage maintenance.

Personnel Experience**Steve Loweree Senior Vice President- Maintenance Division**

Project Responsibilities: Mr. Loweree will provide project oversight of this project.

Education: Undergraduate – Political Science
 Kent State University, Ohio

Specific Experience:

Senior Vice President-Maintenance Division- MCE: Mr. Loweree is currently providing overall supervision of all maintenance management contracts. As Project Manager in the City of Elk Grove, he successfully completed the transition of Street Maintenance Services and Drainage Maintenance Services for the City of Elk Grove from Sacramento County. In this capacity he developed bid specifications, bid various subcontract services, hired dedicated in-house staff, developed annual work programs and budgets, worked with City staff to develop system protocols for service requests, emergency call out procedures, and emergency response manuals, in addition to performing various other start up activities.

Vince Cudia Area Manager

Project Responsibilities: Mr. Cudia will be the Area Manager, supporting the drainage Foreman on maintenance and operations for the City of Rancho Cordova.

Certifications: Work Zone and Traffic Control Safety- IMSA
 Level 1 Signs and Markings- IMSA
 Flagging and Traffic Management Certificate
 Basic Water First Responder
 Sandbagging & Flood Fighting
 OSHA 10 Safety Training
 Backhoe, Loader, Tractor Safety Training

Specific Experience:

Maintenance Superintendent – MCE: From 2003 to 2012, Mr. Cudia was part of MCE's maintenance operations in the City of Elk Grove. Starting as a Drainage Foreman, Mr. Cudia spent the last 4 years as Maintenance Superintendent. He oversaw all operations related to a contract that ranged from \$1,500,000 to \$3,000,000 annually. Areas of maintenance included landscape, street and drainage. Drainage operation and maintenance included 6 storm drain pump stations, over 67 miles of creeks and channels, roadside ditches and the complete underground storm drain system.

Mechanical Maintenance Technician- Sacramento County: From 2001 to 2003, Mr. Cudia performed operation and maintenance tasks at storm drain pump stations and water wells. Mr. Cudia is very knowledgeable of pumps, electronic slide gates, submersible pumps and much more.

Anthony Strasburg Drainage Foreman

Project Responsibilities: Anthony Strasburg will be assigned on a full time basis to complete maintenance activities for this project.

Certifications: Work Zone and Traffic Control Safety
Backhoe, Loader, Tractor Safety Training
OSHA 10 Safety Training
QAL – In Process

EXHIBIT B
INSURANCE REQUIREMENTS

Before beginning any work under this Agreement, Contractor, at its own cost and expense, shall procure "occurrence coverage" insurance against claims for injuries to persons or damages to property that may arise from or in connection with the performance of the work hereunder by the Professional and its agents, representatives, employees, and subcontractors. Contractor shall provide proof satisfactory to City of such insurance that meets the requirements of this section and under forms of insurance satisfactory in all respects to the City. Professional shall maintain the insurance policies required by this section throughout the term of this Agreement. The cost of such insurance shall be included in the Contractor's bid. Contractor shall not allow any subcontractor to commence work on any subcontract until Contractor has obtained all insurance required herein for the subcontractor(s) and provided evidence thereof to City. Verification of the required insurance shall be submitted and made part of this Agreement prior to execution. Contractor shall maintain all required insurance listed herein for the duration of this Agreement.

1. **Workers' Compensation.** Contractor shall, at its sole cost and expense, maintain Statutory Workers' Compensation Insurance and Employer's Liability Insurance for any and all persons employed directly or indirectly by Contractor. The Statutory Workers' Compensation Insurance and Employer's Liability Insurance shall be provided with limits of not less than ONE MILLION DOLLARS (\$1,000,000.00) per accident. In the alternative, Contractor may rely on a self-insurance program to meet those requirements, but only if the program of self-insurance complies fully with the provisions of the California Labor Code. Determination of whether a self-insurance program meets the standards of the Labor Code shall be solely in the discretion of the Contract Administrator. The insurer, if insurance is provided, or the Contractor, if a program of self-insurance is provided, shall waive all rights of subrogation against the City and its officers, officials, employees, and volunteers for loss arising from work performed under this Agreement.

An endorsement shall state that coverage shall not be canceled except after thirty (30) days' prior written notice by certified mail, return receipt requested, has been given to the City. Contractor shall notify City within fourteen (14) days of notification from Contractor's insurer if such coverage is suspended, voided or reduced in coverage or in limits.

The requirement to maintain Statutory Worker's Compensation and Employer's Liability Insurance insurance may be waived by the City upon written verification that Contractor does not have any employees.

2. **Commercial General and Automobile Liability Insurance.**
 - 2.1 **General requirements.** Contractor, at its own cost and expense, shall maintain commercial general liability insurance for the term of this Agreement in an amount not less than TWO MILLION DOLLARS (\$2,000,000.00) and automobile liability insurance for the term of this Agreement in an amount not less than ONE MILLION DOLLARS (\$1,000,000.00). The commercial general liability and automobile liability insurance shall be per occurrence, combined single limit coverage for risks associated with the work contemplated by this Agreement. If a commercial general liability insurance or an automobile liability form or other form with a general aggregate limit is used, either the general aggregate limit shall apply separately to the work to be performed under this Agreement or the general aggregate limit shall be at least twice the required occurrence limit. Such coverage shall include but shall not be limited to, protection against claims arising from bodily and personal injury, including death resulting therefrom, and damage

to property resulting from activities contemplated under this Agreement, including the use of owned and non-owned automobiles.

- 2.2 Minimum scope of coverage. Commercial general liability coverage shall be at least as broad as Insurance Services Office Commercial General Liability occurrence form CG 0001 (most recent edition) covering comprehensive General Liability on an "occurrence" basis. Automobile coverage shall be at least as broad as Insurance Services Office Automobile Liability form CA 0001 (most recent edition), Code 1 (any auto). No endorsement shall be attached limiting the coverage.
- 2.3 Additional requirements. Each of the following shall be included in the insurance coverage or added as an endorsement to the policy:
- a. City and its officers, employees, agents, and volunteers shall be covered as additional insureds with respect to each of the following: liability arising out of activities performed by or on behalf of Contractor, including the insured's general supervision of Contractor; products and completed operations of Contractor; premises owned, occupied, or used by Contractor; and automobiles owned, leased, or used by the Contractor. The coverage shall contain no special limitations on the scope of protection afforded to City or its officers, employees, agents, or volunteers.
 - b. The insurance shall cover on an occurrence or an accident basis, and not on a claims-made basis.
 - c. An endorsement must state that coverage is primary insurance with respect to the City and its officers, officials, employees and volunteers, and that no insurance or self-insurance maintained by the City shall be called upon to contribute to a loss under the coverage.
 - d. Any failure of Contractor to comply with reporting provisions of the policy shall not affect coverage provided to City and its officers, employees, agents, and volunteers.
 - e. An endorsement shall state that coverage shall not be canceled except after thirty (30) days' prior written notice by certified mail, return receipt requested, has been given to the City. Contractor shall notify City within fourteen (14) days of notification from Contractor's insurer if such coverage is suspended, voided or reduced in coverage or in limits.

3. All Policies Requirements.

- 3.1 Acceptability of insurers. All insurance required by this section is to be placed with insurers with a Bests' rating of no less than A:VII.
- 3.2 Verification of coverage. Prior to beginning any work under this Agreement, Contractor shall furnish City with certificates of insurance and with original endorsements effecting coverage required herein. The certificates and endorsements for each insurance policy are to be signed by a person authorized by that insurer to bind coverage on its behalf.

The City reserves the right to require complete, certified copies of all required insurance policies, at any time.

- 3.3 **Subcontractors.** Contractor shall include all subcontractors as insureds under its policies or shall furnish separate certificates and endorsements for each subcontractor. All coverages for subcontractors shall be subject to all of the requirements stated herein.
- 3.4 **Deductibles and Self-Insured Retentions.** Contractor shall disclose to and obtain the approval of City for the self-insured retentions and deductibles before beginning any of the services or work called for by any term of this Agreement.

During the period covered by this Agreement, only upon the prior express written authorization of Contract Administrator, Contractor may increase such deductibles or self-insured retentions with respect to City, its officers, employees, agents, and volunteers. The Contract Administrator may condition approval of an increase in deductible or self-insured retention levels with a requirement that Contractor procure a bond, guaranteeing payment of losses and related investigations, claim administration, and defense expenses that is satisfactory in all respects to each of them.

- 3.5 **Waiver of Subrogation.** Contractor hereby agrees to waive subrogation which any insurer or contractor may require from vendor by virtue of the payment of any loss. Consultant agrees to obtain any endorsements that may be necessary to effect this waiver of subrogation. The Workers' Compensation policy shall be endorsed with a waiver of subrogation in favor of the entity for all work performed by the Contractor, its employees, agents, and subcontractors.

- 3.6 **Notice of Reduction in Coverage.** In the event that any coverage required by this section is reduced, limited, or materially affected in any other manner, Contractor shall provide written notice to City at Contractor's earliest possible opportunity and in no case later than five (5) days after Contractor is notified of the change in coverage.

4. **Remedies.** In addition to any other remedies City may have if Contractor fails to provide or maintain any insurance policies or policy endorsements to the extent and within the time herein required, City may, at its sole option exercise any of the following remedies, which are alternatives to other remedies City may have and are not the exclusive remedy for Contractor's breach:

- Obtain such insurance and deduct and retain the amount of the premiums for such insurance from any sums due under the Agreement;
- Order Contractor to stop work under this Agreement or withhold any payment that becomes due to Contractor hereunder, or both stop work and withhold any payment, until Contractor demonstrates compliance with the requirements hereof; and/or
- Terminate this Agreement.

MEMORANDUM

DATE: June 3, 2019
TO: Honorable Mayor and Council Members
FROM: Darcy Goulart, Planning Manager



SUBJECT: A RESOLUTION AUTHORIZING THE CITY MANAGER TO EXECUTE CONTRACT 64-2019 WITH RANEY PLANNING & MANAGEMENT, INC. IN AN AMOUNT NOT TO EXCEED \$124,425 FOR A TERM OF JUNE 3, 2019 TO JUNE 30, 2020 FOR THE PREPARATION OF AN ENVIRONMENTAL IMPACT REPORT FOR THE PRESERVE DEVELOPMENT PROJECT

RECOMMENDATION

Adopt the Resolution.

RESULT OF RECOMMENDED ACTION

Adoption of this Resolution will authorize the City Manager to execute Contract No. 64-2019 with Raney Planning & Management, Inc. in an amount not to exceed \$124,425 for a term of June 3, 2019 to June 30, 2020, for the preparation of an Environmental Impact Report for The Preserve development project.

ANALYSIS

Winn Communities submitted an application for a 283.5-acre project consisting of 434 dwelling units, parks and a large preserve area. The proposal is considered a project under the California Environmental Quality Act (CEQA) and has potential environmental impacts that rise to the level of needing an Environmental Impact Report (EIR).

In March, the City sent out a Request for Proposal (RFP) and received four proposals from firms within the region. After a thorough review of all proposals, Raney Planning & Management, Inc. was the firm selected to prepare the EIR. The contract amount is \$124,425 and includes various required tasks for the preparation of an EIR. Attachment 2 to the staff report includes the Professional Services Agreement, as well as the proposed scope of work, schedule and budget. The applicant, Winn Communities will fully fund the cost of the EIR. Additional details regarding funding are provided in the fiscal impact section of the staff report.

FISCAL IMPACT

The contract is funded by Winn Communities, the applicant for The Preserve development project. The City will enter into a reimbursement agreement with the applicant, which requires an initial deposit of \$74,730. This amount covers costs associated with Task 1 and 2. Additionally, at no time shall the deposit amount drop below \$15,000. When the deposit is nearing the minimum amount, the applicant will be notified to submit additional funds. If funds

are not deposited within 10 days of a request, the City can cease processing all work related to the EIR.

ATTACHMENTS

1. Resolution
2. Contract No. 64-2019

ATTACHMENT 1

CITY OF RANCHO CORDOVA

RESOLUTION NO. XXX-2019

**A RESOLUTION OF THE CITY COUNCIL OF THE CITY OF RANCHO CORDOVA,
STATE OF CALIFORNIA, AUTHORIZING THE CITY MANAGER TO EXECUTE AN
AGREEMENT WITH RANEY PLANNING & MANAGEMENT, INC. FOR AN AMOUNT NOT TO
EXCEED \$124,425 FOR THE PREPARATION OF AN ENVIRONMENTAL IMPACT REPORT
FOR THE PRESERVE DEVELOPMENT PROJECT**

WHEREAS, the City of Rancho Cordova wishes to contract with Raney Planning & Management, Inc. for the preparation of an Environmental Impact Report for The Preserve development project; and

WHEREAS, those services will exceed the maximum amount the City manager has authorization to approve; and

WHEREAS, adoption of this Resolution will authorize the City Manager to execute Contract No. XX-2019 for an amount not to exceed \$124,425 for a term beginning June 3, 2019 and ending June 30, 2020; and

WHEREAS, the applicant, Winn Communities will be responsible for all costs incurred by Raney Planning & Management, Inc. for the amount of \$124,425; and

WHEREAS, the City will enter into a separate Reimbursement Agreement with Winn Communities for the amount of \$124,425.

NOW, THEREFORE, BE IT HEREBY RESOLVED THE CITY COUNCIL OF THE CITY OF RANCHO CORDOVA does authorize the City Manager to execute a professional services agreement with Raney Planning & Management, Inc. in a form substantially similar to that attached as **Exhibit A**.

PASSED AND ADOPTED by the City Council of the City of Rancho Cordova on the _____ day of _____, 2019 by the following vote:

AYES:

NOES:

ABSENT:

ABSTAIN:

Robert J. McGarvey, Mayor

ATTACHMENT 1**ATTEST:**

Stacy Leitner, City Clerk

CONTRACT NO.: 64-2019

**PROFESSIONAL SERVICES AGREEMENT BETWEEN
THE CITY OF RANCHO CORDOVA AND
RANEY PLANNING & MANAGEMENT, INC.**

THIS AGREEMENT for professional services is made by and between the City of Rancho Cordova, a California municipal corporation ("City"), and Raney Planning & Management, Inc., a corporation ("Professional") as of June 3, 2019.

Section 1. SERVICES. Subject to the terms and conditions set forth in this Agreement, Professional shall provide to City the services described in the Scope of Work attached as Exhibit A at the time and place and in the manner specified therein. In the event of a conflict or inconsistency between the terms of this Agreement and Exhibit A, the Agreement shall prevail.

- 1.1 **Term of Services.** The term of this Agreement shall begin on the date first noted above and shall end on June 30, 2020, the date of completion specified in Exhibit A. Professional shall complete the work described in Exhibit A prior to that date, unless the term of the Agreement is otherwise terminated or extended, as provided for in Section 8. The time provided to Professional to complete the services required by this Agreement shall not affect the City's right to terminate the Agreement, as provided for in Section 8.
- 1.2 **Standard of Performance.** Professional shall perform all services required pursuant to this Agreement in the manner and according to the standards observed by a competent practitioner of the profession in which Professional is engaged in the geographical area in which Professional practices its profession. Professional shall prepare all work products required by this Agreement in a substantial, first-class manner and shall conform to the standards of quality normally observed by a person practicing in Professional's profession.
- 1.3 **Assignment of Personnel.** Professional shall assign only competent personnel to perform services pursuant to this Agreement. In the event that City, in its sole discretion, at any time during the term of this Agreement, desires the reassignment of any such persons, Professional shall, immediately upon receiving notice from City of such desire of City, reassign such person or persons.
- 1.4 **Time.** Professional shall devote such time to the performance of services pursuant to this Agreement as may be reasonably necessary to meet the standard of performance provided in Section 1.2 above and to satisfy Professional's obligations hereunder.

Section 2. COMPENSATION. City hereby agrees to pay Professional a sum not to exceed \$124,425.00, notwithstanding any contrary indications that may be contained in Professional's proposal, for services to be performed and reimbursable costs incurred under this Agreement. In the event of a conflict between this Agreement and Professional's proposal, attached as Exhibit B, regarding the amount of compensation, the Agreement shall prevail. City shall pay Professional for services rendered pursuant to this Agreement at the time and in the manner set forth herein. The payments specified below shall be the only payments from City to Professional for services rendered pursuant to this Agreement. Professional

Last Revised June 2018

CONTRACT NO.: 64-2019

shall submit all invoices to City in the manner specified herein. Except as specifically authorized by City, Professional shall not bill City for duplicate services performed by more than one person.

Professional and City acknowledge and agree that compensation paid by City to Professional under this Agreement is based upon Professional's estimated costs of providing the services required hereunder, including salaries and benefits of employees and subcontractors of Professional. Consequently, the parties further agree that compensation hereunder is intended to include the costs of contributions to any pensions and/or annuities to which Professional and its employees, agents, and subcontractors may be eligible. City therefore has no responsibility for such contributions beyond compensation required under this Agreement.

2.1 Invoices. Professional shall submit invoices, not more often than once a month during the term of this Agreement, based on the cost for services performed and reimbursable costs incurred prior to the invoice date. Invoices shall contain the following information:

- § Serial identifications of progress bills; i.e., Progress Bill No. 1 for the first invoice, etc.;
- § The beginning and ending dates of the billing period;
- § A Task Summary containing the original contract amount, the amount of prior billings, the total due this period, the balance available under the Agreement, and the percentage of completion;
- § At City's option, for each work item in each task, a copy of the applicable time entries or time sheets shall be submitted showing the name of the person doing the work, the hours spent by each person, a brief description of the work, and each reimbursable expense;
- § The total number of hours of work performed under the Agreement by Professional and each employee, agent, and subcontractor of Professional performing services hereunder, as well as a separate notice when the total number of hours of work by Professional and any individual employee, agent, or subcontractor of Professional reaches or exceeds 800 hours, which shall include an estimate of the time necessary to complete the work described in Exhibit A;
- § The Professional's signature.

2.2 Monthly Payment. City shall make monthly payments, based on invoices received, for services satisfactorily performed, and for authorized reimbursable costs incurred. City shall have 30 days from the receipt of an invoice that complies with all of the requirements above to pay Professional.

2.3 Final Payment. City shall pay the last 10% of the total sum due pursuant to this Agreement within sixty (60) days after completion of the services and submittal to City of a final invoice, if all services required have been satisfactorily performed.

2.4 Total Payment. City shall pay for the services to be rendered by Professional pursuant to this Agreement. City shall not pay any additional sum for any expense or cost whatsoever

CONTRACT NO.: 64-2019

incurred by Professional in rendering services pursuant to this Agreement. City shall make no payment for any extra, further, or additional service pursuant to this Agreement.

In no event shall Professional submit any invoice for an amount in excess of the maximum amount of compensation provided above either for a task or for the entire Agreement, unless the Agreement is modified prior to the submission of such an invoice by a properly executed change order or amendment.

- 2.5 Hourly Fees.** Fees for work performed by Professional on an hourly basis shall not exceed the amounts shown on the fee schedule set forth in Exhibit B.
- 2.6 Reimbursable Expenses.** Reimbursable expenses, if any, are set forth in Exhibit B, and shall not exceed _____ (\$_____). Expenses not listed in Exhibit B are not chargeable to City. Reimbursable expenses are included in the total amount of compensation provided under this Agreement that shall not be exceeded.
- 2.7 Payment of Taxes.** Professional is solely responsible for the payment of employment taxes incurred under this Agreement and any similar federal or state taxes.
- 2.8 Payment upon Termination.** In the event that the City or Professional terminates this Agreement pursuant to Section 8, the City shall compensate the Professional for all outstanding costs and reimbursable expenses incurred for work satisfactorily completed as of the date of written notice of termination. Professional shall maintain adequate logs and timesheets in order to verify costs incurred to that date.
- 2.9 Authorization to Perform Services.** The Professional is not authorized to perform any services or incur any costs whatsoever under the terms of this Agreement until receipt of authorization from the Contract Administrator.

Section 3. FACILITIES AND EQUIPMENT. Except as set forth herein, Professional shall, at its sole cost and expense, provide all facilities and equipment that may be necessary to perform the services required by this Agreement. City shall make available to Professional only the facilities and equipment listed in this section, and only under the terms and conditions set forth herein.

City shall furnish physical facilities such as desks, filing cabinets, and conference space, as may be reasonably necessary for Professional's use while consulting with City employees and reviewing records and the information in possession of the City. The location, quantity, and time of furnishing those facilities shall be in the sole discretion of City. In no event shall City be obligated to furnish any facility that may involve incurring any direct expense, including but not limited to computer, long-distance telephone or other communication charges, vehicles, and reproduction facilities.

Section 4. INSURANCE REQUIREMENTS. Before beginning any work under this Agreement, Professional, at its own cost and expense, shall procure "occurrence coverage" insurance against claims for injuries to persons or damages to property that may arise from or in connection with the performance of

Last Revised June 2018

CONTRACT NO.: 64-2019

the work hereunder by the Professional and its agents, representatives, employees, and subcontractors. Professional shall provide proof satisfactory to City of such insurance that meets the requirements of this section and under forms of insurance satisfactory in all respects to the City. Professional shall maintain the insurance policies required by this section throughout the term of this Agreement. The cost of such insurance shall be included in the Professional's bid. Professional shall not allow any subcontractor to commence work on any subcontract until Professional has obtained all insurance required herein for the subcontractor(s) and provided evidence thereof to City. Verification of the required insurance shall be submitted and made part of this Agreement prior to execution. Professional shall maintain all required insurance listed herein for the duration of this Agreement.

- 4.1 Workers' Compensation.** Professional shall, at its sole cost and expense, maintain Statutory Workers' Compensation Insurance and Employer's Liability Insurance for any and all persons employed directly or indirectly by Professional. The Statutory Workers' Compensation Insurance and Employer's Liability Insurance shall be provided with limits of not less than ONE MILLION DOLLARS (\$1,000,000.00) per accident. In the alternative, Professional may rely on a self-insurance program to meet those requirements, but only if the program of self-insurance complies fully with the provisions of the California Labor Code. Determination of whether a self-insurance program meets the standards of the Labor Code shall be solely in the discretion of the Contract Administrator. The insurer, if insurance is provided, or the Professional, if a program of self-insurance is provided, shall waive all rights of subrogation against the City and its officers, officials, employees, and volunteers for loss arising from work performed under this Agreement.

An endorsement shall state that coverage shall not be canceled except after thirty (30) days' prior written notice by certified mail, return receipt requested, has been given to the City. Professional shall notify City within fourteen (14) days of notification from Professional's insurer if such coverage is suspended, voided or reduced in coverage or in limits.

The requirement to maintain Statutory Worker's Compensation and Employer's Liability Insurance insurance may be waived by the City upon written verification that Professional does not have any employees.

4.2 Commercial General and Automobile Liability Insurance.

- 4.2.1 General requirements.** Professional, at its own cost and expense, shall maintain commercial general liability insurance for the term of this Agreement in an amount not less than TWO MILLION DOLLARS (\$2,000,000.00) and automobile liability insurance for the term of this Agreement in an amount not less than ONE MILLION DOLLARS (\$1,000,000.00). The commercial general liability and automobile liability insurance shall be per occurrence, combined single limit coverage for risks associated with the work contemplated by this Agreement. If a commercial general liability insurance or an automobile liability form or other form with a general aggregate limit is used, either the general aggregate limit shall apply separately to

Last Revised June 2018

CONTRACT NO.: 64-2019

the work to be performed under this Agreement or the general aggregate limit shall be at least twice the required occurrence limit. Such coverage shall include but shall not be limited to, protection against claims arising from bodily and personal injury, including death resulting therefrom, and damage to property resulting from activities contemplated under this Agreement, including the use of owned and non-owned automobiles.

4.2.2 Minimum scope of coverage. Commercial general liability coverage shall be at least as broad as Insurance Services Office Commercial General Liability occurrence form CG 0001 (most recent edition) covering comprehensive General Liability on an "occurrence" basis. Automobile coverage shall be at least as broad as Insurance Services Office Automobile Liability form CA 0001 (most recent edition), Code 1 (any auto). No endorsement shall be attached limiting the coverage.

4.2.3 Additional requirements. Each of the following shall be included in the insurance coverage or added as an endorsement to the policy:

- a. City and its officers, employees, agents, and volunteers shall be covered as additional insureds with respect to each of the following: liability arising out of activities performed by or on behalf of Professional, including the insured's general supervision of Professional; products and completed operations of Professional; premises owned, occupied, or used by Professional; and automobiles owned, leased, or used by the Professional. The coverage shall contain no special limitations on the scope of protection afforded to City or its officers, employees, agents, or volunteers.
- b. The insurance shall cover on an occurrence or an accident basis, and not on a claims-made basis.
- c. An endorsement must state that coverage is primary insurance with respect to the City and its officers, officials, employees and volunteers, and that no insurance or self-insurance maintained by the City shall be called upon to contribute to a loss under the coverage.
- d. Any failure of Professional to comply with reporting provisions of the policy shall not affect coverage provided to City and its officers, employees, agents, and volunteers.
- e. An endorsement shall state that coverage shall not be canceled except after thirty (30) days' prior written notice by certified mail, return receipt requested, has been given to the City. Professional shall notify City within

CONTRACT NO.: 64-2019

fourteen (14) days of notification from Professional's insurer if such coverage is suspended, voided or reduced in coverage or in limits.

4.3 Professional Liability Insurance. Professional, at its own cost and expense, shall maintain for the period covered by this Agreement professional liability insurance for licensed professionals performing work pursuant to this Agreement in an amount not less than TWO MILLION DOLLARS (\$2,000,000) covering the licensed professionals' errors and omissions.

4.3.1 Any deductible or self-insured retention shall not exceed \$150,000 per claim.

4.3.2 An endorsement shall state that coverage shall not be suspended, voided, canceled by either party, or reduced in coverage or in limits, except after thirty (30) days' prior written notice by certified mail, return receipt requested, has been given to the City.

4.3.3 The following provisions shall apply if the professional liability coverages are written on a claims-made form:

- a. The retroactive date of the policy must be shown and must be before the date of the Agreement.
- b. Insurance must be maintained and evidence of insurance must be provided for at least five (5) years after completion of the Agreement or the work, so long as commercially available at reasonable rates.
- c. If coverage is canceled or not renewed and it is not replaced with another claims-made policy form with a retroactive date that precedes the date of this Agreement, Professional must provide extended reporting coverage for a minimum of five (5) years after completion of the Agreement or the work. The City shall have the right to exercise, at the Professional's sole cost and expense, any extended reporting provisions of the policy, if the Professional cancels or does not renew the coverage.
- d. A copy of the claim reporting requirements must be submitted to the City prior to the commencement of any work under this Agreement.

4.4 All Policies Requirements.

4.4.1 Acceptability of insurers. All insurance required by this section is to be placed with insurers with a Bests' rating of no less than A:VII.

4.4.2 Verification of coverage. Prior to beginning any work under this Agreement, Professional shall furnish City with certificates of insurance and with original

Last Revised June 2018

CONTRACT NO.: 64-2019

endorsements effecting coverage required herein. The certificates and endorsements for each insurance policy are to be signed by a person authorized by that insurer to bind coverage on its behalf. The City reserves the right to require complete, certified copies of all required insurance policies, at any time.

4.4.3 Subcontractors. Professional shall include all subcontractors as insureds under its policies or shall furnish separate certificates and endorsements for each subcontractor. All coverages for subcontractors shall be subject to all of the requirements stated herein.

4.4.4 Deductibles and Self-Insured Retentions. Professional shall disclose to and obtain the approval of City for the self-insured retentions and deductibles before beginning any of the services or work called for by any term of this Agreement.

During the period covered by this Agreement, only upon the prior express written authorization of Contract Administrator, Professional may increase such deductibles or self-insured retentions with respect to City, its officers, employees, agents, and volunteers. The Contract Administrator may condition approval of an increase in deductible or self-insured retention levels with a requirement that Professional procure a bond, guaranteeing payment of losses and related investigations, claim administration, and defense expenses that is satisfactory in all respects to each of them.

4.4.5 Waiver of Subrogation. Professional hereby agrees to waive subrogation which any insurer or contractor may require from vendor by virtue of the payment of any loss. Consultant agrees to obtain any endorsements that may be necessary to effect this waiver of subrogation. The Workers' Compensation policy shall be endorsed with a waiver of subrogation in favor of the entity for all work performed by the Professional, its employees, agents, and subcontractors.

4.4.6 Notice of Reduction in Coverage. In the event that any coverage required by this section is reduced, limited, or materially affected in any other manner, Professional shall provide written notice to City at Professional's earliest possible opportunity and in no case later than five (5) days after Professional is notified of the change in coverage.

4.5 Remedies. In addition to any other remedies City may have if Professional fails to provide or maintain any insurance policies or policy endorsements to the extent and within the time herein required, City may, at its sole option exercise any of the following remedies, which are alternatives to other remedies City may have and are not the exclusive remedy for Professional's breach:

- § Obtain such insurance and deduct and retain the amount of the premiums for such insurance from any sums due under the Agreement;

Last Revised June 2018

CONTRACT NO.: 64-2019

§ Order Professional to stop work under this Agreement or withhold any payment that becomes due to Professional hereunder, or both stop work and withhold any payment, until Professional demonstrates compliance with the requirements hereof; and/or

§ Terminate this Agreement.

Section 5. INDEMNIFICATION AND PROFESSIONAL'S RESPONSIBILITIES.

5.1 General Requirement. Professional shall indemnify, defend with counsel selected by the City, and hold harmless the City and its officials, officers, employees, agents, and volunteers from and against any and all losses, liability, claims, suits, actions, damages, and causes of action arising out of any personal injury, bodily injury, loss of life, or damage to property, or any violation of any federal, state, or municipal law or ordinance, to the extent caused, in whole or in part, by the willful misconduct or negligent acts or omissions of Professional or its employees, subcontractors, or agents, by acts for which they could be held strictly liable, or by the quality or character of their work. The foregoing obligation of Professional shall not apply when (1) the injury, loss of life, damage to property, or violation of law arises wholly from the negligence or willful misconduct of the City or its officers, employees, agents, or volunteers and (2) the actions of Professional or its employees, subcontractor, or agents have contributed in no part to the injury, loss of life, damage to property, or violation of law. It is understood that the duty of Professional to indemnify and hold harmless includes the duty to defend as set forth in Section 2778 of the California Civil Code. Acceptance by City of insurance certificates and endorsements required under this Agreement does not relieve Professional from liability under this indemnification and hold harmless clause. This indemnification and hold harmless clause shall apply to any damages or claims for damages whether or not such insurance policies shall have been determined to apply. By execution of this Agreement, Professional acknowledges and agrees to the provisions of this Section and that it is a material element of consideration.

5.2 PERS Indemnification. In the event that Professional or any employee, agent, or subcontractor of Professional providing services under this Agreement is determined by a court of competent jurisdiction or the California Public Employees Retirement System (PERS) to be eligible for enrollment in PERS as an employee of City, Professional shall indemnify, defend, and hold harmless City for the payment of any employee and/or employer contributions for PERS benefits on behalf of Professional or its employees, agents, or subcontractors, as well as for the payment of any penalties and interest on such contributions, which would otherwise be the responsibility of City.

5.3 Design Professionals. To the extent that the services under this Agreement include design professional services subject to California Civil Code Section 2782.8, as may be amended from time to time, Professional's duty to indemnify

Last Revised June 2018

CONTRACT NO.: 64-2019

under Sections 5.1 and 5.2 shall only be to the maximum extent permitted by California Civil Code Section 2782.8.

Section 6. STATUS OF PROFESSIONAL.

- 6.1 Independent Contractor.** At all times during the term of this Agreement, Professional shall be an independent contractor as defined in Labor Code Section 3353, and shall not be an employee of City. Nothing contained in this Agreement shall be construed to be inconsistent with the foregoing relationship or status. City shall have the right to control Professional only insofar as the results of Professional's services rendered pursuant to this Agreement and assignment of personnel pursuant to Subparagraph 1.3; however, otherwise City shall not have the right to control the means by which Professional accomplishes services rendered pursuant to this Agreement. Professional shall have no power or authority by this Agreement to bind the City in any respect. All employees and agents hired or retained by Professional are employees and agents of Professional and not of the City. The City shall not be obligated in any way to pay any wage claims or other claims made against Professional by any such employees or agents, or any other person resulting from performance of this Agreement.

Notwithstanding any other City, state, or federal policy, rule, regulation, law, or ordinance to the contrary, Professional and any of its employees, agents, and subcontractors providing services under this Agreement shall not qualify for or become entitled to, and hereby agree to waive any and all claims to, any compensation, benefit, or any incident of employment by City, including but not limited to eligibility to enroll in the California Public Employees Retirement System (PERS) as an employee of City and entitlement to any contribution to be paid by City for employer contributions and/or employee contributions for PERS benefits. Professional shall not allow any employee to become eligible for a claim for PERS benefits.

- 6.2 Professional Not an Agent.** Except as City may specify in writing, Professional shall have no authority, express or implied, to act on behalf of City in any capacity whatsoever as an agent. Professional shall have no authority, express or implied, pursuant to this Agreement to bind City to any obligation whatsoever.

Section 7. LEGAL REQUIREMENTS.

- 7.1 Governing Law.** The laws of the State of California shall govern this Agreement.
- 7.2 Compliance with Applicable Laws.** Professional and any subcontractors shall comply with all laws and regulations applicable to the performance of the work hereunder, including but not limited to, the California Building Code, the Americans with Disabilities Act, and any copyright, patent or trademark law. Professional's failure to comply with any law(s) or regulation(s) applicable to the performance of the work hereunder shall constitute a breach of contract.

Last Revised June 2018

CONTRACT NO.: 64-2019

- 7.3 Other Governmental Regulations.** To the extent that this Agreement may be funded by fiscal assistance from another governmental entity, Professional and any subcontractors shall comply with all applicable rules and regulations to which City is bound by the terms of such fiscal assistance program.
- 7.4 Licenses and Permits.** Professional represents and warrants to City that Professional and its employees, agents, and any subcontractors have all licenses, permits, qualifications, and approvals of whatsoever nature that are legally required to practice their respective professions. Professional represents and warrants to City that Professional and its employees, agents, any subcontractors shall, at their sole cost and expense, keep in effect at all times during the term of this Agreement any licenses, permits, and approvals that are legally required to practice their respective professions. In addition to the foregoing, Professional and any subcontractors shall obtain and maintain valid Business Licenses from City during the term of this Agreement.
- 7.5 Nondiscrimination and Equal Opportunity.** Professional shall not discriminate, on the basis of a person's race, religion, color, national origin, age, physical or mental handicap or disability, medical condition, marital status, sex, or sexual orientation, against any employee, applicant for employment, subcontractor, bidder for a subcontract, or participant in, recipient of, or applicant for any services or programs provided by Professional under this Agreement. Professional shall comply with all applicable federal, state, and local laws, policies, rules, and requirements related to equal opportunity and nondiscrimination in employment, contracting, and the provision of any services that are the subject of this Agreement, including but not limited to the satisfaction of any positive obligations required of Professional thereby.

Professional shall include the provisions of this Subsection in any subcontract approved by the Contract Administrator or this Agreement.

Section 8. TERMINATION AND MODIFICATION.

- 8.1 Termination.** City may cancel this Agreement at any time and without cause upon written notification to Professional.

Professional may cancel this Agreement upon thirty (30) days' written notice to City and shall include in such notice the reasons for cancellation.

In the event of termination, Professional shall be entitled to compensation for services performed to the effective date of termination; City, however, may condition payment of such compensation upon Professional delivering to City any or all documents, photographs, computer software, video and audio tapes, and other materials provided to Professional or prepared by or for Professional or the City in connection with this Agreement.

Last Revised June 2018

CONTRACT NO.: 64-2019

- 8.2 Extension.** City may, in its sole and exclusive discretion, extend the end date of this Agreement beyond that provided for in Subsection 1.1. Any such extension shall require a written amendment to this Agreement, as provided for herein. Professional understands and agrees that, if City grants such an extension, City shall have no obligation to provide Professional with compensation beyond the maximum amount provided for in this Agreement. Similarly, unless authorized by the Contract Administrator, City shall have no obligation to reimburse Professional for any otherwise reimbursable expenses incurred during the extension period.
- 8.3 Amendments.** The parties may amend this Agreement only by a writing signed by all the parties.
- 8.4 Assignment and Subcontracting.** City and Professional recognize and agree that this Agreement contemplates personal performance by Professional and is based upon a determination of Professional's unique personal competence, experience, and specialized personal knowledge. Moreover, a substantial inducement to City for entering into this Agreement was and is the professional reputation and competence of Professional. Professional may not assign this Agreement or any interest therein without the prior written approval of the Contract Administrator. Professional shall not subcontract any portion of the performance contemplated and provided for herein, other than to the subcontractors noted in the proposal, without prior written approval of the Contract Administrator.
- 8.5 Survival.** All obligations arising prior to the termination of this Agreement and all provisions of this Agreement allocating liability between City and Professional shall survive the termination of this Agreement.
- 8.6 Options upon Breach by Professional.** If Professional materially breaches any of the terms of this Agreement, City's remedies shall include, but not be limited to, the following:
- 8.6.1** Immediately terminate the Agreement;
 - 8.6.2** Retain the plans, specifications, drawings, reports, design documents, and any other work product prepared by Professional pursuant to this Agreement;
 - 8.6.3** Retain a different Professional to complete the work described in Exhibit A not finished by Professional; or
 - 8.6.4** Charge Professional the difference between the cost to complete the work described in Exhibit A that is unfinished at the time of breach and the amount that City would have paid Professional pursuant to Section 2 if Professional had completed the work.

Section 9. KEEPING AND STATUS OF RECORDS.

Last Revised June 2018

CONTRACT NO.: 64-2019

- 9.1 Records Created as Part of Professional's Performance.** All reports, data, maps, models, charts, studies, surveys, photographs, memoranda, plans, studies, specifications, records, files, or any other documents or materials, in electronic or any other form, that Professional prepares or obtains pursuant to this Agreement and that relate to the matters covered hereunder shall be the property of the City. Professional hereby agrees to deliver those documents to the City upon termination of the Agreement. It is understood and agreed that the documents and other materials, including but not limited to those described above, prepared pursuant to this Agreement are prepared specifically for the City and are not necessarily suitable for any future or other use. City and Professional agree that, until final approval by City, all data, plans, specifications, reports and other documents are confidential and will not be released to third parties without prior written consent of both parties.
- 9.2 Professional's Books and Records.** Professional shall maintain any and all ledgers, books of account, invoices, vouchers, canceled checks, and other records or documents evidencing or relating to charges for services or expenditures and disbursements charged to the City under this Agreement for a minimum of three (3) years, or for any longer period required by law, from the date of final payment to the Professional pursuant to this Agreement.
- 9.3 Inspection and Audit of Records.** Any records or documents that Section 9.2 of this Agreement requires Professional to maintain shall be made available for inspection, audit, and/or copying at any time during regular business hours, upon oral or written request of the City. Under California Government Code Section 8546.7, if the amount of public funds expended under this Agreement exceeds TEN THOUSAND DOLLARS (\$10,000.00), the Agreement shall be subject to the examination and audit of the State Auditor, at the request of City or as part of any audit of the City, for a period of three (3) years after final payment under the Agreement.

Section 10 MISCELLANEOUS PROVISIONS.

- 10.1 Attorneys' Fees.** If a party to this Agreement brings any action, including an action for declaratory relief, to enforce or interpret the provision of this Agreement, the prevailing party shall be entitled to reasonable attorneys' fees in addition to any other relief to which that party may be entitled. The court may set such fees in the same action or in a separate action brought for that purpose.
- 10.2 Venue.** In the event that either party brings any action against the other under this Agreement, the parties agree that trial of such action shall be vested exclusively in the state courts of California in the County of Sacramento or in the United States District Court for the Eastern District of California.

Last Revised June 2018

CONTRACT NO.: 64-2019

- 10.3 Severability.** If a court of competent jurisdiction finds or rules that any provision of this Agreement is invalid, void, or unenforceable, the provisions of this Agreement not so adjudged shall remain in full force and effect. The invalidity in whole or in part of any provision of this Agreement shall not void or affect the validity of any other provision of this Agreement.
- 10.4 No Implied Waiver of Breach.** The waiver of any breach of a specific provision of this Agreement does not constitute a waiver of any other breach of that term or any other term of this Agreement.
- 10.5 Successors and Assigns.** The provisions of this Agreement shall inure to the benefit of and shall apply to and bind the successors and assigns of the parties.
- 10.6 Use of Recycled Products.** Professional shall prepare and submit all reports, written studies and other printed material on recycled paper to the extent it is available at equal or less cost than virgin paper.
- 10.7 Conflict of Interest.** Professional may serve other clients, but none whose activities within the corporate limits of City or whose business, regardless of location, would place Professional in a "conflict of interest," as that term is defined in the Political Reform Act, codified at California Government Code Section 81000 *et seq.*
- Professional shall not employ any City official in the work performed pursuant to this Agreement. No officer or employee of City shall have any financial interest in this Agreement that would violate California Government Code Sections 1090 *et seq.*
- Professional hereby warrants that it is not now, nor has it been in the previous twelve (12) months, an employee, agent, appointee, or official of the City. If Professional was an employee, agent, appointee, or official of the City in the previous twelve months, Professional warrants that it did not participate in any manner in the forming of this Agreement. Professional understands that, if this Agreement is made in violation of Government Code §1090 *et seq.*, the entire Agreement is void and Professional will not be entitled to any compensation for services performed pursuant to this Agreement, including reimbursement of expenses, and Professional will be required to reimburse the City for any sums paid to the Professional. Professional understands that, in addition to the foregoing, it may be subject to criminal prosecution for a violation of Government Code § 1090 and, if applicable, will be disqualified from holding public office in the State of California.
- 10.8 Solicitation.** Professional agrees not to solicit business at any meeting, focus group, or interview related to this Agreement, either orally or through any written materials.
- 10.9 Contract Administration.** This Agreement shall be administered by Elizabeth Sparkman, Community Development Director("Contract Administrator"). All correspondence shall be directed to or through the Contract Administrator or his or her designee.


Last Revised June 2018

CONTRACT NO.: 64-2019

- 10.10 Notices.** Any written notice to Professional shall be sent to:
 Tim Raney, AICP, President
 Raney Planning & Management, Inc.
 1501 Sports Drive, Suite A
 Sacramento, CA 95834
 Email Address (for Insurance Update Requests)
 timraney@raneymanagement.com

Any written notice to City shall be sent to:
 Darcy Goulart, Planning Manager
 2729 Prospect Park Drive
 Rancho Cordova, CA 95670

- 10.11 Professional Seal.** Where applicable in the determination of the contract administrator or when required by law, the first page of a technical report, first page of design specifications, and each page of construction drawings shall be stamped/sealed and signed by the licensed professional responsible for the report/design preparation. The stamp/seal shall be in a block entitled "Seal and Signature of Registered Professional with report/design responsibility," as in the following example.

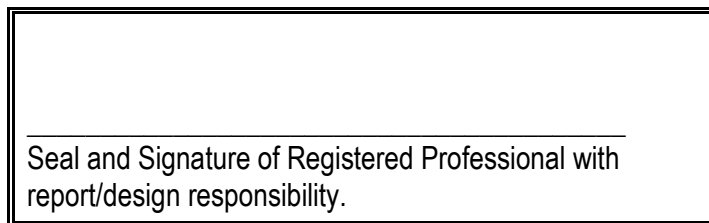

- 10.12 Integration.** This Agreement, including the scope of work attached hereto and incorporated herein as Exhibit A, and the compensation schedule attached hereto and incorporated herein as Exhibit B, represents the entire and integrated agreement between City and Professional and supersedes all prior negotiations, representations, or agreements, either written or oral.
- 10.13 IRS Form W-9.** Professional shall complete and submit Internal Revenue Service Form W-9 to the City before execution of this Agreement. The City's Finance Director shall have authority to waive this requirement.

CONTRACT NO.: 64-2019

IN WITNESS WHEREOF, the Parties have executed this Agreement as of the day and year first set forth above, which date shall be considered by the Parties to be the effective date of this Agreement.

CITY OF RANCHO CORDOVA

PROFESSIONAL

Cyrus Abhar, City Manager

[NAME, TITLE]

Date: _____

Date: _____

Attest:

Stacy Leitner, City Clerk

Date: _____

Approved as to Form:

Adam U. Lindgren, City Attorney*Last Revised June 2018*

CONTRACT NO.: 64-2019

EXHIBIT A
SCOPE OF SERVICES

CONTRACT NO.: 64-2019

EXHIBIT B
COMPENSATION SCHEDULE

Form W-9 (Rev. September 2007) Department of the Treasury Internal Revenue Service	Request for Taxpayer Identification Number and Certification	Give form to the requester. Do not send to the IRS.
Print or type See Specific Instructions on page 2.	Name (as shown on your income tax return)	
	Business name, if different from above	
	Check appropriate box: ☐ Individual/Sole proprietor ☐ Corporation ☐ Partnership ☐ Limited liability company. Enter the tax classification (D=disregarded entity, C=corporation, P=partnership) ▶ ----- ☐ Exempt payee ☐ Other (see instructions) ▶	
	Address (number, street, and apt. or suite no.)	Requester's name and address (optional)
	City, state, and ZIP code	
	List account number(s) here (optional)	

Part I Taxpayer Identification Number (TIN)

Enter your TIN in the appropriate box. The TIN provided must match the name given on Line 1 to avoid backup withholding. For individuals, this is your social security number (SSN). However, for a resident alien, sole proprietor, or disregarded entity, see the Part I instructions on page 3. For other entities, it is your employer identification number (EIN). If you do not have a number, see *How to get a TIN* on page 3.

Note. If the account is in more than one name, see the chart on page 4 for guidelines on whose number to enter.

Social security number
or
Employer identification number

Part II Certification

Under penalties of perjury, I certify that:

- The number shown on this form is my correct taxpayer identification number (or I am waiting for a number to be issued to me), and
- I am not subject to backup withholding because: (a) I am exempt from backup withholding, or (b) I have not been notified by the Internal Revenue Service (IRS) that I am subject to backup withholding as a result of a failure to report all interest or dividends, or (c) the IRS has notified me that I am no longer subject to backup withholding, and
- I am a U.S. citizen or other U.S. person (defined below).

Certification instructions. You must cross out item 2 above if you have been notified by the IRS that you are currently subject to backup withholding because you have failed to report all interest and dividends on your tax return. For real estate transactions, item 2 does not apply. For mortgage interest paid, acquisition or abandonment of secured property, cancellation of debt, contributions to an individual retirement arrangement (IRA), and generally, payments other than interest and dividends, you are not required to sign the Certification, but you must provide your correct TIN. See the instructions on page 4.

Sign Here	Signature of U.S. person ▶	Date ▶
------------------	----------------------------	--------

General Instructions

Section references are to the Internal Revenue Code unless otherwise noted.

Purpose of Form

A person who is required to file an information return with the IRS must obtain your correct taxpayer identification number (TIN) to report, for example, income paid to you, real estate transactions, mortgage interest you paid, acquisition or abandonment of secured property, cancellation of debt, or contributions you made to an IRA.

Use Form W-9 only if you are a U.S. person (including a resident alien), to provide your correct TIN to the person requesting it (the requester) and, when applicable, to:

- Certify that the TIN you are giving is correct (or you are waiting for a number to be issued),
- Certify that you are not subject to backup withholding, or
- Claim exemption from backup withholding if you are a U.S. exempt payee. If applicable, you are also certifying that as a U.S. person, your allocable share of any partnership income from a U.S. trade or business is not subject to the withholding tax on foreign partners' share of effectively connected income.

Note. If a requester gives you a form other than Form W-9 to request your TIN, you must use the requester's form if it is substantially similar to this Form W-9.

Definition of a U.S. person. For federal tax purposes, you are considered a U.S. person if you are:

- An individual who is a U.S. citizen or U.S. resident alien,
- A partnership, corporation, company, or association created or organized in the United States or under the laws of the United States,
- An estate (other than a foreign estate), or
- A domestic trust (as defined in Regulations section 301.7701-7).

Special rules for partnerships. Partnerships that conduct a trade or business in the United States are generally required to pay a withholding tax on any foreign partners' share of income from such business. Further, in certain cases where a Form W-9 has not been received, a partnership is required to presume that a partner is a foreign person, and pay the withholding tax. Therefore, if you are a U.S. person that is a partner in a partnership conducting a trade or business in the United States, provide Form W-9 to the partnership to establish your U.S. status and avoid withholding on your share of partnership income.

The person who gives Form W-9 to the partnership for purposes of establishing its U.S. status and avoiding withholding on its allocable share of net income from the partnership conducting a trade or business in the United States is in the following cases:

- The U.S. owner of a disregarded entity and not the entity,

- The U.S. grantor or other owner of a grantor trust and not the trust, and
- The U.S. trust (other than a grantor trust) and not the beneficiaries of the trust.

Foreign person. If you are a foreign person, do not use Form W-9. Instead, use the appropriate Form W-8 (see Publication 515, Withholding of Tax on Nonresident Aliens and Foreign Entities).

Nonresident alien who becomes a resident alien. Generally, only a nonresident alien individual may use the terms of a tax treaty to reduce or eliminate U.S. tax on certain types of income. However, most tax treaties contain a provision known as a "saving clause." Exceptions specified in the saving clause may permit an exemption from tax to continue for certain types of income even after the recipient has otherwise become a U.S. resident alien for tax purposes.

If you are a U.S. resident alien who is relying on an exception contained in the saving clause of a tax treaty to claim an exemption from U.S. tax on certain types of income, you must attach a statement to Form W-9 that specifies the following five items:

1. The treaty country. Generally, this must be the same treaty under which you claimed exemption from tax as a nonresident alien.
2. The treaty article addressing the income.
3. The article number (or location) in the tax treaty that contains the saving clause and its exceptions.
4. The type and amount of income that qualifies for the exemption from tax.
5. Sufficient facts to justify the exemption from tax under the terms of the treaty article.

Example. Article 20 of the U.S.-China income tax treaty allows an exemption from tax for scholarship income received by a Chinese student temporarily present in the United States. Under U.S. law, this student will become a resident alien for tax purposes if his or her stay in the United States exceeds 5 calendar years. However, paragraph 2 of the first Protocol to the U.S.-China treaty (dated April 30, 1984) allows the provisions of Article 20 to continue to apply even after the Chinese student becomes a resident alien of the United States. A Chinese student who qualifies for this exception (under paragraph 2 of the first protocol) and is relying on this exception to claim an exemption from tax on his or her scholarship or fellowship income would attach to Form W-9 a statement that includes the information described above to support that exemption.

If you are a nonresident alien or a foreign entity not subject to backup withholding, give the requester the appropriate completed Form W-8.

What is backup withholding? Persons making certain payments to you must under certain conditions withhold and pay to the IRS 28% of such payments. This is called "backup withholding." Payments that may be subject to backup withholding include interest, tax-exempt interest, dividends, broker and barter exchange transactions, rents, royalties, nonemployee pay, and certain payments from fishing boat operators. Real estate transactions are not subject to backup withholding.

You will not be subject to backup withholding on payments you receive if you give the requester your correct TIN, make the proper certifications, and report all your taxable interest and dividends on your tax return.

Payments you receive will be subject to backup withholding if:

1. You do not furnish your TIN to the requester,
2. You do not certify your TIN when required (see the Part II instructions on page 3 for details),
3. The IRS tells the requester that you furnished an incorrect TIN,

4. The IRS tells you that you are subject to backup withholding because you did not report all your interest and dividends on your tax return (for reportable interest and dividends only), or

5. You do not certify to the requester that you are not subject to backup withholding under 4 above (for reportable interest and dividend accounts opened after 1983 only).

Certain payees and payments are exempt from backup withholding. See the instructions below and the separate Instructions for the Requester of Form W-9.

Also see *Special rules for partnerships* on page 1.

Penalties

Failure to furnish TIN. If you fail to furnish your correct TIN to a requester, you are subject to a penalty of \$50 for each such failure unless your failure is due to reasonable cause and not to willful neglect.

Civil penalty for false information with respect to withholding. If you make a false statement with no reasonable basis that results in no backup withholding, you are subject to a \$500 penalty.

Criminal penalty for falsifying information. Willfully falsifying certifications or affirmations may subject you to criminal penalties including fines and/or imprisonment.

Misuse of TINs. If the requester discloses or uses TINs in violation of federal law, the requester may be subject to civil and criminal penalties.

Specific Instructions

Name

If you are an individual, you must generally enter the name shown on your income tax return. However, if you have changed your last name, for instance, due to marriage without informing the Social Security Administration of the name change, enter your first name, the last name shown on your social security card, and your new last name.

If the account is in joint names, list first, and then circle, the name of the person or entity whose number you entered in Part I of the form.

Sole proprietor. Enter your individual name as shown on your income tax return on the "Name" line. You may enter your business, trade, or "doing business as (DBA)" name on the "Business name" line.

Limited liability company (LLC). Check the "Limited liability company" box only and enter the appropriate code for the tax classification ("D" for disregarded entity, "C" for corporation, "P" for partnership) in the space provided.

For a single-member LLC (including a foreign LLC with a domestic owner) that is disregarded as an entity separate from its owner under Regulations section 301.7701-3, enter the owner's name on the "Name" line. Enter the LLC's name on the "Business name" line.

For an LLC classified as a partnership or a corporation, enter the LLC's name on the "Name" line and any business, trade, or DBA name on the "Business name" line.

Other entities. Enter your business name as shown on required federal tax documents on the "Name" line. This name should match the name shown on the charter or other legal document creating the entity. You may enter any business, trade, or DBA name on the "Business name" line.

Note. You are requested to check the appropriate box for your status (individual/sole proprietor, corporation, etc.).

Exempt From Backup Withholding

If you are exempt, enter your name as described above and check the appropriate box for your status, then check the "Exempt from backup withholding" box in the line following the business name, sign and date the form.

Generally, individuals (including sole proprietors) are not exempt from backup withholding. Corporations are exempt from backup withholding for certain payments, such as interest and dividends.

Note. If you are exempt from backup withholding, you should still complete this form to avoid possible erroneous backup withholding.

Exempt payees. Backup withholding is not required on any payments made to the following payees:

1. An organization exempt from tax under section 501(a), any IRA, or a custodial account under section 403(b)(7) if the account satisfies the requirements of section 401(f)(2),

2. The United States or any of its agencies or instrumentalities,

3. A state, the District of Columbia, a possession of the United States, or any of their political subdivisions or instrumentalities,

4. A foreign government or any of its political subdivisions, agencies, or instrumentalities, or

5. An international organization or any of its agencies or instrumentalities.

Other payees that may be exempt from backup withholding include:

6. A corporation,

7. A foreign central bank of issue,

8. A dealer in securities or commodities required to register in the United States, the District of Columbia, or a possession of the United States,

9. A futures commission merchant registered with the Commodity Futures Trading Commission,

10. A real estate investment trust,

11. An entity registered at all times during the tax year under the Investment Company Act of 1940,

12. A common trust fund operated by a bank under section 584(a),

13. A financial institution,

14. A middleman known in the investment community as a nominee or custodian, or

15. A trust exempt from tax under section 664 or described in section 4947.

The chart below shows types of payments that may be exempt from backup withholding. The chart applies to the exempt recipients listed above, 1 through 15.

IF the payment is for . . .	THEN the payment is exempt for . . .
Interest and dividend payments	All exempt recipients except for 9
Broker transactions	Exempt recipients 1 through 13. Also, a person registered under the Investment Advisers Act of 1940 who regularly acts as a broker
Barter exchange transactions and patronage dividends	Exempt recipients 1 through 5
Payments over \$600 required to be reported and direct sales over \$5,000 ¹	Generally, exempt recipients 1 through 7

¹See Form 1099-MISC, Miscellaneous Income, and its instructions.

²However, the following payments made to a corporation (including gross proceeds paid to an attorney under section 6045(f), even if the attorney is a corporation) and reportable on Form 1099-MISC are not exempt from backup withholding: medical and health care payments, attorneys' fees, and payments for services paid by a federal executive agency.

Part I. Taxpayer Identification Number (TIN)

Enter your TIN in the appropriate box. If you are a resident alien and you do not have and are not eligible to get an SSN, your TIN is your IRS individual taxpayer identification number (ITIN). Enter it in the social security number box. If you do not have an ITIN, see *How to get a TIN* below.

If you are a sole proprietor and you have an EIN, you may enter either your SSN or EIN. However, the IRS prefers that you use your SSN.

If you are a single-member LLC that is disregarded as an entity separate from its owner (see *Limited liability company (LLC)* on page 2), enter the owner's SSN (or EIN, if the owner has one). Do not enter the disregarded entity's EIN. If the LLC is classified as a corporation or partnership, enter the entity's EIN.

Note. See the chart on page 4 for further clarification of name and TIN combinations.

How to get a TIN. If you do not have a TIN, apply for one immediately. To apply for an SSN, get Form SS-5, Application for a Social Security Card, from your local Social Security Administration office or get this form online at www.ssa.gov. You may also get this form by calling 1-800-772-1213. Use Form W-7, Application for IRS Individual Taxpayer Identification Number, to apply for an ITIN, or Form SS-4, Application for Employer Identification Number, to apply for an EIN. You can apply for an EIN online by accessing the IRS website at www.irs.gov/businesses and clicking on Employer Identification Number (EIN) under Starting a Business. You can get Forms W-7 and SS-4 from the IRS by visiting www.irs.gov or by calling 1-800-TAX-FORM (1-800-829-3676).

If you are asked to complete Form W-9 but do not have a TIN, write "Applied For" in the space for the TIN, sign and date the form, and give it to the requester. For interest and dividend payments, and certain payments made with respect to readily tradable instruments, generally you will have 60 days to get a TIN and give it to the requester before you are subject to backup withholding on payments. The 60-day rule does not apply to other types of payments. You will be subject to backup withholding on all such payments until you provide your TIN to the requester.

Note. Entering "Applied For" means that you have already applied for a TIN or that you intend to apply for one soon.

Caution: A disregarded domestic entity that has a foreign owner must use the appropriate Form W-8.

Part II. Certification

To establish to the withholding agent that you are a U.S. person, or resident alien, sign Form W-9. You may be requested to sign by the withholding agent even if items 1, 4, and 5 below indicate otherwise.

For a joint account, only the person whose TIN is shown in Part I should sign (when required). Exempt recipients, see *Exempt From Backup Withholding* on page 2.

Signature requirements. Complete the certification as indicated in 1 through 5 below.

1. Interest, dividend, and barter exchange accounts opened before 1984 and broker accounts considered active during 1983. You must give your correct TIN, but you do not have to sign the certification.

2. Interest, dividend, broker, and barter exchange accounts opened after 1983 and broker accounts considered inactive during 1983. You must sign the certification or backup withholding will apply. If you are subject to backup withholding and you are merely providing your correct TIN to the requester, you must cross out item 2 in the certification before signing the form.

3. Real estate transactions. You must sign the certification. You may cross out item 2 of the certification.

4. Other payments. You must give your correct TIN, but you do not have to sign the certification unless you have been notified that you have previously given an incorrect TIN. "Other payments" include payments made in the course of the requester's trade or business for rents, royalties, goods (other than bills for merchandise), medical and health care services (including payments to corporations), payments to a nonemployee for services, payments to certain fishing boat crew members and fishermen, and gross proceeds paid to attorneys (including payments to corporations).

5. Mortgage interest paid by you, acquisition or abandonment of secured property, cancellation of debt, qualified tuition program payments (under section 529), IRA, Coverdell ESA, Archer MSA or HSA contributions or distributions, and pension distributions. You must give your correct TIN, but you do not have to sign the certification.

What Name and Number To Give the Requester

For this type of account:	Give name and SSN of:
1. Individual	The individual
2. Two or more individuals (joint account)	The actual owner of the account or, if combined funds, the first individual on the account ¹
3. Custodian account of a minor (Uniform Gift to Minors Act)	The minor ²
4. a. The usual revocable savings trust (grantor is also trustee)	The grantor-trustee ³
b. So-called trust account that is not a legal or valid trust under state law	The actual owner ¹
5. Sole proprietorship or disregarded entity owned by an individual	The owner ⁴
For this type of account:	Give name and EIN of:
6. Disregarded entity not owned by an individual	The owner
7. A valid trust, estate, or pension trust	Legal entity ⁴
8. Corporate or LLC electing corporate status on Form 8832	The corporation
9. Association, club, religious, charitable, educational, or other tax-exempt organization	The organization
10. Partnership or multi-member LLC	The partnership
11. A broker or registered nominee	The broker or nominee
12. Account with the Department of Agriculture in the name of a public entity (such as a state or local government, school district, or prison) that receives agricultural program payments	The public entity

¹ List first and circle the name of the person whose number you furnish. If only one person on a joint account has an SSN, that person's number must be furnished.

² Circle the minor's name and furnish the minor's SSN.

³ You must show your individual name and you may also enter your business or "DBA" name on the second name line. You may use either your SSN or EIN (if you have one), but the IRS encourages you to use your SSN.

⁴ List first and circle the name of the trust, estate, or pension trust. (Do not furnish the TIN of the personal representative or trustee unless the legal entity itself is not designated in the account title.) Also see Special rules for partnerships on page 1.

Note. If no name is circled when more than one name is listed, the number will be considered to be that of the first name listed.

Privacy Act Notice

Section 6109 of the Internal Revenue Code requires you to provide your correct TIN to persons who must file information returns with the IRS to report interest, dividends, and certain other income paid to you, mortgage interest you paid, the acquisition or abandonment of secured property, cancellation of debt, or contributions you made to an IRA, or Archer MSA or HSA. The IRS uses the numbers for identification purposes and to help verify the accuracy of your tax return. The IRS may also provide this information to the Department of Justice for civil and criminal litigation, and to cities, states, the District of Columbia, and U.S. possessions to carry out their tax laws. We may also disclose this information to other countries under a tax treaty, to federal and state agencies to enforce federal nontax criminal laws, or to federal law enforcement and intelligence agencies to combat terrorism.

You must provide your TIN whether or not you are required to file a tax return. Payers must generally withhold 28% of taxable interest, dividend, and certain other payments to a payee who does not give a TIN to a payer. Certain penalties may also apply.

Secure Your Tax Records from Identity Theft

Identity theft occurs when someone uses your personal information such as your name, social security number (SSN), or other identifying information, without your permission, to commit fraud or other crimes. An identity thief may use your SSN to get a job or may file a tax return using your SSN to receive a refund.

To reduce your risk:

- Protect your SSN.
- Ensure your employer is protecting your SSN, and
- Be careful when choosing a tax preparer.

Call the IRS at 1-800-829-1040 if you think your identity has been used inappropriately for tax purposes.

Victims of identity theft who are experiencing economic harm or a system problem, or are seeking help in resolving tax problems that have not been resolved through normal channels, may be eligible for Taxpayer Advocate Service (TAS) assistance. You can reach TAS by calling the TAS toll-free case intake line at 1-877-777-4778 or TTY/TDD 1-800-829-4059.

Protect yourself from suspicious emails or phishing schemes. Phishing is the creation and use of email and websites designed to mimic legitimate business emails and websites. The most common act is sending an email to a user falsely claiming to be an established legitimate enterprise in an attempt to scam the user into surrendering private information that will be used for identity theft.

The IRS does not initiate contacts with taxpayers via emails. Also, the IRS does not request personal detailed information through email or ask taxpayers for the PIN numbers, passwords, or similar secret access information for their credit card, bank, or other financial accounts.

If you receive an unsolicited email claiming to be from the IRS, forward this message to phishing@irs.gov. You may also report misuse of the IRS name, logo, or other IRS personal property to the Treasury Inspector General for Tax Administration at 1-800-366-4484. You can forward suspicious emails to the Federal Trade Commission at: spam@uce.gov or contact them at www.consumer.gov/idtheft or 1-877-IDTHEFT(438-4338).

Visit the IRS website at www.irs.gov to learn more about identity theft and how to reduce your risk.

YEAR

Withholding Exemption Certificate

CALIFORNIA FORM

2010

(This form can only be used to certify exemption from nonresident withholding under California R&TC Section 18662. Do not use this form for exemption from wage withholding.)

590

File this form with your withholding agent. (Please type or print)

Withholding agent's name

Vendor/Payee's name

Vendor/Payee's ☐ SSN or ITIN
☐ SOS file no. ☐ CA corp. no. ☐ FEIN

Address (number and street, PO Box, or PMB no.)

Apt. no./ Ste. no.

City

State

ZIP Code

Read the following carefully and check the box that applies to the vendor/payee.

I certify that for the reasons checked below, the entity or individual named on this form is exempt from the California income tax withholding requirement on payment(s) made to the entity or individual.

☐ **Individuals — Certification of Residency:**

I am a resident of California and I reside at the address shown above. If I become a nonresident at any time, I will promptly notify the withholding agent. See instructions for General Information D, Who is a Resident, for the definition of a resident.

☐ **Corporations:**

The above-named corporation has a permanent place of business in California at the address shown above or is qualified through the California Secretary of State (SOS) to do business in California. The corporation will file a California tax return and withhold on payments of California source income to nonresidents when required. If this corporation ceases to have a permanent place of business in California or ceases to do any of the above, I will promptly notify the withholding agent. See instructions for General Information F, What is a Permanent Place of Business, for the definition of permanent place of business.

☐ **Partnerships or Limited Liability Companies (LLC):**

The above-named partnership or LLC has a permanent place of business in California at the address shown above or is registered with the California SOS, and is subject to the laws of California. The partnership or LLC will file a California tax return and will withhold on foreign and domestic nonresident partners or members when required. If the partnership or LLC ceases to do any of the above, I will promptly inform the withholding agent. For withholding purposes, a Limited Liability Partnership (LLP) is treated like any other partnership.

☐ **Tax-Exempt Entities:**

The above-named entity is exempt from tax under California R&TC Section 23701 _____ (insert letter) or Internal Revenue Code Section 501(c) _____ (insert number). The tax-exempt entity will withhold on payments of California source income to nonresidents when required. If this entity ceases to be exempt from tax, I will promptly notify the withholding agent. Individuals cannot be tax-exempt entities.

☐ **Insurance Companies, IRAs, or Qualified Pension/Profit Sharing Plans:**

The above-named entity is an insurance company, IRA, or a federally qualified pension or profit-sharing plan.

☐ **California Trusts:**

At least one trustee and one noncontingent beneficiary of the above-named trust is a California resident. The trust will file a California fiduciary tax return and will withhold on foreign and domestic nonresident beneficiaries when required. If the trustee becomes a nonresident at any time, I will promptly notify the withholding agent.

☐ **Estates — Certification of Residency of Deceased Person:**

I am the executor of the above-named person's estate. The decedent was a California resident at the time of death. The estate will file a California fiduciary tax return and will withhold on foreign and domestic nonresident beneficiaries when required.

☐ **Nonmilitary Spouse of a Military Servicemember:**

I am a nonmilitary spouse of a military servicemember and I meet the Military Spouse Residency Relief Act (MSRRA) requirements. See instructions for General Information E, MSRRA.

CERTIFICATE: Please complete and sign below.

Under penalties of perjury, I hereby certify that the information provided in this document is, to the best of my knowledge, true and correct. If conditions change, I will promptly notify the withholding agent.

Vendor/Payee's name and title (type or print) _____ Daytime telephone no. _____

Vendor/Payee's signature ► _____ Date _____

For Privacy Notice, get form FTB 1131.

7061103

Form 590 c2 2009 (REV 03-10)

- A spouse shall not be deemed to have acquired a residence or domicile in any other state solely by reason of being there to be with the servicemember serving in compliance with military orders

Domicile is defined as the one place:

- Where you maintain a true, fixed and permanent home
- To which you intend to return whenever you are absent

A military servicemember's nonmilitary spouse is considered a nonresident for tax purposes if the servicemember and spouse have the same domicile outside of California and the spouse is in California solely to be with the servicemember who is serving in compliance with Permanent Change of Station orders (Note: California may require nonmilitary spouses of military servicemembers to provide proof that they meet the criteria for California personal income tax exemption as set forth in the MSRRRA).

For assistance in determining whether the applicant meets the MSRRRA requirements, get FTB Pub. 1032, Tax Information for Military Personnel.

F What Is a Permanent Place of Business

A corporation has a permanent place of business in California if it is organized and existing under the laws of California or if it is a foreign corporation qualified to transact intrastate business by the California SOS. A corporation that has not qualified to transact intrastate business (e.g., a corporation engaged exclusively in interstate commerce) will be considered as having a permanent place of business in California only if it maintains a permanent office in California that is permanently staffed by its employees.

G Withholding Agent

Keep Form 590 for your records. Do not send this form to the FTB unless it has been specifically requested.

For more information, contact Withholding Services and Compliance, see General Information H.

The vendor/payee must notify the withholding agent if any of the following situations occur:

- The individual vendor/payee becomes a nonresident.
- The corporation ceases to have a permanent place of business in California or ceases to be qualified to do business in California.
- The partnership ceases to have a permanent place of business in California.
- The LLC ceases to have a permanent place of business in California.
- The tax-exempt entity loses its tax-exempt status.

The withholding agent must then withhold and report the withholding using Form 592, Resident and Nonresident Withholding Statement, and remit the withholding using Form 592-A, Payment Voucher for Foreign Partner or Member Withholding. Form 592-B, Resident and Nonresident Withholding Tax Statement, is retained by the withholding agent and a copy is given to the payee.

H Publications, Forms, and Additional Information

You can download, view, and print California tax forms and publications at ftb.ca.gov.

To have publications or forms mailed to you or to get additional nonresident withholding information, contact the Withholding Services and Compliance.

WITHHOLDING SERVICES AND
COMPLIANCE MS F182
FRANCHISE TAX BOARD
PO BOX 942867
SACRAMENTO CA 94267-0651

Telephone: 888.792.4900
916.845.4900

Fax: 916.845.9512

For all other questions unrelated to withholding or to access the TTY/TDD numbers, see the information below.

Internet and Telephone Assistance

Website: ftb.ca.gov
Telephone: 800.852.5711 from within the United States
916.845.6500 from outside the United States

TTY/TDD: 800.822.6268 for persons with hearing or speech impairments

Asistencia Por Internet y Teléfono

Sitio web: ftb.ca.gov
Teléfono: 800.852.5711 dentro de los Estados Unidos
916.845.6500 fuera de los Estados Unidos

TTY/TDD: 800.822.6268 personas con discapacidades auditivas y del habla

841.1001 3081732.1

841.1001 1751412.3

**EXHIBIT A
SCOPE OF SERVICES**

IV. Technical Scope of Services

The following technical scope of services identifies each task in the preparation of the necessary documents and includes all the work products associated with each task. Raney anticipates that the scope of services will be further refined in consultation with the City of Rancho Cordova as the CEQA lead agency for the project.

TASKS 1.1-1.4: PROJECT INITIATION THROUGH NOTICE OF PREPARATION

Task 1.1 Project Initiation

The objective of this task is to coordinate with the representatives from the City of Rancho Cordova and the applicant team to confirm assumptions regarding the proposed project and scope of the EIR.

Raney will provide the following deliverables:

- Obtain and review available data for the project area, technical studies, and policy documentation from the City of Rancho Cordova, applicant team, and other agencies;
- Attend a kick-off meeting with the City and applicant team to review project schedule/milestones and refined scope of work;
- Identify the role that each will play during the effort as well as a summary of meetings and products; and
- Identify the cumulative projects to be considered in the EIR and the prospective description of project alternatives.

Task 1.2 Project Description

The objective of this task is to prepare a draft project description in consultation with City staff and the project applicant team. Based on Raney's extensive CEQA experience, completing a draft of the project description during the project initiation phase greatly reduces the potential for project-related issues throughout the preparation of the environmental documents. The project description will include a detailed project location, background, and history of the project (including past ownership and land uses); intended uses of the proposed project; existing environmental setting; description of on and off-site infrastructure necessary to serve the project; discretionary actions; project characteristics; important project features; project objectives; phasing; agreements; and permits and approvals that are required for the project based on available information. In addition, Raney will prepare regional and project location maps, as well as coordinate with City staff and the project applicant to build upon the existing project description. Raney will provide a list of responsible agencies that are anticipated to rely on the EIR for decision making.

Raney will complete the following deliverables:

- Submit one electronic copy of the draft project description to the City for review and comment; and
- Submit one electronic copy of the final project description to the City prior to incorporation into the EIR.

Task 1.3 Prepare Initial Study

The objective of this task is to prepare an IS to address the environmental effects of the proposed project. The IS will be based on the updated checklist contained in the recently adopted Appendix G of the CEQA Guidelines and the standard City of Rancho Cordova format. Raney assumes that the environmental issues to be dismissed in the IS will include, but not be limited to Aesthetics, Agricultural & Forestry Resources, Recreation, and Wildfire. The Wildfire portion of the IS will include a discussion of whether the project would increase the risk for wildfires or expose people and/or structures to significant wildfire risks, in accordance with the Wildfire section of the updated Appendix G checklist. It should be noted that the project site is located out of and not near State responsibility areas or lands classified as very high fire hazard severity zones; therefore, Raney anticipates that project impacts will be less-than-significant.

Raney will complete the following deliverables:

- Submit one electronic copy, in Word format, of the Administrative Draft IS for City review;
- Submit one electronic copy, in Word format, of the Screencheck IS which will include all revisions based upon comments on the Administrative Draft IS;
- Submit one electronic file, in PDF format, of the finalized IS to focus the content of the Draft EIR; and
- Provide Final IS as an Appendix to the Notice of Preparation.

Task 1.4 Prepare Notice of Preparation

The objective of this task is to prepare/distribute a Notice of Preparation (NOP) for public review that includes a description of the proposed project, location map, and general environmental effects anticipated to be caused by the proposed project, as well as attend a public scoping workshop to solicit the public's input on the content of the EIR. Raney assumes the public scoping meeting will be set up as a brief project overview presentation, in order for the community to gain an understanding of the project and make comments based upon accurate knowledge of the project.

Raney will complete the following deliverables:

- Submit one electronic copy of the Administrative Draft NOP, in PDF format, to City staff for review;
- Submit one electronic copy of the Final NOP (with IS as appendix), in PDF format, to the City for distribution;
- Coordinate with the City to publish, post, and distribute the NOP and deliver fifteen copies of the NOP with a completed Notice of Completion (NOC) to the State Clearinghouse;
- Facilitate and attend one public scoping meeting to emphasize the review process as well as the intent and requirements of CEQA;
- Create an administrative record of all written and verbal comments regarding the project to bring together and resolve the concerns of affected federal, state, and local agencies, as well as the local community; and
- Revise the scope of services for the EIR, if needed, based upon NOP verbal and written comments received during the NOP comment period.

TASKS 2.1-2.3: PREPARE ADMINISTRATIVE DRAFT EIR THROUGH DRAFT EIR

Task 2.1 Prepare Administrative Draft EIR

The objective of this task is to prepare an accurate, thorough, and complete Administrative Draft EIR for the proposed project that will provide a project-level analysis to evaluate the potential environmental effects associated with the proposed project. The Administrative Draft EIR will include all statutory sections required by CEQA Section 15120-15132.

The proposed project EIR will include the following sections:

Task 2.1.1 Introduction, Executive Summary, and Project Description

The introduction will cite the provisions of CEQA and the City of Rancho Cordova's CEQA implementation procedures to which the proposed project is subject. This section will identify the intended uses of the EIR, agencies that may rely upon the EIR, purpose of the EIR and statutory authority, summary of the scoping procedures, and a list of the NOP comment letters and concerns raised in the letters.

The EIR will also include a summary section to briefly describe in text the impacts and mitigation measures. A summary table will be included, consisting of a matrix of impacts and mitigation measures, with levels of significance of impacts before and after mitigation. The summary table will include all mitigation measures applicable to the proposed project.

The environmental setting will be built into the project description chapter and each technical chapter of the EIR. The project description chapter will be consistent with the one developed in *Task 1.2 Project Description*.

Task 2.1.2 Introduction to Analysis

The Introduction to Analysis section of the EIR will address all of the topics found to be less than significant (with or without mitigation) in the IS. Raney will summarize and include the conclusions of the IS in this section of EIR.

Task 2.1.3 Environmental Setting, Impacts, and Mitigation Measures

The environmental analysis for the proposed project will focus on the following areas: Air Quality & Greenhouse Gas Emissions (including Energy); Biological Resources; Cultural & Tribal Resources, Geology & Soils/Mineral Resources, Hazards & Hazardous Materials, Hydrology & Water Quality (Drainage); Land Use & Planning/Population & Housing; Noise; Public Services & Utilities; Transportation; Growth Inducing Impacts; Cumulative Impacts; and Significant Unavoidable Impacts. Project alternatives and statutorily required sections will also be included. Some refinement to these issues may be required based on the comments that will be received during the NOP scoping process.

Consistent with CEQA, each environmental chapter will include an introduction, environmental setting, regulatory setting, standards of significance, methods of analysis, identification of environmental impacts, the development of mitigation measures and monitoring strategies, level of significance after mitigation, cumulative impacts and mitigation measures, significant impacts, and effects found not to be significant. Raney proposes to include the following technical environmental chapters:

a) Air Quality & Greenhouse Gas Emissions (including Energy)

The Air Quality and GHG emissions analysis for the proposed project will be performed in-house by Raney Planning & Management's Air Quality Division, utilizing the CalEEMod software package and following Sacramento Metropolitan Air Quality Management District's (SMAQMD) CEQA Handbook.

Air Quality

Raney will utilize the CalEEMod software program and trip generation information from the applicant-provided Transportation Impact Study (TIS) to conduct a quantitative assessment of short-term (i.e., construction) and long-term (i.e., operational) increases of criteria air pollutant emissions of primary concern (i.e., ROG, NOX, and PM10) resulting from the proposed project. The significance of air quality impacts will be determined through coordination with the SMAQMD and the City of Rancho Cordova for appropriate thresholds for the City, utilizing the General Plan and Sunrise Douglas Community Plan where appropriate, and comparing project emissions to the agreed upon thresholds. Mitigation measures will be incorporated to reduce any significant air quality impacts, and anticipated reductions in emissions associated with proposed mitigation measures will be quantified. In addition, Raney will review any City ordinances related to construction and construction mitigation. For analysis of Toxic Air Contaminants (TACs), Raney will rely on the California Air Resources Board "Recommendations for Siting New Sensitive Land Uses," as outlined in the Air Quality and Land Use Handbook: A Community Health Perspective. Raney anticipates that the project will not trigger the need for a Health Risk Assessment (HRA) or screening-level HRA. For carbon monoxide, Raney will perform CALINE 4 modeling only if one or more of the study intersections are degraded to a level of service specified by the SMAQMD. For the purposes of this scope of work, Raney has assumed up to two intersections requiring CALINE 4 modeling.

Greenhouse Gas Emissions

Raney will work closely with SMAQMD and the City of Rancho Cordova throughout preparation of the GHG section. Raney will utilize CalEEMod to produce an estimate of carbon dioxide emissions for the project, including indirect emissions of GHG (e.g., electricity, natural gas). Emissions will be calculated as carbon dioxide equivalents. With respect to AB 32, Raney will review the project's compliance with relevant planning documents including, but not limited to, the California 2017 Climate Change Scoping Plan. With respect to SB 32, Raney will coordinate with the City and the SMAQMD to determine appropriate thresholds of significance for the City and compare project GHG emissions to the agreed upon thresholds of significance. Mitigation measures will be identified, as appropriate in coordination with SMAQMD and the City of Rancho Cordova staff.

Energy

This chapter will also include a discussion of potential energy impacts due to the project and any proposed energy efficiency and/or conservation measures in accordance with the recently updated Appendix G Checklist of the CEQA Guidelines, including applicable mitigation measures, if needed, for reducing energy consumption.

b) Biological Resources

The Biological Resources analysis will include potential effects to plant communities, wildlife, and wetlands including adverse effects on rare, endangered, candidate, sensitive, and special-status species from build-out of the proposed project. Specifically, the biological resources analysis will include a discussion of the Morrison Creek riparian area and the effects of the proposed project. The analysis will be based on the Aquatic Resources Delineation, Arborist Survey Report, Special-Status Plant Surveys, and Biological Resources Report (BRA) prepared by ECORP Consulting, Inc. (ECORP), under contract with the applicant. Raney will also utilize the the associated technical peer review of all of the applicant's bio-related technical reports and information prepared by the City. It should be noted that the project site is within the South Sacramento Habitat Conservation Plan. Raney assumes the City's peer review will ensure the existing BRA analysis will adequately addresses the South Sacramento Habitat Conservation Plan. In addition, Raney will internally review the Aquatic Resources Delineation, Arborist Survey Report, Special-Status Plant Surveys, and Biological Resources Report to ensure that all CEQA issues have been adequately and accurately addressed and will incorporate the results of the analysis into the biological resources chapter of the EIR. If it is determined that additional analysis needs to be prepared for the project, Raney will consult with City staff to determine the appropriate approach.

c) Cultural and Tribal Resources

The Cultural and Tribal Resources chapter of the EIR will describe the potential effects to historical and archaeological resources from implementation of the proposed project. This chapter will be based on the applicant-provided Cultural Resources Report. Raney will internally review the Cultural Resources Report to ensure the report's adequacy in addressing CEQA and incorporate the results of the analysis into the Cultural and Tribal Resources chapter of the EIR. If it is determined that additional analysis needs to be prepared for the project, Raney will consult with City staff to determine the appropriate approach.

Tribal Consultation

Given the passage of Assembly Bill (AB) 52, lead agencies are required to consult with Native American tribes early in the CEQA process if a Native American tribe has first requested to the lead agency, in writing, to be informed of proposed projects in their geographic area. If the City has received a letter requesting notification pursuant to AB 52/Public Resources Code 21080.3.1; the City will need to notify the tribe in writing of the proposed project within 14 days from the start of the CEQA process. Raney assumes the City will handle any consultation pursuant of AB 52. If the City would like assistance drafting letters pursuant to AB 52, Raney would be made available, upon request.

Given that the project will require amendments to the City of Rancho Cordova's General Plan which will require government-to-government consultation between the City of Rancho Cordova and the appropriate Native American tribe(s), pursuant to Senate Bill (SB) 18. Consultation will include contacting the NAHC to request a list of tribes with traditional lands or cultural places located within the City's jurisdiction. The tribes identified on the list provided by the NAHC are those that the City must contact for purposes of consultation. Pursuant to Government Code §65352.3(a)(2),

each tribe has 90 days to respond and request consultation. If the tribes do not respond, or decline consultation, consultation is not required. If a tribe requests consultation, the City will need to coordinate the required face-to-face consultation between tribal representative(s) and the designated City representative(s). Raney assumes the City will handle the required tribal consultation pursuant to SB 18; however, Raney will be available to assist upon request.

d) Geology & Soils/Mineral Resources

The Geology & Soils/Mineral Resources chapter of the EIR will summarize the setting and describe the potential effects from soil erosion, earthquakes, liquefaction, and expansive soils, as well as identify any unique geological features within the project area. This chapter will be based on a Geotechnical Report prepared by Youngdahl Consulting Group, under contract with the applicant, and the technical peer review by Geocon, under contract with Raney (please see *Appendix B* for a complete scope and resumes of key personnel). Geocon will perform a peer review of the existing geotechnical report in order to provide professional opinions on the appropriateness and adequacy of the report with respect to project conditions, regulatory requirements, and industrial standards of practice. Geocon will review the provided geotechnical report; perform a site visit to observe current site conditions; review published documents, geologic maps, and other geological and geotechnical literature pertaining to the site; and prepare a formal letter to present Geocon's professional opinions on the appropriateness and adequacy of the report. Raney review the formal letter and will incorporate the results into the EIR analysis. If it is determined that additional analysis needs to be prepared for the project, Raney will consult with City staff to determine the appropriate approach.

e) Hazards and Hazardous Materials

The Hazards and Hazardous Materials chapter will evaluate materials in the project site and associated with project construction and operation to determine if the project will create a significant hazard to the public or environment. This section will be based on a Phase I Environmental Site Assessment (ESA) prepared by the applicant team. Raney will rely on existing background information, previous site assessments/hazards analysis, and information from the City of Rancho Cordova General Plan, General Plan EIR, Sunrise Douglas Community Plan EIR, and Mather Airport Master Plan for the analysis.

f) Hydrology & Water Quality (Drainage)

This chapter will summarize setting information and identify potential impacts on irrigation drainage, storm water drainage, flooding, groundwater, and water quality. This chapter will include an analysis of the existing setting, identification of the thresholds of significance, identification of impacts, and the development of mitigation measures and monitoring strategies. Raney will rely on the Drainage Study, Sewer Study, and Water Study prepared for the project by Ruggeri Jensen-Azar, under contract with the applicant, information provided by the project engineer, as well as on the City of Rancho Cordova General Plan, General Plan EIR, and the Sunrise Douglas Community Plan /Sun Ridge Specific Plan for analysis. In addition, Raney will review any City ordinances related to water quality for relevant information that should be incorporated into the project analysis and consult with City engineering staff. Raney will consult with the City engineer to address the accuracy

of the WSA. If it is determined that a new WSA needs to be prepared, Raney assumes the applicant's consultant will update the report.

g) Land Use & Planning/Population & Housing

The Land Use & Planning/Population & Housing chapter will evaluate the consistency of the proposed project with the City of Rancho Cordova's adopted plans and policies as well as compatibility with surrounding land uses, both existing and proposed. Raney will review the Sunrise Douglas Community Plan, Rancho Cordova General Plan, Zoning Ordinance, and any other appropriate documents to address consistency issues. Additionally, Raney will discuss the proposed amendments needed to the General Plan. The chapter will identify land use impacts and note any inconsistencies or incompatibilities with adopted plans and policies created by the approval of the proposed project. Population and Housing will also be addressed, though at a lesser level. Raney will discuss potential impacts associated with population growth, either directly, or indirectly resulting from development of the proposed project. Raney will rely on information from the California Department of Finance, the Sacramento Area Council of Governments (SACOG) and the General Plan Housing Element.

h) Noise

The Noise chapter of the EIR will be based on a technical report prepared by Bollard Acoustical Consultants (BAC), under contract with Raney. (please see *Appendix C* for a complete scope and resumes of key personnel). BAC will review the noise and vibration standards of the City of Rancho Cordova and The Sunrise Douglas Community Plan, as well as any germane state and Federal standards to develop the project standards of significance in accordance with CEQA guidelines. BAC will conduct ambient noise and vibration level measurements on, and in the vicinity of, the project site to quantify the existing background noise and vibration levels and for subsequent comparison to the predicted project-level generated levels. It should be noted that BAC does not anticipate significant existing vibration levels at the project site; however, BAC will conduct baseline vibration monitoring in order to satisfy the CEQA requirement. Based upon the intended uses of the site, BAC will conduct an analysis of future traffic noise levels on the local roadway network, both with and without the proposed project. Additionally, BAC will evaluate the noise and vibration generation of the uses proposed within the project site, such as park playing field noise and construction noise and vibration. Significant noise and/or vibration impacts will be identified if the project results in substantial increases in off-site traffic noise or vibration, or if the proposed residential land uses located within the project site would be exposed to future traffic noise, park noise, or vibration levels in excess of the project standards of significance. BAC will develop mitigation measures for significant impacts, as necessary. BAC will prepare a written report, which details the analytical approach and findings, as well as complies with the requirements of the City of Rancho Cordova General Plan Noise Element, the Sunrise Douglas Community Plan, and CEQA. Raney will internally review BAC's report to ensure that all CEQA issues have been adequately and accurately addressed. Raney will incorporate the results of the analysis into the noise chapter of the EIR.

i) Public Services and Utilities

The Public Services portion of the Public Services and Utilities chapter will summarize setting information and identify potential new demand for services, including fire, police, schools, parks, and recreation. Raney will rely upon the information from the Rancho Cordova General Plan, General Plan EIR, Sunrise Douglas Community Plan , and information obtained from direct consultation with the appropriate City and other agencies (Sacramento Metropolitan Fire District, School Districts, Rancho Cordova Police Department, etc.), as needed, to evaluate the projects potential impacts to the City of Rancho Cordova's Public Services and whether the increased demand for service associated with the proposed project would result in significant CEQA impacts.

The Utilities portion of the Public Services and Utilities chapter will address potential new demand for water supply, wastewater treatment, and solid waste disposal. Raney will coordinate with the City engineer to internally review the applicant-provided WSA to ensure all CEQA related issues regarding the water supply are adequately and accurately addressed. Raney will incorporate the WSA analysis into the Public Services and Utilities chapter. In addition, Raney will review the Sunrise Douglas Community Plan/Sunridge Specific Plan Long Term Water Supply Plan EIR and incorporate information as applicable. With respect to wastewater and solid waste, Raney will review the City of Rancho Cordova Urban Water Management Plan and coordinate with Republic Services.

j) Transportation

The objective of the Transportation chapter is to understand the impacts of the proposed project on the existing and future transportation systems. This chapter will be based on the applicant-provided TIS, and the associated technical peer review conducted by the City. Raney will internally review the report to ensure that all CEQA issues have been adequately and accurately addressed and will incorporate the results into the Transportation chapter of the EIR. The chapter will include an analysis of the existing setting, identification of thresholds of significance, identification of impacts, and the development of mitigation measures and monitoring strategies.

The method and criteria used for determining the adverse impacts for each of these technical issues will be clearly and explicitly described in the respective chapters of the EIR, including any assumptions, models, or modeling techniques used in the analyses. The determination of impacts will be based on thresholds of significance drawn from the standards used in similar EIRs in the region, from the technical studies prepared for the proposed project, and will be refined based on City-adopted thresholds in consultation with City staff. For each significant impact, feasible mitigation measures, if available, will be identified and the level of significance after mitigation will be stated. Mitigation measures will identify the timing of the mitigation and the entities responsible for implementation. Cumulative impacts and mitigation measures will also be addressed within each technical chapter and include the impact, mitigation, and level of significance after mitigation. The cumulative analyses will be based on quantitative data, as applicable. Each impact in the EIR will be numbered, as will the corresponding mitigation measures. Cross-references will be provided where necessary. The effectiveness and feasibility of mitigation measures will be discussed.

Task 2.1.4 Statutorily Required Sections

The Statutorily Required Sections chapter of the EIR will summarize significant and unavoidable, significant irreversible, and growth-inducing impacts, to the extent that such impacts are identified in the EIR analysis. The chapter will also summarize the cumulative impact analyses, which will be provided in each technical chapter of the EIR.

Task 2.1.5 Alternatives to the Proposed Project

The EIR will include an alternatives analysis. The Alternatives chapter will evaluate, at a minimum, three alternatives, including the No Project Alternative required by CEQA. Alternatives will be selected when more information related to project impacts is available so the alternatives can be designed to reduce significant project impacts. Alternatives shall be developed in consultation with the City of Rancho Cordova staff during preparation of the Administrative Draft EIR to respond to identified significant impacts. The Alternatives chapter will describe the alternatives and identify the environmentally superior alternative. The alternatives will be analyzed at a level of detail less than that of the proposed project which is permissible under CEQA; however, the analyses will include sufficient detail to allow a meaningful comparison of the impacts. The Alternatives chapter will include a semi-quantitative discussion for impacts associated with air quality, noise, and traffic (including trip generation distribution, and traffic volumes) for comparison with the project. The remaining impact areas will be evaluated at a qualitative-level for the alternatives. The Alternatives chapter will also include a section of alternatives considered but dismissed. A matrix comparing the impacts of the proposed project to the three alternatives will also be included.

Raney will complete the following deliverables:

- Provide the public and decision-makers with a thorough, legally defensible environmental analysis of the proposed project, which will be accurate, objective, and free of jargon;
- Prepare an EIR that will conform to the City of Rancho Cordova's preferred format; and
- Submit one hard copy, with appendices on a CD in the back cover (if included), and one electronic copy, in PDF format, of the Administrative Draft EIR to City of Rancho Cordova staff to review for adequacy and accuracy.

Task 2.2 Prepare Screencheck Draft EIR

The objective of this task is to edit the Administrative Draft EIR, based on the comments received from the City's review, to prepare a Screencheck Draft EIR. Raney assumes City comments on the Administrative Draft EIR will be in a consolidated set.

Raney will complete the following deliverables:

- Attend conference calls, as needed, and one working meeting with the City staff to discuss City comments on the Administrative Draft EIR, as outlined in *Task 4 Project Management, Meetings, and Hearings*; and
- Submit one hard copy, with appendices on a CD in the back cover (if included), and one electronic copy, in PDF format, of the Screencheck Draft EIR utilizing the "strike-through – underline" format to reflect all changes made in response to City comments.

Task 2.3 Prepare Public Review Draft EIR

The objective of this task is to edit the Screencheck Draft EIR, based on the comments received, to prepare and distribute the Draft EIR for public review in accordance with CEQA requirements. Raney assumes that the revisions from additional comments on the Screencheck

Draft EIR will only require editorial or other non-substantive changes and that the City will distribute the Notice of Availability (NOA) of the Draft EIR. It should be noted that Raney has included the Public Review hearing and associated court reporter, if necessary, in *Task 4 Project Management, Meetings, and Hearings*.

Raney will complete the following deliverables:

- Submit 10 hard copies, with appendices on a CD in the back cover, and one electronic copy of the Draft EIR for the City;
- Submit one electronic copy in PDF format of the Draft EIR to the City for online posting;
- Prepare the NOA and Notice of Completion (NOC); and
- Delivery of NOC along with 15 hard copies of the Executive Summary and 15 CDs of the Draft EIR to the State Clearinghouse.

TASKS 3.1-3.5: PREPARE ADMINISTRATIVE FINAL EIR THROUGH FINDINGS OF FACT AND STATEMENT OF OVERRIDING CONSIDERATIONS

Task 3.1 Prepare Administrative Final EIR

The objective of this task is to respond to all comments received during the 45-day public review period and compile the comments into an Administrative Final EIR for review by the City of Rancho Cordova. Raney assumes these comments will not raise new issues, or that new surveys or technical studies will be required to complete adequate responses. Further, Raney assumes that the amount and nature of responses can be addressed within the hours shown in the budget spreadsheet. For the purposes of this scope of work, Raney's budget for this task would allow Raney to prepare responses to up to 100 individual comments that are substantive in nature. Repetitive comments do not count toward this total. For example, it is not uncommon for the public to submit a large volume of comments on a particular issue/concern. In this case, Raney will prepare a master response to address the thematic concern; and this effort would only constitute one response. Raney's budget for this task is based upon our experience preparing Administrative Final EIR documents for other similar projects. Should more time or technical analyses be needed to respond to additional comment letters, Raney will initiate discussions immediately with City staff to conduct this extra work.

Raney will complete the following deliverables:

- Meet with City staff to review all comments received and determine the appropriate written responses to the comments, as outlined in *Task 4 Project Management, Meetings, and Hearings*;
- Include a list of persons, organizations, and agencies commenting on the EIR;
- Include all comments on the Draft EIR and any changes to the Draft EIR text necessitated by the comments;
- Respond to up to 100 individually bracketed comments; and
- Submit one hard copy, with appendices on a CD in the back cover (if included), and one electronic copy, in PDF format, of the Administrative Final EIR.

Task 3.2 Prepare Mitigation Monitoring and Reporting Program (MMRP)

The objective of this task is to prepare a Mitigation Monitoring and Reporting Program (MMRP) for the City of Rancho Cordova to be incorporated into the Final EIR. Raney will prepare a summary MMRP to comply with Public Resources Code Section 21081.6, which will include policies and action identified in the EIR, as well as methods of implementation.

Raney will complete the following deliverables:

- Submit one electronic copy, in PDF format, of the draft MMRP to the City with the Administrative Final EIR, thereby, allowing the City to provide comments;
- Submit one electronic copy of the final MMRP to the City of Rancho Cordova with the Final EIR.

Task 3.3 Prepare Screencheck Final EIR

The objective of this task is to revise the Administrative Final EIR based on the comments received and prepare a Screencheck Final EIR using “strike-through and underline” format.

Raney will complete the following deliverables:

- Conversations with City staff to discuss City comments and revisions to the Administrative Final EIR; and
- Submit one hard copy, with appendices on a CD in the back cover (if included), and one electronic copy, in PDF format, of the Screencheck Final EIR to the City of Rancho Cordova.

Task 3.4 Prepare Final EIR

The objective of this task is to revise the Screencheck Final EIR, based on additional comments from the City, in order to provide a thorough, responsive Final EIR. Raney assumes all edits will only require editorial or other non-substantive changes in the revision of the Screencheck Final EIR. Raney assumes that the City will handle distributing the Final EIR to the agencies and persons who commented on the DEIR at least ten days prior to the EIR certification hearing; however, Raney will be available to assist the City upon request.

Raney will complete the following deliverables:

- Submit five hard copies, with appendices on a CD in the back cover, and one CD copy of the Final EIR to the City of Rancho Cordova, including Response to Comments and MMRP; and
- Work with the City to prepare all required noticing.

Task 3.5 Prepare Findings of Fact and Statement of Overriding Considerations

The objective of this task is to prepare the required Findings of Fact, Statement of Overriding Considerations (FOF/SOC), pursuant to CEQA, that incorporate information regarding the project’s environmental impacts disclosed in the EIR, and prepare a Notice of Determination (NOD) for approval by the City of Rancho Cordova, as necessary. Raney will prepare FOF/SOC to provide the appropriate language to dismiss the project alternatives not selected, as well as language on the overriding considerations, if necessary, to describe the benefits of the project that may outweigh any adverse environmental effects;

Raney will complete the following deliverables:

- Submit one electronic copy of the administrative draft FOF/SOC to City staff with the Final EIR for the City Attorney to review and provide feedback;
- Submit one electronic copy of the final FOF/SOC to City staff with the Final EIR with revisions made based upon comments from the City Attorney; and
- Prepare a Notice of Determination (NOD) for City filing at the Sacramento County Clerk Recorders Office and posting at the State Clearinghouse, should the project be approved.

TASK 4 PROJECT MANAGEMENT, MEETINGS, & HEARINGS

The objective of this task is to ensure close, extensive coordination and interaction with City staff, the project team, technical sub-consultants, and the public. The project management team, identified in the cover letter will be responsible for coordination with City staff and technical consultants, handling the day-to-day activities of the EIR preparation, and responding to staff inquiries about the EIR and process.

Raney will complete the following deliverables:

- Project Management from President Tim Raney and Division Manager/Air Quality Specialist Rod Stinson;
- Project support from Senior Vice President Cindy Gnos, AICP, Vice President Nick Pappani, as well as Associate and Administrative staff;
- Regular phone and e-mail communications with City staff, project stakeholders, and pertinent County, State, and local agencies throughout the process;
- Attendance at one working meeting with City staff to discuss comments received on the Administrative Draft EIR.
- Attendance one public hearing during the 45-day public review period to receive comments on the Draft EIR and review the adequacy of the Draft EIR;
- Provide a court reporter and written comment forms to gather public comments at the public hearing during the 45-day public review period, if necessary.
- Attendance at one meeting with City staff to discuss comments received on the Draft EIR.
- Attendance at up to two City Council hearings;
- Prepare any necessary noticing, materials, and/or presentations prior to the meetings, and answer questions and respond to comments as needed; and
- Additional public hearings and in-person meetings/hearings out of the scope of work can be accommodated upon request and would be billed on a time-and-materials basis.

V. Project Schedule

The tentative schedule on the following page is based on experience preparing similar documents. This schedule could be lengthened or shortened, depending on the needs of the City of Rancho Cordova and will be finalized at the Project Initiation meeting. Factors that could lengthen or shorten the schedule include dates of receipt of project information (including information from the applicant), AB 52/SB 18 requirements, length of document reviews and unanticipated issues arising from City staff, the project team, or public review of the environmental documents.

Tentative Schedule The Preserve		
MILESTONES & CRITICAL PATH	TIMING	ESTIMATED DATE
Notice To Proceed	To Be Determined	June 4, 2019
Project Initiation Meeting and receipt of all applicant-prepared studies	Week of NTP	Week of June 10, 2019
Prepare Project Description	One Week	June 17, 2019
Receive City edits on Project Description	One Week	June 24, 2019
Prepare Final Project Description	Three Days	June 27, 2019
Submit NOP to City for Review	One Week	July 5, 2019*
Receive edits on NOP	One Week	July 12, 2019
Submit Revised NOP	Three Days	July 17, 2019
NOP Public Review Period	30 Days	July 18, 2019 to August 19, 2019
NOP Public Scoping Meeting	To Be Determined (during public review period)	TBD
Receipt of All Technical Studies & Peer Reviews	Six Weeks from NTP	July 2, 2019
Submit Administrative Draft EIR to City for Review	Two weeks from close of NOP Review	September 3, 2019*
Receipt of City Comments on Administrative Draft EIR	Four Weeks	October 1, 2019
Submit Screencheck Draft EIR to City for Review	Two Weeks	October 15, 2019
Receipt of City Comments on Screencheck Draft EIR	Two Weeks	October 29, 2019
Prepare Draft EIR	Three Days	November 1, 2019
Public Review Period of Draft EIR	45 Days	November 4, 2019 to December 19, 2019
Public Hearing on Draft EIR	To Be Determined (during public review period)	TBD
Submit Administrative Final EIR and FOF/SOC to City for Review	Four Weeks from close of Draft EIR comment period	January 16, 2020
Receipt of City comments on Administrative Final EIR	Two Weeks	January 30, 2020
Submit Screencheck Final EIR to City for Review	One and a half Weeks	February 11, 2020
Receipt of City comments on Screencheck Final EIR	Two Weeks	February 25, 2020
Prepare Final EIR	Three Days	February 28, 2020
Public Review Period of Final EIR (10 Days)	10 Days	March 2, 2020 to March 12, 2020
City Council Hearing(s)	To Be Determined	March/April 2020

* Accounts for Holiday

Geocon Scope of Work





Proposal No. LE-19-053
April 8, 2019

Raney Planning & Management, Inc.
1501 Sports Park Drive, Suite A
Sacramento, California 95834

Attention: Mr. Tucker Gandy

Subject: THE PRESERVE - PROPOSED RESIDENTIAL SUBDIVISION
NORTHWEST OF GRANT LINE ROAD AND RAYMER WAY
RANCHOCORDOVA, CALIFORNIA
PROPOSAL FOR GEOTECHNICAL PEER REVIEW

Dear Mr. Gandy:

Pursuant to your request, we are pleased to present this proposal to perform a peer review of the geotechnical report for the subject residential subdivision proposed in the City of Rancho Cordova. We understand the project will rezone an approximately 285-acre property from agricultural and industrial land use to residential. The planned development will include 434 single-family lots, parks, 180 acres of nature preserve, and all related infrastructure. Site topography generally consists of rolling hills and seasonal drainages. WGS 84 (Google Earth) site coordinates are N 38.5766°, W -121.1956°.

SCOPE OF SERVICES

We propose to perform a peer review of the project geotechnical report. The City of Rancho Cordova RFP provided by Raney Planning & Management indicates the geotechnical report is being prepared and will be provided for review when complete. We have made assumptions regarding the content and amount of information therein. The purpose of our peer review will be to provide professional opinions on the appropriateness and adequacy of the report with respect to project conditions, regulatory requirements, and industry standards of practice.

Based on our understanding of the project, we will:

- Review the provided geotechnical report.
- Perform a site visit to observe current site conditions.
- Review published documents, geologic maps and other geological and geotechnical literature pertaining to the site to aid in evaluating soil and geologic conditions.
- Prepare a formal letter to present our professional opinions on the appropriateness and adequacy of the report.

PROPOSED FEES

We propose to perform the scope of services outlined above on a time-and-materials basis. We recommend a budget of \$3,500 be provided for our scope of services.

Our services will be provided in accordance with the enclosed *2019 Schedule of Fees/Terms and Conditions*, which is incorporated into and made a part of this proposal. If unforeseen conditions are encountered, or if we experience delays or circumstances beyond our control, we will notify you immediately to discuss modifications to the scope of services and/or project fees.

CONTRACT EXECUTION

Please carefully review the contents of this proposal and the enclosed *Terms and Conditions for Performance of Services* (Terms), which is incorporated into and made a part of this proposal. If they meet with your approval, execute two copies of the Terms and return both copies to our office. We will then endorse the documents and return one fully executed copy to you. We will commence with the scope of services outlined herein upon receipt of your written authorization; however, services provided by Geocon will be pursuant to the Terms and 2019 *Schedule of Fees* until or unless a mutually agreed upon, negotiated contract is finalized. Please note that it is necessary to indicate your project representative agent on the first sheet of the Terms and the address where all Client notices and communications should be sent. If you do not have an in-house representative agent, please indicate a designated agent.

The California Legislature enacted Business & Professions Code §6749, effective January 1, 2001, which requires that all contracts with private entities be set forth in writing, contain certain terms, including a description of the services to be provided, the basis of compensation, the name, address and certificate number of the professional engineer and be signed by the parties before commencement of any work by the engineer. Therefore, the enclosed Terms or the waiver of Business & Professions Code §6749 letter must be signed by Client prior to Geocon's commencement of any work, whatsoever, on the project. For your convenience, a copy of the Business & Professions Code §6749 waiver letter is attached to this proposal.

It is mutually agreed between Client and Geocon that all services afforded and work performed by Geocon are provided pursuant to Civil Code Section 2782 and such agreement is expressly integrated into and made a part of any and all contracts or agreements entered into between the parties.

Please be advised that if Geocon is required to provide an immediate defense to Client pursuant to a claim alleging the negligence of Geocon, Client will be billed on a time and materials basis for such defense in accordance with Geocon's 2019 *Schedule of Fees*, and if there is a final determination by a court of competent jurisdiction that a portion of the damages awarded in connection with a claim were caused by or attributable to Geocon, then Geocon shall be obligated to reimburse Client for that portion of the defense costs reasonably incurred by Client which is attributable to the portion of the damages caused by or attributable to Geocon. Notwithstanding the foregoing, under no circumstances shall Geocon be liable for providing an immediate defense to Client for any claim not alleging the negligence or other liability of Geocon.

We appreciate the opportunity to provide geotechnical services on this project. Please contact us if you have any questions concerning the contents of this proposal or if we may be of further service.

Sincerely,

GEOCON CONSULTANTS, INC.



Shane Rodacker, GE
Vice President


(1/e-mail) Addressee

Attachments: TCPS
 2019 Schedule of Fees
 Business & Professions Code §6749 Waiver Letter

Bollard Acoustical Consultants

Scope of Work



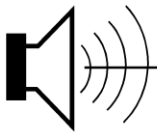

May 23, 2019

Mr. Zachary Dahla
Raney Planning & Management, Inc.
1501 Sports Drive, Suite A
Sacramento, CA 95834

Transmitted via email to: zdahla@raneymanagement.com

**Subject: Proposal to prepare an EIR level noise and vibration analysis for The Preserve Residential Development located in Rancho Cordova, CA.
BAC P#2019-064c**

Dear Mr. Dahla,

Thank you for inviting our participation on this project. Based on the information you have provided, Bollard Acoustical Consultants, Inc. (BAC) is pleased to submit the following proposal to prepare an environmental noise and vibration assessment for the above-referenced project. While this scope does not propose to actually prepare an EIR noise section, it does include sufficient data collection and analysis to fully support others in their preparation of an EIR for this project. The following outlines our proposed scope of services, fee, schedule, and contract agreement information.

1. **Regulatory Setting - Standards of Significance:** BAC will review the noise and vibration standards of the City of Rancho Cordova and The Sunrise Douglas Community Plan as well as any germane state and Federal standards to develop the project standards of significance in accordance with the CEQA guidelines.
2. **Environmental Setting - Evaluation of Existing / Baseline Noise and Vibration Levels:** BAC will conduct ambient noise and vibration level measurements on, and in the vicinity of, the project site. Although BAC does not anticipate significant existing vibration levels at the proposed site, we will conduct baseline vibration monitoring in order to satisfy the CEQA requirement that the noise section include an assessment of vibration as well. The intent of the measurements is to quantify existing background noise and vibration levels and for subsequent comparison to the predicted project-generated levels.
3. **Impact Methodology – Evaluation of Future Traffic Noise Levels on Local Roadway Network:** Based upon the intended uses of the site, BAC will conduct an analysis of future traffic noise levels on the local roadway network, both with and without the proposed project. The analysis will focus on increases in traffic noise levels due to the project at existing off-site noise-sensitive land uses, and traffic noise levels at sensitive land uses proposed within the project site.

Raney Planning & Management, Inc.
May 21, 2019
Page 2

4. **Impact Methodology – Evaluation of Project-Generated Noise and Vibration Levels:** BAC will evaluate the noise and vibration generation of the uses proposed within the project site. Those levels will be used for subsequent evaluation of impacts at both existing land uses and at the sensitive land uses (residential) proposed within the project area. Specific sources to be evaluated include park playing field noise and construction noise and vibration.
5. **Noise Impact and Mitigation Analysis:** Significant noise and / or vibration impacts will be identified if the project results in substantial increases in off-site traffic noise or vibration, or if the proposed residential uses located within the project site would be exposed to future traffic noise, park noise, or vibration levels in excess of the project standards of significance identified in Task 1. Mitigation measures will be developed for each identified significant impact.
6. **Report Preparation:** BAC will prepare a written report, which details our analytical approach and findings. The report will comply with the requirements of the City of Rancho Cordova General Plan Noise Element, The Sunrise Douglas Community Plan and CEQA. BAC proposes to provide the report as a stand-alone technical noise analysis, and does not propose final formatting for direct inclusion into the project EIR. This proposal includes up to 2 report revision based on feedback from the City and Raney Planning & Management, as well as up to 4 hours for responses to comments on the DEIR.

Cost for Completion of Noise Study

BAC proposes to provide the above-described services for a cost estimated not to exceed \$9,500. Other work on outside the scope of this proposal, such as attendance at meetings or public hearings, or responses to public comments in excess of 4 hours would incur additional costs according to the attached fee schedule. BAC will not undertake any additional work without your prior authorization. Payment terms are described in the attached fee schedule.

Timing for Completion of Noise Study

BAC proposes to complete the above-described scope of work within 6 weeks from authorization to proceed and receipt of all required materials including site plans, grading plans and traffic study.

Contractual Agreement

If this proposal is acceptable to you, please confirm your acceptance by signing the signature line below and email the proposal back to us. Each revision to this proposal will contain a unique proposal number. The terms of this proposal are valid for 6 months from the date of the proposal.

Raney Planning & Management, Inc.
May 21, 2019
Page 3

Please contact me at 916-663-0500 or info@bacnoise.com if you have any comments or questions regarding this proposal, and thank you again for inviting our participation.

Sincerely,

Bollard Acoustical Consultants, Inc.

A handwritten signature in blue ink that reads "Paul Bollard". The signature is fluid and cursive, with a long horizontal stroke extending to the right.

Paul Bollard
President

Raney Planning & Management, Inc.
May 21, 2019
Page 4

Bollard Acoustical Consultants, Inc. (BAC)
Fee Schedule & Consulting Terms
Effective January 2019

<u>Staff / Expense Item</u>	<u>Rate</u>
Principal Consultant	\$175 / hr.
Senior Consultant	\$150 / hr.
Consultant	\$125 / hr.
Principal Consultant Legal Work	\$300 / hr.
Technician	\$85 / hr.
Clerical Support Staff	\$60 / hr.
Mileage	\$0.58 / mile
Per Diem Charges (meals & lodging)	\$200 / day
Sound Level Meter Charge (24 hours +)	\$50 / day / meter

Insurance Coverage

Bollard Acoustical Consultants, Inc. maintains general and professional liability insurance policies with two million dollars coverage each and maintains automobile liability insurance coverage at one million dollars. We provide certificates of insurance to our clients upon request at no charge.

Request for Retainers

For new private-sector clients, Bollard Acoustical Consultants, Inc. requires a retainer of 50% of the contract amount prior to beginning work on the project.

Invoicing and Terms of Payment

Bollard Acoustical Consultants, Inc. reserves the right to submit monthly invoices for services and expenses which have been incurred when project time-lines are expected to exceed 30 days. Payment for professional services is due within 30 days of the invoice date, and past due thereafter. Past due invoices will incur interest at the rate of 1.5% per month on the balance due.

Commitment to the Environment

In our ongoing effort to minimize our environmental footprint and reduce costs, we will transmit project correspondence electronically via e-mail – including this proposal, draft and final reports (including graphics and appendices), and the invoice for professional services rendered. Paper copies of our work products will not automatically be generated. However, if you require a paper copy of any project work product or project-related correspondence, we will gladly provide one upon request. Please partner with us by transmitting all project correspondence to us electronically as well.

**EXHIBIT B
FEE SCHEDULE**

VIII. Proposal Fee and Payment Schedule

Raney has submitted the Proposal Fee and Payment Schedule in a separate and sealed envelope in a “menu” format to permit item-by-item cost identification.

Raney Planning & Management's Proposal Fee & Payment Schedule

The cost for completion of the proposed project EIR is anticipated not to exceed \$124,425. The tasks are summarized in the Technical Scope of Services of this proposal and costs by task are shown in the attached spreadsheet. These costs are based on the estimates of time for each task provided in the charts on the following page. Costs for the EIR preparation will be billed on a not-to-exceed basis, following Raney standard billing rates included in the attached spreadsheet. It should be noted; however, as indicated below, that the cost for the preparation of the Final EIR is based upon the receipt of a reasonable number of comments (anticipated not to exceed 100 comments) on the Draft EIR. Should the comments be excessive or require additional technical analysis, Raney would negotiate with the City immediately to determine a reasonable cost for completion of the Final EIR. The following assumptions were used in the calculations:

- Raney will attend meetings with the City staff and the project team, as well as public hearings as described in the scope of work. Raney assumes that the number of meetings required will be achieved within the hours allocated in the attached spreadsheet.
- Additional meetings and hearings are easily accommodated and will be billed at \$450, per additional meeting/hearing.
- Raney costs are based on the assumption that the existing data and information for the City of Rancho Cordova and the proposed project area is accurate and current and will be available for the preparation of the proposed environmental documents.
- Specific amounts of time for revisions to the Screencheck Draft EIRs, Screencheck Final EIRs, and Mitigation Monitoring and Reporting Program have been assumed. Raney expects that responding to comments will not exceed the budgeted time. If unanticipated comments result in additional time beyond that which has been budgeted, those items will need to be renegotiated.
- Raney will provide to the City of Rancho Cordova and the project team the number of copies of the documents as indicated in the technical scope of services. For the purposes of this scope of work Raney assumes \$200 per copy of EIR. Should the size of the EIR result in a greater cost, Raney will coordinate with the City to determine if fewer hard copies can be submitted with electronic copies in lieu, or if the budget should be amended.
- Raney assumes that the appendices to the EIR will be submitted on CDs in the back cover.
- Should the City need assistance with the tribal consultation pursuant to SB 18/AB 52, Raney will be available to assist per request by the City. Raney would propose to amend the scope of work, schedule, and budget accordingly.
- Raney assumes that once a Notice to Proceed is issued, the preparation of the environmental documents would be a continuous process without excessive delays. Raney would propose to renegotiate the contract with respect to schedule and cost should substantial delays occur in the processing of one or both of the proposed projects.
- Factors that would increase the scope of work and estimated costs outlined in the proposal include: attendance at additional meetings or hearings; printing of additional copies of reports out of the scope of work; analysis of additional issues above those discussed in this proposal or a more detailed level of analysis than described in this proposal; changes in the project requiring reanalysis or rewriting of report sections; collection of data required for the

environmental documents beyond that described in this proposal; attendance at additional in-house meetings beyond those budgeted; and excessive comments on the environmental documents. Raney would propose to renegotiate these items, if required, or charge on a time-and-materials basis.

PROPOSED COST ESTIMATE								
The Preserve EIR								
		Project Director	Project Manager	Air Quality Specialist	Air Quality Technician	Senior Associate	Associate	Cost Per Task
Task 1.1	Project Initiation	4	4					\$ 1,360
Task 1.2	Project Description	1	2			2	8	\$ 1,610
Task 1.3	Prepare Initial Study	2	4			4	20	\$ 3,660
Task 1.4	Prepare NOP	4	10				12	\$ 3,520
Task 2.1	Prepare Administrative Draft EIR	6	10			10	24	\$ 6,490
	Technical Sections							
Task 2.1.1	Introduction & Executive Summary	1	4			2	16	\$ 2,770
Task 2.1.2	Introduction to Analysis	1	2				8	\$ 1,360
Task 2.1.3	Environmental Setting, Impacts, Mitigation Measures							
a.1	Air Quality & Greenhouse Gas Emissions	2	4			4	14	\$ 3,000
a.2	AQ/GHG Technical Analysis			4	10		15	\$ 3,550
b	Biological Resources	2	4			2	24	\$ 3,850
c	Cultural & Tribal Resources	2	4			4	18	\$ 3,440
d	Geology & Soils/Mineral Resources	2	4			2	16	\$ 2,970
e	Hazards & Hazardous Materials	2	2			4	20	\$ 3,380
f	Hydrology & Water Quality (Drainage)	2	4			4	24	\$ 4,100
g	Land Use & Planning/Population & Housing	2	2			2	26	\$ 3,790
h	Noise	2	4			2	18	\$ 3,190
i	Public Services & Utilities	2	8			4	28	\$ 5,100
j	Transportation	2	6			2	24	\$ 4,130
	Other Sections							
Task 2.1.4	Statutorily Required Sections	1	6				8	\$ 1,920
Task 2.1.5	Alternatives to the Proposed Project	4	6			2	24	\$ 4,530
Task 2.2	Prepare Screencheck Draft EIR	8	12			4	16	\$ 5,540
Task 2.3	Prepare Public Review Draft EIR		4			2	6	\$ 1,470
Task 3.1	Prepare Administrative Final EIR	4	12			8	40	\$ 7,880
Task 3.2	Prepare MMRP	1	4				6	\$ 1,420
Task 3.3	Prepare Screencheck Final EIR	2	6			4	10	\$ 2,840
Task 3.4	Prepare Final EIR		4			4	6	\$ 1,720
Task 3.5	Prepare FOF/SOC	2	6			2	12	\$ 2,810
Task 4	Project Management, Meetings, & Hearings	20	60					\$ 12,400
	Total Hours	81	198	4	10	74	443	
	Hourly Rate	\$ 200	\$ 140	\$ 150	\$ 130	\$ 125	\$ 110	
	Total EIR Labor	\$ 16,200	\$ 27,720	\$ 600	\$ 1,300	\$ 9,250	\$ 48,730	\$ 103,800
	Sub-Consultant/Expenses							\$ 20,625
	Copying/Printing*						\$ 5,000	
	Misc (Travel, Court Reporter)						\$ 750	
	Sub-Consultant: Geocon						\$ 3,500	
	Sub-Consultant: Bollard Acoustical Consultants						\$ 9,500	
	10% administrative fee						\$ 1,875	
Total Budget								\$ 124,425

MEMORANDUM



DATE: June 3, 2019

TO: Honorable Mayor and Council Members

FROM: Albert Stricker, Public Works Director, and Dalia Fadl, Senior Civil Engineer

SUBJECT: **A RESOLUTION AUTHORIZING THE CITY MANAGER TO EXECUTE CONTRACT AMENDMENT NO. 47-2015-3 FOR STORMWATER ENGINEERING SERVICES WITH UNICO ENGINEERING, INC. TO EXTEND THE CONTRACT TERM FROM JUNE 30, 2019 TO JUNE 30, 2020, WHICH RESULTS IN AN INCREASE TO THE CONTRACT AMOUNT FROM \$425,000 TO A NOT TO EXCEED AMOUNT OF \$525,000**

RECOMMENDATION

Adopt the Resolution.

RESULT OF RECOMMENDED ACTION

Adoption of this Resolution will authorize the City Manager to execute Contract Amendment No. 47-2015-3 with Unico Engineering, Inc. (Unico) for stormwater engineering services associated with construction general permit inspection services and National Pollutant Discharge Elimination System (NPDES) permit trash compliance. Amendment No. 47-2015-3 will extend the contract term from June 30, 2019 to June 30, 2020, which results in an increase to the contract amount from \$425,000 to a not to exceed amount of \$525,000 and extends the term of the contract from June 30, 2019 to June 30, 2020.

BACKGROUND

On June 1, 2015, the City retained Unico Engineering, Inc to provide ongoing on-call stormwater engineering services associated with stormwater program staff augmentation, construction general permit inspection services, surveying services and NPDES permit trash compliance.

The contract with Unico has been amended two times to continue providing on-call stormwater engineering services:

- 1) Contract Amendment No. 1 was executed on April 18, 2017 to increase the contract amount by \$25,000 from \$300,000 to a total compensation of \$325,000 for the three year contract term for on-call stormwater engineering services.
- 2) Contract Amendment No. 2 was executed on May 16, 2018 to increase the contract amount from \$325,000 to \$425,000 and extend the contract term to June 30, 2019 for on-call stormwater engineering services.

In order to continue to provide stormwater inspections at active construction sites and comply with NPDES permit trash regulations, the City is seeking to execute Contract Amendment No. 3

with Unico Engineering, Inc. to increase the contract amount from \$425,000 to \$525,000 and extend the contract term to June 30, 2020.

The City is currently selecting other consultants from the Request for Qualifications for a 2019 Prequalified List of Consultants and will execute new contracts for other stormwater engineering services with terms beginning July 1, 2019.

FISCAL IMPACT

Funding for this project is from the City's Storm Water Utility Fee. There is no impact to the City's General Fund.

ATTACHMENTS

1. Resolution
2. Contract Amendment 47-2015-3
3. Compensation – Rate Schedule

ATTACHMENT 1**CITY OF RANCHO CORDOVA****RESOLUTION NO. XX-2019**

A RESOLUTION OF THE CITY COUNCIL OF THE CITY OF RANCHO CORDOVA, STATE OF CALIFORNIA, AUTHORIZING THE CITY MANAGER TO EXECUTE CONTRACT AMENDMENT NO. 47-2015-3 FOR STORMWATER ENGINEERING SERVICES WITH UNICO ENGINEERING, INC. TO EXTEND THE CONTRACT TERM FROM JUNE 30, 2019 TO JUNE 30, 2020, WHICH RESULTS IN AN INCREASE TO THE CONTRACT AMOUNT FROM \$425,000 TO A NOT TO EXCEED AMOUNT OF \$525,000.

WHEREAS, the Parties entered into Professional Service Agreement ("PSA") No. 47-2015 dated June 1, 2015 in the amount of \$300,000 for stormwater engineering services; and

WHEREAS, Amendment No. 47-2015-1 was executed on April 17, 2017 and increased the contract amount by \$25,000 from \$300,000 to \$325,000; and

WHEREAS, Amendment No. 47-2015-2 was executed on May 7, 2018 and increased the contract amount by \$100,000 from \$325,000 to \$425,000; and

WHEREAS, the City desires to increase the contract amount from \$425,000 to an amount not to exceed \$525,000 and extend the contract term from June 30, 2019 to June 30, 2020; and

WHEREAS, this will exceed the maximum amount the City manager has authorization to approve; and

WHEREAS, there are sufficient funds budgeted to cover the costs of the contract amendment.

NOW, THEREFORE, BE IT HEREBY RESOLVED THE CITY COUNCIL OF THE CITY OF RANCHO CORDOVA does authorize the City Manager to execute a contract amendment with Unico Engineering, Inc. to increase the contract amount not to exceed \$525,000, and to extend the contract term from June 30, 2019 to June 30, 2020.

PASSED AND ADOPTED by the City Council of the City of Rancho Cordova on the 3rd day of June, 2019 by the following vote:

AYES:

NOES:

ABSENT:

ABSTAIN:

Robert J. McGarvey, Mayor

ATTACHMENT 1**ATTEST:**

Stacy Leitner, City Clerk

ATTACHMENT 2
CONTRACT NO. 47-2015-3

**THIRD AMENDMENT TO THE PROFESSIONAL SERVICES AGREEMENT
BETWEEN THE CITY OF RANCHO CORDOVA AND UNICO ENGINEERING, INC.
FOR STORMWATER ENGINEERING SERVICES**

This Third Amendment to the Agreement for Professional Services ("Amendment") is made by and between the City of Rancho Cordova ("City") and Unico Engineering, Inc. ("Professional") as of June 3, 2019. City and Professional are hereinafter collectively referred to as the "Parties."

RECITALS

WHEREAS, the Parties entered into a Professional Services Agreement ("PSA") No. 47-2015 dated June 1, 2015 in the amount of \$300,000 for stormwater engineering services; and

WHEREAS, Amendment No. 47-2015-1 was executed in April 2017 and increased the contract amount by \$25,000 from \$300,000 to \$325,000; and

WHEREAS, Amendment No. 47-2015-2 was executed in May 2018 and increased the contract amount by \$100,000 from \$325,000 to \$425,000 and extended the term of the contract to June 30, 2019; and

WHEREAS, Amendment No. 47-2015-3 will increase the total compensation amount by \$100,000 from \$425,000 to an amount not to exceed \$525,000 for stormwater engineering services, and to extend the term of the contract to June 30, 2020; and

WHEREAS, the Parties agree that changes to the term and services provided for in the PSA are necessary in order for the City to continue receiving services by Professional.

NOW, THEREFORE, the Parties hereto agree as follows:

AGREEMENT

1. The Parties agree to modify the end date of the PSA from June 30, 2019, to June 30, 2020. The first sentence of Section 1.1 of the PSA, "Term of Service," is amended to read as follows:

"The term of this Agreement shall begin on the date first noted above and shall end on June 30, 2020, and Professional shall complete the work described in Exhibit A prior to that date; unless the term of the Agreement is otherwise terminated or extended, as provided in Section 8."

2. Section 2 of the PSA, "Compensation," provides for the City to pay Professional a sum not to exceed \$425,000. The Parties agree to amend Section 2 of the PSA in order to increase the compensation amount to pay Professional for additional services. The first sentence of Section 2 of the PSA is amended to read as follows:

"City hereby agrees to pay Professional a sum not to exceed five hundred twenty five thousand dollars (\$525,000) for the life of the contract, notwithstanding any contrary

ATTACHMENT 2
CONTRACT NO. 47-2015-3

indication that may be contained in Professional's proposal, for services to be performed and reimbursable costs incurred under this Agreement."

3. The document entitled "Compensation Schedule," attached hereto as **Exhibit B**, shall replace and supersede the PSA's **Exhibit B**.
4. The signatures of the Parties to this Amendment may be executed and acknowledged on separate pages or in counterparts which, when attached to this Amendment, shall constitute one complete Amendment.
5. **Contract Administration.** This Agreement shall be administered by Dalia Fadl ("Contract Administrator"). All correspondence shall be directed to or through the Contract Administrator or his or her designee.

Notices. Any written notice to Professional shall be sent to:

Unico Engineering, Inc.
Attn: Cesar Montes de Oca
110 Blue Ravine Rd – Suite 101
Folsom, CA 95630
Email Address (for Insurance Update Requests):
cesar@unicoengineering.com

Any written notice to City shall be sent to:
City of Rancho Cordova,
Attn: Dalia Fadl
2729 Prospect Park Drive – Suite 100
Rancho Cordova, CA 95670

6. All other terms and conditions in the PSA shall remain in full force and effect to the extent they are not in conflict with this Amendment.

SIGNATURE PAGE FOLLOWING

ATTACHMENT 2
CONTRACT NO. 47-2015-3

IN WITNESS WHEREOF, the Parties have executed this Amendment on the day and year first above written.

CITY OF RANCHO CORDOVA

PROFESSIONAL

Cyrus Abhar, City Manager

Cesar Montes de Oca, Principal Engineer

Date: _____

Date: _____

Attest:

Stacy Leitner, City Clerk

Date: _____

Approved as to Form:

Adam Lindgren, City Attorney

Date: _____

RATE SCHEDULE

UNICO Engineering, Inc.
2019-2021

CLASSIFICATION	FULLY LOADED HOURLY RATE RANGE 2019		FULLY LOADED HOURLY RATE RANGE 2020		FULLY LOADED HOURLY RATE RANGE 2021	
Principal	\$ 204.16	\$ 229.68	\$ 210.28	\$ 236.57	\$ 216.59	\$ 243.67
Engineering Manager	\$ 178.64	\$ 204.16	\$ 184.00	\$ 210.28	\$ 189.52	\$ 216.59
Program Manager	\$ 127.60	\$ 204.16	\$ 131.43	\$ 210.28	\$ 135.37	\$ 216.59
Public Outreach Manager	\$ 140.36	\$ 165.88	\$ 144.57	\$ 170.86	\$ 148.91	\$ 175.98
Project Manager	\$ 140.36	\$ 204.16	\$ 144.57	\$ 210.28	\$ 148.91	\$ 216.59
Senior Engineer	\$ 127.60	\$ 178.64	\$ 131.43	\$ 184.00	\$ 135.37	\$ 189.52
Systems Engineer	\$ 127.60	\$ 178.64	\$ 131.43	\$ 184.00	\$ 135.37	\$ 189.52
Resident Engineer	\$ 165.88	\$ 204.16	\$ 170.86	\$ 210.28	\$ 175.98	\$ 216.59
Assistant Resident Engineer	\$ 114.84	\$ 165.88	\$ 118.29	\$ 170.86	\$ 121.83	\$ 175.98
Associate Engineer	\$ 114.84	\$ 140.36	\$ 118.29	\$ 144.57	\$ 121.83	\$ 148.91
Staff Engineer	\$ 76.56	\$ 114.84	\$ 78.86	\$ 118.29	\$ 81.22	\$ 121.83
Program Manager	\$ 127.60	\$ 165.88	\$ 131.43	\$ 170.86	\$ 135.37	\$ 175.98
Survey Manager	\$ 165.88	\$ 204.16	\$ 170.86	\$ 210.28	\$ 175.98	\$ 216.59
Senior Land Surveyor	\$ 127.60	\$ 153.12	\$ 131.43	\$ 157.71	\$ 135.37	\$ 162.45
Staff Land Surveyor	\$ 114.84	\$ 140.36	\$ 118.29	\$ 144.57	\$ 121.83	\$ 148.91
Party Chief (Prevailing Wage)	\$ 153.12	\$ 191.40	\$ 157.71	\$ 197.14	\$ 162.45	\$ 203.06
Party Chief (Non - Prevailing Wage)	\$ 102.08	\$ 140.36	\$ 105.14	\$ 144.57	\$ 108.30	\$ 148.91
Chainman/Rodman (Prevailing Wage)	\$ 153.12	\$ 178.64	\$ 157.71	\$ 184.00	\$ 162.45	\$ 189.52
Chainman/Rodman (Non - Prevailing Wage)	\$ 77.00	\$ 127.60	\$ 79.31	\$ 131.43	\$ 81.69	\$ 135.37
Structures Representative	\$ 153.12	\$ 204.16	\$ 157.71	\$ 210.28	\$ 162.45	\$ 216.59
Civil/Bridge Inspector (Group 1 Prevailing Wage)	\$ 165.88	\$ 178.64	\$ 170.86	\$ 184.00	\$ 175.98	\$ 189.52
Civil/Construction Inspector (Group 1 or 2 Prevailing Wage)	\$ 140.36	\$ 165.88	\$ 144.57	\$ 170.86	\$ 148.91	\$ 175.98
Electrical Inspector (Group 2 Prevailing Wage)	\$ 140.36	\$ 165.88	\$ 144.57	\$ 170.86	\$ 148.91	\$ 175.98
Structural Inspector (Group 2 Prevailing Wage)	\$ 140.36	\$ 165.88	\$ 144.57	\$ 170.86	\$ 148.91	\$ 175.98
Office Engineering/Document Control	\$ 68.90	\$ 102.08	\$ 70.97	\$ 105.14	\$ 73.10	\$ 108.30
Qualified Stormwater Developer (QSD)	\$ 127.60	\$ 165.88	\$ 131.43	\$ 170.86	\$ 135.37	\$ 175.98
Qualified Stormwater Practitioner (QSP)	\$ 107.18	\$ 140.36	\$ 110.40	\$ 144.57	\$ 113.71	\$ 148.91
SWPPP Inspector	\$ 127.60	\$ 153.12	\$ 131.43	\$ 157.71	\$ 135.37	\$ 162.45
Draftsman/Survey Technician	\$ 51.04	\$ 102.08	\$ 52.57	\$ 105.14	\$ 54.15	\$ 108.30
Clerical	\$ 45.94	\$ 63.80	\$ 47.31	\$ 65.71	\$ 48.73	\$ 67.69

- Reimbursement for per diem and mileage expenses shall be per the current federal reimbursement rate.
- Cost of normal survey stakes and other field supplies are included in the above rates. Special monuments, iron stakes, etc. will be charged at cost.
- Outside reproductions, services, and consultants will be charged at cost plus 10%.
- Per prevailing wage, a shift differential of 12.5% applies for any covered work shift beginning after 2PM.
- Yearly prevailing wage anticipates a 3% escalation, however increases in DIR rate determinations will be charged accordingly.
- Yearly Hourly Rate effective January 1 - December 31.

MEMORANDUM

DATE: June 3, 2019

TO: Honorable Mayor and Council Members

FROM: Albert Stricker, Public Works Director
Rupa Somavarapu, Senior Civil Engineer



SUBJECT: A RESOLUTION AUTHORIZING THE CITY MANAGER TO EXECUTE CONTRACT NUMBER 8-2004-3 WITH AECOM USA, INC. TO INCREASE THE CONTRACT AMOUNT BY \$30,000 FROM \$3,389,262 TO A NOT TO EXCEED AMOUNT OF \$3,419,262 FOR DESIGN ENGINEERING SERVICE FOR THE RANCHO CORDOVA PARKWAY INTERCHANGE PROJECT RIGHT OF WAY ACQUISITION ADJACENT TO FOLSOM BLVD

RECOMMENDATION

Adopt the Resolution.

RESULT OF RECOMMENDED ACTION

Adoption of this Resolution will authorize the City Manager to execute Contract Amendment No. 8-2004-3 with AECOM USA, Inc. to increase the contract amount by \$30,000 from \$3,389,262 to a not to exceed amount of \$3,419,262 for design services for the Rancho Cordova Parkway Interchange project right of way acquisition adjacent to Folsom Blvd.

BACKGROUND

The Rancho Cordova Parkway Interchange project (see site location map) was initiated in late summer of 2004. In March 2004, Caltrans approved the Project Study Report finalizing the State's support for the project. The Environmental Document was approved in April 2015. Caltrans approved the Project Report which confirms the project geometrics in November 2015.

The City retained AECOM in 2004 as the lead engineering consultant for the design of the project. AECOM has worked with the City to develop the preliminary design and assisted the City with coordination of the environmental document. Amendment three to this contract allows AECOM to assist staff with engineering services to obtain the needed right of way for the interchange project adjacent to Folsom Blvd.

The right of way acquisition is tentatively scheduled to be completed early 2020.

FISCAL IMPACT

There is no impact to City's General Fund. The additional funds will be funded through Traffic impact fees.

ATTACHMENTS

1. Resolution
2. Project Location Map
3. Contract Amendment 8-2004-3

ATTACHMENT 1**CITY OF RANCHO CORDOVA****RESOLUTION NO. XX-2019**

A RESOLUTION OF THE CITY COUNCIL OF THE CITY OF RANCHO CORDOVA, STATE OF CALIFORNIA, AUTHORIZING THE CITY MANAGER TO EXECUTE CONTRACT NO. 8-2004-3 WITH AECOM USA, INC. TO INCREASE THE CONTRACT AMOUNT BY \$30,000 FROM \$3,389,262 TO A NOT TO EXCEED AMOUNT OF \$3,419,262 FOR DESIGN ENGINEERING SERVICES FOR THE RANCHO CORDOVA PARKWAY INTERCHANGE PROJECT RIGHT OF WAY ACQUISITION ADJACENT TO FOLSOM BLVD

WHEREAS, the Parties entered into Professional Services Agreement ("PSA") 8-2004, on September 7, 2004 in the not to exceed the total contract amount of \$1,812,662, for the purpose of providing Design Services; and

WHEREAS, Amendment #1, Contract No. 170-2007, was executed on December 14, 2007, increasing the contract amount from \$1,812,662 to \$3,309,262; and

WHEREAS, Amendment #2, Contract No. 8-2004-2, was executed on August 25, 2014, increasing the contract amount from \$3,309,262 to \$3,389,262; and

WHEREAS, Amendment #3, Contract No. 8-2004-3, will increase the contract amount by \$30,000 from \$3,389,262 to a not to exceed amount of \$3,419,262; and

WHEREAS, these design services will enable the City to acquire the needed right of way; for the Rancho Cordova Parkway Interchange.

WHEREAS, the contract will be paid through Traffic Impact Fees. The contract does not impact the general fund.

NOW, THEREFORE, BE IT HEREBY RESOLVED THE CITY COUNCIL OF THE CITY OF RANCHO CORDOVA does authorize the City Manager to execute Contract Amendment NO. 8-2004-3 with AECOM USA, INC to increase the total contract amount by \$30,000 from \$3,389,262 to an amount not to exceed \$3,419,262 in a form approved by the City Attorney.

PASSED AND ADOPTED by the City Council of the City of Rancho Cordova on the third day of June, 2019 by the following vote:

AYES:

NOES:


ABSENT:

ABSTAIN:

Robert J. McGarvey, Mayor

ATTACHMENT 1**ATTEST:**

Stacy Leitner, City Clerk

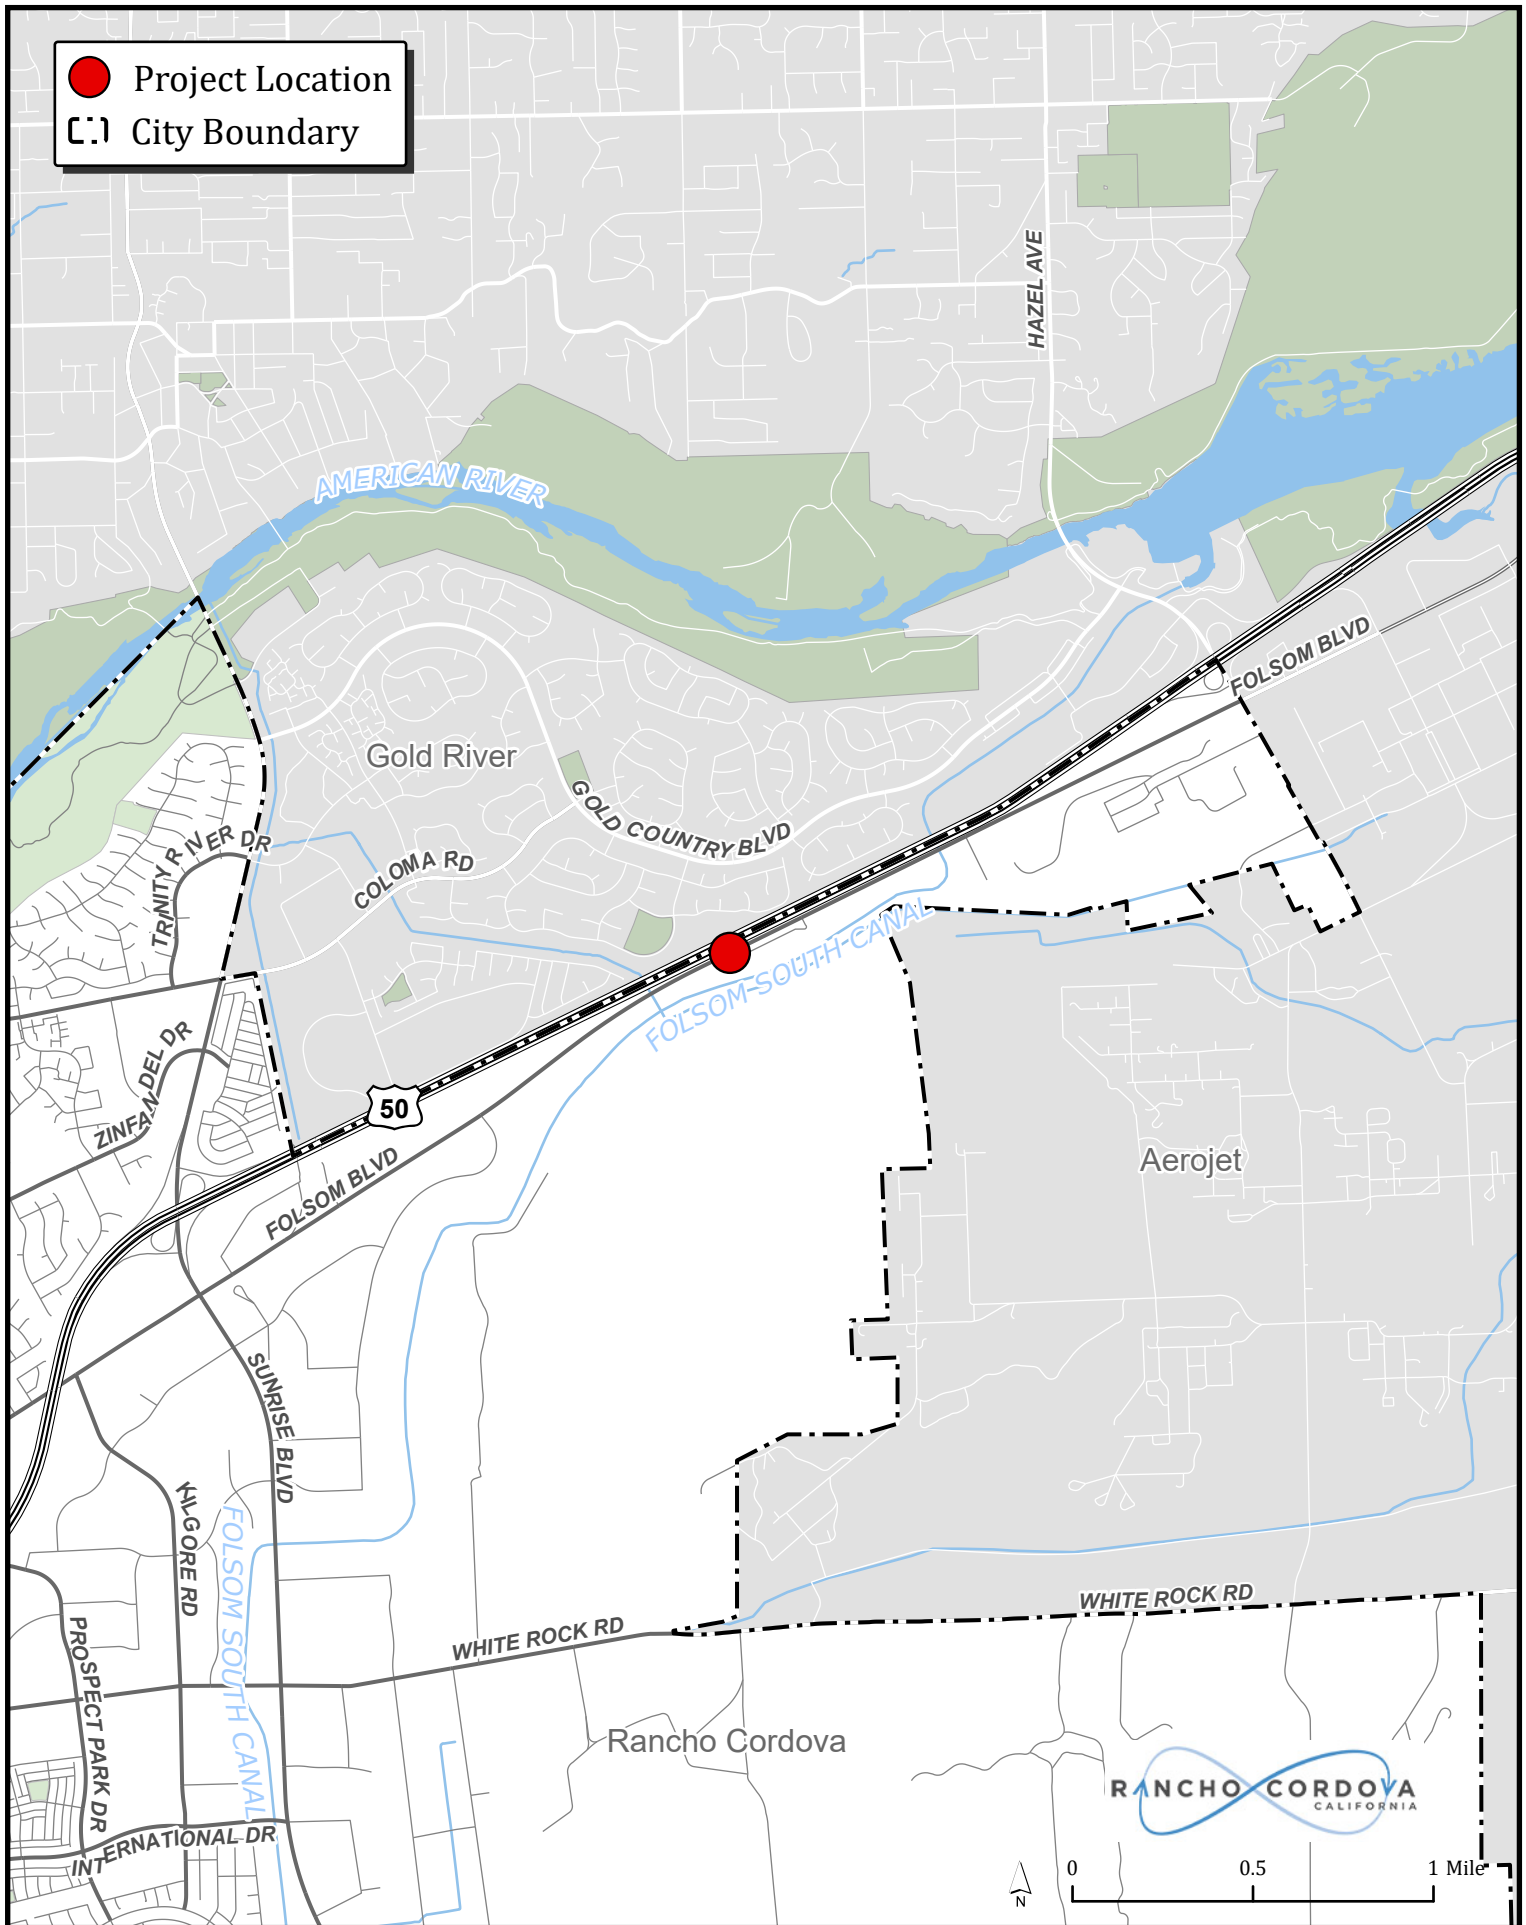

ATTACHMENT 3
CONTRACT NO. 8-2004-3

**THIRD AMENDMENT TO THE PROFESSIONAL SERVICES AGREEMENT
BETWEEN THE CITY OF RANCHO CORDOVA AND AECOM USA, INC.**

This Third Amendment to the Agreement for Professional Services ("Amendment") is made by and between the City of Rancho Cordova ("City") and AECOM Technical Services, INC ("Professional") as of June 3, 2019. City and Professional are hereinafter collectively referred to as the "Parties."

RECITALS

WHEREAS, the Parties entered into a Professional Services Agreement ("PSA") dated September 7, 2004 for the purpose of providing Design Services; and

WHEREAS, Contract amendment #1 170-2007 was executed on December 14, 2007, increasing the contract amount from \$1,812,662 to \$3,309,262; and

WHEREAS, Contract amendment #2 8-2004-2 was executed on August 25, 2014, increasing the contract amount from \$3,309,262 to \$3,389,262; and

WHEREAS, this amendment will increase the contract amount by \$30,000 from \$3,389,262 to a not to exceed amount of \$3,419,262; and

WHEREAS, this amendment will enable the project team to continue working on Right of Way (ROW) acquisition for the Rancho Cordova interchange project; and

WHEREAS, the Parties agree that changes to the term and services provided for in the PSA are necessary in order for the City to continue receiving services by Professional.

NOW, THEREFORE, the Parties hereto agree as follows:

AGREEMENT

1. Section 2 of the PSA, "Compensation," provides for the City to pay Professional a sum not to exceed \$3,389,262. The Parties agree to amend Section 2 of the PSA in order to increase the compensation amount to pay Professional for additional services. The first sentence of Section 2 of the PSA is amended to read as follows:

"City hereby agrees to pay Professional a sum not to exceed three million, four hundred nineteen, two hundred sixty two Dollars (\$3,419,262), notwithstanding any contrary indication that may be contained in Professional's proposal, for services to be performed and reimbursable costs incurred under this Agreement.

2. The document entitled "Compensation Schedule," attached hereto as **Exhibit B**, shall replace and supersede the PSA's **Exhibit B**.

ATTACHMENT 3
CONTRACT NO. 8-2004-3

3. All other terms and conditions in the PSA shall remain in full force and effect to the extent they are not in conflict with this Amendment.
4. The signatures of the Parties to this Amendment may be executed and acknowledged on separate pages or in counterparts which, when attached to this Amendment, shall constitute one complete Amendment.
5. **Contract Administration.** This Agreement shall be administered by Rupa Somavarapu ("Contract Administrator"). All correspondence shall be directed to or through the Contract Administrator or his or her designee.
6. **Notices.** Any written notice to Professional shall be sent to:
Neil H. Harris, Vice President
2020 L Street, Suite 400, Sacramento, CA, 95811
Email Address (for Insurance Update Requests): Neil.Harris@aecom.com

Any written notice to City shall be sent to:
Rupa Somavarapu, Senior Civil Engineer
Public Works Department, City of Rancho Cordova
2729 Prospect Park Dr
Rancho Cordova, CA 95670

IN WITNESS WHEREOF, the Parties have executed this Amendment on the day and year first above written.

CITY OF RANCHO CORDOVA

PROFESSIONAL

Cyrus Abhar, City Manager

Neil Harris, Vice President

Date: _____

Date: _____

Attest:

Stacy Leitner, City Clerk

Date: _____

Approved as to Form:

Adam Lindgren, City Attorney

ATTACHMENT 3
CONTRACT NO. 8-2004-3

Date: _____

ATTACHMENT 3**EXHIBIT B****AECOM Hourly Billing Rates**
Calendar Year 2019

<u>Classification</u>	<u>Hourly Rate</u>
Project Manager/Project Director/Technical Advisor/QA Panel	\$345.00
Engineering Manager	\$260.00
Sr. Engineer	\$205.00
Engineer	\$170.00
Associate Engineer	\$140.00
Assistant Engineer	\$105.00
Sr. CADD Technician	\$155.00
CADD Technician	\$90.00
Clerical	\$85.00

Other Direct Costs

Mileage (IRS limit) \$0.58/mile

All outside costs (including subconsultants) billed at cost + 5% administrative markup.
Outside costs include reproduction, delivery, special drafting media (other than bond paper), etc.

Note: all billing rates shown are valid through 12/31/19 and are escalated 5% per annum on January 1 of each successive year.

MEMORANDUM

DATE: June 3, 2019

TO: Honorable Mayor and Council Members

FROM: Elizabeth Sparkman, Community Development Director, and
Jeanette Cervantes, Management Technician

**SUBJECT: A RESOLUTION APPROVING PROCEEDINGS FOR THE ANNUAL LEVY
AND COLLECTION OF ASSESSMENTS FOR LANDSCAPING AND LIGHTING
DISTRICT NO. 2005-1 FOR FISCAL YEAR 2019-2020**



RECOMMENDATION

Adopt the Resolution.

RESULT OF RECOMMENDED ACTION

Adoption of this Resolution will authorize the continuance of the annual levy and collection of assessments in the District. There are no new impacts to existing or new residents. No assessments shall increase as a result of this action.

BACKGROUND

On May 20, 2019, the City Council approved Resolutions ordering the preparation of the Engineer's Annual Levy Report, and set the public hearing to be held prior to approving and ordering the levy of assessments for Fiscal Year 2019-2020. The assessments fund the ongoing landscape maintenance services in the District. There are no new impacts to existing or new residents. No assessments shall increase as a result of this action.

State law requires the City Council to direct an Engineer's Report to be prepared each year and to hold a public hearing on the Report and the levy of the annual assessments. On May 20, 2019 the City initiated the proceedings for the annual levy and collection of assessments by adopting a Resolution ordering the preparation of the Engineer's Report and a Resolution preliminarily approving the Engineer's Report, declaring its intention to levy and collect annual assessments for Fiscal Year 2019-2020, and set today as the time and place to conduct a public hearing on the matter.

The Engineer's Report includes a diagram of the assessment area, a description of the maintenance services to be provided, a description of the property to be benefited, and the amount of the assessment to each individual property. The services performed within and funded by LLD 2005-1 include ongoing maintenance, operation and servicing of landscaping and streetscape improvements within the right-of-ways and other public areas within the District at the locations described in the Engineer's Report.

The proposed Fiscal Year 2019-2020 assessment rates do not exceed the rates previously levied by the County since 1994 and are equal to the rates levied by the City in Fiscal Year

2018-2019. The boundaries of each Zone are shown in the district diagram in Part IV of the Engineer's Report and the details for each Zone are listed below:

- Zone 1 of the District is comprised of ninety-seven (97) residential parcels in the Ellenwood subdivision. These parcels are assessed on per a Parcel basis at the maximum rate of \$42.50 per parcel for the median landscape and parkway landscape improvements associated with these parcels.
- Zone 2 of the District is comprised of one hundred fifty-four (154) residential parcels known as California Jazz Unit No. 1 and Unit No. 2. These parcels are assessed on an acreage basis at the maximum rate of \$30.48 per acre for the median landscape and parkway landscape improvements associated with these parcels.
- Zone 3 of the District is comprised of eighteen (18) parcels along Zinfandel Drive between Data Drive and south of International Drive. These parcels are assessed on an acreage basis at the rate of \$1,413.24 per acre for the median landscape improvements within the District.
- Zone 4 is comprised of fifty-two (52) parcels, including a portion of Capital Village, generally bounded by White Rock Road to the west, White Rock Road and Disk Drive to the north, fronting Kilgore Drive to the East, and fronting International Drive to the south. These parcels are assessed at the maximum rate of \$30.48 per gross acre for the median landscape and parkway landscape improvements associated with these parcels.
- Zone 4A is comprised of six hundred eighty-three (783) parcels which are a part of the development known as Capital Village. Zone 4A was created to account for overlapping boundaries with a Landscape Maintenance CFD (LMCFD) formed by the City. The CFD will provide supplemental funding for landscape improvements within and adjacent to the development, including some median landscaping identified herein. Zone 4A shall be assessed at the maximum rate of \$30.48 per gross acre. Any supplemental funds generated by LMCFD that will be used to finance the median landscape improvements that benefit Zone 4A shall be transferred by the CFD to the District as a contribution to Zone 4A.

The Fiscal Year 2019-2020 total assessment is estimated at \$89,037. The District has an established Operating Reserve which provides funding for the operations and maintenance of the District, as well as providing financing for emergency expenditures. A second reserve fund finances special projects such as a central irrigation system, revegetation projects, and other rehabilitation projects or replacements of District improvements.

In July 2006, the County transferred funds previously collected in the County's Zone 4 and 5 to the City, which was deposited to the LLD 2005-1. The City had previously deemed that these transferred funds are to be used exclusively by the District and shall be considered as undesignated reserves within the Zones of the District. Funds from the undesignated reserve can be used to fund costs of any zone(s) that are unable to be funded by the annual assessments.

In order to proceed with the levy of assessments, it is appropriate for the Council to conduct the public hearing and adopt a Resolution which approves the Engineer's Report and authorizes the levy and collection of assessments for Fiscal Year 2019-2020.

FISCAL IMPACT

There is no fiscal impact to the City's General Fund.

ATTACHMENTS

1. Resolution-Approving Proceedings for the Annual Levy and Collection of Assessments
2. Engineer's Report

ATTACHMENT 1**CITY OF RANCHO CORDOVA****RESOLUTION NO. XX-2019**

**A RESOLUTION OF THE CITY COUNCIL OF THE CITY OF RANCHO CORDOVA,
STATE OF CALIFORNIA, APPROVING PROCEEDINGS FOR THE ANNUAL LEVY AND
COLLECTION OF ASSESSMENTS FOR LANDSCAPING AND LIGHTING DISTRICT
2005-1 FOR FISCAL YEAR 2019-2020.**

WHEREAS, the City Council has, by previous Resolutions, ordered the preparation of the Engineer's Report for Fiscal Year 2019-2020 for Landscaping and Lighting District 2005-1, (pursuant to the provisions of the Landscaping and Lighting Act of 1972, Part 2 of Division 15 of the Streets and Highways Code of California, beginning with Section 22500 (hereafter referred to as the "Act"); and

WHEREAS, the Engineer's Annual Report (Attachment 2) has been presented to City Council as required by Chapter 3, Section 22623 of said Act, and as previously directed by Resolution; and

WHEREAS, this City Council has carefully examined and reviewed the Report as presented, and is satisfied with each and all of the items and documents as set forth therein, and is satisfied that the levy has been spread in accordance with the benefits received from the improvements, operation, maintenance and services to be performed, as set forth in said Report; and

WHEREAS, the City and its legal counsel have reviewed Proposition 218 and found that these assessments comply with applicable provisions of Article XIII D of the California State Constitution; and

WHEREAS, upon reasonable written notice by Sacramento County of any claim or challenge, the City of Rancho Cordova agrees to defend with counsel of its choice, indemnify and hold harmless Sacramento County, its Board of Supervisors, officers, officials, agents and employees (collectively "the County"), against the payment of any liabilities, losses, costs and expenses, including attorney fees and court costs, not due to the County's own active negligence or willful misconduct, which the County may incur in the exercise and performance of its powers and duties in placing these assessments onto the County roll and tax bills for the City of Rancho Cordova.

**NOW, THEREFORE, BE IT HEREBY RESOLVED BY THE CITY COUNCIL OF
THE CITY OF RANCHO CORDOVA AS FOLLOWS:**

1. Following notice duly given, the City Council has held a full and fair public hearing regarding the District, the levy and collection of assessments, the Report prepared in connection therewith, and considered all oral and written statements, protests and communications made or filed by interested persons regarding these matters.
2. Based upon its review (and amendments, as applicable) of the Report, a copy of which has been presented to the City Council, is hereby approved (as amended), and is ordered

ATTACHMENT 1

to be filed in the Office of the City Clerk as a permanent record and to remain open to public inspection, the City Council hereby finds and determines that:

- a. The land within the District will be benefited by the operation, maintenance and servicing of improvements, located within the boundaries of the District, and
- b. District includes all of the lands so benefited, and
- c. The net amount to be assessed upon the lands within the District in accordance with the assessment for the Fiscal Year commencing July 1, 2019, and ending June 30, 2020, is apportioned by a formula and method which fairly distributes the net amount among all eligible parcels in proportion to the estimated special benefits to be received by each parcel from the improvements and services.

3. The maintenance, operation and servicing of the improvements and appurtenant facilities shall be performed pursuant to the Act. The City Council hereby orders the proposed improvements to be made, which improvements are briefly described as follows: the maintenance and operation of and the furnishing of services and materials for turf, ground cover, shrubs and plants, trees, irrigation and drainage systems, street lighting improvements, equipment, utilities, ornamental lighting, masonry walls or other fencing, hardscape improvements, monuments, and associated appurtenant facilities located within the landscape easements or public right-of-ways.

4. The County Auditor of the County of Sacramento shall enter on the County Assessment Roll opposite each eligible parcel of land the amount of levy so apportioned by the formula and method outlined in the Report, and such levies shall be collected at the same time and in the same manner as the County taxes are collected, pursuant to Chapter 4, Article 2, Section 22646 of the Act. After collection by the County, the net amount of the levy shall be paid to the City Treasurer.

5. The City Treasurer shall deposit all money representing assessments collected by the County for the District to the credit of a fund for the City of Rancho Cordova Landscaping and Lighting District 2005-1 and such money shall be expended only for the maintenance, operation and servicing of the improvements together with all other costs of the District as described in Section 3.

6. The adoption of this Resolution constitutes the District levy for the Fiscal Year commencing July 1, 2019, and ending June 30, 2020.

7. The City Clerk, or their designate, is hereby authorized and directed to file the levy with the County Auditor upon adoption of this Resolution, pursuant to Chapter 4, Article 1, Section 22641 of the Act.

8. Francisco and Associates, Inc. is hereby designated to file the levy with the County Auditor/Controller on behalf of the City. The City Clerk is directed to deliver a certified copy of this adopted Resolution to Francisco and Associates, Inc. within two weeks of adoption via either e-mail joef@franciscandassociates.com or US Mail to: Francisco and Associates, Inc., 231 Market Place, Suite 543, San Ramon, CA 94583 Attn: Joseph Francisco.

ATTACHMENT 1

9. That the above recitals are all true and correct. The City Clerk shall certify to the passage and adoption of this Resolution, and the minutes of this meeting shall so reflect the presentation of and final approval of the Report.

PASSED AND ADOPTED by the City Council of the City of Rancho Cordova this 3rd day of June, 2019, by the following vote:

AYES:

NOES:

ABSENT:

ABSTAINED:

Robert J. McGarvey, Mayor

ATTEST:

Stacy Leitner, City Clerk



City of Rancho Cordova Landscape & Lighting District No. 2005-1



Fiscal Year 2019-20
Final Engineer's Report

June 3, 2019

Prepared by:

Francisco & Associates, Inc.

231 Market Place, Suite 543
San Ramon, CA 94583
(925) 867-3400



Table of Contents

	<u>Page No.</u>
Certificate	ii
Section I - Introduction.....	1
Section II — Engineer's Report.....	3
Part A. Plans and Specifications	5
Part B. Estimate of Cost.....	10
Part C. Assessment District Diagram.....	17
Part D. Method of Apportionment of Assessments.....	19
Part E. Assessment Roll.....	24

*CITY OF RANCHO CORDOVA**LANDSCAPE AND LIGHTING DISTRICT No. 2005-1 FY 2019-20*

CERTIFICATE

ENGINEER'S REPORT
CITY OF RANCHO CORDOVA
LANDSCAPE AND LIGHTING ASSESSMENT DISTRICT NO. 2005-1
FISCAL YEAR 2019-20

The undersigned, acting on behalf of Francisco & Associates, Inc. respectfully submits the enclosed Engineer's Report as directed by the Rancho Cordova City Council pursuant to the provisions of Article XIIIID, Section 4 of the California Constitution, provisions of the Landscaping and Lighting Act of 1972 and Section 22500 et al of the California Streets and Highways Code. The undersigned certifies that he is a Professional Engineer, registered in the State of California.

Dated: 5/21/2019

By: 

Joseph A. Francisco, P.E.
RCE # 40688

SECTION I

INTRODUCTION

Pursuant to the provisions of the Landscaping and Lighting Act of 1972, being Part 2 of Division 15 of the California Streets and Highways Code, commencing with Section 22500 (hereafter referred to as the “1972 Act”), and in compliance with the substantive and procedural requirements of the California State Constitution Article XIII D (hereafter referred to as the “California Constitution”), the City Council of the City of Rancho Cordova, County of Sacramento, State of California (hereafter referred to as “City”), has by resolution initiated proceedings in connection with the ongoing maintenance of the special assessment district designated as:

Landscaping and Lighting District No. 2005-1

(hereafter referred to as “District”), for the purpose of continuing and providing for the ongoing maintenance and operation of landscaping and lighting improvements within the District.

In Fiscal Year 2005-06, as part of the District formation to continue the assessments previously levied by the County as part of the Sacramento Landscape Maintenance District (“SLMD”) Zone 4 and Zone 5 for properties within the boundary of the City, the City conducted a Property Owner Protest Ballot proceeding for the District assessments pursuant to the provisions of the *California Constitution, Article XIII D Section 4*. In conjunction with this ballot proceeding, the City Council also conducted a noticed public hearing to consider public testimonies, comments and written protests regarding the formation of the District and levy of maximum assessments. Upon conclusion of the public hearing, property owner protest ballots received were opened and tabulated to determine whether a majority protest existed (ballots were weighted based upon the assessment amounts), and by resolution the City Council confirmed the results of the ballot tabulation. Tabulation of the ballots indicated that a majority protest did not exist for the continuation and transfer of assessments as presented and described in the Fiscal Year 2005-06 Engineer’s Report. The City Council approved the report, ordered the formation of the District, and approved the levy and collection of Fiscal Year 2005-06 assessments. The Fiscal Year 2005-06 assessments were then submitted to the Sacramento County Auditor/Controller for inclusion on the property tax roll for each parcel.

The improvements and assessments described in this Report are based on the improvements and assessments previously established by the County for SLMD Zone 4 and Zone 5, and represent an estimate of the direct expenditures, incidental expenses, and fund balances associated with the maintenance and servicing of those improvements. The structure of the District (organization), the improvements, the method of apportionment, and assessments described herein have been established to continue the maintenance of the existing improvements and assessments previously established by the County as outlined in the District’s Fiscal Year 2005-06 Engineer’s Report.

For Fiscal Year 2019-20, this Report has been prepared and presented to the City Council describing the District, any changes to the District or improvements, and the proposed cost estimate and assessments for this fiscal year, and the City Council shall hold a noticed public hearing regarding these matters prior to approving and ordering the proposed levy of assessments. Should the proposed annual assessments for the District or portion thereof, exceed the maximum assessments described herein (as approved by the property owners), the new or increased assessment must be confirmed through another property owner protest ballot proceeding before the new or increased assessment may be imposed. It should be noted that an increased assessment to an individual property resulting from changes in development or land use does not constitute an increased assessment.

The word “parcel,” for the purposes of this Report, refers to an individual property assigned its own Assessor’s Parcel Number (APN) by the County Assessor’s Office. The County Auditor/Controller uses Assessor’s Parcel Numbers and specific Fund Numbers to identify properties to be assessed on the tax roll for special benefit assessments.

SECTION II

ENGINEER'S REPORT PREPARED PURSUANT TO THE PROVISIONS OF LANDSCAPING AND LIGHTING ACT OF 1972 SECTION 22500 THROUGH 22679 OF THE CALIFORNIA STREETS AND HIGHWAYS CODE

CITY OF RANCHO CORDOVA

LANDSCAPE AND LIGHTING ASSESSMENT DISTRICT NO. 2005-1 FISCAL YEAR 2019-20

Pursuant to the 1972 Act, and in accordance with the Resolution of Intention, being Resolution No. 36-2019 adopted by the City Council of the City of Rancho Cordova on May 20, 2019, I, Joseph A. Francisco, the duly appointed Engineer of Work, Assessment Engineer for the City of Rancho Cordova Landscape and Lighting Assessment District No. 2005-1 (the "District") submit the following Report, consisting of Section I (Introduction), and this Section II, which consists of five (5) parts as follows:

Part A – PLANS AND SPECIFICATIONS

This part describes the improvements maintained by the District. The District was formed with four (4) benefit zones encompassing all lots and parcels of land within the boundaries of the City. The territory within the District had previously been assessed through Zone 4 and Zone 5 of the SLMD in Fiscal Year 2004-05. The District was first assessed in Fiscal Year 2005-06. Plans and specifications for the improvements are on file at the City of Rancho Cordova, and are incorporated herein by reference.

Part B – ESTIMATE OF COST

This part contains an estimate of the annual costs to operate, maintain, and service the District's landscaping and lighting improvements and facilities. The estimate included herein, is also on file at the City of Rancho Cordova.

Part C – ASSESSMENT DISTRICT DIAGRAM

This part incorporates a diagram of the District showing the exterior boundaries of the District, the boundaries of any zones within the District and the lines and dimensions of each lot or parcel of land within the District. Reference is hereby made to the County Assessor's maps for a detailed description of the lines and dimensions of each lot and parcel of land within the District. This diagram has been prepared by the Engineer of Work and is on file at the City of Rancho Cordova.

Part D – METHOD OF APPORTIONMENT OF ASSESSMENTS

This part includes a discussion of benefits the improvements and services provide to properties within the District and the method of apportionment of assessments used to calculate each property's proportional special benefit and annual assessment.

Part E –ASSESSMENT ROLL

This part contains a listing of the proposed assessment amount for each parcel within the District. The proposed assessment amount for each parcel is based on the parcel's proportional special benefit as outlined in the method of apportionment of assessments. The Assessment Roll is filed in the Office of the City Clerk of the City of Rancho Cordova and is incorporated in this report.

Part A
PLANS AND SPECIFICATIONS

Description of the District

The territory within the District consists of the lots and parcels of land that in Fiscal Year 2004-05 were both within the City and within a portion of Zone 4 and all of Zone 5 of the Sacramento Landscape Maintenance District ("SLMD"). Said territory encompasses an area of land totaling approximately five hundred twelve acres (512 acres) that is centrally located within the City, generally south of Highway 50 and north of the City limits.

Zone 1: That portion of the previous SLMD Zone 4, which at the time of the formation of the District included a total of ninety-seven (97) assessable parcels within the residential subdivision known as Ellenwood Court located south of Ellenwood Avenue. Upon formation of the District, this area was designated as Zone 1 to reflect the special benefit these parcels receive from the District improvements associated with the development located on the south side of Ellenwood Avenue.

Zones 2, 3 and 4: The parcels within previous SLMD Zone 5, which at the time of the formation of the District included a total of six hundred eighty-six (686) assessable parcels generally located south of the American River, east of Mather Field Road, and near Zinfandel Drive and International Drive. Upon formation of the District, this area was designated as Zones 2, 3, 4, and 4A and are further described as follows:

Zone 2 included the one hundred fifty-four (154) assessable parcels within the residential subdivision known as California Jazz Units 1 & 2, generally located east of Data Drive, north of Reserve Drive, south of Capital Center Drive and west of International Drive.

Zone 3 included the eight (8) assessable parcels located on either side of Zinfandel Drive from Data Drive to the southern boundary of the District (approximately 700 feet south of International Drive).

Zone 4 included the remaining parcels that were previously included in SLMD Zone 5 that were not designated as either Zone 2 or Zone 3 of the District. This Zone includes parcels along Data Drive, International Drive, Capital Center Drive, White Rock Road, Quality Drive, Disk Drive, Prospect Park Drive and Kilgore Road.

Zone 4A is the portion of Zone 4 that also lies within the City's Community Facilities District No. 2005-2 ("CFD 2005-2"). Tax Zone 1 of CFD 2005-2 was established to fund, to the extent that funds from CFD 2005-2 are available, maintenance of landscape improvements of the residential subdivision development known as Capital Village. These landscape improvements were installed along the subdivision's rights-of-way and within the median(s) adjacent to the development. The funds from Tax Zone 1 of CFD 2005-2, to the extent available, shall offset all or a portion of the costs within Zone 4A.

Description of Improvements and Services

The purpose of this District is to ensure the ongoing maintenance, operation and servicing of local landscaping and street lighting improvements within the District (improvements that had been previously funded through annual assessments from the SLMD). The improvements may consist of all or a portion of the public landscaped areas, street lighting and appurtenant facilities within and adjacent to the District. These improvements may include, but are not limited to the materials, equipment, utilities, labor, appurtenant facilities and expenses necessary for the ongoing maintenance and operation of public street lighting and landscape improvements, including, but not limited to parkways, medians and other designated easements, rights-of-way or public areas within the District. The improvements to be maintained and funded entirely or partially through the District assessments are generally described as:

Improvements and Services Permitted Pursuant to the 1972 Act

As generally defined by the 1972 Act, the improvements and associated assessments for this District may include now or in the future one or more of the following:

- 1) The installation or planting of landscaping;
- 2) The installation or construction of statuary, fountains, and other ornamental structures and facilities;
- 3) The installation or construction of public lighting facilities including, but not limited to street lights and traffic signals;
- 4) The installation or construction of any facilities which are appurtenant to any of the foregoing or which are necessary or convenient for the maintenance or servicing thereof;
- 5) The installation of park or recreational improvements, including, but not limited to, all the following:
 - a) Land preparation, such as grading, leveling, cutting and filling, sod, landscaping, irrigation systems, sidewalks, and drainage.
 - b) Lights, playground equipment, play courts, and public restrooms.
- 6) The acquisition of land for park, recreational, or open-space purposes or any existing improvement otherwise authorized pursuant to this section.
- 7) The maintenance or servicing, of any of the foregoing including the furnishing of services and materials for the ordinary and usual maintenance, operation, and servicing of any improvement including but not limited to:
 - a) Repair, removal, or replacement of all or any part of any improvements;

- b) Grading, clearing, removal of debris, the installation or construction of curbs, gutters, walls, sidewalks, or paving, or water, irrigation, drainage, or electrical facilities;
 - c) Providing for the life, growth, health, and beauty of landscaping, including cultivation, irrigation, trimming, spraying, fertilizing, or treating for disease or injury;
 - d) The removal of trimmings, rubbish, debris, and other solid waste;
 - e) The cleaning, sandblasting, and painting of walls and other improvements to remove or cover graffiti;
 - f) Electric current or energy, gas, or other illuminating agent for any public lighting facilities or for the lighting or operation of any other improvements;
 - g) Water for the irrigation of any landscaping, the operation of any fountains, or the maintenance of any other improvements.
- 8) Incidental expenses associated with the improvements including, but not limited to:
- a) The cost of preparation of the report, including plans, specifications, estimates, diagram, and assessment;
 - b) The costs of printing, advertising, and the publishing, posting and mailing of notices;
 - c) Compensation payable to the County for collection of assessments;
 - d) Compensation of any engineer or attorney employed to render services;
 - e) Any other expenses incidental to the construction, installation, or maintenance and servicing of the improvements;
 - f) Costs associated with any elections held for the approval of a new or increased assessment.

Landscape Improvements

The landscape improvements for the District may include, but are not limited to turf, ground cover, shrubs and plants, trees, irrigation and drainage systems, ornamental lighting, masonry walls or other fencing, hardscape improvements, monuments, and associated appurtenant facilities located within the landscape easements or public rights-of-way. Zone specific landscape improvements are described generally as follows:

Zone 1: Streetscape (parkway) landscaping along the South side of Ellenwood Avenue east of Routier Road that is within the public rights-of-way or easements dedicated to the City for maintenance. The costs and special benefits of these improvements are shared equally by only the assessable properties within Zone 1 of the District.

Zone 2: Streetscape (parkway) landscaping surrounding and adjacent to the California Jazz subdivision on the north side of Reserve Drive from Data Drive to International Drive; the east side of Data Drive from Reserve Drive north to the end of the subdivision; the west side of Capital Center Drive from International Drive north to the end of the subdivision; and the north side of International Drive from Reserve Drive to Capital Center Drive. The costs and special benefits of these improvements are proportionately shared by only the properties within Zone 2 of the District.

Zone 3: Streetscape (parkway) landscaping on both sides of Zinfandel Drive between International Drive and Data Drive. The costs and special benefits of these improvements are proportionately shared by only the properties within Zone 3 of the District.

Zones 2, 3, 4 and 4A: All median landscape improvements within the District located on International Drive from approximately 570 feet westerly of Data Drive to Kilgore Road and on Zinfandel Drive from Data Drive to International Drive. The costs and special benefits of these improvements are proportionately shared by all the properties within Zone 2, 3, 4 and 4A of the District.

Specifically, the landscape improvement areas for this District generally consist of the following:

- Approximately 9,600 square feet of streetscape (parkway) landscaping and 34 trees within the public rights-of-way located on the south side of Ellenwood Avenue.
- Approximately 11,000 square feet of turf, 28,455 square feet of streetscape (parkway) landscaping including 110 trees, located on the north side of Reserve Drive from Data Drive to International Drive; east side of Data Drive, from Reserve Drive north to end of California Jazz tract Unit No. 1; west side of Capital Center Drive, from International Drive north to the end of California Jazz Tract Unit No. 2; and north side of International Drive, from Reserve Drive to Capital Center Drive.
- Approximately 19,400 square feet of turf, 11,500 square feet of streetscape (parkway) landscaping including 57 trees, located on the west side of Zinfandel Drive, south of International Drive.
- Approximately 152,340 square feet of turf, 55,600 square feet of streetscape and median landscaping including 392 trees along International Drive; and medians on International Drive, west of Data Drive to Kilgore Road.

Specifically, not included as District improvements, are those improvements located on private property, improvements and facilities that may be provided or maintained by an agency other than the City; improvements and facilities that may be provided by another assessment or tax levied by the City or County and any improvement provided and maintained by a Homeowner's Association or similar entity.

Detailed descriptions of the location and extent of the specific improvements to be maintained by the District are on file with the City and by reference are made part of this Report. The net annual cost to provide and maintain the improvements determined to be of special benefit shall be allocated to each property in proportion to the special benefits received.

Public Lighting Improvements

Lighting facilities that may be located within the landscaped areas including safety lights, security lights or ornamental lights installed as part of the landscape improvements are included as part of the landscape maintenance costs.

The lighting improvements may include but shall not be limited to the cost of providing electrical energy and servicing of lighting fixtures, poles, meters, conduits, electrical cable and associated appurtenant facilities associated with the street lighting, safety lighting and/or traffic signals within the District including public lighting facilities on designated arterial and collector streets as well as lighting facilities within residential subdivisions or public areas such as parks. The cost of such improvements shall be allocated based on the proportional special benefits properties receive from these improvements.

Part B

ESTIMATE OF COSTS

The Maximum Assessment per Parcel or Acre shown herein is based on the cost of providing for the District improvements and does not include any other assessments or charges imposed on the properties. The cost estimate within this report identifies the cost to maintain the improvements within each specified Zone of the District.

Each zone within the District maintains two separate reserves, one is utilized for working capital purposes (the "Operating Reserve") and the other for longer-term projects (the "Special Projects Reserve"). The Operating Reserve provides cash for the ongoing operations and maintenance of the District, as well as providing funding for unanticipated expenditures. The size of the Operating Reserve for each zone is limited by Streets and Highways Code 22569, which states that an Operating Reserve shall not exceed the estimated costs of maintenance and services from the first day of the fiscal year (July 1) to the date that the Agency expects to receive the first apportionment of collections from the County. The City has determined that all cost estimates as presented in this report shall be considered as costs to maintain and service the District, or incidental expenses thereof, as to the application of the Streets and Highways Code 22569.

The Special Projects Reserve can be used to finance the Central Irrigation System (CIS) project and re-vegetation projects, as well as other rehabilitation projects, repairs or replacements of District improvements.

The Cost Estimate for the District prepared by the City for Fiscal Year 2019-20 follows on the next page.

CITY OF RANCHO CORDOVA

LANDSCAPE AND LIGHTING DISTRICT No. 2005-1 FY 2019-20

PART B

City of Rancho Cordova							
Landscaping and Lighting Maintenance District 2005-1							
Fiscal Year 2019-20 Budget Summary							
	Zone 1 Budget	Zone 2 Budget	Zone 3 Budget	Zone 4 Budget	Zone 4A Budget	Totals	
DIRECT COSTS							
Contract Maintenance - Landscaping	\$ 7,500	\$ 13,500	\$ 30,000	\$ 17,100	\$ 5,000	\$	73,100
Utilities (Water/ Electricity) - Landscaping	\$ 2,200	\$ 4,100	\$ 16,000	\$ 11,200	\$ 3,000	\$	36,500
Utilities (Electricity) - Lighting	\$ 250	\$ 350	\$ 750	\$ 800	\$ 50	\$	2,200
Periodic Repair/Rehabilitation - Landscaping	\$ 2,000	\$ 3,000	\$ 4,000	\$ 1,000	\$ 300	\$	10,300
Periodic Repair/Rehabilitation - Lighting	\$ -	\$ -	\$ -	\$ -	\$ -	\$	-
Total Direct Costs	\$ 11,950	\$ 20,950	\$ 50,750	\$ 30,100	\$ 8,350	\$	122,100
Special Project Expenditures	\$ -	\$ -	\$ 15,000	\$ -	\$ -	\$	15,000
Special Project Expenditures (District Reorganization)	\$ -	\$ -	\$ -	\$ -	\$ -	\$	-
Total Special Project Costs	\$ -	\$ -	\$ 15,000	\$ -	\$ -	\$	15,000
ADMINISTRATION COSTS							
District Administration	\$ 1,868	\$ 2,831	\$ 6,257	\$ 4,350	\$ 1,064	\$	16,370
Contract Administration	\$ 949	\$ 1,721	\$ 3,992	\$ 2,670	\$ 668	\$	10,000
County Collection Fees	\$ 143	\$ 227	\$ 27	\$ 77	\$ 1,178	\$	1,652
Other City Administration Costs	\$ 28	\$ 52	\$ 120	\$ 80	\$ 20	\$	300
Total Administration Costs	\$ 2,988	\$ 4,831	\$ 10,396	\$ 7,177	\$ 2,930	\$	28,322
Total Direct and Administration Costs	\$ 14,938	\$ 25,781	\$ 76,146	\$ 37,277	\$ 11,280	\$	165,422
MISCELLANEOUS COSTS AND COLLECTIONS/(CREDITS) APPLIED TO LEVY							
Replenishment/(Use) of Operating Reserve	\$ (10,858)	\$ (25,227)	\$ -	\$ (26,870)	\$ (9,910)	\$	(72,865)
Contribution to/(Use) of Special Projects Reserve		\$ -	\$ (3,520)	\$ -	\$ -	\$	(3,520)
Revenues from Other Sources ⁽¹⁾	\$ -	\$ -	\$ -	\$ -	\$ -	\$	-
Miscellaneous Costs and Collections/(Credits) Applied to Levy	\$ (10,858)	\$ (25,227)	\$ (3,520)	\$ (26,870)	\$ (9,910)	\$	(76,385)
Balance to Levy	\$ 4,080	\$ 554	\$ 72,626	\$ 10,407	\$ 1,370	\$	89,037
DISTRICT STATISTICS & ASSESSMENT RATES							
Number of Assessable Parcels	96	154	18	52	783		1,103
Assessable Acreage	N/A	18.180	51.390	341.429	45.135		456.134
Rate per Parcel to Fully-Fund Zone	\$ 42.50	N/A	N/A	N/A	N/A		
Rate per Acre to Fully-Fund Zone	N/A	\$ 30.48	\$ 1,413.24	\$ 30.48	\$ 30.34		
Maximum Rate per Parcel	\$ 42.50	\$ -	\$ -	\$ -	\$ -		
Maximum Rate per Acre	\$ -	\$ 30.48	\$ 1,413.24	\$ 30.48	\$ 30.48		
Estimated Maximum Assessment Revenue ⁽²⁾	\$ 4,080	\$ 554	\$ 72,626	\$ 10,407	\$ 1,370	\$	89,037
Variance above/(below) Maximum Revenue	\$ -	\$ -	\$ -	\$ -	\$ -	\$	(0)
FUND BALANCE INFORMATION							
Operating Reserve Fund Balance ⁽³⁾							
Beginning Operating Fund Reserve Balance 7-1-2019 (est.)	\$ (12,244)	\$ (37,392)	\$ 34,543	\$ (28,652)	\$ (9,394)	\$	(53,139)
add: Collect from FY 2019-20 Levy	\$ -	\$ -	\$ -	\$ -	\$ -	\$	-
less: Use for FY 2019-20 Expenses	\$ (10,858)	\$ (25,227)	\$ -	\$ (26,870)	\$ (9,910)	\$	(72,865)
Transfer from/(to) Special Projects Reserve	\$ -	\$ -	\$ -	\$ -	\$ -	\$	-
Ending Operating Reserve Fund Balance 6-30-2020 (est.)	\$ (23,102)	\$ (62,619)	\$ 34,543	\$ (55,522)	\$ (19,304)	\$	(126,004)
Special Projects Reserve Fund Balance							
Beginning Special Projects Reserve Fund Balance 7-1-2019 (est.)	\$ -	\$ -	\$ 240,079	\$ -	\$ -	\$	240,079
add: Collect from FY 2019-20 Levy	\$ -	\$ -	\$ -	\$ -	\$ -	\$	-
less: Use for FY 2019-20 Projects	\$ -	\$ -	\$ (3,520)	\$ -	\$ -	\$	(3,520)
Transfer from/(to) Operating Reserve	\$ -	\$ -	\$ -	\$ -	\$ -	\$	-
Ending Special Projects Reserve Fund Balance 6-30-2020 (est.)	\$ -	\$ -	\$ 236,559	\$ -	\$ -	\$	236,559

(1) Contribution from CFD No. 2005-2; Only affects Zone 4A.

(2) The annual levy may differ slightly from the maximum revenue shown due to rounding, because of rounding limitations imposed by the County of Sacramento.

(3) Negative fund balances represent funds that will need to be contributed or loaned from an appropriate funding source outside of the assessment district.

A description of the terms used in the preceding Cost Estimate table are listed below:

Direct Costs (Maintenance and Operation)

Contract Maintenance - Landscaping – Includes all regularly scheduled contract labor, materials, supplies and equipment required to properly maintain and ensure the satisfactory condition or maintenance of all landscaping improvements, irrigation and related drainage systems, as well as maintenance of appurtenant facilities (the “improvements”).

Utilities (Water/Electricity) – Landscaping - The furnishing of water and electricity required for the operation and maintenance of the landscaping related improvements.

Utilities (Electricity) – Lighting - The furnishing of electricity required for the operation of the lighting improvements.

Periodic Repair/Rehabilitation – Landscaping – Expected costs for repair, replacement, installation or planned upgrades of District landscaping improvements.

Periodic Repair/Rehabilitation – Lighting – Expected costs for repair, replacement, installation or planned upgrades of District lighting improvements. If zero, this line item may not be shown in the cost estimate.

Special Project Expenditures – Expected costs for installation, replacement or planned upgrades of District landscaping or lighting improvements for the current year that were previously funded or accumulated in the Special Projects Reserve. The Special Projects Reserve is used to accumulate funds for costs associated with the future rehabilitation, repair or replacement of these District improvements that cannot be conveniently raised from a single year’s assessment. If zero, this line item may not be shown in the cost estimate.

Administration Costs

District Administration – Estimated costs incurred by the City in preparation of the annual cost estimate and the preparation, review, posting and/or publishing of documents and notices required for City Council action to approve the annual assessments. These costs also include contracting with various professionals to provide legal, engineering and district administration services directly related to the District, including the calculation of the annual assessment amounts and the preparation of the Engineer’s Report.

Contract Administration – Estimated costs to coordinate and oversee the maintenance contracts and overall repair, maintenance and replacements of the District Improvements.

County Collection Fees – The fee charged to the District by the County for placing assessments on property tax bills.

Other Administration Expenses – Administration expenses not included above, including the cost to publish public notices required for City Council action relating to the District. If zero, this line item may not be shown in the cost estimate.

Total Direct and Administration Costs – The total expected costs of the District.

Miscellaneous Costs and Collections/(Credits) Applied to Levy

Replenishment/(Use) of Operating Reserve – A “Replenishment” increases the levy in order to replenish the Operating Reserve. On the other hand, a “Use” of the Operating Reserve decreases the levy by drawing funds from the Operating Reserve for current year expenditures. If zero, this line item may not be shown in the cost estimate. Further information regarding the function of the Operating Reserve is provided in the following pages of this section.

Contribution to/(use of) Special Projects Reserve — A “Contribution” increases the levy in order to generate funding for the Special Projects Reserve. This reserve allows for the accumulation of funds for the possible rehabilitation of projects or replacement in future years. On the other hand, a “Use of” the Special Projects Reserve provides current year funding of rehabilitation projects or replacement from available funds within the Special Projects Reserve. If the expenditure of a current year special project is funded entirely by a collection from the current fiscal year levy and/or a transfer from the Undesignated Reserve, this line item may show as zero, which is the net of the two amounts. If zero, this line item may not be shown in the cost estimate. Further information regarding the function of the Special Projects Reserve is provided in the following pages of this section.

Revenues from Other Sources – These amounts represent contributions from CFD No. 2005-2; which only affects Zone 4A. This relationship is more fully described in the previous sections of this report.

Balance to Levy - This is the total amount to be levied and collected through assessments for the current fiscal year for each Zone. The Balance to Levy represents the sum of the Total District Direct and Administration Costs together with any applicable adjustments associated with Miscellaneous Costs and Collections/(Credits) as described above.

District Statistics and Assessment Rates

Number of Assessable Parcels - The total number of parcels within each Zone that are expected to be assessed. Non-assessable lots or parcels include government-owned land, public utility-owned property, land principally encumbered by public right-of-way or easements, common areas, and/or parcels within the boundaries of the District that currently do not benefit from the improvements, due possibly to development restrictions.

Assessable Acreage - The total assessable acreage within each Zone that are expected to be assessed on an acreage basis for the current fiscal year.

Maximum Rate per Parcel - The maximum assessment rate that can be assessed to each non-exempt parcel within the respective Zone for the current fiscal year.

Maximum Rate per Acre - The maximum assessment rate per acre that can be assessed to each non-exempt parcel within the respective Zone for the current fiscal year.

Estimated Maximum Assessment Revenue – The total amount that can be assessed to all parcels within each Zone for the current fiscal year based upon the expected number of assessable units and acres using the maximum assessment rates.

Operating Reserve Fund Balances

Beginning Reserve Fund Balance 7-1-2019 (est.) - The anticipated beginning balance of cash and receivables, net of any unpaid prior year obligations for each Zone. These beginning balances shall be used to fund each Zone's expenditures from July 1, 2019 to December 31, 2019, as the Operating Reserve is required to compensate for the approximate six-month delay between the start of the District's fiscal year and the receipt of the collections from the County. The Special Projects Reserve balances, if any, are excluded from the Operating Reserve balances and shall be shown separately in the report.

Add: Collect from FY 2019-20 Levy – This amount is added to the levy in order to replenish the Operating Reserve. Due to the six-month delay from the District's receipt of assessment collections, the Operating Reserve balance shall be sufficiently funded to provide for expenditures from the period of July 1, 2019 (the beginning of the fiscal year) through December 31, 2019. If zero, this line item may not be shown in the cost estimate.

Less: Use for FY 2019-20 Expenses – The amount of the Operating Reserve to be used to fund Fiscal Year 2019-20 expenses. Portions of the Operating Reserve may be slated for current year expenditures in order to reduce the Ending Operating Reserve Fund Balance to an amount no greater than the expected District costs for the period of July 1, 2019 (the beginning of the fiscal year) through December 31, 2019. If zero, this line item may not be shown in the cost estimate.

Transfer from/(to) the Special Projects Reserve - The amount of Operating Reserve monies to be transferred to or from the Special Projects Reserve. Periodically, funds held in a Special Projects Reserve may be needed to respond to changing maintenance needs of the improvements or other factors. Accordingly, any or all funds held in a Special Projects Reserve are subject to transfer into the same zone's Operating Reserve, at the discretion of the Public Works Department, in order to provide for the maintenance and operation of the improvements. If zero, this line item may not be shown in the cost estimate.

Ending Operating Reserve Fund Balance 6-30-2020 (est.) - This amount represents the anticipated Operating Reserve balance/(deficit) for each Zone as of June 30, 2020. The size of each Zone's Operating Reserve is limited by Streets and Highways Code 22569 which states that an Operating Reserve shall not exceed the estimated costs of maintenance and service from the first day of the fiscal year (July 1) to the date that the City expects to receive the first apportionment of collections from the County, which is estimated to be December 31. Therefore, each Zone may retain an Operating Reserve amounting to the District's first six-months of expenses in order to meet ongoing obligations until the first collections are received from the County. Any deficit fund balances will be contributed or loaned to the District from a source outside of the District. All Special Projects Reserve balances, if any, are excluded from the Operating Reserve balances and shall be shown separately in the Report.

Special Projects Reserve Fund Balance

Beginning Special Projects Reserve Fund Balance 7-1-2019 (est.) — The projected balance of funds in the Special Projects Reserve as of July 1, 2019. Streets and Highways Code 22660 allows the District to generate and accumulate funds over several years to fund District improvements that cannot be conveniently raised from a single year's assessment.

Add: Collect from FY 2019-20 Levy — This amount is added to the levy to accumulate funding of future year rehabilitation projects, replacements, repairs, restorations or upgrades of District improvements. If zero, this line item may not be shown in the cost estimate.

Less: Use for FY 2019-20 Special Projects – The amount of Special Project Reserve monies expected to be expended for special projects to fund the costs of installation, replacement or planned upgrades of District improvements for the current year. If zero, this line item may not be shown in the cost estimate.

Transfer from/(to) the Operating Reserve — The amount of Special Projects Reserve monies to be transferred to or from the Operating Reserve. Periodically, funds held in a Special Project Reserve may be needed to respond to changing maintenance needs of the improvements or other factors. Accordingly, any or all funds held in a Special Project Reserve are subject to transfer into the same zone's Operating Reserve, at the discretion of the Public Works Department, in order to provide for the maintenance and operation of the improvements. If zero, this line item may not be shown in the cost estimate.

Ending Special Projects Reserve Fund Balance 6-30-2020 (est.) - The projected balance of funds in the Special Projects Reserve as of June 30, 2020. These funds shall be used to provide for future year rehabilitation projects, replacements, restorations or upgrades of District improvements which cannot be conveniently raised from a single year's assessment.

Should the District have no Special Project Reserve or related activity, the Special Project Reserve information may not be presented in the Report.

Special Projects Reserve – Capital Improvement Plan

Streets and Highways Code Section 22660 allows the District to generate and accumulate funds over several years to fund District improvements that cannot be conveniently raised from a single year's assessment. Therefore, a multi-year Capital Improvement Plan is shown below for the rehabilitation, restoration, repair and/or replacement of District improvements and other allowable costs for each Zone projecting an ending Special Project Reserve balance:

Zone 3:

- Upgrades to irrigation system; replacement and/or enhancement of landscape improvements: \$5,000 in Fiscal Years 2019-20 and 2020-21, and \$25,000 in each of Fiscal Years 2021-2022 and 2022-23.
- Upgrades related to drought resistant landscaping: \$10,000 in each of Fiscal Years 2019-20 and 2020-21, and \$15,500 in Fiscal Years 2021-22 and 2022-23.
- Projected costs to reorganize district, including costs of re-engineering and balloting: \$25,330 in Fiscal Year 2022-23 for Zone 3's share of costs.

Part C


ASSESSMENT DISTRICT DIAGRAM

The parcels to be assessed consist of all lots, parcels and subdivisions of land located within the boundaries of the map designated as "Assessment Diagram of Landscaping and Lighting District No. 2005-1." The lines and dimensions of each parcel within the District are those lines and dimensions shown on the maps of the Sacramento County Assessor for the year in which this Report was prepared and are incorporated herein and made part of this Report.

A reduced copy of the Assessment Diagram is attached on the following page.

City of Rancho Cordova
Landscaping and Lighting District No. 2005-1
Assessment District Diagram

ATTACHMENT 2

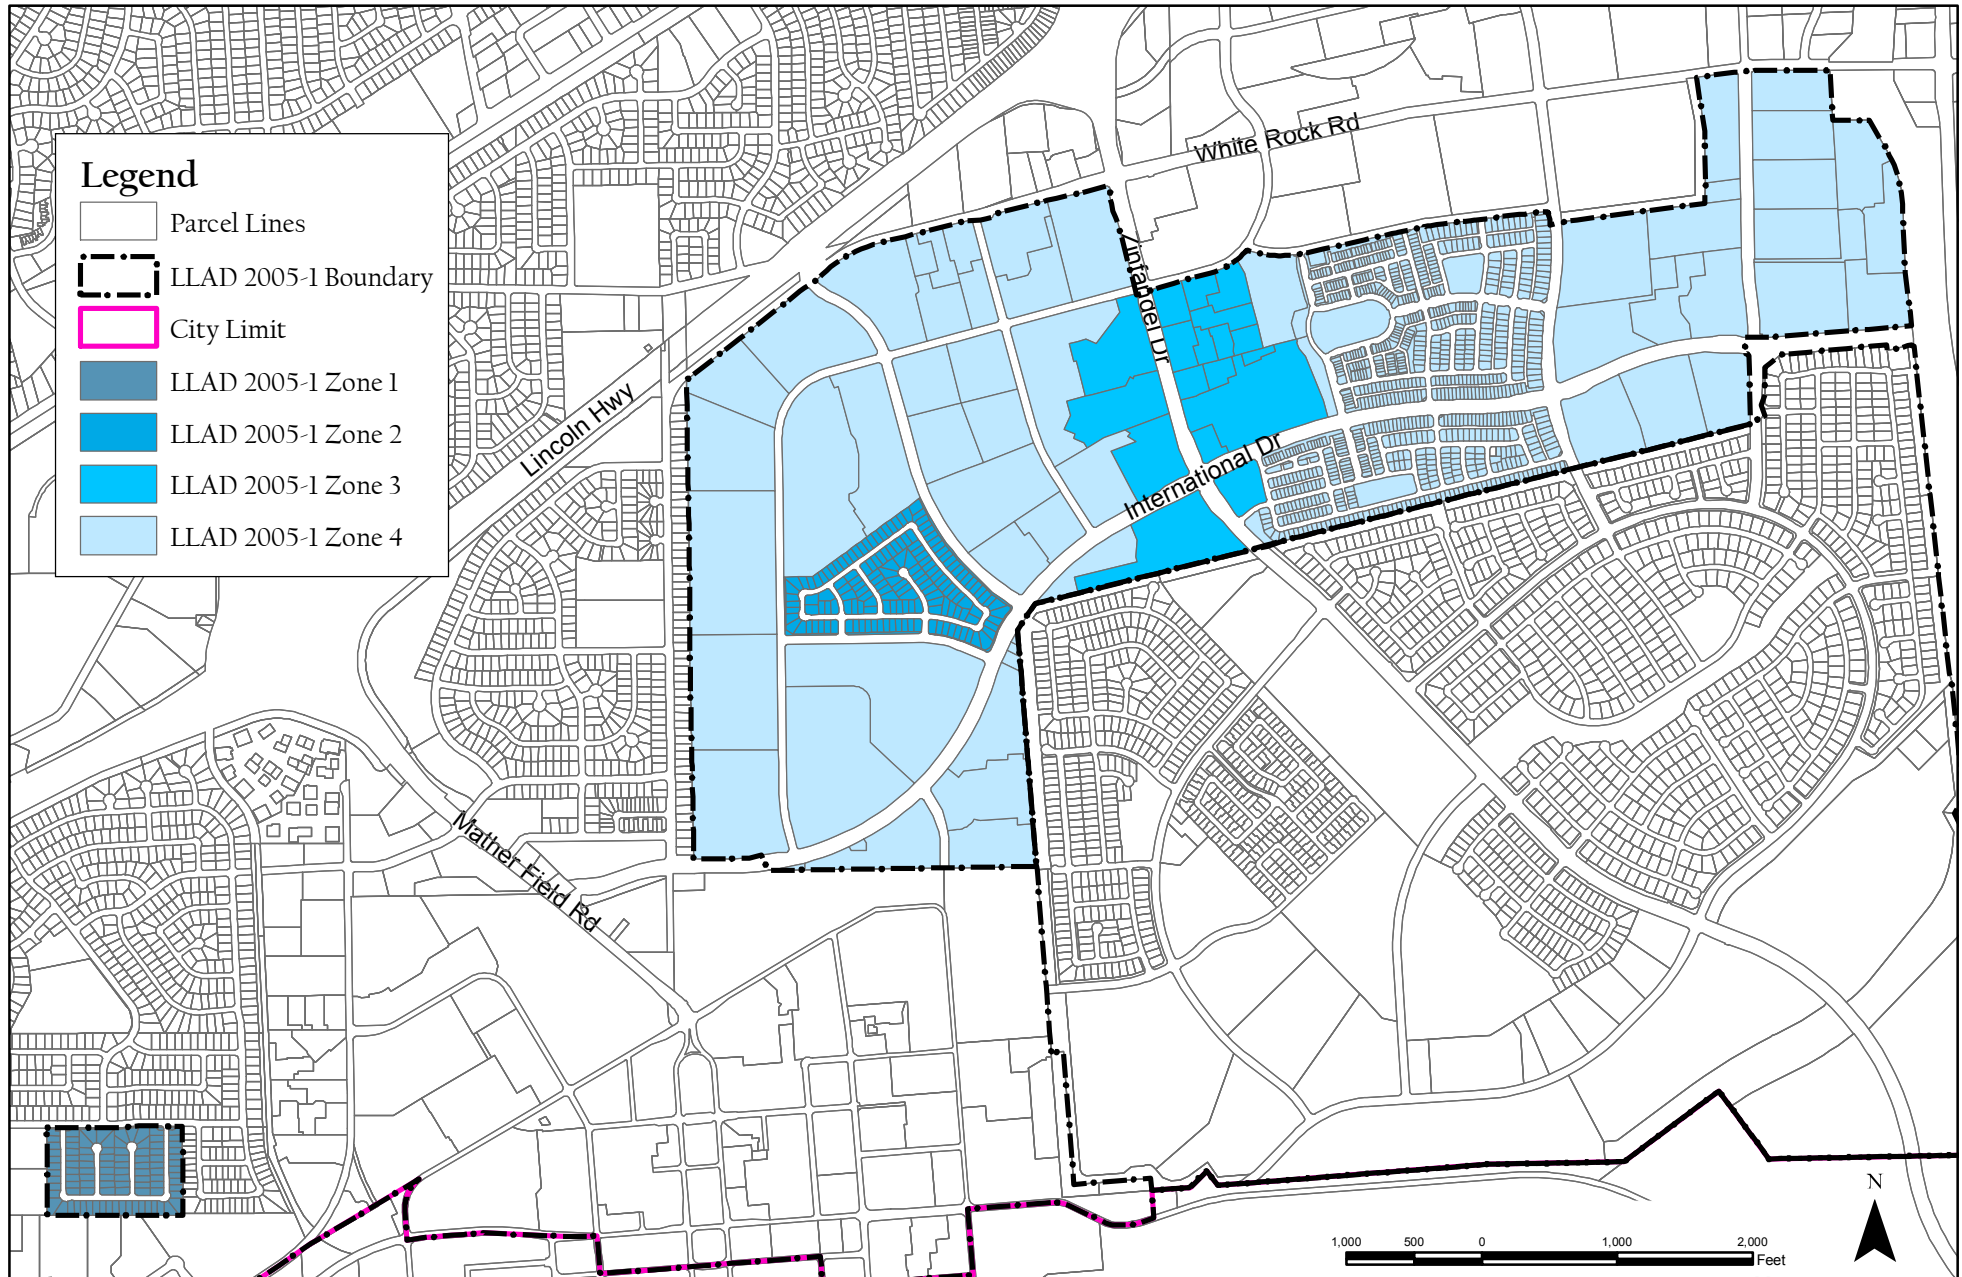

Part D

METHOD OF APPORTIONMENT OF ASSESSMENTS

The 1972 Act permits the establishment of assessment districts by agencies for the purpose of providing certain public improvements, which include the construction, maintenance, and servicing of public lights, landscaping and appurtenant facilities.

The 1972 Act further requires that the cost of these improvements be levied according to benefit rather than assessed value:

“The net amount to be assessed upon lands within an assessment district may be apportioned by any formula or method which fairly distributes the net amount among all assessable lots or parcels in proportion to the estimated benefits to be received by each such lot or parcel from the improvements.”

In conjunction with the provisions of the 1972 Act, the California Constitution Article XIIIID addresses several key criteria for the levy of assessments, notably:

Article XIIIID Section 2d defines District as:

“District means an area determined by an agency to contain all parcels which will receive a special benefit from a proposed public improvement or property-related service”;

Article XIIIID Section 2i defines Special Benefit as:

“Special benefit” means a particular and distinct benefit over and above general benefits conferred on real property located in the district or to the public at large. General enhancement of property value does not constitute “special benefit.”

Article XIIIID Section 4a defines proportional special benefit assessments as:

“An agency which proposes to levy an assessment shall identify all parcels which will have a special benefit conferred upon them and upon which an assessment will be imposed. The proportionate special benefit derived by each identified parcel shall be determined in relationship to the entirety of the capital cost of a public improvement, the maintenance and operation expenses of a public improvement, or the cost of the property related service being provided. No assessment shall be imposed on any parcel which exceeds the reasonable cost of the proportional special benefit conferred on that parcel.”

The method of apportionment described in this Report for allocation of special benefit assessments utilizes commonly accepted engineering practices and have been established pursuant to the 1972 Act and the provisions of the California Constitution. The formulas used for calculating assessments reflects the composition of parcels within the District and the improvements and services provided, to fairly apportion the costs based on the special benefits to each parcel.

Benefit Analysis

Each of the proposed improvements and the associated costs and assessments have been carefully reviewed, identified, and allocated based on special benefit pursuant to the provisions of the California Constitution and 1972 Act.

The improvements provided by the District and for which properties will be assessed have been identified as necessary, required and/or desired for the development of properties within the District and as such, the ongoing operation, servicing and maintenance of these improvements would be the financial obligation of the parcels within the District. Therefore, the improvements and the annual costs of ensuring the maintenance and operation of the improvements are a distinct and special benefit to the properties within the District. Any improvement or portion thereof that is considered to be of general benefit shall be funded by other revenue sources and not included as part of the special benefit assessments allocated to properties within the District.

Special Benefit

The method of apportionment (method of assessment) established herein is based on the premise that each assessed parcel within the District receives special benefits from specific improvements and the desirability and security of those properties is enhanced by the presence of well-maintained improvements in close proximity to those properties. The special benefits associated with landscape improvements are specifically:

- Enhanced desirability of properties through association with the improvements.
- Improved aesthetic appeal of properties providing a positive representation of the area and properties.
- Enhanced adaptation of the urban environment within the natural environment from adequate green space and landscaping.
- Environmental enhancement through improved erosion resistance, dust and debris control, and fire prevention.
- Increased sense of pride in ownership of property within the District resulting from well-maintained improvements associated with the properties.
- Enhanced quality of life through well-maintained green space and landscaped areas.
- Reduced criminal activity and property-related crimes (especially vandalism) against properties in the District through well-maintained surroundings and amenities including abatement of graffiti.
- Enhanced environmental quality of the parcels by moderating temperatures, providing oxygenation and attenuating noise.

The special benefits of street lighting and other public lighting facilities are the convenience, safety, and security of property, improvements, and goods. Specifically:

- Enhanced deterrence of crime and the aid to police protection.
- Increased nighttime safety on roads, streets and public areas.

- Improved ability of pedestrians and motorists to see.
- Improved ingress and egress to property.
- Reduced vandalism and other criminal act and damage to improvements or property.
- Improved traffic circulation and reduced nighttime accidents and personal property loss.

All of the preceding factors contribute to a specific enhancement and desirability of each of the assessed parcels within the District and thereby provide special benefits to the properties. Furthermore, it has been determined that the lack of funding to properly service and maintain the District improvements could have a negative impact on the properties within the District.

General Benefit

In reviewing each of the District improvements, the proximity of those improvements to both properties within the District and those outside the District as well as the reasons for installing and constructing such improvements, it is evident that the improvements are solely for the benefit of properties within the District and the ongoing maintenance and operation of the improvements will directly affect the properties within the District. Although the improvements include public areas, easements, rights-of-way and other amenities available or visible to the public at large, the construction and installation of these improvements were only a direct benefit to the properties within the District and were not required nor necessarily desired by any properties or developments outside the District boundary and any public access or use of the improvements by others is incidental. Therefore, it has been determined that the improvements and the ongoing maintenance, servicing and operation of those improvements provide no measurable general benefit to properties outside the District or to the public at large, but clearly provide distinct and special benefits to properties within the District.

Assessment Methodology

The method of apportionment for the District calculates the receipt of special benefit from the respective improvements based on the actual or proposed land use of the parcels within the District. The special benefit received by each lot or parcel is equated to the overall land use of parcels within the District based on the parcel's actual land use or proposed development.

All costs associated with the improvements shall be fairly distributed among the parcels based upon the special benefit received by each parcel. Additionally, in compliance with the California Constitution, each parcel's assessment may not exceed the reasonable cost of the proportional special benefit conferred to that parcel. The benefit formula used to determine the assessment obligation is therefore based upon both the improvements that benefit the parcels within the District as well as the proposed land use of each property as compared to other parcels that benefit from those specific improvements.

At the time that the District was being formed and to identify and determine the special benefit to be received by each parcel and their proportionate share of the improvement costs, it was necessary to consider the entire scope of improvements to be maintained by the District, as well as individual property development within the District. Upon review of the improvements to be

maintained, it was determined that four (4) distinct areas benefit differently from the improvements within the District and therefore the landscape maintenance and assessments were established as four (4) benefit zones for the allocation of the assessments and proportional special benefit, as described below. Although a portion of Zone 4 was designated as Zone 4A in Fiscal Year 2007-08, as discussed below, Zones 4 and 4A remain as one benefit zone and are assessed at the same maximum rate.

Zones and Assessments:

Zone 1 is comprised of ninety-six (96) assessable residential properties, each of which were assessed on a per parcel basis at the pre-existing rate of \$42.50 per parcel.

Zone 2 is comprised of one hundred fifty-four (154) assessable residential properties within the developments known as California Jazz Unit No.1 and Unit No. 2. Each of the one hundred fifty-four (154) assessable parcels were assessed as residential properties on an acreage basis at the pre-existing rate of \$30.48 per acre for the median landscape improvements and parkway landscape improvements associated with these parcels.

Zone 3 is comprised of eighteen (18) assessable properties, each of which were assessed on an acreage basis at the pre-existing rate of \$30.48 per acre for the median landscaping and \$1,382.76 per acre for the landscaping along the parkways of Zinfandel Drive, totaling \$1,413.24 per acre.

Zone 4 is comprised of fifty-two (52) assessable properties, each of which were assessed on an acreage basis at the pre-existing rate of \$30.48 per acre for the median landscape improvements within the District.

Zone 4A is comprised of a portion of Zone 4. Properties within Zone 4A were re-designated as Zone 4A commencing with the Fiscal Year 2007-08 to account for the Zone 4A parcels lying within a portion of CFD 2005-2, while the remaining Zone 4 parcels are outside of the CFD 2005-2 boundaries. Since the CFD 2005-2 Zone 1, special taxes are to be levied upon Zone 4A parcels, these special taxes are contributed in part to the District for the benefit of Zone 4A. Zone 1 of the CFD provides funding for landscape improvements within and adjacent to the development, including the median landscaping identified herein. Although the CFD may fund median landscaping, the special taxes levied within Capital Village may not provide sufficient funds to maintain both the landscape improvements within the Capital Village development and the median landscape improvements within the District that specially benefit the parcels within Zone 4A. Therefore, Zone 4A is comprised of seven hundred eighty-three (783) assessable properties, each of which were assessed \$30.48 per gross acre until such time that the CFD generates sufficient revenue to fund the median landscape improvements. Any funds generated by the CFD that will be used to finance the median landscape improvements that benefit Zone 4A shall be transferred by the CFD to the District as a contribution to Zone 4A.

Exempt Parcels — Properties within the District that are not assessed for special benefit include but are not limited to:

- Lots or parcels identified as public streets and other roadways (typically not assigned an APN by the County);
- Dedicated public easements including open space areas, utility rights-of-way, greenbelts, parkways, parks or other publicly owned properties that are part of the District improvements or may provide other benefits to private properties within the District;
- Private properties that cannot be developed independently from an adjacent property, such as common areas, sliver parcels or bifurcated lots or properties with very restrictive development use;

These types of parcels are considered to receive little or no benefit from the improvements and are therefore exempted from assessment, but shall be reviewed annually by the assessment engineer to confirm the parcels current development status. Government owned properties or public properties are not necessarily exempt properties and shall be subject to special benefit assessment unless it qualifies for an exempt classification.

Special Cases — In many districts where multiple land uses, and zones exist, the typical property classification and assessment methodology does not accurately identify the special benefits received from the improvements for each and every parcel. For example, in some cases, only a small percentage of the parcel's total acreage can actually be developed. In this case, an appropriate calculation would be based on the net acreage that can be utilized rather than the gross acreage of the parcel. These special circumstances will be reviewed annually by the assessment engineer.

Part E
ASSESSMENT ROLL

Parcel identification for each lot or parcel within the District is based on the Assessment Diagram presented herein and is based on available parcel maps and property data from the County Assessor's Office at the time the Engineer's Report was prepared. A listing of the proposed lots and parcels to be assessed within this District along with the assessment amounts is provided herein.

Non-assessable lots or parcels may include, but are not limited to public streets and other roadways (typically not assigned an APN by the County); dedicated public easements, open space areas, rights-of-way, common areas; landlocked parcels, small parcels vacated by the County, bifurcated lots, and any other property that cannot be developed or has little or no value. These types of parcels are considered to receive little or no benefit from the improvements and are therefore exempted from assessment.

If any parcel submitted for collection is identified by the County Auditor/Controller to be an invalid parcel number for the fiscal year, a corrected parcel number and/or new parcel numbers will be identified and resubmitted to the County Auditor/Controller. The assessment amount to be levied and collected for the resubmitted parcel or parcels shall be based on the method of apportionment and assessment rate described in this Report as approved by the City Council. Therefore, if a single parcel is subdivided to multiple parcels, the assessment amount applied to each of the new parcels shall be recalculated and applied according to the approved method of apportionment and assessment rate rather than a proportionate share of the original assessment.

The following is a list of the parcels and proposed assessment amounts for each of the parcels within the District as determined by the assessment rates and method of apportionment described herein.

City of Rancho Cordova
Landscape and Lighting District No. 2005-1
Fiscal Year 2019-20 Assessment Roll

ATTACHMENT 2

452

APN	Zone	Assessment
072-0260-006-0000	4	\$ 117.34
072-0370-060-0000	4	\$ 381.00
072-0370-063-0000	4	\$ 380.08
072-0680-040-0000	4	\$ 140.20
072-0680-042-0000	4	\$ 285.90
072-0680-043-0000	4	\$ 171.60
072-0680-048-0000	4	\$ 148.44
072-0680-049-0000	4	\$ 201.78
072-0680-050-0000	4	\$ 201.46
072-0680-062-0000	4	\$ 203.60
072-0680-063-0000	4	\$ 131.98
072-0680-064-0000	4	\$ 183.18
072-0680-065-0000	4	\$ 71.92
072-0680-067-0000	4	\$ 213.96
072-0680-068-0000	4	\$ 149.96
072-0680-072-0000	4	\$ 158.18
072-0680-075-0000	3	\$ 2,840.60
072-0690-036-0000	4	\$ 146.90
072-0690-037-0000	4	\$ 141.12
072-0690-038-0000	4	\$ 138.38
072-0690-039-0000	4	\$ 123.44
072-0690-060-0000	4	\$ 181.66
072-0690-061-0000	4	\$ 283.76
072-0690-062-0000	4	\$ 281.64
072-0690-063-0000	4	\$ 485.84
072-0690-064-0000	4	\$ 257.56
072-0690-078-0000	4	\$ 259.08
072-0690-079-0000	4	\$ 47.84
072-0690-080-0000	4	\$ 57.30
072-0690-082-0000	4	\$ 89.00
072-0690-084-0000	4	\$ 410.56
072-0690-085-0000	4	\$ 367.28
072-0690-086-0000	4	\$ 273.10
072-0690-089-0000	4	\$ 311.80
072-0690-090-0000	3	\$ 8,606.62
072-0690-091-0000	3	\$ 7,009.66
072-0690-093-0000	4	\$ 104.54
072-0690-094-0000	4	\$ 117.64
072-0690-095-0000	4	\$ 99.66
072-0690-096-0000	3	\$11,715.76
072-0690-098-0000	3	\$ 7,292.32
072-0690-099-0000	4	\$ 164.58
072-0690-104-0000	4	\$ 149.34
072-0690-105-0000	4	\$ 157.28
072-0690-107-0000	4	\$ 610.82

AGENDA ITEM 10.1

City of Rancho Cordova
Landscape and Lighting District No. 2005-1
Fiscal Year 2019-20 Assessment Roll

ATTACHMENT 2

453

APN	Zone	Assessment
072-0690-108-0000	4	\$ 499.86
072-0690-113-0000	4	\$ 169.46
072-0690-114-0000	4	\$ 221.28
072-0690-115-0000	4	\$ 45.72
072-0690-116-0000	4	\$ 34.72
072-1340-001-0000	2	\$ 3.98
072-1340-002-0000	2	\$ 3.92
072-1340-003-0000	2	\$ 3.14
072-1340-004-0000	2	\$ 3.14
072-1340-005-0000	2	\$ 3.14
072-1340-006-0000	2	\$ 3.14
072-1340-007-0000	2	\$ 3.14
072-1340-008-0000	2	\$ 3.14
072-1340-009-0000	2	\$ 3.14
072-1340-010-0000	2	\$ 3.14
072-1340-011-0000	2	\$ 3.14
072-1340-012-0000	2	\$ 3.14
072-1340-013-0000	2	\$ 3.86
072-1340-014-0000	2	\$ 4.20
072-1340-015-0000	2	\$ 3.56
072-1340-016-0000	2	\$ 3.04
072-1340-017-0000	2	\$ 3.78
072-1340-018-0000	2	\$ 4.04
072-1340-019-0000	2	\$ 3.50
072-1340-020-0000	2	\$ 3.34
072-1340-021-0000	2	\$ 3.20
072-1340-022-0000	2	\$ 3.14
072-1340-023-0000	2	\$ 3.80
072-1340-024-0000	2	\$ 3.80
072-1340-025-0000	2	\$ 3.44
072-1340-026-0000	2	\$ 4.44
072-1340-027-0000	2	\$ 5.66
072-1340-028-0000	2	\$ 5.18
072-1340-029-0000	2	\$ 4.96
072-1340-030-0000	2	\$ 3.14
072-1340-031-0000	2	\$ 3.14
072-1340-032-0000	2	\$ 4.14
072-1340-033-0000	2	\$ 4.04
072-1340-034-0000	2	\$ 3.14
072-1340-035-0000	2	\$ 3.14
072-1340-036-0000	2	\$ 3.14
072-1340-037-0000	2	\$ 3.08
072-1340-038-0000	2	\$ 4.30
072-1340-039-0000	2	\$ 5.48
072-1340-040-0000	2	\$ 4.02

AGENDA ITEM 10.1

City of Rancho Cordova
Landscape and Lighting District No. 2005-1
Fiscal Year 2019-20 Assessment Roll

ATTACHMENT 2

454

APN	Zone	Assessment
072-1340-041-0000	2	\$ 3.22
072-1340-042-0000	2	\$ 3.28
072-1340-043-0000	2	\$ 3.32
072-1340-044-0000	2	\$ 4.90
072-1340-045-0000	2	\$ 5.24
072-1340-046-0000	2	\$ 3.60
072-1340-047-0000	2	\$ 3.14
072-1340-048-0000	2	\$ 3.78
072-1340-049-0000	2	\$ 3.14
072-1340-050-0000	2	\$ 3.14
072-1340-051-0000	2	\$ 3.14
072-1340-052-0000	2	\$ 3.14
072-1340-053-0000	2	\$ 3.14
072-1340-054-0000	2	\$ 3.14
072-1340-055-0000	2	\$ 3.14
072-1340-056-0000	2	\$ 3.14
072-1340-057-0000	2	\$ 3.14
072-1340-058-0000	2	\$ 3.14
072-1340-059-0000	2	\$ 3.78
072-1340-060-0000	2	\$ 3.14
072-1340-061-0000	2	\$ 3.14
072-1340-062-0000	2	\$ 3.20
072-1340-063-0000	2	\$ 3.46
072-1340-064-0000	2	\$ 4.82
072-1340-065-0000	2	\$ 3.86
072-1340-066-0000	2	\$ 3.14
072-1340-067-0000	2	\$ 3.14
072-1340-068-0000	2	\$ 3.14
072-1340-069-0000	2	\$ 3.14
072-1340-070-0000	2	\$ 4.20
072-1340-071-0000	2	\$ 4.32
072-1340-072-0000	2	\$ 4.38
072-1340-073-0000	2	\$ 4.54
072-1340-074-0000	2	\$ 3.84
072-1350-001-0000	2	\$ 5.42
072-1350-002-0000	2	\$ 3.86
072-1350-003-0000	2	\$ 3.80
072-1350-004-0000	2	\$ 4.14
072-1350-005-0000	2	\$ 5.08
072-1350-006-0000	2	\$ 5.18
072-1350-007-0000	2	\$ 5.70
072-1350-008-0000	2	\$ 5.94
072-1350-009-0000	2	\$ 3.40
072-1350-010-0000	2	\$ 3.20
072-1350-011-0000	2	\$ 3.26

AGENDA ITEM 10.1

City of Rancho Cordova
Landscape and Lighting District No. 2005-1
Fiscal Year 2019-20 Assessment Roll

ATTACHMENT 2

455

APN	Zone	Assessment
072-1350-012-0000	2	\$ 3.34
072-1350-013-0000	2	\$ 4.48
072-1350-014-0000	2	\$ 3.72
072-1350-015-0000	2	\$ 3.10
072-1350-016-0000	2	\$ 3.40
072-1350-017-0000	2	\$ 3.92
072-1350-018-0000	2	\$ 4.04
072-1350-019-0000	2	\$ 4.90
072-1350-020-0000	2	\$ 3.08
072-1350-021-0000	2	\$ 3.34
072-1350-022-0000	2	\$ 3.50
072-1350-023-0000	2	\$ 3.40
072-1350-024-0000	2	\$ 3.34
072-1350-025-0000	2	\$ 3.26
072-1350-026-0000	2	\$ 3.26
072-1350-027-0000	2	\$ 3.22
072-1350-028-0000	2	\$ 3.20
072-1350-029-0000	2	\$ 3.20
072-1350-030-0000	2	\$ 3.20
072-1350-031-0000	2	\$ 3.26
072-1350-032-0000	2	\$ 3.92
072-1350-033-0000	2	\$ 3.10
072-1350-034-0000	2	\$ 3.16
072-1350-035-0000	2	\$ 3.16
072-1350-036-0000	2	\$ 3.14
072-1350-037-0000	2	\$ 3.14
072-1350-038-0000	2	\$ 3.14
072-1350-039-0000	2	\$ 3.14
072-1350-040-0000	2	\$ 3.14
072-1350-041-0000	2	\$ 3.14
072-1350-042-0000	2	\$ 3.14
072-1350-043-0000	2	\$ 3.14
072-1350-044-0000	2	\$ 3.14
072-1350-045-0000	2	\$ 3.14
072-1350-046-0000	2	\$ 3.14
072-1350-047-0000	2	\$ 3.16
072-1350-051-0000	2	\$ 3.14
072-1350-052-0000	2	\$ 3.14
072-1350-053-0000	2	\$ 3.16
072-1350-054-0000	2	\$ 3.20
072-1350-055-0000	2	\$ 3.20
072-1350-056-0000	2	\$ 3.20
072-1350-057-0000	2	\$ 3.20
072-1350-058-0000	2	\$ 3.16
072-1350-059-0000	2	\$ 3.16

AGENDA ITEM 10.1

City of Rancho Cordova
Landscape and Lighting District No. 2005-1
Fiscal Year 2019-20 Assessment Roll

ATTACHMENT 2

456

APN	Zone	Assessment
072-1350-060-0000	2	\$ 3.20
072-1350-061-0000	2	\$ 3.20
072-1350-062-0000	2	\$ 3.20
072-1350-063-0000	2	\$ 3.16
072-1350-064-0000	2	\$ 3.14
072-1350-065-0000	2	\$ 3.14
072-1350-066-0000	2	\$ 3.44
072-1350-067-0000	2	\$ 3.28
072-1350-068-0000	2	\$ 4.66
072-1350-069-0000	2	\$ 5.60
072-1350-070-0000	2	\$ 3.66
072-1350-071-0000	2	\$ 3.28
072-1350-072-0000	2	\$ 3.96
072-1350-073-0000	2	\$ 6.04
072-1350-074-0000	2	\$ 4.24
072-1350-075-0000	2	\$ 3.14
072-1350-076-0000	2	\$ 3.20
072-1350-077-0000	2	\$ 3.14
072-1350-078-0000	2	\$ 3.26
072-1350-079-0000	2	\$ 3.26
072-1350-080-0000	2	\$ 3.26
072-1350-082-0000	2	\$ 3.74
072-1350-084-0000	2	\$ 2.98
072-1350-085-0000	2	\$ 3.54
072-2970-001-0000	4A	\$ 1.86
072-2970-002-0000	4A	\$ 1.68
072-2970-003-0000	4A	\$ 1.68
072-2970-004-0000	4A	\$ 1.68
072-2970-005-0000	4A	\$ 1.68
072-2970-006-0000	4A	\$ 1.68
072-2970-007-0000	4A	\$ 1.68
072-2970-008-0000	4A	\$ 1.68
072-2970-009-0000	4A	\$ 1.68
072-2970-010-0000	4A	\$ 1.68
072-2970-011-0000	4A	\$ 1.68
072-2970-012-0000	4A	\$ 1.68
072-2970-013-0000	4A	\$ 1.68
072-2970-014-0000	4A	\$ 1.68
072-2970-015-0000	4A	\$ 1.68
072-2970-016-0000	4A	\$ 1.68
072-2970-017-0000	4A	\$ 1.68
072-2970-024-0000	4A	\$ 1.98
072-2970-025-0000	4A	\$ 1.40
072-2970-026-0000	4A	\$ 1.40
072-2970-027-0000	4A	\$ 1.40

AGENDA ITEM 10.1

City of Rancho Cordova
Landscape and Lighting District No. 2005-1
Fiscal Year 2019-20 Assessment Roll

ATTACHMENT 2

457

APN	Zone	Assessment
072-2970-028-0000	4A	\$ 1.40
072-2970-029-0000	4A	\$ 1.40
072-2970-030-0000	4A	\$ 1.40
072-2970-031-0000	4A	\$ 1.40
072-2970-032-0000	4A	\$ 1.40
072-2970-033-0000	4A	\$ 1.40
072-2970-034-0000	4A	\$ 1.40
072-2970-035-0000	4A	\$ 1.40
072-2970-036-0000	4A	\$ 1.40
072-2970-037-0000	4A	\$ 1.40
072-2970-038-0000	4A	\$ 1.40
072-2970-039-0000	4A	\$ 1.40
072-2970-040-0000	4A	\$ 1.82
072-2970-053-0000	4A	\$ 2.00
072-2970-054-0000	4A	\$ 1.58
072-2970-055-0000	4A	\$ 1.52
072-2970-056-0000	4A	\$ 1.48
072-2970-057-0000	4A	\$ 1.46
072-2970-058-0000	4A	\$ 1.64
072-2970-059-0000	4A	\$ 1.58
072-2970-060-0000	4A	\$ 1.42
072-2970-061-0000	4A	\$ 1.42
072-2970-062-0000	4A	\$ 1.94
072-2970-063-0000	4A	\$ 2.22
072-2970-064-0000	4A	\$ 1.70
072-2970-065-0000	4A	\$ 1.70
072-2970-066-0000	4A	\$ 1.70
072-2970-067-0000	4A	\$ 1.70
072-2970-068-0000	4A	\$ 1.70
072-2970-069-0000	4A	\$ 1.70
072-2970-070-0000	4A	\$ 2.04
072-2970-071-0000	4A	\$ 2.06
072-2970-072-0000	4A	\$ 1.70
072-2970-073-0000	4A	\$ 1.70
072-2970-074-0000	4A	\$ 1.70
072-2970-075-0000	4A	\$ 1.70
072-2970-076-0000	4A	\$ 1.70
072-2970-077-0000	4A	\$ 1.70
072-2970-078-0000	4A	\$ 2.16
072-2970-079-0000	4A	\$ 2.44
072-2970-080-0000	4A	\$ 1.70
072-2970-081-0000	4A	\$ 1.70
072-2970-082-0000	4A	\$ 1.70
072-2970-083-0000	4A	\$ 1.70
072-2970-084-0000	4A	\$ 1.70

AGENDA ITEM 10.1

City of Rancho Cordova
Landscape and Lighting District No. 2005-1
Fiscal Year 2019-20 Assessment Roll

ATTACHMENT 2

458

APN	Zone	Assessment
072-2970-085-0000	4A	\$ 1.92
072-2970-086-0000	4A	\$ 2.46
072-2970-087-0000	4A	\$ 1.92
072-2970-088-0000	4A	\$ 1.92
072-2970-089-0000	4A	\$ 1.92
072-2970-090-0000	4A	\$ 1.92
072-2970-091-0000	4A	\$ 2.46
072-2970-092-0000	4A	\$ 1.42
072-2970-093-0000	4A	\$ 0.90
072-2970-094-0000	4A	\$ 0.90
072-2970-095-0000	4A	\$ 0.90
072-2970-096-0000	4A	\$ 0.90
072-2970-097-0000	4A	\$ 1.28
072-2970-098-0000	4A	\$ 1.24
072-2970-099-0000	4A	\$ 0.84
072-2970-100-0000	4A	\$ 0.84
072-2970-101-0000	4A	\$ 0.88
072-2970-102-0000	4A	\$ 0.94
072-2970-103-0000	4A	\$ 1.42
072-2970-104-0000	4A	\$ 1.42
072-2970-105-0000	4A	\$ 0.94
072-2970-106-0000	4A	\$ 0.88
072-2970-107-0000	4A	\$ 0.84
072-2970-108-0000	4A	\$ 0.84
072-2970-109-0000	4A	\$ 1.34
072-2970-110-0000	4A	\$ 1.34
072-2970-111-0000	4A	\$ 0.84
072-2970-112-0000	4A	\$ 0.84
072-2970-113-0000	4A	\$ 0.84
072-2970-114-0000	4A	\$ 0.84
072-2970-115-0000	4A	\$ 1.18
072-2970-146-0000	4A	\$ 1.22
072-2970-147-0000	4A	\$ 0.94
072-2970-148-0000	4A	\$ 0.84
072-2970-149-0000	4A	\$ 0.84
072-2970-150-0000	4A	\$ 0.94
072-2970-151-0000	4A	\$ 1.22
072-2970-152-0000	4A	\$ 1.46
072-2970-153-0000	4A	\$ 0.94
072-2970-154-0000	4A	\$ 0.84
072-2970-155-0000	4A	\$ 0.94
072-2970-156-0000	4A	\$ 0.94
072-2970-157-0000	4A	\$ 1.22
072-2970-158-0000	4A	\$ 2.74
072-2970-159-0000	4A	\$ 2.06

AGENDA ITEM 10.1

City of Rancho Cordova
Landscape and Lighting District No. 2005-1
Fiscal Year 2019-20 Assessment Roll

ATTACHMENT 2

459

APN	Zone	Assessment
072-2970-160-0000	4A	\$ 2.04
072-2970-161-0000	4A	\$ 2.06
072-2970-162-0000	4A	\$ 2.06
072-2970-163-0000	4A	\$ 2.06
072-2970-164-0000	4A	\$ 2.06
072-2970-165-0000	4A	\$ 2.04
072-2970-166-0000	4A	\$ 2.70
072-2970-201-0000	4A	\$ 1.18
072-2970-202-0000	4A	\$ 0.90
072-2970-203-0000	4A	\$ 0.90
072-2970-204-0000	4A	\$ 0.90
072-2970-205-0000	4A	\$ 0.98
072-2970-206-0000	4A	\$ 1.34
072-2970-207-0000	4A	\$ 1.18
072-2970-208-0000	4A	\$ 0.84
072-2970-209-0000	4A	\$ 0.90
072-2970-210-0000	4A	\$ 0.84
072-2970-211-0000	4A	\$ 0.90
072-2970-212-0000	4A	\$ 1.18
072-2970-213-0000	4A	\$ 1.34
072-2970-214-0000	4A	\$ 1.00
072-2970-215-0000	4A	\$ 1.06
072-2970-216-0000	4A	\$ 1.06
072-2970-217-0000	4A	\$ 1.00
072-2970-218-0000	4A	\$ 1.40
072-2970-219-0000	4A	\$ 1.40
072-2970-220-0000	4A	\$ 1.00
072-2970-221-0000	4A	\$ 1.00
072-2970-222-0000	4A	\$ 1.00
072-2970-223-0000	4A	\$ 0.98
072-2970-224-0000	4A	\$ 1.28
072-2970-225-0000	4A	\$ 1.28
072-2970-226-0000	4A	\$ 0.90
072-2970-227-0000	4A	\$ 0.98
072-2970-228-0000	4A	\$ 0.90
072-2970-229-0000	4A	\$ 1.00
072-2970-230-0000	4A	\$ 1.46
072-2970-231-0000	4A	\$ 1.24
072-2970-232-0000	4A	\$ 0.90
072-2970-233-0000	4A	\$ 0.90
072-2970-234-0000	4A	\$ 0.90
072-2970-235-0000	4A	\$ 0.84
072-2970-236-0000	4A	\$ 1.34
072-2970-237-0000	4A	\$ 1.12
072-2970-238-0000	4A	\$ 0.84

AGENDA ITEM 10.1

City of Rancho Cordova
Landscape and Lighting District No. 2005-1
Fiscal Year 2019-20 Assessment Roll

ATTACHMENT 2

460

APN	Zone	Assessment
072-2970-239-0000	4A	\$ 0.90
072-2970-240-0000	4A	\$ 0.90
072-2970-241-0000	4A	\$ 0.84
072-2970-242-0000	4A	\$ 1.46
072-2970-243-0000	4A	\$ 1.46
072-2970-244-0000	4A	\$ 1.06
072-2970-245-0000	4A	\$ 1.12
072-2970-246-0000	4A	\$ 1.12
072-2970-247-0000	4A	\$ 1.06
072-2970-248-0000	4A	\$ 1.74
072-2980-001-0000	4A	\$ 3.78
072-2980-002-0000	4A	\$ 2.98
072-2980-003-0000	4A	\$ 2.96
072-2980-004-0000	4A	\$ 2.96
072-2980-005-0000	4A	\$ 2.98
072-2980-006-0000	4A	\$ 2.96
072-2980-007-0000	4A	\$ 3.16
072-2980-008-0000	4A	\$ 2.92
072-2980-009-0000	4A	\$ 3.14
072-2980-010-0000	4A	\$ 3.26
072-2980-011-0000	4A	\$ 3.14
072-2980-012-0000	4A	\$ 3.14
072-2980-013-0000	4A	\$ 3.84
072-2980-017-0000	4A	\$ 1.74
072-2980-018-0000	4A	\$ 1.74
072-2980-019-0000	4A	\$ 1.74
072-2980-020-0000	4A	\$ 1.74
072-2980-021-0000	4A	\$ 1.76
072-2980-022-0000	4A	\$ 1.76
072-2980-023-0000	4A	\$ 1.76
072-2980-024-0000	4A	\$ 1.70
072-2980-025-0000	4A	\$ 1.70
072-2980-026-0000	4A	\$ 1.70
072-2980-027-0000	4A	\$ 1.70
072-2980-028-0000	4A	\$ 1.70
072-2980-029-0000	4A	\$ 1.70
072-2980-030-0000	4A	\$ 1.74
072-2980-031-0000	4A	\$ 1.70
072-2980-032-0000	4A	\$ 1.70
072-2980-033-0000	4A	\$ 1.68
072-2980-034-0000	4A	\$ 1.68
072-2980-035-0000	4A	\$ 1.68
072-2980-036-0000	4A	\$ 1.68
072-2980-037-0000	4A	\$ 2.18
072-2980-038-0000	4A	\$ 1.64

AGENDA ITEM 10.1

City of Rancho Cordova
Landscape and Lighting District No. 2005-1
Fiscal Year 2019-20 Assessment Roll

ATTACHMENT 2

461

APN	Zone	Assessment
072-2980-039-0000	4A	\$ 1.34
072-2980-040-0000	4A	\$ 1.30
072-2980-041-0000	4A	\$ 1.30
072-2980-042-0000	4A	\$ 1.30
072-2980-043-0000	4A	\$ 1.34
072-2980-044-0000	4A	\$ 1.34
072-2980-045-0000	4A	\$ 1.34
072-2980-046-0000	4A	\$ 1.34
072-2980-047-0000	4A	\$ 1.30
072-2980-048-0000	4A	\$ 1.30
072-2980-049-0000	4A	\$ 1.34
072-2980-050-0000	4A	\$ 1.34
072-2980-051-0000	4A	\$ 1.34
072-2980-052-0000	4A	\$ 1.34
072-2980-053-0000	4A	\$ 1.34
072-2980-054-0000	4A	\$ 1.34
072-2980-055-0000	4A	\$ 1.34
072-2980-056-0000	4A	\$ 1.68
072-2980-057-0000	4A	\$ 3.44
072-2980-058-0000	4A	\$ 2.74
072-2980-059-0000	4A	\$ 2.56
072-2980-060-0000	4A	\$ 2.56
072-2980-061-0000	4A	\$ 2.56
072-2980-062-0000	4A	\$ 2.56
072-2980-063-0000	4A	\$ 2.56
072-2980-064-0000	4A	\$ 2.58
072-2980-065-0000	4A	\$ 2.62
072-2980-066-0000	4A	\$ 2.62
072-2980-067-0000	4A	\$ 2.62
072-2980-068-0000	4A	\$ 3.46
072-2980-069-0000	4A	\$ 3.74
072-2980-070-0000	4A	\$ 2.62
072-2980-071-0000	4A	\$ 2.62
072-2980-072-0000	4A	\$ 2.62
072-2980-073-0000	4A	\$ 2.58
072-2980-074-0000	4A	\$ 2.56
072-2980-075-0000	4A	\$ 2.56
072-2980-076-0000	4A	\$ 2.56
072-2980-077-0000	4A	\$ 2.56
072-2980-078-0000	4A	\$ 4.14
072-2980-079-0000	4A	\$ 3.84
072-2980-080-0000	4A	\$ 2.50
072-2980-081-0000	4A	\$ 2.50
072-2980-082-0000	4A	\$ 2.50
072-2980-083-0000	4A	\$ 2.50

AGENDA ITEM 10.1

City of Rancho Cordova
Landscape and Lighting District No. 2005-1
Fiscal Year 2019-20 Assessment Roll

ATTACHMENT 2

462

APN	Zone	Assessment
072-2980-084-0000	4A	\$ 2.50
072-2980-085-0000	4A	\$ 2.52
072-2980-086-0000	4A	\$ 2.56
072-2980-087-0000	4A	\$ 2.56
072-2980-088-0000	4A	\$ 2.52
072-2980-089-0000	4A	\$ 3.66
072-2980-092-0000	4A	\$ 1.74
072-2980-093-0000	4A	\$ 1.74
072-2980-094-0000	4A	\$ 1.88
072-2990-001-0000	4A	\$ 1.30
072-2990-002-0000	4A	\$ 1.30
072-2990-003-0000	4A	\$ 1.30
072-2990-004-0000	4A	\$ 1.30
072-2990-005-0000	4A	\$ 1.30
072-2990-006-0000	4A	\$ 1.30
072-2990-007-0000	4A	\$ 1.30
072-2990-008-0000	4A	\$ 1.30
072-2990-009-0000	4A	\$ 1.76
072-2990-010-0000	4A	\$ 3.26
072-2990-011-0000	4A	\$ 2.92
072-2990-012-0000	4A	\$ 2.52
072-2990-013-0000	4A	\$ 2.52
072-2990-014-0000	4A	\$ 2.52
072-2990-015-0000	4A	\$ 2.52
072-2990-016-0000	4A	\$ 2.52
072-2990-024-0000	4A	\$ 2.92
072-2990-025-0000	4A	\$ 2.92
072-2990-026-0000	4A	\$ 2.92
072-2990-027-0000	4A	\$ 2.92
072-2990-028-0000	4A	\$ 2.92
072-2990-029-0000	4A	\$ 2.92
072-2990-030-0000	4A	\$ 3.16
072-2990-031-0000	4A	\$ 3.26
072-2990-032-0000	4A	\$ 3.14
072-2990-033-0000	4A	\$ 3.74
072-2990-042-0000	4A	\$ 1.30
072-2990-043-0000	4A	\$ 1.30
072-2990-044-0000	4A	\$ 1.30
072-2990-045-0000	4A	\$ 1.30
072-2990-046-0000	4A	\$ 1.30
072-2990-047-0000	4A	\$ 1.30
072-2990-050-0000	4A	\$ 0.90
072-2990-051-0000	4A	\$ 0.90
072-2990-096-0000	4A	\$ 1.30
072-2990-097-0000	4A	\$ 1.74

AGENDA ITEM 10.1

City of Rancho Cordova
Landscape and Lighting District No. 2005-1
Fiscal Year 2019-20 Assessment Roll

ATTACHMENT 2

463

APN	Zone	Assessment
072-2990-098-0000	4A	\$ 1.74
072-2990-099-0000	4A	\$ 1.42
072-2990-106-0000	4A	\$ 1.42
072-2990-107-0000	4A	\$ 1.42
072-2990-108-0000	4A	\$ 1.42
072-2990-109-0000	4A	\$ 1.42
072-2990-110-0000	4A	\$ 1.42
072-2990-111-0000	4A	\$ 2.04
072-2990-176-0000	4A	\$ 1.82
072-2990-177-0000	4A	\$ 0.90
072-2990-178-0000	4A	\$ 0.90
072-2990-179-0000	4A	\$ 1.52
072-2990-202-0000	4A	\$ 1.28
072-2990-203-0000	4A	\$ 0.84
072-2990-204-0000	4A	\$ 0.98
072-2990-205-0000	4A	\$ 0.90
072-2990-206-0000	4A	\$ 0.84
072-2990-207-0000	4A	\$ 1.46
072-2990-209-0000	4A	\$ 1.28
072-2990-210-0000	4A	\$ 0.88
072-2990-211-0000	4A	\$ 0.98
072-2990-212-0000	4A	\$ 0.98
072-2990-213-0000	4A	\$ 0.88
072-2990-214-0000	4A	\$ 1.40
072-2990-215-0000	4A	\$ 1.18
072-2990-216-0000	4A	\$ 0.84
072-2990-217-0000	4A	\$ 0.90
072-2990-220-0000	4A	\$ 1.18
072-2990-221-0000	4A	\$ 1.18
072-2990-222-0000	4A	\$ 0.84
072-2990-223-0000	4A	\$ 0.90
072-2990-224-0000	4A	\$ 0.90
072-2990-225-0000	4A	\$ 0.84
072-2990-226-0000	4A	\$ 1.24
072-2990-227-0000	4A	\$ 1.28
072-2990-228-0000	4A	\$ 0.98
072-2990-229-0000	4A	\$ 0.90
072-2990-230-0000	4A	\$ 0.98
072-2990-231-0000	4A	\$ 0.90
072-2990-232-0000	4A	\$ 1.40
072-2990-233-0000	4A	\$ 1.46
072-2990-234-0000	4A	\$ 0.84
072-2990-235-0000	4A	\$ 0.90
072-2990-236-0000	4A	\$ 0.90
072-2990-237-0000	4A	\$ 0.84

AGENDA ITEM 10.1

City of Rancho Cordova
Landscape and Lighting District No. 2005-1
Fiscal Year 2019-20 Assessment Roll

ATTACHMENT 2

464

APN	Zone	Assessment
072-2990-238-0000	4A	\$ 1.18
072-2990-239-0000	4A	\$ 1.18
072-2990-240-0000	4A	\$ 0.90
072-2990-241-0000	4A	\$ 0.90
072-2990-242-0000	4A	\$ 0.90
072-2990-243-0000	4A	\$ 0.90
072-2990-244-0000	4A	\$ 1.18
072-2990-245-0000	4A	\$ 1.18
072-2990-246-0000	4A	\$ 0.90
072-2990-247-0000	4A	\$ 0.90
072-2990-248-0000	4A	\$ 0.90
072-2990-249-0000	4A	\$ 0.90
072-2990-250-0000	4A	\$ 1.24
072-2990-251-0000	4A	\$ 1.12
072-2990-254-0000	4A	\$ 0.90
072-2990-255-0000	4A	\$ 0.84
072-2990-256-0000	4A	\$ 1.18
072-2990-257-0000	4A	\$ 1.54
072-2990-258-0000	4A	\$ 0.84
072-2990-259-0000	4A	\$ 0.90
072-2990-260-0000	4A	\$ 0.90
072-2990-261-0000	4A	\$ 0.84
072-2990-262-0000	4A	\$ 1.18
072-2990-263-0000	4A	\$ 1.18
072-2990-264-0000	4A	\$ 0.84
072-2990-265-0000	4A	\$ 0.90
072-2990-266-0000	4A	\$ 0.90
072-2990-267-0000	4A	\$ 0.84
072-2990-268-0000	4A	\$ 1.18
072-2990-269-0000	4A	\$ 1.18
072-2990-270-0000	4A	\$ 0.84
072-2990-271-0000	4A	\$ 0.90
072-2990-272-0000	4A	\$ 0.90
072-2990-273-0000	4A	\$ 0.84
072-2990-274-0000	4A	\$ 1.28
072-2990-275-0000	4A	\$ 1.28
072-2990-276-0000	4A	\$ 1.28
072-2990-277-0000	4A	\$ 1.28
072-2990-278-0000	4A	\$ 1.28
072-2990-279-0000	4A	\$ 1.28
072-2990-280-0000	4A	\$ 1.28
072-2990-281-0000	4A	\$ 1.28
072-2990-282-0000	4A	\$ 1.94
072-2990-283-0000	4A	\$ 1.82
072-2990-284-0000	4A	\$ 1.28

AGENDA ITEM 10.1

City of Rancho Cordova
Landscape and Lighting District No. 2005-1
Fiscal Year 2019-20 Assessment Roll

ATTACHMENT 2

465

APN	Zone	Assessment
072-2990-285-0000	4A	\$ 1.28
072-2990-286-0000	4A	\$ 1.28
072-2990-287-0000	4A	\$ 2.10
072-2990-288-0000	4A	\$ 0.90
072-2990-289-0000	4A	\$ 0.90
072-2990-290-0000	4A	\$ 1.30
072-2990-291-0000	4A	\$ 0.88
072-2990-292-0000	4A	\$ 0.94
072-2990-293-0000	4A	\$ 0.94
072-2990-294-0000	4A	\$ 0.94
072-2990-295-0000	4A	\$ 1.28
072-2990-296-0000	4A	\$ 1.30
072-2990-297-0000	4A	\$ 0.98
072-2990-298-0000	4A	\$ 0.98
072-2990-299-0000	4A	\$ 0.90
072-2990-300-0000	4A	\$ 0.98
072-2990-301-0000	4A	\$ 1.30
072-2990-302-0000	4A	\$ 1.24
072-2990-303-0000	4A	\$ 0.88
072-2990-304-0000	4A	\$ 0.94
072-2990-305-0000	4A	\$ 0.94
072-2990-306-0000	4A	\$ 0.88
072-2990-307-0000	4A	\$ 1.10
072-2990-308-0000	4A	\$ 0.90
072-2990-309-0000	4A	\$ 0.88
072-3000-001-0000	4A	\$ 3.96
072-3000-002-0000	4A	\$ 3.04
072-3000-003-0000	4A	\$ 2.76
072-3000-004-0000	4A	\$ 2.76
072-3000-005-0000	4A	\$ 2.76
072-3000-006-0000	4A	\$ 3.84
072-3000-007-0000	4A	\$ 3.80
072-3000-008-0000	4A	\$ 2.76
072-3000-009-0000	4A	\$ 2.76
072-3000-010-0000	4A	\$ 2.76
072-3000-011-0000	4A	\$ 2.90
072-3000-012-0000	4A	\$ 2.86
072-3000-013-0000	4A	\$ 3.68
072-3000-014-0000	4A	\$ 3.08
072-3000-015-0000	4A	\$ 2.50
072-3000-016-0000	4A	\$ 2.50
072-3000-017-0000	4A	\$ 2.50
072-3000-018-0000	4A	\$ 2.50
072-3000-019-0000	4A	\$ 2.50
072-3000-020-0000	4A	\$ 2.50

AGENDA ITEM 10.1

City of Rancho Cordova
Landscape and Lighting District No. 2005-1
Fiscal Year 2019-20 Assessment Roll

ATTACHMENT 2

466

APN	Zone	Assessment
072-3000-021-0000	4A	\$ 3.40
072-3000-022-0000	4A	\$ 3.40
072-3000-023-0000	4A	\$ 2.70
072-3000-024-0000	4A	\$ 2.70
072-3000-025-0000	4A	\$ 2.70
072-3000-026-0000	4A	\$ 2.70
072-3000-027-0000	4A	\$ 2.70
072-3000-028-0000	4A	\$ 2.70
072-3000-029-0000	4A	\$ 3.46
072-3000-030-0000	4A	\$ 3.60
072-3000-031-0000	4A	\$ 2.98
072-3000-032-0000	4A	\$ 3.04
072-3000-033-0000	4A	\$ 3.04
072-3000-034-0000	4A	\$ 3.04
072-3000-035-0000	4A	\$ 3.04
072-3000-036-0000	4A	\$ 3.04
072-3000-037-0000	4A	\$ 3.04
072-3000-038-0000	4A	\$ 3.04
072-3000-039-0000	4A	\$ 3.04
072-3000-040-0000	4A	\$ 3.04
072-3000-041-0000	4A	\$ 3.04
072-3000-042-0000	4A	\$ 3.04
072-3000-043-0000	4A	\$ 3.04
072-3000-044-0000	4A	\$ 2.96
072-3000-045-0000	4A	\$ 3.54
072-3000-046-0000	4A	\$ 2.98
072-3000-047-0000	4A	\$ 2.98
072-3000-048-0000	4A	\$ 2.98
072-3000-049-0000	4A	\$ 2.98
072-3000-050-0000	4A	\$ 2.98
072-3000-051-0000	4A	\$ 2.98
072-3000-052-0000	4A	\$ 3.28
072-3010-001-0000	3	\$16,082.66
072-3010-002-0000	3	\$ 1,256.36
072-3010-003-0000	3	\$ 1,498.02
072-3010-004-0000	3	\$ 1,401.92
072-3010-005-0000	3	\$ 1,300.18
072-3010-006-0000	3	\$ 1,088.18
072-3010-007-0000	3	\$ 1,130.58
072-3010-008-0000	3	\$ 2,317.70
072-3010-009-0000	3	\$ 2,148.12
072-3010-010-0000	3	\$ 1,625.22
072-3010-011-0000	3	\$ 2,543.82
072-3010-012-0000	3	\$ 2,232.92
072-3010-013-0000	3	\$ 535.62

AGENDA ITEM 10.1

City of Rancho Cordova
Landscape and Lighting District No. 2005-1
Fiscal Year 2019-20 Assessment Roll

ATTACHMENT 2

467

APN	Zone	Assessment
072-3230-001-0000	4A	\$ 1.24
072-3230-002-0000	4A	\$ 0.88
072-3230-003-0000	4A	\$ 0.88
072-3230-004-0000	4A	\$ 0.88
072-3230-005-0000	4A	\$ 0.88
072-3230-006-0000	4A	\$ 1.24
072-3230-007-0000	4A	\$ 1.24
072-3230-008-0000	4A	\$ 0.88
072-3230-009-0000	4A	\$ 0.88
072-3230-010-0000	4A	\$ 0.88
072-3230-011-0000	4A	\$ 0.88
072-3230-012-0000	4A	\$ 1.24
072-3230-013-0000	4A	\$ 1.24
072-3230-014-0000	4A	\$ 0.88
072-3230-015-0000	4A	\$ 0.88
072-3230-016-0000	4A	\$ 0.88
072-3230-017-0000	4A	\$ 0.88
072-3230-018-0000	4A	\$ 1.24
072-3230-019-0000	4A	\$ 1.70
072-3230-020-0000	4A	\$ 1.18
072-3230-021-0000	4A	\$ 1.22
072-3230-022-0000	4A	\$ 1.22
072-3230-023-0000	4A	\$ 1.18
072-3230-024-0000	4A	\$ 1.70
072-3230-027-0000	4A	\$ 1.70
072-3230-028-0000	4A	\$ 1.18
072-3230-029-0000	4A	\$ 1.22
072-3230-030-0000	4A	\$ 1.40
072-3230-031-0000	4A	\$ 1.40
072-3230-032-0000	4A	\$ 1.40
072-3230-033-0000	4A	\$ 1.40
072-3230-034-0000	4A	\$ 1.40
072-3230-035-0000	4A	\$ 1.40
072-3230-036-0000	4A	\$ 1.92
072-3230-037-0000	4A	\$ 1.64
072-3230-038-0000	4A	\$ 1.64
072-3230-040-0000	4A	\$ 1.62
072-3230-042-0000	4A	\$ 1.70
072-3230-043-0000	4A	\$ 1.42
072-3230-044-0000	4A	\$ 1.42
072-3230-045-0000	4A	\$ 1.42
072-3230-046-0000	4A	\$ 1.42
072-3230-047-0000	4A	\$ 1.42
072-3230-048-0000	4A	\$ 1.42
072-3230-049-0000	4A	\$ 1.42

AGENDA ITEM 10.1

City of Rancho Cordova
Landscape and Lighting District No. 2005-1
Fiscal Year 2019-20 Assessment Roll

ATTACHMENT 2

468

APN	Zone	Assessment
072-3230-050-0000	4A	\$ 1.42
072-3230-051-0000	4A	\$ 1.42
072-3230-052-0000	4A	\$ 1.42
072-3230-053-0000	4A	\$ 1.42
072-3230-054-0000	4A	\$ 1.74
072-3240-001-0000	4A	\$ 1.80
072-3240-002-0000	4A	\$ 2.22
072-3240-003-0000	4A	\$ 2.28
072-3240-004-0000	4A	\$ 1.92
072-3240-005-0000	4A	\$ 1.92
072-3240-006-0000	4A	\$ 2.22
072-3240-007-0000	4A	\$ 2.96
072-3240-008-0000	4A	\$ 2.52
072-3240-009-0000	4A	\$ 2.52
072-3240-010-0000	4A	\$ 2.52
072-3240-011-0000	4A	\$ 2.52
072-3240-012-0000	4A	\$ 2.52
072-3240-013-0000	4A	\$ 2.52
072-3240-014-0000	4A	\$ 2.52
072-3240-015-0000	4A	\$ 2.92
072-3240-016-0000	4A	\$ 1.64
072-3240-017-0000	4A	\$ 1.30
072-3240-018-0000	4A	\$ 1.30
072-3240-019-0000	4A	\$ 1.30
072-3240-020-0000	4A	\$ 1.30
072-3240-021-0000	4A	\$ 1.30
072-3240-022-0000	4A	\$ 1.30
072-3240-023-0000	4A	\$ 0.94
072-3240-024-0000	4A	\$ 0.94
072-3240-025-0000	4A	\$ 1.30
072-3240-028-0000	4A	\$ 1.30
072-3240-029-0000	4A	\$ 0.94
072-3240-030-0000	4A	\$ 0.94
072-3240-031-0000	4A	\$ 0.94
072-3240-032-0000	4A	\$ 0.94
072-3240-033-0000	4A	\$ 1.36
072-3240-035-0000	4A	\$ 2.40
072-3240-036-0000	4A	\$ 1.74
072-3240-037-0000	4A	\$ 1.74
072-3240-038-0000	4A	\$ 1.74
072-3240-039-0000	4A	\$ 1.74
072-3240-040-0000	4A	\$ 1.74
072-3240-041-0000	4A	\$ 1.74
072-3240-042-0000	4A	\$ 1.74
072-3240-043-0000	4A	\$ 1.74

AGENDA ITEM 10.1

City of Rancho Cordova
Landscape and Lighting District No. 2005-1
Fiscal Year 2019-20 Assessment Roll

ATTACHMENT 2

469

APN	Zone	Assessment
072-3240-044-0000	4A	\$ 1.74
072-3240-045-0000	4A	\$ 1.74
072-3240-046-0000	4A	\$ 1.74
072-3240-047-0000	4A	\$ 1.74
072-3240-048-0000	4A	\$ 1.74
072-3240-049-0000	4A	\$ 1.74
072-3240-050-0000	4A	\$ 1.74
072-3240-051-0000	4A	\$ 2.18
072-3240-054-0000	4A	\$ 1.74
072-3240-055-0000	4A	\$ 1.74
072-3240-056-0000	4A	\$ 1.74
072-3240-057-0000	4A	\$ 1.74
072-3240-058-0000	4A	\$ 1.74
072-3240-059-0000	4A	\$ 3.10
072-3240-060-0000	4A	\$ 2.58
072-3240-061-0000	4A	\$ 2.58
072-3240-062-0000	4A	\$ 2.58
072-3240-063-0000	4A	\$ 1.86
072-3240-064-0000	4A	\$ 2.28
072-3240-065-0000	4A	\$ 2.32
072-3240-066-0000	4A	\$ 1.76
072-3240-067-0000	4A	\$ 1.86
072-3250-001-0000	4A	\$ 1.22
072-3250-002-0000	4A	\$ 1.18
072-3250-003-0000	4A	\$ 1.68
072-3250-005-0000	4A	\$ 1.80
072-3250-006-0000	4A	\$ 1.30
072-3250-007-0000	4A	\$ 1.30
072-3250-008-0000	4A	\$ 1.30
072-3250-009-0000	4A	\$ 1.80
072-3250-010-0000	4A	\$ 1.70
072-3250-011-0000	4A	\$ 1.70
072-3250-012-0000	4A	\$ 1.70
072-3250-014-0000	4A	\$ 1.70
072-3250-015-0000	4A	\$ 1.70
072-3250-016-0000	4A	\$ 1.70
072-3250-017-0000	4A	\$ 1.70
072-3250-018-0000	4A	\$ 1.70
072-3250-019-0000	4A	\$ 1.70
072-3250-020-0000	4A	\$ 1.70
072-3250-021-0000	4A	\$ 1.70
072-3250-022-0000	4A	\$ 1.70
072-3250-023-0000	4A	\$ 1.70
072-3250-024-0000	4A	\$ 1.70
072-3250-025-0000	4A	\$ 1.70

AGENDA ITEM 10.1

City of Rancho Cordova
Landscape and Lighting District No. 2005-1
Fiscal Year 2019-20 Assessment Roll

ATTACHMENT 2

470

APN	Zone	Assessment
072-3250-026-0000	4A	\$ 1.70
072-3250-032-0000	4A	\$ 1.70
072-3250-033-0000	4A	\$ 1.74
072-3250-034-0000	4A	\$ 2.22
072-3250-035-0000	4A	\$ 1.86
072-3250-038-0000	4A	\$ 1.30
072-3250-039-0000	4A	\$ 1.68
072-3250-041-0000	4A	\$ 1.46
072-3250-042-0000	4A	\$ 0.94
072-3250-043-0000	4A	\$ 0.94
072-3250-045-0000	4A	\$ 1.70
072-3250-046-0000	4A	\$ 1.70
072-3250-047-0000	4A	\$ 1.70
072-3250-048-0000	4A	\$ 1.70
072-3250-049-0000	4A	\$ 1.70
072-3250-050-0000	4A	\$ 1.70
072-3250-051-0000	4A	\$ 2.28
072-3250-052-0000	4A	\$ 1.94
072-3250-053-0000	4A	\$ 1.98
072-3250-054-0000	4A	\$ 1.98
072-3250-055-0000	4A	\$ 1.92
072-3250-056-0000	4A	\$ 1.76
072-3250-057-0000	4A	\$ 1.82
072-3250-058-0000	4A	\$ 1.82
072-3250-059-0000	4A	\$ 1.80
072-3250-060-0000	4A	\$ 2.12
072-3260-001-0000	4A	\$ 1.64
072-3260-002-0000	4A	\$ 1.30
072-3260-003-0000	4A	\$ 1.30
072-3260-004-0000	4A	\$ 1.30
072-3260-005-0000	4A	\$ 1.64
072-3260-006-0000	4A	\$ 1.74
072-3260-007-0000	4A	\$ 1.40
072-3260-008-0000	4A	\$ 1.74
072-3260-009-0000	4A	\$ 1.42
072-3260-010-0000	4A	\$ 1.42
072-3260-011-0000	4A	\$ 1.42
072-3260-012-0000	4A	\$ 1.42
072-3260-013-0000	4A	\$ 1.42
072-3260-014-0000	4A	\$ 1.42
072-3260-015-0000	4A	\$ 1.42
072-3260-016-0000	4A	\$ 1.42
072-3260-017-0000	4A	\$ 1.42
072-3260-018-0000	4A	\$ 1.42
072-3260-019-0000	4A	\$ 1.42

AGENDA ITEM 10.1

City of Rancho Cordova
Landscape and Lighting District No. 2005-1
Fiscal Year 2019-20 Assessment Roll

ATTACHMENT 2

471

APN	Zone	Assessment
072-3260-020-0000	4A	\$ 1.70
072-3260-021-0000	4A	\$ 1.70
072-3260-022-0000	4A	\$ 1.42
072-3260-023-0000	4A	\$ 1.42
072-3260-024-0000	4A	\$ 1.42
072-3260-025-0000	4A	\$ 1.42
072-3260-026-0000	4A	\$ 1.42
072-3260-027-0000	4A	\$ 1.42
072-3260-028-0000	4A	\$ 1.42
072-3260-029-0000	4A	\$ 1.42
072-3260-030-0000	4A	\$ 1.42
072-3260-031-0000	4A	\$ 1.42
072-3260-032-0000	4A	\$ 1.42
072-3260-033-0000	4A	\$ 1.70
072-3260-034-0000	4A	\$ 1.70
072-3260-035-0000	4A	\$ 1.42
072-3260-036-0000	4A	\$ 1.42
072-3260-037-0000	4A	\$ 1.42
072-3260-038-0000	4A	\$ 1.42
072-3260-039-0000	4A	\$ 1.42
072-3260-040-0000	4A	\$ 1.42
072-3260-041-0000	4A	\$ 1.42
072-3260-042-0000	4A	\$ 1.42
072-3260-043-0000	4A	\$ 1.42
072-3260-044-0000	4A	\$ 1.42
072-3260-045-0000	4A	\$ 1.42
072-3260-046-0000	4A	\$ 1.74
072-3260-047-0000	4A	\$ 2.18
072-3260-048-0000	4A	\$ 1.86
072-3260-049-0000	4A	\$ 1.86
072-3260-050-0000	4A	\$ 2.06
072-3260-051-0000	4A	\$ 2.62
072-3260-052-0000	4A	\$ 2.82
072-3260-053-0000	4A	\$ 2.16
072-3260-054-0000	4A	\$ 1.70
072-3260-055-0000	4A	\$ 1.70
072-3260-056-0000	4A	\$ 1.70
072-3260-057-0000	4A	\$ 1.70
072-3260-058-0000	4A	\$ 1.70
072-3260-059-0000	4A	\$ 1.70
072-3260-060-0000	4A	\$ 1.70
072-3260-061-0000	4A	\$ 1.70
072-3260-062-0000	4A	\$ 1.70
072-3260-063-0000	4A	\$ 1.70
072-3260-064-0000	4A	\$ 1.70

AGENDA ITEM 10.1

City of Rancho Cordova
Landscape and Lighting District No. 2005-1
Fiscal Year 2019-20 Assessment Roll

ATTACHMENT 2

472

APN	Zone	Assessment
072-3260-065-0000	4A	\$ 1.70
072-3260-066-0000	4A	\$ 1.70
072-3260-067-0000	4A	\$ 1.70
072-3290-001-0000	4A	\$ 1.74
072-3290-002-0000	4A	\$ 1.74
072-3290-003-0000	4A	\$ 1.74
072-3290-004-0000	4A	\$ 1.74
072-3290-005-0000	4A	\$ 1.74
072-3290-006-0000	4A	\$ 1.76
072-3290-007-0000	4A	\$ 1.80
072-3290-008-0000	4A	\$ 1.86
072-3290-009-0000	4A	\$ 1.88
072-3290-010-0000	4A	\$ 1.92
072-3290-011-0000	4A	\$ 1.94
072-3290-012-0000	4A	\$ 1.92
072-3290-013-0000	4A	\$ 1.92
072-3290-014-0000	4A	\$ 1.86
072-3290-015-0000	4A	\$ 1.80
072-3290-016-0000	4A	\$ 1.76
072-3290-017-0000	4A	\$ 2.38
072-3290-019-0000	4A	\$ 3.20
072-3290-020-0000	4A	\$ 2.92
072-3290-021-0000	4A	\$ 2.96
072-3290-022-0000	4A	\$ 3.14
072-3290-023-0000	4A	\$ 3.10
072-3290-024-0000	4A	\$ 3.04
072-3290-025-0000	4A	\$ 2.68
072-3290-026-0000	4A	\$ 2.68
072-3290-027-0000	4A	\$ 3.40
072-3290-028-0000	4A	\$ 2.74
072-3290-029-0000	4A	\$ 2.74
072-3290-030-0000	4A	\$ 2.68
072-3290-031-0000	4A	\$ 2.62
072-3290-032-0000	4A	\$ 2.62
072-3290-033-0000	4A	\$ 2.62
072-3290-034-0000	4A	\$ 2.58
072-3290-035-0000	4A	\$ 2.62
072-3300-001-0000	4A	\$ 2.96
072-3300-002-0000	4A	\$ 3.02
072-3300-003-0000	4A	\$ 4.38
072-3300-007-0000	4A	\$ 1.74
072-3300-008-0000	4A	\$ 1.70
072-3300-009-0000	4A	\$ 1.70
072-3300-010-0000	4A	\$ 1.70
072-3300-011-0000	4A	\$ 1.70

AGENDA ITEM 10.1

City of Rancho Cordova
Landscape and Lighting District No. 2005-1
Fiscal Year 2019-20 Assessment Roll

ATTACHMENT 2

473

APN	Zone	Assessment
072-3300-012-0000	4A	\$ 1.70
072-3300-013-0000	4A	\$ 1.70
072-3300-014-0000	4A	\$ 1.70
072-3300-015-0000	4A	\$ 1.70
072-3300-016-0000	4A	\$ 1.70
072-3300-017-0000	4A	\$ 1.70
072-3300-018-0000	4A	\$ 1.70
072-3300-019-0000	4A	\$ 1.70
072-3300-020-0000	4A	\$ 1.70
072-3300-021-0000	4A	\$ 1.70
072-3300-022-0000	4A	\$ 1.70
072-3300-023-0000	4A	\$ 1.70
072-3300-024-0000	4A	\$ 1.70
072-3300-025-0000	4A	\$ 1.70
072-3300-026-0000	4A	\$ 1.70
072-3300-027-0000	4A	\$ 2.32
072-3300-028-0000	4A	\$ 2.32
072-3300-029-0000	4A	\$ 1.98
072-3300-030-0000	4A	\$ 2.00
072-3300-031-0000	4A	\$ 2.00
072-3300-032-0000	4A	\$ 1.94
072-3300-033-0000	4A	\$ 2.26
072-3300-034-0000	4A	\$ 2.44
072-3300-035-0000	4A	\$ 2.10
072-3300-036-0000	4A	\$ 2.18
072-3300-037-0000	4A	\$ 2.16
072-3300-038-0000	4A	\$ 2.44
072-3300-039-0000	4A	\$ 2.44
072-3300-040-0000	4A	\$ 1.86
072-3300-041-0000	4A	\$ 1.82
072-3300-042-0000	4A	\$ 1.92
072-3300-043-0000	4A	\$ 2.44
072-3300-044-0000	4A	\$ 2.74
072-3300-045-0000	4A	\$ 2.12
072-3300-046-0000	4A	\$ 1.70
072-3300-047-0000	4A	\$ 2.10
072-3300-048-0000	4A	\$ 2.06
072-3300-049-0000	4A	\$ 2.00
072-3300-050-0000	4A	\$ 1.94
072-3300-051-0000	4A	\$ 2.56
072-3300-052-0000	4A	\$ 2.96
072-3300-053-0000	4A	\$ 1.98
072-3300-054-0000	4A	\$ 2.06
072-3300-055-0000	4A	\$ 2.18
072-3300-056-0000	4A	\$ 1.76

AGENDA ITEM 10.1

City of Rancho Cordova
Landscape and Lighting District No. 2005-1
Fiscal Year 2019-20 Assessment Roll

ATTACHMENT 2

474

APN	Zone	Assessment
072-3300-058-0000	4A	\$ 2.68
072-3300-059-0000	4A	\$ 2.68
072-3300-060-0000	4A	\$ 3.60
077-0370-002-0000	1	\$ 42.50
077-0370-003-0000	1	\$ 42.50
077-0370-004-0000	1	\$ 42.50
077-0370-005-0000	1	\$ 42.50
077-0370-006-0000	1	\$ 42.50
077-0370-007-0000	1	\$ 42.50
077-0370-008-0000	1	\$ 42.50
077-0370-009-0000	1	\$ 42.50
077-0370-010-0000	1	\$ 42.50
077-0370-011-0000	1	\$ 42.50
077-0370-012-0000	1	\$ 42.50
077-0370-013-0000	1	\$ 42.50
077-0370-014-0000	1	\$ 42.50
077-0370-015-0000	1	\$ 42.50
077-0370-016-0000	1	\$ 42.50
077-0370-017-0000	1	\$ 42.50
077-0370-018-0000	1	\$ 42.50
077-0370-019-0000	1	\$ 42.50
077-0370-020-0000	1	\$ 42.50
077-0370-021-0000	1	\$ 42.50
077-0370-022-0000	1	\$ 42.50
077-0370-023-0000	1	\$ 42.50
077-0370-024-0000	1	\$ 42.50
077-0370-025-0000	1	\$ 42.50
077-0370-026-0000	1	\$ 42.50
077-0370-027-0000	1	\$ 42.50
077-0370-028-0000	1	\$ 42.50
077-0370-029-0000	1	\$ 42.50
077-0370-030-0000	1	\$ 42.50
077-0370-031-0000	1	\$ 42.50
077-0370-032-0000	1	\$ 42.50
077-0370-033-0000	1	\$ 42.50
077-0370-034-0000	1	\$ 42.50
077-0370-035-0000	1	\$ 42.50
077-0370-036-0000	1	\$ 42.50
077-0370-037-0000	1	\$ 42.50
077-0370-038-0000	1	\$ 42.50
077-0370-039-0000	1	\$ 42.50
077-0370-042-0000	1	\$ 42.50
077-0370-043-0000	1	\$ 42.50
077-0370-044-0000	1	\$ 42.50
077-0370-045-0000	1	\$ 42.50

AGENDA ITEM 10.1

City of Rancho Cordova
Landscape and Lighting District No. 2005-1
Fiscal Year 2019-20 Assessment Roll

ATTACHMENT 2

475

APN	Zone	Assessment
077-0370-046-0000	1	\$ 42.50
077-0370-047-0000	1	\$ 42.50
077-0370-048-0000	1	\$ 42.50
077-0370-049-0000	1	\$ 42.50
077-0370-050-0000	1	\$ 42.50
077-0370-051-0000	1	\$ 42.50
077-0370-052-0000	1	\$ 42.50
077-0370-053-0000	1	\$ 42.50
077-0370-054-0000	1	\$ 42.50
077-0370-055-0000	1	\$ 42.50
077-0370-056-0000	1	\$ 42.50
077-0370-057-0000	1	\$ 42.50
077-0370-058-0000	1	\$ 42.50
077-0370-059-0000	1	\$ 42.50
077-0370-060-0000	1	\$ 42.50
077-0370-061-0000	1	\$ 42.50
077-0370-062-0000	1	\$ 42.50
077-0370-063-0000	1	\$ 42.50
077-0370-064-0000	1	\$ 42.50
077-0370-065-0000	1	\$ 42.50
077-0370-066-0000	1	\$ 42.50
077-0370-067-0000	1	\$ 42.50
077-0370-068-0000	1	\$ 42.50
077-0370-069-0000	1	\$ 42.50
077-0370-070-0000	1	\$ 42.50
077-0370-071-0000	1	\$ 42.50
077-0370-072-0000	1	\$ 42.50
077-0370-073-0000	1	\$ 42.50
077-0370-074-0000	1	\$ 42.50
077-0370-075-0000	1	\$ 42.50
077-0370-076-0000	1	\$ 42.50
077-0370-077-0000	1	\$ 42.50
077-0370-078-0000	1	\$ 42.50
077-0370-079-0000	1	\$ 42.50
077-0370-080-0000	1	\$ 42.50
077-0370-081-0000	1	\$ 42.50
077-0370-082-0000	1	\$ 42.50
077-0370-083-0000	1	\$ 42.50
077-0370-084-0000	1	\$ 42.50
077-0370-085-0000	1	\$ 42.50
077-0370-086-0000	1	\$ 42.50
077-0370-087-0000	1	\$ 42.50
077-0370-088-0000	1	\$ 42.50
077-0370-089-0000	1	\$ 42.50
077-0370-090-0000	1	\$ 42.50

AGENDA ITEM 10.1

City of Rancho Cordova
Landscape and Lighting District No. 2005-1
Fiscal Year 2019-20 Assessment Roll

ATTACHMENT 2

476

APN	Zone	Assessment
077-0370-091-0000	1	\$ 42.50
077-0370-092-0000	1	\$ 42.50
077-0370-093-0000	1	\$ 42.50
077-0370-094-0000	1	\$ 42.50
077-0370-095-0000	1	\$ 42.50
077-0370-096-0000	1	\$ 42.50
077-0370-102-0000	1	\$ 42.50
077-0370-106-0000	1	\$ 42.50
077-0370-109-0000	1	\$ 42.50
072-0260-054-0000	4	\$ 144.78
072-0260-055-0000	4	\$ 197.82
072-0260-056-0000	4	\$ 92.04
072-0260-051-0000	4	\$ 206.34
072-0260-052-0000	4	\$ 126.18
072-0690-122-0000	4	\$ 108.50
072-0690-123-0000	4	\$ 159.10
072-3250-063-0000	4A	\$ 2.38
072-3250-064-0000	4A	\$ 1.68
072-3250-065-0000	4A	\$ 1.76
072-3250-066-0000	4A	\$ 1.70
072-3250-061-0000	4A	\$ 1.82
072-3250-062-0000	4A	\$ 2.10
072-3300-062-0000	4A	\$ 1.80
1,103 Parcels		\$ 89,037.42

MEMORANDUM

DATE: June 3, 2019

TO: Honorable Mayor and Council Members

FROM: Elizabeth Sparkman, Community Development Director, and
Jeanette Cervantes, Management Technician

**SUBJECT: A RESOLUTION APPROVING PROCEEDINGS FOR THE ANNUAL LEVY
AND COLLECTION OF ASSESSMENTS FOR THE RANCHO CORDOVA
LIGHTING DISTRICT NO. 2012-1 FOR FISCAL YEAR 2019-2020**



RECOMMENDATION

Adopt the Resolution.

RESULT OF RECOMMENDED ACTION

Adoption of this Resolution will authorize the continuance of the annual levy and collection of assessments in the District. There are no new impacts to existing or new residents.

BACKGROUND

On May 20, 2019, the City Council approved Resolutions ordering the preparation of the Engineer's Annual Levy Report for Rancho Cordova Lighting District No. 2012-1, and set the public hearing to be held prior to approving and ordering the levy of assessments for Fiscal Year 2019-2020. The assessments fund the ongoing maintenance, servicing and operation of public lighting improvements (safety lights and street lights) in the District.

County Service Area 1 was created in 1986 by the Sacramento County Board of Supervisors by reorganizing five existing street light maintenance districts. CSA 1 was established to provide street light services to those unincorporated portions of Sacramento County. Since that time, the Board of Supervisors approved the creation of separate zones within CSA 1 for the Cities of Citrus Heights, Elk Grove and Rancho Cordova allowing the cities and the County to supplement CSA 1 revenues specific to those areas; Zone 2 of CSA 1 encompassed all of the City of Rancho Cordova. This action also facilitated the eventual Local Agency Formation Commission (LAFCO) approved detachment of Elk Grove (August 2005), Citrus Heights (June 2006) and Rancho Cordova (June 2012) from CSA 1. The City of Rancho Cordova has been administering the District since the FY 2012-2013 annual levy. In July 2012, the County transferred the remaining CSA 1 Zone 2 funds to the City which was then deposited into the District's Fund.

State law requires that the City Council direct an Engineer's Report to be prepared each year and to hold a public hearing on the Report and the levy of the annual assessments. On May 20, 2019, the City initiated the proceedings for the annual levy and collection of assessments through adoption of a Resolution ordering the preparation of the Engineer's Report and a Resolution preliminarily approving the Engineer's Report, declaring its intention to levy and

collect annual assessments for Fiscal Year 2019-2020, and set today as the time and place to conduct a public hearing on the matter.

The Engineer's Report includes a diagram of the assessment area, a description of the improvements and maintenance services to be provided, a description of the property to be benefited, and the amount of the assessment to each individual property. The services performed within and funded by RCLD 2012-1 include ongoing maintenance, operation and servicing of street lights and safety lights within the right-of-ways and other public areas within the District as described in the Engineer's Report.

The Fiscal Year 2019-2020 total assessment is estimated at \$358,939. These assessment rates are the same rates applied to the district under CSA-1 and have not increased since the passage of Proposition 218 in 1996. The District has established an Operating Reserve which provides funding for the operations and maintenance of the District Improvements, as well as providing financing for emergency expenditures. A Capital Projects Reserve has been established to fund replacements and upgrades of the District Improvements.

In September 2014, the City of Rancho Cordova completed the retrofit of all existing street lights located within the RCLD 2012-1 with new LED street lights. The project was funded from a 1% interest loan from the California Energy Commission (CEC). This project significantly reduced electricity usage and maintenance costs. The electrical and maintenance savings will be used to pay back the loan from the energy commission. The RCLD 2012-1 has historically been underfunded and has been supplemented by Measure A Maintenance funds. Once the CEC loan is paid off in Fiscal Year 2028, the District is projected to generate sufficient revenues to build a reserve to cover the costs of the replacement of the LED street light heads when they need to be replaced in 20 years.

In order to proceed with the levy of assessments, it is appropriate for the Council to conduct the public hearing and adopt the Resolution which approves the Engineer's Report and authorizes the levy and collection of assessments for Fiscal Year 2019-2020.

FISCAL IMPACT

There is no fiscal impact to the City's General Fund.

ATTACHMENT

1. Resolution- Approving Proceedings for the Annual Levy and Collection of Assessments.
2. Engineer's Report.

ATTACHMENT 1**CITY OF RANCHO CORDOVA****RESOLUTION NO. XX-2019**

**A RESOLUTION OF THE CITY COUNCIL OF THE CITY OF RANCHO CORDOVA,
STATE OF CALIFORNIA, APPROVING PROCEEDINGS FOR THE ANNUAL LEVY AND
COLLECTION OF ASSESSMENTS FOR THE RANCHO CORDOVA LIGHTING
DISTRICT NO. 2012-1 FOR FISCAL YEAR 2019-2020.**

WHEREAS, the City Council has, by previous Resolution, ordered the preparation of the Engineer's Report for Fiscal Year 2019-2020 (hereafter referred to as the "Report" or "Engineer's Report") for said district known and designated as: The Rancho Cordova Lighting District 2012-1 (hereafter referred to as the "District"), pursuant to the provisions of the Landscaping and Lighting Act of 1972, Part 2 of Division 15 of the Streets and Highways Code of California, beginning with Section 22500 (hereafter referred to as the "Act"); and

WHEREAS, there has been presented to this City Council the Engineer's Annual Report (Attachment 2) as required by Chapter 3, Section 22623 of said Act, and as previously directed by Resolution; and

WHEREAS, this City Council has carefully examined and reviewed the Report as presented, and is satisfied with each and all of the items and documents as set forth therein, and is satisfied that the levy has been spread in accordance with the benefits received from the improvements, operation, maintenance and services to be performed, as set forth in said Report; and

WHEREAS, this City and its legal counsel have reviewed Proposition 218 and found that these assessments comply with applicable provisions of Article XIII D of the California State Constitution; and

WHEREAS, upon reasonable written notice by Sacramento County of any claim or challenge, the City of Rancho Cordova agrees to defend with counsel of its choice, indemnify and hold harmless Sacramento County, its Board of Supervisors, officers, officials, agents and employees (collectively "the County"), against the payment of any liabilities, losses, costs and expenses, including attorney fees and court costs, not due to the County's own active negligence or willful misconduct, which the County may incur in the exercise and performance of its powers and duties in placing these assessments onto the County roll and tax bills for the City of Rancho Cordova.

NOW, THEREFORE, BE IT HEREBY RESOLVED BY THE CITY COUNCIL OF THE CITY OF RANCHO CORDOVA AS FOLLOWS:

1. Following notice duly given, the City Council has held a full and fair public hearing regarding the District, the levy and collection of assessments, the Report prepared in connection therewith, and considered all oral and written statements, protests and communications made or filed by interested persons regarding these matters.
2. Based upon its review (and amendments, as applicable) of the Report, a copy of which has been presented to the City Council, is hereby approved (as amended), and is ordered

ATTACHMENT 1

to be filed in the Office of the City Clerk as a permanent record and to remain open to public inspection, the City Council hereby finds and determines that:

- a. The land within the District will be benefited by the operation, maintenance and servicing of improvements, located within the boundaries of the District, and
- b. District includes all of the lands so benefited, and
- c. The net amount to be assessed upon the lands within the District in accordance with the assessment for the Fiscal Year commencing July 1, 2019 and ending June 30, 2020, is apportioned by a formula and method which fairly distributes the net amount among all eligible parcels in proportion to the estimated special benefits to be received by each parcel from the improvements and services.

3. The maintenance, operation and servicing of the lighting improvements and appurtenant facilities shall be performed pursuant to the Act. The City Council hereby orders the proposed improvements to be made, which improvements are briefly described as follows: the maintenance, operation and servicing of highway safety lights and local street lights located within the public right-of-ways that were previously serviced through CSA-1, Zone 2. Of the District improvements, highway safety lights are those lights located at intersections, on major streets, and along the rear of properties that abut major streets; and street lights are all lights not designated as highway safety lights, primarily consisting of local street lighting.

4. The County Auditor of the County of Sacramento shall enter on the County Assessment Roll opposite each eligible parcel of land the amount of levy so apportioned by the formula and method outlined in the Report, and such levies shall be collected at the same time and in the same manner as the County taxes are collected, pursuant to Chapter 4, Article 2, Section 22646 of the Act. After collection by the County, the net amount of the levy shall be paid to the City Treasurer.

5. The City Treasurer shall deposit all money representing assessments collected by the County for the District to the credit of a fund for the City of Rancho Cordova Lighting District 2012-1 and such money shall be expended only for the maintenance, operation and servicing of the improvements together with all other costs of the District as described in Section 3.

6. The adoption of this Resolution constitutes the District levy for the Fiscal Year commencing July 1, 2019, and ending June 30, 2020.

7. The City Clerk, or their designee, is hereby authorized and directed to file the levy with the County Auditor upon adoption of this Resolution, pursuant to Chapter 4, Article 1, Section 22641 of the Act.

8. Francisco & Associates, Inc. is hereby designated to file the levy with the County Auditor/Controller on behalf of the City. The City Clerk is directed to deliver a certified copy of this adopted Resolution to Francisco & Associates, Inc within two weeks of adoption via either e-mail to joef@franciscoandassociates.com or US Mail to: Francisco & Associates, Inc., 231 Market Place, Suite 543, San Ramon, CA 94583 Attn: Joe Francisco.

ATTACHMENT 1

9. That the above recitals are true and correct. The City Clerk shall certify to the passage and adoption of this Resolution, and the minutes of this meeting shall so reflect the presentation of and final approval of the Report.

PASSED AND ADOPTED by the City Council of the City of Rancho Cordova this 3rd day June 2019, by the following vote:

AYES:

NOES:

ABSENT:

ABSTAINED:


Robert J. McGarvey, Mayor

ATTEST:

Stacy Leitner, City Clerk



City of Rancho Cordova Lighting District No. 2012-1

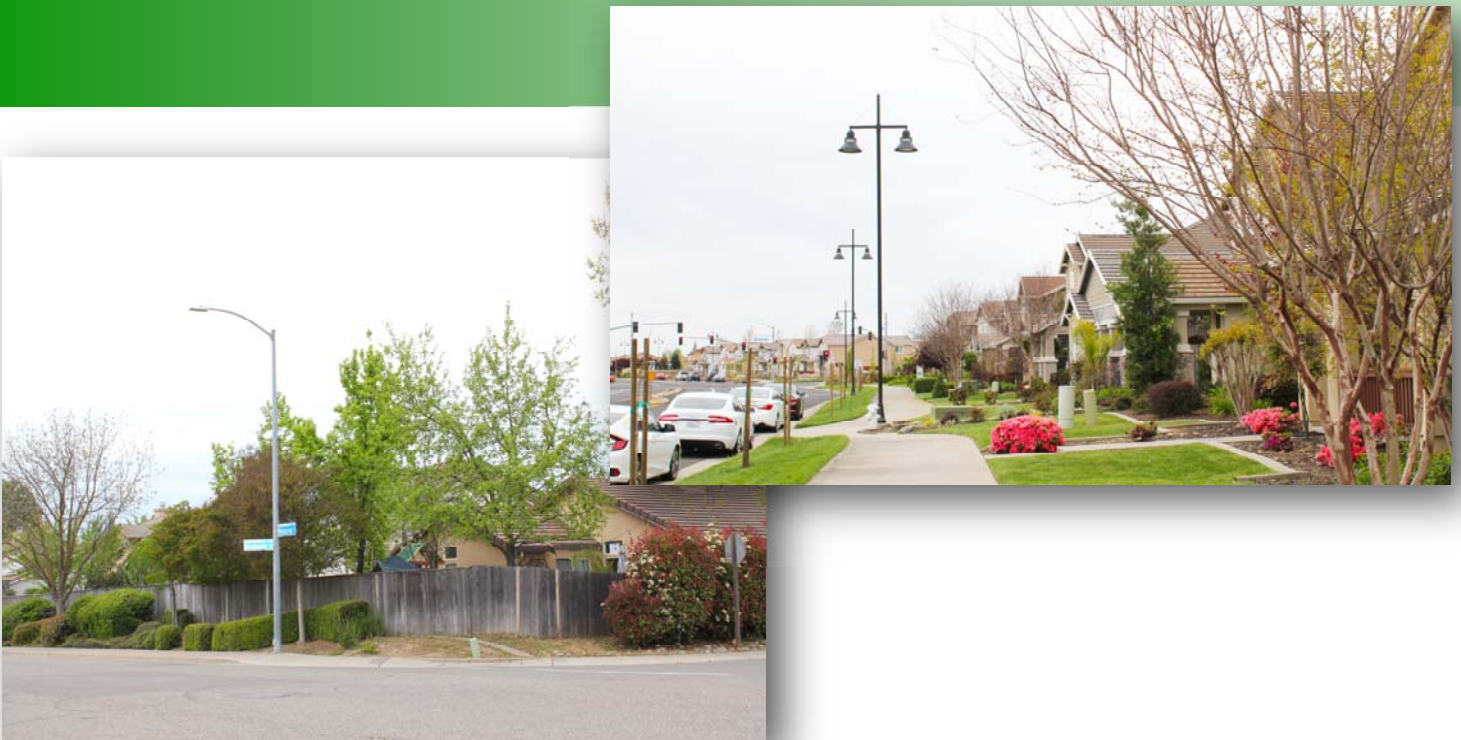

Fiscal Year 2019-20 Final Engineer's Report

June 3, 2019

Prepared by:

Francisco & Associates, Inc.

231 Market Place, Suite 543

San Ramon, CA 94583

(925) 867-3400



Table of Contents

	<u>Page No.</u>
Certificate	ii
Section I - Introduction	1
Section II – Engineer’s Report.....	3
Part A. Plans and Specifications	5
Part B. Estimate of Cost.....	8
Part C. Assessment District Diagram.....	15
Part D. Method of Apportionment of Assessments.....	17
Part E. Assessment Roll.....	22

*CITY OF RANCHO CORDOVA
LIGHTING DISTRICT No. 2012-1 FY 2019-20*

CERTIFICATE

ENGINEER'S REPORT
CITY OF RANCHO CORDOVA
LIGHTING ASSESSMENT DISTRICT NO. 2012-1
FISCAL YEAR 2019-20

The undersigned, acting on behalf of Francisco & Associates, Inc. respectfully submits the enclosed Engineer's Report as directed by the Rancho Cordova City Council pursuant to the provisions of Article XIID, Section 4 of the California Constitution, provisions of the Landscaping and Lighting Act of 1972 and Section 22500 et al of the California Streets and Highways Code. The undersigned certifies that he is a Professional Engineer, registered in the State of California.

Dated: 5/21/2019

By: 

Joseph A. Francisco, P.E.
RCE # 40688

SECTION I

INTRODUCTION

Pursuant to the provisions of the Landscape and Lighting Act of 1972, being Part 2 of Division 15 of the California Streets and Highways Code, commencing with Section 22500 (hereafter referred to as the “1972 Act”), the City Council of the City of Rancho Cordova, County of Sacramento, State of California (hereafter referred to as “City”), has by resolution initiated proceedings in connection with the ongoing maintenance and operation of a special benefit assessment district designated as:

Rancho Cordova Lighting District No. 2012-1

(hereafter referred to as “District”), for the purpose of continuing and providing for the ongoing maintenance, servicing and operation of public lighting improvements (safety lights and street lights) within the City that had been administered by the County of Sacramento as Zone 2 of County Service Area 1 (CSA 1) until the Fiscal Year 2012-13 levy.

Prior to the formation of the District, the detachment of those portions of CSA 1 lying within the City limits was approved, resulting in the transfer of the responsibility of the servicing of CSA 1 improvements and related administration to the City. Commencing with the Fiscal Year 2012-13 levy, the City Council formed the District in order to provide ongoing funding for the costs and expenses required to service and maintain the safety light and street light improvements for the benefiting lots and parcels of land within the boundaries of the District. County Service Area 1 was created in 1986 by the Sacramento County Board of Supervisors by reorganizing five existing street light maintenance districts. CSA 1 was established to provide street light services to those unincorporated portions of Sacramento County. Since the establishment of CSA 1, the cities of Citrus Heights, Elk Grove and Rancho Cordova have been incorporated and in July 2005, the Board of Supervisors approved the creation of zones within CSA 1. The creation of these zones allowed the incorporated cities and the County to supplement CSA 1 revenues specific to those areas. This action also facilitated the eventual Local Agency Formation Commission (LAFCO) approved detachment of Elk Grove (August 2005), Citrus Heights (June 2006), and Rancho Cordova (June 2012) from CSA 1.

This Engineer’s Report (hereafter referred to as “Report”) has been prepared in connection with the levy and collection of annual assessments related thereto for Fiscal Year 2019-20, as required pursuant to Chapter 1, Article 4 of the 1972 Act. This Report describes the District, the improvements, and the assessments to be levied on properties within the District in connection with the special benefits the properties receive from the maintenance and servicing of the District improvements. The formation of this District and the annual assessments will provide a continued funding source for the City to fund, in part, the ongoing maintenance, servicing and operation, of the safety lights and street lights that provide special benefits to the properties within the District.

The improvements and assessments described in the Fiscal Year 2012-13 Engineer's Report (hereafter referred to as the "Formation Report") were based on the improvements and assessments previously established by the County of Sacramento for CSA 1 Zone 2. Such assessment revenues will be used to fund, in part, the annual direct expenditures and incidental expenses associated with the maintenance and servicing of the District's improvements. The formation of the District, the structure of the District (organization), the improvements, the method of apportionment, and assessments described in the Formation Report have been established to continue the maintenance of the existing improvements and assessments previously established by the County of Sacramento for CSA 1 and as such are not considered to be new or increased assessments under the provisions of the California Constitution Article XIII D.

As part of the District formation to continue the assessments previously levied by the County of Sacramento as part of CSA 1, in addition to the proceedings conducted by LAFCO for the detachment of the City of Rancho Cordova from CSA 1, the Rancho Cordova City Council conducted a noticed public hearing pursuant to the provisions of the 1972 Act to consider public testimonies, comments and written protests regarding the formation of the District and levy of assessments. At the close of the public hearing, the City Council adopted a Resolution approving the Formation Report and confirming and levying the assessments for Fiscal Year 2012-13.

Each subsequent fiscal year, an Engineer's Report shall be prepared and presented to the City Council describing the District, any changes to the District or improvements, and the proposed cost estimate and assessments for that fiscal year, and the City Council shall hold a noticed public hearing regarding these matters prior to approving and ordering the proposed levy of assessments for that fiscal year. If in any year, the proposed annual assessments for the District exceed the assessments described herein, such an assessment would be considered a new or increased assessment and must be confirmed through property owner protest ballot proceeding before that new or increased assessment may be imposed. It should be noted that an increased assessment to an individual property resulting from changes in development or land use does not constitute an increased assessment.

The word "parcel," for the purposes of this Report, refers to an individual property assigned its own Assessor's Parcel Number (APN) by the Sacramento County Assessor's Office. The Sacramento County Auditor/Controller uses Assessor's Parcel Numbers and specific Fund Numbers to identify properties to be assessed on the tax roll for special benefit assessments.

SECTION II

**ENGINEER'S REPORT PREPARED PURSUANT TO THE PROVISIONS OF
 LANDSCAPING AND LIGHTING ACT OF 1972 SECTION 22500 THROUGH 22679 OF
 THE CALIFORNIA STREETS AND HIGHWAYS CODE**

CITY OF RANCHO CORDOVA

**LIGHTING ASSESSMENT DISTRICT NO. 2012-1
 FISCAL YEAR 2019-20**

Pursuant to the 1972 Act, and in accordance with the Resolution of Intention, being Resolution No. 38-2019 adopted by the City Council of the City of Rancho Cordova on May 20, 2019, I, Joseph A. Francisco, the duly appointed Engineer of Work, Assessment Engineer for the City of Rancho Cordova Lighting Assessment District No. 2012-1 (the "District") submit the following Report, consisting of Section I (Introduction), and this Section II, which consists of five (5) parts as follows:

Part A – PLANS AND SPECIFICATIONS

This part describes the improvements maintained by the District. The District has two (2) designated benefit zones that collectively encompass all lots and parcels of land within the boundaries of the District. The two benefit zones are designated as "Safety Light Only" Zone, which includes those lots and parcels of land within the District that are associated and benefit from only safety light improvements; and the "Safety Light and Street Light" Zone, which includes those lots and parcels of land within the District that are associated and benefit from both safety light improvements and local street light improvements.

Part B – ESTIMATE OF COST

This part contains an estimate of the annual costs to operate, maintain, and service the District's lighting improvements and facilities. The estimate included herein, is also on file at the City of Rancho Cordova.

Part C – ASSESSMENT DISTRICT DIAGRAM

This part incorporates a diagram of the District showing the exterior boundaries of the District, the boundaries of any zones within the District and the lines and dimensions of each lot or parcel of land within the District. Reference is hereby made to the County Assessor's maps for a detailed description of the lines and dimensions of each lot and parcel of land within the District. This diagram has been prepared by the Engineer of Work and is on file at the City of Rancho Cordova.

Part D – METHOD OF APPORTIONMENT OF ASSESSMENTS

This part includes a discussion of benefits the improvements and services provide to properties within the District and the method of apportionment of assessments used to calculate each property's proportional special benefit and annual assessment.

Part E –ASSESSMENT ROLL

This part contains a listing of the proposed assessment amount for each parcel within the District. The proposed assessment amount for each parcel is based on the parcel's proportional special benefit as outlined in the method of apportionment of assessments. The Assessment Roll is filed in the Office of the City Clerk of the City of Rancho Cordova and is incorporated in this report.

Part A
PLANS AND SPECIFICATIONS

Description of the District

The territory within the District consists of all lots and parcels of land within the boundaries of the City of Rancho Cordova that in Fiscal Year 2011-12, were considered to lie within CSA 1 Zone 2. Within these boundaries, parcels are identified and grouped into one of two designated benefit zones based on the special benefits properties receive from the District improvements, namely "Safety Lights Only" or "Safety Lights and Street Lights". The two Zones within the District and the benefits associated with the properties therein are described in more detail in Part D (Method of Apportionment of Assessments) of this Report. In addition, the Assessment District Diagram in Part C of the report provides a visual representation of the District showing the exterior boundaries of the District.

Description of Improvements and Services

The purpose of this District is to ensure the ongoing maintenance, operation and servicing of street lighting improvements within the District (improvements that had been previously funded through annual assessments from the CSA 1). The improvements may consist of all or a portion of the public street lighting and appurtenant facilities within and adjacent to the District. These improvements may include, but are not limited to the materials, equipment, utilities, labor, appurtenant facilities and expenses necessary for the ongoing maintenance and operation of public street lighting improvements. The improvements to be maintained and funded entirely or partially through the District assessments are generally described as:

Improvements and Services Authorized by the 1972 Act

As generally defined by the 1972 Act, the improvements and associated assessments for this District may include now or in the future one or more of the following:

- The installation or construction of public lighting facilities including, but not limited to street lights, safety lights and traffic signals;
- The installation or construction of any facilities which are appurtenant to any of the foregoing or which are necessary or convenient for the maintenance or servicing thereof;
- The maintenance or servicing, of any of the foregoing including the furnishing of services and materials for the ordinary and usual maintenance, operation, and servicing of any improvement including but not limited to:
 - Repair, removal, or replacement of all or any part of any improvements;
 - Grading, clearing, removal of debris, the installation or construction of curbs, gutters, walls, sidewalks, or paving, or water, irrigation, drainage, or electrical facilities;
 - Electric current or energy, gas, or other illuminating agent for any public lighting facilities or for the lighting or operation of any other improvements;

- Incidental expenses associated with the improvements including, but not limited to:
 - o The costs of the report preparation, including plans, specifications, cost estimates, diagrams, and assessment;
 - o The costs of printing and advertising, and publishing, posting and mailing of notices;
 - o Compensation payable to the County for collection of assessments;
 - o Compensation of any engineer or attorney employed to render services;
 - o Any other expenses incidental to the construction, installation, or maintenance and servicing of the improvements;
 - o Costs associated with any elections held for the approval of new or increased assessments.

Public Lighting Improvements

The District's annual assessments will finance in part the maintenance, operation and servicing of the District's lighting improvements (safety lights and street lights) which generally includes the furnishing of labor, materials, equipment and electricity for the ordinary and usual maintenance, operation, and servicing of street lights within the public rights-of-way and easements dedicated to the City, incidental expenses including administrative costs as well as the performance of periodic repairs, replacement and expanded maintenance resulting from damage or vandalism. These services and activities more specifically may include, but are not limited to:

- Payment of the electrical bill for the safety lights and street lights.
- Maintenance, repair and replacement of light poles and fixtures, including changing light bulbs, painting, photoelectric cell repair or replacement, and repairing damage caused by automobile accidents, vandalism, time, and weather, including principal and interest related to funding of the replacement of the improvements.
- Electrical conduit and pull box repair and replacement due to damage by construction and weather.
- Monitoring of the Underground Service Alert (USA) network, identification of proposed excavation in the vicinity of lighting electrical conduits and marking the location of those underground conduits in the field to prevent damage by excavation.
- Services and maintenance repair and replacement including painting, replacing worn out electrical components and repairing damage due to accidents, vandalism, and weather.
- Remedial projects for major repairs or upgrading of facilities. Construction for such projects are usually performed by contract, however City maintenance workers may execute small projects.
- Street light inventory database, pole numbering and mapping to establish the number of streetlights that must be maintained, as well as the condition and location of these street lights as part of an effective maintenance program.

- Acquisition of land, easements and rights-of-way necessary to maintain the street and safety lighting system.
- Responding to citizens and Council member inquiries and complaints regarding street lighting. Resolving complaints may require an engineering study and possible project.

For the purpose of determining benefit and the proportional assessment of special benefit, the light fixtures to be maintained by the District are defined as either “Street Lights” or “Safety Lights”. Safety Lights are lights located at intersections on major streets and along the rear of properties that abut major streets. All other lights are designated as Street Lights. The following table provides a summary of the safety light and street light inventory within the City upon formation of the District. Detailed maps identifying the location and extent of the District’s Safety Lights and Street Lights at that time are on file in the Public Works Department of the City.

Type of Light	Number of Lights
Safety Lights	428
Street Lights	4,240
Total District Lights	4,668
Decorative Lights ⁽¹⁾	92
Total City Lights	4,760

(1) The 92 decorative lights shown above were contained within a single residential development and these lights are funded by a separate revenue source levied on those parcels. Therefore, these lights are not included as part of the District’s improvements, budget or assessments. Parcels within this residential development are included in the “Safety Light Only” zone.

Part B
ESTIMATE OF COSTS

The Maximum Assessment Revenue shown herein is based on the cost of providing for the District improvements and does not include any other assessments or charges imposed on the properties. The cost estimate within this report identifies the cost to maintain the improvements within each specified Zone of the District.

The District maintains two separate reserves, one is utilized for working capital purposes (the "Operating Reserve") and the other for longer-term projects (the "Capital Projects Reserve"). The Operating Reserve provides cash for the ongoing operations and maintenance of the District, as well as providing funding for unanticipated expenditures. The size of the Operating Reserve is limited by Streets and Highways Code Section 22569, which states that an Operating Reserve shall not exceed the estimated costs of maintenance and services from the first day of the fiscal year (July 1) to the date that the City expects to receive the first apportionment of collections from the County. The City has determined that all cost estimates as presented in this report shall be considered as costs to maintain and service the District, or incidental expenses thereof, as to the application of the Streets and Highways Code Section 22569. In addition, the Capital Projects Reserve can be used to finance rehabilitation projects, repairs or replacement of District improvements.

The Cost Estimate for the District prepared by the City for Fiscal Year 2019-20 follows on the next page.

City of Rancho Cordova Landscaping and Lighting Maintenance District 2012-1 Fiscal Year 2019-20 Cost Estimate Summary				
		Safety Lights	Street Lights	Total Budget
DIRECT COSTS				
Electrical Costs	\$	35,000	\$ 189,000	\$ 224,000
Maintenance Costs	\$	7,465	\$ 42,535	\$ 50,000
Repairs/Replacements & Capital Expenditures	\$	3,000	\$ 17,200	\$ 20,200
USA Markings	\$	2,250	\$ 12,765	\$ 15,015
RCLD Loan Principal	\$	18,737	\$ 106,763	\$ 125,500
RCLD Loan Interest	\$	2,016	\$ 11,484	\$ 13,500
Special Projects	\$	-	\$ 20,000	\$ 20,000
Total Direct Costs	\$	68,468	\$ 399,747	\$ 468,215
ADMINISTRATION COSTS				
District Administration	\$	3,434	\$ 19,566	\$ 23,000
Contract Administration	\$	8,361	\$ 47,639	\$ 56,000
County Collection Fees	\$	194	\$ 11,059	\$ 11,253
Miscellaneous Administrative Expenses	\$	52	\$ 298	\$ 350
Total Administration Costs	\$	12,041	\$ 78,562	\$ 90,603
Total Direct and Administration Costs	\$	80,509	\$ 478,309	\$ 558,818
MISCELLANEOUS COSTS AND COLLECTIONS/(CREDITS) APPLIED TO LEVY				
Replenishment/(Use) of Operating Reserve	\$	(15,966)	\$ (153,297)	\$ (169,263)
Contribution/(Use) of Capital Project Reserve	\$	-	\$ (20,000)	\$ (20,000)
General Benefit Contribution ¹	\$	(10,616)	\$ -	\$ (10,616)
Other Revenue Contributions	\$	-	\$ -	\$ -
Miscellaneous Costs and Collections/(Credits) Applied to Levy	\$	(26,582)	\$ (173,297)	\$ (199,879)
Balance to Levy	\$	53,927	\$ 305,012	\$ 358,939
DISTRICT STATISTICS & ASSESSMENT RATES				
Parcels Levied		21,065	13,738	21,065
Front Footage (Non-Residential)		N/A	584,738	584,738
Residential Parcels		N/A	10,296	10,296
Per Parcel Rate - Safety Lights	\$	2.56	N/A	
Per Parcel Rate - Street Lights (Residential)		N/A	\$ 15.32	
Per Front Foot Rate - Street Lights (Non-Residential)		N/A	\$ 0.2519	
Estimated Maximum Assessment Revenue ²	\$	53,926	\$ 305,012	\$ 358,939
Variance above/(below) Maximum Revenue	\$	-	\$ -	\$ -
FUND BALANCE INFORMATION				
Operating Reserve Fund Balance				
Beginning Operating Reserve Fund Balance 7-1-2019 (est.)	\$	-	\$ -	\$ 28,256
Replenishment/(Use) of Operating Reserve	\$	(15,966)	\$ (153,297)	\$ (169,263)
Transfer from/(To) Capital Project Reserve	\$	-	\$ -	\$ -
Ending Operating Reserve Fund Balance 6-30-2020 (est.)	\$	(15,966)	\$ (153,297)	\$ (141,007)
Capital Project Reserve Fund Balance				
Beginning Capital Project Reserve Fund Balance 7-1-2019 (est.)	\$	-	\$ -	\$ -
Replenishment/Use of Capital Project Reserve	\$	-	\$ -	\$ -
Transfer from/(to) Operating Reserve	\$	-	\$ -	\$ -
Ending Capital Project Reserve Fund Balance 6-30-2020 (est.)	\$	-	\$ -	\$ -

(1) The General Benefit Contribution was calculated at 25% of the annual Electrical and Maintenance costs associated with Safety Lighting.

(2) The annual levy may differ slightly from the maximum revenue shown due to rounding, because of rounding limitations imposed by the County of Sacramento.

A description of the terms used in the preceding Cost Estimate table are listed below:

Direct Costs (Maintenance and Operation)

Direct Costs includes the regular annual costs of maintaining and servicing lighting improvements. This may include, but is not limited to, the costs for labor, utilities, equipment and supplies that are required to properly maintain the items that provide a direct benefit to the properties within the District. Specific Direct Costs may include, but are not limited to:

Electrical Costs — Includes the cost of providing electricity to the lights. Additionally, some lights may be maintained by the Sacramento Municipal Utility District (“SMUD”) and the cost for maintenance of these lights is included as part of the utility bill for those lights.

Maintenance Costs — Includes the contract labor associated with the maintenance of the lights and the cost of the preparing and maintaining the light inventory.

Repairs/Replacements & Capital Expenditures — Includes but is not limited to activities needed to support the improvements that are not included or considered to be costs associated with the regular annual maintenance, servicing and operation of the District improvements. Additionally, this item may include repairs that are only required periodically, repairs and replacements resulting from damage or vandalism, capital improvement expenditures to rehabilitate or upgrade the improvements, and collection of funding (installments) for future capital improvement projects. The amount collected each fiscal year is based on an estimate of current and future needs, but may be limited by available funding (assessment revenues and City contributions).

USA Markings – includes costs associated with marking the location of underground utilities related to the above.

RCLD Loan Principal - Amounts of principal due to repay a low interest California Energy Commission (CEC) loan to fund the retrofitting of existing street lights located within the District with new LED street lights which will reduce energy costs.

RCLD Loan Interest - Amounts of interest due to repay a low interest California Energy Commission (CEC) loan to fund the retrofitting of existing street lights located within the District with new LED street lights which will reduce energy costs.

Special Projects - Includes costs for minor special project(s) related to annual maintenance and or operation of the improvements not described in the above categories.

Special Capital Projects - Includes costs expected to be incurred in any specific fiscal year for special capital projects shown in the District’s Capital Improvement Plan. Costs in this category do not increase the annual levy as the Capital Improvement Reserve is used to fund these costs. For this reason, these costs may not be shown in the annual cost estimate.

Administration Costs

Annual Administration Costs include incidental District costs not included above that are required on an annual basis. Specific Administration Costs may include, but are not limited to:

District Administration - Includes the estimated cost to coordinate District services including responding to property owner inquiries relating to the assessments and services and contracting with professionals to provide administration, legal, and engineering services to the District that are required on an annual basis. This also includes the costs for the City to account for the funds, the calculation of the assessments, preparation of the annual report, and placing the assessment on the property tax bills.

Contract Administration - Estimated costs to coordinate and oversee the applicable maintenance and operation contracts and overall repair, maintenance, operation and replacements of the District Improvements.

County Collection Fees - Includes the cost that the County charges to place the assessments onto the Sacramento County Secured Tax Roll.

Miscellaneous Administration Expenses - Includes other minor administrative costs such as telephone, copying, noticing, mailing, office supplies and fees related to District Administration.

Total Direct and Administration Costs - This is the total of the Direct and Administration Costs which are considered to be the direct and incidental costs for the regular annual maintenance, servicing and operation of the District improvements.

Miscellaneous Costs and Collections/(Credits) Applied to Levy

Miscellaneous Cost and Collections/(Credits) Applied to the Levy represent the expected contributions and funding from sources other than the current year assessments to support the annual costs included for the maintenance, servicing and operation of the District improvements.

Replenishment/(Use) of Operating Reserve - A “Replenishment” increases the levy in order to replenish the Operating Reserve. On the other hand, a “Use” of the Operating Reserve decreases the levy by drawing funds from the Operating Reserve for current year expenditures. If zero, this line item may not be shown in the cost estimate. Further information regarding the function of the Operating Reserve is provided in the following pages of this section.

Contribution/(Use) of Capital Projects Reserve - A “Contribution” increases the levy in order to generate funding for the Capital Projects Reserve. This reserve allows for the accumulation of funds for the possible rehabilitation of projects or replacement in future years. On the other hand, a “Use of” the Capital Projects Reserve provides current year funding of rehabilitation projects or replacement from available funds within the Capital Projects Reserve. If the expenditure of a current year capital project is funded entirely by a collection from the current fiscal year levy and/or a transfer from the Operating Reserve, this line item may show as zero, which is the net of the two amounts. If zero, this line item may not be shown in the cost estimate. Further information regarding the function of the Capital Projects Reserve is provided in the following pages of this section.

General Benefit Contribution – This amount represents funding from the City or other, utilizing revenue sources other than assessment revenues to pay the proportional costs for the regular annual maintenance, servicing and operation of the District improvements that have been determined to be of General Benefit and which cannot be assessed to property owners. This funding may be from the City's General Fund or any other funding source available.

Other Revenue Contributions - Additional funds designated for use by the District that are not District assessments. Often referred to as a City Contribution, these funds may be from any source available to the City to support the District and reduce the amount to be collected by the District assessments. If the Total Direct and Administration Costs minus any Reserve Fund Transfer and General Benefit Contribution results in an amount greater than the amount that can be collected through the assessments, the City may either must reduce expenses or contribute funds to balance the cost estimate.

Balance to Levy - This is the total amount to be levied and collected through assessments for the current fiscal year for each Zone. The Balance to Levy represents the sum of the Total District Direct and Administration Costs together with any applicable adjustments associated with Miscellaneous Costs and Collections/(Credits) as described above.

District Statistics and Assessment Rates

Parcels Levied - The total number of parcels within each Zone that are expected to be assessed. Non-assessable lots or parcels include government-owned land, public utility-owned property, land principally encumbered by public right-of-way or easements, common areas, and/or parcels within the boundaries of the District that currently do not benefit from the improvements.

Front Footage - The total assessable front footage for non-residential property that are expected to be assessed on a front footage basis for the current fiscal year.

Residential Parcels – The total number of assessable residential parcels subject to the street lighting assessment.

Per Parcel Rate – Safety Lights - The maximum assessment rate that can be assessed to each assessable parcel within the respective Zone for the current fiscal year.

Per Parcel Rate – Street Lights (Residential) - The maximum assessment rate that can be assessed to each assessable residential parcel for street lights for the current fiscal year.

Per Front Foot Rate – Street Lights (Non-Residential) - The maximum assessment rate that can be assessed to each front foot of non-residential property for street lights for the current fiscal year.

Estimated Maximum Assessment Revenue – The total amount that can be assessed to all parcels within each Zone for the current fiscal year based upon the expected number of assessable parcels and front footage using the maximum assessment rates.

Operating Reserve Fund Balance

Beginning Reserve Fund Balance 7-1-2019 (est.) - The anticipated beginning balance of cash and receivables, net of any unpaid prior year obligations. These beginning balances shall be used to fund expenditures from July 1, 2019 to December 31, 2019, as the Operating Reserve is required to compensate for the approximate six-month delay between the start of the District's fiscal year and the receipt of the collections from the County. The Capital Projects Reserve balances, if any, are excluded from the Operating Reserve balances and shall be shown separately in the report.

Replenishment/(Use) of Operating Reserve - Due to the six-month delay from the District's receipt of assessment collections, the Operating Reserve is intended to fund expenditures from the period of July 1, 2019 (the beginning of the fiscal year) through December 31, 2019. If positive, this amount is added to the levy in order to replenish the Operating Reserve. On the other hand, if negative, this portion of the Operating Reserve is used to fund Fiscal Year 2019-20 expenses and therefore reduces the levy amount. If zero, this line item may not be shown in the cost estimate.

Transfer from/(to) the Capital Project Reserve — The amount of Operating Reserve monies to be transferred to or from the Capital Projects Reserve. Periodically, funds held in a Capital Project Reserve may be needed to respond to changing maintenance needs of the improvements or other factors. Accordingly, any or all funds held in a Capital Project Reserve are subject to transfer to the Operating Reserve, at the discretion of the Public Works Department, in order to provide for the maintenance and operation of the improvements. If zero, this line item may not be shown in the cost estimate.

Ending Operating Reserve Fund Balance 6-30-2020 (est.) - This amount represents the anticipated Operating Reserve balance/(deficit) as of June 30, 2020. The size of the Operating Reserve is limited by Streets and Highways Code Section 22569 which states that an Operating Reserve shall not exceed the estimated costs of maintenance and service from the first day of the fiscal year (July 1) to the date that the Agency expects to receive the first apportionment of collections from the County, which is estimated to be December 31. Therefore, the District may retain an Operating Reserve amounting to the District's first six-months of expenses in order to meet ongoing obligations until the first collections are received from the County. All Capital Project Reserve balances, if any, are excluded from the Operating Reserve balances and shall be shown separately in the report.

Capital Project Reserve Fund Balance

Beginning Capital Project Reserve Fund Balance 7-1-2019 (est.) — The projected balance of funds in the Capital Project Reserve as of July 1, 2019. Streets and Highways Code Section 22660 allows the District to generate and accumulate funds over several years to fund District improvements that cannot be conveniently raised from a single year's assessment.

Use for FY 2019-20 Capital Projects - The amount expected to be incurred for Capital Projects in Fiscal Year 2019-20 and funded from the Capital Projects Reserve rather than the Fiscal Year 2019-20 levy. If zero, this line item may not be shown in the cost estimate.

Transfer from/(to) the Operating Reserve — The amount of Capital Project Reserve monies to be transferred to or from the Operating Reserve. Periodically, funds held in a Capital Project Reserve may be needed to respond to changing maintenance needs of the improvements or other factors. Accordingly, any or all funds held in a Capital Project Reserve are subject to transfer into the Operating Reserve, at the discretion of the Public Works Department, in order to provide for the maintenance and operation of the improvements. If zero, this line item may not be shown in the cost estimate.

Ending Operating Reserve Fund Balance 6-30-2020 (est.) - The projected balance of funds in the Capital Projects Reserve as of June 30, 2020. These funds shall be used to fund the costs of installation, replacement, repair or upgrading of District improvements which cannot be conveniently raised from a single year's assessment.

Should the District have no Capital Projects Reserve or related activity for the current fiscal year, the Capital Projects Reserve information will not be presented in the report.

Capital Projects Reserve - Capital Improvement Plan

Streets and Highways Code Section 22660 allows the District to generate and accumulate funds over several years to fund District improvements that cannot be conveniently raised from a single year's assessment. The projected fiscal year ending Capital Project Reserve Fund balance will fund the multi-year Capital Improvement Plan, as shown below, in order to fund the installation, replacement, repair or upgrading of District improvements and other allowable costs:

The District expects expenditures for updating, verifying and/or replacing street light/pole numbers: the painting of existing street light poles: \$10,000 in Fiscal Years 2020-21 and 2021-22; the retrofit of poles for electrical outlet upgrade and installation of new sign brackets: \$5,000 in Fiscal Years 2019-20, 2020-21, 2021-22, and 2022-23.

Periodically, funds held in a Capital Projects Reserve may be needed to respond to changing maintenance needs of the improvements or other factors. Accordingly, any or all funds held in a Capital Projects Reserve are subject to transfer into the Operating Reserve, at the discretion of the Public Works Department, in order to provide for the maintenance and operation of the improvements.

Part C


ASSESSMENT DISTRICT DIAGRAM

The parcels to be assessed consist of all lots, parcels and subdivisions of land located within the boundaries of the map designated as “Assessment Diagram of Rancho Cordova Lighting District No. 2012-1.” The lines and dimensions of each parcel within the District are those lines and dimensions shown on the maps of the Sacramento County Assessor for the year in which this report was prepared and are incorporated herein and made part of this report.

A reduced copy of the Assessment Diagram is attached on the following page.

City of Rancho Cordova
Landscaping and Lighting District No. 2012-1
Assessment District Diagram

ATTACHMENT 2

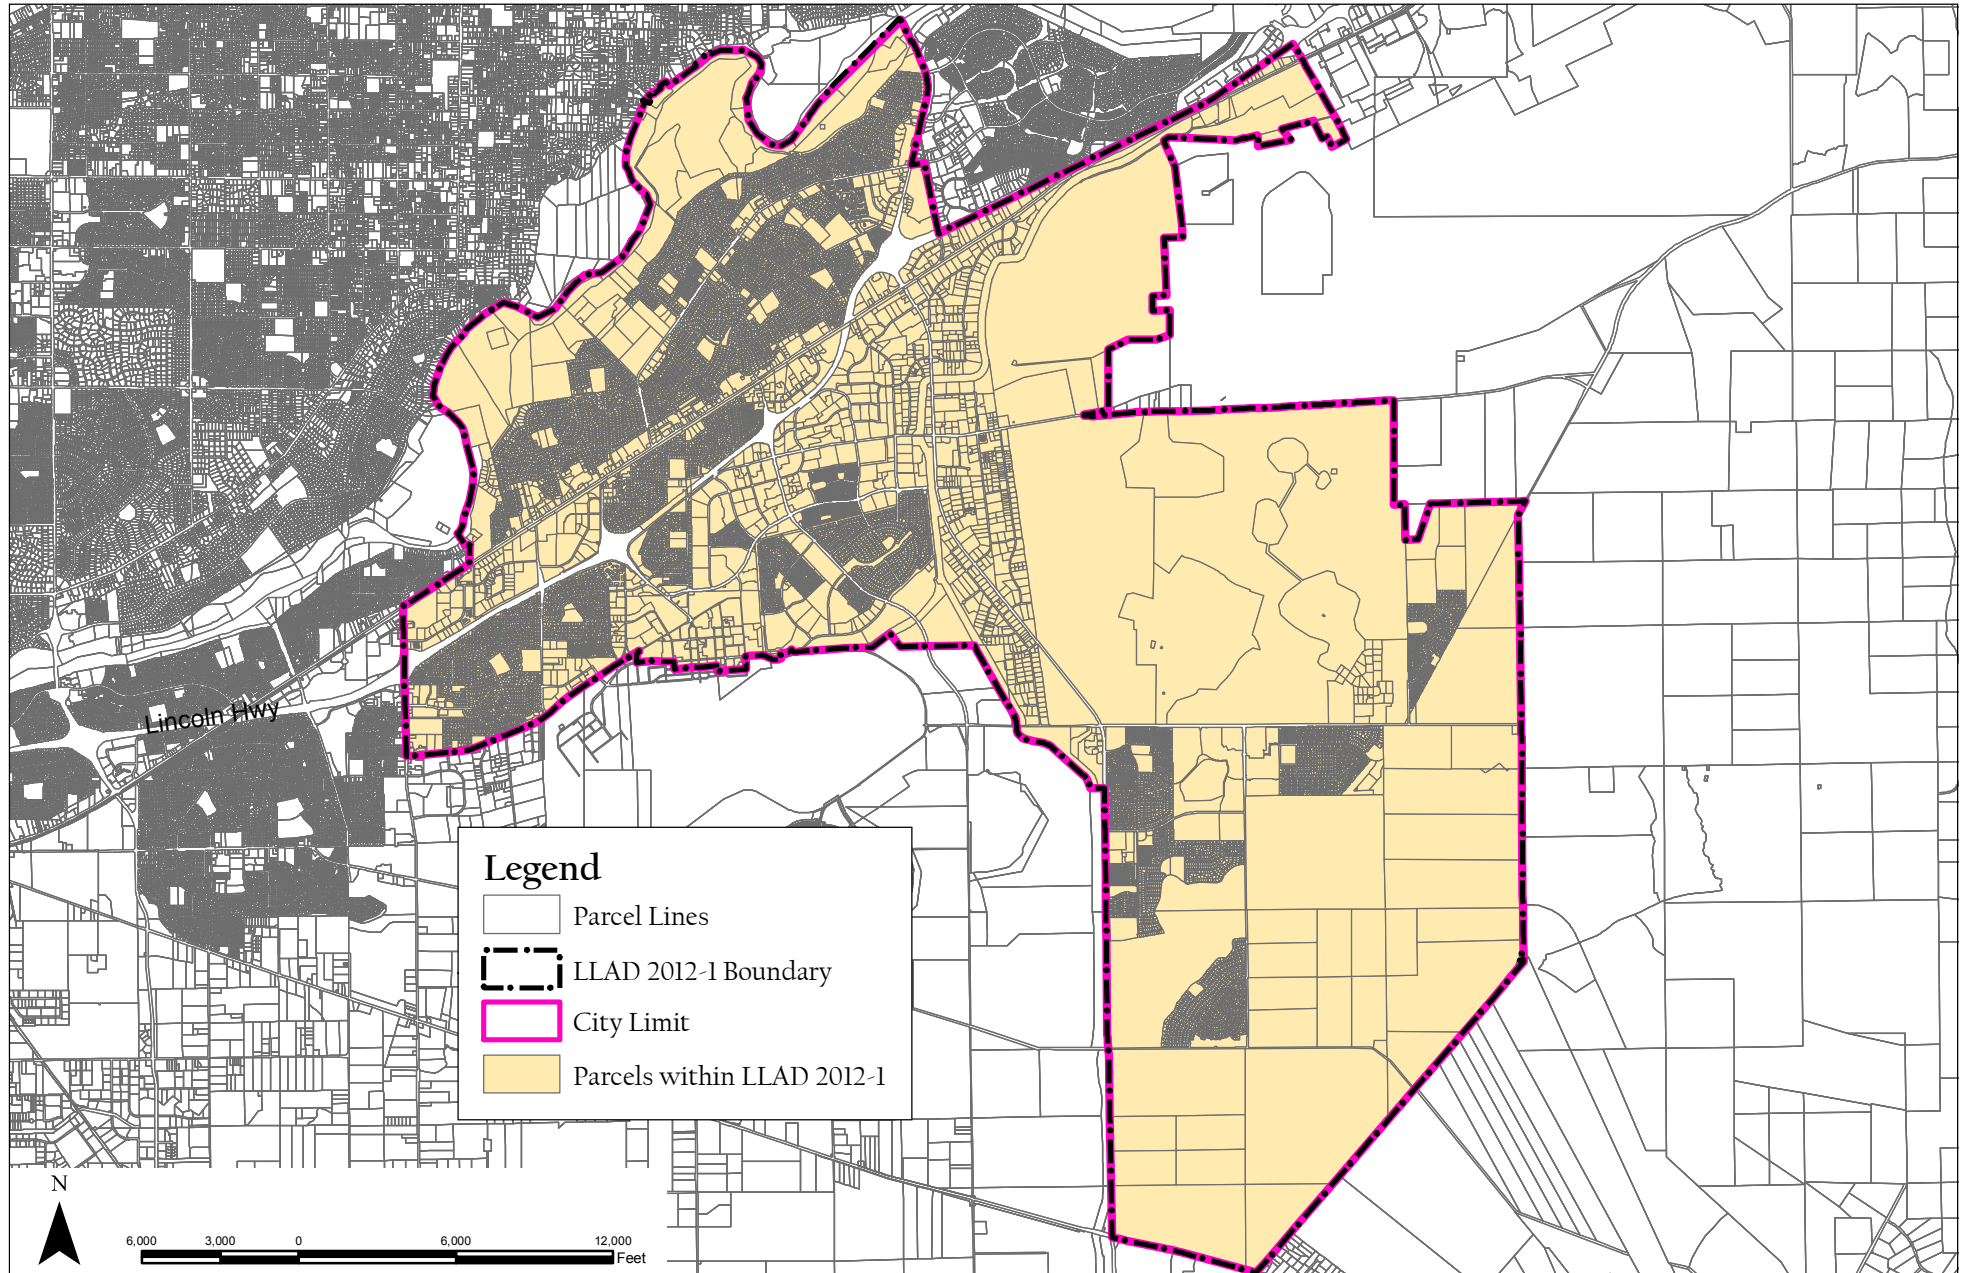

Part D

METHOD OF APPORTIONMENT OF ASSESSMENTS

The 1972 Act permits the establishment of assessment districts by agencies for the purpose of providing certain public improvements, which include but are not limited to the construction, maintenance, operation, and servicing of public street lighting improvements and appurtenant facilities.

The 1972 Act further requires that the cost of these improvements be levied according to benefit rather than assessed value:

“The net amount to be assessed upon lands within an assessment district may be apportioned by any formula or method which fairly distributes the net amount among all assessable lots or parcels in proportion to the estimated benefits to be received by each such lot or parcel from the improvements.”

In conjunction with the provisions of the 1972 Act, the California Constitution Article XIID addresses several key criteria for the levy of assessments, notably:

Article XIID Section 2d defines District as:

“District means an area determined by an agency to contain all parcels which will receive a special benefit from a proposed public improvement or property-related service”;

Article XIID Section 2i defines Special Benefit as:

“Special benefit” means a particular and distinct benefit over and above general benefits conferred on real property located in the district or to the public at large. General enhancement of property value does not constitute “special benefit.”

Article XIID Section 4a defines proportional special benefit assessments as:

“An agency which proposes to levy an assessment shall identify all parcels which will have a special benefit conferred upon them and upon which an assessment will be imposed. The proportionate special benefit derived by each identified parcel shall be determined in relationship to the entirety of the capital cost of a public improvement, the maintenance and operation expenses of a public improvement, or the cost of the property related service being provided. No assessment shall be imposed on any parcel which exceeds the reasonable cost of the proportional special benefit conferred on that parcel.”

The method of apportionment established herein is based on the premise that each assessed property receives special benefits from the maintenance, servicing and operation of either safety lights located throughout the District or both safety lights and local street lights, and these improvements will be funded in part by such assessments, and the assessment obligation for each parcel reflects that parcel's proportional special benefits as compared to other properties that receive such special benefits as outlined in the preceding definitions established in the 1972 Act and the California Constitution.

Benefit Analysis

To identify and determine the proportional special benefit to each parcel within the District, as well as any general benefit associated with the improvements, it is necessary to consider the entire scope of the improvements provided as well as the properties that benefit from those improvements. The District's improvements and the associated costs described in this report, have been carefully reviewed and have been identified and allocated based on a benefit rationale and calculations that proportionally allocate the net cost of only those improvements determined to be of special benefit to properties within the District, and is consistent with the method of apportionment previously established for the assessments as part of CSA 1.

While the California Constitution requires that *"The proportionate special benefit derived by each identified parcel shall be determined in relationship to the entirety of the capital cost of a public improvement or the maintenance and operation expenses of a public improvement..."*; it is reasonable to conclude that the reasons for installing local street lights are often similar, but somewhat different than the reasons for installing safety lights. Therefore, the overall benefits associated with street lights and safety lights are different, which also suggests that the apportionment of the cost to provide those improvements would be different.

In reviewing the location and extent of the City's Street Light improvements to be funded by District assessments and the relationship these improvements have to properties within the District, it was determined that these lights are entirely local lighting improvements that were installed specifically in connection with the development of nearby properties or were necessary as a precursor to property development and would otherwise not have been necessary or required without the development of the properties near those improvements. As such, these Street Light improvements have a direct and particular relationship to, and provide special benefit to, the properties located in close proximity to those lighting improvements and serve as extension of those properties and developments into the public areas (streets) that serve those properties. These lights clearly provide special benefits that affect these properties in a way that is particular and distinct from its effect on other parcels, and that of real property in general and the public at large do not share. This is most evident in the fact that the District's Street Light improvements are concentrated within the City's various residential developments and developed non-residential areas and the absence of such lights within many portions of the undeveloped areas of the District. The fact that these lights are a direct result of property development and many areas of the City forgo the need of local street lighting, the maintenance and operation costs associated with the Street Light improvements are considered to be solely a special benefit to those properties and developments in close proximity to those lights and have no measurable general benefit to the public at large or to the District as a whole. However, it is also recognized that these lights are not exclusive or typically isolated to a particular parcel, but are rather shared and directly affect entire neighborhoods or groups of parcels. In this District, it has been determined that each parcel that is assessed for Street Lights is at least within two-hundred feet (200 feet) of a street light although that light may be located across the street from the parcel.

As previously noted, Safety Lights are lights located at intersections on major streets and along the rear of properties that abut major streets. Although the location and extent of these lights are most certainly driven by development of properties in the area (concentrated largely in developed areas of the City), unlike the Street Light improvements which are directly correlated to specific developments and parcels, the District's Safety Lights are not entirely the result of

specific property development, but more the result of overall development throughout the City and in addition to directly benefiting the properties in the District, these Safety Lights provide nighttime traffic illumination to enhance traffic circulation and safety.

Therefore, while the need for such lights is most often facilitated by development in the area and certainly a special benefit to properties within the District, because safety lights promote nighttime traffic illumination and circulation for the general public as well as for properties in the District, these lights obviously provide some measure of benefit to the community as a whole and to the public at large (general benefit). In order to separate general benefits from special benefits, an evaluation of the overall extent and location of the Safety Light in the City, revealed that less than half (approximately 47%) of the Safety Lights within the District are located on major streets that are considered through-traffic corridors, namely Bradshaw Road, Folsom Boulevard and Sunrise Boulevard. The remaining Safety Lights within the City were located on streets and intersections considered internal City traffic routes that provide direct access to the parcels in the District. Therefore, it would be reasonable to conclude that like the local Street Light improvements, the Safety Light improvements located on these internal City traffic routes (approximately 53% of the Safety Lights at the time of formation of the District) are entirely for the special benefit of the properties they serve, while the Safety Lights on the through-traffic corridors provide comparable (proportionately equal) special benefit to properties in the District and general benefit to real property in general and the public at large. Therefore, collectively, it has been determined that no more than 25% of the total direct costs (maintenance and operation costs) of providing Safety Lights would be considered general benefit.

Zones of Benefit

In order to calculate and identify the proportional special benefit received by each parcel and their proportionate share of the improvement costs it is necessary to consider not only the improvements and services to be provided, but the relationship each parcel has to those improvements as compared to other parcels in the District

Article XIIID Section 4a reads in part:

“...The proportionate special benefit derived by each identified parcel shall be determined in relationship to the entirety of the capital cost of a public improvement or the maintenance and operation expenses of a public improvement or for the cost of the property related service being provided. No assessment shall be imposed on any parcel which exceeds the reasonable cost of the proportional special benefit conferred on that parcel.”

In an effort to ensure an appropriate allocation of the estimated annual cost to provide the District improvements based on proportional special benefits, this District has established benefit zones (“Zones”) as authorized pursuant to Chapter 1 Article 4, Section 22574 of the 1972 Act:

“The diagram and assessment may classify various areas within an assessment district into different zones where, by reason of variations in the nature, location, and extent of the improvements, the various areas will receive differing degrees of benefit from the improvements. A zone shall consist of all territory which will receive substantially the same degree of benefit from the improvements.”

Therefore, in order to separate general benefits from special benefits and to ensure each parcel is assessed for only the special benefits received from the improvements, two benefit zones have been established and every parcel in the City is grouped into one of these two Zones:

- “Safety Lights Only” Zone: Includes all parcels that receive special benefits from the maintenance of Safety Lights only, which includes lights located at intersections on major streets and along the rear of properties that abut major streets.
- “Street Lights and Safety Lights” Zone: Includes all remaining parcels within the City that specially benefit from maintenance of Street Lighting (local lights) as well as Safety Lights.

The District Cost Estimate, incorporated herein under Part B of this report, provides a summary of the total estimated cost of providing the street light improvements and the allocation of those costs that are considered general benefit. Details regarding the location and extent of the street lighting improvements within the District and the Zones therein upon formation of the District are on file in the Public Works Department of the City. A diagram showing the exterior boundaries of the District and the location of the two Zones therein at the time of formation is attached and incorporated herein under Part C of this report.

Assessment Methodology

In order to calculate and identify the proportional special benefit received by each parcel and their proportionate share of the improvement costs, it is necessary to consider not only the improvements and services to be provided, but the relationship each parcel has to those improvements as compared to other parcels in the District.

Safety Lights and Street Lights, like most public improvements, provides varying degrees of benefit (whether they be general or special) based largely on the extent of such improvements, the location of the improvements in relationship to the properties, the specific use of each property, and the reason or need for such improvements as it relates to individual properties. In this District, these issues were each considered in determining the proportional special benefit to each parcel by the use of benefit zones, the separation of general benefit and special benefit, and County land use designations.

Safety Lights

Safety Lights are located throughout the District and properties throughout the City are considered to benefit proportionally from Safety Lights and are therefore levied a flat rate calculated by the following formula.

$$\text{Net Safety Light Cost} / \text{Total Assessable Parcels} = \text{Levy per Parcel}$$

Street Lights

Only properties that benefit from Street Lights are charged for Street Lights. Parcels are classified based on land use into two categories: Residential and Non-Residential. Residential parcels that have street lights are levied equally. Non-Residential are levied on a front footage basis. Formulas for both Non-Residential and Residential parcels are illustrated below.

Residential Parcels

Net Residential Street Light Cost / Residential Parcels = Levy per Residential Parcel

Non-Residential Parcels

Net Non-Residential Street Light Cost / Non-Residential Front Footage = Levy per Non-Residential Front Foot

Levy per Non-Residential Front Foot x Non-Residential Parcel Front Footage = Levy per Parcel

Exempt

Exempted from the assessment would be the areas of public streets and other roadways (typically not assigned an APN by the County), dedicated public easements, open space areas and rights-of-ways including public greenbelts and parkways. Also exempted from assessment would be utility rights-of-ways, common areas (such as in condominium complexes), landlocked parcels, small parcels vacated by the County, bifurcated lots, and any other property that cannot be developed. These types of parcels do not benefit from the improvements.

The land use classification for each parcel has been determined and based on the Sacramento County Assessor's most recent secured roll.

Rates

The following Tables show the assessment rates proposed to be levied in Fiscal Year 2019-20 and an estimate of the revenue to be assessed. It is important to note that these rates are the same rates applied to the District parcels under CSA 1 and that these rates have not increased since the passage of Proposition 218 in 1996.

Proposed Fiscal Year 2019-20 Assessment Rates	
Improvement Type	Proposed Rates
Safety Lights	\$ 2.56 per Parcel
Street Lights	\$15.32 per Parcel
Street Lights (Non-Residential)*	\$0.2519 per front foot

* Non-Residential parcels include commercial and multi-family properties.

Estimated Fiscal Year 2019-20 Assessment Revenues				
Benefit Classifications	Applied Rates	Parcels	Applied Front Footage	Total Estimated Revenue
Safety Light Only	\$ 2.56 per Parcel	7,327	N/A	\$ 18,757.12
Street and Safety Light (Residential)	\$ 2.56 + \$15.32 per Parcel	10,296	N/A	\$ 184,092.48
Street and Safety Light (Non-Residential)	\$ 2.56 per Parcel + 0.2519 per front foot	3,442	584,738	\$ 156,089.24
Totals		21,065		\$358,938.84

Part E
ASSESSMENT ROLL

Parcel identification for each lot or parcel within the District is based on the Assessment Diagram presented herein and is based on available parcel maps and property data from the County Assessor's Office at the time the Engineer's Report was prepared. A listing of the proposed lots and parcels to be assessed within this District along with the assessment amounts is provided herein.

If any parcel submitted for collection is identified by the County Auditor/Controller to be an invalid parcel number for the fiscal year, a corrected parcel number and/or new parcel numbers will be identified and resubmitted to the County Auditor/Controller. The assessment amount to be levied and collected for the resubmitted parcel or parcels shall be based on the method of apportionment and assessment rate described in this report as approved by the City Council. Therefore, if a single parcel is subdivided to multiple parcels, the assessment amount applied to each of the new parcels shall be recalculated and applied according to the approved method of apportionment and assessment rate rather than a proportionate share of the original assessment.

The following is a list of the parcels and proposed assessment amounts for each of the parcels within the District as determined by the assessment rates and method of apportionment described herein.

City of Rancho Cordova
Lighting District No. 2012-1
Fiscal Year 2019-20 Assessment Roll

ATTACHMENT 2

507

APN	District Classification	Street Light Charge	Safety Light Charge	Total Assessment
056-0012-022-0000	SAFETY LIGHTS ONLY	\$ 0.00	\$ 2.56	\$ 2.56
056-0022-001-0000	SAFETY LIGHTS ONLY	\$ 0.00	\$ 2.56	\$ 2.56
056-0022-002-0000	SAFETY LIGHTS ONLY	\$ 0.00	\$ 2.56	\$ 2.56
056-0023-008-0000	SAFETY LIGHTS ONLY	\$ 0.00	\$ 2.56	\$ 2.56
056-0031-001-0000	SAFETY LIGHTS ONLY	\$ 0.00	\$ 2.56	\$ 2.56
056-0031-002-0000	SAFETY LIGHTS ONLY	\$ 0.00	\$ 2.56	\$ 2.56
056-0031-003-0000	SAFETY LIGHTS ONLY	\$ 0.00	\$ 2.56	\$ 2.56
056-0031-004-0000	SAFETY LIGHTS ONLY	\$ 0.00	\$ 2.56	\$ 2.56
056-0031-005-0000	SAFETY LIGHTS ONLY	\$ 0.00	\$ 2.56	\$ 2.56
056-0031-006-0000	SAFETY LIGHTS ONLY	\$ 0.00	\$ 2.56	\$ 2.56
056-0032-001-0000	SAFETY LIGHTS ONLY	\$ 0.00	\$ 2.56	\$ 2.56
056-0032-002-0000	SAFETY LIGHTS ONLY	\$ 0.00	\$ 2.56	\$ 2.56
056-0032-003-0000	SAFETY LIGHTS ONLY	\$ 0.00	\$ 2.56	\$ 2.56
056-0032-004-0000	SAFETY LIGHTS ONLY	\$ 0.00	\$ 2.56	\$ 2.56
056-0032-005-0000	SAFETY LIGHTS ONLY	\$ 0.00	\$ 2.56	\$ 2.56
056-0033-001-0000	SAFETY LIGHTS ONLY	\$ 0.00	\$ 2.56	\$ 2.56
056-0033-002-0000	SAFETY LIGHTS ONLY	\$ 0.00	\$ 2.56	\$ 2.56
056-0033-003-0000	SAFETY LIGHTS ONLY	\$ 0.00	\$ 2.56	\$ 2.56
056-0033-004-0000	SAFETY LIGHTS ONLY	\$ 0.00	\$ 2.56	\$ 2.56
056-0033-005-0000	SAFETY LIGHTS ONLY	\$ 0.00	\$ 2.56	\$ 2.56
056-0033-006-0000	SAFETY LIGHTS ONLY	\$ 0.00	\$ 2.56	\$ 2.56
056-0033-007-0000	SAFETY LIGHTS ONLY	\$ 0.00	\$ 2.56	\$ 2.56
056-0034-001-0000	SAFETY LIGHTS ONLY	\$ 0.00	\$ 2.56	\$ 2.56
056-0034-002-0000	SAFETY LIGHTS ONLY	\$ 0.00	\$ 2.56	\$ 2.56
056-0034-003-0000	SAFETY LIGHTS ONLY	\$ 0.00	\$ 2.56	\$ 2.56
056-0034-004-0000	SAFETY LIGHTS ONLY	\$ 0.00	\$ 2.56	\$ 2.56
056-0034-005-0000	SAFETY LIGHTS ONLY	\$ 0.00	\$ 2.56	\$ 2.56
056-0034-006-0000	SAFETY LIGHTS ONLY	\$ 0.00	\$ 2.56	\$ 2.56
056-0034-007-0000	SAFETY LIGHTS ONLY	\$ 0.00	\$ 2.56	\$ 2.56
056-0034-008-0000	SAFETY LIGHTS ONLY	\$ 0.00	\$ 2.56	\$ 2.56
056-0034-009-0000	SAFETY LIGHTS ONLY	\$ 0.00	\$ 2.56	\$ 2.56
056-0034-010-0000	SAFETY LIGHTS ONLY	\$ 0.00	\$ 2.56	\$ 2.56
056-0034-011-0000	SAFETY LIGHTS ONLY	\$ 0.00	\$ 2.56	\$ 2.56
056-0034-012-0000	SAFETY LIGHTS ONLY	\$ 0.00	\$ 2.56	\$ 2.56
056-0035-001-0000	SAFETY LIGHTS ONLY	\$ 0.00	\$ 2.56	\$ 2.56
056-0035-002-0000	SAFETY LIGHTS ONLY	\$ 0.00	\$ 2.56	\$ 2.56
056-0035-003-0000	SAFETY LIGHTS ONLY	\$ 0.00	\$ 2.56	\$ 2.56
056-0035-004-0000	SAFETY LIGHTS ONLY	\$ 0.00	\$ 2.56	\$ 2.56
056-0035-005-0000	SAFETY LIGHTS ONLY	\$ 0.00	\$ 2.56	\$ 2.56
056-0035-006-0000	SAFETY LIGHTS ONLY	\$ 0.00	\$ 2.56	\$ 2.56
056-0035-007-0000	SAFETY LIGHTS ONLY	\$ 0.00	\$ 2.56	\$ 2.56
056-0035-008-0000	SAFETY LIGHTS ONLY	\$ 0.00	\$ 2.56	\$ 2.56
056-0035-009-0000	SAFETY LIGHTS ONLY	\$ 0.00	\$ 2.56	\$ 2.56
056-0035-010-0000	SAFETY LIGHTS ONLY	\$ 0.00	\$ 2.56	\$ 2.56

AGENDA ITEM 10.2

City of Rancho Cordova
Lighting District No. 2012-1
Fiscal Year 2019-20 Assessment Roll

ATTACHMENT 2

508

APN	District Classification	Street Light Charge	Safety Light Charge	Total Assessment
056-0035-011-0000	SAFETY LIGHTS ONLY	\$ 0.00	\$ 2.56	\$ 2.56
056-0035-012-0000	SAFETY LIGHTS ONLY	\$ 0.00	\$ 2.56	\$ 2.56
056-0035-013-0000	SAFETY LIGHTS ONLY	\$ 0.00	\$ 2.56	\$ 2.56
056-0035-014-0000	SAFETY LIGHTS ONLY	\$ 0.00	\$ 2.56	\$ 2.56
056-0035-015-0000	SAFETY LIGHTS ONLY	\$ 0.00	\$ 2.56	\$ 2.56
056-0035-016-0000	SAFETY LIGHTS ONLY	\$ 0.00	\$ 2.56	\$ 2.56
056-0035-017-0000	SAFETY LIGHTS ONLY	\$ 0.00	\$ 2.56	\$ 2.56
056-0035-018-0000	SAFETY LIGHTS ONLY	\$ 0.00	\$ 2.56	\$ 2.56
056-0035-019-0000	SAFETY LIGHTS ONLY	\$ 0.00	\$ 2.56	\$ 2.56
056-0035-020-0000	SAFETY LIGHTS ONLY	\$ 0.00	\$ 2.56	\$ 2.56
056-0041-001-0000	SAFETY LIGHTS ONLY	\$ 0.00	\$ 2.56	\$ 2.56
056-0041-002-0000	SAFETY LIGHTS ONLY	\$ 0.00	\$ 2.56	\$ 2.56
056-0041-003-0000	SAFETY LIGHTS ONLY	\$ 0.00	\$ 2.56	\$ 2.56
056-0041-004-0000	SAFETY LIGHTS ONLY	\$ 0.00	\$ 2.56	\$ 2.56
056-0041-005-0000	SAFETY LIGHTS ONLY	\$ 0.00	\$ 2.56	\$ 2.56
056-0041-006-0000	SAFETY LIGHTS ONLY	\$ 0.00	\$ 2.56	\$ 2.56
056-0041-007-0000	SAFETY LIGHTS ONLY	\$ 0.00	\$ 2.56	\$ 2.56
056-0041-008-0000	SAFETY LIGHTS ONLY	\$ 0.00	\$ 2.56	\$ 2.56
056-0041-009-0000	SAFETY LIGHTS ONLY	\$ 0.00	\$ 2.56	\$ 2.56
056-0041-010-0000	SAFETY LIGHTS ONLY	\$ 0.00	\$ 2.56	\$ 2.56
056-0041-011-0000	SAFETY LIGHTS ONLY	\$ 0.00	\$ 2.56	\$ 2.56
056-0042-001-0000	SAFETY LIGHTS ONLY	\$ 0.00	\$ 2.56	\$ 2.56
056-0042-002-0000	SAFETY LIGHTS ONLY	\$ 0.00	\$ 2.56	\$ 2.56
056-0042-003-0000	SAFETY LIGHTS ONLY	\$ 0.00	\$ 2.56	\$ 2.56
056-0042-004-0000	SAFETY LIGHTS ONLY	\$ 0.00	\$ 2.56	\$ 2.56
056-0042-005-0000	SAFETY LIGHTS ONLY	\$ 0.00	\$ 2.56	\$ 2.56
056-0042-006-0000	SAFETY LIGHTS ONLY	\$ 0.00	\$ 2.56	\$ 2.56
056-0042-007-0000	SAFETY LIGHTS ONLY	\$ 0.00	\$ 2.56	\$ 2.56
056-0042-008-0000	SAFETY LIGHTS ONLY	\$ 0.00	\$ 2.56	\$ 2.56
056-0042-009-0000	SAFETY LIGHTS ONLY	\$ 0.00	\$ 2.56	\$ 2.56
056-0042-010-0000	SAFETY LIGHTS ONLY	\$ 0.00	\$ 2.56	\$ 2.56
056-0042-011-0000	SAFETY LIGHTS ONLY	\$ 0.00	\$ 2.56	\$ 2.56
056-0042-012-0000	SAFETY LIGHTS ONLY	\$ 0.00	\$ 2.56	\$ 2.56
056-0042-013-0000	SAFETY LIGHTS ONLY	\$ 0.00	\$ 2.56	\$ 2.56
056-0042-014-0000	SAFETY LIGHTS ONLY	\$ 0.00	\$ 2.56	\$ 2.56
056-0042-015-0000	SAFETY LIGHTS ONLY	\$ 0.00	\$ 2.56	\$ 2.56
056-0042-016-0000	SAFETY LIGHTS ONLY	\$ 0.00	\$ 2.56	\$ 2.56
056-0042-017-0000	SAFETY LIGHTS ONLY	\$ 0.00	\$ 2.56	\$ 2.56
056-0043-002-0000	SAFETY LIGHTS ONLY	\$ 0.00	\$ 2.56	\$ 2.56
056-0043-003-0000	SAFETY LIGHTS ONLY	\$ 0.00	\$ 2.56	\$ 2.56
056-0043-004-0000	SAFETY LIGHTS ONLY	\$ 0.00	\$ 2.56	\$ 2.56
056-0043-005-0000	SAFETY LIGHTS ONLY	\$ 0.00	\$ 2.56	\$ 2.56
056-0043-006-0000	SAFETY LIGHTS ONLY	\$ 0.00	\$ 2.56	\$ 2.56
056-0043-007-0000	SAFETY LIGHTS ONLY	\$ 0.00	\$ 2.56	\$ 2.56

AGENDA ITEM 10.2

City of Rancho Cordova
Lighting District No. 2012-1
Fiscal Year 2019-20 Assessment Roll

ATTACHMENT 2

509

APN	District Classification	Street Light Charge	Safety Light Charge	Total Assessment
056-0051-001-0000	SAFETY LIGHTS ONLY	\$ 0.00	\$ 2.56	\$ 2.56
056-0051-002-0000	SAFETY LIGHTS ONLY	\$ 0.00	\$ 2.56	\$ 2.56
056-0051-003-0000	SAFETY LIGHTS ONLY	\$ 0.00	\$ 2.56	\$ 2.56
056-0051-004-0000	SAFETY LIGHTS ONLY	\$ 0.00	\$ 2.56	\$ 2.56
056-0051-005-0000	SAFETY LIGHTS ONLY	\$ 0.00	\$ 2.56	\$ 2.56
056-0051-006-0000	SAFETY LIGHTS ONLY	\$ 0.00	\$ 2.56	\$ 2.56
056-0051-007-0000	SAFETY LIGHTS ONLY	\$ 0.00	\$ 2.56	\$ 2.56
056-0051-008-0000	SAFETY LIGHTS ONLY	\$ 0.00	\$ 2.56	\$ 2.56
056-0051-009-0000	SAFETY LIGHTS ONLY	\$ 0.00	\$ 2.56	\$ 2.56
056-0052-001-0000	SAFETY LIGHTS ONLY	\$ 0.00	\$ 2.56	\$ 2.56
056-0052-002-0000	SAFETY LIGHTS ONLY	\$ 0.00	\$ 2.56	\$ 2.56
056-0052-003-0000	SAFETY LIGHTS ONLY	\$ 0.00	\$ 2.56	\$ 2.56
056-0052-004-0000	SAFETY LIGHTS ONLY	\$ 0.00	\$ 2.56	\$ 2.56
056-0052-005-0000	SAFETY LIGHTS ONLY	\$ 0.00	\$ 2.56	\$ 2.56
056-0052-006-0000	SAFETY LIGHTS ONLY	\$ 0.00	\$ 2.56	\$ 2.56
056-0052-007-0000	SAFETY LIGHTS ONLY	\$ 0.00	\$ 2.56	\$ 2.56
056-0052-008-0000	SAFETY LIGHTS ONLY	\$ 0.00	\$ 2.56	\$ 2.56
056-0052-009-0000	SAFETY LIGHTS ONLY	\$ 0.00	\$ 2.56	\$ 2.56
056-0052-010-0000	SAFETY LIGHTS ONLY	\$ 0.00	\$ 2.56	\$ 2.56
056-0052-011-0000	SAFETY LIGHTS ONLY	\$ 0.00	\$ 2.56	\$ 2.56
056-0052-012-0000	SAFETY LIGHTS ONLY	\$ 0.00	\$ 2.56	\$ 2.56
056-0052-013-0000	SAFETY LIGHTS ONLY	\$ 0.00	\$ 2.56	\$ 2.56
056-0052-014-0000	SAFETY LIGHTS ONLY	\$ 0.00	\$ 2.56	\$ 2.56
056-0052-015-0000	SAFETY LIGHTS ONLY	\$ 0.00	\$ 2.56	\$ 2.56
056-0052-016-0000	SAFETY LIGHTS ONLY	\$ 0.00	\$ 2.56	\$ 2.56
056-0052-017-0000	SAFETY LIGHTS ONLY	\$ 0.00	\$ 2.56	\$ 2.56
056-0052-018-0000	SAFETY LIGHTS ONLY	\$ 0.00	\$ 2.56	\$ 2.56
056-0052-019-0000	SAFETY LIGHTS ONLY	\$ 0.00	\$ 2.56	\$ 2.56
056-0052-020-0000	SAFETY LIGHTS ONLY	\$ 0.00	\$ 2.56	\$ 2.56
056-0052-021-0000	SAFETY LIGHTS ONLY	\$ 0.00	\$ 2.56	\$ 2.56
056-0061-007-0000	SAFETY LIGHTS ONLY	\$ 0.00	\$ 2.56	\$ 2.56
056-0061-014-0000	SAFETY LIGHTS ONLY	\$ 0.00	\$ 2.56	\$ 2.56
056-0061-015-0000	SAFETY LIGHTS ONLY	\$ 0.00	\$ 2.56	\$ 2.56
056-0061-016-0000	SAFETY LIGHTS ONLY	\$ 0.00	\$ 2.56	\$ 2.56
056-0061-017-0000	SAFETY LIGHTS ONLY	\$ 0.00	\$ 2.56	\$ 2.56
056-0061-018-0000	SAFETY LIGHTS ONLY	\$ 0.00	\$ 2.56	\$ 2.56
056-0061-019-0000	SAFETY LIGHTS ONLY	\$ 0.00	\$ 2.56	\$ 2.56
056-0061-020-0000	SAFETY LIGHTS ONLY	\$ 0.00	\$ 2.56	\$ 2.56
056-0061-021-0000	SAFETY LIGHTS ONLY	\$ 0.00	\$ 2.56	\$ 2.56
056-0061-022-0000	SAFETY LIGHTS ONLY	\$ 0.00	\$ 2.56	\$ 2.56
056-0061-023-0000	SAFETY LIGHTS ONLY	\$ 0.00	\$ 2.56	\$ 2.56
056-0061-024-0000	SAFETY LIGHTS ONLY	\$ 0.00	\$ 2.56	\$ 2.56
056-0061-025-0000	SAFETY LIGHTS ONLY	\$ 0.00	\$ 2.56	\$ 2.56
056-0061-026-0000	SAFETY LIGHTS ONLY	\$ 0.00	\$ 2.56	\$ 2.56

AGENDA ITEM 10.2

City of Rancho Cordova
Lighting District No. 2012-1
Fiscal Year 2019-20 Assessment Roll

ATTACHMENT 2

510

APN	District Classification	Street Light Charge	Safety Light Charge	Total Assessment
056-0062-001-0000	SAFETY LIGHTS ONLY	\$ 0.00	\$ 2.56	\$ 2.56
056-0062-002-0000	SAFETY LIGHTS ONLY	\$ 0.00	\$ 2.56	\$ 2.56
056-0062-003-0000	SAFETY LIGHTS ONLY	\$ 0.00	\$ 2.56	\$ 2.56
056-0062-004-0000	SAFETY LIGHTS ONLY	\$ 0.00	\$ 2.56	\$ 2.56
056-0063-001-0000	SAFETY LIGHTS ONLY	\$ 0.00	\$ 2.56	\$ 2.56
056-0063-002-0000	SAFETY LIGHTS ONLY	\$ 0.00	\$ 2.56	\$ 2.56
056-0063-005-0000	SAFETY LIGHTS ONLY	\$ 0.00	\$ 2.56	\$ 2.56
056-0063-006-0000	SAFETY LIGHTS ONLY	\$ 0.00	\$ 2.56	\$ 2.56
056-0063-008-0000	SAFETY LIGHTS ONLY	\$ 0.00	\$ 2.56	\$ 2.56
056-0063-009-0000	SAFETY LIGHTS ONLY	\$ 0.00	\$ 2.56	\$ 2.56
056-0063-010-0000	SAFETY LIGHTS ONLY	\$ 0.00	\$ 2.56	\$ 2.56
056-0063-011-0000	SAFETY LIGHTS ONLY	\$ 0.00	\$ 2.56	\$ 2.56
056-0063-012-0000	SAFETY LIGHTS ONLY	\$ 0.00	\$ 2.56	\$ 2.56
056-0063-013-0000	SAFETY LIGHTS ONLY	\$ 0.00	\$ 2.56	\$ 2.56
056-0063-014-0000	SAFETY LIGHTS ONLY	\$ 0.00	\$ 2.56	\$ 2.56
056-0063-015-0000	SAFETY LIGHTS ONLY	\$ 0.00	\$ 2.56	\$ 2.56
056-0063-016-0000	SAFETY LIGHTS ONLY	\$ 0.00	\$ 2.56	\$ 2.56
056-0064-001-0000	SAFETY LIGHTS ONLY	\$ 0.00	\$ 2.56	\$ 2.56
056-0064-006-0000	SAFETY LIGHTS ONLY	\$ 0.00	\$ 2.56	\$ 2.56
056-0064-007-0000	SAFETY LIGHTS ONLY	\$ 0.00	\$ 2.56	\$ 2.56
056-0064-008-0000	SAFETY LIGHTS ONLY	\$ 0.00	\$ 2.56	\$ 2.56
056-0064-009-0000	SAFETY LIGHTS ONLY	\$ 0.00	\$ 2.56	\$ 2.56
056-0064-010-0000	SAFETY LIGHTS ONLY	\$ 0.00	\$ 2.56	\$ 2.56
056-0064-011-0000	SAFETY LIGHTS ONLY	\$ 0.00	\$ 2.56	\$ 2.56
056-0064-012-0000	SAFETY LIGHTS ONLY	\$ 0.00	\$ 2.56	\$ 2.56
056-0064-013-0000	SAFETY LIGHTS ONLY	\$ 0.00	\$ 2.56	\$ 2.56
056-0064-014-0000	SAFETY LIGHTS ONLY	\$ 0.00	\$ 2.56	\$ 2.56
056-0064-015-0000	SAFETY LIGHTS ONLY	\$ 0.00	\$ 2.56	\$ 2.56
056-0064-016-0000	SAFETY LIGHTS ONLY	\$ 0.00	\$ 2.56	\$ 2.56
056-0064-017-0000	SAFETY LIGHTS ONLY	\$ 0.00	\$ 2.56	\$ 2.56
056-0064-018-0000	SAFETY LIGHTS ONLY	\$ 0.00	\$ 2.56	\$ 2.56
056-0064-019-0000	SAFETY LIGHTS ONLY	\$ 0.00	\$ 2.56	\$ 2.56
056-0064-020-0000	SAFETY LIGHTS ONLY	\$ 0.00	\$ 2.56	\$ 2.56
056-0064-021-0000	SAFETY LIGHTS ONLY	\$ 0.00	\$ 2.56	\$ 2.56
056-0064-022-0000	SAFETY LIGHTS ONLY	\$ 0.00	\$ 2.56	\$ 2.56
056-0071-001-0000	SAFETY LIGHTS ONLY	\$ 0.00	\$ 2.56	\$ 2.56
056-0071-002-0000	SAFETY LIGHTS ONLY	\$ 0.00	\$ 2.56	\$ 2.56
056-0071-003-0000	SAFETY LIGHTS ONLY	\$ 0.00	\$ 2.56	\$ 2.56
056-0071-004-0000	SAFETY LIGHTS ONLY	\$ 0.00	\$ 2.56	\$ 2.56
056-0071-005-0000	SAFETY LIGHTS ONLY	\$ 0.00	\$ 2.56	\$ 2.56
056-0071-006-0000	SAFETY LIGHTS ONLY	\$ 0.00	\$ 2.56	\$ 2.56
056-0071-007-0000	SAFETY LIGHTS ONLY	\$ 0.00	\$ 2.56	\$ 2.56
056-0071-008-0000	SAFETY LIGHTS ONLY	\$ 0.00	\$ 2.56	\$ 2.56
056-0071-009-0000	SAFETY LIGHTS ONLY	\$ 0.00	\$ 2.56	\$ 2.56

AGENDA ITEM 10.2

City of Rancho Cordova
Lighting District No. 2012-1
Fiscal Year 2019-20 Assessment Roll

ATTACHMENT 2

511

APN	District Classification	Street Light Charge	Safety Light Charge	Total Assessment
056-0071-010-0000	SAFETY LIGHTS ONLY	\$ 0.00	\$ 2.56	\$ 2.56
056-0071-011-0000	SAFETY LIGHTS ONLY	\$ 0.00	\$ 2.56	\$ 2.56
056-0071-012-0000	SAFETY LIGHTS ONLY	\$ 0.00	\$ 2.56	\$ 2.56
056-0071-013-0000	SAFETY LIGHTS ONLY	\$ 0.00	\$ 2.56	\$ 2.56
056-0071-014-0000	SAFETY LIGHTS ONLY	\$ 0.00	\$ 2.56	\$ 2.56
056-0071-017-0000	SAFETY LIGHTS ONLY	\$ 0.00	\$ 2.56	\$ 2.56
056-0071-018-0000	SAFETY LIGHTS ONLY	\$ 0.00	\$ 2.56	\$ 2.56
056-0071-019-0000	SAFETY LIGHTS ONLY	\$ 0.00	\$ 2.56	\$ 2.56
056-0071-020-0000	SAFETY LIGHTS ONLY	\$ 0.00	\$ 2.56	\$ 2.56
056-0072-001-0000	SAFETY LIGHTS ONLY	\$ 0.00	\$ 2.56	\$ 2.56
056-0072-002-0000	SAFETY LIGHTS ONLY	\$ 0.00	\$ 2.56	\$ 2.56
056-0072-003-0000	SAFETY LIGHTS ONLY	\$ 0.00	\$ 2.56	\$ 2.56
056-0072-004-0000	SAFETY LIGHTS ONLY	\$ 0.00	\$ 2.56	\$ 2.56
056-0072-005-0000	SAFETY LIGHTS ONLY	\$ 0.00	\$ 2.56	\$ 2.56
056-0072-006-0000	SAFETY LIGHTS ONLY	\$ 0.00	\$ 2.56	\$ 2.56
056-0072-007-0000	SAFETY LIGHTS ONLY	\$ 0.00	\$ 2.56	\$ 2.56
056-0072-008-0000	SAFETY LIGHTS ONLY	\$ 0.00	\$ 2.56	\$ 2.56
056-0072-009-0000	SAFETY LIGHTS ONLY	\$ 0.00	\$ 2.56	\$ 2.56
056-0072-010-0000	SAFETY LIGHTS ONLY	\$ 0.00	\$ 2.56	\$ 2.56
056-0072-011-0000	SAFETY LIGHTS ONLY	\$ 0.00	\$ 2.56	\$ 2.56
056-0072-012-0000	SAFETY LIGHTS ONLY	\$ 0.00	\$ 2.56	\$ 2.56
056-0072-013-0000	SAFETY LIGHTS ONLY	\$ 0.00	\$ 2.56	\$ 2.56
056-0072-014-0000	SAFETY LIGHTS ONLY	\$ 0.00	\$ 2.56	\$ 2.56
056-0072-015-0000	SAFETY LIGHTS ONLY	\$ 0.00	\$ 2.56	\$ 2.56
056-0072-016-0000	SAFETY LIGHTS ONLY	\$ 0.00	\$ 2.56	\$ 2.56
056-0072-017-0000	SAFETY LIGHTS ONLY	\$ 0.00	\$ 2.56	\$ 2.56
056-0072-018-0000	SAFETY LIGHTS ONLY	\$ 0.00	\$ 2.56	\$ 2.56
056-0072-019-0000	SAFETY LIGHTS ONLY	\$ 0.00	\$ 2.56	\$ 2.56
056-0072-020-0000	SAFETY LIGHTS ONLY	\$ 0.00	\$ 2.56	\$ 2.56
056-0072-021-0000	SAFETY LIGHTS ONLY	\$ 0.00	\$ 2.56	\$ 2.56
056-0072-022-0000	SAFETY LIGHTS ONLY	\$ 0.00	\$ 2.56	\$ 2.56
056-0072-023-0000	SAFETY LIGHTS ONLY	\$ 0.00	\$ 2.56	\$ 2.56
056-0072-024-0000	SAFETY LIGHTS ONLY	\$ 0.00	\$ 2.56	\$ 2.56
056-0072-025-0000	SAFETY LIGHTS ONLY	\$ 0.00	\$ 2.56	\$ 2.56
056-0072-026-0000	SAFETY LIGHTS ONLY	\$ 0.00	\$ 2.56	\$ 2.56
056-0072-027-0000	SAFETY LIGHTS ONLY	\$ 0.00	\$ 2.56	\$ 2.56
056-0072-028-0000	SAFETY LIGHTS ONLY	\$ 0.00	\$ 2.56	\$ 2.56
056-0072-029-0000	SAFETY LIGHTS ONLY	\$ 0.00	\$ 2.56	\$ 2.56
056-0072-030-0000	SAFETY LIGHTS ONLY	\$ 0.00	\$ 2.56	\$ 2.56
056-0073-001-0000	SAFETY LIGHTS ONLY	\$ 0.00	\$ 2.56	\$ 2.56
056-0073-002-0000	SAFETY LIGHTS ONLY	\$ 0.00	\$ 2.56	\$ 2.56
056-0073-003-0000	SAFETY LIGHTS ONLY	\$ 0.00	\$ 2.56	\$ 2.56
056-0073-004-0000	SAFETY LIGHTS ONLY	\$ 0.00	\$ 2.56	\$ 2.56
056-0073-005-0000	SAFETY LIGHTS ONLY	\$ 0.00	\$ 2.56	\$ 2.56

AGENDA ITEM 10.2

City of Rancho Cordova
Lighting District No. 2012-1
Fiscal Year 2019-20 Assessment Roll

ATTACHMENT 2

512

APN	District Classification	Street Light Charge	Safety Light Charge	Total Assessment
056-0073-006-0000	SAFETY LIGHTS ONLY	\$ 0.00	\$ 2.56	\$ 2.56
056-0073-007-0000	SAFETY LIGHTS ONLY	\$ 0.00	\$ 2.56	\$ 2.56
056-0073-008-0000	SAFETY LIGHTS ONLY	\$ 0.00	\$ 2.56	\$ 2.56
056-0073-009-0000	SAFETY LIGHTS ONLY	\$ 0.00	\$ 2.56	\$ 2.56
056-0073-010-0000	SAFETY LIGHTS ONLY	\$ 0.00	\$ 2.56	\$ 2.56
056-0073-011-0000	SAFETY LIGHTS ONLY	\$ 0.00	\$ 2.56	\$ 2.56
056-0073-012-0000	SAFETY LIGHTS ONLY	\$ 0.00	\$ 2.56	\$ 2.56
056-0074-001-0000	SAFETY LIGHTS ONLY	\$ 0.00	\$ 2.56	\$ 2.56
056-0075-001-0000	SAFETY LIGHTS ONLY	\$ 0.00	\$ 2.56	\$ 2.56
056-0075-002-0000	SAFETY LIGHTS ONLY	\$ 0.00	\$ 2.56	\$ 2.56
056-0075-003-0000	SAFETY LIGHTS ONLY	\$ 0.00	\$ 2.56	\$ 2.56
056-0075-004-0000	SAFETY LIGHTS ONLY	\$ 0.00	\$ 2.56	\$ 2.56
056-0075-005-0000	SAFETY LIGHTS ONLY	\$ 0.00	\$ 2.56	\$ 2.56
056-0075-006-0000	SAFETY LIGHTS ONLY	\$ 0.00	\$ 2.56	\$ 2.56
056-0075-007-0000	SAFETY LIGHTS ONLY	\$ 0.00	\$ 2.56	\$ 2.56
056-0075-008-0000	SAFETY LIGHTS ONLY	\$ 0.00	\$ 2.56	\$ 2.56
056-0075-009-0000	SAFETY LIGHTS ONLY	\$ 0.00	\$ 2.56	\$ 2.56
056-0075-010-0000	SAFETY LIGHTS ONLY	\$ 0.00	\$ 2.56	\$ 2.56
056-0081-001-0000	SAFETY LIGHTS ONLY	\$ 0.00	\$ 2.56	\$ 2.56
056-0081-002-0000	SAFETY LIGHTS ONLY	\$ 0.00	\$ 2.56	\$ 2.56
056-0081-003-0000	SAFETY LIGHTS ONLY	\$ 0.00	\$ 2.56	\$ 2.56
056-0081-004-0000	SAFETY LIGHTS ONLY	\$ 0.00	\$ 2.56	\$ 2.56
056-0081-005-0000	SAFETY LIGHTS ONLY	\$ 0.00	\$ 2.56	\$ 2.56
056-0081-006-0000	SAFETY LIGHTS ONLY	\$ 0.00	\$ 2.56	\$ 2.56
056-0081-007-0000	SAFETY LIGHTS ONLY	\$ 0.00	\$ 2.56	\$ 2.56
056-0081-008-0000	SAFETY LIGHTS ONLY	\$ 0.00	\$ 2.56	\$ 2.56
056-0081-009-0000	SAFETY LIGHTS ONLY	\$ 0.00	\$ 2.56	\$ 2.56
056-0081-010-0000	SAFETY LIGHTS ONLY	\$ 0.00	\$ 2.56	\$ 2.56
056-0081-011-0000	SAFETY LIGHTS ONLY	\$ 0.00	\$ 2.56	\$ 2.56
056-0081-012-0000	SAFETY LIGHTS ONLY	\$ 0.00	\$ 2.56	\$ 2.56
056-0081-013-0000	SAFETY LIGHTS ONLY	\$ 0.00	\$ 2.56	\$ 2.56
056-0081-014-0000	SAFETY LIGHTS ONLY	\$ 0.00	\$ 2.56	\$ 2.56
056-0081-015-0000	SAFETY LIGHTS ONLY	\$ 0.00	\$ 2.56	\$ 2.56
056-0081-016-0000	SAFETY LIGHTS ONLY	\$ 0.00	\$ 2.56	\$ 2.56
056-0082-001-0000	SAFETY LIGHTS ONLY	\$ 0.00	\$ 2.56	\$ 2.56
056-0082-002-0000	SAFETY LIGHTS ONLY	\$ 0.00	\$ 2.56	\$ 2.56
056-0082-003-0000	SAFETY LIGHTS ONLY	\$ 0.00	\$ 2.56	\$ 2.56
056-0082-004-0000	SAFETY LIGHTS ONLY	\$ 0.00	\$ 2.56	\$ 2.56
056-0082-005-0000	SAFETY LIGHTS ONLY	\$ 0.00	\$ 2.56	\$ 2.56
056-0082-006-0000	SAFETY LIGHTS ONLY	\$ 0.00	\$ 2.56	\$ 2.56
056-0082-007-0000	SAFETY LIGHTS ONLY	\$ 0.00	\$ 2.56	\$ 2.56
056-0082-008-0000	SAFETY LIGHTS ONLY	\$ 0.00	\$ 2.56	\$ 2.56
056-0082-009-0000	SAFETY LIGHTS ONLY	\$ 0.00	\$ 2.56	\$ 2.56
056-0082-010-0000	SAFETY LIGHTS ONLY	\$ 0.00	\$ 2.56	\$ 2.56

AGENDA ITEM 10.2

City of Rancho Cordova
Lighting District No. 2012-1
Fiscal Year 2019-20 Assessment Roll

ATTACHMENT 2

513

APN	District Classification	Street Light Charge	Safety Light Charge	Total Assessment
056-0083-002-0000	SAFETY LIGHTS ONLY	\$ 0.00	\$ 2.56	\$ 2.56
056-0083-004-0000	SAFETY LIGHTS ONLY	\$ 0.00	\$ 2.56	\$ 2.56
056-0083-005-0000	SAFETY LIGHTS ONLY	\$ 0.00	\$ 2.56	\$ 2.56
056-0083-006-0000	SAFETY LIGHTS ONLY	\$ 0.00	\$ 2.56	\$ 2.56
056-0083-007-0000	SAFETY LIGHTS ONLY	\$ 0.00	\$ 2.56	\$ 2.56
056-0083-008-0000	SAFETY LIGHTS ONLY	\$ 0.00	\$ 2.56	\$ 2.56
056-0083-009-0000	SAFETY LIGHTS ONLY	\$ 0.00	\$ 2.56	\$ 2.56
056-0083-010-0000	SAFETY LIGHTS ONLY	\$ 0.00	\$ 2.56	\$ 2.56
056-0083-011-0000	SAFETY LIGHTS ONLY	\$ 0.00	\$ 2.56	\$ 2.56
056-0083-012-0000	SAFETY LIGHTS ONLY	\$ 0.00	\$ 2.56	\$ 2.56
056-0083-015-0000	SAFETY LIGHTS ONLY	\$ 0.00	\$ 2.56	\$ 2.56
056-0083-016-0000	SAFETY LIGHTS ONLY	\$ 0.00	\$ 2.56	\$ 2.56
056-0083-019-0000	SAFETY LIGHTS ONLY	\$ 0.00	\$ 2.56	\$ 2.56
056-0084-001-0000	SAFETY LIGHTS ONLY	\$ 0.00	\$ 2.56	\$ 2.56
056-0084-002-0000	SAFETY LIGHTS ONLY	\$ 0.00	\$ 2.56	\$ 2.56
056-0084-003-0000	SAFETY LIGHTS ONLY	\$ 0.00	\$ 2.56	\$ 2.56
056-0084-004-0000	SAFETY LIGHTS ONLY	\$ 0.00	\$ 2.56	\$ 2.56
056-0084-005-0000	SAFETY LIGHTS ONLY	\$ 0.00	\$ 2.56	\$ 2.56
056-0084-006-0000	SAFETY LIGHTS ONLY	\$ 0.00	\$ 2.56	\$ 2.56
056-0084-007-0000	SAFETY LIGHTS ONLY	\$ 0.00	\$ 2.56	\$ 2.56
056-0084-008-0000	SAFETY LIGHTS ONLY	\$ 0.00	\$ 2.56	\$ 2.56
056-0084-009-0000	SAFETY LIGHTS ONLY	\$ 0.00	\$ 2.56	\$ 2.56
056-0084-010-0000	SAFETY LIGHTS ONLY	\$ 0.00	\$ 2.56	\$ 2.56
056-0085-001-0000	SAFETY LIGHTS ONLY	\$ 0.00	\$ 2.56	\$ 2.56
056-0085-002-0000	SAFETY LIGHTS ONLY	\$ 0.00	\$ 2.56	\$ 2.56
056-0085-003-0000	SAFETY LIGHTS ONLY	\$ 0.00	\$ 2.56	\$ 2.56
056-0085-004-0000	SAFETY LIGHTS ONLY	\$ 0.00	\$ 2.56	\$ 2.56
056-0086-001-0000	SAFETY LIGHTS ONLY	\$ 0.00	\$ 2.56	\$ 2.56
056-0086-002-0000	SAFETY LIGHTS ONLY	\$ 0.00	\$ 2.56	\$ 2.56
056-0086-003-0000	SAFETY LIGHTS ONLY	\$ 0.00	\$ 2.56	\$ 2.56
056-0086-004-0000	SAFETY LIGHTS ONLY	\$ 0.00	\$ 2.56	\$ 2.56
056-0086-005-0000	SAFETY LIGHTS ONLY	\$ 0.00	\$ 2.56	\$ 2.56
056-0086-006-0000	SAFETY LIGHTS ONLY	\$ 0.00	\$ 2.56	\$ 2.56
056-0086-007-0000	SAFETY LIGHTS ONLY	\$ 0.00	\$ 2.56	\$ 2.56
056-0086-008-0000	SAFETY LIGHTS ONLY	\$ 0.00	\$ 2.56	\$ 2.56
056-0086-009-0000	SAFETY LIGHTS ONLY	\$ 0.00	\$ 2.56	\$ 2.56
056-0091-001-0000	SAFETY LIGHTS ONLY	\$ 0.00	\$ 2.56	\$ 2.56
056-0091-002-0000	SAFETY LIGHTS ONLY	\$ 0.00	\$ 2.56	\$ 2.56
056-0091-003-0000	SAFETY LIGHTS ONLY	\$ 0.00	\$ 2.56	\$ 2.56
056-0091-004-0000	SAFETY LIGHTS ONLY	\$ 0.00	\$ 2.56	\$ 2.56
056-0091-005-0000	SAFETY LIGHTS ONLY	\$ 0.00	\$ 2.56	\$ 2.56
056-0091-006-0000	SAFETY LIGHTS ONLY	\$ 0.00	\$ 2.56	\$ 2.56
056-0091-007-0000	SAFETY LIGHTS ONLY	\$ 0.00	\$ 2.56	\$ 2.56
056-0091-008-0000	SAFETY LIGHTS ONLY	\$ 0.00	\$ 2.56	\$ 2.56

AGENDA ITEM 10.2

City of Rancho Cordova
Lighting District No. 2012-1
Fiscal Year 2019-20 Assessment Roll

ATTACHMENT 2

514

APN	District Classification	Street Light Charge	Safety Light Charge	Total Assessment
056-0091-009-0000	SAFETY LIGHTS ONLY	\$ 0.00	\$ 2.56	\$ 2.56
056-0091-010-0000	SAFETY LIGHTS ONLY	\$ 0.00	\$ 2.56	\$ 2.56
056-0091-011-0000	SAFETY LIGHTS ONLY	\$ 0.00	\$ 2.56	\$ 2.56
056-0091-012-0000	SAFETY LIGHTS ONLY	\$ 0.00	\$ 2.56	\$ 2.56
056-0091-013-0000	SAFETY LIGHTS ONLY	\$ 0.00	\$ 2.56	\$ 2.56
056-0091-014-0000	SAFETY LIGHTS ONLY	\$ 0.00	\$ 2.56	\$ 2.56
056-0091-015-0000	SAFETY LIGHTS ONLY	\$ 0.00	\$ 2.56	\$ 2.56
056-0091-016-0000	SAFETY LIGHTS ONLY	\$ 0.00	\$ 2.56	\$ 2.56
056-0091-017-0000	SAFETY LIGHTS ONLY	\$ 0.00	\$ 2.56	\$ 2.56
056-0091-018-0000	SAFETY LIGHTS ONLY	\$ 0.00	\$ 2.56	\$ 2.56
056-0091-019-0000	SAFETY LIGHTS ONLY	\$ 0.00	\$ 2.56	\$ 2.56
056-0091-020-0000	SAFETY LIGHTS ONLY	\$ 0.00	\$ 2.56	\$ 2.56
056-0091-021-0000	SAFETY LIGHTS ONLY	\$ 0.00	\$ 2.56	\$ 2.56
056-0091-022-0000	SAFETY LIGHTS ONLY	\$ 0.00	\$ 2.56	\$ 2.56
056-0091-023-0000	SAFETY LIGHTS ONLY	\$ 0.00	\$ 2.56	\$ 2.56
056-0092-001-0000	SAFETY LIGHTS ONLY	\$ 0.00	\$ 2.56	\$ 2.56
056-0092-002-0000	SAFETY LIGHTS ONLY	\$ 0.00	\$ 2.56	\$ 2.56
056-0092-003-0000	SAFETY LIGHTS ONLY	\$ 0.00	\$ 2.56	\$ 2.56
056-0092-004-0000	SAFETY LIGHTS ONLY	\$ 0.00	\$ 2.56	\$ 2.56
056-0092-005-0000	SAFETY LIGHTS ONLY	\$ 0.00	\$ 2.56	\$ 2.56
056-0092-006-0000	SAFETY LIGHTS ONLY	\$ 0.00	\$ 2.56	\$ 2.56
056-0092-007-0000	SAFETY LIGHTS ONLY	\$ 0.00	\$ 2.56	\$ 2.56
056-0092-008-0000	SAFETY LIGHTS ONLY	\$ 0.00	\$ 2.56	\$ 2.56
056-0092-009-0000	SAFETY LIGHTS ONLY	\$ 0.00	\$ 2.56	\$ 2.56
056-0092-010-0000	SAFETY LIGHTS ONLY	\$ 0.00	\$ 2.56	\$ 2.56
056-0092-011-0000	SAFETY LIGHTS ONLY	\$ 0.00	\$ 2.56	\$ 2.56
056-0092-012-0000	SAFETY LIGHTS ONLY	\$ 0.00	\$ 2.56	\$ 2.56
056-0092-013-0000	SAFETY LIGHTS ONLY	\$ 0.00	\$ 2.56	\$ 2.56
056-0092-014-0000	SAFETY LIGHTS ONLY	\$ 0.00	\$ 2.56	\$ 2.56
056-0092-015-0000	SAFETY LIGHTS ONLY	\$ 0.00	\$ 2.56	\$ 2.56
056-0093-001-0000	SAFETY LIGHTS ONLY	\$ 0.00	\$ 2.56	\$ 2.56
056-0093-005-0000	SAFETY LIGHTS ONLY	\$ 0.00	\$ 2.56	\$ 2.56
056-0093-006-0000	SAFETY LIGHTS ONLY	\$ 0.00	\$ 2.56	\$ 2.56
056-0094-001-0000	SAFETY LIGHTS ONLY	\$ 0.00	\$ 2.56	\$ 2.56
056-0094-002-0000	SAFETY LIGHTS ONLY	\$ 0.00	\$ 2.56	\$ 2.56
056-0094-003-0000	SAFETY LIGHTS ONLY	\$ 0.00	\$ 2.56	\$ 2.56
056-0094-004-0000	SAFETY LIGHTS ONLY	\$ 0.00	\$ 2.56	\$ 2.56
056-0095-001-0000	SAFETY LIGHTS ONLY	\$ 0.00	\$ 2.56	\$ 2.56
056-0095-002-0000	SAFETY LIGHTS ONLY	\$ 0.00	\$ 2.56	\$ 2.56
056-0095-003-0000	SAFETY LIGHTS ONLY	\$ 0.00	\$ 2.56	\$ 2.56
056-0096-001-0000	SAFETY LIGHTS ONLY	\$ 0.00	\$ 2.56	\$ 2.56
056-0096-002-0000	SAFETY LIGHTS ONLY	\$ 0.00	\$ 2.56	\$ 2.56
056-0096-003-0000	SAFETY LIGHTS ONLY	\$ 0.00	\$ 2.56	\$ 2.56
056-0096-004-0000	SAFETY LIGHTS ONLY	\$ 0.00	\$ 2.56	\$ 2.56

AGENDA ITEM 10.2

City of Rancho Cordova
Lighting District No. 2012-1
Fiscal Year 2019-20 Assessment Roll

ATTACHMENT 2

515

APN	District Classification	Street Light Charge	Safety Light Charge	Total Assessment
056-0096-005-0000	SAFETY LIGHTS ONLY	\$ 0.00	\$ 2.56	\$ 2.56
056-0097-001-0000	SAFETY LIGHTS ONLY	\$ 0.00	\$ 2.56	\$ 2.56
056-0097-002-0000	SAFETY LIGHTS ONLY	\$ 0.00	\$ 2.56	\$ 2.56
056-0101-001-0000	SAFETY LIGHTS ONLY	\$ 0.00	\$ 2.56	\$ 2.56
056-0101-002-0000	SAFETY LIGHTS ONLY	\$ 0.00	\$ 2.56	\$ 2.56
056-0101-003-0000	SAFETY LIGHTS ONLY	\$ 0.00	\$ 2.56	\$ 2.56
056-0101-004-0000	SAFETY LIGHTS ONLY	\$ 0.00	\$ 2.56	\$ 2.56
056-0101-005-0000	SAFETY LIGHTS ONLY	\$ 0.00	\$ 2.56	\$ 2.56
056-0101-006-0000	SAFETY LIGHTS ONLY	\$ 0.00	\$ 2.56	\$ 2.56
056-0101-007-0000	SAFETY LIGHTS ONLY	\$ 0.00	\$ 2.56	\$ 2.56
056-0101-008-0000	SAFETY LIGHTS ONLY	\$ 0.00	\$ 2.56	\$ 2.56
056-0101-009-0000	SAFETY LIGHTS ONLY	\$ 0.00	\$ 2.56	\$ 2.56
056-0101-010-0000	SAFETY LIGHTS ONLY	\$ 0.00	\$ 2.56	\$ 2.56
056-0101-011-0000	SAFETY LIGHTS ONLY	\$ 0.00	\$ 2.56	\$ 2.56
056-0101-012-0000	SAFETY LIGHTS ONLY	\$ 0.00	\$ 2.56	\$ 2.56
056-0101-013-0000	SAFETY LIGHTS ONLY	\$ 0.00	\$ 2.56	\$ 2.56
056-0101-014-0000	SAFETY LIGHTS ONLY	\$ 0.00	\$ 2.56	\$ 2.56
056-0101-015-0000	SAFETY LIGHTS ONLY	\$ 0.00	\$ 2.56	\$ 2.56
056-0101-016-0000	SAFETY LIGHTS ONLY	\$ 0.00	\$ 2.56	\$ 2.56
056-0101-017-0000	SAFETY LIGHTS ONLY	\$ 0.00	\$ 2.56	\$ 2.56
056-0101-018-0000	SAFETY LIGHTS ONLY	\$ 0.00	\$ 2.56	\$ 2.56
056-0101-019-0000	SAFETY LIGHTS ONLY	\$ 0.00	\$ 2.56	\$ 2.56
056-0101-020-0000	SAFETY LIGHTS ONLY	\$ 0.00	\$ 2.56	\$ 2.56
056-0101-021-0000	SAFETY LIGHTS ONLY	\$ 0.00	\$ 2.56	\$ 2.56
056-0101-022-0000	SAFETY LIGHTS ONLY	\$ 0.00	\$ 2.56	\$ 2.56
056-0101-023-0000	SAFETY LIGHTS ONLY	\$ 0.00	\$ 2.56	\$ 2.56
056-0101-024-0000	SAFETY LIGHTS ONLY	\$ 0.00	\$ 2.56	\$ 2.56
056-0101-025-0000	SAFETY LIGHTS ONLY	\$ 0.00	\$ 2.56	\$ 2.56
056-0101-026-0000	SAFETY LIGHTS ONLY	\$ 0.00	\$ 2.56	\$ 2.56
056-0101-027-0000	SAFETY LIGHTS ONLY	\$ 0.00	\$ 2.56	\$ 2.56
056-0101-028-0000	SAFETY LIGHTS ONLY	\$ 0.00	\$ 2.56	\$ 2.56
056-0101-029-0000	SAFETY LIGHTS ONLY	\$ 0.00	\$ 2.56	\$ 2.56
056-0101-030-0000	SAFETY LIGHTS ONLY	\$ 0.00	\$ 2.56	\$ 2.56
056-0101-031-0000	SAFETY LIGHTS ONLY	\$ 0.00	\$ 2.56	\$ 2.56
056-0101-032-0000	SAFETY LIGHTS ONLY	\$ 0.00	\$ 2.56	\$ 2.56
056-0102-001-0000	SAFETY LIGHTS ONLY	\$ 0.00	\$ 2.56	\$ 2.56
056-0102-002-0000	SAFETY LIGHTS ONLY	\$ 0.00	\$ 2.56	\$ 2.56
056-0102-003-0000	SAFETY LIGHTS ONLY	\$ 0.00	\$ 2.56	\$ 2.56
056-0102-004-0000	SAFETY LIGHTS ONLY	\$ 0.00	\$ 2.56	\$ 2.56
056-0102-005-0000	SAFETY LIGHTS ONLY	\$ 0.00	\$ 2.56	\$ 2.56
056-0102-006-0000	SAFETY LIGHTS ONLY	\$ 0.00	\$ 2.56	\$ 2.56
056-0102-007-0000	SAFETY LIGHTS ONLY	\$ 0.00	\$ 2.56	\$ 2.56
056-0102-008-0000	SAFETY LIGHTS ONLY	\$ 0.00	\$ 2.56	\$ 2.56
056-0102-009-0000	SAFETY LIGHTS ONLY	\$ 0.00	\$ 2.56	\$ 2.56

AGENDA ITEM 10.2

City of Rancho Cordova
Lighting District No. 2012-1
Fiscal Year 2019-20 Assessment Roll

ATTACHMENT 2

516

APN	District Classification	Street Light Charge	Safety Light Charge	Total Assessment
056-0102-010-0000	SAFETY LIGHTS ONLY	\$ 0.00	\$ 2.56	\$ 2.56
056-0102-011-0000	SAFETY LIGHTS ONLY	\$ 0.00	\$ 2.56	\$ 2.56
056-0111-001-0000	SAFETY LIGHTS ONLY	\$ 0.00	\$ 2.56	\$ 2.56
056-0111-002-0000	SAFETY LIGHTS ONLY	\$ 0.00	\$ 2.56	\$ 2.56
056-0111-009-0000	SAFETY LIGHTS ONLY	\$ 0.00	\$ 2.56	\$ 2.56
056-0111-010-0000	SAFETY LIGHTS ONLY	\$ 0.00	\$ 2.56	\$ 2.56
056-0111-011-0000	SAFETY LIGHTS ONLY	\$ 0.00	\$ 2.56	\$ 2.56
056-0111-012-0000	SAFETY LIGHTS ONLY	\$ 0.00	\$ 2.56	\$ 2.56
056-0111-013-0000	SAFETY LIGHTS ONLY	\$ 0.00	\$ 2.56	\$ 2.56
056-0111-014-0000	SAFETY LIGHTS ONLY	\$ 0.00	\$ 2.56	\$ 2.56
056-0111-015-0000	SAFETY LIGHTS ONLY	\$ 0.00	\$ 2.56	\$ 2.56
056-0111-016-0000	SAFETY LIGHTS ONLY	\$ 0.00	\$ 2.56	\$ 2.56
056-0111-017-0000	SAFETY LIGHTS ONLY	\$ 0.00	\$ 2.56	\$ 2.56
056-0111-018-0000	SAFETY LIGHTS ONLY	\$ 0.00	\$ 2.56	\$ 2.56
056-0111-019-0000	SAFETY LIGHTS ONLY	\$ 0.00	\$ 2.56	\$ 2.56
056-0112-001-0000	SAFETY LIGHTS ONLY	\$ 0.00	\$ 2.56	\$ 2.56
056-0112-002-0000	SAFETY LIGHTS ONLY	\$ 0.00	\$ 2.56	\$ 2.56
056-0112-003-0000	SAFETY LIGHTS ONLY	\$ 0.00	\$ 2.56	\$ 2.56
056-0112-004-0000	SAFETY LIGHTS ONLY	\$ 0.00	\$ 2.56	\$ 2.56
056-0112-005-0000	SAFETY LIGHTS ONLY	\$ 0.00	\$ 2.56	\$ 2.56
056-0112-006-0000	SAFETY LIGHTS ONLY	\$ 0.00	\$ 2.56	\$ 2.56
056-0112-007-0000	SAFETY LIGHTS ONLY	\$ 0.00	\$ 2.56	\$ 2.56
056-0112-008-0000	SAFETY LIGHTS ONLY	\$ 0.00	\$ 2.56	\$ 2.56
056-0112-009-0000	SAFETY LIGHTS ONLY	\$ 0.00	\$ 2.56	\$ 2.56
056-0112-010-0000	SAFETY LIGHTS ONLY	\$ 0.00	\$ 2.56	\$ 2.56
056-0112-011-0000	SAFETY LIGHTS ONLY	\$ 0.00	\$ 2.56	\$ 2.56
056-0112-012-0000	SAFETY LIGHTS ONLY	\$ 0.00	\$ 2.56	\$ 2.56
056-0112-013-0000	SAFETY LIGHTS ONLY	\$ 0.00	\$ 2.56	\$ 2.56
056-0112-014-0000	SAFETY LIGHTS ONLY	\$ 0.00	\$ 2.56	\$ 2.56
056-0112-015-0000	SAFETY LIGHTS ONLY	\$ 0.00	\$ 2.56	\$ 2.56
056-0112-016-0000	SAFETY LIGHTS ONLY	\$ 0.00	\$ 2.56	\$ 2.56
056-0112-017-0000	SAFETY LIGHTS ONLY	\$ 0.00	\$ 2.56	\$ 2.56
056-0112-018-0000	SAFETY LIGHTS ONLY	\$ 0.00	\$ 2.56	\$ 2.56
056-0112-019-0000	SAFETY LIGHTS ONLY	\$ 0.00	\$ 2.56	\$ 2.56
056-0112-020-0000	SAFETY LIGHTS ONLY	\$ 0.00	\$ 2.56	\$ 2.56
056-0112-021-0000	SAFETY LIGHTS ONLY	\$ 0.00	\$ 2.56	\$ 2.56
056-0112-022-0000	SAFETY LIGHTS ONLY	\$ 0.00	\$ 2.56	\$ 2.56
056-0112-023-0000	SAFETY LIGHTS ONLY	\$ 0.00	\$ 2.56	\$ 2.56
056-0112-024-0000	SAFETY LIGHTS ONLY	\$ 0.00	\$ 2.56	\$ 2.56
056-0112-025-0000	SAFETY LIGHTS ONLY	\$ 0.00	\$ 2.56	\$ 2.56
056-0112-026-0000	SAFETY LIGHTS ONLY	\$ 0.00	\$ 2.56	\$ 2.56
056-0112-027-0000	SAFETY LIGHTS ONLY	\$ 0.00	\$ 2.56	\$ 2.56
056-0113-001-0000	SAFETY LIGHTS ONLY	\$ 0.00	\$ 2.56	\$ 2.56
056-0113-002-0000	SAFETY LIGHTS ONLY	\$ 0.00	\$ 2.56	\$ 2.56

AGENDA ITEM 10.2

City of Rancho Cordova
Lighting District No. 2012-1
Fiscal Year 2019-20 Assessment Roll

ATTACHMENT 2

517

APN	District Classification	Street Light Charge	Safety Light Charge	Total Assessment
056-0113-003-0000	SAFETY LIGHTS ONLY	\$ 0.00	\$ 2.56	\$ 2.56
056-0113-004-0000	SAFETY LIGHTS ONLY	\$ 0.00	\$ 2.56	\$ 2.56
056-0113-005-0000	SAFETY LIGHTS ONLY	\$ 0.00	\$ 2.56	\$ 2.56
056-0113-006-0000	SAFETY LIGHTS ONLY	\$ 0.00	\$ 2.56	\$ 2.56
056-0113-007-0000	SAFETY LIGHTS ONLY	\$ 0.00	\$ 2.56	\$ 2.56
056-0114-001-0000	SAFETY LIGHTS ONLY	\$ 0.00	\$ 2.56	\$ 2.56
056-0114-002-0000	SAFETY LIGHTS ONLY	\$ 0.00	\$ 2.56	\$ 2.56
056-0114-003-0000	SAFETY LIGHTS ONLY	\$ 0.00	\$ 2.56	\$ 2.56
056-0114-004-0000	SAFETY LIGHTS ONLY	\$ 0.00	\$ 2.56	\$ 2.56
056-0114-005-0000	SAFETY LIGHTS ONLY	\$ 0.00	\$ 2.56	\$ 2.56
056-0114-006-0000	SAFETY LIGHTS ONLY	\$ 0.00	\$ 2.56	\$ 2.56
056-0114-007-0000	SAFETY LIGHTS ONLY	\$ 0.00	\$ 2.56	\$ 2.56
056-0114-008-0000	SAFETY LIGHTS ONLY	\$ 0.00	\$ 2.56	\$ 2.56
056-0115-001-0000	SAFETY LIGHTS ONLY	\$ 0.00	\$ 2.56	\$ 2.56
056-0115-002-0000	SAFETY LIGHTS ONLY	\$ 0.00	\$ 2.56	\$ 2.56
056-0115-003-0000	SAFETY LIGHTS ONLY	\$ 0.00	\$ 2.56	\$ 2.56
056-0115-004-0000	SAFETY LIGHTS ONLY	\$ 0.00	\$ 2.56	\$ 2.56
056-0115-005-0000	SAFETY LIGHTS ONLY	\$ 0.00	\$ 2.56	\$ 2.56
056-0115-006-0000	SAFETY LIGHTS ONLY	\$ 0.00	\$ 2.56	\$ 2.56
056-0116-001-0000	SAFETY LIGHTS ONLY	\$ 0.00	\$ 2.56	\$ 2.56
056-0116-002-0000	SAFETY LIGHTS ONLY	\$ 0.00	\$ 2.56	\$ 2.56
056-0116-003-0000	SAFETY LIGHTS ONLY	\$ 0.00	\$ 2.56	\$ 2.56
056-0116-004-0000	SAFETY LIGHTS ONLY	\$ 0.00	\$ 2.56	\$ 2.56
056-0116-005-0000	SAFETY LIGHTS ONLY	\$ 0.00	\$ 2.56	\$ 2.56
056-0116-006-0000	SAFETY LIGHTS ONLY	\$ 0.00	\$ 2.56	\$ 2.56
056-0116-007-0000	SAFETY LIGHTS ONLY	\$ 0.00	\$ 2.56	\$ 2.56
056-0116-008-0000	SAFETY LIGHTS ONLY	\$ 0.00	\$ 2.56	\$ 2.56
056-0116-009-0000	SAFETY LIGHTS ONLY	\$ 0.00	\$ 2.56	\$ 2.56
056-0116-010-0000	SAFETY LIGHTS ONLY	\$ 0.00	\$ 2.56	\$ 2.56
056-0122-001-0000	SAFETY LIGHTS ONLY	\$ 0.00	\$ 2.56	\$ 2.56
056-0122-002-0000	SAFETY LIGHTS ONLY	\$ 0.00	\$ 2.56	\$ 2.56
056-0122-003-0000	SAFETY LIGHTS ONLY	\$ 0.00	\$ 2.56	\$ 2.56
056-0122-004-0000	SAFETY LIGHTS ONLY	\$ 0.00	\$ 2.56	\$ 2.56
056-0122-005-0000	SAFETY LIGHTS ONLY	\$ 0.00	\$ 2.56	\$ 2.56
056-0122-006-0000	SAFETY LIGHTS ONLY	\$ 0.00	\$ 2.56	\$ 2.56
056-0122-007-0000	SAFETY LIGHTS ONLY	\$ 0.00	\$ 2.56	\$ 2.56
056-0122-008-0000	SAFETY LIGHTS ONLY	\$ 0.00	\$ 2.56	\$ 2.56
056-0122-009-0000	SAFETY LIGHTS ONLY	\$ 0.00	\$ 2.56	\$ 2.56
056-0123-001-0000	SAFETY LIGHTS ONLY	\$ 0.00	\$ 2.56	\$ 2.56
056-0123-002-0000	SAFETY LIGHTS ONLY	\$ 0.00	\$ 2.56	\$ 2.56
056-0123-003-0000	SAFETY LIGHTS ONLY	\$ 0.00	\$ 2.56	\$ 2.56
056-0123-004-0000	SAFETY LIGHTS ONLY	\$ 0.00	\$ 2.56	\$ 2.56
056-0123-005-0000	SAFETY LIGHTS ONLY	\$ 0.00	\$ 2.56	\$ 2.56
056-0123-006-0000	SAFETY LIGHTS ONLY	\$ 0.00	\$ 2.56	\$ 2.56

AGENDA ITEM 10.2

City of Rancho Cordova
Lighting District No. 2012-1
Fiscal Year 2019-20 Assessment Roll

ATTACHMENT 2

518

APN	District Classification	Street Light Charge	Safety Light Charge	Total Assessment
056-0123-007-0000	SAFETY LIGHTS ONLY	\$ 0.00	\$ 2.56	\$ 2.56
056-0123-008-0000	SAFETY LIGHTS ONLY	\$ 0.00	\$ 2.56	\$ 2.56
056-0123-009-0000	SAFETY LIGHTS ONLY	\$ 0.00	\$ 2.56	\$ 2.56
056-0123-010-0000	SAFETY LIGHTS ONLY	\$ 0.00	\$ 2.56	\$ 2.56
056-0123-011-0000	SAFETY LIGHTS ONLY	\$ 0.00	\$ 2.56	\$ 2.56
056-0123-012-0000	SAFETY LIGHTS ONLY	\$ 0.00	\$ 2.56	\$ 2.56
056-0123-013-0000	SAFETY LIGHTS ONLY	\$ 0.00	\$ 2.56	\$ 2.56
056-0123-014-0000	SAFETY LIGHTS ONLY	\$ 0.00	\$ 2.56	\$ 2.56
056-0123-015-0000	SAFETY LIGHTS ONLY	\$ 0.00	\$ 2.56	\$ 2.56
056-0123-016-0000	SAFETY LIGHTS ONLY	\$ 0.00	\$ 2.56	\$ 2.56
056-0123-017-0000	SAFETY LIGHTS ONLY	\$ 0.00	\$ 2.56	\$ 2.56
056-0123-018-0000	SAFETY LIGHTS ONLY	\$ 0.00	\$ 2.56	\$ 2.56
056-0123-019-0000	SAFETY LIGHTS ONLY	\$ 0.00	\$ 2.56	\$ 2.56
056-0123-020-0000	SAFETY LIGHTS ONLY	\$ 0.00	\$ 2.56	\$ 2.56
056-0123-021-0000	SAFETY LIGHTS ONLY	\$ 0.00	\$ 2.56	\$ 2.56
056-0123-022-0000	SAFETY LIGHTS ONLY	\$ 0.00	\$ 2.56	\$ 2.56
056-0123-023-0000	SAFETY LIGHTS ONLY	\$ 0.00	\$ 2.56	\$ 2.56
056-0123-024-0000	SAFETY LIGHTS ONLY	\$ 0.00	\$ 2.56	\$ 2.56
056-0123-025-0000	SAFETY LIGHTS ONLY	\$ 0.00	\$ 2.56	\$ 2.56
056-0124-001-0000	SAFETY LIGHTS ONLY	\$ 0.00	\$ 2.56	\$ 2.56
056-0125-001-0000	SAFETY LIGHTS ONLY	\$ 0.00	\$ 2.56	\$ 2.56
056-0125-002-0000	SAFETY LIGHTS ONLY	\$ 0.00	\$ 2.56	\$ 2.56
056-0125-003-0000	SAFETY LIGHTS ONLY	\$ 0.00	\$ 2.56	\$ 2.56
056-0127-001-0000	SAFETY LIGHTS ONLY	\$ 0.00	\$ 2.56	\$ 2.56
056-0127-002-0000	SAFETY LIGHTS ONLY	\$ 0.00	\$ 2.56	\$ 2.56
056-0131-001-0000	SAFETY LIGHTS ONLY	\$ 0.00	\$ 2.56	\$ 2.56
056-0131-002-0000	SAFETY LIGHTS ONLY	\$ 0.00	\$ 2.56	\$ 2.56
056-0131-003-0000	SAFETY LIGHTS ONLY	\$ 0.00	\$ 2.56	\$ 2.56
056-0131-004-0000	SAFETY LIGHTS ONLY	\$ 0.00	\$ 2.56	\$ 2.56
056-0131-005-0000	SAFETY LIGHTS ONLY	\$ 0.00	\$ 2.56	\$ 2.56
056-0131-006-0000	SAFETY LIGHTS ONLY	\$ 0.00	\$ 2.56	\$ 2.56
056-0131-007-0000	SAFETY LIGHTS ONLY	\$ 0.00	\$ 2.56	\$ 2.56
056-0131-008-0000	SAFETY LIGHTS ONLY	\$ 0.00	\$ 2.56	\$ 2.56
056-0131-009-0000	SAFETY LIGHTS ONLY	\$ 0.00	\$ 2.56	\$ 2.56
056-0131-010-0000	SAFETY LIGHTS ONLY	\$ 0.00	\$ 2.56	\$ 2.56
056-0131-011-0000	SAFETY LIGHTS ONLY	\$ 0.00	\$ 2.56	\$ 2.56
056-0131-012-0000	SAFETY LIGHTS ONLY	\$ 0.00	\$ 2.56	\$ 2.56
056-0132-001-0000	SAFETY LIGHTS ONLY	\$ 0.00	\$ 2.56	\$ 2.56
056-0132-002-0000	SAFETY LIGHTS ONLY	\$ 0.00	\$ 2.56	\$ 2.56
056-0132-003-0000	SAFETY LIGHTS ONLY	\$ 0.00	\$ 2.56	\$ 2.56
056-0132-004-0000	SAFETY LIGHTS ONLY	\$ 0.00	\$ 2.56	\$ 2.56
056-0132-005-0000	SAFETY LIGHTS ONLY	\$ 0.00	\$ 2.56	\$ 2.56
056-0132-006-0000	SAFETY LIGHTS ONLY	\$ 0.00	\$ 2.56	\$ 2.56
056-0132-007-0000	SAFETY LIGHTS ONLY	\$ 0.00	\$ 2.56	\$ 2.56

AGENDA ITEM 10.2

City of Rancho Cordova
Lighting District No. 2012-1
Fiscal Year 2019-20 Assessment Roll

ATTACHMENT 2

519

APN	District Classification	Street Light Charge	Safety Light Charge	Total Assessment
056-0132-008-0000	SAFETY LIGHTS ONLY	\$ 0.00	\$ 2.56	\$ 2.56
056-0132-009-0000	SAFETY LIGHTS ONLY	\$ 0.00	\$ 2.56	\$ 2.56
056-0132-010-0000	SAFETY LIGHTS ONLY	\$ 0.00	\$ 2.56	\$ 2.56
056-0132-011-0000	SAFETY LIGHTS ONLY	\$ 0.00	\$ 2.56	\$ 2.56
056-0132-012-0000	SAFETY LIGHTS ONLY	\$ 0.00	\$ 2.56	\$ 2.56
056-0132-013-0000	SAFETY LIGHTS ONLY	\$ 0.00	\$ 2.56	\$ 2.56
056-0132-014-0000	SAFETY LIGHTS ONLY	\$ 0.00	\$ 2.56	\$ 2.56
056-0132-015-0000	SAFETY LIGHTS ONLY	\$ 0.00	\$ 2.56	\$ 2.56
056-0132-016-0000	SAFETY LIGHTS ONLY	\$ 0.00	\$ 2.56	\$ 2.56
056-0132-017-0000	SAFETY LIGHTS ONLY	\$ 0.00	\$ 2.56	\$ 2.56
056-0132-018-0000	SAFETY LIGHTS ONLY	\$ 0.00	\$ 2.56	\$ 2.56
056-0133-001-0000	SAFETY LIGHTS ONLY	\$ 0.00	\$ 2.56	\$ 2.56
056-0133-002-0000	SAFETY LIGHTS ONLY	\$ 0.00	\$ 2.56	\$ 2.56
056-0133-003-0000	SAFETY LIGHTS ONLY	\$ 0.00	\$ 2.56	\$ 2.56
056-0133-004-0000	SAFETY LIGHTS ONLY	\$ 0.00	\$ 2.56	\$ 2.56
056-0133-005-0000	SAFETY LIGHTS ONLY	\$ 0.00	\$ 2.56	\$ 2.56
056-0133-006-0000	SAFETY LIGHTS ONLY	\$ 0.00	\$ 2.56	\$ 2.56
056-0133-007-0000	SAFETY LIGHTS ONLY	\$ 0.00	\$ 2.56	\$ 2.56
056-0133-008-0000	SAFETY LIGHTS ONLY	\$ 0.00	\$ 2.56	\$ 2.56
056-0134-001-0000	SAFETY LIGHTS ONLY	\$ 0.00	\$ 2.56	\$ 2.56
056-0135-001-0000	SAFETY LIGHTS ONLY	\$ 0.00	\$ 2.56	\$ 2.56
056-0135-002-0000	SAFETY LIGHTS ONLY	\$ 0.00	\$ 2.56	\$ 2.56
056-0136-001-0000	SAFETY LIGHTS ONLY	\$ 0.00	\$ 2.56	\$ 2.56
056-0141-001-0000	SAFETY LIGHTS ONLY	\$ 0.00	\$ 2.56	\$ 2.56
056-0141-002-0000	SAFETY LIGHTS ONLY	\$ 0.00	\$ 2.56	\$ 2.56
056-0141-003-0000	SAFETY LIGHTS ONLY	\$ 0.00	\$ 2.56	\$ 2.56
056-0141-004-0000	SAFETY LIGHTS ONLY	\$ 0.00	\$ 2.56	\$ 2.56
056-0141-005-0000	SAFETY LIGHTS ONLY	\$ 0.00	\$ 2.56	\$ 2.56
056-0141-006-0000	SAFETY LIGHTS ONLY	\$ 0.00	\$ 2.56	\$ 2.56
056-0141-007-0000	SAFETY LIGHTS ONLY	\$ 0.00	\$ 2.56	\$ 2.56
056-0141-008-0000	SAFETY LIGHTS ONLY	\$ 0.00	\$ 2.56	\$ 2.56
056-0141-009-0000	SAFETY LIGHTS ONLY	\$ 0.00	\$ 2.56	\$ 2.56
056-0141-010-0000	SAFETY LIGHTS ONLY	\$ 0.00	\$ 2.56	\$ 2.56
056-0141-011-0000	SAFETY LIGHTS ONLY	\$ 0.00	\$ 2.56	\$ 2.56
056-0141-012-0000	SAFETY LIGHTS ONLY	\$ 0.00	\$ 2.56	\$ 2.56
056-0141-013-0000	SAFETY LIGHTS ONLY	\$ 0.00	\$ 2.56	\$ 2.56
056-0141-014-0000	SAFETY LIGHTS ONLY	\$ 0.00	\$ 2.56	\$ 2.56
056-0141-015-0000	SAFETY LIGHTS ONLY	\$ 0.00	\$ 2.56	\$ 2.56
056-0141-016-0000	SAFETY LIGHTS ONLY	\$ 0.00	\$ 2.56	\$ 2.56
056-0142-001-0000	SAFETY LIGHTS ONLY	\$ 0.00	\$ 2.56	\$ 2.56
056-0142-002-0000	SAFETY LIGHTS ONLY	\$ 0.00	\$ 2.56	\$ 2.56
056-0142-003-0000	SAFETY LIGHTS ONLY	\$ 0.00	\$ 2.56	\$ 2.56
056-0143-001-0000	SAFETY LIGHTS ONLY	\$ 0.00	\$ 2.56	\$ 2.56
056-0143-002-0000	SAFETY LIGHTS ONLY	\$ 0.00	\$ 2.56	\$ 2.56

AGENDA ITEM 10.2

City of Rancho Cordova
Lighting District No. 2012-1
Fiscal Year 2019-20 Assessment Roll

ATTACHMENT 2

520

APN	District Classification	Street Light Charge	Safety Light Charge	Total Assessment
056-0143-003-0000	SAFETY LIGHTS ONLY	\$ 0.00	\$ 2.56	\$ 2.56
056-0143-004-0000	SAFETY LIGHTS ONLY	\$ 0.00	\$ 2.56	\$ 2.56
056-0144-001-0000	SAFETY LIGHTS ONLY	\$ 0.00	\$ 2.56	\$ 2.56
056-0144-002-0000	SAFETY LIGHTS ONLY	\$ 0.00	\$ 2.56	\$ 2.56
056-0144-003-0000	SAFETY LIGHTS ONLY	\$ 0.00	\$ 2.56	\$ 2.56
056-0144-004-0000	SAFETY LIGHTS ONLY	\$ 0.00	\$ 2.56	\$ 2.56
056-0144-005-0000	SAFETY LIGHTS ONLY	\$ 0.00	\$ 2.56	\$ 2.56
056-0144-006-0000	SAFETY LIGHTS ONLY	\$ 0.00	\$ 2.56	\$ 2.56
056-0144-007-0000	SAFETY LIGHTS ONLY	\$ 0.00	\$ 2.56	\$ 2.56
056-0144-008-0000	SAFETY LIGHTS ONLY	\$ 0.00	\$ 2.56	\$ 2.56
056-0144-009-0000	SAFETY LIGHTS ONLY	\$ 0.00	\$ 2.56	\$ 2.56
056-0144-010-0000	SAFETY LIGHTS ONLY	\$ 0.00	\$ 2.56	\$ 2.56
056-0144-011-0000	SAFETY LIGHTS ONLY	\$ 0.00	\$ 2.56	\$ 2.56
056-0144-012-0000	SAFETY LIGHTS ONLY	\$ 0.00	\$ 2.56	\$ 2.56
056-0144-013-0000	SAFETY LIGHTS ONLY	\$ 0.00	\$ 2.56	\$ 2.56
056-0144-014-0000	SAFETY LIGHTS ONLY	\$ 0.00	\$ 2.56	\$ 2.56
056-0144-015-0000	SAFETY LIGHTS ONLY	\$ 0.00	\$ 2.56	\$ 2.56
056-0144-016-0000	SAFETY LIGHTS ONLY	\$ 0.00	\$ 2.56	\$ 2.56
056-0144-017-0000	SAFETY LIGHTS ONLY	\$ 0.00	\$ 2.56	\$ 2.56
056-0151-001-0000	SAFETY LIGHTS ONLY	\$ 0.00	\$ 2.56	\$ 2.56
056-0151-002-0000	SAFETY LIGHTS ONLY	\$ 0.00	\$ 2.56	\$ 2.56
056-0151-003-0000	SAFETY LIGHTS ONLY	\$ 0.00	\$ 2.56	\$ 2.56
056-0151-004-0000	SAFETY LIGHTS ONLY	\$ 0.00	\$ 2.56	\$ 2.56
056-0151-005-0000	SAFETY LIGHTS ONLY	\$ 0.00	\$ 2.56	\$ 2.56
056-0151-006-0000	SAFETY LIGHTS ONLY	\$ 0.00	\$ 2.56	\$ 2.56
056-0151-007-0000	SAFETY LIGHTS ONLY	\$ 0.00	\$ 2.56	\$ 2.56
056-0151-008-0000	SAFETY LIGHTS ONLY	\$ 0.00	\$ 2.56	\$ 2.56
056-0151-009-0000	SAFETY LIGHTS ONLY	\$ 0.00	\$ 2.56	\$ 2.56
056-0151-010-0000	SAFETY LIGHTS ONLY	\$ 0.00	\$ 2.56	\$ 2.56
056-0151-011-0000	SAFETY LIGHTS ONLY	\$ 0.00	\$ 2.56	\$ 2.56
056-0151-012-0000	SAFETY LIGHTS ONLY	\$ 0.00	\$ 2.56	\$ 2.56
056-0151-013-0000	SAFETY LIGHTS ONLY	\$ 0.00	\$ 2.56	\$ 2.56
056-0151-014-0000	SAFETY LIGHTS ONLY	\$ 0.00	\$ 2.56	\$ 2.56
056-0151-015-0000	SAFETY LIGHTS ONLY	\$ 0.00	\$ 2.56	\$ 2.56
056-0151-016-0000	SAFETY LIGHTS ONLY	\$ 0.00	\$ 2.56	\$ 2.56
056-0151-017-0000	SAFETY LIGHTS ONLY	\$ 0.00	\$ 2.56	\$ 2.56
056-0151-018-0000	SAFETY LIGHTS ONLY	\$ 0.00	\$ 2.56	\$ 2.56
056-0151-019-0000	SAFETY LIGHTS ONLY	\$ 0.00	\$ 2.56	\$ 2.56
056-0151-020-0000	SAFETY LIGHTS ONLY	\$ 0.00	\$ 2.56	\$ 2.56
056-0151-021-0000	SAFETY LIGHTS ONLY	\$ 0.00	\$ 2.56	\$ 2.56
056-0151-022-0000	SAFETY LIGHTS ONLY	\$ 0.00	\$ 2.56	\$ 2.56
056-0151-023-0000	SAFETY LIGHTS ONLY	\$ 0.00	\$ 2.56	\$ 2.56
056-0151-024-0000	SAFETY LIGHTS ONLY	\$ 0.00	\$ 2.56	\$ 2.56
056-0151-025-0000	SAFETY LIGHTS ONLY	\$ 0.00	\$ 2.56	\$ 2.56

AGENDA ITEM 10.2

City of Rancho Cordova
Lighting District No. 2012-1
Fiscal Year 2019-20 Assessment Roll

ATTACHMENT 2

521

APN	District Classification	Street Light Charge	Safety Light Charge	Total Assessment
056-0151-026-0000	SAFETY LIGHTS ONLY	\$ 0.00	\$ 2.56	\$ 2.56
056-0151-027-0000	SAFETY LIGHTS ONLY	\$ 0.00	\$ 2.56	\$ 2.56
056-0151-028-0000	SAFETY LIGHTS ONLY	\$ 0.00	\$ 2.56	\$ 2.56
056-0151-029-0000	SAFETY LIGHTS ONLY	\$ 0.00	\$ 2.56	\$ 2.56
056-0151-030-0000	SAFETY LIGHTS ONLY	\$ 0.00	\$ 2.56	\$ 2.56
056-0151-031-0000	SAFETY LIGHTS ONLY	\$ 0.00	\$ 2.56	\$ 2.56
056-0151-032-0000	SAFETY LIGHTS ONLY	\$ 0.00	\$ 2.56	\$ 2.56
056-0151-033-0000	SAFETY LIGHTS ONLY	\$ 0.00	\$ 2.56	\$ 2.56
056-0151-034-0000	SAFETY LIGHTS ONLY	\$ 0.00	\$ 2.56	\$ 2.56
056-0152-001-0000	SAFETY LIGHTS ONLY	\$ 0.00	\$ 2.56	\$ 2.56
056-0152-002-0000	SAFETY LIGHTS ONLY	\$ 0.00	\$ 2.56	\$ 2.56
056-0152-003-0000	SAFETY LIGHTS ONLY	\$ 0.00	\$ 2.56	\$ 2.56
056-0152-004-0000	SAFETY LIGHTS ONLY	\$ 0.00	\$ 2.56	\$ 2.56
056-0152-005-0000	SAFETY LIGHTS ONLY	\$ 0.00	\$ 2.56	\$ 2.56
056-0152-006-0000	SAFETY LIGHTS ONLY	\$ 0.00	\$ 2.56	\$ 2.56
056-0152-007-0000	SAFETY LIGHTS ONLY	\$ 0.00	\$ 2.56	\$ 2.56
056-0152-008-0000	SAFETY LIGHTS ONLY	\$ 0.00	\$ 2.56	\$ 2.56
056-0152-009-0000	SAFETY LIGHTS ONLY	\$ 0.00	\$ 2.56	\$ 2.56
056-0152-010-0000	SAFETY LIGHTS ONLY	\$ 0.00	\$ 2.56	\$ 2.56
056-0152-011-0000	SAFETY LIGHTS ONLY	\$ 0.00	\$ 2.56	\$ 2.56
056-0152-012-0000	SAFETY LIGHTS ONLY	\$ 0.00	\$ 2.56	\$ 2.56
056-0152-013-0000	SAFETY LIGHTS ONLY	\$ 0.00	\$ 2.56	\$ 2.56
056-0152-014-0000	SAFETY LIGHTS ONLY	\$ 0.00	\$ 2.56	\$ 2.56
056-0152-015-0000	SAFETY LIGHTS ONLY	\$ 0.00	\$ 2.56	\$ 2.56
056-0152-016-0000	SAFETY LIGHTS ONLY	\$ 0.00	\$ 2.56	\$ 2.56
056-0152-017-0000	SAFETY LIGHTS ONLY	\$ 0.00	\$ 2.56	\$ 2.56
056-0152-018-0000	SAFETY LIGHTS ONLY	\$ 0.00	\$ 2.56	\$ 2.56
056-0152-019-0000	SAFETY LIGHTS ONLY	\$ 0.00	\$ 2.56	\$ 2.56
056-0152-020-0000	SAFETY LIGHTS ONLY	\$ 0.00	\$ 2.56	\$ 2.56
056-0152-021-0000	SAFETY LIGHTS ONLY	\$ 0.00	\$ 2.56	\$ 2.56
056-0152-022-0000	SAFETY LIGHTS ONLY	\$ 0.00	\$ 2.56	\$ 2.56
056-0153-001-0000	SAFETY LIGHTS ONLY	\$ 0.00	\$ 2.56	\$ 2.56
056-0153-002-0000	SAFETY LIGHTS ONLY	\$ 0.00	\$ 2.56	\$ 2.56
056-0153-003-0000	SAFETY LIGHTS ONLY	\$ 0.00	\$ 2.56	\$ 2.56
056-0153-004-0000	SAFETY LIGHTS ONLY	\$ 0.00	\$ 2.56	\$ 2.56
056-0153-005-0000	SAFETY LIGHTS ONLY	\$ 0.00	\$ 2.56	\$ 2.56
056-0153-006-0000	SAFETY LIGHTS ONLY	\$ 0.00	\$ 2.56	\$ 2.56
056-0153-007-0000	SAFETY LIGHTS ONLY	\$ 0.00	\$ 2.56	\$ 2.56
056-0153-008-0000	SAFETY LIGHTS ONLY	\$ 0.00	\$ 2.56	\$ 2.56
056-0153-009-0000	SAFETY LIGHTS ONLY	\$ 0.00	\$ 2.56	\$ 2.56
056-0153-010-0000	SAFETY LIGHTS ONLY	\$ 0.00	\$ 2.56	\$ 2.56
056-0153-011-0000	SAFETY LIGHTS ONLY	\$ 0.00	\$ 2.56	\$ 2.56
056-0153-012-0000	SAFETY LIGHTS ONLY	\$ 0.00	\$ 2.56	\$ 2.56
056-0153-013-0000	SAFETY LIGHTS ONLY	\$ 0.00	\$ 2.56	\$ 2.56

AGENDA ITEM 10.2

City of Rancho Cordova
Lighting District No. 2012-1
Fiscal Year 2019-20 Assessment Roll

ATTACHMENT 2

522

APN	District Classification	Street Light Charge	Safety Light Charge	Total Assessment
056-0153-014-0000	SAFETY LIGHTS ONLY	\$ 0.00	\$ 2.56	\$ 2.56
056-0153-015-0000	SAFETY LIGHTS ONLY	\$ 0.00	\$ 2.56	\$ 2.56
056-0153-016-0000	SAFETY LIGHTS ONLY	\$ 0.00	\$ 2.56	\$ 2.56
056-0153-017-0000	SAFETY LIGHTS ONLY	\$ 0.00	\$ 2.56	\$ 2.56
056-0153-018-0000	SAFETY LIGHTS ONLY	\$ 0.00	\$ 2.56	\$ 2.56
056-0153-019-0000	SAFETY LIGHTS ONLY	\$ 0.00	\$ 2.56	\$ 2.56
056-0153-020-0000	SAFETY LIGHTS ONLY	\$ 0.00	\$ 2.56	\$ 2.56
056-0153-021-0000	SAFETY LIGHTS ONLY	\$ 0.00	\$ 2.56	\$ 2.56
056-0153-022-0000	SAFETY LIGHTS ONLY	\$ 0.00	\$ 2.56	\$ 2.56
056-0153-023-0000	SAFETY LIGHTS ONLY	\$ 0.00	\$ 2.56	\$ 2.56
056-0153-024-0000	SAFETY LIGHTS ONLY	\$ 0.00	\$ 2.56	\$ 2.56
056-0153-025-0000	SAFETY LIGHTS ONLY	\$ 0.00	\$ 2.56	\$ 2.56
056-0154-001-0000	SAFETY LIGHTS ONLY	\$ 0.00	\$ 2.56	\$ 2.56
056-0154-002-0000	SAFETY LIGHTS ONLY	\$ 0.00	\$ 2.56	\$ 2.56
056-0154-003-0000	SAFETY LIGHTS ONLY	\$ 0.00	\$ 2.56	\$ 2.56
056-0154-004-0000	SAFETY LIGHTS ONLY	\$ 0.00	\$ 2.56	\$ 2.56
056-0154-005-0000	SAFETY LIGHTS ONLY	\$ 0.00	\$ 2.56	\$ 2.56
056-0154-006-0000	SAFETY LIGHTS ONLY	\$ 0.00	\$ 2.56	\$ 2.56
056-0154-007-0000	SAFETY LIGHTS ONLY	\$ 0.00	\$ 2.56	\$ 2.56
056-0155-001-0000	RESIDENTIAL	\$ 15.32	\$ 2.56	\$ 17.88
056-0155-002-0000	SAFETY LIGHTS ONLY	\$ 0.00	\$ 2.56	\$ 2.56
056-0155-003-0000	SAFETY LIGHTS ONLY	\$ 0.00	\$ 2.56	\$ 2.56
056-0155-004-0000	SAFETY LIGHTS ONLY	\$ 0.00	\$ 2.56	\$ 2.56
056-0155-005-0000	SAFETY LIGHTS ONLY	\$ 0.00	\$ 2.56	\$ 2.56
056-0155-006-0000	SAFETY LIGHTS ONLY	\$ 0.00	\$ 2.56	\$ 2.56
056-0161-001-0000	SAFETY LIGHTS ONLY	\$ 0.00	\$ 2.56	\$ 2.56
056-0161-002-0000	SAFETY LIGHTS ONLY	\$ 0.00	\$ 2.56	\$ 2.56
056-0161-003-0000	SAFETY LIGHTS ONLY	\$ 0.00	\$ 2.56	\$ 2.56
056-0161-004-0000	SAFETY LIGHTS ONLY	\$ 0.00	\$ 2.56	\$ 2.56
056-0161-005-0000	SAFETY LIGHTS ONLY	\$ 0.00	\$ 2.56	\$ 2.56
056-0161-006-0000	SAFETY LIGHTS ONLY	\$ 0.00	\$ 2.56	\$ 2.56
056-0161-007-0000	SAFETY LIGHTS ONLY	\$ 0.00	\$ 2.56	\$ 2.56
056-0161-008-0000	SAFETY LIGHTS ONLY	\$ 0.00	\$ 2.56	\$ 2.56
056-0161-009-0000	SAFETY LIGHTS ONLY	\$ 0.00	\$ 2.56	\$ 2.56
056-0161-010-0000	SAFETY LIGHTS ONLY	\$ 0.00	\$ 2.56	\$ 2.56
056-0161-011-0000	SAFETY LIGHTS ONLY	\$ 0.00	\$ 2.56	\$ 2.56
056-0162-001-0000	SAFETY LIGHTS ONLY	\$ 0.00	\$ 2.56	\$ 2.56
056-0162-002-0000	SAFETY LIGHTS ONLY	\$ 0.00	\$ 2.56	\$ 2.56
056-0162-003-0000	SAFETY LIGHTS ONLY	\$ 0.00	\$ 2.56	\$ 2.56
056-0162-004-0000	SAFETY LIGHTS ONLY	\$ 0.00	\$ 2.56	\$ 2.56
056-0162-005-0000	SAFETY LIGHTS ONLY	\$ 0.00	\$ 2.56	\$ 2.56
056-0162-006-0000	SAFETY LIGHTS ONLY	\$ 0.00	\$ 2.56	\$ 2.56
056-0162-007-0000	SAFETY LIGHTS ONLY	\$ 0.00	\$ 2.56	\$ 2.56
056-0162-008-0000	SAFETY LIGHTS ONLY	\$ 0.00	\$ 2.56	\$ 2.56

AGENDA ITEM 10.2

City of Rancho Cordova
Lighting District No. 2012-1
Fiscal Year 2019-20 Assessment Roll

ATTACHMENT 2

523

APN	District Classification	Street Light Charge	Safety Light Charge	Total Assessment
056-0162-009-0000	SAFETY LIGHTS ONLY	\$ 0.00	\$ 2.56	\$ 2.56
056-0162-010-0000	SAFETY LIGHTS ONLY	\$ 0.00	\$ 2.56	\$ 2.56
056-0162-011-0000	SAFETY LIGHTS ONLY	\$ 0.00	\$ 2.56	\$ 2.56
056-0162-012-0000	SAFETY LIGHTS ONLY	\$ 0.00	\$ 2.56	\$ 2.56
056-0162-013-0000	SAFETY LIGHTS ONLY	\$ 0.00	\$ 2.56	\$ 2.56
056-0162-014-0000	SAFETY LIGHTS ONLY	\$ 0.00	\$ 2.56	\$ 2.56
056-0162-015-0000	SAFETY LIGHTS ONLY	\$ 0.00	\$ 2.56	\$ 2.56
056-0162-018-0000	SAFETY LIGHTS ONLY	\$ 0.00	\$ 2.56	\$ 2.56
056-0162-019-0000	SAFETY LIGHTS ONLY	\$ 0.00	\$ 2.56	\$ 2.56
056-0162-020-0000	SAFETY LIGHTS ONLY	\$ 0.00	\$ 2.56	\$ 2.56
056-0163-001-0000	SAFETY LIGHTS ONLY	\$ 0.00	\$ 2.56	\$ 2.56
056-0163-002-0000	SAFETY LIGHTS ONLY	\$ 0.00	\$ 2.56	\$ 2.56
056-0163-003-0000	SAFETY LIGHTS ONLY	\$ 0.00	\$ 2.56	\$ 2.56
056-0163-004-0000	SAFETY LIGHTS ONLY	\$ 0.00	\$ 2.56	\$ 2.56
056-0163-005-0000	SAFETY LIGHTS ONLY	\$ 0.00	\$ 2.56	\$ 2.56
056-0163-006-0000	SAFETY LIGHTS ONLY	\$ 0.00	\$ 2.56	\$ 2.56
056-0163-007-0000	SAFETY LIGHTS ONLY	\$ 0.00	\$ 2.56	\$ 2.56
056-0163-008-0000	SAFETY LIGHTS ONLY	\$ 0.00	\$ 2.56	\$ 2.56
056-0163-009-0000	SAFETY LIGHTS ONLY	\$ 0.00	\$ 2.56	\$ 2.56
056-0163-010-0000	SAFETY LIGHTS ONLY	\$ 0.00	\$ 2.56	\$ 2.56
056-0163-011-0000	SAFETY LIGHTS ONLY	\$ 0.00	\$ 2.56	\$ 2.56
056-0163-012-0000	SAFETY LIGHTS ONLY	\$ 0.00	\$ 2.56	\$ 2.56
056-0163-013-0000	SAFETY LIGHTS ONLY	\$ 0.00	\$ 2.56	\$ 2.56
056-0164-001-0000	SAFETY LIGHTS ONLY	\$ 0.00	\$ 2.56	\$ 2.56
056-0164-002-0000	SAFETY LIGHTS ONLY	\$ 0.00	\$ 2.56	\$ 2.56
056-0164-003-0000	SAFETY LIGHTS ONLY	\$ 0.00	\$ 2.56	\$ 2.56
056-0164-004-0000	SAFETY LIGHTS ONLY	\$ 0.00	\$ 2.56	\$ 2.56
056-0164-005-0000	SAFETY LIGHTS ONLY	\$ 0.00	\$ 2.56	\$ 2.56
056-0171-001-0000	SAFETY LIGHTS ONLY	\$ 0.00	\$ 2.56	\$ 2.56
056-0172-001-0000	SAFETY LIGHTS ONLY	\$ 0.00	\$ 2.56	\$ 2.56
056-0172-002-0000	SAFETY LIGHTS ONLY	\$ 0.00	\$ 2.56	\$ 2.56
056-0172-003-0000	SAFETY LIGHTS ONLY	\$ 0.00	\$ 2.56	\$ 2.56
056-0172-004-0000	SAFETY LIGHTS ONLY	\$ 0.00	\$ 2.56	\$ 2.56
056-0172-005-0000	SAFETY LIGHTS ONLY	\$ 0.00	\$ 2.56	\$ 2.56
056-0172-006-0000	SAFETY LIGHTS ONLY	\$ 0.00	\$ 2.56	\$ 2.56
056-0172-007-0000	SAFETY LIGHTS ONLY	\$ 0.00	\$ 2.56	\$ 2.56
056-0172-008-0000	SAFETY LIGHTS ONLY	\$ 0.00	\$ 2.56	\$ 2.56
056-0172-009-0000	SAFETY LIGHTS ONLY	\$ 0.00	\$ 2.56	\$ 2.56
056-0172-010-0000	SAFETY LIGHTS ONLY	\$ 0.00	\$ 2.56	\$ 2.56
056-0172-011-0000	SAFETY LIGHTS ONLY	\$ 0.00	\$ 2.56	\$ 2.56
056-0172-012-0000	SAFETY LIGHTS ONLY	\$ 0.00	\$ 2.56	\$ 2.56
056-0172-013-0000	SAFETY LIGHTS ONLY	\$ 0.00	\$ 2.56	\$ 2.56
056-0172-014-0000	SAFETY LIGHTS ONLY	\$ 0.00	\$ 2.56	\$ 2.56
056-0172-015-0000	SAFETY LIGHTS ONLY	\$ 0.00	\$ 2.56	\$ 2.56

AGENDA ITEM 10.2

City of Rancho Cordova
Lighting District No. 2012-1
Fiscal Year 2019-20 Assessment Roll

ATTACHMENT 2

524

APN	District Classification	Street Light Charge	Safety Light Charge	Total Assessment
056-0172-016-0000	SAFETY LIGHTS ONLY	\$ 0.00	\$ 2.56	\$ 2.56
056-0173-001-0000	SAFETY LIGHTS ONLY	\$ 0.00	\$ 2.56	\$ 2.56
056-0173-002-0000	SAFETY LIGHTS ONLY	\$ 0.00	\$ 2.56	\$ 2.56
056-0173-003-0000	SAFETY LIGHTS ONLY	\$ 0.00	\$ 2.56	\$ 2.56
056-0173-004-0000	SAFETY LIGHTS ONLY	\$ 0.00	\$ 2.56	\$ 2.56
056-0173-005-0000	SAFETY LIGHTS ONLY	\$ 0.00	\$ 2.56	\$ 2.56
056-0173-006-0000	SAFETY LIGHTS ONLY	\$ 0.00	\$ 2.56	\$ 2.56
056-0173-007-0000	SAFETY LIGHTS ONLY	\$ 0.00	\$ 2.56	\$ 2.56
056-0173-008-0000	SAFETY LIGHTS ONLY	\$ 0.00	\$ 2.56	\$ 2.56
056-0173-009-0000	SAFETY LIGHTS ONLY	\$ 0.00	\$ 2.56	\$ 2.56
056-0173-010-0000	SAFETY LIGHTS ONLY	\$ 0.00	\$ 2.56	\$ 2.56
056-0173-011-0000	SAFETY LIGHTS ONLY	\$ 0.00	\$ 2.56	\$ 2.56
056-0174-001-0000	SAFETY LIGHTS ONLY	\$ 0.00	\$ 2.56	\$ 2.56
056-0174-002-0000	SAFETY LIGHTS ONLY	\$ 0.00	\$ 2.56	\$ 2.56
056-0174-003-0000	SAFETY LIGHTS ONLY	\$ 0.00	\$ 2.56	\$ 2.56
056-0174-004-0000	SAFETY LIGHTS ONLY	\$ 0.00	\$ 2.56	\$ 2.56
056-0174-005-0000	SAFETY LIGHTS ONLY	\$ 0.00	\$ 2.56	\$ 2.56
056-0174-006-0000	SAFETY LIGHTS ONLY	\$ 0.00	\$ 2.56	\$ 2.56
056-0174-007-0000	SAFETY LIGHTS ONLY	\$ 0.00	\$ 2.56	\$ 2.56
056-0174-008-0000	SAFETY LIGHTS ONLY	\$ 0.00	\$ 2.56	\$ 2.56
056-0174-009-0000	SAFETY LIGHTS ONLY	\$ 0.00	\$ 2.56	\$ 2.56
056-0174-010-0000	SAFETY LIGHTS ONLY	\$ 0.00	\$ 2.56	\$ 2.56
056-0174-011-0000	SAFETY LIGHTS ONLY	\$ 0.00	\$ 2.56	\$ 2.56
056-0174-012-0000	SAFETY LIGHTS ONLY	\$ 0.00	\$ 2.56	\$ 2.56
056-0174-013-0000	SAFETY LIGHTS ONLY	\$ 0.00	\$ 2.56	\$ 2.56
056-0174-014-0000	SAFETY LIGHTS ONLY	\$ 0.00	\$ 2.56	\$ 2.56
056-0174-015-0000	SAFETY LIGHTS ONLY	\$ 0.00	\$ 2.56	\$ 2.56
056-0174-016-0000	SAFETY LIGHTS ONLY	\$ 0.00	\$ 2.56	\$ 2.56
056-0174-017-0000	SAFETY LIGHTS ONLY	\$ 0.00	\$ 2.56	\$ 2.56
056-0174-018-0000	SAFETY LIGHTS ONLY	\$ 0.00	\$ 2.56	\$ 2.56
056-0174-019-0000	SAFETY LIGHTS ONLY	\$ 0.00	\$ 2.56	\$ 2.56
056-0181-001-0000	SAFETY LIGHTS ONLY	\$ 0.00	\$ 2.56	\$ 2.56
056-0181-002-0000	SAFETY LIGHTS ONLY	\$ 0.00	\$ 2.56	\$ 2.56
056-0181-003-0000	SAFETY LIGHTS ONLY	\$ 0.00	\$ 2.56	\$ 2.56
056-0181-004-0000	SAFETY LIGHTS ONLY	\$ 0.00	\$ 2.56	\$ 2.56
056-0181-005-0000	SAFETY LIGHTS ONLY	\$ 0.00	\$ 2.56	\$ 2.56
056-0181-006-0000	SAFETY LIGHTS ONLY	\$ 0.00	\$ 2.56	\$ 2.56
056-0181-007-0000	SAFETY LIGHTS ONLY	\$ 0.00	\$ 2.56	\$ 2.56
056-0181-008-0000	SAFETY LIGHTS ONLY	\$ 0.00	\$ 2.56	\$ 2.56
056-0181-009-0000	SAFETY LIGHTS ONLY	\$ 0.00	\$ 2.56	\$ 2.56
056-0181-010-0000	SAFETY LIGHTS ONLY	\$ 0.00	\$ 2.56	\$ 2.56
056-0181-011-0000	SAFETY LIGHTS ONLY	\$ 0.00	\$ 2.56	\$ 2.56
056-0181-012-0000	SAFETY LIGHTS ONLY	\$ 0.00	\$ 2.56	\$ 2.56
056-0181-013-0000	SAFETY LIGHTS ONLY	\$ 0.00	\$ 2.56	\$ 2.56

AGENDA ITEM 10.2

City of Rancho Cordova
Lighting District No. 2012-1
Fiscal Year 2019-20 Assessment Roll

ATTACHMENT 2

525

APN	District Classification	Street Light Charge	Safety Light Charge	Total Assessment
056-0181-014-0000	SAFETY LIGHTS ONLY	\$ 0.00	\$ 2.56	\$ 2.56
056-0182-001-0000	SAFETY LIGHTS ONLY	\$ 0.00	\$ 2.56	\$ 2.56
056-0182-002-0000	SAFETY LIGHTS ONLY	\$ 0.00	\$ 2.56	\$ 2.56
056-0182-003-0000	SAFETY LIGHTS ONLY	\$ 0.00	\$ 2.56	\$ 2.56
056-0182-004-0000	SAFETY LIGHTS ONLY	\$ 0.00	\$ 2.56	\$ 2.56
056-0182-005-0000	SAFETY LIGHTS ONLY	\$ 0.00	\$ 2.56	\$ 2.56
056-0182-006-0000	SAFETY LIGHTS ONLY	\$ 0.00	\$ 2.56	\$ 2.56
056-0182-007-0000	SAFETY LIGHTS ONLY	\$ 0.00	\$ 2.56	\$ 2.56
056-0182-008-0000	SAFETY LIGHTS ONLY	\$ 0.00	\$ 2.56	\$ 2.56
056-0182-009-0000	SAFETY LIGHTS ONLY	\$ 0.00	\$ 2.56	\$ 2.56
056-0182-010-0000	SAFETY LIGHTS ONLY	\$ 0.00	\$ 2.56	\$ 2.56
056-0182-011-0000	SAFETY LIGHTS ONLY	\$ 0.00	\$ 2.56	\$ 2.56
056-0182-012-0000	SAFETY LIGHTS ONLY	\$ 0.00	\$ 2.56	\$ 2.56
056-0182-013-0000	SAFETY LIGHTS ONLY	\$ 0.00	\$ 2.56	\$ 2.56
056-0182-014-0000	SAFETY LIGHTS ONLY	\$ 0.00	\$ 2.56	\$ 2.56
056-0182-015-0000	SAFETY LIGHTS ONLY	\$ 0.00	\$ 2.56	\$ 2.56
056-0182-016-0000	SAFETY LIGHTS ONLY	\$ 0.00	\$ 2.56	\$ 2.56
056-0182-017-0000	SAFETY LIGHTS ONLY	\$ 0.00	\$ 2.56	\$ 2.56
056-0182-018-0000	SAFETY LIGHTS ONLY	\$ 0.00	\$ 2.56	\$ 2.56
056-0182-019-0000	SAFETY LIGHTS ONLY	\$ 0.00	\$ 2.56	\$ 2.56
056-0182-020-0000	SAFETY LIGHTS ONLY	\$ 0.00	\$ 2.56	\$ 2.56
056-0182-021-0000	SAFETY LIGHTS ONLY	\$ 0.00	\$ 2.56	\$ 2.56
056-0182-022-0000	SAFETY LIGHTS ONLY	\$ 0.00	\$ 2.56	\$ 2.56
056-0183-001-0000	SAFETY LIGHTS ONLY	\$ 0.00	\$ 2.56	\$ 2.56
056-0183-002-0000	SAFETY LIGHTS ONLY	\$ 0.00	\$ 2.56	\$ 2.56
056-0184-001-0000	SAFETY LIGHTS ONLY	\$ 0.00	\$ 2.56	\$ 2.56
056-0184-002-0000	SAFETY LIGHTS ONLY	\$ 0.00	\$ 2.56	\$ 2.56
056-0185-001-0000	SAFETY LIGHTS ONLY	\$ 0.00	\$ 2.56	\$ 2.56
056-0191-001-0000	SAFETY LIGHTS ONLY	\$ 0.00	\$ 2.56	\$ 2.56
056-0191-002-0000	SAFETY LIGHTS ONLY	\$ 0.00	\$ 2.56	\$ 2.56
056-0191-003-0000	SAFETY LIGHTS ONLY	\$ 0.00	\$ 2.56	\$ 2.56
056-0191-004-0000	SAFETY LIGHTS ONLY	\$ 0.00	\$ 2.56	\$ 2.56
056-0191-005-0000	SAFETY LIGHTS ONLY	\$ 0.00	\$ 2.56	\$ 2.56
056-0191-006-0000	SAFETY LIGHTS ONLY	\$ 0.00	\$ 2.56	\$ 2.56
056-0191-007-0000	SAFETY LIGHTS ONLY	\$ 0.00	\$ 2.56	\$ 2.56
056-0191-008-0000	SAFETY LIGHTS ONLY	\$ 0.00	\$ 2.56	\$ 2.56
056-0191-009-0000	SAFETY LIGHTS ONLY	\$ 0.00	\$ 2.56	\$ 2.56
056-0191-010-0000	SAFETY LIGHTS ONLY	\$ 0.00	\$ 2.56	\$ 2.56
056-0192-001-0000	SAFETY LIGHTS ONLY	\$ 0.00	\$ 2.56	\$ 2.56
056-0192-002-0000	SAFETY LIGHTS ONLY	\$ 0.00	\$ 2.56	\$ 2.56
056-0192-003-0000	SAFETY LIGHTS ONLY	\$ 0.00	\$ 2.56	\$ 2.56
056-0192-004-0000	SAFETY LIGHTS ONLY	\$ 0.00	\$ 2.56	\$ 2.56
056-0192-005-0000	SAFETY LIGHTS ONLY	\$ 0.00	\$ 2.56	\$ 2.56
056-0192-006-0000	SAFETY LIGHTS ONLY	\$ 0.00	\$ 2.56	\$ 2.56

AGENDA ITEM 10.2

City of Rancho Cordova
Lighting District No. 2012-1
Fiscal Year 2019-20 Assessment Roll

ATTACHMENT 2

526

APN	District Classification	Street Light Charge	Safety Light Charge	Total Assessment
056-0192-007-0000	SAFETY LIGHTS ONLY	\$ 0.00	\$ 2.56	\$ 2.56
056-0193-001-0000	SAFETY LIGHTS ONLY	\$ 0.00	\$ 2.56	\$ 2.56
056-0193-002-0000	SAFETY LIGHTS ONLY	\$ 0.00	\$ 2.56	\$ 2.56
056-0193-003-0000	SAFETY LIGHTS ONLY	\$ 0.00	\$ 2.56	\$ 2.56
056-0193-004-0000	SAFETY LIGHTS ONLY	\$ 0.00	\$ 2.56	\$ 2.56
056-0193-005-0000	SAFETY LIGHTS ONLY	\$ 0.00	\$ 2.56	\$ 2.56
056-0193-006-0000	SAFETY LIGHTS ONLY	\$ 0.00	\$ 2.56	\$ 2.56
056-0194-001-0000	SAFETY LIGHTS ONLY	\$ 0.00	\$ 2.56	\$ 2.56
056-0194-002-0000	SAFETY LIGHTS ONLY	\$ 0.00	\$ 2.56	\$ 2.56
056-0195-001-0000	SAFETY LIGHTS ONLY	\$ 0.00	\$ 2.56	\$ 2.56
056-0195-002-0000	SAFETY LIGHTS ONLY	\$ 0.00	\$ 2.56	\$ 2.56
056-0195-003-0000	SAFETY LIGHTS ONLY	\$ 0.00	\$ 2.56	\$ 2.56
056-0195-004-0000	SAFETY LIGHTS ONLY	\$ 0.00	\$ 2.56	\$ 2.56
056-0195-005-0000	SAFETY LIGHTS ONLY	\$ 0.00	\$ 2.56	\$ 2.56
056-0195-006-0000	SAFETY LIGHTS ONLY	\$ 0.00	\$ 2.56	\$ 2.56
056-0195-007-0000	SAFETY LIGHTS ONLY	\$ 0.00	\$ 2.56	\$ 2.56
056-0195-008-0000	SAFETY LIGHTS ONLY	\$ 0.00	\$ 2.56	\$ 2.56
056-0195-009-0000	SAFETY LIGHTS ONLY	\$ 0.00	\$ 2.56	\$ 2.56
056-0195-010-0000	SAFETY LIGHTS ONLY	\$ 0.00	\$ 2.56	\$ 2.56
056-0195-011-0000	SAFETY LIGHTS ONLY	\$ 0.00	\$ 2.56	\$ 2.56
056-0195-012-0000	SAFETY LIGHTS ONLY	\$ 0.00	\$ 2.56	\$ 2.56
056-0195-013-0000	SAFETY LIGHTS ONLY	\$ 0.00	\$ 2.56	\$ 2.56
056-0195-014-0000	SAFETY LIGHTS ONLY	\$ 0.00	\$ 2.56	\$ 2.56
056-0195-015-0000	SAFETY LIGHTS ONLY	\$ 0.00	\$ 2.56	\$ 2.56
056-0195-016-0000	SAFETY LIGHTS ONLY	\$ 0.00	\$ 2.56	\$ 2.56
056-0195-017-0000	SAFETY LIGHTS ONLY	\$ 0.00	\$ 2.56	\$ 2.56
056-0196-001-0000	SAFETY LIGHTS ONLY	\$ 0.00	\$ 2.56	\$ 2.56
056-0196-002-0000	SAFETY LIGHTS ONLY	\$ 0.00	\$ 2.56	\$ 2.56
056-0196-003-0000	SAFETY LIGHTS ONLY	\$ 0.00	\$ 2.56	\$ 2.56
056-0196-004-0000	SAFETY LIGHTS ONLY	\$ 0.00	\$ 2.56	\$ 2.56
056-0196-005-0000	SAFETY LIGHTS ONLY	\$ 0.00	\$ 2.56	\$ 2.56
056-0196-006-0000	SAFETY LIGHTS ONLY	\$ 0.00	\$ 2.56	\$ 2.56
056-0196-007-0000	SAFETY LIGHTS ONLY	\$ 0.00	\$ 2.56	\$ 2.56
056-0196-008-0000	SAFETY LIGHTS ONLY	\$ 0.00	\$ 2.56	\$ 2.56
056-0196-009-0000	SAFETY LIGHTS ONLY	\$ 0.00	\$ 2.56	\$ 2.56
056-0197-001-0000	SAFETY LIGHTS ONLY	\$ 0.00	\$ 2.56	\$ 2.56
056-0197-002-0000	SAFETY LIGHTS ONLY	\$ 0.00	\$ 2.56	\$ 2.56
056-0197-003-0000	SAFETY LIGHTS ONLY	\$ 0.00	\$ 2.56	\$ 2.56
056-0197-004-0000	SAFETY LIGHTS ONLY	\$ 0.00	\$ 2.56	\$ 2.56
056-0197-005-0000	SAFETY LIGHTS ONLY	\$ 0.00	\$ 2.56	\$ 2.56
056-0197-006-0000	SAFETY LIGHTS ONLY	\$ 0.00	\$ 2.56	\$ 2.56
056-0198-001-0000	SAFETY LIGHTS ONLY	\$ 0.00	\$ 2.56	\$ 2.56
056-0201-001-0000	SAFETY LIGHTS ONLY	\$ 0.00	\$ 2.56	\$ 2.56
056-0201-002-0000	SAFETY LIGHTS ONLY	\$ 0.00	\$ 2.56	\$ 2.56

AGENDA ITEM 10.2

City of Rancho Cordova
Lighting District No. 2012-1
Fiscal Year 2019-20 Assessment Roll

ATTACHMENT 2

527

APN	District Classification	Street Light Charge	Safety Light Charge	Total Assessment
056-0201-003-0000	SAFETY LIGHTS ONLY	\$ 0.00	\$ 2.56	\$ 2.56
056-0201-004-0000	SAFETY LIGHTS ONLY	\$ 0.00	\$ 2.56	\$ 2.56
056-0201-005-0000	SAFETY LIGHTS ONLY	\$ 0.00	\$ 2.56	\$ 2.56
056-0201-006-0000	SAFETY LIGHTS ONLY	\$ 0.00	\$ 2.56	\$ 2.56
056-0201-007-0000	SAFETY LIGHTS ONLY	\$ 0.00	\$ 2.56	\$ 2.56
056-0202-001-0000	SAFETY LIGHTS ONLY	\$ 0.00	\$ 2.56	\$ 2.56
056-0202-002-0000	SAFETY LIGHTS ONLY	\$ 0.00	\$ 2.56	\$ 2.56
056-0202-003-0000	SAFETY LIGHTS ONLY	\$ 0.00	\$ 2.56	\$ 2.56
056-0202-004-0000	SAFETY LIGHTS ONLY	\$ 0.00	\$ 2.56	\$ 2.56
056-0202-005-0000	SAFETY LIGHTS ONLY	\$ 0.00	\$ 2.56	\$ 2.56
056-0202-006-0000	SAFETY LIGHTS ONLY	\$ 0.00	\$ 2.56	\$ 2.56
056-0202-007-0000	SAFETY LIGHTS ONLY	\$ 0.00	\$ 2.56	\$ 2.56
056-0202-008-0000	SAFETY LIGHTS ONLY	\$ 0.00	\$ 2.56	\$ 2.56
056-0202-009-0000	SAFETY LIGHTS ONLY	\$ 0.00	\$ 2.56	\$ 2.56
056-0202-010-0000	SAFETY LIGHTS ONLY	\$ 0.00	\$ 2.56	\$ 2.56
056-0203-001-0000	SAFETY LIGHTS ONLY	\$ 0.00	\$ 2.56	\$ 2.56
056-0203-002-0000	SAFETY LIGHTS ONLY	\$ 0.00	\$ 2.56	\$ 2.56
056-0203-003-0000	SAFETY LIGHTS ONLY	\$ 0.00	\$ 2.56	\$ 2.56
056-0203-004-0000	SAFETY LIGHTS ONLY	\$ 0.00	\$ 2.56	\$ 2.56
056-0203-005-0000	SAFETY LIGHTS ONLY	\$ 0.00	\$ 2.56	\$ 2.56
056-0203-006-0000	SAFETY LIGHTS ONLY	\$ 0.00	\$ 2.56	\$ 2.56
056-0203-007-0000	SAFETY LIGHTS ONLY	\$ 0.00	\$ 2.56	\$ 2.56
056-0203-008-0000	SAFETY LIGHTS ONLY	\$ 0.00	\$ 2.56	\$ 2.56
056-0203-009-0000	SAFETY LIGHTS ONLY	\$ 0.00	\$ 2.56	\$ 2.56
056-0203-010-0000	SAFETY LIGHTS ONLY	\$ 0.00	\$ 2.56	\$ 2.56
056-0203-011-0000	SAFETY LIGHTS ONLY	\$ 0.00	\$ 2.56	\$ 2.56
056-0203-012-0000	SAFETY LIGHTS ONLY	\$ 0.00	\$ 2.56	\$ 2.56
056-0203-013-0000	SAFETY LIGHTS ONLY	\$ 0.00	\$ 2.56	\$ 2.56
056-0203-014-0000	SAFETY LIGHTS ONLY	\$ 0.00	\$ 2.56	\$ 2.56
056-0203-015-0000	SAFETY LIGHTS ONLY	\$ 0.00	\$ 2.56	\$ 2.56
056-0203-016-0000	SAFETY LIGHTS ONLY	\$ 0.00	\$ 2.56	\$ 2.56
056-0203-017-0000	SAFETY LIGHTS ONLY	\$ 0.00	\$ 2.56	\$ 2.56
056-0203-018-0000	SAFETY LIGHTS ONLY	\$ 0.00	\$ 2.56	\$ 2.56
056-0203-019-0000	SAFETY LIGHTS ONLY	\$ 0.00	\$ 2.56	\$ 2.56
056-0203-020-0000	SAFETY LIGHTS ONLY	\$ 0.00	\$ 2.56	\$ 2.56
056-0203-021-0000	SAFETY LIGHTS ONLY	\$ 0.00	\$ 2.56	\$ 2.56
056-0203-022-0000	SAFETY LIGHTS ONLY	\$ 0.00	\$ 2.56	\$ 2.56
056-0204-001-0000	SAFETY LIGHTS ONLY	\$ 0.00	\$ 2.56	\$ 2.56
056-0204-002-0000	SAFETY LIGHTS ONLY	\$ 0.00	\$ 2.56	\$ 2.56
056-0204-003-0000	SAFETY LIGHTS ONLY	\$ 0.00	\$ 2.56	\$ 2.56
056-0204-004-0000	SAFETY LIGHTS ONLY	\$ 0.00	\$ 2.56	\$ 2.56
056-0204-005-0000	SAFETY LIGHTS ONLY	\$ 0.00	\$ 2.56	\$ 2.56
056-0204-006-0000	SAFETY LIGHTS ONLY	\$ 0.00	\$ 2.56	\$ 2.56
056-0204-007-0000	SAFETY LIGHTS ONLY	\$ 0.00	\$ 2.56	\$ 2.56

AGENDA ITEM 10.2

City of Rancho Cordova
Lighting District No. 2012-1
Fiscal Year 2019-20 Assessment Roll

ATTACHMENT 2

528

APN	District Classification	Street Light Charge	Safety Light Charge	Total Assessment
056-0204-008-0000	SAFETY LIGHTS ONLY	\$ 0.00	\$ 2.56	\$ 2.56
056-0204-009-0000	SAFETY LIGHTS ONLY	\$ 0.00	\$ 2.56	\$ 2.56
056-0204-010-0000	SAFETY LIGHTS ONLY	\$ 0.00	\$ 2.56	\$ 2.56
056-0204-011-0000	SAFETY LIGHTS ONLY	\$ 0.00	\$ 2.56	\$ 2.56
056-0205-001-0000	SAFETY LIGHTS ONLY	\$ 0.00	\$ 2.56	\$ 2.56
056-0205-002-0000	SAFETY LIGHTS ONLY	\$ 0.00	\$ 2.56	\$ 2.56
056-0205-003-0000	SAFETY LIGHTS ONLY	\$ 0.00	\$ 2.56	\$ 2.56
056-0205-004-0000	SAFETY LIGHTS ONLY	\$ 0.00	\$ 2.56	\$ 2.56
056-0205-005-0000	SAFETY LIGHTS ONLY	\$ 0.00	\$ 2.56	\$ 2.56
056-0205-006-0000	SAFETY LIGHTS ONLY	\$ 0.00	\$ 2.56	\$ 2.56
056-0211-001-0001	SAFETY LIGHTS ONLY	\$ 0.00	\$ 2.56	\$ 2.56
056-0211-001-0002	SAFETY LIGHTS ONLY	\$ 0.00	\$ 2.56	\$ 2.56
056-0211-001-0003	SAFETY LIGHTS ONLY	\$ 0.00	\$ 2.56	\$ 2.56
056-0211-001-0004	SAFETY LIGHTS ONLY	\$ 0.00	\$ 2.56	\$ 2.56
056-0211-002-0001	SAFETY LIGHTS ONLY	\$ 0.00	\$ 2.56	\$ 2.56
056-0211-002-0002	SAFETY LIGHTS ONLY	\$ 0.00	\$ 2.56	\$ 2.56
056-0211-002-0003	SAFETY LIGHTS ONLY	\$ 0.00	\$ 2.56	\$ 2.56
056-0211-002-0004	SAFETY LIGHTS ONLY	\$ 0.00	\$ 2.56	\$ 2.56
056-0211-003-0001	SAFETY LIGHTS ONLY	\$ 0.00	\$ 2.56	\$ 2.56
056-0211-003-0002	SAFETY LIGHTS ONLY	\$ 0.00	\$ 2.56	\$ 2.56
056-0211-003-0003	SAFETY LIGHTS ONLY	\$ 0.00	\$ 2.56	\$ 2.56
056-0211-003-0004	SAFETY LIGHTS ONLY	\$ 0.00	\$ 2.56	\$ 2.56
056-0211-004-0001	SAFETY LIGHTS ONLY	\$ 0.00	\$ 2.56	\$ 2.56
056-0211-004-0002	SAFETY LIGHTS ONLY	\$ 0.00	\$ 2.56	\$ 2.56
056-0211-004-0003	SAFETY LIGHTS ONLY	\$ 0.00	\$ 2.56	\$ 2.56
056-0211-004-0004	SAFETY LIGHTS ONLY	\$ 0.00	\$ 2.56	\$ 2.56
056-0211-005-0001	SAFETY LIGHTS ONLY	\$ 0.00	\$ 2.56	\$ 2.56
056-0211-005-0002	SAFETY LIGHTS ONLY	\$ 0.00	\$ 2.56	\$ 2.56
056-0211-005-0003	SAFETY LIGHTS ONLY	\$ 0.00	\$ 2.56	\$ 2.56
056-0211-005-0004	SAFETY LIGHTS ONLY	\$ 0.00	\$ 2.56	\$ 2.56
056-0211-006-0001	SAFETY LIGHTS ONLY	\$ 0.00	\$ 2.56	\$ 2.56
056-0211-006-0002	SAFETY LIGHTS ONLY	\$ 0.00	\$ 2.56	\$ 2.56
056-0211-006-0003	SAFETY LIGHTS ONLY	\$ 0.00	\$ 2.56	\$ 2.56
056-0211-006-0004	SAFETY LIGHTS ONLY	\$ 0.00	\$ 2.56	\$ 2.56
056-0211-007-0001	SAFETY LIGHTS ONLY	\$ 0.00	\$ 2.56	\$ 2.56
056-0211-007-0002	SAFETY LIGHTS ONLY	\$ 0.00	\$ 2.56	\$ 2.56
056-0211-007-0003	SAFETY LIGHTS ONLY	\$ 0.00	\$ 2.56	\$ 2.56
056-0211-007-0004	SAFETY LIGHTS ONLY	\$ 0.00	\$ 2.56	\$ 2.56
056-0211-008-0001	SAFETY LIGHTS ONLY	\$ 0.00	\$ 2.56	\$ 2.56
056-0211-008-0002	SAFETY LIGHTS ONLY	\$ 0.00	\$ 2.56	\$ 2.56
056-0211-008-0003	SAFETY LIGHTS ONLY	\$ 0.00	\$ 2.56	\$ 2.56
056-0211-008-0004	SAFETY LIGHTS ONLY	\$ 0.00	\$ 2.56	\$ 2.56
056-0211-009-0001	SAFETY LIGHTS ONLY	\$ 0.00	\$ 2.56	\$ 2.56
056-0211-009-0002	SAFETY LIGHTS ONLY	\$ 0.00	\$ 2.56	\$ 2.56

AGENDA ITEM 10.2

City of Rancho Cordova
Lighting District No. 2012-1
Fiscal Year 2019-20 Assessment Roll

ATTACHMENT 2

529

APN	District Classification	Street Light Charge	Safety Light Charge	Total Assessment
056-0211-009-0003	SAFETY LIGHTS ONLY	\$ 0.00	\$ 2.56	\$ 2.56
056-0211-009-0004	SAFETY LIGHTS ONLY	\$ 0.00	\$ 2.56	\$ 2.56
056-0211-010-0001	SAFETY LIGHTS ONLY	\$ 0.00	\$ 2.56	\$ 2.56
056-0211-010-0002	SAFETY LIGHTS ONLY	\$ 0.00	\$ 2.56	\$ 2.56
056-0211-010-0003	SAFETY LIGHTS ONLY	\$ 0.00	\$ 2.56	\$ 2.56
056-0211-010-0004	SAFETY LIGHTS ONLY	\$ 0.00	\$ 2.56	\$ 2.56
056-0211-011-0001	SAFETY LIGHTS ONLY	\$ 0.00	\$ 2.56	\$ 2.56
056-0211-011-0002	SAFETY LIGHTS ONLY	\$ 0.00	\$ 2.56	\$ 2.56
056-0211-011-0003	SAFETY LIGHTS ONLY	\$ 0.00	\$ 2.56	\$ 2.56
056-0211-011-0004	SAFETY LIGHTS ONLY	\$ 0.00	\$ 2.56	\$ 2.56
056-0212-001-0001	SAFETY LIGHTS ONLY	\$ 0.00	\$ 2.56	\$ 2.56
056-0212-001-0002	SAFETY LIGHTS ONLY	\$ 0.00	\$ 2.56	\$ 2.56
056-0212-001-0003	SAFETY LIGHTS ONLY	\$ 0.00	\$ 2.56	\$ 2.56
056-0212-001-0004	SAFETY LIGHTS ONLY	\$ 0.00	\$ 2.56	\$ 2.56
056-0212-002-0001	SAFETY LIGHTS ONLY	\$ 0.00	\$ 2.56	\$ 2.56
056-0212-002-0002	SAFETY LIGHTS ONLY	\$ 0.00	\$ 2.56	\$ 2.56
056-0212-002-0003	SAFETY LIGHTS ONLY	\$ 0.00	\$ 2.56	\$ 2.56
056-0212-002-0004	SAFETY LIGHTS ONLY	\$ 0.00	\$ 2.56	\$ 2.56
056-0212-003-0001	SAFETY LIGHTS ONLY	\$ 0.00	\$ 2.56	\$ 2.56
056-0212-003-0002	SAFETY LIGHTS ONLY	\$ 0.00	\$ 2.56	\$ 2.56
056-0212-003-0003	SAFETY LIGHTS ONLY	\$ 0.00	\$ 2.56	\$ 2.56
056-0212-003-0004	SAFETY LIGHTS ONLY	\$ 0.00	\$ 2.56	\$ 2.56
056-0212-004-0001	SAFETY LIGHTS ONLY	\$ 0.00	\$ 2.56	\$ 2.56
056-0212-004-0002	SAFETY LIGHTS ONLY	\$ 0.00	\$ 2.56	\$ 2.56
056-0212-004-0003	SAFETY LIGHTS ONLY	\$ 0.00	\$ 2.56	\$ 2.56
056-0212-004-0004	SAFETY LIGHTS ONLY	\$ 0.00	\$ 2.56	\$ 2.56
056-0212-005-0001	SAFETY LIGHTS ONLY	\$ 0.00	\$ 2.56	\$ 2.56
056-0212-005-0002	SAFETY LIGHTS ONLY	\$ 0.00	\$ 2.56	\$ 2.56
056-0212-005-0003	SAFETY LIGHTS ONLY	\$ 0.00	\$ 2.56	\$ 2.56
056-0212-005-0004	SAFETY LIGHTS ONLY	\$ 0.00	\$ 2.56	\$ 2.56
056-0212-006-0001	SAFETY LIGHTS ONLY	\$ 0.00	\$ 2.56	\$ 2.56
056-0212-006-0002	SAFETY LIGHTS ONLY	\$ 0.00	\$ 2.56	\$ 2.56
056-0212-006-0003	SAFETY LIGHTS ONLY	\$ 0.00	\$ 2.56	\$ 2.56
056-0212-006-0004	SAFETY LIGHTS ONLY	\$ 0.00	\$ 2.56	\$ 2.56
056-0212-007-0001	SAFETY LIGHTS ONLY	\$ 0.00	\$ 2.56	\$ 2.56
056-0212-007-0002	SAFETY LIGHTS ONLY	\$ 0.00	\$ 2.56	\$ 2.56
056-0212-007-0003	SAFETY LIGHTS ONLY	\$ 0.00	\$ 2.56	\$ 2.56
056-0212-007-0004	SAFETY LIGHTS ONLY	\$ 0.00	\$ 2.56	\$ 2.56
056-0212-008-0001	SAFETY LIGHTS ONLY	\$ 0.00	\$ 2.56	\$ 2.56
056-0212-008-0002	SAFETY LIGHTS ONLY	\$ 0.00	\$ 2.56	\$ 2.56
056-0212-008-0003	SAFETY LIGHTS ONLY	\$ 0.00	\$ 2.56	\$ 2.56
056-0212-008-0004	SAFETY LIGHTS ONLY	\$ 0.00	\$ 2.56	\$ 2.56
056-0212-009-0001	SAFETY LIGHTS ONLY	\$ 0.00	\$ 2.56	\$ 2.56
056-0212-009-0002	SAFETY LIGHTS ONLY	\$ 0.00	\$ 2.56	\$ 2.56

AGENDA ITEM 10.2

City of Rancho Cordova
Lighting District No. 2012-1
Fiscal Year 2019-20 Assessment Roll

ATTACHMENT 2

530

APN	District Classification	Street Light Charge	Safety Light Charge	Total Assessment
056-0212-009-0003	SAFETY LIGHTS ONLY	\$ 0.00	\$ 2.56	\$ 2.56
056-0212-009-0004	SAFETY LIGHTS ONLY	\$ 0.00	\$ 2.56	\$ 2.56
056-0212-010-0001	SAFETY LIGHTS ONLY	\$ 0.00	\$ 2.56	\$ 2.56
056-0212-010-0002	SAFETY LIGHTS ONLY	\$ 0.00	\$ 2.56	\$ 2.56
056-0212-010-0003	SAFETY LIGHTS ONLY	\$ 0.00	\$ 2.56	\$ 2.56
056-0212-010-0004	SAFETY LIGHTS ONLY	\$ 0.00	\$ 2.56	\$ 2.56
056-0212-012-0001	NONRES	\$ 13.35	\$ 2.56	\$ 15.90
056-0212-012-0002	NONRES	\$ 13.35	\$ 2.56	\$ 15.90
056-0212-012-0003	NONRES	\$ 13.35	\$ 2.56	\$ 15.90
056-0212-012-0004	NONRES	\$ 13.35	\$ 2.56	\$ 15.90
056-0212-013-0001	NONRES	\$ 3.78	\$ 2.56	\$ 6.34
056-0212-013-0002	NONRES	\$ 3.78	\$ 2.56	\$ 6.34
056-0212-013-0003	NONRES	\$ 3.78	\$ 2.56	\$ 6.34
056-0212-013-0004	NONRES	\$ 3.78	\$ 2.56	\$ 6.34
056-0212-014-0001	SAFETY LIGHTS ONLY	\$ 0.00	\$ 2.56	\$ 2.56
056-0212-014-0002	SAFETY LIGHTS ONLY	\$ 0.00	\$ 2.56	\$ 2.56
056-0212-014-0003	SAFETY LIGHTS ONLY	\$ 0.00	\$ 2.56	\$ 2.56
056-0212-014-0004	SAFETY LIGHTS ONLY	\$ 0.00	\$ 2.56	\$ 2.56
056-0212-015-0001	SAFETY LIGHTS ONLY	\$ 0.00	\$ 2.56	\$ 2.56
056-0212-015-0002	SAFETY LIGHTS ONLY	\$ 0.00	\$ 2.56	\$ 2.56
056-0212-015-0003	SAFETY LIGHTS ONLY	\$ 0.00	\$ 2.56	\$ 2.56
056-0212-015-0004	SAFETY LIGHTS ONLY	\$ 0.00	\$ 2.56	\$ 2.56
056-0212-016-0001	SAFETY LIGHTS ONLY	\$ 0.00	\$ 2.56	\$ 2.56
056-0212-016-0002	SAFETY LIGHTS ONLY	\$ 0.00	\$ 2.56	\$ 2.56
056-0212-016-0003	SAFETY LIGHTS ONLY	\$ 0.00	\$ 2.56	\$ 2.56
056-0212-016-0004	SAFETY LIGHTS ONLY	\$ 0.00	\$ 2.56	\$ 2.56
056-0212-017-0001	SAFETY LIGHTS ONLY	\$ 0.00	\$ 2.56	\$ 2.56
056-0212-017-0002	SAFETY LIGHTS ONLY	\$ 0.00	\$ 2.56	\$ 2.56
056-0212-017-0003	SAFETY LIGHTS ONLY	\$ 0.00	\$ 2.56	\$ 2.56
056-0212-017-0004	SAFETY LIGHTS ONLY	\$ 0.00	\$ 2.56	\$ 2.56
056-0212-018-0001	SAFETY LIGHTS ONLY	\$ 0.00	\$ 2.56	\$ 2.56
056-0212-018-0002	SAFETY LIGHTS ONLY	\$ 0.00	\$ 2.56	\$ 2.56
056-0212-018-0003	SAFETY LIGHTS ONLY	\$ 0.00	\$ 2.56	\$ 2.56
056-0212-018-0004	SAFETY LIGHTS ONLY	\$ 0.00	\$ 2.56	\$ 2.56
056-0212-019-0001	SAFETY LIGHTS ONLY	\$ 0.00	\$ 2.56	\$ 2.56
056-0212-019-0002	SAFETY LIGHTS ONLY	\$ 0.00	\$ 2.56	\$ 2.56
056-0212-019-0003	SAFETY LIGHTS ONLY	\$ 0.00	\$ 2.56	\$ 2.56
056-0212-019-0004	SAFETY LIGHTS ONLY	\$ 0.00	\$ 2.56	\$ 2.56
056-0212-020-0001	SAFETY LIGHTS ONLY	\$ 0.00	\$ 2.56	\$ 2.56
056-0212-020-0002	SAFETY LIGHTS ONLY	\$ 0.00	\$ 2.56	\$ 2.56
056-0212-020-0003	SAFETY LIGHTS ONLY	\$ 0.00	\$ 2.56	\$ 2.56
056-0212-020-0004	SAFETY LIGHTS ONLY	\$ 0.00	\$ 2.56	\$ 2.56
056-0212-021-0001	SAFETY LIGHTS ONLY	\$ 0.00	\$ 2.56	\$ 2.56
056-0212-021-0002	SAFETY LIGHTS ONLY	\$ 0.00	\$ 2.56	\$ 2.56

AGENDA ITEM 10.2

City of Rancho Cordova
Lighting District No. 2012-1
Fiscal Year 2019-20 Assessment Roll

ATTACHMENT 2

531

APN	District Classification	Street Light Charge	Safety Light Charge	Total Assessment
056-0212-021-0003	SAFETY LIGHTS ONLY	\$ 0.00	\$ 2.56	\$ 2.56
056-0212-021-0004	SAFETY LIGHTS ONLY	\$ 0.00	\$ 2.56	\$ 2.56
056-0212-022-0001	SAFETY LIGHTS ONLY	\$ 0.00	\$ 2.56	\$ 2.56
056-0212-022-0002	SAFETY LIGHTS ONLY	\$ 0.00	\$ 2.56	\$ 2.56
056-0212-022-0003	SAFETY LIGHTS ONLY	\$ 0.00	\$ 2.56	\$ 2.56
056-0212-022-0004	SAFETY LIGHTS ONLY	\$ 0.00	\$ 2.56	\$ 2.56
056-0212-023-0001	NONRES	\$ 12.85	\$ 2.56	\$ 15.40
056-0212-023-0002	NONRES	\$ 12.85	\$ 2.56	\$ 15.40
056-0212-023-0003	NONRES	\$ 12.85	\$ 2.56	\$ 15.40
056-0212-023-0004	NONRES	\$ 12.85	\$ 2.56	\$ 15.40
056-0222-004-0000	NONRES	\$ 47.86	\$ 2.56	\$ 50.42
056-0222-020-0000	SAFETY LIGHTS ONLY	\$ 0.00	\$ 2.56	\$ 2.56
056-0222-021-0000	SAFETY LIGHTS ONLY	\$ 0.00	\$ 2.56	\$ 2.56
056-0222-022-0000	SAFETY LIGHTS ONLY	\$ 0.00	\$ 2.56	\$ 2.56
056-0222-023-0000	NONRES	\$ 18.64	\$ 2.56	\$ 21.20
056-0222-024-0000	SAFETY LIGHTS ONLY	\$ 0.00	\$ 2.56	\$ 2.56
056-0222-025-0000	SAFETY LIGHTS ONLY	\$ 0.00	\$ 2.56	\$ 2.56
056-0230-007-0000	SAFETY LIGHTS ONLY	\$ 0.00	\$ 2.56	\$ 2.56
056-0230-008-0000	SAFETY LIGHTS ONLY	\$ 0.00	\$ 2.56	\$ 2.56
056-0230-009-0000	SAFETY LIGHTS ONLY	\$ 0.00	\$ 2.56	\$ 2.56
056-0230-012-0000	NONRES	\$ 38.04	\$ 2.56	\$ 40.60
056-0230-014-0000	SAFETY LIGHTS ONLY	\$ 0.00	\$ 2.56	\$ 2.56
056-0230-015-0000	SAFETY LIGHTS ONLY	\$ 0.00	\$ 2.56	\$ 2.56
056-0230-016-0000	SAFETY LIGHTS ONLY	\$ 0.00	\$ 2.56	\$ 2.56
056-0230-017-0000	SAFETY LIGHTS ONLY	\$ 0.00	\$ 2.56	\$ 2.56
056-0230-018-0000	SAFETY LIGHTS ONLY	\$ 0.00	\$ 2.56	\$ 2.56
056-0230-019-0000	SAFETY LIGHTS ONLY	\$ 0.00	\$ 2.56	\$ 2.56
056-0230-020-0000	SAFETY LIGHTS ONLY	\$ 0.00	\$ 2.56	\$ 2.56
056-0230-021-0000	SAFETY LIGHTS ONLY	\$ 0.00	\$ 2.56	\$ 2.56
056-0230-022-0000	SAFETY LIGHTS ONLY	\$ 0.00	\$ 2.56	\$ 2.56
056-0230-024-0000	SAFETY LIGHTS ONLY	\$ 0.00	\$ 2.56	\$ 2.56
056-0241-001-0001	NONRES	\$ 12.34	\$ 2.56	\$ 14.90
056-0241-001-0002	NONRES	\$ 12.34	\$ 2.56	\$ 14.90
056-0241-001-0003	NONRES	\$ 12.34	\$ 2.56	\$ 14.90
056-0241-001-0004	NONRES	\$ 12.34	\$ 2.56	\$ 14.90
056-0241-002-0001	NONRES	\$ 3.53	\$ 2.56	\$ 6.08
056-0241-002-0002	NONRES	\$ 3.53	\$ 2.56	\$ 6.08
056-0241-002-0003	NONRES	\$ 3.53	\$ 2.56	\$ 6.08
056-0241-002-0004	NONRES	\$ 3.53	\$ 2.56	\$ 6.08
056-0241-003-0001	NONRES	\$ 3.53	\$ 2.56	\$ 6.08
056-0241-003-0002	NONRES	\$ 3.53	\$ 2.56	\$ 6.08
056-0241-003-0003	NONRES	\$ 3.53	\$ 2.56	\$ 6.08
056-0241-003-0004	NONRES	\$ 3.53	\$ 2.56	\$ 6.08
056-0241-004-0001	NONRES	\$ 3.53	\$ 2.56	\$ 6.08

AGENDA ITEM 10.2

City of Rancho Cordova
Lighting District No. 2012-1
Fiscal Year 2019-20 Assessment Roll

ATTACHMENT 2

532

APN	District Classification	Street Light Charge	Safety Light Charge	Total Assessment
056-0241-004-0002	NONRES	\$ 3.53	\$ 2.56	\$ 6.08
056-0241-004-0003	NONRES	\$ 3.53	\$ 2.56	\$ 6.08
056-0241-004-0004	NONRES	\$ 3.53	\$ 2.56	\$ 6.08
056-0241-005-0001	NONRES	\$ 3.53	\$ 2.56	\$ 6.08
056-0241-005-0002	NONRES	\$ 3.53	\$ 2.56	\$ 6.08
056-0241-005-0003	NONRES	\$ 3.53	\$ 2.56	\$ 6.08
056-0241-005-0004	NONRES	\$ 3.53	\$ 2.56	\$ 6.08
056-0241-006-0001	NONRES	\$ 3.53	\$ 2.56	\$ 6.08
056-0241-006-0002	NONRES	\$ 3.53	\$ 2.56	\$ 6.08
056-0241-006-0003	NONRES	\$ 3.53	\$ 2.56	\$ 6.08
056-0241-006-0004	NONRES	\$ 3.53	\$ 2.56	\$ 6.08
056-0241-007-0001	NONRES	\$ 3.53	\$ 2.56	\$ 6.08
056-0241-007-0002	NONRES	\$ 3.53	\$ 2.56	\$ 6.08
056-0241-007-0003	NONRES	\$ 3.53	\$ 2.56	\$ 6.08
056-0241-007-0004	NONRES	\$ 3.53	\$ 2.56	\$ 6.08
056-0241-008-0001	NONRES	\$ 3.53	\$ 2.56	\$ 6.08
056-0241-008-0002	NONRES	\$ 3.53	\$ 2.56	\$ 6.08
056-0241-008-0003	NONRES	\$ 3.53	\$ 2.56	\$ 6.08
056-0241-008-0004	NONRES	\$ 3.53	\$ 2.56	\$ 6.08
056-0241-009-0001	NONRES	\$ 3.53	\$ 2.56	\$ 6.08
056-0241-009-0002	NONRES	\$ 3.53	\$ 2.56	\$ 6.08
056-0241-009-0003	NONRES	\$ 3.53	\$ 2.56	\$ 6.08
056-0241-009-0004	NONRES	\$ 3.53	\$ 2.56	\$ 6.08
056-0241-010-0001	NONRES	\$ 3.53	\$ 2.56	\$ 6.08
056-0241-010-0002	NONRES	\$ 3.53	\$ 2.56	\$ 6.08
056-0241-010-0003	NONRES	\$ 3.53	\$ 2.56	\$ 6.08
056-0241-010-0004	NONRES	\$ 3.53	\$ 2.56	\$ 6.08
056-0241-011-0001	NONRES	\$ 3.53	\$ 2.56	\$ 6.08
056-0241-011-0002	NONRES	\$ 3.53	\$ 2.56	\$ 6.08
056-0241-011-0003	NONRES	\$ 3.53	\$ 2.56	\$ 6.08
056-0241-011-0004	NONRES	\$ 3.53	\$ 2.56	\$ 6.08
056-0241-012-0001	NONRES	\$ 3.53	\$ 2.56	\$ 6.08
056-0241-012-0002	NONRES	\$ 3.53	\$ 2.56	\$ 6.08
056-0241-012-0003	NONRES	\$ 3.53	\$ 2.56	\$ 6.08
056-0241-012-0004	NONRES	\$ 3.53	\$ 2.56	\$ 6.08
056-0241-013-0001	NONRES	\$ 3.53	\$ 2.56	\$ 6.08
056-0241-013-0002	NONRES	\$ 3.53	\$ 2.56	\$ 6.08
056-0241-013-0003	NONRES	\$ 3.53	\$ 2.56	\$ 6.08
056-0241-013-0004	NONRES	\$ 3.53	\$ 2.56	\$ 6.08
056-0241-014-0001	NONRES	\$ 3.53	\$ 2.56	\$ 6.08
056-0241-014-0002	NONRES	\$ 3.53	\$ 2.56	\$ 6.08
056-0241-014-0003	NONRES	\$ 3.53	\$ 2.56	\$ 6.08
056-0241-014-0004	NONRES	\$ 3.53	\$ 2.56	\$ 6.08
056-0241-015-0001	NONRES	\$ 3.53	\$ 2.56	\$ 6.08

AGENDA ITEM 10.2

City of Rancho Cordova
Lighting District No. 2012-1
Fiscal Year 2019-20 Assessment Roll

ATTACHMENT 2

533

APN	District Classification	Street Light Charge	Safety Light Charge	Total Assessment
056-0241-015-0002	NONRES	\$ 3.53	\$ 2.56	\$ 6.08
056-0241-015-0003	NONRES	\$ 3.53	\$ 2.56	\$ 6.08
056-0241-015-0004	NONRES	\$ 3.53	\$ 2.56	\$ 6.08
056-0241-016-0001	NONRES	\$ 3.53	\$ 2.56	\$ 6.08
056-0241-016-0002	NONRES	\$ 3.53	\$ 2.56	\$ 6.08
056-0241-016-0003	NONRES	\$ 3.53	\$ 2.56	\$ 6.08
056-0241-016-0004	NONRES	\$ 3.53	\$ 2.56	\$ 6.08
056-0241-017-0001	NONRES	\$ 3.53	\$ 2.56	\$ 6.08
056-0241-017-0002	NONRES	\$ 3.53	\$ 2.56	\$ 6.08
056-0241-017-0003	NONRES	\$ 3.53	\$ 2.56	\$ 6.08
056-0241-017-0004	NONRES	\$ 3.53	\$ 2.56	\$ 6.08
056-0241-018-0001	NONRES	\$ 3.53	\$ 2.56	\$ 6.08
056-0241-018-0002	NONRES	\$ 3.53	\$ 2.56	\$ 6.08
056-0241-018-0003	NONRES	\$ 3.53	\$ 2.56	\$ 6.08
056-0241-018-0004	NONRES	\$ 3.53	\$ 2.56	\$ 6.08
056-0241-019-0001	NONRES	\$ 2.77	\$ 2.56	\$ 5.32
056-0241-019-0002	NONRES	\$ 2.77	\$ 2.56	\$ 5.32
056-0241-019-0003	NONRES	\$ 2.77	\$ 2.56	\$ 5.32
056-0241-019-0004	NONRES	\$ 2.77	\$ 2.56	\$ 5.32
056-0241-020-0001	NONRES	\$ 1.76	\$ 2.56	\$ 4.32
056-0241-020-0002	NONRES	\$ 1.76	\$ 2.56	\$ 4.32
056-0241-020-0003	NONRES	\$ 1.76	\$ 2.56	\$ 4.32
056-0241-020-0004	NONRES	\$ 1.76	\$ 2.56	\$ 4.32
056-0241-021-0001	NONRES	\$ 2.27	\$ 2.56	\$ 4.82
056-0241-021-0002	NONRES	\$ 2.27	\$ 2.56	\$ 4.82
056-0241-021-0003	NONRES	\$ 2.27	\$ 2.56	\$ 4.82
056-0241-021-0004	NONRES	\$ 2.27	\$ 2.56	\$ 4.82
056-0241-022-0001	NONRES	\$ 3.78	\$ 2.56	\$ 6.34
056-0241-022-0002	NONRES	\$ 3.78	\$ 2.56	\$ 6.34
056-0241-022-0003	NONRES	\$ 3.78	\$ 2.56	\$ 6.34
056-0241-022-0004	NONRES	\$ 3.78	\$ 2.56	\$ 6.34
056-0241-023-0001	NONRES	\$ 3.27	\$ 2.56	\$ 5.82
056-0241-023-0002	NONRES	\$ 3.27	\$ 2.56	\$ 5.82
056-0241-023-0003	NONRES	\$ 3.27	\$ 2.56	\$ 5.82
056-0241-023-0004	NONRES	\$ 3.27	\$ 2.56	\$ 5.82
056-0241-024-0001	NONRES	\$ 4.03	\$ 2.56	\$ 6.58
056-0241-024-0002	NONRES	\$ 4.03	\$ 2.56	\$ 6.58
056-0241-024-0003	NONRES	\$ 4.03	\$ 2.56	\$ 6.58
056-0241-024-0004	NONRES	\$ 4.03	\$ 2.56	\$ 6.58
056-0241-025-0001	NONRES	\$ 11.59	\$ 2.56	\$ 14.14
056-0241-025-0002	NONRES	\$ 11.59	\$ 2.56	\$ 14.14
056-0241-025-0003	NONRES	\$ 11.59	\$ 2.56	\$ 14.14
056-0241-026-0001	NONRES	\$ 3.78	\$ 2.56	\$ 6.34
056-0241-026-0002	NONRES	\$ 3.78	\$ 2.56	\$ 6.34

AGENDA ITEM 10.2

City of Rancho Cordova
Lighting District No. 2012-1
Fiscal Year 2019-20 Assessment Roll

ATTACHMENT 2

534

APN	District Classification	Street Light Charge	Safety Light Charge	Total Assessment
056-0241-026-0003	NONRES	\$ 3.78	\$ 2.56	\$ 6.34
056-0241-026-0004	NONRES	\$ 3.78	\$ 2.56	\$ 6.34
056-0241-027-0001	NONRES	\$ 6.05	\$ 2.56	\$ 8.60
056-0241-027-0002	NONRES	\$ 6.05	\$ 2.56	\$ 8.60
056-0241-027-0003	NONRES	\$ 6.05	\$ 2.56	\$ 8.60
056-0241-027-0004	NONRES	\$ 6.05	\$ 2.56	\$ 8.60
056-0242-033-0001	NONRES	\$ 18.89	\$ 2.56	\$ 21.44
056-0242-033-0002	NONRES	\$ 18.89	\$ 2.56	\$ 21.44
056-0242-033-0003	NONRES	\$ 18.89	\$ 2.56	\$ 21.44
056-0242-033-0004	NONRES	\$ 18.89	\$ 2.56	\$ 21.44
056-0242-034-0001	NONRES	\$ 3.53	\$ 2.56	\$ 6.08
056-0242-034-0002	NONRES	\$ 3.53	\$ 2.56	\$ 6.08
056-0242-034-0003	NONRES	\$ 3.53	\$ 2.56	\$ 6.08
056-0242-034-0004	NONRES	\$ 3.53	\$ 2.56	\$ 6.08
056-0242-035-0001	NONRES	\$ 3.53	\$ 2.56	\$ 6.08
056-0242-035-0002	NONRES	\$ 3.53	\$ 2.56	\$ 6.08
056-0242-035-0003	NONRES	\$ 3.53	\$ 2.56	\$ 6.08
056-0242-035-0004	NONRES	\$ 3.53	\$ 2.56	\$ 6.08
056-0242-036-0001	NONRES	\$ 3.53	\$ 2.56	\$ 6.08
056-0242-036-0002	NONRES	\$ 3.53	\$ 2.56	\$ 6.08
056-0242-036-0003	NONRES	\$ 3.53	\$ 2.56	\$ 6.08
056-0242-036-0004	NONRES	\$ 3.53	\$ 2.56	\$ 6.08
056-0242-037-0001	NONRES	\$ 3.53	\$ 2.56	\$ 6.08
056-0242-037-0002	NONRES	\$ 3.53	\$ 2.56	\$ 6.08
056-0242-037-0003	NONRES	\$ 3.53	\$ 2.56	\$ 6.08
056-0242-037-0004	NONRES	\$ 3.53	\$ 2.56	\$ 6.08
056-0242-038-0001	NONRES	\$ 3.53	\$ 2.56	\$ 6.08
056-0242-038-0002	NONRES	\$ 3.53	\$ 2.56	\$ 6.08
056-0242-038-0003	NONRES	\$ 3.53	\$ 2.56	\$ 6.08
056-0242-038-0004	NONRES	\$ 3.53	\$ 2.56	\$ 6.08
056-0242-039-0001	NONRES	\$ 3.53	\$ 2.56	\$ 6.08
056-0242-039-0002	NONRES	\$ 3.53	\$ 2.56	\$ 6.08
056-0242-039-0003	NONRES	\$ 3.53	\$ 2.56	\$ 6.08
056-0242-039-0004	NONRES	\$ 3.53	\$ 2.56	\$ 6.08
056-0242-040-0001	NONRES	\$ 3.53	\$ 2.56	\$ 6.08
056-0242-040-0002	NONRES	\$ 3.53	\$ 2.56	\$ 6.08
056-0242-040-0003	NONRES	\$ 3.53	\$ 2.56	\$ 6.08
056-0242-040-0004	NONRES	\$ 3.53	\$ 2.56	\$ 6.08
056-0242-041-0001	NONRES	\$ 3.78	\$ 2.56	\$ 6.34
056-0242-041-0002	NONRES	\$ 3.78	\$ 2.56	\$ 6.34
056-0242-041-0003	NONRES	\$ 3.78	\$ 2.56	\$ 6.34
056-0242-041-0004	NONRES	\$ 3.78	\$ 2.56	\$ 6.34
056-0242-042-0001	NONRES	\$ 3.78	\$ 2.56	\$ 6.34
056-0242-042-0002	NONRES	\$ 3.78	\$ 2.56	\$ 6.34

AGENDA ITEM 10.2

City of Rancho Cordova
Lighting District No. 2012-1
Fiscal Year 2019-20 Assessment Roll

ATTACHMENT 2

535

APN	District Classification	Street Light Charge	Safety Light Charge	Total Assessment
056-0242-042-0003	NONRES	\$ 3.78	\$ 2.56	\$ 6.34
056-0242-042-0004	NONRES	\$ 3.78	\$ 2.56	\$ 6.34
056-0242-043-0001	NONRES	\$ 3.78	\$ 2.56	\$ 6.34
056-0242-043-0002	NONRES	\$ 3.78	\$ 2.56	\$ 6.34
056-0242-043-0003	NONRES	\$ 3.78	\$ 2.56	\$ 6.34
056-0242-043-0004	NONRES	\$ 3.78	\$ 2.56	\$ 6.34
056-0242-044-0001	NONRES	\$ 3.78	\$ 2.56	\$ 6.34
056-0242-044-0002	NONRES	\$ 3.78	\$ 2.56	\$ 6.34
056-0242-044-0003	NONRES	\$ 3.78	\$ 2.56	\$ 6.34
056-0242-044-0004	NONRES	\$ 3.78	\$ 2.56	\$ 6.34
056-0242-045-0001	NONRES	\$ 3.78	\$ 2.56	\$ 6.34
056-0242-045-0002	NONRES	\$ 3.78	\$ 2.56	\$ 6.34
056-0242-045-0003	NONRES	\$ 3.78	\$ 2.56	\$ 6.34
056-0242-045-0004	NONRES	\$ 3.78	\$ 2.56	\$ 6.34
056-0242-046-0001	NONRES	\$ 14.61	\$ 2.56	\$ 17.16
056-0242-046-0002	NONRES	\$ 14.61	\$ 2.56	\$ 17.16
056-0242-046-0003	NONRES	\$ 14.61	\$ 2.56	\$ 17.16
056-0242-046-0004	NONRES	\$ 14.61	\$ 2.56	\$ 17.16
056-0242-047-0001	NONRES	\$ 13.35	\$ 2.56	\$ 15.90
056-0242-047-0002	NONRES	\$ 13.35	\$ 2.56	\$ 15.90
056-0242-047-0003	NONRES	\$ 13.35	\$ 2.56	\$ 15.90
056-0242-047-0004	NONRES	\$ 13.35	\$ 2.56	\$ 15.90
056-0242-048-0001	NONRES	\$ 3.53	\$ 2.56	\$ 6.08
056-0242-048-0002	NONRES	\$ 3.53	\$ 2.56	\$ 6.08
056-0242-048-0003	NONRES	\$ 3.53	\$ 2.56	\$ 6.08
056-0242-048-0004	NONRES	\$ 3.53	\$ 2.56	\$ 6.08
056-0242-049-0001	NONRES	\$ 3.53	\$ 2.56	\$ 6.08
056-0242-049-0002	NONRES	\$ 3.53	\$ 2.56	\$ 6.08
056-0242-049-0003	NONRES	\$ 3.53	\$ 2.56	\$ 6.08
056-0242-049-0004	NONRES	\$ 3.53	\$ 2.56	\$ 6.08
056-0242-050-0001	NONRES	\$ 3.53	\$ 2.56	\$ 6.08
056-0242-050-0002	NONRES	\$ 3.53	\$ 2.56	\$ 6.08
056-0242-050-0003	NONRES	\$ 3.53	\$ 2.56	\$ 6.08
056-0242-050-0004	NONRES	\$ 3.53	\$ 2.56	\$ 6.08
056-0242-051-0001	NONRES	\$ 3.53	\$ 2.56	\$ 6.08
056-0242-051-0002	NONRES	\$ 3.53	\$ 2.56	\$ 6.08
056-0242-051-0003	NONRES	\$ 3.53	\$ 2.56	\$ 6.08
056-0242-051-0004	NONRES	\$ 3.53	\$ 2.56	\$ 6.08
056-0242-052-0001	NONRES	\$ 3.53	\$ 2.56	\$ 6.08
056-0242-052-0002	NONRES	\$ 3.53	\$ 2.56	\$ 6.08
056-0242-052-0003	NONRES	\$ 3.53	\$ 2.56	\$ 6.08
056-0242-052-0004	NONRES	\$ 3.53	\$ 2.56	\$ 6.08
056-0242-053-0001	NONRES	\$ 3.53	\$ 2.56	\$ 6.08
056-0242-053-0002	NONRES	\$ 3.53	\$ 2.56	\$ 6.08

AGENDA ITEM 10.2

City of Rancho Cordova
Lighting District No. 2012-1
Fiscal Year 2019-20 Assessment Roll

ATTACHMENT 2

536

APN	District Classification	Street Light Charge	Safety Light Charge	Total Assessment
056-0242-053-0003	NONRES	\$ 3.53	\$ 2.56	\$ 6.08
056-0242-053-0004	NONRES	\$ 3.53	\$ 2.56	\$ 6.08
056-0242-054-0001	NONRES	\$ 3.53	\$ 2.56	\$ 6.08
056-0242-054-0002	NONRES	\$ 3.53	\$ 2.56	\$ 6.08
056-0242-054-0003	NONRES	\$ 3.53	\$ 2.56	\$ 6.08
056-0242-054-0004	NONRES	\$ 3.53	\$ 2.56	\$ 6.08
056-0242-055-0001	NONRES	\$ 3.53	\$ 2.56	\$ 6.08
056-0242-055-0002	NONRES	\$ 3.53	\$ 2.56	\$ 6.08
056-0242-055-0003	NONRES	\$ 3.53	\$ 2.56	\$ 6.08
056-0242-055-0004	NONRES	\$ 3.53	\$ 2.56	\$ 6.08
056-0242-056-0001	NONRES	\$ 3.53	\$ 2.56	\$ 6.08
056-0242-056-0002	NONRES	\$ 3.53	\$ 2.56	\$ 6.08
056-0242-056-0003	NONRES	\$ 3.53	\$ 2.56	\$ 6.08
056-0242-056-0004	NONRES	\$ 3.53	\$ 2.56	\$ 6.08
056-0242-057-0001	NONRES	\$ 3.53	\$ 2.56	\$ 6.08
056-0242-057-0002	NONRES	\$ 3.53	\$ 2.56	\$ 6.08
056-0242-057-0003	NONRES	\$ 3.53	\$ 2.56	\$ 6.08
056-0242-057-0004	NONRES	\$ 3.53	\$ 2.56	\$ 6.08
056-0242-058-0001	NONRES	\$ 3.53	\$ 2.56	\$ 6.08
056-0242-058-0002	NONRES	\$ 3.53	\$ 2.56	\$ 6.08
056-0242-058-0003	NONRES	\$ 3.53	\$ 2.56	\$ 6.08
056-0242-058-0004	NONRES	\$ 3.53	\$ 2.56	\$ 6.08
056-0242-059-0001	NONRES	\$ 3.53	\$ 2.56	\$ 6.08
056-0242-059-0002	NONRES	\$ 3.53	\$ 2.56	\$ 6.08
056-0242-059-0003	NONRES	\$ 3.53	\$ 2.56	\$ 6.08
056-0242-059-0004	NONRES	\$ 3.53	\$ 2.56	\$ 6.08
056-0242-060-0001	NONRES	\$ 3.53	\$ 2.56	\$ 6.08
056-0242-060-0002	NONRES	\$ 3.53	\$ 2.56	\$ 6.08
056-0242-060-0003	NONRES	\$ 3.53	\$ 2.56	\$ 6.08
056-0242-060-0004	NONRES	\$ 3.53	\$ 2.56	\$ 6.08
056-0242-061-0001	NONRES	\$ 3.53	\$ 2.56	\$ 6.08
056-0242-061-0002	NONRES	\$ 3.53	\$ 2.56	\$ 6.08
056-0242-061-0003	NONRES	\$ 3.53	\$ 2.56	\$ 6.08
056-0242-061-0004	NONRES	\$ 3.53	\$ 2.56	\$ 6.08
056-0242-062-0001	NONRES	\$ 12.60	\$ 2.56	\$ 15.16
056-0242-062-0002	NONRES	\$ 12.60	\$ 2.56	\$ 15.16
056-0242-062-0003	NONRES	\$ 12.60	\$ 2.56	\$ 15.16
056-0242-062-0004	NONRES	\$ 12.60	\$ 2.56	\$ 15.16
056-0250-001-0000	SAFETY LIGHTS ONLY	\$ 0.00	\$ 2.56	\$ 2.56
056-0250-002-0000	SAFETY LIGHTS ONLY	\$ 0.00	\$ 2.56	\$ 2.56
056-0250-003-0000	SAFETY LIGHTS ONLY	\$ 0.00	\$ 2.56	\$ 2.56
056-0250-004-0000	SAFETY LIGHTS ONLY	\$ 0.00	\$ 2.56	\$ 2.56
056-0250-005-0000	SAFETY LIGHTS ONLY	\$ 0.00	\$ 2.56	\$ 2.56
056-0250-006-0000	SAFETY LIGHTS ONLY	\$ 0.00	\$ 2.56	\$ 2.56

AGENDA ITEM 10.2

City of Rancho Cordova
Lighting District No. 2012-1
Fiscal Year 2019-20 Assessment Roll

ATTACHMENT 2

537

APN	District Classification	Street Light Charge	Safety Light Charge	Total Assessment
056-0250-007-0000	SAFETY LIGHTS ONLY	\$ 0.00	\$ 2.56	\$ 2.56
056-0250-008-0000	SAFETY LIGHTS ONLY	\$ 0.00	\$ 2.56	\$ 2.56
056-0250-009-0000	SAFETY LIGHTS ONLY	\$ 0.00	\$ 2.56	\$ 2.56
056-0250-010-0000	SAFETY LIGHTS ONLY	\$ 0.00	\$ 2.56	\$ 2.56
056-0250-011-0000	SAFETY LIGHTS ONLY	\$ 0.00	\$ 2.56	\$ 2.56
056-0250-012-0000	SAFETY LIGHTS ONLY	\$ 0.00	\$ 2.56	\$ 2.56
056-0250-013-0000	SAFETY LIGHTS ONLY	\$ 0.00	\$ 2.56	\$ 2.56
056-0250-014-0000	SAFETY LIGHTS ONLY	\$ 0.00	\$ 2.56	\$ 2.56
056-0250-015-0000	SAFETY LIGHTS ONLY	\$ 0.00	\$ 2.56	\$ 2.56
056-0250-016-0000	SAFETY LIGHTS ONLY	\$ 0.00	\$ 2.56	\$ 2.56
056-0250-017-0000	SAFETY LIGHTS ONLY	\$ 0.00	\$ 2.56	\$ 2.56
056-0250-018-0000	SAFETY LIGHTS ONLY	\$ 0.00	\$ 2.56	\$ 2.56
056-0250-019-0000	SAFETY LIGHTS ONLY	\$ 0.00	\$ 2.56	\$ 2.56
056-0250-020-0000	SAFETY LIGHTS ONLY	\$ 0.00	\$ 2.56	\$ 2.56
056-0250-021-0000	SAFETY LIGHTS ONLY	\$ 0.00	\$ 2.56	\$ 2.56
056-0250-022-0000	SAFETY LIGHTS ONLY	\$ 0.00	\$ 2.56	\$ 2.56
056-0250-023-0000	SAFETY LIGHTS ONLY	\$ 0.00	\$ 2.56	\$ 2.56
056-0250-024-0000	SAFETY LIGHTS ONLY	\$ 0.00	\$ 2.56	\$ 2.56
056-0250-025-0000	SAFETY LIGHTS ONLY	\$ 0.00	\$ 2.56	\$ 2.56
056-0250-026-0000	SAFETY LIGHTS ONLY	\$ 0.00	\$ 2.56	\$ 2.56
056-0250-027-0000	SAFETY LIGHTS ONLY	\$ 0.00	\$ 2.56	\$ 2.56
056-0250-028-0000	SAFETY LIGHTS ONLY	\$ 0.00	\$ 2.56	\$ 2.56
056-0250-029-0000	SAFETY LIGHTS ONLY	\$ 0.00	\$ 2.56	\$ 2.56
056-0250-030-0000	SAFETY LIGHTS ONLY	\$ 0.00	\$ 2.56	\$ 2.56
056-0250-031-0000	SAFETY LIGHTS ONLY	\$ 0.00	\$ 2.56	\$ 2.56
056-0250-032-0000	SAFETY LIGHTS ONLY	\$ 0.00	\$ 2.56	\$ 2.56
056-0250-033-0000	SAFETY LIGHTS ONLY	\$ 0.00	\$ 2.56	\$ 2.56
056-0250-034-0000	SAFETY LIGHTS ONLY	\$ 0.00	\$ 2.56	\$ 2.56
056-0250-035-0000	SAFETY LIGHTS ONLY	\$ 0.00	\$ 2.56	\$ 2.56
056-0250-036-0000	SAFETY LIGHTS ONLY	\$ 0.00	\$ 2.56	\$ 2.56
056-0250-037-0000	SAFETY LIGHTS ONLY	\$ 0.00	\$ 2.56	\$ 2.56
056-0250-038-0000	SAFETY LIGHTS ONLY	\$ 0.00	\$ 2.56	\$ 2.56
056-0250-039-0000	SAFETY LIGHTS ONLY	\$ 0.00	\$ 2.56	\$ 2.56
056-0250-040-0000	SAFETY LIGHTS ONLY	\$ 0.00	\$ 2.56	\$ 2.56
056-0250-041-0000	SAFETY LIGHTS ONLY	\$ 0.00	\$ 2.56	\$ 2.56
056-0250-042-0000	SAFETY LIGHTS ONLY	\$ 0.00	\$ 2.56	\$ 2.56
056-0250-043-0000	SAFETY LIGHTS ONLY	\$ 0.00	\$ 2.56	\$ 2.56
056-0250-044-0000	SAFETY LIGHTS ONLY	\$ 0.00	\$ 2.56	\$ 2.56
056-0250-045-0000	SAFETY LIGHTS ONLY	\$ 0.00	\$ 2.56	\$ 2.56
056-0250-046-0000	SAFETY LIGHTS ONLY	\$ 0.00	\$ 2.56	\$ 2.56
056-0250-047-0000	SAFETY LIGHTS ONLY	\$ 0.00	\$ 2.56	\$ 2.56
056-0250-048-0000	SAFETY LIGHTS ONLY	\$ 0.00	\$ 2.56	\$ 2.56
056-0250-049-0000	SAFETY LIGHTS ONLY	\$ 0.00	\$ 2.56	\$ 2.56
056-0250-050-0000	SAFETY LIGHTS ONLY	\$ 0.00	\$ 2.56	\$ 2.56

AGENDA ITEM 10.2

City of Rancho Cordova
Lighting District No. 2012-1
Fiscal Year 2019-20 Assessment Roll

ATTACHMENT 2

538

APN	District Classification	Street Light Charge	Safety Light Charge	Total Assessment
056-0250-051-0000	SAFETY LIGHTS ONLY	\$ 0.00	\$ 2.56	\$ 2.56
056-0250-052-0000	NONRES	\$ 45.09	\$ 2.56	\$ 47.64
056-0260-001-0000	NONRES	\$ 64.99	\$ 2.56	\$ 67.54
056-0260-011-0000	NONRES	\$ 73.30	\$ 2.56	\$ 75.86
056-0260-012-0000	SAFETY LIGHTS ONLY	\$ 0.00	\$ 2.56	\$ 2.56
056-0260-013-0000	SAFETY LIGHTS ONLY	\$ 0.00	\$ 2.56	\$ 2.56
056-0260-014-0000	NONRES	\$ 52.65	\$ 2.56	\$ 55.20
056-0260-015-0000	NONRES	\$ 115.62	\$ 2.56	\$ 118.18
056-0260-016-0000	NONRES	\$ 209.33	\$ 2.56	\$ 211.88
056-0260-019-0000	SAFETY LIGHTS ONLY	\$ 0.00	\$ 2.56	\$ 2.56
056-0270-001-0000	RESIDENTIAL	\$ 15.32	\$ 2.56	\$ 17.88
056-0270-002-0000	RESIDENTIAL	\$ 15.32	\$ 2.56	\$ 17.88
056-0270-003-0000	RESIDENTIAL	\$ 15.32	\$ 2.56	\$ 17.88
056-0270-004-0000	RESIDENTIAL	\$ 15.32	\$ 2.56	\$ 17.88
056-0270-005-0000	RESIDENTIAL	\$ 15.32	\$ 2.56	\$ 17.88
056-0270-006-0000	RESIDENTIAL	\$ 15.32	\$ 2.56	\$ 17.88
056-0270-007-0000	RESIDENTIAL	\$ 15.32	\$ 2.56	\$ 17.88
056-0270-008-0000	RESIDENTIAL	\$ 15.32	\$ 2.56	\$ 17.88
056-0270-009-0000	RESIDENTIAL	\$ 15.32	\$ 2.56	\$ 17.88
056-0270-010-0000	RESIDENTIAL	\$ 15.32	\$ 2.56	\$ 17.88
056-0270-011-0000	RESIDENTIAL	\$ 15.32	\$ 2.56	\$ 17.88
056-0270-012-0000	RESIDENTIAL	\$ 15.32	\$ 2.56	\$ 17.88
056-0270-013-0000	RESIDENTIAL	\$ 15.32	\$ 2.56	\$ 17.88
056-0270-014-0000	RESIDENTIAL	\$ 15.32	\$ 2.56	\$ 17.88
056-0270-015-0000	RESIDENTIAL	\$ 15.32	\$ 2.56	\$ 17.88
056-0270-016-0000	RESIDENTIAL	\$ 15.32	\$ 2.56	\$ 17.88
056-0270-017-0000	RESIDENTIAL	\$ 15.32	\$ 2.56	\$ 17.88
056-0270-018-0000	RESIDENTIAL	\$ 15.32	\$ 2.56	\$ 17.88
056-0270-019-0000	RESIDENTIAL	\$ 15.32	\$ 2.56	\$ 17.88
056-0270-020-0000	RESIDENTIAL	\$ 15.32	\$ 2.56	\$ 17.88
056-0270-021-0000	RESIDENTIAL	\$ 15.32	\$ 2.56	\$ 17.88
056-0270-022-0000	RESIDENTIAL	\$ 15.32	\$ 2.56	\$ 17.88
056-0270-023-0000	RESIDENTIAL	\$ 15.32	\$ 2.56	\$ 17.88
056-0270-024-0000	RESIDENTIAL	\$ 15.32	\$ 2.56	\$ 17.88
056-0270-025-0000	RESIDENTIAL	\$ 15.32	\$ 2.56	\$ 17.88
056-0270-026-0000	RESIDENTIAL	\$ 15.32	\$ 2.56	\$ 17.88
056-0270-027-0000	RESIDENTIAL	\$ 15.32	\$ 2.56	\$ 17.88
056-0270-028-0000	RESIDENTIAL	\$ 15.32	\$ 2.56	\$ 17.88
056-0270-029-0000	RESIDENTIAL	\$ 15.32	\$ 2.56	\$ 17.88
056-0270-030-0000	RESIDENTIAL	\$ 15.32	\$ 2.56	\$ 17.88
056-0270-031-0000	RESIDENTIAL	\$ 15.32	\$ 2.56	\$ 17.88
056-0270-032-0000	RESIDENTIAL	\$ 15.32	\$ 2.56	\$ 17.88
056-0270-033-0000	RESIDENTIAL	\$ 15.32	\$ 2.56	\$ 17.88
056-0270-034-0000	RESIDENTIAL	\$ 15.32	\$ 2.56	\$ 17.88

AGENDA ITEM 10.2

City of Rancho Cordova
Lighting District No. 2012-1
Fiscal Year 2019-20 Assessment Roll

ATTACHMENT 2

539

APN	District Classification	Street Light Charge	Safety Light Charge	Total Assessment
056-0270-035-0000	RESIDENTIAL	\$ 15.32	\$ 2.56	\$ 17.88
056-0270-036-0000	RESIDENTIAL	\$ 15.32	\$ 2.56	\$ 17.88
056-0270-037-0000	RESIDENTIAL	\$ 15.32	\$ 2.56	\$ 17.88
056-0270-038-0000	RESIDENTIAL	\$ 15.32	\$ 2.56	\$ 17.88
056-0270-039-0000	RESIDENTIAL	\$ 15.32	\$ 2.56	\$ 17.88
056-0270-040-0000	RESIDENTIAL	\$ 15.32	\$ 2.56	\$ 17.88
056-0270-041-0000	RESIDENTIAL	\$ 15.32	\$ 2.56	\$ 17.88
056-0270-042-0000	RESIDENTIAL	\$ 15.32	\$ 2.56	\$ 17.88
056-0270-043-0000	RESIDENTIAL	\$ 15.32	\$ 2.56	\$ 17.88
056-0270-044-0000	RESIDENTIAL	\$ 15.32	\$ 2.56	\$ 17.88
056-0270-045-0000	RESIDENTIAL	\$ 15.32	\$ 2.56	\$ 17.88
056-0270-046-0000	RESIDENTIAL	\$ 15.32	\$ 2.56	\$ 17.88
056-0270-047-0000	RESIDENTIAL	\$ 15.32	\$ 2.56	\$ 17.88
056-0270-048-0000	RESIDENTIAL	\$ 15.32	\$ 2.56	\$ 17.88
056-0270-049-0000	RESIDENTIAL	\$ 15.32	\$ 2.56	\$ 17.88
056-0270-050-0000	RESIDENTIAL	\$ 15.32	\$ 2.56	\$ 17.88
056-0270-051-0000	RESIDENTIAL	\$ 15.32	\$ 2.56	\$ 17.88
056-0270-052-0000	RESIDENTIAL	\$ 15.32	\$ 2.56	\$ 17.88
056-0270-053-0000	RESIDENTIAL	\$ 15.32	\$ 2.56	\$ 17.88
056-0270-054-0000	RESIDENTIAL	\$ 15.32	\$ 2.56	\$ 17.88
056-0270-055-0000	RESIDENTIAL	\$ 15.32	\$ 2.56	\$ 17.88
056-0270-056-0000	RESIDENTIAL	\$ 15.32	\$ 2.56	\$ 17.88
056-0270-057-0000	RESIDENTIAL	\$ 15.32	\$ 2.56	\$ 17.88
056-0270-058-0000	RESIDENTIAL	\$ 15.32	\$ 2.56	\$ 17.88
056-0270-059-0000	RESIDENTIAL	\$ 15.32	\$ 2.56	\$ 17.88
056-0270-060-0000	RESIDENTIAL	\$ 15.32	\$ 2.56	\$ 17.88
056-0270-061-0000	RESIDENTIAL	\$ 15.32	\$ 2.56	\$ 17.88
056-0270-062-0000	RESIDENTIAL	\$ 15.32	\$ 2.56	\$ 17.88
056-0270-063-0000	RESIDENTIAL	\$ 15.32	\$ 2.56	\$ 17.88
056-0270-064-0000	RESIDENTIAL	\$ 15.32	\$ 2.56	\$ 17.88
056-0270-065-0000	RESIDENTIAL	\$ 15.32	\$ 2.56	\$ 17.88
056-0270-066-0000	RESIDENTIAL	\$ 15.32	\$ 2.56	\$ 17.88
056-0270-067-0000	RESIDENTIAL	\$ 15.32	\$ 2.56	\$ 17.88
056-0270-068-0000	RESIDENTIAL	\$ 15.32	\$ 2.56	\$ 17.88
056-0270-069-0000	RESIDENTIAL	\$ 15.32	\$ 2.56	\$ 17.88
056-0270-070-0000	RESIDENTIAL	\$ 15.32	\$ 2.56	\$ 17.88
056-0270-071-0000	RESIDENTIAL	\$ 15.32	\$ 2.56	\$ 17.88
056-0270-072-0000	RESIDENTIAL	\$ 15.32	\$ 2.56	\$ 17.88
056-0270-073-0000	RESIDENTIAL	\$ 15.32	\$ 2.56	\$ 17.88
056-0270-074-0000	RESIDENTIAL	\$ 15.32	\$ 2.56	\$ 17.88
056-0270-075-0000	RESIDENTIAL	\$ 15.32	\$ 2.56	\$ 17.88
056-0270-076-0000	RESIDENTIAL	\$ 15.32	\$ 2.56	\$ 17.88
056-0270-077-0000	RESIDENTIAL	\$ 15.32	\$ 2.56	\$ 17.88
056-0270-078-0000	RESIDENTIAL	\$ 15.32	\$ 2.56	\$ 17.88

AGENDA ITEM 10.2

City of Rancho Cordova
Lighting District No. 2012-1
Fiscal Year 2019-20 Assessment Roll

ATTACHMENT 2

540

APN	District Classification	Street Light Charge	Safety Light Charge	Total Assessment
056-0270-079-0000	RESIDENTIAL	\$ 15.32	\$ 2.56	\$ 17.88
056-0270-080-0000	RESIDENTIAL	\$ 15.32	\$ 2.56	\$ 17.88
056-0270-081-0000	RESIDENTIAL	\$ 15.32	\$ 2.56	\$ 17.88
056-0270-082-0000	RESIDENTIAL	\$ 15.32	\$ 2.56	\$ 17.88
056-0280-001-0000	RESIDENTIAL	\$ 15.32	\$ 2.56	\$ 17.88
056-0280-002-0000	RESIDENTIAL	\$ 15.32	\$ 2.56	\$ 17.88
056-0280-003-0000	RESIDENTIAL	\$ 15.32	\$ 2.56	\$ 17.88
056-0280-004-0000	RESIDENTIAL	\$ 15.32	\$ 2.56	\$ 17.88
056-0280-005-0000	RESIDENTIAL	\$ 15.32	\$ 2.56	\$ 17.88
056-0280-006-0000	RESIDENTIAL	\$ 15.32	\$ 2.56	\$ 17.88
056-0280-007-0000	RESIDENTIAL	\$ 15.32	\$ 2.56	\$ 17.88
056-0280-008-0000	RESIDENTIAL	\$ 15.32	\$ 2.56	\$ 17.88
056-0280-009-0000	RESIDENTIAL	\$ 15.32	\$ 2.56	\$ 17.88
056-0280-010-0000	RESIDENTIAL	\$ 15.32	\$ 2.56	\$ 17.88
056-0280-011-0000	RESIDENTIAL	\$ 15.32	\$ 2.56	\$ 17.88
056-0280-012-0000	RESIDENTIAL	\$ 15.32	\$ 2.56	\$ 17.88
056-0280-013-0000	RESIDENTIAL	\$ 15.32	\$ 2.56	\$ 17.88
056-0280-014-0000	RESIDENTIAL	\$ 15.32	\$ 2.56	\$ 17.88
056-0280-015-0000	RESIDENTIAL	\$ 15.32	\$ 2.56	\$ 17.88
056-0280-016-0000	RESIDENTIAL	\$ 15.32	\$ 2.56	\$ 17.88
056-0280-017-0000	RESIDENTIAL	\$ 15.32	\$ 2.56	\$ 17.88
056-0280-018-0000	RESIDENTIAL	\$ 15.32	\$ 2.56	\$ 17.88
056-0280-019-0000	RESIDENTIAL	\$ 15.32	\$ 2.56	\$ 17.88
056-0280-020-0000	RESIDENTIAL	\$ 15.32	\$ 2.56	\$ 17.88
056-0280-021-0000	RESIDENTIAL	\$ 15.32	\$ 2.56	\$ 17.88
056-0280-022-0000	RESIDENTIAL	\$ 15.32	\$ 2.56	\$ 17.88
056-0280-023-0000	RESIDENTIAL	\$ 15.32	\$ 2.56	\$ 17.88
056-0280-024-0000	RESIDENTIAL	\$ 15.32	\$ 2.56	\$ 17.88
056-0280-025-0000	RESIDENTIAL	\$ 15.32	\$ 2.56	\$ 17.88
056-0280-026-0000	RESIDENTIAL	\$ 15.32	\$ 2.56	\$ 17.88
056-0280-027-0000	RESIDENTIAL	\$ 15.32	\$ 2.56	\$ 17.88
056-0280-028-0000	RESIDENTIAL	\$ 15.32	\$ 2.56	\$ 17.88
056-0280-029-0000	RESIDENTIAL	\$ 15.32	\$ 2.56	\$ 17.88
056-0280-030-0000	RESIDENTIAL	\$ 15.32	\$ 2.56	\$ 17.88
056-0280-031-0000	RESIDENTIAL	\$ 15.32	\$ 2.56	\$ 17.88
056-0280-032-0000	RESIDENTIAL	\$ 15.32	\$ 2.56	\$ 17.88
056-0280-033-0000	RESIDENTIAL	\$ 15.32	\$ 2.56	\$ 17.88
056-0280-034-0000	RESIDENTIAL	\$ 15.32	\$ 2.56	\$ 17.88
056-0280-035-0000	RESIDENTIAL	\$ 15.32	\$ 2.56	\$ 17.88
056-0280-036-0000	RESIDENTIAL	\$ 15.32	\$ 2.56	\$ 17.88
056-0280-037-0000	RESIDENTIAL	\$ 15.32	\$ 2.56	\$ 17.88
056-0280-038-0000	RESIDENTIAL	\$ 15.32	\$ 2.56	\$ 17.88
056-0280-039-0000	RESIDENTIAL	\$ 15.32	\$ 2.56	\$ 17.88
056-0280-040-0000	RESIDENTIAL	\$ 15.32	\$ 2.56	\$ 17.88

AGENDA ITEM 10.2

City of Rancho Cordova
Lighting District No. 2012-1
Fiscal Year 2019-20 Assessment Roll

ATTACHMENT 2

541

APN	District Classification	Street Light Charge	Safety Light Charge	Total Assessment
056-0280-041-0000	RESIDENTIAL	\$ 15.32	\$ 2.56	\$ 17.88
056-0280-042-0000	RESIDENTIAL	\$ 15.32	\$ 2.56	\$ 17.88
056-0280-043-0000	RESIDENTIAL	\$ 15.32	\$ 2.56	\$ 17.88
056-0280-044-0000	RESIDENTIAL	\$ 15.32	\$ 2.56	\$ 17.88
056-0280-045-0000	RESIDENTIAL	\$ 15.32	\$ 2.56	\$ 17.88
056-0280-046-0000	RESIDENTIAL	\$ 15.32	\$ 2.56	\$ 17.88
056-0280-047-0000	RESIDENTIAL	\$ 15.32	\$ 2.56	\$ 17.88
056-0280-048-0000	RESIDENTIAL	\$ 15.32	\$ 2.56	\$ 17.88
056-0280-049-0000	RESIDENTIAL	\$ 15.32	\$ 2.56	\$ 17.88
056-0280-050-0000	RESIDENTIAL	\$ 15.32	\$ 2.56	\$ 17.88
056-0280-051-0000	RESIDENTIAL	\$ 15.32	\$ 2.56	\$ 17.88
056-0280-052-0000	RESIDENTIAL	\$ 15.32	\$ 2.56	\$ 17.88
056-0280-053-0000	RESIDENTIAL	\$ 15.32	\$ 2.56	\$ 17.88
056-0280-054-0000	RESIDENTIAL	\$ 15.32	\$ 2.56	\$ 17.88
056-0280-055-0000	RESIDENTIAL	\$ 15.32	\$ 2.56	\$ 17.88
056-0280-056-0000	RESIDENTIAL	\$ 15.32	\$ 2.56	\$ 17.88
056-0280-057-0000	RESIDENTIAL	\$ 15.32	\$ 2.56	\$ 17.88
056-0280-058-0000	RESIDENTIAL	\$ 15.32	\$ 2.56	\$ 17.88
056-0280-059-0000	RESIDENTIAL	\$ 15.32	\$ 2.56	\$ 17.88
056-0280-060-0000	RESIDENTIAL	\$ 15.32	\$ 2.56	\$ 17.88
056-0280-061-0000	RESIDENTIAL	\$ 15.32	\$ 2.56	\$ 17.88
056-0280-062-0000	RESIDENTIAL	\$ 15.32	\$ 2.56	\$ 17.88
056-0280-063-0000	RESIDENTIAL	\$ 15.32	\$ 2.56	\$ 17.88
056-0280-064-0000	RESIDENTIAL	\$ 15.32	\$ 2.56	\$ 17.88
056-0280-065-0000	RESIDENTIAL	\$ 15.32	\$ 2.56	\$ 17.88
056-0280-066-0000	RESIDENTIAL	\$ 15.32	\$ 2.56	\$ 17.88
056-0280-067-0000	RESIDENTIAL	\$ 15.32	\$ 2.56	\$ 17.88
056-0280-068-0000	RESIDENTIAL	\$ 15.32	\$ 2.56	\$ 17.88
056-0280-069-0000	RESIDENTIAL	\$ 15.32	\$ 2.56	\$ 17.88
056-0280-070-0000	RESIDENTIAL	\$ 15.32	\$ 2.56	\$ 17.88
056-0280-071-0000	RESIDENTIAL	\$ 15.32	\$ 2.56	\$ 17.88
056-0280-072-0000	RESIDENTIAL	\$ 15.32	\$ 2.56	\$ 17.88
056-0280-073-0000	RESIDENTIAL	\$ 15.32	\$ 2.56	\$ 17.88
056-0280-074-0000	RESIDENTIAL	\$ 15.32	\$ 2.56	\$ 17.88
056-0280-075-0000	RESIDENTIAL	\$ 15.32	\$ 2.56	\$ 17.88
056-0280-076-0000	RESIDENTIAL	\$ 15.32	\$ 2.56	\$ 17.88
056-0280-077-0000	RESIDENTIAL	\$ 15.32	\$ 2.56	\$ 17.88
056-0280-078-0000	RESIDENTIAL	\$ 15.32	\$ 2.56	\$ 17.88
056-0280-079-0000	RESIDENTIAL	\$ 15.32	\$ 2.56	\$ 17.88
056-0280-080-0000	RESIDENTIAL	\$ 15.32	\$ 2.56	\$ 17.88
056-0280-081-0000	RESIDENTIAL	\$ 15.32	\$ 2.56	\$ 17.88
056-0280-082-0000	RESIDENTIAL	\$ 15.32	\$ 2.56	\$ 17.88
056-0280-083-0000	RESIDENTIAL	\$ 15.32	\$ 2.56	\$ 17.88
056-0280-084-0000	RESIDENTIAL	\$ 15.32	\$ 2.56	\$ 17.88

AGENDA ITEM 10.2

City of Rancho Cordova
Lighting District No. 2012-1
Fiscal Year 2019-20 Assessment Roll

ATTACHMENT 2

542

APN	District Classification	Street Light Charge	Safety Light Charge	Total Assessment
056-0280-085-0000	RESIDENTIAL	\$ 15.32	\$ 2.56	\$ 17.88
056-0280-086-0000	RESIDENTIAL	\$ 15.32	\$ 2.56	\$ 17.88
056-0280-087-0000	RESIDENTIAL	\$ 15.32	\$ 2.56	\$ 17.88
056-0290-002-0000	RESIDENTIAL	\$ 15.32	\$ 2.56	\$ 17.88
056-0290-003-0000	RESIDENTIAL	\$ 15.32	\$ 2.56	\$ 17.88
056-0290-004-0000	RESIDENTIAL	\$ 15.32	\$ 2.56	\$ 17.88
056-0290-005-0000	RESIDENTIAL	\$ 15.32	\$ 2.56	\$ 17.88
056-0290-006-0000	RESIDENTIAL	\$ 15.32	\$ 2.56	\$ 17.88
056-0290-007-0000	RESIDENTIAL	\$ 15.32	\$ 2.56	\$ 17.88
056-0290-008-0000	RESIDENTIAL	\$ 15.32	\$ 2.56	\$ 17.88
056-0290-009-0000	RESIDENTIAL	\$ 15.32	\$ 2.56	\$ 17.88
056-0290-010-0000	RESIDENTIAL	\$ 15.32	\$ 2.56	\$ 17.88
056-0290-011-0000	RESIDENTIAL	\$ 15.32	\$ 2.56	\$ 17.88
056-0290-012-0000	RESIDENTIAL	\$ 15.32	\$ 2.56	\$ 17.88
056-0290-013-0000	RESIDENTIAL	\$ 15.32	\$ 2.56	\$ 17.88
056-0290-014-0000	RESIDENTIAL	\$ 15.32	\$ 2.56	\$ 17.88
056-0290-015-0000	RESIDENTIAL	\$ 15.32	\$ 2.56	\$ 17.88
056-0290-016-0000	RESIDENTIAL	\$ 15.32	\$ 2.56	\$ 17.88
056-0290-017-0000	RESIDENTIAL	\$ 15.32	\$ 2.56	\$ 17.88
056-0290-018-0000	RESIDENTIAL	\$ 15.32	\$ 2.56	\$ 17.88
056-0290-019-0000	RESIDENTIAL	\$ 15.32	\$ 2.56	\$ 17.88
056-0290-020-0000	RESIDENTIAL	\$ 15.32	\$ 2.56	\$ 17.88
056-0290-021-0000	RESIDENTIAL	\$ 15.32	\$ 2.56	\$ 17.88
056-0290-022-0000	RESIDENTIAL	\$ 15.32	\$ 2.56	\$ 17.88
056-0290-023-0000	RESIDENTIAL	\$ 15.32	\$ 2.56	\$ 17.88
056-0290-024-0000	RESIDENTIAL	\$ 15.32	\$ 2.56	\$ 17.88
056-0290-025-0000	RESIDENTIAL	\$ 15.32	\$ 2.56	\$ 17.88
056-0290-026-0000	RESIDENTIAL	\$ 15.32	\$ 2.56	\$ 17.88
056-0290-027-0000	RESIDENTIAL	\$ 15.32	\$ 2.56	\$ 17.88
056-0290-028-0000	RESIDENTIAL	\$ 15.32	\$ 2.56	\$ 17.88
056-0290-029-0000	RESIDENTIAL	\$ 15.32	\$ 2.56	\$ 17.88
056-0290-030-0000	RESIDENTIAL	\$ 15.32	\$ 2.56	\$ 17.88
056-0290-031-0000	RESIDENTIAL	\$ 15.32	\$ 2.56	\$ 17.88
056-0290-032-0000	RESIDENTIAL	\$ 15.32	\$ 2.56	\$ 17.88
056-0290-033-0000	RESIDENTIAL	\$ 15.32	\$ 2.56	\$ 17.88
056-0290-034-0000	RESIDENTIAL	\$ 15.32	\$ 2.56	\$ 17.88
056-0290-035-0000	RESIDENTIAL	\$ 15.32	\$ 2.56	\$ 17.88
056-0290-036-0000	RESIDENTIAL	\$ 15.32	\$ 2.56	\$ 17.88
056-0290-037-0000	RESIDENTIAL	\$ 15.32	\$ 2.56	\$ 17.88
056-0290-038-0000	RESIDENTIAL	\$ 15.32	\$ 2.56	\$ 17.88
056-0290-039-0000	RESIDENTIAL	\$ 15.32	\$ 2.56	\$ 17.88
056-0290-040-0000	RESIDENTIAL	\$ 15.32	\$ 2.56	\$ 17.88
056-0290-041-0000	RESIDENTIAL	\$ 15.32	\$ 2.56	\$ 17.88
056-0290-042-0000	RESIDENTIAL	\$ 15.32	\$ 2.56	\$ 17.88

AGENDA ITEM 10.2

City of Rancho Cordova
Lighting District No. 2012-1
Fiscal Year 2019-20 Assessment Roll

ATTACHMENT 2

543

APN	District Classification	Street Light Charge	Safety Light Charge	Total Assessment
056-0290-043-0000	RESIDENTIAL	\$ 15.32	\$ 2.56	\$ 17.88
056-0290-044-0000	RESIDENTIAL	\$ 15.32	\$ 2.56	\$ 17.88
056-0290-045-0000	RESIDENTIAL	\$ 15.32	\$ 2.56	\$ 17.88
056-0290-046-0000	RESIDENTIAL	\$ 15.32	\$ 2.56	\$ 17.88
056-0290-047-0000	RESIDENTIAL	\$ 15.32	\$ 2.56	\$ 17.88
056-0290-048-0000	RESIDENTIAL	\$ 15.32	\$ 2.56	\$ 17.88
056-0290-049-0000	RESIDENTIAL	\$ 15.32	\$ 2.56	\$ 17.88
056-0290-050-0000	RESIDENTIAL	\$ 15.32	\$ 2.56	\$ 17.88
056-0290-051-0000	RESIDENTIAL	\$ 15.32	\$ 2.56	\$ 17.88
056-0290-052-0000	RESIDENTIAL	\$ 15.32	\$ 2.56	\$ 17.88
056-0290-053-0000	RESIDENTIAL	\$ 15.32	\$ 2.56	\$ 17.88
056-0290-054-0000	RESIDENTIAL	\$ 15.32	\$ 2.56	\$ 17.88
056-0290-055-0000	RESIDENTIAL	\$ 15.32	\$ 2.56	\$ 17.88
056-0290-056-0000	RESIDENTIAL	\$ 15.32	\$ 2.56	\$ 17.88
056-0290-057-0000	RESIDENTIAL	\$ 15.32	\$ 2.56	\$ 17.88
056-0290-058-0000	RESIDENTIAL	\$ 15.32	\$ 2.56	\$ 17.88
056-0290-059-0000	RESIDENTIAL	\$ 15.32	\$ 2.56	\$ 17.88
056-0290-060-0000	RESIDENTIAL	\$ 15.32	\$ 2.56	\$ 17.88
056-0290-061-0000	RESIDENTIAL	\$ 15.32	\$ 2.56	\$ 17.88
056-0290-062-0000	RESIDENTIAL	\$ 15.32	\$ 2.56	\$ 17.88
056-0290-063-0000	RESIDENTIAL	\$ 15.32	\$ 2.56	\$ 17.88
056-0290-064-0000	RESIDENTIAL	\$ 15.32	\$ 2.56	\$ 17.88
056-0290-065-0000	RESIDENTIAL	\$ 15.32	\$ 2.56	\$ 17.88
056-0290-066-0000	RESIDENTIAL	\$ 15.32	\$ 2.56	\$ 17.88
056-0290-067-0000	RESIDENTIAL	\$ 15.32	\$ 2.56	\$ 17.88
056-0290-068-0000	RESIDENTIAL	\$ 15.32	\$ 2.56	\$ 17.88
056-0290-069-0000	RESIDENTIAL	\$ 15.32	\$ 2.56	\$ 17.88
056-0290-072-0000	NONRES	\$ 88.92	\$ 2.56	\$ 91.48
056-0290-073-0000	NONRES	\$ 185.65	\$ 2.56	\$ 188.20
056-0300-001-0000	NONRES	\$ 12.85	\$ 2.56	\$ 15.40
056-0300-003-0000	RESIDENTIAL	\$ 15.32	\$ 2.56	\$ 17.88
056-0300-004-0000	RESIDENTIAL	\$ 15.32	\$ 2.56	\$ 17.88
056-0300-005-0000	RESIDENTIAL	\$ 15.32	\$ 2.56	\$ 17.88
056-0300-006-0000	RESIDENTIAL	\$ 15.32	\$ 2.56	\$ 17.88
056-0300-007-0000	RESIDENTIAL	\$ 15.32	\$ 2.56	\$ 17.88
056-0300-008-0000	RESIDENTIAL	\$ 15.32	\$ 2.56	\$ 17.88
056-0300-009-0000	RESIDENTIAL	\$ 15.32	\$ 2.56	\$ 17.88
056-0300-010-0000	RESIDENTIAL	\$ 15.32	\$ 2.56	\$ 17.88
056-0300-011-0000	RESIDENTIAL	\$ 15.32	\$ 2.56	\$ 17.88
056-0300-012-0000	RESIDENTIAL	\$ 15.32	\$ 2.56	\$ 17.88
056-0300-013-0000	RESIDENTIAL	\$ 15.32	\$ 2.56	\$ 17.88
056-0300-014-0000	RESIDENTIAL	\$ 15.32	\$ 2.56	\$ 17.88
056-0300-015-0000	RESIDENTIAL	\$ 15.32	\$ 2.56	\$ 17.88
056-0300-016-0000	RESIDENTIAL	\$ 15.32	\$ 2.56	\$ 17.88

AGENDA ITEM 10.2

City of Rancho Cordova
Lighting District No. 2012-1
Fiscal Year 2019-20 Assessment Roll

ATTACHMENT 2

544

APN	District Classification	Street Light Charge	Safety Light Charge	Total Assessment
056-0300-017-0000	RESIDENTIAL	\$ 15.32	\$ 2.56	\$ 17.88
056-0300-018-0000	RESIDENTIAL	\$ 15.32	\$ 2.56	\$ 17.88
056-0300-019-0000	RESIDENTIAL	\$ 15.32	\$ 2.56	\$ 17.88
056-0300-020-0000	RESIDENTIAL	\$ 15.32	\$ 2.56	\$ 17.88
056-0300-021-0000	RESIDENTIAL	\$ 15.32	\$ 2.56	\$ 17.88
056-0300-022-0000	RESIDENTIAL	\$ 15.32	\$ 2.56	\$ 17.88
056-0300-023-0000	RESIDENTIAL	\$ 15.32	\$ 2.56	\$ 17.88
056-0300-024-0000	RESIDENTIAL	\$ 15.32	\$ 2.56	\$ 17.88
056-0300-025-0000	RESIDENTIAL	\$ 15.32	\$ 2.56	\$ 17.88
056-0300-027-0000	RESIDENTIAL	\$ 15.32	\$ 2.56	\$ 17.88
056-0300-028-0000	RESIDENTIAL	\$ 15.32	\$ 2.56	\$ 17.88
056-0300-029-0000	RESIDENTIAL	\$ 15.32	\$ 2.56	\$ 17.88
056-0300-030-0000	RESIDENTIAL	\$ 15.32	\$ 2.56	\$ 17.88
056-0300-031-0000	RESIDENTIAL	\$ 15.32	\$ 2.56	\$ 17.88
056-0300-032-0000	RESIDENTIAL	\$ 15.32	\$ 2.56	\$ 17.88
056-0300-033-0000	RESIDENTIAL	\$ 15.32	\$ 2.56	\$ 17.88
056-0300-034-0000	RESIDENTIAL	\$ 15.32	\$ 2.56	\$ 17.88
056-0300-035-0000	RESIDENTIAL	\$ 15.32	\$ 2.56	\$ 17.88
056-0300-036-0000	RESIDENTIAL	\$ 15.32	\$ 2.56	\$ 17.88
056-0300-037-0000	RESIDENTIAL	\$ 15.32	\$ 2.56	\$ 17.88
056-0300-038-0000	RESIDENTIAL	\$ 15.32	\$ 2.56	\$ 17.88
056-0300-039-0000	RESIDENTIAL	\$ 15.32	\$ 2.56	\$ 17.88
056-0300-040-0000	RESIDENTIAL	\$ 15.32	\$ 2.56	\$ 17.88
056-0300-041-0000	RESIDENTIAL	\$ 15.32	\$ 2.56	\$ 17.88
056-0300-042-0000	RESIDENTIAL	\$ 15.32	\$ 2.56	\$ 17.88
056-0300-043-0000	RESIDENTIAL	\$ 15.32	\$ 2.56	\$ 17.88
056-0300-044-0000	RESIDENTIAL	\$ 15.32	\$ 2.56	\$ 17.88
056-0300-045-0000	RESIDENTIAL	\$ 15.32	\$ 2.56	\$ 17.88
056-0300-046-0000	RESIDENTIAL	\$ 15.32	\$ 2.56	\$ 17.88
056-0300-047-0000	RESIDENTIAL	\$ 15.32	\$ 2.56	\$ 17.88
056-0300-048-0000	RESIDENTIAL	\$ 15.32	\$ 2.56	\$ 17.88
056-0300-049-0000	RESIDENTIAL	\$ 15.32	\$ 2.56	\$ 17.88
056-0300-050-0000	RESIDENTIAL	\$ 15.32	\$ 2.56	\$ 17.88
056-0300-051-0000	RESIDENTIAL	\$ 15.32	\$ 2.56	\$ 17.88
056-0300-052-0000	RESIDENTIAL	\$ 15.32	\$ 2.56	\$ 17.88
056-0300-053-0000	RESIDENTIAL	\$ 15.32	\$ 2.56	\$ 17.88
056-0300-054-0000	RESIDENTIAL	\$ 15.32	\$ 2.56	\$ 17.88
056-0300-055-0000	RESIDENTIAL	\$ 15.32	\$ 2.56	\$ 17.88
056-0300-056-0000	RESIDENTIAL	\$ 15.32	\$ 2.56	\$ 17.88
056-0300-057-0000	RESIDENTIAL	\$ 15.32	\$ 2.56	\$ 17.88
056-0300-058-0000	RESIDENTIAL	\$ 15.32	\$ 2.56	\$ 17.88
056-0300-059-0000	RESIDENTIAL	\$ 15.32	\$ 2.56	\$ 17.88
056-0300-060-0000	RESIDENTIAL	\$ 15.32	\$ 2.56	\$ 17.88
056-0300-061-0000	RESIDENTIAL	\$ 15.32	\$ 2.56	\$ 17.88

AGENDA ITEM 10.2

City of Rancho Cordova
Lighting District No. 2012-1
Fiscal Year 2019-20 Assessment Roll

ATTACHMENT 2

545

APN	District Classification	Street Light Charge	Safety Light Charge	Total Assessment
056-0300-062-0000	RESIDENTIAL	\$ 15.32	\$ 2.56	\$ 17.88
056-0300-063-0000	RESIDENTIAL	\$ 15.32	\$ 2.56	\$ 17.88
056-0300-064-0000	RESIDENTIAL	\$ 15.32	\$ 2.56	\$ 17.88
056-0300-065-0000	RESIDENTIAL	\$ 15.32	\$ 2.56	\$ 17.88
056-0300-066-0000	RESIDENTIAL	\$ 15.32	\$ 2.56	\$ 17.88
056-0300-067-0000	RESIDENTIAL	\$ 15.32	\$ 2.56	\$ 17.88
056-0300-068-0000	RESIDENTIAL	\$ 15.32	\$ 2.56	\$ 17.88
056-0300-069-0000	RESIDENTIAL	\$ 15.32	\$ 2.56	\$ 17.88
056-0300-070-0000	RESIDENTIAL	\$ 15.32	\$ 2.56	\$ 17.88
056-0300-071-0000	RESIDENTIAL	\$ 15.32	\$ 2.56	\$ 17.88
056-0300-072-0000	RESIDENTIAL	\$ 15.32	\$ 2.56	\$ 17.88
056-0300-073-0000	RESIDENTIAL	\$ 15.32	\$ 2.56	\$ 17.88
056-0300-074-0000	RESIDENTIAL	\$ 15.32	\$ 2.56	\$ 17.88
056-0300-075-0000	RESIDENTIAL	\$ 15.32	\$ 2.56	\$ 17.88
056-0300-076-0000	RESIDENTIAL	\$ 15.32	\$ 2.56	\$ 17.88
056-0300-077-0000	RESIDENTIAL	\$ 15.32	\$ 2.56	\$ 17.88
056-0300-078-0000	RESIDENTIAL	\$ 15.32	\$ 2.56	\$ 17.88
056-0310-001-0000	RESIDENTIAL	\$ 15.32	\$ 2.56	\$ 17.88
056-0310-002-0000	RESIDENTIAL	\$ 15.32	\$ 2.56	\$ 17.88
056-0310-003-0000	RESIDENTIAL	\$ 15.32	\$ 2.56	\$ 17.88
056-0310-004-0000	RESIDENTIAL	\$ 15.32	\$ 2.56	\$ 17.88
056-0310-005-0000	RESIDENTIAL	\$ 15.32	\$ 2.56	\$ 17.88
056-0310-006-0000	RESIDENTIAL	\$ 15.32	\$ 2.56	\$ 17.88
056-0310-007-0000	RESIDENTIAL	\$ 15.32	\$ 2.56	\$ 17.88
056-0310-008-0000	RESIDENTIAL	\$ 15.32	\$ 2.56	\$ 17.88
056-0310-009-0000	RESIDENTIAL	\$ 15.32	\$ 2.56	\$ 17.88
056-0310-010-0000	RESIDENTIAL	\$ 15.32	\$ 2.56	\$ 17.88
056-0310-011-0000	RESIDENTIAL	\$ 15.32	\$ 2.56	\$ 17.88
056-0310-012-0000	RESIDENTIAL	\$ 15.32	\$ 2.56	\$ 17.88
056-0310-013-0000	RESIDENTIAL	\$ 15.32	\$ 2.56	\$ 17.88
056-0310-014-0000	RESIDENTIAL	\$ 15.32	\$ 2.56	\$ 17.88
056-0310-015-0000	RESIDENTIAL	\$ 15.32	\$ 2.56	\$ 17.88
056-0310-016-0000	RESIDENTIAL	\$ 15.32	\$ 2.56	\$ 17.88
056-0310-017-0000	RESIDENTIAL	\$ 15.32	\$ 2.56	\$ 17.88
056-0310-018-0000	RESIDENTIAL	\$ 15.32	\$ 2.56	\$ 17.88
056-0310-019-0000	RESIDENTIAL	\$ 15.32	\$ 2.56	\$ 17.88
056-0310-020-0000	RESIDENTIAL	\$ 15.32	\$ 2.56	\$ 17.88
056-0310-021-0000	RESIDENTIAL	\$ 15.32	\$ 2.56	\$ 17.88
056-0310-022-0000	RESIDENTIAL	\$ 15.32	\$ 2.56	\$ 17.88
056-0310-023-0000	RESIDENTIAL	\$ 15.32	\$ 2.56	\$ 17.88
056-0310-024-0000	RESIDENTIAL	\$ 15.32	\$ 2.56	\$ 17.88
056-0310-025-0000	RESIDENTIAL	\$ 15.32	\$ 2.56	\$ 17.88
056-0310-026-0000	RESIDENTIAL	\$ 15.32	\$ 2.56	\$ 17.88
056-0310-027-0000	RESIDENTIAL	\$ 15.32	\$ 2.56	\$ 17.88

AGENDA ITEM 10.2

City of Rancho Cordova
Lighting District No. 2012-1
Fiscal Year 2019-20 Assessment Roll

ATTACHMENT 2

546

APN	District Classification	Street Light Charge	Safety Light Charge	Total Assessment
056-0310-028-0000	RESIDENTIAL	\$ 15.32	\$ 2.56	\$ 17.88
056-0310-029-0000	RESIDENTIAL	\$ 15.32	\$ 2.56	\$ 17.88
056-0310-030-0000	RESIDENTIAL	\$ 15.32	\$ 2.56	\$ 17.88
056-0310-031-0000	RESIDENTIAL	\$ 15.32	\$ 2.56	\$ 17.88
056-0310-032-0000	RESIDENTIAL	\$ 15.32	\$ 2.56	\$ 17.88
056-0310-033-0000	RESIDENTIAL	\$ 15.32	\$ 2.56	\$ 17.88
056-0310-034-0000	RESIDENTIAL	\$ 15.32	\$ 2.56	\$ 17.88
056-0310-035-0000	RESIDENTIAL	\$ 15.32	\$ 2.56	\$ 17.88
056-0310-036-0000	RESIDENTIAL	\$ 15.32	\$ 2.56	\$ 17.88
056-0310-037-0000	RESIDENTIAL	\$ 15.32	\$ 2.56	\$ 17.88
056-0310-038-0000	RESIDENTIAL	\$ 15.32	\$ 2.56	\$ 17.88
056-0310-039-0000	RESIDENTIAL	\$ 15.32	\$ 2.56	\$ 17.88
056-0310-040-0000	RESIDENTIAL	\$ 15.32	\$ 2.56	\$ 17.88
056-0310-042-0000	RESIDENTIAL	\$ 15.32	\$ 2.56	\$ 17.88
056-0310-043-0000	RESIDENTIAL	\$ 15.32	\$ 2.56	\$ 17.88
056-0310-044-0000	RESIDENTIAL	\$ 15.32	\$ 2.56	\$ 17.88
056-0310-045-0000	RESIDENTIAL	\$ 15.32	\$ 2.56	\$ 17.88
056-0310-046-0000	RESIDENTIAL	\$ 15.32	\$ 2.56	\$ 17.88
056-0310-047-0000	RESIDENTIAL	\$ 15.32	\$ 2.56	\$ 17.88
056-0310-048-0000	RESIDENTIAL	\$ 15.32	\$ 2.56	\$ 17.88
056-0310-049-0000	RESIDENTIAL	\$ 15.32	\$ 2.56	\$ 17.88
056-0310-050-0000	RESIDENTIAL	\$ 15.32	\$ 2.56	\$ 17.88
056-0310-051-0000	RESIDENTIAL	\$ 15.32	\$ 2.56	\$ 17.88
056-0310-052-0000	RESIDENTIAL	\$ 15.32	\$ 2.56	\$ 17.88
056-0310-053-0000	RESIDENTIAL	\$ 15.32	\$ 2.56	\$ 17.88
056-0310-054-0000	RESIDENTIAL	\$ 15.32	\$ 2.56	\$ 17.88
056-0310-055-0000	RESIDENTIAL	\$ 15.32	\$ 2.56	\$ 17.88
056-0310-056-0000	RESIDENTIAL	\$ 15.32	\$ 2.56	\$ 17.88
056-0310-057-0000	RESIDENTIAL	\$ 15.32	\$ 2.56	\$ 17.88
056-0310-058-0000	RESIDENTIAL	\$ 15.32	\$ 2.56	\$ 17.88
056-0310-059-0000	RESIDENTIAL	\$ 15.32	\$ 2.56	\$ 17.88
056-0310-060-0000	RESIDENTIAL	\$ 15.32	\$ 2.56	\$ 17.88
056-0310-061-0000	RESIDENTIAL	\$ 15.32	\$ 2.56	\$ 17.88
056-0310-062-0000	RESIDENTIAL	\$ 15.32	\$ 2.56	\$ 17.88
056-0310-063-0000	RESIDENTIAL	\$ 15.32	\$ 2.56	\$ 17.88
056-0320-001-0000	RESIDENTIAL	\$ 15.32	\$ 2.56	\$ 17.88
056-0320-002-0000	RESIDENTIAL	\$ 15.32	\$ 2.56	\$ 17.88
056-0320-003-0000	RESIDENTIAL	\$ 15.32	\$ 2.56	\$ 17.88
056-0320-004-0000	RESIDENTIAL	\$ 15.32	\$ 2.56	\$ 17.88
056-0320-005-0000	RESIDENTIAL	\$ 15.32	\$ 2.56	\$ 17.88
056-0320-006-0000	RESIDENTIAL	\$ 15.32	\$ 2.56	\$ 17.88
056-0320-007-0000	RESIDENTIAL	\$ 15.32	\$ 2.56	\$ 17.88
056-0320-008-0000	RESIDENTIAL	\$ 15.32	\$ 2.56	\$ 17.88
056-0320-009-0000	RESIDENTIAL	\$ 15.32	\$ 2.56	\$ 17.88

AGENDA ITEM 10.2

City of Rancho Cordova
Lighting District No. 2012-1
Fiscal Year 2019-20 Assessment Roll

ATTACHMENT 2

547

APN	District Classification	Street Light Charge	Safety Light Charge	Total Assessment
056-0320-010-0000	RESIDENTIAL	\$ 15.32	\$ 2.56	\$ 17.88
056-0320-011-0000	RESIDENTIAL	\$ 15.32	\$ 2.56	\$ 17.88
056-0320-012-0000	RESIDENTIAL	\$ 15.32	\$ 2.56	\$ 17.88
056-0320-013-0000	RESIDENTIAL	\$ 15.32	\$ 2.56	\$ 17.88
056-0320-014-0000	RESIDENTIAL	\$ 15.32	\$ 2.56	\$ 17.88
056-0320-015-0000	RESIDENTIAL	\$ 15.32	\$ 2.56	\$ 17.88
056-0320-016-0000	RESIDENTIAL	\$ 15.32	\$ 2.56	\$ 17.88
056-0320-017-0000	RESIDENTIAL	\$ 15.32	\$ 2.56	\$ 17.88
056-0320-018-0000	RESIDENTIAL	\$ 15.32	\$ 2.56	\$ 17.88
056-0320-019-0000	RESIDENTIAL	\$ 15.32	\$ 2.56	\$ 17.88
056-0320-020-0000	RESIDENTIAL	\$ 15.32	\$ 2.56	\$ 17.88
056-0320-021-0000	RESIDENTIAL	\$ 15.32	\$ 2.56	\$ 17.88
056-0320-022-0000	RESIDENTIAL	\$ 15.32	\$ 2.56	\$ 17.88
056-0320-023-0000	RESIDENTIAL	\$ 15.32	\$ 2.56	\$ 17.88
056-0320-024-0000	RESIDENTIAL	\$ 15.32	\$ 2.56	\$ 17.88
056-0320-025-0000	RESIDENTIAL	\$ 15.32	\$ 2.56	\$ 17.88
056-0320-026-0000	RESIDENTIAL	\$ 15.32	\$ 2.56	\$ 17.88
056-0320-027-0000	RESIDENTIAL	\$ 15.32	\$ 2.56	\$ 17.88
056-0320-028-0000	RESIDENTIAL	\$ 15.32	\$ 2.56	\$ 17.88
056-0320-029-0000	RESIDENTIAL	\$ 15.32	\$ 2.56	\$ 17.88
056-0320-030-0000	RESIDENTIAL	\$ 15.32	\$ 2.56	\$ 17.88
056-0320-031-0000	RESIDENTIAL	\$ 15.32	\$ 2.56	\$ 17.88
056-0320-032-0000	RESIDENTIAL	\$ 15.32	\$ 2.56	\$ 17.88
056-0320-033-0000	RESIDENTIAL	\$ 15.32	\$ 2.56	\$ 17.88
056-0340-001-0000	RESIDENTIAL	\$ 15.32	\$ 2.56	\$ 17.88
056-0340-002-0000	RESIDENTIAL	\$ 15.32	\$ 2.56	\$ 17.88
056-0340-003-0000	RESIDENTIAL	\$ 15.32	\$ 2.56	\$ 17.88
056-0340-004-0000	RESIDENTIAL	\$ 15.32	\$ 2.56	\$ 17.88
056-0340-005-0000	RESIDENTIAL	\$ 15.32	\$ 2.56	\$ 17.88
056-0340-006-0000	RESIDENTIAL	\$ 15.32	\$ 2.56	\$ 17.88
056-0340-007-0000	RESIDENTIAL	\$ 15.32	\$ 2.56	\$ 17.88
056-0340-008-0000	RESIDENTIAL	\$ 15.32	\$ 2.56	\$ 17.88
056-0340-009-0000	RESIDENTIAL	\$ 15.32	\$ 2.56	\$ 17.88
056-0340-010-0000	RESIDENTIAL	\$ 15.32	\$ 2.56	\$ 17.88
056-0340-011-0000	RESIDENTIAL	\$ 15.32	\$ 2.56	\$ 17.88
056-0340-012-0000	RESIDENTIAL	\$ 15.32	\$ 2.56	\$ 17.88
056-0340-013-0000	RESIDENTIAL	\$ 15.32	\$ 2.56	\$ 17.88
056-0340-014-0000	RESIDENTIAL	\$ 15.32	\$ 2.56	\$ 17.88
056-0340-015-0000	RESIDENTIAL	\$ 15.32	\$ 2.56	\$ 17.88
056-0340-016-0000	RESIDENTIAL	\$ 15.32	\$ 2.56	\$ 17.88
056-0340-017-0000	RESIDENTIAL	\$ 15.32	\$ 2.56	\$ 17.88
056-0340-018-0000	RESIDENTIAL	\$ 15.32	\$ 2.56	\$ 17.88
056-0340-019-0000	RESIDENTIAL	\$ 15.32	\$ 2.56	\$ 17.88
056-0340-020-0000	RESIDENTIAL	\$ 15.32	\$ 2.56	\$ 17.88

AGENDA ITEM 10.2

City of Rancho Cordova
Lighting District No. 2012-1
Fiscal Year 2019-20 Assessment Roll

ATTACHMENT 2

548

APN	District Classification	Street Light Charge	Safety Light Charge	Total Assessment
056-0340-021-0000	RESIDENTIAL	\$ 15.32	\$ 2.56	\$ 17.88
056-0340-022-0000	RESIDENTIAL	\$ 15.32	\$ 2.56	\$ 17.88
056-0340-023-0000	RESIDENTIAL	\$ 15.32	\$ 2.56	\$ 17.88
056-0340-024-0000	RESIDENTIAL	\$ 15.32	\$ 2.56	\$ 17.88
056-0340-025-0000	RESIDENTIAL	\$ 15.32	\$ 2.56	\$ 17.88
056-0340-026-0000	RESIDENTIAL	\$ 15.32	\$ 2.56	\$ 17.88
056-0340-027-0000	RESIDENTIAL	\$ 15.32	\$ 2.56	\$ 17.88
056-0340-028-0000	RESIDENTIAL	\$ 15.32	\$ 2.56	\$ 17.88
056-0340-029-0000	RESIDENTIAL	\$ 15.32	\$ 2.56	\$ 17.88
056-0340-030-0000	RESIDENTIAL	\$ 15.32	\$ 2.56	\$ 17.88
056-0340-031-0000	RESIDENTIAL	\$ 15.32	\$ 2.56	\$ 17.88
056-0340-032-0000	RESIDENTIAL	\$ 15.32	\$ 2.56	\$ 17.88
056-0340-033-0000	RESIDENTIAL	\$ 15.32	\$ 2.56	\$ 17.88
056-0340-034-0000	RESIDENTIAL	\$ 15.32	\$ 2.56	\$ 17.88
056-0340-035-0000	RESIDENTIAL	\$ 15.32	\$ 2.56	\$ 17.88
056-0340-036-0000	RESIDENTIAL	\$ 15.32	\$ 2.56	\$ 17.88
056-0340-037-0000	RESIDENTIAL	\$ 15.32	\$ 2.56	\$ 17.88
056-0340-038-0000	RESIDENTIAL	\$ 15.32	\$ 2.56	\$ 17.88
056-0340-039-0000	RESIDENTIAL	\$ 15.32	\$ 2.56	\$ 17.88
056-0340-040-0000	RESIDENTIAL	\$ 15.32	\$ 2.56	\$ 17.88
056-0340-041-0000	RESIDENTIAL	\$ 15.32	\$ 2.56	\$ 17.88
056-0340-042-0000	RESIDENTIAL	\$ 15.32	\$ 2.56	\$ 17.88
056-0340-043-0000	RESIDENTIAL	\$ 15.32	\$ 2.56	\$ 17.88
056-0340-044-0000	RESIDENTIAL	\$ 15.32	\$ 2.56	\$ 17.88
056-0340-045-0000	RESIDENTIAL	\$ 15.32	\$ 2.56	\$ 17.88
056-0340-046-0000	RESIDENTIAL	\$ 15.32	\$ 2.56	\$ 17.88
056-0340-047-0000	RESIDENTIAL	\$ 15.32	\$ 2.56	\$ 17.88
056-0340-048-0000	RESIDENTIAL	\$ 15.32	\$ 2.56	\$ 17.88
056-0340-049-0000	RESIDENTIAL	\$ 15.32	\$ 2.56	\$ 17.88
056-0340-050-0000	RESIDENTIAL	\$ 15.32	\$ 2.56	\$ 17.88
056-0340-051-0000	RESIDENTIAL	\$ 15.32	\$ 2.56	\$ 17.88
056-0340-052-0000	RESIDENTIAL	\$ 15.32	\$ 2.56	\$ 17.88
056-0340-053-0000	RESIDENTIAL	\$ 15.32	\$ 2.56	\$ 17.88
056-0340-054-0000	RESIDENTIAL	\$ 15.32	\$ 2.56	\$ 17.88
056-0340-055-0000	RESIDENTIAL	\$ 15.32	\$ 2.56	\$ 17.88
056-0340-056-0000	RESIDENTIAL	\$ 15.32	\$ 2.56	\$ 17.88
056-0340-057-0000	RESIDENTIAL	\$ 15.32	\$ 2.56	\$ 17.88
056-0340-058-0000	RESIDENTIAL	\$ 15.32	\$ 2.56	\$ 17.88
056-0340-059-0000	RESIDENTIAL	\$ 15.32	\$ 2.56	\$ 17.88
056-0340-060-0000	RESIDENTIAL	\$ 15.32	\$ 2.56	\$ 17.88
056-0340-061-0000	RESIDENTIAL	\$ 15.32	\$ 2.56	\$ 17.88
056-0340-062-0000	RESIDENTIAL	\$ 15.32	\$ 2.56	\$ 17.88
056-0340-063-0000	RESIDENTIAL	\$ 15.32	\$ 2.56	\$ 17.88
056-0340-064-0000	RESIDENTIAL	\$ 15.32	\$ 2.56	\$ 17.88

AGENDA ITEM 10.2

City of Rancho Cordova
Lighting District No. 2012-1
Fiscal Year 2019-20 Assessment Roll

ATTACHMENT 2

549

APN	District Classification	Street Light Charge	Safety Light Charge	Total Assessment
056-0340-065-0000	RESIDENTIAL	\$ 15.32	\$ 2.56	\$ 17.88
056-0340-066-0000	RESIDENTIAL	\$ 15.32	\$ 2.56	\$ 17.88
056-0340-067-0000	RESIDENTIAL	\$ 15.32	\$ 2.56	\$ 17.88
056-0340-068-0000	RESIDENTIAL	\$ 15.32	\$ 2.56	\$ 17.88
056-0340-069-0000	RESIDENTIAL	\$ 15.32	\$ 2.56	\$ 17.88
056-0340-070-0000	RESIDENTIAL	\$ 15.32	\$ 2.56	\$ 17.88
056-0350-001-0000	RESIDENTIAL	\$ 15.32	\$ 2.56	\$ 17.88
056-0350-002-0000	RESIDENTIAL	\$ 15.32	\$ 2.56	\$ 17.88
056-0350-003-0000	RESIDENTIAL	\$ 15.32	\$ 2.56	\$ 17.88
056-0350-004-0000	RESIDENTIAL	\$ 15.32	\$ 2.56	\$ 17.88
056-0350-005-0000	RESIDENTIAL	\$ 15.32	\$ 2.56	\$ 17.88
056-0350-006-0000	RESIDENTIAL	\$ 15.32	\$ 2.56	\$ 17.88
056-0350-007-0000	RESIDENTIAL	\$ 15.32	\$ 2.56	\$ 17.88
056-0350-008-0000	RESIDENTIAL	\$ 15.32	\$ 2.56	\$ 17.88
056-0350-009-0000	RESIDENTIAL	\$ 15.32	\$ 2.56	\$ 17.88
056-0350-010-0000	RESIDENTIAL	\$ 15.32	\$ 2.56	\$ 17.88
056-0350-011-0000	RESIDENTIAL	\$ 15.32	\$ 2.56	\$ 17.88
056-0350-012-0000	RESIDENTIAL	\$ 15.32	\$ 2.56	\$ 17.88
056-0350-013-0000	RESIDENTIAL	\$ 15.32	\$ 2.56	\$ 17.88
056-0350-014-0000	RESIDENTIAL	\$ 15.32	\$ 2.56	\$ 17.88
056-0350-015-0000	RESIDENTIAL	\$ 15.32	\$ 2.56	\$ 17.88
056-0350-016-0000	RESIDENTIAL	\$ 15.32	\$ 2.56	\$ 17.88
056-0350-017-0000	RESIDENTIAL	\$ 15.32	\$ 2.56	\$ 17.88
056-0350-018-0000	RESIDENTIAL	\$ 15.32	\$ 2.56	\$ 17.88
056-0350-019-0000	RESIDENTIAL	\$ 15.32	\$ 2.56	\$ 17.88
056-0350-020-0000	RESIDENTIAL	\$ 15.32	\$ 2.56	\$ 17.88
056-0350-021-0000	RESIDENTIAL	\$ 15.32	\$ 2.56	\$ 17.88
056-0350-022-0000	RESIDENTIAL	\$ 15.32	\$ 2.56	\$ 17.88
056-0350-023-0000	RESIDENTIAL	\$ 15.32	\$ 2.56	\$ 17.88
056-0350-024-0000	RESIDENTIAL	\$ 15.32	\$ 2.56	\$ 17.88
056-0350-025-0000	RESIDENTIAL	\$ 15.32	\$ 2.56	\$ 17.88
056-0350-026-0000	RESIDENTIAL	\$ 15.32	\$ 2.56	\$ 17.88
056-0350-027-0000	RESIDENTIAL	\$ 15.32	\$ 2.56	\$ 17.88
056-0350-028-0000	RESIDENTIAL	\$ 15.32	\$ 2.56	\$ 17.88
056-0350-029-0000	RESIDENTIAL	\$ 15.32	\$ 2.56	\$ 17.88
056-0350-030-0000	RESIDENTIAL	\$ 15.32	\$ 2.56	\$ 17.88
056-0350-031-0000	RESIDENTIAL	\$ 15.32	\$ 2.56	\$ 17.88
056-0350-032-0000	RESIDENTIAL	\$ 15.32	\$ 2.56	\$ 17.88
056-0350-033-0000	RESIDENTIAL	\$ 15.32	\$ 2.56	\$ 17.88
056-0350-034-0000	RESIDENTIAL	\$ 15.32	\$ 2.56	\$ 17.88
056-0350-035-0000	RESIDENTIAL	\$ 15.32	\$ 2.56	\$ 17.88
056-0350-036-0000	RESIDENTIAL	\$ 15.32	\$ 2.56	\$ 17.88
056-0350-037-0000	RESIDENTIAL	\$ 15.32	\$ 2.56	\$ 17.88
056-0350-038-0000	RESIDENTIAL	\$ 15.32	\$ 2.56	\$ 17.88

AGENDA ITEM 10.2

City of Rancho Cordova
Lighting District No. 2012-1
Fiscal Year 2019-20 Assessment Roll

ATTACHMENT 2

550

APN	District Classification	Street Light Charge	Safety Light Charge	Total Assessment
056-0350-039-0000	RESIDENTIAL	\$ 15.32	\$ 2.56	\$ 17.88
056-0350-040-0000	RESIDENTIAL	\$ 15.32	\$ 2.56	\$ 17.88
056-0350-041-0000	RESIDENTIAL	\$ 15.32	\$ 2.56	\$ 17.88
056-0350-042-0000	RESIDENTIAL	\$ 15.32	\$ 2.56	\$ 17.88
056-0350-043-0000	RESIDENTIAL	\$ 15.32	\$ 2.56	\$ 17.88
056-0350-044-0000	RESIDENTIAL	\$ 15.32	\$ 2.56	\$ 17.88
056-0350-045-0000	RESIDENTIAL	\$ 15.32	\$ 2.56	\$ 17.88
056-0350-046-0000	RESIDENTIAL	\$ 15.32	\$ 2.56	\$ 17.88
056-0350-047-0000	RESIDENTIAL	\$ 15.32	\$ 2.56	\$ 17.88
056-0350-048-0000	RESIDENTIAL	\$ 15.32	\$ 2.56	\$ 17.88
056-0350-049-0000	RESIDENTIAL	\$ 15.32	\$ 2.56	\$ 17.88
056-0350-050-0000	RESIDENTIAL	\$ 15.32	\$ 2.56	\$ 17.88
056-0350-051-0000	RESIDENTIAL	\$ 15.32	\$ 2.56	\$ 17.88
056-0350-052-0000	RESIDENTIAL	\$ 15.32	\$ 2.56	\$ 17.88
056-0350-053-0000	RESIDENTIAL	\$ 15.32	\$ 2.56	\$ 17.88
056-0350-054-0000	RESIDENTIAL	\$ 15.32	\$ 2.56	\$ 17.88
056-0350-055-0000	RESIDENTIAL	\$ 15.32	\$ 2.56	\$ 17.88
056-0350-056-0000	RESIDENTIAL	\$ 15.32	\$ 2.56	\$ 17.88
056-0350-057-0000	RESIDENTIAL	\$ 15.32	\$ 2.56	\$ 17.88
056-0350-058-0000	RESIDENTIAL	\$ 15.32	\$ 2.56	\$ 17.88
056-0350-059-0000	RESIDENTIAL	\$ 15.32	\$ 2.56	\$ 17.88
056-0350-060-0000	RESIDENTIAL	\$ 15.32	\$ 2.56	\$ 17.88
056-0350-061-0000	RESIDENTIAL	\$ 15.32	\$ 2.56	\$ 17.88
056-0350-062-0000	RESIDENTIAL	\$ 15.32	\$ 2.56	\$ 17.88
056-0350-063-0000	RESIDENTIAL	\$ 15.32	\$ 2.56	\$ 17.88
056-0350-064-0000	RESIDENTIAL	\$ 15.32	\$ 2.56	\$ 17.88
056-0350-065-0000	RESIDENTIAL	\$ 15.32	\$ 2.56	\$ 17.88
056-0360-001-0000	RESIDENTIAL	\$ 15.32	\$ 2.56	\$ 17.88
056-0360-002-0000	RESIDENTIAL	\$ 15.32	\$ 2.56	\$ 17.88
056-0360-003-0000	RESIDENTIAL	\$ 15.32	\$ 2.56	\$ 17.88
056-0360-004-0000	RESIDENTIAL	\$ 15.32	\$ 2.56	\$ 17.88
056-0360-005-0000	RESIDENTIAL	\$ 15.32	\$ 2.56	\$ 17.88
056-0360-006-0000	RESIDENTIAL	\$ 15.32	\$ 2.56	\$ 17.88
056-0360-007-0000	RESIDENTIAL	\$ 15.32	\$ 2.56	\$ 17.88
056-0360-008-0000	NONRES	\$ 137.54	\$ 2.56	\$ 140.10
056-0360-009-0000	RESIDENTIAL	\$ 15.32	\$ 2.56	\$ 17.88
056-0360-010-0000	RESIDENTIAL	\$ 15.32	\$ 2.56	\$ 17.88
056-0360-011-0000	RESIDENTIAL	\$ 15.32	\$ 2.56	\$ 17.88
056-0360-012-0000	RESIDENTIAL	\$ 15.32	\$ 2.56	\$ 17.88
056-0360-013-0000	RESIDENTIAL	\$ 15.32	\$ 2.56	\$ 17.88
056-0360-014-0000	RESIDENTIAL	\$ 15.32	\$ 2.56	\$ 17.88
056-0360-015-0000	RESIDENTIAL	\$ 15.32	\$ 2.56	\$ 17.88
056-0360-016-0000	RESIDENTIAL	\$ 15.32	\$ 2.56	\$ 17.88
056-0360-017-0000	RESIDENTIAL	\$ 15.32	\$ 2.56	\$ 17.88

AGENDA ITEM 10.2

City of Rancho Cordova
Lighting District No. 2012-1
Fiscal Year 2019-20 Assessment Roll

ATTACHMENT 2

551

APN	District Classification	Street Light Charge	Safety Light Charge	Total Assessment
056-0360-018-0000	RESIDENTIAL	\$ 15.32	\$ 2.56	\$ 17.88
056-0360-019-0000	RESIDENTIAL	\$ 15.32	\$ 2.56	\$ 17.88
056-0360-020-0000	RESIDENTIAL	\$ 15.32	\$ 2.56	\$ 17.88
056-0360-021-0000	RESIDENTIAL	\$ 15.32	\$ 2.56	\$ 17.88
056-0360-022-0000	RESIDENTIAL	\$ 15.32	\$ 2.56	\$ 17.88
056-0360-023-0000	RESIDENTIAL	\$ 15.32	\$ 2.56	\$ 17.88
056-0360-024-0000	RESIDENTIAL	\$ 15.32	\$ 2.56	\$ 17.88
056-0360-025-0000	RESIDENTIAL	\$ 15.32	\$ 2.56	\$ 17.88
056-0360-026-0000	RESIDENTIAL	\$ 15.32	\$ 2.56	\$ 17.88
056-0370-001-0000	RESIDENTIAL	\$ 15.32	\$ 2.56	\$ 17.88
056-0370-002-0000	RESIDENTIAL	\$ 15.32	\$ 2.56	\$ 17.88
056-0370-003-0000	RESIDENTIAL	\$ 15.32	\$ 2.56	\$ 17.88
056-0370-004-0000	RESIDENTIAL	\$ 15.32	\$ 2.56	\$ 17.88
056-0370-005-0000	RESIDENTIAL	\$ 15.32	\$ 2.56	\$ 17.88
056-0370-006-0000	RESIDENTIAL	\$ 15.32	\$ 2.56	\$ 17.88
056-0370-007-0000	RESIDENTIAL	\$ 15.32	\$ 2.56	\$ 17.88
056-0370-008-0000	RESIDENTIAL	\$ 15.32	\$ 2.56	\$ 17.88
056-0370-011-0000	RESIDENTIAL	\$ 15.32	\$ 2.56	\$ 17.88
056-0370-012-0000	RESIDENTIAL	\$ 15.32	\$ 2.56	\$ 17.88
056-0370-013-0000	RESIDENTIAL	\$ 15.32	\$ 2.56	\$ 17.88
056-0370-014-0000	RESIDENTIAL	\$ 15.32	\$ 2.56	\$ 17.88
056-0370-015-0000	RESIDENTIAL	\$ 15.32	\$ 2.56	\$ 17.88
056-0370-016-0000	RESIDENTIAL	\$ 15.32	\$ 2.56	\$ 17.88
056-0370-017-0000	RESIDENTIAL	\$ 15.32	\$ 2.56	\$ 17.88
056-0370-018-0000	RESIDENTIAL	\$ 15.32	\$ 2.56	\$ 17.88
056-0370-019-0000	RESIDENTIAL	\$ 15.32	\$ 2.56	\$ 17.88
056-0370-020-0000	RESIDENTIAL	\$ 15.32	\$ 2.56	\$ 17.88
056-0370-021-0000	RESIDENTIAL	\$ 15.32	\$ 2.56	\$ 17.88
056-0370-022-0000	RESIDENTIAL	\$ 15.32	\$ 2.56	\$ 17.88
056-0370-023-0000	RESIDENTIAL	\$ 15.32	\$ 2.56	\$ 17.88
056-0370-024-0000	RESIDENTIAL	\$ 15.32	\$ 2.56	\$ 17.88
056-0370-025-0000	RESIDENTIAL	\$ 15.32	\$ 2.56	\$ 17.88
056-0370-026-0000	RESIDENTIAL	\$ 15.32	\$ 2.56	\$ 17.88
056-0370-027-0000	RESIDENTIAL	\$ 15.32	\$ 2.56	\$ 17.88
056-0370-028-0000	RESIDENTIAL	\$ 15.32	\$ 2.56	\$ 17.88
056-0370-029-0000	RESIDENTIAL	\$ 15.32	\$ 2.56	\$ 17.88
056-0370-030-0000	RESIDENTIAL	\$ 15.32	\$ 2.56	\$ 17.88
056-0370-031-0000	RESIDENTIAL	\$ 15.32	\$ 2.56	\$ 17.88
056-0370-032-0000	NONRES	\$ 41.06	\$ 2.56	\$ 43.62
056-0370-033-0000	RESIDENTIAL	\$ 15.32	\$ 2.56	\$ 17.88
056-0370-034-0000	RESIDENTIAL	\$ 15.32	\$ 2.56	\$ 17.88
056-0370-035-0000	RESIDENTIAL	\$ 15.32	\$ 2.56	\$ 17.88
056-0370-036-0000	RESIDENTIAL	\$ 15.32	\$ 2.56	\$ 17.88
056-0370-037-0000	RESIDENTIAL	\$ 15.32	\$ 2.56	\$ 17.88

AGENDA ITEM 10.2

City of Rancho Cordova
Lighting District No. 2012-1
Fiscal Year 2019-20 Assessment Roll

ATTACHMENT 2

552

APN	District Classification	Street Light Charge	Safety Light Charge	Total Assessment
056-0370-038-0000	RESIDENTIAL	\$ 15.32	\$ 2.56	\$ 17.88
056-0370-039-0000	RESIDENTIAL	\$ 15.32	\$ 2.56	\$ 17.88
056-0370-040-0000	RESIDENTIAL	\$ 15.32	\$ 2.56	\$ 17.88
056-0370-041-0000	RESIDENTIAL	\$ 15.32	\$ 2.56	\$ 17.88
056-0370-042-0000	RESIDENTIAL	\$ 15.32	\$ 2.56	\$ 17.88
056-0370-043-0000	RESIDENTIAL	\$ 15.32	\$ 2.56	\$ 17.88
056-0370-044-0000	RESIDENTIAL	\$ 15.32	\$ 2.56	\$ 17.88
056-0370-045-0000	RESIDENTIAL	\$ 15.32	\$ 2.56	\$ 17.88
056-0370-046-0000	RESIDENTIAL	\$ 15.32	\$ 2.56	\$ 17.88
056-0370-047-0000	RESIDENTIAL	\$ 15.32	\$ 2.56	\$ 17.88
056-0370-048-0000	RESIDENTIAL	\$ 15.32	\$ 2.56	\$ 17.88
056-0370-049-0000	RESIDENTIAL	\$ 15.32	\$ 2.56	\$ 17.88
056-0370-050-0000	RESIDENTIAL	\$ 15.32	\$ 2.56	\$ 17.88
056-0370-051-0000	RESIDENTIAL	\$ 15.32	\$ 2.56	\$ 17.88
056-0370-052-0000	RESIDENTIAL	\$ 15.32	\$ 2.56	\$ 17.88
056-0370-053-0000	RESIDENTIAL	\$ 15.32	\$ 2.56	\$ 17.88
056-0370-054-0000	RESIDENTIAL	\$ 15.32	\$ 2.56	\$ 17.88
056-0370-055-0000	RESIDENTIAL	\$ 15.32	\$ 2.56	\$ 17.88
056-0370-056-0000	RESIDENTIAL	\$ 15.32	\$ 2.56	\$ 17.88
056-0370-057-0000	RESIDENTIAL	\$ 15.32	\$ 2.56	\$ 17.88
056-0370-058-0000	RESIDENTIAL	\$ 15.32	\$ 2.56	\$ 17.88
056-0370-059-0000	RESIDENTIAL	\$ 15.32	\$ 2.56	\$ 17.88
056-0370-060-0000	RESIDENTIAL	\$ 15.32	\$ 2.56	\$ 17.88
056-0370-061-0000	RESIDENTIAL	\$ 15.32	\$ 2.56	\$ 17.88
056-0370-062-0000	RESIDENTIAL	\$ 15.32	\$ 2.56	\$ 17.88
056-0370-063-0000	RESIDENTIAL	\$ 15.32	\$ 2.56	\$ 17.88
056-0370-064-0000	RESIDENTIAL	\$ 15.32	\$ 2.56	\$ 17.88
056-0370-065-0000	RESIDENTIAL	\$ 15.32	\$ 2.56	\$ 17.88
056-0370-066-0000	RESIDENTIAL	\$ 15.32	\$ 2.56	\$ 17.88
056-0370-067-0000	RESIDENTIAL	\$ 15.32	\$ 2.56	\$ 17.88
056-0370-068-0000	RESIDENTIAL	\$ 15.32	\$ 2.56	\$ 17.88
056-0370-069-0000	RESIDENTIAL	\$ 15.32	\$ 2.56	\$ 17.88
056-0370-070-0000	RESIDENTIAL	\$ 15.32	\$ 2.56	\$ 17.88
056-0370-071-0000	RESIDENTIAL	\$ 15.32	\$ 2.56	\$ 17.88
056-0370-072-0000	RESIDENTIAL	\$ 15.32	\$ 2.56	\$ 17.88
056-0370-073-0000	RESIDENTIAL	\$ 15.32	\$ 2.56	\$ 17.88
056-0370-074-0000	RESIDENTIAL	\$ 15.32	\$ 2.56	\$ 17.88
056-0381-001-0000	RESIDENTIAL	\$ 15.32	\$ 2.56	\$ 17.88
056-0381-002-0000	RESIDENTIAL	\$ 15.32	\$ 2.56	\$ 17.88
056-0381-003-0000	RESIDENTIAL	\$ 15.32	\$ 2.56	\$ 17.88
056-0381-004-0000	RESIDENTIAL	\$ 15.32	\$ 2.56	\$ 17.88
056-0381-005-0000	RESIDENTIAL	\$ 15.32	\$ 2.56	\$ 17.88
056-0381-006-0000	RESIDENTIAL	\$ 15.32	\$ 2.56	\$ 17.88
056-0381-007-0000	RESIDENTIAL	\$ 15.32	\$ 2.56	\$ 17.88

AGENDA ITEM 10.2

City of Rancho Cordova
Lighting District No. 2012-1
Fiscal Year 2019-20 Assessment Roll

ATTACHMENT 2

553

APN	District Classification	Street Light Charge	Safety Light Charge	Total Assessment
056-0381-008-0000	RESIDENTIAL	\$ 15.32	\$ 2.56	\$ 17.88
056-0381-009-0000	RESIDENTIAL	\$ 15.32	\$ 2.56	\$ 17.88
056-0381-010-0000	RESIDENTIAL	\$ 15.32	\$ 2.56	\$ 17.88
056-0381-011-0000	RESIDENTIAL	\$ 15.32	\$ 2.56	\$ 17.88
056-0381-012-0000	RESIDENTIAL	\$ 15.32	\$ 2.56	\$ 17.88
056-0381-013-0000	RESIDENTIAL	\$ 15.32	\$ 2.56	\$ 17.88
056-0381-014-0000	RESIDENTIAL	\$ 15.32	\$ 2.56	\$ 17.88
056-0381-015-0000	RESIDENTIAL	\$ 15.32	\$ 2.56	\$ 17.88
056-0381-016-0000	RESIDENTIAL	\$ 15.32	\$ 2.56	\$ 17.88
056-0381-017-0000	RESIDENTIAL	\$ 15.32	\$ 2.56	\$ 17.88
056-0382-001-0000	RESIDENTIAL	\$ 15.32	\$ 2.56	\$ 17.88
056-0382-002-0000	RESIDENTIAL	\$ 15.32	\$ 2.56	\$ 17.88
056-0382-003-0000	RESIDENTIAL	\$ 15.32	\$ 2.56	\$ 17.88
056-0382-004-0000	RESIDENTIAL	\$ 15.32	\$ 2.56	\$ 17.88
056-0382-005-0000	RESIDENTIAL	\$ 15.32	\$ 2.56	\$ 17.88
056-0383-001-0000	RESIDENTIAL	\$ 15.32	\$ 2.56	\$ 17.88
056-0383-002-0000	RESIDENTIAL	\$ 15.32	\$ 2.56	\$ 17.88
056-0383-003-0000	RESIDENTIAL	\$ 15.32	\$ 2.56	\$ 17.88
056-0383-004-0000	RESIDENTIAL	\$ 15.32	\$ 2.56	\$ 17.88
056-0383-005-0000	RESIDENTIAL	\$ 15.32	\$ 2.56	\$ 17.88
056-0383-006-0000	RESIDENTIAL	\$ 15.32	\$ 2.56	\$ 17.88
056-0383-007-0000	RESIDENTIAL	\$ 15.32	\$ 2.56	\$ 17.88
056-0383-008-0000	RESIDENTIAL	\$ 15.32	\$ 2.56	\$ 17.88
056-0383-009-0000	RESIDENTIAL	\$ 15.32	\$ 2.56	\$ 17.88
056-0383-010-0000	RESIDENTIAL	\$ 15.32	\$ 2.56	\$ 17.88
056-0383-011-0000	RESIDENTIAL	\$ 15.32	\$ 2.56	\$ 17.88
056-0383-012-0000	RESIDENTIAL	\$ 15.32	\$ 2.56	\$ 17.88
056-0383-013-0000	RESIDENTIAL	\$ 15.32	\$ 2.56	\$ 17.88
056-0383-014-0000	RESIDENTIAL	\$ 15.32	\$ 2.56	\$ 17.88
056-0383-015-0000	RESIDENTIAL	\$ 15.32	\$ 2.56	\$ 17.88
056-0383-016-0000	RESIDENTIAL	\$ 15.32	\$ 2.56	\$ 17.88
056-0383-017-0000	RESIDENTIAL	\$ 15.32	\$ 2.56	\$ 17.88
056-0383-018-0000	RESIDENTIAL	\$ 15.32	\$ 2.56	\$ 17.88
056-0383-019-0000	RESIDENTIAL	\$ 15.32	\$ 2.56	\$ 17.88
056-0383-020-0000	RESIDENTIAL	\$ 15.32	\$ 2.56	\$ 17.88
056-0383-021-0000	RESIDENTIAL	\$ 15.32	\$ 2.56	\$ 17.88
056-0383-022-0000	RESIDENTIAL	\$ 15.32	\$ 2.56	\$ 17.88
056-0383-023-0000	RESIDENTIAL	\$ 15.32	\$ 2.56	\$ 17.88
056-0383-024-0000	RESIDENTIAL	\$ 15.32	\$ 2.56	\$ 17.88
056-0383-025-0000	RESIDENTIAL	\$ 15.32	\$ 2.56	\$ 17.88
056-0383-026-0000	RESIDENTIAL	\$ 15.32	\$ 2.56	\$ 17.88
056-0383-027-0000	RESIDENTIAL	\$ 15.32	\$ 2.56	\$ 17.88
056-0383-028-0000	RESIDENTIAL	\$ 15.32	\$ 2.56	\$ 17.88
056-0383-029-0000	RESIDENTIAL	\$ 15.32	\$ 2.56	\$ 17.88

AGENDA ITEM 10.2

City of Rancho Cordova
Lighting District No. 2012-1
Fiscal Year 2019-20 Assessment Roll

ATTACHMENT 2

554

APN	District Classification	Street Light Charge	Safety Light Charge	Total Assessment
056-0383-030-0000	RESIDENTIAL	\$ 15.32	\$ 2.56	\$ 17.88
056-0384-001-0000	RESIDENTIAL	\$ 15.32	\$ 2.56	\$ 17.88
056-0384-002-0000	RESIDENTIAL	\$ 15.32	\$ 2.56	\$ 17.88
056-0384-003-0000	RESIDENTIAL	\$ 15.32	\$ 2.56	\$ 17.88
056-0384-004-0000	RESIDENTIAL	\$ 15.32	\$ 2.56	\$ 17.88
056-0384-005-0000	RESIDENTIAL	\$ 15.32	\$ 2.56	\$ 17.88
056-0384-006-0000	RESIDENTIAL	\$ 15.32	\$ 2.56	\$ 17.88
056-0384-007-0000	RESIDENTIAL	\$ 15.32	\$ 2.56	\$ 17.88
056-0384-008-0000	RESIDENTIAL	\$ 15.32	\$ 2.56	\$ 17.88
056-0384-009-0000	RESIDENTIAL	\$ 15.32	\$ 2.56	\$ 17.88
056-0384-010-0000	RESIDENTIAL	\$ 15.32	\$ 2.56	\$ 17.88
056-0384-011-0000	RESIDENTIAL	\$ 15.32	\$ 2.56	\$ 17.88
056-0384-012-0000	RESIDENTIAL	\$ 15.32	\$ 2.56	\$ 17.88
056-0384-013-0000	RESIDENTIAL	\$ 15.32	\$ 2.56	\$ 17.88
056-0384-014-0000	RESIDENTIAL	\$ 15.32	\$ 2.56	\$ 17.88
056-0385-001-0000	RESIDENTIAL	\$ 15.32	\$ 2.56	\$ 17.88
056-0385-002-0000	RESIDENTIAL	\$ 15.32	\$ 2.56	\$ 17.88
056-0385-003-0000	RESIDENTIAL	\$ 15.32	\$ 2.56	\$ 17.88
056-0385-004-0000	RESIDENTIAL	\$ 15.32	\$ 2.56	\$ 17.88
056-0385-005-0000	RESIDENTIAL	\$ 15.32	\$ 2.56	\$ 17.88
056-0385-006-0000	RESIDENTIAL	\$ 15.32	\$ 2.56	\$ 17.88
056-0385-007-0000	RESIDENTIAL	\$ 15.32	\$ 2.56	\$ 17.88
056-0385-008-0000	RESIDENTIAL	\$ 15.32	\$ 2.56	\$ 17.88
056-0385-009-0000	RESIDENTIAL	\$ 15.32	\$ 2.56	\$ 17.88
056-0385-010-0000	RESIDENTIAL	\$ 15.32	\$ 2.56	\$ 17.88
056-0385-011-0000	RESIDENTIAL	\$ 15.32	\$ 2.56	\$ 17.88
056-0385-012-0000	RESIDENTIAL	\$ 15.32	\$ 2.56	\$ 17.88
056-0385-013-0000	RESIDENTIAL	\$ 15.32	\$ 2.56	\$ 17.88
056-0385-014-0000	RESIDENTIAL	\$ 15.32	\$ 2.56	\$ 17.88
056-0385-015-0000	RESIDENTIAL	\$ 15.32	\$ 2.56	\$ 17.88
056-0385-016-0000	RESIDENTIAL	\$ 15.32	\$ 2.56	\$ 17.88
056-0385-017-0000	RESIDENTIAL	\$ 15.32	\$ 2.56	\$ 17.88
056-0385-018-0000	RESIDENTIAL	\$ 15.32	\$ 2.56	\$ 17.88
056-0385-019-0000	RESIDENTIAL	\$ 15.32	\$ 2.56	\$ 17.88
056-0385-020-0000	RESIDENTIAL	\$ 15.32	\$ 2.56	\$ 17.88
056-0385-021-0000	RESIDENTIAL	\$ 15.32	\$ 2.56	\$ 17.88
056-0385-022-0000	RESIDENTIAL	\$ 15.32	\$ 2.56	\$ 17.88
056-0385-023-0000	RESIDENTIAL	\$ 15.32	\$ 2.56	\$ 17.88
056-0385-024-0000	RESIDENTIAL	\$ 15.32	\$ 2.56	\$ 17.88
056-0391-001-0000	RESIDENTIAL	\$ 15.32	\$ 2.56	\$ 17.88
056-0391-002-0000	RESIDENTIAL	\$ 15.32	\$ 2.56	\$ 17.88
056-0391-003-0000	RESIDENTIAL	\$ 15.32	\$ 2.56	\$ 17.88
056-0391-004-0000	RESIDENTIAL	\$ 15.32	\$ 2.56	\$ 17.88
056-0391-005-0000	RESIDENTIAL	\$ 15.32	\$ 2.56	\$ 17.88

AGENDA ITEM 10.2

City of Rancho Cordova
Lighting District No. 2012-1
Fiscal Year 2019-20 Assessment Roll

ATTACHMENT 2

555

APN	District Classification	Street Light Charge	Safety Light Charge	Total Assessment
056-0391-006-0000	RESIDENTIAL	\$ 15.32	\$ 2.56	\$ 17.88
056-0391-007-0000	RESIDENTIAL	\$ 15.32	\$ 2.56	\$ 17.88
056-0391-008-0000	RESIDENTIAL	\$ 15.32	\$ 2.56	\$ 17.88
056-0391-009-0000	RESIDENTIAL	\$ 15.32	\$ 2.56	\$ 17.88
056-0391-010-0000	RESIDENTIAL	\$ 15.32	\$ 2.56	\$ 17.88
056-0391-011-0000	RESIDENTIAL	\$ 15.32	\$ 2.56	\$ 17.88
056-0391-012-0000	RESIDENTIAL	\$ 15.32	\$ 2.56	\$ 17.88
056-0391-013-0000	RESIDENTIAL	\$ 15.32	\$ 2.56	\$ 17.88
056-0391-014-0000	RESIDENTIAL	\$ 15.32	\$ 2.56	\$ 17.88
056-0391-015-0000	RESIDENTIAL	\$ 15.32	\$ 2.56	\$ 17.88
056-0391-016-0000	RESIDENTIAL	\$ 15.32	\$ 2.56	\$ 17.88
056-0391-019-0000	RESIDENTIAL	\$ 15.32	\$ 2.56	\$ 17.88
056-0391-020-0000	RESIDENTIAL	\$ 15.32	\$ 2.56	\$ 17.88
056-0391-021-0000	RESIDENTIAL	\$ 15.32	\$ 2.56	\$ 17.88
056-0391-022-0000	RESIDENTIAL	\$ 15.32	\$ 2.56	\$ 17.88
056-0391-023-0000	RESIDENTIAL	\$ 15.32	\$ 2.56	\$ 17.88
056-0391-024-0000	RESIDENTIAL	\$ 15.32	\$ 2.56	\$ 17.88
056-0391-025-0000	RESIDENTIAL	\$ 15.32	\$ 2.56	\$ 17.88
056-0391-026-0000	RESIDENTIAL	\$ 15.32	\$ 2.56	\$ 17.88
056-0391-027-0000	RESIDENTIAL	\$ 15.32	\$ 2.56	\$ 17.88
056-0391-028-0000	RESIDENTIAL	\$ 15.32	\$ 2.56	\$ 17.88
056-0391-029-0000	RESIDENTIAL	\$ 15.32	\$ 2.56	\$ 17.88
056-0391-030-0000	RESIDENTIAL	\$ 15.32	\$ 2.56	\$ 17.88
056-0391-031-0000	RESIDENTIAL	\$ 15.32	\$ 2.56	\$ 17.88
056-0391-032-0000	RESIDENTIAL	\$ 15.32	\$ 2.56	\$ 17.88
056-0391-033-0000	RESIDENTIAL	\$ 15.32	\$ 2.56	\$ 17.88
056-0391-034-0000	RESIDENTIAL	\$ 15.32	\$ 2.56	\$ 17.88
056-0391-035-0000	RESIDENTIAL	\$ 15.32	\$ 2.56	\$ 17.88
056-0391-036-0000	RESIDENTIAL	\$ 15.32	\$ 2.56	\$ 17.88
056-0391-037-0000	RESIDENTIAL	\$ 15.32	\$ 2.56	\$ 17.88
056-0391-038-0000	RESIDENTIAL	\$ 15.32	\$ 2.56	\$ 17.88
056-0391-039-0000	RESIDENTIAL	\$ 15.32	\$ 2.56	\$ 17.88
056-0391-040-0000	RESIDENTIAL	\$ 15.32	\$ 2.56	\$ 17.88
056-0391-041-0000	RESIDENTIAL	\$ 15.32	\$ 2.56	\$ 17.88
056-0391-042-0000	RESIDENTIAL	\$ 15.32	\$ 2.56	\$ 17.88
056-0391-043-0000	RESIDENTIAL	\$ 15.32	\$ 2.56	\$ 17.88
056-0391-044-0000	RESIDENTIAL	\$ 15.32	\$ 2.56	\$ 17.88
056-0392-001-0000	RESIDENTIAL	\$ 15.32	\$ 2.56	\$ 17.88
056-0392-002-0000	RESIDENTIAL	\$ 15.32	\$ 2.56	\$ 17.88
056-0392-003-0000	RESIDENTIAL	\$ 15.32	\$ 2.56	\$ 17.88
056-0392-004-0000	RESIDENTIAL	\$ 15.32	\$ 2.56	\$ 17.88
056-0392-005-0000	RESIDENTIAL	\$ 15.32	\$ 2.56	\$ 17.88
056-0392-006-0000	RESIDENTIAL	\$ 15.32	\$ 2.56	\$ 17.88
056-0392-007-0000	RESIDENTIAL	\$ 15.32	\$ 2.56	\$ 17.88

AGENDA ITEM 10.2

City of Rancho Cordova
Lighting District No. 2012-1
Fiscal Year 2019-20 Assessment Roll

ATTACHMENT 2

556

APN	District Classification	Street Light Charge	Safety Light Charge	Total Assessment
056-0392-008-0000	RESIDENTIAL	\$ 15.32	\$ 2.56	\$ 17.88
056-0392-009-0000	RESIDENTIAL	\$ 15.32	\$ 2.56	\$ 17.88
056-0392-010-0000	RESIDENTIAL	\$ 15.32	\$ 2.56	\$ 17.88
056-0392-011-0000	RESIDENTIAL	\$ 15.32	\$ 2.56	\$ 17.88
056-0392-012-0000	RESIDENTIAL	\$ 15.32	\$ 2.56	\$ 17.88
056-0392-013-0000	RESIDENTIAL	\$ 15.32	\$ 2.56	\$ 17.88
056-0392-014-0000	RESIDENTIAL	\$ 15.32	\$ 2.56	\$ 17.88
056-0392-015-0000	RESIDENTIAL	\$ 15.32	\$ 2.56	\$ 17.88
056-0392-016-0000	RESIDENTIAL	\$ 15.32	\$ 2.56	\$ 17.88
056-0392-017-0000	RESIDENTIAL	\$ 15.32	\$ 2.56	\$ 17.88
056-0392-018-0000	RESIDENTIAL	\$ 15.32	\$ 2.56	\$ 17.88
056-0392-019-0000	RESIDENTIAL	\$ 15.32	\$ 2.56	\$ 17.88
056-0392-020-0000	RESIDENTIAL	\$ 15.32	\$ 2.56	\$ 17.88
056-0392-021-0000	RESIDENTIAL	\$ 15.32	\$ 2.56	\$ 17.88
056-0392-022-0000	RESIDENTIAL	\$ 15.32	\$ 2.56	\$ 17.88
056-0392-023-0000	RESIDENTIAL	\$ 15.32	\$ 2.56	\$ 17.88
056-0392-024-0000	RESIDENTIAL	\$ 15.32	\$ 2.56	\$ 17.88
056-0392-025-0000	RESIDENTIAL	\$ 15.32	\$ 2.56	\$ 17.88
056-0392-026-0000	RESIDENTIAL	\$ 15.32	\$ 2.56	\$ 17.88
056-0392-027-0000	RESIDENTIAL	\$ 15.32	\$ 2.56	\$ 17.88
056-0392-028-0000	RESIDENTIAL	\$ 15.32	\$ 2.56	\$ 17.88
056-0392-029-0000	RESIDENTIAL	\$ 15.32	\$ 2.56	\$ 17.88
056-0393-001-0000	RESIDENTIAL	\$ 15.32	\$ 2.56	\$ 17.88
056-0393-002-0000	RESIDENTIAL	\$ 15.32	\$ 2.56	\$ 17.88
056-0393-003-0000	RESIDENTIAL	\$ 15.32	\$ 2.56	\$ 17.88
056-0393-004-0000	RESIDENTIAL	\$ 15.32	\$ 2.56	\$ 17.88
056-0393-005-0000	RESIDENTIAL	\$ 15.32	\$ 2.56	\$ 17.88
056-0400-001-0000	RESIDENTIAL	\$ 15.32	\$ 2.56	\$ 17.88
056-0400-002-0000	RESIDENTIAL	\$ 15.32	\$ 2.56	\$ 17.88
056-0400-003-0000	RESIDENTIAL	\$ 15.32	\$ 2.56	\$ 17.88
056-0400-004-0000	RESIDENTIAL	\$ 15.32	\$ 2.56	\$ 17.88
056-0400-005-0000	RESIDENTIAL	\$ 15.32	\$ 2.56	\$ 17.88
056-0400-006-0000	RESIDENTIAL	\$ 15.32	\$ 2.56	\$ 17.88
056-0400-007-0000	RESIDENTIAL	\$ 15.32	\$ 2.56	\$ 17.88
056-0400-008-0000	RESIDENTIAL	\$ 15.32	\$ 2.56	\$ 17.88
056-0400-009-0000	RESIDENTIAL	\$ 15.32	\$ 2.56	\$ 17.88
056-0400-010-0000	RESIDENTIAL	\$ 15.32	\$ 2.56	\$ 17.88
056-0400-011-0000	RESIDENTIAL	\$ 15.32	\$ 2.56	\$ 17.88
056-0400-012-0000	RESIDENTIAL	\$ 15.32	\$ 2.56	\$ 17.88
056-0400-013-0000	RESIDENTIAL	\$ 15.32	\$ 2.56	\$ 17.88
056-0400-014-0000	RESIDENTIAL	\$ 15.32	\$ 2.56	\$ 17.88
056-0400-015-0000	RESIDENTIAL	\$ 15.32	\$ 2.56	\$ 17.88
056-0400-016-0000	RESIDENTIAL	\$ 15.32	\$ 2.56	\$ 17.88
056-0400-017-0000	RESIDENTIAL	\$ 15.32	\$ 2.56	\$ 17.88

AGENDA ITEM 10.2

City of Rancho Cordova
Lighting District No. 2012-1
Fiscal Year 2019-20 Assessment Roll

ATTACHMENT 2

557

APN	District Classification	Street Light Charge	Safety Light Charge	Total Assessment
056-0400-018-0000	RESIDENTIAL	\$ 15.32	\$ 2.56	\$ 17.88
056-0400-019-0000	RESIDENTIAL	\$ 15.32	\$ 2.56	\$ 17.88
056-0400-020-0000	RESIDENTIAL	\$ 15.32	\$ 2.56	\$ 17.88
056-0400-021-0000	RESIDENTIAL	\$ 15.32	\$ 2.56	\$ 17.88
056-0400-022-0000	RESIDENTIAL	\$ 15.32	\$ 2.56	\$ 17.88
056-0400-023-0000	RESIDENTIAL	\$ 15.32	\$ 2.56	\$ 17.88
056-0400-024-0000	RESIDENTIAL	\$ 15.32	\$ 2.56	\$ 17.88
056-0400-025-0000	RESIDENTIAL	\$ 15.32	\$ 2.56	\$ 17.88
056-0400-026-0000	RESIDENTIAL	\$ 15.32	\$ 2.56	\$ 17.88
056-0400-027-0000	RESIDENTIAL	\$ 15.32	\$ 2.56	\$ 17.88
056-0400-028-0000	RESIDENTIAL	\$ 15.32	\$ 2.56	\$ 17.88
056-0400-029-0000	RESIDENTIAL	\$ 15.32	\$ 2.56	\$ 17.88
056-0400-030-0000	RESIDENTIAL	\$ 15.32	\$ 2.56	\$ 17.88
056-0400-031-0000	RESIDENTIAL	\$ 15.32	\$ 2.56	\$ 17.88
056-0400-032-0000	RESIDENTIAL	\$ 15.32	\$ 2.56	\$ 17.88
056-0400-033-0000	RESIDENTIAL	\$ 15.32	\$ 2.56	\$ 17.88
056-0400-034-0000	RESIDENTIAL	\$ 15.32	\$ 2.56	\$ 17.88
056-0400-035-0000	RESIDENTIAL	\$ 15.32	\$ 2.56	\$ 17.88
056-0400-036-0000	RESIDENTIAL	\$ 15.32	\$ 2.56	\$ 17.88
056-0400-037-0000	RESIDENTIAL	\$ 15.32	\$ 2.56	\$ 17.88
056-0400-038-0000	RESIDENTIAL	\$ 15.32	\$ 2.56	\$ 17.88
056-0400-039-0000	RESIDENTIAL	\$ 15.32	\$ 2.56	\$ 17.88
056-0400-040-0000	RESIDENTIAL	\$ 15.32	\$ 2.56	\$ 17.88
056-0400-041-0000	RESIDENTIAL	\$ 15.32	\$ 2.56	\$ 17.88
056-0400-042-0000	RESIDENTIAL	\$ 15.32	\$ 2.56	\$ 17.88
056-0400-043-0000	RESIDENTIAL	\$ 15.32	\$ 2.56	\$ 17.88
056-0400-044-0000	RESIDENTIAL	\$ 15.32	\$ 2.56	\$ 17.88
056-0400-045-0000	RESIDENTIAL	\$ 15.32	\$ 2.56	\$ 17.88
056-0400-046-0000	RESIDENTIAL	\$ 15.32	\$ 2.56	\$ 17.88
056-0400-047-0000	RESIDENTIAL	\$ 15.32	\$ 2.56	\$ 17.88
056-0400-048-0000	RESIDENTIAL	\$ 15.32	\$ 2.56	\$ 17.88
056-0400-049-0000	RESIDENTIAL	\$ 15.32	\$ 2.56	\$ 17.88
056-0400-050-0000	RESIDENTIAL	\$ 15.32	\$ 2.56	\$ 17.88
056-0400-051-0000	RESIDENTIAL	\$ 15.32	\$ 2.56	\$ 17.88
056-0400-052-0000	RESIDENTIAL	\$ 15.32	\$ 2.56	\$ 17.88
056-0400-053-0000	RESIDENTIAL	\$ 15.32	\$ 2.56	\$ 17.88
056-0400-054-0000	RESIDENTIAL	\$ 15.32	\$ 2.56	\$ 17.88
056-0400-055-0000	RESIDENTIAL	\$ 15.32	\$ 2.56	\$ 17.88
056-0400-056-0000	RESIDENTIAL	\$ 15.32	\$ 2.56	\$ 17.88
056-0400-057-0000	RESIDENTIAL	\$ 15.32	\$ 2.56	\$ 17.88
056-0400-058-0000	RESIDENTIAL	\$ 15.32	\$ 2.56	\$ 17.88
056-0400-059-0000	RESIDENTIAL	\$ 15.32	\$ 2.56	\$ 17.88
056-0400-060-0000	RESIDENTIAL	\$ 15.32	\$ 2.56	\$ 17.88
056-0400-061-0000	RESIDENTIAL	\$ 15.32	\$ 2.56	\$ 17.88

AGENDA ITEM 10.2

City of Rancho Cordova
Lighting District No. 2012-1
Fiscal Year 2019-20 Assessment Roll

ATTACHMENT 2

558

APN	District Classification	Street Light Charge	Safety Light Charge	Total Assessment
056-0400-062-0000	RESIDENTIAL	\$ 15.32	\$ 2.56	\$ 17.88
056-0400-063-0000	RESIDENTIAL	\$ 15.32	\$ 2.56	\$ 17.88
056-0400-064-0000	RESIDENTIAL	\$ 15.32	\$ 2.56	\$ 17.88
056-0400-065-0000	RESIDENTIAL	\$ 15.32	\$ 2.56	\$ 17.88
056-0400-066-0000	RESIDENTIAL	\$ 15.32	\$ 2.56	\$ 17.88
056-0400-067-0000	RESIDENTIAL	\$ 15.32	\$ 2.56	\$ 17.88
056-0400-068-0000	RESIDENTIAL	\$ 15.32	\$ 2.56	\$ 17.88
056-0400-069-0000	RESIDENTIAL	\$ 15.32	\$ 2.56	\$ 17.88
056-0400-070-0000	RESIDENTIAL	\$ 15.32	\$ 2.56	\$ 17.88
056-0400-071-0000	RESIDENTIAL	\$ 15.32	\$ 2.56	\$ 17.88
056-0400-072-0000	RESIDENTIAL	\$ 15.32	\$ 2.56	\$ 17.88
056-0400-073-0000	RESIDENTIAL	\$ 15.32	\$ 2.56	\$ 17.88
056-0400-074-0000	RESIDENTIAL	\$ 15.32	\$ 2.56	\$ 17.88
056-0400-075-0000	RESIDENTIAL	\$ 15.32	\$ 2.56	\$ 17.88
056-0400-076-0000	RESIDENTIAL	\$ 15.32	\$ 2.56	\$ 17.88
056-0400-077-0000	RESIDENTIAL	\$ 15.32	\$ 2.56	\$ 17.88
056-0400-078-0000	RESIDENTIAL	\$ 15.32	\$ 2.56	\$ 17.88
056-0400-079-0000	RESIDENTIAL	\$ 15.32	\$ 2.56	\$ 17.88
056-0400-080-0000	RESIDENTIAL	\$ 15.32	\$ 2.56	\$ 17.88
056-0400-081-0000	RESIDENTIAL	\$ 15.32	\$ 2.56	\$ 17.88
056-0400-082-0000	RESIDENTIAL	\$ 15.32	\$ 2.56	\$ 17.88
056-0410-001-0000	RESIDENTIAL	\$ 15.32	\$ 2.56	\$ 17.88
056-0410-002-0000	RESIDENTIAL	\$ 15.32	\$ 2.56	\$ 17.88
056-0410-003-0000	RESIDENTIAL	\$ 15.32	\$ 2.56	\$ 17.88
056-0410-004-0000	RESIDENTIAL	\$ 15.32	\$ 2.56	\$ 17.88
056-0410-005-0000	RESIDENTIAL	\$ 15.32	\$ 2.56	\$ 17.88
056-0410-006-0000	RESIDENTIAL	\$ 15.32	\$ 2.56	\$ 17.88
056-0410-007-0000	RESIDENTIAL	\$ 15.32	\$ 2.56	\$ 17.88
056-0410-008-0000	RESIDENTIAL	\$ 15.32	\$ 2.56	\$ 17.88
056-0410-009-0000	RESIDENTIAL	\$ 15.32	\$ 2.56	\$ 17.88
056-0410-010-0000	RESIDENTIAL	\$ 15.32	\$ 2.56	\$ 17.88
056-0410-011-0000	RESIDENTIAL	\$ 15.32	\$ 2.56	\$ 17.88
056-0410-012-0000	RESIDENTIAL	\$ 15.32	\$ 2.56	\$ 17.88
056-0410-013-0000	RESIDENTIAL	\$ 15.32	\$ 2.56	\$ 17.88
056-0410-014-0000	RESIDENTIAL	\$ 15.32	\$ 2.56	\$ 17.88
056-0410-015-0000	RESIDENTIAL	\$ 15.32	\$ 2.56	\$ 17.88
056-0410-016-0000	RESIDENTIAL	\$ 15.32	\$ 2.56	\$ 17.88
056-0410-017-0000	RESIDENTIAL	\$ 15.32	\$ 2.56	\$ 17.88
056-0410-018-0000	RESIDENTIAL	\$ 15.32	\$ 2.56	\$ 17.88
056-0410-019-0000	RESIDENTIAL	\$ 15.32	\$ 2.56	\$ 17.88
056-0410-020-0000	RESIDENTIAL	\$ 15.32	\$ 2.56	\$ 17.88
056-0410-021-0000	RESIDENTIAL	\$ 15.32	\$ 2.56	\$ 17.88
056-0410-022-0000	RESIDENTIAL	\$ 15.32	\$ 2.56	\$ 17.88
056-0410-023-0000	RESIDENTIAL	\$ 15.32	\$ 2.56	\$ 17.88

AGENDA ITEM 10.2

City of Rancho Cordova
Lighting District No. 2012-1
Fiscal Year 2019-20 Assessment Roll

ATTACHMENT 2

559

APN	District Classification	Street Light Charge	Safety Light Charge	Total Assessment
056-0410-024-0000	RESIDENTIAL	\$ 15.32	\$ 2.56	\$ 17.88
056-0410-025-0000	RESIDENTIAL	\$ 15.32	\$ 2.56	\$ 17.88
056-0410-026-0000	RESIDENTIAL	\$ 15.32	\$ 2.56	\$ 17.88
056-0410-027-0000	RESIDENTIAL	\$ 15.32	\$ 2.56	\$ 17.88
056-0410-028-0000	RESIDENTIAL	\$ 15.32	\$ 2.56	\$ 17.88
056-0410-029-0000	RESIDENTIAL	\$ 15.32	\$ 2.56	\$ 17.88
056-0410-030-0000	RESIDENTIAL	\$ 15.32	\$ 2.56	\$ 17.88
056-0410-031-0000	RESIDENTIAL	\$ 15.32	\$ 2.56	\$ 17.88
056-0410-032-0000	RESIDENTIAL	\$ 15.32	\$ 2.56	\$ 17.88
056-0410-033-0000	RESIDENTIAL	\$ 15.32	\$ 2.56	\$ 17.88
056-0410-034-0000	RESIDENTIAL	\$ 15.32	\$ 2.56	\$ 17.88
056-0410-035-0000	RESIDENTIAL	\$ 15.32	\$ 2.56	\$ 17.88
056-0410-036-0000	RESIDENTIAL	\$ 15.32	\$ 2.56	\$ 17.88
056-0410-037-0000	RESIDENTIAL	\$ 15.32	\$ 2.56	\$ 17.88
056-0410-038-0000	RESIDENTIAL	\$ 15.32	\$ 2.56	\$ 17.88
056-0410-039-0000	RESIDENTIAL	\$ 15.32	\$ 2.56	\$ 17.88
056-0410-040-0000	RESIDENTIAL	\$ 15.32	\$ 2.56	\$ 17.88
056-0410-041-0000	RESIDENTIAL	\$ 15.32	\$ 2.56	\$ 17.88
056-0410-042-0000	RESIDENTIAL	\$ 15.32	\$ 2.56	\$ 17.88
056-0410-043-0000	RESIDENTIAL	\$ 15.32	\$ 2.56	\$ 17.88
056-0410-044-0000	RESIDENTIAL	\$ 15.32	\$ 2.56	\$ 17.88
056-0410-045-0000	RESIDENTIAL	\$ 15.32	\$ 2.56	\$ 17.88
056-0410-046-0000	RESIDENTIAL	\$ 15.32	\$ 2.56	\$ 17.88
056-0410-047-0000	RESIDENTIAL	\$ 15.32	\$ 2.56	\$ 17.88
056-0410-048-0000	RESIDENTIAL	\$ 15.32	\$ 2.56	\$ 17.88
056-0410-049-0000	RESIDENTIAL	\$ 15.32	\$ 2.56	\$ 17.88
056-0410-050-0000	RESIDENTIAL	\$ 15.32	\$ 2.56	\$ 17.88
056-0410-051-0000	RESIDENTIAL	\$ 15.32	\$ 2.56	\$ 17.88
056-0410-052-0000	RESIDENTIAL	\$ 15.32	\$ 2.56	\$ 17.88
056-0410-053-0000	RESIDENTIAL	\$ 15.32	\$ 2.56	\$ 17.88
056-0410-054-0000	RESIDENTIAL	\$ 15.32	\$ 2.56	\$ 17.88
056-0410-055-0000	RESIDENTIAL	\$ 15.32	\$ 2.56	\$ 17.88
056-0421-001-0000	RESIDENTIAL	\$ 15.32	\$ 2.56	\$ 17.88
056-0421-002-0000	RESIDENTIAL	\$ 15.32	\$ 2.56	\$ 17.88
056-0421-003-0000	RESIDENTIAL	\$ 15.32	\$ 2.56	\$ 17.88
056-0421-004-0000	RESIDENTIAL	\$ 15.32	\$ 2.56	\$ 17.88
056-0421-005-0000	RESIDENTIAL	\$ 15.32	\$ 2.56	\$ 17.88
056-0421-006-0000	RESIDENTIAL	\$ 15.32	\$ 2.56	\$ 17.88
056-0421-007-0000	RESIDENTIAL	\$ 15.32	\$ 2.56	\$ 17.88
056-0421-008-0000	RESIDENTIAL	\$ 15.32	\$ 2.56	\$ 17.88
056-0421-009-0000	RESIDENTIAL	\$ 15.32	\$ 2.56	\$ 17.88
056-0421-010-0000	RESIDENTIAL	\$ 15.32	\$ 2.56	\$ 17.88
056-0421-011-0000	RESIDENTIAL	\$ 15.32	\$ 2.56	\$ 17.88
056-0421-012-0000	RESIDENTIAL	\$ 15.32	\$ 2.56	\$ 17.88

AGENDA ITEM 10.2

City of Rancho Cordova
Lighting District No. 2012-1
Fiscal Year 2019-20 Assessment Roll

ATTACHMENT 2

560

APN	District Classification	Street Light Charge	Safety Light Charge	Total Assessment
056-0421-013-0000	RESIDENTIAL	\$ 15.32	\$ 2.56	\$ 17.88
056-0421-014-0000	RESIDENTIAL	\$ 15.32	\$ 2.56	\$ 17.88
056-0421-015-0000	RESIDENTIAL	\$ 15.32	\$ 2.56	\$ 17.88
056-0421-016-0000	RESIDENTIAL	\$ 15.32	\$ 2.56	\$ 17.88
056-0421-017-0000	RESIDENTIAL	\$ 15.32	\$ 2.56	\$ 17.88
056-0421-018-0000	RESIDENTIAL	\$ 15.32	\$ 2.56	\$ 17.88
056-0421-019-0000	RESIDENTIAL	\$ 15.32	\$ 2.56	\$ 17.88
056-0422-001-0000	RESIDENTIAL	\$ 15.32	\$ 2.56	\$ 17.88
056-0422-002-0000	RESIDENTIAL	\$ 15.32	\$ 2.56	\$ 17.88
056-0422-003-0000	RESIDENTIAL	\$ 15.32	\$ 2.56	\$ 17.88
056-0422-004-0000	RESIDENTIAL	\$ 15.32	\$ 2.56	\$ 17.88
056-0422-005-0000	RESIDENTIAL	\$ 15.32	\$ 2.56	\$ 17.88
056-0422-006-0000	RESIDENTIAL	\$ 15.32	\$ 2.56	\$ 17.88
056-0423-001-0000	RESIDENTIAL	\$ 15.32	\$ 2.56	\$ 17.88
056-0423-002-0000	RESIDENTIAL	\$ 15.32	\$ 2.56	\$ 17.88
056-0423-003-0000	RESIDENTIAL	\$ 15.32	\$ 2.56	\$ 17.88
056-0423-004-0000	RESIDENTIAL	\$ 15.32	\$ 2.56	\$ 17.88
056-0423-005-0000	RESIDENTIAL	\$ 15.32	\$ 2.56	\$ 17.88
056-0423-006-0000	RESIDENTIAL	\$ 15.32	\$ 2.56	\$ 17.88
056-0424-001-0000	RESIDENTIAL	\$ 15.32	\$ 2.56	\$ 17.88
056-0424-002-0000	RESIDENTIAL	\$ 15.32	\$ 2.56	\$ 17.88
056-0424-003-0000	RESIDENTIAL	\$ 15.32	\$ 2.56	\$ 17.88
056-0424-004-0000	RESIDENTIAL	\$ 15.32	\$ 2.56	\$ 17.88
056-0424-005-0000	RESIDENTIAL	\$ 15.32	\$ 2.56	\$ 17.88
056-0424-006-0000	RESIDENTIAL	\$ 15.32	\$ 2.56	\$ 17.88
056-0424-007-0000	RESIDENTIAL	\$ 15.32	\$ 2.56	\$ 17.88
056-0424-008-0000	RESIDENTIAL	\$ 15.32	\$ 2.56	\$ 17.88
056-0424-009-0000	RESIDENTIAL	\$ 15.32	\$ 2.56	\$ 17.88
056-0424-010-0000	RESIDENTIAL	\$ 15.32	\$ 2.56	\$ 17.88
056-0424-011-0000	RESIDENTIAL	\$ 15.32	\$ 2.56	\$ 17.88
056-0424-012-0000	RESIDENTIAL	\$ 15.32	\$ 2.56	\$ 17.88
056-0424-013-0000	RESIDENTIAL	\$ 15.32	\$ 2.56	\$ 17.88
056-0424-014-0000	RESIDENTIAL	\$ 15.32	\$ 2.56	\$ 17.88
056-0424-015-0000	RESIDENTIAL	\$ 15.32	\$ 2.56	\$ 17.88
056-0424-016-0000	RESIDENTIAL	\$ 15.32	\$ 2.56	\$ 17.88
056-0424-017-0000	RESIDENTIAL	\$ 15.32	\$ 2.56	\$ 17.88
056-0424-018-0000	RESIDENTIAL	\$ 15.32	\$ 2.56	\$ 17.88
056-0424-019-0000	RESIDENTIAL	\$ 15.32	\$ 2.56	\$ 17.88
056-0424-020-0000	RESIDENTIAL	\$ 15.32	\$ 2.56	\$ 17.88
056-0424-021-0000	RESIDENTIAL	\$ 15.32	\$ 2.56	\$ 17.88
056-0424-022-0000	RESIDENTIAL	\$ 15.32	\$ 2.56	\$ 17.88
056-0424-023-0000	RESIDENTIAL	\$ 15.32	\$ 2.56	\$ 17.88
056-0424-024-0000	RESIDENTIAL	\$ 15.32	\$ 2.56	\$ 17.88
056-0424-025-0000	RESIDENTIAL	\$ 15.32	\$ 2.56	\$ 17.88

AGENDA ITEM 10.2

City of Rancho Cordova
Lighting District No. 2012-1
Fiscal Year 2019-20 Assessment Roll

ATTACHMENT 2

561

APN	District Classification	Street Light Charge	Safety Light Charge	Total Assessment
056-0424-026-0000	RESIDENTIAL	\$ 15.32	\$ 2.56	\$ 17.88
056-0424-027-0000	RESIDENTIAL	\$ 15.32	\$ 2.56	\$ 17.88
056-0424-028-0000	RESIDENTIAL	\$ 15.32	\$ 2.56	\$ 17.88
056-0424-029-0000	RESIDENTIAL	\$ 15.32	\$ 2.56	\$ 17.88
056-0424-030-0000	RESIDENTIAL	\$ 15.32	\$ 2.56	\$ 17.88
056-0424-031-0000	RESIDENTIAL	\$ 15.32	\$ 2.56	\$ 17.88
056-0424-032-0000	RESIDENTIAL	\$ 15.32	\$ 2.56	\$ 17.88
056-0424-033-0000	RESIDENTIAL	\$ 15.32	\$ 2.56	\$ 17.88
056-0424-034-0000	RESIDENTIAL	\$ 15.32	\$ 2.56	\$ 17.88
056-0424-035-0000	RESIDENTIAL	\$ 15.32	\$ 2.56	\$ 17.88
056-0424-036-0000	RESIDENTIAL	\$ 15.32	\$ 2.56	\$ 17.88
056-0424-037-0000	RESIDENTIAL	\$ 15.32	\$ 2.56	\$ 17.88
056-0425-001-0000	RESIDENTIAL	\$ 15.32	\$ 2.56	\$ 17.88
056-0425-002-0000	RESIDENTIAL	\$ 15.32	\$ 2.56	\$ 17.88
056-0425-003-0000	RESIDENTIAL	\$ 15.32	\$ 2.56	\$ 17.88
056-0425-004-0000	RESIDENTIAL	\$ 15.32	\$ 2.56	\$ 17.88
056-0425-005-0000	RESIDENTIAL	\$ 15.32	\$ 2.56	\$ 17.88
056-0425-006-0000	RESIDENTIAL	\$ 15.32	\$ 2.56	\$ 17.88
056-0425-007-0000	RESIDENTIAL	\$ 15.32	\$ 2.56	\$ 17.88
056-0425-008-0000	RESIDENTIAL	\$ 15.32	\$ 2.56	\$ 17.88
056-0425-009-0000	RESIDENTIAL	\$ 15.32	\$ 2.56	\$ 17.88
056-0425-010-0000	RESIDENTIAL	\$ 15.32	\$ 2.56	\$ 17.88
056-0425-011-0000	RESIDENTIAL	\$ 15.32	\$ 2.56	\$ 17.88
056-0425-012-0000	RESIDENTIAL	\$ 15.32	\$ 2.56	\$ 17.88
056-0425-013-0000	RESIDENTIAL	\$ 15.32	\$ 2.56	\$ 17.88
056-0425-014-0000	RESIDENTIAL	\$ 15.32	\$ 2.56	\$ 17.88
056-0425-015-0000	RESIDENTIAL	\$ 15.32	\$ 2.56	\$ 17.88
056-0425-016-0000	RESIDENTIAL	\$ 15.32	\$ 2.56	\$ 17.88
056-0426-001-0000	RESIDENTIAL	\$ 15.32	\$ 2.56	\$ 17.88
056-0426-002-0000	RESIDENTIAL	\$ 15.32	\$ 2.56	\$ 17.88
056-0426-003-0000	RESIDENTIAL	\$ 15.32	\$ 2.56	\$ 17.88
056-0426-004-0000	RESIDENTIAL	\$ 15.32	\$ 2.56	\$ 17.88
056-0426-005-0000	RESIDENTIAL	\$ 15.32	\$ 2.56	\$ 17.88
056-0426-006-0000	RESIDENTIAL	\$ 15.32	\$ 2.56	\$ 17.88
056-0426-007-0000	RESIDENTIAL	\$ 15.32	\$ 2.56	\$ 17.88
056-0426-008-0000	RESIDENTIAL	\$ 15.32	\$ 2.56	\$ 17.88
056-0426-009-0000	RESIDENTIAL	\$ 15.32	\$ 2.56	\$ 17.88
056-0426-010-0000	RESIDENTIAL	\$ 15.32	\$ 2.56	\$ 17.88
056-0426-011-0000	RESIDENTIAL	\$ 15.32	\$ 2.56	\$ 17.88
056-0427-001-0000	RESIDENTIAL	\$ 15.32	\$ 2.56	\$ 17.88
056-0427-002-0000	RESIDENTIAL	\$ 15.32	\$ 2.56	\$ 17.88
056-0427-003-0000	RESIDENTIAL	\$ 15.32	\$ 2.56	\$ 17.88
056-0427-004-0000	RESIDENTIAL	\$ 15.32	\$ 2.56	\$ 17.88
056-0427-005-0000	RESIDENTIAL	\$ 15.32	\$ 2.56	\$ 17.88

AGENDA ITEM 10.2

City of Rancho Cordova
Lighting District No. 2012-1
Fiscal Year 2019-20 Assessment Roll

ATTACHMENT 2

562

APN	District Classification	Street Light Charge	Safety Light Charge	Total Assessment
056-0427-006-0000	RESIDENTIAL	\$ 15.32	\$ 2.56	\$ 17.88
056-0427-007-0000	RESIDENTIAL	\$ 15.32	\$ 2.56	\$ 17.88
056-0427-008-0000	RESIDENTIAL	\$ 15.32	\$ 2.56	\$ 17.88
056-0427-009-0000	RESIDENTIAL	\$ 15.32	\$ 2.56	\$ 17.88
056-0427-010-0000	RESIDENTIAL	\$ 15.32	\$ 2.56	\$ 17.88
056-0430-001-0000	NONRES	\$ 132.25	\$ 2.56	\$ 134.80
056-0430-002-0000	NONRES	\$ 77.59	\$ 2.56	\$ 80.14
056-0430-003-0000	NONRES	\$ 79.35	\$ 2.56	\$ 81.90
056-0430-005-0000	NONRES	\$ 78.09	\$ 2.56	\$ 80.64
056-0430-006-0000	NONRES	\$ 345.86	\$ 2.56	\$ 348.42
056-0430-008-0001	NONRES	\$ 2.77	\$ 2.56	\$ 5.32
056-0430-008-0002	NONRES	\$ 2.77	\$ 2.56	\$ 5.32
056-0430-008-0003	NONRES	\$ 2.77	\$ 2.56	\$ 5.32
056-0430-008-0004	NONRES	\$ 2.77	\$ 2.56	\$ 5.32
056-0430-008-0005	NONRES	\$ 2.77	\$ 2.56	\$ 5.32
056-0430-008-0006	NONRES	\$ 2.77	\$ 2.56	\$ 5.32
056-0430-008-0007	NONRES	\$ 2.77	\$ 2.56	\$ 5.32
056-0430-008-0008	NONRES	\$ 2.77	\$ 2.56	\$ 5.32
056-0430-008-0009	NONRES	\$ 2.77	\$ 2.56	\$ 5.32
056-0430-008-0010	NONRES	\$ 2.77	\$ 2.56	\$ 5.32
056-0430-008-0011	NONRES	\$ 2.77	\$ 2.56	\$ 5.32
056-0430-008-0012	NONRES	\$ 2.77	\$ 2.56	\$ 5.32
056-0430-008-0013	NONRES	\$ 2.77	\$ 2.56	\$ 5.32
056-0430-008-0014	NONRES	\$ 2.77	\$ 2.56	\$ 5.32
056-0430-008-0015	NONRES	\$ 2.77	\$ 2.56	\$ 5.32
056-0430-008-0016	NONRES	\$ 2.77	\$ 2.56	\$ 5.32
056-0430-008-0017	NONRES	\$ 2.77	\$ 2.56	\$ 5.32
056-0430-008-0018	NONRES	\$ 2.77	\$ 2.56	\$ 5.32
056-0430-008-0019	NONRES	\$ 2.77	\$ 2.56	\$ 5.32
056-0430-008-0020	NONRES	\$ 2.77	\$ 2.56	\$ 5.32
056-0430-009-0001	NONRES	\$ 2.77	\$ 2.56	\$ 5.32
056-0430-009-0002	NONRES	\$ 2.77	\$ 2.56	\$ 5.32
056-0430-009-0003	NONRES	\$ 2.77	\$ 2.56	\$ 5.32
056-0430-009-0004	NONRES	\$ 2.77	\$ 2.56	\$ 5.32
056-0430-009-0005	NONRES	\$ 2.77	\$ 2.56	\$ 5.32
056-0430-009-0006	NONRES	\$ 2.77	\$ 2.56	\$ 5.32
056-0430-009-0007	NONRES	\$ 2.77	\$ 2.56	\$ 5.32
056-0430-009-0008	NONRES	\$ 2.77	\$ 2.56	\$ 5.32
056-0430-009-0009	NONRES	\$ 2.77	\$ 2.56	\$ 5.32
056-0430-009-0010	NONRES	\$ 2.77	\$ 2.56	\$ 5.32
056-0430-009-0011	NONRES	\$ 2.77	\$ 2.56	\$ 5.32
056-0430-009-0012	NONRES	\$ 2.77	\$ 2.56	\$ 5.32
056-0430-009-0013	NONRES	\$ 2.77	\$ 2.56	\$ 5.32
056-0430-009-0014	NONRES	\$ 2.77	\$ 2.56	\$ 5.32

AGENDA ITEM 10.2

City of Rancho Cordova
Lighting District No. 2012-1
Fiscal Year 2019-20 Assessment Roll

ATTACHMENT 2

563

APN	District Classification	Street Light Charge	Safety Light Charge	Total Assessment
056-0430-009-0015	NONRES	\$ 2.77	\$ 2.56	\$ 5.32
056-0430-009-0016	NONRES	\$ 2.77	\$ 2.56	\$ 5.32
056-0430-009-0017	NONRES	\$ 2.77	\$ 2.56	\$ 5.32
056-0430-009-0018	NONRES	\$ 2.77	\$ 2.56	\$ 5.32
056-0430-009-0019	NONRES	\$ 2.77	\$ 2.56	\$ 5.32
056-0430-009-0020	NONRES	\$ 2.77	\$ 2.56	\$ 5.32
056-0430-009-0021	NONRES	\$ 2.77	\$ 2.56	\$ 5.32
056-0430-009-0022	NONRES	\$ 2.77	\$ 2.56	\$ 5.32
056-0430-009-0023	NONRES	\$ 2.77	\$ 2.56	\$ 5.32
056-0430-009-0024	NONRES	\$ 2.77	\$ 2.56	\$ 5.32
056-0430-009-0025	NONRES	\$ 2.77	\$ 2.56	\$ 5.32
056-0430-009-0026	NONRES	\$ 2.77	\$ 2.56	\$ 5.32
056-0430-009-0027	NONRES	\$ 2.77	\$ 2.56	\$ 5.32
056-0430-009-0028	NONRES	\$ 2.77	\$ 2.56	\$ 5.32
056-0430-011-0001	NONRES	\$ 2.77	\$ 2.56	\$ 5.32
056-0430-011-0002	NONRES	\$ 2.77	\$ 2.56	\$ 5.32
056-0430-011-0003	NONRES	\$ 2.77	\$ 2.56	\$ 5.32
056-0430-011-0004	NONRES	\$ 2.77	\$ 2.56	\$ 5.32
056-0430-011-0005	NONRES	\$ 2.77	\$ 2.56	\$ 5.32
056-0430-011-0006	NONRES	\$ 2.77	\$ 2.56	\$ 5.32
056-0430-011-0007	NONRES	\$ 2.77	\$ 2.56	\$ 5.32
056-0430-011-0008	NONRES	\$ 2.77	\$ 2.56	\$ 5.32
056-0430-011-0009	NONRES	\$ 2.77	\$ 2.56	\$ 5.32
056-0430-011-0010	NONRES	\$ 2.77	\$ 2.56	\$ 5.32
056-0430-011-0011	NONRES	\$ 2.77	\$ 2.56	\$ 5.32
056-0430-011-0012	NONRES	\$ 2.77	\$ 2.56	\$ 5.32
056-0430-011-0013	NONRES	\$ 2.77	\$ 2.56	\$ 5.32
056-0430-011-0014	NONRES	\$ 2.77	\$ 2.56	\$ 5.32
056-0430-011-0015	NONRES	\$ 2.77	\$ 2.56	\$ 5.32
056-0430-011-0016	NONRES	\$ 2.77	\$ 2.56	\$ 5.32
056-0430-011-0017	NONRES	\$ 2.77	\$ 2.56	\$ 5.32
056-0430-011-0018	NONRES	\$ 2.77	\$ 2.56	\$ 5.32
056-0430-011-0019	NONRES	\$ 2.77	\$ 2.56	\$ 5.32
056-0430-011-0020	NONRES	\$ 2.77	\$ 2.56	\$ 5.32
056-0430-011-0021	NONRES	\$ 2.77	\$ 2.56	\$ 5.32
056-0430-011-0022	NONRES	\$ 2.77	\$ 2.56	\$ 5.32
056-0430-011-0023	NONRES	\$ 2.77	\$ 2.56	\$ 5.32
056-0430-011-0024	NONRES	\$ 2.77	\$ 2.56	\$ 5.32
056-0430-011-0025	NONRES	\$ 2.77	\$ 2.56	\$ 5.32
056-0430-011-0026	NONRES	\$ 2.77	\$ 2.56	\$ 5.32
056-0430-011-0027	NONRES	\$ 2.77	\$ 2.56	\$ 5.32
056-0430-011-0028	NONRES	\$ 2.77	\$ 2.56	\$ 5.32
056-0430-011-0029	NONRES	\$ 2.77	\$ 2.56	\$ 5.32
056-0430-011-0030	NONRES	\$ 2.77	\$ 2.56	\$ 5.32

AGENDA ITEM 10.2

City of Rancho Cordova
Lighting District No. 2012-1
Fiscal Year 2019-20 Assessment Roll

ATTACHMENT 2

564

APN	District Classification	Street Light Charge	Safety Light Charge	Total Assessment
056-0430-011-0031	NONRES	\$ 2.77	\$ 2.56	\$ 5.32
056-0430-011-0032	NONRES	\$ 2.77	\$ 2.56	\$ 5.32
056-0430-011-0033	NONRES	\$ 2.77	\$ 2.56	\$ 5.32
056-0430-011-0034	NONRES	\$ 2.77	\$ 2.56	\$ 5.32
056-0430-011-0035	NONRES	\$ 2.77	\$ 2.56	\$ 5.32
056-0430-011-0036	NONRES	\$ 2.77	\$ 2.56	\$ 5.32
056-0430-012-0001	NONRES	\$ 1.76	\$ 2.56	\$ 4.32
056-0430-012-0002	NONRES	\$ 1.76	\$ 2.56	\$ 4.32
056-0430-012-0003	NONRES	\$ 1.76	\$ 2.56	\$ 4.32
056-0430-012-0004	NONRES	\$ 1.76	\$ 2.56	\$ 4.32
056-0430-012-0005	NONRES	\$ 1.76	\$ 2.56	\$ 4.32
056-0430-012-0006	NONRES	\$ 1.76	\$ 2.56	\$ 4.32
056-0430-012-0007	NONRES	\$ 1.76	\$ 2.56	\$ 4.32
056-0430-012-0008	NONRES	\$ 1.76	\$ 2.56	\$ 4.32
056-0430-012-0009	NONRES	\$ 1.76	\$ 2.56	\$ 4.32
056-0430-012-0010	NONRES	\$ 1.76	\$ 2.56	\$ 4.32
056-0430-012-0011	NONRES	\$ 1.76	\$ 2.56	\$ 4.32
056-0430-012-0012	NONRES	\$ 1.76	\$ 2.56	\$ 4.32
056-0430-012-0013	NONRES	\$ 1.76	\$ 2.56	\$ 4.32
056-0430-012-0014	NONRES	\$ 1.76	\$ 2.56	\$ 4.32
056-0430-012-0015	NONRES	\$ 1.76	\$ 2.56	\$ 4.32
056-0430-012-0016	NONRES	\$ 1.76	\$ 2.56	\$ 4.32
056-0430-012-0017	NONRES	\$ 1.76	\$ 2.56	\$ 4.32
056-0430-012-0018	NONRES	\$ 1.76	\$ 2.56	\$ 4.32
056-0430-012-0019	NONRES	\$ 1.76	\$ 2.56	\$ 4.32
056-0430-012-0020	NONRES	\$ 1.76	\$ 2.56	\$ 4.32
056-0430-012-0021	NONRES	\$ 1.76	\$ 2.56	\$ 4.32
056-0430-012-0022	NONRES	\$ 1.76	\$ 2.56	\$ 4.32
056-0430-012-0023	NONRES	\$ 1.76	\$ 2.56	\$ 4.32
056-0430-012-0024	NONRES	\$ 1.76	\$ 2.56	\$ 4.32
056-0430-012-0025	NONRES	\$ 1.76	\$ 2.56	\$ 4.32
056-0430-012-0026	NONRES	\$ 1.76	\$ 2.56	\$ 4.32
056-0430-012-0027	NONRES	\$ 1.76	\$ 2.56	\$ 4.32
056-0430-012-0028	NONRES	\$ 1.76	\$ 2.56	\$ 4.32
056-0430-012-0029	NONRES	\$ 1.76	\$ 2.56	\$ 4.32
056-0430-012-0030	NONRES	\$ 1.76	\$ 2.56	\$ 4.32
056-0430-012-0031	NONRES	\$ 1.76	\$ 2.56	\$ 4.32
056-0430-012-0032	NONRES	\$ 1.76	\$ 2.56	\$ 4.32
056-0430-012-0033	NONRES	\$ 1.76	\$ 2.56	\$ 4.32
056-0430-012-0034	NONRES	\$ 1.76	\$ 2.56	\$ 4.32
056-0430-012-0035	NONRES	\$ 1.76	\$ 2.56	\$ 4.32
056-0430-012-0036	NONRES	\$ 1.76	\$ 2.56	\$ 4.32
056-0430-012-0037	NONRES	\$ 1.76	\$ 2.56	\$ 4.32
056-0430-012-0038	NONRES	\$ 1.76	\$ 2.56	\$ 4.32

AGENDA ITEM 10.2

City of Rancho Cordova
Lighting District No. 2012-1
Fiscal Year 2019-20 Assessment Roll

ATTACHMENT 2

565

APN	District Classification	Street Light Charge	Safety Light Charge	Total Assessment
056-0430-012-0039	NONRES	\$ 1.76	\$ 2.56	\$ 4.32
056-0430-012-0040	NONRES	\$ 1.76	\$ 2.56	\$ 4.32
056-0430-013-0001	NONRES	\$ 2.52	\$ 2.56	\$ 5.08
056-0430-013-0002	NONRES	\$ 2.52	\$ 2.56	\$ 5.08
056-0430-013-0003	NONRES	\$ 2.52	\$ 2.56	\$ 5.08
056-0430-013-0004	NONRES	\$ 2.52	\$ 2.56	\$ 5.08
056-0430-013-0005	NONRES	\$ 2.52	\$ 2.56	\$ 5.08
056-0430-013-0006	NONRES	\$ 2.52	\$ 2.56	\$ 5.08
056-0430-013-0007	NONRES	\$ 2.52	\$ 2.56	\$ 5.08
056-0430-013-0008	NONRES	\$ 2.52	\$ 2.56	\$ 5.08
056-0430-013-0009	NONRES	\$ 2.52	\$ 2.56	\$ 5.08
056-0430-013-0010	NONRES	\$ 2.52	\$ 2.56	\$ 5.08
056-0430-013-0011	NONRES	\$ 2.52	\$ 2.56	\$ 5.08
056-0430-013-0012	NONRES	\$ 2.52	\$ 2.56	\$ 5.08
056-0430-013-0013	NONRES	\$ 2.52	\$ 2.56	\$ 5.08
056-0430-013-0014	NONRES	\$ 2.52	\$ 2.56	\$ 5.08
056-0430-013-0015	NONRES	\$ 2.52	\$ 2.56	\$ 5.08
056-0430-013-0016	NONRES	\$ 2.52	\$ 2.56	\$ 5.08
056-0430-013-0017	NONRES	\$ 2.52	\$ 2.56	\$ 5.08
056-0430-013-0018	NONRES	\$ 2.52	\$ 2.56	\$ 5.08
056-0430-013-0019	NONRES	\$ 2.52	\$ 2.56	\$ 5.08
056-0430-013-0020	NONRES	\$ 2.52	\$ 2.56	\$ 5.08
056-0430-013-0021	NONRES	\$ 2.52	\$ 2.56	\$ 5.08
056-0430-013-0022	NONRES	\$ 2.52	\$ 2.56	\$ 5.08
056-0430-013-0023	NONRES	\$ 2.52	\$ 2.56	\$ 5.08
056-0430-013-0024	NONRES	\$ 2.52	\$ 2.56	\$ 5.08
056-0430-013-0025	NONRES	\$ 2.52	\$ 2.56	\$ 5.08
056-0430-013-0026	NONRES	\$ 2.52	\$ 2.56	\$ 5.08
056-0430-013-0027	NONRES	\$ 2.52	\$ 2.56	\$ 5.08
056-0430-013-0028	NONRES	\$ 2.52	\$ 2.56	\$ 5.08
056-0430-014-0000	NONRES	\$ 128.47	\$ 2.56	\$ 131.02
056-0430-015-0000	NONRES	\$ 26.45	\$ 2.56	\$ 29.00
056-0440-001-0000	RESIDENTIAL	\$ 15.32	\$ 2.56	\$ 17.88
056-0440-002-0000	RESIDENTIAL	\$ 15.32	\$ 2.56	\$ 17.88
056-0440-003-0000	RESIDENTIAL	\$ 15.32	\$ 2.56	\$ 17.88
056-0440-004-0000	RESIDENTIAL	\$ 15.32	\$ 2.56	\$ 17.88
056-0440-005-0000	RESIDENTIAL	\$ 15.32	\$ 2.56	\$ 17.88
056-0440-006-0000	RESIDENTIAL	\$ 15.32	\$ 2.56	\$ 17.88
056-0440-007-0000	RESIDENTIAL	\$ 15.32	\$ 2.56	\$ 17.88
056-0440-008-0000	RESIDENTIAL	\$ 15.32	\$ 2.56	\$ 17.88
056-0440-009-0000	RESIDENTIAL	\$ 15.32	\$ 2.56	\$ 17.88
056-0440-010-0000	RESIDENTIAL	\$ 15.32	\$ 2.56	\$ 17.88
056-0440-011-0000	RESIDENTIAL	\$ 15.32	\$ 2.56	\$ 17.88
056-0440-012-0000	RESIDENTIAL	\$ 15.32	\$ 2.56	\$ 17.88

AGENDA ITEM 10.2

City of Rancho Cordova
Lighting District No. 2012-1
Fiscal Year 2019-20 Assessment Roll

ATTACHMENT 2

566

APN	District Classification	Street Light Charge	Safety Light Charge	Total Assessment
056-0440-013-0000	RESIDENTIAL	\$ 15.32	\$ 2.56	\$ 17.88
056-0440-014-0000	RESIDENTIAL	\$ 15.32	\$ 2.56	\$ 17.88
056-0440-015-0000	RESIDENTIAL	\$ 15.32	\$ 2.56	\$ 17.88
056-0440-016-0000	RESIDENTIAL	\$ 15.32	\$ 2.56	\$ 17.88
056-0440-017-0000	RESIDENTIAL	\$ 15.32	\$ 2.56	\$ 17.88
056-0440-018-0000	RESIDENTIAL	\$ 15.32	\$ 2.56	\$ 17.88
056-0440-019-0000	RESIDENTIAL	\$ 15.32	\$ 2.56	\$ 17.88
056-0440-020-0000	RESIDENTIAL	\$ 15.32	\$ 2.56	\$ 17.88
056-0440-021-0000	RESIDENTIAL	\$ 15.32	\$ 2.56	\$ 17.88
056-0440-022-0000	RESIDENTIAL	\$ 15.32	\$ 2.56	\$ 17.88
056-0440-023-0000	RESIDENTIAL	\$ 15.32	\$ 2.56	\$ 17.88
056-0440-026-0000	RESIDENTIAL	\$ 15.32	\$ 2.56	\$ 17.88
056-0440-027-0000	RESIDENTIAL	\$ 15.32	\$ 2.56	\$ 17.88
056-0440-030-0000	RESIDENTIAL	\$ 15.32	\$ 2.56	\$ 17.88
056-0440-031-0000	RESIDENTIAL	\$ 15.32	\$ 2.56	\$ 17.88
056-0440-032-0000	RESIDENTIAL	\$ 15.32	\$ 2.56	\$ 17.88
056-0440-033-0000	RESIDENTIAL	\$ 15.32	\$ 2.56	\$ 17.88
056-0440-034-0000	RESIDENTIAL	\$ 15.32	\$ 2.56	\$ 17.88
056-0440-035-0000	RESIDENTIAL	\$ 15.32	\$ 2.56	\$ 17.88
056-0440-036-0000	RESIDENTIAL	\$ 15.32	\$ 2.56	\$ 17.88
056-0440-037-0000	RESIDENTIAL	\$ 15.32	\$ 2.56	\$ 17.88
056-0440-038-0000	RESIDENTIAL	\$ 15.32	\$ 2.56	\$ 17.88
056-0440-039-0000	RESIDENTIAL	\$ 15.32	\$ 2.56	\$ 17.88
056-0440-040-0000	RESIDENTIAL	\$ 15.32	\$ 2.56	\$ 17.88
056-0440-041-0000	RESIDENTIAL	\$ 15.32	\$ 2.56	\$ 17.88
056-0440-042-0000	RESIDENTIAL	\$ 15.32	\$ 2.56	\$ 17.88
056-0440-043-0000	RESIDENTIAL	\$ 15.32	\$ 2.56	\$ 17.88
056-0440-044-0000	RESIDENTIAL	\$ 15.32	\$ 2.56	\$ 17.88
056-0440-045-0000	RESIDENTIAL	\$ 15.32	\$ 2.56	\$ 17.88
056-0440-046-0000	RESIDENTIAL	\$ 15.32	\$ 2.56	\$ 17.88
056-0440-047-0000	RESIDENTIAL	\$ 15.32	\$ 2.56	\$ 17.88
056-0440-048-0000	RESIDENTIAL	\$ 15.32	\$ 2.56	\$ 17.88
056-0440-049-0000	NONRES	\$ 100.00	\$ 2.56	\$ 102.56
056-0440-050-0000	NONRES	\$ 98.24	\$ 2.56	\$ 100.80
056-0450-001-0000	NONRES	\$ 111.09	\$ 2.56	\$ 113.64
056-0450-002-0000	NONRES	\$ 42.32	\$ 2.56	\$ 44.88
057-0010-030-0000	NONRES	\$ 47.11	\$ 2.56	\$ 49.66
057-0010-031-0000	NONRES	\$ 47.11	\$ 2.56	\$ 49.66
057-0010-032-0000	RESIDENTIAL	\$ 15.32	\$ 2.56	\$ 17.88
057-0010-033-0000	RESIDENTIAL	\$ 15.32	\$ 2.56	\$ 17.88
057-0010-034-0000	RESIDENTIAL	\$ 15.32	\$ 2.56	\$ 17.88
057-0010-035-0000	RESIDENTIAL	\$ 15.32	\$ 2.56	\$ 17.88
057-0010-036-0000	RESIDENTIAL	\$ 15.32	\$ 2.56	\$ 17.88
057-0010-037-0000	RESIDENTIAL	\$ 15.32	\$ 2.56	\$ 17.88

AGENDA ITEM 10.2

City of Rancho Cordova
Lighting District No. 2012-1
Fiscal Year 2019-20 Assessment Roll

ATTACHMENT 2

567

APN	District Classification	Street Light Charge	Safety Light Charge	Total Assessment
057-0010-038-0000	RESIDENTIAL	\$ 15.32	\$ 2.56	\$ 17.88
057-0010-039-0000	RESIDENTIAL	\$ 15.32	\$ 2.56	\$ 17.88
057-0010-040-0000	RESIDENTIAL	\$ 15.32	\$ 2.56	\$ 17.88
057-0010-041-0000	RESIDENTIAL	\$ 15.32	\$ 2.56	\$ 17.88
057-0010-042-0000	RESIDENTIAL	\$ 15.32	\$ 2.56	\$ 17.88
057-0010-043-0000	RESIDENTIAL	\$ 15.32	\$ 2.56	\$ 17.88
057-0010-044-0000	RESIDENTIAL	\$ 15.32	\$ 2.56	\$ 17.88
057-0010-045-0000	RESIDENTIAL	\$ 15.32	\$ 2.56	\$ 17.88
057-0010-046-0000	RESIDENTIAL	\$ 15.32	\$ 2.56	\$ 17.88
057-0010-047-0000	RESIDENTIAL	\$ 15.32	\$ 2.56	\$ 17.88
057-0010-048-0000	RESIDENTIAL	\$ 15.32	\$ 2.56	\$ 17.88
057-0010-049-0000	RESIDENTIAL	\$ 15.32	\$ 2.56	\$ 17.88
057-0010-050-0000	RESIDENTIAL	\$ 15.32	\$ 2.56	\$ 17.88
057-0010-051-0000	RESIDENTIAL	\$ 15.32	\$ 2.56	\$ 17.88
057-0010-052-0000	RESIDENTIAL	\$ 15.32	\$ 2.56	\$ 17.88
057-0010-053-0000	RESIDENTIAL	\$ 15.32	\$ 2.56	\$ 17.88
057-0010-054-0000	RESIDENTIAL	\$ 15.32	\$ 2.56	\$ 17.88
057-0010-055-0000	RESIDENTIAL	\$ 15.32	\$ 2.56	\$ 17.88
057-0010-056-0000	RESIDENTIAL	\$ 15.32	\$ 2.56	\$ 17.88
057-0010-057-0000	RESIDENTIAL	\$ 15.32	\$ 2.56	\$ 17.88
057-0010-058-0000	RESIDENTIAL	\$ 15.32	\$ 2.56	\$ 17.88
057-0010-059-0000	RESIDENTIAL	\$ 15.32	\$ 2.56	\$ 17.88
057-0010-060-0000	RESIDENTIAL	\$ 15.32	\$ 2.56	\$ 17.88
057-0010-061-0000	RESIDENTIAL	\$ 15.32	\$ 2.56	\$ 17.88
057-0010-062-0000	RESIDENTIAL	\$ 15.32	\$ 2.56	\$ 17.88
057-0010-063-0000	RESIDENTIAL	\$ 15.32	\$ 2.56	\$ 17.88
057-0010-064-0000	RESIDENTIAL	\$ 15.32	\$ 2.56	\$ 17.88
057-0010-065-0000	RESIDENTIAL	\$ 15.32	\$ 2.56	\$ 17.88
057-0010-066-0000	RESIDENTIAL	\$ 15.32	\$ 2.56	\$ 17.88
057-0010-067-0000	RESIDENTIAL	\$ 15.32	\$ 2.56	\$ 17.88
057-0010-068-0000	RESIDENTIAL	\$ 15.32	\$ 2.56	\$ 17.88
057-0010-069-0000	RESIDENTIAL	\$ 15.32	\$ 2.56	\$ 17.88
057-0010-070-0000	RESIDENTIAL	\$ 15.32	\$ 2.56	\$ 17.88
057-0010-071-0000	RESIDENTIAL	\$ 15.32	\$ 2.56	\$ 17.88
057-0010-072-0000	RESIDENTIAL	\$ 15.32	\$ 2.56	\$ 17.88
057-0020-007-0000	NONRES	\$ 50.38	\$ 2.56	\$ 52.94
057-0020-008-0000	SAFETY LIGHTS ONLY	\$ 0.00	\$ 2.56	\$ 2.56
057-0020-009-0000	SAFETY LIGHTS ONLY	\$ 0.00	\$ 2.56	\$ 2.56
057-0020-010-0000	SAFETY LIGHTS ONLY	\$ 0.00	\$ 2.56	\$ 2.56
057-0020-012-0000	SAFETY LIGHTS ONLY	\$ 0.00	\$ 2.56	\$ 2.56
057-0020-013-0000	NONRES	\$ 68.01	\$ 2.56	\$ 70.56
057-0020-020-0000	SAFETY LIGHTS ONLY	\$ 0.00	\$ 2.56	\$ 2.56
057-0020-021-0000	SAFETY LIGHTS ONLY	\$ 0.00	\$ 2.56	\$ 2.56
057-0020-024-0000	SAFETY LIGHTS ONLY	\$ 0.00	\$ 2.56	\$ 2.56

AGENDA ITEM 10.2

City of Rancho Cordova
Lighting District No. 2012-1
Fiscal Year 2019-20 Assessment Roll

ATTACHMENT 2

568

APN	District Classification	Street Light Charge	Safety Light Charge	Total Assessment
057-0020-025-0000	NONRES	\$ 26.45	\$ 2.56	\$ 29.00
057-0020-026-0000	SAFETY LIGHTS ONLY	\$ 0.00	\$ 2.56	\$ 2.56
057-0020-031-0000	NONRES	\$ 40.30	\$ 2.56	\$ 42.86
057-0020-034-0000	SAFETY LIGHTS ONLY	\$ 0.00	\$ 2.56	\$ 2.56
057-0020-035-0000	NONRES	\$ 67.51	\$ 2.56	\$ 70.06
057-0020-036-0000	NONRES	\$ 94.46	\$ 2.56	\$ 97.02
057-0030-001-0000	SAFETY LIGHTS ONLY	\$ 0.00	\$ 2.56	\$ 2.56
057-0030-002-0000	SAFETY LIGHTS ONLY	\$ 0.00	\$ 2.56	\$ 2.56
057-0030-003-0000	SAFETY LIGHTS ONLY	\$ 0.00	\$ 2.56	\$ 2.56
057-0030-004-0000	SAFETY LIGHTS ONLY	\$ 0.00	\$ 2.56	\$ 2.56
057-0030-005-0000	SAFETY LIGHTS ONLY	\$ 0.00	\$ 2.56	\$ 2.56
057-0030-006-0000	SAFETY LIGHTS ONLY	\$ 0.00	\$ 2.56	\$ 2.56
057-0030-007-0000	SAFETY LIGHTS ONLY	\$ 0.00	\$ 2.56	\$ 2.56
057-0030-008-0000	SAFETY LIGHTS ONLY	\$ 0.00	\$ 2.56	\$ 2.56
057-0030-009-0000	SAFETY LIGHTS ONLY	\$ 0.00	\$ 2.56	\$ 2.56
057-0030-010-0000	SAFETY LIGHTS ONLY	\$ 0.00	\$ 2.56	\$ 2.56
057-0030-011-0000	SAFETY LIGHTS ONLY	\$ 0.00	\$ 2.56	\$ 2.56
057-0030-012-0000	RESIDENTIAL	\$ 15.32	\$ 2.56	\$ 17.88
057-0030-013-0000	SAFETY LIGHTS ONLY	\$ 0.00	\$ 2.56	\$ 2.56
057-0030-014-0000	SAFETY LIGHTS ONLY	\$ 0.00	\$ 2.56	\$ 2.56
057-0030-015-0000	SAFETY LIGHTS ONLY	\$ 0.00	\$ 2.56	\$ 2.56
057-0030-016-0000	SAFETY LIGHTS ONLY	\$ 0.00	\$ 2.56	\$ 2.56
057-0030-017-0000	SAFETY LIGHTS ONLY	\$ 0.00	\$ 2.56	\$ 2.56
057-0030-018-0000	SAFETY LIGHTS ONLY	\$ 0.00	\$ 2.56	\$ 2.56
057-0030-019-0000	RESIDENTIAL	\$ 15.32	\$ 2.56	\$ 17.88
057-0030-020-0000	SAFETY LIGHTS ONLY	\$ 0.00	\$ 2.56	\$ 2.56
057-0030-021-0000	SAFETY LIGHTS ONLY	\$ 0.00	\$ 2.56	\$ 2.56
057-0030-022-0000	SAFETY LIGHTS ONLY	\$ 0.00	\$ 2.56	\$ 2.56
057-0030-023-0000	SAFETY LIGHTS ONLY	\$ 0.00	\$ 2.56	\$ 2.56
057-0041-001-0000	SAFETY LIGHTS ONLY	\$ 0.00	\$ 2.56	\$ 2.56
057-0041-002-0000	RESIDENTIAL	\$ 15.32	\$ 2.56	\$ 17.88
057-0041-009-0000	SAFETY LIGHTS ONLY	\$ 0.00	\$ 2.56	\$ 2.56
057-0041-010-0000	SAFETY LIGHTS ONLY	\$ 0.00	\$ 2.56	\$ 2.56
057-0041-011-0000	SAFETY LIGHTS ONLY	\$ 0.00	\$ 2.56	\$ 2.56
057-0041-012-0000	SAFETY LIGHTS ONLY	\$ 0.00	\$ 2.56	\$ 2.56
057-0041-013-0000	SAFETY LIGHTS ONLY	\$ 0.00	\$ 2.56	\$ 2.56
057-0041-014-0000	SAFETY LIGHTS ONLY	\$ 0.00	\$ 2.56	\$ 2.56
057-0041-015-0000	SAFETY LIGHTS ONLY	\$ 0.00	\$ 2.56	\$ 2.56
057-0041-016-0000	SAFETY LIGHTS ONLY	\$ 0.00	\$ 2.56	\$ 2.56
057-0041-017-0000	SAFETY LIGHTS ONLY	\$ 0.00	\$ 2.56	\$ 2.56
057-0041-018-0000	SAFETY LIGHTS ONLY	\$ 0.00	\$ 2.56	\$ 2.56
057-0041-019-0000	SAFETY LIGHTS ONLY	\$ 0.00	\$ 2.56	\$ 2.56
057-0041-020-0000	SAFETY LIGHTS ONLY	\$ 0.00	\$ 2.56	\$ 2.56
057-0041-021-0000	SAFETY LIGHTS ONLY	\$ 0.00	\$ 2.56	\$ 2.56

AGENDA ITEM 10.2

City of Rancho Cordova
Lighting District No. 2012-1
Fiscal Year 2019-20 Assessment Roll

ATTACHMENT 2

569

APN	District Classification	Street Light Charge	Safety Light Charge	Total Assessment
057-0041-022-0000	SAFETY LIGHTS ONLY	\$ 0.00	\$ 2.56	\$ 2.56
057-0041-024-0000	SAFETY LIGHTS ONLY	\$ 0.00	\$ 2.56	\$ 2.56
057-0041-025-0000	SAFETY LIGHTS ONLY	\$ 0.00	\$ 2.56	\$ 2.56
057-0041-026-0000	SAFETY LIGHTS ONLY	\$ 0.00	\$ 2.56	\$ 2.56
057-0041-027-0000	SAFETY LIGHTS ONLY	\$ 0.00	\$ 2.56	\$ 2.56
057-0041-028-0000	SAFETY LIGHTS ONLY	\$ 0.00	\$ 2.56	\$ 2.56
057-0041-029-0000	SAFETY LIGHTS ONLY	\$ 0.00	\$ 2.56	\$ 2.56
057-0041-030-0000	SAFETY LIGHTS ONLY	\$ 0.00	\$ 2.56	\$ 2.56
057-0041-031-0000	RESIDENTIAL	\$ 15.32	\$ 2.56	\$ 17.88
057-0041-032-0000	RESIDENTIAL	\$ 15.32	\$ 2.56	\$ 17.88
057-0042-001-0000	SAFETY LIGHTS ONLY	\$ 0.00	\$ 2.56	\$ 2.56
057-0042-002-0000	SAFETY LIGHTS ONLY	\$ 0.00	\$ 2.56	\$ 2.56
057-0042-003-0000	SAFETY LIGHTS ONLY	\$ 0.00	\$ 2.56	\$ 2.56
057-0042-004-0000	SAFETY LIGHTS ONLY	\$ 0.00	\$ 2.56	\$ 2.56
057-0042-005-0000	SAFETY LIGHTS ONLY	\$ 0.00	\$ 2.56	\$ 2.56
057-0042-006-0000	SAFETY LIGHTS ONLY	\$ 0.00	\$ 2.56	\$ 2.56
057-0042-007-0000	SAFETY LIGHTS ONLY	\$ 0.00	\$ 2.56	\$ 2.56
057-0043-001-0000	SAFETY LIGHTS ONLY	\$ 0.00	\$ 2.56	\$ 2.56
057-0043-002-0000	SAFETY LIGHTS ONLY	\$ 0.00	\$ 2.56	\$ 2.56
057-0043-003-0000	SAFETY LIGHTS ONLY	\$ 0.00	\$ 2.56	\$ 2.56
057-0043-004-0000	SAFETY LIGHTS ONLY	\$ 0.00	\$ 2.56	\$ 2.56
057-0043-005-0000	SAFETY LIGHTS ONLY	\$ 0.00	\$ 2.56	\$ 2.56
057-0043-006-0000	SAFETY LIGHTS ONLY	\$ 0.00	\$ 2.56	\$ 2.56
057-0043-007-0000	SAFETY LIGHTS ONLY	\$ 0.00	\$ 2.56	\$ 2.56
057-0043-008-0000	SAFETY LIGHTS ONLY	\$ 0.00	\$ 2.56	\$ 2.56
057-0043-009-0000	SAFETY LIGHTS ONLY	\$ 0.00	\$ 2.56	\$ 2.56
057-0043-010-0000	SAFETY LIGHTS ONLY	\$ 0.00	\$ 2.56	\$ 2.56
057-0043-011-0000	SAFETY LIGHTS ONLY	\$ 0.00	\$ 2.56	\$ 2.56
057-0043-012-0000	SAFETY LIGHTS ONLY	\$ 0.00	\$ 2.56	\$ 2.56
057-0043-013-0000	SAFETY LIGHTS ONLY	\$ 0.00	\$ 2.56	\$ 2.56
057-0043-014-0000	SAFETY LIGHTS ONLY	\$ 0.00	\$ 2.56	\$ 2.56
057-0043-015-0000	SAFETY LIGHTS ONLY	\$ 0.00	\$ 2.56	\$ 2.56
057-0043-016-0000	SAFETY LIGHTS ONLY	\$ 0.00	\$ 2.56	\$ 2.56
057-0043-017-0000	SAFETY LIGHTS ONLY	\$ 0.00	\$ 2.56	\$ 2.56
057-0044-001-0000	SAFETY LIGHTS ONLY	\$ 0.00	\$ 2.56	\$ 2.56
057-0044-002-0000	SAFETY LIGHTS ONLY	\$ 0.00	\$ 2.56	\$ 2.56
057-0044-003-0000	SAFETY LIGHTS ONLY	\$ 0.00	\$ 2.56	\$ 2.56
057-0044-004-0000	SAFETY LIGHTS ONLY	\$ 0.00	\$ 2.56	\$ 2.56
057-0044-005-0000	SAFETY LIGHTS ONLY	\$ 0.00	\$ 2.56	\$ 2.56
057-0044-006-0000	SAFETY LIGHTS ONLY	\$ 0.00	\$ 2.56	\$ 2.56
057-0051-001-0000	SAFETY LIGHTS ONLY	\$ 0.00	\$ 2.56	\$ 2.56
057-0051-002-0000	SAFETY LIGHTS ONLY	\$ 0.00	\$ 2.56	\$ 2.56
057-0051-003-0000	SAFETY LIGHTS ONLY	\$ 0.00	\$ 2.56	\$ 2.56
057-0051-004-0000	SAFETY LIGHTS ONLY	\$ 0.00	\$ 2.56	\$ 2.56

AGENDA ITEM 10.2

City of Rancho Cordova
Lighting District No. 2012-1
Fiscal Year 2019-20 Assessment Roll

ATTACHMENT 2

570

APN	District Classification	Street Light Charge	Safety Light Charge	Total Assessment
057-0051-005-0000	SAFETY LIGHTS ONLY	\$ 0.00	\$ 2.56	\$ 2.56
057-0051-006-0000	SAFETY LIGHTS ONLY	\$ 0.00	\$ 2.56	\$ 2.56
057-0051-007-0000	SAFETY LIGHTS ONLY	\$ 0.00	\$ 2.56	\$ 2.56
057-0051-008-0000	SAFETY LIGHTS ONLY	\$ 0.00	\$ 2.56	\$ 2.56
057-0051-009-0000	SAFETY LIGHTS ONLY	\$ 0.00	\$ 2.56	\$ 2.56
057-0051-010-0000	SAFETY LIGHTS ONLY	\$ 0.00	\$ 2.56	\$ 2.56
057-0051-011-0000	SAFETY LIGHTS ONLY	\$ 0.00	\$ 2.56	\$ 2.56
057-0051-012-0000	SAFETY LIGHTS ONLY	\$ 0.00	\$ 2.56	\$ 2.56
057-0051-013-0000	SAFETY LIGHTS ONLY	\$ 0.00	\$ 2.56	\$ 2.56
057-0051-014-0000	SAFETY LIGHTS ONLY	\$ 0.00	\$ 2.56	\$ 2.56
057-0051-015-0000	SAFETY LIGHTS ONLY	\$ 0.00	\$ 2.56	\$ 2.56
057-0051-016-0000	SAFETY LIGHTS ONLY	\$ 0.00	\$ 2.56	\$ 2.56
057-0052-001-0000	RESIDENTIAL	\$ 15.32	\$ 2.56	\$ 17.88
057-0052-002-0000	RESIDENTIAL	\$ 15.32	\$ 2.56	\$ 17.88
057-0052-003-0000	SAFETY LIGHTS ONLY	\$ 0.00	\$ 2.56	\$ 2.56
057-0052-004-0000	SAFETY LIGHTS ONLY	\$ 0.00	\$ 2.56	\$ 2.56
057-0052-005-0000	SAFETY LIGHTS ONLY	\$ 0.00	\$ 2.56	\$ 2.56
057-0052-006-0000	SAFETY LIGHTS ONLY	\$ 0.00	\$ 2.56	\$ 2.56
057-0052-007-0000	SAFETY LIGHTS ONLY	\$ 0.00	\$ 2.56	\$ 2.56
057-0052-008-0000	SAFETY LIGHTS ONLY	\$ 0.00	\$ 2.56	\$ 2.56
057-0052-009-0000	SAFETY LIGHTS ONLY	\$ 0.00	\$ 2.56	\$ 2.56
057-0052-010-0000	SAFETY LIGHTS ONLY	\$ 0.00	\$ 2.56	\$ 2.56
057-0052-011-0000	SAFETY LIGHTS ONLY	\$ 0.00	\$ 2.56	\$ 2.56
057-0052-012-0000	SAFETY LIGHTS ONLY	\$ 0.00	\$ 2.56	\$ 2.56
057-0052-013-0000	SAFETY LIGHTS ONLY	\$ 0.00	\$ 2.56	\$ 2.56
057-0052-014-0000	SAFETY LIGHTS ONLY	\$ 0.00	\$ 2.56	\$ 2.56
057-0052-015-0000	SAFETY LIGHTS ONLY	\$ 0.00	\$ 2.56	\$ 2.56
057-0052-016-0000	SAFETY LIGHTS ONLY	\$ 0.00	\$ 2.56	\$ 2.56
057-0052-017-0000	SAFETY LIGHTS ONLY	\$ 0.00	\$ 2.56	\$ 2.56
057-0052-018-0000	SAFETY LIGHTS ONLY	\$ 0.00	\$ 2.56	\$ 2.56
057-0052-019-0000	SAFETY LIGHTS ONLY	\$ 0.00	\$ 2.56	\$ 2.56
057-0053-001-0000	SAFETY LIGHTS ONLY	\$ 0.00	\$ 2.56	\$ 2.56
057-0053-002-0000	SAFETY LIGHTS ONLY	\$ 0.00	\$ 2.56	\$ 2.56
057-0053-003-0000	SAFETY LIGHTS ONLY	\$ 0.00	\$ 2.56	\$ 2.56
057-0053-004-0000	SAFETY LIGHTS ONLY	\$ 0.00	\$ 2.56	\$ 2.56
057-0053-005-0000	SAFETY LIGHTS ONLY	\$ 0.00	\$ 2.56	\$ 2.56
057-0053-006-0000	SAFETY LIGHTS ONLY	\$ 0.00	\$ 2.56	\$ 2.56
057-0053-007-0000	SAFETY LIGHTS ONLY	\$ 0.00	\$ 2.56	\$ 2.56
057-0053-008-0000	SAFETY LIGHTS ONLY	\$ 0.00	\$ 2.56	\$ 2.56
057-0053-009-0000	SAFETY LIGHTS ONLY	\$ 0.00	\$ 2.56	\$ 2.56
057-0053-010-0000	SAFETY LIGHTS ONLY	\$ 0.00	\$ 2.56	\$ 2.56
057-0053-011-0000	SAFETY LIGHTS ONLY	\$ 0.00	\$ 2.56	\$ 2.56
057-0053-012-0000	SAFETY LIGHTS ONLY	\$ 0.00	\$ 2.56	\$ 2.56
057-0054-001-0000	SAFETY LIGHTS ONLY	\$ 0.00	\$ 2.56	\$ 2.56

AGENDA ITEM 10.2

City of Rancho Cordova
Lighting District No. 2012-1
Fiscal Year 2019-20 Assessment Roll

ATTACHMENT 2

571

APN	District Classification	Street Light Charge	Safety Light Charge	Total Assessment
057-0054-002-0000	SAFETY LIGHTS ONLY	\$ 0.00	\$ 2.56	\$ 2.56
057-0054-003-0000	SAFETY LIGHTS ONLY	\$ 0.00	\$ 2.56	\$ 2.56
057-0054-004-0000	SAFETY LIGHTS ONLY	\$ 0.00	\$ 2.56	\$ 2.56
057-0054-005-0000	SAFETY LIGHTS ONLY	\$ 0.00	\$ 2.56	\$ 2.56
057-0054-006-0000	SAFETY LIGHTS ONLY	\$ 0.00	\$ 2.56	\$ 2.56
057-0054-007-0000	SAFETY LIGHTS ONLY	\$ 0.00	\$ 2.56	\$ 2.56
057-0054-008-0000	SAFETY LIGHTS ONLY	\$ 0.00	\$ 2.56	\$ 2.56
057-0054-009-0000	SAFETY LIGHTS ONLY	\$ 0.00	\$ 2.56	\$ 2.56
057-0054-010-0000	SAFETY LIGHTS ONLY	\$ 0.00	\$ 2.56	\$ 2.56
057-0054-011-0000	SAFETY LIGHTS ONLY	\$ 0.00	\$ 2.56	\$ 2.56
057-0054-012-0000	SAFETY LIGHTS ONLY	\$ 0.00	\$ 2.56	\$ 2.56
057-0061-001-0000	SAFETY LIGHTS ONLY	\$ 0.00	\$ 2.56	\$ 2.56
057-0061-002-0000	SAFETY LIGHTS ONLY	\$ 0.00	\$ 2.56	\$ 2.56
057-0061-003-0000	SAFETY LIGHTS ONLY	\$ 0.00	\$ 2.56	\$ 2.56
057-0061-004-0000	SAFETY LIGHTS ONLY	\$ 0.00	\$ 2.56	\$ 2.56
057-0061-005-0000	SAFETY LIGHTS ONLY	\$ 0.00	\$ 2.56	\$ 2.56
057-0061-006-0000	SAFETY LIGHTS ONLY	\$ 0.00	\$ 2.56	\$ 2.56
057-0061-007-0000	SAFETY LIGHTS ONLY	\$ 0.00	\$ 2.56	\$ 2.56
057-0061-008-0000	SAFETY LIGHTS ONLY	\$ 0.00	\$ 2.56	\$ 2.56
057-0061-009-0000	SAFETY LIGHTS ONLY	\$ 0.00	\$ 2.56	\$ 2.56
057-0061-010-0000	SAFETY LIGHTS ONLY	\$ 0.00	\$ 2.56	\$ 2.56
057-0061-011-0000	SAFETY LIGHTS ONLY	\$ 0.00	\$ 2.56	\$ 2.56
057-0061-012-0000	SAFETY LIGHTS ONLY	\$ 0.00	\$ 2.56	\$ 2.56
057-0061-013-0000	SAFETY LIGHTS ONLY	\$ 0.00	\$ 2.56	\$ 2.56
057-0062-001-0000	SAFETY LIGHTS ONLY	\$ 0.00	\$ 2.56	\$ 2.56
057-0062-002-0000	SAFETY LIGHTS ONLY	\$ 0.00	\$ 2.56	\$ 2.56
057-0062-003-0000	SAFETY LIGHTS ONLY	\$ 0.00	\$ 2.56	\$ 2.56
057-0062-004-0000	SAFETY LIGHTS ONLY	\$ 0.00	\$ 2.56	\$ 2.56
057-0062-005-0000	SAFETY LIGHTS ONLY	\$ 0.00	\$ 2.56	\$ 2.56
057-0062-006-0000	SAFETY LIGHTS ONLY	\$ 0.00	\$ 2.56	\$ 2.56
057-0062-007-0000	SAFETY LIGHTS ONLY	\$ 0.00	\$ 2.56	\$ 2.56
057-0062-008-0000	SAFETY LIGHTS ONLY	\$ 0.00	\$ 2.56	\$ 2.56
057-0062-009-0000	SAFETY LIGHTS ONLY	\$ 0.00	\$ 2.56	\$ 2.56
057-0062-010-0000	SAFETY LIGHTS ONLY	\$ 0.00	\$ 2.56	\$ 2.56
057-0062-011-0000	SAFETY LIGHTS ONLY	\$ 0.00	\$ 2.56	\$ 2.56
057-0062-012-0000	SAFETY LIGHTS ONLY	\$ 0.00	\$ 2.56	\$ 2.56
057-0063-001-0000	SAFETY LIGHTS ONLY	\$ 0.00	\$ 2.56	\$ 2.56
057-0063-002-0000	SAFETY LIGHTS ONLY	\$ 0.00	\$ 2.56	\$ 2.56
057-0063-003-0000	SAFETY LIGHTS ONLY	\$ 0.00	\$ 2.56	\$ 2.56
057-0063-004-0000	SAFETY LIGHTS ONLY	\$ 0.00	\$ 2.56	\$ 2.56
057-0063-005-0000	SAFETY LIGHTS ONLY	\$ 0.00	\$ 2.56	\$ 2.56
057-0063-006-0000	SAFETY LIGHTS ONLY	\$ 0.00	\$ 2.56	\$ 2.56
057-0063-007-0000	SAFETY LIGHTS ONLY	\$ 0.00	\$ 2.56	\$ 2.56
057-0063-008-0000	SAFETY LIGHTS ONLY	\$ 0.00	\$ 2.56	\$ 2.56

AGENDA ITEM 10.2

City of Rancho Cordova
Lighting District No. 2012-1
Fiscal Year 2019-20 Assessment Roll

ATTACHMENT 2

572

APN	District Classification	Street Light Charge	Safety Light Charge	Total Assessment
057-0063-009-0000	SAFETY LIGHTS ONLY	\$ 0.00	\$ 2.56	\$ 2.56
057-0063-010-0000	SAFETY LIGHTS ONLY	\$ 0.00	\$ 2.56	\$ 2.56
057-0063-011-0000	SAFETY LIGHTS ONLY	\$ 0.00	\$ 2.56	\$ 2.56
057-0063-012-0000	SAFETY LIGHTS ONLY	\$ 0.00	\$ 2.56	\$ 2.56
057-0063-013-0000	SAFETY LIGHTS ONLY	\$ 0.00	\$ 2.56	\$ 2.56
057-0063-014-0000	SAFETY LIGHTS ONLY	\$ 0.00	\$ 2.56	\$ 2.56
057-0064-001-0000	SAFETY LIGHTS ONLY	\$ 0.00	\$ 2.56	\$ 2.56
057-0064-002-0000	SAFETY LIGHTS ONLY	\$ 0.00	\$ 2.56	\$ 2.56
057-0064-003-0000	SAFETY LIGHTS ONLY	\$ 0.00	\$ 2.56	\$ 2.56
057-0064-004-0000	SAFETY LIGHTS ONLY	\$ 0.00	\$ 2.56	\$ 2.56
057-0064-005-0000	SAFETY LIGHTS ONLY	\$ 0.00	\$ 2.56	\$ 2.56
057-0064-006-0000	SAFETY LIGHTS ONLY	\$ 0.00	\$ 2.56	\$ 2.56
057-0064-007-0000	SAFETY LIGHTS ONLY	\$ 0.00	\$ 2.56	\$ 2.56
057-0064-008-0000	SAFETY LIGHTS ONLY	\$ 0.00	\$ 2.56	\$ 2.56
057-0064-009-0000	SAFETY LIGHTS ONLY	\$ 0.00	\$ 2.56	\$ 2.56
057-0064-010-0000	SAFETY LIGHTS ONLY	\$ 0.00	\$ 2.56	\$ 2.56
057-0064-011-0000	SAFETY LIGHTS ONLY	\$ 0.00	\$ 2.56	\$ 2.56
057-0064-012-0000	SAFETY LIGHTS ONLY	\$ 0.00	\$ 2.56	\$ 2.56
057-0064-013-0000	SAFETY LIGHTS ONLY	\$ 0.00	\$ 2.56	\$ 2.56
057-0064-014-0000	SAFETY LIGHTS ONLY	\$ 0.00	\$ 2.56	\$ 2.56
057-0064-015-0000	SAFETY LIGHTS ONLY	\$ 0.00	\$ 2.56	\$ 2.56
057-0064-016-0000	SAFETY LIGHTS ONLY	\$ 0.00	\$ 2.56	\$ 2.56
057-0064-017-0000	SAFETY LIGHTS ONLY	\$ 0.00	\$ 2.56	\$ 2.56
057-0071-001-0000	SAFETY LIGHTS ONLY	\$ 0.00	\$ 2.56	\$ 2.56
057-0071-002-0000	SAFETY LIGHTS ONLY	\$ 0.00	\$ 2.56	\$ 2.56
057-0071-003-0000	SAFETY LIGHTS ONLY	\$ 0.00	\$ 2.56	\$ 2.56
057-0071-004-0000	SAFETY LIGHTS ONLY	\$ 0.00	\$ 2.56	\$ 2.56
057-0071-005-0000	SAFETY LIGHTS ONLY	\$ 0.00	\$ 2.56	\$ 2.56
057-0071-006-0000	SAFETY LIGHTS ONLY	\$ 0.00	\$ 2.56	\$ 2.56
057-0071-007-0000	SAFETY LIGHTS ONLY	\$ 0.00	\$ 2.56	\$ 2.56
057-0071-008-0000	SAFETY LIGHTS ONLY	\$ 0.00	\$ 2.56	\$ 2.56
057-0071-009-0000	SAFETY LIGHTS ONLY	\$ 0.00	\$ 2.56	\$ 2.56
057-0071-010-0000	SAFETY LIGHTS ONLY	\$ 0.00	\$ 2.56	\$ 2.56
057-0071-011-0000	SAFETY LIGHTS ONLY	\$ 0.00	\$ 2.56	\$ 2.56
057-0071-012-0000	SAFETY LIGHTS ONLY	\$ 0.00	\$ 2.56	\$ 2.56
057-0071-013-0000	SAFETY LIGHTS ONLY	\$ 0.00	\$ 2.56	\$ 2.56
057-0071-014-0000	SAFETY LIGHTS ONLY	\$ 0.00	\$ 2.56	\$ 2.56
057-0071-015-0000	SAFETY LIGHTS ONLY	\$ 0.00	\$ 2.56	\$ 2.56
057-0071-016-0000	SAFETY LIGHTS ONLY	\$ 0.00	\$ 2.56	\$ 2.56
057-0072-001-0000	SAFETY LIGHTS ONLY	\$ 0.00	\$ 2.56	\$ 2.56
057-0072-002-0000	SAFETY LIGHTS ONLY	\$ 0.00	\$ 2.56	\$ 2.56
057-0072-003-0000	SAFETY LIGHTS ONLY	\$ 0.00	\$ 2.56	\$ 2.56
057-0072-004-0000	SAFETY LIGHTS ONLY	\$ 0.00	\$ 2.56	\$ 2.56
057-0072-005-0000	SAFETY LIGHTS ONLY	\$ 0.00	\$ 2.56	\$ 2.56

AGENDA ITEM 10.2

City of Rancho Cordova
Lighting District No. 2012-1
Fiscal Year 2019-20 Assessment Roll

ATTACHMENT 2

573

APN	District Classification	Street Light Charge	Safety Light Charge	Total Assessment
057-0072-006-0000	SAFETY LIGHTS ONLY	\$ 0.00	\$ 2.56	\$ 2.56
057-0072-007-0000	SAFETY LIGHTS ONLY	\$ 0.00	\$ 2.56	\$ 2.56
057-0072-008-0000	SAFETY LIGHTS ONLY	\$ 0.00	\$ 2.56	\$ 2.56
057-0072-009-0000	SAFETY LIGHTS ONLY	\$ 0.00	\$ 2.56	\$ 2.56
057-0072-010-0000	SAFETY LIGHTS ONLY	\$ 0.00	\$ 2.56	\$ 2.56
057-0072-011-0000	SAFETY LIGHTS ONLY	\$ 0.00	\$ 2.56	\$ 2.56
057-0072-012-0000	SAFETY LIGHTS ONLY	\$ 0.00	\$ 2.56	\$ 2.56
057-0072-013-0000	SAFETY LIGHTS ONLY	\$ 0.00	\$ 2.56	\$ 2.56
057-0072-014-0000	SAFETY LIGHTS ONLY	\$ 0.00	\$ 2.56	\$ 2.56
057-0072-015-0000	SAFETY LIGHTS ONLY	\$ 0.00	\$ 2.56	\$ 2.56
057-0072-016-0000	SAFETY LIGHTS ONLY	\$ 0.00	\$ 2.56	\$ 2.56
057-0072-017-0000	SAFETY LIGHTS ONLY	\$ 0.00	\$ 2.56	\$ 2.56
057-0072-018-0000	SAFETY LIGHTS ONLY	\$ 0.00	\$ 2.56	\$ 2.56
057-0072-019-0000	SAFETY LIGHTS ONLY	\$ 0.00	\$ 2.56	\$ 2.56
057-0072-020-0000	SAFETY LIGHTS ONLY	\$ 0.00	\$ 2.56	\$ 2.56
057-0072-021-0000	SAFETY LIGHTS ONLY	\$ 0.00	\$ 2.56	\$ 2.56
057-0072-022-0000	SAFETY LIGHTS ONLY	\$ 0.00	\$ 2.56	\$ 2.56
057-0072-023-0000	SAFETY LIGHTS ONLY	\$ 0.00	\$ 2.56	\$ 2.56
057-0072-024-0000	SAFETY LIGHTS ONLY	\$ 0.00	\$ 2.56	\$ 2.56
057-0072-025-0000	SAFETY LIGHTS ONLY	\$ 0.00	\$ 2.56	\$ 2.56
057-0072-026-0000	SAFETY LIGHTS ONLY	\$ 0.00	\$ 2.56	\$ 2.56
057-0072-027-0000	SAFETY LIGHTS ONLY	\$ 0.00	\$ 2.56	\$ 2.56
057-0072-028-0000	SAFETY LIGHTS ONLY	\$ 0.00	\$ 2.56	\$ 2.56
057-0073-001-0000	SAFETY LIGHTS ONLY	\$ 0.00	\$ 2.56	\$ 2.56
057-0073-004-0000	SAFETY LIGHTS ONLY	\$ 0.00	\$ 2.56	\$ 2.56
057-0073-005-0000	SAFETY LIGHTS ONLY	\$ 0.00	\$ 2.56	\$ 2.56
057-0073-006-0000	SAFETY LIGHTS ONLY	\$ 0.00	\$ 2.56	\$ 2.56
057-0073-007-0000	SAFETY LIGHTS ONLY	\$ 0.00	\$ 2.56	\$ 2.56
057-0073-008-0000	SAFETY LIGHTS ONLY	\$ 0.00	\$ 2.56	\$ 2.56
057-0073-009-0000	SAFETY LIGHTS ONLY	\$ 0.00	\$ 2.56	\$ 2.56
057-0073-010-0000	SAFETY LIGHTS ONLY	\$ 0.00	\$ 2.56	\$ 2.56
057-0073-011-0000	SAFETY LIGHTS ONLY	\$ 0.00	\$ 2.56	\$ 2.56
057-0073-012-0000	SAFETY LIGHTS ONLY	\$ 0.00	\$ 2.56	\$ 2.56
057-0073-013-0000	SAFETY LIGHTS ONLY	\$ 0.00	\$ 2.56	\$ 2.56
057-0073-014-0000	SAFETY LIGHTS ONLY	\$ 0.00	\$ 2.56	\$ 2.56
057-0073-015-0000	SAFETY LIGHTS ONLY	\$ 0.00	\$ 2.56	\$ 2.56
057-0073-016-0000	SAFETY LIGHTS ONLY	\$ 0.00	\$ 2.56	\$ 2.56
057-0073-017-0000	SAFETY LIGHTS ONLY	\$ 0.00	\$ 2.56	\$ 2.56
057-0073-018-0000	SAFETY LIGHTS ONLY	\$ 0.00	\$ 2.56	\$ 2.56
057-0073-021-0000	SAFETY LIGHTS ONLY	\$ 0.00	\$ 2.56	\$ 2.56
057-0073-022-0000	SAFETY LIGHTS ONLY	\$ 0.00	\$ 2.56	\$ 2.56
057-0073-023-0000	SAFETY LIGHTS ONLY	\$ 0.00	\$ 2.56	\$ 2.56
057-0073-026-0000	SAFETY LIGHTS ONLY	\$ 0.00	\$ 2.56	\$ 2.56
057-0073-027-0000	SAFETY LIGHTS ONLY	\$ 0.00	\$ 2.56	\$ 2.56

AGENDA ITEM 10.2

City of Rancho Cordova
Lighting District No. 2012-1
Fiscal Year 2019-20 Assessment Roll

ATTACHMENT 2

574

APN	District Classification	Street Light Charge	Safety Light Charge	Total Assessment
057-0073-028-0000	SAFETY LIGHTS ONLY	\$ 0.00	\$ 2.56	\$ 2.56
057-0073-029-0000	SAFETY LIGHTS ONLY	\$ 0.00	\$ 2.56	\$ 2.56
057-0073-030-0000	SAFETY LIGHTS ONLY	\$ 0.00	\$ 2.56	\$ 2.56
057-0073-031-0000	SAFETY LIGHTS ONLY	\$ 0.00	\$ 2.56	\$ 2.56
057-0073-032-0000	SAFETY LIGHTS ONLY	\$ 0.00	\$ 2.56	\$ 2.56
057-0073-033-0000	SAFETY LIGHTS ONLY	\$ 0.00	\$ 2.56	\$ 2.56
057-0073-034-0000	SAFETY LIGHTS ONLY	\$ 0.00	\$ 2.56	\$ 2.56
057-0073-035-0000	SAFETY LIGHTS ONLY	\$ 0.00	\$ 2.56	\$ 2.56
057-0073-036-0000	SAFETY LIGHTS ONLY	\$ 0.00	\$ 2.56	\$ 2.56
057-0073-037-0000	SAFETY LIGHTS ONLY	\$ 0.00	\$ 2.56	\$ 2.56
057-0073-038-0000	SAFETY LIGHTS ONLY	\$ 0.00	\$ 2.56	\$ 2.56
057-0073-039-0000	SAFETY LIGHTS ONLY	\$ 0.00	\$ 2.56	\$ 2.56
057-0073-040-0000	SAFETY LIGHTS ONLY	\$ 0.00	\$ 2.56	\$ 2.56
057-0074-001-0000	SAFETY LIGHTS ONLY	\$ 0.00	\$ 2.56	\$ 2.56
057-0074-002-0000	SAFETY LIGHTS ONLY	\$ 0.00	\$ 2.56	\$ 2.56
057-0074-003-0000	SAFETY LIGHTS ONLY	\$ 0.00	\$ 2.56	\$ 2.56
057-0074-004-0000	SAFETY LIGHTS ONLY	\$ 0.00	\$ 2.56	\$ 2.56
057-0074-005-0000	SAFETY LIGHTS ONLY	\$ 0.00	\$ 2.56	\$ 2.56
057-0074-006-0000	SAFETY LIGHTS ONLY	\$ 0.00	\$ 2.56	\$ 2.56
057-0074-007-0000	SAFETY LIGHTS ONLY	\$ 0.00	\$ 2.56	\$ 2.56
057-0074-008-0000	SAFETY LIGHTS ONLY	\$ 0.00	\$ 2.56	\$ 2.56
057-0074-009-0000	SAFETY LIGHTS ONLY	\$ 0.00	\$ 2.56	\$ 2.56
057-0074-010-0000	SAFETY LIGHTS ONLY	\$ 0.00	\$ 2.56	\$ 2.56
057-0075-001-0000	SAFETY LIGHTS ONLY	\$ 0.00	\$ 2.56	\$ 2.56
057-0075-002-0000	SAFETY LIGHTS ONLY	\$ 0.00	\$ 2.56	\$ 2.56
057-0075-003-0000	SAFETY LIGHTS ONLY	\$ 0.00	\$ 2.56	\$ 2.56
057-0075-004-0000	SAFETY LIGHTS ONLY	\$ 0.00	\$ 2.56	\$ 2.56
057-0075-005-0000	SAFETY LIGHTS ONLY	\$ 0.00	\$ 2.56	\$ 2.56
057-0075-006-0000	SAFETY LIGHTS ONLY	\$ 0.00	\$ 2.56	\$ 2.56
057-0075-007-0000	SAFETY LIGHTS ONLY	\$ 0.00	\$ 2.56	\$ 2.56
057-0075-008-0000	SAFETY LIGHTS ONLY	\$ 0.00	\$ 2.56	\$ 2.56
057-0075-009-0000	SAFETY LIGHTS ONLY	\$ 0.00	\$ 2.56	\$ 2.56
057-0075-010-0000	SAFETY LIGHTS ONLY	\$ 0.00	\$ 2.56	\$ 2.56
057-0075-011-0000	SAFETY LIGHTS ONLY	\$ 0.00	\$ 2.56	\$ 2.56
057-0081-001-0000	SAFETY LIGHTS ONLY	\$ 0.00	\$ 2.56	\$ 2.56
057-0081-002-0000	SAFETY LIGHTS ONLY	\$ 0.00	\$ 2.56	\$ 2.56
057-0081-003-0000	SAFETY LIGHTS ONLY	\$ 0.00	\$ 2.56	\$ 2.56
057-0081-004-0000	SAFETY LIGHTS ONLY	\$ 0.00	\$ 2.56	\$ 2.56
057-0081-005-0000	SAFETY LIGHTS ONLY	\$ 0.00	\$ 2.56	\$ 2.56
057-0081-006-0000	SAFETY LIGHTS ONLY	\$ 0.00	\$ 2.56	\$ 2.56
057-0081-007-0000	SAFETY LIGHTS ONLY	\$ 0.00	\$ 2.56	\$ 2.56
057-0081-008-0000	SAFETY LIGHTS ONLY	\$ 0.00	\$ 2.56	\$ 2.56
057-0081-009-0000	SAFETY LIGHTS ONLY	\$ 0.00	\$ 2.56	\$ 2.56
057-0081-012-0000	SAFETY LIGHTS ONLY	\$ 0.00	\$ 2.56	\$ 2.56

AGENDA ITEM 10.2

City of Rancho Cordova
Lighting District No. 2012-1
Fiscal Year 2019-20 Assessment Roll

ATTACHMENT 2

575

APN	District Classification	Street Light Charge	Safety Light Charge	Total Assessment
057-0081-013-0000	SAFETY LIGHTS ONLY	\$ 0.00	\$ 2.56	\$ 2.56
057-0081-014-0000	SAFETY LIGHTS ONLY	\$ 0.00	\$ 2.56	\$ 2.56
057-0081-015-0000	SAFETY LIGHTS ONLY	\$ 0.00	\$ 2.56	\$ 2.56
057-0082-001-0000	SAFETY LIGHTS ONLY	\$ 0.00	\$ 2.56	\$ 2.56
057-0082-002-0000	SAFETY LIGHTS ONLY	\$ 0.00	\$ 2.56	\$ 2.56
057-0082-003-0000	SAFETY LIGHTS ONLY	\$ 0.00	\$ 2.56	\$ 2.56
057-0082-004-0000	SAFETY LIGHTS ONLY	\$ 0.00	\$ 2.56	\$ 2.56
057-0082-005-0000	SAFETY LIGHTS ONLY	\$ 0.00	\$ 2.56	\$ 2.56
057-0082-006-0000	SAFETY LIGHTS ONLY	\$ 0.00	\$ 2.56	\$ 2.56
057-0082-007-0000	SAFETY LIGHTS ONLY	\$ 0.00	\$ 2.56	\$ 2.56
057-0082-008-0000	SAFETY LIGHTS ONLY	\$ 0.00	\$ 2.56	\$ 2.56
057-0082-009-0000	SAFETY LIGHTS ONLY	\$ 0.00	\$ 2.56	\$ 2.56
057-0082-010-0000	SAFETY LIGHTS ONLY	\$ 0.00	\$ 2.56	\$ 2.56
057-0082-011-0000	SAFETY LIGHTS ONLY	\$ 0.00	\$ 2.56	\$ 2.56
057-0082-012-0000	SAFETY LIGHTS ONLY	\$ 0.00	\$ 2.56	\$ 2.56
057-0082-013-0000	SAFETY LIGHTS ONLY	\$ 0.00	\$ 2.56	\$ 2.56
057-0082-014-0000	SAFETY LIGHTS ONLY	\$ 0.00	\$ 2.56	\$ 2.56
057-0082-015-0000	SAFETY LIGHTS ONLY	\$ 0.00	\$ 2.56	\$ 2.56
057-0082-016-0000	SAFETY LIGHTS ONLY	\$ 0.00	\$ 2.56	\$ 2.56
057-0082-017-0000	SAFETY LIGHTS ONLY	\$ 0.00	\$ 2.56	\$ 2.56
057-0082-018-0000	SAFETY LIGHTS ONLY	\$ 0.00	\$ 2.56	\$ 2.56
057-0083-001-0000	SAFETY LIGHTS ONLY	\$ 0.00	\$ 2.56	\$ 2.56
057-0083-002-0000	SAFETY LIGHTS ONLY	\$ 0.00	\$ 2.56	\$ 2.56
057-0083-003-0000	SAFETY LIGHTS ONLY	\$ 0.00	\$ 2.56	\$ 2.56
057-0083-004-0000	SAFETY LIGHTS ONLY	\$ 0.00	\$ 2.56	\$ 2.56
057-0083-005-0000	SAFETY LIGHTS ONLY	\$ 0.00	\$ 2.56	\$ 2.56
057-0083-006-0000	SAFETY LIGHTS ONLY	\$ 0.00	\$ 2.56	\$ 2.56
057-0083-007-0000	SAFETY LIGHTS ONLY	\$ 0.00	\$ 2.56	\$ 2.56
057-0083-008-0000	SAFETY LIGHTS ONLY	\$ 0.00	\$ 2.56	\$ 2.56
057-0083-009-0000	SAFETY LIGHTS ONLY	\$ 0.00	\$ 2.56	\$ 2.56
057-0083-010-0000	SAFETY LIGHTS ONLY	\$ 0.00	\$ 2.56	\$ 2.56
057-0083-011-0000	SAFETY LIGHTS ONLY	\$ 0.00	\$ 2.56	\$ 2.56
057-0083-012-0000	SAFETY LIGHTS ONLY	\$ 0.00	\$ 2.56	\$ 2.56
057-0083-013-0000	SAFETY LIGHTS ONLY	\$ 0.00	\$ 2.56	\$ 2.56
057-0083-014-0000	SAFETY LIGHTS ONLY	\$ 0.00	\$ 2.56	\$ 2.56
057-0083-015-0000	SAFETY LIGHTS ONLY	\$ 0.00	\$ 2.56	\$ 2.56
057-0083-016-0000	SAFETY LIGHTS ONLY	\$ 0.00	\$ 2.56	\$ 2.56
057-0083-017-0000	SAFETY LIGHTS ONLY	\$ 0.00	\$ 2.56	\$ 2.56
057-0083-018-0000	SAFETY LIGHTS ONLY	\$ 0.00	\$ 2.56	\$ 2.56
057-0083-019-0000	SAFETY LIGHTS ONLY	\$ 0.00	\$ 2.56	\$ 2.56
057-0084-001-0000	SAFETY LIGHTS ONLY	\$ 0.00	\$ 2.56	\$ 2.56
057-0084-002-0000	SAFETY LIGHTS ONLY	\$ 0.00	\$ 2.56	\$ 2.56
057-0084-003-0000	SAFETY LIGHTS ONLY	\$ 0.00	\$ 2.56	\$ 2.56
057-0084-004-0000	SAFETY LIGHTS ONLY	\$ 0.00	\$ 2.56	\$ 2.56

AGENDA ITEM 10.2

City of Rancho Cordova
Lighting District No. 2012-1
Fiscal Year 2019-20 Assessment Roll

ATTACHMENT 2

576

APN	District Classification	Street Light Charge	Safety Light Charge	Total Assessment
057-0084-005-0000	SAFETY LIGHTS ONLY	\$ 0.00	\$ 2.56	\$ 2.56
057-0084-006-0000	SAFETY LIGHTS ONLY	\$ 0.00	\$ 2.56	\$ 2.56
057-0084-007-0000	SAFETY LIGHTS ONLY	\$ 0.00	\$ 2.56	\$ 2.56
057-0085-001-0000	SAFETY LIGHTS ONLY	\$ 0.00	\$ 2.56	\$ 2.56
057-0085-002-0000	SAFETY LIGHTS ONLY	\$ 0.00	\$ 2.56	\$ 2.56
057-0091-001-0000	SAFETY LIGHTS ONLY	\$ 0.00	\$ 2.56	\$ 2.56
057-0091-002-0000	SAFETY LIGHTS ONLY	\$ 0.00	\$ 2.56	\$ 2.56
057-0091-003-0000	SAFETY LIGHTS ONLY	\$ 0.00	\$ 2.56	\$ 2.56
057-0091-004-0000	SAFETY LIGHTS ONLY	\$ 0.00	\$ 2.56	\$ 2.56
057-0091-005-0000	SAFETY LIGHTS ONLY	\$ 0.00	\$ 2.56	\$ 2.56
057-0091-006-0000	SAFETY LIGHTS ONLY	\$ 0.00	\$ 2.56	\$ 2.56
057-0091-007-0000	SAFETY LIGHTS ONLY	\$ 0.00	\$ 2.56	\$ 2.56
057-0091-008-0000	SAFETY LIGHTS ONLY	\$ 0.00	\$ 2.56	\$ 2.56
057-0091-009-0000	SAFETY LIGHTS ONLY	\$ 0.00	\$ 2.56	\$ 2.56
057-0091-010-0000	SAFETY LIGHTS ONLY	\$ 0.00	\$ 2.56	\$ 2.56
057-0091-011-0000	SAFETY LIGHTS ONLY	\$ 0.00	\$ 2.56	\$ 2.56
057-0091-012-0000	SAFETY LIGHTS ONLY	\$ 0.00	\$ 2.56	\$ 2.56
057-0092-001-0000	SAFETY LIGHTS ONLY	\$ 0.00	\$ 2.56	\$ 2.56
057-0092-002-0000	SAFETY LIGHTS ONLY	\$ 0.00	\$ 2.56	\$ 2.56
057-0092-003-0000	SAFETY LIGHTS ONLY	\$ 0.00	\$ 2.56	\$ 2.56
057-0092-004-0000	SAFETY LIGHTS ONLY	\$ 0.00	\$ 2.56	\$ 2.56
057-0092-005-0000	SAFETY LIGHTS ONLY	\$ 0.00	\$ 2.56	\$ 2.56
057-0092-006-0000	SAFETY LIGHTS ONLY	\$ 0.00	\$ 2.56	\$ 2.56
057-0092-007-0000	SAFETY LIGHTS ONLY	\$ 0.00	\$ 2.56	\$ 2.56
057-0092-008-0000	SAFETY LIGHTS ONLY	\$ 0.00	\$ 2.56	\$ 2.56
057-0092-009-0000	SAFETY LIGHTS ONLY	\$ 0.00	\$ 2.56	\$ 2.56
057-0092-010-0000	SAFETY LIGHTS ONLY	\$ 0.00	\$ 2.56	\$ 2.56
057-0092-011-0000	SAFETY LIGHTS ONLY	\$ 0.00	\$ 2.56	\$ 2.56
057-0092-012-0000	SAFETY LIGHTS ONLY	\$ 0.00	\$ 2.56	\$ 2.56
057-0092-013-0000	SAFETY LIGHTS ONLY	\$ 0.00	\$ 2.56	\$ 2.56
057-0092-014-0000	SAFETY LIGHTS ONLY	\$ 0.00	\$ 2.56	\$ 2.56
057-0092-015-0000	SAFETY LIGHTS ONLY	\$ 0.00	\$ 2.56	\$ 2.56
057-0092-016-0000	SAFETY LIGHTS ONLY	\$ 0.00	\$ 2.56	\$ 2.56
057-0092-017-0000	SAFETY LIGHTS ONLY	\$ 0.00	\$ 2.56	\$ 2.56
057-0092-018-0000	SAFETY LIGHTS ONLY	\$ 0.00	\$ 2.56	\$ 2.56
057-0092-019-0000	SAFETY LIGHTS ONLY	\$ 0.00	\$ 2.56	\$ 2.56
057-0092-020-0000	SAFETY LIGHTS ONLY	\$ 0.00	\$ 2.56	\$ 2.56
057-0092-021-0000	SAFETY LIGHTS ONLY	\$ 0.00	\$ 2.56	\$ 2.56
057-0092-022-0000	SAFETY LIGHTS ONLY	\$ 0.00	\$ 2.56	\$ 2.56
057-0093-001-0000	SAFETY LIGHTS ONLY	\$ 0.00	\$ 2.56	\$ 2.56
057-0093-002-0000	SAFETY LIGHTS ONLY	\$ 0.00	\$ 2.56	\$ 2.56
057-0093-003-0000	SAFETY LIGHTS ONLY	\$ 0.00	\$ 2.56	\$ 2.56
057-0093-004-0000	SAFETY LIGHTS ONLY	\$ 0.00	\$ 2.56	\$ 2.56
057-0093-005-0000	SAFETY LIGHTS ONLY	\$ 0.00	\$ 2.56	\$ 2.56

AGENDA ITEM 10.2

City of Rancho Cordova
Lighting District No. 2012-1
Fiscal Year 2019-20 Assessment Roll

ATTACHMENT 2

577

APN	District Classification	Street Light Charge	Safety Light Charge	Total Assessment
057-0093-006-0000	SAFETY LIGHTS ONLY	\$ 0.00	\$ 2.56	\$ 2.56
057-0093-007-0000	SAFETY LIGHTS ONLY	\$ 0.00	\$ 2.56	\$ 2.56
057-0093-008-0000	SAFETY LIGHTS ONLY	\$ 0.00	\$ 2.56	\$ 2.56
057-0093-009-0000	SAFETY LIGHTS ONLY	\$ 0.00	\$ 2.56	\$ 2.56
057-0093-010-0000	SAFETY LIGHTS ONLY	\$ 0.00	\$ 2.56	\$ 2.56
057-0093-011-0000	SAFETY LIGHTS ONLY	\$ 0.00	\$ 2.56	\$ 2.56
057-0094-001-0000	SAFETY LIGHTS ONLY	\$ 0.00	\$ 2.56	\$ 2.56
057-0094-002-0000	SAFETY LIGHTS ONLY	\$ 0.00	\$ 2.56	\$ 2.56
057-0094-003-0000	SAFETY LIGHTS ONLY	\$ 0.00	\$ 2.56	\$ 2.56
057-0094-004-0000	SAFETY LIGHTS ONLY	\$ 0.00	\$ 2.56	\$ 2.56
057-0094-005-0000	SAFETY LIGHTS ONLY	\$ 0.00	\$ 2.56	\$ 2.56
057-0094-006-0000	SAFETY LIGHTS ONLY	\$ 0.00	\$ 2.56	\$ 2.56
057-0094-007-0000	SAFETY LIGHTS ONLY	\$ 0.00	\$ 2.56	\$ 2.56
057-0094-008-0000	SAFETY LIGHTS ONLY	\$ 0.00	\$ 2.56	\$ 2.56
057-0094-009-0000	SAFETY LIGHTS ONLY	\$ 0.00	\$ 2.56	\$ 2.56
057-0094-010-0000	SAFETY LIGHTS ONLY	\$ 0.00	\$ 2.56	\$ 2.56
057-0094-011-0000	SAFETY LIGHTS ONLY	\$ 0.00	\$ 2.56	\$ 2.56
057-0094-012-0000	SAFETY LIGHTS ONLY	\$ 0.00	\$ 2.56	\$ 2.56
057-0094-013-0000	SAFETY LIGHTS ONLY	\$ 0.00	\$ 2.56	\$ 2.56
057-0094-014-0000	SAFETY LIGHTS ONLY	\$ 0.00	\$ 2.56	\$ 2.56
057-0094-015-0000	SAFETY LIGHTS ONLY	\$ 0.00	\$ 2.56	\$ 2.56
057-0094-016-0000	SAFETY LIGHTS ONLY	\$ 0.00	\$ 2.56	\$ 2.56
057-0094-017-0000	SAFETY LIGHTS ONLY	\$ 0.00	\$ 2.56	\$ 2.56
057-0095-001-0000	SAFETY LIGHTS ONLY	\$ 0.00	\$ 2.56	\$ 2.56
057-0095-002-0000	SAFETY LIGHTS ONLY	\$ 0.00	\$ 2.56	\$ 2.56
057-0095-003-0000	SAFETY LIGHTS ONLY	\$ 0.00	\$ 2.56	\$ 2.56
057-0095-004-0000	SAFETY LIGHTS ONLY	\$ 0.00	\$ 2.56	\$ 2.56
057-0095-005-0000	SAFETY LIGHTS ONLY	\$ 0.00	\$ 2.56	\$ 2.56
057-0095-006-0000	SAFETY LIGHTS ONLY	\$ 0.00	\$ 2.56	\$ 2.56
057-0095-007-0000	SAFETY LIGHTS ONLY	\$ 0.00	\$ 2.56	\$ 2.56
057-0095-008-0000	SAFETY LIGHTS ONLY	\$ 0.00	\$ 2.56	\$ 2.56
057-0095-009-0000	SAFETY LIGHTS ONLY	\$ 0.00	\$ 2.56	\$ 2.56
057-0095-010-0000	SAFETY LIGHTS ONLY	\$ 0.00	\$ 2.56	\$ 2.56
057-0095-011-0000	SAFETY LIGHTS ONLY	\$ 0.00	\$ 2.56	\$ 2.56
057-0095-012-0000	SAFETY LIGHTS ONLY	\$ 0.00	\$ 2.56	\$ 2.56
057-0095-013-0000	SAFETY LIGHTS ONLY	\$ 0.00	\$ 2.56	\$ 2.56
057-0095-014-0000	SAFETY LIGHTS ONLY	\$ 0.00	\$ 2.56	\$ 2.56
057-0095-015-0000	SAFETY LIGHTS ONLY	\$ 0.00	\$ 2.56	\$ 2.56
057-0095-016-0000	SAFETY LIGHTS ONLY	\$ 0.00	\$ 2.56	\$ 2.56
057-0095-017-0000	SAFETY LIGHTS ONLY	\$ 0.00	\$ 2.56	\$ 2.56
057-0095-018-0000	SAFETY LIGHTS ONLY	\$ 0.00	\$ 2.56	\$ 2.56
057-0101-001-0000	SAFETY LIGHTS ONLY	\$ 0.00	\$ 2.56	\$ 2.56
057-0101-002-0000	SAFETY LIGHTS ONLY	\$ 0.00	\$ 2.56	\$ 2.56
057-0101-003-0000	SAFETY LIGHTS ONLY	\$ 0.00	\$ 2.56	\$ 2.56

AGENDA ITEM 10.2

City of Rancho Cordova
Lighting District No. 2012-1
Fiscal Year 2019-20 Assessment Roll

ATTACHMENT 2

578

APN	District Classification	Street Light Charge	Safety Light Charge	Total Assessment
057-0101-004-0000	SAFETY LIGHTS ONLY	\$ 0.00	\$ 2.56	\$ 2.56
057-0101-005-0000	SAFETY LIGHTS ONLY	\$ 0.00	\$ 2.56	\$ 2.56
057-0101-006-0000	SAFETY LIGHTS ONLY	\$ 0.00	\$ 2.56	\$ 2.56
057-0101-007-0000	SAFETY LIGHTS ONLY	\$ 0.00	\$ 2.56	\$ 2.56
057-0101-008-0000	SAFETY LIGHTS ONLY	\$ 0.00	\$ 2.56	\$ 2.56
057-0101-009-0000	SAFETY LIGHTS ONLY	\$ 0.00	\$ 2.56	\$ 2.56
057-0101-010-0000	SAFETY LIGHTS ONLY	\$ 0.00	\$ 2.56	\$ 2.56
057-0101-011-0000	SAFETY LIGHTS ONLY	\$ 0.00	\$ 2.56	\$ 2.56
057-0101-012-0000	SAFETY LIGHTS ONLY	\$ 0.00	\$ 2.56	\$ 2.56
057-0101-013-0000	SAFETY LIGHTS ONLY	\$ 0.00	\$ 2.56	\$ 2.56
057-0101-014-0000	SAFETY LIGHTS ONLY	\$ 0.00	\$ 2.56	\$ 2.56
057-0102-001-0000	SAFETY LIGHTS ONLY	\$ 0.00	\$ 2.56	\$ 2.56
057-0102-002-0000	SAFETY LIGHTS ONLY	\$ 0.00	\$ 2.56	\$ 2.56
057-0102-003-0000	SAFETY LIGHTS ONLY	\$ 0.00	\$ 2.56	\$ 2.56
057-0102-004-0000	SAFETY LIGHTS ONLY	\$ 0.00	\$ 2.56	\$ 2.56
057-0102-005-0000	SAFETY LIGHTS ONLY	\$ 0.00	\$ 2.56	\$ 2.56
057-0102-006-0000	SAFETY LIGHTS ONLY	\$ 0.00	\$ 2.56	\$ 2.56
057-0102-007-0000	SAFETY LIGHTS ONLY	\$ 0.00	\$ 2.56	\$ 2.56
057-0102-008-0000	SAFETY LIGHTS ONLY	\$ 0.00	\$ 2.56	\$ 2.56
057-0102-009-0000	SAFETY LIGHTS ONLY	\$ 0.00	\$ 2.56	\$ 2.56
057-0102-010-0000	SAFETY LIGHTS ONLY	\$ 0.00	\$ 2.56	\$ 2.56
057-0102-011-0000	SAFETY LIGHTS ONLY	\$ 0.00	\$ 2.56	\$ 2.56
057-0102-012-0000	SAFETY LIGHTS ONLY	\$ 0.00	\$ 2.56	\$ 2.56
057-0102-013-0000	SAFETY LIGHTS ONLY	\$ 0.00	\$ 2.56	\$ 2.56
057-0103-001-0000	SAFETY LIGHTS ONLY	\$ 0.00	\$ 2.56	\$ 2.56
057-0103-002-0000	SAFETY LIGHTS ONLY	\$ 0.00	\$ 2.56	\$ 2.56
057-0103-003-0000	SAFETY LIGHTS ONLY	\$ 0.00	\$ 2.56	\$ 2.56
057-0103-004-0000	SAFETY LIGHTS ONLY	\$ 0.00	\$ 2.56	\$ 2.56
057-0103-005-0000	SAFETY LIGHTS ONLY	\$ 0.00	\$ 2.56	\$ 2.56
057-0103-006-0000	SAFETY LIGHTS ONLY	\$ 0.00	\$ 2.56	\$ 2.56
057-0103-007-0000	SAFETY LIGHTS ONLY	\$ 0.00	\$ 2.56	\$ 2.56
057-0103-008-0000	SAFETY LIGHTS ONLY	\$ 0.00	\$ 2.56	\$ 2.56
057-0103-009-0000	SAFETY LIGHTS ONLY	\$ 0.00	\$ 2.56	\$ 2.56
057-0103-010-0000	SAFETY LIGHTS ONLY	\$ 0.00	\$ 2.56	\$ 2.56
057-0103-011-0000	SAFETY LIGHTS ONLY	\$ 0.00	\$ 2.56	\$ 2.56
057-0103-012-0000	SAFETY LIGHTS ONLY	\$ 0.00	\$ 2.56	\$ 2.56
057-0103-013-0000	SAFETY LIGHTS ONLY	\$ 0.00	\$ 2.56	\$ 2.56
057-0103-014-0000	SAFETY LIGHTS ONLY	\$ 0.00	\$ 2.56	\$ 2.56
057-0103-015-0000	SAFETY LIGHTS ONLY	\$ 0.00	\$ 2.56	\$ 2.56
057-0104-001-0000	SAFETY LIGHTS ONLY	\$ 0.00	\$ 2.56	\$ 2.56
057-0104-002-0000	SAFETY LIGHTS ONLY	\$ 0.00	\$ 2.56	\$ 2.56
057-0104-003-0000	SAFETY LIGHTS ONLY	\$ 0.00	\$ 2.56	\$ 2.56
057-0104-004-0000	SAFETY LIGHTS ONLY	\$ 0.00	\$ 2.56	\$ 2.56
057-0104-005-0000	SAFETY LIGHTS ONLY	\$ 0.00	\$ 2.56	\$ 2.56

AGENDA ITEM 10.2

City of Rancho Cordova
Lighting District No. 2012-1
Fiscal Year 2019-20 Assessment Roll

ATTACHMENT 2

579

APN	District Classification	Street Light Charge	Safety Light Charge	Total Assessment
057-0104-006-0000	SAFETY LIGHTS ONLY	\$ 0.00	\$ 2.56	\$ 2.56
057-0104-007-0000	SAFETY LIGHTS ONLY	\$ 0.00	\$ 2.56	\$ 2.56
057-0104-008-0000	SAFETY LIGHTS ONLY	\$ 0.00	\$ 2.56	\$ 2.56
057-0104-009-0000	SAFETY LIGHTS ONLY	\$ 0.00	\$ 2.56	\$ 2.56
057-0104-010-0000	SAFETY LIGHTS ONLY	\$ 0.00	\$ 2.56	\$ 2.56
057-0104-011-0000	SAFETY LIGHTS ONLY	\$ 0.00	\$ 2.56	\$ 2.56
057-0104-012-0000	SAFETY LIGHTS ONLY	\$ 0.00	\$ 2.56	\$ 2.56
057-0104-013-0000	SAFETY LIGHTS ONLY	\$ 0.00	\$ 2.56	\$ 2.56
057-0104-014-0000	SAFETY LIGHTS ONLY	\$ 0.00	\$ 2.56	\$ 2.56
057-0111-001-0000	SAFETY LIGHTS ONLY	\$ 0.00	\$ 2.56	\$ 2.56
057-0111-002-0000	SAFETY LIGHTS ONLY	\$ 0.00	\$ 2.56	\$ 2.56
057-0111-003-0000	SAFETY LIGHTS ONLY	\$ 0.00	\$ 2.56	\$ 2.56
057-0111-004-0000	SAFETY LIGHTS ONLY	\$ 0.00	\$ 2.56	\$ 2.56
057-0111-005-0000	SAFETY LIGHTS ONLY	\$ 0.00	\$ 2.56	\$ 2.56
057-0111-006-0000	SAFETY LIGHTS ONLY	\$ 0.00	\$ 2.56	\$ 2.56
057-0111-007-0000	SAFETY LIGHTS ONLY	\$ 0.00	\$ 2.56	\$ 2.56
057-0111-008-0000	SAFETY LIGHTS ONLY	\$ 0.00	\$ 2.56	\$ 2.56
057-0111-009-0000	SAFETY LIGHTS ONLY	\$ 0.00	\$ 2.56	\$ 2.56
057-0111-010-0000	SAFETY LIGHTS ONLY	\$ 0.00	\$ 2.56	\$ 2.56
057-0111-011-0000	SAFETY LIGHTS ONLY	\$ 0.00	\$ 2.56	\$ 2.56
057-0111-012-0000	SAFETY LIGHTS ONLY	\$ 0.00	\$ 2.56	\$ 2.56
057-0111-013-0000	SAFETY LIGHTS ONLY	\$ 0.00	\$ 2.56	\$ 2.56
057-0111-014-0000	SAFETY LIGHTS ONLY	\$ 0.00	\$ 2.56	\$ 2.56
057-0111-015-0000	SAFETY LIGHTS ONLY	\$ 0.00	\$ 2.56	\$ 2.56
057-0111-016-0000	SAFETY LIGHTS ONLY	\$ 0.00	\$ 2.56	\$ 2.56
057-0111-017-0000	SAFETY LIGHTS ONLY	\$ 0.00	\$ 2.56	\$ 2.56
057-0111-018-0000	SAFETY LIGHTS ONLY	\$ 0.00	\$ 2.56	\$ 2.56
057-0111-019-0000	SAFETY LIGHTS ONLY	\$ 0.00	\$ 2.56	\$ 2.56
057-0111-020-0000	SAFETY LIGHTS ONLY	\$ 0.00	\$ 2.56	\$ 2.56
057-0111-021-0000	SAFETY LIGHTS ONLY	\$ 0.00	\$ 2.56	\$ 2.56
057-0111-022-0000	SAFETY LIGHTS ONLY	\$ 0.00	\$ 2.56	\$ 2.56
057-0111-023-0000	SAFETY LIGHTS ONLY	\$ 0.00	\$ 2.56	\$ 2.56
057-0111-024-0000	SAFETY LIGHTS ONLY	\$ 0.00	\$ 2.56	\$ 2.56
057-0111-025-0000	SAFETY LIGHTS ONLY	\$ 0.00	\$ 2.56	\$ 2.56
057-0111-026-0000	SAFETY LIGHTS ONLY	\$ 0.00	\$ 2.56	\$ 2.56
057-0111-027-0000	SAFETY LIGHTS ONLY	\$ 0.00	\$ 2.56	\$ 2.56
057-0111-028-0000	SAFETY LIGHTS ONLY	\$ 0.00	\$ 2.56	\$ 2.56
057-0111-029-0000	SAFETY LIGHTS ONLY	\$ 0.00	\$ 2.56	\$ 2.56
057-0111-030-0000	SAFETY LIGHTS ONLY	\$ 0.00	\$ 2.56	\$ 2.56
057-0111-031-0000	SAFETY LIGHTS ONLY	\$ 0.00	\$ 2.56	\$ 2.56
057-0111-032-0000	SAFETY LIGHTS ONLY	\$ 0.00	\$ 2.56	\$ 2.56
057-0111-033-0000	SAFETY LIGHTS ONLY	\$ 0.00	\$ 2.56	\$ 2.56
057-0111-034-0000	SAFETY LIGHTS ONLY	\$ 0.00	\$ 2.56	\$ 2.56
057-0111-035-0000	SAFETY LIGHTS ONLY	\$ 0.00	\$ 2.56	\$ 2.56

AGENDA ITEM 10.2

City of Rancho Cordova
Lighting District No. 2012-1
Fiscal Year 2019-20 Assessment Roll

ATTACHMENT 2

580

APN	District Classification	Street Light Charge	Safety Light Charge	Total Assessment
057-0111-036-0000	SAFETY LIGHTS ONLY	\$ 0.00	\$ 2.56	\$ 2.56
057-0111-037-0000	SAFETY LIGHTS ONLY	\$ 0.00	\$ 2.56	\$ 2.56
057-0111-038-0000	SAFETY LIGHTS ONLY	\$ 0.00	\$ 2.56	\$ 2.56
057-0111-039-0000	SAFETY LIGHTS ONLY	\$ 0.00	\$ 2.56	\$ 2.56
057-0111-040-0000	SAFETY LIGHTS ONLY	\$ 0.00	\$ 2.56	\$ 2.56
057-0111-041-0000	SAFETY LIGHTS ONLY	\$ 0.00	\$ 2.56	\$ 2.56
057-0111-042-0000	SAFETY LIGHTS ONLY	\$ 0.00	\$ 2.56	\$ 2.56
057-0111-043-0000	SAFETY LIGHTS ONLY	\$ 0.00	\$ 2.56	\$ 2.56
057-0112-001-0000	SAFETY LIGHTS ONLY	\$ 0.00	\$ 2.56	\$ 2.56
057-0112-002-0000	SAFETY LIGHTS ONLY	\$ 0.00	\$ 2.56	\$ 2.56
057-0112-003-0000	SAFETY LIGHTS ONLY	\$ 0.00	\$ 2.56	\$ 2.56
057-0112-004-0000	SAFETY LIGHTS ONLY	\$ 0.00	\$ 2.56	\$ 2.56
057-0112-005-0000	SAFETY LIGHTS ONLY	\$ 0.00	\$ 2.56	\$ 2.56
057-0112-006-0000	SAFETY LIGHTS ONLY	\$ 0.00	\$ 2.56	\$ 2.56
057-0112-007-0000	SAFETY LIGHTS ONLY	\$ 0.00	\$ 2.56	\$ 2.56
057-0112-008-0000	SAFETY LIGHTS ONLY	\$ 0.00	\$ 2.56	\$ 2.56
057-0112-009-0000	SAFETY LIGHTS ONLY	\$ 0.00	\$ 2.56	\$ 2.56
057-0112-010-0000	SAFETY LIGHTS ONLY	\$ 0.00	\$ 2.56	\$ 2.56
057-0113-001-0000	SAFETY LIGHTS ONLY	\$ 0.00	\$ 2.56	\$ 2.56
057-0113-002-0000	SAFETY LIGHTS ONLY	\$ 0.00	\$ 2.56	\$ 2.56
057-0113-003-0000	SAFETY LIGHTS ONLY	\$ 0.00	\$ 2.56	\$ 2.56
057-0113-004-0000	SAFETY LIGHTS ONLY	\$ 0.00	\$ 2.56	\$ 2.56
057-0113-006-0000	SAFETY LIGHTS ONLY	\$ 0.00	\$ 2.56	\$ 2.56
057-0113-007-0000	SAFETY LIGHTS ONLY	\$ 0.00	\$ 2.56	\$ 2.56
057-0113-008-0000	SAFETY LIGHTS ONLY	\$ 0.00	\$ 2.56	\$ 2.56
057-0113-009-0000	SAFETY LIGHTS ONLY	\$ 0.00	\$ 2.56	\$ 2.56
057-0113-010-0000	SAFETY LIGHTS ONLY	\$ 0.00	\$ 2.56	\$ 2.56
057-0113-011-0000	SAFETY LIGHTS ONLY	\$ 0.00	\$ 2.56	\$ 2.56
057-0120-001-0000	SAFETY LIGHTS ONLY	\$ 0.00	\$ 2.56	\$ 2.56
057-0120-002-0000	SAFETY LIGHTS ONLY	\$ 0.00	\$ 2.56	\$ 2.56
057-0131-001-0000	SAFETY LIGHTS ONLY	\$ 0.00	\$ 2.56	\$ 2.56
057-0131-002-0000	SAFETY LIGHTS ONLY	\$ 0.00	\$ 2.56	\$ 2.56
057-0131-003-0000	SAFETY LIGHTS ONLY	\$ 0.00	\$ 2.56	\$ 2.56
057-0131-004-0000	SAFETY LIGHTS ONLY	\$ 0.00	\$ 2.56	\$ 2.56
057-0131-005-0000	SAFETY LIGHTS ONLY	\$ 0.00	\$ 2.56	\$ 2.56
057-0131-006-0000	SAFETY LIGHTS ONLY	\$ 0.00	\$ 2.56	\$ 2.56
057-0131-007-0000	SAFETY LIGHTS ONLY	\$ 0.00	\$ 2.56	\$ 2.56
057-0131-008-0000	SAFETY LIGHTS ONLY	\$ 0.00	\$ 2.56	\$ 2.56
057-0131-009-0000	SAFETY LIGHTS ONLY	\$ 0.00	\$ 2.56	\$ 2.56
057-0131-010-0000	SAFETY LIGHTS ONLY	\$ 0.00	\$ 2.56	\$ 2.56
057-0131-011-0000	SAFETY LIGHTS ONLY	\$ 0.00	\$ 2.56	\$ 2.56
057-0131-012-0000	SAFETY LIGHTS ONLY	\$ 0.00	\$ 2.56	\$ 2.56
057-0131-013-0000	SAFETY LIGHTS ONLY	\$ 0.00	\$ 2.56	\$ 2.56
057-0132-001-0000	SAFETY LIGHTS ONLY	\$ 0.00	\$ 2.56	\$ 2.56

AGENDA ITEM 10.2

City of Rancho Cordova
Lighting District No. 2012-1
Fiscal Year 2019-20 Assessment Roll

ATTACHMENT 2

581

APN	District Classification	Street Light Charge	Safety Light Charge	Total Assessment
057-0132-003-0000	SAFETY LIGHTS ONLY	\$ 0.00	\$ 2.56	\$ 2.56
057-0132-004-0000	SAFETY LIGHTS ONLY	\$ 0.00	\$ 2.56	\$ 2.56
057-0132-005-0000	SAFETY LIGHTS ONLY	\$ 0.00	\$ 2.56	\$ 2.56
057-0132-006-0000	SAFETY LIGHTS ONLY	\$ 0.00	\$ 2.56	\$ 2.56
057-0132-007-0000	RESIDENTIAL	\$ 15.32	\$ 2.56	\$ 17.88
057-0132-008-0000	RESIDENTIAL	\$ 15.32	\$ 2.56	\$ 17.88
057-0133-001-0000	SAFETY LIGHTS ONLY	\$ 0.00	\$ 2.56	\$ 2.56
057-0133-002-0000	SAFETY LIGHTS ONLY	\$ 0.00	\$ 2.56	\$ 2.56
057-0133-003-0000	SAFETY LIGHTS ONLY	\$ 0.00	\$ 2.56	\$ 2.56
057-0133-004-0000	SAFETY LIGHTS ONLY	\$ 0.00	\$ 2.56	\$ 2.56
057-0133-011-0000	SAFETY LIGHTS ONLY	\$ 0.00	\$ 2.56	\$ 2.56
057-0133-012-0000	SAFETY LIGHTS ONLY	\$ 0.00	\$ 2.56	\$ 2.56
057-0134-001-0000	RESIDENTIAL	\$ 15.32	\$ 2.56	\$ 17.88
057-0134-002-0000	SAFETY LIGHTS ONLY	\$ 0.00	\$ 2.56	\$ 2.56
057-0134-003-0000	SAFETY LIGHTS ONLY	\$ 0.00	\$ 2.56	\$ 2.56
057-0134-004-0000	SAFETY LIGHTS ONLY	\$ 0.00	\$ 2.56	\$ 2.56
057-0134-005-0000	SAFETY LIGHTS ONLY	\$ 0.00	\$ 2.56	\$ 2.56
057-0134-006-0000	SAFETY LIGHTS ONLY	\$ 0.00	\$ 2.56	\$ 2.56
057-0134-007-0000	RESIDENTIAL	\$ 15.32	\$ 2.56	\$ 17.88
057-0135-001-0000	SAFETY LIGHTS ONLY	\$ 0.00	\$ 2.56	\$ 2.56
057-0135-002-0000	SAFETY LIGHTS ONLY	\$ 0.00	\$ 2.56	\$ 2.56
057-0135-003-0000	SAFETY LIGHTS ONLY	\$ 0.00	\$ 2.56	\$ 2.56
057-0135-004-0000	SAFETY LIGHTS ONLY	\$ 0.00	\$ 2.56	\$ 2.56
057-0135-005-0000	SAFETY LIGHTS ONLY	\$ 0.00	\$ 2.56	\$ 2.56
057-0135-006-0000	SAFETY LIGHTS ONLY	\$ 0.00	\$ 2.56	\$ 2.56
057-0135-007-0000	RESIDENTIAL	\$ 15.32	\$ 2.56	\$ 17.88
057-0137-001-0000	SAFETY LIGHTS ONLY	\$ 0.00	\$ 2.56	\$ 2.56
057-0137-002-0000	SAFETY LIGHTS ONLY	\$ 0.00	\$ 2.56	\$ 2.56
057-0141-001-0000	SAFETY LIGHTS ONLY	\$ 0.00	\$ 2.56	\$ 2.56
057-0141-002-0000	SAFETY LIGHTS ONLY	\$ 0.00	\$ 2.56	\$ 2.56
057-0141-003-0000	SAFETY LIGHTS ONLY	\$ 0.00	\$ 2.56	\$ 2.56
057-0141-004-0000	SAFETY LIGHTS ONLY	\$ 0.00	\$ 2.56	\$ 2.56
057-0141-005-0000	SAFETY LIGHTS ONLY	\$ 0.00	\$ 2.56	\$ 2.56
057-0141-006-0000	SAFETY LIGHTS ONLY	\$ 0.00	\$ 2.56	\$ 2.56
057-0141-007-0000	SAFETY LIGHTS ONLY	\$ 0.00	\$ 2.56	\$ 2.56
057-0141-008-0000	SAFETY LIGHTS ONLY	\$ 0.00	\$ 2.56	\$ 2.56
057-0141-009-0000	SAFETY LIGHTS ONLY	\$ 0.00	\$ 2.56	\$ 2.56
057-0141-010-0000	SAFETY LIGHTS ONLY	\$ 0.00	\$ 2.56	\$ 2.56
057-0141-011-0000	SAFETY LIGHTS ONLY	\$ 0.00	\$ 2.56	\$ 2.56
057-0141-012-0000	SAFETY LIGHTS ONLY	\$ 0.00	\$ 2.56	\$ 2.56
057-0141-013-0000	RESIDENTIAL	\$ 15.32	\$ 2.56	\$ 17.88
057-0141-014-0000	SAFETY LIGHTS ONLY	\$ 0.00	\$ 2.56	\$ 2.56
057-0141-015-0000	SAFETY LIGHTS ONLY	\$ 0.00	\$ 2.56	\$ 2.56
057-0141-016-0000	SAFETY LIGHTS ONLY	\$ 0.00	\$ 2.56	\$ 2.56

AGENDA ITEM 10.2

City of Rancho Cordova
Lighting District No. 2012-1
Fiscal Year 2019-20 Assessment Roll

ATTACHMENT 2

582

APN	District Classification	Street Light Charge	Safety Light Charge	Total Assessment
057-0141-017-0000	SAFETY LIGHTS ONLY	\$ 0.00	\$ 2.56	\$ 2.56
057-0141-018-0000	SAFETY LIGHTS ONLY	\$ 0.00	\$ 2.56	\$ 2.56
057-0141-019-0000	SAFETY LIGHTS ONLY	\$ 0.00	\$ 2.56	\$ 2.56
057-0141-020-0000	SAFETY LIGHTS ONLY	\$ 0.00	\$ 2.56	\$ 2.56
057-0141-021-0000	SAFETY LIGHTS ONLY	\$ 0.00	\$ 2.56	\$ 2.56
057-0141-022-0000	SAFETY LIGHTS ONLY	\$ 0.00	\$ 2.56	\$ 2.56
057-0141-023-0000	SAFETY LIGHTS ONLY	\$ 0.00	\$ 2.56	\$ 2.56
057-0141-024-0000	SAFETY LIGHTS ONLY	\$ 0.00	\$ 2.56	\$ 2.56
057-0142-001-0000	SAFETY LIGHTS ONLY	\$ 0.00	\$ 2.56	\$ 2.56
057-0142-002-0000	SAFETY LIGHTS ONLY	\$ 0.00	\$ 2.56	\$ 2.56
057-0142-003-0000	SAFETY LIGHTS ONLY	\$ 0.00	\$ 2.56	\$ 2.56
057-0142-004-0000	SAFETY LIGHTS ONLY	\$ 0.00	\$ 2.56	\$ 2.56
057-0142-005-0000	SAFETY LIGHTS ONLY	\$ 0.00	\$ 2.56	\$ 2.56
057-0142-006-0000	SAFETY LIGHTS ONLY	\$ 0.00	\$ 2.56	\$ 2.56
057-0142-007-0000	SAFETY LIGHTS ONLY	\$ 0.00	\$ 2.56	\$ 2.56
057-0142-008-0000	SAFETY LIGHTS ONLY	\$ 0.00	\$ 2.56	\$ 2.56
057-0142-009-0000	SAFETY LIGHTS ONLY	\$ 0.00	\$ 2.56	\$ 2.56
057-0142-010-0000	SAFETY LIGHTS ONLY	\$ 0.00	\$ 2.56	\$ 2.56
057-0142-011-0000	SAFETY LIGHTS ONLY	\$ 0.00	\$ 2.56	\$ 2.56
057-0142-012-0000	SAFETY LIGHTS ONLY	\$ 0.00	\$ 2.56	\$ 2.56
057-0142-013-0000	SAFETY LIGHTS ONLY	\$ 0.00	\$ 2.56	\$ 2.56
057-0142-014-0000	SAFETY LIGHTS ONLY	\$ 0.00	\$ 2.56	\$ 2.56
057-0142-015-0000	SAFETY LIGHTS ONLY	\$ 0.00	\$ 2.56	\$ 2.56
057-0142-016-0000	SAFETY LIGHTS ONLY	\$ 0.00	\$ 2.56	\$ 2.56
057-0142-017-0000	SAFETY LIGHTS ONLY	\$ 0.00	\$ 2.56	\$ 2.56
057-0142-018-0000	SAFETY LIGHTS ONLY	\$ 0.00	\$ 2.56	\$ 2.56
057-0143-001-0000	SAFETY LIGHTS ONLY	\$ 0.00	\$ 2.56	\$ 2.56
057-0143-002-0000	SAFETY LIGHTS ONLY	\$ 0.00	\$ 2.56	\$ 2.56
057-0143-003-0000	SAFETY LIGHTS ONLY	\$ 0.00	\$ 2.56	\$ 2.56
057-0143-004-0000	SAFETY LIGHTS ONLY	\$ 0.00	\$ 2.56	\$ 2.56
057-0143-005-0000	SAFETY LIGHTS ONLY	\$ 0.00	\$ 2.56	\$ 2.56
057-0143-006-0000	SAFETY LIGHTS ONLY	\$ 0.00	\$ 2.56	\$ 2.56
057-0143-007-0000	SAFETY LIGHTS ONLY	\$ 0.00	\$ 2.56	\$ 2.56
057-0143-008-0000	SAFETY LIGHTS ONLY	\$ 0.00	\$ 2.56	\$ 2.56
057-0143-009-0000	SAFETY LIGHTS ONLY	\$ 0.00	\$ 2.56	\$ 2.56
057-0143-010-0000	SAFETY LIGHTS ONLY	\$ 0.00	\$ 2.56	\$ 2.56
057-0143-011-0000	SAFETY LIGHTS ONLY	\$ 0.00	\$ 2.56	\$ 2.56
057-0143-012-0000	SAFETY LIGHTS ONLY	\$ 0.00	\$ 2.56	\$ 2.56
057-0143-013-0000	SAFETY LIGHTS ONLY	\$ 0.00	\$ 2.56	\$ 2.56
057-0143-014-0000	SAFETY LIGHTS ONLY	\$ 0.00	\$ 2.56	\$ 2.56
057-0144-001-0000	SAFETY LIGHTS ONLY	\$ 0.00	\$ 2.56	\$ 2.56
057-0144-002-0000	SAFETY LIGHTS ONLY	\$ 0.00	\$ 2.56	\$ 2.56
057-0144-003-0000	SAFETY LIGHTS ONLY	\$ 0.00	\$ 2.56	\$ 2.56
057-0144-004-0000	SAFETY LIGHTS ONLY	\$ 0.00	\$ 2.56	\$ 2.56

AGENDA ITEM 10.2

City of Rancho Cordova
Lighting District No. 2012-1
Fiscal Year 2019-20 Assessment Roll

ATTACHMENT 2

583

APN	District Classification	Street Light Charge	Safety Light Charge	Total Assessment
057-0144-005-0000	SAFETY LIGHTS ONLY	\$ 0.00	\$ 2.56	\$ 2.56
057-0145-001-0000	SAFETY LIGHTS ONLY	\$ 0.00	\$ 2.56	\$ 2.56
057-0145-002-0000	RESIDENTIAL	\$ 15.32	\$ 2.56	\$ 17.88
057-0145-003-0000	RESIDENTIAL	\$ 15.32	\$ 2.56	\$ 17.88
057-0145-004-0000	SAFETY LIGHTS ONLY	\$ 0.00	\$ 2.56	\$ 2.56
057-0145-005-0000	SAFETY LIGHTS ONLY	\$ 0.00	\$ 2.56	\$ 2.56
057-0145-006-0000	SAFETY LIGHTS ONLY	\$ 0.00	\$ 2.56	\$ 2.56
057-0145-007-0000	SAFETY LIGHTS ONLY	\$ 0.00	\$ 2.56	\$ 2.56
057-0145-008-0000	SAFETY LIGHTS ONLY	\$ 0.00	\$ 2.56	\$ 2.56
057-0145-009-0000	SAFETY LIGHTS ONLY	\$ 0.00	\$ 2.56	\$ 2.56
057-0145-010-0000	SAFETY LIGHTS ONLY	\$ 0.00	\$ 2.56	\$ 2.56
057-0145-011-0000	SAFETY LIGHTS ONLY	\$ 0.00	\$ 2.56	\$ 2.56
057-0145-012-0000	SAFETY LIGHTS ONLY	\$ 0.00	\$ 2.56	\$ 2.56
057-0145-013-0000	SAFETY LIGHTS ONLY	\$ 0.00	\$ 2.56	\$ 2.56
057-0145-014-0000	SAFETY LIGHTS ONLY	\$ 0.00	\$ 2.56	\$ 2.56
057-0145-015-0000	SAFETY LIGHTS ONLY	\$ 0.00	\$ 2.56	\$ 2.56
057-0145-016-0000	SAFETY LIGHTS ONLY	\$ 0.00	\$ 2.56	\$ 2.56
057-0145-017-0000	SAFETY LIGHTS ONLY	\$ 0.00	\$ 2.56	\$ 2.56
057-0145-018-0000	SAFETY LIGHTS ONLY	\$ 0.00	\$ 2.56	\$ 2.56
057-0151-001-0000	SAFETY LIGHTS ONLY	\$ 0.00	\$ 2.56	\$ 2.56
057-0151-002-0000	SAFETY LIGHTS ONLY	\$ 0.00	\$ 2.56	\$ 2.56
057-0151-003-0000	SAFETY LIGHTS ONLY	\$ 0.00	\$ 2.56	\$ 2.56
057-0151-004-0000	SAFETY LIGHTS ONLY	\$ 0.00	\$ 2.56	\$ 2.56
057-0151-005-0000	SAFETY LIGHTS ONLY	\$ 0.00	\$ 2.56	\$ 2.56
057-0151-006-0000	SAFETY LIGHTS ONLY	\$ 0.00	\$ 2.56	\$ 2.56
057-0151-007-0000	SAFETY LIGHTS ONLY	\$ 0.00	\$ 2.56	\$ 2.56
057-0151-008-0000	SAFETY LIGHTS ONLY	\$ 0.00	\$ 2.56	\$ 2.56
057-0151-009-0000	SAFETY LIGHTS ONLY	\$ 0.00	\$ 2.56	\$ 2.56
057-0151-010-0000	SAFETY LIGHTS ONLY	\$ 0.00	\$ 2.56	\$ 2.56
057-0151-011-0000	SAFETY LIGHTS ONLY	\$ 0.00	\$ 2.56	\$ 2.56
057-0151-012-0000	SAFETY LIGHTS ONLY	\$ 0.00	\$ 2.56	\$ 2.56
057-0151-013-0000	SAFETY LIGHTS ONLY	\$ 0.00	\$ 2.56	\$ 2.56
057-0151-014-0000	SAFETY LIGHTS ONLY	\$ 0.00	\$ 2.56	\$ 2.56
057-0151-015-0000	SAFETY LIGHTS ONLY	\$ 0.00	\$ 2.56	\$ 2.56
057-0151-016-0000	SAFETY LIGHTS ONLY	\$ 0.00	\$ 2.56	\$ 2.56
057-0151-017-0000	SAFETY LIGHTS ONLY	\$ 0.00	\$ 2.56	\$ 2.56
057-0151-018-0000	SAFETY LIGHTS ONLY	\$ 0.00	\$ 2.56	\$ 2.56
057-0151-019-0000	SAFETY LIGHTS ONLY	\$ 0.00	\$ 2.56	\$ 2.56
057-0151-020-0000	SAFETY LIGHTS ONLY	\$ 0.00	\$ 2.56	\$ 2.56
057-0151-021-0000	SAFETY LIGHTS ONLY	\$ 0.00	\$ 2.56	\$ 2.56
057-0151-022-0000	SAFETY LIGHTS ONLY	\$ 0.00	\$ 2.56	\$ 2.56
057-0151-023-0000	SAFETY LIGHTS ONLY	\$ 0.00	\$ 2.56	\$ 2.56
057-0151-024-0000	SAFETY LIGHTS ONLY	\$ 0.00	\$ 2.56	\$ 2.56
057-0151-025-0000	SAFETY LIGHTS ONLY	\$ 0.00	\$ 2.56	\$ 2.56

AGENDA ITEM 10.2

City of Rancho Cordova
Lighting District No. 2012-1
Fiscal Year 2019-20 Assessment Roll

ATTACHMENT 2

584

APN	District Classification	Street Light Charge	Safety Light Charge	Total Assessment
057-0151-026-0000	SAFETY LIGHTS ONLY	\$ 0.00	\$ 2.56	\$ 2.56
057-0151-027-0000	SAFETY LIGHTS ONLY	\$ 0.00	\$ 2.56	\$ 2.56
057-0151-028-0000	SAFETY LIGHTS ONLY	\$ 0.00	\$ 2.56	\$ 2.56
057-0151-029-0000	SAFETY LIGHTS ONLY	\$ 0.00	\$ 2.56	\$ 2.56
057-0151-030-0000	SAFETY LIGHTS ONLY	\$ 0.00	\$ 2.56	\$ 2.56
057-0152-001-0000	SAFETY LIGHTS ONLY	\$ 0.00	\$ 2.56	\$ 2.56
057-0152-002-0000	SAFETY LIGHTS ONLY	\$ 0.00	\$ 2.56	\$ 2.56
057-0152-003-0000	SAFETY LIGHTS ONLY	\$ 0.00	\$ 2.56	\$ 2.56
057-0152-004-0000	SAFETY LIGHTS ONLY	\$ 0.00	\$ 2.56	\$ 2.56
057-0152-005-0000	SAFETY LIGHTS ONLY	\$ 0.00	\$ 2.56	\$ 2.56
057-0152-006-0000	SAFETY LIGHTS ONLY	\$ 0.00	\$ 2.56	\$ 2.56
057-0152-007-0000	SAFETY LIGHTS ONLY	\$ 0.00	\$ 2.56	\$ 2.56
057-0152-008-0000	SAFETY LIGHTS ONLY	\$ 0.00	\$ 2.56	\$ 2.56
057-0152-009-0000	SAFETY LIGHTS ONLY	\$ 0.00	\$ 2.56	\$ 2.56
057-0152-010-0000	SAFETY LIGHTS ONLY	\$ 0.00	\$ 2.56	\$ 2.56
057-0152-011-0000	SAFETY LIGHTS ONLY	\$ 0.00	\$ 2.56	\$ 2.56
057-0152-016-0000	SAFETY LIGHTS ONLY	\$ 0.00	\$ 2.56	\$ 2.56
057-0152-017-0000	SAFETY LIGHTS ONLY	\$ 0.00	\$ 2.56	\$ 2.56
057-0161-001-0000	SAFETY LIGHTS ONLY	\$ 0.00	\$ 2.56	\$ 2.56
057-0161-002-0000	SAFETY LIGHTS ONLY	\$ 0.00	\$ 2.56	\$ 2.56
057-0161-003-0000	SAFETY LIGHTS ONLY	\$ 0.00	\$ 2.56	\$ 2.56
057-0161-004-0000	SAFETY LIGHTS ONLY	\$ 0.00	\$ 2.56	\$ 2.56
057-0161-005-0000	SAFETY LIGHTS ONLY	\$ 0.00	\$ 2.56	\$ 2.56
057-0161-006-0000	SAFETY LIGHTS ONLY	\$ 0.00	\$ 2.56	\$ 2.56
057-0161-007-0000	SAFETY LIGHTS ONLY	\$ 0.00	\$ 2.56	\$ 2.56
057-0161-008-0000	SAFETY LIGHTS ONLY	\$ 0.00	\$ 2.56	\$ 2.56
057-0161-009-0000	SAFETY LIGHTS ONLY	\$ 0.00	\$ 2.56	\$ 2.56
057-0161-010-0000	SAFETY LIGHTS ONLY	\$ 0.00	\$ 2.56	\$ 2.56
057-0161-011-0000	SAFETY LIGHTS ONLY	\$ 0.00	\$ 2.56	\$ 2.56
057-0161-012-0000	SAFETY LIGHTS ONLY	\$ 0.00	\$ 2.56	\$ 2.56
057-0161-013-0000	SAFETY LIGHTS ONLY	\$ 0.00	\$ 2.56	\$ 2.56
057-0161-014-0000	SAFETY LIGHTS ONLY	\$ 0.00	\$ 2.56	\$ 2.56
057-0161-015-0000	SAFETY LIGHTS ONLY	\$ 0.00	\$ 2.56	\$ 2.56
057-0161-016-0000	SAFETY LIGHTS ONLY	\$ 0.00	\$ 2.56	\$ 2.56
057-0161-017-0000	SAFETY LIGHTS ONLY	\$ 0.00	\$ 2.56	\$ 2.56
057-0161-018-0000	SAFETY LIGHTS ONLY	\$ 0.00	\$ 2.56	\$ 2.56
057-0161-019-0000	SAFETY LIGHTS ONLY	\$ 0.00	\$ 2.56	\$ 2.56
057-0161-020-0000	SAFETY LIGHTS ONLY	\$ 0.00	\$ 2.56	\$ 2.56
057-0161-021-0000	SAFETY LIGHTS ONLY	\$ 0.00	\$ 2.56	\$ 2.56
057-0161-022-0000	SAFETY LIGHTS ONLY	\$ 0.00	\$ 2.56	\$ 2.56
057-0162-001-0000	SAFETY LIGHTS ONLY	\$ 0.00	\$ 2.56	\$ 2.56
057-0162-002-0000	SAFETY LIGHTS ONLY	\$ 0.00	\$ 2.56	\$ 2.56
057-0162-003-0000	SAFETY LIGHTS ONLY	\$ 0.00	\$ 2.56	\$ 2.56
057-0162-004-0000	SAFETY LIGHTS ONLY	\$ 0.00	\$ 2.56	\$ 2.56

AGENDA ITEM 10.2

City of Rancho Cordova
Lighting District No. 2012-1
Fiscal Year 2019-20 Assessment Roll

ATTACHMENT 2

585

APN	District Classification	Street Light Charge	Safety Light Charge	Total Assessment
057-0162-005-0000	SAFETY LIGHTS ONLY	\$ 0.00	\$ 2.56	\$ 2.56
057-0162-006-0000	SAFETY LIGHTS ONLY	\$ 0.00	\$ 2.56	\$ 2.56
057-0162-007-0000	SAFETY LIGHTS ONLY	\$ 0.00	\$ 2.56	\$ 2.56
057-0162-008-0000	SAFETY LIGHTS ONLY	\$ 0.00	\$ 2.56	\$ 2.56
057-0162-009-0000	SAFETY LIGHTS ONLY	\$ 0.00	\$ 2.56	\$ 2.56
057-0162-010-0000	SAFETY LIGHTS ONLY	\$ 0.00	\$ 2.56	\$ 2.56
057-0162-011-0000	SAFETY LIGHTS ONLY	\$ 0.00	\$ 2.56	\$ 2.56
057-0162-012-0000	SAFETY LIGHTS ONLY	\$ 0.00	\$ 2.56	\$ 2.56
057-0162-013-0000	SAFETY LIGHTS ONLY	\$ 0.00	\$ 2.56	\$ 2.56
057-0162-014-0000	SAFETY LIGHTS ONLY	\$ 0.00	\$ 2.56	\$ 2.56
057-0162-015-0000	SAFETY LIGHTS ONLY	\$ 0.00	\$ 2.56	\$ 2.56
057-0162-016-0000	SAFETY LIGHTS ONLY	\$ 0.00	\$ 2.56	\$ 2.56
057-0162-017-0000	SAFETY LIGHTS ONLY	\$ 0.00	\$ 2.56	\$ 2.56
057-0162-018-0000	SAFETY LIGHTS ONLY	\$ 0.00	\$ 2.56	\$ 2.56
057-0162-019-0000	SAFETY LIGHTS ONLY	\$ 0.00	\$ 2.56	\$ 2.56
057-0162-020-0000	SAFETY LIGHTS ONLY	\$ 0.00	\$ 2.56	\$ 2.56
057-0162-021-0000	SAFETY LIGHTS ONLY	\$ 0.00	\$ 2.56	\$ 2.56
057-0162-022-0000	SAFETY LIGHTS ONLY	\$ 0.00	\$ 2.56	\$ 2.56
057-0162-023-0000	SAFETY LIGHTS ONLY	\$ 0.00	\$ 2.56	\$ 2.56
057-0163-001-0000	SAFETY LIGHTS ONLY	\$ 0.00	\$ 2.56	\$ 2.56
057-0163-002-0000	SAFETY LIGHTS ONLY	\$ 0.00	\$ 2.56	\$ 2.56
057-0163-003-0000	SAFETY LIGHTS ONLY	\$ 0.00	\$ 2.56	\$ 2.56
057-0163-004-0000	SAFETY LIGHTS ONLY	\$ 0.00	\$ 2.56	\$ 2.56
057-0163-005-0000	SAFETY LIGHTS ONLY	\$ 0.00	\$ 2.56	\$ 2.56
057-0163-006-0000	SAFETY LIGHTS ONLY	\$ 0.00	\$ 2.56	\$ 2.56
057-0163-007-0000	SAFETY LIGHTS ONLY	\$ 0.00	\$ 2.56	\$ 2.56
057-0163-008-0000	SAFETY LIGHTS ONLY	\$ 0.00	\$ 2.56	\$ 2.56
057-0163-009-0000	SAFETY LIGHTS ONLY	\$ 0.00	\$ 2.56	\$ 2.56
057-0163-010-0000	SAFETY LIGHTS ONLY	\$ 0.00	\$ 2.56	\$ 2.56
057-0163-011-0000	SAFETY LIGHTS ONLY	\$ 0.00	\$ 2.56	\$ 2.56
057-0163-012-0000	SAFETY LIGHTS ONLY	\$ 0.00	\$ 2.56	\$ 2.56
057-0163-013-0000	SAFETY LIGHTS ONLY	\$ 0.00	\$ 2.56	\$ 2.56
057-0163-014-0000	SAFETY LIGHTS ONLY	\$ 0.00	\$ 2.56	\$ 2.56
057-0163-015-0000	SAFETY LIGHTS ONLY	\$ 0.00	\$ 2.56	\$ 2.56
057-0163-016-0000	SAFETY LIGHTS ONLY	\$ 0.00	\$ 2.56	\$ 2.56
057-0163-017-0000	SAFETY LIGHTS ONLY	\$ 0.00	\$ 2.56	\$ 2.56
057-0163-018-0000	SAFETY LIGHTS ONLY	\$ 0.00	\$ 2.56	\$ 2.56
057-0163-019-0000	SAFETY LIGHTS ONLY	\$ 0.00	\$ 2.56	\$ 2.56
057-0164-001-0000	SAFETY LIGHTS ONLY	\$ 0.00	\$ 2.56	\$ 2.56
057-0164-002-0000	SAFETY LIGHTS ONLY	\$ 0.00	\$ 2.56	\$ 2.56
057-0164-003-0000	SAFETY LIGHTS ONLY	\$ 0.00	\$ 2.56	\$ 2.56
057-0164-004-0000	SAFETY LIGHTS ONLY	\$ 0.00	\$ 2.56	\$ 2.56
057-0164-005-0000	SAFETY LIGHTS ONLY	\$ 0.00	\$ 2.56	\$ 2.56
057-0164-006-0000	SAFETY LIGHTS ONLY	\$ 0.00	\$ 2.56	\$ 2.56

AGENDA ITEM 10.2

City of Rancho Cordova
Lighting District No. 2012-1
Fiscal Year 2019-20 Assessment Roll

ATTACHMENT 2

586

APN	District Classification	Street Light Charge	Safety Light Charge	Total Assessment
057-0164-007-0000	SAFETY LIGHTS ONLY	\$ 0.00	\$ 2.56	\$ 2.56
057-0164-008-0000	SAFETY LIGHTS ONLY	\$ 0.00	\$ 2.56	\$ 2.56
057-0164-009-0000	SAFETY LIGHTS ONLY	\$ 0.00	\$ 2.56	\$ 2.56
057-0164-010-0000	SAFETY LIGHTS ONLY	\$ 0.00	\$ 2.56	\$ 2.56
057-0164-011-0000	SAFETY LIGHTS ONLY	\$ 0.00	\$ 2.56	\$ 2.56
057-0164-012-0000	SAFETY LIGHTS ONLY	\$ 0.00	\$ 2.56	\$ 2.56
057-0164-013-0000	SAFETY LIGHTS ONLY	\$ 0.00	\$ 2.56	\$ 2.56
057-0164-014-0000	SAFETY LIGHTS ONLY	\$ 0.00	\$ 2.56	\$ 2.56
057-0171-001-0000	SAFETY LIGHTS ONLY	\$ 0.00	\$ 2.56	\$ 2.56
057-0171-002-0000	SAFETY LIGHTS ONLY	\$ 0.00	\$ 2.56	\$ 2.56
057-0171-003-0000	SAFETY LIGHTS ONLY	\$ 0.00	\$ 2.56	\$ 2.56
057-0171-004-0000	SAFETY LIGHTS ONLY	\$ 0.00	\$ 2.56	\$ 2.56
057-0171-005-0000	SAFETY LIGHTS ONLY	\$ 0.00	\$ 2.56	\$ 2.56
057-0171-006-0000	SAFETY LIGHTS ONLY	\$ 0.00	\$ 2.56	\$ 2.56
057-0171-007-0000	SAFETY LIGHTS ONLY	\$ 0.00	\$ 2.56	\$ 2.56
057-0171-008-0000	SAFETY LIGHTS ONLY	\$ 0.00	\$ 2.56	\$ 2.56
057-0171-009-0000	SAFETY LIGHTS ONLY	\$ 0.00	\$ 2.56	\$ 2.56
057-0171-010-0000	SAFETY LIGHTS ONLY	\$ 0.00	\$ 2.56	\$ 2.56
057-0171-011-0000	SAFETY LIGHTS ONLY	\$ 0.00	\$ 2.56	\$ 2.56
057-0172-001-0000	SAFETY LIGHTS ONLY	\$ 0.00	\$ 2.56	\$ 2.56
057-0172-002-0000	SAFETY LIGHTS ONLY	\$ 0.00	\$ 2.56	\$ 2.56
057-0172-003-0000	SAFETY LIGHTS ONLY	\$ 0.00	\$ 2.56	\$ 2.56
057-0172-004-0000	SAFETY LIGHTS ONLY	\$ 0.00	\$ 2.56	\$ 2.56
057-0172-005-0000	SAFETY LIGHTS ONLY	\$ 0.00	\$ 2.56	\$ 2.56
057-0172-006-0000	SAFETY LIGHTS ONLY	\$ 0.00	\$ 2.56	\$ 2.56
057-0172-007-0000	SAFETY LIGHTS ONLY	\$ 0.00	\$ 2.56	\$ 2.56
057-0172-008-0000	SAFETY LIGHTS ONLY	\$ 0.00	\$ 2.56	\$ 2.56
057-0172-009-0000	SAFETY LIGHTS ONLY	\$ 0.00	\$ 2.56	\$ 2.56
057-0172-010-0000	SAFETY LIGHTS ONLY	\$ 0.00	\$ 2.56	\$ 2.56
057-0172-011-0000	SAFETY LIGHTS ONLY	\$ 0.00	\$ 2.56	\$ 2.56
057-0172-012-0000	SAFETY LIGHTS ONLY	\$ 0.00	\$ 2.56	\$ 2.56
057-0172-013-0000	SAFETY LIGHTS ONLY	\$ 0.00	\$ 2.56	\$ 2.56
057-0172-014-0000	SAFETY LIGHTS ONLY	\$ 0.00	\$ 2.56	\$ 2.56
057-0172-015-0000	SAFETY LIGHTS ONLY	\$ 0.00	\$ 2.56	\$ 2.56
057-0172-016-0000	SAFETY LIGHTS ONLY	\$ 0.00	\$ 2.56	\$ 2.56
057-0172-017-0000	SAFETY LIGHTS ONLY	\$ 0.00	\$ 2.56	\$ 2.56
057-0172-018-0000	SAFETY LIGHTS ONLY	\$ 0.00	\$ 2.56	\$ 2.56
057-0172-019-0000	SAFETY LIGHTS ONLY	\$ 0.00	\$ 2.56	\$ 2.56
057-0172-020-0000	SAFETY LIGHTS ONLY	\$ 0.00	\$ 2.56	\$ 2.56
057-0172-021-0000	SAFETY LIGHTS ONLY	\$ 0.00	\$ 2.56	\$ 2.56
057-0172-022-0000	SAFETY LIGHTS ONLY	\$ 0.00	\$ 2.56	\$ 2.56
057-0172-023-0000	SAFETY LIGHTS ONLY	\$ 0.00	\$ 2.56	\$ 2.56
057-0172-024-0000	SAFETY LIGHTS ONLY	\$ 0.00	\$ 2.56	\$ 2.56
057-0172-025-0000	SAFETY LIGHTS ONLY	\$ 0.00	\$ 2.56	\$ 2.56

AGENDA ITEM 10.2

City of Rancho Cordova
Lighting District No. 2012-1
Fiscal Year 2019-20 Assessment Roll

ATTACHMENT 2

587

APN	District Classification	Street Light Charge	Safety Light Charge	Total Assessment
057-0172-026-0000	SAFETY LIGHTS ONLY	\$ 0.00	\$ 2.56	\$ 2.56
057-0172-027-0000	SAFETY LIGHTS ONLY	\$ 0.00	\$ 2.56	\$ 2.56
057-0172-028-0000	SAFETY LIGHTS ONLY	\$ 0.00	\$ 2.56	\$ 2.56
057-0172-029-0000	SAFETY LIGHTS ONLY	\$ 0.00	\$ 2.56	\$ 2.56
057-0172-030-0000	SAFETY LIGHTS ONLY	\$ 0.00	\$ 2.56	\$ 2.56
057-0172-031-0000	SAFETY LIGHTS ONLY	\$ 0.00	\$ 2.56	\$ 2.56
057-0172-032-0000	SAFETY LIGHTS ONLY	\$ 0.00	\$ 2.56	\$ 2.56
057-0172-033-0000	SAFETY LIGHTS ONLY	\$ 0.00	\$ 2.56	\$ 2.56
057-0172-034-0000	SAFETY LIGHTS ONLY	\$ 0.00	\$ 2.56	\$ 2.56
057-0173-001-0000	SAFETY LIGHTS ONLY	\$ 0.00	\$ 2.56	\$ 2.56
057-0173-002-0000	SAFETY LIGHTS ONLY	\$ 0.00	\$ 2.56	\$ 2.56
057-0173-003-0000	SAFETY LIGHTS ONLY	\$ 0.00	\$ 2.56	\$ 2.56
057-0173-004-0000	SAFETY LIGHTS ONLY	\$ 0.00	\$ 2.56	\$ 2.56
057-0173-005-0000	SAFETY LIGHTS ONLY	\$ 0.00	\$ 2.56	\$ 2.56
057-0173-006-0000	SAFETY LIGHTS ONLY	\$ 0.00	\$ 2.56	\$ 2.56
057-0173-007-0000	SAFETY LIGHTS ONLY	\$ 0.00	\$ 2.56	\$ 2.56
057-0173-008-0000	SAFETY LIGHTS ONLY	\$ 0.00	\$ 2.56	\$ 2.56
057-0173-009-0000	SAFETY LIGHTS ONLY	\$ 0.00	\$ 2.56	\$ 2.56
057-0173-010-0000	SAFETY LIGHTS ONLY	\$ 0.00	\$ 2.56	\$ 2.56
057-0173-011-0000	SAFETY LIGHTS ONLY	\$ 0.00	\$ 2.56	\$ 2.56
057-0173-012-0000	SAFETY LIGHTS ONLY	\$ 0.00	\$ 2.56	\$ 2.56
057-0173-013-0000	SAFETY LIGHTS ONLY	\$ 0.00	\$ 2.56	\$ 2.56
057-0173-014-0000	SAFETY LIGHTS ONLY	\$ 0.00	\$ 2.56	\$ 2.56
057-0173-015-0000	SAFETY LIGHTS ONLY	\$ 0.00	\$ 2.56	\$ 2.56
057-0173-016-0000	SAFETY LIGHTS ONLY	\$ 0.00	\$ 2.56	\$ 2.56
057-0173-017-0000	SAFETY LIGHTS ONLY	\$ 0.00	\$ 2.56	\$ 2.56
057-0173-018-0000	SAFETY LIGHTS ONLY	\$ 0.00	\$ 2.56	\$ 2.56
057-0173-019-0000	SAFETY LIGHTS ONLY	\$ 0.00	\$ 2.56	\$ 2.56
057-0173-020-0000	SAFETY LIGHTS ONLY	\$ 0.00	\$ 2.56	\$ 2.56
057-0173-021-0000	SAFETY LIGHTS ONLY	\$ 0.00	\$ 2.56	\$ 2.56
057-0173-022-0000	SAFETY LIGHTS ONLY	\$ 0.00	\$ 2.56	\$ 2.56
057-0173-025-0000	SAFETY LIGHTS ONLY	\$ 0.00	\$ 2.56	\$ 2.56
057-0173-026-0000	SAFETY LIGHTS ONLY	\$ 0.00	\$ 2.56	\$ 2.56
057-0173-027-0000	SAFETY LIGHTS ONLY	\$ 0.00	\$ 2.56	\$ 2.56
057-0173-028-0000	SAFETY LIGHTS ONLY	\$ 0.00	\$ 2.56	\$ 2.56
057-0173-030-0000	SAFETY LIGHTS ONLY	\$ 0.00	\$ 2.56	\$ 2.56
057-0173-031-0000	SAFETY LIGHTS ONLY	\$ 0.00	\$ 2.56	\$ 2.56
057-0174-001-0000	SAFETY LIGHTS ONLY	\$ 0.00	\$ 2.56	\$ 2.56
057-0174-002-0000	SAFETY LIGHTS ONLY	\$ 0.00	\$ 2.56	\$ 2.56
057-0174-003-0000	SAFETY LIGHTS ONLY	\$ 0.00	\$ 2.56	\$ 2.56
057-0174-004-0000	SAFETY LIGHTS ONLY	\$ 0.00	\$ 2.56	\$ 2.56
057-0174-005-0000	SAFETY LIGHTS ONLY	\$ 0.00	\$ 2.56	\$ 2.56
057-0174-006-0000	SAFETY LIGHTS ONLY	\$ 0.00	\$ 2.56	\$ 2.56
057-0174-007-0000	SAFETY LIGHTS ONLY	\$ 0.00	\$ 2.56	\$ 2.56

AGENDA ITEM 10.2

City of Rancho Cordova
Lighting District No. 2012-1
Fiscal Year 2019-20 Assessment Roll

ATTACHMENT 2

588

APN	District Classification	Street Light Charge	Safety Light Charge	Total Assessment
057-0174-008-0000	SAFETY LIGHTS ONLY	\$ 0.00	\$ 2.56	\$ 2.56
057-0174-009-0000	SAFETY LIGHTS ONLY	\$ 0.00	\$ 2.56	\$ 2.56
057-0181-001-0000	SAFETY LIGHTS ONLY	\$ 0.00	\$ 2.56	\$ 2.56
057-0182-001-0000	SAFETY LIGHTS ONLY	\$ 0.00	\$ 2.56	\$ 2.56
057-0182-002-0000	SAFETY LIGHTS ONLY	\$ 0.00	\$ 2.56	\$ 2.56
057-0182-003-0000	SAFETY LIGHTS ONLY	\$ 0.00	\$ 2.56	\$ 2.56
057-0182-004-0000	SAFETY LIGHTS ONLY	\$ 0.00	\$ 2.56	\$ 2.56
057-0182-005-0000	SAFETY LIGHTS ONLY	\$ 0.00	\$ 2.56	\$ 2.56
057-0183-001-0000	SAFETY LIGHTS ONLY	\$ 0.00	\$ 2.56	\$ 2.56
057-0183-002-0000	SAFETY LIGHTS ONLY	\$ 0.00	\$ 2.56	\$ 2.56
057-0183-003-0000	SAFETY LIGHTS ONLY	\$ 0.00	\$ 2.56	\$ 2.56
057-0183-004-0000	SAFETY LIGHTS ONLY	\$ 0.00	\$ 2.56	\$ 2.56
057-0183-005-0000	SAFETY LIGHTS ONLY	\$ 0.00	\$ 2.56	\$ 2.56
057-0183-006-0000	SAFETY LIGHTS ONLY	\$ 0.00	\$ 2.56	\$ 2.56
057-0183-007-0000	SAFETY LIGHTS ONLY	\$ 0.00	\$ 2.56	\$ 2.56
057-0183-008-0000	SAFETY LIGHTS ONLY	\$ 0.00	\$ 2.56	\$ 2.56
057-0183-009-0000	SAFETY LIGHTS ONLY	\$ 0.00	\$ 2.56	\$ 2.56
057-0183-010-0000	SAFETY LIGHTS ONLY	\$ 0.00	\$ 2.56	\$ 2.56
057-0183-011-0000	SAFETY LIGHTS ONLY	\$ 0.00	\$ 2.56	\$ 2.56
057-0183-012-0000	SAFETY LIGHTS ONLY	\$ 0.00	\$ 2.56	\$ 2.56
057-0183-013-0000	SAFETY LIGHTS ONLY	\$ 0.00	\$ 2.56	\$ 2.56
057-0183-014-0000	SAFETY LIGHTS ONLY	\$ 0.00	\$ 2.56	\$ 2.56
057-0183-015-0000	SAFETY LIGHTS ONLY	\$ 0.00	\$ 2.56	\$ 2.56
057-0183-016-0000	SAFETY LIGHTS ONLY	\$ 0.00	\$ 2.56	\$ 2.56
057-0183-017-0000	SAFETY LIGHTS ONLY	\$ 0.00	\$ 2.56	\$ 2.56
057-0183-018-0000	SAFETY LIGHTS ONLY	\$ 0.00	\$ 2.56	\$ 2.56
057-0183-019-0000	SAFETY LIGHTS ONLY	\$ 0.00	\$ 2.56	\$ 2.56
057-0184-001-0000	SAFETY LIGHTS ONLY	\$ 0.00	\$ 2.56	\$ 2.56
057-0184-002-0000	SAFETY LIGHTS ONLY	\$ 0.00	\$ 2.56	\$ 2.56
057-0184-003-0000	SAFETY LIGHTS ONLY	\$ 0.00	\$ 2.56	\$ 2.56
057-0184-004-0000	SAFETY LIGHTS ONLY	\$ 0.00	\$ 2.56	\$ 2.56
057-0184-005-0000	SAFETY LIGHTS ONLY	\$ 0.00	\$ 2.56	\$ 2.56
057-0184-006-0000	SAFETY LIGHTS ONLY	\$ 0.00	\$ 2.56	\$ 2.56
057-0184-007-0000	SAFETY LIGHTS ONLY	\$ 0.00	\$ 2.56	\$ 2.56
057-0184-008-0000	SAFETY LIGHTS ONLY	\$ 0.00	\$ 2.56	\$ 2.56
057-0184-009-0000	SAFETY LIGHTS ONLY	\$ 0.00	\$ 2.56	\$ 2.56
057-0184-010-0000	SAFETY LIGHTS ONLY	\$ 0.00	\$ 2.56	\$ 2.56
057-0184-011-0000	SAFETY LIGHTS ONLY	\$ 0.00	\$ 2.56	\$ 2.56
057-0184-012-0000	SAFETY LIGHTS ONLY	\$ 0.00	\$ 2.56	\$ 2.56
057-0184-013-0000	SAFETY LIGHTS ONLY	\$ 0.00	\$ 2.56	\$ 2.56
057-0184-014-0000	SAFETY LIGHTS ONLY	\$ 0.00	\$ 2.56	\$ 2.56
057-0184-015-0000	SAFETY LIGHTS ONLY	\$ 0.00	\$ 2.56	\$ 2.56
057-0184-016-0000	SAFETY LIGHTS ONLY	\$ 0.00	\$ 2.56	\$ 2.56
057-0184-017-0000	SAFETY LIGHTS ONLY	\$ 0.00	\$ 2.56	\$ 2.56

AGENDA ITEM 10.2

City of Rancho Cordova
Lighting District No. 2012-1
Fiscal Year 2019-20 Assessment Roll

ATTACHMENT 2

589

APN	District Classification	Street Light Charge	Safety Light Charge	Total Assessment
057-0184-018-0000	SAFETY LIGHTS ONLY	\$ 0.00	\$ 2.56	\$ 2.56
057-0184-019-0000	SAFETY LIGHTS ONLY	\$ 0.00	\$ 2.56	\$ 2.56
057-0185-001-0000	SAFETY LIGHTS ONLY	\$ 0.00	\$ 2.56	\$ 2.56
057-0185-002-0000	SAFETY LIGHTS ONLY	\$ 0.00	\$ 2.56	\$ 2.56
057-0185-003-0000	SAFETY LIGHTS ONLY	\$ 0.00	\$ 2.56	\$ 2.56
057-0185-004-0000	SAFETY LIGHTS ONLY	\$ 0.00	\$ 2.56	\$ 2.56
057-0185-006-0000	SAFETY LIGHTS ONLY	\$ 0.00	\$ 2.56	\$ 2.56
057-0185-007-0000	SAFETY LIGHTS ONLY	\$ 0.00	\$ 2.56	\$ 2.56
057-0185-008-0000	SAFETY LIGHTS ONLY	\$ 0.00	\$ 2.56	\$ 2.56
057-0185-009-0000	SAFETY LIGHTS ONLY	\$ 0.00	\$ 2.56	\$ 2.56
057-0185-012-0000	SAFETY LIGHTS ONLY	\$ 0.00	\$ 2.56	\$ 2.56
057-0185-013-0000	SAFETY LIGHTS ONLY	\$ 0.00	\$ 2.56	\$ 2.56
057-0185-014-0000	SAFETY LIGHTS ONLY	\$ 0.00	\$ 2.56	\$ 2.56
057-0185-015-0000	SAFETY LIGHTS ONLY	\$ 0.00	\$ 2.56	\$ 2.56
057-0185-018-0000	SAFETY LIGHTS ONLY	\$ 0.00	\$ 2.56	\$ 2.56
057-0185-019-0000	SAFETY LIGHTS ONLY	\$ 0.00	\$ 2.56	\$ 2.56
057-0186-001-0000	SAFETY LIGHTS ONLY	\$ 0.00	\$ 2.56	\$ 2.56
057-0186-002-0000	SAFETY LIGHTS ONLY	\$ 0.00	\$ 2.56	\$ 2.56
057-0186-003-0000	SAFETY LIGHTS ONLY	\$ 0.00	\$ 2.56	\$ 2.56
057-0186-004-0000	SAFETY LIGHTS ONLY	\$ 0.00	\$ 2.56	\$ 2.56
057-0186-005-0000	SAFETY LIGHTS ONLY	\$ 0.00	\$ 2.56	\$ 2.56
057-0187-001-0000	SAFETY LIGHTS ONLY	\$ 0.00	\$ 2.56	\$ 2.56
057-0187-002-0000	SAFETY LIGHTS ONLY	\$ 0.00	\$ 2.56	\$ 2.56
057-0187-003-0000	SAFETY LIGHTS ONLY	\$ 0.00	\$ 2.56	\$ 2.56
057-0187-004-0000	SAFETY LIGHTS ONLY	\$ 0.00	\$ 2.56	\$ 2.56
057-0191-001-0000	SAFETY LIGHTS ONLY	\$ 0.00	\$ 2.56	\$ 2.56
057-0191-002-0000	SAFETY LIGHTS ONLY	\$ 0.00	\$ 2.56	\$ 2.56
057-0191-003-0000	SAFETY LIGHTS ONLY	\$ 0.00	\$ 2.56	\$ 2.56
057-0191-004-0000	SAFETY LIGHTS ONLY	\$ 0.00	\$ 2.56	\$ 2.56
057-0191-005-0000	SAFETY LIGHTS ONLY	\$ 0.00	\$ 2.56	\$ 2.56
057-0191-006-0000	SAFETY LIGHTS ONLY	\$ 0.00	\$ 2.56	\$ 2.56
057-0191-007-0000	SAFETY LIGHTS ONLY	\$ 0.00	\$ 2.56	\$ 2.56
057-0191-008-0000	SAFETY LIGHTS ONLY	\$ 0.00	\$ 2.56	\$ 2.56
057-0191-009-0000	SAFETY LIGHTS ONLY	\$ 0.00	\$ 2.56	\$ 2.56
057-0191-010-0000	SAFETY LIGHTS ONLY	\$ 0.00	\$ 2.56	\$ 2.56
057-0192-001-0000	SAFETY LIGHTS ONLY	\$ 0.00	\$ 2.56	\$ 2.56
057-0192-002-0000	SAFETY LIGHTS ONLY	\$ 0.00	\$ 2.56	\$ 2.56
057-0192-003-0000	SAFETY LIGHTS ONLY	\$ 0.00	\$ 2.56	\$ 2.56
057-0192-004-0000	SAFETY LIGHTS ONLY	\$ 0.00	\$ 2.56	\$ 2.56
057-0192-005-0000	SAFETY LIGHTS ONLY	\$ 0.00	\$ 2.56	\$ 2.56
057-0192-006-0000	SAFETY LIGHTS ONLY	\$ 0.00	\$ 2.56	\$ 2.56
057-0192-007-0000	SAFETY LIGHTS ONLY	\$ 0.00	\$ 2.56	\$ 2.56
057-0192-008-0000	SAFETY LIGHTS ONLY	\$ 0.00	\$ 2.56	\$ 2.56
057-0192-009-0000	SAFETY LIGHTS ONLY	\$ 0.00	\$ 2.56	\$ 2.56

AGENDA ITEM 10.2

City of Rancho Cordova
Lighting District No. 2012-1
Fiscal Year 2019-20 Assessment Roll

ATTACHMENT 2

590

APN	District Classification	Street Light Charge	Safety Light Charge	Total Assessment
057-0193-001-0000	SAFETY LIGHTS ONLY	\$ 0.00	\$ 2.56	\$ 2.56
057-0193-002-0000	SAFETY LIGHTS ONLY	\$ 0.00	\$ 2.56	\$ 2.56
057-0193-003-0000	SAFETY LIGHTS ONLY	\$ 0.00	\$ 2.56	\$ 2.56
057-0193-004-0000	SAFETY LIGHTS ONLY	\$ 0.00	\$ 2.56	\$ 2.56
057-0193-005-0000	SAFETY LIGHTS ONLY	\$ 0.00	\$ 2.56	\$ 2.56
057-0193-006-0000	SAFETY LIGHTS ONLY	\$ 0.00	\$ 2.56	\$ 2.56
057-0193-007-0000	SAFETY LIGHTS ONLY	\$ 0.00	\$ 2.56	\$ 2.56
057-0193-008-0000	SAFETY LIGHTS ONLY	\$ 0.00	\$ 2.56	\$ 2.56
057-0193-009-0000	SAFETY LIGHTS ONLY	\$ 0.00	\$ 2.56	\$ 2.56
057-0193-010-0000	SAFETY LIGHTS ONLY	\$ 0.00	\$ 2.56	\$ 2.56
057-0193-011-0000	SAFETY LIGHTS ONLY	\$ 0.00	\$ 2.56	\$ 2.56
057-0193-012-0000	SAFETY LIGHTS ONLY	\$ 0.00	\$ 2.56	\$ 2.56
057-0193-013-0000	SAFETY LIGHTS ONLY	\$ 0.00	\$ 2.56	\$ 2.56
057-0193-014-0000	SAFETY LIGHTS ONLY	\$ 0.00	\$ 2.56	\$ 2.56
057-0193-015-0000	SAFETY LIGHTS ONLY	\$ 0.00	\$ 2.56	\$ 2.56
057-0193-016-0000	SAFETY LIGHTS ONLY	\$ 0.00	\$ 2.56	\$ 2.56
057-0193-017-0000	SAFETY LIGHTS ONLY	\$ 0.00	\$ 2.56	\$ 2.56
057-0193-018-0000	SAFETY LIGHTS ONLY	\$ 0.00	\$ 2.56	\$ 2.56
057-0193-019-0000	SAFETY LIGHTS ONLY	\$ 0.00	\$ 2.56	\$ 2.56
057-0193-020-0000	SAFETY LIGHTS ONLY	\$ 0.00	\$ 2.56	\$ 2.56
057-0193-021-0000	SAFETY LIGHTS ONLY	\$ 0.00	\$ 2.56	\$ 2.56
057-0193-022-0000	SAFETY LIGHTS ONLY	\$ 0.00	\$ 2.56	\$ 2.56
057-0193-023-0000	SAFETY LIGHTS ONLY	\$ 0.00	\$ 2.56	\$ 2.56
057-0193-024-0000	SAFETY LIGHTS ONLY	\$ 0.00	\$ 2.56	\$ 2.56
057-0193-025-0000	SAFETY LIGHTS ONLY	\$ 0.00	\$ 2.56	\$ 2.56
057-0193-026-0000	SAFETY LIGHTS ONLY	\$ 0.00	\$ 2.56	\$ 2.56
057-0201-001-0000	SAFETY LIGHTS ONLY	\$ 0.00	\$ 2.56	\$ 2.56
057-0201-002-0000	SAFETY LIGHTS ONLY	\$ 0.00	\$ 2.56	\$ 2.56
057-0201-003-0000	SAFETY LIGHTS ONLY	\$ 0.00	\$ 2.56	\$ 2.56
057-0201-004-0000	SAFETY LIGHTS ONLY	\$ 0.00	\$ 2.56	\$ 2.56
057-0201-005-0000	SAFETY LIGHTS ONLY	\$ 0.00	\$ 2.56	\$ 2.56
057-0201-006-0000	SAFETY LIGHTS ONLY	\$ 0.00	\$ 2.56	\$ 2.56
057-0201-007-0000	SAFETY LIGHTS ONLY	\$ 0.00	\$ 2.56	\$ 2.56
057-0201-008-0000	SAFETY LIGHTS ONLY	\$ 0.00	\$ 2.56	\$ 2.56
057-0201-009-0000	SAFETY LIGHTS ONLY	\$ 0.00	\$ 2.56	\$ 2.56
057-0201-010-0000	SAFETY LIGHTS ONLY	\$ 0.00	\$ 2.56	\$ 2.56
057-0201-011-0000	SAFETY LIGHTS ONLY	\$ 0.00	\$ 2.56	\$ 2.56
057-0201-012-0000	SAFETY LIGHTS ONLY	\$ 0.00	\$ 2.56	\$ 2.56
057-0201-013-0000	SAFETY LIGHTS ONLY	\$ 0.00	\$ 2.56	\$ 2.56
057-0201-014-0000	SAFETY LIGHTS ONLY	\$ 0.00	\$ 2.56	\$ 2.56
057-0201-015-0000	SAFETY LIGHTS ONLY	\$ 0.00	\$ 2.56	\$ 2.56
057-0201-016-0000	SAFETY LIGHTS ONLY	\$ 0.00	\$ 2.56	\$ 2.56
057-0201-017-0000	SAFETY LIGHTS ONLY	\$ 0.00	\$ 2.56	\$ 2.56
057-0201-018-0000	SAFETY LIGHTS ONLY	\$ 0.00	\$ 2.56	\$ 2.56

AGENDA ITEM 10.2

City of Rancho Cordova
Lighting District No. 2012-1
Fiscal Year 2019-20 Assessment Roll

ATTACHMENT 2

591

APN	District Classification	Street Light Charge	Safety Light Charge	Total Assessment
057-0201-019-0000	SAFETY LIGHTS ONLY	\$ 0.00	\$ 2.56	\$ 2.56
057-0201-020-0000	SAFETY LIGHTS ONLY	\$ 0.00	\$ 2.56	\$ 2.56
057-0201-021-0000	SAFETY LIGHTS ONLY	\$ 0.00	\$ 2.56	\$ 2.56
057-0201-022-0000	SAFETY LIGHTS ONLY	\$ 0.00	\$ 2.56	\$ 2.56
057-0201-023-0000	SAFETY LIGHTS ONLY	\$ 0.00	\$ 2.56	\$ 2.56
057-0202-001-0000	SAFETY LIGHTS ONLY	\$ 0.00	\$ 2.56	\$ 2.56
057-0202-002-0000	SAFETY LIGHTS ONLY	\$ 0.00	\$ 2.56	\$ 2.56
057-0202-003-0000	SAFETY LIGHTS ONLY	\$ 0.00	\$ 2.56	\$ 2.56
057-0202-004-0000	SAFETY LIGHTS ONLY	\$ 0.00	\$ 2.56	\$ 2.56
057-0202-005-0000	SAFETY LIGHTS ONLY	\$ 0.00	\$ 2.56	\$ 2.56
057-0202-006-0000	SAFETY LIGHTS ONLY	\$ 0.00	\$ 2.56	\$ 2.56
057-0202-007-0000	SAFETY LIGHTS ONLY	\$ 0.00	\$ 2.56	\$ 2.56
057-0202-008-0000	SAFETY LIGHTS ONLY	\$ 0.00	\$ 2.56	\$ 2.56
057-0202-009-0000	SAFETY LIGHTS ONLY	\$ 0.00	\$ 2.56	\$ 2.56
057-0202-010-0000	SAFETY LIGHTS ONLY	\$ 0.00	\$ 2.56	\$ 2.56
057-0202-011-0000	SAFETY LIGHTS ONLY	\$ 0.00	\$ 2.56	\$ 2.56
057-0202-012-0000	SAFETY LIGHTS ONLY	\$ 0.00	\$ 2.56	\$ 2.56
057-0202-013-0000	SAFETY LIGHTS ONLY	\$ 0.00	\$ 2.56	\$ 2.56
057-0202-014-0000	SAFETY LIGHTS ONLY	\$ 0.00	\$ 2.56	\$ 2.56
057-0202-015-0000	SAFETY LIGHTS ONLY	\$ 0.00	\$ 2.56	\$ 2.56
057-0202-016-0000	SAFETY LIGHTS ONLY	\$ 0.00	\$ 2.56	\$ 2.56
057-0202-017-0000	SAFETY LIGHTS ONLY	\$ 0.00	\$ 2.56	\$ 2.56
057-0202-018-0000	SAFETY LIGHTS ONLY	\$ 0.00	\$ 2.56	\$ 2.56
057-0202-019-0000	SAFETY LIGHTS ONLY	\$ 0.00	\$ 2.56	\$ 2.56
057-0203-001-0000	SAFETY LIGHTS ONLY	\$ 0.00	\$ 2.56	\$ 2.56
057-0203-002-0000	SAFETY LIGHTS ONLY	\$ 0.00	\$ 2.56	\$ 2.56
057-0203-003-0000	SAFETY LIGHTS ONLY	\$ 0.00	\$ 2.56	\$ 2.56
057-0203-004-0000	SAFETY LIGHTS ONLY	\$ 0.00	\$ 2.56	\$ 2.56
057-0203-005-0000	SAFETY LIGHTS ONLY	\$ 0.00	\$ 2.56	\$ 2.56
057-0203-006-0000	SAFETY LIGHTS ONLY	\$ 0.00	\$ 2.56	\$ 2.56
057-0203-007-0000	SAFETY LIGHTS ONLY	\$ 0.00	\$ 2.56	\$ 2.56
057-0203-008-0000	SAFETY LIGHTS ONLY	\$ 0.00	\$ 2.56	\$ 2.56
057-0203-009-0000	SAFETY LIGHTS ONLY	\$ 0.00	\$ 2.56	\$ 2.56
057-0203-010-0000	SAFETY LIGHTS ONLY	\$ 0.00	\$ 2.56	\$ 2.56
057-0203-011-0000	SAFETY LIGHTS ONLY	\$ 0.00	\$ 2.56	\$ 2.56
057-0203-012-0000	SAFETY LIGHTS ONLY	\$ 0.00	\$ 2.56	\$ 2.56
057-0203-013-0000	SAFETY LIGHTS ONLY	\$ 0.00	\$ 2.56	\$ 2.56
057-0203-014-0000	SAFETY LIGHTS ONLY	\$ 0.00	\$ 2.56	\$ 2.56
057-0203-015-0000	SAFETY LIGHTS ONLY	\$ 0.00	\$ 2.56	\$ 2.56
057-0203-016-0000	SAFETY LIGHTS ONLY	\$ 0.00	\$ 2.56	\$ 2.56
057-0203-017-0000	SAFETY LIGHTS ONLY	\$ 0.00	\$ 2.56	\$ 2.56
057-0203-018-0000	SAFETY LIGHTS ONLY	\$ 0.00	\$ 2.56	\$ 2.56
057-0203-019-0000	SAFETY LIGHTS ONLY	\$ 0.00	\$ 2.56	\$ 2.56
057-0203-020-0000	SAFETY LIGHTS ONLY	\$ 0.00	\$ 2.56	\$ 2.56

AGENDA ITEM 10.2

City of Rancho Cordova
Lighting District No. 2012-1
Fiscal Year 2019-20 Assessment Roll

ATTACHMENT 2

592

APN	District Classification	Street Light Charge	Safety Light Charge	Total Assessment
057-0203-021-0000	SAFETY LIGHTS ONLY	\$ 0.00	\$ 2.56	\$ 2.56
057-0203-022-0000	SAFETY LIGHTS ONLY	\$ 0.00	\$ 2.56	\$ 2.56
057-0203-023-0000	SAFETY LIGHTS ONLY	\$ 0.00	\$ 2.56	\$ 2.56
057-0204-001-0000	SAFETY LIGHTS ONLY	\$ 0.00	\$ 2.56	\$ 2.56
057-0204-002-0000	SAFETY LIGHTS ONLY	\$ 0.00	\$ 2.56	\$ 2.56
057-0204-003-0000	SAFETY LIGHTS ONLY	\$ 0.00	\$ 2.56	\$ 2.56
057-0204-004-0000	SAFETY LIGHTS ONLY	\$ 0.00	\$ 2.56	\$ 2.56
057-0204-005-0000	SAFETY LIGHTS ONLY	\$ 0.00	\$ 2.56	\$ 2.56
057-0204-006-0000	SAFETY LIGHTS ONLY	\$ 0.00	\$ 2.56	\$ 2.56
057-0204-007-0000	SAFETY LIGHTS ONLY	\$ 0.00	\$ 2.56	\$ 2.56
057-0204-008-0000	SAFETY LIGHTS ONLY	\$ 0.00	\$ 2.56	\$ 2.56
057-0204-009-0000	SAFETY LIGHTS ONLY	\$ 0.00	\$ 2.56	\$ 2.56
057-0204-010-0000	SAFETY LIGHTS ONLY	\$ 0.00	\$ 2.56	\$ 2.56
057-0204-011-0000	SAFETY LIGHTS ONLY	\$ 0.00	\$ 2.56	\$ 2.56
057-0204-012-0000	SAFETY LIGHTS ONLY	\$ 0.00	\$ 2.56	\$ 2.56
057-0211-002-0000	SAFETY LIGHTS ONLY	\$ 0.00	\$ 2.56	\$ 2.56
057-0211-003-0000	SAFETY LIGHTS ONLY	\$ 0.00	\$ 2.56	\$ 2.56
057-0211-004-0000	NONRES	\$ 82.62	\$ 2.56	\$ 85.18
057-0211-005-0000	NONRES	\$ 105.04	\$ 2.56	\$ 107.60
057-0211-006-0000	NONRES	\$ 35.27	\$ 2.56	\$ 37.82
057-0211-017-0000	SAFETY LIGHTS ONLY	\$ 0.00	\$ 2.56	\$ 2.56
057-0211-021-0000	SAFETY LIGHTS ONLY	\$ 0.00	\$ 2.56	\$ 2.56
057-0211-022-0000	NONRES	\$ 67.26	\$ 2.56	\$ 69.82
057-0211-023-0000	NONRES	\$ 21.66	\$ 2.56	\$ 24.22
057-0211-027-0000	NONRES	\$ 15.62	\$ 2.56	\$ 18.18
057-0211-028-0000	NONRES	\$ 18.89	\$ 2.56	\$ 21.44
057-0211-029-0000	NONRES	\$ 18.89	\$ 2.56	\$ 21.44
057-0211-034-0000	NONRES	\$ 27.71	\$ 2.56	\$ 30.26
057-0211-035-0000	NONRES	\$ 19.40	\$ 2.56	\$ 21.96
057-0211-038-0000	SAFETY LIGHTS ONLY	\$ 0.00	\$ 2.56	\$ 2.56
057-0211-039-0000	NONRES	\$ 25.19	\$ 2.56	\$ 27.74
057-0211-040-0000	SAFETY LIGHTS ONLY	\$ 0.00	\$ 2.56	\$ 2.56
057-0212-004-0000	SAFETY LIGHTS ONLY	\$ 0.00	\$ 2.56	\$ 2.56
057-0212-005-0000	SAFETY LIGHTS ONLY	\$ 0.00	\$ 2.56	\$ 2.56
057-0212-008-0000	NONRES	\$ 195.47	\$ 2.56	\$ 198.02
057-0212-009-0000	SAFETY LIGHTS ONLY	\$ 0.00	\$ 2.56	\$ 2.56
057-0221-001-0000	SAFETY LIGHTS ONLY	\$ 0.00	\$ 2.56	\$ 2.56
057-0221-002-0000	SAFETY LIGHTS ONLY	\$ 0.00	\$ 2.56	\$ 2.56
057-0221-007-0000	SAFETY LIGHTS ONLY	\$ 0.00	\$ 2.56	\$ 2.56
057-0221-008-0000	SAFETY LIGHTS ONLY	\$ 0.00	\$ 2.56	\$ 2.56
057-0221-012-0000	SAFETY LIGHTS ONLY	\$ 0.00	\$ 2.56	\$ 2.56
057-0221-013-0000	SAFETY LIGHTS ONLY	\$ 0.00	\$ 2.56	\$ 2.56
057-0221-014-0000	NONRES	\$ 48.36	\$ 2.56	\$ 50.92
057-0221-021-0000	SAFETY LIGHTS ONLY	\$ 0.00	\$ 2.56	\$ 2.56

AGENDA ITEM 10.2

City of Rancho Cordova
Lighting District No. 2012-1
Fiscal Year 2019-20 Assessment Roll

ATTACHMENT 2

593

APN	District Classification	Street Light Charge	Safety Light Charge	Total Assessment
057-0221-022-0000	SAFETY LIGHTS ONLY	\$ 0.00	\$ 2.56	\$ 2.56
057-0222-003-0000	SAFETY LIGHTS ONLY	\$ 0.00	\$ 2.56	\$ 2.56
057-0222-004-0000	SAFETY LIGHTS ONLY	\$ 0.00	\$ 2.56	\$ 2.56
057-0222-017-0000	SAFETY LIGHTS ONLY	\$ 0.00	\$ 2.56	\$ 2.56
057-0223-008-0000	SAFETY LIGHTS ONLY	\$ 0.00	\$ 2.56	\$ 2.56
057-0223-011-0000	SAFETY LIGHTS ONLY	\$ 0.00	\$ 2.56	\$ 2.56
057-0223-013-0000	SAFETY LIGHTS ONLY	\$ 0.00	\$ 2.56	\$ 2.56
057-0223-014-0000	SAFETY LIGHTS ONLY	\$ 0.00	\$ 2.56	\$ 2.56
057-0223-015-0000	SAFETY LIGHTS ONLY	\$ 0.00	\$ 2.56	\$ 2.56
057-0223-016-0000	SAFETY LIGHTS ONLY	\$ 0.00	\$ 2.56	\$ 2.56
057-0223-017-0000	NONRES	\$ 47.61	\$ 2.56	\$ 50.16
057-0223-019-0000	NONRES	\$ 38.04	\$ 2.56	\$ 40.60
057-0223-020-0000	SAFETY LIGHTS ONLY	\$ 0.00	\$ 2.56	\$ 2.56
057-0223-022-0000	SAFETY LIGHTS ONLY	\$ 0.00	\$ 2.56	\$ 2.56
057-0223-023-0000	SAFETY LIGHTS ONLY	\$ 0.00	\$ 2.56	\$ 2.56
057-0231-001-0000	SAFETY LIGHTS ONLY	\$ 0.00	\$ 2.56	\$ 2.56
057-0231-002-0000	SAFETY LIGHTS ONLY	\$ 0.00	\$ 2.56	\$ 2.56
057-0231-003-0000	SAFETY LIGHTS ONLY	\$ 0.00	\$ 2.56	\$ 2.56
057-0231-004-0000	SAFETY LIGHTS ONLY	\$ 0.00	\$ 2.56	\$ 2.56
057-0231-005-0000	SAFETY LIGHTS ONLY	\$ 0.00	\$ 2.56	\$ 2.56
057-0231-006-0000	SAFETY LIGHTS ONLY	\$ 0.00	\$ 2.56	\$ 2.56
057-0231-007-0000	SAFETY LIGHTS ONLY	\$ 0.00	\$ 2.56	\$ 2.56
057-0231-011-0000	SAFETY LIGHTS ONLY	\$ 0.00	\$ 2.56	\$ 2.56
057-0231-012-0000	SAFETY LIGHTS ONLY	\$ 0.00	\$ 2.56	\$ 2.56
057-0231-013-0000	NONRES	\$ 14.86	\$ 2.56	\$ 17.42
057-0231-016-0000	NONRES	\$ 58.69	\$ 2.56	\$ 61.24
057-0231-019-0000	SAFETY LIGHTS ONLY	\$ 0.00	\$ 2.56	\$ 2.56
057-0231-022-0000	NONRES	\$ 50.38	\$ 2.56	\$ 52.94
057-0232-001-0000	SAFETY LIGHTS ONLY	\$ 0.00	\$ 2.56	\$ 2.56
057-0232-002-0000	SAFETY LIGHTS ONLY	\$ 0.00	\$ 2.56	\$ 2.56
057-0232-003-0000	SAFETY LIGHTS ONLY	\$ 0.00	\$ 2.56	\$ 2.56
057-0232-004-0000	SAFETY LIGHTS ONLY	\$ 0.00	\$ 2.56	\$ 2.56
057-0232-005-0000	SAFETY LIGHTS ONLY	\$ 0.00	\$ 2.56	\$ 2.56
057-0232-006-0000	SAFETY LIGHTS ONLY	\$ 0.00	\$ 2.56	\$ 2.56
057-0232-007-0000	SAFETY LIGHTS ONLY	\$ 0.00	\$ 2.56	\$ 2.56
057-0232-008-0000	SAFETY LIGHTS ONLY	\$ 0.00	\$ 2.56	\$ 2.56
057-0232-009-0000	SAFETY LIGHTS ONLY	\$ 0.00	\$ 2.56	\$ 2.56
057-0232-010-0000	SAFETY LIGHTS ONLY	\$ 0.00	\$ 2.56	\$ 2.56
057-0232-011-0000	SAFETY LIGHTS ONLY	\$ 0.00	\$ 2.56	\$ 2.56
057-0232-012-0000	SAFETY LIGHTS ONLY	\$ 0.00	\$ 2.56	\$ 2.56
057-0232-013-0000	SAFETY LIGHTS ONLY	\$ 0.00	\$ 2.56	\$ 2.56
057-0232-014-0000	SAFETY LIGHTS ONLY	\$ 0.00	\$ 2.56	\$ 2.56
057-0233-001-0000	SAFETY LIGHTS ONLY	\$ 0.00	\$ 2.56	\$ 2.56
057-0233-002-0000	SAFETY LIGHTS ONLY	\$ 0.00	\$ 2.56	\$ 2.56

AGENDA ITEM 10.2

City of Rancho Cordova
Lighting District No. 2012-1
Fiscal Year 2019-20 Assessment Roll

ATTACHMENT 2

594

APN	District Classification	Street Light Charge	Safety Light Charge	Total Assessment
057-0233-003-0000	SAFETY LIGHTS ONLY	\$ 0.00	\$ 2.56	\$ 2.56
057-0233-004-0000	SAFETY LIGHTS ONLY	\$ 0.00	\$ 2.56	\$ 2.56
057-0233-005-0000	SAFETY LIGHTS ONLY	\$ 0.00	\$ 2.56	\$ 2.56
057-0233-006-0000	RESIDENTIAL	\$ 15.32	\$ 2.56	\$ 17.88
057-0233-007-0000	SAFETY LIGHTS ONLY	\$ 0.00	\$ 2.56	\$ 2.56
057-0233-008-0000	SAFETY LIGHTS ONLY	\$ 0.00	\$ 2.56	\$ 2.56
057-0233-009-0000	SAFETY LIGHTS ONLY	\$ 0.00	\$ 2.56	\$ 2.56
057-0233-010-0000	SAFETY LIGHTS ONLY	\$ 0.00	\$ 2.56	\$ 2.56
057-0233-011-0000	SAFETY LIGHTS ONLY	\$ 0.00	\$ 2.56	\$ 2.56
057-0233-012-0000	SAFETY LIGHTS ONLY	\$ 0.00	\$ 2.56	\$ 2.56
057-0233-013-0000	SAFETY LIGHTS ONLY	\$ 0.00	\$ 2.56	\$ 2.56
057-0234-001-0000	SAFETY LIGHTS ONLY	\$ 0.00	\$ 2.56	\$ 2.56
057-0234-002-0000	SAFETY LIGHTS ONLY	\$ 0.00	\$ 2.56	\$ 2.56
057-0234-003-0000	SAFETY LIGHTS ONLY	\$ 0.00	\$ 2.56	\$ 2.56
057-0234-004-0000	SAFETY LIGHTS ONLY	\$ 0.00	\$ 2.56	\$ 2.56
057-0234-005-0000	RESIDENTIAL	\$ 15.32	\$ 2.56	\$ 17.88
057-0234-006-0000	RESIDENTIAL	\$ 15.32	\$ 2.56	\$ 17.88
057-0240-001-0000	NONRES	\$ 72.55	\$ 2.56	\$ 75.10
057-0240-006-0000	SAFETY LIGHTS ONLY	\$ 0.00	\$ 2.56	\$ 2.56
057-0240-019-0000	NONRES	\$ 37.79	\$ 2.56	\$ 40.34
057-0240-020-0000	NONRES	\$ 77.84	\$ 2.56	\$ 80.40
057-0240-025-0000	NONRES	\$ 52.90	\$ 2.56	\$ 55.46
057-0240-030-0000	NONRES	\$ 56.17	\$ 2.56	\$ 58.72
057-0240-031-0000	NONRES	\$ 53.65	\$ 2.56	\$ 56.20
057-0240-032-0000	NONRES	\$ 46.10	\$ 2.56	\$ 48.66
057-0240-033-0000	NONRES	\$ 172.55	\$ 2.56	\$ 175.10
057-0240-034-0000	SAFETY LIGHTS ONLY	\$ 0.00	\$ 2.56	\$ 2.56
057-0251-001-0000	SAFETY LIGHTS ONLY	\$ 0.00	\$ 2.56	\$ 2.56
057-0251-002-0000	SAFETY LIGHTS ONLY	\$ 0.00	\$ 2.56	\$ 2.56
057-0251-003-0000	SAFETY LIGHTS ONLY	\$ 0.00	\$ 2.56	\$ 2.56
057-0251-004-0000	SAFETY LIGHTS ONLY	\$ 0.00	\$ 2.56	\$ 2.56
057-0251-005-0000	SAFETY LIGHTS ONLY	\$ 0.00	\$ 2.56	\$ 2.56
057-0251-006-0000	SAFETY LIGHTS ONLY	\$ 0.00	\$ 2.56	\$ 2.56
057-0251-007-0000	NONRES	\$ 45.59	\$ 2.56	\$ 48.14
057-0252-001-0000	SAFETY LIGHTS ONLY	\$ 0.00	\$ 2.56	\$ 2.56
057-0252-002-0000	SAFETY LIGHTS ONLY	\$ 0.00	\$ 2.56	\$ 2.56
057-0252-003-0000	SAFETY LIGHTS ONLY	\$ 0.00	\$ 2.56	\$ 2.56
057-0252-004-0000	NONRES	\$ 62.22	\$ 2.56	\$ 64.78
057-0252-005-0000	SAFETY LIGHTS ONLY	\$ 0.00	\$ 2.56	\$ 2.56
057-0252-006-0000	SAFETY LIGHTS ONLY	\$ 0.00	\$ 2.56	\$ 2.56
057-0253-001-0000	SAFETY LIGHTS ONLY	\$ 0.00	\$ 2.56	\$ 2.56
057-0253-002-0000	SAFETY LIGHTS ONLY	\$ 0.00	\$ 2.56	\$ 2.56
057-0253-003-0000	SAFETY LIGHTS ONLY	\$ 0.00	\$ 2.56	\$ 2.56
057-0253-004-0000	SAFETY LIGHTS ONLY	\$ 0.00	\$ 2.56	\$ 2.56

AGENDA ITEM 10.2

City of Rancho Cordova
Lighting District No. 2012-1
Fiscal Year 2019-20 Assessment Roll

ATTACHMENT 2

595

APN	District Classification	Street Light Charge	Safety Light Charge	Total Assessment
057-0253-005-0000	SAFETY LIGHTS ONLY	\$ 0.00	\$ 2.56	\$ 2.56
057-0253-006-0000	SAFETY LIGHTS ONLY	\$ 0.00	\$ 2.56	\$ 2.56
057-0254-006-0000	SAFETY LIGHTS ONLY	\$ 0.00	\$ 2.56	\$ 2.56
057-0254-007-0000	SAFETY LIGHTS ONLY	\$ 0.00	\$ 2.56	\$ 2.56
057-0254-008-0000	SAFETY LIGHTS ONLY	\$ 0.00	\$ 2.56	\$ 2.56
057-0254-009-0000	SAFETY LIGHTS ONLY	\$ 0.00	\$ 2.56	\$ 2.56
057-0254-010-0000	SAFETY LIGHTS ONLY	\$ 0.00	\$ 2.56	\$ 2.56
057-0254-022-0000	SAFETY LIGHTS ONLY	\$ 0.00	\$ 2.56	\$ 2.56
057-0254-023-0000	SAFETY LIGHTS ONLY	\$ 0.00	\$ 2.56	\$ 2.56
057-0254-024-0000	SAFETY LIGHTS ONLY	\$ 0.00	\$ 2.56	\$ 2.56
057-0254-025-0000	SAFETY LIGHTS ONLY	\$ 0.00	\$ 2.56	\$ 2.56
057-0255-001-0000	SAFETY LIGHTS ONLY	\$ 0.00	\$ 2.56	\$ 2.56
057-0255-002-0000	SAFETY LIGHTS ONLY	\$ 0.00	\$ 2.56	\$ 2.56
057-0255-003-0000	SAFETY LIGHTS ONLY	\$ 0.00	\$ 2.56	\$ 2.56
057-0261-001-0000	SAFETY LIGHTS ONLY	\$ 0.00	\$ 2.56	\$ 2.56
057-0261-002-0000	SAFETY LIGHTS ONLY	\$ 0.00	\$ 2.56	\$ 2.56
057-0261-003-0000	SAFETY LIGHTS ONLY	\$ 0.00	\$ 2.56	\$ 2.56
057-0261-004-0000	SAFETY LIGHTS ONLY	\$ 0.00	\$ 2.56	\$ 2.56
057-0261-005-0000	SAFETY LIGHTS ONLY	\$ 0.00	\$ 2.56	\$ 2.56
057-0261-006-0000	SAFETY LIGHTS ONLY	\$ 0.00	\$ 2.56	\$ 2.56
057-0261-007-0000	SAFETY LIGHTS ONLY	\$ 0.00	\$ 2.56	\$ 2.56
057-0261-008-0000	SAFETY LIGHTS ONLY	\$ 0.00	\$ 2.56	\$ 2.56
057-0261-009-0000	SAFETY LIGHTS ONLY	\$ 0.00	\$ 2.56	\$ 2.56
057-0261-010-0000	SAFETY LIGHTS ONLY	\$ 0.00	\$ 2.56	\$ 2.56
057-0261-011-0000	SAFETY LIGHTS ONLY	\$ 0.00	\$ 2.56	\$ 2.56
057-0262-001-0000	SAFETY LIGHTS ONLY	\$ 0.00	\$ 2.56	\$ 2.56
057-0262-002-0000	SAFETY LIGHTS ONLY	\$ 0.00	\$ 2.56	\$ 2.56
057-0262-003-0000	SAFETY LIGHTS ONLY	\$ 0.00	\$ 2.56	\$ 2.56
057-0262-004-0000	SAFETY LIGHTS ONLY	\$ 0.00	\$ 2.56	\$ 2.56
057-0262-005-0000	SAFETY LIGHTS ONLY	\$ 0.00	\$ 2.56	\$ 2.56
057-0262-006-0000	SAFETY LIGHTS ONLY	\$ 0.00	\$ 2.56	\$ 2.56
057-0262-007-0000	SAFETY LIGHTS ONLY	\$ 0.00	\$ 2.56	\$ 2.56
057-0262-008-0000	SAFETY LIGHTS ONLY	\$ 0.00	\$ 2.56	\$ 2.56
057-0262-009-0000	SAFETY LIGHTS ONLY	\$ 0.00	\$ 2.56	\$ 2.56
057-0262-010-0000	SAFETY LIGHTS ONLY	\$ 0.00	\$ 2.56	\$ 2.56
057-0262-011-0000	SAFETY LIGHTS ONLY	\$ 0.00	\$ 2.56	\$ 2.56
057-0262-012-0000	SAFETY LIGHTS ONLY	\$ 0.00	\$ 2.56	\$ 2.56
057-0262-013-0000	SAFETY LIGHTS ONLY	\$ 0.00	\$ 2.56	\$ 2.56
057-0263-001-0000	SAFETY LIGHTS ONLY	\$ 0.00	\$ 2.56	\$ 2.56
057-0263-002-0000	SAFETY LIGHTS ONLY	\$ 0.00	\$ 2.56	\$ 2.56
057-0263-003-0000	SAFETY LIGHTS ONLY	\$ 0.00	\$ 2.56	\$ 2.56
057-0263-004-0000	SAFETY LIGHTS ONLY	\$ 0.00	\$ 2.56	\$ 2.56
057-0263-005-0000	SAFETY LIGHTS ONLY	\$ 0.00	\$ 2.56	\$ 2.56
057-0263-006-0000	SAFETY LIGHTS ONLY	\$ 0.00	\$ 2.56	\$ 2.56

AGENDA ITEM 10.2

City of Rancho Cordova
Lighting District No. 2012-1
Fiscal Year 2019-20 Assessment Roll

ATTACHMENT 2

596

APN	District Classification	Street Light Charge	Safety Light Charge	Total Assessment
057-0263-007-0000	SAFETY LIGHTS ONLY	\$ 0.00	\$ 2.56	\$ 2.56
057-0263-008-0000	SAFETY LIGHTS ONLY	\$ 0.00	\$ 2.56	\$ 2.56
057-0263-009-0000	SAFETY LIGHTS ONLY	\$ 0.00	\$ 2.56	\$ 2.56
057-0263-010-0000	SAFETY LIGHTS ONLY	\$ 0.00	\$ 2.56	\$ 2.56
057-0263-011-0000	SAFETY LIGHTS ONLY	\$ 0.00	\$ 2.56	\$ 2.56
057-0263-012-0000	SAFETY LIGHTS ONLY	\$ 0.00	\$ 2.56	\$ 2.56
057-0263-013-0000	SAFETY LIGHTS ONLY	\$ 0.00	\$ 2.56	\$ 2.56
057-0263-014-0000	SAFETY LIGHTS ONLY	\$ 0.00	\$ 2.56	\$ 2.56
057-0263-015-0000	SAFETY LIGHTS ONLY	\$ 0.00	\$ 2.56	\$ 2.56
057-0263-016-0000	SAFETY LIGHTS ONLY	\$ 0.00	\$ 2.56	\$ 2.56
057-0264-001-0000	SAFETY LIGHTS ONLY	\$ 0.00	\$ 2.56	\$ 2.56
057-0264-002-0000	SAFETY LIGHTS ONLY	\$ 0.00	\$ 2.56	\$ 2.56
057-0264-003-0000	SAFETY LIGHTS ONLY	\$ 0.00	\$ 2.56	\$ 2.56
057-0264-004-0000	SAFETY LIGHTS ONLY	\$ 0.00	\$ 2.56	\$ 2.56
057-0264-005-0000	SAFETY LIGHTS ONLY	\$ 0.00	\$ 2.56	\$ 2.56
057-0264-006-0000	SAFETY LIGHTS ONLY	\$ 0.00	\$ 2.56	\$ 2.56
057-0264-007-0000	SAFETY LIGHTS ONLY	\$ 0.00	\$ 2.56	\$ 2.56
057-0264-008-0000	SAFETY LIGHTS ONLY	\$ 0.00	\$ 2.56	\$ 2.56
057-0264-009-0000	SAFETY LIGHTS ONLY	\$ 0.00	\$ 2.56	\$ 2.56
057-0264-010-0000	SAFETY LIGHTS ONLY	\$ 0.00	\$ 2.56	\$ 2.56
057-0264-011-0000	SAFETY LIGHTS ONLY	\$ 0.00	\$ 2.56	\$ 2.56
057-0264-012-0000	SAFETY LIGHTS ONLY	\$ 0.00	\$ 2.56	\$ 2.56
057-0264-013-0000	SAFETY LIGHTS ONLY	\$ 0.00	\$ 2.56	\$ 2.56
057-0265-001-0000	SAFETY LIGHTS ONLY	\$ 0.00	\$ 2.56	\$ 2.56
057-0265-002-0000	SAFETY LIGHTS ONLY	\$ 0.00	\$ 2.56	\$ 2.56
057-0265-003-0000	SAFETY LIGHTS ONLY	\$ 0.00	\$ 2.56	\$ 2.56
057-0265-004-0000	SAFETY LIGHTS ONLY	\$ 0.00	\$ 2.56	\$ 2.56
057-0265-005-0000	SAFETY LIGHTS ONLY	\$ 0.00	\$ 2.56	\$ 2.56
057-0271-001-0000	RESIDENTIAL	\$ 15.32	\$ 2.56	\$ 17.88
057-0271-002-0000	SAFETY LIGHTS ONLY	\$ 0.00	\$ 2.56	\$ 2.56
057-0271-003-0000	SAFETY LIGHTS ONLY	\$ 0.00	\$ 2.56	\$ 2.56
057-0271-004-0000	SAFETY LIGHTS ONLY	\$ 0.00	\$ 2.56	\$ 2.56
057-0271-005-0000	SAFETY LIGHTS ONLY	\$ 0.00	\$ 2.56	\$ 2.56
057-0272-001-0000	SAFETY LIGHTS ONLY	\$ 0.00	\$ 2.56	\$ 2.56
057-0272-002-0000	SAFETY LIGHTS ONLY	\$ 0.00	\$ 2.56	\$ 2.56
057-0272-003-0000	SAFETY LIGHTS ONLY	\$ 0.00	\$ 2.56	\$ 2.56
057-0272-004-0000	SAFETY LIGHTS ONLY	\$ 0.00	\$ 2.56	\$ 2.56
057-0272-005-0000	SAFETY LIGHTS ONLY	\$ 0.00	\$ 2.56	\$ 2.56
057-0272-006-0000	SAFETY LIGHTS ONLY	\$ 0.00	\$ 2.56	\$ 2.56
057-0272-007-0000	SAFETY LIGHTS ONLY	\$ 0.00	\$ 2.56	\$ 2.56
057-0272-008-0000	SAFETY LIGHTS ONLY	\$ 0.00	\$ 2.56	\$ 2.56
057-0272-009-0000	SAFETY LIGHTS ONLY	\$ 0.00	\$ 2.56	\$ 2.56
057-0272-010-0000	SAFETY LIGHTS ONLY	\$ 0.00	\$ 2.56	\$ 2.56
057-0272-011-0000	SAFETY LIGHTS ONLY	\$ 0.00	\$ 2.56	\$ 2.56

AGENDA ITEM 10.2

City of Rancho Cordova
Lighting District No. 2012-1
Fiscal Year 2019-20 Assessment Roll

ATTACHMENT 2

597

APN	District Classification	Street Light Charge	Safety Light Charge	Total Assessment
057-0272-012-0000	SAFETY LIGHTS ONLY	\$ 0.00	\$ 2.56	\$ 2.56
057-0272-013-0000	SAFETY LIGHTS ONLY	\$ 0.00	\$ 2.56	\$ 2.56
057-0272-014-0000	SAFETY LIGHTS ONLY	\$ 0.00	\$ 2.56	\$ 2.56
057-0273-001-0000	SAFETY LIGHTS ONLY	\$ 0.00	\$ 2.56	\$ 2.56
057-0273-002-0000	SAFETY LIGHTS ONLY	\$ 0.00	\$ 2.56	\$ 2.56
057-0274-001-0000	SAFETY LIGHTS ONLY	\$ 0.00	\$ 2.56	\$ 2.56
057-0274-002-0000	SAFETY LIGHTS ONLY	\$ 0.00	\$ 2.56	\$ 2.56
057-0281-001-0000	SAFETY LIGHTS ONLY	\$ 0.00	\$ 2.56	\$ 2.56
057-0281-002-0000	SAFETY LIGHTS ONLY	\$ 0.00	\$ 2.56	\$ 2.56
057-0281-003-0000	SAFETY LIGHTS ONLY	\$ 0.00	\$ 2.56	\$ 2.56
057-0281-004-0000	SAFETY LIGHTS ONLY	\$ 0.00	\$ 2.56	\$ 2.56
057-0281-005-0000	SAFETY LIGHTS ONLY	\$ 0.00	\$ 2.56	\$ 2.56
057-0281-006-0000	SAFETY LIGHTS ONLY	\$ 0.00	\$ 2.56	\$ 2.56
057-0281-007-0000	SAFETY LIGHTS ONLY	\$ 0.00	\$ 2.56	\$ 2.56
057-0281-008-0000	SAFETY LIGHTS ONLY	\$ 0.00	\$ 2.56	\$ 2.56
057-0281-009-0000	SAFETY LIGHTS ONLY	\$ 0.00	\$ 2.56	\$ 2.56
057-0281-010-0000	SAFETY LIGHTS ONLY	\$ 0.00	\$ 2.56	\$ 2.56
057-0281-011-0000	SAFETY LIGHTS ONLY	\$ 0.00	\$ 2.56	\$ 2.56
057-0281-012-0000	SAFETY LIGHTS ONLY	\$ 0.00	\$ 2.56	\$ 2.56
057-0281-013-0000	SAFETY LIGHTS ONLY	\$ 0.00	\$ 2.56	\$ 2.56
057-0281-014-0000	SAFETY LIGHTS ONLY	\$ 0.00	\$ 2.56	\$ 2.56
057-0281-015-0000	SAFETY LIGHTS ONLY	\$ 0.00	\$ 2.56	\$ 2.56
057-0282-001-0000	SAFETY LIGHTS ONLY	\$ 0.00	\$ 2.56	\$ 2.56
057-0282-002-0000	SAFETY LIGHTS ONLY	\$ 0.00	\$ 2.56	\$ 2.56
057-0282-003-0000	SAFETY LIGHTS ONLY	\$ 0.00	\$ 2.56	\$ 2.56
057-0282-004-0000	SAFETY LIGHTS ONLY	\$ 0.00	\$ 2.56	\$ 2.56
057-0282-005-0000	SAFETY LIGHTS ONLY	\$ 0.00	\$ 2.56	\$ 2.56
057-0282-006-0000	SAFETY LIGHTS ONLY	\$ 0.00	\$ 2.56	\$ 2.56
057-0282-007-0000	SAFETY LIGHTS ONLY	\$ 0.00	\$ 2.56	\$ 2.56
057-0282-008-0000	SAFETY LIGHTS ONLY	\$ 0.00	\$ 2.56	\$ 2.56
057-0282-009-0000	SAFETY LIGHTS ONLY	\$ 0.00	\$ 2.56	\$ 2.56
057-0282-010-0000	SAFETY LIGHTS ONLY	\$ 0.00	\$ 2.56	\$ 2.56
057-0282-011-0000	SAFETY LIGHTS ONLY	\$ 0.00	\$ 2.56	\$ 2.56
057-0282-012-0000	SAFETY LIGHTS ONLY	\$ 0.00	\$ 2.56	\$ 2.56
057-0282-013-0000	SAFETY LIGHTS ONLY	\$ 0.00	\$ 2.56	\$ 2.56
057-0282-014-0000	SAFETY LIGHTS ONLY	\$ 0.00	\$ 2.56	\$ 2.56
057-0283-001-0000	SAFETY LIGHTS ONLY	\$ 0.00	\$ 2.56	\$ 2.56
057-0283-002-0000	SAFETY LIGHTS ONLY	\$ 0.00	\$ 2.56	\$ 2.56
057-0283-003-0000	SAFETY LIGHTS ONLY	\$ 0.00	\$ 2.56	\$ 2.56
057-0283-004-0000	SAFETY LIGHTS ONLY	\$ 0.00	\$ 2.56	\$ 2.56
057-0284-001-0000	SAFETY LIGHTS ONLY	\$ 0.00	\$ 2.56	\$ 2.56
057-0284-002-0000	SAFETY LIGHTS ONLY	\$ 0.00	\$ 2.56	\$ 2.56
057-0284-003-0000	SAFETY LIGHTS ONLY	\$ 0.00	\$ 2.56	\$ 2.56
057-0284-004-0000	SAFETY LIGHTS ONLY	\$ 0.00	\$ 2.56	\$ 2.56

AGENDA ITEM 10.2

City of Rancho Cordova
Lighting District No. 2012-1
Fiscal Year 2019-20 Assessment Roll

ATTACHMENT 2

598

APN	District Classification	Street Light Charge	Safety Light Charge	Total Assessment
057-0285-001-0000	SAFETY LIGHTS ONLY	\$ 0.00	\$ 2.56	\$ 2.56
057-0285-002-0000	SAFETY LIGHTS ONLY	\$ 0.00	\$ 2.56	\$ 2.56
057-0285-003-0000	SAFETY LIGHTS ONLY	\$ 0.00	\$ 2.56	\$ 2.56
057-0285-004-0000	SAFETY LIGHTS ONLY	\$ 0.00	\$ 2.56	\$ 2.56
057-0285-005-0000	SAFETY LIGHTS ONLY	\$ 0.00	\$ 2.56	\$ 2.56
057-0285-006-0000	SAFETY LIGHTS ONLY	\$ 0.00	\$ 2.56	\$ 2.56
057-0285-007-0000	SAFETY LIGHTS ONLY	\$ 0.00	\$ 2.56	\$ 2.56
057-0285-008-0000	SAFETY LIGHTS ONLY	\$ 0.00	\$ 2.56	\$ 2.56
057-0285-013-0000	SAFETY LIGHTS ONLY	\$ 0.00	\$ 2.56	\$ 2.56
057-0285-014-0000	SAFETY LIGHTS ONLY	\$ 0.00	\$ 2.56	\$ 2.56
057-0285-015-0000	SAFETY LIGHTS ONLY	\$ 0.00	\$ 2.56	\$ 2.56
057-0285-016-0000	SAFETY LIGHTS ONLY	\$ 0.00	\$ 2.56	\$ 2.56
057-0285-017-0000	SAFETY LIGHTS ONLY	\$ 0.00	\$ 2.56	\$ 2.56
057-0285-018-0000	SAFETY LIGHTS ONLY	\$ 0.00	\$ 2.56	\$ 2.56
057-0285-024-0000	SAFETY LIGHTS ONLY	\$ 0.00	\$ 2.56	\$ 2.56
057-0285-025-0000	SAFETY LIGHTS ONLY	\$ 0.00	\$ 2.56	\$ 2.56
057-0285-026-0000	SAFETY LIGHTS ONLY	\$ 0.00	\$ 2.56	\$ 2.56
057-0285-027-0000	SAFETY LIGHTS ONLY	\$ 0.00	\$ 2.56	\$ 2.56
057-0285-028-0000	SAFETY LIGHTS ONLY	\$ 0.00	\$ 2.56	\$ 2.56
057-0285-029-0000	SAFETY LIGHTS ONLY	\$ 0.00	\$ 2.56	\$ 2.56
057-0285-030-0000	SAFETY LIGHTS ONLY	\$ 0.00	\$ 2.56	\$ 2.56
057-0285-031-0000	SAFETY LIGHTS ONLY	\$ 0.00	\$ 2.56	\$ 2.56
057-0285-032-0000	SAFETY LIGHTS ONLY	\$ 0.00	\$ 2.56	\$ 2.56
057-0285-033-0000	SAFETY LIGHTS ONLY	\$ 0.00	\$ 2.56	\$ 2.56
057-0285-035-0000	SAFETY LIGHTS ONLY	\$ 0.00	\$ 2.56	\$ 2.56
057-0285-036-0000	SAFETY LIGHTS ONLY	\$ 0.00	\$ 2.56	\$ 2.56
057-0285-037-0000	SAFETY LIGHTS ONLY	\$ 0.00	\$ 2.56	\$ 2.56
057-0286-001-0000	SAFETY LIGHTS ONLY	\$ 0.00	\$ 2.56	\$ 2.56
057-0286-002-0000	SAFETY LIGHTS ONLY	\$ 0.00	\$ 2.56	\$ 2.56
057-0286-003-0000	SAFETY LIGHTS ONLY	\$ 0.00	\$ 2.56	\$ 2.56
057-0286-004-0000	SAFETY LIGHTS ONLY	\$ 0.00	\$ 2.56	\$ 2.56
057-0286-005-0000	SAFETY LIGHTS ONLY	\$ 0.00	\$ 2.56	\$ 2.56
057-0286-006-0000	SAFETY LIGHTS ONLY	\$ 0.00	\$ 2.56	\$ 2.56
057-0286-007-0000	SAFETY LIGHTS ONLY	\$ 0.00	\$ 2.56	\$ 2.56
057-0286-008-0000	SAFETY LIGHTS ONLY	\$ 0.00	\$ 2.56	\$ 2.56
057-0291-007-0000	SAFETY LIGHTS ONLY	\$ 0.00	\$ 2.56	\$ 2.56
057-0291-008-0000	SAFETY LIGHTS ONLY	\$ 0.00	\$ 2.56	\$ 2.56
057-0291-009-0000	SAFETY LIGHTS ONLY	\$ 0.00	\$ 2.56	\$ 2.56
057-0291-010-0000	SAFETY LIGHTS ONLY	\$ 0.00	\$ 2.56	\$ 2.56
057-0291-011-0000	SAFETY LIGHTS ONLY	\$ 0.00	\$ 2.56	\$ 2.56
057-0291-012-0000	SAFETY LIGHTS ONLY	\$ 0.00	\$ 2.56	\$ 2.56
057-0291-013-0000	NONRES	\$ 48.11	\$ 2.56	\$ 50.66
057-0292-002-0000	SAFETY LIGHTS ONLY	\$ 0.00	\$ 2.56	\$ 2.56
057-0292-003-0000	SAFETY LIGHTS ONLY	\$ 0.00	\$ 2.56	\$ 2.56

AGENDA ITEM 10.2

City of Rancho Cordova
Lighting District No. 2012-1
Fiscal Year 2019-20 Assessment Roll

ATTACHMENT 2

599

APN	District Classification	Street Light Charge	Safety Light Charge	Total Assessment
057-0292-004-0000	SAFETY LIGHTS ONLY	\$ 0.00	\$ 2.56	\$ 2.56
057-0292-005-0000	SAFETY LIGHTS ONLY	\$ 0.00	\$ 2.56	\$ 2.56
057-0292-006-0000	SAFETY LIGHTS ONLY	\$ 0.00	\$ 2.56	\$ 2.56
057-0292-007-0000	NONRES	\$ 64.23	\$ 2.56	\$ 66.78
057-0292-010-0000	NONRES	\$ 15.11	\$ 2.56	\$ 17.66
057-0292-011-0000	NONRES	\$ 41.31	\$ 2.56	\$ 43.86
057-0292-016-0000	SAFETY LIGHTS ONLY	\$ 0.00	\$ 2.56	\$ 2.56
057-0292-017-0000	NONRES	\$ 15.37	\$ 2.56	\$ 17.92
057-0292-018-0000	NONRES	\$ 16.37	\$ 2.56	\$ 18.92
057-0292-019-0000	SAFETY LIGHTS ONLY	\$ 0.00	\$ 2.56	\$ 2.56
057-0293-001-0000	NONRES	\$ 71.79	\$ 2.56	\$ 74.34
057-0293-004-0000	NONRES	\$ 31.74	\$ 2.56	\$ 34.30
057-0293-005-0000	NONRES	\$ 31.49	\$ 2.56	\$ 34.04
057-0293-006-0000	SAFETY LIGHTS ONLY	\$ 0.00	\$ 2.56	\$ 2.56
057-0293-007-0000	NONRES	\$ 27.46	\$ 2.56	\$ 30.02
057-0294-004-0000	SAFETY LIGHTS ONLY	\$ 0.00	\$ 2.56	\$ 2.56
057-0294-006-0000	NONRES	\$ 80.10	\$ 2.56	\$ 82.66
057-0294-007-0000	NONRES	\$ 210.84	\$ 2.56	\$ 213.40
057-0301-001-0000	SAFETY LIGHTS ONLY	\$ 0.00	\$ 2.56	\$ 2.56
057-0301-002-0000	SAFETY LIGHTS ONLY	\$ 0.00	\$ 2.56	\$ 2.56
057-0301-003-0000	SAFETY LIGHTS ONLY	\$ 0.00	\$ 2.56	\$ 2.56
057-0301-004-0000	SAFETY LIGHTS ONLY	\$ 0.00	\$ 2.56	\$ 2.56
057-0301-005-0000	SAFETY LIGHTS ONLY	\$ 0.00	\$ 2.56	\$ 2.56
057-0301-006-0000	SAFETY LIGHTS ONLY	\$ 0.00	\$ 2.56	\$ 2.56
057-0301-007-0000	SAFETY LIGHTS ONLY	\$ 0.00	\$ 2.56	\$ 2.56
057-0301-008-0000	SAFETY LIGHTS ONLY	\$ 0.00	\$ 2.56	\$ 2.56
057-0302-001-0000	SAFETY LIGHTS ONLY	\$ 0.00	\$ 2.56	\$ 2.56
057-0302-002-0000	SAFETY LIGHTS ONLY	\$ 0.00	\$ 2.56	\$ 2.56
057-0302-003-0000	SAFETY LIGHTS ONLY	\$ 0.00	\$ 2.56	\$ 2.56
057-0302-004-0000	SAFETY LIGHTS ONLY	\$ 0.00	\$ 2.56	\$ 2.56
057-0302-005-0000	SAFETY LIGHTS ONLY	\$ 0.00	\$ 2.56	\$ 2.56
057-0302-006-0000	SAFETY LIGHTS ONLY	\$ 0.00	\$ 2.56	\$ 2.56
057-0302-007-0000	SAFETY LIGHTS ONLY	\$ 0.00	\$ 2.56	\$ 2.56
057-0302-008-0000	SAFETY LIGHTS ONLY	\$ 0.00	\$ 2.56	\$ 2.56
057-0302-009-0000	SAFETY LIGHTS ONLY	\$ 0.00	\$ 2.56	\$ 2.56
057-0302-010-0000	SAFETY LIGHTS ONLY	\$ 0.00	\$ 2.56	\$ 2.56
057-0303-001-0000	SAFETY LIGHTS ONLY	\$ 0.00	\$ 2.56	\$ 2.56
057-0303-002-0000	SAFETY LIGHTS ONLY	\$ 0.00	\$ 2.56	\$ 2.56
057-0303-003-0000	SAFETY LIGHTS ONLY	\$ 0.00	\$ 2.56	\$ 2.56
057-0303-004-0000	SAFETY LIGHTS ONLY	\$ 0.00	\$ 2.56	\$ 2.56
057-0303-005-0000	SAFETY LIGHTS ONLY	\$ 0.00	\$ 2.56	\$ 2.56
057-0303-006-0000	SAFETY LIGHTS ONLY	\$ 0.00	\$ 2.56	\$ 2.56
057-0303-007-0000	SAFETY LIGHTS ONLY	\$ 0.00	\$ 2.56	\$ 2.56
057-0303-008-0000	SAFETY LIGHTS ONLY	\$ 0.00	\$ 2.56	\$ 2.56

AGENDA ITEM 10.2

City of Rancho Cordova
Lighting District No. 2012-1
Fiscal Year 2019-20 Assessment Roll

ATTACHMENT 2

600

APN	District Classification	Street Light Charge	Safety Light Charge	Total Assessment
057-0303-009-0000	SAFETY LIGHTS ONLY	\$ 0.00	\$ 2.56	\$ 2.56
057-0303-010-0000	SAFETY LIGHTS ONLY	\$ 0.00	\$ 2.56	\$ 2.56
057-0303-011-0000	SAFETY LIGHTS ONLY	\$ 0.00	\$ 2.56	\$ 2.56
057-0303-012-0000	SAFETY LIGHTS ONLY	\$ 0.00	\$ 2.56	\$ 2.56
057-0303-013-0000	SAFETY LIGHTS ONLY	\$ 0.00	\$ 2.56	\$ 2.56
057-0303-014-0000	SAFETY LIGHTS ONLY	\$ 0.00	\$ 2.56	\$ 2.56
057-0303-015-0000	SAFETY LIGHTS ONLY	\$ 0.00	\$ 2.56	\$ 2.56
057-0303-016-0000	SAFETY LIGHTS ONLY	\$ 0.00	\$ 2.56	\$ 2.56
057-0304-003-0000	SAFETY LIGHTS ONLY	\$ 0.00	\$ 2.56	\$ 2.56
057-0304-004-0000	SAFETY LIGHTS ONLY	\$ 0.00	\$ 2.56	\$ 2.56
057-0304-005-0000	SAFETY LIGHTS ONLY	\$ 0.00	\$ 2.56	\$ 2.56
057-0304-006-0000	SAFETY LIGHTS ONLY	\$ 0.00	\$ 2.56	\$ 2.56
057-0304-007-0000	SAFETY LIGHTS ONLY	\$ 0.00	\$ 2.56	\$ 2.56
057-0304-010-0000	SAFETY LIGHTS ONLY	\$ 0.00	\$ 2.56	\$ 2.56
057-0304-011-0000	SAFETY LIGHTS ONLY	\$ 0.00	\$ 2.56	\$ 2.56
057-0304-012-0000	SAFETY LIGHTS ONLY	\$ 0.00	\$ 2.56	\$ 2.56
057-0304-013-0000	SAFETY LIGHTS ONLY	\$ 0.00	\$ 2.56	\$ 2.56
057-0304-014-0000	SAFETY LIGHTS ONLY	\$ 0.00	\$ 2.56	\$ 2.56
057-0311-001-0000	SAFETY LIGHTS ONLY	\$ 0.00	\$ 2.56	\$ 2.56
057-0311-002-0000	SAFETY LIGHTS ONLY	\$ 0.00	\$ 2.56	\$ 2.56
057-0311-003-0000	SAFETY LIGHTS ONLY	\$ 0.00	\$ 2.56	\$ 2.56
057-0311-004-0000	SAFETY LIGHTS ONLY	\$ 0.00	\$ 2.56	\$ 2.56
057-0311-005-0000	SAFETY LIGHTS ONLY	\$ 0.00	\$ 2.56	\$ 2.56
057-0311-006-0000	SAFETY LIGHTS ONLY	\$ 0.00	\$ 2.56	\$ 2.56
057-0311-007-0000	SAFETY LIGHTS ONLY	\$ 0.00	\$ 2.56	\$ 2.56
057-0311-008-0000	SAFETY LIGHTS ONLY	\$ 0.00	\$ 2.56	\$ 2.56
057-0311-009-0000	SAFETY LIGHTS ONLY	\$ 0.00	\$ 2.56	\$ 2.56
057-0311-010-0000	SAFETY LIGHTS ONLY	\$ 0.00	\$ 2.56	\$ 2.56
057-0311-011-0000	SAFETY LIGHTS ONLY	\$ 0.00	\$ 2.56	\$ 2.56
057-0311-012-0000	SAFETY LIGHTS ONLY	\$ 0.00	\$ 2.56	\$ 2.56
057-0311-013-0000	SAFETY LIGHTS ONLY	\$ 0.00	\$ 2.56	\$ 2.56
057-0311-014-0000	SAFETY LIGHTS ONLY	\$ 0.00	\$ 2.56	\$ 2.56
057-0311-015-0000	SAFETY LIGHTS ONLY	\$ 0.00	\$ 2.56	\$ 2.56
057-0311-016-0000	SAFETY LIGHTS ONLY	\$ 0.00	\$ 2.56	\$ 2.56
057-0311-017-0000	SAFETY LIGHTS ONLY	\$ 0.00	\$ 2.56	\$ 2.56
057-0311-018-0000	SAFETY LIGHTS ONLY	\$ 0.00	\$ 2.56	\$ 2.56
057-0312-001-0000	SAFETY LIGHTS ONLY	\$ 0.00	\$ 2.56	\$ 2.56
057-0312-002-0000	SAFETY LIGHTS ONLY	\$ 0.00	\$ 2.56	\$ 2.56
057-0312-003-0000	SAFETY LIGHTS ONLY	\$ 0.00	\$ 2.56	\$ 2.56
057-0312-004-0000	SAFETY LIGHTS ONLY	\$ 0.00	\$ 2.56	\$ 2.56
057-0312-005-0000	SAFETY LIGHTS ONLY	\$ 0.00	\$ 2.56	\$ 2.56
057-0312-006-0000	SAFETY LIGHTS ONLY	\$ 0.00	\$ 2.56	\$ 2.56
057-0312-007-0000	SAFETY LIGHTS ONLY	\$ 0.00	\$ 2.56	\$ 2.56
057-0312-008-0000	SAFETY LIGHTS ONLY	\$ 0.00	\$ 2.56	\$ 2.56

AGENDA ITEM 10.2

City of Rancho Cordova
Lighting District No. 2012-1
Fiscal Year 2019-20 Assessment Roll

ATTACHMENT 2

601

APN	District Classification	Street Light Charge	Safety Light Charge	Total Assessment
057-0312-009-0000	SAFETY LIGHTS ONLY	\$ 0.00	\$ 2.56	\$ 2.56
057-0312-010-0000	SAFETY LIGHTS ONLY	\$ 0.00	\$ 2.56	\$ 2.56
057-0312-011-0000	SAFETY LIGHTS ONLY	\$ 0.00	\$ 2.56	\$ 2.56
057-0312-012-0000	SAFETY LIGHTS ONLY	\$ 0.00	\$ 2.56	\$ 2.56
057-0312-013-0000	SAFETY LIGHTS ONLY	\$ 0.00	\$ 2.56	\$ 2.56
057-0313-001-0000	SAFETY LIGHTS ONLY	\$ 0.00	\$ 2.56	\$ 2.56
057-0313-002-0000	SAFETY LIGHTS ONLY	\$ 0.00	\$ 2.56	\$ 2.56
057-0313-003-0000	SAFETY LIGHTS ONLY	\$ 0.00	\$ 2.56	\$ 2.56
057-0313-004-0000	SAFETY LIGHTS ONLY	\$ 0.00	\$ 2.56	\$ 2.56
057-0313-005-0000	SAFETY LIGHTS ONLY	\$ 0.00	\$ 2.56	\$ 2.56
057-0313-006-0000	SAFETY LIGHTS ONLY	\$ 0.00	\$ 2.56	\$ 2.56
057-0313-007-0000	SAFETY LIGHTS ONLY	\$ 0.00	\$ 2.56	\$ 2.56
057-0313-008-0000	SAFETY LIGHTS ONLY	\$ 0.00	\$ 2.56	\$ 2.56
057-0313-009-0000	SAFETY LIGHTS ONLY	\$ 0.00	\$ 2.56	\$ 2.56
057-0314-001-0000	SAFETY LIGHTS ONLY	\$ 0.00	\$ 2.56	\$ 2.56
057-0314-002-0000	SAFETY LIGHTS ONLY	\$ 0.00	\$ 2.56	\$ 2.56
057-0314-003-0000	SAFETY LIGHTS ONLY	\$ 0.00	\$ 2.56	\$ 2.56
057-0314-004-0000	SAFETY LIGHTS ONLY	\$ 0.00	\$ 2.56	\$ 2.56
057-0314-005-0000	SAFETY LIGHTS ONLY	\$ 0.00	\$ 2.56	\$ 2.56
057-0314-006-0000	SAFETY LIGHTS ONLY	\$ 0.00	\$ 2.56	\$ 2.56
057-0314-007-0000	SAFETY LIGHTS ONLY	\$ 0.00	\$ 2.56	\$ 2.56
057-0314-008-0000	SAFETY LIGHTS ONLY	\$ 0.00	\$ 2.56	\$ 2.56
057-0314-009-0000	SAFETY LIGHTS ONLY	\$ 0.00	\$ 2.56	\$ 2.56
057-0314-010-0000	SAFETY LIGHTS ONLY	\$ 0.00	\$ 2.56	\$ 2.56
057-0314-013-0000	SAFETY LIGHTS ONLY	\$ 0.00	\$ 2.56	\$ 2.56
057-0314-014-0000	SAFETY LIGHTS ONLY	\$ 0.00	\$ 2.56	\$ 2.56
057-0314-015-0000	SAFETY LIGHTS ONLY	\$ 0.00	\$ 2.56	\$ 2.56
057-0314-016-0000	SAFETY LIGHTS ONLY	\$ 0.00	\$ 2.56	\$ 2.56
057-0314-017-0000	SAFETY LIGHTS ONLY	\$ 0.00	\$ 2.56	\$ 2.56
057-0314-018-0000	SAFETY LIGHTS ONLY	\$ 0.00	\$ 2.56	\$ 2.56
057-0314-019-0000	SAFETY LIGHTS ONLY	\$ 0.00	\$ 2.56	\$ 2.56
057-0314-021-0000	SAFETY LIGHTS ONLY	\$ 0.00	\$ 2.56	\$ 2.56
057-0315-001-0000	SAFETY LIGHTS ONLY	\$ 0.00	\$ 2.56	\$ 2.56
057-0315-002-0000	SAFETY LIGHTS ONLY	\$ 0.00	\$ 2.56	\$ 2.56
057-0315-003-0000	SAFETY LIGHTS ONLY	\$ 0.00	\$ 2.56	\$ 2.56
057-0315-004-0000	SAFETY LIGHTS ONLY	\$ 0.00	\$ 2.56	\$ 2.56
057-0315-005-0000	SAFETY LIGHTS ONLY	\$ 0.00	\$ 2.56	\$ 2.56
057-0315-006-0000	SAFETY LIGHTS ONLY	\$ 0.00	\$ 2.56	\$ 2.56
057-0315-007-0000	SAFETY LIGHTS ONLY	\$ 0.00	\$ 2.56	\$ 2.56
057-0315-008-0000	SAFETY LIGHTS ONLY	\$ 0.00	\$ 2.56	\$ 2.56
057-0315-009-0000	SAFETY LIGHTS ONLY	\$ 0.00	\$ 2.56	\$ 2.56
057-0315-010-0000	SAFETY LIGHTS ONLY	\$ 0.00	\$ 2.56	\$ 2.56
057-0315-011-0000	SAFETY LIGHTS ONLY	\$ 0.00	\$ 2.56	\$ 2.56
057-0315-012-0000	SAFETY LIGHTS ONLY	\$ 0.00	\$ 2.56	\$ 2.56

AGENDA ITEM 10.2

City of Rancho Cordova
Lighting District No. 2012-1
Fiscal Year 2019-20 Assessment Roll

ATTACHMENT 2

602

APN	District Classification	Street Light Charge	Safety Light Charge	Total Assessment
057-0315-013-0000	SAFETY LIGHTS ONLY	\$ 0.00	\$ 2.56	\$ 2.56
057-0315-014-0000	SAFETY LIGHTS ONLY	\$ 0.00	\$ 2.56	\$ 2.56
057-0315-015-0000	SAFETY LIGHTS ONLY	\$ 0.00	\$ 2.56	\$ 2.56
057-0316-001-0000	SAFETY LIGHTS ONLY	\$ 0.00	\$ 2.56	\$ 2.56
057-0316-002-0000	SAFETY LIGHTS ONLY	\$ 0.00	\$ 2.56	\$ 2.56
057-0316-003-0000	SAFETY LIGHTS ONLY	\$ 0.00	\$ 2.56	\$ 2.56
057-0316-004-0000	SAFETY LIGHTS ONLY	\$ 0.00	\$ 2.56	\$ 2.56
057-0316-005-0000	SAFETY LIGHTS ONLY	\$ 0.00	\$ 2.56	\$ 2.56
057-0316-006-0000	SAFETY LIGHTS ONLY	\$ 0.00	\$ 2.56	\$ 2.56
057-0321-001-0000	SAFETY LIGHTS ONLY	\$ 0.00	\$ 2.56	\$ 2.56
057-0322-002-0000	SAFETY LIGHTS ONLY	\$ 0.00	\$ 2.56	\$ 2.56
057-0322-005-0000	SAFETY LIGHTS ONLY	\$ 0.00	\$ 2.56	\$ 2.56
057-0322-006-0000	SAFETY LIGHTS ONLY	\$ 0.00	\$ 2.56	\$ 2.56
057-0322-007-0000	SAFETY LIGHTS ONLY	\$ 0.00	\$ 2.56	\$ 2.56
057-0322-008-0000	SAFETY LIGHTS ONLY	\$ 0.00	\$ 2.56	\$ 2.56
057-0322-009-0000	SAFETY LIGHTS ONLY	\$ 0.00	\$ 2.56	\$ 2.56
057-0322-010-0000	SAFETY LIGHTS ONLY	\$ 0.00	\$ 2.56	\$ 2.56
057-0322-011-0000	SAFETY LIGHTS ONLY	\$ 0.00	\$ 2.56	\$ 2.56
057-0323-001-0000	SAFETY LIGHTS ONLY	\$ 0.00	\$ 2.56	\$ 2.56
057-0323-006-0000	SAFETY LIGHTS ONLY	\$ 0.00	\$ 2.56	\$ 2.56
057-0323-007-0000	SAFETY LIGHTS ONLY	\$ 0.00	\$ 2.56	\$ 2.56
058-0018-001-0000	NONRES	\$ 185.40	\$ 2.56	\$ 187.96
058-0018-003-0000	RESIDENTIAL	\$ 15.32	\$ 2.56	\$ 17.88
058-0018-004-0000	RESIDENTIAL	\$ 15.32	\$ 2.56	\$ 17.88
058-0018-005-0000	RESIDENTIAL	\$ 15.32	\$ 2.56	\$ 17.88
058-0018-006-0000	RESIDENTIAL	\$ 15.32	\$ 2.56	\$ 17.88
058-0018-007-0000	SAFETY LIGHTS ONLY	\$ 0.00	\$ 2.56	\$ 2.56
058-0018-008-0000	SAFETY LIGHTS ONLY	\$ 0.00	\$ 2.56	\$ 2.56
058-0018-009-0000	NONRES	\$ 19.65	\$ 2.56	\$ 22.20
058-0018-010-0000	SAFETY LIGHTS ONLY	\$ 0.00	\$ 2.56	\$ 2.56
058-0021-001-0000	SAFETY LIGHTS ONLY	\$ 0.00	\$ 2.56	\$ 2.56
058-0021-002-0000	SAFETY LIGHTS ONLY	\$ 0.00	\$ 2.56	\$ 2.56
058-0021-003-0000	SAFETY LIGHTS ONLY	\$ 0.00	\$ 2.56	\$ 2.56
058-0021-004-0000	SAFETY LIGHTS ONLY	\$ 0.00	\$ 2.56	\$ 2.56
058-0021-005-0000	SAFETY LIGHTS ONLY	\$ 0.00	\$ 2.56	\$ 2.56
058-0021-006-0000	SAFETY LIGHTS ONLY	\$ 0.00	\$ 2.56	\$ 2.56
058-0021-007-0000	SAFETY LIGHTS ONLY	\$ 0.00	\$ 2.56	\$ 2.56
058-0021-008-0000	SAFETY LIGHTS ONLY	\$ 0.00	\$ 2.56	\$ 2.56
058-0021-009-0000	SAFETY LIGHTS ONLY	\$ 0.00	\$ 2.56	\$ 2.56
058-0021-010-0000	SAFETY LIGHTS ONLY	\$ 0.00	\$ 2.56	\$ 2.56
058-0021-011-0000	RESIDENTIAL	\$ 15.32	\$ 2.56	\$ 17.88
058-0021-012-0000	SAFETY LIGHTS ONLY	\$ 0.00	\$ 2.56	\$ 2.56
058-0021-013-0000	SAFETY LIGHTS ONLY	\$ 0.00	\$ 2.56	\$ 2.56
058-0022-001-0000	SAFETY LIGHTS ONLY	\$ 0.00	\$ 2.56	\$ 2.56

AGENDA ITEM 10.2

City of Rancho Cordova
Lighting District No. 2012-1
Fiscal Year 2019-20 Assessment Roll

ATTACHMENT 2

603

APN	District Classification	Street Light Charge	Safety Light Charge	Total Assessment
058-0022-002-0000	SAFETY LIGHTS ONLY	\$ 0.00	\$ 2.56	\$ 2.56
058-0022-003-0000	SAFETY LIGHTS ONLY	\$ 0.00	\$ 2.56	\$ 2.56
058-0022-004-0000	SAFETY LIGHTS ONLY	\$ 0.00	\$ 2.56	\$ 2.56
058-0022-005-0000	SAFETY LIGHTS ONLY	\$ 0.00	\$ 2.56	\$ 2.56
058-0022-006-0000	SAFETY LIGHTS ONLY	\$ 0.00	\$ 2.56	\$ 2.56
058-0023-001-0000	SAFETY LIGHTS ONLY	\$ 0.00	\$ 2.56	\$ 2.56
058-0023-002-0000	SAFETY LIGHTS ONLY	\$ 0.00	\$ 2.56	\$ 2.56
058-0023-003-0000	SAFETY LIGHTS ONLY	\$ 0.00	\$ 2.56	\$ 2.56
058-0023-004-0000	SAFETY LIGHTS ONLY	\$ 0.00	\$ 2.56	\$ 2.56
058-0023-005-0000	SAFETY LIGHTS ONLY	\$ 0.00	\$ 2.56	\$ 2.56
058-0023-006-0000	SAFETY LIGHTS ONLY	\$ 0.00	\$ 2.56	\$ 2.56
058-0023-007-0000	SAFETY LIGHTS ONLY	\$ 0.00	\$ 2.56	\$ 2.56
058-0023-008-0000	SAFETY LIGHTS ONLY	\$ 0.00	\$ 2.56	\$ 2.56
058-0023-009-0000	SAFETY LIGHTS ONLY	\$ 0.00	\$ 2.56	\$ 2.56
058-0023-010-0000	SAFETY LIGHTS ONLY	\$ 0.00	\$ 2.56	\$ 2.56
058-0023-011-0000	SAFETY LIGHTS ONLY	\$ 0.00	\$ 2.56	\$ 2.56
058-0023-012-0000	SAFETY LIGHTS ONLY	\$ 0.00	\$ 2.56	\$ 2.56
058-0023-013-0000	SAFETY LIGHTS ONLY	\$ 0.00	\$ 2.56	\$ 2.56
058-0024-001-0000	SAFETY LIGHTS ONLY	\$ 0.00	\$ 2.56	\$ 2.56
058-0024-002-0000	SAFETY LIGHTS ONLY	\$ 0.00	\$ 2.56	\$ 2.56
058-0024-003-0000	SAFETY LIGHTS ONLY	\$ 0.00	\$ 2.56	\$ 2.56
058-0024-004-0000	SAFETY LIGHTS ONLY	\$ 0.00	\$ 2.56	\$ 2.56
058-0024-005-0000	SAFETY LIGHTS ONLY	\$ 0.00	\$ 2.56	\$ 2.56
058-0024-006-0000	SAFETY LIGHTS ONLY	\$ 0.00	\$ 2.56	\$ 2.56
058-0024-007-0000	SAFETY LIGHTS ONLY	\$ 0.00	\$ 2.56	\$ 2.56
058-0024-008-0000	SAFETY LIGHTS ONLY	\$ 0.00	\$ 2.56	\$ 2.56
058-0024-009-0000	SAFETY LIGHTS ONLY	\$ 0.00	\$ 2.56	\$ 2.56
058-0024-010-0000	SAFETY LIGHTS ONLY	\$ 0.00	\$ 2.56	\$ 2.56
058-0024-011-0000	SAFETY LIGHTS ONLY	\$ 0.00	\$ 2.56	\$ 2.56
058-0024-012-0000	SAFETY LIGHTS ONLY	\$ 0.00	\$ 2.56	\$ 2.56
058-0024-013-0000	SAFETY LIGHTS ONLY	\$ 0.00	\$ 2.56	\$ 2.56
058-0024-014-0000	SAFETY LIGHTS ONLY	\$ 0.00	\$ 2.56	\$ 2.56
058-0024-015-0000	SAFETY LIGHTS ONLY	\$ 0.00	\$ 2.56	\$ 2.56
058-0031-001-0000	SAFETY LIGHTS ONLY	\$ 0.00	\$ 2.56	\$ 2.56
058-0031-002-0000	SAFETY LIGHTS ONLY	\$ 0.00	\$ 2.56	\$ 2.56
058-0031-003-0000	SAFETY LIGHTS ONLY	\$ 0.00	\$ 2.56	\$ 2.56
058-0031-004-0000	SAFETY LIGHTS ONLY	\$ 0.00	\$ 2.56	\$ 2.56
058-0031-005-0000	SAFETY LIGHTS ONLY	\$ 0.00	\$ 2.56	\$ 2.56
058-0031-006-0000	SAFETY LIGHTS ONLY	\$ 0.00	\$ 2.56	\$ 2.56
058-0032-001-0000	SAFETY LIGHTS ONLY	\$ 0.00	\$ 2.56	\$ 2.56
058-0032-002-0000	SAFETY LIGHTS ONLY	\$ 0.00	\$ 2.56	\$ 2.56
058-0032-003-0000	SAFETY LIGHTS ONLY	\$ 0.00	\$ 2.56	\$ 2.56
058-0032-004-0000	SAFETY LIGHTS ONLY	\$ 0.00	\$ 2.56	\$ 2.56
058-0032-005-0000	SAFETY LIGHTS ONLY	\$ 0.00	\$ 2.56	\$ 2.56

AGENDA ITEM 10.2

City of Rancho Cordova
Lighting District No. 2012-1
Fiscal Year 2019-20 Assessment Roll

ATTACHMENT 2

604

APN	District Classification	Street Light Charge	Safety Light Charge	Total Assessment
058-0032-006-0000	SAFETY LIGHTS ONLY	\$ 0.00	\$ 2.56	\$ 2.56
058-0032-007-0000	SAFETY LIGHTS ONLY	\$ 0.00	\$ 2.56	\$ 2.56
058-0032-008-0000	SAFETY LIGHTS ONLY	\$ 0.00	\$ 2.56	\$ 2.56
058-0032-009-0000	SAFETY LIGHTS ONLY	\$ 0.00	\$ 2.56	\$ 2.56
058-0032-010-0000	SAFETY LIGHTS ONLY	\$ 0.00	\$ 2.56	\$ 2.56
058-0032-011-0000	SAFETY LIGHTS ONLY	\$ 0.00	\$ 2.56	\$ 2.56
058-0032-012-0000	SAFETY LIGHTS ONLY	\$ 0.00	\$ 2.56	\$ 2.56
058-0033-001-0000	SAFETY LIGHTS ONLY	\$ 0.00	\$ 2.56	\$ 2.56
058-0033-002-0000	SAFETY LIGHTS ONLY	\$ 0.00	\$ 2.56	\$ 2.56
058-0033-003-0000	SAFETY LIGHTS ONLY	\$ 0.00	\$ 2.56	\$ 2.56
058-0033-004-0000	SAFETY LIGHTS ONLY	\$ 0.00	\$ 2.56	\$ 2.56
058-0033-005-0000	SAFETY LIGHTS ONLY	\$ 0.00	\$ 2.56	\$ 2.56
058-0033-006-0000	SAFETY LIGHTS ONLY	\$ 0.00	\$ 2.56	\$ 2.56
058-0033-007-0000	SAFETY LIGHTS ONLY	\$ 0.00	\$ 2.56	\$ 2.56
058-0033-008-0000	SAFETY LIGHTS ONLY	\$ 0.00	\$ 2.56	\$ 2.56
058-0033-009-0000	SAFETY LIGHTS ONLY	\$ 0.00	\$ 2.56	\$ 2.56
058-0033-010-0000	SAFETY LIGHTS ONLY	\$ 0.00	\$ 2.56	\$ 2.56
058-0033-011-0000	SAFETY LIGHTS ONLY	\$ 0.00	\$ 2.56	\$ 2.56
058-0033-012-0000	SAFETY LIGHTS ONLY	\$ 0.00	\$ 2.56	\$ 2.56
058-0034-005-0000	SAFETY LIGHTS ONLY	\$ 0.00	\$ 2.56	\$ 2.56
058-0034-006-0000	SAFETY LIGHTS ONLY	\$ 0.00	\$ 2.56	\$ 2.56
058-0034-007-0000	SAFETY LIGHTS ONLY	\$ 0.00	\$ 2.56	\$ 2.56
058-0034-008-0000	NONRES	\$ 243.08	\$ 2.56	\$ 245.64
058-0034-009-0000	NONRES	\$ 62.98	\$ 2.56	\$ 65.54
058-0041-001-0000	SAFETY LIGHTS ONLY	\$ 0.00	\$ 2.56	\$ 2.56
058-0041-002-0000	SAFETY LIGHTS ONLY	\$ 0.00	\$ 2.56	\$ 2.56
058-0041-003-0000	SAFETY LIGHTS ONLY	\$ 0.00	\$ 2.56	\$ 2.56
058-0041-004-0000	SAFETY LIGHTS ONLY	\$ 0.00	\$ 2.56	\$ 2.56
058-0041-005-0000	SAFETY LIGHTS ONLY	\$ 0.00	\$ 2.56	\$ 2.56
058-0041-006-0000	SAFETY LIGHTS ONLY	\$ 0.00	\$ 2.56	\$ 2.56
058-0041-007-0000	SAFETY LIGHTS ONLY	\$ 0.00	\$ 2.56	\$ 2.56
058-0041-008-0000	SAFETY LIGHTS ONLY	\$ 0.00	\$ 2.56	\$ 2.56
058-0041-009-0000	SAFETY LIGHTS ONLY	\$ 0.00	\$ 2.56	\$ 2.56
058-0041-010-0000	SAFETY LIGHTS ONLY	\$ 0.00	\$ 2.56	\$ 2.56
058-0041-011-0000	SAFETY LIGHTS ONLY	\$ 0.00	\$ 2.56	\$ 2.56
058-0041-012-0000	SAFETY LIGHTS ONLY	\$ 0.00	\$ 2.56	\$ 2.56
058-0041-013-0000	SAFETY LIGHTS ONLY	\$ 0.00	\$ 2.56	\$ 2.56
058-0041-015-0000	SAFETY LIGHTS ONLY	\$ 0.00	\$ 2.56	\$ 2.56
058-0042-001-0000	SAFETY LIGHTS ONLY	\$ 0.00	\$ 2.56	\$ 2.56
058-0042-002-0000	SAFETY LIGHTS ONLY	\$ 0.00	\$ 2.56	\$ 2.56
058-0042-003-0000	SAFETY LIGHTS ONLY	\$ 0.00	\$ 2.56	\$ 2.56
058-0042-004-0000	SAFETY LIGHTS ONLY	\$ 0.00	\$ 2.56	\$ 2.56
058-0042-005-0000	SAFETY LIGHTS ONLY	\$ 0.00	\$ 2.56	\$ 2.56
058-0042-006-0000	SAFETY LIGHTS ONLY	\$ 0.00	\$ 2.56	\$ 2.56

AGENDA ITEM 10.2

City of Rancho Cordova
Lighting District No. 2012-1
Fiscal Year 2019-20 Assessment Roll

ATTACHMENT 2

605

APN	District Classification	Street Light Charge	Safety Light Charge	Total Assessment
058-0042-007-0000	SAFETY LIGHTS ONLY	\$ 0.00	\$ 2.56	\$ 2.56
058-0042-008-0000	SAFETY LIGHTS ONLY	\$ 0.00	\$ 2.56	\$ 2.56
058-0042-009-0000	SAFETY LIGHTS ONLY	\$ 0.00	\$ 2.56	\$ 2.56
058-0042-010-0000	SAFETY LIGHTS ONLY	\$ 0.00	\$ 2.56	\$ 2.56
058-0042-011-0000	SAFETY LIGHTS ONLY	\$ 0.00	\$ 2.56	\$ 2.56
058-0042-012-0000	SAFETY LIGHTS ONLY	\$ 0.00	\$ 2.56	\$ 2.56
058-0042-013-0000	SAFETY LIGHTS ONLY	\$ 0.00	\$ 2.56	\$ 2.56
058-0042-014-0000	SAFETY LIGHTS ONLY	\$ 0.00	\$ 2.56	\$ 2.56
058-0042-015-0000	SAFETY LIGHTS ONLY	\$ 0.00	\$ 2.56	\$ 2.56
058-0042-016-0000	SAFETY LIGHTS ONLY	\$ 0.00	\$ 2.56	\$ 2.56
058-0042-017-0000	SAFETY LIGHTS ONLY	\$ 0.00	\$ 2.56	\$ 2.56
058-0042-018-0000	SAFETY LIGHTS ONLY	\$ 0.00	\$ 2.56	\$ 2.56
058-0042-019-0000	SAFETY LIGHTS ONLY	\$ 0.00	\$ 2.56	\$ 2.56
058-0042-020-0000	SAFETY LIGHTS ONLY	\$ 0.00	\$ 2.56	\$ 2.56
058-0042-021-0000	SAFETY LIGHTS ONLY	\$ 0.00	\$ 2.56	\$ 2.56
058-0042-022-0000	SAFETY LIGHTS ONLY	\$ 0.00	\$ 2.56	\$ 2.56
058-0042-023-0000	SAFETY LIGHTS ONLY	\$ 0.00	\$ 2.56	\$ 2.56
058-0042-024-0000	SAFETY LIGHTS ONLY	\$ 0.00	\$ 2.56	\$ 2.56
058-0042-025-0000	SAFETY LIGHTS ONLY	\$ 0.00	\$ 2.56	\$ 2.56
058-0042-026-0000	SAFETY LIGHTS ONLY	\$ 0.00	\$ 2.56	\$ 2.56
058-0042-027-0000	SAFETY LIGHTS ONLY	\$ 0.00	\$ 2.56	\$ 2.56
058-0042-028-0000	SAFETY LIGHTS ONLY	\$ 0.00	\$ 2.56	\$ 2.56
058-0042-029-0000	SAFETY LIGHTS ONLY	\$ 0.00	\$ 2.56	\$ 2.56
058-0043-001-0000	SAFETY LIGHTS ONLY	\$ 0.00	\$ 2.56	\$ 2.56
058-0043-002-0000	SAFETY LIGHTS ONLY	\$ 0.00	\$ 2.56	\$ 2.56
058-0043-003-0000	SAFETY LIGHTS ONLY	\$ 0.00	\$ 2.56	\$ 2.56
058-0043-004-0000	SAFETY LIGHTS ONLY	\$ 0.00	\$ 2.56	\$ 2.56
058-0043-005-0000	SAFETY LIGHTS ONLY	\$ 0.00	\$ 2.56	\$ 2.56
058-0043-006-0000	SAFETY LIGHTS ONLY	\$ 0.00	\$ 2.56	\$ 2.56
058-0043-007-0000	SAFETY LIGHTS ONLY	\$ 0.00	\$ 2.56	\$ 2.56
058-0043-008-0000	SAFETY LIGHTS ONLY	\$ 0.00	\$ 2.56	\$ 2.56
058-0043-009-0000	SAFETY LIGHTS ONLY	\$ 0.00	\$ 2.56	\$ 2.56
058-0043-010-0000	SAFETY LIGHTS ONLY	\$ 0.00	\$ 2.56	\$ 2.56
058-0043-011-0000	SAFETY LIGHTS ONLY	\$ 0.00	\$ 2.56	\$ 2.56
058-0043-012-0000	SAFETY LIGHTS ONLY	\$ 0.00	\$ 2.56	\$ 2.56
058-0043-013-0000	SAFETY LIGHTS ONLY	\$ 0.00	\$ 2.56	\$ 2.56
058-0043-014-0000	SAFETY LIGHTS ONLY	\$ 0.00	\$ 2.56	\$ 2.56
058-0043-015-0000	SAFETY LIGHTS ONLY	\$ 0.00	\$ 2.56	\$ 2.56
058-0043-016-0000	SAFETY LIGHTS ONLY	\$ 0.00	\$ 2.56	\$ 2.56
058-0043-017-0000	SAFETY LIGHTS ONLY	\$ 0.00	\$ 2.56	\$ 2.56
058-0043-018-0000	SAFETY LIGHTS ONLY	\$ 0.00	\$ 2.56	\$ 2.56
058-0043-019-0000	SAFETY LIGHTS ONLY	\$ 0.00	\$ 2.56	\$ 2.56
058-0043-020-0000	SAFETY LIGHTS ONLY	\$ 0.00	\$ 2.56	\$ 2.56
058-0043-021-0000	SAFETY LIGHTS ONLY	\$ 0.00	\$ 2.56	\$ 2.56

AGENDA ITEM 10.2

City of Rancho Cordova
Lighting District No. 2012-1
Fiscal Year 2019-20 Assessment Roll

ATTACHMENT 2

606

APN	District Classification	Street Light Charge	Safety Light Charge	Total Assessment
058-0043-022-0000	SAFETY LIGHTS ONLY	\$ 0.00	\$ 2.56	\$ 2.56
058-0043-023-0000	SAFETY LIGHTS ONLY	\$ 0.00	\$ 2.56	\$ 2.56
058-0044-001-0000	SAFETY LIGHTS ONLY	\$ 0.00	\$ 2.56	\$ 2.56
058-0044-002-0000	SAFETY LIGHTS ONLY	\$ 0.00	\$ 2.56	\$ 2.56
058-0044-003-0000	SAFETY LIGHTS ONLY	\$ 0.00	\$ 2.56	\$ 2.56
058-0044-004-0000	SAFETY LIGHTS ONLY	\$ 0.00	\$ 2.56	\$ 2.56
058-0044-005-0000	SAFETY LIGHTS ONLY	\$ 0.00	\$ 2.56	\$ 2.56
058-0044-006-0000	SAFETY LIGHTS ONLY	\$ 0.00	\$ 2.56	\$ 2.56
058-0044-007-0000	SAFETY LIGHTS ONLY	\$ 0.00	\$ 2.56	\$ 2.56
058-0044-008-0000	SAFETY LIGHTS ONLY	\$ 0.00	\$ 2.56	\$ 2.56
058-0044-009-0000	SAFETY LIGHTS ONLY	\$ 0.00	\$ 2.56	\$ 2.56
058-0044-010-0000	SAFETY LIGHTS ONLY	\$ 0.00	\$ 2.56	\$ 2.56
058-0044-011-0000	SAFETY LIGHTS ONLY	\$ 0.00	\$ 2.56	\$ 2.56
058-0044-012-0000	SAFETY LIGHTS ONLY	\$ 0.00	\$ 2.56	\$ 2.56
058-0044-013-0000	SAFETY LIGHTS ONLY	\$ 0.00	\$ 2.56	\$ 2.56
058-0044-014-0000	SAFETY LIGHTS ONLY	\$ 0.00	\$ 2.56	\$ 2.56
058-0044-015-0000	SAFETY LIGHTS ONLY	\$ 0.00	\$ 2.56	\$ 2.56
058-0044-016-0000	SAFETY LIGHTS ONLY	\$ 0.00	\$ 2.56	\$ 2.56
058-0044-017-0000	SAFETY LIGHTS ONLY	\$ 0.00	\$ 2.56	\$ 2.56
058-0044-018-0000	SAFETY LIGHTS ONLY	\$ 0.00	\$ 2.56	\$ 2.56
058-0044-019-0000	SAFETY LIGHTS ONLY	\$ 0.00	\$ 2.56	\$ 2.56
058-0044-020-0000	SAFETY LIGHTS ONLY	\$ 0.00	\$ 2.56	\$ 2.56
058-0044-021-0000	SAFETY LIGHTS ONLY	\$ 0.00	\$ 2.56	\$ 2.56
058-0044-022-0000	SAFETY LIGHTS ONLY	\$ 0.00	\$ 2.56	\$ 2.56
058-0044-023-0000	SAFETY LIGHTS ONLY	\$ 0.00	\$ 2.56	\$ 2.56
058-0044-024-0000	SAFETY LIGHTS ONLY	\$ 0.00	\$ 2.56	\$ 2.56
058-0045-004-0000	SAFETY LIGHTS ONLY	\$ 0.00	\$ 2.56	\$ 2.56
058-0045-005-0000	SAFETY LIGHTS ONLY	\$ 0.00	\$ 2.56	\$ 2.56
058-0046-001-0000	SAFETY LIGHTS ONLY	\$ 0.00	\$ 2.56	\$ 2.56
058-0046-005-0000	SAFETY LIGHTS ONLY	\$ 0.00	\$ 2.56	\$ 2.56
058-0046-006-0000	SAFETY LIGHTS ONLY	\$ 0.00	\$ 2.56	\$ 2.56
058-0046-008-0000	SAFETY LIGHTS ONLY	\$ 0.00	\$ 2.56	\$ 2.56
058-0047-001-0000	SAFETY LIGHTS ONLY	\$ 0.00	\$ 2.56	\$ 2.56
058-0047-002-0000	SAFETY LIGHTS ONLY	\$ 0.00	\$ 2.56	\$ 2.56
058-0047-003-0000	RESIDENTIAL	\$ 15.32	\$ 2.56	\$ 17.88
058-0048-001-0000	SAFETY LIGHTS ONLY	\$ 0.00	\$ 2.56	\$ 2.56
058-0051-002-0000	SAFETY LIGHTS ONLY	\$ 0.00	\$ 2.56	\$ 2.56
058-0051-003-0000	SAFETY LIGHTS ONLY	\$ 0.00	\$ 2.56	\$ 2.56
058-0051-004-0000	SAFETY LIGHTS ONLY	\$ 0.00	\$ 2.56	\$ 2.56
058-0051-008-0000	NONRES	\$ 141.06	\$ 2.56	\$ 143.62
058-0052-001-0000	NONRES	\$ 180.61	\$ 2.56	\$ 183.16
058-0052-002-0000	SAFETY LIGHTS ONLY	\$ 0.00	\$ 2.56	\$ 2.56
058-0052-003-0000	SAFETY LIGHTS ONLY	\$ 0.00	\$ 2.56	\$ 2.56
058-0052-004-0000	SAFETY LIGHTS ONLY	\$ 0.00	\$ 2.56	\$ 2.56

AGENDA ITEM 10.2

City of Rancho Cordova
Lighting District No. 2012-1
Fiscal Year 2019-20 Assessment Roll

ATTACHMENT 2

607

APN	District Classification	Street Light Charge	Safety Light Charge	Total Assessment
058-0052-005-0000	SAFETY LIGHTS ONLY	\$ 0.00	\$ 2.56	\$ 2.56
058-0052-006-0000	SAFETY LIGHTS ONLY	\$ 0.00	\$ 2.56	\$ 2.56
058-0052-007-0000	SAFETY LIGHTS ONLY	\$ 0.00	\$ 2.56	\$ 2.56
058-0052-008-0000	SAFETY LIGHTS ONLY	\$ 0.00	\$ 2.56	\$ 2.56
058-0052-009-0000	SAFETY LIGHTS ONLY	\$ 0.00	\$ 2.56	\$ 2.56
058-0052-010-0000	SAFETY LIGHTS ONLY	\$ 0.00	\$ 2.56	\$ 2.56
058-0052-011-0000	SAFETY LIGHTS ONLY	\$ 0.00	\$ 2.56	\$ 2.56
058-0052-012-0000	SAFETY LIGHTS ONLY	\$ 0.00	\$ 2.56	\$ 2.56
058-0052-013-0000	SAFETY LIGHTS ONLY	\$ 0.00	\$ 2.56	\$ 2.56
058-0052-014-0000	SAFETY LIGHTS ONLY	\$ 0.00	\$ 2.56	\$ 2.56
058-0052-015-0000	SAFETY LIGHTS ONLY	\$ 0.00	\$ 2.56	\$ 2.56
058-0052-016-0000	SAFETY LIGHTS ONLY	\$ 0.00	\$ 2.56	\$ 2.56
058-0052-017-0000	NONRES	\$ 52.65	\$ 2.56	\$ 55.20
058-0052-018-0000	NONRES	\$ 94.97	\$ 2.56	\$ 97.52
058-0061-001-0000	SAFETY LIGHTS ONLY	\$ 0.00	\$ 2.56	\$ 2.56
058-0061-002-0000	SAFETY LIGHTS ONLY	\$ 0.00	\$ 2.56	\$ 2.56
058-0061-003-0000	SAFETY LIGHTS ONLY	\$ 0.00	\$ 2.56	\$ 2.56
058-0061-004-0000	SAFETY LIGHTS ONLY	\$ 0.00	\$ 2.56	\$ 2.56
058-0061-005-0000	SAFETY LIGHTS ONLY	\$ 0.00	\$ 2.56	\$ 2.56
058-0061-006-0000	SAFETY LIGHTS ONLY	\$ 0.00	\$ 2.56	\$ 2.56
058-0061-007-0000	SAFETY LIGHTS ONLY	\$ 0.00	\$ 2.56	\$ 2.56
058-0061-008-0000	SAFETY LIGHTS ONLY	\$ 0.00	\$ 2.56	\$ 2.56
058-0061-009-0000	SAFETY LIGHTS ONLY	\$ 0.00	\$ 2.56	\$ 2.56
058-0061-010-0000	SAFETY LIGHTS ONLY	\$ 0.00	\$ 2.56	\$ 2.56
058-0061-011-0000	SAFETY LIGHTS ONLY	\$ 0.00	\$ 2.56	\$ 2.56
058-0061-012-0000	SAFETY LIGHTS ONLY	\$ 0.00	\$ 2.56	\$ 2.56
058-0061-013-0000	SAFETY LIGHTS ONLY	\$ 0.00	\$ 2.56	\$ 2.56
058-0061-014-0000	SAFETY LIGHTS ONLY	\$ 0.00	\$ 2.56	\$ 2.56
058-0061-015-0000	SAFETY LIGHTS ONLY	\$ 0.00	\$ 2.56	\$ 2.56
058-0061-016-0000	SAFETY LIGHTS ONLY	\$ 0.00	\$ 2.56	\$ 2.56
058-0061-017-0000	SAFETY LIGHTS ONLY	\$ 0.00	\$ 2.56	\$ 2.56
058-0061-018-0000	SAFETY LIGHTS ONLY	\$ 0.00	\$ 2.56	\$ 2.56
058-0062-001-0000	SAFETY LIGHTS ONLY	\$ 0.00	\$ 2.56	\$ 2.56
058-0062-002-0000	SAFETY LIGHTS ONLY	\$ 0.00	\$ 2.56	\$ 2.56
058-0062-003-0000	SAFETY LIGHTS ONLY	\$ 0.00	\$ 2.56	\$ 2.56
058-0062-004-0000	SAFETY LIGHTS ONLY	\$ 0.00	\$ 2.56	\$ 2.56
058-0062-005-0000	SAFETY LIGHTS ONLY	\$ 0.00	\$ 2.56	\$ 2.56
058-0062-006-0000	SAFETY LIGHTS ONLY	\$ 0.00	\$ 2.56	\$ 2.56
058-0063-001-0000	SAFETY LIGHTS ONLY	\$ 0.00	\$ 2.56	\$ 2.56
058-0071-001-0000	SAFETY LIGHTS ONLY	\$ 0.00	\$ 2.56	\$ 2.56
058-0071-002-0000	SAFETY LIGHTS ONLY	\$ 0.00	\$ 2.56	\$ 2.56
058-0071-003-0000	SAFETY LIGHTS ONLY	\$ 0.00	\$ 2.56	\$ 2.56
058-0071-004-0000	SAFETY LIGHTS ONLY	\$ 0.00	\$ 2.56	\$ 2.56
058-0071-005-0000	SAFETY LIGHTS ONLY	\$ 0.00	\$ 2.56	\$ 2.56

AGENDA ITEM 10.2

City of Rancho Cordova
Lighting District No. 2012-1
Fiscal Year 2019-20 Assessment Roll

ATTACHMENT 2

608

APN	District Classification	Street Light Charge	Safety Light Charge	Total Assessment
058-0071-006-0000	SAFETY LIGHTS ONLY	\$ 0.00	\$ 2.56	\$ 2.56
058-0071-007-0000	SAFETY LIGHTS ONLY	\$ 0.00	\$ 2.56	\$ 2.56
058-0071-008-0000	SAFETY LIGHTS ONLY	\$ 0.00	\$ 2.56	\$ 2.56
058-0071-009-0000	SAFETY LIGHTS ONLY	\$ 0.00	\$ 2.56	\$ 2.56
058-0071-010-0000	SAFETY LIGHTS ONLY	\$ 0.00	\$ 2.56	\$ 2.56
058-0071-011-0000	SAFETY LIGHTS ONLY	\$ 0.00	\$ 2.56	\$ 2.56
058-0071-012-0000	SAFETY LIGHTS ONLY	\$ 0.00	\$ 2.56	\$ 2.56
058-0071-013-0000	SAFETY LIGHTS ONLY	\$ 0.00	\$ 2.56	\$ 2.56
058-0072-001-0000	SAFETY LIGHTS ONLY	\$ 0.00	\$ 2.56	\$ 2.56
058-0072-002-0000	SAFETY LIGHTS ONLY	\$ 0.00	\$ 2.56	\$ 2.56
058-0072-003-0000	SAFETY LIGHTS ONLY	\$ 0.00	\$ 2.56	\$ 2.56
058-0072-004-0000	SAFETY LIGHTS ONLY	\$ 0.00	\$ 2.56	\$ 2.56
058-0073-001-0000	SAFETY LIGHTS ONLY	\$ 0.00	\$ 2.56	\$ 2.56
058-0073-002-0000	SAFETY LIGHTS ONLY	\$ 0.00	\$ 2.56	\$ 2.56
058-0073-003-0000	SAFETY LIGHTS ONLY	\$ 0.00	\$ 2.56	\$ 2.56
058-0073-004-0000	SAFETY LIGHTS ONLY	\$ 0.00	\$ 2.56	\$ 2.56
058-0073-005-0000	SAFETY LIGHTS ONLY	\$ 0.00	\$ 2.56	\$ 2.56
058-0073-006-0000	SAFETY LIGHTS ONLY	\$ 0.00	\$ 2.56	\$ 2.56
058-0073-007-0000	SAFETY LIGHTS ONLY	\$ 0.00	\$ 2.56	\$ 2.56
058-0073-008-0000	SAFETY LIGHTS ONLY	\$ 0.00	\$ 2.56	\$ 2.56
058-0073-009-0000	SAFETY LIGHTS ONLY	\$ 0.00	\$ 2.56	\$ 2.56
058-0073-010-0000	SAFETY LIGHTS ONLY	\$ 0.00	\$ 2.56	\$ 2.56
058-0073-011-0000	SAFETY LIGHTS ONLY	\$ 0.00	\$ 2.56	\$ 2.56
058-0073-012-0000	SAFETY LIGHTS ONLY	\$ 0.00	\$ 2.56	\$ 2.56
058-0073-013-0000	SAFETY LIGHTS ONLY	\$ 0.00	\$ 2.56	\$ 2.56
058-0073-014-0000	SAFETY LIGHTS ONLY	\$ 0.00	\$ 2.56	\$ 2.56
058-0073-015-0000	SAFETY LIGHTS ONLY	\$ 0.00	\$ 2.56	\$ 2.56
058-0073-016-0000	SAFETY LIGHTS ONLY	\$ 0.00	\$ 2.56	\$ 2.56
058-0073-017-0000	SAFETY LIGHTS ONLY	\$ 0.00	\$ 2.56	\$ 2.56
058-0073-018-0000	SAFETY LIGHTS ONLY	\$ 0.00	\$ 2.56	\$ 2.56
058-0073-019-0000	SAFETY LIGHTS ONLY	\$ 0.00	\$ 2.56	\$ 2.56
058-0073-020-0000	SAFETY LIGHTS ONLY	\$ 0.00	\$ 2.56	\$ 2.56
058-0073-021-0000	SAFETY LIGHTS ONLY	\$ 0.00	\$ 2.56	\$ 2.56
058-0074-001-0000	SAFETY LIGHTS ONLY	\$ 0.00	\$ 2.56	\$ 2.56
058-0074-002-0000	SAFETY LIGHTS ONLY	\$ 0.00	\$ 2.56	\$ 2.56
058-0074-003-0000	SAFETY LIGHTS ONLY	\$ 0.00	\$ 2.56	\$ 2.56
058-0075-001-0000	SAFETY LIGHTS ONLY	\$ 0.00	\$ 2.56	\$ 2.56
058-0075-002-0000	SAFETY LIGHTS ONLY	\$ 0.00	\$ 2.56	\$ 2.56
058-0075-003-0000	SAFETY LIGHTS ONLY	\$ 0.00	\$ 2.56	\$ 2.56
058-0075-004-0000	SAFETY LIGHTS ONLY	\$ 0.00	\$ 2.56	\$ 2.56
058-0075-005-0000	SAFETY LIGHTS ONLY	\$ 0.00	\$ 2.56	\$ 2.56
058-0075-006-0000	SAFETY LIGHTS ONLY	\$ 0.00	\$ 2.56	\$ 2.56
058-0075-007-0000	SAFETY LIGHTS ONLY	\$ 0.00	\$ 2.56	\$ 2.56
058-0075-008-0000	SAFETY LIGHTS ONLY	\$ 0.00	\$ 2.56	\$ 2.56

AGENDA ITEM 10.2

City of Rancho Cordova
Lighting District No. 2012-1
Fiscal Year 2019-20 Assessment Roll

ATTACHMENT 2

609

APN	District Classification	Street Light Charge	Safety Light Charge	Total Assessment
058-0075-009-0000	SAFETY LIGHTS ONLY	\$ 0.00	\$ 2.56	\$ 2.56
058-0075-010-0000	SAFETY LIGHTS ONLY	\$ 0.00	\$ 2.56	\$ 2.56
058-0076-001-0000	SAFETY LIGHTS ONLY	\$ 0.00	\$ 2.56	\$ 2.56
058-0077-001-0000	SAFETY LIGHTS ONLY	\$ 0.00	\$ 2.56	\$ 2.56
058-0077-002-0000	SAFETY LIGHTS ONLY	\$ 0.00	\$ 2.56	\$ 2.56
058-0077-003-0000	SAFETY LIGHTS ONLY	\$ 0.00	\$ 2.56	\$ 2.56
058-0081-001-0000	RESIDENTIAL	\$ 15.32	\$ 2.56	\$ 17.88
058-0081-002-0000	SAFETY LIGHTS ONLY	\$ 0.00	\$ 2.56	\$ 2.56
058-0081-003-0000	SAFETY LIGHTS ONLY	\$ 0.00	\$ 2.56	\$ 2.56
058-0081-004-0000	SAFETY LIGHTS ONLY	\$ 0.00	\$ 2.56	\$ 2.56
058-0081-005-0000	SAFETY LIGHTS ONLY	\$ 0.00	\$ 2.56	\$ 2.56
058-0081-006-0000	SAFETY LIGHTS ONLY	\$ 0.00	\$ 2.56	\$ 2.56
058-0081-007-0000	SAFETY LIGHTS ONLY	\$ 0.00	\$ 2.56	\$ 2.56
058-0081-008-0000	SAFETY LIGHTS ONLY	\$ 0.00	\$ 2.56	\$ 2.56
058-0081-009-0000	SAFETY LIGHTS ONLY	\$ 0.00	\$ 2.56	\$ 2.56
058-0081-010-0000	SAFETY LIGHTS ONLY	\$ 0.00	\$ 2.56	\$ 2.56
058-0081-011-0000	SAFETY LIGHTS ONLY	\$ 0.00	\$ 2.56	\$ 2.56
058-0081-012-0000	SAFETY LIGHTS ONLY	\$ 0.00	\$ 2.56	\$ 2.56
058-0081-013-0000	SAFETY LIGHTS ONLY	\$ 0.00	\$ 2.56	\$ 2.56
058-0081-014-0000	SAFETY LIGHTS ONLY	\$ 0.00	\$ 2.56	\$ 2.56
058-0081-015-0000	SAFETY LIGHTS ONLY	\$ 0.00	\$ 2.56	\$ 2.56
058-0082-001-0000	SAFETY LIGHTS ONLY	\$ 0.00	\$ 2.56	\$ 2.56
058-0082-002-0000	SAFETY LIGHTS ONLY	\$ 0.00	\$ 2.56	\$ 2.56
058-0082-003-0000	SAFETY LIGHTS ONLY	\$ 0.00	\$ 2.56	\$ 2.56
058-0082-004-0000	SAFETY LIGHTS ONLY	\$ 0.00	\$ 2.56	\$ 2.56
058-0082-005-0000	SAFETY LIGHTS ONLY	\$ 0.00	\$ 2.56	\$ 2.56
058-0082-006-0000	SAFETY LIGHTS ONLY	\$ 0.00	\$ 2.56	\$ 2.56
058-0082-007-0000	SAFETY LIGHTS ONLY	\$ 0.00	\$ 2.56	\$ 2.56
058-0082-008-0000	SAFETY LIGHTS ONLY	\$ 0.00	\$ 2.56	\$ 2.56
058-0082-009-0000	SAFETY LIGHTS ONLY	\$ 0.00	\$ 2.56	\$ 2.56
058-0082-010-0000	SAFETY LIGHTS ONLY	\$ 0.00	\$ 2.56	\$ 2.56
058-0082-011-0000	SAFETY LIGHTS ONLY	\$ 0.00	\$ 2.56	\$ 2.56
058-0082-012-0000	SAFETY LIGHTS ONLY	\$ 0.00	\$ 2.56	\$ 2.56
058-0082-013-0000	SAFETY LIGHTS ONLY	\$ 0.00	\$ 2.56	\$ 2.56
058-0082-014-0000	SAFETY LIGHTS ONLY	\$ 0.00	\$ 2.56	\$ 2.56
058-0082-015-0000	SAFETY LIGHTS ONLY	\$ 0.00	\$ 2.56	\$ 2.56
058-0082-016-0000	SAFETY LIGHTS ONLY	\$ 0.00	\$ 2.56	\$ 2.56
058-0082-017-0000	SAFETY LIGHTS ONLY	\$ 0.00	\$ 2.56	\$ 2.56
058-0082-018-0000	RESIDENTIAL	\$ 15.32	\$ 2.56	\$ 17.88
058-0082-019-0000	RESIDENTIAL	\$ 15.32	\$ 2.56	\$ 17.88
058-0083-001-0000	SAFETY LIGHTS ONLY	\$ 0.00	\$ 2.56	\$ 2.56
058-0083-002-0000	SAFETY LIGHTS ONLY	\$ 0.00	\$ 2.56	\$ 2.56
058-0083-003-0000	SAFETY LIGHTS ONLY	\$ 0.00	\$ 2.56	\$ 2.56
058-0083-004-0000	SAFETY LIGHTS ONLY	\$ 0.00	\$ 2.56	\$ 2.56

AGENDA ITEM 10.2

City of Rancho Cordova
Lighting District No. 2012-1
Fiscal Year 2019-20 Assessment Roll

ATTACHMENT 2

610

APN	District Classification	Street Light Charge	Safety Light Charge	Total Assessment
058-0083-005-0000	SAFETY LIGHTS ONLY	\$ 0.00	\$ 2.56	\$ 2.56
058-0083-006-0000	SAFETY LIGHTS ONLY	\$ 0.00	\$ 2.56	\$ 2.56
058-0083-007-0000	SAFETY LIGHTS ONLY	\$ 0.00	\$ 2.56	\$ 2.56
058-0083-008-0000	SAFETY LIGHTS ONLY	\$ 0.00	\$ 2.56	\$ 2.56
058-0083-009-0000	SAFETY LIGHTS ONLY	\$ 0.00	\$ 2.56	\$ 2.56
058-0083-010-0000	SAFETY LIGHTS ONLY	\$ 0.00	\$ 2.56	\$ 2.56
058-0083-011-0000	SAFETY LIGHTS ONLY	\$ 0.00	\$ 2.56	\$ 2.56
058-0083-012-0000	SAFETY LIGHTS ONLY	\$ 0.00	\$ 2.56	\$ 2.56
058-0083-013-0000	SAFETY LIGHTS ONLY	\$ 0.00	\$ 2.56	\$ 2.56
058-0083-014-0000	SAFETY LIGHTS ONLY	\$ 0.00	\$ 2.56	\$ 2.56
058-0083-015-0000	SAFETY LIGHTS ONLY	\$ 0.00	\$ 2.56	\$ 2.56
058-0083-016-0000	SAFETY LIGHTS ONLY	\$ 0.00	\$ 2.56	\$ 2.56
058-0083-017-0000	SAFETY LIGHTS ONLY	\$ 0.00	\$ 2.56	\$ 2.56
058-0083-018-0000	SAFETY LIGHTS ONLY	\$ 0.00	\$ 2.56	\$ 2.56
058-0083-019-0000	SAFETY LIGHTS ONLY	\$ 0.00	\$ 2.56	\$ 2.56
058-0083-020-0000	SAFETY LIGHTS ONLY	\$ 0.00	\$ 2.56	\$ 2.56
058-0083-021-0000	SAFETY LIGHTS ONLY	\$ 0.00	\$ 2.56	\$ 2.56
058-0083-022-0000	SAFETY LIGHTS ONLY	\$ 0.00	\$ 2.56	\$ 2.56
058-0083-023-0000	SAFETY LIGHTS ONLY	\$ 0.00	\$ 2.56	\$ 2.56
058-0083-024-0000	SAFETY LIGHTS ONLY	\$ 0.00	\$ 2.56	\$ 2.56
058-0091-001-0000	SAFETY LIGHTS ONLY	\$ 0.00	\$ 2.56	\$ 2.56
058-0091-002-0000	SAFETY LIGHTS ONLY	\$ 0.00	\$ 2.56	\$ 2.56
058-0091-003-0000	SAFETY LIGHTS ONLY	\$ 0.00	\$ 2.56	\$ 2.56
058-0091-004-0000	SAFETY LIGHTS ONLY	\$ 0.00	\$ 2.56	\$ 2.56
058-0091-005-0000	SAFETY LIGHTS ONLY	\$ 0.00	\$ 2.56	\$ 2.56
058-0091-006-0000	SAFETY LIGHTS ONLY	\$ 0.00	\$ 2.56	\$ 2.56
058-0091-007-0000	SAFETY LIGHTS ONLY	\$ 0.00	\$ 2.56	\$ 2.56
058-0092-001-0000	SAFETY LIGHTS ONLY	\$ 0.00	\$ 2.56	\$ 2.56
058-0092-002-0000	SAFETY LIGHTS ONLY	\$ 0.00	\$ 2.56	\$ 2.56
058-0092-003-0000	SAFETY LIGHTS ONLY	\$ 0.00	\$ 2.56	\$ 2.56
058-0092-004-0000	SAFETY LIGHTS ONLY	\$ 0.00	\$ 2.56	\$ 2.56
058-0092-005-0000	SAFETY LIGHTS ONLY	\$ 0.00	\$ 2.56	\$ 2.56
058-0092-006-0000	SAFETY LIGHTS ONLY	\$ 0.00	\$ 2.56	\$ 2.56
058-0092-007-0000	SAFETY LIGHTS ONLY	\$ 0.00	\$ 2.56	\$ 2.56
058-0092-008-0000	SAFETY LIGHTS ONLY	\$ 0.00	\$ 2.56	\$ 2.56
058-0092-009-0000	SAFETY LIGHTS ONLY	\$ 0.00	\$ 2.56	\$ 2.56
058-0092-010-0000	SAFETY LIGHTS ONLY	\$ 0.00	\$ 2.56	\$ 2.56
058-0092-011-0000	SAFETY LIGHTS ONLY	\$ 0.00	\$ 2.56	\$ 2.56
058-0092-012-0000	SAFETY LIGHTS ONLY	\$ 0.00	\$ 2.56	\$ 2.56
058-0092-013-0000	SAFETY LIGHTS ONLY	\$ 0.00	\$ 2.56	\$ 2.56
058-0092-014-0000	SAFETY LIGHTS ONLY	\$ 0.00	\$ 2.56	\$ 2.56
058-0092-015-0000	SAFETY LIGHTS ONLY	\$ 0.00	\$ 2.56	\$ 2.56
058-0092-016-0000	SAFETY LIGHTS ONLY	\$ 0.00	\$ 2.56	\$ 2.56
058-0092-017-0000	SAFETY LIGHTS ONLY	\$ 0.00	\$ 2.56	\$ 2.56

AGENDA ITEM 10.2

City of Rancho Cordova
Lighting District No. 2012-1
Fiscal Year 2019-20 Assessment Roll

ATTACHMENT 2

611

APN	District Classification	Street Light Charge	Safety Light Charge	Total Assessment
058-0092-018-0000	SAFETY LIGHTS ONLY	\$ 0.00	\$ 2.56	\$ 2.56
058-0092-019-0000	SAFETY LIGHTS ONLY	\$ 0.00	\$ 2.56	\$ 2.56
058-0092-020-0000	SAFETY LIGHTS ONLY	\$ 0.00	\$ 2.56	\$ 2.56
058-0092-021-0000	RESIDENTIAL	\$ 15.32	\$ 2.56	\$ 17.88
058-0092-022-0000	RESIDENTIAL	\$ 15.32	\$ 2.56	\$ 17.88
058-0092-023-0000	RESIDENTIAL	\$ 15.32	\$ 2.56	\$ 17.88
058-0092-024-0000	RESIDENTIAL	\$ 15.32	\$ 2.56	\$ 17.88
058-0092-025-0000	RESIDENTIAL	\$ 15.32	\$ 2.56	\$ 17.88
058-0092-026-0000	RESIDENTIAL	\$ 15.32	\$ 2.56	\$ 17.88
058-0092-027-0000	RESIDENTIAL	\$ 15.32	\$ 2.56	\$ 17.88
058-0092-028-0000	RESIDENTIAL	\$ 15.32	\$ 2.56	\$ 17.88
058-0092-029-0000	RESIDENTIAL	\$ 15.32	\$ 2.56	\$ 17.88
058-0092-030-0000	RESIDENTIAL	\$ 15.32	\$ 2.56	\$ 17.88
058-0092-031-0000	RESIDENTIAL	\$ 15.32	\$ 2.56	\$ 17.88
058-0093-001-0000	SAFETY LIGHTS ONLY	\$ 0.00	\$ 2.56	\$ 2.56
058-0093-002-0000	RESIDENTIAL	\$ 15.32	\$ 2.56	\$ 17.88
058-0093-003-0000	RESIDENTIAL	\$ 15.32	\$ 2.56	\$ 17.88
058-0093-004-0000	RESIDENTIAL	\$ 15.32	\$ 2.56	\$ 17.88
058-0093-005-0000	RESIDENTIAL	\$ 15.32	\$ 2.56	\$ 17.88
058-0093-006-0000	RESIDENTIAL	\$ 15.32	\$ 2.56	\$ 17.88
058-0093-007-0000	RESIDENTIAL	\$ 15.32	\$ 2.56	\$ 17.88
058-0093-008-0000	RESIDENTIAL	\$ 15.32	\$ 2.56	\$ 17.88
058-0093-009-0000	RESIDENTIAL	\$ 15.32	\$ 2.56	\$ 17.88
058-0094-001-0000	RESIDENTIAL	\$ 15.32	\$ 2.56	\$ 17.88
058-0094-002-0000	RESIDENTIAL	\$ 15.32	\$ 2.56	\$ 17.88
058-0094-003-0000	RESIDENTIAL	\$ 15.32	\$ 2.56	\$ 17.88
058-0094-004-0000	RESIDENTIAL	\$ 15.32	\$ 2.56	\$ 17.88
058-0094-005-0000	RESIDENTIAL	\$ 15.32	\$ 2.56	\$ 17.88
058-0094-006-0000	RESIDENTIAL	\$ 15.32	\$ 2.56	\$ 17.88
058-0094-007-0000	RESIDENTIAL	\$ 15.32	\$ 2.56	\$ 17.88
058-0094-008-0000	RESIDENTIAL	\$ 15.32	\$ 2.56	\$ 17.88
058-0101-001-0000	SAFETY LIGHTS ONLY	\$ 0.00	\$ 2.56	\$ 2.56
058-0101-002-0000	SAFETY LIGHTS ONLY	\$ 0.00	\$ 2.56	\$ 2.56
058-0101-003-0000	SAFETY LIGHTS ONLY	\$ 0.00	\$ 2.56	\$ 2.56
058-0101-004-0000	SAFETY LIGHTS ONLY	\$ 0.00	\$ 2.56	\$ 2.56
058-0101-005-0000	SAFETY LIGHTS ONLY	\$ 0.00	\$ 2.56	\$ 2.56
058-0101-006-0000	SAFETY LIGHTS ONLY	\$ 0.00	\$ 2.56	\$ 2.56
058-0101-007-0000	SAFETY LIGHTS ONLY	\$ 0.00	\$ 2.56	\$ 2.56
058-0101-008-0000	SAFETY LIGHTS ONLY	\$ 0.00	\$ 2.56	\$ 2.56
058-0101-009-0000	SAFETY LIGHTS ONLY	\$ 0.00	\$ 2.56	\$ 2.56
058-0101-010-0000	SAFETY LIGHTS ONLY	\$ 0.00	\$ 2.56	\$ 2.56
058-0101-011-0000	SAFETY LIGHTS ONLY	\$ 0.00	\$ 2.56	\$ 2.56
058-0101-012-0000	SAFETY LIGHTS ONLY	\$ 0.00	\$ 2.56	\$ 2.56
058-0101-013-0000	SAFETY LIGHTS ONLY	\$ 0.00	\$ 2.56	\$ 2.56

AGENDA ITEM 10.2

City of Rancho Cordova
Lighting District No. 2012-1
Fiscal Year 2019-20 Assessment Roll

ATTACHMENT 2

612

APN	District Classification	Street Light Charge	Safety Light Charge	Total Assessment
058-0101-014-0000	SAFETY LIGHTS ONLY	\$ 0.00	\$ 2.56	\$ 2.56
058-0101-015-0000	SAFETY LIGHTS ONLY	\$ 0.00	\$ 2.56	\$ 2.56
058-0101-016-0000	SAFETY LIGHTS ONLY	\$ 0.00	\$ 2.56	\$ 2.56
058-0101-017-0000	SAFETY LIGHTS ONLY	\$ 0.00	\$ 2.56	\$ 2.56
058-0101-018-0000	SAFETY LIGHTS ONLY	\$ 0.00	\$ 2.56	\$ 2.56
058-0101-019-0000	SAFETY LIGHTS ONLY	\$ 0.00	\$ 2.56	\$ 2.56
058-0101-020-0000	SAFETY LIGHTS ONLY	\$ 0.00	\$ 2.56	\$ 2.56
058-0102-001-0000	SAFETY LIGHTS ONLY	\$ 0.00	\$ 2.56	\$ 2.56
058-0102-002-0000	SAFETY LIGHTS ONLY	\$ 0.00	\$ 2.56	\$ 2.56
058-0102-003-0000	SAFETY LIGHTS ONLY	\$ 0.00	\$ 2.56	\$ 2.56
058-0102-004-0000	SAFETY LIGHTS ONLY	\$ 0.00	\$ 2.56	\$ 2.56
058-0102-005-0000	SAFETY LIGHTS ONLY	\$ 0.00	\$ 2.56	\$ 2.56
058-0102-006-0000	SAFETY LIGHTS ONLY	\$ 0.00	\$ 2.56	\$ 2.56
058-0102-007-0000	SAFETY LIGHTS ONLY	\$ 0.00	\$ 2.56	\$ 2.56
058-0102-008-0000	SAFETY LIGHTS ONLY	\$ 0.00	\$ 2.56	\$ 2.56
058-0102-009-0000	SAFETY LIGHTS ONLY	\$ 0.00	\$ 2.56	\$ 2.56
058-0102-010-0000	SAFETY LIGHTS ONLY	\$ 0.00	\$ 2.56	\$ 2.56
058-0102-011-0000	SAFETY LIGHTS ONLY	\$ 0.00	\$ 2.56	\$ 2.56
058-0102-012-0000	SAFETY LIGHTS ONLY	\$ 0.00	\$ 2.56	\$ 2.56
058-0102-013-0000	SAFETY LIGHTS ONLY	\$ 0.00	\$ 2.56	\$ 2.56
058-0102-014-0000	SAFETY LIGHTS ONLY	\$ 0.00	\$ 2.56	\$ 2.56
058-0102-015-0000	SAFETY LIGHTS ONLY	\$ 0.00	\$ 2.56	\$ 2.56
058-0103-001-0000	SAFETY LIGHTS ONLY	\$ 0.00	\$ 2.56	\$ 2.56
058-0103-002-0000	SAFETY LIGHTS ONLY	\$ 0.00	\$ 2.56	\$ 2.56
058-0103-003-0000	SAFETY LIGHTS ONLY	\$ 0.00	\$ 2.56	\$ 2.56
058-0103-004-0000	SAFETY LIGHTS ONLY	\$ 0.00	\$ 2.56	\$ 2.56
058-0103-005-0000	SAFETY LIGHTS ONLY	\$ 0.00	\$ 2.56	\$ 2.56
058-0103-006-0000	SAFETY LIGHTS ONLY	\$ 0.00	\$ 2.56	\$ 2.56
058-0103-007-0000	SAFETY LIGHTS ONLY	\$ 0.00	\$ 2.56	\$ 2.56
058-0103-008-0000	SAFETY LIGHTS ONLY	\$ 0.00	\$ 2.56	\$ 2.56
058-0103-009-0000	SAFETY LIGHTS ONLY	\$ 0.00	\$ 2.56	\$ 2.56
058-0103-010-0000	SAFETY LIGHTS ONLY	\$ 0.00	\$ 2.56	\$ 2.56
058-0103-011-0000	SAFETY LIGHTS ONLY	\$ 0.00	\$ 2.56	\$ 2.56
058-0103-012-0000	SAFETY LIGHTS ONLY	\$ 0.00	\$ 2.56	\$ 2.56
058-0103-013-0000	SAFETY LIGHTS ONLY	\$ 0.00	\$ 2.56	\$ 2.56
058-0103-014-0000	SAFETY LIGHTS ONLY	\$ 0.00	\$ 2.56	\$ 2.56
058-0103-015-0000	SAFETY LIGHTS ONLY	\$ 0.00	\$ 2.56	\$ 2.56
058-0103-016-0000	SAFETY LIGHTS ONLY	\$ 0.00	\$ 2.56	\$ 2.56
058-0103-017-0000	SAFETY LIGHTS ONLY	\$ 0.00	\$ 2.56	\$ 2.56
058-0103-018-0000	RESIDENTIAL	\$ 15.32	\$ 2.56	\$ 17.88
058-0103-019-0000	SAFETY LIGHTS ONLY	\$ 0.00	\$ 2.56	\$ 2.56
058-0103-020-0000	SAFETY LIGHTS ONLY	\$ 0.00	\$ 2.56	\$ 2.56
058-0103-021-0000	SAFETY LIGHTS ONLY	\$ 0.00	\$ 2.56	\$ 2.56
058-0103-022-0000	SAFETY LIGHTS ONLY	\$ 0.00	\$ 2.56	\$ 2.56

AGENDA ITEM 10.2

City of Rancho Cordova
Lighting District No. 2012-1
Fiscal Year 2019-20 Assessment Roll

ATTACHMENT 2

613

APN	District Classification	Street Light Charge	Safety Light Charge	Total Assessment
058-0103-023-0000	SAFETY LIGHTS ONLY	\$ 0.00	\$ 2.56	\$ 2.56
058-0103-024-0000	SAFETY LIGHTS ONLY	\$ 0.00	\$ 2.56	\$ 2.56
058-0103-025-0000	SAFETY LIGHTS ONLY	\$ 0.00	\$ 2.56	\$ 2.56
058-0103-026-0000	SAFETY LIGHTS ONLY	\$ 0.00	\$ 2.56	\$ 2.56
058-0103-027-0000	SAFETY LIGHTS ONLY	\$ 0.00	\$ 2.56	\$ 2.56
058-0103-028-0000	SAFETY LIGHTS ONLY	\$ 0.00	\$ 2.56	\$ 2.56
058-0103-029-0000	SAFETY LIGHTS ONLY	\$ 0.00	\$ 2.56	\$ 2.56
058-0103-030-0000	SAFETY LIGHTS ONLY	\$ 0.00	\$ 2.56	\$ 2.56
058-0103-031-0000	SAFETY LIGHTS ONLY	\$ 0.00	\$ 2.56	\$ 2.56
058-0103-032-0000	SAFETY LIGHTS ONLY	\$ 0.00	\$ 2.56	\$ 2.56
058-0103-033-0000	SAFETY LIGHTS ONLY	\$ 0.00	\$ 2.56	\$ 2.56
058-0103-034-0000	SAFETY LIGHTS ONLY	\$ 0.00	\$ 2.56	\$ 2.56
058-0103-035-0000	SAFETY LIGHTS ONLY	\$ 0.00	\$ 2.56	\$ 2.56
058-0104-001-0000	SAFETY LIGHTS ONLY	\$ 0.00	\$ 2.56	\$ 2.56
058-0104-002-0000	SAFETY LIGHTS ONLY	\$ 0.00	\$ 2.56	\$ 2.56
058-0104-003-0000	SAFETY LIGHTS ONLY	\$ 0.00	\$ 2.56	\$ 2.56
058-0104-004-0000	SAFETY LIGHTS ONLY	\$ 0.00	\$ 2.56	\$ 2.56
058-0104-005-0000	SAFETY LIGHTS ONLY	\$ 0.00	\$ 2.56	\$ 2.56
058-0104-006-0000	SAFETY LIGHTS ONLY	\$ 0.00	\$ 2.56	\$ 2.56
058-0104-007-0000	SAFETY LIGHTS ONLY	\$ 0.00	\$ 2.56	\$ 2.56
058-0104-008-0000	SAFETY LIGHTS ONLY	\$ 0.00	\$ 2.56	\$ 2.56
058-0104-009-0000	SAFETY LIGHTS ONLY	\$ 0.00	\$ 2.56	\$ 2.56
058-0104-010-0000	SAFETY LIGHTS ONLY	\$ 0.00	\$ 2.56	\$ 2.56
058-0104-011-0000	SAFETY LIGHTS ONLY	\$ 0.00	\$ 2.56	\$ 2.56
058-0104-012-0000	SAFETY LIGHTS ONLY	\$ 0.00	\$ 2.56	\$ 2.56
058-0104-013-0000	SAFETY LIGHTS ONLY	\$ 0.00	\$ 2.56	\$ 2.56
058-0104-014-0000	SAFETY LIGHTS ONLY	\$ 0.00	\$ 2.56	\$ 2.56
058-0104-015-0000	SAFETY LIGHTS ONLY	\$ 0.00	\$ 2.56	\$ 2.56
058-0104-016-0000	SAFETY LIGHTS ONLY	\$ 0.00	\$ 2.56	\$ 2.56
058-0104-017-0000	SAFETY LIGHTS ONLY	\$ 0.00	\$ 2.56	\$ 2.56
058-0104-018-0000	SAFETY LIGHTS ONLY	\$ 0.00	\$ 2.56	\$ 2.56
058-0104-019-0000	SAFETY LIGHTS ONLY	\$ 0.00	\$ 2.56	\$ 2.56
058-0104-020-0000	SAFETY LIGHTS ONLY	\$ 0.00	\$ 2.56	\$ 2.56
058-0105-001-0000	SAFETY LIGHTS ONLY	\$ 0.00	\$ 2.56	\$ 2.56
058-0105-002-0000	SAFETY LIGHTS ONLY	\$ 0.00	\$ 2.56	\$ 2.56
058-0105-003-0000	SAFETY LIGHTS ONLY	\$ 0.00	\$ 2.56	\$ 2.56
058-0105-004-0000	SAFETY LIGHTS ONLY	\$ 0.00	\$ 2.56	\$ 2.56
058-0105-005-0000	SAFETY LIGHTS ONLY	\$ 0.00	\$ 2.56	\$ 2.56
058-0105-006-0000	SAFETY LIGHTS ONLY	\$ 0.00	\$ 2.56	\$ 2.56
058-0105-007-0000	SAFETY LIGHTS ONLY	\$ 0.00	\$ 2.56	\$ 2.56
058-0105-008-0000	SAFETY LIGHTS ONLY	\$ 0.00	\$ 2.56	\$ 2.56
058-0105-009-0000	SAFETY LIGHTS ONLY	\$ 0.00	\$ 2.56	\$ 2.56
058-0105-010-0000	SAFETY LIGHTS ONLY	\$ 0.00	\$ 2.56	\$ 2.56
058-0105-011-0000	SAFETY LIGHTS ONLY	\$ 0.00	\$ 2.56	\$ 2.56

AGENDA ITEM 10.2

City of Rancho Cordova
Lighting District No. 2012-1
Fiscal Year 2019-20 Assessment Roll

ATTACHMENT 2

614

APN	District Classification	Street Light Charge	Safety Light Charge	Total Assessment
058-0105-012-0000	SAFETY LIGHTS ONLY	\$ 0.00	\$ 2.56	\$ 2.56
058-0105-013-0000	SAFETY LIGHTS ONLY	\$ 0.00	\$ 2.56	\$ 2.56
058-0105-014-0000	RESIDENTIAL	\$ 15.32	\$ 2.56	\$ 17.88
058-0105-015-0000	SAFETY LIGHTS ONLY	\$ 0.00	\$ 2.56	\$ 2.56
058-0111-001-0000	SAFETY LIGHTS ONLY	\$ 0.00	\$ 2.56	\$ 2.56
058-0111-002-0000	SAFETY LIGHTS ONLY	\$ 0.00	\$ 2.56	\$ 2.56
058-0111-003-0000	SAFETY LIGHTS ONLY	\$ 0.00	\$ 2.56	\$ 2.56
058-0111-004-0000	SAFETY LIGHTS ONLY	\$ 0.00	\$ 2.56	\$ 2.56
058-0112-001-0000	SAFETY LIGHTS ONLY	\$ 0.00	\$ 2.56	\$ 2.56
058-0112-002-0000	SAFETY LIGHTS ONLY	\$ 0.00	\$ 2.56	\$ 2.56
058-0112-003-0000	SAFETY LIGHTS ONLY	\$ 0.00	\$ 2.56	\$ 2.56
058-0112-004-0000	SAFETY LIGHTS ONLY	\$ 0.00	\$ 2.56	\$ 2.56
058-0112-005-0000	SAFETY LIGHTS ONLY	\$ 0.00	\$ 2.56	\$ 2.56
058-0112-006-0000	SAFETY LIGHTS ONLY	\$ 0.00	\$ 2.56	\$ 2.56
058-0112-007-0000	SAFETY LIGHTS ONLY	\$ 0.00	\$ 2.56	\$ 2.56
058-0113-001-0000	SAFETY LIGHTS ONLY	\$ 0.00	\$ 2.56	\$ 2.56
058-0113-002-0000	SAFETY LIGHTS ONLY	\$ 0.00	\$ 2.56	\$ 2.56
058-0113-003-0000	SAFETY LIGHTS ONLY	\$ 0.00	\$ 2.56	\$ 2.56
058-0113-004-0000	SAFETY LIGHTS ONLY	\$ 0.00	\$ 2.56	\$ 2.56
058-0113-005-0000	SAFETY LIGHTS ONLY	\$ 0.00	\$ 2.56	\$ 2.56
058-0113-006-0000	SAFETY LIGHTS ONLY	\$ 0.00	\$ 2.56	\$ 2.56
058-0113-007-0000	SAFETY LIGHTS ONLY	\$ 0.00	\$ 2.56	\$ 2.56
058-0113-008-0000	SAFETY LIGHTS ONLY	\$ 0.00	\$ 2.56	\$ 2.56
058-0113-009-0000	SAFETY LIGHTS ONLY	\$ 0.00	\$ 2.56	\$ 2.56
058-0113-010-0000	SAFETY LIGHTS ONLY	\$ 0.00	\$ 2.56	\$ 2.56
058-0113-011-0000	SAFETY LIGHTS ONLY	\$ 0.00	\$ 2.56	\$ 2.56
058-0113-012-0000	SAFETY LIGHTS ONLY	\$ 0.00	\$ 2.56	\$ 2.56
058-0113-013-0000	SAFETY LIGHTS ONLY	\$ 0.00	\$ 2.56	\$ 2.56
058-0113-014-0000	SAFETY LIGHTS ONLY	\$ 0.00	\$ 2.56	\$ 2.56
058-0113-015-0000	SAFETY LIGHTS ONLY	\$ 0.00	\$ 2.56	\$ 2.56
058-0113-016-0000	SAFETY LIGHTS ONLY	\$ 0.00	\$ 2.56	\$ 2.56
058-0113-017-0000	SAFETY LIGHTS ONLY	\$ 0.00	\$ 2.56	\$ 2.56
058-0113-018-0000	SAFETY LIGHTS ONLY	\$ 0.00	\$ 2.56	\$ 2.56
058-0113-019-0000	SAFETY LIGHTS ONLY	\$ 0.00	\$ 2.56	\$ 2.56
058-0113-020-0000	SAFETY LIGHTS ONLY	\$ 0.00	\$ 2.56	\$ 2.56
058-0113-021-0000	SAFETY LIGHTS ONLY	\$ 0.00	\$ 2.56	\$ 2.56
058-0113-022-0000	SAFETY LIGHTS ONLY	\$ 0.00	\$ 2.56	\$ 2.56
058-0113-023-0000	SAFETY LIGHTS ONLY	\$ 0.00	\$ 2.56	\$ 2.56
058-0113-024-0000	SAFETY LIGHTS ONLY	\$ 0.00	\$ 2.56	\$ 2.56
058-0113-025-0000	SAFETY LIGHTS ONLY	\$ 0.00	\$ 2.56	\$ 2.56
058-0114-001-0000	SAFETY LIGHTS ONLY	\$ 0.00	\$ 2.56	\$ 2.56
058-0114-002-0000	SAFETY LIGHTS ONLY	\$ 0.00	\$ 2.56	\$ 2.56
058-0114-003-0000	SAFETY LIGHTS ONLY	\$ 0.00	\$ 2.56	\$ 2.56
058-0114-004-0000	SAFETY LIGHTS ONLY	\$ 0.00	\$ 2.56	\$ 2.56

AGENDA ITEM 10.2

City of Rancho Cordova
Lighting District No. 2012-1
Fiscal Year 2019-20 Assessment Roll

ATTACHMENT 2

615

APN	District Classification	Street Light Charge	Safety Light Charge	Total Assessment
058-0114-005-0000	SAFETY LIGHTS ONLY	\$ 0.00	\$ 2.56	\$ 2.56
058-0114-006-0000	SAFETY LIGHTS ONLY	\$ 0.00	\$ 2.56	\$ 2.56
058-0114-007-0000	SAFETY LIGHTS ONLY	\$ 0.00	\$ 2.56	\$ 2.56
058-0114-008-0000	SAFETY LIGHTS ONLY	\$ 0.00	\$ 2.56	\$ 2.56
058-0114-009-0000	SAFETY LIGHTS ONLY	\$ 0.00	\$ 2.56	\$ 2.56
058-0114-010-0000	SAFETY LIGHTS ONLY	\$ 0.00	\$ 2.56	\$ 2.56
058-0114-011-0000	SAFETY LIGHTS ONLY	\$ 0.00	\$ 2.56	\$ 2.56
058-0114-012-0000	SAFETY LIGHTS ONLY	\$ 0.00	\$ 2.56	\$ 2.56
058-0114-013-0000	SAFETY LIGHTS ONLY	\$ 0.00	\$ 2.56	\$ 2.56
058-0114-014-0000	SAFETY LIGHTS ONLY	\$ 0.00	\$ 2.56	\$ 2.56
058-0114-015-0000	SAFETY LIGHTS ONLY	\$ 0.00	\$ 2.56	\$ 2.56
058-0114-016-0000	SAFETY LIGHTS ONLY	\$ 0.00	\$ 2.56	\$ 2.56
058-0114-017-0000	SAFETY LIGHTS ONLY	\$ 0.00	\$ 2.56	\$ 2.56
058-0114-018-0000	SAFETY LIGHTS ONLY	\$ 0.00	\$ 2.56	\$ 2.56
058-0114-019-0000	SAFETY LIGHTS ONLY	\$ 0.00	\$ 2.56	\$ 2.56
058-0114-020-0000	SAFETY LIGHTS ONLY	\$ 0.00	\$ 2.56	\$ 2.56
058-0114-021-0000	SAFETY LIGHTS ONLY	\$ 0.00	\$ 2.56	\$ 2.56
058-0114-022-0000	SAFETY LIGHTS ONLY	\$ 0.00	\$ 2.56	\$ 2.56
058-0114-023-0000	SAFETY LIGHTS ONLY	\$ 0.00	\$ 2.56	\$ 2.56
058-0114-024-0000	SAFETY LIGHTS ONLY	\$ 0.00	\$ 2.56	\$ 2.56
058-0114-025-0000	SAFETY LIGHTS ONLY	\$ 0.00	\$ 2.56	\$ 2.56
058-0114-026-0000	SAFETY LIGHTS ONLY	\$ 0.00	\$ 2.56	\$ 2.56
058-0115-001-0000	SAFETY LIGHTS ONLY	\$ 0.00	\$ 2.56	\$ 2.56
058-0115-002-0000	SAFETY LIGHTS ONLY	\$ 0.00	\$ 2.56	\$ 2.56
058-0115-003-0000	SAFETY LIGHTS ONLY	\$ 0.00	\$ 2.56	\$ 2.56
058-0115-004-0000	SAFETY LIGHTS ONLY	\$ 0.00	\$ 2.56	\$ 2.56
058-0115-005-0000	SAFETY LIGHTS ONLY	\$ 0.00	\$ 2.56	\$ 2.56
058-0115-006-0000	SAFETY LIGHTS ONLY	\$ 0.00	\$ 2.56	\$ 2.56
058-0115-007-0000	SAFETY LIGHTS ONLY	\$ 0.00	\$ 2.56	\$ 2.56
058-0115-008-0000	SAFETY LIGHTS ONLY	\$ 0.00	\$ 2.56	\$ 2.56
058-0115-009-0000	SAFETY LIGHTS ONLY	\$ 0.00	\$ 2.56	\$ 2.56
058-0115-010-0000	SAFETY LIGHTS ONLY	\$ 0.00	\$ 2.56	\$ 2.56
058-0115-011-0000	SAFETY LIGHTS ONLY	\$ 0.00	\$ 2.56	\$ 2.56
058-0115-012-0000	SAFETY LIGHTS ONLY	\$ 0.00	\$ 2.56	\$ 2.56
058-0115-016-0000	SAFETY LIGHTS ONLY	\$ 0.00	\$ 2.56	\$ 2.56
058-0115-017-0000	SAFETY LIGHTS ONLY	\$ 0.00	\$ 2.56	\$ 2.56
058-0116-001-0000	SAFETY LIGHTS ONLY	\$ 0.00	\$ 2.56	\$ 2.56
058-0116-002-0000	SAFETY LIGHTS ONLY	\$ 0.00	\$ 2.56	\$ 2.56
058-0116-003-0000	SAFETY LIGHTS ONLY	\$ 0.00	\$ 2.56	\$ 2.56
058-0116-004-0000	SAFETY LIGHTS ONLY	\$ 0.00	\$ 2.56	\$ 2.56
058-0116-005-0000	SAFETY LIGHTS ONLY	\$ 0.00	\$ 2.56	\$ 2.56
058-0116-006-0000	SAFETY LIGHTS ONLY	\$ 0.00	\$ 2.56	\$ 2.56
058-0116-007-0000	SAFETY LIGHTS ONLY	\$ 0.00	\$ 2.56	\$ 2.56
058-0116-008-0000	SAFETY LIGHTS ONLY	\$ 0.00	\$ 2.56	\$ 2.56

AGENDA ITEM 10.2

City of Rancho Cordova
Lighting District No. 2012-1
Fiscal Year 2019-20 Assessment Roll

ATTACHMENT 2

616

APN	District Classification	Street Light Charge	Safety Light Charge	Total Assessment
058-0116-009-0000	SAFETY LIGHTS ONLY	\$ 0.00	\$ 2.56	\$ 2.56
058-0116-010-0000	SAFETY LIGHTS ONLY	\$ 0.00	\$ 2.56	\$ 2.56
058-0116-011-0000	SAFETY LIGHTS ONLY	\$ 0.00	\$ 2.56	\$ 2.56
058-0116-012-0000	SAFETY LIGHTS ONLY	\$ 0.00	\$ 2.56	\$ 2.56
058-0116-013-0000	SAFETY LIGHTS ONLY	\$ 0.00	\$ 2.56	\$ 2.56
058-0116-014-0000	SAFETY LIGHTS ONLY	\$ 0.00	\$ 2.56	\$ 2.56
058-0116-015-0000	SAFETY LIGHTS ONLY	\$ 0.00	\$ 2.56	\$ 2.56
058-0121-001-0000	SAFETY LIGHTS ONLY	\$ 0.00	\$ 2.56	\$ 2.56
058-0121-002-0000	SAFETY LIGHTS ONLY	\$ 0.00	\$ 2.56	\$ 2.56
058-0121-003-0000	SAFETY LIGHTS ONLY	\$ 0.00	\$ 2.56	\$ 2.56
058-0121-004-0000	SAFETY LIGHTS ONLY	\$ 0.00	\$ 2.56	\$ 2.56
058-0121-005-0000	SAFETY LIGHTS ONLY	\$ 0.00	\$ 2.56	\$ 2.56
058-0121-006-0000	SAFETY LIGHTS ONLY	\$ 0.00	\$ 2.56	\$ 2.56
058-0121-007-0000	SAFETY LIGHTS ONLY	\$ 0.00	\$ 2.56	\$ 2.56
058-0121-008-0000	SAFETY LIGHTS ONLY	\$ 0.00	\$ 2.56	\$ 2.56
058-0121-009-0000	RESIDENTIAL	\$ 15.32	\$ 2.56	\$ 17.88
058-0121-010-0000	SAFETY LIGHTS ONLY	\$ 0.00	\$ 2.56	\$ 2.56
058-0121-011-0000	SAFETY LIGHTS ONLY	\$ 0.00	\$ 2.56	\$ 2.56
058-0121-012-0000	SAFETY LIGHTS ONLY	\$ 0.00	\$ 2.56	\$ 2.56
058-0121-013-0000	SAFETY LIGHTS ONLY	\$ 0.00	\$ 2.56	\$ 2.56
058-0121-014-0000	SAFETY LIGHTS ONLY	\$ 0.00	\$ 2.56	\$ 2.56
058-0121-015-0000	SAFETY LIGHTS ONLY	\$ 0.00	\$ 2.56	\$ 2.56
058-0121-016-0000	SAFETY LIGHTS ONLY	\$ 0.00	\$ 2.56	\$ 2.56
058-0121-017-0000	SAFETY LIGHTS ONLY	\$ 0.00	\$ 2.56	\$ 2.56
058-0121-018-0000	SAFETY LIGHTS ONLY	\$ 0.00	\$ 2.56	\$ 2.56
058-0121-019-0000	SAFETY LIGHTS ONLY	\$ 0.00	\$ 2.56	\$ 2.56
058-0121-020-0000	SAFETY LIGHTS ONLY	\$ 0.00	\$ 2.56	\$ 2.56
058-0121-021-0000	SAFETY LIGHTS ONLY	\$ 0.00	\$ 2.56	\$ 2.56
058-0122-001-0000	RESIDENTIAL	\$ 15.32	\$ 2.56	\$ 17.88
058-0122-002-0000	RESIDENTIAL	\$ 15.32	\$ 2.56	\$ 17.88
058-0122-003-0000	SAFETY LIGHTS ONLY	\$ 0.00	\$ 2.56	\$ 2.56
058-0122-004-0000	SAFETY LIGHTS ONLY	\$ 0.00	\$ 2.56	\$ 2.56
058-0122-005-0000	SAFETY LIGHTS ONLY	\$ 0.00	\$ 2.56	\$ 2.56
058-0122-006-0000	SAFETY LIGHTS ONLY	\$ 0.00	\$ 2.56	\$ 2.56
058-0122-007-0000	SAFETY LIGHTS ONLY	\$ 0.00	\$ 2.56	\$ 2.56
058-0122-008-0000	SAFETY LIGHTS ONLY	\$ 0.00	\$ 2.56	\$ 2.56
058-0122-009-0000	SAFETY LIGHTS ONLY	\$ 0.00	\$ 2.56	\$ 2.56
058-0122-010-0000	SAFETY LIGHTS ONLY	\$ 0.00	\$ 2.56	\$ 2.56
058-0122-011-0000	SAFETY LIGHTS ONLY	\$ 0.00	\$ 2.56	\$ 2.56
058-0122-012-0000	SAFETY LIGHTS ONLY	\$ 0.00	\$ 2.56	\$ 2.56
058-0122-013-0000	SAFETY LIGHTS ONLY	\$ 0.00	\$ 2.56	\$ 2.56
058-0122-014-0000	SAFETY LIGHTS ONLY	\$ 0.00	\$ 2.56	\$ 2.56
058-0122-015-0000	SAFETY LIGHTS ONLY	\$ 0.00	\$ 2.56	\$ 2.56
058-0122-016-0000	RESIDENTIAL	\$ 15.32	\$ 2.56	\$ 17.88

AGENDA ITEM 10.2

City of Rancho Cordova
Lighting District No. 2012-1
Fiscal Year 2019-20 Assessment Roll

ATTACHMENT 2

617

APN	District Classification	Street Light Charge	Safety Light Charge	Total Assessment
058-0123-001-0000	SAFETY LIGHTS ONLY	\$ 0.00	\$ 2.56	\$ 2.56
058-0123-002-0000	SAFETY LIGHTS ONLY	\$ 0.00	\$ 2.56	\$ 2.56
058-0123-003-0000	SAFETY LIGHTS ONLY	\$ 0.00	\$ 2.56	\$ 2.56
058-0124-001-0000	SAFETY LIGHTS ONLY	\$ 0.00	\$ 2.56	\$ 2.56
058-0125-003-0000	SAFETY LIGHTS ONLY	\$ 0.00	\$ 2.56	\$ 2.56
058-0125-004-0000	SAFETY LIGHTS ONLY	\$ 0.00	\$ 2.56	\$ 2.56
058-0125-005-0000	SAFETY LIGHTS ONLY	\$ 0.00	\$ 2.56	\$ 2.56
058-0125-007-0000	SAFETY LIGHTS ONLY	\$ 0.00	\$ 2.56	\$ 2.56
058-0125-008-0000	SAFETY LIGHTS ONLY	\$ 0.00	\$ 2.56	\$ 2.56
058-0126-001-0000	RESIDENTIAL	\$ 15.32	\$ 2.56	\$ 17.88
058-0126-002-0000	SAFETY LIGHTS ONLY	\$ 0.00	\$ 2.56	\$ 2.56
058-0126-003-0000	SAFETY LIGHTS ONLY	\$ 0.00	\$ 2.56	\$ 2.56
058-0126-004-0000	SAFETY LIGHTS ONLY	\$ 0.00	\$ 2.56	\$ 2.56
058-0126-006-0000	SAFETY LIGHTS ONLY	\$ 0.00	\$ 2.56	\$ 2.56
058-0127-001-0000	SAFETY LIGHTS ONLY	\$ 0.00	\$ 2.56	\$ 2.56
058-0127-002-0000	SAFETY LIGHTS ONLY	\$ 0.00	\$ 2.56	\$ 2.56
058-0127-003-0000	SAFETY LIGHTS ONLY	\$ 0.00	\$ 2.56	\$ 2.56
058-0127-004-0000	SAFETY LIGHTS ONLY	\$ 0.00	\$ 2.56	\$ 2.56
058-0127-005-0000	RESIDENTIAL	\$ 15.32	\$ 2.56	\$ 17.88
058-0131-001-0000	SAFETY LIGHTS ONLY	\$ 0.00	\$ 2.56	\$ 2.56
058-0131-002-0000	SAFETY LIGHTS ONLY	\$ 0.00	\$ 2.56	\$ 2.56
058-0131-007-0000	SAFETY LIGHTS ONLY	\$ 0.00	\$ 2.56	\$ 2.56
058-0131-014-0000	SAFETY LIGHTS ONLY	\$ 0.00	\$ 2.56	\$ 2.56
058-0131-015-0000	SAFETY LIGHTS ONLY	\$ 0.00	\$ 2.56	\$ 2.56
058-0131-016-0000	SAFETY LIGHTS ONLY	\$ 0.00	\$ 2.56	\$ 2.56
058-0131-017-0000	SAFETY LIGHTS ONLY	\$ 0.00	\$ 2.56	\$ 2.56
058-0131-018-0000	SAFETY LIGHTS ONLY	\$ 0.00	\$ 2.56	\$ 2.56
058-0131-019-0000	SAFETY LIGHTS ONLY	\$ 0.00	\$ 2.56	\$ 2.56
058-0131-020-0000	SAFETY LIGHTS ONLY	\$ 0.00	\$ 2.56	\$ 2.56
058-0131-021-0000	SAFETY LIGHTS ONLY	\$ 0.00	\$ 2.56	\$ 2.56
058-0131-022-0000	SAFETY LIGHTS ONLY	\$ 0.00	\$ 2.56	\$ 2.56
058-0131-023-0000	SAFETY LIGHTS ONLY	\$ 0.00	\$ 2.56	\$ 2.56
058-0131-024-0000	SAFETY LIGHTS ONLY	\$ 0.00	\$ 2.56	\$ 2.56
058-0131-025-0000	SAFETY LIGHTS ONLY	\$ 0.00	\$ 2.56	\$ 2.56
058-0131-026-0000	SAFETY LIGHTS ONLY	\$ 0.00	\$ 2.56	\$ 2.56
058-0131-027-0000	SAFETY LIGHTS ONLY	\$ 0.00	\$ 2.56	\$ 2.56
058-0131-028-0000	SAFETY LIGHTS ONLY	\$ 0.00	\$ 2.56	\$ 2.56
058-0131-029-0000	SAFETY LIGHTS ONLY	\$ 0.00	\$ 2.56	\$ 2.56
058-0131-032-0000	SAFETY LIGHTS ONLY	\$ 0.00	\$ 2.56	\$ 2.56
058-0131-033-0000	SAFETY LIGHTS ONLY	\$ 0.00	\$ 2.56	\$ 2.56
058-0131-034-0000	SAFETY LIGHTS ONLY	\$ 0.00	\$ 2.56	\$ 2.56
058-0131-035-0000	SAFETY LIGHTS ONLY	\$ 0.00	\$ 2.56	\$ 2.56
058-0131-036-0000	SAFETY LIGHTS ONLY	\$ 0.00	\$ 2.56	\$ 2.56
058-0131-037-0000	SAFETY LIGHTS ONLY	\$ 0.00	\$ 2.56	\$ 2.56

AGENDA ITEM 10.2

City of Rancho Cordova
Lighting District No. 2012-1
Fiscal Year 2019-20 Assessment Roll

ATTACHMENT 2

618

APN	District Classification	Street Light Charge	Safety Light Charge	Total Assessment
058-0131-038-0000	SAFETY LIGHTS ONLY	\$ 0.00	\$ 2.56	\$ 2.56
058-0131-039-0000	SAFETY LIGHTS ONLY	\$ 0.00	\$ 2.56	\$ 2.56
058-0132-014-0000	SAFETY LIGHTS ONLY	\$ 0.00	\$ 2.56	\$ 2.56
058-0132-016-0000	SAFETY LIGHTS ONLY	\$ 0.00	\$ 2.56	\$ 2.56
058-0132-017-0000	SAFETY LIGHTS ONLY	\$ 0.00	\$ 2.56	\$ 2.56
058-0132-018-0000	SAFETY LIGHTS ONLY	\$ 0.00	\$ 2.56	\$ 2.56
058-0132-019-0000	SAFETY LIGHTS ONLY	\$ 0.00	\$ 2.56	\$ 2.56
058-0132-020-0000	SAFETY LIGHTS ONLY	\$ 0.00	\$ 2.56	\$ 2.56
058-0132-021-0000	SAFETY LIGHTS ONLY	\$ 0.00	\$ 2.56	\$ 2.56
058-0132-022-0000	SAFETY LIGHTS ONLY	\$ 0.00	\$ 2.56	\$ 2.56
058-0132-024-0000	SAFETY LIGHTS ONLY	\$ 0.00	\$ 2.56	\$ 2.56
058-0132-025-0000	SAFETY LIGHTS ONLY	\$ 0.00	\$ 2.56	\$ 2.56
058-0132-026-0000	SAFETY LIGHTS ONLY	\$ 0.00	\$ 2.56	\$ 2.56
058-0132-027-0000	SAFETY LIGHTS ONLY	\$ 0.00	\$ 2.56	\$ 2.56
058-0132-028-0000	SAFETY LIGHTS ONLY	\$ 0.00	\$ 2.56	\$ 2.56
058-0133-001-0000	SAFETY LIGHTS ONLY	\$ 0.00	\$ 2.56	\$ 2.56
058-0133-002-0000	SAFETY LIGHTS ONLY	\$ 0.00	\$ 2.56	\$ 2.56
058-0133-003-0000	SAFETY LIGHTS ONLY	\$ 0.00	\$ 2.56	\$ 2.56
058-0133-004-0000	SAFETY LIGHTS ONLY	\$ 0.00	\$ 2.56	\$ 2.56
058-0134-001-0000	SAFETY LIGHTS ONLY	\$ 0.00	\$ 2.56	\$ 2.56
058-0134-002-0000	SAFETY LIGHTS ONLY	\$ 0.00	\$ 2.56	\$ 2.56
058-0134-003-0000	SAFETY LIGHTS ONLY	\$ 0.00	\$ 2.56	\$ 2.56
058-0134-004-0000	SAFETY LIGHTS ONLY	\$ 0.00	\$ 2.56	\$ 2.56
058-0134-005-0000	SAFETY LIGHTS ONLY	\$ 0.00	\$ 2.56	\$ 2.56
058-0134-006-0000	SAFETY LIGHTS ONLY	\$ 0.00	\$ 2.56	\$ 2.56
058-0134-007-0000	SAFETY LIGHTS ONLY	\$ 0.00	\$ 2.56	\$ 2.56
058-0134-008-0000	SAFETY LIGHTS ONLY	\$ 0.00	\$ 2.56	\$ 2.56
058-0134-009-0000	SAFETY LIGHTS ONLY	\$ 0.00	\$ 2.56	\$ 2.56
058-0134-010-0000	SAFETY LIGHTS ONLY	\$ 0.00	\$ 2.56	\$ 2.56
058-0134-011-0000	SAFETY LIGHTS ONLY	\$ 0.00	\$ 2.56	\$ 2.56
058-0134-012-0000	SAFETY LIGHTS ONLY	\$ 0.00	\$ 2.56	\$ 2.56
058-0134-013-0000	SAFETY LIGHTS ONLY	\$ 0.00	\$ 2.56	\$ 2.56
058-0141-001-0000	SAFETY LIGHTS ONLY	\$ 0.00	\$ 2.56	\$ 2.56
058-0141-002-0000	SAFETY LIGHTS ONLY	\$ 0.00	\$ 2.56	\$ 2.56
058-0141-003-0000	SAFETY LIGHTS ONLY	\$ 0.00	\$ 2.56	\$ 2.56
058-0141-004-0000	SAFETY LIGHTS ONLY	\$ 0.00	\$ 2.56	\$ 2.56
058-0141-005-0000	SAFETY LIGHTS ONLY	\$ 0.00	\$ 2.56	\$ 2.56
058-0141-006-0000	SAFETY LIGHTS ONLY	\$ 0.00	\$ 2.56	\$ 2.56
058-0141-007-0000	SAFETY LIGHTS ONLY	\$ 0.00	\$ 2.56	\$ 2.56
058-0142-001-0000	SAFETY LIGHTS ONLY	\$ 0.00	\$ 2.56	\$ 2.56
058-0142-002-0000	SAFETY LIGHTS ONLY	\$ 0.00	\$ 2.56	\$ 2.56
058-0142-003-0000	SAFETY LIGHTS ONLY	\$ 0.00	\$ 2.56	\$ 2.56
058-0142-004-0000	SAFETY LIGHTS ONLY	\$ 0.00	\$ 2.56	\$ 2.56
058-0142-005-0000	SAFETY LIGHTS ONLY	\$ 0.00	\$ 2.56	\$ 2.56

AGENDA ITEM 10.2

City of Rancho Cordova
Lighting District No. 2012-1
Fiscal Year 2019-20 Assessment Roll

ATTACHMENT 2

619

APN	District Classification	Street Light Charge	Safety Light Charge	Total Assessment
058-0142-006-0000	SAFETY LIGHTS ONLY	\$ 0.00	\$ 2.56	\$ 2.56
058-0142-007-0000	SAFETY LIGHTS ONLY	\$ 0.00	\$ 2.56	\$ 2.56
058-0142-008-0000	SAFETY LIGHTS ONLY	\$ 0.00	\$ 2.56	\$ 2.56
058-0142-009-0000	SAFETY LIGHTS ONLY	\$ 0.00	\$ 2.56	\$ 2.56
058-0142-010-0000	SAFETY LIGHTS ONLY	\$ 0.00	\$ 2.56	\$ 2.56
058-0142-011-0000	SAFETY LIGHTS ONLY	\$ 0.00	\$ 2.56	\$ 2.56
058-0142-012-0000	RESIDENTIAL	\$ 15.32	\$ 2.56	\$ 17.88
058-0142-013-0000	SAFETY LIGHTS ONLY	\$ 0.00	\$ 2.56	\$ 2.56
058-0143-001-0000	SAFETY LIGHTS ONLY	\$ 0.00	\$ 2.56	\$ 2.56
058-0143-002-0000	SAFETY LIGHTS ONLY	\$ 0.00	\$ 2.56	\$ 2.56
058-0143-003-0000	SAFETY LIGHTS ONLY	\$ 0.00	\$ 2.56	\$ 2.56
058-0143-004-0000	SAFETY LIGHTS ONLY	\$ 0.00	\$ 2.56	\$ 2.56
058-0143-005-0000	SAFETY LIGHTS ONLY	\$ 0.00	\$ 2.56	\$ 2.56
058-0143-006-0000	SAFETY LIGHTS ONLY	\$ 0.00	\$ 2.56	\$ 2.56
058-0144-001-0000	SAFETY LIGHTS ONLY	\$ 0.00	\$ 2.56	\$ 2.56
058-0144-002-0000	SAFETY LIGHTS ONLY	\$ 0.00	\$ 2.56	\$ 2.56
058-0145-001-0000	SAFETY LIGHTS ONLY	\$ 0.00	\$ 2.56	\$ 2.56
058-0145-002-0000	SAFETY LIGHTS ONLY	\$ 0.00	\$ 2.56	\$ 2.56
058-0145-003-0000	SAFETY LIGHTS ONLY	\$ 0.00	\$ 2.56	\$ 2.56
058-0145-004-0000	SAFETY LIGHTS ONLY	\$ 0.00	\$ 2.56	\$ 2.56
058-0145-005-0000	SAFETY LIGHTS ONLY	\$ 0.00	\$ 2.56	\$ 2.56
058-0145-006-0000	SAFETY LIGHTS ONLY	\$ 0.00	\$ 2.56	\$ 2.56
058-0145-007-0000	SAFETY LIGHTS ONLY	\$ 0.00	\$ 2.56	\$ 2.56
058-0145-008-0000	SAFETY LIGHTS ONLY	\$ 0.00	\$ 2.56	\$ 2.56
058-0145-009-0000	SAFETY LIGHTS ONLY	\$ 0.00	\$ 2.56	\$ 2.56
058-0145-010-0000	RESIDENTIAL	\$ 15.32	\$ 2.56	\$ 17.88
058-0145-011-0000	SAFETY LIGHTS ONLY	\$ 0.00	\$ 2.56	\$ 2.56
058-0145-012-0000	SAFETY LIGHTS ONLY	\$ 0.00	\$ 2.56	\$ 2.56
058-0145-013-0000	SAFETY LIGHTS ONLY	\$ 0.00	\$ 2.56	\$ 2.56
058-0145-014-0000	SAFETY LIGHTS ONLY	\$ 0.00	\$ 2.56	\$ 2.56
058-0145-015-0000	SAFETY LIGHTS ONLY	\$ 0.00	\$ 2.56	\$ 2.56
058-0145-016-0000	SAFETY LIGHTS ONLY	\$ 0.00	\$ 2.56	\$ 2.56
058-0145-017-0000	SAFETY LIGHTS ONLY	\$ 0.00	\$ 2.56	\$ 2.56
058-0145-018-0000	SAFETY LIGHTS ONLY	\$ 0.00	\$ 2.56	\$ 2.56
058-0145-019-0000	SAFETY LIGHTS ONLY	\$ 0.00	\$ 2.56	\$ 2.56
058-0145-020-0000	SAFETY LIGHTS ONLY	\$ 0.00	\$ 2.56	\$ 2.56
058-0145-021-0000	SAFETY LIGHTS ONLY	\$ 0.00	\$ 2.56	\$ 2.56
058-0151-001-0000	SAFETY LIGHTS ONLY	\$ 0.00	\$ 2.56	\$ 2.56
058-0151-002-0000	SAFETY LIGHTS ONLY	\$ 0.00	\$ 2.56	\$ 2.56
058-0151-003-0000	SAFETY LIGHTS ONLY	\$ 0.00	\$ 2.56	\$ 2.56
058-0151-004-0000	SAFETY LIGHTS ONLY	\$ 0.00	\$ 2.56	\$ 2.56
058-0151-005-0000	SAFETY LIGHTS ONLY	\$ 0.00	\$ 2.56	\$ 2.56
058-0151-006-0000	RESIDENTIAL	\$ 15.32	\$ 2.56	\$ 17.88
058-0151-007-0000	SAFETY LIGHTS ONLY	\$ 0.00	\$ 2.56	\$ 2.56

AGENDA ITEM 10.2

City of Rancho Cordova
Lighting District No. 2012-1
Fiscal Year 2019-20 Assessment Roll

ATTACHMENT 2

620

APN	District Classification	Street Light Charge	Safety Light Charge	Total Assessment
058-0151-008-0000	SAFETY LIGHTS ONLY	\$ 0.00	\$ 2.56	\$ 2.56
058-0151-009-0000	SAFETY LIGHTS ONLY	\$ 0.00	\$ 2.56	\$ 2.56
058-0151-010-0000	SAFETY LIGHTS ONLY	\$ 0.00	\$ 2.56	\$ 2.56
058-0152-001-0000	SAFETY LIGHTS ONLY	\$ 0.00	\$ 2.56	\$ 2.56
058-0152-002-0000	SAFETY LIGHTS ONLY	\$ 0.00	\$ 2.56	\$ 2.56
058-0152-003-0000	SAFETY LIGHTS ONLY	\$ 0.00	\$ 2.56	\$ 2.56
058-0152-004-0000	SAFETY LIGHTS ONLY	\$ 0.00	\$ 2.56	\$ 2.56
058-0152-005-0000	SAFETY LIGHTS ONLY	\$ 0.00	\$ 2.56	\$ 2.56
058-0152-006-0000	SAFETY LIGHTS ONLY	\$ 0.00	\$ 2.56	\$ 2.56
058-0152-007-0000	SAFETY LIGHTS ONLY	\$ 0.00	\$ 2.56	\$ 2.56
058-0152-008-0000	SAFETY LIGHTS ONLY	\$ 0.00	\$ 2.56	\$ 2.56
058-0152-009-0000	SAFETY LIGHTS ONLY	\$ 0.00	\$ 2.56	\$ 2.56
058-0152-010-0000	SAFETY LIGHTS ONLY	\$ 0.00	\$ 2.56	\$ 2.56
058-0152-011-0000	SAFETY LIGHTS ONLY	\$ 0.00	\$ 2.56	\$ 2.56
058-0153-001-0000	SAFETY LIGHTS ONLY	\$ 0.00	\$ 2.56	\$ 2.56
058-0153-002-0000	SAFETY LIGHTS ONLY	\$ 0.00	\$ 2.56	\$ 2.56
058-0153-003-0000	SAFETY LIGHTS ONLY	\$ 0.00	\$ 2.56	\$ 2.56
058-0153-004-0000	SAFETY LIGHTS ONLY	\$ 0.00	\$ 2.56	\$ 2.56
058-0153-005-0000	SAFETY LIGHTS ONLY	\$ 0.00	\$ 2.56	\$ 2.56
058-0153-006-0000	RESIDENTIAL	\$ 15.32	\$ 2.56	\$ 17.88
058-0153-007-0000	RESIDENTIAL	\$ 15.32	\$ 2.56	\$ 17.88
058-0153-008-0000	RESIDENTIAL	\$ 15.32	\$ 2.56	\$ 17.88
058-0153-009-0000	RESIDENTIAL	\$ 15.32	\$ 2.56	\$ 17.88
058-0153-010-0000	SAFETY LIGHTS ONLY	\$ 0.00	\$ 2.56	\$ 2.56
058-0153-011-0000	SAFETY LIGHTS ONLY	\$ 0.00	\$ 2.56	\$ 2.56
058-0153-012-0000	SAFETY LIGHTS ONLY	\$ 0.00	\$ 2.56	\$ 2.56
058-0153-013-0000	SAFETY LIGHTS ONLY	\$ 0.00	\$ 2.56	\$ 2.56
058-0153-014-0000	SAFETY LIGHTS ONLY	\$ 0.00	\$ 2.56	\$ 2.56
058-0153-015-0000	SAFETY LIGHTS ONLY	\$ 0.00	\$ 2.56	\$ 2.56
058-0153-016-0000	SAFETY LIGHTS ONLY	\$ 0.00	\$ 2.56	\$ 2.56
058-0153-017-0000	SAFETY LIGHTS ONLY	\$ 0.00	\$ 2.56	\$ 2.56
058-0153-018-0000	SAFETY LIGHTS ONLY	\$ 0.00	\$ 2.56	\$ 2.56
058-0153-019-0000	SAFETY LIGHTS ONLY	\$ 0.00	\$ 2.56	\$ 2.56
058-0153-020-0000	SAFETY LIGHTS ONLY	\$ 0.00	\$ 2.56	\$ 2.56
058-0153-021-0000	SAFETY LIGHTS ONLY	\$ 0.00	\$ 2.56	\$ 2.56
058-0153-022-0000	SAFETY LIGHTS ONLY	\$ 0.00	\$ 2.56	\$ 2.56
058-0153-023-0000	SAFETY LIGHTS ONLY	\$ 0.00	\$ 2.56	\$ 2.56
058-0153-024-0000	SAFETY LIGHTS ONLY	\$ 0.00	\$ 2.56	\$ 2.56
058-0161-001-0000	SAFETY LIGHTS ONLY	\$ 0.00	\$ 2.56	\$ 2.56
058-0162-001-0000	SAFETY LIGHTS ONLY	\$ 0.00	\$ 2.56	\$ 2.56
058-0162-002-0000	SAFETY LIGHTS ONLY	\$ 0.00	\$ 2.56	\$ 2.56
058-0162-003-0000	SAFETY LIGHTS ONLY	\$ 0.00	\$ 2.56	\$ 2.56
058-0162-004-0000	SAFETY LIGHTS ONLY	\$ 0.00	\$ 2.56	\$ 2.56
058-0162-005-0000	SAFETY LIGHTS ONLY	\$ 0.00	\$ 2.56	\$ 2.56

AGENDA ITEM 10.2

City of Rancho Cordova
Lighting District No. 2012-1
Fiscal Year 2019-20 Assessment Roll

ATTACHMENT 2

621

APN	District Classification	Street Light Charge	Safety Light Charge	Total Assessment
058-0162-006-0000	SAFETY LIGHTS ONLY	\$ 0.00	\$ 2.56	\$ 2.56
058-0162-007-0000	SAFETY LIGHTS ONLY	\$ 0.00	\$ 2.56	\$ 2.56
058-0162-008-0000	SAFETY LIGHTS ONLY	\$ 0.00	\$ 2.56	\$ 2.56
058-0162-009-0000	SAFETY LIGHTS ONLY	\$ 0.00	\$ 2.56	\$ 2.56
058-0162-010-0000	SAFETY LIGHTS ONLY	\$ 0.00	\$ 2.56	\$ 2.56
058-0162-011-0000	SAFETY LIGHTS ONLY	\$ 0.00	\$ 2.56	\$ 2.56
058-0162-012-0000	SAFETY LIGHTS ONLY	\$ 0.00	\$ 2.56	\$ 2.56
058-0162-013-0000	SAFETY LIGHTS ONLY	\$ 0.00	\$ 2.56	\$ 2.56
058-0162-014-0000	SAFETY LIGHTS ONLY	\$ 0.00	\$ 2.56	\$ 2.56
058-0162-015-0000	SAFETY LIGHTS ONLY	\$ 0.00	\$ 2.56	\$ 2.56
058-0162-016-0000	SAFETY LIGHTS ONLY	\$ 0.00	\$ 2.56	\$ 2.56
058-0162-017-0000	SAFETY LIGHTS ONLY	\$ 0.00	\$ 2.56	\$ 2.56
058-0162-018-0000	SAFETY LIGHTS ONLY	\$ 0.00	\$ 2.56	\$ 2.56
058-0162-019-0000	SAFETY LIGHTS ONLY	\$ 0.00	\$ 2.56	\$ 2.56
058-0162-020-0000	SAFETY LIGHTS ONLY	\$ 0.00	\$ 2.56	\$ 2.56
058-0162-021-0000	SAFETY LIGHTS ONLY	\$ 0.00	\$ 2.56	\$ 2.56
058-0162-022-0000	SAFETY LIGHTS ONLY	\$ 0.00	\$ 2.56	\$ 2.56
058-0162-023-0000	SAFETY LIGHTS ONLY	\$ 0.00	\$ 2.56	\$ 2.56
058-0162-024-0000	SAFETY LIGHTS ONLY	\$ 0.00	\$ 2.56	\$ 2.56
058-0163-001-0000	SAFETY LIGHTS ONLY	\$ 0.00	\$ 2.56	\$ 2.56
058-0163-002-0000	SAFETY LIGHTS ONLY	\$ 0.00	\$ 2.56	\$ 2.56
058-0163-003-0000	SAFETY LIGHTS ONLY	\$ 0.00	\$ 2.56	\$ 2.56
058-0163-004-0000	SAFETY LIGHTS ONLY	\$ 0.00	\$ 2.56	\$ 2.56
058-0163-005-0000	SAFETY LIGHTS ONLY	\$ 0.00	\$ 2.56	\$ 2.56
058-0163-006-0000	SAFETY LIGHTS ONLY	\$ 0.00	\$ 2.56	\$ 2.56
058-0163-007-0000	SAFETY LIGHTS ONLY	\$ 0.00	\$ 2.56	\$ 2.56
058-0163-008-0000	SAFETY LIGHTS ONLY	\$ 0.00	\$ 2.56	\$ 2.56
058-0163-009-0000	SAFETY LIGHTS ONLY	\$ 0.00	\$ 2.56	\$ 2.56
058-0163-010-0000	SAFETY LIGHTS ONLY	\$ 0.00	\$ 2.56	\$ 2.56
058-0163-011-0000	SAFETY LIGHTS ONLY	\$ 0.00	\$ 2.56	\$ 2.56
058-0163-012-0000	SAFETY LIGHTS ONLY	\$ 0.00	\$ 2.56	\$ 2.56
058-0163-013-0000	SAFETY LIGHTS ONLY	\$ 0.00	\$ 2.56	\$ 2.56
058-0163-014-0000	SAFETY LIGHTS ONLY	\$ 0.00	\$ 2.56	\$ 2.56
058-0163-015-0000	SAFETY LIGHTS ONLY	\$ 0.00	\$ 2.56	\$ 2.56
058-0163-016-0000	SAFETY LIGHTS ONLY	\$ 0.00	\$ 2.56	\$ 2.56
058-0163-017-0000	SAFETY LIGHTS ONLY	\$ 0.00	\$ 2.56	\$ 2.56
058-0163-018-0000	SAFETY LIGHTS ONLY	\$ 0.00	\$ 2.56	\$ 2.56
058-0171-001-0000	SAFETY LIGHTS ONLY	\$ 0.00	\$ 2.56	\$ 2.56
058-0171-002-0000	SAFETY LIGHTS ONLY	\$ 0.00	\$ 2.56	\$ 2.56
058-0171-003-0000	SAFETY LIGHTS ONLY	\$ 0.00	\$ 2.56	\$ 2.56
058-0171-004-0000	SAFETY LIGHTS ONLY	\$ 0.00	\$ 2.56	\$ 2.56
058-0171-005-0000	SAFETY LIGHTS ONLY	\$ 0.00	\$ 2.56	\$ 2.56
058-0171-006-0000	SAFETY LIGHTS ONLY	\$ 0.00	\$ 2.56	\$ 2.56
058-0171-007-0000	SAFETY LIGHTS ONLY	\$ 0.00	\$ 2.56	\$ 2.56

AGENDA ITEM 10.2

City of Rancho Cordova
Lighting District No. 2012-1
Fiscal Year 2019-20 Assessment Roll

ATTACHMENT 2

622

APN	District Classification	Street Light Charge	Safety Light Charge	Total Assessment
058-0171-008-0000	SAFETY LIGHTS ONLY	\$ 0.00	\$ 2.56	\$ 2.56
058-0171-009-0000	SAFETY LIGHTS ONLY	\$ 0.00	\$ 2.56	\$ 2.56
058-0171-010-0000	SAFETY LIGHTS ONLY	\$ 0.00	\$ 2.56	\$ 2.56
058-0172-001-0000	SAFETY LIGHTS ONLY	\$ 0.00	\$ 2.56	\$ 2.56
058-0172-002-0000	SAFETY LIGHTS ONLY	\$ 0.00	\$ 2.56	\$ 2.56
058-0172-003-0000	SAFETY LIGHTS ONLY	\$ 0.00	\$ 2.56	\$ 2.56
058-0172-004-0000	SAFETY LIGHTS ONLY	\$ 0.00	\$ 2.56	\$ 2.56
058-0172-005-0000	SAFETY LIGHTS ONLY	\$ 0.00	\$ 2.56	\$ 2.56
058-0172-006-0000	SAFETY LIGHTS ONLY	\$ 0.00	\$ 2.56	\$ 2.56
058-0172-007-0000	SAFETY LIGHTS ONLY	\$ 0.00	\$ 2.56	\$ 2.56
058-0172-008-0000	SAFETY LIGHTS ONLY	\$ 0.00	\$ 2.56	\$ 2.56
058-0172-009-0000	SAFETY LIGHTS ONLY	\$ 0.00	\$ 2.56	\$ 2.56
058-0172-010-0000	SAFETY LIGHTS ONLY	\$ 0.00	\$ 2.56	\$ 2.56
058-0172-011-0000	SAFETY LIGHTS ONLY	\$ 0.00	\$ 2.56	\$ 2.56
058-0172-012-0000	SAFETY LIGHTS ONLY	\$ 0.00	\$ 2.56	\$ 2.56
058-0173-001-0000	SAFETY LIGHTS ONLY	\$ 0.00	\$ 2.56	\$ 2.56
058-0173-002-0000	SAFETY LIGHTS ONLY	\$ 0.00	\$ 2.56	\$ 2.56
058-0173-003-0000	SAFETY LIGHTS ONLY	\$ 0.00	\$ 2.56	\$ 2.56
058-0173-004-0000	SAFETY LIGHTS ONLY	\$ 0.00	\$ 2.56	\$ 2.56
058-0173-005-0000	SAFETY LIGHTS ONLY	\$ 0.00	\$ 2.56	\$ 2.56
058-0173-006-0000	SAFETY LIGHTS ONLY	\$ 0.00	\$ 2.56	\$ 2.56
058-0173-007-0000	SAFETY LIGHTS ONLY	\$ 0.00	\$ 2.56	\$ 2.56
058-0173-008-0000	SAFETY LIGHTS ONLY	\$ 0.00	\$ 2.56	\$ 2.56
058-0173-009-0000	SAFETY LIGHTS ONLY	\$ 0.00	\$ 2.56	\$ 2.56
058-0173-010-0000	SAFETY LIGHTS ONLY	\$ 0.00	\$ 2.56	\$ 2.56
058-0173-011-0000	SAFETY LIGHTS ONLY	\$ 0.00	\$ 2.56	\$ 2.56
058-0173-012-0000	SAFETY LIGHTS ONLY	\$ 0.00	\$ 2.56	\$ 2.56
058-0173-013-0000	SAFETY LIGHTS ONLY	\$ 0.00	\$ 2.56	\$ 2.56
058-0173-014-0000	SAFETY LIGHTS ONLY	\$ 0.00	\$ 2.56	\$ 2.56
058-0173-015-0000	SAFETY LIGHTS ONLY	\$ 0.00	\$ 2.56	\$ 2.56
058-0173-016-0000	SAFETY LIGHTS ONLY	\$ 0.00	\$ 2.56	\$ 2.56
058-0173-017-0000	SAFETY LIGHTS ONLY	\$ 0.00	\$ 2.56	\$ 2.56
058-0173-018-0000	SAFETY LIGHTS ONLY	\$ 0.00	\$ 2.56	\$ 2.56
058-0173-019-0000	SAFETY LIGHTS ONLY	\$ 0.00	\$ 2.56	\$ 2.56
058-0173-020-0000	SAFETY LIGHTS ONLY	\$ 0.00	\$ 2.56	\$ 2.56
058-0173-021-0000	SAFETY LIGHTS ONLY	\$ 0.00	\$ 2.56	\$ 2.56
058-0173-022-0000	SAFETY LIGHTS ONLY	\$ 0.00	\$ 2.56	\$ 2.56
058-0173-023-0000	SAFETY LIGHTS ONLY	\$ 0.00	\$ 2.56	\$ 2.56
058-0173-024-0000	SAFETY LIGHTS ONLY	\$ 0.00	\$ 2.56	\$ 2.56
058-0173-025-0000	SAFETY LIGHTS ONLY	\$ 0.00	\$ 2.56	\$ 2.56
058-0173-026-0000	SAFETY LIGHTS ONLY	\$ 0.00	\$ 2.56	\$ 2.56
058-0173-027-0000	SAFETY LIGHTS ONLY	\$ 0.00	\$ 2.56	\$ 2.56
058-0174-001-0000	SAFETY LIGHTS ONLY	\$ 0.00	\$ 2.56	\$ 2.56
058-0174-002-0000	SAFETY LIGHTS ONLY	\$ 0.00	\$ 2.56	\$ 2.56

AGENDA ITEM 10.2

City of Rancho Cordova
Lighting District No. 2012-1
Fiscal Year 2019-20 Assessment Roll

ATTACHMENT 2

623

APN	District Classification	Street Light Charge	Safety Light Charge	Total Assessment
058-0174-003-0000	SAFETY LIGHTS ONLY	\$ 0.00	\$ 2.56	\$ 2.56
058-0174-004-0000	SAFETY LIGHTS ONLY	\$ 0.00	\$ 2.56	\$ 2.56
058-0174-005-0000	SAFETY LIGHTS ONLY	\$ 0.00	\$ 2.56	\$ 2.56
058-0174-006-0000	SAFETY LIGHTS ONLY	\$ 0.00	\$ 2.56	\$ 2.56
058-0174-007-0000	SAFETY LIGHTS ONLY	\$ 0.00	\$ 2.56	\$ 2.56
058-0174-008-0000	SAFETY LIGHTS ONLY	\$ 0.00	\$ 2.56	\$ 2.56
058-0174-009-0000	SAFETY LIGHTS ONLY	\$ 0.00	\$ 2.56	\$ 2.56
058-0174-010-0000	SAFETY LIGHTS ONLY	\$ 0.00	\$ 2.56	\$ 2.56
058-0174-011-0000	SAFETY LIGHTS ONLY	\$ 0.00	\$ 2.56	\$ 2.56
058-0174-012-0000	SAFETY LIGHTS ONLY	\$ 0.00	\$ 2.56	\$ 2.56
058-0174-013-0000	SAFETY LIGHTS ONLY	\$ 0.00	\$ 2.56	\$ 2.56
058-0174-014-0000	SAFETY LIGHTS ONLY	\$ 0.00	\$ 2.56	\$ 2.56
058-0174-015-0000	SAFETY LIGHTS ONLY	\$ 0.00	\$ 2.56	\$ 2.56
058-0174-016-0000	SAFETY LIGHTS ONLY	\$ 0.00	\$ 2.56	\$ 2.56
058-0174-017-0000	SAFETY LIGHTS ONLY	\$ 0.00	\$ 2.56	\$ 2.56
058-0174-018-0000	SAFETY LIGHTS ONLY	\$ 0.00	\$ 2.56	\$ 2.56
058-0174-019-0000	SAFETY LIGHTS ONLY	\$ 0.00	\$ 2.56	\$ 2.56
058-0174-020-0000	SAFETY LIGHTS ONLY	\$ 0.00	\$ 2.56	\$ 2.56
058-0174-021-0000	SAFETY LIGHTS ONLY	\$ 0.00	\$ 2.56	\$ 2.56
058-0174-022-0000	SAFETY LIGHTS ONLY	\$ 0.00	\$ 2.56	\$ 2.56
058-0174-023-0000	SAFETY LIGHTS ONLY	\$ 0.00	\$ 2.56	\$ 2.56
058-0174-024-0000	SAFETY LIGHTS ONLY	\$ 0.00	\$ 2.56	\$ 2.56
058-0174-025-0000	SAFETY LIGHTS ONLY	\$ 0.00	\$ 2.56	\$ 2.56
058-0181-001-0000	RESIDENTIAL	\$ 15.32	\$ 2.56	\$ 17.88
058-0181-002-0000	SAFETY LIGHTS ONLY	\$ 0.00	\$ 2.56	\$ 2.56
058-0181-003-0000	SAFETY LIGHTS ONLY	\$ 0.00	\$ 2.56	\$ 2.56
058-0181-004-0000	SAFETY LIGHTS ONLY	\$ 0.00	\$ 2.56	\$ 2.56
058-0181-005-0000	SAFETY LIGHTS ONLY	\$ 0.00	\$ 2.56	\$ 2.56
058-0181-006-0000	SAFETY LIGHTS ONLY	\$ 0.00	\$ 2.56	\$ 2.56
058-0181-007-0000	SAFETY LIGHTS ONLY	\$ 0.00	\$ 2.56	\$ 2.56
058-0181-008-0000	SAFETY LIGHTS ONLY	\$ 0.00	\$ 2.56	\$ 2.56
058-0181-009-0000	SAFETY LIGHTS ONLY	\$ 0.00	\$ 2.56	\$ 2.56
058-0181-010-0000	SAFETY LIGHTS ONLY	\$ 0.00	\$ 2.56	\$ 2.56
058-0181-011-0000	SAFETY LIGHTS ONLY	\$ 0.00	\$ 2.56	\$ 2.56
058-0181-012-0000	SAFETY LIGHTS ONLY	\$ 0.00	\$ 2.56	\$ 2.56
058-0181-013-0000	SAFETY LIGHTS ONLY	\$ 0.00	\$ 2.56	\$ 2.56
058-0181-014-0000	SAFETY LIGHTS ONLY	\$ 0.00	\$ 2.56	\$ 2.56
058-0181-015-0000	SAFETY LIGHTS ONLY	\$ 0.00	\$ 2.56	\$ 2.56
058-0181-016-0000	SAFETY LIGHTS ONLY	\$ 0.00	\$ 2.56	\$ 2.56
058-0181-017-0000	SAFETY LIGHTS ONLY	\$ 0.00	\$ 2.56	\$ 2.56
058-0181-018-0000	SAFETY LIGHTS ONLY	\$ 0.00	\$ 2.56	\$ 2.56
058-0181-019-0000	SAFETY LIGHTS ONLY	\$ 0.00	\$ 2.56	\$ 2.56
058-0181-020-0000	SAFETY LIGHTS ONLY	\$ 0.00	\$ 2.56	\$ 2.56
058-0181-021-0000	SAFETY LIGHTS ONLY	\$ 0.00	\$ 2.56	\$ 2.56

AGENDA ITEM 10.2

City of Rancho Cordova
Lighting District No. 2012-1
Fiscal Year 2019-20 Assessment Roll

ATTACHMENT 2

624

APN	District Classification	Street Light Charge	Safety Light Charge	Total Assessment
058-0181-022-0000	SAFETY LIGHTS ONLY	\$ 0.00	\$ 2.56	\$ 2.56
058-0181-023-0000	SAFETY LIGHTS ONLY	\$ 0.00	\$ 2.56	\$ 2.56
058-0181-024-0000	SAFETY LIGHTS ONLY	\$ 0.00	\$ 2.56	\$ 2.56
058-0181-025-0000	SAFETY LIGHTS ONLY	\$ 0.00	\$ 2.56	\$ 2.56
058-0181-026-0000	SAFETY LIGHTS ONLY	\$ 0.00	\$ 2.56	\$ 2.56
058-0181-027-0000	SAFETY LIGHTS ONLY	\$ 0.00	\$ 2.56	\$ 2.56
058-0181-028-0000	SAFETY LIGHTS ONLY	\$ 0.00	\$ 2.56	\$ 2.56
058-0181-029-0000	SAFETY LIGHTS ONLY	\$ 0.00	\$ 2.56	\$ 2.56
058-0181-030-0000	SAFETY LIGHTS ONLY	\$ 0.00	\$ 2.56	\$ 2.56
058-0182-001-0000	SAFETY LIGHTS ONLY	\$ 0.00	\$ 2.56	\$ 2.56
058-0182-002-0000	SAFETY LIGHTS ONLY	\$ 0.00	\$ 2.56	\$ 2.56
058-0182-003-0000	SAFETY LIGHTS ONLY	\$ 0.00	\$ 2.56	\$ 2.56
058-0182-004-0000	SAFETY LIGHTS ONLY	\$ 0.00	\$ 2.56	\$ 2.56
058-0182-005-0000	SAFETY LIGHTS ONLY	\$ 0.00	\$ 2.56	\$ 2.56
058-0182-006-0000	SAFETY LIGHTS ONLY	\$ 0.00	\$ 2.56	\$ 2.56
058-0182-007-0000	SAFETY LIGHTS ONLY	\$ 0.00	\$ 2.56	\$ 2.56
058-0182-008-0000	SAFETY LIGHTS ONLY	\$ 0.00	\$ 2.56	\$ 2.56
058-0182-009-0000	SAFETY LIGHTS ONLY	\$ 0.00	\$ 2.56	\$ 2.56
058-0182-010-0000	SAFETY LIGHTS ONLY	\$ 0.00	\$ 2.56	\$ 2.56
058-0182-011-0000	SAFETY LIGHTS ONLY	\$ 0.00	\$ 2.56	\$ 2.56
058-0182-012-0000	SAFETY LIGHTS ONLY	\$ 0.00	\$ 2.56	\$ 2.56
058-0182-013-0000	SAFETY LIGHTS ONLY	\$ 0.00	\$ 2.56	\$ 2.56
058-0182-014-0000	SAFETY LIGHTS ONLY	\$ 0.00	\$ 2.56	\$ 2.56
058-0182-015-0000	SAFETY LIGHTS ONLY	\$ 0.00	\$ 2.56	\$ 2.56
058-0182-016-0000	SAFETY LIGHTS ONLY	\$ 0.00	\$ 2.56	\$ 2.56
058-0182-017-0000	SAFETY LIGHTS ONLY	\$ 0.00	\$ 2.56	\$ 2.56
058-0182-018-0000	SAFETY LIGHTS ONLY	\$ 0.00	\$ 2.56	\$ 2.56
058-0182-019-0000	SAFETY LIGHTS ONLY	\$ 0.00	\$ 2.56	\$ 2.56
058-0182-020-0000	SAFETY LIGHTS ONLY	\$ 0.00	\$ 2.56	\$ 2.56
058-0182-021-0000	SAFETY LIGHTS ONLY	\$ 0.00	\$ 2.56	\$ 2.56
058-0191-001-0000	SAFETY LIGHTS ONLY	\$ 0.00	\$ 2.56	\$ 2.56
058-0191-002-0000	SAFETY LIGHTS ONLY	\$ 0.00	\$ 2.56	\$ 2.56
058-0191-003-0000	SAFETY LIGHTS ONLY	\$ 0.00	\$ 2.56	\$ 2.56
058-0191-004-0000	SAFETY LIGHTS ONLY	\$ 0.00	\$ 2.56	\$ 2.56
058-0191-005-0000	SAFETY LIGHTS ONLY	\$ 0.00	\$ 2.56	\$ 2.56
058-0191-006-0000	SAFETY LIGHTS ONLY	\$ 0.00	\$ 2.56	\$ 2.56
058-0191-007-0000	SAFETY LIGHTS ONLY	\$ 0.00	\$ 2.56	\$ 2.56
058-0191-008-0000	SAFETY LIGHTS ONLY	\$ 0.00	\$ 2.56	\$ 2.56
058-0191-009-0000	SAFETY LIGHTS ONLY	\$ 0.00	\$ 2.56	\$ 2.56
058-0191-010-0000	SAFETY LIGHTS ONLY	\$ 0.00	\$ 2.56	\$ 2.56
058-0191-011-0000	SAFETY LIGHTS ONLY	\$ 0.00	\$ 2.56	\$ 2.56
058-0191-012-0000	SAFETY LIGHTS ONLY	\$ 0.00	\$ 2.56	\$ 2.56
058-0191-013-0000	SAFETY LIGHTS ONLY	\$ 0.00	\$ 2.56	\$ 2.56
058-0191-014-0000	SAFETY LIGHTS ONLY	\$ 0.00	\$ 2.56	\$ 2.56

AGENDA ITEM 10.2

City of Rancho Cordova
Lighting District No. 2012-1
Fiscal Year 2019-20 Assessment Roll

ATTACHMENT 2

625

APN	District Classification	Street Light Charge	Safety Light Charge	Total Assessment
058-0191-015-0000	SAFETY LIGHTS ONLY	\$ 0.00	\$ 2.56	\$ 2.56
058-0191-016-0000	SAFETY LIGHTS ONLY	\$ 0.00	\$ 2.56	\$ 2.56
058-0191-017-0000	SAFETY LIGHTS ONLY	\$ 0.00	\$ 2.56	\$ 2.56
058-0191-018-0000	SAFETY LIGHTS ONLY	\$ 0.00	\$ 2.56	\$ 2.56
058-0191-019-0000	SAFETY LIGHTS ONLY	\$ 0.00	\$ 2.56	\$ 2.56
058-0191-020-0000	SAFETY LIGHTS ONLY	\$ 0.00	\$ 2.56	\$ 2.56
058-0192-001-0000	SAFETY LIGHTS ONLY	\$ 0.00	\$ 2.56	\$ 2.56
058-0192-002-0000	SAFETY LIGHTS ONLY	\$ 0.00	\$ 2.56	\$ 2.56
058-0192-003-0000	SAFETY LIGHTS ONLY	\$ 0.00	\$ 2.56	\$ 2.56
058-0192-004-0000	SAFETY LIGHTS ONLY	\$ 0.00	\$ 2.56	\$ 2.56
058-0192-005-0000	SAFETY LIGHTS ONLY	\$ 0.00	\$ 2.56	\$ 2.56
058-0192-006-0000	SAFETY LIGHTS ONLY	\$ 0.00	\$ 2.56	\$ 2.56
058-0192-007-0000	SAFETY LIGHTS ONLY	\$ 0.00	\$ 2.56	\$ 2.56
058-0192-008-0000	SAFETY LIGHTS ONLY	\$ 0.00	\$ 2.56	\$ 2.56
058-0192-009-0000	SAFETY LIGHTS ONLY	\$ 0.00	\$ 2.56	\$ 2.56
058-0192-010-0000	SAFETY LIGHTS ONLY	\$ 0.00	\$ 2.56	\$ 2.56
058-0192-011-0000	SAFETY LIGHTS ONLY	\$ 0.00	\$ 2.56	\$ 2.56
058-0192-012-0000	SAFETY LIGHTS ONLY	\$ 0.00	\$ 2.56	\$ 2.56
058-0192-013-0000	SAFETY LIGHTS ONLY	\$ 0.00	\$ 2.56	\$ 2.56
058-0192-014-0000	SAFETY LIGHTS ONLY	\$ 0.00	\$ 2.56	\$ 2.56
058-0192-015-0000	SAFETY LIGHTS ONLY	\$ 0.00	\$ 2.56	\$ 2.56
058-0192-016-0000	SAFETY LIGHTS ONLY	\$ 0.00	\$ 2.56	\$ 2.56
058-0192-017-0000	SAFETY LIGHTS ONLY	\$ 0.00	\$ 2.56	\$ 2.56
058-0192-018-0000	SAFETY LIGHTS ONLY	\$ 0.00	\$ 2.56	\$ 2.56
058-0192-019-0000	SAFETY LIGHTS ONLY	\$ 0.00	\$ 2.56	\$ 2.56
058-0192-020-0000	SAFETY LIGHTS ONLY	\$ 0.00	\$ 2.56	\$ 2.56
058-0192-021-0000	SAFETY LIGHTS ONLY	\$ 0.00	\$ 2.56	\$ 2.56
058-0192-022-0000	SAFETY LIGHTS ONLY	\$ 0.00	\$ 2.56	\$ 2.56
058-0192-023-0000	SAFETY LIGHTS ONLY	\$ 0.00	\$ 2.56	\$ 2.56
058-0193-001-0000	SAFETY LIGHTS ONLY	\$ 0.00	\$ 2.56	\$ 2.56
058-0193-002-0000	SAFETY LIGHTS ONLY	\$ 0.00	\$ 2.56	\$ 2.56
058-0193-003-0000	SAFETY LIGHTS ONLY	\$ 0.00	\$ 2.56	\$ 2.56
058-0193-004-0000	SAFETY LIGHTS ONLY	\$ 0.00	\$ 2.56	\$ 2.56
058-0193-005-0000	SAFETY LIGHTS ONLY	\$ 0.00	\$ 2.56	\$ 2.56
058-0193-006-0000	SAFETY LIGHTS ONLY	\$ 0.00	\$ 2.56	\$ 2.56
058-0193-007-0000	SAFETY LIGHTS ONLY	\$ 0.00	\$ 2.56	\$ 2.56
058-0193-008-0000	SAFETY LIGHTS ONLY	\$ 0.00	\$ 2.56	\$ 2.56
058-0193-009-0000	SAFETY LIGHTS ONLY	\$ 0.00	\$ 2.56	\$ 2.56
058-0193-010-0000	SAFETY LIGHTS ONLY	\$ 0.00	\$ 2.56	\$ 2.56
058-0193-011-0000	SAFETY LIGHTS ONLY	\$ 0.00	\$ 2.56	\$ 2.56
058-0193-012-0000	SAFETY LIGHTS ONLY	\$ 0.00	\$ 2.56	\$ 2.56
058-0193-013-0000	SAFETY LIGHTS ONLY	\$ 0.00	\$ 2.56	\$ 2.56
058-0193-014-0000	SAFETY LIGHTS ONLY	\$ 0.00	\$ 2.56	\$ 2.56
058-0193-015-0000	SAFETY LIGHTS ONLY	\$ 0.00	\$ 2.56	\$ 2.56

AGENDA ITEM 10.2

City of Rancho Cordova
Lighting District No. 2012-1
Fiscal Year 2019-20 Assessment Roll

ATTACHMENT 2

626

APN	District Classification	Street Light Charge	Safety Light Charge	Total Assessment
058-0193-016-0000	SAFETY LIGHTS ONLY	\$ 0.00	\$ 2.56	\$ 2.56
058-0193-017-0000	SAFETY LIGHTS ONLY	\$ 0.00	\$ 2.56	\$ 2.56
058-0201-001-0000	SAFETY LIGHTS ONLY	\$ 0.00	\$ 2.56	\$ 2.56
058-0201-002-0000	SAFETY LIGHTS ONLY	\$ 0.00	\$ 2.56	\$ 2.56
058-0201-003-0000	SAFETY LIGHTS ONLY	\$ 0.00	\$ 2.56	\$ 2.56
058-0202-001-0000	SAFETY LIGHTS ONLY	\$ 0.00	\$ 2.56	\$ 2.56
058-0202-002-0000	SAFETY LIGHTS ONLY	\$ 0.00	\$ 2.56	\$ 2.56
058-0202-003-0000	SAFETY LIGHTS ONLY	\$ 0.00	\$ 2.56	\$ 2.56
058-0202-004-0000	SAFETY LIGHTS ONLY	\$ 0.00	\$ 2.56	\$ 2.56
058-0202-005-0000	SAFETY LIGHTS ONLY	\$ 0.00	\$ 2.56	\$ 2.56
058-0202-006-0000	SAFETY LIGHTS ONLY	\$ 0.00	\$ 2.56	\$ 2.56
058-0202-007-0000	SAFETY LIGHTS ONLY	\$ 0.00	\$ 2.56	\$ 2.56
058-0202-008-0000	SAFETY LIGHTS ONLY	\$ 0.00	\$ 2.56	\$ 2.56
058-0202-009-0000	SAFETY LIGHTS ONLY	\$ 0.00	\$ 2.56	\$ 2.56
058-0202-010-0000	SAFETY LIGHTS ONLY	\$ 0.00	\$ 2.56	\$ 2.56
058-0202-011-0000	SAFETY LIGHTS ONLY	\$ 0.00	\$ 2.56	\$ 2.56
058-0203-001-0000	SAFETY LIGHTS ONLY	\$ 0.00	\$ 2.56	\$ 2.56
058-0203-002-0000	SAFETY LIGHTS ONLY	\$ 0.00	\$ 2.56	\$ 2.56
058-0203-003-0000	SAFETY LIGHTS ONLY	\$ 0.00	\$ 2.56	\$ 2.56
058-0204-001-0000	SAFETY LIGHTS ONLY	\$ 0.00	\$ 2.56	\$ 2.56
058-0204-002-0000	SAFETY LIGHTS ONLY	\$ 0.00	\$ 2.56	\$ 2.56
058-0204-003-0000	SAFETY LIGHTS ONLY	\$ 0.00	\$ 2.56	\$ 2.56
058-0204-004-0000	SAFETY LIGHTS ONLY	\$ 0.00	\$ 2.56	\$ 2.56
058-0204-005-0000	SAFETY LIGHTS ONLY	\$ 0.00	\$ 2.56	\$ 2.56
058-0204-006-0000	SAFETY LIGHTS ONLY	\$ 0.00	\$ 2.56	\$ 2.56
058-0205-001-0000	SAFETY LIGHTS ONLY	\$ 0.00	\$ 2.56	\$ 2.56
058-0205-002-0000	SAFETY LIGHTS ONLY	\$ 0.00	\$ 2.56	\$ 2.56
058-0206-001-0000	SAFETY LIGHTS ONLY	\$ 0.00	\$ 2.56	\$ 2.56
058-0206-002-0000	SAFETY LIGHTS ONLY	\$ 0.00	\$ 2.56	\$ 2.56
058-0206-003-0000	SAFETY LIGHTS ONLY	\$ 0.00	\$ 2.56	\$ 2.56
058-0206-004-0000	SAFETY LIGHTS ONLY	\$ 0.00	\$ 2.56	\$ 2.56
058-0206-005-0000	SAFETY LIGHTS ONLY	\$ 0.00	\$ 2.56	\$ 2.56
058-0206-006-0000	SAFETY LIGHTS ONLY	\$ 0.00	\$ 2.56	\$ 2.56
058-0206-007-0000	SAFETY LIGHTS ONLY	\$ 0.00	\$ 2.56	\$ 2.56
058-0206-008-0000	RESIDENTIAL	\$ 15.32	\$ 2.56	\$ 17.88
058-0206-009-0000	SAFETY LIGHTS ONLY	\$ 0.00	\$ 2.56	\$ 2.56
058-0206-010-0000	SAFETY LIGHTS ONLY	\$ 0.00	\$ 2.56	\$ 2.56
058-0206-011-0000	SAFETY LIGHTS ONLY	\$ 0.00	\$ 2.56	\$ 2.56
058-0206-012-0000	SAFETY LIGHTS ONLY	\$ 0.00	\$ 2.56	\$ 2.56
058-0206-013-0000	SAFETY LIGHTS ONLY	\$ 0.00	\$ 2.56	\$ 2.56
058-0206-014-0000	SAFETY LIGHTS ONLY	\$ 0.00	\$ 2.56	\$ 2.56
058-0206-015-0000	SAFETY LIGHTS ONLY	\$ 0.00	\$ 2.56	\$ 2.56
058-0206-016-0000	SAFETY LIGHTS ONLY	\$ 0.00	\$ 2.56	\$ 2.56
058-0206-017-0000	SAFETY LIGHTS ONLY	\$ 0.00	\$ 2.56	\$ 2.56

AGENDA ITEM 10.2

City of Rancho Cordova
Lighting District No. 2012-1
Fiscal Year 2019-20 Assessment Roll

ATTACHMENT 2

627

APN	District Classification	Street Light Charge	Safety Light Charge	Total Assessment
058-0206-018-0000	SAFETY LIGHTS ONLY	\$ 0.00	\$ 2.56	\$ 2.56
058-0211-001-0000	RESIDENTIAL	\$ 15.32	\$ 2.56	\$ 17.88
058-0211-002-0000	SAFETY LIGHTS ONLY	\$ 0.00	\$ 2.56	\$ 2.56
058-0212-001-0000	SAFETY LIGHTS ONLY	\$ 0.00	\$ 2.56	\$ 2.56
058-0212-002-0000	SAFETY LIGHTS ONLY	\$ 0.00	\$ 2.56	\$ 2.56
058-0213-001-0000	SAFETY LIGHTS ONLY	\$ 0.00	\$ 2.56	\$ 2.56
058-0213-002-0000	SAFETY LIGHTS ONLY	\$ 0.00	\$ 2.56	\$ 2.56
058-0213-003-0000	SAFETY LIGHTS ONLY	\$ 0.00	\$ 2.56	\$ 2.56
058-0213-004-0000	SAFETY LIGHTS ONLY	\$ 0.00	\$ 2.56	\$ 2.56
058-0213-005-0000	SAFETY LIGHTS ONLY	\$ 0.00	\$ 2.56	\$ 2.56
058-0213-006-0000	SAFETY LIGHTS ONLY	\$ 0.00	\$ 2.56	\$ 2.56
058-0214-001-0000	SAFETY LIGHTS ONLY	\$ 0.00	\$ 2.56	\$ 2.56
058-0214-002-0000	SAFETY LIGHTS ONLY	\$ 0.00	\$ 2.56	\$ 2.56
058-0214-003-0000	SAFETY LIGHTS ONLY	\$ 0.00	\$ 2.56	\$ 2.56
058-0214-004-0000	SAFETY LIGHTS ONLY	\$ 0.00	\$ 2.56	\$ 2.56
058-0214-005-0000	SAFETY LIGHTS ONLY	\$ 0.00	\$ 2.56	\$ 2.56
058-0214-006-0000	SAFETY LIGHTS ONLY	\$ 0.00	\$ 2.56	\$ 2.56
058-0214-007-0000	SAFETY LIGHTS ONLY	\$ 0.00	\$ 2.56	\$ 2.56
058-0214-008-0000	SAFETY LIGHTS ONLY	\$ 0.00	\$ 2.56	\$ 2.56
058-0214-009-0000	SAFETY LIGHTS ONLY	\$ 0.00	\$ 2.56	\$ 2.56
058-0214-010-0000	SAFETY LIGHTS ONLY	\$ 0.00	\$ 2.56	\$ 2.56
058-0214-011-0000	SAFETY LIGHTS ONLY	\$ 0.00	\$ 2.56	\$ 2.56
058-0214-012-0000	SAFETY LIGHTS ONLY	\$ 0.00	\$ 2.56	\$ 2.56
058-0214-013-0000	SAFETY LIGHTS ONLY	\$ 0.00	\$ 2.56	\$ 2.56
058-0214-014-0000	SAFETY LIGHTS ONLY	\$ 0.00	\$ 2.56	\$ 2.56
058-0215-001-0000	SAFETY LIGHTS ONLY	\$ 0.00	\$ 2.56	\$ 2.56
058-0215-002-0000	SAFETY LIGHTS ONLY	\$ 0.00	\$ 2.56	\$ 2.56
058-0215-003-0000	SAFETY LIGHTS ONLY	\$ 0.00	\$ 2.56	\$ 2.56
058-0215-004-0000	SAFETY LIGHTS ONLY	\$ 0.00	\$ 2.56	\$ 2.56
058-0215-005-0000	SAFETY LIGHTS ONLY	\$ 0.00	\$ 2.56	\$ 2.56
058-0215-006-0000	SAFETY LIGHTS ONLY	\$ 0.00	\$ 2.56	\$ 2.56
058-0215-007-0000	SAFETY LIGHTS ONLY	\$ 0.00	\$ 2.56	\$ 2.56
058-0215-008-0000	SAFETY LIGHTS ONLY	\$ 0.00	\$ 2.56	\$ 2.56
058-0215-009-0000	SAFETY LIGHTS ONLY	\$ 0.00	\$ 2.56	\$ 2.56
058-0215-010-0000	SAFETY LIGHTS ONLY	\$ 0.00	\$ 2.56	\$ 2.56
058-0215-011-0000	SAFETY LIGHTS ONLY	\$ 0.00	\$ 2.56	\$ 2.56
058-0215-012-0000	SAFETY LIGHTS ONLY	\$ 0.00	\$ 2.56	\$ 2.56
058-0215-013-0000	SAFETY LIGHTS ONLY	\$ 0.00	\$ 2.56	\$ 2.56
058-0215-014-0000	SAFETY LIGHTS ONLY	\$ 0.00	\$ 2.56	\$ 2.56
058-0215-015-0000	SAFETY LIGHTS ONLY	\$ 0.00	\$ 2.56	\$ 2.56
058-0215-016-0000	SAFETY LIGHTS ONLY	\$ 0.00	\$ 2.56	\$ 2.56
058-0215-017-0000	SAFETY LIGHTS ONLY	\$ 0.00	\$ 2.56	\$ 2.56
058-0215-018-0000	SAFETY LIGHTS ONLY	\$ 0.00	\$ 2.56	\$ 2.56
058-0215-019-0000	SAFETY LIGHTS ONLY	\$ 0.00	\$ 2.56	\$ 2.56

AGENDA ITEM 10.2

City of Rancho Cordova
Lighting District No. 2012-1
Fiscal Year 2019-20 Assessment Roll

ATTACHMENT 2

628

APN	District Classification	Street Light Charge	Safety Light Charge	Total Assessment
058-0216-001-0000	SAFETY LIGHTS ONLY	\$ 0.00	\$ 2.56	\$ 2.56
058-0216-002-0000	SAFETY LIGHTS ONLY	\$ 0.00	\$ 2.56	\$ 2.56
058-0216-003-0000	SAFETY LIGHTS ONLY	\$ 0.00	\$ 2.56	\$ 2.56
058-0216-004-0000	SAFETY LIGHTS ONLY	\$ 0.00	\$ 2.56	\$ 2.56
058-0216-005-0000	SAFETY LIGHTS ONLY	\$ 0.00	\$ 2.56	\$ 2.56
058-0216-006-0000	SAFETY LIGHTS ONLY	\$ 0.00	\$ 2.56	\$ 2.56
058-0216-007-0000	SAFETY LIGHTS ONLY	\$ 0.00	\$ 2.56	\$ 2.56
058-0216-008-0000	SAFETY LIGHTS ONLY	\$ 0.00	\$ 2.56	\$ 2.56
058-0216-009-0000	SAFETY LIGHTS ONLY	\$ 0.00	\$ 2.56	\$ 2.56
058-0216-010-0000	SAFETY LIGHTS ONLY	\$ 0.00	\$ 2.56	\$ 2.56
058-0216-011-0000	SAFETY LIGHTS ONLY	\$ 0.00	\$ 2.56	\$ 2.56
058-0216-012-0000	SAFETY LIGHTS ONLY	\$ 0.00	\$ 2.56	\$ 2.56
058-0216-013-0000	SAFETY LIGHTS ONLY	\$ 0.00	\$ 2.56	\$ 2.56
058-0216-014-0000	SAFETY LIGHTS ONLY	\$ 0.00	\$ 2.56	\$ 2.56
058-0216-015-0000	SAFETY LIGHTS ONLY	\$ 0.00	\$ 2.56	\$ 2.56
058-0216-016-0000	SAFETY LIGHTS ONLY	\$ 0.00	\$ 2.56	\$ 2.56
058-0216-017-0000	SAFETY LIGHTS ONLY	\$ 0.00	\$ 2.56	\$ 2.56
058-0216-018-0000	SAFETY LIGHTS ONLY	\$ 0.00	\$ 2.56	\$ 2.56
058-0221-001-0000	SAFETY LIGHTS ONLY	\$ 0.00	\$ 2.56	\$ 2.56
058-0221-002-0000	SAFETY LIGHTS ONLY	\$ 0.00	\$ 2.56	\$ 2.56
058-0221-003-0000	SAFETY LIGHTS ONLY	\$ 0.00	\$ 2.56	\$ 2.56
058-0221-004-0000	SAFETY LIGHTS ONLY	\$ 0.00	\$ 2.56	\$ 2.56
058-0221-005-0000	SAFETY LIGHTS ONLY	\$ 0.00	\$ 2.56	\$ 2.56
058-0221-006-0000	SAFETY LIGHTS ONLY	\$ 0.00	\$ 2.56	\$ 2.56
058-0221-007-0000	SAFETY LIGHTS ONLY	\$ 0.00	\$ 2.56	\$ 2.56
058-0221-008-0000	SAFETY LIGHTS ONLY	\$ 0.00	\$ 2.56	\$ 2.56
058-0221-009-0000	SAFETY LIGHTS ONLY	\$ 0.00	\$ 2.56	\$ 2.56
058-0221-010-0000	SAFETY LIGHTS ONLY	\$ 0.00	\$ 2.56	\$ 2.56
058-0221-011-0000	SAFETY LIGHTS ONLY	\$ 0.00	\$ 2.56	\$ 2.56
058-0221-012-0000	SAFETY LIGHTS ONLY	\$ 0.00	\$ 2.56	\$ 2.56
058-0221-013-0000	SAFETY LIGHTS ONLY	\$ 0.00	\$ 2.56	\$ 2.56
058-0221-014-0000	SAFETY LIGHTS ONLY	\$ 0.00	\$ 2.56	\$ 2.56
058-0221-015-0000	SAFETY LIGHTS ONLY	\$ 0.00	\$ 2.56	\$ 2.56
058-0221-016-0000	SAFETY LIGHTS ONLY	\$ 0.00	\$ 2.56	\$ 2.56
058-0221-017-0000	SAFETY LIGHTS ONLY	\$ 0.00	\$ 2.56	\$ 2.56
058-0221-018-0000	SAFETY LIGHTS ONLY	\$ 0.00	\$ 2.56	\$ 2.56
058-0221-019-0000	SAFETY LIGHTS ONLY	\$ 0.00	\$ 2.56	\$ 2.56
058-0221-020-0000	SAFETY LIGHTS ONLY	\$ 0.00	\$ 2.56	\$ 2.56
058-0221-021-0000	SAFETY LIGHTS ONLY	\$ 0.00	\$ 2.56	\$ 2.56
058-0221-022-0000	SAFETY LIGHTS ONLY	\$ 0.00	\$ 2.56	\$ 2.56
058-0221-023-0000	SAFETY LIGHTS ONLY	\$ 0.00	\$ 2.56	\$ 2.56
058-0221-024-0000	SAFETY LIGHTS ONLY	\$ 0.00	\$ 2.56	\$ 2.56
058-0221-025-0000	SAFETY LIGHTS ONLY	\$ 0.00	\$ 2.56	\$ 2.56
058-0221-026-0000	SAFETY LIGHTS ONLY	\$ 0.00	\$ 2.56	\$ 2.56

AGENDA ITEM 10.2

City of Rancho Cordova
Lighting District No. 2012-1
Fiscal Year 2019-20 Assessment Roll

ATTACHMENT 2

629

APN	District Classification	Street Light Charge	Safety Light Charge	Total Assessment
058-0221-027-0000	SAFETY LIGHTS ONLY	\$ 0.00	\$ 2.56	\$ 2.56
058-0221-028-0000	SAFETY LIGHTS ONLY	\$ 0.00	\$ 2.56	\$ 2.56
058-0221-029-0000	SAFETY LIGHTS ONLY	\$ 0.00	\$ 2.56	\$ 2.56
058-0221-030-0000	SAFETY LIGHTS ONLY	\$ 0.00	\$ 2.56	\$ 2.56
058-0222-001-0000	SAFETY LIGHTS ONLY	\$ 0.00	\$ 2.56	\$ 2.56
058-0222-002-0000	SAFETY LIGHTS ONLY	\$ 0.00	\$ 2.56	\$ 2.56
058-0222-003-0000	SAFETY LIGHTS ONLY	\$ 0.00	\$ 2.56	\$ 2.56
058-0222-004-0000	SAFETY LIGHTS ONLY	\$ 0.00	\$ 2.56	\$ 2.56
058-0222-005-0000	SAFETY LIGHTS ONLY	\$ 0.00	\$ 2.56	\$ 2.56
058-0222-006-0000	SAFETY LIGHTS ONLY	\$ 0.00	\$ 2.56	\$ 2.56
058-0222-007-0000	SAFETY LIGHTS ONLY	\$ 0.00	\$ 2.56	\$ 2.56
058-0222-008-0000	SAFETY LIGHTS ONLY	\$ 0.00	\$ 2.56	\$ 2.56
058-0222-009-0000	SAFETY LIGHTS ONLY	\$ 0.00	\$ 2.56	\$ 2.56
058-0222-010-0000	SAFETY LIGHTS ONLY	\$ 0.00	\$ 2.56	\$ 2.56
058-0222-011-0000	SAFETY LIGHTS ONLY	\$ 0.00	\$ 2.56	\$ 2.56
058-0222-012-0000	SAFETY LIGHTS ONLY	\$ 0.00	\$ 2.56	\$ 2.56
058-0222-013-0000	SAFETY LIGHTS ONLY	\$ 0.00	\$ 2.56	\$ 2.56
058-0222-014-0000	SAFETY LIGHTS ONLY	\$ 0.00	\$ 2.56	\$ 2.56
058-0222-015-0000	SAFETY LIGHTS ONLY	\$ 0.00	\$ 2.56	\$ 2.56
058-0222-016-0000	SAFETY LIGHTS ONLY	\$ 0.00	\$ 2.56	\$ 2.56
058-0222-017-0000	SAFETY LIGHTS ONLY	\$ 0.00	\$ 2.56	\$ 2.56
058-0222-018-0000	SAFETY LIGHTS ONLY	\$ 0.00	\$ 2.56	\$ 2.56
058-0222-019-0000	SAFETY LIGHTS ONLY	\$ 0.00	\$ 2.56	\$ 2.56
058-0222-020-0000	SAFETY LIGHTS ONLY	\$ 0.00	\$ 2.56	\$ 2.56
058-0222-021-0000	SAFETY LIGHTS ONLY	\$ 0.00	\$ 2.56	\$ 2.56
058-0223-001-0000	SAFETY LIGHTS ONLY	\$ 0.00	\$ 2.56	\$ 2.56
058-0223-002-0000	SAFETY LIGHTS ONLY	\$ 0.00	\$ 2.56	\$ 2.56
058-0223-003-0000	SAFETY LIGHTS ONLY	\$ 0.00	\$ 2.56	\$ 2.56
058-0223-004-0000	SAFETY LIGHTS ONLY	\$ 0.00	\$ 2.56	\$ 2.56
058-0223-005-0000	SAFETY LIGHTS ONLY	\$ 0.00	\$ 2.56	\$ 2.56
058-0223-006-0000	SAFETY LIGHTS ONLY	\$ 0.00	\$ 2.56	\$ 2.56
058-0223-007-0000	SAFETY LIGHTS ONLY	\$ 0.00	\$ 2.56	\$ 2.56
058-0223-008-0000	SAFETY LIGHTS ONLY	\$ 0.00	\$ 2.56	\$ 2.56
058-0223-009-0000	SAFETY LIGHTS ONLY	\$ 0.00	\$ 2.56	\$ 2.56
058-0223-010-0000	SAFETY LIGHTS ONLY	\$ 0.00	\$ 2.56	\$ 2.56
058-0223-011-0000	SAFETY LIGHTS ONLY	\$ 0.00	\$ 2.56	\$ 2.56
058-0223-012-0000	SAFETY LIGHTS ONLY	\$ 0.00	\$ 2.56	\$ 2.56
058-0223-013-0000	RESIDENTIAL	\$ 15.32	\$ 2.56	\$ 17.88
058-0223-014-0000	RESIDENTIAL	\$ 15.32	\$ 2.56	\$ 17.88
058-0223-015-0000	RESIDENTIAL	\$ 15.32	\$ 2.56	\$ 17.88
058-0223-016-0000	RESIDENTIAL	\$ 15.32	\$ 2.56	\$ 17.88
058-0223-017-0000	SAFETY LIGHTS ONLY	\$ 0.00	\$ 2.56	\$ 2.56
058-0223-018-0000	SAFETY LIGHTS ONLY	\$ 0.00	\$ 2.56	\$ 2.56
058-0223-019-0000	RESIDENTIAL	\$ 15.32	\$ 2.56	\$ 17.88

AGENDA ITEM 10.2

City of Rancho Cordova
Lighting District No. 2012-1
Fiscal Year 2019-20 Assessment Roll

ATTACHMENT 2

630

APN	District Classification	Street Light Charge	Safety Light Charge	Total Assessment
058-0223-020-0000	RESIDENTIAL	\$ 15.32	\$ 2.56	\$ 17.88
058-0223-021-0000	SAFETY LIGHTS ONLY	\$ 0.00	\$ 2.56	\$ 2.56
058-0223-022-0000	SAFETY LIGHTS ONLY	\$ 0.00	\$ 2.56	\$ 2.56
058-0224-001-0000	SAFETY LIGHTS ONLY	\$ 0.00	\$ 2.56	\$ 2.56
058-0224-002-0000	SAFETY LIGHTS ONLY	\$ 0.00	\$ 2.56	\$ 2.56
058-0224-003-0000	SAFETY LIGHTS ONLY	\$ 0.00	\$ 2.56	\$ 2.56
058-0224-004-0000	SAFETY LIGHTS ONLY	\$ 0.00	\$ 2.56	\$ 2.56
058-0224-005-0000	SAFETY LIGHTS ONLY	\$ 0.00	\$ 2.56	\$ 2.56
058-0224-006-0000	SAFETY LIGHTS ONLY	\$ 0.00	\$ 2.56	\$ 2.56
058-0224-007-0000	SAFETY LIGHTS ONLY	\$ 0.00	\$ 2.56	\$ 2.56
058-0224-008-0000	SAFETY LIGHTS ONLY	\$ 0.00	\$ 2.56	\$ 2.56
058-0224-009-0000	SAFETY LIGHTS ONLY	\$ 0.00	\$ 2.56	\$ 2.56
058-0224-010-0000	SAFETY LIGHTS ONLY	\$ 0.00	\$ 2.56	\$ 2.56
058-0224-011-0000	SAFETY LIGHTS ONLY	\$ 0.00	\$ 2.56	\$ 2.56
058-0224-012-0000	SAFETY LIGHTS ONLY	\$ 0.00	\$ 2.56	\$ 2.56
058-0224-013-0000	SAFETY LIGHTS ONLY	\$ 0.00	\$ 2.56	\$ 2.56
058-0224-014-0000	SAFETY LIGHTS ONLY	\$ 0.00	\$ 2.56	\$ 2.56
058-0224-015-0000	SAFETY LIGHTS ONLY	\$ 0.00	\$ 2.56	\$ 2.56
058-0224-016-0000	SAFETY LIGHTS ONLY	\$ 0.00	\$ 2.56	\$ 2.56
058-0224-017-0000	SAFETY LIGHTS ONLY	\$ 0.00	\$ 2.56	\$ 2.56
058-0224-018-0000	SAFETY LIGHTS ONLY	\$ 0.00	\$ 2.56	\$ 2.56
058-0230-005-0000	NONRES	\$ 84.39	\$ 2.56	\$ 86.94
058-0230-011-0000	NONRES	\$ 41.56	\$ 2.56	\$ 44.12
058-0230-013-0000	SAFETY LIGHTS ONLY	\$ 0.00	\$ 2.56	\$ 2.56
058-0230-014-0000	NONRES	\$ 80.36	\$ 2.56	\$ 82.92
058-0230-015-0000	NONRES	\$ 89.42	\$ 2.56	\$ 91.98
058-0230-016-0000	SAFETY LIGHTS ONLY	\$ 0.00	\$ 2.56	\$ 2.56
058-0241-021-0000	SAFETY LIGHTS ONLY	\$ 0.00	\$ 2.56	\$ 2.56
058-0241-022-0000	SAFETY LIGHTS ONLY	\$ 0.00	\$ 2.56	\$ 2.56
058-0241-023-0000	SAFETY LIGHTS ONLY	\$ 0.00	\$ 2.56	\$ 2.56
058-0241-024-0000	SAFETY LIGHTS ONLY	\$ 0.00	\$ 2.56	\$ 2.56
058-0241-025-0000	SAFETY LIGHTS ONLY	\$ 0.00	\$ 2.56	\$ 2.56
058-0241-026-0000	SAFETY LIGHTS ONLY	\$ 0.00	\$ 2.56	\$ 2.56
058-0241-027-0000	SAFETY LIGHTS ONLY	\$ 0.00	\$ 2.56	\$ 2.56
058-0241-028-0000	NONRES	\$ 42.57	\$ 2.56	\$ 45.12
058-0241-029-0000	NONRES	\$ 31.74	\$ 2.56	\$ 34.30
058-0241-030-0000	NONRES	\$ 22.92	\$ 2.56	\$ 25.48
058-0241-031-0000	SAFETY LIGHTS ONLY	\$ 0.00	\$ 2.56	\$ 2.56
058-0242-007-0000	NONRES	\$ 57.43	\$ 2.56	\$ 59.98
058-0242-008-0000	NONRES	\$ 74.06	\$ 2.56	\$ 76.62
058-0242-009-0000	SAFETY LIGHTS ONLY	\$ 0.00	\$ 2.56	\$ 2.56
058-0242-010-0000	SAFETY LIGHTS ONLY	\$ 0.00	\$ 2.56	\$ 2.56
058-0242-011-0000	SAFETY LIGHTS ONLY	\$ 0.00	\$ 2.56	\$ 2.56
058-0242-012-0000	SAFETY LIGHTS ONLY	\$ 0.00	\$ 2.56	\$ 2.56

AGENDA ITEM 10.2

City of Rancho Cordova
Lighting District No. 2012-1
Fiscal Year 2019-20 Assessment Roll

ATTACHMENT 2

631

APN	District Classification	Street Light Charge	Safety Light Charge	Total Assessment
058-0242-013-0000	NONRES	\$ 14.61	\$ 2.56	\$ 17.16
058-0242-014-0000	NONRES	\$ 14.61	\$ 2.56	\$ 17.16
058-0242-015-0000	NONRES	\$ 30.73	\$ 2.56	\$ 33.28
058-0243-001-0000	SAFETY LIGHTS ONLY	\$ 0.00	\$ 2.56	\$ 2.56
058-0243-002-0000	SAFETY LIGHTS ONLY	\$ 0.00	\$ 2.56	\$ 2.56
058-0243-003-0000	SAFETY LIGHTS ONLY	\$ 0.00	\$ 2.56	\$ 2.56
058-0251-001-0000	SAFETY LIGHTS ONLY	\$ 0.00	\$ 2.56	\$ 2.56
058-0251-003-0000	NONRES	\$ 130.74	\$ 2.56	\$ 133.30
058-0251-006-0000	SAFETY LIGHTS ONLY	\$ 0.00	\$ 2.56	\$ 2.56
058-0252-006-0000	NONRES	\$ 40.81	\$ 2.56	\$ 43.36
058-0252-007-0000	NONRES	\$ 36.27	\$ 2.56	\$ 38.82
058-0252-013-0000	NONRES	\$ 253.92	\$ 2.56	\$ 256.48
058-0261-002-0000	NONRES	\$ 109.83	\$ 2.56	\$ 112.38
058-0261-011-0000	NONRES	\$ 74.81	\$ 2.56	\$ 77.36
058-0261-017-0000	NONRES	\$ 94.97	\$ 2.56	\$ 97.52
058-0261-021-0000	NONRES	\$ 100.76	\$ 2.56	\$ 103.32
058-0261-023-0000	NONRES	\$ 164.99	\$ 2.56	\$ 167.54
058-0261-028-0000	NONRES	\$ 164.49	\$ 2.56	\$ 167.04
058-0261-030-0000	NONRES	\$ 394.48	\$ 2.56	\$ 397.04
058-0261-032-0000	NONRES	\$ 50.38	\$ 2.56	\$ 52.94
058-0261-033-0000	NONRES	\$ 68.01	\$ 2.56	\$ 70.56
058-0261-037-0000	NONRES	\$ 118.90	\$ 2.56	\$ 121.46
058-0261-039-0000	NONRES	\$ 47.36	\$ 2.56	\$ 49.92
058-0261-040-0000	NONRES	\$ 70.53	\$ 2.56	\$ 73.08
058-0261-044-0000	NONRES	\$ 201.02	\$ 2.56	\$ 203.58
058-0261-047-0000	NONRES	\$ 153.91	\$ 2.56	\$ 156.46
058-0261-048-0000	SAFETY LIGHTS ONLY	\$ 0.00	\$ 2.56	\$ 2.56
058-0261-049-0000	NONRES	\$ 49.62	\$ 2.56	\$ 52.18
058-0261-050-0000	SAFETY LIGHTS ONLY	\$ 0.00	\$ 2.56	\$ 2.56
058-0261-051-0000	NONRES	\$ 85.65	\$ 2.56	\$ 88.20
058-0261-052-0000	NONRES	\$ 64.74	\$ 2.56	\$ 67.30
058-0261-053-0000	NONRES	\$ 55.17	\$ 2.56	\$ 57.72
058-0261-054-0000	SAFETY LIGHTS ONLY	\$ 0.00	\$ 2.56	\$ 2.56
058-0262-001-0000	SAFETY LIGHTS ONLY	\$ 0.00	\$ 2.56	\$ 2.56
058-0262-006-0000	SAFETY LIGHTS ONLY	\$ 0.00	\$ 2.56	\$ 2.56
058-0262-012-0000	NONRES	\$ 52.90	\$ 2.56	\$ 55.46
058-0262-013-0000	SAFETY LIGHTS ONLY	\$ 0.00	\$ 2.56	\$ 2.56
058-0262-014-0000	SAFETY LIGHTS ONLY	\$ 0.00	\$ 2.56	\$ 2.56
058-0262-015-0000	SAFETY LIGHTS ONLY	\$ 0.00	\$ 2.56	\$ 2.56
058-0262-016-0000	SAFETY LIGHTS ONLY	\$ 0.00	\$ 2.56	\$ 2.56
058-0262-017-0000	SAFETY LIGHTS ONLY	\$ 0.00	\$ 2.56	\$ 2.56
058-0262-018-0000	SAFETY LIGHTS ONLY	\$ 0.00	\$ 2.56	\$ 2.56
058-0262-019-0000	SAFETY LIGHTS ONLY	\$ 0.00	\$ 2.56	\$ 2.56
058-0262-020-0000	SAFETY LIGHTS ONLY	\$ 0.00	\$ 2.56	\$ 2.56

AGENDA ITEM 10.2

City of Rancho Cordova
Lighting District No. 2012-1
Fiscal Year 2019-20 Assessment Roll

ATTACHMENT 2

632

APN	District Classification	Street Light Charge	Safety Light Charge	Total Assessment
058-0262-021-0000	SAFETY LIGHTS ONLY	\$ 0.00	\$ 2.56	\$ 2.56
058-0270-004-0000	SAFETY LIGHTS ONLY	\$ 0.00	\$ 2.56	\$ 2.56
058-0270-024-0000	NONRES	\$ 104.29	\$ 2.56	\$ 106.84
058-0270-029-0000	NONRES	\$ 65.49	\$ 2.56	\$ 68.04
058-0270-030-0000	NONRES	\$ 71.04	\$ 2.56	\$ 73.60
058-0270-031-0000	NONRES	\$ 45.59	\$ 2.56	\$ 48.14
058-0270-034-0000	NONRES	\$ 71.04	\$ 2.56	\$ 73.60
058-0270-035-0000	NONRES	\$ 83.63	\$ 2.56	\$ 86.18
058-0270-041-0000	SAFETY LIGHTS ONLY	\$ 0.00	\$ 2.56	\$ 2.56
058-0270-045-0000	SAFETY LIGHTS ONLY	\$ 0.00	\$ 2.56	\$ 2.56
058-0270-049-0000	NONRES	\$ 53.91	\$ 2.56	\$ 56.46
058-0270-050-0000	NONRES	\$ 157.69	\$ 2.56	\$ 160.24
058-0270-058-0000	NONRES	\$ 154.67	\$ 2.56	\$ 157.22
058-0270-059-0000	NONRES	\$ 100.76	\$ 2.56	\$ 103.32
058-0270-060-0000	NONRES	\$ 257.19	\$ 2.56	\$ 259.74
058-0270-061-0000	NONRES	\$ 57.94	\$ 2.56	\$ 60.50
058-0270-062-0000	NONRES	\$ 206.05	\$ 2.56	\$ 208.60
058-0280-004-0000	NONRES	\$ 38.79	\$ 2.56	\$ 41.34
058-0280-008-0000	NONRES	\$ 57.94	\$ 2.56	\$ 60.50
058-0280-010-0000	SAFETY LIGHTS ONLY	\$ 0.00	\$ 2.56	\$ 2.56
058-0280-011-0000	NONRES	\$ 32.75	\$ 2.56	\$ 35.30
058-0280-012-0000	NONRES	\$ 19.90	\$ 2.56	\$ 22.46
058-0280-016-0000	SAFETY LIGHTS ONLY	\$ 0.00	\$ 2.56	\$ 2.56
058-0280-019-0000	NONRES	\$ 28.97	\$ 2.56	\$ 31.52
058-0280-021-0000	SAFETY LIGHTS ONLY	\$ 0.00	\$ 2.56	\$ 2.56
058-0280-023-0000	SAFETY LIGHTS ONLY	\$ 0.00	\$ 2.56	\$ 2.56
058-0280-024-0000	SAFETY LIGHTS ONLY	\$ 0.00	\$ 2.56	\$ 2.56
058-0280-027-0000	NONRES	\$ 55.17	\$ 2.56	\$ 57.72
058-0291-003-0000	SAFETY LIGHTS ONLY	\$ 0.00	\$ 2.56	\$ 2.56
058-0291-004-0000	NONRES	\$ 53.91	\$ 2.56	\$ 56.46
058-0291-005-0000	NONRES	\$ 56.68	\$ 2.56	\$ 59.24
058-0291-007-0000	NONRES	\$ 108.82	\$ 2.56	\$ 111.38
058-0300-001-0000	SAFETY LIGHTS ONLY	\$ 0.00	\$ 2.56	\$ 2.56
058-0311-002-0000	NONRES	\$ 16.88	\$ 2.56	\$ 19.44
058-0311-003-0000	NONRES	\$ 16.88	\$ 2.56	\$ 19.44
058-0311-004-0000	NONRES	\$ 16.88	\$ 2.56	\$ 19.44
058-0311-005-0000	NONRES	\$ 16.88	\$ 2.56	\$ 19.44
058-0311-006-0000	NONRES	\$ 16.88	\$ 2.56	\$ 19.44
058-0311-007-0000	NONRES	\$ 16.88	\$ 2.56	\$ 19.44
058-0311-008-0000	NONRES	\$ 15.37	\$ 2.56	\$ 17.92
058-0311-009-0000	NONRES	\$ 15.37	\$ 2.56	\$ 17.92
058-0311-010-0000	NONRES	\$ 15.37	\$ 2.56	\$ 17.92
058-0311-011-0000	NONRES	\$ 49.37	\$ 2.56	\$ 51.92
058-0311-012-0000	NONRES	\$ 9.82	\$ 2.56	\$ 12.38

AGENDA ITEM 10.2

City of Rancho Cordova
Lighting District No. 2012-1
Fiscal Year 2019-20 Assessment Roll

ATTACHMENT 2

633

APN	District Classification	Street Light Charge	Safety Light Charge	Total Assessment
058-0311-013-0000	NONRES	\$ 9.82	\$ 2.56	\$ 12.38
058-0311-014-0000	NONRES	\$ 10.33	\$ 2.56	\$ 12.88
058-0311-015-0000	NONRES	\$ 48.36	\$ 2.56	\$ 50.92
058-0311-016-0000	RESIDENTIAL	\$ 15.32	\$ 2.56	\$ 17.88
058-0311-017-0000	RESIDENTIAL	\$ 15.32	\$ 2.56	\$ 17.88
058-0311-018-0000	RESIDENTIAL	\$ 15.32	\$ 2.56	\$ 17.88
058-0311-019-0000	RESIDENTIAL	\$ 15.32	\$ 2.56	\$ 17.88
058-0311-020-0000	RESIDENTIAL	\$ 15.32	\$ 2.56	\$ 17.88
058-0311-021-0000	RESIDENTIAL	\$ 15.32	\$ 2.56	\$ 17.88
058-0311-022-0000	RESIDENTIAL	\$ 15.32	\$ 2.56	\$ 17.88
058-0311-023-0000	RESIDENTIAL	\$ 15.32	\$ 2.56	\$ 17.88
058-0311-024-0000	RESIDENTIAL	\$ 15.32	\$ 2.56	\$ 17.88
058-0311-025-0000	RESIDENTIAL	\$ 15.32	\$ 2.56	\$ 17.88
058-0311-026-0000	RESIDENTIAL	\$ 15.32	\$ 2.56	\$ 17.88
058-0311-027-0000	RESIDENTIAL	\$ 15.32	\$ 2.56	\$ 17.88
058-0311-028-0000	RESIDENTIAL	\$ 15.32	\$ 2.56	\$ 17.88
058-0311-029-0000	RESIDENTIAL	\$ 15.32	\$ 2.56	\$ 17.88
058-0311-030-0000	RESIDENTIAL	\$ 15.32	\$ 2.56	\$ 17.88
058-0311-031-0000	RESIDENTIAL	\$ 15.32	\$ 2.56	\$ 17.88
058-0311-032-0000	RESIDENTIAL	\$ 15.32	\$ 2.56	\$ 17.88
058-0311-033-0000	NONRES	\$ 28.21	\$ 2.56	\$ 30.76
058-0312-001-0000	RESIDENTIAL	\$ 15.32	\$ 2.56	\$ 17.88
058-0312-002-0000	NONRES	\$ 17.13	\$ 2.56	\$ 19.68
058-0312-003-0000	NONRES	\$ 17.13	\$ 2.56	\$ 19.68
058-0312-004-0000	NONRES	\$ 17.13	\$ 2.56	\$ 19.68
058-0312-005-0000	NONRES	\$ 17.13	\$ 2.56	\$ 19.68
058-0312-006-0000	NONRES	\$ 23.43	\$ 2.56	\$ 25.98
058-0312-007-0000	NONRES	\$ 20.91	\$ 2.56	\$ 23.46
058-0312-008-0000	NONRES	\$ 17.38	\$ 2.56	\$ 19.94
058-0312-009-0000	NONRES	\$ 17.38	\$ 2.56	\$ 19.94
058-0312-010-0000	NONRES	\$ 17.38	\$ 2.56	\$ 19.94
058-0312-011-0000	NONRES	\$ 17.38	\$ 2.56	\$ 19.94
058-0312-012-0000	NONRES	\$ 16.88	\$ 2.56	\$ 19.44
058-0312-013-0000	NONRES	\$ 39.04	\$ 2.56	\$ 41.60
058-0312-014-0000	RESIDENTIAL	\$ 15.32	\$ 2.56	\$ 17.88
058-0312-015-0000	RESIDENTIAL	\$ 15.32	\$ 2.56	\$ 17.88
058-0312-016-0000	RESIDENTIAL	\$ 15.32	\$ 2.56	\$ 17.88
058-0320-001-0000	SAFETY LIGHTS ONLY	\$ 0.00	\$ 2.56	\$ 2.56
058-0320-002-0000	SAFETY LIGHTS ONLY	\$ 0.00	\$ 2.56	\$ 2.56
058-0320-003-0000	SAFETY LIGHTS ONLY	\$ 0.00	\$ 2.56	\$ 2.56
058-0320-004-0000	SAFETY LIGHTS ONLY	\$ 0.00	\$ 2.56	\$ 2.56
058-0320-005-0000	SAFETY LIGHTS ONLY	\$ 0.00	\$ 2.56	\$ 2.56
058-0320-006-0000	SAFETY LIGHTS ONLY	\$ 0.00	\$ 2.56	\$ 2.56
058-0320-007-0000	SAFETY LIGHTS ONLY	\$ 0.00	\$ 2.56	\$ 2.56

AGENDA ITEM 10.2

City of Rancho Cordova
Lighting District No. 2012-1
Fiscal Year 2019-20 Assessment Roll

ATTACHMENT 2

634

APN	District Classification	Street Light Charge	Safety Light Charge	Total Assessment
058-0320-008-0000	SAFETY LIGHTS ONLY	\$ 0.00	\$ 2.56	\$ 2.56
058-0320-009-0000	SAFETY LIGHTS ONLY	\$ 0.00	\$ 2.56	\$ 2.56
058-0320-010-0000	SAFETY LIGHTS ONLY	\$ 0.00	\$ 2.56	\$ 2.56
058-0320-011-0000	SAFETY LIGHTS ONLY	\$ 0.00	\$ 2.56	\$ 2.56
058-0320-012-0000	SAFETY LIGHTS ONLY	\$ 0.00	\$ 2.56	\$ 2.56
058-0320-013-0000	SAFETY LIGHTS ONLY	\$ 0.00	\$ 2.56	\$ 2.56
058-0320-014-0000	SAFETY LIGHTS ONLY	\$ 0.00	\$ 2.56	\$ 2.56
058-0320-015-0000	SAFETY LIGHTS ONLY	\$ 0.00	\$ 2.56	\$ 2.56
058-0320-016-0000	SAFETY LIGHTS ONLY	\$ 0.00	\$ 2.56	\$ 2.56
058-0330-001-0000	NONRES	\$ 6.05	\$ 2.56	\$ 8.60
058-0330-002-0000	NONRES	\$ 6.05	\$ 2.56	\$ 8.60
058-0330-003-0000	NONRES	\$ 6.05	\$ 2.56	\$ 8.60
058-0330-004-0000	NONRES	\$ 6.05	\$ 2.56	\$ 8.60
058-0330-005-0000	NONRES	\$ 6.05	\$ 2.56	\$ 8.60
058-0330-006-0000	NONRES	\$ 6.05	\$ 2.56	\$ 8.60
058-0330-007-0000	NONRES	\$ 6.05	\$ 2.56	\$ 8.60
058-0330-008-0000	NONRES	\$ 6.05	\$ 2.56	\$ 8.60
058-0330-009-0000	NONRES	\$ 6.05	\$ 2.56	\$ 8.60
058-0330-010-0000	NONRES	\$ 6.05	\$ 2.56	\$ 8.60
058-0330-011-0000	NONRES	\$ 6.05	\$ 2.56	\$ 8.60
058-0330-012-0000	NONRES	\$ 6.05	\$ 2.56	\$ 8.60
058-0330-013-0000	NONRES	\$ 6.05	\$ 2.56	\$ 8.60
058-0330-014-0000	NONRES	\$ 6.05	\$ 2.56	\$ 8.60
058-0330-015-0000	NONRES	\$ 6.05	\$ 2.56	\$ 8.60
058-0330-016-0000	NONRES	\$ 6.05	\$ 2.56	\$ 8.60
058-0330-017-0000	NONRES	\$ 6.05	\$ 2.56	\$ 8.60
058-0330-018-0000	NONRES	\$ 6.05	\$ 2.56	\$ 8.60
058-0330-019-0000	NONRES	\$ 6.05	\$ 2.56	\$ 8.60
058-0330-020-0000	NONRES	\$ 6.05	\$ 2.56	\$ 8.60
058-0330-021-0000	NONRES	\$ 6.05	\$ 2.56	\$ 8.60
058-0330-022-0000	NONRES	\$ 6.05	\$ 2.56	\$ 8.60
058-0330-023-0000	NONRES	\$ 6.05	\$ 2.56	\$ 8.60
058-0330-024-0000	NONRES	\$ 6.05	\$ 2.56	\$ 8.60
058-0340-001-0000	NONRES	\$ 6.05	\$ 2.56	\$ 8.60
058-0340-002-0000	NONRES	\$ 6.05	\$ 2.56	\$ 8.60
058-0340-003-0000	NONRES	\$ 6.05	\$ 2.56	\$ 8.60
058-0340-004-0000	NONRES	\$ 6.05	\$ 2.56	\$ 8.60
058-0340-005-0000	NONRES	\$ 6.05	\$ 2.56	\$ 8.60
058-0340-006-0000	NONRES	\$ 6.05	\$ 2.56	\$ 8.60
058-0340-007-0000	NONRES	\$ 6.05	\$ 2.56	\$ 8.60
058-0340-008-0000	NONRES	\$ 6.05	\$ 2.56	\$ 8.60
058-0340-009-0000	NONRES	\$ 6.05	\$ 2.56	\$ 8.60
058-0340-010-0000	NONRES	\$ 6.05	\$ 2.56	\$ 8.60
058-0340-011-0000	NONRES	\$ 6.05	\$ 2.56	\$ 8.60

AGENDA ITEM 10.2

City of Rancho Cordova
Lighting District No. 2012-1
Fiscal Year 2019-20 Assessment Roll

ATTACHMENT 2

635

APN	District Classification	Street Light Charge	Safety Light Charge	Total Assessment
058-0340-012-0000	NONRES	\$ 6.05	\$ 2.56	\$ 8.60
058-0340-013-0000	NONRES	\$ 6.05	\$ 2.56	\$ 8.60
058-0340-014-0000	NONRES	\$ 6.05	\$ 2.56	\$ 8.60
058-0340-015-0000	NONRES	\$ 6.05	\$ 2.56	\$ 8.60
058-0340-016-0000	NONRES	\$ 6.05	\$ 2.56	\$ 8.60
058-0340-017-0000	NONRES	\$ 6.05	\$ 2.56	\$ 8.60
058-0340-018-0000	NONRES	\$ 6.05	\$ 2.56	\$ 8.60
058-0340-019-0000	NONRES	\$ 6.05	\$ 2.56	\$ 8.60
058-0340-020-0000	NONRES	\$ 6.05	\$ 2.56	\$ 8.60
058-0340-021-0000	NONRES	\$ 6.05	\$ 2.56	\$ 8.60
058-0340-022-0000	NONRES	\$ 6.05	\$ 2.56	\$ 8.60
058-0340-023-0000	NONRES	\$ 6.05	\$ 2.56	\$ 8.60
058-0340-024-0000	NONRES	\$ 6.05	\$ 2.56	\$ 8.60
058-0350-002-0000	NONRES	\$ 6.05	\$ 2.56	\$ 8.60
058-0350-003-0000	NONRES	\$ 6.05	\$ 2.56	\$ 8.60
058-0350-004-0000	NONRES	\$ 6.05	\$ 2.56	\$ 8.60
058-0350-005-0000	NONRES	\$ 6.05	\$ 2.56	\$ 8.60
058-0350-006-0000	NONRES	\$ 6.05	\$ 2.56	\$ 8.60
058-0350-007-0000	NONRES	\$ 6.05	\$ 2.56	\$ 8.60
058-0350-008-0000	NONRES	\$ 6.05	\$ 2.56	\$ 8.60
058-0350-009-0000	NONRES	\$ 6.05	\$ 2.56	\$ 8.60
058-0350-010-0000	NONRES	\$ 6.05	\$ 2.56	\$ 8.60
058-0350-011-0000	NONRES	\$ 6.05	\$ 2.56	\$ 8.60
058-0350-012-0000	NONRES	\$ 6.05	\$ 2.56	\$ 8.60
058-0350-013-0000	NONRES	\$ 6.05	\$ 2.56	\$ 8.60
058-0350-014-0000	NONRES	\$ 6.05	\$ 2.56	\$ 8.60
058-0350-015-0000	NONRES	\$ 6.05	\$ 2.56	\$ 8.60
058-0350-016-0000	NONRES	\$ 6.05	\$ 2.56	\$ 8.60
058-0350-017-0000	NONRES	\$ 6.05	\$ 2.56	\$ 8.60
058-0350-018-0000	NONRES	\$ 6.05	\$ 2.56	\$ 8.60
058-0350-019-0000	NONRES	\$ 6.05	\$ 2.56	\$ 8.60
058-0350-020-0000	NONRES	\$ 6.05	\$ 2.56	\$ 8.60
058-0350-021-0000	NONRES	\$ 6.05	\$ 2.56	\$ 8.60
058-0360-002-0000	NONRES	\$ 6.05	\$ 2.56	\$ 8.60
058-0360-003-0000	NONRES	\$ 6.05	\$ 2.56	\$ 8.60
058-0360-004-0000	NONRES	\$ 6.05	\$ 2.56	\$ 8.60
058-0360-005-0000	NONRES	\$ 6.05	\$ 2.56	\$ 8.60
058-0360-006-0000	NONRES	\$ 6.05	\$ 2.56	\$ 8.60
058-0360-007-0000	NONRES	\$ 6.05	\$ 2.56	\$ 8.60
058-0360-008-0000	NONRES	\$ 6.05	\$ 2.56	\$ 8.60
058-0360-009-0000	NONRES	\$ 6.05	\$ 2.56	\$ 8.60
058-0360-010-0000	NONRES	\$ 6.05	\$ 2.56	\$ 8.60
058-0360-011-0000	NONRES	\$ 6.05	\$ 2.56	\$ 8.60
058-0360-012-0000	NONRES	\$ 6.05	\$ 2.56	\$ 8.60

AGENDA ITEM 10.2

City of Rancho Cordova
Lighting District No. 2012-1
Fiscal Year 2019-20 Assessment Roll

ATTACHMENT 2

636

APN	District Classification	Street Light Charge	Safety Light Charge	Total Assessment
058-0360-013-0000	NONRES	\$ 6.05	\$ 2.56	\$ 8.60
058-0360-014-0000	NONRES	\$ 6.05	\$ 2.56	\$ 8.60
058-0360-015-0000	NONRES	\$ 6.05	\$ 2.56	\$ 8.60
058-0360-016-0000	NONRES	\$ 6.05	\$ 2.56	\$ 8.60
058-0360-017-0000	NONRES	\$ 6.05	\$ 2.56	\$ 8.60
058-0360-018-0000	NONRES	\$ 6.05	\$ 2.56	\$ 8.60
058-0360-019-0000	NONRES	\$ 6.05	\$ 2.56	\$ 8.60
058-0360-020-0000	NONRES	\$ 6.05	\$ 2.56	\$ 8.60
058-0360-021-0000	NONRES	\$ 6.05	\$ 2.56	\$ 8.60
058-0360-022-0000	NONRES	\$ 6.05	\$ 2.56	\$ 8.60
058-0360-023-0000	NONRES	\$ 6.05	\$ 2.56	\$ 8.60
058-0360-024-0000	NONRES	\$ 6.05	\$ 2.56	\$ 8.60
058-0360-025-0000	NONRES	\$ 6.05	\$ 2.56	\$ 8.60
058-0360-026-0000	NONRES	\$ 6.05	\$ 2.56	\$ 8.60
058-0360-027-0000	NONRES	\$ 6.05	\$ 2.56	\$ 8.60
058-0360-028-0000	NONRES	\$ 6.05	\$ 2.56	\$ 8.60
058-0360-029-0000	NONRES	\$ 6.05	\$ 2.56	\$ 8.60
058-0360-030-0000	NONRES	\$ 6.05	\$ 2.56	\$ 8.60
058-0360-031-0000	NONRES	\$ 6.05	\$ 2.56	\$ 8.60
058-0360-032-0000	NONRES	\$ 6.05	\$ 2.56	\$ 8.60
058-0360-033-0000	NONRES	\$ 6.05	\$ 2.56	\$ 8.60
058-0360-034-0000	NONRES	\$ 6.05	\$ 2.56	\$ 8.60
058-0360-035-0000	NONRES	\$ 6.05	\$ 2.56	\$ 8.60
058-0360-036-0000	NONRES	\$ 6.05	\$ 2.56	\$ 8.60
058-0360-037-0000	NONRES	\$ 6.05	\$ 2.56	\$ 8.60
058-0360-038-0000	NONRES	\$ 6.05	\$ 2.56	\$ 8.60
058-0370-001-0000	RESIDENTIAL	\$ 15.32	\$ 2.56	\$ 17.88
058-0370-002-0000	RESIDENTIAL	\$ 15.32	\$ 2.56	\$ 17.88
058-0370-003-0000	RESIDENTIAL	\$ 15.32	\$ 2.56	\$ 17.88
058-0370-004-0000	RESIDENTIAL	\$ 15.32	\$ 2.56	\$ 17.88
058-0370-005-0000	RESIDENTIAL	\$ 15.32	\$ 2.56	\$ 17.88
058-0370-006-0000	RESIDENTIAL	\$ 15.32	\$ 2.56	\$ 17.88
058-0370-007-0000	RESIDENTIAL	\$ 15.32	\$ 2.56	\$ 17.88
058-0370-008-0000	RESIDENTIAL	\$ 15.32	\$ 2.56	\$ 17.88
058-0370-009-0000	RESIDENTIAL	\$ 15.32	\$ 2.56	\$ 17.88
058-0370-010-0000	RESIDENTIAL	\$ 15.32	\$ 2.56	\$ 17.88
058-0370-011-0000	RESIDENTIAL	\$ 15.32	\$ 2.56	\$ 17.88
058-0370-012-0000	RESIDENTIAL	\$ 15.32	\$ 2.56	\$ 17.88
058-0370-013-0000	RESIDENTIAL	\$ 15.32	\$ 2.56	\$ 17.88
058-0370-014-0000	NONRES	\$ 44.33	\$ 2.56	\$ 46.88
058-0370-015-0000	NONRES	\$ 18.64	\$ 2.56	\$ 21.20
058-0370-016-0000	RESIDENTIAL	\$ 15.32	\$ 2.56	\$ 17.88
058-0370-017-0000	RESIDENTIAL	\$ 15.32	\$ 2.56	\$ 17.88
058-0370-018-0000	RESIDENTIAL	\$ 15.32	\$ 2.56	\$ 17.88

AGENDA ITEM 10.2

City of Rancho Cordova
Lighting District No. 2012-1
Fiscal Year 2019-20 Assessment Roll

ATTACHMENT 2

637

APN	District Classification	Street Light Charge	Safety Light Charge	Total Assessment
058-0370-019-0000	RESIDENTIAL	\$ 15.32	\$ 2.56	\$ 17.88
058-0370-020-0000	NONRES	\$ 18.64	\$ 2.56	\$ 21.20
058-0370-021-0000	NONRES	\$ 18.14	\$ 2.56	\$ 20.70
058-0370-022-0000	NONRES	\$ 18.14	\$ 2.56	\$ 20.70
058-0370-023-0000	NONRES	\$ 18.14	\$ 2.56	\$ 20.70
058-0370-024-0000	NONRES	\$ 18.14	\$ 2.56	\$ 20.70
058-0370-025-0000	NONRES	\$ 45.34	\$ 2.56	\$ 47.90
058-0370-026-0000	RESIDENTIAL	\$ 15.32	\$ 2.56	\$ 17.88
058-0370-027-0000	RESIDENTIAL	\$ 15.32	\$ 2.56	\$ 17.88
058-0370-028-0000	RESIDENTIAL	\$ 15.32	\$ 2.56	\$ 17.88
058-0370-029-0000	RESIDENTIAL	\$ 15.32	\$ 2.56	\$ 17.88
058-0370-030-0000	RESIDENTIAL	\$ 15.32	\$ 2.56	\$ 17.88
058-0370-031-0000	RESIDENTIAL	\$ 15.32	\$ 2.56	\$ 17.88
058-0370-032-0000	RESIDENTIAL	\$ 15.32	\$ 2.56	\$ 17.88
058-0370-033-0000	RESIDENTIAL	\$ 15.32	\$ 2.56	\$ 17.88
058-0370-034-0000	RESIDENTIAL	\$ 15.32	\$ 2.56	\$ 17.88
058-0370-035-0000	RESIDENTIAL	\$ 15.32	\$ 2.56	\$ 17.88
058-0370-036-0000	RESIDENTIAL	\$ 15.32	\$ 2.56	\$ 17.88
058-0370-037-0000	RESIDENTIAL	\$ 15.32	\$ 2.56	\$ 17.88
058-0370-038-0000	RESIDENTIAL	\$ 15.32	\$ 2.56	\$ 17.88
058-0370-039-0000	RESIDENTIAL	\$ 15.32	\$ 2.56	\$ 17.88
058-0370-040-0000	RESIDENTIAL	\$ 15.32	\$ 2.56	\$ 17.88
058-0370-041-0000	RESIDENTIAL	\$ 15.32	\$ 2.56	\$ 17.88
058-0370-042-0000	RESIDENTIAL	\$ 15.32	\$ 2.56	\$ 17.88
058-0370-043-0000	RESIDENTIAL	\$ 15.32	\$ 2.56	\$ 17.88
058-0370-044-0000	RESIDENTIAL	\$ 15.32	\$ 2.56	\$ 17.88
058-0370-045-0000	RESIDENTIAL	\$ 15.32	\$ 2.56	\$ 17.88
058-0370-046-0000	RESIDENTIAL	\$ 15.32	\$ 2.56	\$ 17.88
058-0370-047-0000	RESIDENTIAL	\$ 15.32	\$ 2.56	\$ 17.88
058-0370-048-0000	RESIDENTIAL	\$ 15.32	\$ 2.56	\$ 17.88
058-0370-049-0000	RESIDENTIAL	\$ 15.32	\$ 2.56	\$ 17.88
058-0370-050-0000	RESIDENTIAL	\$ 15.32	\$ 2.56	\$ 17.88
058-0370-051-0000	RESIDENTIAL	\$ 15.32	\$ 2.56	\$ 17.88
058-0370-052-0000	RESIDENTIAL	\$ 15.32	\$ 2.56	\$ 17.88
058-0370-053-0000	RESIDENTIAL	\$ 15.32	\$ 2.56	\$ 17.88
058-0370-054-0000	NONRES	\$ 18.64	\$ 2.56	\$ 21.20
058-0370-055-0000	NONRES	\$ 19.14	\$ 2.56	\$ 21.70
058-0370-056-0000	NONRES	\$ 55.17	\$ 2.56	\$ 57.72
058-0370-057-0000	NONRES	\$ 16.63	\$ 2.56	\$ 19.18
058-0370-058-0000	NONRES	\$ 10.83	\$ 2.56	\$ 13.38
058-0370-059-0000	NONRES	\$ 12.60	\$ 2.56	\$ 15.16
058-0370-060-0000	NONRES	\$ 16.12	\$ 2.56	\$ 18.68
058-0370-061-0000	NONRES	\$ 16.12	\$ 2.56	\$ 18.68
058-0370-062-0000	NONRES	\$ 17.88	\$ 2.56	\$ 20.44

AGENDA ITEM 10.2

City of Rancho Cordova
Lighting District No. 2012-1
Fiscal Year 2019-20 Assessment Roll

ATTACHMENT 2

638

APN	District Classification	Street Light Charge	Safety Light Charge	Total Assessment
058-0370-063-0000	NONRES	\$ 18.14	\$ 2.56	\$ 20.70
058-0370-064-0000	NONRES	\$ 18.14	\$ 2.56	\$ 20.70
058-0370-065-0000	NONRES	\$ 45.34	\$ 2.56	\$ 47.90
058-0370-066-0000	NONRES	\$ 16.12	\$ 2.56	\$ 18.68
058-0370-067-0000	NONRES	\$ 16.12	\$ 2.56	\$ 18.68
058-0370-068-0000	NONRES	\$ 23.43	\$ 2.56	\$ 25.98
058-0370-069-0000	RESIDENTIAL	\$ 15.32	\$ 2.56	\$ 17.88
058-0370-070-0000	RESIDENTIAL	\$ 15.32	\$ 2.56	\$ 17.88
058-0380-003-0000	NONRES	\$ 6.05	\$ 2.56	\$ 8.60
058-0380-004-0000	NONRES	\$ 6.05	\$ 2.56	\$ 8.60
058-0380-005-0000	NONRES	\$ 6.05	\$ 2.56	\$ 8.60
058-0380-006-0000	NONRES	\$ 6.05	\$ 2.56	\$ 8.60
058-0380-007-0000	NONRES	\$ 6.05	\$ 2.56	\$ 8.60
058-0380-008-0000	NONRES	\$ 6.05	\$ 2.56	\$ 8.60
058-0380-009-0000	NONRES	\$ 6.05	\$ 2.56	\$ 8.60
058-0380-010-0000	NONRES	\$ 6.05	\$ 2.56	\$ 8.60
058-0380-011-0000	NONRES	\$ 6.05	\$ 2.56	\$ 8.60
058-0380-012-0000	NONRES	\$ 6.05	\$ 2.56	\$ 8.60
058-0380-013-0000	NONRES	\$ 6.05	\$ 2.56	\$ 8.60
058-0380-014-0000	NONRES	\$ 6.05	\$ 2.56	\$ 8.60
058-0380-015-0000	NONRES	\$ 6.05	\$ 2.56	\$ 8.60
058-0380-016-0000	NONRES	\$ 6.05	\$ 2.56	\$ 8.60
058-0380-017-0000	NONRES	\$ 6.05	\$ 2.56	\$ 8.60
058-0380-018-0000	NONRES	\$ 6.05	\$ 2.56	\$ 8.60
058-0380-019-0000	NONRES	\$ 6.05	\$ 2.56	\$ 8.60
058-0390-051-0001	NONRES	\$ 11.34	\$ 2.56	\$ 13.90
058-0390-051-0002	NONRES	\$ 11.34	\$ 2.56	\$ 13.90
058-0390-051-0003	NONRES	\$ 11.34	\$ 2.56	\$ 13.90
058-0390-051-0004	NONRES	\$ 11.34	\$ 2.56	\$ 13.90
058-0390-051-0005	NONRES	\$ 11.34	\$ 2.56	\$ 13.90
058-0390-051-0006	NONRES	\$ 11.34	\$ 2.56	\$ 13.90
058-0390-051-0007	NONRES	\$ 11.34	\$ 2.56	\$ 13.90
058-0390-051-0008	NONRES	\$ 11.34	\$ 2.56	\$ 13.90
058-0390-052-0001	NONRES	\$ 11.34	\$ 2.56	\$ 13.90
058-0390-052-0002	NONRES	\$ 11.34	\$ 2.56	\$ 13.90
058-0390-052-0003	NONRES	\$ 11.34	\$ 2.56	\$ 13.90
058-0390-052-0004	NONRES	\$ 11.34	\$ 2.56	\$ 13.90
058-0390-052-0005	NONRES	\$ 11.34	\$ 2.56	\$ 13.90
058-0390-052-0006	NONRES	\$ 11.34	\$ 2.56	\$ 13.90
058-0390-052-0007	NONRES	\$ 11.34	\$ 2.56	\$ 13.90
058-0390-052-0008	NONRES	\$ 11.34	\$ 2.56	\$ 13.90
058-0390-052-0009	NONRES	\$ 11.34	\$ 2.56	\$ 13.90
058-0390-052-0010	NONRES	\$ 11.34	\$ 2.56	\$ 13.90
058-0390-052-0011	NONRES	\$ 11.34	\$ 2.56	\$ 13.90

AGENDA ITEM 10.2

City of Rancho Cordova
Lighting District No. 2012-1
Fiscal Year 2019-20 Assessment Roll

ATTACHMENT 2

639

APN	District Classification	Street Light Charge	Safety Light Charge	Total Assessment
058-0390-052-0012	NONRES	\$ 11.34	\$ 2.56	\$ 13.90
058-0390-053-0001	NONRES	\$ 11.34	\$ 2.56	\$ 13.90
058-0390-053-0002	NONRES	\$ 11.34	\$ 2.56	\$ 13.90
058-0390-053-0003	NONRES	\$ 11.34	\$ 2.56	\$ 13.90
058-0390-053-0004	NONRES	\$ 11.34	\$ 2.56	\$ 13.90
058-0390-053-0005	NONRES	\$ 11.34	\$ 2.56	\$ 13.90
058-0390-053-0006	NONRES	\$ 11.34	\$ 2.56	\$ 13.90
058-0390-053-0007	NONRES	\$ 11.34	\$ 2.56	\$ 13.90
058-0390-053-0008	NONRES	\$ 11.34	\$ 2.56	\$ 13.90
058-0390-053-0009	NONRES	\$ 11.34	\$ 2.56	\$ 13.90
058-0390-053-0010	NONRES	\$ 11.34	\$ 2.56	\$ 13.90
058-0390-053-0011	NONRES	\$ 11.34	\$ 2.56	\$ 13.90
058-0390-053-0012	NONRES	\$ 11.34	\$ 2.56	\$ 13.90
058-0390-053-0013	NONRES	\$ 11.34	\$ 2.56	\$ 13.90
058-0390-053-0014	NONRES	\$ 11.34	\$ 2.56	\$ 13.90
058-0390-053-0015	NONRES	\$ 11.34	\$ 2.56	\$ 13.90
058-0390-053-0016	NONRES	\$ 11.34	\$ 2.56	\$ 13.90
058-0390-054-0001	NONRES	\$ 11.34	\$ 2.56	\$ 13.90
058-0390-054-0002	NONRES	\$ 11.34	\$ 2.56	\$ 13.90
058-0390-054-0003	NONRES	\$ 11.34	\$ 2.56	\$ 13.90
058-0390-054-0004	NONRES	\$ 11.34	\$ 2.56	\$ 13.90
058-0390-055-0001	NONRES	\$ 11.34	\$ 2.56	\$ 13.90
058-0390-055-0002	NONRES	\$ 11.34	\$ 2.56	\$ 13.90
058-0390-055-0003	NONRES	\$ 11.34	\$ 2.56	\$ 13.90
058-0390-055-0004	NONRES	\$ 11.34	\$ 2.56	\$ 13.90
058-0390-055-0005	NONRES	\$ 11.34	\$ 2.56	\$ 13.90
058-0390-055-0006	NONRES	\$ 11.34	\$ 2.56	\$ 13.90
058-0390-055-0007	NONRES	\$ 11.34	\$ 2.56	\$ 13.90
058-0390-055-0008	NONRES	\$ 11.34	\$ 2.56	\$ 13.90
058-0390-055-0009	NONRES	\$ 11.34	\$ 2.56	\$ 13.90
058-0390-055-0010	NONRES	\$ 11.34	\$ 2.56	\$ 13.90
058-0390-055-0011	NONRES	\$ 11.34	\$ 2.56	\$ 13.90
058-0390-055-0012	NONRES	\$ 11.34	\$ 2.56	\$ 13.90
058-0390-055-0013	NONRES	\$ 11.34	\$ 2.56	\$ 13.90
058-0390-055-0014	NONRES	\$ 11.34	\$ 2.56	\$ 13.90
058-0390-055-0015	NONRES	\$ 11.34	\$ 2.56	\$ 13.90
058-0390-055-0016	NONRES	\$ 11.34	\$ 2.56	\$ 13.90
058-0390-055-0017	NONRES	\$ 11.34	\$ 2.56	\$ 13.90
058-0390-055-0018	NONRES	\$ 11.34	\$ 2.56	\$ 13.90
058-0390-055-0019	NONRES	\$ 11.34	\$ 2.56	\$ 13.90
058-0390-055-0020	NONRES	\$ 11.34	\$ 2.56	\$ 13.90
058-0390-056-0001	NONRES	\$ 11.34	\$ 2.56	\$ 13.90
058-0390-056-0002	NONRES	\$ 11.34	\$ 2.56	\$ 13.90
058-0390-056-0003	NONRES	\$ 11.34	\$ 2.56	\$ 13.90

AGENDA ITEM 10.2

City of Rancho Cordova
Lighting District No. 2012-1
Fiscal Year 2019-20 Assessment Roll

ATTACHMENT 2

640

APN	District Classification	Street Light Charge	Safety Light Charge	Total Assessment
058-0390-056-0004	NONRES	\$ 11.34	\$ 2.56	\$ 13.90
058-0390-057-0001	NONRES	\$ 11.34	\$ 2.56	\$ 13.90
058-0390-057-0002	NONRES	\$ 11.34	\$ 2.56	\$ 13.90
058-0390-057-0003	NONRES	\$ 11.34	\$ 2.56	\$ 13.90
058-0390-057-0004	NONRES	\$ 11.34	\$ 2.56	\$ 13.90
058-0390-057-0005	NONRES	\$ 11.34	\$ 2.56	\$ 13.90
058-0390-057-0006	NONRES	\$ 11.34	\$ 2.56	\$ 13.90
058-0390-057-0007	NONRES	\$ 11.34	\$ 2.56	\$ 13.90
058-0390-057-0008	NONRES	\$ 11.34	\$ 2.56	\$ 13.90
058-0390-057-0009	NONRES	\$ 11.34	\$ 2.56	\$ 13.90
058-0390-057-0010	NONRES	\$ 11.34	\$ 2.56	\$ 13.90
058-0390-057-0011	NONRES	\$ 11.34	\$ 2.56	\$ 13.90
058-0390-057-0012	NONRES	\$ 11.34	\$ 2.56	\$ 13.90
058-0390-057-0013	NONRES	\$ 11.34	\$ 2.56	\$ 13.90
058-0390-057-0014	NONRES	\$ 11.34	\$ 2.56	\$ 13.90
058-0390-057-0015	NONRES	\$ 11.34	\$ 2.56	\$ 13.90
058-0390-057-0016	NONRES	\$ 11.34	\$ 2.56	\$ 13.90
058-0390-058-0001	NONRES	\$ 11.34	\$ 2.56	\$ 13.90
058-0390-058-0002	NONRES	\$ 11.34	\$ 2.56	\$ 13.90
058-0390-058-0003	NONRES	\$ 11.34	\$ 2.56	\$ 13.90
058-0390-058-0004	NONRES	\$ 11.34	\$ 2.56	\$ 13.90
058-0390-058-0005	NONRES	\$ 11.34	\$ 2.56	\$ 13.90
058-0390-058-0006	NONRES	\$ 11.34	\$ 2.56	\$ 13.90
058-0390-058-0007	NONRES	\$ 11.34	\$ 2.56	\$ 13.90
058-0390-058-0008	NONRES	\$ 11.34	\$ 2.56	\$ 13.90
058-0390-058-0009	NONRES	\$ 11.34	\$ 2.56	\$ 13.90
058-0390-058-0010	NONRES	\$ 11.34	\$ 2.56	\$ 13.90
058-0390-058-0011	NONRES	\$ 11.34	\$ 2.56	\$ 13.90
058-0390-058-0012	NONRES	\$ 11.34	\$ 2.56	\$ 13.90
058-0390-058-0013	NONRES	\$ 11.34	\$ 2.56	\$ 13.90
058-0390-058-0014	NONRES	\$ 11.34	\$ 2.56	\$ 13.90
058-0390-058-0015	NONRES	\$ 11.34	\$ 2.56	\$ 13.90
058-0390-058-0016	NONRES	\$ 11.34	\$ 2.56	\$ 13.90
058-0390-058-0017	NONRES	\$ 11.34	\$ 2.56	\$ 13.90
058-0390-058-0018	NONRES	\$ 11.34	\$ 2.56	\$ 13.90
058-0390-058-0019	NONRES	\$ 11.34	\$ 2.56	\$ 13.90
058-0390-058-0020	NONRES	\$ 11.34	\$ 2.56	\$ 13.90
058-0400-001-0000	SAFETY LIGHTS ONLY	\$ 0.00	\$ 2.56	\$ 2.56
058-0400-002-0000	NONRES	\$ 46.60	\$ 2.56	\$ 49.16
058-0400-003-0000	NONRES	\$ 17.63	\$ 2.56	\$ 20.18
058-0400-004-0000	NONRES	\$ 17.13	\$ 2.56	\$ 19.68
058-0400-005-0000	NONRES	\$ 17.38	\$ 2.56	\$ 19.94
058-0400-010-0000	NONRES	\$ 13.60	\$ 2.56	\$ 16.16
058-0400-011-0000	NONRES	\$ 13.60	\$ 2.56	\$ 16.16

AGENDA ITEM 10.2

City of Rancho Cordova
Lighting District No. 2012-1
Fiscal Year 2019-20 Assessment Roll

ATTACHMENT 2

641

APN	District Classification	Street Light Charge	Safety Light Charge	Total Assessment
058-0400-012-0000	NONRES	\$ 13.85	\$ 2.56	\$ 16.40
058-0400-013-0000	NONRES	\$ 9.82	\$ 2.56	\$ 12.38
058-0400-014-0000	NONRES	\$ 8.56	\$ 2.56	\$ 11.12
058-0400-015-0000	NONRES	\$ 11.34	\$ 2.56	\$ 13.90
058-0400-016-0000	NONRES	\$ 13.60	\$ 2.56	\$ 16.16
058-0400-017-0000	NONRES	\$ 13.60	\$ 2.56	\$ 16.16
058-0400-018-0000	NONRES	\$ 14.36	\$ 2.56	\$ 16.92
058-0400-019-0000	NONRES	\$ 13.85	\$ 2.56	\$ 16.40
058-0400-020-0000	NONRES	\$ 18.39	\$ 2.56	\$ 20.94
058-0400-021-0000	NONRES	\$ 13.60	\$ 2.56	\$ 16.16
058-0400-022-0000	NONRES	\$ 44.59	\$ 2.56	\$ 47.14
058-0400-027-0000	NONRES	\$ 16.88	\$ 2.56	\$ 19.44
058-0400-028-0000	NONRES	\$ 16.88	\$ 2.56	\$ 19.44
058-0400-029-0000	RESIDENTIAL	\$ 15.32	\$ 2.56	\$ 17.88
058-0400-030-0000	RESIDENTIAL	\$ 15.32	\$ 2.56	\$ 17.88
058-0400-031-0000	RESIDENTIAL	\$ 15.32	\$ 2.56	\$ 17.88
058-0400-032-0000	RESIDENTIAL	\$ 15.32	\$ 2.56	\$ 17.88
058-0400-033-0000	RESIDENTIAL	\$ 15.32	\$ 2.56	\$ 17.88
058-0400-034-0000	RESIDENTIAL	\$ 15.32	\$ 2.56	\$ 17.88
058-0400-035-0000	RESIDENTIAL	\$ 15.32	\$ 2.56	\$ 17.88
058-0400-036-0000	RESIDENTIAL	\$ 15.32	\$ 2.56	\$ 17.88
058-0400-037-0000	RESIDENTIAL	\$ 15.32	\$ 2.56	\$ 17.88
058-0400-038-0000	RESIDENTIAL	\$ 15.32	\$ 2.56	\$ 17.88
058-0400-039-0000	RESIDENTIAL	\$ 15.32	\$ 2.56	\$ 17.88
058-0400-040-0000	RESIDENTIAL	\$ 15.32	\$ 2.56	\$ 17.88
058-0400-041-0000	RESIDENTIAL	\$ 15.32	\$ 2.56	\$ 17.88
058-0400-043-0000	RESIDENTIAL	\$ 15.32	\$ 2.56	\$ 17.88
058-0400-044-0000	RESIDENTIAL	\$ 15.32	\$ 2.56	\$ 17.88
058-0400-046-0000	RESIDENTIAL	\$ 15.32	\$ 2.56	\$ 17.88
058-0400-047-0000	RESIDENTIAL	\$ 15.32	\$ 2.56	\$ 17.88
058-0400-048-0000	RESIDENTIAL	\$ 15.32	\$ 2.56	\$ 17.88
058-0400-049-0000	RESIDENTIAL	\$ 15.32	\$ 2.56	\$ 17.88
058-0400-050-0000	RESIDENTIAL	\$ 15.32	\$ 2.56	\$ 17.88
058-0400-051-0000	RESIDENTIAL	\$ 15.32	\$ 2.56	\$ 17.88
058-0400-052-0000	RESIDENTIAL	\$ 15.32	\$ 2.56	\$ 17.88
058-0400-053-0000	RESIDENTIAL	\$ 15.32	\$ 2.56	\$ 17.88
058-0400-054-0000	RESIDENTIAL	\$ 15.32	\$ 2.56	\$ 17.88
058-0400-055-0000	RESIDENTIAL	\$ 15.32	\$ 2.56	\$ 17.88
058-0400-056-0000	RESIDENTIAL	\$ 15.32	\$ 2.56	\$ 17.88
058-0400-057-0000	RESIDENTIAL	\$ 15.32	\$ 2.56	\$ 17.88
058-0400-058-0000	RESIDENTIAL	\$ 15.32	\$ 2.56	\$ 17.88
058-0400-059-0000	RESIDENTIAL	\$ 15.32	\$ 2.56	\$ 17.88
058-0400-060-0000	RESIDENTIAL	\$ 15.32	\$ 2.56	\$ 17.88
058-0400-061-0000	RESIDENTIAL	\$ 15.32	\$ 2.56	\$ 17.88

AGENDA ITEM 10.2

City of Rancho Cordova
Lighting District No. 2012-1
Fiscal Year 2019-20 Assessment Roll

ATTACHMENT 2

642

APN	District Classification	Street Light Charge	Safety Light Charge	Total Assessment
058-0400-062-0000	RESIDENTIAL	\$ 15.32	\$ 2.56	\$ 17.88
058-0400-063-0000	RESIDENTIAL	\$ 15.32	\$ 2.56	\$ 17.88
058-0400-064-0000	RESIDENTIAL	\$ 15.32	\$ 2.56	\$ 17.88
058-0400-065-0000	RESIDENTIAL	\$ 15.32	\$ 2.56	\$ 17.88
058-0400-066-0000	NONRES	\$ 42.82	\$ 2.56	\$ 45.38
058-0400-067-0000	NONRES	\$ 17.38	\$ 2.56	\$ 19.94
058-0400-068-0000	NONRES	\$ 43.07	\$ 2.56	\$ 45.62
058-0400-069-0000	RESIDENTIAL	\$ 15.32	\$ 2.56	\$ 17.88
058-0400-070-0000	RESIDENTIAL	\$ 15.32	\$ 2.56	\$ 17.88
058-0400-071-0000	RESIDENTIAL	\$ 15.32	\$ 2.56	\$ 17.88
058-0400-072-0000	SAFETY LIGHTS ONLY	\$ 0.00	\$ 2.56	\$ 2.56
058-0400-073-0000	NONRES	\$ 41.31	\$ 2.56	\$ 43.86
058-0400-074-0000	NONRES	\$ 16.88	\$ 2.56	\$ 19.44
058-0400-075-0000	NONRES	\$ 18.89	\$ 2.56	\$ 21.44
058-0400-076-0000	NONRES	\$ 42.07	\$ 2.56	\$ 44.62
058-0400-077-0000	NONRES	\$ 13.60	\$ 2.56	\$ 16.16
058-0400-078-0000	NONRES	\$ 13.60	\$ 2.56	\$ 16.16
058-0400-080-0000	SAFETY LIGHTS ONLY	\$ 0.00	\$ 2.56	\$ 2.56
058-0400-081-0000	SAFETY LIGHTS ONLY	\$ 0.00	\$ 2.56	\$ 2.56
058-0410-001-0000	NONRES	\$ 6.05	\$ 2.56	\$ 8.60
058-0410-002-0000	NONRES	\$ 6.05	\$ 2.56	\$ 8.60
058-0410-003-0000	NONRES	\$ 6.05	\$ 2.56	\$ 8.60
058-0410-004-0000	NONRES	\$ 6.05	\$ 2.56	\$ 8.60
058-0410-005-0000	NONRES	\$ 6.05	\$ 2.56	\$ 8.60
058-0410-006-0000	NONRES	\$ 6.05	\$ 2.56	\$ 8.60
058-0410-007-0000	NONRES	\$ 6.05	\$ 2.56	\$ 8.60
058-0410-008-0000	NONRES	\$ 6.05	\$ 2.56	\$ 8.60
058-0410-009-0000	NONRES	\$ 6.05	\$ 2.56	\$ 8.60
058-0410-010-0000	NONRES	\$ 6.05	\$ 2.56	\$ 8.60
058-0410-011-0000	NONRES	\$ 6.05	\$ 2.56	\$ 8.60
058-0410-012-0000	NONRES	\$ 6.05	\$ 2.56	\$ 8.60
058-0410-013-0000	NONRES	\$ 6.05	\$ 2.56	\$ 8.60
058-0410-014-0000	NONRES	\$ 6.05	\$ 2.56	\$ 8.60
058-0410-015-0000	NONRES	\$ 6.05	\$ 2.56	\$ 8.60
058-0410-016-0000	NONRES	\$ 6.05	\$ 2.56	\$ 8.60
058-0410-017-0000	NONRES	\$ 6.05	\$ 2.56	\$ 8.60
058-0410-018-0000	NONRES	\$ 6.05	\$ 2.56	\$ 8.60
058-0410-019-0000	NONRES	\$ 6.05	\$ 2.56	\$ 8.60
058-0410-020-0000	NONRES	\$ 6.05	\$ 2.56	\$ 8.60
058-0410-021-0000	NONRES	\$ 6.05	\$ 2.56	\$ 8.60
058-0410-022-0000	NONRES	\$ 6.05	\$ 2.56	\$ 8.60
058-0410-023-0000	NONRES	\$ 6.05	\$ 2.56	\$ 8.60
058-0410-024-0000	NONRES	\$ 6.05	\$ 2.56	\$ 8.60
058-0410-025-0000	NONRES	\$ 6.05	\$ 2.56	\$ 8.60

AGENDA ITEM 10.2

City of Rancho Cordova
Lighting District No. 2012-1
Fiscal Year 2019-20 Assessment Roll

ATTACHMENT 2

643

APN	District Classification	Street Light Charge	Safety Light Charge	Total Assessment
058-0410-026-0000	NONRES	\$ 6.05	\$ 2.56	\$ 8.60
058-0420-001-0000	NONRES	\$ 14.86	\$ 2.56	\$ 17.42
058-0420-002-0000	NONRES	\$ 14.61	\$ 2.56	\$ 17.16
058-0420-003-0000	NONRES	\$ 14.61	\$ 2.56	\$ 17.16
058-0420-004-0000	NONRES	\$ 14.61	\$ 2.56	\$ 17.16
058-0420-005-0000	NONRES	\$ 14.61	\$ 2.56	\$ 17.16
058-0420-006-0000	NONRES	\$ 14.61	\$ 2.56	\$ 17.16
058-0420-007-0000	NONRES	\$ 75.57	\$ 2.56	\$ 78.12
058-0420-008-0000	NONRES	\$ 38.79	\$ 2.56	\$ 41.34
058-0420-009-0000	NONRES	\$ 14.61	\$ 2.56	\$ 17.16
058-0420-010-0000	NONRES	\$ 14.61	\$ 2.56	\$ 17.16
058-0420-011-0000	NONRES	\$ 14.61	\$ 2.56	\$ 17.16
058-0420-012-0000	NONRES	\$ 14.61	\$ 2.56	\$ 17.16
058-0420-013-0000	NONRES	\$ 14.86	\$ 2.56	\$ 17.42
058-0420-014-0000	NONRES	\$ 9.32	\$ 2.56	\$ 11.88
058-0420-015-0000	NONRES	\$ 9.57	\$ 2.56	\$ 12.12
058-0420-016-0000	NONRES	\$ 14.86	\$ 2.56	\$ 17.42
058-0420-017-0000	NONRES	\$ 14.61	\$ 2.56	\$ 17.16
058-0420-018-0000	NONRES	\$ 14.61	\$ 2.56	\$ 17.16
058-0420-019-0000	NONRES	\$ 14.61	\$ 2.56	\$ 17.16
058-0420-020-0000	NONRES	\$ 14.61	\$ 2.56	\$ 17.16
058-0420-021-0000	NONRES	\$ 14.61	\$ 2.56	\$ 17.16
058-0420-022-0000	NONRES	\$ 14.61	\$ 2.56	\$ 17.16
058-0420-023-0000	NONRES	\$ 14.86	\$ 2.56	\$ 17.42
058-0420-024-0000	NONRES	\$ 8.82	\$ 2.56	\$ 11.38
058-0420-025-0000	NONRES	\$ 14.86	\$ 2.56	\$ 17.42
058-0420-026-0000	NONRES	\$ 25.69	\$ 2.56	\$ 28.24
058-0420-027-0000	NONRES	\$ 38.04	\$ 2.56	\$ 40.60
058-0420-028-0000	NONRES	\$ 13.35	\$ 2.56	\$ 15.90
058-0420-029-0000	NONRES	\$ 14.36	\$ 2.56	\$ 16.92
058-0420-030-0000	NONRES	\$ 14.61	\$ 2.56	\$ 17.16
058-0420-031-0000	NONRES	\$ 8.31	\$ 2.56	\$ 10.86
058-0420-032-0000	NONRES	\$ 29.72	\$ 2.56	\$ 32.28
058-0420-033-0000	NONRES	\$ 29.47	\$ 2.56	\$ 32.02
058-0420-034-0000	NONRES	\$ 53.40	\$ 2.56	\$ 55.96
058-0420-035-0000	NONRES	\$ 38.29	\$ 2.56	\$ 40.84
058-0420-036-0000	NONRES	\$ 18.14	\$ 2.56	\$ 20.70
058-0420-037-0000	NONRES	\$ 38.29	\$ 2.56	\$ 40.84
058-0420-038-0000	NONRES	\$ 13.60	\$ 2.56	\$ 16.16
058-0420-039-0000	NONRES	\$ 13.60	\$ 2.56	\$ 16.16
058-0420-040-0000	NONRES	\$ 54.66	\$ 2.56	\$ 57.22
058-0420-041-0000	NONRES	\$ 41.82	\$ 2.56	\$ 44.38
058-0430-001-0000	RESIDENTIAL	\$ 15.32	\$ 2.56	\$ 17.88
058-0430-002-0000	RESIDENTIAL	\$ 15.32	\$ 2.56	\$ 17.88

AGENDA ITEM 10.2

City of Rancho Cordova
Lighting District No. 2012-1
Fiscal Year 2019-20 Assessment Roll

ATTACHMENT 2

644

APN	District Classification	Street Light Charge	Safety Light Charge	Total Assessment
058-0430-003-0000	RESIDENTIAL	\$ 15.32	\$ 2.56	\$ 17.88
058-0430-007-0000	RESIDENTIAL	\$ 15.32	\$ 2.56	\$ 17.88
058-0430-008-0000	RESIDENTIAL	\$ 15.32	\$ 2.56	\$ 17.88
058-0430-009-0000	RESIDENTIAL	\$ 15.32	\$ 2.56	\$ 17.88
058-0430-010-0000	RESIDENTIAL	\$ 15.32	\$ 2.56	\$ 17.88
058-0430-011-0000	RESIDENTIAL	\$ 15.32	\$ 2.56	\$ 17.88
058-0430-012-0000	RESIDENTIAL	\$ 15.32	\$ 2.56	\$ 17.88
058-0430-013-0000	RESIDENTIAL	\$ 15.32	\$ 2.56	\$ 17.88
058-0430-014-0000	RESIDENTIAL	\$ 15.32	\$ 2.56	\$ 17.88
058-0430-015-0000	RESIDENTIAL	\$ 15.32	\$ 2.56	\$ 17.88
058-0430-016-0000	RESIDENTIAL	\$ 15.32	\$ 2.56	\$ 17.88
058-0430-017-0000	RESIDENTIAL	\$ 15.32	\$ 2.56	\$ 17.88
058-0430-018-0000	RESIDENTIAL	\$ 15.32	\$ 2.56	\$ 17.88
058-0430-019-0000	RESIDENTIAL	\$ 15.32	\$ 2.56	\$ 17.88
058-0430-020-0000	RESIDENTIAL	\$ 15.32	\$ 2.56	\$ 17.88
058-0430-021-0000	RESIDENTIAL	\$ 15.32	\$ 2.56	\$ 17.88
058-0430-022-0000	RESIDENTIAL	\$ 15.32	\$ 2.56	\$ 17.88
058-0430-023-0000	RESIDENTIAL	\$ 15.32	\$ 2.56	\$ 17.88
058-0430-024-0000	RESIDENTIAL	\$ 15.32	\$ 2.56	\$ 17.88
058-0430-025-0000	RESIDENTIAL	\$ 15.32	\$ 2.56	\$ 17.88
058-0430-026-0000	RESIDENTIAL	\$ 15.32	\$ 2.56	\$ 17.88
058-0430-027-0000	RESIDENTIAL	\$ 15.32	\$ 2.56	\$ 17.88
058-0430-028-0000	RESIDENTIAL	\$ 15.32	\$ 2.56	\$ 17.88
058-0430-029-0000	RESIDENTIAL	\$ 15.32	\$ 2.56	\$ 17.88
058-0430-030-0000	RESIDENTIAL	\$ 15.32	\$ 2.56	\$ 17.88
058-0430-031-0000	RESIDENTIAL	\$ 15.32	\$ 2.56	\$ 17.88
058-0430-032-0000	RESIDENTIAL	\$ 15.32	\$ 2.56	\$ 17.88
058-0430-033-0000	RESIDENTIAL	\$ 15.32	\$ 2.56	\$ 17.88
058-0430-034-0000	RESIDENTIAL	\$ 15.32	\$ 2.56	\$ 17.88
058-0430-035-0000	RESIDENTIAL	\$ 15.32	\$ 2.56	\$ 17.88
058-0430-036-0000	RESIDENTIAL	\$ 15.32	\$ 2.56	\$ 17.88
058-0430-037-0000	RESIDENTIAL	\$ 15.32	\$ 2.56	\$ 17.88
058-0430-038-0000	RESIDENTIAL	\$ 15.32	\$ 2.56	\$ 17.88
058-0430-039-0000	RESIDENTIAL	\$ 15.32	\$ 2.56	\$ 17.88
058-0430-040-0000	RESIDENTIAL	\$ 15.32	\$ 2.56	\$ 17.88
058-0430-041-0000	RESIDENTIAL	\$ 15.32	\$ 2.56	\$ 17.88
058-0430-042-0000	RESIDENTIAL	\$ 15.32	\$ 2.56	\$ 17.88
058-0430-043-0000	RESIDENTIAL	\$ 15.32	\$ 2.56	\$ 17.88
058-0430-044-0000	RESIDENTIAL	\$ 15.32	\$ 2.56	\$ 17.88
058-0430-045-0000	RESIDENTIAL	\$ 15.32	\$ 2.56	\$ 17.88
058-0430-046-0000	RESIDENTIAL	\$ 15.32	\$ 2.56	\$ 17.88
058-0430-047-0000	RESIDENTIAL	\$ 15.32	\$ 2.56	\$ 17.88
058-0430-048-0000	RESIDENTIAL	\$ 15.32	\$ 2.56	\$ 17.88
058-0430-049-0000	RESIDENTIAL	\$ 15.32	\$ 2.56	\$ 17.88

AGENDA ITEM 10.2

City of Rancho Cordova
Lighting District No. 2012-1
Fiscal Year 2019-20 Assessment Roll

ATTACHMENT 2

645

APN	District Classification	Street Light Charge	Safety Light Charge	Total Assessment
058-0430-050-0000	RESIDENTIAL	\$ 15.32	\$ 2.56	\$ 17.88
058-0430-053-0000	RESIDENTIAL	\$ 15.32	\$ 2.56	\$ 17.88
058-0430-054-0000	RESIDENTIAL	\$ 15.32	\$ 2.56	\$ 17.88
058-0440-001-0000	NONRES	\$ 6.05	\$ 2.56	\$ 8.60
058-0440-002-0000	NONRES	\$ 6.05	\$ 2.56	\$ 8.60
058-0440-003-0000	NONRES	\$ 6.05	\$ 2.56	\$ 8.60
058-0440-004-0000	NONRES	\$ 6.05	\$ 2.56	\$ 8.60
058-0440-005-0000	NONRES	\$ 6.05	\$ 2.56	\$ 8.60
058-0440-006-0000	NONRES	\$ 6.05	\$ 2.56	\$ 8.60
058-0440-007-0000	NONRES	\$ 6.05	\$ 2.56	\$ 8.60
058-0440-008-0000	NONRES	\$ 6.05	\$ 2.56	\$ 8.60
058-0440-009-0000	NONRES	\$ 6.05	\$ 2.56	\$ 8.60
058-0440-010-0000	NONRES	\$ 6.05	\$ 2.56	\$ 8.60
058-0440-011-0000	NONRES	\$ 6.05	\$ 2.56	\$ 8.60
058-0440-012-0000	NONRES	\$ 6.05	\$ 2.56	\$ 8.60
058-0440-013-0000	NONRES	\$ 6.05	\$ 2.56	\$ 8.60
058-0440-014-0000	NONRES	\$ 6.05	\$ 2.56	\$ 8.60
058-0440-015-0000	NONRES	\$ 6.05	\$ 2.56	\$ 8.60
058-0440-016-0000	NONRES	\$ 6.05	\$ 2.56	\$ 8.60
058-0440-017-0000	NONRES	\$ 6.05	\$ 2.56	\$ 8.60
058-0440-018-0000	NONRES	\$ 6.05	\$ 2.56	\$ 8.60
058-0440-019-0000	NONRES	\$ 6.05	\$ 2.56	\$ 8.60
058-0440-020-0000	NONRES	\$ 6.05	\$ 2.56	\$ 8.60
058-0440-021-0000	NONRES	\$ 6.05	\$ 2.56	\$ 8.60
058-0450-001-0000	NONRES	\$ 6.05	\$ 2.56	\$ 8.60
058-0450-002-0000	NONRES	\$ 6.05	\$ 2.56	\$ 8.60
058-0450-003-0000	NONRES	\$ 6.05	\$ 2.56	\$ 8.60
058-0450-004-0000	NONRES	\$ 6.05	\$ 2.56	\$ 8.60
058-0450-005-0000	NONRES	\$ 6.05	\$ 2.56	\$ 8.60
058-0450-006-0000	NONRES	\$ 6.05	\$ 2.56	\$ 8.60
058-0450-007-0000	NONRES	\$ 6.05	\$ 2.56	\$ 8.60
058-0450-008-0000	NONRES	\$ 6.05	\$ 2.56	\$ 8.60
058-0450-009-0000	NONRES	\$ 6.05	\$ 2.56	\$ 8.60
058-0450-010-0000	NONRES	\$ 6.05	\$ 2.56	\$ 8.60
058-0450-011-0000	NONRES	\$ 6.05	\$ 2.56	\$ 8.60
058-0450-012-0000	NONRES	\$ 6.05	\$ 2.56	\$ 8.60
058-0450-013-0000	NONRES	\$ 6.05	\$ 2.56	\$ 8.60
058-0450-014-0000	NONRES	\$ 6.05	\$ 2.56	\$ 8.60
058-0450-015-0000	NONRES	\$ 6.05	\$ 2.56	\$ 8.60
058-0450-016-0000	NONRES	\$ 6.05	\$ 2.56	\$ 8.60
058-0450-017-0000	NONRES	\$ 6.05	\$ 2.56	\$ 8.60
058-0450-018-0000	NONRES	\$ 6.05	\$ 2.56	\$ 8.60
058-0450-019-0000	NONRES	\$ 6.05	\$ 2.56	\$ 8.60
058-0450-020-0000	NONRES	\$ 6.05	\$ 2.56	\$ 8.60

AGENDA ITEM 10.2

City of Rancho Cordova
Lighting District No. 2012-1
Fiscal Year 2019-20 Assessment Roll

ATTACHMENT 2

646

APN	District Classification	Street Light Charge	Safety Light Charge	Total Assessment
058-0450-021-0000	NONRES	\$ 6.05	\$ 2.56	\$ 8.60
058-0460-001-0000	NONRES	\$ 42.82	\$ 2.56	\$ 45.38
058-0460-002-0000	NONRES	\$ 12.34	\$ 2.56	\$ 14.90
058-0460-003-0000	NONRES	\$ 12.85	\$ 2.56	\$ 15.40
058-0460-004-0000	NONRES	\$ 13.85	\$ 2.56	\$ 16.40
058-0460-005-0000	NONRES	\$ 14.61	\$ 2.56	\$ 17.16
058-0460-006-0000	NONRES	\$ 17.13	\$ 2.56	\$ 19.68
058-0460-007-0000	NONRES	\$ 8.06	\$ 2.56	\$ 10.62
058-0460-008-0000	NONRES	\$ 8.31	\$ 2.56	\$ 10.86
058-0460-009-0000	NONRES	\$ 8.31	\$ 2.56	\$ 10.86
058-0460-010-0000	NONRES	\$ 9.57	\$ 2.56	\$ 12.12
058-0460-011-0000	NONRES	\$ 18.64	\$ 2.56	\$ 21.20
058-0460-012-0000	NONRES	\$ 14.86	\$ 2.56	\$ 17.42
058-0460-013-0000	NONRES	\$ 20.40	\$ 2.56	\$ 22.96
058-0460-014-0000	NONRES	\$ 41.82	\$ 2.56	\$ 44.38
058-0460-015-0000	NONRES	\$ 14.61	\$ 2.56	\$ 17.16
058-0460-016-0000	NONRES	\$ 38.29	\$ 2.56	\$ 40.84
058-0460-017-0000	NONRES	\$ 9.32	\$ 2.56	\$ 11.88
058-0460-018-0000	NONRES	\$ 10.58	\$ 2.56	\$ 13.14
058-0460-019-0000	NONRES	\$ 8.56	\$ 2.56	\$ 11.12
058-0460-020-0000	NONRES	\$ 42.57	\$ 2.56	\$ 45.12
058-0460-021-0000	NONRES	\$ 14.61	\$ 2.56	\$ 17.16
058-0460-022-0000	NONRES	\$ 15.11	\$ 2.56	\$ 17.66
058-0460-023-0000	NONRES	\$ 8.31	\$ 2.56	\$ 10.86
058-0470-001-0000	RESIDENTIAL	\$ 15.32	\$ 2.56	\$ 17.88
058-0470-002-0000	RESIDENTIAL	\$ 15.32	\$ 2.56	\$ 17.88
058-0470-003-0000	RESIDENTIAL	\$ 15.32	\$ 2.56	\$ 17.88
058-0470-004-0000	RESIDENTIAL	\$ 15.32	\$ 2.56	\$ 17.88
058-0470-005-0000	RESIDENTIAL	\$ 15.32	\$ 2.56	\$ 17.88
058-0470-006-0000	RESIDENTIAL	\$ 15.32	\$ 2.56	\$ 17.88
058-0470-007-0000	RESIDENTIAL	\$ 15.32	\$ 2.56	\$ 17.88
058-0470-008-0000	RESIDENTIAL	\$ 15.32	\$ 2.56	\$ 17.88
058-0470-009-0000	RESIDENTIAL	\$ 15.32	\$ 2.56	\$ 17.88
058-0470-010-0000	RESIDENTIAL	\$ 15.32	\$ 2.56	\$ 17.88
058-0470-011-0000	RESIDENTIAL	\$ 15.32	\$ 2.56	\$ 17.88
058-0470-012-0000	RESIDENTIAL	\$ 15.32	\$ 2.56	\$ 17.88
058-0470-013-0000	RESIDENTIAL	\$ 15.32	\$ 2.56	\$ 17.88
058-0470-014-0000	RESIDENTIAL	\$ 15.32	\$ 2.56	\$ 17.88
058-0470-015-0000	RESIDENTIAL	\$ 15.32	\$ 2.56	\$ 17.88
058-0470-016-0000	RESIDENTIAL	\$ 15.32	\$ 2.56	\$ 17.88
058-0470-017-0000	RESIDENTIAL	\$ 15.32	\$ 2.56	\$ 17.88
058-0470-018-0000	RESIDENTIAL	\$ 15.32	\$ 2.56	\$ 17.88
058-0470-019-0000	RESIDENTIAL	\$ 15.32	\$ 2.56	\$ 17.88
058-0470-020-0000	RESIDENTIAL	\$ 15.32	\$ 2.56	\$ 17.88

AGENDA ITEM 10.2

City of Rancho Cordova
Lighting District No. 2012-1
Fiscal Year 2019-20 Assessment Roll

ATTACHMENT 2

647

APN	District Classification	Street Light Charge	Safety Light Charge	Total Assessment
058-0470-021-0000	RESIDENTIAL	\$ 15.32	\$ 2.56	\$ 17.88
058-0470-022-0000	RESIDENTIAL	\$ 15.32	\$ 2.56	\$ 17.88
058-0470-023-0000	RESIDENTIAL	\$ 15.32	\$ 2.56	\$ 17.88
058-0470-024-0000	RESIDENTIAL	\$ 15.32	\$ 2.56	\$ 17.88
058-0470-025-0000	RESIDENTIAL	\$ 15.32	\$ 2.56	\$ 17.88
058-0470-026-0000	RESIDENTIAL	\$ 15.32	\$ 2.56	\$ 17.88
058-0470-027-0000	RESIDENTIAL	\$ 15.32	\$ 2.56	\$ 17.88
058-0470-028-0000	RESIDENTIAL	\$ 15.32	\$ 2.56	\$ 17.88
058-0470-029-0000	RESIDENTIAL	\$ 15.32	\$ 2.56	\$ 17.88
058-0470-030-0000	RESIDENTIAL	\$ 15.32	\$ 2.56	\$ 17.88
058-0470-031-0000	RESIDENTIAL	\$ 15.32	\$ 2.56	\$ 17.88
058-0470-032-0000	RESIDENTIAL	\$ 15.32	\$ 2.56	\$ 17.88
058-0470-033-0000	RESIDENTIAL	\$ 15.32	\$ 2.56	\$ 17.88
058-0470-034-0000	RESIDENTIAL	\$ 15.32	\$ 2.56	\$ 17.88
058-0470-035-0000	RESIDENTIAL	\$ 15.32	\$ 2.56	\$ 17.88
058-0470-036-0000	RESIDENTIAL	\$ 15.32	\$ 2.56	\$ 17.88
058-0470-037-0000	RESIDENTIAL	\$ 15.32	\$ 2.56	\$ 17.88
058-0470-038-0000	NONRES	\$ 16.88	\$ 2.56	\$ 19.44
058-0470-039-0000	NONRES	\$ 17.13	\$ 2.56	\$ 19.68
058-0470-040-0000	NONRES	\$ 14.36	\$ 2.56	\$ 16.92
058-0470-041-0000	NONRES	\$ 10.08	\$ 2.56	\$ 12.64
058-0470-042-0000	NONRES	\$ 10.08	\$ 2.56	\$ 12.64
058-0470-043-0000	NONRES	\$ 9.82	\$ 2.56	\$ 12.38
058-0470-044-0000	NONRES	\$ 17.88	\$ 2.56	\$ 20.44
058-0470-045-0000	NONRES	\$ 16.88	\$ 2.56	\$ 19.44
058-0470-046-0000	NONRES	\$ 51.89	\$ 2.56	\$ 54.44
058-0480-001-0000	NONRES	\$ 6.05	\$ 2.56	\$ 8.60
058-0480-002-0000	NONRES	\$ 6.05	\$ 2.56	\$ 8.60
058-0480-003-0000	NONRES	\$ 6.05	\$ 2.56	\$ 8.60
058-0480-004-0000	NONRES	\$ 6.05	\$ 2.56	\$ 8.60
058-0480-005-0000	NONRES	\$ 6.05	\$ 2.56	\$ 8.60
058-0480-006-0000	NONRES	\$ 6.05	\$ 2.56	\$ 8.60
058-0480-007-0000	NONRES	\$ 6.05	\$ 2.56	\$ 8.60
058-0480-008-0000	NONRES	\$ 6.05	\$ 2.56	\$ 8.60
058-0480-009-0000	NONRES	\$ 6.05	\$ 2.56	\$ 8.60
058-0480-010-0000	NONRES	\$ 6.05	\$ 2.56	\$ 8.60
058-0480-011-0000	NONRES	\$ 6.05	\$ 2.56	\$ 8.60
058-0480-012-0000	NONRES	\$ 6.05	\$ 2.56	\$ 8.60
058-0480-013-0000	NONRES	\$ 6.05	\$ 2.56	\$ 8.60
058-0480-014-0000	NONRES	\$ 6.05	\$ 2.56	\$ 8.60
058-0480-015-0000	NONRES	\$ 6.05	\$ 2.56	\$ 8.60
058-0480-016-0000	NONRES	\$ 6.05	\$ 2.56	\$ 8.60
058-0480-017-0000	NONRES	\$ 6.05	\$ 2.56	\$ 8.60
058-0480-018-0000	NONRES	\$ 6.05	\$ 2.56	\$ 8.60

AGENDA ITEM 10.2

City of Rancho Cordova
Lighting District No. 2012-1
Fiscal Year 2019-20 Assessment Roll

ATTACHMENT 2

648

APN	District Classification	Street Light Charge	Safety Light Charge	Total Assessment
058-0480-019-0000	NONRES	\$ 6.05	\$ 2.56	\$ 8.60
058-0480-020-0000	NONRES	\$ 6.05	\$ 2.56	\$ 8.60
058-0480-021-0000	NONRES	\$ 6.05	\$ 2.56	\$ 8.60
058-0490-002-0000	NONRES	\$ 6.05	\$ 2.56	\$ 8.60
058-0490-003-0000	NONRES	\$ 6.05	\$ 2.56	\$ 8.60
058-0490-004-0000	NONRES	\$ 6.05	\$ 2.56	\$ 8.60
058-0490-005-0000	NONRES	\$ 6.05	\$ 2.56	\$ 8.60
058-0490-006-0000	NONRES	\$ 6.05	\$ 2.56	\$ 8.60
058-0490-007-0000	NONRES	\$ 6.05	\$ 2.56	\$ 8.60
058-0490-008-0000	NONRES	\$ 6.05	\$ 2.56	\$ 8.60
058-0490-009-0000	NONRES	\$ 6.05	\$ 2.56	\$ 8.60
058-0490-011-0000	NONRES	\$ 6.05	\$ 2.56	\$ 8.60
058-0490-012-0000	NONRES	\$ 6.05	\$ 2.56	\$ 8.60
058-0490-013-0000	NONRES	\$ 6.05	\$ 2.56	\$ 8.60
058-0490-014-0000	NONRES	\$ 6.05	\$ 2.56	\$ 8.60
058-0490-015-0000	NONRES	\$ 6.05	\$ 2.56	\$ 8.60
058-0490-016-0000	NONRES	\$ 6.05	\$ 2.56	\$ 8.60
058-0490-017-0000	NONRES	\$ 6.05	\$ 2.56	\$ 8.60
058-0490-018-0000	NONRES	\$ 6.05	\$ 2.56	\$ 8.60
058-0490-019-0000	NONRES	\$ 6.05	\$ 2.56	\$ 8.60
058-0490-020-0000	NONRES	\$ 6.05	\$ 2.56	\$ 8.60
058-0490-021-0000	NONRES	\$ 6.05	\$ 2.56	\$ 8.60
058-0490-022-0000	NONRES	\$ 6.05	\$ 2.56	\$ 8.60
058-0490-023-0000	NONRES	\$ 6.05	\$ 2.56	\$ 8.60
058-0490-024-0000	NONRES	\$ 6.05	\$ 2.56	\$ 8.60
058-0490-025-0000	NONRES	\$ 6.05	\$ 2.56	\$ 8.60
058-0490-026-0000	NONRES	\$ 6.05	\$ 2.56	\$ 8.60
058-0490-027-0000	NONRES	\$ 6.05	\$ 2.56	\$ 8.60
058-0490-028-0000	NONRES	\$ 6.05	\$ 2.56	\$ 8.60
058-0490-029-0000	NONRES	\$ 6.05	\$ 2.56	\$ 8.60
058-0490-030-0000	NONRES	\$ 6.05	\$ 2.56	\$ 8.60
058-0490-031-0000	NONRES	\$ 6.05	\$ 2.56	\$ 8.60
058-0490-032-0000	NONRES	\$ 6.05	\$ 2.56	\$ 8.60
058-0490-033-0000	NONRES	\$ 6.05	\$ 2.56	\$ 8.60
058-0490-034-0000	NONRES	\$ 6.05	\$ 2.56	\$ 8.60
058-0490-040-0000	NONRES	\$ 6.05	\$ 2.56	\$ 8.60
058-0490-041-0000	NONRES	\$ 6.05	\$ 2.56	\$ 8.60
058-0500-001-0000	NONRES	\$ 38.29	\$ 2.56	\$ 40.84
058-0500-002-0000	NONRES	\$ 6.80	\$ 2.56	\$ 9.36
058-0500-003-0000	NONRES	\$ 7.81	\$ 2.56	\$ 10.36
058-0500-004-0000	NONRES	\$ 6.80	\$ 2.56	\$ 9.36
058-0500-005-0000	NONRES	\$ 6.80	\$ 2.56	\$ 9.36
058-0500-006-0000	NONRES	\$ 7.81	\$ 2.56	\$ 10.36
058-0500-007-0000	NONRES	\$ 9.82	\$ 2.56	\$ 12.38

AGENDA ITEM 10.2

City of Rancho Cordova
Lighting District No. 2012-1
Fiscal Year 2019-20 Assessment Roll

ATTACHMENT 2

649

APN	District Classification	Street Light Charge	Safety Light Charge	Total Assessment
058-0500-008-0000	NONRES	\$ 6.80	\$ 2.56	\$ 9.36
058-0500-009-0000	NONRES	\$ 6.80	\$ 2.56	\$ 9.36
058-0500-010-0000	NONRES	\$ 7.81	\$ 2.56	\$ 10.36
058-0500-011-0000	NONRES	\$ 6.80	\$ 2.56	\$ 9.36
058-0500-012-0000	NONRES	\$ 6.80	\$ 2.56	\$ 9.36
058-0500-013-0000	NONRES	\$ 37.03	\$ 2.56	\$ 39.58
058-0500-014-0000	NONRES	\$ 37.03	\$ 2.56	\$ 39.58
058-0500-015-0000	NONRES	\$ 37.03	\$ 2.56	\$ 39.58
058-0500-016-0000	NONRES	\$ 6.80	\$ 2.56	\$ 9.36
058-0500-017-0000	NONRES	\$ 7.81	\$ 2.56	\$ 10.36
058-0500-018-0000	NONRES	\$ 6.80	\$ 2.56	\$ 9.36
058-0500-019-0000	NONRES	\$ 6.80	\$ 2.56	\$ 9.36
058-0500-020-0000	NONRES	\$ 9.82	\$ 2.56	\$ 12.38
058-0500-021-0000	NONRES	\$ 9.82	\$ 2.56	\$ 12.38
058-0500-022-0000	NONRES	\$ 6.80	\$ 2.56	\$ 9.36
058-0500-023-0000	NONRES	\$ 6.80	\$ 2.56	\$ 9.36
058-0500-024-0000	NONRES	\$ 7.81	\$ 2.56	\$ 10.36
058-0500-025-0000	NONRES	\$ 6.80	\$ 2.56	\$ 9.36
058-0500-026-0000	NONRES	\$ 37.03	\$ 2.56	\$ 39.58
058-0510-001-0000	NONRES	\$ 4.03	\$ 2.56	\$ 6.58
058-0510-002-0000	NONRES	\$ 4.03	\$ 2.56	\$ 6.58
058-0510-003-0000	NONRES	\$ 4.03	\$ 2.56	\$ 6.58
058-0510-004-0000	NONRES	\$ 4.03	\$ 2.56	\$ 6.58
058-0510-005-0000	NONRES	\$ 9.82	\$ 2.56	\$ 12.38
058-0510-006-0000	NONRES	\$ 6.80	\$ 2.56	\$ 9.36
058-0510-007-0000	NONRES	\$ 6.80	\$ 2.56	\$ 9.36
058-0510-008-0000	NONRES	\$ 6.80	\$ 2.56	\$ 9.36
058-0510-009-0000	NONRES	\$ 6.80	\$ 2.56	\$ 9.36
058-0510-010-0000	NONRES	\$ 6.80	\$ 2.56	\$ 9.36
058-0510-011-0000	NONRES	\$ 8.06	\$ 2.56	\$ 10.62
058-0510-012-0000	NONRES	\$ 6.05	\$ 2.56	\$ 8.60
058-0510-013-0000	NONRES	\$ 4.79	\$ 2.56	\$ 7.34
058-0510-014-0000	NONRES	\$ 3.53	\$ 2.56	\$ 6.08
058-0510-015-0000	NONRES	\$ 3.02	\$ 2.56	\$ 5.58
058-0510-016-0000	NONRES	\$ 5.04	\$ 2.56	\$ 7.60
058-0510-017-0000	NONRES	\$ 5.29	\$ 2.56	\$ 7.84
058-0510-018-0000	NONRES	\$ 4.53	\$ 2.56	\$ 7.08
058-0510-019-0000	NONRES	\$ 3.78	\$ 2.56	\$ 6.34
058-0510-020-0000	NONRES	\$ 4.28	\$ 2.56	\$ 6.84
058-0510-021-0000	NONRES	\$ 4.28	\$ 2.56	\$ 6.84
058-0510-022-0000	NONRES	\$ 6.80	\$ 2.56	\$ 9.36
058-0510-023-0000	NONRES	\$ 7.81	\$ 2.56	\$ 10.36
058-0510-024-0000	NONRES	\$ 7.81	\$ 2.56	\$ 10.36
058-0510-025-0000	NONRES	\$ 6.80	\$ 2.56	\$ 9.36

AGENDA ITEM 10.2

City of Rancho Cordova
Lighting District No. 2012-1
Fiscal Year 2019-20 Assessment Roll

ATTACHMENT 2

650

APN	District Classification	Street Light Charge	Safety Light Charge	Total Assessment
058-0510-026-0000	NONRES	\$ 6.80	\$ 2.56	\$ 9.36
058-0510-027-0000	NONRES	\$ 7.81	\$ 2.56	\$ 10.36
058-0520-001-0000	NONRES	\$ 8.31	\$ 2.56	\$ 10.86
058-0520-002-0000	NONRES	\$ 5.04	\$ 2.56	\$ 7.60
058-0520-003-0000	NONRES	\$ 6.80	\$ 2.56	\$ 9.36
058-0520-004-0000	NONRES	\$ 9.82	\$ 2.56	\$ 12.38
058-0520-005-0000	NONRES	\$ 9.82	\$ 2.56	\$ 12.38
058-0520-006-0000	NONRES	\$ 6.80	\$ 2.56	\$ 9.36
058-0520-007-0000	NONRES	\$ 6.80	\$ 2.56	\$ 9.36
058-0520-008-0000	NONRES	\$ 7.81	\$ 2.56	\$ 10.36
058-0520-009-0000	NONRES	\$ 7.81	\$ 2.56	\$ 10.36
058-0520-010-0000	NONRES	\$ 5.29	\$ 2.56	\$ 7.84
058-0520-011-0000	NONRES	\$ 8.06	\$ 2.56	\$ 10.62
058-0520-012-0000	NONRES	\$ 6.80	\$ 2.56	\$ 9.36
058-0520-013-0000	NONRES	\$ 8.82	\$ 2.56	\$ 11.38
058-0520-014-0000	NONRES	\$ 5.29	\$ 2.56	\$ 7.84
058-0520-015-0000	NONRES	\$ 3.02	\$ 2.56	\$ 5.58
058-0520-016-0000	NONRES	\$ 4.03	\$ 2.56	\$ 6.58
058-0520-017-0000	NONRES	\$ 4.03	\$ 2.56	\$ 6.58
058-0520-018-0000	NONRES	\$ 3.78	\$ 2.56	\$ 6.34
058-0520-019-0000	NONRES	\$ 7.56	\$ 2.56	\$ 10.12
058-0520-020-0000	NONRES	\$ 6.05	\$ 2.56	\$ 8.60
058-0520-021-0000	NONRES	\$ 9.82	\$ 2.56	\$ 12.38
058-0520-022-0000	NONRES	\$ 7.56	\$ 2.56	\$ 10.12
058-0520-023-0000	NONRES	\$ 40.81	\$ 2.56	\$ 43.36
058-0520-024-0000	NONRES	\$ 17.63	\$ 2.56	\$ 20.18
058-0520-025-0000	NONRES	\$ 7.05	\$ 2.56	\$ 9.60
058-0520-026-0000	NONRES	\$ 4.28	\$ 2.56	\$ 6.84
058-0520-027-0000	NONRES	\$ 4.03	\$ 2.56	\$ 6.58
058-0530-001-0000	SAFETY LIGHTS ONLY	\$ 0.00	\$ 2.56	\$ 2.56
058-0530-002-0000	SAFETY LIGHTS ONLY	\$ 0.00	\$ 2.56	\$ 2.56
058-0540-001-0000	NONRES	\$ 91.44	\$ 2.56	\$ 94.00
058-0540-002-0000	NONRES	\$ 9.07	\$ 2.56	\$ 11.62
058-0540-003-0000	NONRES	\$ 77.84	\$ 2.56	\$ 80.40
058-0540-004-0000	NONRES	\$ 72.04	\$ 2.56	\$ 74.60
058-0540-005-0000	NONRES	\$ 34.51	\$ 2.56	\$ 37.06
058-0540-006-0000	NONRES	\$ 37.79	\$ 2.56	\$ 40.34
058-0540-007-0000	NONRES	\$ 49.37	\$ 2.56	\$ 51.92
058-0540-008-0000	NONRES	\$ 55.92	\$ 2.56	\$ 58.48
058-0540-009-0000	NONRES	\$ 0.00	\$ 2.56	\$ 2.56
067-0010-012-0000	NONRES	\$ 83.13	\$ 2.56	\$ 85.68
067-0010-019-0000	NONRES	\$ 373.57	\$ 2.56	\$ 376.12
067-0010-020-0000	NONRES	\$ 146.10	\$ 2.56	\$ 148.66
067-0010-022-0000	NONRES	\$ 146.10	\$ 2.56	\$ 148.66

AGENDA ITEM 10.2

City of Rancho Cordova
Lighting District No. 2012-1
Fiscal Year 2019-20 Assessment Roll

ATTACHMENT 2

651

APN	District Classification	Street Light Charge	Safety Light Charge	Total Assessment
067-0010-027-0000	NONRES	\$ 79.35	\$ 2.56	\$ 81.90
067-0010-036-0000	NONRES	\$ 163.74	\$ 2.56	\$ 166.30
067-0010-038-0000	NONRES	\$ 453.42	\$ 2.56	\$ 455.98
067-0010-039-0000	NONRES	\$ 251.90	\$ 2.56	\$ 254.46
067-0010-047-0000	NONRES	\$ 222.93	\$ 2.56	\$ 225.48
067-0010-048-0000	NONRES	\$ 201.52	\$ 2.56	\$ 204.08
067-0010-055-0000	NONRES	\$ 352.66	\$ 2.56	\$ 355.22
067-0010-056-0000	NONRES	\$ 277.09	\$ 2.56	\$ 279.64
067-0010-060-0000	NONRES	\$ 295.98	\$ 2.56	\$ 298.54
067-0010-061-0000	NONRES	\$ 241.82	\$ 2.56	\$ 244.38
067-0010-068-0000	NONRES	\$ 324.45	\$ 2.56	\$ 327.00
067-0010-074-0000	NONRES	\$ 126.71	\$ 2.56	\$ 129.26
067-0010-077-0000	SAFETY LIGHTS ONLY	\$ 0.00	\$ 2.56	\$ 2.56
067-0010-078-0000	NONRES	\$ 75.57	\$ 2.56	\$ 78.12
067-0010-080-0000	NONRES	\$ 49.12	\$ 2.56	\$ 51.68
067-0010-081-0000	SAFETY LIGHTS ONLY	\$ 0.00	\$ 2.56	\$ 2.56
067-0010-086-0000	SAFETY LIGHTS ONLY	\$ 0.00	\$ 2.56	\$ 2.56
067-0010-088-0000	NONRES	\$ 0.00	\$ 2.56	\$ 2.56
067-0010-094-0000	NONRES	\$ 0.00	\$ 2.56	\$ 2.56
067-0010-095-0000	NONRES	\$ 172.55	\$ 2.56	\$ 175.10
067-0010-096-0000	NONRES	\$ 0.00	\$ 2.56	\$ 2.56
067-0010-100-0000	NONRES	\$ 0.00	\$ 2.56	\$ 2.56
067-0030-002-0000	SAFETY LIGHTS ONLY	\$ 0.00	\$ 2.56	\$ 2.56
067-0030-021-0000	SAFETY LIGHTS ONLY	\$ 0.00	\$ 2.56	\$ 2.56
067-0030-022-0000	SAFETY LIGHTS ONLY	\$ 0.00	\$ 2.56	\$ 2.56
067-0030-039-0000	NONRES	\$ 109.58	\$ 2.56	\$ 112.14
067-0030-040-0000	SAFETY LIGHTS ONLY	\$ 0.00	\$ 2.56	\$ 2.56
067-0030-051-0000	SAFETY LIGHTS ONLY	\$ 0.00	\$ 2.56	\$ 2.56
067-0030-066-0000	SAFETY LIGHTS ONLY	\$ 0.00	\$ 2.56	\$ 2.56
067-0030-067-0000	NONRES	\$ 274.57	\$ 2.56	\$ 277.12
067-0030-070-0000	SAFETY LIGHTS ONLY	\$ 0.00	\$ 2.56	\$ 2.56
067-0030-078-0000	SAFETY LIGHTS ONLY	\$ 0.00	\$ 2.56	\$ 2.56
067-0030-080-0000	SAFETY LIGHTS ONLY	\$ 0.00	\$ 2.56	\$ 2.56
067-0040-003-0000	SAFETY LIGHTS ONLY	\$ 0.00	\$ 2.56	\$ 2.56
067-0040-006-0000	SAFETY LIGHTS ONLY	\$ 0.00	\$ 2.56	\$ 2.56
067-0040-008-0000	SAFETY LIGHTS ONLY	\$ 0.00	\$ 2.56	\$ 2.56
067-0040-010-0000	SAFETY LIGHTS ONLY	\$ 0.00	\$ 2.56	\$ 2.56
067-0040-013-0000	SAFETY LIGHTS ONLY	\$ 0.00	\$ 2.56	\$ 2.56
067-0040-017-0000	SAFETY LIGHTS ONLY	\$ 0.00	\$ 2.56	\$ 2.56
067-0040-018-0000	SAFETY LIGHTS ONLY	\$ 0.00	\$ 2.56	\$ 2.56
067-0040-026-0000	SAFETY LIGHTS ONLY	\$ 0.00	\$ 2.56	\$ 2.56
067-0040-033-0000	SAFETY LIGHTS ONLY	\$ 0.00	\$ 2.56	\$ 2.56
067-0040-034-0000	SAFETY LIGHTS ONLY	\$ 0.00	\$ 2.56	\$ 2.56
067-0090-026-0000	SAFETY LIGHTS ONLY	\$ 0.00	\$ 2.56	\$ 2.56

AGENDA ITEM 10.2

City of Rancho Cordova
Lighting District No. 2012-1
Fiscal Year 2019-20 Assessment Roll

ATTACHMENT 2

652

APN	District Classification	Street Light Charge	Safety Light Charge	Total Assessment
067-0090-030-0000	SAFETY LIGHTS ONLY	\$ 0.00	\$ 2.56	\$ 2.56
067-0090-031-0000	SAFETY LIGHTS ONLY	\$ 0.00	\$ 2.56	\$ 2.56
067-0090-032-0000	SAFETY LIGHTS ONLY	\$ 0.00	\$ 2.56	\$ 2.56
067-0090-033-0000	SAFETY LIGHTS ONLY	\$ 0.00	\$ 2.56	\$ 2.56
067-0090-039-0000	RESIDENTIAL	\$ 15.32	\$ 2.56	\$ 17.88
067-0100-005-0000	SAFETY LIGHTS ONLY	\$ 0.00	\$ 2.56	\$ 2.56
067-0100-006-0000	SAFETY LIGHTS ONLY	\$ 0.00	\$ 2.56	\$ 2.56
067-0100-008-0000	SAFETY LIGHTS ONLY	\$ 0.00	\$ 2.56	\$ 2.56
067-0100-015-0000	SAFETY LIGHTS ONLY	\$ 0.00	\$ 2.56	\$ 2.56
067-0100-017-0000	SAFETY LIGHTS ONLY	\$ 0.00	\$ 2.56	\$ 2.56
067-0100-018-0000	SAFETY LIGHTS ONLY	\$ 0.00	\$ 2.56	\$ 2.56
067-0100-020-0000	SAFETY LIGHTS ONLY	\$ 0.00	\$ 2.56	\$ 2.56
067-0100-021-0000	SAFETY LIGHTS ONLY	\$ 0.00	\$ 2.56	\$ 2.56
067-0100-023-0000	SAFETY LIGHTS ONLY	\$ 0.00	\$ 2.56	\$ 2.56
067-0100-024-0000	SAFETY LIGHTS ONLY	\$ 0.00	\$ 2.56	\$ 2.56
067-0100-025-0000	SAFETY LIGHTS ONLY	\$ 0.00	\$ 2.56	\$ 2.56
067-0100-026-0000	SAFETY LIGHTS ONLY	\$ 0.00	\$ 2.56	\$ 2.56
067-0120-063-0000	SAFETY LIGHTS ONLY	\$ 0.00	\$ 2.56	\$ 2.56
067-0120-064-0000	SAFETY LIGHTS ONLY	\$ 0.00	\$ 2.56	\$ 2.56
067-0430-001-0000	SAFETY LIGHTS ONLY	\$ 0.00	\$ 2.56	\$ 2.56
067-0430-018-0000	NONRES	\$ 345.35	\$ 2.56	\$ 347.90
067-0430-023-0000	NONRES	\$ 336.03	\$ 2.56	\$ 338.58
067-0430-024-0000	NONRES	\$ 328.73	\$ 2.56	\$ 331.28
067-0430-026-0000	NONRES	\$ 273.06	\$ 2.56	\$ 275.62
067-0430-027-0000	NONRES	\$ 383.39	\$ 2.56	\$ 385.94
067-0430-029-0000	NONRES	\$ 643.60	\$ 2.56	\$ 646.16
067-0430-032-0000	NONRES	\$ 100.76	\$ 2.56	\$ 103.32
067-0430-033-0000	NONRES	\$ 151.14	\$ 2.56	\$ 153.70
067-0430-035-0000	SAFETY LIGHTS ONLY	\$ 0.00	\$ 2.56	\$ 2.56
067-0430-041-0000	NONRES	\$ 151.14	\$ 2.56	\$ 153.70
067-0430-043-0000	NONRES	\$ 73.81	\$ 2.56	\$ 76.36
067-0430-044-0000	SAFETY LIGHTS ONLY	\$ 0.00	\$ 2.56	\$ 2.56
067-0440-001-0000	RESIDENTIAL	\$ 15.32	\$ 2.56	\$ 17.88
067-0440-002-0000	RESIDENTIAL	\$ 15.32	\$ 2.56	\$ 17.88
067-0440-003-0000	RESIDENTIAL	\$ 15.32	\$ 2.56	\$ 17.88
067-0440-004-0000	RESIDENTIAL	\$ 15.32	\$ 2.56	\$ 17.88
067-0440-005-0000	RESIDENTIAL	\$ 15.32	\$ 2.56	\$ 17.88
067-0440-006-0000	RESIDENTIAL	\$ 15.32	\$ 2.56	\$ 17.88
067-0440-007-0000	RESIDENTIAL	\$ 15.32	\$ 2.56	\$ 17.88
067-0440-008-0000	RESIDENTIAL	\$ 15.32	\$ 2.56	\$ 17.88
067-0440-009-0000	RESIDENTIAL	\$ 15.32	\$ 2.56	\$ 17.88
067-0440-010-0000	RESIDENTIAL	\$ 15.32	\$ 2.56	\$ 17.88
067-0440-011-0000	RESIDENTIAL	\$ 15.32	\$ 2.56	\$ 17.88
067-0440-012-0000	RESIDENTIAL	\$ 15.32	\$ 2.56	\$ 17.88

AGENDA ITEM 10.2

City of Rancho Cordova
Lighting District No. 2012-1
Fiscal Year 2019-20 Assessment Roll

ATTACHMENT 2

653

APN	District Classification	Street Light Charge	Safety Light Charge	Total Assessment
067-0440-013-0000	RESIDENTIAL	\$ 15.32	\$ 2.56	\$ 17.88
067-0440-014-0000	RESIDENTIAL	\$ 15.32	\$ 2.56	\$ 17.88
067-0440-015-0000	RESIDENTIAL	\$ 15.32	\$ 2.56	\$ 17.88
067-0440-016-0000	RESIDENTIAL	\$ 15.32	\$ 2.56	\$ 17.88
067-0440-017-0000	RESIDENTIAL	\$ 15.32	\$ 2.56	\$ 17.88
067-0440-018-0000	RESIDENTIAL	\$ 15.32	\$ 2.56	\$ 17.88
067-0440-019-0000	RESIDENTIAL	\$ 15.32	\$ 2.56	\$ 17.88
067-0440-020-0000	RESIDENTIAL	\$ 15.32	\$ 2.56	\$ 17.88
067-0440-021-0000	RESIDENTIAL	\$ 15.32	\$ 2.56	\$ 17.88
067-0440-022-0000	RESIDENTIAL	\$ 15.32	\$ 2.56	\$ 17.88
067-0440-023-0000	RESIDENTIAL	\$ 15.32	\$ 2.56	\$ 17.88
067-0440-024-0000	RESIDENTIAL	\$ 15.32	\$ 2.56	\$ 17.88
067-0440-025-0000	RESIDENTIAL	\$ 15.32	\$ 2.56	\$ 17.88
067-0440-026-0000	RESIDENTIAL	\$ 15.32	\$ 2.56	\$ 17.88
067-0440-027-0000	RESIDENTIAL	\$ 15.32	\$ 2.56	\$ 17.88
067-0440-028-0000	RESIDENTIAL	\$ 15.32	\$ 2.56	\$ 17.88
067-0440-029-0000	RESIDENTIAL	\$ 15.32	\$ 2.56	\$ 17.88
067-0440-030-0000	RESIDENTIAL	\$ 15.32	\$ 2.56	\$ 17.88
067-0440-031-0000	RESIDENTIAL	\$ 15.32	\$ 2.56	\$ 17.88
067-0440-032-0000	RESIDENTIAL	\$ 15.32	\$ 2.56	\$ 17.88
067-0440-033-0000	RESIDENTIAL	\$ 15.32	\$ 2.56	\$ 17.88
067-0440-034-0000	RESIDENTIAL	\$ 15.32	\$ 2.56	\$ 17.88
067-0440-035-0000	RESIDENTIAL	\$ 15.32	\$ 2.56	\$ 17.88
067-0440-036-0000	RESIDENTIAL	\$ 15.32	\$ 2.56	\$ 17.88
067-0440-037-0000	RESIDENTIAL	\$ 15.32	\$ 2.56	\$ 17.88
067-0440-038-0000	RESIDENTIAL	\$ 15.32	\$ 2.56	\$ 17.88
067-0440-039-0000	RESIDENTIAL	\$ 15.32	\$ 2.56	\$ 17.88
067-0440-040-0000	RESIDENTIAL	\$ 15.32	\$ 2.56	\$ 17.88
067-0440-041-0000	RESIDENTIAL	\$ 15.32	\$ 2.56	\$ 17.88
067-0440-042-0000	RESIDENTIAL	\$ 15.32	\$ 2.56	\$ 17.88
067-0440-043-0000	RESIDENTIAL	\$ 15.32	\$ 2.56	\$ 17.88
067-0440-044-0000	RESIDENTIAL	\$ 15.32	\$ 2.56	\$ 17.88
067-0440-045-0000	RESIDENTIAL	\$ 15.32	\$ 2.56	\$ 17.88
067-0440-046-0000	RESIDENTIAL	\$ 15.32	\$ 2.56	\$ 17.88
067-0440-047-0000	RESIDENTIAL	\$ 15.32	\$ 2.56	\$ 17.88
067-0440-048-0000	RESIDENTIAL	\$ 15.32	\$ 2.56	\$ 17.88
067-0440-049-0000	RESIDENTIAL	\$ 15.32	\$ 2.56	\$ 17.88
067-0440-050-0000	RESIDENTIAL	\$ 15.32	\$ 2.56	\$ 17.88
067-0440-051-0000	RESIDENTIAL	\$ 15.32	\$ 2.56	\$ 17.88
067-0440-052-0000	RESIDENTIAL	\$ 15.32	\$ 2.56	\$ 17.88
067-0440-053-0000	RESIDENTIAL	\$ 15.32	\$ 2.56	\$ 17.88
067-0440-054-0000	RESIDENTIAL	\$ 15.32	\$ 2.56	\$ 17.88
067-0440-055-0000	RESIDENTIAL	\$ 15.32	\$ 2.56	\$ 17.88
067-0440-056-0000	RESIDENTIAL	\$ 15.32	\$ 2.56	\$ 17.88

AGENDA ITEM 10.2

City of Rancho Cordova
Lighting District No. 2012-1
Fiscal Year 2019-20 Assessment Roll

ATTACHMENT 2

654

APN	District Classification	Street Light Charge	Safety Light Charge	Total Assessment
067-0440-057-0000	RESIDENTIAL	\$ 15.32	\$ 2.56	\$ 17.88
067-0440-058-0000	RESIDENTIAL	\$ 15.32	\$ 2.56	\$ 17.88
067-0440-059-0000	RESIDENTIAL	\$ 15.32	\$ 2.56	\$ 17.88
067-0440-060-0000	RESIDENTIAL	\$ 15.32	\$ 2.56	\$ 17.88
067-0440-061-0000	RESIDENTIAL	\$ 15.32	\$ 2.56	\$ 17.88
067-0440-062-0000	RESIDENTIAL	\$ 15.32	\$ 2.56	\$ 17.88
067-0440-063-0000	RESIDENTIAL	\$ 15.32	\$ 2.56	\$ 17.88
067-0440-064-0000	RESIDENTIAL	\$ 15.32	\$ 2.56	\$ 17.88
067-0440-065-0000	RESIDENTIAL	\$ 15.32	\$ 2.56	\$ 17.88
067-0440-066-0000	RESIDENTIAL	\$ 15.32	\$ 2.56	\$ 17.88
067-0440-067-0000	RESIDENTIAL	\$ 15.32	\$ 2.56	\$ 17.88
067-0440-068-0000	RESIDENTIAL	\$ 15.32	\$ 2.56	\$ 17.88
067-0440-069-0000	RESIDENTIAL	\$ 15.32	\$ 2.56	\$ 17.88
067-0440-070-0000	RESIDENTIAL	\$ 15.32	\$ 2.56	\$ 17.88
067-0440-071-0000	RESIDENTIAL	\$ 15.32	\$ 2.56	\$ 17.88
067-0440-072-0000	RESIDENTIAL	\$ 15.32	\$ 2.56	\$ 17.88
067-0440-073-0000	RESIDENTIAL	\$ 15.32	\$ 2.56	\$ 17.88
067-0440-074-0000	RESIDENTIAL	\$ 15.32	\$ 2.56	\$ 17.88
067-0440-075-0000	RESIDENTIAL	\$ 15.32	\$ 2.56	\$ 17.88
067-0440-076-0000	RESIDENTIAL	\$ 15.32	\$ 2.56	\$ 17.88
067-0440-077-0000	RESIDENTIAL	\$ 15.32	\$ 2.56	\$ 17.88
067-0440-078-0000	RESIDENTIAL	\$ 15.32	\$ 2.56	\$ 17.88
067-0440-079-0000	RESIDENTIAL	\$ 15.32	\$ 2.56	\$ 17.88
067-0440-080-0000	RESIDENTIAL	\$ 15.32	\$ 2.56	\$ 17.88
067-0440-081-0000	RESIDENTIAL	\$ 15.32	\$ 2.56	\$ 17.88
067-0440-082-0000	RESIDENTIAL	\$ 15.32	\$ 2.56	\$ 17.88
067-0440-083-0000	RESIDENTIAL	\$ 15.32	\$ 2.56	\$ 17.88
067-0440-084-0000	RESIDENTIAL	\$ 15.32	\$ 2.56	\$ 17.88
067-0440-085-0000	RESIDENTIAL	\$ 15.32	\$ 2.56	\$ 17.88
067-0440-086-0000	RESIDENTIAL	\$ 15.32	\$ 2.56	\$ 17.88
067-0440-087-0000	RESIDENTIAL	\$ 15.32	\$ 2.56	\$ 17.88
067-0440-088-0000	RESIDENTIAL	\$ 15.32	\$ 2.56	\$ 17.88
067-0440-089-0000	RESIDENTIAL	\$ 15.32	\$ 2.56	\$ 17.88
067-0440-090-0000	RESIDENTIAL	\$ 15.32	\$ 2.56	\$ 17.88
067-0440-091-0000	RESIDENTIAL	\$ 15.32	\$ 2.56	\$ 17.88
067-0440-092-0000	RESIDENTIAL	\$ 15.32	\$ 2.56	\$ 17.88
067-0440-093-0000	RESIDENTIAL	\$ 15.32	\$ 2.56	\$ 17.88
067-0440-094-0000	RESIDENTIAL	\$ 15.32	\$ 2.56	\$ 17.88
067-0440-095-0000	RESIDENTIAL	\$ 15.32	\$ 2.56	\$ 17.88
067-0440-096-0000	RESIDENTIAL	\$ 15.32	\$ 2.56	\$ 17.88
067-0440-097-0000	RESIDENTIAL	\$ 15.32	\$ 2.56	\$ 17.88
067-0440-098-0000	RESIDENTIAL	\$ 15.32	\$ 2.56	\$ 17.88
067-0440-099-0000	RESIDENTIAL	\$ 15.32	\$ 2.56	\$ 17.88
067-0440-100-0000	RESIDENTIAL	\$ 15.32	\$ 2.56	\$ 17.88

AGENDA ITEM 10.2

City of Rancho Cordova
Lighting District No. 2012-1
Fiscal Year 2019-20 Assessment Roll

ATTACHMENT 2

655

APN	District Classification	Street Light Charge	Safety Light Charge	Total Assessment
067-0440-101-0000	RESIDENTIAL	\$ 15.32	\$ 2.56	\$ 17.88
067-0440-102-0000	RESIDENTIAL	\$ 15.32	\$ 2.56	\$ 17.88
067-0440-103-0000	RESIDENTIAL	\$ 15.32	\$ 2.56	\$ 17.88
067-0440-104-0000	RESIDENTIAL	\$ 15.32	\$ 2.56	\$ 17.88
067-0440-105-0000	RESIDENTIAL	\$ 15.32	\$ 2.56	\$ 17.88
067-0440-106-0000	RESIDENTIAL	\$ 15.32	\$ 2.56	\$ 17.88
067-0440-107-0000	RESIDENTIAL	\$ 15.32	\$ 2.56	\$ 17.88
067-0440-108-0000	RESIDENTIAL	\$ 15.32	\$ 2.56	\$ 17.88
067-0440-109-0000	RESIDENTIAL	\$ 15.32	\$ 2.56	\$ 17.88
067-0440-110-0000	RESIDENTIAL	\$ 15.32	\$ 2.56	\$ 17.88
067-0440-111-0000	RESIDENTIAL	\$ 15.32	\$ 2.56	\$ 17.88
067-0450-001-0000	RESIDENTIAL	\$ 15.32	\$ 2.56	\$ 17.88
067-0450-002-0000	RESIDENTIAL	\$ 15.32	\$ 2.56	\$ 17.88
067-0450-003-0000	RESIDENTIAL	\$ 15.32	\$ 2.56	\$ 17.88
067-0450-004-0000	RESIDENTIAL	\$ 15.32	\$ 2.56	\$ 17.88
067-0450-005-0000	RESIDENTIAL	\$ 15.32	\$ 2.56	\$ 17.88
067-0450-006-0000	RESIDENTIAL	\$ 15.32	\$ 2.56	\$ 17.88
067-0450-007-0000	RESIDENTIAL	\$ 15.32	\$ 2.56	\$ 17.88
067-0450-008-0000	RESIDENTIAL	\$ 15.32	\$ 2.56	\$ 17.88
067-0450-009-0000	RESIDENTIAL	\$ 15.32	\$ 2.56	\$ 17.88
067-0450-010-0000	RESIDENTIAL	\$ 15.32	\$ 2.56	\$ 17.88
067-0450-011-0000	RESIDENTIAL	\$ 15.32	\$ 2.56	\$ 17.88
067-0450-012-0000	RESIDENTIAL	\$ 15.32	\$ 2.56	\$ 17.88
067-0450-013-0000	RESIDENTIAL	\$ 15.32	\$ 2.56	\$ 17.88
067-0450-014-0000	RESIDENTIAL	\$ 15.32	\$ 2.56	\$ 17.88
067-0450-015-0000	RESIDENTIAL	\$ 15.32	\$ 2.56	\$ 17.88
067-0450-016-0000	RESIDENTIAL	\$ 15.32	\$ 2.56	\$ 17.88
067-0450-017-0000	RESIDENTIAL	\$ 15.32	\$ 2.56	\$ 17.88
067-0450-018-0000	RESIDENTIAL	\$ 15.32	\$ 2.56	\$ 17.88
067-0450-019-0000	RESIDENTIAL	\$ 15.32	\$ 2.56	\$ 17.88
067-0450-020-0000	RESIDENTIAL	\$ 15.32	\$ 2.56	\$ 17.88
067-0450-021-0000	RESIDENTIAL	\$ 15.32	\$ 2.56	\$ 17.88
067-0450-022-0000	RESIDENTIAL	\$ 15.32	\$ 2.56	\$ 17.88
067-0450-023-0000	RESIDENTIAL	\$ 15.32	\$ 2.56	\$ 17.88
067-0450-024-0000	RESIDENTIAL	\$ 15.32	\$ 2.56	\$ 17.88
067-0450-025-0000	RESIDENTIAL	\$ 15.32	\$ 2.56	\$ 17.88
067-0450-026-0000	RESIDENTIAL	\$ 15.32	\$ 2.56	\$ 17.88
067-0450-027-0000	RESIDENTIAL	\$ 15.32	\$ 2.56	\$ 17.88
067-0450-028-0000	RESIDENTIAL	\$ 15.32	\$ 2.56	\$ 17.88
067-0450-029-0000	RESIDENTIAL	\$ 15.32	\$ 2.56	\$ 17.88
067-0450-030-0000	RESIDENTIAL	\$ 15.32	\$ 2.56	\$ 17.88
067-0450-031-0000	RESIDENTIAL	\$ 15.32	\$ 2.56	\$ 17.88
067-0450-032-0000	RESIDENTIAL	\$ 15.32	\$ 2.56	\$ 17.88
067-0450-033-0000	RESIDENTIAL	\$ 15.32	\$ 2.56	\$ 17.88

AGENDA ITEM 10.2

City of Rancho Cordova
Lighting District No. 2012-1
Fiscal Year 2019-20 Assessment Roll

ATTACHMENT 2

656

APN	District Classification	Street Light Charge	Safety Light Charge	Total Assessment
067-0450-034-0000	RESIDENTIAL	\$ 15.32	\$ 2.56	\$ 17.88
067-0450-035-0000	RESIDENTIAL	\$ 15.32	\$ 2.56	\$ 17.88
067-0450-036-0000	RESIDENTIAL	\$ 15.32	\$ 2.56	\$ 17.88
067-0450-037-0000	RESIDENTIAL	\$ 15.32	\$ 2.56	\$ 17.88
067-0450-038-0000	RESIDENTIAL	\$ 15.32	\$ 2.56	\$ 17.88
067-0450-039-0000	RESIDENTIAL	\$ 15.32	\$ 2.56	\$ 17.88
067-0450-040-0000	RESIDENTIAL	\$ 15.32	\$ 2.56	\$ 17.88
067-0450-041-0000	RESIDENTIAL	\$ 15.32	\$ 2.56	\$ 17.88
067-0450-042-0000	RESIDENTIAL	\$ 15.32	\$ 2.56	\$ 17.88
067-0450-043-0000	RESIDENTIAL	\$ 15.32	\$ 2.56	\$ 17.88
067-0450-044-0000	RESIDENTIAL	\$ 15.32	\$ 2.56	\$ 17.88
067-0450-045-0000	RESIDENTIAL	\$ 15.32	\$ 2.56	\$ 17.88
067-0450-046-0000	RESIDENTIAL	\$ 15.32	\$ 2.56	\$ 17.88
067-0450-047-0000	RESIDENTIAL	\$ 15.32	\$ 2.56	\$ 17.88
067-0450-048-0000	RESIDENTIAL	\$ 15.32	\$ 2.56	\$ 17.88
067-0450-049-0000	RESIDENTIAL	\$ 15.32	\$ 2.56	\$ 17.88
067-0450-050-0000	RESIDENTIAL	\$ 15.32	\$ 2.56	\$ 17.88
067-0450-051-0000	RESIDENTIAL	\$ 15.32	\$ 2.56	\$ 17.88
067-0450-052-0000	RESIDENTIAL	\$ 15.32	\$ 2.56	\$ 17.88
067-0450-053-0000	RESIDENTIAL	\$ 15.32	\$ 2.56	\$ 17.88
067-0450-054-0000	RESIDENTIAL	\$ 15.32	\$ 2.56	\$ 17.88
067-0450-055-0000	RESIDENTIAL	\$ 15.32	\$ 2.56	\$ 17.88
067-0450-056-0000	RESIDENTIAL	\$ 15.32	\$ 2.56	\$ 17.88
067-0450-057-0000	RESIDENTIAL	\$ 15.32	\$ 2.56	\$ 17.88
067-0450-058-0000	RESIDENTIAL	\$ 15.32	\$ 2.56	\$ 17.88
067-0450-059-0000	RESIDENTIAL	\$ 15.32	\$ 2.56	\$ 17.88
067-0450-060-0000	RESIDENTIAL	\$ 15.32	\$ 2.56	\$ 17.88
067-0450-061-0000	RESIDENTIAL	\$ 15.32	\$ 2.56	\$ 17.88
067-0450-062-0000	RESIDENTIAL	\$ 15.32	\$ 2.56	\$ 17.88
067-0450-063-0000	RESIDENTIAL	\$ 15.32	\$ 2.56	\$ 17.88
067-0450-064-0000	RESIDENTIAL	\$ 15.32	\$ 2.56	\$ 17.88
067-0450-065-0000	RESIDENTIAL	\$ 15.32	\$ 2.56	\$ 17.88
067-0450-066-0000	RESIDENTIAL	\$ 15.32	\$ 2.56	\$ 17.88
067-0450-067-0000	RESIDENTIAL	\$ 15.32	\$ 2.56	\$ 17.88
067-0450-068-0000	RESIDENTIAL	\$ 15.32	\$ 2.56	\$ 17.88
067-0450-069-0000	RESIDENTIAL	\$ 15.32	\$ 2.56	\$ 17.88
067-0450-070-0000	RESIDENTIAL	\$ 15.32	\$ 2.56	\$ 17.88
067-0450-071-0000	RESIDENTIAL	\$ 15.32	\$ 2.56	\$ 17.88
067-0450-072-0000	RESIDENTIAL	\$ 15.32	\$ 2.56	\$ 17.88
067-0450-073-0000	RESIDENTIAL	\$ 15.32	\$ 2.56	\$ 17.88
067-0450-074-0000	RESIDENTIAL	\$ 15.32	\$ 2.56	\$ 17.88
067-0450-075-0000	RESIDENTIAL	\$ 15.32	\$ 2.56	\$ 17.88
067-0450-076-0000	RESIDENTIAL	\$ 15.32	\$ 2.56	\$ 17.88
067-0450-077-0000	RESIDENTIAL	\$ 15.32	\$ 2.56	\$ 17.88

AGENDA ITEM 10.2

City of Rancho Cordova
Lighting District No. 2012-1
Fiscal Year 2019-20 Assessment Roll

ATTACHMENT 2

657

APN	District Classification	Street Light Charge	Safety Light Charge	Total Assessment
067-0450-078-0000	RESIDENTIAL	\$ 15.32	\$ 2.56	\$ 17.88
067-0450-079-0000	RESIDENTIAL	\$ 15.32	\$ 2.56	\$ 17.88
067-0450-080-0000	RESIDENTIAL	\$ 15.32	\$ 2.56	\$ 17.88
067-0450-081-0000	RESIDENTIAL	\$ 15.32	\$ 2.56	\$ 17.88
067-0450-082-0000	RESIDENTIAL	\$ 15.32	\$ 2.56	\$ 17.88
067-0450-083-0000	RESIDENTIAL	\$ 15.32	\$ 2.56	\$ 17.88
067-0450-084-0000	RESIDENTIAL	\$ 15.32	\$ 2.56	\$ 17.88
067-0450-085-0000	RESIDENTIAL	\$ 15.32	\$ 2.56	\$ 17.88
067-0450-086-0000	RESIDENTIAL	\$ 15.32	\$ 2.56	\$ 17.88
067-0450-087-0000	RESIDENTIAL	\$ 15.32	\$ 2.56	\$ 17.88
067-0450-088-0000	RESIDENTIAL	\$ 15.32	\$ 2.56	\$ 17.88
067-0450-089-0000	RESIDENTIAL	\$ 15.32	\$ 2.56	\$ 17.88
067-0450-090-0000	RESIDENTIAL	\$ 15.32	\$ 2.56	\$ 17.88
067-0450-091-0000	RESIDENTIAL	\$ 15.32	\$ 2.56	\$ 17.88
067-0450-092-0000	RESIDENTIAL	\$ 15.32	\$ 2.56	\$ 17.88
067-0450-093-0000	RESIDENTIAL	\$ 15.32	\$ 2.56	\$ 17.88
067-0450-094-0000	RESIDENTIAL	\$ 15.32	\$ 2.56	\$ 17.88
067-0450-095-0000	RESIDENTIAL	\$ 15.32	\$ 2.56	\$ 17.88
067-0450-096-0000	RESIDENTIAL	\$ 15.32	\$ 2.56	\$ 17.88
067-0450-097-0000	RESIDENTIAL	\$ 15.32	\$ 2.56	\$ 17.88
067-0450-098-0000	RESIDENTIAL	\$ 15.32	\$ 2.56	\$ 17.88
067-0450-099-0000	RESIDENTIAL	\$ 15.32	\$ 2.56	\$ 17.88
067-0450-100-0000	RESIDENTIAL	\$ 15.32	\$ 2.56	\$ 17.88
067-0450-101-0000	RESIDENTIAL	\$ 15.32	\$ 2.56	\$ 17.88
067-0450-102-0000	RESIDENTIAL	\$ 15.32	\$ 2.56	\$ 17.88
067-0450-103-0000	RESIDENTIAL	\$ 15.32	\$ 2.56	\$ 17.88
067-0450-104-0000	RESIDENTIAL	\$ 15.32	\$ 2.56	\$ 17.88
067-0450-105-0000	RESIDENTIAL	\$ 15.32	\$ 2.56	\$ 17.88
067-0450-106-0000	RESIDENTIAL	\$ 15.32	\$ 2.56	\$ 17.88
067-0450-107-0000	RESIDENTIAL	\$ 15.32	\$ 2.56	\$ 17.88
067-0450-108-0000	RESIDENTIAL	\$ 15.32	\$ 2.56	\$ 17.88
067-0450-109-0000	RESIDENTIAL	\$ 15.32	\$ 2.56	\$ 17.88
067-0450-110-0000	RESIDENTIAL	\$ 15.32	\$ 2.56	\$ 17.88
067-0450-111-0000	RESIDENTIAL	\$ 15.32	\$ 2.56	\$ 17.88
067-0450-112-0000	RESIDENTIAL	\$ 15.32	\$ 2.56	\$ 17.88
067-0450-113-0000	RESIDENTIAL	\$ 15.32	\$ 2.56	\$ 17.88
067-0450-114-0000	RESIDENTIAL	\$ 15.32	\$ 2.56	\$ 17.88
067-0460-001-0000	RESIDENTIAL	\$ 15.32	\$ 2.56	\$ 17.88
067-0460-002-0000	RESIDENTIAL	\$ 15.32	\$ 2.56	\$ 17.88
067-0460-003-0000	RESIDENTIAL	\$ 15.32	\$ 2.56	\$ 17.88
067-0460-004-0000	RESIDENTIAL	\$ 15.32	\$ 2.56	\$ 17.88
067-0460-005-0000	RESIDENTIAL	\$ 15.32	\$ 2.56	\$ 17.88
067-0460-006-0000	RESIDENTIAL	\$ 15.32	\$ 2.56	\$ 17.88
067-0460-007-0000	RESIDENTIAL	\$ 15.32	\$ 2.56	\$ 17.88

AGENDA ITEM 10.2

City of Rancho Cordova
Lighting District No. 2012-1
Fiscal Year 2019-20 Assessment Roll

ATTACHMENT 2

658

APN	District Classification	Street Light Charge	Safety Light Charge	Total Assessment
067-0460-008-0000	RESIDENTIAL	\$ 15.32	\$ 2.56	\$ 17.88
067-0460-009-0000	RESIDENTIAL	\$ 15.32	\$ 2.56	\$ 17.88
067-0460-010-0000	RESIDENTIAL	\$ 15.32	\$ 2.56	\$ 17.88
067-0460-011-0000	RESIDENTIAL	\$ 15.32	\$ 2.56	\$ 17.88
067-0460-012-0000	RESIDENTIAL	\$ 15.32	\$ 2.56	\$ 17.88
067-0460-013-0000	RESIDENTIAL	\$ 15.32	\$ 2.56	\$ 17.88
067-0460-014-0000	RESIDENTIAL	\$ 15.32	\$ 2.56	\$ 17.88
067-0460-015-0000	RESIDENTIAL	\$ 15.32	\$ 2.56	\$ 17.88
067-0460-016-0000	RESIDENTIAL	\$ 15.32	\$ 2.56	\$ 17.88
067-0460-017-0000	RESIDENTIAL	\$ 15.32	\$ 2.56	\$ 17.88
067-0460-018-0000	RESIDENTIAL	\$ 15.32	\$ 2.56	\$ 17.88
067-0460-019-0000	RESIDENTIAL	\$ 15.32	\$ 2.56	\$ 17.88
067-0460-020-0000	RESIDENTIAL	\$ 15.32	\$ 2.56	\$ 17.88
067-0460-021-0000	RESIDENTIAL	\$ 15.32	\$ 2.56	\$ 17.88
067-0460-022-0000	RESIDENTIAL	\$ 15.32	\$ 2.56	\$ 17.88
067-0460-023-0000	RESIDENTIAL	\$ 15.32	\$ 2.56	\$ 17.88
067-0460-024-0000	RESIDENTIAL	\$ 15.32	\$ 2.56	\$ 17.88
067-0460-025-0000	RESIDENTIAL	\$ 15.32	\$ 2.56	\$ 17.88
067-0460-026-0000	RESIDENTIAL	\$ 15.32	\$ 2.56	\$ 17.88
067-0460-027-0000	RESIDENTIAL	\$ 15.32	\$ 2.56	\$ 17.88
067-0460-028-0000	RESIDENTIAL	\$ 15.32	\$ 2.56	\$ 17.88
067-0460-029-0000	RESIDENTIAL	\$ 15.32	\$ 2.56	\$ 17.88
067-0460-030-0000	RESIDENTIAL	\$ 15.32	\$ 2.56	\$ 17.88
067-0460-031-0000	RESIDENTIAL	\$ 15.32	\$ 2.56	\$ 17.88
067-0460-032-0000	RESIDENTIAL	\$ 15.32	\$ 2.56	\$ 17.88
067-0460-033-0000	RESIDENTIAL	\$ 15.32	\$ 2.56	\$ 17.88
067-0460-034-0000	RESIDENTIAL	\$ 15.32	\$ 2.56	\$ 17.88
067-0460-035-0000	RESIDENTIAL	\$ 15.32	\$ 2.56	\$ 17.88
067-0460-036-0000	RESIDENTIAL	\$ 15.32	\$ 2.56	\$ 17.88
067-0460-037-0000	RESIDENTIAL	\$ 15.32	\$ 2.56	\$ 17.88
067-0460-038-0000	RESIDENTIAL	\$ 15.32	\$ 2.56	\$ 17.88
067-0460-039-0000	RESIDENTIAL	\$ 15.32	\$ 2.56	\$ 17.88
067-0460-040-0000	RESIDENTIAL	\$ 15.32	\$ 2.56	\$ 17.88
067-0460-041-0000	RESIDENTIAL	\$ 15.32	\$ 2.56	\$ 17.88
067-0460-042-0000	RESIDENTIAL	\$ 15.32	\$ 2.56	\$ 17.88
067-0460-043-0000	RESIDENTIAL	\$ 15.32	\$ 2.56	\$ 17.88
067-0460-044-0000	RESIDENTIAL	\$ 15.32	\$ 2.56	\$ 17.88
067-0460-045-0000	RESIDENTIAL	\$ 15.32	\$ 2.56	\$ 17.88
067-0460-046-0000	RESIDENTIAL	\$ 15.32	\$ 2.56	\$ 17.88
067-0460-047-0000	RESIDENTIAL	\$ 15.32	\$ 2.56	\$ 17.88
067-0460-048-0000	RESIDENTIAL	\$ 15.32	\$ 2.56	\$ 17.88
067-0460-049-0000	RESIDENTIAL	\$ 15.32	\$ 2.56	\$ 17.88
067-0460-050-0000	RESIDENTIAL	\$ 15.32	\$ 2.56	\$ 17.88
067-0460-051-0000	RESIDENTIAL	\$ 15.32	\$ 2.56	\$ 17.88

AGENDA ITEM 10.2

City of Rancho Cordova
Lighting District No. 2012-1
Fiscal Year 2019-20 Assessment Roll

ATTACHMENT 2

659

APN	District Classification	Street Light Charge	Safety Light Charge	Total Assessment
067-0460-052-0000	RESIDENTIAL	\$ 15.32	\$ 2.56	\$ 17.88
067-0460-053-0000	RESIDENTIAL	\$ 15.32	\$ 2.56	\$ 17.88
067-0460-054-0000	RESIDENTIAL	\$ 15.32	\$ 2.56	\$ 17.88
067-0460-055-0000	RESIDENTIAL	\$ 15.32	\$ 2.56	\$ 17.88
067-0460-056-0000	RESIDENTIAL	\$ 15.32	\$ 2.56	\$ 17.88
067-0460-057-0000	RESIDENTIAL	\$ 15.32	\$ 2.56	\$ 17.88
067-0460-058-0000	RESIDENTIAL	\$ 15.32	\$ 2.56	\$ 17.88
067-0460-059-0000	RESIDENTIAL	\$ 15.32	\$ 2.56	\$ 17.88
067-0460-060-0000	RESIDENTIAL	\$ 15.32	\$ 2.56	\$ 17.88
067-0460-061-0000	RESIDENTIAL	\$ 15.32	\$ 2.56	\$ 17.88
067-0460-062-0000	RESIDENTIAL	\$ 15.32	\$ 2.56	\$ 17.88
067-0460-063-0000	RESIDENTIAL	\$ 15.32	\$ 2.56	\$ 17.88
067-0460-064-0000	RESIDENTIAL	\$ 15.32	\$ 2.56	\$ 17.88
067-0460-065-0000	RESIDENTIAL	\$ 15.32	\$ 2.56	\$ 17.88
067-0460-066-0000	RESIDENTIAL	\$ 15.32	\$ 2.56	\$ 17.88
067-0460-067-0000	RESIDENTIAL	\$ 15.32	\$ 2.56	\$ 17.88
067-0460-068-0000	RESIDENTIAL	\$ 15.32	\$ 2.56	\$ 17.88
067-0460-069-0000	RESIDENTIAL	\$ 15.32	\$ 2.56	\$ 17.88
067-0460-070-0000	RESIDENTIAL	\$ 15.32	\$ 2.56	\$ 17.88
067-0460-071-0000	RESIDENTIAL	\$ 15.32	\$ 2.56	\$ 17.88
067-0460-072-0000	RESIDENTIAL	\$ 15.32	\$ 2.56	\$ 17.88
067-0460-073-0000	RESIDENTIAL	\$ 15.32	\$ 2.56	\$ 17.88
067-0460-074-0000	RESIDENTIAL	\$ 15.32	\$ 2.56	\$ 17.88
067-0460-075-0000	RESIDENTIAL	\$ 15.32	\$ 2.56	\$ 17.88
067-0460-076-0000	RESIDENTIAL	\$ 15.32	\$ 2.56	\$ 17.88
067-0460-077-0000	RESIDENTIAL	\$ 15.32	\$ 2.56	\$ 17.88
067-0460-078-0000	RESIDENTIAL	\$ 15.32	\$ 2.56	\$ 17.88
067-0460-079-0000	RESIDENTIAL	\$ 15.32	\$ 2.56	\$ 17.88
067-0460-080-0000	RESIDENTIAL	\$ 15.32	\$ 2.56	\$ 17.88
067-0460-081-0000	RESIDENTIAL	\$ 15.32	\$ 2.56	\$ 17.88
067-0460-082-0000	RESIDENTIAL	\$ 15.32	\$ 2.56	\$ 17.88
067-0460-083-0000	RESIDENTIAL	\$ 15.32	\$ 2.56	\$ 17.88
067-0460-084-0000	RESIDENTIAL	\$ 15.32	\$ 2.56	\$ 17.88
067-0460-085-0000	RESIDENTIAL	\$ 15.32	\$ 2.56	\$ 17.88
067-0460-086-0000	RESIDENTIAL	\$ 15.32	\$ 2.56	\$ 17.88
067-0460-087-0000	RESIDENTIAL	\$ 15.32	\$ 2.56	\$ 17.88
067-0460-088-0000	RESIDENTIAL	\$ 15.32	\$ 2.56	\$ 17.88
067-0460-089-0000	RESIDENTIAL	\$ 15.32	\$ 2.56	\$ 17.88
067-0460-090-0000	RESIDENTIAL	\$ 15.32	\$ 2.56	\$ 17.88
067-0460-091-0000	RESIDENTIAL	\$ 15.32	\$ 2.56	\$ 17.88
067-0460-092-0000	RESIDENTIAL	\$ 15.32	\$ 2.56	\$ 17.88
067-0460-093-0000	RESIDENTIAL	\$ 15.32	\$ 2.56	\$ 17.88
067-0460-094-0000	RESIDENTIAL	\$ 15.32	\$ 2.56	\$ 17.88
067-0470-001-0000	RESIDENTIAL	\$ 15.32	\$ 2.56	\$ 17.88

AGENDA ITEM 10.2

City of Rancho Cordova
Lighting District No. 2012-1
Fiscal Year 2019-20 Assessment Roll

ATTACHMENT 2

660

APN	District Classification	Street Light Charge	Safety Light Charge	Total Assessment
067-0470-002-0000	RESIDENTIAL	\$ 15.32	\$ 2.56	\$ 17.88
067-0470-003-0000	RESIDENTIAL	\$ 15.32	\$ 2.56	\$ 17.88
067-0470-004-0000	RESIDENTIAL	\$ 15.32	\$ 2.56	\$ 17.88
067-0470-005-0000	RESIDENTIAL	\$ 15.32	\$ 2.56	\$ 17.88
067-0470-006-0000	RESIDENTIAL	\$ 15.32	\$ 2.56	\$ 17.88
067-0470-007-0000	RESIDENTIAL	\$ 15.32	\$ 2.56	\$ 17.88
067-0470-008-0000	RESIDENTIAL	\$ 15.32	\$ 2.56	\$ 17.88
067-0470-009-0000	RESIDENTIAL	\$ 15.32	\$ 2.56	\$ 17.88
067-0470-010-0000	RESIDENTIAL	\$ 15.32	\$ 2.56	\$ 17.88
067-0470-011-0000	RESIDENTIAL	\$ 15.32	\$ 2.56	\$ 17.88
067-0470-012-0000	RESIDENTIAL	\$ 15.32	\$ 2.56	\$ 17.88
067-0470-013-0000	RESIDENTIAL	\$ 15.32	\$ 2.56	\$ 17.88
067-0470-014-0000	RESIDENTIAL	\$ 15.32	\$ 2.56	\$ 17.88
067-0470-015-0000	RESIDENTIAL	\$ 15.32	\$ 2.56	\$ 17.88
067-0470-016-0000	RESIDENTIAL	\$ 15.32	\$ 2.56	\$ 17.88
067-0470-017-0000	RESIDENTIAL	\$ 15.32	\$ 2.56	\$ 17.88
067-0470-018-0000	RESIDENTIAL	\$ 15.32	\$ 2.56	\$ 17.88
067-0470-019-0000	RESIDENTIAL	\$ 15.32	\$ 2.56	\$ 17.88
067-0470-020-0000	RESIDENTIAL	\$ 15.32	\$ 2.56	\$ 17.88
067-0470-021-0000	RESIDENTIAL	\$ 15.32	\$ 2.56	\$ 17.88
067-0470-022-0000	RESIDENTIAL	\$ 15.32	\$ 2.56	\$ 17.88
067-0470-023-0000	RESIDENTIAL	\$ 15.32	\$ 2.56	\$ 17.88
067-0470-024-0000	RESIDENTIAL	\$ 15.32	\$ 2.56	\$ 17.88
067-0470-025-0000	RESIDENTIAL	\$ 15.32	\$ 2.56	\$ 17.88
067-0470-026-0000	RESIDENTIAL	\$ 15.32	\$ 2.56	\$ 17.88
067-0470-027-0000	RESIDENTIAL	\$ 15.32	\$ 2.56	\$ 17.88
067-0470-028-0000	RESIDENTIAL	\$ 15.32	\$ 2.56	\$ 17.88
067-0470-029-0000	RESIDENTIAL	\$ 15.32	\$ 2.56	\$ 17.88
067-0470-030-0000	RESIDENTIAL	\$ 15.32	\$ 2.56	\$ 17.88
067-0470-031-0000	RESIDENTIAL	\$ 15.32	\$ 2.56	\$ 17.88
067-0470-032-0000	RESIDENTIAL	\$ 15.32	\$ 2.56	\$ 17.88
067-0470-033-0000	RESIDENTIAL	\$ 15.32	\$ 2.56	\$ 17.88
067-0470-034-0000	RESIDENTIAL	\$ 15.32	\$ 2.56	\$ 17.88
067-0470-035-0000	RESIDENTIAL	\$ 15.32	\$ 2.56	\$ 17.88
067-0470-036-0000	RESIDENTIAL	\$ 15.32	\$ 2.56	\$ 17.88
067-0470-037-0000	RESIDENTIAL	\$ 15.32	\$ 2.56	\$ 17.88
067-0470-038-0000	RESIDENTIAL	\$ 15.32	\$ 2.56	\$ 17.88
067-0470-041-0000	RESIDENTIAL	\$ 15.32	\$ 2.56	\$ 17.88
067-0470-042-0000	RESIDENTIAL	\$ 15.32	\$ 2.56	\$ 17.88
067-0470-043-0000	RESIDENTIAL	\$ 15.32	\$ 2.56	\$ 17.88
067-0470-044-0000	RESIDENTIAL	\$ 15.32	\$ 2.56	\$ 17.88
067-0470-045-0000	RESIDENTIAL	\$ 15.32	\$ 2.56	\$ 17.88
067-0470-046-0000	RESIDENTIAL	\$ 15.32	\$ 2.56	\$ 17.88
067-0470-047-0000	RESIDENTIAL	\$ 15.32	\$ 2.56	\$ 17.88

AGENDA ITEM 10.2

City of Rancho Cordova
Lighting District No. 2012-1
Fiscal Year 2019-20 Assessment Roll

ATTACHMENT 2

661

APN	District Classification	Street Light Charge	Safety Light Charge	Total Assessment
067-0470-048-0000	RESIDENTIAL	\$ 15.32	\$ 2.56	\$ 17.88
067-0470-049-0000	RESIDENTIAL	\$ 15.32	\$ 2.56	\$ 17.88
067-0470-050-0000	RESIDENTIAL	\$ 15.32	\$ 2.56	\$ 17.88
067-0470-051-0000	RESIDENTIAL	\$ 15.32	\$ 2.56	\$ 17.88
067-0470-052-0000	RESIDENTIAL	\$ 15.32	\$ 2.56	\$ 17.88
067-0470-053-0000	RESIDENTIAL	\$ 15.32	\$ 2.56	\$ 17.88
067-0470-054-0000	RESIDENTIAL	\$ 15.32	\$ 2.56	\$ 17.88
067-0470-055-0000	RESIDENTIAL	\$ 15.32	\$ 2.56	\$ 17.88
067-0470-056-0000	RESIDENTIAL	\$ 15.32	\$ 2.56	\$ 17.88
067-0470-057-0000	RESIDENTIAL	\$ 15.32	\$ 2.56	\$ 17.88
067-0480-001-0000	RESIDENTIAL	\$ 15.32	\$ 2.56	\$ 17.88
067-0480-002-0000	RESIDENTIAL	\$ 15.32	\$ 2.56	\$ 17.88
067-0480-003-0000	RESIDENTIAL	\$ 15.32	\$ 2.56	\$ 17.88
067-0480-004-0000	RESIDENTIAL	\$ 15.32	\$ 2.56	\$ 17.88
067-0480-005-0000	RESIDENTIAL	\$ 15.32	\$ 2.56	\$ 17.88
067-0480-006-0000	RESIDENTIAL	\$ 15.32	\$ 2.56	\$ 17.88
067-0480-007-0000	RESIDENTIAL	\$ 15.32	\$ 2.56	\$ 17.88
067-0480-008-0000	RESIDENTIAL	\$ 15.32	\$ 2.56	\$ 17.88
067-0480-009-0000	RESIDENTIAL	\$ 15.32	\$ 2.56	\$ 17.88
067-0480-010-0000	RESIDENTIAL	\$ 15.32	\$ 2.56	\$ 17.88
067-0480-011-0000	RESIDENTIAL	\$ 15.32	\$ 2.56	\$ 17.88
067-0480-012-0000	RESIDENTIAL	\$ 15.32	\$ 2.56	\$ 17.88
067-0480-013-0000	RESIDENTIAL	\$ 15.32	\$ 2.56	\$ 17.88
067-0480-014-0000	RESIDENTIAL	\$ 15.32	\$ 2.56	\$ 17.88
067-0480-015-0000	RESIDENTIAL	\$ 15.32	\$ 2.56	\$ 17.88
067-0480-016-0000	RESIDENTIAL	\$ 15.32	\$ 2.56	\$ 17.88
067-0480-017-0000	RESIDENTIAL	\$ 15.32	\$ 2.56	\$ 17.88
067-0480-018-0000	RESIDENTIAL	\$ 15.32	\$ 2.56	\$ 17.88
067-0480-019-0000	RESIDENTIAL	\$ 15.32	\$ 2.56	\$ 17.88
067-0480-020-0000	RESIDENTIAL	\$ 15.32	\$ 2.56	\$ 17.88
067-0480-021-0000	RESIDENTIAL	\$ 15.32	\$ 2.56	\$ 17.88
067-0480-022-0000	RESIDENTIAL	\$ 15.32	\$ 2.56	\$ 17.88
067-0480-023-0000	RESIDENTIAL	\$ 15.32	\$ 2.56	\$ 17.88
067-0480-024-0000	RESIDENTIAL	\$ 15.32	\$ 2.56	\$ 17.88
067-0480-025-0000	RESIDENTIAL	\$ 15.32	\$ 2.56	\$ 17.88
067-0480-026-0000	RESIDENTIAL	\$ 15.32	\$ 2.56	\$ 17.88
067-0480-027-0000	RESIDENTIAL	\$ 15.32	\$ 2.56	\$ 17.88
067-0480-028-0000	RESIDENTIAL	\$ 15.32	\$ 2.56	\$ 17.88
067-0480-029-0000	RESIDENTIAL	\$ 15.32	\$ 2.56	\$ 17.88
067-0480-030-0000	RESIDENTIAL	\$ 15.32	\$ 2.56	\$ 17.88
067-0480-031-0000	RESIDENTIAL	\$ 15.32	\$ 2.56	\$ 17.88
067-0480-032-0000	RESIDENTIAL	\$ 15.32	\$ 2.56	\$ 17.88
067-0480-033-0000	RESIDENTIAL	\$ 15.32	\$ 2.56	\$ 17.88
067-0480-034-0000	RESIDENTIAL	\$ 15.32	\$ 2.56	\$ 17.88

AGENDA ITEM 10.2

City of Rancho Cordova
Lighting District No. 2012-1
Fiscal Year 2019-20 Assessment Roll

ATTACHMENT 2

662

APN	District Classification	Street Light Charge	Safety Light Charge	Total Assessment
067-0480-035-0000	RESIDENTIAL	\$ 15.32	\$ 2.56	\$ 17.88
067-0480-036-0000	RESIDENTIAL	\$ 15.32	\$ 2.56	\$ 17.88
067-0480-037-0000	RESIDENTIAL	\$ 15.32	\$ 2.56	\$ 17.88
067-0480-038-0000	RESIDENTIAL	\$ 15.32	\$ 2.56	\$ 17.88
067-0480-039-0000	RESIDENTIAL	\$ 15.32	\$ 2.56	\$ 17.88
067-0480-040-0000	RESIDENTIAL	\$ 15.32	\$ 2.56	\$ 17.88
067-0480-041-0000	RESIDENTIAL	\$ 15.32	\$ 2.56	\$ 17.88
067-0480-042-0000	RESIDENTIAL	\$ 15.32	\$ 2.56	\$ 17.88
067-0480-043-0000	RESIDENTIAL	\$ 15.32	\$ 2.56	\$ 17.88
067-0480-044-0000	RESIDENTIAL	\$ 15.32	\$ 2.56	\$ 17.88
067-0480-045-0000	RESIDENTIAL	\$ 15.32	\$ 2.56	\$ 17.88
067-0480-046-0000	RESIDENTIAL	\$ 15.32	\$ 2.56	\$ 17.88
067-0480-047-0000	RESIDENTIAL	\$ 15.32	\$ 2.56	\$ 17.88
067-0480-048-0000	RESIDENTIAL	\$ 15.32	\$ 2.56	\$ 17.88
067-0480-049-0000	RESIDENTIAL	\$ 15.32	\$ 2.56	\$ 17.88
067-0480-050-0000	RESIDENTIAL	\$ 15.32	\$ 2.56	\$ 17.88
067-0480-051-0000	RESIDENTIAL	\$ 15.32	\$ 2.56	\$ 17.88
067-0480-052-0000	RESIDENTIAL	\$ 15.32	\$ 2.56	\$ 17.88
067-0480-053-0000	RESIDENTIAL	\$ 15.32	\$ 2.56	\$ 17.88
067-0480-054-0000	RESIDENTIAL	\$ 15.32	\$ 2.56	\$ 17.88
067-0480-055-0000	RESIDENTIAL	\$ 15.32	\$ 2.56	\$ 17.88
067-0480-056-0000	RESIDENTIAL	\$ 15.32	\$ 2.56	\$ 17.88
067-0480-057-0000	RESIDENTIAL	\$ 15.32	\$ 2.56	\$ 17.88
067-0480-058-0000	RESIDENTIAL	\$ 15.32	\$ 2.56	\$ 17.88
067-0480-059-0000	RESIDENTIAL	\$ 15.32	\$ 2.56	\$ 17.88
067-0490-001-0000	RESIDENTIAL	\$ 15.32	\$ 2.56	\$ 17.88
067-0490-002-0000	RESIDENTIAL	\$ 15.32	\$ 2.56	\$ 17.88
067-0490-003-0000	RESIDENTIAL	\$ 15.32	\$ 2.56	\$ 17.88
067-0490-004-0000	RESIDENTIAL	\$ 15.32	\$ 2.56	\$ 17.88
067-0490-005-0000	RESIDENTIAL	\$ 15.32	\$ 2.56	\$ 17.88
067-0490-006-0000	RESIDENTIAL	\$ 15.32	\$ 2.56	\$ 17.88
067-0490-007-0000	RESIDENTIAL	\$ 15.32	\$ 2.56	\$ 17.88
067-0490-008-0000	RESIDENTIAL	\$ 15.32	\$ 2.56	\$ 17.88
067-0490-009-0000	RESIDENTIAL	\$ 15.32	\$ 2.56	\$ 17.88
067-0490-010-0000	RESIDENTIAL	\$ 15.32	\$ 2.56	\$ 17.88
067-0490-011-0000	RESIDENTIAL	\$ 15.32	\$ 2.56	\$ 17.88
067-0490-012-0000	RESIDENTIAL	\$ 15.32	\$ 2.56	\$ 17.88
067-0490-013-0000	RESIDENTIAL	\$ 15.32	\$ 2.56	\$ 17.88
067-0490-014-0000	RESIDENTIAL	\$ 15.32	\$ 2.56	\$ 17.88
067-0490-015-0000	RESIDENTIAL	\$ 15.32	\$ 2.56	\$ 17.88
067-0490-016-0000	RESIDENTIAL	\$ 15.32	\$ 2.56	\$ 17.88
067-0490-017-0000	RESIDENTIAL	\$ 15.32	\$ 2.56	\$ 17.88
067-0490-018-0000	RESIDENTIAL	\$ 15.32	\$ 2.56	\$ 17.88
067-0490-019-0000	RESIDENTIAL	\$ 15.32	\$ 2.56	\$ 17.88

AGENDA ITEM 10.2

City of Rancho Cordova
Lighting District No. 2012-1
Fiscal Year 2019-20 Assessment Roll

ATTACHMENT 2

663

APN	District Classification	Street Light Charge	Safety Light Charge	Total Assessment
067-0490-020-0000	RESIDENTIAL	\$ 15.32	\$ 2.56	\$ 17.88
067-0490-021-0000	RESIDENTIAL	\$ 15.32	\$ 2.56	\$ 17.88
067-0490-022-0000	RESIDENTIAL	\$ 15.32	\$ 2.56	\$ 17.88
067-0490-023-0000	RESIDENTIAL	\$ 15.32	\$ 2.56	\$ 17.88
067-0490-024-0000	RESIDENTIAL	\$ 15.32	\$ 2.56	\$ 17.88
067-0490-025-0000	RESIDENTIAL	\$ 15.32	\$ 2.56	\$ 17.88
067-0490-026-0000	RESIDENTIAL	\$ 15.32	\$ 2.56	\$ 17.88
067-0490-027-0000	RESIDENTIAL	\$ 15.32	\$ 2.56	\$ 17.88
067-0490-028-0000	RESIDENTIAL	\$ 15.32	\$ 2.56	\$ 17.88
067-0490-029-0000	RESIDENTIAL	\$ 15.32	\$ 2.56	\$ 17.88
067-0490-030-0000	RESIDENTIAL	\$ 15.32	\$ 2.56	\$ 17.88
067-0490-031-0000	RESIDENTIAL	\$ 15.32	\$ 2.56	\$ 17.88
067-0490-032-0000	RESIDENTIAL	\$ 15.32	\$ 2.56	\$ 17.88
067-0490-033-0000	RESIDENTIAL	\$ 15.32	\$ 2.56	\$ 17.88
067-0490-034-0000	RESIDENTIAL	\$ 15.32	\$ 2.56	\$ 17.88
067-0490-035-0000	RESIDENTIAL	\$ 15.32	\$ 2.56	\$ 17.88
067-0490-036-0000	RESIDENTIAL	\$ 15.32	\$ 2.56	\$ 17.88
067-0490-037-0000	RESIDENTIAL	\$ 15.32	\$ 2.56	\$ 17.88
067-0490-038-0000	RESIDENTIAL	\$ 15.32	\$ 2.56	\$ 17.88
067-0490-039-0000	RESIDENTIAL	\$ 15.32	\$ 2.56	\$ 17.88
067-0490-040-0000	RESIDENTIAL	\$ 15.32	\$ 2.56	\$ 17.88
067-0490-041-0000	RESIDENTIAL	\$ 15.32	\$ 2.56	\$ 17.88
067-0490-042-0000	RESIDENTIAL	\$ 15.32	\$ 2.56	\$ 17.88
067-0490-043-0000	RESIDENTIAL	\$ 15.32	\$ 2.56	\$ 17.88
067-0490-044-0000	RESIDENTIAL	\$ 15.32	\$ 2.56	\$ 17.88
067-0490-045-0000	RESIDENTIAL	\$ 15.32	\$ 2.56	\$ 17.88
067-0490-046-0000	RESIDENTIAL	\$ 15.32	\$ 2.56	\$ 17.88
067-0490-047-0000	RESIDENTIAL	\$ 15.32	\$ 2.56	\$ 17.88
067-0490-048-0000	RESIDENTIAL	\$ 15.32	\$ 2.56	\$ 17.88
067-0490-049-0000	RESIDENTIAL	\$ 15.32	\$ 2.56	\$ 17.88
067-0490-050-0000	RESIDENTIAL	\$ 15.32	\$ 2.56	\$ 17.88
067-0490-051-0000	RESIDENTIAL	\$ 15.32	\$ 2.56	\$ 17.88
067-0490-052-0000	RESIDENTIAL	\$ 15.32	\$ 2.56	\$ 17.88
067-0490-053-0000	RESIDENTIAL	\$ 15.32	\$ 2.56	\$ 17.88
067-0490-054-0000	RESIDENTIAL	\$ 15.32	\$ 2.56	\$ 17.88
067-0490-055-0000	RESIDENTIAL	\$ 15.32	\$ 2.56	\$ 17.88
067-0490-056-0000	RESIDENTIAL	\$ 15.32	\$ 2.56	\$ 17.88
067-0490-057-0000	RESIDENTIAL	\$ 15.32	\$ 2.56	\$ 17.88
067-0490-058-0000	RESIDENTIAL	\$ 15.32	\$ 2.56	\$ 17.88
067-0500-001-0000	RESIDENTIAL	\$ 15.32	\$ 2.56	\$ 17.88
067-0500-002-0000	RESIDENTIAL	\$ 15.32	\$ 2.56	\$ 17.88
067-0500-003-0000	RESIDENTIAL	\$ 15.32	\$ 2.56	\$ 17.88
067-0500-004-0000	RESIDENTIAL	\$ 15.32	\$ 2.56	\$ 17.88
067-0500-005-0000	RESIDENTIAL	\$ 15.32	\$ 2.56	\$ 17.88

AGENDA ITEM 10.2

City of Rancho Cordova
Lighting District No. 2012-1
Fiscal Year 2019-20 Assessment Roll

ATTACHMENT 2

664

APN	District Classification	Street Light Charge	Safety Light Charge	Total Assessment
067-0500-006-0000	RESIDENTIAL	\$ 15.32	\$ 2.56	\$ 17.88
067-0500-007-0000	RESIDENTIAL	\$ 15.32	\$ 2.56	\$ 17.88
067-0500-008-0000	RESIDENTIAL	\$ 15.32	\$ 2.56	\$ 17.88
067-0500-009-0000	RESIDENTIAL	\$ 15.32	\$ 2.56	\$ 17.88
067-0500-010-0000	RESIDENTIAL	\$ 15.32	\$ 2.56	\$ 17.88
067-0500-011-0000	RESIDENTIAL	\$ 15.32	\$ 2.56	\$ 17.88
067-0500-012-0000	RESIDENTIAL	\$ 15.32	\$ 2.56	\$ 17.88
067-0500-013-0000	RESIDENTIAL	\$ 15.32	\$ 2.56	\$ 17.88
067-0500-014-0000	RESIDENTIAL	\$ 15.32	\$ 2.56	\$ 17.88
067-0500-015-0000	RESIDENTIAL	\$ 15.32	\$ 2.56	\$ 17.88
067-0500-016-0000	RESIDENTIAL	\$ 15.32	\$ 2.56	\$ 17.88
067-0500-017-0000	RESIDENTIAL	\$ 15.32	\$ 2.56	\$ 17.88
067-0500-018-0000	RESIDENTIAL	\$ 15.32	\$ 2.56	\$ 17.88
067-0500-019-0000	RESIDENTIAL	\$ 15.32	\$ 2.56	\$ 17.88
067-0500-020-0000	RESIDENTIAL	\$ 15.32	\$ 2.56	\$ 17.88
067-0500-021-0000	RESIDENTIAL	\$ 15.32	\$ 2.56	\$ 17.88
067-0500-022-0000	RESIDENTIAL	\$ 15.32	\$ 2.56	\$ 17.88
067-0500-023-0000	RESIDENTIAL	\$ 15.32	\$ 2.56	\$ 17.88
067-0500-024-0000	RESIDENTIAL	\$ 15.32	\$ 2.56	\$ 17.88
067-0500-025-0000	RESIDENTIAL	\$ 15.32	\$ 2.56	\$ 17.88
067-0500-026-0000	RESIDENTIAL	\$ 15.32	\$ 2.56	\$ 17.88
067-0500-027-0000	RESIDENTIAL	\$ 15.32	\$ 2.56	\$ 17.88
067-0500-028-0000	RESIDENTIAL	\$ 15.32	\$ 2.56	\$ 17.88
067-0500-029-0000	RESIDENTIAL	\$ 15.32	\$ 2.56	\$ 17.88
067-0500-030-0000	RESIDENTIAL	\$ 15.32	\$ 2.56	\$ 17.88
067-0500-031-0000	RESIDENTIAL	\$ 15.32	\$ 2.56	\$ 17.88
067-0500-032-0000	RESIDENTIAL	\$ 15.32	\$ 2.56	\$ 17.88
067-0500-033-0000	RESIDENTIAL	\$ 15.32	\$ 2.56	\$ 17.88
067-0500-034-0000	RESIDENTIAL	\$ 15.32	\$ 2.56	\$ 17.88
067-0500-035-0000	RESIDENTIAL	\$ 15.32	\$ 2.56	\$ 17.88
067-0500-036-0000	RESIDENTIAL	\$ 15.32	\$ 2.56	\$ 17.88
067-0500-037-0000	RESIDENTIAL	\$ 15.32	\$ 2.56	\$ 17.88
067-0500-038-0000	RESIDENTIAL	\$ 15.32	\$ 2.56	\$ 17.88
067-0500-039-0000	RESIDENTIAL	\$ 15.32	\$ 2.56	\$ 17.88
067-0500-040-0000	RESIDENTIAL	\$ 15.32	\$ 2.56	\$ 17.88
067-0500-041-0000	RESIDENTIAL	\$ 15.32	\$ 2.56	\$ 17.88
067-0500-042-0000	RESIDENTIAL	\$ 15.32	\$ 2.56	\$ 17.88
067-0500-043-0000	RESIDENTIAL	\$ 15.32	\$ 2.56	\$ 17.88
067-0500-044-0000	RESIDENTIAL	\$ 15.32	\$ 2.56	\$ 17.88
067-0500-045-0000	RESIDENTIAL	\$ 15.32	\$ 2.56	\$ 17.88
067-0500-046-0000	RESIDENTIAL	\$ 15.32	\$ 2.56	\$ 17.88
067-0500-047-0000	RESIDENTIAL	\$ 15.32	\$ 2.56	\$ 17.88
067-0500-048-0000	RESIDENTIAL	\$ 15.32	\$ 2.56	\$ 17.88
067-0500-049-0000	RESIDENTIAL	\$ 15.32	\$ 2.56	\$ 17.88

AGENDA ITEM 10.2

City of Rancho Cordova
Lighting District No. 2012-1
Fiscal Year 2019-20 Assessment Roll

ATTACHMENT 2

665

APN	District Classification	Street Light Charge	Safety Light Charge	Total Assessment
067-0500-050-0000	RESIDENTIAL	\$ 15.32	\$ 2.56	\$ 17.88
067-0500-051-0000	RESIDENTIAL	\$ 15.32	\$ 2.56	\$ 17.88
067-0510-002-0000	RESIDENTIAL	\$ 15.32	\$ 2.56	\$ 17.88
067-0510-003-0000	RESIDENTIAL	\$ 15.32	\$ 2.56	\$ 17.88
067-0510-004-0000	RESIDENTIAL	\$ 15.32	\$ 2.56	\$ 17.88
067-0510-005-0000	RESIDENTIAL	\$ 15.32	\$ 2.56	\$ 17.88
067-0510-008-0000	RESIDENTIAL	\$ 15.32	\$ 2.56	\$ 17.88
067-0510-009-0000	RESIDENTIAL	\$ 15.32	\$ 2.56	\$ 17.88
067-0510-010-0000	RESIDENTIAL	\$ 15.32	\$ 2.56	\$ 17.88
067-0510-011-0000	RESIDENTIAL	\$ 15.32	\$ 2.56	\$ 17.88
067-0510-012-0000	RESIDENTIAL	\$ 15.32	\$ 2.56	\$ 17.88
067-0510-013-0000	RESIDENTIAL	\$ 15.32	\$ 2.56	\$ 17.88
067-0510-014-0000	RESIDENTIAL	\$ 15.32	\$ 2.56	\$ 17.88
067-0510-015-0000	RESIDENTIAL	\$ 15.32	\$ 2.56	\$ 17.88
067-0510-016-0000	RESIDENTIAL	\$ 15.32	\$ 2.56	\$ 17.88
067-0510-017-0000	RESIDENTIAL	\$ 15.32	\$ 2.56	\$ 17.88
067-0510-018-0000	RESIDENTIAL	\$ 15.32	\$ 2.56	\$ 17.88
067-0510-019-0000	RESIDENTIAL	\$ 15.32	\$ 2.56	\$ 17.88
067-0510-020-0000	RESIDENTIAL	\$ 15.32	\$ 2.56	\$ 17.88
067-0510-021-0000	RESIDENTIAL	\$ 15.32	\$ 2.56	\$ 17.88
067-0510-022-0000	RESIDENTIAL	\$ 15.32	\$ 2.56	\$ 17.88
067-0510-023-0000	RESIDENTIAL	\$ 15.32	\$ 2.56	\$ 17.88
067-0510-024-0000	RESIDENTIAL	\$ 15.32	\$ 2.56	\$ 17.88
067-0510-025-0000	RESIDENTIAL	\$ 15.32	\$ 2.56	\$ 17.88
067-0510-026-0000	RESIDENTIAL	\$ 15.32	\$ 2.56	\$ 17.88
067-0510-027-0000	RESIDENTIAL	\$ 15.32	\$ 2.56	\$ 17.88
067-0510-028-0000	RESIDENTIAL	\$ 15.32	\$ 2.56	\$ 17.88
067-0510-029-0000	RESIDENTIAL	\$ 15.32	\$ 2.56	\$ 17.88
067-0510-030-0000	RESIDENTIAL	\$ 15.32	\$ 2.56	\$ 17.88
067-0510-031-0000	RESIDENTIAL	\$ 15.32	\$ 2.56	\$ 17.88
067-0510-032-0000	RESIDENTIAL	\$ 15.32	\$ 2.56	\$ 17.88
067-0510-033-0000	RESIDENTIAL	\$ 15.32	\$ 2.56	\$ 17.88
067-0510-034-0000	RESIDENTIAL	\$ 15.32	\$ 2.56	\$ 17.88
067-0510-035-0000	RESIDENTIAL	\$ 15.32	\$ 2.56	\$ 17.88
067-0510-036-0000	RESIDENTIAL	\$ 15.32	\$ 2.56	\$ 17.88
067-0510-037-0000	RESIDENTIAL	\$ 15.32	\$ 2.56	\$ 17.88
067-0510-038-0000	RESIDENTIAL	\$ 15.32	\$ 2.56	\$ 17.88
067-0510-039-0000	RESIDENTIAL	\$ 15.32	\$ 2.56	\$ 17.88
067-0510-040-0000	RESIDENTIAL	\$ 15.32	\$ 2.56	\$ 17.88
067-0510-041-0000	RESIDENTIAL	\$ 15.32	\$ 2.56	\$ 17.88
067-0510-042-0000	RESIDENTIAL	\$ 15.32	\$ 2.56	\$ 17.88
067-0510-043-0000	RESIDENTIAL	\$ 15.32	\$ 2.56	\$ 17.88
067-0510-044-0000	RESIDENTIAL	\$ 15.32	\$ 2.56	\$ 17.88
067-0510-045-0000	RESIDENTIAL	\$ 15.32	\$ 2.56	\$ 17.88

AGENDA ITEM 10.2

City of Rancho Cordova
Lighting District No. 2012-1
Fiscal Year 2019-20 Assessment Roll

ATTACHMENT 2

666

APN	District Classification	Street Light Charge	Safety Light Charge	Total Assessment
067-0510-046-0000	RESIDENTIAL	\$ 15.32	\$ 2.56	\$ 17.88
067-0510-047-0000	RESIDENTIAL	\$ 15.32	\$ 2.56	\$ 17.88
067-0510-048-0000	RESIDENTIAL	\$ 15.32	\$ 2.56	\$ 17.88
067-0510-049-0000	RESIDENTIAL	\$ 15.32	\$ 2.56	\$ 17.88
067-0510-050-0000	RESIDENTIAL	\$ 15.32	\$ 2.56	\$ 17.88
067-0510-051-0000	RESIDENTIAL	\$ 15.32	\$ 2.56	\$ 17.88
067-0510-052-0000	RESIDENTIAL	\$ 15.32	\$ 2.56	\$ 17.88
067-0510-053-0000	RESIDENTIAL	\$ 15.32	\$ 2.56	\$ 17.88
067-0510-054-0000	RESIDENTIAL	\$ 15.32	\$ 2.56	\$ 17.88
067-0510-055-0000	RESIDENTIAL	\$ 15.32	\$ 2.56	\$ 17.88
067-0510-056-0000	RESIDENTIAL	\$ 15.32	\$ 2.56	\$ 17.88
067-0510-057-0000	RESIDENTIAL	\$ 15.32	\$ 2.56	\$ 17.88
067-0510-058-0000	RESIDENTIAL	\$ 15.32	\$ 2.56	\$ 17.88
067-0510-059-0000	RESIDENTIAL	\$ 15.32	\$ 2.56	\$ 17.88
067-0510-060-0000	RESIDENTIAL	\$ 15.32	\$ 2.56	\$ 17.88
067-0510-061-0000	RESIDENTIAL	\$ 15.32	\$ 2.56	\$ 17.88
067-0510-062-0000	RESIDENTIAL	\$ 15.32	\$ 2.56	\$ 17.88
067-0510-063-0000	RESIDENTIAL	\$ 15.32	\$ 2.56	\$ 17.88
067-0510-064-0000	RESIDENTIAL	\$ 15.32	\$ 2.56	\$ 17.88
067-0510-065-0000	RESIDENTIAL	\$ 15.32	\$ 2.56	\$ 17.88
067-0510-066-0000	RESIDENTIAL	\$ 15.32	\$ 2.56	\$ 17.88
067-0510-067-0000	RESIDENTIAL	\$ 15.32	\$ 2.56	\$ 17.88
067-0510-068-0000	RESIDENTIAL	\$ 15.32	\$ 2.56	\$ 17.88
067-0510-069-0000	RESIDENTIAL	\$ 15.32	\$ 2.56	\$ 17.88
067-0510-070-0000	RESIDENTIAL	\$ 15.32	\$ 2.56	\$ 17.88
067-0510-071-0000	RESIDENTIAL	\$ 15.32	\$ 2.56	\$ 17.88
067-0510-072-0000	RESIDENTIAL	\$ 15.32	\$ 2.56	\$ 17.88
067-0510-073-0000	RESIDENTIAL	\$ 15.32	\$ 2.56	\$ 17.88
067-0510-074-0000	RESIDENTIAL	\$ 15.32	\$ 2.56	\$ 17.88
067-0510-075-0000	RESIDENTIAL	\$ 15.32	\$ 2.56	\$ 17.88
067-0510-076-0000	RESIDENTIAL	\$ 15.32	\$ 2.56	\$ 17.88
067-0510-077-0000	RESIDENTIAL	\$ 15.32	\$ 2.56	\$ 17.88
067-0510-078-0000	RESIDENTIAL	\$ 15.32	\$ 2.56	\$ 17.88
067-0510-079-0000	RESIDENTIAL	\$ 15.32	\$ 2.56	\$ 17.88
067-0510-080-0000	RESIDENTIAL	\$ 15.32	\$ 2.56	\$ 17.88
067-0510-081-0000	RESIDENTIAL	\$ 15.32	\$ 2.56	\$ 17.88
067-0510-082-0000	RESIDENTIAL	\$ 15.32	\$ 2.56	\$ 17.88
067-0510-083-0000	RESIDENTIAL	\$ 15.32	\$ 2.56	\$ 17.88
067-0510-084-0000	RESIDENTIAL	\$ 15.32	\$ 2.56	\$ 17.88
067-0510-085-0000	RESIDENTIAL	\$ 15.32	\$ 2.56	\$ 17.88
067-0510-086-0000	RESIDENTIAL	\$ 15.32	\$ 2.56	\$ 17.88
067-0510-087-0000	RESIDENTIAL	\$ 15.32	\$ 2.56	\$ 17.88
067-0510-088-0000	RESIDENTIAL	\$ 15.32	\$ 2.56	\$ 17.88
067-0510-089-0000	RESIDENTIAL	\$ 15.32	\$ 2.56	\$ 17.88

AGENDA ITEM 10.2

City of Rancho Cordova
Lighting District No. 2012-1
Fiscal Year 2019-20 Assessment Roll

ATTACHMENT 2

667

APN	District Classification	Street Light Charge	Safety Light Charge	Total Assessment
067-0510-090-0000	RESIDENTIAL	\$ 15.32	\$ 2.56	\$ 17.88
067-0510-091-0000	RESIDENTIAL	\$ 15.32	\$ 2.56	\$ 17.88
067-0510-092-0000	RESIDENTIAL	\$ 15.32	\$ 2.56	\$ 17.88
067-0510-093-0000	RESIDENTIAL	\$ 15.32	\$ 2.56	\$ 17.88
067-0510-094-0000	RESIDENTIAL	\$ 15.32	\$ 2.56	\$ 17.88
067-0510-095-0000	RESIDENTIAL	\$ 15.32	\$ 2.56	\$ 17.88
067-0510-096-0000	RESIDENTIAL	\$ 15.32	\$ 2.56	\$ 17.88
067-0510-097-0000	RESIDENTIAL	\$ 15.32	\$ 2.56	\$ 17.88
067-0510-098-0000	RESIDENTIAL	\$ 15.32	\$ 2.56	\$ 17.88
067-0510-099-0000	RESIDENTIAL	\$ 15.32	\$ 2.56	\$ 17.88
067-0510-100-0000	RESIDENTIAL	\$ 15.32	\$ 2.56	\$ 17.88
067-0510-101-0000	RESIDENTIAL	\$ 15.32	\$ 2.56	\$ 17.88
067-0510-103-0000	RESIDENTIAL	\$ 15.32	\$ 2.56	\$ 17.88
067-0510-104-0000	RESIDENTIAL	\$ 15.32	\$ 2.56	\$ 17.88
067-0520-001-0000	RESIDENTIAL	\$ 15.32	\$ 2.56	\$ 17.88
067-0520-002-0000	RESIDENTIAL	\$ 15.32	\$ 2.56	\$ 17.88
067-0520-003-0000	RESIDENTIAL	\$ 15.32	\$ 2.56	\$ 17.88
067-0520-004-0000	RESIDENTIAL	\$ 15.32	\$ 2.56	\$ 17.88
067-0520-005-0000	RESIDENTIAL	\$ 15.32	\$ 2.56	\$ 17.88
067-0520-006-0000	RESIDENTIAL	\$ 15.32	\$ 2.56	\$ 17.88
067-0520-007-0000	RESIDENTIAL	\$ 15.32	\$ 2.56	\$ 17.88
067-0520-008-0000	RESIDENTIAL	\$ 15.32	\$ 2.56	\$ 17.88
067-0520-009-0000	RESIDENTIAL	\$ 15.32	\$ 2.56	\$ 17.88
067-0520-010-0000	RESIDENTIAL	\$ 15.32	\$ 2.56	\$ 17.88
067-0520-011-0000	RESIDENTIAL	\$ 15.32	\$ 2.56	\$ 17.88
067-0520-012-0000	RESIDENTIAL	\$ 15.32	\$ 2.56	\$ 17.88
067-0520-013-0000	RESIDENTIAL	\$ 15.32	\$ 2.56	\$ 17.88
067-0520-014-0000	RESIDENTIAL	\$ 15.32	\$ 2.56	\$ 17.88
067-0520-015-0000	RESIDENTIAL	\$ 15.32	\$ 2.56	\$ 17.88
067-0520-016-0000	RESIDENTIAL	\$ 15.32	\$ 2.56	\$ 17.88
067-0520-017-0000	RESIDENTIAL	\$ 15.32	\$ 2.56	\$ 17.88
067-0520-018-0000	RESIDENTIAL	\$ 15.32	\$ 2.56	\$ 17.88
067-0520-019-0000	RESIDENTIAL	\$ 15.32	\$ 2.56	\$ 17.88
067-0520-020-0000	RESIDENTIAL	\$ 15.32	\$ 2.56	\$ 17.88
067-0520-021-0000	RESIDENTIAL	\$ 15.32	\$ 2.56	\$ 17.88
067-0520-022-0000	RESIDENTIAL	\$ 15.32	\$ 2.56	\$ 17.88
067-0520-023-0000	RESIDENTIAL	\$ 15.32	\$ 2.56	\$ 17.88
067-0520-024-0000	RESIDENTIAL	\$ 15.32	\$ 2.56	\$ 17.88
067-0520-025-0000	RESIDENTIAL	\$ 15.32	\$ 2.56	\$ 17.88
067-0520-026-0000	RESIDENTIAL	\$ 15.32	\$ 2.56	\$ 17.88
067-0520-027-0000	RESIDENTIAL	\$ 15.32	\$ 2.56	\$ 17.88
067-0520-028-0000	RESIDENTIAL	\$ 15.32	\$ 2.56	\$ 17.88
067-0520-029-0000	RESIDENTIAL	\$ 15.32	\$ 2.56	\$ 17.88
067-0520-030-0000	RESIDENTIAL	\$ 15.32	\$ 2.56	\$ 17.88

AGENDA ITEM 10.2

City of Rancho Cordova
Lighting District No. 2012-1
Fiscal Year 2019-20 Assessment Roll

ATTACHMENT 2

668

APN	District Classification	Street Light Charge	Safety Light Charge	Total Assessment
067-0520-031-0000	RESIDENTIAL	\$ 15.32	\$ 2.56	\$ 17.88
067-0520-032-0000	RESIDENTIAL	\$ 15.32	\$ 2.56	\$ 17.88
067-0520-033-0000	RESIDENTIAL	\$ 15.32	\$ 2.56	\$ 17.88
067-0520-034-0000	RESIDENTIAL	\$ 15.32	\$ 2.56	\$ 17.88
067-0520-035-0000	RESIDENTIAL	\$ 15.32	\$ 2.56	\$ 17.88
067-0520-036-0000	RESIDENTIAL	\$ 15.32	\$ 2.56	\$ 17.88
067-0520-037-0000	RESIDENTIAL	\$ 15.32	\$ 2.56	\$ 17.88
067-0520-038-0000	RESIDENTIAL	\$ 15.32	\$ 2.56	\$ 17.88
067-0520-039-0000	RESIDENTIAL	\$ 15.32	\$ 2.56	\$ 17.88
067-0520-040-0000	RESIDENTIAL	\$ 15.32	\$ 2.56	\$ 17.88
067-0520-041-0000	RESIDENTIAL	\$ 15.32	\$ 2.56	\$ 17.88
067-0520-042-0000	RESIDENTIAL	\$ 15.32	\$ 2.56	\$ 17.88
067-0520-043-0000	RESIDENTIAL	\$ 15.32	\$ 2.56	\$ 17.88
067-0520-044-0000	RESIDENTIAL	\$ 15.32	\$ 2.56	\$ 17.88
067-0520-045-0000	RESIDENTIAL	\$ 15.32	\$ 2.56	\$ 17.88
067-0520-046-0000	RESIDENTIAL	\$ 15.32	\$ 2.56	\$ 17.88
067-0520-047-0000	RESIDENTIAL	\$ 15.32	\$ 2.56	\$ 17.88
067-0520-048-0000	RESIDENTIAL	\$ 15.32	\$ 2.56	\$ 17.88
067-0520-049-0000	RESIDENTIAL	\$ 15.32	\$ 2.56	\$ 17.88
067-0520-050-0000	RESIDENTIAL	\$ 15.32	\$ 2.56	\$ 17.88
067-0520-051-0000	RESIDENTIAL	\$ 15.32	\$ 2.56	\$ 17.88
067-0520-052-0000	RESIDENTIAL	\$ 15.32	\$ 2.56	\$ 17.88
067-0520-053-0000	RESIDENTIAL	\$ 15.32	\$ 2.56	\$ 17.88
067-0520-054-0000	RESIDENTIAL	\$ 15.32	\$ 2.56	\$ 17.88
067-0520-055-0000	RESIDENTIAL	\$ 15.32	\$ 2.56	\$ 17.88
067-0520-056-0000	RESIDENTIAL	\$ 15.32	\$ 2.56	\$ 17.88
067-0520-057-0000	RESIDENTIAL	\$ 15.32	\$ 2.56	\$ 17.88
067-0520-058-0000	RESIDENTIAL	\$ 15.32	\$ 2.56	\$ 17.88
067-0520-059-0000	RESIDENTIAL	\$ 15.32	\$ 2.56	\$ 17.88
067-0520-060-0000	RESIDENTIAL	\$ 15.32	\$ 2.56	\$ 17.88
067-0520-061-0000	RESIDENTIAL	\$ 15.32	\$ 2.56	\$ 17.88
067-0520-062-0000	RESIDENTIAL	\$ 15.32	\$ 2.56	\$ 17.88
067-0520-063-0000	RESIDENTIAL	\$ 15.32	\$ 2.56	\$ 17.88
067-0520-064-0000	RESIDENTIAL	\$ 15.32	\$ 2.56	\$ 17.88
067-0520-065-0000	RESIDENTIAL	\$ 15.32	\$ 2.56	\$ 17.88
067-0520-066-0000	RESIDENTIAL	\$ 15.32	\$ 2.56	\$ 17.88
067-0520-067-0000	RESIDENTIAL	\$ 15.32	\$ 2.56	\$ 17.88
067-0520-068-0000	RESIDENTIAL	\$ 15.32	\$ 2.56	\$ 17.88
067-0520-069-0000	RESIDENTIAL	\$ 15.32	\$ 2.56	\$ 17.88
067-0520-070-0000	RESIDENTIAL	\$ 15.32	\$ 2.56	\$ 17.88
067-0520-071-0000	RESIDENTIAL	\$ 15.32	\$ 2.56	\$ 17.88
067-0520-072-0000	RESIDENTIAL	\$ 15.32	\$ 2.56	\$ 17.88
067-0520-073-0000	RESIDENTIAL	\$ 15.32	\$ 2.56	\$ 17.88
067-0520-074-0000	RESIDENTIAL	\$ 15.32	\$ 2.56	\$ 17.88

AGENDA ITEM 10.2

City of Rancho Cordova
Lighting District No. 2012-1
Fiscal Year 2019-20 Assessment Roll

ATTACHMENT 2

669

APN	District Classification	Street Light Charge	Safety Light Charge	Total Assessment
067-0520-075-0000	RESIDENTIAL	\$ 15.32	\$ 2.56	\$ 17.88
067-0520-076-0000	RESIDENTIAL	\$ 15.32	\$ 2.56	\$ 17.88
067-0520-077-0000	RESIDENTIAL	\$ 15.32	\$ 2.56	\$ 17.88
067-0520-078-0000	RESIDENTIAL	\$ 15.32	\$ 2.56	\$ 17.88
067-0520-079-0000	RESIDENTIAL	\$ 15.32	\$ 2.56	\$ 17.88
067-0520-080-0000	RESIDENTIAL	\$ 15.32	\$ 2.56	\$ 17.88
067-0520-081-0000	RESIDENTIAL	\$ 15.32	\$ 2.56	\$ 17.88
067-0520-082-0000	RESIDENTIAL	\$ 15.32	\$ 2.56	\$ 17.88
067-0520-083-0000	RESIDENTIAL	\$ 15.32	\$ 2.56	\$ 17.88
067-0520-084-0000	RESIDENTIAL	\$ 15.32	\$ 2.56	\$ 17.88
067-0520-085-0000	RESIDENTIAL	\$ 15.32	\$ 2.56	\$ 17.88
067-0520-086-0000	RESIDENTIAL	\$ 15.32	\$ 2.56	\$ 17.88
067-0520-087-0000	RESIDENTIAL	\$ 15.32	\$ 2.56	\$ 17.88
067-0520-088-0000	RESIDENTIAL	\$ 15.32	\$ 2.56	\$ 17.88
067-0520-089-0000	RESIDENTIAL	\$ 15.32	\$ 2.56	\$ 17.88
067-0520-090-0000	RESIDENTIAL	\$ 15.32	\$ 2.56	\$ 17.88
067-0530-001-0000	RESIDENTIAL	\$ 15.32	\$ 2.56	\$ 17.88
067-0530-002-0000	RESIDENTIAL	\$ 15.32	\$ 2.56	\$ 17.88
067-0530-003-0000	RESIDENTIAL	\$ 15.32	\$ 2.56	\$ 17.88
067-0530-004-0000	RESIDENTIAL	\$ 15.32	\$ 2.56	\$ 17.88
067-0530-005-0000	RESIDENTIAL	\$ 15.32	\$ 2.56	\$ 17.88
067-0530-006-0000	RESIDENTIAL	\$ 15.32	\$ 2.56	\$ 17.88
067-0530-007-0000	RESIDENTIAL	\$ 15.32	\$ 2.56	\$ 17.88
067-0530-008-0000	RESIDENTIAL	\$ 15.32	\$ 2.56	\$ 17.88
067-0530-009-0000	RESIDENTIAL	\$ 15.32	\$ 2.56	\$ 17.88
067-0530-010-0000	RESIDENTIAL	\$ 15.32	\$ 2.56	\$ 17.88
067-0530-011-0000	RESIDENTIAL	\$ 15.32	\$ 2.56	\$ 17.88
067-0530-012-0000	RESIDENTIAL	\$ 15.32	\$ 2.56	\$ 17.88
067-0530-013-0000	RESIDENTIAL	\$ 15.32	\$ 2.56	\$ 17.88
067-0530-014-0000	RESIDENTIAL	\$ 15.32	\$ 2.56	\$ 17.88
067-0530-015-0000	RESIDENTIAL	\$ 15.32	\$ 2.56	\$ 17.88
067-0530-016-0000	RESIDENTIAL	\$ 15.32	\$ 2.56	\$ 17.88
067-0530-017-0000	RESIDENTIAL	\$ 15.32	\$ 2.56	\$ 17.88
067-0530-018-0000	RESIDENTIAL	\$ 15.32	\$ 2.56	\$ 17.88
067-0530-019-0000	RESIDENTIAL	\$ 15.32	\$ 2.56	\$ 17.88
067-0530-020-0000	RESIDENTIAL	\$ 15.32	\$ 2.56	\$ 17.88
067-0530-021-0000	RESIDENTIAL	\$ 15.32	\$ 2.56	\$ 17.88
067-0530-022-0000	RESIDENTIAL	\$ 15.32	\$ 2.56	\$ 17.88
067-0530-023-0000	RESIDENTIAL	\$ 15.32	\$ 2.56	\$ 17.88
067-0530-024-0000	RESIDENTIAL	\$ 15.32	\$ 2.56	\$ 17.88
067-0530-025-0000	RESIDENTIAL	\$ 15.32	\$ 2.56	\$ 17.88
067-0530-026-0000	RESIDENTIAL	\$ 15.32	\$ 2.56	\$ 17.88
067-0530-027-0000	RESIDENTIAL	\$ 15.32	\$ 2.56	\$ 17.88
067-0530-028-0000	RESIDENTIAL	\$ 15.32	\$ 2.56	\$ 17.88

AGENDA ITEM 10.2

City of Rancho Cordova
Lighting District No. 2012-1
Fiscal Year 2019-20 Assessment Roll

ATTACHMENT 2

670

APN	District Classification	Street Light Charge	Safety Light Charge	Total Assessment
067-0530-029-0000	RESIDENTIAL	\$ 15.32	\$ 2.56	\$ 17.88
067-0530-030-0000	RESIDENTIAL	\$ 15.32	\$ 2.56	\$ 17.88
067-0530-031-0000	RESIDENTIAL	\$ 15.32	\$ 2.56	\$ 17.88
067-0530-032-0000	RESIDENTIAL	\$ 15.32	\$ 2.56	\$ 17.88
067-0530-033-0000	RESIDENTIAL	\$ 15.32	\$ 2.56	\$ 17.88
067-0530-034-0000	RESIDENTIAL	\$ 15.32	\$ 2.56	\$ 17.88
067-0540-001-0000	RESIDENTIAL	\$ 15.32	\$ 2.56	\$ 17.88
067-0540-002-0000	RESIDENTIAL	\$ 15.32	\$ 2.56	\$ 17.88
067-0540-003-0000	RESIDENTIAL	\$ 15.32	\$ 2.56	\$ 17.88
067-0540-004-0000	RESIDENTIAL	\$ 15.32	\$ 2.56	\$ 17.88
067-0540-005-0000	RESIDENTIAL	\$ 15.32	\$ 2.56	\$ 17.88
067-0540-006-0000	RESIDENTIAL	\$ 15.32	\$ 2.56	\$ 17.88
067-0540-007-0000	RESIDENTIAL	\$ 15.32	\$ 2.56	\$ 17.88
067-0540-008-0000	RESIDENTIAL	\$ 15.32	\$ 2.56	\$ 17.88
067-0540-009-0000	RESIDENTIAL	\$ 15.32	\$ 2.56	\$ 17.88
067-0540-010-0000	RESIDENTIAL	\$ 15.32	\$ 2.56	\$ 17.88
067-0540-011-0000	RESIDENTIAL	\$ 15.32	\$ 2.56	\$ 17.88
067-0540-012-0000	RESIDENTIAL	\$ 15.32	\$ 2.56	\$ 17.88
067-0540-013-0000	RESIDENTIAL	\$ 15.32	\$ 2.56	\$ 17.88
067-0540-014-0000	RESIDENTIAL	\$ 15.32	\$ 2.56	\$ 17.88
067-0540-015-0000	RESIDENTIAL	\$ 15.32	\$ 2.56	\$ 17.88
067-0540-016-0000	RESIDENTIAL	\$ 15.32	\$ 2.56	\$ 17.88
067-0540-017-0000	RESIDENTIAL	\$ 15.32	\$ 2.56	\$ 17.88
067-0540-018-0000	RESIDENTIAL	\$ 15.32	\$ 2.56	\$ 17.88
067-0540-019-0000	RESIDENTIAL	\$ 15.32	\$ 2.56	\$ 17.88
067-0540-020-0000	RESIDENTIAL	\$ 15.32	\$ 2.56	\$ 17.88
067-0540-021-0000	RESIDENTIAL	\$ 15.32	\$ 2.56	\$ 17.88
067-0540-022-0000	RESIDENTIAL	\$ 15.32	\$ 2.56	\$ 17.88
067-0540-023-0000	RESIDENTIAL	\$ 15.32	\$ 2.56	\$ 17.88
067-0540-024-0000	RESIDENTIAL	\$ 15.32	\$ 2.56	\$ 17.88
067-0540-025-0000	RESIDENTIAL	\$ 15.32	\$ 2.56	\$ 17.88
067-0540-026-0000	RESIDENTIAL	\$ 15.32	\$ 2.56	\$ 17.88
067-0540-027-0000	RESIDENTIAL	\$ 15.32	\$ 2.56	\$ 17.88
067-0540-028-0000	RESIDENTIAL	\$ 15.32	\$ 2.56	\$ 17.88
067-0540-029-0000	RESIDENTIAL	\$ 15.32	\$ 2.56	\$ 17.88
067-0540-030-0000	RESIDENTIAL	\$ 15.32	\$ 2.56	\$ 17.88
067-0540-031-0000	RESIDENTIAL	\$ 15.32	\$ 2.56	\$ 17.88
067-0540-032-0000	RESIDENTIAL	\$ 15.32	\$ 2.56	\$ 17.88
067-0540-033-0000	RESIDENTIAL	\$ 15.32	\$ 2.56	\$ 17.88
067-0540-034-0000	RESIDENTIAL	\$ 15.32	\$ 2.56	\$ 17.88
067-0540-035-0000	RESIDENTIAL	\$ 15.32	\$ 2.56	\$ 17.88
067-0540-036-0000	RESIDENTIAL	\$ 15.32	\$ 2.56	\$ 17.88
067-0540-037-0000	RESIDENTIAL	\$ 15.32	\$ 2.56	\$ 17.88
067-0540-038-0000	RESIDENTIAL	\$ 15.32	\$ 2.56	\$ 17.88

AGENDA ITEM 10.2

City of Rancho Cordova
Lighting District No. 2012-1
Fiscal Year 2019-20 Assessment Roll

ATTACHMENT 2

671

APN	District Classification	Street Light Charge	Safety Light Charge	Total Assessment
067-0540-039-0000	RESIDENTIAL	\$ 15.32	\$ 2.56	\$ 17.88
067-0540-040-0000	RESIDENTIAL	\$ 15.32	\$ 2.56	\$ 17.88
067-0540-041-0000	RESIDENTIAL	\$ 15.32	\$ 2.56	\$ 17.88
067-0540-042-0000	RESIDENTIAL	\$ 15.32	\$ 2.56	\$ 17.88
067-0540-043-0000	RESIDENTIAL	\$ 15.32	\$ 2.56	\$ 17.88
067-0540-044-0000	RESIDENTIAL	\$ 15.32	\$ 2.56	\$ 17.88
067-0540-045-0000	RESIDENTIAL	\$ 15.32	\$ 2.56	\$ 17.88
067-0540-046-0000	RESIDENTIAL	\$ 15.32	\$ 2.56	\$ 17.88
067-0540-047-0000	RESIDENTIAL	\$ 15.32	\$ 2.56	\$ 17.88
067-0540-048-0000	RESIDENTIAL	\$ 15.32	\$ 2.56	\$ 17.88
067-0540-049-0000	RESIDENTIAL	\$ 15.32	\$ 2.56	\$ 17.88
067-0540-050-0000	RESIDENTIAL	\$ 15.32	\$ 2.56	\$ 17.88
067-0540-051-0000	RESIDENTIAL	\$ 15.32	\$ 2.56	\$ 17.88
067-0540-052-0000	RESIDENTIAL	\$ 15.32	\$ 2.56	\$ 17.88
067-0540-053-0000	RESIDENTIAL	\$ 15.32	\$ 2.56	\$ 17.88
067-0540-054-0000	RESIDENTIAL	\$ 15.32	\$ 2.56	\$ 17.88
067-0540-055-0000	RESIDENTIAL	\$ 15.32	\$ 2.56	\$ 17.88
067-0540-056-0000	RESIDENTIAL	\$ 15.32	\$ 2.56	\$ 17.88
067-0540-057-0000	RESIDENTIAL	\$ 15.32	\$ 2.56	\$ 17.88
067-0540-058-0000	RESIDENTIAL	\$ 15.32	\$ 2.56	\$ 17.88
067-0540-059-0000	RESIDENTIAL	\$ 15.32	\$ 2.56	\$ 17.88
067-0540-060-0000	RESIDENTIAL	\$ 15.32	\$ 2.56	\$ 17.88
067-0540-061-0000	RESIDENTIAL	\$ 15.32	\$ 2.56	\$ 17.88
067-0540-062-0000	RESIDENTIAL	\$ 15.32	\$ 2.56	\$ 17.88
067-0540-063-0000	RESIDENTIAL	\$ 15.32	\$ 2.56	\$ 17.88
067-0540-064-0000	RESIDENTIAL	\$ 15.32	\$ 2.56	\$ 17.88
067-0540-065-0000	RESIDENTIAL	\$ 15.32	\$ 2.56	\$ 17.88
067-0540-066-0000	RESIDENTIAL	\$ 15.32	\$ 2.56	\$ 17.88
067-0540-067-0000	RESIDENTIAL	\$ 15.32	\$ 2.56	\$ 17.88
067-0540-068-0000	RESIDENTIAL	\$ 15.32	\$ 2.56	\$ 17.88
067-0540-069-0000	RESIDENTIAL	\$ 15.32	\$ 2.56	\$ 17.88
067-0540-070-0000	RESIDENTIAL	\$ 15.32	\$ 2.56	\$ 17.88
067-0540-071-0000	RESIDENTIAL	\$ 15.32	\$ 2.56	\$ 17.88
067-0540-072-0000	RESIDENTIAL	\$ 15.32	\$ 2.56	\$ 17.88
067-0540-073-0000	RESIDENTIAL	\$ 15.32	\$ 2.56	\$ 17.88
067-0540-074-0000	RESIDENTIAL	\$ 15.32	\$ 2.56	\$ 17.88
067-0540-075-0000	RESIDENTIAL	\$ 15.32	\$ 2.56	\$ 17.88
067-0540-076-0000	RESIDENTIAL	\$ 15.32	\$ 2.56	\$ 17.88
067-0540-077-0000	RESIDENTIAL	\$ 15.32	\$ 2.56	\$ 17.88
067-0540-078-0000	RESIDENTIAL	\$ 15.32	\$ 2.56	\$ 17.88
067-0540-079-0000	RESIDENTIAL	\$ 15.32	\$ 2.56	\$ 17.88
067-0540-080-0000	RESIDENTIAL	\$ 15.32	\$ 2.56	\$ 17.88
067-0540-081-0000	RESIDENTIAL	\$ 15.32	\$ 2.56	\$ 17.88
067-0540-082-0000	RESIDENTIAL	\$ 15.32	\$ 2.56	\$ 17.88

AGENDA ITEM 10.2

City of Rancho Cordova
Lighting District No. 2012-1
Fiscal Year 2019-20 Assessment Roll

ATTACHMENT 2

672

APN	District Classification	Street Light Charge	Safety Light Charge	Total Assessment
067-0540-083-0000	RESIDENTIAL	\$ 15.32	\$ 2.56	\$ 17.88
067-0540-084-0000	RESIDENTIAL	\$ 15.32	\$ 2.56	\$ 17.88
067-0540-085-0000	RESIDENTIAL	\$ 15.32	\$ 2.56	\$ 17.88
067-0540-086-0000	RESIDENTIAL	\$ 15.32	\$ 2.56	\$ 17.88
067-0540-087-0000	RESIDENTIAL	\$ 15.32	\$ 2.56	\$ 17.88
067-0540-088-0000	RESIDENTIAL	\$ 15.32	\$ 2.56	\$ 17.88
067-0540-089-0000	RESIDENTIAL	\$ 15.32	\$ 2.56	\$ 17.88
067-0540-090-0000	RESIDENTIAL	\$ 15.32	\$ 2.56	\$ 17.88
067-0540-091-0000	RESIDENTIAL	\$ 15.32	\$ 2.56	\$ 17.88
067-0540-092-0000	RESIDENTIAL	\$ 15.32	\$ 2.56	\$ 17.88
067-0540-093-0000	RESIDENTIAL	\$ 15.32	\$ 2.56	\$ 17.88
067-0540-094-0000	RESIDENTIAL	\$ 15.32	\$ 2.56	\$ 17.88
067-0540-095-0000	RESIDENTIAL	\$ 15.32	\$ 2.56	\$ 17.88
067-0540-096-0000	RESIDENTIAL	\$ 15.32	\$ 2.56	\$ 17.88
067-0540-097-0000	RESIDENTIAL	\$ 15.32	\$ 2.56	\$ 17.88
067-0540-098-0000	RESIDENTIAL	\$ 15.32	\$ 2.56	\$ 17.88
067-0540-099-0000	RESIDENTIAL	\$ 15.32	\$ 2.56	\$ 17.88
067-0540-100-0000	RESIDENTIAL	\$ 15.32	\$ 2.56	\$ 17.88
067-0540-101-0000	RESIDENTIAL	\$ 15.32	\$ 2.56	\$ 17.88
067-0540-102-0000	RESIDENTIAL	\$ 15.32	\$ 2.56	\$ 17.88
067-0540-103-0000	RESIDENTIAL	\$ 15.32	\$ 2.56	\$ 17.88
067-0540-104-0000	RESIDENTIAL	\$ 15.32	\$ 2.56	\$ 17.88
067-0540-105-0000	RESIDENTIAL	\$ 15.32	\$ 2.56	\$ 17.88
067-0540-106-0000	RESIDENTIAL	\$ 15.32	\$ 2.56	\$ 17.88
067-0540-107-0000	RESIDENTIAL	\$ 15.32	\$ 2.56	\$ 17.88
067-0540-108-0000	RESIDENTIAL	\$ 15.32	\$ 2.56	\$ 17.88
067-0550-001-0000	RESIDENTIAL	\$ 15.32	\$ 2.56	\$ 17.88
067-0550-002-0000	RESIDENTIAL	\$ 15.32	\$ 2.56	\$ 17.88
067-0550-003-0000	RESIDENTIAL	\$ 15.32	\$ 2.56	\$ 17.88
067-0550-004-0000	RESIDENTIAL	\$ 15.32	\$ 2.56	\$ 17.88
067-0550-005-0000	RESIDENTIAL	\$ 15.32	\$ 2.56	\$ 17.88
067-0550-006-0000	RESIDENTIAL	\$ 15.32	\$ 2.56	\$ 17.88
067-0550-007-0000	RESIDENTIAL	\$ 15.32	\$ 2.56	\$ 17.88
067-0550-008-0000	RESIDENTIAL	\$ 15.32	\$ 2.56	\$ 17.88
067-0550-009-0000	RESIDENTIAL	\$ 15.32	\$ 2.56	\$ 17.88
067-0550-010-0000	RESIDENTIAL	\$ 15.32	\$ 2.56	\$ 17.88
067-0550-011-0000	RESIDENTIAL	\$ 15.32	\$ 2.56	\$ 17.88
067-0550-012-0000	RESIDENTIAL	\$ 15.32	\$ 2.56	\$ 17.88
067-0550-013-0000	RESIDENTIAL	\$ 15.32	\$ 2.56	\$ 17.88
067-0550-014-0000	RESIDENTIAL	\$ 15.32	\$ 2.56	\$ 17.88
067-0550-015-0000	RESIDENTIAL	\$ 15.32	\$ 2.56	\$ 17.88
067-0550-016-0000	RESIDENTIAL	\$ 15.32	\$ 2.56	\$ 17.88
067-0550-017-0000	RESIDENTIAL	\$ 15.32	\$ 2.56	\$ 17.88
067-0550-018-0000	RESIDENTIAL	\$ 15.32	\$ 2.56	\$ 17.88

AGENDA ITEM 10.2

City of Rancho Cordova
Lighting District No. 2012-1
Fiscal Year 2019-20 Assessment Roll

ATTACHMENT 2

673

APN	District Classification	Street Light Charge	Safety Light Charge	Total Assessment
067-0550-019-0000	RESIDENTIAL	\$ 15.32	\$ 2.56	\$ 17.88
067-0550-020-0000	RESIDENTIAL	\$ 15.32	\$ 2.56	\$ 17.88
067-0550-021-0000	RESIDENTIAL	\$ 15.32	\$ 2.56	\$ 17.88
067-0550-022-0000	RESIDENTIAL	\$ 15.32	\$ 2.56	\$ 17.88
067-0550-023-0000	RESIDENTIAL	\$ 15.32	\$ 2.56	\$ 17.88
067-0550-024-0000	RESIDENTIAL	\$ 15.32	\$ 2.56	\$ 17.88
067-0550-025-0000	RESIDENTIAL	\$ 15.32	\$ 2.56	\$ 17.88
067-0550-026-0000	RESIDENTIAL	\$ 15.32	\$ 2.56	\$ 17.88
067-0550-027-0000	RESIDENTIAL	\$ 15.32	\$ 2.56	\$ 17.88
067-0550-028-0000	RESIDENTIAL	\$ 15.32	\$ 2.56	\$ 17.88
067-0550-029-0000	RESIDENTIAL	\$ 15.32	\$ 2.56	\$ 17.88
067-0550-030-0000	RESIDENTIAL	\$ 15.32	\$ 2.56	\$ 17.88
067-0550-031-0000	RESIDENTIAL	\$ 15.32	\$ 2.56	\$ 17.88
067-0550-032-0000	RESIDENTIAL	\$ 15.32	\$ 2.56	\$ 17.88
067-0550-033-0000	RESIDENTIAL	\$ 15.32	\$ 2.56	\$ 17.88
067-0550-034-0000	RESIDENTIAL	\$ 15.32	\$ 2.56	\$ 17.88
067-0550-035-0000	RESIDENTIAL	\$ 15.32	\$ 2.56	\$ 17.88
067-0550-036-0000	RESIDENTIAL	\$ 15.32	\$ 2.56	\$ 17.88
067-0550-037-0000	RESIDENTIAL	\$ 15.32	\$ 2.56	\$ 17.88
067-0550-038-0000	RESIDENTIAL	\$ 15.32	\$ 2.56	\$ 17.88
067-0550-039-0000	RESIDENTIAL	\$ 15.32	\$ 2.56	\$ 17.88
067-0550-040-0000	RESIDENTIAL	\$ 15.32	\$ 2.56	\$ 17.88
067-0550-041-0000	RESIDENTIAL	\$ 15.32	\$ 2.56	\$ 17.88
067-0550-042-0000	RESIDENTIAL	\$ 15.32	\$ 2.56	\$ 17.88
067-0550-043-0000	RESIDENTIAL	\$ 15.32	\$ 2.56	\$ 17.88
067-0550-044-0000	RESIDENTIAL	\$ 15.32	\$ 2.56	\$ 17.88
067-0550-045-0000	RESIDENTIAL	\$ 15.32	\$ 2.56	\$ 17.88
067-0550-046-0000	RESIDENTIAL	\$ 15.32	\$ 2.56	\$ 17.88
067-0550-047-0000	RESIDENTIAL	\$ 15.32	\$ 2.56	\$ 17.88
067-0550-048-0000	RESIDENTIAL	\$ 15.32	\$ 2.56	\$ 17.88
067-0550-049-0000	RESIDENTIAL	\$ 15.32	\$ 2.56	\$ 17.88
067-0550-050-0000	RESIDENTIAL	\$ 15.32	\$ 2.56	\$ 17.88
067-0550-051-0000	RESIDENTIAL	\$ 15.32	\$ 2.56	\$ 17.88
067-0550-052-0000	RESIDENTIAL	\$ 15.32	\$ 2.56	\$ 17.88
067-0550-053-0000	RESIDENTIAL	\$ 15.32	\$ 2.56	\$ 17.88
067-0550-054-0000	RESIDENTIAL	\$ 15.32	\$ 2.56	\$ 17.88
067-0550-055-0000	RESIDENTIAL	\$ 15.32	\$ 2.56	\$ 17.88
067-0550-056-0000	RESIDENTIAL	\$ 15.32	\$ 2.56	\$ 17.88
067-0550-057-0000	RESIDENTIAL	\$ 15.32	\$ 2.56	\$ 17.88
067-0550-058-0000	RESIDENTIAL	\$ 15.32	\$ 2.56	\$ 17.88
067-0550-059-0000	RESIDENTIAL	\$ 15.32	\$ 2.56	\$ 17.88
067-0550-060-0000	RESIDENTIAL	\$ 15.32	\$ 2.56	\$ 17.88
067-0550-061-0000	RESIDENTIAL	\$ 15.32	\$ 2.56	\$ 17.88
067-0550-062-0000	RESIDENTIAL	\$ 15.32	\$ 2.56	\$ 17.88

AGENDA ITEM 10.2

City of Rancho Cordova
Lighting District No. 2012-1
Fiscal Year 2019-20 Assessment Roll

ATTACHMENT 2

674

APN	District Classification	Street Light Charge	Safety Light Charge	Total Assessment
067-0550-063-0000	RESIDENTIAL	\$ 15.32	\$ 2.56	\$ 17.88
067-0550-064-0000	RESIDENTIAL	\$ 15.32	\$ 2.56	\$ 17.88
067-0550-065-0000	RESIDENTIAL	\$ 15.32	\$ 2.56	\$ 17.88
067-0550-066-0000	RESIDENTIAL	\$ 15.32	\$ 2.56	\$ 17.88
067-0550-067-0000	RESIDENTIAL	\$ 15.32	\$ 2.56	\$ 17.88
067-0550-068-0000	RESIDENTIAL	\$ 15.32	\$ 2.56	\$ 17.88
067-0550-069-0000	RESIDENTIAL	\$ 15.32	\$ 2.56	\$ 17.88
067-0550-070-0000	RESIDENTIAL	\$ 15.32	\$ 2.56	\$ 17.88
067-0550-071-0000	RESIDENTIAL	\$ 15.32	\$ 2.56	\$ 17.88
067-0550-072-0000	RESIDENTIAL	\$ 15.32	\$ 2.56	\$ 17.88
067-0550-073-0000	RESIDENTIAL	\$ 15.32	\$ 2.56	\$ 17.88
067-0550-074-0000	RESIDENTIAL	\$ 15.32	\$ 2.56	\$ 17.88
067-0550-075-0000	RESIDENTIAL	\$ 15.32	\$ 2.56	\$ 17.88
067-0550-076-0000	RESIDENTIAL	\$ 15.32	\$ 2.56	\$ 17.88
067-0550-077-0000	RESIDENTIAL	\$ 15.32	\$ 2.56	\$ 17.88
067-0550-078-0000	RESIDENTIAL	\$ 15.32	\$ 2.56	\$ 17.88
067-0550-079-0000	RESIDENTIAL	\$ 15.32	\$ 2.56	\$ 17.88
067-0550-080-0000	RESIDENTIAL	\$ 15.32	\$ 2.56	\$ 17.88
067-0550-081-0000	RESIDENTIAL	\$ 15.32	\$ 2.56	\$ 17.88
067-0550-082-0000	RESIDENTIAL	\$ 15.32	\$ 2.56	\$ 17.88
067-0550-083-0000	RESIDENTIAL	\$ 15.32	\$ 2.56	\$ 17.88
067-0550-084-0000	RESIDENTIAL	\$ 15.32	\$ 2.56	\$ 17.88
067-0550-085-0000	RESIDENTIAL	\$ 15.32	\$ 2.56	\$ 17.88
067-0550-086-0000	RESIDENTIAL	\$ 15.32	\$ 2.56	\$ 17.88
067-0550-087-0000	RESIDENTIAL	\$ 15.32	\$ 2.56	\$ 17.88
067-0550-088-0000	RESIDENTIAL	\$ 15.32	\$ 2.56	\$ 17.88
067-0550-089-0000	RESIDENTIAL	\$ 15.32	\$ 2.56	\$ 17.88
067-0550-090-0000	RESIDENTIAL	\$ 15.32	\$ 2.56	\$ 17.88
067-0550-091-0000	RESIDENTIAL	\$ 15.32	\$ 2.56	\$ 17.88
067-0550-092-0000	RESIDENTIAL	\$ 15.32	\$ 2.56	\$ 17.88
067-0550-093-0000	RESIDENTIAL	\$ 15.32	\$ 2.56	\$ 17.88
067-0550-094-0000	RESIDENTIAL	\$ 15.32	\$ 2.56	\$ 17.88
067-0550-095-0000	RESIDENTIAL	\$ 15.32	\$ 2.56	\$ 17.88
067-0550-096-0000	RESIDENTIAL	\$ 15.32	\$ 2.56	\$ 17.88
067-0550-097-0000	RESIDENTIAL	\$ 15.32	\$ 2.56	\$ 17.88
067-0550-098-0000	RESIDENTIAL	\$ 15.32	\$ 2.56	\$ 17.88
067-0550-099-0000	RESIDENTIAL	\$ 15.32	\$ 2.56	\$ 17.88
067-0550-100-0000	RESIDENTIAL	\$ 15.32	\$ 2.56	\$ 17.88
067-0550-101-0000	RESIDENTIAL	\$ 15.32	\$ 2.56	\$ 17.88
067-0550-102-0000	RESIDENTIAL	\$ 15.32	\$ 2.56	\$ 17.88
067-0550-103-0000	RESIDENTIAL	\$ 15.32	\$ 2.56	\$ 17.88
067-0550-104-0000	RESIDENTIAL	\$ 15.32	\$ 2.56	\$ 17.88
067-0550-105-0000	RESIDENTIAL	\$ 15.32	\$ 2.56	\$ 17.88
067-0550-106-0000	RESIDENTIAL	\$ 15.32	\$ 2.56	\$ 17.88

AGENDA ITEM 10.2

City of Rancho Cordova
Lighting District No. 2012-1
Fiscal Year 2019-20 Assessment Roll

ATTACHMENT 2

675

APN	District Classification	Street Light Charge	Safety Light Charge	Total Assessment
067-0550-107-0000	RESIDENTIAL	\$ 15.32	\$ 2.56	\$ 17.88
067-0550-108-0000	RESIDENTIAL	\$ 15.32	\$ 2.56	\$ 17.88
067-0550-109-0000	RESIDENTIAL	\$ 15.32	\$ 2.56	\$ 17.88
067-0550-110-0000	RESIDENTIAL	\$ 15.32	\$ 2.56	\$ 17.88
067-0550-111-0000	RESIDENTIAL	\$ 15.32	\$ 2.56	\$ 17.88
067-0550-112-0000	RESIDENTIAL	\$ 15.32	\$ 2.56	\$ 17.88
067-0550-113-0000	RESIDENTIAL	\$ 15.32	\$ 2.56	\$ 17.88
067-0550-114-0000	RESIDENTIAL	\$ 15.32	\$ 2.56	\$ 17.88
067-0550-115-0000	RESIDENTIAL	\$ 15.32	\$ 2.56	\$ 17.88
067-0550-116-0000	RESIDENTIAL	\$ 15.32	\$ 2.56	\$ 17.88
067-0550-117-0000	RESIDENTIAL	\$ 15.32	\$ 2.56	\$ 17.88
067-0550-118-0000	RESIDENTIAL	\$ 15.32	\$ 2.56	\$ 17.88
067-0550-119-0000	RESIDENTIAL	\$ 15.32	\$ 2.56	\$ 17.88
067-0550-120-0000	RESIDENTIAL	\$ 15.32	\$ 2.56	\$ 17.88
067-0550-121-0000	RESIDENTIAL	\$ 15.32	\$ 2.56	\$ 17.88
067-0550-122-0000	RESIDENTIAL	\$ 15.32	\$ 2.56	\$ 17.88
067-0550-123-0000	RESIDENTIAL	\$ 15.32	\$ 2.56	\$ 17.88
067-0550-124-0000	RESIDENTIAL	\$ 15.32	\$ 2.56	\$ 17.88
067-0550-125-0000	RESIDENTIAL	\$ 15.32	\$ 2.56	\$ 17.88
067-0550-126-0000	RESIDENTIAL	\$ 15.32	\$ 2.56	\$ 17.88
067-0550-127-0000	RESIDENTIAL	\$ 15.32	\$ 2.56	\$ 17.88
067-0550-128-0000	RESIDENTIAL	\$ 15.32	\$ 2.56	\$ 17.88
067-0550-129-0000	RESIDENTIAL	\$ 15.32	\$ 2.56	\$ 17.88
067-0550-130-0000	RESIDENTIAL	\$ 15.32	\$ 2.56	\$ 17.88
067-0550-131-0000	RESIDENTIAL	\$ 15.32	\$ 2.56	\$ 17.88
067-0550-132-0000	RESIDENTIAL	\$ 15.32	\$ 2.56	\$ 17.88
067-0560-001-0000	RESIDENTIAL	\$ 15.32	\$ 2.56	\$ 17.88
067-0560-002-0000	RESIDENTIAL	\$ 15.32	\$ 2.56	\$ 17.88
067-0560-003-0000	RESIDENTIAL	\$ 15.32	\$ 2.56	\$ 17.88
067-0560-004-0000	RESIDENTIAL	\$ 15.32	\$ 2.56	\$ 17.88
067-0560-005-0000	RESIDENTIAL	\$ 15.32	\$ 2.56	\$ 17.88
067-0560-006-0000	RESIDENTIAL	\$ 15.32	\$ 2.56	\$ 17.88
067-0560-007-0000	RESIDENTIAL	\$ 15.32	\$ 2.56	\$ 17.88
067-0560-008-0000	RESIDENTIAL	\$ 15.32	\$ 2.56	\$ 17.88
067-0560-009-0000	RESIDENTIAL	\$ 15.32	\$ 2.56	\$ 17.88
067-0560-010-0000	RESIDENTIAL	\$ 15.32	\$ 2.56	\$ 17.88
067-0560-011-0000	RESIDENTIAL	\$ 15.32	\$ 2.56	\$ 17.88
067-0560-012-0000	RESIDENTIAL	\$ 15.32	\$ 2.56	\$ 17.88
067-0560-013-0000	RESIDENTIAL	\$ 15.32	\$ 2.56	\$ 17.88
067-0560-014-0000	RESIDENTIAL	\$ 15.32	\$ 2.56	\$ 17.88
067-0560-015-0000	RESIDENTIAL	\$ 15.32	\$ 2.56	\$ 17.88
067-0560-016-0000	RESIDENTIAL	\$ 15.32	\$ 2.56	\$ 17.88
067-0560-017-0000	RESIDENTIAL	\$ 15.32	\$ 2.56	\$ 17.88
067-0560-018-0000	RESIDENTIAL	\$ 15.32	\$ 2.56	\$ 17.88

AGENDA ITEM 10.2

City of Rancho Cordova
Lighting District No. 2012-1
Fiscal Year 2019-20 Assessment Roll

ATTACHMENT 2

676

APN	District Classification	Street Light Charge	Safety Light Charge	Total Assessment
067-0560-019-0000	RESIDENTIAL	\$ 15.32	\$ 2.56	\$ 17.88
067-0560-020-0000	RESIDENTIAL	\$ 15.32	\$ 2.56	\$ 17.88
067-0560-021-0000	RESIDENTIAL	\$ 15.32	\$ 2.56	\$ 17.88
067-0560-022-0000	RESIDENTIAL	\$ 15.32	\$ 2.56	\$ 17.88
067-0560-023-0000	RESIDENTIAL	\$ 15.32	\$ 2.56	\$ 17.88
067-0560-024-0000	RESIDENTIAL	\$ 15.32	\$ 2.56	\$ 17.88
067-0560-025-0000	RESIDENTIAL	\$ 15.32	\$ 2.56	\$ 17.88
067-0560-026-0000	RESIDENTIAL	\$ 15.32	\$ 2.56	\$ 17.88
067-0560-027-0000	RESIDENTIAL	\$ 15.32	\$ 2.56	\$ 17.88
067-0560-028-0000	RESIDENTIAL	\$ 15.32	\$ 2.56	\$ 17.88
067-0560-029-0000	RESIDENTIAL	\$ 15.32	\$ 2.56	\$ 17.88
067-0560-030-0000	RESIDENTIAL	\$ 15.32	\$ 2.56	\$ 17.88
067-0560-031-0000	RESIDENTIAL	\$ 15.32	\$ 2.56	\$ 17.88
067-0560-032-0000	RESIDENTIAL	\$ 15.32	\$ 2.56	\$ 17.88
067-0560-033-0000	RESIDENTIAL	\$ 15.32	\$ 2.56	\$ 17.88
067-0560-034-0000	RESIDENTIAL	\$ 15.32	\$ 2.56	\$ 17.88
067-0560-035-0000	RESIDENTIAL	\$ 15.32	\$ 2.56	\$ 17.88
067-0560-036-0000	RESIDENTIAL	\$ 15.32	\$ 2.56	\$ 17.88
067-0560-037-0000	RESIDENTIAL	\$ 15.32	\$ 2.56	\$ 17.88
067-0560-038-0000	RESIDENTIAL	\$ 15.32	\$ 2.56	\$ 17.88
067-0560-039-0000	RESIDENTIAL	\$ 15.32	\$ 2.56	\$ 17.88
067-0560-040-0000	RESIDENTIAL	\$ 15.32	\$ 2.56	\$ 17.88
067-0560-041-0000	RESIDENTIAL	\$ 15.32	\$ 2.56	\$ 17.88
067-0560-042-0000	RESIDENTIAL	\$ 15.32	\$ 2.56	\$ 17.88
067-0560-043-0000	RESIDENTIAL	\$ 15.32	\$ 2.56	\$ 17.88
067-0560-044-0000	RESIDENTIAL	\$ 15.32	\$ 2.56	\$ 17.88
067-0560-045-0000	RESIDENTIAL	\$ 15.32	\$ 2.56	\$ 17.88
067-0560-046-0000	RESIDENTIAL	\$ 15.32	\$ 2.56	\$ 17.88
067-0560-047-0000	RESIDENTIAL	\$ 15.32	\$ 2.56	\$ 17.88
067-0560-048-0000	RESIDENTIAL	\$ 15.32	\$ 2.56	\$ 17.88
067-0560-049-0000	RESIDENTIAL	\$ 15.32	\$ 2.56	\$ 17.88
067-0560-050-0000	RESIDENTIAL	\$ 15.32	\$ 2.56	\$ 17.88
067-0560-051-0000	RESIDENTIAL	\$ 15.32	\$ 2.56	\$ 17.88
067-0560-052-0000	RESIDENTIAL	\$ 15.32	\$ 2.56	\$ 17.88
067-0560-053-0000	RESIDENTIAL	\$ 15.32	\$ 2.56	\$ 17.88
067-0560-054-0000	RESIDENTIAL	\$ 15.32	\$ 2.56	\$ 17.88
067-0560-055-0000	RESIDENTIAL	\$ 15.32	\$ 2.56	\$ 17.88
067-0560-056-0000	RESIDENTIAL	\$ 15.32	\$ 2.56	\$ 17.88
067-0560-057-0000	RESIDENTIAL	\$ 15.32	\$ 2.56	\$ 17.88
067-0560-058-0000	RESIDENTIAL	\$ 15.32	\$ 2.56	\$ 17.88
067-0560-059-0000	RESIDENTIAL	\$ 15.32	\$ 2.56	\$ 17.88
067-0560-060-0000	RESIDENTIAL	\$ 15.32	\$ 2.56	\$ 17.88
067-0560-061-0000	RESIDENTIAL	\$ 15.32	\$ 2.56	\$ 17.88
067-0560-062-0000	RESIDENTIAL	\$ 15.32	\$ 2.56	\$ 17.88

AGENDA ITEM 10.2

City of Rancho Cordova
Lighting District No. 2012-1
Fiscal Year 2019-20 Assessment Roll

ATTACHMENT 2

677

APN	District Classification	Street Light Charge	Safety Light Charge	Total Assessment
067-0560-063-0000	RESIDENTIAL	\$ 15.32	\$ 2.56	\$ 17.88
067-0560-064-0000	RESIDENTIAL	\$ 15.32	\$ 2.56	\$ 17.88
067-0560-065-0000	RESIDENTIAL	\$ 15.32	\$ 2.56	\$ 17.88
067-0560-066-0000	RESIDENTIAL	\$ 15.32	\$ 2.56	\$ 17.88
067-0560-067-0000	RESIDENTIAL	\$ 15.32	\$ 2.56	\$ 17.88
067-0560-068-0000	RESIDENTIAL	\$ 15.32	\$ 2.56	\$ 17.88
067-0560-069-0000	RESIDENTIAL	\$ 15.32	\$ 2.56	\$ 17.88
067-0560-070-0000	RESIDENTIAL	\$ 15.32	\$ 2.56	\$ 17.88
067-0560-071-0000	RESIDENTIAL	\$ 15.32	\$ 2.56	\$ 17.88
067-0560-072-0000	RESIDENTIAL	\$ 15.32	\$ 2.56	\$ 17.88
067-0560-073-0000	RESIDENTIAL	\$ 15.32	\$ 2.56	\$ 17.88
067-0560-074-0000	RESIDENTIAL	\$ 15.32	\$ 2.56	\$ 17.88
067-0560-075-0000	RESIDENTIAL	\$ 15.32	\$ 2.56	\$ 17.88
067-0560-076-0000	RESIDENTIAL	\$ 15.32	\$ 2.56	\$ 17.88
067-0560-077-0000	RESIDENTIAL	\$ 15.32	\$ 2.56	\$ 17.88
067-0560-078-0000	RESIDENTIAL	\$ 15.32	\$ 2.56	\$ 17.88
067-0560-079-0000	RESIDENTIAL	\$ 15.32	\$ 2.56	\$ 17.88
067-0560-080-0000	RESIDENTIAL	\$ 15.32	\$ 2.56	\$ 17.88
067-0560-081-0000	RESIDENTIAL	\$ 15.32	\$ 2.56	\$ 17.88
067-0560-082-0000	RESIDENTIAL	\$ 15.32	\$ 2.56	\$ 17.88
067-0560-083-0000	RESIDENTIAL	\$ 15.32	\$ 2.56	\$ 17.88
067-0560-084-0000	RESIDENTIAL	\$ 15.32	\$ 2.56	\$ 17.88
067-0560-085-0000	RESIDENTIAL	\$ 15.32	\$ 2.56	\$ 17.88
067-0560-086-0000	RESIDENTIAL	\$ 15.32	\$ 2.56	\$ 17.88
067-0560-087-0000	RESIDENTIAL	\$ 15.32	\$ 2.56	\$ 17.88
067-0560-088-0000	RESIDENTIAL	\$ 15.32	\$ 2.56	\$ 17.88
067-0560-089-0000	RESIDENTIAL	\$ 15.32	\$ 2.56	\$ 17.88
067-0560-090-0000	RESIDENTIAL	\$ 15.32	\$ 2.56	\$ 17.88
067-0560-091-0000	RESIDENTIAL	\$ 15.32	\$ 2.56	\$ 17.88
067-0560-092-0000	RESIDENTIAL	\$ 15.32	\$ 2.56	\$ 17.88
067-0560-093-0000	RESIDENTIAL	\$ 15.32	\$ 2.56	\$ 17.88
067-0560-094-0000	RESIDENTIAL	\$ 15.32	\$ 2.56	\$ 17.88
067-0560-095-0000	RESIDENTIAL	\$ 15.32	\$ 2.56	\$ 17.88
067-0560-096-0000	RESIDENTIAL	\$ 15.32	\$ 2.56	\$ 17.88
067-0560-097-0000	RESIDENTIAL	\$ 15.32	\$ 2.56	\$ 17.88
067-0560-098-0000	RESIDENTIAL	\$ 15.32	\$ 2.56	\$ 17.88
067-0560-099-0000	RESIDENTIAL	\$ 15.32	\$ 2.56	\$ 17.88
067-0560-100-0000	RESIDENTIAL	\$ 15.32	\$ 2.56	\$ 17.88
067-0560-101-0000	RESIDENTIAL	\$ 15.32	\$ 2.56	\$ 17.88
067-0560-102-0000	RESIDENTIAL	\$ 15.32	\$ 2.56	\$ 17.88
067-0560-103-0000	RESIDENTIAL	\$ 15.32	\$ 2.56	\$ 17.88
067-0560-104-0000	RESIDENTIAL	\$ 15.32	\$ 2.56	\$ 17.88
067-0560-105-0000	RESIDENTIAL	\$ 15.32	\$ 2.56	\$ 17.88
067-0560-106-0000	RESIDENTIAL	\$ 15.32	\$ 2.56	\$ 17.88

AGENDA ITEM 10.2

City of Rancho Cordova
Lighting District No. 2012-1
Fiscal Year 2019-20 Assessment Roll

ATTACHMENT 2

678

APN	District Classification	Street Light Charge	Safety Light Charge	Total Assessment
067-0560-107-0000	RESIDENTIAL	\$ 15.32	\$ 2.56	\$ 17.88
067-0560-108-0000	RESIDENTIAL	\$ 15.32	\$ 2.56	\$ 17.88
067-0560-109-0000	RESIDENTIAL	\$ 15.32	\$ 2.56	\$ 17.88
067-0560-110-0000	RESIDENTIAL	\$ 15.32	\$ 2.56	\$ 17.88
067-0560-111-0000	RESIDENTIAL	\$ 15.32	\$ 2.56	\$ 17.88
067-0560-112-0000	RESIDENTIAL	\$ 15.32	\$ 2.56	\$ 17.88
067-0560-113-0000	RESIDENTIAL	\$ 15.32	\$ 2.56	\$ 17.88
067-0560-114-0000	RESIDENTIAL	\$ 15.32	\$ 2.56	\$ 17.88
067-0560-115-0000	RESIDENTIAL	\$ 15.32	\$ 2.56	\$ 17.88
067-0560-116-0000	RESIDENTIAL	\$ 15.32	\$ 2.56	\$ 17.88
067-0560-117-0000	RESIDENTIAL	\$ 15.32	\$ 2.56	\$ 17.88
067-0560-118-0000	RESIDENTIAL	\$ 15.32	\$ 2.56	\$ 17.88
067-0560-119-0000	RESIDENTIAL	\$ 15.32	\$ 2.56	\$ 17.88
067-0560-120-0000	RESIDENTIAL	\$ 15.32	\$ 2.56	\$ 17.88
067-0560-121-0000	RESIDENTIAL	\$ 15.32	\$ 2.56	\$ 17.88
067-0560-122-0000	RESIDENTIAL	\$ 15.32	\$ 2.56	\$ 17.88
067-0570-001-0000	RESIDENTIAL	\$ 15.32	\$ 2.56	\$ 17.88
067-0570-002-0000	RESIDENTIAL	\$ 15.32	\$ 2.56	\$ 17.88
067-0570-003-0000	RESIDENTIAL	\$ 15.32	\$ 2.56	\$ 17.88
067-0570-004-0000	RESIDENTIAL	\$ 15.32	\$ 2.56	\$ 17.88
067-0570-005-0000	RESIDENTIAL	\$ 15.32	\$ 2.56	\$ 17.88
067-0570-006-0000	RESIDENTIAL	\$ 15.32	\$ 2.56	\$ 17.88
067-0570-007-0000	RESIDENTIAL	\$ 15.32	\$ 2.56	\$ 17.88
067-0570-008-0000	RESIDENTIAL	\$ 15.32	\$ 2.56	\$ 17.88
067-0570-009-0000	RESIDENTIAL	\$ 15.32	\$ 2.56	\$ 17.88
067-0570-010-0000	RESIDENTIAL	\$ 15.32	\$ 2.56	\$ 17.88
067-0570-011-0000	RESIDENTIAL	\$ 15.32	\$ 2.56	\$ 17.88
067-0570-012-0000	RESIDENTIAL	\$ 15.32	\$ 2.56	\$ 17.88
067-0570-013-0000	RESIDENTIAL	\$ 15.32	\$ 2.56	\$ 17.88
067-0570-014-0000	RESIDENTIAL	\$ 15.32	\$ 2.56	\$ 17.88
067-0570-015-0000	RESIDENTIAL	\$ 15.32	\$ 2.56	\$ 17.88
067-0570-016-0000	RESIDENTIAL	\$ 15.32	\$ 2.56	\$ 17.88
067-0570-017-0000	RESIDENTIAL	\$ 15.32	\$ 2.56	\$ 17.88
067-0570-018-0000	RESIDENTIAL	\$ 15.32	\$ 2.56	\$ 17.88
067-0570-019-0000	RESIDENTIAL	\$ 15.32	\$ 2.56	\$ 17.88
067-0570-020-0000	RESIDENTIAL	\$ 15.32	\$ 2.56	\$ 17.88
067-0570-021-0000	RESIDENTIAL	\$ 15.32	\$ 2.56	\$ 17.88
067-0570-022-0000	RESIDENTIAL	\$ 15.32	\$ 2.56	\$ 17.88
067-0570-023-0000	RESIDENTIAL	\$ 15.32	\$ 2.56	\$ 17.88
067-0570-024-0000	RESIDENTIAL	\$ 15.32	\$ 2.56	\$ 17.88
067-0570-025-0000	RESIDENTIAL	\$ 15.32	\$ 2.56	\$ 17.88
067-0570-026-0000	RESIDENTIAL	\$ 15.32	\$ 2.56	\$ 17.88
067-0570-027-0000	RESIDENTIAL	\$ 15.32	\$ 2.56	\$ 17.88
067-0570-028-0000	RESIDENTIAL	\$ 15.32	\$ 2.56	\$ 17.88

AGENDA ITEM 10.2

City of Rancho Cordova
Lighting District No. 2012-1
Fiscal Year 2019-20 Assessment Roll

ATTACHMENT 2

679

APN	District Classification	Street Light Charge	Safety Light Charge	Total Assessment
067-0570-029-0000	RESIDENTIAL	\$ 15.32	\$ 2.56	\$ 17.88
067-0570-030-0000	RESIDENTIAL	\$ 15.32	\$ 2.56	\$ 17.88
067-0570-031-0000	RESIDENTIAL	\$ 15.32	\$ 2.56	\$ 17.88
067-0570-032-0000	RESIDENTIAL	\$ 15.32	\$ 2.56	\$ 17.88
067-0570-033-0000	RESIDENTIAL	\$ 15.32	\$ 2.56	\$ 17.88
067-0570-034-0000	RESIDENTIAL	\$ 15.32	\$ 2.56	\$ 17.88
067-0570-035-0000	RESIDENTIAL	\$ 15.32	\$ 2.56	\$ 17.88
067-0570-036-0000	RESIDENTIAL	\$ 15.32	\$ 2.56	\$ 17.88
067-0570-037-0000	RESIDENTIAL	\$ 15.32	\$ 2.56	\$ 17.88
067-0570-038-0000	RESIDENTIAL	\$ 15.32	\$ 2.56	\$ 17.88
067-0570-039-0000	RESIDENTIAL	\$ 15.32	\$ 2.56	\$ 17.88
067-0570-040-0000	RESIDENTIAL	\$ 15.32	\$ 2.56	\$ 17.88
067-0570-041-0000	RESIDENTIAL	\$ 15.32	\$ 2.56	\$ 17.88
067-0570-042-0000	RESIDENTIAL	\$ 15.32	\$ 2.56	\$ 17.88
067-0570-043-0000	RESIDENTIAL	\$ 15.32	\$ 2.56	\$ 17.88
067-0570-044-0000	RESIDENTIAL	\$ 15.32	\$ 2.56	\$ 17.88
067-0570-045-0000	RESIDENTIAL	\$ 15.32	\$ 2.56	\$ 17.88
067-0570-046-0000	RESIDENTIAL	\$ 15.32	\$ 2.56	\$ 17.88
067-0570-047-0000	RESIDENTIAL	\$ 15.32	\$ 2.56	\$ 17.88
067-0570-048-0000	RESIDENTIAL	\$ 15.32	\$ 2.56	\$ 17.88
067-0570-049-0000	RESIDENTIAL	\$ 15.32	\$ 2.56	\$ 17.88
067-0570-050-0000	RESIDENTIAL	\$ 15.32	\$ 2.56	\$ 17.88
067-0570-051-0000	RESIDENTIAL	\$ 15.32	\$ 2.56	\$ 17.88
067-0570-052-0000	RESIDENTIAL	\$ 15.32	\$ 2.56	\$ 17.88
067-0570-053-0000	RESIDENTIAL	\$ 15.32	\$ 2.56	\$ 17.88
067-0570-054-0000	RESIDENTIAL	\$ 15.32	\$ 2.56	\$ 17.88
067-0570-055-0000	RESIDENTIAL	\$ 15.32	\$ 2.56	\$ 17.88
067-0570-056-0000	RESIDENTIAL	\$ 15.32	\$ 2.56	\$ 17.88
067-0570-057-0000	RESIDENTIAL	\$ 15.32	\$ 2.56	\$ 17.88
067-0570-058-0000	RESIDENTIAL	\$ 15.32	\$ 2.56	\$ 17.88
067-0570-059-0000	RESIDENTIAL	\$ 15.32	\$ 2.56	\$ 17.88
067-0570-060-0000	RESIDENTIAL	\$ 15.32	\$ 2.56	\$ 17.88
067-0570-061-0000	RESIDENTIAL	\$ 15.32	\$ 2.56	\$ 17.88
067-0570-062-0000	RESIDENTIAL	\$ 15.32	\$ 2.56	\$ 17.88
067-0570-063-0000	RESIDENTIAL	\$ 15.32	\$ 2.56	\$ 17.88
067-0570-064-0000	RESIDENTIAL	\$ 15.32	\$ 2.56	\$ 17.88
067-0570-065-0000	RESIDENTIAL	\$ 15.32	\$ 2.56	\$ 17.88
067-0570-066-0000	RESIDENTIAL	\$ 15.32	\$ 2.56	\$ 17.88
067-0570-067-0000	RESIDENTIAL	\$ 15.32	\$ 2.56	\$ 17.88
067-0570-068-0000	RESIDENTIAL	\$ 15.32	\$ 2.56	\$ 17.88
067-0570-069-0000	RESIDENTIAL	\$ 15.32	\$ 2.56	\$ 17.88
067-0570-070-0000	RESIDENTIAL	\$ 15.32	\$ 2.56	\$ 17.88
067-0570-071-0000	RESIDENTIAL	\$ 15.32	\$ 2.56	\$ 17.88
067-0570-072-0000	RESIDENTIAL	\$ 15.32	\$ 2.56	\$ 17.88

AGENDA ITEM 10.2

City of Rancho Cordova
Lighting District No. 2012-1
Fiscal Year 2019-20 Assessment Roll

ATTACHMENT 2

680

APN	District Classification	Street Light Charge	Safety Light Charge	Total Assessment
067-0570-073-0000	RESIDENTIAL	\$ 15.32	\$ 2.56	\$ 17.88
067-0570-074-0000	RESIDENTIAL	\$ 15.32	\$ 2.56	\$ 17.88
067-0570-075-0000	RESIDENTIAL	\$ 15.32	\$ 2.56	\$ 17.88
067-0570-076-0000	RESIDENTIAL	\$ 15.32	\$ 2.56	\$ 17.88
067-0570-077-0000	RESIDENTIAL	\$ 15.32	\$ 2.56	\$ 17.88
067-0570-078-0000	RESIDENTIAL	\$ 15.32	\$ 2.56	\$ 17.88
067-0570-079-0000	RESIDENTIAL	\$ 15.32	\$ 2.56	\$ 17.88
067-0570-080-0000	RESIDENTIAL	\$ 15.32	\$ 2.56	\$ 17.88
067-0570-081-0000	RESIDENTIAL	\$ 15.32	\$ 2.56	\$ 17.88
067-0570-082-0000	RESIDENTIAL	\$ 15.32	\$ 2.56	\$ 17.88
067-0570-083-0000	RESIDENTIAL	\$ 15.32	\$ 2.56	\$ 17.88
067-0570-084-0000	RESIDENTIAL	\$ 15.32	\$ 2.56	\$ 17.88
067-0570-085-0000	RESIDENTIAL	\$ 15.32	\$ 2.56	\$ 17.88
067-0570-086-0000	RESIDENTIAL	\$ 15.32	\$ 2.56	\$ 17.88
067-0570-087-0000	RESIDENTIAL	\$ 15.32	\$ 2.56	\$ 17.88
067-0570-088-0000	RESIDENTIAL	\$ 15.32	\$ 2.56	\$ 17.88
067-0570-089-0000	RESIDENTIAL	\$ 15.32	\$ 2.56	\$ 17.88
067-0570-090-0000	RESIDENTIAL	\$ 15.32	\$ 2.56	\$ 17.88
067-0570-091-0000	RESIDENTIAL	\$ 15.32	\$ 2.56	\$ 17.88
067-0570-092-0000	RESIDENTIAL	\$ 15.32	\$ 2.56	\$ 17.88
067-0570-093-0000	RESIDENTIAL	\$ 15.32	\$ 2.56	\$ 17.88
067-0570-094-0000	RESIDENTIAL	\$ 15.32	\$ 2.56	\$ 17.88
067-0570-095-0000	RESIDENTIAL	\$ 15.32	\$ 2.56	\$ 17.88
067-0570-096-0000	RESIDENTIAL	\$ 15.32	\$ 2.56	\$ 17.88
067-0570-097-0000	RESIDENTIAL	\$ 15.32	\$ 2.56	\$ 17.88
067-0570-098-0000	RESIDENTIAL	\$ 15.32	\$ 2.56	\$ 17.88
067-0570-099-0000	RESIDENTIAL	\$ 15.32	\$ 2.56	\$ 17.88
067-0570-100-0000	RESIDENTIAL	\$ 15.32	\$ 2.56	\$ 17.88
067-0570-101-0000	RESIDENTIAL	\$ 15.32	\$ 2.56	\$ 17.88
067-0570-102-0000	RESIDENTIAL	\$ 15.32	\$ 2.56	\$ 17.88
067-0570-103-0000	RESIDENTIAL	\$ 15.32	\$ 2.56	\$ 17.88
067-0580-001-0000	RESIDENTIAL	\$ 15.32	\$ 2.56	\$ 17.88
067-0580-002-0000	RESIDENTIAL	\$ 15.32	\$ 2.56	\$ 17.88
067-0580-003-0000	RESIDENTIAL	\$ 15.32	\$ 2.56	\$ 17.88
067-0580-004-0000	RESIDENTIAL	\$ 15.32	\$ 2.56	\$ 17.88
067-0580-005-0000	RESIDENTIAL	\$ 15.32	\$ 2.56	\$ 17.88
067-0580-006-0000	RESIDENTIAL	\$ 15.32	\$ 2.56	\$ 17.88
067-0580-007-0000	RESIDENTIAL	\$ 15.32	\$ 2.56	\$ 17.88
067-0580-008-0000	RESIDENTIAL	\$ 15.32	\$ 2.56	\$ 17.88
067-0580-009-0000	RESIDENTIAL	\$ 15.32	\$ 2.56	\$ 17.88
067-0580-010-0000	RESIDENTIAL	\$ 15.32	\$ 2.56	\$ 17.88
067-0580-011-0000	RESIDENTIAL	\$ 15.32	\$ 2.56	\$ 17.88
067-0580-012-0000	RESIDENTIAL	\$ 15.32	\$ 2.56	\$ 17.88
067-0580-013-0000	RESIDENTIAL	\$ 15.32	\$ 2.56	\$ 17.88

AGENDA ITEM 10.2

City of Rancho Cordova
Lighting District No. 2012-1
Fiscal Year 2019-20 Assessment Roll

ATTACHMENT 2

681

APN	District Classification	Street Light Charge	Safety Light Charge	Total Assessment
067-0580-014-0000	RESIDENTIAL	\$ 15.32	\$ 2.56	\$ 17.88
067-0580-015-0000	RESIDENTIAL	\$ 15.32	\$ 2.56	\$ 17.88
067-0580-016-0000	RESIDENTIAL	\$ 15.32	\$ 2.56	\$ 17.88
067-0580-017-0000	RESIDENTIAL	\$ 15.32	\$ 2.56	\$ 17.88
067-0580-018-0000	RESIDENTIAL	\$ 15.32	\$ 2.56	\$ 17.88
067-0580-019-0000	RESIDENTIAL	\$ 15.32	\$ 2.56	\$ 17.88
067-0580-020-0000	RESIDENTIAL	\$ 15.32	\$ 2.56	\$ 17.88
067-0580-021-0000	RESIDENTIAL	\$ 15.32	\$ 2.56	\$ 17.88
067-0580-022-0000	RESIDENTIAL	\$ 15.32	\$ 2.56	\$ 17.88
067-0580-023-0000	RESIDENTIAL	\$ 15.32	\$ 2.56	\$ 17.88
067-0580-024-0000	RESIDENTIAL	\$ 15.32	\$ 2.56	\$ 17.88
067-0580-025-0000	RESIDENTIAL	\$ 15.32	\$ 2.56	\$ 17.88
067-0580-026-0000	RESIDENTIAL	\$ 15.32	\$ 2.56	\$ 17.88
067-0580-027-0000	RESIDENTIAL	\$ 15.32	\$ 2.56	\$ 17.88
067-0580-028-0000	RESIDENTIAL	\$ 15.32	\$ 2.56	\$ 17.88
067-0580-029-0000	RESIDENTIAL	\$ 15.32	\$ 2.56	\$ 17.88
067-0580-030-0000	RESIDENTIAL	\$ 15.32	\$ 2.56	\$ 17.88
067-0580-031-0000	RESIDENTIAL	\$ 15.32	\$ 2.56	\$ 17.88
067-0580-032-0000	RESIDENTIAL	\$ 15.32	\$ 2.56	\$ 17.88
067-0580-033-0000	RESIDENTIAL	\$ 15.32	\$ 2.56	\$ 17.88
067-0580-034-0000	RESIDENTIAL	\$ 15.32	\$ 2.56	\$ 17.88
067-0580-035-0000	RESIDENTIAL	\$ 15.32	\$ 2.56	\$ 17.88
067-0580-036-0000	RESIDENTIAL	\$ 15.32	\$ 2.56	\$ 17.88
067-0580-037-0000	RESIDENTIAL	\$ 15.32	\$ 2.56	\$ 17.88
067-0580-038-0000	RESIDENTIAL	\$ 15.32	\$ 2.56	\$ 17.88
067-0580-039-0000	RESIDENTIAL	\$ 15.32	\$ 2.56	\$ 17.88
067-0580-040-0000	RESIDENTIAL	\$ 15.32	\$ 2.56	\$ 17.88
067-0580-041-0000	RESIDENTIAL	\$ 15.32	\$ 2.56	\$ 17.88
067-0580-042-0000	RESIDENTIAL	\$ 15.32	\$ 2.56	\$ 17.88
067-0580-043-0000	RESIDENTIAL	\$ 15.32	\$ 2.56	\$ 17.88
067-0580-044-0000	RESIDENTIAL	\$ 15.32	\$ 2.56	\$ 17.88
067-0580-045-0000	RESIDENTIAL	\$ 15.32	\$ 2.56	\$ 17.88
067-0580-046-0000	RESIDENTIAL	\$ 15.32	\$ 2.56	\$ 17.88
067-0580-047-0000	RESIDENTIAL	\$ 15.32	\$ 2.56	\$ 17.88
067-0580-048-0000	RESIDENTIAL	\$ 15.32	\$ 2.56	\$ 17.88
067-0580-049-0000	RESIDENTIAL	\$ 15.32	\$ 2.56	\$ 17.88
067-0580-050-0000	RESIDENTIAL	\$ 15.32	\$ 2.56	\$ 17.88
067-0580-051-0000	RESIDENTIAL	\$ 15.32	\$ 2.56	\$ 17.88
067-0580-052-0000	RESIDENTIAL	\$ 15.32	\$ 2.56	\$ 17.88
067-0580-053-0000	RESIDENTIAL	\$ 15.32	\$ 2.56	\$ 17.88
067-0580-054-0000	RESIDENTIAL	\$ 15.32	\$ 2.56	\$ 17.88
067-0580-055-0000	RESIDENTIAL	\$ 15.32	\$ 2.56	\$ 17.88
067-0580-056-0000	RESIDENTIAL	\$ 15.32	\$ 2.56	\$ 17.88
067-0590-001-0000	RESIDENTIAL	\$ 15.32	\$ 2.56	\$ 17.88

AGENDA ITEM 10.2

City of Rancho Cordova
Lighting District No. 2012-1
Fiscal Year 2019-20 Assessment Roll

ATTACHMENT 2

682

APN	District Classification	Street Light Charge	Safety Light Charge	Total Assessment
067-0590-002-0000	RESIDENTIAL	\$ 15.32	\$ 2.56	\$ 17.88
067-0590-003-0000	RESIDENTIAL	\$ 15.32	\$ 2.56	\$ 17.88
067-0590-004-0000	RESIDENTIAL	\$ 15.32	\$ 2.56	\$ 17.88
067-0590-005-0000	RESIDENTIAL	\$ 15.32	\$ 2.56	\$ 17.88
067-0590-006-0000	RESIDENTIAL	\$ 15.32	\$ 2.56	\$ 17.88
067-0590-007-0000	RESIDENTIAL	\$ 15.32	\$ 2.56	\$ 17.88
067-0590-008-0000	RESIDENTIAL	\$ 15.32	\$ 2.56	\$ 17.88
067-0590-009-0000	RESIDENTIAL	\$ 15.32	\$ 2.56	\$ 17.88
067-0590-010-0000	RESIDENTIAL	\$ 15.32	\$ 2.56	\$ 17.88
067-0590-011-0000	RESIDENTIAL	\$ 15.32	\$ 2.56	\$ 17.88
067-0590-012-0000	RESIDENTIAL	\$ 15.32	\$ 2.56	\$ 17.88
067-0590-013-0000	RESIDENTIAL	\$ 15.32	\$ 2.56	\$ 17.88
067-0590-014-0000	RESIDENTIAL	\$ 15.32	\$ 2.56	\$ 17.88
067-0590-015-0000	RESIDENTIAL	\$ 15.32	\$ 2.56	\$ 17.88
067-0590-016-0000	RESIDENTIAL	\$ 15.32	\$ 2.56	\$ 17.88
067-0590-017-0000	RESIDENTIAL	\$ 15.32	\$ 2.56	\$ 17.88
067-0590-018-0000	RESIDENTIAL	\$ 15.32	\$ 2.56	\$ 17.88
067-0590-019-0000	RESIDENTIAL	\$ 15.32	\$ 2.56	\$ 17.88
067-0590-020-0000	RESIDENTIAL	\$ 15.32	\$ 2.56	\$ 17.88
067-0590-021-0000	RESIDENTIAL	\$ 15.32	\$ 2.56	\$ 17.88
067-0590-022-0000	RESIDENTIAL	\$ 15.32	\$ 2.56	\$ 17.88
067-0590-023-0000	RESIDENTIAL	\$ 15.32	\$ 2.56	\$ 17.88
067-0590-024-0000	RESIDENTIAL	\$ 15.32	\$ 2.56	\$ 17.88
067-0590-025-0000	RESIDENTIAL	\$ 15.32	\$ 2.56	\$ 17.88
067-0590-026-0000	RESIDENTIAL	\$ 15.32	\$ 2.56	\$ 17.88
067-0590-027-0000	RESIDENTIAL	\$ 15.32	\$ 2.56	\$ 17.88
067-0590-028-0000	RESIDENTIAL	\$ 15.32	\$ 2.56	\$ 17.88
067-0590-029-0000	RESIDENTIAL	\$ 15.32	\$ 2.56	\$ 17.88
067-0590-030-0000	RESIDENTIAL	\$ 15.32	\$ 2.56	\$ 17.88
067-0590-031-0000	RESIDENTIAL	\$ 15.32	\$ 2.56	\$ 17.88
067-0590-032-0000	RESIDENTIAL	\$ 15.32	\$ 2.56	\$ 17.88
067-0590-033-0000	RESIDENTIAL	\$ 15.32	\$ 2.56	\$ 17.88
067-0590-034-0000	RESIDENTIAL	\$ 15.32	\$ 2.56	\$ 17.88
067-0590-035-0000	RESIDENTIAL	\$ 15.32	\$ 2.56	\$ 17.88
067-0590-036-0000	RESIDENTIAL	\$ 15.32	\$ 2.56	\$ 17.88
067-0590-037-0000	RESIDENTIAL	\$ 15.32	\$ 2.56	\$ 17.88
067-0590-038-0000	RESIDENTIAL	\$ 15.32	\$ 2.56	\$ 17.88
067-0590-039-0000	RESIDENTIAL	\$ 15.32	\$ 2.56	\$ 17.88
067-0590-040-0000	RESIDENTIAL	\$ 15.32	\$ 2.56	\$ 17.88
067-0590-041-0000	RESIDENTIAL	\$ 15.32	\$ 2.56	\$ 17.88
067-0590-042-0000	RESIDENTIAL	\$ 15.32	\$ 2.56	\$ 17.88
067-0590-043-0000	RESIDENTIAL	\$ 15.32	\$ 2.56	\$ 17.88
067-0590-044-0000	RESIDENTIAL	\$ 15.32	\$ 2.56	\$ 17.88
067-0590-045-0000	RESIDENTIAL	\$ 15.32	\$ 2.56	\$ 17.88

AGENDA ITEM 10.2

City of Rancho Cordova
Lighting District No. 2012-1
Fiscal Year 2019-20 Assessment Roll

ATTACHMENT 2

683

APN	District Classification	Street Light Charge	Safety Light Charge	Total Assessment
067-0590-046-0000	RESIDENTIAL	\$ 15.32	\$ 2.56	\$ 17.88
067-0590-047-0000	RESIDENTIAL	\$ 15.32	\$ 2.56	\$ 17.88
067-0590-048-0000	RESIDENTIAL	\$ 15.32	\$ 2.56	\$ 17.88
067-0590-049-0000	RESIDENTIAL	\$ 15.32	\$ 2.56	\$ 17.88
067-0590-050-0000	RESIDENTIAL	\$ 15.32	\$ 2.56	\$ 17.88
067-0590-051-0000	RESIDENTIAL	\$ 15.32	\$ 2.56	\$ 17.88
067-0590-052-0000	RESIDENTIAL	\$ 15.32	\$ 2.56	\$ 17.88
067-0590-053-0000	RESIDENTIAL	\$ 15.32	\$ 2.56	\$ 17.88
067-0590-054-0000	RESIDENTIAL	\$ 15.32	\$ 2.56	\$ 17.88
067-0590-055-0000	RESIDENTIAL	\$ 15.32	\$ 2.56	\$ 17.88
067-0590-056-0000	RESIDENTIAL	\$ 15.32	\$ 2.56	\$ 17.88
067-0590-057-0000	RESIDENTIAL	\$ 15.32	\$ 2.56	\$ 17.88
067-0590-058-0000	RESIDENTIAL	\$ 15.32	\$ 2.56	\$ 17.88
067-0590-059-0000	RESIDENTIAL	\$ 15.32	\$ 2.56	\$ 17.88
067-0590-060-0000	RESIDENTIAL	\$ 15.32	\$ 2.56	\$ 17.88
067-0590-061-0000	RESIDENTIAL	\$ 15.32	\$ 2.56	\$ 17.88
067-0590-062-0000	RESIDENTIAL	\$ 15.32	\$ 2.56	\$ 17.88
067-0590-063-0000	RESIDENTIAL	\$ 15.32	\$ 2.56	\$ 17.88
067-0590-064-0000	RESIDENTIAL	\$ 15.32	\$ 2.56	\$ 17.88
067-0590-065-0000	RESIDENTIAL	\$ 15.32	\$ 2.56	\$ 17.88
067-0590-066-0000	RESIDENTIAL	\$ 15.32	\$ 2.56	\$ 17.88
067-0590-067-0000	RESIDENTIAL	\$ 15.32	\$ 2.56	\$ 17.88
067-0590-068-0000	RESIDENTIAL	\$ 15.32	\$ 2.56	\$ 17.88
067-0590-069-0000	RESIDENTIAL	\$ 15.32	\$ 2.56	\$ 17.88
067-0590-070-0000	RESIDENTIAL	\$ 15.32	\$ 2.56	\$ 17.88
067-0590-071-0000	RESIDENTIAL	\$ 15.32	\$ 2.56	\$ 17.88
067-0590-072-0000	RESIDENTIAL	\$ 15.32	\$ 2.56	\$ 17.88
067-0590-073-0000	RESIDENTIAL	\$ 15.32	\$ 2.56	\$ 17.88
067-0590-074-0000	RESIDENTIAL	\$ 15.32	\$ 2.56	\$ 17.88
067-0590-075-0000	RESIDENTIAL	\$ 15.32	\$ 2.56	\$ 17.88
067-0590-076-0000	RESIDENTIAL	\$ 15.32	\$ 2.56	\$ 17.88
067-0590-077-0000	RESIDENTIAL	\$ 15.32	\$ 2.56	\$ 17.88
067-0590-078-0000	RESIDENTIAL	\$ 15.32	\$ 2.56	\$ 17.88
067-0590-079-0000	RESIDENTIAL	\$ 15.32	\$ 2.56	\$ 17.88
067-0590-080-0000	RESIDENTIAL	\$ 15.32	\$ 2.56	\$ 17.88
067-0590-081-0000	RESIDENTIAL	\$ 15.32	\$ 2.56	\$ 17.88
067-0590-082-0000	RESIDENTIAL	\$ 15.32	\$ 2.56	\$ 17.88
067-0590-083-0000	RESIDENTIAL	\$ 15.32	\$ 2.56	\$ 17.88
067-0590-084-0000	RESIDENTIAL	\$ 15.32	\$ 2.56	\$ 17.88
067-0590-085-0000	RESIDENTIAL	\$ 15.32	\$ 2.56	\$ 17.88
067-0590-086-0000	RESIDENTIAL	\$ 15.32	\$ 2.56	\$ 17.88
067-0590-087-0000	RESIDENTIAL	\$ 15.32	\$ 2.56	\$ 17.88
067-0590-088-0000	RESIDENTIAL	\$ 15.32	\$ 2.56	\$ 17.88
067-0590-089-0000	RESIDENTIAL	\$ 15.32	\$ 2.56	\$ 17.88

AGENDA ITEM 10.2

City of Rancho Cordova
Lighting District No. 2012-1
Fiscal Year 2019-20 Assessment Roll

ATTACHMENT 2

684

APN	District Classification	Street Light Charge	Safety Light Charge	Total Assessment
067-0590-090-0000	RESIDENTIAL	\$ 15.32	\$ 2.56	\$ 17.88
067-0590-091-0000	RESIDENTIAL	\$ 15.32	\$ 2.56	\$ 17.88
067-0590-092-0000	RESIDENTIAL	\$ 15.32	\$ 2.56	\$ 17.88
067-0590-093-0000	RESIDENTIAL	\$ 15.32	\$ 2.56	\$ 17.88
067-0590-094-0000	RESIDENTIAL	\$ 15.32	\$ 2.56	\$ 17.88
067-0590-095-0000	RESIDENTIAL	\$ 15.32	\$ 2.56	\$ 17.88
067-0590-096-0000	RESIDENTIAL	\$ 15.32	\$ 2.56	\$ 17.88
067-0590-097-0000	RESIDENTIAL	\$ 15.32	\$ 2.56	\$ 17.88
067-0590-098-0000	RESIDENTIAL	\$ 15.32	\$ 2.56	\$ 17.88
067-0590-099-0000	RESIDENTIAL	\$ 15.32	\$ 2.56	\$ 17.88
067-0590-100-0000	RESIDENTIAL	\$ 15.32	\$ 2.56	\$ 17.88
067-0590-101-0000	RESIDENTIAL	\$ 15.32	\$ 2.56	\$ 17.88
067-0590-102-0000	RESIDENTIAL	\$ 15.32	\$ 2.56	\$ 17.88
067-0590-103-0000	RESIDENTIAL	\$ 15.32	\$ 2.56	\$ 17.88
067-0590-104-0000	RESIDENTIAL	\$ 15.32	\$ 2.56	\$ 17.88
067-0590-105-0000	RESIDENTIAL	\$ 15.32	\$ 2.56	\$ 17.88
067-0590-106-0000	RESIDENTIAL	\$ 15.32	\$ 2.56	\$ 17.88
067-0590-107-0000	RESIDENTIAL	\$ 15.32	\$ 2.56	\$ 17.88
067-0590-108-0000	RESIDENTIAL	\$ 15.32	\$ 2.56	\$ 17.88
067-0590-109-0000	RESIDENTIAL	\$ 15.32	\$ 2.56	\$ 17.88
067-0590-110-0000	RESIDENTIAL	\$ 15.32	\$ 2.56	\$ 17.88
067-0590-111-0000	RESIDENTIAL	\$ 15.32	\$ 2.56	\$ 17.88
067-0590-112-0000	RESIDENTIAL	\$ 15.32	\$ 2.56	\$ 17.88
067-0590-113-0000	RESIDENTIAL	\$ 15.32	\$ 2.56	\$ 17.88
067-0590-114-0000	RESIDENTIAL	\$ 15.32	\$ 2.56	\$ 17.88
067-0590-115-0000	RESIDENTIAL	\$ 15.32	\$ 2.56	\$ 17.88
067-0590-116-0000	RESIDENTIAL	\$ 15.32	\$ 2.56	\$ 17.88
067-0590-117-0000	RESIDENTIAL	\$ 15.32	\$ 2.56	\$ 17.88
067-0600-001-0000	RESIDENTIAL	\$ 15.32	\$ 2.56	\$ 17.88
067-0600-002-0000	RESIDENTIAL	\$ 15.32	\$ 2.56	\$ 17.88
067-0600-003-0000	RESIDENTIAL	\$ 15.32	\$ 2.56	\$ 17.88
067-0600-004-0000	RESIDENTIAL	\$ 15.32	\$ 2.56	\$ 17.88
067-0600-005-0000	RESIDENTIAL	\$ 15.32	\$ 2.56	\$ 17.88
067-0600-006-0000	RESIDENTIAL	\$ 15.32	\$ 2.56	\$ 17.88
067-0600-007-0000	RESIDENTIAL	\$ 15.32	\$ 2.56	\$ 17.88
067-0600-008-0000	RESIDENTIAL	\$ 15.32	\$ 2.56	\$ 17.88
067-0600-009-0000	RESIDENTIAL	\$ 15.32	\$ 2.56	\$ 17.88
067-0600-010-0000	RESIDENTIAL	\$ 15.32	\$ 2.56	\$ 17.88
067-0600-011-0000	RESIDENTIAL	\$ 15.32	\$ 2.56	\$ 17.88
067-0600-012-0000	RESIDENTIAL	\$ 15.32	\$ 2.56	\$ 17.88
067-0600-013-0000	RESIDENTIAL	\$ 15.32	\$ 2.56	\$ 17.88
067-0600-014-0000	RESIDENTIAL	\$ 15.32	\$ 2.56	\$ 17.88
067-0600-015-0000	RESIDENTIAL	\$ 15.32	\$ 2.56	\$ 17.88
067-0600-016-0000	RESIDENTIAL	\$ 15.32	\$ 2.56	\$ 17.88

AGENDA ITEM 10.2

City of Rancho Cordova
Lighting District No. 2012-1
Fiscal Year 2019-20 Assessment Roll

ATTACHMENT 2

685

APN	District Classification	Street Light Charge	Safety Light Charge	Total Assessment
067-0600-017-0000	RESIDENTIAL	\$ 15.32	\$ 2.56	\$ 17.88
067-0600-018-0000	RESIDENTIAL	\$ 15.32	\$ 2.56	\$ 17.88
067-0600-019-0000	RESIDENTIAL	\$ 15.32	\$ 2.56	\$ 17.88
067-0600-020-0000	RESIDENTIAL	\$ 15.32	\$ 2.56	\$ 17.88
067-0600-021-0000	RESIDENTIAL	\$ 15.32	\$ 2.56	\$ 17.88
067-0600-022-0000	RESIDENTIAL	\$ 15.32	\$ 2.56	\$ 17.88
067-0600-023-0000	RESIDENTIAL	\$ 15.32	\$ 2.56	\$ 17.88
067-0600-024-0000	RESIDENTIAL	\$ 15.32	\$ 2.56	\$ 17.88
067-0600-025-0000	RESIDENTIAL	\$ 15.32	\$ 2.56	\$ 17.88
067-0600-026-0000	RESIDENTIAL	\$ 15.32	\$ 2.56	\$ 17.88
067-0600-027-0000	RESIDENTIAL	\$ 15.32	\$ 2.56	\$ 17.88
067-0600-028-0000	RESIDENTIAL	\$ 15.32	\$ 2.56	\$ 17.88
067-0600-029-0000	RESIDENTIAL	\$ 15.32	\$ 2.56	\$ 17.88
067-0600-030-0000	RESIDENTIAL	\$ 15.32	\$ 2.56	\$ 17.88
067-0600-031-0000	RESIDENTIAL	\$ 15.32	\$ 2.56	\$ 17.88
067-0600-032-0000	RESIDENTIAL	\$ 15.32	\$ 2.56	\$ 17.88
067-0600-033-0000	RESIDENTIAL	\$ 15.32	\$ 2.56	\$ 17.88
067-0600-034-0000	RESIDENTIAL	\$ 15.32	\$ 2.56	\$ 17.88
067-0600-035-0000	RESIDENTIAL	\$ 15.32	\$ 2.56	\$ 17.88
067-0600-036-0000	RESIDENTIAL	\$ 15.32	\$ 2.56	\$ 17.88
067-0600-037-0000	RESIDENTIAL	\$ 15.32	\$ 2.56	\$ 17.88
067-0600-038-0000	RESIDENTIAL	\$ 15.32	\$ 2.56	\$ 17.88
067-0600-039-0000	RESIDENTIAL	\$ 15.32	\$ 2.56	\$ 17.88
067-0600-040-0000	RESIDENTIAL	\$ 15.32	\$ 2.56	\$ 17.88
067-0600-041-0000	RESIDENTIAL	\$ 15.32	\$ 2.56	\$ 17.88
067-0600-042-0000	RESIDENTIAL	\$ 15.32	\$ 2.56	\$ 17.88
067-0600-043-0000	RESIDENTIAL	\$ 15.32	\$ 2.56	\$ 17.88
067-0600-044-0000	RESIDENTIAL	\$ 15.32	\$ 2.56	\$ 17.88
067-0600-045-0000	RESIDENTIAL	\$ 15.32	\$ 2.56	\$ 17.88
067-0600-046-0000	RESIDENTIAL	\$ 15.32	\$ 2.56	\$ 17.88
067-0600-047-0000	RESIDENTIAL	\$ 15.32	\$ 2.56	\$ 17.88
067-0600-048-0000	RESIDENTIAL	\$ 15.32	\$ 2.56	\$ 17.88
067-0600-049-0000	RESIDENTIAL	\$ 15.32	\$ 2.56	\$ 17.88
067-0600-050-0000	RESIDENTIAL	\$ 15.32	\$ 2.56	\$ 17.88
067-0600-051-0000	RESIDENTIAL	\$ 15.32	\$ 2.56	\$ 17.88
067-0600-052-0000	RESIDENTIAL	\$ 15.32	\$ 2.56	\$ 17.88
067-0600-053-0000	RESIDENTIAL	\$ 15.32	\$ 2.56	\$ 17.88
067-0600-054-0000	RESIDENTIAL	\$ 15.32	\$ 2.56	\$ 17.88
067-0600-055-0000	RESIDENTIAL	\$ 15.32	\$ 2.56	\$ 17.88
067-0600-056-0000	RESIDENTIAL	\$ 15.32	\$ 2.56	\$ 17.88
067-0600-057-0000	RESIDENTIAL	\$ 15.32	\$ 2.56	\$ 17.88
067-0600-058-0000	RESIDENTIAL	\$ 15.32	\$ 2.56	\$ 17.88
067-0600-059-0000	RESIDENTIAL	\$ 15.32	\$ 2.56	\$ 17.88
067-0600-060-0000	RESIDENTIAL	\$ 15.32	\$ 2.56	\$ 17.88

AGENDA ITEM 10.2

City of Rancho Cordova
Lighting District No. 2012-1
Fiscal Year 2019-20 Assessment Roll

ATTACHMENT 2

686

APN	District Classification	Street Light Charge	Safety Light Charge	Total Assessment
067-0600-061-0000	RESIDENTIAL	\$ 15.32	\$ 2.56	\$ 17.88
067-0600-062-0000	RESIDENTIAL	\$ 15.32	\$ 2.56	\$ 17.88
067-0600-063-0000	RESIDENTIAL	\$ 15.32	\$ 2.56	\$ 17.88
067-0600-064-0000	RESIDENTIAL	\$ 15.32	\$ 2.56	\$ 17.88
067-0600-065-0000	RESIDENTIAL	\$ 15.32	\$ 2.56	\$ 17.88
067-0600-066-0000	RESIDENTIAL	\$ 15.32	\$ 2.56	\$ 17.88
067-0600-067-0000	RESIDENTIAL	\$ 15.32	\$ 2.56	\$ 17.88
067-0600-068-0000	RESIDENTIAL	\$ 15.32	\$ 2.56	\$ 17.88
067-0600-069-0000	RESIDENTIAL	\$ 15.32	\$ 2.56	\$ 17.88
067-0600-070-0000	RESIDENTIAL	\$ 15.32	\$ 2.56	\$ 17.88
067-0600-071-0000	RESIDENTIAL	\$ 15.32	\$ 2.56	\$ 17.88
067-0600-072-0000	RESIDENTIAL	\$ 15.32	\$ 2.56	\$ 17.88
067-0600-073-0000	RESIDENTIAL	\$ 15.32	\$ 2.56	\$ 17.88
067-0600-074-0000	RESIDENTIAL	\$ 15.32	\$ 2.56	\$ 17.88
067-0600-075-0000	RESIDENTIAL	\$ 15.32	\$ 2.56	\$ 17.88
067-0600-076-0000	RESIDENTIAL	\$ 15.32	\$ 2.56	\$ 17.88
067-0600-077-0000	RESIDENTIAL	\$ 15.32	\$ 2.56	\$ 17.88
067-0600-078-0000	RESIDENTIAL	\$ 15.32	\$ 2.56	\$ 17.88
067-0600-079-0000	RESIDENTIAL	\$ 15.32	\$ 2.56	\$ 17.88
067-0600-080-0000	RESIDENTIAL	\$ 15.32	\$ 2.56	\$ 17.88
067-0600-081-0000	RESIDENTIAL	\$ 15.32	\$ 2.56	\$ 17.88
067-0600-082-0000	RESIDENTIAL	\$ 15.32	\$ 2.56	\$ 17.88
067-0600-083-0000	RESIDENTIAL	\$ 15.32	\$ 2.56	\$ 17.88
067-0600-084-0000	RESIDENTIAL	\$ 15.32	\$ 2.56	\$ 17.88
067-0600-085-0000	RESIDENTIAL	\$ 15.32	\$ 2.56	\$ 17.88
067-0600-086-0000	RESIDENTIAL	\$ 15.32	\$ 2.56	\$ 17.88
067-0600-087-0000	RESIDENTIAL	\$ 15.32	\$ 2.56	\$ 17.88
067-0600-088-0000	RESIDENTIAL	\$ 15.32	\$ 2.56	\$ 17.88
067-0600-089-0000	RESIDENTIAL	\$ 15.32	\$ 2.56	\$ 17.88
067-0600-090-0000	RESIDENTIAL	\$ 15.32	\$ 2.56	\$ 17.88
067-0600-091-0000	RESIDENTIAL	\$ 15.32	\$ 2.56	\$ 17.88
067-0600-092-0000	RESIDENTIAL	\$ 15.32	\$ 2.56	\$ 17.88
067-0600-093-0000	RESIDENTIAL	\$ 15.32	\$ 2.56	\$ 17.88
067-0600-094-0000	RESIDENTIAL	\$ 15.32	\$ 2.56	\$ 17.88
067-0600-095-0000	RESIDENTIAL	\$ 15.32	\$ 2.56	\$ 17.88
067-0600-096-0000	RESIDENTIAL	\$ 15.32	\$ 2.56	\$ 17.88
067-0600-097-0000	RESIDENTIAL	\$ 15.32	\$ 2.56	\$ 17.88
067-0600-098-0000	RESIDENTIAL	\$ 15.32	\$ 2.56	\$ 17.88
067-0600-099-0000	RESIDENTIAL	\$ 15.32	\$ 2.56	\$ 17.88
067-0600-100-0000	RESIDENTIAL	\$ 15.32	\$ 2.56	\$ 17.88
067-0600-101-0000	RESIDENTIAL	\$ 15.32	\$ 2.56	\$ 17.88
067-0600-102-0000	RESIDENTIAL	\$ 15.32	\$ 2.56	\$ 17.88
067-0600-103-0000	RESIDENTIAL	\$ 15.32	\$ 2.56	\$ 17.88
067-0600-104-0000	RESIDENTIAL	\$ 15.32	\$ 2.56	\$ 17.88

AGENDA ITEM 10.2

City of Rancho Cordova
Lighting District No. 2012-1
Fiscal Year 2019-20 Assessment Roll

ATTACHMENT 2

687

APN	District Classification	Street Light Charge	Safety Light Charge	Total Assessment
067-0600-105-0000	RESIDENTIAL	\$ 15.32	\$ 2.56	\$ 17.88
067-0610-001-0000	RESIDENTIAL	\$ 15.32	\$ 2.56	\$ 17.88
067-0610-002-0000	RESIDENTIAL	\$ 15.32	\$ 2.56	\$ 17.88
067-0610-003-0000	RESIDENTIAL	\$ 15.32	\$ 2.56	\$ 17.88
067-0610-004-0000	RESIDENTIAL	\$ 15.32	\$ 2.56	\$ 17.88
067-0610-005-0000	RESIDENTIAL	\$ 15.32	\$ 2.56	\$ 17.88
067-0610-006-0000	RESIDENTIAL	\$ 15.32	\$ 2.56	\$ 17.88
067-0610-007-0000	RESIDENTIAL	\$ 15.32	\$ 2.56	\$ 17.88
067-0610-008-0000	RESIDENTIAL	\$ 15.32	\$ 2.56	\$ 17.88
067-0610-009-0000	RESIDENTIAL	\$ 15.32	\$ 2.56	\$ 17.88
067-0610-010-0000	RESIDENTIAL	\$ 15.32	\$ 2.56	\$ 17.88
067-0610-011-0000	RESIDENTIAL	\$ 15.32	\$ 2.56	\$ 17.88
067-0610-012-0000	RESIDENTIAL	\$ 15.32	\$ 2.56	\$ 17.88
067-0610-013-0000	RESIDENTIAL	\$ 15.32	\$ 2.56	\$ 17.88
067-0610-014-0000	RESIDENTIAL	\$ 15.32	\$ 2.56	\$ 17.88
067-0610-015-0000	RESIDENTIAL	\$ 15.32	\$ 2.56	\$ 17.88
067-0610-016-0000	RESIDENTIAL	\$ 15.32	\$ 2.56	\$ 17.88
067-0610-017-0000	RESIDENTIAL	\$ 15.32	\$ 2.56	\$ 17.88
067-0610-018-0000	RESIDENTIAL	\$ 15.32	\$ 2.56	\$ 17.88
067-0610-019-0000	RESIDENTIAL	\$ 15.32	\$ 2.56	\$ 17.88
067-0610-020-0000	RESIDENTIAL	\$ 15.32	\$ 2.56	\$ 17.88
067-0610-021-0000	RESIDENTIAL	\$ 15.32	\$ 2.56	\$ 17.88
067-0610-022-0000	RESIDENTIAL	\$ 15.32	\$ 2.56	\$ 17.88
067-0610-023-0000	RESIDENTIAL	\$ 15.32	\$ 2.56	\$ 17.88
067-0610-024-0000	RESIDENTIAL	\$ 15.32	\$ 2.56	\$ 17.88
067-0610-025-0000	RESIDENTIAL	\$ 15.32	\$ 2.56	\$ 17.88
067-0610-026-0000	RESIDENTIAL	\$ 15.32	\$ 2.56	\$ 17.88
067-0610-027-0000	RESIDENTIAL	\$ 15.32	\$ 2.56	\$ 17.88
067-0610-028-0000	RESIDENTIAL	\$ 15.32	\$ 2.56	\$ 17.88
067-0610-029-0000	RESIDENTIAL	\$ 15.32	\$ 2.56	\$ 17.88
067-0610-030-0000	RESIDENTIAL	\$ 15.32	\$ 2.56	\$ 17.88
067-0610-031-0000	RESIDENTIAL	\$ 15.32	\$ 2.56	\$ 17.88
067-0610-032-0000	RESIDENTIAL	\$ 15.32	\$ 2.56	\$ 17.88
067-0610-033-0000	RESIDENTIAL	\$ 15.32	\$ 2.56	\$ 17.88
067-0610-034-0000	RESIDENTIAL	\$ 15.32	\$ 2.56	\$ 17.88
067-0610-035-0000	RESIDENTIAL	\$ 15.32	\$ 2.56	\$ 17.88
067-0610-036-0000	RESIDENTIAL	\$ 15.32	\$ 2.56	\$ 17.88
067-0610-037-0000	RESIDENTIAL	\$ 15.32	\$ 2.56	\$ 17.88
067-0620-001-0000	RESIDENTIAL	\$ 15.32	\$ 2.56	\$ 17.88
067-0620-002-0000	RESIDENTIAL	\$ 15.32	\$ 2.56	\$ 17.88
067-0620-003-0000	RESIDENTIAL	\$ 15.32	\$ 2.56	\$ 17.88
067-0620-004-0000	RESIDENTIAL	\$ 15.32	\$ 2.56	\$ 17.88
067-0620-005-0000	RESIDENTIAL	\$ 15.32	\$ 2.56	\$ 17.88
067-0620-006-0000	RESIDENTIAL	\$ 15.32	\$ 2.56	\$ 17.88

AGENDA ITEM 10.2

City of Rancho Cordova
Lighting District No. 2012-1
Fiscal Year 2019-20 Assessment Roll

ATTACHMENT 2

688

APN	District Classification	Street Light Charge	Safety Light Charge	Total Assessment
067-0620-007-0000	RESIDENTIAL	\$ 15.32	\$ 2.56	\$ 17.88
067-0620-008-0000	RESIDENTIAL	\$ 15.32	\$ 2.56	\$ 17.88
067-0620-009-0000	RESIDENTIAL	\$ 15.32	\$ 2.56	\$ 17.88
067-0620-010-0000	RESIDENTIAL	\$ 15.32	\$ 2.56	\$ 17.88
067-0620-011-0000	RESIDENTIAL	\$ 15.32	\$ 2.56	\$ 17.88
067-0620-012-0000	RESIDENTIAL	\$ 15.32	\$ 2.56	\$ 17.88
067-0620-013-0000	RESIDENTIAL	\$ 15.32	\$ 2.56	\$ 17.88
067-0620-014-0000	RESIDENTIAL	\$ 15.32	\$ 2.56	\$ 17.88
067-0620-015-0000	RESIDENTIAL	\$ 15.32	\$ 2.56	\$ 17.88
067-0620-016-0000	RESIDENTIAL	\$ 15.32	\$ 2.56	\$ 17.88
067-0620-017-0000	RESIDENTIAL	\$ 15.32	\$ 2.56	\$ 17.88
067-0620-018-0000	RESIDENTIAL	\$ 15.32	\$ 2.56	\$ 17.88
067-0620-019-0000	RESIDENTIAL	\$ 15.32	\$ 2.56	\$ 17.88
067-0620-020-0000	RESIDENTIAL	\$ 15.32	\$ 2.56	\$ 17.88
067-0620-021-0000	RESIDENTIAL	\$ 15.32	\$ 2.56	\$ 17.88
067-0620-022-0000	RESIDENTIAL	\$ 15.32	\$ 2.56	\$ 17.88
067-0620-023-0000	RESIDENTIAL	\$ 15.32	\$ 2.56	\$ 17.88
067-0620-024-0000	RESIDENTIAL	\$ 15.32	\$ 2.56	\$ 17.88
067-0620-025-0000	RESIDENTIAL	\$ 15.32	\$ 2.56	\$ 17.88
067-0620-026-0000	RESIDENTIAL	\$ 15.32	\$ 2.56	\$ 17.88
067-0620-027-0000	RESIDENTIAL	\$ 15.32	\$ 2.56	\$ 17.88
067-0620-028-0000	RESIDENTIAL	\$ 15.32	\$ 2.56	\$ 17.88
067-0620-029-0000	RESIDENTIAL	\$ 15.32	\$ 2.56	\$ 17.88
067-0620-030-0000	RESIDENTIAL	\$ 15.32	\$ 2.56	\$ 17.88
067-0620-031-0000	RESIDENTIAL	\$ 15.32	\$ 2.56	\$ 17.88
067-0620-032-0000	RESIDENTIAL	\$ 15.32	\$ 2.56	\$ 17.88
067-0620-033-0000	RESIDENTIAL	\$ 15.32	\$ 2.56	\$ 17.88
067-0620-034-0000	RESIDENTIAL	\$ 15.32	\$ 2.56	\$ 17.88
067-0620-035-0000	RESIDENTIAL	\$ 15.32	\$ 2.56	\$ 17.88
067-0620-036-0000	RESIDENTIAL	\$ 15.32	\$ 2.56	\$ 17.88
067-0620-037-0000	RESIDENTIAL	\$ 15.32	\$ 2.56	\$ 17.88
067-0620-038-0000	RESIDENTIAL	\$ 15.32	\$ 2.56	\$ 17.88
067-0620-039-0000	RESIDENTIAL	\$ 15.32	\$ 2.56	\$ 17.88
067-0620-040-0000	RESIDENTIAL	\$ 15.32	\$ 2.56	\$ 17.88
067-0620-041-0000	RESIDENTIAL	\$ 15.32	\$ 2.56	\$ 17.88
067-0620-042-0000	RESIDENTIAL	\$ 15.32	\$ 2.56	\$ 17.88
067-0620-043-0000	RESIDENTIAL	\$ 15.32	\$ 2.56	\$ 17.88
067-0620-044-0000	RESIDENTIAL	\$ 15.32	\$ 2.56	\$ 17.88
067-0620-045-0000	RESIDENTIAL	\$ 15.32	\$ 2.56	\$ 17.88
067-0620-046-0000	RESIDENTIAL	\$ 15.32	\$ 2.56	\$ 17.88
067-0620-047-0000	RESIDENTIAL	\$ 15.32	\$ 2.56	\$ 17.88
067-0620-048-0000	RESIDENTIAL	\$ 15.32	\$ 2.56	\$ 17.88
067-0620-049-0000	RESIDENTIAL	\$ 15.32	\$ 2.56	\$ 17.88
067-0620-050-0000	RESIDENTIAL	\$ 15.32	\$ 2.56	\$ 17.88

AGENDA ITEM 10.2

City of Rancho Cordova
Lighting District No. 2012-1
Fiscal Year 2019-20 Assessment Roll

ATTACHMENT 2

689

APN	District Classification	Street Light Charge	Safety Light Charge	Total Assessment
067-0620-051-0000	RESIDENTIAL	\$ 15.32	\$ 2.56	\$ 17.88
067-0620-052-0000	RESIDENTIAL	\$ 15.32	\$ 2.56	\$ 17.88
067-0620-053-0000	RESIDENTIAL	\$ 15.32	\$ 2.56	\$ 17.88
067-0620-054-0000	RESIDENTIAL	\$ 15.32	\$ 2.56	\$ 17.88
067-0620-055-0000	RESIDENTIAL	\$ 15.32	\$ 2.56	\$ 17.88
067-0630-001-0000	RESIDENTIAL	\$ 15.32	\$ 2.56	\$ 17.88
067-0630-002-0000	RESIDENTIAL	\$ 15.32	\$ 2.56	\$ 17.88
067-0630-003-0000	RESIDENTIAL	\$ 15.32	\$ 2.56	\$ 17.88
067-0630-004-0000	RESIDENTIAL	\$ 15.32	\$ 2.56	\$ 17.88
067-0630-005-0000	RESIDENTIAL	\$ 15.32	\$ 2.56	\$ 17.88
067-0630-006-0000	RESIDENTIAL	\$ 15.32	\$ 2.56	\$ 17.88
067-0630-007-0000	RESIDENTIAL	\$ 15.32	\$ 2.56	\$ 17.88
067-0630-008-0000	RESIDENTIAL	\$ 15.32	\$ 2.56	\$ 17.88
067-0630-009-0000	RESIDENTIAL	\$ 15.32	\$ 2.56	\$ 17.88
067-0630-010-0000	RESIDENTIAL	\$ 15.32	\$ 2.56	\$ 17.88
067-0630-011-0000	RESIDENTIAL	\$ 15.32	\$ 2.56	\$ 17.88
067-0630-012-0000	RESIDENTIAL	\$ 15.32	\$ 2.56	\$ 17.88
067-0630-013-0000	RESIDENTIAL	\$ 15.32	\$ 2.56	\$ 17.88
067-0630-014-0000	RESIDENTIAL	\$ 15.32	\$ 2.56	\$ 17.88
067-0630-015-0000	RESIDENTIAL	\$ 15.32	\$ 2.56	\$ 17.88
067-0630-016-0000	RESIDENTIAL	\$ 15.32	\$ 2.56	\$ 17.88
067-0630-017-0000	RESIDENTIAL	\$ 15.32	\$ 2.56	\$ 17.88
067-0630-018-0000	RESIDENTIAL	\$ 15.32	\$ 2.56	\$ 17.88
067-0630-019-0000	RESIDENTIAL	\$ 15.32	\$ 2.56	\$ 17.88
067-0630-020-0000	RESIDENTIAL	\$ 15.32	\$ 2.56	\$ 17.88
067-0630-021-0000	RESIDENTIAL	\$ 15.32	\$ 2.56	\$ 17.88
067-0630-022-0000	RESIDENTIAL	\$ 15.32	\$ 2.56	\$ 17.88
067-0630-023-0000	RESIDENTIAL	\$ 15.32	\$ 2.56	\$ 17.88
067-0630-024-0000	RESIDENTIAL	\$ 15.32	\$ 2.56	\$ 17.88
067-0630-025-0000	RESIDENTIAL	\$ 15.32	\$ 2.56	\$ 17.88
067-0630-026-0000	RESIDENTIAL	\$ 15.32	\$ 2.56	\$ 17.88
067-0630-027-0000	RESIDENTIAL	\$ 15.32	\$ 2.56	\$ 17.88
067-0630-028-0000	RESIDENTIAL	\$ 15.32	\$ 2.56	\$ 17.88
067-0630-029-0000	RESIDENTIAL	\$ 15.32	\$ 2.56	\$ 17.88
067-0630-030-0000	RESIDENTIAL	\$ 15.32	\$ 2.56	\$ 17.88
067-0630-031-0000	RESIDENTIAL	\$ 15.32	\$ 2.56	\$ 17.88
067-0630-032-0000	RESIDENTIAL	\$ 15.32	\$ 2.56	\$ 17.88
067-0630-033-0000	RESIDENTIAL	\$ 15.32	\$ 2.56	\$ 17.88
067-0630-034-0000	RESIDENTIAL	\$ 15.32	\$ 2.56	\$ 17.88
067-0630-035-0000	RESIDENTIAL	\$ 15.32	\$ 2.56	\$ 17.88
067-0630-036-0000	RESIDENTIAL	\$ 15.32	\$ 2.56	\$ 17.88
067-0630-037-0000	RESIDENTIAL	\$ 15.32	\$ 2.56	\$ 17.88
067-0630-038-0000	RESIDENTIAL	\$ 15.32	\$ 2.56	\$ 17.88
067-0630-039-0000	RESIDENTIAL	\$ 15.32	\$ 2.56	\$ 17.88

AGENDA ITEM 10.2

City of Rancho Cordova
Lighting District No. 2012-1
Fiscal Year 2019-20 Assessment Roll

ATTACHMENT 2

690

APN	District Classification	Street Light Charge	Safety Light Charge	Total Assessment
067-0630-040-0000	RESIDENTIAL	\$ 15.32	\$ 2.56	\$ 17.88
067-0630-041-0000	RESIDENTIAL	\$ 15.32	\$ 2.56	\$ 17.88
067-0630-042-0000	RESIDENTIAL	\$ 15.32	\$ 2.56	\$ 17.88
067-0630-043-0000	RESIDENTIAL	\$ 15.32	\$ 2.56	\$ 17.88
067-0630-044-0000	RESIDENTIAL	\$ 15.32	\$ 2.56	\$ 17.88
067-0630-045-0000	RESIDENTIAL	\$ 15.32	\$ 2.56	\$ 17.88
067-0630-046-0000	RESIDENTIAL	\$ 15.32	\$ 2.56	\$ 17.88
067-0630-047-0000	RESIDENTIAL	\$ 15.32	\$ 2.56	\$ 17.88
067-0630-048-0000	RESIDENTIAL	\$ 15.32	\$ 2.56	\$ 17.88
067-0630-049-0000	RESIDENTIAL	\$ 15.32	\$ 2.56	\$ 17.88
067-0630-050-0000	RESIDENTIAL	\$ 15.32	\$ 2.56	\$ 17.88
067-0630-051-0000	RESIDENTIAL	\$ 15.32	\$ 2.56	\$ 17.88
067-0630-052-0000	RESIDENTIAL	\$ 15.32	\$ 2.56	\$ 17.88
067-0630-053-0000	RESIDENTIAL	\$ 15.32	\$ 2.56	\$ 17.88
067-0630-054-0000	RESIDENTIAL	\$ 15.32	\$ 2.56	\$ 17.88
067-0630-055-0000	RESIDENTIAL	\$ 15.32	\$ 2.56	\$ 17.88
067-0630-056-0000	RESIDENTIAL	\$ 15.32	\$ 2.56	\$ 17.88
067-0630-057-0000	RESIDENTIAL	\$ 15.32	\$ 2.56	\$ 17.88
067-0630-058-0000	RESIDENTIAL	\$ 15.32	\$ 2.56	\$ 17.88
067-0630-059-0000	RESIDENTIAL	\$ 15.32	\$ 2.56	\$ 17.88
067-0640-001-0000	RESIDENTIAL	\$ 15.32	\$ 2.56	\$ 17.88
067-0640-002-0000	RESIDENTIAL	\$ 15.32	\$ 2.56	\$ 17.88
067-0640-003-0000	RESIDENTIAL	\$ 15.32	\$ 2.56	\$ 17.88
067-0640-004-0000	RESIDENTIAL	\$ 15.32	\$ 2.56	\$ 17.88
067-0640-005-0000	RESIDENTIAL	\$ 15.32	\$ 2.56	\$ 17.88
067-0640-006-0000	RESIDENTIAL	\$ 15.32	\$ 2.56	\$ 17.88
067-0640-007-0000	RESIDENTIAL	\$ 15.32	\$ 2.56	\$ 17.88
067-0640-008-0000	RESIDENTIAL	\$ 15.32	\$ 2.56	\$ 17.88
067-0640-009-0000	RESIDENTIAL	\$ 15.32	\$ 2.56	\$ 17.88
067-0640-010-0000	RESIDENTIAL	\$ 15.32	\$ 2.56	\$ 17.88
067-0640-011-0000	RESIDENTIAL	\$ 15.32	\$ 2.56	\$ 17.88
067-0640-012-0000	RESIDENTIAL	\$ 15.32	\$ 2.56	\$ 17.88
067-0640-013-0000	RESIDENTIAL	\$ 15.32	\$ 2.56	\$ 17.88
067-0640-014-0000	RESIDENTIAL	\$ 15.32	\$ 2.56	\$ 17.88
067-0640-015-0000	RESIDENTIAL	\$ 15.32	\$ 2.56	\$ 17.88
067-0640-016-0000	RESIDENTIAL	\$ 15.32	\$ 2.56	\$ 17.88
067-0640-017-0000	RESIDENTIAL	\$ 15.32	\$ 2.56	\$ 17.88
067-0640-018-0000	RESIDENTIAL	\$ 15.32	\$ 2.56	\$ 17.88
067-0640-019-0000	RESIDENTIAL	\$ 15.32	\$ 2.56	\$ 17.88
067-0640-020-0000	RESIDENTIAL	\$ 15.32	\$ 2.56	\$ 17.88
067-0640-021-0000	RESIDENTIAL	\$ 15.32	\$ 2.56	\$ 17.88
067-0640-022-0000	RESIDENTIAL	\$ 15.32	\$ 2.56	\$ 17.88
067-0640-023-0000	RESIDENTIAL	\$ 15.32	\$ 2.56	\$ 17.88
067-0640-024-0000	RESIDENTIAL	\$ 15.32	\$ 2.56	\$ 17.88

AGENDA ITEM 10.2

City of Rancho Cordova
Lighting District No. 2012-1
Fiscal Year 2019-20 Assessment Roll

ATTACHMENT 2

691

APN	District Classification	Street Light Charge	Safety Light Charge	Total Assessment
067-0640-025-0000	RESIDENTIAL	\$ 15.32	\$ 2.56	\$ 17.88
067-0640-026-0000	RESIDENTIAL	\$ 15.32	\$ 2.56	\$ 17.88
067-0640-027-0000	RESIDENTIAL	\$ 15.32	\$ 2.56	\$ 17.88
067-0640-028-0000	RESIDENTIAL	\$ 15.32	\$ 2.56	\$ 17.88
067-0640-029-0000	RESIDENTIAL	\$ 15.32	\$ 2.56	\$ 17.88
067-0640-030-0000	RESIDENTIAL	\$ 15.32	\$ 2.56	\$ 17.88
067-0640-031-0000	RESIDENTIAL	\$ 15.32	\$ 2.56	\$ 17.88
067-0640-032-0000	RESIDENTIAL	\$ 15.32	\$ 2.56	\$ 17.88
067-0640-033-0000	RESIDENTIAL	\$ 15.32	\$ 2.56	\$ 17.88
067-0640-034-0000	RESIDENTIAL	\$ 15.32	\$ 2.56	\$ 17.88
067-0640-035-0000	RESIDENTIAL	\$ 15.32	\$ 2.56	\$ 17.88
067-0640-036-0000	RESIDENTIAL	\$ 15.32	\$ 2.56	\$ 17.88
067-0640-037-0000	RESIDENTIAL	\$ 15.32	\$ 2.56	\$ 17.88
067-0640-038-0000	RESIDENTIAL	\$ 15.32	\$ 2.56	\$ 17.88
067-0640-039-0000	RESIDENTIAL	\$ 15.32	\$ 2.56	\$ 17.88
067-0640-040-0000	RESIDENTIAL	\$ 15.32	\$ 2.56	\$ 17.88
067-0640-041-0000	RESIDENTIAL	\$ 15.32	\$ 2.56	\$ 17.88
067-0640-042-0000	RESIDENTIAL	\$ 15.32	\$ 2.56	\$ 17.88
067-0640-043-0000	RESIDENTIAL	\$ 15.32	\$ 2.56	\$ 17.88
067-0640-044-0000	RESIDENTIAL	\$ 15.32	\$ 2.56	\$ 17.88
067-0640-045-0000	RESIDENTIAL	\$ 15.32	\$ 2.56	\$ 17.88
067-0660-001-0000	RESIDENTIAL	\$ 15.32	\$ 2.56	\$ 17.88
067-0660-002-0000	RESIDENTIAL	\$ 15.32	\$ 2.56	\$ 17.88
067-0660-003-0000	RESIDENTIAL	\$ 15.32	\$ 2.56	\$ 17.88
067-0660-004-0000	RESIDENTIAL	\$ 15.32	\$ 2.56	\$ 17.88
067-0660-005-0000	RESIDENTIAL	\$ 15.32	\$ 2.56	\$ 17.88
067-0660-006-0000	RESIDENTIAL	\$ 15.32	\$ 2.56	\$ 17.88
067-0660-007-0000	RESIDENTIAL	\$ 15.32	\$ 2.56	\$ 17.88
067-0660-008-0000	RESIDENTIAL	\$ 15.32	\$ 2.56	\$ 17.88
067-0660-009-0000	RESIDENTIAL	\$ 15.32	\$ 2.56	\$ 17.88
067-0660-010-0000	RESIDENTIAL	\$ 15.32	\$ 2.56	\$ 17.88
067-0660-011-0000	RESIDENTIAL	\$ 15.32	\$ 2.56	\$ 17.88
067-0660-012-0000	RESIDENTIAL	\$ 15.32	\$ 2.56	\$ 17.88
067-0660-013-0000	RESIDENTIAL	\$ 15.32	\$ 2.56	\$ 17.88
067-0660-014-0000	RESIDENTIAL	\$ 15.32	\$ 2.56	\$ 17.88
067-0660-015-0000	RESIDENTIAL	\$ 15.32	\$ 2.56	\$ 17.88
067-0660-016-0000	RESIDENTIAL	\$ 15.32	\$ 2.56	\$ 17.88
067-0660-017-0000	RESIDENTIAL	\$ 15.32	\$ 2.56	\$ 17.88
067-0660-018-0000	RESIDENTIAL	\$ 15.32	\$ 2.56	\$ 17.88
067-0660-019-0000	RESIDENTIAL	\$ 15.32	\$ 2.56	\$ 17.88
067-0660-020-0000	RESIDENTIAL	\$ 15.32	\$ 2.56	\$ 17.88
067-0660-021-0000	RESIDENTIAL	\$ 15.32	\$ 2.56	\$ 17.88
067-0660-022-0000	RESIDENTIAL	\$ 15.32	\$ 2.56	\$ 17.88
067-0660-023-0000	RESIDENTIAL	\$ 15.32	\$ 2.56	\$ 17.88

AGENDA ITEM 10.2

City of Rancho Cordova
Lighting District No. 2012-1
Fiscal Year 2019-20 Assessment Roll

ATTACHMENT 2

692

APN	District Classification	Street Light Charge	Safety Light Charge	Total Assessment
067-0660-024-0000	RESIDENTIAL	\$ 15.32	\$ 2.56	\$ 17.88
067-0660-025-0000	RESIDENTIAL	\$ 15.32	\$ 2.56	\$ 17.88
067-0660-026-0000	RESIDENTIAL	\$ 15.32	\$ 2.56	\$ 17.88
067-0660-027-0000	RESIDENTIAL	\$ 15.32	\$ 2.56	\$ 17.88
067-0660-028-0000	RESIDENTIAL	\$ 15.32	\$ 2.56	\$ 17.88
067-0660-029-0000	RESIDENTIAL	\$ 15.32	\$ 2.56	\$ 17.88
067-0660-030-0000	RESIDENTIAL	\$ 15.32	\$ 2.56	\$ 17.88
067-0660-031-0000	RESIDENTIAL	\$ 15.32	\$ 2.56	\$ 17.88
067-0660-032-0000	RESIDENTIAL	\$ 15.32	\$ 2.56	\$ 17.88
067-0660-034-0000	RESIDENTIAL	\$ 15.32	\$ 2.56	\$ 17.88
067-0660-035-0000	RESIDENTIAL	\$ 15.32	\$ 2.56	\$ 17.88
067-0660-036-0000	RESIDENTIAL	\$ 15.32	\$ 2.56	\$ 17.88
067-0660-037-0000	RESIDENTIAL	\$ 15.32	\$ 2.56	\$ 17.88
067-0660-038-0000	RESIDENTIAL	\$ 15.32	\$ 2.56	\$ 17.88
067-0660-039-0000	RESIDENTIAL	\$ 15.32	\$ 2.56	\$ 17.88
067-0660-040-0000	RESIDENTIAL	\$ 15.32	\$ 2.56	\$ 17.88
067-0660-041-0000	RESIDENTIAL	\$ 15.32	\$ 2.56	\$ 17.88
067-0660-042-0000	RESIDENTIAL	\$ 15.32	\$ 2.56	\$ 17.88
067-0660-043-0000	RESIDENTIAL	\$ 15.32	\$ 2.56	\$ 17.88
067-0660-044-0000	RESIDENTIAL	\$ 15.32	\$ 2.56	\$ 17.88
067-0660-045-0000	RESIDENTIAL	\$ 15.32	\$ 2.56	\$ 17.88
067-0660-046-0000	RESIDENTIAL	\$ 15.32	\$ 2.56	\$ 17.88
067-0660-047-0000	RESIDENTIAL	\$ 15.32	\$ 2.56	\$ 17.88
067-0660-048-0000	RESIDENTIAL	\$ 15.32	\$ 2.56	\$ 17.88
067-0660-049-0000	RESIDENTIAL	\$ 15.32	\$ 2.56	\$ 17.88
067-0660-050-0000	RESIDENTIAL	\$ 15.32	\$ 2.56	\$ 17.88
067-0660-051-0000	RESIDENTIAL	\$ 15.32	\$ 2.56	\$ 17.88
067-0660-052-0000	RESIDENTIAL	\$ 15.32	\$ 2.56	\$ 17.88
067-0660-053-0000	RESIDENTIAL	\$ 15.32	\$ 2.56	\$ 17.88
067-0660-054-0000	RESIDENTIAL	\$ 15.32	\$ 2.56	\$ 17.88
067-0660-055-0000	RESIDENTIAL	\$ 15.32	\$ 2.56	\$ 17.88
067-0660-056-0000	RESIDENTIAL	\$ 15.32	\$ 2.56	\$ 17.88
067-0660-057-0000	RESIDENTIAL	\$ 15.32	\$ 2.56	\$ 17.88
067-0660-058-0000	RESIDENTIAL	\$ 15.32	\$ 2.56	\$ 17.88
067-0660-059-0000	RESIDENTIAL	\$ 15.32	\$ 2.56	\$ 17.88
067-0660-060-0000	RESIDENTIAL	\$ 15.32	\$ 2.56	\$ 17.88
067-0660-061-0000	RESIDENTIAL	\$ 15.32	\$ 2.56	\$ 17.88
067-0660-062-0000	RESIDENTIAL	\$ 15.32	\$ 2.56	\$ 17.88
067-0660-063-0000	RESIDENTIAL	\$ 15.32	\$ 2.56	\$ 17.88
067-0660-064-0000	RESIDENTIAL	\$ 15.32	\$ 2.56	\$ 17.88
067-0660-065-0000	RESIDENTIAL	\$ 15.32	\$ 2.56	\$ 17.88
067-0660-066-0000	RESIDENTIAL	\$ 15.32	\$ 2.56	\$ 17.88
067-0660-067-0000	RESIDENTIAL	\$ 15.32	\$ 2.56	\$ 17.88
067-0660-068-0000	RESIDENTIAL	\$ 15.32	\$ 2.56	\$ 17.88

AGENDA ITEM 10.2

City of Rancho Cordova
Lighting District No. 2012-1
Fiscal Year 2019-20 Assessment Roll

ATTACHMENT 2

693

APN	District Classification	Street Light Charge	Safety Light Charge	Total Assessment
067-0660-069-0000	RESIDENTIAL	\$ 15.32	\$ 2.56	\$ 17.88
067-0660-070-0000	RESIDENTIAL	\$ 15.32	\$ 2.56	\$ 17.88
067-0660-071-0000	RESIDENTIAL	\$ 15.32	\$ 2.56	\$ 17.88
067-0660-072-0000	RESIDENTIAL	\$ 15.32	\$ 2.56	\$ 17.88
067-0660-073-0000	RESIDENTIAL	\$ 15.32	\$ 2.56	\$ 17.88
067-0660-074-0000	RESIDENTIAL	\$ 15.32	\$ 2.56	\$ 17.88
067-0660-075-0000	RESIDENTIAL	\$ 15.32	\$ 2.56	\$ 17.88
067-0660-076-0000	RESIDENTIAL	\$ 15.32	\$ 2.56	\$ 17.88
067-0660-077-0000	RESIDENTIAL	\$ 15.32	\$ 2.56	\$ 17.88
067-0660-078-0000	RESIDENTIAL	\$ 15.32	\$ 2.56	\$ 17.88
067-0660-079-0000	RESIDENTIAL	\$ 15.32	\$ 2.56	\$ 17.88
067-0660-080-0000	RESIDENTIAL	\$ 15.32	\$ 2.56	\$ 17.88
067-0660-081-0000	RESIDENTIAL	\$ 15.32	\$ 2.56	\$ 17.88
067-0660-082-0000	RESIDENTIAL	\$ 15.32	\$ 2.56	\$ 17.88
067-0660-083-0000	RESIDENTIAL	\$ 15.32	\$ 2.56	\$ 17.88
067-0660-084-0000	RESIDENTIAL	\$ 15.32	\$ 2.56	\$ 17.88
067-0660-085-0000	RESIDENTIAL	\$ 15.32	\$ 2.56	\$ 17.88
067-0660-086-0000	RESIDENTIAL	\$ 15.32	\$ 2.56	\$ 17.88
067-0660-087-0000	RESIDENTIAL	\$ 15.32	\$ 2.56	\$ 17.88
067-0660-088-0000	RESIDENTIAL	\$ 15.32	\$ 2.56	\$ 17.88
067-0660-089-0000	RESIDENTIAL	\$ 15.32	\$ 2.56	\$ 17.88
067-0660-090-0000	RESIDENTIAL	\$ 15.32	\$ 2.56	\$ 17.88
067-0660-091-0000	RESIDENTIAL	\$ 15.32	\$ 2.56	\$ 17.88
067-0660-092-0000	RESIDENTIAL	\$ 15.32	\$ 2.56	\$ 17.88
067-0660-093-0000	RESIDENTIAL	\$ 15.32	\$ 2.56	\$ 17.88
067-0660-094-0000	RESIDENTIAL	\$ 15.32	\$ 2.56	\$ 17.88
067-0660-095-0000	RESIDENTIAL	\$ 15.32	\$ 2.56	\$ 17.88
067-0660-096-0000	RESIDENTIAL	\$ 15.32	\$ 2.56	\$ 17.88
067-0660-097-0000	RESIDENTIAL	\$ 15.32	\$ 2.56	\$ 17.88
067-0660-098-0000	RESIDENTIAL	\$ 15.32	\$ 2.56	\$ 17.88
067-0660-099-0000	RESIDENTIAL	\$ 15.32	\$ 2.56	\$ 17.88
067-0660-100-0000	RESIDENTIAL	\$ 15.32	\$ 2.56	\$ 17.88
067-0660-101-0000	RESIDENTIAL	\$ 15.32	\$ 2.56	\$ 17.88
067-0660-102-0000	RESIDENTIAL	\$ 15.32	\$ 2.56	\$ 17.88
067-0660-103-0000	RESIDENTIAL	\$ 15.32	\$ 2.56	\$ 17.88
067-0660-104-0000	RESIDENTIAL	\$ 15.32	\$ 2.56	\$ 17.88
067-0660-105-0000	RESIDENTIAL	\$ 15.32	\$ 2.56	\$ 17.88
067-0660-106-0000	RESIDENTIAL	\$ 15.32	\$ 2.56	\$ 17.88
067-0660-107-0000	RESIDENTIAL	\$ 15.32	\$ 2.56	\$ 17.88
067-0670-001-0000	RESIDENTIAL	\$ 15.32	\$ 2.56	\$ 17.88
067-0670-002-0000	RESIDENTIAL	\$ 15.32	\$ 2.56	\$ 17.88
067-0670-003-0000	RESIDENTIAL	\$ 15.32	\$ 2.56	\$ 17.88
067-0670-004-0000	RESIDENTIAL	\$ 15.32	\$ 2.56	\$ 17.88
067-0670-005-0000	RESIDENTIAL	\$ 15.32	\$ 2.56	\$ 17.88

AGENDA ITEM 10.2

City of Rancho Cordova
Lighting District No. 2012-1
Fiscal Year 2019-20 Assessment Roll

ATTACHMENT 2

694

APN	District Classification	Street Light Charge	Safety Light Charge	Total Assessment
067-0670-006-0000	RESIDENTIAL	\$ 15.32	\$ 2.56	\$ 17.88
067-0670-007-0000	RESIDENTIAL	\$ 15.32	\$ 2.56	\$ 17.88
067-0670-008-0000	RESIDENTIAL	\$ 15.32	\$ 2.56	\$ 17.88
067-0670-009-0000	RESIDENTIAL	\$ 15.32	\$ 2.56	\$ 17.88
067-0670-010-0000	RESIDENTIAL	\$ 15.32	\$ 2.56	\$ 17.88
067-0670-011-0000	RESIDENTIAL	\$ 15.32	\$ 2.56	\$ 17.88
067-0670-012-0000	RESIDENTIAL	\$ 15.32	\$ 2.56	\$ 17.88
067-0670-013-0000	RESIDENTIAL	\$ 15.32	\$ 2.56	\$ 17.88
067-0670-014-0000	RESIDENTIAL	\$ 15.32	\$ 2.56	\$ 17.88
067-0670-015-0000	RESIDENTIAL	\$ 15.32	\$ 2.56	\$ 17.88
067-0670-016-0000	RESIDENTIAL	\$ 15.32	\$ 2.56	\$ 17.88
067-0670-017-0000	RESIDENTIAL	\$ 15.32	\$ 2.56	\$ 17.88
067-0670-018-0000	RESIDENTIAL	\$ 15.32	\$ 2.56	\$ 17.88
067-0670-019-0000	RESIDENTIAL	\$ 15.32	\$ 2.56	\$ 17.88
067-0670-020-0000	RESIDENTIAL	\$ 15.32	\$ 2.56	\$ 17.88
067-0670-021-0000	RESIDENTIAL	\$ 15.32	\$ 2.56	\$ 17.88
067-0670-022-0000	RESIDENTIAL	\$ 15.32	\$ 2.56	\$ 17.88
067-0670-023-0000	RESIDENTIAL	\$ 15.32	\$ 2.56	\$ 17.88
067-0670-024-0000	RESIDENTIAL	\$ 15.32	\$ 2.56	\$ 17.88
067-0670-025-0000	RESIDENTIAL	\$ 15.32	\$ 2.56	\$ 17.88
067-0670-026-0000	RESIDENTIAL	\$ 15.32	\$ 2.56	\$ 17.88
067-0670-027-0000	RESIDENTIAL	\$ 15.32	\$ 2.56	\$ 17.88
067-0670-028-0000	RESIDENTIAL	\$ 15.32	\$ 2.56	\$ 17.88
067-0670-029-0000	RESIDENTIAL	\$ 15.32	\$ 2.56	\$ 17.88
067-0670-030-0000	RESIDENTIAL	\$ 15.32	\$ 2.56	\$ 17.88
067-0670-031-0000	RESIDENTIAL	\$ 15.32	\$ 2.56	\$ 17.88
067-0670-032-0000	RESIDENTIAL	\$ 15.32	\$ 2.56	\$ 17.88
067-0670-033-0000	RESIDENTIAL	\$ 15.32	\$ 2.56	\$ 17.88
067-0670-034-0000	RESIDENTIAL	\$ 15.32	\$ 2.56	\$ 17.88
067-0670-035-0000	RESIDENTIAL	\$ 15.32	\$ 2.56	\$ 17.88
067-0670-036-0000	RESIDENTIAL	\$ 15.32	\$ 2.56	\$ 17.88
067-0670-037-0000	RESIDENTIAL	\$ 15.32	\$ 2.56	\$ 17.88
067-0670-038-0000	RESIDENTIAL	\$ 15.32	\$ 2.56	\$ 17.88
067-0670-039-0000	RESIDENTIAL	\$ 15.32	\$ 2.56	\$ 17.88
067-0670-040-0000	RESIDENTIAL	\$ 15.32	\$ 2.56	\$ 17.88
067-0670-041-0000	RESIDENTIAL	\$ 15.32	\$ 2.56	\$ 17.88
067-0670-042-0000	RESIDENTIAL	\$ 15.32	\$ 2.56	\$ 17.88
067-0670-043-0000	RESIDENTIAL	\$ 15.32	\$ 2.56	\$ 17.88
067-0670-044-0000	RESIDENTIAL	\$ 15.32	\$ 2.56	\$ 17.88
067-0670-045-0000	RESIDENTIAL	\$ 15.32	\$ 2.56	\$ 17.88
067-0670-046-0000	RESIDENTIAL	\$ 15.32	\$ 2.56	\$ 17.88
067-0670-047-0000	RESIDENTIAL	\$ 15.32	\$ 2.56	\$ 17.88
067-0670-048-0000	RESIDENTIAL	\$ 15.32	\$ 2.56	\$ 17.88
067-0670-049-0000	RESIDENTIAL	\$ 15.32	\$ 2.56	\$ 17.88

AGENDA ITEM 10.2

City of Rancho Cordova
Lighting District No. 2012-1
Fiscal Year 2019-20 Assessment Roll

ATTACHMENT 2

695

APN	District Classification	Street Light Charge	Safety Light Charge	Total Assessment
067-0670-050-0000	RESIDENTIAL	\$ 15.32	\$ 2.56	\$ 17.88
067-0670-051-0000	RESIDENTIAL	\$ 15.32	\$ 2.56	\$ 17.88
067-0670-052-0000	RESIDENTIAL	\$ 15.32	\$ 2.56	\$ 17.88
067-0670-053-0000	RESIDENTIAL	\$ 15.32	\$ 2.56	\$ 17.88
067-0670-054-0000	RESIDENTIAL	\$ 15.32	\$ 2.56	\$ 17.88
067-0670-055-0000	RESIDENTIAL	\$ 15.32	\$ 2.56	\$ 17.88
067-0670-056-0000	RESIDENTIAL	\$ 15.32	\$ 2.56	\$ 17.88
067-0670-057-0000	RESIDENTIAL	\$ 15.32	\$ 2.56	\$ 17.88
067-0670-058-0000	RESIDENTIAL	\$ 15.32	\$ 2.56	\$ 17.88
067-0670-059-0000	RESIDENTIAL	\$ 15.32	\$ 2.56	\$ 17.88
067-0670-060-0000	RESIDENTIAL	\$ 15.32	\$ 2.56	\$ 17.88
067-0670-061-0000	RESIDENTIAL	\$ 15.32	\$ 2.56	\$ 17.88
067-0670-062-0000	RESIDENTIAL	\$ 15.32	\$ 2.56	\$ 17.88
067-0670-063-0000	RESIDENTIAL	\$ 15.32	\$ 2.56	\$ 17.88
067-0670-064-0000	RESIDENTIAL	\$ 15.32	\$ 2.56	\$ 17.88
067-0670-065-0000	RESIDENTIAL	\$ 15.32	\$ 2.56	\$ 17.88
067-0670-066-0000	RESIDENTIAL	\$ 15.32	\$ 2.56	\$ 17.88
067-0670-067-0000	RESIDENTIAL	\$ 15.32	\$ 2.56	\$ 17.88
067-0670-068-0000	RESIDENTIAL	\$ 15.32	\$ 2.56	\$ 17.88
067-0670-069-0000	RESIDENTIAL	\$ 15.32	\$ 2.56	\$ 17.88
067-0670-070-0000	RESIDENTIAL	\$ 15.32	\$ 2.56	\$ 17.88
067-0670-071-0000	RESIDENTIAL	\$ 15.32	\$ 2.56	\$ 17.88
067-0670-072-0000	RESIDENTIAL	\$ 15.32	\$ 2.56	\$ 17.88
067-0670-073-0000	RESIDENTIAL	\$ 15.32	\$ 2.56	\$ 17.88
067-0670-074-0000	RESIDENTIAL	\$ 15.32	\$ 2.56	\$ 17.88
067-0670-075-0000	RESIDENTIAL	\$ 15.32	\$ 2.56	\$ 17.88
067-0670-076-0000	RESIDENTIAL	\$ 15.32	\$ 2.56	\$ 17.88
067-0670-077-0000	RESIDENTIAL	\$ 15.32	\$ 2.56	\$ 17.88
067-0670-078-0000	RESIDENTIAL	\$ 15.32	\$ 2.56	\$ 17.88
067-0670-079-0000	RESIDENTIAL	\$ 15.32	\$ 2.56	\$ 17.88
067-0680-001-0000	RESIDENTIAL	\$ 15.32	\$ 2.56	\$ 17.88
067-0680-002-0000	RESIDENTIAL	\$ 15.32	\$ 2.56	\$ 17.88
067-0680-003-0000	RESIDENTIAL	\$ 15.32	\$ 2.56	\$ 17.88
067-0680-004-0000	RESIDENTIAL	\$ 15.32	\$ 2.56	\$ 17.88
067-0680-005-0000	RESIDENTIAL	\$ 15.32	\$ 2.56	\$ 17.88
067-0680-006-0000	RESIDENTIAL	\$ 15.32	\$ 2.56	\$ 17.88
067-0680-007-0000	RESIDENTIAL	\$ 15.32	\$ 2.56	\$ 17.88
067-0680-008-0000	RESIDENTIAL	\$ 15.32	\$ 2.56	\$ 17.88
067-0680-009-0000	RESIDENTIAL	\$ 15.32	\$ 2.56	\$ 17.88
067-0680-010-0000	RESIDENTIAL	\$ 15.32	\$ 2.56	\$ 17.88
067-0680-011-0000	RESIDENTIAL	\$ 15.32	\$ 2.56	\$ 17.88
067-0680-012-0000	RESIDENTIAL	\$ 15.32	\$ 2.56	\$ 17.88
067-0680-013-0000	RESIDENTIAL	\$ 15.32	\$ 2.56	\$ 17.88
067-0680-014-0000	RESIDENTIAL	\$ 15.32	\$ 2.56	\$ 17.88

AGENDA ITEM 10.2

City of Rancho Cordova
Lighting District No. 2012-1
Fiscal Year 2019-20 Assessment Roll

ATTACHMENT 2

696

APN	District Classification	Street Light Charge	Safety Light Charge	Total Assessment
067-0680-015-0000	RESIDENTIAL	\$ 15.32	\$ 2.56	\$ 17.88
067-0680-016-0000	RESIDENTIAL	\$ 15.32	\$ 2.56	\$ 17.88
067-0680-017-0000	RESIDENTIAL	\$ 15.32	\$ 2.56	\$ 17.88
067-0680-018-0000	RESIDENTIAL	\$ 15.32	\$ 2.56	\$ 17.88
067-0680-019-0000	RESIDENTIAL	\$ 15.32	\$ 2.56	\$ 17.88
067-0680-020-0000	RESIDENTIAL	\$ 15.32	\$ 2.56	\$ 17.88
067-0680-021-0000	RESIDENTIAL	\$ 15.32	\$ 2.56	\$ 17.88
067-0680-022-0000	RESIDENTIAL	\$ 15.32	\$ 2.56	\$ 17.88
067-0680-023-0000	RESIDENTIAL	\$ 15.32	\$ 2.56	\$ 17.88
067-0680-024-0000	RESIDENTIAL	\$ 15.32	\$ 2.56	\$ 17.88
067-0680-025-0000	RESIDENTIAL	\$ 15.32	\$ 2.56	\$ 17.88
067-0680-026-0000	RESIDENTIAL	\$ 15.32	\$ 2.56	\$ 17.88
067-0680-027-0000	RESIDENTIAL	\$ 15.32	\$ 2.56	\$ 17.88
067-0680-028-0000	RESIDENTIAL	\$ 15.32	\$ 2.56	\$ 17.88
067-0680-029-0000	RESIDENTIAL	\$ 15.32	\$ 2.56	\$ 17.88
067-0680-030-0000	RESIDENTIAL	\$ 15.32	\$ 2.56	\$ 17.88
067-0680-031-0000	RESIDENTIAL	\$ 15.32	\$ 2.56	\$ 17.88
067-0680-032-0000	RESIDENTIAL	\$ 15.32	\$ 2.56	\$ 17.88
067-0680-033-0000	RESIDENTIAL	\$ 15.32	\$ 2.56	\$ 17.88
067-0680-034-0000	RESIDENTIAL	\$ 15.32	\$ 2.56	\$ 17.88
067-0680-035-0000	RESIDENTIAL	\$ 15.32	\$ 2.56	\$ 17.88
067-0680-036-0000	RESIDENTIAL	\$ 15.32	\$ 2.56	\$ 17.88
067-0680-037-0000	RESIDENTIAL	\$ 15.32	\$ 2.56	\$ 17.88
067-0680-038-0000	RESIDENTIAL	\$ 15.32	\$ 2.56	\$ 17.88
067-0680-039-0000	RESIDENTIAL	\$ 15.32	\$ 2.56	\$ 17.88
067-0680-040-0000	RESIDENTIAL	\$ 15.32	\$ 2.56	\$ 17.88
067-0680-041-0000	RESIDENTIAL	\$ 15.32	\$ 2.56	\$ 17.88
067-0680-042-0000	RESIDENTIAL	\$ 15.32	\$ 2.56	\$ 17.88
067-0680-043-0000	RESIDENTIAL	\$ 15.32	\$ 2.56	\$ 17.88
067-0680-044-0000	RESIDENTIAL	\$ 15.32	\$ 2.56	\$ 17.88
067-0680-045-0000	RESIDENTIAL	\$ 15.32	\$ 2.56	\$ 17.88
067-0680-046-0000	RESIDENTIAL	\$ 15.32	\$ 2.56	\$ 17.88
067-0680-047-0000	RESIDENTIAL	\$ 15.32	\$ 2.56	\$ 17.88
067-0680-048-0000	RESIDENTIAL	\$ 15.32	\$ 2.56	\$ 17.88
067-0680-049-0000	RESIDENTIAL	\$ 15.32	\$ 2.56	\$ 17.88
067-0680-050-0000	RESIDENTIAL	\$ 15.32	\$ 2.56	\$ 17.88
067-0690-001-0000	RESIDENTIAL	\$ 15.32	\$ 2.56	\$ 17.88
067-0690-002-0000	RESIDENTIAL	\$ 15.32	\$ 2.56	\$ 17.88
067-0690-003-0000	RESIDENTIAL	\$ 15.32	\$ 2.56	\$ 17.88
067-0690-004-0000	RESIDENTIAL	\$ 15.32	\$ 2.56	\$ 17.88
067-0690-005-0000	RESIDENTIAL	\$ 15.32	\$ 2.56	\$ 17.88
067-0690-006-0000	RESIDENTIAL	\$ 15.32	\$ 2.56	\$ 17.88
067-0690-007-0000	RESIDENTIAL	\$ 15.32	\$ 2.56	\$ 17.88
067-0690-008-0000	RESIDENTIAL	\$ 15.32	\$ 2.56	\$ 17.88

AGENDA ITEM 10.2

City of Rancho Cordova
Lighting District No. 2012-1
Fiscal Year 2019-20 Assessment Roll

ATTACHMENT 2

697

APN	District Classification	Street Light Charge	Safety Light Charge	Total Assessment
067-0690-009-0000	RESIDENTIAL	\$ 15.32	\$ 2.56	\$ 17.88
067-0690-010-0000	RESIDENTIAL	\$ 15.32	\$ 2.56	\$ 17.88
067-0690-011-0000	RESIDENTIAL	\$ 15.32	\$ 2.56	\$ 17.88
067-0690-012-0000	RESIDENTIAL	\$ 15.32	\$ 2.56	\$ 17.88
067-0690-013-0000	RESIDENTIAL	\$ 15.32	\$ 2.56	\$ 17.88
067-0690-014-0000	RESIDENTIAL	\$ 15.32	\$ 2.56	\$ 17.88
067-0690-015-0000	RESIDENTIAL	\$ 15.32	\$ 2.56	\$ 17.88
067-0690-016-0000	RESIDENTIAL	\$ 15.32	\$ 2.56	\$ 17.88
067-0690-017-0000	RESIDENTIAL	\$ 15.32	\$ 2.56	\$ 17.88
067-0690-018-0000	RESIDENTIAL	\$ 15.32	\$ 2.56	\$ 17.88
067-0690-019-0000	RESIDENTIAL	\$ 15.32	\$ 2.56	\$ 17.88
067-0690-020-0000	RESIDENTIAL	\$ 15.32	\$ 2.56	\$ 17.88
067-0690-021-0000	RESIDENTIAL	\$ 15.32	\$ 2.56	\$ 17.88
067-0690-022-0000	RESIDENTIAL	\$ 15.32	\$ 2.56	\$ 17.88
067-0690-023-0000	RESIDENTIAL	\$ 15.32	\$ 2.56	\$ 17.88
067-0690-024-0000	RESIDENTIAL	\$ 15.32	\$ 2.56	\$ 17.88
067-0690-025-0000	RESIDENTIAL	\$ 15.32	\$ 2.56	\$ 17.88
067-0690-026-0000	RESIDENTIAL	\$ 15.32	\$ 2.56	\$ 17.88
067-0690-027-0000	RESIDENTIAL	\$ 15.32	\$ 2.56	\$ 17.88
067-0690-028-0000	RESIDENTIAL	\$ 15.32	\$ 2.56	\$ 17.88
067-0690-029-0000	RESIDENTIAL	\$ 15.32	\$ 2.56	\$ 17.88
067-0690-030-0000	RESIDENTIAL	\$ 15.32	\$ 2.56	\$ 17.88
067-0690-031-0000	RESIDENTIAL	\$ 15.32	\$ 2.56	\$ 17.88
067-0690-032-0000	RESIDENTIAL	\$ 15.32	\$ 2.56	\$ 17.88
067-0690-033-0000	RESIDENTIAL	\$ 15.32	\$ 2.56	\$ 17.88
067-0690-034-0000	RESIDENTIAL	\$ 15.32	\$ 2.56	\$ 17.88
067-0690-035-0000	RESIDENTIAL	\$ 15.32	\$ 2.56	\$ 17.88
067-0690-036-0000	RESIDENTIAL	\$ 15.32	\$ 2.56	\$ 17.88
067-0690-037-0000	RESIDENTIAL	\$ 15.32	\$ 2.56	\$ 17.88
067-0690-038-0000	RESIDENTIAL	\$ 15.32	\$ 2.56	\$ 17.88
067-0690-039-0000	RESIDENTIAL	\$ 15.32	\$ 2.56	\$ 17.88
067-0690-040-0000	RESIDENTIAL	\$ 15.32	\$ 2.56	\$ 17.88
067-0690-041-0000	RESIDENTIAL	\$ 15.32	\$ 2.56	\$ 17.88
067-0690-042-0000	RESIDENTIAL	\$ 15.32	\$ 2.56	\$ 17.88
067-0690-043-0000	RESIDENTIAL	\$ 15.32	\$ 2.56	\$ 17.88
067-0690-044-0000	RESIDENTIAL	\$ 15.32	\$ 2.56	\$ 17.88
067-0690-045-0000	RESIDENTIAL	\$ 15.32	\$ 2.56	\$ 17.88
067-0690-046-0000	RESIDENTIAL	\$ 15.32	\$ 2.56	\$ 17.88
067-0690-047-0000	RESIDENTIAL	\$ 15.32	\$ 2.56	\$ 17.88
067-0690-048-0000	RESIDENTIAL	\$ 15.32	\$ 2.56	\$ 17.88
067-0690-049-0000	RESIDENTIAL	\$ 15.32	\$ 2.56	\$ 17.88
067-0690-050-0000	RESIDENTIAL	\$ 15.32	\$ 2.56	\$ 17.88
067-0690-051-0000	RESIDENTIAL	\$ 15.32	\$ 2.56	\$ 17.88
067-0690-052-0000	RESIDENTIAL	\$ 15.32	\$ 2.56	\$ 17.88

AGENDA ITEM 10.2

City of Rancho Cordova
Lighting District No. 2012-1
Fiscal Year 2019-20 Assessment Roll

ATTACHMENT 2

698

APN	District Classification	Street Light Charge	Safety Light Charge	Total Assessment
067-0690-053-0000	RESIDENTIAL	\$ 15.32	\$ 2.56	\$ 17.88
067-0690-054-0000	RESIDENTIAL	\$ 15.32	\$ 2.56	\$ 17.88
067-0690-055-0000	RESIDENTIAL	\$ 15.32	\$ 2.56	\$ 17.88
067-0690-056-0000	RESIDENTIAL	\$ 15.32	\$ 2.56	\$ 17.88
067-0690-057-0000	RESIDENTIAL	\$ 15.32	\$ 2.56	\$ 17.88
067-0690-058-0000	RESIDENTIAL	\$ 15.32	\$ 2.56	\$ 17.88
067-0690-059-0000	RESIDENTIAL	\$ 15.32	\$ 2.56	\$ 17.88
067-0690-060-0000	RESIDENTIAL	\$ 15.32	\$ 2.56	\$ 17.88
067-0690-061-0000	RESIDENTIAL	\$ 15.32	\$ 2.56	\$ 17.88
067-0690-062-0000	RESIDENTIAL	\$ 15.32	\$ 2.56	\$ 17.88
067-0690-063-0000	RESIDENTIAL	\$ 15.32	\$ 2.56	\$ 17.88
067-0690-064-0000	RESIDENTIAL	\$ 15.32	\$ 2.56	\$ 17.88
067-0690-065-0000	RESIDENTIAL	\$ 15.32	\$ 2.56	\$ 17.88
067-0690-066-0000	RESIDENTIAL	\$ 15.32	\$ 2.56	\$ 17.88
067-0690-067-0000	RESIDENTIAL	\$ 15.32	\$ 2.56	\$ 17.88
067-0690-068-0000	RESIDENTIAL	\$ 15.32	\$ 2.56	\$ 17.88
067-0690-069-0000	RESIDENTIAL	\$ 15.32	\$ 2.56	\$ 17.88
067-0690-070-0000	RESIDENTIAL	\$ 15.32	\$ 2.56	\$ 17.88
067-0690-071-0000	NONRES	\$ 256.43	\$ 2.56	\$ 258.98
067-0700-001-0000	RESIDENTIAL	\$ 15.32	\$ 2.56	\$ 17.88
067-0700-002-0000	RESIDENTIAL	\$ 15.32	\$ 2.56	\$ 17.88
067-0700-003-0000	RESIDENTIAL	\$ 15.32	\$ 2.56	\$ 17.88
067-0700-004-0000	RESIDENTIAL	\$ 15.32	\$ 2.56	\$ 17.88
067-0700-005-0000	RESIDENTIAL	\$ 15.32	\$ 2.56	\$ 17.88
067-0700-006-0000	RESIDENTIAL	\$ 15.32	\$ 2.56	\$ 17.88
067-0700-007-0000	RESIDENTIAL	\$ 15.32	\$ 2.56	\$ 17.88
067-0700-008-0000	RESIDENTIAL	\$ 15.32	\$ 2.56	\$ 17.88
067-0700-009-0000	RESIDENTIAL	\$ 15.32	\$ 2.56	\$ 17.88
067-0700-010-0000	RESIDENTIAL	\$ 15.32	\$ 2.56	\$ 17.88
067-0700-011-0000	RESIDENTIAL	\$ 15.32	\$ 2.56	\$ 17.88
067-0700-012-0000	RESIDENTIAL	\$ 15.32	\$ 2.56	\$ 17.88
067-0700-013-0000	RESIDENTIAL	\$ 15.32	\$ 2.56	\$ 17.88
067-0700-014-0000	RESIDENTIAL	\$ 15.32	\$ 2.56	\$ 17.88
067-0700-015-0000	RESIDENTIAL	\$ 15.32	\$ 2.56	\$ 17.88
067-0700-016-0000	RESIDENTIAL	\$ 15.32	\$ 2.56	\$ 17.88
067-0700-017-0000	RESIDENTIAL	\$ 15.32	\$ 2.56	\$ 17.88
067-0700-018-0000	RESIDENTIAL	\$ 15.32	\$ 2.56	\$ 17.88
067-0700-019-0000	RESIDENTIAL	\$ 15.32	\$ 2.56	\$ 17.88
067-0700-020-0000	RESIDENTIAL	\$ 15.32	\$ 2.56	\$ 17.88
067-0700-021-0000	RESIDENTIAL	\$ 15.32	\$ 2.56	\$ 17.88
067-0700-022-0000	RESIDENTIAL	\$ 15.32	\$ 2.56	\$ 17.88
067-0700-023-0000	RESIDENTIAL	\$ 15.32	\$ 2.56	\$ 17.88
067-0700-024-0000	RESIDENTIAL	\$ 15.32	\$ 2.56	\$ 17.88
067-0700-025-0000	RESIDENTIAL	\$ 15.32	\$ 2.56	\$ 17.88

AGENDA ITEM 10.2

City of Rancho Cordova
Lighting District No. 2012-1
Fiscal Year 2019-20 Assessment Roll

ATTACHMENT 2

699

APN	District Classification	Street Light Charge	Safety Light Charge	Total Assessment
067-0700-026-0000	RESIDENTIAL	\$ 15.32	\$ 2.56	\$ 17.88
067-0700-027-0000	RESIDENTIAL	\$ 15.32	\$ 2.56	\$ 17.88
067-0700-028-0000	RESIDENTIAL	\$ 15.32	\$ 2.56	\$ 17.88
067-0700-029-0000	RESIDENTIAL	\$ 15.32	\$ 2.56	\$ 17.88
067-0700-030-0000	RESIDENTIAL	\$ 15.32	\$ 2.56	\$ 17.88
067-0700-031-0000	RESIDENTIAL	\$ 15.32	\$ 2.56	\$ 17.88
067-0700-032-0000	RESIDENTIAL	\$ 15.32	\$ 2.56	\$ 17.88
067-0700-033-0000	RESIDENTIAL	\$ 15.32	\$ 2.56	\$ 17.88
067-0700-034-0000	RESIDENTIAL	\$ 15.32	\$ 2.56	\$ 17.88
067-0700-035-0000	RESIDENTIAL	\$ 15.32	\$ 2.56	\$ 17.88
067-0700-036-0000	RESIDENTIAL	\$ 15.32	\$ 2.56	\$ 17.88
067-0700-037-0000	RESIDENTIAL	\$ 15.32	\$ 2.56	\$ 17.88
067-0700-038-0000	RESIDENTIAL	\$ 15.32	\$ 2.56	\$ 17.88
067-0700-039-0000	RESIDENTIAL	\$ 15.32	\$ 2.56	\$ 17.88
067-0700-040-0000	RESIDENTIAL	\$ 15.32	\$ 2.56	\$ 17.88
067-0700-041-0000	RESIDENTIAL	\$ 15.32	\$ 2.56	\$ 17.88
067-0700-042-0000	RESIDENTIAL	\$ 15.32	\$ 2.56	\$ 17.88
067-0700-043-0000	RESIDENTIAL	\$ 15.32	\$ 2.56	\$ 17.88
067-0700-044-0000	RESIDENTIAL	\$ 15.32	\$ 2.56	\$ 17.88
067-0700-045-0000	RESIDENTIAL	\$ 15.32	\$ 2.56	\$ 17.88
067-0700-046-0000	RESIDENTIAL	\$ 15.32	\$ 2.56	\$ 17.88
067-0700-047-0000	RESIDENTIAL	\$ 15.32	\$ 2.56	\$ 17.88
067-0700-048-0000	RESIDENTIAL	\$ 15.32	\$ 2.56	\$ 17.88
067-0700-049-0000	RESIDENTIAL	\$ 15.32	\$ 2.56	\$ 17.88
067-0700-050-0000	RESIDENTIAL	\$ 15.32	\$ 2.56	\$ 17.88
067-0700-051-0000	RESIDENTIAL	\$ 15.32	\$ 2.56	\$ 17.88
067-0700-052-0000	RESIDENTIAL	\$ 15.32	\$ 2.56	\$ 17.88
067-0700-053-0000	RESIDENTIAL	\$ 15.32	\$ 2.56	\$ 17.88
067-0700-054-0000	RESIDENTIAL	\$ 15.32	\$ 2.56	\$ 17.88
067-0700-055-0000	RESIDENTIAL	\$ 15.32	\$ 2.56	\$ 17.88
067-0700-056-0000	RESIDENTIAL	\$ 15.32	\$ 2.56	\$ 17.88
067-0700-057-0000	RESIDENTIAL	\$ 15.32	\$ 2.56	\$ 17.88
067-0700-058-0000	RESIDENTIAL	\$ 15.32	\$ 2.56	\$ 17.88
067-0700-059-0000	RESIDENTIAL	\$ 15.32	\$ 2.56	\$ 17.88
067-0700-060-0000	RESIDENTIAL	\$ 15.32	\$ 2.56	\$ 17.88
067-0700-061-0000	RESIDENTIAL	\$ 15.32	\$ 2.56	\$ 17.88
067-0700-062-0000	RESIDENTIAL	\$ 15.32	\$ 2.56	\$ 17.88
067-0700-063-0000	RESIDENTIAL	\$ 15.32	\$ 2.56	\$ 17.88
067-0700-064-0000	RESIDENTIAL	\$ 15.32	\$ 2.56	\$ 17.88
067-0700-065-0000	RESIDENTIAL	\$ 15.32	\$ 2.56	\$ 17.88
067-0700-066-0000	RESIDENTIAL	\$ 15.32	\$ 2.56	\$ 17.88
067-0700-067-0000	RESIDENTIAL	\$ 15.32	\$ 2.56	\$ 17.88
067-0700-068-0000	RESIDENTIAL	\$ 15.32	\$ 2.56	\$ 17.88
067-0700-069-0000	RESIDENTIAL	\$ 15.32	\$ 2.56	\$ 17.88

AGENDA ITEM 10.2

City of Rancho Cordova
Lighting District No. 2012-1
Fiscal Year 2019-20 Assessment Roll

ATTACHMENT 2

700

APN	District Classification	Street Light Charge	Safety Light Charge	Total Assessment
067-0700-070-0000	RESIDENTIAL	\$ 15.32	\$ 2.56	\$ 17.88
067-0700-071-0000	RESIDENTIAL	\$ 15.32	\$ 2.56	\$ 17.88
067-0700-072-0000	RESIDENTIAL	\$ 15.32	\$ 2.56	\$ 17.88
067-0700-073-0000	RESIDENTIAL	\$ 15.32	\$ 2.56	\$ 17.88
067-0700-074-0000	RESIDENTIAL	\$ 15.32	\$ 2.56	\$ 17.88
067-0700-075-0000	RESIDENTIAL	\$ 15.32	\$ 2.56	\$ 17.88
067-0700-076-0000	RESIDENTIAL	\$ 15.32	\$ 2.56	\$ 17.88
067-0700-077-0000	RESIDENTIAL	\$ 15.32	\$ 2.56	\$ 17.88
067-0700-078-0000	RESIDENTIAL	\$ 15.32	\$ 2.56	\$ 17.88
067-0700-079-0000	RESIDENTIAL	\$ 15.32	\$ 2.56	\$ 17.88
067-0700-080-0000	RESIDENTIAL	\$ 15.32	\$ 2.56	\$ 17.88
067-0700-081-0000	RESIDENTIAL	\$ 15.32	\$ 2.56	\$ 17.88
067-0700-082-0000	RESIDENTIAL	\$ 15.32	\$ 2.56	\$ 17.88
067-0700-083-0000	RESIDENTIAL	\$ 15.32	\$ 2.56	\$ 17.88
067-0700-084-0000	RESIDENTIAL	\$ 15.32	\$ 2.56	\$ 17.88
067-0700-085-0000	RESIDENTIAL	\$ 15.32	\$ 2.56	\$ 17.88
067-0700-086-0000	RESIDENTIAL	\$ 15.32	\$ 2.56	\$ 17.88
067-0700-087-0000	RESIDENTIAL	\$ 15.32	\$ 2.56	\$ 17.88
067-0700-088-0000	RESIDENTIAL	\$ 15.32	\$ 2.56	\$ 17.88
067-0700-089-0000	RESIDENTIAL	\$ 15.32	\$ 2.56	\$ 17.88
067-0700-090-0000	RESIDENTIAL	\$ 15.32	\$ 2.56	\$ 17.88
067-0700-091-0000	RESIDENTIAL	\$ 15.32	\$ 2.56	\$ 17.88
067-0700-092-0000	RESIDENTIAL	\$ 15.32	\$ 2.56	\$ 17.88
067-0700-094-0000	RESIDENTIAL	\$ 15.32	\$ 2.56	\$ 17.88
067-0700-095-0000	RESIDENTIAL	\$ 15.32	\$ 2.56	\$ 17.88
067-0700-096-0000	RESIDENTIAL	\$ 15.32	\$ 2.56	\$ 17.88
067-0700-097-0000	RESIDENTIAL	\$ 15.32	\$ 2.56	\$ 17.88
067-0700-098-0000	RESIDENTIAL	\$ 15.32	\$ 2.56	\$ 17.88
067-0700-099-0000	RESIDENTIAL	\$ 15.32	\$ 2.56	\$ 17.88
067-0710-001-0000	RESIDENTIAL	\$ 15.32	\$ 2.56	\$ 17.88
067-0710-002-0000	RESIDENTIAL	\$ 15.32	\$ 2.56	\$ 17.88
067-0710-003-0000	RESIDENTIAL	\$ 15.32	\$ 2.56	\$ 17.88
067-0710-004-0000	RESIDENTIAL	\$ 15.32	\$ 2.56	\$ 17.88
067-0710-005-0000	RESIDENTIAL	\$ 15.32	\$ 2.56	\$ 17.88
067-0710-006-0000	RESIDENTIAL	\$ 15.32	\$ 2.56	\$ 17.88
067-0710-007-0000	RESIDENTIAL	\$ 15.32	\$ 2.56	\$ 17.88
067-0710-008-0000	RESIDENTIAL	\$ 15.32	\$ 2.56	\$ 17.88
067-0710-009-0000	RESIDENTIAL	\$ 15.32	\$ 2.56	\$ 17.88
067-0710-010-0000	RESIDENTIAL	\$ 15.32	\$ 2.56	\$ 17.88
067-0710-011-0000	RESIDENTIAL	\$ 15.32	\$ 2.56	\$ 17.88
067-0710-012-0000	RESIDENTIAL	\$ 15.32	\$ 2.56	\$ 17.88
067-0710-013-0000	RESIDENTIAL	\$ 15.32	\$ 2.56	\$ 17.88
067-0710-014-0000	RESIDENTIAL	\$ 15.32	\$ 2.56	\$ 17.88
067-0710-015-0000	RESIDENTIAL	\$ 15.32	\$ 2.56	\$ 17.88

AGENDA ITEM 10.2

City of Rancho Cordova
Lighting District No. 2012-1
Fiscal Year 2019-20 Assessment Roll

ATTACHMENT 2

701

APN	District Classification	Street Light Charge	Safety Light Charge	Total Assessment
067-0710-016-0000	RESIDENTIAL	\$ 15.32	\$ 2.56	\$ 17.88
067-0710-017-0000	RESIDENTIAL	\$ 15.32	\$ 2.56	\$ 17.88
067-0710-018-0000	RESIDENTIAL	\$ 15.32	\$ 2.56	\$ 17.88
067-0710-019-0000	RESIDENTIAL	\$ 15.32	\$ 2.56	\$ 17.88
067-0710-020-0000	RESIDENTIAL	\$ 15.32	\$ 2.56	\$ 17.88
067-0710-021-0000	RESIDENTIAL	\$ 15.32	\$ 2.56	\$ 17.88
067-0710-022-0000	RESIDENTIAL	\$ 15.32	\$ 2.56	\$ 17.88
067-0710-023-0000	RESIDENTIAL	\$ 15.32	\$ 2.56	\$ 17.88
067-0710-024-0000	RESIDENTIAL	\$ 15.32	\$ 2.56	\$ 17.88
067-0710-025-0000	RESIDENTIAL	\$ 15.32	\$ 2.56	\$ 17.88
067-0710-026-0000	RESIDENTIAL	\$ 15.32	\$ 2.56	\$ 17.88
067-0710-027-0000	RESIDENTIAL	\$ 15.32	\$ 2.56	\$ 17.88
067-0710-028-0000	RESIDENTIAL	\$ 15.32	\$ 2.56	\$ 17.88
067-0710-029-0000	RESIDENTIAL	\$ 15.32	\$ 2.56	\$ 17.88
067-0710-030-0000	RESIDENTIAL	\$ 15.32	\$ 2.56	\$ 17.88
067-0710-031-0000	RESIDENTIAL	\$ 15.32	\$ 2.56	\$ 17.88
067-0710-032-0000	RESIDENTIAL	\$ 15.32	\$ 2.56	\$ 17.88
067-0710-033-0000	RESIDENTIAL	\$ 15.32	\$ 2.56	\$ 17.88
067-0710-034-0000	RESIDENTIAL	\$ 15.32	\$ 2.56	\$ 17.88
067-0710-035-0000	RESIDENTIAL	\$ 15.32	\$ 2.56	\$ 17.88
067-0710-036-0000	RESIDENTIAL	\$ 15.32	\$ 2.56	\$ 17.88
067-0710-037-0000	RESIDENTIAL	\$ 15.32	\$ 2.56	\$ 17.88
067-0710-038-0000	RESIDENTIAL	\$ 15.32	\$ 2.56	\$ 17.88
067-0710-039-0000	RESIDENTIAL	\$ 15.32	\$ 2.56	\$ 17.88
067-0710-040-0000	RESIDENTIAL	\$ 15.32	\$ 2.56	\$ 17.88
067-0710-041-0000	RESIDENTIAL	\$ 15.32	\$ 2.56	\$ 17.88
067-0710-042-0000	RESIDENTIAL	\$ 15.32	\$ 2.56	\$ 17.88
067-0710-043-0000	RESIDENTIAL	\$ 15.32	\$ 2.56	\$ 17.88
067-0710-044-0000	RESIDENTIAL	\$ 15.32	\$ 2.56	\$ 17.88
067-0710-045-0000	RESIDENTIAL	\$ 15.32	\$ 2.56	\$ 17.88
067-0710-046-0000	RESIDENTIAL	\$ 15.32	\$ 2.56	\$ 17.88
067-0710-047-0000	RESIDENTIAL	\$ 15.32	\$ 2.56	\$ 17.88
067-0710-048-0000	RESIDENTIAL	\$ 15.32	\$ 2.56	\$ 17.88
067-0710-049-0000	RESIDENTIAL	\$ 15.32	\$ 2.56	\$ 17.88
067-0710-050-0000	RESIDENTIAL	\$ 15.32	\$ 2.56	\$ 17.88
067-0710-051-0000	RESIDENTIAL	\$ 15.32	\$ 2.56	\$ 17.88
067-0710-052-0000	RESIDENTIAL	\$ 15.32	\$ 2.56	\$ 17.88
067-0710-053-0000	RESIDENTIAL	\$ 15.32	\$ 2.56	\$ 17.88
067-0710-054-0000	RESIDENTIAL	\$ 15.32	\$ 2.56	\$ 17.88
067-0710-055-0000	RESIDENTIAL	\$ 15.32	\$ 2.56	\$ 17.88
067-0710-056-0000	RESIDENTIAL	\$ 15.32	\$ 2.56	\$ 17.88
067-0710-057-0000	RESIDENTIAL	\$ 15.32	\$ 2.56	\$ 17.88
067-0710-058-0000	RESIDENTIAL	\$ 15.32	\$ 2.56	\$ 17.88
067-0710-059-0000	RESIDENTIAL	\$ 15.32	\$ 2.56	\$ 17.88

AGENDA ITEM 10.2

City of Rancho Cordova
Lighting District No. 2012-1
Fiscal Year 2019-20 Assessment Roll

ATTACHMENT 2

702

APN	District Classification	Street Light Charge	Safety Light Charge	Total Assessment
067-0710-060-0000	RESIDENTIAL	\$ 15.32	\$ 2.56	\$ 17.88
067-0710-061-0000	RESIDENTIAL	\$ 15.32	\$ 2.56	\$ 17.88
067-0710-062-0000	RESIDENTIAL	\$ 15.32	\$ 2.56	\$ 17.88
067-0710-063-0000	RESIDENTIAL	\$ 15.32	\$ 2.56	\$ 17.88
067-0710-064-0000	RESIDENTIAL	\$ 15.32	\$ 2.56	\$ 17.88
067-0710-065-0000	RESIDENTIAL	\$ 15.32	\$ 2.56	\$ 17.88
067-0710-066-0000	RESIDENTIAL	\$ 15.32	\$ 2.56	\$ 17.88
067-0710-067-0000	RESIDENTIAL	\$ 15.32	\$ 2.56	\$ 17.88
067-0710-068-0000	RESIDENTIAL	\$ 15.32	\$ 2.56	\$ 17.88
067-0710-069-0000	RESIDENTIAL	\$ 15.32	\$ 2.56	\$ 17.88
067-0710-070-0000	RESIDENTIAL	\$ 15.32	\$ 2.56	\$ 17.88
067-0710-071-0000	RESIDENTIAL	\$ 15.32	\$ 2.56	\$ 17.88
067-0710-072-0000	RESIDENTIAL	\$ 15.32	\$ 2.56	\$ 17.88
067-0710-073-0000	RESIDENTIAL	\$ 15.32	\$ 2.56	\$ 17.88
067-0710-074-0000	RESIDENTIAL	\$ 15.32	\$ 2.56	\$ 17.88
067-0710-075-0000	RESIDENTIAL	\$ 15.32	\$ 2.56	\$ 17.88
067-0710-076-0000	RESIDENTIAL	\$ 15.32	\$ 2.56	\$ 17.88
067-0710-077-0000	RESIDENTIAL	\$ 15.32	\$ 2.56	\$ 17.88
067-0710-078-0000	RESIDENTIAL	\$ 15.32	\$ 2.56	\$ 17.88
067-0710-079-0000	RESIDENTIAL	\$ 15.32	\$ 2.56	\$ 17.88
067-0710-080-0000	RESIDENTIAL	\$ 15.32	\$ 2.56	\$ 17.88
067-0710-081-0000	RESIDENTIAL	\$ 15.32	\$ 2.56	\$ 17.88
067-0710-082-0000	RESIDENTIAL	\$ 15.32	\$ 2.56	\$ 17.88
067-0710-083-0000	RESIDENTIAL	\$ 15.32	\$ 2.56	\$ 17.88
067-0710-084-0000	RESIDENTIAL	\$ 15.32	\$ 2.56	\$ 17.88
067-0710-085-0000	RESIDENTIAL	\$ 15.32	\$ 2.56	\$ 17.88
067-0710-086-0000	RESIDENTIAL	\$ 15.32	\$ 2.56	\$ 17.88
067-0710-087-0000	RESIDENTIAL	\$ 15.32	\$ 2.56	\$ 17.88
067-0710-088-0000	RESIDENTIAL	\$ 15.32	\$ 2.56	\$ 17.88
067-0710-089-0000	RESIDENTIAL	\$ 15.32	\$ 2.56	\$ 17.88
067-0710-090-0000	RESIDENTIAL	\$ 15.32	\$ 2.56	\$ 17.88
067-0710-091-0000	RESIDENTIAL	\$ 15.32	\$ 2.56	\$ 17.88
067-0710-092-0000	RESIDENTIAL	\$ 15.32	\$ 2.56	\$ 17.88
067-0710-093-0000	RESIDENTIAL	\$ 15.32	\$ 2.56	\$ 17.88
067-0710-094-0000	RESIDENTIAL	\$ 15.32	\$ 2.56	\$ 17.88
067-0710-095-0000	RESIDENTIAL	\$ 15.32	\$ 2.56	\$ 17.88
067-0710-096-0000	RESIDENTIAL	\$ 15.32	\$ 2.56	\$ 17.88
067-0710-097-0000	RESIDENTIAL	\$ 15.32	\$ 2.56	\$ 17.88
067-0710-098-0000	RESIDENTIAL	\$ 15.32	\$ 2.56	\$ 17.88
067-0710-099-0000	RESIDENTIAL	\$ 15.32	\$ 2.56	\$ 17.88
067-0710-100-0000	RESIDENTIAL	\$ 15.32	\$ 2.56	\$ 17.88
067-0710-101-0000	RESIDENTIAL	\$ 15.32	\$ 2.56	\$ 17.88
067-0710-102-0000	RESIDENTIAL	\$ 15.32	\$ 2.56	\$ 17.88
067-0710-103-0000	RESIDENTIAL	\$ 15.32	\$ 2.56	\$ 17.88

AGENDA ITEM 10.2

City of Rancho Cordova
Lighting District No. 2012-1
Fiscal Year 2019-20 Assessment Roll

ATTACHMENT 2

703

APN	District Classification	Street Light Charge	Safety Light Charge	Total Assessment
067-0710-104-0000	RESIDENTIAL	\$ 15.32	\$ 2.56	\$ 17.88
067-0710-105-0000	RESIDENTIAL	\$ 15.32	\$ 2.56	\$ 17.88
067-0710-106-0000	RESIDENTIAL	\$ 15.32	\$ 2.56	\$ 17.88
067-0710-107-0000	RESIDENTIAL	\$ 15.32	\$ 2.56	\$ 17.88
067-0710-108-0000	RESIDENTIAL	\$ 15.32	\$ 2.56	\$ 17.88
067-0710-109-0000	RESIDENTIAL	\$ 15.32	\$ 2.56	\$ 17.88
067-0710-110-0000	RESIDENTIAL	\$ 15.32	\$ 2.56	\$ 17.88
067-0710-111-0000	RESIDENTIAL	\$ 15.32	\$ 2.56	\$ 17.88
067-0720-001-0000	RESIDENTIAL	\$ 15.32	\$ 2.56	\$ 17.88
067-0720-002-0000	RESIDENTIAL	\$ 15.32	\$ 2.56	\$ 17.88
067-0720-003-0000	RESIDENTIAL	\$ 15.32	\$ 2.56	\$ 17.88
067-0720-004-0000	RESIDENTIAL	\$ 15.32	\$ 2.56	\$ 17.88
067-0720-005-0000	RESIDENTIAL	\$ 15.32	\$ 2.56	\$ 17.88
067-0720-006-0000	RESIDENTIAL	\$ 15.32	\$ 2.56	\$ 17.88
067-0720-007-0000	RESIDENTIAL	\$ 15.32	\$ 2.56	\$ 17.88
067-0720-008-0000	RESIDENTIAL	\$ 15.32	\$ 2.56	\$ 17.88
067-0720-009-0000	RESIDENTIAL	\$ 15.32	\$ 2.56	\$ 17.88
067-0720-010-0000	RESIDENTIAL	\$ 15.32	\$ 2.56	\$ 17.88
067-0720-011-0000	RESIDENTIAL	\$ 15.32	\$ 2.56	\$ 17.88
067-0720-012-0000	RESIDENTIAL	\$ 15.32	\$ 2.56	\$ 17.88
067-0720-013-0000	RESIDENTIAL	\$ 15.32	\$ 2.56	\$ 17.88
067-0720-014-0000	RESIDENTIAL	\$ 15.32	\$ 2.56	\$ 17.88
067-0720-015-0000	RESIDENTIAL	\$ 15.32	\$ 2.56	\$ 17.88
067-0720-016-0000	RESIDENTIAL	\$ 15.32	\$ 2.56	\$ 17.88
067-0720-017-0000	RESIDENTIAL	\$ 15.32	\$ 2.56	\$ 17.88
067-0720-018-0000	RESIDENTIAL	\$ 15.32	\$ 2.56	\$ 17.88
067-0720-019-0000	RESIDENTIAL	\$ 15.32	\$ 2.56	\$ 17.88
067-0720-020-0000	RESIDENTIAL	\$ 15.32	\$ 2.56	\$ 17.88
067-0720-021-0000	RESIDENTIAL	\$ 15.32	\$ 2.56	\$ 17.88
067-0720-022-0000	RESIDENTIAL	\$ 15.32	\$ 2.56	\$ 17.88
067-0720-023-0000	RESIDENTIAL	\$ 15.32	\$ 2.56	\$ 17.88
067-0720-024-0000	RESIDENTIAL	\$ 15.32	\$ 2.56	\$ 17.88
067-0720-025-0000	RESIDENTIAL	\$ 15.32	\$ 2.56	\$ 17.88
067-0720-026-0000	RESIDENTIAL	\$ 15.32	\$ 2.56	\$ 17.88
067-0720-027-0000	RESIDENTIAL	\$ 15.32	\$ 2.56	\$ 17.88
067-0720-028-0000	RESIDENTIAL	\$ 15.32	\$ 2.56	\$ 17.88
067-0720-029-0000	RESIDENTIAL	\$ 15.32	\$ 2.56	\$ 17.88
067-0720-030-0000	RESIDENTIAL	\$ 15.32	\$ 2.56	\$ 17.88
067-0720-031-0000	RESIDENTIAL	\$ 15.32	\$ 2.56	\$ 17.88
067-0720-032-0000	RESIDENTIAL	\$ 15.32	\$ 2.56	\$ 17.88
067-0720-033-0000	RESIDENTIAL	\$ 15.32	\$ 2.56	\$ 17.88
067-0720-034-0000	RESIDENTIAL	\$ 15.32	\$ 2.56	\$ 17.88
067-0720-035-0000	RESIDENTIAL	\$ 15.32	\$ 2.56	\$ 17.88
067-0720-036-0000	RESIDENTIAL	\$ 15.32	\$ 2.56	\$ 17.88

AGENDA ITEM 10.2

City of Rancho Cordova
Lighting District No. 2012-1
Fiscal Year 2019-20 Assessment Roll

ATTACHMENT 2

704

APN	District Classification	Street Light Charge	Safety Light Charge	Total Assessment
067-0720-037-0000	RESIDENTIAL	\$ 15.32	\$ 2.56	\$ 17.88
067-0720-038-0000	RESIDENTIAL	\$ 15.32	\$ 2.56	\$ 17.88
067-0720-039-0000	RESIDENTIAL	\$ 15.32	\$ 2.56	\$ 17.88
067-0720-040-0000	RESIDENTIAL	\$ 15.32	\$ 2.56	\$ 17.88
067-0720-041-0000	RESIDENTIAL	\$ 15.32	\$ 2.56	\$ 17.88
067-0720-042-0000	RESIDENTIAL	\$ 15.32	\$ 2.56	\$ 17.88
067-0720-043-0000	RESIDENTIAL	\$ 15.32	\$ 2.56	\$ 17.88
067-0720-044-0000	RESIDENTIAL	\$ 15.32	\$ 2.56	\$ 17.88
067-0720-045-0000	RESIDENTIAL	\$ 15.32	\$ 2.56	\$ 17.88
067-0720-046-0000	RESIDENTIAL	\$ 15.32	\$ 2.56	\$ 17.88
067-0720-047-0000	RESIDENTIAL	\$ 15.32	\$ 2.56	\$ 17.88
067-0720-048-0000	RESIDENTIAL	\$ 15.32	\$ 2.56	\$ 17.88
067-0720-049-0000	RESIDENTIAL	\$ 15.32	\$ 2.56	\$ 17.88
067-0720-050-0000	RESIDENTIAL	\$ 15.32	\$ 2.56	\$ 17.88
067-0720-051-0000	RESIDENTIAL	\$ 15.32	\$ 2.56	\$ 17.88
067-0720-052-0000	RESIDENTIAL	\$ 15.32	\$ 2.56	\$ 17.88
067-0720-053-0000	RESIDENTIAL	\$ 15.32	\$ 2.56	\$ 17.88
067-0720-054-0000	RESIDENTIAL	\$ 15.32	\$ 2.56	\$ 17.88
067-0720-055-0000	RESIDENTIAL	\$ 15.32	\$ 2.56	\$ 17.88
067-0720-056-0000	RESIDENTIAL	\$ 15.32	\$ 2.56	\$ 17.88
067-0720-057-0000	RESIDENTIAL	\$ 15.32	\$ 2.56	\$ 17.88
067-0720-058-0000	RESIDENTIAL	\$ 15.32	\$ 2.56	\$ 17.88
067-0720-059-0000	RESIDENTIAL	\$ 15.32	\$ 2.56	\$ 17.88
067-0720-060-0000	RESIDENTIAL	\$ 15.32	\$ 2.56	\$ 17.88
067-0720-061-0000	RESIDENTIAL	\$ 15.32	\$ 2.56	\$ 17.88
067-0720-062-0000	RESIDENTIAL	\$ 15.32	\$ 2.56	\$ 17.88
067-0720-063-0000	RESIDENTIAL	\$ 15.32	\$ 2.56	\$ 17.88
067-0720-064-0000	RESIDENTIAL	\$ 15.32	\$ 2.56	\$ 17.88
067-0720-065-0000	RESIDENTIAL	\$ 15.32	\$ 2.56	\$ 17.88
067-0720-066-0000	RESIDENTIAL	\$ 15.32	\$ 2.56	\$ 17.88
067-0720-067-0000	RESIDENTIAL	\$ 15.32	\$ 2.56	\$ 17.88
067-0720-068-0000	RESIDENTIAL	\$ 15.32	\$ 2.56	\$ 17.88
067-0720-069-0000	RESIDENTIAL	\$ 15.32	\$ 2.56	\$ 17.88
067-0720-070-0000	RESIDENTIAL	\$ 15.32	\$ 2.56	\$ 17.88
067-0720-071-0000	RESIDENTIAL	\$ 15.32	\$ 2.56	\$ 17.88
067-0720-072-0000	RESIDENTIAL	\$ 15.32	\$ 2.56	\$ 17.88
067-0720-073-0000	RESIDENTIAL	\$ 15.32	\$ 2.56	\$ 17.88
067-0720-074-0000	RESIDENTIAL	\$ 15.32	\$ 2.56	\$ 17.88
067-0720-075-0000	RESIDENTIAL	\$ 15.32	\$ 2.56	\$ 17.88
067-0720-076-0000	RESIDENTIAL	\$ 15.32	\$ 2.56	\$ 17.88
067-0720-077-0000	RESIDENTIAL	\$ 15.32	\$ 2.56	\$ 17.88
067-0720-078-0000	RESIDENTIAL	\$ 15.32	\$ 2.56	\$ 17.88
067-0720-079-0000	RESIDENTIAL	\$ 15.32	\$ 2.56	\$ 17.88
067-0720-080-0000	RESIDENTIAL	\$ 15.32	\$ 2.56	\$ 17.88

AGENDA ITEM 10.2

City of Rancho Cordova
Lighting District No. 2012-1
Fiscal Year 2019-20 Assessment Roll

ATTACHMENT 2

705

APN	District Classification	Street Light Charge	Safety Light Charge	Total Assessment
067-0720-081-0000	RESIDENTIAL	\$ 15.32	\$ 2.56	\$ 17.88
067-0720-082-0000	RESIDENTIAL	\$ 15.32	\$ 2.56	\$ 17.88
067-0720-083-0000	RESIDENTIAL	\$ 15.32	\$ 2.56	\$ 17.88
067-0720-084-0000	RESIDENTIAL	\$ 15.32	\$ 2.56	\$ 17.88
067-0720-085-0000	RESIDENTIAL	\$ 15.32	\$ 2.56	\$ 17.88
067-0720-086-0000	RESIDENTIAL	\$ 15.32	\$ 2.56	\$ 17.88
067-0720-087-0000	RESIDENTIAL	\$ 15.32	\$ 2.56	\$ 17.88
067-0720-088-0000	RESIDENTIAL	\$ 15.32	\$ 2.56	\$ 17.88
067-0730-001-0000	RESIDENTIAL	\$ 15.32	\$ 2.56	\$ 17.88
067-0730-002-0000	RESIDENTIAL	\$ 15.32	\$ 2.56	\$ 17.88
067-0730-003-0000	RESIDENTIAL	\$ 15.32	\$ 2.56	\$ 17.88
067-0730-004-0000	RESIDENTIAL	\$ 15.32	\$ 2.56	\$ 17.88
067-0730-005-0000	RESIDENTIAL	\$ 15.32	\$ 2.56	\$ 17.88
067-0730-006-0000	RESIDENTIAL	\$ 15.32	\$ 2.56	\$ 17.88
067-0730-007-0000	RESIDENTIAL	\$ 15.32	\$ 2.56	\$ 17.88
067-0730-008-0000	RESIDENTIAL	\$ 15.32	\$ 2.56	\$ 17.88
067-0730-009-0000	RESIDENTIAL	\$ 15.32	\$ 2.56	\$ 17.88
067-0730-010-0000	RESIDENTIAL	\$ 15.32	\$ 2.56	\$ 17.88
067-0730-011-0000	RESIDENTIAL	\$ 15.32	\$ 2.56	\$ 17.88
067-0730-012-0000	RESIDENTIAL	\$ 15.32	\$ 2.56	\$ 17.88
067-0730-013-0000	RESIDENTIAL	\$ 15.32	\$ 2.56	\$ 17.88
067-0730-014-0000	RESIDENTIAL	\$ 15.32	\$ 2.56	\$ 17.88
067-0730-015-0000	RESIDENTIAL	\$ 15.32	\$ 2.56	\$ 17.88
067-0730-016-0000	RESIDENTIAL	\$ 15.32	\$ 2.56	\$ 17.88
067-0730-017-0000	RESIDENTIAL	\$ 15.32	\$ 2.56	\$ 17.88
067-0730-018-0000	RESIDENTIAL	\$ 15.32	\$ 2.56	\$ 17.88
067-0730-019-0000	RESIDENTIAL	\$ 15.32	\$ 2.56	\$ 17.88
067-0730-020-0000	RESIDENTIAL	\$ 15.32	\$ 2.56	\$ 17.88
067-0730-021-0000	RESIDENTIAL	\$ 15.32	\$ 2.56	\$ 17.88
067-0730-022-0000	RESIDENTIAL	\$ 15.32	\$ 2.56	\$ 17.88
067-0730-023-0000	RESIDENTIAL	\$ 15.32	\$ 2.56	\$ 17.88
067-0730-024-0000	RESIDENTIAL	\$ 15.32	\$ 2.56	\$ 17.88
067-0730-025-0000	RESIDENTIAL	\$ 15.32	\$ 2.56	\$ 17.88
067-0730-026-0000	RESIDENTIAL	\$ 15.32	\$ 2.56	\$ 17.88
067-0730-027-0000	RESIDENTIAL	\$ 15.32	\$ 2.56	\$ 17.88
067-0730-028-0000	RESIDENTIAL	\$ 15.32	\$ 2.56	\$ 17.88
067-0730-029-0000	RESIDENTIAL	\$ 15.32	\$ 2.56	\$ 17.88
067-0730-030-0000	RESIDENTIAL	\$ 15.32	\$ 2.56	\$ 17.88
067-0730-031-0000	RESIDENTIAL	\$ 15.32	\$ 2.56	\$ 17.88
067-0730-032-0000	RESIDENTIAL	\$ 15.32	\$ 2.56	\$ 17.88
067-0730-033-0000	RESIDENTIAL	\$ 15.32	\$ 2.56	\$ 17.88
067-0730-034-0000	RESIDENTIAL	\$ 15.32	\$ 2.56	\$ 17.88
067-0730-035-0000	RESIDENTIAL	\$ 15.32	\$ 2.56	\$ 17.88
067-0730-036-0000	RESIDENTIAL	\$ 15.32	\$ 2.56	\$ 17.88

AGENDA ITEM 10.2

City of Rancho Cordova
Lighting District No. 2012-1
Fiscal Year 2019-20 Assessment Roll

ATTACHMENT 2

706

APN	District Classification	Street Light Charge	Safety Light Charge	Total Assessment
067-0730-037-0000	RESIDENTIAL	\$ 15.32	\$ 2.56	\$ 17.88
067-0730-038-0000	RESIDENTIAL	\$ 15.32	\$ 2.56	\$ 17.88
067-0730-039-0000	RESIDENTIAL	\$ 15.32	\$ 2.56	\$ 17.88
067-0730-040-0000	RESIDENTIAL	\$ 15.32	\$ 2.56	\$ 17.88
067-0730-041-0000	RESIDENTIAL	\$ 15.32	\$ 2.56	\$ 17.88
067-0730-042-0000	RESIDENTIAL	\$ 15.32	\$ 2.56	\$ 17.88
067-0730-043-0000	RESIDENTIAL	\$ 15.32	\$ 2.56	\$ 17.88
067-0730-044-0000	RESIDENTIAL	\$ 15.32	\$ 2.56	\$ 17.88
067-0730-045-0000	RESIDENTIAL	\$ 15.32	\$ 2.56	\$ 17.88
067-0730-046-0000	RESIDENTIAL	\$ 15.32	\$ 2.56	\$ 17.88
067-0730-047-0000	RESIDENTIAL	\$ 15.32	\$ 2.56	\$ 17.88
067-0730-048-0000	RESIDENTIAL	\$ 15.32	\$ 2.56	\$ 17.88
067-0730-049-0000	RESIDENTIAL	\$ 15.32	\$ 2.56	\$ 17.88
067-0730-050-0000	RESIDENTIAL	\$ 15.32	\$ 2.56	\$ 17.88
067-0730-051-0000	RESIDENTIAL	\$ 15.32	\$ 2.56	\$ 17.88
067-0730-052-0000	RESIDENTIAL	\$ 15.32	\$ 2.56	\$ 17.88
067-0730-053-0000	RESIDENTIAL	\$ 15.32	\$ 2.56	\$ 17.88
067-0730-054-0000	RESIDENTIAL	\$ 15.32	\$ 2.56	\$ 17.88
067-0730-055-0000	RESIDENTIAL	\$ 15.32	\$ 2.56	\$ 17.88
067-0730-056-0000	RESIDENTIAL	\$ 15.32	\$ 2.56	\$ 17.88
067-0730-057-0000	RESIDENTIAL	\$ 15.32	\$ 2.56	\$ 17.88
067-0730-058-0000	RESIDENTIAL	\$ 15.32	\$ 2.56	\$ 17.88
067-0730-059-0000	RESIDENTIAL	\$ 15.32	\$ 2.56	\$ 17.88
067-0730-060-0000	RESIDENTIAL	\$ 15.32	\$ 2.56	\$ 17.88
067-0730-061-0000	RESIDENTIAL	\$ 15.32	\$ 2.56	\$ 17.88
067-0730-062-0000	RESIDENTIAL	\$ 15.32	\$ 2.56	\$ 17.88
067-0730-063-0000	RESIDENTIAL	\$ 15.32	\$ 2.56	\$ 17.88
067-0730-064-0000	RESIDENTIAL	\$ 15.32	\$ 2.56	\$ 17.88
067-0730-065-0000	RESIDENTIAL	\$ 15.32	\$ 2.56	\$ 17.88
067-0730-066-0000	RESIDENTIAL	\$ 15.32	\$ 2.56	\$ 17.88
067-0730-067-0000	RESIDENTIAL	\$ 15.32	\$ 2.56	\$ 17.88
067-0730-068-0000	RESIDENTIAL	\$ 15.32	\$ 2.56	\$ 17.88
067-0730-069-0000	RESIDENTIAL	\$ 15.32	\$ 2.56	\$ 17.88
067-0730-070-0000	RESIDENTIAL	\$ 15.32	\$ 2.56	\$ 17.88
067-0730-071-0000	RESIDENTIAL	\$ 15.32	\$ 2.56	\$ 17.88
067-0730-072-0000	RESIDENTIAL	\$ 15.32	\$ 2.56	\$ 17.88
067-0730-073-0000	RESIDENTIAL	\$ 15.32	\$ 2.56	\$ 17.88
067-0730-074-0000	RESIDENTIAL	\$ 15.32	\$ 2.56	\$ 17.88
067-0730-075-0000	RESIDENTIAL	\$ 15.32	\$ 2.56	\$ 17.88
067-0730-076-0000	RESIDENTIAL	\$ 15.32	\$ 2.56	\$ 17.88
067-0730-077-0000	RESIDENTIAL	\$ 15.32	\$ 2.56	\$ 17.88
067-0730-078-0000	RESIDENTIAL	\$ 15.32	\$ 2.56	\$ 17.88
067-0730-079-0000	RESIDENTIAL	\$ 15.32	\$ 2.56	\$ 17.88
067-0730-080-0000	RESIDENTIAL	\$ 15.32	\$ 2.56	\$ 17.88

AGENDA ITEM 10.2

City of Rancho Cordova
Lighting District No. 2012-1
Fiscal Year 2019-20 Assessment Roll

ATTACHMENT 2

707

APN	District Classification	Street Light Charge	Safety Light Charge	Total Assessment
067-0730-081-0000	RESIDENTIAL	\$ 15.32	\$ 2.56	\$ 17.88
067-0730-082-0000	RESIDENTIAL	\$ 15.32	\$ 2.56	\$ 17.88
067-0730-083-0000	RESIDENTIAL	\$ 15.32	\$ 2.56	\$ 17.88
067-0730-084-0000	RESIDENTIAL	\$ 15.32	\$ 2.56	\$ 17.88
067-0730-085-0000	RESIDENTIAL	\$ 15.32	\$ 2.56	\$ 17.88
067-0730-086-0000	RESIDENTIAL	\$ 15.32	\$ 2.56	\$ 17.88
067-0730-087-0000	RESIDENTIAL	\$ 15.32	\$ 2.56	\$ 17.88
067-0730-088-0000	RESIDENTIAL	\$ 15.32	\$ 2.56	\$ 17.88
067-0730-089-0000	RESIDENTIAL	\$ 15.32	\$ 2.56	\$ 17.88
067-0730-090-0000	RESIDENTIAL	\$ 15.32	\$ 2.56	\$ 17.88
067-0730-091-0000	RESIDENTIAL	\$ 15.32	\$ 2.56	\$ 17.88
067-0730-092-0000	RESIDENTIAL	\$ 15.32	\$ 2.56	\$ 17.88
067-0730-093-0000	RESIDENTIAL	\$ 15.32	\$ 2.56	\$ 17.88
067-0730-094-0000	RESIDENTIAL	\$ 15.32	\$ 2.56	\$ 17.88
067-0730-095-0000	RESIDENTIAL	\$ 15.32	\$ 2.56	\$ 17.88
067-0730-096-0000	RESIDENTIAL	\$ 15.32	\$ 2.56	\$ 17.88
067-0730-097-0000	RESIDENTIAL	\$ 15.32	\$ 2.56	\$ 17.88
067-0730-098-0000	RESIDENTIAL	\$ 15.32	\$ 2.56	\$ 17.88
067-0730-099-0000	RESIDENTIAL	\$ 15.32	\$ 2.56	\$ 17.88
067-0730-100-0000	RESIDENTIAL	\$ 15.32	\$ 2.56	\$ 17.88
067-0730-101-0000	RESIDENTIAL	\$ 15.32	\$ 2.56	\$ 17.88
067-0740-001-0000	RESIDENTIAL	\$ 15.32	\$ 2.56	\$ 17.88
067-0740-002-0000	RESIDENTIAL	\$ 15.32	\$ 2.56	\$ 17.88
067-0740-003-0000	RESIDENTIAL	\$ 15.32	\$ 2.56	\$ 17.88
067-0740-004-0000	RESIDENTIAL	\$ 15.32	\$ 2.56	\$ 17.88
067-0740-005-0000	RESIDENTIAL	\$ 15.32	\$ 2.56	\$ 17.88
067-0740-006-0000	RESIDENTIAL	\$ 15.32	\$ 2.56	\$ 17.88
067-0740-007-0000	RESIDENTIAL	\$ 15.32	\$ 2.56	\$ 17.88
067-0740-008-0000	RESIDENTIAL	\$ 15.32	\$ 2.56	\$ 17.88
067-0740-009-0000	RESIDENTIAL	\$ 15.32	\$ 2.56	\$ 17.88
067-0740-010-0000	RESIDENTIAL	\$ 15.32	\$ 2.56	\$ 17.88
067-0740-011-0000	RESIDENTIAL	\$ 15.32	\$ 2.56	\$ 17.88
067-0740-012-0000	RESIDENTIAL	\$ 15.32	\$ 2.56	\$ 17.88
067-0740-013-0000	RESIDENTIAL	\$ 15.32	\$ 2.56	\$ 17.88
067-0740-014-0000	RESIDENTIAL	\$ 15.32	\$ 2.56	\$ 17.88
067-0740-015-0000	RESIDENTIAL	\$ 15.32	\$ 2.56	\$ 17.88
067-0740-016-0000	RESIDENTIAL	\$ 15.32	\$ 2.56	\$ 17.88
067-0740-017-0000	RESIDENTIAL	\$ 15.32	\$ 2.56	\$ 17.88
067-0740-018-0000	RESIDENTIAL	\$ 15.32	\$ 2.56	\$ 17.88
067-0740-019-0000	RESIDENTIAL	\$ 15.32	\$ 2.56	\$ 17.88
067-0740-020-0000	RESIDENTIAL	\$ 15.32	\$ 2.56	\$ 17.88
067-0740-021-0000	RESIDENTIAL	\$ 15.32	\$ 2.56	\$ 17.88
067-0740-022-0000	RESIDENTIAL	\$ 15.32	\$ 2.56	\$ 17.88
067-0740-023-0000	RESIDENTIAL	\$ 15.32	\$ 2.56	\$ 17.88

AGENDA ITEM 10.2

City of Rancho Cordova
Lighting District No. 2012-1
Fiscal Year 2019-20 Assessment Roll

ATTACHMENT 2

708

APN	District Classification	Street Light Charge	Safety Light Charge	Total Assessment
067-0740-024-0000	RESIDENTIAL	\$ 15.32	\$ 2.56	\$ 17.88
067-0740-025-0000	RESIDENTIAL	\$ 15.32	\$ 2.56	\$ 17.88
067-0740-026-0000	RESIDENTIAL	\$ 15.32	\$ 2.56	\$ 17.88
067-0740-027-0000	RESIDENTIAL	\$ 15.32	\$ 2.56	\$ 17.88
067-0740-028-0000	RESIDENTIAL	\$ 15.32	\$ 2.56	\$ 17.88
067-0740-029-0000	RESIDENTIAL	\$ 15.32	\$ 2.56	\$ 17.88
067-0740-030-0000	RESIDENTIAL	\$ 15.32	\$ 2.56	\$ 17.88
067-0740-031-0000	RESIDENTIAL	\$ 15.32	\$ 2.56	\$ 17.88
067-0740-032-0000	RESIDENTIAL	\$ 15.32	\$ 2.56	\$ 17.88
067-0740-033-0000	RESIDENTIAL	\$ 15.32	\$ 2.56	\$ 17.88
067-0740-034-0000	RESIDENTIAL	\$ 15.32	\$ 2.56	\$ 17.88
067-0740-035-0000	RESIDENTIAL	\$ 15.32	\$ 2.56	\$ 17.88
067-0740-036-0000	RESIDENTIAL	\$ 15.32	\$ 2.56	\$ 17.88
067-0740-037-0000	RESIDENTIAL	\$ 15.32	\$ 2.56	\$ 17.88
067-0740-038-0000	RESIDENTIAL	\$ 15.32	\$ 2.56	\$ 17.88
067-0740-039-0000	RESIDENTIAL	\$ 15.32	\$ 2.56	\$ 17.88
067-0740-040-0000	RESIDENTIAL	\$ 15.32	\$ 2.56	\$ 17.88
067-0740-041-0000	RESIDENTIAL	\$ 15.32	\$ 2.56	\$ 17.88
067-0740-042-0000	RESIDENTIAL	\$ 15.32	\$ 2.56	\$ 17.88
067-0740-043-0000	RESIDENTIAL	\$ 15.32	\$ 2.56	\$ 17.88
067-0740-044-0000	RESIDENTIAL	\$ 15.32	\$ 2.56	\$ 17.88
067-0740-045-0000	RESIDENTIAL	\$ 15.32	\$ 2.56	\$ 17.88
067-0740-046-0000	RESIDENTIAL	\$ 15.32	\$ 2.56	\$ 17.88
067-0740-047-0000	RESIDENTIAL	\$ 15.32	\$ 2.56	\$ 17.88
067-0740-048-0000	RESIDENTIAL	\$ 15.32	\$ 2.56	\$ 17.88
067-0750-004-0000	RESIDENTIAL	\$ 15.32	\$ 2.56	\$ 17.88
067-0750-005-0000	RESIDENTIAL	\$ 15.32	\$ 2.56	\$ 17.88
067-0750-006-0000	RESIDENTIAL	\$ 15.32	\$ 2.56	\$ 17.88
067-0750-007-0000	RESIDENTIAL	\$ 15.32	\$ 2.56	\$ 17.88
067-0750-008-0000	RESIDENTIAL	\$ 15.32	\$ 2.56	\$ 17.88
067-0750-009-0000	RESIDENTIAL	\$ 15.32	\$ 2.56	\$ 17.88
067-0750-010-0000	RESIDENTIAL	\$ 15.32	\$ 2.56	\$ 17.88
067-0750-011-0000	RESIDENTIAL	\$ 15.32	\$ 2.56	\$ 17.88
067-0750-012-0000	RESIDENTIAL	\$ 15.32	\$ 2.56	\$ 17.88
067-0750-013-0000	RESIDENTIAL	\$ 15.32	\$ 2.56	\$ 17.88
067-0750-014-0000	RESIDENTIAL	\$ 15.32	\$ 2.56	\$ 17.88
067-0750-015-0000	RESIDENTIAL	\$ 15.32	\$ 2.56	\$ 17.88
067-0750-016-0000	RESIDENTIAL	\$ 15.32	\$ 2.56	\$ 17.88
067-0750-017-0000	RESIDENTIAL	\$ 15.32	\$ 2.56	\$ 17.88
067-0750-018-0000	RESIDENTIAL	\$ 15.32	\$ 2.56	\$ 17.88
067-0750-019-0000	RESIDENTIAL	\$ 15.32	\$ 2.56	\$ 17.88
067-0750-020-0000	RESIDENTIAL	\$ 15.32	\$ 2.56	\$ 17.88
067-0750-021-0000	RESIDENTIAL	\$ 15.32	\$ 2.56	\$ 17.88
067-0750-022-0000	RESIDENTIAL	\$ 15.32	\$ 2.56	\$ 17.88

AGENDA ITEM 10.2

City of Rancho Cordova
Lighting District No. 2012-1
Fiscal Year 2019-20 Assessment Roll

ATTACHMENT 2

709

APN	District Classification	Street Light Charge	Safety Light Charge	Total Assessment
067-0750-023-0000	RESIDENTIAL	\$ 15.32	\$ 2.56	\$ 17.88
067-0750-024-0000	RESIDENTIAL	\$ 15.32	\$ 2.56	\$ 17.88
067-0750-025-0000	RESIDENTIAL	\$ 15.32	\$ 2.56	\$ 17.88
067-0750-026-0000	RESIDENTIAL	\$ 15.32	\$ 2.56	\$ 17.88
067-0750-027-0000	RESIDENTIAL	\$ 15.32	\$ 2.56	\$ 17.88
067-0750-028-0000	RESIDENTIAL	\$ 15.32	\$ 2.56	\$ 17.88
067-0750-029-0000	RESIDENTIAL	\$ 15.32	\$ 2.56	\$ 17.88
067-0750-030-0000	RESIDENTIAL	\$ 15.32	\$ 2.56	\$ 17.88
067-0750-031-0000	RESIDENTIAL	\$ 15.32	\$ 2.56	\$ 17.88
067-0750-032-0000	RESIDENTIAL	\$ 15.32	\$ 2.56	\$ 17.88
067-0750-033-0000	RESIDENTIAL	\$ 15.32	\$ 2.56	\$ 17.88
067-0750-034-0000	RESIDENTIAL	\$ 15.32	\$ 2.56	\$ 17.88
067-0750-035-0000	RESIDENTIAL	\$ 15.32	\$ 2.56	\$ 17.88
067-0750-036-0000	RESIDENTIAL	\$ 15.32	\$ 2.56	\$ 17.88
067-0750-037-0000	RESIDENTIAL	\$ 15.32	\$ 2.56	\$ 17.88
067-0750-038-0000	RESIDENTIAL	\$ 15.32	\$ 2.56	\$ 17.88
067-0750-039-0000	RESIDENTIAL	\$ 15.32	\$ 2.56	\$ 17.88
067-0750-040-0000	RESIDENTIAL	\$ 15.32	\$ 2.56	\$ 17.88
067-0750-041-0000	RESIDENTIAL	\$ 15.32	\$ 2.56	\$ 17.88
067-0750-042-0000	RESIDENTIAL	\$ 15.32	\$ 2.56	\$ 17.88
067-0750-043-0000	RESIDENTIAL	\$ 15.32	\$ 2.56	\$ 17.88
067-0750-044-0000	RESIDENTIAL	\$ 15.32	\$ 2.56	\$ 17.88
067-0750-045-0000	RESIDENTIAL	\$ 15.32	\$ 2.56	\$ 17.88
067-0750-046-0000	RESIDENTIAL	\$ 15.32	\$ 2.56	\$ 17.88
067-0750-047-0000	RESIDENTIAL	\$ 15.32	\$ 2.56	\$ 17.88
067-0750-048-0000	RESIDENTIAL	\$ 15.32	\$ 2.56	\$ 17.88
067-0750-049-0000	RESIDENTIAL	\$ 15.32	\$ 2.56	\$ 17.88
067-0750-050-0000	RESIDENTIAL	\$ 15.32	\$ 2.56	\$ 17.88
067-0750-051-0000	RESIDENTIAL	\$ 15.32	\$ 2.56	\$ 17.88
067-0750-052-0000	RESIDENTIAL	\$ 15.32	\$ 2.56	\$ 17.88
067-0750-053-0000	RESIDENTIAL	\$ 15.32	\$ 2.56	\$ 17.88
067-0750-054-0000	RESIDENTIAL	\$ 15.32	\$ 2.56	\$ 17.88
067-0750-055-0000	RESIDENTIAL	\$ 15.32	\$ 2.56	\$ 17.88
067-0750-056-0000	RESIDENTIAL	\$ 15.32	\$ 2.56	\$ 17.88
067-0750-057-0000	RESIDENTIAL	\$ 15.32	\$ 2.56	\$ 17.88
067-0750-058-0000	RESIDENTIAL	\$ 15.32	\$ 2.56	\$ 17.88
067-0750-059-0000	RESIDENTIAL	\$ 15.32	\$ 2.56	\$ 17.88
067-0750-060-0000	RESIDENTIAL	\$ 15.32	\$ 2.56	\$ 17.88
067-0750-061-0000	RESIDENTIAL	\$ 15.32	\$ 2.56	\$ 17.88
067-0750-062-0000	RESIDENTIAL	\$ 15.32	\$ 2.56	\$ 17.88
067-0750-063-0000	RESIDENTIAL	\$ 15.32	\$ 2.56	\$ 17.88
067-0750-064-0000	RESIDENTIAL	\$ 15.32	\$ 2.56	\$ 17.88
067-0750-065-0000	RESIDENTIAL	\$ 15.32	\$ 2.56	\$ 17.88
067-0750-066-0000	RESIDENTIAL	\$ 15.32	\$ 2.56	\$ 17.88

AGENDA ITEM 10.2

City of Rancho Cordova
Lighting District No. 2012-1
Fiscal Year 2019-20 Assessment Roll

ATTACHMENT 2

710

APN	District Classification	Street Light Charge	Safety Light Charge	Total Assessment
067-0750-067-0000	RESIDENTIAL	\$ 15.32	\$ 2.56	\$ 17.88
067-0750-068-0000	RESIDENTIAL	\$ 15.32	\$ 2.56	\$ 17.88
067-0750-069-0000	RESIDENTIAL	\$ 15.32	\$ 2.56	\$ 17.88
067-0750-070-0000	RESIDENTIAL	\$ 15.32	\$ 2.56	\$ 17.88
067-0750-071-0000	RESIDENTIAL	\$ 15.32	\$ 2.56	\$ 17.88
067-0760-001-0000	RESIDENTIAL	\$ 15.32	\$ 2.56	\$ 17.88
067-0760-002-0000	RESIDENTIAL	\$ 15.32	\$ 2.56	\$ 17.88
067-0760-003-0000	RESIDENTIAL	\$ 15.32	\$ 2.56	\$ 17.88
067-0760-004-0000	RESIDENTIAL	\$ 15.32	\$ 2.56	\$ 17.88
067-0760-005-0000	RESIDENTIAL	\$ 15.32	\$ 2.56	\$ 17.88
067-0760-006-0000	RESIDENTIAL	\$ 15.32	\$ 2.56	\$ 17.88
067-0760-007-0000	RESIDENTIAL	\$ 15.32	\$ 2.56	\$ 17.88
067-0760-008-0000	RESIDENTIAL	\$ 15.32	\$ 2.56	\$ 17.88
067-0760-009-0000	RESIDENTIAL	\$ 15.32	\$ 2.56	\$ 17.88
067-0760-010-0000	RESIDENTIAL	\$ 15.32	\$ 2.56	\$ 17.88
067-0760-011-0000	RESIDENTIAL	\$ 15.32	\$ 2.56	\$ 17.88
067-0760-012-0000	RESIDENTIAL	\$ 15.32	\$ 2.56	\$ 17.88
067-0760-013-0000	RESIDENTIAL	\$ 15.32	\$ 2.56	\$ 17.88
067-0760-014-0000	RESIDENTIAL	\$ 15.32	\$ 2.56	\$ 17.88
067-0760-015-0000	RESIDENTIAL	\$ 15.32	\$ 2.56	\$ 17.88
067-0760-016-0000	RESIDENTIAL	\$ 15.32	\$ 2.56	\$ 17.88
067-0760-017-0000	RESIDENTIAL	\$ 15.32	\$ 2.56	\$ 17.88
067-0760-018-0000	RESIDENTIAL	\$ 15.32	\$ 2.56	\$ 17.88
067-0760-019-0000	RESIDENTIAL	\$ 15.32	\$ 2.56	\$ 17.88
067-0760-020-0000	RESIDENTIAL	\$ 15.32	\$ 2.56	\$ 17.88
067-0760-021-0000	RESIDENTIAL	\$ 15.32	\$ 2.56	\$ 17.88
067-0760-022-0000	RESIDENTIAL	\$ 15.32	\$ 2.56	\$ 17.88
067-0760-023-0000	RESIDENTIAL	\$ 15.32	\$ 2.56	\$ 17.88
067-0760-024-0000	RESIDENTIAL	\$ 15.32	\$ 2.56	\$ 17.88
067-0760-025-0000	RESIDENTIAL	\$ 15.32	\$ 2.56	\$ 17.88
067-0760-026-0000	RESIDENTIAL	\$ 15.32	\$ 2.56	\$ 17.88
067-0760-027-0000	RESIDENTIAL	\$ 15.32	\$ 2.56	\$ 17.88
067-0760-028-0000	RESIDENTIAL	\$ 15.32	\$ 2.56	\$ 17.88
067-0760-029-0000	RESIDENTIAL	\$ 15.32	\$ 2.56	\$ 17.88
067-0760-030-0000	RESIDENTIAL	\$ 15.32	\$ 2.56	\$ 17.88
067-0760-031-0000	RESIDENTIAL	\$ 15.32	\$ 2.56	\$ 17.88
067-0760-032-0000	RESIDENTIAL	\$ 15.32	\$ 2.56	\$ 17.88
067-0760-033-0000	RESIDENTIAL	\$ 15.32	\$ 2.56	\$ 17.88
067-0760-034-0000	RESIDENTIAL	\$ 15.32	\$ 2.56	\$ 17.88
067-0760-035-0000	RESIDENTIAL	\$ 15.32	\$ 2.56	\$ 17.88
067-0760-036-0000	RESIDENTIAL	\$ 15.32	\$ 2.56	\$ 17.88
067-0760-037-0000	RESIDENTIAL	\$ 15.32	\$ 2.56	\$ 17.88
067-0760-038-0000	RESIDENTIAL	\$ 15.32	\$ 2.56	\$ 17.88
067-0760-039-0000	RESIDENTIAL	\$ 15.32	\$ 2.56	\$ 17.88

AGENDA ITEM 10.2

City of Rancho Cordova
Lighting District No. 2012-1
Fiscal Year 2019-20 Assessment Roll

ATTACHMENT 2

711

APN	District Classification	Street Light Charge	Safety Light Charge	Total Assessment
067-0760-040-0000	RESIDENTIAL	\$ 15.32	\$ 2.56	\$ 17.88
067-0760-041-0000	RESIDENTIAL	\$ 15.32	\$ 2.56	\$ 17.88
067-0760-042-0000	RESIDENTIAL	\$ 15.32	\$ 2.56	\$ 17.88
067-0760-043-0000	RESIDENTIAL	\$ 15.32	\$ 2.56	\$ 17.88
067-0760-044-0000	RESIDENTIAL	\$ 15.32	\$ 2.56	\$ 17.88
067-0760-045-0000	RESIDENTIAL	\$ 15.32	\$ 2.56	\$ 17.88
067-0760-046-0000	RESIDENTIAL	\$ 15.32	\$ 2.56	\$ 17.88
067-0760-047-0000	RESIDENTIAL	\$ 15.32	\$ 2.56	\$ 17.88
067-0760-048-0000	RESIDENTIAL	\$ 15.32	\$ 2.56	\$ 17.88
067-0760-049-0000	RESIDENTIAL	\$ 15.32	\$ 2.56	\$ 17.88
067-0760-050-0000	RESIDENTIAL	\$ 15.32	\$ 2.56	\$ 17.88
067-0760-051-0000	RESIDENTIAL	\$ 15.32	\$ 2.56	\$ 17.88
067-0760-052-0000	RESIDENTIAL	\$ 15.32	\$ 2.56	\$ 17.88
067-0760-053-0000	RESIDENTIAL	\$ 15.32	\$ 2.56	\$ 17.88
067-0760-054-0000	RESIDENTIAL	\$ 15.32	\$ 2.56	\$ 17.88
067-0760-055-0000	RESIDENTIAL	\$ 15.32	\$ 2.56	\$ 17.88
067-0760-056-0000	RESIDENTIAL	\$ 15.32	\$ 2.56	\$ 17.88
067-0760-057-0000	RESIDENTIAL	\$ 15.32	\$ 2.56	\$ 17.88
067-0760-058-0000	RESIDENTIAL	\$ 15.32	\$ 2.56	\$ 17.88
067-0760-059-0000	RESIDENTIAL	\$ 15.32	\$ 2.56	\$ 17.88
067-0760-060-0000	RESIDENTIAL	\$ 15.32	\$ 2.56	\$ 17.88
067-0760-061-0000	RESIDENTIAL	\$ 15.32	\$ 2.56	\$ 17.88
067-0760-062-0000	RESIDENTIAL	\$ 15.32	\$ 2.56	\$ 17.88
067-0760-063-0000	RESIDENTIAL	\$ 15.32	\$ 2.56	\$ 17.88
067-0760-064-0000	RESIDENTIAL	\$ 15.32	\$ 2.56	\$ 17.88
067-0760-065-0000	RESIDENTIAL	\$ 15.32	\$ 2.56	\$ 17.88
067-0760-066-0000	RESIDENTIAL	\$ 15.32	\$ 2.56	\$ 17.88
067-0760-067-0000	RESIDENTIAL	\$ 15.32	\$ 2.56	\$ 17.88
067-0760-068-0000	RESIDENTIAL	\$ 15.32	\$ 2.56	\$ 17.88
067-0760-069-0000	RESIDENTIAL	\$ 15.32	\$ 2.56	\$ 17.88
067-0760-070-0000	RESIDENTIAL	\$ 15.32	\$ 2.56	\$ 17.88
067-0760-071-0000	RESIDENTIAL	\$ 15.32	\$ 2.56	\$ 17.88
067-0760-072-0000	RESIDENTIAL	\$ 15.32	\$ 2.56	\$ 17.88
067-0760-073-0000	RESIDENTIAL	\$ 15.32	\$ 2.56	\$ 17.88
067-0760-074-0000	RESIDENTIAL	\$ 15.32	\$ 2.56	\$ 17.88
067-0760-075-0000	RESIDENTIAL	\$ 15.32	\$ 2.56	\$ 17.88
067-0760-076-0000	RESIDENTIAL	\$ 15.32	\$ 2.56	\$ 17.88
067-0760-077-0000	RESIDENTIAL	\$ 15.32	\$ 2.56	\$ 17.88
067-0760-078-0000	RESIDENTIAL	\$ 15.32	\$ 2.56	\$ 17.88
067-0760-079-0000	RESIDENTIAL	\$ 15.32	\$ 2.56	\$ 17.88
067-0760-080-0000	RESIDENTIAL	\$ 15.32	\$ 2.56	\$ 17.88
067-0760-081-0000	RESIDENTIAL	\$ 15.32	\$ 2.56	\$ 17.88
067-0760-082-0000	RESIDENTIAL	\$ 15.32	\$ 2.56	\$ 17.88
067-0770-001-0000	RESIDENTIAL	\$ 15.32	\$ 2.56	\$ 17.88

AGENDA ITEM 10.2

City of Rancho Cordova
Lighting District No. 2012-1
Fiscal Year 2019-20 Assessment Roll

ATTACHMENT 2

712

APN	District Classification	Street Light Charge	Safety Light Charge	Total Assessment
067-0770-002-0000	RESIDENTIAL	\$ 15.32	\$ 2.56	\$ 17.88
067-0770-003-0000	RESIDENTIAL	\$ 15.32	\$ 2.56	\$ 17.88
067-0770-004-0000	RESIDENTIAL	\$ 15.32	\$ 2.56	\$ 17.88
067-0770-005-0000	RESIDENTIAL	\$ 15.32	\$ 2.56	\$ 17.88
067-0770-006-0000	RESIDENTIAL	\$ 15.32	\$ 2.56	\$ 17.88
067-0770-007-0000	RESIDENTIAL	\$ 15.32	\$ 2.56	\$ 17.88
067-0770-008-0000	RESIDENTIAL	\$ 15.32	\$ 2.56	\$ 17.88
067-0770-009-0000	RESIDENTIAL	\$ 15.32	\$ 2.56	\$ 17.88
067-0770-010-0000	RESIDENTIAL	\$ 15.32	\$ 2.56	\$ 17.88
067-0770-011-0000	RESIDENTIAL	\$ 15.32	\$ 2.56	\$ 17.88
067-0770-012-0000	RESIDENTIAL	\$ 15.32	\$ 2.56	\$ 17.88
067-0770-013-0000	RESIDENTIAL	\$ 15.32	\$ 2.56	\$ 17.88
067-0770-014-0000	RESIDENTIAL	\$ 15.32	\$ 2.56	\$ 17.88
067-0770-015-0000	RESIDENTIAL	\$ 15.32	\$ 2.56	\$ 17.88
067-0770-016-0000	RESIDENTIAL	\$ 15.32	\$ 2.56	\$ 17.88
067-0770-017-0000	RESIDENTIAL	\$ 15.32	\$ 2.56	\$ 17.88
067-0770-018-0000	RESIDENTIAL	\$ 15.32	\$ 2.56	\$ 17.88
067-0770-019-0000	RESIDENTIAL	\$ 15.32	\$ 2.56	\$ 17.88
067-0770-020-0000	RESIDENTIAL	\$ 15.32	\$ 2.56	\$ 17.88
067-0770-021-0000	RESIDENTIAL	\$ 15.32	\$ 2.56	\$ 17.88
067-0770-022-0000	RESIDENTIAL	\$ 15.32	\$ 2.56	\$ 17.88
067-0770-023-0000	RESIDENTIAL	\$ 15.32	\$ 2.56	\$ 17.88
067-0770-024-0000	RESIDENTIAL	\$ 15.32	\$ 2.56	\$ 17.88
067-0770-025-0000	RESIDENTIAL	\$ 15.32	\$ 2.56	\$ 17.88
067-0770-026-0000	RESIDENTIAL	\$ 15.32	\$ 2.56	\$ 17.88
067-0770-027-0000	RESIDENTIAL	\$ 15.32	\$ 2.56	\$ 17.88
067-0770-028-0000	RESIDENTIAL	\$ 15.32	\$ 2.56	\$ 17.88
067-0770-029-0000	RESIDENTIAL	\$ 15.32	\$ 2.56	\$ 17.88
067-0770-030-0000	RESIDENTIAL	\$ 15.32	\$ 2.56	\$ 17.88
067-0770-031-0000	RESIDENTIAL	\$ 15.32	\$ 2.56	\$ 17.88
067-0770-032-0000	RESIDENTIAL	\$ 15.32	\$ 2.56	\$ 17.88
067-0770-033-0000	RESIDENTIAL	\$ 15.32	\$ 2.56	\$ 17.88
067-0770-034-0000	RESIDENTIAL	\$ 15.32	\$ 2.56	\$ 17.88
067-0770-035-0000	RESIDENTIAL	\$ 15.32	\$ 2.56	\$ 17.88
067-0770-036-0000	RESIDENTIAL	\$ 15.32	\$ 2.56	\$ 17.88
067-0770-037-0000	RESIDENTIAL	\$ 15.32	\$ 2.56	\$ 17.88
067-0770-038-0000	RESIDENTIAL	\$ 15.32	\$ 2.56	\$ 17.88
067-0770-039-0000	RESIDENTIAL	\$ 15.32	\$ 2.56	\$ 17.88
067-0770-040-0000	RESIDENTIAL	\$ 15.32	\$ 2.56	\$ 17.88
067-0770-041-0000	RESIDENTIAL	\$ 15.32	\$ 2.56	\$ 17.88
067-0770-042-0000	RESIDENTIAL	\$ 15.32	\$ 2.56	\$ 17.88
067-0770-043-0000	RESIDENTIAL	\$ 15.32	\$ 2.56	\$ 17.88
067-0770-044-0000	RESIDENTIAL	\$ 15.32	\$ 2.56	\$ 17.88
067-0770-045-0000	RESIDENTIAL	\$ 15.32	\$ 2.56	\$ 17.88

AGENDA ITEM 10.2

City of Rancho Cordova
Lighting District No. 2012-1
Fiscal Year 2019-20 Assessment Roll

ATTACHMENT 2

713

APN	District Classification	Street Light Charge	Safety Light Charge	Total Assessment
067-0770-046-0000	RESIDENTIAL	\$ 15.32	\$ 2.56	\$ 17.88
067-0770-047-0000	RESIDENTIAL	\$ 15.32	\$ 2.56	\$ 17.88
067-0770-048-0000	RESIDENTIAL	\$ 15.32	\$ 2.56	\$ 17.88
067-0770-049-0000	RESIDENTIAL	\$ 15.32	\$ 2.56	\$ 17.88
067-0770-050-0000	RESIDENTIAL	\$ 15.32	\$ 2.56	\$ 17.88
067-0770-051-0000	RESIDENTIAL	\$ 15.32	\$ 2.56	\$ 17.88
067-0770-052-0000	RESIDENTIAL	\$ 15.32	\$ 2.56	\$ 17.88
067-0770-053-0000	RESIDENTIAL	\$ 15.32	\$ 2.56	\$ 17.88
067-0770-054-0000	RESIDENTIAL	\$ 15.32	\$ 2.56	\$ 17.88
067-0770-055-0000	RESIDENTIAL	\$ 15.32	\$ 2.56	\$ 17.88
067-0770-056-0000	RESIDENTIAL	\$ 15.32	\$ 2.56	\$ 17.88
067-0770-057-0000	RESIDENTIAL	\$ 15.32	\$ 2.56	\$ 17.88
067-0770-058-0000	RESIDENTIAL	\$ 15.32	\$ 2.56	\$ 17.88
067-0770-059-0000	RESIDENTIAL	\$ 15.32	\$ 2.56	\$ 17.88
067-0770-060-0000	RESIDENTIAL	\$ 15.32	\$ 2.56	\$ 17.88
067-0770-061-0000	RESIDENTIAL	\$ 15.32	\$ 2.56	\$ 17.88
067-0770-062-0000	RESIDENTIAL	\$ 15.32	\$ 2.56	\$ 17.88
067-0770-063-0000	RESIDENTIAL	\$ 15.32	\$ 2.56	\$ 17.88
067-0770-064-0000	RESIDENTIAL	\$ 15.32	\$ 2.56	\$ 17.88
067-0770-065-0000	RESIDENTIAL	\$ 15.32	\$ 2.56	\$ 17.88
067-0770-066-0000	RESIDENTIAL	\$ 15.32	\$ 2.56	\$ 17.88
067-0770-067-0000	RESIDENTIAL	\$ 15.32	\$ 2.56	\$ 17.88
067-0770-068-0000	RESIDENTIAL	\$ 15.32	\$ 2.56	\$ 17.88
067-0770-069-0000	RESIDENTIAL	\$ 15.32	\$ 2.56	\$ 17.88
067-0770-070-0000	RESIDENTIAL	\$ 15.32	\$ 2.56	\$ 17.88
067-0770-071-0000	RESIDENTIAL	\$ 15.32	\$ 2.56	\$ 17.88
067-0770-072-0000	RESIDENTIAL	\$ 15.32	\$ 2.56	\$ 17.88
067-0770-073-0000	RESIDENTIAL	\$ 15.32	\$ 2.56	\$ 17.88
067-0770-074-0000	RESIDENTIAL	\$ 15.32	\$ 2.56	\$ 17.88
067-0770-075-0000	RESIDENTIAL	\$ 15.32	\$ 2.56	\$ 17.88
067-0770-076-0000	RESIDENTIAL	\$ 15.32	\$ 2.56	\$ 17.88
067-0770-077-0000	RESIDENTIAL	\$ 15.32	\$ 2.56	\$ 17.88
067-0770-078-0000	RESIDENTIAL	\$ 15.32	\$ 2.56	\$ 17.88
067-0770-079-0000	RESIDENTIAL	\$ 15.32	\$ 2.56	\$ 17.88
067-0770-080-0000	RESIDENTIAL	\$ 15.32	\$ 2.56	\$ 17.88
067-0770-081-0000	RESIDENTIAL	\$ 15.32	\$ 2.56	\$ 17.88
067-0770-082-0000	RESIDENTIAL	\$ 15.32	\$ 2.56	\$ 17.88
067-0770-083-0000	RESIDENTIAL	\$ 15.32	\$ 2.56	\$ 17.88
067-0770-084-0000	RESIDENTIAL	\$ 15.32	\$ 2.56	\$ 17.88
067-0770-085-0000	RESIDENTIAL	\$ 15.32	\$ 2.56	\$ 17.88
067-0770-086-0000	RESIDENTIAL	\$ 15.32	\$ 2.56	\$ 17.88
067-0770-087-0000	RESIDENTIAL	\$ 15.32	\$ 2.56	\$ 17.88
067-0770-088-0000	RESIDENTIAL	\$ 15.32	\$ 2.56	\$ 17.88
067-0770-089-0000	RESIDENTIAL	\$ 15.32	\$ 2.56	\$ 17.88

AGENDA ITEM 10.2

City of Rancho Cordova
Lighting District No. 2012-1
Fiscal Year 2019-20 Assessment Roll

ATTACHMENT 2

714

APN	District Classification	Street Light Charge	Safety Light Charge	Total Assessment
067-0770-090-0000	RESIDENTIAL	\$ 15.32	\$ 2.56	\$ 17.88
067-0770-091-0000	RESIDENTIAL	\$ 15.32	\$ 2.56	\$ 17.88
067-0770-092-0000	RESIDENTIAL	\$ 15.32	\$ 2.56	\$ 17.88
067-0770-093-0000	RESIDENTIAL	\$ 15.32	\$ 2.56	\$ 17.88
067-0770-094-0000	RESIDENTIAL	\$ 15.32	\$ 2.56	\$ 17.88
067-0770-095-0000	RESIDENTIAL	\$ 15.32	\$ 2.56	\$ 17.88
067-0770-096-0000	RESIDENTIAL	\$ 15.32	\$ 2.56	\$ 17.88
067-0770-097-0000	RESIDENTIAL	\$ 15.32	\$ 2.56	\$ 17.88
067-0770-098-0000	RESIDENTIAL	\$ 15.32	\$ 2.56	\$ 17.88
067-0770-099-0000	RESIDENTIAL	\$ 15.32	\$ 2.56	\$ 17.88
067-0780-011-0000	SAFETY LIGHTS ONLY	\$ 0.00	\$ 2.56	\$ 2.56
067-0780-014-0000	NONRES	\$ 344.85	\$ 2.56	\$ 347.40
067-0780-026-0000	SAFETY LIGHTS ONLY	\$ 0.00	\$ 2.56	\$ 2.56
067-0790-008-0000	NONRES	\$ 207.82	\$ 2.56	\$ 210.38
067-0790-009-0000	SAFETY LIGHTS ONLY	\$ 0.00	\$ 2.56	\$ 2.56
067-0790-010-0000	SAFETY LIGHTS ONLY	\$ 0.00	\$ 2.56	\$ 2.56
067-0800-001-0000	RESIDENTIAL	\$ 15.32	\$ 2.56	\$ 17.88
067-0800-002-0000	RESIDENTIAL	\$ 15.32	\$ 2.56	\$ 17.88
067-0800-003-0000	RESIDENTIAL	\$ 15.32	\$ 2.56	\$ 17.88
067-0800-004-0000	RESIDENTIAL	\$ 15.32	\$ 2.56	\$ 17.88
067-0800-005-0000	RESIDENTIAL	\$ 15.32	\$ 2.56	\$ 17.88
067-0800-006-0000	RESIDENTIAL	\$ 15.32	\$ 2.56	\$ 17.88
067-0800-007-0000	RESIDENTIAL	\$ 15.32	\$ 2.56	\$ 17.88
067-0800-008-0000	RESIDENTIAL	\$ 15.32	\$ 2.56	\$ 17.88
067-0800-009-0000	RESIDENTIAL	\$ 15.32	\$ 2.56	\$ 17.88
067-0800-010-0000	RESIDENTIAL	\$ 15.32	\$ 2.56	\$ 17.88
067-0800-011-0000	RESIDENTIAL	\$ 15.32	\$ 2.56	\$ 17.88
067-0800-012-0000	RESIDENTIAL	\$ 15.32	\$ 2.56	\$ 17.88
067-0800-013-0000	RESIDENTIAL	\$ 15.32	\$ 2.56	\$ 17.88
067-0800-014-0000	RESIDENTIAL	\$ 15.32	\$ 2.56	\$ 17.88
067-0800-015-0000	RESIDENTIAL	\$ 15.32	\$ 2.56	\$ 17.88
067-0800-016-0000	RESIDENTIAL	\$ 15.32	\$ 2.56	\$ 17.88
067-0800-017-0000	RESIDENTIAL	\$ 15.32	\$ 2.56	\$ 17.88
067-0800-018-0000	RESIDENTIAL	\$ 15.32	\$ 2.56	\$ 17.88
067-0800-019-0000	RESIDENTIAL	\$ 15.32	\$ 2.56	\$ 17.88
067-0800-020-0000	RESIDENTIAL	\$ 15.32	\$ 2.56	\$ 17.88
067-0800-021-0000	RESIDENTIAL	\$ 15.32	\$ 2.56	\$ 17.88
067-0800-022-0000	RESIDENTIAL	\$ 15.32	\$ 2.56	\$ 17.88
067-0800-023-0000	RESIDENTIAL	\$ 15.32	\$ 2.56	\$ 17.88
067-0800-024-0000	RESIDENTIAL	\$ 15.32	\$ 2.56	\$ 17.88
067-0800-025-0000	RESIDENTIAL	\$ 15.32	\$ 2.56	\$ 17.88
067-0800-026-0000	RESIDENTIAL	\$ 15.32	\$ 2.56	\$ 17.88
067-0800-027-0000	RESIDENTIAL	\$ 15.32	\$ 2.56	\$ 17.88
067-0800-028-0000	RESIDENTIAL	\$ 15.32	\$ 2.56	\$ 17.88

AGENDA ITEM 10.2

City of Rancho Cordova
Lighting District No. 2012-1
Fiscal Year 2019-20 Assessment Roll

ATTACHMENT 2

715

APN	District Classification	Street Light Charge	Safety Light Charge	Total Assessment
067-0800-029-0000	RESIDENTIAL	\$ 15.32	\$ 2.56	\$ 17.88
067-0800-030-0000	RESIDENTIAL	\$ 15.32	\$ 2.56	\$ 17.88
067-0800-031-0000	RESIDENTIAL	\$ 15.32	\$ 2.56	\$ 17.88
067-0800-032-0000	RESIDENTIAL	\$ 15.32	\$ 2.56	\$ 17.88
067-0800-033-0000	RESIDENTIAL	\$ 15.32	\$ 2.56	\$ 17.88
067-0800-034-0000	RESIDENTIAL	\$ 15.32	\$ 2.56	\$ 17.88
067-0800-035-0000	RESIDENTIAL	\$ 15.32	\$ 2.56	\$ 17.88
067-0800-036-0000	RESIDENTIAL	\$ 15.32	\$ 2.56	\$ 17.88
067-0800-037-0000	RESIDENTIAL	\$ 15.32	\$ 2.56	\$ 17.88
067-0800-038-0000	RESIDENTIAL	\$ 15.32	\$ 2.56	\$ 17.88
067-0800-039-0000	RESIDENTIAL	\$ 15.32	\$ 2.56	\$ 17.88
067-0800-040-0000	RESIDENTIAL	\$ 15.32	\$ 2.56	\$ 17.88
067-0800-041-0000	RESIDENTIAL	\$ 15.32	\$ 2.56	\$ 17.88
067-0800-042-0000	RESIDENTIAL	\$ 15.32	\$ 2.56	\$ 17.88
067-0800-043-0000	RESIDENTIAL	\$ 15.32	\$ 2.56	\$ 17.88
067-0800-044-0000	RESIDENTIAL	\$ 15.32	\$ 2.56	\$ 17.88
067-0800-045-0000	RESIDENTIAL	\$ 15.32	\$ 2.56	\$ 17.88
067-0800-046-0000	RESIDENTIAL	\$ 15.32	\$ 2.56	\$ 17.88
067-0800-047-0000	RESIDENTIAL	\$ 15.32	\$ 2.56	\$ 17.88
067-0800-048-0000	RESIDENTIAL	\$ 15.32	\$ 2.56	\$ 17.88
067-0800-049-0000	RESIDENTIAL	\$ 15.32	\$ 2.56	\$ 17.88
067-0800-050-0000	RESIDENTIAL	\$ 15.32	\$ 2.56	\$ 17.88
067-0800-051-0000	RESIDENTIAL	\$ 15.32	\$ 2.56	\$ 17.88
067-0800-052-0000	RESIDENTIAL	\$ 15.32	\$ 2.56	\$ 17.88
067-0800-053-0000	RESIDENTIAL	\$ 15.32	\$ 2.56	\$ 17.88
067-0800-054-0000	RESIDENTIAL	\$ 15.32	\$ 2.56	\$ 17.88
067-0800-055-0000	RESIDENTIAL	\$ 15.32	\$ 2.56	\$ 17.88
067-0800-056-0000	RESIDENTIAL	\$ 15.32	\$ 2.56	\$ 17.88
067-0800-057-0000	RESIDENTIAL	\$ 15.32	\$ 2.56	\$ 17.88
067-0800-058-0000	RESIDENTIAL	\$ 15.32	\$ 2.56	\$ 17.88
067-0800-059-0000	RESIDENTIAL	\$ 15.32	\$ 2.56	\$ 17.88
067-0800-060-0000	RESIDENTIAL	\$ 15.32	\$ 2.56	\$ 17.88
067-0800-061-0000	RESIDENTIAL	\$ 15.32	\$ 2.56	\$ 17.88
067-0800-062-0000	RESIDENTIAL	\$ 15.32	\$ 2.56	\$ 17.88
067-0800-063-0000	RESIDENTIAL	\$ 15.32	\$ 2.56	\$ 17.88
067-0800-064-0000	RESIDENTIAL	\$ 15.32	\$ 2.56	\$ 17.88
067-0800-065-0000	RESIDENTIAL	\$ 15.32	\$ 2.56	\$ 17.88
067-0800-066-0000	RESIDENTIAL	\$ 15.32	\$ 2.56	\$ 17.88
067-0800-067-0000	RESIDENTIAL	\$ 15.32	\$ 2.56	\$ 17.88
067-0800-068-0000	RESIDENTIAL	\$ 15.32	\$ 2.56	\$ 17.88
067-0800-069-0000	RESIDENTIAL	\$ 15.32	\$ 2.56	\$ 17.88
067-0800-070-0000	RESIDENTIAL	\$ 15.32	\$ 2.56	\$ 17.88
067-0800-071-0000	RESIDENTIAL	\$ 15.32	\$ 2.56	\$ 17.88
067-0800-072-0000	RESIDENTIAL	\$ 15.32	\$ 2.56	\$ 17.88

AGENDA ITEM 10.2

City of Rancho Cordova
Lighting District No. 2012-1
Fiscal Year 2019-20 Assessment Roll

ATTACHMENT 2

716

APN	District Classification	Street Light Charge	Safety Light Charge	Total Assessment
067-0800-073-0000	RESIDENTIAL	\$ 15.32	\$ 2.56	\$ 17.88
067-0800-074-0000	RESIDENTIAL	\$ 15.32	\$ 2.56	\$ 17.88
067-0800-075-0000	RESIDENTIAL	\$ 15.32	\$ 2.56	\$ 17.88
067-0800-076-0000	RESIDENTIAL	\$ 15.32	\$ 2.56	\$ 17.88
067-0800-077-0000	RESIDENTIAL	\$ 15.32	\$ 2.56	\$ 17.88
067-0800-078-0000	RESIDENTIAL	\$ 15.32	\$ 2.56	\$ 17.88
067-0800-079-0000	RESIDENTIAL	\$ 15.32	\$ 2.56	\$ 17.88
067-0800-080-0000	RESIDENTIAL	\$ 15.32	\$ 2.56	\$ 17.88
067-0800-081-0000	RESIDENTIAL	\$ 15.32	\$ 2.56	\$ 17.88
067-0800-082-0000	RESIDENTIAL	\$ 15.32	\$ 2.56	\$ 17.88
067-0800-083-0000	RESIDENTIAL	\$ 15.32	\$ 2.56	\$ 17.88
067-0800-084-0000	RESIDENTIAL	\$ 15.32	\$ 2.56	\$ 17.88
067-0800-085-0000	RESIDENTIAL	\$ 15.32	\$ 2.56	\$ 17.88
067-0800-086-0000	RESIDENTIAL	\$ 15.32	\$ 2.56	\$ 17.88
067-0800-087-0000	RESIDENTIAL	\$ 15.32	\$ 2.56	\$ 17.88
067-0800-088-0000	RESIDENTIAL	\$ 15.32	\$ 2.56	\$ 17.88
067-0800-089-0000	RESIDENTIAL	\$ 15.32	\$ 2.56	\$ 17.88
067-0800-090-0000	RESIDENTIAL	\$ 15.32	\$ 2.56	\$ 17.88
067-0800-091-0000	RESIDENTIAL	\$ 15.32	\$ 2.56	\$ 17.88
067-0800-092-0000	RESIDENTIAL	\$ 15.32	\$ 2.56	\$ 17.88
067-0800-093-0000	RESIDENTIAL	\$ 15.32	\$ 2.56	\$ 17.88
067-0800-094-0000	RESIDENTIAL	\$ 15.32	\$ 2.56	\$ 17.88
067-0800-095-0000	RESIDENTIAL	\$ 15.32	\$ 2.56	\$ 17.88
067-0800-096-0000	RESIDENTIAL	\$ 15.32	\$ 2.56	\$ 17.88
067-0800-097-0000	RESIDENTIAL	\$ 15.32	\$ 2.56	\$ 17.88
067-0800-098-0000	RESIDENTIAL	\$ 15.32	\$ 2.56	\$ 17.88
067-0800-099-0000	RESIDENTIAL	\$ 15.32	\$ 2.56	\$ 17.88
067-0800-100-0000	RESIDENTIAL	\$ 15.32	\$ 2.56	\$ 17.88
067-0800-101-0000	RESIDENTIAL	\$ 15.32	\$ 2.56	\$ 17.88
067-0800-102-0000	RESIDENTIAL	\$ 15.32	\$ 2.56	\$ 17.88
067-0800-103-0000	RESIDENTIAL	\$ 15.32	\$ 2.56	\$ 17.88
067-0800-104-0000	RESIDENTIAL	\$ 15.32	\$ 2.56	\$ 17.88
067-0800-105-0000	RESIDENTIAL	\$ 15.32	\$ 2.56	\$ 17.88
067-0800-106-0000	RESIDENTIAL	\$ 15.32	\$ 2.56	\$ 17.88
067-0800-107-0000	RESIDENTIAL	\$ 15.32	\$ 2.56	\$ 17.88
067-0800-108-0000	RESIDENTIAL	\$ 15.32	\$ 2.56	\$ 17.88
067-0800-109-0000	RESIDENTIAL	\$ 15.32	\$ 2.56	\$ 17.88
067-0800-110-0000	RESIDENTIAL	\$ 15.32	\$ 2.56	\$ 17.88
067-0800-111-0000	RESIDENTIAL	\$ 15.32	\$ 2.56	\$ 17.88
067-0800-112-0000	RESIDENTIAL	\$ 15.32	\$ 2.56	\$ 17.88
067-0800-113-0000	RESIDENTIAL	\$ 15.32	\$ 2.56	\$ 17.88
067-0800-114-0000	RESIDENTIAL	\$ 15.32	\$ 2.56	\$ 17.88
067-0800-115-0000	RESIDENTIAL	\$ 15.32	\$ 2.56	\$ 17.88
067-0800-116-0000	RESIDENTIAL	\$ 15.32	\$ 2.56	\$ 17.88

AGENDA ITEM 10.2

City of Rancho Cordova
Lighting District No. 2012-1
Fiscal Year 2019-20 Assessment Roll

ATTACHMENT 2

717

APN	District Classification	Street Light Charge	Safety Light Charge	Total Assessment
067-0800-117-0000	RESIDENTIAL	\$ 15.32	\$ 2.56	\$ 17.88
067-0800-118-0000	RESIDENTIAL	\$ 15.32	\$ 2.56	\$ 17.88
067-0800-119-0000	RESIDENTIAL	\$ 15.32	\$ 2.56	\$ 17.88
067-0800-120-0000	RESIDENTIAL	\$ 15.32	\$ 2.56	\$ 17.88
067-0800-121-0000	RESIDENTIAL	\$ 15.32	\$ 2.56	\$ 17.88
067-0800-122-0000	RESIDENTIAL	\$ 15.32	\$ 2.56	\$ 17.88
067-0800-123-0000	RESIDENTIAL	\$ 15.32	\$ 2.56	\$ 17.88
067-0800-124-0000	RESIDENTIAL	\$ 15.32	\$ 2.56	\$ 17.88
067-0800-125-0000	RESIDENTIAL	\$ 15.32	\$ 2.56	\$ 17.88
067-0800-126-0000	RESIDENTIAL	\$ 15.32	\$ 2.56	\$ 17.88
067-0800-127-0000	RESIDENTIAL	\$ 15.32	\$ 2.56	\$ 17.88
067-0800-128-0000	RESIDENTIAL	\$ 15.32	\$ 2.56	\$ 17.88
067-0800-129-0000	RESIDENTIAL	\$ 15.32	\$ 2.56	\$ 17.88
067-0800-130-0000	RESIDENTIAL	\$ 15.32	\$ 2.56	\$ 17.88
067-0800-131-0000	RESIDENTIAL	\$ 15.32	\$ 2.56	\$ 17.88
067-0800-132-0000	RESIDENTIAL	\$ 15.32	\$ 2.56	\$ 17.88
067-0810-001-0000	RESIDENTIAL	\$ 15.32	\$ 2.56	\$ 17.88
067-0810-002-0000	RESIDENTIAL	\$ 15.32	\$ 2.56	\$ 17.88
067-0810-003-0000	RESIDENTIAL	\$ 15.32	\$ 2.56	\$ 17.88
067-0810-004-0000	RESIDENTIAL	\$ 15.32	\$ 2.56	\$ 17.88
067-0810-005-0000	RESIDENTIAL	\$ 15.32	\$ 2.56	\$ 17.88
067-0810-006-0000	RESIDENTIAL	\$ 15.32	\$ 2.56	\$ 17.88
067-0810-007-0000	RESIDENTIAL	\$ 15.32	\$ 2.56	\$ 17.88
067-0810-008-0000	RESIDENTIAL	\$ 15.32	\$ 2.56	\$ 17.88
067-0810-009-0000	RESIDENTIAL	\$ 15.32	\$ 2.56	\$ 17.88
067-0810-010-0000	RESIDENTIAL	\$ 15.32	\$ 2.56	\$ 17.88
067-0810-011-0000	RESIDENTIAL	\$ 15.32	\$ 2.56	\$ 17.88
067-0810-012-0000	RESIDENTIAL	\$ 15.32	\$ 2.56	\$ 17.88
067-0810-013-0000	RESIDENTIAL	\$ 15.32	\$ 2.56	\$ 17.88
067-0810-014-0000	RESIDENTIAL	\$ 15.32	\$ 2.56	\$ 17.88
067-0810-015-0000	RESIDENTIAL	\$ 15.32	\$ 2.56	\$ 17.88
067-0810-016-0000	RESIDENTIAL	\$ 15.32	\$ 2.56	\$ 17.88
067-0810-017-0000	RESIDENTIAL	\$ 15.32	\$ 2.56	\$ 17.88
067-0810-018-0000	RESIDENTIAL	\$ 15.32	\$ 2.56	\$ 17.88
067-0810-019-0000	RESIDENTIAL	\$ 15.32	\$ 2.56	\$ 17.88
067-0810-020-0000	RESIDENTIAL	\$ 15.32	\$ 2.56	\$ 17.88
067-0810-021-0000	RESIDENTIAL	\$ 15.32	\$ 2.56	\$ 17.88
067-0810-022-0000	RESIDENTIAL	\$ 15.32	\$ 2.56	\$ 17.88
067-0810-023-0000	RESIDENTIAL	\$ 15.32	\$ 2.56	\$ 17.88
067-0810-024-0000	RESIDENTIAL	\$ 15.32	\$ 2.56	\$ 17.88
067-0810-025-0000	RESIDENTIAL	\$ 15.32	\$ 2.56	\$ 17.88
067-0810-026-0000	RESIDENTIAL	\$ 15.32	\$ 2.56	\$ 17.88
067-0810-027-0000	RESIDENTIAL	\$ 15.32	\$ 2.56	\$ 17.88
067-0810-028-0000	RESIDENTIAL	\$ 15.32	\$ 2.56	\$ 17.88

AGENDA ITEM 10.2

City of Rancho Cordova
Lighting District No. 2012-1
Fiscal Year 2019-20 Assessment Roll

ATTACHMENT 2

718

APN	District Classification	Street Light Charge	Safety Light Charge	Total Assessment
067-0810-029-0000	RESIDENTIAL	\$ 15.32	\$ 2.56	\$ 17.88
067-0810-030-0000	RESIDENTIAL	\$ 15.32	\$ 2.56	\$ 17.88
067-0810-031-0000	RESIDENTIAL	\$ 15.32	\$ 2.56	\$ 17.88
067-0810-032-0000	RESIDENTIAL	\$ 15.32	\$ 2.56	\$ 17.88
067-0810-033-0000	RESIDENTIAL	\$ 15.32	\$ 2.56	\$ 17.88
067-0810-034-0000	RESIDENTIAL	\$ 15.32	\$ 2.56	\$ 17.88
067-0810-035-0000	RESIDENTIAL	\$ 15.32	\$ 2.56	\$ 17.88
067-0810-038-0000	RESIDENTIAL	\$ 15.32	\$ 2.56	\$ 17.88
067-0810-039-0000	RESIDENTIAL	\$ 15.32	\$ 2.56	\$ 17.88
067-0810-040-0000	RESIDENTIAL	\$ 15.32	\$ 2.56	\$ 17.88
067-0810-041-0000	RESIDENTIAL	\$ 15.32	\$ 2.56	\$ 17.88
067-0810-042-0000	RESIDENTIAL	\$ 15.32	\$ 2.56	\$ 17.88
067-0810-043-0000	RESIDENTIAL	\$ 15.32	\$ 2.56	\$ 17.88
067-0810-044-0000	RESIDENTIAL	\$ 15.32	\$ 2.56	\$ 17.88
067-0810-045-0000	RESIDENTIAL	\$ 15.32	\$ 2.56	\$ 17.88
067-0810-046-0000	RESIDENTIAL	\$ 15.32	\$ 2.56	\$ 17.88
067-0810-047-0000	RESIDENTIAL	\$ 15.32	\$ 2.56	\$ 17.88
067-0810-048-0000	RESIDENTIAL	\$ 15.32	\$ 2.56	\$ 17.88
067-0810-049-0000	RESIDENTIAL	\$ 15.32	\$ 2.56	\$ 17.88
067-0810-050-0000	RESIDENTIAL	\$ 15.32	\$ 2.56	\$ 17.88
067-0810-051-0000	RESIDENTIAL	\$ 15.32	\$ 2.56	\$ 17.88
067-0810-052-0000	RESIDENTIAL	\$ 15.32	\$ 2.56	\$ 17.88
067-0810-053-0000	RESIDENTIAL	\$ 15.32	\$ 2.56	\$ 17.88
067-0810-054-0000	RESIDENTIAL	\$ 15.32	\$ 2.56	\$ 17.88
067-0810-055-0000	RESIDENTIAL	\$ 15.32	\$ 2.56	\$ 17.88
067-0810-056-0000	RESIDENTIAL	\$ 15.32	\$ 2.56	\$ 17.88
067-0810-057-0000	RESIDENTIAL	\$ 15.32	\$ 2.56	\$ 17.88
067-0820-001-0000	RESIDENTIAL	\$ 15.32	\$ 2.56	\$ 17.88
067-0820-002-0000	RESIDENTIAL	\$ 15.32	\$ 2.56	\$ 17.88
067-0820-003-0000	RESIDENTIAL	\$ 15.32	\$ 2.56	\$ 17.88
067-0820-004-0000	RESIDENTIAL	\$ 15.32	\$ 2.56	\$ 17.88
067-0820-005-0000	RESIDENTIAL	\$ 15.32	\$ 2.56	\$ 17.88
067-0820-006-0000	RESIDENTIAL	\$ 15.32	\$ 2.56	\$ 17.88
067-0820-007-0000	RESIDENTIAL	\$ 15.32	\$ 2.56	\$ 17.88
067-0820-008-0000	RESIDENTIAL	\$ 15.32	\$ 2.56	\$ 17.88
067-0820-009-0000	RESIDENTIAL	\$ 15.32	\$ 2.56	\$ 17.88
067-0820-010-0000	RESIDENTIAL	\$ 15.32	\$ 2.56	\$ 17.88
067-0820-011-0000	RESIDENTIAL	\$ 15.32	\$ 2.56	\$ 17.88
067-0820-012-0000	RESIDENTIAL	\$ 15.32	\$ 2.56	\$ 17.88
067-0820-013-0000	RESIDENTIAL	\$ 15.32	\$ 2.56	\$ 17.88
067-0820-014-0000	RESIDENTIAL	\$ 15.32	\$ 2.56	\$ 17.88
067-0820-015-0000	RESIDENTIAL	\$ 15.32	\$ 2.56	\$ 17.88
067-0820-016-0000	RESIDENTIAL	\$ 15.32	\$ 2.56	\$ 17.88
067-0820-017-0000	RESIDENTIAL	\$ 15.32	\$ 2.56	\$ 17.88

AGENDA ITEM 10.2

City of Rancho Cordova
Lighting District No. 2012-1
Fiscal Year 2019-20 Assessment Roll

ATTACHMENT 2

719

APN	District Classification	Street Light Charge	Safety Light Charge	Total Assessment
067-0820-018-0000	RESIDENTIAL	\$ 15.32	\$ 2.56	\$ 17.88
067-0820-019-0000	RESIDENTIAL	\$ 15.32	\$ 2.56	\$ 17.88
067-0820-020-0000	RESIDENTIAL	\$ 15.32	\$ 2.56	\$ 17.88
067-0820-021-0000	RESIDENTIAL	\$ 15.32	\$ 2.56	\$ 17.88
067-0820-022-0000	RESIDENTIAL	\$ 15.32	\$ 2.56	\$ 17.88
067-0820-023-0000	RESIDENTIAL	\$ 15.32	\$ 2.56	\$ 17.88
067-0820-024-0000	RESIDENTIAL	\$ 15.32	\$ 2.56	\$ 17.88
067-0820-025-0000	RESIDENTIAL	\$ 15.32	\$ 2.56	\$ 17.88
067-0820-026-0000	RESIDENTIAL	\$ 15.32	\$ 2.56	\$ 17.88
067-0820-027-0000	RESIDENTIAL	\$ 15.32	\$ 2.56	\$ 17.88
067-0820-028-0000	RESIDENTIAL	\$ 15.32	\$ 2.56	\$ 17.88
067-0820-029-0000	RESIDENTIAL	\$ 15.32	\$ 2.56	\$ 17.88
067-0820-030-0000	RESIDENTIAL	\$ 15.32	\$ 2.56	\$ 17.88
067-0820-031-0000	RESIDENTIAL	\$ 15.32	\$ 2.56	\$ 17.88
067-0820-032-0000	RESIDENTIAL	\$ 15.32	\$ 2.56	\$ 17.88
067-0820-033-0000	RESIDENTIAL	\$ 15.32	\$ 2.56	\$ 17.88
067-0820-034-0000	RESIDENTIAL	\$ 15.32	\$ 2.56	\$ 17.88
067-0820-035-0000	RESIDENTIAL	\$ 15.32	\$ 2.56	\$ 17.88
067-0820-036-0000	RESIDENTIAL	\$ 15.32	\$ 2.56	\$ 17.88
067-0820-037-0000	RESIDENTIAL	\$ 15.32	\$ 2.56	\$ 17.88
067-0820-038-0000	RESIDENTIAL	\$ 15.32	\$ 2.56	\$ 17.88
067-0820-039-0000	RESIDENTIAL	\$ 15.32	\$ 2.56	\$ 17.88
067-0820-040-0000	RESIDENTIAL	\$ 15.32	\$ 2.56	\$ 17.88
067-0820-041-0000	RESIDENTIAL	\$ 15.32	\$ 2.56	\$ 17.88
067-0820-042-0000	RESIDENTIAL	\$ 15.32	\$ 2.56	\$ 17.88
067-0820-043-0000	RESIDENTIAL	\$ 15.32	\$ 2.56	\$ 17.88
067-0820-044-0000	RESIDENTIAL	\$ 15.32	\$ 2.56	\$ 17.88
067-0820-045-0000	RESIDENTIAL	\$ 15.32	\$ 2.56	\$ 17.88
067-0820-046-0000	RESIDENTIAL	\$ 15.32	\$ 2.56	\$ 17.88
067-0820-047-0000	RESIDENTIAL	\$ 15.32	\$ 2.56	\$ 17.88
067-0820-048-0000	RESIDENTIAL	\$ 15.32	\$ 2.56	\$ 17.88
067-0820-049-0000	RESIDENTIAL	\$ 15.32	\$ 2.56	\$ 17.88
067-0820-050-0000	RESIDENTIAL	\$ 15.32	\$ 2.56	\$ 17.88
067-0820-051-0000	RESIDENTIAL	\$ 15.32	\$ 2.56	\$ 17.88
067-0820-052-0000	RESIDENTIAL	\$ 15.32	\$ 2.56	\$ 17.88
067-0820-053-0000	RESIDENTIAL	\$ 15.32	\$ 2.56	\$ 17.88
067-0820-054-0000	RESIDENTIAL	\$ 15.32	\$ 2.56	\$ 17.88
067-0820-055-0000	RESIDENTIAL	\$ 15.32	\$ 2.56	\$ 17.88
067-0820-056-0000	RESIDENTIAL	\$ 15.32	\$ 2.56	\$ 17.88
067-0820-057-0000	RESIDENTIAL	\$ 15.32	\$ 2.56	\$ 17.88
067-0820-058-0000	RESIDENTIAL	\$ 15.32	\$ 2.56	\$ 17.88
067-0830-001-0000	RESIDENTIAL	\$ 15.32	\$ 2.56	\$ 17.88
067-0830-002-0000	RESIDENTIAL	\$ 15.32	\$ 2.56	\$ 17.88
067-0830-003-0000	RESIDENTIAL	\$ 15.32	\$ 2.56	\$ 17.88

AGENDA ITEM 10.2

City of Rancho Cordova
Lighting District No. 2012-1
Fiscal Year 2019-20 Assessment Roll

ATTACHMENT 2

720

APN	District Classification	Street Light Charge	Safety Light Charge	Total Assessment
067-0830-004-0000	RESIDENTIAL	\$ 15.32	\$ 2.56	\$ 17.88
067-0830-005-0000	RESIDENTIAL	\$ 15.32	\$ 2.56	\$ 17.88
067-0830-006-0000	RESIDENTIAL	\$ 15.32	\$ 2.56	\$ 17.88
067-0830-007-0000	RESIDENTIAL	\$ 15.32	\$ 2.56	\$ 17.88
067-0830-008-0000	RESIDENTIAL	\$ 15.32	\$ 2.56	\$ 17.88
067-0830-009-0000	RESIDENTIAL	\$ 15.32	\$ 2.56	\$ 17.88
067-0830-010-0000	RESIDENTIAL	\$ 15.32	\$ 2.56	\$ 17.88
067-0830-011-0000	RESIDENTIAL	\$ 15.32	\$ 2.56	\$ 17.88
067-0830-012-0000	RESIDENTIAL	\$ 15.32	\$ 2.56	\$ 17.88
067-0830-013-0000	RESIDENTIAL	\$ 15.32	\$ 2.56	\$ 17.88
067-0830-014-0000	RESIDENTIAL	\$ 15.32	\$ 2.56	\$ 17.88
067-0830-015-0000	RESIDENTIAL	\$ 15.32	\$ 2.56	\$ 17.88
067-0830-016-0000	RESIDENTIAL	\$ 15.32	\$ 2.56	\$ 17.88
067-0830-017-0000	RESIDENTIAL	\$ 15.32	\$ 2.56	\$ 17.88
067-0830-018-0000	RESIDENTIAL	\$ 15.32	\$ 2.56	\$ 17.88
067-0830-019-0000	RESIDENTIAL	\$ 15.32	\$ 2.56	\$ 17.88
067-0830-020-0000	RESIDENTIAL	\$ 15.32	\$ 2.56	\$ 17.88
067-0830-021-0000	RESIDENTIAL	\$ 15.32	\$ 2.56	\$ 17.88
067-0830-022-0000	RESIDENTIAL	\$ 15.32	\$ 2.56	\$ 17.88
067-0830-023-0000	RESIDENTIAL	\$ 15.32	\$ 2.56	\$ 17.88
067-0830-024-0000	RESIDENTIAL	\$ 15.32	\$ 2.56	\$ 17.88
067-0830-025-0000	RESIDENTIAL	\$ 15.32	\$ 2.56	\$ 17.88
067-0830-026-0000	RESIDENTIAL	\$ 15.32	\$ 2.56	\$ 17.88
067-0830-027-0000	RESIDENTIAL	\$ 15.32	\$ 2.56	\$ 17.88
067-0830-028-0000	RESIDENTIAL	\$ 15.32	\$ 2.56	\$ 17.88
067-0830-029-0000	RESIDENTIAL	\$ 15.32	\$ 2.56	\$ 17.88
067-0830-030-0000	RESIDENTIAL	\$ 15.32	\$ 2.56	\$ 17.88
067-0830-031-0000	RESIDENTIAL	\$ 15.32	\$ 2.56	\$ 17.88
067-0830-032-0000	RESIDENTIAL	\$ 15.32	\$ 2.56	\$ 17.88
067-0830-033-0000	RESIDENTIAL	\$ 15.32	\$ 2.56	\$ 17.88
067-0830-034-0000	RESIDENTIAL	\$ 15.32	\$ 2.56	\$ 17.88
067-0830-035-0000	RESIDENTIAL	\$ 15.32	\$ 2.56	\$ 17.88
067-0830-036-0000	RESIDENTIAL	\$ 15.32	\$ 2.56	\$ 17.88
067-0830-037-0000	RESIDENTIAL	\$ 15.32	\$ 2.56	\$ 17.88
067-0830-038-0000	RESIDENTIAL	\$ 15.32	\$ 2.56	\$ 17.88
067-0830-039-0000	RESIDENTIAL	\$ 15.32	\$ 2.56	\$ 17.88
067-0830-040-0000	RESIDENTIAL	\$ 15.32	\$ 2.56	\$ 17.88
067-0830-041-0000	RESIDENTIAL	\$ 15.32	\$ 2.56	\$ 17.88
067-0830-042-0000	RESIDENTIAL	\$ 15.32	\$ 2.56	\$ 17.88
067-0830-043-0000	RESIDENTIAL	\$ 15.32	\$ 2.56	\$ 17.88
067-0830-044-0000	RESIDENTIAL	\$ 15.32	\$ 2.56	\$ 17.88
067-0830-045-0000	RESIDENTIAL	\$ 15.32	\$ 2.56	\$ 17.88
067-0830-046-0000	RESIDENTIAL	\$ 15.32	\$ 2.56	\$ 17.88
067-0830-047-0000	RESIDENTIAL	\$ 15.32	\$ 2.56	\$ 17.88

AGENDA ITEM 10.2

City of Rancho Cordova
Lighting District No. 2012-1
Fiscal Year 2019-20 Assessment Roll

ATTACHMENT 2

721

APN	District Classification	Street Light Charge	Safety Light Charge	Total Assessment
067-0830-048-0000	RESIDENTIAL	\$ 15.32	\$ 2.56	\$ 17.88
067-0830-049-0000	RESIDENTIAL	\$ 15.32	\$ 2.56	\$ 17.88
067-0830-050-0000	RESIDENTIAL	\$ 15.32	\$ 2.56	\$ 17.88
067-0830-051-0000	RESIDENTIAL	\$ 15.32	\$ 2.56	\$ 17.88
067-0830-052-0000	RESIDENTIAL	\$ 15.32	\$ 2.56	\$ 17.88
067-0830-053-0000	RESIDENTIAL	\$ 15.32	\$ 2.56	\$ 17.88
067-0830-054-0000	RESIDENTIAL	\$ 15.32	\$ 2.56	\$ 17.88
067-0830-055-0000	RESIDENTIAL	\$ 15.32	\$ 2.56	\$ 17.88
067-0830-056-0000	RESIDENTIAL	\$ 15.32	\$ 2.56	\$ 17.88
067-0830-057-0000	RESIDENTIAL	\$ 15.32	\$ 2.56	\$ 17.88
067-0830-058-0000	RESIDENTIAL	\$ 15.32	\$ 2.56	\$ 17.88
067-0830-059-0000	RESIDENTIAL	\$ 15.32	\$ 2.56	\$ 17.88
067-0830-060-0000	RESIDENTIAL	\$ 15.32	\$ 2.56	\$ 17.88
067-0830-061-0000	RESIDENTIAL	\$ 15.32	\$ 2.56	\$ 17.88
067-0830-062-0000	RESIDENTIAL	\$ 15.32	\$ 2.56	\$ 17.88
067-0830-063-0000	RESIDENTIAL	\$ 15.32	\$ 2.56	\$ 17.88
067-0830-064-0000	RESIDENTIAL	\$ 15.32	\$ 2.56	\$ 17.88
067-0830-065-0000	RESIDENTIAL	\$ 15.32	\$ 2.56	\$ 17.88
067-0830-066-0000	RESIDENTIAL	\$ 15.32	\$ 2.56	\$ 17.88
067-0830-067-0000	RESIDENTIAL	\$ 15.32	\$ 2.56	\$ 17.88
067-0830-068-0000	RESIDENTIAL	\$ 15.32	\$ 2.56	\$ 17.88
067-0830-069-0000	RESIDENTIAL	\$ 15.32	\$ 2.56	\$ 17.88
067-0830-070-0000	RESIDENTIAL	\$ 15.32	\$ 2.56	\$ 17.88
067-0830-071-0000	RESIDENTIAL	\$ 15.32	\$ 2.56	\$ 17.88
067-0830-072-0000	RESIDENTIAL	\$ 15.32	\$ 2.56	\$ 17.88
067-0830-073-0000	RESIDENTIAL	\$ 15.32	\$ 2.56	\$ 17.88
067-0830-074-0000	RESIDENTIAL	\$ 15.32	\$ 2.56	\$ 17.88
067-0830-075-0000	RESIDENTIAL	\$ 15.32	\$ 2.56	\$ 17.88
067-0830-076-0000	RESIDENTIAL	\$ 15.32	\$ 2.56	\$ 17.88
067-0830-077-0000	RESIDENTIAL	\$ 15.32	\$ 2.56	\$ 17.88
067-0830-078-0000	RESIDENTIAL	\$ 15.32	\$ 2.56	\$ 17.88
067-0830-079-0000	RESIDENTIAL	\$ 15.32	\$ 2.56	\$ 17.88
067-0830-080-0000	RESIDENTIAL	\$ 15.32	\$ 2.56	\$ 17.88
067-0840-001-0000	RESIDENTIAL	\$ 15.32	\$ 2.56	\$ 17.88
067-0840-002-0000	RESIDENTIAL	\$ 15.32	\$ 2.56	\$ 17.88
067-0840-003-0000	RESIDENTIAL	\$ 15.32	\$ 2.56	\$ 17.88
067-0840-004-0000	RESIDENTIAL	\$ 15.32	\$ 2.56	\$ 17.88
067-0840-005-0000	RESIDENTIAL	\$ 15.32	\$ 2.56	\$ 17.88
067-0840-006-0000	RESIDENTIAL	\$ 15.32	\$ 2.56	\$ 17.88
067-0840-007-0000	RESIDENTIAL	\$ 15.32	\$ 2.56	\$ 17.88
067-0840-008-0000	RESIDENTIAL	\$ 15.32	\$ 2.56	\$ 17.88
067-0840-009-0000	RESIDENTIAL	\$ 15.32	\$ 2.56	\$ 17.88
067-0840-010-0000	RESIDENTIAL	\$ 15.32	\$ 2.56	\$ 17.88
067-0840-011-0000	RESIDENTIAL	\$ 15.32	\$ 2.56	\$ 17.88

AGENDA ITEM 10.2

City of Rancho Cordova
Lighting District No. 2012-1
Fiscal Year 2019-20 Assessment Roll

ATTACHMENT 2

722

APN	District Classification	Street Light Charge	Safety Light Charge	Total Assessment
067-0840-012-0000	RESIDENTIAL	\$ 15.32	\$ 2.56	\$ 17.88
067-0840-013-0000	RESIDENTIAL	\$ 15.32	\$ 2.56	\$ 17.88
067-0840-014-0000	RESIDENTIAL	\$ 15.32	\$ 2.56	\$ 17.88
067-0840-015-0000	RESIDENTIAL	\$ 15.32	\$ 2.56	\$ 17.88
067-0840-016-0000	RESIDENTIAL	\$ 15.32	\$ 2.56	\$ 17.88
067-0840-017-0000	RESIDENTIAL	\$ 15.32	\$ 2.56	\$ 17.88
067-0840-018-0000	RESIDENTIAL	\$ 15.32	\$ 2.56	\$ 17.88
067-0840-019-0000	RESIDENTIAL	\$ 15.32	\$ 2.56	\$ 17.88
067-0840-020-0000	RESIDENTIAL	\$ 15.32	\$ 2.56	\$ 17.88
067-0840-021-0000	RESIDENTIAL	\$ 15.32	\$ 2.56	\$ 17.88
067-0840-022-0000	RESIDENTIAL	\$ 15.32	\$ 2.56	\$ 17.88
067-0840-023-0000	RESIDENTIAL	\$ 15.32	\$ 2.56	\$ 17.88
067-0840-024-0000	RESIDENTIAL	\$ 15.32	\$ 2.56	\$ 17.88
067-0840-025-0000	RESIDENTIAL	\$ 15.32	\$ 2.56	\$ 17.88
067-0840-026-0000	RESIDENTIAL	\$ 15.32	\$ 2.56	\$ 17.88
067-0840-027-0000	RESIDENTIAL	\$ 15.32	\$ 2.56	\$ 17.88
067-0840-028-0000	RESIDENTIAL	\$ 15.32	\$ 2.56	\$ 17.88
067-0840-029-0000	RESIDENTIAL	\$ 15.32	\$ 2.56	\$ 17.88
067-0840-030-0000	RESIDENTIAL	\$ 15.32	\$ 2.56	\$ 17.88
067-0840-031-0000	RESIDENTIAL	\$ 15.32	\$ 2.56	\$ 17.88
067-0840-032-0000	RESIDENTIAL	\$ 15.32	\$ 2.56	\$ 17.88
067-0840-033-0000	RESIDENTIAL	\$ 15.32	\$ 2.56	\$ 17.88
067-0840-034-0000	RESIDENTIAL	\$ 15.32	\$ 2.56	\$ 17.88
067-0840-035-0000	RESIDENTIAL	\$ 15.32	\$ 2.56	\$ 17.88
067-0840-036-0000	RESIDENTIAL	\$ 15.32	\$ 2.56	\$ 17.88
067-0840-037-0000	RESIDENTIAL	\$ 15.32	\$ 2.56	\$ 17.88
067-0840-038-0000	RESIDENTIAL	\$ 15.32	\$ 2.56	\$ 17.88
067-0840-039-0000	RESIDENTIAL	\$ 15.32	\$ 2.56	\$ 17.88
067-0840-040-0000	RESIDENTIAL	\$ 15.32	\$ 2.56	\$ 17.88
067-0840-041-0000	RESIDENTIAL	\$ 15.32	\$ 2.56	\$ 17.88
067-0840-042-0000	RESIDENTIAL	\$ 15.32	\$ 2.56	\$ 17.88
067-0840-043-0000	RESIDENTIAL	\$ 15.32	\$ 2.56	\$ 17.88
067-0840-044-0000	RESIDENTIAL	\$ 15.32	\$ 2.56	\$ 17.88
067-0840-045-0000	RESIDENTIAL	\$ 15.32	\$ 2.56	\$ 17.88
067-0840-046-0000	RESIDENTIAL	\$ 15.32	\$ 2.56	\$ 17.88
067-0840-047-0000	RESIDENTIAL	\$ 15.32	\$ 2.56	\$ 17.88
067-0840-048-0000	RESIDENTIAL	\$ 15.32	\$ 2.56	\$ 17.88
067-0840-049-0000	RESIDENTIAL	\$ 15.32	\$ 2.56	\$ 17.88
067-0840-050-0000	RESIDENTIAL	\$ 15.32	\$ 2.56	\$ 17.88
067-0840-051-0000	RESIDENTIAL	\$ 15.32	\$ 2.56	\$ 17.88
067-0840-052-0000	RESIDENTIAL	\$ 15.32	\$ 2.56	\$ 17.88
067-0840-053-0000	RESIDENTIAL	\$ 15.32	\$ 2.56	\$ 17.88
067-0840-054-0000	RESIDENTIAL	\$ 15.32	\$ 2.56	\$ 17.88
067-0840-055-0000	RESIDENTIAL	\$ 15.32	\$ 2.56	\$ 17.88

AGENDA ITEM 10.2

City of Rancho Cordova
Lighting District No. 2012-1
Fiscal Year 2019-20 Assessment Roll

ATTACHMENT 2

723

APN	District Classification	Street Light Charge	Safety Light Charge	Total Assessment
067-0840-056-0000	RESIDENTIAL	\$ 15.32	\$ 2.56	\$ 17.88
067-0840-057-0000	RESIDENTIAL	\$ 15.32	\$ 2.56	\$ 17.88
067-0840-058-0000	RESIDENTIAL	\$ 15.32	\$ 2.56	\$ 17.88
067-0840-059-0000	RESIDENTIAL	\$ 15.32	\$ 2.56	\$ 17.88
067-0840-060-0000	RESIDENTIAL	\$ 15.32	\$ 2.56	\$ 17.88
067-0840-061-0000	RESIDENTIAL	\$ 15.32	\$ 2.56	\$ 17.88
067-0840-062-0000	RESIDENTIAL	\$ 15.32	\$ 2.56	\$ 17.88
067-0840-063-0000	RESIDENTIAL	\$ 15.32	\$ 2.56	\$ 17.88
067-0840-064-0000	RESIDENTIAL	\$ 15.32	\$ 2.56	\$ 17.88
067-0840-065-0000	RESIDENTIAL	\$ 15.32	\$ 2.56	\$ 17.88
067-0840-066-0000	RESIDENTIAL	\$ 15.32	\$ 2.56	\$ 17.88
067-0840-067-0000	RESIDENTIAL	\$ 15.32	\$ 2.56	\$ 17.88
067-0840-068-0000	RESIDENTIAL	\$ 15.32	\$ 2.56	\$ 17.88
067-0840-069-0000	RESIDENTIAL	\$ 15.32	\$ 2.56	\$ 17.88
067-0840-070-0000	RESIDENTIAL	\$ 15.32	\$ 2.56	\$ 17.88
067-0840-071-0000	RESIDENTIAL	\$ 15.32	\$ 2.56	\$ 17.88
067-0840-072-0000	RESIDENTIAL	\$ 15.32	\$ 2.56	\$ 17.88
067-0840-073-0000	RESIDENTIAL	\$ 15.32	\$ 2.56	\$ 17.88
067-0840-074-0000	RESIDENTIAL	\$ 15.32	\$ 2.56	\$ 17.88
067-0840-075-0000	RESIDENTIAL	\$ 15.32	\$ 2.56	\$ 17.88
067-0840-076-0000	RESIDENTIAL	\$ 15.32	\$ 2.56	\$ 17.88
067-0840-077-0000	RESIDENTIAL	\$ 15.32	\$ 2.56	\$ 17.88
067-0840-078-0000	RESIDENTIAL	\$ 15.32	\$ 2.56	\$ 17.88
067-0840-079-0000	RESIDENTIAL	\$ 15.32	\$ 2.56	\$ 17.88
067-0840-080-0000	RESIDENTIAL	\$ 15.32	\$ 2.56	\$ 17.88
067-0840-081-0000	RESIDENTIAL	\$ 15.32	\$ 2.56	\$ 17.88
067-0840-082-0000	RESIDENTIAL	\$ 15.32	\$ 2.56	\$ 17.88
067-0840-083-0000	RESIDENTIAL	\$ 15.32	\$ 2.56	\$ 17.88
067-0840-084-0000	RESIDENTIAL	\$ 15.32	\$ 2.56	\$ 17.88
067-0840-085-0000	RESIDENTIAL	\$ 15.32	\$ 2.56	\$ 17.88
067-0840-086-0000	RESIDENTIAL	\$ 15.32	\$ 2.56	\$ 17.88
067-0840-087-0000	RESIDENTIAL	\$ 15.32	\$ 2.56	\$ 17.88
067-0840-088-0000	RESIDENTIAL	\$ 15.32	\$ 2.56	\$ 17.88
067-0840-089-0000	RESIDENTIAL	\$ 15.32	\$ 2.56	\$ 17.88
067-0840-090-0000	RESIDENTIAL	\$ 15.32	\$ 2.56	\$ 17.88
067-0840-091-0000	RESIDENTIAL	\$ 15.32	\$ 2.56	\$ 17.88
067-0840-092-0000	RESIDENTIAL	\$ 15.32	\$ 2.56	\$ 17.88
067-0840-093-0000	RESIDENTIAL	\$ 15.32	\$ 2.56	\$ 17.88
067-0840-094-0000	RESIDENTIAL	\$ 15.32	\$ 2.56	\$ 17.88
067-0840-095-0000	RESIDENTIAL	\$ 15.32	\$ 2.56	\$ 17.88
067-0840-096-0000	RESIDENTIAL	\$ 15.32	\$ 2.56	\$ 17.88
067-0840-097-0000	RESIDENTIAL	\$ 15.32	\$ 2.56	\$ 17.88
067-0840-098-0000	RESIDENTIAL	\$ 15.32	\$ 2.56	\$ 17.88
067-0840-099-0000	RESIDENTIAL	\$ 15.32	\$ 2.56	\$ 17.88

AGENDA ITEM 10.2

City of Rancho Cordova
Lighting District No. 2012-1
Fiscal Year 2019-20 Assessment Roll

ATTACHMENT 2

724

APN	District Classification	Street Light Charge	Safety Light Charge	Total Assessment
067-0840-100-0000	RESIDENTIAL	\$ 15.32	\$ 2.56	\$ 17.88
067-0840-101-0000	RESIDENTIAL	\$ 15.32	\$ 2.56	\$ 17.88
067-0840-102-0000	RESIDENTIAL	\$ 15.32	\$ 2.56	\$ 17.88
067-0840-103-0000	RESIDENTIAL	\$ 15.32	\$ 2.56	\$ 17.88
067-0840-104-0000	RESIDENTIAL	\$ 15.32	\$ 2.56	\$ 17.88
067-0840-105-0000	RESIDENTIAL	\$ 15.32	\$ 2.56	\$ 17.88
067-0840-106-0000	RESIDENTIAL	\$ 15.32	\$ 2.56	\$ 17.88
067-0840-107-0000	RESIDENTIAL	\$ 15.32	\$ 2.56	\$ 17.88
067-0840-108-0000	RESIDENTIAL	\$ 15.32	\$ 2.56	\$ 17.88
067-0840-109-0000	RESIDENTIAL	\$ 15.32	\$ 2.56	\$ 17.88
067-0840-110-0000	RESIDENTIAL	\$ 15.32	\$ 2.56	\$ 17.88
067-0840-111-0000	RESIDENTIAL	\$ 15.32	\$ 2.56	\$ 17.88
067-0840-112-0000	RESIDENTIAL	\$ 15.32	\$ 2.56	\$ 17.88
067-0840-113-0000	RESIDENTIAL	\$ 15.32	\$ 2.56	\$ 17.88
067-0840-114-0000	RESIDENTIAL	\$ 15.32	\$ 2.56	\$ 17.88
067-0840-115-0000	RESIDENTIAL	\$ 15.32	\$ 2.56	\$ 17.88
067-0840-116-0000	RESIDENTIAL	\$ 15.32	\$ 2.56	\$ 17.88
067-0840-117-0000	RESIDENTIAL	\$ 15.32	\$ 2.56	\$ 17.88
067-0850-001-0000	RESIDENTIAL	\$ 15.32	\$ 2.56	\$ 17.88
067-0850-002-0000	RESIDENTIAL	\$ 15.32	\$ 2.56	\$ 17.88
067-0850-003-0000	RESIDENTIAL	\$ 15.32	\$ 2.56	\$ 17.88
067-0850-004-0000	RESIDENTIAL	\$ 15.32	\$ 2.56	\$ 17.88
067-0850-005-0000	RESIDENTIAL	\$ 15.32	\$ 2.56	\$ 17.88
067-0850-006-0000	RESIDENTIAL	\$ 15.32	\$ 2.56	\$ 17.88
067-0850-007-0000	RESIDENTIAL	\$ 15.32	\$ 2.56	\$ 17.88
067-0850-008-0000	RESIDENTIAL	\$ 15.32	\$ 2.56	\$ 17.88
067-0850-009-0000	RESIDENTIAL	\$ 15.32	\$ 2.56	\$ 17.88
067-0850-010-0000	RESIDENTIAL	\$ 15.32	\$ 2.56	\$ 17.88
067-0850-011-0000	RESIDENTIAL	\$ 15.32	\$ 2.56	\$ 17.88
067-0850-012-0000	RESIDENTIAL	\$ 15.32	\$ 2.56	\$ 17.88
067-0850-013-0000	RESIDENTIAL	\$ 15.32	\$ 2.56	\$ 17.88
067-0850-014-0000	RESIDENTIAL	\$ 15.32	\$ 2.56	\$ 17.88
067-0850-015-0000	RESIDENTIAL	\$ 15.32	\$ 2.56	\$ 17.88
067-0850-016-0000	RESIDENTIAL	\$ 15.32	\$ 2.56	\$ 17.88
067-0850-017-0000	RESIDENTIAL	\$ 15.32	\$ 2.56	\$ 17.88
067-0850-018-0000	RESIDENTIAL	\$ 15.32	\$ 2.56	\$ 17.88
067-0850-019-0000	RESIDENTIAL	\$ 15.32	\$ 2.56	\$ 17.88
067-0850-020-0000	RESIDENTIAL	\$ 15.32	\$ 2.56	\$ 17.88
067-0850-021-0000	RESIDENTIAL	\$ 15.32	\$ 2.56	\$ 17.88
067-0850-022-0000	RESIDENTIAL	\$ 15.32	\$ 2.56	\$ 17.88
067-0850-023-0000	RESIDENTIAL	\$ 15.32	\$ 2.56	\$ 17.88
067-0850-024-0000	RESIDENTIAL	\$ 15.32	\$ 2.56	\$ 17.88
067-0850-025-0000	RESIDENTIAL	\$ 15.32	\$ 2.56	\$ 17.88
067-0850-026-0000	RESIDENTIAL	\$ 15.32	\$ 2.56	\$ 17.88

AGENDA ITEM 10.2

City of Rancho Cordova
Lighting District No. 2012-1
Fiscal Year 2019-20 Assessment Roll

ATTACHMENT 2

725

APN	District Classification	Street Light Charge	Safety Light Charge	Total Assessment
067-0850-027-0000	RESIDENTIAL	\$ 15.32	\$ 2.56	\$ 17.88
067-0850-028-0000	RESIDENTIAL	\$ 15.32	\$ 2.56	\$ 17.88
067-0850-029-0000	RESIDENTIAL	\$ 15.32	\$ 2.56	\$ 17.88
067-0850-030-0000	RESIDENTIAL	\$ 15.32	\$ 2.56	\$ 17.88
067-0850-031-0000	RESIDENTIAL	\$ 15.32	\$ 2.56	\$ 17.88
067-0850-032-0000	RESIDENTIAL	\$ 15.32	\$ 2.56	\$ 17.88
067-0850-033-0000	RESIDENTIAL	\$ 15.32	\$ 2.56	\$ 17.88
067-0850-034-0000	RESIDENTIAL	\$ 15.32	\$ 2.56	\$ 17.88
067-0850-035-0000	RESIDENTIAL	\$ 15.32	\$ 2.56	\$ 17.88
067-0850-036-0000	RESIDENTIAL	\$ 15.32	\$ 2.56	\$ 17.88
067-0850-037-0000	RESIDENTIAL	\$ 15.32	\$ 2.56	\$ 17.88
067-0850-038-0000	RESIDENTIAL	\$ 15.32	\$ 2.56	\$ 17.88
067-0850-039-0000	RESIDENTIAL	\$ 15.32	\$ 2.56	\$ 17.88
067-0850-040-0000	RESIDENTIAL	\$ 15.32	\$ 2.56	\$ 17.88
067-0850-041-0000	RESIDENTIAL	\$ 15.32	\$ 2.56	\$ 17.88
067-0850-042-0000	RESIDENTIAL	\$ 15.32	\$ 2.56	\$ 17.88
067-0850-043-0000	RESIDENTIAL	\$ 15.32	\$ 2.56	\$ 17.88
067-0850-044-0000	RESIDENTIAL	\$ 15.32	\$ 2.56	\$ 17.88
067-0850-045-0000	RESIDENTIAL	\$ 15.32	\$ 2.56	\$ 17.88
067-0850-046-0000	RESIDENTIAL	\$ 15.32	\$ 2.56	\$ 17.88
067-0850-047-0000	RESIDENTIAL	\$ 15.32	\$ 2.56	\$ 17.88
067-0850-048-0000	RESIDENTIAL	\$ 15.32	\$ 2.56	\$ 17.88
067-0850-049-0000	RESIDENTIAL	\$ 15.32	\$ 2.56	\$ 17.88
067-0850-050-0000	RESIDENTIAL	\$ 15.32	\$ 2.56	\$ 17.88
067-0850-051-0000	RESIDENTIAL	\$ 15.32	\$ 2.56	\$ 17.88
067-0850-052-0000	RESIDENTIAL	\$ 15.32	\$ 2.56	\$ 17.88
067-0850-053-0000	RESIDENTIAL	\$ 15.32	\$ 2.56	\$ 17.88
067-0850-054-0000	RESIDENTIAL	\$ 15.32	\$ 2.56	\$ 17.88
067-0850-055-0000	RESIDENTIAL	\$ 15.32	\$ 2.56	\$ 17.88
067-0850-059-0000	RESIDENTIAL	\$ 15.32	\$ 2.56	\$ 17.88
067-0850-060-0000	RESIDENTIAL	\$ 15.32	\$ 2.56	\$ 17.88
067-0850-061-0000	RESIDENTIAL	\$ 15.32	\$ 2.56	\$ 17.88
067-0850-062-0000	RESIDENTIAL	\$ 15.32	\$ 2.56	\$ 17.88
067-0850-063-0000	RESIDENTIAL	\$ 15.32	\$ 2.56	\$ 17.88
067-0850-064-0000	RESIDENTIAL	\$ 15.32	\$ 2.56	\$ 17.88
067-0850-065-0000	RESIDENTIAL	\$ 15.32	\$ 2.56	\$ 17.88
067-0850-066-0000	RESIDENTIAL	\$ 15.32	\$ 2.56	\$ 17.88
067-0850-067-0000	RESIDENTIAL	\$ 15.32	\$ 2.56	\$ 17.88
067-0850-068-0000	RESIDENTIAL	\$ 15.32	\$ 2.56	\$ 17.88
067-0850-069-0000	RESIDENTIAL	\$ 15.32	\$ 2.56	\$ 17.88
067-0850-070-0000	RESIDENTIAL	\$ 15.32	\$ 2.56	\$ 17.88
067-0850-071-0000	RESIDENTIAL	\$ 15.32	\$ 2.56	\$ 17.88
067-0850-072-0000	RESIDENTIAL	\$ 15.32	\$ 2.56	\$ 17.88
067-0850-073-0000	RESIDENTIAL	\$ 15.32	\$ 2.56	\$ 17.88

AGENDA ITEM 10.2

City of Rancho Cordova
Lighting District No. 2012-1
Fiscal Year 2019-20 Assessment Roll

ATTACHMENT 2

726

APN	District Classification	Street Light Charge	Safety Light Charge	Total Assessment
067-0850-074-0000	RESIDENTIAL	\$ 15.32	\$ 2.56	\$ 17.88
067-0850-075-0000	RESIDENTIAL	\$ 15.32	\$ 2.56	\$ 17.88
067-0850-076-0000	RESIDENTIAL	\$ 15.32	\$ 2.56	\$ 17.88
067-0850-077-0000	RESIDENTIAL	\$ 15.32	\$ 2.56	\$ 17.88
067-0850-078-0000	RESIDENTIAL	\$ 15.32	\$ 2.56	\$ 17.88
067-0850-079-0000	RESIDENTIAL	\$ 15.32	\$ 2.56	\$ 17.88
067-0850-080-0000	RESIDENTIAL	\$ 15.32	\$ 2.56	\$ 17.88
067-0850-085-0000	RESIDENTIAL	\$ 15.32	\$ 2.56	\$ 17.88
067-0850-086-0000	RESIDENTIAL	\$ 15.32	\$ 2.56	\$ 17.88
067-0850-087-0000	RESIDENTIAL	\$ 15.32	\$ 2.56	\$ 17.88
067-0850-088-0000	RESIDENTIAL	\$ 15.32	\$ 2.56	\$ 17.88
067-0850-089-0000	RESIDENTIAL	\$ 15.32	\$ 2.56	\$ 17.88
067-0850-090-0000	RESIDENTIAL	\$ 15.32	\$ 2.56	\$ 17.88
067-0850-091-0000	RESIDENTIAL	\$ 15.32	\$ 2.56	\$ 17.88
067-0850-092-0000	RESIDENTIAL	\$ 15.32	\$ 2.56	\$ 17.88
067-0850-094-0000	RESIDENTIAL	\$ 15.32	\$ 2.56	\$ 17.88
067-0860-001-0000	RESIDENTIAL	\$ 15.32	\$ 2.56	\$ 17.88
067-0860-002-0000	RESIDENTIAL	\$ 15.32	\$ 2.56	\$ 17.88
067-0860-003-0000	RESIDENTIAL	\$ 15.32	\$ 2.56	\$ 17.88
067-0860-004-0000	RESIDENTIAL	\$ 15.32	\$ 2.56	\$ 17.88
067-0860-005-0000	RESIDENTIAL	\$ 15.32	\$ 2.56	\$ 17.88
067-0860-006-0000	RESIDENTIAL	\$ 15.32	\$ 2.56	\$ 17.88
067-0860-007-0000	RESIDENTIAL	\$ 15.32	\$ 2.56	\$ 17.88
067-0860-008-0000	RESIDENTIAL	\$ 15.32	\$ 2.56	\$ 17.88
067-0860-009-0000	RESIDENTIAL	\$ 15.32	\$ 2.56	\$ 17.88
067-0860-010-0000	RESIDENTIAL	\$ 15.32	\$ 2.56	\$ 17.88
067-0860-011-0000	RESIDENTIAL	\$ 15.32	\$ 2.56	\$ 17.88
067-0860-012-0000	RESIDENTIAL	\$ 15.32	\$ 2.56	\$ 17.88
067-0860-013-0000	RESIDENTIAL	\$ 15.32	\$ 2.56	\$ 17.88
067-0860-014-0000	RESIDENTIAL	\$ 15.32	\$ 2.56	\$ 17.88
067-0860-015-0000	RESIDENTIAL	\$ 15.32	\$ 2.56	\$ 17.88
067-0860-016-0000	RESIDENTIAL	\$ 15.32	\$ 2.56	\$ 17.88
067-0860-017-0000	RESIDENTIAL	\$ 15.32	\$ 2.56	\$ 17.88
067-0860-018-0000	RESIDENTIAL	\$ 15.32	\$ 2.56	\$ 17.88
067-0860-019-0000	RESIDENTIAL	\$ 15.32	\$ 2.56	\$ 17.88
067-0860-020-0000	RESIDENTIAL	\$ 15.32	\$ 2.56	\$ 17.88
067-0860-021-0000	RESIDENTIAL	\$ 15.32	\$ 2.56	\$ 17.88
067-0860-022-0000	RESIDENTIAL	\$ 15.32	\$ 2.56	\$ 17.88
067-0860-023-0000	RESIDENTIAL	\$ 15.32	\$ 2.56	\$ 17.88
067-0860-024-0000	RESIDENTIAL	\$ 15.32	\$ 2.56	\$ 17.88
067-0860-025-0000	RESIDENTIAL	\$ 15.32	\$ 2.56	\$ 17.88
067-0860-026-0000	RESIDENTIAL	\$ 15.32	\$ 2.56	\$ 17.88
067-0860-027-0000	RESIDENTIAL	\$ 15.32	\$ 2.56	\$ 17.88
067-0860-028-0000	RESIDENTIAL	\$ 15.32	\$ 2.56	\$ 17.88

AGENDA ITEM 10.2

City of Rancho Cordova
Lighting District No. 2012-1
Fiscal Year 2019-20 Assessment Roll

ATTACHMENT 2

727

APN	District Classification	Street Light Charge	Safety Light Charge	Total Assessment
067-0860-029-0000	RESIDENTIAL	\$ 15.32	\$ 2.56	\$ 17.88
067-0860-030-0000	RESIDENTIAL	\$ 15.32	\$ 2.56	\$ 17.88
067-0860-031-0000	RESIDENTIAL	\$ 15.32	\$ 2.56	\$ 17.88
067-0860-032-0000	RESIDENTIAL	\$ 15.32	\$ 2.56	\$ 17.88
067-0860-033-0000	RESIDENTIAL	\$ 15.32	\$ 2.56	\$ 17.88
067-0860-034-0000	RESIDENTIAL	\$ 15.32	\$ 2.56	\$ 17.88
067-0860-035-0000	RESIDENTIAL	\$ 15.32	\$ 2.56	\$ 17.88
067-0860-036-0000	RESIDENTIAL	\$ 15.32	\$ 2.56	\$ 17.88
067-0860-037-0000	RESIDENTIAL	\$ 15.32	\$ 2.56	\$ 17.88
067-0860-038-0000	RESIDENTIAL	\$ 15.32	\$ 2.56	\$ 17.88
067-0860-039-0000	RESIDENTIAL	\$ 15.32	\$ 2.56	\$ 17.88
067-0860-040-0000	RESIDENTIAL	\$ 15.32	\$ 2.56	\$ 17.88
067-0860-041-0000	RESIDENTIAL	\$ 15.32	\$ 2.56	\$ 17.88
067-0860-042-0000	RESIDENTIAL	\$ 15.32	\$ 2.56	\$ 17.88
067-0860-043-0000	RESIDENTIAL	\$ 15.32	\$ 2.56	\$ 17.88
067-0860-044-0000	RESIDENTIAL	\$ 15.32	\$ 2.56	\$ 17.88
067-0860-045-0000	RESIDENTIAL	\$ 15.32	\$ 2.56	\$ 17.88
067-0860-046-0000	RESIDENTIAL	\$ 15.32	\$ 2.56	\$ 17.88
067-0860-047-0000	RESIDENTIAL	\$ 15.32	\$ 2.56	\$ 17.88
067-0860-048-0000	RESIDENTIAL	\$ 15.32	\$ 2.56	\$ 17.88
067-0860-049-0000	RESIDENTIAL	\$ 15.32	\$ 2.56	\$ 17.88
067-0860-050-0000	RESIDENTIAL	\$ 15.32	\$ 2.56	\$ 17.88
067-0860-051-0000	RESIDENTIAL	\$ 15.32	\$ 2.56	\$ 17.88
067-0860-052-0000	RESIDENTIAL	\$ 15.32	\$ 2.56	\$ 17.88
067-0860-053-0000	RESIDENTIAL	\$ 15.32	\$ 2.56	\$ 17.88
067-0860-054-0000	RESIDENTIAL	\$ 15.32	\$ 2.56	\$ 17.88
067-0860-055-0000	RESIDENTIAL	\$ 15.32	\$ 2.56	\$ 17.88
067-0860-056-0000	RESIDENTIAL	\$ 15.32	\$ 2.56	\$ 17.88
067-0860-057-0000	RESIDENTIAL	\$ 15.32	\$ 2.56	\$ 17.88
067-0860-058-0000	RESIDENTIAL	\$ 15.32	\$ 2.56	\$ 17.88
067-0860-059-0000	RESIDENTIAL	\$ 15.32	\$ 2.56	\$ 17.88
067-0860-060-0000	RESIDENTIAL	\$ 15.32	\$ 2.56	\$ 17.88
067-0860-061-0000	RESIDENTIAL	\$ 15.32	\$ 2.56	\$ 17.88
067-0860-062-0000	RESIDENTIAL	\$ 15.32	\$ 2.56	\$ 17.88
067-0860-063-0000	RESIDENTIAL	\$ 15.32	\$ 2.56	\$ 17.88
067-0860-064-0000	RESIDENTIAL	\$ 15.32	\$ 2.56	\$ 17.88
067-0860-065-0000	RESIDENTIAL	\$ 15.32	\$ 2.56	\$ 17.88
067-0860-066-0000	RESIDENTIAL	\$ 15.32	\$ 2.56	\$ 17.88
067-0860-067-0000	RESIDENTIAL	\$ 15.32	\$ 2.56	\$ 17.88
067-0860-068-0000	RESIDENTIAL	\$ 15.32	\$ 2.56	\$ 17.88
067-0860-069-0000	RESIDENTIAL	\$ 15.32	\$ 2.56	\$ 17.88
067-0860-070-0000	RESIDENTIAL	\$ 15.32	\$ 2.56	\$ 17.88
067-0860-071-0000	RESIDENTIAL	\$ 15.32	\$ 2.56	\$ 17.88
067-0860-072-0000	RESIDENTIAL	\$ 15.32	\$ 2.56	\$ 17.88

AGENDA ITEM 10.2

City of Rancho Cordova
Lighting District No. 2012-1
Fiscal Year 2019-20 Assessment Roll

ATTACHMENT 2

728

APN	District Classification	Street Light Charge	Safety Light Charge	Total Assessment
067-0860-073-0000	RESIDENTIAL	\$ 15.32	\$ 2.56	\$ 17.88
067-0860-074-0000	RESIDENTIAL	\$ 15.32	\$ 2.56	\$ 17.88
067-0860-075-0000	RESIDENTIAL	\$ 15.32	\$ 2.56	\$ 17.88
067-0860-076-0000	RESIDENTIAL	\$ 15.32	\$ 2.56	\$ 17.88
067-0860-077-0000	RESIDENTIAL	\$ 15.32	\$ 2.56	\$ 17.88
067-0860-078-0000	RESIDENTIAL	\$ 15.32	\$ 2.56	\$ 17.88
067-0860-079-0000	RESIDENTIAL	\$ 15.32	\$ 2.56	\$ 17.88
067-0860-080-0000	RESIDENTIAL	\$ 15.32	\$ 2.56	\$ 17.88
067-0860-081-0000	RESIDENTIAL	\$ 15.32	\$ 2.56	\$ 17.88
067-0860-082-0000	RESIDENTIAL	\$ 15.32	\$ 2.56	\$ 17.88
067-0860-083-0000	RESIDENTIAL	\$ 15.32	\$ 2.56	\$ 17.88
067-0860-084-0000	RESIDENTIAL	\$ 15.32	\$ 2.56	\$ 17.88
067-0860-085-0000	RESIDENTIAL	\$ 15.32	\$ 2.56	\$ 17.88
067-0860-086-0000	RESIDENTIAL	\$ 15.32	\$ 2.56	\$ 17.88
067-0860-087-0000	RESIDENTIAL	\$ 15.32	\$ 2.56	\$ 17.88
067-0860-088-0000	RESIDENTIAL	\$ 15.32	\$ 2.56	\$ 17.88
067-0860-089-0000	RESIDENTIAL	\$ 15.32	\$ 2.56	\$ 17.88
067-0860-090-0000	RESIDENTIAL	\$ 15.32	\$ 2.56	\$ 17.88
067-0870-001-0000	RESIDENTIAL	\$ 15.32	\$ 2.56	\$ 17.88
067-0870-002-0000	RESIDENTIAL	\$ 15.32	\$ 2.56	\$ 17.88
067-0870-003-0000	RESIDENTIAL	\$ 15.32	\$ 2.56	\$ 17.88
067-0870-004-0000	RESIDENTIAL	\$ 15.32	\$ 2.56	\$ 17.88
067-0870-005-0000	RESIDENTIAL	\$ 15.32	\$ 2.56	\$ 17.88
067-0870-006-0000	RESIDENTIAL	\$ 15.32	\$ 2.56	\$ 17.88
067-0870-007-0000	RESIDENTIAL	\$ 15.32	\$ 2.56	\$ 17.88
067-0870-008-0000	RESIDENTIAL	\$ 15.32	\$ 2.56	\$ 17.88
067-0870-009-0000	RESIDENTIAL	\$ 15.32	\$ 2.56	\$ 17.88
067-0870-010-0000	RESIDENTIAL	\$ 15.32	\$ 2.56	\$ 17.88
067-0870-011-0000	RESIDENTIAL	\$ 15.32	\$ 2.56	\$ 17.88
067-0870-012-0000	RESIDENTIAL	\$ 15.32	\$ 2.56	\$ 17.88
067-0870-013-0000	RESIDENTIAL	\$ 15.32	\$ 2.56	\$ 17.88
067-0870-014-0000	RESIDENTIAL	\$ 15.32	\$ 2.56	\$ 17.88
067-0870-015-0000	RESIDENTIAL	\$ 15.32	\$ 2.56	\$ 17.88
067-0870-016-0000	RESIDENTIAL	\$ 15.32	\$ 2.56	\$ 17.88
067-0870-017-0000	RESIDENTIAL	\$ 15.32	\$ 2.56	\$ 17.88
067-0870-018-0000	RESIDENTIAL	\$ 15.32	\$ 2.56	\$ 17.88
067-0870-019-0000	RESIDENTIAL	\$ 15.32	\$ 2.56	\$ 17.88
067-0870-020-0000	RESIDENTIAL	\$ 15.32	\$ 2.56	\$ 17.88
067-0870-021-0000	RESIDENTIAL	\$ 15.32	\$ 2.56	\$ 17.88
067-0870-022-0000	RESIDENTIAL	\$ 15.32	\$ 2.56	\$ 17.88
067-0870-023-0000	RESIDENTIAL	\$ 15.32	\$ 2.56	\$ 17.88
067-0870-024-0000	RESIDENTIAL	\$ 15.32	\$ 2.56	\$ 17.88
067-0870-025-0000	RESIDENTIAL	\$ 15.32	\$ 2.56	\$ 17.88
067-0870-026-0000	RESIDENTIAL	\$ 15.32	\$ 2.56	\$ 17.88

AGENDA ITEM 10.2

City of Rancho Cordova
Lighting District No. 2012-1
Fiscal Year 2019-20 Assessment Roll

ATTACHMENT 2

729

APN	District Classification	Street Light Charge	Safety Light Charge	Total Assessment
067-0870-027-0000	RESIDENTIAL	\$ 15.32	\$ 2.56	\$ 17.88
067-0870-028-0000	RESIDENTIAL	\$ 15.32	\$ 2.56	\$ 17.88
067-0870-029-0000	RESIDENTIAL	\$ 15.32	\$ 2.56	\$ 17.88
067-0870-030-0000	RESIDENTIAL	\$ 15.32	\$ 2.56	\$ 17.88
067-0870-031-0000	RESIDENTIAL	\$ 15.32	\$ 2.56	\$ 17.88
067-0870-032-0000	RESIDENTIAL	\$ 15.32	\$ 2.56	\$ 17.88
067-0870-033-0000	RESIDENTIAL	\$ 15.32	\$ 2.56	\$ 17.88
067-0870-034-0000	RESIDENTIAL	\$ 15.32	\$ 2.56	\$ 17.88
067-0870-035-0000	RESIDENTIAL	\$ 15.32	\$ 2.56	\$ 17.88
067-0870-036-0000	RESIDENTIAL	\$ 15.32	\$ 2.56	\$ 17.88
067-0870-037-0000	RESIDENTIAL	\$ 15.32	\$ 2.56	\$ 17.88
067-0870-038-0000	RESIDENTIAL	\$ 15.32	\$ 2.56	\$ 17.88
067-0870-039-0000	RESIDENTIAL	\$ 15.32	\$ 2.56	\$ 17.88
067-0870-040-0000	RESIDENTIAL	\$ 15.32	\$ 2.56	\$ 17.88
067-0870-041-0000	RESIDENTIAL	\$ 15.32	\$ 2.56	\$ 17.88
067-0870-042-0000	RESIDENTIAL	\$ 15.32	\$ 2.56	\$ 17.88
067-0870-043-0000	RESIDENTIAL	\$ 15.32	\$ 2.56	\$ 17.88
067-0870-044-0000	RESIDENTIAL	\$ 15.32	\$ 2.56	\$ 17.88
067-0870-045-0000	RESIDENTIAL	\$ 15.32	\$ 2.56	\$ 17.88
067-0870-046-0000	RESIDENTIAL	\$ 15.32	\$ 2.56	\$ 17.88
067-0870-047-0000	RESIDENTIAL	\$ 15.32	\$ 2.56	\$ 17.88
067-0870-048-0000	RESIDENTIAL	\$ 15.32	\$ 2.56	\$ 17.88
067-0870-049-0000	RESIDENTIAL	\$ 15.32	\$ 2.56	\$ 17.88
067-0870-050-0000	RESIDENTIAL	\$ 15.32	\$ 2.56	\$ 17.88
067-0870-051-0000	RESIDENTIAL	\$ 15.32	\$ 2.56	\$ 17.88
067-0870-052-0000	RESIDENTIAL	\$ 15.32	\$ 2.56	\$ 17.88
067-0870-053-0000	RESIDENTIAL	\$ 15.32	\$ 2.56	\$ 17.88
067-0870-054-0000	RESIDENTIAL	\$ 15.32	\$ 2.56	\$ 17.88
067-0870-055-0000	RESIDENTIAL	\$ 15.32	\$ 2.56	\$ 17.88
067-0870-056-0000	RESIDENTIAL	\$ 15.32	\$ 2.56	\$ 17.88
067-0870-057-0000	RESIDENTIAL	\$ 15.32	\$ 2.56	\$ 17.88
067-0870-058-0000	RESIDENTIAL	\$ 15.32	\$ 2.56	\$ 17.88
067-0870-059-0000	RESIDENTIAL	\$ 15.32	\$ 2.56	\$ 17.88
067-0870-060-0000	RESIDENTIAL	\$ 15.32	\$ 2.56	\$ 17.88
067-0870-061-0000	RESIDENTIAL	\$ 15.32	\$ 2.56	\$ 17.88
067-0870-062-0000	RESIDENTIAL	\$ 15.32	\$ 2.56	\$ 17.88
067-0870-063-0000	RESIDENTIAL	\$ 15.32	\$ 2.56	\$ 17.88
067-0870-064-0000	RESIDENTIAL	\$ 15.32	\$ 2.56	\$ 17.88
067-0870-065-0000	RESIDENTIAL	\$ 15.32	\$ 2.56	\$ 17.88
067-0870-066-0000	RESIDENTIAL	\$ 15.32	\$ 2.56	\$ 17.88
067-0880-001-0000	RESIDENTIAL	\$ 15.32	\$ 2.56	\$ 17.88
067-0880-002-0000	RESIDENTIAL	\$ 15.32	\$ 2.56	\$ 17.88
067-0880-003-0000	RESIDENTIAL	\$ 15.32	\$ 2.56	\$ 17.88
067-0880-004-0000	RESIDENTIAL	\$ 15.32	\$ 2.56	\$ 17.88

AGENDA ITEM 10.2

City of Rancho Cordova
Lighting District No. 2012-1
Fiscal Year 2019-20 Assessment Roll

ATTACHMENT 2

730

APN	District Classification	Street Light Charge	Safety Light Charge	Total Assessment
067-0880-005-0000	RESIDENTIAL	\$ 15.32	\$ 2.56	\$ 17.88
067-0880-006-0000	RESIDENTIAL	\$ 15.32	\$ 2.56	\$ 17.88
067-0880-007-0000	RESIDENTIAL	\$ 15.32	\$ 2.56	\$ 17.88
067-0880-008-0000	RESIDENTIAL	\$ 15.32	\$ 2.56	\$ 17.88
067-0880-009-0000	RESIDENTIAL	\$ 15.32	\$ 2.56	\$ 17.88
067-0880-010-0000	RESIDENTIAL	\$ 15.32	\$ 2.56	\$ 17.88
067-0880-011-0000	RESIDENTIAL	\$ 15.32	\$ 2.56	\$ 17.88
067-0880-012-0000	RESIDENTIAL	\$ 15.32	\$ 2.56	\$ 17.88
067-0880-013-0000	RESIDENTIAL	\$ 15.32	\$ 2.56	\$ 17.88
067-0880-014-0000	RESIDENTIAL	\$ 15.32	\$ 2.56	\$ 17.88
067-0880-015-0000	RESIDENTIAL	\$ 15.32	\$ 2.56	\$ 17.88
067-0880-016-0000	RESIDENTIAL	\$ 15.32	\$ 2.56	\$ 17.88
067-0880-017-0000	RESIDENTIAL	\$ 15.32	\$ 2.56	\$ 17.88
067-0880-018-0000	RESIDENTIAL	\$ 15.32	\$ 2.56	\$ 17.88
067-0880-019-0000	RESIDENTIAL	\$ 15.32	\$ 2.56	\$ 17.88
067-0880-020-0000	RESIDENTIAL	\$ 15.32	\$ 2.56	\$ 17.88
067-0880-021-0000	RESIDENTIAL	\$ 15.32	\$ 2.56	\$ 17.88
067-0880-022-0000	RESIDENTIAL	\$ 15.32	\$ 2.56	\$ 17.88
067-0880-023-0000	RESIDENTIAL	\$ 15.32	\$ 2.56	\$ 17.88
067-0880-024-0000	RESIDENTIAL	\$ 15.32	\$ 2.56	\$ 17.88
067-0880-025-0000	RESIDENTIAL	\$ 15.32	\$ 2.56	\$ 17.88
067-0880-026-0000	RESIDENTIAL	\$ 15.32	\$ 2.56	\$ 17.88
067-0880-027-0000	RESIDENTIAL	\$ 15.32	\$ 2.56	\$ 17.88
067-0880-028-0000	RESIDENTIAL	\$ 15.32	\$ 2.56	\$ 17.88
067-0880-029-0000	RESIDENTIAL	\$ 15.32	\$ 2.56	\$ 17.88
067-0880-030-0000	RESIDENTIAL	\$ 15.32	\$ 2.56	\$ 17.88
067-0880-031-0000	RESIDENTIAL	\$ 15.32	\$ 2.56	\$ 17.88
067-0880-032-0000	RESIDENTIAL	\$ 15.32	\$ 2.56	\$ 17.88
067-0880-033-0000	RESIDENTIAL	\$ 15.32	\$ 2.56	\$ 17.88
067-0880-034-0000	RESIDENTIAL	\$ 15.32	\$ 2.56	\$ 17.88
067-0880-035-0000	RESIDENTIAL	\$ 15.32	\$ 2.56	\$ 17.88
067-0880-036-0000	RESIDENTIAL	\$ 15.32	\$ 2.56	\$ 17.88
067-0880-037-0000	RESIDENTIAL	\$ 15.32	\$ 2.56	\$ 17.88
067-0880-038-0000	RESIDENTIAL	\$ 15.32	\$ 2.56	\$ 17.88
067-0880-039-0000	RESIDENTIAL	\$ 15.32	\$ 2.56	\$ 17.88
067-0880-040-0000	RESIDENTIAL	\$ 15.32	\$ 2.56	\$ 17.88
067-0880-041-0000	RESIDENTIAL	\$ 15.32	\$ 2.56	\$ 17.88
067-0880-042-0000	RESIDENTIAL	\$ 15.32	\$ 2.56	\$ 17.88
067-0880-043-0000	RESIDENTIAL	\$ 15.32	\$ 2.56	\$ 17.88
067-0880-044-0000	RESIDENTIAL	\$ 15.32	\$ 2.56	\$ 17.88
067-0880-045-0000	RESIDENTIAL	\$ 15.32	\$ 2.56	\$ 17.88
067-0880-046-0000	RESIDENTIAL	\$ 15.32	\$ 2.56	\$ 17.88
067-0880-047-0000	RESIDENTIAL	\$ 15.32	\$ 2.56	\$ 17.88
067-0880-048-0000	RESIDENTIAL	\$ 15.32	\$ 2.56	\$ 17.88

AGENDA ITEM 10.2

City of Rancho Cordova
Lighting District No. 2012-1
Fiscal Year 2019-20 Assessment Roll

ATTACHMENT 2

731

APN	District Classification	Street Light Charge	Safety Light Charge	Total Assessment
067-0880-049-0000	RESIDENTIAL	\$ 15.32	\$ 2.56	\$ 17.88
067-0880-050-0000	RESIDENTIAL	\$ 15.32	\$ 2.56	\$ 17.88
067-0880-051-0000	RESIDENTIAL	\$ 15.32	\$ 2.56	\$ 17.88
067-0880-052-0000	RESIDENTIAL	\$ 15.32	\$ 2.56	\$ 17.88
067-0880-053-0000	RESIDENTIAL	\$ 15.32	\$ 2.56	\$ 17.88
067-0880-054-0000	RESIDENTIAL	\$ 15.32	\$ 2.56	\$ 17.88
067-0880-055-0000	RESIDENTIAL	\$ 15.32	\$ 2.56	\$ 17.88
067-0880-056-0000	RESIDENTIAL	\$ 15.32	\$ 2.56	\$ 17.88
067-0880-057-0000	RESIDENTIAL	\$ 15.32	\$ 2.56	\$ 17.88
067-0880-058-0000	RESIDENTIAL	\$ 15.32	\$ 2.56	\$ 17.88
067-0880-059-0000	RESIDENTIAL	\$ 15.32	\$ 2.56	\$ 17.88
067-0880-060-0000	RESIDENTIAL	\$ 15.32	\$ 2.56	\$ 17.88
067-0880-061-0000	RESIDENTIAL	\$ 15.32	\$ 2.56	\$ 17.88
067-0880-062-0000	RESIDENTIAL	\$ 15.32	\$ 2.56	\$ 17.88
067-0880-063-0000	RESIDENTIAL	\$ 15.32	\$ 2.56	\$ 17.88
067-0880-064-0000	RESIDENTIAL	\$ 15.32	\$ 2.56	\$ 17.88
067-0880-065-0000	RESIDENTIAL	\$ 15.32	\$ 2.56	\$ 17.88
067-0880-066-0000	RESIDENTIAL	\$ 15.32	\$ 2.56	\$ 17.88
067-0880-067-0000	RESIDENTIAL	\$ 15.32	\$ 2.56	\$ 17.88
067-0880-068-0000	RESIDENTIAL	\$ 15.32	\$ 2.56	\$ 17.88
067-0880-069-0000	RESIDENTIAL	\$ 15.32	\$ 2.56	\$ 17.88
067-0880-070-0000	RESIDENTIAL	\$ 15.32	\$ 2.56	\$ 17.88
067-0880-071-0000	RESIDENTIAL	\$ 15.32	\$ 2.56	\$ 17.88
067-0880-072-0000	RESIDENTIAL	\$ 15.32	\$ 2.56	\$ 17.88
067-0880-073-0000	RESIDENTIAL	\$ 15.32	\$ 2.56	\$ 17.88
067-0880-074-0000	RESIDENTIAL	\$ 15.32	\$ 2.56	\$ 17.88
067-0880-075-0000	RESIDENTIAL	\$ 15.32	\$ 2.56	\$ 17.88
067-0880-076-0000	RESIDENTIAL	\$ 15.32	\$ 2.56	\$ 17.88
067-0880-077-0000	RESIDENTIAL	\$ 15.32	\$ 2.56	\$ 17.88
067-0880-078-0000	RESIDENTIAL	\$ 15.32	\$ 2.56	\$ 17.88
067-0880-079-0000	RESIDENTIAL	\$ 15.32	\$ 2.56	\$ 17.88
067-0880-080-0000	RESIDENTIAL	\$ 15.32	\$ 2.56	\$ 17.88
067-0880-081-0000	RESIDENTIAL	\$ 15.32	\$ 2.56	\$ 17.88
067-0880-082-0000	RESIDENTIAL	\$ 15.32	\$ 2.56	\$ 17.88
067-0880-083-0000	RESIDENTIAL	\$ 15.32	\$ 2.56	\$ 17.88
067-0880-084-0000	RESIDENTIAL	\$ 15.32	\$ 2.56	\$ 17.88
067-0880-085-0000	RESIDENTIAL	\$ 15.32	\$ 2.56	\$ 17.88
067-0880-086-0000	RESIDENTIAL	\$ 15.32	\$ 2.56	\$ 17.88
067-0880-087-0000	RESIDENTIAL	\$ 15.32	\$ 2.56	\$ 17.88
067-0880-088-0000	RESIDENTIAL	\$ 15.32	\$ 2.56	\$ 17.88
067-0880-089-0000	RESIDENTIAL	\$ 15.32	\$ 2.56	\$ 17.88
067-0880-090-0000	RESIDENTIAL	\$ 15.32	\$ 2.56	\$ 17.88
067-0880-091-0000	RESIDENTIAL	\$ 15.32	\$ 2.56	\$ 17.88
067-0880-092-0000	RESIDENTIAL	\$ 15.32	\$ 2.56	\$ 17.88

AGENDA ITEM 10.2

City of Rancho Cordova
Lighting District No. 2012-1
Fiscal Year 2019-20 Assessment Roll

ATTACHMENT 2

732

APN	District Classification	Street Light Charge	Safety Light Charge	Total Assessment
067-0890-001-0000	RESIDENTIAL	\$ 15.32	\$ 2.56	\$ 17.88
067-0890-002-0000	RESIDENTIAL	\$ 15.32	\$ 2.56	\$ 17.88
067-0890-003-0000	RESIDENTIAL	\$ 15.32	\$ 2.56	\$ 17.88
067-0890-004-0000	RESIDENTIAL	\$ 15.32	\$ 2.56	\$ 17.88
067-0890-005-0000	RESIDENTIAL	\$ 15.32	\$ 2.56	\$ 17.88
067-0890-006-0000	RESIDENTIAL	\$ 15.32	\$ 2.56	\$ 17.88
067-0890-007-0000	RESIDENTIAL	\$ 15.32	\$ 2.56	\$ 17.88
067-0890-008-0000	RESIDENTIAL	\$ 15.32	\$ 2.56	\$ 17.88
067-0890-009-0000	RESIDENTIAL	\$ 15.32	\$ 2.56	\$ 17.88
067-0890-010-0000	RESIDENTIAL	\$ 15.32	\$ 2.56	\$ 17.88
067-0890-011-0000	RESIDENTIAL	\$ 15.32	\$ 2.56	\$ 17.88
067-0890-012-0000	RESIDENTIAL	\$ 15.32	\$ 2.56	\$ 17.88
067-0890-013-0000	RESIDENTIAL	\$ 15.32	\$ 2.56	\$ 17.88
067-0890-014-0000	RESIDENTIAL	\$ 15.32	\$ 2.56	\$ 17.88
067-0890-015-0000	RESIDENTIAL	\$ 15.32	\$ 2.56	\$ 17.88
067-0890-016-0000	RESIDENTIAL	\$ 15.32	\$ 2.56	\$ 17.88
067-0890-017-0000	RESIDENTIAL	\$ 15.32	\$ 2.56	\$ 17.88
067-0890-018-0000	RESIDENTIAL	\$ 15.32	\$ 2.56	\$ 17.88
067-0890-019-0000	RESIDENTIAL	\$ 15.32	\$ 2.56	\$ 17.88
067-0890-020-0000	RESIDENTIAL	\$ 15.32	\$ 2.56	\$ 17.88
067-0890-021-0000	RESIDENTIAL	\$ 15.32	\$ 2.56	\$ 17.88
067-0890-022-0000	RESIDENTIAL	\$ 15.32	\$ 2.56	\$ 17.88
067-0890-023-0000	RESIDENTIAL	\$ 15.32	\$ 2.56	\$ 17.88
067-0890-024-0000	RESIDENTIAL	\$ 15.32	\$ 2.56	\$ 17.88
067-0890-025-0000	RESIDENTIAL	\$ 15.32	\$ 2.56	\$ 17.88
067-0890-026-0000	RESIDENTIAL	\$ 15.32	\$ 2.56	\$ 17.88
067-0890-027-0000	RESIDENTIAL	\$ 15.32	\$ 2.56	\$ 17.88
067-0890-028-0000	RESIDENTIAL	\$ 15.32	\$ 2.56	\$ 17.88
067-0890-029-0000	RESIDENTIAL	\$ 15.32	\$ 2.56	\$ 17.88
067-0890-030-0000	RESIDENTIAL	\$ 15.32	\$ 2.56	\$ 17.88
067-0890-031-0000	RESIDENTIAL	\$ 15.32	\$ 2.56	\$ 17.88
067-0890-032-0000	RESIDENTIAL	\$ 15.32	\$ 2.56	\$ 17.88
067-0890-033-0000	RESIDENTIAL	\$ 15.32	\$ 2.56	\$ 17.88
067-0890-034-0000	RESIDENTIAL	\$ 15.32	\$ 2.56	\$ 17.88
067-0890-035-0000	RESIDENTIAL	\$ 15.32	\$ 2.56	\$ 17.88
067-0890-036-0000	RESIDENTIAL	\$ 15.32	\$ 2.56	\$ 17.88
067-0890-037-0000	RESIDENTIAL	\$ 15.32	\$ 2.56	\$ 17.88
067-0890-038-0000	RESIDENTIAL	\$ 15.32	\$ 2.56	\$ 17.88
067-0890-039-0000	RESIDENTIAL	\$ 15.32	\$ 2.56	\$ 17.88
067-0890-040-0000	RESIDENTIAL	\$ 15.32	\$ 2.56	\$ 17.88
067-0890-041-0000	RESIDENTIAL	\$ 15.32	\$ 2.56	\$ 17.88
067-0890-042-0000	RESIDENTIAL	\$ 15.32	\$ 2.56	\$ 17.88
067-0890-046-0000	RESIDENTIAL	\$ 15.32	\$ 2.56	\$ 17.88
067-0890-047-0000	RESIDENTIAL	\$ 15.32	\$ 2.56	\$ 17.88

AGENDA ITEM 10.2

City of Rancho Cordova
Lighting District No. 2012-1
Fiscal Year 2019-20 Assessment Roll

ATTACHMENT 2

733

APN	District Classification	Street Light Charge	Safety Light Charge	Total Assessment
067-0890-048-0000	RESIDENTIAL	\$ 15.32	\$ 2.56	\$ 17.88
067-0890-049-0000	RESIDENTIAL	\$ 15.32	\$ 2.56	\$ 17.88
067-0890-050-0000	RESIDENTIAL	\$ 15.32	\$ 2.56	\$ 17.88
067-0890-051-0000	RESIDENTIAL	\$ 15.32	\$ 2.56	\$ 17.88
067-0890-052-0000	RESIDENTIAL	\$ 15.32	\$ 2.56	\$ 17.88
067-0890-053-0000	RESIDENTIAL	\$ 15.32	\$ 2.56	\$ 17.88
067-0900-001-0000	RESIDENTIAL	\$ 15.32	\$ 2.56	\$ 17.88
067-0900-002-0000	RESIDENTIAL	\$ 15.32	\$ 2.56	\$ 17.88
067-0900-003-0000	RESIDENTIAL	\$ 15.32	\$ 2.56	\$ 17.88
067-0900-004-0000	RESIDENTIAL	\$ 15.32	\$ 2.56	\$ 17.88
067-0900-005-0000	RESIDENTIAL	\$ 15.32	\$ 2.56	\$ 17.88
067-0900-006-0000	RESIDENTIAL	\$ 15.32	\$ 2.56	\$ 17.88
067-0900-007-0000	RESIDENTIAL	\$ 15.32	\$ 2.56	\$ 17.88
067-0900-008-0000	RESIDENTIAL	\$ 15.32	\$ 2.56	\$ 17.88
067-0900-009-0000	RESIDENTIAL	\$ 15.32	\$ 2.56	\$ 17.88
067-0900-010-0000	RESIDENTIAL	\$ 15.32	\$ 2.56	\$ 17.88
067-0900-011-0000	RESIDENTIAL	\$ 15.32	\$ 2.56	\$ 17.88
067-0900-012-0000	RESIDENTIAL	\$ 15.32	\$ 2.56	\$ 17.88
067-0900-013-0000	RESIDENTIAL	\$ 15.32	\$ 2.56	\$ 17.88
067-0900-014-0000	RESIDENTIAL	\$ 15.32	\$ 2.56	\$ 17.88
067-0900-015-0000	RESIDENTIAL	\$ 15.32	\$ 2.56	\$ 17.88
067-0900-016-0000	RESIDENTIAL	\$ 15.32	\$ 2.56	\$ 17.88
067-0900-017-0000	RESIDENTIAL	\$ 15.32	\$ 2.56	\$ 17.88
067-0900-018-0000	RESIDENTIAL	\$ 15.32	\$ 2.56	\$ 17.88
067-0900-019-0000	SAFETY LIGHTS ONLY	\$ 0.00	\$ 2.56	\$ 2.56
067-0900-020-0000	SAFETY LIGHTS ONLY	\$ 0.00	\$ 2.56	\$ 2.56
067-0900-021-0000	SAFETY LIGHTS ONLY	\$ 0.00	\$ 2.56	\$ 2.56
067-0900-022-0000	RESIDENTIAL	\$ 15.32	\$ 2.56	\$ 17.88
067-0900-023-0000	RESIDENTIAL	\$ 15.32	\$ 2.56	\$ 17.88
067-0900-024-0000	RESIDENTIAL	\$ 15.32	\$ 2.56	\$ 17.88
067-0900-025-0000	RESIDENTIAL	\$ 15.32	\$ 2.56	\$ 17.88
067-0900-026-0000	RESIDENTIAL	\$ 15.32	\$ 2.56	\$ 17.88
067-0900-027-0000	RESIDENTIAL	\$ 15.32	\$ 2.56	\$ 17.88
067-0900-028-0000	RESIDENTIAL	\$ 15.32	\$ 2.56	\$ 17.88
067-0900-029-0000	RESIDENTIAL	\$ 15.32	\$ 2.56	\$ 17.88
067-0900-030-0000	SAFETY LIGHTS ONLY	\$ 0.00	\$ 2.56	\$ 2.56
067-0900-031-0000	SAFETY LIGHTS ONLY	\$ 0.00	\$ 2.56	\$ 2.56
067-0900-032-0000	SAFETY LIGHTS ONLY	\$ 0.00	\$ 2.56	\$ 2.56
067-0900-033-0000	SAFETY LIGHTS ONLY	\$ 0.00	\$ 2.56	\$ 2.56
067-0900-034-0000	SAFETY LIGHTS ONLY	\$ 0.00	\$ 2.56	\$ 2.56
067-0900-035-0000	RESIDENTIAL	\$ 15.32	\$ 2.56	\$ 17.88
067-0900-036-0000	RESIDENTIAL	\$ 15.32	\$ 2.56	\$ 17.88
067-0900-037-0000	RESIDENTIAL	\$ 15.32	\$ 2.56	\$ 17.88
067-0900-038-0000	RESIDENTIAL	\$ 15.32	\$ 2.56	\$ 17.88

AGENDA ITEM 10.2

City of Rancho Cordova
Lighting District No. 2012-1
Fiscal Year 2019-20 Assessment Roll

ATTACHMENT 2

734

APN	District Classification	Street Light Charge	Safety Light Charge	Total Assessment
067-0900-039-0000	RESIDENTIAL	\$ 15.32	\$ 2.56	\$ 17.88
067-0900-040-0000	RESIDENTIAL	\$ 15.32	\$ 2.56	\$ 17.88
067-0900-041-0000	RESIDENTIAL	\$ 15.32	\$ 2.56	\$ 17.88
067-0900-042-0000	RESIDENTIAL	\$ 15.32	\$ 2.56	\$ 17.88
067-0900-044-0000	RESIDENTIAL	\$ 15.32	\$ 2.56	\$ 17.88
067-0900-045-0000	RESIDENTIAL	\$ 15.32	\$ 2.56	\$ 17.88
067-0900-046-0000	RESIDENTIAL	\$ 15.32	\$ 2.56	\$ 17.88
067-0900-047-0000	RESIDENTIAL	\$ 15.32	\$ 2.56	\$ 17.88
067-0900-048-0000	RESIDENTIAL	\$ 15.32	\$ 2.56	\$ 17.88
067-0900-049-0000	RESIDENTIAL	\$ 15.32	\$ 2.56	\$ 17.88
067-0900-050-0000	RESIDENTIAL	\$ 15.32	\$ 2.56	\$ 17.88
067-0910-001-0000	RESIDENTIAL	\$ 15.32	\$ 2.56	\$ 17.88
067-0910-002-0000	RESIDENTIAL	\$ 15.32	\$ 2.56	\$ 17.88
067-0910-003-0000	RESIDENTIAL	\$ 15.32	\$ 2.56	\$ 17.88
067-0910-004-0000	RESIDENTIAL	\$ 15.32	\$ 2.56	\$ 17.88
067-0910-005-0000	RESIDENTIAL	\$ 15.32	\$ 2.56	\$ 17.88
067-0910-006-0000	RESIDENTIAL	\$ 15.32	\$ 2.56	\$ 17.88
067-0910-007-0000	RESIDENTIAL	\$ 15.32	\$ 2.56	\$ 17.88
067-0910-008-0000	RESIDENTIAL	\$ 15.32	\$ 2.56	\$ 17.88
067-0910-009-0000	RESIDENTIAL	\$ 15.32	\$ 2.56	\$ 17.88
067-0910-010-0000	RESIDENTIAL	\$ 15.32	\$ 2.56	\$ 17.88
067-0910-011-0000	RESIDENTIAL	\$ 15.32	\$ 2.56	\$ 17.88
067-0910-012-0000	RESIDENTIAL	\$ 15.32	\$ 2.56	\$ 17.88
067-0910-013-0000	RESIDENTIAL	\$ 15.32	\$ 2.56	\$ 17.88
067-0910-014-0000	RESIDENTIAL	\$ 15.32	\$ 2.56	\$ 17.88
067-0910-016-0000	RESIDENTIAL	\$ 15.32	\$ 2.56	\$ 17.88
067-0910-017-0000	RESIDENTIAL	\$ 15.32	\$ 2.56	\$ 17.88
067-0910-018-0000	RESIDENTIAL	\$ 15.32	\$ 2.56	\$ 17.88
067-0910-019-0000	RESIDENTIAL	\$ 15.32	\$ 2.56	\$ 17.88
067-0910-020-0000	RESIDENTIAL	\$ 15.32	\$ 2.56	\$ 17.88
067-0910-021-0000	RESIDENTIAL	\$ 15.32	\$ 2.56	\$ 17.88
067-0910-022-0000	RESIDENTIAL	\$ 15.32	\$ 2.56	\$ 17.88
067-0910-023-0000	RESIDENTIAL	\$ 15.32	\$ 2.56	\$ 17.88
067-0910-024-0000	RESIDENTIAL	\$ 15.32	\$ 2.56	\$ 17.88
067-0910-025-0000	RESIDENTIAL	\$ 15.32	\$ 2.56	\$ 17.88
067-0910-026-0000	RESIDENTIAL	\$ 15.32	\$ 2.56	\$ 17.88
067-0910-027-0000	RESIDENTIAL	\$ 15.32	\$ 2.56	\$ 17.88
067-0910-028-0000	RESIDENTIAL	\$ 15.32	\$ 2.56	\$ 17.88
067-0910-029-0000	RESIDENTIAL	\$ 15.32	\$ 2.56	\$ 17.88
067-0910-030-0000	RESIDENTIAL	\$ 15.32	\$ 2.56	\$ 17.88
067-0910-031-0000	RESIDENTIAL	\$ 15.32	\$ 2.56	\$ 17.88
067-0910-032-0000	RESIDENTIAL	\$ 15.32	\$ 2.56	\$ 17.88
067-0920-001-0000	SAFETY LIGHTS ONLY	\$ 0.00	\$ 2.56	\$ 2.56
067-0920-002-0000	SAFETY LIGHTS ONLY	\$ 0.00	\$ 2.56	\$ 2.56

AGENDA ITEM 10.2

City of Rancho Cordova
Lighting District No. 2012-1
Fiscal Year 2019-20 Assessment Roll

ATTACHMENT 2

735

APN	District Classification	Street Light Charge	Safety Light Charge	Total Assessment
067-0920-003-0000	SAFETY LIGHTS ONLY	\$ 0.00	\$ 2.56	\$ 2.56
067-0920-004-0000	SAFETY LIGHTS ONLY	\$ 0.00	\$ 2.56	\$ 2.56
067-0920-005-0000	SAFETY LIGHTS ONLY	\$ 0.00	\$ 2.56	\$ 2.56
067-0920-006-0000	SAFETY LIGHTS ONLY	\$ 0.00	\$ 2.56	\$ 2.56
067-0920-007-0000	SAFETY LIGHTS ONLY	\$ 0.00	\$ 2.56	\$ 2.56
067-0920-008-0000	SAFETY LIGHTS ONLY	\$ 0.00	\$ 2.56	\$ 2.56
067-0920-009-0000	SAFETY LIGHTS ONLY	\$ 0.00	\$ 2.56	\$ 2.56
067-0920-010-0000	SAFETY LIGHTS ONLY	\$ 0.00	\$ 2.56	\$ 2.56
067-0920-011-0000	SAFETY LIGHTS ONLY	\$ 0.00	\$ 2.56	\$ 2.56
067-0920-012-0000	SAFETY LIGHTS ONLY	\$ 0.00	\$ 2.56	\$ 2.56
067-0920-013-0000	SAFETY LIGHTS ONLY	\$ 0.00	\$ 2.56	\$ 2.56
067-0920-014-0000	SAFETY LIGHTS ONLY	\$ 0.00	\$ 2.56	\$ 2.56
067-0920-015-0000	SAFETY LIGHTS ONLY	\$ 0.00	\$ 2.56	\$ 2.56
067-0920-016-0000	SAFETY LIGHTS ONLY	\$ 0.00	\$ 2.56	\$ 2.56
067-0920-017-0000	SAFETY LIGHTS ONLY	\$ 0.00	\$ 2.56	\$ 2.56
067-0920-018-0000	SAFETY LIGHTS ONLY	\$ 0.00	\$ 2.56	\$ 2.56
067-0920-019-0000	SAFETY LIGHTS ONLY	\$ 0.00	\$ 2.56	\$ 2.56
067-0920-020-0000	SAFETY LIGHTS ONLY	\$ 0.00	\$ 2.56	\$ 2.56
067-0920-021-0000	SAFETY LIGHTS ONLY	\$ 0.00	\$ 2.56	\$ 2.56
067-0920-022-0000	SAFETY LIGHTS ONLY	\$ 0.00	\$ 2.56	\$ 2.56
067-0920-023-0000	SAFETY LIGHTS ONLY	\$ 0.00	\$ 2.56	\$ 2.56
067-0920-024-0000	SAFETY LIGHTS ONLY	\$ 0.00	\$ 2.56	\$ 2.56
067-0920-025-0000	SAFETY LIGHTS ONLY	\$ 0.00	\$ 2.56	\$ 2.56
067-0920-026-0000	SAFETY LIGHTS ONLY	\$ 0.00	\$ 2.56	\$ 2.56
067-0920-027-0000	SAFETY LIGHTS ONLY	\$ 0.00	\$ 2.56	\$ 2.56
067-0920-028-0000	SAFETY LIGHTS ONLY	\$ 0.00	\$ 2.56	\$ 2.56
067-0920-029-0000	SAFETY LIGHTS ONLY	\$ 0.00	\$ 2.56	\$ 2.56
067-0920-030-0000	SAFETY LIGHTS ONLY	\$ 0.00	\$ 2.56	\$ 2.56
067-0920-031-0000	SAFETY LIGHTS ONLY	\$ 0.00	\$ 2.56	\$ 2.56
067-0920-032-0000	SAFETY LIGHTS ONLY	\$ 0.00	\$ 2.56	\$ 2.56
067-0920-033-0000	SAFETY LIGHTS ONLY	\$ 0.00	\$ 2.56	\$ 2.56
067-0920-034-0000	SAFETY LIGHTS ONLY	\$ 0.00	\$ 2.56	\$ 2.56
067-0920-035-0000	SAFETY LIGHTS ONLY	\$ 0.00	\$ 2.56	\$ 2.56
067-0920-036-0000	SAFETY LIGHTS ONLY	\$ 0.00	\$ 2.56	\$ 2.56
067-0920-037-0000	SAFETY LIGHTS ONLY	\$ 0.00	\$ 2.56	\$ 2.56
067-0920-038-0000	SAFETY LIGHTS ONLY	\$ 0.00	\$ 2.56	\$ 2.56
067-0920-039-0000	SAFETY LIGHTS ONLY	\$ 0.00	\$ 2.56	\$ 2.56
067-0920-040-0000	SAFETY LIGHTS ONLY	\$ 0.00	\$ 2.56	\$ 2.56
067-0920-041-0000	SAFETY LIGHTS ONLY	\$ 0.00	\$ 2.56	\$ 2.56
067-0920-042-0000	SAFETY LIGHTS ONLY	\$ 0.00	\$ 2.56	\$ 2.56
067-0920-043-0000	SAFETY LIGHTS ONLY	\$ 0.00	\$ 2.56	\$ 2.56
067-0920-044-0000	SAFETY LIGHTS ONLY	\$ 0.00	\$ 2.56	\$ 2.56
067-0920-045-0000	SAFETY LIGHTS ONLY	\$ 0.00	\$ 2.56	\$ 2.56
067-0920-046-0000	SAFETY LIGHTS ONLY	\$ 0.00	\$ 2.56	\$ 2.56

AGENDA ITEM 10.2

City of Rancho Cordova
Lighting District No. 2012-1
Fiscal Year 2019-20 Assessment Roll

ATTACHMENT 2

736

APN	District Classification	Street Light Charge	Safety Light Charge	Total Assessment
067-0920-047-0000	SAFETY LIGHTS ONLY	\$ 0.00	\$ 2.56	\$ 2.56
067-0920-048-0000	SAFETY LIGHTS ONLY	\$ 0.00	\$ 2.56	\$ 2.56
067-0920-049-0000	SAFETY LIGHTS ONLY	\$ 0.00	\$ 2.56	\$ 2.56
067-0920-050-0000	SAFETY LIGHTS ONLY	\$ 0.00	\$ 2.56	\$ 2.56
067-0920-051-0000	SAFETY LIGHTS ONLY	\$ 0.00	\$ 2.56	\$ 2.56
067-0920-052-0000	SAFETY LIGHTS ONLY	\$ 0.00	\$ 2.56	\$ 2.56
067-0920-053-0000	SAFETY LIGHTS ONLY	\$ 0.00	\$ 2.56	\$ 2.56
067-0920-054-0000	SAFETY LIGHTS ONLY	\$ 0.00	\$ 2.56	\$ 2.56
067-0920-055-0000	SAFETY LIGHTS ONLY	\$ 0.00	\$ 2.56	\$ 2.56
067-0920-056-0000	SAFETY LIGHTS ONLY	\$ 0.00	\$ 2.56	\$ 2.56
067-0920-057-0000	SAFETY LIGHTS ONLY	\$ 0.00	\$ 2.56	\$ 2.56
067-0920-058-0000	SAFETY LIGHTS ONLY	\$ 0.00	\$ 2.56	\$ 2.56
067-0920-059-0000	SAFETY LIGHTS ONLY	\$ 0.00	\$ 2.56	\$ 2.56
067-0920-060-0000	SAFETY LIGHTS ONLY	\$ 0.00	\$ 2.56	\$ 2.56
067-0920-061-0000	SAFETY LIGHTS ONLY	\$ 0.00	\$ 2.56	\$ 2.56
067-0920-062-0000	SAFETY LIGHTS ONLY	\$ 0.00	\$ 2.56	\$ 2.56
067-0920-063-0000	SAFETY LIGHTS ONLY	\$ 0.00	\$ 2.56	\$ 2.56
067-0920-064-0000	SAFETY LIGHTS ONLY	\$ 0.00	\$ 2.56	\$ 2.56
067-0920-065-0000	SAFETY LIGHTS ONLY	\$ 0.00	\$ 2.56	\$ 2.56
067-0920-066-0000	SAFETY LIGHTS ONLY	\$ 0.00	\$ 2.56	\$ 2.56
067-0920-067-0000	SAFETY LIGHTS ONLY	\$ 0.00	\$ 2.56	\$ 2.56
067-0920-068-0000	SAFETY LIGHTS ONLY	\$ 0.00	\$ 2.56	\$ 2.56
067-0920-069-0000	SAFETY LIGHTS ONLY	\$ 0.00	\$ 2.56	\$ 2.56
067-0920-070-0000	SAFETY LIGHTS ONLY	\$ 0.00	\$ 2.56	\$ 2.56
067-0920-071-0000	SAFETY LIGHTS ONLY	\$ 0.00	\$ 2.56	\$ 2.56
067-0920-072-0000	SAFETY LIGHTS ONLY	\$ 0.00	\$ 2.56	\$ 2.56
067-0920-073-0000	SAFETY LIGHTS ONLY	\$ 0.00	\$ 2.56	\$ 2.56
067-0920-074-0000	SAFETY LIGHTS ONLY	\$ 0.00	\$ 2.56	\$ 2.56
067-0920-075-0000	SAFETY LIGHTS ONLY	\$ 0.00	\$ 2.56	\$ 2.56
067-0920-076-0000	SAFETY LIGHTS ONLY	\$ 0.00	\$ 2.56	\$ 2.56
067-0920-077-0000	SAFETY LIGHTS ONLY	\$ 0.00	\$ 2.56	\$ 2.56
067-0920-078-0000	SAFETY LIGHTS ONLY	\$ 0.00	\$ 2.56	\$ 2.56
067-0920-079-0000	SAFETY LIGHTS ONLY	\$ 0.00	\$ 2.56	\$ 2.56
067-0920-080-0000	SAFETY LIGHTS ONLY	\$ 0.00	\$ 2.56	\$ 2.56
067-0920-081-0000	SAFETY LIGHTS ONLY	\$ 0.00	\$ 2.56	\$ 2.56
067-0920-082-0000	SAFETY LIGHTS ONLY	\$ 0.00	\$ 2.56	\$ 2.56
067-0920-083-0000	SAFETY LIGHTS ONLY	\$ 0.00	\$ 2.56	\$ 2.56
067-0920-084-0000	SAFETY LIGHTS ONLY	\$ 0.00	\$ 2.56	\$ 2.56
067-0920-085-0000	SAFETY LIGHTS ONLY	\$ 0.00	\$ 2.56	\$ 2.56
067-0920-086-0000	SAFETY LIGHTS ONLY	\$ 0.00	\$ 2.56	\$ 2.56
067-0920-087-0000	SAFETY LIGHTS ONLY	\$ 0.00	\$ 2.56	\$ 2.56
067-0920-088-0000	SAFETY LIGHTS ONLY	\$ 0.00	\$ 2.56	\$ 2.56
067-0920-089-0000	SAFETY LIGHTS ONLY	\$ 0.00	\$ 2.56	\$ 2.56
067-0920-090-0000	SAFETY LIGHTS ONLY	\$ 0.00	\$ 2.56	\$ 2.56

AGENDA ITEM 10.2

City of Rancho Cordova
Lighting District No. 2012-1
Fiscal Year 2019-20 Assessment Roll

ATTACHMENT 2

737

APN	District Classification	Street Light Charge	Safety Light Charge	Total Assessment
067-0920-091-0000	SAFETY LIGHTS ONLY	\$ 0.00	\$ 2.56	\$ 2.56
067-0920-092-0000	SAFETY LIGHTS ONLY	\$ 0.00	\$ 2.56	\$ 2.56
067-0920-093-0000	SAFETY LIGHTS ONLY	\$ 0.00	\$ 2.56	\$ 2.56
067-0920-094-0000	SAFETY LIGHTS ONLY	\$ 0.00	\$ 2.56	\$ 2.56
067-0920-095-0000	SAFETY LIGHTS ONLY	\$ 0.00	\$ 2.56	\$ 2.56
067-0920-096-0000	SAFETY LIGHTS ONLY	\$ 0.00	\$ 2.56	\$ 2.56
067-0920-097-0000	SAFETY LIGHTS ONLY	\$ 0.00	\$ 2.56	\$ 2.56
067-0920-098-0000	SAFETY LIGHTS ONLY	\$ 0.00	\$ 2.56	\$ 2.56
067-0920-099-0000	SAFETY LIGHTS ONLY	\$ 0.00	\$ 2.56	\$ 2.56
067-0920-100-0000	SAFETY LIGHTS ONLY	\$ 0.00	\$ 2.56	\$ 2.56
067-0920-101-0000	SAFETY LIGHTS ONLY	\$ 0.00	\$ 2.56	\$ 2.56
067-0920-102-0000	SAFETY LIGHTS ONLY	\$ 0.00	\$ 2.56	\$ 2.56
067-0920-103-0000	SAFETY LIGHTS ONLY	\$ 0.00	\$ 2.56	\$ 2.56
067-0920-104-0000	SAFETY LIGHTS ONLY	\$ 0.00	\$ 2.56	\$ 2.56
067-0920-105-0000	SAFETY LIGHTS ONLY	\$ 0.00	\$ 2.56	\$ 2.56
067-0920-106-0000	SAFETY LIGHTS ONLY	\$ 0.00	\$ 2.56	\$ 2.56
067-0920-107-0000	SAFETY LIGHTS ONLY	\$ 0.00	\$ 2.56	\$ 2.56
067-0920-108-0000	SAFETY LIGHTS ONLY	\$ 0.00	\$ 2.56	\$ 2.56
067-0920-109-0000	SAFETY LIGHTS ONLY	\$ 0.00	\$ 2.56	\$ 2.56
067-0920-110-0000	SAFETY LIGHTS ONLY	\$ 0.00	\$ 2.56	\$ 2.56
067-0920-111-0000	SAFETY LIGHTS ONLY	\$ 0.00	\$ 2.56	\$ 2.56
067-0920-112-0000	SAFETY LIGHTS ONLY	\$ 0.00	\$ 2.56	\$ 2.56
067-0920-113-0000	SAFETY LIGHTS ONLY	\$ 0.00	\$ 2.56	\$ 2.56
067-0920-114-0000	SAFETY LIGHTS ONLY	\$ 0.00	\$ 2.56	\$ 2.56
067-0920-115-0000	SAFETY LIGHTS ONLY	\$ 0.00	\$ 2.56	\$ 2.56
067-0920-116-0000	SAFETY LIGHTS ONLY	\$ 0.00	\$ 2.56	\$ 2.56
067-0920-117-0000	SAFETY LIGHTS ONLY	\$ 0.00	\$ 2.56	\$ 2.56
067-0920-118-0000	SAFETY LIGHTS ONLY	\$ 0.00	\$ 2.56	\$ 2.56
067-0930-001-0000	RESIDENTIAL	\$ 15.32	\$ 2.56	\$ 17.88
067-0930-002-0000	RESIDENTIAL	\$ 15.32	\$ 2.56	\$ 17.88
067-0930-003-0000	RESIDENTIAL	\$ 15.32	\$ 2.56	\$ 17.88
067-0930-004-0000	RESIDENTIAL	\$ 15.32	\$ 2.56	\$ 17.88
067-0930-005-0000	RESIDENTIAL	\$ 15.32	\$ 2.56	\$ 17.88
067-0930-006-0000	RESIDENTIAL	\$ 15.32	\$ 2.56	\$ 17.88
067-0930-007-0000	RESIDENTIAL	\$ 15.32	\$ 2.56	\$ 17.88
067-0930-008-0000	RESIDENTIAL	\$ 15.32	\$ 2.56	\$ 17.88
067-0930-009-0000	RESIDENTIAL	\$ 15.32	\$ 2.56	\$ 17.88
067-0930-010-0000	RESIDENTIAL	\$ 15.32	\$ 2.56	\$ 17.88
067-0930-011-0000	RESIDENTIAL	\$ 15.32	\$ 2.56	\$ 17.88
067-0930-012-0000	RESIDENTIAL	\$ 15.32	\$ 2.56	\$ 17.88
067-0930-013-0000	RESIDENTIAL	\$ 15.32	\$ 2.56	\$ 17.88
067-0930-014-0000	RESIDENTIAL	\$ 15.32	\$ 2.56	\$ 17.88
067-0930-015-0000	RESIDENTIAL	\$ 15.32	\$ 2.56	\$ 17.88
067-0930-016-0000	RESIDENTIAL	\$ 15.32	\$ 2.56	\$ 17.88

AGENDA ITEM 10.2

City of Rancho Cordova
Lighting District No. 2012-1
Fiscal Year 2019-20 Assessment Roll

ATTACHMENT 2

738

APN	District Classification	Street Light Charge	Safety Light Charge	Total Assessment
067-0930-017-0000	RESIDENTIAL	\$ 15.32	\$ 2.56	\$ 17.88
067-0930-018-0000	RESIDENTIAL	\$ 15.32	\$ 2.56	\$ 17.88
067-0930-019-0000	RESIDENTIAL	\$ 15.32	\$ 2.56	\$ 17.88
067-0930-020-0000	RESIDENTIAL	\$ 15.32	\$ 2.56	\$ 17.88
067-0930-021-0000	RESIDENTIAL	\$ 15.32	\$ 2.56	\$ 17.88
067-0930-022-0000	RESIDENTIAL	\$ 15.32	\$ 2.56	\$ 17.88
067-0930-023-0000	RESIDENTIAL	\$ 15.32	\$ 2.56	\$ 17.88
067-0930-024-0000	RESIDENTIAL	\$ 15.32	\$ 2.56	\$ 17.88
067-0930-025-0000	RESIDENTIAL	\$ 15.32	\$ 2.56	\$ 17.88
067-0930-026-0000	RESIDENTIAL	\$ 15.32	\$ 2.56	\$ 17.88
067-0930-027-0000	RESIDENTIAL	\$ 15.32	\$ 2.56	\$ 17.88
067-0930-028-0000	RESIDENTIAL	\$ 15.32	\$ 2.56	\$ 17.88
067-0930-029-0000	RESIDENTIAL	\$ 15.32	\$ 2.56	\$ 17.88
067-0930-030-0000	RESIDENTIAL	\$ 15.32	\$ 2.56	\$ 17.88
067-0930-031-0000	RESIDENTIAL	\$ 15.32	\$ 2.56	\$ 17.88
067-0930-032-0000	RESIDENTIAL	\$ 15.32	\$ 2.56	\$ 17.88
067-0930-033-0000	RESIDENTIAL	\$ 15.32	\$ 2.56	\$ 17.88
067-0930-034-0000	RESIDENTIAL	\$ 15.32	\$ 2.56	\$ 17.88
067-0930-035-0000	RESIDENTIAL	\$ 15.32	\$ 2.56	\$ 17.88
067-0930-036-0000	RESIDENTIAL	\$ 15.32	\$ 2.56	\$ 17.88
067-0930-037-0000	RESIDENTIAL	\$ 15.32	\$ 2.56	\$ 17.88
067-0930-038-0000	RESIDENTIAL	\$ 15.32	\$ 2.56	\$ 17.88
067-0930-039-0000	RESIDENTIAL	\$ 15.32	\$ 2.56	\$ 17.88
067-0930-040-0000	RESIDENTIAL	\$ 15.32	\$ 2.56	\$ 17.88
067-0930-041-0000	RESIDENTIAL	\$ 15.32	\$ 2.56	\$ 17.88
067-0930-042-0000	RESIDENTIAL	\$ 15.32	\$ 2.56	\$ 17.88
067-0930-043-0000	RESIDENTIAL	\$ 15.32	\$ 2.56	\$ 17.88
067-0990-001-0000	NONRES	\$ 559.97	\$ 2.56	\$ 562.52
067-0990-002-0000	NONRES	\$ 801.29	\$ 2.56	\$ 803.84
067-0990-003-0000	NONRES	\$ 366.77	\$ 2.56	\$ 369.32
067-0990-004-0000	SAFETY LIGHTS ONLY	\$ 0.00	\$ 2.56	\$ 2.56
067-0990-005-0000	NONRES	\$ 563.75	\$ 2.56	\$ 566.30
067-1000-001-0000	NONRES	\$ 304.55	\$ 2.56	\$ 307.10
067-1000-002-0000	NONRES	\$ 219.15	\$ 2.56	\$ 221.70
067-1000-003-0000	NONRES	\$ 84.64	\$ 2.56	\$ 87.20
067-1000-004-0000	NONRES	\$ 128.47	\$ 2.56	\$ 131.02
067-1010-001-0000	NONRES	\$ 365.26	\$ 2.56	\$ 367.82
067-1020-003-0000	NONRES	\$ 447.63	\$ 2.56	\$ 450.18
067-1020-004-0000	NONRES	\$ 204.04	\$ 2.56	\$ 206.60
067-1040-001-0000	NONRES	\$ 0.00	\$ 2.56	\$ 2.56
067-1040-002-0000	NONRES	\$ 0.00	\$ 2.56	\$ 2.56
067-1040-004-0000	NONRES	\$ 0.00	\$ 2.56	\$ 2.56
067-1040-005-0000	NONRES	\$ 0.00	\$ 2.56	\$ 2.56
067-1040-006-0000	NONRES	\$ 0.00	\$ 2.56	\$ 2.56

AGENDA ITEM 10.2

City of Rancho Cordova
Lighting District No. 2012-1
Fiscal Year 2019-20 Assessment Roll

ATTACHMENT 2

739

APN	District Classification	Street Light Charge	Safety Light Charge	Total Assessment
067-1040-007-0000	NONRES	\$ 0.00	\$ 2.56	\$ 2.56
067-1040-008-0000	NONRES	\$ 0.00	\$ 2.56	\$ 2.56
067-1050-001-0000	SAFETY LIGHTS ONLY	\$ 0.00	\$ 2.56	\$ 2.56
067-1050-002-0000	SAFETY LIGHTS ONLY	\$ 0.00	\$ 2.56	\$ 2.56
067-1050-003-0000	SAFETY LIGHTS ONLY	\$ 0.00	\$ 2.56	\$ 2.56
067-1050-004-0000	SAFETY LIGHTS ONLY	\$ 0.00	\$ 2.56	\$ 2.56
067-1050-005-0000	SAFETY LIGHTS ONLY	\$ 0.00	\$ 2.56	\$ 2.56
067-1050-006-0000	SAFETY LIGHTS ONLY	\$ 0.00	\$ 2.56	\$ 2.56
067-1050-007-0000	SAFETY LIGHTS ONLY	\$ 0.00	\$ 2.56	\$ 2.56
067-1050-008-0000	SAFETY LIGHTS ONLY	\$ 0.00	\$ 2.56	\$ 2.56
067-1050-009-0000	SAFETY LIGHTS ONLY	\$ 0.00	\$ 2.56	\$ 2.56
067-1060-001-0000	SAFETY LIGHTS ONLY	\$ 0.00	\$ 2.56	\$ 2.56
067-1060-002-0000	SAFETY LIGHTS ONLY	\$ 0.00	\$ 2.56	\$ 2.56
067-1060-003-0000	SAFETY LIGHTS ONLY	\$ 0.00	\$ 2.56	\$ 2.56
067-1060-004-0000	SAFETY LIGHTS ONLY	\$ 0.00	\$ 2.56	\$ 2.56
067-1070-001-0000	RESIDENTIAL	\$ 15.32	\$ 2.56	\$ 17.88
067-1070-002-0000	RESIDENTIAL	\$ 15.32	\$ 2.56	\$ 17.88
067-1070-003-0000	RESIDENTIAL	\$ 15.32	\$ 2.56	\$ 17.88
067-1070-004-0000	RESIDENTIAL	\$ 15.32	\$ 2.56	\$ 17.88
067-1070-005-0000	RESIDENTIAL	\$ 15.32	\$ 2.56	\$ 17.88
067-1070-006-0000	RESIDENTIAL	\$ 15.32	\$ 2.56	\$ 17.88
067-1070-007-0000	RESIDENTIAL	\$ 15.32	\$ 2.56	\$ 17.88
067-1070-008-0000	RESIDENTIAL	\$ 15.32	\$ 2.56	\$ 17.88
067-1070-009-0000	RESIDENTIAL	\$ 15.32	\$ 2.56	\$ 17.88
067-1070-010-0000	RESIDENTIAL	\$ 15.32	\$ 2.56	\$ 17.88
067-1070-011-0000	RESIDENTIAL	\$ 15.32	\$ 2.56	\$ 17.88
067-1070-012-0000	RESIDENTIAL	\$ 15.32	\$ 2.56	\$ 17.88
067-1070-013-0000	RESIDENTIAL	\$ 15.32	\$ 2.56	\$ 17.88
067-1070-014-0000	RESIDENTIAL	\$ 15.32	\$ 2.56	\$ 17.88
067-1070-015-0000	RESIDENTIAL	\$ 15.32	\$ 2.56	\$ 17.88
067-1070-016-0000	RESIDENTIAL	\$ 15.32	\$ 2.56	\$ 17.88
067-1070-017-0000	RESIDENTIAL	\$ 15.32	\$ 2.56	\$ 17.88
067-1070-018-0000	RESIDENTIAL	\$ 15.32	\$ 2.56	\$ 17.88
067-1070-019-0000	RESIDENTIAL	\$ 15.32	\$ 2.56	\$ 17.88
067-1070-020-0000	RESIDENTIAL	\$ 15.32	\$ 2.56	\$ 17.88
067-1070-021-0000	RESIDENTIAL	\$ 15.32	\$ 2.56	\$ 17.88
067-1070-022-0000	RESIDENTIAL	\$ 15.32	\$ 2.56	\$ 17.88
067-1070-023-0000	RESIDENTIAL	\$ 15.32	\$ 2.56	\$ 17.88
067-1070-024-0000	RESIDENTIAL	\$ 15.32	\$ 2.56	\$ 17.88
067-1070-025-0000	RESIDENTIAL	\$ 15.32	\$ 2.56	\$ 17.88
067-1070-026-0000	RESIDENTIAL	\$ 15.32	\$ 2.56	\$ 17.88
067-1070-027-0000	RESIDENTIAL	\$ 15.32	\$ 2.56	\$ 17.88
067-1070-028-0000	RESIDENTIAL	\$ 15.32	\$ 2.56	\$ 17.88
067-1070-029-0000	RESIDENTIAL	\$ 15.32	\$ 2.56	\$ 17.88

AGENDA ITEM 10.2

City of Rancho Cordova
Lighting District No. 2012-1
Fiscal Year 2019-20 Assessment Roll

ATTACHMENT 2

740

APN	District Classification	Street Light Charge	Safety Light Charge	Total Assessment
067-1070-030-0000	RESIDENTIAL	\$ 15.32	\$ 2.56	\$ 17.88
067-1070-031-0000	RESIDENTIAL	\$ 15.32	\$ 2.56	\$ 17.88
067-1070-032-0000	RESIDENTIAL	\$ 15.32	\$ 2.56	\$ 17.88
067-1070-033-0000	RESIDENTIAL	\$ 15.32	\$ 2.56	\$ 17.88
067-1070-034-0000	RESIDENTIAL	\$ 15.32	\$ 2.56	\$ 17.88
067-1070-035-0000	RESIDENTIAL	\$ 15.32	\$ 2.56	\$ 17.88
067-1070-036-0000	RESIDENTIAL	\$ 15.32	\$ 2.56	\$ 17.88
067-1070-037-0000	RESIDENTIAL	\$ 15.32	\$ 2.56	\$ 17.88
067-1070-038-0000	RESIDENTIAL	\$ 15.32	\$ 2.56	\$ 17.88
067-1070-039-0000	RESIDENTIAL	\$ 15.32	\$ 2.56	\$ 17.88
067-1070-040-0000	RESIDENTIAL	\$ 15.32	\$ 2.56	\$ 17.88
067-1070-041-0000	RESIDENTIAL	\$ 15.32	\$ 2.56	\$ 17.88
067-1070-042-0000	RESIDENTIAL	\$ 15.32	\$ 2.56	\$ 17.88
067-1070-043-0000	RESIDENTIAL	\$ 15.32	\$ 2.56	\$ 17.88
067-1070-044-0000	RESIDENTIAL	\$ 15.32	\$ 2.56	\$ 17.88
067-1070-045-0000	RESIDENTIAL	\$ 15.32	\$ 2.56	\$ 17.88
067-1070-046-0000	RESIDENTIAL	\$ 15.32	\$ 2.56	\$ 17.88
067-1070-047-0000	RESIDENTIAL	\$ 15.32	\$ 2.56	\$ 17.88
067-1070-048-0000	RESIDENTIAL	\$ 15.32	\$ 2.56	\$ 17.88
067-1070-049-0000	RESIDENTIAL	\$ 15.32	\$ 2.56	\$ 17.88
067-1070-050-0000	RESIDENTIAL	\$ 15.32	\$ 2.56	\$ 17.88
067-1070-051-0000	RESIDENTIAL	\$ 15.32	\$ 2.56	\$ 17.88
067-1070-052-0000	RESIDENTIAL	\$ 15.32	\$ 2.56	\$ 17.88
067-1070-053-0000	RESIDENTIAL	\$ 15.32	\$ 2.56	\$ 17.88
067-1070-054-0000	RESIDENTIAL	\$ 15.32	\$ 2.56	\$ 17.88
067-1070-055-0000	RESIDENTIAL	\$ 15.32	\$ 2.56	\$ 17.88
068-0030-018-0000	NONRES	\$ 77.33	\$ 2.56	\$ 79.88
068-0030-043-0000	SAFETY LIGHTS ONLY	\$ 0.00	\$ 2.56	\$ 2.56
068-0030-044-0000	NONRES	\$ 78.59	\$ 2.56	\$ 81.14
068-0030-046-0000	NONRES	\$ 53.40	\$ 2.56	\$ 55.96
068-0030-047-0000	NONRES	\$ 53.40	\$ 2.56	\$ 55.96
068-0030-048-0000	NONRES	\$ 53.40	\$ 2.56	\$ 55.96
068-0030-049-0000	NONRES	\$ 53.40	\$ 2.56	\$ 55.96
068-0030-050-0000	NONRES	\$ 53.40	\$ 2.56	\$ 55.96
068-0030-051-0000	NONRES	\$ 53.40	\$ 2.56	\$ 55.96
068-0030-052-0000	NONRES	\$ 53.40	\$ 2.56	\$ 55.96
068-0040-016-0000	SAFETY LIGHTS ONLY	\$ 0.00	\$ 2.56	\$ 2.56
068-0050-005-0000	NONRES	\$ 335.28	\$ 2.56	\$ 337.84
068-0050-008-0000	NONRES	\$ 80.61	\$ 2.56	\$ 83.16
068-0050-010-0000	NONRES	\$ 27.46	\$ 2.56	\$ 30.02
068-0050-011-0000	NONRES	\$ 37.03	\$ 2.56	\$ 39.58
068-0060-002-0000	NONRES	\$ 134.51	\$ 2.56	\$ 137.06
068-0060-007-0000	RESIDENTIAL	\$ 15.32	\$ 2.56	\$ 17.88
068-0060-008-0000	RESIDENTIAL	\$ 15.32	\$ 2.56	\$ 17.88

AGENDA ITEM 10.2

City of Rancho Cordova
Lighting District No. 2012-1
Fiscal Year 2019-20 Assessment Roll

ATTACHMENT 2

741

APN	District Classification	Street Light Charge	Safety Light Charge	Total Assessment
068-0060-009-0000	RESIDENTIAL	\$ 15.32	\$ 2.56	\$ 17.88
068-0060-010-0000	RESIDENTIAL	\$ 15.32	\$ 2.56	\$ 17.88
068-0060-011-0000	NONRES	\$ 161.97	\$ 2.56	\$ 164.52
068-0071-001-0000	RESIDENTIAL	\$ 15.32	\$ 2.56	\$ 17.88
068-0071-002-0000	RESIDENTIAL	\$ 15.32	\$ 2.56	\$ 17.88
068-0071-003-0000	RESIDENTIAL	\$ 15.32	\$ 2.56	\$ 17.88
068-0071-004-0000	RESIDENTIAL	\$ 15.32	\$ 2.56	\$ 17.88
068-0071-005-0000	RESIDENTIAL	\$ 15.32	\$ 2.56	\$ 17.88
068-0071-006-0000	RESIDENTIAL	\$ 15.32	\$ 2.56	\$ 17.88
068-0071-007-0000	RESIDENTIAL	\$ 15.32	\$ 2.56	\$ 17.88
068-0071-008-0000	RESIDENTIAL	\$ 15.32	\$ 2.56	\$ 17.88
068-0071-009-0000	RESIDENTIAL	\$ 15.32	\$ 2.56	\$ 17.88
068-0071-010-0000	RESIDENTIAL	\$ 15.32	\$ 2.56	\$ 17.88
068-0071-011-0000	RESIDENTIAL	\$ 15.32	\$ 2.56	\$ 17.88
068-0071-012-0000	RESIDENTIAL	\$ 15.32	\$ 2.56	\$ 17.88
068-0071-013-0000	RESIDENTIAL	\$ 15.32	\$ 2.56	\$ 17.88
068-0071-014-0000	RESIDENTIAL	\$ 15.32	\$ 2.56	\$ 17.88
068-0071-015-0000	RESIDENTIAL	\$ 15.32	\$ 2.56	\$ 17.88
068-0071-016-0000	RESIDENTIAL	\$ 15.32	\$ 2.56	\$ 17.88
068-0071-017-0000	RESIDENTIAL	\$ 15.32	\$ 2.56	\$ 17.88
068-0072-001-0000	RESIDENTIAL	\$ 15.32	\$ 2.56	\$ 17.88
068-0072-002-0000	RESIDENTIAL	\$ 15.32	\$ 2.56	\$ 17.88
068-0072-003-0000	RESIDENTIAL	\$ 15.32	\$ 2.56	\$ 17.88
068-0072-004-0000	RESIDENTIAL	\$ 15.32	\$ 2.56	\$ 17.88
068-0072-005-0000	RESIDENTIAL	\$ 15.32	\$ 2.56	\$ 17.88
068-0072-006-0000	RESIDENTIAL	\$ 15.32	\$ 2.56	\$ 17.88
068-0072-007-0000	RESIDENTIAL	\$ 15.32	\$ 2.56	\$ 17.88
068-0072-008-0000	RESIDENTIAL	\$ 15.32	\$ 2.56	\$ 17.88
068-0072-009-0000	RESIDENTIAL	\$ 15.32	\$ 2.56	\$ 17.88
068-0072-010-0000	RESIDENTIAL	\$ 15.32	\$ 2.56	\$ 17.88
068-0072-011-0000	RESIDENTIAL	\$ 15.32	\$ 2.56	\$ 17.88
068-0072-012-0000	RESIDENTIAL	\$ 15.32	\$ 2.56	\$ 17.88
068-0072-013-0000	RESIDENTIAL	\$ 15.32	\$ 2.56	\$ 17.88
068-0072-014-0000	RESIDENTIAL	\$ 15.32	\$ 2.56	\$ 17.88
068-0072-015-0000	RESIDENTIAL	\$ 15.32	\$ 2.56	\$ 17.88
068-0072-016-0000	RESIDENTIAL	\$ 15.32	\$ 2.56	\$ 17.88
068-0072-017-0000	RESIDENTIAL	\$ 15.32	\$ 2.56	\$ 17.88
068-0072-018-0000	RESIDENTIAL	\$ 15.32	\$ 2.56	\$ 17.88
068-0072-019-0000	RESIDENTIAL	\$ 15.32	\$ 2.56	\$ 17.88
068-0072-020-0000	RESIDENTIAL	\$ 15.32	\$ 2.56	\$ 17.88
068-0072-021-0000	RESIDENTIAL	\$ 15.32	\$ 2.56	\$ 17.88
068-0072-022-0000	RESIDENTIAL	\$ 15.32	\$ 2.56	\$ 17.88
068-0072-023-0000	RESIDENTIAL	\$ 15.32	\$ 2.56	\$ 17.88
068-0072-024-0000	RESIDENTIAL	\$ 15.32	\$ 2.56	\$ 17.88

AGENDA ITEM 10.2

City of Rancho Cordova
Lighting District No. 2012-1
Fiscal Year 2019-20 Assessment Roll

ATTACHMENT 2

742

APN	District Classification	Street Light Charge	Safety Light Charge	Total Assessment
068-0072-025-0000	RESIDENTIAL	\$ 15.32	\$ 2.56	\$ 17.88
068-0072-026-0000	RESIDENTIAL	\$ 15.32	\$ 2.56	\$ 17.88
068-0072-027-0000	RESIDENTIAL	\$ 15.32	\$ 2.56	\$ 17.88
068-0072-028-0000	RESIDENTIAL	\$ 15.32	\$ 2.56	\$ 17.88
068-0072-029-0000	RESIDENTIAL	\$ 15.32	\$ 2.56	\$ 17.88
068-0072-030-0000	RESIDENTIAL	\$ 15.32	\$ 2.56	\$ 17.88
068-0072-031-0000	RESIDENTIAL	\$ 15.32	\$ 2.56	\$ 17.88
068-0072-032-0000	RESIDENTIAL	\$ 15.32	\$ 2.56	\$ 17.88
068-0072-033-0000	RESIDENTIAL	\$ 15.32	\$ 2.56	\$ 17.88
068-0072-034-0000	RESIDENTIAL	\$ 15.32	\$ 2.56	\$ 17.88
068-0072-035-0000	RESIDENTIAL	\$ 15.32	\$ 2.56	\$ 17.88
068-0072-036-0000	RESIDENTIAL	\$ 15.32	\$ 2.56	\$ 17.88
068-0073-001-0000	RESIDENTIAL	\$ 15.32	\$ 2.56	\$ 17.88
068-0074-001-0000	RESIDENTIAL	\$ 15.32	\$ 2.56	\$ 17.88
068-0074-002-0000	RESIDENTIAL	\$ 15.32	\$ 2.56	\$ 17.88
068-0074-003-0000	RESIDENTIAL	\$ 15.32	\$ 2.56	\$ 17.88
068-0075-001-0000	RESIDENTIAL	\$ 15.32	\$ 2.56	\$ 17.88
068-0075-002-0000	RESIDENTIAL	\$ 15.32	\$ 2.56	\$ 17.88
068-0075-003-0000	RESIDENTIAL	\$ 15.32	\$ 2.56	\$ 17.88
068-0075-004-0000	RESIDENTIAL	\$ 15.32	\$ 2.56	\$ 17.88
068-0075-005-0000	RESIDENTIAL	\$ 15.32	\$ 2.56	\$ 17.88
068-0075-006-0000	RESIDENTIAL	\$ 15.32	\$ 2.56	\$ 17.88
068-0081-001-0000	RESIDENTIAL	\$ 15.32	\$ 2.56	\$ 17.88
068-0081-002-0000	RESIDENTIAL	\$ 15.32	\$ 2.56	\$ 17.88
068-0081-003-0000	RESIDENTIAL	\$ 15.32	\$ 2.56	\$ 17.88
068-0081-004-0000	RESIDENTIAL	\$ 15.32	\$ 2.56	\$ 17.88
068-0082-001-0000	RESIDENTIAL	\$ 15.32	\$ 2.56	\$ 17.88
068-0082-002-0000	RESIDENTIAL	\$ 15.32	\$ 2.56	\$ 17.88
068-0082-003-0000	RESIDENTIAL	\$ 15.32	\$ 2.56	\$ 17.88
068-0082-004-0000	RESIDENTIAL	\$ 15.32	\$ 2.56	\$ 17.88
068-0083-001-0000	RESIDENTIAL	\$ 15.32	\$ 2.56	\$ 17.88
068-0083-002-0000	RESIDENTIAL	\$ 15.32	\$ 2.56	\$ 17.88
068-0084-001-0000	RESIDENTIAL	\$ 15.32	\$ 2.56	\$ 17.88
068-0084-002-0000	RESIDENTIAL	\$ 15.32	\$ 2.56	\$ 17.88
068-0084-003-0000	RESIDENTIAL	\$ 15.32	\$ 2.56	\$ 17.88
068-0084-004-0000	RESIDENTIAL	\$ 15.32	\$ 2.56	\$ 17.88
068-0084-005-0000	RESIDENTIAL	\$ 15.32	\$ 2.56	\$ 17.88
068-0084-006-0000	RESIDENTIAL	\$ 15.32	\$ 2.56	\$ 17.88
068-0084-007-0000	RESIDENTIAL	\$ 15.32	\$ 2.56	\$ 17.88
068-0084-008-0000	RESIDENTIAL	\$ 15.32	\$ 2.56	\$ 17.88
068-0084-009-0000	RESIDENTIAL	\$ 15.32	\$ 2.56	\$ 17.88
068-0084-010-0000	RESIDENTIAL	\$ 15.32	\$ 2.56	\$ 17.88
068-0084-011-0000	RESIDENTIAL	\$ 15.32	\$ 2.56	\$ 17.88
068-0084-012-0000	RESIDENTIAL	\$ 15.32	\$ 2.56	\$ 17.88

AGENDA ITEM 10.2

City of Rancho Cordova
Lighting District No. 2012-1
Fiscal Year 2019-20 Assessment Roll

ATTACHMENT 2

743

APN	District Classification	Street Light Charge	Safety Light Charge	Total Assessment
068-0084-013-0000	RESIDENTIAL	\$ 15.32	\$ 2.56	\$ 17.88
068-0084-014-0000	RESIDENTIAL	\$ 15.32	\$ 2.56	\$ 17.88
068-0084-015-0000	RESIDENTIAL	\$ 15.32	\$ 2.56	\$ 17.88
068-0084-016-0000	RESIDENTIAL	\$ 15.32	\$ 2.56	\$ 17.88
068-0084-017-0000	RESIDENTIAL	\$ 15.32	\$ 2.56	\$ 17.88
068-0084-018-0000	RESIDENTIAL	\$ 15.32	\$ 2.56	\$ 17.88
068-0084-019-0000	RESIDENTIAL	\$ 15.32	\$ 2.56	\$ 17.88
068-0084-020-0000	RESIDENTIAL	\$ 15.32	\$ 2.56	\$ 17.88
068-0084-021-0000	RESIDENTIAL	\$ 15.32	\$ 2.56	\$ 17.88
068-0084-022-0000	RESIDENTIAL	\$ 15.32	\$ 2.56	\$ 17.88
068-0084-023-0000	RESIDENTIAL	\$ 15.32	\$ 2.56	\$ 17.88
068-0084-024-0000	RESIDENTIAL	\$ 15.32	\$ 2.56	\$ 17.88
068-0085-001-0000	RESIDENTIAL	\$ 15.32	\$ 2.56	\$ 17.88
068-0085-002-0000	RESIDENTIAL	\$ 15.32	\$ 2.56	\$ 17.88
068-0085-003-0000	RESIDENTIAL	\$ 15.32	\$ 2.56	\$ 17.88
068-0085-004-0000	RESIDENTIAL	\$ 15.32	\$ 2.56	\$ 17.88
068-0085-005-0000	RESIDENTIAL	\$ 15.32	\$ 2.56	\$ 17.88
068-0085-006-0000	RESIDENTIAL	\$ 15.32	\$ 2.56	\$ 17.88
068-0085-007-0000	RESIDENTIAL	\$ 15.32	\$ 2.56	\$ 17.88
068-0085-008-0000	RESIDENTIAL	\$ 15.32	\$ 2.56	\$ 17.88
068-0085-009-0000	RESIDENTIAL	\$ 15.32	\$ 2.56	\$ 17.88
068-0086-001-0000	RESIDENTIAL	\$ 15.32	\$ 2.56	\$ 17.88
068-0086-002-0000	RESIDENTIAL	\$ 15.32	\$ 2.56	\$ 17.88
068-0091-003-0000	RESIDENTIAL	\$ 15.32	\$ 2.56	\$ 17.88
068-0091-006-0000	RESIDENTIAL	\$ 15.32	\$ 2.56	\$ 17.88
068-0091-007-0000	RESIDENTIAL	\$ 15.32	\$ 2.56	\$ 17.88
068-0091-008-0000	RESIDENTIAL	\$ 15.32	\$ 2.56	\$ 17.88
068-0091-009-0000	RESIDENTIAL	\$ 15.32	\$ 2.56	\$ 17.88
068-0091-010-0000	RESIDENTIAL	\$ 15.32	\$ 2.56	\$ 17.88
068-0091-011-0000	RESIDENTIAL	\$ 15.32	\$ 2.56	\$ 17.88
068-0091-012-0000	RESIDENTIAL	\$ 15.32	\$ 2.56	\$ 17.88
068-0091-013-0000	RESIDENTIAL	\$ 15.32	\$ 2.56	\$ 17.88
068-0091-014-0000	RESIDENTIAL	\$ 15.32	\$ 2.56	\$ 17.88
068-0091-015-0000	RESIDENTIAL	\$ 15.32	\$ 2.56	\$ 17.88
068-0091-016-0000	RESIDENTIAL	\$ 15.32	\$ 2.56	\$ 17.88
068-0091-017-0000	RESIDENTIAL	\$ 15.32	\$ 2.56	\$ 17.88
068-0091-018-0000	RESIDENTIAL	\$ 15.32	\$ 2.56	\$ 17.88
068-0091-019-0000	RESIDENTIAL	\$ 15.32	\$ 2.56	\$ 17.88
068-0091-020-0000	RESIDENTIAL	\$ 15.32	\$ 2.56	\$ 17.88
068-0091-021-0000	RESIDENTIAL	\$ 15.32	\$ 2.56	\$ 17.88
068-0091-022-0000	RESIDENTIAL	\$ 15.32	\$ 2.56	\$ 17.88
068-0091-023-0000	RESIDENTIAL	\$ 15.32	\$ 2.56	\$ 17.88
068-0091-024-0000	RESIDENTIAL	\$ 15.32	\$ 2.56	\$ 17.88
068-0091-025-0000	RESIDENTIAL	\$ 15.32	\$ 2.56	\$ 17.88

AGENDA ITEM 10.2

City of Rancho Cordova
Lighting District No. 2012-1
Fiscal Year 2019-20 Assessment Roll

ATTACHMENT 2

744

APN	District Classification	Street Light Charge	Safety Light Charge	Total Assessment
068-0091-026-0000	RESIDENTIAL	\$ 15.32	\$ 2.56	\$ 17.88
068-0091-027-0000	RESIDENTIAL	\$ 15.32	\$ 2.56	\$ 17.88
068-0091-028-0000	RESIDENTIAL	\$ 15.32	\$ 2.56	\$ 17.88
068-0091-029-0000	RESIDENTIAL	\$ 15.32	\$ 2.56	\$ 17.88
068-0091-030-0000	RESIDENTIAL	\$ 15.32	\$ 2.56	\$ 17.88
068-0091-031-0000	RESIDENTIAL	\$ 15.32	\$ 2.56	\$ 17.88
068-0091-035-0000	RESIDENTIAL	\$ 15.32	\$ 2.56	\$ 17.88
068-0091-036-0000	RESIDENTIAL	\$ 15.32	\$ 2.56	\$ 17.88
068-0091-037-0000	RESIDENTIAL	\$ 15.32	\$ 2.56	\$ 17.88
068-0091-039-0000	RESIDENTIAL	\$ 15.32	\$ 2.56	\$ 17.88
068-0091-040-0000	RESIDENTIAL	\$ 15.32	\$ 2.56	\$ 17.88
068-0092-001-0000	RESIDENTIAL	\$ 15.32	\$ 2.56	\$ 17.88
068-0092-002-0000	RESIDENTIAL	\$ 15.32	\$ 2.56	\$ 17.88
068-0092-003-0000	RESIDENTIAL	\$ 15.32	\$ 2.56	\$ 17.88
068-0092-004-0000	RESIDENTIAL	\$ 15.32	\$ 2.56	\$ 17.88
068-0092-005-0000	RESIDENTIAL	\$ 15.32	\$ 2.56	\$ 17.88
068-0093-001-0000	RESIDENTIAL	\$ 15.32	\$ 2.56	\$ 17.88
068-0093-002-0000	RESIDENTIAL	\$ 15.32	\$ 2.56	\$ 17.88
068-0093-003-0000	RESIDENTIAL	\$ 15.32	\$ 2.56	\$ 17.88
068-0093-004-0000	RESIDENTIAL	\$ 15.32	\$ 2.56	\$ 17.88
068-0093-005-0000	RESIDENTIAL	\$ 15.32	\$ 2.56	\$ 17.88
068-0093-006-0000	RESIDENTIAL	\$ 15.32	\$ 2.56	\$ 17.88
068-0093-007-0000	RESIDENTIAL	\$ 15.32	\$ 2.56	\$ 17.88
068-0093-008-0000	RESIDENTIAL	\$ 15.32	\$ 2.56	\$ 17.88
068-0093-009-0000	RESIDENTIAL	\$ 15.32	\$ 2.56	\$ 17.88
068-0093-010-0000	RESIDENTIAL	\$ 15.32	\$ 2.56	\$ 17.88
068-0101-001-0000	RESIDENTIAL	\$ 15.32	\$ 2.56	\$ 17.88
068-0101-002-0000	RESIDENTIAL	\$ 15.32	\$ 2.56	\$ 17.88
068-0101-003-0000	RESIDENTIAL	\$ 15.32	\$ 2.56	\$ 17.88
068-0101-004-0000	RESIDENTIAL	\$ 15.32	\$ 2.56	\$ 17.88
068-0101-005-0000	RESIDENTIAL	\$ 15.32	\$ 2.56	\$ 17.88
068-0101-006-0000	RESIDENTIAL	\$ 15.32	\$ 2.56	\$ 17.88
068-0102-001-0000	RESIDENTIAL	\$ 15.32	\$ 2.56	\$ 17.88
068-0102-002-0000	RESIDENTIAL	\$ 15.32	\$ 2.56	\$ 17.88
068-0102-003-0000	RESIDENTIAL	\$ 15.32	\$ 2.56	\$ 17.88
068-0102-004-0000	RESIDENTIAL	\$ 15.32	\$ 2.56	\$ 17.88
068-0102-005-0000	RESIDENTIAL	\$ 15.32	\$ 2.56	\$ 17.88
068-0102-006-0000	RESIDENTIAL	\$ 15.32	\$ 2.56	\$ 17.88
068-0102-007-0000	RESIDENTIAL	\$ 15.32	\$ 2.56	\$ 17.88
068-0102-008-0000	RESIDENTIAL	\$ 15.32	\$ 2.56	\$ 17.88
068-0102-009-0000	RESIDENTIAL	\$ 15.32	\$ 2.56	\$ 17.88
068-0102-010-0000	RESIDENTIAL	\$ 15.32	\$ 2.56	\$ 17.88
068-0102-011-0000	RESIDENTIAL	\$ 15.32	\$ 2.56	\$ 17.88
068-0102-012-0000	RESIDENTIAL	\$ 15.32	\$ 2.56	\$ 17.88

AGENDA ITEM 10.2

City of Rancho Cordova
Lighting District No. 2012-1
Fiscal Year 2019-20 Assessment Roll

ATTACHMENT 2

745

APN	District Classification	Street Light Charge	Safety Light Charge	Total Assessment
068-0102-013-0000	RESIDENTIAL	\$ 15.32	\$ 2.56	\$ 17.88
068-0102-014-0000	RESIDENTIAL	\$ 15.32	\$ 2.56	\$ 17.88
068-0102-015-0000	RESIDENTIAL	\$ 15.32	\$ 2.56	\$ 17.88
068-0102-016-0000	RESIDENTIAL	\$ 15.32	\$ 2.56	\$ 17.88
068-0102-017-0000	RESIDENTIAL	\$ 15.32	\$ 2.56	\$ 17.88
068-0102-018-0000	RESIDENTIAL	\$ 15.32	\$ 2.56	\$ 17.88
068-0103-001-0000	RESIDENTIAL	\$ 15.32	\$ 2.56	\$ 17.88
068-0103-002-0000	RESIDENTIAL	\$ 15.32	\$ 2.56	\$ 17.88
068-0104-001-0000	RESIDENTIAL	\$ 15.32	\$ 2.56	\$ 17.88
068-0104-002-0000	RESIDENTIAL	\$ 15.32	\$ 2.56	\$ 17.88
068-0104-003-0000	RESIDENTIAL	\$ 15.32	\$ 2.56	\$ 17.88
068-0104-004-0000	RESIDENTIAL	\$ 15.32	\$ 2.56	\$ 17.88
068-0104-005-0000	RESIDENTIAL	\$ 15.32	\$ 2.56	\$ 17.88
068-0105-001-0000	RESIDENTIAL	\$ 15.32	\$ 2.56	\$ 17.88
068-0105-002-0000	RESIDENTIAL	\$ 15.32	\$ 2.56	\$ 17.88
068-0105-003-0000	RESIDENTIAL	\$ 15.32	\$ 2.56	\$ 17.88
068-0105-004-0000	RESIDENTIAL	\$ 15.32	\$ 2.56	\$ 17.88
068-0105-005-0000	RESIDENTIAL	\$ 15.32	\$ 2.56	\$ 17.88
068-0105-006-0000	RESIDENTIAL	\$ 15.32	\$ 2.56	\$ 17.88
068-0105-007-0000	RESIDENTIAL	\$ 15.32	\$ 2.56	\$ 17.88
068-0106-001-0000	RESIDENTIAL	\$ 15.32	\$ 2.56	\$ 17.88
068-0106-002-0000	RESIDENTIAL	\$ 15.32	\$ 2.56	\$ 17.88
068-0111-001-0000	RESIDENTIAL	\$ 15.32	\$ 2.56	\$ 17.88
068-0111-002-0000	RESIDENTIAL	\$ 15.32	\$ 2.56	\$ 17.88
068-0111-003-0000	RESIDENTIAL	\$ 15.32	\$ 2.56	\$ 17.88
068-0111-004-0000	RESIDENTIAL	\$ 15.32	\$ 2.56	\$ 17.88
068-0111-005-0000	RESIDENTIAL	\$ 15.32	\$ 2.56	\$ 17.88
068-0111-006-0000	RESIDENTIAL	\$ 15.32	\$ 2.56	\$ 17.88
068-0111-007-0000	RESIDENTIAL	\$ 15.32	\$ 2.56	\$ 17.88
068-0111-008-0000	RESIDENTIAL	\$ 15.32	\$ 2.56	\$ 17.88
068-0111-009-0000	RESIDENTIAL	\$ 15.32	\$ 2.56	\$ 17.88
068-0111-010-0000	RESIDENTIAL	\$ 15.32	\$ 2.56	\$ 17.88
068-0111-011-0000	RESIDENTIAL	\$ 15.32	\$ 2.56	\$ 17.88
068-0111-012-0000	RESIDENTIAL	\$ 15.32	\$ 2.56	\$ 17.88
068-0111-013-0000	SAFETY LIGHTS ONLY	\$ 0.00	\$ 2.56	\$ 2.56
068-0111-014-0000	NONRES	\$ 307.07	\$ 2.56	\$ 309.62
068-0112-001-0000	RESIDENTIAL	\$ 15.32	\$ 2.56	\$ 17.88
068-0112-002-0000	RESIDENTIAL	\$ 15.32	\$ 2.56	\$ 17.88
068-0112-003-0000	RESIDENTIAL	\$ 15.32	\$ 2.56	\$ 17.88
068-0112-004-0000	RESIDENTIAL	\$ 15.32	\$ 2.56	\$ 17.88
068-0112-005-0000	RESIDENTIAL	\$ 15.32	\$ 2.56	\$ 17.88
068-0112-006-0000	RESIDENTIAL	\$ 15.32	\$ 2.56	\$ 17.88
068-0112-007-0000	RESIDENTIAL	\$ 15.32	\$ 2.56	\$ 17.88
068-0112-008-0000	RESIDENTIAL	\$ 15.32	\$ 2.56	\$ 17.88

AGENDA ITEM 10.2

City of Rancho Cordova
Lighting District No. 2012-1
Fiscal Year 2019-20 Assessment Roll

ATTACHMENT 2

746

APN	District Classification	Street Light Charge	Safety Light Charge	Total Assessment
068-0112-009-0000	RESIDENTIAL	\$ 15.32	\$ 2.56	\$ 17.88
068-0112-010-0000	RESIDENTIAL	\$ 15.32	\$ 2.56	\$ 17.88
068-0112-011-0000	RESIDENTIAL	\$ 15.32	\$ 2.56	\$ 17.88
068-0112-012-0000	RESIDENTIAL	\$ 15.32	\$ 2.56	\$ 17.88
068-0112-013-0000	RESIDENTIAL	\$ 15.32	\$ 2.56	\$ 17.88
068-0112-014-0000	RESIDENTIAL	\$ 15.32	\$ 2.56	\$ 17.88
068-0113-001-0000	RESIDENTIAL	\$ 15.32	\$ 2.56	\$ 17.88
068-0113-002-0000	RESIDENTIAL	\$ 15.32	\$ 2.56	\$ 17.88
068-0113-003-0000	RESIDENTIAL	\$ 15.32	\$ 2.56	\$ 17.88
068-0113-004-0000	RESIDENTIAL	\$ 15.32	\$ 2.56	\$ 17.88
068-0113-005-0000	RESIDENTIAL	\$ 15.32	\$ 2.56	\$ 17.88
068-0113-006-0000	RESIDENTIAL	\$ 15.32	\$ 2.56	\$ 17.88
068-0113-007-0000	RESIDENTIAL	\$ 15.32	\$ 2.56	\$ 17.88
068-0113-008-0000	RESIDENTIAL	\$ 15.32	\$ 2.56	\$ 17.88
068-0113-009-0000	RESIDENTIAL	\$ 15.32	\$ 2.56	\$ 17.88
068-0113-010-0000	RESIDENTIAL	\$ 15.32	\$ 2.56	\$ 17.88
068-0113-011-0000	RESIDENTIAL	\$ 15.32	\$ 2.56	\$ 17.88
068-0114-001-0000	RESIDENTIAL	\$ 15.32	\$ 2.56	\$ 17.88
068-0114-002-0000	RESIDENTIAL	\$ 15.32	\$ 2.56	\$ 17.88
068-0114-003-0000	RESIDENTIAL	\$ 15.32	\$ 2.56	\$ 17.88
068-0114-004-0000	RESIDENTIAL	\$ 15.32	\$ 2.56	\$ 17.88
068-0114-005-0000	RESIDENTIAL	\$ 15.32	\$ 2.56	\$ 17.88
068-0114-006-0000	RESIDENTIAL	\$ 15.32	\$ 2.56	\$ 17.88
068-0114-007-0000	RESIDENTIAL	\$ 15.32	\$ 2.56	\$ 17.88
068-0114-008-0000	RESIDENTIAL	\$ 15.32	\$ 2.56	\$ 17.88
068-0114-009-0000	RESIDENTIAL	\$ 15.32	\$ 2.56	\$ 17.88
068-0121-001-0000	RESIDENTIAL	\$ 15.32	\$ 2.56	\$ 17.88
068-0121-002-0000	RESIDENTIAL	\$ 15.32	\$ 2.56	\$ 17.88
068-0121-003-0000	RESIDENTIAL	\$ 15.32	\$ 2.56	\$ 17.88
068-0121-004-0000	RESIDENTIAL	\$ 15.32	\$ 2.56	\$ 17.88
068-0121-005-0000	RESIDENTIAL	\$ 15.32	\$ 2.56	\$ 17.88
068-0121-006-0000	RESIDENTIAL	\$ 15.32	\$ 2.56	\$ 17.88
068-0121-007-0000	RESIDENTIAL	\$ 15.32	\$ 2.56	\$ 17.88
068-0121-008-0000	RESIDENTIAL	\$ 15.32	\$ 2.56	\$ 17.88
068-0122-001-0000	RESIDENTIAL	\$ 15.32	\$ 2.56	\$ 17.88
068-0122-002-0000	RESIDENTIAL	\$ 15.32	\$ 2.56	\$ 17.88
068-0122-003-0000	RESIDENTIAL	\$ 15.32	\$ 2.56	\$ 17.88
068-0122-004-0000	RESIDENTIAL	\$ 15.32	\$ 2.56	\$ 17.88
068-0122-005-0000	RESIDENTIAL	\$ 15.32	\$ 2.56	\$ 17.88
068-0122-006-0000	RESIDENTIAL	\$ 15.32	\$ 2.56	\$ 17.88
068-0122-007-0000	RESIDENTIAL	\$ 15.32	\$ 2.56	\$ 17.88
068-0122-008-0000	RESIDENTIAL	\$ 15.32	\$ 2.56	\$ 17.88
068-0122-009-0000	RESIDENTIAL	\$ 15.32	\$ 2.56	\$ 17.88
068-0122-010-0000	RESIDENTIAL	\$ 15.32	\$ 2.56	\$ 17.88

AGENDA ITEM 10.2

City of Rancho Cordova
Lighting District No. 2012-1
Fiscal Year 2019-20 Assessment Roll

ATTACHMENT 2

747

APN	District Classification	Street Light Charge	Safety Light Charge	Total Assessment
068-0122-011-0000	RESIDENTIAL	\$ 15.32	\$ 2.56	\$ 17.88
068-0122-012-0000	RESIDENTIAL	\$ 15.32	\$ 2.56	\$ 17.88
068-0122-013-0000	RESIDENTIAL	\$ 15.32	\$ 2.56	\$ 17.88
068-0122-014-0000	RESIDENTIAL	\$ 15.32	\$ 2.56	\$ 17.88
068-0122-015-0000	RESIDENTIAL	\$ 15.32	\$ 2.56	\$ 17.88
068-0122-016-0000	RESIDENTIAL	\$ 15.32	\$ 2.56	\$ 17.88
068-0122-017-0000	RESIDENTIAL	\$ 15.32	\$ 2.56	\$ 17.88
068-0123-001-0000	RESIDENTIAL	\$ 15.32	\$ 2.56	\$ 17.88
068-0123-002-0000	RESIDENTIAL	\$ 15.32	\$ 2.56	\$ 17.88
068-0123-003-0000	RESIDENTIAL	\$ 15.32	\$ 2.56	\$ 17.88
068-0123-004-0000	RESIDENTIAL	\$ 15.32	\$ 2.56	\$ 17.88
068-0123-005-0000	RESIDENTIAL	\$ 15.32	\$ 2.56	\$ 17.88
068-0123-006-0000	RESIDENTIAL	\$ 15.32	\$ 2.56	\$ 17.88
068-0123-007-0000	RESIDENTIAL	\$ 15.32	\$ 2.56	\$ 17.88
068-0123-008-0000	RESIDENTIAL	\$ 15.32	\$ 2.56	\$ 17.88
068-0123-009-0000	RESIDENTIAL	\$ 15.32	\$ 2.56	\$ 17.88
068-0123-010-0000	RESIDENTIAL	\$ 15.32	\$ 2.56	\$ 17.88
068-0123-011-0000	RESIDENTIAL	\$ 15.32	\$ 2.56	\$ 17.88
068-0123-012-0000	RESIDENTIAL	\$ 15.32	\$ 2.56	\$ 17.88
068-0123-013-0000	RESIDENTIAL	\$ 15.32	\$ 2.56	\$ 17.88
068-0123-014-0000	RESIDENTIAL	\$ 15.32	\$ 2.56	\$ 17.88
068-0124-001-0000	RESIDENTIAL	\$ 15.32	\$ 2.56	\$ 17.88
068-0124-002-0000	RESIDENTIAL	\$ 15.32	\$ 2.56	\$ 17.88
068-0124-003-0000	RESIDENTIAL	\$ 15.32	\$ 2.56	\$ 17.88
068-0124-004-0000	RESIDENTIAL	\$ 15.32	\$ 2.56	\$ 17.88
068-0124-005-0000	RESIDENTIAL	\$ 15.32	\$ 2.56	\$ 17.88
068-0124-006-0000	RESIDENTIAL	\$ 15.32	\$ 2.56	\$ 17.88
068-0124-007-0000	RESIDENTIAL	\$ 15.32	\$ 2.56	\$ 17.88
068-0124-008-0000	RESIDENTIAL	\$ 15.32	\$ 2.56	\$ 17.88
068-0124-009-0000	RESIDENTIAL	\$ 15.32	\$ 2.56	\$ 17.88
068-0124-010-0000	RESIDENTIAL	\$ 15.32	\$ 2.56	\$ 17.88
068-0125-001-0000	RESIDENTIAL	\$ 15.32	\$ 2.56	\$ 17.88
068-0125-002-0000	RESIDENTIAL	\$ 15.32	\$ 2.56	\$ 17.88
068-0125-003-0000	RESIDENTIAL	\$ 15.32	\$ 2.56	\$ 17.88
068-0125-004-0000	RESIDENTIAL	\$ 15.32	\$ 2.56	\$ 17.88
068-0126-001-0000	RESIDENTIAL	\$ 15.32	\$ 2.56	\$ 17.88
068-0126-002-0000	RESIDENTIAL	\$ 15.32	\$ 2.56	\$ 17.88
068-0126-003-0000	RESIDENTIAL	\$ 15.32	\$ 2.56	\$ 17.88
068-0126-004-0000	RESIDENTIAL	\$ 15.32	\$ 2.56	\$ 17.88
068-0126-005-0000	RESIDENTIAL	\$ 15.32	\$ 2.56	\$ 17.88
068-0127-001-0000	RESIDENTIAL	\$ 15.32	\$ 2.56	\$ 17.88
068-0128-001-0000	RESIDENTIAL	\$ 15.32	\$ 2.56	\$ 17.88
068-0128-002-0000	RESIDENTIAL	\$ 15.32	\$ 2.56	\$ 17.88
068-0131-001-0000	RESIDENTIAL	\$ 15.32	\$ 2.56	\$ 17.88

AGENDA ITEM 10.2

City of Rancho Cordova
Lighting District No. 2012-1
Fiscal Year 2019-20 Assessment Roll

ATTACHMENT 2

748

APN	District Classification	Street Light Charge	Safety Light Charge	Total Assessment
068-0131-002-0000	RESIDENTIAL	\$ 15.32	\$ 2.56	\$ 17.88
068-0131-003-0000	RESIDENTIAL	\$ 15.32	\$ 2.56	\$ 17.88
068-0131-004-0000	RESIDENTIAL	\$ 15.32	\$ 2.56	\$ 17.88
068-0131-005-0000	RESIDENTIAL	\$ 15.32	\$ 2.56	\$ 17.88
068-0131-006-0000	RESIDENTIAL	\$ 15.32	\$ 2.56	\$ 17.88
068-0132-001-0000	RESIDENTIAL	\$ 15.32	\$ 2.56	\$ 17.88
068-0132-002-0000	RESIDENTIAL	\$ 15.32	\$ 2.56	\$ 17.88
068-0132-003-0000	RESIDENTIAL	\$ 15.32	\$ 2.56	\$ 17.88
068-0132-004-0000	RESIDENTIAL	\$ 15.32	\$ 2.56	\$ 17.88
068-0132-005-0000	RESIDENTIAL	\$ 15.32	\$ 2.56	\$ 17.88
068-0132-006-0000	RESIDENTIAL	\$ 15.32	\$ 2.56	\$ 17.88
068-0132-007-0000	RESIDENTIAL	\$ 15.32	\$ 2.56	\$ 17.88
068-0132-008-0000	RESIDENTIAL	\$ 15.32	\$ 2.56	\$ 17.88
068-0132-009-0000	RESIDENTIAL	\$ 15.32	\$ 2.56	\$ 17.88
068-0132-010-0000	RESIDENTIAL	\$ 15.32	\$ 2.56	\$ 17.88
068-0133-001-0000	RESIDENTIAL	\$ 15.32	\$ 2.56	\$ 17.88
068-0133-002-0000	RESIDENTIAL	\$ 15.32	\$ 2.56	\$ 17.88
068-0133-003-0000	RESIDENTIAL	\$ 15.32	\$ 2.56	\$ 17.88
068-0133-004-0000	RESIDENTIAL	\$ 15.32	\$ 2.56	\$ 17.88
068-0133-005-0000	RESIDENTIAL	\$ 15.32	\$ 2.56	\$ 17.88
068-0133-006-0000	RESIDENTIAL	\$ 15.32	\$ 2.56	\$ 17.88
068-0133-007-0000	RESIDENTIAL	\$ 15.32	\$ 2.56	\$ 17.88
068-0133-008-0000	RESIDENTIAL	\$ 15.32	\$ 2.56	\$ 17.88
068-0133-009-0000	RESIDENTIAL	\$ 15.32	\$ 2.56	\$ 17.88
068-0134-001-0000	RESIDENTIAL	\$ 15.32	\$ 2.56	\$ 17.88
068-0134-002-0000	RESIDENTIAL	\$ 15.32	\$ 2.56	\$ 17.88
068-0134-003-0000	RESIDENTIAL	\$ 15.32	\$ 2.56	\$ 17.88
068-0134-004-0000	RESIDENTIAL	\$ 15.32	\$ 2.56	\$ 17.88
068-0134-005-0000	RESIDENTIAL	\$ 15.32	\$ 2.56	\$ 17.88
068-0134-006-0000	RESIDENTIAL	\$ 15.32	\$ 2.56	\$ 17.88
068-0134-007-0000	RESIDENTIAL	\$ 15.32	\$ 2.56	\$ 17.88
068-0134-008-0000	RESIDENTIAL	\$ 15.32	\$ 2.56	\$ 17.88
068-0135-001-0000	RESIDENTIAL	\$ 15.32	\$ 2.56	\$ 17.88
068-0135-002-0000	RESIDENTIAL	\$ 15.32	\$ 2.56	\$ 17.88
068-0135-003-0000	RESIDENTIAL	\$ 15.32	\$ 2.56	\$ 17.88
068-0135-004-0000	RESIDENTIAL	\$ 15.32	\$ 2.56	\$ 17.88
068-0135-005-0000	RESIDENTIAL	\$ 15.32	\$ 2.56	\$ 17.88
068-0135-006-0000	NONRES	\$ 15.37	\$ 2.56	\$ 17.92
068-0135-007-0000	NONRES	\$ 55.92	\$ 2.56	\$ 58.48
068-0135-008-0000	NONRES	\$ 10.33	\$ 2.56	\$ 12.88
068-0135-009-0000	NONRES	\$ 10.33	\$ 2.56	\$ 12.88
068-0135-010-0000	NONRES	\$ 10.33	\$ 2.56	\$ 12.88
068-0135-011-0000	NONRES	\$ 15.37	\$ 2.56	\$ 17.92
068-0135-012-0000	NONRES	\$ 49.12	\$ 2.56	\$ 51.68

AGENDA ITEM 10.2

City of Rancho Cordova
Lighting District No. 2012-1
Fiscal Year 2019-20 Assessment Roll

ATTACHMENT 2

749

APN	District Classification	Street Light Charge	Safety Light Charge	Total Assessment
068-0135-013-0000	NONRES	\$ 53.65	\$ 2.56	\$ 56.20
068-0135-014-0000	NONRES	\$ 15.37	\$ 2.56	\$ 17.92
068-0135-015-0000	NONRES	\$ 15.37	\$ 2.56	\$ 17.92
068-0135-016-0000	NONRES	\$ 15.37	\$ 2.56	\$ 17.92
068-0135-017-0000	NONRES	\$ 46.60	\$ 2.56	\$ 49.16
068-0135-018-0000	NONRES	\$ 15.37	\$ 2.56	\$ 17.92
068-0135-019-0000	NONRES	\$ 15.37	\$ 2.56	\$ 17.92
068-0135-020-0000	NONRES	\$ 15.37	\$ 2.56	\$ 17.92
068-0135-021-0000	NONRES	\$ 15.37	\$ 2.56	\$ 17.92
068-0135-022-0000	NONRES	\$ 15.37	\$ 2.56	\$ 17.92
068-0135-023-0000	NONRES	\$ 15.37	\$ 2.56	\$ 17.92
068-0135-024-0000	RESIDENTIAL	\$ 15.32	\$ 2.56	\$ 17.88
068-0135-025-0000	RESIDENTIAL	\$ 15.32	\$ 2.56	\$ 17.88
068-0135-026-0000	RESIDENTIAL	\$ 15.32	\$ 2.56	\$ 17.88
068-0135-027-0000	RESIDENTIAL	\$ 15.32	\$ 2.56	\$ 17.88
068-0135-028-0000	RESIDENTIAL	\$ 15.32	\$ 2.56	\$ 17.88
068-0135-029-0000	RESIDENTIAL	\$ 15.32	\$ 2.56	\$ 17.88
068-0135-030-0000	RESIDENTIAL	\$ 15.32	\$ 2.56	\$ 17.88
068-0135-031-0000	RESIDENTIAL	\$ 15.32	\$ 2.56	\$ 17.88
068-0135-032-0000	RESIDENTIAL	\$ 15.32	\$ 2.56	\$ 17.88
068-0135-033-0000	RESIDENTIAL	\$ 15.32	\$ 2.56	\$ 17.88
068-0136-001-0000	RESIDENTIAL	\$ 15.32	\$ 2.56	\$ 17.88
068-0137-001-0000	NONRES	\$ 49.12	\$ 2.56	\$ 51.68
068-0137-002-0000	NONRES	\$ 15.87	\$ 2.56	\$ 18.42
068-0137-003-0000	NONRES	\$ 15.87	\$ 2.56	\$ 18.42
068-0137-004-0000	NONRES	\$ 15.87	\$ 2.56	\$ 18.42
068-0137-005-0000	NONRES	\$ 15.87	\$ 2.56	\$ 18.42
068-0137-006-0000	NONRES	\$ 16.12	\$ 2.56	\$ 18.68
068-0137-007-0000	NONRES	\$ 9.57	\$ 2.56	\$ 12.12
068-0137-008-0000	NONRES	\$ 38.54	\$ 2.56	\$ 41.10
068-0137-009-0000	NONRES	\$ 34.76	\$ 2.56	\$ 37.32
068-0137-010-0000	NONRES	\$ 30.73	\$ 2.56	\$ 33.28
068-0137-011-0000	NONRES	\$ 30.73	\$ 2.56	\$ 33.28
068-0137-012-0000	NONRES	\$ 30.73	\$ 2.56	\$ 33.28
068-0137-013-0000	NONRES	\$ 31.74	\$ 2.56	\$ 34.30
068-0137-014-0000	NONRES	\$ 4.53	\$ 2.56	\$ 7.08
068-0137-015-0000	NONRES	\$ 70.53	\$ 2.56	\$ 73.08
068-0141-003-0000	NONRES	\$ 145.09	\$ 2.56	\$ 147.64
068-0141-004-0000	NONRES	\$ 15.87	\$ 2.56	\$ 18.42
068-0141-005-0000	NONRES	\$ 15.87	\$ 2.56	\$ 18.42
068-0141-006-0000	NONRES	\$ 15.87	\$ 2.56	\$ 18.42
068-0142-001-0000	NONRES	\$ 17.13	\$ 2.56	\$ 19.68
068-0142-002-0000	NONRES	\$ 17.13	\$ 2.56	\$ 19.68
068-0142-003-0000	NONRES	\$ 17.13	\$ 2.56	\$ 19.68

AGENDA ITEM 10.2

City of Rancho Cordova
Lighting District No. 2012-1
Fiscal Year 2019-20 Assessment Roll

ATTACHMENT 2

750

APN	District Classification	Street Light Charge	Safety Light Charge	Total Assessment
068-0142-004-0000	NONRES	\$ 17.13	\$ 2.56	\$ 19.68
068-0142-005-0000	NONRES	\$ 19.65	\$ 2.56	\$ 22.20
068-0142-006-0000	NONRES	\$ 10.08	\$ 2.56	\$ 12.64
068-0142-007-0000	NONRES	\$ 10.08	\$ 2.56	\$ 12.64
068-0142-008-0000	NONRES	\$ 10.08	\$ 2.56	\$ 12.64
068-0142-009-0000	NONRES	\$ 13.10	\$ 2.56	\$ 15.66
068-0142-010-0000	NONRES	\$ 17.13	\$ 2.56	\$ 19.68
068-0142-011-0000	NONRES	\$ 17.13	\$ 2.56	\$ 19.68
068-0142-012-0000	NONRES	\$ 17.13	\$ 2.56	\$ 19.68
068-0142-013-0000	NONRES	\$ 17.13	\$ 2.56	\$ 19.68
068-0142-014-0000	NONRES	\$ 17.13	\$ 2.56	\$ 19.68
068-0142-018-0000	NONRES	\$ 138.29	\$ 2.56	\$ 140.84
068-0142-020-0000	NONRES	\$ 14.86	\$ 2.56	\$ 17.42
068-0142-021-0000	NONRES	\$ 14.86	\$ 2.56	\$ 17.42
068-0142-022-0000	NONRES	\$ 15.11	\$ 2.56	\$ 17.66
068-0142-023-0000	NONRES	\$ 15.11	\$ 2.56	\$ 17.66
068-0142-024-0000	NONRES	\$ 15.11	\$ 2.56	\$ 17.66
068-0142-025-0000	NONRES	\$ 15.11	\$ 2.56	\$ 17.66
068-0142-026-0000	NONRES	\$ 15.11	\$ 2.56	\$ 17.66
068-0142-027-0000	NONRES	\$ 3.02	\$ 2.56	\$ 5.58
068-0142-028-0000	NONRES	\$ 21.66	\$ 2.56	\$ 24.22
068-0142-030-0000	NONRES	\$ 21.66	\$ 2.56	\$ 24.22
068-0142-031-0000	NONRES	\$ 17.13	\$ 2.56	\$ 19.68
068-0142-032-0000	NONRES	\$ 17.13	\$ 2.56	\$ 19.68
068-0142-039-0000	NONRES	\$ 19.40	\$ 2.56	\$ 21.96
068-0142-040-0000	NONRES	\$ 19.40	\$ 2.56	\$ 21.96
068-0142-041-0000	NONRES	\$ 15.11	\$ 2.56	\$ 17.66
068-0142-042-0000	NONRES	\$ 15.62	\$ 2.56	\$ 18.18
068-0142-043-0000	NONRES	\$ 15.62	\$ 2.56	\$ 18.18
068-0142-044-0000	NONRES	\$ 15.62	\$ 2.56	\$ 18.18
068-0142-045-0000	NONRES	\$ 42.82	\$ 2.56	\$ 45.38
068-0142-046-0000	NONRES	\$ 14.86	\$ 2.56	\$ 17.42
068-0143-001-0000	NONRES	\$ 17.63	\$ 2.56	\$ 20.18
068-0143-002-0000	NONRES	\$ 53.91	\$ 2.56	\$ 56.46
068-0143-003-0000	NONRES	\$ 10.08	\$ 2.56	\$ 12.64
068-0143-004-0000	NONRES	\$ 8.82	\$ 2.56	\$ 11.38
068-0143-005-0000	NONRES	\$ 12.60	\$ 2.56	\$ 15.16
068-0143-006-0000	NONRES	\$ 43.33	\$ 2.56	\$ 45.88
068-0143-007-0000	NONRES	\$ 46.10	\$ 2.56	\$ 48.66
068-0143-008-0000	NONRES	\$ 11.84	\$ 2.56	\$ 14.40
068-0143-009-0000	NONRES	\$ 46.85	\$ 2.56	\$ 49.40
068-0143-010-0000	NONRES	\$ 15.37	\$ 2.56	\$ 17.92
068-0143-011-0000	NONRES	\$ 15.62	\$ 2.56	\$ 18.18
068-0143-012-0000	NONRES	\$ 15.62	\$ 2.56	\$ 18.18

AGENDA ITEM 10.2

City of Rancho Cordova
Lighting District No. 2012-1
Fiscal Year 2019-20 Assessment Roll

ATTACHMENT 2

751

APN	District Classification	Street Light Charge	Safety Light Charge	Total Assessment
068-0143-013-0000	NONRES	\$ 15.11	\$ 2.56	\$ 17.66
068-0144-001-0000	NONRES	\$ 17.13	\$ 2.56	\$ 19.68
068-0144-002-0000	NONRES	\$ 17.13	\$ 2.56	\$ 19.68
068-0144-003-0000	NONRES	\$ 17.13	\$ 2.56	\$ 19.68
068-0144-004-0000	NONRES	\$ 17.13	\$ 2.56	\$ 19.68
068-0144-005-0000	NONRES	\$ 17.38	\$ 2.56	\$ 19.94
068-0144-006-0000	NONRES	\$ 10.08	\$ 2.56	\$ 12.64
068-0144-007-0000	NONRES	\$ 12.09	\$ 2.56	\$ 14.64
068-0144-008-0000	NONRES	\$ 27.71	\$ 2.56	\$ 30.26
068-0144-009-0000	NONRES	\$ 38.29	\$ 2.56	\$ 40.84
068-0151-001-0000	RESIDENTIAL	\$ 15.32	\$ 2.56	\$ 17.88
068-0151-002-0000	RESIDENTIAL	\$ 15.32	\$ 2.56	\$ 17.88
068-0151-003-0000	RESIDENTIAL	\$ 15.32	\$ 2.56	\$ 17.88
068-0151-004-0000	RESIDENTIAL	\$ 15.32	\$ 2.56	\$ 17.88
068-0151-005-0000	RESIDENTIAL	\$ 15.32	\$ 2.56	\$ 17.88
068-0151-006-0000	RESIDENTIAL	\$ 15.32	\$ 2.56	\$ 17.88
068-0151-007-0000	RESIDENTIAL	\$ 15.32	\$ 2.56	\$ 17.88
068-0151-008-0000	RESIDENTIAL	\$ 15.32	\$ 2.56	\$ 17.88
068-0151-009-0000	RESIDENTIAL	\$ 15.32	\$ 2.56	\$ 17.88
068-0151-010-0000	RESIDENTIAL	\$ 15.32	\$ 2.56	\$ 17.88
068-0151-011-0000	RESIDENTIAL	\$ 15.32	\$ 2.56	\$ 17.88
068-0152-001-0000	RESIDENTIAL	\$ 15.32	\$ 2.56	\$ 17.88
068-0152-002-0000	RESIDENTIAL	\$ 15.32	\$ 2.56	\$ 17.88
068-0152-003-0000	RESIDENTIAL	\$ 15.32	\$ 2.56	\$ 17.88
068-0152-004-0000	RESIDENTIAL	\$ 15.32	\$ 2.56	\$ 17.88
068-0152-005-0000	RESIDENTIAL	\$ 15.32	\$ 2.56	\$ 17.88
068-0152-006-0000	RESIDENTIAL	\$ 15.32	\$ 2.56	\$ 17.88
068-0152-007-0000	RESIDENTIAL	\$ 15.32	\$ 2.56	\$ 17.88
068-0152-008-0000	RESIDENTIAL	\$ 15.32	\$ 2.56	\$ 17.88
068-0152-009-0000	RESIDENTIAL	\$ 15.32	\$ 2.56	\$ 17.88
068-0152-010-0000	RESIDENTIAL	\$ 15.32	\$ 2.56	\$ 17.88
068-0152-011-0000	RESIDENTIAL	\$ 15.32	\$ 2.56	\$ 17.88
068-0152-012-0000	RESIDENTIAL	\$ 15.32	\$ 2.56	\$ 17.88
068-0152-013-0000	RESIDENTIAL	\$ 15.32	\$ 2.56	\$ 17.88
068-0152-014-0000	RESIDENTIAL	\$ 15.32	\$ 2.56	\$ 17.88
068-0152-015-0000	RESIDENTIAL	\$ 15.32	\$ 2.56	\$ 17.88
068-0152-016-0000	RESIDENTIAL	\$ 15.32	\$ 2.56	\$ 17.88
068-0152-017-0000	RESIDENTIAL	\$ 15.32	\$ 2.56	\$ 17.88
068-0152-018-0000	RESIDENTIAL	\$ 15.32	\$ 2.56	\$ 17.88
068-0152-019-0000	RESIDENTIAL	\$ 15.32	\$ 2.56	\$ 17.88
068-0153-001-0000	RESIDENTIAL	\$ 15.32	\$ 2.56	\$ 17.88
068-0153-002-0000	RESIDENTIAL	\$ 15.32	\$ 2.56	\$ 17.88
068-0153-003-0000	RESIDENTIAL	\$ 15.32	\$ 2.56	\$ 17.88
068-0153-004-0000	RESIDENTIAL	\$ 15.32	\$ 2.56	\$ 17.88

AGENDA ITEM 10.2

City of Rancho Cordova
Lighting District No. 2012-1
Fiscal Year 2019-20 Assessment Roll

ATTACHMENT 2

752

APN	District Classification	Street Light Charge	Safety Light Charge	Total Assessment
068-0153-005-0000	RESIDENTIAL	\$ 15.32	\$ 2.56	\$ 17.88
068-0153-006-0000	RESIDENTIAL	\$ 15.32	\$ 2.56	\$ 17.88
068-0153-007-0000	RESIDENTIAL	\$ 15.32	\$ 2.56	\$ 17.88
068-0153-008-0000	RESIDENTIAL	\$ 15.32	\$ 2.56	\$ 17.88
068-0153-009-0000	RESIDENTIAL	\$ 15.32	\$ 2.56	\$ 17.88
068-0153-010-0000	RESIDENTIAL	\$ 15.32	\$ 2.56	\$ 17.88
068-0153-011-0000	RESIDENTIAL	\$ 15.32	\$ 2.56	\$ 17.88
068-0153-012-0000	RESIDENTIAL	\$ 15.32	\$ 2.56	\$ 17.88
068-0153-013-0000	RESIDENTIAL	\$ 15.32	\$ 2.56	\$ 17.88
068-0153-014-0000	RESIDENTIAL	\$ 15.32	\$ 2.56	\$ 17.88
068-0153-015-0000	RESIDENTIAL	\$ 15.32	\$ 2.56	\$ 17.88
068-0153-016-0000	RESIDENTIAL	\$ 15.32	\$ 2.56	\$ 17.88
068-0153-017-0000	RESIDENTIAL	\$ 15.32	\$ 2.56	\$ 17.88
068-0154-001-0000	RESIDENTIAL	\$ 15.32	\$ 2.56	\$ 17.88
068-0154-002-0000	RESIDENTIAL	\$ 15.32	\$ 2.56	\$ 17.88
068-0154-003-0000	RESIDENTIAL	\$ 15.32	\$ 2.56	\$ 17.88
068-0154-004-0000	RESIDENTIAL	\$ 15.32	\$ 2.56	\$ 17.88
068-0154-005-0000	RESIDENTIAL	\$ 15.32	\$ 2.56	\$ 17.88
068-0154-006-0000	RESIDENTIAL	\$ 15.32	\$ 2.56	\$ 17.88
068-0154-007-0000	RESIDENTIAL	\$ 15.32	\$ 2.56	\$ 17.88
068-0154-008-0000	RESIDENTIAL	\$ 15.32	\$ 2.56	\$ 17.88
068-0160-009-0000	SAFETY LIGHTS ONLY	\$ 0.00	\$ 2.56	\$ 2.56
068-0160-033-0000	NONRES	\$ 45.85	\$ 2.56	\$ 48.40
068-0160-034-0000	NONRES	\$ 7.56	\$ 2.56	\$ 10.12
068-0160-058-0000	NONRES	\$ 75.57	\$ 2.56	\$ 78.12
068-0160-064-0000	NONRES	\$ 168.02	\$ 2.56	\$ 170.58
068-0160-068-0000	NONRES	\$ 249.88	\$ 2.56	\$ 252.44
068-0160-069-0000	NONRES	\$ 138.55	\$ 2.56	\$ 141.10
068-0160-070-0000	NONRES	\$ 118.39	\$ 2.56	\$ 120.94
068-0160-079-0000	NONRES	\$ 104.29	\$ 2.56	\$ 106.84
068-0160-082-0000	NONRES	\$ 123.93	\$ 2.56	\$ 126.48
068-0160-083-0000	NONRES	\$ 32.24	\$ 2.56	\$ 34.80
068-0160-084-0000	NONRES	\$ 49.12	\$ 2.56	\$ 51.68
068-0160-091-0000	NONRES	\$ 46.60	\$ 2.56	\$ 49.16
068-0160-092-0000	NONRES	\$ 105.55	\$ 2.56	\$ 108.10
068-0160-096-0000	NONRES	\$ 201.52	\$ 2.56	\$ 204.08
068-0160-097-0000	NONRES	\$ 56.68	\$ 2.56	\$ 59.24
068-0160-098-0000	SAFETY LIGHTS ONLY	\$ 0.00	\$ 2.56	\$ 2.56
068-0160-099-0000	SAFETY LIGHTS ONLY	\$ 0.00	\$ 2.56	\$ 2.56
068-0160-100-0000	NONRES	\$ 333.77	\$ 2.56	\$ 336.32
068-0160-101-0000	NONRES	\$ 44.08	\$ 2.56	\$ 46.64
068-0160-102-0000	SAFETY LIGHTS ONLY	\$ 0.00	\$ 2.56	\$ 2.56
068-0160-104-0000	NONRES	\$ 79.35	\$ 2.56	\$ 81.90
068-0160-110-0000	SAFETY LIGHTS ONLY	\$ 0.00	\$ 2.56	\$ 2.56

AGENDA ITEM 10.2

City of Rancho Cordova
Lighting District No. 2012-1
Fiscal Year 2019-20 Assessment Roll

ATTACHMENT 2

753

APN	District Classification	Street Light Charge	Safety Light Charge	Total Assessment
068-0160-111-0000	SAFETY LIGHTS ONLY	\$ 0.00	\$ 2.56	\$ 2.56
068-0160-112-0000	NONRES	\$ 155.42	\$ 2.56	\$ 157.98
068-0160-113-0000	NONRES	\$ 278.35	\$ 2.56	\$ 280.90
068-0160-114-0000	NONRES	\$ 76.58	\$ 2.56	\$ 79.14
068-0160-116-0000	NONRES	\$ 60.71	\$ 2.56	\$ 63.26
068-0160-117-0000	NONRES	\$ 37.79	\$ 2.56	\$ 40.34
068-0160-118-0000	NONRES	\$ 37.79	\$ 2.56	\$ 40.34
068-0160-119-0000	NONRES	\$ 60.71	\$ 2.56	\$ 63.26
068-0160-120-0000	NONRES	\$ 39.80	\$ 2.56	\$ 42.36
068-0160-121-0000	NONRES	\$ 75.57	\$ 2.56	\$ 78.12
068-0160-122-0000	NONRES	\$ 50.38	\$ 2.56	\$ 52.94
068-0341-001-0000	RESIDENTIAL	\$ 15.32	\$ 2.56	\$ 17.88
068-0341-002-0000	RESIDENTIAL	\$ 15.32	\$ 2.56	\$ 17.88
068-0341-003-0000	RESIDENTIAL	\$ 15.32	\$ 2.56	\$ 17.88
068-0341-004-0000	RESIDENTIAL	\$ 15.32	\$ 2.56	\$ 17.88
068-0341-005-0000	RESIDENTIAL	\$ 15.32	\$ 2.56	\$ 17.88
068-0341-006-0000	RESIDENTIAL	\$ 15.32	\$ 2.56	\$ 17.88
068-0342-001-0000	RESIDENTIAL	\$ 15.32	\$ 2.56	\$ 17.88
068-0342-002-0000	RESIDENTIAL	\$ 15.32	\$ 2.56	\$ 17.88
068-0342-003-0000	RESIDENTIAL	\$ 15.32	\$ 2.56	\$ 17.88
068-0342-004-0000	RESIDENTIAL	\$ 15.32	\$ 2.56	\$ 17.88
068-0342-005-0000	RESIDENTIAL	\$ 15.32	\$ 2.56	\$ 17.88
068-0342-006-0000	RESIDENTIAL	\$ 15.32	\$ 2.56	\$ 17.88
068-0342-007-0000	RESIDENTIAL	\$ 15.32	\$ 2.56	\$ 17.88
068-0342-008-0000	RESIDENTIAL	\$ 15.32	\$ 2.56	\$ 17.88
068-0342-009-0000	RESIDENTIAL	\$ 15.32	\$ 2.56	\$ 17.88
068-0342-010-0000	RESIDENTIAL	\$ 15.32	\$ 2.56	\$ 17.88
068-0342-011-0000	RESIDENTIAL	\$ 15.32	\$ 2.56	\$ 17.88
068-0342-012-0000	RESIDENTIAL	\$ 15.32	\$ 2.56	\$ 17.88
068-0342-013-0000	RESIDENTIAL	\$ 15.32	\$ 2.56	\$ 17.88
068-0342-014-0000	RESIDENTIAL	\$ 15.32	\$ 2.56	\$ 17.88
068-0342-015-0000	RESIDENTIAL	\$ 15.32	\$ 2.56	\$ 17.88
068-0342-016-0000	RESIDENTIAL	\$ 15.32	\$ 2.56	\$ 17.88
068-0342-017-0000	RESIDENTIAL	\$ 15.32	\$ 2.56	\$ 17.88
068-0342-018-0000	RESIDENTIAL	\$ 15.32	\$ 2.56	\$ 17.88
068-0342-019-0000	RESIDENTIAL	\$ 15.32	\$ 2.56	\$ 17.88
068-0342-020-0000	RESIDENTIAL	\$ 15.32	\$ 2.56	\$ 17.88
068-0343-001-0000	RESIDENTIAL	\$ 15.32	\$ 2.56	\$ 17.88
068-0343-002-0000	RESIDENTIAL	\$ 15.32	\$ 2.56	\$ 17.88
068-0343-003-0000	RESIDENTIAL	\$ 15.32	\$ 2.56	\$ 17.88
068-0343-004-0000	RESIDENTIAL	\$ 15.32	\$ 2.56	\$ 17.88
068-0344-001-0000	RESIDENTIAL	\$ 15.32	\$ 2.56	\$ 17.88
068-0344-002-0000	RESIDENTIAL	\$ 15.32	\$ 2.56	\$ 17.88
068-0344-003-0000	RESIDENTIAL	\$ 15.32	\$ 2.56	\$ 17.88

AGENDA ITEM 10.2

City of Rancho Cordova
Lighting District No. 2012-1
Fiscal Year 2019-20 Assessment Roll

ATTACHMENT 2

754

APN	District Classification	Street Light Charge	Safety Light Charge	Total Assessment
068-0344-004-0000	RESIDENTIAL	\$ 15.32	\$ 2.56	\$ 17.88
068-0344-005-0000	RESIDENTIAL	\$ 15.32	\$ 2.56	\$ 17.88
068-0344-006-0000	RESIDENTIAL	\$ 15.32	\$ 2.56	\$ 17.88
068-0344-007-0000	RESIDENTIAL	\$ 15.32	\$ 2.56	\$ 17.88
068-0345-001-0000	RESIDENTIAL	\$ 15.32	\$ 2.56	\$ 17.88
068-0346-001-0000	RESIDENTIAL	\$ 15.32	\$ 2.56	\$ 17.88
068-0346-002-0000	RESIDENTIAL	\$ 15.32	\$ 2.56	\$ 17.88
068-0346-003-0000	RESIDENTIAL	\$ 15.32	\$ 2.56	\$ 17.88
068-0346-004-0000	RESIDENTIAL	\$ 15.32	\$ 2.56	\$ 17.88
068-0346-005-0000	RESIDENTIAL	\$ 15.32	\$ 2.56	\$ 17.88
068-0346-006-0000	RESIDENTIAL	\$ 15.32	\$ 2.56	\$ 17.88
068-0346-007-0000	RESIDENTIAL	\$ 15.32	\$ 2.56	\$ 17.88
068-0346-008-0000	RESIDENTIAL	\$ 15.32	\$ 2.56	\$ 17.88
068-0346-009-0000	RESIDENTIAL	\$ 15.32	\$ 2.56	\$ 17.88
068-0346-010-0000	RESIDENTIAL	\$ 15.32	\$ 2.56	\$ 17.88
068-0346-011-0000	RESIDENTIAL	\$ 15.32	\$ 2.56	\$ 17.88
068-0346-012-0000	RESIDENTIAL	\$ 15.32	\$ 2.56	\$ 17.88
068-0346-013-0000	RESIDENTIAL	\$ 15.32	\$ 2.56	\$ 17.88
068-0346-014-0000	RESIDENTIAL	\$ 15.32	\$ 2.56	\$ 17.88
068-0346-015-0000	RESIDENTIAL	\$ 15.32	\$ 2.56	\$ 17.88
068-0346-016-0000	RESIDENTIAL	\$ 15.32	\$ 2.56	\$ 17.88
068-0346-017-0000	RESIDENTIAL	\$ 15.32	\$ 2.56	\$ 17.88
068-0346-018-0000	RESIDENTIAL	\$ 15.32	\$ 2.56	\$ 17.88
068-0346-019-0000	RESIDENTIAL	\$ 15.32	\$ 2.56	\$ 17.88
068-0346-020-0000	RESIDENTIAL	\$ 15.32	\$ 2.56	\$ 17.88
068-0346-021-0000	RESIDENTIAL	\$ 15.32	\$ 2.56	\$ 17.88
068-0346-022-0000	RESIDENTIAL	\$ 15.32	\$ 2.56	\$ 17.88
068-0346-023-0000	RESIDENTIAL	\$ 15.32	\$ 2.56	\$ 17.88
068-0346-024-0000	RESIDENTIAL	\$ 15.32	\$ 2.56	\$ 17.88
068-0346-025-0000	RESIDENTIAL	\$ 15.32	\$ 2.56	\$ 17.88
068-0347-001-0000	NONRES	\$ 38.54	\$ 2.56	\$ 41.10
068-0347-002-0000	NONRES	\$ 15.11	\$ 2.56	\$ 17.66
068-0347-003-0000	NONRES	\$ 15.11	\$ 2.56	\$ 17.66
068-0347-004-0000	NONRES	\$ 15.11	\$ 2.56	\$ 17.66
068-0347-005-0000	NONRES	\$ 15.11	\$ 2.56	\$ 17.66
068-0347-006-0000	NONRES	\$ 15.11	\$ 2.56	\$ 17.66
068-0347-007-0000	NONRES	\$ 15.11	\$ 2.56	\$ 17.66
068-0347-008-0000	NONRES	\$ 14.11	\$ 2.56	\$ 16.66
068-0347-009-0000	NONRES	\$ 13.85	\$ 2.56	\$ 16.40
068-0347-010-0000	NONRES	\$ 13.85	\$ 2.56	\$ 16.40
068-0347-011-0000	NONRES	\$ 13.85	\$ 2.56	\$ 16.40
068-0347-012-0000	NONRES	\$ 38.54	\$ 2.56	\$ 41.10
068-0347-013-0000	RESIDENTIAL	\$ 15.32	\$ 2.56	\$ 17.88
068-0347-014-0000	RESIDENTIAL	\$ 15.32	\$ 2.56	\$ 17.88

AGENDA ITEM 10.2

City of Rancho Cordova
Lighting District No. 2012-1
Fiscal Year 2019-20 Assessment Roll

ATTACHMENT 2

755

APN	District Classification	Street Light Charge	Safety Light Charge	Total Assessment
068-0347-015-0000	RESIDENTIAL	\$ 15.32	\$ 2.56	\$ 17.88
068-0347-016-0000	RESIDENTIAL	\$ 15.32	\$ 2.56	\$ 17.88
068-0347-017-0000	RESIDENTIAL	\$ 15.32	\$ 2.56	\$ 17.88
068-0347-018-0000	RESIDENTIAL	\$ 15.32	\$ 2.56	\$ 17.88
068-0347-019-0000	RESIDENTIAL	\$ 15.32	\$ 2.56	\$ 17.88
068-0347-020-0000	RESIDENTIAL	\$ 15.32	\$ 2.56	\$ 17.88
068-0347-021-0000	RESIDENTIAL	\$ 15.32	\$ 2.56	\$ 17.88
068-0347-022-0000	RESIDENTIAL	\$ 15.32	\$ 2.56	\$ 17.88
068-0347-023-0000	NONRES	\$ 3.02	\$ 2.56	\$ 5.58
068-0348-001-0000	RESIDENTIAL	\$ 15.32	\$ 2.56	\$ 17.88
068-0348-002-0000	RESIDENTIAL	\$ 15.32	\$ 2.56	\$ 17.88
068-0348-003-0000	RESIDENTIAL	\$ 15.32	\$ 2.56	\$ 17.88
068-0348-004-0000	RESIDENTIAL	\$ 15.32	\$ 2.56	\$ 17.88
068-0348-005-0000	RESIDENTIAL	\$ 15.32	\$ 2.56	\$ 17.88
068-0348-006-0000	RESIDENTIAL	\$ 15.32	\$ 2.56	\$ 17.88
068-0348-007-0000	RESIDENTIAL	\$ 15.32	\$ 2.56	\$ 17.88
068-0348-008-0000	RESIDENTIAL	\$ 15.32	\$ 2.56	\$ 17.88
068-0348-009-0000	RESIDENTIAL	\$ 15.32	\$ 2.56	\$ 17.88
068-0348-010-0000	RESIDENTIAL	\$ 15.32	\$ 2.56	\$ 17.88
068-0348-011-0000	RESIDENTIAL	\$ 15.32	\$ 2.56	\$ 17.88
068-0348-012-0000	RESIDENTIAL	\$ 15.32	\$ 2.56	\$ 17.88
068-0348-013-0000	RESIDENTIAL	\$ 15.32	\$ 2.56	\$ 17.88
068-0348-014-0000	RESIDENTIAL	\$ 15.32	\$ 2.56	\$ 17.88
068-0348-015-0000	RESIDENTIAL	\$ 15.32	\$ 2.56	\$ 17.88
068-0348-016-0000	RESIDENTIAL	\$ 15.32	\$ 2.56	\$ 17.88
068-0348-017-0000	RESIDENTIAL	\$ 15.32	\$ 2.56	\$ 17.88
068-0348-018-0000	RESIDENTIAL	\$ 15.32	\$ 2.56	\$ 17.88
068-0348-019-0000	RESIDENTIAL	\$ 15.32	\$ 2.56	\$ 17.88
068-0348-020-0000	RESIDENTIAL	\$ 15.32	\$ 2.56	\$ 17.88
068-0350-001-0000	RESIDENTIAL	\$ 15.32	\$ 2.56	\$ 17.88
068-0350-002-0000	RESIDENTIAL	\$ 15.32	\$ 2.56	\$ 17.88
068-0350-003-0000	RESIDENTIAL	\$ 15.32	\$ 2.56	\$ 17.88
068-0350-004-0000	RESIDENTIAL	\$ 15.32	\$ 2.56	\$ 17.88
068-0350-005-0000	RESIDENTIAL	\$ 15.32	\$ 2.56	\$ 17.88
068-0350-006-0000	RESIDENTIAL	\$ 15.32	\$ 2.56	\$ 17.88
068-0350-007-0000	RESIDENTIAL	\$ 15.32	\$ 2.56	\$ 17.88
068-0350-008-0000	RESIDENTIAL	\$ 15.32	\$ 2.56	\$ 17.88
068-0350-009-0000	RESIDENTIAL	\$ 15.32	\$ 2.56	\$ 17.88
068-0350-010-0000	RESIDENTIAL	\$ 15.32	\$ 2.56	\$ 17.88
068-0350-011-0000	RESIDENTIAL	\$ 15.32	\$ 2.56	\$ 17.88
068-0350-012-0000	RESIDENTIAL	\$ 15.32	\$ 2.56	\$ 17.88
068-0350-013-0000	RESIDENTIAL	\$ 15.32	\$ 2.56	\$ 17.88
068-0350-014-0000	RESIDENTIAL	\$ 15.32	\$ 2.56	\$ 17.88
068-0350-015-0000	RESIDENTIAL	\$ 15.32	\$ 2.56	\$ 17.88

AGENDA ITEM 10.2

City of Rancho Cordova
Lighting District No. 2012-1
Fiscal Year 2019-20 Assessment Roll

ATTACHMENT 2

756

APN	District Classification	Street Light Charge	Safety Light Charge	Total Assessment
068-0350-016-0000	RESIDENTIAL	\$ 15.32	\$ 2.56	\$ 17.88
068-0350-017-0000	RESIDENTIAL	\$ 15.32	\$ 2.56	\$ 17.88
068-0350-018-0000	RESIDENTIAL	\$ 15.32	\$ 2.56	\$ 17.88
068-0350-019-0000	RESIDENTIAL	\$ 15.32	\$ 2.56	\$ 17.88
068-0350-020-0000	RESIDENTIAL	\$ 15.32	\$ 2.56	\$ 17.88
068-0350-021-0000	RESIDENTIAL	\$ 15.32	\$ 2.56	\$ 17.88
068-0350-022-0000	RESIDENTIAL	\$ 15.32	\$ 2.56	\$ 17.88
068-0350-023-0000	RESIDENTIAL	\$ 15.32	\$ 2.56	\$ 17.88
068-0350-024-0000	RESIDENTIAL	\$ 15.32	\$ 2.56	\$ 17.88
068-0350-025-0000	RESIDENTIAL	\$ 15.32	\$ 2.56	\$ 17.88
068-0350-026-0000	RESIDENTIAL	\$ 15.32	\$ 2.56	\$ 17.88
068-0350-027-0000	RESIDENTIAL	\$ 15.32	\$ 2.56	\$ 17.88
068-0350-028-0000	RESIDENTIAL	\$ 15.32	\$ 2.56	\$ 17.88
068-0350-029-0000	RESIDENTIAL	\$ 15.32	\$ 2.56	\$ 17.88
068-0350-030-0000	RESIDENTIAL	\$ 15.32	\$ 2.56	\$ 17.88
068-0350-031-0000	RESIDENTIAL	\$ 15.32	\$ 2.56	\$ 17.88
068-0350-032-0000	RESIDENTIAL	\$ 15.32	\$ 2.56	\$ 17.88
068-0350-033-0000	RESIDENTIAL	\$ 15.32	\$ 2.56	\$ 17.88
068-0350-034-0000	RESIDENTIAL	\$ 15.32	\$ 2.56	\$ 17.88
068-0350-035-0000	RESIDENTIAL	\$ 15.32	\$ 2.56	\$ 17.88
068-0350-036-0000	RESIDENTIAL	\$ 15.32	\$ 2.56	\$ 17.88
068-0350-037-0000	RESIDENTIAL	\$ 15.32	\$ 2.56	\$ 17.88
068-0350-038-0000	RESIDENTIAL	\$ 15.32	\$ 2.56	\$ 17.88
068-0350-039-0000	RESIDENTIAL	\$ 15.32	\$ 2.56	\$ 17.88
068-0350-040-0000	RESIDENTIAL	\$ 15.32	\$ 2.56	\$ 17.88
068-0361-001-0000	RESIDENTIAL	\$ 15.32	\$ 2.56	\$ 17.88
068-0361-002-0000	RESIDENTIAL	\$ 15.32	\$ 2.56	\$ 17.88
068-0361-003-0000	RESIDENTIAL	\$ 15.32	\$ 2.56	\$ 17.88
068-0361-004-0000	RESIDENTIAL	\$ 15.32	\$ 2.56	\$ 17.88
068-0361-006-0000	RESIDENTIAL	\$ 15.32	\$ 2.56	\$ 17.88
068-0362-001-0000	RESIDENTIAL	\$ 15.32	\$ 2.56	\$ 17.88
068-0362-002-0000	RESIDENTIAL	\$ 15.32	\$ 2.56	\$ 17.88
068-0362-003-0000	RESIDENTIAL	\$ 15.32	\$ 2.56	\$ 17.88
068-0362-004-0000	RESIDENTIAL	\$ 15.32	\$ 2.56	\$ 17.88
068-0362-005-0000	RESIDENTIAL	\$ 15.32	\$ 2.56	\$ 17.88
068-0362-006-0000	RESIDENTIAL	\$ 15.32	\$ 2.56	\$ 17.88
068-0362-007-0000	RESIDENTIAL	\$ 15.32	\$ 2.56	\$ 17.88
068-0362-008-0000	RESIDENTIAL	\$ 15.32	\$ 2.56	\$ 17.88
068-0362-009-0000	RESIDENTIAL	\$ 15.32	\$ 2.56	\$ 17.88
068-0362-010-0000	RESIDENTIAL	\$ 15.32	\$ 2.56	\$ 17.88
068-0362-011-0000	RESIDENTIAL	\$ 15.32	\$ 2.56	\$ 17.88
068-0362-012-0000	RESIDENTIAL	\$ 15.32	\$ 2.56	\$ 17.88
068-0363-001-0000	RESIDENTIAL	\$ 15.32	\$ 2.56	\$ 17.88
068-0363-002-0000	RESIDENTIAL	\$ 15.32	\$ 2.56	\$ 17.88

AGENDA ITEM 10.2

City of Rancho Cordova
Lighting District No. 2012-1
Fiscal Year 2019-20 Assessment Roll

ATTACHMENT 2

757

APN	District Classification	Street Light Charge	Safety Light Charge	Total Assessment
068-0363-003-0000	RESIDENTIAL	\$ 15.32	\$ 2.56	\$ 17.88
068-0363-004-0000	RESIDENTIAL	\$ 15.32	\$ 2.56	\$ 17.88
068-0363-005-0000	RESIDENTIAL	\$ 15.32	\$ 2.56	\$ 17.88
068-0363-006-0000	RESIDENTIAL	\$ 15.32	\$ 2.56	\$ 17.88
068-0363-007-0000	RESIDENTIAL	\$ 15.32	\$ 2.56	\$ 17.88
068-0363-008-0000	RESIDENTIAL	\$ 15.32	\$ 2.56	\$ 17.88
068-0363-009-0000	RESIDENTIAL	\$ 15.32	\$ 2.56	\$ 17.88
068-0363-010-0000	RESIDENTIAL	\$ 15.32	\$ 2.56	\$ 17.88
068-0363-011-0000	RESIDENTIAL	\$ 15.32	\$ 2.56	\$ 17.88
068-0364-001-0000	RESIDENTIAL	\$ 15.32	\$ 2.56	\$ 17.88
068-0364-002-0000	RESIDENTIAL	\$ 15.32	\$ 2.56	\$ 17.88
068-0364-003-0000	RESIDENTIAL	\$ 15.32	\$ 2.56	\$ 17.88
068-0364-004-0000	RESIDENTIAL	\$ 15.32	\$ 2.56	\$ 17.88
068-0364-005-0000	RESIDENTIAL	\$ 15.32	\$ 2.56	\$ 17.88
068-0364-006-0000	RESIDENTIAL	\$ 15.32	\$ 2.56	\$ 17.88
068-0364-007-0000	RESIDENTIAL	\$ 15.32	\$ 2.56	\$ 17.88
068-0364-008-0000	RESIDENTIAL	\$ 15.32	\$ 2.56	\$ 17.88
068-0364-009-0000	RESIDENTIAL	\$ 15.32	\$ 2.56	\$ 17.88
068-0364-010-0000	RESIDENTIAL	\$ 15.32	\$ 2.56	\$ 17.88
068-0364-011-0000	RESIDENTIAL	\$ 15.32	\$ 2.56	\$ 17.88
068-0364-012-0000	RESIDENTIAL	\$ 15.32	\$ 2.56	\$ 17.88
068-0364-013-0000	RESIDENTIAL	\$ 15.32	\$ 2.56	\$ 17.88
068-0364-014-0000	RESIDENTIAL	\$ 15.32	\$ 2.56	\$ 17.88
068-0364-015-0000	RESIDENTIAL	\$ 15.32	\$ 2.56	\$ 17.88
068-0364-016-0000	RESIDENTIAL	\$ 15.32	\$ 2.56	\$ 17.88
068-0364-017-0000	RESIDENTIAL	\$ 15.32	\$ 2.56	\$ 17.88
068-0364-018-0000	RESIDENTIAL	\$ 15.32	\$ 2.56	\$ 17.88
068-0364-019-0000	RESIDENTIAL	\$ 15.32	\$ 2.56	\$ 17.88
068-0364-020-0000	RESIDENTIAL	\$ 15.32	\$ 2.56	\$ 17.88
068-0364-021-0000	RESIDENTIAL	\$ 15.32	\$ 2.56	\$ 17.88
068-0364-022-0000	RESIDENTIAL	\$ 15.32	\$ 2.56	\$ 17.88
068-0364-023-0000	RESIDENTIAL	\$ 15.32	\$ 2.56	\$ 17.88
068-0364-024-0000	RESIDENTIAL	\$ 15.32	\$ 2.56	\$ 17.88
068-0364-025-0000	RESIDENTIAL	\$ 15.32	\$ 2.56	\$ 17.88
068-0364-026-0000	RESIDENTIAL	\$ 15.32	\$ 2.56	\$ 17.88
068-0364-027-0000	RESIDENTIAL	\$ 15.32	\$ 2.56	\$ 17.88
068-0364-028-0000	RESIDENTIAL	\$ 15.32	\$ 2.56	\$ 17.88
068-0364-029-0000	RESIDENTIAL	\$ 15.32	\$ 2.56	\$ 17.88
068-0364-030-0000	RESIDENTIAL	\$ 15.32	\$ 2.56	\$ 17.88
068-0364-031-0000	RESIDENTIAL	\$ 15.32	\$ 2.56	\$ 17.88
068-0364-032-0000	RESIDENTIAL	\$ 15.32	\$ 2.56	\$ 17.88
068-0364-033-0000	RESIDENTIAL	\$ 15.32	\$ 2.56	\$ 17.88
068-0364-034-0000	RESIDENTIAL	\$ 15.32	\$ 2.56	\$ 17.88
068-0364-035-0000	RESIDENTIAL	\$ 15.32	\$ 2.56	\$ 17.88

AGENDA ITEM 10.2

City of Rancho Cordova
Lighting District No. 2012-1
Fiscal Year 2019-20 Assessment Roll

ATTACHMENT 2

758

APN	District Classification	Street Light Charge	Safety Light Charge	Total Assessment
068-0364-036-0000	RESIDENTIAL	\$ 15.32	\$ 2.56	\$ 17.88
068-0364-037-0000	RESIDENTIAL	\$ 15.32	\$ 2.56	\$ 17.88
068-0364-038-0000	RESIDENTIAL	\$ 15.32	\$ 2.56	\$ 17.88
068-0364-039-0000	RESIDENTIAL	\$ 15.32	\$ 2.56	\$ 17.88
068-0364-040-0000	RESIDENTIAL	\$ 15.32	\$ 2.56	\$ 17.88
068-0364-041-0000	RESIDENTIAL	\$ 15.32	\$ 2.56	\$ 17.88
068-0364-042-0000	RESIDENTIAL	\$ 15.32	\$ 2.56	\$ 17.88
068-0364-043-0000	RESIDENTIAL	\$ 15.32	\$ 2.56	\$ 17.88
068-0364-044-0000	RESIDENTIAL	\$ 15.32	\$ 2.56	\$ 17.88
068-0364-045-0000	RESIDENTIAL	\$ 15.32	\$ 2.56	\$ 17.88
068-0364-046-0000	RESIDENTIAL	\$ 15.32	\$ 2.56	\$ 17.88
068-0364-047-0000	RESIDENTIAL	\$ 15.32	\$ 2.56	\$ 17.88
068-0364-048-0000	RESIDENTIAL	\$ 15.32	\$ 2.56	\$ 17.88
068-0364-049-0000	RESIDENTIAL	\$ 15.32	\$ 2.56	\$ 17.88
068-0364-050-0000	RESIDENTIAL	\$ 15.32	\$ 2.56	\$ 17.88
068-0365-001-0000	RESIDENTIAL	\$ 15.32	\$ 2.56	\$ 17.88
068-0365-002-0000	RESIDENTIAL	\$ 15.32	\$ 2.56	\$ 17.88
068-0365-003-0000	RESIDENTIAL	\$ 15.32	\$ 2.56	\$ 17.88
068-0365-004-0000	RESIDENTIAL	\$ 15.32	\$ 2.56	\$ 17.88
068-0365-005-0000	RESIDENTIAL	\$ 15.32	\$ 2.56	\$ 17.88
068-0365-006-0000	RESIDENTIAL	\$ 15.32	\$ 2.56	\$ 17.88
068-0365-007-0000	RESIDENTIAL	\$ 15.32	\$ 2.56	\$ 17.88
068-0365-008-0000	RESIDENTIAL	\$ 15.32	\$ 2.56	\$ 17.88
068-0366-001-0000	RESIDENTIAL	\$ 15.32	\$ 2.56	\$ 17.88
068-0366-002-0000	RESIDENTIAL	\$ 15.32	\$ 2.56	\$ 17.88
068-0366-003-0000	RESIDENTIAL	\$ 15.32	\$ 2.56	\$ 17.88
068-0366-004-0000	RESIDENTIAL	\$ 15.32	\$ 2.56	\$ 17.88
068-0366-005-0000	RESIDENTIAL	\$ 15.32	\$ 2.56	\$ 17.88
068-0366-006-0000	RESIDENTIAL	\$ 15.32	\$ 2.56	\$ 17.88
068-0366-007-0000	RESIDENTIAL	\$ 15.32	\$ 2.56	\$ 17.88
068-0366-008-0000	RESIDENTIAL	\$ 15.32	\$ 2.56	\$ 17.88
068-0366-009-0000	RESIDENTIAL	\$ 15.32	\$ 2.56	\$ 17.88
068-0366-010-0000	RESIDENTIAL	\$ 15.32	\$ 2.56	\$ 17.88
068-0366-011-0000	RESIDENTIAL	\$ 15.32	\$ 2.56	\$ 17.88
068-0366-012-0000	RESIDENTIAL	\$ 15.32	\$ 2.56	\$ 17.88
068-0366-013-0000	RESIDENTIAL	\$ 15.32	\$ 2.56	\$ 17.88
068-0366-014-0000	RESIDENTIAL	\$ 15.32	\$ 2.56	\$ 17.88
068-0366-015-0000	RESIDENTIAL	\$ 15.32	\$ 2.56	\$ 17.88
068-0366-016-0000	RESIDENTIAL	\$ 15.32	\$ 2.56	\$ 17.88
068-0366-017-0000	RESIDENTIAL	\$ 15.32	\$ 2.56	\$ 17.88
068-0366-018-0000	RESIDENTIAL	\$ 15.32	\$ 2.56	\$ 17.88
068-0366-019-0000	RESIDENTIAL	\$ 15.32	\$ 2.56	\$ 17.88
068-0366-020-0000	RESIDENTIAL	\$ 15.32	\$ 2.56	\$ 17.88
068-0366-021-0000	RESIDENTIAL	\$ 15.32	\$ 2.56	\$ 17.88

AGENDA ITEM 10.2

City of Rancho Cordova
Lighting District No. 2012-1
Fiscal Year 2019-20 Assessment Roll

ATTACHMENT 2

759

APN	District Classification	Street Light Charge	Safety Light Charge	Total Assessment
068-0366-022-0000	RESIDENTIAL	\$ 15.32	\$ 2.56	\$ 17.88
068-0366-023-0000	RESIDENTIAL	\$ 15.32	\$ 2.56	\$ 17.88
068-0366-024-0000	RESIDENTIAL	\$ 15.32	\$ 2.56	\$ 17.88
068-0366-025-0000	RESIDENTIAL	\$ 15.32	\$ 2.56	\$ 17.88
068-0366-026-0000	RESIDENTIAL	\$ 15.32	\$ 2.56	\$ 17.88
068-0366-027-0000	RESIDENTIAL	\$ 15.32	\$ 2.56	\$ 17.88
068-0366-028-0000	RESIDENTIAL	\$ 15.32	\$ 2.56	\$ 17.88
068-0370-001-0000	RESIDENTIAL	\$ 15.32	\$ 2.56	\$ 17.88
068-0370-002-0000	RESIDENTIAL	\$ 15.32	\$ 2.56	\$ 17.88
068-0370-003-0000	RESIDENTIAL	\$ 15.32	\$ 2.56	\$ 17.88
068-0370-004-0000	RESIDENTIAL	\$ 15.32	\$ 2.56	\$ 17.88
068-0370-005-0000	RESIDENTIAL	\$ 15.32	\$ 2.56	\$ 17.88
068-0370-006-0000	RESIDENTIAL	\$ 15.32	\$ 2.56	\$ 17.88
068-0370-007-0000	RESIDENTIAL	\$ 15.32	\$ 2.56	\$ 17.88
068-0370-008-0000	RESIDENTIAL	\$ 15.32	\$ 2.56	\$ 17.88
068-0370-009-0000	RESIDENTIAL	\$ 15.32	\$ 2.56	\$ 17.88
068-0370-010-0000	RESIDENTIAL	\$ 15.32	\$ 2.56	\$ 17.88
068-0370-011-0000	RESIDENTIAL	\$ 15.32	\$ 2.56	\$ 17.88
068-0370-012-0000	RESIDENTIAL	\$ 15.32	\$ 2.56	\$ 17.88
068-0370-013-0000	RESIDENTIAL	\$ 15.32	\$ 2.56	\$ 17.88
068-0370-014-0000	RESIDENTIAL	\$ 15.32	\$ 2.56	\$ 17.88
068-0370-015-0000	RESIDENTIAL	\$ 15.32	\$ 2.56	\$ 17.88
068-0370-016-0000	RESIDENTIAL	\$ 15.32	\$ 2.56	\$ 17.88
068-0370-017-0000	RESIDENTIAL	\$ 15.32	\$ 2.56	\$ 17.88
068-0370-018-0000	RESIDENTIAL	\$ 15.32	\$ 2.56	\$ 17.88
068-0370-019-0000	RESIDENTIAL	\$ 15.32	\$ 2.56	\$ 17.88
068-0370-020-0000	RESIDENTIAL	\$ 15.32	\$ 2.56	\$ 17.88
068-0370-021-0000	RESIDENTIAL	\$ 15.32	\$ 2.56	\$ 17.88
068-0370-022-0000	RESIDENTIAL	\$ 15.32	\$ 2.56	\$ 17.88
068-0370-023-0000	RESIDENTIAL	\$ 15.32	\$ 2.56	\$ 17.88
068-0370-024-0000	RESIDENTIAL	\$ 15.32	\$ 2.56	\$ 17.88
068-0370-025-0000	RESIDENTIAL	\$ 15.32	\$ 2.56	\$ 17.88
068-0370-026-0000	RESIDENTIAL	\$ 15.32	\$ 2.56	\$ 17.88
068-0370-027-0000	RESIDENTIAL	\$ 15.32	\$ 2.56	\$ 17.88
068-0370-028-0000	RESIDENTIAL	\$ 15.32	\$ 2.56	\$ 17.88
068-0370-029-0000	RESIDENTIAL	\$ 15.32	\$ 2.56	\$ 17.88
068-0370-030-0000	RESIDENTIAL	\$ 15.32	\$ 2.56	\$ 17.88
068-0370-031-0000	RESIDENTIAL	\$ 15.32	\$ 2.56	\$ 17.88
068-0370-032-0000	RESIDENTIAL	\$ 15.32	\$ 2.56	\$ 17.88
068-0370-033-0000	RESIDENTIAL	\$ 15.32	\$ 2.56	\$ 17.88
068-0370-034-0000	RESIDENTIAL	\$ 15.32	\$ 2.56	\$ 17.88
068-0370-035-0000	RESIDENTIAL	\$ 15.32	\$ 2.56	\$ 17.88
068-0370-036-0000	RESIDENTIAL	\$ 15.32	\$ 2.56	\$ 17.88
068-0370-037-0000	RESIDENTIAL	\$ 15.32	\$ 2.56	\$ 17.88

AGENDA ITEM 10.2

City of Rancho Cordova
Lighting District No. 2012-1
Fiscal Year 2019-20 Assessment Roll

ATTACHMENT 2

760

APN	District Classification	Street Light Charge	Safety Light Charge	Total Assessment
068-0370-038-0000	RESIDENTIAL	\$ 15.32	\$ 2.56	\$ 17.88
068-0370-039-0000	RESIDENTIAL	\$ 15.32	\$ 2.56	\$ 17.88
068-0370-040-0000	RESIDENTIAL	\$ 15.32	\$ 2.56	\$ 17.88
068-0370-041-0000	RESIDENTIAL	\$ 15.32	\$ 2.56	\$ 17.88
068-0370-042-0000	RESIDENTIAL	\$ 15.32	\$ 2.56	\$ 17.88
068-0370-043-0000	RESIDENTIAL	\$ 15.32	\$ 2.56	\$ 17.88
068-0370-044-0000	RESIDENTIAL	\$ 15.32	\$ 2.56	\$ 17.88
068-0370-045-0000	RESIDENTIAL	\$ 15.32	\$ 2.56	\$ 17.88
068-0370-046-0000	RESIDENTIAL	\$ 15.32	\$ 2.56	\$ 17.88
068-0370-047-0000	RESIDENTIAL	\$ 15.32	\$ 2.56	\$ 17.88
068-0370-048-0000	RESIDENTIAL	\$ 15.32	\$ 2.56	\$ 17.88
068-0370-049-0000	RESIDENTIAL	\$ 15.32	\$ 2.56	\$ 17.88
068-0370-051-0000	RESIDENTIAL	\$ 15.32	\$ 2.56	\$ 17.88
068-0370-052-0000	RESIDENTIAL	\$ 15.32	\$ 2.56	\$ 17.88
068-0370-053-0000	RESIDENTIAL	\$ 15.32	\$ 2.56	\$ 17.88
068-0370-054-0000	RESIDENTIAL	\$ 15.32	\$ 2.56	\$ 17.88
068-0370-055-0000	RESIDENTIAL	\$ 15.32	\$ 2.56	\$ 17.88
068-0370-056-0000	RESIDENTIAL	\$ 15.32	\$ 2.56	\$ 17.88
068-0370-057-0000	RESIDENTIAL	\$ 15.32	\$ 2.56	\$ 17.88
068-0370-058-0000	RESIDENTIAL	\$ 15.32	\$ 2.56	\$ 17.88
068-0370-059-0000	RESIDENTIAL	\$ 15.32	\$ 2.56	\$ 17.88
068-0370-060-0000	RESIDENTIAL	\$ 15.32	\$ 2.56	\$ 17.88
068-0370-061-0000	RESIDENTIAL	\$ 15.32	\$ 2.56	\$ 17.88
068-0370-062-0000	RESIDENTIAL	\$ 15.32	\$ 2.56	\$ 17.88
068-0370-063-0000	RESIDENTIAL	\$ 15.32	\$ 2.56	\$ 17.88
068-0370-064-0000	RESIDENTIAL	\$ 15.32	\$ 2.56	\$ 17.88
068-0370-065-0000	RESIDENTIAL	\$ 15.32	\$ 2.56	\$ 17.88
068-0370-066-0000	RESIDENTIAL	\$ 15.32	\$ 2.56	\$ 17.88
068-0370-067-0000	RESIDENTIAL	\$ 15.32	\$ 2.56	\$ 17.88
068-0370-068-0000	RESIDENTIAL	\$ 15.32	\$ 2.56	\$ 17.88
068-0370-069-0000	RESIDENTIAL	\$ 15.32	\$ 2.56	\$ 17.88
068-0370-070-0000	RESIDENTIAL	\$ 15.32	\$ 2.56	\$ 17.88
068-0370-071-0000	RESIDENTIAL	\$ 15.32	\$ 2.56	\$ 17.88
068-0370-072-0000	RESIDENTIAL	\$ 15.32	\$ 2.56	\$ 17.88
068-0370-073-0000	RESIDENTIAL	\$ 15.32	\$ 2.56	\$ 17.88
068-0370-074-0000	RESIDENTIAL	\$ 15.32	\$ 2.56	\$ 17.88
068-0370-075-0000	RESIDENTIAL	\$ 15.32	\$ 2.56	\$ 17.88
068-0370-076-0000	RESIDENTIAL	\$ 15.32	\$ 2.56	\$ 17.88
068-0370-077-0000	RESIDENTIAL	\$ 15.32	\$ 2.56	\$ 17.88
068-0370-078-0000	RESIDENTIAL	\$ 15.32	\$ 2.56	\$ 17.88
068-0370-079-0000	RESIDENTIAL	\$ 15.32	\$ 2.56	\$ 17.88
068-0420-001-0000	RESIDENTIAL	\$ 15.32	\$ 2.56	\$ 17.88
068-0420-002-0000	RESIDENTIAL	\$ 15.32	\$ 2.56	\$ 17.88
068-0420-003-0000	RESIDENTIAL	\$ 15.32	\$ 2.56	\$ 17.88

AGENDA ITEM 10.2

City of Rancho Cordova
Lighting District No. 2012-1
Fiscal Year 2019-20 Assessment Roll

ATTACHMENT 2

761

APN	District Classification	Street Light Charge	Safety Light Charge	Total Assessment
068-0420-004-0000	RESIDENTIAL	\$ 15.32	\$ 2.56	\$ 17.88
068-0420-005-0000	RESIDENTIAL	\$ 15.32	\$ 2.56	\$ 17.88
068-0420-006-0000	RESIDENTIAL	\$ 15.32	\$ 2.56	\$ 17.88
068-0420-007-0000	RESIDENTIAL	\$ 15.32	\$ 2.56	\$ 17.88
068-0420-008-0000	RESIDENTIAL	\$ 15.32	\$ 2.56	\$ 17.88
068-0420-009-0000	RESIDENTIAL	\$ 15.32	\$ 2.56	\$ 17.88
068-0420-010-0000	RESIDENTIAL	\$ 15.32	\$ 2.56	\$ 17.88
068-0420-011-0000	RESIDENTIAL	\$ 15.32	\$ 2.56	\$ 17.88
068-0420-012-0000	RESIDENTIAL	\$ 15.32	\$ 2.56	\$ 17.88
068-0420-013-0000	RESIDENTIAL	\$ 15.32	\$ 2.56	\$ 17.88
068-0420-014-0000	RESIDENTIAL	\$ 15.32	\$ 2.56	\$ 17.88
068-0420-015-0000	RESIDENTIAL	\$ 15.32	\$ 2.56	\$ 17.88
068-0420-016-0000	RESIDENTIAL	\$ 15.32	\$ 2.56	\$ 17.88
068-0420-017-0000	RESIDENTIAL	\$ 15.32	\$ 2.56	\$ 17.88
068-0420-018-0000	RESIDENTIAL	\$ 15.32	\$ 2.56	\$ 17.88
068-0420-019-0000	RESIDENTIAL	\$ 15.32	\$ 2.56	\$ 17.88
068-0420-020-0000	RESIDENTIAL	\$ 15.32	\$ 2.56	\$ 17.88
068-0420-021-0000	RESIDENTIAL	\$ 15.32	\$ 2.56	\$ 17.88
068-0420-022-0000	RESIDENTIAL	\$ 15.32	\$ 2.56	\$ 17.88
068-0420-023-0000	RESIDENTIAL	\$ 15.32	\$ 2.56	\$ 17.88
068-0420-024-0000	RESIDENTIAL	\$ 15.32	\$ 2.56	\$ 17.88
068-0420-025-0000	RESIDENTIAL	\$ 15.32	\$ 2.56	\$ 17.88
068-0420-026-0000	RESIDENTIAL	\$ 15.32	\$ 2.56	\$ 17.88
068-0420-027-0000	RESIDENTIAL	\$ 15.32	\$ 2.56	\$ 17.88
068-0420-028-0000	RESIDENTIAL	\$ 15.32	\$ 2.56	\$ 17.88
068-0420-029-0000	RESIDENTIAL	\$ 15.32	\$ 2.56	\$ 17.88
068-0420-030-0000	RESIDENTIAL	\$ 15.32	\$ 2.56	\$ 17.88
068-0420-031-0000	RESIDENTIAL	\$ 15.32	\$ 2.56	\$ 17.88
068-0420-034-0000	RESIDENTIAL	\$ 15.32	\$ 2.56	\$ 17.88
068-0420-035-0000	RESIDENTIAL	\$ 15.32	\$ 2.56	\$ 17.88
068-0420-036-0000	RESIDENTIAL	\$ 15.32	\$ 2.56	\$ 17.88
068-0420-037-0000	RESIDENTIAL	\$ 15.32	\$ 2.56	\$ 17.88
068-0420-038-0000	RESIDENTIAL	\$ 15.32	\$ 2.56	\$ 17.88
068-0420-039-0000	RESIDENTIAL	\$ 15.32	\$ 2.56	\$ 17.88
068-0420-040-0000	RESIDENTIAL	\$ 15.32	\$ 2.56	\$ 17.88
068-0420-041-0000	RESIDENTIAL	\$ 15.32	\$ 2.56	\$ 17.88
068-0420-042-0000	RESIDENTIAL	\$ 15.32	\$ 2.56	\$ 17.88
068-0420-043-0000	RESIDENTIAL	\$ 15.32	\$ 2.56	\$ 17.88
068-0420-044-0000	RESIDENTIAL	\$ 15.32	\$ 2.56	\$ 17.88
068-0420-045-0000	RESIDENTIAL	\$ 15.32	\$ 2.56	\$ 17.88
068-0420-046-0000	RESIDENTIAL	\$ 15.32	\$ 2.56	\$ 17.88
068-0420-047-0000	RESIDENTIAL	\$ 15.32	\$ 2.56	\$ 17.88
068-0420-048-0000	RESIDENTIAL	\$ 15.32	\$ 2.56	\$ 17.88
068-0420-049-0000	RESIDENTIAL	\$ 15.32	\$ 2.56	\$ 17.88

AGENDA ITEM 10.2

City of Rancho Cordova
Lighting District No. 2012-1
Fiscal Year 2019-20 Assessment Roll

ATTACHMENT 2

762

APN	District Classification	Street Light Charge	Safety Light Charge	Total Assessment
068-0420-050-0000	RESIDENTIAL	\$ 15.32	\$ 2.56	\$ 17.88
068-0420-051-0000	RESIDENTIAL	\$ 15.32	\$ 2.56	\$ 17.88
068-0420-052-0000	RESIDENTIAL	\$ 15.32	\$ 2.56	\$ 17.88
068-0420-053-0000	RESIDENTIAL	\$ 15.32	\$ 2.56	\$ 17.88
068-0420-054-0000	RESIDENTIAL	\$ 15.32	\$ 2.56	\$ 17.88
068-0420-055-0000	RESIDENTIAL	\$ 15.32	\$ 2.56	\$ 17.88
068-0420-056-0000	RESIDENTIAL	\$ 15.32	\$ 2.56	\$ 17.88
068-0420-057-0000	RESIDENTIAL	\$ 15.32	\$ 2.56	\$ 17.88
068-0420-058-0000	RESIDENTIAL	\$ 15.32	\$ 2.56	\$ 17.88
068-0420-059-0000	RESIDENTIAL	\$ 15.32	\$ 2.56	\$ 17.88
068-0420-060-0000	RESIDENTIAL	\$ 15.32	\$ 2.56	\$ 17.88
068-0420-061-0000	RESIDENTIAL	\$ 15.32	\$ 2.56	\$ 17.88
068-0420-062-0000	RESIDENTIAL	\$ 15.32	\$ 2.56	\$ 17.88
068-0420-063-0000	RESIDENTIAL	\$ 15.32	\$ 2.56	\$ 17.88
068-0420-064-0000	RESIDENTIAL	\$ 15.32	\$ 2.56	\$ 17.88
068-0420-065-0000	RESIDENTIAL	\$ 15.32	\$ 2.56	\$ 17.88
068-0420-066-0000	RESIDENTIAL	\$ 15.32	\$ 2.56	\$ 17.88
068-0420-067-0000	RESIDENTIAL	\$ 15.32	\$ 2.56	\$ 17.88
068-0420-068-0000	RESIDENTIAL	\$ 15.32	\$ 2.56	\$ 17.88
068-0420-069-0000	RESIDENTIAL	\$ 15.32	\$ 2.56	\$ 17.88
068-0420-070-0000	RESIDENTIAL	\$ 15.32	\$ 2.56	\$ 17.88
068-0420-071-0000	RESIDENTIAL	\$ 15.32	\$ 2.56	\$ 17.88
068-0420-072-0000	RESIDENTIAL	\$ 15.32	\$ 2.56	\$ 17.88
068-0420-073-0000	RESIDENTIAL	\$ 15.32	\$ 2.56	\$ 17.88
068-0420-074-0000	RESIDENTIAL	\$ 15.32	\$ 2.56	\$ 17.88
068-0420-075-0000	RESIDENTIAL	\$ 15.32	\$ 2.56	\$ 17.88
068-0420-076-0000	RESIDENTIAL	\$ 15.32	\$ 2.56	\$ 17.88
068-0420-077-0000	RESIDENTIAL	\$ 15.32	\$ 2.56	\$ 17.88
068-0420-078-0000	RESIDENTIAL	\$ 15.32	\$ 2.56	\$ 17.88
068-0420-079-0000	RESIDENTIAL	\$ 15.32	\$ 2.56	\$ 17.88
068-0420-080-0000	RESIDENTIAL	\$ 15.32	\$ 2.56	\$ 17.88
068-0420-081-0000	RESIDENTIAL	\$ 15.32	\$ 2.56	\$ 17.88
068-0420-082-0000	RESIDENTIAL	\$ 15.32	\$ 2.56	\$ 17.88
068-0420-083-0000	RESIDENTIAL	\$ 15.32	\$ 2.56	\$ 17.88
068-0420-084-0000	RESIDENTIAL	\$ 15.32	\$ 2.56	\$ 17.88
068-0420-085-0000	RESIDENTIAL	\$ 15.32	\$ 2.56	\$ 17.88
068-0420-086-0000	RESIDENTIAL	\$ 15.32	\$ 2.56	\$ 17.88
068-0420-087-0000	RESIDENTIAL	\$ 15.32	\$ 2.56	\$ 17.88
068-0420-088-0000	RESIDENTIAL	\$ 15.32	\$ 2.56	\$ 17.88
068-0420-089-0000	RESIDENTIAL	\$ 15.32	\$ 2.56	\$ 17.88
068-0420-090-0000	RESIDENTIAL	\$ 15.32	\$ 2.56	\$ 17.88
068-0420-091-0000	RESIDENTIAL	\$ 15.32	\$ 2.56	\$ 17.88
068-0431-002-0000	RESIDENTIAL	\$ 15.32	\$ 2.56	\$ 17.88
068-0431-003-0000	RESIDENTIAL	\$ 15.32	\$ 2.56	\$ 17.88

AGENDA ITEM 10.2

City of Rancho Cordova
Lighting District No. 2012-1
Fiscal Year 2019-20 Assessment Roll

ATTACHMENT 2

763

APN	District Classification	Street Light Charge	Safety Light Charge	Total Assessment
068-0431-004-0000	RESIDENTIAL	\$ 15.32	\$ 2.56	\$ 17.88
068-0431-005-0000	RESIDENTIAL	\$ 15.32	\$ 2.56	\$ 17.88
068-0431-006-0000	RESIDENTIAL	\$ 15.32	\$ 2.56	\$ 17.88
068-0431-007-0000	RESIDENTIAL	\$ 15.32	\$ 2.56	\$ 17.88
068-0431-008-0000	RESIDENTIAL	\$ 15.32	\$ 2.56	\$ 17.88
068-0431-009-0000	RESIDENTIAL	\$ 15.32	\$ 2.56	\$ 17.88
068-0431-010-0000	RESIDENTIAL	\$ 15.32	\$ 2.56	\$ 17.88
068-0431-011-0000	RESIDENTIAL	\$ 15.32	\$ 2.56	\$ 17.88
068-0431-012-0000	RESIDENTIAL	\$ 15.32	\$ 2.56	\$ 17.88
068-0431-013-0000	RESIDENTIAL	\$ 15.32	\$ 2.56	\$ 17.88
068-0431-014-0000	RESIDENTIAL	\$ 15.32	\$ 2.56	\$ 17.88
068-0431-015-0000	RESIDENTIAL	\$ 15.32	\$ 2.56	\$ 17.88
068-0431-016-0000	RESIDENTIAL	\$ 15.32	\$ 2.56	\$ 17.88
068-0431-017-0000	RESIDENTIAL	\$ 15.32	\$ 2.56	\$ 17.88
068-0431-018-0000	RESIDENTIAL	\$ 15.32	\$ 2.56	\$ 17.88
068-0431-019-0000	RESIDENTIAL	\$ 15.32	\$ 2.56	\$ 17.88
068-0431-020-0000	RESIDENTIAL	\$ 15.32	\$ 2.56	\$ 17.88
068-0431-021-0000	RESIDENTIAL	\$ 15.32	\$ 2.56	\$ 17.88
068-0431-022-0000	RESIDENTIAL	\$ 15.32	\$ 2.56	\$ 17.88
068-0431-023-0000	RESIDENTIAL	\$ 15.32	\$ 2.56	\$ 17.88
068-0431-024-0000	RESIDENTIAL	\$ 15.32	\$ 2.56	\$ 17.88
068-0431-025-0000	RESIDENTIAL	\$ 15.32	\$ 2.56	\$ 17.88
068-0432-001-0000	RESIDENTIAL	\$ 15.32	\$ 2.56	\$ 17.88
068-0432-002-0000	RESIDENTIAL	\$ 15.32	\$ 2.56	\$ 17.88
068-0432-003-0000	RESIDENTIAL	\$ 15.32	\$ 2.56	\$ 17.88
068-0432-004-0000	RESIDENTIAL	\$ 15.32	\$ 2.56	\$ 17.88
068-0433-001-0000	RESIDENTIAL	\$ 15.32	\$ 2.56	\$ 17.88
068-0433-002-0000	RESIDENTIAL	\$ 15.32	\$ 2.56	\$ 17.88
068-0433-003-0000	RESIDENTIAL	\$ 15.32	\$ 2.56	\$ 17.88
068-0433-004-0000	RESIDENTIAL	\$ 15.32	\$ 2.56	\$ 17.88
068-0433-005-0000	RESIDENTIAL	\$ 15.32	\$ 2.56	\$ 17.88
068-0433-006-0000	RESIDENTIAL	\$ 15.32	\$ 2.56	\$ 17.88
068-0433-007-0000	RESIDENTIAL	\$ 15.32	\$ 2.56	\$ 17.88
068-0433-008-0000	RESIDENTIAL	\$ 15.32	\$ 2.56	\$ 17.88
068-0433-009-0000	RESIDENTIAL	\$ 15.32	\$ 2.56	\$ 17.88
068-0433-010-0000	RESIDENTIAL	\$ 15.32	\$ 2.56	\$ 17.88
068-0433-011-0000	RESIDENTIAL	\$ 15.32	\$ 2.56	\$ 17.88
068-0433-012-0000	RESIDENTIAL	\$ 15.32	\$ 2.56	\$ 17.88
068-0433-013-0000	RESIDENTIAL	\$ 15.32	\$ 2.56	\$ 17.88
068-0433-014-0000	RESIDENTIAL	\$ 15.32	\$ 2.56	\$ 17.88
068-0433-015-0000	RESIDENTIAL	\$ 15.32	\$ 2.56	\$ 17.88
068-0433-016-0000	RESIDENTIAL	\$ 15.32	\$ 2.56	\$ 17.88
068-0433-017-0000	RESIDENTIAL	\$ 15.32	\$ 2.56	\$ 17.88
068-0433-018-0000	RESIDENTIAL	\$ 15.32	\$ 2.56	\$ 17.88

AGENDA ITEM 10.2

City of Rancho Cordova
Lighting District No. 2012-1
Fiscal Year 2019-20 Assessment Roll

ATTACHMENT 2

764

APN	District Classification	Street Light Charge	Safety Light Charge	Total Assessment
068-0433-019-0000	RESIDENTIAL	\$ 15.32	\$ 2.56	\$ 17.88
068-0433-020-0000	RESIDENTIAL	\$ 15.32	\$ 2.56	\$ 17.88
068-0433-021-0000	RESIDENTIAL	\$ 15.32	\$ 2.56	\$ 17.88
068-0433-022-0000	RESIDENTIAL	\$ 15.32	\$ 2.56	\$ 17.88
068-0433-023-0000	RESIDENTIAL	\$ 15.32	\$ 2.56	\$ 17.88
068-0433-024-0000	RESIDENTIAL	\$ 15.32	\$ 2.56	\$ 17.88
068-0433-025-0000	RESIDENTIAL	\$ 15.32	\$ 2.56	\$ 17.88
068-0433-026-0000	RESIDENTIAL	\$ 15.32	\$ 2.56	\$ 17.88
068-0433-027-0000	RESIDENTIAL	\$ 15.32	\$ 2.56	\$ 17.88
068-0433-028-0000	RESIDENTIAL	\$ 15.32	\$ 2.56	\$ 17.88
068-0433-029-0000	RESIDENTIAL	\$ 15.32	\$ 2.56	\$ 17.88
068-0433-030-0000	RESIDENTIAL	\$ 15.32	\$ 2.56	\$ 17.88
068-0434-001-0000	RESIDENTIAL	\$ 15.32	\$ 2.56	\$ 17.88
068-0434-002-0000	RESIDENTIAL	\$ 15.32	\$ 2.56	\$ 17.88
068-0434-003-0000	RESIDENTIAL	\$ 15.32	\$ 2.56	\$ 17.88
068-0434-004-0000	RESIDENTIAL	\$ 15.32	\$ 2.56	\$ 17.88
068-0434-005-0000	RESIDENTIAL	\$ 15.32	\$ 2.56	\$ 17.88
068-0434-006-0000	RESIDENTIAL	\$ 15.32	\$ 2.56	\$ 17.88
068-0434-007-0000	RESIDENTIAL	\$ 15.32	\$ 2.56	\$ 17.88
068-0434-008-0000	RESIDENTIAL	\$ 15.32	\$ 2.56	\$ 17.88
068-0434-009-0000	RESIDENTIAL	\$ 15.32	\$ 2.56	\$ 17.88
068-0434-010-0000	RESIDENTIAL	\$ 15.32	\$ 2.56	\$ 17.88
068-0434-011-0000	RESIDENTIAL	\$ 15.32	\$ 2.56	\$ 17.88
068-0434-012-0000	RESIDENTIAL	\$ 15.32	\$ 2.56	\$ 17.88
068-0434-013-0000	RESIDENTIAL	\$ 15.32	\$ 2.56	\$ 17.88
068-0434-014-0000	RESIDENTIAL	\$ 15.32	\$ 2.56	\$ 17.88
068-0434-015-0000	RESIDENTIAL	\$ 15.32	\$ 2.56	\$ 17.88
068-0434-016-0000	RESIDENTIAL	\$ 15.32	\$ 2.56	\$ 17.88
068-0434-017-0000	RESIDENTIAL	\$ 15.32	\$ 2.56	\$ 17.88
068-0434-018-0000	RESIDENTIAL	\$ 15.32	\$ 2.56	\$ 17.88
068-0434-019-0000	RESIDENTIAL	\$ 15.32	\$ 2.56	\$ 17.88
068-0434-020-0000	RESIDENTIAL	\$ 15.32	\$ 2.56	\$ 17.88
068-0435-001-0000	RESIDENTIAL	\$ 15.32	\$ 2.56	\$ 17.88
068-0435-002-0000	RESIDENTIAL	\$ 15.32	\$ 2.56	\$ 17.88
068-0435-003-0000	RESIDENTIAL	\$ 15.32	\$ 2.56	\$ 17.88
068-0435-004-0000	RESIDENTIAL	\$ 15.32	\$ 2.56	\$ 17.88
068-0435-005-0000	RESIDENTIAL	\$ 15.32	\$ 2.56	\$ 17.88
068-0435-006-0000	RESIDENTIAL	\$ 15.32	\$ 2.56	\$ 17.88
068-0435-007-0000	RESIDENTIAL	\$ 15.32	\$ 2.56	\$ 17.88
068-0435-008-0000	RESIDENTIAL	\$ 15.32	\$ 2.56	\$ 17.88
068-0435-009-0000	RESIDENTIAL	\$ 15.32	\$ 2.56	\$ 17.88
068-0435-010-0000	RESIDENTIAL	\$ 15.32	\$ 2.56	\$ 17.88
068-0435-011-0000	RESIDENTIAL	\$ 15.32	\$ 2.56	\$ 17.88
068-0435-012-0000	RESIDENTIAL	\$ 15.32	\$ 2.56	\$ 17.88

AGENDA ITEM 10.2

City of Rancho Cordova
Lighting District No. 2012-1
Fiscal Year 2019-20 Assessment Roll

ATTACHMENT 2

765

APN	District Classification	Street Light Charge	Safety Light Charge	Total Assessment
068-0435-013-0000	RESIDENTIAL	\$ 15.32	\$ 2.56	\$ 17.88
068-0435-014-0000	RESIDENTIAL	\$ 15.32	\$ 2.56	\$ 17.88
068-0435-015-0000	RESIDENTIAL	\$ 15.32	\$ 2.56	\$ 17.88
068-0435-016-0000	RESIDENTIAL	\$ 15.32	\$ 2.56	\$ 17.88
068-0435-017-0000	RESIDENTIAL	\$ 15.32	\$ 2.56	\$ 17.88
068-0435-018-0000	RESIDENTIAL	\$ 15.32	\$ 2.56	\$ 17.88
068-0435-019-0000	RESIDENTIAL	\$ 15.32	\$ 2.56	\$ 17.88
068-0435-020-0000	SAFETY LIGHTS ONLY	\$ 0.00	\$ 2.56	\$ 2.56
068-0436-001-0000	RESIDENTIAL	\$ 15.32	\$ 2.56	\$ 17.88
068-0436-002-0000	RESIDENTIAL	\$ 15.32	\$ 2.56	\$ 17.88
068-0436-003-0000	RESIDENTIAL	\$ 15.32	\$ 2.56	\$ 17.88
068-0436-004-0000	RESIDENTIAL	\$ 15.32	\$ 2.56	\$ 17.88
068-0436-005-0000	RESIDENTIAL	\$ 15.32	\$ 2.56	\$ 17.88
068-0436-006-0000	RESIDENTIAL	\$ 15.32	\$ 2.56	\$ 17.88
068-0436-007-0000	RESIDENTIAL	\$ 15.32	\$ 2.56	\$ 17.88
068-0436-008-0000	RESIDENTIAL	\$ 15.32	\$ 2.56	\$ 17.88
068-0436-009-0000	RESIDENTIAL	\$ 15.32	\$ 2.56	\$ 17.88
068-0436-010-0000	RESIDENTIAL	\$ 15.32	\$ 2.56	\$ 17.88
068-0436-011-0000	RESIDENTIAL	\$ 15.32	\$ 2.56	\$ 17.88
068-0436-012-0000	RESIDENTIAL	\$ 15.32	\$ 2.56	\$ 17.88
068-0436-013-0000	RESIDENTIAL	\$ 15.32	\$ 2.56	\$ 17.88
068-0436-014-0000	RESIDENTIAL	\$ 15.32	\$ 2.56	\$ 17.88
068-0437-001-0000	RESIDENTIAL	\$ 15.32	\$ 2.56	\$ 17.88
068-0438-001-0000	RESIDENTIAL	\$ 15.32	\$ 2.56	\$ 17.88
068-0438-002-0000	RESIDENTIAL	\$ 15.32	\$ 2.56	\$ 17.88
068-0438-003-0000	RESIDENTIAL	\$ 15.32	\$ 2.56	\$ 17.88
068-0438-004-0000	RESIDENTIAL	\$ 15.32	\$ 2.56	\$ 17.88
068-0438-005-0000	RESIDENTIAL	\$ 15.32	\$ 2.56	\$ 17.88
068-0438-006-0000	RESIDENTIAL	\$ 15.32	\$ 2.56	\$ 17.88
068-0438-007-0000	RESIDENTIAL	\$ 15.32	\$ 2.56	\$ 17.88
068-0438-008-0000	RESIDENTIAL	\$ 15.32	\$ 2.56	\$ 17.88
068-0438-009-0000	RESIDENTIAL	\$ 15.32	\$ 2.56	\$ 17.88
068-0438-010-0000	RESIDENTIAL	\$ 15.32	\$ 2.56	\$ 17.88
068-0438-011-0000	RESIDENTIAL	\$ 15.32	\$ 2.56	\$ 17.88
068-0438-012-0000	RESIDENTIAL	\$ 15.32	\$ 2.56	\$ 17.88
068-0438-013-0000	RESIDENTIAL	\$ 15.32	\$ 2.56	\$ 17.88
068-0438-014-0000	RESIDENTIAL	\$ 15.32	\$ 2.56	\$ 17.88
068-0441-001-0000	RESIDENTIAL	\$ 15.32	\$ 2.56	\$ 17.88
068-0441-002-0000	RESIDENTIAL	\$ 15.32	\$ 2.56	\$ 17.88
068-0441-003-0000	RESIDENTIAL	\$ 15.32	\$ 2.56	\$ 17.88
068-0441-004-0000	RESIDENTIAL	\$ 15.32	\$ 2.56	\$ 17.88
068-0441-005-0000	RESIDENTIAL	\$ 15.32	\$ 2.56	\$ 17.88
068-0441-006-0000	RESIDENTIAL	\$ 15.32	\$ 2.56	\$ 17.88
068-0441-007-0000	RESIDENTIAL	\$ 15.32	\$ 2.56	\$ 17.88

AGENDA ITEM 10.2

City of Rancho Cordova
Lighting District No. 2012-1
Fiscal Year 2019-20 Assessment Roll

ATTACHMENT 2

766

APN	District Classification	Street Light Charge	Safety Light Charge	Total Assessment
068-0441-008-0000	RESIDENTIAL	\$ 15.32	\$ 2.56	\$ 17.88
068-0441-009-0000	RESIDENTIAL	\$ 15.32	\$ 2.56	\$ 17.88
068-0441-010-0000	RESIDENTIAL	\$ 15.32	\$ 2.56	\$ 17.88
068-0441-011-0000	RESIDENTIAL	\$ 15.32	\$ 2.56	\$ 17.88
068-0441-012-0000	RESIDENTIAL	\$ 15.32	\$ 2.56	\$ 17.88
068-0441-013-0000	RESIDENTIAL	\$ 15.32	\$ 2.56	\$ 17.88
068-0441-014-0000	RESIDENTIAL	\$ 15.32	\$ 2.56	\$ 17.88
068-0441-015-0000	RESIDENTIAL	\$ 15.32	\$ 2.56	\$ 17.88
068-0441-016-0000	RESIDENTIAL	\$ 15.32	\$ 2.56	\$ 17.88
068-0441-017-0000	RESIDENTIAL	\$ 15.32	\$ 2.56	\$ 17.88
068-0441-018-0000	RESIDENTIAL	\$ 15.32	\$ 2.56	\$ 17.88
068-0441-019-0000	RESIDENTIAL	\$ 15.32	\$ 2.56	\$ 17.88
068-0441-020-0000	RESIDENTIAL	\$ 15.32	\$ 2.56	\$ 17.88
068-0441-021-0000	RESIDENTIAL	\$ 15.32	\$ 2.56	\$ 17.88
068-0441-022-0000	RESIDENTIAL	\$ 15.32	\$ 2.56	\$ 17.88
068-0441-023-0000	RESIDENTIAL	\$ 15.32	\$ 2.56	\$ 17.88
068-0441-024-0000	RESIDENTIAL	\$ 15.32	\$ 2.56	\$ 17.88
068-0441-025-0000	RESIDENTIAL	\$ 15.32	\$ 2.56	\$ 17.88
068-0441-026-0000	RESIDENTIAL	\$ 15.32	\$ 2.56	\$ 17.88
068-0441-027-0000	RESIDENTIAL	\$ 15.32	\$ 2.56	\$ 17.88
068-0441-028-0000	RESIDENTIAL	\$ 15.32	\$ 2.56	\$ 17.88
068-0441-029-0000	RESIDENTIAL	\$ 15.32	\$ 2.56	\$ 17.88
068-0441-030-0000	RESIDENTIAL	\$ 15.32	\$ 2.56	\$ 17.88
068-0441-031-0000	RESIDENTIAL	\$ 15.32	\$ 2.56	\$ 17.88
068-0441-032-0000	RESIDENTIAL	\$ 15.32	\$ 2.56	\$ 17.88
068-0441-033-0000	RESIDENTIAL	\$ 15.32	\$ 2.56	\$ 17.88
068-0441-034-0000	RESIDENTIAL	\$ 15.32	\$ 2.56	\$ 17.88
068-0441-035-0000	RESIDENTIAL	\$ 15.32	\$ 2.56	\$ 17.88
068-0441-036-0000	RESIDENTIAL	\$ 15.32	\$ 2.56	\$ 17.88
068-0441-037-0000	RESIDENTIAL	\$ 15.32	\$ 2.56	\$ 17.88
068-0441-038-0000	RESIDENTIAL	\$ 15.32	\$ 2.56	\$ 17.88
068-0441-039-0000	RESIDENTIAL	\$ 15.32	\$ 2.56	\$ 17.88
068-0441-040-0000	RESIDENTIAL	\$ 15.32	\$ 2.56	\$ 17.88
068-0441-041-0000	RESIDENTIAL	\$ 15.32	\$ 2.56	\$ 17.88
068-0441-042-0000	RESIDENTIAL	\$ 15.32	\$ 2.56	\$ 17.88
068-0441-043-0000	RESIDENTIAL	\$ 15.32	\$ 2.56	\$ 17.88
068-0441-044-0000	RESIDENTIAL	\$ 15.32	\$ 2.56	\$ 17.88
068-0441-045-0000	RESIDENTIAL	\$ 15.32	\$ 2.56	\$ 17.88
068-0442-001-0000	RESIDENTIAL	\$ 15.32	\$ 2.56	\$ 17.88
068-0442-002-0000	RESIDENTIAL	\$ 15.32	\$ 2.56	\$ 17.88
068-0442-003-0000	RESIDENTIAL	\$ 15.32	\$ 2.56	\$ 17.88
068-0442-004-0000	RESIDENTIAL	\$ 15.32	\$ 2.56	\$ 17.88
068-0442-005-0000	RESIDENTIAL	\$ 15.32	\$ 2.56	\$ 17.88
068-0443-001-0000	RESIDENTIAL	\$ 15.32	\$ 2.56	\$ 17.88

AGENDA ITEM 10.2

City of Rancho Cordova
Lighting District No. 2012-1
Fiscal Year 2019-20 Assessment Roll

ATTACHMENT 2

767

APN	District Classification	Street Light Charge	Safety Light Charge	Total Assessment
068-0443-002-0000	RESIDENTIAL	\$ 15.32	\$ 2.56	\$ 17.88
068-0443-003-0000	RESIDENTIAL	\$ 15.32	\$ 2.56	\$ 17.88
068-0443-004-0000	RESIDENTIAL	\$ 15.32	\$ 2.56	\$ 17.88
068-0443-005-0000	RESIDENTIAL	\$ 15.32	\$ 2.56	\$ 17.88
068-0443-006-0000	RESIDENTIAL	\$ 15.32	\$ 2.56	\$ 17.88
068-0443-007-0000	RESIDENTIAL	\$ 15.32	\$ 2.56	\$ 17.88
068-0443-008-0000	RESIDENTIAL	\$ 15.32	\$ 2.56	\$ 17.88
068-0443-009-0000	RESIDENTIAL	\$ 15.32	\$ 2.56	\$ 17.88
068-0443-010-0000	RESIDENTIAL	\$ 15.32	\$ 2.56	\$ 17.88
068-0443-011-0000	RESIDENTIAL	\$ 15.32	\$ 2.56	\$ 17.88
068-0443-012-0000	RESIDENTIAL	\$ 15.32	\$ 2.56	\$ 17.88
068-0443-013-0000	RESIDENTIAL	\$ 15.32	\$ 2.56	\$ 17.88
068-0443-014-0000	RESIDENTIAL	\$ 15.32	\$ 2.56	\$ 17.88
068-0443-015-0000	RESIDENTIAL	\$ 15.32	\$ 2.56	\$ 17.88
068-0443-016-0000	RESIDENTIAL	\$ 15.32	\$ 2.56	\$ 17.88
068-0443-017-0000	RESIDENTIAL	\$ 15.32	\$ 2.56	\$ 17.88
068-0443-018-0000	RESIDENTIAL	\$ 15.32	\$ 2.56	\$ 17.88
068-0443-019-0000	RESIDENTIAL	\$ 15.32	\$ 2.56	\$ 17.88
068-0443-020-0000	RESIDENTIAL	\$ 15.32	\$ 2.56	\$ 17.88
068-0443-021-0000	RESIDENTIAL	\$ 15.32	\$ 2.56	\$ 17.88
068-0443-022-0000	RESIDENTIAL	\$ 15.32	\$ 2.56	\$ 17.88
068-0443-023-0000	RESIDENTIAL	\$ 15.32	\$ 2.56	\$ 17.88
068-0444-001-0000	RESIDENTIAL	\$ 15.32	\$ 2.56	\$ 17.88
068-0444-002-0000	RESIDENTIAL	\$ 15.32	\$ 2.56	\$ 17.88
068-0444-003-0000	RESIDENTIAL	\$ 15.32	\$ 2.56	\$ 17.88
068-0444-004-0000	RESIDENTIAL	\$ 15.32	\$ 2.56	\$ 17.88
068-0444-005-0000	RESIDENTIAL	\$ 15.32	\$ 2.56	\$ 17.88
068-0444-006-0000	RESIDENTIAL	\$ 15.32	\$ 2.56	\$ 17.88
068-0444-007-0000	RESIDENTIAL	\$ 15.32	\$ 2.56	\$ 17.88
068-0444-008-0000	RESIDENTIAL	\$ 15.32	\$ 2.56	\$ 17.88
068-0444-009-0000	RESIDENTIAL	\$ 15.32	\$ 2.56	\$ 17.88
068-0444-010-0000	RESIDENTIAL	\$ 15.32	\$ 2.56	\$ 17.88
068-0444-011-0000	RESIDENTIAL	\$ 15.32	\$ 2.56	\$ 17.88
068-0444-012-0000	RESIDENTIAL	\$ 15.32	\$ 2.56	\$ 17.88
068-0444-013-0000	RESIDENTIAL	\$ 15.32	\$ 2.56	\$ 17.88
068-0444-014-0000	RESIDENTIAL	\$ 15.32	\$ 2.56	\$ 17.88
068-0444-015-0000	RESIDENTIAL	\$ 15.32	\$ 2.56	\$ 17.88
068-0444-016-0000	RESIDENTIAL	\$ 15.32	\$ 2.56	\$ 17.88
068-0444-017-0000	RESIDENTIAL	\$ 15.32	\$ 2.56	\$ 17.88
068-0444-018-0000	RESIDENTIAL	\$ 15.32	\$ 2.56	\$ 17.88
068-0444-019-0000	RESIDENTIAL	\$ 15.32	\$ 2.56	\$ 17.88
068-0444-020-0000	RESIDENTIAL	\$ 15.32	\$ 2.56	\$ 17.88
068-0444-021-0000	RESIDENTIAL	\$ 15.32	\$ 2.56	\$ 17.88
068-0444-022-0000	RESIDENTIAL	\$ 15.32	\$ 2.56	\$ 17.88

AGENDA ITEM 10.2

City of Rancho Cordova
Lighting District No. 2012-1
Fiscal Year 2019-20 Assessment Roll

ATTACHMENT 2

768

APN	District Classification	Street Light Charge	Safety Light Charge	Total Assessment
068-0451-001-0000	RESIDENTIAL	\$ 15.32	\$ 2.56	\$ 17.88
068-0451-002-0000	RESIDENTIAL	\$ 15.32	\$ 2.56	\$ 17.88
068-0451-003-0000	RESIDENTIAL	\$ 15.32	\$ 2.56	\$ 17.88
068-0451-004-0000	RESIDENTIAL	\$ 15.32	\$ 2.56	\$ 17.88
068-0451-005-0000	RESIDENTIAL	\$ 15.32	\$ 2.56	\$ 17.88
068-0451-006-0000	RESIDENTIAL	\$ 15.32	\$ 2.56	\$ 17.88
068-0451-007-0000	RESIDENTIAL	\$ 15.32	\$ 2.56	\$ 17.88
068-0451-008-0000	RESIDENTIAL	\$ 15.32	\$ 2.56	\$ 17.88
068-0451-009-0000	RESIDENTIAL	\$ 15.32	\$ 2.56	\$ 17.88
068-0451-010-0000	RESIDENTIAL	\$ 15.32	\$ 2.56	\$ 17.88
068-0451-011-0000	RESIDENTIAL	\$ 15.32	\$ 2.56	\$ 17.88
068-0451-012-0000	RESIDENTIAL	\$ 15.32	\$ 2.56	\$ 17.88
068-0451-013-0000	RESIDENTIAL	\$ 15.32	\$ 2.56	\$ 17.88
068-0451-014-0000	RESIDENTIAL	\$ 15.32	\$ 2.56	\$ 17.88
068-0451-015-0000	RESIDENTIAL	\$ 15.32	\$ 2.56	\$ 17.88
068-0451-016-0000	RESIDENTIAL	\$ 15.32	\$ 2.56	\$ 17.88
068-0451-017-0000	RESIDENTIAL	\$ 15.32	\$ 2.56	\$ 17.88
068-0451-018-0000	RESIDENTIAL	\$ 15.32	\$ 2.56	\$ 17.88
068-0451-019-0000	RESIDENTIAL	\$ 15.32	\$ 2.56	\$ 17.88
068-0451-020-0000	RESIDENTIAL	\$ 15.32	\$ 2.56	\$ 17.88
068-0451-021-0000	RESIDENTIAL	\$ 15.32	\$ 2.56	\$ 17.88
068-0451-022-0000	RESIDENTIAL	\$ 15.32	\$ 2.56	\$ 17.88
068-0451-023-0000	RESIDENTIAL	\$ 15.32	\$ 2.56	\$ 17.88
068-0451-024-0000	RESIDENTIAL	\$ 15.32	\$ 2.56	\$ 17.88
068-0451-025-0000	RESIDENTIAL	\$ 15.32	\$ 2.56	\$ 17.88
068-0452-001-0000	RESIDENTIAL	\$ 15.32	\$ 2.56	\$ 17.88
068-0452-002-0000	RESIDENTIAL	\$ 15.32	\$ 2.56	\$ 17.88
068-0452-003-0000	RESIDENTIAL	\$ 15.32	\$ 2.56	\$ 17.88
068-0452-004-0000	RESIDENTIAL	\$ 15.32	\$ 2.56	\$ 17.88
068-0452-005-0000	RESIDENTIAL	\$ 15.32	\$ 2.56	\$ 17.88
068-0452-006-0000	RESIDENTIAL	\$ 15.32	\$ 2.56	\$ 17.88
068-0452-007-0000	RESIDENTIAL	\$ 15.32	\$ 2.56	\$ 17.88
068-0452-008-0000	RESIDENTIAL	\$ 15.32	\$ 2.56	\$ 17.88
068-0452-009-0000	RESIDENTIAL	\$ 15.32	\$ 2.56	\$ 17.88
068-0452-010-0000	RESIDENTIAL	\$ 15.32	\$ 2.56	\$ 17.88
068-0452-011-0000	RESIDENTIAL	\$ 15.32	\$ 2.56	\$ 17.88
068-0452-012-0000	RESIDENTIAL	\$ 15.32	\$ 2.56	\$ 17.88
068-0452-013-0000	RESIDENTIAL	\$ 15.32	\$ 2.56	\$ 17.88
068-0452-014-0000	RESIDENTIAL	\$ 15.32	\$ 2.56	\$ 17.88
068-0452-015-0000	RESIDENTIAL	\$ 15.32	\$ 2.56	\$ 17.88
068-0452-016-0000	RESIDENTIAL	\$ 15.32	\$ 2.56	\$ 17.88
068-0452-017-0000	RESIDENTIAL	\$ 15.32	\$ 2.56	\$ 17.88
068-0452-018-0000	RESIDENTIAL	\$ 15.32	\$ 2.56	\$ 17.88
068-0452-019-0000	RESIDENTIAL	\$ 15.32	\$ 2.56	\$ 17.88

AGENDA ITEM 10.2

City of Rancho Cordova
Lighting District No. 2012-1
Fiscal Year 2019-20 Assessment Roll

ATTACHMENT 2

769

APN	District Classification	Street Light Charge	Safety Light Charge	Total Assessment
068-0452-020-0000	RESIDENTIAL	\$ 15.32	\$ 2.56	\$ 17.88
068-0452-021-0000	RESIDENTIAL	\$ 15.32	\$ 2.56	\$ 17.88
068-0452-022-0000	RESIDENTIAL	\$ 15.32	\$ 2.56	\$ 17.88
068-0452-023-0000	RESIDENTIAL	\$ 15.32	\$ 2.56	\$ 17.88
068-0452-024-0000	RESIDENTIAL	\$ 15.32	\$ 2.56	\$ 17.88
068-0452-025-0000	RESIDENTIAL	\$ 15.32	\$ 2.56	\$ 17.88
068-0452-026-0000	RESIDENTIAL	\$ 15.32	\$ 2.56	\$ 17.88
068-0452-027-0000	RESIDENTIAL	\$ 15.32	\$ 2.56	\$ 17.88
068-0452-028-0000	RESIDENTIAL	\$ 15.32	\$ 2.56	\$ 17.88
068-0452-029-0000	RESIDENTIAL	\$ 15.32	\$ 2.56	\$ 17.88
068-0452-030-0000	RESIDENTIAL	\$ 15.32	\$ 2.56	\$ 17.88
068-0452-031-0000	RESIDENTIAL	\$ 15.32	\$ 2.56	\$ 17.88
068-0452-032-0000	RESIDENTIAL	\$ 15.32	\$ 2.56	\$ 17.88
068-0452-033-0000	RESIDENTIAL	\$ 15.32	\$ 2.56	\$ 17.88
068-0453-001-0000	RESIDENTIAL	\$ 15.32	\$ 2.56	\$ 17.88
068-0453-002-0000	RESIDENTIAL	\$ 15.32	\$ 2.56	\$ 17.88
068-0453-003-0000	RESIDENTIAL	\$ 15.32	\$ 2.56	\$ 17.88
068-0453-004-0000	RESIDENTIAL	\$ 15.32	\$ 2.56	\$ 17.88
068-0453-005-0000	RESIDENTIAL	\$ 15.32	\$ 2.56	\$ 17.88
068-0453-006-0000	RESIDENTIAL	\$ 15.32	\$ 2.56	\$ 17.88
068-0453-007-0000	RESIDENTIAL	\$ 15.32	\$ 2.56	\$ 17.88
068-0453-008-0000	RESIDENTIAL	\$ 15.32	\$ 2.56	\$ 17.88
068-0453-009-0000	RESIDENTIAL	\$ 15.32	\$ 2.56	\$ 17.88
068-0453-010-0000	RESIDENTIAL	\$ 15.32	\$ 2.56	\$ 17.88
068-0453-011-0000	RESIDENTIAL	\$ 15.32	\$ 2.56	\$ 17.88
068-0453-012-0000	RESIDENTIAL	\$ 15.32	\$ 2.56	\$ 17.88
068-0453-013-0000	RESIDENTIAL	\$ 15.32	\$ 2.56	\$ 17.88
068-0453-014-0000	RESIDENTIAL	\$ 15.32	\$ 2.56	\$ 17.88
068-0453-015-0000	RESIDENTIAL	\$ 15.32	\$ 2.56	\$ 17.88
068-0453-016-0000	RESIDENTIAL	\$ 15.32	\$ 2.56	\$ 17.88
068-0453-017-0000	RESIDENTIAL	\$ 15.32	\$ 2.56	\$ 17.88
068-0453-018-0000	RESIDENTIAL	\$ 15.32	\$ 2.56	\$ 17.88
068-0453-019-0000	RESIDENTIAL	\$ 15.32	\$ 2.56	\$ 17.88
068-0453-020-0000	RESIDENTIAL	\$ 15.32	\$ 2.56	\$ 17.88
068-0453-021-0000	RESIDENTIAL	\$ 15.32	\$ 2.56	\$ 17.88
068-0453-022-0000	RESIDENTIAL	\$ 15.32	\$ 2.56	\$ 17.88
068-0454-001-0000	RESIDENTIAL	\$ 15.32	\$ 2.56	\$ 17.88
068-0454-002-0000	RESIDENTIAL	\$ 15.32	\$ 2.56	\$ 17.88
068-0454-003-0000	RESIDENTIAL	\$ 15.32	\$ 2.56	\$ 17.88
068-0454-004-0000	RESIDENTIAL	\$ 15.32	\$ 2.56	\$ 17.88
068-0454-006-0000	RESIDENTIAL	\$ 15.32	\$ 2.56	\$ 17.88
068-0454-007-0000	RESIDENTIAL	\$ 15.32	\$ 2.56	\$ 17.88
068-0454-011-0000	RESIDENTIAL	\$ 15.32	\$ 2.56	\$ 17.88
068-0454-012-0000	RESIDENTIAL	\$ 15.32	\$ 2.56	\$ 17.88

AGENDA ITEM 10.2

City of Rancho Cordova
Lighting District No. 2012-1
Fiscal Year 2019-20 Assessment Roll

ATTACHMENT 2

770

APN	District Classification	Street Light Charge	Safety Light Charge	Total Assessment
068-0454-013-0000	RESIDENTIAL	\$ 15.32	\$ 2.56	\$ 17.88
068-0454-014-0000	RESIDENTIAL	\$ 15.32	\$ 2.56	\$ 17.88
068-0454-015-0000	RESIDENTIAL	\$ 15.32	\$ 2.56	\$ 17.88
068-0454-016-0000	RESIDENTIAL	\$ 15.32	\$ 2.56	\$ 17.88
068-0454-017-0000	RESIDENTIAL	\$ 15.32	\$ 2.56	\$ 17.88
068-0454-018-0000	RESIDENTIAL	\$ 15.32	\$ 2.56	\$ 17.88
068-0454-019-0000	NONRES	\$ 126.45	\$ 2.56	\$ 129.00
068-0454-022-0000	RESIDENTIAL	\$ 15.32	\$ 2.56	\$ 17.88
068-0455-001-0000	RESIDENTIAL	\$ 15.32	\$ 2.56	\$ 17.88
068-0455-002-0000	RESIDENTIAL	\$ 15.32	\$ 2.56	\$ 17.88
068-0455-003-0000	RESIDENTIAL	\$ 15.32	\$ 2.56	\$ 17.88
068-0455-004-0000	RESIDENTIAL	\$ 15.32	\$ 2.56	\$ 17.88
068-0455-005-0000	RESIDENTIAL	\$ 15.32	\$ 2.56	\$ 17.88
068-0455-006-0000	RESIDENTIAL	\$ 15.32	\$ 2.56	\$ 17.88
068-0455-007-0000	RESIDENTIAL	\$ 15.32	\$ 2.56	\$ 17.88
068-0455-008-0000	RESIDENTIAL	\$ 15.32	\$ 2.56	\$ 17.88
068-0460-001-0000	NONRES	\$ 142.07	\$ 2.56	\$ 144.62
068-0460-002-0000	RESIDENTIAL	\$ 15.32	\$ 2.56	\$ 17.88
068-0460-003-0000	RESIDENTIAL	\$ 15.32	\$ 2.56	\$ 17.88
068-0460-004-0000	RESIDENTIAL	\$ 15.32	\$ 2.56	\$ 17.88
068-0460-005-0000	RESIDENTIAL	\$ 15.32	\$ 2.56	\$ 17.88
068-0460-006-0000	RESIDENTIAL	\$ 15.32	\$ 2.56	\$ 17.88
068-0460-007-0000	RESIDENTIAL	\$ 15.32	\$ 2.56	\$ 17.88
068-0460-008-0000	RESIDENTIAL	\$ 15.32	\$ 2.56	\$ 17.88
068-0460-009-0000	RESIDENTIAL	\$ 15.32	\$ 2.56	\$ 17.88
068-0460-010-0000	RESIDENTIAL	\$ 15.32	\$ 2.56	\$ 17.88
068-0460-011-0000	RESIDENTIAL	\$ 15.32	\$ 2.56	\$ 17.88
068-0460-012-0000	RESIDENTIAL	\$ 15.32	\$ 2.56	\$ 17.88
068-0460-013-0000	RESIDENTIAL	\$ 15.32	\$ 2.56	\$ 17.88
068-0460-014-0000	RESIDENTIAL	\$ 15.32	\$ 2.56	\$ 17.88
068-0460-015-0000	RESIDENTIAL	\$ 15.32	\$ 2.56	\$ 17.88
068-0460-016-0000	RESIDENTIAL	\$ 15.32	\$ 2.56	\$ 17.88
068-0460-017-0000	RESIDENTIAL	\$ 15.32	\$ 2.56	\$ 17.88
068-0460-018-0000	RESIDENTIAL	\$ 15.32	\$ 2.56	\$ 17.88
068-0460-019-0000	RESIDENTIAL	\$ 15.32	\$ 2.56	\$ 17.88
068-0460-020-0000	RESIDENTIAL	\$ 15.32	\$ 2.56	\$ 17.88
068-0460-021-0000	RESIDENTIAL	\$ 15.32	\$ 2.56	\$ 17.88
068-0460-022-0000	RESIDENTIAL	\$ 15.32	\$ 2.56	\$ 17.88
068-0460-023-0000	RESIDENTIAL	\$ 15.32	\$ 2.56	\$ 17.88
068-0460-024-0000	RESIDENTIAL	\$ 15.32	\$ 2.56	\$ 17.88
068-0460-025-0000	RESIDENTIAL	\$ 15.32	\$ 2.56	\$ 17.88
068-0460-026-0000	RESIDENTIAL	\$ 15.32	\$ 2.56	\$ 17.88
068-0460-027-0000	RESIDENTIAL	\$ 15.32	\$ 2.56	\$ 17.88
068-0460-028-0000	RESIDENTIAL	\$ 15.32	\$ 2.56	\$ 17.88

AGENDA ITEM 10.2

City of Rancho Cordova
Lighting District No. 2012-1
Fiscal Year 2019-20 Assessment Roll

ATTACHMENT 2

771

APN	District Classification	Street Light Charge	Safety Light Charge	Total Assessment
068-0460-029-0000	RESIDENTIAL	\$ 15.32	\$ 2.56	\$ 17.88
068-0460-030-0000	RESIDENTIAL	\$ 15.32	\$ 2.56	\$ 17.88
068-0460-031-0000	RESIDENTIAL	\$ 15.32	\$ 2.56	\$ 17.88
068-0460-032-0000	RESIDENTIAL	\$ 15.32	\$ 2.56	\$ 17.88
068-0460-033-0000	RESIDENTIAL	\$ 15.32	\$ 2.56	\$ 17.88
068-0460-034-0000	RESIDENTIAL	\$ 15.32	\$ 2.56	\$ 17.88
068-0460-035-0000	RESIDENTIAL	\$ 15.32	\$ 2.56	\$ 17.88
068-0460-036-0000	RESIDENTIAL	\$ 15.32	\$ 2.56	\$ 17.88
068-0460-037-0000	RESIDENTIAL	\$ 15.32	\$ 2.56	\$ 17.88
068-0471-005-0000	RESIDENTIAL	\$ 15.32	\$ 2.56	\$ 17.88
068-0471-006-0000	RESIDENTIAL	\$ 15.32	\$ 2.56	\$ 17.88
068-0471-007-0000	RESIDENTIAL	\$ 15.32	\$ 2.56	\$ 17.88
068-0471-008-0000	RESIDENTIAL	\$ 15.32	\$ 2.56	\$ 17.88
068-0471-009-0000	RESIDENTIAL	\$ 15.32	\$ 2.56	\$ 17.88
068-0471-010-0000	RESIDENTIAL	\$ 15.32	\$ 2.56	\$ 17.88
068-0471-011-0000	RESIDENTIAL	\$ 15.32	\$ 2.56	\$ 17.88
068-0471-012-0000	RESIDENTIAL	\$ 15.32	\$ 2.56	\$ 17.88
068-0471-013-0000	RESIDENTIAL	\$ 15.32	\$ 2.56	\$ 17.88
068-0471-014-0000	RESIDENTIAL	\$ 15.32	\$ 2.56	\$ 17.88
068-0471-015-0000	RESIDENTIAL	\$ 15.32	\$ 2.56	\$ 17.88
068-0471-016-0000	RESIDENTIAL	\$ 15.32	\$ 2.56	\$ 17.88
068-0471-017-0000	RESIDENTIAL	\$ 15.32	\$ 2.56	\$ 17.88
068-0471-018-0000	RESIDENTIAL	\$ 15.32	\$ 2.56	\$ 17.88
068-0471-019-0000	RESIDENTIAL	\$ 15.32	\$ 2.56	\$ 17.88
068-0471-020-0000	RESIDENTIAL	\$ 15.32	\$ 2.56	\$ 17.88
068-0471-021-0000	RESIDENTIAL	\$ 15.32	\$ 2.56	\$ 17.88
068-0471-022-0000	RESIDENTIAL	\$ 15.32	\$ 2.56	\$ 17.88
068-0471-023-0000	RESIDENTIAL	\$ 15.32	\$ 2.56	\$ 17.88
068-0471-026-0000	RESIDENTIAL	\$ 15.32	\$ 2.56	\$ 17.88
068-0471-027-0000	RESIDENTIAL	\$ 15.32	\$ 2.56	\$ 17.88
068-0471-028-0000	RESIDENTIAL	\$ 15.32	\$ 2.56	\$ 17.88
068-0471-029-0000	RESIDENTIAL	\$ 15.32	\$ 2.56	\$ 17.88
068-0471-030-0000	RESIDENTIAL	\$ 15.32	\$ 2.56	\$ 17.88
068-0471-031-0000	RESIDENTIAL	\$ 15.32	\$ 2.56	\$ 17.88
068-0472-001-0000	RESIDENTIAL	\$ 15.32	\$ 2.56	\$ 17.88
068-0472-002-0000	RESIDENTIAL	\$ 15.32	\$ 2.56	\$ 17.88
068-0472-003-0000	RESIDENTIAL	\$ 15.32	\$ 2.56	\$ 17.88
068-0472-004-0000	RESIDENTIAL	\$ 15.32	\$ 2.56	\$ 17.88
068-0472-005-0000	RESIDENTIAL	\$ 15.32	\$ 2.56	\$ 17.88
068-0472-006-0000	RESIDENTIAL	\$ 15.32	\$ 2.56	\$ 17.88
068-0472-007-0000	RESIDENTIAL	\$ 15.32	\$ 2.56	\$ 17.88
068-0472-008-0000	RESIDENTIAL	\$ 15.32	\$ 2.56	\$ 17.88
068-0472-009-0000	RESIDENTIAL	\$ 15.32	\$ 2.56	\$ 17.88
068-0472-010-0000	RESIDENTIAL	\$ 15.32	\$ 2.56	\$ 17.88

AGENDA ITEM 10.2

City of Rancho Cordova
Lighting District No. 2012-1
Fiscal Year 2019-20 Assessment Roll

ATTACHMENT 2

772

APN	District Classification	Street Light Charge	Safety Light Charge	Total Assessment
068-0472-011-0000	RESIDENTIAL	\$ 15.32	\$ 2.56	\$ 17.88
068-0472-012-0000	RESIDENTIAL	\$ 15.32	\$ 2.56	\$ 17.88
068-0472-013-0000	RESIDENTIAL	\$ 15.32	\$ 2.56	\$ 17.88
068-0472-014-0000	RESIDENTIAL	\$ 15.32	\$ 2.56	\$ 17.88
068-0472-015-0000	RESIDENTIAL	\$ 15.32	\$ 2.56	\$ 17.88
068-0472-016-0000	RESIDENTIAL	\$ 15.32	\$ 2.56	\$ 17.88
068-0472-017-0000	RESIDENTIAL	\$ 15.32	\$ 2.56	\$ 17.88
068-0472-018-0000	RESIDENTIAL	\$ 15.32	\$ 2.56	\$ 17.88
068-0472-019-0000	RESIDENTIAL	\$ 15.32	\$ 2.56	\$ 17.88
068-0472-020-0000	RESIDENTIAL	\$ 15.32	\$ 2.56	\$ 17.88
068-0472-021-0000	RESIDENTIAL	\$ 15.32	\$ 2.56	\$ 17.88
068-0472-022-0000	RESIDENTIAL	\$ 15.32	\$ 2.56	\$ 17.88
068-0472-023-0000	RESIDENTIAL	\$ 15.32	\$ 2.56	\$ 17.88
068-0472-027-0000	RESIDENTIAL	\$ 15.32	\$ 2.56	\$ 17.88
068-0472-028-0000	RESIDENTIAL	\$ 15.32	\$ 2.56	\$ 17.88
068-0472-029-0000	RESIDENTIAL	\$ 15.32	\$ 2.56	\$ 17.88
068-0472-030-0000	RESIDENTIAL	\$ 15.32	\$ 2.56	\$ 17.88
068-0472-031-0000	RESIDENTIAL	\$ 15.32	\$ 2.56	\$ 17.88
068-0472-032-0000	RESIDENTIAL	\$ 15.32	\$ 2.56	\$ 17.88
068-0472-033-0000	RESIDENTIAL	\$ 15.32	\$ 2.56	\$ 17.88
068-0472-034-0000	RESIDENTIAL	\$ 15.32	\$ 2.56	\$ 17.88
068-0472-035-0000	RESIDENTIAL	\$ 15.32	\$ 2.56	\$ 17.88
068-0472-036-0000	RESIDENTIAL	\$ 15.32	\$ 2.56	\$ 17.88
068-0472-037-0000	RESIDENTIAL	\$ 15.32	\$ 2.56	\$ 17.88
068-0472-038-0000	RESIDENTIAL	\$ 15.32	\$ 2.56	\$ 17.88
068-0472-039-0000	RESIDENTIAL	\$ 15.32	\$ 2.56	\$ 17.88
068-0472-040-0000	RESIDENTIAL	\$ 15.32	\$ 2.56	\$ 17.88
068-0472-041-0000	RESIDENTIAL	\$ 15.32	\$ 2.56	\$ 17.88
068-0473-001-0000	RESIDENTIAL	\$ 15.32	\$ 2.56	\$ 17.88
068-0473-002-0000	RESIDENTIAL	\$ 15.32	\$ 2.56	\$ 17.88
068-0473-003-0000	RESIDENTIAL	\$ 15.32	\$ 2.56	\$ 17.88
068-0474-001-0000	RESIDENTIAL	\$ 15.32	\$ 2.56	\$ 17.88
068-0474-002-0000	RESIDENTIAL	\$ 15.32	\$ 2.56	\$ 17.88
068-0474-003-0000	RESIDENTIAL	\$ 15.32	\$ 2.56	\$ 17.88
068-0474-004-0000	RESIDENTIAL	\$ 15.32	\$ 2.56	\$ 17.88
068-0474-005-0000	RESIDENTIAL	\$ 15.32	\$ 2.56	\$ 17.88
068-0474-006-0000	RESIDENTIAL	\$ 15.32	\$ 2.56	\$ 17.88
068-0474-007-0000	RESIDENTIAL	\$ 15.32	\$ 2.56	\$ 17.88
068-0474-008-0000	RESIDENTIAL	\$ 15.32	\$ 2.56	\$ 17.88
068-0474-009-0000	RESIDENTIAL	\$ 15.32	\$ 2.56	\$ 17.88
068-0474-010-0000	RESIDENTIAL	\$ 15.32	\$ 2.56	\$ 17.88
068-0474-011-0000	RESIDENTIAL	\$ 15.32	\$ 2.56	\$ 17.88
068-0474-012-0000	RESIDENTIAL	\$ 15.32	\$ 2.56	\$ 17.88
068-0474-013-0000	RESIDENTIAL	\$ 15.32	\$ 2.56	\$ 17.88

AGENDA ITEM 10.2

City of Rancho Cordova
Lighting District No. 2012-1
Fiscal Year 2019-20 Assessment Roll

ATTACHMENT 2

773

APN	District Classification	Street Light Charge	Safety Light Charge	Total Assessment
068-0474-014-0000	RESIDENTIAL	\$ 15.32	\$ 2.56	\$ 17.88
068-0474-015-0000	RESIDENTIAL	\$ 15.32	\$ 2.56	\$ 17.88
068-0474-016-0000	RESIDENTIAL	\$ 15.32	\$ 2.56	\$ 17.88
068-0474-017-0000	RESIDENTIAL	\$ 15.32	\$ 2.56	\$ 17.88
068-0474-018-0000	RESIDENTIAL	\$ 15.32	\$ 2.56	\$ 17.88
068-0474-019-0000	RESIDENTIAL	\$ 15.32	\$ 2.56	\$ 17.88
068-0480-001-0000	RESIDENTIAL	\$ 15.32	\$ 2.56	\$ 17.88
068-0480-002-0000	RESIDENTIAL	\$ 15.32	\$ 2.56	\$ 17.88
068-0480-003-0000	RESIDENTIAL	\$ 15.32	\$ 2.56	\$ 17.88
068-0480-004-0000	RESIDENTIAL	\$ 15.32	\$ 2.56	\$ 17.88
068-0480-005-0000	RESIDENTIAL	\$ 15.32	\$ 2.56	\$ 17.88
068-0480-006-0000	RESIDENTIAL	\$ 15.32	\$ 2.56	\$ 17.88
068-0480-007-0000	RESIDENTIAL	\$ 15.32	\$ 2.56	\$ 17.88
068-0480-008-0000	RESIDENTIAL	\$ 15.32	\$ 2.56	\$ 17.88
068-0480-009-0000	RESIDENTIAL	\$ 15.32	\$ 2.56	\$ 17.88
068-0480-010-0000	RESIDENTIAL	\$ 15.32	\$ 2.56	\$ 17.88
068-0480-011-0000	RESIDENTIAL	\$ 15.32	\$ 2.56	\$ 17.88
068-0480-012-0000	RESIDENTIAL	\$ 15.32	\$ 2.56	\$ 17.88
068-0480-013-0000	RESIDENTIAL	\$ 15.32	\$ 2.56	\$ 17.88
068-0480-014-0000	RESIDENTIAL	\$ 15.32	\$ 2.56	\$ 17.88
068-0480-015-0000	RESIDENTIAL	\$ 15.32	\$ 2.56	\$ 17.88
068-0480-016-0000	RESIDENTIAL	\$ 15.32	\$ 2.56	\$ 17.88
068-0480-017-0000	RESIDENTIAL	\$ 15.32	\$ 2.56	\$ 17.88
068-0480-018-0000	RESIDENTIAL	\$ 15.32	\$ 2.56	\$ 17.88
068-0480-019-0000	RESIDENTIAL	\$ 15.32	\$ 2.56	\$ 17.88
068-0480-020-0000	RESIDENTIAL	\$ 15.32	\$ 2.56	\$ 17.88
068-0480-021-0000	RESIDENTIAL	\$ 15.32	\$ 2.56	\$ 17.88
068-0480-022-0000	RESIDENTIAL	\$ 15.32	\$ 2.56	\$ 17.88
068-0480-023-0000	RESIDENTIAL	\$ 15.32	\$ 2.56	\$ 17.88
068-0480-024-0000	RESIDENTIAL	\$ 15.32	\$ 2.56	\$ 17.88
068-0480-025-0000	RESIDENTIAL	\$ 15.32	\$ 2.56	\$ 17.88
068-0480-026-0000	RESIDENTIAL	\$ 15.32	\$ 2.56	\$ 17.88
068-0480-027-0000	RESIDENTIAL	\$ 15.32	\$ 2.56	\$ 17.88
068-0480-028-0000	RESIDENTIAL	\$ 15.32	\$ 2.56	\$ 17.88
068-0480-029-0000	RESIDENTIAL	\$ 15.32	\$ 2.56	\$ 17.88
068-0480-030-0000	RESIDENTIAL	\$ 15.32	\$ 2.56	\$ 17.88
068-0480-031-0000	RESIDENTIAL	\$ 15.32	\$ 2.56	\$ 17.88
068-0480-032-0000	RESIDENTIAL	\$ 15.32	\$ 2.56	\$ 17.88
068-0480-033-0000	RESIDENTIAL	\$ 15.32	\$ 2.56	\$ 17.88
068-0480-034-0000	RESIDENTIAL	\$ 15.32	\$ 2.56	\$ 17.88
068-0480-035-0000	RESIDENTIAL	\$ 15.32	\$ 2.56	\$ 17.88
068-0480-036-0000	RESIDENTIAL	\$ 15.32	\$ 2.56	\$ 17.88
068-0480-037-0000	RESIDENTIAL	\$ 15.32	\$ 2.56	\$ 17.88
068-0480-038-0000	RESIDENTIAL	\$ 15.32	\$ 2.56	\$ 17.88

AGENDA ITEM 10.2

City of Rancho Cordova
Lighting District No. 2012-1
Fiscal Year 2019-20 Assessment Roll

ATTACHMENT 2

774

APN	District Classification	Street Light Charge	Safety Light Charge	Total Assessment
068-0480-039-0000	RESIDENTIAL	\$ 15.32	\$ 2.56	\$ 17.88
068-0480-040-0000	RESIDENTIAL	\$ 15.32	\$ 2.56	\$ 17.88
068-0480-041-0000	RESIDENTIAL	\$ 15.32	\$ 2.56	\$ 17.88
068-0480-042-0000	RESIDENTIAL	\$ 15.32	\$ 2.56	\$ 17.88
068-0480-043-0000	RESIDENTIAL	\$ 15.32	\$ 2.56	\$ 17.88
068-0480-044-0000	RESIDENTIAL	\$ 15.32	\$ 2.56	\$ 17.88
068-0480-045-0000	RESIDENTIAL	\$ 15.32	\$ 2.56	\$ 17.88
068-0480-046-0000	RESIDENTIAL	\$ 15.32	\$ 2.56	\$ 17.88
068-0480-047-0000	RESIDENTIAL	\$ 15.32	\$ 2.56	\$ 17.88
068-0480-048-0000	RESIDENTIAL	\$ 15.32	\$ 2.56	\$ 17.88
068-0480-049-0000	RESIDENTIAL	\$ 15.32	\$ 2.56	\$ 17.88
068-0480-050-0000	RESIDENTIAL	\$ 15.32	\$ 2.56	\$ 17.88
068-0480-051-0000	RESIDENTIAL	\$ 15.32	\$ 2.56	\$ 17.88
068-0480-052-0000	RESIDENTIAL	\$ 15.32	\$ 2.56	\$ 17.88
068-0480-053-0000	RESIDENTIAL	\$ 15.32	\$ 2.56	\$ 17.88
068-0480-054-0000	RESIDENTIAL	\$ 15.32	\$ 2.56	\$ 17.88
068-0480-055-0000	RESIDENTIAL	\$ 15.32	\$ 2.56	\$ 17.88
068-0480-056-0000	RESIDENTIAL	\$ 15.32	\$ 2.56	\$ 17.88
068-0480-057-0000	RESIDENTIAL	\$ 15.32	\$ 2.56	\$ 17.88
068-0480-058-0000	RESIDENTIAL	\$ 15.32	\$ 2.56	\$ 17.88
068-0480-059-0000	RESIDENTIAL	\$ 15.32	\$ 2.56	\$ 17.88
068-0480-060-0000	RESIDENTIAL	\$ 15.32	\$ 2.56	\$ 17.88
068-0480-061-0000	RESIDENTIAL	\$ 15.32	\$ 2.56	\$ 17.88
068-0480-062-0000	RESIDENTIAL	\$ 15.32	\$ 2.56	\$ 17.88
068-0480-063-0000	RESIDENTIAL	\$ 15.32	\$ 2.56	\$ 17.88
068-0480-064-0000	RESIDENTIAL	\$ 15.32	\$ 2.56	\$ 17.88
068-0480-065-0000	RESIDENTIAL	\$ 15.32	\$ 2.56	\$ 17.88
068-0480-066-0000	RESIDENTIAL	\$ 15.32	\$ 2.56	\$ 17.88
068-0480-067-0000	RESIDENTIAL	\$ 15.32	\$ 2.56	\$ 17.88
068-0480-068-0000	RESIDENTIAL	\$ 15.32	\$ 2.56	\$ 17.88
068-0480-069-0000	RESIDENTIAL	\$ 15.32	\$ 2.56	\$ 17.88
068-0480-070-0000	RESIDENTIAL	\$ 15.32	\$ 2.56	\$ 17.88
068-0480-071-0000	RESIDENTIAL	\$ 15.32	\$ 2.56	\$ 17.88
068-0491-002-0000	RESIDENTIAL	\$ 15.32	\$ 2.56	\$ 17.88
068-0491-003-0000	RESIDENTIAL	\$ 15.32	\$ 2.56	\$ 17.88
068-0491-004-0000	RESIDENTIAL	\$ 15.32	\$ 2.56	\$ 17.88
068-0491-005-0000	RESIDENTIAL	\$ 15.32	\$ 2.56	\$ 17.88
068-0491-006-0000	RESIDENTIAL	\$ 15.32	\$ 2.56	\$ 17.88
068-0491-007-0000	RESIDENTIAL	\$ 15.32	\$ 2.56	\$ 17.88
068-0491-008-0000	RESIDENTIAL	\$ 15.32	\$ 2.56	\$ 17.88
068-0491-009-0000	RESIDENTIAL	\$ 15.32	\$ 2.56	\$ 17.88
068-0491-010-0000	RESIDENTIAL	\$ 15.32	\$ 2.56	\$ 17.88
068-0491-011-0000	RESIDENTIAL	\$ 15.32	\$ 2.56	\$ 17.88
068-0491-012-0000	RESIDENTIAL	\$ 15.32	\$ 2.56	\$ 17.88

AGENDA ITEM 10.2

City of Rancho Cordova
Lighting District No. 2012-1
Fiscal Year 2019-20 Assessment Roll

ATTACHMENT 2

775

APN	District Classification	Street Light Charge	Safety Light Charge	Total Assessment
068-0491-013-0000	RESIDENTIAL	\$ 15.32	\$ 2.56	\$ 17.88
068-0492-001-0000	RESIDENTIAL	\$ 15.32	\$ 2.56	\$ 17.88
068-0492-002-0000	RESIDENTIAL	\$ 15.32	\$ 2.56	\$ 17.88
068-0492-003-0000	RESIDENTIAL	\$ 15.32	\$ 2.56	\$ 17.88
068-0492-004-0000	RESIDENTIAL	\$ 15.32	\$ 2.56	\$ 17.88
068-0492-005-0000	RESIDENTIAL	\$ 15.32	\$ 2.56	\$ 17.88
068-0492-006-0000	RESIDENTIAL	\$ 15.32	\$ 2.56	\$ 17.88
068-0492-007-0000	RESIDENTIAL	\$ 15.32	\$ 2.56	\$ 17.88
068-0492-008-0000	RESIDENTIAL	\$ 15.32	\$ 2.56	\$ 17.88
068-0492-009-0000	RESIDENTIAL	\$ 15.32	\$ 2.56	\$ 17.88
068-0492-010-0000	RESIDENTIAL	\$ 15.32	\$ 2.56	\$ 17.88
068-0492-011-0000	RESIDENTIAL	\$ 15.32	\$ 2.56	\$ 17.88
068-0492-012-0000	RESIDENTIAL	\$ 15.32	\$ 2.56	\$ 17.88
068-0492-013-0000	RESIDENTIAL	\$ 15.32	\$ 2.56	\$ 17.88
068-0492-014-0000	RESIDENTIAL	\$ 15.32	\$ 2.56	\$ 17.88
068-0492-015-0000	RESIDENTIAL	\$ 15.32	\$ 2.56	\$ 17.88
068-0492-016-0000	RESIDENTIAL	\$ 15.32	\$ 2.56	\$ 17.88
068-0492-017-0000	RESIDENTIAL	\$ 15.32	\$ 2.56	\$ 17.88
068-0492-018-0000	RESIDENTIAL	\$ 15.32	\$ 2.56	\$ 17.88
068-0492-019-0000	RESIDENTIAL	\$ 15.32	\$ 2.56	\$ 17.88
068-0492-020-0000	RESIDENTIAL	\$ 15.32	\$ 2.56	\$ 17.88
068-0492-021-0000	RESIDENTIAL	\$ 15.32	\$ 2.56	\$ 17.88
068-0492-022-0000	RESIDENTIAL	\$ 15.32	\$ 2.56	\$ 17.88
068-0492-023-0000	RESIDENTIAL	\$ 15.32	\$ 2.56	\$ 17.88
068-0492-024-0000	RESIDENTIAL	\$ 15.32	\$ 2.56	\$ 17.88
068-0492-025-0000	RESIDENTIAL	\$ 15.32	\$ 2.56	\$ 17.88
068-0492-026-0000	RESIDENTIAL	\$ 15.32	\$ 2.56	\$ 17.88
068-0492-027-0000	RESIDENTIAL	\$ 15.32	\$ 2.56	\$ 17.88
068-0492-028-0000	RESIDENTIAL	\$ 15.32	\$ 2.56	\$ 17.88
068-0493-001-0000	RESIDENTIAL	\$ 15.32	\$ 2.56	\$ 17.88
068-0493-002-0000	RESIDENTIAL	\$ 15.32	\$ 2.56	\$ 17.88
068-0493-003-0000	RESIDENTIAL	\$ 15.32	\$ 2.56	\$ 17.88
068-0493-004-0000	RESIDENTIAL	\$ 15.32	\$ 2.56	\$ 17.88
068-0493-005-0000	RESIDENTIAL	\$ 15.32	\$ 2.56	\$ 17.88
068-0493-006-0000	RESIDENTIAL	\$ 15.32	\$ 2.56	\$ 17.88
068-0493-007-0000	RESIDENTIAL	\$ 15.32	\$ 2.56	\$ 17.88
068-0493-008-0000	RESIDENTIAL	\$ 15.32	\$ 2.56	\$ 17.88
068-0493-009-0000	RESIDENTIAL	\$ 15.32	\$ 2.56	\$ 17.88
068-0493-010-0000	RESIDENTIAL	\$ 15.32	\$ 2.56	\$ 17.88
068-0493-011-0000	RESIDENTIAL	\$ 15.32	\$ 2.56	\$ 17.88
068-0493-012-0000	RESIDENTIAL	\$ 15.32	\$ 2.56	\$ 17.88
068-0493-013-0000	RESIDENTIAL	\$ 15.32	\$ 2.56	\$ 17.88
068-0493-014-0000	RESIDENTIAL	\$ 15.32	\$ 2.56	\$ 17.88
068-0493-015-0000	RESIDENTIAL	\$ 15.32	\$ 2.56	\$ 17.88

AGENDA ITEM 10.2

City of Rancho Cordova
Lighting District No. 2012-1
Fiscal Year 2019-20 Assessment Roll

ATTACHMENT 2

776

APN	District Classification	Street Light Charge	Safety Light Charge	Total Assessment
068-0493-016-0000	RESIDENTIAL	\$ 15.32	\$ 2.56	\$ 17.88
068-0493-017-0000	RESIDENTIAL	\$ 15.32	\$ 2.56	\$ 17.88
068-0493-018-0000	RESIDENTIAL	\$ 15.32	\$ 2.56	\$ 17.88
068-0493-019-0000	RESIDENTIAL	\$ 15.32	\$ 2.56	\$ 17.88
068-0493-020-0000	RESIDENTIAL	\$ 15.32	\$ 2.56	\$ 17.88
068-0493-021-0000	RESIDENTIAL	\$ 15.32	\$ 2.56	\$ 17.88
068-0493-022-0000	RESIDENTIAL	\$ 15.32	\$ 2.56	\$ 17.88
068-0493-023-0000	RESIDENTIAL	\$ 15.32	\$ 2.56	\$ 17.88
068-0493-024-0000	RESIDENTIAL	\$ 15.32	\$ 2.56	\$ 17.88
068-0493-025-0000	RESIDENTIAL	\$ 15.32	\$ 2.56	\$ 17.88
068-0493-026-0000	RESIDENTIAL	\$ 15.32	\$ 2.56	\$ 17.88
068-0493-027-0000	RESIDENTIAL	\$ 15.32	\$ 2.56	\$ 17.88
068-0493-028-0000	RESIDENTIAL	\$ 15.32	\$ 2.56	\$ 17.88
068-0493-029-0000	RESIDENTIAL	\$ 15.32	\$ 2.56	\$ 17.88
068-0493-030-0000	RESIDENTIAL	\$ 15.32	\$ 2.56	\$ 17.88
068-0493-031-0000	RESIDENTIAL	\$ 15.32	\$ 2.56	\$ 17.88
068-0493-032-0000	RESIDENTIAL	\$ 15.32	\$ 2.56	\$ 17.88
068-0493-033-0000	RESIDENTIAL	\$ 15.32	\$ 2.56	\$ 17.88
068-0493-034-0000	RESIDENTIAL	\$ 15.32	\$ 2.56	\$ 17.88
068-0493-035-0000	RESIDENTIAL	\$ 15.32	\$ 2.56	\$ 17.88
068-0493-036-0000	RESIDENTIAL	\$ 15.32	\$ 2.56	\$ 17.88
068-0493-037-0000	RESIDENTIAL	\$ 15.32	\$ 2.56	\$ 17.88
068-0493-038-0000	RESIDENTIAL	\$ 15.32	\$ 2.56	\$ 17.88
068-0493-039-0000	RESIDENTIAL	\$ 15.32	\$ 2.56	\$ 17.88
068-0493-040-0000	RESIDENTIAL	\$ 15.32	\$ 2.56	\$ 17.88
068-0493-041-0000	RESIDENTIAL	\$ 15.32	\$ 2.56	\$ 17.88
068-0500-001-0000	RESIDENTIAL	\$ 15.32	\$ 2.56	\$ 17.88
068-0500-002-0000	RESIDENTIAL	\$ 15.32	\$ 2.56	\$ 17.88
068-0500-003-0000	RESIDENTIAL	\$ 15.32	\$ 2.56	\$ 17.88
068-0500-004-0000	RESIDENTIAL	\$ 15.32	\$ 2.56	\$ 17.88
068-0500-005-0000	RESIDENTIAL	\$ 15.32	\$ 2.56	\$ 17.88
068-0500-006-0000	RESIDENTIAL	\$ 15.32	\$ 2.56	\$ 17.88
068-0500-007-0000	RESIDENTIAL	\$ 15.32	\$ 2.56	\$ 17.88
068-0500-008-0000	RESIDENTIAL	\$ 15.32	\$ 2.56	\$ 17.88
068-0500-009-0000	RESIDENTIAL	\$ 15.32	\$ 2.56	\$ 17.88
068-0500-010-0000	RESIDENTIAL	\$ 15.32	\$ 2.56	\$ 17.88
068-0500-011-0000	RESIDENTIAL	\$ 15.32	\$ 2.56	\$ 17.88
068-0500-012-0000	RESIDENTIAL	\$ 15.32	\$ 2.56	\$ 17.88
068-0500-013-0000	RESIDENTIAL	\$ 15.32	\$ 2.56	\$ 17.88
068-0500-014-0000	RESIDENTIAL	\$ 15.32	\$ 2.56	\$ 17.88
068-0500-015-0000	RESIDENTIAL	\$ 15.32	\$ 2.56	\$ 17.88
068-0500-016-0000	RESIDENTIAL	\$ 15.32	\$ 2.56	\$ 17.88
068-0500-017-0000	RESIDENTIAL	\$ 15.32	\$ 2.56	\$ 17.88
068-0500-018-0000	RESIDENTIAL	\$ 15.32	\$ 2.56	\$ 17.88

AGENDA ITEM 10.2

City of Rancho Cordova
Lighting District No. 2012-1
Fiscal Year 2019-20 Assessment Roll

ATTACHMENT 2

777

APN	District Classification	Street Light Charge	Safety Light Charge	Total Assessment
068-0500-019-0000	RESIDENTIAL	\$ 15.32	\$ 2.56	\$ 17.88
068-0500-020-0000	RESIDENTIAL	\$ 15.32	\$ 2.56	\$ 17.88
068-0500-021-0000	RESIDENTIAL	\$ 15.32	\$ 2.56	\$ 17.88
068-0500-022-0000	RESIDENTIAL	\$ 15.32	\$ 2.56	\$ 17.88
068-0500-023-0000	RESIDENTIAL	\$ 15.32	\$ 2.56	\$ 17.88
068-0500-024-0000	RESIDENTIAL	\$ 15.32	\$ 2.56	\$ 17.88
068-0500-025-0000	RESIDENTIAL	\$ 15.32	\$ 2.56	\$ 17.88
068-0500-026-0000	RESIDENTIAL	\$ 15.32	\$ 2.56	\$ 17.88
068-0500-027-0000	RESIDENTIAL	\$ 15.32	\$ 2.56	\$ 17.88
068-0500-028-0000	RESIDENTIAL	\$ 15.32	\$ 2.56	\$ 17.88
068-0500-029-0000	RESIDENTIAL	\$ 15.32	\$ 2.56	\$ 17.88
068-0500-030-0000	RESIDENTIAL	\$ 15.32	\$ 2.56	\$ 17.88
068-0500-031-0000	RESIDENTIAL	\$ 15.32	\$ 2.56	\$ 17.88
068-0500-032-0000	RESIDENTIAL	\$ 15.32	\$ 2.56	\$ 17.88
068-0500-033-0000	RESIDENTIAL	\$ 15.32	\$ 2.56	\$ 17.88
068-0500-034-0000	RESIDENTIAL	\$ 15.32	\$ 2.56	\$ 17.88
068-0500-035-0000	RESIDENTIAL	\$ 15.32	\$ 2.56	\$ 17.88
068-0500-036-0000	RESIDENTIAL	\$ 15.32	\$ 2.56	\$ 17.88
068-0500-037-0000	RESIDENTIAL	\$ 15.32	\$ 2.56	\$ 17.88
068-0500-039-0000	NONRES	\$ 88.17	\$ 2.56	\$ 90.72
068-0500-040-0000	SAFETY LIGHTS ONLY	\$ 0.00	\$ 2.56	\$ 2.56
068-0500-041-0000	SAFETY LIGHTS ONLY	\$ 0.00	\$ 2.56	\$ 2.56
068-0500-042-0000	NONRES	\$ 28.21	\$ 2.56	\$ 30.76
068-0500-043-0000	NONRES	\$ 65.24	\$ 2.56	\$ 67.80
068-0511-001-0000	NONRES	\$ 15.87	\$ 2.56	\$ 18.42
068-0511-002-0000	NONRES	\$ 14.61	\$ 2.56	\$ 17.16
068-0511-003-0000	NONRES	\$ 15.11	\$ 2.56	\$ 17.66
068-0511-004-0000	NONRES	\$ 14.61	\$ 2.56	\$ 17.16
068-0511-005-0000	NONRES	\$ 15.87	\$ 2.56	\$ 18.42
068-0511-006-0000	NONRES	\$ 15.87	\$ 2.56	\$ 18.42
068-0511-007-0000	NONRES	\$ 15.87	\$ 2.56	\$ 18.42
068-0511-008-0000	NONRES	\$ 15.62	\$ 2.56	\$ 18.18
068-0511-009-0000	NONRES	\$ 14.36	\$ 2.56	\$ 16.92
068-0511-010-0000	NONRES	\$ 14.86	\$ 2.56	\$ 17.42
068-0511-011-0000	NONRES	\$ 14.36	\$ 2.56	\$ 16.92
068-0511-012-0000	NONRES	\$ 14.11	\$ 2.56	\$ 16.66
068-0512-001-0000	NONRES	\$ 51.64	\$ 2.56	\$ 54.20
068-0512-002-0000	NONRES	\$ 7.56	\$ 2.56	\$ 10.12
068-0512-003-0000	NONRES	\$ 18.64	\$ 2.56	\$ 21.20
068-0512-004-0000	NONRES	\$ 14.61	\$ 2.56	\$ 17.16
068-0512-005-0000	NONRES	\$ 15.11	\$ 2.56	\$ 17.66
068-0512-006-0000	NONRES	\$ 17.38	\$ 2.56	\$ 19.94
068-0512-007-0000	NONRES	\$ 8.82	\$ 2.56	\$ 11.38
068-0512-008-0000	NONRES	\$ 36.02	\$ 2.56	\$ 38.58

AGENDA ITEM 10.2

City of Rancho Cordova
Lighting District No. 2012-1
Fiscal Year 2019-20 Assessment Roll

ATTACHMENT 2

778

APN	District Classification	Street Light Charge	Safety Light Charge	Total Assessment
068-0512-009-0000	NONRES	\$ 17.63	\$ 2.56	\$ 20.18
068-0512-010-0000	NONRES	\$ 9.57	\$ 2.56	\$ 12.12
068-0512-011-0000	NONRES	\$ 8.82	\$ 2.56	\$ 11.38
068-0512-012-0000	NONRES	\$ 10.08	\$ 2.56	\$ 12.64
068-0512-013-0000	NONRES	\$ 18.89	\$ 2.56	\$ 21.44
068-0512-014-0000	NONRES	\$ 7.31	\$ 2.56	\$ 9.86
068-0512-015-0000	NONRES	\$ 36.78	\$ 2.56	\$ 39.34
068-0512-016-0000	NONRES	\$ 26.20	\$ 2.56	\$ 28.76
068-0512-017-0000	NONRES	\$ 34.76	\$ 2.56	\$ 37.32
068-0512-018-0000	NONRES	\$ 7.31	\$ 2.56	\$ 9.86
068-0512-019-0000	NONRES	\$ 15.11	\$ 2.56	\$ 17.66
068-0512-020-0000	NONRES	\$ 15.11	\$ 2.56	\$ 17.66
068-0512-021-0000	NONRES	\$ 15.11	\$ 2.56	\$ 17.66
068-0512-022-0000	NONRES	\$ 15.11	\$ 2.56	\$ 17.66
068-0512-023-0000	NONRES	\$ 15.11	\$ 2.56	\$ 17.66
068-0512-024-0000	NONRES	\$ 40.81	\$ 2.56	\$ 43.36
068-0512-025-0000	NONRES	\$ 15.37	\$ 2.56	\$ 17.92
068-0512-026-0000	NONRES	\$ 15.11	\$ 2.56	\$ 17.66
068-0512-027-0000	NONRES	\$ 14.86	\$ 2.56	\$ 17.42
068-0512-028-0000	NONRES	\$ 15.11	\$ 2.56	\$ 17.66
068-0512-029-0000	NONRES	\$ 14.86	\$ 2.56	\$ 17.42
068-0512-030-0000	NONRES	\$ 18.89	\$ 2.56	\$ 21.44
068-0513-001-0000	NONRES	\$ 39.55	\$ 2.56	\$ 42.10
068-0513-002-0000	NONRES	\$ 7.81	\$ 2.56	\$ 10.36
068-0513-003-0000	NONRES	\$ 15.62	\$ 2.56	\$ 18.18
068-0513-004-0000	NONRES	\$ 15.62	\$ 2.56	\$ 18.18
068-0513-005-0000	NONRES	\$ 15.62	\$ 2.56	\$ 18.18
068-0513-006-0000	NONRES	\$ 15.62	\$ 2.56	\$ 18.18
068-0513-007-0000	NONRES	\$ 15.62	\$ 2.56	\$ 18.18
068-0513-008-0000	NONRES	\$ 15.62	\$ 2.56	\$ 18.18
068-0513-009-0000	NONRES	\$ 15.62	\$ 2.56	\$ 18.18
068-0513-010-0000	NONRES	\$ 15.62	\$ 2.56	\$ 18.18
068-0513-011-0000	NONRES	\$ 15.62	\$ 2.56	\$ 18.18
068-0513-012-0000	NONRES	\$ 14.86	\$ 2.56	\$ 17.42
068-0513-013-0000	NONRES	\$ 9.07	\$ 2.56	\$ 11.62
068-0513-014-0000	NONRES	\$ 12.60	\$ 2.56	\$ 15.16
068-0513-015-0000	NONRES	\$ 14.86	\$ 2.56	\$ 17.42
068-0513-016-0000	NONRES	\$ 14.86	\$ 2.56	\$ 17.42
068-0513-017-0000	NONRES	\$ 14.86	\$ 2.56	\$ 17.42
068-0513-018-0000	NONRES	\$ 14.86	\$ 2.56	\$ 17.42
068-0513-019-0000	NONRES	\$ 14.86	\$ 2.56	\$ 17.42
068-0513-020-0000	NONRES	\$ 9.57	\$ 2.56	\$ 12.12
068-0513-021-0000	NONRES	\$ 43.58	\$ 2.56	\$ 46.14
068-0513-022-0000	NONRES	\$ 41.31	\$ 2.56	\$ 43.86

AGENDA ITEM 10.2

City of Rancho Cordova
Lighting District No. 2012-1
Fiscal Year 2019-20 Assessment Roll

ATTACHMENT 2

779

APN	District Classification	Street Light Charge	Safety Light Charge	Total Assessment
068-0513-023-0000	NONRES	\$ 7.31	\$ 2.56	\$ 9.86
068-0513-024-0000	NONRES	\$ 8.06	\$ 2.56	\$ 10.62
068-0513-025-0000	NONRES	\$ 7.31	\$ 2.56	\$ 9.86
068-0513-026-0000	NONRES	\$ 7.31	\$ 2.56	\$ 9.86
068-0513-027-0000	NONRES	\$ 9.57	\$ 2.56	\$ 12.12
068-0513-028-0000	NONRES	\$ 9.57	\$ 2.56	\$ 12.12
068-0513-029-0000	NONRES	\$ 7.31	\$ 2.56	\$ 9.86
068-0513-030-0000	NONRES	\$ 7.31	\$ 2.56	\$ 9.86
068-0513-031-0000	NONRES	\$ 9.57	\$ 2.56	\$ 12.12
068-0513-032-0000	NONRES	\$ 9.57	\$ 2.56	\$ 12.12
068-0513-033-0000	NONRES	\$ 7.31	\$ 2.56	\$ 9.86
068-0513-034-0000	NONRES	\$ 7.31	\$ 2.56	\$ 9.86
068-0513-035-0000	NONRES	\$ 9.57	\$ 2.56	\$ 12.12
068-0513-036-0000	NONRES	\$ 7.05	\$ 2.56	\$ 9.60
068-0513-037-0000	NONRES	\$ 7.56	\$ 2.56	\$ 10.12
068-0514-001-0000	NONRES	\$ 10.08	\$ 2.56	\$ 12.64
068-0514-002-0000	NONRES	\$ 36.53	\$ 2.56	\$ 39.08
068-0515-001-0000	NONRES	\$ 36.78	\$ 2.56	\$ 39.34
068-0515-002-0000	NONRES	\$ 9.57	\$ 2.56	\$ 12.12
068-0515-003-0000	NONRES	\$ 9.57	\$ 2.56	\$ 12.12
068-0515-004-0000	NONRES	\$ 9.57	\$ 2.56	\$ 12.12
068-0515-005-0000	NONRES	\$ 9.57	\$ 2.56	\$ 12.12
068-0515-006-0000	NONRES	\$ 9.57	\$ 2.56	\$ 12.12
068-0515-007-0000	NONRES	\$ 9.57	\$ 2.56	\$ 12.12
068-0515-008-0000	NONRES	\$ 40.05	\$ 2.56	\$ 42.60
068-0520-001-0000	NONRES	\$ 34.01	\$ 2.56	\$ 36.56
068-0520-002-0000	NONRES	\$ 9.57	\$ 2.56	\$ 12.12
068-0520-003-0000	NONRES	\$ 7.31	\$ 2.56	\$ 9.86
068-0520-004-0000	NONRES	\$ 9.57	\$ 2.56	\$ 12.12
068-0520-005-0000	NONRES	\$ 7.31	\$ 2.56	\$ 9.86
068-0520-006-0000	NONRES	\$ 9.57	\$ 2.56	\$ 12.12
068-0520-007-0000	NONRES	\$ 9.57	\$ 2.56	\$ 12.12
068-0520-008-0000	NONRES	\$ 7.31	\$ 2.56	\$ 9.86
068-0520-009-0000	NONRES	\$ 9.57	\$ 2.56	\$ 12.12
068-0520-010-0000	NONRES	\$ 40.30	\$ 2.56	\$ 42.86
068-0520-011-0000	NONRES	\$ 43.07	\$ 2.56	\$ 45.62
068-0520-012-0000	NONRES	\$ 9.57	\$ 2.56	\$ 12.12
068-0520-013-0000	NONRES	\$ 9.57	\$ 2.56	\$ 12.12
068-0520-014-0000	NONRES	\$ 9.57	\$ 2.56	\$ 12.12
068-0520-015-0000	NONRES	\$ 9.57	\$ 2.56	\$ 12.12
068-0520-016-0000	NONRES	\$ 9.57	\$ 2.56	\$ 12.12
068-0520-017-0000	NONRES	\$ 9.57	\$ 2.56	\$ 12.12
068-0520-018-0000	NONRES	\$ 9.57	\$ 2.56	\$ 12.12
068-0520-019-0000	NONRES	\$ 9.32	\$ 2.56	\$ 11.88

AGENDA ITEM 10.2

City of Rancho Cordova
Lighting District No. 2012-1
Fiscal Year 2019-20 Assessment Roll

ATTACHMENT 2

780

APN	District Classification	Street Light Charge	Safety Light Charge	Total Assessment
068-0520-020-0000	NONRES	\$ 38.79	\$ 2.56	\$ 41.34
068-0520-021-0000	NONRES	\$ 42.57	\$ 2.56	\$ 45.12
068-0520-022-0000	NONRES	\$ 10.08	\$ 2.56	\$ 12.64
068-0520-023-0000	NONRES	\$ 9.57	\$ 2.56	\$ 12.12
068-0520-024-0000	NONRES	\$ 9.57	\$ 2.56	\$ 12.12
068-0520-025-0000	NONRES	\$ 9.57	\$ 2.56	\$ 12.12
068-0520-026-0000	NONRES	\$ 9.57	\$ 2.56	\$ 12.12
068-0520-027-0000	NONRES	\$ 9.57	\$ 2.56	\$ 12.12
068-0520-028-0000	NONRES	\$ 9.57	\$ 2.56	\$ 12.12
068-0520-029-0000	NONRES	\$ 9.57	\$ 2.56	\$ 12.12
068-0520-030-0000	NONRES	\$ 9.57	\$ 2.56	\$ 12.12
068-0520-031-0000	NONRES	\$ 9.57	\$ 2.56	\$ 12.12
068-0520-032-0000	NONRES	\$ 9.57	\$ 2.56	\$ 12.12
068-0520-033-0000	NONRES	\$ 9.57	\$ 2.56	\$ 12.12
068-0520-034-0000	NONRES	\$ 9.57	\$ 2.56	\$ 12.12
068-0520-035-0000	NONRES	\$ 6.55	\$ 2.56	\$ 9.10
068-0520-036-0000	NONRES	\$ 6.55	\$ 2.56	\$ 9.10
068-0520-037-0000	NONRES	\$ 7.05	\$ 2.56	\$ 9.60
068-0520-038-0000	NONRES	\$ 6.30	\$ 2.56	\$ 8.86
068-0520-039-0000	NONRES	\$ 10.08	\$ 2.56	\$ 12.64
068-0520-040-0000	NONRES	\$ 9.57	\$ 2.56	\$ 12.12
068-0520-041-0000	NONRES	\$ 9.57	\$ 2.56	\$ 12.12
068-0520-042-0000	NONRES	\$ 9.57	\$ 2.56	\$ 12.12
068-0520-043-0000	NONRES	\$ 9.57	\$ 2.56	\$ 12.12
068-0520-044-0000	NONRES	\$ 9.82	\$ 2.56	\$ 12.38
068-0520-045-0000	NONRES	\$ 5.79	\$ 2.56	\$ 8.34
068-0520-046-0000	NONRES	\$ 5.04	\$ 2.56	\$ 7.60
068-0520-047-0000	NONRES	\$ 34.76	\$ 2.56	\$ 37.32
068-0520-048-0000	NONRES	\$ 9.82	\$ 2.56	\$ 12.38
068-0520-049-0000	NONRES	\$ 4.53	\$ 2.56	\$ 7.08
068-0520-050-0000	NONRES	\$ 5.54	\$ 2.56	\$ 8.10
068-0520-051-0000	NONRES	\$ 4.79	\$ 2.56	\$ 7.34
068-0520-052-0000	NONRES	\$ 4.79	\$ 2.56	\$ 7.34
068-0520-053-0000	NONRES	\$ 6.80	\$ 2.56	\$ 9.36
068-0520-054-0000	NONRES	\$ 5.54	\$ 2.56	\$ 8.10
068-0520-055-0000	NONRES	\$ 8.31	\$ 2.56	\$ 10.86
068-0520-056-0000	NONRES	\$ 45.34	\$ 2.56	\$ 47.90
068-0520-057-0000	NONRES	\$ 9.57	\$ 2.56	\$ 12.12
068-0520-058-0000	NONRES	\$ 33.75	\$ 2.56	\$ 36.30
068-0520-059-0000	NONRES	\$ 36.02	\$ 2.56	\$ 38.58
068-0520-060-0000	NONRES	\$ 7.05	\$ 2.56	\$ 9.60
068-0520-061-0000	NONRES	\$ 14.86	\$ 2.56	\$ 17.42
068-0520-062-0000	NONRES	\$ 16.88	\$ 2.56	\$ 19.44
068-0520-063-0000	NONRES	\$ 15.11	\$ 2.56	\$ 17.66

AGENDA ITEM 10.2

City of Rancho Cordova
Lighting District No. 2012-1
Fiscal Year 2019-20 Assessment Roll

ATTACHMENT 2

781

APN	District Classification	Street Light Charge	Safety Light Charge	Total Assessment
068-0520-064-0000	NONRES	\$ 15.11	\$ 2.56	\$ 17.66
068-0520-065-0000	NONRES	\$ 21.66	\$ 2.56	\$ 24.22
068-0520-066-0000	NONRES	\$ 7.31	\$ 2.56	\$ 9.86
068-0520-067-0000	NONRES	\$ 34.51	\$ 2.56	\$ 37.06
068-0530-020-0000	NONRES	\$ 290.69	\$ 2.56	\$ 293.24
068-0530-021-0000	NONRES	\$ 137.54	\$ 2.56	\$ 140.10
068-0530-025-0000	NONRES	\$ 165.75	\$ 2.56	\$ 168.30
068-0540-001-0000	NONRES	\$ 23.93	\$ 2.56	\$ 26.48
068-0540-002-0000	NONRES	\$ 23.93	\$ 2.56	\$ 26.48
068-0540-003-0000	NONRES	\$ 23.93	\$ 2.56	\$ 26.48
068-0540-004-0000	NONRES	\$ 23.93	\$ 2.56	\$ 26.48
068-0540-005-0000	NONRES	\$ 23.93	\$ 2.56	\$ 26.48
068-0540-009-0000	SAFETY LIGHTS ONLY	\$ 0.00	\$ 2.56	\$ 2.56
068-0550-001-0000	NONRES	\$ 6.55	\$ 2.56	\$ 9.10
068-0550-002-0001	NONRES	\$ 3.27	\$ 2.56	\$ 5.82
068-0550-002-0002	NONRES	\$ 3.27	\$ 2.56	\$ 5.82
068-0550-003-0000	NONRES	\$ 6.55	\$ 2.56	\$ 9.10
068-0550-004-0000	NONRES	\$ 6.55	\$ 2.56	\$ 9.10
068-0550-005-0001	NONRES	\$ 3.27	\$ 2.56	\$ 5.82
068-0550-005-0002	NONRES	\$ 3.27	\$ 2.56	\$ 5.82
068-0550-006-0000	NONRES	\$ 6.55	\$ 2.56	\$ 9.10
068-0550-007-0000	NONRES	\$ 6.55	\$ 2.56	\$ 9.10
068-0550-008-0001	NONRES	\$ 3.27	\$ 2.56	\$ 5.82
068-0550-008-0002	NONRES	\$ 3.27	\$ 2.56	\$ 5.82
068-0550-010-0001	NONRES	\$ 3.27	\$ 2.56	\$ 5.82
068-0550-010-0002	NONRES	\$ 3.27	\$ 2.56	\$ 5.82
068-0550-011-0000	NONRES	\$ 6.55	\$ 2.56	\$ 9.10
068-0550-012-0001	NONRES	\$ 3.27	\$ 2.56	\$ 5.82
068-0550-012-0002	NONRES	\$ 3.27	\$ 2.56	\$ 5.82
068-0550-013-0000	NONRES	\$ 6.55	\$ 2.56	\$ 9.10
068-0550-015-0001	NONRES	\$ 3.27	\$ 2.56	\$ 5.82
068-0550-015-0002	NONRES	\$ 3.27	\$ 2.56	\$ 5.82
068-0550-018-0000	NONRES	\$ 13.10	\$ 2.56	\$ 15.66
068-0550-019-0000	NONRES	\$ 6.55	\$ 2.56	\$ 9.10
068-0590-001-0000	SAFETY LIGHTS ONLY	\$ 0.00	\$ 2.56	\$ 2.56
068-0590-002-0000	SAFETY LIGHTS ONLY	\$ 0.00	\$ 2.56	\$ 2.56
068-0590-003-0000	SAFETY LIGHTS ONLY	\$ 0.00	\$ 2.56	\$ 2.56
068-0590-004-0000	SAFETY LIGHTS ONLY	\$ 0.00	\$ 2.56	\$ 2.56
068-0590-005-0000	SAFETY LIGHTS ONLY	\$ 0.00	\$ 2.56	\$ 2.56
068-0590-006-0000	SAFETY LIGHTS ONLY	\$ 0.00	\$ 2.56	\$ 2.56
068-0590-009-0000	SAFETY LIGHTS ONLY	\$ 0.00	\$ 2.56	\$ 2.56
068-0590-010-0000	SAFETY LIGHTS ONLY	\$ 0.00	\$ 2.56	\$ 2.56
069-0040-080-0000	SAFETY LIGHTS ONLY	\$ 0.00	\$ 2.56	\$ 2.56
069-0040-094-0000	SAFETY LIGHTS ONLY	\$ 0.00	\$ 2.56	\$ 2.56

AGENDA ITEM 10.2

City of Rancho Cordova
Lighting District No. 2012-1
Fiscal Year 2019-20 Assessment Roll

ATTACHMENT 2

782

APN	District Classification	Street Light Charge	Safety Light Charge	Total Assessment
069-0040-095-0000	SAFETY LIGHTS ONLY	\$ 0.00	\$ 2.56	\$ 2.56
069-0090-001-0000	NONRES	\$ 78.09	\$ 2.56	\$ 80.64
069-0090-005-0000	SAFETY LIGHTS ONLY	\$ 0.00	\$ 2.56	\$ 2.56
069-0090-016-0000	SAFETY LIGHTS ONLY	\$ 0.00	\$ 2.56	\$ 2.56
069-0090-022-0000	SAFETY LIGHTS ONLY	\$ 0.00	\$ 2.56	\$ 2.56
069-0090-026-0000	SAFETY LIGHTS ONLY	\$ 0.00	\$ 2.56	\$ 2.56
069-0090-027-0000	SAFETY LIGHTS ONLY	\$ 0.00	\$ 2.56	\$ 2.56
069-0090-028-0000	SAFETY LIGHTS ONLY	\$ 0.00	\$ 2.56	\$ 2.56
069-0090-029-0000	SAFETY LIGHTS ONLY	\$ 0.00	\$ 2.56	\$ 2.56
069-0090-031-0000	NONRES	\$ 45.34	\$ 2.56	\$ 47.90
069-0090-032-0000	SAFETY LIGHTS ONLY	\$ 0.00	\$ 2.56	\$ 2.56
069-0090-033-0000	SAFETY LIGHTS ONLY	\$ 0.00	\$ 2.56	\$ 2.56
069-0090-035-0000	SAFETY LIGHTS ONLY	\$ 0.00	\$ 2.56	\$ 2.56
069-0120-005-0000	SAFETY LIGHTS ONLY	\$ 0.00	\$ 2.56	\$ 2.56
069-0120-006-0000	NONRES	\$ 93.71	\$ 2.56	\$ 96.26
069-0120-007-0000	NONRES	\$ 93.71	\$ 2.56	\$ 96.26
069-0120-008-0000	NONRES	\$ 161.22	\$ 2.56	\$ 163.78
069-0120-009-0000	NONRES	\$ 62.72	\$ 2.56	\$ 65.28
069-0120-010-0000	NONRES	\$ 41.56	\$ 2.56	\$ 44.12
069-0130-003-0000	NONRES	\$ 50.38	\$ 2.56	\$ 52.94
069-0130-004-0000	SAFETY LIGHTS ONLY	\$ 0.00	\$ 2.56	\$ 2.56
069-0130-007-0000	SAFETY LIGHTS ONLY	\$ 0.00	\$ 2.56	\$ 2.56
069-0130-008-0000	SAFETY LIGHTS ONLY	\$ 0.00	\$ 2.56	\$ 2.56
069-0130-013-0000	SAFETY LIGHTS ONLY	\$ 0.00	\$ 2.56	\$ 2.56
069-0130-014-0000	SAFETY LIGHTS ONLY	\$ 0.00	\$ 2.56	\$ 2.56
069-0130-016-0000	NONRES	\$ 79.35	\$ 2.56	\$ 81.90
069-0130-017-0000	SAFETY LIGHTS ONLY	\$ 0.00	\$ 2.56	\$ 2.56
069-0130-018-0000	NONRES	\$ 130.23	\$ 2.56	\$ 132.78
069-0130-019-0001	NONRES	\$ 3.78	\$ 2.56	\$ 6.34
069-0130-019-0002	NONRES	\$ 3.78	\$ 2.56	\$ 6.34
069-0130-019-0003	NONRES	\$ 3.78	\$ 2.56	\$ 6.34
069-0130-019-0004	NONRES	\$ 3.78	\$ 2.56	\$ 6.34
069-0130-019-0005	NONRES	\$ 3.78	\$ 2.56	\$ 6.34
069-0130-019-0006	NONRES	\$ 3.78	\$ 2.56	\$ 6.34
069-0130-019-0007	NONRES	\$ 3.78	\$ 2.56	\$ 6.34
069-0130-019-0008	NONRES	\$ 3.78	\$ 2.56	\$ 6.34
069-0130-019-0009	NONRES	\$ 3.78	\$ 2.56	\$ 6.34
069-0130-019-0010	NONRES	\$ 3.78	\$ 2.56	\$ 6.34
069-0130-019-0011	NONRES	\$ 3.78	\$ 2.56	\$ 6.34
069-0130-019-0012	NONRES	\$ 3.78	\$ 2.56	\$ 6.34
069-0130-019-0015	NONRES	\$ 3.78	\$ 2.56	\$ 6.34
069-0130-019-0016	NONRES	\$ 3.78	\$ 2.56	\$ 6.34
069-0130-020-0000	NONRES	\$ 11.34	\$ 2.56	\$ 13.90
069-0160-004-0000	NONRES	\$ 51.89	\$ 2.56	\$ 54.44

AGENDA ITEM 10.2

City of Rancho Cordova
Lighting District No. 2012-1
Fiscal Year 2019-20 Assessment Roll

ATTACHMENT 2

783

APN	District Classification	Street Light Charge	Safety Light Charge	Total Assessment
069-0160-005-0000	NONRES	\$ 45.85	\$ 2.56	\$ 48.40
069-0160-006-0000	NONRES	\$ 41.31	\$ 2.56	\$ 43.86
069-0160-007-0000	NONRES	\$ 38.04	\$ 2.56	\$ 40.60
069-0160-008-0000	NONRES	\$ 35.27	\$ 2.56	\$ 37.82
069-0160-011-0000	SAFETY LIGHTS ONLY	\$ 0.00	\$ 2.56	\$ 2.56
069-0160-012-0000	NONRES	\$ 72.04	\$ 2.56	\$ 74.60
069-0160-014-0000	SAFETY LIGHTS ONLY	\$ 0.00	\$ 2.56	\$ 2.56
069-0160-015-0000	NONRES	\$ 128.47	\$ 2.56	\$ 131.02
069-0160-019-0000	NONRES	\$ 61.97	\$ 2.56	\$ 64.52
069-0160-020-0000	NONRES	\$ 29.47	\$ 2.56	\$ 32.02
069-0160-021-0000	NONRES	\$ 166.25	\$ 2.56	\$ 168.80
069-0160-022-0000	NONRES	\$ 168.77	\$ 2.56	\$ 171.32
072-0131-001-0000	RESIDENTIAL	\$ 15.32	\$ 2.56	\$ 17.88
072-0131-002-0000	RESIDENTIAL	\$ 15.32	\$ 2.56	\$ 17.88
072-0131-003-0000	RESIDENTIAL	\$ 15.32	\$ 2.56	\$ 17.88
072-0131-004-0000	RESIDENTIAL	\$ 15.32	\$ 2.56	\$ 17.88
072-0131-005-0000	RESIDENTIAL	\$ 15.32	\$ 2.56	\$ 17.88
072-0131-006-0000	RESIDENTIAL	\$ 15.32	\$ 2.56	\$ 17.88
072-0131-007-0000	RESIDENTIAL	\$ 15.32	\$ 2.56	\$ 17.88
072-0131-008-0000	RESIDENTIAL	\$ 15.32	\$ 2.56	\$ 17.88
072-0131-009-0000	RESIDENTIAL	\$ 15.32	\$ 2.56	\$ 17.88
072-0131-010-0000	RESIDENTIAL	\$ 15.32	\$ 2.56	\$ 17.88
072-0131-011-0000	RESIDENTIAL	\$ 15.32	\$ 2.56	\$ 17.88
072-0131-012-0000	RESIDENTIAL	\$ 15.32	\$ 2.56	\$ 17.88
072-0131-013-0000	RESIDENTIAL	\$ 15.32	\$ 2.56	\$ 17.88
072-0131-014-0000	RESIDENTIAL	\$ 15.32	\$ 2.56	\$ 17.88
072-0131-015-0000	RESIDENTIAL	\$ 15.32	\$ 2.56	\$ 17.88
072-0131-016-0000	RESIDENTIAL	\$ 15.32	\$ 2.56	\$ 17.88
072-0131-017-0000	RESIDENTIAL	\$ 15.32	\$ 2.56	\$ 17.88
072-0131-018-0000	RESIDENTIAL	\$ 15.32	\$ 2.56	\$ 17.88
072-0131-019-0000	RESIDENTIAL	\$ 15.32	\$ 2.56	\$ 17.88
072-0131-020-0000	RESIDENTIAL	\$ 15.32	\$ 2.56	\$ 17.88
072-0131-021-0000	RESIDENTIAL	\$ 15.32	\$ 2.56	\$ 17.88
072-0132-002-0000	RESIDENTIAL	\$ 15.32	\$ 2.56	\$ 17.88
072-0132-003-0000	RESIDENTIAL	\$ 15.32	\$ 2.56	\$ 17.88
072-0133-001-0000	RESIDENTIAL	\$ 15.32	\$ 2.56	\$ 17.88
072-0133-002-0000	RESIDENTIAL	\$ 15.32	\$ 2.56	\$ 17.88
072-0133-003-0000	RESIDENTIAL	\$ 15.32	\$ 2.56	\$ 17.88
072-0133-004-0000	RESIDENTIAL	\$ 15.32	\$ 2.56	\$ 17.88
072-0133-005-0000	RESIDENTIAL	\$ 15.32	\$ 2.56	\$ 17.88
072-0133-006-0000	RESIDENTIAL	\$ 15.32	\$ 2.56	\$ 17.88
072-0134-001-0000	RESIDENTIAL	\$ 15.32	\$ 2.56	\$ 17.88
072-0134-002-0000	RESIDENTIAL	\$ 15.32	\$ 2.56	\$ 17.88
072-0134-003-0000	RESIDENTIAL	\$ 15.32	\$ 2.56	\$ 17.88

AGENDA ITEM 10.2

City of Rancho Cordova
Lighting District No. 2012-1
Fiscal Year 2019-20 Assessment Roll

ATTACHMENT 2

784

APN	District Classification	Street Light Charge	Safety Light Charge	Total Assessment
072-0134-004-0000	RESIDENTIAL	\$ 15.32	\$ 2.56	\$ 17.88
072-0134-005-0000	RESIDENTIAL	\$ 15.32	\$ 2.56	\$ 17.88
072-0134-006-0000	RESIDENTIAL	\$ 15.32	\$ 2.56	\$ 17.88
072-0134-007-0000	RESIDENTIAL	\$ 15.32	\$ 2.56	\$ 17.88
072-0134-008-0000	RESIDENTIAL	\$ 15.32	\$ 2.56	\$ 17.88
072-0134-009-0000	RESIDENTIAL	\$ 15.32	\$ 2.56	\$ 17.88
072-0134-010-0000	RESIDENTIAL	\$ 15.32	\$ 2.56	\$ 17.88
072-0134-011-0000	RESIDENTIAL	\$ 15.32	\$ 2.56	\$ 17.88
072-0134-012-0000	RESIDENTIAL	\$ 15.32	\$ 2.56	\$ 17.88
072-0134-013-0000	RESIDENTIAL	\$ 15.32	\$ 2.56	\$ 17.88
072-0134-014-0000	RESIDENTIAL	\$ 15.32	\$ 2.56	\$ 17.88
072-0134-015-0000	RESIDENTIAL	\$ 15.32	\$ 2.56	\$ 17.88
072-0134-016-0000	RESIDENTIAL	\$ 15.32	\$ 2.56	\$ 17.88
072-0134-017-0000	RESIDENTIAL	\$ 15.32	\$ 2.56	\$ 17.88
072-0134-018-0000	RESIDENTIAL	\$ 15.32	\$ 2.56	\$ 17.88
072-0134-019-0000	RESIDENTIAL	\$ 15.32	\$ 2.56	\$ 17.88
072-0134-020-0000	RESIDENTIAL	\$ 15.32	\$ 2.56	\$ 17.88
072-0134-021-0000	RESIDENTIAL	\$ 15.32	\$ 2.56	\$ 17.88
072-0134-022-0000	RESIDENTIAL	\$ 15.32	\$ 2.56	\$ 17.88
072-0134-023-0000	RESIDENTIAL	\$ 15.32	\$ 2.56	\$ 17.88
072-0134-024-0000	RESIDENTIAL	\$ 15.32	\$ 2.56	\$ 17.88
072-0134-025-0000	RESIDENTIAL	\$ 15.32	\$ 2.56	\$ 17.88
072-0134-026-0000	RESIDENTIAL	\$ 15.32	\$ 2.56	\$ 17.88
072-0135-001-0000	RESIDENTIAL	\$ 15.32	\$ 2.56	\$ 17.88
072-0135-002-0000	RESIDENTIAL	\$ 15.32	\$ 2.56	\$ 17.88
072-0135-003-0000	RESIDENTIAL	\$ 15.32	\$ 2.56	\$ 17.88
072-0135-004-0000	RESIDENTIAL	\$ 15.32	\$ 2.56	\$ 17.88
072-0135-005-0000	RESIDENTIAL	\$ 15.32	\$ 2.56	\$ 17.88
072-0135-006-0000	RESIDENTIAL	\$ 15.32	\$ 2.56	\$ 17.88
072-0135-007-0000	RESIDENTIAL	\$ 15.32	\$ 2.56	\$ 17.88
072-0140-004-0000	NONRES	\$ 50.63	\$ 2.56	\$ 53.18
072-0140-009-0000	NONRES	\$ 65.49	\$ 2.56	\$ 68.04
072-0140-010-0000	NONRES	\$ 67.76	\$ 2.56	\$ 70.32
072-0140-011-0000	NONRES	\$ 142.58	\$ 2.56	\$ 145.14
072-0151-002-0000	NONRES	\$ 51.39	\$ 2.56	\$ 53.94
072-0151-003-0000	RESIDENTIAL	\$ 15.32	\$ 2.56	\$ 17.88
072-0151-004-0000	RESIDENTIAL	\$ 15.32	\$ 2.56	\$ 17.88
072-0151-005-0000	RESIDENTIAL	\$ 15.32	\$ 2.56	\$ 17.88
072-0151-006-0000	RESIDENTIAL	\$ 15.32	\$ 2.56	\$ 17.88
072-0151-007-0000	RESIDENTIAL	\$ 15.32	\$ 2.56	\$ 17.88
072-0151-008-0000	RESIDENTIAL	\$ 15.32	\$ 2.56	\$ 17.88
072-0151-009-0000	RESIDENTIAL	\$ 15.32	\$ 2.56	\$ 17.88
072-0151-010-0000	RESIDENTIAL	\$ 15.32	\$ 2.56	\$ 17.88
072-0151-011-0000	RESIDENTIAL	\$ 15.32	\$ 2.56	\$ 17.88

AGENDA ITEM 10.2

City of Rancho Cordova
Lighting District No. 2012-1
Fiscal Year 2019-20 Assessment Roll

ATTACHMENT 2

785

APN	District Classification	Street Light Charge	Safety Light Charge	Total Assessment
072-0151-012-0000	RESIDENTIAL	\$ 15.32	\$ 2.56	\$ 17.88
072-0151-013-0000	RESIDENTIAL	\$ 15.32	\$ 2.56	\$ 17.88
072-0151-014-0000	RESIDENTIAL	\$ 15.32	\$ 2.56	\$ 17.88
072-0151-015-0000	RESIDENTIAL	\$ 15.32	\$ 2.56	\$ 17.88
072-0151-016-0000	RESIDENTIAL	\$ 15.32	\$ 2.56	\$ 17.88
072-0151-017-0000	RESIDENTIAL	\$ 15.32	\$ 2.56	\$ 17.88
072-0151-018-0000	RESIDENTIAL	\$ 15.32	\$ 2.56	\$ 17.88
072-0151-019-0000	RESIDENTIAL	\$ 15.32	\$ 2.56	\$ 17.88
072-0151-020-0000	NONRES	\$ 47.61	\$ 2.56	\$ 50.16
072-0151-021-0000	NONRES	\$ 19.40	\$ 2.56	\$ 21.96
072-0151-022-0000	NONRES	\$ 15.11	\$ 2.56	\$ 17.66
072-0151-023-0000	NONRES	\$ 14.11	\$ 2.56	\$ 16.66
072-0151-024-0000	NONRES	\$ 16.88	\$ 2.56	\$ 19.44
072-0151-025-0000	NONRES	\$ 61.21	\$ 2.56	\$ 63.76
072-0151-029-0000	NONRES	\$ 15.87	\$ 2.56	\$ 18.42
072-0151-030-0000	NONRES	\$ 15.11	\$ 2.56	\$ 17.66
072-0151-031-0000	NONRES	\$ 15.11	\$ 2.56	\$ 17.66
072-0151-032-0000	NONRES	\$ 13.10	\$ 2.56	\$ 15.66
072-0151-033-0000	NONRES	\$ 12.85	\$ 2.56	\$ 15.40
072-0151-034-0000	NONRES	\$ 42.32	\$ 2.56	\$ 44.88
072-0151-035-0000	NONRES	\$ 17.38	\$ 2.56	\$ 19.94
072-0151-036-0000	NONRES	\$ 18.89	\$ 2.56	\$ 21.44
072-0151-037-0000	NONRES	\$ 34.01	\$ 2.56	\$ 36.56
072-0151-038-0000	NONRES	\$ 17.88	\$ 2.56	\$ 20.44
072-0151-039-0000	NONRES	\$ 14.36	\$ 2.56	\$ 16.92
072-0152-001-0000	NONRES	\$ 51.14	\$ 2.56	\$ 53.70
072-0152-002-0000	RESIDENTIAL	\$ 15.32	\$ 2.56	\$ 17.88
072-0152-003-0000	RESIDENTIAL	\$ 15.32	\$ 2.56	\$ 17.88
072-0152-004-0000	RESIDENTIAL	\$ 15.32	\$ 2.56	\$ 17.88
072-0152-005-0000	RESIDENTIAL	\$ 15.32	\$ 2.56	\$ 17.88
072-0152-006-0000	RESIDENTIAL	\$ 15.32	\$ 2.56	\$ 17.88
072-0152-007-0000	RESIDENTIAL	\$ 15.32	\$ 2.56	\$ 17.88
072-0152-008-0000	RESIDENTIAL	\$ 15.32	\$ 2.56	\$ 17.88
072-0152-009-0000	RESIDENTIAL	\$ 15.32	\$ 2.56	\$ 17.88
072-0152-010-0000	RESIDENTIAL	\$ 15.32	\$ 2.56	\$ 17.88
072-0152-011-0000	RESIDENTIAL	\$ 15.32	\$ 2.56	\$ 17.88
072-0152-012-0000	RESIDENTIAL	\$ 15.32	\$ 2.56	\$ 17.88
072-0152-013-0000	RESIDENTIAL	\$ 15.32	\$ 2.56	\$ 17.88
072-0152-014-0000	RESIDENTIAL	\$ 15.32	\$ 2.56	\$ 17.88
072-0152-015-0000	RESIDENTIAL	\$ 15.32	\$ 2.56	\$ 17.88
072-0152-016-0000	RESIDENTIAL	\$ 15.32	\$ 2.56	\$ 17.88
072-0152-017-0000	RESIDENTIAL	\$ 15.32	\$ 2.56	\$ 17.88
072-0152-018-0000	RESIDENTIAL	\$ 15.32	\$ 2.56	\$ 17.88
072-0152-019-0000	RESIDENTIAL	\$ 15.32	\$ 2.56	\$ 17.88

AGENDA ITEM 10.2

City of Rancho Cordova
Lighting District No. 2012-1
Fiscal Year 2019-20 Assessment Roll

ATTACHMENT 2

786

APN	District Classification	Street Light Charge	Safety Light Charge	Total Assessment
072-0152-020-0000	RESIDENTIAL	\$ 15.32	\$ 2.56	\$ 17.88
072-0152-021-0000	RESIDENTIAL	\$ 15.32	\$ 2.56	\$ 17.88
072-0153-001-0000	RESIDENTIAL	\$ 15.32	\$ 2.56	\$ 17.88
072-0153-002-0000	RESIDENTIAL	\$ 15.32	\$ 2.56	\$ 17.88
072-0153-003-0000	RESIDENTIAL	\$ 15.32	\$ 2.56	\$ 17.88
072-0153-004-0000	RESIDENTIAL	\$ 15.32	\$ 2.56	\$ 17.88
072-0153-005-0000	RESIDENTIAL	\$ 15.32	\$ 2.56	\$ 17.88
072-0153-006-0000	RESIDENTIAL	\$ 15.32	\$ 2.56	\$ 17.88
072-0154-001-0000	RESIDENTIAL	\$ 15.32	\$ 2.56	\$ 17.88
072-0154-002-0000	RESIDENTIAL	\$ 15.32	\$ 2.56	\$ 17.88
072-0154-003-0000	RESIDENTIAL	\$ 15.32	\$ 2.56	\$ 17.88
072-0154-004-0000	RESIDENTIAL	\$ 15.32	\$ 2.56	\$ 17.88
072-0154-005-0000	RESIDENTIAL	\$ 15.32	\$ 2.56	\$ 17.88
072-0154-006-0000	RESIDENTIAL	\$ 15.32	\$ 2.56	\$ 17.88
072-0154-007-0000	RESIDENTIAL	\$ 15.32	\$ 2.56	\$ 17.88
072-0154-008-0000	RESIDENTIAL	\$ 15.32	\$ 2.56	\$ 17.88
072-0154-009-0000	RESIDENTIAL	\$ 15.32	\$ 2.56	\$ 17.88
072-0154-010-0000	RESIDENTIAL	\$ 15.32	\$ 2.56	\$ 17.88
072-0154-011-0000	RESIDENTIAL	\$ 15.32	\$ 2.56	\$ 17.88
072-0154-012-0000	RESIDENTIAL	\$ 15.32	\$ 2.56	\$ 17.88
072-0154-013-0000	RESIDENTIAL	\$ 15.32	\$ 2.56	\$ 17.88
072-0155-001-0000	RESIDENTIAL	\$ 15.32	\$ 2.56	\$ 17.88
072-0155-002-0000	RESIDENTIAL	\$ 15.32	\$ 2.56	\$ 17.88
072-0155-003-0000	NONRES	\$ 3.53	\$ 2.56	\$ 6.08
072-0161-001-0000	NONRES	\$ 18.14	\$ 2.56	\$ 20.70
072-0161-002-0000	RESIDENTIAL	\$ 15.32	\$ 2.56	\$ 17.88
072-0161-003-0000	RESIDENTIAL	\$ 15.32	\$ 2.56	\$ 17.88
072-0161-004-0000	RESIDENTIAL	\$ 15.32	\$ 2.56	\$ 17.88
072-0161-005-0000	RESIDENTIAL	\$ 15.32	\$ 2.56	\$ 17.88
072-0161-006-0000	RESIDENTIAL	\$ 15.32	\$ 2.56	\$ 17.88
072-0161-007-0000	RESIDENTIAL	\$ 15.32	\$ 2.56	\$ 17.88
072-0161-008-0000	RESIDENTIAL	\$ 15.32	\$ 2.56	\$ 17.88
072-0161-009-0000	RESIDENTIAL	\$ 15.32	\$ 2.56	\$ 17.88
072-0161-010-0000	RESIDENTIAL	\$ 15.32	\$ 2.56	\$ 17.88
072-0161-011-0000	RESIDENTIAL	\$ 15.32	\$ 2.56	\$ 17.88
072-0161-012-0000	RESIDENTIAL	\$ 15.32	\$ 2.56	\$ 17.88
072-0161-013-0000	RESIDENTIAL	\$ 15.32	\$ 2.56	\$ 17.88
072-0161-014-0000	RESIDENTIAL	\$ 15.32	\$ 2.56	\$ 17.88
072-0161-015-0000	RESIDENTIAL	\$ 15.32	\$ 2.56	\$ 17.88
072-0161-016-0000	RESIDENTIAL	\$ 15.32	\$ 2.56	\$ 17.88
072-0161-017-0000	RESIDENTIAL	\$ 15.32	\$ 2.56	\$ 17.88
072-0161-018-0000	RESIDENTIAL	\$ 15.32	\$ 2.56	\$ 17.88
072-0162-001-0000	RESIDENTIAL	\$ 15.32	\$ 2.56	\$ 17.88
072-0162-002-0000	RESIDENTIAL	\$ 15.32	\$ 2.56	\$ 17.88

AGENDA ITEM 10.2

City of Rancho Cordova
Lighting District No. 2012-1
Fiscal Year 2019-20 Assessment Roll

ATTACHMENT 2

787

APN	District Classification	Street Light Charge	Safety Light Charge	Total Assessment
072-0162-003-0000	RESIDENTIAL	\$ 15.32	\$ 2.56	\$ 17.88
072-0162-004-0000	RESIDENTIAL	\$ 15.32	\$ 2.56	\$ 17.88
072-0162-005-0000	RESIDENTIAL	\$ 15.32	\$ 2.56	\$ 17.88
072-0162-006-0000	RESIDENTIAL	\$ 15.32	\$ 2.56	\$ 17.88
072-0162-007-0000	RESIDENTIAL	\$ 15.32	\$ 2.56	\$ 17.88
072-0162-008-0000	RESIDENTIAL	\$ 15.32	\$ 2.56	\$ 17.88
072-0162-009-0000	RESIDENTIAL	\$ 15.32	\$ 2.56	\$ 17.88
072-0162-010-0000	RESIDENTIAL	\$ 15.32	\$ 2.56	\$ 17.88
072-0162-011-0000	RESIDENTIAL	\$ 15.32	\$ 2.56	\$ 17.88
072-0163-001-0000	RESIDENTIAL	\$ 15.32	\$ 2.56	\$ 17.88
072-0163-002-0000	RESIDENTIAL	\$ 15.32	\$ 2.56	\$ 17.88
072-0163-003-0000	RESIDENTIAL	\$ 15.32	\$ 2.56	\$ 17.88
072-0163-004-0000	RESIDENTIAL	\$ 15.32	\$ 2.56	\$ 17.88
072-0163-005-0000	RESIDENTIAL	\$ 15.32	\$ 2.56	\$ 17.88
072-0163-006-0000	RESIDENTIAL	\$ 15.32	\$ 2.56	\$ 17.88
072-0163-007-0000	RESIDENTIAL	\$ 15.32	\$ 2.56	\$ 17.88
072-0163-008-0000	RESIDENTIAL	\$ 15.32	\$ 2.56	\$ 17.88
072-0163-009-0000	RESIDENTIAL	\$ 15.32	\$ 2.56	\$ 17.88
072-0163-010-0000	RESIDENTIAL	\$ 15.32	\$ 2.56	\$ 17.88
072-0163-011-0000	RESIDENTIAL	\$ 15.32	\$ 2.56	\$ 17.88
072-0163-012-0000	RESIDENTIAL	\$ 15.32	\$ 2.56	\$ 17.88
072-0163-013-0000	RESIDENTIAL	\$ 15.32	\$ 2.56	\$ 17.88
072-0163-014-0000	RESIDENTIAL	\$ 15.32	\$ 2.56	\$ 17.88
072-0163-015-0000	RESIDENTIAL	\$ 15.32	\$ 2.56	\$ 17.88
072-0164-001-0000	RESIDENTIAL	\$ 15.32	\$ 2.56	\$ 17.88
072-0164-002-0000	RESIDENTIAL	\$ 15.32	\$ 2.56	\$ 17.88
072-0164-003-0000	RESIDENTIAL	\$ 15.32	\$ 2.56	\$ 17.88
072-0164-004-0000	RESIDENTIAL	\$ 15.32	\$ 2.56	\$ 17.88
072-0164-005-0000	RESIDENTIAL	\$ 15.32	\$ 2.56	\$ 17.88
072-0164-006-0000	RESIDENTIAL	\$ 15.32	\$ 2.56	\$ 17.88
072-0164-007-0000	RESIDENTIAL	\$ 15.32	\$ 2.56	\$ 17.88
072-0164-008-0000	RESIDENTIAL	\$ 15.32	\$ 2.56	\$ 17.88
072-0164-009-0000	RESIDENTIAL	\$ 15.32	\$ 2.56	\$ 17.88
072-0164-010-0000	RESIDENTIAL	\$ 15.32	\$ 2.56	\$ 17.88
072-0164-011-0000	RESIDENTIAL	\$ 15.32	\$ 2.56	\$ 17.88
072-0164-012-0000	RESIDENTIAL	\$ 15.32	\$ 2.56	\$ 17.88
072-0164-013-0000	RESIDENTIAL	\$ 15.32	\$ 2.56	\$ 17.88
072-0164-014-0000	RESIDENTIAL	\$ 15.32	\$ 2.56	\$ 17.88
072-0164-015-0000	RESIDENTIAL	\$ 15.32	\$ 2.56	\$ 17.88
072-0164-016-0000	RESIDENTIAL	\$ 15.32	\$ 2.56	\$ 17.88
072-0164-017-0000	RESIDENTIAL	\$ 15.32	\$ 2.56	\$ 17.88
072-0165-001-0000	RESIDENTIAL	\$ 15.32	\$ 2.56	\$ 17.88
072-0165-002-0000	RESIDENTIAL	\$ 15.32	\$ 2.56	\$ 17.88
072-0165-003-0000	RESIDENTIAL	\$ 15.32	\$ 2.56	\$ 17.88

AGENDA ITEM 10.2

City of Rancho Cordova
Lighting District No. 2012-1
Fiscal Year 2019-20 Assessment Roll

ATTACHMENT 2

788

APN	District Classification	Street Light Charge	Safety Light Charge	Total Assessment
072-0165-004-0000	RESIDENTIAL	\$ 15.32	\$ 2.56	\$ 17.88
072-0165-005-0000	RESIDENTIAL	\$ 15.32	\$ 2.56	\$ 17.88
072-0165-006-0000	RESIDENTIAL	\$ 15.32	\$ 2.56	\$ 17.88
072-0165-007-0000	RESIDENTIAL	\$ 15.32	\$ 2.56	\$ 17.88
072-0165-008-0000	RESIDENTIAL	\$ 15.32	\$ 2.56	\$ 17.88
072-0165-009-0000	RESIDENTIAL	\$ 15.32	\$ 2.56	\$ 17.88
072-0165-010-0000	RESIDENTIAL	\$ 15.32	\$ 2.56	\$ 17.88
072-0165-011-0000	RESIDENTIAL	\$ 15.32	\$ 2.56	\$ 17.88
072-0165-012-0000	RESIDENTIAL	\$ 15.32	\$ 2.56	\$ 17.88
072-0165-013-0000	RESIDENTIAL	\$ 15.32	\$ 2.56	\$ 17.88
072-0171-001-0000	RESIDENTIAL	\$ 15.32	\$ 2.56	\$ 17.88
072-0171-002-0000	RESIDENTIAL	\$ 15.32	\$ 2.56	\$ 17.88
072-0171-003-0000	RESIDENTIAL	\$ 15.32	\$ 2.56	\$ 17.88
072-0171-004-0000	RESIDENTIAL	\$ 15.32	\$ 2.56	\$ 17.88
072-0171-005-0000	RESIDENTIAL	\$ 15.32	\$ 2.56	\$ 17.88
072-0171-006-0000	RESIDENTIAL	\$ 15.32	\$ 2.56	\$ 17.88
072-0171-007-0000	RESIDENTIAL	\$ 15.32	\$ 2.56	\$ 17.88
072-0171-008-0000	RESIDENTIAL	\$ 15.32	\$ 2.56	\$ 17.88
072-0171-009-0000	RESIDENTIAL	\$ 15.32	\$ 2.56	\$ 17.88
072-0171-010-0000	RESIDENTIAL	\$ 15.32	\$ 2.56	\$ 17.88
072-0171-011-0000	RESIDENTIAL	\$ 15.32	\$ 2.56	\$ 17.88
072-0171-012-0000	RESIDENTIAL	\$ 15.32	\$ 2.56	\$ 17.88
072-0172-001-0000	RESIDENTIAL	\$ 15.32	\$ 2.56	\$ 17.88
072-0172-002-0000	RESIDENTIAL	\$ 15.32	\$ 2.56	\$ 17.88
072-0172-003-0000	RESIDENTIAL	\$ 15.32	\$ 2.56	\$ 17.88
072-0172-004-0000	RESIDENTIAL	\$ 15.32	\$ 2.56	\$ 17.88
072-0172-005-0000	RESIDENTIAL	\$ 15.32	\$ 2.56	\$ 17.88
072-0172-006-0000	RESIDENTIAL	\$ 15.32	\$ 2.56	\$ 17.88
072-0172-007-0000	RESIDENTIAL	\$ 15.32	\$ 2.56	\$ 17.88
072-0172-008-0000	RESIDENTIAL	\$ 15.32	\$ 2.56	\$ 17.88
072-0172-009-0000	RESIDENTIAL	\$ 15.32	\$ 2.56	\$ 17.88
072-0172-010-0000	RESIDENTIAL	\$ 15.32	\$ 2.56	\$ 17.88
072-0172-011-0000	RESIDENTIAL	\$ 15.32	\$ 2.56	\$ 17.88
072-0172-012-0000	RESIDENTIAL	\$ 15.32	\$ 2.56	\$ 17.88
072-0172-013-0000	RESIDENTIAL	\$ 15.32	\$ 2.56	\$ 17.88
072-0172-014-0000	RESIDENTIAL	\$ 15.32	\$ 2.56	\$ 17.88
072-0172-015-0000	RESIDENTIAL	\$ 15.32	\$ 2.56	\$ 17.88
072-0172-016-0000	RESIDENTIAL	\$ 15.32	\$ 2.56	\$ 17.88
072-0172-017-0000	RESIDENTIAL	\$ 15.32	\$ 2.56	\$ 17.88
072-0172-018-0000	RESIDENTIAL	\$ 15.32	\$ 2.56	\$ 17.88
072-0172-019-0000	RESIDENTIAL	\$ 15.32	\$ 2.56	\$ 17.88
072-0172-020-0000	RESIDENTIAL	\$ 15.32	\$ 2.56	\$ 17.88
072-0172-021-0000	RESIDENTIAL	\$ 15.32	\$ 2.56	\$ 17.88
072-0172-022-0000	RESIDENTIAL	\$ 15.32	\$ 2.56	\$ 17.88

AGENDA ITEM 10.2

City of Rancho Cordova
Lighting District No. 2012-1
Fiscal Year 2019-20 Assessment Roll

ATTACHMENT 2

789

APN	District Classification	Street Light Charge	Safety Light Charge	Total Assessment
072-0172-023-0000	RESIDENTIAL	\$ 15.32	\$ 2.56	\$ 17.88
072-0172-024-0000	RESIDENTIAL	\$ 15.32	\$ 2.56	\$ 17.88
072-0172-025-0000	RESIDENTIAL	\$ 15.32	\$ 2.56	\$ 17.88
072-0172-026-0000	RESIDENTIAL	\$ 15.32	\$ 2.56	\$ 17.88
072-0172-027-0000	RESIDENTIAL	\$ 15.32	\$ 2.56	\$ 17.88
072-0172-028-0000	RESIDENTIAL	\$ 15.32	\$ 2.56	\$ 17.88
072-0172-029-0000	RESIDENTIAL	\$ 15.32	\$ 2.56	\$ 17.88
072-0172-030-0000	RESIDENTIAL	\$ 15.32	\$ 2.56	\$ 17.88
072-0172-031-0000	RESIDENTIAL	\$ 15.32	\$ 2.56	\$ 17.88
072-0173-001-0000	RESIDENTIAL	\$ 15.32	\$ 2.56	\$ 17.88
072-0173-002-0000	RESIDENTIAL	\$ 15.32	\$ 2.56	\$ 17.88
072-0173-003-0000	RESIDENTIAL	\$ 15.32	\$ 2.56	\$ 17.88
072-0173-004-0000	RESIDENTIAL	\$ 15.32	\$ 2.56	\$ 17.88
072-0173-005-0000	RESIDENTIAL	\$ 15.32	\$ 2.56	\$ 17.88
072-0173-006-0000	RESIDENTIAL	\$ 15.32	\$ 2.56	\$ 17.88
072-0173-007-0000	RESIDENTIAL	\$ 15.32	\$ 2.56	\$ 17.88
072-0173-008-0000	RESIDENTIAL	\$ 15.32	\$ 2.56	\$ 17.88
072-0173-009-0000	RESIDENTIAL	\$ 15.32	\$ 2.56	\$ 17.88
072-0173-010-0000	RESIDENTIAL	\$ 15.32	\$ 2.56	\$ 17.88
072-0173-011-0000	RESIDENTIAL	\$ 15.32	\$ 2.56	\$ 17.88
072-0174-001-0000	RESIDENTIAL	\$ 15.32	\$ 2.56	\$ 17.88
072-0174-002-0000	RESIDENTIAL	\$ 15.32	\$ 2.56	\$ 17.88
072-0174-003-0000	RESIDENTIAL	\$ 15.32	\$ 2.56	\$ 17.88
072-0174-004-0000	RESIDENTIAL	\$ 15.32	\$ 2.56	\$ 17.88
072-0174-005-0000	RESIDENTIAL	\$ 15.32	\$ 2.56	\$ 17.88
072-0174-006-0000	RESIDENTIAL	\$ 15.32	\$ 2.56	\$ 17.88
072-0174-007-0000	RESIDENTIAL	\$ 15.32	\$ 2.56	\$ 17.88
072-0174-008-0000	RESIDENTIAL	\$ 15.32	\$ 2.56	\$ 17.88
072-0174-009-0000	RESIDENTIAL	\$ 15.32	\$ 2.56	\$ 17.88
072-0174-010-0000	RESIDENTIAL	\$ 15.32	\$ 2.56	\$ 17.88
072-0174-011-0000	RESIDENTIAL	\$ 15.32	\$ 2.56	\$ 17.88
072-0174-012-0000	RESIDENTIAL	\$ 15.32	\$ 2.56	\$ 17.88
072-0174-013-0000	RESIDENTIAL	\$ 15.32	\$ 2.56	\$ 17.88
072-0174-014-0000	RESIDENTIAL	\$ 15.32	\$ 2.56	\$ 17.88
072-0175-001-0000	RESIDENTIAL	\$ 15.32	\$ 2.56	\$ 17.88
072-0175-002-0000	RESIDENTIAL	\$ 15.32	\$ 2.56	\$ 17.88
072-0175-003-0000	RESIDENTIAL	\$ 15.32	\$ 2.56	\$ 17.88
072-0175-004-0000	RESIDENTIAL	\$ 15.32	\$ 2.56	\$ 17.88
072-0175-007-0000	RESIDENTIAL	\$ 15.32	\$ 2.56	\$ 17.88
072-0175-008-0000	RESIDENTIAL	\$ 15.32	\$ 2.56	\$ 17.88
072-0175-009-0000	RESIDENTIAL	\$ 15.32	\$ 2.56	\$ 17.88
072-0175-013-0000	RESIDENTIAL	\$ 15.32	\$ 2.56	\$ 17.88
072-0181-001-0000	RESIDENTIAL	\$ 15.32	\$ 2.56	\$ 17.88
072-0181-002-0000	RESIDENTIAL	\$ 15.32	\$ 2.56	\$ 17.88

AGENDA ITEM 10.2

City of Rancho Cordova
Lighting District No. 2012-1
Fiscal Year 2019-20 Assessment Roll

ATTACHMENT 2

790

APN	District Classification	Street Light Charge	Safety Light Charge	Total Assessment
072-0181-003-0000	RESIDENTIAL	\$ 15.32	\$ 2.56	\$ 17.88
072-0181-004-0000	RESIDENTIAL	\$ 15.32	\$ 2.56	\$ 17.88
072-0181-005-0000	RESIDENTIAL	\$ 15.32	\$ 2.56	\$ 17.88
072-0181-006-0000	RESIDENTIAL	\$ 15.32	\$ 2.56	\$ 17.88
072-0181-007-0000	RESIDENTIAL	\$ 15.32	\$ 2.56	\$ 17.88
072-0181-008-0000	RESIDENTIAL	\$ 15.32	\$ 2.56	\$ 17.88
072-0181-009-0000	RESIDENTIAL	\$ 15.32	\$ 2.56	\$ 17.88
072-0181-010-0000	RESIDENTIAL	\$ 15.32	\$ 2.56	\$ 17.88
072-0181-011-0000	RESIDENTIAL	\$ 15.32	\$ 2.56	\$ 17.88
072-0181-012-0000	RESIDENTIAL	\$ 15.32	\$ 2.56	\$ 17.88
072-0181-013-0000	RESIDENTIAL	\$ 15.32	\$ 2.56	\$ 17.88
072-0181-014-0000	RESIDENTIAL	\$ 15.32	\$ 2.56	\$ 17.88
072-0181-015-0000	RESIDENTIAL	\$ 15.32	\$ 2.56	\$ 17.88
072-0181-016-0000	RESIDENTIAL	\$ 15.32	\$ 2.56	\$ 17.88
072-0181-017-0000	RESIDENTIAL	\$ 15.32	\$ 2.56	\$ 17.88
072-0181-018-0000	RESIDENTIAL	\$ 15.32	\$ 2.56	\$ 17.88
072-0181-019-0000	RESIDENTIAL	\$ 15.32	\$ 2.56	\$ 17.88
072-0181-020-0000	RESIDENTIAL	\$ 15.32	\$ 2.56	\$ 17.88
072-0182-001-0000	RESIDENTIAL	\$ 15.32	\$ 2.56	\$ 17.88
072-0182-002-0000	RESIDENTIAL	\$ 15.32	\$ 2.56	\$ 17.88
072-0182-003-0000	RESIDENTIAL	\$ 15.32	\$ 2.56	\$ 17.88
072-0182-004-0000	RESIDENTIAL	\$ 15.32	\$ 2.56	\$ 17.88
072-0182-005-0000	RESIDENTIAL	\$ 15.32	\$ 2.56	\$ 17.88
072-0182-006-0000	RESIDENTIAL	\$ 15.32	\$ 2.56	\$ 17.88
072-0182-007-0000	RESIDENTIAL	\$ 15.32	\$ 2.56	\$ 17.88
072-0182-008-0000	RESIDENTIAL	\$ 15.32	\$ 2.56	\$ 17.88
072-0182-009-0000	RESIDENTIAL	\$ 15.32	\$ 2.56	\$ 17.88
072-0182-010-0000	RESIDENTIAL	\$ 15.32	\$ 2.56	\$ 17.88
072-0182-011-0000	RESIDENTIAL	\$ 15.32	\$ 2.56	\$ 17.88
072-0182-012-0000	RESIDENTIAL	\$ 15.32	\$ 2.56	\$ 17.88
072-0182-013-0000	RESIDENTIAL	\$ 15.32	\$ 2.56	\$ 17.88
072-0182-014-0000	RESIDENTIAL	\$ 15.32	\$ 2.56	\$ 17.88
072-0182-015-0000	RESIDENTIAL	\$ 15.32	\$ 2.56	\$ 17.88
072-0182-016-0000	RESIDENTIAL	\$ 15.32	\$ 2.56	\$ 17.88
072-0182-017-0000	RESIDENTIAL	\$ 15.32	\$ 2.56	\$ 17.88
072-0182-018-0000	RESIDENTIAL	\$ 15.32	\$ 2.56	\$ 17.88
072-0183-001-0000	RESIDENTIAL	\$ 15.32	\$ 2.56	\$ 17.88
072-0183-002-0000	RESIDENTIAL	\$ 15.32	\$ 2.56	\$ 17.88
072-0183-003-0000	RESIDENTIAL	\$ 15.32	\$ 2.56	\$ 17.88
072-0183-004-0000	RESIDENTIAL	\$ 15.32	\$ 2.56	\$ 17.88
072-0183-005-0000	RESIDENTIAL	\$ 15.32	\$ 2.56	\$ 17.88
072-0183-008-0000	NONRES	\$ 335.53	\$ 2.56	\$ 338.08
072-0183-011-0000	RESIDENTIAL	\$ 15.32	\$ 2.56	\$ 17.88
072-0183-012-0000	RESIDENTIAL	\$ 15.32	\$ 2.56	\$ 17.88

AGENDA ITEM 10.2

City of Rancho Cordova
Lighting District No. 2012-1
Fiscal Year 2019-20 Assessment Roll

ATTACHMENT 2

791

APN	District Classification	Street Light Charge	Safety Light Charge	Total Assessment
072-0183-013-0000	RESIDENTIAL	\$ 15.32	\$ 2.56	\$ 17.88
072-0183-014-0000	RESIDENTIAL	\$ 15.32	\$ 2.56	\$ 17.88
072-0191-001-0000	RESIDENTIAL	\$ 15.32	\$ 2.56	\$ 17.88
072-0191-002-0000	RESIDENTIAL	\$ 15.32	\$ 2.56	\$ 17.88
072-0191-003-0000	RESIDENTIAL	\$ 15.32	\$ 2.56	\$ 17.88
072-0191-004-0000	RESIDENTIAL	\$ 15.32	\$ 2.56	\$ 17.88
072-0191-005-0000	RESIDENTIAL	\$ 15.32	\$ 2.56	\$ 17.88
072-0191-006-0000	RESIDENTIAL	\$ 15.32	\$ 2.56	\$ 17.88
072-0191-007-0000	RESIDENTIAL	\$ 15.32	\$ 2.56	\$ 17.88
072-0191-008-0000	RESIDENTIAL	\$ 15.32	\$ 2.56	\$ 17.88
072-0191-009-0000	RESIDENTIAL	\$ 15.32	\$ 2.56	\$ 17.88
072-0191-010-0000	RESIDENTIAL	\$ 15.32	\$ 2.56	\$ 17.88
072-0191-011-0000	RESIDENTIAL	\$ 15.32	\$ 2.56	\$ 17.88
072-0191-012-0000	RESIDENTIAL	\$ 15.32	\$ 2.56	\$ 17.88
072-0191-013-0000	RESIDENTIAL	\$ 15.32	\$ 2.56	\$ 17.88
072-0191-014-0000	RESIDENTIAL	\$ 15.32	\$ 2.56	\$ 17.88
072-0191-015-0000	RESIDENTIAL	\$ 15.32	\$ 2.56	\$ 17.88
072-0191-016-0000	RESIDENTIAL	\$ 15.32	\$ 2.56	\$ 17.88
072-0191-017-0000	RESIDENTIAL	\$ 15.32	\$ 2.56	\$ 17.88
072-0191-018-0000	RESIDENTIAL	\$ 15.32	\$ 2.56	\$ 17.88
072-0191-019-0000	RESIDENTIAL	\$ 15.32	\$ 2.56	\$ 17.88
072-0192-001-0000	RESIDENTIAL	\$ 15.32	\$ 2.56	\$ 17.88
072-0192-002-0000	RESIDENTIAL	\$ 15.32	\$ 2.56	\$ 17.88
072-0192-003-0000	RESIDENTIAL	\$ 15.32	\$ 2.56	\$ 17.88
072-0192-004-0000	RESIDENTIAL	\$ 15.32	\$ 2.56	\$ 17.88
072-0192-005-0000	RESIDENTIAL	\$ 15.32	\$ 2.56	\$ 17.88
072-0192-006-0000	RESIDENTIAL	\$ 15.32	\$ 2.56	\$ 17.88
072-0192-007-0000	RESIDENTIAL	\$ 15.32	\$ 2.56	\$ 17.88
072-0192-008-0000	RESIDENTIAL	\$ 15.32	\$ 2.56	\$ 17.88
072-0192-009-0000	RESIDENTIAL	\$ 15.32	\$ 2.56	\$ 17.88
072-0192-010-0000	RESIDENTIAL	\$ 15.32	\$ 2.56	\$ 17.88
072-0192-011-0000	RESIDENTIAL	\$ 15.32	\$ 2.56	\$ 17.88
072-0192-012-0000	RESIDENTIAL	\$ 15.32	\$ 2.56	\$ 17.88
072-0192-013-0000	NONRES	\$ 116.38	\$ 2.56	\$ 118.94
072-0192-014-0000	RESIDENTIAL	\$ 15.32	\$ 2.56	\$ 17.88
072-0192-015-0000	RESIDENTIAL	\$ 15.32	\$ 2.56	\$ 17.88
072-0192-016-0000	RESIDENTIAL	\$ 15.32	\$ 2.56	\$ 17.88
072-0192-017-0000	RESIDENTIAL	\$ 15.32	\$ 2.56	\$ 17.88
072-0192-018-0000	RESIDENTIAL	\$ 15.32	\$ 2.56	\$ 17.88
072-0192-019-0000	NONRES	\$ 9.07	\$ 2.56	\$ 11.62
072-0192-020-0000	RESIDENTIAL	\$ 15.32	\$ 2.56	\$ 17.88
072-0192-021-0000	RESIDENTIAL	\$ 15.32	\$ 2.56	\$ 17.88
072-0192-022-0000	RESIDENTIAL	\$ 15.32	\$ 2.56	\$ 17.88
072-0192-023-0000	RESIDENTIAL	\$ 15.32	\$ 2.56	\$ 17.88

AGENDA ITEM 10.2

City of Rancho Cordova
Lighting District No. 2012-1
Fiscal Year 2019-20 Assessment Roll

ATTACHMENT 2

792

APN	District Classification	Street Light Charge	Safety Light Charge	Total Assessment
072-0192-024-0000	RESIDENTIAL	\$ 15.32	\$ 2.56	\$ 17.88
072-0192-025-0000	RESIDENTIAL	\$ 15.32	\$ 2.56	\$ 17.88
072-0192-026-0000	RESIDENTIAL	\$ 15.32	\$ 2.56	\$ 17.88
072-0192-027-0000	RESIDENTIAL	\$ 15.32	\$ 2.56	\$ 17.88
072-0192-028-0000	RESIDENTIAL	\$ 15.32	\$ 2.56	\$ 17.88
072-0192-029-0000	RESIDENTIAL	\$ 15.32	\$ 2.56	\$ 17.88
072-0192-030-0000	RESIDENTIAL	\$ 15.32	\$ 2.56	\$ 17.88
072-0193-001-0000	RESIDENTIAL	\$ 15.32	\$ 2.56	\$ 17.88
072-0193-002-0000	RESIDENTIAL	\$ 15.32	\$ 2.56	\$ 17.88
072-0193-003-0000	RESIDENTIAL	\$ 15.32	\$ 2.56	\$ 17.88
072-0193-004-0000	RESIDENTIAL	\$ 15.32	\$ 2.56	\$ 17.88
072-0193-005-0000	RESIDENTIAL	\$ 15.32	\$ 2.56	\$ 17.88
072-0193-006-0000	RESIDENTIAL	\$ 15.32	\$ 2.56	\$ 17.88
072-0193-007-0000	RESIDENTIAL	\$ 15.32	\$ 2.56	\$ 17.88
072-0193-008-0000	RESIDENTIAL	\$ 15.32	\$ 2.56	\$ 17.88
072-0193-009-0000	RESIDENTIAL	\$ 15.32	\$ 2.56	\$ 17.88
072-0201-001-0000	RESIDENTIAL	\$ 15.32	\$ 2.56	\$ 17.88
072-0201-002-0000	RESIDENTIAL	\$ 15.32	\$ 2.56	\$ 17.88
072-0201-003-0000	RESIDENTIAL	\$ 15.32	\$ 2.56	\$ 17.88
072-0201-004-0000	RESIDENTIAL	\$ 15.32	\$ 2.56	\$ 17.88
072-0201-005-0000	RESIDENTIAL	\$ 15.32	\$ 2.56	\$ 17.88
072-0201-006-0000	RESIDENTIAL	\$ 15.32	\$ 2.56	\$ 17.88
072-0201-007-0000	RESIDENTIAL	\$ 15.32	\$ 2.56	\$ 17.88
072-0201-008-0000	RESIDENTIAL	\$ 15.32	\$ 2.56	\$ 17.88
072-0201-009-0000	RESIDENTIAL	\$ 15.32	\$ 2.56	\$ 17.88
072-0201-010-0000	RESIDENTIAL	\$ 15.32	\$ 2.56	\$ 17.88
072-0201-011-0000	RESIDENTIAL	\$ 15.32	\$ 2.56	\$ 17.88
072-0201-012-0000	RESIDENTIAL	\$ 15.32	\$ 2.56	\$ 17.88
072-0201-013-0000	RESIDENTIAL	\$ 15.32	\$ 2.56	\$ 17.88
072-0202-002-0000	RESIDENTIAL	\$ 15.32	\$ 2.56	\$ 17.88
072-0202-003-0000	RESIDENTIAL	\$ 15.32	\$ 2.56	\$ 17.88
072-0202-004-0000	RESIDENTIAL	\$ 15.32	\$ 2.56	\$ 17.88
072-0202-005-0000	RESIDENTIAL	\$ 15.32	\$ 2.56	\$ 17.88
072-0202-013-0000	RESIDENTIAL	\$ 15.32	\$ 2.56	\$ 17.88
072-0202-014-0000	RESIDENTIAL	\$ 15.32	\$ 2.56	\$ 17.88
072-0202-015-0000	RESIDENTIAL	\$ 15.32	\$ 2.56	\$ 17.88
072-0202-016-0000	RESIDENTIAL	\$ 15.32	\$ 2.56	\$ 17.88
072-0202-017-0000	RESIDENTIAL	\$ 15.32	\$ 2.56	\$ 17.88
072-0202-018-0000	RESIDENTIAL	\$ 15.32	\$ 2.56	\$ 17.88
072-0202-019-0000	RESIDENTIAL	\$ 15.32	\$ 2.56	\$ 17.88
072-0202-020-0000	RESIDENTIAL	\$ 15.32	\$ 2.56	\$ 17.88
072-0202-021-0000	RESIDENTIAL	\$ 15.32	\$ 2.56	\$ 17.88
072-0202-023-0000	RESIDENTIAL	\$ 15.32	\$ 2.56	\$ 17.88
072-0202-025-0000	SAFETY LIGHTS ONLY	\$ 0.00	\$ 2.56	\$ 2.56

AGENDA ITEM 10.2

City of Rancho Cordova
Lighting District No. 2012-1
Fiscal Year 2019-20 Assessment Roll

ATTACHMENT 2

793

APN	District Classification	Street Light Charge	Safety Light Charge	Total Assessment
072-0202-026-0000	SAFETY LIGHTS ONLY	\$ 0.00	\$ 2.56	\$ 2.56
072-0202-027-0000	SAFETY LIGHTS ONLY	\$ 0.00	\$ 2.56	\$ 2.56
072-0202-028-0000	SAFETY LIGHTS ONLY	\$ 0.00	\$ 2.56	\$ 2.56
072-0202-035-0000	NONRES	\$ 81.87	\$ 2.56	\$ 84.42
072-0202-036-0000	RESIDENTIAL	\$ 15.32	\$ 2.56	\$ 17.88
072-0202-037-0000	RESIDENTIAL	\$ 15.32	\$ 2.56	\$ 17.88
072-0202-041-0000	RESIDENTIAL	\$ 15.32	\$ 2.56	\$ 17.88
072-0202-046-0000	RESIDENTIAL	\$ 15.32	\$ 2.56	\$ 17.88
072-0202-047-0000	RESIDENTIAL	\$ 15.32	\$ 2.56	\$ 17.88
072-0202-048-0000	RESIDENTIAL	\$ 15.32	\$ 2.56	\$ 17.88
072-0202-049-0000	RESIDENTIAL	\$ 15.32	\$ 2.56	\$ 17.88
072-0202-050-0000	RESIDENTIAL	\$ 15.32	\$ 2.56	\$ 17.88
072-0210-038-0000	NONRES	\$ 95.72	\$ 2.56	\$ 98.28
072-0210-047-0000	NONRES	\$ 113.36	\$ 2.56	\$ 115.92
072-0210-048-0000	NONRES	\$ 14.11	\$ 2.56	\$ 16.66
072-0210-050-0000	NONRES	\$ 86.15	\$ 2.56	\$ 88.70
072-0210-051-0000	NONRES	\$ 47.61	\$ 2.56	\$ 50.16
072-0210-053-0000	NONRES	\$ 132.25	\$ 2.56	\$ 134.80
072-0210-078-0000	NONRES	\$ 98.24	\$ 2.56	\$ 100.80
072-0210-096-0000	SAFETY LIGHTS ONLY	\$ 0.00	\$ 2.56	\$ 2.56
072-0210-098-0000	NONRES	\$ 30.73	\$ 2.56	\$ 33.28
072-0210-099-0000	NONRES	\$ 51.39	\$ 2.56	\$ 53.94
072-0210-101-0000	SAFETY LIGHTS ONLY	\$ 0.00	\$ 2.56	\$ 2.56
072-0210-102-0000	NONRES	\$ 52.65	\$ 2.56	\$ 55.20
072-0210-105-0000	NONRES	\$ 90.68	\$ 2.56	\$ 93.24
072-0221-001-0000	SAFETY LIGHTS ONLY	\$ 0.00	\$ 2.56	\$ 2.56
072-0221-002-0000	NONRES	\$ 77.08	\$ 2.56	\$ 79.64
072-0221-003-0000	NONRES	\$ 34.76	\$ 2.56	\$ 37.32
072-0221-006-0000	NONRES	\$ 36.27	\$ 2.56	\$ 38.82
072-0221-007-0000	NONRES	\$ 25.19	\$ 2.56	\$ 27.74
072-0222-004-0000	NONRES	\$ 209.83	\$ 2.56	\$ 212.38
072-0222-011-0000	NONRES	\$ 33.25	\$ 2.56	\$ 35.80
072-0222-012-0000	NONRES	\$ 17.63	\$ 2.56	\$ 20.18
072-0222-013-0000	SAFETY LIGHTS ONLY	\$ 0.00	\$ 2.56	\$ 2.56
072-0222-014-0000	NONRES	\$ 42.82	\$ 2.56	\$ 45.38
072-0222-031-0000	NONRES	\$ 195.98	\$ 2.56	\$ 198.54
072-0222-032-0000	NONRES	\$ 57.94	\$ 2.56	\$ 60.50
072-0222-033-0000	NONRES	\$ 60.71	\$ 2.56	\$ 63.26
072-0222-034-0000	NONRES	\$ 200.76	\$ 2.56	\$ 203.32
072-0222-037-0000	NONRES	\$ 180.61	\$ 2.56	\$ 183.16
072-0222-038-0000	SAFETY LIGHTS ONLY	\$ 0.00	\$ 2.56	\$ 2.56
072-0222-039-0000	SAFETY LIGHTS ONLY	\$ 0.00	\$ 2.56	\$ 2.56
072-0222-040-0000	NONRES	\$ 119.65	\$ 2.56	\$ 122.20
072-0222-041-0000	NONRES	\$ 34.01	\$ 2.56	\$ 36.56

AGENDA ITEM 10.2

City of Rancho Cordova
Lighting District No. 2012-1
Fiscal Year 2019-20 Assessment Roll

ATTACHMENT 2

794

APN	District Classification	Street Light Charge	Safety Light Charge	Total Assessment
072-0222-043-0000	NONRES	\$ 5.29	\$ 2.56	\$ 7.84
072-0223-001-0000	NONRES	\$ 113.36	\$ 2.56	\$ 115.92
072-0223-002-0000	NONRES	\$ 50.38	\$ 2.56	\$ 52.94
072-0223-003-0000	SAFETY LIGHTS ONLY	\$ 0.00	\$ 2.56	\$ 2.56
072-0223-004-0000	NONRES	\$ 273.06	\$ 2.56	\$ 275.62
072-0223-010-0000	NONRES	\$ 128.47	\$ 2.56	\$ 131.02
072-0223-011-0000	NONRES	\$ 99.50	\$ 2.56	\$ 102.06
072-0223-012-0000	NONRES	\$ 287.42	\$ 2.56	\$ 289.98
072-0231-014-0000	SAFETY LIGHTS ONLY	\$ 0.00	\$ 2.56	\$ 2.56
072-0231-045-0000	SAFETY LIGHTS ONLY	\$ 0.00	\$ 2.56	\$ 2.56
072-0231-081-0000	SAFETY LIGHTS ONLY	\$ 0.00	\$ 2.56	\$ 2.56
072-0231-102-0000	SAFETY LIGHTS ONLY	\$ 0.00	\$ 2.56	\$ 2.56
072-0231-118-0000	SAFETY LIGHTS ONLY	\$ 0.00	\$ 2.56	\$ 2.56
072-0231-122-0000	NONRES	\$ 102.02	\$ 2.56	\$ 104.58
072-0231-123-0000	SAFETY LIGHTS ONLY	\$ 0.00	\$ 2.56	\$ 2.56
072-0231-125-0000	SAFETY LIGHTS ONLY	\$ 0.00	\$ 2.56	\$ 2.56
072-0231-126-0000	SAFETY LIGHTS ONLY	\$ 0.00	\$ 2.56	\$ 2.56
072-0231-133-0000	SAFETY LIGHTS ONLY	\$ 0.00	\$ 2.56	\$ 2.56
072-0231-135-0000	SAFETY LIGHTS ONLY	\$ 0.00	\$ 2.56	\$ 2.56
072-0231-138-0000	SAFETY LIGHTS ONLY	\$ 0.00	\$ 2.56	\$ 2.56
072-0231-139-0000	SAFETY LIGHTS ONLY	\$ 0.00	\$ 2.56	\$ 2.56
072-0240-004-0000	NONRES	\$ 124.94	\$ 2.56	\$ 127.50
072-0240-005-0000	NONRES	\$ 232.50	\$ 2.56	\$ 235.06
072-0240-008-0000	NONRES	\$ 150.89	\$ 2.56	\$ 153.44
072-0240-009-0000	NONRES	\$ 94.21	\$ 2.56	\$ 96.76
072-0240-011-0000	NONRES	\$ 134.77	\$ 2.56	\$ 137.32
072-0240-012-0000	NONRES	\$ 221.42	\$ 2.56	\$ 223.98
072-0250-005-0000	SAFETY LIGHTS ONLY	\$ 0.00	\$ 2.56	\$ 2.56
072-0250-018-0000	NONRES	\$ 82.62	\$ 2.56	\$ 85.18
072-0250-026-0000	NONRES	\$ 118.39	\$ 2.56	\$ 120.94
072-0260-006-0000	NONRES	\$ 211.85	\$ 2.56	\$ 214.40
072-0260-026-0000	NONRES	\$ 69.27	\$ 2.56	\$ 71.82
072-0260-027-0000	NONRES	\$ 100.76	\$ 2.56	\$ 103.32
072-0260-034-0000	NONRES	\$ 87.41	\$ 2.56	\$ 89.96
072-0260-043-0000	NONRES	\$ 40.30	\$ 2.56	\$ 42.86
072-0260-044-0000	NONRES	\$ 60.71	\$ 2.56	\$ 63.26
072-0260-045-0000	NONRES	\$ 27.71	\$ 2.56	\$ 30.26
072-0260-046-0000	NONRES	\$ 20.15	\$ 2.56	\$ 22.70
072-0260-051-0000	NONRES	\$ 0.00	\$ 2.56	\$ 2.56
072-0260-052-0000	NONRES	\$ 0.00	\$ 2.56	\$ 2.56
072-0260-054-0000	NONRES	\$ 91.19	\$ 2.56	\$ 93.74
072-0260-055-0000	NONRES	\$ 128.47	\$ 2.56	\$ 131.02
072-0260-056-0000	NONRES	\$ 41.31	\$ 2.56	\$ 43.86
072-0280-021-0000	NONRES	\$ 39.55	\$ 2.56	\$ 42.10

AGENDA ITEM 10.2

City of Rancho Cordova
Lighting District No. 2012-1
Fiscal Year 2019-20 Assessment Roll

ATTACHMENT 2

795

APN	District Classification	Street Light Charge	Safety Light Charge	Total Assessment
072-0280-022-0000	NONRES	\$ 125.19	\$ 2.56	\$ 127.74
072-0280-023-0000	NONRES	\$ 20.91	\$ 2.56	\$ 23.46
072-0280-024-0000	NONRES	\$ 106.81	\$ 2.56	\$ 109.36
072-0280-025-0000	NONRES	\$ 58.69	\$ 2.56	\$ 61.24
072-0280-026-0000	NONRES	\$ 53.40	\$ 2.56	\$ 55.96
072-0280-031-0000	NONRES	\$ 194.72	\$ 2.56	\$ 197.28
072-0280-035-0000	NONRES	\$ 81.36	\$ 2.56	\$ 83.92
072-0280-051-0000	NONRES	\$ 24.94	\$ 2.56	\$ 27.50
072-0280-052-0000	SAFETY LIGHTS ONLY	\$ 0.00	\$ 2.56	\$ 2.56
072-0280-053-0000	NONRES	\$ 132.25	\$ 2.56	\$ 134.80
072-0280-073-0000	SAFETY LIGHTS ONLY	\$ 0.00	\$ 2.56	\$ 2.56
072-0280-081-0000	NONRES	\$ 137.29	\$ 2.56	\$ 139.84
072-0280-082-0000	NONRES	\$ 53.65	\$ 2.56	\$ 56.20
072-0280-083-0000	NONRES	\$ 55.42	\$ 2.56	\$ 57.98
072-0280-084-0000	NONRES	\$ 25.19	\$ 2.56	\$ 27.74
072-0280-085-0000	NONRES	\$ 62.22	\$ 2.56	\$ 64.78
072-0280-086-0000	NONRES	\$ 48.36	\$ 2.56	\$ 50.92
072-0280-087-0000	NONRES	\$ 16.12	\$ 2.56	\$ 18.68
072-0280-088-0000	SAFETY LIGHTS ONLY	\$ 0.00	\$ 2.56	\$ 2.56
072-0280-093-0000	NONRES	\$ 7.56	\$ 2.56	\$ 10.12
072-0280-094-0000	NONRES	\$ 41.56	\$ 2.56	\$ 44.12
072-0280-095-0000	SAFETY LIGHTS ONLY	\$ 0.00	\$ 2.56	\$ 2.56
072-0280-096-0000	NONRES	\$ 52.14	\$ 2.56	\$ 54.70
072-0280-097-0000	SAFETY LIGHTS ONLY	\$ 0.00	\$ 2.56	\$ 2.56
072-0280-099-0000	NONRES	\$ 7.56	\$ 2.56	\$ 10.12
072-0300-001-0000	SAFETY LIGHTS ONLY	\$ 0.00	\$ 2.56	\$ 2.56
072-0300-002-0000	SAFETY LIGHTS ONLY	\$ 0.00	\$ 2.56	\$ 2.56
072-0300-005-0000	SAFETY LIGHTS ONLY	\$ 0.00	\$ 2.56	\$ 2.56
072-0300-008-0000	SAFETY LIGHTS ONLY	\$ 0.00	\$ 2.56	\$ 2.56
072-0310-001-0000	RESIDENTIAL	\$ 15.32	\$ 2.56	\$ 17.88
072-0310-002-0000	RESIDENTIAL	\$ 15.32	\$ 2.56	\$ 17.88
072-0310-003-0000	RESIDENTIAL	\$ 15.32	\$ 2.56	\$ 17.88
072-0310-004-0000	RESIDENTIAL	\$ 15.32	\$ 2.56	\$ 17.88
072-0310-005-0000	RESIDENTIAL	\$ 15.32	\$ 2.56	\$ 17.88
072-0310-006-0000	RESIDENTIAL	\$ 15.32	\$ 2.56	\$ 17.88
072-0310-007-0000	RESIDENTIAL	\$ 15.32	\$ 2.56	\$ 17.88
072-0310-008-0000	RESIDENTIAL	\$ 15.32	\$ 2.56	\$ 17.88
072-0310-009-0000	RESIDENTIAL	\$ 15.32	\$ 2.56	\$ 17.88
072-0310-010-0000	RESIDENTIAL	\$ 15.32	\$ 2.56	\$ 17.88
072-0310-011-0000	RESIDENTIAL	\$ 15.32	\$ 2.56	\$ 17.88
072-0310-012-0000	RESIDENTIAL	\$ 15.32	\$ 2.56	\$ 17.88
072-0310-013-0000	RESIDENTIAL	\$ 15.32	\$ 2.56	\$ 17.88
072-0310-014-0000	RESIDENTIAL	\$ 15.32	\$ 2.56	\$ 17.88
072-0310-015-0000	RESIDENTIAL	\$ 15.32	\$ 2.56	\$ 17.88

AGENDA ITEM 10.2

City of Rancho Cordova
Lighting District No. 2012-1
Fiscal Year 2019-20 Assessment Roll

ATTACHMENT 2

796

APN	District Classification	Street Light Charge	Safety Light Charge	Total Assessment
072-0310-016-0000	RESIDENTIAL	\$ 15.32	\$ 2.56	\$ 17.88
072-0310-017-0000	RESIDENTIAL	\$ 15.32	\$ 2.56	\$ 17.88
072-0310-018-0000	RESIDENTIAL	\$ 15.32	\$ 2.56	\$ 17.88
072-0310-019-0000	RESIDENTIAL	\$ 15.32	\$ 2.56	\$ 17.88
072-0310-020-0000	RESIDENTIAL	\$ 15.32	\$ 2.56	\$ 17.88
072-0310-021-0000	RESIDENTIAL	\$ 15.32	\$ 2.56	\$ 17.88
072-0310-022-0000	RESIDENTIAL	\$ 15.32	\$ 2.56	\$ 17.88
072-0310-023-0000	RESIDENTIAL	\$ 15.32	\$ 2.56	\$ 17.88
072-0310-024-0000	RESIDENTIAL	\$ 15.32	\$ 2.56	\$ 17.88
072-0310-025-0000	RESIDENTIAL	\$ 15.32	\$ 2.56	\$ 17.88
072-0310-026-0000	RESIDENTIAL	\$ 15.32	\$ 2.56	\$ 17.88
072-0310-027-0000	RESIDENTIAL	\$ 15.32	\$ 2.56	\$ 17.88
072-0310-028-0000	RESIDENTIAL	\$ 15.32	\$ 2.56	\$ 17.88
072-0310-029-0000	RESIDENTIAL	\$ 15.32	\$ 2.56	\$ 17.88
072-0310-030-0000	RESIDENTIAL	\$ 15.32	\$ 2.56	\$ 17.88
072-0310-031-0000	RESIDENTIAL	\$ 15.32	\$ 2.56	\$ 17.88
072-0310-032-0000	RESIDENTIAL	\$ 15.32	\$ 2.56	\$ 17.88
072-0310-033-0000	RESIDENTIAL	\$ 15.32	\$ 2.56	\$ 17.88
072-0310-034-0000	RESIDENTIAL	\$ 15.32	\$ 2.56	\$ 17.88
072-0310-035-0000	RESIDENTIAL	\$ 15.32	\$ 2.56	\$ 17.88
072-0310-036-0000	RESIDENTIAL	\$ 15.32	\$ 2.56	\$ 17.88
072-0310-037-0000	RESIDENTIAL	\$ 15.32	\$ 2.56	\$ 17.88
072-0310-038-0000	RESIDENTIAL	\$ 15.32	\$ 2.56	\$ 17.88
072-0310-039-0000	RESIDENTIAL	\$ 15.32	\$ 2.56	\$ 17.88
072-0310-040-0000	RESIDENTIAL	\$ 15.32	\$ 2.56	\$ 17.88
072-0310-041-0000	RESIDENTIAL	\$ 15.32	\$ 2.56	\$ 17.88
072-0310-042-0000	RESIDENTIAL	\$ 15.32	\$ 2.56	\$ 17.88
072-0310-043-0000	RESIDENTIAL	\$ 15.32	\$ 2.56	\$ 17.88
072-0310-044-0000	RESIDENTIAL	\$ 15.32	\$ 2.56	\$ 17.88
072-0310-045-0000	RESIDENTIAL	\$ 15.32	\$ 2.56	\$ 17.88
072-0310-046-0000	RESIDENTIAL	\$ 15.32	\$ 2.56	\$ 17.88
072-0310-047-0000	RESIDENTIAL	\$ 15.32	\$ 2.56	\$ 17.88
072-0310-048-0000	RESIDENTIAL	\$ 15.32	\$ 2.56	\$ 17.88
072-0310-049-0000	RESIDENTIAL	\$ 15.32	\$ 2.56	\$ 17.88
072-0310-050-0000	RESIDENTIAL	\$ 15.32	\$ 2.56	\$ 17.88
072-0310-051-0000	RESIDENTIAL	\$ 15.32	\$ 2.56	\$ 17.88
072-0310-052-0000	RESIDENTIAL	\$ 15.32	\$ 2.56	\$ 17.88
072-0310-053-0000	RESIDENTIAL	\$ 15.32	\$ 2.56	\$ 17.88
072-0320-001-0000	NONRES	\$ 45.85	\$ 2.56	\$ 48.40
072-0320-002-0000	NONRES	\$ 16.37	\$ 2.56	\$ 18.92
072-0320-003-0000	NONRES	\$ 17.13	\$ 2.56	\$ 19.68
072-0320-004-0000	NONRES	\$ 11.34	\$ 2.56	\$ 13.90
072-0320-005-0000	NONRES	\$ 10.83	\$ 2.56	\$ 13.38
072-0320-006-0000	NONRES	\$ 10.33	\$ 2.56	\$ 12.88

AGENDA ITEM 10.2

City of Rancho Cordova
Lighting District No. 2012-1
Fiscal Year 2019-20 Assessment Roll

ATTACHMENT 2

797

APN	District Classification	Street Light Charge	Safety Light Charge	Total Assessment
072-0320-007-0000	NONRES	\$ 15.62	\$ 2.56	\$ 18.18
072-0320-008-0000	NONRES	\$ 16.37	\$ 2.56	\$ 18.92
072-0320-009-0000	NONRES	\$ 47.11	\$ 2.56	\$ 49.66
072-0320-010-0000	NONRES	\$ 46.10	\$ 2.56	\$ 48.66
072-0320-011-0000	NONRES	\$ 11.84	\$ 2.56	\$ 14.40
072-0320-013-0000	NONRES	\$ 11.84	\$ 2.56	\$ 14.40
072-0320-014-0000	NONRES	\$ 42.57	\$ 2.56	\$ 45.12
072-0320-015-0000	NONRES	\$ 15.37	\$ 2.56	\$ 17.92
072-0320-016-0000	NONRES	\$ 16.12	\$ 2.56	\$ 18.68
072-0320-017-0000	RESIDENTIAL	\$ 15.32	\$ 2.56	\$ 17.88
072-0320-018-0000	RESIDENTIAL	\$ 15.32	\$ 2.56	\$ 17.88
072-0320-019-0000	RESIDENTIAL	\$ 15.32	\$ 2.56	\$ 17.88
072-0320-020-0000	RESIDENTIAL	\$ 15.32	\$ 2.56	\$ 17.88
072-0320-021-0000	RESIDENTIAL	\$ 15.32	\$ 2.56	\$ 17.88
072-0320-022-0000	RESIDENTIAL	\$ 15.32	\$ 2.56	\$ 17.88
072-0320-023-0000	RESIDENTIAL	\$ 15.32	\$ 2.56	\$ 17.88
072-0320-024-0000	RESIDENTIAL	\$ 15.32	\$ 2.56	\$ 17.88
072-0320-025-0000	RESIDENTIAL	\$ 15.32	\$ 2.56	\$ 17.88
072-0320-026-0000	RESIDENTIAL	\$ 15.32	\$ 2.56	\$ 17.88
072-0320-027-0000	RESIDENTIAL	\$ 15.32	\$ 2.56	\$ 17.88
072-0320-028-0000	RESIDENTIAL	\$ 15.32	\$ 2.56	\$ 17.88
072-0320-029-0000	RESIDENTIAL	\$ 15.32	\$ 2.56	\$ 17.88
072-0320-030-0000	RESIDENTIAL	\$ 15.32	\$ 2.56	\$ 17.88
072-0320-031-0000	RESIDENTIAL	\$ 15.32	\$ 2.56	\$ 17.88
072-0320-032-0000	RESIDENTIAL	\$ 15.32	\$ 2.56	\$ 17.88
072-0320-033-0000	RESIDENTIAL	\$ 15.32	\$ 2.56	\$ 17.88
072-0320-034-0000	RESIDENTIAL	\$ 15.32	\$ 2.56	\$ 17.88
072-0320-035-0000	RESIDENTIAL	\$ 15.32	\$ 2.56	\$ 17.88
072-0320-036-0000	RESIDENTIAL	\$ 15.32	\$ 2.56	\$ 17.88
072-0320-037-0000	RESIDENTIAL	\$ 15.32	\$ 2.56	\$ 17.88
072-0320-038-0000	RESIDENTIAL	\$ 15.32	\$ 2.56	\$ 17.88
072-0320-039-0000	RESIDENTIAL	\$ 15.32	\$ 2.56	\$ 17.88
072-0320-040-0000	RESIDENTIAL	\$ 15.32	\$ 2.56	\$ 17.88
072-0320-041-0000	RESIDENTIAL	\$ 15.32	\$ 2.56	\$ 17.88
072-0320-042-0000	RESIDENTIAL	\$ 15.32	\$ 2.56	\$ 17.88
072-0320-043-0000	RESIDENTIAL	\$ 15.32	\$ 2.56	\$ 17.88
072-0320-044-0000	RESIDENTIAL	\$ 15.32	\$ 2.56	\$ 17.88
072-0320-045-0000	RESIDENTIAL	\$ 15.32	\$ 2.56	\$ 17.88
072-0320-046-0000	RESIDENTIAL	\$ 15.32	\$ 2.56	\$ 17.88
072-0320-047-0000	RESIDENTIAL	\$ 15.32	\$ 2.56	\$ 17.88
072-0320-048-0000	RESIDENTIAL	\$ 15.32	\$ 2.56	\$ 17.88
072-0320-049-0000	RESIDENTIAL	\$ 15.32	\$ 2.56	\$ 17.88
072-0320-050-0000	RESIDENTIAL	\$ 15.32	\$ 2.56	\$ 17.88
072-0320-051-0000	RESIDENTIAL	\$ 15.32	\$ 2.56	\$ 17.88

AGENDA ITEM 10.2

City of Rancho Cordova
Lighting District No. 2012-1
Fiscal Year 2019-20 Assessment Roll

ATTACHMENT 2

798

APN	District Classification	Street Light Charge	Safety Light Charge	Total Assessment
072-0320-052-0000	RESIDENTIAL	\$ 15.32	\$ 2.56	\$ 17.88
072-0320-053-0000	RESIDENTIAL	\$ 15.32	\$ 2.56	\$ 17.88
072-0320-054-0000	RESIDENTIAL	\$ 15.32	\$ 2.56	\$ 17.88
072-0320-055-0000	RESIDENTIAL	\$ 15.32	\$ 2.56	\$ 17.88
072-0320-056-0000	RESIDENTIAL	\$ 15.32	\$ 2.56	\$ 17.88
072-0320-057-0000	RESIDENTIAL	\$ 15.32	\$ 2.56	\$ 17.88
072-0320-058-0000	RESIDENTIAL	\$ 15.32	\$ 2.56	\$ 17.88
072-0320-059-0000	RESIDENTIAL	\$ 15.32	\$ 2.56	\$ 17.88
072-0320-060-0000	RESIDENTIAL	\$ 15.32	\$ 2.56	\$ 17.88
072-0320-061-0000	RESIDENTIAL	\$ 15.32	\$ 2.56	\$ 17.88
072-0320-062-0000	RESIDENTIAL	\$ 15.32	\$ 2.56	\$ 17.88
072-0320-063-0000	RESIDENTIAL	\$ 15.32	\$ 2.56	\$ 17.88
072-0320-064-0000	SAFETY LIGHTS ONLY	\$ 0.00	\$ 2.56	\$ 2.56
072-0320-065-0000	NONRES	\$ 10.33	\$ 2.56	\$ 12.88
072-0330-001-0000	NONRES	\$ 18.14	\$ 2.56	\$ 20.70
072-0330-002-0000	NONRES	\$ 19.65	\$ 2.56	\$ 22.20
072-0330-003-0000	NONRES	\$ 47.11	\$ 2.56	\$ 49.66
072-0330-004-0000	NONRES	\$ 64.99	\$ 2.56	\$ 67.54
072-0330-005-0000	NONRES	\$ 94.97	\$ 2.56	\$ 97.52
072-0330-006-0000	NONRES	\$ 34.26	\$ 2.56	\$ 36.82
072-0330-007-0000	NONRES	\$ 79.60	\$ 2.56	\$ 82.16
072-0330-008-0000	NONRES	\$ 50.63	\$ 2.56	\$ 53.18
072-0330-009-0000	NONRES	\$ 7.56	\$ 2.56	\$ 10.12
072-0330-016-0000	NONRES	\$ 79.35	\$ 2.56	\$ 81.90
072-0330-018-0000	NONRES	\$ 20.40	\$ 2.56	\$ 22.96
072-0330-021-0000	NONRES	\$ 48.11	\$ 2.56	\$ 50.66
072-0330-061-0000	NONRES	\$ 23.68	\$ 2.56	\$ 26.24
072-0330-062-0000	NONRES	\$ 48.11	\$ 2.56	\$ 50.66
072-0340-028-0000	SAFETY LIGHTS ONLY	\$ 0.00	\$ 2.56	\$ 2.56
072-0340-032-0000	NONRES	\$ 81.36	\$ 2.56	\$ 83.92
072-0340-033-0000	SAFETY LIGHTS ONLY	\$ 0.00	\$ 2.56	\$ 2.56
072-0340-037-0000	NONRES	\$ 234.27	\$ 2.56	\$ 236.82
072-0340-053-0000	NONRES	\$ 146.61	\$ 2.56	\$ 149.16
072-0340-054-0000	NONRES	\$ 52.90	\$ 2.56	\$ 55.46
072-0340-060-0000	NONRES	\$ 125.95	\$ 2.56	\$ 128.50
072-0340-066-0000	NONRES	\$ 140.06	\$ 2.56	\$ 142.62
072-0340-070-0000	NONRES	\$ 72.55	\$ 2.56	\$ 75.10
072-0340-076-0000	NONRES	\$ 88.67	\$ 2.56	\$ 91.22
072-0340-079-0000	NONRES	\$ 127.21	\$ 2.56	\$ 129.76
072-0340-080-0000	NONRES	\$ 134.77	\$ 2.56	\$ 137.32
072-0340-081-0000	NONRES	\$ 67.01	\$ 2.56	\$ 69.56
072-0340-084-0000	SAFETY LIGHTS ONLY	\$ 0.00	\$ 2.56	\$ 2.56
072-0340-085-0000	NONRES	\$ 45.85	\$ 2.56	\$ 48.40
072-0340-086-0000	SAFETY LIGHTS ONLY	\$ 0.00	\$ 2.56	\$ 2.56

AGENDA ITEM 10.2

City of Rancho Cordova
Lighting District No. 2012-1
Fiscal Year 2019-20 Assessment Roll

ATTACHMENT 2

799

APN	District Classification	Street Light Charge	Safety Light Charge	Total Assessment
072-0340-087-0000	SAFETY LIGHTS ONLY	\$ 0.00	\$ 2.56	\$ 2.56
072-0340-088-0000	SAFETY LIGHTS ONLY	\$ 0.00	\$ 2.56	\$ 2.56
072-0340-089-0000	NONRES	\$ 134.01	\$ 2.56	\$ 136.56
072-0340-090-0000	NONRES	\$ 45.85	\$ 2.56	\$ 48.40
072-0340-091-0000	NONRES	\$ 132.50	\$ 2.56	\$ 135.06
072-0340-092-0000	NONRES	\$ 64.49	\$ 2.56	\$ 67.04
072-0340-093-0000	NONRES	\$ 41.82	\$ 2.56	\$ 44.38
072-0340-094-0000	NONRES	\$ 45.85	\$ 2.56	\$ 48.40
072-0340-095-0000	NONRES	\$ 25.19	\$ 2.56	\$ 27.74
072-0340-097-0000	NONRES	\$ 52.14	\$ 2.56	\$ 54.70
072-0340-098-0000	NONRES	\$ 52.14	\$ 2.56	\$ 54.70
072-0340-099-0000	NONRES	\$ 52.14	\$ 2.56	\$ 54.70
072-0340-102-0000	NONRES	\$ 275.33	\$ 2.56	\$ 277.88
072-0340-103-0000	NONRES	\$ 21.92	\$ 2.56	\$ 24.48
072-0340-104-0000	NONRES	\$ 21.92	\$ 2.56	\$ 24.48
072-0340-105-0000	NONRES	\$ 21.92	\$ 2.56	\$ 24.48
072-0340-106-0000	NONRES	\$ 96.48	\$ 2.56	\$ 99.04
072-0340-107-0000	SAFETY LIGHTS ONLY	\$ 0.00	\$ 2.56	\$ 2.56
072-0340-108-0000	SAFETY LIGHTS ONLY	\$ 0.00	\$ 2.56	\$ 2.56
072-0340-109-0000	SAFETY LIGHTS ONLY	\$ 0.00	\$ 2.56	\$ 2.56
072-0340-110-0000	NONRES	\$ 65.49	\$ 2.56	\$ 68.04
072-0340-111-0000	NONRES	\$ 51.14	\$ 2.56	\$ 53.70
072-0340-112-0000	SAFETY LIGHTS ONLY	\$ 0.00	\$ 2.56	\$ 2.56
072-0340-113-0000	NONRES	\$ 125.95	\$ 2.56	\$ 128.50
072-0350-015-0000	SAFETY LIGHTS ONLY	\$ 0.00	\$ 2.56	\$ 2.56
072-0350-018-0000	NONRES	\$ 84.89	\$ 2.56	\$ 87.44
072-0350-019-0000	NONRES	\$ 37.79	\$ 2.56	\$ 40.34
072-0350-020-0000	SAFETY LIGHTS ONLY	\$ 0.00	\$ 2.56	\$ 2.56
072-0350-022-0000	SAFETY LIGHTS ONLY	\$ 0.00	\$ 2.56	\$ 2.56
072-0350-023-0000	NONRES	\$ 36.53	\$ 2.56	\$ 39.08
072-0350-024-0000	SAFETY LIGHTS ONLY	\$ 0.00	\$ 2.56	\$ 2.56
072-0350-025-0000	SAFETY LIGHTS ONLY	\$ 0.00	\$ 2.56	\$ 2.56
072-0361-002-0000	NONRES	\$ 9.57	\$ 2.56	\$ 12.12
072-0361-003-0000	NONRES	\$ 7.31	\$ 2.56	\$ 9.86
072-0361-006-0000	NONRES	\$ 9.07	\$ 2.56	\$ 11.62
072-0361-007-0000	NONRES	\$ 7.05	\$ 2.56	\$ 9.60
072-0361-008-0000	NONRES	\$ 5.79	\$ 2.56	\$ 8.34
072-0361-009-0000	NONRES	\$ 9.57	\$ 2.56	\$ 12.12
072-0361-010-0000	NONRES	\$ 9.07	\$ 2.56	\$ 11.62
072-0361-011-0000	NONRES	\$ 7.81	\$ 2.56	\$ 10.36
072-0361-012-0000	NONRES	\$ 6.80	\$ 2.56	\$ 9.36
072-0361-013-0000	NONRES	\$ 9.07	\$ 2.56	\$ 11.62
072-0361-014-0000	NONRES	\$ 9.07	\$ 2.56	\$ 11.62
072-0361-015-0000	NONRES	\$ 7.05	\$ 2.56	\$ 9.60

AGENDA ITEM 10.2

City of Rancho Cordova
Lighting District No. 2012-1
Fiscal Year 2019-20 Assessment Roll

ATTACHMENT 2

800

APN	District Classification	Street Light Charge	Safety Light Charge	Total Assessment
072-0361-016-0000	NONRES	\$ 7.05	\$ 2.56	\$ 9.60
072-0361-017-0000	NONRES	\$ 8.82	\$ 2.56	\$ 11.38
072-0361-018-0000	NONRES	\$ 9.57	\$ 2.56	\$ 12.12
072-0361-019-0000	NONRES	\$ 7.31	\$ 2.56	\$ 9.86
072-0361-020-0000	NONRES	\$ 7.31	\$ 2.56	\$ 9.86
072-0361-021-0000	NONRES	\$ 9.57	\$ 2.56	\$ 12.12
072-0361-022-0000	NONRES	\$ 9.57	\$ 2.56	\$ 12.12
072-0361-023-0000	NONRES	\$ 7.31	\$ 2.56	\$ 9.86
072-0361-024-0000	NONRES	\$ 7.31	\$ 2.56	\$ 9.86
072-0361-025-0000	NONRES	\$ 9.57	\$ 2.56	\$ 12.12
072-0361-026-0000	NONRES	\$ 9.57	\$ 2.56	\$ 12.12
072-0361-027-0000	NONRES	\$ 7.31	\$ 2.56	\$ 9.86
072-0361-028-0000	NONRES	\$ 7.31	\$ 2.56	\$ 9.86
072-0361-029-0000	NONRES	\$ 9.57	\$ 2.56	\$ 12.12
072-0361-030-0000	NONRES	\$ 9.57	\$ 2.56	\$ 12.12
072-0361-031-0000	NONRES	\$ 7.31	\$ 2.56	\$ 9.86
072-0361-032-0000	NONRES	\$ 7.31	\$ 2.56	\$ 9.86
072-0361-033-0000	NONRES	\$ 10.83	\$ 2.56	\$ 13.38
072-0361-050-0000	NONRES	\$ 9.57	\$ 2.56	\$ 12.12
072-0361-051-0000	NONRES	\$ 6.80	\$ 2.56	\$ 9.36
072-0361-052-0000	NONRES	\$ 7.81	\$ 2.56	\$ 10.36
072-0361-053-0000	NONRES	\$ 8.31	\$ 2.56	\$ 10.86
072-0361-054-0000	NONRES	\$ 5.04	\$ 2.56	\$ 7.60
072-0361-055-0000	NONRES	\$ 3.53	\$ 2.56	\$ 6.08
072-0361-056-0000	NONRES	\$ 4.79	\$ 2.56	\$ 7.34
072-0361-057-0000	NONRES	\$ 6.05	\$ 2.56	\$ 8.60
072-0361-058-0000	NONRES	\$ 9.32	\$ 2.56	\$ 11.88
072-0361-059-0000	NONRES	\$ 7.31	\$ 2.56	\$ 9.86
072-0361-060-0000	NONRES	\$ 7.31	\$ 2.56	\$ 9.86
072-0361-061-0000	NONRES	\$ 9.57	\$ 2.56	\$ 12.12
072-0361-062-0000	NONRES	\$ 9.57	\$ 2.56	\$ 12.12
072-0361-063-0000	NONRES	\$ 7.31	\$ 2.56	\$ 9.86
072-0361-064-0000	NONRES	\$ 7.31	\$ 2.56	\$ 9.86
072-0361-065-0000	NONRES	\$ 9.57	\$ 2.56	\$ 12.12
072-0361-066-0000	NONRES	\$ 9.57	\$ 2.56	\$ 12.12
072-0361-067-0000	NONRES	\$ 7.31	\$ 2.56	\$ 9.86
072-0361-068-0000	NONRES	\$ 7.31	\$ 2.56	\$ 9.86
072-0361-069-0000	NONRES	\$ 9.57	\$ 2.56	\$ 12.12
072-0361-070-0000	NONRES	\$ 7.31	\$ 2.56	\$ 9.86
072-0361-071-0000	NONRES	\$ 35.52	\$ 2.56	\$ 38.08
072-0361-072-0000	NONRES	\$ 9.57	\$ 2.56	\$ 12.12
072-0361-073-0000	NONRES	\$ 7.31	\$ 2.56	\$ 9.86
072-0361-074-0000	NONRES	\$ 7.31	\$ 2.56	\$ 9.86
072-0361-075-0000	NONRES	\$ 9.57	\$ 2.56	\$ 12.12

AGENDA ITEM 10.2

City of Rancho Cordova
Lighting District No. 2012-1
Fiscal Year 2019-20 Assessment Roll

ATTACHMENT 2

801

APN	District Classification	Street Light Charge	Safety Light Charge	Total Assessment
072-0361-076-0000	NONRES	\$ 9.57	\$ 2.56	\$ 12.12
072-0361-077-0000	NONRES	\$ 7.31	\$ 2.56	\$ 9.86
072-0361-078-0000	NONRES	\$ 7.31	\$ 2.56	\$ 9.86
072-0361-079-0000	NONRES	\$ 36.02	\$ 2.56	\$ 38.58
072-0361-080-0000	NONRES	\$ 8.06	\$ 2.56	\$ 10.62
072-0361-081-0000	NONRES	\$ 42.32	\$ 2.56	\$ 44.88
072-0361-082-0000	NONRES	\$ 10.33	\$ 2.56	\$ 12.88
072-0361-083-0000	NONRES	\$ 4.79	\$ 2.56	\$ 7.34
072-0361-084-0000	NONRES	\$ 4.79	\$ 2.56	\$ 7.34
072-0361-085-0000	NONRES	\$ 10.33	\$ 2.56	\$ 12.88
072-0361-086-0000	NONRES	\$ 42.07	\$ 2.56	\$ 44.62
072-0361-087-0000	NONRES	\$ 11.84	\$ 2.56	\$ 14.40
072-0361-088-0000	NONRES	\$ 8.31	\$ 2.56	\$ 10.86
072-0361-089-0000	NONRES	\$ 9.82	\$ 2.56	\$ 12.38
072-0362-001-0000	NONRES	\$ 46.60	\$ 2.56	\$ 49.16
072-0362-002-0000	NONRES	\$ 5.54	\$ 2.56	\$ 8.10
072-0362-003-0000	NONRES	\$ 4.79	\$ 2.56	\$ 7.34
072-0362-004-0000	NONRES	\$ 7.05	\$ 2.56	\$ 9.60
072-0362-005-0000	NONRES	\$ 5.54	\$ 2.56	\$ 8.10
072-0362-006-0000	NONRES	\$ 50.13	\$ 2.56	\$ 52.68
072-0362-007-0000	NONRES	\$ 50.63	\$ 2.56	\$ 53.18
072-0362-008-0000	NONRES	\$ 7.81	\$ 2.56	\$ 10.36
072-0362-009-0000	NONRES	\$ 7.81	\$ 2.56	\$ 10.36
072-0362-010-0000	NONRES	\$ 9.57	\$ 2.56	\$ 12.12
072-0362-011-0000	NONRES	\$ 9.57	\$ 2.56	\$ 12.12
072-0362-012-0000	NONRES	\$ 7.81	\$ 2.56	\$ 10.36
072-0362-013-0000	NONRES	\$ 7.81	\$ 2.56	\$ 10.36
072-0362-014-0000	NONRES	\$ 9.57	\$ 2.56	\$ 12.12
072-0362-015-0000	NONRES	\$ 9.57	\$ 2.56	\$ 12.12
072-0362-016-0000	NONRES	\$ 7.81	\$ 2.56	\$ 10.36
072-0362-017-0000	NONRES	\$ 7.56	\$ 2.56	\$ 10.12
072-0362-018-0000	NONRES	\$ 36.02	\$ 2.56	\$ 38.58
072-0362-019-0000	NONRES	\$ 9.57	\$ 2.56	\$ 12.12
072-0362-020-0000	NONRES	\$ 7.56	\$ 2.56	\$ 10.12
072-0362-021-0000	NONRES	\$ 7.56	\$ 2.56	\$ 10.12
072-0362-022-0000	NONRES	\$ 9.57	\$ 2.56	\$ 12.12
072-0362-023-0000	NONRES	\$ 9.57	\$ 2.56	\$ 12.12
072-0362-024-0000	NONRES	\$ 7.56	\$ 2.56	\$ 10.12
072-0362-025-0000	NONRES	\$ 7.56	\$ 2.56	\$ 10.12
072-0362-026-0000	NONRES	\$ 49.88	\$ 2.56	\$ 52.44
072-0363-001-0000	NONRES	\$ 36.27	\$ 2.56	\$ 38.82
072-0363-002-0000	NONRES	\$ 7.31	\$ 2.56	\$ 9.86
072-0363-003-0000	NONRES	\$ 7.56	\$ 2.56	\$ 10.12
072-0363-004-0000	NONRES	\$ 9.57	\$ 2.56	\$ 12.12

AGENDA ITEM 10.2

City of Rancho Cordova
Lighting District No. 2012-1
Fiscal Year 2019-20 Assessment Roll

ATTACHMENT 2

802

APN	District Classification	Street Light Charge	Safety Light Charge	Total Assessment
072-0363-005-0000	NONRES	\$ 9.57	\$ 2.56	\$ 12.12
072-0363-006-0000	NONRES	\$ 7.56	\$ 2.56	\$ 10.12
072-0363-007-0000	NONRES	\$ 7.56	\$ 2.56	\$ 10.12
072-0363-008-0000	NONRES	\$ 9.57	\$ 2.56	\$ 12.12
072-0363-009-0000	NONRES	\$ 9.57	\$ 2.56	\$ 12.12
072-0363-010-0000	NONRES	\$ 7.56	\$ 2.56	\$ 10.12
072-0363-011-0000	NONRES	\$ 7.56	\$ 2.56	\$ 10.12
072-0363-012-0000	NONRES	\$ 9.57	\$ 2.56	\$ 12.12
072-0363-013-0000	NONRES	\$ 9.57	\$ 2.56	\$ 12.12
072-0363-014-0000	NONRES	\$ 7.56	\$ 2.56	\$ 10.12
072-0363-015-0000	NONRES	\$ 7.56	\$ 2.56	\$ 10.12
072-0363-016-0000	NONRES	\$ 9.57	\$ 2.56	\$ 12.12
072-0363-017-0000	NONRES	\$ 9.57	\$ 2.56	\$ 12.12
072-0363-018-0000	NONRES	\$ 7.56	\$ 2.56	\$ 10.12
072-0363-019-0000	NONRES	\$ 7.56	\$ 2.56	\$ 10.12
072-0363-020-0000	NONRES	\$ 9.57	\$ 2.56	\$ 12.12
072-0363-021-0000	NONRES	\$ 9.57	\$ 2.56	\$ 12.12
072-0363-022-0000	NONRES	\$ 7.56	\$ 2.56	\$ 10.12
072-0363-023-0000	NONRES	\$ 7.56	\$ 2.56	\$ 10.12
072-0363-024-0000	NONRES	\$ 9.57	\$ 2.56	\$ 12.12
072-0363-025-0000	NONRES	\$ 9.57	\$ 2.56	\$ 12.12
072-0363-026-0000	NONRES	\$ 7.56	\$ 2.56	\$ 10.12
072-0363-027-0000	NONRES	\$ 7.56	\$ 2.56	\$ 10.12
072-0363-028-0000	NONRES	\$ 9.57	\$ 2.56	\$ 12.12
072-0363-029-0000	NONRES	\$ 9.57	\$ 2.56	\$ 12.12
072-0363-030-0000	NONRES	\$ 7.56	\$ 2.56	\$ 10.12
072-0363-031-0000	NONRES	\$ 7.56	\$ 2.56	\$ 10.12
072-0363-032-0000	NONRES	\$ 9.57	\$ 2.56	\$ 12.12
072-0363-033-0000	NONRES	\$ 7.56	\$ 2.56	\$ 10.12
072-0363-034-0000	NONRES	\$ 41.82	\$ 2.56	\$ 44.38
072-0364-001-0000	NONRES	\$ 36.53	\$ 2.56	\$ 39.08
072-0364-002-0000	NONRES	\$ 7.31	\$ 2.56	\$ 9.86
072-0364-003-0000	NONRES	\$ 9.57	\$ 2.56	\$ 12.12
072-0364-004-0000	NONRES	\$ 7.31	\$ 2.56	\$ 9.86
072-0364-005-0000	NONRES	\$ 7.31	\$ 2.56	\$ 9.86
072-0364-006-0000	NONRES	\$ 9.57	\$ 2.56	\$ 12.12
072-0364-007-0000	NONRES	\$ 9.57	\$ 2.56	\$ 12.12
072-0364-008-0000	NONRES	\$ 7.31	\$ 2.56	\$ 9.86
072-0364-009-0000	NONRES	\$ 7.31	\$ 2.56	\$ 9.86
072-0364-010-0000	NONRES	\$ 9.57	\$ 2.56	\$ 12.12
072-0364-011-0000	NONRES	\$ 9.57	\$ 2.56	\$ 12.12
072-0364-012-0000	NONRES	\$ 7.31	\$ 2.56	\$ 9.86
072-0364-013-0000	NONRES	\$ 7.31	\$ 2.56	\$ 9.86
072-0364-014-0000	NONRES	\$ 36.53	\$ 2.56	\$ 39.08

AGENDA ITEM 10.2

City of Rancho Cordova
Lighting District No. 2012-1
Fiscal Year 2019-20 Assessment Roll

ATTACHMENT 2

803

APN	District Classification	Street Light Charge	Safety Light Charge	Total Assessment
072-0364-015-0000	NONRES	\$ 36.27	\$ 2.56	\$ 38.82
072-0364-016-0000	NONRES	\$ 7.31	\$ 2.56	\$ 9.86
072-0364-017-0000	NONRES	\$ 7.31	\$ 2.56	\$ 9.86
072-0364-018-0000	NONRES	\$ 9.57	\$ 2.56	\$ 12.12
072-0364-019-0000	NONRES	\$ 9.57	\$ 2.56	\$ 12.12
072-0364-020-0000	NONRES	\$ 7.31	\$ 2.56	\$ 9.86
072-0364-021-0000	NONRES	\$ 7.31	\$ 2.56	\$ 9.86
072-0364-022-0000	NONRES	\$ 9.57	\$ 2.56	\$ 12.12
072-0364-023-0000	NONRES	\$ 9.57	\$ 2.56	\$ 12.12
072-0364-024-0000	NONRES	\$ 7.31	\$ 2.56	\$ 9.86
072-0364-025-0000	NONRES	\$ 7.31	\$ 2.56	\$ 9.86
072-0364-026-0000	NONRES	\$ 9.57	\$ 2.56	\$ 12.12
072-0364-027-0000	NONRES	\$ 7.31	\$ 2.56	\$ 9.86
072-0364-028-0000	NONRES	\$ 36.27	\$ 2.56	\$ 38.82
072-0370-045-0000	SAFETY LIGHTS ONLY	\$ 0.00	\$ 2.56	\$ 2.56
072-0370-046-0000	SAFETY LIGHTS ONLY	\$ 0.00	\$ 2.56	\$ 2.56
072-0370-047-0000	SAFETY LIGHTS ONLY	\$ 0.00	\$ 2.56	\$ 2.56
072-0370-048-0000	SAFETY LIGHTS ONLY	\$ 0.00	\$ 2.56	\$ 2.56
072-0370-060-0000	NONRES	\$ 210.08	\$ 2.56	\$ 212.64
072-0370-063-0000	NONRES	\$ 365.26	\$ 2.56	\$ 367.82
072-0370-066-0000	SAFETY LIGHTS ONLY	\$ 0.00	\$ 2.56	\$ 2.56
072-0370-071-0000	SAFETY LIGHTS ONLY	\$ 0.00	\$ 2.56	\$ 2.56
072-0370-087-0000	SAFETY LIGHTS ONLY	\$ 0.00	\$ 2.56	\$ 2.56
072-0370-089-0000	SAFETY LIGHTS ONLY	\$ 0.00	\$ 2.56	\$ 2.56
072-0370-092-0000	SAFETY LIGHTS ONLY	\$ 0.00	\$ 2.56	\$ 2.56
072-0370-096-0000	NONRES	\$ 642.85	\$ 2.56	\$ 645.40
072-0370-102-0000	SAFETY LIGHTS ONLY	\$ 0.00	\$ 2.56	\$ 2.56
072-0370-103-0000	SAFETY LIGHTS ONLY	\$ 0.00	\$ 2.56	\$ 2.56
072-0370-104-0000	SAFETY LIGHTS ONLY	\$ 0.00	\$ 2.56	\$ 2.56
072-0370-105-0000	SAFETY LIGHTS ONLY	\$ 0.00	\$ 2.56	\$ 2.56
072-0380-004-0000	NONRES	\$ 82.37	\$ 2.56	\$ 84.92
072-0380-005-0000	NONRES	\$ 76.07	\$ 2.56	\$ 78.62
072-0380-006-0000	NONRES	\$ 75.57	\$ 2.56	\$ 78.12
072-0380-007-0000	NONRES	\$ 75.57	\$ 2.56	\$ 78.12
072-0380-008-0000	NONRES	\$ 112.85	\$ 2.56	\$ 115.40
072-0380-009-0000	NONRES	\$ 75.57	\$ 2.56	\$ 78.12
072-0380-010-0000	NONRES	\$ 75.57	\$ 2.56	\$ 78.12
072-0380-011-0000	NONRES	\$ 95.97	\$ 2.56	\$ 98.52
072-0380-013-0000	NONRES	\$ 75.57	\$ 2.56	\$ 78.12
072-0380-022-0000	NONRES	\$ 37.79	\$ 2.56	\$ 40.34
072-0380-024-0000	NONRES	\$ 166.00	\$ 2.56	\$ 168.56
072-0380-025-0000	NONRES	\$ 38.04	\$ 2.56	\$ 40.60
072-0380-026-0000	NONRES	\$ 40.56	\$ 2.56	\$ 43.12
072-0380-027-0000	NONRES	\$ 46.35	\$ 2.56	\$ 48.90

AGENDA ITEM 10.2

City of Rancho Cordova
Lighting District No. 2012-1
Fiscal Year 2019-20 Assessment Roll

ATTACHMENT 2

804

APN	District Classification	Street Light Charge	Safety Light Charge	Total Assessment
072-0380-028-0000	NONRES	\$ 166.25	\$ 2.56	\$ 168.80
072-0380-029-0000	NONRES	\$ 68.01	\$ 2.56	\$ 70.56
072-0380-030-0000	NONRES	\$ 72.30	\$ 2.56	\$ 74.86
072-0380-031-0000	NONRES	\$ 52.14	\$ 2.56	\$ 54.70
072-0380-032-0000	NONRES	\$ 81.11	\$ 2.56	\$ 83.66
072-0380-033-0000	NONRES	\$ 28.21	\$ 2.56	\$ 30.76
072-0380-034-0000	NONRES	\$ 165.25	\$ 2.56	\$ 167.80
072-0380-035-0000	NONRES	\$ 90.68	\$ 2.56	\$ 93.24
072-0380-036-0000	NONRES	\$ 78.59	\$ 2.56	\$ 81.14
072-0380-037-0000	SAFETY LIGHTS ONLY	\$ 0.00	\$ 2.56	\$ 2.56
072-0380-038-0000	NONRES	\$ 172.55	\$ 2.56	\$ 175.10
072-0380-039-0000	NONRES	\$ 37.79	\$ 2.56	\$ 40.34
072-0380-040-0000	NONRES	\$ 37.79	\$ 2.56	\$ 40.34
072-0390-002-0000	NONRES	\$ 75.82	\$ 2.56	\$ 78.38
072-0390-007-0000	NONRES	\$ 70.53	\$ 2.56	\$ 73.08
072-0390-015-0000	NONRES	\$ 103.28	\$ 2.56	\$ 105.84
072-0390-017-0000	NONRES	\$ 43.58	\$ 2.56	\$ 46.14
072-0390-018-0000	NONRES	\$ 42.82	\$ 2.56	\$ 45.38
072-0390-021-0000	SAFETY LIGHTS ONLY	\$ 0.00	\$ 2.56	\$ 2.56
072-0390-022-0000	NONRES	\$ 37.79	\$ 2.56	\$ 40.34
072-0390-023-0000	NONRES	\$ 37.79	\$ 2.56	\$ 40.34
072-0390-025-0000	NONRES	\$ 230.74	\$ 2.56	\$ 233.30
072-0390-026-0000	NONRES	\$ 68.01	\$ 2.56	\$ 70.56
072-0390-030-0000	NONRES	\$ 77.33	\$ 2.56	\$ 79.88
072-0390-031-0000	NONRES	\$ 90.94	\$ 2.56	\$ 93.50
072-0390-032-0000	SAFETY LIGHTS ONLY	\$ 0.00	\$ 2.56	\$ 2.56
072-0390-034-0000	NONRES	\$ 72.55	\$ 2.56	\$ 75.10
072-0390-035-0000	NONRES	\$ 52.65	\$ 2.56	\$ 55.20
072-0390-036-0000	NONRES	\$ 59.95	\$ 2.56	\$ 62.50
072-0390-037-0000	NONRES	\$ 43.83	\$ 2.56	\$ 46.38
072-0390-038-0000	SAFETY LIGHTS ONLY	\$ 0.00	\$ 2.56	\$ 2.56
072-0390-040-0000	SAFETY LIGHTS ONLY	\$ 0.00	\$ 2.56	\$ 2.56
072-0390-041-0000	NONRES	\$ 71.79	\$ 2.56	\$ 74.34
072-0390-042-0000	NONRES	\$ 113.36	\$ 2.56	\$ 115.92
072-0390-044-0000	SAFETY LIGHTS ONLY	\$ 0.00	\$ 2.56	\$ 2.56
072-0390-045-0000	NONRES	\$ 91.19	\$ 2.56	\$ 93.74
072-0390-046-0000	NONRES	\$ 10.83	\$ 2.56	\$ 13.38
072-0390-047-0000	NONRES	\$ 43.58	\$ 2.56	\$ 46.14
072-0390-048-0000	NONRES	\$ 0.00	\$ 2.56	\$ 2.56
072-0400-004-0000	NONRES	\$ 42.82	\$ 2.56	\$ 45.38
072-0400-009-0000	NONRES	\$ 122.17	\$ 2.56	\$ 124.72
072-0400-010-0000	NONRES	\$ 42.82	\$ 2.56	\$ 45.38
072-0400-011-0000	NONRES	\$ 42.82	\$ 2.56	\$ 45.38
072-0400-012-0001	NONRES	\$ 5.29	\$ 2.56	\$ 7.84

AGENDA ITEM 10.2

City of Rancho Cordova
Lighting District No. 2012-1
Fiscal Year 2019-20 Assessment Roll

ATTACHMENT 2

805

APN	District Classification	Street Light Charge	Safety Light Charge	Total Assessment
072-0400-012-0002	NONRES	\$ 5.29	\$ 2.56	\$ 7.84
072-0400-012-0003	NONRES	\$ 5.29	\$ 2.56	\$ 7.84
072-0400-012-0004	NONRES	\$ 5.29	\$ 2.56	\$ 7.84
072-0400-012-0005	NONRES	\$ 5.29	\$ 2.56	\$ 7.84
072-0400-012-0006	NONRES	\$ 5.29	\$ 2.56	\$ 7.84
072-0400-012-0007	NONRES	\$ 5.29	\$ 2.56	\$ 7.84
072-0400-012-0008	NONRES	\$ 5.29	\$ 2.56	\$ 7.84
072-0400-022-0000	SAFETY LIGHTS ONLY	\$ 0.00	\$ 2.56	\$ 2.56
072-0400-024-0000	NONRES	\$ 84.39	\$ 2.56	\$ 86.94
072-0400-025-0000	NONRES	\$ 80.10	\$ 2.56	\$ 82.66
072-0400-026-0000	NONRES	\$ 33.75	\$ 2.56	\$ 36.30
072-0400-027-0000	NONRES	\$ 84.13	\$ 2.56	\$ 86.68
072-0400-028-0000	NONRES	\$ 153.66	\$ 2.56	\$ 156.22
072-0410-005-0000	NONRES	\$ 23.17	\$ 2.56	\$ 25.72
072-0410-006-0000	NONRES	\$ 53.40	\$ 2.56	\$ 55.96
072-0410-007-0000	NONRES	\$ 52.90	\$ 2.56	\$ 55.46
072-0410-008-0000	NONRES	\$ 52.90	\$ 2.56	\$ 55.46
072-0410-013-0000	NONRES	\$ 50.38	\$ 2.56	\$ 52.94
072-0410-014-0000	NONRES	\$ 173.81	\$ 2.56	\$ 176.36
072-0410-015-0000	NONRES	\$ 224.69	\$ 2.56	\$ 227.24
072-0410-016-0001	NONRES	\$ 9.32	\$ 2.56	\$ 11.88
072-0410-016-0002	NONRES	\$ 9.32	\$ 2.56	\$ 11.88
072-0410-016-0003	NONRES	\$ 9.32	\$ 2.56	\$ 11.88
072-0410-016-0004	NONRES	\$ 9.32	\$ 2.56	\$ 11.88
072-0410-016-0005	NONRES	\$ 9.32	\$ 2.56	\$ 11.88
072-0410-016-0006	NONRES	\$ 9.32	\$ 2.56	\$ 11.88
072-0410-016-0007	NONRES	\$ 9.32	\$ 2.56	\$ 11.88
072-0410-016-0008	NONRES	\$ 9.32	\$ 2.56	\$ 11.88
072-0410-016-0009	NONRES	\$ 9.32	\$ 2.56	\$ 11.88
072-0410-016-0010	NONRES	\$ 9.32	\$ 2.56	\$ 11.88
072-0410-016-0011	NONRES	\$ 9.32	\$ 2.56	\$ 11.88
072-0410-016-0012	NONRES	\$ 9.32	\$ 2.56	\$ 11.88
072-0410-016-0013	NONRES	\$ 9.32	\$ 2.56	\$ 11.88
072-0410-016-0014	NONRES	\$ 9.32	\$ 2.56	\$ 11.88
072-0410-016-0015	NONRES	\$ 9.32	\$ 2.56	\$ 11.88
072-0410-016-0016	NONRES	\$ 9.32	\$ 2.56	\$ 11.88
072-0410-016-0017	NONRES	\$ 9.32	\$ 2.56	\$ 11.88
072-0410-017-0000	NONRES	\$ 52.90	\$ 2.56	\$ 55.46
072-0410-018-0001	NONRES	\$ 3.53	\$ 2.56	\$ 6.08
072-0410-018-0002	NONRES	\$ 3.53	\$ 2.56	\$ 6.08
072-0410-018-0003	NONRES	\$ 3.53	\$ 2.56	\$ 6.08
072-0410-018-0004	NONRES	\$ 3.53	\$ 2.56	\$ 6.08
072-0410-018-0005	NONRES	\$ 3.53	\$ 2.56	\$ 6.08
072-0410-018-0006	NONRES	\$ 3.53	\$ 2.56	\$ 6.08

AGENDA ITEM 10.2

City of Rancho Cordova
Lighting District No. 2012-1
Fiscal Year 2019-20 Assessment Roll

ATTACHMENT 2

806

APN	District Classification	Street Light Charge	Safety Light Charge	Total Assessment
072-0410-018-0007	NONRES	\$ 3.53	\$ 2.56	\$ 6.08
072-0410-018-0008	NONRES	\$ 3.53	\$ 2.56	\$ 6.08
072-0410-018-0009	NONRES	\$ 3.53	\$ 2.56	\$ 6.08
072-0410-018-0010	NONRES	\$ 3.53	\$ 2.56	\$ 6.08
072-0410-018-0011	NONRES	\$ 3.53	\$ 2.56	\$ 6.08
072-0410-018-0012	NONRES	\$ 3.53	\$ 2.56	\$ 6.08
072-0410-018-0013	NONRES	\$ 3.53	\$ 2.56	\$ 6.08
072-0410-018-0014	NONRES	\$ 3.53	\$ 2.56	\$ 6.08
072-0410-018-0015	NONRES	\$ 3.53	\$ 2.56	\$ 6.08
072-0410-019-0000	NONRES	\$ 52.90	\$ 2.56	\$ 55.46
072-0410-023-0000	NONRES	\$ 50.38	\$ 2.56	\$ 52.94
072-0410-024-0000	NONRES	\$ 52.90	\$ 2.56	\$ 55.46
072-0410-028-0000	NONRES	\$ 53.15	\$ 2.56	\$ 55.70
072-0410-031-0000	NONRES	\$ 52.90	\$ 2.56	\$ 55.46
072-0410-034-0000	NONRES	\$ 103.28	\$ 2.56	\$ 105.84
072-0410-035-0000	NONRES	\$ 52.40	\$ 2.56	\$ 54.96
072-0410-036-0000	NONRES	\$ 91.94	\$ 2.56	\$ 94.50
072-0410-037-0000	NONRES	\$ 29.47	\$ 2.56	\$ 32.02
072-0410-038-0000	NONRES	\$ 42.32	\$ 2.56	\$ 44.88
072-0410-041-0000	SAFETY LIGHTS ONLY	\$ 0.00	\$ 2.56	\$ 2.56
072-0410-042-0000	SAFETY LIGHTS ONLY	\$ 0.00	\$ 2.56	\$ 2.56
072-0410-043-0000	NONRES	\$ 43.33	\$ 2.56	\$ 45.88
072-0410-044-0000	NONRES	\$ 38.79	\$ 2.56	\$ 41.34
072-0410-046-0000	NONRES	\$ 52.90	\$ 2.56	\$ 55.46
072-0410-047-0000	SAFETY LIGHTS ONLY	\$ 0.00	\$ 2.56	\$ 2.56
072-0410-050-0000	NONRES	\$ 61.72	\$ 2.56	\$ 64.28
072-0410-051-0000	NONRES	\$ 57.94	\$ 2.56	\$ 60.50
072-0410-053-0000	NONRES	\$ 26.45	\$ 2.56	\$ 29.00
072-0410-054-0000	NONRES	\$ 26.45	\$ 2.56	\$ 29.00
072-0410-055-0000	SAFETY LIGHTS ONLY	\$ 0.00	\$ 2.56	\$ 2.56
072-0410-056-0000	SAFETY LIGHTS ONLY	\$ 0.00	\$ 2.56	\$ 2.56
072-0410-057-0000	SAFETY LIGHTS ONLY	\$ 0.00	\$ 2.56	\$ 2.56
072-0410-058-0000	SAFETY LIGHTS ONLY	\$ 0.00	\$ 2.56	\$ 2.56
072-0410-059-0000	NONRES	\$ 26.45	\$ 2.56	\$ 29.00
072-0410-060-0000	NONRES	\$ 26.45	\$ 2.56	\$ 29.00
072-0410-090-0000	NONRES	\$ 105.80	\$ 2.56	\$ 108.36
072-0410-091-0000	NONRES	\$ 91.44	\$ 2.56	\$ 94.00
072-0410-092-0000	NONRES	\$ 26.45	\$ 2.56	\$ 29.00
072-0410-093-0000	NONRES	\$ 26.95	\$ 2.56	\$ 29.50
072-0410-094-0000	NONRES	\$ 40.05	\$ 2.56	\$ 42.60
072-0410-095-0000	NONRES	\$ 116.88	\$ 2.56	\$ 119.44
072-0410-096-0000	SAFETY LIGHTS ONLY	\$ 0.00	\$ 2.56	\$ 2.56
072-0410-097-0000	NONRES	\$ 52.90	\$ 2.56	\$ 55.46
072-0420-001-0000	NONRES	\$ 103.03	\$ 2.56	\$ 105.58

AGENDA ITEM 10.2

City of Rancho Cordova
Lighting District No. 2012-1
Fiscal Year 2019-20 Assessment Roll

ATTACHMENT 2

807

APN	District Classification	Street Light Charge	Safety Light Charge	Total Assessment
072-0420-004-0000	NONRES	\$ 111.09	\$ 2.56	\$ 113.64
072-0420-005-0000	NONRES	\$ 52.90	\$ 2.56	\$ 55.46
072-0420-006-0000	NONRES	\$ 158.45	\$ 2.56	\$ 161.00
072-0420-008-0000	NONRES	\$ 52.90	\$ 2.56	\$ 55.46
072-0420-010-0000	NONRES	\$ 217.89	\$ 2.56	\$ 220.44
072-0420-011-0000	NONRES	\$ 48.36	\$ 2.56	\$ 50.92
072-0420-012-0000	NONRES	\$ 105.04	\$ 2.56	\$ 107.60
072-0420-013-0000	NONRES	\$ 98.24	\$ 2.56	\$ 100.80
072-0420-014-0000	NONRES	\$ 32.75	\$ 2.56	\$ 35.30
072-0420-015-0000	NONRES	\$ 43.07	\$ 2.56	\$ 45.62
072-0420-016-0000	NONRES	\$ 61.97	\$ 2.56	\$ 64.52
072-0430-009-0000	NONRES	\$ 10.08	\$ 2.56	\$ 12.64
072-0430-012-0000	NONRES	\$ 37.79	\$ 2.56	\$ 40.34
072-0430-020-0000	NONRES	\$ 37.79	\$ 2.56	\$ 40.34
072-0430-022-0000	NONRES	\$ 38.29	\$ 2.56	\$ 40.84
072-0430-026-0001	NONRES	\$ 4.28	\$ 2.56	\$ 6.84
072-0430-026-0002	NONRES	\$ 4.28	\$ 2.56	\$ 6.84
072-0430-026-0003	NONRES	\$ 4.28	\$ 2.56	\$ 6.84
072-0430-026-0004	NONRES	\$ 4.28	\$ 2.56	\$ 6.84
072-0430-026-0005	NONRES	\$ 4.28	\$ 2.56	\$ 6.84
072-0430-026-0006	NONRES	\$ 4.28	\$ 2.56	\$ 6.84
072-0430-026-0007	NONRES	\$ 4.28	\$ 2.56	\$ 6.84
072-0430-026-0008	NONRES	\$ 4.28	\$ 2.56	\$ 6.84
072-0430-027-0000	NONRES	\$ 34.01	\$ 2.56	\$ 36.56
072-0430-028-0000	NONRES	\$ 34.01	\$ 2.56	\$ 36.56
072-0430-031-0000	NONRES	\$ 123.93	\$ 2.56	\$ 126.48
072-0430-032-0000	NONRES	\$ 123.93	\$ 2.56	\$ 126.48
072-0430-033-0000	NONRES	\$ 34.01	\$ 2.56	\$ 36.56
072-0430-036-0000	NONRES	\$ 34.01	\$ 2.56	\$ 36.56
072-0430-037-0000	NONRES	\$ 34.01	\$ 2.56	\$ 36.56
072-0430-038-0000	NONRES	\$ 181.87	\$ 2.56	\$ 184.42
072-0430-043-0000	NONRES	\$ 38.29	\$ 2.56	\$ 40.84
072-0430-044-0000	SAFETY LIGHTS ONLY	\$ 0.00	\$ 2.56	\$ 2.56
072-0430-045-0000	SAFETY LIGHTS ONLY	\$ 0.00	\$ 2.56	\$ 2.56
072-0430-046-0000	SAFETY LIGHTS ONLY	\$ 0.00	\$ 2.56	\$ 2.56
072-0430-047-0000	SAFETY LIGHTS ONLY	\$ 0.00	\$ 2.56	\$ 2.56
072-0430-048-0000	NONRES	\$ 37.79	\$ 2.56	\$ 40.34
072-0430-049-0001	NONRES	\$ 6.30	\$ 2.56	\$ 8.86
072-0430-049-0002	NONRES	\$ 6.30	\$ 2.56	\$ 8.86
072-0430-049-0003	NONRES	\$ 6.30	\$ 2.56	\$ 8.86
072-0430-049-0004	NONRES	\$ 6.30	\$ 2.56	\$ 8.86
072-0430-049-0005	NONRES	\$ 6.30	\$ 2.56	\$ 8.86
072-0430-049-0006	NONRES	\$ 6.30	\$ 2.56	\$ 8.86
072-0430-054-0000	NONRES	\$ 133.00	\$ 2.56	\$ 135.56

AGENDA ITEM 10.2

City of Rancho Cordova
Lighting District No. 2012-1
Fiscal Year 2019-20 Assessment Roll

ATTACHMENT 2

808

APN	District Classification	Street Light Charge	Safety Light Charge	Total Assessment
072-0430-055-0000	SAFETY LIGHTS ONLY	\$ 0.00	\$ 2.56	\$ 2.56
072-0430-056-0000	NONRES	\$ 50.13	\$ 2.56	\$ 52.68
072-0430-057-0000	NONRES	\$ 51.14	\$ 2.56	\$ 53.70
072-0430-060-0000	NONRES	\$ 107.31	\$ 2.56	\$ 109.86
072-0430-061-0000	SAFETY LIGHTS ONLY	\$ 0.00	\$ 2.56	\$ 2.56
072-0430-062-0001	SAFETY LIGHTS ONLY	\$ 0.00	\$ 2.56	\$ 2.56
072-0430-062-0002	SAFETY LIGHTS ONLY	\$ 0.00	\$ 2.56	\$ 2.56
072-0430-062-0003	SAFETY LIGHTS ONLY	\$ 0.00	\$ 2.56	\$ 2.56
072-0430-062-0004	SAFETY LIGHTS ONLY	\$ 0.00	\$ 2.56	\$ 2.56
072-0430-063-0000	NONRES	\$ 37.03	\$ 2.56	\$ 39.58
072-0430-067-0000	NONRES	\$ 68.01	\$ 2.56	\$ 70.56
072-0430-068-0000	NONRES	\$ 181.37	\$ 2.56	\$ 183.92
072-0430-070-0000	NONRES	\$ 7.56	\$ 2.56	\$ 10.12
072-0430-072-0000	NONRES	\$ 77.33	\$ 2.56	\$ 79.88
072-0430-073-0001	NONRES	\$ 0.76	\$ 2.56	\$ 3.32
072-0430-073-0002	NONRES	\$ 0.76	\$ 2.56	\$ 3.32
072-0430-073-0003	NONRES	\$ 0.76	\$ 2.56	\$ 3.32
072-0430-073-0004	NONRES	\$ 0.76	\$ 2.56	\$ 3.32
072-0430-073-0005	NONRES	\$ 0.76	\$ 2.56	\$ 3.32
072-0430-073-0006	NONRES	\$ 0.76	\$ 2.56	\$ 3.32
072-0430-073-0007	NONRES	\$ 0.76	\$ 2.56	\$ 3.32
072-0430-073-0008	NONRES	\$ 0.76	\$ 2.56	\$ 3.32
072-0430-073-0009	NONRES	\$ 0.76	\$ 2.56	\$ 3.32
072-0430-073-0010	NONRES	\$ 0.76	\$ 2.56	\$ 3.32
072-0430-073-0011	NONRES	\$ 0.76	\$ 2.56	\$ 3.32
072-0430-073-0012	NONRES	\$ 0.76	\$ 2.56	\$ 3.32
072-0430-073-0013	NONRES	\$ 0.76	\$ 2.56	\$ 3.32
072-0430-073-0014	NONRES	\$ 0.76	\$ 2.56	\$ 3.32
072-0430-073-0015	NONRES	\$ 0.76	\$ 2.56	\$ 3.32
072-0430-073-0016	NONRES	\$ 0.76	\$ 2.56	\$ 3.32
072-0430-073-0017	NONRES	\$ 0.76	\$ 2.56	\$ 3.32
072-0430-073-0018	NONRES	\$ 0.76	\$ 2.56	\$ 3.32
072-0430-073-0019	NONRES	\$ 0.76	\$ 2.56	\$ 3.32
072-0430-073-0020	NONRES	\$ 0.76	\$ 2.56	\$ 3.32
072-0430-073-0021	NONRES	\$ 0.76	\$ 2.56	\$ 3.32
072-0430-073-0022	NONRES	\$ 0.76	\$ 2.56	\$ 3.32
072-0430-073-0023	NONRES	\$ 0.76	\$ 2.56	\$ 3.32
072-0430-073-0024	NONRES	\$ 0.76	\$ 2.56	\$ 3.32
072-0430-073-0025	NONRES	\$ 0.76	\$ 2.56	\$ 3.32
072-0430-073-0026	NONRES	\$ 0.76	\$ 2.56	\$ 3.32
072-0430-073-0027	NONRES	\$ 0.76	\$ 2.56	\$ 3.32
072-0430-073-0028	NONRES	\$ 0.76	\$ 2.56	\$ 3.32
072-0430-073-0029	NONRES	\$ 0.76	\$ 2.56	\$ 3.32
072-0430-073-0030	NONRES	\$ 0.76	\$ 2.56	\$ 3.32

AGENDA ITEM 10.2

City of Rancho Cordova
Lighting District No. 2012-1
Fiscal Year 2019-20 Assessment Roll

ATTACHMENT 2

809

APN	District Classification	Street Light Charge	Safety Light Charge	Total Assessment
072-0430-073-0031	NONRES	\$ 0.76	\$ 2.56	\$ 3.32
072-0430-073-0032	NONRES	\$ 0.76	\$ 2.56	\$ 3.32
072-0430-073-0033	NONRES	\$ 0.76	\$ 2.56	\$ 3.32
072-0430-073-0034	NONRES	\$ 0.76	\$ 2.56	\$ 3.32
072-0430-073-0035	NONRES	\$ 0.76	\$ 2.56	\$ 3.32
072-0430-073-0036	NONRES	\$ 0.76	\$ 2.56	\$ 3.32
072-0430-073-0037	NONRES	\$ 0.76	\$ 2.56	\$ 3.32
072-0430-073-0038	NONRES	\$ 0.76	\$ 2.56	\$ 3.32
072-0430-073-0039	NONRES	\$ 0.76	\$ 2.56	\$ 3.32
072-0430-073-0040	NONRES	\$ 0.76	\$ 2.56	\$ 3.32
072-0430-073-0041	NONRES	\$ 0.76	\$ 2.56	\$ 3.32
072-0430-073-0042	NONRES	\$ 0.76	\$ 2.56	\$ 3.32
072-0430-073-0043	NONRES	\$ 0.76	\$ 2.56	\$ 3.32
072-0430-073-0044	NONRES	\$ 0.76	\$ 2.56	\$ 3.32
072-0430-073-0045	NONRES	\$ 0.76	\$ 2.56	\$ 3.32
072-0430-073-0046	NONRES	\$ 0.76	\$ 2.56	\$ 3.32
072-0430-074-0000	NONRES	\$ 36.78	\$ 2.56	\$ 39.34
072-0430-075-0000	NONRES	\$ 38.79	\$ 2.56	\$ 41.34
072-0430-077-0000	NONRES	\$ 118.90	\$ 2.56	\$ 121.46
072-0430-078-0000	NONRES	\$ 167.51	\$ 2.56	\$ 170.06
072-0430-079-0000	NONRES	\$ 87.16	\$ 2.56	\$ 89.72
072-0430-080-0000	NONRES	\$ 62.47	\$ 2.56	\$ 65.02
072-0430-081-0000	NONRES	\$ 65.49	\$ 2.56	\$ 68.04
072-0430-082-0000	SAFETY LIGHTS ONLY	\$ 0.00	\$ 2.56	\$ 2.56
072-0430-083-0001	NONRES	\$ 8.56	\$ 2.56	\$ 11.12
072-0430-083-0002	NONRES	\$ 8.56	\$ 2.56	\$ 11.12
072-0430-083-0003	NONRES	\$ 8.56	\$ 2.56	\$ 11.12
072-0430-083-0004	NONRES	\$ 8.56	\$ 2.56	\$ 11.12
072-0430-083-0005	NONRES	\$ 8.56	\$ 2.56	\$ 11.12
072-0430-083-0006	NONRES	\$ 8.56	\$ 2.56	\$ 11.12
072-0430-083-0007	NONRES	\$ 8.56	\$ 2.56	\$ 11.12
072-0430-083-0008	NONRES	\$ 8.56	\$ 2.56	\$ 11.12
072-0430-083-0009	NONRES	\$ 8.56	\$ 2.56	\$ 11.12
072-0430-083-0010	NONRES	\$ 8.56	\$ 2.56	\$ 11.12
072-0430-083-0011	NONRES	\$ 8.56	\$ 2.56	\$ 11.12
072-0430-083-0012	NONRES	\$ 8.56	\$ 2.56	\$ 11.12
072-0430-084-0000	NONRES	\$ 87.16	\$ 2.56	\$ 89.72
072-0440-006-0000	SAFETY LIGHTS ONLY	\$ 0.00	\$ 2.56	\$ 2.56
072-0440-007-0000	SAFETY LIGHTS ONLY	\$ 0.00	\$ 2.56	\$ 2.56
072-0440-008-0000	SAFETY LIGHTS ONLY	\$ 0.00	\$ 2.56	\$ 2.56
072-0440-011-0000	SAFETY LIGHTS ONLY	\$ 0.00	\$ 2.56	\$ 2.56
072-0440-012-0000	SAFETY LIGHTS ONLY	\$ 0.00	\$ 2.56	\$ 2.56
072-0440-013-0000	SAFETY LIGHTS ONLY	\$ 0.00	\$ 2.56	\$ 2.56
072-0440-015-0000	SAFETY LIGHTS ONLY	\$ 0.00	\$ 2.56	\$ 2.56

AGENDA ITEM 10.2

City of Rancho Cordova
Lighting District No. 2012-1
Fiscal Year 2019-20 Assessment Roll

ATTACHMENT 2

810

APN	District Classification	Street Light Charge	Safety Light Charge	Total Assessment
072-0440-016-0000	SAFETY LIGHTS ONLY	\$ 0.00	\$ 2.56	\$ 2.56
072-0440-017-0000	SAFETY LIGHTS ONLY	\$ 0.00	\$ 2.56	\$ 2.56
072-0440-018-0000	SAFETY LIGHTS ONLY	\$ 0.00	\$ 2.56	\$ 2.56
072-0440-019-0000	SAFETY LIGHTS ONLY	\$ 0.00	\$ 2.56	\$ 2.56
072-0440-020-0000	SAFETY LIGHTS ONLY	\$ 0.00	\$ 2.56	\$ 2.56
072-0440-021-0000	SAFETY LIGHTS ONLY	\$ 0.00	\$ 2.56	\$ 2.56
072-0440-022-0000	SAFETY LIGHTS ONLY	\$ 0.00	\$ 2.56	\$ 2.56
072-0440-023-0000	SAFETY LIGHTS ONLY	\$ 0.00	\$ 2.56	\$ 2.56
072-0440-024-0000	SAFETY LIGHTS ONLY	\$ 0.00	\$ 2.56	\$ 2.56
072-0450-006-0000	NONRES	\$ 238.80	\$ 2.56	\$ 241.36
072-0450-015-0000	NONRES	\$ 50.38	\$ 2.56	\$ 52.94
072-0450-021-0000	NONRES	\$ 103.28	\$ 2.56	\$ 105.84
072-0450-022-0000	NONRES	\$ 50.38	\$ 2.56	\$ 52.94
072-0450-023-0000	NONRES	\$ 50.38	\$ 2.56	\$ 52.94
072-0450-024-0000	NONRES	\$ 50.38	\$ 2.56	\$ 52.94
072-0450-032-0001	NONRES	\$ 8.31	\$ 2.56	\$ 10.86
072-0450-032-0002	NONRES	\$ 8.31	\$ 2.56	\$ 10.86
072-0450-032-0003	NONRES	\$ 8.31	\$ 2.56	\$ 10.86
072-0450-032-0004	NONRES	\$ 8.31	\$ 2.56	\$ 10.86
072-0450-032-0005	NONRES	\$ 8.31	\$ 2.56	\$ 10.86
072-0450-032-0006	NONRES	\$ 8.31	\$ 2.56	\$ 10.86
072-0450-044-0000	NONRES	\$ 46.60	\$ 2.56	\$ 49.16
072-0450-045-0000	SAFETY LIGHTS ONLY	\$ 0.00	\$ 2.56	\$ 2.56
072-0450-046-0000	SAFETY LIGHTS ONLY	\$ 0.00	\$ 2.56	\$ 2.56
072-0450-047-0000	SAFETY LIGHTS ONLY	\$ 0.00	\$ 2.56	\$ 2.56
072-0450-048-0000	SAFETY LIGHTS ONLY	\$ 0.00	\$ 2.56	\$ 2.56
072-0450-049-0000	SAFETY LIGHTS ONLY	\$ 0.00	\$ 2.56	\$ 2.56
072-0450-050-0000	SAFETY LIGHTS ONLY	\$ 0.00	\$ 2.56	\$ 2.56
072-0450-051-0000	SAFETY LIGHTS ONLY	\$ 0.00	\$ 2.56	\$ 2.56
072-0450-052-0000	SAFETY LIGHTS ONLY	\$ 0.00	\$ 2.56	\$ 2.56
072-0450-053-0000	SAFETY LIGHTS ONLY	\$ 0.00	\$ 2.56	\$ 2.56
072-0450-054-0000	SAFETY LIGHTS ONLY	\$ 0.00	\$ 2.56	\$ 2.56
072-0450-055-0000	SAFETY LIGHTS ONLY	\$ 0.00	\$ 2.56	\$ 2.56
072-0450-056-0000	SAFETY LIGHTS ONLY	\$ 0.00	\$ 2.56	\$ 2.56
072-0450-057-0000	SAFETY LIGHTS ONLY	\$ 0.00	\$ 2.56	\$ 2.56
072-0450-058-0000	SAFETY LIGHTS ONLY	\$ 0.00	\$ 2.56	\$ 2.56
072-0450-059-0000	SAFETY LIGHTS ONLY	\$ 0.00	\$ 2.56	\$ 2.56
072-0450-060-0000	NONRES	\$ 52.14	\$ 2.56	\$ 54.70
072-0450-062-0000	NONRES	\$ 25.19	\$ 2.56	\$ 27.74
072-0450-065-0000	NONRES	\$ 20.15	\$ 2.56	\$ 22.70
072-0450-066-0000	NONRES	\$ 20.15	\$ 2.56	\$ 22.70
072-0450-067-0000	NONRES	\$ 20.15	\$ 2.56	\$ 22.70
072-0450-068-0000	NONRES	\$ 20.15	\$ 2.56	\$ 22.70
072-0450-069-0000	NONRES	\$ 20.15	\$ 2.56	\$ 22.70

AGENDA ITEM 10.2

City of Rancho Cordova
Lighting District No. 2012-1
Fiscal Year 2019-20 Assessment Roll

ATTACHMENT 2

811

APN	District Classification	Street Light Charge	Safety Light Charge	Total Assessment
072-0450-072-0000	NONRES	\$ 217.89	\$ 2.56	\$ 220.44
072-0450-073-0000	NONRES	\$ 12.60	\$ 2.56	\$ 15.16
072-0450-074-0000	NONRES	\$ 12.60	\$ 2.56	\$ 15.16
072-0450-075-0000	NONRES	\$ 25.19	\$ 2.56	\$ 27.74
072-0450-079-0000	NONRES	\$ 25.19	\$ 2.56	\$ 27.74
072-0450-080-0000	NONRES	\$ 25.19	\$ 2.56	\$ 27.74
072-0450-081-0000	NONRES	\$ 25.19	\$ 2.56	\$ 27.74
072-0450-084-0000	SAFETY LIGHTS ONLY	\$ 0.00	\$ 2.56	\$ 2.56
072-0450-085-0000	SAFETY LIGHTS ONLY	\$ 0.00	\$ 2.56	\$ 2.56
072-0450-086-0000	SAFETY LIGHTS ONLY	\$ 0.00	\$ 2.56	\$ 2.56
072-0450-090-0000	NONRES	\$ 88.17	\$ 2.56	\$ 90.72
072-0450-091-0000	NONRES	\$ 16.37	\$ 2.56	\$ 18.92
072-0450-092-0000	NONRES	\$ 16.37	\$ 2.56	\$ 18.92
072-0450-093-0000	NONRES	\$ 16.37	\$ 2.56	\$ 18.92
072-0450-094-0000	NONRES	\$ 147.36	\$ 2.56	\$ 149.92
072-0450-095-0000	NONRES	\$ 100.76	\$ 2.56	\$ 103.32
072-0450-096-0000	NONRES	\$ 41.56	\$ 2.56	\$ 44.12
072-0450-105-0000	NONRES	\$ 100.76	\$ 2.56	\$ 103.32
072-0450-106-0000	NONRES	\$ 20.15	\$ 2.56	\$ 22.70
072-0450-107-0000	NONRES	\$ 28.97	\$ 2.56	\$ 31.52
072-0450-108-0000	NONRES	\$ 23.93	\$ 2.56	\$ 26.48
072-0450-110-0000	NONRES	\$ 47.86	\$ 2.56	\$ 50.42
072-0450-111-0000	NONRES	\$ 34.01	\$ 2.56	\$ 36.56
072-0450-112-0000	NONRES	\$ 16.88	\$ 2.56	\$ 19.44
072-0450-113-0000	NONRES	\$ 15.11	\$ 2.56	\$ 17.66
072-0450-114-0000	NONRES	\$ 15.87	\$ 2.56	\$ 18.42
072-0450-115-0000	NONRES	\$ 25.19	\$ 2.56	\$ 27.74
072-0450-116-0000	NONRES	\$ 69.27	\$ 2.56	\$ 71.82
072-0450-117-0000	NONRES	\$ 69.27	\$ 2.56	\$ 71.82
072-0460-006-0000	NONRES	\$ 113.61	\$ 2.56	\$ 116.16
072-0460-007-0000	NONRES	\$ 39.04	\$ 2.56	\$ 41.60
072-0460-008-0000	NONRES	\$ 37.79	\$ 2.56	\$ 40.34
072-0460-011-0000	NONRES	\$ 37.79	\$ 2.56	\$ 40.34
072-0460-012-0000	NONRES	\$ 38.79	\$ 2.56	\$ 41.34
072-0460-014-0000	NONRES	\$ 79.35	\$ 2.56	\$ 81.90
072-0460-017-0000	NONRES	\$ 75.82	\$ 2.56	\$ 78.38
072-0460-018-0000	NONRES	\$ 113.36	\$ 2.56	\$ 115.92
072-0460-019-0000	NONRES	\$ 137.03	\$ 2.56	\$ 139.58
072-0460-020-0000	NONRES	\$ 50.38	\$ 2.56	\$ 52.94
072-0470-012-0000	NONRES	\$ 37.79	\$ 2.56	\$ 40.34
072-0470-013-0000	NONRES	\$ 37.79	\$ 2.56	\$ 40.34
072-0470-014-0000	NONRES	\$ 37.79	\$ 2.56	\$ 40.34
072-0470-015-0000	NONRES	\$ 37.79	\$ 2.56	\$ 40.34
072-0470-020-0000	NONRES	\$ 37.79	\$ 2.56	\$ 40.34

AGENDA ITEM 10.2

City of Rancho Cordova
Lighting District No. 2012-1
Fiscal Year 2019-20 Assessment Roll

ATTACHMENT 2

812

APN	District Classification	Street Light Charge	Safety Light Charge	Total Assessment
072-0470-021-0000	NONRES	\$ 75.57	\$ 2.56	\$ 78.12
072-0470-022-0000	NONRES	\$ 76.07	\$ 2.56	\$ 78.62
072-0470-025-0000	NONRES	\$ 94.46	\$ 2.56	\$ 97.02
072-0470-026-0000	NONRES	\$ 94.46	\$ 2.56	\$ 97.02
072-0470-027-0000	NONRES	\$ 56.93	\$ 2.56	\$ 59.48
072-0470-029-0000	NONRES	\$ 46.60	\$ 2.56	\$ 49.16
072-0480-002-0000	NONRES	\$ 40.30	\$ 2.56	\$ 42.86
072-0480-003-0000	NONRES	\$ 40.30	\$ 2.56	\$ 42.86
072-0480-004-0000	NONRES	\$ 132.25	\$ 2.56	\$ 134.80
072-0480-005-0000	NONRES	\$ 105.55	\$ 2.56	\$ 108.10
072-0480-006-0000	NONRES	\$ 123.93	\$ 2.56	\$ 126.48
072-0480-007-0000	NONRES	\$ 88.92	\$ 2.56	\$ 91.48
072-0480-010-0000	NONRES	\$ 69.78	\$ 2.56	\$ 72.34
072-0480-011-0000	NONRES	\$ 76.07	\$ 2.56	\$ 78.62
072-0480-012-0000	NONRES	\$ 73.30	\$ 2.56	\$ 75.86
072-0480-014-0000	NONRES	\$ 81.11	\$ 2.56	\$ 83.66
072-0480-022-0000	NONRES	\$ 40.30	\$ 2.56	\$ 42.86
072-0480-023-0000	NONRES	\$ 93.71	\$ 2.56	\$ 96.26
072-0480-024-0000	NONRES	\$ 59.45	\$ 2.56	\$ 62.00
072-0480-025-0000	NONRES	\$ 30.48	\$ 2.56	\$ 33.04
072-0480-026-0000	NONRES	\$ 30.48	\$ 2.56	\$ 33.04
072-0480-027-0000	NONRES	\$ 30.48	\$ 2.56	\$ 33.04
072-0480-029-0000	NONRES	\$ 72.30	\$ 2.56	\$ 74.86
072-0490-004-0000	NONRES	\$ 37.79	\$ 2.56	\$ 40.34
072-0490-005-0000	NONRES	\$ 52.14	\$ 2.56	\$ 54.70
072-0490-007-0000	NONRES	\$ 51.39	\$ 2.56	\$ 53.94
072-0490-008-0000	NONRES	\$ 38.29	\$ 2.56	\$ 40.84
072-0490-009-0000	NONRES	\$ 126.45	\$ 2.56	\$ 129.00
072-0490-013-0000	NONRES	\$ 111.34	\$ 2.56	\$ 113.90
072-0490-018-0000	NONRES	\$ 238.80	\$ 2.56	\$ 241.36
072-0490-019-0000	NONRES	\$ 110.58	\$ 2.56	\$ 113.14
072-0490-020-0000	NONRES	\$ 14.61	\$ 2.56	\$ 17.16
072-0490-022-0000	NONRES	\$ 209.58	\$ 2.56	\$ 212.14
072-0490-025-0000	NONRES	\$ 23.43	\$ 2.56	\$ 25.98
072-0490-026-0000	NONRES	\$ 37.79	\$ 2.56	\$ 40.34
072-0490-028-0000	NONRES	\$ 69.27	\$ 2.56	\$ 71.82
072-0500-003-0000	NONRES	\$ 98.49	\$ 2.56	\$ 101.04
072-0500-004-0000	NONRES	\$ 50.38	\$ 2.56	\$ 52.94
072-0500-005-0000	NONRES	\$ 50.38	\$ 2.56	\$ 52.94
072-0500-006-0000	NONRES	\$ 50.38	\$ 2.56	\$ 52.94
072-0500-007-0000	NONRES	\$ 50.38	\$ 2.56	\$ 52.94
072-0500-008-0000	NONRES	\$ 52.65	\$ 2.56	\$ 55.20
072-0500-009-0000	NONRES	\$ 61.72	\$ 2.56	\$ 64.28
072-0500-010-0000	NONRES	\$ 137.29	\$ 2.56	\$ 139.84

AGENDA ITEM 10.2

City of Rancho Cordova
Lighting District No. 2012-1
Fiscal Year 2019-20 Assessment Roll

ATTACHMENT 2

813

APN	District Classification	Street Light Charge	Safety Light Charge	Total Assessment
072-0500-013-0000	NONRES	\$ 80.61	\$ 2.56	\$ 83.16
072-0500-019-0000	NONRES	\$ 61.72	\$ 2.56	\$ 64.28
072-0500-020-0000	NONRES	\$ 181.62	\$ 2.56	\$ 184.18
072-0500-021-0000	NONRES	\$ 145.09	\$ 2.56	\$ 147.64
072-0500-022-0000	NONRES	\$ 57.94	\$ 2.56	\$ 60.50
072-0500-023-0000	NONRES	\$ 159.20	\$ 2.56	\$ 161.76
072-0500-024-0000	NONRES	\$ 50.38	\$ 2.56	\$ 52.94
072-0500-025-0000	NONRES	\$ 50.38	\$ 2.56	\$ 52.94
072-0500-026-0000	NONRES	\$ 50.38	\$ 2.56	\$ 52.94
072-0500-031-0000	NONRES	\$ 98.74	\$ 2.56	\$ 101.30
072-0500-032-0000	NONRES	\$ 49.37	\$ 2.56	\$ 51.92
072-0500-033-0000	NONRES	\$ 49.37	\$ 2.56	\$ 51.92
072-0500-034-0000	SAFETY LIGHTS ONLY	\$ 0.00	\$ 2.56	\$ 2.56
072-0500-035-0000	SAFETY LIGHTS ONLY	\$ 0.00	\$ 2.56	\$ 2.56
072-0500-040-0000	NONRES	\$ 9.57	\$ 2.56	\$ 12.12
072-0500-041-0000	NONRES	\$ 9.57	\$ 2.56	\$ 12.12
072-0500-044-0000	NONRES	\$ 9.57	\$ 2.56	\$ 12.12
072-0500-045-0000	NONRES	\$ 9.57	\$ 2.56	\$ 12.12
072-0500-048-0000	NONRES	\$ 9.57	\$ 2.56	\$ 12.12
072-0500-049-0000	NONRES	\$ 9.57	\$ 2.56	\$ 12.12
072-0500-050-0000	NONRES	\$ 9.57	\$ 2.56	\$ 12.12
072-0500-051-0000	NONRES	\$ 9.57	\$ 2.56	\$ 12.12
072-0500-054-0000	NONRES	\$ 28.46	\$ 2.56	\$ 31.02
072-0500-055-0000	NONRES	\$ 22.17	\$ 2.56	\$ 24.72
072-0500-056-0000	NONRES	\$ 28.46	\$ 2.56	\$ 31.02
072-0500-057-0000	NONRES	\$ 21.92	\$ 2.56	\$ 24.48
072-0500-058-0000	NONRES	\$ 20.40	\$ 2.56	\$ 22.96
072-0500-059-0000	NONRES	\$ 18.14	\$ 2.56	\$ 20.70
072-0500-060-0000	NONRES	\$ 20.40	\$ 2.56	\$ 22.96
072-0500-061-0000	NONRES	\$ 64.23	\$ 2.56	\$ 66.78
072-0500-062-0000	NONRES	\$ 156.18	\$ 2.56	\$ 158.74
072-0500-063-0000	NONRES	\$ 157.44	\$ 2.56	\$ 160.00
072-0500-064-0000	NONRES	\$ 40.30	\$ 2.56	\$ 42.86
072-0500-065-0000	NONRES	\$ 89.93	\$ 2.56	\$ 92.48
072-0500-066-0000	NONRES	\$ 130.99	\$ 2.56	\$ 133.54
072-0510-002-0000	NONRES	\$ 85.65	\$ 2.56	\$ 88.20
072-0510-003-0000	NONRES	\$ 76.33	\$ 2.56	\$ 78.88
072-0510-004-0000	NONRES	\$ 166.51	\$ 2.56	\$ 169.06
072-0510-005-0000	NONRES	\$ 50.38	\$ 2.56	\$ 52.94
072-0510-006-0000	NONRES	\$ 51.39	\$ 2.56	\$ 53.94
072-0510-007-0000	NONRES	\$ 162.73	\$ 2.56	\$ 165.28
072-0510-008-0000	NONRES	\$ 221.42	\$ 2.56	\$ 223.98
072-0510-010-0000	NONRES	\$ 104.03	\$ 2.56	\$ 106.58
072-0510-011-0000	NONRES	\$ 153.91	\$ 2.56	\$ 156.46

AGENDA ITEM 10.2

City of Rancho Cordova
Lighting District No. 2012-1
Fiscal Year 2019-20 Assessment Roll

ATTACHMENT 2

814

APN	District Classification	Street Light Charge	Safety Light Charge	Total Assessment
072-0510-012-0000	NONRES	\$ 85.65	\$ 2.56	\$ 88.20
072-0510-015-0000	NONRES	\$ 78.84	\$ 2.56	\$ 81.40
072-0510-016-0000	NONRES	\$ 71.79	\$ 2.56	\$ 74.34
072-0510-017-0000	NONRES	\$ 29.47	\$ 2.56	\$ 32.02
072-0540-001-0000	SAFETY LIGHTS ONLY	\$ 0.00	\$ 2.56	\$ 2.56
072-0540-002-0000	SAFETY LIGHTS ONLY	\$ 0.00	\$ 2.56	\$ 2.56
072-0540-003-0000	SAFETY LIGHTS ONLY	\$ 0.00	\$ 2.56	\$ 2.56
072-0540-004-0000	SAFETY LIGHTS ONLY	\$ 0.00	\$ 2.56	\$ 2.56
072-0540-005-0000	SAFETY LIGHTS ONLY	\$ 0.00	\$ 2.56	\$ 2.56
072-0540-006-0000	SAFETY LIGHTS ONLY	\$ 0.00	\$ 2.56	\$ 2.56
072-0540-007-0000	SAFETY LIGHTS ONLY	\$ 0.00	\$ 2.56	\$ 2.56
072-0540-011-0000	SAFETY LIGHTS ONLY	\$ 0.00	\$ 2.56	\$ 2.56
072-0540-013-0000	SAFETY LIGHTS ONLY	\$ 0.00	\$ 2.56	\$ 2.56
072-0540-014-0000	SAFETY LIGHTS ONLY	\$ 0.00	\$ 2.56	\$ 2.56
072-0540-015-0000	SAFETY LIGHTS ONLY	\$ 0.00	\$ 2.56	\$ 2.56
072-0540-016-0000	SAFETY LIGHTS ONLY	\$ 0.00	\$ 2.56	\$ 2.56
072-0540-017-0000	SAFETY LIGHTS ONLY	\$ 0.00	\$ 2.56	\$ 2.56
072-0540-018-0000	SAFETY LIGHTS ONLY	\$ 0.00	\$ 2.56	\$ 2.56
072-0540-019-0000	SAFETY LIGHTS ONLY	\$ 0.00	\$ 2.56	\$ 2.56
072-0540-020-0000	SAFETY LIGHTS ONLY	\$ 0.00	\$ 2.56	\$ 2.56
072-0540-021-0000	SAFETY LIGHTS ONLY	\$ 0.00	\$ 2.56	\$ 2.56
072-0540-022-0000	SAFETY LIGHTS ONLY	\$ 0.00	\$ 2.56	\$ 2.56
072-0540-023-0000	SAFETY LIGHTS ONLY	\$ 0.00	\$ 2.56	\$ 2.56
072-0550-001-0000	SAFETY LIGHTS ONLY	\$ 0.00	\$ 2.56	\$ 2.56
072-0550-002-0000	SAFETY LIGHTS ONLY	\$ 0.00	\$ 2.56	\$ 2.56
072-0550-003-0000	SAFETY LIGHTS ONLY	\$ 0.00	\$ 2.56	\$ 2.56
072-0550-004-0000	SAFETY LIGHTS ONLY	\$ 0.00	\$ 2.56	\$ 2.56
072-0550-005-0000	SAFETY LIGHTS ONLY	\$ 0.00	\$ 2.56	\$ 2.56
072-0550-006-0000	SAFETY LIGHTS ONLY	\$ 0.00	\$ 2.56	\$ 2.56
072-0550-007-0000	SAFETY LIGHTS ONLY	\$ 0.00	\$ 2.56	\$ 2.56
072-0550-008-0000	SAFETY LIGHTS ONLY	\$ 0.00	\$ 2.56	\$ 2.56
072-0550-009-0000	NONRES	\$ 47.86	\$ 2.56	\$ 50.42
072-0550-010-0000	NONRES	\$ 47.86	\$ 2.56	\$ 50.42
072-0550-011-0000	NONRES	\$ 50.38	\$ 2.56	\$ 52.94
072-0550-012-0000	NONRES	\$ 50.38	\$ 2.56	\$ 52.94
072-0550-013-0000	NONRES	\$ 50.38	\$ 2.56	\$ 52.94
072-0550-014-0000	SAFETY LIGHTS ONLY	\$ 0.00	\$ 2.56	\$ 2.56
072-0550-015-0000	SAFETY LIGHTS ONLY	\$ 0.00	\$ 2.56	\$ 2.56
072-0550-016-0000	SAFETY LIGHTS ONLY	\$ 0.00	\$ 2.56	\$ 2.56
072-0550-017-0000	SAFETY LIGHTS ONLY	\$ 0.00	\$ 2.56	\$ 2.56
072-0550-018-0000	SAFETY LIGHTS ONLY	\$ 0.00	\$ 2.56	\$ 2.56
072-0550-019-0000	SAFETY LIGHTS ONLY	\$ 0.00	\$ 2.56	\$ 2.56
072-0550-020-0000	NONRES	\$ 45.34	\$ 2.56	\$ 47.90
072-0550-021-0000	NONRES	\$ 45.34	\$ 2.56	\$ 47.90

AGENDA ITEM 10.2

City of Rancho Cordova
Lighting District No. 2012-1
Fiscal Year 2019-20 Assessment Roll

ATTACHMENT 2

815

APN	District Classification	Street Light Charge	Safety Light Charge	Total Assessment
072-0550-022-0000	NONRES	\$ 45.34	\$ 2.56	\$ 47.90
072-0550-023-0000	NONRES	\$ 45.34	\$ 2.56	\$ 47.90
072-0550-024-0000	NONRES	\$ 124.69	\$ 2.56	\$ 127.24
072-0550-025-0000	SAFETY LIGHTS ONLY	\$ 0.00	\$ 2.56	\$ 2.56
072-0550-026-0000	SAFETY LIGHTS ONLY	\$ 0.00	\$ 2.56	\$ 2.56
072-0550-027-0000	SAFETY LIGHTS ONLY	\$ 0.00	\$ 2.56	\$ 2.56
072-0550-028-0000	SAFETY LIGHTS ONLY	\$ 0.00	\$ 2.56	\$ 2.56
072-0550-029-0000	SAFETY LIGHTS ONLY	\$ 0.00	\$ 2.56	\$ 2.56
072-0550-030-0000	SAFETY LIGHTS ONLY	\$ 0.00	\$ 2.56	\$ 2.56
072-0550-031-0000	SAFETY LIGHTS ONLY	\$ 0.00	\$ 2.56	\$ 2.56
072-0550-032-0000	SAFETY LIGHTS ONLY	\$ 0.00	\$ 2.56	\$ 2.56
072-0550-036-0000	NONRES	\$ 215.88	\$ 2.56	\$ 218.44
072-0560-001-0000	NONRES	\$ 47.86	\$ 2.56	\$ 50.42
072-0560-002-0000	NONRES	\$ 47.86	\$ 2.56	\$ 50.42
072-0560-003-0000	NONRES	\$ 47.86	\$ 2.56	\$ 50.42
072-0560-008-0000	NONRES	\$ 90.68	\$ 2.56	\$ 93.24
072-0560-009-0000	NONRES	\$ 90.68	\$ 2.56	\$ 93.24
072-0560-010-0000	NONRES	\$ 100.76	\$ 2.56	\$ 103.32
072-0560-011-0000	NONRES	\$ 90.68	\$ 2.56	\$ 93.24
072-0560-012-0000	NONRES	\$ 84.39	\$ 2.56	\$ 86.94
072-0560-015-0000	NONRES	\$ 40.30	\$ 2.56	\$ 42.86
072-0560-016-0000	NONRES	\$ 65.49	\$ 2.56	\$ 68.04
072-0560-018-0000	NONRES	\$ 40.30	\$ 2.56	\$ 42.86
072-0560-019-0000	NONRES	\$ 40.30	\$ 2.56	\$ 42.86
072-0560-020-0000	NONRES	\$ 40.30	\$ 2.56	\$ 42.86
072-0560-021-0000	NONRES	\$ 45.34	\$ 2.56	\$ 47.90
072-0560-022-0000	NONRES	\$ 35.52	\$ 2.56	\$ 38.08
072-0560-023-0000	NONRES	\$ 113.61	\$ 2.56	\$ 116.16
072-0560-024-0000	NONRES	\$ 61.21	\$ 2.56	\$ 63.76
072-0560-027-0000	NONRES	\$ 10.08	\$ 2.56	\$ 12.64
072-0560-028-0000	NONRES	\$ 50.63	\$ 2.56	\$ 53.18
072-0560-031-0000	SAFETY LIGHTS ONLY	\$ 0.00	\$ 2.56	\$ 2.56
072-0560-032-0000	NONRES	\$ 45.34	\$ 2.56	\$ 47.90
072-0560-035-0000	NONRES	\$ 45.34	\$ 2.56	\$ 47.90
072-0560-036-0000	NONRES	\$ 45.34	\$ 2.56	\$ 47.90
072-0560-038-0000	NONRES	\$ 86.15	\$ 2.56	\$ 88.70
072-0560-039-0000	NONRES	\$ 32.50	\$ 2.56	\$ 35.06
072-0560-040-0000	NONRES	\$ 39.04	\$ 2.56	\$ 41.60
072-0560-041-0000	NONRES	\$ 110.33	\$ 2.56	\$ 112.88
072-0560-042-0000	SAFETY LIGHTS ONLY	\$ 0.00	\$ 2.56	\$ 2.56
072-0560-043-0000	NONRES	\$ 30.73	\$ 2.56	\$ 33.28
072-0560-044-0000	NONRES	\$ 18.14	\$ 2.56	\$ 20.70
072-0560-045-0000	NONRES	\$ 171.29	\$ 2.56	\$ 173.84
072-0560-049-0000	NONRES	\$ 104.79	\$ 2.56	\$ 107.34

AGENDA ITEM 10.2

City of Rancho Cordova
Lighting District No. 2012-1
Fiscal Year 2019-20 Assessment Roll

ATTACHMENT 2

816

APN	District Classification	Street Light Charge	Safety Light Charge	Total Assessment
072-0560-050-0000	NONRES	\$ 99.00	\$ 2.56	\$ 101.56
072-0560-051-0000	SAFETY LIGHTS ONLY	\$ 0.00	\$ 2.56	\$ 2.56
072-0560-052-0000	NONRES	\$ 77.59	\$ 2.56	\$ 80.14
072-0560-053-0000	NONRES	\$ 24.94	\$ 2.56	\$ 27.50
072-0560-054-0000	NONRES	\$ 26.45	\$ 2.56	\$ 29.00
072-0560-055-0000	NONRES	\$ 76.33	\$ 2.56	\$ 78.88
072-0560-056-0000	NONRES	\$ 45.34	\$ 2.56	\$ 47.90
072-0560-057-0000	SAFETY LIGHTS ONLY	\$ 0.00	\$ 2.56	\$ 2.56
072-0560-060-0000	NONRES	\$ 23.93	\$ 2.56	\$ 26.48
072-0560-061-0000	NONRES	\$ 23.93	\$ 2.56	\$ 26.48
072-0560-062-0000	NONRES	\$ 23.93	\$ 2.56	\$ 26.48
072-0560-063-0000	NONRES	\$ 23.93	\$ 2.56	\$ 26.48
072-0560-064-0000	NONRES	\$ 28.46	\$ 2.56	\$ 31.02
072-0560-065-0000	NONRES	\$ 16.88	\$ 2.56	\$ 19.44
072-0560-066-0000	SAFETY LIGHTS ONLY	\$ 0.00	\$ 2.56	\$ 2.56
072-0570-001-0000	NONRES	\$ 185.90	\$ 2.56	\$ 188.46
072-0570-002-0000	NONRES	\$ 177.34	\$ 2.56	\$ 179.90
072-0570-005-0000	NONRES	\$ 95.72	\$ 2.56	\$ 98.28
072-0570-006-0000	NONRES	\$ 45.34	\$ 2.56	\$ 47.90
072-0570-007-0000	NONRES	\$ 56.93	\$ 2.56	\$ 59.48
072-0570-009-0000	NONRES	\$ 178.09	\$ 2.56	\$ 180.64
072-0570-010-0000	NONRES	\$ 40.30	\$ 2.56	\$ 42.86
072-0570-011-0000	NONRES	\$ 40.30	\$ 2.56	\$ 42.86
072-0570-012-0000	NONRES	\$ 40.30	\$ 2.56	\$ 42.86
072-0570-013-0000	NONRES	\$ 40.30	\$ 2.56	\$ 42.86
072-0570-014-0000	NONRES	\$ 40.30	\$ 2.56	\$ 42.86
072-0570-015-0000	NONRES	\$ 72.30	\$ 2.56	\$ 74.86
072-0570-016-0000	NONRES	\$ 130.74	\$ 2.56	\$ 133.30
072-0570-017-0000	NONRES	\$ 40.30	\$ 2.56	\$ 42.86
072-0570-019-0000	NONRES	\$ 40.30	\$ 2.56	\$ 42.86
072-0570-020-0000	NONRES	\$ 40.30	\$ 2.56	\$ 42.86
072-0570-021-0000	NONRES	\$ 166.51	\$ 2.56	\$ 169.06
072-0570-022-0000	NONRES	\$ 82.12	\$ 2.56	\$ 84.68
072-0570-025-0000	SAFETY LIGHTS ONLY	\$ 0.00	\$ 2.56	\$ 2.56
072-0570-030-0000	NONRES	\$ 33.75	\$ 2.56	\$ 36.30
072-0570-031-0000	NONRES	\$ 62.72	\$ 2.56	\$ 65.28
072-0570-032-0000	NONRES	\$ 53.91	\$ 2.56	\$ 56.46
072-0570-033-0000	NONRES	\$ 262.23	\$ 2.56	\$ 264.78
072-0570-034-0000	NONRES	\$ 45.34	\$ 2.56	\$ 47.90
072-0570-035-0000	NONRES	\$ 45.34	\$ 2.56	\$ 47.90
072-0570-036-0000	NONRES	\$ 42.82	\$ 2.56	\$ 45.38
072-0570-037-0000	NONRES	\$ 42.82	\$ 2.56	\$ 45.38
072-0570-038-0000	NONRES	\$ 139.55	\$ 2.56	\$ 142.10
072-0570-039-0000	NONRES	\$ 134.51	\$ 2.56	\$ 137.06

AGENDA ITEM 10.2

City of Rancho Cordova
Lighting District No. 2012-1
Fiscal Year 2019-20 Assessment Roll

ATTACHMENT 2

817

APN	District Classification	Street Light Charge	Safety Light Charge	Total Assessment
072-0570-040-0000	NONRES	\$ 97.74	\$ 2.56	\$ 100.30
072-0570-041-0000	NONRES	\$ 97.74	\$ 2.56	\$ 100.30
072-0570-042-0000	NONRES	\$ 102.27	\$ 2.56	\$ 104.82
072-0570-043-0000	NONRES	\$ 10.08	\$ 2.56	\$ 12.64
072-0570-044-0000	NONRES	\$ 10.08	\$ 2.56	\$ 12.64
072-0570-045-0000	NONRES	\$ 10.08	\$ 2.56	\$ 12.64
072-0570-046-0000	NONRES	\$ 10.08	\$ 2.56	\$ 12.64
072-0570-048-0000	NONRES	\$ 26.70	\$ 2.56	\$ 29.26
072-0570-049-0000	SAFETY LIGHTS ONLY	\$ 0.00	\$ 2.56	\$ 2.56
072-0570-050-0000	NONRES	\$ 28.72	\$ 2.56	\$ 31.28
072-0580-001-0000	NONRES	\$ 181.37	\$ 2.56	\$ 183.92
072-0580-002-0000	NONRES	\$ 100.76	\$ 2.56	\$ 103.32
072-0580-003-0000	NONRES	\$ 100.76	\$ 2.56	\$ 103.32
072-0580-004-0000	NONRES	\$ 185.40	\$ 2.56	\$ 187.96
072-0580-005-0000	NONRES	\$ 140.06	\$ 2.56	\$ 142.62
072-0580-008-0000	NONRES	\$ 99.75	\$ 2.56	\$ 102.30
072-0580-009-0000	NONRES	\$ 40.30	\$ 2.56	\$ 42.86
072-0580-010-0000	NONRES	\$ 48.11	\$ 2.56	\$ 50.66
072-0580-011-0000	NONRES	\$ 40.30	\$ 2.56	\$ 42.86
072-0580-012-0000	NONRES	\$ 40.30	\$ 2.56	\$ 42.86
072-0580-013-0000	NONRES	\$ 40.30	\$ 2.56	\$ 42.86
072-0580-014-0000	NONRES	\$ 40.56	\$ 2.56	\$ 43.12
072-0580-020-0000	NONRES	\$ 66.25	\$ 2.56	\$ 68.80
072-0580-021-0000	SAFETY LIGHTS ONLY	\$ 0.00	\$ 2.56	\$ 2.56
072-0580-022-0000	NONRES	\$ 32.75	\$ 2.56	\$ 35.30
072-0580-023-0000	NONRES	\$ 32.75	\$ 2.56	\$ 35.30
072-0590-002-0000	NONRES	\$ 190.18	\$ 2.56	\$ 192.74
072-0590-003-0000	NONRES	\$ 116.13	\$ 2.56	\$ 118.68
072-0590-014-0000	NONRES	\$ 263.24	\$ 2.56	\$ 265.80
072-0590-015-0000	NONRES	\$ 181.37	\$ 2.56	\$ 183.92
072-0590-016-0000	NONRES	\$ 161.97	\$ 2.56	\$ 164.52
072-0600-002-0000	NONRES	\$ 109.83	\$ 2.56	\$ 112.38
072-0600-013-0000	NONRES	\$ 209.58	\$ 2.56	\$ 212.14
072-0600-028-0000	NONRES	\$ 172.80	\$ 2.56	\$ 175.36
072-0600-033-0000	NONRES	\$ 212.86	\$ 2.56	\$ 215.42
072-0600-044-0000	NONRES	\$ 442.34	\$ 2.56	\$ 444.90
072-0600-049-0000	NONRES	\$ 193.21	\$ 2.56	\$ 195.76
072-0600-050-0000	NONRES	\$ 373.06	\$ 2.56	\$ 375.62
072-0600-052-0000	NONRES	\$ 182.88	\$ 2.56	\$ 185.44
072-0600-053-0000	NONRES	\$ 81.62	\$ 2.56	\$ 84.18
072-0600-054-0000	NONRES	\$ 240.31	\$ 2.56	\$ 242.86
072-0600-058-0000	NONRES	\$ 128.72	\$ 2.56	\$ 131.28
072-0600-059-0000	SAFETY LIGHTS ONLY	\$ 0.00	\$ 2.56	\$ 2.56
072-0600-060-0000	NONRES	\$ 317.90	\$ 2.56	\$ 320.46

AGENDA ITEM 10.2

City of Rancho Cordova
Lighting District No. 2012-1
Fiscal Year 2019-20 Assessment Roll

ATTACHMENT 2

818

APN	District Classification	Street Light Charge	Safety Light Charge	Total Assessment
072-0600-061-0000	NONRES	\$ 167.01	\$ 2.56	\$ 169.56
072-0600-062-0000	NONRES	\$ 317.14	\$ 2.56	\$ 319.70
072-0600-063-0000	NONRES	\$ 288.93	\$ 2.56	\$ 291.48
072-0600-064-0000	NONRES	\$ 281.12	\$ 2.56	\$ 283.68
072-0600-065-0000	NONRES	\$ 206.56	\$ 2.56	\$ 209.12
072-0610-034-0000	NONRES	\$ 254.17	\$ 2.56	\$ 256.72
072-0610-039-0000	NONRES	\$ 169.78	\$ 2.56	\$ 172.34
072-0610-053-0000	NONRES	\$ 290.19	\$ 2.56	\$ 292.74
072-0610-064-0000	NONRES	\$ 145.60	\$ 2.56	\$ 148.16
072-0610-065-0000	NONRES	\$ 156.68	\$ 2.56	\$ 159.24
072-0610-075-0000	NONRES	\$ 121.42	\$ 2.56	\$ 123.98
072-0610-076-0000	NONRES	\$ 158.95	\$ 2.56	\$ 161.50
072-0610-086-0000	NONRES	\$ 43.58	\$ 2.56	\$ 46.14
072-0610-088-0000	NONRES	\$ 159.70	\$ 2.56	\$ 162.26
072-0610-089-0000	NONRES	\$ 103.28	\$ 2.56	\$ 105.84
072-0610-090-0000	NONRES	\$ 229.48	\$ 2.56	\$ 232.04
072-0610-091-0000	NONRES	\$ 89.42	\$ 2.56	\$ 91.98
072-0610-092-0000	NONRES	\$ 94.97	\$ 2.56	\$ 97.52
072-0620-021-0000	NONRES	\$ 60.46	\$ 2.56	\$ 63.02
072-0620-022-0000	NONRES	\$ 60.46	\$ 2.56	\$ 63.02
072-0630-023-0000	NONRES	\$ 60.46	\$ 2.56	\$ 63.02
072-0630-024-0000	NONRES	\$ 60.46	\$ 2.56	\$ 63.02
072-0640-019-0000	NONRES	\$ 58.94	\$ 2.56	\$ 61.50
072-0640-021-0000	SAFETY LIGHTS ONLY	\$ 0.00	\$ 2.56	\$ 2.56
072-0640-023-0000	SAFETY LIGHTS ONLY	\$ 0.00	\$ 2.56	\$ 2.56
072-0640-024-0000	SAFETY LIGHTS ONLY	\$ 0.00	\$ 2.56	\$ 2.56
072-0640-025-0000	SAFETY LIGHTS ONLY	\$ 0.00	\$ 2.56	\$ 2.56
072-0640-027-0000	NONRES	\$ 47.86	\$ 2.56	\$ 50.42
072-0640-028-0000	NONRES	\$ 86.15	\$ 2.56	\$ 88.70
072-0640-029-0000	SAFETY LIGHTS ONLY	\$ 0.00	\$ 2.56	\$ 2.56
072-0640-030-0000	NONRES	\$ 59.20	\$ 2.56	\$ 61.76
072-0640-031-0000	SAFETY LIGHTS ONLY	\$ 0.00	\$ 2.56	\$ 2.56
072-0640-032-0000	NONRES	\$ 58.94	\$ 2.56	\$ 61.50
072-0640-033-0000	NONRES	\$ 47.86	\$ 2.56	\$ 50.42
072-0640-035-0000	SAFETY LIGHTS ONLY	\$ 0.00	\$ 2.56	\$ 2.56
072-0640-036-0000	SAFETY LIGHTS ONLY	\$ 0.00	\$ 2.56	\$ 2.56
072-0640-037-0000	SAFETY LIGHTS ONLY	\$ 0.00	\$ 2.56	\$ 2.56
072-0640-038-0000	SAFETY LIGHTS ONLY	\$ 0.00	\$ 2.56	\$ 2.56
072-0640-039-0000	SAFETY LIGHTS ONLY	\$ 0.00	\$ 2.56	\$ 2.56
072-0640-040-0000	SAFETY LIGHTS ONLY	\$ 0.00	\$ 2.56	\$ 2.56
072-0640-041-0000	SAFETY LIGHTS ONLY	\$ 0.00	\$ 2.56	\$ 2.56
072-0640-042-0000	SAFETY LIGHTS ONLY	\$ 0.00	\$ 2.56	\$ 2.56
072-0650-005-0000	NONRES	\$ 465.01	\$ 2.56	\$ 467.56
072-0650-020-0000	NONRES	\$ 597.00	\$ 2.56	\$ 599.56

AGENDA ITEM 10.2

City of Rancho Cordova
Lighting District No. 2012-1
Fiscal Year 2019-20 Assessment Roll

ATTACHMENT 2

819

APN	District Classification	Street Light Charge	Safety Light Charge	Total Assessment
072-0650-021-0000	NONRES	\$ 30.23	\$ 2.56	\$ 32.78
072-0650-023-0000	NONRES	\$ 245.10	\$ 2.56	\$ 247.66
072-0650-025-0000	NONRES	\$ 348.88	\$ 2.56	\$ 351.44
072-0650-026-0000	NONRES	\$ 277.09	\$ 2.56	\$ 279.64
072-0660-001-0000	NONRES	\$ 408.58	\$ 2.56	\$ 411.14
072-0660-013-0000	NONRES	\$ 338.30	\$ 2.56	\$ 340.86
072-0660-016-0000	NONRES	\$ 107.06	\$ 2.56	\$ 109.62
072-0660-017-0000	NONRES	\$ 315.13	\$ 2.56	\$ 317.68
072-0660-018-0000	NONRES	\$ 29.98	\$ 2.56	\$ 32.54
072-0660-019-0000	NONRES	\$ 327.72	\$ 2.56	\$ 330.28
072-0660-023-0000	NONRES	\$ 132.50	\$ 2.56	\$ 135.06
072-0660-024-0000	NONRES	\$ 93.20	\$ 2.56	\$ 95.76
072-0660-025-0001	NONRES	\$ 6.80	\$ 2.56	\$ 9.36
072-0660-025-0002	NONRES	\$ 6.80	\$ 2.56	\$ 9.36
072-0660-025-0003	NONRES	\$ 6.80	\$ 2.56	\$ 9.36
072-0660-025-0004	NONRES	\$ 6.80	\$ 2.56	\$ 9.36
072-0660-025-0005	NONRES	\$ 6.80	\$ 2.56	\$ 9.36
072-0660-025-0006	NONRES	\$ 6.80	\$ 2.56	\$ 9.36
072-0660-025-0007	NONRES	\$ 6.80	\$ 2.56	\$ 9.36
072-0660-025-0008	NONRES	\$ 6.80	\$ 2.56	\$ 9.36
072-0660-025-0009	NONRES	\$ 6.80	\$ 2.56	\$ 9.36
072-0660-025-0010	NONRES	\$ 6.80	\$ 2.56	\$ 9.36
072-0660-025-0011	NONRES	\$ 6.80	\$ 2.56	\$ 9.36
072-0660-025-0012	NONRES	\$ 6.80	\$ 2.56	\$ 9.36
072-0660-025-0013	NONRES	\$ 6.80	\$ 2.56	\$ 9.36
072-0660-025-0014	NONRES	\$ 6.80	\$ 2.56	\$ 9.36
072-0660-025-0015	NONRES	\$ 6.80	\$ 2.56	\$ 9.36
072-0670-002-0000	NONRES	\$ 66.75	\$ 2.56	\$ 69.30
072-0670-003-0000	NONRES	\$ 62.98	\$ 2.56	\$ 65.54
072-0670-008-0000	NONRES	\$ 143.08	\$ 2.56	\$ 145.64
072-0670-010-0000	NONRES	\$ 186.15	\$ 2.56	\$ 188.70
072-0670-022-0000	NONRES	\$ 84.13	\$ 2.56	\$ 86.68
072-0670-023-0000	NONRES	\$ 112.35	\$ 2.56	\$ 114.90
072-0670-024-0000	NONRES	\$ 409.59	\$ 2.56	\$ 412.14
072-0670-025-0000	NONRES	\$ 209.08	\$ 2.56	\$ 211.64
072-0670-026-0000	NONRES	\$ 564.26	\$ 2.56	\$ 566.82
072-0670-027-0000	NONRES	\$ 47.36	\$ 2.56	\$ 49.92
072-0670-028-0000	NONRES	\$ 47.36	\$ 2.56	\$ 49.92
072-0680-026-0000	NONRES	\$ 35.27	\$ 2.56	\$ 37.82
072-0680-039-0000	NONRES	\$ 25.19	\$ 2.56	\$ 27.74
072-0680-040-0000	NONRES	\$ 277.59	\$ 2.56	\$ 280.14
072-0680-042-0000	NONRES	\$ 168.77	\$ 2.56	\$ 171.32
072-0680-043-0000	NONRES	\$ 91.69	\$ 2.56	\$ 94.24
072-0680-048-0000	NONRES	\$ 241.57	\$ 2.56	\$ 244.12

AGENDA ITEM 10.2

City of Rancho Cordova
Lighting District No. 2012-1
Fiscal Year 2019-20 Assessment Roll

ATTACHMENT 2

820

APN	District Classification	Street Light Charge	Safety Light Charge	Total Assessment
072-0680-049-0000	NONRES	\$ 125.95	\$ 2.56	\$ 128.50
072-0680-050-0000	NONRES	\$ 251.40	\$ 2.56	\$ 253.96
072-0680-051-0000	NONRES	\$ 220.66	\$ 2.56	\$ 223.22
072-0680-052-0000	NONRES	\$ 537.55	\$ 2.56	\$ 540.10
072-0680-062-0000	NONRES	\$ 346.36	\$ 2.56	\$ 348.92
072-0680-063-0000	NONRES	\$ 61.72	\$ 2.56	\$ 64.28
072-0680-064-0000	NONRES	\$ 264.50	\$ 2.56	\$ 267.06
072-0680-065-0000	NONRES	\$ 29.22	\$ 2.56	\$ 31.78
072-0680-067-0000	NONRES	\$ 29.22	\$ 2.56	\$ 31.78
072-0680-068-0000	NONRES	\$ 29.22	\$ 2.56	\$ 31.78
072-0680-072-0000	SAFETY LIGHTS ONLY	\$ 0.00	\$ 2.56	\$ 2.56
072-0680-075-0000	SAFETY LIGHTS ONLY	\$ 0.00	\$ 2.56	\$ 2.56
072-0690-022-0000	NONRES	\$ 25.19	\$ 2.56	\$ 27.74
072-0690-036-0000	NONRES	\$ 128.47	\$ 2.56	\$ 131.02
072-0690-037-0000	NONRES	\$ 226.71	\$ 2.56	\$ 229.26
072-0690-038-0000	NONRES	\$ 224.19	\$ 2.56	\$ 226.74
072-0690-039-0000	NONRES	\$ 103.28	\$ 2.56	\$ 105.84
072-0690-060-0000	NONRES	\$ 178.60	\$ 2.56	\$ 181.16
072-0690-061-0000	NONRES	\$ 365.51	\$ 2.56	\$ 368.06
072-0690-062-0000	NONRES	\$ 117.89	\$ 2.56	\$ 120.44
072-0690-063-0000	NONRES	\$ 267.01	\$ 2.56	\$ 269.56
072-0690-064-0000	NONRES	\$ 429.24	\$ 2.56	\$ 431.80
072-0690-078-0000	NONRES	\$ 480.63	\$ 2.56	\$ 483.18
072-0690-079-0000	NONRES	\$ 134.26	\$ 2.56	\$ 136.82
072-0690-080-0000	NONRES	\$ 166.51	\$ 2.56	\$ 169.06
072-0690-082-0000	NONRES	\$ 83.38	\$ 2.56	\$ 85.94
072-0690-084-0000	NONRES	\$ 379.11	\$ 2.56	\$ 381.66
072-0690-085-0000	NONRES	\$ 382.64	\$ 2.56	\$ 385.20
072-0690-086-0000	NONRES	\$ 239.31	\$ 2.56	\$ 241.86
072-0690-089-0000	NONRES	\$ 476.34	\$ 2.56	\$ 478.90
072-0690-090-0000	NONRES	\$ 201.52	\$ 2.56	\$ 204.08
072-0690-091-0000	NONRES	\$ 81.11	\$ 2.56	\$ 83.66
072-0690-093-0000	NONRES	\$ 230.49	\$ 2.56	\$ 233.04
072-0690-094-0000	NONRES	\$ 188.93	\$ 2.56	\$ 191.48
072-0690-095-0000	NONRES	\$ 226.71	\$ 2.56	\$ 229.26
072-0690-096-0000	NONRES	\$ 289.69	\$ 2.56	\$ 292.24
072-0690-098-0000	NONRES	\$ 234.77	\$ 2.56	\$ 237.32
072-0690-099-0000	NONRES	\$ 226.71	\$ 2.56	\$ 229.26
072-0690-104-0000	NONRES	\$ 68.52	\$ 2.56	\$ 71.08
072-0690-105-0000	NONRES	\$ 385.66	\$ 2.56	\$ 388.22
072-0690-107-0000	NONRES	\$ 730.51	\$ 2.56	\$ 733.06
072-0690-108-0000	NONRES	\$ 556.70	\$ 2.56	\$ 559.26
072-0690-113-0000	NONRES	\$ 226.71	\$ 2.56	\$ 229.26
072-0690-114-0000	NONRES	\$ 128.47	\$ 2.56	\$ 131.02

AGENDA ITEM 10.2

City of Rancho Cordova
Lighting District No. 2012-1
Fiscal Year 2019-20 Assessment Roll

ATTACHMENT 2

821

APN	District Classification	Street Light Charge	Safety Light Charge	Total Assessment
072-0690-115-0000	NONRES	\$ 47.61	\$ 2.56	\$ 50.16
072-0690-116-0000	NONRES	\$ 21.41	\$ 2.56	\$ 23.96
072-0690-122-0000	NONRES	\$ 76.58	\$ 2.56	\$ 79.14
072-0690-123-0000	NONRES	\$ 122.68	\$ 2.56	\$ 125.24
072-1010-001-0000	NONRES	\$ 8.82	\$ 2.56	\$ 11.38
072-1010-002-0000	NONRES	\$ 8.82	\$ 2.56	\$ 11.38
072-1010-003-0000	NONRES	\$ 8.82	\$ 2.56	\$ 11.38
072-1010-004-0000	NONRES	\$ 8.82	\$ 2.56	\$ 11.38
072-1010-005-0000	NONRES	\$ 8.82	\$ 2.56	\$ 11.38
072-1010-006-0000	NONRES	\$ 8.82	\$ 2.56	\$ 11.38
072-1200-001-0000	NONRES	\$ 8.31	\$ 2.56	\$ 10.86
072-1200-002-0000	NONRES	\$ 8.31	\$ 2.56	\$ 10.86
072-1200-003-0000	NONRES	\$ 8.31	\$ 2.56	\$ 10.86
072-1200-004-0000	NONRES	\$ 8.31	\$ 2.56	\$ 10.86
072-1200-005-0000	NONRES	\$ 8.31	\$ 2.56	\$ 10.86
072-1200-006-0000	NONRES	\$ 8.31	\$ 2.56	\$ 10.86
072-1200-007-0000	NONRES	\$ 8.31	\$ 2.56	\$ 10.86
072-1200-008-0000	NONRES	\$ 8.31	\$ 2.56	\$ 10.86
072-1200-009-0000	NONRES	\$ 8.31	\$ 2.56	\$ 10.86
072-1200-010-0000	NONRES	\$ 8.31	\$ 2.56	\$ 10.86
072-1200-011-0000	NONRES	\$ 8.31	\$ 2.56	\$ 10.86
072-1340-001-0000	RESIDENTIAL	\$ 15.32	\$ 2.56	\$ 17.88
072-1340-002-0000	RESIDENTIAL	\$ 15.32	\$ 2.56	\$ 17.88
072-1340-003-0000	RESIDENTIAL	\$ 15.32	\$ 2.56	\$ 17.88
072-1340-004-0000	RESIDENTIAL	\$ 15.32	\$ 2.56	\$ 17.88
072-1340-005-0000	RESIDENTIAL	\$ 15.32	\$ 2.56	\$ 17.88
072-1340-006-0000	RESIDENTIAL	\$ 15.32	\$ 2.56	\$ 17.88
072-1340-007-0000	RESIDENTIAL	\$ 15.32	\$ 2.56	\$ 17.88
072-1340-008-0000	RESIDENTIAL	\$ 15.32	\$ 2.56	\$ 17.88
072-1340-009-0000	RESIDENTIAL	\$ 15.32	\$ 2.56	\$ 17.88
072-1340-010-0000	RESIDENTIAL	\$ 15.32	\$ 2.56	\$ 17.88
072-1340-011-0000	RESIDENTIAL	\$ 15.32	\$ 2.56	\$ 17.88
072-1340-012-0000	RESIDENTIAL	\$ 15.32	\$ 2.56	\$ 17.88
072-1340-013-0000	RESIDENTIAL	\$ 15.32	\$ 2.56	\$ 17.88
072-1340-014-0000	RESIDENTIAL	\$ 15.32	\$ 2.56	\$ 17.88
072-1340-015-0000	RESIDENTIAL	\$ 15.32	\$ 2.56	\$ 17.88
072-1340-016-0000	RESIDENTIAL	\$ 15.32	\$ 2.56	\$ 17.88
072-1340-017-0000	RESIDENTIAL	\$ 15.32	\$ 2.56	\$ 17.88
072-1340-018-0000	RESIDENTIAL	\$ 15.32	\$ 2.56	\$ 17.88
072-1340-019-0000	RESIDENTIAL	\$ 15.32	\$ 2.56	\$ 17.88
072-1340-020-0000	RESIDENTIAL	\$ 15.32	\$ 2.56	\$ 17.88
072-1340-021-0000	RESIDENTIAL	\$ 15.32	\$ 2.56	\$ 17.88
072-1340-022-0000	RESIDENTIAL	\$ 15.32	\$ 2.56	\$ 17.88
072-1340-023-0000	RESIDENTIAL	\$ 15.32	\$ 2.56	\$ 17.88

AGENDA ITEM 10.2

City of Rancho Cordova
Lighting District No. 2012-1
Fiscal Year 2019-20 Assessment Roll

ATTACHMENT 2

822

APN	District Classification	Street Light Charge	Safety Light Charge	Total Assessment
072-1340-024-0000	RESIDENTIAL	\$ 15.32	\$ 2.56	\$ 17.88
072-1340-025-0000	RESIDENTIAL	\$ 15.32	\$ 2.56	\$ 17.88
072-1340-026-0000	RESIDENTIAL	\$ 15.32	\$ 2.56	\$ 17.88
072-1340-027-0000	RESIDENTIAL	\$ 15.32	\$ 2.56	\$ 17.88
072-1340-028-0000	RESIDENTIAL	\$ 15.32	\$ 2.56	\$ 17.88
072-1340-029-0000	RESIDENTIAL	\$ 15.32	\$ 2.56	\$ 17.88
072-1340-030-0000	RESIDENTIAL	\$ 15.32	\$ 2.56	\$ 17.88
072-1340-031-0000	RESIDENTIAL	\$ 15.32	\$ 2.56	\$ 17.88
072-1340-032-0000	RESIDENTIAL	\$ 15.32	\$ 2.56	\$ 17.88
072-1340-033-0000	RESIDENTIAL	\$ 15.32	\$ 2.56	\$ 17.88
072-1340-034-0000	RESIDENTIAL	\$ 15.32	\$ 2.56	\$ 17.88
072-1340-035-0000	RESIDENTIAL	\$ 15.32	\$ 2.56	\$ 17.88
072-1340-036-0000	RESIDENTIAL	\$ 15.32	\$ 2.56	\$ 17.88
072-1340-037-0000	RESIDENTIAL	\$ 15.32	\$ 2.56	\$ 17.88
072-1340-038-0000	RESIDENTIAL	\$ 15.32	\$ 2.56	\$ 17.88
072-1340-039-0000	RESIDENTIAL	\$ 15.32	\$ 2.56	\$ 17.88
072-1340-040-0000	RESIDENTIAL	\$ 15.32	\$ 2.56	\$ 17.88
072-1340-041-0000	RESIDENTIAL	\$ 15.32	\$ 2.56	\$ 17.88
072-1340-042-0000	RESIDENTIAL	\$ 15.32	\$ 2.56	\$ 17.88
072-1340-043-0000	RESIDENTIAL	\$ 15.32	\$ 2.56	\$ 17.88
072-1340-044-0000	RESIDENTIAL	\$ 15.32	\$ 2.56	\$ 17.88
072-1340-045-0000	RESIDENTIAL	\$ 15.32	\$ 2.56	\$ 17.88
072-1340-046-0000	RESIDENTIAL	\$ 15.32	\$ 2.56	\$ 17.88
072-1340-047-0000	RESIDENTIAL	\$ 15.32	\$ 2.56	\$ 17.88
072-1340-048-0000	RESIDENTIAL	\$ 15.32	\$ 2.56	\$ 17.88
072-1340-049-0000	RESIDENTIAL	\$ 15.32	\$ 2.56	\$ 17.88
072-1340-050-0000	RESIDENTIAL	\$ 15.32	\$ 2.56	\$ 17.88
072-1340-051-0000	RESIDENTIAL	\$ 15.32	\$ 2.56	\$ 17.88
072-1340-052-0000	RESIDENTIAL	\$ 15.32	\$ 2.56	\$ 17.88
072-1340-053-0000	RESIDENTIAL	\$ 15.32	\$ 2.56	\$ 17.88
072-1340-054-0000	RESIDENTIAL	\$ 15.32	\$ 2.56	\$ 17.88
072-1340-055-0000	RESIDENTIAL	\$ 15.32	\$ 2.56	\$ 17.88
072-1340-056-0000	RESIDENTIAL	\$ 15.32	\$ 2.56	\$ 17.88
072-1340-057-0000	RESIDENTIAL	\$ 15.32	\$ 2.56	\$ 17.88
072-1340-058-0000	RESIDENTIAL	\$ 15.32	\$ 2.56	\$ 17.88
072-1340-059-0000	RESIDENTIAL	\$ 15.32	\$ 2.56	\$ 17.88
072-1340-060-0000	RESIDENTIAL	\$ 15.32	\$ 2.56	\$ 17.88
072-1340-061-0000	RESIDENTIAL	\$ 15.32	\$ 2.56	\$ 17.88
072-1340-062-0000	RESIDENTIAL	\$ 15.32	\$ 2.56	\$ 17.88
072-1340-063-0000	RESIDENTIAL	\$ 15.32	\$ 2.56	\$ 17.88
072-1340-064-0000	RESIDENTIAL	\$ 15.32	\$ 2.56	\$ 17.88
072-1340-065-0000	RESIDENTIAL	\$ 15.32	\$ 2.56	\$ 17.88
072-1340-066-0000	RESIDENTIAL	\$ 15.32	\$ 2.56	\$ 17.88
072-1340-067-0000	RESIDENTIAL	\$ 15.32	\$ 2.56	\$ 17.88

AGENDA ITEM 10.2

City of Rancho Cordova
Lighting District No. 2012-1
Fiscal Year 2019-20 Assessment Roll

ATTACHMENT 2

823

APN	District Classification	Street Light Charge	Safety Light Charge	Total Assessment
072-1340-068-0000	RESIDENTIAL	\$ 15.32	\$ 2.56	\$ 17.88
072-1340-069-0000	RESIDENTIAL	\$ 15.32	\$ 2.56	\$ 17.88
072-1340-070-0000	RESIDENTIAL	\$ 15.32	\$ 2.56	\$ 17.88
072-1340-071-0000	RESIDENTIAL	\$ 15.32	\$ 2.56	\$ 17.88
072-1340-072-0000	RESIDENTIAL	\$ 15.32	\$ 2.56	\$ 17.88
072-1340-073-0000	RESIDENTIAL	\$ 15.32	\$ 2.56	\$ 17.88
072-1340-074-0000	RESIDENTIAL	\$ 15.32	\$ 2.56	\$ 17.88
072-1350-001-0000	RESIDENTIAL	\$ 15.32	\$ 2.56	\$ 17.88
072-1350-002-0000	RESIDENTIAL	\$ 15.32	\$ 2.56	\$ 17.88
072-1350-003-0000	RESIDENTIAL	\$ 15.32	\$ 2.56	\$ 17.88
072-1350-004-0000	RESIDENTIAL	\$ 15.32	\$ 2.56	\$ 17.88
072-1350-005-0000	RESIDENTIAL	\$ 15.32	\$ 2.56	\$ 17.88
072-1350-006-0000	RESIDENTIAL	\$ 15.32	\$ 2.56	\$ 17.88
072-1350-007-0000	RESIDENTIAL	\$ 15.32	\$ 2.56	\$ 17.88
072-1350-008-0000	RESIDENTIAL	\$ 15.32	\$ 2.56	\$ 17.88
072-1350-009-0000	RESIDENTIAL	\$ 15.32	\$ 2.56	\$ 17.88
072-1350-010-0000	RESIDENTIAL	\$ 15.32	\$ 2.56	\$ 17.88
072-1350-011-0000	RESIDENTIAL	\$ 15.32	\$ 2.56	\$ 17.88
072-1350-012-0000	RESIDENTIAL	\$ 15.32	\$ 2.56	\$ 17.88
072-1350-013-0000	RESIDENTIAL	\$ 15.32	\$ 2.56	\$ 17.88
072-1350-014-0000	RESIDENTIAL	\$ 15.32	\$ 2.56	\$ 17.88
072-1350-015-0000	RESIDENTIAL	\$ 15.32	\$ 2.56	\$ 17.88
072-1350-016-0000	RESIDENTIAL	\$ 15.32	\$ 2.56	\$ 17.88
072-1350-017-0000	RESIDENTIAL	\$ 15.32	\$ 2.56	\$ 17.88
072-1350-018-0000	RESIDENTIAL	\$ 15.32	\$ 2.56	\$ 17.88
072-1350-019-0000	RESIDENTIAL	\$ 15.32	\$ 2.56	\$ 17.88
072-1350-020-0000	RESIDENTIAL	\$ 15.32	\$ 2.56	\$ 17.88
072-1350-021-0000	RESIDENTIAL	\$ 15.32	\$ 2.56	\$ 17.88
072-1350-022-0000	RESIDENTIAL	\$ 15.32	\$ 2.56	\$ 17.88
072-1350-023-0000	RESIDENTIAL	\$ 15.32	\$ 2.56	\$ 17.88
072-1350-024-0000	RESIDENTIAL	\$ 15.32	\$ 2.56	\$ 17.88
072-1350-025-0000	RESIDENTIAL	\$ 15.32	\$ 2.56	\$ 17.88
072-1350-026-0000	RESIDENTIAL	\$ 15.32	\$ 2.56	\$ 17.88
072-1350-027-0000	RESIDENTIAL	\$ 15.32	\$ 2.56	\$ 17.88
072-1350-028-0000	RESIDENTIAL	\$ 15.32	\$ 2.56	\$ 17.88
072-1350-029-0000	RESIDENTIAL	\$ 15.32	\$ 2.56	\$ 17.88
072-1350-030-0000	RESIDENTIAL	\$ 15.32	\$ 2.56	\$ 17.88
072-1350-031-0000	RESIDENTIAL	\$ 15.32	\$ 2.56	\$ 17.88
072-1350-032-0000	RESIDENTIAL	\$ 15.32	\$ 2.56	\$ 17.88
072-1350-033-0000	RESIDENTIAL	\$ 15.32	\$ 2.56	\$ 17.88
072-1350-034-0000	RESIDENTIAL	\$ 15.32	\$ 2.56	\$ 17.88
072-1350-035-0000	RESIDENTIAL	\$ 15.32	\$ 2.56	\$ 17.88
072-1350-036-0000	RESIDENTIAL	\$ 15.32	\$ 2.56	\$ 17.88
072-1350-037-0000	RESIDENTIAL	\$ 15.32	\$ 2.56	\$ 17.88

AGENDA ITEM 10.2

City of Rancho Cordova
Lighting District No. 2012-1
Fiscal Year 2019-20 Assessment Roll

ATTACHMENT 2

824

APN	District Classification	Street Light Charge	Safety Light Charge	Total Assessment
072-1350-038-0000	RESIDENTIAL	\$ 15.32	\$ 2.56	\$ 17.88
072-1350-039-0000	RESIDENTIAL	\$ 15.32	\$ 2.56	\$ 17.88
072-1350-040-0000	RESIDENTIAL	\$ 15.32	\$ 2.56	\$ 17.88
072-1350-041-0000	RESIDENTIAL	\$ 15.32	\$ 2.56	\$ 17.88
072-1350-042-0000	RESIDENTIAL	\$ 15.32	\$ 2.56	\$ 17.88
072-1350-043-0000	RESIDENTIAL	\$ 15.32	\$ 2.56	\$ 17.88
072-1350-044-0000	RESIDENTIAL	\$ 15.32	\$ 2.56	\$ 17.88
072-1350-045-0000	RESIDENTIAL	\$ 15.32	\$ 2.56	\$ 17.88
072-1350-046-0000	RESIDENTIAL	\$ 15.32	\$ 2.56	\$ 17.88
072-1350-047-0000	RESIDENTIAL	\$ 15.32	\$ 2.56	\$ 17.88
072-1350-051-0000	RESIDENTIAL	\$ 15.32	\$ 2.56	\$ 17.88
072-1350-052-0000	RESIDENTIAL	\$ 15.32	\$ 2.56	\$ 17.88
072-1350-053-0000	RESIDENTIAL	\$ 15.32	\$ 2.56	\$ 17.88
072-1350-054-0000	RESIDENTIAL	\$ 15.32	\$ 2.56	\$ 17.88
072-1350-055-0000	RESIDENTIAL	\$ 15.32	\$ 2.56	\$ 17.88
072-1350-056-0000	RESIDENTIAL	\$ 15.32	\$ 2.56	\$ 17.88
072-1350-057-0000	RESIDENTIAL	\$ 15.32	\$ 2.56	\$ 17.88
072-1350-058-0000	RESIDENTIAL	\$ 15.32	\$ 2.56	\$ 17.88
072-1350-059-0000	RESIDENTIAL	\$ 15.32	\$ 2.56	\$ 17.88
072-1350-060-0000	RESIDENTIAL	\$ 15.32	\$ 2.56	\$ 17.88
072-1350-061-0000	RESIDENTIAL	\$ 15.32	\$ 2.56	\$ 17.88
072-1350-062-0000	RESIDENTIAL	\$ 15.32	\$ 2.56	\$ 17.88
072-1350-063-0000	RESIDENTIAL	\$ 15.32	\$ 2.56	\$ 17.88
072-1350-064-0000	RESIDENTIAL	\$ 15.32	\$ 2.56	\$ 17.88
072-1350-065-0000	RESIDENTIAL	\$ 15.32	\$ 2.56	\$ 17.88
072-1350-066-0000	RESIDENTIAL	\$ 15.32	\$ 2.56	\$ 17.88
072-1350-067-0000	RESIDENTIAL	\$ 15.32	\$ 2.56	\$ 17.88
072-1350-068-0000	RESIDENTIAL	\$ 15.32	\$ 2.56	\$ 17.88
072-1350-069-0000	RESIDENTIAL	\$ 15.32	\$ 2.56	\$ 17.88
072-1350-070-0000	RESIDENTIAL	\$ 15.32	\$ 2.56	\$ 17.88
072-1350-071-0000	RESIDENTIAL	\$ 15.32	\$ 2.56	\$ 17.88
072-1350-072-0000	RESIDENTIAL	\$ 15.32	\$ 2.56	\$ 17.88
072-1350-073-0000	RESIDENTIAL	\$ 15.32	\$ 2.56	\$ 17.88
072-1350-074-0000	RESIDENTIAL	\$ 15.32	\$ 2.56	\$ 17.88
072-1350-075-0000	RESIDENTIAL	\$ 15.32	\$ 2.56	\$ 17.88
072-1350-076-0000	RESIDENTIAL	\$ 15.32	\$ 2.56	\$ 17.88
072-1350-077-0000	RESIDENTIAL	\$ 15.32	\$ 2.56	\$ 17.88
072-1350-078-0000	RESIDENTIAL	\$ 15.32	\$ 2.56	\$ 17.88
072-1350-079-0000	RESIDENTIAL	\$ 15.32	\$ 2.56	\$ 17.88
072-1350-080-0000	RESIDENTIAL	\$ 15.32	\$ 2.56	\$ 17.88
072-1350-082-0000	RESIDENTIAL	\$ 15.32	\$ 2.56	\$ 17.88
072-1350-084-0000	RESIDENTIAL	\$ 15.32	\$ 2.56	\$ 17.88
072-1350-085-0000	RESIDENTIAL	\$ 15.32	\$ 2.56	\$ 17.88
072-1350-086-0000	NONRES	\$ 17.88	\$ 2.56	\$ 20.44

AGENDA ITEM 10.2

City of Rancho Cordova
Lighting District No. 2012-1
Fiscal Year 2019-20 Assessment Roll

ATTACHMENT 2

825

APN	District Classification	Street Light Charge	Safety Light Charge	Total Assessment
072-1520-001-0000	NONRES	\$ 267.52	\$ 2.56	\$ 270.08
072-1520-011-0000	SAFETY LIGHTS ONLY	\$ 0.00	\$ 2.56	\$ 2.56
072-1520-016-0000	NONRES	\$ 340.07	\$ 2.56	\$ 342.62
072-1520-018-0000	NONRES	\$ 259.46	\$ 2.56	\$ 262.02
072-1520-019-0000	NONRES	\$ 175.07	\$ 2.56	\$ 177.62
072-1960-001-0000	RESIDENTIAL	\$ 15.32	\$ 2.56	\$ 17.88
072-1960-002-0000	RESIDENTIAL	\$ 15.32	\$ 2.56	\$ 17.88
072-1960-003-0000	RESIDENTIAL	\$ 15.32	\$ 2.56	\$ 17.88
072-1960-004-0000	RESIDENTIAL	\$ 15.32	\$ 2.56	\$ 17.88
072-1960-005-0000	RESIDENTIAL	\$ 15.32	\$ 2.56	\$ 17.88
072-1960-006-0000	RESIDENTIAL	\$ 15.32	\$ 2.56	\$ 17.88
072-1960-007-0000	RESIDENTIAL	\$ 15.32	\$ 2.56	\$ 17.88
072-1960-008-0000	RESIDENTIAL	\$ 15.32	\$ 2.56	\$ 17.88
072-1960-009-0000	RESIDENTIAL	\$ 15.32	\$ 2.56	\$ 17.88
072-1960-010-0000	RESIDENTIAL	\$ 15.32	\$ 2.56	\$ 17.88
072-1960-011-0000	RESIDENTIAL	\$ 15.32	\$ 2.56	\$ 17.88
072-1960-012-0000	RESIDENTIAL	\$ 15.32	\$ 2.56	\$ 17.88
072-1960-013-0000	RESIDENTIAL	\$ 15.32	\$ 2.56	\$ 17.88
072-1960-014-0000	RESIDENTIAL	\$ 15.32	\$ 2.56	\$ 17.88
072-1960-015-0000	RESIDENTIAL	\$ 15.32	\$ 2.56	\$ 17.88
072-1960-016-0000	RESIDENTIAL	\$ 15.32	\$ 2.56	\$ 17.88
072-1960-017-0000	RESIDENTIAL	\$ 15.32	\$ 2.56	\$ 17.88
072-1960-018-0000	RESIDENTIAL	\$ 15.32	\$ 2.56	\$ 17.88
072-1960-019-0000	RESIDENTIAL	\$ 15.32	\$ 2.56	\$ 17.88
072-1960-020-0000	RESIDENTIAL	\$ 15.32	\$ 2.56	\$ 17.88
072-1960-021-0000	RESIDENTIAL	\$ 15.32	\$ 2.56	\$ 17.88
072-1960-022-0000	RESIDENTIAL	\$ 15.32	\$ 2.56	\$ 17.88
072-1960-023-0000	RESIDENTIAL	\$ 15.32	\$ 2.56	\$ 17.88
072-1960-024-0000	RESIDENTIAL	\$ 15.32	\$ 2.56	\$ 17.88
072-1960-025-0000	RESIDENTIAL	\$ 15.32	\$ 2.56	\$ 17.88
072-1960-026-0000	RESIDENTIAL	\$ 15.32	\$ 2.56	\$ 17.88
072-1960-027-0000	RESIDENTIAL	\$ 15.32	\$ 2.56	\$ 17.88
072-1960-028-0000	RESIDENTIAL	\$ 15.32	\$ 2.56	\$ 17.88
072-1960-029-0000	RESIDENTIAL	\$ 15.32	\$ 2.56	\$ 17.88
072-1960-030-0000	RESIDENTIAL	\$ 15.32	\$ 2.56	\$ 17.88
072-1960-031-0000	RESIDENTIAL	\$ 15.32	\$ 2.56	\$ 17.88
072-1960-032-0000	RESIDENTIAL	\$ 15.32	\$ 2.56	\$ 17.88
072-1960-033-0000	RESIDENTIAL	\$ 15.32	\$ 2.56	\$ 17.88
072-1960-034-0000	RESIDENTIAL	\$ 15.32	\$ 2.56	\$ 17.88
072-1960-035-0000	RESIDENTIAL	\$ 15.32	\$ 2.56	\$ 17.88
072-1960-036-0000	RESIDENTIAL	\$ 15.32	\$ 2.56	\$ 17.88
072-1960-037-0000	RESIDENTIAL	\$ 15.32	\$ 2.56	\$ 17.88
072-1960-038-0000	RESIDENTIAL	\$ 15.32	\$ 2.56	\$ 17.88
072-1960-039-0000	RESIDENTIAL	\$ 15.32	\$ 2.56	\$ 17.88

AGENDA ITEM 10.2

City of Rancho Cordova
Lighting District No. 2012-1
Fiscal Year 2019-20 Assessment Roll

ATTACHMENT 2

826

APN	District Classification	Street Light Charge	Safety Light Charge	Total Assessment
072-1960-040-0000	RESIDENTIAL	\$ 15.32	\$ 2.56	\$ 17.88
072-1960-041-0000	RESIDENTIAL	\$ 15.32	\$ 2.56	\$ 17.88
072-1960-042-0000	RESIDENTIAL	\$ 15.32	\$ 2.56	\$ 17.88
072-1960-043-0000	RESIDENTIAL	\$ 15.32	\$ 2.56	\$ 17.88
072-1960-044-0000	RESIDENTIAL	\$ 15.32	\$ 2.56	\$ 17.88
072-1960-045-0000	RESIDENTIAL	\$ 15.32	\$ 2.56	\$ 17.88
072-1960-046-0000	RESIDENTIAL	\$ 15.32	\$ 2.56	\$ 17.88
072-1960-047-0000	RESIDENTIAL	\$ 15.32	\$ 2.56	\$ 17.88
072-1960-048-0000	RESIDENTIAL	\$ 15.32	\$ 2.56	\$ 17.88
072-1970-001-0000	RESIDENTIAL	\$ 15.32	\$ 2.56	\$ 17.88
072-1970-002-0000	RESIDENTIAL	\$ 15.32	\$ 2.56	\$ 17.88
072-1970-003-0000	RESIDENTIAL	\$ 15.32	\$ 2.56	\$ 17.88
072-1970-004-0000	RESIDENTIAL	\$ 15.32	\$ 2.56	\$ 17.88
072-1970-005-0000	RESIDENTIAL	\$ 15.32	\$ 2.56	\$ 17.88
072-1970-006-0000	RESIDENTIAL	\$ 15.32	\$ 2.56	\$ 17.88
072-1970-007-0000	RESIDENTIAL	\$ 15.32	\$ 2.56	\$ 17.88
072-1970-008-0000	RESIDENTIAL	\$ 15.32	\$ 2.56	\$ 17.88
072-1970-009-0000	RESIDENTIAL	\$ 15.32	\$ 2.56	\$ 17.88
072-1970-010-0000	RESIDENTIAL	\$ 15.32	\$ 2.56	\$ 17.88
072-1970-011-0000	RESIDENTIAL	\$ 15.32	\$ 2.56	\$ 17.88
072-1970-012-0000	RESIDENTIAL	\$ 15.32	\$ 2.56	\$ 17.88
072-1970-013-0000	RESIDENTIAL	\$ 15.32	\$ 2.56	\$ 17.88
072-1970-014-0000	RESIDENTIAL	\$ 15.32	\$ 2.56	\$ 17.88
072-1970-015-0000	RESIDENTIAL	\$ 15.32	\$ 2.56	\$ 17.88
072-1970-016-0000	RESIDENTIAL	\$ 15.32	\$ 2.56	\$ 17.88
072-1970-017-0000	RESIDENTIAL	\$ 15.32	\$ 2.56	\$ 17.88
072-1970-018-0000	RESIDENTIAL	\$ 15.32	\$ 2.56	\$ 17.88
072-1970-019-0000	RESIDENTIAL	\$ 15.32	\$ 2.56	\$ 17.88
072-1970-020-0000	RESIDENTIAL	\$ 15.32	\$ 2.56	\$ 17.88
072-1970-021-0000	RESIDENTIAL	\$ 15.32	\$ 2.56	\$ 17.88
072-1970-022-0000	RESIDENTIAL	\$ 15.32	\$ 2.56	\$ 17.88
072-1970-023-0000	RESIDENTIAL	\$ 15.32	\$ 2.56	\$ 17.88
072-1970-024-0000	RESIDENTIAL	\$ 15.32	\$ 2.56	\$ 17.88
072-1970-025-0000	RESIDENTIAL	\$ 15.32	\$ 2.56	\$ 17.88
072-1970-026-0000	RESIDENTIAL	\$ 15.32	\$ 2.56	\$ 17.88
072-1970-027-0000	RESIDENTIAL	\$ 15.32	\$ 2.56	\$ 17.88
072-1970-028-0000	RESIDENTIAL	\$ 15.32	\$ 2.56	\$ 17.88
072-1970-029-0000	RESIDENTIAL	\$ 15.32	\$ 2.56	\$ 17.88
072-1970-030-0000	RESIDENTIAL	\$ 15.32	\$ 2.56	\$ 17.88
072-1970-031-0000	RESIDENTIAL	\$ 15.32	\$ 2.56	\$ 17.88
072-1970-032-0000	RESIDENTIAL	\$ 15.32	\$ 2.56	\$ 17.88
072-1970-033-0000	RESIDENTIAL	\$ 15.32	\$ 2.56	\$ 17.88
072-1970-034-0000	RESIDENTIAL	\$ 15.32	\$ 2.56	\$ 17.88
072-1970-035-0000	RESIDENTIAL	\$ 15.32	\$ 2.56	\$ 17.88

AGENDA ITEM 10.2

City of Rancho Cordova
Lighting District No. 2012-1
Fiscal Year 2019-20 Assessment Roll

ATTACHMENT 2

827

APN	District Classification	Street Light Charge	Safety Light Charge	Total Assessment
072-1970-036-0000	RESIDENTIAL	\$ 15.32	\$ 2.56	\$ 17.88
072-1970-037-0000	RESIDENTIAL	\$ 15.32	\$ 2.56	\$ 17.88
072-1970-038-0000	RESIDENTIAL	\$ 15.32	\$ 2.56	\$ 17.88
072-1970-039-0000	RESIDENTIAL	\$ 15.32	\$ 2.56	\$ 17.88
072-1970-040-0000	RESIDENTIAL	\$ 15.32	\$ 2.56	\$ 17.88
072-1970-041-0000	RESIDENTIAL	\$ 15.32	\$ 2.56	\$ 17.88
072-1970-042-0000	RESIDENTIAL	\$ 15.32	\$ 2.56	\$ 17.88
072-1970-043-0000	RESIDENTIAL	\$ 15.32	\$ 2.56	\$ 17.88
072-1970-044-0000	RESIDENTIAL	\$ 15.32	\$ 2.56	\$ 17.88
072-1970-045-0000	RESIDENTIAL	\$ 15.32	\$ 2.56	\$ 17.88
072-1970-046-0000	RESIDENTIAL	\$ 15.32	\$ 2.56	\$ 17.88
072-2020-001-0000	RESIDENTIAL	\$ 15.32	\$ 2.56	\$ 17.88
072-2020-002-0000	RESIDENTIAL	\$ 15.32	\$ 2.56	\$ 17.88
072-2020-003-0000	RESIDENTIAL	\$ 15.32	\$ 2.56	\$ 17.88
072-2020-004-0000	RESIDENTIAL	\$ 15.32	\$ 2.56	\$ 17.88
072-2020-005-0000	RESIDENTIAL	\$ 15.32	\$ 2.56	\$ 17.88
072-2020-006-0000	RESIDENTIAL	\$ 15.32	\$ 2.56	\$ 17.88
072-2020-007-0000	RESIDENTIAL	\$ 15.32	\$ 2.56	\$ 17.88
072-2020-008-0000	RESIDENTIAL	\$ 15.32	\$ 2.56	\$ 17.88
072-2020-009-0000	RESIDENTIAL	\$ 15.32	\$ 2.56	\$ 17.88
072-2020-010-0000	RESIDENTIAL	\$ 15.32	\$ 2.56	\$ 17.88
072-2020-011-0000	RESIDENTIAL	\$ 15.32	\$ 2.56	\$ 17.88
072-2020-012-0000	RESIDENTIAL	\$ 15.32	\$ 2.56	\$ 17.88
072-2020-013-0000	RESIDENTIAL	\$ 15.32	\$ 2.56	\$ 17.88
072-2020-014-0000	RESIDENTIAL	\$ 15.32	\$ 2.56	\$ 17.88
072-2020-015-0000	RESIDENTIAL	\$ 15.32	\$ 2.56	\$ 17.88
072-2020-016-0000	RESIDENTIAL	\$ 15.32	\$ 2.56	\$ 17.88
072-2020-017-0000	RESIDENTIAL	\$ 15.32	\$ 2.56	\$ 17.88
072-2020-018-0000	RESIDENTIAL	\$ 15.32	\$ 2.56	\$ 17.88
072-2020-019-0000	RESIDENTIAL	\$ 15.32	\$ 2.56	\$ 17.88
072-2020-020-0000	RESIDENTIAL	\$ 15.32	\$ 2.56	\$ 17.88
072-2020-021-0000	RESIDENTIAL	\$ 15.32	\$ 2.56	\$ 17.88
072-2020-022-0000	RESIDENTIAL	\$ 15.32	\$ 2.56	\$ 17.88
072-2020-023-0000	RESIDENTIAL	\$ 15.32	\$ 2.56	\$ 17.88
072-2020-024-0000	RESIDENTIAL	\$ 15.32	\$ 2.56	\$ 17.88
072-2020-025-0000	RESIDENTIAL	\$ 15.32	\$ 2.56	\$ 17.88
072-2020-026-0000	RESIDENTIAL	\$ 15.32	\$ 2.56	\$ 17.88
072-2020-027-0000	RESIDENTIAL	\$ 15.32	\$ 2.56	\$ 17.88
072-2020-028-0000	RESIDENTIAL	\$ 15.32	\$ 2.56	\$ 17.88
072-2020-029-0000	RESIDENTIAL	\$ 15.32	\$ 2.56	\$ 17.88
072-2020-030-0000	RESIDENTIAL	\$ 15.32	\$ 2.56	\$ 17.88
072-2020-031-0000	RESIDENTIAL	\$ 15.32	\$ 2.56	\$ 17.88
072-2020-032-0000	RESIDENTIAL	\$ 15.32	\$ 2.56	\$ 17.88
072-2020-033-0000	RESIDENTIAL	\$ 15.32	\$ 2.56	\$ 17.88

AGENDA ITEM 10.2

City of Rancho Cordova
Lighting District No. 2012-1
Fiscal Year 2019-20 Assessment Roll

ATTACHMENT 2

828

APN	District Classification	Street Light Charge	Safety Light Charge	Total Assessment
072-2020-034-0000	RESIDENTIAL	\$ 15.32	\$ 2.56	\$ 17.88
072-2020-035-0000	RESIDENTIAL	\$ 15.32	\$ 2.56	\$ 17.88
072-2020-036-0000	RESIDENTIAL	\$ 15.32	\$ 2.56	\$ 17.88
072-2020-037-0000	RESIDENTIAL	\$ 15.32	\$ 2.56	\$ 17.88
072-2020-038-0000	RESIDENTIAL	\$ 15.32	\$ 2.56	\$ 17.88
072-2020-039-0000	RESIDENTIAL	\$ 15.32	\$ 2.56	\$ 17.88
072-2020-040-0000	RESIDENTIAL	\$ 15.32	\$ 2.56	\$ 17.88
072-2020-041-0000	RESIDENTIAL	\$ 15.32	\$ 2.56	\$ 17.88
072-2020-042-0000	RESIDENTIAL	\$ 15.32	\$ 2.56	\$ 17.88
072-2020-043-0000	RESIDENTIAL	\$ 15.32	\$ 2.56	\$ 17.88
072-2020-044-0000	RESIDENTIAL	\$ 15.32	\$ 2.56	\$ 17.88
072-2020-045-0000	RESIDENTIAL	\$ 15.32	\$ 2.56	\$ 17.88
072-2020-046-0000	RESIDENTIAL	\$ 15.32	\$ 2.56	\$ 17.88
072-2020-047-0000	RESIDENTIAL	\$ 15.32	\$ 2.56	\$ 17.88
072-2020-048-0000	RESIDENTIAL	\$ 15.32	\$ 2.56	\$ 17.88
072-2020-049-0000	RESIDENTIAL	\$ 15.32	\$ 2.56	\$ 17.88
072-2020-050-0000	RESIDENTIAL	\$ 15.32	\$ 2.56	\$ 17.88
072-2020-051-0000	RESIDENTIAL	\$ 15.32	\$ 2.56	\$ 17.88
072-2020-052-0000	RESIDENTIAL	\$ 15.32	\$ 2.56	\$ 17.88
072-2020-053-0000	RESIDENTIAL	\$ 15.32	\$ 2.56	\$ 17.88
072-2020-054-0000	RESIDENTIAL	\$ 15.32	\$ 2.56	\$ 17.88
072-2020-055-0000	RESIDENTIAL	\$ 15.32	\$ 2.56	\$ 17.88
072-2020-056-0000	RESIDENTIAL	\$ 15.32	\$ 2.56	\$ 17.88
072-2020-057-0000	RESIDENTIAL	\$ 15.32	\$ 2.56	\$ 17.88
072-2020-058-0000	RESIDENTIAL	\$ 15.32	\$ 2.56	\$ 17.88
072-2020-059-0000	RESIDENTIAL	\$ 15.32	\$ 2.56	\$ 17.88
072-2020-060-0000	RESIDENTIAL	\$ 15.32	\$ 2.56	\$ 17.88
072-2020-061-0000	RESIDENTIAL	\$ 15.32	\$ 2.56	\$ 17.88
072-2020-062-0000	RESIDENTIAL	\$ 15.32	\$ 2.56	\$ 17.88
072-2020-063-0000	RESIDENTIAL	\$ 15.32	\$ 2.56	\$ 17.88
072-2070-001-0000	RESIDENTIAL	\$ 15.32	\$ 2.56	\$ 17.88
072-2070-002-0000	RESIDENTIAL	\$ 15.32	\$ 2.56	\$ 17.88
072-2070-003-0000	RESIDENTIAL	\$ 15.32	\$ 2.56	\$ 17.88
072-2070-004-0000	RESIDENTIAL	\$ 15.32	\$ 2.56	\$ 17.88
072-2070-005-0000	RESIDENTIAL	\$ 15.32	\$ 2.56	\$ 17.88
072-2070-006-0000	RESIDENTIAL	\$ 15.32	\$ 2.56	\$ 17.88
072-2070-007-0000	RESIDENTIAL	\$ 15.32	\$ 2.56	\$ 17.88
072-2070-008-0000	RESIDENTIAL	\$ 15.32	\$ 2.56	\$ 17.88
072-2070-009-0000	RESIDENTIAL	\$ 15.32	\$ 2.56	\$ 17.88
072-2070-010-0000	RESIDENTIAL	\$ 15.32	\$ 2.56	\$ 17.88
072-2070-011-0000	RESIDENTIAL	\$ 15.32	\$ 2.56	\$ 17.88
072-2070-012-0000	RESIDENTIAL	\$ 15.32	\$ 2.56	\$ 17.88
072-2070-013-0000	RESIDENTIAL	\$ 15.32	\$ 2.56	\$ 17.88
072-2070-014-0000	RESIDENTIAL	\$ 15.32	\$ 2.56	\$ 17.88

AGENDA ITEM 10.2

City of Rancho Cordova
Lighting District No. 2012-1
Fiscal Year 2019-20 Assessment Roll

ATTACHMENT 2

829

APN	District Classification	Street Light Charge	Safety Light Charge	Total Assessment
072-2070-015-0000	RESIDENTIAL	\$ 15.32	\$ 2.56	\$ 17.88
072-2070-016-0000	RESIDENTIAL	\$ 15.32	\$ 2.56	\$ 17.88
072-2070-017-0000	RESIDENTIAL	\$ 15.32	\$ 2.56	\$ 17.88
072-2070-018-0000	RESIDENTIAL	\$ 15.32	\$ 2.56	\$ 17.88
072-2070-019-0000	RESIDENTIAL	\$ 15.32	\$ 2.56	\$ 17.88
072-2070-020-0000	RESIDENTIAL	\$ 15.32	\$ 2.56	\$ 17.88
072-2070-021-0000	RESIDENTIAL	\$ 15.32	\$ 2.56	\$ 17.88
072-2070-022-0000	RESIDENTIAL	\$ 15.32	\$ 2.56	\$ 17.88
072-2070-023-0000	RESIDENTIAL	\$ 15.32	\$ 2.56	\$ 17.88
072-2070-024-0000	RESIDENTIAL	\$ 15.32	\$ 2.56	\$ 17.88
072-2070-025-0000	RESIDENTIAL	\$ 15.32	\$ 2.56	\$ 17.88
072-2070-026-0000	RESIDENTIAL	\$ 15.32	\$ 2.56	\$ 17.88
072-2070-027-0000	RESIDENTIAL	\$ 15.32	\$ 2.56	\$ 17.88
072-2070-028-0000	RESIDENTIAL	\$ 15.32	\$ 2.56	\$ 17.88
072-2070-029-0000	RESIDENTIAL	\$ 15.32	\$ 2.56	\$ 17.88
072-2070-030-0000	RESIDENTIAL	\$ 15.32	\$ 2.56	\$ 17.88
072-2070-031-0000	RESIDENTIAL	\$ 15.32	\$ 2.56	\$ 17.88
072-2070-032-0000	RESIDENTIAL	\$ 15.32	\$ 2.56	\$ 17.88
072-2070-033-0000	RESIDENTIAL	\$ 15.32	\$ 2.56	\$ 17.88
072-2070-034-0000	RESIDENTIAL	\$ 15.32	\$ 2.56	\$ 17.88
072-2070-035-0000	RESIDENTIAL	\$ 15.32	\$ 2.56	\$ 17.88
072-2070-036-0000	RESIDENTIAL	\$ 15.32	\$ 2.56	\$ 17.88
072-2070-037-0000	RESIDENTIAL	\$ 15.32	\$ 2.56	\$ 17.88
072-2070-038-0000	RESIDENTIAL	\$ 15.32	\$ 2.56	\$ 17.88
072-2070-039-0000	RESIDENTIAL	\$ 15.32	\$ 2.56	\$ 17.88
072-2070-040-0000	RESIDENTIAL	\$ 15.32	\$ 2.56	\$ 17.88
072-2070-041-0000	RESIDENTIAL	\$ 15.32	\$ 2.56	\$ 17.88
072-2070-042-0000	RESIDENTIAL	\$ 15.32	\$ 2.56	\$ 17.88
072-2070-043-0000	RESIDENTIAL	\$ 15.32	\$ 2.56	\$ 17.88
072-2070-044-0000	RESIDENTIAL	\$ 15.32	\$ 2.56	\$ 17.88
072-2070-045-0000	RESIDENTIAL	\$ 15.32	\$ 2.56	\$ 17.88
072-2070-046-0000	RESIDENTIAL	\$ 15.32	\$ 2.56	\$ 17.88
072-2070-047-0000	RESIDENTIAL	\$ 15.32	\$ 2.56	\$ 17.88
072-2070-048-0000	RESIDENTIAL	\$ 15.32	\$ 2.56	\$ 17.88
072-2070-049-0000	RESIDENTIAL	\$ 15.32	\$ 2.56	\$ 17.88
072-2070-050-0000	RESIDENTIAL	\$ 15.32	\$ 2.56	\$ 17.88
072-2070-051-0000	RESIDENTIAL	\$ 15.32	\$ 2.56	\$ 17.88
072-2070-052-0000	RESIDENTIAL	\$ 15.32	\$ 2.56	\$ 17.88
072-2070-053-0000	RESIDENTIAL	\$ 15.32	\$ 2.56	\$ 17.88
072-2070-054-0000	RESIDENTIAL	\$ 15.32	\$ 2.56	\$ 17.88
072-2070-055-0000	RESIDENTIAL	\$ 15.32	\$ 2.56	\$ 17.88
072-2070-056-0000	RESIDENTIAL	\$ 15.32	\$ 2.56	\$ 17.88
072-2070-057-0000	RESIDENTIAL	\$ 15.32	\$ 2.56	\$ 17.88
072-2070-058-0000	RESIDENTIAL	\$ 15.32	\$ 2.56	\$ 17.88

AGENDA ITEM 10.2

City of Rancho Cordova
Lighting District No. 2012-1
Fiscal Year 2019-20 Assessment Roll

ATTACHMENT 2

830

APN	District Classification	Street Light Charge	Safety Light Charge	Total Assessment
072-2070-059-0000	RESIDENTIAL	\$ 15.32	\$ 2.56	\$ 17.88
072-2070-060-0000	RESIDENTIAL	\$ 15.32	\$ 2.56	\$ 17.88
072-2070-063-0000	RESIDENTIAL	\$ 15.32	\$ 2.56	\$ 17.88
072-2070-069-0000	RESIDENTIAL	\$ 15.32	\$ 2.56	\$ 17.88
072-2070-070-0000	RESIDENTIAL	\$ 15.32	\$ 2.56	\$ 17.88
072-2080-001-0000	RESIDENTIAL	\$ 15.32	\$ 2.56	\$ 17.88
072-2080-002-0000	RESIDENTIAL	\$ 15.32	\$ 2.56	\$ 17.88
072-2080-003-0000	RESIDENTIAL	\$ 15.32	\$ 2.56	\$ 17.88
072-2080-004-0000	RESIDENTIAL	\$ 15.32	\$ 2.56	\$ 17.88
072-2080-005-0000	RESIDENTIAL	\$ 15.32	\$ 2.56	\$ 17.88
072-2080-006-0000	RESIDENTIAL	\$ 15.32	\$ 2.56	\$ 17.88
072-2080-007-0000	RESIDENTIAL	\$ 15.32	\$ 2.56	\$ 17.88
072-2080-008-0000	RESIDENTIAL	\$ 15.32	\$ 2.56	\$ 17.88
072-2080-009-0000	RESIDENTIAL	\$ 15.32	\$ 2.56	\$ 17.88
072-2080-010-0000	RESIDENTIAL	\$ 15.32	\$ 2.56	\$ 17.88
072-2080-011-0000	RESIDENTIAL	\$ 15.32	\$ 2.56	\$ 17.88
072-2080-012-0000	RESIDENTIAL	\$ 15.32	\$ 2.56	\$ 17.88
072-2080-013-0000	RESIDENTIAL	\$ 15.32	\$ 2.56	\$ 17.88
072-2080-014-0000	RESIDENTIAL	\$ 15.32	\$ 2.56	\$ 17.88
072-2080-015-0000	RESIDENTIAL	\$ 15.32	\$ 2.56	\$ 17.88
072-2080-016-0000	RESIDENTIAL	\$ 15.32	\$ 2.56	\$ 17.88
072-2080-017-0000	RESIDENTIAL	\$ 15.32	\$ 2.56	\$ 17.88
072-2080-018-0000	RESIDENTIAL	\$ 15.32	\$ 2.56	\$ 17.88
072-2080-019-0000	RESIDENTIAL	\$ 15.32	\$ 2.56	\$ 17.88
072-2080-020-0000	RESIDENTIAL	\$ 15.32	\$ 2.56	\$ 17.88
072-2080-021-0000	RESIDENTIAL	\$ 15.32	\$ 2.56	\$ 17.88
072-2080-023-0000	RESIDENTIAL	\$ 15.32	\$ 2.56	\$ 17.88
072-2080-024-0000	RESIDENTIAL	\$ 15.32	\$ 2.56	\$ 17.88
072-2080-025-0000	RESIDENTIAL	\$ 15.32	\$ 2.56	\$ 17.88
072-2080-026-0000	RESIDENTIAL	\$ 15.32	\$ 2.56	\$ 17.88
072-2080-030-0000	RESIDENTIAL	\$ 15.32	\$ 2.56	\$ 17.88
072-2080-031-0000	RESIDENTIAL	\$ 15.32	\$ 2.56	\$ 17.88
072-2080-032-0000	RESIDENTIAL	\$ 15.32	\$ 2.56	\$ 17.88
072-2080-033-0000	RESIDENTIAL	\$ 15.32	\$ 2.56	\$ 17.88
072-2080-034-0000	RESIDENTIAL	\$ 15.32	\$ 2.56	\$ 17.88
072-2080-035-0000	RESIDENTIAL	\$ 15.32	\$ 2.56	\$ 17.88
072-2080-036-0000	RESIDENTIAL	\$ 15.32	\$ 2.56	\$ 17.88
072-2080-037-0000	RESIDENTIAL	\$ 15.32	\$ 2.56	\$ 17.88
072-2080-038-0000	RESIDENTIAL	\$ 15.32	\$ 2.56	\$ 17.88
072-2080-039-0000	RESIDENTIAL	\$ 15.32	\$ 2.56	\$ 17.88
072-2080-040-0000	RESIDENTIAL	\$ 15.32	\$ 2.56	\$ 17.88
072-2080-041-0000	RESIDENTIAL	\$ 15.32	\$ 2.56	\$ 17.88
072-2080-042-0000	RESIDENTIAL	\$ 15.32	\$ 2.56	\$ 17.88
072-2080-043-0000	RESIDENTIAL	\$ 15.32	\$ 2.56	\$ 17.88

AGENDA ITEM 10.2

City of Rancho Cordova
Lighting District No. 2012-1
Fiscal Year 2019-20 Assessment Roll

ATTACHMENT 2

831

APN	District Classification	Street Light Charge	Safety Light Charge	Total Assessment
072-2080-044-0000	RESIDENTIAL	\$ 15.32	\$ 2.56	\$ 17.88
072-2080-045-0000	RESIDENTIAL	\$ 15.32	\$ 2.56	\$ 17.88
072-2090-001-0000	RESIDENTIAL	\$ 15.32	\$ 2.56	\$ 17.88
072-2090-002-0000	RESIDENTIAL	\$ 15.32	\$ 2.56	\$ 17.88
072-2090-003-0000	RESIDENTIAL	\$ 15.32	\$ 2.56	\$ 17.88
072-2090-004-0000	RESIDENTIAL	\$ 15.32	\$ 2.56	\$ 17.88
072-2090-005-0000	RESIDENTIAL	\$ 15.32	\$ 2.56	\$ 17.88
072-2090-006-0000	RESIDENTIAL	\$ 15.32	\$ 2.56	\$ 17.88
072-2090-007-0000	RESIDENTIAL	\$ 15.32	\$ 2.56	\$ 17.88
072-2090-008-0000	RESIDENTIAL	\$ 15.32	\$ 2.56	\$ 17.88
072-2090-009-0000	RESIDENTIAL	\$ 15.32	\$ 2.56	\$ 17.88
072-2090-010-0000	RESIDENTIAL	\$ 15.32	\$ 2.56	\$ 17.88
072-2090-011-0000	RESIDENTIAL	\$ 15.32	\$ 2.56	\$ 17.88
072-2090-012-0000	RESIDENTIAL	\$ 15.32	\$ 2.56	\$ 17.88
072-2090-013-0000	RESIDENTIAL	\$ 15.32	\$ 2.56	\$ 17.88
072-2090-014-0000	RESIDENTIAL	\$ 15.32	\$ 2.56	\$ 17.88
072-2090-015-0000	RESIDENTIAL	\$ 15.32	\$ 2.56	\$ 17.88
072-2090-016-0000	RESIDENTIAL	\$ 15.32	\$ 2.56	\$ 17.88
072-2090-017-0000	RESIDENTIAL	\$ 15.32	\$ 2.56	\$ 17.88
072-2090-018-0000	RESIDENTIAL	\$ 15.32	\$ 2.56	\$ 17.88
072-2090-019-0000	RESIDENTIAL	\$ 15.32	\$ 2.56	\$ 17.88
072-2090-020-0000	RESIDENTIAL	\$ 15.32	\$ 2.56	\$ 17.88
072-2090-021-0000	RESIDENTIAL	\$ 15.32	\$ 2.56	\$ 17.88
072-2090-022-0000	RESIDENTIAL	\$ 15.32	\$ 2.56	\$ 17.88
072-2090-023-0000	RESIDENTIAL	\$ 15.32	\$ 2.56	\$ 17.88
072-2090-024-0000	RESIDENTIAL	\$ 15.32	\$ 2.56	\$ 17.88
072-2090-025-0000	RESIDENTIAL	\$ 15.32	\$ 2.56	\$ 17.88
072-2090-026-0000	RESIDENTIAL	\$ 15.32	\$ 2.56	\$ 17.88
072-2090-027-0000	RESIDENTIAL	\$ 15.32	\$ 2.56	\$ 17.88
072-2090-028-0000	RESIDENTIAL	\$ 15.32	\$ 2.56	\$ 17.88
072-2090-029-0000	RESIDENTIAL	\$ 15.32	\$ 2.56	\$ 17.88
072-2090-030-0000	RESIDENTIAL	\$ 15.32	\$ 2.56	\$ 17.88
072-2090-031-0000	RESIDENTIAL	\$ 15.32	\$ 2.56	\$ 17.88
072-2090-032-0000	RESIDENTIAL	\$ 15.32	\$ 2.56	\$ 17.88
072-2090-033-0000	RESIDENTIAL	\$ 15.32	\$ 2.56	\$ 17.88
072-2090-034-0000	RESIDENTIAL	\$ 15.32	\$ 2.56	\$ 17.88
072-2090-035-0000	RESIDENTIAL	\$ 15.32	\$ 2.56	\$ 17.88
072-2090-036-0000	RESIDENTIAL	\$ 15.32	\$ 2.56	\$ 17.88
072-2090-037-0000	RESIDENTIAL	\$ 15.32	\$ 2.56	\$ 17.88
072-2090-038-0000	RESIDENTIAL	\$ 15.32	\$ 2.56	\$ 17.88
072-2090-039-0000	RESIDENTIAL	\$ 15.32	\$ 2.56	\$ 17.88
072-2090-040-0000	RESIDENTIAL	\$ 15.32	\$ 2.56	\$ 17.88
072-2090-041-0000	RESIDENTIAL	\$ 15.32	\$ 2.56	\$ 17.88
072-2090-042-0000	RESIDENTIAL	\$ 15.32	\$ 2.56	\$ 17.88

AGENDA ITEM 10.2

City of Rancho Cordova
Lighting District No. 2012-1
Fiscal Year 2019-20 Assessment Roll

ATTACHMENT 2

832

APN	District Classification	Street Light Charge	Safety Light Charge	Total Assessment
072-2090-043-0000	RESIDENTIAL	\$ 15.32	\$ 2.56	\$ 17.88
072-2090-044-0000	RESIDENTIAL	\$ 15.32	\$ 2.56	\$ 17.88
072-2090-045-0000	RESIDENTIAL	\$ 15.32	\$ 2.56	\$ 17.88
072-2090-046-0000	RESIDENTIAL	\$ 15.32	\$ 2.56	\$ 17.88
072-2090-047-0000	RESIDENTIAL	\$ 15.32	\$ 2.56	\$ 17.88
072-2090-048-0000	RESIDENTIAL	\$ 15.32	\$ 2.56	\$ 17.88
072-2090-049-0000	RESIDENTIAL	\$ 15.32	\$ 2.56	\$ 17.88
072-2090-050-0000	RESIDENTIAL	\$ 15.32	\$ 2.56	\$ 17.88
072-2090-051-0000	RESIDENTIAL	\$ 15.32	\$ 2.56	\$ 17.88
072-2090-052-0000	RESIDENTIAL	\$ 15.32	\$ 2.56	\$ 17.88
072-2090-053-0000	RESIDENTIAL	\$ 15.32	\$ 2.56	\$ 17.88
072-2090-054-0000	RESIDENTIAL	\$ 15.32	\$ 2.56	\$ 17.88
072-2090-055-0000	RESIDENTIAL	\$ 15.32	\$ 2.56	\$ 17.88
072-2090-056-0000	RESIDENTIAL	\$ 15.32	\$ 2.56	\$ 17.88
072-2090-057-0000	RESIDENTIAL	\$ 15.32	\$ 2.56	\$ 17.88
072-2090-058-0000	RESIDENTIAL	\$ 15.32	\$ 2.56	\$ 17.88
072-2090-059-0000	RESIDENTIAL	\$ 15.32	\$ 2.56	\$ 17.88
072-2090-060-0000	RESIDENTIAL	\$ 15.32	\$ 2.56	\$ 17.88
072-2090-061-0000	RESIDENTIAL	\$ 15.32	\$ 2.56	\$ 17.88
072-2090-062-0000	RESIDENTIAL	\$ 15.32	\$ 2.56	\$ 17.88
072-2090-063-0000	RESIDENTIAL	\$ 15.32	\$ 2.56	\$ 17.88
072-2090-064-0000	RESIDENTIAL	\$ 15.32	\$ 2.56	\$ 17.88
072-2090-065-0000	RESIDENTIAL	\$ 15.32	\$ 2.56	\$ 17.88
072-2090-066-0000	RESIDENTIAL	\$ 15.32	\$ 2.56	\$ 17.88
072-2090-067-0000	RESIDENTIAL	\$ 15.32	\$ 2.56	\$ 17.88
072-2090-068-0000	RESIDENTIAL	\$ 15.32	\$ 2.56	\$ 17.88
072-2090-069-0000	RESIDENTIAL	\$ 15.32	\$ 2.56	\$ 17.88
072-2090-070-0000	RESIDENTIAL	\$ 15.32	\$ 2.56	\$ 17.88
072-2090-071-0000	RESIDENTIAL	\$ 15.32	\$ 2.56	\$ 17.88
072-2090-072-0000	RESIDENTIAL	\$ 15.32	\$ 2.56	\$ 17.88
072-2090-073-0000	RESIDENTIAL	\$ 15.32	\$ 2.56	\$ 17.88
072-2090-074-0000	RESIDENTIAL	\$ 15.32	\$ 2.56	\$ 17.88
072-2090-075-0000	RESIDENTIAL	\$ 15.32	\$ 2.56	\$ 17.88
072-2090-076-0000	RESIDENTIAL	\$ 15.32	\$ 2.56	\$ 17.88
072-2090-077-0000	RESIDENTIAL	\$ 15.32	\$ 2.56	\$ 17.88
072-2090-078-0000	RESIDENTIAL	\$ 15.32	\$ 2.56	\$ 17.88
072-2100-001-0000	RESIDENTIAL	\$ 15.32	\$ 2.56	\$ 17.88
072-2100-002-0000	RESIDENTIAL	\$ 15.32	\$ 2.56	\$ 17.88
072-2100-003-0000	RESIDENTIAL	\$ 15.32	\$ 2.56	\$ 17.88
072-2100-004-0000	RESIDENTIAL	\$ 15.32	\$ 2.56	\$ 17.88
072-2100-005-0000	RESIDENTIAL	\$ 15.32	\$ 2.56	\$ 17.88
072-2100-006-0000	RESIDENTIAL	\$ 15.32	\$ 2.56	\$ 17.88
072-2100-007-0000	RESIDENTIAL	\$ 15.32	\$ 2.56	\$ 17.88
072-2100-008-0000	RESIDENTIAL	\$ 15.32	\$ 2.56	\$ 17.88

AGENDA ITEM 10.2

City of Rancho Cordova
Lighting District No. 2012-1
Fiscal Year 2019-20 Assessment Roll

ATTACHMENT 2

833

APN	District Classification	Street Light Charge	Safety Light Charge	Total Assessment
072-2100-009-0000	RESIDENTIAL	\$ 15.32	\$ 2.56	\$ 17.88
072-2100-010-0000	RESIDENTIAL	\$ 15.32	\$ 2.56	\$ 17.88
072-2100-011-0000	RESIDENTIAL	\$ 15.32	\$ 2.56	\$ 17.88
072-2100-012-0000	RESIDENTIAL	\$ 15.32	\$ 2.56	\$ 17.88
072-2100-013-0000	RESIDENTIAL	\$ 15.32	\$ 2.56	\$ 17.88
072-2100-014-0000	RESIDENTIAL	\$ 15.32	\$ 2.56	\$ 17.88
072-2100-015-0000	RESIDENTIAL	\$ 15.32	\$ 2.56	\$ 17.88
072-2100-016-0000	RESIDENTIAL	\$ 15.32	\$ 2.56	\$ 17.88
072-2100-017-0000	RESIDENTIAL	\$ 15.32	\$ 2.56	\$ 17.88
072-2100-018-0000	RESIDENTIAL	\$ 15.32	\$ 2.56	\$ 17.88
072-2100-019-0000	RESIDENTIAL	\$ 15.32	\$ 2.56	\$ 17.88
072-2100-020-0000	RESIDENTIAL	\$ 15.32	\$ 2.56	\$ 17.88
072-2100-021-0000	RESIDENTIAL	\$ 15.32	\$ 2.56	\$ 17.88
072-2100-022-0000	RESIDENTIAL	\$ 15.32	\$ 2.56	\$ 17.88
072-2100-023-0000	RESIDENTIAL	\$ 15.32	\$ 2.56	\$ 17.88
072-2100-024-0000	RESIDENTIAL	\$ 15.32	\$ 2.56	\$ 17.88
072-2100-025-0000	RESIDENTIAL	\$ 15.32	\$ 2.56	\$ 17.88
072-2100-026-0000	RESIDENTIAL	\$ 15.32	\$ 2.56	\$ 17.88
072-2100-027-0000	RESIDENTIAL	\$ 15.32	\$ 2.56	\$ 17.88
072-2100-028-0000	RESIDENTIAL	\$ 15.32	\$ 2.56	\$ 17.88
072-2100-029-0000	RESIDENTIAL	\$ 15.32	\$ 2.56	\$ 17.88
072-2100-030-0000	RESIDENTIAL	\$ 15.32	\$ 2.56	\$ 17.88
072-2100-031-0000	RESIDENTIAL	\$ 15.32	\$ 2.56	\$ 17.88
072-2100-032-0000	RESIDENTIAL	\$ 15.32	\$ 2.56	\$ 17.88
072-2100-033-0000	RESIDENTIAL	\$ 15.32	\$ 2.56	\$ 17.88
072-2100-034-0000	RESIDENTIAL	\$ 15.32	\$ 2.56	\$ 17.88
072-2100-035-0000	RESIDENTIAL	\$ 15.32	\$ 2.56	\$ 17.88
072-2100-036-0000	RESIDENTIAL	\$ 15.32	\$ 2.56	\$ 17.88
072-2100-037-0000	RESIDENTIAL	\$ 15.32	\$ 2.56	\$ 17.88
072-2100-038-0000	RESIDENTIAL	\$ 15.32	\$ 2.56	\$ 17.88
072-2100-039-0000	RESIDENTIAL	\$ 15.32	\$ 2.56	\$ 17.88
072-2100-040-0000	RESIDENTIAL	\$ 15.32	\$ 2.56	\$ 17.88
072-2100-041-0000	RESIDENTIAL	\$ 15.32	\$ 2.56	\$ 17.88
072-2100-042-0000	RESIDENTIAL	\$ 15.32	\$ 2.56	\$ 17.88
072-2100-043-0000	RESIDENTIAL	\$ 15.32	\$ 2.56	\$ 17.88
072-2200-001-0000	RESIDENTIAL	\$ 15.32	\$ 2.56	\$ 17.88
072-2200-002-0000	RESIDENTIAL	\$ 15.32	\$ 2.56	\$ 17.88
072-2200-003-0000	RESIDENTIAL	\$ 15.32	\$ 2.56	\$ 17.88
072-2200-004-0000	RESIDENTIAL	\$ 15.32	\$ 2.56	\$ 17.88
072-2200-005-0000	RESIDENTIAL	\$ 15.32	\$ 2.56	\$ 17.88
072-2200-006-0000	RESIDENTIAL	\$ 15.32	\$ 2.56	\$ 17.88
072-2200-007-0000	RESIDENTIAL	\$ 15.32	\$ 2.56	\$ 17.88
072-2200-008-0000	RESIDENTIAL	\$ 15.32	\$ 2.56	\$ 17.88
072-2200-009-0000	RESIDENTIAL	\$ 15.32	\$ 2.56	\$ 17.88

AGENDA ITEM 10.2

City of Rancho Cordova
Lighting District No. 2012-1
Fiscal Year 2019-20 Assessment Roll

ATTACHMENT 2

834

APN	District Classification	Street Light Charge	Safety Light Charge	Total Assessment
072-2200-010-0000	RESIDENTIAL	\$ 15.32	\$ 2.56	\$ 17.88
072-2200-011-0000	RESIDENTIAL	\$ 15.32	\$ 2.56	\$ 17.88
072-2200-012-0000	RESIDENTIAL	\$ 15.32	\$ 2.56	\$ 17.88
072-2200-013-0000	RESIDENTIAL	\$ 15.32	\$ 2.56	\$ 17.88
072-2200-014-0000	RESIDENTIAL	\$ 15.32	\$ 2.56	\$ 17.88
072-2200-015-0000	RESIDENTIAL	\$ 15.32	\$ 2.56	\$ 17.88
072-2200-016-0000	RESIDENTIAL	\$ 15.32	\$ 2.56	\$ 17.88
072-2200-017-0000	RESIDENTIAL	\$ 15.32	\$ 2.56	\$ 17.88
072-2200-018-0000	RESIDENTIAL	\$ 15.32	\$ 2.56	\$ 17.88
072-2200-019-0000	RESIDENTIAL	\$ 15.32	\$ 2.56	\$ 17.88
072-2200-020-0000	RESIDENTIAL	\$ 15.32	\$ 2.56	\$ 17.88
072-2200-021-0000	RESIDENTIAL	\$ 15.32	\$ 2.56	\$ 17.88
072-2200-022-0000	RESIDENTIAL	\$ 15.32	\$ 2.56	\$ 17.88
072-2200-023-0000	RESIDENTIAL	\$ 15.32	\$ 2.56	\$ 17.88
072-2200-024-0000	RESIDENTIAL	\$ 15.32	\$ 2.56	\$ 17.88
072-2200-025-0000	RESIDENTIAL	\$ 15.32	\$ 2.56	\$ 17.88
072-2200-026-0000	RESIDENTIAL	\$ 15.32	\$ 2.56	\$ 17.88
072-2200-027-0000	RESIDENTIAL	\$ 15.32	\$ 2.56	\$ 17.88
072-2200-028-0000	RESIDENTIAL	\$ 15.32	\$ 2.56	\$ 17.88
072-2200-029-0000	RESIDENTIAL	\$ 15.32	\$ 2.56	\$ 17.88
072-2200-030-0000	RESIDENTIAL	\$ 15.32	\$ 2.56	\$ 17.88
072-2200-031-0000	RESIDENTIAL	\$ 15.32	\$ 2.56	\$ 17.88
072-2200-032-0000	RESIDENTIAL	\$ 15.32	\$ 2.56	\$ 17.88
072-2200-033-0000	RESIDENTIAL	\$ 15.32	\$ 2.56	\$ 17.88
072-2200-034-0000	RESIDENTIAL	\$ 15.32	\$ 2.56	\$ 17.88
072-2200-035-0000	RESIDENTIAL	\$ 15.32	\$ 2.56	\$ 17.88
072-2200-036-0000	RESIDENTIAL	\$ 15.32	\$ 2.56	\$ 17.88
072-2200-037-0000	RESIDENTIAL	\$ 15.32	\$ 2.56	\$ 17.88
072-2200-038-0000	RESIDENTIAL	\$ 15.32	\$ 2.56	\$ 17.88
072-2200-039-0000	RESIDENTIAL	\$ 15.32	\$ 2.56	\$ 17.88
072-2200-040-0000	RESIDENTIAL	\$ 15.32	\$ 2.56	\$ 17.88
072-2200-041-0000	RESIDENTIAL	\$ 15.32	\$ 2.56	\$ 17.88
072-2200-042-0000	RESIDENTIAL	\$ 15.32	\$ 2.56	\$ 17.88
072-2200-043-0000	RESIDENTIAL	\$ 15.32	\$ 2.56	\$ 17.88
072-2200-044-0000	RESIDENTIAL	\$ 15.32	\$ 2.56	\$ 17.88
072-2200-045-0000	RESIDENTIAL	\$ 15.32	\$ 2.56	\$ 17.88
072-2200-046-0000	RESIDENTIAL	\$ 15.32	\$ 2.56	\$ 17.88
072-2200-047-0000	RESIDENTIAL	\$ 15.32	\$ 2.56	\$ 17.88
072-2200-048-0000	RESIDENTIAL	\$ 15.32	\$ 2.56	\$ 17.88
072-2200-049-0000	RESIDENTIAL	\$ 15.32	\$ 2.56	\$ 17.88
072-2200-050-0000	RESIDENTIAL	\$ 15.32	\$ 2.56	\$ 17.88
072-2200-051-0000	RESIDENTIAL	\$ 15.32	\$ 2.56	\$ 17.88
072-2200-052-0000	RESIDENTIAL	\$ 15.32	\$ 2.56	\$ 17.88
072-2200-053-0000	RESIDENTIAL	\$ 15.32	\$ 2.56	\$ 17.88

AGENDA ITEM 10.2

City of Rancho Cordova
Lighting District No. 2012-1
Fiscal Year 2019-20 Assessment Roll

ATTACHMENT 2

835

APN	District Classification	Street Light Charge	Safety Light Charge	Total Assessment
072-2210-001-0000	RESIDENTIAL	\$ 15.32	\$ 2.56	\$ 17.88
072-2210-002-0000	RESIDENTIAL	\$ 15.32	\$ 2.56	\$ 17.88
072-2210-003-0000	RESIDENTIAL	\$ 15.32	\$ 2.56	\$ 17.88
072-2210-004-0000	RESIDENTIAL	\$ 15.32	\$ 2.56	\$ 17.88
072-2210-005-0000	RESIDENTIAL	\$ 15.32	\$ 2.56	\$ 17.88
072-2210-006-0000	RESIDENTIAL	\$ 15.32	\$ 2.56	\$ 17.88
072-2210-007-0000	RESIDENTIAL	\$ 15.32	\$ 2.56	\$ 17.88
072-2210-008-0000	RESIDENTIAL	\$ 15.32	\$ 2.56	\$ 17.88
072-2210-009-0000	RESIDENTIAL	\$ 15.32	\$ 2.56	\$ 17.88
072-2210-010-0000	RESIDENTIAL	\$ 15.32	\$ 2.56	\$ 17.88
072-2210-011-0000	RESIDENTIAL	\$ 15.32	\$ 2.56	\$ 17.88
072-2210-012-0000	RESIDENTIAL	\$ 15.32	\$ 2.56	\$ 17.88
072-2210-013-0000	RESIDENTIAL	\$ 15.32	\$ 2.56	\$ 17.88
072-2210-014-0000	RESIDENTIAL	\$ 15.32	\$ 2.56	\$ 17.88
072-2210-015-0000	RESIDENTIAL	\$ 15.32	\$ 2.56	\$ 17.88
072-2210-016-0000	RESIDENTIAL	\$ 15.32	\$ 2.56	\$ 17.88
072-2210-017-0000	RESIDENTIAL	\$ 15.32	\$ 2.56	\$ 17.88
072-2210-018-0000	RESIDENTIAL	\$ 15.32	\$ 2.56	\$ 17.88
072-2210-019-0000	RESIDENTIAL	\$ 15.32	\$ 2.56	\$ 17.88
072-2210-020-0000	RESIDENTIAL	\$ 15.32	\$ 2.56	\$ 17.88
072-2210-021-0000	RESIDENTIAL	\$ 15.32	\$ 2.56	\$ 17.88
072-2210-022-0000	RESIDENTIAL	\$ 15.32	\$ 2.56	\$ 17.88
072-2210-023-0000	RESIDENTIAL	\$ 15.32	\$ 2.56	\$ 17.88
072-2210-024-0000	RESIDENTIAL	\$ 15.32	\$ 2.56	\$ 17.88
072-2210-025-0000	RESIDENTIAL	\$ 15.32	\$ 2.56	\$ 17.88
072-2210-026-0000	RESIDENTIAL	\$ 15.32	\$ 2.56	\$ 17.88
072-2210-027-0000	RESIDENTIAL	\$ 15.32	\$ 2.56	\$ 17.88
072-2210-028-0000	RESIDENTIAL	\$ 15.32	\$ 2.56	\$ 17.88
072-2210-029-0000	RESIDENTIAL	\$ 15.32	\$ 2.56	\$ 17.88
072-2210-030-0000	RESIDENTIAL	\$ 15.32	\$ 2.56	\$ 17.88
072-2210-031-0000	RESIDENTIAL	\$ 15.32	\$ 2.56	\$ 17.88
072-2210-032-0000	RESIDENTIAL	\$ 15.32	\$ 2.56	\$ 17.88
072-2210-033-0000	RESIDENTIAL	\$ 15.32	\$ 2.56	\$ 17.88
072-2210-034-0000	RESIDENTIAL	\$ 15.32	\$ 2.56	\$ 17.88
072-2210-035-0000	RESIDENTIAL	\$ 15.32	\$ 2.56	\$ 17.88
072-2210-036-0000	RESIDENTIAL	\$ 15.32	\$ 2.56	\$ 17.88
072-2210-037-0000	RESIDENTIAL	\$ 15.32	\$ 2.56	\$ 17.88
072-2210-038-0000	RESIDENTIAL	\$ 15.32	\$ 2.56	\$ 17.88
072-2210-039-0000	RESIDENTIAL	\$ 15.32	\$ 2.56	\$ 17.88
072-2210-040-0000	RESIDENTIAL	\$ 15.32	\$ 2.56	\$ 17.88
072-2210-041-0000	RESIDENTIAL	\$ 15.32	\$ 2.56	\$ 17.88
072-2210-042-0000	RESIDENTIAL	\$ 15.32	\$ 2.56	\$ 17.88
072-2210-043-0000	RESIDENTIAL	\$ 15.32	\$ 2.56	\$ 17.88
072-2210-044-0000	RESIDENTIAL	\$ 15.32	\$ 2.56	\$ 17.88

AGENDA ITEM 10.2

City of Rancho Cordova
Lighting District No. 2012-1
Fiscal Year 2019-20 Assessment Roll

ATTACHMENT 2

836

APN	District Classification	Street Light Charge	Safety Light Charge	Total Assessment
072-2210-045-0000	RESIDENTIAL	\$ 15.32	\$ 2.56	\$ 17.88
072-2210-046-0000	RESIDENTIAL	\$ 15.32	\$ 2.56	\$ 17.88
072-2210-047-0000	RESIDENTIAL	\$ 15.32	\$ 2.56	\$ 17.88
072-2210-048-0000	RESIDENTIAL	\$ 15.32	\$ 2.56	\$ 17.88
072-2210-049-0000	RESIDENTIAL	\$ 15.32	\$ 2.56	\$ 17.88
072-2210-050-0000	RESIDENTIAL	\$ 15.32	\$ 2.56	\$ 17.88
072-2210-051-0000	RESIDENTIAL	\$ 15.32	\$ 2.56	\$ 17.88
072-2210-052-0000	RESIDENTIAL	\$ 15.32	\$ 2.56	\$ 17.88
072-2210-053-0000	RESIDENTIAL	\$ 15.32	\$ 2.56	\$ 17.88
072-2210-054-0000	RESIDENTIAL	\$ 15.32	\$ 2.56	\$ 17.88
072-2210-055-0000	RESIDENTIAL	\$ 15.32	\$ 2.56	\$ 17.88
072-2210-056-0000	RESIDENTIAL	\$ 15.32	\$ 2.56	\$ 17.88
072-2210-057-0000	RESIDENTIAL	\$ 15.32	\$ 2.56	\$ 17.88
072-2210-058-0000	RESIDENTIAL	\$ 15.32	\$ 2.56	\$ 17.88
072-2210-059-0000	RESIDENTIAL	\$ 15.32	\$ 2.56	\$ 17.88
072-2210-060-0000	RESIDENTIAL	\$ 15.32	\$ 2.56	\$ 17.88
072-2210-061-0000	RESIDENTIAL	\$ 15.32	\$ 2.56	\$ 17.88
072-2210-062-0000	RESIDENTIAL	\$ 15.32	\$ 2.56	\$ 17.88
072-2210-063-0000	RESIDENTIAL	\$ 15.32	\$ 2.56	\$ 17.88
072-2210-064-0000	RESIDENTIAL	\$ 15.32	\$ 2.56	\$ 17.88
072-2210-065-0000	RESIDENTIAL	\$ 15.32	\$ 2.56	\$ 17.88
072-2210-066-0000	RESIDENTIAL	\$ 15.32	\$ 2.56	\$ 17.88
072-2210-067-0000	RESIDENTIAL	\$ 15.32	\$ 2.56	\$ 17.88
072-2210-068-0000	RESIDENTIAL	\$ 15.32	\$ 2.56	\$ 17.88
072-2220-001-0000	RESIDENTIAL	\$ 15.32	\$ 2.56	\$ 17.88
072-2220-002-0000	RESIDENTIAL	\$ 15.32	\$ 2.56	\$ 17.88
072-2220-003-0000	RESIDENTIAL	\$ 15.32	\$ 2.56	\$ 17.88
072-2220-004-0000	RESIDENTIAL	\$ 15.32	\$ 2.56	\$ 17.88
072-2220-005-0000	RESIDENTIAL	\$ 15.32	\$ 2.56	\$ 17.88
072-2220-006-0000	RESIDENTIAL	\$ 15.32	\$ 2.56	\$ 17.88
072-2220-007-0000	RESIDENTIAL	\$ 15.32	\$ 2.56	\$ 17.88
072-2220-008-0000	RESIDENTIAL	\$ 15.32	\$ 2.56	\$ 17.88
072-2220-009-0000	RESIDENTIAL	\$ 15.32	\$ 2.56	\$ 17.88
072-2220-010-0000	RESIDENTIAL	\$ 15.32	\$ 2.56	\$ 17.88
072-2220-011-0000	RESIDENTIAL	\$ 15.32	\$ 2.56	\$ 17.88
072-2220-012-0000	RESIDENTIAL	\$ 15.32	\$ 2.56	\$ 17.88
072-2220-013-0000	RESIDENTIAL	\$ 15.32	\$ 2.56	\$ 17.88
072-2220-014-0000	RESIDENTIAL	\$ 15.32	\$ 2.56	\$ 17.88
072-2220-015-0000	RESIDENTIAL	\$ 15.32	\$ 2.56	\$ 17.88
072-2220-016-0000	RESIDENTIAL	\$ 15.32	\$ 2.56	\$ 17.88
072-2220-017-0000	RESIDENTIAL	\$ 15.32	\$ 2.56	\$ 17.88
072-2220-018-0000	RESIDENTIAL	\$ 15.32	\$ 2.56	\$ 17.88
072-2220-019-0000	RESIDENTIAL	\$ 15.32	\$ 2.56	\$ 17.88
072-2220-020-0000	RESIDENTIAL	\$ 15.32	\$ 2.56	\$ 17.88

AGENDA ITEM 10.2

City of Rancho Cordova
Lighting District No. 2012-1
Fiscal Year 2019-20 Assessment Roll

ATTACHMENT 2

837

APN	District Classification	Street Light Charge	Safety Light Charge	Total Assessment
072-2220-021-0000	RESIDENTIAL	\$ 15.32	\$ 2.56	\$ 17.88
072-2220-022-0000	RESIDENTIAL	\$ 15.32	\$ 2.56	\$ 17.88
072-2220-023-0000	RESIDENTIAL	\$ 15.32	\$ 2.56	\$ 17.88
072-2220-024-0000	RESIDENTIAL	\$ 15.32	\$ 2.56	\$ 17.88
072-2220-025-0000	RESIDENTIAL	\$ 15.32	\$ 2.56	\$ 17.88
072-2220-026-0000	RESIDENTIAL	\$ 15.32	\$ 2.56	\$ 17.88
072-2220-027-0000	RESIDENTIAL	\$ 15.32	\$ 2.56	\$ 17.88
072-2220-028-0000	RESIDENTIAL	\$ 15.32	\$ 2.56	\$ 17.88
072-2220-029-0000	RESIDENTIAL	\$ 15.32	\$ 2.56	\$ 17.88
072-2220-030-0000	RESIDENTIAL	\$ 15.32	\$ 2.56	\$ 17.88
072-2220-031-0000	RESIDENTIAL	\$ 15.32	\$ 2.56	\$ 17.88
072-2220-032-0000	RESIDENTIAL	\$ 15.32	\$ 2.56	\$ 17.88
072-2220-033-0000	RESIDENTIAL	\$ 15.32	\$ 2.56	\$ 17.88
072-2220-034-0000	RESIDENTIAL	\$ 15.32	\$ 2.56	\$ 17.88
072-2220-035-0000	RESIDENTIAL	\$ 15.32	\$ 2.56	\$ 17.88
072-2220-036-0000	RESIDENTIAL	\$ 15.32	\$ 2.56	\$ 17.88
072-2220-037-0000	RESIDENTIAL	\$ 15.32	\$ 2.56	\$ 17.88
072-2220-038-0000	RESIDENTIAL	\$ 15.32	\$ 2.56	\$ 17.88
072-2220-039-0000	RESIDENTIAL	\$ 15.32	\$ 2.56	\$ 17.88
072-2220-040-0000	RESIDENTIAL	\$ 15.32	\$ 2.56	\$ 17.88
072-2220-041-0000	RESIDENTIAL	\$ 15.32	\$ 2.56	\$ 17.88
072-2220-042-0000	RESIDENTIAL	\$ 15.32	\$ 2.56	\$ 17.88
072-2220-043-0000	RESIDENTIAL	\$ 15.32	\$ 2.56	\$ 17.88
072-2220-044-0000	RESIDENTIAL	\$ 15.32	\$ 2.56	\$ 17.88
072-2220-045-0000	RESIDENTIAL	\$ 15.32	\$ 2.56	\$ 17.88
072-2220-046-0000	RESIDENTIAL	\$ 15.32	\$ 2.56	\$ 17.88
072-2220-047-0000	RESIDENTIAL	\$ 15.32	\$ 2.56	\$ 17.88
072-2220-048-0000	RESIDENTIAL	\$ 15.32	\$ 2.56	\$ 17.88
072-2220-049-0000	RESIDENTIAL	\$ 15.32	\$ 2.56	\$ 17.88
072-2220-050-0000	RESIDENTIAL	\$ 15.32	\$ 2.56	\$ 17.88
072-2220-051-0000	RESIDENTIAL	\$ 15.32	\$ 2.56	\$ 17.88
072-2220-052-0000	RESIDENTIAL	\$ 15.32	\$ 2.56	\$ 17.88
072-2220-053-0000	RESIDENTIAL	\$ 15.32	\$ 2.56	\$ 17.88
072-2220-054-0000	RESIDENTIAL	\$ 15.32	\$ 2.56	\$ 17.88
072-2220-055-0000	RESIDENTIAL	\$ 15.32	\$ 2.56	\$ 17.88
072-2220-056-0000	RESIDENTIAL	\$ 15.32	\$ 2.56	\$ 17.88
072-2220-057-0000	RESIDENTIAL	\$ 15.32	\$ 2.56	\$ 17.88
072-2220-058-0000	RESIDENTIAL	\$ 15.32	\$ 2.56	\$ 17.88
072-2220-059-0000	RESIDENTIAL	\$ 15.32	\$ 2.56	\$ 17.88
072-2220-060-0000	RESIDENTIAL	\$ 15.32	\$ 2.56	\$ 17.88
072-2220-061-0000	RESIDENTIAL	\$ 15.32	\$ 2.56	\$ 17.88
072-2220-062-0000	RESIDENTIAL	\$ 15.32	\$ 2.56	\$ 17.88
072-2220-063-0000	RESIDENTIAL	\$ 15.32	\$ 2.56	\$ 17.88
072-2220-064-0000	RESIDENTIAL	\$ 15.32	\$ 2.56	\$ 17.88

AGENDA ITEM 10.2

City of Rancho Cordova
Lighting District No. 2012-1
Fiscal Year 2019-20 Assessment Roll

ATTACHMENT 2

838

APN	District Classification	Street Light Charge	Safety Light Charge	Total Assessment
072-2220-065-0000	RESIDENTIAL	\$ 15.32	\$ 2.56	\$ 17.88
072-2220-066-0000	RESIDENTIAL	\$ 15.32	\$ 2.56	\$ 17.88
072-2220-067-0000	RESIDENTIAL	\$ 15.32	\$ 2.56	\$ 17.88
072-2220-068-0000	RESIDENTIAL	\$ 15.32	\$ 2.56	\$ 17.88
072-2220-069-0000	RESIDENTIAL	\$ 15.32	\$ 2.56	\$ 17.88
072-2220-070-0000	RESIDENTIAL	\$ 15.32	\$ 2.56	\$ 17.88
072-2350-001-0000	RESIDENTIAL	\$ 15.32	\$ 2.56	\$ 17.88
072-2350-002-0000	RESIDENTIAL	\$ 15.32	\$ 2.56	\$ 17.88
072-2350-003-0000	RESIDENTIAL	\$ 15.32	\$ 2.56	\$ 17.88
072-2350-004-0000	RESIDENTIAL	\$ 15.32	\$ 2.56	\$ 17.88
072-2350-005-0000	RESIDENTIAL	\$ 15.32	\$ 2.56	\$ 17.88
072-2350-006-0000	RESIDENTIAL	\$ 15.32	\$ 2.56	\$ 17.88
072-2350-007-0000	RESIDENTIAL	\$ 15.32	\$ 2.56	\$ 17.88
072-2350-008-0000	RESIDENTIAL	\$ 15.32	\$ 2.56	\$ 17.88
072-2350-009-0000	RESIDENTIAL	\$ 15.32	\$ 2.56	\$ 17.88
072-2350-010-0000	RESIDENTIAL	\$ 15.32	\$ 2.56	\$ 17.88
072-2350-011-0000	RESIDENTIAL	\$ 15.32	\$ 2.56	\$ 17.88
072-2350-012-0000	RESIDENTIAL	\$ 15.32	\$ 2.56	\$ 17.88
072-2350-013-0000	RESIDENTIAL	\$ 15.32	\$ 2.56	\$ 17.88
072-2350-014-0000	RESIDENTIAL	\$ 15.32	\$ 2.56	\$ 17.88
072-2350-015-0000	RESIDENTIAL	\$ 15.32	\$ 2.56	\$ 17.88
072-2350-016-0000	RESIDENTIAL	\$ 15.32	\$ 2.56	\$ 17.88
072-2350-017-0000	RESIDENTIAL	\$ 15.32	\$ 2.56	\$ 17.88
072-2350-018-0000	RESIDENTIAL	\$ 15.32	\$ 2.56	\$ 17.88
072-2350-019-0000	RESIDENTIAL	\$ 15.32	\$ 2.56	\$ 17.88
072-2350-020-0000	RESIDENTIAL	\$ 15.32	\$ 2.56	\$ 17.88
072-2350-021-0000	RESIDENTIAL	\$ 15.32	\$ 2.56	\$ 17.88
072-2350-022-0000	RESIDENTIAL	\$ 15.32	\$ 2.56	\$ 17.88
072-2350-023-0000	RESIDENTIAL	\$ 15.32	\$ 2.56	\$ 17.88
072-2350-024-0000	RESIDENTIAL	\$ 15.32	\$ 2.56	\$ 17.88
072-2350-025-0000	RESIDENTIAL	\$ 15.32	\$ 2.56	\$ 17.88
072-2350-026-0000	RESIDENTIAL	\$ 15.32	\$ 2.56	\$ 17.88
072-2350-027-0000	RESIDENTIAL	\$ 15.32	\$ 2.56	\$ 17.88
072-2350-028-0000	RESIDENTIAL	\$ 15.32	\$ 2.56	\$ 17.88
072-2350-029-0000	RESIDENTIAL	\$ 15.32	\$ 2.56	\$ 17.88
072-2350-030-0000	RESIDENTIAL	\$ 15.32	\$ 2.56	\$ 17.88
072-2350-031-0000	RESIDENTIAL	\$ 15.32	\$ 2.56	\$ 17.88
072-2350-032-0000	RESIDENTIAL	\$ 15.32	\$ 2.56	\$ 17.88
072-2350-033-0000	RESIDENTIAL	\$ 15.32	\$ 2.56	\$ 17.88
072-2350-034-0000	RESIDENTIAL	\$ 15.32	\$ 2.56	\$ 17.88
072-2350-035-0000	RESIDENTIAL	\$ 15.32	\$ 2.56	\$ 17.88
072-2350-036-0000	RESIDENTIAL	\$ 15.32	\$ 2.56	\$ 17.88
072-2350-037-0000	RESIDENTIAL	\$ 15.32	\$ 2.56	\$ 17.88
072-2350-038-0000	RESIDENTIAL	\$ 15.32	\$ 2.56	\$ 17.88

AGENDA ITEM 10.2

City of Rancho Cordova
Lighting District No. 2012-1
Fiscal Year 2019-20 Assessment Roll

ATTACHMENT 2

839

APN	District Classification	Street Light Charge	Safety Light Charge	Total Assessment
072-2350-039-0000	RESIDENTIAL	\$ 15.32	\$ 2.56	\$ 17.88
072-2350-040-0000	RESIDENTIAL	\$ 15.32	\$ 2.56	\$ 17.88
072-2350-041-0000	RESIDENTIAL	\$ 15.32	\$ 2.56	\$ 17.88
072-2350-042-0000	RESIDENTIAL	\$ 15.32	\$ 2.56	\$ 17.88
072-2350-043-0000	RESIDENTIAL	\$ 15.32	\$ 2.56	\$ 17.88
072-2360-002-0000	NONRES	\$ 743.11	\$ 2.56	\$ 745.66
072-2360-008-0000	NONRES	\$ 21.41	\$ 2.56	\$ 23.96
072-2360-028-0000	NONRES	\$ 352.91	\$ 2.56	\$ 355.46
072-2360-029-0000	NONRES	\$ 135.27	\$ 2.56	\$ 137.82
072-2360-030-0000	NONRES	\$ 365.00	\$ 2.56	\$ 367.56
072-2360-035-0000	SAFETY LIGHTS ONLY	\$ 0.00	\$ 2.56	\$ 2.56
072-2360-036-0000	SAFETY LIGHTS ONLY	\$ 0.00	\$ 2.56	\$ 2.56
072-2360-039-0000	NONRES	\$ 20.40	\$ 2.56	\$ 22.96
072-2360-040-0000	SAFETY LIGHTS ONLY	\$ 0.00	\$ 2.56	\$ 2.56
072-2370-001-0000	RESIDENTIAL	\$ 15.32	\$ 2.56	\$ 17.88
072-2370-002-0000	RESIDENTIAL	\$ 15.32	\$ 2.56	\$ 17.88
072-2370-003-0000	RESIDENTIAL	\$ 15.32	\$ 2.56	\$ 17.88
072-2370-004-0000	RESIDENTIAL	\$ 15.32	\$ 2.56	\$ 17.88
072-2370-005-0000	RESIDENTIAL	\$ 15.32	\$ 2.56	\$ 17.88
072-2370-006-0000	RESIDENTIAL	\$ 15.32	\$ 2.56	\$ 17.88
072-2370-007-0000	RESIDENTIAL	\$ 15.32	\$ 2.56	\$ 17.88
072-2370-008-0000	RESIDENTIAL	\$ 15.32	\$ 2.56	\$ 17.88
072-2370-009-0000	RESIDENTIAL	\$ 15.32	\$ 2.56	\$ 17.88
072-2370-010-0000	RESIDENTIAL	\$ 15.32	\$ 2.56	\$ 17.88
072-2370-011-0000	RESIDENTIAL	\$ 15.32	\$ 2.56	\$ 17.88
072-2370-012-0000	RESIDENTIAL	\$ 15.32	\$ 2.56	\$ 17.88
072-2370-013-0000	RESIDENTIAL	\$ 15.32	\$ 2.56	\$ 17.88
072-2370-014-0000	RESIDENTIAL	\$ 15.32	\$ 2.56	\$ 17.88
072-2370-015-0000	RESIDENTIAL	\$ 15.32	\$ 2.56	\$ 17.88
072-2370-016-0000	RESIDENTIAL	\$ 15.32	\$ 2.56	\$ 17.88
072-2370-017-0000	RESIDENTIAL	\$ 15.32	\$ 2.56	\$ 17.88
072-2370-018-0000	RESIDENTIAL	\$ 15.32	\$ 2.56	\$ 17.88
072-2370-019-0000	RESIDENTIAL	\$ 15.32	\$ 2.56	\$ 17.88
072-2370-020-0000	RESIDENTIAL	\$ 15.32	\$ 2.56	\$ 17.88
072-2370-021-0000	RESIDENTIAL	\$ 15.32	\$ 2.56	\$ 17.88
072-2370-022-0000	RESIDENTIAL	\$ 15.32	\$ 2.56	\$ 17.88
072-2370-023-0000	RESIDENTIAL	\$ 15.32	\$ 2.56	\$ 17.88
072-2370-024-0000	RESIDENTIAL	\$ 15.32	\$ 2.56	\$ 17.88
072-2370-025-0000	RESIDENTIAL	\$ 15.32	\$ 2.56	\$ 17.88
072-2370-026-0000	RESIDENTIAL	\$ 15.32	\$ 2.56	\$ 17.88
072-2370-027-0000	RESIDENTIAL	\$ 15.32	\$ 2.56	\$ 17.88
072-2370-028-0000	RESIDENTIAL	\$ 15.32	\$ 2.56	\$ 17.88
072-2370-029-0000	RESIDENTIAL	\$ 15.32	\$ 2.56	\$ 17.88
072-2370-030-0000	RESIDENTIAL	\$ 15.32	\$ 2.56	\$ 17.88

AGENDA ITEM 10.2

City of Rancho Cordova
Lighting District No. 2012-1
Fiscal Year 2019-20 Assessment Roll

ATTACHMENT 2

840

APN	District Classification	Street Light Charge	Safety Light Charge	Total Assessment
072-2370-031-0000	RESIDENTIAL	\$ 15.32	\$ 2.56	\$ 17.88
072-2370-032-0000	RESIDENTIAL	\$ 15.32	\$ 2.56	\$ 17.88
072-2370-033-0000	RESIDENTIAL	\$ 15.32	\$ 2.56	\$ 17.88
072-2370-034-0000	RESIDENTIAL	\$ 15.32	\$ 2.56	\$ 17.88
072-2370-035-0000	RESIDENTIAL	\$ 15.32	\$ 2.56	\$ 17.88
072-2370-036-0000	RESIDENTIAL	\$ 15.32	\$ 2.56	\$ 17.88
072-2370-037-0000	RESIDENTIAL	\$ 15.32	\$ 2.56	\$ 17.88
072-2370-038-0000	RESIDENTIAL	\$ 15.32	\$ 2.56	\$ 17.88
072-2370-039-0000	RESIDENTIAL	\$ 15.32	\$ 2.56	\$ 17.88
072-2370-040-0000	RESIDENTIAL	\$ 15.32	\$ 2.56	\$ 17.88
072-2370-041-0000	RESIDENTIAL	\$ 15.32	\$ 2.56	\$ 17.88
072-2370-042-0000	RESIDENTIAL	\$ 15.32	\$ 2.56	\$ 17.88
072-2370-043-0000	RESIDENTIAL	\$ 15.32	\$ 2.56	\$ 17.88
072-2370-044-0000	RESIDENTIAL	\$ 15.32	\$ 2.56	\$ 17.88
072-2370-045-0000	RESIDENTIAL	\$ 15.32	\$ 2.56	\$ 17.88
072-2370-046-0000	RESIDENTIAL	\$ 15.32	\$ 2.56	\$ 17.88
072-2370-047-0000	RESIDENTIAL	\$ 15.32	\$ 2.56	\$ 17.88
072-2370-048-0000	RESIDENTIAL	\$ 15.32	\$ 2.56	\$ 17.88
072-2370-049-0000	RESIDENTIAL	\$ 15.32	\$ 2.56	\$ 17.88
072-2370-050-0000	RESIDENTIAL	\$ 15.32	\$ 2.56	\$ 17.88
072-2370-051-0000	RESIDENTIAL	\$ 15.32	\$ 2.56	\$ 17.88
072-2370-052-0000	RESIDENTIAL	\$ 15.32	\$ 2.56	\$ 17.88
072-2370-053-0000	RESIDENTIAL	\$ 15.32	\$ 2.56	\$ 17.88
072-2370-054-0000	RESIDENTIAL	\$ 15.32	\$ 2.56	\$ 17.88
072-2370-055-0000	RESIDENTIAL	\$ 15.32	\$ 2.56	\$ 17.88
072-2370-056-0000	RESIDENTIAL	\$ 15.32	\$ 2.56	\$ 17.88
072-2370-057-0000	RESIDENTIAL	\$ 15.32	\$ 2.56	\$ 17.88
072-2370-058-0000	RESIDENTIAL	\$ 15.32	\$ 2.56	\$ 17.88
072-2370-059-0000	RESIDENTIAL	\$ 15.32	\$ 2.56	\$ 17.88
072-2370-060-0000	RESIDENTIAL	\$ 15.32	\$ 2.56	\$ 17.88
072-2370-061-0000	RESIDENTIAL	\$ 15.32	\$ 2.56	\$ 17.88
072-2370-062-0000	RESIDENTIAL	\$ 15.32	\$ 2.56	\$ 17.88
072-2370-063-0000	RESIDENTIAL	\$ 15.32	\$ 2.56	\$ 17.88
072-2370-064-0000	RESIDENTIAL	\$ 15.32	\$ 2.56	\$ 17.88
072-2370-065-0000	RESIDENTIAL	\$ 15.32	\$ 2.56	\$ 17.88
072-2370-066-0000	RESIDENTIAL	\$ 15.32	\$ 2.56	\$ 17.88
072-2370-067-0000	RESIDENTIAL	\$ 15.32	\$ 2.56	\$ 17.88
072-2370-068-0000	RESIDENTIAL	\$ 15.32	\$ 2.56	\$ 17.88
072-2370-069-0000	RESIDENTIAL	\$ 15.32	\$ 2.56	\$ 17.88
072-2370-070-0000	RESIDENTIAL	\$ 15.32	\$ 2.56	\$ 17.88
072-2370-071-0000	RESIDENTIAL	\$ 15.32	\$ 2.56	\$ 17.88
072-2370-072-0000	RESIDENTIAL	\$ 15.32	\$ 2.56	\$ 17.88
072-2380-001-0000	RESIDENTIAL	\$ 15.32	\$ 2.56	\$ 17.88
072-2380-002-0000	RESIDENTIAL	\$ 15.32	\$ 2.56	\$ 17.88

AGENDA ITEM 10.2

City of Rancho Cordova
Lighting District No. 2012-1
Fiscal Year 2019-20 Assessment Roll

ATTACHMENT 2

841

APN	District Classification	Street Light Charge	Safety Light Charge	Total Assessment
072-2380-003-0000	RESIDENTIAL	\$ 15.32	\$ 2.56	\$ 17.88
072-2380-004-0000	RESIDENTIAL	\$ 15.32	\$ 2.56	\$ 17.88
072-2380-005-0000	RESIDENTIAL	\$ 15.32	\$ 2.56	\$ 17.88
072-2380-006-0000	RESIDENTIAL	\$ 15.32	\$ 2.56	\$ 17.88
072-2380-007-0000	RESIDENTIAL	\$ 15.32	\$ 2.56	\$ 17.88
072-2380-008-0000	RESIDENTIAL	\$ 15.32	\$ 2.56	\$ 17.88
072-2380-009-0000	RESIDENTIAL	\$ 15.32	\$ 2.56	\$ 17.88
072-2380-010-0000	RESIDENTIAL	\$ 15.32	\$ 2.56	\$ 17.88
072-2380-011-0000	RESIDENTIAL	\$ 15.32	\$ 2.56	\$ 17.88
072-2380-012-0000	RESIDENTIAL	\$ 15.32	\$ 2.56	\$ 17.88
072-2380-013-0000	RESIDENTIAL	\$ 15.32	\$ 2.56	\$ 17.88
072-2380-014-0000	RESIDENTIAL	\$ 15.32	\$ 2.56	\$ 17.88
072-2380-015-0000	RESIDENTIAL	\$ 15.32	\$ 2.56	\$ 17.88
072-2380-016-0000	RESIDENTIAL	\$ 15.32	\$ 2.56	\$ 17.88
072-2380-017-0000	RESIDENTIAL	\$ 15.32	\$ 2.56	\$ 17.88
072-2380-018-0000	RESIDENTIAL	\$ 15.32	\$ 2.56	\$ 17.88
072-2380-019-0000	RESIDENTIAL	\$ 15.32	\$ 2.56	\$ 17.88
072-2380-020-0000	RESIDENTIAL	\$ 15.32	\$ 2.56	\$ 17.88
072-2380-021-0000	RESIDENTIAL	\$ 15.32	\$ 2.56	\$ 17.88
072-2380-022-0000	RESIDENTIAL	\$ 15.32	\$ 2.56	\$ 17.88
072-2380-023-0000	RESIDENTIAL	\$ 15.32	\$ 2.56	\$ 17.88
072-2380-024-0000	RESIDENTIAL	\$ 15.32	\$ 2.56	\$ 17.88
072-2380-025-0000	RESIDENTIAL	\$ 15.32	\$ 2.56	\$ 17.88
072-2380-026-0000	RESIDENTIAL	\$ 15.32	\$ 2.56	\$ 17.88
072-2380-027-0000	RESIDENTIAL	\$ 15.32	\$ 2.56	\$ 17.88
072-2380-028-0000	RESIDENTIAL	\$ 15.32	\$ 2.56	\$ 17.88
072-2380-029-0000	RESIDENTIAL	\$ 15.32	\$ 2.56	\$ 17.88
072-2380-030-0000	RESIDENTIAL	\$ 15.32	\$ 2.56	\$ 17.88
072-2380-031-0000	RESIDENTIAL	\$ 15.32	\$ 2.56	\$ 17.88
072-2380-032-0000	RESIDENTIAL	\$ 15.32	\$ 2.56	\$ 17.88
072-2380-033-0000	RESIDENTIAL	\$ 15.32	\$ 2.56	\$ 17.88
072-2380-034-0000	RESIDENTIAL	\$ 15.32	\$ 2.56	\$ 17.88
072-2380-035-0000	RESIDENTIAL	\$ 15.32	\$ 2.56	\$ 17.88
072-2380-036-0000	RESIDENTIAL	\$ 15.32	\$ 2.56	\$ 17.88
072-2380-037-0000	RESIDENTIAL	\$ 15.32	\$ 2.56	\$ 17.88
072-2380-038-0000	RESIDENTIAL	\$ 15.32	\$ 2.56	\$ 17.88
072-2380-039-0000	RESIDENTIAL	\$ 15.32	\$ 2.56	\$ 17.88
072-2380-040-0000	RESIDENTIAL	\$ 15.32	\$ 2.56	\$ 17.88
072-2380-041-0000	RESIDENTIAL	\$ 15.32	\$ 2.56	\$ 17.88
072-2380-042-0000	RESIDENTIAL	\$ 15.32	\$ 2.56	\$ 17.88
072-2380-043-0000	RESIDENTIAL	\$ 15.32	\$ 2.56	\$ 17.88
072-2380-044-0000	RESIDENTIAL	\$ 15.32	\$ 2.56	\$ 17.88
072-2380-045-0000	RESIDENTIAL	\$ 15.32	\$ 2.56	\$ 17.88
072-2380-046-0000	RESIDENTIAL	\$ 15.32	\$ 2.56	\$ 17.88

AGENDA ITEM 10.2

City of Rancho Cordova
Lighting District No. 2012-1
Fiscal Year 2019-20 Assessment Roll

ATTACHMENT 2

842

APN	District Classification	Street Light Charge	Safety Light Charge	Total Assessment
072-2380-047-0000	RESIDENTIAL	\$ 15.32	\$ 2.56	\$ 17.88
072-2380-048-0000	RESIDENTIAL	\$ 15.32	\$ 2.56	\$ 17.88
072-2380-049-0000	RESIDENTIAL	\$ 15.32	\$ 2.56	\$ 17.88
072-2380-050-0000	RESIDENTIAL	\$ 15.32	\$ 2.56	\$ 17.88
072-2380-051-0000	RESIDENTIAL	\$ 15.32	\$ 2.56	\$ 17.88
072-2380-052-0000	RESIDENTIAL	\$ 15.32	\$ 2.56	\$ 17.88
072-2380-053-0000	RESIDENTIAL	\$ 15.32	\$ 2.56	\$ 17.88
072-2380-054-0000	RESIDENTIAL	\$ 15.32	\$ 2.56	\$ 17.88
072-2380-055-0000	RESIDENTIAL	\$ 15.32	\$ 2.56	\$ 17.88
072-2380-056-0000	RESIDENTIAL	\$ 15.32	\$ 2.56	\$ 17.88
072-2390-001-0000	RESIDENTIAL	\$ 15.32	\$ 2.56	\$ 17.88
072-2390-002-0000	RESIDENTIAL	\$ 15.32	\$ 2.56	\$ 17.88
072-2390-003-0000	RESIDENTIAL	\$ 15.32	\$ 2.56	\$ 17.88
072-2390-004-0000	RESIDENTIAL	\$ 15.32	\$ 2.56	\$ 17.88
072-2390-005-0000	RESIDENTIAL	\$ 15.32	\$ 2.56	\$ 17.88
072-2390-006-0000	RESIDENTIAL	\$ 15.32	\$ 2.56	\$ 17.88
072-2390-007-0000	RESIDENTIAL	\$ 15.32	\$ 2.56	\$ 17.88
072-2390-008-0000	RESIDENTIAL	\$ 15.32	\$ 2.56	\$ 17.88
072-2390-009-0000	RESIDENTIAL	\$ 15.32	\$ 2.56	\$ 17.88
072-2390-010-0000	RESIDENTIAL	\$ 15.32	\$ 2.56	\$ 17.88
072-2390-011-0000	RESIDENTIAL	\$ 15.32	\$ 2.56	\$ 17.88
072-2390-012-0000	RESIDENTIAL	\$ 15.32	\$ 2.56	\$ 17.88
072-2390-013-0000	RESIDENTIAL	\$ 15.32	\$ 2.56	\$ 17.88
072-2390-014-0000	RESIDENTIAL	\$ 15.32	\$ 2.56	\$ 17.88
072-2390-015-0000	RESIDENTIAL	\$ 15.32	\$ 2.56	\$ 17.88
072-2390-016-0000	RESIDENTIAL	\$ 15.32	\$ 2.56	\$ 17.88
072-2390-018-0000	RESIDENTIAL	\$ 15.32	\$ 2.56	\$ 17.88
072-2390-019-0000	RESIDENTIAL	\$ 15.32	\$ 2.56	\$ 17.88
072-2390-020-0000	RESIDENTIAL	\$ 15.32	\$ 2.56	\$ 17.88
072-2390-021-0000	RESIDENTIAL	\$ 15.32	\$ 2.56	\$ 17.88
072-2390-022-0000	RESIDENTIAL	\$ 15.32	\$ 2.56	\$ 17.88
072-2390-023-0000	RESIDENTIAL	\$ 15.32	\$ 2.56	\$ 17.88
072-2390-024-0000	RESIDENTIAL	\$ 15.32	\$ 2.56	\$ 17.88
072-2390-025-0000	RESIDENTIAL	\$ 15.32	\$ 2.56	\$ 17.88
072-2390-026-0000	RESIDENTIAL	\$ 15.32	\$ 2.56	\$ 17.88
072-2390-027-0000	RESIDENTIAL	\$ 15.32	\$ 2.56	\$ 17.88
072-2390-028-0000	RESIDENTIAL	\$ 15.32	\$ 2.56	\$ 17.88
072-2390-029-0000	RESIDENTIAL	\$ 15.32	\$ 2.56	\$ 17.88
072-2390-030-0000	RESIDENTIAL	\$ 15.32	\$ 2.56	\$ 17.88
072-2390-031-0000	RESIDENTIAL	\$ 15.32	\$ 2.56	\$ 17.88
072-2390-032-0000	RESIDENTIAL	\$ 15.32	\$ 2.56	\$ 17.88
072-2390-033-0000	RESIDENTIAL	\$ 15.32	\$ 2.56	\$ 17.88
072-2390-034-0000	RESIDENTIAL	\$ 15.32	\$ 2.56	\$ 17.88
072-2390-036-0000	RESIDENTIAL	\$ 15.32	\$ 2.56	\$ 17.88

AGENDA ITEM 10.2

City of Rancho Cordova
Lighting District No. 2012-1
Fiscal Year 2019-20 Assessment Roll

ATTACHMENT 2

843

APN	District Classification	Street Light Charge	Safety Light Charge	Total Assessment
072-2390-037-0000	RESIDENTIAL	\$ 15.32	\$ 2.56	\$ 17.88
072-2390-038-0000	RESIDENTIAL	\$ 15.32	\$ 2.56	\$ 17.88
072-2390-039-0000	RESIDENTIAL	\$ 15.32	\$ 2.56	\$ 17.88
072-2390-040-0000	RESIDENTIAL	\$ 15.32	\$ 2.56	\$ 17.88
072-2390-041-0000	RESIDENTIAL	\$ 15.32	\$ 2.56	\$ 17.88
072-2390-042-0000	RESIDENTIAL	\$ 15.32	\$ 2.56	\$ 17.88
072-2390-043-0000	RESIDENTIAL	\$ 15.32	\$ 2.56	\$ 17.88
072-2390-044-0000	RESIDENTIAL	\$ 15.32	\$ 2.56	\$ 17.88
072-2390-045-0000	RESIDENTIAL	\$ 15.32	\$ 2.56	\$ 17.88
072-2390-046-0000	RESIDENTIAL	\$ 15.32	\$ 2.56	\$ 17.88
072-2390-047-0000	RESIDENTIAL	\$ 15.32	\$ 2.56	\$ 17.88
072-2390-048-0000	RESIDENTIAL	\$ 15.32	\$ 2.56	\$ 17.88
072-2390-049-0000	RESIDENTIAL	\$ 15.32	\$ 2.56	\$ 17.88
072-2390-050-0000	RESIDENTIAL	\$ 15.32	\$ 2.56	\$ 17.88
072-2390-051-0000	RESIDENTIAL	\$ 15.32	\$ 2.56	\$ 17.88
072-2390-052-0000	RESIDENTIAL	\$ 15.32	\$ 2.56	\$ 17.88
072-2390-053-0000	RESIDENTIAL	\$ 15.32	\$ 2.56	\$ 17.88
072-2390-054-0000	RESIDENTIAL	\$ 15.32	\$ 2.56	\$ 17.88
072-2390-055-0000	RESIDENTIAL	\$ 15.32	\$ 2.56	\$ 17.88
072-2390-056-0000	RESIDENTIAL	\$ 15.32	\$ 2.56	\$ 17.88
072-2390-057-0000	RESIDENTIAL	\$ 15.32	\$ 2.56	\$ 17.88
072-2390-058-0000	RESIDENTIAL	\$ 15.32	\$ 2.56	\$ 17.88
072-2400-001-0000	RESIDENTIAL	\$ 15.32	\$ 2.56	\$ 17.88
072-2400-002-0000	RESIDENTIAL	\$ 15.32	\$ 2.56	\$ 17.88
072-2400-003-0000	RESIDENTIAL	\$ 15.32	\$ 2.56	\$ 17.88
072-2400-004-0000	RESIDENTIAL	\$ 15.32	\$ 2.56	\$ 17.88
072-2400-005-0000	RESIDENTIAL	\$ 15.32	\$ 2.56	\$ 17.88
072-2400-006-0000	RESIDENTIAL	\$ 15.32	\$ 2.56	\$ 17.88
072-2400-007-0000	RESIDENTIAL	\$ 15.32	\$ 2.56	\$ 17.88
072-2400-008-0000	RESIDENTIAL	\$ 15.32	\$ 2.56	\$ 17.88
072-2400-009-0000	RESIDENTIAL	\$ 15.32	\$ 2.56	\$ 17.88
072-2400-010-0000	RESIDENTIAL	\$ 15.32	\$ 2.56	\$ 17.88
072-2400-011-0000	RESIDENTIAL	\$ 15.32	\$ 2.56	\$ 17.88
072-2400-012-0000	RESIDENTIAL	\$ 15.32	\$ 2.56	\$ 17.88
072-2400-013-0000	RESIDENTIAL	\$ 15.32	\$ 2.56	\$ 17.88
072-2400-014-0000	RESIDENTIAL	\$ 15.32	\$ 2.56	\$ 17.88
072-2400-015-0000	RESIDENTIAL	\$ 15.32	\$ 2.56	\$ 17.88
072-2400-016-0000	RESIDENTIAL	\$ 15.32	\$ 2.56	\$ 17.88
072-2400-017-0000	RESIDENTIAL	\$ 15.32	\$ 2.56	\$ 17.88
072-2400-018-0000	RESIDENTIAL	\$ 15.32	\$ 2.56	\$ 17.88
072-2400-019-0000	RESIDENTIAL	\$ 15.32	\$ 2.56	\$ 17.88
072-2400-020-0000	RESIDENTIAL	\$ 15.32	\$ 2.56	\$ 17.88
072-2400-021-0000	RESIDENTIAL	\$ 15.32	\$ 2.56	\$ 17.88
072-2400-022-0000	RESIDENTIAL	\$ 15.32	\$ 2.56	\$ 17.88

AGENDA ITEM 10.2

City of Rancho Cordova
Lighting District No. 2012-1
Fiscal Year 2019-20 Assessment Roll

ATTACHMENT 2

844

APN	District Classification	Street Light Charge	Safety Light Charge	Total Assessment
072-2400-023-0000	RESIDENTIAL	\$ 15.32	\$ 2.56	\$ 17.88
072-2400-024-0000	RESIDENTIAL	\$ 15.32	\$ 2.56	\$ 17.88
072-2400-025-0000	RESIDENTIAL	\$ 15.32	\$ 2.56	\$ 17.88
072-2400-026-0000	RESIDENTIAL	\$ 15.32	\$ 2.56	\$ 17.88
072-2400-027-0000	RESIDENTIAL	\$ 15.32	\$ 2.56	\$ 17.88
072-2400-028-0000	RESIDENTIAL	\$ 15.32	\$ 2.56	\$ 17.88
072-2400-029-0000	RESIDENTIAL	\$ 15.32	\$ 2.56	\$ 17.88
072-2400-030-0000	RESIDENTIAL	\$ 15.32	\$ 2.56	\$ 17.88
072-2400-031-0000	RESIDENTIAL	\$ 15.32	\$ 2.56	\$ 17.88
072-2400-032-0000	RESIDENTIAL	\$ 15.32	\$ 2.56	\$ 17.88
072-2400-033-0000	RESIDENTIAL	\$ 15.32	\$ 2.56	\$ 17.88
072-2400-034-0000	RESIDENTIAL	\$ 15.32	\$ 2.56	\$ 17.88
072-2400-035-0000	RESIDENTIAL	\$ 15.32	\$ 2.56	\$ 17.88
072-2400-036-0000	RESIDENTIAL	\$ 15.32	\$ 2.56	\$ 17.88
072-2400-037-0000	RESIDENTIAL	\$ 15.32	\$ 2.56	\$ 17.88
072-2400-038-0000	RESIDENTIAL	\$ 15.32	\$ 2.56	\$ 17.88
072-2400-039-0000	RESIDENTIAL	\$ 15.32	\$ 2.56	\$ 17.88
072-2400-040-0000	RESIDENTIAL	\$ 15.32	\$ 2.56	\$ 17.88
072-2400-041-0000	RESIDENTIAL	\$ 15.32	\$ 2.56	\$ 17.88
072-2400-042-0000	RESIDENTIAL	\$ 15.32	\$ 2.56	\$ 17.88
072-2400-043-0000	RESIDENTIAL	\$ 15.32	\$ 2.56	\$ 17.88
072-2400-044-0000	RESIDENTIAL	\$ 15.32	\$ 2.56	\$ 17.88
072-2460-001-0000	RESIDENTIAL	\$ 15.32	\$ 2.56	\$ 17.88
072-2460-002-0000	RESIDENTIAL	\$ 15.32	\$ 2.56	\$ 17.88
072-2460-003-0000	RESIDENTIAL	\$ 15.32	\$ 2.56	\$ 17.88
072-2460-004-0000	RESIDENTIAL	\$ 15.32	\$ 2.56	\$ 17.88
072-2460-005-0000	RESIDENTIAL	\$ 15.32	\$ 2.56	\$ 17.88
072-2460-006-0000	RESIDENTIAL	\$ 15.32	\$ 2.56	\$ 17.88
072-2460-007-0000	RESIDENTIAL	\$ 15.32	\$ 2.56	\$ 17.88
072-2460-008-0000	RESIDENTIAL	\$ 15.32	\$ 2.56	\$ 17.88
072-2460-009-0000	RESIDENTIAL	\$ 15.32	\$ 2.56	\$ 17.88
072-2460-010-0000	RESIDENTIAL	\$ 15.32	\$ 2.56	\$ 17.88
072-2460-011-0000	RESIDENTIAL	\$ 15.32	\$ 2.56	\$ 17.88
072-2460-012-0000	RESIDENTIAL	\$ 15.32	\$ 2.56	\$ 17.88
072-2460-013-0000	RESIDENTIAL	\$ 15.32	\$ 2.56	\$ 17.88
072-2460-014-0000	RESIDENTIAL	\$ 15.32	\$ 2.56	\$ 17.88
072-2460-015-0000	RESIDENTIAL	\$ 15.32	\$ 2.56	\$ 17.88
072-2460-016-0000	RESIDENTIAL	\$ 15.32	\$ 2.56	\$ 17.88
072-2460-017-0000	RESIDENTIAL	\$ 15.32	\$ 2.56	\$ 17.88
072-2460-018-0000	RESIDENTIAL	\$ 15.32	\$ 2.56	\$ 17.88
072-2460-019-0000	RESIDENTIAL	\$ 15.32	\$ 2.56	\$ 17.88
072-2460-020-0000	RESIDENTIAL	\$ 15.32	\$ 2.56	\$ 17.88
072-2460-021-0000	RESIDENTIAL	\$ 15.32	\$ 2.56	\$ 17.88
072-2460-022-0000	RESIDENTIAL	\$ 15.32	\$ 2.56	\$ 17.88

AGENDA ITEM 10.2

City of Rancho Cordova
Lighting District No. 2012-1
Fiscal Year 2019-20 Assessment Roll

ATTACHMENT 2

845

APN	District Classification	Street Light Charge	Safety Light Charge	Total Assessment
072-2460-023-0000	RESIDENTIAL	\$ 15.32	\$ 2.56	\$ 17.88
072-2460-024-0000	RESIDENTIAL	\$ 15.32	\$ 2.56	\$ 17.88
072-2460-025-0000	RESIDENTIAL	\$ 15.32	\$ 2.56	\$ 17.88
072-2460-026-0000	RESIDENTIAL	\$ 15.32	\$ 2.56	\$ 17.88
072-2460-027-0000	RESIDENTIAL	\$ 15.32	\$ 2.56	\$ 17.88
072-2460-028-0000	RESIDENTIAL	\$ 15.32	\$ 2.56	\$ 17.88
072-2460-029-0000	RESIDENTIAL	\$ 15.32	\$ 2.56	\$ 17.88
072-2460-030-0000	RESIDENTIAL	\$ 15.32	\$ 2.56	\$ 17.88
072-2460-031-0000	RESIDENTIAL	\$ 15.32	\$ 2.56	\$ 17.88
072-2460-032-0000	RESIDENTIAL	\$ 15.32	\$ 2.56	\$ 17.88
072-2460-033-0000	RESIDENTIAL	\$ 15.32	\$ 2.56	\$ 17.88
072-2460-034-0000	RESIDENTIAL	\$ 15.32	\$ 2.56	\$ 17.88
072-2460-035-0000	RESIDENTIAL	\$ 15.32	\$ 2.56	\$ 17.88
072-2460-036-0000	RESIDENTIAL	\$ 15.32	\$ 2.56	\$ 17.88
072-2460-037-0000	RESIDENTIAL	\$ 15.32	\$ 2.56	\$ 17.88
072-2460-038-0000	RESIDENTIAL	\$ 15.32	\$ 2.56	\$ 17.88
072-2460-039-0000	RESIDENTIAL	\$ 15.32	\$ 2.56	\$ 17.88
072-2460-040-0000	RESIDENTIAL	\$ 15.32	\$ 2.56	\$ 17.88
072-2460-041-0000	RESIDENTIAL	\$ 15.32	\$ 2.56	\$ 17.88
072-2460-042-0000	RESIDENTIAL	\$ 15.32	\$ 2.56	\$ 17.88
072-2460-043-0000	RESIDENTIAL	\$ 15.32	\$ 2.56	\$ 17.88
072-2460-044-0000	RESIDENTIAL	\$ 15.32	\$ 2.56	\$ 17.88
072-2460-045-0000	RESIDENTIAL	\$ 15.32	\$ 2.56	\$ 17.88
072-2460-046-0000	RESIDENTIAL	\$ 15.32	\$ 2.56	\$ 17.88
072-2470-001-0000	NONRES	\$ 16.37	\$ 2.56	\$ 18.92
072-2470-002-0000	NONRES	\$ 13.85	\$ 2.56	\$ 16.40
072-2470-003-0000	NONRES	\$ 13.85	\$ 2.56	\$ 16.40
072-2470-004-0000	NONRES	\$ 13.85	\$ 2.56	\$ 16.40
072-2470-005-0000	NONRES	\$ 13.85	\$ 2.56	\$ 16.40
072-2470-006-0000	NONRES	\$ 13.85	\$ 2.56	\$ 16.40
072-2470-007-0000	NONRES	\$ 13.85	\$ 2.56	\$ 16.40
072-2470-008-0000	NONRES	\$ 13.85	\$ 2.56	\$ 16.40
072-2470-009-0000	NONRES	\$ 13.85	\$ 2.56	\$ 16.40
072-2470-010-0000	NONRES	\$ 11.34	\$ 2.56	\$ 13.90
072-2470-011-0000	NONRES	\$ 11.34	\$ 2.56	\$ 13.90
072-2470-012-0000	NONRES	\$ 12.60	\$ 2.56	\$ 15.16
072-2470-013-0000	NONRES	\$ 12.60	\$ 2.56	\$ 15.16
072-2470-014-0000	NONRES	\$ 12.60	\$ 2.56	\$ 15.16
072-2470-015-0000	NONRES	\$ 12.60	\$ 2.56	\$ 15.16
072-2470-016-0000	NONRES	\$ 12.60	\$ 2.56	\$ 15.16
072-2470-017-0000	NONRES	\$ 12.60	\$ 2.56	\$ 15.16
072-2470-018-0000	NONRES	\$ 13.85	\$ 2.56	\$ 16.40
072-2470-019-0000	NONRES	\$ 13.85	\$ 2.56	\$ 16.40
072-2470-020-0000	NONRES	\$ 13.85	\$ 2.56	\$ 16.40

AGENDA ITEM 10.2

City of Rancho Cordova
Lighting District No. 2012-1
Fiscal Year 2019-20 Assessment Roll

ATTACHMENT 2

846

APN	District Classification	Street Light Charge	Safety Light Charge	Total Assessment
072-2470-021-0000	NONRES	\$ 13.85	\$ 2.56	\$ 16.40
072-2470-022-0000	NONRES	\$ 13.85	\$ 2.56	\$ 16.40
072-2470-023-0000	NONRES	\$ 11.34	\$ 2.56	\$ 13.90
072-2470-024-0000	NONRES	\$ 42.82	\$ 2.56	\$ 45.38
072-2470-025-0000	NONRES	\$ 13.85	\$ 2.56	\$ 16.40
072-2470-026-0000	NONRES	\$ 13.85	\$ 2.56	\$ 16.40
072-2470-027-0000	NONRES	\$ 13.85	\$ 2.56	\$ 16.40
072-2470-028-0000	NONRES	\$ 13.85	\$ 2.56	\$ 16.40
072-2470-029-0000	NONRES	\$ 13.85	\$ 2.56	\$ 16.40
072-2470-030-0000	NONRES	\$ 13.85	\$ 2.56	\$ 16.40
072-2470-031-0000	NONRES	\$ 45.34	\$ 2.56	\$ 47.90
072-2470-032-0000	NONRES	\$ 60.46	\$ 2.56	\$ 63.02
072-2470-033-0000	NONRES	\$ 13.85	\$ 2.56	\$ 16.40
072-2470-034-0000	NONRES	\$ 13.85	\$ 2.56	\$ 16.40
072-2470-035-0000	NONRES	\$ 13.85	\$ 2.56	\$ 16.40
072-2470-036-0000	NONRES	\$ 13.85	\$ 2.56	\$ 16.40
072-2470-037-0000	NONRES	\$ 13.85	\$ 2.56	\$ 16.40
072-2470-038-0000	NONRES	\$ 13.85	\$ 2.56	\$ 16.40
072-2470-039-0000	NONRES	\$ 13.85	\$ 2.56	\$ 16.40
072-2470-040-0000	NONRES	\$ 40.30	\$ 2.56	\$ 42.86
072-2470-041-0000	NONRES	\$ 37.79	\$ 2.56	\$ 40.34
072-2470-042-0000	NONRES	\$ 13.85	\$ 2.56	\$ 16.40
072-2470-043-0000	NONRES	\$ 13.85	\$ 2.56	\$ 16.40
072-2470-044-0000	NONRES	\$ 13.85	\$ 2.56	\$ 16.40
072-2470-045-0000	NONRES	\$ 13.85	\$ 2.56	\$ 16.40
072-2470-046-0000	NONRES	\$ 13.85	\$ 2.56	\$ 16.40
072-2470-047-0000	NONRES	\$ 13.85	\$ 2.56	\$ 16.40
072-2470-048-0000	NONRES	\$ 12.60	\$ 2.56	\$ 15.16
072-2470-049-0000	NONRES	\$ 12.60	\$ 2.56	\$ 15.16
072-2470-050-0000	NONRES	\$ 52.90	\$ 2.56	\$ 55.46
072-2470-051-0000	NONRES	\$ 40.30	\$ 2.56	\$ 42.86
072-2470-052-0000	NONRES	\$ 13.85	\$ 2.56	\$ 16.40
072-2470-053-0000	NONRES	\$ 13.85	\$ 2.56	\$ 16.40
072-2470-054-0000	NONRES	\$ 13.85	\$ 2.56	\$ 16.40
072-2470-055-0000	NONRES	\$ 13.85	\$ 2.56	\$ 16.40
072-2470-056-0000	NONRES	\$ 13.85	\$ 2.56	\$ 16.40
072-2470-057-0000	NONRES	\$ 13.85	\$ 2.56	\$ 16.40
072-2470-058-0000	NONRES	\$ 13.85	\$ 2.56	\$ 16.40
072-2470-059-0000	NONRES	\$ 13.85	\$ 2.56	\$ 16.40
072-2470-060-0000	NONRES	\$ 37.79	\$ 2.56	\$ 40.34
072-2480-001-0000	NONRES	\$ 15.11	\$ 2.56	\$ 17.66
072-2480-002-0000	NONRES	\$ 13.85	\$ 2.56	\$ 16.40
072-2480-003-0000	NONRES	\$ 13.85	\$ 2.56	\$ 16.40
072-2480-004-0000	NONRES	\$ 13.85	\$ 2.56	\$ 16.40

AGENDA ITEM 10.2

City of Rancho Cordova
Lighting District No. 2012-1
Fiscal Year 2019-20 Assessment Roll

ATTACHMENT 2

847

APN	District Classification	Street Light Charge	Safety Light Charge	Total Assessment
072-2480-005-0000	NONRES	\$ 13.85	\$ 2.56	\$ 16.40
072-2480-006-0000	NONRES	\$ 13.85	\$ 2.56	\$ 16.40
072-2480-007-0000	NONRES	\$ 13.85	\$ 2.56	\$ 16.40
072-2480-008-0000	NONRES	\$ 13.85	\$ 2.56	\$ 16.40
072-2480-009-0000	NONRES	\$ 15.11	\$ 2.56	\$ 17.66
072-2480-010-0000	NONRES	\$ 40.30	\$ 2.56	\$ 42.86
072-2480-011-0000	NONRES	\$ 13.85	\$ 2.56	\$ 16.40
072-2480-012-0000	NONRES	\$ 13.85	\$ 2.56	\$ 16.40
072-2480-013-0000	NONRES	\$ 13.85	\$ 2.56	\$ 16.40
072-2480-014-0000	NONRES	\$ 13.85	\$ 2.56	\$ 16.40
072-2480-015-0000	NONRES	\$ 13.85	\$ 2.56	\$ 16.40
072-2480-016-0000	NONRES	\$ 13.85	\$ 2.56	\$ 16.40
072-2480-017-0000	NONRES	\$ 13.85	\$ 2.56	\$ 16.40
072-2480-018-0000	NONRES	\$ 13.85	\$ 2.56	\$ 16.40
072-2480-019-0000	NONRES	\$ 40.30	\$ 2.56	\$ 42.86
072-2480-020-0000	NONRES	\$ 42.82	\$ 2.56	\$ 45.38
072-2480-021-0000	NONRES	\$ 13.85	\$ 2.56	\$ 16.40
072-2480-022-0000	NONRES	\$ 13.85	\$ 2.56	\$ 16.40
072-2480-023-0000	NONRES	\$ 13.85	\$ 2.56	\$ 16.40
072-2480-024-0000	NONRES	\$ 13.85	\$ 2.56	\$ 16.40
072-2480-025-0000	NONRES	\$ 13.85	\$ 2.56	\$ 16.40
072-2480-026-0000	NONRES	\$ 13.85	\$ 2.56	\$ 16.40
072-2480-027-0000	NONRES	\$ 13.85	\$ 2.56	\$ 16.40
072-2480-028-0000	NONRES	\$ 13.85	\$ 2.56	\$ 16.40
072-2480-029-0000	NONRES	\$ 42.82	\$ 2.56	\$ 45.38
072-2480-030-0000	NONRES	\$ 22.67	\$ 2.56	\$ 25.22
072-2480-031-0000	NONRES	\$ 13.85	\$ 2.56	\$ 16.40
072-2480-032-0000	NONRES	\$ 40.30	\$ 2.56	\$ 42.86
072-2480-033-0000	NONRES	\$ 12.60	\$ 2.56	\$ 15.16
072-2480-034-0000	NONRES	\$ 40.30	\$ 2.56	\$ 42.86
072-2480-035-0000	NONRES	\$ 12.60	\$ 2.56	\$ 15.16
072-2480-036-0000	NONRES	\$ 12.60	\$ 2.56	\$ 15.16
072-2480-037-0000	NONRES	\$ 40.30	\$ 2.56	\$ 42.86
072-2480-038-0000	NONRES	\$ 13.85	\$ 2.56	\$ 16.40
072-2480-039-0000	NONRES	\$ 13.85	\$ 2.56	\$ 16.40
072-2480-040-0000	NONRES	\$ 52.90	\$ 2.56	\$ 55.46
072-2480-041-0000	NONRES	\$ 12.60	\$ 2.56	\$ 15.16
072-2480-042-0000	NONRES	\$ 15.11	\$ 2.56	\$ 17.66
072-2480-043-0000	NONRES	\$ 12.60	\$ 2.56	\$ 15.16
072-2480-044-0000	NONRES	\$ 12.60	\$ 2.56	\$ 15.16
072-2480-045-0000	NONRES	\$ 12.60	\$ 2.56	\$ 15.16
072-2480-046-0000	NONRES	\$ 12.60	\$ 2.56	\$ 15.16
072-2480-047-0000	NONRES	\$ 12.60	\$ 2.56	\$ 15.16
072-2480-048-0000	NONRES	\$ 12.60	\$ 2.56	\$ 15.16

AGENDA ITEM 10.2

City of Rancho Cordova
Lighting District No. 2012-1
Fiscal Year 2019-20 Assessment Roll

ATTACHMENT 2

848

APN	District Classification	Street Light Charge	Safety Light Charge	Total Assessment
072-2480-049-0000	NONRES	\$ 12.60	\$ 2.56	\$ 15.16
072-2480-050-0000	NONRES	\$ 12.60	\$ 2.56	\$ 15.16
072-2480-051-0000	NONRES	\$ 12.60	\$ 2.56	\$ 15.16
072-2480-052-0000	NONRES	\$ 12.60	\$ 2.56	\$ 15.16
072-2520-001-0000	RESIDENTIAL	\$ 15.32	\$ 2.56	\$ 17.88
072-2520-002-0000	RESIDENTIAL	\$ 15.32	\$ 2.56	\$ 17.88
072-2520-003-0000	RESIDENTIAL	\$ 15.32	\$ 2.56	\$ 17.88
072-2520-004-0000	RESIDENTIAL	\$ 15.32	\$ 2.56	\$ 17.88
072-2520-005-0000	RESIDENTIAL	\$ 15.32	\$ 2.56	\$ 17.88
072-2520-006-0000	RESIDENTIAL	\$ 15.32	\$ 2.56	\$ 17.88
072-2520-007-0000	RESIDENTIAL	\$ 15.32	\$ 2.56	\$ 17.88
072-2520-008-0000	RESIDENTIAL	\$ 15.32	\$ 2.56	\$ 17.88
072-2520-009-0000	RESIDENTIAL	\$ 15.32	\$ 2.56	\$ 17.88
072-2520-010-0000	RESIDENTIAL	\$ 15.32	\$ 2.56	\$ 17.88
072-2520-011-0000	RESIDENTIAL	\$ 15.32	\$ 2.56	\$ 17.88
072-2520-012-0000	RESIDENTIAL	\$ 15.32	\$ 2.56	\$ 17.88
072-2520-013-0000	RESIDENTIAL	\$ 15.32	\$ 2.56	\$ 17.88
072-2520-014-0000	RESIDENTIAL	\$ 15.32	\$ 2.56	\$ 17.88
072-2520-015-0000	RESIDENTIAL	\$ 15.32	\$ 2.56	\$ 17.88
072-2520-016-0000	RESIDENTIAL	\$ 15.32	\$ 2.56	\$ 17.88
072-2520-017-0000	RESIDENTIAL	\$ 15.32	\$ 2.56	\$ 17.88
072-2520-018-0000	RESIDENTIAL	\$ 15.32	\$ 2.56	\$ 17.88
072-2520-019-0000	RESIDENTIAL	\$ 15.32	\$ 2.56	\$ 17.88
072-2520-020-0000	RESIDENTIAL	\$ 15.32	\$ 2.56	\$ 17.88
072-2520-021-0000	RESIDENTIAL	\$ 15.32	\$ 2.56	\$ 17.88
072-2520-022-0000	RESIDENTIAL	\$ 15.32	\$ 2.56	\$ 17.88
072-2520-023-0000	RESIDENTIAL	\$ 15.32	\$ 2.56	\$ 17.88
072-2520-024-0000	RESIDENTIAL	\$ 15.32	\$ 2.56	\$ 17.88
072-2520-025-0000	RESIDENTIAL	\$ 15.32	\$ 2.56	\$ 17.88
072-2520-026-0000	RESIDENTIAL	\$ 15.32	\$ 2.56	\$ 17.88
072-2520-027-0000	RESIDENTIAL	\$ 15.32	\$ 2.56	\$ 17.88
072-2520-028-0000	RESIDENTIAL	\$ 15.32	\$ 2.56	\$ 17.88
072-2520-029-0000	RESIDENTIAL	\$ 15.32	\$ 2.56	\$ 17.88
072-2520-030-0000	RESIDENTIAL	\$ 15.32	\$ 2.56	\$ 17.88
072-2520-031-0000	RESIDENTIAL	\$ 15.32	\$ 2.56	\$ 17.88
072-2520-032-0000	RESIDENTIAL	\$ 15.32	\$ 2.56	\$ 17.88
072-2520-033-0000	RESIDENTIAL	\$ 15.32	\$ 2.56	\$ 17.88
072-2520-037-0000	NONRES	\$ 8.06	\$ 2.56	\$ 10.62
072-2530-001-0000	RESIDENTIAL	\$ 15.32	\$ 2.56	\$ 17.88
072-2530-002-0000	RESIDENTIAL	\$ 15.32	\$ 2.56	\$ 17.88
072-2530-003-0000	RESIDENTIAL	\$ 15.32	\$ 2.56	\$ 17.88
072-2530-004-0000	RESIDENTIAL	\$ 15.32	\$ 2.56	\$ 17.88
072-2530-005-0000	RESIDENTIAL	\$ 15.32	\$ 2.56	\$ 17.88
072-2530-006-0000	RESIDENTIAL	\$ 15.32	\$ 2.56	\$ 17.88

AGENDA ITEM 10.2

City of Rancho Cordova
Lighting District No. 2012-1
Fiscal Year 2019-20 Assessment Roll

ATTACHMENT 2

849

APN	District Classification	Street Light Charge	Safety Light Charge	Total Assessment
072-2530-007-0000	RESIDENTIAL	\$ 15.32	\$ 2.56	\$ 17.88
072-2530-008-0000	RESIDENTIAL	\$ 15.32	\$ 2.56	\$ 17.88
072-2530-009-0000	RESIDENTIAL	\$ 15.32	\$ 2.56	\$ 17.88
072-2530-010-0000	RESIDENTIAL	\$ 15.32	\$ 2.56	\$ 17.88
072-2530-011-0000	RESIDENTIAL	\$ 15.32	\$ 2.56	\$ 17.88
072-2530-012-0000	RESIDENTIAL	\$ 15.32	\$ 2.56	\$ 17.88
072-2530-013-0000	RESIDENTIAL	\$ 15.32	\$ 2.56	\$ 17.88
072-2530-014-0000	RESIDENTIAL	\$ 15.32	\$ 2.56	\$ 17.88
072-2530-015-0000	RESIDENTIAL	\$ 15.32	\$ 2.56	\$ 17.88
072-2530-016-0000	RESIDENTIAL	\$ 15.32	\$ 2.56	\$ 17.88
072-2530-017-0000	RESIDENTIAL	\$ 15.32	\$ 2.56	\$ 17.88
072-2530-018-0000	RESIDENTIAL	\$ 15.32	\$ 2.56	\$ 17.88
072-2530-019-0000	RESIDENTIAL	\$ 15.32	\$ 2.56	\$ 17.88
072-2530-020-0000	RESIDENTIAL	\$ 15.32	\$ 2.56	\$ 17.88
072-2530-021-0000	RESIDENTIAL	\$ 15.32	\$ 2.56	\$ 17.88
072-2530-022-0000	RESIDENTIAL	\$ 15.32	\$ 2.56	\$ 17.88
072-2530-023-0000	RESIDENTIAL	\$ 15.32	\$ 2.56	\$ 17.88
072-2530-024-0000	RESIDENTIAL	\$ 15.32	\$ 2.56	\$ 17.88
072-2530-025-0000	RESIDENTIAL	\$ 15.32	\$ 2.56	\$ 17.88
072-2530-026-0000	RESIDENTIAL	\$ 15.32	\$ 2.56	\$ 17.88
072-2530-027-0000	RESIDENTIAL	\$ 15.32	\$ 2.56	\$ 17.88
072-2540-001-0000	RESIDENTIAL	\$ 15.32	\$ 2.56	\$ 17.88
072-2540-002-0000	RESIDENTIAL	\$ 15.32	\$ 2.56	\$ 17.88
072-2540-003-0000	RESIDENTIAL	\$ 15.32	\$ 2.56	\$ 17.88
072-2540-004-0000	RESIDENTIAL	\$ 15.32	\$ 2.56	\$ 17.88
072-2540-005-0000	RESIDENTIAL	\$ 15.32	\$ 2.56	\$ 17.88
072-2540-006-0000	RESIDENTIAL	\$ 15.32	\$ 2.56	\$ 17.88
072-2540-007-0000	RESIDENTIAL	\$ 15.32	\$ 2.56	\$ 17.88
072-2540-008-0000	RESIDENTIAL	\$ 15.32	\$ 2.56	\$ 17.88
072-2540-009-0000	RESIDENTIAL	\$ 15.32	\$ 2.56	\$ 17.88
072-2540-010-0000	RESIDENTIAL	\$ 15.32	\$ 2.56	\$ 17.88
072-2540-011-0000	RESIDENTIAL	\$ 15.32	\$ 2.56	\$ 17.88
072-2540-012-0000	RESIDENTIAL	\$ 15.32	\$ 2.56	\$ 17.88
072-2540-013-0000	RESIDENTIAL	\$ 15.32	\$ 2.56	\$ 17.88
072-2540-014-0000	RESIDENTIAL	\$ 15.32	\$ 2.56	\$ 17.88
072-2540-015-0000	RESIDENTIAL	\$ 15.32	\$ 2.56	\$ 17.88
072-2540-016-0000	RESIDENTIAL	\$ 15.32	\$ 2.56	\$ 17.88
072-2540-017-0000	RESIDENTIAL	\$ 15.32	\$ 2.56	\$ 17.88
072-2540-018-0000	RESIDENTIAL	\$ 15.32	\$ 2.56	\$ 17.88
072-2540-019-0000	RESIDENTIAL	\$ 15.32	\$ 2.56	\$ 17.88
072-2540-020-0000	RESIDENTIAL	\$ 15.32	\$ 2.56	\$ 17.88
072-2540-021-0000	RESIDENTIAL	\$ 15.32	\$ 2.56	\$ 17.88
072-2540-022-0000	RESIDENTIAL	\$ 15.32	\$ 2.56	\$ 17.88
072-2540-023-0000	RESIDENTIAL	\$ 15.32	\$ 2.56	\$ 17.88

AGENDA ITEM 10.2

City of Rancho Cordova
Lighting District No. 2012-1
Fiscal Year 2019-20 Assessment Roll

ATTACHMENT 2

850

APN	District Classification	Street Light Charge	Safety Light Charge	Total Assessment
072-2540-024-0000	RESIDENTIAL	\$ 15.32	\$ 2.56	\$ 17.88
072-2540-025-0000	RESIDENTIAL	\$ 15.32	\$ 2.56	\$ 17.88
072-2540-026-0000	RESIDENTIAL	\$ 15.32	\$ 2.56	\$ 17.88
072-2540-027-0000	RESIDENTIAL	\$ 15.32	\$ 2.56	\$ 17.88
072-2540-028-0000	RESIDENTIAL	\$ 15.32	\$ 2.56	\$ 17.88
072-2540-029-0000	RESIDENTIAL	\$ 15.32	\$ 2.56	\$ 17.88
072-2540-030-0000	RESIDENTIAL	\$ 15.32	\$ 2.56	\$ 17.88
072-2540-031-0000	RESIDENTIAL	\$ 15.32	\$ 2.56	\$ 17.88
072-2540-032-0000	RESIDENTIAL	\$ 15.32	\$ 2.56	\$ 17.88
072-2540-033-0000	RESIDENTIAL	\$ 15.32	\$ 2.56	\$ 17.88
072-2540-034-0000	RESIDENTIAL	\$ 15.32	\$ 2.56	\$ 17.88
072-2540-035-0000	RESIDENTIAL	\$ 15.32	\$ 2.56	\$ 17.88
072-2540-036-0000	RESIDENTIAL	\$ 15.32	\$ 2.56	\$ 17.88
072-2540-037-0000	RESIDENTIAL	\$ 15.32	\$ 2.56	\$ 17.88
072-2540-038-0000	RESIDENTIAL	\$ 15.32	\$ 2.56	\$ 17.88
072-2540-039-0000	RESIDENTIAL	\$ 15.32	\$ 2.56	\$ 17.88
072-2540-040-0000	RESIDENTIAL	\$ 15.32	\$ 2.56	\$ 17.88
072-2540-041-0000	RESIDENTIAL	\$ 15.32	\$ 2.56	\$ 17.88
072-2540-042-0000	RESIDENTIAL	\$ 15.32	\$ 2.56	\$ 17.88
072-2540-043-0000	RESIDENTIAL	\$ 15.32	\$ 2.56	\$ 17.88
072-2540-044-0000	RESIDENTIAL	\$ 15.32	\$ 2.56	\$ 17.88
072-2540-045-0000	RESIDENTIAL	\$ 15.32	\$ 2.56	\$ 17.88
072-2540-046-0000	RESIDENTIAL	\$ 15.32	\$ 2.56	\$ 17.88
072-2540-047-0000	RESIDENTIAL	\$ 15.32	\$ 2.56	\$ 17.88
072-2540-048-0000	RESIDENTIAL	\$ 15.32	\$ 2.56	\$ 17.88
072-2550-001-0000	RESIDENTIAL	\$ 15.32	\$ 2.56	\$ 17.88
072-2550-002-0000	RESIDENTIAL	\$ 15.32	\$ 2.56	\$ 17.88
072-2550-003-0000	RESIDENTIAL	\$ 15.32	\$ 2.56	\$ 17.88
072-2550-004-0000	RESIDENTIAL	\$ 15.32	\$ 2.56	\$ 17.88
072-2550-005-0000	RESIDENTIAL	\$ 15.32	\$ 2.56	\$ 17.88
072-2550-006-0000	RESIDENTIAL	\$ 15.32	\$ 2.56	\$ 17.88
072-2550-007-0000	RESIDENTIAL	\$ 15.32	\$ 2.56	\$ 17.88
072-2550-008-0000	RESIDENTIAL	\$ 15.32	\$ 2.56	\$ 17.88
072-2550-009-0000	RESIDENTIAL	\$ 15.32	\$ 2.56	\$ 17.88
072-2550-010-0000	RESIDENTIAL	\$ 15.32	\$ 2.56	\$ 17.88
072-2550-011-0000	RESIDENTIAL	\$ 15.32	\$ 2.56	\$ 17.88
072-2550-012-0000	RESIDENTIAL	\$ 15.32	\$ 2.56	\$ 17.88
072-2550-013-0000	RESIDENTIAL	\$ 15.32	\$ 2.56	\$ 17.88
072-2550-014-0000	RESIDENTIAL	\$ 15.32	\$ 2.56	\$ 17.88
072-2550-015-0000	RESIDENTIAL	\$ 15.32	\$ 2.56	\$ 17.88
072-2550-016-0000	RESIDENTIAL	\$ 15.32	\$ 2.56	\$ 17.88
072-2550-017-0000	RESIDENTIAL	\$ 15.32	\$ 2.56	\$ 17.88
072-2550-018-0000	RESIDENTIAL	\$ 15.32	\$ 2.56	\$ 17.88
072-2550-019-0000	RESIDENTIAL	\$ 15.32	\$ 2.56	\$ 17.88

AGENDA ITEM 10.2

City of Rancho Cordova
Lighting District No. 2012-1
Fiscal Year 2019-20 Assessment Roll

ATTACHMENT 2

851

APN	District Classification	Street Light Charge	Safety Light Charge	Total Assessment
072-2550-020-0000	RESIDENTIAL	\$ 15.32	\$ 2.56	\$ 17.88
072-2550-021-0000	RESIDENTIAL	\$ 15.32	\$ 2.56	\$ 17.88
072-2550-022-0000	RESIDENTIAL	\$ 15.32	\$ 2.56	\$ 17.88
072-2550-023-0000	RESIDENTIAL	\$ 15.32	\$ 2.56	\$ 17.88
072-2550-024-0000	RESIDENTIAL	\$ 15.32	\$ 2.56	\$ 17.88
072-2550-025-0000	RESIDENTIAL	\$ 15.32	\$ 2.56	\$ 17.88
072-2550-026-0000	RESIDENTIAL	\$ 15.32	\$ 2.56	\$ 17.88
072-2550-027-0000	RESIDENTIAL	\$ 15.32	\$ 2.56	\$ 17.88
072-2550-028-0000	RESIDENTIAL	\$ 15.32	\$ 2.56	\$ 17.88
072-2550-029-0000	RESIDENTIAL	\$ 15.32	\$ 2.56	\$ 17.88
072-2550-030-0000	RESIDENTIAL	\$ 15.32	\$ 2.56	\$ 17.88
072-2550-031-0000	RESIDENTIAL	\$ 15.32	\$ 2.56	\$ 17.88
072-2550-032-0000	RESIDENTIAL	\$ 15.32	\$ 2.56	\$ 17.88
072-2550-033-0000	RESIDENTIAL	\$ 15.32	\$ 2.56	\$ 17.88
072-2550-034-0000	RESIDENTIAL	\$ 15.32	\$ 2.56	\$ 17.88
072-2560-001-0000	RESIDENTIAL	\$ 15.32	\$ 2.56	\$ 17.88
072-2560-002-0000	RESIDENTIAL	\$ 15.32	\$ 2.56	\$ 17.88
072-2560-003-0000	RESIDENTIAL	\$ 15.32	\$ 2.56	\$ 17.88
072-2560-004-0000	RESIDENTIAL	\$ 15.32	\$ 2.56	\$ 17.88
072-2560-005-0000	RESIDENTIAL	\$ 15.32	\$ 2.56	\$ 17.88
072-2560-006-0000	RESIDENTIAL	\$ 15.32	\$ 2.56	\$ 17.88
072-2560-007-0000	RESIDENTIAL	\$ 15.32	\$ 2.56	\$ 17.88
072-2560-008-0000	RESIDENTIAL	\$ 15.32	\$ 2.56	\$ 17.88
072-2560-009-0000	RESIDENTIAL	\$ 15.32	\$ 2.56	\$ 17.88
072-2560-010-0000	RESIDENTIAL	\$ 15.32	\$ 2.56	\$ 17.88
072-2560-011-0000	RESIDENTIAL	\$ 15.32	\$ 2.56	\$ 17.88
072-2560-012-0000	RESIDENTIAL	\$ 15.32	\$ 2.56	\$ 17.88
072-2560-013-0000	RESIDENTIAL	\$ 15.32	\$ 2.56	\$ 17.88
072-2560-014-0000	RESIDENTIAL	\$ 15.32	\$ 2.56	\$ 17.88
072-2560-015-0000	RESIDENTIAL	\$ 15.32	\$ 2.56	\$ 17.88
072-2560-016-0000	RESIDENTIAL	\$ 15.32	\$ 2.56	\$ 17.88
072-2560-017-0000	RESIDENTIAL	\$ 15.32	\$ 2.56	\$ 17.88
072-2560-018-0000	RESIDENTIAL	\$ 15.32	\$ 2.56	\$ 17.88
072-2560-019-0000	RESIDENTIAL	\$ 15.32	\$ 2.56	\$ 17.88
072-2560-020-0000	RESIDENTIAL	\$ 15.32	\$ 2.56	\$ 17.88
072-2560-021-0000	RESIDENTIAL	\$ 15.32	\$ 2.56	\$ 17.88
072-2560-022-0000	RESIDENTIAL	\$ 15.32	\$ 2.56	\$ 17.88
072-2560-023-0000	RESIDENTIAL	\$ 15.32	\$ 2.56	\$ 17.88
072-2560-024-0000	RESIDENTIAL	\$ 15.32	\$ 2.56	\$ 17.88
072-2560-025-0000	RESIDENTIAL	\$ 15.32	\$ 2.56	\$ 17.88
072-2560-026-0000	RESIDENTIAL	\$ 15.32	\$ 2.56	\$ 17.88
072-2560-027-0000	RESIDENTIAL	\$ 15.32	\$ 2.56	\$ 17.88
072-2560-028-0000	RESIDENTIAL	\$ 15.32	\$ 2.56	\$ 17.88
072-2560-029-0000	RESIDENTIAL	\$ 15.32	\$ 2.56	\$ 17.88

AGENDA ITEM 10.2

City of Rancho Cordova
Lighting District No. 2012-1
Fiscal Year 2019-20 Assessment Roll

ATTACHMENT 2

852

APN	District Classification	Street Light Charge	Safety Light Charge	Total Assessment
072-2560-030-0000	RESIDENTIAL	\$ 15.32	\$ 2.56	\$ 17.88
072-2560-031-0000	RESIDENTIAL	\$ 15.32	\$ 2.56	\$ 17.88
072-2560-032-0000	RESIDENTIAL	\$ 15.32	\$ 2.56	\$ 17.88
072-2560-033-0000	RESIDENTIAL	\$ 15.32	\$ 2.56	\$ 17.88
072-2560-034-0000	RESIDENTIAL	\$ 15.32	\$ 2.56	\$ 17.88
072-2560-035-0000	RESIDENTIAL	\$ 15.32	\$ 2.56	\$ 17.88
072-2560-036-0000	RESIDENTIAL	\$ 15.32	\$ 2.56	\$ 17.88
072-2560-037-0000	RESIDENTIAL	\$ 15.32	\$ 2.56	\$ 17.88
072-2560-038-0000	RESIDENTIAL	\$ 15.32	\$ 2.56	\$ 17.88
072-2560-039-0000	RESIDENTIAL	\$ 15.32	\$ 2.56	\$ 17.88
072-2560-040-0000	RESIDENTIAL	\$ 15.32	\$ 2.56	\$ 17.88
072-2560-041-0000	RESIDENTIAL	\$ 15.32	\$ 2.56	\$ 17.88
072-2560-042-0000	RESIDENTIAL	\$ 15.32	\$ 2.56	\$ 17.88
072-2560-043-0000	RESIDENTIAL	\$ 15.32	\$ 2.56	\$ 17.88
072-2560-044-0000	RESIDENTIAL	\$ 15.32	\$ 2.56	\$ 17.88
072-2560-045-0000	RESIDENTIAL	\$ 15.32	\$ 2.56	\$ 17.88
072-2570-001-0000	RESIDENTIAL	\$ 15.32	\$ 2.56	\$ 17.88
072-2570-002-0000	RESIDENTIAL	\$ 15.32	\$ 2.56	\$ 17.88
072-2570-003-0000	RESIDENTIAL	\$ 15.32	\$ 2.56	\$ 17.88
072-2570-004-0000	RESIDENTIAL	\$ 15.32	\$ 2.56	\$ 17.88
072-2570-005-0000	RESIDENTIAL	\$ 15.32	\$ 2.56	\$ 17.88
072-2570-006-0000	RESIDENTIAL	\$ 15.32	\$ 2.56	\$ 17.88
072-2570-007-0000	RESIDENTIAL	\$ 15.32	\$ 2.56	\$ 17.88
072-2570-008-0000	RESIDENTIAL	\$ 15.32	\$ 2.56	\$ 17.88
072-2570-009-0000	RESIDENTIAL	\$ 15.32	\$ 2.56	\$ 17.88
072-2570-010-0000	RESIDENTIAL	\$ 15.32	\$ 2.56	\$ 17.88
072-2570-011-0000	RESIDENTIAL	\$ 15.32	\$ 2.56	\$ 17.88
072-2570-012-0000	RESIDENTIAL	\$ 15.32	\$ 2.56	\$ 17.88
072-2570-013-0000	RESIDENTIAL	\$ 15.32	\$ 2.56	\$ 17.88
072-2570-014-0000	RESIDENTIAL	\$ 15.32	\$ 2.56	\$ 17.88
072-2570-015-0000	RESIDENTIAL	\$ 15.32	\$ 2.56	\$ 17.88
072-2570-016-0000	RESIDENTIAL	\$ 15.32	\$ 2.56	\$ 17.88
072-2570-017-0000	RESIDENTIAL	\$ 15.32	\$ 2.56	\$ 17.88
072-2570-018-0000	RESIDENTIAL	\$ 15.32	\$ 2.56	\$ 17.88
072-2570-019-0000	RESIDENTIAL	\$ 15.32	\$ 2.56	\$ 17.88
072-2570-020-0000	RESIDENTIAL	\$ 15.32	\$ 2.56	\$ 17.88
072-2570-021-0000	RESIDENTIAL	\$ 15.32	\$ 2.56	\$ 17.88
072-2570-022-0000	RESIDENTIAL	\$ 15.32	\$ 2.56	\$ 17.88
072-2570-023-0000	RESIDENTIAL	\$ 15.32	\$ 2.56	\$ 17.88
072-2570-024-0000	RESIDENTIAL	\$ 15.32	\$ 2.56	\$ 17.88
072-2570-025-0000	RESIDENTIAL	\$ 15.32	\$ 2.56	\$ 17.88
072-2570-026-0000	RESIDENTIAL	\$ 15.32	\$ 2.56	\$ 17.88
072-2570-027-0000	RESIDENTIAL	\$ 15.32	\$ 2.56	\$ 17.88
072-2570-028-0000	RESIDENTIAL	\$ 15.32	\$ 2.56	\$ 17.88

AGENDA ITEM 10.2

City of Rancho Cordova
Lighting District No. 2012-1
Fiscal Year 2019-20 Assessment Roll

ATTACHMENT 2

853

APN	District Classification	Street Light Charge	Safety Light Charge	Total Assessment
072-2570-029-0000	RESIDENTIAL	\$ 15.32	\$ 2.56	\$ 17.88
072-2570-030-0000	RESIDENTIAL	\$ 15.32	\$ 2.56	\$ 17.88
072-2570-031-0000	RESIDENTIAL	\$ 15.32	\$ 2.56	\$ 17.88
072-2570-032-0000	RESIDENTIAL	\$ 15.32	\$ 2.56	\$ 17.88
072-2570-033-0000	RESIDENTIAL	\$ 15.32	\$ 2.56	\$ 17.88
072-2570-034-0000	RESIDENTIAL	\$ 15.32	\$ 2.56	\$ 17.88
072-2570-035-0000	RESIDENTIAL	\$ 15.32	\$ 2.56	\$ 17.88
072-2570-036-0000	RESIDENTIAL	\$ 15.32	\$ 2.56	\$ 17.88
072-2570-037-0000	RESIDENTIAL	\$ 15.32	\$ 2.56	\$ 17.88
072-2570-038-0000	RESIDENTIAL	\$ 15.32	\$ 2.56	\$ 17.88
072-2570-039-0000	RESIDENTIAL	\$ 15.32	\$ 2.56	\$ 17.88
072-2570-040-0000	RESIDENTIAL	\$ 15.32	\$ 2.56	\$ 17.88
072-2570-041-0000	RESIDENTIAL	\$ 15.32	\$ 2.56	\$ 17.88
072-2570-042-0000	RESIDENTIAL	\$ 15.32	\$ 2.56	\$ 17.88
072-2570-043-0000	RESIDENTIAL	\$ 15.32	\$ 2.56	\$ 17.88
072-2570-044-0000	RESIDENTIAL	\$ 15.32	\$ 2.56	\$ 17.88
072-2570-045-0000	RESIDENTIAL	\$ 15.32	\$ 2.56	\$ 17.88
072-2580-001-0000	RESIDENTIAL	\$ 15.32	\$ 2.56	\$ 17.88
072-2580-002-0000	RESIDENTIAL	\$ 15.32	\$ 2.56	\$ 17.88
072-2580-003-0000	RESIDENTIAL	\$ 15.32	\$ 2.56	\$ 17.88
072-2580-004-0000	RESIDENTIAL	\$ 15.32	\$ 2.56	\$ 17.88
072-2580-005-0000	RESIDENTIAL	\$ 15.32	\$ 2.56	\$ 17.88
072-2580-006-0000	RESIDENTIAL	\$ 15.32	\$ 2.56	\$ 17.88
072-2580-007-0000	RESIDENTIAL	\$ 15.32	\$ 2.56	\$ 17.88
072-2580-008-0000	RESIDENTIAL	\$ 15.32	\$ 2.56	\$ 17.88
072-2580-009-0000	RESIDENTIAL	\$ 15.32	\$ 2.56	\$ 17.88
072-2580-010-0000	RESIDENTIAL	\$ 15.32	\$ 2.56	\$ 17.88
072-2580-011-0000	RESIDENTIAL	\$ 15.32	\$ 2.56	\$ 17.88
072-2580-012-0000	RESIDENTIAL	\$ 15.32	\$ 2.56	\$ 17.88
072-2580-013-0000	RESIDENTIAL	\$ 15.32	\$ 2.56	\$ 17.88
072-2580-014-0000	RESIDENTIAL	\$ 15.32	\$ 2.56	\$ 17.88
072-2580-015-0000	RESIDENTIAL	\$ 15.32	\$ 2.56	\$ 17.88
072-2580-016-0000	RESIDENTIAL	\$ 15.32	\$ 2.56	\$ 17.88
072-2580-017-0000	RESIDENTIAL	\$ 15.32	\$ 2.56	\$ 17.88
072-2580-018-0000	RESIDENTIAL	\$ 15.32	\$ 2.56	\$ 17.88
072-2580-019-0000	RESIDENTIAL	\$ 15.32	\$ 2.56	\$ 17.88
072-2580-020-0000	RESIDENTIAL	\$ 15.32	\$ 2.56	\$ 17.88
072-2580-021-0000	RESIDENTIAL	\$ 15.32	\$ 2.56	\$ 17.88
072-2580-022-0000	RESIDENTIAL	\$ 15.32	\$ 2.56	\$ 17.88
072-2580-023-0000	RESIDENTIAL	\$ 15.32	\$ 2.56	\$ 17.88
072-2580-024-0000	RESIDENTIAL	\$ 15.32	\$ 2.56	\$ 17.88
072-2580-025-0000	RESIDENTIAL	\$ 15.32	\$ 2.56	\$ 17.88
072-2580-026-0000	RESIDENTIAL	\$ 15.32	\$ 2.56	\$ 17.88
072-2580-027-0000	RESIDENTIAL	\$ 15.32	\$ 2.56	\$ 17.88

AGENDA ITEM 10.2

City of Rancho Cordova
Lighting District No. 2012-1
Fiscal Year 2019-20 Assessment Roll

ATTACHMENT 2

854

APN	District Classification	Street Light Charge	Safety Light Charge	Total Assessment
072-2580-028-0000	RESIDENTIAL	\$ 15.32	\$ 2.56	\$ 17.88
072-2580-029-0000	RESIDENTIAL	\$ 15.32	\$ 2.56	\$ 17.88
072-2580-030-0000	RESIDENTIAL	\$ 15.32	\$ 2.56	\$ 17.88
072-2580-031-0000	RESIDENTIAL	\$ 15.32	\$ 2.56	\$ 17.88
072-2580-032-0000	RESIDENTIAL	\$ 15.32	\$ 2.56	\$ 17.88
072-2580-033-0000	RESIDENTIAL	\$ 15.32	\$ 2.56	\$ 17.88
072-2580-034-0000	RESIDENTIAL	\$ 15.32	\$ 2.56	\$ 17.88
072-2580-035-0000	RESIDENTIAL	\$ 15.32	\$ 2.56	\$ 17.88
072-2580-036-0000	RESIDENTIAL	\$ 15.32	\$ 2.56	\$ 17.88
072-2580-037-0000	RESIDENTIAL	\$ 15.32	\$ 2.56	\$ 17.88
072-2580-038-0000	RESIDENTIAL	\$ 15.32	\$ 2.56	\$ 17.88
072-2580-039-0000	RESIDENTIAL	\$ 15.32	\$ 2.56	\$ 17.88
072-2580-040-0000	RESIDENTIAL	\$ 15.32	\$ 2.56	\$ 17.88
072-2580-041-0000	RESIDENTIAL	\$ 15.32	\$ 2.56	\$ 17.88
072-2580-042-0000	RESIDENTIAL	\$ 15.32	\$ 2.56	\$ 17.88
072-2580-043-0000	RESIDENTIAL	\$ 15.32	\$ 2.56	\$ 17.88
072-2580-044-0000	RESIDENTIAL	\$ 15.32	\$ 2.56	\$ 17.88
072-2580-045-0000	RESIDENTIAL	\$ 15.32	\$ 2.56	\$ 17.88
072-2580-046-0000	RESIDENTIAL	\$ 15.32	\$ 2.56	\$ 17.88
072-2580-047-0000	RESIDENTIAL	\$ 15.32	\$ 2.56	\$ 17.88
072-2580-048-0000	RESIDENTIAL	\$ 15.32	\$ 2.56	\$ 17.88
072-2580-049-0000	RESIDENTIAL	\$ 15.32	\$ 2.56	\$ 17.88
072-2580-050-0000	RESIDENTIAL	\$ 15.32	\$ 2.56	\$ 17.88
072-2580-051-0000	RESIDENTIAL	\$ 15.32	\$ 2.56	\$ 17.88
072-2580-052-0000	RESIDENTIAL	\$ 15.32	\$ 2.56	\$ 17.88
072-2580-053-0000	RESIDENTIAL	\$ 15.32	\$ 2.56	\$ 17.88
072-2580-054-0000	RESIDENTIAL	\$ 15.32	\$ 2.56	\$ 17.88
072-2580-055-0000	RESIDENTIAL	\$ 15.32	\$ 2.56	\$ 17.88
072-2580-056-0000	RESIDENTIAL	\$ 15.32	\$ 2.56	\$ 17.88
072-2580-057-0000	RESIDENTIAL	\$ 15.32	\$ 2.56	\$ 17.88
072-2580-058-0000	RESIDENTIAL	\$ 15.32	\$ 2.56	\$ 17.88
072-2580-059-0000	RESIDENTIAL	\$ 15.32	\$ 2.56	\$ 17.88
072-2580-060-0000	RESIDENTIAL	\$ 15.32	\$ 2.56	\$ 17.88
072-2580-061-0000	RESIDENTIAL	\$ 15.32	\$ 2.56	\$ 17.88
072-2580-062-0000	RESIDENTIAL	\$ 15.32	\$ 2.56	\$ 17.88
072-2580-063-0000	RESIDENTIAL	\$ 15.32	\$ 2.56	\$ 17.88
072-2580-064-0000	RESIDENTIAL	\$ 15.32	\$ 2.56	\$ 17.88
072-2590-001-0000	RESIDENTIAL	\$ 15.32	\$ 2.56	\$ 17.88
072-2590-002-0000	RESIDENTIAL	\$ 15.32	\$ 2.56	\$ 17.88
072-2590-003-0000	RESIDENTIAL	\$ 15.32	\$ 2.56	\$ 17.88
072-2590-004-0000	RESIDENTIAL	\$ 15.32	\$ 2.56	\$ 17.88
072-2590-005-0000	RESIDENTIAL	\$ 15.32	\$ 2.56	\$ 17.88
072-2590-006-0000	RESIDENTIAL	\$ 15.32	\$ 2.56	\$ 17.88
072-2590-007-0000	RESIDENTIAL	\$ 15.32	\$ 2.56	\$ 17.88

AGENDA ITEM 10.2

City of Rancho Cordova
Lighting District No. 2012-1
Fiscal Year 2019-20 Assessment Roll

ATTACHMENT 2

855

APN	District Classification	Street Light Charge	Safety Light Charge	Total Assessment
072-2590-008-0000	RESIDENTIAL	\$ 15.32	\$ 2.56	\$ 17.88
072-2590-009-0000	RESIDENTIAL	\$ 15.32	\$ 2.56	\$ 17.88
072-2590-010-0000	RESIDENTIAL	\$ 15.32	\$ 2.56	\$ 17.88
072-2590-011-0000	RESIDENTIAL	\$ 15.32	\$ 2.56	\$ 17.88
072-2590-012-0000	RESIDENTIAL	\$ 15.32	\$ 2.56	\$ 17.88
072-2590-013-0000	RESIDENTIAL	\$ 15.32	\$ 2.56	\$ 17.88
072-2590-014-0000	RESIDENTIAL	\$ 15.32	\$ 2.56	\$ 17.88
072-2590-015-0000	RESIDENTIAL	\$ 15.32	\$ 2.56	\$ 17.88
072-2590-016-0000	RESIDENTIAL	\$ 15.32	\$ 2.56	\$ 17.88
072-2590-017-0000	RESIDENTIAL	\$ 15.32	\$ 2.56	\$ 17.88
072-2590-018-0000	RESIDENTIAL	\$ 15.32	\$ 2.56	\$ 17.88
072-2590-019-0000	RESIDENTIAL	\$ 15.32	\$ 2.56	\$ 17.88
072-2590-020-0000	RESIDENTIAL	\$ 15.32	\$ 2.56	\$ 17.88
072-2590-021-0000	RESIDENTIAL	\$ 15.32	\$ 2.56	\$ 17.88
072-2590-022-0000	RESIDENTIAL	\$ 15.32	\$ 2.56	\$ 17.88
072-2590-023-0000	RESIDENTIAL	\$ 15.32	\$ 2.56	\$ 17.88
072-2590-024-0000	RESIDENTIAL	\$ 15.32	\$ 2.56	\$ 17.88
072-2590-025-0000	RESIDENTIAL	\$ 15.32	\$ 2.56	\$ 17.88
072-2590-026-0000	RESIDENTIAL	\$ 15.32	\$ 2.56	\$ 17.88
072-2590-027-0000	RESIDENTIAL	\$ 15.32	\$ 2.56	\$ 17.88
072-2590-028-0000	RESIDENTIAL	\$ 15.32	\$ 2.56	\$ 17.88
072-2590-029-0000	RESIDENTIAL	\$ 15.32	\$ 2.56	\$ 17.88
072-2590-030-0000	RESIDENTIAL	\$ 15.32	\$ 2.56	\$ 17.88
072-2590-031-0000	RESIDENTIAL	\$ 15.32	\$ 2.56	\$ 17.88
072-2590-032-0000	RESIDENTIAL	\$ 15.32	\$ 2.56	\$ 17.88
072-2590-033-0000	RESIDENTIAL	\$ 15.32	\$ 2.56	\$ 17.88
072-2590-034-0000	RESIDENTIAL	\$ 15.32	\$ 2.56	\$ 17.88
072-2590-035-0000	RESIDENTIAL	\$ 15.32	\$ 2.56	\$ 17.88
072-2590-036-0000	RESIDENTIAL	\$ 15.32	\$ 2.56	\$ 17.88
072-2590-037-0000	RESIDENTIAL	\$ 15.32	\$ 2.56	\$ 17.88
072-2590-038-0000	RESIDENTIAL	\$ 15.32	\$ 2.56	\$ 17.88
072-2590-039-0000	RESIDENTIAL	\$ 15.32	\$ 2.56	\$ 17.88
072-2590-040-0000	RESIDENTIAL	\$ 15.32	\$ 2.56	\$ 17.88
072-2590-041-0000	RESIDENTIAL	\$ 15.32	\$ 2.56	\$ 17.88
072-2590-042-0000	RESIDENTIAL	\$ 15.32	\$ 2.56	\$ 17.88
072-2590-043-0000	RESIDENTIAL	\$ 15.32	\$ 2.56	\$ 17.88
072-2590-044-0000	RESIDENTIAL	\$ 15.32	\$ 2.56	\$ 17.88
072-2590-045-0000	RESIDENTIAL	\$ 15.32	\$ 2.56	\$ 17.88
072-2590-046-0000	RESIDENTIAL	\$ 15.32	\$ 2.56	\$ 17.88
072-2590-047-0000	RESIDENTIAL	\$ 15.32	\$ 2.56	\$ 17.88
072-2590-048-0000	RESIDENTIAL	\$ 15.32	\$ 2.56	\$ 17.88
072-2590-049-0000	RESIDENTIAL	\$ 15.32	\$ 2.56	\$ 17.88
072-2590-050-0000	RESIDENTIAL	\$ 15.32	\$ 2.56	\$ 17.88
072-2590-051-0000	RESIDENTIAL	\$ 15.32	\$ 2.56	\$ 17.88

AGENDA ITEM 10.2

City of Rancho Cordova
Lighting District No. 2012-1
Fiscal Year 2019-20 Assessment Roll

ATTACHMENT 2

856

APN	District Classification	Street Light Charge	Safety Light Charge	Total Assessment
072-2590-052-0000	RESIDENTIAL	\$ 15.32	\$ 2.56	\$ 17.88
072-2590-053-0000	RESIDENTIAL	\$ 15.32	\$ 2.56	\$ 17.88
072-2590-054-0000	RESIDENTIAL	\$ 15.32	\$ 2.56	\$ 17.88
072-2590-055-0000	RESIDENTIAL	\$ 15.32	\$ 2.56	\$ 17.88
072-2590-056-0000	RESIDENTIAL	\$ 15.32	\$ 2.56	\$ 17.88
072-2590-057-0000	RESIDENTIAL	\$ 15.32	\$ 2.56	\$ 17.88
072-2590-058-0000	RESIDENTIAL	\$ 15.32	\$ 2.56	\$ 17.88
072-2590-059-0000	RESIDENTIAL	\$ 15.32	\$ 2.56	\$ 17.88
072-2590-060-0000	RESIDENTIAL	\$ 15.32	\$ 2.56	\$ 17.88
072-2590-061-0000	RESIDENTIAL	\$ 15.32	\$ 2.56	\$ 17.88
072-2590-062-0000	RESIDENTIAL	\$ 15.32	\$ 2.56	\$ 17.88
072-2590-063-0000	RESIDENTIAL	\$ 15.32	\$ 2.56	\$ 17.88
072-2590-064-0000	RESIDENTIAL	\$ 15.32	\$ 2.56	\$ 17.88
072-2590-065-0000	RESIDENTIAL	\$ 15.32	\$ 2.56	\$ 17.88
072-2590-066-0000	RESIDENTIAL	\$ 15.32	\$ 2.56	\$ 17.88
072-2590-067-0000	RESIDENTIAL	\$ 15.32	\$ 2.56	\$ 17.88
072-2590-068-0000	RESIDENTIAL	\$ 15.32	\$ 2.56	\$ 17.88
072-2590-069-0000	RESIDENTIAL	\$ 15.32	\$ 2.56	\$ 17.88
072-2590-070-0000	RESIDENTIAL	\$ 15.32	\$ 2.56	\$ 17.88
072-2590-071-0000	RESIDENTIAL	\$ 15.32	\$ 2.56	\$ 17.88
072-2590-072-0000	RESIDENTIAL	\$ 15.32	\$ 2.56	\$ 17.88
072-2590-073-0000	RESIDENTIAL	\$ 15.32	\$ 2.56	\$ 17.88
072-2590-074-0000	RESIDENTIAL	\$ 15.32	\$ 2.56	\$ 17.88
072-2590-075-0000	RESIDENTIAL	\$ 15.32	\$ 2.56	\$ 17.88
072-2590-076-0000	RESIDENTIAL	\$ 15.32	\$ 2.56	\$ 17.88
072-2590-077-0000	RESIDENTIAL	\$ 15.32	\$ 2.56	\$ 17.88
072-2590-078-0000	RESIDENTIAL	\$ 15.32	\$ 2.56	\$ 17.88
072-2590-079-0000	RESIDENTIAL	\$ 15.32	\$ 2.56	\$ 17.88
072-2590-080-0000	RESIDENTIAL	\$ 15.32	\$ 2.56	\$ 17.88
072-2590-081-0000	RESIDENTIAL	\$ 15.32	\$ 2.56	\$ 17.88
072-2590-082-0000	RESIDENTIAL	\$ 15.32	\$ 2.56	\$ 17.88
072-2590-083-0000	RESIDENTIAL	\$ 15.32	\$ 2.56	\$ 17.88
072-2590-084-0000	RESIDENTIAL	\$ 15.32	\$ 2.56	\$ 17.88
072-2590-085-0000	RESIDENTIAL	\$ 15.32	\$ 2.56	\$ 17.88
072-2590-086-0000	RESIDENTIAL	\$ 15.32	\$ 2.56	\$ 17.88
072-2590-087-0000	RESIDENTIAL	\$ 15.32	\$ 2.56	\$ 17.88
072-2590-088-0000	RESIDENTIAL	\$ 15.32	\$ 2.56	\$ 17.88
072-2590-089-0000	RESIDENTIAL	\$ 15.32	\$ 2.56	\$ 17.88
072-2590-090-0000	RESIDENTIAL	\$ 15.32	\$ 2.56	\$ 17.88
072-2590-091-0000	RESIDENTIAL	\$ 15.32	\$ 2.56	\$ 17.88
072-2590-092-0000	RESIDENTIAL	\$ 15.32	\$ 2.56	\$ 17.88
072-2590-093-0000	RESIDENTIAL	\$ 15.32	\$ 2.56	\$ 17.88
072-2590-094-0000	RESIDENTIAL	\$ 15.32	\$ 2.56	\$ 17.88
072-2590-095-0000	RESIDENTIAL	\$ 15.32	\$ 2.56	\$ 17.88

AGENDA ITEM 10.2

City of Rancho Cordova
Lighting District No. 2012-1
Fiscal Year 2019-20 Assessment Roll

ATTACHMENT 2

857

APN	District Classification	Street Light Charge	Safety Light Charge	Total Assessment
072-2590-096-0000	RESIDENTIAL	\$ 15.32	\$ 2.56	\$ 17.88
072-2590-097-0000	RESIDENTIAL	\$ 15.32	\$ 2.56	\$ 17.88
072-2590-098-0000	RESIDENTIAL	\$ 15.32	\$ 2.56	\$ 17.88
072-2590-099-0000	RESIDENTIAL	\$ 15.32	\$ 2.56	\$ 17.88
072-2590-105-0000	NONRES	\$ 74.56	\$ 2.56	\$ 77.12
072-2590-106-0000	NONRES	\$ 17.13	\$ 2.56	\$ 19.68
072-2600-001-0000	RESIDENTIAL	\$ 15.32	\$ 2.56	\$ 17.88
072-2600-002-0000	RESIDENTIAL	\$ 15.32	\$ 2.56	\$ 17.88
072-2600-003-0000	RESIDENTIAL	\$ 15.32	\$ 2.56	\$ 17.88
072-2600-004-0000	RESIDENTIAL	\$ 15.32	\$ 2.56	\$ 17.88
072-2600-005-0000	RESIDENTIAL	\$ 15.32	\$ 2.56	\$ 17.88
072-2600-006-0000	RESIDENTIAL	\$ 15.32	\$ 2.56	\$ 17.88
072-2600-007-0000	RESIDENTIAL	\$ 15.32	\$ 2.56	\$ 17.88
072-2600-008-0000	RESIDENTIAL	\$ 15.32	\$ 2.56	\$ 17.88
072-2600-009-0000	RESIDENTIAL	\$ 15.32	\$ 2.56	\$ 17.88
072-2600-010-0000	RESIDENTIAL	\$ 15.32	\$ 2.56	\$ 17.88
072-2600-011-0000	RESIDENTIAL	\$ 15.32	\$ 2.56	\$ 17.88
072-2600-012-0000	RESIDENTIAL	\$ 15.32	\$ 2.56	\$ 17.88
072-2600-013-0000	RESIDENTIAL	\$ 15.32	\$ 2.56	\$ 17.88
072-2600-014-0000	RESIDENTIAL	\$ 15.32	\$ 2.56	\$ 17.88
072-2600-015-0000	RESIDENTIAL	\$ 15.32	\$ 2.56	\$ 17.88
072-2600-016-0000	RESIDENTIAL	\$ 15.32	\$ 2.56	\$ 17.88
072-2600-017-0000	RESIDENTIAL	\$ 15.32	\$ 2.56	\$ 17.88
072-2600-018-0000	RESIDENTIAL	\$ 15.32	\$ 2.56	\$ 17.88
072-2600-019-0000	RESIDENTIAL	\$ 15.32	\$ 2.56	\$ 17.88
072-2600-020-0000	RESIDENTIAL	\$ 15.32	\$ 2.56	\$ 17.88
072-2600-021-0000	RESIDENTIAL	\$ 15.32	\$ 2.56	\$ 17.88
072-2600-022-0000	RESIDENTIAL	\$ 15.32	\$ 2.56	\$ 17.88
072-2600-023-0000	RESIDENTIAL	\$ 15.32	\$ 2.56	\$ 17.88
072-2600-024-0000	RESIDENTIAL	\$ 15.32	\$ 2.56	\$ 17.88
072-2600-025-0000	RESIDENTIAL	\$ 15.32	\$ 2.56	\$ 17.88
072-2600-026-0000	RESIDENTIAL	\$ 15.32	\$ 2.56	\$ 17.88
072-2600-027-0000	RESIDENTIAL	\$ 15.32	\$ 2.56	\$ 17.88
072-2600-028-0000	RESIDENTIAL	\$ 15.32	\$ 2.56	\$ 17.88
072-2600-029-0000	RESIDENTIAL	\$ 15.32	\$ 2.56	\$ 17.88
072-2600-030-0000	RESIDENTIAL	\$ 15.32	\$ 2.56	\$ 17.88
072-2600-031-0000	RESIDENTIAL	\$ 15.32	\$ 2.56	\$ 17.88
072-2600-032-0000	RESIDENTIAL	\$ 15.32	\$ 2.56	\$ 17.88
072-2600-033-0000	RESIDENTIAL	\$ 15.32	\$ 2.56	\$ 17.88
072-2600-034-0000	RESIDENTIAL	\$ 15.32	\$ 2.56	\$ 17.88
072-2600-035-0000	RESIDENTIAL	\$ 15.32	\$ 2.56	\$ 17.88
072-2600-036-0000	RESIDENTIAL	\$ 15.32	\$ 2.56	\$ 17.88
072-2600-037-0000	RESIDENTIAL	\$ 15.32	\$ 2.56	\$ 17.88
072-2600-038-0000	RESIDENTIAL	\$ 15.32	\$ 2.56	\$ 17.88

AGENDA ITEM 10.2

City of Rancho Cordova
Lighting District No. 2012-1
Fiscal Year 2019-20 Assessment Roll

ATTACHMENT 2

858

APN	District Classification	Street Light Charge	Safety Light Charge	Total Assessment
072-2600-039-0000	RESIDENTIAL	\$ 15.32	\$ 2.56	\$ 17.88
072-2600-040-0000	RESIDENTIAL	\$ 15.32	\$ 2.56	\$ 17.88
072-2600-041-0000	RESIDENTIAL	\$ 15.32	\$ 2.56	\$ 17.88
072-2600-042-0000	RESIDENTIAL	\$ 15.32	\$ 2.56	\$ 17.88
072-2600-043-0000	RESIDENTIAL	\$ 15.32	\$ 2.56	\$ 17.88
072-2600-044-0000	RESIDENTIAL	\$ 15.32	\$ 2.56	\$ 17.88
072-2600-045-0000	RESIDENTIAL	\$ 15.32	\$ 2.56	\$ 17.88
072-2600-046-0000	RESIDENTIAL	\$ 15.32	\$ 2.56	\$ 17.88
072-2600-047-0000	RESIDENTIAL	\$ 15.32	\$ 2.56	\$ 17.88
072-2600-048-0000	RESIDENTIAL	\$ 15.32	\$ 2.56	\$ 17.88
072-2600-049-0000	RESIDENTIAL	\$ 15.32	\$ 2.56	\$ 17.88
072-2600-050-0000	RESIDENTIAL	\$ 15.32	\$ 2.56	\$ 17.88
072-2600-051-0000	RESIDENTIAL	\$ 15.32	\$ 2.56	\$ 17.88
072-2600-052-0000	RESIDENTIAL	\$ 15.32	\$ 2.56	\$ 17.88
072-2600-053-0000	RESIDENTIAL	\$ 15.32	\$ 2.56	\$ 17.88
072-2600-054-0000	RESIDENTIAL	\$ 15.32	\$ 2.56	\$ 17.88
072-2600-055-0000	RESIDENTIAL	\$ 15.32	\$ 2.56	\$ 17.88
072-2600-056-0000	RESIDENTIAL	\$ 15.32	\$ 2.56	\$ 17.88
072-2600-057-0000	RESIDENTIAL	\$ 15.32	\$ 2.56	\$ 17.88
072-2600-058-0000	RESIDENTIAL	\$ 15.32	\$ 2.56	\$ 17.88
072-2600-059-0000	RESIDENTIAL	\$ 15.32	\$ 2.56	\$ 17.88
072-2600-060-0000	RESIDENTIAL	\$ 15.32	\$ 2.56	\$ 17.88
072-2600-061-0000	RESIDENTIAL	\$ 15.32	\$ 2.56	\$ 17.88
072-2600-062-0000	RESIDENTIAL	\$ 15.32	\$ 2.56	\$ 17.88
072-2600-063-0000	RESIDENTIAL	\$ 15.32	\$ 2.56	\$ 17.88
072-2600-064-0000	RESIDENTIAL	\$ 15.32	\$ 2.56	\$ 17.88
072-2600-065-0000	RESIDENTIAL	\$ 15.32	\$ 2.56	\$ 17.88
072-2600-066-0000	RESIDENTIAL	\$ 15.32	\$ 2.56	\$ 17.88
072-2600-067-0000	RESIDENTIAL	\$ 15.32	\$ 2.56	\$ 17.88
072-2600-068-0000	RESIDENTIAL	\$ 15.32	\$ 2.56	\$ 17.88
072-2600-069-0000	RESIDENTIAL	\$ 15.32	\$ 2.56	\$ 17.88
072-2600-070-0000	RESIDENTIAL	\$ 15.32	\$ 2.56	\$ 17.88
072-2600-071-0000	RESIDENTIAL	\$ 15.32	\$ 2.56	\$ 17.88
072-2600-072-0000	RESIDENTIAL	\$ 15.32	\$ 2.56	\$ 17.88
072-2600-073-0000	RESIDENTIAL	\$ 15.32	\$ 2.56	\$ 17.88
072-2600-074-0000	RESIDENTIAL	\$ 15.32	\$ 2.56	\$ 17.88
072-2600-075-0000	RESIDENTIAL	\$ 15.32	\$ 2.56	\$ 17.88
072-2600-076-0000	RESIDENTIAL	\$ 15.32	\$ 2.56	\$ 17.88
072-2600-077-0000	RESIDENTIAL	\$ 15.32	\$ 2.56	\$ 17.88
072-2600-078-0000	RESIDENTIAL	\$ 15.32	\$ 2.56	\$ 17.88
072-2600-079-0000	RESIDENTIAL	\$ 15.32	\$ 2.56	\$ 17.88
072-2600-080-0000	RESIDENTIAL	\$ 15.32	\$ 2.56	\$ 17.88
072-2600-081-0000	RESIDENTIAL	\$ 15.32	\$ 2.56	\$ 17.88
072-2600-082-0000	RESIDENTIAL	\$ 15.32	\$ 2.56	\$ 17.88

AGENDA ITEM 10.2

City of Rancho Cordova
Lighting District No. 2012-1
Fiscal Year 2019-20 Assessment Roll

ATTACHMENT 2

859

APN	District Classification	Street Light Charge	Safety Light Charge	Total Assessment
072-2600-083-0000	RESIDENTIAL	\$ 15.32	\$ 2.56	\$ 17.88
072-2600-084-0000	RESIDENTIAL	\$ 15.32	\$ 2.56	\$ 17.88
072-2600-085-0000	RESIDENTIAL	\$ 15.32	\$ 2.56	\$ 17.88
072-2600-086-0000	RESIDENTIAL	\$ 15.32	\$ 2.56	\$ 17.88
072-2600-087-0000	RESIDENTIAL	\$ 15.32	\$ 2.56	\$ 17.88
072-2600-088-0000	RESIDENTIAL	\$ 15.32	\$ 2.56	\$ 17.88
072-2600-089-0000	RESIDENTIAL	\$ 15.32	\$ 2.56	\$ 17.88
072-2600-090-0000	RESIDENTIAL	\$ 15.32	\$ 2.56	\$ 17.88
072-2600-091-0000	RESIDENTIAL	\$ 15.32	\$ 2.56	\$ 17.88
072-2600-092-0000	RESIDENTIAL	\$ 15.32	\$ 2.56	\$ 17.88
072-2600-093-0000	RESIDENTIAL	\$ 15.32	\$ 2.56	\$ 17.88
072-2600-094-0000	RESIDENTIAL	\$ 15.32	\$ 2.56	\$ 17.88
072-2600-095-0000	RESIDENTIAL	\$ 15.32	\$ 2.56	\$ 17.88
072-2600-096-0000	RESIDENTIAL	\$ 15.32	\$ 2.56	\$ 17.88
072-2600-097-0000	RESIDENTIAL	\$ 15.32	\$ 2.56	\$ 17.88
072-2860-001-0000	NONRES	\$ 615.90	\$ 2.56	\$ 618.46
072-2860-002-0000	NONRES	\$ 284.65	\$ 2.56	\$ 287.20
072-2860-003-0000	NONRES	\$ 250.89	\$ 2.56	\$ 253.44
072-2860-006-0000	NONRES	\$ 355.43	\$ 2.56	\$ 357.98
072-2860-015-0000	NONRES	\$ 83.13	\$ 2.56	\$ 85.68
072-2860-016-0000	NONRES	\$ 77.33	\$ 2.56	\$ 79.88
072-2860-017-0000	NONRES	\$ 67.51	\$ 2.56	\$ 70.06
072-2860-018-0000	NONRES	\$ 73.55	\$ 2.56	\$ 76.10
072-2860-019-0000	NONRES	\$ 182.12	\$ 2.56	\$ 184.68
072-2860-021-0000	SAFETY LIGHTS ONLY	\$ 0.00	\$ 2.56	\$ 2.56
072-2860-023-0000	NONRES	\$ 171.80	\$ 2.56	\$ 174.36
072-2860-024-0000	NONRES	\$ 50.63	\$ 2.56	\$ 53.18
072-2870-001-0000	SAFETY LIGHTS ONLY	\$ 0.00	\$ 2.56	\$ 2.56
072-2870-002-0000	SAFETY LIGHTS ONLY	\$ 0.00	\$ 2.56	\$ 2.56
072-2870-003-0000	SAFETY LIGHTS ONLY	\$ 0.00	\$ 2.56	\$ 2.56
072-2870-004-0000	SAFETY LIGHTS ONLY	\$ 0.00	\$ 2.56	\$ 2.56
072-2870-005-0000	SAFETY LIGHTS ONLY	\$ 0.00	\$ 2.56	\$ 2.56
072-2870-006-0000	SAFETY LIGHTS ONLY	\$ 0.00	\$ 2.56	\$ 2.56
072-2870-007-0000	SAFETY LIGHTS ONLY	\$ 0.00	\$ 2.56	\$ 2.56
072-2870-008-0000	SAFETY LIGHTS ONLY	\$ 0.00	\$ 2.56	\$ 2.56
072-2870-009-0000	SAFETY LIGHTS ONLY	\$ 0.00	\$ 2.56	\$ 2.56
072-2870-010-0000	SAFETY LIGHTS ONLY	\$ 0.00	\$ 2.56	\$ 2.56
072-2870-011-0000	SAFETY LIGHTS ONLY	\$ 0.00	\$ 2.56	\$ 2.56
072-2870-012-0000	SAFETY LIGHTS ONLY	\$ 0.00	\$ 2.56	\$ 2.56
072-2870-013-0000	SAFETY LIGHTS ONLY	\$ 0.00	\$ 2.56	\$ 2.56
072-2870-014-0000	SAFETY LIGHTS ONLY	\$ 0.00	\$ 2.56	\$ 2.56
072-2870-015-0000	SAFETY LIGHTS ONLY	\$ 0.00	\$ 2.56	\$ 2.56
072-2870-016-0000	SAFETY LIGHTS ONLY	\$ 0.00	\$ 2.56	\$ 2.56
072-2870-017-0000	SAFETY LIGHTS ONLY	\$ 0.00	\$ 2.56	\$ 2.56

AGENDA ITEM 10.2

City of Rancho Cordova
Lighting District No. 2012-1
Fiscal Year 2019-20 Assessment Roll

ATTACHMENT 2

860

APN	District Classification	Street Light Charge	Safety Light Charge	Total Assessment
072-2870-018-0000	SAFETY LIGHTS ONLY	\$ 0.00	\$ 2.56	\$ 2.56
072-2870-019-0000	SAFETY LIGHTS ONLY	\$ 0.00	\$ 2.56	\$ 2.56
072-2870-020-0000	SAFETY LIGHTS ONLY	\$ 0.00	\$ 2.56	\$ 2.56
072-2870-021-0000	SAFETY LIGHTS ONLY	\$ 0.00	\$ 2.56	\$ 2.56
072-2870-022-0000	SAFETY LIGHTS ONLY	\$ 0.00	\$ 2.56	\$ 2.56
072-2870-023-0000	SAFETY LIGHTS ONLY	\$ 0.00	\$ 2.56	\$ 2.56
072-2870-024-0000	SAFETY LIGHTS ONLY	\$ 0.00	\$ 2.56	\$ 2.56
072-2870-025-0000	SAFETY LIGHTS ONLY	\$ 0.00	\$ 2.56	\$ 2.56
072-2870-026-0000	SAFETY LIGHTS ONLY	\$ 0.00	\$ 2.56	\$ 2.56
072-2870-027-0000	SAFETY LIGHTS ONLY	\$ 0.00	\$ 2.56	\$ 2.56
072-2870-028-0000	SAFETY LIGHTS ONLY	\$ 0.00	\$ 2.56	\$ 2.56
072-2870-029-0000	SAFETY LIGHTS ONLY	\$ 0.00	\$ 2.56	\$ 2.56
072-2870-030-0000	SAFETY LIGHTS ONLY	\$ 0.00	\$ 2.56	\$ 2.56
072-2870-031-0000	SAFETY LIGHTS ONLY	\$ 0.00	\$ 2.56	\$ 2.56
072-2870-032-0000	SAFETY LIGHTS ONLY	\$ 0.00	\$ 2.56	\$ 2.56
072-2870-033-0000	SAFETY LIGHTS ONLY	\$ 0.00	\$ 2.56	\$ 2.56
072-2870-034-0000	SAFETY LIGHTS ONLY	\$ 0.00	\$ 2.56	\$ 2.56
072-2870-035-0000	SAFETY LIGHTS ONLY	\$ 0.00	\$ 2.56	\$ 2.56
072-2870-036-0000	SAFETY LIGHTS ONLY	\$ 0.00	\$ 2.56	\$ 2.56
072-2870-037-0000	SAFETY LIGHTS ONLY	\$ 0.00	\$ 2.56	\$ 2.56
072-2870-038-0000	SAFETY LIGHTS ONLY	\$ 0.00	\$ 2.56	\$ 2.56
072-2870-039-0000	SAFETY LIGHTS ONLY	\$ 0.00	\$ 2.56	\$ 2.56
072-2870-040-0000	SAFETY LIGHTS ONLY	\$ 0.00	\$ 2.56	\$ 2.56
072-2870-041-0000	SAFETY LIGHTS ONLY	\$ 0.00	\$ 2.56	\$ 2.56
072-2870-042-0000	SAFETY LIGHTS ONLY	\$ 0.00	\$ 2.56	\$ 2.56
072-2870-043-0000	SAFETY LIGHTS ONLY	\$ 0.00	\$ 2.56	\$ 2.56
072-2870-044-0000	SAFETY LIGHTS ONLY	\$ 0.00	\$ 2.56	\$ 2.56
072-2870-045-0000	SAFETY LIGHTS ONLY	\$ 0.00	\$ 2.56	\$ 2.56
072-2870-046-0000	SAFETY LIGHTS ONLY	\$ 0.00	\$ 2.56	\$ 2.56
072-2870-047-0000	SAFETY LIGHTS ONLY	\$ 0.00	\$ 2.56	\$ 2.56
072-2870-048-0000	SAFETY LIGHTS ONLY	\$ 0.00	\$ 2.56	\$ 2.56
072-2870-049-0000	SAFETY LIGHTS ONLY	\$ 0.00	\$ 2.56	\$ 2.56
072-2870-050-0000	SAFETY LIGHTS ONLY	\$ 0.00	\$ 2.56	\$ 2.56
072-2870-051-0000	SAFETY LIGHTS ONLY	\$ 0.00	\$ 2.56	\$ 2.56
072-2870-052-0000	SAFETY LIGHTS ONLY	\$ 0.00	\$ 2.56	\$ 2.56
072-2870-053-0000	SAFETY LIGHTS ONLY	\$ 0.00	\$ 2.56	\$ 2.56
072-2870-054-0000	SAFETY LIGHTS ONLY	\$ 0.00	\$ 2.56	\$ 2.56
072-2870-055-0000	SAFETY LIGHTS ONLY	\$ 0.00	\$ 2.56	\$ 2.56
072-2870-056-0000	SAFETY LIGHTS ONLY	\$ 0.00	\$ 2.56	\$ 2.56
072-2870-057-0000	SAFETY LIGHTS ONLY	\$ 0.00	\$ 2.56	\$ 2.56
072-2870-058-0000	SAFETY LIGHTS ONLY	\$ 0.00	\$ 2.56	\$ 2.56
072-2870-059-0000	SAFETY LIGHTS ONLY	\$ 0.00	\$ 2.56	\$ 2.56
072-2870-060-0000	SAFETY LIGHTS ONLY	\$ 0.00	\$ 2.56	\$ 2.56
072-2870-061-0000	SAFETY LIGHTS ONLY	\$ 0.00	\$ 2.56	\$ 2.56

AGENDA ITEM 10.2

City of Rancho Cordova
Lighting District No. 2012-1
Fiscal Year 2019-20 Assessment Roll

ATTACHMENT 2

861

APN	District Classification	Street Light Charge	Safety Light Charge	Total Assessment
072-2870-062-0000	SAFETY LIGHTS ONLY	\$ 0.00	\$ 2.56	\$ 2.56
072-2870-063-0000	SAFETY LIGHTS ONLY	\$ 0.00	\$ 2.56	\$ 2.56
072-2870-064-0000	SAFETY LIGHTS ONLY	\$ 0.00	\$ 2.56	\$ 2.56
072-2870-065-0000	SAFETY LIGHTS ONLY	\$ 0.00	\$ 2.56	\$ 2.56
072-2870-066-0000	SAFETY LIGHTS ONLY	\$ 0.00	\$ 2.56	\$ 2.56
072-2870-067-0000	SAFETY LIGHTS ONLY	\$ 0.00	\$ 2.56	\$ 2.56
072-2870-068-0000	SAFETY LIGHTS ONLY	\$ 0.00	\$ 2.56	\$ 2.56
072-2870-069-0000	SAFETY LIGHTS ONLY	\$ 0.00	\$ 2.56	\$ 2.56
072-2870-070-0000	SAFETY LIGHTS ONLY	\$ 0.00	\$ 2.56	\$ 2.56
072-2870-071-0000	SAFETY LIGHTS ONLY	\$ 0.00	\$ 2.56	\$ 2.56
072-2870-072-0000	SAFETY LIGHTS ONLY	\$ 0.00	\$ 2.56	\$ 2.56
072-2880-001-0000	SAFETY LIGHTS ONLY	\$ 0.00	\$ 2.56	\$ 2.56
072-2880-002-0000	SAFETY LIGHTS ONLY	\$ 0.00	\$ 2.56	\$ 2.56
072-2880-003-0000	SAFETY LIGHTS ONLY	\$ 0.00	\$ 2.56	\$ 2.56
072-2880-004-0000	SAFETY LIGHTS ONLY	\$ 0.00	\$ 2.56	\$ 2.56
072-2880-005-0000	SAFETY LIGHTS ONLY	\$ 0.00	\$ 2.56	\$ 2.56
072-2880-006-0000	SAFETY LIGHTS ONLY	\$ 0.00	\$ 2.56	\$ 2.56
072-2880-007-0000	SAFETY LIGHTS ONLY	\$ 0.00	\$ 2.56	\$ 2.56
072-2880-008-0000	SAFETY LIGHTS ONLY	\$ 0.00	\$ 2.56	\$ 2.56
072-2880-009-0000	SAFETY LIGHTS ONLY	\$ 0.00	\$ 2.56	\$ 2.56
072-2880-010-0000	SAFETY LIGHTS ONLY	\$ 0.00	\$ 2.56	\$ 2.56
072-2880-011-0000	SAFETY LIGHTS ONLY	\$ 0.00	\$ 2.56	\$ 2.56
072-2880-012-0000	SAFETY LIGHTS ONLY	\$ 0.00	\$ 2.56	\$ 2.56
072-2880-013-0000	SAFETY LIGHTS ONLY	\$ 0.00	\$ 2.56	\$ 2.56
072-2880-014-0000	SAFETY LIGHTS ONLY	\$ 0.00	\$ 2.56	\$ 2.56
072-2880-015-0000	SAFETY LIGHTS ONLY	\$ 0.00	\$ 2.56	\$ 2.56
072-2880-016-0000	SAFETY LIGHTS ONLY	\$ 0.00	\$ 2.56	\$ 2.56
072-2880-017-0000	SAFETY LIGHTS ONLY	\$ 0.00	\$ 2.56	\$ 2.56
072-2880-018-0000	SAFETY LIGHTS ONLY	\$ 0.00	\$ 2.56	\$ 2.56
072-2880-019-0000	SAFETY LIGHTS ONLY	\$ 0.00	\$ 2.56	\$ 2.56
072-2880-020-0000	SAFETY LIGHTS ONLY	\$ 0.00	\$ 2.56	\$ 2.56
072-2880-021-0000	SAFETY LIGHTS ONLY	\$ 0.00	\$ 2.56	\$ 2.56
072-2880-022-0000	SAFETY LIGHTS ONLY	\$ 0.00	\$ 2.56	\$ 2.56
072-2880-023-0000	SAFETY LIGHTS ONLY	\$ 0.00	\$ 2.56	\$ 2.56
072-2880-024-0000	SAFETY LIGHTS ONLY	\$ 0.00	\$ 2.56	\$ 2.56
072-2880-025-0000	SAFETY LIGHTS ONLY	\$ 0.00	\$ 2.56	\$ 2.56
072-2880-026-0000	SAFETY LIGHTS ONLY	\$ 0.00	\$ 2.56	\$ 2.56
072-2880-027-0000	SAFETY LIGHTS ONLY	\$ 0.00	\$ 2.56	\$ 2.56
072-2880-028-0000	SAFETY LIGHTS ONLY	\$ 0.00	\$ 2.56	\$ 2.56
072-2880-029-0000	SAFETY LIGHTS ONLY	\$ 0.00	\$ 2.56	\$ 2.56
072-2880-030-0000	SAFETY LIGHTS ONLY	\$ 0.00	\$ 2.56	\$ 2.56
072-2880-031-0000	SAFETY LIGHTS ONLY	\$ 0.00	\$ 2.56	\$ 2.56
072-2880-032-0000	SAFETY LIGHTS ONLY	\$ 0.00	\$ 2.56	\$ 2.56
072-2880-033-0000	SAFETY LIGHTS ONLY	\$ 0.00	\$ 2.56	\$ 2.56

AGENDA ITEM 10.2

City of Rancho Cordova
Lighting District No. 2012-1
Fiscal Year 2019-20 Assessment Roll

ATTACHMENT 2

862

APN	District Classification	Street Light Charge	Safety Light Charge	Total Assessment
072-2880-034-0000	SAFETY LIGHTS ONLY	\$ 0.00	\$ 2.56	\$ 2.56
072-2880-035-0000	SAFETY LIGHTS ONLY	\$ 0.00	\$ 2.56	\$ 2.56
072-2880-036-0000	SAFETY LIGHTS ONLY	\$ 0.00	\$ 2.56	\$ 2.56
072-2880-037-0000	SAFETY LIGHTS ONLY	\$ 0.00	\$ 2.56	\$ 2.56
072-2880-038-0000	SAFETY LIGHTS ONLY	\$ 0.00	\$ 2.56	\$ 2.56
072-2880-039-0000	SAFETY LIGHTS ONLY	\$ 0.00	\$ 2.56	\$ 2.56
072-2880-040-0000	SAFETY LIGHTS ONLY	\$ 0.00	\$ 2.56	\$ 2.56
072-2880-041-0000	SAFETY LIGHTS ONLY	\$ 0.00	\$ 2.56	\$ 2.56
072-2880-042-0000	SAFETY LIGHTS ONLY	\$ 0.00	\$ 2.56	\$ 2.56
072-2880-043-0000	SAFETY LIGHTS ONLY	\$ 0.00	\$ 2.56	\$ 2.56
072-2880-044-0000	SAFETY LIGHTS ONLY	\$ 0.00	\$ 2.56	\$ 2.56
072-2880-045-0000	SAFETY LIGHTS ONLY	\$ 0.00	\$ 2.56	\$ 2.56
072-2880-046-0000	SAFETY LIGHTS ONLY	\$ 0.00	\$ 2.56	\$ 2.56
072-2880-047-0000	SAFETY LIGHTS ONLY	\$ 0.00	\$ 2.56	\$ 2.56
072-2880-048-0000	SAFETY LIGHTS ONLY	\$ 0.00	\$ 2.56	\$ 2.56
072-2880-049-0000	SAFETY LIGHTS ONLY	\$ 0.00	\$ 2.56	\$ 2.56
072-2880-050-0000	SAFETY LIGHTS ONLY	\$ 0.00	\$ 2.56	\$ 2.56
072-2880-051-0000	SAFETY LIGHTS ONLY	\$ 0.00	\$ 2.56	\$ 2.56
072-2880-052-0000	SAFETY LIGHTS ONLY	\$ 0.00	\$ 2.56	\$ 2.56
072-2880-053-0000	SAFETY LIGHTS ONLY	\$ 0.00	\$ 2.56	\$ 2.56
072-2880-054-0000	SAFETY LIGHTS ONLY	\$ 0.00	\$ 2.56	\$ 2.56
072-2880-055-0000	SAFETY LIGHTS ONLY	\$ 0.00	\$ 2.56	\$ 2.56
072-2880-056-0000	SAFETY LIGHTS ONLY	\$ 0.00	\$ 2.56	\$ 2.56
072-2880-057-0000	SAFETY LIGHTS ONLY	\$ 0.00	\$ 2.56	\$ 2.56
072-2880-058-0000	SAFETY LIGHTS ONLY	\$ 0.00	\$ 2.56	\$ 2.56
072-2880-059-0000	SAFETY LIGHTS ONLY	\$ 0.00	\$ 2.56	\$ 2.56
072-2880-060-0000	SAFETY LIGHTS ONLY	\$ 0.00	\$ 2.56	\$ 2.56
072-2880-061-0000	SAFETY LIGHTS ONLY	\$ 0.00	\$ 2.56	\$ 2.56
072-2880-062-0000	SAFETY LIGHTS ONLY	\$ 0.00	\$ 2.56	\$ 2.56
072-2880-063-0000	SAFETY LIGHTS ONLY	\$ 0.00	\$ 2.56	\$ 2.56
072-2880-064-0000	SAFETY LIGHTS ONLY	\$ 0.00	\$ 2.56	\$ 2.56
072-2880-065-0000	SAFETY LIGHTS ONLY	\$ 0.00	\$ 2.56	\$ 2.56
072-2880-066-0000	SAFETY LIGHTS ONLY	\$ 0.00	\$ 2.56	\$ 2.56
072-2880-067-0000	SAFETY LIGHTS ONLY	\$ 0.00	\$ 2.56	\$ 2.56
072-2880-068-0000	SAFETY LIGHTS ONLY	\$ 0.00	\$ 2.56	\$ 2.56
072-2880-069-0000	SAFETY LIGHTS ONLY	\$ 0.00	\$ 2.56	\$ 2.56
072-2880-070-0000	SAFETY LIGHTS ONLY	\$ 0.00	\$ 2.56	\$ 2.56
072-2880-071-0000	SAFETY LIGHTS ONLY	\$ 0.00	\$ 2.56	\$ 2.56
072-2880-072-0000	SAFETY LIGHTS ONLY	\$ 0.00	\$ 2.56	\$ 2.56
072-2880-073-0000	SAFETY LIGHTS ONLY	\$ 0.00	\$ 2.56	\$ 2.56
072-2880-074-0000	SAFETY LIGHTS ONLY	\$ 0.00	\$ 2.56	\$ 2.56
072-2880-075-0000	SAFETY LIGHTS ONLY	\$ 0.00	\$ 2.56	\$ 2.56
072-2880-076-0000	SAFETY LIGHTS ONLY	\$ 0.00	\$ 2.56	\$ 2.56
072-2880-077-0000	SAFETY LIGHTS ONLY	\$ 0.00	\$ 2.56	\$ 2.56

AGENDA ITEM 10.2

City of Rancho Cordova
Lighting District No. 2012-1
Fiscal Year 2019-20 Assessment Roll

ATTACHMENT 2

863

APN	District Classification	Street Light Charge	Safety Light Charge	Total Assessment
072-2880-078-0000	SAFETY LIGHTS ONLY	\$ 0.00	\$ 2.56	\$ 2.56
072-2880-079-0000	SAFETY LIGHTS ONLY	\$ 0.00	\$ 2.56	\$ 2.56
072-2880-080-0000	SAFETY LIGHTS ONLY	\$ 0.00	\$ 2.56	\$ 2.56
072-2880-081-0000	SAFETY LIGHTS ONLY	\$ 0.00	\$ 2.56	\$ 2.56
072-2880-082-0000	SAFETY LIGHTS ONLY	\$ 0.00	\$ 2.56	\$ 2.56
072-2890-001-0000	SAFETY LIGHTS ONLY	\$ 0.00	\$ 2.56	\$ 2.56
072-2890-002-0000	SAFETY LIGHTS ONLY	\$ 0.00	\$ 2.56	\$ 2.56
072-2890-003-0000	SAFETY LIGHTS ONLY	\$ 0.00	\$ 2.56	\$ 2.56
072-2890-004-0000	SAFETY LIGHTS ONLY	\$ 0.00	\$ 2.56	\$ 2.56
072-2890-005-0000	SAFETY LIGHTS ONLY	\$ 0.00	\$ 2.56	\$ 2.56
072-2890-006-0000	SAFETY LIGHTS ONLY	\$ 0.00	\$ 2.56	\$ 2.56
072-2890-007-0000	SAFETY LIGHTS ONLY	\$ 0.00	\$ 2.56	\$ 2.56
072-2890-008-0000	SAFETY LIGHTS ONLY	\$ 0.00	\$ 2.56	\$ 2.56
072-2890-009-0000	SAFETY LIGHTS ONLY	\$ 0.00	\$ 2.56	\$ 2.56
072-2890-010-0000	SAFETY LIGHTS ONLY	\$ 0.00	\$ 2.56	\$ 2.56
072-2890-011-0000	SAFETY LIGHTS ONLY	\$ 0.00	\$ 2.56	\$ 2.56
072-2890-012-0000	SAFETY LIGHTS ONLY	\$ 0.00	\$ 2.56	\$ 2.56
072-2890-013-0000	SAFETY LIGHTS ONLY	\$ 0.00	\$ 2.56	\$ 2.56
072-2890-014-0000	SAFETY LIGHTS ONLY	\$ 0.00	\$ 2.56	\$ 2.56
072-2890-015-0000	SAFETY LIGHTS ONLY	\$ 0.00	\$ 2.56	\$ 2.56
072-2890-016-0000	SAFETY LIGHTS ONLY	\$ 0.00	\$ 2.56	\$ 2.56
072-2890-017-0000	SAFETY LIGHTS ONLY	\$ 0.00	\$ 2.56	\$ 2.56
072-2890-018-0000	SAFETY LIGHTS ONLY	\$ 0.00	\$ 2.56	\$ 2.56
072-2890-019-0000	SAFETY LIGHTS ONLY	\$ 0.00	\$ 2.56	\$ 2.56
072-2890-020-0000	SAFETY LIGHTS ONLY	\$ 0.00	\$ 2.56	\$ 2.56
072-2890-021-0000	SAFETY LIGHTS ONLY	\$ 0.00	\$ 2.56	\$ 2.56
072-2890-022-0000	SAFETY LIGHTS ONLY	\$ 0.00	\$ 2.56	\$ 2.56
072-2890-023-0000	SAFETY LIGHTS ONLY	\$ 0.00	\$ 2.56	\$ 2.56
072-2890-024-0000	SAFETY LIGHTS ONLY	\$ 0.00	\$ 2.56	\$ 2.56
072-2890-025-0000	SAFETY LIGHTS ONLY	\$ 0.00	\$ 2.56	\$ 2.56
072-2890-026-0000	SAFETY LIGHTS ONLY	\$ 0.00	\$ 2.56	\$ 2.56
072-2890-027-0000	SAFETY LIGHTS ONLY	\$ 0.00	\$ 2.56	\$ 2.56
072-2890-028-0000	SAFETY LIGHTS ONLY	\$ 0.00	\$ 2.56	\$ 2.56
072-2890-029-0000	SAFETY LIGHTS ONLY	\$ 0.00	\$ 2.56	\$ 2.56
072-2890-030-0000	SAFETY LIGHTS ONLY	\$ 0.00	\$ 2.56	\$ 2.56
072-2890-031-0000	SAFETY LIGHTS ONLY	\$ 0.00	\$ 2.56	\$ 2.56
072-2890-032-0000	SAFETY LIGHTS ONLY	\$ 0.00	\$ 2.56	\$ 2.56
072-2890-033-0000	SAFETY LIGHTS ONLY	\$ 0.00	\$ 2.56	\$ 2.56
072-2890-034-0000	SAFETY LIGHTS ONLY	\$ 0.00	\$ 2.56	\$ 2.56
072-2890-035-0000	SAFETY LIGHTS ONLY	\$ 0.00	\$ 2.56	\$ 2.56
072-2890-036-0000	SAFETY LIGHTS ONLY	\$ 0.00	\$ 2.56	\$ 2.56
072-2890-037-0000	SAFETY LIGHTS ONLY	\$ 0.00	\$ 2.56	\$ 2.56
072-2890-038-0000	SAFETY LIGHTS ONLY	\$ 0.00	\$ 2.56	\$ 2.56
072-2890-039-0000	SAFETY LIGHTS ONLY	\$ 0.00	\$ 2.56	\$ 2.56

AGENDA ITEM 10.2

City of Rancho Cordova
Lighting District No. 2012-1
Fiscal Year 2019-20 Assessment Roll

ATTACHMENT 2

864

APN	District Classification	Street Light Charge	Safety Light Charge	Total Assessment
072-2890-040-0000	SAFETY LIGHTS ONLY	\$ 0.00	\$ 2.56	\$ 2.56
072-2890-041-0000	SAFETY LIGHTS ONLY	\$ 0.00	\$ 2.56	\$ 2.56
072-2890-042-0000	SAFETY LIGHTS ONLY	\$ 0.00	\$ 2.56	\$ 2.56
072-2890-043-0000	SAFETY LIGHTS ONLY	\$ 0.00	\$ 2.56	\$ 2.56
072-2890-044-0000	SAFETY LIGHTS ONLY	\$ 0.00	\$ 2.56	\$ 2.56
072-2890-045-0000	SAFETY LIGHTS ONLY	\$ 0.00	\$ 2.56	\$ 2.56
072-2890-046-0000	SAFETY LIGHTS ONLY	\$ 0.00	\$ 2.56	\$ 2.56
072-2890-047-0000	SAFETY LIGHTS ONLY	\$ 0.00	\$ 2.56	\$ 2.56
072-2890-048-0000	SAFETY LIGHTS ONLY	\$ 0.00	\$ 2.56	\$ 2.56
072-2890-049-0000	SAFETY LIGHTS ONLY	\$ 0.00	\$ 2.56	\$ 2.56
072-2890-050-0000	SAFETY LIGHTS ONLY	\$ 0.00	\$ 2.56	\$ 2.56
072-2890-051-0000	SAFETY LIGHTS ONLY	\$ 0.00	\$ 2.56	\$ 2.56
072-2890-052-0000	SAFETY LIGHTS ONLY	\$ 0.00	\$ 2.56	\$ 2.56
072-2890-053-0000	SAFETY LIGHTS ONLY	\$ 0.00	\$ 2.56	\$ 2.56
072-2890-054-0000	SAFETY LIGHTS ONLY	\$ 0.00	\$ 2.56	\$ 2.56
072-2890-055-0000	SAFETY LIGHTS ONLY	\$ 0.00	\$ 2.56	\$ 2.56
072-2890-056-0000	SAFETY LIGHTS ONLY	\$ 0.00	\$ 2.56	\$ 2.56
072-2890-057-0000	SAFETY LIGHTS ONLY	\$ 0.00	\$ 2.56	\$ 2.56
072-2890-058-0000	SAFETY LIGHTS ONLY	\$ 0.00	\$ 2.56	\$ 2.56
072-2890-059-0000	SAFETY LIGHTS ONLY	\$ 0.00	\$ 2.56	\$ 2.56
072-2890-060-0000	SAFETY LIGHTS ONLY	\$ 0.00	\$ 2.56	\$ 2.56
072-2890-061-0000	SAFETY LIGHTS ONLY	\$ 0.00	\$ 2.56	\$ 2.56
072-2890-062-0000	SAFETY LIGHTS ONLY	\$ 0.00	\$ 2.56	\$ 2.56
072-2890-063-0000	SAFETY LIGHTS ONLY	\$ 0.00	\$ 2.56	\$ 2.56
072-2890-064-0000	SAFETY LIGHTS ONLY	\$ 0.00	\$ 2.56	\$ 2.56
072-2890-065-0000	SAFETY LIGHTS ONLY	\$ 0.00	\$ 2.56	\$ 2.56
072-2890-066-0000	SAFETY LIGHTS ONLY	\$ 0.00	\$ 2.56	\$ 2.56
072-2890-067-0000	SAFETY LIGHTS ONLY	\$ 0.00	\$ 2.56	\$ 2.56
072-2890-068-0000	SAFETY LIGHTS ONLY	\$ 0.00	\$ 2.56	\$ 2.56
072-2890-069-0000	SAFETY LIGHTS ONLY	\$ 0.00	\$ 2.56	\$ 2.56
072-2890-071-0000	SAFETY LIGHTS ONLY	\$ 0.00	\$ 2.56	\$ 2.56
072-2890-072-0000	SAFETY LIGHTS ONLY	\$ 0.00	\$ 2.56	\$ 2.56
072-2890-073-0000	SAFETY LIGHTS ONLY	\$ 0.00	\$ 2.56	\$ 2.56
072-2890-074-0000	SAFETY LIGHTS ONLY	\$ 0.00	\$ 2.56	\$ 2.56
072-2890-075-0000	SAFETY LIGHTS ONLY	\$ 0.00	\$ 2.56	\$ 2.56
072-2890-076-0000	SAFETY LIGHTS ONLY	\$ 0.00	\$ 2.56	\$ 2.56
072-2890-077-0000	SAFETY LIGHTS ONLY	\$ 0.00	\$ 2.56	\$ 2.56
072-2890-078-0000	SAFETY LIGHTS ONLY	\$ 0.00	\$ 2.56	\$ 2.56
072-2890-079-0000	SAFETY LIGHTS ONLY	\$ 0.00	\$ 2.56	\$ 2.56
072-2890-080-0000	SAFETY LIGHTS ONLY	\$ 0.00	\$ 2.56	\$ 2.56
072-2890-081-0000	SAFETY LIGHTS ONLY	\$ 0.00	\$ 2.56	\$ 2.56
072-2890-082-0000	SAFETY LIGHTS ONLY	\$ 0.00	\$ 2.56	\$ 2.56
072-2890-083-0000	SAFETY LIGHTS ONLY	\$ 0.00	\$ 2.56	\$ 2.56
072-2890-084-0000	SAFETY LIGHTS ONLY	\$ 0.00	\$ 2.56	\$ 2.56

AGENDA ITEM 10.2

City of Rancho Cordova
Lighting District No. 2012-1
Fiscal Year 2019-20 Assessment Roll

ATTACHMENT 2

865

APN	District Classification	Street Light Charge	Safety Light Charge	Total Assessment
072-2890-085-0000	SAFETY LIGHTS ONLY	\$ 0.00	\$ 2.56	\$ 2.56
072-2890-086-0000	SAFETY LIGHTS ONLY	\$ 0.00	\$ 2.56	\$ 2.56
072-2890-087-0000	SAFETY LIGHTS ONLY	\$ 0.00	\$ 2.56	\$ 2.56
072-2890-088-0000	SAFETY LIGHTS ONLY	\$ 0.00	\$ 2.56	\$ 2.56
072-2900-001-0000	SAFETY LIGHTS ONLY	\$ 0.00	\$ 2.56	\$ 2.56
072-2900-002-0000	SAFETY LIGHTS ONLY	\$ 0.00	\$ 2.56	\$ 2.56
072-2900-003-0000	SAFETY LIGHTS ONLY	\$ 0.00	\$ 2.56	\$ 2.56
072-2900-004-0000	SAFETY LIGHTS ONLY	\$ 0.00	\$ 2.56	\$ 2.56
072-2900-005-0000	SAFETY LIGHTS ONLY	\$ 0.00	\$ 2.56	\$ 2.56
072-2900-006-0000	SAFETY LIGHTS ONLY	\$ 0.00	\$ 2.56	\$ 2.56
072-2900-007-0000	SAFETY LIGHTS ONLY	\$ 0.00	\$ 2.56	\$ 2.56
072-2900-008-0000	SAFETY LIGHTS ONLY	\$ 0.00	\$ 2.56	\$ 2.56
072-2900-009-0000	SAFETY LIGHTS ONLY	\$ 0.00	\$ 2.56	\$ 2.56
072-2900-010-0000	SAFETY LIGHTS ONLY	\$ 0.00	\$ 2.56	\$ 2.56
072-2900-011-0000	SAFETY LIGHTS ONLY	\$ 0.00	\$ 2.56	\$ 2.56
072-2900-012-0000	SAFETY LIGHTS ONLY	\$ 0.00	\$ 2.56	\$ 2.56
072-2900-013-0000	SAFETY LIGHTS ONLY	\$ 0.00	\$ 2.56	\$ 2.56
072-2900-014-0000	SAFETY LIGHTS ONLY	\$ 0.00	\$ 2.56	\$ 2.56
072-2900-015-0000	SAFETY LIGHTS ONLY	\$ 0.00	\$ 2.56	\$ 2.56
072-2900-016-0000	SAFETY LIGHTS ONLY	\$ 0.00	\$ 2.56	\$ 2.56
072-2900-017-0000	SAFETY LIGHTS ONLY	\$ 0.00	\$ 2.56	\$ 2.56
072-2900-018-0000	SAFETY LIGHTS ONLY	\$ 0.00	\$ 2.56	\$ 2.56
072-2900-019-0000	SAFETY LIGHTS ONLY	\$ 0.00	\$ 2.56	\$ 2.56
072-2900-020-0000	SAFETY LIGHTS ONLY	\$ 0.00	\$ 2.56	\$ 2.56
072-2900-021-0000	SAFETY LIGHTS ONLY	\$ 0.00	\$ 2.56	\$ 2.56
072-2900-022-0000	SAFETY LIGHTS ONLY	\$ 0.00	\$ 2.56	\$ 2.56
072-2900-023-0000	SAFETY LIGHTS ONLY	\$ 0.00	\$ 2.56	\$ 2.56
072-2900-024-0000	SAFETY LIGHTS ONLY	\$ 0.00	\$ 2.56	\$ 2.56
072-2900-025-0000	SAFETY LIGHTS ONLY	\$ 0.00	\$ 2.56	\$ 2.56
072-2900-026-0000	SAFETY LIGHTS ONLY	\$ 0.00	\$ 2.56	\$ 2.56
072-2900-027-0000	SAFETY LIGHTS ONLY	\$ 0.00	\$ 2.56	\$ 2.56
072-2900-028-0000	SAFETY LIGHTS ONLY	\$ 0.00	\$ 2.56	\$ 2.56
072-2900-029-0000	SAFETY LIGHTS ONLY	\$ 0.00	\$ 2.56	\$ 2.56
072-2900-030-0000	SAFETY LIGHTS ONLY	\$ 0.00	\$ 2.56	\$ 2.56
072-2900-031-0000	SAFETY LIGHTS ONLY	\$ 0.00	\$ 2.56	\$ 2.56
072-2900-032-0000	SAFETY LIGHTS ONLY	\$ 0.00	\$ 2.56	\$ 2.56
072-2900-033-0000	SAFETY LIGHTS ONLY	\$ 0.00	\$ 2.56	\$ 2.56
072-2900-034-0000	SAFETY LIGHTS ONLY	\$ 0.00	\$ 2.56	\$ 2.56
072-2900-035-0000	SAFETY LIGHTS ONLY	\$ 0.00	\$ 2.56	\$ 2.56
072-2900-036-0000	SAFETY LIGHTS ONLY	\$ 0.00	\$ 2.56	\$ 2.56
072-2900-037-0000	SAFETY LIGHTS ONLY	\$ 0.00	\$ 2.56	\$ 2.56
072-2900-038-0000	SAFETY LIGHTS ONLY	\$ 0.00	\$ 2.56	\$ 2.56
072-2900-039-0000	SAFETY LIGHTS ONLY	\$ 0.00	\$ 2.56	\$ 2.56
072-2900-040-0000	SAFETY LIGHTS ONLY	\$ 0.00	\$ 2.56	\$ 2.56

AGENDA ITEM 10.2

City of Rancho Cordova
Lighting District No. 2012-1
Fiscal Year 2019-20 Assessment Roll

ATTACHMENT 2

866

APN	District Classification	Street Light Charge	Safety Light Charge	Total Assessment
072-2900-041-0000	SAFETY LIGHTS ONLY	\$ 0.00	\$ 2.56	\$ 2.56
072-2900-042-0000	SAFETY LIGHTS ONLY	\$ 0.00	\$ 2.56	\$ 2.56
072-2900-043-0000	SAFETY LIGHTS ONLY	\$ 0.00	\$ 2.56	\$ 2.56
072-2900-044-0000	SAFETY LIGHTS ONLY	\$ 0.00	\$ 2.56	\$ 2.56
072-2900-045-0000	SAFETY LIGHTS ONLY	\$ 0.00	\$ 2.56	\$ 2.56
072-2900-046-0000	SAFETY LIGHTS ONLY	\$ 0.00	\$ 2.56	\$ 2.56
072-2900-047-0000	SAFETY LIGHTS ONLY	\$ 0.00	\$ 2.56	\$ 2.56
072-2900-048-0000	SAFETY LIGHTS ONLY	\$ 0.00	\$ 2.56	\$ 2.56
072-2900-049-0000	SAFETY LIGHTS ONLY	\$ 0.00	\$ 2.56	\$ 2.56
072-2900-050-0000	SAFETY LIGHTS ONLY	\$ 0.00	\$ 2.56	\$ 2.56
072-2900-051-0000	SAFETY LIGHTS ONLY	\$ 0.00	\$ 2.56	\$ 2.56
072-2900-052-0000	SAFETY LIGHTS ONLY	\$ 0.00	\$ 2.56	\$ 2.56
072-2900-053-0000	SAFETY LIGHTS ONLY	\$ 0.00	\$ 2.56	\$ 2.56
072-2900-054-0000	SAFETY LIGHTS ONLY	\$ 0.00	\$ 2.56	\$ 2.56
072-2900-055-0000	SAFETY LIGHTS ONLY	\$ 0.00	\$ 2.56	\$ 2.56
072-2900-056-0000	SAFETY LIGHTS ONLY	\$ 0.00	\$ 2.56	\$ 2.56
072-2900-057-0000	SAFETY LIGHTS ONLY	\$ 0.00	\$ 2.56	\$ 2.56
072-2900-058-0000	SAFETY LIGHTS ONLY	\$ 0.00	\$ 2.56	\$ 2.56
072-2900-059-0000	SAFETY LIGHTS ONLY	\$ 0.00	\$ 2.56	\$ 2.56
072-2900-060-0000	SAFETY LIGHTS ONLY	\$ 0.00	\$ 2.56	\$ 2.56
072-2900-061-0000	SAFETY LIGHTS ONLY	\$ 0.00	\$ 2.56	\$ 2.56
072-2900-062-0000	SAFETY LIGHTS ONLY	\$ 0.00	\$ 2.56	\$ 2.56
072-2900-063-0000	SAFETY LIGHTS ONLY	\$ 0.00	\$ 2.56	\$ 2.56
072-2900-064-0000	SAFETY LIGHTS ONLY	\$ 0.00	\$ 2.56	\$ 2.56
072-2900-065-0000	SAFETY LIGHTS ONLY	\$ 0.00	\$ 2.56	\$ 2.56
072-2900-066-0000	SAFETY LIGHTS ONLY	\$ 0.00	\$ 2.56	\$ 2.56
072-2900-067-0000	SAFETY LIGHTS ONLY	\$ 0.00	\$ 2.56	\$ 2.56
072-2900-068-0000	SAFETY LIGHTS ONLY	\$ 0.00	\$ 2.56	\$ 2.56
072-2900-069-0000	SAFETY LIGHTS ONLY	\$ 0.00	\$ 2.56	\$ 2.56
072-2900-070-0000	SAFETY LIGHTS ONLY	\$ 0.00	\$ 2.56	\$ 2.56
072-2900-071-0000	SAFETY LIGHTS ONLY	\$ 0.00	\$ 2.56	\$ 2.56
072-2900-072-0000	SAFETY LIGHTS ONLY	\$ 0.00	\$ 2.56	\$ 2.56
072-2900-073-0000	SAFETY LIGHTS ONLY	\$ 0.00	\$ 2.56	\$ 2.56
072-2900-074-0000	SAFETY LIGHTS ONLY	\$ 0.00	\$ 2.56	\$ 2.56
072-2900-075-0000	SAFETY LIGHTS ONLY	\$ 0.00	\$ 2.56	\$ 2.56
072-2900-076-0000	SAFETY LIGHTS ONLY	\$ 0.00	\$ 2.56	\$ 2.56
072-2900-077-0000	SAFETY LIGHTS ONLY	\$ 0.00	\$ 2.56	\$ 2.56
072-2900-078-0000	SAFETY LIGHTS ONLY	\$ 0.00	\$ 2.56	\$ 2.56
072-2900-079-0000	SAFETY LIGHTS ONLY	\$ 0.00	\$ 2.56	\$ 2.56
072-2900-080-0000	SAFETY LIGHTS ONLY	\$ 0.00	\$ 2.56	\$ 2.56
072-2910-001-0000	SAFETY LIGHTS ONLY	\$ 0.00	\$ 2.56	\$ 2.56
072-2910-002-0000	SAFETY LIGHTS ONLY	\$ 0.00	\$ 2.56	\$ 2.56
072-2910-003-0000	SAFETY LIGHTS ONLY	\$ 0.00	\$ 2.56	\$ 2.56
072-2910-004-0000	SAFETY LIGHTS ONLY	\$ 0.00	\$ 2.56	\$ 2.56

AGENDA ITEM 10.2

City of Rancho Cordova
Lighting District No. 2012-1
Fiscal Year 2019-20 Assessment Roll

ATTACHMENT 2

867

APN	District Classification	Street Light Charge	Safety Light Charge	Total Assessment
072-2910-005-0000	SAFETY LIGHTS ONLY	\$ 0.00	\$ 2.56	\$ 2.56
072-2910-006-0000	SAFETY LIGHTS ONLY	\$ 0.00	\$ 2.56	\$ 2.56
072-2910-007-0000	SAFETY LIGHTS ONLY	\$ 0.00	\$ 2.56	\$ 2.56
072-2910-008-0000	SAFETY LIGHTS ONLY	\$ 0.00	\$ 2.56	\$ 2.56
072-2910-009-0000	SAFETY LIGHTS ONLY	\$ 0.00	\$ 2.56	\$ 2.56
072-2910-010-0000	SAFETY LIGHTS ONLY	\$ 0.00	\$ 2.56	\$ 2.56
072-2910-011-0000	SAFETY LIGHTS ONLY	\$ 0.00	\$ 2.56	\$ 2.56
072-2910-012-0000	SAFETY LIGHTS ONLY	\$ 0.00	\$ 2.56	\$ 2.56
072-2910-013-0000	SAFETY LIGHTS ONLY	\$ 0.00	\$ 2.56	\$ 2.56
072-2910-014-0000	SAFETY LIGHTS ONLY	\$ 0.00	\$ 2.56	\$ 2.56
072-2910-015-0000	SAFETY LIGHTS ONLY	\$ 0.00	\$ 2.56	\$ 2.56
072-2910-016-0000	SAFETY LIGHTS ONLY	\$ 0.00	\$ 2.56	\$ 2.56
072-2910-017-0000	SAFETY LIGHTS ONLY	\$ 0.00	\$ 2.56	\$ 2.56
072-2910-018-0000	SAFETY LIGHTS ONLY	\$ 0.00	\$ 2.56	\$ 2.56
072-2910-019-0000	SAFETY LIGHTS ONLY	\$ 0.00	\$ 2.56	\$ 2.56
072-2910-020-0000	SAFETY LIGHTS ONLY	\$ 0.00	\$ 2.56	\$ 2.56
072-2910-021-0000	SAFETY LIGHTS ONLY	\$ 0.00	\$ 2.56	\$ 2.56
072-2910-022-0000	SAFETY LIGHTS ONLY	\$ 0.00	\$ 2.56	\$ 2.56
072-2910-023-0000	SAFETY LIGHTS ONLY	\$ 0.00	\$ 2.56	\$ 2.56
072-2910-024-0000	SAFETY LIGHTS ONLY	\$ 0.00	\$ 2.56	\$ 2.56
072-2910-025-0000	SAFETY LIGHTS ONLY	\$ 0.00	\$ 2.56	\$ 2.56
072-2910-026-0000	SAFETY LIGHTS ONLY	\$ 0.00	\$ 2.56	\$ 2.56
072-2910-027-0000	SAFETY LIGHTS ONLY	\$ 0.00	\$ 2.56	\$ 2.56
072-2910-028-0000	SAFETY LIGHTS ONLY	\$ 0.00	\$ 2.56	\$ 2.56
072-2910-029-0000	SAFETY LIGHTS ONLY	\$ 0.00	\$ 2.56	\$ 2.56
072-2910-030-0000	SAFETY LIGHTS ONLY	\$ 0.00	\$ 2.56	\$ 2.56
072-2910-031-0000	SAFETY LIGHTS ONLY	\$ 0.00	\$ 2.56	\$ 2.56
072-2910-032-0000	SAFETY LIGHTS ONLY	\$ 0.00	\$ 2.56	\$ 2.56
072-2910-033-0000	SAFETY LIGHTS ONLY	\$ 0.00	\$ 2.56	\$ 2.56
072-2910-034-0000	SAFETY LIGHTS ONLY	\$ 0.00	\$ 2.56	\$ 2.56
072-2910-035-0000	SAFETY LIGHTS ONLY	\$ 0.00	\$ 2.56	\$ 2.56
072-2910-036-0000	SAFETY LIGHTS ONLY	\$ 0.00	\$ 2.56	\$ 2.56
072-2910-037-0000	SAFETY LIGHTS ONLY	\$ 0.00	\$ 2.56	\$ 2.56
072-2910-038-0000	SAFETY LIGHTS ONLY	\$ 0.00	\$ 2.56	\$ 2.56
072-2910-039-0000	SAFETY LIGHTS ONLY	\$ 0.00	\$ 2.56	\$ 2.56
072-2910-040-0000	SAFETY LIGHTS ONLY	\$ 0.00	\$ 2.56	\$ 2.56
072-2910-041-0000	SAFETY LIGHTS ONLY	\$ 0.00	\$ 2.56	\$ 2.56
072-2910-042-0000	SAFETY LIGHTS ONLY	\$ 0.00	\$ 2.56	\$ 2.56
072-2910-043-0000	SAFETY LIGHTS ONLY	\$ 0.00	\$ 2.56	\$ 2.56
072-2910-044-0000	SAFETY LIGHTS ONLY	\$ 0.00	\$ 2.56	\$ 2.56
072-2910-045-0000	SAFETY LIGHTS ONLY	\$ 0.00	\$ 2.56	\$ 2.56
072-2910-046-0000	SAFETY LIGHTS ONLY	\$ 0.00	\$ 2.56	\$ 2.56
072-2910-047-0000	SAFETY LIGHTS ONLY	\$ 0.00	\$ 2.56	\$ 2.56
072-2910-048-0000	SAFETY LIGHTS ONLY	\$ 0.00	\$ 2.56	\$ 2.56

AGENDA ITEM 10.2

City of Rancho Cordova
Lighting District No. 2012-1
Fiscal Year 2019-20 Assessment Roll

ATTACHMENT 2

868

APN	District Classification	Street Light Charge	Safety Light Charge	Total Assessment
072-2910-049-0000	SAFETY LIGHTS ONLY	\$ 0.00	\$ 2.56	\$ 2.56
072-2910-050-0000	SAFETY LIGHTS ONLY	\$ 0.00	\$ 2.56	\$ 2.56
072-2910-051-0000	SAFETY LIGHTS ONLY	\$ 0.00	\$ 2.56	\$ 2.56
072-2910-052-0000	SAFETY LIGHTS ONLY	\$ 0.00	\$ 2.56	\$ 2.56
072-2910-053-0000	SAFETY LIGHTS ONLY	\$ 0.00	\$ 2.56	\$ 2.56
072-2910-054-0000	SAFETY LIGHTS ONLY	\$ 0.00	\$ 2.56	\$ 2.56
072-2910-055-0000	SAFETY LIGHTS ONLY	\$ 0.00	\$ 2.56	\$ 2.56
072-2910-056-0000	SAFETY LIGHTS ONLY	\$ 0.00	\$ 2.56	\$ 2.56
072-2910-057-0000	SAFETY LIGHTS ONLY	\$ 0.00	\$ 2.56	\$ 2.56
072-2910-058-0000	SAFETY LIGHTS ONLY	\$ 0.00	\$ 2.56	\$ 2.56
072-2910-059-0000	SAFETY LIGHTS ONLY	\$ 0.00	\$ 2.56	\$ 2.56
072-2910-060-0000	SAFETY LIGHTS ONLY	\$ 0.00	\$ 2.56	\$ 2.56
072-2910-061-0000	SAFETY LIGHTS ONLY	\$ 0.00	\$ 2.56	\$ 2.56
072-2910-062-0000	SAFETY LIGHTS ONLY	\$ 0.00	\$ 2.56	\$ 2.56
072-2910-063-0000	SAFETY LIGHTS ONLY	\$ 0.00	\$ 2.56	\$ 2.56
072-2910-064-0000	SAFETY LIGHTS ONLY	\$ 0.00	\$ 2.56	\$ 2.56
072-2910-065-0000	SAFETY LIGHTS ONLY	\$ 0.00	\$ 2.56	\$ 2.56
072-2910-066-0000	SAFETY LIGHTS ONLY	\$ 0.00	\$ 2.56	\$ 2.56
072-2910-067-0000	SAFETY LIGHTS ONLY	\$ 0.00	\$ 2.56	\$ 2.56
072-2910-068-0000	SAFETY LIGHTS ONLY	\$ 0.00	\$ 2.56	\$ 2.56
072-2910-069-0000	SAFETY LIGHTS ONLY	\$ 0.00	\$ 2.56	\$ 2.56
072-2910-070-0000	SAFETY LIGHTS ONLY	\$ 0.00	\$ 2.56	\$ 2.56
072-2910-071-0000	SAFETY LIGHTS ONLY	\$ 0.00	\$ 2.56	\$ 2.56
072-2910-072-0000	SAFETY LIGHTS ONLY	\$ 0.00	\$ 2.56	\$ 2.56
072-2910-073-0000	SAFETY LIGHTS ONLY	\$ 0.00	\$ 2.56	\$ 2.56
072-2910-074-0000	SAFETY LIGHTS ONLY	\$ 0.00	\$ 2.56	\$ 2.56
072-2910-075-0000	SAFETY LIGHTS ONLY	\$ 0.00	\$ 2.56	\$ 2.56
072-2910-076-0000	SAFETY LIGHTS ONLY	\$ 0.00	\$ 2.56	\$ 2.56
072-2910-077-0000	SAFETY LIGHTS ONLY	\$ 0.00	\$ 2.56	\$ 2.56
072-2910-078-0000	SAFETY LIGHTS ONLY	\$ 0.00	\$ 2.56	\$ 2.56
072-2910-079-0000	SAFETY LIGHTS ONLY	\$ 0.00	\$ 2.56	\$ 2.56
072-2910-080-0000	SAFETY LIGHTS ONLY	\$ 0.00	\$ 2.56	\$ 2.56
072-2910-081-0000	SAFETY LIGHTS ONLY	\$ 0.00	\$ 2.56	\$ 2.56
072-2910-082-0000	SAFETY LIGHTS ONLY	\$ 0.00	\$ 2.56	\$ 2.56
072-2910-083-0000	SAFETY LIGHTS ONLY	\$ 0.00	\$ 2.56	\$ 2.56
072-2910-084-0000	SAFETY LIGHTS ONLY	\$ 0.00	\$ 2.56	\$ 2.56
072-2920-001-0000	SAFETY LIGHTS ONLY	\$ 0.00	\$ 2.56	\$ 2.56
072-2920-002-0000	SAFETY LIGHTS ONLY	\$ 0.00	\$ 2.56	\$ 2.56
072-2920-003-0000	SAFETY LIGHTS ONLY	\$ 0.00	\$ 2.56	\$ 2.56
072-2920-004-0000	SAFETY LIGHTS ONLY	\$ 0.00	\$ 2.56	\$ 2.56
072-2920-005-0000	SAFETY LIGHTS ONLY	\$ 0.00	\$ 2.56	\$ 2.56
072-2920-006-0000	SAFETY LIGHTS ONLY	\$ 0.00	\$ 2.56	\$ 2.56
072-2920-007-0000	SAFETY LIGHTS ONLY	\$ 0.00	\$ 2.56	\$ 2.56
072-2920-008-0000	SAFETY LIGHTS ONLY	\$ 0.00	\$ 2.56	\$ 2.56

AGENDA ITEM 10.2

City of Rancho Cordova
Lighting District No. 2012-1
Fiscal Year 2019-20 Assessment Roll

ATTACHMENT 2

869

APN	District Classification	Street Light Charge	Safety Light Charge	Total Assessment
072-2920-009-0000	SAFETY LIGHTS ONLY	\$ 0.00	\$ 2.56	\$ 2.56
072-2920-010-0000	SAFETY LIGHTS ONLY	\$ 0.00	\$ 2.56	\$ 2.56
072-2920-011-0000	SAFETY LIGHTS ONLY	\$ 0.00	\$ 2.56	\$ 2.56
072-2920-012-0000	SAFETY LIGHTS ONLY	\$ 0.00	\$ 2.56	\$ 2.56
072-2920-013-0000	SAFETY LIGHTS ONLY	\$ 0.00	\$ 2.56	\$ 2.56
072-2920-014-0000	SAFETY LIGHTS ONLY	\$ 0.00	\$ 2.56	\$ 2.56
072-2920-015-0000	SAFETY LIGHTS ONLY	\$ 0.00	\$ 2.56	\$ 2.56
072-2920-016-0000	SAFETY LIGHTS ONLY	\$ 0.00	\$ 2.56	\$ 2.56
072-2920-017-0000	SAFETY LIGHTS ONLY	\$ 0.00	\$ 2.56	\$ 2.56
072-2920-018-0000	SAFETY LIGHTS ONLY	\$ 0.00	\$ 2.56	\$ 2.56
072-2920-019-0000	SAFETY LIGHTS ONLY	\$ 0.00	\$ 2.56	\$ 2.56
072-2920-020-0000	SAFETY LIGHTS ONLY	\$ 0.00	\$ 2.56	\$ 2.56
072-2920-021-0000	SAFETY LIGHTS ONLY	\$ 0.00	\$ 2.56	\$ 2.56
072-2920-022-0000	SAFETY LIGHTS ONLY	\$ 0.00	\$ 2.56	\$ 2.56
072-2920-023-0000	SAFETY LIGHTS ONLY	\$ 0.00	\$ 2.56	\$ 2.56
072-2920-024-0000	SAFETY LIGHTS ONLY	\$ 0.00	\$ 2.56	\$ 2.56
072-2920-025-0000	SAFETY LIGHTS ONLY	\$ 0.00	\$ 2.56	\$ 2.56
072-2920-026-0000	SAFETY LIGHTS ONLY	\$ 0.00	\$ 2.56	\$ 2.56
072-2920-027-0000	SAFETY LIGHTS ONLY	\$ 0.00	\$ 2.56	\$ 2.56
072-2920-028-0000	SAFETY LIGHTS ONLY	\$ 0.00	\$ 2.56	\$ 2.56
072-2920-029-0000	SAFETY LIGHTS ONLY	\$ 0.00	\$ 2.56	\$ 2.56
072-2920-030-0000	SAFETY LIGHTS ONLY	\$ 0.00	\$ 2.56	\$ 2.56
072-2920-031-0000	SAFETY LIGHTS ONLY	\$ 0.00	\$ 2.56	\$ 2.56
072-2920-032-0000	SAFETY LIGHTS ONLY	\$ 0.00	\$ 2.56	\$ 2.56
072-2920-033-0000	SAFETY LIGHTS ONLY	\$ 0.00	\$ 2.56	\$ 2.56
072-2920-034-0000	SAFETY LIGHTS ONLY	\$ 0.00	\$ 2.56	\$ 2.56
072-2920-035-0000	SAFETY LIGHTS ONLY	\$ 0.00	\$ 2.56	\$ 2.56
072-2920-036-0000	SAFETY LIGHTS ONLY	\$ 0.00	\$ 2.56	\$ 2.56
072-2920-037-0000	SAFETY LIGHTS ONLY	\$ 0.00	\$ 2.56	\$ 2.56
072-2920-038-0000	SAFETY LIGHTS ONLY	\$ 0.00	\$ 2.56	\$ 2.56
072-2920-039-0000	SAFETY LIGHTS ONLY	\$ 0.00	\$ 2.56	\$ 2.56
072-2920-040-0000	SAFETY LIGHTS ONLY	\$ 0.00	\$ 2.56	\$ 2.56
072-2920-041-0000	SAFETY LIGHTS ONLY	\$ 0.00	\$ 2.56	\$ 2.56
072-2920-042-0000	SAFETY LIGHTS ONLY	\$ 0.00	\$ 2.56	\$ 2.56
072-2920-043-0000	SAFETY LIGHTS ONLY	\$ 0.00	\$ 2.56	\$ 2.56
072-2920-044-0000	SAFETY LIGHTS ONLY	\$ 0.00	\$ 2.56	\$ 2.56
072-2920-045-0000	SAFETY LIGHTS ONLY	\$ 0.00	\$ 2.56	\$ 2.56
072-2920-046-0000	SAFETY LIGHTS ONLY	\$ 0.00	\$ 2.56	\$ 2.56
072-2920-047-0000	SAFETY LIGHTS ONLY	\$ 0.00	\$ 2.56	\$ 2.56
072-2920-048-0000	SAFETY LIGHTS ONLY	\$ 0.00	\$ 2.56	\$ 2.56
072-2920-049-0000	SAFETY LIGHTS ONLY	\$ 0.00	\$ 2.56	\$ 2.56
072-2920-050-0000	SAFETY LIGHTS ONLY	\$ 0.00	\$ 2.56	\$ 2.56
072-2920-051-0000	SAFETY LIGHTS ONLY	\$ 0.00	\$ 2.56	\$ 2.56
072-2920-052-0000	SAFETY LIGHTS ONLY	\$ 0.00	\$ 2.56	\$ 2.56

AGENDA ITEM 10.2

City of Rancho Cordova
Lighting District No. 2012-1
Fiscal Year 2019-20 Assessment Roll

ATTACHMENT 2

870

APN	District Classification	Street Light Charge	Safety Light Charge	Total Assessment
072-2920-053-0000	SAFETY LIGHTS ONLY	\$ 0.00	\$ 2.56	\$ 2.56
072-2920-054-0000	SAFETY LIGHTS ONLY	\$ 0.00	\$ 2.56	\$ 2.56
072-2920-055-0000	SAFETY LIGHTS ONLY	\$ 0.00	\$ 2.56	\$ 2.56
072-2920-056-0000	SAFETY LIGHTS ONLY	\$ 0.00	\$ 2.56	\$ 2.56
072-2920-057-0000	SAFETY LIGHTS ONLY	\$ 0.00	\$ 2.56	\$ 2.56
072-2920-058-0000	SAFETY LIGHTS ONLY	\$ 0.00	\$ 2.56	\$ 2.56
072-2920-059-0000	SAFETY LIGHTS ONLY	\$ 0.00	\$ 2.56	\$ 2.56
072-2920-060-0000	SAFETY LIGHTS ONLY	\$ 0.00	\$ 2.56	\$ 2.56
072-2920-061-0000	SAFETY LIGHTS ONLY	\$ 0.00	\$ 2.56	\$ 2.56
072-2920-062-0000	SAFETY LIGHTS ONLY	\$ 0.00	\$ 2.56	\$ 2.56
072-2920-063-0000	SAFETY LIGHTS ONLY	\$ 0.00	\$ 2.56	\$ 2.56
072-2920-064-0000	SAFETY LIGHTS ONLY	\$ 0.00	\$ 2.56	\$ 2.56
072-2920-065-0000	SAFETY LIGHTS ONLY	\$ 0.00	\$ 2.56	\$ 2.56
072-2920-066-0000	SAFETY LIGHTS ONLY	\$ 0.00	\$ 2.56	\$ 2.56
072-2920-067-0000	SAFETY LIGHTS ONLY	\$ 0.00	\$ 2.56	\$ 2.56
072-2920-068-0000	SAFETY LIGHTS ONLY	\$ 0.00	\$ 2.56	\$ 2.56
072-2920-069-0000	SAFETY LIGHTS ONLY	\$ 0.00	\$ 2.56	\$ 2.56
072-2940-001-0000	SAFETY LIGHTS ONLY	\$ 0.00	\$ 2.56	\$ 2.56
072-2940-002-0000	SAFETY LIGHTS ONLY	\$ 0.00	\$ 2.56	\$ 2.56
072-2940-003-0000	SAFETY LIGHTS ONLY	\$ 0.00	\$ 2.56	\$ 2.56
072-2940-004-0000	SAFETY LIGHTS ONLY	\$ 0.00	\$ 2.56	\$ 2.56
072-2940-005-0000	SAFETY LIGHTS ONLY	\$ 0.00	\$ 2.56	\$ 2.56
072-2940-006-0000	SAFETY LIGHTS ONLY	\$ 0.00	\$ 2.56	\$ 2.56
072-2940-007-0000	SAFETY LIGHTS ONLY	\$ 0.00	\$ 2.56	\$ 2.56
072-2940-008-0000	SAFETY LIGHTS ONLY	\$ 0.00	\$ 2.56	\$ 2.56
072-2940-009-0000	SAFETY LIGHTS ONLY	\$ 0.00	\$ 2.56	\$ 2.56
072-2940-010-0000	SAFETY LIGHTS ONLY	\$ 0.00	\$ 2.56	\$ 2.56
072-2940-011-0000	SAFETY LIGHTS ONLY	\$ 0.00	\$ 2.56	\$ 2.56
072-2940-012-0000	SAFETY LIGHTS ONLY	\$ 0.00	\$ 2.56	\$ 2.56
072-2940-013-0000	SAFETY LIGHTS ONLY	\$ 0.00	\$ 2.56	\$ 2.56
072-2940-014-0000	SAFETY LIGHTS ONLY	\$ 0.00	\$ 2.56	\$ 2.56
072-2940-015-0000	SAFETY LIGHTS ONLY	\$ 0.00	\$ 2.56	\$ 2.56
072-2940-016-0000	SAFETY LIGHTS ONLY	\$ 0.00	\$ 2.56	\$ 2.56
072-2940-017-0000	SAFETY LIGHTS ONLY	\$ 0.00	\$ 2.56	\$ 2.56
072-2940-018-0000	SAFETY LIGHTS ONLY	\$ 0.00	\$ 2.56	\$ 2.56
072-2940-019-0000	SAFETY LIGHTS ONLY	\$ 0.00	\$ 2.56	\$ 2.56
072-2940-020-0000	SAFETY LIGHTS ONLY	\$ 0.00	\$ 2.56	\$ 2.56
072-2940-021-0000	SAFETY LIGHTS ONLY	\$ 0.00	\$ 2.56	\$ 2.56
072-2940-022-0000	SAFETY LIGHTS ONLY	\$ 0.00	\$ 2.56	\$ 2.56
072-2940-023-0000	SAFETY LIGHTS ONLY	\$ 0.00	\$ 2.56	\$ 2.56
072-2940-024-0000	SAFETY LIGHTS ONLY	\$ 0.00	\$ 2.56	\$ 2.56
072-2940-025-0000	SAFETY LIGHTS ONLY	\$ 0.00	\$ 2.56	\$ 2.56
072-2940-026-0000	SAFETY LIGHTS ONLY	\$ 0.00	\$ 2.56	\$ 2.56
072-2940-027-0000	SAFETY LIGHTS ONLY	\$ 0.00	\$ 2.56	\$ 2.56

AGENDA ITEM 10.2

City of Rancho Cordova
Lighting District No. 2012-1
Fiscal Year 2019-20 Assessment Roll

ATTACHMENT 2

871

APN	District Classification	Street Light Charge	Safety Light Charge	Total Assessment
072-2940-028-0000	SAFETY LIGHTS ONLY	\$ 0.00	\$ 2.56	\$ 2.56
072-2940-029-0000	SAFETY LIGHTS ONLY	\$ 0.00	\$ 2.56	\$ 2.56
072-2940-030-0000	SAFETY LIGHTS ONLY	\$ 0.00	\$ 2.56	\$ 2.56
072-2940-031-0000	SAFETY LIGHTS ONLY	\$ 0.00	\$ 2.56	\$ 2.56
072-2940-032-0000	SAFETY LIGHTS ONLY	\$ 0.00	\$ 2.56	\$ 2.56
072-2940-033-0000	SAFETY LIGHTS ONLY	\$ 0.00	\$ 2.56	\$ 2.56
072-2940-034-0000	SAFETY LIGHTS ONLY	\$ 0.00	\$ 2.56	\$ 2.56
072-2940-035-0000	SAFETY LIGHTS ONLY	\$ 0.00	\$ 2.56	\$ 2.56
072-2940-036-0000	SAFETY LIGHTS ONLY	\$ 0.00	\$ 2.56	\$ 2.56
072-2940-037-0000	SAFETY LIGHTS ONLY	\$ 0.00	\$ 2.56	\$ 2.56
072-2940-038-0000	SAFETY LIGHTS ONLY	\$ 0.00	\$ 2.56	\$ 2.56
072-2940-039-0000	SAFETY LIGHTS ONLY	\$ 0.00	\$ 2.56	\$ 2.56
072-2940-040-0000	SAFETY LIGHTS ONLY	\$ 0.00	\$ 2.56	\$ 2.56
072-2940-041-0000	SAFETY LIGHTS ONLY	\$ 0.00	\$ 2.56	\$ 2.56
072-2940-042-0000	SAFETY LIGHTS ONLY	\$ 0.00	\$ 2.56	\$ 2.56
072-2940-043-0000	SAFETY LIGHTS ONLY	\$ 0.00	\$ 2.56	\$ 2.56
072-2940-044-0000	SAFETY LIGHTS ONLY	\$ 0.00	\$ 2.56	\$ 2.56
072-2940-045-0000	SAFETY LIGHTS ONLY	\$ 0.00	\$ 2.56	\$ 2.56
072-2940-046-0000	SAFETY LIGHTS ONLY	\$ 0.00	\$ 2.56	\$ 2.56
072-2940-047-0000	SAFETY LIGHTS ONLY	\$ 0.00	\$ 2.56	\$ 2.56
072-2940-048-0000	SAFETY LIGHTS ONLY	\$ 0.00	\$ 2.56	\$ 2.56
072-2940-049-0000	SAFETY LIGHTS ONLY	\$ 0.00	\$ 2.56	\$ 2.56
072-2940-050-0000	SAFETY LIGHTS ONLY	\$ 0.00	\$ 2.56	\$ 2.56
072-2940-051-0000	SAFETY LIGHTS ONLY	\$ 0.00	\$ 2.56	\$ 2.56
072-2940-052-0000	SAFETY LIGHTS ONLY	\$ 0.00	\$ 2.56	\$ 2.56
072-2940-053-0000	SAFETY LIGHTS ONLY	\$ 0.00	\$ 2.56	\$ 2.56
072-2940-054-0000	SAFETY LIGHTS ONLY	\$ 0.00	\$ 2.56	\$ 2.56
072-2940-055-0000	SAFETY LIGHTS ONLY	\$ 0.00	\$ 2.56	\$ 2.56
072-2940-056-0000	SAFETY LIGHTS ONLY	\$ 0.00	\$ 2.56	\$ 2.56
072-2940-057-0000	SAFETY LIGHTS ONLY	\$ 0.00	\$ 2.56	\$ 2.56
072-2940-058-0000	SAFETY LIGHTS ONLY	\$ 0.00	\$ 2.56	\$ 2.56
072-2940-059-0000	SAFETY LIGHTS ONLY	\$ 0.00	\$ 2.56	\$ 2.56
072-2940-060-0000	SAFETY LIGHTS ONLY	\$ 0.00	\$ 2.56	\$ 2.56
072-2940-061-0000	SAFETY LIGHTS ONLY	\$ 0.00	\$ 2.56	\$ 2.56
072-2940-062-0000	SAFETY LIGHTS ONLY	\$ 0.00	\$ 2.56	\$ 2.56
072-2940-063-0000	SAFETY LIGHTS ONLY	\$ 0.00	\$ 2.56	\$ 2.56
072-2940-064-0000	SAFETY LIGHTS ONLY	\$ 0.00	\$ 2.56	\$ 2.56
072-2940-065-0000	SAFETY LIGHTS ONLY	\$ 0.00	\$ 2.56	\$ 2.56
072-2940-066-0000	SAFETY LIGHTS ONLY	\$ 0.00	\$ 2.56	\$ 2.56
072-2950-001-0000	SAFETY LIGHTS ONLY	\$ 0.00	\$ 2.56	\$ 2.56
072-2950-002-0000	SAFETY LIGHTS ONLY	\$ 0.00	\$ 2.56	\$ 2.56
072-2950-003-0000	SAFETY LIGHTS ONLY	\$ 0.00	\$ 2.56	\$ 2.56
072-2950-004-0000	SAFETY LIGHTS ONLY	\$ 0.00	\$ 2.56	\$ 2.56
072-2950-005-0000	SAFETY LIGHTS ONLY	\$ 0.00	\$ 2.56	\$ 2.56

AGENDA ITEM 10.2

City of Rancho Cordova
Lighting District No. 2012-1
Fiscal Year 2019-20 Assessment Roll

ATTACHMENT 2

872

APN	District Classification	Street Light Charge	Safety Light Charge	Total Assessment
072-2950-006-0000	SAFETY LIGHTS ONLY	\$ 0.00	\$ 2.56	\$ 2.56
072-2950-007-0000	SAFETY LIGHTS ONLY	\$ 0.00	\$ 2.56	\$ 2.56
072-2950-008-0000	SAFETY LIGHTS ONLY	\$ 0.00	\$ 2.56	\$ 2.56
072-2950-009-0000	SAFETY LIGHTS ONLY	\$ 0.00	\$ 2.56	\$ 2.56
072-2950-010-0000	SAFETY LIGHTS ONLY	\$ 0.00	\$ 2.56	\$ 2.56
072-2950-011-0000	SAFETY LIGHTS ONLY	\$ 0.00	\$ 2.56	\$ 2.56
072-2950-012-0000	SAFETY LIGHTS ONLY	\$ 0.00	\$ 2.56	\$ 2.56
072-2950-013-0000	SAFETY LIGHTS ONLY	\$ 0.00	\$ 2.56	\$ 2.56
072-2950-014-0000	SAFETY LIGHTS ONLY	\$ 0.00	\$ 2.56	\$ 2.56
072-2950-015-0000	SAFETY LIGHTS ONLY	\$ 0.00	\$ 2.56	\$ 2.56
072-2950-016-0000	SAFETY LIGHTS ONLY	\$ 0.00	\$ 2.56	\$ 2.56
072-2950-017-0000	SAFETY LIGHTS ONLY	\$ 0.00	\$ 2.56	\$ 2.56
072-2950-018-0000	SAFETY LIGHTS ONLY	\$ 0.00	\$ 2.56	\$ 2.56
072-2950-019-0000	SAFETY LIGHTS ONLY	\$ 0.00	\$ 2.56	\$ 2.56
072-2950-020-0000	SAFETY LIGHTS ONLY	\$ 0.00	\$ 2.56	\$ 2.56
072-2950-021-0000	SAFETY LIGHTS ONLY	\$ 0.00	\$ 2.56	\$ 2.56
072-2950-022-0000	SAFETY LIGHTS ONLY	\$ 0.00	\$ 2.56	\$ 2.56
072-2950-023-0000	SAFETY LIGHTS ONLY	\$ 0.00	\$ 2.56	\$ 2.56
072-2950-024-0000	SAFETY LIGHTS ONLY	\$ 0.00	\$ 2.56	\$ 2.56
072-2950-025-0000	SAFETY LIGHTS ONLY	\$ 0.00	\$ 2.56	\$ 2.56
072-2950-026-0000	SAFETY LIGHTS ONLY	\$ 0.00	\$ 2.56	\$ 2.56
072-2950-027-0000	SAFETY LIGHTS ONLY	\$ 0.00	\$ 2.56	\$ 2.56
072-2950-028-0000	SAFETY LIGHTS ONLY	\$ 0.00	\$ 2.56	\$ 2.56
072-2950-029-0000	SAFETY LIGHTS ONLY	\$ 0.00	\$ 2.56	\$ 2.56
072-2950-030-0000	SAFETY LIGHTS ONLY	\$ 0.00	\$ 2.56	\$ 2.56
072-2950-031-0000	SAFETY LIGHTS ONLY	\$ 0.00	\$ 2.56	\$ 2.56
072-2950-032-0000	SAFETY LIGHTS ONLY	\$ 0.00	\$ 2.56	\$ 2.56
072-2950-033-0000	SAFETY LIGHTS ONLY	\$ 0.00	\$ 2.56	\$ 2.56
072-2950-034-0000	SAFETY LIGHTS ONLY	\$ 0.00	\$ 2.56	\$ 2.56
072-2950-035-0000	SAFETY LIGHTS ONLY	\$ 0.00	\$ 2.56	\$ 2.56
072-2950-036-0000	SAFETY LIGHTS ONLY	\$ 0.00	\$ 2.56	\$ 2.56
072-2950-037-0000	SAFETY LIGHTS ONLY	\$ 0.00	\$ 2.56	\$ 2.56
072-2950-038-0000	SAFETY LIGHTS ONLY	\$ 0.00	\$ 2.56	\$ 2.56
072-2950-039-0000	SAFETY LIGHTS ONLY	\$ 0.00	\$ 2.56	\$ 2.56
072-2950-040-0000	SAFETY LIGHTS ONLY	\$ 0.00	\$ 2.56	\$ 2.56
072-2950-041-0000	SAFETY LIGHTS ONLY	\$ 0.00	\$ 2.56	\$ 2.56
072-2950-042-0000	SAFETY LIGHTS ONLY	\$ 0.00	\$ 2.56	\$ 2.56
072-2950-043-0000	SAFETY LIGHTS ONLY	\$ 0.00	\$ 2.56	\$ 2.56
072-2950-044-0000	SAFETY LIGHTS ONLY	\$ 0.00	\$ 2.56	\$ 2.56
072-2950-045-0000	SAFETY LIGHTS ONLY	\$ 0.00	\$ 2.56	\$ 2.56
072-2950-046-0000	SAFETY LIGHTS ONLY	\$ 0.00	\$ 2.56	\$ 2.56
072-2950-047-0000	SAFETY LIGHTS ONLY	\$ 0.00	\$ 2.56	\$ 2.56
072-2950-048-0000	SAFETY LIGHTS ONLY	\$ 0.00	\$ 2.56	\$ 2.56
072-2950-049-0000	SAFETY LIGHTS ONLY	\$ 0.00	\$ 2.56	\$ 2.56

AGENDA ITEM 10.2

City of Rancho Cordova
Lighting District No. 2012-1
Fiscal Year 2019-20 Assessment Roll

ATTACHMENT 2

873

APN	District Classification	Street Light Charge	Safety Light Charge	Total Assessment
072-2950-050-0000	SAFETY LIGHTS ONLY	\$ 0.00	\$ 2.56	\$ 2.56
072-2950-051-0000	SAFETY LIGHTS ONLY	\$ 0.00	\$ 2.56	\$ 2.56
072-2950-052-0000	SAFETY LIGHTS ONLY	\$ 0.00	\$ 2.56	\$ 2.56
072-2950-053-0000	SAFETY LIGHTS ONLY	\$ 0.00	\$ 2.56	\$ 2.56
072-2950-054-0000	SAFETY LIGHTS ONLY	\$ 0.00	\$ 2.56	\$ 2.56
072-2950-055-0000	SAFETY LIGHTS ONLY	\$ 0.00	\$ 2.56	\$ 2.56
072-2950-056-0000	SAFETY LIGHTS ONLY	\$ 0.00	\$ 2.56	\$ 2.56
072-2950-057-0000	SAFETY LIGHTS ONLY	\$ 0.00	\$ 2.56	\$ 2.56
072-2950-058-0000	SAFETY LIGHTS ONLY	\$ 0.00	\$ 2.56	\$ 2.56
072-2950-059-0000	SAFETY LIGHTS ONLY	\$ 0.00	\$ 2.56	\$ 2.56
072-2950-060-0000	SAFETY LIGHTS ONLY	\$ 0.00	\$ 2.56	\$ 2.56
072-2950-061-0000	SAFETY LIGHTS ONLY	\$ 0.00	\$ 2.56	\$ 2.56
072-2950-062-0000	SAFETY LIGHTS ONLY	\$ 0.00	\$ 2.56	\$ 2.56
072-2950-063-0000	SAFETY LIGHTS ONLY	\$ 0.00	\$ 2.56	\$ 2.56
072-2960-001-0000	SAFETY LIGHTS ONLY	\$ 0.00	\$ 2.56	\$ 2.56
072-2960-002-0000	SAFETY LIGHTS ONLY	\$ 0.00	\$ 2.56	\$ 2.56
072-2960-003-0000	SAFETY LIGHTS ONLY	\$ 0.00	\$ 2.56	\$ 2.56
072-2960-004-0000	SAFETY LIGHTS ONLY	\$ 0.00	\$ 2.56	\$ 2.56
072-2960-005-0000	SAFETY LIGHTS ONLY	\$ 0.00	\$ 2.56	\$ 2.56
072-2960-006-0000	SAFETY LIGHTS ONLY	\$ 0.00	\$ 2.56	\$ 2.56
072-2960-007-0000	SAFETY LIGHTS ONLY	\$ 0.00	\$ 2.56	\$ 2.56
072-2960-008-0000	SAFETY LIGHTS ONLY	\$ 0.00	\$ 2.56	\$ 2.56
072-2960-009-0000	SAFETY LIGHTS ONLY	\$ 0.00	\$ 2.56	\$ 2.56
072-2960-010-0000	SAFETY LIGHTS ONLY	\$ 0.00	\$ 2.56	\$ 2.56
072-2960-011-0000	SAFETY LIGHTS ONLY	\$ 0.00	\$ 2.56	\$ 2.56
072-2960-012-0000	SAFETY LIGHTS ONLY	\$ 0.00	\$ 2.56	\$ 2.56
072-2960-013-0000	SAFETY LIGHTS ONLY	\$ 0.00	\$ 2.56	\$ 2.56
072-2960-014-0000	SAFETY LIGHTS ONLY	\$ 0.00	\$ 2.56	\$ 2.56
072-2960-015-0000	SAFETY LIGHTS ONLY	\$ 0.00	\$ 2.56	\$ 2.56
072-2960-016-0000	SAFETY LIGHTS ONLY	\$ 0.00	\$ 2.56	\$ 2.56
072-2960-017-0000	SAFETY LIGHTS ONLY	\$ 0.00	\$ 2.56	\$ 2.56
072-2960-018-0000	SAFETY LIGHTS ONLY	\$ 0.00	\$ 2.56	\$ 2.56
072-2960-019-0000	SAFETY LIGHTS ONLY	\$ 0.00	\$ 2.56	\$ 2.56
072-2960-020-0000	SAFETY LIGHTS ONLY	\$ 0.00	\$ 2.56	\$ 2.56
072-2960-021-0000	SAFETY LIGHTS ONLY	\$ 0.00	\$ 2.56	\$ 2.56
072-2960-022-0000	SAFETY LIGHTS ONLY	\$ 0.00	\$ 2.56	\$ 2.56
072-2960-023-0000	SAFETY LIGHTS ONLY	\$ 0.00	\$ 2.56	\$ 2.56
072-2960-024-0000	SAFETY LIGHTS ONLY	\$ 0.00	\$ 2.56	\$ 2.56
072-2960-025-0000	SAFETY LIGHTS ONLY	\$ 0.00	\$ 2.56	\$ 2.56
072-2960-026-0000	SAFETY LIGHTS ONLY	\$ 0.00	\$ 2.56	\$ 2.56
072-2960-027-0000	SAFETY LIGHTS ONLY	\$ 0.00	\$ 2.56	\$ 2.56
072-2960-028-0000	SAFETY LIGHTS ONLY	\$ 0.00	\$ 2.56	\$ 2.56
072-2960-029-0000	SAFETY LIGHTS ONLY	\$ 0.00	\$ 2.56	\$ 2.56
072-2960-030-0000	SAFETY LIGHTS ONLY	\$ 0.00	\$ 2.56	\$ 2.56

AGENDA ITEM 10.2

City of Rancho Cordova
Lighting District No. 2012-1
Fiscal Year 2019-20 Assessment Roll

ATTACHMENT 2

874

APN	District Classification	Street Light Charge	Safety Light Charge	Total Assessment
072-2960-031-0000	SAFETY LIGHTS ONLY	\$ 0.00	\$ 2.56	\$ 2.56
072-2960-032-0000	SAFETY LIGHTS ONLY	\$ 0.00	\$ 2.56	\$ 2.56
072-2960-033-0000	SAFETY LIGHTS ONLY	\$ 0.00	\$ 2.56	\$ 2.56
072-2960-034-0000	SAFETY LIGHTS ONLY	\$ 0.00	\$ 2.56	\$ 2.56
072-2960-035-0000	SAFETY LIGHTS ONLY	\$ 0.00	\$ 2.56	\$ 2.56
072-2960-036-0000	SAFETY LIGHTS ONLY	\$ 0.00	\$ 2.56	\$ 2.56
072-2960-037-0000	SAFETY LIGHTS ONLY	\$ 0.00	\$ 2.56	\$ 2.56
072-2960-038-0000	SAFETY LIGHTS ONLY	\$ 0.00	\$ 2.56	\$ 2.56
072-2960-039-0000	SAFETY LIGHTS ONLY	\$ 0.00	\$ 2.56	\$ 2.56
072-2960-040-0000	SAFETY LIGHTS ONLY	\$ 0.00	\$ 2.56	\$ 2.56
072-2960-041-0000	SAFETY LIGHTS ONLY	\$ 0.00	\$ 2.56	\$ 2.56
072-2960-042-0000	SAFETY LIGHTS ONLY	\$ 0.00	\$ 2.56	\$ 2.56
072-2960-043-0000	SAFETY LIGHTS ONLY	\$ 0.00	\$ 2.56	\$ 2.56
072-2960-044-0000	SAFETY LIGHTS ONLY	\$ 0.00	\$ 2.56	\$ 2.56
072-2960-045-0000	SAFETY LIGHTS ONLY	\$ 0.00	\$ 2.56	\$ 2.56
072-2960-046-0000	SAFETY LIGHTS ONLY	\$ 0.00	\$ 2.56	\$ 2.56
072-2960-047-0000	SAFETY LIGHTS ONLY	\$ 0.00	\$ 2.56	\$ 2.56
072-2960-048-0000	SAFETY LIGHTS ONLY	\$ 0.00	\$ 2.56	\$ 2.56
072-2960-049-0000	SAFETY LIGHTS ONLY	\$ 0.00	\$ 2.56	\$ 2.56
072-2960-050-0000	SAFETY LIGHTS ONLY	\$ 0.00	\$ 2.56	\$ 2.56
072-2960-051-0000	SAFETY LIGHTS ONLY	\$ 0.00	\$ 2.56	\$ 2.56
072-2960-052-0000	SAFETY LIGHTS ONLY	\$ 0.00	\$ 2.56	\$ 2.56
072-2960-053-0000	SAFETY LIGHTS ONLY	\$ 0.00	\$ 2.56	\$ 2.56
072-2960-054-0000	SAFETY LIGHTS ONLY	\$ 0.00	\$ 2.56	\$ 2.56
072-2960-055-0000	SAFETY LIGHTS ONLY	\$ 0.00	\$ 2.56	\$ 2.56
072-2960-056-0000	SAFETY LIGHTS ONLY	\$ 0.00	\$ 2.56	\$ 2.56
072-2960-057-0000	SAFETY LIGHTS ONLY	\$ 0.00	\$ 2.56	\$ 2.56
072-2960-058-0000	SAFETY LIGHTS ONLY	\$ 0.00	\$ 2.56	\$ 2.56
072-2960-059-0000	SAFETY LIGHTS ONLY	\$ 0.00	\$ 2.56	\$ 2.56
072-2960-060-0000	SAFETY LIGHTS ONLY	\$ 0.00	\$ 2.56	\$ 2.56
072-2960-061-0000	SAFETY LIGHTS ONLY	\$ 0.00	\$ 2.56	\$ 2.56
072-2960-062-0000	SAFETY LIGHTS ONLY	\$ 0.00	\$ 2.56	\$ 2.56
072-2970-001-0000	SAFETY LIGHTS ONLY	\$ 0.00	\$ 2.56	\$ 2.56
072-2970-002-0000	SAFETY LIGHTS ONLY	\$ 0.00	\$ 2.56	\$ 2.56
072-2970-003-0000	SAFETY LIGHTS ONLY	\$ 0.00	\$ 2.56	\$ 2.56
072-2970-004-0000	SAFETY LIGHTS ONLY	\$ 0.00	\$ 2.56	\$ 2.56
072-2970-005-0000	SAFETY LIGHTS ONLY	\$ 0.00	\$ 2.56	\$ 2.56
072-2970-006-0000	SAFETY LIGHTS ONLY	\$ 0.00	\$ 2.56	\$ 2.56
072-2970-007-0000	SAFETY LIGHTS ONLY	\$ 0.00	\$ 2.56	\$ 2.56
072-2970-008-0000	SAFETY LIGHTS ONLY	\$ 0.00	\$ 2.56	\$ 2.56
072-2970-009-0000	SAFETY LIGHTS ONLY	\$ 0.00	\$ 2.56	\$ 2.56
072-2970-010-0000	SAFETY LIGHTS ONLY	\$ 0.00	\$ 2.56	\$ 2.56
072-2970-011-0000	SAFETY LIGHTS ONLY	\$ 0.00	\$ 2.56	\$ 2.56
072-2970-012-0000	SAFETY LIGHTS ONLY	\$ 0.00	\$ 2.56	\$ 2.56

AGENDA ITEM 10.2

City of Rancho Cordova
Lighting District No. 2012-1
Fiscal Year 2019-20 Assessment Roll

ATTACHMENT 2

875

APN	District Classification	Street Light Charge	Safety Light Charge	Total Assessment
072-2970-013-0000	SAFETY LIGHTS ONLY	\$ 0.00	\$ 2.56	\$ 2.56
072-2970-014-0000	SAFETY LIGHTS ONLY	\$ 0.00	\$ 2.56	\$ 2.56
072-2970-015-0000	SAFETY LIGHTS ONLY	\$ 0.00	\$ 2.56	\$ 2.56
072-2970-016-0000	SAFETY LIGHTS ONLY	\$ 0.00	\$ 2.56	\$ 2.56
072-2970-017-0000	SAFETY LIGHTS ONLY	\$ 0.00	\$ 2.56	\$ 2.56
072-2970-024-0000	SAFETY LIGHTS ONLY	\$ 0.00	\$ 2.56	\$ 2.56
072-2970-025-0000	SAFETY LIGHTS ONLY	\$ 0.00	\$ 2.56	\$ 2.56
072-2970-026-0000	SAFETY LIGHTS ONLY	\$ 0.00	\$ 2.56	\$ 2.56
072-2970-027-0000	SAFETY LIGHTS ONLY	\$ 0.00	\$ 2.56	\$ 2.56
072-2970-028-0000	SAFETY LIGHTS ONLY	\$ 0.00	\$ 2.56	\$ 2.56
072-2970-029-0000	SAFETY LIGHTS ONLY	\$ 0.00	\$ 2.56	\$ 2.56
072-2970-030-0000	SAFETY LIGHTS ONLY	\$ 0.00	\$ 2.56	\$ 2.56
072-2970-031-0000	SAFETY LIGHTS ONLY	\$ 0.00	\$ 2.56	\$ 2.56
072-2970-032-0000	SAFETY LIGHTS ONLY	\$ 0.00	\$ 2.56	\$ 2.56
072-2970-033-0000	SAFETY LIGHTS ONLY	\$ 0.00	\$ 2.56	\$ 2.56
072-2970-034-0000	SAFETY LIGHTS ONLY	\$ 0.00	\$ 2.56	\$ 2.56
072-2970-035-0000	SAFETY LIGHTS ONLY	\$ 0.00	\$ 2.56	\$ 2.56
072-2970-036-0000	SAFETY LIGHTS ONLY	\$ 0.00	\$ 2.56	\$ 2.56
072-2970-037-0000	SAFETY LIGHTS ONLY	\$ 0.00	\$ 2.56	\$ 2.56
072-2970-038-0000	SAFETY LIGHTS ONLY	\$ 0.00	\$ 2.56	\$ 2.56
072-2970-039-0000	SAFETY LIGHTS ONLY	\$ 0.00	\$ 2.56	\$ 2.56
072-2970-040-0000	SAFETY LIGHTS ONLY	\$ 0.00	\$ 2.56	\$ 2.56
072-2970-053-0000	SAFETY LIGHTS ONLY	\$ 0.00	\$ 2.56	\$ 2.56
072-2970-054-0000	SAFETY LIGHTS ONLY	\$ 0.00	\$ 2.56	\$ 2.56
072-2970-055-0000	SAFETY LIGHTS ONLY	\$ 0.00	\$ 2.56	\$ 2.56
072-2970-056-0000	SAFETY LIGHTS ONLY	\$ 0.00	\$ 2.56	\$ 2.56
072-2970-057-0000	SAFETY LIGHTS ONLY	\$ 0.00	\$ 2.56	\$ 2.56
072-2970-058-0000	SAFETY LIGHTS ONLY	\$ 0.00	\$ 2.56	\$ 2.56
072-2970-059-0000	SAFETY LIGHTS ONLY	\$ 0.00	\$ 2.56	\$ 2.56
072-2970-060-0000	SAFETY LIGHTS ONLY	\$ 0.00	\$ 2.56	\$ 2.56
072-2970-061-0000	SAFETY LIGHTS ONLY	\$ 0.00	\$ 2.56	\$ 2.56
072-2970-062-0000	SAFETY LIGHTS ONLY	\$ 0.00	\$ 2.56	\$ 2.56
072-2970-063-0000	SAFETY LIGHTS ONLY	\$ 0.00	\$ 2.56	\$ 2.56
072-2970-064-0000	SAFETY LIGHTS ONLY	\$ 0.00	\$ 2.56	\$ 2.56
072-2970-065-0000	SAFETY LIGHTS ONLY	\$ 0.00	\$ 2.56	\$ 2.56
072-2970-066-0000	SAFETY LIGHTS ONLY	\$ 0.00	\$ 2.56	\$ 2.56
072-2970-067-0000	SAFETY LIGHTS ONLY	\$ 0.00	\$ 2.56	\$ 2.56
072-2970-068-0000	SAFETY LIGHTS ONLY	\$ 0.00	\$ 2.56	\$ 2.56
072-2970-069-0000	SAFETY LIGHTS ONLY	\$ 0.00	\$ 2.56	\$ 2.56
072-2970-070-0000	SAFETY LIGHTS ONLY	\$ 0.00	\$ 2.56	\$ 2.56
072-2970-071-0000	SAFETY LIGHTS ONLY	\$ 0.00	\$ 2.56	\$ 2.56
072-2970-072-0000	SAFETY LIGHTS ONLY	\$ 0.00	\$ 2.56	\$ 2.56
072-2970-073-0000	SAFETY LIGHTS ONLY	\$ 0.00	\$ 2.56	\$ 2.56
072-2970-074-0000	SAFETY LIGHTS ONLY	\$ 0.00	\$ 2.56	\$ 2.56

AGENDA ITEM 10.2

City of Rancho Cordova
Lighting District No. 2012-1
Fiscal Year 2019-20 Assessment Roll

ATTACHMENT 2

876

APN	District Classification	Street Light Charge	Safety Light Charge	Total Assessment
072-2970-075-0000	SAFETY LIGHTS ONLY	\$ 0.00	\$ 2.56	\$ 2.56
072-2970-076-0000	SAFETY LIGHTS ONLY	\$ 0.00	\$ 2.56	\$ 2.56
072-2970-077-0000	SAFETY LIGHTS ONLY	\$ 0.00	\$ 2.56	\$ 2.56
072-2970-078-0000	SAFETY LIGHTS ONLY	\$ 0.00	\$ 2.56	\$ 2.56
072-2970-079-0000	SAFETY LIGHTS ONLY	\$ 0.00	\$ 2.56	\$ 2.56
072-2970-080-0000	SAFETY LIGHTS ONLY	\$ 0.00	\$ 2.56	\$ 2.56
072-2970-081-0000	SAFETY LIGHTS ONLY	\$ 0.00	\$ 2.56	\$ 2.56
072-2970-082-0000	SAFETY LIGHTS ONLY	\$ 0.00	\$ 2.56	\$ 2.56
072-2970-083-0000	SAFETY LIGHTS ONLY	\$ 0.00	\$ 2.56	\$ 2.56
072-2970-084-0000	SAFETY LIGHTS ONLY	\$ 0.00	\$ 2.56	\$ 2.56
072-2970-085-0000	SAFETY LIGHTS ONLY	\$ 0.00	\$ 2.56	\$ 2.56
072-2970-086-0000	SAFETY LIGHTS ONLY	\$ 0.00	\$ 2.56	\$ 2.56
072-2970-087-0000	SAFETY LIGHTS ONLY	\$ 0.00	\$ 2.56	\$ 2.56
072-2970-088-0000	SAFETY LIGHTS ONLY	\$ 0.00	\$ 2.56	\$ 2.56
072-2970-089-0000	SAFETY LIGHTS ONLY	\$ 0.00	\$ 2.56	\$ 2.56
072-2970-090-0000	SAFETY LIGHTS ONLY	\$ 0.00	\$ 2.56	\$ 2.56
072-2970-091-0000	SAFETY LIGHTS ONLY	\$ 0.00	\$ 2.56	\$ 2.56
072-2970-092-0000	SAFETY LIGHTS ONLY	\$ 0.00	\$ 2.56	\$ 2.56
072-2970-093-0000	SAFETY LIGHTS ONLY	\$ 0.00	\$ 2.56	\$ 2.56
072-2970-094-0000	SAFETY LIGHTS ONLY	\$ 0.00	\$ 2.56	\$ 2.56
072-2970-095-0000	SAFETY LIGHTS ONLY	\$ 0.00	\$ 2.56	\$ 2.56
072-2970-096-0000	SAFETY LIGHTS ONLY	\$ 0.00	\$ 2.56	\$ 2.56
072-2970-097-0000	SAFETY LIGHTS ONLY	\$ 0.00	\$ 2.56	\$ 2.56
072-2970-098-0000	SAFETY LIGHTS ONLY	\$ 0.00	\$ 2.56	\$ 2.56
072-2970-099-0000	SAFETY LIGHTS ONLY	\$ 0.00	\$ 2.56	\$ 2.56
072-2970-100-0000	SAFETY LIGHTS ONLY	\$ 0.00	\$ 2.56	\$ 2.56
072-2970-101-0000	SAFETY LIGHTS ONLY	\$ 0.00	\$ 2.56	\$ 2.56
072-2970-102-0000	SAFETY LIGHTS ONLY	\$ 0.00	\$ 2.56	\$ 2.56
072-2970-103-0000	SAFETY LIGHTS ONLY	\$ 0.00	\$ 2.56	\$ 2.56
072-2970-104-0000	SAFETY LIGHTS ONLY	\$ 0.00	\$ 2.56	\$ 2.56
072-2970-105-0000	SAFETY LIGHTS ONLY	\$ 0.00	\$ 2.56	\$ 2.56
072-2970-106-0000	SAFETY LIGHTS ONLY	\$ 0.00	\$ 2.56	\$ 2.56
072-2970-107-0000	SAFETY LIGHTS ONLY	\$ 0.00	\$ 2.56	\$ 2.56
072-2970-108-0000	SAFETY LIGHTS ONLY	\$ 0.00	\$ 2.56	\$ 2.56
072-2970-109-0000	SAFETY LIGHTS ONLY	\$ 0.00	\$ 2.56	\$ 2.56
072-2970-110-0000	SAFETY LIGHTS ONLY	\$ 0.00	\$ 2.56	\$ 2.56
072-2970-111-0000	SAFETY LIGHTS ONLY	\$ 0.00	\$ 2.56	\$ 2.56
072-2970-112-0000	SAFETY LIGHTS ONLY	\$ 0.00	\$ 2.56	\$ 2.56
072-2970-113-0000	SAFETY LIGHTS ONLY	\$ 0.00	\$ 2.56	\$ 2.56
072-2970-114-0000	SAFETY LIGHTS ONLY	\$ 0.00	\$ 2.56	\$ 2.56
072-2970-115-0000	SAFETY LIGHTS ONLY	\$ 0.00	\$ 2.56	\$ 2.56
072-2970-146-0000	SAFETY LIGHTS ONLY	\$ 0.00	\$ 2.56	\$ 2.56
072-2970-147-0000	SAFETY LIGHTS ONLY	\$ 0.00	\$ 2.56	\$ 2.56
072-2970-148-0000	SAFETY LIGHTS ONLY	\$ 0.00	\$ 2.56	\$ 2.56

AGENDA ITEM 10.2

City of Rancho Cordova
Lighting District No. 2012-1
Fiscal Year 2019-20 Assessment Roll

ATTACHMENT 2

877

APN	District Classification	Street Light Charge	Safety Light Charge	Total Assessment
072-2970-149-0000	SAFETY LIGHTS ONLY	\$ 0.00	\$ 2.56	\$ 2.56
072-2970-150-0000	SAFETY LIGHTS ONLY	\$ 0.00	\$ 2.56	\$ 2.56
072-2970-151-0000	SAFETY LIGHTS ONLY	\$ 0.00	\$ 2.56	\$ 2.56
072-2970-152-0000	SAFETY LIGHTS ONLY	\$ 0.00	\$ 2.56	\$ 2.56
072-2970-153-0000	SAFETY LIGHTS ONLY	\$ 0.00	\$ 2.56	\$ 2.56
072-2970-154-0000	SAFETY LIGHTS ONLY	\$ 0.00	\$ 2.56	\$ 2.56
072-2970-155-0000	SAFETY LIGHTS ONLY	\$ 0.00	\$ 2.56	\$ 2.56
072-2970-156-0000	SAFETY LIGHTS ONLY	\$ 0.00	\$ 2.56	\$ 2.56
072-2970-157-0000	SAFETY LIGHTS ONLY	\$ 0.00	\$ 2.56	\$ 2.56
072-2970-158-0000	SAFETY LIGHTS ONLY	\$ 0.00	\$ 2.56	\$ 2.56
072-2970-159-0000	SAFETY LIGHTS ONLY	\$ 0.00	\$ 2.56	\$ 2.56
072-2970-160-0000	SAFETY LIGHTS ONLY	\$ 0.00	\$ 2.56	\$ 2.56
072-2970-161-0000	SAFETY LIGHTS ONLY	\$ 0.00	\$ 2.56	\$ 2.56
072-2970-162-0000	SAFETY LIGHTS ONLY	\$ 0.00	\$ 2.56	\$ 2.56
072-2970-163-0000	SAFETY LIGHTS ONLY	\$ 0.00	\$ 2.56	\$ 2.56
072-2970-164-0000	SAFETY LIGHTS ONLY	\$ 0.00	\$ 2.56	\$ 2.56
072-2970-165-0000	SAFETY LIGHTS ONLY	\$ 0.00	\$ 2.56	\$ 2.56
072-2970-166-0000	SAFETY LIGHTS ONLY	\$ 0.00	\$ 2.56	\$ 2.56
072-2970-201-0000	SAFETY LIGHTS ONLY	\$ 0.00	\$ 2.56	\$ 2.56
072-2970-202-0000	SAFETY LIGHTS ONLY	\$ 0.00	\$ 2.56	\$ 2.56
072-2970-203-0000	SAFETY LIGHTS ONLY	\$ 0.00	\$ 2.56	\$ 2.56
072-2970-204-0000	SAFETY LIGHTS ONLY	\$ 0.00	\$ 2.56	\$ 2.56
072-2970-205-0000	SAFETY LIGHTS ONLY	\$ 0.00	\$ 2.56	\$ 2.56
072-2970-206-0000	SAFETY LIGHTS ONLY	\$ 0.00	\$ 2.56	\$ 2.56
072-2970-207-0000	SAFETY LIGHTS ONLY	\$ 0.00	\$ 2.56	\$ 2.56
072-2970-208-0000	SAFETY LIGHTS ONLY	\$ 0.00	\$ 2.56	\$ 2.56
072-2970-209-0000	SAFETY LIGHTS ONLY	\$ 0.00	\$ 2.56	\$ 2.56
072-2970-210-0000	SAFETY LIGHTS ONLY	\$ 0.00	\$ 2.56	\$ 2.56
072-2970-211-0000	SAFETY LIGHTS ONLY	\$ 0.00	\$ 2.56	\$ 2.56
072-2970-212-0000	SAFETY LIGHTS ONLY	\$ 0.00	\$ 2.56	\$ 2.56
072-2970-213-0000	SAFETY LIGHTS ONLY	\$ 0.00	\$ 2.56	\$ 2.56
072-2970-214-0000	SAFETY LIGHTS ONLY	\$ 0.00	\$ 2.56	\$ 2.56
072-2970-215-0000	SAFETY LIGHTS ONLY	\$ 0.00	\$ 2.56	\$ 2.56
072-2970-216-0000	SAFETY LIGHTS ONLY	\$ 0.00	\$ 2.56	\$ 2.56
072-2970-217-0000	SAFETY LIGHTS ONLY	\$ 0.00	\$ 2.56	\$ 2.56
072-2970-218-0000	SAFETY LIGHTS ONLY	\$ 0.00	\$ 2.56	\$ 2.56
072-2970-219-0000	SAFETY LIGHTS ONLY	\$ 0.00	\$ 2.56	\$ 2.56
072-2970-220-0000	SAFETY LIGHTS ONLY	\$ 0.00	\$ 2.56	\$ 2.56
072-2970-221-0000	SAFETY LIGHTS ONLY	\$ 0.00	\$ 2.56	\$ 2.56
072-2970-222-0000	SAFETY LIGHTS ONLY	\$ 0.00	\$ 2.56	\$ 2.56
072-2970-223-0000	SAFETY LIGHTS ONLY	\$ 0.00	\$ 2.56	\$ 2.56
072-2970-224-0000	SAFETY LIGHTS ONLY	\$ 0.00	\$ 2.56	\$ 2.56
072-2970-225-0000	SAFETY LIGHTS ONLY	\$ 0.00	\$ 2.56	\$ 2.56
072-2970-226-0000	SAFETY LIGHTS ONLY	\$ 0.00	\$ 2.56	\$ 2.56

AGENDA ITEM 10.2

City of Rancho Cordova
Lighting District No. 2012-1
Fiscal Year 2019-20 Assessment Roll

ATTACHMENT 2

878

APN	District Classification	Street Light Charge	Safety Light Charge	Total Assessment
072-2970-227-0000	SAFETY LIGHTS ONLY	\$ 0.00	\$ 2.56	\$ 2.56
072-2970-228-0000	SAFETY LIGHTS ONLY	\$ 0.00	\$ 2.56	\$ 2.56
072-2970-229-0000	SAFETY LIGHTS ONLY	\$ 0.00	\$ 2.56	\$ 2.56
072-2970-230-0000	SAFETY LIGHTS ONLY	\$ 0.00	\$ 2.56	\$ 2.56
072-2970-231-0000	SAFETY LIGHTS ONLY	\$ 0.00	\$ 2.56	\$ 2.56
072-2970-232-0000	SAFETY LIGHTS ONLY	\$ 0.00	\$ 2.56	\$ 2.56
072-2970-233-0000	SAFETY LIGHTS ONLY	\$ 0.00	\$ 2.56	\$ 2.56
072-2970-234-0000	SAFETY LIGHTS ONLY	\$ 0.00	\$ 2.56	\$ 2.56
072-2970-235-0000	SAFETY LIGHTS ONLY	\$ 0.00	\$ 2.56	\$ 2.56
072-2970-236-0000	SAFETY LIGHTS ONLY	\$ 0.00	\$ 2.56	\$ 2.56
072-2970-237-0000	SAFETY LIGHTS ONLY	\$ 0.00	\$ 2.56	\$ 2.56
072-2970-238-0000	SAFETY LIGHTS ONLY	\$ 0.00	\$ 2.56	\$ 2.56
072-2970-239-0000	SAFETY LIGHTS ONLY	\$ 0.00	\$ 2.56	\$ 2.56
072-2970-240-0000	SAFETY LIGHTS ONLY	\$ 0.00	\$ 2.56	\$ 2.56
072-2970-241-0000	SAFETY LIGHTS ONLY	\$ 0.00	\$ 2.56	\$ 2.56
072-2970-242-0000	SAFETY LIGHTS ONLY	\$ 0.00	\$ 2.56	\$ 2.56
072-2970-243-0000	SAFETY LIGHTS ONLY	\$ 0.00	\$ 2.56	\$ 2.56
072-2970-244-0000	SAFETY LIGHTS ONLY	\$ 0.00	\$ 2.56	\$ 2.56
072-2970-245-0000	SAFETY LIGHTS ONLY	\$ 0.00	\$ 2.56	\$ 2.56
072-2970-246-0000	SAFETY LIGHTS ONLY	\$ 0.00	\$ 2.56	\$ 2.56
072-2970-247-0000	SAFETY LIGHTS ONLY	\$ 0.00	\$ 2.56	\$ 2.56
072-2970-248-0000	SAFETY LIGHTS ONLY	\$ 0.00	\$ 2.56	\$ 2.56
072-2980-001-0000	SAFETY LIGHTS ONLY	\$ 0.00	\$ 2.56	\$ 2.56
072-2980-002-0000	SAFETY LIGHTS ONLY	\$ 0.00	\$ 2.56	\$ 2.56
072-2980-003-0000	SAFETY LIGHTS ONLY	\$ 0.00	\$ 2.56	\$ 2.56
072-2980-004-0000	SAFETY LIGHTS ONLY	\$ 0.00	\$ 2.56	\$ 2.56
072-2980-005-0000	SAFETY LIGHTS ONLY	\$ 0.00	\$ 2.56	\$ 2.56
072-2980-006-0000	SAFETY LIGHTS ONLY	\$ 0.00	\$ 2.56	\$ 2.56
072-2980-007-0000	SAFETY LIGHTS ONLY	\$ 0.00	\$ 2.56	\$ 2.56
072-2980-008-0000	SAFETY LIGHTS ONLY	\$ 0.00	\$ 2.56	\$ 2.56
072-2980-009-0000	SAFETY LIGHTS ONLY	\$ 0.00	\$ 2.56	\$ 2.56
072-2980-010-0000	SAFETY LIGHTS ONLY	\$ 0.00	\$ 2.56	\$ 2.56
072-2980-011-0000	SAFETY LIGHTS ONLY	\$ 0.00	\$ 2.56	\$ 2.56
072-2980-012-0000	SAFETY LIGHTS ONLY	\$ 0.00	\$ 2.56	\$ 2.56
072-2980-013-0000	SAFETY LIGHTS ONLY	\$ 0.00	\$ 2.56	\$ 2.56
072-2980-017-0000	SAFETY LIGHTS ONLY	\$ 0.00	\$ 2.56	\$ 2.56
072-2980-018-0000	SAFETY LIGHTS ONLY	\$ 0.00	\$ 2.56	\$ 2.56
072-2980-019-0000	SAFETY LIGHTS ONLY	\$ 0.00	\$ 2.56	\$ 2.56
072-2980-020-0000	SAFETY LIGHTS ONLY	\$ 0.00	\$ 2.56	\$ 2.56
072-2980-021-0000	SAFETY LIGHTS ONLY	\$ 0.00	\$ 2.56	\$ 2.56
072-2980-022-0000	SAFETY LIGHTS ONLY	\$ 0.00	\$ 2.56	\$ 2.56
072-2980-023-0000	SAFETY LIGHTS ONLY	\$ 0.00	\$ 2.56	\$ 2.56
072-2980-024-0000	SAFETY LIGHTS ONLY	\$ 0.00	\$ 2.56	\$ 2.56
072-2980-025-0000	SAFETY LIGHTS ONLY	\$ 0.00	\$ 2.56	\$ 2.56

AGENDA ITEM 10.2

City of Rancho Cordova
Lighting District No. 2012-1
Fiscal Year 2019-20 Assessment Roll

ATTACHMENT 2

879

APN	District Classification	Street Light Charge	Safety Light Charge	Total Assessment
072-2980-026-0000	SAFETY LIGHTS ONLY	\$ 0.00	\$ 2.56	\$ 2.56
072-2980-027-0000	SAFETY LIGHTS ONLY	\$ 0.00	\$ 2.56	\$ 2.56
072-2980-028-0000	SAFETY LIGHTS ONLY	\$ 0.00	\$ 2.56	\$ 2.56
072-2980-029-0000	SAFETY LIGHTS ONLY	\$ 0.00	\$ 2.56	\$ 2.56
072-2980-030-0000	SAFETY LIGHTS ONLY	\$ 0.00	\$ 2.56	\$ 2.56
072-2980-031-0000	SAFETY LIGHTS ONLY	\$ 0.00	\$ 2.56	\$ 2.56
072-2980-032-0000	SAFETY LIGHTS ONLY	\$ 0.00	\$ 2.56	\$ 2.56
072-2980-033-0000	SAFETY LIGHTS ONLY	\$ 0.00	\$ 2.56	\$ 2.56
072-2980-034-0000	SAFETY LIGHTS ONLY	\$ 0.00	\$ 2.56	\$ 2.56
072-2980-035-0000	SAFETY LIGHTS ONLY	\$ 0.00	\$ 2.56	\$ 2.56
072-2980-036-0000	SAFETY LIGHTS ONLY	\$ 0.00	\$ 2.56	\$ 2.56
072-2980-037-0000	SAFETY LIGHTS ONLY	\$ 0.00	\$ 2.56	\$ 2.56
072-2980-038-0000	SAFETY LIGHTS ONLY	\$ 0.00	\$ 2.56	\$ 2.56
072-2980-039-0000	SAFETY LIGHTS ONLY	\$ 0.00	\$ 2.56	\$ 2.56
072-2980-040-0000	SAFETY LIGHTS ONLY	\$ 0.00	\$ 2.56	\$ 2.56
072-2980-041-0000	SAFETY LIGHTS ONLY	\$ 0.00	\$ 2.56	\$ 2.56
072-2980-042-0000	SAFETY LIGHTS ONLY	\$ 0.00	\$ 2.56	\$ 2.56
072-2980-043-0000	SAFETY LIGHTS ONLY	\$ 0.00	\$ 2.56	\$ 2.56
072-2980-044-0000	SAFETY LIGHTS ONLY	\$ 0.00	\$ 2.56	\$ 2.56
072-2980-045-0000	SAFETY LIGHTS ONLY	\$ 0.00	\$ 2.56	\$ 2.56
072-2980-046-0000	SAFETY LIGHTS ONLY	\$ 0.00	\$ 2.56	\$ 2.56
072-2980-047-0000	SAFETY LIGHTS ONLY	\$ 0.00	\$ 2.56	\$ 2.56
072-2980-048-0000	SAFETY LIGHTS ONLY	\$ 0.00	\$ 2.56	\$ 2.56
072-2980-049-0000	SAFETY LIGHTS ONLY	\$ 0.00	\$ 2.56	\$ 2.56
072-2980-050-0000	SAFETY LIGHTS ONLY	\$ 0.00	\$ 2.56	\$ 2.56
072-2980-051-0000	SAFETY LIGHTS ONLY	\$ 0.00	\$ 2.56	\$ 2.56
072-2980-052-0000	SAFETY LIGHTS ONLY	\$ 0.00	\$ 2.56	\$ 2.56
072-2980-053-0000	SAFETY LIGHTS ONLY	\$ 0.00	\$ 2.56	\$ 2.56
072-2980-054-0000	SAFETY LIGHTS ONLY	\$ 0.00	\$ 2.56	\$ 2.56
072-2980-055-0000	SAFETY LIGHTS ONLY	\$ 0.00	\$ 2.56	\$ 2.56
072-2980-056-0000	SAFETY LIGHTS ONLY	\$ 0.00	\$ 2.56	\$ 2.56
072-2980-057-0000	SAFETY LIGHTS ONLY	\$ 0.00	\$ 2.56	\$ 2.56
072-2980-058-0000	SAFETY LIGHTS ONLY	\$ 0.00	\$ 2.56	\$ 2.56
072-2980-059-0000	SAFETY LIGHTS ONLY	\$ 0.00	\$ 2.56	\$ 2.56
072-2980-060-0000	SAFETY LIGHTS ONLY	\$ 0.00	\$ 2.56	\$ 2.56
072-2980-061-0000	SAFETY LIGHTS ONLY	\$ 0.00	\$ 2.56	\$ 2.56
072-2980-062-0000	SAFETY LIGHTS ONLY	\$ 0.00	\$ 2.56	\$ 2.56
072-2980-063-0000	SAFETY LIGHTS ONLY	\$ 0.00	\$ 2.56	\$ 2.56
072-2980-064-0000	SAFETY LIGHTS ONLY	\$ 0.00	\$ 2.56	\$ 2.56
072-2980-065-0000	SAFETY LIGHTS ONLY	\$ 0.00	\$ 2.56	\$ 2.56
072-2980-066-0000	SAFETY LIGHTS ONLY	\$ 0.00	\$ 2.56	\$ 2.56
072-2980-067-0000	SAFETY LIGHTS ONLY	\$ 0.00	\$ 2.56	\$ 2.56
072-2980-068-0000	SAFETY LIGHTS ONLY	\$ 0.00	\$ 2.56	\$ 2.56
072-2980-069-0000	SAFETY LIGHTS ONLY	\$ 0.00	\$ 2.56	\$ 2.56

AGENDA ITEM 10.2

City of Rancho Cordova
Lighting District No. 2012-1
Fiscal Year 2019-20 Assessment Roll

ATTACHMENT 2

880

APN	District Classification	Street Light Charge	Safety Light Charge	Total Assessment
072-2980-070-0000	SAFETY LIGHTS ONLY	\$ 0.00	\$ 2.56	\$ 2.56
072-2980-071-0000	SAFETY LIGHTS ONLY	\$ 0.00	\$ 2.56	\$ 2.56
072-2980-072-0000	SAFETY LIGHTS ONLY	\$ 0.00	\$ 2.56	\$ 2.56
072-2980-073-0000	SAFETY LIGHTS ONLY	\$ 0.00	\$ 2.56	\$ 2.56
072-2980-074-0000	SAFETY LIGHTS ONLY	\$ 0.00	\$ 2.56	\$ 2.56
072-2980-075-0000	SAFETY LIGHTS ONLY	\$ 0.00	\$ 2.56	\$ 2.56
072-2980-076-0000	SAFETY LIGHTS ONLY	\$ 0.00	\$ 2.56	\$ 2.56
072-2980-077-0000	SAFETY LIGHTS ONLY	\$ 0.00	\$ 2.56	\$ 2.56
072-2980-078-0000	SAFETY LIGHTS ONLY	\$ 0.00	\$ 2.56	\$ 2.56
072-2980-079-0000	SAFETY LIGHTS ONLY	\$ 0.00	\$ 2.56	\$ 2.56
072-2980-080-0000	SAFETY LIGHTS ONLY	\$ 0.00	\$ 2.56	\$ 2.56
072-2980-081-0000	SAFETY LIGHTS ONLY	\$ 0.00	\$ 2.56	\$ 2.56
072-2980-082-0000	SAFETY LIGHTS ONLY	\$ 0.00	\$ 2.56	\$ 2.56
072-2980-083-0000	SAFETY LIGHTS ONLY	\$ 0.00	\$ 2.56	\$ 2.56
072-2980-084-0000	SAFETY LIGHTS ONLY	\$ 0.00	\$ 2.56	\$ 2.56
072-2980-085-0000	SAFETY LIGHTS ONLY	\$ 0.00	\$ 2.56	\$ 2.56
072-2980-086-0000	SAFETY LIGHTS ONLY	\$ 0.00	\$ 2.56	\$ 2.56
072-2980-087-0000	SAFETY LIGHTS ONLY	\$ 0.00	\$ 2.56	\$ 2.56
072-2980-088-0000	SAFETY LIGHTS ONLY	\$ 0.00	\$ 2.56	\$ 2.56
072-2980-089-0000	SAFETY LIGHTS ONLY	\$ 0.00	\$ 2.56	\$ 2.56
072-2980-092-0000	SAFETY LIGHTS ONLY	\$ 0.00	\$ 2.56	\$ 2.56
072-2980-093-0000	SAFETY LIGHTS ONLY	\$ 0.00	\$ 2.56	\$ 2.56
072-2980-094-0000	SAFETY LIGHTS ONLY	\$ 0.00	\$ 2.56	\$ 2.56
072-2990-001-0000	SAFETY LIGHTS ONLY	\$ 0.00	\$ 2.56	\$ 2.56
072-2990-002-0000	SAFETY LIGHTS ONLY	\$ 0.00	\$ 2.56	\$ 2.56
072-2990-003-0000	SAFETY LIGHTS ONLY	\$ 0.00	\$ 2.56	\$ 2.56
072-2990-004-0000	SAFETY LIGHTS ONLY	\$ 0.00	\$ 2.56	\$ 2.56
072-2990-005-0000	SAFETY LIGHTS ONLY	\$ 0.00	\$ 2.56	\$ 2.56
072-2990-006-0000	SAFETY LIGHTS ONLY	\$ 0.00	\$ 2.56	\$ 2.56
072-2990-007-0000	SAFETY LIGHTS ONLY	\$ 0.00	\$ 2.56	\$ 2.56
072-2990-008-0000	SAFETY LIGHTS ONLY	\$ 0.00	\$ 2.56	\$ 2.56
072-2990-009-0000	SAFETY LIGHTS ONLY	\$ 0.00	\$ 2.56	\$ 2.56
072-2990-010-0000	SAFETY LIGHTS ONLY	\$ 0.00	\$ 2.56	\$ 2.56
072-2990-011-0000	SAFETY LIGHTS ONLY	\$ 0.00	\$ 2.56	\$ 2.56
072-2990-012-0000	SAFETY LIGHTS ONLY	\$ 0.00	\$ 2.56	\$ 2.56
072-2990-013-0000	SAFETY LIGHTS ONLY	\$ 0.00	\$ 2.56	\$ 2.56
072-2990-014-0000	SAFETY LIGHTS ONLY	\$ 0.00	\$ 2.56	\$ 2.56
072-2990-015-0000	SAFETY LIGHTS ONLY	\$ 0.00	\$ 2.56	\$ 2.56
072-2990-016-0000	SAFETY LIGHTS ONLY	\$ 0.00	\$ 2.56	\$ 2.56
072-2990-024-0000	SAFETY LIGHTS ONLY	\$ 0.00	\$ 2.56	\$ 2.56
072-2990-025-0000	SAFETY LIGHTS ONLY	\$ 0.00	\$ 2.56	\$ 2.56
072-2990-026-0000	SAFETY LIGHTS ONLY	\$ 0.00	\$ 2.56	\$ 2.56
072-2990-027-0000	SAFETY LIGHTS ONLY	\$ 0.00	\$ 2.56	\$ 2.56
072-2990-028-0000	SAFETY LIGHTS ONLY	\$ 0.00	\$ 2.56	\$ 2.56

AGENDA ITEM 10.2

City of Rancho Cordova
Lighting District No. 2012-1
Fiscal Year 2019-20 Assessment Roll

ATTACHMENT 2

881

APN	District Classification	Street Light Charge	Safety Light Charge	Total Assessment
072-2990-029-0000	SAFETY LIGHTS ONLY	\$ 0.00	\$ 2.56	\$ 2.56
072-2990-030-0000	SAFETY LIGHTS ONLY	\$ 0.00	\$ 2.56	\$ 2.56
072-2990-031-0000	SAFETY LIGHTS ONLY	\$ 0.00	\$ 2.56	\$ 2.56
072-2990-032-0000	SAFETY LIGHTS ONLY	\$ 0.00	\$ 2.56	\$ 2.56
072-2990-033-0000	SAFETY LIGHTS ONLY	\$ 0.00	\$ 2.56	\$ 2.56
072-2990-042-0000	SAFETY LIGHTS ONLY	\$ 0.00	\$ 2.56	\$ 2.56
072-2990-043-0000	SAFETY LIGHTS ONLY	\$ 0.00	\$ 2.56	\$ 2.56
072-2990-044-0000	SAFETY LIGHTS ONLY	\$ 0.00	\$ 2.56	\$ 2.56
072-2990-045-0000	SAFETY LIGHTS ONLY	\$ 0.00	\$ 2.56	\$ 2.56
072-2990-046-0000	SAFETY LIGHTS ONLY	\$ 0.00	\$ 2.56	\$ 2.56
072-2990-047-0000	SAFETY LIGHTS ONLY	\$ 0.00	\$ 2.56	\$ 2.56
072-2990-050-0000	SAFETY LIGHTS ONLY	\$ 0.00	\$ 2.56	\$ 2.56
072-2990-051-0000	SAFETY LIGHTS ONLY	\$ 0.00	\$ 2.56	\$ 2.56
072-2990-096-0000	SAFETY LIGHTS ONLY	\$ 0.00	\$ 2.56	\$ 2.56
072-2990-097-0000	SAFETY LIGHTS ONLY	\$ 0.00	\$ 2.56	\$ 2.56
072-2990-098-0000	SAFETY LIGHTS ONLY	\$ 0.00	\$ 2.56	\$ 2.56
072-2990-099-0000	SAFETY LIGHTS ONLY	\$ 0.00	\$ 2.56	\$ 2.56
072-2990-106-0000	SAFETY LIGHTS ONLY	\$ 0.00	\$ 2.56	\$ 2.56
072-2990-107-0000	SAFETY LIGHTS ONLY	\$ 0.00	\$ 2.56	\$ 2.56
072-2990-108-0000	SAFETY LIGHTS ONLY	\$ 0.00	\$ 2.56	\$ 2.56
072-2990-109-0000	SAFETY LIGHTS ONLY	\$ 0.00	\$ 2.56	\$ 2.56
072-2990-110-0000	SAFETY LIGHTS ONLY	\$ 0.00	\$ 2.56	\$ 2.56
072-2990-111-0000	SAFETY LIGHTS ONLY	\$ 0.00	\$ 2.56	\$ 2.56
072-2990-176-0000	SAFETY LIGHTS ONLY	\$ 0.00	\$ 2.56	\$ 2.56
072-2990-177-0000	SAFETY LIGHTS ONLY	\$ 0.00	\$ 2.56	\$ 2.56
072-2990-178-0000	SAFETY LIGHTS ONLY	\$ 0.00	\$ 2.56	\$ 2.56
072-2990-179-0000	SAFETY LIGHTS ONLY	\$ 0.00	\$ 2.56	\$ 2.56
072-2990-202-0000	SAFETY LIGHTS ONLY	\$ 0.00	\$ 2.56	\$ 2.56
072-2990-203-0000	SAFETY LIGHTS ONLY	\$ 0.00	\$ 2.56	\$ 2.56
072-2990-204-0000	SAFETY LIGHTS ONLY	\$ 0.00	\$ 2.56	\$ 2.56
072-2990-205-0000	SAFETY LIGHTS ONLY	\$ 0.00	\$ 2.56	\$ 2.56
072-2990-206-0000	SAFETY LIGHTS ONLY	\$ 0.00	\$ 2.56	\$ 2.56
072-2990-207-0000	SAFETY LIGHTS ONLY	\$ 0.00	\$ 2.56	\$ 2.56
072-2990-209-0000	SAFETY LIGHTS ONLY	\$ 0.00	\$ 2.56	\$ 2.56
072-2990-210-0000	SAFETY LIGHTS ONLY	\$ 0.00	\$ 2.56	\$ 2.56
072-2990-211-0000	SAFETY LIGHTS ONLY	\$ 0.00	\$ 2.56	\$ 2.56
072-2990-212-0000	SAFETY LIGHTS ONLY	\$ 0.00	\$ 2.56	\$ 2.56
072-2990-213-0000	SAFETY LIGHTS ONLY	\$ 0.00	\$ 2.56	\$ 2.56
072-2990-214-0000	SAFETY LIGHTS ONLY	\$ 0.00	\$ 2.56	\$ 2.56
072-2990-215-0000	SAFETY LIGHTS ONLY	\$ 0.00	\$ 2.56	\$ 2.56
072-2990-216-0000	SAFETY LIGHTS ONLY	\$ 0.00	\$ 2.56	\$ 2.56
072-2990-217-0000	SAFETY LIGHTS ONLY	\$ 0.00	\$ 2.56	\$ 2.56
072-2990-220-0000	SAFETY LIGHTS ONLY	\$ 0.00	\$ 2.56	\$ 2.56
072-2990-221-0000	SAFETY LIGHTS ONLY	\$ 0.00	\$ 2.56	\$ 2.56

AGENDA ITEM 10.2

City of Rancho Cordova
Lighting District No. 2012-1
Fiscal Year 2019-20 Assessment Roll

ATTACHMENT 2

882

APN	District Classification	Street Light Charge	Safety Light Charge	Total Assessment
072-2990-222-0000	SAFETY LIGHTS ONLY	\$ 0.00	\$ 2.56	\$ 2.56
072-2990-223-0000	SAFETY LIGHTS ONLY	\$ 0.00	\$ 2.56	\$ 2.56
072-2990-224-0000	SAFETY LIGHTS ONLY	\$ 0.00	\$ 2.56	\$ 2.56
072-2990-225-0000	SAFETY LIGHTS ONLY	\$ 0.00	\$ 2.56	\$ 2.56
072-2990-226-0000	SAFETY LIGHTS ONLY	\$ 0.00	\$ 2.56	\$ 2.56
072-2990-227-0000	SAFETY LIGHTS ONLY	\$ 0.00	\$ 2.56	\$ 2.56
072-2990-228-0000	SAFETY LIGHTS ONLY	\$ 0.00	\$ 2.56	\$ 2.56
072-2990-229-0000	SAFETY LIGHTS ONLY	\$ 0.00	\$ 2.56	\$ 2.56
072-2990-230-0000	SAFETY LIGHTS ONLY	\$ 0.00	\$ 2.56	\$ 2.56
072-2990-231-0000	SAFETY LIGHTS ONLY	\$ 0.00	\$ 2.56	\$ 2.56
072-2990-232-0000	SAFETY LIGHTS ONLY	\$ 0.00	\$ 2.56	\$ 2.56
072-2990-233-0000	SAFETY LIGHTS ONLY	\$ 0.00	\$ 2.56	\$ 2.56
072-2990-234-0000	SAFETY LIGHTS ONLY	\$ 0.00	\$ 2.56	\$ 2.56
072-2990-235-0000	SAFETY LIGHTS ONLY	\$ 0.00	\$ 2.56	\$ 2.56
072-2990-236-0000	SAFETY LIGHTS ONLY	\$ 0.00	\$ 2.56	\$ 2.56
072-2990-237-0000	SAFETY LIGHTS ONLY	\$ 0.00	\$ 2.56	\$ 2.56
072-2990-238-0000	SAFETY LIGHTS ONLY	\$ 0.00	\$ 2.56	\$ 2.56
072-2990-239-0000	SAFETY LIGHTS ONLY	\$ 0.00	\$ 2.56	\$ 2.56
072-2990-240-0000	SAFETY LIGHTS ONLY	\$ 0.00	\$ 2.56	\$ 2.56
072-2990-241-0000	SAFETY LIGHTS ONLY	\$ 0.00	\$ 2.56	\$ 2.56
072-2990-242-0000	SAFETY LIGHTS ONLY	\$ 0.00	\$ 2.56	\$ 2.56
072-2990-243-0000	SAFETY LIGHTS ONLY	\$ 0.00	\$ 2.56	\$ 2.56
072-2990-244-0000	SAFETY LIGHTS ONLY	\$ 0.00	\$ 2.56	\$ 2.56
072-2990-245-0000	SAFETY LIGHTS ONLY	\$ 0.00	\$ 2.56	\$ 2.56
072-2990-246-0000	SAFETY LIGHTS ONLY	\$ 0.00	\$ 2.56	\$ 2.56
072-2990-247-0000	SAFETY LIGHTS ONLY	\$ 0.00	\$ 2.56	\$ 2.56
072-2990-248-0000	SAFETY LIGHTS ONLY	\$ 0.00	\$ 2.56	\$ 2.56
072-2990-249-0000	SAFETY LIGHTS ONLY	\$ 0.00	\$ 2.56	\$ 2.56
072-2990-250-0000	SAFETY LIGHTS ONLY	\$ 0.00	\$ 2.56	\$ 2.56
072-2990-251-0000	SAFETY LIGHTS ONLY	\$ 0.00	\$ 2.56	\$ 2.56
072-2990-254-0000	SAFETY LIGHTS ONLY	\$ 0.00	\$ 2.56	\$ 2.56
072-2990-255-0000	SAFETY LIGHTS ONLY	\$ 0.00	\$ 2.56	\$ 2.56
072-2990-256-0000	SAFETY LIGHTS ONLY	\$ 0.00	\$ 2.56	\$ 2.56
072-2990-257-0000	SAFETY LIGHTS ONLY	\$ 0.00	\$ 2.56	\$ 2.56
072-2990-258-0000	SAFETY LIGHTS ONLY	\$ 0.00	\$ 2.56	\$ 2.56
072-2990-259-0000	SAFETY LIGHTS ONLY	\$ 0.00	\$ 2.56	\$ 2.56
072-2990-260-0000	SAFETY LIGHTS ONLY	\$ 0.00	\$ 2.56	\$ 2.56
072-2990-261-0000	SAFETY LIGHTS ONLY	\$ 0.00	\$ 2.56	\$ 2.56
072-2990-262-0000	SAFETY LIGHTS ONLY	\$ 0.00	\$ 2.56	\$ 2.56
072-2990-263-0000	SAFETY LIGHTS ONLY	\$ 0.00	\$ 2.56	\$ 2.56
072-2990-264-0000	SAFETY LIGHTS ONLY	\$ 0.00	\$ 2.56	\$ 2.56
072-2990-265-0000	SAFETY LIGHTS ONLY	\$ 0.00	\$ 2.56	\$ 2.56
072-2990-266-0000	SAFETY LIGHTS ONLY	\$ 0.00	\$ 2.56	\$ 2.56
072-2990-267-0000	SAFETY LIGHTS ONLY	\$ 0.00	\$ 2.56	\$ 2.56

AGENDA ITEM 10.2

City of Rancho Cordova
Lighting District No. 2012-1
Fiscal Year 2019-20 Assessment Roll

ATTACHMENT 2

883

APN	District Classification	Street Light Charge	Safety Light Charge	Total Assessment
072-2990-268-0000	SAFETY LIGHTS ONLY	\$ 0.00	\$ 2.56	\$ 2.56
072-2990-269-0000	SAFETY LIGHTS ONLY	\$ 0.00	\$ 2.56	\$ 2.56
072-2990-270-0000	SAFETY LIGHTS ONLY	\$ 0.00	\$ 2.56	\$ 2.56
072-2990-271-0000	SAFETY LIGHTS ONLY	\$ 0.00	\$ 2.56	\$ 2.56
072-2990-272-0000	SAFETY LIGHTS ONLY	\$ 0.00	\$ 2.56	\$ 2.56
072-2990-273-0000	SAFETY LIGHTS ONLY	\$ 0.00	\$ 2.56	\$ 2.56
072-2990-274-0000	SAFETY LIGHTS ONLY	\$ 0.00	\$ 2.56	\$ 2.56
072-2990-275-0000	SAFETY LIGHTS ONLY	\$ 0.00	\$ 2.56	\$ 2.56
072-2990-276-0000	SAFETY LIGHTS ONLY	\$ 0.00	\$ 2.56	\$ 2.56
072-2990-277-0000	SAFETY LIGHTS ONLY	\$ 0.00	\$ 2.56	\$ 2.56
072-2990-278-0000	SAFETY LIGHTS ONLY	\$ 0.00	\$ 2.56	\$ 2.56
072-2990-279-0000	SAFETY LIGHTS ONLY	\$ 0.00	\$ 2.56	\$ 2.56
072-2990-280-0000	SAFETY LIGHTS ONLY	\$ 0.00	\$ 2.56	\$ 2.56
072-2990-281-0000	SAFETY LIGHTS ONLY	\$ 0.00	\$ 2.56	\$ 2.56
072-2990-282-0000	SAFETY LIGHTS ONLY	\$ 0.00	\$ 2.56	\$ 2.56
072-2990-283-0000	SAFETY LIGHTS ONLY	\$ 0.00	\$ 2.56	\$ 2.56
072-2990-284-0000	SAFETY LIGHTS ONLY	\$ 0.00	\$ 2.56	\$ 2.56
072-2990-285-0000	SAFETY LIGHTS ONLY	\$ 0.00	\$ 2.56	\$ 2.56
072-2990-286-0000	SAFETY LIGHTS ONLY	\$ 0.00	\$ 2.56	\$ 2.56
072-2990-287-0000	SAFETY LIGHTS ONLY	\$ 0.00	\$ 2.56	\$ 2.56
072-2990-288-0000	SAFETY LIGHTS ONLY	\$ 0.00	\$ 2.56	\$ 2.56
072-2990-289-0000	SAFETY LIGHTS ONLY	\$ 0.00	\$ 2.56	\$ 2.56
072-2990-290-0000	SAFETY LIGHTS ONLY	\$ 0.00	\$ 2.56	\$ 2.56
072-2990-291-0000	SAFETY LIGHTS ONLY	\$ 0.00	\$ 2.56	\$ 2.56
072-2990-292-0000	SAFETY LIGHTS ONLY	\$ 0.00	\$ 2.56	\$ 2.56
072-2990-293-0000	SAFETY LIGHTS ONLY	\$ 0.00	\$ 2.56	\$ 2.56
072-2990-294-0000	SAFETY LIGHTS ONLY	\$ 0.00	\$ 2.56	\$ 2.56
072-2990-295-0000	SAFETY LIGHTS ONLY	\$ 0.00	\$ 2.56	\$ 2.56
072-2990-296-0000	SAFETY LIGHTS ONLY	\$ 0.00	\$ 2.56	\$ 2.56
072-2990-297-0000	SAFETY LIGHTS ONLY	\$ 0.00	\$ 2.56	\$ 2.56
072-2990-298-0000	SAFETY LIGHTS ONLY	\$ 0.00	\$ 2.56	\$ 2.56
072-2990-299-0000	SAFETY LIGHTS ONLY	\$ 0.00	\$ 2.56	\$ 2.56
072-2990-300-0000	SAFETY LIGHTS ONLY	\$ 0.00	\$ 2.56	\$ 2.56
072-2990-301-0000	SAFETY LIGHTS ONLY	\$ 0.00	\$ 2.56	\$ 2.56
072-2990-302-0000	SAFETY LIGHTS ONLY	\$ 0.00	\$ 2.56	\$ 2.56
072-2990-303-0000	SAFETY LIGHTS ONLY	\$ 0.00	\$ 2.56	\$ 2.56
072-2990-304-0000	SAFETY LIGHTS ONLY	\$ 0.00	\$ 2.56	\$ 2.56
072-2990-305-0000	SAFETY LIGHTS ONLY	\$ 0.00	\$ 2.56	\$ 2.56
072-2990-306-0000	SAFETY LIGHTS ONLY	\$ 0.00	\$ 2.56	\$ 2.56
072-2990-307-0000	SAFETY LIGHTS ONLY	\$ 0.00	\$ 2.56	\$ 2.56
072-2990-308-0000	SAFETY LIGHTS ONLY	\$ 0.00	\$ 2.56	\$ 2.56
072-2990-309-0000	SAFETY LIGHTS ONLY	\$ 0.00	\$ 2.56	\$ 2.56
072-3000-001-0000	SAFETY LIGHTS ONLY	\$ 0.00	\$ 2.56	\$ 2.56
072-3000-002-0000	SAFETY LIGHTS ONLY	\$ 0.00	\$ 2.56	\$ 2.56

AGENDA ITEM 10.2

City of Rancho Cordova
Lighting District No. 2012-1
Fiscal Year 2019-20 Assessment Roll

ATTACHMENT 2

884

APN	District Classification	Street Light Charge	Safety Light Charge	Total Assessment
072-3000-003-0000	SAFETY LIGHTS ONLY	\$ 0.00	\$ 2.56	\$ 2.56
072-3000-004-0000	SAFETY LIGHTS ONLY	\$ 0.00	\$ 2.56	\$ 2.56
072-3000-005-0000	SAFETY LIGHTS ONLY	\$ 0.00	\$ 2.56	\$ 2.56
072-3000-006-0000	SAFETY LIGHTS ONLY	\$ 0.00	\$ 2.56	\$ 2.56
072-3000-007-0000	SAFETY LIGHTS ONLY	\$ 0.00	\$ 2.56	\$ 2.56
072-3000-008-0000	SAFETY LIGHTS ONLY	\$ 0.00	\$ 2.56	\$ 2.56
072-3000-009-0000	SAFETY LIGHTS ONLY	\$ 0.00	\$ 2.56	\$ 2.56
072-3000-010-0000	SAFETY LIGHTS ONLY	\$ 0.00	\$ 2.56	\$ 2.56
072-3000-011-0000	SAFETY LIGHTS ONLY	\$ 0.00	\$ 2.56	\$ 2.56
072-3000-012-0000	SAFETY LIGHTS ONLY	\$ 0.00	\$ 2.56	\$ 2.56
072-3000-013-0000	SAFETY LIGHTS ONLY	\$ 0.00	\$ 2.56	\$ 2.56
072-3000-014-0000	SAFETY LIGHTS ONLY	\$ 0.00	\$ 2.56	\$ 2.56
072-3000-015-0000	SAFETY LIGHTS ONLY	\$ 0.00	\$ 2.56	\$ 2.56
072-3000-016-0000	SAFETY LIGHTS ONLY	\$ 0.00	\$ 2.56	\$ 2.56
072-3000-017-0000	SAFETY LIGHTS ONLY	\$ 0.00	\$ 2.56	\$ 2.56
072-3000-018-0000	SAFETY LIGHTS ONLY	\$ 0.00	\$ 2.56	\$ 2.56
072-3000-019-0000	SAFETY LIGHTS ONLY	\$ 0.00	\$ 2.56	\$ 2.56
072-3000-020-0000	SAFETY LIGHTS ONLY	\$ 0.00	\$ 2.56	\$ 2.56
072-3000-021-0000	SAFETY LIGHTS ONLY	\$ 0.00	\$ 2.56	\$ 2.56
072-3000-022-0000	SAFETY LIGHTS ONLY	\$ 0.00	\$ 2.56	\$ 2.56
072-3000-023-0000	SAFETY LIGHTS ONLY	\$ 0.00	\$ 2.56	\$ 2.56
072-3000-024-0000	SAFETY LIGHTS ONLY	\$ 0.00	\$ 2.56	\$ 2.56
072-3000-025-0000	SAFETY LIGHTS ONLY	\$ 0.00	\$ 2.56	\$ 2.56
072-3000-026-0000	SAFETY LIGHTS ONLY	\$ 0.00	\$ 2.56	\$ 2.56
072-3000-027-0000	SAFETY LIGHTS ONLY	\$ 0.00	\$ 2.56	\$ 2.56
072-3000-028-0000	SAFETY LIGHTS ONLY	\$ 0.00	\$ 2.56	\$ 2.56
072-3000-029-0000	SAFETY LIGHTS ONLY	\$ 0.00	\$ 2.56	\$ 2.56
072-3000-030-0000	SAFETY LIGHTS ONLY	\$ 0.00	\$ 2.56	\$ 2.56
072-3000-031-0000	SAFETY LIGHTS ONLY	\$ 0.00	\$ 2.56	\$ 2.56
072-3000-032-0000	SAFETY LIGHTS ONLY	\$ 0.00	\$ 2.56	\$ 2.56
072-3000-033-0000	SAFETY LIGHTS ONLY	\$ 0.00	\$ 2.56	\$ 2.56
072-3000-034-0000	SAFETY LIGHTS ONLY	\$ 0.00	\$ 2.56	\$ 2.56
072-3000-035-0000	SAFETY LIGHTS ONLY	\$ 0.00	\$ 2.56	\$ 2.56
072-3000-036-0000	SAFETY LIGHTS ONLY	\$ 0.00	\$ 2.56	\$ 2.56
072-3000-037-0000	SAFETY LIGHTS ONLY	\$ 0.00	\$ 2.56	\$ 2.56
072-3000-038-0000	SAFETY LIGHTS ONLY	\$ 0.00	\$ 2.56	\$ 2.56
072-3000-039-0000	SAFETY LIGHTS ONLY	\$ 0.00	\$ 2.56	\$ 2.56
072-3000-040-0000	SAFETY LIGHTS ONLY	\$ 0.00	\$ 2.56	\$ 2.56
072-3000-041-0000	SAFETY LIGHTS ONLY	\$ 0.00	\$ 2.56	\$ 2.56
072-3000-042-0000	SAFETY LIGHTS ONLY	\$ 0.00	\$ 2.56	\$ 2.56
072-3000-043-0000	SAFETY LIGHTS ONLY	\$ 0.00	\$ 2.56	\$ 2.56
072-3000-044-0000	SAFETY LIGHTS ONLY	\$ 0.00	\$ 2.56	\$ 2.56
072-3000-045-0000	SAFETY LIGHTS ONLY	\$ 0.00	\$ 2.56	\$ 2.56
072-3000-046-0000	SAFETY LIGHTS ONLY	\$ 0.00	\$ 2.56	\$ 2.56

AGENDA ITEM 10.2

City of Rancho Cordova
Lighting District No. 2012-1
Fiscal Year 2019-20 Assessment Roll

ATTACHMENT 2

885

APN	District Classification	Street Light Charge	Safety Light Charge	Total Assessment
072-3000-047-0000	SAFETY LIGHTS ONLY	\$ 0.00	\$ 2.56	\$ 2.56
072-3000-048-0000	SAFETY LIGHTS ONLY	\$ 0.00	\$ 2.56	\$ 2.56
072-3000-049-0000	SAFETY LIGHTS ONLY	\$ 0.00	\$ 2.56	\$ 2.56
072-3000-050-0000	SAFETY LIGHTS ONLY	\$ 0.00	\$ 2.56	\$ 2.56
072-3000-051-0000	SAFETY LIGHTS ONLY	\$ 0.00	\$ 2.56	\$ 2.56
072-3000-052-0000	SAFETY LIGHTS ONLY	\$ 0.00	\$ 2.56	\$ 2.56
072-3010-001-0000	SAFETY LIGHTS ONLY	\$ 0.00	\$ 2.56	\$ 2.56
072-3010-002-0000	SAFETY LIGHTS ONLY	\$ 0.00	\$ 2.56	\$ 2.56
072-3010-003-0000	SAFETY LIGHTS ONLY	\$ 0.00	\$ 2.56	\$ 2.56
072-3010-004-0000	SAFETY LIGHTS ONLY	\$ 0.00	\$ 2.56	\$ 2.56
072-3010-005-0000	SAFETY LIGHTS ONLY	\$ 0.00	\$ 2.56	\$ 2.56
072-3010-006-0000	SAFETY LIGHTS ONLY	\$ 0.00	\$ 2.56	\$ 2.56
072-3010-007-0000	SAFETY LIGHTS ONLY	\$ 0.00	\$ 2.56	\$ 2.56
072-3010-008-0000	SAFETY LIGHTS ONLY	\$ 0.00	\$ 2.56	\$ 2.56
072-3010-009-0000	SAFETY LIGHTS ONLY	\$ 0.00	\$ 2.56	\$ 2.56
072-3010-010-0000	SAFETY LIGHTS ONLY	\$ 0.00	\$ 2.56	\$ 2.56
072-3010-011-0000	SAFETY LIGHTS ONLY	\$ 0.00	\$ 2.56	\$ 2.56
072-3010-012-0000	SAFETY LIGHTS ONLY	\$ 0.00	\$ 2.56	\$ 2.56
072-3010-013-0000	SAFETY LIGHTS ONLY	\$ 0.00	\$ 2.56	\$ 2.56
072-3100-001-0000	NONRES	\$ 127.71	\$ 2.56	\$ 130.26
072-3100-002-0000	NONRES	\$ 104.29	\$ 2.56	\$ 106.84
072-3100-003-0000	NONRES	\$ 11.34	\$ 2.56	\$ 13.90
072-3210-001-0000	NONRES	\$ 13.85	\$ 2.56	\$ 16.40
072-3210-002-0000	NONRES	\$ 13.85	\$ 2.56	\$ 16.40
072-3210-003-0000	NONRES	\$ 13.85	\$ 2.56	\$ 16.40
072-3210-004-0000	NONRES	\$ 13.85	\$ 2.56	\$ 16.40
072-3210-005-0000	NONRES	\$ 13.85	\$ 2.56	\$ 16.40
072-3210-006-0000	NONRES	\$ 13.85	\$ 2.56	\$ 16.40
072-3210-007-0000	NONRES	\$ 13.85	\$ 2.56	\$ 16.40
072-3210-008-0000	NONRES	\$ 13.85	\$ 2.56	\$ 16.40
072-3210-009-0000	NONRES	\$ 27.71	\$ 2.56	\$ 30.26
072-3210-010-0000	NONRES	\$ 13.85	\$ 2.56	\$ 16.40
072-3210-011-0000	NONRES	\$ 13.85	\$ 2.56	\$ 16.40
072-3220-001-0000	NONRES	\$ 125.45	\$ 2.56	\$ 128.00
072-3220-002-0000	NONRES	\$ 125.45	\$ 2.56	\$ 128.00
072-3230-001-0000	SAFETY LIGHTS ONLY	\$ 0.00	\$ 2.56	\$ 2.56
072-3230-002-0000	SAFETY LIGHTS ONLY	\$ 0.00	\$ 2.56	\$ 2.56
072-3230-003-0000	SAFETY LIGHTS ONLY	\$ 0.00	\$ 2.56	\$ 2.56
072-3230-004-0000	SAFETY LIGHTS ONLY	\$ 0.00	\$ 2.56	\$ 2.56
072-3230-005-0000	SAFETY LIGHTS ONLY	\$ 0.00	\$ 2.56	\$ 2.56
072-3230-006-0000	SAFETY LIGHTS ONLY	\$ 0.00	\$ 2.56	\$ 2.56
072-3230-007-0000	SAFETY LIGHTS ONLY	\$ 0.00	\$ 2.56	\$ 2.56
072-3230-008-0000	SAFETY LIGHTS ONLY	\$ 0.00	\$ 2.56	\$ 2.56
072-3230-009-0000	SAFETY LIGHTS ONLY	\$ 0.00	\$ 2.56	\$ 2.56

AGENDA ITEM 10.2

City of Rancho Cordova
Lighting District No. 2012-1
Fiscal Year 2019-20 Assessment Roll

ATTACHMENT 2

886

APN	District Classification	Street Light Charge	Safety Light Charge	Total Assessment
072-3230-010-0000	SAFETY LIGHTS ONLY	\$ 0.00	\$ 2.56	\$ 2.56
072-3230-011-0000	SAFETY LIGHTS ONLY	\$ 0.00	\$ 2.56	\$ 2.56
072-3230-012-0000	SAFETY LIGHTS ONLY	\$ 0.00	\$ 2.56	\$ 2.56
072-3230-013-0000	SAFETY LIGHTS ONLY	\$ 0.00	\$ 2.56	\$ 2.56
072-3230-014-0000	SAFETY LIGHTS ONLY	\$ 0.00	\$ 2.56	\$ 2.56
072-3230-015-0000	SAFETY LIGHTS ONLY	\$ 0.00	\$ 2.56	\$ 2.56
072-3230-016-0000	SAFETY LIGHTS ONLY	\$ 0.00	\$ 2.56	\$ 2.56
072-3230-017-0000	SAFETY LIGHTS ONLY	\$ 0.00	\$ 2.56	\$ 2.56
072-3230-018-0000	SAFETY LIGHTS ONLY	\$ 0.00	\$ 2.56	\$ 2.56
072-3230-019-0000	SAFETY LIGHTS ONLY	\$ 0.00	\$ 2.56	\$ 2.56
072-3230-020-0000	SAFETY LIGHTS ONLY	\$ 0.00	\$ 2.56	\$ 2.56
072-3230-021-0000	SAFETY LIGHTS ONLY	\$ 0.00	\$ 2.56	\$ 2.56
072-3230-022-0000	SAFETY LIGHTS ONLY	\$ 0.00	\$ 2.56	\$ 2.56
072-3230-023-0000	SAFETY LIGHTS ONLY	\$ 0.00	\$ 2.56	\$ 2.56
072-3230-024-0000	SAFETY LIGHTS ONLY	\$ 0.00	\$ 2.56	\$ 2.56
072-3230-027-0000	SAFETY LIGHTS ONLY	\$ 0.00	\$ 2.56	\$ 2.56
072-3230-028-0000	SAFETY LIGHTS ONLY	\$ 0.00	\$ 2.56	\$ 2.56
072-3230-029-0000	SAFETY LIGHTS ONLY	\$ 0.00	\$ 2.56	\$ 2.56
072-3230-030-0000	SAFETY LIGHTS ONLY	\$ 0.00	\$ 2.56	\$ 2.56
072-3230-031-0000	SAFETY LIGHTS ONLY	\$ 0.00	\$ 2.56	\$ 2.56
072-3230-032-0000	SAFETY LIGHTS ONLY	\$ 0.00	\$ 2.56	\$ 2.56
072-3230-033-0000	SAFETY LIGHTS ONLY	\$ 0.00	\$ 2.56	\$ 2.56
072-3230-034-0000	SAFETY LIGHTS ONLY	\$ 0.00	\$ 2.56	\$ 2.56
072-3230-035-0000	SAFETY LIGHTS ONLY	\$ 0.00	\$ 2.56	\$ 2.56
072-3230-036-0000	SAFETY LIGHTS ONLY	\$ 0.00	\$ 2.56	\$ 2.56
072-3230-037-0000	SAFETY LIGHTS ONLY	\$ 0.00	\$ 2.56	\$ 2.56
072-3230-038-0000	SAFETY LIGHTS ONLY	\$ 0.00	\$ 2.56	\$ 2.56
072-3230-039-0000	SAFETY LIGHTS ONLY	\$ 0.00	\$ 2.56	\$ 2.56
072-3230-040-0000	SAFETY LIGHTS ONLY	\$ 0.00	\$ 2.56	\$ 2.56
072-3230-041-0000	SAFETY LIGHTS ONLY	\$ 0.00	\$ 2.56	\$ 2.56
072-3230-042-0000	SAFETY LIGHTS ONLY	\$ 0.00	\$ 2.56	\$ 2.56
072-3230-043-0000	SAFETY LIGHTS ONLY	\$ 0.00	\$ 2.56	\$ 2.56
072-3230-044-0000	SAFETY LIGHTS ONLY	\$ 0.00	\$ 2.56	\$ 2.56
072-3230-045-0000	SAFETY LIGHTS ONLY	\$ 0.00	\$ 2.56	\$ 2.56
072-3230-046-0000	SAFETY LIGHTS ONLY	\$ 0.00	\$ 2.56	\$ 2.56
072-3230-047-0000	SAFETY LIGHTS ONLY	\$ 0.00	\$ 2.56	\$ 2.56
072-3230-048-0000	SAFETY LIGHTS ONLY	\$ 0.00	\$ 2.56	\$ 2.56
072-3230-049-0000	SAFETY LIGHTS ONLY	\$ 0.00	\$ 2.56	\$ 2.56
072-3230-050-0000	SAFETY LIGHTS ONLY	\$ 0.00	\$ 2.56	\$ 2.56
072-3230-051-0000	SAFETY LIGHTS ONLY	\$ 0.00	\$ 2.56	\$ 2.56
072-3230-052-0000	SAFETY LIGHTS ONLY	\$ 0.00	\$ 2.56	\$ 2.56
072-3230-053-0000	SAFETY LIGHTS ONLY	\$ 0.00	\$ 2.56	\$ 2.56
072-3230-054-0000	SAFETY LIGHTS ONLY	\$ 0.00	\$ 2.56	\$ 2.56
072-3240-001-0000	SAFETY LIGHTS ONLY	\$ 0.00	\$ 2.56	\$ 2.56

AGENDA ITEM 10.2

City of Rancho Cordova
Lighting District No. 2012-1
Fiscal Year 2019-20 Assessment Roll

ATTACHMENT 2

887

APN	District Classification	Street Light Charge	Safety Light Charge	Total Assessment
072-3240-002-0000	SAFETY LIGHTS ONLY	\$ 0.00	\$ 2.56	\$ 2.56
072-3240-003-0000	SAFETY LIGHTS ONLY	\$ 0.00	\$ 2.56	\$ 2.56
072-3240-004-0000	SAFETY LIGHTS ONLY	\$ 0.00	\$ 2.56	\$ 2.56
072-3240-005-0000	SAFETY LIGHTS ONLY	\$ 0.00	\$ 2.56	\$ 2.56
072-3240-006-0000	SAFETY LIGHTS ONLY	\$ 0.00	\$ 2.56	\$ 2.56
072-3240-007-0000	SAFETY LIGHTS ONLY	\$ 0.00	\$ 2.56	\$ 2.56
072-3240-008-0000	SAFETY LIGHTS ONLY	\$ 0.00	\$ 2.56	\$ 2.56
072-3240-009-0000	SAFETY LIGHTS ONLY	\$ 0.00	\$ 2.56	\$ 2.56
072-3240-010-0000	SAFETY LIGHTS ONLY	\$ 0.00	\$ 2.56	\$ 2.56
072-3240-011-0000	SAFETY LIGHTS ONLY	\$ 0.00	\$ 2.56	\$ 2.56
072-3240-012-0000	SAFETY LIGHTS ONLY	\$ 0.00	\$ 2.56	\$ 2.56
072-3240-013-0000	SAFETY LIGHTS ONLY	\$ 0.00	\$ 2.56	\$ 2.56
072-3240-014-0000	SAFETY LIGHTS ONLY	\$ 0.00	\$ 2.56	\$ 2.56
072-3240-015-0000	SAFETY LIGHTS ONLY	\$ 0.00	\$ 2.56	\$ 2.56
072-3240-016-0000	SAFETY LIGHTS ONLY	\$ 0.00	\$ 2.56	\$ 2.56
072-3240-017-0000	SAFETY LIGHTS ONLY	\$ 0.00	\$ 2.56	\$ 2.56
072-3240-018-0000	SAFETY LIGHTS ONLY	\$ 0.00	\$ 2.56	\$ 2.56
072-3240-019-0000	SAFETY LIGHTS ONLY	\$ 0.00	\$ 2.56	\$ 2.56
072-3240-020-0000	SAFETY LIGHTS ONLY	\$ 0.00	\$ 2.56	\$ 2.56
072-3240-021-0000	SAFETY LIGHTS ONLY	\$ 0.00	\$ 2.56	\$ 2.56
072-3240-022-0000	SAFETY LIGHTS ONLY	\$ 0.00	\$ 2.56	\$ 2.56
072-3240-023-0000	SAFETY LIGHTS ONLY	\$ 0.00	\$ 2.56	\$ 2.56
072-3240-024-0000	SAFETY LIGHTS ONLY	\$ 0.00	\$ 2.56	\$ 2.56
072-3240-025-0000	SAFETY LIGHTS ONLY	\$ 0.00	\$ 2.56	\$ 2.56
072-3240-028-0000	SAFETY LIGHTS ONLY	\$ 0.00	\$ 2.56	\$ 2.56
072-3240-029-0000	SAFETY LIGHTS ONLY	\$ 0.00	\$ 2.56	\$ 2.56
072-3240-030-0000	SAFETY LIGHTS ONLY	\$ 0.00	\$ 2.56	\$ 2.56
072-3240-031-0000	SAFETY LIGHTS ONLY	\$ 0.00	\$ 2.56	\$ 2.56
072-3240-032-0000	SAFETY LIGHTS ONLY	\$ 0.00	\$ 2.56	\$ 2.56
072-3240-033-0000	SAFETY LIGHTS ONLY	\$ 0.00	\$ 2.56	\$ 2.56
072-3240-035-0000	SAFETY LIGHTS ONLY	\$ 0.00	\$ 2.56	\$ 2.56
072-3240-036-0000	SAFETY LIGHTS ONLY	\$ 0.00	\$ 2.56	\$ 2.56
072-3240-037-0000	SAFETY LIGHTS ONLY	\$ 0.00	\$ 2.56	\$ 2.56
072-3240-038-0000	SAFETY LIGHTS ONLY	\$ 0.00	\$ 2.56	\$ 2.56
072-3240-039-0000	SAFETY LIGHTS ONLY	\$ 0.00	\$ 2.56	\$ 2.56
072-3240-040-0000	SAFETY LIGHTS ONLY	\$ 0.00	\$ 2.56	\$ 2.56
072-3240-041-0000	SAFETY LIGHTS ONLY	\$ 0.00	\$ 2.56	\$ 2.56
072-3240-042-0000	SAFETY LIGHTS ONLY	\$ 0.00	\$ 2.56	\$ 2.56
072-3240-043-0000	SAFETY LIGHTS ONLY	\$ 0.00	\$ 2.56	\$ 2.56
072-3240-044-0000	SAFETY LIGHTS ONLY	\$ 0.00	\$ 2.56	\$ 2.56
072-3240-045-0000	SAFETY LIGHTS ONLY	\$ 0.00	\$ 2.56	\$ 2.56
072-3240-046-0000	SAFETY LIGHTS ONLY	\$ 0.00	\$ 2.56	\$ 2.56
072-3240-047-0000	SAFETY LIGHTS ONLY	\$ 0.00	\$ 2.56	\$ 2.56
072-3240-048-0000	SAFETY LIGHTS ONLY	\$ 0.00	\$ 2.56	\$ 2.56

AGENDA ITEM 10.2

City of Rancho Cordova
Lighting District No. 2012-1
Fiscal Year 2019-20 Assessment Roll

ATTACHMENT 2

888

APN	District Classification	Street Light Charge	Safety Light Charge	Total Assessment
072-3240-049-0000	SAFETY LIGHTS ONLY	\$ 0.00	\$ 2.56	\$ 2.56
072-3240-050-0000	SAFETY LIGHTS ONLY	\$ 0.00	\$ 2.56	\$ 2.56
072-3240-051-0000	SAFETY LIGHTS ONLY	\$ 0.00	\$ 2.56	\$ 2.56
072-3240-054-0000	SAFETY LIGHTS ONLY	\$ 0.00	\$ 2.56	\$ 2.56
072-3240-055-0000	SAFETY LIGHTS ONLY	\$ 0.00	\$ 2.56	\$ 2.56
072-3240-056-0000	SAFETY LIGHTS ONLY	\$ 0.00	\$ 2.56	\$ 2.56
072-3240-057-0000	SAFETY LIGHTS ONLY	\$ 0.00	\$ 2.56	\$ 2.56
072-3240-058-0000	SAFETY LIGHTS ONLY	\$ 0.00	\$ 2.56	\$ 2.56
072-3240-059-0000	SAFETY LIGHTS ONLY	\$ 0.00	\$ 2.56	\$ 2.56
072-3240-060-0000	SAFETY LIGHTS ONLY	\$ 0.00	\$ 2.56	\$ 2.56
072-3240-061-0000	SAFETY LIGHTS ONLY	\$ 0.00	\$ 2.56	\$ 2.56
072-3240-062-0000	SAFETY LIGHTS ONLY	\$ 0.00	\$ 2.56	\$ 2.56
072-3240-063-0000	SAFETY LIGHTS ONLY	\$ 0.00	\$ 2.56	\$ 2.56
072-3240-064-0000	SAFETY LIGHTS ONLY	\$ 0.00	\$ 2.56	\$ 2.56
072-3240-065-0000	SAFETY LIGHTS ONLY	\$ 0.00	\$ 2.56	\$ 2.56
072-3240-066-0000	SAFETY LIGHTS ONLY	\$ 0.00	\$ 2.56	\$ 2.56
072-3240-067-0000	SAFETY LIGHTS ONLY	\$ 0.00	\$ 2.56	\$ 2.56
072-3250-001-0000	SAFETY LIGHTS ONLY	\$ 0.00	\$ 2.56	\$ 2.56
072-3250-002-0000	SAFETY LIGHTS ONLY	\$ 0.00	\$ 2.56	\$ 2.56
072-3250-003-0000	SAFETY LIGHTS ONLY	\$ 0.00	\$ 2.56	\$ 2.56
072-3250-005-0000	SAFETY LIGHTS ONLY	\$ 0.00	\$ 2.56	\$ 2.56
072-3250-006-0000	SAFETY LIGHTS ONLY	\$ 0.00	\$ 2.56	\$ 2.56
072-3250-007-0000	SAFETY LIGHTS ONLY	\$ 0.00	\$ 2.56	\$ 2.56
072-3250-008-0000	SAFETY LIGHTS ONLY	\$ 0.00	\$ 2.56	\$ 2.56
072-3250-009-0000	SAFETY LIGHTS ONLY	\$ 0.00	\$ 2.56	\$ 2.56
072-3250-010-0000	SAFETY LIGHTS ONLY	\$ 0.00	\$ 2.56	\$ 2.56
072-3250-011-0000	SAFETY LIGHTS ONLY	\$ 0.00	\$ 2.56	\$ 2.56
072-3250-012-0000	SAFETY LIGHTS ONLY	\$ 0.00	\$ 2.56	\$ 2.56
072-3250-013-0000	SAFETY LIGHTS ONLY	\$ 0.00	\$ 2.56	\$ 2.56
072-3250-014-0000	SAFETY LIGHTS ONLY	\$ 0.00	\$ 2.56	\$ 2.56
072-3250-015-0000	SAFETY LIGHTS ONLY	\$ 0.00	\$ 2.56	\$ 2.56
072-3250-016-0000	SAFETY LIGHTS ONLY	\$ 0.00	\$ 2.56	\$ 2.56
072-3250-017-0000	SAFETY LIGHTS ONLY	\$ 0.00	\$ 2.56	\$ 2.56
072-3250-018-0000	SAFETY LIGHTS ONLY	\$ 0.00	\$ 2.56	\$ 2.56
072-3250-019-0000	SAFETY LIGHTS ONLY	\$ 0.00	\$ 2.56	\$ 2.56
072-3250-020-0000	SAFETY LIGHTS ONLY	\$ 0.00	\$ 2.56	\$ 2.56
072-3250-021-0000	SAFETY LIGHTS ONLY	\$ 0.00	\$ 2.56	\$ 2.56
072-3250-022-0000	SAFETY LIGHTS ONLY	\$ 0.00	\$ 2.56	\$ 2.56
072-3250-023-0000	SAFETY LIGHTS ONLY	\$ 0.00	\$ 2.56	\$ 2.56
072-3250-024-0000	SAFETY LIGHTS ONLY	\$ 0.00	\$ 2.56	\$ 2.56
072-3250-025-0000	SAFETY LIGHTS ONLY	\$ 0.00	\$ 2.56	\$ 2.56
072-3250-026-0000	SAFETY LIGHTS ONLY	\$ 0.00	\$ 2.56	\$ 2.56
072-3250-027-0000	SAFETY LIGHTS ONLY	\$ 0.00	\$ 2.56	\$ 2.56
072-3250-032-0000	SAFETY LIGHTS ONLY	\$ 0.00	\$ 2.56	\$ 2.56

AGENDA ITEM 10.2

City of Rancho Cordova
Lighting District No. 2012-1
Fiscal Year 2019-20 Assessment Roll

ATTACHMENT 2

889

APN	District Classification	Street Light Charge	Safety Light Charge	Total Assessment
072-3250-033-0000	SAFETY LIGHTS ONLY	\$ 0.00	\$ 2.56	\$ 2.56
072-3250-034-0000	SAFETY LIGHTS ONLY	\$ 0.00	\$ 2.56	\$ 2.56
072-3250-035-0000	SAFETY LIGHTS ONLY	\$ 0.00	\$ 2.56	\$ 2.56
072-3250-038-0000	SAFETY LIGHTS ONLY	\$ 0.00	\$ 2.56	\$ 2.56
072-3250-039-0000	SAFETY LIGHTS ONLY	\$ 0.00	\$ 2.56	\$ 2.56
072-3250-041-0000	SAFETY LIGHTS ONLY	\$ 0.00	\$ 2.56	\$ 2.56
072-3250-042-0000	SAFETY LIGHTS ONLY	\$ 0.00	\$ 2.56	\$ 2.56
072-3250-043-0000	SAFETY LIGHTS ONLY	\$ 0.00	\$ 2.56	\$ 2.56
072-3250-044-0000	SAFETY LIGHTS ONLY	\$ 0.00	\$ 2.56	\$ 2.56
072-3250-045-0000	SAFETY LIGHTS ONLY	\$ 0.00	\$ 2.56	\$ 2.56
072-3250-046-0000	SAFETY LIGHTS ONLY	\$ 0.00	\$ 2.56	\$ 2.56
072-3250-047-0000	SAFETY LIGHTS ONLY	\$ 0.00	\$ 2.56	\$ 2.56
072-3250-048-0000	SAFETY LIGHTS ONLY	\$ 0.00	\$ 2.56	\$ 2.56
072-3250-049-0000	SAFETY LIGHTS ONLY	\$ 0.00	\$ 2.56	\$ 2.56
072-3250-050-0000	SAFETY LIGHTS ONLY	\$ 0.00	\$ 2.56	\$ 2.56
072-3250-051-0000	SAFETY LIGHTS ONLY	\$ 0.00	\$ 2.56	\$ 2.56
072-3250-052-0000	SAFETY LIGHTS ONLY	\$ 0.00	\$ 2.56	\$ 2.56
072-3250-053-0000	SAFETY LIGHTS ONLY	\$ 0.00	\$ 2.56	\$ 2.56
072-3250-054-0000	SAFETY LIGHTS ONLY	\$ 0.00	\$ 2.56	\$ 2.56
072-3250-055-0000	SAFETY LIGHTS ONLY	\$ 0.00	\$ 2.56	\$ 2.56
072-3250-056-0000	SAFETY LIGHTS ONLY	\$ 0.00	\$ 2.56	\$ 2.56
072-3250-057-0000	SAFETY LIGHTS ONLY	\$ 0.00	\$ 2.56	\$ 2.56
072-3250-058-0000	SAFETY LIGHTS ONLY	\$ 0.00	\$ 2.56	\$ 2.56
072-3250-059-0000	SAFETY LIGHTS ONLY	\$ 0.00	\$ 2.56	\$ 2.56
072-3250-060-0000	SAFETY LIGHTS ONLY	\$ 0.00	\$ 2.56	\$ 2.56
072-3250-061-0000	RESIDENTIAL	\$ 15.32	\$ 2.56	\$ 17.88
072-3250-062-0000	RESIDENTIAL	\$ 15.32	\$ 2.56	\$ 17.88
072-3250-063-0000	RESIDENTIAL	\$ 15.32	\$ 2.56	\$ 17.88
072-3250-064-0000	RESIDENTIAL	\$ 15.32	\$ 2.56	\$ 17.88
072-3250-065-0000	RESIDENTIAL	\$ 15.32	\$ 2.56	\$ 17.88
072-3250-066-0000	RESIDENTIAL	\$ 15.32	\$ 2.56	\$ 17.88
072-3260-001-0000	SAFETY LIGHTS ONLY	\$ 0.00	\$ 2.56	\$ 2.56
072-3260-002-0000	SAFETY LIGHTS ONLY	\$ 0.00	\$ 2.56	\$ 2.56
072-3260-003-0000	SAFETY LIGHTS ONLY	\$ 0.00	\$ 2.56	\$ 2.56
072-3260-004-0000	SAFETY LIGHTS ONLY	\$ 0.00	\$ 2.56	\$ 2.56
072-3260-005-0000	SAFETY LIGHTS ONLY	\$ 0.00	\$ 2.56	\$ 2.56
072-3260-006-0000	SAFETY LIGHTS ONLY	\$ 0.00	\$ 2.56	\$ 2.56
072-3260-007-0000	SAFETY LIGHTS ONLY	\$ 0.00	\$ 2.56	\$ 2.56
072-3260-008-0000	SAFETY LIGHTS ONLY	\$ 0.00	\$ 2.56	\$ 2.56
072-3260-009-0000	SAFETY LIGHTS ONLY	\$ 0.00	\$ 2.56	\$ 2.56
072-3260-010-0000	SAFETY LIGHTS ONLY	\$ 0.00	\$ 2.56	\$ 2.56
072-3260-011-0000	SAFETY LIGHTS ONLY	\$ 0.00	\$ 2.56	\$ 2.56
072-3260-012-0000	SAFETY LIGHTS ONLY	\$ 0.00	\$ 2.56	\$ 2.56
072-3260-013-0000	SAFETY LIGHTS ONLY	\$ 0.00	\$ 2.56	\$ 2.56

AGENDA ITEM 10.2

City of Rancho Cordova
Lighting District No. 2012-1
Fiscal Year 2019-20 Assessment Roll

ATTACHMENT 2

890

APN	District Classification	Street Light Charge	Safety Light Charge	Total Assessment
072-3260-014-0000	SAFETY LIGHTS ONLY	\$ 0.00	\$ 2.56	\$ 2.56
072-3260-015-0000	SAFETY LIGHTS ONLY	\$ 0.00	\$ 2.56	\$ 2.56
072-3260-016-0000	SAFETY LIGHTS ONLY	\$ 0.00	\$ 2.56	\$ 2.56
072-3260-017-0000	SAFETY LIGHTS ONLY	\$ 0.00	\$ 2.56	\$ 2.56
072-3260-018-0000	SAFETY LIGHTS ONLY	\$ 0.00	\$ 2.56	\$ 2.56
072-3260-019-0000	SAFETY LIGHTS ONLY	\$ 0.00	\$ 2.56	\$ 2.56
072-3260-020-0000	SAFETY LIGHTS ONLY	\$ 0.00	\$ 2.56	\$ 2.56
072-3260-021-0000	SAFETY LIGHTS ONLY	\$ 0.00	\$ 2.56	\$ 2.56
072-3260-022-0000	SAFETY LIGHTS ONLY	\$ 0.00	\$ 2.56	\$ 2.56
072-3260-023-0000	SAFETY LIGHTS ONLY	\$ 0.00	\$ 2.56	\$ 2.56
072-3260-024-0000	SAFETY LIGHTS ONLY	\$ 0.00	\$ 2.56	\$ 2.56
072-3260-025-0000	SAFETY LIGHTS ONLY	\$ 0.00	\$ 2.56	\$ 2.56
072-3260-026-0000	SAFETY LIGHTS ONLY	\$ 0.00	\$ 2.56	\$ 2.56
072-3260-027-0000	SAFETY LIGHTS ONLY	\$ 0.00	\$ 2.56	\$ 2.56
072-3260-028-0000	SAFETY LIGHTS ONLY	\$ 0.00	\$ 2.56	\$ 2.56
072-3260-029-0000	SAFETY LIGHTS ONLY	\$ 0.00	\$ 2.56	\$ 2.56
072-3260-030-0000	SAFETY LIGHTS ONLY	\$ 0.00	\$ 2.56	\$ 2.56
072-3260-031-0000	SAFETY LIGHTS ONLY	\$ 0.00	\$ 2.56	\$ 2.56
072-3260-032-0000	SAFETY LIGHTS ONLY	\$ 0.00	\$ 2.56	\$ 2.56
072-3260-033-0000	SAFETY LIGHTS ONLY	\$ 0.00	\$ 2.56	\$ 2.56
072-3260-034-0000	SAFETY LIGHTS ONLY	\$ 0.00	\$ 2.56	\$ 2.56
072-3260-035-0000	SAFETY LIGHTS ONLY	\$ 0.00	\$ 2.56	\$ 2.56
072-3260-036-0000	SAFETY LIGHTS ONLY	\$ 0.00	\$ 2.56	\$ 2.56
072-3260-037-0000	SAFETY LIGHTS ONLY	\$ 0.00	\$ 2.56	\$ 2.56
072-3260-038-0000	SAFETY LIGHTS ONLY	\$ 0.00	\$ 2.56	\$ 2.56
072-3260-039-0000	SAFETY LIGHTS ONLY	\$ 0.00	\$ 2.56	\$ 2.56
072-3260-040-0000	SAFETY LIGHTS ONLY	\$ 0.00	\$ 2.56	\$ 2.56
072-3260-041-0000	SAFETY LIGHTS ONLY	\$ 0.00	\$ 2.56	\$ 2.56
072-3260-042-0000	SAFETY LIGHTS ONLY	\$ 0.00	\$ 2.56	\$ 2.56
072-3260-043-0000	SAFETY LIGHTS ONLY	\$ 0.00	\$ 2.56	\$ 2.56
072-3260-044-0000	SAFETY LIGHTS ONLY	\$ 0.00	\$ 2.56	\$ 2.56
072-3260-045-0000	SAFETY LIGHTS ONLY	\$ 0.00	\$ 2.56	\$ 2.56
072-3260-046-0000	SAFETY LIGHTS ONLY	\$ 0.00	\$ 2.56	\$ 2.56
072-3260-047-0000	SAFETY LIGHTS ONLY	\$ 0.00	\$ 2.56	\$ 2.56
072-3260-048-0000	SAFETY LIGHTS ONLY	\$ 0.00	\$ 2.56	\$ 2.56
072-3260-049-0000	SAFETY LIGHTS ONLY	\$ 0.00	\$ 2.56	\$ 2.56
072-3260-050-0000	SAFETY LIGHTS ONLY	\$ 0.00	\$ 2.56	\$ 2.56
072-3260-051-0000	SAFETY LIGHTS ONLY	\$ 0.00	\$ 2.56	\$ 2.56
072-3260-052-0000	SAFETY LIGHTS ONLY	\$ 0.00	\$ 2.56	\$ 2.56
072-3260-053-0000	SAFETY LIGHTS ONLY	\$ 0.00	\$ 2.56	\$ 2.56
072-3260-054-0000	SAFETY LIGHTS ONLY	\$ 0.00	\$ 2.56	\$ 2.56
072-3260-055-0000	SAFETY LIGHTS ONLY	\$ 0.00	\$ 2.56	\$ 2.56
072-3260-056-0000	SAFETY LIGHTS ONLY	\$ 0.00	\$ 2.56	\$ 2.56
072-3260-057-0000	SAFETY LIGHTS ONLY	\$ 0.00	\$ 2.56	\$ 2.56

AGENDA ITEM 10.2

City of Rancho Cordova
Lighting District No. 2012-1
Fiscal Year 2019-20 Assessment Roll

ATTACHMENT 2

891

APN	District Classification	Street Light Charge	Safety Light Charge	Total Assessment
072-3260-058-0000	SAFETY LIGHTS ONLY	\$ 0.00	\$ 2.56	\$ 2.56
072-3260-059-0000	SAFETY LIGHTS ONLY	\$ 0.00	\$ 2.56	\$ 2.56
072-3260-060-0000	SAFETY LIGHTS ONLY	\$ 0.00	\$ 2.56	\$ 2.56
072-3260-061-0000	SAFETY LIGHTS ONLY	\$ 0.00	\$ 2.56	\$ 2.56
072-3260-062-0000	SAFETY LIGHTS ONLY	\$ 0.00	\$ 2.56	\$ 2.56
072-3260-063-0000	SAFETY LIGHTS ONLY	\$ 0.00	\$ 2.56	\$ 2.56
072-3260-064-0000	SAFETY LIGHTS ONLY	\$ 0.00	\$ 2.56	\$ 2.56
072-3260-065-0000	SAFETY LIGHTS ONLY	\$ 0.00	\$ 2.56	\$ 2.56
072-3260-066-0000	SAFETY LIGHTS ONLY	\$ 0.00	\$ 2.56	\$ 2.56
072-3260-067-0000	SAFETY LIGHTS ONLY	\$ 0.00	\$ 2.56	\$ 2.56
072-3290-001-0000	SAFETY LIGHTS ONLY	\$ 0.00	\$ 2.56	\$ 2.56
072-3290-002-0000	SAFETY LIGHTS ONLY	\$ 0.00	\$ 2.56	\$ 2.56
072-3290-003-0000	SAFETY LIGHTS ONLY	\$ 0.00	\$ 2.56	\$ 2.56
072-3290-004-0000	SAFETY LIGHTS ONLY	\$ 0.00	\$ 2.56	\$ 2.56
072-3290-005-0000	SAFETY LIGHTS ONLY	\$ 0.00	\$ 2.56	\$ 2.56
072-3290-006-0000	SAFETY LIGHTS ONLY	\$ 0.00	\$ 2.56	\$ 2.56
072-3290-007-0000	SAFETY LIGHTS ONLY	\$ 0.00	\$ 2.56	\$ 2.56
072-3290-008-0000	SAFETY LIGHTS ONLY	\$ 0.00	\$ 2.56	\$ 2.56
072-3290-009-0000	SAFETY LIGHTS ONLY	\$ 0.00	\$ 2.56	\$ 2.56
072-3290-010-0000	SAFETY LIGHTS ONLY	\$ 0.00	\$ 2.56	\$ 2.56
072-3290-011-0000	SAFETY LIGHTS ONLY	\$ 0.00	\$ 2.56	\$ 2.56
072-3290-012-0000	SAFETY LIGHTS ONLY	\$ 0.00	\$ 2.56	\$ 2.56
072-3290-013-0000	SAFETY LIGHTS ONLY	\$ 0.00	\$ 2.56	\$ 2.56
072-3290-014-0000	SAFETY LIGHTS ONLY	\$ 0.00	\$ 2.56	\$ 2.56
072-3290-015-0000	SAFETY LIGHTS ONLY	\$ 0.00	\$ 2.56	\$ 2.56
072-3290-016-0000	SAFETY LIGHTS ONLY	\$ 0.00	\$ 2.56	\$ 2.56
072-3290-017-0000	SAFETY LIGHTS ONLY	\$ 0.00	\$ 2.56	\$ 2.56
072-3290-019-0000	SAFETY LIGHTS ONLY	\$ 0.00	\$ 2.56	\$ 2.56
072-3290-020-0000	SAFETY LIGHTS ONLY	\$ 0.00	\$ 2.56	\$ 2.56
072-3290-021-0000	SAFETY LIGHTS ONLY	\$ 0.00	\$ 2.56	\$ 2.56
072-3290-022-0000	SAFETY LIGHTS ONLY	\$ 0.00	\$ 2.56	\$ 2.56
072-3290-023-0000	SAFETY LIGHTS ONLY	\$ 0.00	\$ 2.56	\$ 2.56
072-3290-024-0000	SAFETY LIGHTS ONLY	\$ 0.00	\$ 2.56	\$ 2.56
072-3290-025-0000	SAFETY LIGHTS ONLY	\$ 0.00	\$ 2.56	\$ 2.56
072-3290-026-0000	SAFETY LIGHTS ONLY	\$ 0.00	\$ 2.56	\$ 2.56
072-3290-027-0000	SAFETY LIGHTS ONLY	\$ 0.00	\$ 2.56	\$ 2.56
072-3290-028-0000	SAFETY LIGHTS ONLY	\$ 0.00	\$ 2.56	\$ 2.56
072-3290-029-0000	SAFETY LIGHTS ONLY	\$ 0.00	\$ 2.56	\$ 2.56
072-3290-030-0000	SAFETY LIGHTS ONLY	\$ 0.00	\$ 2.56	\$ 2.56
072-3290-031-0000	SAFETY LIGHTS ONLY	\$ 0.00	\$ 2.56	\$ 2.56
072-3290-032-0000	SAFETY LIGHTS ONLY	\$ 0.00	\$ 2.56	\$ 2.56
072-3290-033-0000	SAFETY LIGHTS ONLY	\$ 0.00	\$ 2.56	\$ 2.56
072-3290-034-0000	SAFETY LIGHTS ONLY	\$ 0.00	\$ 2.56	\$ 2.56
072-3290-035-0000	SAFETY LIGHTS ONLY	\$ 0.00	\$ 2.56	\$ 2.56

AGENDA ITEM 10.2

City of Rancho Cordova
Lighting District No. 2012-1
Fiscal Year 2019-20 Assessment Roll

ATTACHMENT 2

892

APN	District Classification	Street Light Charge	Safety Light Charge	Total Assessment
072-3300-001-0000	SAFETY LIGHTS ONLY	\$ 0.00	\$ 2.56	\$ 2.56
072-3300-002-0000	SAFETY LIGHTS ONLY	\$ 0.00	\$ 2.56	\$ 2.56
072-3300-003-0000	SAFETY LIGHTS ONLY	\$ 0.00	\$ 2.56	\$ 2.56
072-3300-007-0000	SAFETY LIGHTS ONLY	\$ 0.00	\$ 2.56	\$ 2.56
072-3300-008-0000	SAFETY LIGHTS ONLY	\$ 0.00	\$ 2.56	\$ 2.56
072-3300-009-0000	SAFETY LIGHTS ONLY	\$ 0.00	\$ 2.56	\$ 2.56
072-3300-010-0000	SAFETY LIGHTS ONLY	\$ 0.00	\$ 2.56	\$ 2.56
072-3300-011-0000	SAFETY LIGHTS ONLY	\$ 0.00	\$ 2.56	\$ 2.56
072-3300-012-0000	SAFETY LIGHTS ONLY	\$ 0.00	\$ 2.56	\$ 2.56
072-3300-013-0000	SAFETY LIGHTS ONLY	\$ 0.00	\$ 2.56	\$ 2.56
072-3300-014-0000	SAFETY LIGHTS ONLY	\$ 0.00	\$ 2.56	\$ 2.56
072-3300-015-0000	SAFETY LIGHTS ONLY	\$ 0.00	\$ 2.56	\$ 2.56
072-3300-016-0000	SAFETY LIGHTS ONLY	\$ 0.00	\$ 2.56	\$ 2.56
072-3300-017-0000	SAFETY LIGHTS ONLY	\$ 0.00	\$ 2.56	\$ 2.56
072-3300-018-0000	SAFETY LIGHTS ONLY	\$ 0.00	\$ 2.56	\$ 2.56
072-3300-019-0000	SAFETY LIGHTS ONLY	\$ 0.00	\$ 2.56	\$ 2.56
072-3300-020-0000	SAFETY LIGHTS ONLY	\$ 0.00	\$ 2.56	\$ 2.56
072-3300-021-0000	SAFETY LIGHTS ONLY	\$ 0.00	\$ 2.56	\$ 2.56
072-3300-022-0000	SAFETY LIGHTS ONLY	\$ 0.00	\$ 2.56	\$ 2.56
072-3300-023-0000	SAFETY LIGHTS ONLY	\$ 0.00	\$ 2.56	\$ 2.56
072-3300-024-0000	SAFETY LIGHTS ONLY	\$ 0.00	\$ 2.56	\$ 2.56
072-3300-025-0000	SAFETY LIGHTS ONLY	\$ 0.00	\$ 2.56	\$ 2.56
072-3300-026-0000	SAFETY LIGHTS ONLY	\$ 0.00	\$ 2.56	\$ 2.56
072-3300-027-0000	SAFETY LIGHTS ONLY	\$ 0.00	\$ 2.56	\$ 2.56
072-3300-028-0000	SAFETY LIGHTS ONLY	\$ 0.00	\$ 2.56	\$ 2.56
072-3300-029-0000	SAFETY LIGHTS ONLY	\$ 0.00	\$ 2.56	\$ 2.56
072-3300-030-0000	SAFETY LIGHTS ONLY	\$ 0.00	\$ 2.56	\$ 2.56
072-3300-031-0000	SAFETY LIGHTS ONLY	\$ 0.00	\$ 2.56	\$ 2.56
072-3300-032-0000	SAFETY LIGHTS ONLY	\$ 0.00	\$ 2.56	\$ 2.56
072-3300-033-0000	SAFETY LIGHTS ONLY	\$ 0.00	\$ 2.56	\$ 2.56
072-3300-034-0000	SAFETY LIGHTS ONLY	\$ 0.00	\$ 2.56	\$ 2.56
072-3300-035-0000	SAFETY LIGHTS ONLY	\$ 0.00	\$ 2.56	\$ 2.56
072-3300-036-0000	SAFETY LIGHTS ONLY	\$ 0.00	\$ 2.56	\$ 2.56
072-3300-037-0000	SAFETY LIGHTS ONLY	\$ 0.00	\$ 2.56	\$ 2.56
072-3300-038-0000	SAFETY LIGHTS ONLY	\$ 0.00	\$ 2.56	\$ 2.56
072-3300-039-0000	SAFETY LIGHTS ONLY	\$ 0.00	\$ 2.56	\$ 2.56
072-3300-040-0000	SAFETY LIGHTS ONLY	\$ 0.00	\$ 2.56	\$ 2.56
072-3300-041-0000	SAFETY LIGHTS ONLY	\$ 0.00	\$ 2.56	\$ 2.56
072-3300-042-0000	SAFETY LIGHTS ONLY	\$ 0.00	\$ 2.56	\$ 2.56
072-3300-043-0000	SAFETY LIGHTS ONLY	\$ 0.00	\$ 2.56	\$ 2.56
072-3300-044-0000	SAFETY LIGHTS ONLY	\$ 0.00	\$ 2.56	\$ 2.56
072-3300-045-0000	SAFETY LIGHTS ONLY	\$ 0.00	\$ 2.56	\$ 2.56
072-3300-046-0000	SAFETY LIGHTS ONLY	\$ 0.00	\$ 2.56	\$ 2.56
072-3300-047-0000	SAFETY LIGHTS ONLY	\$ 0.00	\$ 2.56	\$ 2.56

AGENDA ITEM 10.2

City of Rancho Cordova
Lighting District No. 2012-1
Fiscal Year 2019-20 Assessment Roll

ATTACHMENT 2

893

APN	District Classification	Street Light Charge	Safety Light Charge	Total Assessment
072-3300-048-0000	SAFETY LIGHTS ONLY	\$ 0.00	\$ 2.56	\$ 2.56
072-3300-049-0000	SAFETY LIGHTS ONLY	\$ 0.00	\$ 2.56	\$ 2.56
072-3300-050-0000	SAFETY LIGHTS ONLY	\$ 0.00	\$ 2.56	\$ 2.56
072-3300-051-0000	SAFETY LIGHTS ONLY	\$ 0.00	\$ 2.56	\$ 2.56
072-3300-052-0000	SAFETY LIGHTS ONLY	\$ 0.00	\$ 2.56	\$ 2.56
072-3300-053-0000	SAFETY LIGHTS ONLY	\$ 0.00	\$ 2.56	\$ 2.56
072-3300-054-0000	SAFETY LIGHTS ONLY	\$ 0.00	\$ 2.56	\$ 2.56
072-3300-055-0000	SAFETY LIGHTS ONLY	\$ 0.00	\$ 2.56	\$ 2.56
072-3300-056-0000	SAFETY LIGHTS ONLY	\$ 0.00	\$ 2.56	\$ 2.56
072-3300-057-0000	RESIDENTIAL	\$ 15.32	\$ 2.56	\$ 17.88
072-3300-058-0000	SAFETY LIGHTS ONLY	\$ 0.00	\$ 2.56	\$ 2.56
072-3300-059-0000	SAFETY LIGHTS ONLY	\$ 0.00	\$ 2.56	\$ 2.56
072-3300-060-0000	SAFETY LIGHTS ONLY	\$ 0.00	\$ 2.56	\$ 2.56
072-3300-062-0000	RESIDENTIAL	\$ 15.32	\$ 2.56	\$ 17.88
072-3400-001-0000	RESIDENTIAL	\$ 15.32	\$ 2.56	\$ 17.88
072-3400-002-0000	RESIDENTIAL	\$ 15.32	\$ 2.56	\$ 17.88
072-3400-003-0000	RESIDENTIAL	\$ 15.32	\$ 2.56	\$ 17.88
072-3400-004-0000	RESIDENTIAL	\$ 15.32	\$ 2.56	\$ 17.88
072-3400-005-0000	RESIDENTIAL	\$ 15.32	\$ 2.56	\$ 17.88
072-3400-006-0000	RESIDENTIAL	\$ 15.32	\$ 2.56	\$ 17.88
072-3400-007-0000	RESIDENTIAL	\$ 15.32	\$ 2.56	\$ 17.88
072-3400-008-0000	RESIDENTIAL	\$ 15.32	\$ 2.56	\$ 17.88
072-3400-009-0000	RESIDENTIAL	\$ 15.32	\$ 2.56	\$ 17.88
072-3400-010-0000	RESIDENTIAL	\$ 15.32	\$ 2.56	\$ 17.88
072-3400-011-0000	RESIDENTIAL	\$ 15.32	\$ 2.56	\$ 17.88
072-3400-012-0000	RESIDENTIAL	\$ 15.32	\$ 2.56	\$ 17.88
072-3400-013-0000	RESIDENTIAL	\$ 15.32	\$ 2.56	\$ 17.88
072-3400-014-0000	RESIDENTIAL	\$ 15.32	\$ 2.56	\$ 17.88
072-3400-015-0000	RESIDENTIAL	\$ 15.32	\$ 2.56	\$ 17.88
072-3400-016-0000	RESIDENTIAL	\$ 15.32	\$ 2.56	\$ 17.88
072-3400-017-0000	RESIDENTIAL	\$ 15.32	\$ 2.56	\$ 17.88
072-3400-018-0000	RESIDENTIAL	\$ 15.32	\$ 2.56	\$ 17.88
072-3400-019-0000	RESIDENTIAL	\$ 15.32	\$ 2.56	\$ 17.88
072-3400-020-0000	RESIDENTIAL	\$ 15.32	\$ 2.56	\$ 17.88
072-3400-021-0000	RESIDENTIAL	\$ 15.32	\$ 2.56	\$ 17.88
072-3400-022-0000	RESIDENTIAL	\$ 15.32	\$ 2.56	\$ 17.88
072-3400-023-0000	RESIDENTIAL	\$ 15.32	\$ 2.56	\$ 17.88
072-3400-024-0000	RESIDENTIAL	\$ 15.32	\$ 2.56	\$ 17.88
072-3400-025-0000	RESIDENTIAL	\$ 15.32	\$ 2.56	\$ 17.88
072-3400-026-0000	RESIDENTIAL	\$ 15.32	\$ 2.56	\$ 17.88
072-3400-027-0000	RESIDENTIAL	\$ 15.32	\$ 2.56	\$ 17.88
072-3400-028-0000	RESIDENTIAL	\$ 15.32	\$ 2.56	\$ 17.88
072-3400-029-0000	RESIDENTIAL	\$ 15.32	\$ 2.56	\$ 17.88
072-3400-030-0000	RESIDENTIAL	\$ 15.32	\$ 2.56	\$ 17.88

AGENDA ITEM 10.2

City of Rancho Cordova
Lighting District No. 2012-1
Fiscal Year 2019-20 Assessment Roll

ATTACHMENT 2

894

APN	District Classification	Street Light Charge	Safety Light Charge	Total Assessment
072-3400-031-0000	RESIDENTIAL	\$ 15.32	\$ 2.56	\$ 17.88
072-3400-032-0000	RESIDENTIAL	\$ 15.32	\$ 2.56	\$ 17.88
072-3400-033-0000	RESIDENTIAL	\$ 15.32	\$ 2.56	\$ 17.88
072-3400-034-0000	RESIDENTIAL	\$ 15.32	\$ 2.56	\$ 17.88
072-3400-035-0000	RESIDENTIAL	\$ 15.32	\$ 2.56	\$ 17.88
072-3400-036-0000	RESIDENTIAL	\$ 15.32	\$ 2.56	\$ 17.88
072-3400-037-0000	RESIDENTIAL	\$ 15.32	\$ 2.56	\$ 17.88
072-3400-038-0000	RESIDENTIAL	\$ 15.32	\$ 2.56	\$ 17.88
072-3400-039-0000	RESIDENTIAL	\$ 15.32	\$ 2.56	\$ 17.88
072-3400-040-0000	RESIDENTIAL	\$ 15.32	\$ 2.56	\$ 17.88
072-3400-041-0000	RESIDENTIAL	\$ 15.32	\$ 2.56	\$ 17.88
072-3400-042-0000	RESIDENTIAL	\$ 15.32	\$ 2.56	\$ 17.88
072-3400-043-0000	RESIDENTIAL	\$ 15.32	\$ 2.56	\$ 17.88
072-3400-044-0000	RESIDENTIAL	\$ 15.32	\$ 2.56	\$ 17.88
072-3400-045-0000	RESIDENTIAL	\$ 15.32	\$ 2.56	\$ 17.88
072-3400-046-0000	RESIDENTIAL	\$ 15.32	\$ 2.56	\$ 17.88
072-3400-047-0000	RESIDENTIAL	\$ 15.32	\$ 2.56	\$ 17.88
072-3400-048-0000	RESIDENTIAL	\$ 15.32	\$ 2.56	\$ 17.88
072-3400-049-0000	RESIDENTIAL	\$ 15.32	\$ 2.56	\$ 17.88
072-3400-050-0000	RESIDENTIAL	\$ 15.32	\$ 2.56	\$ 17.88
072-3400-051-0000	RESIDENTIAL	\$ 15.32	\$ 2.56	\$ 17.88
072-3400-052-0000	RESIDENTIAL	\$ 15.32	\$ 2.56	\$ 17.88
072-3400-053-0000	RESIDENTIAL	\$ 15.32	\$ 2.56	\$ 17.88
072-3400-054-0000	RESIDENTIAL	\$ 15.32	\$ 2.56	\$ 17.88
072-3410-001-0000	RESIDENTIAL	\$ 15.32	\$ 2.56	\$ 17.88
072-3410-002-0000	RESIDENTIAL	\$ 15.32	\$ 2.56	\$ 17.88
072-3410-003-0000	RESIDENTIAL	\$ 15.32	\$ 2.56	\$ 17.88
072-3410-004-0000	RESIDENTIAL	\$ 15.32	\$ 2.56	\$ 17.88
072-3410-005-0000	RESIDENTIAL	\$ 15.32	\$ 2.56	\$ 17.88
072-3410-006-0000	RESIDENTIAL	\$ 15.32	\$ 2.56	\$ 17.88
072-3410-007-0000	RESIDENTIAL	\$ 15.32	\$ 2.56	\$ 17.88
072-3410-008-0000	RESIDENTIAL	\$ 15.32	\$ 2.56	\$ 17.88
072-3410-009-0000	RESIDENTIAL	\$ 15.32	\$ 2.56	\$ 17.88
072-3410-010-0000	RESIDENTIAL	\$ 15.32	\$ 2.56	\$ 17.88
072-3410-011-0000	RESIDENTIAL	\$ 15.32	\$ 2.56	\$ 17.88
072-3410-012-0000	RESIDENTIAL	\$ 15.32	\$ 2.56	\$ 17.88
072-3410-013-0000	RESIDENTIAL	\$ 15.32	\$ 2.56	\$ 17.88
072-3410-014-0000	RESIDENTIAL	\$ 15.32	\$ 2.56	\$ 17.88
072-3410-015-0000	RESIDENTIAL	\$ 15.32	\$ 2.56	\$ 17.88
072-3410-016-0000	RESIDENTIAL	\$ 15.32	\$ 2.56	\$ 17.88
072-3410-017-0000	RESIDENTIAL	\$ 15.32	\$ 2.56	\$ 17.88
072-3410-018-0000	RESIDENTIAL	\$ 15.32	\$ 2.56	\$ 17.88
072-3410-019-0000	RESIDENTIAL	\$ 15.32	\$ 2.56	\$ 17.88
072-3410-020-0000	RESIDENTIAL	\$ 15.32	\$ 2.56	\$ 17.88

AGENDA ITEM 10.2

City of Rancho Cordova
Lighting District No. 2012-1
Fiscal Year 2019-20 Assessment Roll

ATTACHMENT 2

895

APN	District Classification	Street Light Charge	Safety Light Charge	Total Assessment
072-3410-021-0000	RESIDENTIAL	\$ 15.32	\$ 2.56	\$ 17.88
072-3410-022-0000	RESIDENTIAL	\$ 15.32	\$ 2.56	\$ 17.88
072-3410-023-0000	RESIDENTIAL	\$ 15.32	\$ 2.56	\$ 17.88
072-3410-024-0000	RESIDENTIAL	\$ 15.32	\$ 2.56	\$ 17.88
072-3410-025-0000	RESIDENTIAL	\$ 15.32	\$ 2.56	\$ 17.88
072-3410-026-0000	RESIDENTIAL	\$ 15.32	\$ 2.56	\$ 17.88
072-3410-027-0000	RESIDENTIAL	\$ 15.32	\$ 2.56	\$ 17.88
072-3410-028-0000	RESIDENTIAL	\$ 15.32	\$ 2.56	\$ 17.88
072-3410-029-0000	RESIDENTIAL	\$ 15.32	\$ 2.56	\$ 17.88
072-3410-030-0000	RESIDENTIAL	\$ 15.32	\$ 2.56	\$ 17.88
072-3410-031-0000	RESIDENTIAL	\$ 15.32	\$ 2.56	\$ 17.88
072-3410-032-0000	RESIDENTIAL	\$ 15.32	\$ 2.56	\$ 17.88
072-3410-033-0000	RESIDENTIAL	\$ 15.32	\$ 2.56	\$ 17.88
072-3410-034-0000	RESIDENTIAL	\$ 15.32	\$ 2.56	\$ 17.88
072-3410-035-0000	RESIDENTIAL	\$ 15.32	\$ 2.56	\$ 17.88
072-3410-036-0000	RESIDENTIAL	\$ 15.32	\$ 2.56	\$ 17.88
072-3410-037-0000	RESIDENTIAL	\$ 15.32	\$ 2.56	\$ 17.88
072-3410-038-0000	RESIDENTIAL	\$ 15.32	\$ 2.56	\$ 17.88
072-3410-039-0000	RESIDENTIAL	\$ 15.32	\$ 2.56	\$ 17.88
072-3410-040-0000	RESIDENTIAL	\$ 15.32	\$ 2.56	\$ 17.88
072-3410-041-0000	RESIDENTIAL	\$ 15.32	\$ 2.56	\$ 17.88
072-3410-042-0000	RESIDENTIAL	\$ 15.32	\$ 2.56	\$ 17.88
072-3410-043-0000	RESIDENTIAL	\$ 15.32	\$ 2.56	\$ 17.88
072-3410-044-0000	RESIDENTIAL	\$ 15.32	\$ 2.56	\$ 17.88
072-3410-045-0000	RESIDENTIAL	\$ 15.32	\$ 2.56	\$ 17.88
072-3410-046-0000	RESIDENTIAL	\$ 15.32	\$ 2.56	\$ 17.88
072-3410-047-0000	RESIDENTIAL	\$ 15.32	\$ 2.56	\$ 17.88
072-3410-048-0000	RESIDENTIAL	\$ 15.32	\$ 2.56	\$ 17.88
072-3410-049-0000	RESIDENTIAL	\$ 15.32	\$ 2.56	\$ 17.88
072-3410-050-0000	RESIDENTIAL	\$ 15.32	\$ 2.56	\$ 17.88
072-3410-051-0000	RESIDENTIAL	\$ 15.32	\$ 2.56	\$ 17.88
072-3410-052-0000	RESIDENTIAL	\$ 15.32	\$ 2.56	\$ 17.88
072-3410-053-0000	RESIDENTIAL	\$ 15.32	\$ 2.56	\$ 17.88
072-3410-054-0000	RESIDENTIAL	\$ 15.32	\$ 2.56	\$ 17.88
072-3410-055-0000	RESIDENTIAL	\$ 15.32	\$ 2.56	\$ 17.88
072-3410-056-0000	RESIDENTIAL	\$ 15.32	\$ 2.56	\$ 17.88
072-3410-057-0000	RESIDENTIAL	\$ 15.32	\$ 2.56	\$ 17.88
072-3410-058-0000	RESIDENTIAL	\$ 15.32	\$ 2.56	\$ 17.88
072-3410-059-0000	RESIDENTIAL	\$ 15.32	\$ 2.56	\$ 17.88
072-3410-060-0000	RESIDENTIAL	\$ 15.32	\$ 2.56	\$ 17.88
072-3410-061-0000	RESIDENTIAL	\$ 15.32	\$ 2.56	\$ 17.88
072-3410-062-0000	RESIDENTIAL	\$ 15.32	\$ 2.56	\$ 17.88
072-3410-063-0000	RESIDENTIAL	\$ 15.32	\$ 2.56	\$ 17.88
072-3420-001-0000	RESIDENTIAL	\$ 15.32	\$ 2.56	\$ 17.88

AGENDA ITEM 10.2

City of Rancho Cordova
Lighting District No. 2012-1
Fiscal Year 2019-20 Assessment Roll

ATTACHMENT 2

896

APN	District Classification	Street Light Charge	Safety Light Charge	Total Assessment
072-3420-002-0000	RESIDENTIAL	\$ 15.32	\$ 2.56	\$ 17.88
072-3420-003-0000	RESIDENTIAL	\$ 15.32	\$ 2.56	\$ 17.88
072-3420-004-0000	RESIDENTIAL	\$ 15.32	\$ 2.56	\$ 17.88
072-3420-005-0000	RESIDENTIAL	\$ 15.32	\$ 2.56	\$ 17.88
072-3420-006-0000	RESIDENTIAL	\$ 15.32	\$ 2.56	\$ 17.88
072-3420-007-0000	RESIDENTIAL	\$ 15.32	\$ 2.56	\$ 17.88
072-3420-008-0000	RESIDENTIAL	\$ 15.32	\$ 2.56	\$ 17.88
072-3420-009-0000	RESIDENTIAL	\$ 15.32	\$ 2.56	\$ 17.88
072-3420-010-0000	RESIDENTIAL	\$ 15.32	\$ 2.56	\$ 17.88
072-3420-011-0000	RESIDENTIAL	\$ 15.32	\$ 2.56	\$ 17.88
072-3420-012-0000	RESIDENTIAL	\$ 15.32	\$ 2.56	\$ 17.88
072-3420-013-0000	RESIDENTIAL	\$ 15.32	\$ 2.56	\$ 17.88
072-3420-014-0000	RESIDENTIAL	\$ 15.32	\$ 2.56	\$ 17.88
072-3420-015-0000	RESIDENTIAL	\$ 15.32	\$ 2.56	\$ 17.88
072-3420-016-0000	RESIDENTIAL	\$ 15.32	\$ 2.56	\$ 17.88
072-3420-017-0000	RESIDENTIAL	\$ 15.32	\$ 2.56	\$ 17.88
072-3420-018-0000	RESIDENTIAL	\$ 15.32	\$ 2.56	\$ 17.88
072-3420-019-0000	RESIDENTIAL	\$ 15.32	\$ 2.56	\$ 17.88
072-3420-020-0000	RESIDENTIAL	\$ 15.32	\$ 2.56	\$ 17.88
072-3420-021-0000	RESIDENTIAL	\$ 15.32	\$ 2.56	\$ 17.88
072-3420-022-0000	RESIDENTIAL	\$ 15.32	\$ 2.56	\$ 17.88
072-3420-023-0000	RESIDENTIAL	\$ 15.32	\$ 2.56	\$ 17.88
072-3420-024-0000	RESIDENTIAL	\$ 15.32	\$ 2.56	\$ 17.88
072-3420-025-0000	RESIDENTIAL	\$ 15.32	\$ 2.56	\$ 17.88
072-3420-026-0000	RESIDENTIAL	\$ 15.32	\$ 2.56	\$ 17.88
072-3420-027-0000	RESIDENTIAL	\$ 15.32	\$ 2.56	\$ 17.88
072-3420-028-0000	RESIDENTIAL	\$ 15.32	\$ 2.56	\$ 17.88
072-3420-029-0000	RESIDENTIAL	\$ 15.32	\$ 2.56	\$ 17.88
072-3420-030-0000	RESIDENTIAL	\$ 15.32	\$ 2.56	\$ 17.88
072-3420-031-0000	RESIDENTIAL	\$ 15.32	\$ 2.56	\$ 17.88
072-3420-032-0000	RESIDENTIAL	\$ 15.32	\$ 2.56	\$ 17.88
072-3420-033-0000	RESIDENTIAL	\$ 15.32	\$ 2.56	\$ 17.88
072-3420-034-0000	RESIDENTIAL	\$ 15.32	\$ 2.56	\$ 17.88
072-3420-035-0000	RESIDENTIAL	\$ 15.32	\$ 2.56	\$ 17.88
072-3420-036-0000	RESIDENTIAL	\$ 15.32	\$ 2.56	\$ 17.88
072-3420-037-0000	RESIDENTIAL	\$ 15.32	\$ 2.56	\$ 17.88
072-3420-038-0000	RESIDENTIAL	\$ 15.32	\$ 2.56	\$ 17.88
072-3420-039-0000	RESIDENTIAL	\$ 15.32	\$ 2.56	\$ 17.88
072-3420-040-0000	RESIDENTIAL	\$ 15.32	\$ 2.56	\$ 17.88
072-3420-041-0000	RESIDENTIAL	\$ 15.32	\$ 2.56	\$ 17.88
072-3420-042-0000	RESIDENTIAL	\$ 15.32	\$ 2.56	\$ 17.88
072-3420-043-0000	RESIDENTIAL	\$ 15.32	\$ 2.56	\$ 17.88
072-3420-044-0000	RESIDENTIAL	\$ 15.32	\$ 2.56	\$ 17.88
072-3420-045-0000	RESIDENTIAL	\$ 15.32	\$ 2.56	\$ 17.88

AGENDA ITEM 10.2

City of Rancho Cordova
Lighting District No. 2012-1
Fiscal Year 2019-20 Assessment Roll

ATTACHMENT 2

897

APN	District Classification	Street Light Charge	Safety Light Charge	Total Assessment
072-3420-046-0000	RESIDENTIAL	\$ 15.32	\$ 2.56	\$ 17.88
073-0010-010-0000	SAFETY LIGHTS ONLY	\$ 0.00	\$ 2.56	\$ 2.56
073-0010-011-0000	SAFETY LIGHTS ONLY	\$ 0.00	\$ 2.56	\$ 2.56
073-0010-012-0000	SAFETY LIGHTS ONLY	\$ 0.00	\$ 2.56	\$ 2.56
075-0033-001-0000	NONRES	\$ 100.76	\$ 2.56	\$ 103.32
075-0033-002-0000	SAFETY LIGHTS ONLY	\$ 0.00	\$ 2.56	\$ 2.56
075-0033-003-0000	NONRES	\$ 28.97	\$ 2.56	\$ 31.52
075-0033-005-0000	NONRES	\$ 129.98	\$ 2.56	\$ 132.54
075-0033-006-0000	NONRES	\$ 25.19	\$ 2.56	\$ 27.74
075-0033-007-0000	NONRES	\$ 27.21	\$ 2.56	\$ 29.76
075-0033-008-0000	NONRES	\$ 48.36	\$ 2.56	\$ 50.92
075-0033-009-0000	NONRES	\$ 27.71	\$ 2.56	\$ 30.26
075-0033-015-0000	SAFETY LIGHTS ONLY	\$ 0.00	\$ 2.56	\$ 2.56
075-0033-016-0000	NONRES	\$ 83.88	\$ 2.56	\$ 86.44
075-0033-017-0000	NONRES	\$ 23.93	\$ 2.56	\$ 26.48
075-0033-018-0000	NONRES	\$ 32.75	\$ 2.56	\$ 35.30
075-0051-023-0000	NONRES	\$ 16.88	\$ 2.56	\$ 19.44
075-0051-025-0000	NONRES	\$ 16.88	\$ 2.56	\$ 19.44
075-0051-028-0000	NONRES	\$ 18.89	\$ 2.56	\$ 21.44
075-0051-036-0000	NONRES	\$ 24.18	\$ 2.56	\$ 26.74
075-0051-037-0000	NONRES	\$ 20.66	\$ 2.56	\$ 23.22
075-0051-038-0000	NONRES	\$ 16.88	\$ 2.56	\$ 19.44
075-0051-039-0000	NONRES	\$ 15.37	\$ 2.56	\$ 17.92
075-0051-040-0000	NONRES	\$ 17.63	\$ 2.56	\$ 20.18
075-0051-041-0000	NONRES	\$ 16.88	\$ 2.56	\$ 19.44
075-0052-001-0000	NONRES	\$ 46.10	\$ 2.56	\$ 48.66
075-0052-005-0000	NONRES	\$ 12.85	\$ 2.56	\$ 15.40
075-0052-006-0000	NONRES	\$ 19.65	\$ 2.56	\$ 22.20
075-0052-007-0000	NONRES	\$ 18.14	\$ 2.56	\$ 20.70
075-0052-014-0000	NONRES	\$ 14.36	\$ 2.56	\$ 16.92
075-0052-015-0000	NONRES	\$ 9.82	\$ 2.56	\$ 12.38
075-0052-028-0000	NONRES	\$ 17.38	\$ 2.56	\$ 19.94
075-0052-029-0000	NONRES	\$ 17.38	\$ 2.56	\$ 19.94
075-0052-030-0000	NONRES	\$ 17.38	\$ 2.56	\$ 19.94
075-0052-031-0000	NONRES	\$ 16.88	\$ 2.56	\$ 19.44
075-0052-036-0000	NONRES	\$ 119.90	\$ 2.56	\$ 122.46
075-0052-038-0000	SAFETY LIGHTS ONLY	\$ 0.00	\$ 2.56	\$ 2.56
075-0052-039-0000	NONRES	\$ 15.11	\$ 2.56	\$ 17.66
075-0052-040-0000	NONRES	\$ 18.64	\$ 2.56	\$ 21.20
075-0052-041-0000	NONRES	\$ 18.64	\$ 2.56	\$ 21.20
075-0052-042-0000	NONRES	\$ 16.63	\$ 2.56	\$ 19.18
075-0052-043-0000	NONRES	\$ 16.37	\$ 2.56	\$ 18.92
075-0052-044-0000	NONRES	\$ 16.88	\$ 2.56	\$ 19.44
075-0052-045-0000	NONRES	\$ 16.88	\$ 2.56	\$ 19.44

AGENDA ITEM 10.2

City of Rancho Cordova
Lighting District No. 2012-1
Fiscal Year 2019-20 Assessment Roll

ATTACHMENT 2

898

APN	District Classification	Street Light Charge	Safety Light Charge	Total Assessment
075-0052-046-0000	NONRES	\$ 10.08	\$ 2.56	\$ 12.64
075-0052-047-0000	NONRES	\$ 21.16	\$ 2.56	\$ 23.72
075-0052-048-0000	NONRES	\$ 41.56	\$ 2.56	\$ 44.12
075-0052-049-0000	NONRES	\$ 29.47	\$ 2.56	\$ 32.02
075-0052-050-0000	NONRES	\$ 19.40	\$ 2.56	\$ 21.96
075-0053-001-0000	NONRES	\$ 46.10	\$ 2.56	\$ 48.66
075-0053-002-0000	NONRES	\$ 15.87	\$ 2.56	\$ 18.42
075-0053-003-0000	NONRES	\$ 16.37	\$ 2.56	\$ 18.92
075-0053-004-0000	NONRES	\$ 15.62	\$ 2.56	\$ 18.18
075-0053-005-0000	NONRES	\$ 15.62	\$ 2.56	\$ 18.18
075-0053-006-0000	NONRES	\$ 15.62	\$ 2.56	\$ 18.18
075-0053-007-0000	NONRES	\$ 49.37	\$ 2.56	\$ 51.92
075-0053-008-0000	NONRES	\$ 16.12	\$ 2.56	\$ 18.68
075-0053-009-0000	NONRES	\$ 39.30	\$ 2.56	\$ 41.86
075-0053-010-0000	SAFETY LIGHTS ONLY	\$ 0.00	\$ 2.56	\$ 2.56
075-0053-011-0000	SAFETY LIGHTS ONLY	\$ 0.00	\$ 2.56	\$ 2.56
075-0053-012-0000	SAFETY LIGHTS ONLY	\$ 0.00	\$ 2.56	\$ 2.56
075-0053-013-0000	SAFETY LIGHTS ONLY	\$ 0.00	\$ 2.56	\$ 2.56
075-0053-014-0000	SAFETY LIGHTS ONLY	\$ 0.00	\$ 2.56	\$ 2.56
075-0053-015-0000	SAFETY LIGHTS ONLY	\$ 0.00	\$ 2.56	\$ 2.56
075-0053-016-0000	SAFETY LIGHTS ONLY	\$ 0.00	\$ 2.56	\$ 2.56
075-0053-017-0000	SAFETY LIGHTS ONLY	\$ 0.00	\$ 2.56	\$ 2.56
075-0053-018-0000	NONRES	\$ 43.83	\$ 2.56	\$ 46.38
075-0053-019-0000	NONRES	\$ 27.46	\$ 2.56	\$ 30.02
075-0053-020-0000	NONRES	\$ 15.62	\$ 2.56	\$ 18.18
075-0053-021-0000	NONRES	\$ 15.87	\$ 2.56	\$ 18.42
075-0053-022-0000	NONRES	\$ 15.11	\$ 2.56	\$ 17.66
075-0054-001-0000	NONRES	\$ 84.39	\$ 2.56	\$ 86.94
075-0054-004-0000	NONRES	\$ 16.37	\$ 2.56	\$ 18.92
075-0054-005-0000	SAFETY LIGHTS ONLY	\$ 0.00	\$ 2.56	\$ 2.56
075-0054-006-0000	SAFETY LIGHTS ONLY	\$ 0.00	\$ 2.56	\$ 2.56
075-0054-008-0000	SAFETY LIGHTS ONLY	\$ 0.00	\$ 2.56	\$ 2.56
075-0054-009-0000	SAFETY LIGHTS ONLY	\$ 0.00	\$ 2.56	\$ 2.56
075-0054-010-0000	SAFETY LIGHTS ONLY	\$ 0.00	\$ 2.56	\$ 2.56
075-0054-011-0000	NONRES	\$ 37.28	\$ 2.56	\$ 39.84
075-0054-016-0000	NONRES	\$ 15.11	\$ 2.56	\$ 17.66
075-0054-017-0000	NONRES	\$ 17.38	\$ 2.56	\$ 19.94
075-0054-018-0000	SAFETY LIGHTS ONLY	\$ 0.00	\$ 2.56	\$ 2.56
075-0111-019-0000	NONRES	\$ 56.68	\$ 2.56	\$ 59.24
075-0111-020-0000	NONRES	\$ 65.24	\$ 2.56	\$ 67.80
075-0111-021-0000	NONRES	\$ 138.80	\$ 2.56	\$ 141.36
075-0112-004-0000	NONRES	\$ 3.02	\$ 2.56	\$ 5.58
075-0112-009-0000	NONRES	\$ 36.53	\$ 2.56	\$ 39.08
075-0112-010-0000	NONRES	\$ 153.91	\$ 2.56	\$ 156.46

AGENDA ITEM 10.2

City of Rancho Cordova
Lighting District No. 2012-1
Fiscal Year 2019-20 Assessment Roll

ATTACHMENT 2

899

APN	District Classification	Street Light Charge	Safety Light Charge	Total Assessment
075-0112-011-0000	NONRES	\$ 114.61	\$ 2.56	\$ 117.16
075-0121-003-0000	NONRES	\$ 75.57	\$ 2.56	\$ 78.12
075-0121-004-0000	SAFETY LIGHTS ONLY	\$ 0.00	\$ 2.56	\$ 2.56
075-0121-005-0000	SAFETY LIGHTS ONLY	\$ 0.00	\$ 2.56	\$ 2.56
075-0122-001-0000	NONRES	\$ 71.29	\$ 2.56	\$ 73.84
075-0122-004-0000	NONRES	\$ 94.71	\$ 2.56	\$ 97.26
075-0122-005-0000	SAFETY LIGHTS ONLY	\$ 0.00	\$ 2.56	\$ 2.56
075-0151-002-0000	SAFETY LIGHTS ONLY	\$ 0.00	\$ 2.56	\$ 2.56
075-0151-003-0000	SAFETY LIGHTS ONLY	\$ 0.00	\$ 2.56	\$ 2.56
075-0151-004-0000	SAFETY LIGHTS ONLY	\$ 0.00	\$ 2.56	\$ 2.56
075-0151-005-0000	SAFETY LIGHTS ONLY	\$ 0.00	\$ 2.56	\$ 2.56
075-0151-006-0000	SAFETY LIGHTS ONLY	\$ 0.00	\$ 2.56	\$ 2.56
075-0151-007-0000	SAFETY LIGHTS ONLY	\$ 0.00	\$ 2.56	\$ 2.56
075-0151-008-0000	SAFETY LIGHTS ONLY	\$ 0.00	\$ 2.56	\$ 2.56
075-0151-009-0000	SAFETY LIGHTS ONLY	\$ 0.00	\$ 2.56	\$ 2.56
075-0151-010-0000	SAFETY LIGHTS ONLY	\$ 0.00	\$ 2.56	\$ 2.56
075-0151-011-0000	SAFETY LIGHTS ONLY	\$ 0.00	\$ 2.56	\$ 2.56
075-0151-013-0000	SAFETY LIGHTS ONLY	\$ 0.00	\$ 2.56	\$ 2.56
075-0151-014-0000	SAFETY LIGHTS ONLY	\$ 0.00	\$ 2.56	\$ 2.56
075-0151-015-0000	SAFETY LIGHTS ONLY	\$ 0.00	\$ 2.56	\$ 2.56
075-0151-016-0000	SAFETY LIGHTS ONLY	\$ 0.00	\$ 2.56	\$ 2.56
075-0151-017-0000	SAFETY LIGHTS ONLY	\$ 0.00	\$ 2.56	\$ 2.56
075-0151-018-0000	SAFETY LIGHTS ONLY	\$ 0.00	\$ 2.56	\$ 2.56
075-0151-019-0000	SAFETY LIGHTS ONLY	\$ 0.00	\$ 2.56	\$ 2.56
075-0151-020-0000	SAFETY LIGHTS ONLY	\$ 0.00	\$ 2.56	\$ 2.56
075-0151-021-0000	SAFETY LIGHTS ONLY	\$ 0.00	\$ 2.56	\$ 2.56
075-0151-022-0000	SAFETY LIGHTS ONLY	\$ 0.00	\$ 2.56	\$ 2.56
075-0151-023-0000	SAFETY LIGHTS ONLY	\$ 0.00	\$ 2.56	\$ 2.56
075-0151-024-0000	SAFETY LIGHTS ONLY	\$ 0.00	\$ 2.56	\$ 2.56
075-0151-025-0000	SAFETY LIGHTS ONLY	\$ 0.00	\$ 2.56	\$ 2.56
075-0151-026-0000	SAFETY LIGHTS ONLY	\$ 0.00	\$ 2.56	\$ 2.56
075-0151-027-0000	SAFETY LIGHTS ONLY	\$ 0.00	\$ 2.56	\$ 2.56
075-0151-028-0000	SAFETY LIGHTS ONLY	\$ 0.00	\$ 2.56	\$ 2.56
075-0151-029-0000	SAFETY LIGHTS ONLY	\$ 0.00	\$ 2.56	\$ 2.56
075-0151-030-0000	SAFETY LIGHTS ONLY	\$ 0.00	\$ 2.56	\$ 2.56
075-0151-031-0000	SAFETY LIGHTS ONLY	\$ 0.00	\$ 2.56	\$ 2.56
075-0151-032-0000	SAFETY LIGHTS ONLY	\$ 0.00	\$ 2.56	\$ 2.56
075-0151-034-0000	NONRES	\$ 57.69	\$ 2.56	\$ 60.24
075-0152-001-0000	SAFETY LIGHTS ONLY	\$ 0.00	\$ 2.56	\$ 2.56
075-0152-002-0000	SAFETY LIGHTS ONLY	\$ 0.00	\$ 2.56	\$ 2.56
075-0152-003-0000	SAFETY LIGHTS ONLY	\$ 0.00	\$ 2.56	\$ 2.56
075-0152-005-0000	SAFETY LIGHTS ONLY	\$ 0.00	\$ 2.56	\$ 2.56
075-0152-006-0000	SAFETY LIGHTS ONLY	\$ 0.00	\$ 2.56	\$ 2.56
075-0152-007-0000	SAFETY LIGHTS ONLY	\$ 0.00	\$ 2.56	\$ 2.56

AGENDA ITEM 10.2

City of Rancho Cordova
Lighting District No. 2012-1
Fiscal Year 2019-20 Assessment Roll

ATTACHMENT 2

900

APN	District Classification	Street Light Charge	Safety Light Charge	Total Assessment
075-0152-008-0000	SAFETY LIGHTS ONLY	\$ 0.00	\$ 2.56	\$ 2.56
075-0152-011-0000	SAFETY LIGHTS ONLY	\$ 0.00	\$ 2.56	\$ 2.56
075-0152-012-0000	SAFETY LIGHTS ONLY	\$ 0.00	\$ 2.56	\$ 2.56
075-0152-014-0000	SAFETY LIGHTS ONLY	\$ 0.00	\$ 2.56	\$ 2.56
075-0153-004-0000	SAFETY LIGHTS ONLY	\$ 0.00	\$ 2.56	\$ 2.56
075-0153-005-0000	NONRES	\$ 63.23	\$ 2.56	\$ 65.78
075-0154-004-0000	NONRES	\$ 20.66	\$ 2.56	\$ 23.22
075-0154-005-0000	NONRES	\$ 20.66	\$ 2.56	\$ 23.22
075-0154-006-0000	NONRES	\$ 20.66	\$ 2.56	\$ 23.22
075-0154-007-0000	NONRES	\$ 21.16	\$ 2.56	\$ 23.72
075-0155-001-0000	SAFETY LIGHTS ONLY	\$ 0.00	\$ 2.56	\$ 2.56
075-0155-005-0000	SAFETY LIGHTS ONLY	\$ 0.00	\$ 2.56	\$ 2.56
075-0191-001-0000	SAFETY LIGHTS ONLY	\$ 0.00	\$ 2.56	\$ 2.56
075-0191-002-0000	SAFETY LIGHTS ONLY	\$ 0.00	\$ 2.56	\$ 2.56
075-0191-003-0000	SAFETY LIGHTS ONLY	\$ 0.00	\$ 2.56	\$ 2.56
075-0191-004-0000	SAFETY LIGHTS ONLY	\$ 0.00	\$ 2.56	\$ 2.56
075-0191-005-0000	SAFETY LIGHTS ONLY	\$ 0.00	\$ 2.56	\$ 2.56
075-0191-006-0000	SAFETY LIGHTS ONLY	\$ 0.00	\$ 2.56	\$ 2.56
075-0191-007-0000	SAFETY LIGHTS ONLY	\$ 0.00	\$ 2.56	\$ 2.56
075-0191-008-0000	SAFETY LIGHTS ONLY	\$ 0.00	\$ 2.56	\$ 2.56
075-0191-009-0000	SAFETY LIGHTS ONLY	\$ 0.00	\$ 2.56	\$ 2.56
075-0191-010-0000	SAFETY LIGHTS ONLY	\$ 0.00	\$ 2.56	\$ 2.56
075-0191-011-0000	SAFETY LIGHTS ONLY	\$ 0.00	\$ 2.56	\$ 2.56
075-0191-012-0000	SAFETY LIGHTS ONLY	\$ 0.00	\$ 2.56	\$ 2.56
075-0191-013-0000	SAFETY LIGHTS ONLY	\$ 0.00	\$ 2.56	\$ 2.56
075-0192-001-0000	SAFETY LIGHTS ONLY	\$ 0.00	\$ 2.56	\$ 2.56
075-0192-004-0000	SAFETY LIGHTS ONLY	\$ 0.00	\$ 2.56	\$ 2.56
075-0192-005-0000	SAFETY LIGHTS ONLY	\$ 0.00	\$ 2.56	\$ 2.56
075-0192-006-0000	SAFETY LIGHTS ONLY	\$ 0.00	\$ 2.56	\$ 2.56
075-0192-007-0000	SAFETY LIGHTS ONLY	\$ 0.00	\$ 2.56	\$ 2.56
075-0192-008-0000	SAFETY LIGHTS ONLY	\$ 0.00	\$ 2.56	\$ 2.56
075-0192-009-0000	SAFETY LIGHTS ONLY	\$ 0.00	\$ 2.56	\$ 2.56
075-0192-010-0000	SAFETY LIGHTS ONLY	\$ 0.00	\$ 2.56	\$ 2.56
075-0192-012-0000	SAFETY LIGHTS ONLY	\$ 0.00	\$ 2.56	\$ 2.56
075-0192-014-0000	SAFETY LIGHTS ONLY	\$ 0.00	\$ 2.56	\$ 2.56
075-0193-001-0000	SAFETY LIGHTS ONLY	\$ 0.00	\$ 2.56	\$ 2.56
075-0193-002-0000	SAFETY LIGHTS ONLY	\$ 0.00	\$ 2.56	\$ 2.56
075-0193-003-0000	SAFETY LIGHTS ONLY	\$ 0.00	\$ 2.56	\$ 2.56
075-0193-005-0000	SAFETY LIGHTS ONLY	\$ 0.00	\$ 2.56	\$ 2.56
075-0193-006-0000	SAFETY LIGHTS ONLY	\$ 0.00	\$ 2.56	\$ 2.56
075-0194-001-0000	SAFETY LIGHTS ONLY	\$ 0.00	\$ 2.56	\$ 2.56
075-0194-002-0000	SAFETY LIGHTS ONLY	\$ 0.00	\$ 2.56	\$ 2.56
075-0194-003-0000	SAFETY LIGHTS ONLY	\$ 0.00	\$ 2.56	\$ 2.56
075-0194-004-0000	SAFETY LIGHTS ONLY	\$ 0.00	\$ 2.56	\$ 2.56

AGENDA ITEM 10.2

City of Rancho Cordova
Lighting District No. 2012-1
Fiscal Year 2019-20 Assessment Roll

ATTACHMENT 2

901

APN	District Classification	Street Light Charge	Safety Light Charge	Total Assessment
075-0201-001-0000	SAFETY LIGHTS ONLY	\$ 0.00	\$ 2.56	\$ 2.56
075-0201-002-0000	SAFETY LIGHTS ONLY	\$ 0.00	\$ 2.56	\$ 2.56
075-0201-005-0000	SAFETY LIGHTS ONLY	\$ 0.00	\$ 2.56	\$ 2.56
075-0201-006-0000	SAFETY LIGHTS ONLY	\$ 0.00	\$ 2.56	\$ 2.56
075-0201-007-0000	SAFETY LIGHTS ONLY	\$ 0.00	\$ 2.56	\$ 2.56
075-0201-008-0000	SAFETY LIGHTS ONLY	\$ 0.00	\$ 2.56	\$ 2.56
075-0201-009-0000	SAFETY LIGHTS ONLY	\$ 0.00	\$ 2.56	\$ 2.56
075-0201-011-0000	SAFETY LIGHTS ONLY	\$ 0.00	\$ 2.56	\$ 2.56
075-0201-012-0000	SAFETY LIGHTS ONLY	\$ 0.00	\$ 2.56	\$ 2.56
075-0201-013-0000	SAFETY LIGHTS ONLY	\$ 0.00	\$ 2.56	\$ 2.56
075-0202-001-0000	SAFETY LIGHTS ONLY	\$ 0.00	\$ 2.56	\$ 2.56
075-0202-002-0000	SAFETY LIGHTS ONLY	\$ 0.00	\$ 2.56	\$ 2.56
075-0203-001-0000	SAFETY LIGHTS ONLY	\$ 0.00	\$ 2.56	\$ 2.56
075-0204-001-0000	SAFETY LIGHTS ONLY	\$ 0.00	\$ 2.56	\$ 2.56
075-0205-001-0000	SAFETY LIGHTS ONLY	\$ 0.00	\$ 2.56	\$ 2.56
075-0205-002-0000	SAFETY LIGHTS ONLY	\$ 0.00	\$ 2.56	\$ 2.56
075-0205-003-0000	SAFETY LIGHTS ONLY	\$ 0.00	\$ 2.56	\$ 2.56
075-0205-004-0000	SAFETY LIGHTS ONLY	\$ 0.00	\$ 2.56	\$ 2.56
075-0205-005-0000	SAFETY LIGHTS ONLY	\$ 0.00	\$ 2.56	\$ 2.56
075-0205-006-0000	SAFETY LIGHTS ONLY	\$ 0.00	\$ 2.56	\$ 2.56
075-0205-007-0000	SAFETY LIGHTS ONLY	\$ 0.00	\$ 2.56	\$ 2.56
075-0205-008-0000	SAFETY LIGHTS ONLY	\$ 0.00	\$ 2.56	\$ 2.56
075-0205-009-0000	SAFETY LIGHTS ONLY	\$ 0.00	\$ 2.56	\$ 2.56
075-0205-010-0000	SAFETY LIGHTS ONLY	\$ 0.00	\$ 2.56	\$ 2.56
075-0205-011-0000	SAFETY LIGHTS ONLY	\$ 0.00	\$ 2.56	\$ 2.56
075-0206-001-0000	SAFETY LIGHTS ONLY	\$ 0.00	\$ 2.56	\$ 2.56
075-0241-001-0000	SAFETY LIGHTS ONLY	\$ 0.00	\$ 2.56	\$ 2.56
075-0241-002-0000	SAFETY LIGHTS ONLY	\$ 0.00	\$ 2.56	\$ 2.56
075-0241-003-0000	SAFETY LIGHTS ONLY	\$ 0.00	\$ 2.56	\$ 2.56
075-0241-004-0000	SAFETY LIGHTS ONLY	\$ 0.00	\$ 2.56	\$ 2.56
075-0241-005-0000	SAFETY LIGHTS ONLY	\$ 0.00	\$ 2.56	\$ 2.56
075-0241-006-0000	SAFETY LIGHTS ONLY	\$ 0.00	\$ 2.56	\$ 2.56
075-0241-007-0000	SAFETY LIGHTS ONLY	\$ 0.00	\$ 2.56	\$ 2.56
075-0241-008-0000	SAFETY LIGHTS ONLY	\$ 0.00	\$ 2.56	\$ 2.56
075-0241-009-0000	SAFETY LIGHTS ONLY	\$ 0.00	\$ 2.56	\$ 2.56
075-0242-003-0000	SAFETY LIGHTS ONLY	\$ 0.00	\$ 2.56	\$ 2.56
075-0242-004-0000	SAFETY LIGHTS ONLY	\$ 0.00	\$ 2.56	\$ 2.56
075-0242-005-0000	SAFETY LIGHTS ONLY	\$ 0.00	\$ 2.56	\$ 2.56
075-0242-006-0000	SAFETY LIGHTS ONLY	\$ 0.00	\$ 2.56	\$ 2.56
075-0242-007-0000	SAFETY LIGHTS ONLY	\$ 0.00	\$ 2.56	\$ 2.56
075-0242-008-0000	SAFETY LIGHTS ONLY	\$ 0.00	\$ 2.56	\$ 2.56
075-0242-009-0000	SAFETY LIGHTS ONLY	\$ 0.00	\$ 2.56	\$ 2.56
075-0242-010-0000	SAFETY LIGHTS ONLY	\$ 0.00	\$ 2.56	\$ 2.56
075-0242-011-0000	SAFETY LIGHTS ONLY	\$ 0.00	\$ 2.56	\$ 2.56

AGENDA ITEM 10.2

City of Rancho Cordova
Lighting District No. 2012-1
Fiscal Year 2019-20 Assessment Roll

ATTACHMENT 2

902

APN	District Classification	Street Light Charge	Safety Light Charge	Total Assessment
075-0243-001-0000	SAFETY LIGHTS ONLY	\$ 0.00	\$ 2.56	\$ 2.56
075-0243-002-0000	SAFETY LIGHTS ONLY	\$ 0.00	\$ 2.56	\$ 2.56
075-0243-003-0000	SAFETY LIGHTS ONLY	\$ 0.00	\$ 2.56	\$ 2.56
075-0243-004-0000	SAFETY LIGHTS ONLY	\$ 0.00	\$ 2.56	\$ 2.56
075-0243-005-0000	SAFETY LIGHTS ONLY	\$ 0.00	\$ 2.56	\$ 2.56
075-0243-008-0000	SAFETY LIGHTS ONLY	\$ 0.00	\$ 2.56	\$ 2.56
075-0243-009-0000	SAFETY LIGHTS ONLY	\$ 0.00	\$ 2.56	\$ 2.56
075-0243-010-0000	SAFETY LIGHTS ONLY	\$ 0.00	\$ 2.56	\$ 2.56
075-0243-011-0000	SAFETY LIGHTS ONLY	\$ 0.00	\$ 2.56	\$ 2.56
075-0243-012-0000	SAFETY LIGHTS ONLY	\$ 0.00	\$ 2.56	\$ 2.56
075-0244-001-0000	SAFETY LIGHTS ONLY	\$ 0.00	\$ 2.56	\$ 2.56
075-0244-002-0000	SAFETY LIGHTS ONLY	\$ 0.00	\$ 2.56	\$ 2.56
075-0244-003-0000	SAFETY LIGHTS ONLY	\$ 0.00	\$ 2.56	\$ 2.56
075-0244-004-0000	SAFETY LIGHTS ONLY	\$ 0.00	\$ 2.56	\$ 2.56
075-0244-005-0000	SAFETY LIGHTS ONLY	\$ 0.00	\$ 2.56	\$ 2.56
075-0244-006-0000	SAFETY LIGHTS ONLY	\$ 0.00	\$ 2.56	\$ 2.56
075-0244-007-0000	SAFETY LIGHTS ONLY	\$ 0.00	\$ 2.56	\$ 2.56
075-0244-008-0000	SAFETY LIGHTS ONLY	\$ 0.00	\$ 2.56	\$ 2.56
075-0244-009-0000	SAFETY LIGHTS ONLY	\$ 0.00	\$ 2.56	\$ 2.56
075-0244-010-0000	SAFETY LIGHTS ONLY	\$ 0.00	\$ 2.56	\$ 2.56
075-0244-011-0000	SAFETY LIGHTS ONLY	\$ 0.00	\$ 2.56	\$ 2.56
075-0291-001-0000	SAFETY LIGHTS ONLY	\$ 0.00	\$ 2.56	\$ 2.56
075-0291-002-0000	SAFETY LIGHTS ONLY	\$ 0.00	\$ 2.56	\$ 2.56
075-0291-003-0000	SAFETY LIGHTS ONLY	\$ 0.00	\$ 2.56	\$ 2.56
075-0291-004-0000	SAFETY LIGHTS ONLY	\$ 0.00	\$ 2.56	\$ 2.56
075-0291-005-0000	SAFETY LIGHTS ONLY	\$ 0.00	\$ 2.56	\$ 2.56
075-0291-006-0000	SAFETY LIGHTS ONLY	\$ 0.00	\$ 2.56	\$ 2.56
075-0291-007-0000	SAFETY LIGHTS ONLY	\$ 0.00	\$ 2.56	\$ 2.56
075-0291-008-0000	SAFETY LIGHTS ONLY	\$ 0.00	\$ 2.56	\$ 2.56
075-0291-009-0000	SAFETY LIGHTS ONLY	\$ 0.00	\$ 2.56	\$ 2.56
075-0291-010-0000	SAFETY LIGHTS ONLY	\$ 0.00	\$ 2.56	\$ 2.56
075-0291-011-0000	SAFETY LIGHTS ONLY	\$ 0.00	\$ 2.56	\$ 2.56
075-0291-012-0000	SAFETY LIGHTS ONLY	\$ 0.00	\$ 2.56	\$ 2.56
075-0291-013-0000	SAFETY LIGHTS ONLY	\$ 0.00	\$ 2.56	\$ 2.56
075-0291-014-0000	SAFETY LIGHTS ONLY	\$ 0.00	\$ 2.56	\$ 2.56
075-0291-015-0000	SAFETY LIGHTS ONLY	\$ 0.00	\$ 2.56	\$ 2.56
075-0291-016-0000	SAFETY LIGHTS ONLY	\$ 0.00	\$ 2.56	\$ 2.56
075-0291-017-0000	SAFETY LIGHTS ONLY	\$ 0.00	\$ 2.56	\$ 2.56
075-0291-018-0000	SAFETY LIGHTS ONLY	\$ 0.00	\$ 2.56	\$ 2.56
075-0291-019-0000	SAFETY LIGHTS ONLY	\$ 0.00	\$ 2.56	\$ 2.56
075-0291-020-0000	SAFETY LIGHTS ONLY	\$ 0.00	\$ 2.56	\$ 2.56
075-0292-001-0000	SAFETY LIGHTS ONLY	\$ 0.00	\$ 2.56	\$ 2.56
075-0292-002-0000	SAFETY LIGHTS ONLY	\$ 0.00	\$ 2.56	\$ 2.56
075-0292-003-0000	SAFETY LIGHTS ONLY	\$ 0.00	\$ 2.56	\$ 2.56

AGENDA ITEM 10.2

City of Rancho Cordova
Lighting District No. 2012-1
Fiscal Year 2019-20 Assessment Roll

ATTACHMENT 2

903

APN	District Classification	Street Light Charge	Safety Light Charge	Total Assessment
075-0292-004-0000	SAFETY LIGHTS ONLY	\$ 0.00	\$ 2.56	\$ 2.56
075-0292-005-0000	SAFETY LIGHTS ONLY	\$ 0.00	\$ 2.56	\$ 2.56
075-0292-006-0000	SAFETY LIGHTS ONLY	\$ 0.00	\$ 2.56	\$ 2.56
075-0292-007-0000	SAFETY LIGHTS ONLY	\$ 0.00	\$ 2.56	\$ 2.56
075-0292-008-0000	SAFETY LIGHTS ONLY	\$ 0.00	\$ 2.56	\$ 2.56
075-0292-009-0000	SAFETY LIGHTS ONLY	\$ 0.00	\$ 2.56	\$ 2.56
075-0292-010-0000	SAFETY LIGHTS ONLY	\$ 0.00	\$ 2.56	\$ 2.56
075-0292-011-0000	SAFETY LIGHTS ONLY	\$ 0.00	\$ 2.56	\$ 2.56
075-0292-012-0000	SAFETY LIGHTS ONLY	\$ 0.00	\$ 2.56	\$ 2.56
075-0292-013-0000	SAFETY LIGHTS ONLY	\$ 0.00	\$ 2.56	\$ 2.56
075-0311-001-0000	SAFETY LIGHTS ONLY	\$ 0.00	\$ 2.56	\$ 2.56
075-0311-002-0000	RESIDENTIAL	\$ 15.32	\$ 2.56	\$ 17.88
075-0311-003-0000	NONRES	\$ 44.08	\$ 2.56	\$ 46.64
075-0311-004-0000	SAFETY LIGHTS ONLY	\$ 0.00	\$ 2.56	\$ 2.56
075-0311-005-0000	SAFETY LIGHTS ONLY	\$ 0.00	\$ 2.56	\$ 2.56
075-0311-006-0000	SAFETY LIGHTS ONLY	\$ 0.00	\$ 2.56	\$ 2.56
075-0311-007-0000	SAFETY LIGHTS ONLY	\$ 0.00	\$ 2.56	\$ 2.56
075-0311-008-0000	SAFETY LIGHTS ONLY	\$ 0.00	\$ 2.56	\$ 2.56
075-0311-009-0000	SAFETY LIGHTS ONLY	\$ 0.00	\$ 2.56	\$ 2.56
075-0311-010-0000	SAFETY LIGHTS ONLY	\$ 0.00	\$ 2.56	\$ 2.56
075-0311-011-0000	SAFETY LIGHTS ONLY	\$ 0.00	\$ 2.56	\$ 2.56
075-0311-012-0000	SAFETY LIGHTS ONLY	\$ 0.00	\$ 2.56	\$ 2.56
075-0311-013-0000	SAFETY LIGHTS ONLY	\$ 0.00	\$ 2.56	\$ 2.56
075-0312-001-0000	SAFETY LIGHTS ONLY	\$ 0.00	\$ 2.56	\$ 2.56
075-0312-002-0000	SAFETY LIGHTS ONLY	\$ 0.00	\$ 2.56	\$ 2.56
075-0312-003-0000	SAFETY LIGHTS ONLY	\$ 0.00	\$ 2.56	\$ 2.56
075-0312-004-0000	SAFETY LIGHTS ONLY	\$ 0.00	\$ 2.56	\$ 2.56
075-0312-005-0000	SAFETY LIGHTS ONLY	\$ 0.00	\$ 2.56	\$ 2.56
075-0312-006-0000	SAFETY LIGHTS ONLY	\$ 0.00	\$ 2.56	\$ 2.56
075-0312-007-0000	SAFETY LIGHTS ONLY	\$ 0.00	\$ 2.56	\$ 2.56
075-0312-008-0000	SAFETY LIGHTS ONLY	\$ 0.00	\$ 2.56	\$ 2.56
075-0312-009-0000	SAFETY LIGHTS ONLY	\$ 0.00	\$ 2.56	\$ 2.56
075-0312-010-0000	SAFETY LIGHTS ONLY	\$ 0.00	\$ 2.56	\$ 2.56
075-0312-011-0000	SAFETY LIGHTS ONLY	\$ 0.00	\$ 2.56	\$ 2.56
075-0312-012-0000	SAFETY LIGHTS ONLY	\$ 0.00	\$ 2.56	\$ 2.56
075-0312-013-0000	RESIDENTIAL	\$ 15.32	\$ 2.56	\$ 17.88
075-0312-014-0000	RESIDENTIAL	\$ 15.32	\$ 2.56	\$ 17.88
075-0312-015-0000	NONRES	\$ 54.41	\$ 2.56	\$ 56.96
075-0312-016-0000	NONRES	\$ 16.88	\$ 2.56	\$ 19.44
075-0312-017-0000	NONRES	\$ 16.88	\$ 2.56	\$ 19.44
075-0312-018-0000	NONRES	\$ 16.88	\$ 2.56	\$ 19.44
075-0312-019-0000	NONRES	\$ 16.88	\$ 2.56	\$ 19.44
075-0313-001-0000	NONRES	\$ 114.61	\$ 2.56	\$ 117.16
075-0341-001-0000	SAFETY LIGHTS ONLY	\$ 0.00	\$ 2.56	\$ 2.56

AGENDA ITEM 10.2

City of Rancho Cordova
Lighting District No. 2012-1
Fiscal Year 2019-20 Assessment Roll

ATTACHMENT 2

904

APN	District Classification	Street Light Charge	Safety Light Charge	Total Assessment
075-0341-002-0000	SAFETY LIGHTS ONLY	\$ 0.00	\$ 2.56	\$ 2.56
075-0341-003-0000	SAFETY LIGHTS ONLY	\$ 0.00	\$ 2.56	\$ 2.56
075-0341-004-0000	SAFETY LIGHTS ONLY	\$ 0.00	\$ 2.56	\$ 2.56
075-0341-005-0000	SAFETY LIGHTS ONLY	\$ 0.00	\$ 2.56	\$ 2.56
075-0341-006-0000	SAFETY LIGHTS ONLY	\$ 0.00	\$ 2.56	\$ 2.56
075-0341-007-0000	SAFETY LIGHTS ONLY	\$ 0.00	\$ 2.56	\$ 2.56
075-0341-008-0000	SAFETY LIGHTS ONLY	\$ 0.00	\$ 2.56	\$ 2.56
075-0341-009-0000	SAFETY LIGHTS ONLY	\$ 0.00	\$ 2.56	\$ 2.56
075-0341-010-0000	SAFETY LIGHTS ONLY	\$ 0.00	\$ 2.56	\$ 2.56
075-0341-011-0000	SAFETY LIGHTS ONLY	\$ 0.00	\$ 2.56	\$ 2.56
075-0342-001-0000	SAFETY LIGHTS ONLY	\$ 0.00	\$ 2.56	\$ 2.56
075-0342-002-0000	SAFETY LIGHTS ONLY	\$ 0.00	\$ 2.56	\$ 2.56
075-0342-003-0000	SAFETY LIGHTS ONLY	\$ 0.00	\$ 2.56	\$ 2.56
075-0342-004-0000	SAFETY LIGHTS ONLY	\$ 0.00	\$ 2.56	\$ 2.56
075-0342-005-0000	SAFETY LIGHTS ONLY	\$ 0.00	\$ 2.56	\$ 2.56
075-0342-006-0000	SAFETY LIGHTS ONLY	\$ 0.00	\$ 2.56	\$ 2.56
075-0342-007-0000	SAFETY LIGHTS ONLY	\$ 0.00	\$ 2.56	\$ 2.56
075-0342-008-0000	SAFETY LIGHTS ONLY	\$ 0.00	\$ 2.56	\$ 2.56
075-0342-009-0000	SAFETY LIGHTS ONLY	\$ 0.00	\$ 2.56	\$ 2.56
075-0342-010-0000	SAFETY LIGHTS ONLY	\$ 0.00	\$ 2.56	\$ 2.56
075-0342-011-0000	SAFETY LIGHTS ONLY	\$ 0.00	\$ 2.56	\$ 2.56
075-0342-012-0000	SAFETY LIGHTS ONLY	\$ 0.00	\$ 2.56	\$ 2.56
075-0342-013-0000	SAFETY LIGHTS ONLY	\$ 0.00	\$ 2.56	\$ 2.56
075-0342-014-0000	SAFETY LIGHTS ONLY	\$ 0.00	\$ 2.56	\$ 2.56
075-0342-015-0000	SAFETY LIGHTS ONLY	\$ 0.00	\$ 2.56	\$ 2.56
075-0343-001-0000	SAFETY LIGHTS ONLY	\$ 0.00	\$ 2.56	\$ 2.56
075-0343-002-0000	SAFETY LIGHTS ONLY	\$ 0.00	\$ 2.56	\$ 2.56
075-0343-003-0000	SAFETY LIGHTS ONLY	\$ 0.00	\$ 2.56	\$ 2.56
075-0343-004-0000	SAFETY LIGHTS ONLY	\$ 0.00	\$ 2.56	\$ 2.56
075-0343-005-0000	SAFETY LIGHTS ONLY	\$ 0.00	\$ 2.56	\$ 2.56
075-0343-006-0000	SAFETY LIGHTS ONLY	\$ 0.00	\$ 2.56	\$ 2.56
075-0343-007-0000	SAFETY LIGHTS ONLY	\$ 0.00	\$ 2.56	\$ 2.56
075-0343-008-0000	SAFETY LIGHTS ONLY	\$ 0.00	\$ 2.56	\$ 2.56
075-0343-009-0000	SAFETY LIGHTS ONLY	\$ 0.00	\$ 2.56	\$ 2.56
075-0343-010-0000	SAFETY LIGHTS ONLY	\$ 0.00	\$ 2.56	\$ 2.56
075-0343-011-0000	SAFETY LIGHTS ONLY	\$ 0.00	\$ 2.56	\$ 2.56
075-0343-012-0000	SAFETY LIGHTS ONLY	\$ 0.00	\$ 2.56	\$ 2.56
075-0390-001-0000	SAFETY LIGHTS ONLY	\$ 0.00	\$ 2.56	\$ 2.56
075-0390-002-0000	SAFETY LIGHTS ONLY	\$ 0.00	\$ 2.56	\$ 2.56
075-0390-003-0000	SAFETY LIGHTS ONLY	\$ 0.00	\$ 2.56	\$ 2.56
075-0390-004-0000	SAFETY LIGHTS ONLY	\$ 0.00	\$ 2.56	\$ 2.56
075-0390-005-0000	SAFETY LIGHTS ONLY	\$ 0.00	\$ 2.56	\$ 2.56
075-0390-006-0000	SAFETY LIGHTS ONLY	\$ 0.00	\$ 2.56	\$ 2.56
075-0390-007-0000	SAFETY LIGHTS ONLY	\$ 0.00	\$ 2.56	\$ 2.56

AGENDA ITEM 10.2

City of Rancho Cordova
Lighting District No. 2012-1
Fiscal Year 2019-20 Assessment Roll

ATTACHMENT 2

905

APN	District Classification	Street Light Charge	Safety Light Charge	Total Assessment
075-0390-008-0000	SAFETY LIGHTS ONLY	\$ 0.00	\$ 2.56	\$ 2.56
075-0390-009-0000	SAFETY LIGHTS ONLY	\$ 0.00	\$ 2.56	\$ 2.56
075-0390-010-0000	SAFETY LIGHTS ONLY	\$ 0.00	\$ 2.56	\$ 2.56
075-0390-011-0000	SAFETY LIGHTS ONLY	\$ 0.00	\$ 2.56	\$ 2.56
075-0390-012-0000	SAFETY LIGHTS ONLY	\$ 0.00	\$ 2.56	\$ 2.56
075-0390-013-0000	SAFETY LIGHTS ONLY	\$ 0.00	\$ 2.56	\$ 2.56
075-0400-001-0000	SAFETY LIGHTS ONLY	\$ 0.00	\$ 2.56	\$ 2.56
075-0400-002-0000	SAFETY LIGHTS ONLY	\$ 0.00	\$ 2.56	\$ 2.56
075-0400-003-0000	SAFETY LIGHTS ONLY	\$ 0.00	\$ 2.56	\$ 2.56
075-0400-004-0000	SAFETY LIGHTS ONLY	\$ 0.00	\$ 2.56	\$ 2.56
075-0400-005-0000	SAFETY LIGHTS ONLY	\$ 0.00	\$ 2.56	\$ 2.56
075-0400-006-0000	SAFETY LIGHTS ONLY	\$ 0.00	\$ 2.56	\$ 2.56
075-0400-007-0000	SAFETY LIGHTS ONLY	\$ 0.00	\$ 2.56	\$ 2.56
075-0400-008-0000	SAFETY LIGHTS ONLY	\$ 0.00	\$ 2.56	\$ 2.56
075-0400-009-0000	SAFETY LIGHTS ONLY	\$ 0.00	\$ 2.56	\$ 2.56
075-0400-010-0000	SAFETY LIGHTS ONLY	\$ 0.00	\$ 2.56	\$ 2.56
075-0400-011-0000	SAFETY LIGHTS ONLY	\$ 0.00	\$ 2.56	\$ 2.56
075-0400-012-0000	SAFETY LIGHTS ONLY	\$ 0.00	\$ 2.56	\$ 2.56
075-0400-013-0000	SAFETY LIGHTS ONLY	\$ 0.00	\$ 2.56	\$ 2.56
075-0400-014-0000	SAFETY LIGHTS ONLY	\$ 0.00	\$ 2.56	\$ 2.56
075-0400-015-0000	SAFETY LIGHTS ONLY	\$ 0.00	\$ 2.56	\$ 2.56
075-0400-016-0000	SAFETY LIGHTS ONLY	\$ 0.00	\$ 2.56	\$ 2.56
075-0400-017-0000	SAFETY LIGHTS ONLY	\$ 0.00	\$ 2.56	\$ 2.56
075-0400-018-0000	SAFETY LIGHTS ONLY	\$ 0.00	\$ 2.56	\$ 2.56
075-0400-020-0000	SAFETY LIGHTS ONLY	\$ 0.00	\$ 2.56	\$ 2.56
075-0400-027-0000	SAFETY LIGHTS ONLY	\$ 0.00	\$ 2.56	\$ 2.56
075-0400-028-0000	SAFETY LIGHTS ONLY	\$ 0.00	\$ 2.56	\$ 2.56
075-0410-001-0000	SAFETY LIGHTS ONLY	\$ 0.00	\$ 2.56	\$ 2.56
075-0410-002-0000	SAFETY LIGHTS ONLY	\$ 0.00	\$ 2.56	\$ 2.56
075-0410-003-0000	SAFETY LIGHTS ONLY	\$ 0.00	\$ 2.56	\$ 2.56
075-0410-004-0000	SAFETY LIGHTS ONLY	\$ 0.00	\$ 2.56	\$ 2.56
075-0410-005-0000	SAFETY LIGHTS ONLY	\$ 0.00	\$ 2.56	\$ 2.56
075-0410-006-0000	SAFETY LIGHTS ONLY	\$ 0.00	\$ 2.56	\$ 2.56
075-0410-007-0000	SAFETY LIGHTS ONLY	\$ 0.00	\$ 2.56	\$ 2.56
075-0410-008-0000	SAFETY LIGHTS ONLY	\$ 0.00	\$ 2.56	\$ 2.56
075-0410-009-0000	SAFETY LIGHTS ONLY	\$ 0.00	\$ 2.56	\$ 2.56
075-0410-010-0000	SAFETY LIGHTS ONLY	\$ 0.00	\$ 2.56	\$ 2.56
075-0410-011-0000	SAFETY LIGHTS ONLY	\$ 0.00	\$ 2.56	\$ 2.56
075-0410-012-0000	SAFETY LIGHTS ONLY	\$ 0.00	\$ 2.56	\$ 2.56
075-0410-013-0000	SAFETY LIGHTS ONLY	\$ 0.00	\$ 2.56	\$ 2.56
075-0410-014-0000	SAFETY LIGHTS ONLY	\$ 0.00	\$ 2.56	\$ 2.56
075-0410-015-0000	SAFETY LIGHTS ONLY	\$ 0.00	\$ 2.56	\$ 2.56
075-0410-016-0000	SAFETY LIGHTS ONLY	\$ 0.00	\$ 2.56	\$ 2.56
075-0410-017-0000	SAFETY LIGHTS ONLY	\$ 0.00	\$ 2.56	\$ 2.56

AGENDA ITEM 10.2

City of Rancho Cordova
Lighting District No. 2012-1
Fiscal Year 2019-20 Assessment Roll

ATTACHMENT 2

906

APN	District Classification	Street Light Charge	Safety Light Charge	Total Assessment
075-0410-018-0000	SAFETY LIGHTS ONLY	\$ 0.00	\$ 2.56	\$ 2.56
075-0410-019-0000	SAFETY LIGHTS ONLY	\$ 0.00	\$ 2.56	\$ 2.56
075-0410-020-0000	SAFETY LIGHTS ONLY	\$ 0.00	\$ 2.56	\$ 2.56
075-0410-021-0000	SAFETY LIGHTS ONLY	\$ 0.00	\$ 2.56	\$ 2.56
075-0410-022-0000	SAFETY LIGHTS ONLY	\$ 0.00	\$ 2.56	\$ 2.56
075-0410-023-0000	SAFETY LIGHTS ONLY	\$ 0.00	\$ 2.56	\$ 2.56
075-0440-031-0000	SAFETY LIGHTS ONLY	\$ 0.00	\$ 2.56	\$ 2.56
075-0450-003-0000	SAFETY LIGHTS ONLY	\$ 0.00	\$ 2.56	\$ 2.56
075-0450-006-0000	SAFETY LIGHTS ONLY	\$ 0.00	\$ 2.56	\$ 2.56
075-0450-007-0000	SAFETY LIGHTS ONLY	\$ 0.00	\$ 2.56	\$ 2.56
075-0450-008-0000	SAFETY LIGHTS ONLY	\$ 0.00	\$ 2.56	\$ 2.56
075-0450-009-0000	SAFETY LIGHTS ONLY	\$ 0.00	\$ 2.56	\$ 2.56
075-0470-001-0000	SAFETY LIGHTS ONLY	\$ 0.00	\$ 2.56	\$ 2.56
075-0470-002-0000	SAFETY LIGHTS ONLY	\$ 0.00	\$ 2.56	\$ 2.56
075-0470-003-0000	SAFETY LIGHTS ONLY	\$ 0.00	\$ 2.56	\$ 2.56
075-0470-004-0000	SAFETY LIGHTS ONLY	\$ 0.00	\$ 2.56	\$ 2.56
075-0470-005-0000	SAFETY LIGHTS ONLY	\$ 0.00	\$ 2.56	\$ 2.56
075-0470-006-0000	SAFETY LIGHTS ONLY	\$ 0.00	\$ 2.56	\$ 2.56
075-0470-007-0000	SAFETY LIGHTS ONLY	\$ 0.00	\$ 2.56	\$ 2.56
075-0470-010-0000	SAFETY LIGHTS ONLY	\$ 0.00	\$ 2.56	\$ 2.56
075-0470-011-0000	SAFETY LIGHTS ONLY	\$ 0.00	\$ 2.56	\$ 2.56
075-0470-012-0000	SAFETY LIGHTS ONLY	\$ 0.00	\$ 2.56	\$ 2.56
075-0470-013-0000	SAFETY LIGHTS ONLY	\$ 0.00	\$ 2.56	\$ 2.56
075-0470-014-0000	SAFETY LIGHTS ONLY	\$ 0.00	\$ 2.56	\$ 2.56
075-0470-020-0000	SAFETY LIGHTS ONLY	\$ 0.00	\$ 2.56	\$ 2.56
075-0470-021-0000	SAFETY LIGHTS ONLY	\$ 0.00	\$ 2.56	\$ 2.56
075-0670-001-0000	NONRES	\$ 129.48	\$ 2.56	\$ 132.04
075-0670-002-0000	SAFETY LIGHTS ONLY	\$ 0.00	\$ 2.56	\$ 2.56
075-0670-012-0000	SAFETY LIGHTS ONLY	\$ 0.00	\$ 2.56	\$ 2.56
075-0670-015-0000	NONRES	\$ 191.95	\$ 2.56	\$ 194.50
075-0670-016-0000	SAFETY LIGHTS ONLY	\$ 0.00	\$ 2.56	\$ 2.56
075-0670-017-0000	NONRES	\$ 5.04	\$ 2.56	\$ 7.60
075-0670-019-0000	NONRES	\$ 15.11	\$ 2.56	\$ 17.66
075-0670-024-0000	NONRES	\$ 2.02	\$ 2.56	\$ 4.58
075-0680-001-0000	RESIDENTIAL	\$ 15.32	\$ 2.56	\$ 17.88
075-0680-002-0000	RESIDENTIAL	\$ 15.32	\$ 2.56	\$ 17.88
075-0680-003-0000	SAFETY LIGHTS ONLY	\$ 0.00	\$ 2.56	\$ 2.56
075-0680-004-0000	SAFETY LIGHTS ONLY	\$ 0.00	\$ 2.56	\$ 2.56
075-0680-005-0000	SAFETY LIGHTS ONLY	\$ 0.00	\$ 2.56	\$ 2.56
075-0680-006-0000	SAFETY LIGHTS ONLY	\$ 0.00	\$ 2.56	\$ 2.56
075-0680-007-0000	RESIDENTIAL	\$ 15.32	\$ 2.56	\$ 17.88
075-0680-008-0000	RESIDENTIAL	\$ 15.32	\$ 2.56	\$ 17.88
075-0680-009-0000	RESIDENTIAL	\$ 15.32	\$ 2.56	\$ 17.88
075-0680-010-0000	RESIDENTIAL	\$ 15.32	\$ 2.56	\$ 17.88

AGENDA ITEM 10.2

City of Rancho Cordova
Lighting District No. 2012-1
Fiscal Year 2019-20 Assessment Roll

ATTACHMENT 2

907

APN	District Classification	Street Light Charge	Safety Light Charge	Total Assessment
075-0680-011-0000	RESIDENTIAL	\$ 15.32	\$ 2.56	\$ 17.88
075-0680-012-0000	RESIDENTIAL	\$ 15.32	\$ 2.56	\$ 17.88
075-0680-013-0000	RESIDENTIAL	\$ 15.32	\$ 2.56	\$ 17.88
075-0680-014-0000	RESIDENTIAL	\$ 15.32	\$ 2.56	\$ 17.88
075-0680-015-0000	RESIDENTIAL	\$ 15.32	\$ 2.56	\$ 17.88
075-0680-016-0000	RESIDENTIAL	\$ 15.32	\$ 2.56	\$ 17.88
075-0680-017-0000	RESIDENTIAL	\$ 15.32	\$ 2.56	\$ 17.88
075-0680-018-0000	RESIDENTIAL	\$ 15.32	\$ 2.56	\$ 17.88
075-0680-019-0000	RESIDENTIAL	\$ 15.32	\$ 2.56	\$ 17.88
075-0680-020-0000	RESIDENTIAL	\$ 15.32	\$ 2.56	\$ 17.88
075-0680-021-0000	RESIDENTIAL	\$ 15.32	\$ 2.56	\$ 17.88
075-0680-022-0000	RESIDENTIAL	\$ 15.32	\$ 2.56	\$ 17.88
075-0680-023-0000	RESIDENTIAL	\$ 15.32	\$ 2.56	\$ 17.88
075-0680-024-0000	RESIDENTIAL	\$ 15.32	\$ 2.56	\$ 17.88
075-0680-025-0000	RESIDENTIAL	\$ 15.32	\$ 2.56	\$ 17.88
075-0680-026-0000	RESIDENTIAL	\$ 15.32	\$ 2.56	\$ 17.88
075-0680-027-0000	RESIDENTIAL	\$ 15.32	\$ 2.56	\$ 17.88
075-0680-028-0000	RESIDENTIAL	\$ 15.32	\$ 2.56	\$ 17.88
075-0680-029-0000	RESIDENTIAL	\$ 15.32	\$ 2.56	\$ 17.88
075-0680-030-0000	RESIDENTIAL	\$ 15.32	\$ 2.56	\$ 17.88
075-0680-031-0000	RESIDENTIAL	\$ 15.32	\$ 2.56	\$ 17.88
075-0680-032-0000	RESIDENTIAL	\$ 15.32	\$ 2.56	\$ 17.88
075-0680-033-0000	RESIDENTIAL	\$ 15.32	\$ 2.56	\$ 17.88
075-0680-034-0000	RESIDENTIAL	\$ 15.32	\$ 2.56	\$ 17.88
075-0680-035-0000	RESIDENTIAL	\$ 15.32	\$ 2.56	\$ 17.88
075-0680-036-0000	RESIDENTIAL	\$ 15.32	\$ 2.56	\$ 17.88
075-0680-037-0000	RESIDENTIAL	\$ 15.32	\$ 2.56	\$ 17.88
075-0680-038-0000	RESIDENTIAL	\$ 15.32	\$ 2.56	\$ 17.88
075-0680-039-0000	RESIDENTIAL	\$ 15.32	\$ 2.56	\$ 17.88
075-0680-040-0000	RESIDENTIAL	\$ 15.32	\$ 2.56	\$ 17.88
075-0680-041-0000	RESIDENTIAL	\$ 15.32	\$ 2.56	\$ 17.88
075-0680-042-0000	RESIDENTIAL	\$ 15.32	\$ 2.56	\$ 17.88
075-0680-043-0000	RESIDENTIAL	\$ 15.32	\$ 2.56	\$ 17.88
075-0680-044-0000	RESIDENTIAL	\$ 15.32	\$ 2.56	\$ 17.88
075-0680-045-0000	RESIDENTIAL	\$ 15.32	\$ 2.56	\$ 17.88
075-0680-046-0000	RESIDENTIAL	\$ 15.32	\$ 2.56	\$ 17.88
075-0680-047-0000	RESIDENTIAL	\$ 15.32	\$ 2.56	\$ 17.88
075-0680-048-0000	RESIDENTIAL	\$ 15.32	\$ 2.56	\$ 17.88
075-0680-049-0000	RESIDENTIAL	\$ 15.32	\$ 2.56	\$ 17.88
075-0680-050-0000	RESIDENTIAL	\$ 15.32	\$ 2.56	\$ 17.88
075-0680-051-0000	RESIDENTIAL	\$ 15.32	\$ 2.56	\$ 17.88
075-0680-052-0000	RESIDENTIAL	\$ 15.32	\$ 2.56	\$ 17.88
075-0680-053-0000	RESIDENTIAL	\$ 15.32	\$ 2.56	\$ 17.88
075-0680-054-0000	RESIDENTIAL	\$ 15.32	\$ 2.56	\$ 17.88

AGENDA ITEM 10.2

City of Rancho Cordova
Lighting District No. 2012-1
Fiscal Year 2019-20 Assessment Roll

ATTACHMENT 2

908

APN	District Classification	Street Light Charge	Safety Light Charge	Total Assessment
075-0680-055-0000	RESIDENTIAL	\$ 15.32	\$ 2.56	\$ 17.88
075-0680-056-0000	RESIDENTIAL	\$ 15.32	\$ 2.56	\$ 17.88
075-0680-057-0000	RESIDENTIAL	\$ 15.32	\$ 2.56	\$ 17.88
075-0680-058-0000	RESIDENTIAL	\$ 15.32	\$ 2.56	\$ 17.88
075-0680-059-0000	RESIDENTIAL	\$ 15.32	\$ 2.56	\$ 17.88
075-0680-060-0000	RESIDENTIAL	\$ 15.32	\$ 2.56	\$ 17.88
075-0680-061-0000	RESIDENTIAL	\$ 15.32	\$ 2.56	\$ 17.88
075-0680-062-0000	RESIDENTIAL	\$ 15.32	\$ 2.56	\$ 17.88
075-0680-063-0000	RESIDENTIAL	\$ 15.32	\$ 2.56	\$ 17.88
075-0680-064-0000	RESIDENTIAL	\$ 15.32	\$ 2.56	\$ 17.88
075-0680-065-0000	RESIDENTIAL	\$ 15.32	\$ 2.56	\$ 17.88
075-0680-066-0000	RESIDENTIAL	\$ 15.32	\$ 2.56	\$ 17.88
075-0680-067-0000	RESIDENTIAL	\$ 15.32	\$ 2.56	\$ 17.88
075-0680-068-0000	RESIDENTIAL	\$ 15.32	\$ 2.56	\$ 17.88
075-0680-069-0000	RESIDENTIAL	\$ 15.32	\$ 2.56	\$ 17.88
075-0680-070-0000	RESIDENTIAL	\$ 15.32	\$ 2.56	\$ 17.88
075-0680-072-0000	RESIDENTIAL	\$ 15.32	\$ 2.56	\$ 17.88
075-0680-073-0000	RESIDENTIAL	\$ 15.32	\$ 2.56	\$ 17.88
075-0680-074-0000	SAFETY LIGHTS ONLY	\$ 0.00	\$ 2.56	\$ 2.56
075-0680-077-0000	RESIDENTIAL	\$ 15.32	\$ 2.56	\$ 17.88
075-0690-001-0000	RESIDENTIAL	\$ 15.32	\$ 2.56	\$ 17.88
075-0690-002-0000	RESIDENTIAL	\$ 15.32	\$ 2.56	\$ 17.88
075-0690-003-0000	RESIDENTIAL	\$ 15.32	\$ 2.56	\$ 17.88
075-0690-004-0000	RESIDENTIAL	\$ 15.32	\$ 2.56	\$ 17.88
075-0690-005-0000	RESIDENTIAL	\$ 15.32	\$ 2.56	\$ 17.88
075-0690-006-0000	RESIDENTIAL	\$ 15.32	\$ 2.56	\$ 17.88
075-0690-007-0000	RESIDENTIAL	\$ 15.32	\$ 2.56	\$ 17.88
075-0690-008-0000	RESIDENTIAL	\$ 15.32	\$ 2.56	\$ 17.88
075-0690-009-0000	RESIDENTIAL	\$ 15.32	\$ 2.56	\$ 17.88
075-0690-010-0000	RESIDENTIAL	\$ 15.32	\$ 2.56	\$ 17.88
075-0690-011-0000	RESIDENTIAL	\$ 15.32	\$ 2.56	\$ 17.88
075-0690-012-0000	RESIDENTIAL	\$ 15.32	\$ 2.56	\$ 17.88
075-0690-013-0000	RESIDENTIAL	\$ 15.32	\$ 2.56	\$ 17.88
075-0690-014-0000	RESIDENTIAL	\$ 15.32	\$ 2.56	\$ 17.88
075-0690-015-0000	RESIDENTIAL	\$ 15.32	\$ 2.56	\$ 17.88
075-0690-016-0000	RESIDENTIAL	\$ 15.32	\$ 2.56	\$ 17.88
075-0690-017-0000	RESIDENTIAL	\$ 15.32	\$ 2.56	\$ 17.88
075-0690-018-0000	RESIDENTIAL	\$ 15.32	\$ 2.56	\$ 17.88
075-0690-019-0000	RESIDENTIAL	\$ 15.32	\$ 2.56	\$ 17.88
075-0690-020-0000	RESIDENTIAL	\$ 15.32	\$ 2.56	\$ 17.88
075-0690-021-0000	RESIDENTIAL	\$ 15.32	\$ 2.56	\$ 17.88
075-0690-022-0000	RESIDENTIAL	\$ 15.32	\$ 2.56	\$ 17.88
075-0690-023-0000	RESIDENTIAL	\$ 15.32	\$ 2.56	\$ 17.88
075-0690-024-0000	RESIDENTIAL	\$ 15.32	\$ 2.56	\$ 17.88

AGENDA ITEM 10.2

City of Rancho Cordova
Lighting District No. 2012-1
Fiscal Year 2019-20 Assessment Roll

ATTACHMENT 2

909

APN	District Classification	Street Light Charge	Safety Light Charge	Total Assessment
075-0690-025-0000	RESIDENTIAL	\$ 15.32	\$ 2.56	\$ 17.88
075-0690-026-0000	RESIDENTIAL	\$ 15.32	\$ 2.56	\$ 17.88
075-0690-027-0000	RESIDENTIAL	\$ 15.32	\$ 2.56	\$ 17.88
075-0690-028-0000	RESIDENTIAL	\$ 15.32	\$ 2.56	\$ 17.88
075-0690-029-0000	RESIDENTIAL	\$ 15.32	\$ 2.56	\$ 17.88
075-0690-030-0000	RESIDENTIAL	\$ 15.32	\$ 2.56	\$ 17.88
075-0690-031-0000	RESIDENTIAL	\$ 15.32	\$ 2.56	\$ 17.88
075-0690-032-0000	RESIDENTIAL	\$ 15.32	\$ 2.56	\$ 17.88
075-0690-033-0000	RESIDENTIAL	\$ 15.32	\$ 2.56	\$ 17.88
075-0690-034-0000	RESIDENTIAL	\$ 15.32	\$ 2.56	\$ 17.88
075-0690-035-0000	RESIDENTIAL	\$ 15.32	\$ 2.56	\$ 17.88
075-0690-036-0000	RESIDENTIAL	\$ 15.32	\$ 2.56	\$ 17.88
075-0690-037-0000	RESIDENTIAL	\$ 15.32	\$ 2.56	\$ 17.88
075-0690-038-0000	RESIDENTIAL	\$ 15.32	\$ 2.56	\$ 17.88
075-0690-039-0000	RESIDENTIAL	\$ 15.32	\$ 2.56	\$ 17.88
075-0690-040-0000	RESIDENTIAL	\$ 15.32	\$ 2.56	\$ 17.88
075-0690-041-0000	RESIDENTIAL	\$ 15.32	\$ 2.56	\$ 17.88
075-0690-042-0000	RESIDENTIAL	\$ 15.32	\$ 2.56	\$ 17.88
075-0690-043-0000	RESIDENTIAL	\$ 15.32	\$ 2.56	\$ 17.88
075-0690-044-0000	RESIDENTIAL	\$ 15.32	\$ 2.56	\$ 17.88
075-0690-045-0000	RESIDENTIAL	\$ 15.32	\$ 2.56	\$ 17.88
075-0690-046-0000	RESIDENTIAL	\$ 15.32	\$ 2.56	\$ 17.88
075-0690-047-0000	RESIDENTIAL	\$ 15.32	\$ 2.56	\$ 17.88
075-0690-048-0000	RESIDENTIAL	\$ 15.32	\$ 2.56	\$ 17.88
075-0700-001-0000	RESIDENTIAL	\$ 15.32	\$ 2.56	\$ 17.88
075-0700-002-0000	RESIDENTIAL	\$ 15.32	\$ 2.56	\$ 17.88
075-0700-003-0000	RESIDENTIAL	\$ 15.32	\$ 2.56	\$ 17.88
075-0700-004-0000	RESIDENTIAL	\$ 15.32	\$ 2.56	\$ 17.88
075-0700-005-0000	RESIDENTIAL	\$ 15.32	\$ 2.56	\$ 17.88
075-0700-006-0000	RESIDENTIAL	\$ 15.32	\$ 2.56	\$ 17.88
075-0700-007-0000	RESIDENTIAL	\$ 15.32	\$ 2.56	\$ 17.88
075-0700-008-0000	RESIDENTIAL	\$ 15.32	\$ 2.56	\$ 17.88
075-0700-009-0000	RESIDENTIAL	\$ 15.32	\$ 2.56	\$ 17.88
075-0700-010-0000	RESIDENTIAL	\$ 15.32	\$ 2.56	\$ 17.88
075-0700-011-0000	RESIDENTIAL	\$ 15.32	\$ 2.56	\$ 17.88
075-0700-012-0000	RESIDENTIAL	\$ 15.32	\$ 2.56	\$ 17.88
075-0700-013-0000	RESIDENTIAL	\$ 15.32	\$ 2.56	\$ 17.88
075-0700-014-0000	RESIDENTIAL	\$ 15.32	\$ 2.56	\$ 17.88
075-0700-015-0000	RESIDENTIAL	\$ 15.32	\$ 2.56	\$ 17.88
075-0700-016-0000	RESIDENTIAL	\$ 15.32	\$ 2.56	\$ 17.88
075-0700-017-0000	RESIDENTIAL	\$ 15.32	\$ 2.56	\$ 17.88
075-0700-018-0000	RESIDENTIAL	\$ 15.32	\$ 2.56	\$ 17.88
075-0700-019-0000	RESIDENTIAL	\$ 15.32	\$ 2.56	\$ 17.88
075-0700-020-0000	RESIDENTIAL	\$ 15.32	\$ 2.56	\$ 17.88

AGENDA ITEM 10.2

City of Rancho Cordova
Lighting District No. 2012-1
Fiscal Year 2019-20 Assessment Roll

ATTACHMENT 2

910

APN	District Classification	Street Light Charge	Safety Light Charge	Total Assessment
075-0700-021-0000	RESIDENTIAL	\$ 15.32	\$ 2.56	\$ 17.88
075-0700-022-0000	RESIDENTIAL	\$ 15.32	\$ 2.56	\$ 17.88
075-0700-023-0000	RESIDENTIAL	\$ 15.32	\$ 2.56	\$ 17.88
075-0700-024-0000	RESIDENTIAL	\$ 15.32	\$ 2.56	\$ 17.88
075-0700-025-0000	RESIDENTIAL	\$ 15.32	\$ 2.56	\$ 17.88
075-0700-026-0000	RESIDENTIAL	\$ 15.32	\$ 2.56	\$ 17.88
075-0700-027-0000	RESIDENTIAL	\$ 15.32	\$ 2.56	\$ 17.88
075-0700-028-0000	RESIDENTIAL	\$ 15.32	\$ 2.56	\$ 17.88
075-0700-029-0000	RESIDENTIAL	\$ 15.32	\$ 2.56	\$ 17.88
075-0700-030-0000	RESIDENTIAL	\$ 15.32	\$ 2.56	\$ 17.88
075-0700-031-0000	RESIDENTIAL	\$ 15.32	\$ 2.56	\$ 17.88
075-0700-032-0000	RESIDENTIAL	\$ 15.32	\$ 2.56	\$ 17.88
075-0700-033-0000	RESIDENTIAL	\$ 15.32	\$ 2.56	\$ 17.88
075-0700-034-0000	RESIDENTIAL	\$ 15.32	\$ 2.56	\$ 17.88
075-0700-035-0000	RESIDENTIAL	\$ 15.32	\$ 2.56	\$ 17.88
075-0700-036-0000	RESIDENTIAL	\$ 15.32	\$ 2.56	\$ 17.88
075-0700-037-0000	RESIDENTIAL	\$ 15.32	\$ 2.56	\$ 17.88
075-0700-038-0000	RESIDENTIAL	\$ 15.32	\$ 2.56	\$ 17.88
075-0700-039-0000	RESIDENTIAL	\$ 15.32	\$ 2.56	\$ 17.88
075-0700-040-0000	RESIDENTIAL	\$ 15.32	\$ 2.56	\$ 17.88
075-0700-041-0000	RESIDENTIAL	\$ 15.32	\$ 2.56	\$ 17.88
075-0700-042-0000	RESIDENTIAL	\$ 15.32	\$ 2.56	\$ 17.88
075-0700-043-0000	RESIDENTIAL	\$ 15.32	\$ 2.56	\$ 17.88
075-0700-044-0000	RESIDENTIAL	\$ 15.32	\$ 2.56	\$ 17.88
075-0700-045-0000	RESIDENTIAL	\$ 15.32	\$ 2.56	\$ 17.88
075-0700-046-0000	RESIDENTIAL	\$ 15.32	\$ 2.56	\$ 17.88
075-0700-047-0000	RESIDENTIAL	\$ 15.32	\$ 2.56	\$ 17.88
075-0700-048-0000	RESIDENTIAL	\$ 15.32	\$ 2.56	\$ 17.88
075-0700-049-0000	NONRES	\$ 80.10	\$ 2.56	\$ 82.66
075-0710-001-0000	RESIDENTIAL	\$ 15.32	\$ 2.56	\$ 17.88
075-0710-002-0000	RESIDENTIAL	\$ 15.32	\$ 2.56	\$ 17.88
075-0710-003-0000	RESIDENTIAL	\$ 15.32	\$ 2.56	\$ 17.88
075-0710-004-0000	RESIDENTIAL	\$ 15.32	\$ 2.56	\$ 17.88
075-0710-005-0000	RESIDENTIAL	\$ 15.32	\$ 2.56	\$ 17.88
075-0710-006-0000	RESIDENTIAL	\$ 15.32	\$ 2.56	\$ 17.88
075-0710-007-0000	RESIDENTIAL	\$ 15.32	\$ 2.56	\$ 17.88
075-0710-008-0000	RESIDENTIAL	\$ 15.32	\$ 2.56	\$ 17.88
075-0710-009-0000	RESIDENTIAL	\$ 15.32	\$ 2.56	\$ 17.88
075-0710-010-0000	RESIDENTIAL	\$ 15.32	\$ 2.56	\$ 17.88
075-0710-011-0000	RESIDENTIAL	\$ 15.32	\$ 2.56	\$ 17.88
075-0710-012-0000	RESIDENTIAL	\$ 15.32	\$ 2.56	\$ 17.88
075-0710-013-0000	RESIDENTIAL	\$ 15.32	\$ 2.56	\$ 17.88
075-0710-014-0000	RESIDENTIAL	\$ 15.32	\$ 2.56	\$ 17.88
075-0710-015-0000	RESIDENTIAL	\$ 15.32	\$ 2.56	\$ 17.88

AGENDA ITEM 10.2

City of Rancho Cordova
Lighting District No. 2012-1
Fiscal Year 2019-20 Assessment Roll

ATTACHMENT 2

911

APN	District Classification	Street Light Charge	Safety Light Charge	Total Assessment
075-0710-016-0000	RESIDENTIAL	\$ 15.32	\$ 2.56	\$ 17.88
075-0710-017-0000	RESIDENTIAL	\$ 15.32	\$ 2.56	\$ 17.88
075-0710-018-0000	RESIDENTIAL	\$ 15.32	\$ 2.56	\$ 17.88
075-0710-019-0000	RESIDENTIAL	\$ 15.32	\$ 2.56	\$ 17.88
075-0710-020-0000	RESIDENTIAL	\$ 15.32	\$ 2.56	\$ 17.88
075-0710-021-0000	RESIDENTIAL	\$ 15.32	\$ 2.56	\$ 17.88
075-0710-022-0000	RESIDENTIAL	\$ 15.32	\$ 2.56	\$ 17.88
075-0710-023-0000	RESIDENTIAL	\$ 15.32	\$ 2.56	\$ 17.88
075-0710-024-0000	RESIDENTIAL	\$ 15.32	\$ 2.56	\$ 17.88
075-0710-025-0000	RESIDENTIAL	\$ 15.32	\$ 2.56	\$ 17.88
075-0710-026-0000	RESIDENTIAL	\$ 15.32	\$ 2.56	\$ 17.88
075-0710-027-0000	RESIDENTIAL	\$ 15.32	\$ 2.56	\$ 17.88
075-0710-028-0000	RESIDENTIAL	\$ 15.32	\$ 2.56	\$ 17.88
075-0710-029-0000	RESIDENTIAL	\$ 15.32	\$ 2.56	\$ 17.88
075-0710-030-0000	RESIDENTIAL	\$ 15.32	\$ 2.56	\$ 17.88
075-0710-031-0000	RESIDENTIAL	\$ 15.32	\$ 2.56	\$ 17.88
075-0710-032-0000	RESIDENTIAL	\$ 15.32	\$ 2.56	\$ 17.88
075-0710-033-0000	RESIDENTIAL	\$ 15.32	\$ 2.56	\$ 17.88
075-0710-034-0000	RESIDENTIAL	\$ 15.32	\$ 2.56	\$ 17.88
075-0710-035-0000	RESIDENTIAL	\$ 15.32	\$ 2.56	\$ 17.88
075-0710-036-0000	RESIDENTIAL	\$ 15.32	\$ 2.56	\$ 17.88
075-0710-037-0000	RESIDENTIAL	\$ 15.32	\$ 2.56	\$ 17.88
075-0710-038-0000	RESIDENTIAL	\$ 15.32	\$ 2.56	\$ 17.88
075-0710-039-0000	RESIDENTIAL	\$ 15.32	\$ 2.56	\$ 17.88
075-0710-040-0000	RESIDENTIAL	\$ 15.32	\$ 2.56	\$ 17.88
075-0710-041-0000	SAFETY LIGHTS ONLY	\$ 0.00	\$ 2.56	\$ 2.56
075-0710-042-0000	RESIDENTIAL	\$ 15.32	\$ 2.56	\$ 17.88
075-0710-043-0000	RESIDENTIAL	\$ 15.32	\$ 2.56	\$ 17.88
075-0710-044-0000	RESIDENTIAL	\$ 15.32	\$ 2.56	\$ 17.88
075-0720-001-0000	RESIDENTIAL	\$ 15.32	\$ 2.56	\$ 17.88
075-0720-002-0000	RESIDENTIAL	\$ 15.32	\$ 2.56	\$ 17.88
075-0720-003-0000	RESIDENTIAL	\$ 15.32	\$ 2.56	\$ 17.88
075-0720-004-0000	RESIDENTIAL	\$ 15.32	\$ 2.56	\$ 17.88
075-0720-005-0000	RESIDENTIAL	\$ 15.32	\$ 2.56	\$ 17.88
075-0720-006-0000	RESIDENTIAL	\$ 15.32	\$ 2.56	\$ 17.88
075-0720-007-0000	RESIDENTIAL	\$ 15.32	\$ 2.56	\$ 17.88
075-0720-008-0000	RESIDENTIAL	\$ 15.32	\$ 2.56	\$ 17.88
075-0720-009-0000	RESIDENTIAL	\$ 15.32	\$ 2.56	\$ 17.88
075-0720-010-0000	RESIDENTIAL	\$ 15.32	\$ 2.56	\$ 17.88
075-0720-011-0000	RESIDENTIAL	\$ 15.32	\$ 2.56	\$ 17.88
075-0720-012-0000	RESIDENTIAL	\$ 15.32	\$ 2.56	\$ 17.88
075-0720-013-0000	RESIDENTIAL	\$ 15.32	\$ 2.56	\$ 17.88
075-0720-014-0000	RESIDENTIAL	\$ 15.32	\$ 2.56	\$ 17.88
075-0720-015-0000	RESIDENTIAL	\$ 15.32	\$ 2.56	\$ 17.88

AGENDA ITEM 10.2

City of Rancho Cordova
Lighting District No. 2012-1
Fiscal Year 2019-20 Assessment Roll

ATTACHMENT 2

912

APN	District Classification	Street Light Charge	Safety Light Charge	Total Assessment
075-0720-016-0000	RESIDENTIAL	\$ 15.32	\$ 2.56	\$ 17.88
075-0720-017-0000	RESIDENTIAL	\$ 15.32	\$ 2.56	\$ 17.88
075-0720-018-0000	RESIDENTIAL	\$ 15.32	\$ 2.56	\$ 17.88
075-0720-019-0000	RESIDENTIAL	\$ 15.32	\$ 2.56	\$ 17.88
075-0720-020-0000	RESIDENTIAL	\$ 15.32	\$ 2.56	\$ 17.88
075-0720-021-0000	RESIDENTIAL	\$ 15.32	\$ 2.56	\$ 17.88
075-0720-022-0000	RESIDENTIAL	\$ 15.32	\$ 2.56	\$ 17.88
075-0720-023-0000	RESIDENTIAL	\$ 15.32	\$ 2.56	\$ 17.88
075-0720-024-0000	RESIDENTIAL	\$ 15.32	\$ 2.56	\$ 17.88
075-0720-025-0000	RESIDENTIAL	\$ 15.32	\$ 2.56	\$ 17.88
075-0720-026-0000	RESIDENTIAL	\$ 15.32	\$ 2.56	\$ 17.88
075-0720-027-0000	RESIDENTIAL	\$ 15.32	\$ 2.56	\$ 17.88
075-0720-028-0000	RESIDENTIAL	\$ 15.32	\$ 2.56	\$ 17.88
075-0720-029-0000	RESIDENTIAL	\$ 15.32	\$ 2.56	\$ 17.88
075-0720-030-0000	RESIDENTIAL	\$ 15.32	\$ 2.56	\$ 17.88
075-0720-031-0000	RESIDENTIAL	\$ 15.32	\$ 2.56	\$ 17.88
075-0720-032-0000	RESIDENTIAL	\$ 15.32	\$ 2.56	\$ 17.88
075-0720-033-0000	RESIDENTIAL	\$ 15.32	\$ 2.56	\$ 17.88
075-0720-034-0000	RESIDENTIAL	\$ 15.32	\$ 2.56	\$ 17.88
075-0720-035-0000	RESIDENTIAL	\$ 15.32	\$ 2.56	\$ 17.88
075-0720-037-0000	RESIDENTIAL	\$ 15.32	\$ 2.56	\$ 17.88
075-0720-038-0000	RESIDENTIAL	\$ 15.32	\$ 2.56	\$ 17.88
075-0720-039-0000	RESIDENTIAL	\$ 15.32	\$ 2.56	\$ 17.88
075-0720-040-0000	RESIDENTIAL	\$ 15.32	\$ 2.56	\$ 17.88
075-0720-041-0000	RESIDENTIAL	\$ 15.32	\$ 2.56	\$ 17.88
075-0720-042-0000	RESIDENTIAL	\$ 15.32	\$ 2.56	\$ 17.88
075-0720-043-0000	RESIDENTIAL	\$ 15.32	\$ 2.56	\$ 17.88
075-0720-044-0000	RESIDENTIAL	\$ 15.32	\$ 2.56	\$ 17.88
075-0720-045-0000	RESIDENTIAL	\$ 15.32	\$ 2.56	\$ 17.88
075-0720-046-0000	RESIDENTIAL	\$ 15.32	\$ 2.56	\$ 17.88
075-0720-047-0000	RESIDENTIAL	\$ 15.32	\$ 2.56	\$ 17.88
075-0720-048-0000	RESIDENTIAL	\$ 15.32	\$ 2.56	\$ 17.88
075-0720-049-0000	RESIDENTIAL	\$ 15.32	\$ 2.56	\$ 17.88
075-0720-050-0000	RESIDENTIAL	\$ 15.32	\$ 2.56	\$ 17.88
075-0720-051-0000	RESIDENTIAL	\$ 15.32	\$ 2.56	\$ 17.88
075-0720-052-0000	RESIDENTIAL	\$ 15.32	\$ 2.56	\$ 17.88
075-0720-053-0000	RESIDENTIAL	\$ 15.32	\$ 2.56	\$ 17.88
075-0720-054-0000	RESIDENTIAL	\$ 15.32	\$ 2.56	\$ 17.88
075-0720-055-0000	RESIDENTIAL	\$ 15.32	\$ 2.56	\$ 17.88
075-0720-056-0000	RESIDENTIAL	\$ 15.32	\$ 2.56	\$ 17.88
075-0720-057-0000	RESIDENTIAL	\$ 15.32	\$ 2.56	\$ 17.88
075-0720-058-0000	RESIDENTIAL	\$ 15.32	\$ 2.56	\$ 17.88
075-0720-059-0000	SAFETY LIGHTS ONLY	\$ 0.00	\$ 2.56	\$ 2.56
076-0010-001-0000	SAFETY LIGHTS ONLY	\$ 0.00	\$ 2.56	\$ 2.56

AGENDA ITEM 10.2

City of Rancho Cordova
Lighting District No. 2012-1
Fiscal Year 2019-20 Assessment Roll

ATTACHMENT 2

913

APN	District Classification	Street Light Charge	Safety Light Charge	Total Assessment
076-0010-002-0000	SAFETY LIGHTS ONLY	\$ 0.00	\$ 2.56	\$ 2.56
076-0010-003-0000	SAFETY LIGHTS ONLY	\$ 0.00	\$ 2.56	\$ 2.56
076-0010-004-0000	SAFETY LIGHTS ONLY	\$ 0.00	\$ 2.56	\$ 2.56
076-0010-005-0000	SAFETY LIGHTS ONLY	\$ 0.00	\$ 2.56	\$ 2.56
076-0010-006-0000	SAFETY LIGHTS ONLY	\$ 0.00	\$ 2.56	\$ 2.56
076-0010-009-0000	SAFETY LIGHTS ONLY	\$ 0.00	\$ 2.56	\$ 2.56
076-0010-010-0000	SAFETY LIGHTS ONLY	\$ 0.00	\$ 2.56	\$ 2.56
076-0010-011-0000	SAFETY LIGHTS ONLY	\$ 0.00	\$ 2.56	\$ 2.56
076-0010-012-0000	SAFETY LIGHTS ONLY	\$ 0.00	\$ 2.56	\$ 2.56
076-0010-014-0000	SAFETY LIGHTS ONLY	\$ 0.00	\$ 2.56	\$ 2.56
076-0010-015-0000	SAFETY LIGHTS ONLY	\$ 0.00	\$ 2.56	\$ 2.56
076-0020-009-0000	SAFETY LIGHTS ONLY	\$ 0.00	\$ 2.56	\$ 2.56
076-0020-010-0000	SAFETY LIGHTS ONLY	\$ 0.00	\$ 2.56	\$ 2.56
076-0020-015-0000	SAFETY LIGHTS ONLY	\$ 0.00	\$ 2.56	\$ 2.56
076-0020-018-0000	SAFETY LIGHTS ONLY	\$ 0.00	\$ 2.56	\$ 2.56
076-0020-019-0000	SAFETY LIGHTS ONLY	\$ 0.00	\$ 2.56	\$ 2.56
076-0020-020-0000	SAFETY LIGHTS ONLY	\$ 0.00	\$ 2.56	\$ 2.56
076-0020-021-0000	SAFETY LIGHTS ONLY	\$ 0.00	\$ 2.56	\$ 2.56
076-0020-022-0000	NONRES	\$ 37.03	\$ 2.56	\$ 39.58
076-0031-001-0000	SAFETY LIGHTS ONLY	\$ 0.00	\$ 2.56	\$ 2.56
076-0031-002-0000	SAFETY LIGHTS ONLY	\$ 0.00	\$ 2.56	\$ 2.56
076-0031-003-0000	SAFETY LIGHTS ONLY	\$ 0.00	\$ 2.56	\$ 2.56
076-0031-004-0000	SAFETY LIGHTS ONLY	\$ 0.00	\$ 2.56	\$ 2.56
076-0031-005-0000	SAFETY LIGHTS ONLY	\$ 0.00	\$ 2.56	\$ 2.56
076-0031-006-0000	NONRES	\$ 56.93	\$ 2.56	\$ 59.48
076-0032-001-0000	NONRES	\$ 47.36	\$ 2.56	\$ 49.92
076-0032-002-0000	SAFETY LIGHTS ONLY	\$ 0.00	\$ 2.56	\$ 2.56
076-0032-003-0000	SAFETY LIGHTS ONLY	\$ 0.00	\$ 2.56	\$ 2.56
076-0032-004-0000	SAFETY LIGHTS ONLY	\$ 0.00	\$ 2.56	\$ 2.56
076-0032-005-0000	SAFETY LIGHTS ONLY	\$ 0.00	\$ 2.56	\$ 2.56
076-0033-005-0000	SAFETY LIGHTS ONLY	\$ 0.00	\$ 2.56	\$ 2.56
076-0033-006-0000	NONRES	\$ 71.79	\$ 2.56	\$ 74.34
076-0033-007-0000	SAFETY LIGHTS ONLY	\$ 0.00	\$ 2.56	\$ 2.56
076-0033-008-0000	SAFETY LIGHTS ONLY	\$ 0.00	\$ 2.56	\$ 2.56
076-0033-014-0000	NONRES	\$ 68.26	\$ 2.56	\$ 70.82
076-0033-015-0000	SAFETY LIGHTS ONLY	\$ 0.00	\$ 2.56	\$ 2.56
076-0033-016-0000	SAFETY LIGHTS ONLY	\$ 0.00	\$ 2.56	\$ 2.56
076-0033-017-0000	SAFETY LIGHTS ONLY	\$ 0.00	\$ 2.56	\$ 2.56
076-0034-001-0000	SAFETY LIGHTS ONLY	\$ 0.00	\$ 2.56	\$ 2.56
076-0041-001-0000	SAFETY LIGHTS ONLY	\$ 0.00	\$ 2.56	\$ 2.56
076-0041-002-0000	SAFETY LIGHTS ONLY	\$ 0.00	\$ 2.56	\$ 2.56
076-0041-003-0000	SAFETY LIGHTS ONLY	\$ 0.00	\$ 2.56	\$ 2.56
076-0041-004-0000	SAFETY LIGHTS ONLY	\$ 0.00	\$ 2.56	\$ 2.56
076-0041-005-0000	SAFETY LIGHTS ONLY	\$ 0.00	\$ 2.56	\$ 2.56

AGENDA ITEM 10.2

City of Rancho Cordova
Lighting District No. 2012-1
Fiscal Year 2019-20 Assessment Roll

ATTACHMENT 2

914

APN	District Classification	Street Light Charge	Safety Light Charge	Total Assessment
076-0041-006-0000	SAFETY LIGHTS ONLY	\$ 0.00	\$ 2.56	\$ 2.56
076-0041-007-0000	SAFETY LIGHTS ONLY	\$ 0.00	\$ 2.56	\$ 2.56
076-0041-008-0000	SAFETY LIGHTS ONLY	\$ 0.00	\$ 2.56	\$ 2.56
076-0041-009-0000	SAFETY LIGHTS ONLY	\$ 0.00	\$ 2.56	\$ 2.56
076-0041-010-0000	SAFETY LIGHTS ONLY	\$ 0.00	\$ 2.56	\$ 2.56
076-0041-011-0000	SAFETY LIGHTS ONLY	\$ 0.00	\$ 2.56	\$ 2.56
076-0041-012-0000	SAFETY LIGHTS ONLY	\$ 0.00	\$ 2.56	\$ 2.56
076-0041-013-0000	SAFETY LIGHTS ONLY	\$ 0.00	\$ 2.56	\$ 2.56
076-0041-014-0000	SAFETY LIGHTS ONLY	\$ 0.00	\$ 2.56	\$ 2.56
076-0041-015-0000	SAFETY LIGHTS ONLY	\$ 0.00	\$ 2.56	\$ 2.56
076-0041-016-0000	SAFETY LIGHTS ONLY	\$ 0.00	\$ 2.56	\$ 2.56
076-0042-001-0000	SAFETY LIGHTS ONLY	\$ 0.00	\$ 2.56	\$ 2.56
076-0042-002-0000	SAFETY LIGHTS ONLY	\$ 0.00	\$ 2.56	\$ 2.56
076-0042-003-0000	SAFETY LIGHTS ONLY	\$ 0.00	\$ 2.56	\$ 2.56
076-0042-004-0000	SAFETY LIGHTS ONLY	\$ 0.00	\$ 2.56	\$ 2.56
076-0042-005-0000	SAFETY LIGHTS ONLY	\$ 0.00	\$ 2.56	\$ 2.56
076-0042-006-0000	SAFETY LIGHTS ONLY	\$ 0.00	\$ 2.56	\$ 2.56
076-0042-007-0000	SAFETY LIGHTS ONLY	\$ 0.00	\$ 2.56	\$ 2.56
076-0042-008-0000	SAFETY LIGHTS ONLY	\$ 0.00	\$ 2.56	\$ 2.56
076-0042-009-0000	SAFETY LIGHTS ONLY	\$ 0.00	\$ 2.56	\$ 2.56
076-0042-010-0000	SAFETY LIGHTS ONLY	\$ 0.00	\$ 2.56	\$ 2.56
076-0042-011-0000	SAFETY LIGHTS ONLY	\$ 0.00	\$ 2.56	\$ 2.56
076-0042-012-0000	SAFETY LIGHTS ONLY	\$ 0.00	\$ 2.56	\$ 2.56
076-0042-013-0000	SAFETY LIGHTS ONLY	\$ 0.00	\$ 2.56	\$ 2.56
076-0042-014-0000	SAFETY LIGHTS ONLY	\$ 0.00	\$ 2.56	\$ 2.56
076-0042-015-0000	SAFETY LIGHTS ONLY	\$ 0.00	\$ 2.56	\$ 2.56
076-0042-016-0000	SAFETY LIGHTS ONLY	\$ 0.00	\$ 2.56	\$ 2.56
076-0042-017-0000	SAFETY LIGHTS ONLY	\$ 0.00	\$ 2.56	\$ 2.56
076-0043-001-0000	SAFETY LIGHTS ONLY	\$ 0.00	\$ 2.56	\$ 2.56
076-0043-002-0000	SAFETY LIGHTS ONLY	\$ 0.00	\$ 2.56	\$ 2.56
076-0043-003-0000	SAFETY LIGHTS ONLY	\$ 0.00	\$ 2.56	\$ 2.56
076-0043-004-0000	SAFETY LIGHTS ONLY	\$ 0.00	\$ 2.56	\$ 2.56
076-0043-005-0000	SAFETY LIGHTS ONLY	\$ 0.00	\$ 2.56	\$ 2.56
076-0043-006-0000	SAFETY LIGHTS ONLY	\$ 0.00	\$ 2.56	\$ 2.56
076-0043-007-0000	SAFETY LIGHTS ONLY	\$ 0.00	\$ 2.56	\$ 2.56
076-0043-008-0000	SAFETY LIGHTS ONLY	\$ 0.00	\$ 2.56	\$ 2.56
076-0043-009-0000	SAFETY LIGHTS ONLY	\$ 0.00	\$ 2.56	\$ 2.56
076-0043-010-0000	SAFETY LIGHTS ONLY	\$ 0.00	\$ 2.56	\$ 2.56
076-0043-011-0000	SAFETY LIGHTS ONLY	\$ 0.00	\$ 2.56	\$ 2.56
076-0043-012-0000	SAFETY LIGHTS ONLY	\$ 0.00	\$ 2.56	\$ 2.56
076-0051-001-0000	SAFETY LIGHTS ONLY	\$ 0.00	\$ 2.56	\$ 2.56
076-0051-002-0000	SAFETY LIGHTS ONLY	\$ 0.00	\$ 2.56	\$ 2.56
076-0051-003-0000	SAFETY LIGHTS ONLY	\$ 0.00	\$ 2.56	\$ 2.56
076-0051-004-0000	SAFETY LIGHTS ONLY	\$ 0.00	\$ 2.56	\$ 2.56

AGENDA ITEM 10.2

City of Rancho Cordova
Lighting District No. 2012-1
Fiscal Year 2019-20 Assessment Roll

ATTACHMENT 2

915

APN	District Classification	Street Light Charge	Safety Light Charge	Total Assessment
076-0051-005-0000	SAFETY LIGHTS ONLY	\$ 0.00	\$ 2.56	\$ 2.56
076-0051-006-0000	SAFETY LIGHTS ONLY	\$ 0.00	\$ 2.56	\$ 2.56
076-0051-007-0000	SAFETY LIGHTS ONLY	\$ 0.00	\$ 2.56	\$ 2.56
076-0051-008-0000	SAFETY LIGHTS ONLY	\$ 0.00	\$ 2.56	\$ 2.56
076-0051-009-0000	SAFETY LIGHTS ONLY	\$ 0.00	\$ 2.56	\$ 2.56
076-0051-010-0000	SAFETY LIGHTS ONLY	\$ 0.00	\$ 2.56	\$ 2.56
076-0052-001-0000	SAFETY LIGHTS ONLY	\$ 0.00	\$ 2.56	\$ 2.56
076-0052-002-0000	SAFETY LIGHTS ONLY	\$ 0.00	\$ 2.56	\$ 2.56
076-0052-003-0000	SAFETY LIGHTS ONLY	\$ 0.00	\$ 2.56	\$ 2.56
076-0052-004-0000	SAFETY LIGHTS ONLY	\$ 0.00	\$ 2.56	\$ 2.56
076-0052-005-0000	SAFETY LIGHTS ONLY	\$ 0.00	\$ 2.56	\$ 2.56
076-0052-006-0000	SAFETY LIGHTS ONLY	\$ 0.00	\$ 2.56	\$ 2.56
076-0052-007-0000	SAFETY LIGHTS ONLY	\$ 0.00	\$ 2.56	\$ 2.56
076-0052-008-0000	SAFETY LIGHTS ONLY	\$ 0.00	\$ 2.56	\$ 2.56
076-0053-001-0000	SAFETY LIGHTS ONLY	\$ 0.00	\$ 2.56	\$ 2.56
076-0053-002-0000	SAFETY LIGHTS ONLY	\$ 0.00	\$ 2.56	\$ 2.56
076-0053-003-0000	SAFETY LIGHTS ONLY	\$ 0.00	\$ 2.56	\$ 2.56
076-0053-004-0000	SAFETY LIGHTS ONLY	\$ 0.00	\$ 2.56	\$ 2.56
076-0053-005-0000	SAFETY LIGHTS ONLY	\$ 0.00	\$ 2.56	\$ 2.56
076-0053-006-0000	SAFETY LIGHTS ONLY	\$ 0.00	\$ 2.56	\$ 2.56
076-0053-007-0000	SAFETY LIGHTS ONLY	\$ 0.00	\$ 2.56	\$ 2.56
076-0053-008-0000	SAFETY LIGHTS ONLY	\$ 0.00	\$ 2.56	\$ 2.56
076-0053-009-0000	SAFETY LIGHTS ONLY	\$ 0.00	\$ 2.56	\$ 2.56
076-0053-010-0000	SAFETY LIGHTS ONLY	\$ 0.00	\$ 2.56	\$ 2.56
076-0053-011-0000	SAFETY LIGHTS ONLY	\$ 0.00	\$ 2.56	\$ 2.56
076-0053-012-0000	SAFETY LIGHTS ONLY	\$ 0.00	\$ 2.56	\$ 2.56
076-0053-013-0000	SAFETY LIGHTS ONLY	\$ 0.00	\$ 2.56	\$ 2.56
076-0053-014-0000	SAFETY LIGHTS ONLY	\$ 0.00	\$ 2.56	\$ 2.56
076-0053-015-0000	SAFETY LIGHTS ONLY	\$ 0.00	\$ 2.56	\$ 2.56
076-0053-016-0000	SAFETY LIGHTS ONLY	\$ 0.00	\$ 2.56	\$ 2.56
076-0053-017-0000	SAFETY LIGHTS ONLY	\$ 0.00	\$ 2.56	\$ 2.56
076-0053-018-0000	SAFETY LIGHTS ONLY	\$ 0.00	\$ 2.56	\$ 2.56
076-0054-001-0000	SAFETY LIGHTS ONLY	\$ 0.00	\$ 2.56	\$ 2.56
076-0054-002-0000	SAFETY LIGHTS ONLY	\$ 0.00	\$ 2.56	\$ 2.56
076-0054-003-0000	SAFETY LIGHTS ONLY	\$ 0.00	\$ 2.56	\$ 2.56
076-0054-004-0000	SAFETY LIGHTS ONLY	\$ 0.00	\$ 2.56	\$ 2.56
076-0054-005-0000	SAFETY LIGHTS ONLY	\$ 0.00	\$ 2.56	\$ 2.56
076-0054-006-0000	SAFETY LIGHTS ONLY	\$ 0.00	\$ 2.56	\$ 2.56
076-0054-007-0000	SAFETY LIGHTS ONLY	\$ 0.00	\$ 2.56	\$ 2.56
076-0054-008-0000	SAFETY LIGHTS ONLY	\$ 0.00	\$ 2.56	\$ 2.56
076-0054-009-0000	SAFETY LIGHTS ONLY	\$ 0.00	\$ 2.56	\$ 2.56
076-0054-010-0000	SAFETY LIGHTS ONLY	\$ 0.00	\$ 2.56	\$ 2.56
076-0054-011-0000	SAFETY LIGHTS ONLY	\$ 0.00	\$ 2.56	\$ 2.56
076-0054-012-0000	SAFETY LIGHTS ONLY	\$ 0.00	\$ 2.56	\$ 2.56

AGENDA ITEM 10.2

City of Rancho Cordova
Lighting District No. 2012-1
Fiscal Year 2019-20 Assessment Roll

ATTACHMENT 2

916

APN	District Classification	Street Light Charge	Safety Light Charge	Total Assessment
076-0054-013-0000	SAFETY LIGHTS ONLY	\$ 0.00	\$ 2.56	\$ 2.56
076-0061-001-0000	SAFETY LIGHTS ONLY	\$ 0.00	\$ 2.56	\$ 2.56
076-0062-001-0000	SAFETY LIGHTS ONLY	\$ 0.00	\$ 2.56	\$ 2.56
076-0062-002-0000	SAFETY LIGHTS ONLY	\$ 0.00	\$ 2.56	\$ 2.56
076-0062-003-0000	SAFETY LIGHTS ONLY	\$ 0.00	\$ 2.56	\$ 2.56
076-0062-004-0000	SAFETY LIGHTS ONLY	\$ 0.00	\$ 2.56	\$ 2.56
076-0062-005-0000	SAFETY LIGHTS ONLY	\$ 0.00	\$ 2.56	\$ 2.56
076-0062-006-0000	SAFETY LIGHTS ONLY	\$ 0.00	\$ 2.56	\$ 2.56
076-0062-007-0000	SAFETY LIGHTS ONLY	\$ 0.00	\$ 2.56	\$ 2.56
076-0062-008-0000	SAFETY LIGHTS ONLY	\$ 0.00	\$ 2.56	\$ 2.56
076-0062-009-0000	SAFETY LIGHTS ONLY	\$ 0.00	\$ 2.56	\$ 2.56
076-0062-010-0000	SAFETY LIGHTS ONLY	\$ 0.00	\$ 2.56	\$ 2.56
076-0062-011-0000	SAFETY LIGHTS ONLY	\$ 0.00	\$ 2.56	\$ 2.56
076-0062-012-0000	SAFETY LIGHTS ONLY	\$ 0.00	\$ 2.56	\$ 2.56
076-0063-001-0000	SAFETY LIGHTS ONLY	\$ 0.00	\$ 2.56	\$ 2.56
076-0063-002-0000	SAFETY LIGHTS ONLY	\$ 0.00	\$ 2.56	\$ 2.56
076-0064-001-0000	SAFETY LIGHTS ONLY	\$ 0.00	\$ 2.56	\$ 2.56
076-0064-002-0000	SAFETY LIGHTS ONLY	\$ 0.00	\$ 2.56	\$ 2.56
076-0064-003-0000	SAFETY LIGHTS ONLY	\$ 0.00	\$ 2.56	\$ 2.56
076-0064-004-0000	SAFETY LIGHTS ONLY	\$ 0.00	\$ 2.56	\$ 2.56
076-0064-005-0000	SAFETY LIGHTS ONLY	\$ 0.00	\$ 2.56	\$ 2.56
076-0065-001-0000	SAFETY LIGHTS ONLY	\$ 0.00	\$ 2.56	\$ 2.56
076-0065-002-0000	SAFETY LIGHTS ONLY	\$ 0.00	\$ 2.56	\$ 2.56
076-0065-003-0000	SAFETY LIGHTS ONLY	\$ 0.00	\$ 2.56	\$ 2.56
076-0065-004-0000	SAFETY LIGHTS ONLY	\$ 0.00	\$ 2.56	\$ 2.56
076-0065-005-0000	SAFETY LIGHTS ONLY	\$ 0.00	\$ 2.56	\$ 2.56
076-0065-006-0000	SAFETY LIGHTS ONLY	\$ 0.00	\$ 2.56	\$ 2.56
076-0065-007-0000	SAFETY LIGHTS ONLY	\$ 0.00	\$ 2.56	\$ 2.56
076-0065-008-0000	SAFETY LIGHTS ONLY	\$ 0.00	\$ 2.56	\$ 2.56
076-0065-009-0000	SAFETY LIGHTS ONLY	\$ 0.00	\$ 2.56	\$ 2.56
076-0065-010-0000	SAFETY LIGHTS ONLY	\$ 0.00	\$ 2.56	\$ 2.56
076-0066-001-0000	SAFETY LIGHTS ONLY	\$ 0.00	\$ 2.56	\$ 2.56
076-0066-002-0000	SAFETY LIGHTS ONLY	\$ 0.00	\$ 2.56	\$ 2.56
076-0066-003-0000	SAFETY LIGHTS ONLY	\$ 0.00	\$ 2.56	\$ 2.56
076-0066-004-0000	SAFETY LIGHTS ONLY	\$ 0.00	\$ 2.56	\$ 2.56
076-0066-005-0000	SAFETY LIGHTS ONLY	\$ 0.00	\$ 2.56	\$ 2.56
076-0066-006-0000	SAFETY LIGHTS ONLY	\$ 0.00	\$ 2.56	\$ 2.56
076-0066-007-0000	SAFETY LIGHTS ONLY	\$ 0.00	\$ 2.56	\$ 2.56
076-0066-008-0000	SAFETY LIGHTS ONLY	\$ 0.00	\$ 2.56	\$ 2.56
076-0066-009-0000	SAFETY LIGHTS ONLY	\$ 0.00	\$ 2.56	\$ 2.56
076-0066-010-0000	SAFETY LIGHTS ONLY	\$ 0.00	\$ 2.56	\$ 2.56
076-0067-001-0000	SAFETY LIGHTS ONLY	\$ 0.00	\$ 2.56	\$ 2.56
076-0067-002-0000	SAFETY LIGHTS ONLY	\$ 0.00	\$ 2.56	\$ 2.56
076-0067-003-0000	SAFETY LIGHTS ONLY	\$ 0.00	\$ 2.56	\$ 2.56

AGENDA ITEM 10.2

City of Rancho Cordova
Lighting District No. 2012-1
Fiscal Year 2019-20 Assessment Roll

ATTACHMENT 2

917

APN	District Classification	Street Light Charge	Safety Light Charge	Total Assessment
076-0067-004-0000	SAFETY LIGHTS ONLY	\$ 0.00	\$ 2.56	\$ 2.56
076-0067-005-0000	SAFETY LIGHTS ONLY	\$ 0.00	\$ 2.56	\$ 2.56
076-0071-001-0000	SAFETY LIGHTS ONLY	\$ 0.00	\$ 2.56	\$ 2.56
076-0071-002-0000	SAFETY LIGHTS ONLY	\$ 0.00	\$ 2.56	\$ 2.56
076-0071-003-0000	SAFETY LIGHTS ONLY	\$ 0.00	\$ 2.56	\$ 2.56
076-0071-004-0000	SAFETY LIGHTS ONLY	\$ 0.00	\$ 2.56	\$ 2.56
076-0071-005-0000	SAFETY LIGHTS ONLY	\$ 0.00	\$ 2.56	\$ 2.56
076-0072-001-0000	SAFETY LIGHTS ONLY	\$ 0.00	\$ 2.56	\$ 2.56
076-0072-002-0000	SAFETY LIGHTS ONLY	\$ 0.00	\$ 2.56	\$ 2.56
076-0072-003-0000	SAFETY LIGHTS ONLY	\$ 0.00	\$ 2.56	\$ 2.56
076-0072-004-0000	SAFETY LIGHTS ONLY	\$ 0.00	\$ 2.56	\$ 2.56
076-0072-005-0000	SAFETY LIGHTS ONLY	\$ 0.00	\$ 2.56	\$ 2.56
076-0072-006-0000	SAFETY LIGHTS ONLY	\$ 0.00	\$ 2.56	\$ 2.56
076-0072-007-0000	SAFETY LIGHTS ONLY	\$ 0.00	\$ 2.56	\$ 2.56
076-0072-008-0000	SAFETY LIGHTS ONLY	\$ 0.00	\$ 2.56	\$ 2.56
076-0072-009-0000	SAFETY LIGHTS ONLY	\$ 0.00	\$ 2.56	\$ 2.56
076-0072-010-0000	SAFETY LIGHTS ONLY	\$ 0.00	\$ 2.56	\$ 2.56
076-0072-011-0000	SAFETY LIGHTS ONLY	\$ 0.00	\$ 2.56	\$ 2.56
076-0072-012-0000	SAFETY LIGHTS ONLY	\$ 0.00	\$ 2.56	\$ 2.56
076-0072-013-0000	SAFETY LIGHTS ONLY	\$ 0.00	\$ 2.56	\$ 2.56
076-0072-014-0000	SAFETY LIGHTS ONLY	\$ 0.00	\$ 2.56	\$ 2.56
076-0072-015-0000	SAFETY LIGHTS ONLY	\$ 0.00	\$ 2.56	\$ 2.56
076-0073-001-0000	SAFETY LIGHTS ONLY	\$ 0.00	\$ 2.56	\$ 2.56
076-0073-002-0000	SAFETY LIGHTS ONLY	\$ 0.00	\$ 2.56	\$ 2.56
076-0073-003-0000	SAFETY LIGHTS ONLY	\$ 0.00	\$ 2.56	\$ 2.56
076-0073-004-0000	SAFETY LIGHTS ONLY	\$ 0.00	\$ 2.56	\$ 2.56
076-0073-005-0000	SAFETY LIGHTS ONLY	\$ 0.00	\$ 2.56	\$ 2.56
076-0073-006-0000	SAFETY LIGHTS ONLY	\$ 0.00	\$ 2.56	\$ 2.56
076-0073-007-0000	RESIDENTIAL	\$ 15.32	\$ 2.56	\$ 17.88
076-0073-008-0000	SAFETY LIGHTS ONLY	\$ 0.00	\$ 2.56	\$ 2.56
076-0073-009-0000	SAFETY LIGHTS ONLY	\$ 0.00	\$ 2.56	\$ 2.56
076-0073-010-0000	SAFETY LIGHTS ONLY	\$ 0.00	\$ 2.56	\$ 2.56
076-0073-011-0000	SAFETY LIGHTS ONLY	\$ 0.00	\$ 2.56	\$ 2.56
076-0073-012-0000	SAFETY LIGHTS ONLY	\$ 0.00	\$ 2.56	\$ 2.56
076-0073-013-0000	SAFETY LIGHTS ONLY	\$ 0.00	\$ 2.56	\$ 2.56
076-0073-014-0000	SAFETY LIGHTS ONLY	\$ 0.00	\$ 2.56	\$ 2.56
076-0074-001-0000	SAFETY LIGHTS ONLY	\$ 0.00	\$ 2.56	\$ 2.56
076-0074-002-0000	SAFETY LIGHTS ONLY	\$ 0.00	\$ 2.56	\$ 2.56
076-0074-003-0000	SAFETY LIGHTS ONLY	\$ 0.00	\$ 2.56	\$ 2.56
076-0074-004-0000	SAFETY LIGHTS ONLY	\$ 0.00	\$ 2.56	\$ 2.56
076-0074-005-0000	SAFETY LIGHTS ONLY	\$ 0.00	\$ 2.56	\$ 2.56
076-0074-006-0000	SAFETY LIGHTS ONLY	\$ 0.00	\$ 2.56	\$ 2.56
076-0074-007-0000	RESIDENTIAL	\$ 15.32	\$ 2.56	\$ 17.88
076-0074-008-0000	SAFETY LIGHTS ONLY	\$ 0.00	\$ 2.56	\$ 2.56

AGENDA ITEM 10.2

City of Rancho Cordova
Lighting District No. 2012-1
Fiscal Year 2019-20 Assessment Roll

ATTACHMENT 2

918

APN	District Classification	Street Light Charge	Safety Light Charge	Total Assessment
076-0074-009-0000	SAFETY LIGHTS ONLY	\$ 0.00	\$ 2.56	\$ 2.56
076-0074-010-0000	SAFETY LIGHTS ONLY	\$ 0.00	\$ 2.56	\$ 2.56
076-0074-011-0000	SAFETY LIGHTS ONLY	\$ 0.00	\$ 2.56	\$ 2.56
076-0074-012-0000	SAFETY LIGHTS ONLY	\$ 0.00	\$ 2.56	\$ 2.56
076-0074-013-0000	SAFETY LIGHTS ONLY	\$ 0.00	\$ 2.56	\$ 2.56
076-0074-014-0000	SAFETY LIGHTS ONLY	\$ 0.00	\$ 2.56	\$ 2.56
076-0074-015-0000	SAFETY LIGHTS ONLY	\$ 0.00	\$ 2.56	\$ 2.56
076-0074-016-0000	SAFETY LIGHTS ONLY	\$ 0.00	\$ 2.56	\$ 2.56
076-0074-017-0000	SAFETY LIGHTS ONLY	\$ 0.00	\$ 2.56	\$ 2.56
076-0081-001-0000	SAFETY LIGHTS ONLY	\$ 0.00	\$ 2.56	\$ 2.56
076-0081-002-0000	SAFETY LIGHTS ONLY	\$ 0.00	\$ 2.56	\$ 2.56
076-0081-003-0000	SAFETY LIGHTS ONLY	\$ 0.00	\$ 2.56	\$ 2.56
076-0081-004-0000	SAFETY LIGHTS ONLY	\$ 0.00	\$ 2.56	\$ 2.56
076-0081-005-0000	SAFETY LIGHTS ONLY	\$ 0.00	\$ 2.56	\$ 2.56
076-0081-006-0000	SAFETY LIGHTS ONLY	\$ 0.00	\$ 2.56	\$ 2.56
076-0081-007-0000	SAFETY LIGHTS ONLY	\$ 0.00	\$ 2.56	\$ 2.56
076-0081-008-0000	SAFETY LIGHTS ONLY	\$ 0.00	\$ 2.56	\$ 2.56
076-0082-001-0000	SAFETY LIGHTS ONLY	\$ 0.00	\$ 2.56	\$ 2.56
076-0082-002-0000	SAFETY LIGHTS ONLY	\$ 0.00	\$ 2.56	\$ 2.56
076-0082-003-0000	SAFETY LIGHTS ONLY	\$ 0.00	\$ 2.56	\$ 2.56
076-0082-004-0000	SAFETY LIGHTS ONLY	\$ 0.00	\$ 2.56	\$ 2.56
076-0082-005-0000	SAFETY LIGHTS ONLY	\$ 0.00	\$ 2.56	\$ 2.56
076-0082-006-0000	SAFETY LIGHTS ONLY	\$ 0.00	\$ 2.56	\$ 2.56
076-0082-007-0000	SAFETY LIGHTS ONLY	\$ 0.00	\$ 2.56	\$ 2.56
076-0082-008-0000	SAFETY LIGHTS ONLY	\$ 0.00	\$ 2.56	\$ 2.56
076-0083-001-0000	SAFETY LIGHTS ONLY	\$ 0.00	\$ 2.56	\$ 2.56
076-0083-002-0000	SAFETY LIGHTS ONLY	\$ 0.00	\$ 2.56	\$ 2.56
076-0083-003-0000	SAFETY LIGHTS ONLY	\$ 0.00	\$ 2.56	\$ 2.56
076-0083-004-0000	SAFETY LIGHTS ONLY	\$ 0.00	\$ 2.56	\$ 2.56
076-0083-005-0000	SAFETY LIGHTS ONLY	\$ 0.00	\$ 2.56	\$ 2.56
076-0083-006-0000	SAFETY LIGHTS ONLY	\$ 0.00	\$ 2.56	\$ 2.56
076-0083-007-0000	SAFETY LIGHTS ONLY	\$ 0.00	\$ 2.56	\$ 2.56
076-0083-008-0000	SAFETY LIGHTS ONLY	\$ 0.00	\$ 2.56	\$ 2.56
076-0083-009-0000	SAFETY LIGHTS ONLY	\$ 0.00	\$ 2.56	\$ 2.56
076-0083-010-0000	SAFETY LIGHTS ONLY	\$ 0.00	\$ 2.56	\$ 2.56
076-0083-011-0000	SAFETY LIGHTS ONLY	\$ 0.00	\$ 2.56	\$ 2.56
076-0083-012-0000	SAFETY LIGHTS ONLY	\$ 0.00	\$ 2.56	\$ 2.56
076-0083-016-0000	SAFETY LIGHTS ONLY	\$ 0.00	\$ 2.56	\$ 2.56
076-0083-017-0000	SAFETY LIGHTS ONLY	\$ 0.00	\$ 2.56	\$ 2.56
076-0083-018-0000	SAFETY LIGHTS ONLY	\$ 0.00	\$ 2.56	\$ 2.56
076-0083-019-0000	SAFETY LIGHTS ONLY	\$ 0.00	\$ 2.56	\$ 2.56
076-0083-020-0000	SAFETY LIGHTS ONLY	\$ 0.00	\$ 2.56	\$ 2.56
076-0083-023-0000	SAFETY LIGHTS ONLY	\$ 0.00	\$ 2.56	\$ 2.56
076-0091-001-0000	SAFETY LIGHTS ONLY	\$ 0.00	\$ 2.56	\$ 2.56

AGENDA ITEM 10.2

City of Rancho Cordova
Lighting District No. 2012-1
Fiscal Year 2019-20 Assessment Roll

ATTACHMENT 2

919

APN	District Classification	Street Light Charge	Safety Light Charge	Total Assessment
076-0091-002-0000	SAFETY LIGHTS ONLY	\$ 0.00	\$ 2.56	\$ 2.56
076-0091-003-0000	SAFETY LIGHTS ONLY	\$ 0.00	\$ 2.56	\$ 2.56
076-0091-004-0000	SAFETY LIGHTS ONLY	\$ 0.00	\$ 2.56	\$ 2.56
076-0091-005-0000	SAFETY LIGHTS ONLY	\$ 0.00	\$ 2.56	\$ 2.56
076-0091-006-0000	SAFETY LIGHTS ONLY	\$ 0.00	\$ 2.56	\$ 2.56
076-0091-007-0000	SAFETY LIGHTS ONLY	\$ 0.00	\$ 2.56	\$ 2.56
076-0091-008-0000	SAFETY LIGHTS ONLY	\$ 0.00	\$ 2.56	\$ 2.56
076-0091-009-0000	SAFETY LIGHTS ONLY	\$ 0.00	\$ 2.56	\$ 2.56
076-0091-010-0000	SAFETY LIGHTS ONLY	\$ 0.00	\$ 2.56	\$ 2.56
076-0091-011-0000	SAFETY LIGHTS ONLY	\$ 0.00	\$ 2.56	\$ 2.56
076-0091-012-0000	SAFETY LIGHTS ONLY	\$ 0.00	\$ 2.56	\$ 2.56
076-0091-013-0000	SAFETY LIGHTS ONLY	\$ 0.00	\$ 2.56	\$ 2.56
076-0091-014-0000	SAFETY LIGHTS ONLY	\$ 0.00	\$ 2.56	\$ 2.56
076-0091-015-0000	SAFETY LIGHTS ONLY	\$ 0.00	\$ 2.56	\$ 2.56
076-0091-016-0000	SAFETY LIGHTS ONLY	\$ 0.00	\$ 2.56	\$ 2.56
076-0091-017-0000	SAFETY LIGHTS ONLY	\$ 0.00	\$ 2.56	\$ 2.56
076-0091-018-0000	SAFETY LIGHTS ONLY	\$ 0.00	\$ 2.56	\$ 2.56
076-0091-019-0000	SAFETY LIGHTS ONLY	\$ 0.00	\$ 2.56	\$ 2.56
076-0091-020-0000	SAFETY LIGHTS ONLY	\$ 0.00	\$ 2.56	\$ 2.56
076-0091-021-0000	SAFETY LIGHTS ONLY	\$ 0.00	\$ 2.56	\$ 2.56
076-0091-022-0000	SAFETY LIGHTS ONLY	\$ 0.00	\$ 2.56	\$ 2.56
076-0091-023-0000	SAFETY LIGHTS ONLY	\$ 0.00	\$ 2.56	\$ 2.56
076-0092-001-0000	SAFETY LIGHTS ONLY	\$ 0.00	\$ 2.56	\$ 2.56
076-0092-002-0000	SAFETY LIGHTS ONLY	\$ 0.00	\$ 2.56	\$ 2.56
076-0092-003-0000	SAFETY LIGHTS ONLY	\$ 0.00	\$ 2.56	\$ 2.56
076-0092-004-0000	SAFETY LIGHTS ONLY	\$ 0.00	\$ 2.56	\$ 2.56
076-0092-005-0000	SAFETY LIGHTS ONLY	\$ 0.00	\$ 2.56	\$ 2.56
076-0092-006-0000	SAFETY LIGHTS ONLY	\$ 0.00	\$ 2.56	\$ 2.56
076-0092-007-0000	SAFETY LIGHTS ONLY	\$ 0.00	\$ 2.56	\$ 2.56
076-0092-008-0000	SAFETY LIGHTS ONLY	\$ 0.00	\$ 2.56	\$ 2.56
076-0092-009-0000	SAFETY LIGHTS ONLY	\$ 0.00	\$ 2.56	\$ 2.56
076-0092-010-0000	SAFETY LIGHTS ONLY	\$ 0.00	\$ 2.56	\$ 2.56
076-0092-011-0000	SAFETY LIGHTS ONLY	\$ 0.00	\$ 2.56	\$ 2.56
076-0092-012-0000	SAFETY LIGHTS ONLY	\$ 0.00	\$ 2.56	\$ 2.56
076-0092-013-0000	SAFETY LIGHTS ONLY	\$ 0.00	\$ 2.56	\$ 2.56
076-0092-014-0000	SAFETY LIGHTS ONLY	\$ 0.00	\$ 2.56	\$ 2.56
076-0092-015-0000	SAFETY LIGHTS ONLY	\$ 0.00	\$ 2.56	\$ 2.56
076-0093-001-0000	SAFETY LIGHTS ONLY	\$ 0.00	\$ 2.56	\$ 2.56
076-0093-002-0000	SAFETY LIGHTS ONLY	\$ 0.00	\$ 2.56	\$ 2.56
076-0093-003-0000	SAFETY LIGHTS ONLY	\$ 0.00	\$ 2.56	\$ 2.56
076-0093-004-0000	SAFETY LIGHTS ONLY	\$ 0.00	\$ 2.56	\$ 2.56
076-0093-005-0000	SAFETY LIGHTS ONLY	\$ 0.00	\$ 2.56	\$ 2.56
076-0093-006-0000	SAFETY LIGHTS ONLY	\$ 0.00	\$ 2.56	\$ 2.56
076-0093-007-0000	SAFETY LIGHTS ONLY	\$ 0.00	\$ 2.56	\$ 2.56

AGENDA ITEM 10.2

City of Rancho Cordova
Lighting District No. 2012-1
Fiscal Year 2019-20 Assessment Roll

ATTACHMENT 2

920

APN	District Classification	Street Light Charge	Safety Light Charge	Total Assessment
076-0093-008-0000	SAFETY LIGHTS ONLY	\$ 0.00	\$ 2.56	\$ 2.56
076-0093-009-0000	SAFETY LIGHTS ONLY	\$ 0.00	\$ 2.56	\$ 2.56
076-0093-010-0000	SAFETY LIGHTS ONLY	\$ 0.00	\$ 2.56	\$ 2.56
076-0093-011-0000	SAFETY LIGHTS ONLY	\$ 0.00	\$ 2.56	\$ 2.56
076-0093-012-0000	SAFETY LIGHTS ONLY	\$ 0.00	\$ 2.56	\$ 2.56
076-0093-013-0000	SAFETY LIGHTS ONLY	\$ 0.00	\$ 2.56	\$ 2.56
076-0093-014-0000	SAFETY LIGHTS ONLY	\$ 0.00	\$ 2.56	\$ 2.56
076-0093-015-0000	SAFETY LIGHTS ONLY	\$ 0.00	\$ 2.56	\$ 2.56
076-0093-016-0000	SAFETY LIGHTS ONLY	\$ 0.00	\$ 2.56	\$ 2.56
076-0093-017-0000	SAFETY LIGHTS ONLY	\$ 0.00	\$ 2.56	\$ 2.56
076-0093-018-0000	SAFETY LIGHTS ONLY	\$ 0.00	\$ 2.56	\$ 2.56
076-0093-019-0000	SAFETY LIGHTS ONLY	\$ 0.00	\$ 2.56	\$ 2.56
076-0093-020-0000	SAFETY LIGHTS ONLY	\$ 0.00	\$ 2.56	\$ 2.56
076-0093-021-0000	SAFETY LIGHTS ONLY	\$ 0.00	\$ 2.56	\$ 2.56
076-0093-022-0000	SAFETY LIGHTS ONLY	\$ 0.00	\$ 2.56	\$ 2.56
076-0093-023-0000	SAFETY LIGHTS ONLY	\$ 0.00	\$ 2.56	\$ 2.56
076-0093-024-0000	SAFETY LIGHTS ONLY	\$ 0.00	\$ 2.56	\$ 2.56
076-0093-025-0000	SAFETY LIGHTS ONLY	\$ 0.00	\$ 2.56	\$ 2.56
076-0093-026-0000	SAFETY LIGHTS ONLY	\$ 0.00	\$ 2.56	\$ 2.56
076-0093-027-0000	SAFETY LIGHTS ONLY	\$ 0.00	\$ 2.56	\$ 2.56
076-0093-028-0000	SAFETY LIGHTS ONLY	\$ 0.00	\$ 2.56	\$ 2.56
076-0093-029-0000	SAFETY LIGHTS ONLY	\$ 0.00	\$ 2.56	\$ 2.56
076-0093-030-0000	SAFETY LIGHTS ONLY	\$ 0.00	\$ 2.56	\$ 2.56
076-0093-031-0000	SAFETY LIGHTS ONLY	\$ 0.00	\$ 2.56	\$ 2.56
076-0101-001-0000	SAFETY LIGHTS ONLY	\$ 0.00	\$ 2.56	\$ 2.56
076-0101-002-0000	SAFETY LIGHTS ONLY	\$ 0.00	\$ 2.56	\$ 2.56
076-0101-003-0000	SAFETY LIGHTS ONLY	\$ 0.00	\$ 2.56	\$ 2.56
076-0101-004-0000	SAFETY LIGHTS ONLY	\$ 0.00	\$ 2.56	\$ 2.56
076-0101-005-0000	SAFETY LIGHTS ONLY	\$ 0.00	\$ 2.56	\$ 2.56
076-0101-006-0000	SAFETY LIGHTS ONLY	\$ 0.00	\$ 2.56	\$ 2.56
076-0101-007-0000	SAFETY LIGHTS ONLY	\$ 0.00	\$ 2.56	\$ 2.56
076-0101-008-0000	SAFETY LIGHTS ONLY	\$ 0.00	\$ 2.56	\$ 2.56
076-0101-009-0000	SAFETY LIGHTS ONLY	\$ 0.00	\$ 2.56	\$ 2.56
076-0101-010-0000	SAFETY LIGHTS ONLY	\$ 0.00	\$ 2.56	\$ 2.56
076-0101-011-0000	SAFETY LIGHTS ONLY	\$ 0.00	\$ 2.56	\$ 2.56
076-0101-012-0000	SAFETY LIGHTS ONLY	\$ 0.00	\$ 2.56	\$ 2.56
076-0101-013-0000	SAFETY LIGHTS ONLY	\$ 0.00	\$ 2.56	\$ 2.56
076-0101-014-0000	SAFETY LIGHTS ONLY	\$ 0.00	\$ 2.56	\$ 2.56
076-0101-015-0000	SAFETY LIGHTS ONLY	\$ 0.00	\$ 2.56	\$ 2.56
076-0101-016-0000	SAFETY LIGHTS ONLY	\$ 0.00	\$ 2.56	\$ 2.56
076-0101-017-0000	SAFETY LIGHTS ONLY	\$ 0.00	\$ 2.56	\$ 2.56
076-0101-018-0000	SAFETY LIGHTS ONLY	\$ 0.00	\$ 2.56	\$ 2.56
076-0101-019-0000	SAFETY LIGHTS ONLY	\$ 0.00	\$ 2.56	\$ 2.56
076-0101-020-0000	SAFETY LIGHTS ONLY	\$ 0.00	\$ 2.56	\$ 2.56

AGENDA ITEM 10.2

City of Rancho Cordova
Lighting District No. 2012-1
Fiscal Year 2019-20 Assessment Roll

ATTACHMENT 2

921

APN	District Classification	Street Light Charge	Safety Light Charge	Total Assessment
076-0101-021-0000	SAFETY LIGHTS ONLY	\$ 0.00	\$ 2.56	\$ 2.56
076-0101-022-0000	SAFETY LIGHTS ONLY	\$ 0.00	\$ 2.56	\$ 2.56
076-0101-023-0000	SAFETY LIGHTS ONLY	\$ 0.00	\$ 2.56	\$ 2.56
076-0101-024-0000	SAFETY LIGHTS ONLY	\$ 0.00	\$ 2.56	\$ 2.56
076-0101-025-0000	SAFETY LIGHTS ONLY	\$ 0.00	\$ 2.56	\$ 2.56
076-0101-026-0000	SAFETY LIGHTS ONLY	\$ 0.00	\$ 2.56	\$ 2.56
076-0101-027-0000	SAFETY LIGHTS ONLY	\$ 0.00	\$ 2.56	\$ 2.56
076-0101-028-0000	SAFETY LIGHTS ONLY	\$ 0.00	\$ 2.56	\$ 2.56
076-0101-029-0000	SAFETY LIGHTS ONLY	\$ 0.00	\$ 2.56	\$ 2.56
076-0101-030-0000	SAFETY LIGHTS ONLY	\$ 0.00	\$ 2.56	\$ 2.56
076-0101-031-0000	SAFETY LIGHTS ONLY	\$ 0.00	\$ 2.56	\$ 2.56
076-0101-032-0000	SAFETY LIGHTS ONLY	\$ 0.00	\$ 2.56	\$ 2.56
076-0101-033-0000	SAFETY LIGHTS ONLY	\$ 0.00	\$ 2.56	\$ 2.56
076-0101-034-0000	SAFETY LIGHTS ONLY	\$ 0.00	\$ 2.56	\$ 2.56
076-0101-036-0000	SAFETY LIGHTS ONLY	\$ 0.00	\$ 2.56	\$ 2.56
076-0102-001-0000	SAFETY LIGHTS ONLY	\$ 0.00	\$ 2.56	\$ 2.56
076-0102-002-0000	SAFETY LIGHTS ONLY	\$ 0.00	\$ 2.56	\$ 2.56
076-0102-003-0000	SAFETY LIGHTS ONLY	\$ 0.00	\$ 2.56	\$ 2.56
076-0102-004-0000	SAFETY LIGHTS ONLY	\$ 0.00	\$ 2.56	\$ 2.56
076-0102-005-0000	SAFETY LIGHTS ONLY	\$ 0.00	\$ 2.56	\$ 2.56
076-0102-006-0000	SAFETY LIGHTS ONLY	\$ 0.00	\$ 2.56	\$ 2.56
076-0102-007-0000	SAFETY LIGHTS ONLY	\$ 0.00	\$ 2.56	\$ 2.56
076-0102-008-0000	SAFETY LIGHTS ONLY	\$ 0.00	\$ 2.56	\$ 2.56
076-0102-009-0000	SAFETY LIGHTS ONLY	\$ 0.00	\$ 2.56	\$ 2.56
076-0102-010-0000	SAFETY LIGHTS ONLY	\$ 0.00	\$ 2.56	\$ 2.56
076-0102-011-0000	SAFETY LIGHTS ONLY	\$ 0.00	\$ 2.56	\$ 2.56
076-0102-012-0000	SAFETY LIGHTS ONLY	\$ 0.00	\$ 2.56	\$ 2.56
076-0102-013-0000	SAFETY LIGHTS ONLY	\$ 0.00	\$ 2.56	\$ 2.56
076-0102-014-0000	SAFETY LIGHTS ONLY	\$ 0.00	\$ 2.56	\$ 2.56
076-0102-015-0000	SAFETY LIGHTS ONLY	\$ 0.00	\$ 2.56	\$ 2.56
076-0102-016-0000	SAFETY LIGHTS ONLY	\$ 0.00	\$ 2.56	\$ 2.56
076-0102-017-0000	SAFETY LIGHTS ONLY	\$ 0.00	\$ 2.56	\$ 2.56
076-0102-018-0000	SAFETY LIGHTS ONLY	\$ 0.00	\$ 2.56	\$ 2.56
076-0102-019-0000	SAFETY LIGHTS ONLY	\$ 0.00	\$ 2.56	\$ 2.56
076-0103-001-0000	SAFETY LIGHTS ONLY	\$ 0.00	\$ 2.56	\$ 2.56
076-0103-002-0000	SAFETY LIGHTS ONLY	\$ 0.00	\$ 2.56	\$ 2.56
076-0103-003-0000	SAFETY LIGHTS ONLY	\$ 0.00	\$ 2.56	\$ 2.56
076-0103-004-0000	SAFETY LIGHTS ONLY	\$ 0.00	\$ 2.56	\$ 2.56
076-0103-005-0000	SAFETY LIGHTS ONLY	\$ 0.00	\$ 2.56	\$ 2.56
076-0103-006-0000	SAFETY LIGHTS ONLY	\$ 0.00	\$ 2.56	\$ 2.56
076-0103-007-0000	SAFETY LIGHTS ONLY	\$ 0.00	\$ 2.56	\$ 2.56
076-0103-008-0000	SAFETY LIGHTS ONLY	\$ 0.00	\$ 2.56	\$ 2.56
076-0103-009-0000	SAFETY LIGHTS ONLY	\$ 0.00	\$ 2.56	\$ 2.56
076-0103-010-0000	SAFETY LIGHTS ONLY	\$ 0.00	\$ 2.56	\$ 2.56

AGENDA ITEM 10.2

City of Rancho Cordova
Lighting District No. 2012-1
Fiscal Year 2019-20 Assessment Roll

ATTACHMENT 2

922

APN	District Classification	Street Light Charge	Safety Light Charge	Total Assessment
076-0103-011-0000	SAFETY LIGHTS ONLY	\$ 0.00	\$ 2.56	\$ 2.56
076-0103-012-0000	SAFETY LIGHTS ONLY	\$ 0.00	\$ 2.56	\$ 2.56
076-0103-013-0000	SAFETY LIGHTS ONLY	\$ 0.00	\$ 2.56	\$ 2.56
076-0103-014-0000	SAFETY LIGHTS ONLY	\$ 0.00	\$ 2.56	\$ 2.56
076-0103-015-0000	SAFETY LIGHTS ONLY	\$ 0.00	\$ 2.56	\$ 2.56
076-0103-016-0000	SAFETY LIGHTS ONLY	\$ 0.00	\$ 2.56	\$ 2.56
076-0103-017-0000	SAFETY LIGHTS ONLY	\$ 0.00	\$ 2.56	\$ 2.56
076-0103-018-0000	SAFETY LIGHTS ONLY	\$ 0.00	\$ 2.56	\$ 2.56
076-0103-019-0000	SAFETY LIGHTS ONLY	\$ 0.00	\$ 2.56	\$ 2.56
076-0103-020-0000	SAFETY LIGHTS ONLY	\$ 0.00	\$ 2.56	\$ 2.56
076-0111-001-0000	SAFETY LIGHTS ONLY	\$ 0.00	\$ 2.56	\$ 2.56
076-0111-002-0000	SAFETY LIGHTS ONLY	\$ 0.00	\$ 2.56	\$ 2.56
076-0111-003-0000	SAFETY LIGHTS ONLY	\$ 0.00	\$ 2.56	\$ 2.56
076-0111-004-0000	SAFETY LIGHTS ONLY	\$ 0.00	\$ 2.56	\$ 2.56
076-0111-005-0000	SAFETY LIGHTS ONLY	\$ 0.00	\$ 2.56	\$ 2.56
076-0111-006-0000	SAFETY LIGHTS ONLY	\$ 0.00	\$ 2.56	\$ 2.56
076-0111-007-0000	SAFETY LIGHTS ONLY	\$ 0.00	\$ 2.56	\$ 2.56
076-0111-008-0000	SAFETY LIGHTS ONLY	\$ 0.00	\$ 2.56	\$ 2.56
076-0111-009-0000	SAFETY LIGHTS ONLY	\$ 0.00	\$ 2.56	\$ 2.56
076-0111-010-0000	SAFETY LIGHTS ONLY	\$ 0.00	\$ 2.56	\$ 2.56
076-0111-011-0000	SAFETY LIGHTS ONLY	\$ 0.00	\$ 2.56	\$ 2.56
076-0111-012-0000	SAFETY LIGHTS ONLY	\$ 0.00	\$ 2.56	\$ 2.56
076-0111-013-0000	SAFETY LIGHTS ONLY	\$ 0.00	\$ 2.56	\$ 2.56
076-0111-014-0000	SAFETY LIGHTS ONLY	\$ 0.00	\$ 2.56	\$ 2.56
076-0111-015-0000	SAFETY LIGHTS ONLY	\$ 0.00	\$ 2.56	\$ 2.56
076-0111-016-0000	SAFETY LIGHTS ONLY	\$ 0.00	\$ 2.56	\$ 2.56
076-0111-017-0000	SAFETY LIGHTS ONLY	\$ 0.00	\$ 2.56	\$ 2.56
076-0111-018-0000	SAFETY LIGHTS ONLY	\$ 0.00	\$ 2.56	\$ 2.56
076-0112-001-0000	SAFETY LIGHTS ONLY	\$ 0.00	\$ 2.56	\$ 2.56
076-0112-002-0000	SAFETY LIGHTS ONLY	\$ 0.00	\$ 2.56	\$ 2.56
076-0112-003-0000	SAFETY LIGHTS ONLY	\$ 0.00	\$ 2.56	\$ 2.56
076-0112-004-0000	SAFETY LIGHTS ONLY	\$ 0.00	\$ 2.56	\$ 2.56
076-0112-005-0000	SAFETY LIGHTS ONLY	\$ 0.00	\$ 2.56	\$ 2.56
076-0112-006-0000	SAFETY LIGHTS ONLY	\$ 0.00	\$ 2.56	\$ 2.56
076-0112-007-0000	SAFETY LIGHTS ONLY	\$ 0.00	\$ 2.56	\$ 2.56
076-0112-008-0000	SAFETY LIGHTS ONLY	\$ 0.00	\$ 2.56	\$ 2.56
076-0112-009-0000	SAFETY LIGHTS ONLY	\$ 0.00	\$ 2.56	\$ 2.56
076-0112-010-0000	SAFETY LIGHTS ONLY	\$ 0.00	\$ 2.56	\$ 2.56
076-0112-011-0000	SAFETY LIGHTS ONLY	\$ 0.00	\$ 2.56	\$ 2.56
076-0112-012-0000	SAFETY LIGHTS ONLY	\$ 0.00	\$ 2.56	\$ 2.56
076-0112-013-0000	SAFETY LIGHTS ONLY	\$ 0.00	\$ 2.56	\$ 2.56
076-0112-014-0000	SAFETY LIGHTS ONLY	\$ 0.00	\$ 2.56	\$ 2.56
076-0112-015-0000	SAFETY LIGHTS ONLY	\$ 0.00	\$ 2.56	\$ 2.56
076-0112-017-0000	SAFETY LIGHTS ONLY	\$ 0.00	\$ 2.56	\$ 2.56

AGENDA ITEM 10.2

City of Rancho Cordova
Lighting District No. 2012-1
Fiscal Year 2019-20 Assessment Roll

ATTACHMENT 2

923

APN	District Classification	Street Light Charge	Safety Light Charge	Total Assessment
076-0112-018-0000	SAFETY LIGHTS ONLY	\$ 0.00	\$ 2.56	\$ 2.56
076-0121-001-0000	SAFETY LIGHTS ONLY	\$ 0.00	\$ 2.56	\$ 2.56
076-0121-002-0000	SAFETY LIGHTS ONLY	\$ 0.00	\$ 2.56	\$ 2.56
076-0121-003-0000	SAFETY LIGHTS ONLY	\$ 0.00	\$ 2.56	\$ 2.56
076-0121-004-0000	SAFETY LIGHTS ONLY	\$ 0.00	\$ 2.56	\$ 2.56
076-0121-005-0000	SAFETY LIGHTS ONLY	\$ 0.00	\$ 2.56	\$ 2.56
076-0121-006-0000	SAFETY LIGHTS ONLY	\$ 0.00	\$ 2.56	\$ 2.56
076-0121-007-0000	SAFETY LIGHTS ONLY	\$ 0.00	\$ 2.56	\$ 2.56
076-0121-008-0000	SAFETY LIGHTS ONLY	\$ 0.00	\$ 2.56	\$ 2.56
076-0121-009-0000	SAFETY LIGHTS ONLY	\$ 0.00	\$ 2.56	\$ 2.56
076-0121-010-0000	RESIDENTIAL	\$ 15.32	\$ 2.56	\$ 17.88
076-0121-011-0000	SAFETY LIGHTS ONLY	\$ 0.00	\$ 2.56	\$ 2.56
076-0121-012-0000	SAFETY LIGHTS ONLY	\$ 0.00	\$ 2.56	\$ 2.56
076-0121-013-0000	SAFETY LIGHTS ONLY	\$ 0.00	\$ 2.56	\$ 2.56
076-0121-014-0000	SAFETY LIGHTS ONLY	\$ 0.00	\$ 2.56	\$ 2.56
076-0121-015-0000	SAFETY LIGHTS ONLY	\$ 0.00	\$ 2.56	\$ 2.56
076-0121-016-0000	SAFETY LIGHTS ONLY	\$ 0.00	\$ 2.56	\$ 2.56
076-0121-017-0000	SAFETY LIGHTS ONLY	\$ 0.00	\$ 2.56	\$ 2.56
076-0122-001-0000	SAFETY LIGHTS ONLY	\$ 0.00	\$ 2.56	\$ 2.56
076-0122-002-0000	SAFETY LIGHTS ONLY	\$ 0.00	\$ 2.56	\$ 2.56
076-0122-003-0000	SAFETY LIGHTS ONLY	\$ 0.00	\$ 2.56	\$ 2.56
076-0122-004-0000	SAFETY LIGHTS ONLY	\$ 0.00	\$ 2.56	\$ 2.56
076-0122-005-0000	SAFETY LIGHTS ONLY	\$ 0.00	\$ 2.56	\$ 2.56
076-0122-006-0000	SAFETY LIGHTS ONLY	\$ 0.00	\$ 2.56	\$ 2.56
076-0122-007-0000	SAFETY LIGHTS ONLY	\$ 0.00	\$ 2.56	\$ 2.56
076-0122-008-0000	SAFETY LIGHTS ONLY	\$ 0.00	\$ 2.56	\$ 2.56
076-0122-009-0000	SAFETY LIGHTS ONLY	\$ 0.00	\$ 2.56	\$ 2.56
076-0122-010-0000	SAFETY LIGHTS ONLY	\$ 0.00	\$ 2.56	\$ 2.56
076-0122-011-0000	SAFETY LIGHTS ONLY	\$ 0.00	\$ 2.56	\$ 2.56
076-0122-012-0000	SAFETY LIGHTS ONLY	\$ 0.00	\$ 2.56	\$ 2.56
076-0122-013-0000	SAFETY LIGHTS ONLY	\$ 0.00	\$ 2.56	\$ 2.56
076-0131-001-0000	SAFETY LIGHTS ONLY	\$ 0.00	\$ 2.56	\$ 2.56
076-0131-002-0000	SAFETY LIGHTS ONLY	\$ 0.00	\$ 2.56	\$ 2.56
076-0131-003-0000	SAFETY LIGHTS ONLY	\$ 0.00	\$ 2.56	\$ 2.56
076-0131-004-0000	SAFETY LIGHTS ONLY	\$ 0.00	\$ 2.56	\$ 2.56
076-0131-005-0000	SAFETY LIGHTS ONLY	\$ 0.00	\$ 2.56	\$ 2.56
076-0131-006-0000	SAFETY LIGHTS ONLY	\$ 0.00	\$ 2.56	\$ 2.56
076-0131-007-0000	SAFETY LIGHTS ONLY	\$ 0.00	\$ 2.56	\$ 2.56
076-0131-008-0000	SAFETY LIGHTS ONLY	\$ 0.00	\$ 2.56	\$ 2.56
076-0131-009-0000	SAFETY LIGHTS ONLY	\$ 0.00	\$ 2.56	\$ 2.56
076-0131-010-0000	SAFETY LIGHTS ONLY	\$ 0.00	\$ 2.56	\$ 2.56
076-0131-011-0000	SAFETY LIGHTS ONLY	\$ 0.00	\$ 2.56	\$ 2.56
076-0131-012-0000	SAFETY LIGHTS ONLY	\$ 0.00	\$ 2.56	\$ 2.56
076-0131-013-0000	SAFETY LIGHTS ONLY	\$ 0.00	\$ 2.56	\$ 2.56

AGENDA ITEM 10.2

City of Rancho Cordova
Lighting District No. 2012-1
Fiscal Year 2019-20 Assessment Roll

ATTACHMENT 2

924

APN	District Classification	Street Light Charge	Safety Light Charge	Total Assessment
076-0131-014-0000	SAFETY LIGHTS ONLY	\$ 0.00	\$ 2.56	\$ 2.56
076-0131-015-0000	SAFETY LIGHTS ONLY	\$ 0.00	\$ 2.56	\$ 2.56
076-0131-016-0000	SAFETY LIGHTS ONLY	\$ 0.00	\$ 2.56	\$ 2.56
076-0131-017-0000	SAFETY LIGHTS ONLY	\$ 0.00	\$ 2.56	\$ 2.56
076-0131-018-0000	SAFETY LIGHTS ONLY	\$ 0.00	\$ 2.56	\$ 2.56
076-0131-019-0000	SAFETY LIGHTS ONLY	\$ 0.00	\$ 2.56	\$ 2.56
076-0131-020-0000	SAFETY LIGHTS ONLY	\$ 0.00	\$ 2.56	\$ 2.56
076-0131-021-0000	SAFETY LIGHTS ONLY	\$ 0.00	\$ 2.56	\$ 2.56
076-0131-022-0000	SAFETY LIGHTS ONLY	\$ 0.00	\$ 2.56	\$ 2.56
076-0132-001-0000	SAFETY LIGHTS ONLY	\$ 0.00	\$ 2.56	\$ 2.56
076-0132-002-0000	SAFETY LIGHTS ONLY	\$ 0.00	\$ 2.56	\$ 2.56
076-0132-003-0000	SAFETY LIGHTS ONLY	\$ 0.00	\$ 2.56	\$ 2.56
076-0132-004-0000	SAFETY LIGHTS ONLY	\$ 0.00	\$ 2.56	\$ 2.56
076-0132-005-0000	SAFETY LIGHTS ONLY	\$ 0.00	\$ 2.56	\$ 2.56
076-0132-006-0000	SAFETY LIGHTS ONLY	\$ 0.00	\$ 2.56	\$ 2.56
076-0132-007-0000	SAFETY LIGHTS ONLY	\$ 0.00	\$ 2.56	\$ 2.56
076-0132-008-0000	SAFETY LIGHTS ONLY	\$ 0.00	\$ 2.56	\$ 2.56
076-0132-009-0000	SAFETY LIGHTS ONLY	\$ 0.00	\$ 2.56	\$ 2.56
076-0132-010-0000	SAFETY LIGHTS ONLY	\$ 0.00	\$ 2.56	\$ 2.56
076-0132-011-0000	SAFETY LIGHTS ONLY	\$ 0.00	\$ 2.56	\$ 2.56
076-0132-012-0000	SAFETY LIGHTS ONLY	\$ 0.00	\$ 2.56	\$ 2.56
076-0133-001-0000	SAFETY LIGHTS ONLY	\$ 0.00	\$ 2.56	\$ 2.56
076-0133-002-0000	SAFETY LIGHTS ONLY	\$ 0.00	\$ 2.56	\$ 2.56
076-0133-003-0000	SAFETY LIGHTS ONLY	\$ 0.00	\$ 2.56	\$ 2.56
076-0133-004-0000	SAFETY LIGHTS ONLY	\$ 0.00	\$ 2.56	\$ 2.56
076-0133-005-0000	SAFETY LIGHTS ONLY	\$ 0.00	\$ 2.56	\$ 2.56
076-0133-006-0000	SAFETY LIGHTS ONLY	\$ 0.00	\$ 2.56	\$ 2.56
076-0133-007-0000	SAFETY LIGHTS ONLY	\$ 0.00	\$ 2.56	\$ 2.56
076-0133-008-0000	SAFETY LIGHTS ONLY	\$ 0.00	\$ 2.56	\$ 2.56
076-0133-009-0000	SAFETY LIGHTS ONLY	\$ 0.00	\$ 2.56	\$ 2.56
076-0133-010-0000	SAFETY LIGHTS ONLY	\$ 0.00	\$ 2.56	\$ 2.56
076-0133-011-0000	SAFETY LIGHTS ONLY	\$ 0.00	\$ 2.56	\$ 2.56
076-0133-012-0000	SAFETY LIGHTS ONLY	\$ 0.00	\$ 2.56	\$ 2.56
076-0133-013-0000	SAFETY LIGHTS ONLY	\$ 0.00	\$ 2.56	\$ 2.56
076-0133-014-0000	SAFETY LIGHTS ONLY	\$ 0.00	\$ 2.56	\$ 2.56
076-0133-015-0000	SAFETY LIGHTS ONLY	\$ 0.00	\$ 2.56	\$ 2.56
076-0134-001-0000	SAFETY LIGHTS ONLY	\$ 0.00	\$ 2.56	\$ 2.56
076-0134-002-0000	SAFETY LIGHTS ONLY	\$ 0.00	\$ 2.56	\$ 2.56
076-0134-003-0000	SAFETY LIGHTS ONLY	\$ 0.00	\$ 2.56	\$ 2.56
076-0134-004-0000	SAFETY LIGHTS ONLY	\$ 0.00	\$ 2.56	\$ 2.56
076-0135-001-0000	SAFETY LIGHTS ONLY	\$ 0.00	\$ 2.56	\$ 2.56
076-0135-002-0000	SAFETY LIGHTS ONLY	\$ 0.00	\$ 2.56	\$ 2.56
076-0135-003-0000	SAFETY LIGHTS ONLY	\$ 0.00	\$ 2.56	\$ 2.56
076-0135-004-0000	SAFETY LIGHTS ONLY	\$ 0.00	\$ 2.56	\$ 2.56

AGENDA ITEM 10.2

City of Rancho Cordova
Lighting District No. 2012-1
Fiscal Year 2019-20 Assessment Roll

ATTACHMENT 2

925

APN	District Classification	Street Light Charge	Safety Light Charge	Total Assessment
076-0135-005-0000	SAFETY LIGHTS ONLY	\$ 0.00	\$ 2.56	\$ 2.56
076-0135-006-0000	SAFETY LIGHTS ONLY	\$ 0.00	\$ 2.56	\$ 2.56
076-0135-007-0000	SAFETY LIGHTS ONLY	\$ 0.00	\$ 2.56	\$ 2.56
076-0135-008-0000	SAFETY LIGHTS ONLY	\$ 0.00	\$ 2.56	\$ 2.56
076-0135-009-0000	SAFETY LIGHTS ONLY	\$ 0.00	\$ 2.56	\$ 2.56
076-0135-010-0000	SAFETY LIGHTS ONLY	\$ 0.00	\$ 2.56	\$ 2.56
076-0135-011-0000	SAFETY LIGHTS ONLY	\$ 0.00	\$ 2.56	\$ 2.56
076-0135-012-0000	SAFETY LIGHTS ONLY	\$ 0.00	\$ 2.56	\$ 2.56
076-0135-013-0000	SAFETY LIGHTS ONLY	\$ 0.00	\$ 2.56	\$ 2.56
076-0135-014-0000	SAFETY LIGHTS ONLY	\$ 0.00	\$ 2.56	\$ 2.56
076-0135-015-0000	SAFETY LIGHTS ONLY	\$ 0.00	\$ 2.56	\$ 2.56
076-0135-016-0000	SAFETY LIGHTS ONLY	\$ 0.00	\$ 2.56	\$ 2.56
076-0135-017-0000	SAFETY LIGHTS ONLY	\$ 0.00	\$ 2.56	\$ 2.56
076-0141-001-0000	SAFETY LIGHTS ONLY	\$ 0.00	\$ 2.56	\$ 2.56
076-0141-002-0000	SAFETY LIGHTS ONLY	\$ 0.00	\$ 2.56	\$ 2.56
076-0141-003-0000	SAFETY LIGHTS ONLY	\$ 0.00	\$ 2.56	\$ 2.56
076-0141-004-0000	SAFETY LIGHTS ONLY	\$ 0.00	\$ 2.56	\$ 2.56
076-0141-005-0000	SAFETY LIGHTS ONLY	\$ 0.00	\$ 2.56	\$ 2.56
076-0141-006-0000	SAFETY LIGHTS ONLY	\$ 0.00	\$ 2.56	\$ 2.56
076-0141-007-0000	SAFETY LIGHTS ONLY	\$ 0.00	\$ 2.56	\$ 2.56
076-0141-008-0000	SAFETY LIGHTS ONLY	\$ 0.00	\$ 2.56	\$ 2.56
076-0141-009-0000	SAFETY LIGHTS ONLY	\$ 0.00	\$ 2.56	\$ 2.56
076-0141-010-0000	SAFETY LIGHTS ONLY	\$ 0.00	\$ 2.56	\$ 2.56
076-0141-011-0000	SAFETY LIGHTS ONLY	\$ 0.00	\$ 2.56	\$ 2.56
076-0142-001-0000	SAFETY LIGHTS ONLY	\$ 0.00	\$ 2.56	\$ 2.56
076-0142-002-0000	SAFETY LIGHTS ONLY	\$ 0.00	\$ 2.56	\$ 2.56
076-0142-003-0000	SAFETY LIGHTS ONLY	\$ 0.00	\$ 2.56	\$ 2.56
076-0142-004-0000	SAFETY LIGHTS ONLY	\$ 0.00	\$ 2.56	\$ 2.56
076-0142-005-0000	SAFETY LIGHTS ONLY	\$ 0.00	\$ 2.56	\$ 2.56
076-0142-006-0000	SAFETY LIGHTS ONLY	\$ 0.00	\$ 2.56	\$ 2.56
076-0143-001-0000	SAFETY LIGHTS ONLY	\$ 0.00	\$ 2.56	\$ 2.56
076-0143-002-0000	SAFETY LIGHTS ONLY	\$ 0.00	\$ 2.56	\$ 2.56
076-0143-003-0000	SAFETY LIGHTS ONLY	\$ 0.00	\$ 2.56	\$ 2.56
076-0143-004-0000	SAFETY LIGHTS ONLY	\$ 0.00	\$ 2.56	\$ 2.56
076-0143-005-0000	SAFETY LIGHTS ONLY	\$ 0.00	\$ 2.56	\$ 2.56
076-0143-006-0000	SAFETY LIGHTS ONLY	\$ 0.00	\$ 2.56	\$ 2.56
076-0144-001-0000	SAFETY LIGHTS ONLY	\$ 0.00	\$ 2.56	\$ 2.56
076-0144-002-0000	SAFETY LIGHTS ONLY	\$ 0.00	\$ 2.56	\$ 2.56
076-0144-003-0000	SAFETY LIGHTS ONLY	\$ 0.00	\$ 2.56	\$ 2.56
076-0144-004-0000	SAFETY LIGHTS ONLY	\$ 0.00	\$ 2.56	\$ 2.56
076-0144-005-0000	SAFETY LIGHTS ONLY	\$ 0.00	\$ 2.56	\$ 2.56
076-0144-006-0000	SAFETY LIGHTS ONLY	\$ 0.00	\$ 2.56	\$ 2.56
076-0144-007-0000	SAFETY LIGHTS ONLY	\$ 0.00	\$ 2.56	\$ 2.56
076-0144-008-0000	SAFETY LIGHTS ONLY	\$ 0.00	\$ 2.56	\$ 2.56

AGENDA ITEM 10.2

City of Rancho Cordova
Lighting District No. 2012-1
Fiscal Year 2019-20 Assessment Roll

ATTACHMENT 2

926

APN	District Classification	Street Light Charge	Safety Light Charge	Total Assessment
076-0144-009-0000	SAFETY LIGHTS ONLY	\$ 0.00	\$ 2.56	\$ 2.56
076-0144-010-0000	SAFETY LIGHTS ONLY	\$ 0.00	\$ 2.56	\$ 2.56
076-0144-011-0000	SAFETY LIGHTS ONLY	\$ 0.00	\$ 2.56	\$ 2.56
076-0144-012-0000	SAFETY LIGHTS ONLY	\$ 0.00	\$ 2.56	\$ 2.56
076-0144-013-0000	SAFETY LIGHTS ONLY	\$ 0.00	\$ 2.56	\$ 2.56
076-0144-014-0000	SAFETY LIGHTS ONLY	\$ 0.00	\$ 2.56	\$ 2.56
076-0144-015-0000	SAFETY LIGHTS ONLY	\$ 0.00	\$ 2.56	\$ 2.56
076-0144-016-0000	SAFETY LIGHTS ONLY	\$ 0.00	\$ 2.56	\$ 2.56
076-0144-017-0000	SAFETY LIGHTS ONLY	\$ 0.00	\$ 2.56	\$ 2.56
076-0144-018-0000	SAFETY LIGHTS ONLY	\$ 0.00	\$ 2.56	\$ 2.56
076-0145-001-0000	SAFETY LIGHTS ONLY	\$ 0.00	\$ 2.56	\$ 2.56
076-0146-001-0000	SAFETY LIGHTS ONLY	\$ 0.00	\$ 2.56	\$ 2.56
076-0146-002-0000	SAFETY LIGHTS ONLY	\$ 0.00	\$ 2.56	\$ 2.56
076-0146-003-0000	SAFETY LIGHTS ONLY	\$ 0.00	\$ 2.56	\$ 2.56
076-0146-004-0000	SAFETY LIGHTS ONLY	\$ 0.00	\$ 2.56	\$ 2.56
076-0146-005-0000	SAFETY LIGHTS ONLY	\$ 0.00	\$ 2.56	\$ 2.56
076-0146-006-0000	SAFETY LIGHTS ONLY	\$ 0.00	\$ 2.56	\$ 2.56
076-0146-007-0000	SAFETY LIGHTS ONLY	\$ 0.00	\$ 2.56	\$ 2.56
076-0146-008-0000	SAFETY LIGHTS ONLY	\$ 0.00	\$ 2.56	\$ 2.56
076-0146-009-0000	SAFETY LIGHTS ONLY	\$ 0.00	\$ 2.56	\$ 2.56
076-0146-010-0000	SAFETY LIGHTS ONLY	\$ 0.00	\$ 2.56	\$ 2.56
076-0146-011-0000	SAFETY LIGHTS ONLY	\$ 0.00	\$ 2.56	\$ 2.56
076-0146-012-0000	SAFETY LIGHTS ONLY	\$ 0.00	\$ 2.56	\$ 2.56
076-0146-013-0000	SAFETY LIGHTS ONLY	\$ 0.00	\$ 2.56	\$ 2.56
076-0146-014-0000	SAFETY LIGHTS ONLY	\$ 0.00	\$ 2.56	\$ 2.56
076-0146-015-0000	SAFETY LIGHTS ONLY	\$ 0.00	\$ 2.56	\$ 2.56
076-0146-016-0000	SAFETY LIGHTS ONLY	\$ 0.00	\$ 2.56	\$ 2.56
076-0146-017-0000	SAFETY LIGHTS ONLY	\$ 0.00	\$ 2.56	\$ 2.56
076-0146-018-0000	SAFETY LIGHTS ONLY	\$ 0.00	\$ 2.56	\$ 2.56
076-0146-019-0000	SAFETY LIGHTS ONLY	\$ 0.00	\$ 2.56	\$ 2.56
076-0146-020-0000	SAFETY LIGHTS ONLY	\$ 0.00	\$ 2.56	\$ 2.56
076-0146-021-0000	SAFETY LIGHTS ONLY	\$ 0.00	\$ 2.56	\$ 2.56
076-0146-022-0000	SAFETY LIGHTS ONLY	\$ 0.00	\$ 2.56	\$ 2.56
076-0146-023-0000	SAFETY LIGHTS ONLY	\$ 0.00	\$ 2.56	\$ 2.56
076-0146-024-0000	SAFETY LIGHTS ONLY	\$ 0.00	\$ 2.56	\$ 2.56
076-0147-001-0000	SAFETY LIGHTS ONLY	\$ 0.00	\$ 2.56	\$ 2.56
076-0147-002-0000	SAFETY LIGHTS ONLY	\$ 0.00	\$ 2.56	\$ 2.56
076-0147-003-0000	SAFETY LIGHTS ONLY	\$ 0.00	\$ 2.56	\$ 2.56
076-0147-004-0000	SAFETY LIGHTS ONLY	\$ 0.00	\$ 2.56	\$ 2.56
076-0147-005-0000	SAFETY LIGHTS ONLY	\$ 0.00	\$ 2.56	\$ 2.56
076-0147-006-0000	SAFETY LIGHTS ONLY	\$ 0.00	\$ 2.56	\$ 2.56
076-0147-007-0000	SAFETY LIGHTS ONLY	\$ 0.00	\$ 2.56	\$ 2.56
076-0147-008-0000	SAFETY LIGHTS ONLY	\$ 0.00	\$ 2.56	\$ 2.56
076-0147-009-0000	SAFETY LIGHTS ONLY	\$ 0.00	\$ 2.56	\$ 2.56

AGENDA ITEM 10.2

City of Rancho Cordova
Lighting District No. 2012-1
Fiscal Year 2019-20 Assessment Roll

ATTACHMENT 2

927

APN	District Classification	Street Light Charge	Safety Light Charge	Total Assessment
076-0147-010-0000	SAFETY LIGHTS ONLY	\$ 0.00	\$ 2.56	\$ 2.56
076-0147-011-0000	SAFETY LIGHTS ONLY	\$ 0.00	\$ 2.56	\$ 2.56
076-0147-012-0000	SAFETY LIGHTS ONLY	\$ 0.00	\$ 2.56	\$ 2.56
076-0147-013-0000	SAFETY LIGHTS ONLY	\$ 0.00	\$ 2.56	\$ 2.56
076-0147-014-0000	SAFETY LIGHTS ONLY	\$ 0.00	\$ 2.56	\$ 2.56
076-0147-015-0000	SAFETY LIGHTS ONLY	\$ 0.00	\$ 2.56	\$ 2.56
076-0147-016-0000	SAFETY LIGHTS ONLY	\$ 0.00	\$ 2.56	\$ 2.56
076-0147-017-0000	SAFETY LIGHTS ONLY	\$ 0.00	\$ 2.56	\$ 2.56
076-0147-018-0000	SAFETY LIGHTS ONLY	\$ 0.00	\$ 2.56	\$ 2.56
076-0147-019-0000	SAFETY LIGHTS ONLY	\$ 0.00	\$ 2.56	\$ 2.56
076-0147-020-0000	SAFETY LIGHTS ONLY	\$ 0.00	\$ 2.56	\$ 2.56
076-0147-021-0000	SAFETY LIGHTS ONLY	\$ 0.00	\$ 2.56	\$ 2.56
076-0147-022-0000	SAFETY LIGHTS ONLY	\$ 0.00	\$ 2.56	\$ 2.56
076-0151-001-0000	SAFETY LIGHTS ONLY	\$ 0.00	\$ 2.56	\$ 2.56
076-0151-002-0000	SAFETY LIGHTS ONLY	\$ 0.00	\$ 2.56	\$ 2.56
076-0151-003-0000	SAFETY LIGHTS ONLY	\$ 0.00	\$ 2.56	\$ 2.56
076-0151-004-0000	SAFETY LIGHTS ONLY	\$ 0.00	\$ 2.56	\$ 2.56
076-0151-005-0000	SAFETY LIGHTS ONLY	\$ 0.00	\$ 2.56	\$ 2.56
076-0151-006-0000	SAFETY LIGHTS ONLY	\$ 0.00	\$ 2.56	\$ 2.56
076-0151-007-0000	SAFETY LIGHTS ONLY	\$ 0.00	\$ 2.56	\$ 2.56
076-0151-008-0000	SAFETY LIGHTS ONLY	\$ 0.00	\$ 2.56	\$ 2.56
076-0151-009-0000	SAFETY LIGHTS ONLY	\$ 0.00	\$ 2.56	\$ 2.56
076-0151-010-0000	SAFETY LIGHTS ONLY	\$ 0.00	\$ 2.56	\$ 2.56
076-0151-011-0000	SAFETY LIGHTS ONLY	\$ 0.00	\$ 2.56	\$ 2.56
076-0151-012-0000	SAFETY LIGHTS ONLY	\$ 0.00	\$ 2.56	\$ 2.56
076-0151-013-0000	SAFETY LIGHTS ONLY	\$ 0.00	\$ 2.56	\$ 2.56
076-0151-014-0000	SAFETY LIGHTS ONLY	\$ 0.00	\$ 2.56	\$ 2.56
076-0151-015-0000	SAFETY LIGHTS ONLY	\$ 0.00	\$ 2.56	\$ 2.56
076-0151-016-0000	SAFETY LIGHTS ONLY	\$ 0.00	\$ 2.56	\$ 2.56
076-0151-017-0000	SAFETY LIGHTS ONLY	\$ 0.00	\$ 2.56	\$ 2.56
076-0151-018-0000	SAFETY LIGHTS ONLY	\$ 0.00	\$ 2.56	\$ 2.56
076-0151-019-0000	SAFETY LIGHTS ONLY	\$ 0.00	\$ 2.56	\$ 2.56
076-0151-020-0000	SAFETY LIGHTS ONLY	\$ 0.00	\$ 2.56	\$ 2.56
076-0151-021-0000	SAFETY LIGHTS ONLY	\$ 0.00	\$ 2.56	\$ 2.56
076-0151-022-0000	SAFETY LIGHTS ONLY	\$ 0.00	\$ 2.56	\$ 2.56
076-0151-023-0000	SAFETY LIGHTS ONLY	\$ 0.00	\$ 2.56	\$ 2.56
076-0152-001-0000	SAFETY LIGHTS ONLY	\$ 0.00	\$ 2.56	\$ 2.56
076-0152-002-0000	SAFETY LIGHTS ONLY	\$ 0.00	\$ 2.56	\$ 2.56
076-0152-003-0000	SAFETY LIGHTS ONLY	\$ 0.00	\$ 2.56	\$ 2.56
076-0152-004-0000	SAFETY LIGHTS ONLY	\$ 0.00	\$ 2.56	\$ 2.56
076-0152-005-0000	SAFETY LIGHTS ONLY	\$ 0.00	\$ 2.56	\$ 2.56
076-0152-006-0000	SAFETY LIGHTS ONLY	\$ 0.00	\$ 2.56	\$ 2.56
076-0152-007-0000	SAFETY LIGHTS ONLY	\$ 0.00	\$ 2.56	\$ 2.56
076-0152-008-0000	SAFETY LIGHTS ONLY	\$ 0.00	\$ 2.56	\$ 2.56

AGENDA ITEM 10.2

City of Rancho Cordova
Lighting District No. 2012-1
Fiscal Year 2019-20 Assessment Roll

ATTACHMENT 2

928

APN	District Classification	Street Light Charge	Safety Light Charge	Total Assessment
076-0152-009-0000	SAFETY LIGHTS ONLY	\$ 0.00	\$ 2.56	\$ 2.56
076-0152-010-0000	SAFETY LIGHTS ONLY	\$ 0.00	\$ 2.56	\$ 2.56
076-0152-011-0000	SAFETY LIGHTS ONLY	\$ 0.00	\$ 2.56	\$ 2.56
076-0152-012-0000	SAFETY LIGHTS ONLY	\$ 0.00	\$ 2.56	\$ 2.56
076-0152-013-0000	SAFETY LIGHTS ONLY	\$ 0.00	\$ 2.56	\$ 2.56
076-0152-014-0000	SAFETY LIGHTS ONLY	\$ 0.00	\$ 2.56	\$ 2.56
076-0152-015-0000	SAFETY LIGHTS ONLY	\$ 0.00	\$ 2.56	\$ 2.56
076-0152-016-0000	SAFETY LIGHTS ONLY	\$ 0.00	\$ 2.56	\$ 2.56
076-0152-017-0000	SAFETY LIGHTS ONLY	\$ 0.00	\$ 2.56	\$ 2.56
076-0152-018-0000	SAFETY LIGHTS ONLY	\$ 0.00	\$ 2.56	\$ 2.56
076-0152-019-0000	SAFETY LIGHTS ONLY	\$ 0.00	\$ 2.56	\$ 2.56
076-0152-020-0000	SAFETY LIGHTS ONLY	\$ 0.00	\$ 2.56	\$ 2.56
076-0152-021-0000	SAFETY LIGHTS ONLY	\$ 0.00	\$ 2.56	\$ 2.56
076-0152-022-0000	SAFETY LIGHTS ONLY	\$ 0.00	\$ 2.56	\$ 2.56
076-0152-023-0000	SAFETY LIGHTS ONLY	\$ 0.00	\$ 2.56	\$ 2.56
076-0152-024-0000	SAFETY LIGHTS ONLY	\$ 0.00	\$ 2.56	\$ 2.56
076-0153-001-0000	SAFETY LIGHTS ONLY	\$ 0.00	\$ 2.56	\$ 2.56
076-0153-002-0000	SAFETY LIGHTS ONLY	\$ 0.00	\$ 2.56	\$ 2.56
076-0153-003-0000	SAFETY LIGHTS ONLY	\$ 0.00	\$ 2.56	\$ 2.56
076-0153-004-0000	SAFETY LIGHTS ONLY	\$ 0.00	\$ 2.56	\$ 2.56
076-0153-005-0000	SAFETY LIGHTS ONLY	\$ 0.00	\$ 2.56	\$ 2.56
076-0153-006-0000	SAFETY LIGHTS ONLY	\$ 0.00	\$ 2.56	\$ 2.56
076-0153-007-0000	SAFETY LIGHTS ONLY	\$ 0.00	\$ 2.56	\$ 2.56
076-0153-008-0000	SAFETY LIGHTS ONLY	\$ 0.00	\$ 2.56	\$ 2.56
076-0153-009-0000	SAFETY LIGHTS ONLY	\$ 0.00	\$ 2.56	\$ 2.56
076-0153-010-0000	SAFETY LIGHTS ONLY	\$ 0.00	\$ 2.56	\$ 2.56
076-0153-011-0000	SAFETY LIGHTS ONLY	\$ 0.00	\$ 2.56	\$ 2.56
076-0153-012-0000	SAFETY LIGHTS ONLY	\$ 0.00	\$ 2.56	\$ 2.56
076-0153-013-0000	SAFETY LIGHTS ONLY	\$ 0.00	\$ 2.56	\$ 2.56
076-0153-014-0000	SAFETY LIGHTS ONLY	\$ 0.00	\$ 2.56	\$ 2.56
076-0153-015-0000	SAFETY LIGHTS ONLY	\$ 0.00	\$ 2.56	\$ 2.56
076-0153-016-0000	SAFETY LIGHTS ONLY	\$ 0.00	\$ 2.56	\$ 2.56
076-0153-017-0000	SAFETY LIGHTS ONLY	\$ 0.00	\$ 2.56	\$ 2.56
076-0153-018-0000	SAFETY LIGHTS ONLY	\$ 0.00	\$ 2.56	\$ 2.56
076-0153-019-0000	SAFETY LIGHTS ONLY	\$ 0.00	\$ 2.56	\$ 2.56
076-0153-020-0000	SAFETY LIGHTS ONLY	\$ 0.00	\$ 2.56	\$ 2.56
076-0153-021-0000	SAFETY LIGHTS ONLY	\$ 0.00	\$ 2.56	\$ 2.56
076-0153-022-0000	SAFETY LIGHTS ONLY	\$ 0.00	\$ 2.56	\$ 2.56
076-0154-001-0000	SAFETY LIGHTS ONLY	\$ 0.00	\$ 2.56	\$ 2.56
076-0154-002-0000	SAFETY LIGHTS ONLY	\$ 0.00	\$ 2.56	\$ 2.56
076-0154-003-0000	SAFETY LIGHTS ONLY	\$ 0.00	\$ 2.56	\$ 2.56
076-0154-004-0000	SAFETY LIGHTS ONLY	\$ 0.00	\$ 2.56	\$ 2.56
076-0154-005-0000	SAFETY LIGHTS ONLY	\$ 0.00	\$ 2.56	\$ 2.56
076-0154-006-0000	SAFETY LIGHTS ONLY	\$ 0.00	\$ 2.56	\$ 2.56

AGENDA ITEM 10.2

City of Rancho Cordova
Lighting District No. 2012-1
Fiscal Year 2019-20 Assessment Roll

ATTACHMENT 2

929

APN	District Classification	Street Light Charge	Safety Light Charge	Total Assessment
076-0154-007-0000	SAFETY LIGHTS ONLY	\$ 0.00	\$ 2.56	\$ 2.56
076-0154-008-0000	SAFETY LIGHTS ONLY	\$ 0.00	\$ 2.56	\$ 2.56
076-0154-009-0000	SAFETY LIGHTS ONLY	\$ 0.00	\$ 2.56	\$ 2.56
076-0154-010-0000	SAFETY LIGHTS ONLY	\$ 0.00	\$ 2.56	\$ 2.56
076-0154-011-0000	SAFETY LIGHTS ONLY	\$ 0.00	\$ 2.56	\$ 2.56
076-0154-012-0000	SAFETY LIGHTS ONLY	\$ 0.00	\$ 2.56	\$ 2.56
076-0154-013-0000	SAFETY LIGHTS ONLY	\$ 0.00	\$ 2.56	\$ 2.56
076-0154-014-0000	SAFETY LIGHTS ONLY	\$ 0.00	\$ 2.56	\$ 2.56
076-0154-015-0000	SAFETY LIGHTS ONLY	\$ 0.00	\$ 2.56	\$ 2.56
076-0154-016-0000	SAFETY LIGHTS ONLY	\$ 0.00	\$ 2.56	\$ 2.56
076-0154-017-0000	SAFETY LIGHTS ONLY	\$ 0.00	\$ 2.56	\$ 2.56
076-0155-001-0000	SAFETY LIGHTS ONLY	\$ 0.00	\$ 2.56	\$ 2.56
076-0155-002-0000	SAFETY LIGHTS ONLY	\$ 0.00	\$ 2.56	\$ 2.56
076-0155-003-0000	SAFETY LIGHTS ONLY	\$ 0.00	\$ 2.56	\$ 2.56
076-0155-004-0000	SAFETY LIGHTS ONLY	\$ 0.00	\$ 2.56	\$ 2.56
076-0155-005-0000	SAFETY LIGHTS ONLY	\$ 0.00	\$ 2.56	\$ 2.56
076-0155-006-0000	SAFETY LIGHTS ONLY	\$ 0.00	\$ 2.56	\$ 2.56
076-0155-007-0000	SAFETY LIGHTS ONLY	\$ 0.00	\$ 2.56	\$ 2.56
076-0155-008-0000	SAFETY LIGHTS ONLY	\$ 0.00	\$ 2.56	\$ 2.56
076-0155-009-0000	SAFETY LIGHTS ONLY	\$ 0.00	\$ 2.56	\$ 2.56
076-0155-010-0000	SAFETY LIGHTS ONLY	\$ 0.00	\$ 2.56	\$ 2.56
076-0155-011-0000	SAFETY LIGHTS ONLY	\$ 0.00	\$ 2.56	\$ 2.56
076-0155-012-0000	SAFETY LIGHTS ONLY	\$ 0.00	\$ 2.56	\$ 2.56
076-0155-013-0000	SAFETY LIGHTS ONLY	\$ 0.00	\$ 2.56	\$ 2.56
076-0155-014-0000	SAFETY LIGHTS ONLY	\$ 0.00	\$ 2.56	\$ 2.56
076-0155-015-0000	SAFETY LIGHTS ONLY	\$ 0.00	\$ 2.56	\$ 2.56
076-0155-016-0000	SAFETY LIGHTS ONLY	\$ 0.00	\$ 2.56	\$ 2.56
076-0161-001-0000	SAFETY LIGHTS ONLY	\$ 0.00	\$ 2.56	\$ 2.56
076-0161-002-0000	SAFETY LIGHTS ONLY	\$ 0.00	\$ 2.56	\$ 2.56
076-0161-003-0000	SAFETY LIGHTS ONLY	\$ 0.00	\$ 2.56	\$ 2.56
076-0161-004-0000	SAFETY LIGHTS ONLY	\$ 0.00	\$ 2.56	\$ 2.56
076-0161-005-0000	SAFETY LIGHTS ONLY	\$ 0.00	\$ 2.56	\$ 2.56
076-0161-006-0000	SAFETY LIGHTS ONLY	\$ 0.00	\$ 2.56	\$ 2.56
076-0161-007-0000	SAFETY LIGHTS ONLY	\$ 0.00	\$ 2.56	\$ 2.56
076-0161-008-0000	SAFETY LIGHTS ONLY	\$ 0.00	\$ 2.56	\$ 2.56
076-0161-009-0000	SAFETY LIGHTS ONLY	\$ 0.00	\$ 2.56	\$ 2.56
076-0161-010-0000	SAFETY LIGHTS ONLY	\$ 0.00	\$ 2.56	\$ 2.56
076-0162-001-0000	SAFETY LIGHTS ONLY	\$ 0.00	\$ 2.56	\$ 2.56
076-0162-002-0000	SAFETY LIGHTS ONLY	\$ 0.00	\$ 2.56	\$ 2.56
076-0162-003-0000	SAFETY LIGHTS ONLY	\$ 0.00	\$ 2.56	\$ 2.56
076-0162-004-0000	SAFETY LIGHTS ONLY	\$ 0.00	\$ 2.56	\$ 2.56
076-0162-005-0000	SAFETY LIGHTS ONLY	\$ 0.00	\$ 2.56	\$ 2.56
076-0162-006-0000	SAFETY LIGHTS ONLY	\$ 0.00	\$ 2.56	\$ 2.56
076-0162-007-0000	SAFETY LIGHTS ONLY	\$ 0.00	\$ 2.56	\$ 2.56

AGENDA ITEM 10.2

City of Rancho Cordova
Lighting District No. 2012-1
Fiscal Year 2019-20 Assessment Roll

ATTACHMENT 2

930

APN	District Classification	Street Light Charge	Safety Light Charge	Total Assessment
076-0162-008-0000	SAFETY LIGHTS ONLY	\$ 0.00	\$ 2.56	\$ 2.56
076-0162-009-0000	SAFETY LIGHTS ONLY	\$ 0.00	\$ 2.56	\$ 2.56
076-0162-010-0000	SAFETY LIGHTS ONLY	\$ 0.00	\$ 2.56	\$ 2.56
076-0162-011-0000	SAFETY LIGHTS ONLY	\$ 0.00	\$ 2.56	\$ 2.56
076-0162-012-0000	SAFETY LIGHTS ONLY	\$ 0.00	\$ 2.56	\$ 2.56
076-0163-001-0000	SAFETY LIGHTS ONLY	\$ 0.00	\$ 2.56	\$ 2.56
076-0163-002-0000	SAFETY LIGHTS ONLY	\$ 0.00	\$ 2.56	\$ 2.56
076-0163-003-0000	SAFETY LIGHTS ONLY	\$ 0.00	\$ 2.56	\$ 2.56
076-0163-004-0000	SAFETY LIGHTS ONLY	\$ 0.00	\$ 2.56	\$ 2.56
076-0163-005-0000	SAFETY LIGHTS ONLY	\$ 0.00	\$ 2.56	\$ 2.56
076-0163-006-0000	SAFETY LIGHTS ONLY	\$ 0.00	\$ 2.56	\$ 2.56
076-0163-007-0000	SAFETY LIGHTS ONLY	\$ 0.00	\$ 2.56	\$ 2.56
076-0163-008-0000	SAFETY LIGHTS ONLY	\$ 0.00	\$ 2.56	\$ 2.56
076-0163-011-0000	SAFETY LIGHTS ONLY	\$ 0.00	\$ 2.56	\$ 2.56
076-0163-012-0000	SAFETY LIGHTS ONLY	\$ 0.00	\$ 2.56	\$ 2.56
076-0163-013-0000	SAFETY LIGHTS ONLY	\$ 0.00	\$ 2.56	\$ 2.56
076-0164-001-0000	SAFETY LIGHTS ONLY	\$ 0.00	\$ 2.56	\$ 2.56
076-0164-002-0000	SAFETY LIGHTS ONLY	\$ 0.00	\$ 2.56	\$ 2.56
076-0164-003-0000	SAFETY LIGHTS ONLY	\$ 0.00	\$ 2.56	\$ 2.56
076-0164-004-0000	SAFETY LIGHTS ONLY	\$ 0.00	\$ 2.56	\$ 2.56
076-0164-005-0000	SAFETY LIGHTS ONLY	\$ 0.00	\$ 2.56	\$ 2.56
076-0164-006-0000	SAFETY LIGHTS ONLY	\$ 0.00	\$ 2.56	\$ 2.56
076-0164-007-0000	SAFETY LIGHTS ONLY	\$ 0.00	\$ 2.56	\$ 2.56
076-0164-008-0000	SAFETY LIGHTS ONLY	\$ 0.00	\$ 2.56	\$ 2.56
076-0164-009-0000	SAFETY LIGHTS ONLY	\$ 0.00	\$ 2.56	\$ 2.56
076-0164-010-0000	SAFETY LIGHTS ONLY	\$ 0.00	\$ 2.56	\$ 2.56
076-0164-011-0000	SAFETY LIGHTS ONLY	\$ 0.00	\$ 2.56	\$ 2.56
076-0164-012-0000	SAFETY LIGHTS ONLY	\$ 0.00	\$ 2.56	\$ 2.56
076-0164-013-0000	SAFETY LIGHTS ONLY	\$ 0.00	\$ 2.56	\$ 2.56
076-0164-014-0000	SAFETY LIGHTS ONLY	\$ 0.00	\$ 2.56	\$ 2.56
076-0164-015-0000	SAFETY LIGHTS ONLY	\$ 0.00	\$ 2.56	\$ 2.56
076-0164-016-0000	SAFETY LIGHTS ONLY	\$ 0.00	\$ 2.56	\$ 2.56
076-0164-017-0000	SAFETY LIGHTS ONLY	\$ 0.00	\$ 2.56	\$ 2.56
076-0164-018-0000	SAFETY LIGHTS ONLY	\$ 0.00	\$ 2.56	\$ 2.56
076-0164-019-0000	SAFETY LIGHTS ONLY	\$ 0.00	\$ 2.56	\$ 2.56
076-0164-020-0000	SAFETY LIGHTS ONLY	\$ 0.00	\$ 2.56	\$ 2.56
076-0164-021-0000	SAFETY LIGHTS ONLY	\$ 0.00	\$ 2.56	\$ 2.56
076-0164-022-0000	SAFETY LIGHTS ONLY	\$ 0.00	\$ 2.56	\$ 2.56
076-0164-023-0000	SAFETY LIGHTS ONLY	\$ 0.00	\$ 2.56	\$ 2.56
076-0164-024-0000	SAFETY LIGHTS ONLY	\$ 0.00	\$ 2.56	\$ 2.56
076-0164-025-0000	SAFETY LIGHTS ONLY	\$ 0.00	\$ 2.56	\$ 2.56
076-0164-026-0000	SAFETY LIGHTS ONLY	\$ 0.00	\$ 2.56	\$ 2.56
076-0164-027-0000	SAFETY LIGHTS ONLY	\$ 0.00	\$ 2.56	\$ 2.56
076-0164-028-0000	SAFETY LIGHTS ONLY	\$ 0.00	\$ 2.56	\$ 2.56

AGENDA ITEM 10.2

City of Rancho Cordova
Lighting District No. 2012-1
Fiscal Year 2019-20 Assessment Roll

ATTACHMENT 2

931

APN	District Classification	Street Light Charge	Safety Light Charge	Total Assessment
076-0164-029-0000	SAFETY LIGHTS ONLY	\$ 0.00	\$ 2.56	\$ 2.56
076-0164-030-0000	SAFETY LIGHTS ONLY	\$ 0.00	\$ 2.56	\$ 2.56
076-0164-031-0000	SAFETY LIGHTS ONLY	\$ 0.00	\$ 2.56	\$ 2.56
076-0164-032-0000	SAFETY LIGHTS ONLY	\$ 0.00	\$ 2.56	\$ 2.56
076-0164-033-0000	SAFETY LIGHTS ONLY	\$ 0.00	\$ 2.56	\$ 2.56
076-0164-034-0000	SAFETY LIGHTS ONLY	\$ 0.00	\$ 2.56	\$ 2.56
076-0164-035-0000	SAFETY LIGHTS ONLY	\$ 0.00	\$ 2.56	\$ 2.56
076-0164-036-0000	SAFETY LIGHTS ONLY	\$ 0.00	\$ 2.56	\$ 2.56
076-0164-037-0000	SAFETY LIGHTS ONLY	\$ 0.00	\$ 2.56	\$ 2.56
076-0164-038-0000	SAFETY LIGHTS ONLY	\$ 0.00	\$ 2.56	\$ 2.56
076-0164-039-0000	SAFETY LIGHTS ONLY	\$ 0.00	\$ 2.56	\$ 2.56
076-0165-001-0000	SAFETY LIGHTS ONLY	\$ 0.00	\$ 2.56	\$ 2.56
076-0165-002-0000	SAFETY LIGHTS ONLY	\$ 0.00	\$ 2.56	\$ 2.56
076-0165-003-0000	SAFETY LIGHTS ONLY	\$ 0.00	\$ 2.56	\$ 2.56
076-0165-004-0000	SAFETY LIGHTS ONLY	\$ 0.00	\$ 2.56	\$ 2.56
076-0165-005-0000	SAFETY LIGHTS ONLY	\$ 0.00	\$ 2.56	\$ 2.56
076-0165-006-0000	SAFETY LIGHTS ONLY	\$ 0.00	\$ 2.56	\$ 2.56
076-0165-007-0000	SAFETY LIGHTS ONLY	\$ 0.00	\$ 2.56	\$ 2.56
076-0166-001-0000	SAFETY LIGHTS ONLY	\$ 0.00	\$ 2.56	\$ 2.56
076-0171-001-0000	SAFETY LIGHTS ONLY	\$ 0.00	\$ 2.56	\$ 2.56
076-0171-002-0000	SAFETY LIGHTS ONLY	\$ 0.00	\$ 2.56	\$ 2.56
076-0171-003-0000	SAFETY LIGHTS ONLY	\$ 0.00	\$ 2.56	\$ 2.56
076-0171-004-0000	SAFETY LIGHTS ONLY	\$ 0.00	\$ 2.56	\$ 2.56
076-0171-005-0000	SAFETY LIGHTS ONLY	\$ 0.00	\$ 2.56	\$ 2.56
076-0171-006-0000	SAFETY LIGHTS ONLY	\$ 0.00	\$ 2.56	\$ 2.56
076-0172-001-0000	SAFETY LIGHTS ONLY	\$ 0.00	\$ 2.56	\$ 2.56
076-0172-002-0000	SAFETY LIGHTS ONLY	\$ 0.00	\$ 2.56	\$ 2.56
076-0172-003-0000	SAFETY LIGHTS ONLY	\$ 0.00	\$ 2.56	\$ 2.56
076-0172-004-0000	SAFETY LIGHTS ONLY	\$ 0.00	\$ 2.56	\$ 2.56
076-0172-005-0000	SAFETY LIGHTS ONLY	\$ 0.00	\$ 2.56	\$ 2.56
076-0172-006-0000	SAFETY LIGHTS ONLY	\$ 0.00	\$ 2.56	\$ 2.56
076-0173-001-0000	SAFETY LIGHTS ONLY	\$ 0.00	\$ 2.56	\$ 2.56
076-0173-002-0000	SAFETY LIGHTS ONLY	\$ 0.00	\$ 2.56	\$ 2.56
076-0173-003-0000	SAFETY LIGHTS ONLY	\$ 0.00	\$ 2.56	\$ 2.56
076-0173-004-0000	SAFETY LIGHTS ONLY	\$ 0.00	\$ 2.56	\$ 2.56
076-0173-006-0000	SAFETY LIGHTS ONLY	\$ 0.00	\$ 2.56	\$ 2.56
076-0173-007-0000	SAFETY LIGHTS ONLY	\$ 0.00	\$ 2.56	\$ 2.56
076-0173-008-0000	SAFETY LIGHTS ONLY	\$ 0.00	\$ 2.56	\$ 2.56
076-0173-009-0000	SAFETY LIGHTS ONLY	\$ 0.00	\$ 2.56	\$ 2.56
076-0173-010-0000	SAFETY LIGHTS ONLY	\$ 0.00	\$ 2.56	\$ 2.56
076-0173-011-0000	SAFETY LIGHTS ONLY	\$ 0.00	\$ 2.56	\$ 2.56
076-0173-012-0000	SAFETY LIGHTS ONLY	\$ 0.00	\$ 2.56	\$ 2.56
076-0173-013-0000	SAFETY LIGHTS ONLY	\$ 0.00	\$ 2.56	\$ 2.56
076-0173-014-0000	SAFETY LIGHTS ONLY	\$ 0.00	\$ 2.56	\$ 2.56

AGENDA ITEM 10.2

City of Rancho Cordova
Lighting District No. 2012-1
Fiscal Year 2019-20 Assessment Roll

ATTACHMENT 2

932

APN	District Classification	Street Light Charge	Safety Light Charge	Total Assessment
076-0173-015-0000	SAFETY LIGHTS ONLY	\$ 0.00	\$ 2.56	\$ 2.56
076-0173-016-0000	SAFETY LIGHTS ONLY	\$ 0.00	\$ 2.56	\$ 2.56
076-0174-001-0000	SAFETY LIGHTS ONLY	\$ 0.00	\$ 2.56	\$ 2.56
076-0174-002-0000	SAFETY LIGHTS ONLY	\$ 0.00	\$ 2.56	\$ 2.56
076-0174-003-0000	SAFETY LIGHTS ONLY	\$ 0.00	\$ 2.56	\$ 2.56
076-0174-004-0000	SAFETY LIGHTS ONLY	\$ 0.00	\$ 2.56	\$ 2.56
076-0174-005-0000	SAFETY LIGHTS ONLY	\$ 0.00	\$ 2.56	\$ 2.56
076-0174-006-0000	SAFETY LIGHTS ONLY	\$ 0.00	\$ 2.56	\$ 2.56
076-0174-007-0000	SAFETY LIGHTS ONLY	\$ 0.00	\$ 2.56	\$ 2.56
076-0174-008-0000	SAFETY LIGHTS ONLY	\$ 0.00	\$ 2.56	\$ 2.56
076-0174-009-0000	SAFETY LIGHTS ONLY	\$ 0.00	\$ 2.56	\$ 2.56
076-0174-010-0000	SAFETY LIGHTS ONLY	\$ 0.00	\$ 2.56	\$ 2.56
076-0174-011-0000	SAFETY LIGHTS ONLY	\$ 0.00	\$ 2.56	\$ 2.56
076-0174-012-0000	SAFETY LIGHTS ONLY	\$ 0.00	\$ 2.56	\$ 2.56
076-0175-001-0000	SAFETY LIGHTS ONLY	\$ 0.00	\$ 2.56	\$ 2.56
076-0175-002-0000	SAFETY LIGHTS ONLY	\$ 0.00	\$ 2.56	\$ 2.56
076-0175-003-0000	SAFETY LIGHTS ONLY	\$ 0.00	\$ 2.56	\$ 2.56
076-0175-004-0000	SAFETY LIGHTS ONLY	\$ 0.00	\$ 2.56	\$ 2.56
076-0175-005-0000	SAFETY LIGHTS ONLY	\$ 0.00	\$ 2.56	\$ 2.56
076-0175-006-0000	NONRES	\$ 46.60	\$ 2.56	\$ 49.16
076-0175-007-0000	SAFETY LIGHTS ONLY	\$ 0.00	\$ 2.56	\$ 2.56
076-0175-008-0000	SAFETY LIGHTS ONLY	\$ 0.00	\$ 2.56	\$ 2.56
076-0175-009-0000	SAFETY LIGHTS ONLY	\$ 0.00	\$ 2.56	\$ 2.56
076-0175-010-0000	SAFETY LIGHTS ONLY	\$ 0.00	\$ 2.56	\$ 2.56
076-0175-011-0000	SAFETY LIGHTS ONLY	\$ 0.00	\$ 2.56	\$ 2.56
076-0175-012-0000	SAFETY LIGHTS ONLY	\$ 0.00	\$ 2.56	\$ 2.56
076-0181-001-0000	SAFETY LIGHTS ONLY	\$ 0.00	\$ 2.56	\$ 2.56
076-0181-002-0000	SAFETY LIGHTS ONLY	\$ 0.00	\$ 2.56	\$ 2.56
076-0181-003-0000	SAFETY LIGHTS ONLY	\$ 0.00	\$ 2.56	\$ 2.56
076-0181-004-0000	SAFETY LIGHTS ONLY	\$ 0.00	\$ 2.56	\$ 2.56
076-0181-005-0000	SAFETY LIGHTS ONLY	\$ 0.00	\$ 2.56	\$ 2.56
076-0181-006-0000	SAFETY LIGHTS ONLY	\$ 0.00	\$ 2.56	\$ 2.56
076-0181-007-0000	SAFETY LIGHTS ONLY	\$ 0.00	\$ 2.56	\$ 2.56
076-0181-008-0000	SAFETY LIGHTS ONLY	\$ 0.00	\$ 2.56	\$ 2.56
076-0181-009-0000	SAFETY LIGHTS ONLY	\$ 0.00	\$ 2.56	\$ 2.56
076-0181-010-0000	SAFETY LIGHTS ONLY	\$ 0.00	\$ 2.56	\$ 2.56
076-0181-011-0000	SAFETY LIGHTS ONLY	\$ 0.00	\$ 2.56	\$ 2.56
076-0181-012-0000	SAFETY LIGHTS ONLY	\$ 0.00	\$ 2.56	\$ 2.56
076-0181-013-0000	SAFETY LIGHTS ONLY	\$ 0.00	\$ 2.56	\$ 2.56
076-0181-014-0000	SAFETY LIGHTS ONLY	\$ 0.00	\$ 2.56	\$ 2.56
076-0181-015-0000	SAFETY LIGHTS ONLY	\$ 0.00	\$ 2.56	\$ 2.56
076-0181-016-0000	SAFETY LIGHTS ONLY	\$ 0.00	\$ 2.56	\$ 2.56
076-0181-017-0000	SAFETY LIGHTS ONLY	\$ 0.00	\$ 2.56	\$ 2.56
076-0182-001-0000	SAFETY LIGHTS ONLY	\$ 0.00	\$ 2.56	\$ 2.56

AGENDA ITEM 10.2

City of Rancho Cordova
Lighting District No. 2012-1
Fiscal Year 2019-20 Assessment Roll

ATTACHMENT 2

933

APN	District Classification	Street Light Charge	Safety Light Charge	Total Assessment
076-0182-002-0000	SAFETY LIGHTS ONLY	\$ 0.00	\$ 2.56	\$ 2.56
076-0182-003-0000	SAFETY LIGHTS ONLY	\$ 0.00	\$ 2.56	\$ 2.56
076-0182-004-0000	SAFETY LIGHTS ONLY	\$ 0.00	\$ 2.56	\$ 2.56
076-0182-005-0000	SAFETY LIGHTS ONLY	\$ 0.00	\$ 2.56	\$ 2.56
076-0182-006-0000	SAFETY LIGHTS ONLY	\$ 0.00	\$ 2.56	\$ 2.56
076-0182-007-0000	SAFETY LIGHTS ONLY	\$ 0.00	\$ 2.56	\$ 2.56
076-0182-008-0000	SAFETY LIGHTS ONLY	\$ 0.00	\$ 2.56	\$ 2.56
076-0182-009-0000	SAFETY LIGHTS ONLY	\$ 0.00	\$ 2.56	\$ 2.56
076-0182-010-0000	SAFETY LIGHTS ONLY	\$ 0.00	\$ 2.56	\$ 2.56
076-0182-011-0000	SAFETY LIGHTS ONLY	\$ 0.00	\$ 2.56	\$ 2.56
076-0182-012-0000	SAFETY LIGHTS ONLY	\$ 0.00	\$ 2.56	\$ 2.56
076-0183-001-0000	RESIDENTIAL	\$ 15.32	\$ 2.56	\$ 17.88
076-0183-002-0000	SAFETY LIGHTS ONLY	\$ 0.00	\$ 2.56	\$ 2.56
076-0183-003-0000	SAFETY LIGHTS ONLY	\$ 0.00	\$ 2.56	\$ 2.56
076-0183-004-0000	SAFETY LIGHTS ONLY	\$ 0.00	\$ 2.56	\$ 2.56
076-0183-005-0000	SAFETY LIGHTS ONLY	\$ 0.00	\$ 2.56	\$ 2.56
076-0183-006-0000	SAFETY LIGHTS ONLY	\$ 0.00	\$ 2.56	\$ 2.56
076-0183-007-0000	SAFETY LIGHTS ONLY	\$ 0.00	\$ 2.56	\$ 2.56
076-0183-008-0000	SAFETY LIGHTS ONLY	\$ 0.00	\$ 2.56	\$ 2.56
076-0183-009-0000	SAFETY LIGHTS ONLY	\$ 0.00	\$ 2.56	\$ 2.56
076-0183-010-0000	SAFETY LIGHTS ONLY	\$ 0.00	\$ 2.56	\$ 2.56
076-0191-001-0000	SAFETY LIGHTS ONLY	\$ 0.00	\$ 2.56	\$ 2.56
076-0191-002-0000	SAFETY LIGHTS ONLY	\$ 0.00	\$ 2.56	\$ 2.56
076-0191-003-0000	SAFETY LIGHTS ONLY	\$ 0.00	\$ 2.56	\$ 2.56
076-0191-004-0000	SAFETY LIGHTS ONLY	\$ 0.00	\$ 2.56	\$ 2.56
076-0191-005-0000	SAFETY LIGHTS ONLY	\$ 0.00	\$ 2.56	\$ 2.56
076-0191-006-0000	SAFETY LIGHTS ONLY	\$ 0.00	\$ 2.56	\$ 2.56
076-0191-007-0000	SAFETY LIGHTS ONLY	\$ 0.00	\$ 2.56	\$ 2.56
076-0191-008-0000	SAFETY LIGHTS ONLY	\$ 0.00	\$ 2.56	\$ 2.56
076-0191-009-0000	SAFETY LIGHTS ONLY	\$ 0.00	\$ 2.56	\$ 2.56
076-0191-010-0000	SAFETY LIGHTS ONLY	\$ 0.00	\$ 2.56	\$ 2.56
076-0191-011-0000	SAFETY LIGHTS ONLY	\$ 0.00	\$ 2.56	\$ 2.56
076-0191-012-0000	SAFETY LIGHTS ONLY	\$ 0.00	\$ 2.56	\$ 2.56
076-0191-013-0000	SAFETY LIGHTS ONLY	\$ 0.00	\$ 2.56	\$ 2.56
076-0191-014-0000	SAFETY LIGHTS ONLY	\$ 0.00	\$ 2.56	\$ 2.56
076-0191-015-0000	SAFETY LIGHTS ONLY	\$ 0.00	\$ 2.56	\$ 2.56
076-0191-016-0000	SAFETY LIGHTS ONLY	\$ 0.00	\$ 2.56	\$ 2.56
076-0191-017-0000	SAFETY LIGHTS ONLY	\$ 0.00	\$ 2.56	\$ 2.56
076-0191-018-0000	SAFETY LIGHTS ONLY	\$ 0.00	\$ 2.56	\$ 2.56
076-0192-001-0000	RESIDENTIAL	\$ 15.32	\$ 2.56	\$ 17.88
076-0192-002-0000	RESIDENTIAL	\$ 15.32	\$ 2.56	\$ 17.88
076-0192-003-0000	SAFETY LIGHTS ONLY	\$ 0.00	\$ 2.56	\$ 2.56
076-0192-004-0000	SAFETY LIGHTS ONLY	\$ 0.00	\$ 2.56	\$ 2.56
076-0192-005-0000	SAFETY LIGHTS ONLY	\$ 0.00	\$ 2.56	\$ 2.56

AGENDA ITEM 10.2

City of Rancho Cordova
Lighting District No. 2012-1
Fiscal Year 2019-20 Assessment Roll

ATTACHMENT 2

934

APN	District Classification	Street Light Charge	Safety Light Charge	Total Assessment
076-0193-001-0000	SAFETY LIGHTS ONLY	\$ 0.00	\$ 2.56	\$ 2.56
076-0193-002-0000	SAFETY LIGHTS ONLY	\$ 0.00	\$ 2.56	\$ 2.56
076-0193-003-0000	SAFETY LIGHTS ONLY	\$ 0.00	\$ 2.56	\$ 2.56
076-0193-004-0000	SAFETY LIGHTS ONLY	\$ 0.00	\$ 2.56	\$ 2.56
076-0193-005-0000	SAFETY LIGHTS ONLY	\$ 0.00	\$ 2.56	\$ 2.56
076-0193-006-0000	SAFETY LIGHTS ONLY	\$ 0.00	\$ 2.56	\$ 2.56
076-0193-007-0000	SAFETY LIGHTS ONLY	\$ 0.00	\$ 2.56	\$ 2.56
076-0193-008-0000	SAFETY LIGHTS ONLY	\$ 0.00	\$ 2.56	\$ 2.56
076-0193-009-0000	SAFETY LIGHTS ONLY	\$ 0.00	\$ 2.56	\$ 2.56
076-0193-010-0000	SAFETY LIGHTS ONLY	\$ 0.00	\$ 2.56	\$ 2.56
076-0193-011-0000	SAFETY LIGHTS ONLY	\$ 0.00	\$ 2.56	\$ 2.56
076-0193-012-0000	SAFETY LIGHTS ONLY	\$ 0.00	\$ 2.56	\$ 2.56
076-0193-013-0000	RESIDENTIAL	\$ 15.32	\$ 2.56	\$ 17.88
076-0201-001-0000	SAFETY LIGHTS ONLY	\$ 0.00	\$ 2.56	\$ 2.56
076-0201-002-0000	SAFETY LIGHTS ONLY	\$ 0.00	\$ 2.56	\$ 2.56
076-0201-003-0000	SAFETY LIGHTS ONLY	\$ 0.00	\$ 2.56	\$ 2.56
076-0201-004-0000	SAFETY LIGHTS ONLY	\$ 0.00	\$ 2.56	\$ 2.56
076-0201-005-0000	SAFETY LIGHTS ONLY	\$ 0.00	\$ 2.56	\$ 2.56
076-0201-006-0000	SAFETY LIGHTS ONLY	\$ 0.00	\$ 2.56	\$ 2.56
076-0201-007-0000	SAFETY LIGHTS ONLY	\$ 0.00	\$ 2.56	\$ 2.56
076-0201-008-0000	SAFETY LIGHTS ONLY	\$ 0.00	\$ 2.56	\$ 2.56
076-0201-009-0000	SAFETY LIGHTS ONLY	\$ 0.00	\$ 2.56	\$ 2.56
076-0202-001-0000	SAFETY LIGHTS ONLY	\$ 0.00	\$ 2.56	\$ 2.56
076-0202-002-0000	SAFETY LIGHTS ONLY	\$ 0.00	\$ 2.56	\$ 2.56
076-0202-003-0000	SAFETY LIGHTS ONLY	\$ 0.00	\$ 2.56	\$ 2.56
076-0202-004-0000	SAFETY LIGHTS ONLY	\$ 0.00	\$ 2.56	\$ 2.56
076-0202-005-0000	SAFETY LIGHTS ONLY	\$ 0.00	\$ 2.56	\$ 2.56
076-0202-006-0000	SAFETY LIGHTS ONLY	\$ 0.00	\$ 2.56	\$ 2.56
076-0202-007-0000	SAFETY LIGHTS ONLY	\$ 0.00	\$ 2.56	\$ 2.56
076-0202-008-0000	SAFETY LIGHTS ONLY	\$ 0.00	\$ 2.56	\$ 2.56
076-0202-009-0000	SAFETY LIGHTS ONLY	\$ 0.00	\$ 2.56	\$ 2.56
076-0202-010-0000	SAFETY LIGHTS ONLY	\$ 0.00	\$ 2.56	\$ 2.56
076-0202-011-0000	SAFETY LIGHTS ONLY	\$ 0.00	\$ 2.56	\$ 2.56
076-0203-001-0000	SAFETY LIGHTS ONLY	\$ 0.00	\$ 2.56	\$ 2.56
076-0203-002-0000	SAFETY LIGHTS ONLY	\$ 0.00	\$ 2.56	\$ 2.56
076-0203-003-0000	SAFETY LIGHTS ONLY	\$ 0.00	\$ 2.56	\$ 2.56
076-0203-004-0000	SAFETY LIGHTS ONLY	\$ 0.00	\$ 2.56	\$ 2.56
076-0203-005-0000	SAFETY LIGHTS ONLY	\$ 0.00	\$ 2.56	\$ 2.56
076-0203-006-0000	SAFETY LIGHTS ONLY	\$ 0.00	\$ 2.56	\$ 2.56
076-0203-007-0000	SAFETY LIGHTS ONLY	\$ 0.00	\$ 2.56	\$ 2.56
076-0203-008-0000	SAFETY LIGHTS ONLY	\$ 0.00	\$ 2.56	\$ 2.56
076-0203-009-0000	SAFETY LIGHTS ONLY	\$ 0.00	\$ 2.56	\$ 2.56
076-0203-010-0000	SAFETY LIGHTS ONLY	\$ 0.00	\$ 2.56	\$ 2.56
076-0203-011-0000	SAFETY LIGHTS ONLY	\$ 0.00	\$ 2.56	\$ 2.56

AGENDA ITEM 10.2

City of Rancho Cordova
Lighting District No. 2012-1
Fiscal Year 2019-20 Assessment Roll

ATTACHMENT 2

935

APN	District Classification	Street Light Charge	Safety Light Charge	Total Assessment
076-0203-012-0000	SAFETY LIGHTS ONLY	\$ 0.00	\$ 2.56	\$ 2.56
076-0203-013-0000	SAFETY LIGHTS ONLY	\$ 0.00	\$ 2.56	\$ 2.56
076-0203-014-0000	SAFETY LIGHTS ONLY	\$ 0.00	\$ 2.56	\$ 2.56
076-0203-015-0000	SAFETY LIGHTS ONLY	\$ 0.00	\$ 2.56	\$ 2.56
076-0203-016-0000	SAFETY LIGHTS ONLY	\$ 0.00	\$ 2.56	\$ 2.56
076-0203-017-0000	SAFETY LIGHTS ONLY	\$ 0.00	\$ 2.56	\$ 2.56
076-0203-018-0000	SAFETY LIGHTS ONLY	\$ 0.00	\$ 2.56	\$ 2.56
076-0203-019-0000	SAFETY LIGHTS ONLY	\$ 0.00	\$ 2.56	\$ 2.56
076-0204-001-0000	NONRES	\$ 47.11	\$ 2.56	\$ 49.66
076-0204-002-0000	NONRES	\$ 17.63	\$ 2.56	\$ 20.18
076-0204-003-0000	SAFETY LIGHTS ONLY	\$ 0.00	\$ 2.56	\$ 2.56
076-0204-004-0000	SAFETY LIGHTS ONLY	\$ 0.00	\$ 2.56	\$ 2.56
076-0204-006-0000	RESIDENTIAL	\$ 15.32	\$ 2.56	\$ 17.88
076-0204-007-0000	SAFETY LIGHTS ONLY	\$ 0.00	\$ 2.56	\$ 2.56
076-0204-008-0000	SAFETY LIGHTS ONLY	\$ 0.00	\$ 2.56	\$ 2.56
076-0204-009-0000	SAFETY LIGHTS ONLY	\$ 0.00	\$ 2.56	\$ 2.56
076-0204-010-0000	SAFETY LIGHTS ONLY	\$ 0.00	\$ 2.56	\$ 2.56
076-0204-011-0000	SAFETY LIGHTS ONLY	\$ 0.00	\$ 2.56	\$ 2.56
076-0211-001-0000	SAFETY LIGHTS ONLY	\$ 0.00	\$ 2.56	\$ 2.56
076-0211-002-0000	SAFETY LIGHTS ONLY	\$ 0.00	\$ 2.56	\$ 2.56
076-0211-003-0000	SAFETY LIGHTS ONLY	\$ 0.00	\$ 2.56	\$ 2.56
076-0211-004-0000	SAFETY LIGHTS ONLY	\$ 0.00	\$ 2.56	\$ 2.56
076-0211-005-0000	SAFETY LIGHTS ONLY	\$ 0.00	\$ 2.56	\$ 2.56
076-0212-001-0000	SAFETY LIGHTS ONLY	\$ 0.00	\$ 2.56	\$ 2.56
076-0212-002-0000	SAFETY LIGHTS ONLY	\$ 0.00	\$ 2.56	\$ 2.56
076-0212-003-0000	SAFETY LIGHTS ONLY	\$ 0.00	\$ 2.56	\$ 2.56
076-0212-004-0000	SAFETY LIGHTS ONLY	\$ 0.00	\$ 2.56	\$ 2.56
076-0212-005-0000	SAFETY LIGHTS ONLY	\$ 0.00	\$ 2.56	\$ 2.56
076-0212-006-0000	SAFETY LIGHTS ONLY	\$ 0.00	\$ 2.56	\$ 2.56
076-0212-007-0000	SAFETY LIGHTS ONLY	\$ 0.00	\$ 2.56	\$ 2.56
076-0212-010-0000	NONRES	\$ 63.98	\$ 2.56	\$ 66.54
076-0212-018-0000	NONRES	\$ 36.78	\$ 2.56	\$ 39.34
076-0212-020-0000	SAFETY LIGHTS ONLY	\$ 0.00	\$ 2.56	\$ 2.56
076-0212-021-0000	NONRES	\$ 52.40	\$ 2.56	\$ 54.96
076-0212-022-0000	NONRES	\$ 6.30	\$ 2.56	\$ 8.86
076-0213-013-0000	SAFETY LIGHTS ONLY	\$ 0.00	\$ 2.56	\$ 2.56
076-0221-001-0000	NONRES	\$ 93.45	\$ 2.56	\$ 96.00
076-0222-001-0000	NONRES	\$ 82.62	\$ 2.56	\$ 85.18
076-0222-002-0000	NONRES	\$ 25.19	\$ 2.56	\$ 27.74
076-0222-011-0000	NONRES	\$ 112.60	\$ 2.56	\$ 115.16
076-0222-019-0000	NONRES	\$ 137.03	\$ 2.56	\$ 139.58
076-0222-020-0000	NONRES	\$ 66.50	\$ 2.56	\$ 69.06
076-0222-021-0000	NONRES	\$ 48.87	\$ 2.56	\$ 51.42
076-0222-023-0000	NONRES	\$ 50.88	\$ 2.56	\$ 53.44

AGENDA ITEM 10.2

City of Rancho Cordova
Lighting District No. 2012-1
Fiscal Year 2019-20 Assessment Roll

ATTACHMENT 2

936

APN	District Classification	Street Light Charge	Safety Light Charge	Total Assessment
076-0222-025-0000	NONRES	\$ 49.12	\$ 2.56	\$ 51.68
076-0222-026-0000	NONRES	\$ 107.06	\$ 2.56	\$ 109.62
076-0231-001-0000	SAFETY LIGHTS ONLY	\$ 0.00	\$ 2.56	\$ 2.56
076-0232-002-0000	SAFETY LIGHTS ONLY	\$ 0.00	\$ 2.56	\$ 2.56
076-0232-003-0000	SAFETY LIGHTS ONLY	\$ 0.00	\$ 2.56	\$ 2.56
076-0232-004-0000	SAFETY LIGHTS ONLY	\$ 0.00	\$ 2.56	\$ 2.56
076-0233-001-0000	SAFETY LIGHTS ONLY	\$ 0.00	\$ 2.56	\$ 2.56
076-0233-002-0000	SAFETY LIGHTS ONLY	\$ 0.00	\$ 2.56	\$ 2.56
076-0233-003-0000	SAFETY LIGHTS ONLY	\$ 0.00	\$ 2.56	\$ 2.56
076-0233-004-0000	SAFETY LIGHTS ONLY	\$ 0.00	\$ 2.56	\$ 2.56
076-0233-005-0000	SAFETY LIGHTS ONLY	\$ 0.00	\$ 2.56	\$ 2.56
076-0233-006-0000	SAFETY LIGHTS ONLY	\$ 0.00	\$ 2.56	\$ 2.56
076-0233-007-0000	SAFETY LIGHTS ONLY	\$ 0.00	\$ 2.56	\$ 2.56
076-0233-008-0000	SAFETY LIGHTS ONLY	\$ 0.00	\$ 2.56	\$ 2.56
076-0233-009-0000	SAFETY LIGHTS ONLY	\$ 0.00	\$ 2.56	\$ 2.56
076-0233-010-0000	SAFETY LIGHTS ONLY	\$ 0.00	\$ 2.56	\$ 2.56
076-0233-011-0000	SAFETY LIGHTS ONLY	\$ 0.00	\$ 2.56	\$ 2.56
076-0233-012-0000	SAFETY LIGHTS ONLY	\$ 0.00	\$ 2.56	\$ 2.56
076-0233-013-0000	SAFETY LIGHTS ONLY	\$ 0.00	\$ 2.56	\$ 2.56
076-0233-014-0000	SAFETY LIGHTS ONLY	\$ 0.00	\$ 2.56	\$ 2.56
076-0233-015-0000	SAFETY LIGHTS ONLY	\$ 0.00	\$ 2.56	\$ 2.56
076-0233-017-0000	SAFETY LIGHTS ONLY	\$ 0.00	\$ 2.56	\$ 2.56
076-0234-001-0000	SAFETY LIGHTS ONLY	\$ 0.00	\$ 2.56	\$ 2.56
076-0234-002-0000	SAFETY LIGHTS ONLY	\$ 0.00	\$ 2.56	\$ 2.56
076-0234-003-0000	SAFETY LIGHTS ONLY	\$ 0.00	\$ 2.56	\$ 2.56
076-0234-004-0000	SAFETY LIGHTS ONLY	\$ 0.00	\$ 2.56	\$ 2.56
076-0234-005-0000	SAFETY LIGHTS ONLY	\$ 0.00	\$ 2.56	\$ 2.56
076-0234-006-0000	SAFETY LIGHTS ONLY	\$ 0.00	\$ 2.56	\$ 2.56
076-0234-007-0000	SAFETY LIGHTS ONLY	\$ 0.00	\$ 2.56	\$ 2.56
076-0234-008-0000	SAFETY LIGHTS ONLY	\$ 0.00	\$ 2.56	\$ 2.56
076-0234-009-0000	SAFETY LIGHTS ONLY	\$ 0.00	\$ 2.56	\$ 2.56
076-0234-010-0000	SAFETY LIGHTS ONLY	\$ 0.00	\$ 2.56	\$ 2.56
076-0234-011-0000	SAFETY LIGHTS ONLY	\$ 0.00	\$ 2.56	\$ 2.56
076-0234-012-0000	SAFETY LIGHTS ONLY	\$ 0.00	\$ 2.56	\$ 2.56
076-0234-013-0000	SAFETY LIGHTS ONLY	\$ 0.00	\$ 2.56	\$ 2.56
076-0234-014-0000	SAFETY LIGHTS ONLY	\$ 0.00	\$ 2.56	\$ 2.56
076-0234-015-0000	SAFETY LIGHTS ONLY	\$ 0.00	\$ 2.56	\$ 2.56
076-0234-016-0000	SAFETY LIGHTS ONLY	\$ 0.00	\$ 2.56	\$ 2.56
076-0234-017-0000	SAFETY LIGHTS ONLY	\$ 0.00	\$ 2.56	\$ 2.56
076-0234-018-0000	SAFETY LIGHTS ONLY	\$ 0.00	\$ 2.56	\$ 2.56
076-0234-019-0000	SAFETY LIGHTS ONLY	\$ 0.00	\$ 2.56	\$ 2.56
076-0234-020-0000	SAFETY LIGHTS ONLY	\$ 0.00	\$ 2.56	\$ 2.56
076-0234-021-0000	SAFETY LIGHTS ONLY	\$ 0.00	\$ 2.56	\$ 2.56
076-0234-022-0000	SAFETY LIGHTS ONLY	\$ 0.00	\$ 2.56	\$ 2.56

AGENDA ITEM 10.2

City of Rancho Cordova
Lighting District No. 2012-1
Fiscal Year 2019-20 Assessment Roll

ATTACHMENT 2

937

APN	District Classification	Street Light Charge	Safety Light Charge	Total Assessment
076-0235-001-0000	SAFETY LIGHTS ONLY	\$ 0.00	\$ 2.56	\$ 2.56
076-0235-002-0000	SAFETY LIGHTS ONLY	\$ 0.00	\$ 2.56	\$ 2.56
076-0235-003-0000	SAFETY LIGHTS ONLY	\$ 0.00	\$ 2.56	\$ 2.56
076-0235-004-0000	SAFETY LIGHTS ONLY	\$ 0.00	\$ 2.56	\$ 2.56
076-0235-005-0000	SAFETY LIGHTS ONLY	\$ 0.00	\$ 2.56	\$ 2.56
076-0235-006-0000	SAFETY LIGHTS ONLY	\$ 0.00	\$ 2.56	\$ 2.56
076-0235-007-0000	SAFETY LIGHTS ONLY	\$ 0.00	\$ 2.56	\$ 2.56
076-0235-008-0000	SAFETY LIGHTS ONLY	\$ 0.00	\$ 2.56	\$ 2.56
076-0235-009-0000	SAFETY LIGHTS ONLY	\$ 0.00	\$ 2.56	\$ 2.56
076-0235-010-0000	SAFETY LIGHTS ONLY	\$ 0.00	\$ 2.56	\$ 2.56
076-0235-011-0000	SAFETY LIGHTS ONLY	\$ 0.00	\$ 2.56	\$ 2.56
076-0235-012-0000	SAFETY LIGHTS ONLY	\$ 0.00	\$ 2.56	\$ 2.56
076-0235-013-0000	SAFETY LIGHTS ONLY	\$ 0.00	\$ 2.56	\$ 2.56
076-0235-014-0000	SAFETY LIGHTS ONLY	\$ 0.00	\$ 2.56	\$ 2.56
076-0235-015-0000	SAFETY LIGHTS ONLY	\$ 0.00	\$ 2.56	\$ 2.56
076-0235-016-0000	SAFETY LIGHTS ONLY	\$ 0.00	\$ 2.56	\$ 2.56
076-0235-017-0000	SAFETY LIGHTS ONLY	\$ 0.00	\$ 2.56	\$ 2.56
076-0235-018-0000	SAFETY LIGHTS ONLY	\$ 0.00	\$ 2.56	\$ 2.56
076-0235-019-0000	SAFETY LIGHTS ONLY	\$ 0.00	\$ 2.56	\$ 2.56
076-0235-020-0000	SAFETY LIGHTS ONLY	\$ 0.00	\$ 2.56	\$ 2.56
076-0235-021-0000	SAFETY LIGHTS ONLY	\$ 0.00	\$ 2.56	\$ 2.56
076-0235-022-0000	SAFETY LIGHTS ONLY	\$ 0.00	\$ 2.56	\$ 2.56
076-0241-001-0000	SAFETY LIGHTS ONLY	\$ 0.00	\$ 2.56	\$ 2.56
076-0241-002-0000	SAFETY LIGHTS ONLY	\$ 0.00	\$ 2.56	\$ 2.56
076-0241-003-0000	SAFETY LIGHTS ONLY	\$ 0.00	\$ 2.56	\$ 2.56
076-0241-004-0000	SAFETY LIGHTS ONLY	\$ 0.00	\$ 2.56	\$ 2.56
076-0241-005-0000	SAFETY LIGHTS ONLY	\$ 0.00	\$ 2.56	\$ 2.56
076-0241-006-0000	SAFETY LIGHTS ONLY	\$ 0.00	\$ 2.56	\$ 2.56
076-0241-007-0000	SAFETY LIGHTS ONLY	\$ 0.00	\$ 2.56	\$ 2.56
076-0241-008-0000	SAFETY LIGHTS ONLY	\$ 0.00	\$ 2.56	\$ 2.56
076-0241-009-0000	SAFETY LIGHTS ONLY	\$ 0.00	\$ 2.56	\$ 2.56
076-0241-010-0000	SAFETY LIGHTS ONLY	\$ 0.00	\$ 2.56	\$ 2.56
076-0241-011-0000	SAFETY LIGHTS ONLY	\$ 0.00	\$ 2.56	\$ 2.56
076-0241-012-0000	SAFETY LIGHTS ONLY	\$ 0.00	\$ 2.56	\$ 2.56
076-0241-013-0000	SAFETY LIGHTS ONLY	\$ 0.00	\$ 2.56	\$ 2.56
076-0241-014-0000	SAFETY LIGHTS ONLY	\$ 0.00	\$ 2.56	\$ 2.56
076-0241-015-0000	SAFETY LIGHTS ONLY	\$ 0.00	\$ 2.56	\$ 2.56
076-0241-016-0000	SAFETY LIGHTS ONLY	\$ 0.00	\$ 2.56	\$ 2.56
076-0241-017-0000	SAFETY LIGHTS ONLY	\$ 0.00	\$ 2.56	\$ 2.56
076-0241-018-0000	SAFETY LIGHTS ONLY	\$ 0.00	\$ 2.56	\$ 2.56
076-0241-019-0000	SAFETY LIGHTS ONLY	\$ 0.00	\$ 2.56	\$ 2.56
076-0241-020-0000	SAFETY LIGHTS ONLY	\$ 0.00	\$ 2.56	\$ 2.56
076-0242-001-0000	SAFETY LIGHTS ONLY	\$ 0.00	\$ 2.56	\$ 2.56
076-0242-002-0000	SAFETY LIGHTS ONLY	\$ 0.00	\$ 2.56	\$ 2.56

AGENDA ITEM 10.2

City of Rancho Cordova
Lighting District No. 2012-1
Fiscal Year 2019-20 Assessment Roll

ATTACHMENT 2

938

APN	District Classification	Street Light Charge	Safety Light Charge	Total Assessment
076-0242-003-0000	SAFETY LIGHTS ONLY	\$ 0.00	\$ 2.56	\$ 2.56
076-0242-004-0000	SAFETY LIGHTS ONLY	\$ 0.00	\$ 2.56	\$ 2.56
076-0243-001-0000	SAFETY LIGHTS ONLY	\$ 0.00	\$ 2.56	\$ 2.56
076-0243-002-0000	SAFETY LIGHTS ONLY	\$ 0.00	\$ 2.56	\$ 2.56
076-0243-003-0000	SAFETY LIGHTS ONLY	\$ 0.00	\$ 2.56	\$ 2.56
076-0243-004-0000	SAFETY LIGHTS ONLY	\$ 0.00	\$ 2.56	\$ 2.56
076-0243-005-0000	SAFETY LIGHTS ONLY	\$ 0.00	\$ 2.56	\$ 2.56
076-0243-006-0000	SAFETY LIGHTS ONLY	\$ 0.00	\$ 2.56	\$ 2.56
076-0243-007-0000	SAFETY LIGHTS ONLY	\$ 0.00	\$ 2.56	\$ 2.56
076-0243-008-0000	SAFETY LIGHTS ONLY	\$ 0.00	\$ 2.56	\$ 2.56
076-0243-009-0000	SAFETY LIGHTS ONLY	\$ 0.00	\$ 2.56	\$ 2.56
076-0243-010-0000	SAFETY LIGHTS ONLY	\$ 0.00	\$ 2.56	\$ 2.56
076-0243-011-0000	SAFETY LIGHTS ONLY	\$ 0.00	\$ 2.56	\$ 2.56
076-0243-012-0000	SAFETY LIGHTS ONLY	\$ 0.00	\$ 2.56	\$ 2.56
076-0243-013-0000	SAFETY LIGHTS ONLY	\$ 0.00	\$ 2.56	\$ 2.56
076-0243-014-0000	SAFETY LIGHTS ONLY	\$ 0.00	\$ 2.56	\$ 2.56
076-0243-015-0000	SAFETY LIGHTS ONLY	\$ 0.00	\$ 2.56	\$ 2.56
076-0243-016-0000	SAFETY LIGHTS ONLY	\$ 0.00	\$ 2.56	\$ 2.56
076-0243-017-0000	SAFETY LIGHTS ONLY	\$ 0.00	\$ 2.56	\$ 2.56
076-0243-018-0000	SAFETY LIGHTS ONLY	\$ 0.00	\$ 2.56	\$ 2.56
076-0243-019-0000	SAFETY LIGHTS ONLY	\$ 0.00	\$ 2.56	\$ 2.56
076-0243-020-0000	SAFETY LIGHTS ONLY	\$ 0.00	\$ 2.56	\$ 2.56
076-0243-021-0000	SAFETY LIGHTS ONLY	\$ 0.00	\$ 2.56	\$ 2.56
076-0243-022-0000	SAFETY LIGHTS ONLY	\$ 0.00	\$ 2.56	\$ 2.56
076-0243-023-0000	SAFETY LIGHTS ONLY	\$ 0.00	\$ 2.56	\$ 2.56
076-0243-024-0000	SAFETY LIGHTS ONLY	\$ 0.00	\$ 2.56	\$ 2.56
076-0244-001-0000	SAFETY LIGHTS ONLY	\$ 0.00	\$ 2.56	\$ 2.56
076-0244-002-0000	SAFETY LIGHTS ONLY	\$ 0.00	\$ 2.56	\$ 2.56
076-0244-003-0000	SAFETY LIGHTS ONLY	\$ 0.00	\$ 2.56	\$ 2.56
076-0244-004-0000	SAFETY LIGHTS ONLY	\$ 0.00	\$ 2.56	\$ 2.56
076-0244-005-0000	SAFETY LIGHTS ONLY	\$ 0.00	\$ 2.56	\$ 2.56
076-0244-006-0000	SAFETY LIGHTS ONLY	\$ 0.00	\$ 2.56	\$ 2.56
076-0244-007-0000	SAFETY LIGHTS ONLY	\$ 0.00	\$ 2.56	\$ 2.56
076-0244-008-0000	SAFETY LIGHTS ONLY	\$ 0.00	\$ 2.56	\$ 2.56
076-0244-009-0000	SAFETY LIGHTS ONLY	\$ 0.00	\$ 2.56	\$ 2.56
076-0245-001-0000	SAFETY LIGHTS ONLY	\$ 0.00	\$ 2.56	\$ 2.56
076-0245-002-0000	SAFETY LIGHTS ONLY	\$ 0.00	\$ 2.56	\$ 2.56
076-0245-003-0000	SAFETY LIGHTS ONLY	\$ 0.00	\$ 2.56	\$ 2.56
076-0245-004-0000	SAFETY LIGHTS ONLY	\$ 0.00	\$ 2.56	\$ 2.56
076-0245-005-0000	SAFETY LIGHTS ONLY	\$ 0.00	\$ 2.56	\$ 2.56
076-0245-006-0000	SAFETY LIGHTS ONLY	\$ 0.00	\$ 2.56	\$ 2.56
076-0245-007-0000	SAFETY LIGHTS ONLY	\$ 0.00	\$ 2.56	\$ 2.56
076-0245-008-0000	SAFETY LIGHTS ONLY	\$ 0.00	\$ 2.56	\$ 2.56
076-0245-009-0000	SAFETY LIGHTS ONLY	\$ 0.00	\$ 2.56	\$ 2.56

AGENDA ITEM 10.2

City of Rancho Cordova
Lighting District No. 2012-1
Fiscal Year 2019-20 Assessment Roll

ATTACHMENT 2

939

APN	District Classification	Street Light Charge	Safety Light Charge	Total Assessment
076-0245-010-0000	SAFETY LIGHTS ONLY	\$ 0.00	\$ 2.56	\$ 2.56
076-0245-011-0000	SAFETY LIGHTS ONLY	\$ 0.00	\$ 2.56	\$ 2.56
076-0245-012-0000	SAFETY LIGHTS ONLY	\$ 0.00	\$ 2.56	\$ 2.56
076-0245-013-0000	SAFETY LIGHTS ONLY	\$ 0.00	\$ 2.56	\$ 2.56
076-0245-014-0000	SAFETY LIGHTS ONLY	\$ 0.00	\$ 2.56	\$ 2.56
076-0245-015-0000	SAFETY LIGHTS ONLY	\$ 0.00	\$ 2.56	\$ 2.56
076-0245-016-0000	SAFETY LIGHTS ONLY	\$ 0.00	\$ 2.56	\$ 2.56
076-0245-017-0000	SAFETY LIGHTS ONLY	\$ 0.00	\$ 2.56	\$ 2.56
076-0251-001-0000	SAFETY LIGHTS ONLY	\$ 0.00	\$ 2.56	\$ 2.56
076-0252-001-0000	SAFETY LIGHTS ONLY	\$ 0.00	\$ 2.56	\$ 2.56
076-0252-002-0000	SAFETY LIGHTS ONLY	\$ 0.00	\$ 2.56	\$ 2.56
076-0252-003-0000	SAFETY LIGHTS ONLY	\$ 0.00	\$ 2.56	\$ 2.56
076-0252-004-0000	SAFETY LIGHTS ONLY	\$ 0.00	\$ 2.56	\$ 2.56
076-0252-005-0000	SAFETY LIGHTS ONLY	\$ 0.00	\$ 2.56	\$ 2.56
076-0252-006-0000	SAFETY LIGHTS ONLY	\$ 0.00	\$ 2.56	\$ 2.56
076-0252-007-0000	SAFETY LIGHTS ONLY	\$ 0.00	\$ 2.56	\$ 2.56
076-0252-008-0000	SAFETY LIGHTS ONLY	\$ 0.00	\$ 2.56	\$ 2.56
076-0252-009-0000	SAFETY LIGHTS ONLY	\$ 0.00	\$ 2.56	\$ 2.56
076-0252-010-0000	SAFETY LIGHTS ONLY	\$ 0.00	\$ 2.56	\$ 2.56
076-0252-011-0000	SAFETY LIGHTS ONLY	\$ 0.00	\$ 2.56	\$ 2.56
076-0252-012-0000	SAFETY LIGHTS ONLY	\$ 0.00	\$ 2.56	\$ 2.56
076-0252-013-0000	SAFETY LIGHTS ONLY	\$ 0.00	\$ 2.56	\$ 2.56
076-0252-014-0000	SAFETY LIGHTS ONLY	\$ 0.00	\$ 2.56	\$ 2.56
076-0252-015-0000	SAFETY LIGHTS ONLY	\$ 0.00	\$ 2.56	\$ 2.56
076-0252-016-0000	SAFETY LIGHTS ONLY	\$ 0.00	\$ 2.56	\$ 2.56
076-0252-017-0000	SAFETY LIGHTS ONLY	\$ 0.00	\$ 2.56	\$ 2.56
076-0252-018-0000	SAFETY LIGHTS ONLY	\$ 0.00	\$ 2.56	\$ 2.56
076-0252-019-0000	SAFETY LIGHTS ONLY	\$ 0.00	\$ 2.56	\$ 2.56
076-0252-020-0000	SAFETY LIGHTS ONLY	\$ 0.00	\$ 2.56	\$ 2.56
076-0252-021-0000	SAFETY LIGHTS ONLY	\$ 0.00	\$ 2.56	\$ 2.56
076-0252-022-0000	SAFETY LIGHTS ONLY	\$ 0.00	\$ 2.56	\$ 2.56
076-0252-023-0000	SAFETY LIGHTS ONLY	\$ 0.00	\$ 2.56	\$ 2.56
076-0252-024-0000	SAFETY LIGHTS ONLY	\$ 0.00	\$ 2.56	\$ 2.56
076-0252-025-0000	SAFETY LIGHTS ONLY	\$ 0.00	\$ 2.56	\$ 2.56
076-0252-026-0000	SAFETY LIGHTS ONLY	\$ 0.00	\$ 2.56	\$ 2.56
076-0253-001-0000	SAFETY LIGHTS ONLY	\$ 0.00	\$ 2.56	\$ 2.56
076-0253-002-0000	SAFETY LIGHTS ONLY	\$ 0.00	\$ 2.56	\$ 2.56
076-0253-003-0000	SAFETY LIGHTS ONLY	\$ 0.00	\$ 2.56	\$ 2.56
076-0253-004-0000	SAFETY LIGHTS ONLY	\$ 0.00	\$ 2.56	\$ 2.56
076-0253-005-0000	SAFETY LIGHTS ONLY	\$ 0.00	\$ 2.56	\$ 2.56
076-0253-006-0000	SAFETY LIGHTS ONLY	\$ 0.00	\$ 2.56	\$ 2.56
076-0253-007-0000	SAFETY LIGHTS ONLY	\$ 0.00	\$ 2.56	\$ 2.56
076-0253-008-0000	SAFETY LIGHTS ONLY	\$ 0.00	\$ 2.56	\$ 2.56
076-0253-009-0000	SAFETY LIGHTS ONLY	\$ 0.00	\$ 2.56	\$ 2.56

AGENDA ITEM 10.2

City of Rancho Cordova
Lighting District No. 2012-1
Fiscal Year 2019-20 Assessment Roll

ATTACHMENT 2

940

APN	District Classification	Street Light Charge	Safety Light Charge	Total Assessment
076-0253-010-0000	SAFETY LIGHTS ONLY	\$ 0.00	\$ 2.56	\$ 2.56
076-0253-011-0000	SAFETY LIGHTS ONLY	\$ 0.00	\$ 2.56	\$ 2.56
076-0253-012-0000	SAFETY LIGHTS ONLY	\$ 0.00	\$ 2.56	\$ 2.56
076-0253-013-0000	SAFETY LIGHTS ONLY	\$ 0.00	\$ 2.56	\$ 2.56
076-0253-014-0000	SAFETY LIGHTS ONLY	\$ 0.00	\$ 2.56	\$ 2.56
076-0254-001-0000	SAFETY LIGHTS ONLY	\$ 0.00	\$ 2.56	\$ 2.56
076-0254-002-0000	SAFETY LIGHTS ONLY	\$ 0.00	\$ 2.56	\$ 2.56
076-0254-003-0000	SAFETY LIGHTS ONLY	\$ 0.00	\$ 2.56	\$ 2.56
076-0254-004-0000	SAFETY LIGHTS ONLY	\$ 0.00	\$ 2.56	\$ 2.56
076-0254-005-0000	SAFETY LIGHTS ONLY	\$ 0.00	\$ 2.56	\$ 2.56
076-0254-006-0000	SAFETY LIGHTS ONLY	\$ 0.00	\$ 2.56	\$ 2.56
076-0254-007-0000	SAFETY LIGHTS ONLY	\$ 0.00	\$ 2.56	\$ 2.56
076-0254-008-0000	SAFETY LIGHTS ONLY	\$ 0.00	\$ 2.56	\$ 2.56
076-0254-009-0000	SAFETY LIGHTS ONLY	\$ 0.00	\$ 2.56	\$ 2.56
076-0261-001-0000	SAFETY LIGHTS ONLY	\$ 0.00	\$ 2.56	\$ 2.56
076-0261-002-0000	SAFETY LIGHTS ONLY	\$ 0.00	\$ 2.56	\$ 2.56
076-0261-003-0000	SAFETY LIGHTS ONLY	\$ 0.00	\$ 2.56	\$ 2.56
076-0261-004-0000	SAFETY LIGHTS ONLY	\$ 0.00	\$ 2.56	\$ 2.56
076-0261-006-0000	SAFETY LIGHTS ONLY	\$ 0.00	\$ 2.56	\$ 2.56
076-0261-007-0000	SAFETY LIGHTS ONLY	\$ 0.00	\$ 2.56	\$ 2.56
076-0261-008-0000	SAFETY LIGHTS ONLY	\$ 0.00	\$ 2.56	\$ 2.56
076-0262-001-0000	SAFETY LIGHTS ONLY	\$ 0.00	\$ 2.56	\$ 2.56
076-0262-002-0000	SAFETY LIGHTS ONLY	\$ 0.00	\$ 2.56	\$ 2.56
076-0262-003-0000	SAFETY LIGHTS ONLY	\$ 0.00	\$ 2.56	\$ 2.56
076-0262-004-0000	SAFETY LIGHTS ONLY	\$ 0.00	\$ 2.56	\$ 2.56
076-0262-005-0000	SAFETY LIGHTS ONLY	\$ 0.00	\$ 2.56	\$ 2.56
076-0262-006-0000	SAFETY LIGHTS ONLY	\$ 0.00	\$ 2.56	\$ 2.56
076-0262-007-0000	SAFETY LIGHTS ONLY	\$ 0.00	\$ 2.56	\$ 2.56
076-0262-008-0000	SAFETY LIGHTS ONLY	\$ 0.00	\$ 2.56	\$ 2.56
076-0262-009-0000	SAFETY LIGHTS ONLY	\$ 0.00	\$ 2.56	\$ 2.56
076-0262-010-0000	SAFETY LIGHTS ONLY	\$ 0.00	\$ 2.56	\$ 2.56
076-0270-001-0000	SAFETY LIGHTS ONLY	\$ 0.00	\$ 2.56	\$ 2.56
076-0270-002-0000	SAFETY LIGHTS ONLY	\$ 0.00	\$ 2.56	\$ 2.56
076-0270-003-0000	SAFETY LIGHTS ONLY	\$ 0.00	\$ 2.56	\$ 2.56
076-0270-004-0000	SAFETY LIGHTS ONLY	\$ 0.00	\$ 2.56	\$ 2.56
076-0270-005-0000	SAFETY LIGHTS ONLY	\$ 0.00	\$ 2.56	\$ 2.56
076-0270-006-0000	SAFETY LIGHTS ONLY	\$ 0.00	\$ 2.56	\$ 2.56
076-0270-007-0000	SAFETY LIGHTS ONLY	\$ 0.00	\$ 2.56	\$ 2.56
076-0270-008-0000	SAFETY LIGHTS ONLY	\$ 0.00	\$ 2.56	\$ 2.56
076-0270-009-0000	SAFETY LIGHTS ONLY	\$ 0.00	\$ 2.56	\$ 2.56
076-0270-010-0000	SAFETY LIGHTS ONLY	\$ 0.00	\$ 2.56	\$ 2.56
076-0270-011-0000	SAFETY LIGHTS ONLY	\$ 0.00	\$ 2.56	\$ 2.56
076-0270-012-0000	SAFETY LIGHTS ONLY	\$ 0.00	\$ 2.56	\$ 2.56
076-0270-014-0000	SAFETY LIGHTS ONLY	\$ 0.00	\$ 2.56	\$ 2.56

AGENDA ITEM 10.2

City of Rancho Cordova
Lighting District No. 2012-1
Fiscal Year 2019-20 Assessment Roll

ATTACHMENT 2

941

APN	District Classification	Street Light Charge	Safety Light Charge	Total Assessment
076-0270-015-0000	SAFETY LIGHTS ONLY	\$ 0.00	\$ 2.56	\$ 2.56
076-0270-016-0000	SAFETY LIGHTS ONLY	\$ 0.00	\$ 2.56	\$ 2.56
076-0270-017-0000	SAFETY LIGHTS ONLY	\$ 0.00	\$ 2.56	\$ 2.56
076-0270-018-0000	SAFETY LIGHTS ONLY	\$ 0.00	\$ 2.56	\$ 2.56
076-0270-019-0000	SAFETY LIGHTS ONLY	\$ 0.00	\$ 2.56	\$ 2.56
076-0270-020-0000	SAFETY LIGHTS ONLY	\$ 0.00	\$ 2.56	\$ 2.56
076-0270-021-0000	SAFETY LIGHTS ONLY	\$ 0.00	\$ 2.56	\$ 2.56
076-0270-022-0000	SAFETY LIGHTS ONLY	\$ 0.00	\$ 2.56	\$ 2.56
076-0270-023-0000	SAFETY LIGHTS ONLY	\$ 0.00	\$ 2.56	\$ 2.56
076-0270-024-0000	SAFETY LIGHTS ONLY	\$ 0.00	\$ 2.56	\$ 2.56
076-0270-025-0000	SAFETY LIGHTS ONLY	\$ 0.00	\$ 2.56	\$ 2.56
076-0270-026-0000	SAFETY LIGHTS ONLY	\$ 0.00	\$ 2.56	\$ 2.56
076-0270-027-0000	SAFETY LIGHTS ONLY	\$ 0.00	\$ 2.56	\$ 2.56
076-0270-028-0000	SAFETY LIGHTS ONLY	\$ 0.00	\$ 2.56	\$ 2.56
076-0270-029-0000	SAFETY LIGHTS ONLY	\$ 0.00	\$ 2.56	\$ 2.56
076-0270-035-0000	SAFETY LIGHTS ONLY	\$ 0.00	\$ 2.56	\$ 2.56
077-0010-017-0000	SAFETY LIGHTS ONLY	\$ 0.00	\$ 2.56	\$ 2.56
077-0010-025-0000	NONRES	\$ 18.39	\$ 2.56	\$ 20.94
077-0010-027-0000	NONRES	\$ 390.45	\$ 2.56	\$ 393.00
077-0010-030-0000	SAFETY LIGHTS ONLY	\$ 0.00	\$ 2.56	\$ 2.56
077-0010-031-0000	RESIDENTIAL	\$ 15.32	\$ 2.56	\$ 17.88
077-0010-048-0000	SAFETY LIGHTS ONLY	\$ 0.00	\$ 2.56	\$ 2.56
077-0010-049-0000	SAFETY LIGHTS ONLY	\$ 0.00	\$ 2.56	\$ 2.56
077-0010-051-0000	NONRES	\$ 140.81	\$ 2.56	\$ 143.36
077-0010-053-0000	NONRES	\$ 36.78	\$ 2.56	\$ 39.34
077-0020-017-0000	NONRES	\$ 207.82	\$ 2.56	\$ 210.38
077-0020-023-0000	NONRES	\$ 408.83	\$ 2.56	\$ 411.38
077-0020-029-0000	NONRES	\$ 392.21	\$ 2.56	\$ 394.76
077-0020-035-0000	NONRES	\$ 52.90	\$ 2.56	\$ 55.46
077-0020-038-0000	NONRES	\$ 300.77	\$ 2.56	\$ 303.32
077-0020-040-0000	NONRES	\$ 93.96	\$ 2.56	\$ 96.52
077-0020-042-0000	NONRES	\$ 184.89	\$ 2.56	\$ 187.44
077-0020-047-0000	NONRES	\$ 56.43	\$ 2.56	\$ 58.98
077-0020-048-0000	NONRES	\$ 148.62	\$ 2.56	\$ 151.18
077-0020-056-0000	NONRES	\$ 234.02	\$ 2.56	\$ 236.58
077-0020-057-0000	NONRES	\$ 97.74	\$ 2.56	\$ 100.30
077-0020-062-0000	SAFETY LIGHTS ONLY	\$ 0.00	\$ 2.56	\$ 2.56
077-0020-063-0000	SAFETY LIGHTS ONLY	\$ 0.00	\$ 2.56	\$ 2.56
077-0020-065-0000	NONRES	\$ 149.12	\$ 2.56	\$ 151.68
077-0020-066-0000	NONRES	\$ 206.05	\$ 2.56	\$ 208.60
077-0020-070-0000	NONRES	\$ 155.93	\$ 2.56	\$ 158.48
077-0020-081-0000	SAFETY LIGHTS ONLY	\$ 0.00	\$ 2.56	\$ 2.56
077-0020-084-0000	SAFETY LIGHTS ONLY	\$ 0.00	\$ 2.56	\$ 2.56
077-0020-085-0000	NONRES	\$ 107.56	\$ 2.56	\$ 110.12

AGENDA ITEM 10.2

City of Rancho Cordova
Lighting District No. 2012-1
Fiscal Year 2019-20 Assessment Roll

ATTACHMENT 2

942

APN	District Classification	Street Light Charge	Safety Light Charge	Total Assessment
077-0030-003-0000	NONRES	\$ 74.31	\$ 2.56	\$ 76.86
077-0030-004-0000	NONRES	\$ 81.11	\$ 2.56	\$ 83.66
077-0030-005-0000	NONRES	\$ 42.57	\$ 2.56	\$ 45.12
077-0030-008-0000	SAFETY LIGHTS ONLY	\$ 0.00	\$ 2.56	\$ 2.56
077-0030-009-0000	SAFETY LIGHTS ONLY	\$ 0.00	\$ 2.56	\$ 2.56
077-0030-010-0000	SAFETY LIGHTS ONLY	\$ 0.00	\$ 2.56	\$ 2.56
077-0030-011-0000	NONRES	\$ 56.17	\$ 2.56	\$ 58.72
077-0030-012-0000	SAFETY LIGHTS ONLY	\$ 0.00	\$ 2.56	\$ 2.56
077-0030-013-0000	NONRES	\$ 43.58	\$ 2.56	\$ 46.14
077-0030-015-0000	NONRES	\$ 118.14	\$ 2.56	\$ 120.70
077-0030-016-0000	NONRES	\$ 26.70	\$ 2.56	\$ 29.26
077-0030-017-0000	NONRES	\$ 39.04	\$ 2.56	\$ 41.60
077-0030-018-0000	NONRES	\$ 42.07	\$ 2.56	\$ 44.62
077-0030-025-0000	NONRES	\$ 74.31	\$ 2.56	\$ 76.86
077-0030-029-0000	SAFETY LIGHTS ONLY	\$ 0.00	\$ 2.56	\$ 2.56
077-0030-041-0000	SAFETY LIGHTS ONLY	\$ 0.00	\$ 2.56	\$ 2.56
077-0030-042-0000	NONRES	\$ 22.92	\$ 2.56	\$ 25.48
077-0030-046-0000	NONRES	\$ 78.34	\$ 2.56	\$ 80.90
077-0030-047-0000	NONRES	\$ 45.59	\$ 2.56	\$ 48.14
077-0030-048-0000	SAFETY LIGHTS ONLY	\$ 0.00	\$ 2.56	\$ 2.56
077-0030-049-0000	SAFETY LIGHTS ONLY	\$ 0.00	\$ 2.56	\$ 2.56
077-0040-017-0000	NONRES	\$ 251.90	\$ 2.56	\$ 254.46
077-0040-033-0000	NONRES	\$ 15.37	\$ 2.56	\$ 17.92
077-0040-034-0000	NONRES	\$ 15.37	\$ 2.56	\$ 17.92
077-0040-035-0000	NONRES	\$ 15.37	\$ 2.56	\$ 17.92
077-0040-036-0000	NONRES	\$ 15.37	\$ 2.56	\$ 17.92
077-0040-037-0000	NONRES	\$ 15.37	\$ 2.56	\$ 17.92
077-0040-038-0000	NONRES	\$ 15.37	\$ 2.56	\$ 17.92
077-0040-039-0000	NONRES	\$ 15.37	\$ 2.56	\$ 17.92
077-0040-044-0000	NONRES	\$ 114.61	\$ 2.56	\$ 117.16
077-0040-046-0000	SAFETY LIGHTS ONLY	\$ 0.00	\$ 2.56	\$ 2.56
077-0040-048-0000	NONRES	\$ 73.30	\$ 2.56	\$ 75.86
077-0040-051-0000	NONRES	\$ 108.32	\$ 2.56	\$ 110.88
077-0040-052-0000	NONRES	\$ 230.74	\$ 2.56	\$ 233.30
077-0040-053-0000	NONRES	\$ 108.57	\$ 2.56	\$ 111.12
077-0050-011-0000	NONRES	\$ 12.60	\$ 2.56	\$ 15.16
077-0050-014-0000	SAFETY LIGHTS ONLY	\$ 0.00	\$ 2.56	\$ 2.56
077-0050-024-0000	NONRES	\$ 60.46	\$ 2.56	\$ 63.02
077-0050-036-0000	NONRES	\$ 42.32	\$ 2.56	\$ 44.88
077-0050-037-0000	SAFETY LIGHTS ONLY	\$ 0.00	\$ 2.56	\$ 2.56
077-0050-040-0000	NONRES	\$ 73.30	\$ 2.56	\$ 75.86
077-0050-042-0000	NONRES	\$ 104.54	\$ 2.56	\$ 107.10
077-0050-043-0000	NONRES	\$ 79.35	\$ 2.56	\$ 81.90
077-0050-044-0000	NONRES	\$ 110.58	\$ 2.56	\$ 113.14

AGENDA ITEM 10.2

City of Rancho Cordova
Lighting District No. 2012-1
Fiscal Year 2019-20 Assessment Roll

ATTACHMENT 2

943

APN	District Classification	Street Light Charge	Safety Light Charge	Total Assessment
077-0050-046-0000	NONRES	\$ 118.14	\$ 2.56	\$ 120.70
077-0050-047-0000	NONRES	\$ 63.23	\$ 2.56	\$ 65.78
077-0050-048-0000	NONRES	\$ 115.37	\$ 2.56	\$ 117.92
077-0050-049-0000	NONRES	\$ 80.10	\$ 2.56	\$ 82.66
077-0050-050-0000	NONRES	\$ 14.61	\$ 2.56	\$ 17.16
077-0050-051-0000	SAFETY LIGHTS ONLY	\$ 0.00	\$ 2.56	\$ 2.56
077-0050-052-0000	SAFETY LIGHTS ONLY	\$ 0.00	\$ 2.56	\$ 2.56
077-0050-053-0000	NONRES	\$ 15.37	\$ 2.56	\$ 17.92
077-0050-054-0000	NONRES	\$ 15.37	\$ 2.56	\$ 17.92
077-0050-055-0000	NONRES	\$ 15.37	\$ 2.56	\$ 17.92
077-0050-056-0000	NONRES	\$ 15.37	\$ 2.56	\$ 17.92
077-0050-063-0000	NONRES	\$ 352.66	\$ 2.56	\$ 355.22
077-0050-064-0000	NONRES	\$ 60.20	\$ 2.56	\$ 62.76
077-0050-065-0000	SAFETY LIGHTS ONLY	\$ 0.00	\$ 2.56	\$ 2.56
077-0050-066-0000	SAFETY LIGHTS ONLY	\$ 0.00	\$ 2.56	\$ 2.56
077-0050-067-0000	NONRES	\$ 94.97	\$ 2.56	\$ 97.52
077-0050-068-0000	NONRES	\$ 127.97	\$ 2.56	\$ 130.52
077-0050-069-0000	SAFETY LIGHTS ONLY	\$ 0.00	\$ 2.56	\$ 2.56
077-0050-075-0000	NONRES	\$ 319.66	\$ 2.56	\$ 322.22
077-0050-076-0000	NONRES	\$ 361.98	\$ 2.56	\$ 364.54
077-0050-077-0000	NONRES	\$ 757.72	\$ 2.56	\$ 760.28
077-0050-078-0000	NONRES	\$ 159.96	\$ 2.56	\$ 162.52
077-0050-079-0000	SAFETY LIGHTS ONLY	\$ 0.00	\$ 2.56	\$ 2.56
077-0050-082-0000	SAFETY LIGHTS ONLY	\$ 0.00	\$ 2.56	\$ 2.56
077-0050-083-0000	NONRES	\$ 76.33	\$ 2.56	\$ 78.88
077-0050-086-0000	NONRES	\$ 217.64	\$ 2.56	\$ 220.20
077-0061-001-0000	RESIDENTIAL	\$ 15.32	\$ 2.56	\$ 17.88
077-0061-002-0000	RESIDENTIAL	\$ 15.32	\$ 2.56	\$ 17.88
077-0061-003-0000	RESIDENTIAL	\$ 15.32	\$ 2.56	\$ 17.88
077-0062-001-0000	RESIDENTIAL	\$ 15.32	\$ 2.56	\$ 17.88
077-0062-002-0000	RESIDENTIAL	\$ 15.32	\$ 2.56	\$ 17.88
077-0062-003-0000	RESIDENTIAL	\$ 15.32	\$ 2.56	\$ 17.88
077-0063-001-0000	RESIDENTIAL	\$ 15.32	\$ 2.56	\$ 17.88
077-0063-002-0000	RESIDENTIAL	\$ 15.32	\$ 2.56	\$ 17.88
077-0063-003-0000	RESIDENTIAL	\$ 15.32	\$ 2.56	\$ 17.88
077-0063-004-0000	RESIDENTIAL	\$ 15.32	\$ 2.56	\$ 17.88
077-0064-001-0000	RESIDENTIAL	\$ 15.32	\$ 2.56	\$ 17.88
077-0064-002-0000	RESIDENTIAL	\$ 15.32	\$ 2.56	\$ 17.88
077-0064-003-0000	RESIDENTIAL	\$ 15.32	\$ 2.56	\$ 17.88
077-0064-004-0000	RESIDENTIAL	\$ 15.32	\$ 2.56	\$ 17.88
077-0064-005-0000	RESIDENTIAL	\$ 15.32	\$ 2.56	\$ 17.88
077-0064-006-0000	RESIDENTIAL	\$ 15.32	\$ 2.56	\$ 17.88
077-0064-007-0000	RESIDENTIAL	\$ 15.32	\$ 2.56	\$ 17.88
077-0064-008-0000	RESIDENTIAL	\$ 15.32	\$ 2.56	\$ 17.88

AGENDA ITEM 10.2

City of Rancho Cordova
Lighting District No. 2012-1
Fiscal Year 2019-20 Assessment Roll

ATTACHMENT 2

944

APN	District Classification	Street Light Charge	Safety Light Charge	Total Assessment
077-0064-009-0000	RESIDENTIAL	\$ 15.32	\$ 2.56	\$ 17.88
077-0064-010-0000	RESIDENTIAL	\$ 15.32	\$ 2.56	\$ 17.88
077-0064-011-0000	RESIDENTIAL	\$ 15.32	\$ 2.56	\$ 17.88
077-0064-012-0000	RESIDENTIAL	\$ 15.32	\$ 2.56	\$ 17.88
077-0064-013-0000	RESIDENTIAL	\$ 15.32	\$ 2.56	\$ 17.88
077-0064-014-0000	RESIDENTIAL	\$ 15.32	\$ 2.56	\$ 17.88
077-0064-015-0000	RESIDENTIAL	\$ 15.32	\$ 2.56	\$ 17.88
077-0064-016-0000	RESIDENTIAL	\$ 15.32	\$ 2.56	\$ 17.88
077-0064-017-0000	RESIDENTIAL	\$ 15.32	\$ 2.56	\$ 17.88
077-0064-018-0000	RESIDENTIAL	\$ 15.32	\$ 2.56	\$ 17.88
077-0064-019-0000	RESIDENTIAL	\$ 15.32	\$ 2.56	\$ 17.88
077-0064-020-0000	RESIDENTIAL	\$ 15.32	\$ 2.56	\$ 17.88
077-0064-021-0000	RESIDENTIAL	\$ 15.32	\$ 2.56	\$ 17.88
077-0064-022-0000	RESIDENTIAL	\$ 15.32	\$ 2.56	\$ 17.88
077-0064-023-0000	RESIDENTIAL	\$ 15.32	\$ 2.56	\$ 17.88
077-0064-024-0000	RESIDENTIAL	\$ 15.32	\$ 2.56	\$ 17.88
077-0064-025-0000	RESIDENTIAL	\$ 15.32	\$ 2.56	\$ 17.88
077-0064-026-0000	RESIDENTIAL	\$ 15.32	\$ 2.56	\$ 17.88
077-0064-027-0000	RESIDENTIAL	\$ 15.32	\$ 2.56	\$ 17.88
077-0064-028-0000	RESIDENTIAL	\$ 15.32	\$ 2.56	\$ 17.88
077-0064-029-0000	RESIDENTIAL	\$ 15.32	\$ 2.56	\$ 17.88
077-0064-030-0000	RESIDENTIAL	\$ 15.32	\$ 2.56	\$ 17.88
077-0065-001-0000	RESIDENTIAL	\$ 15.32	\$ 2.56	\$ 17.88
077-0065-002-0000	RESIDENTIAL	\$ 15.32	\$ 2.56	\$ 17.88
077-0065-003-0000	RESIDENTIAL	\$ 15.32	\$ 2.56	\$ 17.88
077-0065-004-0000	RESIDENTIAL	\$ 15.32	\$ 2.56	\$ 17.88
077-0065-005-0000	RESIDENTIAL	\$ 15.32	\$ 2.56	\$ 17.88
077-0065-006-0000	RESIDENTIAL	\$ 15.32	\$ 2.56	\$ 17.88
077-0065-007-0000	RESIDENTIAL	\$ 15.32	\$ 2.56	\$ 17.88
077-0065-008-0000	RESIDENTIAL	\$ 15.32	\$ 2.56	\$ 17.88
077-0065-009-0000	RESIDENTIAL	\$ 15.32	\$ 2.56	\$ 17.88
077-0065-010-0000	RESIDENTIAL	\$ 15.32	\$ 2.56	\$ 17.88
077-0065-011-0000	RESIDENTIAL	\$ 15.32	\$ 2.56	\$ 17.88
077-0065-012-0000	RESIDENTIAL	\$ 15.32	\$ 2.56	\$ 17.88
077-0065-013-0000	RESIDENTIAL	\$ 15.32	\$ 2.56	\$ 17.88
077-0065-014-0000	RESIDENTIAL	\$ 15.32	\$ 2.56	\$ 17.88
077-0065-015-0000	RESIDENTIAL	\$ 15.32	\$ 2.56	\$ 17.88
077-0065-016-0000	RESIDENTIAL	\$ 15.32	\$ 2.56	\$ 17.88
077-0065-017-0000	RESIDENTIAL	\$ 15.32	\$ 2.56	\$ 17.88
077-0065-018-0000	RESIDENTIAL	\$ 15.32	\$ 2.56	\$ 17.88
077-0066-001-0000	RESIDENTIAL	\$ 15.32	\$ 2.56	\$ 17.88
077-0066-002-0000	RESIDENTIAL	\$ 15.32	\$ 2.56	\$ 17.88
077-0066-003-0000	RESIDENTIAL	\$ 15.32	\$ 2.56	\$ 17.88
077-0066-004-0000	RESIDENTIAL	\$ 15.32	\$ 2.56	\$ 17.88

AGENDA ITEM 10.2

City of Rancho Cordova
Lighting District No. 2012-1
Fiscal Year 2019-20 Assessment Roll

ATTACHMENT 2

945

APN	District Classification	Street Light Charge	Safety Light Charge	Total Assessment
077-0066-005-0000	RESIDENTIAL	\$ 15.32	\$ 2.56	\$ 17.88
077-0066-006-0000	RESIDENTIAL	\$ 15.32	\$ 2.56	\$ 17.88
077-0066-007-0000	RESIDENTIAL	\$ 15.32	\$ 2.56	\$ 17.88
077-0066-008-0000	RESIDENTIAL	\$ 15.32	\$ 2.56	\$ 17.88
077-0066-009-0000	RESIDENTIAL	\$ 15.32	\$ 2.56	\$ 17.88
077-0066-010-0000	RESIDENTIAL	\$ 15.32	\$ 2.56	\$ 17.88
077-0066-011-0000	RESIDENTIAL	\$ 15.32	\$ 2.56	\$ 17.88
077-0071-001-0000	NONRES	\$ 5.04	\$ 2.56	\$ 7.60
077-0071-002-0000	RESIDENTIAL	\$ 15.32	\$ 2.56	\$ 17.88
077-0071-003-0000	RESIDENTIAL	\$ 15.32	\$ 2.56	\$ 17.88
077-0071-004-0000	RESIDENTIAL	\$ 15.32	\$ 2.56	\$ 17.88
077-0071-005-0000	RESIDENTIAL	\$ 15.32	\$ 2.56	\$ 17.88
077-0071-006-0000	RESIDENTIAL	\$ 15.32	\$ 2.56	\$ 17.88
077-0071-007-0000	RESIDENTIAL	\$ 15.32	\$ 2.56	\$ 17.88
077-0071-008-0000	RESIDENTIAL	\$ 15.32	\$ 2.56	\$ 17.88
077-0071-009-0000	RESIDENTIAL	\$ 15.32	\$ 2.56	\$ 17.88
077-0071-010-0000	RESIDENTIAL	\$ 15.32	\$ 2.56	\$ 17.88
077-0071-011-0000	RESIDENTIAL	\$ 15.32	\$ 2.56	\$ 17.88
077-0071-012-0000	RESIDENTIAL	\$ 15.32	\$ 2.56	\$ 17.88
077-0071-013-0000	RESIDENTIAL	\$ 15.32	\$ 2.56	\$ 17.88
077-0072-001-0000	RESIDENTIAL	\$ 15.32	\$ 2.56	\$ 17.88
077-0072-002-0000	RESIDENTIAL	\$ 15.32	\$ 2.56	\$ 17.88
077-0072-003-0000	RESIDENTIAL	\$ 15.32	\$ 2.56	\$ 17.88
077-0072-004-0000	RESIDENTIAL	\$ 15.32	\$ 2.56	\$ 17.88
077-0072-005-0000	RESIDENTIAL	\$ 15.32	\$ 2.56	\$ 17.88
077-0072-006-0000	RESIDENTIAL	\$ 15.32	\$ 2.56	\$ 17.88
077-0072-007-0000	RESIDENTIAL	\$ 15.32	\$ 2.56	\$ 17.88
077-0072-008-0000	RESIDENTIAL	\$ 15.32	\$ 2.56	\$ 17.88
077-0072-009-0000	RESIDENTIAL	\$ 15.32	\$ 2.56	\$ 17.88
077-0072-010-0000	RESIDENTIAL	\$ 15.32	\$ 2.56	\$ 17.88
077-0072-011-0000	RESIDENTIAL	\$ 15.32	\$ 2.56	\$ 17.88
077-0072-012-0000	RESIDENTIAL	\$ 15.32	\$ 2.56	\$ 17.88
077-0072-013-0000	RESIDENTIAL	\$ 15.32	\$ 2.56	\$ 17.88
077-0072-014-0000	RESIDENTIAL	\$ 15.32	\$ 2.56	\$ 17.88
077-0072-015-0000	RESIDENTIAL	\$ 15.32	\$ 2.56	\$ 17.88
077-0072-016-0000	RESIDENTIAL	\$ 15.32	\$ 2.56	\$ 17.88
077-0072-017-0000	RESIDENTIAL	\$ 15.32	\$ 2.56	\$ 17.88
077-0072-018-0000	RESIDENTIAL	\$ 15.32	\$ 2.56	\$ 17.88
077-0072-019-0000	RESIDENTIAL	\$ 15.32	\$ 2.56	\$ 17.88
077-0072-020-0000	RESIDENTIAL	\$ 15.32	\$ 2.56	\$ 17.88
077-0072-021-0000	RESIDENTIAL	\$ 15.32	\$ 2.56	\$ 17.88
077-0072-022-0000	RESIDENTIAL	\$ 15.32	\$ 2.56	\$ 17.88
077-0073-001-0000	RESIDENTIAL	\$ 15.32	\$ 2.56	\$ 17.88
077-0073-002-0000	RESIDENTIAL	\$ 15.32	\$ 2.56	\$ 17.88

AGENDA ITEM 10.2

City of Rancho Cordova
Lighting District No. 2012-1
Fiscal Year 2019-20 Assessment Roll

ATTACHMENT 2

946

APN	District Classification	Street Light Charge	Safety Light Charge	Total Assessment
077-0073-003-0000	RESIDENTIAL	\$ 15.32	\$ 2.56	\$ 17.88
077-0073-004-0000	RESIDENTIAL	\$ 15.32	\$ 2.56	\$ 17.88
077-0073-005-0000	RESIDENTIAL	\$ 15.32	\$ 2.56	\$ 17.88
077-0073-006-0000	RESIDENTIAL	\$ 15.32	\$ 2.56	\$ 17.88
077-0073-007-0000	RESIDENTIAL	\$ 15.32	\$ 2.56	\$ 17.88
077-0073-008-0000	RESIDENTIAL	\$ 15.32	\$ 2.56	\$ 17.88
077-0073-009-0000	RESIDENTIAL	\$ 15.32	\$ 2.56	\$ 17.88
077-0073-010-0000	RESIDENTIAL	\$ 15.32	\$ 2.56	\$ 17.88
077-0073-013-0000	RESIDENTIAL	\$ 15.32	\$ 2.56	\$ 17.88
077-0073-014-0000	RESIDENTIAL	\$ 15.32	\$ 2.56	\$ 17.88
077-0073-015-0000	RESIDENTIAL	\$ 15.32	\$ 2.56	\$ 17.88
077-0073-016-0000	RESIDENTIAL	\$ 15.32	\$ 2.56	\$ 17.88
077-0073-017-0000	RESIDENTIAL	\$ 15.32	\$ 2.56	\$ 17.88
077-0073-018-0000	RESIDENTIAL	\$ 15.32	\$ 2.56	\$ 17.88
077-0073-019-0000	RESIDENTIAL	\$ 15.32	\$ 2.56	\$ 17.88
077-0073-020-0000	RESIDENTIAL	\$ 15.32	\$ 2.56	\$ 17.88
077-0074-001-0000	RESIDENTIAL	\$ 15.32	\$ 2.56	\$ 17.88
077-0074-002-0000	RESIDENTIAL	\$ 15.32	\$ 2.56	\$ 17.88
077-0074-003-0000	NONRES	\$ 12.85	\$ 2.56	\$ 15.40
077-0074-004-0000	RESIDENTIAL	\$ 15.32	\$ 2.56	\$ 17.88
077-0074-005-0000	RESIDENTIAL	\$ 15.32	\$ 2.56	\$ 17.88
077-0074-006-0000	RESIDENTIAL	\$ 15.32	\$ 2.56	\$ 17.88
077-0074-007-0000	RESIDENTIAL	\$ 15.32	\$ 2.56	\$ 17.88
077-0074-008-0000	RESIDENTIAL	\$ 15.32	\$ 2.56	\$ 17.88
077-0074-009-0000	RESIDENTIAL	\$ 15.32	\$ 2.56	\$ 17.88
077-0074-010-0000	RESIDENTIAL	\$ 15.32	\$ 2.56	\$ 17.88
077-0074-011-0000	RESIDENTIAL	\$ 15.32	\$ 2.56	\$ 17.88
077-0074-012-0000	RESIDENTIAL	\$ 15.32	\$ 2.56	\$ 17.88
077-0074-013-0000	RESIDENTIAL	\$ 15.32	\$ 2.56	\$ 17.88
077-0074-014-0000	RESIDENTIAL	\$ 15.32	\$ 2.56	\$ 17.88
077-0074-015-0000	RESIDENTIAL	\$ 15.32	\$ 2.56	\$ 17.88
077-0081-001-0000	RESIDENTIAL	\$ 15.32	\$ 2.56	\$ 17.88
077-0081-002-0000	RESIDENTIAL	\$ 15.32	\$ 2.56	\$ 17.88
077-0081-003-0000	RESIDENTIAL	\$ 15.32	\$ 2.56	\$ 17.88
077-0081-004-0000	RESIDENTIAL	\$ 15.32	\$ 2.56	\$ 17.88
077-0081-005-0000	RESIDENTIAL	\$ 15.32	\$ 2.56	\$ 17.88
077-0081-006-0000	RESIDENTIAL	\$ 15.32	\$ 2.56	\$ 17.88
077-0081-007-0000	RESIDENTIAL	\$ 15.32	\$ 2.56	\$ 17.88
077-0082-001-0000	RESIDENTIAL	\$ 15.32	\$ 2.56	\$ 17.88
077-0082-002-0000	RESIDENTIAL	\$ 15.32	\$ 2.56	\$ 17.88
077-0082-003-0000	RESIDENTIAL	\$ 15.32	\$ 2.56	\$ 17.88
077-0082-004-0000	RESIDENTIAL	\$ 15.32	\$ 2.56	\$ 17.88
077-0082-005-0000	RESIDENTIAL	\$ 15.32	\$ 2.56	\$ 17.88
077-0082-006-0000	RESIDENTIAL	\$ 15.32	\$ 2.56	\$ 17.88

AGENDA ITEM 10.2

City of Rancho Cordova
Lighting District No. 2012-1
Fiscal Year 2019-20 Assessment Roll

ATTACHMENT 2

947

APN	District Classification	Street Light Charge	Safety Light Charge	Total Assessment
077-0082-007-0000	RESIDENTIAL	\$ 15.32	\$ 2.56	\$ 17.88
077-0082-008-0000	RESIDENTIAL	\$ 15.32	\$ 2.56	\$ 17.88
077-0082-009-0000	RESIDENTIAL	\$ 15.32	\$ 2.56	\$ 17.88
077-0082-010-0000	RESIDENTIAL	\$ 15.32	\$ 2.56	\$ 17.88
077-0082-011-0000	RESIDENTIAL	\$ 15.32	\$ 2.56	\$ 17.88
077-0082-012-0000	RESIDENTIAL	\$ 15.32	\$ 2.56	\$ 17.88
077-0082-013-0000	RESIDENTIAL	\$ 15.32	\$ 2.56	\$ 17.88
077-0083-001-0000	RESIDENTIAL	\$ 15.32	\$ 2.56	\$ 17.88
077-0083-002-0000	RESIDENTIAL	\$ 15.32	\$ 2.56	\$ 17.88
077-0083-003-0000	RESIDENTIAL	\$ 15.32	\$ 2.56	\$ 17.88
077-0083-004-0000	RESIDENTIAL	\$ 15.32	\$ 2.56	\$ 17.88
077-0083-005-0000	RESIDENTIAL	\$ 15.32	\$ 2.56	\$ 17.88
077-0083-006-0000	RESIDENTIAL	\$ 15.32	\$ 2.56	\$ 17.88
077-0083-007-0000	RESIDENTIAL	\$ 15.32	\$ 2.56	\$ 17.88
077-0083-008-0000	RESIDENTIAL	\$ 15.32	\$ 2.56	\$ 17.88
077-0083-009-0000	RESIDENTIAL	\$ 15.32	\$ 2.56	\$ 17.88
077-0083-010-0000	RESIDENTIAL	\$ 15.32	\$ 2.56	\$ 17.88
077-0083-011-0000	RESIDENTIAL	\$ 15.32	\$ 2.56	\$ 17.88
077-0083-012-0000	RESIDENTIAL	\$ 15.32	\$ 2.56	\$ 17.88
077-0083-013-0000	RESIDENTIAL	\$ 15.32	\$ 2.56	\$ 17.88
077-0083-014-0000	RESIDENTIAL	\$ 15.32	\$ 2.56	\$ 17.88
077-0083-015-0000	RESIDENTIAL	\$ 15.32	\$ 2.56	\$ 17.88
077-0083-016-0000	NONRES	\$ 3.02	\$ 2.56	\$ 5.58
077-0091-001-0000	RESIDENTIAL	\$ 15.32	\$ 2.56	\$ 17.88
077-0091-002-0000	RESIDENTIAL	\$ 15.32	\$ 2.56	\$ 17.88
077-0091-003-0000	RESIDENTIAL	\$ 15.32	\$ 2.56	\$ 17.88
077-0091-004-0000	RESIDENTIAL	\$ 15.32	\$ 2.56	\$ 17.88
077-0091-005-0000	RESIDENTIAL	\$ 15.32	\$ 2.56	\$ 17.88
077-0091-006-0000	RESIDENTIAL	\$ 15.32	\$ 2.56	\$ 17.88
077-0091-007-0000	RESIDENTIAL	\$ 15.32	\$ 2.56	\$ 17.88
077-0091-008-0000	RESIDENTIAL	\$ 15.32	\$ 2.56	\$ 17.88
077-0091-009-0000	RESIDENTIAL	\$ 15.32	\$ 2.56	\$ 17.88
077-0091-010-0000	RESIDENTIAL	\$ 15.32	\$ 2.56	\$ 17.88
077-0091-011-0000	RESIDENTIAL	\$ 15.32	\$ 2.56	\$ 17.88
077-0091-012-0000	RESIDENTIAL	\$ 15.32	\$ 2.56	\$ 17.88
077-0091-013-0000	RESIDENTIAL	\$ 15.32	\$ 2.56	\$ 17.88
077-0091-014-0000	RESIDENTIAL	\$ 15.32	\$ 2.56	\$ 17.88
077-0091-015-0000	RESIDENTIAL	\$ 15.32	\$ 2.56	\$ 17.88
077-0091-016-0000	RESIDENTIAL	\$ 15.32	\$ 2.56	\$ 17.88
077-0091-017-0000	RESIDENTIAL	\$ 15.32	\$ 2.56	\$ 17.88
077-0092-001-0000	RESIDENTIAL	\$ 15.32	\$ 2.56	\$ 17.88
077-0092-002-0000	RESIDENTIAL	\$ 15.32	\$ 2.56	\$ 17.88
077-0092-003-0000	RESIDENTIAL	\$ 15.32	\$ 2.56	\$ 17.88
077-0092-004-0000	RESIDENTIAL	\$ 15.32	\$ 2.56	\$ 17.88

AGENDA ITEM 10.2

City of Rancho Cordova
Lighting District No. 2012-1
Fiscal Year 2019-20 Assessment Roll

ATTACHMENT 2

948

APN	District Classification	Street Light Charge	Safety Light Charge	Total Assessment
077-0092-005-0000	RESIDENTIAL	\$ 15.32	\$ 2.56	\$ 17.88
077-0092-006-0000	RESIDENTIAL	\$ 15.32	\$ 2.56	\$ 17.88
077-0092-007-0000	RESIDENTIAL	\$ 15.32	\$ 2.56	\$ 17.88
077-0092-008-0000	RESIDENTIAL	\$ 15.32	\$ 2.56	\$ 17.88
077-0092-009-0000	RESIDENTIAL	\$ 15.32	\$ 2.56	\$ 17.88
077-0092-010-0000	RESIDENTIAL	\$ 15.32	\$ 2.56	\$ 17.88
077-0092-011-0000	RESIDENTIAL	\$ 15.32	\$ 2.56	\$ 17.88
077-0092-012-0000	RESIDENTIAL	\$ 15.32	\$ 2.56	\$ 17.88
077-0092-013-0000	RESIDENTIAL	\$ 15.32	\$ 2.56	\$ 17.88
077-0092-014-0000	RESIDENTIAL	\$ 15.32	\$ 2.56	\$ 17.88
077-0092-017-0000	RESIDENTIAL	\$ 15.32	\$ 2.56	\$ 17.88
077-0092-018-0000	RESIDENTIAL	\$ 15.32	\$ 2.56	\$ 17.88
077-0092-019-0000	RESIDENTIAL	\$ 15.32	\$ 2.56	\$ 17.88
077-0092-020-0000	RESIDENTIAL	\$ 15.32	\$ 2.56	\$ 17.88
077-0092-021-0000	RESIDENTIAL	\$ 15.32	\$ 2.56	\$ 17.88
077-0092-022-0000	RESIDENTIAL	\$ 15.32	\$ 2.56	\$ 17.88
077-0092-023-0000	RESIDENTIAL	\$ 15.32	\$ 2.56	\$ 17.88
077-0092-024-0000	RESIDENTIAL	\$ 15.32	\$ 2.56	\$ 17.88
077-0092-025-0000	RESIDENTIAL	\$ 15.32	\$ 2.56	\$ 17.88
077-0092-026-0000	RESIDENTIAL	\$ 15.32	\$ 2.56	\$ 17.88
077-0092-027-0000	RESIDENTIAL	\$ 15.32	\$ 2.56	\$ 17.88
077-0101-001-0000	RESIDENTIAL	\$ 15.32	\$ 2.56	\$ 17.88
077-0101-002-0000	RESIDENTIAL	\$ 15.32	\$ 2.56	\$ 17.88
077-0101-003-0000	RESIDENTIAL	\$ 15.32	\$ 2.56	\$ 17.88
077-0101-004-0000	RESIDENTIAL	\$ 15.32	\$ 2.56	\$ 17.88
077-0101-005-0000	RESIDENTIAL	\$ 15.32	\$ 2.56	\$ 17.88
077-0101-006-0000	RESIDENTIAL	\$ 15.32	\$ 2.56	\$ 17.88
077-0101-007-0000	RESIDENTIAL	\$ 15.32	\$ 2.56	\$ 17.88
077-0101-008-0000	RESIDENTIAL	\$ 15.32	\$ 2.56	\$ 17.88
077-0101-009-0000	RESIDENTIAL	\$ 15.32	\$ 2.56	\$ 17.88
077-0101-010-0000	RESIDENTIAL	\$ 15.32	\$ 2.56	\$ 17.88
077-0102-001-0000	RESIDENTIAL	\$ 15.32	\$ 2.56	\$ 17.88
077-0102-002-0000	RESIDENTIAL	\$ 15.32	\$ 2.56	\$ 17.88
077-0102-003-0000	RESIDENTIAL	\$ 15.32	\$ 2.56	\$ 17.88
077-0102-004-0000	RESIDENTIAL	\$ 15.32	\$ 2.56	\$ 17.88
077-0102-005-0000	RESIDENTIAL	\$ 15.32	\$ 2.56	\$ 17.88
077-0102-006-0000	RESIDENTIAL	\$ 15.32	\$ 2.56	\$ 17.88
077-0102-007-0000	RESIDENTIAL	\$ 15.32	\$ 2.56	\$ 17.88
077-0103-001-0000	RESIDENTIAL	\$ 15.32	\$ 2.56	\$ 17.88
077-0103-002-0000	RESIDENTIAL	\$ 15.32	\$ 2.56	\$ 17.88
077-0103-003-0000	RESIDENTIAL	\$ 15.32	\$ 2.56	\$ 17.88
077-0103-004-0000	RESIDENTIAL	\$ 15.32	\$ 2.56	\$ 17.88
077-0103-005-0000	RESIDENTIAL	\$ 15.32	\$ 2.56	\$ 17.88
077-0103-006-0000	RESIDENTIAL	\$ 15.32	\$ 2.56	\$ 17.88

AGENDA ITEM 10.2

City of Rancho Cordova
Lighting District No. 2012-1
Fiscal Year 2019-20 Assessment Roll

ATTACHMENT 2

949

APN	District Classification	Street Light Charge	Safety Light Charge	Total Assessment
077-0103-007-0000	RESIDENTIAL	\$ 15.32	\$ 2.56	\$ 17.88
077-0103-008-0000	RESIDENTIAL	\$ 15.32	\$ 2.56	\$ 17.88
077-0103-009-0000	RESIDENTIAL	\$ 15.32	\$ 2.56	\$ 17.88
077-0103-010-0000	RESIDENTIAL	\$ 15.32	\$ 2.56	\$ 17.88
077-0103-011-0000	RESIDENTIAL	\$ 15.32	\$ 2.56	\$ 17.88
077-0103-012-0000	RESIDENTIAL	\$ 15.32	\$ 2.56	\$ 17.88
077-0103-013-0000	RESIDENTIAL	\$ 15.32	\$ 2.56	\$ 17.88
077-0103-014-0000	RESIDENTIAL	\$ 15.32	\$ 2.56	\$ 17.88
077-0103-015-0000	RESIDENTIAL	\$ 15.32	\$ 2.56	\$ 17.88
077-0103-016-0000	RESIDENTIAL	\$ 15.32	\$ 2.56	\$ 17.88
077-0103-017-0000	RESIDENTIAL	\$ 15.32	\$ 2.56	\$ 17.88
077-0103-018-0000	RESIDENTIAL	\$ 15.32	\$ 2.56	\$ 17.88
077-0103-019-0000	RESIDENTIAL	\$ 15.32	\$ 2.56	\$ 17.88
077-0103-020-0000	RESIDENTIAL	\$ 15.32	\$ 2.56	\$ 17.88
077-0103-021-0000	RESIDENTIAL	\$ 15.32	\$ 2.56	\$ 17.88
077-0103-022-0000	RESIDENTIAL	\$ 15.32	\$ 2.56	\$ 17.88
077-0103-023-0000	RESIDENTIAL	\$ 15.32	\$ 2.56	\$ 17.88
077-0103-024-0000	RESIDENTIAL	\$ 15.32	\$ 2.56	\$ 17.88
077-0103-025-0000	RESIDENTIAL	\$ 15.32	\$ 2.56	\$ 17.88
077-0103-026-0000	RESIDENTIAL	\$ 15.32	\$ 2.56	\$ 17.88
077-0104-001-0000	RESIDENTIAL	\$ 15.32	\$ 2.56	\$ 17.88
077-0104-002-0000	RESIDENTIAL	\$ 15.32	\$ 2.56	\$ 17.88
077-0104-003-0000	RESIDENTIAL	\$ 15.32	\$ 2.56	\$ 17.88
077-0104-004-0000	RESIDENTIAL	\$ 15.32	\$ 2.56	\$ 17.88
077-0104-005-0000	RESIDENTIAL	\$ 15.32	\$ 2.56	\$ 17.88
077-0104-006-0000	RESIDENTIAL	\$ 15.32	\$ 2.56	\$ 17.88
077-0104-007-0000	RESIDENTIAL	\$ 15.32	\$ 2.56	\$ 17.88
077-0104-008-0000	RESIDENTIAL	\$ 15.32	\$ 2.56	\$ 17.88
077-0104-009-0000	RESIDENTIAL	\$ 15.32	\$ 2.56	\$ 17.88
077-0104-010-0000	RESIDENTIAL	\$ 15.32	\$ 2.56	\$ 17.88
077-0104-011-0000	RESIDENTIAL	\$ 15.32	\$ 2.56	\$ 17.88
077-0104-012-0000	RESIDENTIAL	\$ 15.32	\$ 2.56	\$ 17.88
077-0104-013-0000	RESIDENTIAL	\$ 15.32	\$ 2.56	\$ 17.88
077-0104-014-0000	RESIDENTIAL	\$ 15.32	\$ 2.56	\$ 17.88
077-0104-015-0000	RESIDENTIAL	\$ 15.32	\$ 2.56	\$ 17.88
077-0104-016-0000	RESIDENTIAL	\$ 15.32	\$ 2.56	\$ 17.88
077-0104-017-0000	RESIDENTIAL	\$ 15.32	\$ 2.56	\$ 17.88
077-0104-018-0000	RESIDENTIAL	\$ 15.32	\$ 2.56	\$ 17.88
077-0104-019-0000	RESIDENTIAL	\$ 15.32	\$ 2.56	\$ 17.88
077-0104-020-0000	RESIDENTIAL	\$ 15.32	\$ 2.56	\$ 17.88
077-0104-021-0000	RESIDENTIAL	\$ 15.32	\$ 2.56	\$ 17.88
077-0104-022-0000	RESIDENTIAL	\$ 15.32	\$ 2.56	\$ 17.88
077-0104-023-0000	RESIDENTIAL	\$ 15.32	\$ 2.56	\$ 17.88
077-0105-001-0000	RESIDENTIAL	\$ 15.32	\$ 2.56	\$ 17.88

AGENDA ITEM 10.2

City of Rancho Cordova
Lighting District No. 2012-1
Fiscal Year 2019-20 Assessment Roll

ATTACHMENT 2

950

APN	District Classification	Street Light Charge	Safety Light Charge	Total Assessment
077-0105-002-0000	RESIDENTIAL	\$ 15.32	\$ 2.56	\$ 17.88
077-0105-003-0000	RESIDENTIAL	\$ 15.32	\$ 2.56	\$ 17.88
077-0105-004-0000	RESIDENTIAL	\$ 15.32	\$ 2.56	\$ 17.88
077-0105-005-0000	RESIDENTIAL	\$ 15.32	\$ 2.56	\$ 17.88
077-0105-006-0000	RESIDENTIAL	\$ 15.32	\$ 2.56	\$ 17.88
077-0111-001-0000	RESIDENTIAL	\$ 15.32	\$ 2.56	\$ 17.88
077-0111-002-0000	RESIDENTIAL	\$ 15.32	\$ 2.56	\$ 17.88
077-0111-003-0000	RESIDENTIAL	\$ 15.32	\$ 2.56	\$ 17.88
077-0112-001-0000	RESIDENTIAL	\$ 15.32	\$ 2.56	\$ 17.88
077-0112-002-0000	RESIDENTIAL	\$ 15.32	\$ 2.56	\$ 17.88
077-0112-003-0000	RESIDENTIAL	\$ 15.32	\$ 2.56	\$ 17.88
077-0112-004-0000	RESIDENTIAL	\$ 15.32	\$ 2.56	\$ 17.88
077-0112-005-0000	RESIDENTIAL	\$ 15.32	\$ 2.56	\$ 17.88
077-0112-006-0000	RESIDENTIAL	\$ 15.32	\$ 2.56	\$ 17.88
077-0112-007-0000	RESIDENTIAL	\$ 15.32	\$ 2.56	\$ 17.88
077-0112-008-0000	RESIDENTIAL	\$ 15.32	\$ 2.56	\$ 17.88
077-0112-009-0000	RESIDENTIAL	\$ 15.32	\$ 2.56	\$ 17.88
077-0112-010-0000	RESIDENTIAL	\$ 15.32	\$ 2.56	\$ 17.88
077-0112-011-0000	RESIDENTIAL	\$ 15.32	\$ 2.56	\$ 17.88
077-0112-012-0000	RESIDENTIAL	\$ 15.32	\$ 2.56	\$ 17.88
077-0112-013-0000	RESIDENTIAL	\$ 15.32	\$ 2.56	\$ 17.88
077-0112-014-0000	RESIDENTIAL	\$ 15.32	\$ 2.56	\$ 17.88
077-0112-015-0000	RESIDENTIAL	\$ 15.32	\$ 2.56	\$ 17.88
077-0113-001-0000	RESIDENTIAL	\$ 15.32	\$ 2.56	\$ 17.88
077-0113-002-0000	RESIDENTIAL	\$ 15.32	\$ 2.56	\$ 17.88
077-0113-003-0000	RESIDENTIAL	\$ 15.32	\$ 2.56	\$ 17.88
077-0113-004-0000	RESIDENTIAL	\$ 15.32	\$ 2.56	\$ 17.88
077-0113-005-0000	RESIDENTIAL	\$ 15.32	\$ 2.56	\$ 17.88
077-0113-006-0000	RESIDENTIAL	\$ 15.32	\$ 2.56	\$ 17.88
077-0113-007-0000	RESIDENTIAL	\$ 15.32	\$ 2.56	\$ 17.88
077-0113-008-0000	RESIDENTIAL	\$ 15.32	\$ 2.56	\$ 17.88
077-0113-009-0000	RESIDENTIAL	\$ 15.32	\$ 2.56	\$ 17.88
077-0113-010-0000	RESIDENTIAL	\$ 15.32	\$ 2.56	\$ 17.88
077-0113-011-0000	RESIDENTIAL	\$ 15.32	\$ 2.56	\$ 17.88
077-0113-012-0000	RESIDENTIAL	\$ 15.32	\$ 2.56	\$ 17.88
077-0113-013-0000	RESIDENTIAL	\$ 15.32	\$ 2.56	\$ 17.88
077-0113-014-0000	RESIDENTIAL	\$ 15.32	\$ 2.56	\$ 17.88
077-0113-015-0000	RESIDENTIAL	\$ 15.32	\$ 2.56	\$ 17.88
077-0113-016-0000	RESIDENTIAL	\$ 15.32	\$ 2.56	\$ 17.88
077-0113-017-0000	RESIDENTIAL	\$ 15.32	\$ 2.56	\$ 17.88
077-0113-018-0000	RESIDENTIAL	\$ 15.32	\$ 2.56	\$ 17.88
077-0113-019-0000	RESIDENTIAL	\$ 15.32	\$ 2.56	\$ 17.88
077-0113-020-0000	RESIDENTIAL	\$ 15.32	\$ 2.56	\$ 17.88
077-0113-021-0000	RESIDENTIAL	\$ 15.32	\$ 2.56	\$ 17.88

AGENDA ITEM 10.2

City of Rancho Cordova
Lighting District No. 2012-1
Fiscal Year 2019-20 Assessment Roll

ATTACHMENT 2

951

APN	District Classification	Street Light Charge	Safety Light Charge	Total Assessment
077-0113-022-0000	RESIDENTIAL	\$ 15.32	\$ 2.56	\$ 17.88
077-0113-023-0000	RESIDENTIAL	\$ 15.32	\$ 2.56	\$ 17.88
077-0113-024-0000	RESIDENTIAL	\$ 15.32	\$ 2.56	\$ 17.88
077-0113-025-0000	RESIDENTIAL	\$ 15.32	\$ 2.56	\$ 17.88
077-0113-026-0000	RESIDENTIAL	\$ 15.32	\$ 2.56	\$ 17.88
077-0113-027-0000	RESIDENTIAL	\$ 15.32	\$ 2.56	\$ 17.88
077-0113-028-0000	RESIDENTIAL	\$ 15.32	\$ 2.56	\$ 17.88
077-0114-001-0000	RESIDENTIAL	\$ 15.32	\$ 2.56	\$ 17.88
077-0114-002-0000	RESIDENTIAL	\$ 15.32	\$ 2.56	\$ 17.88
077-0114-003-0000	RESIDENTIAL	\$ 15.32	\$ 2.56	\$ 17.88
077-0114-004-0000	RESIDENTIAL	\$ 15.32	\$ 2.56	\$ 17.88
077-0114-005-0000	RESIDENTIAL	\$ 15.32	\$ 2.56	\$ 17.88
077-0114-006-0000	RESIDENTIAL	\$ 15.32	\$ 2.56	\$ 17.88
077-0114-007-0000	RESIDENTIAL	\$ 15.32	\$ 2.56	\$ 17.88
077-0114-008-0000	RESIDENTIAL	\$ 15.32	\$ 2.56	\$ 17.88
077-0114-009-0000	RESIDENTIAL	\$ 15.32	\$ 2.56	\$ 17.88
077-0114-010-0000	RESIDENTIAL	\$ 15.32	\$ 2.56	\$ 17.88
077-0114-011-0000	RESIDENTIAL	\$ 15.32	\$ 2.56	\$ 17.88
077-0114-012-0000	RESIDENTIAL	\$ 15.32	\$ 2.56	\$ 17.88
077-0121-006-0000	NONRES	\$ 186.91	\$ 2.56	\$ 189.46
077-0121-008-0000	SAFETY LIGHTS ONLY	\$ 0.00	\$ 2.56	\$ 2.56
077-0121-010-0000	SAFETY LIGHTS ONLY	\$ 0.00	\$ 2.56	\$ 2.56
077-0122-001-0000	RESIDENTIAL	\$ 15.32	\$ 2.56	\$ 17.88
077-0122-002-0000	RESIDENTIAL	\$ 15.32	\$ 2.56	\$ 17.88
077-0122-003-0000	RESIDENTIAL	\$ 15.32	\$ 2.56	\$ 17.88
077-0122-004-0000	RESIDENTIAL	\$ 15.32	\$ 2.56	\$ 17.88
077-0122-005-0000	RESIDENTIAL	\$ 15.32	\$ 2.56	\$ 17.88
077-0122-006-0000	RESIDENTIAL	\$ 15.32	\$ 2.56	\$ 17.88
077-0122-007-0000	RESIDENTIAL	\$ 15.32	\$ 2.56	\$ 17.88
077-0122-008-0000	RESIDENTIAL	\$ 15.32	\$ 2.56	\$ 17.88
077-0122-009-0000	RESIDENTIAL	\$ 15.32	\$ 2.56	\$ 17.88
077-0122-010-0000	RESIDENTIAL	\$ 15.32	\$ 2.56	\$ 17.88
077-0122-011-0000	RESIDENTIAL	\$ 15.32	\$ 2.56	\$ 17.88
077-0122-012-0000	RESIDENTIAL	\$ 15.32	\$ 2.56	\$ 17.88
077-0122-013-0000	RESIDENTIAL	\$ 15.32	\$ 2.56	\$ 17.88
077-0122-014-0000	RESIDENTIAL	\$ 15.32	\$ 2.56	\$ 17.88
077-0122-015-0000	RESIDENTIAL	\$ 15.32	\$ 2.56	\$ 17.88
077-0122-016-0000	RESIDENTIAL	\$ 15.32	\$ 2.56	\$ 17.88
077-0122-017-0000	RESIDENTIAL	\$ 15.32	\$ 2.56	\$ 17.88
077-0122-018-0000	RESIDENTIAL	\$ 15.32	\$ 2.56	\$ 17.88
077-0122-019-0000	RESIDENTIAL	\$ 15.32	\$ 2.56	\$ 17.88
077-0122-020-0000	RESIDENTIAL	\$ 15.32	\$ 2.56	\$ 17.88
077-0122-021-0000	RESIDENTIAL	\$ 15.32	\$ 2.56	\$ 17.88
077-0122-022-0000	RESIDENTIAL	\$ 15.32	\$ 2.56	\$ 17.88

AGENDA ITEM 10.2

City of Rancho Cordova
Lighting District No. 2012-1
Fiscal Year 2019-20 Assessment Roll

ATTACHMENT 2

952

APN	District Classification	Street Light Charge	Safety Light Charge	Total Assessment
077-0122-023-0000	RESIDENTIAL	\$ 15.32	\$ 2.56	\$ 17.88
077-0122-024-0000	RESIDENTIAL	\$ 15.32	\$ 2.56	\$ 17.88
077-0122-025-0000	RESIDENTIAL	\$ 15.32	\$ 2.56	\$ 17.88
077-0122-026-0000	RESIDENTIAL	\$ 15.32	\$ 2.56	\$ 17.88
077-0122-027-0000	RESIDENTIAL	\$ 15.32	\$ 2.56	\$ 17.88
077-0122-028-0000	RESIDENTIAL	\$ 15.32	\$ 2.56	\$ 17.88
077-0122-029-0000	RESIDENTIAL	\$ 15.32	\$ 2.56	\$ 17.88
077-0122-030-0000	RESIDENTIAL	\$ 15.32	\$ 2.56	\$ 17.88
077-0122-031-0000	RESIDENTIAL	\$ 15.32	\$ 2.56	\$ 17.88
077-0122-032-0000	RESIDENTIAL	\$ 15.32	\$ 2.56	\$ 17.88
077-0122-033-0000	RESIDENTIAL	\$ 15.32	\$ 2.56	\$ 17.88
077-0122-034-0000	RESIDENTIAL	\$ 15.32	\$ 2.56	\$ 17.88
077-0122-035-0000	RESIDENTIAL	\$ 15.32	\$ 2.56	\$ 17.88
077-0122-036-0000	RESIDENTIAL	\$ 15.32	\$ 2.56	\$ 17.88
077-0122-037-0000	RESIDENTIAL	\$ 15.32	\$ 2.56	\$ 17.88
077-0122-038-0000	RESIDENTIAL	\$ 15.32	\$ 2.56	\$ 17.88
077-0122-039-0000	RESIDENTIAL	\$ 15.32	\$ 2.56	\$ 17.88
077-0122-040-0000	RESIDENTIAL	\$ 15.32	\$ 2.56	\$ 17.88
077-0123-002-0000	RESIDENTIAL	\$ 15.32	\$ 2.56	\$ 17.88
077-0123-003-0000	RESIDENTIAL	\$ 15.32	\$ 2.56	\$ 17.88
077-0123-004-0000	RESIDENTIAL	\$ 15.32	\$ 2.56	\$ 17.88
077-0123-005-0000	RESIDENTIAL	\$ 15.32	\$ 2.56	\$ 17.88
077-0123-006-0000	RESIDENTIAL	\$ 15.32	\$ 2.56	\$ 17.88
077-0123-007-0000	RESIDENTIAL	\$ 15.32	\$ 2.56	\$ 17.88
077-0123-008-0000	RESIDENTIAL	\$ 15.32	\$ 2.56	\$ 17.88
077-0123-009-0000	RESIDENTIAL	\$ 15.32	\$ 2.56	\$ 17.88
077-0123-010-0000	NONRES	\$ 14.86	\$ 2.56	\$ 17.42
077-0123-011-0000	NONRES	\$ 41.56	\$ 2.56	\$ 44.12
077-0124-001-0000	RESIDENTIAL	\$ 15.32	\$ 2.56	\$ 17.88
077-0124-002-0000	RESIDENTIAL	\$ 15.32	\$ 2.56	\$ 17.88
077-0125-001-0000	RESIDENTIAL	\$ 15.32	\$ 2.56	\$ 17.88
077-0131-001-0000	RESIDENTIAL	\$ 15.32	\$ 2.56	\$ 17.88
077-0131-002-0000	RESIDENTIAL	\$ 15.32	\$ 2.56	\$ 17.88
077-0131-003-0000	RESIDENTIAL	\$ 15.32	\$ 2.56	\$ 17.88
077-0131-004-0000	RESIDENTIAL	\$ 15.32	\$ 2.56	\$ 17.88
077-0131-005-0000	RESIDENTIAL	\$ 15.32	\$ 2.56	\$ 17.88
077-0131-006-0000	RESIDENTIAL	\$ 15.32	\$ 2.56	\$ 17.88
077-0131-007-0000	RESIDENTIAL	\$ 15.32	\$ 2.56	\$ 17.88
077-0131-008-0000	RESIDENTIAL	\$ 15.32	\$ 2.56	\$ 17.88
077-0131-009-0000	RESIDENTIAL	\$ 15.32	\$ 2.56	\$ 17.88
077-0131-010-0000	RESIDENTIAL	\$ 15.32	\$ 2.56	\$ 17.88
077-0131-011-0000	RESIDENTIAL	\$ 15.32	\$ 2.56	\$ 17.88
077-0131-012-0000	RESIDENTIAL	\$ 15.32	\$ 2.56	\$ 17.88
077-0131-013-0000	RESIDENTIAL	\$ 15.32	\$ 2.56	\$ 17.88

AGENDA ITEM 10.2

City of Rancho Cordova
Lighting District No. 2012-1
Fiscal Year 2019-20 Assessment Roll

ATTACHMENT 2

953

APN	District Classification	Street Light Charge	Safety Light Charge	Total Assessment
077-0132-001-0000	RESIDENTIAL	\$ 15.32	\$ 2.56	\$ 17.88
077-0132-002-0000	RESIDENTIAL	\$ 15.32	\$ 2.56	\$ 17.88
077-0132-003-0000	RESIDENTIAL	\$ 15.32	\$ 2.56	\$ 17.88
077-0132-004-0000	RESIDENTIAL	\$ 15.32	\$ 2.56	\$ 17.88
077-0132-005-0000	RESIDENTIAL	\$ 15.32	\$ 2.56	\$ 17.88
077-0132-006-0000	RESIDENTIAL	\$ 15.32	\$ 2.56	\$ 17.88
077-0132-007-0000	RESIDENTIAL	\$ 15.32	\$ 2.56	\$ 17.88
077-0132-008-0000	RESIDENTIAL	\$ 15.32	\$ 2.56	\$ 17.88
077-0132-009-0000	RESIDENTIAL	\$ 15.32	\$ 2.56	\$ 17.88
077-0132-010-0000	RESIDENTIAL	\$ 15.32	\$ 2.56	\$ 17.88
077-0132-011-0000	RESIDENTIAL	\$ 15.32	\$ 2.56	\$ 17.88
077-0132-012-0000	RESIDENTIAL	\$ 15.32	\$ 2.56	\$ 17.88
077-0132-013-0000	RESIDENTIAL	\$ 15.32	\$ 2.56	\$ 17.88
077-0132-014-0000	RESIDENTIAL	\$ 15.32	\$ 2.56	\$ 17.88
077-0132-015-0000	RESIDENTIAL	\$ 15.32	\$ 2.56	\$ 17.88
077-0132-016-0000	RESIDENTIAL	\$ 15.32	\$ 2.56	\$ 17.88
077-0132-017-0000	RESIDENTIAL	\$ 15.32	\$ 2.56	\$ 17.88
077-0132-018-0000	RESIDENTIAL	\$ 15.32	\$ 2.56	\$ 17.88
077-0132-019-0000	RESIDENTIAL	\$ 15.32	\$ 2.56	\$ 17.88
077-0132-020-0000	RESIDENTIAL	\$ 15.32	\$ 2.56	\$ 17.88
077-0132-021-0000	RESIDENTIAL	\$ 15.32	\$ 2.56	\$ 17.88
077-0133-001-0000	RESIDENTIAL	\$ 15.32	\$ 2.56	\$ 17.88
077-0133-002-0000	RESIDENTIAL	\$ 15.32	\$ 2.56	\$ 17.88
077-0133-003-0000	RESIDENTIAL	\$ 15.32	\$ 2.56	\$ 17.88
077-0133-004-0000	RESIDENTIAL	\$ 15.32	\$ 2.56	\$ 17.88
077-0133-005-0000	RESIDENTIAL	\$ 15.32	\$ 2.56	\$ 17.88
077-0133-006-0000	RESIDENTIAL	\$ 15.32	\$ 2.56	\$ 17.88
077-0133-007-0000	RESIDENTIAL	\$ 15.32	\$ 2.56	\$ 17.88
077-0133-008-0000	RESIDENTIAL	\$ 15.32	\$ 2.56	\$ 17.88
077-0133-009-0000	RESIDENTIAL	\$ 15.32	\$ 2.56	\$ 17.88
077-0133-010-0000	RESIDENTIAL	\$ 15.32	\$ 2.56	\$ 17.88
077-0133-011-0000	RESIDENTIAL	\$ 15.32	\$ 2.56	\$ 17.88
077-0133-012-0000	RESIDENTIAL	\$ 15.32	\$ 2.56	\$ 17.88
077-0133-013-0000	RESIDENTIAL	\$ 15.32	\$ 2.56	\$ 17.88
077-0133-014-0000	RESIDENTIAL	\$ 15.32	\$ 2.56	\$ 17.88
077-0133-015-0000	RESIDENTIAL	\$ 15.32	\$ 2.56	\$ 17.88
077-0133-016-0000	RESIDENTIAL	\$ 15.32	\$ 2.56	\$ 17.88
077-0134-001-0000	RESIDENTIAL	\$ 15.32	\$ 2.56	\$ 17.88
077-0134-002-0000	RESIDENTIAL	\$ 15.32	\$ 2.56	\$ 17.88
077-0134-003-0000	RESIDENTIAL	\$ 15.32	\$ 2.56	\$ 17.88
077-0134-004-0000	RESIDENTIAL	\$ 15.32	\$ 2.56	\$ 17.88
077-0134-005-0000	RESIDENTIAL	\$ 15.32	\$ 2.56	\$ 17.88
077-0134-006-0000	RESIDENTIAL	\$ 15.32	\$ 2.56	\$ 17.88
077-0134-007-0000	RESIDENTIAL	\$ 15.32	\$ 2.56	\$ 17.88

AGENDA ITEM 10.2

City of Rancho Cordova
Lighting District No. 2012-1
Fiscal Year 2019-20 Assessment Roll

ATTACHMENT 2

954

APN	District Classification	Street Light Charge	Safety Light Charge	Total Assessment
077-0134-008-0000	RESIDENTIAL	\$ 15.32	\$ 2.56	\$ 17.88
077-0134-009-0000	RESIDENTIAL	\$ 15.32	\$ 2.56	\$ 17.88
077-0134-010-0000	RESIDENTIAL	\$ 15.32	\$ 2.56	\$ 17.88
077-0134-011-0000	RESIDENTIAL	\$ 15.32	\$ 2.56	\$ 17.88
077-0134-012-0000	RESIDENTIAL	\$ 15.32	\$ 2.56	\$ 17.88
077-0134-013-0000	RESIDENTIAL	\$ 15.32	\$ 2.56	\$ 17.88
077-0134-014-0000	RESIDENTIAL	\$ 15.32	\$ 2.56	\$ 17.88
077-0141-001-0000	RESIDENTIAL	\$ 15.32	\$ 2.56	\$ 17.88
077-0141-002-0000	RESIDENTIAL	\$ 15.32	\$ 2.56	\$ 17.88
077-0141-003-0000	RESIDENTIAL	\$ 15.32	\$ 2.56	\$ 17.88
077-0141-004-0000	RESIDENTIAL	\$ 15.32	\$ 2.56	\$ 17.88
077-0141-005-0000	RESIDENTIAL	\$ 15.32	\$ 2.56	\$ 17.88
077-0142-001-0000	RESIDENTIAL	\$ 15.32	\$ 2.56	\$ 17.88
077-0142-002-0000	RESIDENTIAL	\$ 15.32	\$ 2.56	\$ 17.88
077-0142-003-0000	RESIDENTIAL	\$ 15.32	\$ 2.56	\$ 17.88
077-0142-004-0000	RESIDENTIAL	\$ 15.32	\$ 2.56	\$ 17.88
077-0142-005-0000	RESIDENTIAL	\$ 15.32	\$ 2.56	\$ 17.88
077-0142-006-0000	RESIDENTIAL	\$ 15.32	\$ 2.56	\$ 17.88
077-0142-007-0000	RESIDENTIAL	\$ 15.32	\$ 2.56	\$ 17.88
077-0142-008-0000	RESIDENTIAL	\$ 15.32	\$ 2.56	\$ 17.88
077-0142-009-0000	RESIDENTIAL	\$ 15.32	\$ 2.56	\$ 17.88
077-0142-010-0000	RESIDENTIAL	\$ 15.32	\$ 2.56	\$ 17.88
077-0142-011-0000	RESIDENTIAL	\$ 15.32	\$ 2.56	\$ 17.88
077-0142-012-0000	RESIDENTIAL	\$ 15.32	\$ 2.56	\$ 17.88
077-0142-013-0000	RESIDENTIAL	\$ 15.32	\$ 2.56	\$ 17.88
077-0143-001-0000	RESIDENTIAL	\$ 15.32	\$ 2.56	\$ 17.88
077-0143-002-0000	RESIDENTIAL	\$ 15.32	\$ 2.56	\$ 17.88
077-0144-001-0000	RESIDENTIAL	\$ 15.32	\$ 2.56	\$ 17.88
077-0144-002-0000	RESIDENTIAL	\$ 15.32	\$ 2.56	\$ 17.88
077-0144-003-0000	RESIDENTIAL	\$ 15.32	\$ 2.56	\$ 17.88
077-0144-004-0000	RESIDENTIAL	\$ 15.32	\$ 2.56	\$ 17.88
077-0145-001-0000	RESIDENTIAL	\$ 15.32	\$ 2.56	\$ 17.88
077-0145-002-0000	RESIDENTIAL	\$ 15.32	\$ 2.56	\$ 17.88
077-0145-003-0000	RESIDENTIAL	\$ 15.32	\$ 2.56	\$ 17.88
077-0145-004-0000	RESIDENTIAL	\$ 15.32	\$ 2.56	\$ 17.88
077-0145-005-0000	RESIDENTIAL	\$ 15.32	\$ 2.56	\$ 17.88
077-0145-006-0000	RESIDENTIAL	\$ 15.32	\$ 2.56	\$ 17.88
077-0145-007-0000	RESIDENTIAL	\$ 15.32	\$ 2.56	\$ 17.88
077-0145-008-0000	RESIDENTIAL	\$ 15.32	\$ 2.56	\$ 17.88
077-0145-009-0000	RESIDENTIAL	\$ 15.32	\$ 2.56	\$ 17.88
077-0145-010-0000	RESIDENTIAL	\$ 15.32	\$ 2.56	\$ 17.88
077-0145-011-0000	RESIDENTIAL	\$ 15.32	\$ 2.56	\$ 17.88
077-0145-012-0000	RESIDENTIAL	\$ 15.32	\$ 2.56	\$ 17.88
077-0145-013-0000	RESIDENTIAL	\$ 15.32	\$ 2.56	\$ 17.88

AGENDA ITEM 10.2

City of Rancho Cordova
Lighting District No. 2012-1
Fiscal Year 2019-20 Assessment Roll

ATTACHMENT 2

955

APN	District Classification	Street Light Charge	Safety Light Charge	Total Assessment
077-0151-001-0000	RESIDENTIAL	\$ 15.32	\$ 2.56	\$ 17.88
077-0151-002-0000	RESIDENTIAL	\$ 15.32	\$ 2.56	\$ 17.88
077-0151-003-0000	RESIDENTIAL	\$ 15.32	\$ 2.56	\$ 17.88
077-0151-004-0000	RESIDENTIAL	\$ 15.32	\$ 2.56	\$ 17.88
077-0151-005-0000	RESIDENTIAL	\$ 15.32	\$ 2.56	\$ 17.88
077-0151-006-0000	RESIDENTIAL	\$ 15.32	\$ 2.56	\$ 17.88
077-0151-007-0000	RESIDENTIAL	\$ 15.32	\$ 2.56	\$ 17.88
077-0151-008-0000	RESIDENTIAL	\$ 15.32	\$ 2.56	\$ 17.88
077-0151-009-0000	RESIDENTIAL	\$ 15.32	\$ 2.56	\$ 17.88
077-0151-010-0000	RESIDENTIAL	\$ 15.32	\$ 2.56	\$ 17.88
077-0151-011-0000	RESIDENTIAL	\$ 15.32	\$ 2.56	\$ 17.88
077-0151-012-0000	RESIDENTIAL	\$ 15.32	\$ 2.56	\$ 17.88
077-0151-013-0000	RESIDENTIAL	\$ 15.32	\$ 2.56	\$ 17.88
077-0151-014-0000	RESIDENTIAL	\$ 15.32	\$ 2.56	\$ 17.88
077-0152-001-0000	RESIDENTIAL	\$ 15.32	\$ 2.56	\$ 17.88
077-0152-002-0000	RESIDENTIAL	\$ 15.32	\$ 2.56	\$ 17.88
077-0152-003-0000	RESIDENTIAL	\$ 15.32	\$ 2.56	\$ 17.88
077-0152-004-0000	RESIDENTIAL	\$ 15.32	\$ 2.56	\$ 17.88
077-0152-005-0000	RESIDENTIAL	\$ 15.32	\$ 2.56	\$ 17.88
077-0152-006-0000	RESIDENTIAL	\$ 15.32	\$ 2.56	\$ 17.88
077-0152-007-0000	RESIDENTIAL	\$ 15.32	\$ 2.56	\$ 17.88
077-0152-008-0000	RESIDENTIAL	\$ 15.32	\$ 2.56	\$ 17.88
077-0152-009-0000	RESIDENTIAL	\$ 15.32	\$ 2.56	\$ 17.88
077-0152-010-0000	RESIDENTIAL	\$ 15.32	\$ 2.56	\$ 17.88
077-0152-011-0000	RESIDENTIAL	\$ 15.32	\$ 2.56	\$ 17.88
077-0152-012-0000	RESIDENTIAL	\$ 15.32	\$ 2.56	\$ 17.88
077-0152-013-0000	RESIDENTIAL	\$ 15.32	\$ 2.56	\$ 17.88
077-0152-014-0000	RESIDENTIAL	\$ 15.32	\$ 2.56	\$ 17.88
077-0152-015-0000	RESIDENTIAL	\$ 15.32	\$ 2.56	\$ 17.88
077-0152-016-0000	RESIDENTIAL	\$ 15.32	\$ 2.56	\$ 17.88
077-0152-017-0000	RESIDENTIAL	\$ 15.32	\$ 2.56	\$ 17.88
077-0152-018-0000	RESIDENTIAL	\$ 15.32	\$ 2.56	\$ 17.88
077-0152-019-0000	RESIDENTIAL	\$ 15.32	\$ 2.56	\$ 17.88
077-0152-020-0000	RESIDENTIAL	\$ 15.32	\$ 2.56	\$ 17.88
077-0152-021-0000	RESIDENTIAL	\$ 15.32	\$ 2.56	\$ 17.88
077-0152-022-0000	RESIDENTIAL	\$ 15.32	\$ 2.56	\$ 17.88
077-0152-023-0000	RESIDENTIAL	\$ 15.32	\$ 2.56	\$ 17.88
077-0152-024-0000	RESIDENTIAL	\$ 15.32	\$ 2.56	\$ 17.88
077-0152-025-0000	RESIDENTIAL	\$ 15.32	\$ 2.56	\$ 17.88
077-0152-026-0000	RESIDENTIAL	\$ 15.32	\$ 2.56	\$ 17.88
077-0152-027-0000	RESIDENTIAL	\$ 15.32	\$ 2.56	\$ 17.88
077-0152-028-0000	RESIDENTIAL	\$ 15.32	\$ 2.56	\$ 17.88
077-0152-029-0000	RESIDENTIAL	\$ 15.32	\$ 2.56	\$ 17.88
077-0152-030-0000	RESIDENTIAL	\$ 15.32	\$ 2.56	\$ 17.88

AGENDA ITEM 10.2

City of Rancho Cordova
Lighting District No. 2012-1
Fiscal Year 2019-20 Assessment Roll

ATTACHMENT 2

956

APN	District Classification	Street Light Charge	Safety Light Charge	Total Assessment
077-0152-031-0000	RESIDENTIAL	\$ 15.32	\$ 2.56	\$ 17.88
077-0152-032-0000	RESIDENTIAL	\$ 15.32	\$ 2.56	\$ 17.88
077-0152-033-0000	RESIDENTIAL	\$ 15.32	\$ 2.56	\$ 17.88
077-0152-034-0000	RESIDENTIAL	\$ 15.32	\$ 2.56	\$ 17.88
077-0152-035-0000	RESIDENTIAL	\$ 15.32	\$ 2.56	\$ 17.88
077-0152-036-0000	RESIDENTIAL	\$ 15.32	\$ 2.56	\$ 17.88
077-0152-037-0000	RESIDENTIAL	\$ 15.32	\$ 2.56	\$ 17.88
077-0152-038-0000	RESIDENTIAL	\$ 15.32	\$ 2.56	\$ 17.88
077-0152-039-0000	RESIDENTIAL	\$ 15.32	\$ 2.56	\$ 17.88
077-0153-001-0000	NONRES	\$ 5.04	\$ 2.56	\$ 7.60
077-0153-002-0000	RESIDENTIAL	\$ 15.32	\$ 2.56	\$ 17.88
077-0153-003-0000	RESIDENTIAL	\$ 15.32	\$ 2.56	\$ 17.88
077-0153-004-0000	RESIDENTIAL	\$ 15.32	\$ 2.56	\$ 17.88
077-0153-005-0000	RESIDENTIAL	\$ 15.32	\$ 2.56	\$ 17.88
077-0153-006-0000	RESIDENTIAL	\$ 15.32	\$ 2.56	\$ 17.88
077-0153-007-0000	RESIDENTIAL	\$ 15.32	\$ 2.56	\$ 17.88
077-0153-008-0000	RESIDENTIAL	\$ 15.32	\$ 2.56	\$ 17.88
077-0153-009-0000	RESIDENTIAL	\$ 15.32	\$ 2.56	\$ 17.88
077-0153-010-0000	RESIDENTIAL	\$ 15.32	\$ 2.56	\$ 17.88
077-0154-001-0000	NONRES	\$ 14.36	\$ 2.56	\$ 16.92
077-0154-002-0000	NONRES	\$ 14.36	\$ 2.56	\$ 16.92
077-0154-003-0000	NONRES	\$ 14.36	\$ 2.56	\$ 16.92
077-0154-004-0000	NONRES	\$ 14.36	\$ 2.56	\$ 16.92
077-0154-005-0000	NONRES	\$ 14.36	\$ 2.56	\$ 16.92
077-0154-006-0000	NONRES	\$ 14.36	\$ 2.56	\$ 16.92
077-0154-007-0000	NONRES	\$ 14.36	\$ 2.56	\$ 16.92
077-0154-008-0000	NONRES	\$ 14.36	\$ 2.56	\$ 16.92
077-0154-009-0000	NONRES	\$ 14.36	\$ 2.56	\$ 16.92
077-0154-010-0000	NONRES	\$ 14.36	\$ 2.56	\$ 16.92
077-0154-011-0000	NONRES	\$ 14.36	\$ 2.56	\$ 16.92
077-0154-012-0000	NONRES	\$ 14.36	\$ 2.56	\$ 16.92
077-0154-013-0000	NONRES	\$ 14.36	\$ 2.56	\$ 16.92
077-0154-014-0000	NONRES	\$ 14.36	\$ 2.56	\$ 16.92
077-0154-015-0000	NONRES	\$ 14.36	\$ 2.56	\$ 16.92
077-0154-016-0000	NONRES	\$ 14.36	\$ 2.56	\$ 16.92
077-0154-017-0000	NONRES	\$ 14.36	\$ 2.56	\$ 16.92
077-0154-018-0000	NONRES	\$ 14.36	\$ 2.56	\$ 16.92
077-0154-019-0000	NONRES	\$ 14.36	\$ 2.56	\$ 16.92
077-0154-020-0000	NONRES	\$ 14.36	\$ 2.56	\$ 16.92
077-0154-021-0000	NONRES	\$ 14.36	\$ 2.56	\$ 16.92
077-0154-022-0000	NONRES	\$ 14.36	\$ 2.56	\$ 16.92
077-0154-023-0000	NONRES	\$ 14.36	\$ 2.56	\$ 16.92
077-0154-024-0000	NONRES	\$ 14.36	\$ 2.56	\$ 16.92
077-0154-025-0000	NONRES	\$ 14.36	\$ 2.56	\$ 16.92

AGENDA ITEM 10.2

City of Rancho Cordova
Lighting District No. 2012-1
Fiscal Year 2019-20 Assessment Roll

ATTACHMENT 2

957

APN	District Classification	Street Light Charge	Safety Light Charge	Total Assessment
077-0154-026-0000	NONRES	\$ 14.36	\$ 2.56	\$ 16.92
077-0154-027-0000	NONRES	\$ 14.36	\$ 2.56	\$ 16.92
077-0154-028-0000	NONRES	\$ 14.36	\$ 2.56	\$ 16.92
077-0154-029-0000	NONRES	\$ 14.36	\$ 2.56	\$ 16.92
077-0154-030-0000	NONRES	\$ 14.36	\$ 2.56	\$ 16.92
077-0154-031-0000	NONRES	\$ 14.36	\$ 2.56	\$ 16.92
077-0154-032-0000	NONRES	\$ 14.36	\$ 2.56	\$ 16.92
077-0154-033-0000	NONRES	\$ 14.36	\$ 2.56	\$ 16.92
077-0161-001-0000	RESIDENTIAL	\$ 15.32	\$ 2.56	\$ 17.88
077-0161-002-0000	RESIDENTIAL	\$ 15.32	\$ 2.56	\$ 17.88
077-0161-003-0000	RESIDENTIAL	\$ 15.32	\$ 2.56	\$ 17.88
077-0161-004-0000	RESIDENTIAL	\$ 15.32	\$ 2.56	\$ 17.88
077-0161-005-0000	RESIDENTIAL	\$ 15.32	\$ 2.56	\$ 17.88
077-0161-006-0000	NONRES	\$ 3.02	\$ 2.56	\$ 5.58
077-0161-007-0000	NONRES	\$ 46.35	\$ 2.56	\$ 48.90
077-0161-008-0000	NONRES	\$ 14.36	\$ 2.56	\$ 16.92
077-0161-009-0000	NONRES	\$ 14.11	\$ 2.56	\$ 16.66
077-0161-010-0000	NONRES	\$ 51.89	\$ 2.56	\$ 54.44
077-0161-011-0000	NONRES	\$ 8.31	\$ 2.56	\$ 10.86
077-0161-012-0000	NONRES	\$ 21.66	\$ 2.56	\$ 24.22
077-0161-013-0000	NONRES	\$ 41.82	\$ 2.56	\$ 44.38
077-0161-014-0000	NONRES	\$ 31.99	\$ 2.56	\$ 34.54
077-0161-015-0000	NONRES	\$ 47.11	\$ 2.56	\$ 49.66
077-0162-001-0000	RESIDENTIAL	\$ 15.32	\$ 2.56	\$ 17.88
077-0162-002-0000	RESIDENTIAL	\$ 15.32	\$ 2.56	\$ 17.88
077-0162-003-0000	RESIDENTIAL	\$ 15.32	\$ 2.56	\$ 17.88
077-0162-004-0000	RESIDENTIAL	\$ 15.32	\$ 2.56	\$ 17.88
077-0162-005-0000	RESIDENTIAL	\$ 15.32	\$ 2.56	\$ 17.88
077-0162-006-0000	RESIDENTIAL	\$ 15.32	\$ 2.56	\$ 17.88
077-0162-007-0000	RESIDENTIAL	\$ 15.32	\$ 2.56	\$ 17.88
077-0162-008-0000	RESIDENTIAL	\$ 15.32	\$ 2.56	\$ 17.88
077-0162-009-0000	RESIDENTIAL	\$ 15.32	\$ 2.56	\$ 17.88
077-0162-010-0000	RESIDENTIAL	\$ 15.32	\$ 2.56	\$ 17.88
077-0162-011-0000	NONRES	\$ 26.70	\$ 2.56	\$ 29.26
077-0162-012-0000	NONRES	\$ 15.11	\$ 2.56	\$ 17.66
077-0162-013-0000	NONRES	\$ 15.11	\$ 2.56	\$ 17.66
077-0162-014-0000	NONRES	\$ 29.72	\$ 2.56	\$ 32.28
077-0162-015-0000	NONRES	\$ 49.88	\$ 2.56	\$ 52.44
077-0163-001-0000	RESIDENTIAL	\$ 15.32	\$ 2.56	\$ 17.88
077-0163-002-0000	RESIDENTIAL	\$ 15.32	\$ 2.56	\$ 17.88
077-0163-003-0000	NONRES	\$ 15.11	\$ 2.56	\$ 17.66
077-0163-004-0000	NONRES	\$ 15.11	\$ 2.56	\$ 17.66
077-0163-005-0000	NONRES	\$ 15.11	\$ 2.56	\$ 17.66
077-0163-006-0000	NONRES	\$ 15.11	\$ 2.56	\$ 17.66

AGENDA ITEM 10.2

City of Rancho Cordova
Lighting District No. 2012-1
Fiscal Year 2019-20 Assessment Roll

ATTACHMENT 2

958

APN	District Classification	Street Light Charge	Safety Light Charge	Total Assessment
077-0163-007-0000	NONRES	\$ 15.11	\$ 2.56	\$ 17.66
077-0163-008-0000	NONRES	\$ 46.60	\$ 2.56	\$ 49.16
077-0163-009-0000	NONRES	\$ 47.86	\$ 2.56	\$ 50.42
077-0163-010-0000	NONRES	\$ 15.11	\$ 2.56	\$ 17.66
077-0163-011-0000	NONRES	\$ 15.11	\$ 2.56	\$ 17.66
077-0163-012-0000	NONRES	\$ 15.11	\$ 2.56	\$ 17.66
077-0163-013-0000	NONRES	\$ 15.11	\$ 2.56	\$ 17.66
077-0163-014-0000	NONRES	\$ 15.11	\$ 2.56	\$ 17.66
077-0163-015-0000	NONRES	\$ 15.11	\$ 2.56	\$ 17.66
077-0163-016-0000	NONRES	\$ 46.60	\$ 2.56	\$ 49.16
077-0163-017-0000	NONRES	\$ 16.12	\$ 2.56	\$ 18.68
077-0164-001-0000	NONRES	\$ 45.85	\$ 2.56	\$ 48.40
077-0164-002-0000	NONRES	\$ 22.17	\$ 2.56	\$ 24.72
077-0164-003-0000	NONRES	\$ 27.71	\$ 2.56	\$ 30.26
077-0165-001-0000	NONRES	\$ 46.60	\$ 2.56	\$ 49.16
077-0165-002-0000	NONRES	\$ 46.10	\$ 2.56	\$ 48.66
077-0166-001-0000	NONRES	\$ 15.37	\$ 2.56	\$ 17.92
077-0166-002-0000	NONRES	\$ 10.83	\$ 2.56	\$ 13.38
077-0166-003-0000	NONRES	\$ 10.08	\$ 2.56	\$ 12.64
077-0166-004-0000	NONRES	\$ 12.85	\$ 2.56	\$ 15.40
077-0166-005-0000	NONRES	\$ 15.11	\$ 2.56	\$ 17.66
077-0166-006-0000	NONRES	\$ 15.11	\$ 2.56	\$ 17.66
077-0166-007-0000	NONRES	\$ 15.11	\$ 2.56	\$ 17.66
077-0166-008-0000	NONRES	\$ 15.11	\$ 2.56	\$ 17.66
077-0166-009-0000	NONRES	\$ 15.11	\$ 2.56	\$ 17.66
077-0166-010-0000	NONRES	\$ 15.11	\$ 2.56	\$ 17.66
077-0166-011-0000	RESIDENTIAL	\$ 15.32	\$ 2.56	\$ 17.88
077-0166-012-0000	RESIDENTIAL	\$ 15.32	\$ 2.56	\$ 17.88
077-0166-013-0000	RESIDENTIAL	\$ 15.32	\$ 2.56	\$ 17.88
077-0166-014-0000	RESIDENTIAL	\$ 15.32	\$ 2.56	\$ 17.88
077-0166-015-0000	RESIDENTIAL	\$ 15.32	\$ 2.56	\$ 17.88
077-0166-016-0000	SAFETY LIGHTS ONLY	\$ 0.00	\$ 2.56	\$ 2.56
077-0166-017-0000	SAFETY LIGHTS ONLY	\$ 0.00	\$ 2.56	\$ 2.56
077-0166-018-0000	SAFETY LIGHTS ONLY	\$ 0.00	\$ 2.56	\$ 2.56
077-0166-020-0000	NONRES	\$ 15.11	\$ 2.56	\$ 17.66
077-0166-021-0000	NONRES	\$ 15.11	\$ 2.56	\$ 17.66
077-0166-022-0000	NONRES	\$ 15.11	\$ 2.56	\$ 17.66
077-0166-023-0000	NONRES	\$ 15.11	\$ 2.56	\$ 17.66
077-0166-024-0000	NONRES	\$ 15.11	\$ 2.56	\$ 17.66
077-0166-025-0000	NONRES	\$ 15.11	\$ 2.56	\$ 17.66
077-0166-026-0000	NONRES	\$ 15.11	\$ 2.56	\$ 17.66
077-0166-027-0000	NONRES	\$ 15.11	\$ 2.56	\$ 17.66
077-0166-028-0000	NONRES	\$ 44.84	\$ 2.56	\$ 47.40
077-0166-029-0000	NONRES	\$ 15.11	\$ 2.56	\$ 17.66

AGENDA ITEM 10.2

City of Rancho Cordova
Lighting District No. 2012-1
Fiscal Year 2019-20 Assessment Roll

ATTACHMENT 2

959

APN	District Classification	Street Light Charge	Safety Light Charge	Total Assessment
077-0166-030-0000	NONRES	\$ 15.11	\$ 2.56	\$ 17.66
077-0166-031-0000	NONRES	\$ 15.11	\$ 2.56	\$ 17.66
077-0166-032-0000	NONRES	\$ 15.11	\$ 2.56	\$ 17.66
077-0166-033-0000	NONRES	\$ 15.11	\$ 2.56	\$ 17.66
077-0166-034-0000	NONRES	\$ 45.59	\$ 2.56	\$ 48.14
077-0166-035-0000	NONRES	\$ 49.37	\$ 2.56	\$ 51.92
077-0166-036-0000	NONRES	\$ 15.11	\$ 2.56	\$ 17.66
077-0166-039-0000	SAFETY LIGHTS ONLY	\$ 0.00	\$ 2.56	\$ 2.56
077-0167-001-0000	NONRES	\$ 37.53	\$ 2.56	\$ 40.08
077-0167-002-0000	NONRES	\$ 14.86	\$ 2.56	\$ 17.42
077-0167-003-0000	NONRES	\$ 15.11	\$ 2.56	\$ 17.66
077-0167-004-0000	NONRES	\$ 15.11	\$ 2.56	\$ 17.66
077-0167-005-0000	NONRES	\$ 15.11	\$ 2.56	\$ 17.66
077-0167-006-0000	NONRES	\$ 15.11	\$ 2.56	\$ 17.66
077-0167-007-0000	NONRES	\$ 15.11	\$ 2.56	\$ 17.66
077-0167-008-0000	NONRES	\$ 15.11	\$ 2.56	\$ 17.66
077-0167-009-0000	NONRES	\$ 15.11	\$ 2.56	\$ 17.66
077-0167-010-0000	NONRES	\$ 15.11	\$ 2.56	\$ 17.66
077-0167-011-0000	NONRES	\$ 15.11	\$ 2.56	\$ 17.66
077-0167-012-0000	NONRES	\$ 15.11	\$ 2.56	\$ 17.66
077-0167-013-0000	NONRES	\$ 15.11	\$ 2.56	\$ 17.66
077-0167-014-0000	NONRES	\$ 47.61	\$ 2.56	\$ 50.16
077-0171-001-0000	NONRES	\$ 16.37	\$ 2.56	\$ 18.92
077-0171-002-0000	NONRES	\$ 3.02	\$ 2.56	\$ 5.58
077-0171-003-0000	NONRES	\$ 15.87	\$ 2.56	\$ 18.42
077-0171-004-0000	NONRES	\$ 15.11	\$ 2.56	\$ 17.66
077-0171-005-0000	NONRES	\$ 15.11	\$ 2.56	\$ 17.66
077-0171-006-0000	NONRES	\$ 15.11	\$ 2.56	\$ 17.66
077-0171-007-0000	NONRES	\$ 15.11	\$ 2.56	\$ 17.66
077-0171-008-0000	NONRES	\$ 15.11	\$ 2.56	\$ 17.66
077-0171-009-0000	NONRES	\$ 15.11	\$ 2.56	\$ 17.66
077-0171-010-0000	NONRES	\$ 15.11	\$ 2.56	\$ 17.66
077-0171-011-0000	NONRES	\$ 15.11	\$ 2.56	\$ 17.66
077-0171-012-0000	NONRES	\$ 15.11	\$ 2.56	\$ 17.66
077-0171-013-0000	NONRES	\$ 15.11	\$ 2.56	\$ 17.66
077-0171-014-0000	NONRES	\$ 15.11	\$ 2.56	\$ 17.66
077-0171-015-0000	NONRES	\$ 16.12	\$ 2.56	\$ 18.68
077-0171-016-0000	NONRES	\$ 15.11	\$ 2.56	\$ 17.66
077-0171-017-0000	NONRES	\$ 15.11	\$ 2.56	\$ 17.66
077-0171-018-0000	NONRES	\$ 15.11	\$ 2.56	\$ 17.66
077-0171-019-0000	SAFETY LIGHTS ONLY	\$ 0.00	\$ 2.56	\$ 2.56
077-0171-020-0000	SAFETY LIGHTS ONLY	\$ 0.00	\$ 2.56	\$ 2.56
077-0171-021-0000	NONRES	\$ 17.38	\$ 2.56	\$ 19.94
077-0171-022-0000	NONRES	\$ 44.08	\$ 2.56	\$ 46.64

AGENDA ITEM 10.2

City of Rancho Cordova
Lighting District No. 2012-1
Fiscal Year 2019-20 Assessment Roll

ATTACHMENT 2

960

APN	District Classification	Street Light Charge	Safety Light Charge	Total Assessment
077-0171-023-0000	NONRES	\$ 25.19	\$ 2.56	\$ 27.74
077-0171-024-0000	NONRES	\$ 22.42	\$ 2.56	\$ 24.98
077-0171-025-0000	NONRES	\$ 21.16	\$ 2.56	\$ 23.72
077-0171-026-0000	SAFETY LIGHTS ONLY	\$ 0.00	\$ 2.56	\$ 2.56
077-0172-001-0000	NONRES	\$ 69.52	\$ 2.56	\$ 72.08
077-0172-002-0000	RESIDENTIAL	\$ 15.32	\$ 2.56	\$ 17.88
077-0172-003-0000	RESIDENTIAL	\$ 15.32	\$ 2.56	\$ 17.88
077-0172-004-0000	RESIDENTIAL	\$ 15.32	\$ 2.56	\$ 17.88
077-0172-005-0000	NONRES	\$ 55.92	\$ 2.56	\$ 58.48
077-0172-006-0000	NONRES	\$ 9.57	\$ 2.56	\$ 12.12
077-0172-007-0000	NONRES	\$ 9.57	\$ 2.56	\$ 12.12
077-0172-008-0000	NONRES	\$ 9.57	\$ 2.56	\$ 12.12
077-0172-009-0000	NONRES	\$ 9.57	\$ 2.56	\$ 12.12
077-0172-010-0000	NONRES	\$ 55.92	\$ 2.56	\$ 58.48
077-0172-011-0000	NONRES	\$ 17.63	\$ 2.56	\$ 20.18
077-0172-012-0000	NONRES	\$ 55.17	\$ 2.56	\$ 57.72
077-0172-013-0000	NONRES	\$ 22.92	\$ 2.56	\$ 25.48
077-0172-014-0000	NONRES	\$ 15.11	\$ 2.56	\$ 17.66
077-0172-015-0000	NONRES	\$ 15.11	\$ 2.56	\$ 17.66
077-0172-016-0000	NONRES	\$ 15.11	\$ 2.56	\$ 17.66
077-0172-017-0000	NONRES	\$ 15.11	\$ 2.56	\$ 17.66
077-0172-018-0000	NONRES	\$ 48.11	\$ 2.56	\$ 50.66
077-0172-019-0000	RESIDENTIAL	\$ 15.32	\$ 2.56	\$ 17.88
077-0172-020-0000	RESIDENTIAL	\$ 15.32	\$ 2.56	\$ 17.88
077-0172-021-0000	RESIDENTIAL	\$ 15.32	\$ 2.56	\$ 17.88
077-0172-022-0000	RESIDENTIAL	\$ 15.32	\$ 2.56	\$ 17.88
077-0172-023-0000	RESIDENTIAL	\$ 15.32	\$ 2.56	\$ 17.88
077-0172-024-0000	RESIDENTIAL	\$ 15.32	\$ 2.56	\$ 17.88
077-0172-025-0000	RESIDENTIAL	\$ 15.32	\$ 2.56	\$ 17.88
077-0173-001-0000	RESIDENTIAL	\$ 15.32	\$ 2.56	\$ 17.88
077-0173-002-0000	RESIDENTIAL	\$ 15.32	\$ 2.56	\$ 17.88
077-0173-003-0000	RESIDENTIAL	\$ 15.32	\$ 2.56	\$ 17.88
077-0173-004-0000	NONRES	\$ 15.11	\$ 2.56	\$ 17.66
077-0173-005-0000	NONRES	\$ 15.11	\$ 2.56	\$ 17.66
077-0173-006-0000	NONRES	\$ 15.11	\$ 2.56	\$ 17.66
077-0173-007-0000	NONRES	\$ 15.11	\$ 2.56	\$ 17.66
077-0173-008-0000	NONRES	\$ 15.11	\$ 2.56	\$ 17.66
077-0173-009-0000	NONRES	\$ 15.11	\$ 2.56	\$ 17.66
077-0173-010-0000	NONRES	\$ 15.11	\$ 2.56	\$ 17.66
077-0173-011-0000	NONRES	\$ 15.11	\$ 2.56	\$ 17.66
077-0173-012-0000	NONRES	\$ 15.11	\$ 2.56	\$ 17.66
077-0173-013-0000	NONRES	\$ 50.13	\$ 2.56	\$ 52.68
077-0173-014-0000	NONRES	\$ 50.13	\$ 2.56	\$ 52.68
077-0173-015-0000	NONRES	\$ 15.11	\$ 2.56	\$ 17.66

AGENDA ITEM 10.2

City of Rancho Cordova
Lighting District No. 2012-1
Fiscal Year 2019-20 Assessment Roll

ATTACHMENT 2

961

APN	District Classification	Street Light Charge	Safety Light Charge	Total Assessment
077-0173-016-0000	NONRES	\$ 15.11	\$ 2.56	\$ 17.66
077-0173-017-0000	NONRES	\$ 15.11	\$ 2.56	\$ 17.66
077-0173-018-0000	NONRES	\$ 15.11	\$ 2.56	\$ 17.66
077-0173-019-0000	NONRES	\$ 15.11	\$ 2.56	\$ 17.66
077-0173-020-0000	NONRES	\$ 15.11	\$ 2.56	\$ 17.66
077-0173-021-0000	NONRES	\$ 15.11	\$ 2.56	\$ 17.66
077-0173-022-0000	NONRES	\$ 15.11	\$ 2.56	\$ 17.66
077-0173-023-0000	NONRES	\$ 15.11	\$ 2.56	\$ 17.66
077-0173-024-0000	NONRES	\$ 11.84	\$ 2.56	\$ 14.40
077-0173-025-0000	NONRES	\$ 11.34	\$ 2.56	\$ 13.90
077-0173-026-0000	NONRES	\$ 12.60	\$ 2.56	\$ 15.16
077-0173-027-0000	NONRES	\$ 15.11	\$ 2.56	\$ 17.66
077-0173-028-0000	NONRES	\$ 15.11	\$ 2.56	\$ 17.66
077-0173-029-0000	NONRES	\$ 15.11	\$ 2.56	\$ 17.66
077-0173-030-0000	NONRES	\$ 15.11	\$ 2.56	\$ 17.66
077-0173-031-0000	NONRES	\$ 15.11	\$ 2.56	\$ 17.66
077-0173-032-0000	NONRES	\$ 13.85	\$ 2.56	\$ 16.40
077-0173-033-0000	NONRES	\$ 13.60	\$ 2.56	\$ 16.16
077-0173-034-0000	NONRES	\$ 3.02	\$ 2.56	\$ 5.58
077-0173-035-0000	NONRES	\$ 52.14	\$ 2.56	\$ 54.70
077-0173-036-0000	NONRES	\$ 33.75	\$ 2.56	\$ 36.30
077-0181-011-0000	NONRES	\$ 94.97	\$ 2.56	\$ 97.52
077-0181-012-0000	NONRES	\$ 64.23	\$ 2.56	\$ 66.78
077-0181-013-0000	NONRES	\$ 15.87	\$ 2.56	\$ 18.42
077-0181-017-0000	SAFETY LIGHTS ONLY	\$ 0.00	\$ 2.56	\$ 2.56
077-0181-018-0000	SAFETY LIGHTS ONLY	\$ 0.00	\$ 2.56	\$ 2.56
077-0181-020-0000	NONRES	\$ 15.62	\$ 2.56	\$ 18.18
077-0181-021-0000	NONRES	\$ 14.86	\$ 2.56	\$ 17.42
077-0181-022-0000	NONRES	\$ 18.14	\$ 2.56	\$ 20.70
077-0181-023-0000	NONRES	\$ 14.86	\$ 2.56	\$ 17.42
077-0182-001-0000	NONRES	\$ 16.88	\$ 2.56	\$ 19.44
077-0182-002-0000	NONRES	\$ 15.62	\$ 2.56	\$ 18.18
077-0182-003-0000	NONRES	\$ 42.57	\$ 2.56	\$ 45.12
077-0182-004-0000	NONRES	\$ 12.60	\$ 2.56	\$ 15.16
077-0182-005-0000	NONRES	\$ 35.01	\$ 2.56	\$ 37.56
077-0182-018-0000	NONRES	\$ 41.31	\$ 2.56	\$ 43.86
077-0182-019-0000	NONRES	\$ 14.36	\$ 2.56	\$ 16.92
077-0182-020-0000	NONRES	\$ 12.60	\$ 2.56	\$ 15.16
077-0182-021-0000	NONRES	\$ 7.31	\$ 2.56	\$ 9.86
077-0182-022-0000	NONRES	\$ 10.83	\$ 2.56	\$ 13.38
077-0182-023-0000	NONRES	\$ 18.89	\$ 2.56	\$ 21.44
077-0182-024-0000	NONRES	\$ 16.88	\$ 2.56	\$ 19.44
077-0182-025-0000	NONRES	\$ 43.07	\$ 2.56	\$ 45.62
077-0182-026-0000	NONRES	\$ 21.66	\$ 2.56	\$ 24.22

AGENDA ITEM 10.2

City of Rancho Cordova
Lighting District No. 2012-1
Fiscal Year 2019-20 Assessment Roll

ATTACHMENT 2

962

APN	District Classification	Street Light Charge	Safety Light Charge	Total Assessment
077-0182-027-0000	NONRES	\$ 19.40	\$ 2.56	\$ 21.96
077-0182-029-0000	SAFETY LIGHTS ONLY	\$ 0.00	\$ 2.56	\$ 2.56
077-0182-030-0000	SAFETY LIGHTS ONLY	\$ 0.00	\$ 2.56	\$ 2.56
077-0182-031-0000	NONRES	\$ 21.66	\$ 2.56	\$ 24.22
077-0183-005-0000	NONRES	\$ 65.75	\$ 2.56	\$ 68.30
077-0183-007-0000	NONRES	\$ 26.20	\$ 2.56	\$ 28.76
077-0183-008-0000	SAFETY LIGHTS ONLY	\$ 0.00	\$ 2.56	\$ 2.56
077-0184-001-0000	NONRES	\$ 47.11	\$ 2.56	\$ 49.66
077-0184-002-0000	NONRES	\$ 25.69	\$ 2.56	\$ 28.24
077-0191-008-0000	NONRES	\$ 16.37	\$ 2.56	\$ 18.92
077-0191-009-0000	NONRES	\$ 16.37	\$ 2.56	\$ 18.92
077-0191-010-0000	NONRES	\$ 16.37	\$ 2.56	\$ 18.92
077-0191-011-0000	NONRES	\$ 48.36	\$ 2.56	\$ 50.92
077-0191-012-0000	NONRES	\$ 17.63	\$ 2.56	\$ 20.18
077-0191-015-0000	NONRES	\$ 18.89	\$ 2.56	\$ 21.44
077-0191-016-0000	NONRES	\$ 16.37	\$ 2.56	\$ 18.92
077-0191-017-0000	NONRES	\$ 46.60	\$ 2.56	\$ 49.16
077-0191-018-0000	NONRES	\$ 15.37	\$ 2.56	\$ 17.92
077-0191-019-0000	NONRES	\$ 18.14	\$ 2.56	\$ 20.70
077-0191-020-0000	NONRES	\$ 15.11	\$ 2.56	\$ 17.66
077-0191-022-0000	NONRES	\$ 42.82	\$ 2.56	\$ 45.38
077-0191-023-0000	NONRES	\$ 13.85	\$ 2.56	\$ 16.40
077-0191-024-0000	NONRES	\$ 13.85	\$ 2.56	\$ 16.40
077-0191-025-0000	NONRES	\$ 13.85	\$ 2.56	\$ 16.40
077-0191-026-0000	NONRES	\$ 13.85	\$ 2.56	\$ 16.40
077-0191-027-0000	NONRES	\$ 13.85	\$ 2.56	\$ 16.40
077-0191-028-0000	NONRES	\$ 13.85	\$ 2.56	\$ 16.40
077-0191-029-0000	NONRES	\$ 12.34	\$ 2.56	\$ 14.90
077-0191-030-0000	NONRES	\$ 45.34	\$ 2.56	\$ 47.90
077-0192-001-0000	NONRES	\$ 17.38	\$ 2.56	\$ 19.94
077-0192-002-0000	NONRES	\$ 17.38	\$ 2.56	\$ 19.94
077-0192-003-0000	NONRES	\$ 17.38	\$ 2.56	\$ 19.94
077-0192-004-0000	NONRES	\$ 47.61	\$ 2.56	\$ 50.16
077-0192-007-0000	NONRES	\$ 15.37	\$ 2.56	\$ 17.92
077-0192-008-0000	NONRES	\$ 8.82	\$ 2.56	\$ 11.38
077-0192-009-0000	NONRES	\$ 8.82	\$ 2.56	\$ 11.38
077-0192-010-0000	NONRES	\$ 10.08	\$ 2.56	\$ 12.64
077-0192-017-0000	NONRES	\$ 8.82	\$ 2.56	\$ 11.38
077-0192-018-0000	NONRES	\$ 55.92	\$ 2.56	\$ 58.48
077-0192-019-0000	NONRES	\$ 50.63	\$ 2.56	\$ 53.18
077-0192-020-0000	NONRES	\$ 18.89	\$ 2.56	\$ 21.44
077-0192-021-0000	NONRES	\$ 55.17	\$ 2.56	\$ 57.72
077-0192-022-0000	NONRES	\$ 18.89	\$ 2.56	\$ 21.44
077-0192-023-0000	NONRES	\$ 16.12	\$ 2.56	\$ 18.68

AGENDA ITEM 10.2

City of Rancho Cordova
Lighting District No. 2012-1
Fiscal Year 2019-20 Assessment Roll

ATTACHMENT 2

963

APN	District Classification	Street Light Charge	Safety Light Charge	Total Assessment
077-0192-024-0000	NONRES	\$ 13.60	\$ 2.56	\$ 16.16
077-0193-010-0000	NONRES	\$ 23.93	\$ 2.56	\$ 26.48
077-0193-011-0000	NONRES	\$ 16.63	\$ 2.56	\$ 19.18
077-0193-012-0000	NONRES	\$ 18.14	\$ 2.56	\$ 20.70
077-0193-013-0000	NONRES	\$ 15.11	\$ 2.56	\$ 17.66
077-0193-014-0000	NONRES	\$ 13.60	\$ 2.56	\$ 16.16
077-0193-015-0000	NONRES	\$ 15.11	\$ 2.56	\$ 17.66
077-0193-016-0000	NONRES	\$ 15.11	\$ 2.56	\$ 17.66
077-0193-017-0000	NONRES	\$ 17.63	\$ 2.56	\$ 20.18
077-0193-018-0000	NONRES	\$ 17.38	\$ 2.56	\$ 19.94
077-0200-017-0000	NONRES	\$ 158.70	\$ 2.56	\$ 161.26
077-0200-022-0000	SAFETY LIGHTS ONLY	\$ 0.00	\$ 2.56	\$ 2.56
077-0200-025-0000	RESIDENTIAL	\$ 15.32	\$ 2.56	\$ 17.88
077-0200-035-0000	NONRES	\$ 160.21	\$ 2.56	\$ 162.76
077-0200-038-0000	NONRES	\$ 82.12	\$ 2.56	\$ 84.68
077-0210-002-0000	NONRES	\$ 19.40	\$ 2.56	\$ 21.96
077-0210-003-0000	NONRES	\$ 19.40	\$ 2.56	\$ 21.96
077-0210-004-0000	NONRES	\$ 14.86	\$ 2.56	\$ 17.42
077-0210-005-0000	NONRES	\$ 14.86	\$ 2.56	\$ 17.42
077-0210-006-0000	NONRES	\$ 14.86	\$ 2.56	\$ 17.42
077-0210-007-0000	NONRES	\$ 14.86	\$ 2.56	\$ 17.42
077-0210-008-0000	NONRES	\$ 14.86	\$ 2.56	\$ 17.42
077-0210-009-0000	NONRES	\$ 14.86	\$ 2.56	\$ 17.42
077-0210-010-0000	NONRES	\$ 14.86	\$ 2.56	\$ 17.42
077-0210-011-0000	NONRES	\$ 14.86	\$ 2.56	\$ 17.42
077-0210-012-0000	NONRES	\$ 14.86	\$ 2.56	\$ 17.42
077-0210-013-0000	NONRES	\$ 14.86	\$ 2.56	\$ 17.42
077-0210-014-0000	NONRES	\$ 14.86	\$ 2.56	\$ 17.42
077-0210-015-0000	NONRES	\$ 14.86	\$ 2.56	\$ 17.42
077-0210-016-0000	NONRES	\$ 14.86	\$ 2.56	\$ 17.42
077-0210-017-0000	NONRES	\$ 14.86	\$ 2.56	\$ 17.42
077-0210-018-0000	NONRES	\$ 15.11	\$ 2.56	\$ 17.66
077-0210-019-0000	NONRES	\$ 52.14	\$ 2.56	\$ 54.70
077-0210-020-0000	NONRES	\$ 251.40	\$ 2.56	\$ 253.96
077-0221-001-0000	NONRES	\$ 42.32	\$ 2.56	\$ 44.88
077-0221-002-0000	RESIDENTIAL	\$ 15.32	\$ 2.56	\$ 17.88
077-0221-003-0000	RESIDENTIAL	\$ 15.32	\$ 2.56	\$ 17.88
077-0221-004-0000	RESIDENTIAL	\$ 15.32	\$ 2.56	\$ 17.88
077-0221-005-0000	RESIDENTIAL	\$ 15.32	\$ 2.56	\$ 17.88
077-0221-006-0000	RESIDENTIAL	\$ 15.32	\$ 2.56	\$ 17.88
077-0221-007-0000	RESIDENTIAL	\$ 15.32	\$ 2.56	\$ 17.88
077-0221-008-0000	RESIDENTIAL	\$ 15.32	\$ 2.56	\$ 17.88
077-0221-009-0000	RESIDENTIAL	\$ 15.32	\$ 2.56	\$ 17.88
077-0221-010-0000	RESIDENTIAL	\$ 15.32	\$ 2.56	\$ 17.88

AGENDA ITEM 10.2

City of Rancho Cordova
Lighting District No. 2012-1
Fiscal Year 2019-20 Assessment Roll

ATTACHMENT 2

964

APN	District Classification	Street Light Charge	Safety Light Charge	Total Assessment
077-0221-011-0000	RESIDENTIAL	\$ 15.32	\$ 2.56	\$ 17.88
077-0221-012-0000	RESIDENTIAL	\$ 15.32	\$ 2.56	\$ 17.88
077-0221-013-0000	RESIDENTIAL	\$ 15.32	\$ 2.56	\$ 17.88
077-0221-014-0000	RESIDENTIAL	\$ 15.32	\$ 2.56	\$ 17.88
077-0221-015-0000	RESIDENTIAL	\$ 15.32	\$ 2.56	\$ 17.88
077-0221-016-0000	RESIDENTIAL	\$ 15.32	\$ 2.56	\$ 17.88
077-0221-017-0000	RESIDENTIAL	\$ 15.32	\$ 2.56	\$ 17.88
077-0221-018-0000	RESIDENTIAL	\$ 15.32	\$ 2.56	\$ 17.88
077-0221-019-0000	NONRES	\$ 41.82	\$ 2.56	\$ 44.38
077-0221-020-0000	NONRES	\$ 15.11	\$ 2.56	\$ 17.66
077-0221-021-0000	NONRES	\$ 15.11	\$ 2.56	\$ 17.66
077-0221-022-0000	NONRES	\$ 48.87	\$ 2.56	\$ 51.42
077-0221-023-0000	RESIDENTIAL	\$ 15.32	\$ 2.56	\$ 17.88
077-0221-024-0000	NONRES	\$ 46.85	\$ 2.56	\$ 49.40
077-0221-025-0000	RESIDENTIAL	\$ 15.32	\$ 2.56	\$ 17.88
077-0221-026-0000	RESIDENTIAL	\$ 15.32	\$ 2.56	\$ 17.88
077-0221-027-0000	RESIDENTIAL	\$ 15.32	\$ 2.56	\$ 17.88
077-0221-028-0000	NONRES	\$ 39.04	\$ 2.56	\$ 41.60
077-0222-001-0000	RESIDENTIAL	\$ 15.32	\$ 2.56	\$ 17.88
077-0222-002-0000	RESIDENTIAL	\$ 15.32	\$ 2.56	\$ 17.88
077-0222-003-0000	RESIDENTIAL	\$ 15.32	\$ 2.56	\$ 17.88
077-0222-004-0000	RESIDENTIAL	\$ 15.32	\$ 2.56	\$ 17.88
077-0222-005-0000	RESIDENTIAL	\$ 15.32	\$ 2.56	\$ 17.88
077-0222-006-0000	NONRES	\$ 42.57	\$ 2.56	\$ 45.12
077-0222-007-0000	RESIDENTIAL	\$ 15.32	\$ 2.56	\$ 17.88
077-0222-008-0000	NONRES	\$ 40.30	\$ 2.56	\$ 42.86
077-0222-009-0000	RESIDENTIAL	\$ 15.32	\$ 2.56	\$ 17.88
077-0222-010-0000	RESIDENTIAL	\$ 15.32	\$ 2.56	\$ 17.88
077-0222-011-0000	RESIDENTIAL	\$ 15.32	\$ 2.56	\$ 17.88
077-0222-012-0000	NONRES	\$ 44.59	\$ 2.56	\$ 47.14
077-0222-013-0000	RESIDENTIAL	\$ 15.32	\$ 2.56	\$ 17.88
077-0222-014-0000	NONRES	\$ 40.56	\$ 2.56	\$ 43.12
077-0222-015-0000	NONRES	\$ 72.55	\$ 2.56	\$ 75.10
077-0222-016-0000	NONRES	\$ 15.11	\$ 2.56	\$ 17.66
077-0222-017-0000	NONRES	\$ 15.11	\$ 2.56	\$ 17.66
077-0222-018-0000	NONRES	\$ 17.88	\$ 2.56	\$ 20.44
077-0222-019-0000	NONRES	\$ 43.07	\$ 2.56	\$ 45.62
077-0223-001-0000	NONRES	\$ 15.11	\$ 2.56	\$ 17.66
077-0223-002-0000	NONRES	\$ 15.11	\$ 2.56	\$ 17.66
077-0223-003-0000	NONRES	\$ 15.11	\$ 2.56	\$ 17.66
077-0223-004-0000	NONRES	\$ 15.11	\$ 2.56	\$ 17.66
077-0223-005-0000	NONRES	\$ 15.11	\$ 2.56	\$ 17.66
077-0223-006-0000	NONRES	\$ 15.11	\$ 2.56	\$ 17.66
077-0223-007-0000	NONRES	\$ 15.11	\$ 2.56	\$ 17.66

AGENDA ITEM 10.2

City of Rancho Cordova
Lighting District No. 2012-1
Fiscal Year 2019-20 Assessment Roll

ATTACHMENT 2

965

APN	District Classification	Street Light Charge	Safety Light Charge	Total Assessment
077-0223-008-0000	NONRES	\$ 15.11	\$ 2.56	\$ 17.66
077-0223-009-0000	NONRES	\$ 15.11	\$ 2.56	\$ 17.66
077-0223-010-0000	NONRES	\$ 54.91	\$ 2.56	\$ 57.46
077-0231-001-0000	RESIDENTIAL	\$ 15.32	\$ 2.56	\$ 17.88
077-0231-002-0000	RESIDENTIAL	\$ 15.32	\$ 2.56	\$ 17.88
077-0231-003-0000	RESIDENTIAL	\$ 15.32	\$ 2.56	\$ 17.88
077-0231-004-0000	RESIDENTIAL	\$ 15.32	\$ 2.56	\$ 17.88
077-0231-005-0000	RESIDENTIAL	\$ 15.32	\$ 2.56	\$ 17.88
077-0231-006-0000	RESIDENTIAL	\$ 15.32	\$ 2.56	\$ 17.88
077-0231-007-0000	RESIDENTIAL	\$ 15.32	\$ 2.56	\$ 17.88
077-0232-001-0000	NONRES	\$ 44.59	\$ 2.56	\$ 47.14
077-0232-002-0000	RESIDENTIAL	\$ 15.32	\$ 2.56	\$ 17.88
077-0232-003-0000	RESIDENTIAL	\$ 15.32	\$ 2.56	\$ 17.88
077-0232-004-0000	RESIDENTIAL	\$ 15.32	\$ 2.56	\$ 17.88
077-0232-005-0000	RESIDENTIAL	\$ 15.32	\$ 2.56	\$ 17.88
077-0232-006-0000	RESIDENTIAL	\$ 15.32	\$ 2.56	\$ 17.88
077-0232-007-0000	RESIDENTIAL	\$ 15.32	\$ 2.56	\$ 17.88
077-0232-008-0000	RESIDENTIAL	\$ 15.32	\$ 2.56	\$ 17.88
077-0232-009-0000	RESIDENTIAL	\$ 15.32	\$ 2.56	\$ 17.88
077-0232-010-0000	NONRES	\$ 43.07	\$ 2.56	\$ 45.62
077-0233-001-0000	NONRES	\$ 43.58	\$ 2.56	\$ 46.14
077-0233-002-0000	RESIDENTIAL	\$ 15.32	\$ 2.56	\$ 17.88
077-0233-003-0000	RESIDENTIAL	\$ 15.32	\$ 2.56	\$ 17.88
077-0233-004-0000	RESIDENTIAL	\$ 15.32	\$ 2.56	\$ 17.88
077-0233-005-0000	NONRES	\$ 40.30	\$ 2.56	\$ 42.86
077-0233-006-0000	RESIDENTIAL	\$ 15.32	\$ 2.56	\$ 17.88
077-0233-007-0000	RESIDENTIAL	\$ 15.32	\$ 2.56	\$ 17.88
077-0233-008-0000	RESIDENTIAL	\$ 15.32	\$ 2.56	\$ 17.88
077-0233-009-0000	RESIDENTIAL	\$ 15.32	\$ 2.56	\$ 17.88
077-0233-010-0000	RESIDENTIAL	\$ 15.32	\$ 2.56	\$ 17.88
077-0233-011-0000	RESIDENTIAL	\$ 15.32	\$ 2.56	\$ 17.88
077-0233-012-0000	RESIDENTIAL	\$ 15.32	\$ 2.56	\$ 17.88
077-0233-013-0000	NONRES	\$ 42.32	\$ 2.56	\$ 44.88
077-0233-014-0000	NONRES	\$ 41.82	\$ 2.56	\$ 44.38
077-0233-015-0000	RESIDENTIAL	\$ 15.32	\$ 2.56	\$ 17.88
077-0233-016-0000	RESIDENTIAL	\$ 15.32	\$ 2.56	\$ 17.88
077-0233-017-0000	RESIDENTIAL	\$ 15.32	\$ 2.56	\$ 17.88
077-0233-018-0000	RESIDENTIAL	\$ 15.32	\$ 2.56	\$ 17.88
077-0233-019-0000	RESIDENTIAL	\$ 15.32	\$ 2.56	\$ 17.88
077-0233-020-0000	RESIDENTIAL	\$ 15.32	\$ 2.56	\$ 17.88
077-0233-021-0000	RESIDENTIAL	\$ 15.32	\$ 2.56	\$ 17.88
077-0233-022-0000	NONRES	\$ 41.06	\$ 2.56	\$ 43.62
077-0233-023-0000	NONRES	\$ 16.37	\$ 2.56	\$ 18.92
077-0233-024-0000	NONRES	\$ 16.37	\$ 2.56	\$ 18.92

AGENDA ITEM 10.2

City of Rancho Cordova
Lighting District No. 2012-1
Fiscal Year 2019-20 Assessment Roll

ATTACHMENT 2

966

APN	District Classification	Street Light Charge	Safety Light Charge	Total Assessment
077-0233-025-0000	NONRES	\$ 16.37	\$ 2.56	\$ 18.92
077-0233-026-0000	NONRES	\$ 16.12	\$ 2.56	\$ 18.68
077-0233-027-0000	NONRES	\$ 15.11	\$ 2.56	\$ 17.66
077-0233-028-0000	NONRES	\$ 15.62	\$ 2.56	\$ 18.18
077-0233-029-0000	NONRES	\$ 9.32	\$ 2.56	\$ 11.88
077-0234-001-0000	RESIDENTIAL	\$ 15.32	\$ 2.56	\$ 17.88
077-0234-002-0000	RESIDENTIAL	\$ 15.32	\$ 2.56	\$ 17.88
077-0234-003-0000	RESIDENTIAL	\$ 15.32	\$ 2.56	\$ 17.88
077-0234-004-0000	NONRES	\$ 43.07	\$ 2.56	\$ 45.62
077-0235-001-0000	NONRES	\$ 43.07	\$ 2.56	\$ 45.62
077-0235-002-0000	NONRES	\$ 14.61	\$ 2.56	\$ 17.16
077-0235-003-0000	NONRES	\$ 14.61	\$ 2.56	\$ 17.16
077-0235-004-0000	NONRES	\$ 14.61	\$ 2.56	\$ 17.16
077-0235-005-0000	NONRES	\$ 14.61	\$ 2.56	\$ 17.16
077-0235-006-0000	NONRES	\$ 14.61	\$ 2.56	\$ 17.16
077-0235-007-0000	NONRES	\$ 14.61	\$ 2.56	\$ 17.16
077-0235-008-0000	NONRES	\$ 14.61	\$ 2.56	\$ 17.16
077-0235-009-0000	NONRES	\$ 14.86	\$ 2.56	\$ 17.42
077-0240-005-0000	NONRES	\$ 68.01	\$ 2.56	\$ 70.56
077-0240-006-0000	NONRES	\$ 218.40	\$ 2.56	\$ 220.96
077-0240-007-0000	SAFETY LIGHTS ONLY	\$ 0.00	\$ 2.56	\$ 2.56
077-0240-008-0000	NONRES	\$ 15.11	\$ 2.56	\$ 17.66
077-0240-009-0000	SAFETY LIGHTS ONLY	\$ 0.00	\$ 2.56	\$ 2.56
077-0240-010-0000	NONRES	\$ 15.11	\$ 2.56	\$ 17.66
077-0240-011-0000	NONRES	\$ 43.07	\$ 2.56	\$ 45.62
077-0240-012-0000	SAFETY LIGHTS ONLY	\$ 0.00	\$ 2.56	\$ 2.56
077-0240-013-0000	SAFETY LIGHTS ONLY	\$ 0.00	\$ 2.56	\$ 2.56
077-0240-014-0000	SAFETY LIGHTS ONLY	\$ 0.00	\$ 2.56	\$ 2.56
077-0240-015-0000	NONRES	\$ 41.82	\$ 2.56	\$ 44.38
077-0240-021-0000	NONRES	\$ 8.31	\$ 2.56	\$ 10.86
077-0240-022-0000	NONRES	\$ 8.31	\$ 2.56	\$ 10.86
077-0240-023-0000	NONRES	\$ 8.31	\$ 2.56	\$ 10.86
077-0240-024-0000	NONRES	\$ 8.31	\$ 2.56	\$ 10.86
077-0240-025-0000	NONRES	\$ 8.31	\$ 2.56	\$ 10.86
077-0240-026-0000	NONRES	\$ 8.31	\$ 2.56	\$ 10.86
077-0240-027-0000	NONRES	\$ 8.31	\$ 2.56	\$ 10.86
077-0240-028-0000	NONRES	\$ 8.31	\$ 2.56	\$ 10.86
077-0240-029-0000	NONRES	\$ 6.55	\$ 2.56	\$ 9.10
077-0240-030-0000	NONRES	\$ 5.04	\$ 2.56	\$ 7.60
077-0240-031-0000	NONRES	\$ 5.04	\$ 2.56	\$ 7.60
077-0240-032-0000	NONRES	\$ 5.04	\$ 2.56	\$ 7.60
077-0240-033-0000	NONRES	\$ 5.04	\$ 2.56	\$ 7.60
077-0240-034-0000	NONRES	\$ 7.81	\$ 2.56	\$ 10.36
077-0240-035-0000	NONRES	\$ 33.75	\$ 2.56	\$ 36.30

AGENDA ITEM 10.2

City of Rancho Cordova
Lighting District No. 2012-1
Fiscal Year 2019-20 Assessment Roll

ATTACHMENT 2

967

APN	District Classification	Street Light Charge	Safety Light Charge	Total Assessment
077-0240-036-0000	NONRES	\$ 33.75	\$ 2.56	\$ 36.30
077-0240-037-0000	NONRES	\$ 25.44	\$ 2.56	\$ 28.00
077-0240-038-0000	NONRES	\$ 18.39	\$ 2.56	\$ 20.94
077-0240-039-0000	NONRES	\$ 17.63	\$ 2.56	\$ 20.18
077-0240-040-0000	NONRES	\$ 17.63	\$ 2.56	\$ 20.18
077-0240-041-0000	NONRES	\$ 17.63	\$ 2.56	\$ 20.18
077-0240-042-0000	NONRES	\$ 17.63	\$ 2.56	\$ 20.18
077-0240-043-0000	NONRES	\$ 17.63	\$ 2.56	\$ 20.18
077-0240-044-0000	NONRES	\$ 17.63	\$ 2.56	\$ 20.18
077-0240-045-0000	NONRES	\$ 18.64	\$ 2.56	\$ 21.20
077-0240-046-0000	NONRES	\$ 38.29	\$ 2.56	\$ 40.84
077-0240-047-0000	NONRES	\$ 33.25	\$ 2.56	\$ 35.80
077-0240-049-0000	NONRES	\$ 391.45	\$ 2.56	\$ 394.00
077-0240-050-0000	NONRES	\$ 195.47	\$ 2.56	\$ 198.02
077-0250-001-0000	RESIDENTIAL	\$ 15.32	\$ 2.56	\$ 17.88
077-0250-002-0000	RESIDENTIAL	\$ 15.32	\$ 2.56	\$ 17.88
077-0250-003-0000	RESIDENTIAL	\$ 15.32	\$ 2.56	\$ 17.88
077-0250-004-0000	RESIDENTIAL	\$ 15.32	\$ 2.56	\$ 17.88
077-0250-005-0000	RESIDENTIAL	\$ 15.32	\$ 2.56	\$ 17.88
077-0250-006-0000	RESIDENTIAL	\$ 15.32	\$ 2.56	\$ 17.88
077-0250-007-0000	RESIDENTIAL	\$ 15.32	\$ 2.56	\$ 17.88
077-0250-008-0000	RESIDENTIAL	\$ 15.32	\$ 2.56	\$ 17.88
077-0250-009-0000	RESIDENTIAL	\$ 15.32	\$ 2.56	\$ 17.88
077-0250-010-0000	RESIDENTIAL	\$ 15.32	\$ 2.56	\$ 17.88
077-0250-011-0000	RESIDENTIAL	\$ 15.32	\$ 2.56	\$ 17.88
077-0250-012-0000	RESIDENTIAL	\$ 15.32	\$ 2.56	\$ 17.88
077-0250-013-0000	RESIDENTIAL	\$ 15.32	\$ 2.56	\$ 17.88
077-0250-014-0000	RESIDENTIAL	\$ 15.32	\$ 2.56	\$ 17.88
077-0250-015-0000	RESIDENTIAL	\$ 15.32	\$ 2.56	\$ 17.88
077-0250-016-0000	RESIDENTIAL	\$ 15.32	\$ 2.56	\$ 17.88
077-0250-017-0000	RESIDENTIAL	\$ 15.32	\$ 2.56	\$ 17.88
077-0250-018-0000	RESIDENTIAL	\$ 15.32	\$ 2.56	\$ 17.88
077-0250-019-0000	RESIDENTIAL	\$ 15.32	\$ 2.56	\$ 17.88
077-0250-020-0000	RESIDENTIAL	\$ 15.32	\$ 2.56	\$ 17.88
077-0250-021-0000	RESIDENTIAL	\$ 15.32	\$ 2.56	\$ 17.88
077-0250-022-0000	RESIDENTIAL	\$ 15.32	\$ 2.56	\$ 17.88
077-0250-023-0000	RESIDENTIAL	\$ 15.32	\$ 2.56	\$ 17.88
077-0250-024-0000	RESIDENTIAL	\$ 15.32	\$ 2.56	\$ 17.88
077-0250-025-0000	RESIDENTIAL	\$ 15.32	\$ 2.56	\$ 17.88
077-0250-026-0000	RESIDENTIAL	\$ 15.32	\$ 2.56	\$ 17.88
077-0250-027-0000	RESIDENTIAL	\$ 15.32	\$ 2.56	\$ 17.88
077-0250-028-0000	RESIDENTIAL	\$ 15.32	\$ 2.56	\$ 17.88
077-0250-029-0000	RESIDENTIAL	\$ 15.32	\$ 2.56	\$ 17.88
077-0250-030-0000	NONRES	\$ 14.36	\$ 2.56	\$ 16.92

AGENDA ITEM 10.2

City of Rancho Cordova
Lighting District No. 2012-1
Fiscal Year 2019-20 Assessment Roll

ATTACHMENT 2

968

APN	District Classification	Street Light Charge	Safety Light Charge	Total Assessment
077-0250-031-0000	RESIDENTIAL	\$ 15.32	\$ 2.56	\$ 17.88
077-0250-032-0000	RESIDENTIAL	\$ 15.32	\$ 2.56	\$ 17.88
077-0250-033-0000	RESIDENTIAL	\$ 15.32	\$ 2.56	\$ 17.88
077-0250-034-0000	RESIDENTIAL	\$ 15.32	\$ 2.56	\$ 17.88
077-0250-035-0000	RESIDENTIAL	\$ 15.32	\$ 2.56	\$ 17.88
077-0250-036-0000	RESIDENTIAL	\$ 15.32	\$ 2.56	\$ 17.88
077-0250-037-0000	RESIDENTIAL	\$ 15.32	\$ 2.56	\$ 17.88
077-0250-038-0000	RESIDENTIAL	\$ 15.32	\$ 2.56	\$ 17.88
077-0250-039-0000	RESIDENTIAL	\$ 15.32	\$ 2.56	\$ 17.88
077-0250-040-0000	RESIDENTIAL	\$ 15.32	\$ 2.56	\$ 17.88
077-0250-041-0000	RESIDENTIAL	\$ 15.32	\$ 2.56	\$ 17.88
077-0250-042-0000	RESIDENTIAL	\$ 15.32	\$ 2.56	\$ 17.88
077-0250-043-0000	RESIDENTIAL	\$ 15.32	\$ 2.56	\$ 17.88
077-0250-044-0000	RESIDENTIAL	\$ 15.32	\$ 2.56	\$ 17.88
077-0250-045-0000	RESIDENTIAL	\$ 15.32	\$ 2.56	\$ 17.88
077-0250-046-0000	RESIDENTIAL	\$ 15.32	\$ 2.56	\$ 17.88
077-0250-047-0000	RESIDENTIAL	\$ 15.32	\$ 2.56	\$ 17.88
077-0250-048-0000	RESIDENTIAL	\$ 15.32	\$ 2.56	\$ 17.88
077-0250-049-0000	RESIDENTIAL	\$ 15.32	\$ 2.56	\$ 17.88
077-0250-050-0000	RESIDENTIAL	\$ 15.32	\$ 2.56	\$ 17.88
077-0250-051-0000	RESIDENTIAL	\$ 15.32	\$ 2.56	\$ 17.88
077-0250-052-0000	RESIDENTIAL	\$ 15.32	\$ 2.56	\$ 17.88
077-0250-053-0000	RESIDENTIAL	\$ 15.32	\$ 2.56	\$ 17.88
077-0250-054-0000	RESIDENTIAL	\$ 15.32	\$ 2.56	\$ 17.88
077-0250-055-0000	RESIDENTIAL	\$ 15.32	\$ 2.56	\$ 17.88
077-0250-056-0000	RESIDENTIAL	\$ 15.32	\$ 2.56	\$ 17.88
077-0250-057-0000	RESIDENTIAL	\$ 15.32	\$ 2.56	\$ 17.88
077-0250-058-0000	RESIDENTIAL	\$ 15.32	\$ 2.56	\$ 17.88
077-0250-059-0000	RESIDENTIAL	\$ 15.32	\$ 2.56	\$ 17.88
077-0250-060-0000	RESIDENTIAL	\$ 15.32	\$ 2.56	\$ 17.88
077-0250-061-0000	RESIDENTIAL	\$ 15.32	\$ 2.56	\$ 17.88
077-0250-062-0000	RESIDENTIAL	\$ 15.32	\$ 2.56	\$ 17.88
077-0250-063-0000	RESIDENTIAL	\$ 15.32	\$ 2.56	\$ 17.88
077-0250-064-0000	RESIDENTIAL	\$ 15.32	\$ 2.56	\$ 17.88
077-0250-065-0000	RESIDENTIAL	\$ 15.32	\$ 2.56	\$ 17.88
077-0250-066-0000	RESIDENTIAL	\$ 15.32	\$ 2.56	\$ 17.88
077-0250-067-0000	RESIDENTIAL	\$ 15.32	\$ 2.56	\$ 17.88
077-0250-068-0000	RESIDENTIAL	\$ 15.32	\$ 2.56	\$ 17.88
077-0250-069-0000	RESIDENTIAL	\$ 15.32	\$ 2.56	\$ 17.88
077-0250-070-0000	RESIDENTIAL	\$ 15.32	\$ 2.56	\$ 17.88
077-0250-071-0000	RESIDENTIAL	\$ 15.32	\$ 2.56	\$ 17.88
077-0250-072-0000	RESIDENTIAL	\$ 15.32	\$ 2.56	\$ 17.88
077-0250-073-0000	RESIDENTIAL	\$ 15.32	\$ 2.56	\$ 17.88
077-0250-074-0000	RESIDENTIAL	\$ 15.32	\$ 2.56	\$ 17.88

AGENDA ITEM 10.2

City of Rancho Cordova
Lighting District No. 2012-1
Fiscal Year 2019-20 Assessment Roll

ATTACHMENT 2

969

APN	District Classification	Street Light Charge	Safety Light Charge	Total Assessment
077-0250-075-0000	RESIDENTIAL	\$ 15.32	\$ 2.56	\$ 17.88
077-0250-076-0000	RESIDENTIAL	\$ 15.32	\$ 2.56	\$ 17.88
077-0250-077-0000	RESIDENTIAL	\$ 15.32	\$ 2.56	\$ 17.88
077-0250-078-0000	RESIDENTIAL	\$ 15.32	\$ 2.56	\$ 17.88
077-0250-079-0000	RESIDENTIAL	\$ 15.32	\$ 2.56	\$ 17.88
077-0250-080-0000	RESIDENTIAL	\$ 15.32	\$ 2.56	\$ 17.88
077-0250-081-0000	RESIDENTIAL	\$ 15.32	\$ 2.56	\$ 17.88
077-0250-082-0000	RESIDENTIAL	\$ 15.32	\$ 2.56	\$ 17.88
077-0250-083-0000	RESIDENTIAL	\$ 15.32	\$ 2.56	\$ 17.88
077-0250-084-0000	RESIDENTIAL	\$ 15.32	\$ 2.56	\$ 17.88
077-0260-001-0000	RESIDENTIAL	\$ 15.32	\$ 2.56	\$ 17.88
077-0260-002-0000	RESIDENTIAL	\$ 15.32	\$ 2.56	\$ 17.88
077-0260-003-0000	RESIDENTIAL	\$ 15.32	\$ 2.56	\$ 17.88
077-0260-004-0000	RESIDENTIAL	\$ 15.32	\$ 2.56	\$ 17.88
077-0260-005-0000	RESIDENTIAL	\$ 15.32	\$ 2.56	\$ 17.88
077-0260-006-0000	RESIDENTIAL	\$ 15.32	\$ 2.56	\$ 17.88
077-0260-007-0000	RESIDENTIAL	\$ 15.32	\$ 2.56	\$ 17.88
077-0260-008-0000	RESIDENTIAL	\$ 15.32	\$ 2.56	\$ 17.88
077-0260-009-0000	RESIDENTIAL	\$ 15.32	\$ 2.56	\$ 17.88
077-0260-010-0000	RESIDENTIAL	\$ 15.32	\$ 2.56	\$ 17.88
077-0260-011-0000	SAFETY LIGHTS ONLY	\$ 0.00	\$ 2.56	\$ 2.56
077-0260-012-0000	SAFETY LIGHTS ONLY	\$ 0.00	\$ 2.56	\$ 2.56
077-0260-013-0000	SAFETY LIGHTS ONLY	\$ 0.00	\$ 2.56	\$ 2.56
077-0260-014-0000	SAFETY LIGHTS ONLY	\$ 0.00	\$ 2.56	\$ 2.56
077-0260-015-0000	RESIDENTIAL	\$ 15.32	\$ 2.56	\$ 17.88
077-0260-016-0000	RESIDENTIAL	\$ 15.32	\$ 2.56	\$ 17.88
077-0260-017-0000	RESIDENTIAL	\$ 15.32	\$ 2.56	\$ 17.88
077-0260-018-0000	RESIDENTIAL	\$ 15.32	\$ 2.56	\$ 17.88
077-0260-019-0000	RESIDENTIAL	\$ 15.32	\$ 2.56	\$ 17.88
077-0260-020-0000	RESIDENTIAL	\$ 15.32	\$ 2.56	\$ 17.88
077-0260-021-0000	RESIDENTIAL	\$ 15.32	\$ 2.56	\$ 17.88
077-0260-022-0000	RESIDENTIAL	\$ 15.32	\$ 2.56	\$ 17.88
077-0260-023-0000	RESIDENTIAL	\$ 15.32	\$ 2.56	\$ 17.88
077-0260-024-0000	RESIDENTIAL	\$ 15.32	\$ 2.56	\$ 17.88
077-0260-025-0000	RESIDENTIAL	\$ 15.32	\$ 2.56	\$ 17.88
077-0260-026-0000	RESIDENTIAL	\$ 15.32	\$ 2.56	\$ 17.88
077-0260-027-0000	RESIDENTIAL	\$ 15.32	\$ 2.56	\$ 17.88
077-0260-028-0000	RESIDENTIAL	\$ 15.32	\$ 2.56	\$ 17.88
077-0260-029-0000	RESIDENTIAL	\$ 15.32	\$ 2.56	\$ 17.88
077-0260-030-0000	RESIDENTIAL	\$ 15.32	\$ 2.56	\$ 17.88
077-0260-031-0000	RESIDENTIAL	\$ 15.32	\$ 2.56	\$ 17.88
077-0260-032-0000	RESIDENTIAL	\$ 15.32	\$ 2.56	\$ 17.88
077-0260-033-0000	RESIDENTIAL	\$ 15.32	\$ 2.56	\$ 17.88
077-0260-034-0000	RESIDENTIAL	\$ 15.32	\$ 2.56	\$ 17.88

AGENDA ITEM 10.2

City of Rancho Cordova
Lighting District No. 2012-1
Fiscal Year 2019-20 Assessment Roll

ATTACHMENT 2

970

APN	District Classification	Street Light Charge	Safety Light Charge	Total Assessment
077-0260-035-0000	RESIDENTIAL	\$ 15.32	\$ 2.56	\$ 17.88
077-0260-036-0000	RESIDENTIAL	\$ 15.32	\$ 2.56	\$ 17.88
077-0260-037-0000	RESIDENTIAL	\$ 15.32	\$ 2.56	\$ 17.88
077-0260-038-0000	RESIDENTIAL	\$ 15.32	\$ 2.56	\$ 17.88
077-0260-039-0000	RESIDENTIAL	\$ 15.32	\$ 2.56	\$ 17.88
077-0260-040-0000	RESIDENTIAL	\$ 15.32	\$ 2.56	\$ 17.88
077-0260-041-0000	RESIDENTIAL	\$ 15.32	\$ 2.56	\$ 17.88
077-0260-042-0000	RESIDENTIAL	\$ 15.32	\$ 2.56	\$ 17.88
077-0260-043-0000	RESIDENTIAL	\$ 15.32	\$ 2.56	\$ 17.88
077-0260-044-0000	RESIDENTIAL	\$ 15.32	\$ 2.56	\$ 17.88
077-0260-045-0000	RESIDENTIAL	\$ 15.32	\$ 2.56	\$ 17.88
077-0260-046-0000	RESIDENTIAL	\$ 15.32	\$ 2.56	\$ 17.88
077-0260-047-0000	RESIDENTIAL	\$ 15.32	\$ 2.56	\$ 17.88
077-0260-048-0000	RESIDENTIAL	\$ 15.32	\$ 2.56	\$ 17.88
077-0260-049-0000	RESIDENTIAL	\$ 15.32	\$ 2.56	\$ 17.88
077-0260-050-0000	RESIDENTIAL	\$ 15.32	\$ 2.56	\$ 17.88
077-0260-051-0000	RESIDENTIAL	\$ 15.32	\$ 2.56	\$ 17.88
077-0260-052-0000	RESIDENTIAL	\$ 15.32	\$ 2.56	\$ 17.88
077-0260-053-0000	RESIDENTIAL	\$ 15.32	\$ 2.56	\$ 17.88
077-0260-054-0000	RESIDENTIAL	\$ 15.32	\$ 2.56	\$ 17.88
077-0260-055-0000	RESIDENTIAL	\$ 15.32	\$ 2.56	\$ 17.88
077-0260-056-0000	RESIDENTIAL	\$ 15.32	\$ 2.56	\$ 17.88
077-0260-057-0000	RESIDENTIAL	\$ 15.32	\$ 2.56	\$ 17.88
077-0260-058-0000	RESIDENTIAL	\$ 15.32	\$ 2.56	\$ 17.88
077-0260-059-0000	RESIDENTIAL	\$ 15.32	\$ 2.56	\$ 17.88
077-0260-060-0000	RESIDENTIAL	\$ 15.32	\$ 2.56	\$ 17.88
077-0260-061-0000	RESIDENTIAL	\$ 15.32	\$ 2.56	\$ 17.88
077-0260-062-0000	RESIDENTIAL	\$ 15.32	\$ 2.56	\$ 17.88
077-0260-063-0000	RESIDENTIAL	\$ 15.32	\$ 2.56	\$ 17.88
077-0260-064-0000	RESIDENTIAL	\$ 15.32	\$ 2.56	\$ 17.88
077-0260-065-0000	RESIDENTIAL	\$ 15.32	\$ 2.56	\$ 17.88
077-0260-066-0000	RESIDENTIAL	\$ 15.32	\$ 2.56	\$ 17.88
077-0260-067-0000	RESIDENTIAL	\$ 15.32	\$ 2.56	\$ 17.88
077-0260-068-0000	RESIDENTIAL	\$ 15.32	\$ 2.56	\$ 17.88
077-0260-069-0000	RESIDENTIAL	\$ 15.32	\$ 2.56	\$ 17.88
077-0260-070-0000	RESIDENTIAL	\$ 15.32	\$ 2.56	\$ 17.88
077-0260-071-0000	RESIDENTIAL	\$ 15.32	\$ 2.56	\$ 17.88
077-0260-072-0000	RESIDENTIAL	\$ 15.32	\$ 2.56	\$ 17.88
077-0260-073-0000	RESIDENTIAL	\$ 15.32	\$ 2.56	\$ 17.88
077-0260-074-0000	RESIDENTIAL	\$ 15.32	\$ 2.56	\$ 17.88
077-0260-075-0000	RESIDENTIAL	\$ 15.32	\$ 2.56	\$ 17.88
077-0260-076-0000	RESIDENTIAL	\$ 15.32	\$ 2.56	\$ 17.88
077-0260-077-0000	RESIDENTIAL	\$ 15.32	\$ 2.56	\$ 17.88
077-0260-078-0000	RESIDENTIAL	\$ 15.32	\$ 2.56	\$ 17.88

AGENDA ITEM 10.2

City of Rancho Cordova
Lighting District No. 2012-1
Fiscal Year 2019-20 Assessment Roll

ATTACHMENT 2

971

APN	District Classification	Street Light Charge	Safety Light Charge	Total Assessment
077-0260-079-0000	RESIDENTIAL	\$ 15.32	\$ 2.56	\$ 17.88
077-0260-080-0000	RESIDENTIAL	\$ 15.32	\$ 2.56	\$ 17.88
077-0260-081-0000	RESIDENTIAL	\$ 15.32	\$ 2.56	\$ 17.88
077-0260-082-0000	RESIDENTIAL	\$ 15.32	\$ 2.56	\$ 17.88
077-0260-083-0000	RESIDENTIAL	\$ 15.32	\$ 2.56	\$ 17.88
077-0260-085-0000	NONRES	\$ 17.88	\$ 2.56	\$ 20.44
077-0270-001-0000	RESIDENTIAL	\$ 15.32	\$ 2.56	\$ 17.88
077-0270-002-0000	RESIDENTIAL	\$ 15.32	\$ 2.56	\$ 17.88
077-0270-003-0000	RESIDENTIAL	\$ 15.32	\$ 2.56	\$ 17.88
077-0270-004-0000	RESIDENTIAL	\$ 15.32	\$ 2.56	\$ 17.88
077-0270-005-0000	RESIDENTIAL	\$ 15.32	\$ 2.56	\$ 17.88
077-0270-006-0000	RESIDENTIAL	\$ 15.32	\$ 2.56	\$ 17.88
077-0270-007-0000	RESIDENTIAL	\$ 15.32	\$ 2.56	\$ 17.88
077-0270-008-0000	RESIDENTIAL	\$ 15.32	\$ 2.56	\$ 17.88
077-0270-009-0000	RESIDENTIAL	\$ 15.32	\$ 2.56	\$ 17.88
077-0270-010-0000	RESIDENTIAL	\$ 15.32	\$ 2.56	\$ 17.88
077-0270-011-0000	RESIDENTIAL	\$ 15.32	\$ 2.56	\$ 17.88
077-0270-012-0000	RESIDENTIAL	\$ 15.32	\$ 2.56	\$ 17.88
077-0270-013-0000	RESIDENTIAL	\$ 15.32	\$ 2.56	\$ 17.88
077-0270-014-0000	RESIDENTIAL	\$ 15.32	\$ 2.56	\$ 17.88
077-0270-015-0000	RESIDENTIAL	\$ 15.32	\$ 2.56	\$ 17.88
077-0270-016-0000	RESIDENTIAL	\$ 15.32	\$ 2.56	\$ 17.88
077-0270-017-0000	RESIDENTIAL	\$ 15.32	\$ 2.56	\$ 17.88
077-0270-018-0000	NONRES	\$ 13.60	\$ 2.56	\$ 16.16
077-0270-019-0000	RESIDENTIAL	\$ 15.32	\$ 2.56	\$ 17.88
077-0270-020-0000	RESIDENTIAL	\$ 15.32	\$ 2.56	\$ 17.88
077-0270-021-0000	RESIDENTIAL	\$ 15.32	\$ 2.56	\$ 17.88
077-0270-022-0000	RESIDENTIAL	\$ 15.32	\$ 2.56	\$ 17.88
077-0270-024-0000	RESIDENTIAL	\$ 15.32	\$ 2.56	\$ 17.88
077-0270-025-0000	RESIDENTIAL	\$ 15.32	\$ 2.56	\$ 17.88
077-0270-026-0000	RESIDENTIAL	\$ 15.32	\$ 2.56	\$ 17.88
077-0270-027-0000	RESIDENTIAL	\$ 15.32	\$ 2.56	\$ 17.88
077-0270-028-0000	RESIDENTIAL	\$ 15.32	\$ 2.56	\$ 17.88
077-0270-029-0000	RESIDENTIAL	\$ 15.32	\$ 2.56	\$ 17.88
077-0270-030-0000	RESIDENTIAL	\$ 15.32	\$ 2.56	\$ 17.88
077-0270-031-0000	RESIDENTIAL	\$ 15.32	\$ 2.56	\$ 17.88
077-0270-032-0000	RESIDENTIAL	\$ 15.32	\$ 2.56	\$ 17.88
077-0270-033-0000	RESIDENTIAL	\$ 15.32	\$ 2.56	\$ 17.88
077-0270-034-0000	RESIDENTIAL	\$ 15.32	\$ 2.56	\$ 17.88
077-0270-035-0000	RESIDENTIAL	\$ 15.32	\$ 2.56	\$ 17.88
077-0270-036-0000	RESIDENTIAL	\$ 15.32	\$ 2.56	\$ 17.88
077-0270-037-0000	RESIDENTIAL	\$ 15.32	\$ 2.56	\$ 17.88
077-0270-038-0000	RESIDENTIAL	\$ 15.32	\$ 2.56	\$ 17.88
077-0270-039-0000	RESIDENTIAL	\$ 15.32	\$ 2.56	\$ 17.88

AGENDA ITEM 10.2

City of Rancho Cordova
Lighting District No. 2012-1
Fiscal Year 2019-20 Assessment Roll

ATTACHMENT 2

972

APN	District Classification	Street Light Charge	Safety Light Charge	Total Assessment
077-0270-040-0000	RESIDENTIAL	\$ 15.32	\$ 2.56	\$ 17.88
077-0270-041-0000	RESIDENTIAL	\$ 15.32	\$ 2.56	\$ 17.88
077-0270-042-0000	RESIDENTIAL	\$ 15.32	\$ 2.56	\$ 17.88
077-0270-043-0000	RESIDENTIAL	\$ 15.32	\$ 2.56	\$ 17.88
077-0270-044-0000	RESIDENTIAL	\$ 15.32	\$ 2.56	\$ 17.88
077-0270-045-0000	RESIDENTIAL	\$ 15.32	\$ 2.56	\$ 17.88
077-0270-046-0000	RESIDENTIAL	\$ 15.32	\$ 2.56	\$ 17.88
077-0270-047-0000	RESIDENTIAL	\$ 15.32	\$ 2.56	\$ 17.88
077-0270-048-0000	RESIDENTIAL	\$ 15.32	\$ 2.56	\$ 17.88
077-0270-049-0000	RESIDENTIAL	\$ 15.32	\$ 2.56	\$ 17.88
077-0270-050-0000	RESIDENTIAL	\$ 15.32	\$ 2.56	\$ 17.88
077-0270-051-0000	RESIDENTIAL	\$ 15.32	\$ 2.56	\$ 17.88
077-0270-052-0000	RESIDENTIAL	\$ 15.32	\$ 2.56	\$ 17.88
077-0270-053-0000	RESIDENTIAL	\$ 15.32	\$ 2.56	\$ 17.88
077-0270-054-0000	RESIDENTIAL	\$ 15.32	\$ 2.56	\$ 17.88
077-0270-055-0000	RESIDENTIAL	\$ 15.32	\$ 2.56	\$ 17.88
077-0270-056-0000	RESIDENTIAL	\$ 15.32	\$ 2.56	\$ 17.88
077-0270-057-0000	RESIDENTIAL	\$ 15.32	\$ 2.56	\$ 17.88
077-0270-058-0000	RESIDENTIAL	\$ 15.32	\$ 2.56	\$ 17.88
077-0270-059-0000	RESIDENTIAL	\$ 15.32	\$ 2.56	\$ 17.88
077-0270-060-0000	RESIDENTIAL	\$ 15.32	\$ 2.56	\$ 17.88
077-0270-061-0000	RESIDENTIAL	\$ 15.32	\$ 2.56	\$ 17.88
077-0270-062-0000	RESIDENTIAL	\$ 15.32	\$ 2.56	\$ 17.88
077-0270-063-0000	RESIDENTIAL	\$ 15.32	\$ 2.56	\$ 17.88
077-0270-064-0000	RESIDENTIAL	\$ 15.32	\$ 2.56	\$ 17.88
077-0280-001-0000	RESIDENTIAL	\$ 15.32	\$ 2.56	\$ 17.88
077-0280-002-0000	RESIDENTIAL	\$ 15.32	\$ 2.56	\$ 17.88
077-0280-003-0000	RESIDENTIAL	\$ 15.32	\$ 2.56	\$ 17.88
077-0280-004-0000	RESIDENTIAL	\$ 15.32	\$ 2.56	\$ 17.88
077-0280-005-0000	RESIDENTIAL	\$ 15.32	\$ 2.56	\$ 17.88
077-0280-006-0000	RESIDENTIAL	\$ 15.32	\$ 2.56	\$ 17.88
077-0280-007-0000	RESIDENTIAL	\$ 15.32	\$ 2.56	\$ 17.88
077-0280-008-0000	RESIDENTIAL	\$ 15.32	\$ 2.56	\$ 17.88
077-0280-009-0000	RESIDENTIAL	\$ 15.32	\$ 2.56	\$ 17.88
077-0280-010-0000	RESIDENTIAL	\$ 15.32	\$ 2.56	\$ 17.88
077-0280-011-0000	RESIDENTIAL	\$ 15.32	\$ 2.56	\$ 17.88
077-0280-012-0000	RESIDENTIAL	\$ 15.32	\$ 2.56	\$ 17.88
077-0280-013-0000	RESIDENTIAL	\$ 15.32	\$ 2.56	\$ 17.88
077-0280-014-0000	RESIDENTIAL	\$ 15.32	\$ 2.56	\$ 17.88
077-0280-015-0000	RESIDENTIAL	\$ 15.32	\$ 2.56	\$ 17.88
077-0280-016-0000	RESIDENTIAL	\$ 15.32	\$ 2.56	\$ 17.88
077-0280-017-0000	RESIDENTIAL	\$ 15.32	\$ 2.56	\$ 17.88
077-0280-018-0000	RESIDENTIAL	\$ 15.32	\$ 2.56	\$ 17.88
077-0280-019-0000	RESIDENTIAL	\$ 15.32	\$ 2.56	\$ 17.88

AGENDA ITEM 10.2

City of Rancho Cordova
Lighting District No. 2012-1
Fiscal Year 2019-20 Assessment Roll

ATTACHMENT 2

973

APN	District Classification	Street Light Charge	Safety Light Charge	Total Assessment
077-0280-020-0000	RESIDENTIAL	\$ 15.32	\$ 2.56	\$ 17.88
077-0280-021-0000	RESIDENTIAL	\$ 15.32	\$ 2.56	\$ 17.88
077-0280-022-0000	RESIDENTIAL	\$ 15.32	\$ 2.56	\$ 17.88
077-0280-023-0000	RESIDENTIAL	\$ 15.32	\$ 2.56	\$ 17.88
077-0280-024-0000	RESIDENTIAL	\$ 15.32	\$ 2.56	\$ 17.88
077-0280-025-0000	RESIDENTIAL	\$ 15.32	\$ 2.56	\$ 17.88
077-0280-026-0000	RESIDENTIAL	\$ 15.32	\$ 2.56	\$ 17.88
077-0280-027-0000	RESIDENTIAL	\$ 15.32	\$ 2.56	\$ 17.88
077-0280-028-0000	RESIDENTIAL	\$ 15.32	\$ 2.56	\$ 17.88
077-0280-029-0000	RESIDENTIAL	\$ 15.32	\$ 2.56	\$ 17.88
077-0280-030-0000	RESIDENTIAL	\$ 15.32	\$ 2.56	\$ 17.88
077-0280-031-0000	RESIDENTIAL	\$ 15.32	\$ 2.56	\$ 17.88
077-0280-032-0000	RESIDENTIAL	\$ 15.32	\$ 2.56	\$ 17.88
077-0280-033-0000	RESIDENTIAL	\$ 15.32	\$ 2.56	\$ 17.88
077-0280-034-0000	RESIDENTIAL	\$ 15.32	\$ 2.56	\$ 17.88
077-0280-035-0000	RESIDENTIAL	\$ 15.32	\$ 2.56	\$ 17.88
077-0280-036-0000	RESIDENTIAL	\$ 15.32	\$ 2.56	\$ 17.88
077-0280-037-0000	RESIDENTIAL	\$ 15.32	\$ 2.56	\$ 17.88
077-0280-038-0000	RESIDENTIAL	\$ 15.32	\$ 2.56	\$ 17.88
077-0280-039-0000	RESIDENTIAL	\$ 15.32	\$ 2.56	\$ 17.88
077-0280-040-0000	RESIDENTIAL	\$ 15.32	\$ 2.56	\$ 17.88
077-0280-041-0000	RESIDENTIAL	\$ 15.32	\$ 2.56	\$ 17.88
077-0280-042-0000	RESIDENTIAL	\$ 15.32	\$ 2.56	\$ 17.88
077-0280-043-0000	RESIDENTIAL	\$ 15.32	\$ 2.56	\$ 17.88
077-0280-044-0000	RESIDENTIAL	\$ 15.32	\$ 2.56	\$ 17.88
077-0280-045-0000	RESIDENTIAL	\$ 15.32	\$ 2.56	\$ 17.88
077-0280-046-0000	RESIDENTIAL	\$ 15.32	\$ 2.56	\$ 17.88
077-0280-047-0000	RESIDENTIAL	\$ 15.32	\$ 2.56	\$ 17.88
077-0280-048-0000	RESIDENTIAL	\$ 15.32	\$ 2.56	\$ 17.88
077-0280-049-0000	RESIDENTIAL	\$ 15.32	\$ 2.56	\$ 17.88
077-0280-050-0000	RESIDENTIAL	\$ 15.32	\$ 2.56	\$ 17.88
077-0280-051-0000	RESIDENTIAL	\$ 15.32	\$ 2.56	\$ 17.88
077-0280-052-0000	RESIDENTIAL	\$ 15.32	\$ 2.56	\$ 17.88
077-0290-001-0000	RESIDENTIAL	\$ 15.32	\$ 2.56	\$ 17.88
077-0290-002-0000	RESIDENTIAL	\$ 15.32	\$ 2.56	\$ 17.88
077-0290-003-0000	RESIDENTIAL	\$ 15.32	\$ 2.56	\$ 17.88
077-0290-004-0000	RESIDENTIAL	\$ 15.32	\$ 2.56	\$ 17.88
077-0290-005-0000	RESIDENTIAL	\$ 15.32	\$ 2.56	\$ 17.88
077-0290-006-0000	RESIDENTIAL	\$ 15.32	\$ 2.56	\$ 17.88
077-0290-007-0000	RESIDENTIAL	\$ 15.32	\$ 2.56	\$ 17.88
077-0290-008-0000	RESIDENTIAL	\$ 15.32	\$ 2.56	\$ 17.88
077-0290-009-0000	RESIDENTIAL	\$ 15.32	\$ 2.56	\$ 17.88
077-0290-010-0000	RESIDENTIAL	\$ 15.32	\$ 2.56	\$ 17.88
077-0290-011-0000	RESIDENTIAL	\$ 15.32	\$ 2.56	\$ 17.88

AGENDA ITEM 10.2

City of Rancho Cordova
Lighting District No. 2012-1
Fiscal Year 2019-20 Assessment Roll

ATTACHMENT 2

974

APN	District Classification	Street Light Charge	Safety Light Charge	Total Assessment
077-0290-012-0000	RESIDENTIAL	\$ 15.32	\$ 2.56	\$ 17.88
077-0290-013-0000	RESIDENTIAL	\$ 15.32	\$ 2.56	\$ 17.88
077-0290-014-0000	RESIDENTIAL	\$ 15.32	\$ 2.56	\$ 17.88
077-0290-015-0000	RESIDENTIAL	\$ 15.32	\$ 2.56	\$ 17.88
077-0290-016-0000	RESIDENTIAL	\$ 15.32	\$ 2.56	\$ 17.88
077-0290-017-0000	RESIDENTIAL	\$ 15.32	\$ 2.56	\$ 17.88
077-0290-018-0000	RESIDENTIAL	\$ 15.32	\$ 2.56	\$ 17.88
077-0290-019-0000	RESIDENTIAL	\$ 15.32	\$ 2.56	\$ 17.88
077-0290-020-0000	RESIDENTIAL	\$ 15.32	\$ 2.56	\$ 17.88
077-0290-021-0000	RESIDENTIAL	\$ 15.32	\$ 2.56	\$ 17.88
077-0290-022-0000	RESIDENTIAL	\$ 15.32	\$ 2.56	\$ 17.88
077-0290-023-0000	RESIDENTIAL	\$ 15.32	\$ 2.56	\$ 17.88
077-0290-024-0000	RESIDENTIAL	\$ 15.32	\$ 2.56	\$ 17.88
077-0290-025-0000	RESIDENTIAL	\$ 15.32	\$ 2.56	\$ 17.88
077-0290-026-0000	RESIDENTIAL	\$ 15.32	\$ 2.56	\$ 17.88
077-0290-027-0000	RESIDENTIAL	\$ 15.32	\$ 2.56	\$ 17.88
077-0290-028-0000	RESIDENTIAL	\$ 15.32	\$ 2.56	\$ 17.88
077-0290-029-0000	RESIDENTIAL	\$ 15.32	\$ 2.56	\$ 17.88
077-0290-030-0000	RESIDENTIAL	\$ 15.32	\$ 2.56	\$ 17.88
077-0290-031-0000	RESIDENTIAL	\$ 15.32	\$ 2.56	\$ 17.88
077-0290-032-0000	RESIDENTIAL	\$ 15.32	\$ 2.56	\$ 17.88
077-0290-033-0000	RESIDENTIAL	\$ 15.32	\$ 2.56	\$ 17.88
077-0290-034-0000	RESIDENTIAL	\$ 15.32	\$ 2.56	\$ 17.88
077-0290-035-0000	RESIDENTIAL	\$ 15.32	\$ 2.56	\$ 17.88
077-0290-036-0000	RESIDENTIAL	\$ 15.32	\$ 2.56	\$ 17.88
077-0290-037-0000	RESIDENTIAL	\$ 15.32	\$ 2.56	\$ 17.88
077-0290-038-0000	RESIDENTIAL	\$ 15.32	\$ 2.56	\$ 17.88
077-0290-039-0000	RESIDENTIAL	\$ 15.32	\$ 2.56	\$ 17.88
077-0290-040-0000	RESIDENTIAL	\$ 15.32	\$ 2.56	\$ 17.88
077-0290-041-0000	RESIDENTIAL	\$ 15.32	\$ 2.56	\$ 17.88
077-0290-042-0000	RESIDENTIAL	\$ 15.32	\$ 2.56	\$ 17.88
077-0290-043-0000	RESIDENTIAL	\$ 15.32	\$ 2.56	\$ 17.88
077-0290-044-0000	RESIDENTIAL	\$ 15.32	\$ 2.56	\$ 17.88
077-0290-045-0000	RESIDENTIAL	\$ 15.32	\$ 2.56	\$ 17.88
077-0290-046-0000	RESIDENTIAL	\$ 15.32	\$ 2.56	\$ 17.88
077-0290-047-0000	RESIDENTIAL	\$ 15.32	\$ 2.56	\$ 17.88
077-0290-048-0000	RESIDENTIAL	\$ 15.32	\$ 2.56	\$ 17.88
077-0290-049-0000	RESIDENTIAL	\$ 15.32	\$ 2.56	\$ 17.88
077-0290-050-0000	RESIDENTIAL	\$ 15.32	\$ 2.56	\$ 17.88
077-0290-051-0000	RESIDENTIAL	\$ 15.32	\$ 2.56	\$ 17.88
077-0290-052-0000	RESIDENTIAL	\$ 15.32	\$ 2.56	\$ 17.88
077-0290-053-0000	RESIDENTIAL	\$ 15.32	\$ 2.56	\$ 17.88
077-0290-054-0000	RESIDENTIAL	\$ 15.32	\$ 2.56	\$ 17.88
077-0290-055-0000	RESIDENTIAL	\$ 15.32	\$ 2.56	\$ 17.88

AGENDA ITEM 10.2

City of Rancho Cordova
Lighting District No. 2012-1
Fiscal Year 2019-20 Assessment Roll

ATTACHMENT 2

975

APN	District Classification	Street Light Charge	Safety Light Charge	Total Assessment
077-0290-056-0000	RESIDENTIAL	\$ 15.32	\$ 2.56	\$ 17.88
077-0290-057-0000	RESIDENTIAL	\$ 15.32	\$ 2.56	\$ 17.88
077-0300-001-0000	RESIDENTIAL	\$ 15.32	\$ 2.56	\$ 17.88
077-0300-002-0000	RESIDENTIAL	\$ 15.32	\$ 2.56	\$ 17.88
077-0300-003-0000	RESIDENTIAL	\$ 15.32	\$ 2.56	\$ 17.88
077-0300-004-0000	RESIDENTIAL	\$ 15.32	\$ 2.56	\$ 17.88
077-0300-005-0000	RESIDENTIAL	\$ 15.32	\$ 2.56	\$ 17.88
077-0300-006-0000	RESIDENTIAL	\$ 15.32	\$ 2.56	\$ 17.88
077-0300-007-0000	RESIDENTIAL	\$ 15.32	\$ 2.56	\$ 17.88
077-0300-008-0000	RESIDENTIAL	\$ 15.32	\$ 2.56	\$ 17.88
077-0300-009-0000	RESIDENTIAL	\$ 15.32	\$ 2.56	\$ 17.88
077-0300-010-0000	RESIDENTIAL	\$ 15.32	\$ 2.56	\$ 17.88
077-0300-011-0000	RESIDENTIAL	\$ 15.32	\$ 2.56	\$ 17.88
077-0300-012-0000	RESIDENTIAL	\$ 15.32	\$ 2.56	\$ 17.88
077-0300-013-0000	RESIDENTIAL	\$ 15.32	\$ 2.56	\$ 17.88
077-0300-014-0000	RESIDENTIAL	\$ 15.32	\$ 2.56	\$ 17.88
077-0300-015-0000	RESIDENTIAL	\$ 15.32	\$ 2.56	\$ 17.88
077-0300-016-0000	RESIDENTIAL	\$ 15.32	\$ 2.56	\$ 17.88
077-0300-017-0000	RESIDENTIAL	\$ 15.32	\$ 2.56	\$ 17.88
077-0300-018-0000	RESIDENTIAL	\$ 15.32	\$ 2.56	\$ 17.88
077-0300-019-0000	RESIDENTIAL	\$ 15.32	\$ 2.56	\$ 17.88
077-0300-020-0000	RESIDENTIAL	\$ 15.32	\$ 2.56	\$ 17.88
077-0300-021-0000	RESIDENTIAL	\$ 15.32	\$ 2.56	\$ 17.88
077-0300-022-0000	RESIDENTIAL	\$ 15.32	\$ 2.56	\$ 17.88
077-0300-023-0000	RESIDENTIAL	\$ 15.32	\$ 2.56	\$ 17.88
077-0300-024-0000	RESIDENTIAL	\$ 15.32	\$ 2.56	\$ 17.88
077-0300-025-0000	RESIDENTIAL	\$ 15.32	\$ 2.56	\$ 17.88
077-0300-026-0000	RESIDENTIAL	\$ 15.32	\$ 2.56	\$ 17.88
077-0300-027-0000	RESIDENTIAL	\$ 15.32	\$ 2.56	\$ 17.88
077-0300-028-0000	RESIDENTIAL	\$ 15.32	\$ 2.56	\$ 17.88
077-0300-029-0000	RESIDENTIAL	\$ 15.32	\$ 2.56	\$ 17.88
077-0300-030-0000	RESIDENTIAL	\$ 15.32	\$ 2.56	\$ 17.88
077-0300-031-0000	RESIDENTIAL	\$ 15.32	\$ 2.56	\$ 17.88
077-0310-001-0000	RESIDENTIAL	\$ 15.32	\$ 2.56	\$ 17.88
077-0310-002-0000	RESIDENTIAL	\$ 15.32	\$ 2.56	\$ 17.88
077-0310-003-0000	RESIDENTIAL	\$ 15.32	\$ 2.56	\$ 17.88
077-0310-004-0000	RESIDENTIAL	\$ 15.32	\$ 2.56	\$ 17.88
077-0310-005-0000	RESIDENTIAL	\$ 15.32	\$ 2.56	\$ 17.88
077-0310-006-0000	RESIDENTIAL	\$ 15.32	\$ 2.56	\$ 17.88
077-0310-007-0000	RESIDENTIAL	\$ 15.32	\$ 2.56	\$ 17.88
077-0310-008-0000	RESIDENTIAL	\$ 15.32	\$ 2.56	\$ 17.88
077-0310-009-0000	RESIDENTIAL	\$ 15.32	\$ 2.56	\$ 17.88
077-0310-010-0000	RESIDENTIAL	\$ 15.32	\$ 2.56	\$ 17.88
077-0310-011-0000	RESIDENTIAL	\$ 15.32	\$ 2.56	\$ 17.88

AGENDA ITEM 10.2

City of Rancho Cordova
Lighting District No. 2012-1
Fiscal Year 2019-20 Assessment Roll

ATTACHMENT 2

976

APN	District Classification	Street Light Charge	Safety Light Charge	Total Assessment
077-0310-012-0000	RESIDENTIAL	\$ 15.32	\$ 2.56	\$ 17.88
077-0310-013-0000	RESIDENTIAL	\$ 15.32	\$ 2.56	\$ 17.88
077-0310-014-0000	RESIDENTIAL	\$ 15.32	\$ 2.56	\$ 17.88
077-0310-015-0000	RESIDENTIAL	\$ 15.32	\$ 2.56	\$ 17.88
077-0310-016-0000	RESIDENTIAL	\$ 15.32	\$ 2.56	\$ 17.88
077-0310-017-0000	RESIDENTIAL	\$ 15.32	\$ 2.56	\$ 17.88
077-0310-018-0000	RESIDENTIAL	\$ 15.32	\$ 2.56	\$ 17.88
077-0310-019-0000	RESIDENTIAL	\$ 15.32	\$ 2.56	\$ 17.88
077-0310-020-0000	RESIDENTIAL	\$ 15.32	\$ 2.56	\$ 17.88
077-0310-021-0000	RESIDENTIAL	\$ 15.32	\$ 2.56	\$ 17.88
077-0310-022-0000	RESIDENTIAL	\$ 15.32	\$ 2.56	\$ 17.88
077-0310-023-0000	RESIDENTIAL	\$ 15.32	\$ 2.56	\$ 17.88
077-0310-024-0000	RESIDENTIAL	\$ 15.32	\$ 2.56	\$ 17.88
077-0310-025-0000	RESIDENTIAL	\$ 15.32	\$ 2.56	\$ 17.88
077-0310-026-0000	RESIDENTIAL	\$ 15.32	\$ 2.56	\$ 17.88
077-0310-027-0000	RESIDENTIAL	\$ 15.32	\$ 2.56	\$ 17.88
077-0310-028-0000	RESIDENTIAL	\$ 15.32	\$ 2.56	\$ 17.88
077-0310-029-0000	RESIDENTIAL	\$ 15.32	\$ 2.56	\$ 17.88
077-0310-030-0000	RESIDENTIAL	\$ 15.32	\$ 2.56	\$ 17.88
077-0310-031-0000	RESIDENTIAL	\$ 15.32	\$ 2.56	\$ 17.88
077-0310-032-0000	RESIDENTIAL	\$ 15.32	\$ 2.56	\$ 17.88
077-0310-033-0000	RESIDENTIAL	\$ 15.32	\$ 2.56	\$ 17.88
077-0310-034-0000	RESIDENTIAL	\$ 15.32	\$ 2.56	\$ 17.88
077-0310-035-0000	RESIDENTIAL	\$ 15.32	\$ 2.56	\$ 17.88
077-0310-036-0000	RESIDENTIAL	\$ 15.32	\$ 2.56	\$ 17.88
077-0310-037-0000	RESIDENTIAL	\$ 15.32	\$ 2.56	\$ 17.88
077-0310-038-0000	RESIDENTIAL	\$ 15.32	\$ 2.56	\$ 17.88
077-0310-039-0000	RESIDENTIAL	\$ 15.32	\$ 2.56	\$ 17.88
077-0310-040-0000	RESIDENTIAL	\$ 15.32	\$ 2.56	\$ 17.88
077-0310-041-0000	RESIDENTIAL	\$ 15.32	\$ 2.56	\$ 17.88
077-0310-042-0000	RESIDENTIAL	\$ 15.32	\$ 2.56	\$ 17.88
077-0310-043-0000	RESIDENTIAL	\$ 15.32	\$ 2.56	\$ 17.88
077-0310-044-0000	RESIDENTIAL	\$ 15.32	\$ 2.56	\$ 17.88
077-0310-045-0000	RESIDENTIAL	\$ 15.32	\$ 2.56	\$ 17.88
077-0310-046-0000	RESIDENTIAL	\$ 15.32	\$ 2.56	\$ 17.88
077-0310-047-0000	RESIDENTIAL	\$ 15.32	\$ 2.56	\$ 17.88
077-0310-048-0000	RESIDENTIAL	\$ 15.32	\$ 2.56	\$ 17.88
077-0310-049-0000	RESIDENTIAL	\$ 15.32	\$ 2.56	\$ 17.88
077-0310-050-0000	RESIDENTIAL	\$ 15.32	\$ 2.56	\$ 17.88
077-0310-051-0000	RESIDENTIAL	\$ 15.32	\$ 2.56	\$ 17.88
077-0310-052-0000	RESIDENTIAL	\$ 15.32	\$ 2.56	\$ 17.88
077-0310-053-0000	RESIDENTIAL	\$ 15.32	\$ 2.56	\$ 17.88
077-0310-054-0000	RESIDENTIAL	\$ 15.32	\$ 2.56	\$ 17.88
077-0310-055-0000	RESIDENTIAL	\$ 15.32	\$ 2.56	\$ 17.88

AGENDA ITEM 10.2

City of Rancho Cordova
Lighting District No. 2012-1
Fiscal Year 2019-20 Assessment Roll

ATTACHMENT 2

977

APN	District Classification	Street Light Charge	Safety Light Charge	Total Assessment
077-0310-056-0000	RESIDENTIAL	\$ 15.32	\$ 2.56	\$ 17.88
077-0310-057-0000	RESIDENTIAL	\$ 15.32	\$ 2.56	\$ 17.88
077-0310-059-0000	NONRES	\$ 78.84	\$ 2.56	\$ 81.40
077-0321-001-0000	RESIDENTIAL	\$ 15.32	\$ 2.56	\$ 17.88
077-0321-002-0000	RESIDENTIAL	\$ 15.32	\$ 2.56	\$ 17.88
077-0321-003-0000	RESIDENTIAL	\$ 15.32	\$ 2.56	\$ 17.88
077-0321-004-0000	RESIDENTIAL	\$ 15.32	\$ 2.56	\$ 17.88
077-0321-005-0000	RESIDENTIAL	\$ 15.32	\$ 2.56	\$ 17.88
077-0321-006-0000	RESIDENTIAL	\$ 15.32	\$ 2.56	\$ 17.88
077-0322-001-0000	RESIDENTIAL	\$ 15.32	\$ 2.56	\$ 17.88
077-0322-002-0000	RESIDENTIAL	\$ 15.32	\$ 2.56	\$ 17.88
077-0322-003-0000	RESIDENTIAL	\$ 15.32	\$ 2.56	\$ 17.88
077-0322-004-0000	RESIDENTIAL	\$ 15.32	\$ 2.56	\$ 17.88
077-0322-005-0000	RESIDENTIAL	\$ 15.32	\$ 2.56	\$ 17.88
077-0322-006-0000	RESIDENTIAL	\$ 15.32	\$ 2.56	\$ 17.88
077-0322-007-0000	RESIDENTIAL	\$ 15.32	\$ 2.56	\$ 17.88
077-0322-008-0000	RESIDENTIAL	\$ 15.32	\$ 2.56	\$ 17.88
077-0322-009-0000	RESIDENTIAL	\$ 15.32	\$ 2.56	\$ 17.88
077-0322-010-0000	RESIDENTIAL	\$ 15.32	\$ 2.56	\$ 17.88
077-0322-011-0000	RESIDENTIAL	\$ 15.32	\$ 2.56	\$ 17.88
077-0322-012-0000	RESIDENTIAL	\$ 15.32	\$ 2.56	\$ 17.88
077-0322-013-0000	RESIDENTIAL	\$ 15.32	\$ 2.56	\$ 17.88
077-0322-014-0000	RESIDENTIAL	\$ 15.32	\$ 2.56	\$ 17.88
077-0322-015-0000	RESIDENTIAL	\$ 15.32	\$ 2.56	\$ 17.88
077-0322-016-0000	RESIDENTIAL	\$ 15.32	\$ 2.56	\$ 17.88
077-0322-017-0000	RESIDENTIAL	\$ 15.32	\$ 2.56	\$ 17.88
077-0322-018-0000	RESIDENTIAL	\$ 15.32	\$ 2.56	\$ 17.88
077-0323-007-0000	RESIDENTIAL	\$ 15.32	\$ 2.56	\$ 17.88
077-0323-008-0000	RESIDENTIAL	\$ 15.32	\$ 2.56	\$ 17.88
077-0323-009-0000	RESIDENTIAL	\$ 15.32	\$ 2.56	\$ 17.88
077-0323-010-0000	RESIDENTIAL	\$ 15.32	\$ 2.56	\$ 17.88
077-0323-011-0000	RESIDENTIAL	\$ 15.32	\$ 2.56	\$ 17.88
077-0323-012-0000	RESIDENTIAL	\$ 15.32	\$ 2.56	\$ 17.88
077-0323-013-0000	RESIDENTIAL	\$ 15.32	\$ 2.56	\$ 17.88
077-0323-014-0000	RESIDENTIAL	\$ 15.32	\$ 2.56	\$ 17.88
077-0323-015-0000	RESIDENTIAL	\$ 15.32	\$ 2.56	\$ 17.88
077-0323-020-0000	RESIDENTIAL	\$ 15.32	\$ 2.56	\$ 17.88
077-0323-021-0000	RESIDENTIAL	\$ 15.32	\$ 2.56	\$ 17.88
077-0323-022-0000	RESIDENTIAL	\$ 15.32	\$ 2.56	\$ 17.88
077-0324-001-0000	RESIDENTIAL	\$ 15.32	\$ 2.56	\$ 17.88
077-0324-002-0000	RESIDENTIAL	\$ 15.32	\$ 2.56	\$ 17.88
077-0324-003-0000	RESIDENTIAL	\$ 15.32	\$ 2.56	\$ 17.88
077-0324-004-0000	RESIDENTIAL	\$ 15.32	\$ 2.56	\$ 17.88
077-0324-005-0000	RESIDENTIAL	\$ 15.32	\$ 2.56	\$ 17.88

AGENDA ITEM 10.2

City of Rancho Cordova
Lighting District No. 2012-1
Fiscal Year 2019-20 Assessment Roll

ATTACHMENT 2

978

APN	District Classification	Street Light Charge	Safety Light Charge	Total Assessment
077-0324-006-0000	RESIDENTIAL	\$ 15.32	\$ 2.56	\$ 17.88
077-0324-007-0000	RESIDENTIAL	\$ 15.32	\$ 2.56	\$ 17.88
077-0324-008-0000	RESIDENTIAL	\$ 15.32	\$ 2.56	\$ 17.88
077-0324-009-0000	RESIDENTIAL	\$ 15.32	\$ 2.56	\$ 17.88
077-0324-010-0000	RESIDENTIAL	\$ 15.32	\$ 2.56	\$ 17.88
077-0324-011-0000	RESIDENTIAL	\$ 15.32	\$ 2.56	\$ 17.88
077-0324-012-0000	RESIDENTIAL	\$ 15.32	\$ 2.56	\$ 17.88
077-0324-013-0000	RESIDENTIAL	\$ 15.32	\$ 2.56	\$ 17.88
077-0324-014-0000	RESIDENTIAL	\$ 15.32	\$ 2.56	\$ 17.88
077-0324-015-0000	RESIDENTIAL	\$ 15.32	\$ 2.56	\$ 17.88
077-0324-016-0000	RESIDENTIAL	\$ 15.32	\$ 2.56	\$ 17.88
077-0324-017-0000	RESIDENTIAL	\$ 15.32	\$ 2.56	\$ 17.88
077-0324-018-0000	RESIDENTIAL	\$ 15.32	\$ 2.56	\$ 17.88
077-0324-019-0000	RESIDENTIAL	\$ 15.32	\$ 2.56	\$ 17.88
077-0324-020-0000	RESIDENTIAL	\$ 15.32	\$ 2.56	\$ 17.88
077-0324-021-0000	RESIDENTIAL	\$ 15.32	\$ 2.56	\$ 17.88
077-0324-022-0000	RESIDENTIAL	\$ 15.32	\$ 2.56	\$ 17.88
077-0324-023-0000	RESIDENTIAL	\$ 15.32	\$ 2.56	\$ 17.88
077-0324-024-0000	RESIDENTIAL	\$ 15.32	\$ 2.56	\$ 17.88
077-0324-025-0000	RESIDENTIAL	\$ 15.32	\$ 2.56	\$ 17.88
077-0324-026-0000	RESIDENTIAL	\$ 15.32	\$ 2.56	\$ 17.88
077-0324-027-0000	RESIDENTIAL	\$ 15.32	\$ 2.56	\$ 17.88
077-0324-028-0000	RESIDENTIAL	\$ 15.32	\$ 2.56	\$ 17.88
077-0324-029-0000	RESIDENTIAL	\$ 15.32	\$ 2.56	\$ 17.88
077-0324-030-0000	RESIDENTIAL	\$ 15.32	\$ 2.56	\$ 17.88
077-0324-031-0000	RESIDENTIAL	\$ 15.32	\$ 2.56	\$ 17.88
077-0324-032-0000	RESIDENTIAL	\$ 15.32	\$ 2.56	\$ 17.88
077-0324-033-0000	RESIDENTIAL	\$ 15.32	\$ 2.56	\$ 17.88
077-0324-034-0000	RESIDENTIAL	\$ 15.32	\$ 2.56	\$ 17.88
077-0324-035-0000	RESIDENTIAL	\$ 15.32	\$ 2.56	\$ 17.88
077-0324-036-0000	RESIDENTIAL	\$ 15.32	\$ 2.56	\$ 17.88
077-0324-037-0000	RESIDENTIAL	\$ 15.32	\$ 2.56	\$ 17.88
077-0324-038-0000	RESIDENTIAL	\$ 15.32	\$ 2.56	\$ 17.88
077-0324-039-0000	RESIDENTIAL	\$ 15.32	\$ 2.56	\$ 17.88
077-0324-040-0000	RESIDENTIAL	\$ 15.32	\$ 2.56	\$ 17.88
077-0324-041-0000	RESIDENTIAL	\$ 15.32	\$ 2.56	\$ 17.88
077-0324-042-0000	RESIDENTIAL	\$ 15.32	\$ 2.56	\$ 17.88
077-0325-001-0000	RESIDENTIAL	\$ 15.32	\$ 2.56	\$ 17.88
077-0325-002-0000	RESIDENTIAL	\$ 15.32	\$ 2.56	\$ 17.88
077-0325-003-0000	RESIDENTIAL	\$ 15.32	\$ 2.56	\$ 17.88
077-0325-004-0000	RESIDENTIAL	\$ 15.32	\$ 2.56	\$ 17.88
077-0325-005-0000	RESIDENTIAL	\$ 15.32	\$ 2.56	\$ 17.88
077-0325-006-0000	RESIDENTIAL	\$ 15.32	\$ 2.56	\$ 17.88
077-0325-007-0000	RESIDENTIAL	\$ 15.32	\$ 2.56	\$ 17.88

AGENDA ITEM 10.2

City of Rancho Cordova
Lighting District No. 2012-1
Fiscal Year 2019-20 Assessment Roll

ATTACHMENT 2

979

APN	District Classification	Street Light Charge	Safety Light Charge	Total Assessment
077-0325-008-0000	RESIDENTIAL	\$ 15.32	\$ 2.56	\$ 17.88
077-0325-009-0000	RESIDENTIAL	\$ 15.32	\$ 2.56	\$ 17.88
077-0325-010-0000	RESIDENTIAL	\$ 15.32	\$ 2.56	\$ 17.88
077-0325-011-0000	RESIDENTIAL	\$ 15.32	\$ 2.56	\$ 17.88
077-0325-012-0000	RESIDENTIAL	\$ 15.32	\$ 2.56	\$ 17.88
077-0325-013-0000	RESIDENTIAL	\$ 15.32	\$ 2.56	\$ 17.88
077-0325-014-0000	RESIDENTIAL	\$ 15.32	\$ 2.56	\$ 17.88
077-0325-015-0000	RESIDENTIAL	\$ 15.32	\$ 2.56	\$ 17.88
077-0325-016-0000	RESIDENTIAL	\$ 15.32	\$ 2.56	\$ 17.88
077-0325-017-0000	RESIDENTIAL	\$ 15.32	\$ 2.56	\$ 17.88
077-0325-018-0000	RESIDENTIAL	\$ 15.32	\$ 2.56	\$ 17.88
077-0325-019-0000	RESIDENTIAL	\$ 15.32	\$ 2.56	\$ 17.88
077-0325-020-0000	RESIDENTIAL	\$ 15.32	\$ 2.56	\$ 17.88
077-0325-021-0000	RESIDENTIAL	\$ 15.32	\$ 2.56	\$ 17.88
077-0325-022-0000	RESIDENTIAL	\$ 15.32	\$ 2.56	\$ 17.88
077-0325-023-0000	RESIDENTIAL	\$ 15.32	\$ 2.56	\$ 17.88
077-0325-024-0000	RESIDENTIAL	\$ 15.32	\$ 2.56	\$ 17.88
077-0325-025-0000	RESIDENTIAL	\$ 15.32	\$ 2.56	\$ 17.88
077-0330-001-0000	SAFETY LIGHTS ONLY	\$ 0.00	\$ 2.56	\$ 2.56
077-0330-002-0000	NONRES	\$ 37.79	\$ 2.56	\$ 40.34
077-0330-003-0000	NONRES	\$ 37.03	\$ 2.56	\$ 39.58
077-0330-010-0000	NONRES	\$ 35.77	\$ 2.56	\$ 38.32
077-0330-034-0000	NONRES	\$ 101.52	\$ 2.56	\$ 104.08
077-0330-035-0000	SAFETY LIGHTS ONLY	\$ 0.00	\$ 2.56	\$ 2.56
077-0330-037-0000	NONRES	\$ 22.67	\$ 2.56	\$ 25.22
077-0330-039-0000	NONRES	\$ 20.66	\$ 2.56	\$ 23.22
077-0330-050-0000	NONRES	\$ 62.22	\$ 2.56	\$ 64.78
077-0330-051-0000	NONRES	\$ 82.12	\$ 2.56	\$ 84.68
077-0330-052-0000	SAFETY LIGHTS ONLY	\$ 0.00	\$ 2.56	\$ 2.56
077-0330-053-0000	NONRES	\$ 89.42	\$ 2.56	\$ 91.98
077-0330-054-0000	NONRES	\$ 44.84	\$ 2.56	\$ 47.40
077-0330-055-0000	NONRES	\$ 44.08	\$ 2.56	\$ 46.64
077-0330-056-0000	NONRES	\$ 44.08	\$ 2.56	\$ 46.64
077-0330-057-0000	NONRES	\$ 48.36	\$ 2.56	\$ 50.92
077-0330-060-0000	NONRES	\$ 22.67	\$ 2.56	\$ 25.22
077-0330-061-0001	NONRES	\$ 37.53	\$ 2.56	\$ 40.08
077-0330-061-0002	NONRES	\$ 37.53	\$ 2.56	\$ 40.08
077-0330-062-0000	SAFETY LIGHTS ONLY	\$ 0.00	\$ 2.56	\$ 2.56
077-0330-063-0000	SAFETY LIGHTS ONLY	\$ 0.00	\$ 2.56	\$ 2.56
077-0330-064-0000	SAFETY LIGHTS ONLY	\$ 0.00	\$ 2.56	\$ 2.56
077-0330-065-0000	SAFETY LIGHTS ONLY	\$ 0.00	\$ 2.56	\$ 2.56
077-0330-066-0000	SAFETY LIGHTS ONLY	\$ 0.00	\$ 2.56	\$ 2.56
077-0330-067-0000	SAFETY LIGHTS ONLY	\$ 0.00	\$ 2.56	\$ 2.56
077-0330-068-0000	SAFETY LIGHTS ONLY	\$ 0.00	\$ 2.56	\$ 2.56

AGENDA ITEM 10.2

City of Rancho Cordova
Lighting District No. 2012-1
Fiscal Year 2019-20 Assessment Roll

ATTACHMENT 2

980

APN	District Classification	Street Light Charge	Safety Light Charge	Total Assessment
077-0330-069-0000	NONRES	\$ 76.07	\$ 2.56	\$ 78.62
077-0330-070-0000	NONRES	\$ 76.07	\$ 2.56	\$ 78.62
077-0330-071-0000	NONRES	\$ 76.07	\$ 2.56	\$ 78.62
077-0330-072-0000	NONRES	\$ 76.07	\$ 2.56	\$ 78.62
077-0330-074-0000	NONRES	\$ 76.07	\$ 2.56	\$ 78.62
077-0330-075-0000	NONRES	\$ 268.78	\$ 2.56	\$ 271.34
077-0330-076-0000	NONRES	\$ 107.06	\$ 2.56	\$ 109.62
077-0330-077-0000	NONRES	\$ 144.59	\$ 2.56	\$ 147.14
077-0330-078-0000	NONRES	\$ 46.10	\$ 2.56	\$ 48.66
077-0330-079-0000	NONRES	\$ 45.09	\$ 2.56	\$ 47.64
077-0330-080-0000	NONRES	\$ 58.69	\$ 2.56	\$ 61.24
077-0330-081-0000	NONRES	\$ 49.12	\$ 2.56	\$ 51.68
077-0330-082-0000	NONRES	\$ 139.80	\$ 2.56	\$ 142.36
077-0330-083-0000	SAFETY LIGHTS ONLY	\$ 0.00	\$ 2.56	\$ 2.56
077-0340-001-0000	NONRES	\$ 11.84	\$ 2.56	\$ 14.40
077-0340-002-0000	NONRES	\$ 12.09	\$ 2.56	\$ 14.64
077-0340-003-0000	NONRES	\$ 12.09	\$ 2.56	\$ 14.64
077-0340-004-0000	NONRES	\$ 32.24	\$ 2.56	\$ 34.80
077-0340-005-0000	NONRES	\$ 35.27	\$ 2.56	\$ 37.82
077-0340-006-0000	NONRES	\$ 6.80	\$ 2.56	\$ 9.36
077-0340-007-0000	NONRES	\$ 4.03	\$ 2.56	\$ 6.58
077-0340-008-0000	NONRES	\$ 4.03	\$ 2.56	\$ 6.58
077-0340-009-0000	NONRES	\$ 5.29	\$ 2.56	\$ 7.84
077-0340-010-0000	NONRES	\$ 5.29	\$ 2.56	\$ 7.84
077-0340-011-0000	NONRES	\$ 3.78	\$ 2.56	\$ 6.34
077-0340-012-0000	NONRES	\$ 4.03	\$ 2.56	\$ 6.58
077-0340-013-0000	NONRES	\$ 7.05	\$ 2.56	\$ 9.60
077-0340-014-0000	NONRES	\$ 36.78	\$ 2.56	\$ 39.34
077-0340-015-0000	NONRES	\$ 34.51	\$ 2.56	\$ 37.06
077-0340-016-0000	NONRES	\$ 7.31	\$ 2.56	\$ 9.86
077-0340-017-0000	NONRES	\$ 4.03	\$ 2.56	\$ 6.58
077-0340-018-0000	NONRES	\$ 3.78	\$ 2.56	\$ 6.34
077-0340-019-0000	NONRES	\$ 5.29	\$ 2.56	\$ 7.84
077-0340-020-0000	NONRES	\$ 4.03	\$ 2.56	\$ 6.58
077-0340-021-0000	NONRES	\$ 4.03	\$ 2.56	\$ 6.58
077-0340-022-0000	NONRES	\$ 3.78	\$ 2.56	\$ 6.34
077-0340-023-0000	NONRES	\$ 6.80	\$ 2.56	\$ 9.36
077-0340-024-0000	NONRES	\$ 37.03	\$ 2.56	\$ 39.58
077-0350-001-0000	NONRES	\$ 3.78	\$ 2.56	\$ 6.34
077-0350-002-0000	NONRES	\$ 3.78	\$ 2.56	\$ 6.34
077-0350-005-0000	NONRES	\$ 3.78	\$ 2.56	\$ 6.34
077-0350-006-0000	NONRES	\$ 3.78	\$ 2.56	\$ 6.34
077-0350-007-0000	NONRES	\$ 3.78	\$ 2.56	\$ 6.34
077-0350-010-0000	NONRES	\$ 3.78	\$ 2.56	\$ 6.34

AGENDA ITEM 10.2

City of Rancho Cordova
Lighting District No. 2012-1
Fiscal Year 2019-20 Assessment Roll

ATTACHMENT 2

981

APN	District Classification	Street Light Charge	Safety Light Charge	Total Assessment
077-0350-011-0000	NONRES	\$ 3.78	\$ 2.56	\$ 6.34
077-0350-012-0000	NONRES	\$ 3.78	\$ 2.56	\$ 6.34
077-0350-015-0000	NONRES	\$ 3.78	\$ 2.56	\$ 6.34
077-0350-019-0000	NONRES	\$ 3.78	\$ 2.56	\$ 6.34
077-0350-020-0000	NONRES	\$ 3.78	\$ 2.56	\$ 6.34
077-0350-021-0000	NONRES	\$ 3.78	\$ 2.56	\$ 6.34
077-0350-022-0000	NONRES	\$ 3.78	\$ 2.56	\$ 6.34
077-0350-023-0000	NONRES	\$ 3.78	\$ 2.56	\$ 6.34
077-0350-027-0000	NONRES	\$ 3.78	\$ 2.56	\$ 6.34
077-0350-028-0000	NONRES	\$ 3.78	\$ 2.56	\$ 6.34
077-0350-029-0000	NONRES	\$ 3.78	\$ 2.56	\$ 6.34
077-0350-030-0000	NONRES	\$ 3.78	\$ 2.56	\$ 6.34
077-0350-031-0000	NONRES	\$ 3.78	\$ 2.56	\$ 6.34
077-0350-032-0000	NONRES	\$ 3.78	\$ 2.56	\$ 6.34
077-0350-033-0000	NONRES	\$ 3.78	\$ 2.56	\$ 6.34
077-0350-036-0000	NONRES	\$ 3.78	\$ 2.56	\$ 6.34
077-0350-038-0000	NONRES	\$ 3.78	\$ 2.56	\$ 6.34
077-0350-039-0000	NONRES	\$ 3.78	\$ 2.56	\$ 6.34
077-0350-040-0000	NONRES	\$ 3.78	\$ 2.56	\$ 6.34
077-0350-041-0000	NONRES	\$ 3.78	\$ 2.56	\$ 6.34
077-0350-042-0000	NONRES	\$ 3.78	\$ 2.56	\$ 6.34
077-0350-043-0000	NONRES	\$ 3.78	\$ 2.56	\$ 6.34
077-0350-044-0000	NONRES	\$ 3.78	\$ 2.56	\$ 6.34
077-0350-045-0000	NONRES	\$ 3.78	\$ 2.56	\$ 6.34
077-0350-046-0000	NONRES	\$ 41.56	\$ 2.56	\$ 44.12
077-0360-012-0000	NONRES	\$ 65.75	\$ 2.56	\$ 68.30
077-0360-013-0000	NONRES	\$ 219.66	\$ 2.56	\$ 222.22
077-0360-015-0000	NONRES	\$ 52.40	\$ 2.56	\$ 54.96
077-0360-018-0000	NONRES	\$ 39.80	\$ 2.56	\$ 42.36
077-0360-020-0000	NONRES	\$ 316.13	\$ 2.56	\$ 318.68
077-0360-023-0000	NONRES	\$ 121.16	\$ 2.56	\$ 123.72
077-0360-027-0000	NONRES	\$ 5.04	\$ 2.56	\$ 7.60
077-0360-028-0000	NONRES	\$ 148.62	\$ 2.56	\$ 151.18
077-0360-029-0000	NONRES	\$ 108.57	\$ 2.56	\$ 111.12
077-0360-030-0000	NONRES	\$ 112.85	\$ 2.56	\$ 115.40
077-0360-031-0000	NONRES	\$ 112.10	\$ 2.56	\$ 114.66
077-0360-032-0000	NONRES	\$ 85.14	\$ 2.56	\$ 87.70
077-0360-033-0000	NONRES	\$ 65.49	\$ 2.56	\$ 68.04
077-0360-034-0000	NONRES	\$ 254.42	\$ 2.56	\$ 256.98
077-0360-035-0000	NONRES	\$ 297.24	\$ 2.56	\$ 299.80
077-0360-036-0000	NONRES	\$ 63.48	\$ 2.56	\$ 66.04
077-0360-037-0000	SAFETY LIGHTS ONLY	\$ 0.00	\$ 2.56	\$ 2.56
077-0360-038-0000	SAFETY LIGHTS ONLY	\$ 0.00	\$ 2.56	\$ 2.56
077-0370-002-0000	NONRES	\$ 12.60	\$ 2.56	\$ 15.16

AGENDA ITEM 10.2

City of Rancho Cordova
Lighting District No. 2012-1
Fiscal Year 2019-20 Assessment Roll

ATTACHMENT 2

982

APN	District Classification	Street Light Charge	Safety Light Charge	Total Assessment
077-0370-003-0000	NONRES	\$ 12.60	\$ 2.56	\$ 15.16
077-0370-004-0000	NONRES	\$ 12.60	\$ 2.56	\$ 15.16
077-0370-005-0000	NONRES	\$ 12.60	\$ 2.56	\$ 15.16
077-0370-006-0000	NONRES	\$ 12.60	\$ 2.56	\$ 15.16
077-0370-007-0000	NONRES	\$ 12.60	\$ 2.56	\$ 15.16
077-0370-008-0000	NONRES	\$ 12.60	\$ 2.56	\$ 15.16
077-0370-009-0000	NONRES	\$ 13.10	\$ 2.56	\$ 15.66
077-0370-010-0000	NONRES	\$ 13.60	\$ 2.56	\$ 16.16
077-0370-011-0000	NONRES	\$ 6.80	\$ 2.56	\$ 9.36
077-0370-012-0000	NONRES	\$ 8.56	\$ 2.56	\$ 11.12
077-0370-013-0000	NONRES	\$ 12.85	\$ 2.56	\$ 15.40
077-0370-014-0000	NONRES	\$ 11.34	\$ 2.56	\$ 13.90
077-0370-015-0000	NONRES	\$ 11.34	\$ 2.56	\$ 13.90
077-0370-016-0000	NONRES	\$ 11.34	\$ 2.56	\$ 13.90
077-0370-017-0000	NONRES	\$ 12.60	\$ 2.56	\$ 15.16
077-0370-018-0000	NONRES	\$ 12.60	\$ 2.56	\$ 15.16
077-0370-019-0000	NONRES	\$ 11.34	\$ 2.56	\$ 13.90
077-0370-020-0000	NONRES	\$ 12.60	\$ 2.56	\$ 15.16
077-0370-021-0000	NONRES	\$ 12.09	\$ 2.56	\$ 14.64
077-0370-022-0000	NONRES	\$ 12.09	\$ 2.56	\$ 14.64
077-0370-023-0000	NONRES	\$ 12.34	\$ 2.56	\$ 14.90
077-0370-024-0000	NONRES	\$ 11.34	\$ 2.56	\$ 13.90
077-0370-025-0000	NONRES	\$ 11.34	\$ 2.56	\$ 13.90
077-0370-026-0000	NONRES	\$ 11.34	\$ 2.56	\$ 13.90
077-0370-027-0000	NONRES	\$ 12.85	\$ 2.56	\$ 15.40
077-0370-028-0000	NONRES	\$ 7.05	\$ 2.56	\$ 9.60
077-0370-029-0000	NONRES	\$ 6.05	\$ 2.56	\$ 8.60
077-0370-030-0000	NONRES	\$ 12.60	\$ 2.56	\$ 15.16
077-0370-031-0000	NONRES	\$ 11.59	\$ 2.56	\$ 14.14
077-0370-032-0000	NONRES	\$ 11.59	\$ 2.56	\$ 14.14
077-0370-033-0000	NONRES	\$ 11.59	\$ 2.56	\$ 14.14
077-0370-034-0000	NONRES	\$ 11.59	\$ 2.56	\$ 14.14
077-0370-035-0000	NONRES	\$ 11.59	\$ 2.56	\$ 14.14
077-0370-036-0000	NONRES	\$ 11.34	\$ 2.56	\$ 13.90
077-0370-037-0000	NONRES	\$ 11.34	\$ 2.56	\$ 13.90
077-0370-038-0000	NONRES	\$ 11.34	\$ 2.56	\$ 13.90
077-0370-039-0000	NONRES	\$ 11.59	\$ 2.56	\$ 14.14
077-0370-042-0000	NONRES	\$ 12.60	\$ 2.56	\$ 15.16
077-0370-043-0000	NONRES	\$ 12.60	\$ 2.56	\$ 15.16
077-0370-044-0000	NONRES	\$ 11.59	\$ 2.56	\$ 14.14
077-0370-045-0000	NONRES	\$ 12.60	\$ 2.56	\$ 15.16
077-0370-046-0000	NONRES	\$ 11.59	\$ 2.56	\$ 14.14
077-0370-047-0000	NONRES	\$ 12.60	\$ 2.56	\$ 15.16
077-0370-048-0000	NONRES	\$ 11.59	\$ 2.56	\$ 14.14

AGENDA ITEM 10.2

City of Rancho Cordova
Lighting District No. 2012-1
Fiscal Year 2019-20 Assessment Roll

ATTACHMENT 2

983

APN	District Classification	Street Light Charge	Safety Light Charge	Total Assessment
077-0370-049-0000	NONRES	\$ 12.09	\$ 2.56	\$ 14.64
077-0370-050-0000	NONRES	\$ 35.77	\$ 2.56	\$ 38.32
077-0370-051-0000	NONRES	\$ 37.79	\$ 2.56	\$ 40.34
077-0370-052-0000	NONRES	\$ 11.34	\$ 2.56	\$ 13.90
077-0370-053-0000	NONRES	\$ 12.09	\$ 2.56	\$ 14.64
077-0370-054-0000	NONRES	\$ 12.60	\$ 2.56	\$ 15.16
077-0370-055-0000	NONRES	\$ 11.34	\$ 2.56	\$ 13.90
077-0370-056-0000	NONRES	\$ 10.33	\$ 2.56	\$ 12.88
077-0370-057-0000	NONRES	\$ 13.35	\$ 2.56	\$ 15.90
077-0370-058-0000	NONRES	\$ 7.56	\$ 2.56	\$ 10.12
077-0370-059-0000	NONRES	\$ 23.43	\$ 2.56	\$ 25.98
077-0370-060-0000	NONRES	\$ 31.49	\$ 2.56	\$ 34.04
077-0370-061-0000	NONRES	\$ 27.71	\$ 2.56	\$ 30.26
077-0370-062-0000	NONRES	\$ 7.56	\$ 2.56	\$ 10.12
077-0370-063-0000	NONRES	\$ 13.35	\$ 2.56	\$ 15.90
077-0370-064-0000	NONRES	\$ 12.34	\$ 2.56	\$ 14.90
077-0370-065-0000	NONRES	\$ 11.34	\$ 2.56	\$ 13.90
077-0370-066-0000	NONRES	\$ 12.60	\$ 2.56	\$ 15.16
077-0370-067-0000	NONRES	\$ 12.09	\$ 2.56	\$ 14.64
077-0370-068-0000	NONRES	\$ 11.34	\$ 2.56	\$ 13.90
077-0370-069-0000	NONRES	\$ 37.79	\$ 2.56	\$ 40.34
077-0370-070-0000	NONRES	\$ 39.04	\$ 2.56	\$ 41.60
077-0370-071-0000	NONRES	\$ 12.60	\$ 2.56	\$ 15.16
077-0370-072-0000	NONRES	\$ 11.84	\$ 2.56	\$ 14.40
077-0370-073-0000	NONRES	\$ 12.60	\$ 2.56	\$ 15.16
077-0370-074-0000	NONRES	\$ 11.84	\$ 2.56	\$ 14.40
077-0370-075-0000	NONRES	\$ 12.60	\$ 2.56	\$ 15.16
077-0370-076-0000	NONRES	\$ 12.60	\$ 2.56	\$ 15.16
077-0370-077-0000	NONRES	\$ 7.81	\$ 2.56	\$ 10.36
077-0370-078-0000	NONRES	\$ 39.80	\$ 2.56	\$ 42.36
077-0370-079-0000	NONRES	\$ 39.80	\$ 2.56	\$ 42.36
077-0370-080-0000	NONRES	\$ 7.81	\$ 2.56	\$ 10.36
077-0370-081-0000	NONRES	\$ 12.60	\$ 2.56	\$ 15.16
077-0370-082-0000	NONRES	\$ 12.60	\$ 2.56	\$ 15.16
077-0370-083-0000	NONRES	\$ 11.84	\$ 2.56	\$ 14.40
077-0370-084-0000	NONRES	\$ 12.60	\$ 2.56	\$ 15.16
077-0370-085-0000	NONRES	\$ 11.84	\$ 2.56	\$ 14.40
077-0370-086-0000	NONRES	\$ 12.60	\$ 2.56	\$ 15.16
077-0370-087-0000	NONRES	\$ 37.79	\$ 2.56	\$ 40.34
077-0370-088-0000	NONRES	\$ 35.52	\$ 2.56	\$ 38.08
077-0370-089-0000	NONRES	\$ 11.84	\$ 2.56	\$ 14.40
077-0370-090-0000	NONRES	\$ 12.60	\$ 2.56	\$ 15.16
077-0370-091-0000	NONRES	\$ 12.60	\$ 2.56	\$ 15.16
077-0370-092-0000	NONRES	\$ 11.34	\$ 2.56	\$ 13.90

AGENDA ITEM 10.2

City of Rancho Cordova
Lighting District No. 2012-1
Fiscal Year 2019-20 Assessment Roll

ATTACHMENT 2

984

APN	District Classification	Street Light Charge	Safety Light Charge	Total Assessment
077-0370-093-0000	NONRES	\$ 11.34	\$ 2.56	\$ 13.90
077-0370-094-0000	NONRES	\$ 12.60	\$ 2.56	\$ 15.16
077-0370-095-0000	NONRES	\$ 11.34	\$ 2.56	\$ 13.90
077-0370-096-0000	NONRES	\$ 11.34	\$ 2.56	\$ 13.90
077-0370-102-0000	NONRES	\$ 37.79	\$ 2.56	\$ 40.34
077-0370-105-0000	NONRES	\$ 10.83	\$ 2.56	\$ 13.38
077-0370-106-0000	NONRES	\$ 38.79	\$ 2.56	\$ 41.34
077-0370-109-0000	NONRES	\$ 38.54	\$ 2.56	\$ 41.10
077-0380-001-0000	RESIDENTIAL	\$ 15.32	\$ 2.56	\$ 17.88
077-0380-002-0000	RESIDENTIAL	\$ 15.32	\$ 2.56	\$ 17.88
077-0380-003-0000	RESIDENTIAL	\$ 15.32	\$ 2.56	\$ 17.88
077-0380-004-0000	RESIDENTIAL	\$ 15.32	\$ 2.56	\$ 17.88
077-0380-005-0000	RESIDENTIAL	\$ 15.32	\$ 2.56	\$ 17.88
077-0380-006-0000	RESIDENTIAL	\$ 15.32	\$ 2.56	\$ 17.88
077-0380-007-0000	RESIDENTIAL	\$ 15.32	\$ 2.56	\$ 17.88
077-0380-008-0000	RESIDENTIAL	\$ 15.32	\$ 2.56	\$ 17.88
077-0380-009-0000	RESIDENTIAL	\$ 15.32	\$ 2.56	\$ 17.88
077-0380-010-0000	RESIDENTIAL	\$ 15.32	\$ 2.56	\$ 17.88
077-0380-011-0000	RESIDENTIAL	\$ 15.32	\$ 2.56	\$ 17.88
077-0380-012-0000	RESIDENTIAL	\$ 15.32	\$ 2.56	\$ 17.88
077-0380-013-0000	RESIDENTIAL	\$ 15.32	\$ 2.56	\$ 17.88
077-0380-014-0000	RESIDENTIAL	\$ 15.32	\$ 2.56	\$ 17.88
077-0380-015-0000	RESIDENTIAL	\$ 15.32	\$ 2.56	\$ 17.88
077-0380-016-0000	RESIDENTIAL	\$ 15.32	\$ 2.56	\$ 17.88
077-0380-017-0000	RESIDENTIAL	\$ 15.32	\$ 2.56	\$ 17.88
077-0380-018-0000	RESIDENTIAL	\$ 15.32	\$ 2.56	\$ 17.88
077-0380-019-0000	RESIDENTIAL	\$ 15.32	\$ 2.56	\$ 17.88
077-0380-020-0000	RESIDENTIAL	\$ 15.32	\$ 2.56	\$ 17.88
077-0380-021-0000	RESIDENTIAL	\$ 15.32	\$ 2.56	\$ 17.88
077-0380-022-0000	RESIDENTIAL	\$ 15.32	\$ 2.56	\$ 17.88
077-0380-023-0000	RESIDENTIAL	\$ 15.32	\$ 2.56	\$ 17.88
077-0380-024-0000	RESIDENTIAL	\$ 15.32	\$ 2.56	\$ 17.88
077-0380-025-0000	RESIDENTIAL	\$ 15.32	\$ 2.56	\$ 17.88
077-0380-026-0000	RESIDENTIAL	\$ 15.32	\$ 2.56	\$ 17.88
077-0380-027-0000	RESIDENTIAL	\$ 15.32	\$ 2.56	\$ 17.88
077-0380-028-0000	RESIDENTIAL	\$ 15.32	\$ 2.56	\$ 17.88
077-0380-029-0000	RESIDENTIAL	\$ 15.32	\$ 2.56	\$ 17.88
077-0380-030-0000	RESIDENTIAL	\$ 15.32	\$ 2.56	\$ 17.88
077-0380-031-0000	RESIDENTIAL	\$ 15.32	\$ 2.56	\$ 17.88
077-0380-032-0000	RESIDENTIAL	\$ 15.32	\$ 2.56	\$ 17.88
077-0380-033-0000	RESIDENTIAL	\$ 15.32	\$ 2.56	\$ 17.88
077-0380-034-0000	RESIDENTIAL	\$ 15.32	\$ 2.56	\$ 17.88
077-0380-035-0000	RESIDENTIAL	\$ 15.32	\$ 2.56	\$ 17.88
077-0380-036-0000	RESIDENTIAL	\$ 15.32	\$ 2.56	\$ 17.88

AGENDA ITEM 10.2

City of Rancho Cordova
Lighting District No. 2012-1
Fiscal Year 2019-20 Assessment Roll

ATTACHMENT 2

985

APN	District Classification	Street Light Charge	Safety Light Charge	Total Assessment
077-0380-037-0000	RESIDENTIAL	\$ 15.32	\$ 2.56	\$ 17.88
077-0380-038-0000	RESIDENTIAL	\$ 15.32	\$ 2.56	\$ 17.88
077-0380-039-0000	RESIDENTIAL	\$ 15.32	\$ 2.56	\$ 17.88
077-0380-040-0000	RESIDENTIAL	\$ 15.32	\$ 2.56	\$ 17.88
077-0380-041-0000	RESIDENTIAL	\$ 15.32	\$ 2.56	\$ 17.88
077-0380-042-0000	RESIDENTIAL	\$ 15.32	\$ 2.56	\$ 17.88
077-0380-043-0000	RESIDENTIAL	\$ 15.32	\$ 2.56	\$ 17.88
077-0380-044-0000	RESIDENTIAL	\$ 15.32	\$ 2.56	\$ 17.88
077-0380-045-0000	RESIDENTIAL	\$ 15.32	\$ 2.56	\$ 17.88
077-0380-046-0000	RESIDENTIAL	\$ 15.32	\$ 2.56	\$ 17.88
077-0380-047-0000	RESIDENTIAL	\$ 15.32	\$ 2.56	\$ 17.88
077-0380-048-0000	RESIDENTIAL	\$ 15.32	\$ 2.56	\$ 17.88
077-0380-049-0000	RESIDENTIAL	\$ 15.32	\$ 2.56	\$ 17.88
077-0380-050-0000	RESIDENTIAL	\$ 15.32	\$ 2.56	\$ 17.88
077-0380-051-0000	RESIDENTIAL	\$ 15.32	\$ 2.56	\$ 17.88
077-0380-052-0000	RESIDENTIAL	\$ 15.32	\$ 2.56	\$ 17.88
077-0380-053-0000	RESIDENTIAL	\$ 15.32	\$ 2.56	\$ 17.88
077-0380-054-0000	RESIDENTIAL	\$ 15.32	\$ 2.56	\$ 17.88
077-0380-055-0000	RESIDENTIAL	\$ 15.32	\$ 2.56	\$ 17.88
077-0380-056-0000	RESIDENTIAL	\$ 15.32	\$ 2.56	\$ 17.88
077-0380-057-0000	RESIDENTIAL	\$ 15.32	\$ 2.56	\$ 17.88
077-0380-058-0000	RESIDENTIAL	\$ 15.32	\$ 2.56	\$ 17.88
077-0380-059-0000	RESIDENTIAL	\$ 15.32	\$ 2.56	\$ 17.88
077-0380-060-0000	RESIDENTIAL	\$ 15.32	\$ 2.56	\$ 17.88
077-0390-001-0000	NONRES	\$ 103.53	\$ 2.56	\$ 106.08
077-0400-001-0000	NONRES	\$ 114.11	\$ 2.56	\$ 116.66
077-0400-002-0000	NONRES	\$ 114.11	\$ 2.56	\$ 116.66
077-0400-003-0000	NONRES	\$ 114.11	\$ 2.56	\$ 116.66
077-0400-004-0000	NONRES	\$ 114.11	\$ 2.56	\$ 116.66
077-0410-001-0000	NONRES	\$ 248.88	\$ 2.56	\$ 251.44
077-0410-002-0000	NONRES	\$ 106.30	\$ 2.56	\$ 108.86
077-0420-001-0000	SAFETY LIGHTS ONLY	\$ 0.00	\$ 2.56	\$ 2.56
077-0420-002-0000	NONRES	\$ 167.26	\$ 2.56	\$ 169.82
21,065 Parcels				\$358,938.84

MEMORANDUM



DATE: June 3, 2019

TO: Honorable Mayor and Council Members

FROM: Elizabeth Sparkman, Community Development Director, and Jeanette Cervantes, Management Technician

SUBJECT: **RESOLUTIONS APPROVING PROCEEDINGS FOR THE ANNUAL LEVY AND COLLECTION OF CHARGES FOR THE RANCHO CORDOVA TRANSIT RELATED SERVICES BENEFIT DISTRICT, ZONE NO. 1 FOR FISCAL YEAR 2019-2020**

RECOMMENDATION

Adopt a Resolution Initiating Proceedings for the Annual Levy and Collection of Charges, Preliminarily Approving the Engineer's Report and Declaring its Intention to Levy the Annual Charges for Fiscal Year 2019-2020 for the Rancho Cordova Transit Related Services Benefit District, Zone No. 1; and

Adopt a Resolution Amending and/or Confirming the Engineer's Report and establishing the Fiscal Year 2019-2020 Service Charge for the Rancho Cordova Transit Related Services Benefit District, Zone No. 1.

RESULT OF RECOMMENDED ACTION

Adoption of the Resolutions will authorize the continuance of the annual levy and collection of service charges in the Transit Related Services Benefit District, Zone No. 1 to provide for a broad range of transportation services within the District identified in the engineer's report.

BACKGROUND

The purpose of the District is to provide an ongoing financial mechanism to fund a broad range of transportation services intended to benefit property within the District.

In May 2003, the Board of Supervisors of the County of Sacramento formed Benefit Zone No. 1 of County Services Area (CSA) No. 10. to collect annual charges for extended transportation-related services within Benefit Zone No. 1 for the Villages of Zinfandel.

Following the City's incorporation, procedures to detach the district from the County were initiated. On February 15, 2008, LAFCO issued a Certificate of Completion to the City for the detachment from the CSA No. 10 formally detaching the district from the County and transferring service responsibility and funding of the CSA to the City.

The City redesignated the name of County Services Area No. 10 Benefit Zone No. 1 to “**Transit Related Services Benefit District, Zone No. 1**” (hereafter referred to as the “Transit Benefit Zone No. 1” or the “District”). Services include transit shuttle services, transportation planning, educational programs at Navigator Elementary School, a Guaranteed Ride Home Program, vanpools and infrastructure support.

Transit shuttle services commenced on June 15, 2009 with the implementation of a 3-year demonstration route called the “Rancho CordoVan” which was primarily funded through a grant from the federal Congestion Mitigation and Air Quality (“CMAQ”) program with supplemental funding from Transit Zone 1. The CMAQ funding and demonstration period ended on June 30, 2012. The City has been able to continue to operate the shuttle serving Zone 1 by modifying the previous CordoVan route to focus service to the benefit areas, increase the contribution from the special benefit areas, and expanding service to include Zone 2. The Rancho CordoVan service was rerouted in Stone Creek and Capital Village and in September 2012 was expanded to the Anatolia neighborhood. As part of the service upgrade, the pickup point along RT’s Gold Line was changed to the Zinfandel Station in the Zinfandel Plaza parking field. The City and RT improved the Zinfandel Plaza/RT Connection CordoVan stop with a sheltered bench and solar LED light. Based on customer feedback a five-minute adjustment was implemented to the schedule in April 2013 to better synchronize with the train. The City added a CordoVan vehicle to the service fleet in the October 2015. This resulted in the route serving Zone 1 being improved through a concept called “interlining” which takes advantage of switching vehicles among the three. The result added one loop at the end of the morning period and at the end of the evening period. In April 2016, two of the morning routes were adjusted earlier by 25 minutes to better accommodate work arrival times in the business park and the riders heading to Light Rail.

In addition, the City has initiated an effort to augment transit access by partnering with the transportation network company, Lyft. The demonstration project provides a subsidy for rides that are destined to transit stop in Rancho Cordova. This year long demonstration project, initiated in April of 2019, is funded by the Sacramento Council of Governments, and if successful could be continued using Transit Related Services funding.

State law requires that the City Council hold a public hearing prior to approval and levy of the proposed charges. An Engineer’s Report showing the proposed rates has been prepared, placed on file with the City Clerk, a copy of which is attached as Exhibit A to the second resolution.

Through adoption of the Resolution, Attachment 1, the City is initiating proceedings for the annual levy and collection of charges for certain miscellaneous extended services and preliminarily approves such written report, and declares its intention to levy the annual charges for Fiscal Year 2019-2020. The City Clerk has given notice and set today as the time and place to conduct a public hearing on the matter.

The Engineer’s Report prepared by Francisco & Associates, Inc. includes a description of the District boundaries, a description and cost estimates of the services to be provided, the method and apportionment of charges, a District budget, a description of the property to be benefited, and the amount of the charge to each individual property. The proposed Fiscal Year 2019-2020 charge for each land use category is shown in Table 1.

Table 1 - Transit Zone No. 1

Land Use Category	Parcels Levied	Residential Units/Acres	Equivalent Dwelling Units	Proposed Rate	Per Unit/Acre	Fiscal Year 2019/2020 Charge*
Low Density Cluster Residential	359	359 units	359.00	\$73.86	per unit	\$26,515.74
Low Density Residential	1,298	1,298 units	1,298.00	\$73.86	per unit	\$95,870.28
Business Park	4	12.183 acres	268.51	\$1,627.87	per acre	\$19,832.38
Total	1,661					\$142,218.40
*Totals may not foot due to rounding						

In order to proceed with the levy of charges, it is appropriate for the Council to conduct the public hearing and adopt the Resolution, Attachment 1, which initiates the proceedings for the District, preliminarily approves the Engineer's Report, and declares its intention to levy and collect service charges for Fiscal Year 2019-2020 and adopt the Resolution, Attachment 2, which amends and/or confirms the Engineer's Report and authorizes the levy and collection of service charges for Fiscal Year 2019-2020.

FISCAL IMPACT

There is no fiscal impact to the City's General Fund.

ATTACHMENTS

1. Resolution - Initiating Proceedings for the Annual Levy and Collection of Charges, Preliminarily Approving the Engineer's Report
2. Resolution - Amending and/or Confirming the Engineer's Report and establishing the Fiscal Year 2019-2020 Service Charge
3. Engineer's Report

ATTACHMENT 1**CITY OF RANCHO CORDOVA****RESOLUTION NO. XX-2019**

**A RESOLUTION OF THE CITY COUNCIL OF THE CITY OF RANCHO CORDOVA,
STATE OF CALIFORNIA, INITIATING PROCEEDINGS FOR THE ANNUAL LEVY AND
COLLECTION OF CHARGES, PRELIMINARILY APPROVING THE ENGINEER'S REPORT
AND DECLARING ITS INTENTION TO LEVY THE ANNUAL CHARGES FOR FISCAL YEAR
2019-2020 FOR THE RANCHO CORDOVA TRANSIT RELATED SERVICES BENEFIT
DISTRICT, ZONE NO. 1**

WHEREAS, on May 21, 2003, the Board of Supervisors of the County of Sacramento, (the "Board"), pursuant to Title 3, Division 2, Part 2, Chapter 2.2 of the Government Code ("County Service Area Law"), through Resolution No. 2003-0549, ordered the formation of Benefit Zone No. 1 of County Service Area No. 10 ("CSA 10 Benefit Zone 1") during concurrent proceedings to form County Service Area No. 10; on July 16, 2003, the Board adopted Resolution No. 2003-0854, approving the Written Report ("the Formation Report"), ordering the collection of annual charges, commencing with Fiscal Year 2003-2004; and, on July 20, 2004, the Board adopted Ordinance No. 1522 (the "Ordinance") providing a procedure for collection of service charges for extended transportation-related services (the "Services") within CSA 10 Benefit Zone 1; and

WHEREAS, on July 1, 2003, the City of Rancho Cordova (the "City") was incorporated, resulting in all of the territory within CSA 10 Benefit Zone No. 1 to be located within the new City limits; and

WHEREAS, on February 15, 2008, pursuant to Government Code Sections 56886(m) and 56886(t), upon the recordation of the Certificate of Completion issued by the Sacramento Local Agency Formation Commission ("LAFCO") for the detachment of a portion of CSA 10 to the City, subject to the conditions within LAFCO Resolution 1342, the County's authority to continue the annual charges of CSA 10 Benefit Zone 1 was transferred to the City; and

WHEREAS, on August 4, 2008, the City redesignated the name of CSA 10 Benefit Zone 1 to the "Transit Related Services Benefit District, Zone No. 1" (hereafter referred to as the "Transit Benefit Zone No. 1" or the "District"); and

WHEREAS, pursuant to Government Code Section 25210.77a and the Ordinance, the governing jurisdiction shall cause to be prepared annually, a Written Report (hereinafter referred to as the "Engineer's Report" or "Report") containing a description of each parcel of real property receiving a service and the amount of the charge for each parcel, and the Services provided; and

WHEREAS, the City Council has retained Francisco & Associates, Inc. as the Engineer of Work, for the purpose of assisting with the annual levy of the District, and to prepare and file the Engineer's Report with the City Clerk; and

WHEREAS, the Engineer of Work has prepared and filed with the City Clerk said Report in connection with the District and the levy of charges for Fiscal Year 2019-2020 for the period July 1, 2019 to June 30, 2020, pursuant to Government Code Section 25210.77a; and

ATTACHMENT 1

WHEREAS, the Report provides a description of each parcel of real property receiving a service and the amount of the Fiscal Year 2019-2020 charge for each parcel, and the Services provided, pursuant to Government Code section 25210.77a; and

WHEREAS, the City Council has carefully examined and reviewed the Engineer's Report as presented and, the City Council may approve the Report, as filed, or it may modify the Report and approve it as modified; and

WHEREAS, the City Clerk has given proper notice that a public hearing on these matters is to be held by the City Council on Monday, June 3, 2019 at 5:30 p.m., or as soon thereafter as feasible, at City Hall, 2729 Prospect Park Drive, Rancho Cordova, California by causing the publishing of such notice once a week for two successive weeks, in a newspaper of general circulation, before the date of the hearing, and by posting such notice on the official bulletin board customarily used by the City Clerk for the posting of notices.

NOW, THEREFORE, BE IT HEREBY RESOLVED BY THE CITY COUNCIL OF THE CITY OF RANCHO CORDOVA AS FOLLOWS:

1. The above recitals are true and correct.
2. The Report as presented consists of the following:
 - a. A description of the District.
 - b. A description of the District boundaries.
 - c. The Services to be provided by the District.
 - d. The proposed Annual Budget for the fiscal year (Costs and Expenses).
 - e. The Method of Apportionment of the District that details the method of calculating each parcel's annual charge.
 - f. The Formula for Inflating the Annual Maximum Charge of the District parcels.
 - g. A description of each parcel of real property receiving a Service.
 - h. A Preliminary Charge Roll containing the proposed charge for each Assessor Parcel Number within the District for Fiscal Year 2019-2020.
3. The proposed charges as outlined in the Report are in compliance with County Service Area Law and the provisions of California Constitution Article XIID.
4. The Report is hereby approved on a preliminary basis, as presented or modified, and ordered to be filed in the Office of the City Clerk as a permanent record and to remain open to public inspection.
5. The City Clerk is hereby directed to enter on the minutes of the City Council any and all modifications to the Report determined and approved by the City Council, and all such changes and/or modifications by reference are incorporated into the Report.

ATTACHMENT 1

6. The City Council hereby declares its intention to seek the annual levy of the District charges pursuant to County Service Area Law, over and including the land within the District boundaries for Fiscal Year 2019-2020.

7. The boundaries of the District are described in the Report and include the parcels within the District as identified on the Sacramento County Assessor's Secured Roll and the Assessor's Parcel Maps.

8. The proposed charges for Fiscal Year 2019-2020 do not exceed the maximum charge approved through the property owner protest proceedings upon formation of the District.

9. The City Clerk has given proper notice, pursuant to County Service Area Law and Government Code Section 6066, of the public hearing regarding these matters.

PASSED AND ADOPTED by the City Council of the City of Rancho Cordova this 3rd day of June, 2019 by the following vote:

AYES:

NOES:

ABSENT:

ABSTAINED:

Robert J. McGarvey, Mayor

ATTEST:

Stacy Leitner, City Clerk

ATTACHMENT 2**CITY OF RANCHO CORDOVA****RESOLUTION NO. XX-2019**

**A RESOLUTION OF THE CITY COUNCIL OF THE CITY OF RANCHO CORDOVA,
STATE OF CALIFORNIA, AMENDING AND/OR CONFIRMING THE ENGINEER'S REPORT
AND ESTABLISHING THE FISCAL YEAR 2019-2020 SERVICE CHARGES FOR THE
RANCHO CORDOVA TRANSIT RELATED SERVICES BENEFIT DISTRICT, ZONE NO. 1**

WHEREAS, on May 21, 2003, the Board of Supervisors of the County of Sacramento, (the "Board"), pursuant to Title 3, Division 2, Part 2, Chapter 2.2 of the Government Code ("County Service Area Law"), through Resolution No. 2003-0549, ordered the formation of Benefit Zone No. 1 of County Service Area No. 10 ("CSA 10 Benefit Zone 1") during concurrent proceedings to form County Service Area No. 10; on July 16, 2003, the Board adopted Resolution No. 2003-0854 ordering the collection of annual charges, commencing with Fiscal Year 2003-2004; and, on July 20, 2004, the Board adopted Ordinance No. 1522 (the "Ordinance") providing a procedure for collection of service charges for extended transportation-related services (the "Services") within CSA 10 Benefit Zone 1; and

WHEREAS, on July 1, 2003, the City of Rancho Cordova (the "City") was incorporated, resulting in all of the territory within CSA 10 Benefit Zone No. 1 to be located within the new City limits; and

WHEREAS, on February 15, 2008, pursuant to Government Code Sections 56886(m) and 56886(t), upon the recordation of the Certificate of Completion issued by the Sacramento Local Agency Formation Commission ("LAFCO") for the detachment of a portion of CSA 10 to the City, subject to the conditions within LAFCO Resolution 1342, the County's authority to continue the annual charges of CSA 10 Benefit Zone 1 was transferred to the City; and

WHEREAS, on August 4, 2008, the City Council redesignated the name of CSA 10 Benefit Zone 1 as the "Transit Related Services Benefit District, Zone No. 1" (hereafter referred to as the "Transit Benefit Zone No. 1"); and

WHEREAS, pursuant to Government Code Section 25210.77a and the Ordinance, the governing jurisdiction shall cause to be prepared annually, a written report containing a description of each parcel of real property receiving a service and the amount of the charge for each parcel, and the Services provided; and

WHEREAS, Franciso and Associates, Inc., has prepared a written report for Fiscal Year 2019-2020 (the "Engineer's Report" or the "Report"), styled as an engineer's report, in connection with the District's levy of charges for the period July 1, 2019 to June 30, 2020. The Report has been filed with the City Clerk and is attached as Attachment 3; and

WHEREAS, by previous Resolution, the Report has been preliminarily approved by the City Council; and

WHEREAS, the City Council has carefully examined and reviewed the Engineer's Report as presented (or amended), and is satisfied with the items and documents as set forth therein; and

WHEREAS, the City Clerk has fixed 5:30 p.m. (or as soon thereafter as the matter may be heard) on Monday, June 3, 2019 at City Hall, 2729 Prospect Park Drive, Rancho Cordova,

ATTACHMENT 2

California, as the time, date and place for the public hearing on the Engineer's Report and the proposed charges therein; and

WHEREAS, the notice of the time, date and place for the public hearing has been published for two successive weeks in a newspaper of general circulation pursuant to Government Code section 6066; and

WHEREAS, this City and its legal counsel have reviewed Proposition 218 and found that these charges comply with applicable provisions of Article XIID of the California State Constitution; and,

WHEREAS, upon reasonable written notice by Sacramento County of any claim or challenge, the City of Rancho Cordova agrees to defend with counsel of its choice, indemnify and hold harmless Sacramento County, its Board of Supervisors, officers, officials, agents and employees (collectively "the County"), against the payment of any liabilities, losses, costs and expenses, including attorney fees and court costs, not due to the County's own active negligence or willful misconduct, which the County may incur in the exercise and performance of its powers and duties in placing these charges onto the County roll and tax bills for the City of Rancho Cordova; and

WHEREAS, the City Council has considered the propriety of the Engineer's Report, and has further considered the comments and evidence presented by all interested persons at the public hearing and has determined to act upon the matter.

NOW, THEREFORE, BE IT HEREBY RESOLVED BY THE CITY COUNCIL OF THE CITY OF RANCHO CORDOVA AS FOLLOWS:

1. Confirming the Engineer's Report

- a. Following notice duly given, the City Council has held a full and fair public hearing regarding the District, the levy and collection of the Charges, the Report prepared in connection therewith, and considered all oral and written statements, protests and communications made or filed by interested persons regarding these matters.
- b. The public hearing was duly convened by the City Council at the time, date and place indicated in the notice and all protests received by the City Clerk were presented to the City Council and City Council heard and considered all objections and protests against the Engineer's Report.
- c. The exterior boundaries of Transit Related Services Benefit District, Zone No. 1 are confirmed as those described in the Engineer's Report.
- d. The submitted Engineer's Report as presented, or amended, is hereby confirmed.

2. Fixing Fiscal Year 2019-2020 Service Charges

- a. Service Charges for the miscellaneous extended transportation-related services shall be apportioned to benefiting parcels only, and in proportion to the benefit received. Parcels defined as exempt in the Ordinance are not included in the calculation or collection of the Service Charges. The revenues obtained from the Service Charges shall be dedicated to financing the miscellaneous extended transportation-related services for Transit Benefit Zone No. 1.

ATTACHMENT 2

- b. The City Council finds and determines that the properties to be charged in Transit Benefit Zone No. 1 will be benefited by the services and activities to be funded by the Service Charges levied thereon.
- c. The City Council hereby fixes the Fiscal Year 2019-2020 Service Charges to only parcels of property within Transit Benefit Zone No. 1 as determined by the City Public Works Director or his/her designee (the "Administrator") to be "developed" as defined in the Ordinance, the Service Charges shall be applied at the maximum charge per unit or acre, as applicable, according to Table 2 of the Engineer's Report for each parcel's corresponding land use type.
- d. The Auditor of the County is hereby directed to enter on the Sacramento County Tax Roll opposite each lot or parcel of land, the Service Charge shown in the Engineer's Report subject to minor modifications as approved by the Administrator.

3. Francisco & Associates, Inc. is hereby designated to file the levy with the County Auditor/Controller on behalf of the City. The City Clerk is directed to deliver a certified copy of this adopted Resolution to Francisco & Associates, Inc. within two weeks of adoption via either e-mail to joef@franciscoandassociates.com or US Mail to: Francisco & Associates, Inc, 231 Market Place, Suite 543, San Ramon, CA 94583 Attn: Joe Francisco.

4. That the above recitals are all true and correct. The City Clerk shall certify to the passage and adoption of this Resolution, and the minutes of this meeting shall so reflect the presentation of and final confirmation of the Report as approved or amended.

PASSED AND ADOPTED by the City Council of the City of Rancho Cordova on the 3rd day of June, 2019 by the following vote:

AYES:

NOES:

ABSENT:

ABSTAINED:

Robert J. McGarvey, Mayor

ATTEST:

Stacy Leitner, City Clerk



City of Rancho Cordova Transit Related Services Benefit District, Zone No. 1



Fiscal Year 2019-20
Engineer's Report

June 3, 2019

Prepared by:

Francisco & Associates, Inc.

231 Market Place, Suite 543

San Ramon, CA 94583

(925) 867-3400



AGENDA ITEM 10.3

Table of Contents

	<u>Page No.</u>
Certificate.....	ii
Section I - Introduction	1
Section II – Engineer’s Report.....	4
Part A. Plans and Specifications	5
Part B. Estimate of Cost	7
Part C. Transit Zone No. 1 Boundaries.....	14
Part D. Method of Apportionment.....	16
Part E. Charge Roll.....	22

*CITY OF RANCHO CORDOVA**TRANSIT RELATED SERVICES BENEFIT DISTRICT ZONE No. 1 FY 2019-20*

CERTIFICATE

ENGINEER'S REPORT
CITY OF RANCHO CORDOVA
TRANSIT RELATED SERVICES BENEFIT DISTRICT, ZONE NO. 1
FISCAL YEAR 2019-20

The undersigned, acting on behalf of Francisco & Associates, Inc. respectfully submits the enclosed Engineer's Report pursuant to the provisions of Article XIID, Section 4 of the California Constitution, and provisions of the County Service Area law of California Government Code (§25210 et seq.). The undersigned certifies that he is a Professional Engineer, registered in the State of California.

Dated: 4/15/2019

By: 
Joseph A. Francisco, P.E.
RCE # 40688

SECTION I

INTRODUCTION

In May of 2003, the Board of Supervisors of the County of Sacramento, State of California (hereafter referred to as the “County”), pursuant to the provisions of the County Service Area law of California Government Code (§25210 et seq.) (hereafter referred to as “County Service Area Law”), and in compliance with the substantive and procedural requirements of the California State Constitution Article XIIIID (hereafter referred to as the “Constitution”) formed a County Service Area designated as: County Service Area No. 10 (hereafter referred to as “the CSA” or “CSA 10”), to provide miscellaneous extended transportation services for trip reduction in the following areas: *Villages of Zinfandel, Sunridge Specific Plan, and Mather Field*. On May 21, 2003, the County formed a benefit zone within a portion of the CSA to be known as: *Benefit Zone No. 1*, to impose an annual charge, commencing Fiscal Year 2003-04, upon all the parcels of land within the subdivision known as: *The Villages of Zinfandel*.

An Engineer’s Report, dated February 27, 2003, (hereafter referred to as the “CSA Formation Report”) was prepared in connection with the formation proceedings of the CSA and the concurrent proceedings to form and levy annual charges in Benefit Zone No. 1. Reference is hereby made to the CSA Formation Report concerning the formation of CSA 10 Benefit Zone No. 1, including its structure (organization), proposed services, initial rates, escalation formula, and method of apportionment, as well as the projections of development activity and costs associated with the extended services, all of which have been presented in the CSA Formation Report, and approved by the County of Sacramento. (For reference purposes, the CSA Formation Report was incorporated into the District’s Fiscal Year 2008-09 Engineer’s Report, which was approved through City Council Resolution 81-2008.)

Upon the Incorporation of the City of Rancho Cordova on July 1, 2003, a portion of the territory within CSA No. 10, including all parcels within Benefit Zone Nos. 1 and 2, were then located within the new City limits. Pursuant to County Service Area Law and after meeting all requirements to detach these portions of the CSA from County control and transfer control to the City of Rancho Cordova (hereafter referred to as the “City”), LAFCO issued a Certificate of Completion to the City for the Detachment from County Service Area No. 10, subject to the conditions within LAFCO Resolution 1342. The detaching territory was comprised of the areas known as Benefit Zone No. 1, Benefit Zone No. 2 and a portion of Mather Field.

Upon the recordation of the Certificate of Completion on February 15, 2008, the detachment of those portions of CSA No. 10 lying within the City limits was approved, resulting in the transfer of service responsibility and funding of the CSA to the City, pursuant to Government Code section 56886(m) and 56886(t).

In connection with the above-described detachment proceedings and the resulting transfer and reorganization of CSA 10 Benefit Zone No. 1, the City approved the District's Fiscal Year 2008-09 Engineer's Report to continue the annual levy of charges previously authorized for CSA No. 10 and to re-designate the name of CSA 10 Benefit Zone No. 1 as the:

Transit Related Services Benefit District, Zone No. 1

(hereafter referred to as the "Transit Zone No. 1" or the "District"). It is the City's intention to hold a public hearing and consider an annual resolution to levy annual charges for Fiscal Year 2019-20 in order to provide certain miscellaneous extended transportation services within the District.

Purpose of Transit Zone No. 1

The purpose of Transit Zone No. 1 is to enable the extension of a broad range of miscellaneous transportation services to developing areas within the District boundaries. These extended services are funded by an assessment validated pursuant to the California Constitution Article XIIIID, Section 4. The formation of the former CSA 10 Benefit Zone No. 1, fulfilled certain conditions of development required by the Zinfandel Special Planning Area and related planning documents.

Annual charges through Transit Zone No. 1 for residential and nonresidential development will fund transit shuttle services and/or other supplemental transportation services as determined appropriate by the City Council.

Adoption Proceedings of CSA No. 10, Benefit Zone No. 1

Pursuant to California Constitution Article XIIIID, Section 4, the County conducted a mailed ballot election for the territory known as CSA 10 Benefit Zone No. 1. Each ballot, which was weighted by the amount of the charge for each parcel, was mailed to each owner of record.

The results of the returned ballots determined that a majority protest of the charge and inflator formula did not exist. The County then approved the CSA Zone 1 Formation Report, imposed the maximum allowable charge in Benefit Zone No. 1 for Fiscal Year 2003-04, authorized annual increases in the charge for all subsequent fiscal years up to the amount allowed by the inflator formula and ordered the charge to be placed onto the property tax roll.

Authority for the City to Continue the Charges of CSA 10 Benefit Zone No. 1

According to Government Code section 56886, "Any change of organization or reorganization may provide for, or be made subject to one or more of, the following terms and conditions: (m) the designation of a city, county, or district, as the successor to any local agency that is extinguished as a result of any change of organization or reorganization, for the purpose of succeeding to all of the rights, duties, and obligations of the extinguished local agency with respect to enforcement, performance or other contracts and obligations of the extinguished local agency; and (t) the extension or continuation of any previously authorized charge, fee, assessment, or tax by the local agency or a successor local agency in the affected territory."

Pursuant to the foregoing, the City is duly authorized to continue to levy the charges previously authorized for detached Zones within CSA 10, utilizing the procedures prescribed for Counties under County Service Area Law to fix and collect charges for particular extended services. For the remainder of this report, any references to County Service Area Law and the City's authorized capacity to apply the same, the term "City" shall be used in the place of "County".

The word "parcel," for the purposes of this report, refers to an individual property assigned its own number by the Sacramento County Assessor's Office. The Sacramento County Auditor/Controller uses these numbers to identify properties to be charged on the tax roll for district charges, including the charges described in this report.

Compliance with Current Legislation

On November 5, 1996, California voters approved Proposition 218. This Constitutional amendment is one of a series of initiatives altering the revenue-raising discretion of California local agencies. The provisions of the Proposition are set forth in the California Constitution Articles XIIC and XIID.

As relevant to the District, California Constitution Article XIII D, Sections 1 through 5, provide for additional substantive and procedural requirements, as outlined below.

In Proposition 218, "Assessments" are defined as:

"... any levy or charge upon real property by an agency for a special benefit conferred upon the real property. 'Assessment' includes, but is not limited to, 'special assessment,' 'benefit assessment,' 'maintenance assessment' and 'special assessment tax.'" Article XIII D Section 2b.

Although the District's annual service charges are generally collected on the property tax rolls, the District's service charges are not "taxes." Service charges are distinct from the regular one percent (1%) property tax and property tax debt overrides in that assessment rates are not levied on an ad valorem basis. The service charges contained in this report are considered assessments under Proposition 218.

Proposition 218 requires that beginning July 1, 1997, all new and existing assessments (with some exceptions) conform to new substantive and procedural requirements. However, certain assessments are exempted from the conformity requirement until they are increased. Generally, these exemptions include:

- Assessments used exclusively to fund sidewalks, streets, sewers, water, flood control, drainage systems, or vector control.
- Assessments used exclusively for bond repayments, the cessation of which would violate the Contract Impairment Clause of the U.S. Constitution.
- Assessments previously approved by a majority of voters.
- Assessments approved by the persons owning all the property at the time the assessment was initially imposed.

Transit Zone No. 1 was formed after the passage of Proposition 218. As such, Transit Zone No. 1 was formed in accordance with the substantive and procedural requirements and the property owners were balloted for the annual service charges and this successful balloting included an annual Consumer Price Index inflator.

SECTION II

CITY OF RANCHO CORDOVA

TRANSIT RELATED SERVICES BENEFIT DISTRICT, ZONE No. 1

FISCAL YEAR 2019-20

ENGINEER'S REPORT

Pursuant to the County Service Area Law, I, Joseph A. Francisco, the duly appointed Engineer of Work, Assessment Engineer for the City of Rancho Cordova Transit Related Services Benefit District, Zone No. 1 (the "District") submit the following Report, consisting of Section I (Introduction), and this Section II, which consists of five (5) parts as follows:

Part A – PLANS AND SPECIFICATIONS

This part describes the improvements maintained by the District. The District includes those lots and parcels of land within the District that are associated and benefit from the transit related services and associated improvements.

Part B – ESTIMATE OF COST

This part contains an estimate of the annual costs to operate, maintain, and service the District's transit related services and associated improvements. The estimate included herein, is also on file at the City of Rancho Cordova.

Part C – TRANSIT ZONE NO. 1 BOUNDARIES

This part incorporates a diagram of the District showing the exterior boundaries of the District, and the lines and dimensions of each lot or parcel of land within the District. Reference is hereby made to the County Assessor's maps for a detailed description of the lines and dimensions of each lot and parcel of land within the District. This diagram has been prepared by the Engineer of Work and is on file at the City of Rancho Cordova.

Part D – METHOD OF APPORTIONMENT

This part includes a discussion of benefits the improvements and services provide to properties within the District and the method of apportionment used to calculate each property's proportional special benefit and annual assessment.

Part E –CHARGE ROLL

This part contains a listing of the proposed levy amount for each parcel within the District. The proposed amount for each parcel is based on the parcel's proportional special benefit as outlined in the method of apportionment. The Charge Roll is filed in the Office of the City Clerk of the City of Rancho Cordova and is incorporated in this report.

Part A

PLANS AND SPECIFICATIONS

This part of the report describes the properties included in the boundaries of the District and the proposed extended services to be provided by Transit Zone No. 1 to properties within the boundaries of the District.

Transit Zone No. 1 Boundaries

The boundaries of Transit Zone No. 1 and the former CSA 10 Benefit Zone No. 1 are congruent. Transit Zone No. 1 is an irregular shape that covers the Villages of Zinfandel. The Villages of Zinfandel is generally located:

- ♦ South of International Boulevard;
- ♦ North of Mather Boulevard;
- ♦ East of Femoyer Street; and
- ♦ West of the Folsom South Canal.

Reference is made to the diagram shown in Part C of the report.

General Description of Services

Transit Zone No. 1 provides the funding mechanism (annual charges) for transit shuttles and other supplemental transportation services as described in the CSA Formation Report. Transit Zone No. 1 will provide transportation services to both residential and non-residential development within the Zinfandel Special Planning Area. The formation of CSA 10 Benefit Zone No. 1 fulfilled certain conditions of development included in County Ordinance No SCZ 2000-018 for the Zinfandel Special Planning Area and related planning documents, as well as the related Transportation System Management Plan and AQ-15 Plan, for funding shuttle services and provisions of supplemental transportation services.

The charges for residential and non-residential development will fund these specified transportation services as determined appropriate on an annual basis by the City Council. The City Council, in its sole discretion, may discontinue the portion of the service charge used for shuttle service once the City Council determines that Sacramento Regional Transit has provided appropriate service. Alternately, the City Council may maintain such service charge and increase other supplemental transportation services. Supplemental transportation services may include, but are not limited to, the following:

- ♦ Transit Shuttle – shuttle for residents and/or employees between residential areas, employment centers, shopping and service centers and light rail stations and/or other public transit options;
- ♦ Guaranteed Ride Home – free taxi rides and rental cars for ride sharers in case of an emergency;

- ♦ Transit Subsidies – financial assistance to encourage residents and employees to use transit or other alternative transportation measures;
- ♦ Transportation Planning for Employers and/or Resident Groups – plans which guide employers and resident groups on the implementation of trip reduction programs, such as ride share matching or other similar programs;
- ♦ Education Programs – various programs such as education of transit options, home office set up, and alternative commute opportunities;
- ♦ Infrastructure Support – additional bike racks and lockers, transportation alternatives and ride share informational boards/kiosks, and transit facilities;
- ♦ Transportation Coordinator, Training and Support – instruction in mobility (transportation alternatives) for residential groups and work site coordinators;
- ♦ Bicycle and Alternative Fuel Vehicle Incentives – incentives for purchasing new bicycles or alternative fuel vehicles.

Part B
ESTIMATE OF COSTS

The Maximum Rate per Equivalent Dwelling Unit (“EDU”) shown herein is based on the cost of providing for the District improvements and does not include any other assessments or charges imposed on the properties. The cost estimate within this report identifies the cost to maintain the improvements within Transit Zone No. 1.

The District maintains two separate reserves, one is utilized for working capital purposes (the “Operating Reserve”) and the other for longer-term projects (the “Capital Outlay/Contingency Reserve”). The Operating Reserve provides cash for the ongoing operations and maintenance of the District, as well as providing funding for unanticipated expenditures. The size of the Operating Reserve shall not exceed the estimated costs of maintenance and services from the first day of the fiscal year (July 1) to the date that the City expects to receive the first apportionment of collections from the County. The City has determined that all cost estimates as presented in this report shall be considered as costs to maintain and service the District, or incidental expenses thereof. In addition, Government Code Section 25210.6 allows the City to levy and collect charges to fund capital outlays in the current year or to levy and collect charges to accumulate funds for capital outlay purposes, and Government Code Section 25210.7 allows the City to levy and collect charges for any appropriation for contingencies to be used for expenses for maintenance and operation of any services within the Transit Zone. The Capital Outlay/Contingency Reserve is used to fund capital outlay and any contingency purposes that may be necessary to properly provide services to properties within District.

The Cost Estimate for the District prepared by the City for Fiscal Year 2019-20 follows on the next page, along with details about additional funding requirements and a brief description of each line item included in the cost estimate.

City of Rancho Cordova Transit Related Services Benefit District, Zone No. 1 Fiscal Year 2019-20 Cost Estimate Summary	
	Budget
DIRECT COSTS	
Shuttle Services Operations & Planning	\$ 122,200
Transportation Planning and Coordination	\$ 6,000
Outreach and Educational Programs	\$ 4,000
Guaranteed Ride Home	\$ 1,000
Infrastructure Support	\$ 10,000
Transit Subsidies, Incentives and Staff Costs	\$ 15,000
Total Direct Costs	\$ 158,200
ADMINISTRATION COSTS	
District Administration	\$ 14,000
Transit Shuttle Administration	\$ 20,000
County Collection Fees	\$ 1,000
Total Administration Costs	\$ 35,000
Total Direct and Administration Costs	\$ 193,200
MISCELLANEOUS COSTS AND COLLECTIONS/(CREDITS) APPLIED TO LEVY	
Replenishment to/(Use of) Operating Reserve	\$ (50,982)
Contribution to/(Use of) Capital Outlay/Contingency Reserve	\$ -
Miscellaneous Costs and Collections/(Credits) Applied to Levy	\$ (50,982)
Balance to Levy	\$ 142,218
ZONE 1 STATISTICS & ASSESSMENT RATES	
Parcels to be Levied	1,661
Developed Equivalent Dwelling Units (EDU's)	1,926
Rate per EDU to Fully-Fund Zone	\$ 73.86
Maximum Rate per EDU	\$ 73.86
Estimated Maximum Revenue¹	\$ 142,218
Variance above/(below) Maximum Revenue	\$ -
FUND BALANCE INFORMATION	
Operating Reserve Fund Balance	
Beginning Operating Reserve Fund Balance 7-1-2019 (est.)	\$ 225,325
add: Collect from FY 2019-20 Levy	\$ -
less: Use for FY 2019-20 Expenses	\$ (50,982)
Transfer from/(to) Capital Outlay/Contingency Reserve	\$ -
Ending Operating Reserve Fund Balance 6-30-2020 (est.)	\$ 174,343
Capital Outlay/Contingency Reserve Fund Balance	
Beginning Capital Outlay/Contingency Reserve Fund Balance 7-1-2019 (est.)	\$ 142,091
add: Collect from FY 2019-20 Levy	\$ -
less: Use for FY 2019-20 Projects	\$ -
Transfer from/(to) Operating Reserve	\$ -
Ending Capital Outlay/Contingency Reserve Fund Balance 6-30-2020 (est.)	\$ 142,091

(1) The annual levy may differ slightly from the maximum revenue shown due to rounding, because of rounding limitations imposed by the County of Sacramento.

Additional Funding Requirements

The City of Rancho Cordova and Sacramento Regional Transit conducted a joint planning effort in 2008 to identify the operational characteristics of a pilot neighborhood shuttle service. The planning effort resulted in the implementation of a demonstration route (called the “Rancho CordoVan”) on June 15, 2009. A primary benefit of and for the demonstration shuttle service is mitigating the difficult pedestrian access over the Zinfandel/Highway 50 Interchange and providing better connectivity with Regional Transit’s light rail system. The Rancho CordoVan demonstration shuttle was limited to the area between the Cordova Town Center Light Rail station and the businesses and residents just south of Highway 50, along Zinfandel Boulevard.

The primary funding source for the planning effort and the pilot shuttle service was a grant from the federal Congestion Mitigation and Air Quality (“CMAQ”) program with supplemental funding from Transit Zone 1. The CMAQ funding and demonstration period ended on June 30, 2012.

The City has continued to operate the shuttle serving the District by modifying the previous CordoVan route to focus service to the benefit areas, increase the contribution from the special benefit areas, and expanding service to include Zone 2. The Rancho CordoVan service was rerouted in Stone Creek and Capital Village in September 2012 and was expanded to the Anatolia neighborhood. As part of the service upgrade, the pickup point along RT’s Gold Line was changed to the Zinfandel Station in the Zinfandel parking field. The City and RT improved the Zinfandel Plaza/RT Connection CordoVan stop with a sheltered bench and solar LED light. Based on customer feedback, a five-minute adjustment was implemented to the schedule in April 2013 to better synchronize with the train. The City added a CordoVan vehicle to the service fleet in October 2015. This resulted in the route serving Zone 1 being improved through a concept called “interlining”, which takes advantage of switching vehicles. The result added one loop at the end of the morning period and at the end of the evening period. In April 2016, two of the morning routes were adjusted earlier by 25 minutes to better accommodate work arrival times in the business park and the riders heading to light rail.

In addition, The City has initiated an effort to augment transit access by partnering with the transportation network company, Lyft. The demonstration project provides a subsidy for rides that are destined to transit stops in Rancho Cordova. This year long demonstration project, initiated in April of 2019, is funded by the Sacramento Council of Governments, and if successful could be continued using Transit Related Services funding.

The Fiscal Year 2019-20 cost estimate for Transit Zone No. 1 include:

- ♦ Shuttle Services Operations & Planning – \$122,200 towards the operations and maintenance of the CordoVan shuttle service
- ♦ Transportation Planning and Coordination – \$6,000 is allocated for the 50 Corridor TMA to provide outreach and coordination services to continue ridesharing, van pool, and shuttle programs.
- ♦ Outreach and Educational Programs – \$4,000 is allocated to continue safe routes to school education at Navigator Elementary School on alternative mode transportation and encourage students and parents to walk or bicycle to school.

- ♦ Guaranteed Ride Home – \$1,000 is allocated for free taxi rides and rental cars for ride sharers or shuttle riders in the case of an emergency.
- ♦ Infrastructure Support – transit facilities (bus stop signs, shelters, etc.). An allocation of at least \$10,000 is needed for new infrastructure and on-going maintenance of bus stops, shelters, and signs.
- ♦ Transit Subsidies and Incentives – \$15,000 of financial assistance in the form of subsidies is provided to encourage residents and employees to use transit or other alternative transportation measures, including ride sharing, vanpool, and transit shuttle services.

Descriptions of Cost Estimate Items

A description of the terms associated with the services funded through Transit Zone No. 1 in the preceding Cost Estimate table are listed below:

Direct Costs (Services and Operating Costs)

Shuttle Services Operations & Planning - Includes costs to provide transit shuttle services for residents and/or employees between residential areas, employment centers, shopping and service centers and light rail stations, as well as other public transit options.

Transportation Planning and Coordination - Includes the cost of transportation plans for employers and/or resident groups, which can guide employers and resident groups on the implementation of trip reduction programs, such as ride share matching or other similar programs, as well as instruction in mobility (transportation alternatives) for residential groups and work site coordinators. If zero, this line item may not be shown in the cost estimate.

Outreach and Educational Programs - Includes the cost of various programs, such as education of elementary students at Navigator Elementary School on the alternative modes of transportation available and encourages students and parents to walk or bicycle to school. If zero, this line item may not be shown in the cost estimate.

Guaranteed Ride Home - Includes the cost to provide free taxi rides and rental cars for ride sharers in case of an emergency.

Infrastructure Support - Includes the cost of facilities, such as additional bike racks and lockers, transportation alternatives and ride share informational boards and kiosks, and transit facilities.

Transit Subsidies, Incentives, and Staff Costs - includes the cost for financial assistance in the form of subsidies to encourage residents and employees to use transit or other alternative transportation measures, including ride sharing, vanpool, and transit shuttle services.

Administration Costs

District Administration - Includes the estimated cost to coordinate District services including responding to property owner inquiries relating to the service charges and services and contracting with professionals to provide administration, legal, and engineering services to the District that are required on an annual basis. This also includes the costs for the City to account for the funds, the calculation of the service charges, preparation of the annual report, and placing the service charges on the property tax bills.

Transit Shuttle Administration - Includes all or a portion of the administrative costs associated with overseeing the operation of the Transit Shuttle, developing an annual service cost estimate and coordination of the annual approval of the charges.

County Collection Fees - Includes the cost that the County charges to place the service charges onto the Sacramento County Secured Tax Roll.

Miscellaneous Costs and Collections/(Credits) Applied to Levy

Replenishment/(Use) of Operating Reserve - A “replenishment” increases the levy in order to replenish the Operating Reserve. On the other hand, a “use” of the Operating Reserve decreases the levy by drawing funds from the Operating Reserve for current year expenditures. If zero, this line item may not be shown in the cost estimate.

Contribution for/ (Use of) Capital Outlay/Contingency Reserve - A “contribution” increases the levy in order to generate funding for capital outlay contingency purposes. On the other hand, a “use of” of this reserve provides current year funding for capital outlays or contingency purposes from available funds within the Capital Outlay / Contingency Reserve. If zero, this line item may not be shown in the cost estimate. Further information regarding the function of the Capital Outlay / Contingency Reserve is provided under “Reserve Balance Information” below.

Balance to Levy - This is the total amount to be levied and collected through charges for the current fiscal year. The Balance to Levy represents the sum of the Total District Direct and Administration Costs together with any applicable adjustments associated with Miscellaneous Costs and Collections/(Credits) as described above.

Zone 1 Statistics and Assessment Rates

Parcels to be Levied - The total number of parcels that are expected to be charged for the current fiscal year.

Developed Equivalent Dwelling Units (EDU's) – The total number of developed Equivalent Dwelling Units (EDU's) that are expected to be charged for the current fiscal year.

Maximum Rate per EDU – The maximum rate to be charged to each EDU for the current fiscal year.

Estimated Maximum Revenue – The total amount that can be charged against all parcels within the Transit Zone for the current fiscal year based upon the expected number of EDU's to be charged.

Operating Reserve Fund Balance

Beginning Operating Reserve Fund Balance 7-1-2019 (est.) - The anticipated beginning balance of cash and receivables net of any unpaid prior year obligations. These beginning balances are expected to be used to fund expenditures from July 1, 2019 to December 31, 2019, as the Operating Reserve is used to compensate for the approximate six-month delay between the start of the Transit Zone's fiscal year and the receipt of the collections from the County. All Capital Outlay / Contingency Reserve balances, if any, are excluded from the Operating Reserve balances and shall be shown separately.

Collect from FY 2019-20 Levy - This amount is added to the levy in order to replenish the Operating Reserve. Due to the six-month delay from the Transit Zone's receipt of charge collections, the Operating Reserve balance should be sufficiently funded to provide for expenditures from the period of July 1, 2019 (the beginning of the fiscal year) through December 31, 2019. If zero, this line item may not be shown in the cost estimate.

Use for FY 2019-20 Expenses - The amount of the Operating Reserve to be used to fund Fiscal Year 2019-20 expenses. Portions of the Operating Reserve may be slated for current year expenditures in order to reduce the Ending Operating Reserve Balance to an amount no greater than the expected Transit Zone costs for the period of July 1, 2019 (the beginning of the fiscal year) through December 31, 2019. If zero, this line item may not be shown in the cost estimate.

Transfer from/(to) the Capital Outlay/Contingency Reserve - The amount of Operating Reserve monies to be transferred to or from the Capital Outlay/Contingency Reserve. Periodically, funds held in a Capital Outlay / Contingency Reserve may be needed to respond to changing operational needs or conditions within the Transit Zone. If zero, this line item may not be shown in the cost estimate.

Ending Operating Reserve Fund Balance 6-30-2020 (est.) - This amount represents the anticipated Operating Reserve balance/(deficit) as of June 30, 2020. This balance should be sufficiently funded to provide for the first six- months of budgeted expenses in order to meet ongoing obligations until the first collections are received from the County. All Capital Outlay / Contingency Reserve balances, if any, are excluded from the Operating Reserve balances and shall be shown separately in the Report.

Capital Outlay/Contingency Reserve Fund Balance

Beginning Capital Outlay / Contingency Reserve Fund Balance 7-1-2019 (est.) - The projected balance of funds in the Capital Outlay/Contingency Reserve as of July 1, 2019. Community Service Area Law allows the levy and accumulation of funds in excess of the Transit Zone's operating reserve to fund capital outlays within the current year or to accumulate funds for these purposes. In addition, these funds may be used for any appropriation for contingencies to fund the services or other expenses of the Transit Zone.

Collect from FY 2019-20 Levy - This amount is added to the levy to accumulate funding for future year Capital Outlay / Contingency purposes. If zero, this line item may not be shown in the cost estimate.

Use for FY 2019-20 Capital Outlay/Contingency Purposes - The amount of Capital Outlay/Contingency Reserve monies expected to be transferred out of the Capital Outlay/Contingency Reserve to be used in the current year. If zero, this line item may not be shown in the cost estimate.

Transfer from/(to) the Operating Reserve - The amount of Capital Outlay/Contingency Reserve monies to be transferred to or from the Operating Reserve. Periodically, funds held in a Capital Outlay/Contingency Reserve may be needed to respond to changing operational needs or conditions within the Transit Zone. If zero, this line item may not be shown in the cost estimate.

Ending Capital Outlay/Contingency Reserve Fund Balance 6-30-2020 (est.) - The projected balance of funds in the Capital Outlay/Contingency Reserve as of June 30, 2020. These funds shall be used for future year Capital Outlay/Contingency purposes.

Part C

TRANSIT ZONE NO. 1 BOUNDARIES

The parcels to be charged consist of all lots, parcels and subdivisions of land located within the boundaries of the map designated as “Boundary Map of Transit Related Services Benefit District, Zone No. 1.” The lines and dimensions of each parcel within the District are those lines and dimensions shown on the maps of the Sacramento County Assessor for the year in which this Report was prepared and are incorporated herein and made part of this report.

A reduced copy of the Boundary Map is attached on the following page.

City of Rancho Cordova
Transit Related Services Benefit District, Zone No. 1
Assessment District Diagram

ATTACHMENT 3



Part D
METHOD OF APPORTIONMENT

County Service Area Law (Government Code Section 25210 et seq), together with Local Agency Formation law (Government Code Sections 56886(m) and 56886(t)), permit a county, or a successor city, in the case of a detached CSA, to levy or collect a tax or charge in any CSA, or zone within a CSA, to fund any one or more of the services mentioned in Part A. A county or successor city may also levy and collect taxes or charges for capital outlay purposes within the respective CSA or detached CSA, for the accumulation of a reserve fund for capital outlay purposes, and for any appropriation for contingencies to be used for expenses for maintenance and operation of any services.

The method of apportionment utilized commonly accepted engineering practices that have been established pursuant to the County Service Area Law and the Constitution.

The remainder of this part describes the methodology, estimated annual revenue, and annual escalation formula for the charge to be levied in Transit Zone No. 1.

Benefit Analysis

The methodology established through CSA 10 Benefit Zone No. 1 and authorized for Transit Zone No. 1 is summarized below.

The Transit Zone No. 1 charges are levied to fund property-related services. These charges comply with County Service Area Law and Article XIIIID Section 4 of the California Constitution, as the charges are to fund property-related services.

The initial rates of CSA 10 Benefit Zone No. 1 were based on the estimated costs to fund supplemental transportation services in Fiscal Year 2003-04 for the Villages of Zinfandel Special Planning Area at build out. The costs of the District are apportioned by a formula or method which fairly distributes the net amount to be assessed among the assessable parcels in proportion to the special benefits received by each such parcel from the services provided by the District and a parcel's assessment may not exceed the reasonable cost of the proportional special benefit conferred on that parcel. Article XIIIID requires that only special benefits are assessable, and that the City shall separate the general benefit from special benefit. A special benefit is a particular and distinct benefit over and above general benefits conferred on the public at large, including real property within the district. The general enhancement of property value does not constitute a special benefit. Each parcel within the District receives special benefits from the services provided due to the distinct nature and proximity of these services.

Specific Benefit

The method of apportionment is based on the premise that each charged parcel receives special benefit from the District services funded by the annual service charges as these services are to be provided to individuals using, visiting or occupying the parcels within the District.

The annual service charges outlined in this report are based on the estimated costs to provide necessary services, improvements, operation and administration required to ensure the satisfactory condition of each improvement and quality of the services provided.

The special benefits associated with the District services, include but are not limited to:

- ♦ Transit Shuttle – shuttle for District residents and/or employees of District businesses;
- ♦ Guaranteed Ride Home – free taxi rides and rental cars for ride sharers, in case of an emergency, for those residing and/or employed within the District;
- ♦ Transit Subsidies – financial assistance to encourage residents and employees working within the District to use transit or other alternative transportation measures;
- ♦ Transportation Planning for employers and/or resident groups working or residing within the District;
- ♦ Education Programs – various programs such as education of transit options, home office set up, and alternative commute opportunities for employers and/or resident groups working or residing within the District;
- ♦ Infrastructure Support – additional bike racks and lockers, transportation alternatives and ride share informational boards/kiosks, and transit facilities within the District;
- ♦ Transportation Coordinator, Training and Support – instruction in mobility (transportation alternatives) for residential groups and employers located in the District;
- ♦ Bicycle and Alternative Fuel Vehicle Incentives – incentives for District residents and/or employees of businesses within the District to purchase new bicycles or alternative fuel vehicles;
- ♦ A reduction of close-proximity car and diesel truck emissions, at ground level, onto District properties.

The preceding special benefits contribute to a special enhancement and desirability of each of the assessed parcels within the District.

General Benefit

In addition to the special benefits received by the parcels within the District, there are incidental general benefits conferred by the District services and improvements. These incidental general benefits conferred by the District improvements include:

- ♦ A general reduction in vehicle traffic in portions of the City.
- ♦ A possible general reduction in the traffic accidents in portions of the City.

Apportionment Methodology

In order to calculate and identify the proportional special benefit received by each parcel and their proportionate share of the service related costs, it is necessary to consider not only the services to be provided, but the relationship each parcel has to those services as compared to other parcels in the District. The benefit formula used to determine the assessment obligation is therefore based upon both the services that benefit the parcels within the District as well as the proposed land use of each property as compared to other parcels that benefit from those specific services.

Equivalent Dwelling Unit Factors

The unit of demand used for the charge is an equivalent dwelling unit (“EDU”). One EDU is the amount of demand for services associated with one (1) low-density residential unit in a single year. The demand for all other land use types reflects a comparison of the demand for service relative to one EDU for a low-density residential unit.

Demand is assumed to be generated by developed residential and non-residential land uses. No demand is associated with undeveloped land and no charge is levied on this land use. Table 1 provides the number of EDUs assigned to each land use type for calculating the maximum charge.

Table 1: Transit Zone No. 1 - EDU's by Land Use	
Land Use	EDU Factor ⁽¹⁾
Developed Acreage	
Residential (per dwelling unit)	
LowDensity	1
Medium Density	0.8
High Density	0.6
Nonresidential (per acre)	
LowDensity	25.64
Medium Density	22.04
High Density	9.2
Undeveloped Acreage	
All Land Uses	-

⁽¹⁾ EDU Factors as approved for Sacramento County CSA 10, Benefit Zone No. 1, FY 2003-04.

These EDU Factors were determined based upon average daily vehicle trips (“ADT”) per land use type. ADT was used to determine the charge by land use type because vehicle trips are a reasonable measure of demand for the supplemental transportation services immediately available to property owners paying the charge. Demand for services was measured by using average vehicle trip generation rates that vary by type of land use.

Each parcel's charge was calculated by multiplying the cost per EDU by the amount of EDU's assigned to each property according their land use type. This methodology fairly distributes the total cost for services among all parcels based on each parcel's proportional demand for the services immediately available to that parcel. In this manner, each parcel's charge does not exceed the reasonable cost of services to that parcel.

Land Use Definitions

Definition of the land use definitions are as follows:

Developed Parcels -	All single-family detached residential parcels for which a final map has been recorded, and all other parcels for which a building permit has been issued, on or prior to June 30 of the fiscal year preceding the year in which the charge is levied.
Undeveloped Parcels -	All parcels that are not Developed Parcels or Exempt Parcels.
Low Density -	This category includes densities of up to five (5.0) dwelling units per residential acre. Permitted uses in the LD Area as shown in Section 512-215 of the Zoning Code include those uses allowed in the RD-5, RD-4, and RD-3 Land Use Zones.
Low Density Cluster -	This category includes densities of more than five (5.1 and greater) dwelling units per acre and up to 15.0 units per acre. Permitted uses in the Low-Density Cluster area are as shown in Section 512-215, which includes those uses allowed in the RD-7, RD-10, and RD-15 Land Use Zones.
Medium Density -	This category includes densities of more than 15.0 (15.1 and greater) and no more than 20.0 dwelling units per acre. Permitted uses in the Medium Density area are as shown in Section 512-215 of the Zoning Code and include those uses allowed in the RD-15 and RD-20 Land Use Zones.
High Density -	The category includes densities of more than 20.0 (20.1 and greater) units per net residential acre. The uses permitted in a high-density area are as shown and include those uses allowed in the RD-25, RD-30, and RD-40 Land Use Zones.
Retail Commercial -	Permitted uses within the retail commercial areas are as shown in Section 512-215 of the Zoning Code, and are those uses permitted in the Shopping Center, Business and Professional Office Zone, and Residential (RD-10, RD-15, and RD-20) or any other retail category. This land use designation further includes all other uses that would generate a high number of average daily trips.

Business Park -

Permitted uses within the Business Park areas as shown in Section 512-215 of the Zoning Code and are those permitted in Business and Professional Office (BP), as listed in Zoning Code Section 225, and Industrial – Office Park (MP) Zone, as listed in Zoning Code Section 230 or any other business park-related land use category.

This land use designation further includes all other uses that would generate a medium number of average daily trips.

Light Industrial -

Permitted uses within the Light Industrial areas as shown in Section 512-215 of the Zoning Code and are those uses permitted in the Light Industrial (M-1) Land Use Zone and the Industrial – Office Park (MP) Zone, as listed in Zoning Code Section 230 or any other industrial-related land use category.

This land use designation further includes all other uses that would generate a low number of average daily trips.

Exempt -

Public parcels including parks, schools, utility parcels, and designated open space parcels are exempt from the service charge because no services funded by Transit Zone No. 1 are provided to these parcels.

Formula for Inflating the Annual Maximum Charge

The formula for inflating the annual maximum charge established through CSA 10 Benefit Zone No. 1, and to be used for Transit Zone No. 1, is summarized as follows.

The property owner balloting that established the maximum charges to CSA 10 Benefit Zone No. 1 included an annual inflator formula. The purpose of establishing an inflator formula was to provide for a reasonable inflationary adjustment to the annual maximum charges without requiring periodic noticing and balloting procedures that would add administrative costs to Transit Zone No. 1. The law implementing Article XIID (Senate Bill 919) of the Constitution, clarifies that an increase in a maximum charge to implement a voter-approved inflator formula is not an increase subject to additional property owner consideration.

This inflator formula allows for annual increases to the maximum allowable charges by the increase in the Consumer Price Index published for the Sacramento Region by the U.S. Department of Labor (CPI), or six percent (6%), whichever is less. The CPI increase to be used in the inflator formula will be the change in the CPI index from the January two years before the adjustment of the charge to the January in the year preceding adjustment of the charge; beginning in the second fiscal year (Fiscal Year 2004-05), and each fiscal year thereafter, the maximum allowable charge will be recalculated, and a new maximum charge established.

The City may choose to impose less than the maximum allowable charge in any year if service costs warrant the reduction. If the City, or previously the County, has imposed an amount less than the maximum charge, the City may also choose to increase the charge in any year to fully fund services up to the level of the maximum allowable charge for that fiscal year. In this way, the maximum allowable charge is adjusted annually and is calculated independent of the Transit Zone's annual cost estimate.

The U.S. Department of Labor's Bureau of Labor Statistics no longer provides CPI factors for January for the San Francisco-Oakland-San Jose area. The CPI factors are now published bi-monthly on even months only (February, April, June, etc.). Since the February CPI factors include, in part, the data that would have been used to determine the January CPI factors, the City has determined that Transit Zone No. 1 shall now use the CPI data for the month of February.

The percentage increase from the February 2018 CPI to the February 2019 CPI was 3.52603%.

Table 2 provides the Fiscal Year 2019-20 maximum charge per EDU together with the maximum charge by land use.

Table 2: Transit Zone No. 1 - Maximum Charge by Land Use			
Land Use	EDU Factor ⁽¹⁾	Charge Per EDU ⁽²⁾	Maximum Annual Charge Per Unit/Acre
Developed Acreage			
Residential (per dwelling unit)			
Low Density	1	\$73.86	\$73.86
Medium Density	0.8	\$73.86	\$59.09
High Density	0.6	\$73.86	\$44.32
Nonresidential (per acre)			
Retail Commercial	25.64	\$73.86	\$1,893.77
Business Park	22.04	\$73.86	\$1,627.87
Light Industrial	9.2	\$73.86	\$679.51
Undeveloped Acreage			
All Land Uses	0	\$73.86	0

⁽¹⁾ EDU Factors as approved for Sacramento County CSA 10, Benefit Zone No. 1, FY 2003-04

⁽²⁾ The FY 2019-20 maximum charge per EDU is calculated by increasing the FY 2018-19 maximum charge per EDU of \$71.34 by 3.52603%, the percentage increase in the CPI from February 2018 to February 2019. Rates and percentages in the Report have been rounded for presentation purposes.

Part E
CHARGE ROLL

Parcel identification for each lot or parcel within the District is based on the diagram presented herein and is based on available parcel maps and property data from the County Assessor's Office at the time the Engineer's Report was prepared. A listing of the proposed lots and parcels to be charged within this District along with the amounts is provided herein.

If any parcel submitted for collection is identified by the County Auditor/Controller to be an invalid parcel number for the fiscal year, a corrected parcel number and/or new parcel numbers will be identified and resubmitted to the County Auditor/Controller. The amount to be levied and collected for the resubmitted parcel or parcels shall be based on the method of apportionment and rate described in this report as approved by the City Council. Therefore, if a single parcel is subdivided to multiple parcels, the amount applied to each of the new parcels shall be recalculated and applied according to the approved method of apportionment and rate rather than a proportionate share of the original amount.

The following is a list of the parcels and proposed amounts for each of the parcels within the District as determined by the rates and method of apportionment described herein:

City of Rancho Cordova
Transit Related Services Benefit District, Zone No. 1 **ATTACHMENT 3**
Fiscal Year 2019-20 Assessment Roll

1021

APN	Development Status	Land Use	EDU	Assessment
072-1960-001-0000	Developed Parcel	Low Density Residential	1.0000	\$ 73.86
072-1960-002-0000	Developed Parcel	Low Density Residential	1.0000	\$ 73.86
072-1960-003-0000	Developed Parcel	Low Density Residential	1.0000	\$ 73.86
072-1960-004-0000	Developed Parcel	Low Density Residential	1.0000	\$ 73.86
072-1960-005-0000	Developed Parcel	Low Density Residential	1.0000	\$ 73.86
072-1960-006-0000	Developed Parcel	Low Density Residential	1.0000	\$ 73.86
072-1960-007-0000	Developed Parcel	Low Density Residential	1.0000	\$ 73.86
072-1960-008-0000	Developed Parcel	Low Density Residential	1.0000	\$ 73.86
072-1960-009-0000	Developed Parcel	Low Density Residential	1.0000	\$ 73.86
072-1960-010-0000	Developed Parcel	Low Density Residential	1.0000	\$ 73.86
072-1960-011-0000	Developed Parcel	Low Density Residential	1.0000	\$ 73.86
072-1960-012-0000	Developed Parcel	Low Density Residential	1.0000	\$ 73.86
072-1960-013-0000	Developed Parcel	Low Density Residential	1.0000	\$ 73.86
072-1960-014-0000	Developed Parcel	Low Density Residential	1.0000	\$ 73.86
072-1960-015-0000	Developed Parcel	Low Density Residential	1.0000	\$ 73.86
072-1960-016-0000	Developed Parcel	Low Density Residential	1.0000	\$ 73.86
072-1960-017-0000	Developed Parcel	Low Density Residential	1.0000	\$ 73.86
072-1960-018-0000	Developed Parcel	Low Density Residential	1.0000	\$ 73.86
072-1960-019-0000	Developed Parcel	Low Density Residential	1.0000	\$ 73.86
072-1960-020-0000	Developed Parcel	Low Density Residential	1.0000	\$ 73.86
072-1960-021-0000	Developed Parcel	Low Density Residential	1.0000	\$ 73.86
072-1960-022-0000	Developed Parcel	Low Density Residential	1.0000	\$ 73.86
072-1960-023-0000	Developed Parcel	Low Density Residential	1.0000	\$ 73.86
072-1960-024-0000	Developed Parcel	Low Density Residential	1.0000	\$ 73.86
072-1960-025-0000	Developed Parcel	Low Density Residential	1.0000	\$ 73.86
072-1960-026-0000	Developed Parcel	Low Density Residential	1.0000	\$ 73.86
072-1960-027-0000	Developed Parcel	Low Density Residential	1.0000	\$ 73.86
072-1960-028-0000	Developed Parcel	Low Density Residential	1.0000	\$ 73.86
072-1960-029-0000	Developed Parcel	Low Density Residential	1.0000	\$ 73.86
072-1960-030-0000	Developed Parcel	Low Density Residential	1.0000	\$ 73.86
072-1960-031-0000	Developed Parcel	Low Density Residential	1.0000	\$ 73.86
072-1960-032-0000	Developed Parcel	Low Density Residential	1.0000	\$ 73.86
072-1960-033-0000	Developed Parcel	Low Density Residential	1.0000	\$ 73.86
072-1960-034-0000	Developed Parcel	Low Density Residential	1.0000	\$ 73.86
072-1960-035-0000	Developed Parcel	Low Density Residential	1.0000	\$ 73.86
072-1960-036-0000	Developed Parcel	Low Density Residential	1.0000	\$ 73.86
072-1960-037-0000	Developed Parcel	Low Density Residential	1.0000	\$ 73.86
072-1960-038-0000	Developed Parcel	Low Density Residential	1.0000	\$ 73.86
072-1960-039-0000	Developed Parcel	Low Density Residential	1.0000	\$ 73.86
072-1960-040-0000	Developed Parcel	Low Density Residential	1.0000	\$ 73.86
072-1960-041-0000	Developed Parcel	Low Density Residential	1.0000	\$ 73.86
072-1960-042-0000	Developed Parcel	Low Density Residential	1.0000	\$ 73.86
072-1960-043-0000	Developed Parcel	Low Density Residential	1.0000	\$ 73.86
072-1960-044-0000	Developed Parcel	Low Density Residential	1.0000	\$ 73.86
072-1960-045-0000	Developed Parcel	Low Density Residential	1.0000	\$ 73.8

AGENDA ITEM 10.3

City of Rancho Cordova
Transit Related Services Benefit District, Zone No. 1 **ATTACHMENT 3**
Fiscal Year 2019-20 Assessment Roll

1022

APN	Development Status	Land Use	EDU	Assessment
072-1960-046-0000	Developed Parcel	Low Density Residential	1.0000	\$ 73.86
072-1960-047-0000	Developed Parcel	Low Density Residential	1.0000	\$ 73.86
072-1960-048-0000	Developed Parcel	Low Density Residential	1.0000	\$ 73.86
072-1970-001-0000	Developed Parcel	Low Density Residential	1.0000	\$ 73.86
072-1970-002-0000	Developed Parcel	Low Density Residential	1.0000	\$ 73.86
072-1970-003-0000	Developed Parcel	Low Density Residential	1.0000	\$ 73.86
072-1970-004-0000	Developed Parcel	Low Density Residential	1.0000	\$ 73.86
072-1970-005-0000	Developed Parcel	Low Density Residential	1.0000	\$ 73.86
072-1970-006-0000	Developed Parcel	Low Density Residential	1.0000	\$ 73.86
072-1970-007-0000	Developed Parcel	Low Density Residential	1.0000	\$ 73.86
072-1970-008-0000	Developed Parcel	Low Density Residential	1.0000	\$ 73.86
072-1970-009-0000	Developed Parcel	Low Density Residential	1.0000	\$ 73.86
072-1970-010-0000	Developed Parcel	Low Density Residential	1.0000	\$ 73.86
072-1970-011-0000	Developed Parcel	Low Density Residential	1.0000	\$ 73.86
072-1970-012-0000	Developed Parcel	Low Density Residential	1.0000	\$ 73.86
072-1970-013-0000	Developed Parcel	Low Density Residential	1.0000	\$ 73.86
072-1970-014-0000	Developed Parcel	Low Density Residential	1.0000	\$ 73.86
072-1970-015-0000	Developed Parcel	Low Density Residential	1.0000	\$ 73.86
072-1970-016-0000	Developed Parcel	Low Density Residential	1.0000	\$ 73.86
072-1970-017-0000	Developed Parcel	Low Density Residential	1.0000	\$ 73.86
072-1970-018-0000	Developed Parcel	Low Density Residential	1.0000	\$ 73.86
072-1970-019-0000	Developed Parcel	Low Density Residential	1.0000	\$ 73.86
072-1970-020-0000	Developed Parcel	Low Density Residential	1.0000	\$ 73.86
072-1970-021-0000	Developed Parcel	Low Density Residential	1.0000	\$ 73.86
072-1970-022-0000	Developed Parcel	Low Density Residential	1.0000	\$ 73.86
072-1970-023-0000	Developed Parcel	Low Density Residential	1.0000	\$ 73.86
072-1970-024-0000	Developed Parcel	Low Density Residential	1.0000	\$ 73.86
072-1970-025-0000	Developed Parcel	Low Density Residential	1.0000	\$ 73.86
072-1970-026-0000	Developed Parcel	Low Density Residential	1.0000	\$ 73.86
072-1970-027-0000	Developed Parcel	Low Density Residential	1.0000	\$ 73.86
072-1970-028-0000	Developed Parcel	Low Density Residential	1.0000	\$ 73.86
072-1970-029-0000	Developed Parcel	Low Density Residential	1.0000	\$ 73.86
072-1970-030-0000	Developed Parcel	Low Density Residential	1.0000	\$ 73.86
072-1970-031-0000	Developed Parcel	Low Density Residential	1.0000	\$ 73.86
072-1970-032-0000	Developed Parcel	Low Density Residential	1.0000	\$ 73.86
072-1970-033-0000	Developed Parcel	Low Density Residential	1.0000	\$ 73.86
072-1970-034-0000	Developed Parcel	Low Density Residential	1.0000	\$ 73.86
072-1970-035-0000	Developed Parcel	Low Density Residential	1.0000	\$ 73.86
072-1970-036-0000	Developed Parcel	Low Density Residential	1.0000	\$ 73.86
072-1970-037-0000	Developed Parcel	Low Density Residential	1.0000	\$ 73.86
072-1970-038-0000	Developed Parcel	Low Density Residential	1.0000	\$ 73.86
072-1970-039-0000	Developed Parcel	Low Density Residential	1.0000	\$ 73.86
072-1970-040-0000	Developed Parcel	Low Density Residential	1.0000	\$ 73.86
072-1970-041-0000	Developed Parcel	Low Density Residential	1.0000	\$ 73.86
072-1970-042-0000	Developed Parcel	Low Density Residential	1.0000	\$ 73.8

AGENDA ITEM 10.3

City of Rancho Cordova
Transit Related Services Benefit District, Zone No. 1 **ATTACHMENT 3**
Fiscal Year 2019-20 Assessment Roll

1023

APN	Development Status	Land Use	EDU	Assessment
072-1970-043-0000	Developed Parcel	Low Density Residential	1.0000	\$ 73.86
072-1970-044-0000	Developed Parcel	Low Density Residential	1.0000	\$ 73.86
072-1970-045-0000	Developed Parcel	Low Density Residential	1.0000	\$ 73.86
072-1970-046-0000	Developed Parcel	Low Density Residential	1.0000	\$ 73.86
072-2020-001-0000	Developed Parcel	Low Density Residential	1.0000	\$ 73.86
072-2020-002-0000	Developed Parcel	Low Density Residential	1.0000	\$ 73.86
072-2020-003-0000	Developed Parcel	Low Density Residential	1.0000	\$ 73.86
072-2020-004-0000	Developed Parcel	Low Density Residential	1.0000	\$ 73.86
072-2020-005-0000	Developed Parcel	Low Density Residential	1.0000	\$ 73.86
072-2020-006-0000	Developed Parcel	Low Density Residential	1.0000	\$ 73.86
072-2020-007-0000	Developed Parcel	Low Density Residential	1.0000	\$ 73.86
072-2020-008-0000	Developed Parcel	Low Density Residential	1.0000	\$ 73.86
072-2020-009-0000	Developed Parcel	Low Density Residential	1.0000	\$ 73.86
072-2020-010-0000	Developed Parcel	Low Density Residential	1.0000	\$ 73.86
072-2020-011-0000	Developed Parcel	Low Density Residential	1.0000	\$ 73.86
072-2020-012-0000	Developed Parcel	Low Density Residential	1.0000	\$ 73.86
072-2020-013-0000	Developed Parcel	Low Density Residential	1.0000	\$ 73.86
072-2020-014-0000	Developed Parcel	Low Density Residential	1.0000	\$ 73.86
072-2020-015-0000	Developed Parcel	Low Density Residential	1.0000	\$ 73.86
072-2020-016-0000	Developed Parcel	Low Density Residential	1.0000	\$ 73.86
072-2020-017-0000	Developed Parcel	Low Density Residential	1.0000	\$ 73.86
072-2020-018-0000	Developed Parcel	Low Density Residential	1.0000	\$ 73.86
072-2020-019-0000	Developed Parcel	Low Density Residential	1.0000	\$ 73.86
072-2020-020-0000	Developed Parcel	Low Density Residential	1.0000	\$ 73.86
072-2020-021-0000	Developed Parcel	Low Density Residential	1.0000	\$ 73.86
072-2020-022-0000	Developed Parcel	Low Density Residential	1.0000	\$ 73.86
072-2020-023-0000	Developed Parcel	Low Density Residential	1.0000	\$ 73.86
072-2020-024-0000	Developed Parcel	Low Density Residential	1.0000	\$ 73.86
072-2020-025-0000	Developed Parcel	Low Density Residential	1.0000	\$ 73.86
072-2020-026-0000	Developed Parcel	Low Density Residential	1.0000	\$ 73.86
072-2020-027-0000	Developed Parcel	Low Density Residential	1.0000	\$ 73.86
072-2020-028-0000	Developed Parcel	Low Density Residential	1.0000	\$ 73.86
072-2020-029-0000	Developed Parcel	Low Density Residential	1.0000	\$ 73.86
072-2020-030-0000	Developed Parcel	Low Density Residential	1.0000	\$ 73.86
072-2020-031-0000	Developed Parcel	Low Density Residential	1.0000	\$ 73.86
072-2020-032-0000	Developed Parcel	Low Density Residential	1.0000	\$ 73.86
072-2020-033-0000	Developed Parcel	Low Density Residential	1.0000	\$ 73.86
072-2020-034-0000	Developed Parcel	Low Density Residential	1.0000	\$ 73.86
072-2020-035-0000	Developed Parcel	Low Density Residential	1.0000	\$ 73.86
072-2020-036-0000	Developed Parcel	Low Density Residential	1.0000	\$ 73.86
072-2020-037-0000	Developed Parcel	Low Density Residential	1.0000	\$ 73.86
072-2020-038-0000	Developed Parcel	Low Density Residential	1.0000	\$ 73.86
072-2020-039-0000	Developed Parcel	Low Density Residential	1.0000	\$ 73.86
072-2020-040-0000	Developed Parcel	Low Density Residential	1.0000	\$ 73.86
072-2020-041-0000	Developed Parcel	Low Density Residential	1.0000	\$ 73.8

AGENDA ITEM 10.3

City of Rancho Cordova
Transit Related Services Benefit District, Zone No. 1 **ATTACHMENT 3**
Fiscal Year 2019-20 Assessment Roll

1024

APN	Development Status	Land Use	EDU	Assessment
072-2020-042-0000	Developed Parcel	Low Density Residential	1.0000	\$ 73.86
072-2020-043-0000	Developed Parcel	Low Density Residential	1.0000	\$ 73.86
072-2020-044-0000	Developed Parcel	Low Density Residential	1.0000	\$ 73.86
072-2020-045-0000	Developed Parcel	Low Density Residential	1.0000	\$ 73.86
072-2020-046-0000	Developed Parcel	Low Density Residential	1.0000	\$ 73.86
072-2020-047-0000	Developed Parcel	Low Density Residential	1.0000	\$ 73.86
072-2020-048-0000	Developed Parcel	Low Density Residential	1.0000	\$ 73.86
072-2020-049-0000	Developed Parcel	Low Density Residential	1.0000	\$ 73.86
072-2020-050-0000	Developed Parcel	Low Density Residential	1.0000	\$ 73.86
072-2020-051-0000	Developed Parcel	Low Density Residential	1.0000	\$ 73.86
072-2020-052-0000	Developed Parcel	Low Density Residential	1.0000	\$ 73.86
072-2020-053-0000	Developed Parcel	Low Density Residential	1.0000	\$ 73.86
072-2020-054-0000	Developed Parcel	Low Density Residential	1.0000	\$ 73.86
072-2020-055-0000	Developed Parcel	Low Density Residential	1.0000	\$ 73.86
072-2020-056-0000	Developed Parcel	Low Density Residential	1.0000	\$ 73.86
072-2020-057-0000	Developed Parcel	Low Density Residential	1.0000	\$ 73.86
072-2020-058-0000	Developed Parcel	Low Density Residential	1.0000	\$ 73.86
072-2020-059-0000	Developed Parcel	Low Density Residential	1.0000	\$ 73.86
072-2020-060-0000	Developed Parcel	Low Density Residential	1.0000	\$ 73.86
072-2020-061-0000	Developed Parcel	Low Density Residential	1.0000	\$ 73.86
072-2020-062-0000	Developed Parcel	Low Density Residential	1.0000	\$ 73.86
072-2020-063-0000	Developed Parcel	Low Density Residential	1.0000	\$ 73.86
072-2070-001-0000	Developed Parcel	Low Density Residential	1.0000	\$ 73.86
072-2070-002-0000	Developed Parcel	Low Density Residential	1.0000	\$ 73.86
072-2070-003-0000	Developed Parcel	Low Density Residential	1.0000	\$ 73.86
072-2070-004-0000	Developed Parcel	Low Density Residential	1.0000	\$ 73.86
072-2070-005-0000	Developed Parcel	Low Density Residential	1.0000	\$ 73.86
072-2070-006-0000	Developed Parcel	Low Density Residential	1.0000	\$ 73.86
072-2070-007-0000	Developed Parcel	Low Density Residential	1.0000	\$ 73.86
072-2070-008-0000	Developed Parcel	Low Density Residential	1.0000	\$ 73.86
072-2070-009-0000	Developed Parcel	Low Density Residential	1.0000	\$ 73.86
072-2070-010-0000	Developed Parcel	Low Density Residential	1.0000	\$ 73.86
072-2070-011-0000	Developed Parcel	Low Density Residential	1.0000	\$ 73.86
072-2070-012-0000	Developed Parcel	Low Density Residential	1.0000	\$ 73.86
072-2070-013-0000	Developed Parcel	Low Density Residential	1.0000	\$ 73.86
072-2070-014-0000	Developed Parcel	Low Density Residential	1.0000	\$ 73.86
072-2070-015-0000	Developed Parcel	Low Density Residential	1.0000	\$ 73.86
072-2070-016-0000	Developed Parcel	Low Density Residential	1.0000	\$ 73.86
072-2070-017-0000	Developed Parcel	Low Density Residential	1.0000	\$ 73.86
072-2070-018-0000	Developed Parcel	Low Density Residential	1.0000	\$ 73.86
072-2070-019-0000	Developed Parcel	Low Density Residential	1.0000	\$ 73.86
072-2070-020-0000	Developed Parcel	Low Density Residential	1.0000	\$ 73.86
072-2070-021-0000	Developed Parcel	Low Density Residential	1.0000	\$ 73.86
072-2070-022-0000	Developed Parcel	Low Density Residential	1.0000	\$ 73.86
072-2070-023-0000	Developed Parcel	Low Density Residential	1.0000	\$ 73.8

AGENDA ITEM 10.3

City of Rancho Cordova
Transit Related Services Benefit District, Zone No. 1 **ATTACHMENT 3**
Fiscal Year 2019-20 Assessment Roll

1025

APN	Development Status	Land Use	EDU	Assessment
072-2070-024-0000	Developed Parcel	Low Density Residential	1.0000	\$ 73.86
072-2070-025-0000	Developed Parcel	Low Density Residential	1.0000	\$ 73.86
072-2070-026-0000	Developed Parcel	Low Density Residential	1.0000	\$ 73.86
072-2070-027-0000	Developed Parcel	Low Density Residential	1.0000	\$ 73.86
072-2070-028-0000	Developed Parcel	Low Density Residential	1.0000	\$ 73.86
072-2070-029-0000	Developed Parcel	Low Density Residential	1.0000	\$ 73.86
072-2070-030-0000	Developed Parcel	Low Density Residential	1.0000	\$ 73.86
072-2070-031-0000	Developed Parcel	Low Density Residential	1.0000	\$ 73.86
072-2070-032-0000	Developed Parcel	Low Density Residential	1.0000	\$ 73.86
072-2070-033-0000	Developed Parcel	Low Density Residential	1.0000	\$ 73.86
072-2070-034-0000	Developed Parcel	Low Density Residential	1.0000	\$ 73.86
072-2070-035-0000	Developed Parcel	Low Density Residential	1.0000	\$ 73.86
072-2070-036-0000	Developed Parcel	Low Density Residential	1.0000	\$ 73.86
072-2070-037-0000	Developed Parcel	Low Density Residential	1.0000	\$ 73.86
072-2070-038-0000	Developed Parcel	Low Density Residential	1.0000	\$ 73.86
072-2070-039-0000	Developed Parcel	Low Density Residential	1.0000	\$ 73.86
072-2070-040-0000	Developed Parcel	Low Density Residential	1.0000	\$ 73.86
072-2070-041-0000	Developed Parcel	Low Density Residential	1.0000	\$ 73.86
072-2070-042-0000	Developed Parcel	Low Density Residential	1.0000	\$ 73.86
072-2070-043-0000	Developed Parcel	Low Density Residential	1.0000	\$ 73.86
072-2070-044-0000	Developed Parcel	Low Density Residential	1.0000	\$ 73.86
072-2070-045-0000	Developed Parcel	Low Density Residential	1.0000	\$ 73.86
072-2070-046-0000	Developed Parcel	Low Density Residential	1.0000	\$ 73.86
072-2070-047-0000	Developed Parcel	Low Density Residential	1.0000	\$ 73.86
072-2070-048-0000	Developed Parcel	Low Density Residential	1.0000	\$ 73.86
072-2070-049-0000	Developed Parcel	Low Density Residential	1.0000	\$ 73.86
072-2070-050-0000	Developed Parcel	Low Density Residential	1.0000	\$ 73.86
072-2070-051-0000	Developed Parcel	Low Density Residential	1.0000	\$ 73.86
072-2070-052-0000	Developed Parcel	Low Density Residential	1.0000	\$ 73.86
072-2070-053-0000	Developed Parcel	Low Density Residential	1.0000	\$ 73.86
072-2070-054-0000	Developed Parcel	Low Density Residential	1.0000	\$ 73.86
072-2070-055-0000	Developed Parcel	Low Density Residential	1.0000	\$ 73.86
072-2070-056-0000	Developed Parcel	Low Density Residential	1.0000	\$ 73.86
072-2070-057-0000	Developed Parcel	Low Density Residential	1.0000	\$ 73.86
072-2070-058-0000	Developed Parcel	Low Density Residential	1.0000	\$ 73.86
072-2070-059-0000	Developed Parcel	Low Density Residential	1.0000	\$ 73.86
072-2070-060-0000	Developed Parcel	Low Density Residential	1.0000	\$ 73.86
072-2070-063-0000	Developed Parcel	Low Density Residential	1.0000	\$ 73.86
072-2070-069-0000	Developed Parcel	Low Density Residential	1.0000	\$ 73.86
072-2070-070-0000	Developed Parcel	Low Density Residential	1.0000	\$ 73.86
072-2080-001-0000	Developed Parcel	Low Density Residential	1.0000	\$ 73.86
072-2080-002-0000	Developed Parcel	Low Density Residential	1.0000	\$ 73.86
072-2080-003-0000	Developed Parcel	Low Density Residential	1.0000	\$ 73.86
072-2080-004-0000	Developed Parcel	Low Density Residential	1.0000	\$ 73.86
072-2080-005-0000	Developed Parcel	Low Density Residential	1.0000	\$ 73.8

AGENDA ITEM 10.3

City of Rancho Cordova
Transit Related Services Benefit District, Zone No. 1
Fiscal Year 2019-20 Assessment Roll

ATTACHMENT 3

1026

APN	Development Status	Land Use	EDU	Assessment
072-2080-006-0000	Developed Parcel	Low Density Residential	1.0000	\$ 73.86
072-2080-007-0000	Developed Parcel	Low Density Residential	1.0000	\$ 73.86
072-2080-008-0000	Developed Parcel	Low Density Residential	1.0000	\$ 73.86
072-2080-009-0000	Developed Parcel	Low Density Residential	1.0000	\$ 73.86
072-2080-010-0000	Developed Parcel	Low Density Residential	1.0000	\$ 73.86
072-2080-011-0000	Developed Parcel	Low Density Residential	1.0000	\$ 73.86
072-2080-012-0000	Developed Parcel	Low Density Residential	1.0000	\$ 73.86
072-2080-013-0000	Developed Parcel	Low Density Residential	1.0000	\$ 73.86
072-2080-014-0000	Developed Parcel	Low Density Residential	1.0000	\$ 73.86
072-2080-015-0000	Developed Parcel	Low Density Residential	1.0000	\$ 73.86
072-2080-016-0000	Developed Parcel	Low Density Residential	1.0000	\$ 73.86
072-2080-017-0000	Developed Parcel	Low Density Residential	1.0000	\$ 73.86
072-2080-018-0000	Developed Parcel	Low Density Residential	1.0000	\$ 73.86
072-2080-019-0000	Developed Parcel	Low Density Residential	1.0000	\$ 73.86
072-2080-020-0000	Developed Parcel	Low Density Residential	1.0000	\$ 73.86
072-2080-021-0000	Developed Parcel	Low Density Residential	1.0000	\$ 73.86
072-2080-023-0000	Developed Parcel	Low Density Residential	1.0000	\$ 73.86
072-2080-024-0000	Developed Parcel	Low Density Residential	1.0000	\$ 73.86
072-2080-025-0000	Developed Parcel	Low Density Residential	1.0000	\$ 73.86
072-2080-026-0000	Developed Parcel	Low Density Residential	1.0000	\$ 73.86
072-2080-030-0000	Developed Parcel	Low Density Residential	1.0000	\$ 73.86
072-2080-031-0000	Developed Parcel	Low Density Residential	1.0000	\$ 73.86
072-2080-032-0000	Developed Parcel	Low Density Residential	1.0000	\$ 73.86
072-2080-033-0000	Developed Parcel	Low Density Residential	1.0000	\$ 73.86
072-2080-034-0000	Developed Parcel	Low Density Residential	1.0000	\$ 73.86
072-2080-035-0000	Developed Parcel	Low Density Residential	1.0000	\$ 73.86
072-2080-036-0000	Developed Parcel	Low Density Residential	1.0000	\$ 73.86
072-2080-037-0000	Developed Parcel	Low Density Residential	1.0000	\$ 73.86
072-2080-038-0000	Developed Parcel	Low Density Residential	1.0000	\$ 73.86
072-2080-039-0000	Developed Parcel	Low Density Residential	1.0000	\$ 73.86
072-2080-040-0000	Developed Parcel	Low Density Residential	1.0000	\$ 73.86
072-2080-041-0000	Developed Parcel	Low Density Residential	1.0000	\$ 73.86
072-2080-042-0000	Developed Parcel	Low Density Residential	1.0000	\$ 73.86
072-2080-043-0000	Developed Parcel	Low Density Residential	1.0000	\$ 73.86
072-2080-044-0000	Developed Parcel	Low Density Residential	1.0000	\$ 73.86
072-2080-045-0000	Developed Parcel	Low Density Residential	1.0000	\$ 73.86
072-2090-001-0000	Developed Parcel	Low Density Residential	1.0000	\$ 73.86
072-2090-002-0000	Developed Parcel	Low Density Residential	1.0000	\$ 73.86
072-2090-003-0000	Developed Parcel	Low Density Residential	1.0000	\$ 73.86
072-2090-004-0000	Developed Parcel	Low Density Residential	1.0000	\$ 73.86
072-2090-005-0000	Developed Parcel	Low Density Residential	1.0000	\$ 73.86
072-2090-006-0000	Developed Parcel	Low Density Residential	1.0000	\$ 73.86
072-2090-007-0000	Developed Parcel	Low Density Residential	1.0000	\$ 73.86
072-2090-008-0000	Developed Parcel	Low Density Residential	1.0000	\$ 73.86
072-2090-009-0000	Developed Parcel	Low Density Residential	1.0000	\$ 73.8

AGENDA ITEM 10.3

City of Rancho Cordova
Transit Related Services Benefit District, Zone No. 1
Fiscal Year 2019-20 Assessment Roll

ATTACHMENT 3

1027

APN	Development Status	Land Use	EDU	Assessment
072-2090-010-0000	Developed Parcel	Low Density Residential	1.0000	\$ 73.86
072-2090-011-0000	Developed Parcel	Low Density Residential	1.0000	\$ 73.86
072-2090-012-0000	Developed Parcel	Low Density Residential	1.0000	\$ 73.86
072-2090-013-0000	Developed Parcel	Low Density Residential	1.0000	\$ 73.86
072-2090-014-0000	Developed Parcel	Low Density Residential	1.0000	\$ 73.86
072-2090-015-0000	Developed Parcel	Low Density Residential	1.0000	\$ 73.86
072-2090-016-0000	Developed Parcel	Low Density Residential	1.0000	\$ 73.86
072-2090-017-0000	Developed Parcel	Low Density Residential	1.0000	\$ 73.86
072-2090-018-0000	Developed Parcel	Low Density Residential	1.0000	\$ 73.86
072-2090-019-0000	Developed Parcel	Low Density Residential	1.0000	\$ 73.86
072-2090-020-0000	Developed Parcel	Low Density Residential	1.0000	\$ 73.86
072-2090-021-0000	Developed Parcel	Low Density Residential	1.0000	\$ 73.86
072-2090-022-0000	Developed Parcel	Low Density Residential	1.0000	\$ 73.86
072-2090-023-0000	Developed Parcel	Low Density Residential	1.0000	\$ 73.86
072-2090-024-0000	Developed Parcel	Low Density Residential	1.0000	\$ 73.86
072-2090-025-0000	Developed Parcel	Low Density Residential	1.0000	\$ 73.86
072-2090-026-0000	Developed Parcel	Low Density Residential	1.0000	\$ 73.86
072-2090-027-0000	Developed Parcel	Low Density Residential	1.0000	\$ 73.86
072-2090-028-0000	Developed Parcel	Low Density Residential	1.0000	\$ 73.86
072-2090-029-0000	Developed Parcel	Low Density Residential	1.0000	\$ 73.86
072-2090-030-0000	Developed Parcel	Low Density Residential	1.0000	\$ 73.86
072-2090-031-0000	Developed Parcel	Low Density Residential	1.0000	\$ 73.86
072-2090-032-0000	Developed Parcel	Low Density Residential	1.0000	\$ 73.86
072-2090-033-0000	Developed Parcel	Low Density Residential	1.0000	\$ 73.86
072-2090-034-0000	Developed Parcel	Low Density Residential	1.0000	\$ 73.86
072-2090-035-0000	Developed Parcel	Low Density Residential	1.0000	\$ 73.86
072-2090-036-0000	Developed Parcel	Low Density Residential	1.0000	\$ 73.86
072-2090-037-0000	Developed Parcel	Low Density Residential	1.0000	\$ 73.86
072-2090-038-0000	Developed Parcel	Low Density Residential	1.0000	\$ 73.86
072-2090-039-0000	Developed Parcel	Low Density Residential	1.0000	\$ 73.86
072-2090-040-0000	Developed Parcel	Low Density Residential	1.0000	\$ 73.86
072-2090-041-0000	Developed Parcel	Low Density Residential	1.0000	\$ 73.86
072-2090-042-0000	Developed Parcel	Low Density Residential	1.0000	\$ 73.86
072-2090-043-0000	Developed Parcel	Low Density Residential	1.0000	\$ 73.86
072-2090-044-0000	Developed Parcel	Low Density Residential	1.0000	\$ 73.86
072-2090-045-0000	Developed Parcel	Low Density Residential	1.0000	\$ 73.86
072-2090-046-0000	Developed Parcel	Low Density Residential	1.0000	\$ 73.86
072-2090-047-0000	Developed Parcel	Low Density Residential	1.0000	\$ 73.86
072-2090-048-0000	Developed Parcel	Low Density Residential	1.0000	\$ 73.86
072-2090-049-0000	Developed Parcel	Low Density Residential	1.0000	\$ 73.86
072-2090-050-0000	Developed Parcel	Low Density Residential	1.0000	\$ 73.86
072-2090-051-0000	Developed Parcel	Low Density Residential	1.0000	\$ 73.86
072-2090-052-0000	Developed Parcel	Low Density Residential	1.0000	\$ 73.86
072-2090-053-0000	Developed Parcel	Low Density Residential	1.0000	\$ 73.86
072-2090-054-0000	Developed Parcel	Low Density Residential	1.0000	\$ 73.8

AGENDA ITEM 10.3

City of Rancho Cordova
Transit Related Services Benefit District, Zone No. 1 **ATTACHMENT 3**
Fiscal Year 2019-20 Assessment Roll

1028

APN	Development Status	Land Use	EDU	Assessment
072-2090-055-0000	Developed Parcel	Low Density Residential	1.0000	\$ 73.86
072-2090-056-0000	Developed Parcel	Low Density Residential	1.0000	\$ 73.86
072-2090-057-0000	Developed Parcel	Low Density Residential	1.0000	\$ 73.86
072-2090-058-0000	Developed Parcel	Low Density Residential	1.0000	\$ 73.86
072-2090-059-0000	Developed Parcel	Low Density Residential	1.0000	\$ 73.86
072-2090-060-0000	Developed Parcel	Low Density Residential	1.0000	\$ 73.86
072-2090-061-0000	Developed Parcel	Low Density Residential	1.0000	\$ 73.86
072-2090-062-0000	Developed Parcel	Low Density Residential	1.0000	\$ 73.86
072-2090-063-0000	Developed Parcel	Low Density Residential	1.0000	\$ 73.86
072-2090-064-0000	Developed Parcel	Low Density Residential	1.0000	\$ 73.86
072-2090-065-0000	Developed Parcel	Low Density Residential	1.0000	\$ 73.86
072-2090-066-0000	Developed Parcel	Low Density Residential	1.0000	\$ 73.86
072-2090-067-0000	Developed Parcel	Low Density Residential	1.0000	\$ 73.86
072-2090-068-0000	Developed Parcel	Low Density Residential	1.0000	\$ 73.86
072-2090-069-0000	Developed Parcel	Low Density Residential	1.0000	\$ 73.86
072-2090-070-0000	Developed Parcel	Low Density Residential	1.0000	\$ 73.86
072-2090-071-0000	Developed Parcel	Low Density Residential	1.0000	\$ 73.86
072-2090-072-0000	Developed Parcel	Low Density Residential	1.0000	\$ 73.86
072-2090-073-0000	Developed Parcel	Low Density Residential	1.0000	\$ 73.86
072-2090-074-0000	Developed Parcel	Low Density Residential	1.0000	\$ 73.86
072-2090-075-0000	Developed Parcel	Low Density Residential	1.0000	\$ 73.86
072-2090-076-0000	Developed Parcel	Low Density Residential	1.0000	\$ 73.86
072-2090-077-0000	Developed Parcel	Low Density Residential	1.0000	\$ 73.86
072-2090-078-0000	Developed Parcel	Low Density Residential	1.0000	\$ 73.86
072-2100-001-0000	Developed Parcel	Low Density Residential	1.0000	\$ 73.86
072-2100-002-0000	Developed Parcel	Low Density Residential	1.0000	\$ 73.86
072-2100-003-0000	Developed Parcel	Low Density Residential	1.0000	\$ 73.86
072-2100-004-0000	Developed Parcel	Low Density Residential	1.0000	\$ 73.86
072-2100-005-0000	Developed Parcel	Low Density Residential	1.0000	\$ 73.86
072-2100-006-0000	Developed Parcel	Low Density Residential	1.0000	\$ 73.86
072-2100-007-0000	Developed Parcel	Low Density Residential	1.0000	\$ 73.86
072-2100-008-0000	Developed Parcel	Low Density Residential	1.0000	\$ 73.86
072-2100-009-0000	Developed Parcel	Low Density Residential	1.0000	\$ 73.86
072-2100-010-0000	Developed Parcel	Low Density Residential	1.0000	\$ 73.86
072-2100-011-0000	Developed Parcel	Low Density Residential	1.0000	\$ 73.86
072-2100-012-0000	Developed Parcel	Low Density Residential	1.0000	\$ 73.86
072-2100-013-0000	Developed Parcel	Low Density Residential	1.0000	\$ 73.86
072-2100-014-0000	Developed Parcel	Low Density Residential	1.0000	\$ 73.86
072-2100-015-0000	Developed Parcel	Low Density Residential	1.0000	\$ 73.86
072-2100-016-0000	Developed Parcel	Low Density Residential	1.0000	\$ 73.86
072-2100-017-0000	Developed Parcel	Low Density Residential	1.0000	\$ 73.86
072-2100-018-0000	Developed Parcel	Low Density Residential	1.0000	\$ 73.86
072-2100-019-0000	Developed Parcel	Low Density Residential	1.0000	\$ 73.86
072-2100-020-0000	Developed Parcel	Low Density Residential	1.0000	\$ 73.86
072-2100-021-0000	Developed Parcel	Low Density Residential	1.0000	\$ 73.86

AGENDA ITEM 10.3

City of Rancho Cordova
Transit Related Services Benefit District, Zone No. 1
Fiscal Year 2019-20 Assessment Roll

ATTACHMENT 3

1029

APN	Development Status	Land Use	EDU	Assessment
072-2100-022-0000	Developed Parcel	Low Density Residential	1.0000	\$ 73.86
072-2100-023-0000	Developed Parcel	Low Density Residential	1.0000	\$ 73.86
072-2100-024-0000	Developed Parcel	Low Density Residential	1.0000	\$ 73.86
072-2100-025-0000	Developed Parcel	Low Density Residential	1.0000	\$ 73.86
072-2100-026-0000	Developed Parcel	Low Density Residential	1.0000	\$ 73.86
072-2100-027-0000	Developed Parcel	Low Density Residential	1.0000	\$ 73.86
072-2100-028-0000	Developed Parcel	Low Density Residential	1.0000	\$ 73.86
072-2100-029-0000	Developed Parcel	Low Density Residential	1.0000	\$ 73.86
072-2100-030-0000	Developed Parcel	Low Density Residential	1.0000	\$ 73.86
072-2100-031-0000	Developed Parcel	Low Density Residential	1.0000	\$ 73.86
072-2100-032-0000	Developed Parcel	Low Density Residential	1.0000	\$ 73.86
072-2100-033-0000	Developed Parcel	Low Density Residential	1.0000	\$ 73.86
072-2100-034-0000	Developed Parcel	Low Density Residential	1.0000	\$ 73.86
072-2100-035-0000	Developed Parcel	Low Density Residential	1.0000	\$ 73.86
072-2100-036-0000	Developed Parcel	Low Density Residential	1.0000	\$ 73.86
072-2100-037-0000	Developed Parcel	Low Density Residential	1.0000	\$ 73.86
072-2100-038-0000	Developed Parcel	Low Density Residential	1.0000	\$ 73.86
072-2100-039-0000	Developed Parcel	Low Density Residential	1.0000	\$ 73.86
072-2100-040-0000	Developed Parcel	Low Density Residential	1.0000	\$ 73.86
072-2100-041-0000	Developed Parcel	Low Density Residential	1.0000	\$ 73.86
072-2100-042-0000	Developed Parcel	Low Density Residential	1.0000	\$ 73.86
072-2100-043-0000	Developed Parcel	Low Density Residential	1.0000	\$ 73.86
072-2200-001-0000	Developed Parcel	Low Density Residential	1.0000	\$ 73.86
072-2200-002-0000	Developed Parcel	Low Density Residential	1.0000	\$ 73.86
072-2200-003-0000	Developed Parcel	Low Density Residential	1.0000	\$ 73.86
072-2200-004-0000	Developed Parcel	Low Density Residential	1.0000	\$ 73.86
072-2200-005-0000	Developed Parcel	Low Density Residential	1.0000	\$ 73.86
072-2200-006-0000	Developed Parcel	Low Density Residential	1.0000	\$ 73.86
072-2200-007-0000	Developed Parcel	Low Density Residential	1.0000	\$ 73.86
072-2200-008-0000	Developed Parcel	Low Density Residential	1.0000	\$ 73.86
072-2200-009-0000	Developed Parcel	Low Density Residential	1.0000	\$ 73.86
072-2200-010-0000	Developed Parcel	Low Density Residential	1.0000	\$ 73.86
072-2200-011-0000	Developed Parcel	Low Density Residential	1.0000	\$ 73.86
072-2200-012-0000	Developed Parcel	Low Density Residential	1.0000	\$ 73.86
072-2200-013-0000	Developed Parcel	Low Density Residential	1.0000	\$ 73.86
072-2200-014-0000	Developed Parcel	Low Density Residential	1.0000	\$ 73.86
072-2200-015-0000	Developed Parcel	Low Density Residential	1.0000	\$ 73.86
072-2200-016-0000	Developed Parcel	Low Density Residential	1.0000	\$ 73.86
072-2200-017-0000	Developed Parcel	Low Density Residential	1.0000	\$ 73.86
072-2200-018-0000	Developed Parcel	Low Density Residential	1.0000	\$ 73.86
072-2200-019-0000	Developed Parcel	Low Density Residential	1.0000	\$ 73.86
072-2200-020-0000	Developed Parcel	Low Density Residential	1.0000	\$ 73.86
072-2200-021-0000	Developed Parcel	Low Density Residential	1.0000	\$ 73.86
072-2200-022-0000	Developed Parcel	Low Density Residential	1.0000	\$ 73.86
072-2200-023-0000	Developed Parcel	Low Density Residential	1.0000	\$ 73.8

AGENDA ITEM 10.3

City of Rancho Cordova
Transit Related Services Benefit District, Zone No. 1 **ATTACHMENT 3**
Fiscal Year 2019-20 Assessment Roll

1030

APN	Development Status	Land Use	EDU	Assessment
072-2200-024-0000	Developed Parcel	Low Density Residential	1.0000	\$ 73.86
072-2200-025-0000	Developed Parcel	Low Density Residential	1.0000	\$ 73.86
072-2200-026-0000	Developed Parcel	Low Density Residential	1.0000	\$ 73.86
072-2200-027-0000	Developed Parcel	Low Density Residential	1.0000	\$ 73.86
072-2200-028-0000	Developed Parcel	Low Density Residential	1.0000	\$ 73.86
072-2200-029-0000	Developed Parcel	Low Density Residential	1.0000	\$ 73.86
072-2200-030-0000	Developed Parcel	Low Density Residential	1.0000	\$ 73.86
072-2200-031-0000	Developed Parcel	Low Density Residential	1.0000	\$ 73.86
072-2200-032-0000	Developed Parcel	Low Density Residential	1.0000	\$ 73.86
072-2200-033-0000	Developed Parcel	Low Density Residential	1.0000	\$ 73.86
072-2200-034-0000	Developed Parcel	Low Density Residential	1.0000	\$ 73.86
072-2200-035-0000	Developed Parcel	Low Density Residential	1.0000	\$ 73.86
072-2200-036-0000	Developed Parcel	Low Density Residential	1.0000	\$ 73.86
072-2200-037-0000	Developed Parcel	Low Density Residential	1.0000	\$ 73.86
072-2200-038-0000	Developed Parcel	Low Density Residential	1.0000	\$ 73.86
072-2200-039-0000	Developed Parcel	Low Density Residential	1.0000	\$ 73.86
072-2200-040-0000	Developed Parcel	Low Density Residential	1.0000	\$ 73.86
072-2200-041-0000	Developed Parcel	Low Density Residential	1.0000	\$ 73.86
072-2200-042-0000	Developed Parcel	Low Density Residential	1.0000	\$ 73.86
072-2200-043-0000	Developed Parcel	Low Density Residential	1.0000	\$ 73.86
072-2200-044-0000	Developed Parcel	Low Density Residential	1.0000	\$ 73.86
072-2200-045-0000	Developed Parcel	Low Density Residential	1.0000	\$ 73.86
072-2200-046-0000	Developed Parcel	Low Density Residential	1.0000	\$ 73.86
072-2200-047-0000	Developed Parcel	Low Density Residential	1.0000	\$ 73.86
072-2200-048-0000	Developed Parcel	Low Density Residential	1.0000	\$ 73.86
072-2200-049-0000	Developed Parcel	Low Density Residential	1.0000	\$ 73.86
072-2200-050-0000	Developed Parcel	Low Density Residential	1.0000	\$ 73.86
072-2200-051-0000	Developed Parcel	Low Density Residential	1.0000	\$ 73.86
072-2200-052-0000	Developed Parcel	Low Density Residential	1.0000	\$ 73.86
072-2200-053-0000	Developed Parcel	Low Density Residential	1.0000	\$ 73.86
072-2210-001-0000	Developed Parcel	Low Density Residential	1.0000	\$ 73.86
072-2210-002-0000	Developed Parcel	Low Density Residential	1.0000	\$ 73.86
072-2210-003-0000	Developed Parcel	Low Density Residential	1.0000	\$ 73.86
072-2210-004-0000	Developed Parcel	Low Density Residential	1.0000	\$ 73.86
072-2210-005-0000	Developed Parcel	Low Density Residential	1.0000	\$ 73.86
072-2210-006-0000	Developed Parcel	Low Density Residential	1.0000	\$ 73.86
072-2210-007-0000	Developed Parcel	Low Density Residential	1.0000	\$ 73.86
072-2210-008-0000	Developed Parcel	Low Density Residential	1.0000	\$ 73.86
072-2210-009-0000	Developed Parcel	Low Density Residential	1.0000	\$ 73.86
072-2210-010-0000	Developed Parcel	Low Density Residential	1.0000	\$ 73.86
072-2210-011-0000	Developed Parcel	Low Density Residential	1.0000	\$ 73.86
072-2210-012-0000	Developed Parcel	Low Density Residential	1.0000	\$ 73.86
072-2210-013-0000	Developed Parcel	Low Density Residential	1.0000	\$ 73.86
072-2210-014-0000	Developed Parcel	Low Density Residential	1.0000	\$ 73.86
072-2210-015-0000	Developed Parcel	Low Density Residential	1.0000	\$ 73.8

AGENDA ITEM 10.3

City of Rancho Cordova
Transit Related Services Benefit District, Zone No. 1 **ATTACHMENT 3**
Fiscal Year 2019-20 Assessment Roll

1031

APN	Development Status	Land Use	EDU	Assessment
072-2210-016-0000	Developed Parcel	Low Density Residential	1.0000	\$ 73.86
072-2210-017-0000	Developed Parcel	Low Density Residential	1.0000	\$ 73.86
072-2210-018-0000	Developed Parcel	Low Density Residential	1.0000	\$ 73.86
072-2210-019-0000	Developed Parcel	Low Density Residential	1.0000	\$ 73.86
072-2210-020-0000	Developed Parcel	Low Density Residential	1.0000	\$ 73.86
072-2210-021-0000	Developed Parcel	Low Density Residential	1.0000	\$ 73.86
072-2210-022-0000	Developed Parcel	Low Density Residential	1.0000	\$ 73.86
072-2210-023-0000	Developed Parcel	Low Density Residential	1.0000	\$ 73.86
072-2210-024-0000	Developed Parcel	Low Density Residential	1.0000	\$ 73.86
072-2210-025-0000	Developed Parcel	Low Density Residential	1.0000	\$ 73.86
072-2210-026-0000	Developed Parcel	Low Density Residential	1.0000	\$ 73.86
072-2210-027-0000	Developed Parcel	Low Density Residential	1.0000	\$ 73.86
072-2210-028-0000	Developed Parcel	Low Density Residential	1.0000	\$ 73.86
072-2210-029-0000	Developed Parcel	Low Density Residential	1.0000	\$ 73.86
072-2210-030-0000	Developed Parcel	Low Density Residential	1.0000	\$ 73.86
072-2210-031-0000	Developed Parcel	Low Density Residential	1.0000	\$ 73.86
072-2210-032-0000	Developed Parcel	Low Density Residential	1.0000	\$ 73.86
072-2210-033-0000	Developed Parcel	Low Density Residential	1.0000	\$ 73.86
072-2210-034-0000	Developed Parcel	Low Density Residential	1.0000	\$ 73.86
072-2210-035-0000	Developed Parcel	Low Density Residential	1.0000	\$ 73.86
072-2210-036-0000	Developed Parcel	Low Density Residential	1.0000	\$ 73.86
072-2210-037-0000	Developed Parcel	Low Density Residential	1.0000	\$ 73.86
072-2210-038-0000	Developed Parcel	Low Density Residential	1.0000	\$ 73.86
072-2210-039-0000	Developed Parcel	Low Density Residential	1.0000	\$ 73.86
072-2210-040-0000	Developed Parcel	Low Density Residential	1.0000	\$ 73.86
072-2210-041-0000	Developed Parcel	Low Density Residential	1.0000	\$ 73.86
072-2210-042-0000	Developed Parcel	Low Density Residential	1.0000	\$ 73.86
072-2210-043-0000	Developed Parcel	Low Density Residential	1.0000	\$ 73.86
072-2210-044-0000	Developed Parcel	Low Density Residential	1.0000	\$ 73.86
072-2210-045-0000	Developed Parcel	Low Density Residential	1.0000	\$ 73.86
072-2210-046-0000	Developed Parcel	Low Density Residential	1.0000	\$ 73.86
072-2210-047-0000	Developed Parcel	Low Density Residential	1.0000	\$ 73.86
072-2210-048-0000	Developed Parcel	Low Density Residential	1.0000	\$ 73.86
072-2210-049-0000	Developed Parcel	Low Density Residential	1.0000	\$ 73.86
072-2210-050-0000	Developed Parcel	Low Density Residential	1.0000	\$ 73.86
072-2210-051-0000	Developed Parcel	Low Density Residential	1.0000	\$ 73.86
072-2210-052-0000	Developed Parcel	Low Density Residential	1.0000	\$ 73.86
072-2210-053-0000	Developed Parcel	Low Density Residential	1.0000	\$ 73.86
072-2210-054-0000	Developed Parcel	Low Density Residential	1.0000	\$ 73.86
072-2210-055-0000	Developed Parcel	Low Density Residential	1.0000	\$ 73.86
072-2210-056-0000	Developed Parcel	Low Density Residential	1.0000	\$ 73.86
072-2210-057-0000	Developed Parcel	Low Density Residential	1.0000	\$ 73.86
072-2210-058-0000	Developed Parcel	Low Density Residential	1.0000	\$ 73.86
072-2210-059-0000	Developed Parcel	Low Density Residential	1.0000	\$ 73.86
072-2210-060-0000	Developed Parcel	Low Density Residential	1.0000	\$ 73.8

AGENDA ITEM 10.3

City of Rancho Cordova
Transit Related Services Benefit District, Zone No. 1 **ATTACHMENT 3**
Fiscal Year 2019-20 Assessment Roll

1032

APN	Development Status	Land Use	EDU	Assessment
072-2210-061-0000	Developed Parcel	Low Density Residential	1.0000	\$ 73.86
072-2210-062-0000	Developed Parcel	Low Density Residential	1.0000	\$ 73.86
072-2210-063-0000	Developed Parcel	Low Density Residential	1.0000	\$ 73.86
072-2210-064-0000	Developed Parcel	Low Density Residential	1.0000	\$ 73.86
072-2210-065-0000	Developed Parcel	Low Density Residential	1.0000	\$ 73.86
072-2210-066-0000	Developed Parcel	Low Density Residential	1.0000	\$ 73.86
072-2210-067-0000	Developed Parcel	Low Density Residential	1.0000	\$ 73.86
072-2210-068-0000	Developed Parcel	Low Density Residential	1.0000	\$ 73.86
072-2220-001-0000	Developed Parcel	Low Density Residential	1.0000	\$ 73.86
072-2220-002-0000	Developed Parcel	Low Density Residential	1.0000	\$ 73.86
072-2220-003-0000	Developed Parcel	Low Density Residential	1.0000	\$ 73.86
072-2220-004-0000	Developed Parcel	Low Density Residential	1.0000	\$ 73.86
072-2220-005-0000	Developed Parcel	Low Density Residential	1.0000	\$ 73.86
072-2220-006-0000	Developed Parcel	Low Density Residential	1.0000	\$ 73.86
072-2220-007-0000	Developed Parcel	Low Density Residential	1.0000	\$ 73.86
072-2220-008-0000	Developed Parcel	Low Density Residential	1.0000	\$ 73.86
072-2220-009-0000	Developed Parcel	Low Density Residential	1.0000	\$ 73.86
072-2220-010-0000	Developed Parcel	Low Density Residential	1.0000	\$ 73.86
072-2220-011-0000	Developed Parcel	Low Density Residential	1.0000	\$ 73.86
072-2220-012-0000	Developed Parcel	Low Density Residential	1.0000	\$ 73.86
072-2220-013-0000	Developed Parcel	Low Density Residential	1.0000	\$ 73.86
072-2220-014-0000	Developed Parcel	Low Density Residential	1.0000	\$ 73.86
072-2220-015-0000	Developed Parcel	Low Density Residential	1.0000	\$ 73.86
072-2220-016-0000	Developed Parcel	Low Density Residential	1.0000	\$ 73.86
072-2220-017-0000	Developed Parcel	Low Density Residential	1.0000	\$ 73.86
072-2220-018-0000	Developed Parcel	Low Density Residential	1.0000	\$ 73.86
072-2220-019-0000	Developed Parcel	Low Density Residential	1.0000	\$ 73.86
072-2220-020-0000	Developed Parcel	Low Density Residential	1.0000	\$ 73.86
072-2220-021-0000	Developed Parcel	Low Density Residential	1.0000	\$ 73.86
072-2220-022-0000	Developed Parcel	Low Density Residential	1.0000	\$ 73.86
072-2220-023-0000	Developed Parcel	Low Density Residential	1.0000	\$ 73.86
072-2220-024-0000	Developed Parcel	Low Density Residential	1.0000	\$ 73.86
072-2220-025-0000	Developed Parcel	Low Density Residential	1.0000	\$ 73.86
072-2220-026-0000	Developed Parcel	Low Density Residential	1.0000	\$ 73.86
072-2220-027-0000	Developed Parcel	Low Density Residential	1.0000	\$ 73.86
072-2220-028-0000	Developed Parcel	Low Density Residential	1.0000	\$ 73.86
072-2220-029-0000	Developed Parcel	Low Density Residential	1.0000	\$ 73.86
072-2220-030-0000	Developed Parcel	Low Density Residential	1.0000	\$ 73.86
072-2220-031-0000	Developed Parcel	Low Density Residential	1.0000	\$ 73.86
072-2220-032-0000	Developed Parcel	Low Density Residential	1.0000	\$ 73.86
072-2220-033-0000	Developed Parcel	Low Density Residential	1.0000	\$ 73.86
072-2220-034-0000	Developed Parcel	Low Density Residential	1.0000	\$ 73.86
072-2220-035-0000	Developed Parcel	Low Density Residential	1.0000	\$ 73.86
072-2220-036-0000	Developed Parcel	Low Density Residential	1.0000	\$ 73.86
072-2220-037-0000	Developed Parcel	Low Density Residential	1.0000	\$ 73.8

AGENDA ITEM 10.3

City of Rancho Cordova
Transit Related Services Benefit District, Zone No. 1 **ATTACHMENT 3**
Fiscal Year 2019-20 Assessment Roll

1033

APN	Development Status	Land Use	EDU	Assessment
072-2220-038-0000	Developed Parcel	Low Density Residential	1.0000	\$ 73.86
072-2220-039-0000	Developed Parcel	Low Density Residential	1.0000	\$ 73.86
072-2220-040-0000	Developed Parcel	Low Density Residential	1.0000	\$ 73.86
072-2220-041-0000	Developed Parcel	Low Density Residential	1.0000	\$ 73.86
072-2220-042-0000	Developed Parcel	Low Density Residential	1.0000	\$ 73.86
072-2220-043-0000	Developed Parcel	Low Density Residential	1.0000	\$ 73.86
072-2220-044-0000	Developed Parcel	Low Density Residential	1.0000	\$ 73.86
072-2220-045-0000	Developed Parcel	Low Density Residential	1.0000	\$ 73.86
072-2220-046-0000	Developed Parcel	Low Density Residential	1.0000	\$ 73.86
072-2220-047-0000	Developed Parcel	Low Density Residential	1.0000	\$ 73.86
072-2220-048-0000	Developed Parcel	Low Density Residential	1.0000	\$ 73.86
072-2220-049-0000	Developed Parcel	Low Density Residential	1.0000	\$ 73.86
072-2220-050-0000	Developed Parcel	Low Density Residential	1.0000	\$ 73.86
072-2220-051-0000	Developed Parcel	Low Density Residential	1.0000	\$ 73.86
072-2220-052-0000	Developed Parcel	Low Density Residential	1.0000	\$ 73.86
072-2220-053-0000	Developed Parcel	Low Density Residential	1.0000	\$ 73.86
072-2220-054-0000	Developed Parcel	Low Density Residential	1.0000	\$ 73.86
072-2220-055-0000	Developed Parcel	Low Density Residential	1.0000	\$ 73.86
072-2220-056-0000	Developed Parcel	Low Density Residential	1.0000	\$ 73.86
072-2220-057-0000	Developed Parcel	Low Density Residential	1.0000	\$ 73.86
072-2220-058-0000	Developed Parcel	Low Density Residential	1.0000	\$ 73.86
072-2220-059-0000	Developed Parcel	Low Density Residential	1.0000	\$ 73.86
072-2220-060-0000	Developed Parcel	Low Density Residential	1.0000	\$ 73.86
072-2220-061-0000	Developed Parcel	Low Density Residential	1.0000	\$ 73.86
072-2220-062-0000	Developed Parcel	Low Density Residential	1.0000	\$ 73.86
072-2220-063-0000	Developed Parcel	Low Density Residential	1.0000	\$ 73.86
072-2220-064-0000	Developed Parcel	Low Density Residential	1.0000	\$ 73.86
072-2220-065-0000	Developed Parcel	Low Density Residential	1.0000	\$ 73.86
072-2220-066-0000	Developed Parcel	Low Density Residential	1.0000	\$ 73.86
072-2220-067-0000	Developed Parcel	Low Density Residential	1.0000	\$ 73.86
072-2220-068-0000	Developed Parcel	Low Density Residential	1.0000	\$ 73.86
072-2220-069-0000	Developed Parcel	Low Density Residential	1.0000	\$ 73.86
072-2220-070-0000	Developed Parcel	Low Density Residential	1.0000	\$ 73.86
072-2350-001-0000	Developed Parcel	Low Density Residential	1.0000	\$ 73.86
072-2350-002-0000	Developed Parcel	Low Density Residential	1.0000	\$ 73.86
072-2350-003-0000	Developed Parcel	Low Density Residential	1.0000	\$ 73.86
072-2350-004-0000	Developed Parcel	Low Density Residential	1.0000	\$ 73.86
072-2350-005-0000	Developed Parcel	Low Density Residential	1.0000	\$ 73.86
072-2350-006-0000	Developed Parcel	Low Density Residential	1.0000	\$ 73.86
072-2350-007-0000	Developed Parcel	Low Density Residential	1.0000	\$ 73.86
072-2350-008-0000	Developed Parcel	Low Density Residential	1.0000	\$ 73.86
072-2350-009-0000	Developed Parcel	Low Density Residential	1.0000	\$ 73.86
072-2350-010-0000	Developed Parcel	Low Density Residential	1.0000	\$ 73.86
072-2350-011-0000	Developed Parcel	Low Density Residential	1.0000	\$ 73.86
072-2350-012-0000	Developed Parcel	Low Density Residential	1.0000	\$ 73.8

AGENDA ITEM 10.3

City of Rancho Cordova
Transit Related Services Benefit District, Zone No. 1
Fiscal Year 2019-20 Assessment Roll

ATTACHMENT 3

1034

APN	Development Status	Land Use	EDU	Assessment
072-2350-013-0000	Developed Parcel	Low Density Residential	1.0000	\$ 73.86
072-2350-014-0000	Developed Parcel	Low Density Residential	1.0000	\$ 73.86
072-2350-015-0000	Developed Parcel	Low Density Residential	1.0000	\$ 73.86
072-2350-016-0000	Developed Parcel	Low Density Residential	1.0000	\$ 73.86
072-2350-017-0000	Developed Parcel	Low Density Residential	1.0000	\$ 73.86
072-2350-018-0000	Developed Parcel	Low Density Residential	1.0000	\$ 73.86
072-2350-019-0000	Developed Parcel	Low Density Residential	1.0000	\$ 73.86
072-2350-020-0000	Developed Parcel	Low Density Residential	1.0000	\$ 73.86
072-2350-021-0000	Developed Parcel	Low Density Residential	1.0000	\$ 73.86
072-2350-022-0000	Developed Parcel	Low Density Residential	1.0000	\$ 73.86
072-2350-023-0000	Developed Parcel	Low Density Residential	1.0000	\$ 73.86
072-2350-024-0000	Developed Parcel	Low Density Residential	1.0000	\$ 73.86
072-2350-025-0000	Developed Parcel	Low Density Residential	1.0000	\$ 73.86
072-2350-026-0000	Developed Parcel	Low Density Residential	1.0000	\$ 73.86
072-2350-027-0000	Developed Parcel	Low Density Residential	1.0000	\$ 73.86
072-2350-028-0000	Developed Parcel	Low Density Residential	1.0000	\$ 73.86
072-2350-029-0000	Developed Parcel	Low Density Residential	1.0000	\$ 73.86
072-2350-030-0000	Developed Parcel	Low Density Residential	1.0000	\$ 73.86
072-2350-031-0000	Developed Parcel	Low Density Residential	1.0000	\$ 73.86
072-2350-032-0000	Developed Parcel	Low Density Residential	1.0000	\$ 73.86
072-2350-033-0000	Developed Parcel	Low Density Residential	1.0000	\$ 73.86
072-2350-034-0000	Developed Parcel	Low Density Residential	1.0000	\$ 73.86
072-2350-035-0000	Developed Parcel	Low Density Residential	1.0000	\$ 73.86
072-2350-036-0000	Developed Parcel	Low Density Residential	1.0000	\$ 73.86
072-2350-037-0000	Developed Parcel	Low Density Residential	1.0000	\$ 73.86
072-2350-038-0000	Developed Parcel	Low Density Residential	1.0000	\$ 73.86
072-2350-039-0000	Developed Parcel	Low Density Residential	1.0000	\$ 73.86
072-2350-040-0000	Developed Parcel	Low Density Residential	1.0000	\$ 73.86
072-2350-041-0000	Developed Parcel	Low Density Residential	1.0000	\$ 73.86
072-2350-042-0000	Developed Parcel	Low Density Residential	1.0000	\$ 73.86
072-2350-043-0000	Developed Parcel	Low Density Residential	1.0000	\$ 73.86
072-2360-039-0000	Developed Parcel	Business Park	87.2784	\$6,446.38
072-2370-001-0000	Developed Parcel	Low Density Residential	1.0000	\$ 73.86
072-2370-002-0000	Developed Parcel	Low Density Residential	1.0000	\$ 73.86
072-2370-003-0000	Developed Parcel	Low Density Residential	1.0000	\$ 73.86
072-2370-004-0000	Developed Parcel	Low Density Residential	1.0000	\$ 73.86
072-2370-005-0000	Developed Parcel	Low Density Residential	1.0000	\$ 73.86
072-2370-006-0000	Developed Parcel	Low Density Residential	1.0000	\$ 73.86
072-2370-007-0000	Developed Parcel	Low Density Residential	1.0000	\$ 73.86
072-2370-008-0000	Developed Parcel	Low Density Residential	1.0000	\$ 73.86
072-2370-009-0000	Developed Parcel	Low Density Residential	1.0000	\$ 73.86
072-2370-010-0000	Developed Parcel	Low Density Residential	1.0000	\$ 73.86
072-2370-011-0000	Developed Parcel	Low Density Residential	1.0000	\$ 73.86
072-2370-012-0000	Developed Parcel	Low Density Residential	1.0000	\$ 73.86
072-2370-013-0000	Developed Parcel	Low Density Residential	1.0000	\$ 73.8

AGENDA ITEM 10.3

City of Rancho Cordova
Transit Related Services Benefit District, Zone No. 1 **ATTACHMENT 3**
Fiscal Year 2019-20 Assessment Roll

1035

APN	Development Status	Land Use	EDU	Assessment
072-2370-014-0000	Developed Parcel	Low Density Residential	1.0000	\$ 73.86
072-2370-015-0000	Developed Parcel	Low Density Residential	1.0000	\$ 73.86
072-2370-016-0000	Developed Parcel	Low Density Residential	1.0000	\$ 73.86
072-2370-017-0000	Developed Parcel	Low Density Residential	1.0000	\$ 73.86
072-2370-018-0000	Developed Parcel	Low Density Residential	1.0000	\$ 73.86
072-2370-019-0000	Developed Parcel	Low Density Residential	1.0000	\$ 73.86
072-2370-020-0000	Developed Parcel	Low Density Residential	1.0000	\$ 73.86
072-2370-021-0000	Developed Parcel	Low Density Residential	1.0000	\$ 73.86
072-2370-022-0000	Developed Parcel	Low Density Residential	1.0000	\$ 73.86
072-2370-023-0000	Developed Parcel	Low Density Residential	1.0000	\$ 73.86
072-2370-024-0000	Developed Parcel	Low Density Residential	1.0000	\$ 73.86
072-2370-025-0000	Developed Parcel	Low Density Residential	1.0000	\$ 73.86
072-2370-026-0000	Developed Parcel	Low Density Residential	1.0000	\$ 73.86
072-2370-027-0000	Developed Parcel	Low Density Residential	1.0000	\$ 73.86
072-2370-028-0000	Developed Parcel	Low Density Residential	1.0000	\$ 73.86
072-2370-029-0000	Developed Parcel	Low Density Residential	1.0000	\$ 73.86
072-2370-030-0000	Developed Parcel	Low Density Residential	1.0000	\$ 73.86
072-2370-031-0000	Developed Parcel	Low Density Residential	1.0000	\$ 73.86
072-2370-032-0000	Developed Parcel	Low Density Residential	1.0000	\$ 73.86
072-2370-033-0000	Developed Parcel	Low Density Residential	1.0000	\$ 73.86
072-2370-034-0000	Developed Parcel	Low Density Residential	1.0000	\$ 73.86
072-2370-035-0000	Developed Parcel	Low Density Residential	1.0000	\$ 73.86
072-2370-036-0000	Developed Parcel	Low Density Residential	1.0000	\$ 73.86
072-2370-037-0000	Developed Parcel	Low Density Residential	1.0000	\$ 73.86
072-2370-038-0000	Developed Parcel	Low Density Residential	1.0000	\$ 73.86
072-2370-039-0000	Developed Parcel	Low Density Residential	1.0000	\$ 73.86
072-2370-040-0000	Developed Parcel	Low Density Residential	1.0000	\$ 73.86
072-2370-041-0000	Developed Parcel	Low Density Residential	1.0000	\$ 73.86
072-2370-042-0000	Developed Parcel	Low Density Residential	1.0000	\$ 73.86
072-2370-043-0000	Developed Parcel	Low Density Residential	1.0000	\$ 73.86
072-2370-044-0000	Developed Parcel	Low Density Residential	1.0000	\$ 73.86
072-2370-045-0000	Developed Parcel	Low Density Residential	1.0000	\$ 73.86
072-2370-046-0000	Developed Parcel	Low Density Residential	1.0000	\$ 73.86
072-2370-047-0000	Developed Parcel	Low Density Residential	1.0000	\$ 73.86
072-2370-048-0000	Developed Parcel	Low Density Residential	1.0000	\$ 73.86
072-2370-049-0000	Developed Parcel	Low Density Residential	1.0000	\$ 73.86
072-2370-050-0000	Developed Parcel	Low Density Residential	1.0000	\$ 73.86
072-2370-051-0000	Developed Parcel	Low Density Residential	1.0000	\$ 73.86
072-2370-052-0000	Developed Parcel	Low Density Residential	1.0000	\$ 73.86
072-2370-053-0000	Developed Parcel	Low Density Residential	1.0000	\$ 73.86
072-2370-054-0000	Developed Parcel	Low Density Residential	1.0000	\$ 73.86
072-2370-055-0000	Developed Parcel	Low Density Residential	1.0000	\$ 73.86
072-2370-056-0000	Developed Parcel	Low Density Residential	1.0000	\$ 73.86
072-2370-057-0000	Developed Parcel	Low Density Residential	1.0000	\$ 73.86
072-2370-058-0000	Developed Parcel	Low Density Residential	1.0000	\$ 73.8

AGENDA ITEM 10.3

City of Rancho Cordova
Transit Related Services Benefit District, Zone No. 1
Fiscal Year 2019-20 Assessment Roll

ATTACHMENT 3

1036

APN	Development Status	Land Use	EDU	Assessment
072-2370-059-0000	Developed Parcel	Low Density Residential	1.0000	\$ 73.86
072-2370-060-0000	Developed Parcel	Low Density Residential	1.0000	\$ 73.86
072-2370-061-0000	Developed Parcel	Low Density Residential	1.0000	\$ 73.86
072-2370-062-0000	Developed Parcel	Low Density Residential	1.0000	\$ 73.86
072-2370-063-0000	Developed Parcel	Low Density Residential	1.0000	\$ 73.86
072-2370-064-0000	Developed Parcel	Low Density Residential	1.0000	\$ 73.86
072-2370-065-0000	Developed Parcel	Low Density Residential	1.0000	\$ 73.86
072-2370-066-0000	Developed Parcel	Low Density Residential	1.0000	\$ 73.86
072-2370-067-0000	Developed Parcel	Low Density Residential	1.0000	\$ 73.86
072-2370-068-0000	Developed Parcel	Low Density Residential	1.0000	\$ 73.86
072-2370-069-0000	Developed Parcel	Low Density Residential	1.0000	\$ 73.86
072-2370-070-0000	Developed Parcel	Low Density Residential	1.0000	\$ 73.86
072-2370-071-0000	Developed Parcel	Low Density Residential	1.0000	\$ 73.86
072-2370-072-0000	Developed Parcel	Low Density Residential	1.0000	\$ 73.86
072-2380-001-0000	Developed Parcel	Low Density Residential	1.0000	\$ 73.86
072-2380-002-0000	Developed Parcel	Low Density Residential	1.0000	\$ 73.86
072-2380-003-0000	Developed Parcel	Low Density Residential	1.0000	\$ 73.86
072-2380-004-0000	Developed Parcel	Low Density Residential	1.0000	\$ 73.86
072-2380-005-0000	Developed Parcel	Low Density Residential	1.0000	\$ 73.86
072-2380-006-0000	Developed Parcel	Low Density Residential	1.0000	\$ 73.86
072-2380-007-0000	Developed Parcel	Low Density Residential	1.0000	\$ 73.86
072-2380-008-0000	Developed Parcel	Low Density Residential	1.0000	\$ 73.86
072-2380-009-0000	Developed Parcel	Low Density Residential	1.0000	\$ 73.86
072-2380-010-0000	Developed Parcel	Low Density Residential	1.0000	\$ 73.86
072-2380-011-0000	Developed Parcel	Low Density Residential	1.0000	\$ 73.86
072-2380-012-0000	Developed Parcel	Low Density Residential	1.0000	\$ 73.86
072-2380-013-0000	Developed Parcel	Low Density Residential	1.0000	\$ 73.86
072-2380-014-0000	Developed Parcel	Low Density Residential	1.0000	\$ 73.86
072-2380-015-0000	Developed Parcel	Low Density Residential	1.0000	\$ 73.86
072-2380-016-0000	Developed Parcel	Low Density Residential	1.0000	\$ 73.86
072-2380-017-0000	Developed Parcel	Low Density Residential	1.0000	\$ 73.86
072-2380-018-0000	Developed Parcel	Low Density Residential	1.0000	\$ 73.86
072-2380-019-0000	Developed Parcel	Low Density Residential	1.0000	\$ 73.86
072-2380-020-0000	Developed Parcel	Low Density Residential	1.0000	\$ 73.86
072-2380-021-0000	Developed Parcel	Low Density Residential	1.0000	\$ 73.86
072-2380-022-0000	Developed Parcel	Low Density Residential	1.0000	\$ 73.86
072-2380-023-0000	Developed Parcel	Low Density Residential	1.0000	\$ 73.86
072-2380-024-0000	Developed Parcel	Low Density Residential	1.0000	\$ 73.86
072-2380-025-0000	Developed Parcel	Low Density Residential	1.0000	\$ 73.86
072-2380-026-0000	Developed Parcel	Low Density Residential	1.0000	\$ 73.86
072-2380-027-0000	Developed Parcel	Low Density Residential	1.0000	\$ 73.86
072-2380-028-0000	Developed Parcel	Low Density Residential	1.0000	\$ 73.86
072-2380-029-0000	Developed Parcel	Low Density Residential	1.0000	\$ 73.86
072-2380-030-0000	Developed Parcel	Low Density Residential	1.0000	\$ 73.86
072-2380-031-0000	Developed Parcel	Low Density Residential	1.0000	\$ 73.86

AGENDA ITEM 10.3

City of Rancho Cordova
Transit Related Services Benefit District, Zone No. 1 **ATTACHMENT 3**
Fiscal Year 2019-20 Assessment Roll

1037

APN	Development Status	Land Use	EDU	Assessment
072-2380-032-0000	Developed Parcel	Low Density Residential	1.0000	\$ 73.86
072-2380-033-0000	Developed Parcel	Low Density Residential	1.0000	\$ 73.86
072-2380-034-0000	Developed Parcel	Low Density Residential	1.0000	\$ 73.86
072-2380-035-0000	Developed Parcel	Low Density Residential	1.0000	\$ 73.86
072-2380-036-0000	Developed Parcel	Low Density Residential	1.0000	\$ 73.86
072-2380-037-0000	Developed Parcel	Low Density Residential	1.0000	\$ 73.86
072-2380-038-0000	Developed Parcel	Low Density Residential	1.0000	\$ 73.86
072-2380-039-0000	Developed Parcel	Low Density Residential	1.0000	\$ 73.86
072-2380-040-0000	Developed Parcel	Low Density Residential	1.0000	\$ 73.86
072-2380-041-0000	Developed Parcel	Low Density Residential	1.0000	\$ 73.86
072-2380-042-0000	Developed Parcel	Low Density Residential	1.0000	\$ 73.86
072-2380-043-0000	Developed Parcel	Low Density Residential	1.0000	\$ 73.86
072-2380-044-0000	Developed Parcel	Low Density Residential	1.0000	\$ 73.86
072-2380-045-0000	Developed Parcel	Low Density Residential	1.0000	\$ 73.86
072-2380-046-0000	Developed Parcel	Low Density Residential	1.0000	\$ 73.86
072-2380-047-0000	Developed Parcel	Low Density Residential	1.0000	\$ 73.86
072-2380-048-0000	Developed Parcel	Low Density Residential	1.0000	\$ 73.86
072-2380-049-0000	Developed Parcel	Low Density Residential	1.0000	\$ 73.86
072-2380-050-0000	Developed Parcel	Low Density Residential	1.0000	\$ 73.86
072-2380-051-0000	Developed Parcel	Low Density Residential	1.0000	\$ 73.86
072-2380-052-0000	Developed Parcel	Low Density Residential	1.0000	\$ 73.86
072-2380-053-0000	Developed Parcel	Low Density Residential	1.0000	\$ 73.86
072-2380-054-0000	Developed Parcel	Low Density Residential	1.0000	\$ 73.86
072-2380-055-0000	Developed Parcel	Low Density Residential	1.0000	\$ 73.86
072-2380-056-0000	Developed Parcel	Low Density Residential	1.0000	\$ 73.86
072-2390-001-0000	Developed Parcel	Low Density Residential	1.0000	\$ 73.86
072-2390-002-0000	Developed Parcel	Low Density Residential	1.0000	\$ 73.86
072-2390-003-0000	Developed Parcel	Low Density Residential	1.0000	\$ 73.86
072-2390-004-0000	Developed Parcel	Low Density Residential	1.0000	\$ 73.86
072-2390-005-0000	Developed Parcel	Low Density Residential	1.0000	\$ 73.86
072-2390-006-0000	Developed Parcel	Low Density Residential	1.0000	\$ 73.86
072-2390-007-0000	Developed Parcel	Low Density Residential	1.0000	\$ 73.86
072-2390-008-0000	Developed Parcel	Low Density Residential	1.0000	\$ 73.86
072-2390-009-0000	Developed Parcel	Low Density Residential	1.0000	\$ 73.86
072-2390-010-0000	Developed Parcel	Low Density Residential	1.0000	\$ 73.86
072-2390-011-0000	Developed Parcel	Low Density Residential	1.0000	\$ 73.86
072-2390-012-0000	Developed Parcel	Low Density Residential	1.0000	\$ 73.86
072-2390-013-0000	Developed Parcel	Low Density Residential	1.0000	\$ 73.86
072-2390-014-0000	Developed Parcel	Low Density Residential	1.0000	\$ 73.86
072-2390-015-0000	Developed Parcel	Low Density Residential	1.0000	\$ 73.86
072-2390-016-0000	Developed Parcel	Low Density Residential	1.0000	\$ 73.86
072-2390-018-0000	Developed Parcel	Low Density Residential	1.0000	\$ 73.86
072-2390-019-0000	Developed Parcel	Low Density Residential	1.0000	\$ 73.86
072-2390-020-0000	Developed Parcel	Low Density Residential	1.0000	\$ 73.86
072-2390-021-0000	Developed Parcel	Low Density Residential	1.0000	\$ 73.86

AGENDA ITEM 10.3

City of Rancho Cordova
Transit Related Services Benefit District, Zone No. 1
Fiscal Year 2019-20 Assessment Roll

ATTACHMENT 3

1038

APN	Development Status	Land Use	EDU	Assessment
072-2390-022-0000	Developed Parcel	Low Density Residential	1.0000	\$ 73.86
072-2390-023-0000	Developed Parcel	Low Density Residential	1.0000	\$ 73.86
072-2390-024-0000	Developed Parcel	Low Density Residential	1.0000	\$ 73.86
072-2390-025-0000	Developed Parcel	Low Density Residential	1.0000	\$ 73.86
072-2390-026-0000	Developed Parcel	Low Density Residential	1.0000	\$ 73.86
072-2390-027-0000	Developed Parcel	Low Density Residential	1.0000	\$ 73.86
072-2390-028-0000	Developed Parcel	Low Density Residential	1.0000	\$ 73.86
072-2390-029-0000	Developed Parcel	Low Density Residential	1.0000	\$ 73.86
072-2390-030-0000	Developed Parcel	Low Density Residential	1.0000	\$ 73.86
072-2390-031-0000	Developed Parcel	Low Density Residential	1.0000	\$ 73.86
072-2390-032-0000	Developed Parcel	Low Density Residential	1.0000	\$ 73.86
072-2390-033-0000	Developed Parcel	Low Density Residential	1.0000	\$ 73.86
072-2390-034-0000	Developed Parcel	Low Density Residential	1.0000	\$ 73.86
072-2390-036-0000	Developed Parcel	Low Density Residential	1.0000	\$ 73.86
072-2390-037-0000	Developed Parcel	Low Density Residential	1.0000	\$ 73.86
072-2390-038-0000	Developed Parcel	Low Density Residential	1.0000	\$ 73.86
072-2390-039-0000	Developed Parcel	Low Density Residential	1.0000	\$ 73.86
072-2390-040-0000	Developed Parcel	Low Density Residential	1.0000	\$ 73.86
072-2390-041-0000	Developed Parcel	Low Density Residential	1.0000	\$ 73.86
072-2390-042-0000	Developed Parcel	Low Density Residential	1.0000	\$ 73.86
072-2390-043-0000	Developed Parcel	Low Density Residential	1.0000	\$ 73.86
072-2390-044-0000	Developed Parcel	Low Density Residential	1.0000	\$ 73.86
072-2390-045-0000	Developed Parcel	Low Density Residential	1.0000	\$ 73.86
072-2390-046-0000	Developed Parcel	Low Density Residential	1.0000	\$ 73.86
072-2390-047-0000	Developed Parcel	Low Density Residential	1.0000	\$ 73.86
072-2390-048-0000	Developed Parcel	Low Density Residential	1.0000	\$ 73.86
072-2390-049-0000	Developed Parcel	Low Density Residential	1.0000	\$ 73.86
072-2390-050-0000	Developed Parcel	Low Density Residential	1.0000	\$ 73.86
072-2390-051-0000	Developed Parcel	Low Density Residential	1.0000	\$ 73.86
072-2390-052-0000	Developed Parcel	Low Density Residential	1.0000	\$ 73.86
072-2390-053-0000	Developed Parcel	Low Density Residential	1.0000	\$ 73.86
072-2390-054-0000	Developed Parcel	Low Density Residential	1.0000	\$ 73.86
072-2390-055-0000	Developed Parcel	Low Density Residential	1.0000	\$ 73.86
072-2390-056-0000	Developed Parcel	Low Density Residential	1.0000	\$ 73.86
072-2390-057-0000	Developed Parcel	Low Density Residential	1.0000	\$ 73.86
072-2390-058-0000	Developed Parcel	Low Density Residential	1.0000	\$ 73.86
072-2400-001-0000	Developed Parcel	Low Density Residential	1.0000	\$ 73.86
072-2400-002-0000	Developed Parcel	Low Density Residential	1.0000	\$ 73.86
072-2400-003-0000	Developed Parcel	Low Density Residential	1.0000	\$ 73.86
072-2400-004-0000	Developed Parcel	Low Density Residential	1.0000	\$ 73.86
072-2400-005-0000	Developed Parcel	Low Density Residential	1.0000	\$ 73.86
072-2400-006-0000	Developed Parcel	Low Density Residential	1.0000	\$ 73.86
072-2400-007-0000	Developed Parcel	Low Density Residential	1.0000	\$ 73.86
072-2400-008-0000	Developed Parcel	Low Density Residential	1.0000	\$ 73.86
072-2400-009-0000	Developed Parcel	Low Density Residential	1.0000	\$ 73.86

AGENDA ITEM 10.3

City of Rancho Cordova
Transit Related Services Benefit District, Zone No. 1 **ATTACHMENT 3**
Fiscal Year 2019-20 Assessment Roll

1039

APN	Development Status	Land Use	EDU	Assessment
072-2400-010-0000	Developed Parcel	Low Density Residential	1.0000	\$ 73.86
072-2400-011-0000	Developed Parcel	Low Density Residential	1.0000	\$ 73.86
072-2400-012-0000	Developed Parcel	Low Density Residential	1.0000	\$ 73.86
072-2400-013-0000	Developed Parcel	Low Density Residential	1.0000	\$ 73.86
072-2400-014-0000	Developed Parcel	Low Density Residential	1.0000	\$ 73.86
072-2400-015-0000	Developed Parcel	Low Density Residential	1.0000	\$ 73.86
072-2400-016-0000	Developed Parcel	Low Density Residential	1.0000	\$ 73.86
072-2400-017-0000	Developed Parcel	Low Density Residential	1.0000	\$ 73.86
072-2400-018-0000	Developed Parcel	Low Density Residential	1.0000	\$ 73.86
072-2400-019-0000	Developed Parcel	Low Density Residential	1.0000	\$ 73.86
072-2400-020-0000	Developed Parcel	Low Density Residential	1.0000	\$ 73.86
072-2400-021-0000	Developed Parcel	Low Density Residential	1.0000	\$ 73.86
072-2400-022-0000	Developed Parcel	Low Density Residential	1.0000	\$ 73.86
072-2400-023-0000	Developed Parcel	Low Density Residential	1.0000	\$ 73.86
072-2400-024-0000	Developed Parcel	Low Density Residential	1.0000	\$ 73.86
072-2400-025-0000	Developed Parcel	Low Density Residential	1.0000	\$ 73.86
072-2400-026-0000	Developed Parcel	Low Density Residential	1.0000	\$ 73.86
072-2400-027-0000	Developed Parcel	Low Density Residential	1.0000	\$ 73.86
072-2400-028-0000	Developed Parcel	Low Density Residential	1.0000	\$ 73.86
072-2400-029-0000	Developed Parcel	Low Density Residential	1.0000	\$ 73.86
072-2400-030-0000	Developed Parcel	Low Density Residential	1.0000	\$ 73.86
072-2400-031-0000	Developed Parcel	Low Density Residential	1.0000	\$ 73.86
072-2400-032-0000	Developed Parcel	Low Density Residential	1.0000	\$ 73.86
072-2400-033-0000	Developed Parcel	Low Density Residential	1.0000	\$ 73.86
072-2400-034-0000	Developed Parcel	Low Density Residential	1.0000	\$ 73.86
072-2400-035-0000	Developed Parcel	Low Density Residential	1.0000	\$ 73.86
072-2400-036-0000	Developed Parcel	Low Density Residential	1.0000	\$ 73.86
072-2400-037-0000	Developed Parcel	Low Density Residential	1.0000	\$ 73.86
072-2400-038-0000	Developed Parcel	Low Density Residential	1.0000	\$ 73.86
072-2400-039-0000	Developed Parcel	Low Density Residential	1.0000	\$ 73.86
072-2400-040-0000	Developed Parcel	Low Density Residential	1.0000	\$ 73.86
072-2400-041-0000	Developed Parcel	Low Density Residential	1.0000	\$ 73.86
072-2400-042-0000	Developed Parcel	Low Density Residential	1.0000	\$ 73.86
072-2400-043-0000	Developed Parcel	Low Density Residential	1.0000	\$ 73.86
072-2400-044-0000	Developed Parcel	Low Density Residential	1.0000	\$ 73.86
072-2460-001-0000	Developed Parcel	Low Density Residential	1.0000	\$ 73.86
072-2460-002-0000	Developed Parcel	Low Density Residential	1.0000	\$ 73.86
072-2460-003-0000	Developed Parcel	Low Density Residential	1.0000	\$ 73.86
072-2460-004-0000	Developed Parcel	Low Density Residential	1.0000	\$ 73.86
072-2460-005-0000	Developed Parcel	Low Density Residential	1.0000	\$ 73.86
072-2460-006-0000	Developed Parcel	Low Density Residential	1.0000	\$ 73.86
072-2460-007-0000	Developed Parcel	Low Density Residential	1.0000	\$ 73.86
072-2460-008-0000	Developed Parcel	Low Density Residential	1.0000	\$ 73.86
072-2460-009-0000	Developed Parcel	Low Density Residential	1.0000	\$ 73.86
072-2460-010-0000	Developed Parcel	Low Density Residential	1.0000	\$ 73.8

AGENDA ITEM 10.3

City of Rancho Cordova
Transit Related Services Benefit District, Zone No. 1
Fiscal Year 2019-20 Assessment Roll

ATTACHMENT 3

1040

APN	Development Status	Land Use	EDU	Assessment
072-2460-011-0000	Developed Parcel	Low Density Residential	1.0000	\$ 73.86
072-2460-012-0000	Developed Parcel	Low Density Residential	1.0000	\$ 73.86
072-2460-013-0000	Developed Parcel	Low Density Residential	1.0000	\$ 73.86
072-2460-014-0000	Developed Parcel	Low Density Residential	1.0000	\$ 73.86
072-2460-015-0000	Developed Parcel	Low Density Residential	1.0000	\$ 73.86
072-2460-016-0000	Developed Parcel	Low Density Residential	1.0000	\$ 73.86
072-2460-017-0000	Developed Parcel	Low Density Residential	1.0000	\$ 73.86
072-2460-018-0000	Developed Parcel	Low Density Residential	1.0000	\$ 73.86
072-2460-019-0000	Developed Parcel	Low Density Residential	1.0000	\$ 73.86
072-2460-020-0000	Developed Parcel	Low Density Residential	1.0000	\$ 73.86
072-2460-021-0000	Developed Parcel	Low Density Residential	1.0000	\$ 73.86
072-2460-022-0000	Developed Parcel	Low Density Residential	1.0000	\$ 73.86
072-2460-023-0000	Developed Parcel	Low Density Residential	1.0000	\$ 73.86
072-2460-024-0000	Developed Parcel	Low Density Residential	1.0000	\$ 73.86
072-2460-025-0000	Developed Parcel	Low Density Residential	1.0000	\$ 73.86
072-2460-026-0000	Developed Parcel	Low Density Residential	1.0000	\$ 73.86
072-2460-027-0000	Developed Parcel	Low Density Residential	1.0000	\$ 73.86
072-2460-028-0000	Developed Parcel	Low Density Residential	1.0000	\$ 73.86
072-2460-029-0000	Developed Parcel	Low Density Residential	1.0000	\$ 73.86
072-2460-030-0000	Developed Parcel	Low Density Residential	1.0000	\$ 73.86
072-2460-031-0000	Developed Parcel	Low Density Residential	1.0000	\$ 73.86
072-2460-032-0000	Developed Parcel	Low Density Residential	1.0000	\$ 73.86
072-2460-033-0000	Developed Parcel	Low Density Residential	1.0000	\$ 73.86
072-2460-034-0000	Developed Parcel	Low Density Residential	1.0000	\$ 73.86
072-2460-035-0000	Developed Parcel	Low Density Residential	1.0000	\$ 73.86
072-2460-036-0000	Developed Parcel	Low Density Residential	1.0000	\$ 73.86
072-2460-037-0000	Developed Parcel	Low Density Residential	1.0000	\$ 73.86
072-2460-038-0000	Developed Parcel	Low Density Residential	1.0000	\$ 73.86
072-2460-039-0000	Developed Parcel	Low Density Residential	1.0000	\$ 73.86
072-2460-040-0000	Developed Parcel	Low Density Residential	1.0000	\$ 73.86
072-2460-041-0000	Developed Parcel	Low Density Residential	1.0000	\$ 73.86
072-2460-042-0000	Developed Parcel	Low Density Residential	1.0000	\$ 73.86
072-2460-043-0000	Developed Parcel	Low Density Residential	1.0000	\$ 73.86
072-2460-044-0000	Developed Parcel	Low Density Residential	1.0000	\$ 73.86
072-2460-045-0000	Developed Parcel	Low Density Residential	1.0000	\$ 73.86
072-2460-046-0000	Developed Parcel	Low Density Residential	1.0000	\$ 73.86
072-2470-001-0000	Developed Parcel	Low Density Residential	1.0000	\$ 73.86
072-2470-002-0000	Developed Parcel	Low Density Residential	1.0000	\$ 73.86
072-2470-003-0000	Developed Parcel	Low Density Residential	1.0000	\$ 73.86
072-2470-004-0000	Developed Parcel	Low Density Residential	1.0000	\$ 73.86
072-2470-005-0000	Developed Parcel	Low Density Residential	1.0000	\$ 73.86
072-2470-006-0000	Developed Parcel	Low Density Residential	1.0000	\$ 73.86
072-2470-007-0000	Developed Parcel	Low Density Residential	1.0000	\$ 73.86
072-2470-008-0000	Developed Parcel	Low Density Residential	1.0000	\$ 73.86
072-2470-009-0000	Developed Parcel	Low Density Residential	1.0000	\$ 73.86

AGENDA ITEM 10.3

City of Rancho Cordova
Transit Related Services Benefit District, Zone No. 1 **ATTACHMENT 3**
Fiscal Year 2019-20 Assessment Roll

1041

APN	Development Status	Land Use	EDU	Assessment
072-2470-010-0000	Developed Parcel	Low Density Residential	1.0000	\$ 73.86
072-2470-011-0000	Developed Parcel	Low Density Residential	1.0000	\$ 73.86
072-2470-012-0000	Developed Parcel	Low Density Residential	1.0000	\$ 73.86
072-2470-013-0000	Developed Parcel	Low Density Residential	1.0000	\$ 73.86
072-2470-014-0000	Developed Parcel	Low Density Residential	1.0000	\$ 73.86
072-2470-015-0000	Developed Parcel	Low Density Residential	1.0000	\$ 73.86
072-2470-016-0000	Developed Parcel	Low Density Residential	1.0000	\$ 73.86
072-2470-017-0000	Developed Parcel	Low Density Residential	1.0000	\$ 73.86
072-2470-018-0000	Developed Parcel	Low Density Residential	1.0000	\$ 73.86
072-2470-019-0000	Developed Parcel	Low Density Residential	1.0000	\$ 73.86
072-2470-020-0000	Developed Parcel	Low Density Residential	1.0000	\$ 73.86
072-2470-021-0000	Developed Parcel	Low Density Residential	1.0000	\$ 73.86
072-2470-022-0000	Developed Parcel	Low Density Residential	1.0000	\$ 73.86
072-2470-023-0000	Developed Parcel	Low Density Residential	1.0000	\$ 73.86
072-2470-024-0000	Developed Parcel	Low Density Residential	1.0000	\$ 73.86
072-2470-025-0000	Developed Parcel	Low Density Residential	1.0000	\$ 73.86
072-2470-026-0000	Developed Parcel	Low Density Residential	1.0000	\$ 73.86
072-2470-027-0000	Developed Parcel	Low Density Residential	1.0000	\$ 73.86
072-2470-028-0000	Developed Parcel	Low Density Residential	1.0000	\$ 73.86
072-2470-029-0000	Developed Parcel	Low Density Residential	1.0000	\$ 73.86
072-2470-030-0000	Developed Parcel	Low Density Residential	1.0000	\$ 73.86
072-2470-031-0000	Developed Parcel	Low Density Residential	1.0000	\$ 73.86
072-2470-032-0000	Developed Parcel	Low Density Residential	1.0000	\$ 73.86
072-2470-033-0000	Developed Parcel	Low Density Residential	1.0000	\$ 73.86
072-2470-034-0000	Developed Parcel	Low Density Residential	1.0000	\$ 73.86
072-2470-035-0000	Developed Parcel	Low Density Residential	1.0000	\$ 73.86
072-2470-036-0000	Developed Parcel	Low Density Residential	1.0000	\$ 73.86
072-2470-037-0000	Developed Parcel	Low Density Residential	1.0000	\$ 73.86
072-2470-038-0000	Developed Parcel	Low Density Residential	1.0000	\$ 73.86
072-2470-039-0000	Developed Parcel	Low Density Residential	1.0000	\$ 73.86
072-2470-040-0000	Developed Parcel	Low Density Residential	1.0000	\$ 73.86
072-2470-041-0000	Developed Parcel	Low Density Residential	1.0000	\$ 73.86
072-2470-042-0000	Developed Parcel	Low Density Residential	1.0000	\$ 73.86
072-2470-043-0000	Developed Parcel	Low Density Residential	1.0000	\$ 73.86
072-2470-044-0000	Developed Parcel	Low Density Residential	1.0000	\$ 73.86
072-2470-045-0000	Developed Parcel	Low Density Residential	1.0000	\$ 73.86
072-2470-046-0000	Developed Parcel	Low Density Residential	1.0000	\$ 73.86
072-2470-047-0000	Developed Parcel	Low Density Residential	1.0000	\$ 73.86
072-2470-048-0000	Developed Parcel	Low Density Residential	1.0000	\$ 73.86
072-2470-049-0000	Developed Parcel	Low Density Residential	1.0000	\$ 73.86
072-2470-050-0000	Developed Parcel	Low Density Residential	1.0000	\$ 73.86
072-2470-051-0000	Developed Parcel	Low Density Residential	1.0000	\$ 73.86
072-2470-052-0000	Developed Parcel	Low Density Residential	1.0000	\$ 73.86
072-2470-053-0000	Developed Parcel	Low Density Residential	1.0000	\$ 73.86
072-2470-054-0000	Developed Parcel	Low Density Residential	1.0000	\$ 73.8

AGENDA ITEM 10.3

City of Rancho Cordova
Transit Related Services Benefit District, Zone No. 1 **ATTACHMENT 3**
Fiscal Year 2019-20 Assessment Roll

1042

APN	Development Status	Land Use	EDU	Assessment
072-2470-055-0000	Developed Parcel	Low Density Residential	1.0000	\$ 73.86
072-2470-056-0000	Developed Parcel	Low Density Residential	1.0000	\$ 73.86
072-2470-057-0000	Developed Parcel	Low Density Residential	1.0000	\$ 73.86
072-2470-058-0000	Developed Parcel	Low Density Residential	1.0000	\$ 73.86
072-2470-059-0000	Developed Parcel	Low Density Residential	1.0000	\$ 73.86
072-2470-060-0000	Developed Parcel	Low Density Residential	1.0000	\$ 73.86
072-2480-001-0000	Developed Parcel	Low Density Residential	1.0000	\$ 73.86
072-2480-002-0000	Developed Parcel	Low Density Residential	1.0000	\$ 73.86
072-2480-003-0000	Developed Parcel	Low Density Residential	1.0000	\$ 73.86
072-2480-004-0000	Developed Parcel	Low Density Residential	1.0000	\$ 73.86
072-2480-005-0000	Developed Parcel	Low Density Residential	1.0000	\$ 73.86
072-2480-006-0000	Developed Parcel	Low Density Residential	1.0000	\$ 73.86
072-2480-007-0000	Developed Parcel	Low Density Residential	1.0000	\$ 73.86
072-2480-008-0000	Developed Parcel	Low Density Residential	1.0000	\$ 73.86
072-2480-009-0000	Developed Parcel	Low Density Residential	1.0000	\$ 73.86
072-2480-010-0000	Developed Parcel	Low Density Residential	1.0000	\$ 73.86
072-2480-011-0000	Developed Parcel	Low Density Residential	1.0000	\$ 73.86
072-2480-012-0000	Developed Parcel	Low Density Residential	1.0000	\$ 73.86
072-2480-013-0000	Developed Parcel	Low Density Residential	1.0000	\$ 73.86
072-2480-014-0000	Developed Parcel	Low Density Residential	1.0000	\$ 73.86
072-2480-015-0000	Developed Parcel	Low Density Residential	1.0000	\$ 73.86
072-2480-016-0000	Developed Parcel	Low Density Residential	1.0000	\$ 73.86
072-2480-017-0000	Developed Parcel	Low Density Residential	1.0000	\$ 73.86
072-2480-018-0000	Developed Parcel	Low Density Residential	1.0000	\$ 73.86
072-2480-019-0000	Developed Parcel	Low Density Residential	1.0000	\$ 73.86
072-2480-020-0000	Developed Parcel	Low Density Residential	1.0000	\$ 73.86
072-2480-021-0000	Developed Parcel	Low Density Residential	1.0000	\$ 73.86
072-2480-022-0000	Developed Parcel	Low Density Residential	1.0000	\$ 73.86
072-2480-023-0000	Developed Parcel	Low Density Residential	1.0000	\$ 73.86
072-2480-024-0000	Developed Parcel	Low Density Residential	1.0000	\$ 73.86
072-2480-025-0000	Developed Parcel	Low Density Residential	1.0000	\$ 73.86
072-2480-026-0000	Developed Parcel	Low Density Residential	1.0000	\$ 73.86
072-2480-027-0000	Developed Parcel	Low Density Residential	1.0000	\$ 73.86
072-2480-028-0000	Developed Parcel	Low Density Residential	1.0000	\$ 73.86
072-2480-029-0000	Developed Parcel	Low Density Residential	1.0000	\$ 73.86
072-2480-030-0000	Developed Parcel	Low Density Residential	1.0000	\$ 73.86
072-2480-031-0000	Developed Parcel	Low Density Residential	1.0000	\$ 73.86
072-2480-032-0000	Developed Parcel	Low Density Residential	1.0000	\$ 73.86
072-2480-033-0000	Developed Parcel	Low Density Residential	1.0000	\$ 73.86
072-2480-034-0000	Developed Parcel	Low Density Residential	1.0000	\$ 73.86
072-2480-035-0000	Developed Parcel	Low Density Residential	1.0000	\$ 73.86
072-2480-036-0000	Developed Parcel	Low Density Residential	1.0000	\$ 73.86
072-2480-037-0000	Developed Parcel	Low Density Residential	1.0000	\$ 73.86
072-2480-038-0000	Developed Parcel	Low Density Residential	1.0000	\$ 73.86
072-2480-039-0000	Developed Parcel	Low Density Residential	1.0000	\$ 73.8

AGENDA ITEM 10.3

City of Rancho Cordova
Transit Related Services Benefit District, Zone No. 1
Fiscal Year 2019-20 Assessment Roll

ATTACHMENT 3

1043

APN	Development Status	Land Use	EDU	Assessment
072-2480-040-0000	Developed Parcel	Low Density Residential	1.0000	\$ 73.86
072-2480-041-0000	Developed Parcel	Low Density Residential	1.0000	\$ 73.86
072-2480-042-0000	Developed Parcel	Low Density Residential	1.0000	\$ 73.86
072-2480-043-0000	Developed Parcel	Low Density Residential	1.0000	\$ 73.86
072-2480-044-0000	Developed Parcel	Low Density Residential	1.0000	\$ 73.86
072-2480-045-0000	Developed Parcel	Low Density Residential	1.0000	\$ 73.86
072-2480-046-0000	Developed Parcel	Low Density Residential	1.0000	\$ 73.86
072-2480-047-0000	Developed Parcel	Low Density Residential	1.0000	\$ 73.86
072-2480-048-0000	Developed Parcel	Low Density Residential	1.0000	\$ 73.86
072-2480-049-0000	Developed Parcel	Low Density Residential	1.0000	\$ 73.86
072-2480-050-0000	Developed Parcel	Low Density Residential	1.0000	\$ 73.86
072-2480-051-0000	Developed Parcel	Low Density Residential	1.0000	\$ 73.86
072-2480-052-0000	Developed Parcel	Low Density Residential	1.0000	\$ 73.86
072-2520-001-0000	Developed Parcel	Low Density Residential	1.0000	\$ 73.86
072-2520-002-0000	Developed Parcel	Low Density Residential	1.0000	\$ 73.86
072-2520-003-0000	Developed Parcel	Low Density Residential	1.0000	\$ 73.86
072-2520-004-0000	Developed Parcel	Low Density Residential	1.0000	\$ 73.86
072-2520-005-0000	Developed Parcel	Low Density Residential	1.0000	\$ 73.86
072-2520-006-0000	Developed Parcel	Low Density Residential	1.0000	\$ 73.86
072-2520-007-0000	Developed Parcel	Low Density Residential	1.0000	\$ 73.86
072-2520-008-0000	Developed Parcel	Low Density Residential	1.0000	\$ 73.86
072-2520-009-0000	Developed Parcel	Low Density Residential	1.0000	\$ 73.86
072-2520-010-0000	Developed Parcel	Low Density Residential	1.0000	\$ 73.86
072-2520-011-0000	Developed Parcel	Low Density Residential	1.0000	\$ 73.86
072-2520-012-0000	Developed Parcel	Low Density Residential	1.0000	\$ 73.86
072-2520-013-0000	Developed Parcel	Low Density Residential	1.0000	\$ 73.86
072-2520-014-0000	Developed Parcel	Low Density Residential	1.0000	\$ 73.86
072-2520-015-0000	Developed Parcel	Low Density Residential	1.0000	\$ 73.86
072-2520-016-0000	Developed Parcel	Low Density Residential	1.0000	\$ 73.86
072-2520-017-0000	Developed Parcel	Low Density Residential	1.0000	\$ 73.86
072-2520-018-0000	Developed Parcel	Low Density Residential	1.0000	\$ 73.86
072-2520-019-0000	Developed Parcel	Low Density Residential	1.0000	\$ 73.86
072-2520-020-0000	Developed Parcel	Low Density Residential	1.0000	\$ 73.86
072-2520-021-0000	Developed Parcel	Low Density Residential	1.0000	\$ 73.86
072-2520-022-0000	Developed Parcel	Low Density Residential	1.0000	\$ 73.86
072-2520-023-0000	Developed Parcel	Low Density Residential	1.0000	\$ 73.86
072-2520-024-0000	Developed Parcel	Low Density Residential	1.0000	\$ 73.86
072-2520-025-0000	Developed Parcel	Low Density Residential	1.0000	\$ 73.86
072-2520-026-0000	Developed Parcel	Low Density Residential	1.0000	\$ 73.86
072-2520-027-0000	Developed Parcel	Low Density Residential	1.0000	\$ 73.86
072-2520-028-0000	Developed Parcel	Low Density Residential	1.0000	\$ 73.86
072-2520-029-0000	Developed Parcel	Low Density Residential	1.0000	\$ 73.86
072-2520-030-0000	Developed Parcel	Low Density Residential	1.0000	\$ 73.86
072-2520-031-0000	Developed Parcel	Low Density Residential	1.0000	\$ 73.86
072-2520-032-0000	Developed Parcel	Low Density Residential	1.0000	\$ 73.8

AGENDA ITEM 10.3

City of Rancho Cordova
Transit Related Services Benefit District, Zone No. 1
Fiscal Year 2019-20 Assessment Roll

ATTACHMENT 3

1044

APN	Development Status	Land Use	EDU	Assessment
072-2520-033-0000	Developed Parcel	Low Density Residential	1.0000	\$ 73.86
072-2530-001-0000	Developed Parcel	Low Density Residential	1.0000	\$ 73.86
072-2530-002-0000	Developed Parcel	Low Density Residential	1.0000	\$ 73.86
072-2530-003-0000	Developed Parcel	Low Density Residential	1.0000	\$ 73.86
072-2530-004-0000	Developed Parcel	Low Density Residential	1.0000	\$ 73.86
072-2530-005-0000	Developed Parcel	Low Density Residential	1.0000	\$ 73.86
072-2530-006-0000	Developed Parcel	Low Density Residential	1.0000	\$ 73.86
072-2530-007-0000	Developed Parcel	Low Density Residential	1.0000	\$ 73.86
072-2530-008-0000	Developed Parcel	Low Density Residential	1.0000	\$ 73.86
072-2530-009-0000	Developed Parcel	Low Density Residential	1.0000	\$ 73.86
072-2530-010-0000	Developed Parcel	Low Density Residential	1.0000	\$ 73.86
072-2530-011-0000	Developed Parcel	Low Density Residential	1.0000	\$ 73.86
072-2530-012-0000	Developed Parcel	Low Density Residential	1.0000	\$ 73.86
072-2530-013-0000	Developed Parcel	Low Density Residential	1.0000	\$ 73.86
072-2530-014-0000	Developed Parcel	Low Density Residential	1.0000	\$ 73.86
072-2530-015-0000	Developed Parcel	Low Density Residential	1.0000	\$ 73.86
072-2530-016-0000	Developed Parcel	Low Density Residential	1.0000	\$ 73.86
072-2530-017-0000	Developed Parcel	Low Density Residential	1.0000	\$ 73.86
072-2530-018-0000	Developed Parcel	Low Density Residential	1.0000	\$ 73.86
072-2530-019-0000	Developed Parcel	Low Density Residential	1.0000	\$ 73.86
072-2530-020-0000	Developed Parcel	Low Density Residential	1.0000	\$ 73.86
072-2530-021-0000	Developed Parcel	Low Density Residential	1.0000	\$ 73.86
072-2530-022-0000	Developed Parcel	Low Density Residential	1.0000	\$ 73.86
072-2530-023-0000	Developed Parcel	Low Density Residential	1.0000	\$ 73.86
072-2530-024-0000	Developed Parcel	Low Density Residential	1.0000	\$ 73.86
072-2530-025-0000	Developed Parcel	Low Density Residential	1.0000	\$ 73.86
072-2530-026-0000	Developed Parcel	Low Density Residential	1.0000	\$ 73.86
072-2530-027-0000	Developed Parcel	Low Density Residential	1.0000	\$ 73.86
072-2540-001-0000	Developed Parcel	Low Density Residential	1.0000	\$ 73.86
072-2540-002-0000	Developed Parcel	Low Density Residential	1.0000	\$ 73.86
072-2540-003-0000	Developed Parcel	Low Density Residential	1.0000	\$ 73.86
072-2540-004-0000	Developed Parcel	Low Density Residential	1.0000	\$ 73.86
072-2540-005-0000	Developed Parcel	Low Density Residential	1.0000	\$ 73.86
072-2540-006-0000	Developed Parcel	Low Density Residential	1.0000	\$ 73.86
072-2540-007-0000	Developed Parcel	Low Density Residential	1.0000	\$ 73.86
072-2540-008-0000	Developed Parcel	Low Density Residential	1.0000	\$ 73.86
072-2540-009-0000	Developed Parcel	Low Density Residential	1.0000	\$ 73.86
072-2540-010-0000	Developed Parcel	Low Density Residential	1.0000	\$ 73.86
072-2540-011-0000	Developed Parcel	Low Density Residential	1.0000	\$ 73.86
072-2540-012-0000	Developed Parcel	Low Density Residential	1.0000	\$ 73.86
072-2540-013-0000	Developed Parcel	Low Density Residential	1.0000	\$ 73.86
072-2540-014-0000	Developed Parcel	Low Density Residential	1.0000	\$ 73.86
072-2540-015-0000	Developed Parcel	Low Density Residential	1.0000	\$ 73.86
072-2540-016-0000	Developed Parcel	Low Density Residential	1.0000	\$ 73.86
072-2540-017-0000	Developed Parcel	Low Density Residential	1.0000	\$ 73.86

AGENDA ITEM 10.3

City of Rancho Cordova
Transit Related Services Benefit District, Zone No. 1 **ATTACHMENT 3**
Fiscal Year 2019-20 Assessment Roll

1045

APN	Development Status	Land Use	EDU	Assessment
072-2540-018-0000	Developed Parcel	Low Density Residential	1.0000	\$ 73.86
072-2540-019-0000	Developed Parcel	Low Density Residential	1.0000	\$ 73.86
072-2540-020-0000	Developed Parcel	Low Density Residential	1.0000	\$ 73.86
072-2540-021-0000	Developed Parcel	Low Density Residential	1.0000	\$ 73.86
072-2540-022-0000	Developed Parcel	Low Density Residential	1.0000	\$ 73.86
072-2540-023-0000	Developed Parcel	Low Density Residential	1.0000	\$ 73.86
072-2540-024-0000	Developed Parcel	Low Density Residential	1.0000	\$ 73.86
072-2540-025-0000	Developed Parcel	Low Density Residential	1.0000	\$ 73.86
072-2540-026-0000	Developed Parcel	Low Density Residential	1.0000	\$ 73.86
072-2540-027-0000	Developed Parcel	Low Density Residential	1.0000	\$ 73.86
072-2540-028-0000	Developed Parcel	Low Density Residential	1.0000	\$ 73.86
072-2540-029-0000	Developed Parcel	Low Density Residential	1.0000	\$ 73.86
072-2540-030-0000	Developed Parcel	Low Density Residential	1.0000	\$ 73.86
072-2540-031-0000	Developed Parcel	Low Density Residential	1.0000	\$ 73.86
072-2540-032-0000	Developed Parcel	Low Density Residential	1.0000	\$ 73.86
072-2540-033-0000	Developed Parcel	Low Density Residential	1.0000	\$ 73.86
072-2540-034-0000	Developed Parcel	Low Density Residential	1.0000	\$ 73.86
072-2540-035-0000	Developed Parcel	Low Density Residential	1.0000	\$ 73.86
072-2540-036-0000	Developed Parcel	Low Density Residential	1.0000	\$ 73.86
072-2540-037-0000	Developed Parcel	Low Density Residential	1.0000	\$ 73.86
072-2540-038-0000	Developed Parcel	Low Density Residential	1.0000	\$ 73.86
072-2540-039-0000	Developed Parcel	Low Density Residential	1.0000	\$ 73.86
072-2540-040-0000	Developed Parcel	Low Density Residential	1.0000	\$ 73.86
072-2540-041-0000	Developed Parcel	Low Density Residential	1.0000	\$ 73.86
072-2540-042-0000	Developed Parcel	Low Density Residential	1.0000	\$ 73.86
072-2540-043-0000	Developed Parcel	Low Density Residential	1.0000	\$ 73.86
072-2540-044-0000	Developed Parcel	Low Density Residential	1.0000	\$ 73.86
072-2540-045-0000	Developed Parcel	Low Density Residential	1.0000	\$ 73.86
072-2540-046-0000	Developed Parcel	Low Density Residential	1.0000	\$ 73.86
072-2540-047-0000	Developed Parcel	Low Density Residential	1.0000	\$ 73.86
072-2540-048-0000	Developed Parcel	Low Density Residential	1.0000	\$ 73.86
072-2550-001-0000	Developed Parcel	Low Density Residential	1.0000	\$ 73.86
072-2550-002-0000	Developed Parcel	Low Density Residential	1.0000	\$ 73.86
072-2550-003-0000	Developed Parcel	Low Density Residential	1.0000	\$ 73.86
072-2550-004-0000	Developed Parcel	Low Density Residential	1.0000	\$ 73.86
072-2550-005-0000	Developed Parcel	Low Density Residential	1.0000	\$ 73.86
072-2550-006-0000	Developed Parcel	Low Density Residential	1.0000	\$ 73.86
072-2550-007-0000	Developed Parcel	Low Density Residential	1.0000	\$ 73.86
072-2550-008-0000	Developed Parcel	Low Density Residential	1.0000	\$ 73.86
072-2550-009-0000	Developed Parcel	Low Density Residential	1.0000	\$ 73.86
072-2550-010-0000	Developed Parcel	Low Density Residential	1.0000	\$ 73.86
072-2550-011-0000	Developed Parcel	Low Density Residential	1.0000	\$ 73.86
072-2550-012-0000	Developed Parcel	Low Density Residential	1.0000	\$ 73.86
072-2550-013-0000	Developed Parcel	Low Density Residential	1.0000	\$ 73.86
072-2550-014-0000	Developed Parcel	Low Density Residential	1.0000	\$ 73.8

AGENDA ITEM 10.3

City of Rancho Cordova
Transit Related Services Benefit District, Zone No. 1 **ATTACHMENT 3**
Fiscal Year 2019-20 Assessment Roll

1046

APN	Development Status	Land Use	EDU	Assessment
072-2550-015-0000	Developed Parcel	Low Density Residential	1.0000	\$ 73.86
072-2550-016-0000	Developed Parcel	Low Density Residential	1.0000	\$ 73.86
072-2550-017-0000	Developed Parcel	Low Density Residential	1.0000	\$ 73.86
072-2550-018-0000	Developed Parcel	Low Density Residential	1.0000	\$ 73.86
072-2550-019-0000	Developed Parcel	Low Density Residential	1.0000	\$ 73.86
072-2550-020-0000	Developed Parcel	Low Density Residential	1.0000	\$ 73.86
072-2550-021-0000	Developed Parcel	Low Density Residential	1.0000	\$ 73.86
072-2550-022-0000	Developed Parcel	Low Density Residential	1.0000	\$ 73.86
072-2550-023-0000	Developed Parcel	Low Density Residential	1.0000	\$ 73.86
072-2550-024-0000	Developed Parcel	Low Density Residential	1.0000	\$ 73.86
072-2550-025-0000	Developed Parcel	Low Density Residential	1.0000	\$ 73.86
072-2550-026-0000	Developed Parcel	Low Density Residential	1.0000	\$ 73.86
072-2550-027-0000	Developed Parcel	Low Density Residential	1.0000	\$ 73.86
072-2550-028-0000	Developed Parcel	Low Density Residential	1.0000	\$ 73.86
072-2550-029-0000	Developed Parcel	Low Density Residential	1.0000	\$ 73.86
072-2550-030-0000	Developed Parcel	Low Density Residential	1.0000	\$ 73.86
072-2550-031-0000	Developed Parcel	Low Density Residential	1.0000	\$ 73.86
072-2550-032-0000	Developed Parcel	Low Density Residential	1.0000	\$ 73.86
072-2550-033-0000	Developed Parcel	Low Density Residential	1.0000	\$ 73.86
072-2550-034-0000	Developed Parcel	Low Density Residential	1.0000	\$ 73.86
072-2560-001-0000	Developed Parcel	Low Density Residential	1.0000	\$ 73.86
072-2560-002-0000	Developed Parcel	Low Density Residential	1.0000	\$ 73.86
072-2560-003-0000	Developed Parcel	Low Density Residential	1.0000	\$ 73.86
072-2560-004-0000	Developed Parcel	Low Density Residential	1.0000	\$ 73.86
072-2560-005-0000	Developed Parcel	Low Density Residential	1.0000	\$ 73.86
072-2560-006-0000	Developed Parcel	Low Density Residential	1.0000	\$ 73.86
072-2560-007-0000	Developed Parcel	Low Density Residential	1.0000	\$ 73.86
072-2560-008-0000	Developed Parcel	Low Density Residential	1.0000	\$ 73.86
072-2560-009-0000	Developed Parcel	Low Density Residential	1.0000	\$ 73.86
072-2560-010-0000	Developed Parcel	Low Density Residential	1.0000	\$ 73.86
072-2560-011-0000	Developed Parcel	Low Density Residential	1.0000	\$ 73.86
072-2560-012-0000	Developed Parcel	Low Density Residential	1.0000	\$ 73.86
072-2560-013-0000	Developed Parcel	Low Density Residential	1.0000	\$ 73.86
072-2560-014-0000	Developed Parcel	Low Density Residential	1.0000	\$ 73.86
072-2560-015-0000	Developed Parcel	Low Density Residential	1.0000	\$ 73.86
072-2560-016-0000	Developed Parcel	Low Density Residential	1.0000	\$ 73.86
072-2560-017-0000	Developed Parcel	Low Density Residential	1.0000	\$ 73.86
072-2560-018-0000	Developed Parcel	Low Density Residential	1.0000	\$ 73.86
072-2560-019-0000	Developed Parcel	Low Density Residential	1.0000	\$ 73.86
072-2560-020-0000	Developed Parcel	Low Density Residential	1.0000	\$ 73.86
072-2560-021-0000	Developed Parcel	Low Density Residential	1.0000	\$ 73.86
072-2560-022-0000	Developed Parcel	Low Density Residential	1.0000	\$ 73.86
072-2560-023-0000	Developed Parcel	Low Density Residential	1.0000	\$ 73.86
072-2560-024-0000	Developed Parcel	Low Density Residential	1.0000	\$ 73.86
072-2560-025-0000	Developed Parcel	Low Density Residential	1.0000	\$ 73.86

AGENDA ITEM 10.3

City of Rancho Cordova
Transit Related Services Benefit District, Zone No. 1 **ATTACHMENT 3**
Fiscal Year 2019-20 Assessment Roll

1047

APN	Development Status	Land Use	EDU	Assessment
072-2560-026-0000	Developed Parcel	Low Density Residential	1.0000	\$ 73.86
072-2560-027-0000	Developed Parcel	Low Density Residential	1.0000	\$ 73.86
072-2560-028-0000	Developed Parcel	Low Density Residential	1.0000	\$ 73.86
072-2560-029-0000	Developed Parcel	Low Density Residential	1.0000	\$ 73.86
072-2560-030-0000	Developed Parcel	Low Density Residential	1.0000	\$ 73.86
072-2560-031-0000	Developed Parcel	Low Density Residential	1.0000	\$ 73.86
072-2560-032-0000	Developed Parcel	Low Density Residential	1.0000	\$ 73.86
072-2560-033-0000	Developed Parcel	Low Density Residential	1.0000	\$ 73.86
072-2560-034-0000	Developed Parcel	Low Density Residential	1.0000	\$ 73.86
072-2560-035-0000	Developed Parcel	Low Density Residential	1.0000	\$ 73.86
072-2560-036-0000	Developed Parcel	Low Density Residential	1.0000	\$ 73.86
072-2560-037-0000	Developed Parcel	Low Density Residential	1.0000	\$ 73.86
072-2560-038-0000	Developed Parcel	Low Density Residential	1.0000	\$ 73.86
072-2560-039-0000	Developed Parcel	Low Density Residential	1.0000	\$ 73.86
072-2560-040-0000	Developed Parcel	Low Density Residential	1.0000	\$ 73.86
072-2560-041-0000	Developed Parcel	Low Density Residential	1.0000	\$ 73.86
072-2560-042-0000	Developed Parcel	Low Density Residential	1.0000	\$ 73.86
072-2560-043-0000	Developed Parcel	Low Density Residential	1.0000	\$ 73.86
072-2560-044-0000	Developed Parcel	Low Density Residential	1.0000	\$ 73.86
072-2560-045-0000	Developed Parcel	Low Density Residential	1.0000	\$ 73.86
072-2570-001-0000	Developed Parcel	Low Density Residential	1.0000	\$ 73.86
072-2570-002-0000	Developed Parcel	Low Density Residential	1.0000	\$ 73.86
072-2570-003-0000	Developed Parcel	Low Density Residential	1.0000	\$ 73.86
072-2570-004-0000	Developed Parcel	Low Density Residential	1.0000	\$ 73.86
072-2570-005-0000	Developed Parcel	Low Density Residential	1.0000	\$ 73.86
072-2570-006-0000	Developed Parcel	Low Density Residential	1.0000	\$ 73.86
072-2570-007-0000	Developed Parcel	Low Density Residential	1.0000	\$ 73.86
072-2570-008-0000	Developed Parcel	Low Density Residential	1.0000	\$ 73.86
072-2570-009-0000	Developed Parcel	Low Density Residential	1.0000	\$ 73.86
072-2570-010-0000	Developed Parcel	Low Density Residential	1.0000	\$ 73.86
072-2570-011-0000	Developed Parcel	Low Density Residential	1.0000	\$ 73.86
072-2570-012-0000	Developed Parcel	Low Density Residential	1.0000	\$ 73.86
072-2570-013-0000	Developed Parcel	Low Density Residential	1.0000	\$ 73.86
072-2570-014-0000	Developed Parcel	Low Density Residential	1.0000	\$ 73.86
072-2570-015-0000	Developed Parcel	Low Density Residential	1.0000	\$ 73.86
072-2570-016-0000	Developed Parcel	Low Density Residential	1.0000	\$ 73.86
072-2570-017-0000	Developed Parcel	Low Density Residential	1.0000	\$ 73.86
072-2570-018-0000	Developed Parcel	Low Density Residential	1.0000	\$ 73.86
072-2570-019-0000	Developed Parcel	Low Density Residential	1.0000	\$ 73.86
072-2570-020-0000	Developed Parcel	Low Density Residential	1.0000	\$ 73.86
072-2570-021-0000	Developed Parcel	Low Density Residential	1.0000	\$ 73.86
072-2570-022-0000	Developed Parcel	Low Density Residential	1.0000	\$ 73.86
072-2570-023-0000	Developed Parcel	Low Density Residential	1.0000	\$ 73.86
072-2570-024-0000	Developed Parcel	Low Density Residential	1.0000	\$ 73.86
072-2570-025-0000	Developed Parcel	Low Density Residential	1.0000	\$ 73.8

AGENDA ITEM 10.3

City of Rancho Cordova
Transit Related Services Benefit District, Zone No. 1 **ATTACHMENT 3**
Fiscal Year 2019-20 Assessment Roll

1048

APN	Development Status	Land Use	EDU	Assessment
072-2570-026-0000	Developed Parcel	Low Density Residential	1.0000	\$ 73.86
072-2570-027-0000	Developed Parcel	Low Density Residential	1.0000	\$ 73.86
072-2570-028-0000	Developed Parcel	Low Density Residential	1.0000	\$ 73.86
072-2570-029-0000	Developed Parcel	Low Density Residential	1.0000	\$ 73.86
072-2570-030-0000	Developed Parcel	Low Density Residential	1.0000	\$ 73.86
072-2570-031-0000	Developed Parcel	Low Density Residential	1.0000	\$ 73.86
072-2570-032-0000	Developed Parcel	Low Density Residential	1.0000	\$ 73.86
072-2570-033-0000	Developed Parcel	Low Density Residential	1.0000	\$ 73.86
072-2570-034-0000	Developed Parcel	Low Density Residential	1.0000	\$ 73.86
072-2570-035-0000	Developed Parcel	Low Density Residential	1.0000	\$ 73.86
072-2570-036-0000	Developed Parcel	Low Density Residential	1.0000	\$ 73.86
072-2570-037-0000	Developed Parcel	Low Density Residential	1.0000	\$ 73.86
072-2570-038-0000	Developed Parcel	Low Density Residential	1.0000	\$ 73.86
072-2570-039-0000	Developed Parcel	Low Density Residential	1.0000	\$ 73.86
072-2570-040-0000	Developed Parcel	Low Density Residential	1.0000	\$ 73.86
072-2570-041-0000	Developed Parcel	Low Density Residential	1.0000	\$ 73.86
072-2570-042-0000	Developed Parcel	Low Density Residential	1.0000	\$ 73.86
072-2570-043-0000	Developed Parcel	Low Density Residential	1.0000	\$ 73.86
072-2570-044-0000	Developed Parcel	Low Density Residential	1.0000	\$ 73.86
072-2570-045-0000	Developed Parcel	Low Density Residential	1.0000	\$ 73.86
072-2580-001-0000	Developed Parcel	Low Density Residential	1.0000	\$ 73.86
072-2580-002-0000	Developed Parcel	Low Density Residential	1.0000	\$ 73.86
072-2580-003-0000	Developed Parcel	Low Density Residential	1.0000	\$ 73.86
072-2580-004-0000	Developed Parcel	Low Density Residential	1.0000	\$ 73.86
072-2580-005-0000	Developed Parcel	Low Density Residential	1.0000	\$ 73.86
072-2580-006-0000	Developed Parcel	Low Density Residential	1.0000	\$ 73.86
072-2580-007-0000	Developed Parcel	Low Density Residential	1.0000	\$ 73.86
072-2580-008-0000	Developed Parcel	Low Density Residential	1.0000	\$ 73.86
072-2580-009-0000	Developed Parcel	Low Density Residential	1.0000	\$ 73.86
072-2580-010-0000	Developed Parcel	Low Density Residential	1.0000	\$ 73.86
072-2580-011-0000	Developed Parcel	Low Density Residential	1.0000	\$ 73.86
072-2580-012-0000	Developed Parcel	Low Density Residential	1.0000	\$ 73.86
072-2580-013-0000	Developed Parcel	Low Density Residential	1.0000	\$ 73.86
072-2580-014-0000	Developed Parcel	Low Density Residential	1.0000	\$ 73.86
072-2580-015-0000	Developed Parcel	Low Density Residential	1.0000	\$ 73.86
072-2580-016-0000	Developed Parcel	Low Density Residential	1.0000	\$ 73.86
072-2580-017-0000	Developed Parcel	Low Density Residential	1.0000	\$ 73.86
072-2580-018-0000	Developed Parcel	Low Density Residential	1.0000	\$ 73.86
072-2580-019-0000	Developed Parcel	Low Density Residential	1.0000	\$ 73.86
072-2580-020-0000	Developed Parcel	Low Density Residential	1.0000	\$ 73.86
072-2580-021-0000	Developed Parcel	Low Density Residential	1.0000	\$ 73.86
072-2580-022-0000	Developed Parcel	Low Density Residential	1.0000	\$ 73.86
072-2580-023-0000	Developed Parcel	Low Density Residential	1.0000	\$ 73.86
072-2580-024-0000	Developed Parcel	Low Density Residential	1.0000	\$ 73.86
072-2580-025-0000	Developed Parcel	Low Density Residential	1.0000	\$ 73.8

AGENDA ITEM 10.3

City of Rancho Cordova
Transit Related Services Benefit District, Zone No. 1
Fiscal Year 2019-20 Assessment Roll

ATTACHMENT 3

1049

APN	Development Status	Land Use	EDU	Assessment
072-2580-026-0000	Developed Parcel	Low Density Residential	1.0000	\$ 73.86
072-2580-027-0000	Developed Parcel	Low Density Residential	1.0000	\$ 73.86
072-2580-028-0000	Developed Parcel	Low Density Residential	1.0000	\$ 73.86
072-2580-029-0000	Developed Parcel	Low Density Residential	1.0000	\$ 73.86
072-2580-030-0000	Developed Parcel	Low Density Residential	1.0000	\$ 73.86
072-2580-031-0000	Developed Parcel	Low Density Residential	1.0000	\$ 73.86
072-2580-032-0000	Developed Parcel	Low Density Residential	1.0000	\$ 73.86
072-2580-033-0000	Developed Parcel	Low Density Residential	1.0000	\$ 73.86
072-2580-034-0000	Developed Parcel	Low Density Residential	1.0000	\$ 73.86
072-2580-035-0000	Developed Parcel	Low Density Residential	1.0000	\$ 73.86
072-2580-036-0000	Developed Parcel	Low Density Residential	1.0000	\$ 73.86
072-2580-037-0000	Developed Parcel	Low Density Residential	1.0000	\$ 73.86
072-2580-038-0000	Developed Parcel	Low Density Residential	1.0000	\$ 73.86
072-2580-039-0000	Developed Parcel	Low Density Residential	1.0000	\$ 73.86
072-2580-040-0000	Developed Parcel	Low Density Residential	1.0000	\$ 73.86
072-2580-041-0000	Developed Parcel	Low Density Residential	1.0000	\$ 73.86
072-2580-042-0000	Developed Parcel	Low Density Residential	1.0000	\$ 73.86
072-2580-043-0000	Developed Parcel	Low Density Residential	1.0000	\$ 73.86
072-2580-044-0000	Developed Parcel	Low Density Residential	1.0000	\$ 73.86
072-2580-045-0000	Developed Parcel	Low Density Residential	1.0000	\$ 73.86
072-2580-046-0000	Developed Parcel	Low Density Residential	1.0000	\$ 73.86
072-2580-047-0000	Developed Parcel	Low Density Residential	1.0000	\$ 73.86
072-2580-048-0000	Developed Parcel	Low Density Residential	1.0000	\$ 73.86
072-2580-049-0000	Developed Parcel	Low Density Residential	1.0000	\$ 73.86
072-2580-050-0000	Developed Parcel	Low Density Residential	1.0000	\$ 73.86
072-2580-051-0000	Developed Parcel	Low Density Residential	1.0000	\$ 73.86
072-2580-052-0000	Developed Parcel	Low Density Residential	1.0000	\$ 73.86
072-2580-053-0000	Developed Parcel	Low Density Residential	1.0000	\$ 73.86
072-2580-054-0000	Developed Parcel	Low Density Residential	1.0000	\$ 73.86
072-2580-055-0000	Developed Parcel	Low Density Residential	1.0000	\$ 73.86
072-2580-056-0000	Developed Parcel	Low Density Residential	1.0000	\$ 73.86
072-2580-057-0000	Developed Parcel	Low Density Residential	1.0000	\$ 73.86
072-2580-058-0000	Developed Parcel	Low Density Residential	1.0000	\$ 73.86
072-2580-059-0000	Developed Parcel	Low Density Residential	1.0000	\$ 73.86
072-2580-060-0000	Developed Parcel	Low Density Residential	1.0000	\$ 73.86
072-2580-061-0000	Developed Parcel	Low Density Residential	1.0000	\$ 73.86
072-2580-062-0000	Developed Parcel	Low Density Residential	1.0000	\$ 73.86
072-2580-063-0000	Developed Parcel	Low Density Residential	1.0000	\$ 73.86
072-2580-064-0000	Developed Parcel	Low Density Residential	1.0000	\$ 73.86
072-2590-001-0000	Developed Parcel	Low Density Cluster	1.0000	\$ 73.86
072-2590-002-0000	Developed Parcel	Low Density Cluster	1.0000	\$ 73.86
072-2590-003-0000	Developed Parcel	Low Density Cluster	1.0000	\$ 73.86
072-2590-004-0000	Developed Parcel	Low Density Cluster	1.0000	\$ 73.86
072-2590-005-0000	Developed Parcel	Low Density Cluster	1.0000	\$ 73.86
072-2590-006-0000	Developed Parcel	Low Density Cluster	1.0000	\$ 73.86

AGENDA ITEM 10.3

City of Rancho Cordova
Transit Related Services Benefit District, Zone No. 1
Fiscal Year 2019-20 Assessment Roll

ATTACHMENT 3

1050

APN	Development Status	Land Use	EDU	Assessment
072-2590-007-0000	Developed Parcel	Low Density Cluster	1.0000	\$ 73.86
072-2590-008-0000	Developed Parcel	Low Density Cluster	1.0000	\$ 73.86
072-2590-009-0000	Developed Parcel	Low Density Cluster	1.0000	\$ 73.86
072-2590-010-0000	Developed Parcel	Low Density Cluster	1.0000	\$ 73.86
072-2590-011-0000	Developed Parcel	Low Density Cluster	1.0000	\$ 73.86
072-2590-012-0000	Developed Parcel	Low Density Cluster	1.0000	\$ 73.86
072-2590-013-0000	Developed Parcel	Low Density Cluster	1.0000	\$ 73.86
072-2590-014-0000	Developed Parcel	Low Density Cluster	1.0000	\$ 73.86
072-2590-015-0000	Developed Parcel	Low Density Cluster	1.0000	\$ 73.86
072-2590-016-0000	Developed Parcel	Low Density Cluster	1.0000	\$ 73.86
072-2590-017-0000	Developed Parcel	Low Density Cluster	1.0000	\$ 73.86
072-2590-018-0000	Developed Parcel	Low Density Cluster	1.0000	\$ 73.86
072-2590-019-0000	Developed Parcel	Low Density Cluster	1.0000	\$ 73.86
072-2590-020-0000	Developed Parcel	Low Density Cluster	1.0000	\$ 73.86
072-2590-021-0000	Developed Parcel	Low Density Cluster	1.0000	\$ 73.86
072-2590-022-0000	Developed Parcel	Low Density Cluster	1.0000	\$ 73.86
072-2590-023-0000	Developed Parcel	Low Density Cluster	1.0000	\$ 73.86
072-2590-024-0000	Developed Parcel	Low Density Cluster	1.0000	\$ 73.86
072-2590-025-0000	Developed Parcel	Low Density Cluster	1.0000	\$ 73.86
072-2590-026-0000	Developed Parcel	Low Density Cluster	1.0000	\$ 73.86
072-2590-027-0000	Developed Parcel	Low Density Cluster	1.0000	\$ 73.86
072-2590-028-0000	Developed Parcel	Low Density Cluster	1.0000	\$ 73.86
072-2590-029-0000	Developed Parcel	Low Density Cluster	1.0000	\$ 73.86
072-2590-030-0000	Developed Parcel	Low Density Cluster	1.0000	\$ 73.86
072-2590-031-0000	Developed Parcel	Low Density Cluster	1.0000	\$ 73.86
072-2590-032-0000	Developed Parcel	Low Density Cluster	1.0000	\$ 73.86
072-2590-033-0000	Developed Parcel	Low Density Cluster	1.0000	\$ 73.86
072-2590-034-0000	Developed Parcel	Low Density Cluster	1.0000	\$ 73.86
072-2590-035-0000	Developed Parcel	Low Density Cluster	1.0000	\$ 73.86
072-2590-036-0000	Developed Parcel	Low Density Cluster	1.0000	\$ 73.86
072-2590-037-0000	Developed Parcel	Low Density Cluster	1.0000	\$ 73.86
072-2590-038-0000	Developed Parcel	Low Density Cluster	1.0000	\$ 73.86
072-2590-039-0000	Developed Parcel	Low Density Cluster	1.0000	\$ 73.86
072-2590-040-0000	Developed Parcel	Low Density Cluster	1.0000	\$ 73.86
072-2590-041-0000	Developed Parcel	Low Density Cluster	1.0000	\$ 73.86
072-2590-042-0000	Developed Parcel	Low Density Cluster	1.0000	\$ 73.86
072-2590-043-0000	Developed Parcel	Low Density Cluster	1.0000	\$ 73.86
072-2590-044-0000	Developed Parcel	Low Density Cluster	1.0000	\$ 73.86
072-2590-045-0000	Developed Parcel	Low Density Cluster	1.0000	\$ 73.86
072-2590-046-0000	Developed Parcel	Low Density Cluster	1.0000	\$ 73.86
072-2590-047-0000	Developed Parcel	Low Density Cluster	1.0000	\$ 73.86
072-2590-048-0000	Developed Parcel	Low Density Cluster	1.0000	\$ 73.86
072-2590-049-0000	Developed Parcel	Low Density Cluster	1.0000	\$ 73.86
072-2590-050-0000	Developed Parcel	Low Density Cluster	1.0000	\$ 73.86
072-2590-051-0000	Developed Parcel	Low Density Cluster	1.0000	\$ 73.8

AGENDA ITEM 10.3

City of Rancho Cordova
Transit Related Services Benefit District, Zone No. 1
Fiscal Year 2019-20 Assessment Roll

ATTACHMENT 3

1051

APN	Development Status	Land Use	EDU	Assessment
072-2590-052-0000	Developed Parcel	Low Density Cluster	1.0000	\$ 73.86
072-2590-053-0000	Developed Parcel	Low Density Cluster	1.0000	\$ 73.86
072-2590-054-0000	Developed Parcel	Low Density Cluster	1.0000	\$ 73.86
072-2590-055-0000	Developed Parcel	Low Density Cluster	1.0000	\$ 73.86
072-2590-056-0000	Developed Parcel	Low Density Cluster	1.0000	\$ 73.86
072-2590-057-0000	Developed Parcel	Low Density Cluster	1.0000	\$ 73.86
072-2590-058-0000	Developed Parcel	Low Density Cluster	1.0000	\$ 73.86
072-2590-059-0000	Developed Parcel	Low Density Cluster	1.0000	\$ 73.86
072-2590-060-0000	Developed Parcel	Low Density Cluster	1.0000	\$ 73.86
072-2590-061-0000	Developed Parcel	Low Density Cluster	1.0000	\$ 73.86
072-2590-062-0000	Developed Parcel	Low Density Cluster	1.0000	\$ 73.86
072-2590-063-0000	Developed Parcel	Low Density Cluster	1.0000	\$ 73.86
072-2590-064-0000	Developed Parcel	Low Density Cluster	1.0000	\$ 73.86
072-2590-065-0000	Developed Parcel	Low Density Cluster	1.0000	\$ 73.86
072-2590-066-0000	Developed Parcel	Low Density Cluster	1.0000	\$ 73.86
072-2590-067-0000	Developed Parcel	Low Density Cluster	1.0000	\$ 73.86
072-2590-068-0000	Developed Parcel	Low Density Cluster	1.0000	\$ 73.86
072-2590-069-0000	Developed Parcel	Low Density Cluster	1.0000	\$ 73.86
072-2590-070-0000	Developed Parcel	Low Density Cluster	1.0000	\$ 73.86
072-2590-071-0000	Developed Parcel	Low Density Cluster	1.0000	\$ 73.86
072-2590-072-0000	Developed Parcel	Low Density Cluster	1.0000	\$ 73.86
072-2590-073-0000	Developed Parcel	Low Density Cluster	1.0000	\$ 73.86
072-2590-074-0000	Developed Parcel	Low Density Cluster	1.0000	\$ 73.86
072-2590-075-0000	Developed Parcel	Low Density Cluster	1.0000	\$ 73.86
072-2590-076-0000	Developed Parcel	Low Density Cluster	1.0000	\$ 73.86
072-2590-077-0000	Developed Parcel	Low Density Cluster	1.0000	\$ 73.86
072-2590-078-0000	Developed Parcel	Low Density Cluster	1.0000	\$ 73.86
072-2590-079-0000	Developed Parcel	Low Density Cluster	1.0000	\$ 73.86
072-2590-080-0000	Developed Parcel	Low Density Cluster	1.0000	\$ 73.86
072-2590-081-0000	Developed Parcel	Low Density Cluster	1.0000	\$ 73.86
072-2590-082-0000	Developed Parcel	Low Density Cluster	1.0000	\$ 73.86
072-2590-083-0000	Developed Parcel	Low Density Cluster	1.0000	\$ 73.86
072-2590-084-0000	Developed Parcel	Low Density Cluster	1.0000	\$ 73.86
072-2590-085-0000	Developed Parcel	Low Density Cluster	1.0000	\$ 73.86
072-2590-086-0000	Developed Parcel	Low Density Cluster	1.0000	\$ 73.86
072-2590-087-0000	Developed Parcel	Low Density Cluster	1.0000	\$ 73.86
072-2590-088-0000	Developed Parcel	Low Density Cluster	1.0000	\$ 73.86
072-2590-089-0000	Developed Parcel	Low Density Cluster	1.0000	\$ 73.86
072-2590-090-0000	Developed Parcel	Low Density Cluster	1.0000	\$ 73.86
072-2590-091-0000	Developed Parcel	Low Density Cluster	1.0000	\$ 73.86
072-2590-092-0000	Developed Parcel	Low Density Cluster	1.0000	\$ 73.86
072-2590-093-0000	Developed Parcel	Low Density Cluster	1.0000	\$ 73.86
072-2590-094-0000	Developed Parcel	Low Density Cluster	1.0000	\$ 73.86
072-2590-095-0000	Developed Parcel	Low Density Cluster	1.0000	\$ 73.86
072-2590-096-0000	Developed Parcel	Low Density Cluster	1.0000	\$ 73.8

AGENDA ITEM 10.3

City of Rancho Cordova
Transit Related Services Benefit District, Zone No. 1 **ATTACHMENT 3**
Fiscal Year 2019-20 Assessment Roll

1052

APN	Development Status	Land Use	EDU	Assessment
072-2590-097-0000	Developed Parcel	Low Density Cluster	1.0000	\$ 73.86
072-2590-098-0000	Developed Parcel	Low Density Cluster	1.0000	\$ 73.86
072-2590-099-0000	Developed Parcel	Low Density Cluster	1.0000	\$ 73.86
072-2590-105-0000	Developed Parcel	Business Park	24.6848	\$1,823.22
072-2590-106-0000	Developed Parcel	Business Park	14.8329	\$1,095.56
072-2600-001-0000	Developed Parcel	Low Density Cluster	1.0000	\$ 73.86
072-2600-002-0000	Developed Parcel	Low Density Cluster	1.0000	\$ 73.86
072-2600-003-0000	Developed Parcel	Low Density Cluster	1.0000	\$ 73.86
072-2600-004-0000	Developed Parcel	Low Density Cluster	1.0000	\$ 73.86
072-2600-005-0000	Developed Parcel	Low Density Cluster	1.0000	\$ 73.86
072-2600-006-0000	Developed Parcel	Low Density Cluster	1.0000	\$ 73.86
072-2600-007-0000	Developed Parcel	Low Density Cluster	1.0000	\$ 73.86
072-2600-008-0000	Developed Parcel	Low Density Cluster	1.0000	\$ 73.86
072-2600-009-0000	Developed Parcel	Low Density Cluster	1.0000	\$ 73.86
072-2600-010-0000	Developed Parcel	Low Density Cluster	1.0000	\$ 73.86
072-2600-011-0000	Developed Parcel	Low Density Cluster	1.0000	\$ 73.86
072-2600-012-0000	Developed Parcel	Low Density Cluster	1.0000	\$ 73.86
072-2600-013-0000	Developed Parcel	Low Density Cluster	1.0000	\$ 73.86
072-2600-014-0000	Developed Parcel	Low Density Cluster	1.0000	\$ 73.86
072-2600-015-0000	Developed Parcel	Low Density Cluster	1.0000	\$ 73.86
072-2600-016-0000	Developed Parcel	Low Density Cluster	1.0000	\$ 73.86
072-2600-017-0000	Developed Parcel	Low Density Cluster	1.0000	\$ 73.86
072-2600-018-0000	Developed Parcel	Low Density Cluster	1.0000	\$ 73.86
072-2600-019-0000	Developed Parcel	Low Density Cluster	1.0000	\$ 73.86
072-2600-020-0000	Developed Parcel	Low Density Cluster	1.0000	\$ 73.86
072-2600-021-0000	Developed Parcel	Low Density Cluster	1.0000	\$ 73.86
072-2600-022-0000	Developed Parcel	Low Density Cluster	1.0000	\$ 73.86
072-2600-023-0000	Developed Parcel	Low Density Cluster	1.0000	\$ 73.86
072-2600-024-0000	Developed Parcel	Low Density Cluster	1.0000	\$ 73.86
072-2600-025-0000	Developed Parcel	Low Density Cluster	1.0000	\$ 73.86
072-2600-026-0000	Developed Parcel	Low Density Cluster	1.0000	\$ 73.86
072-2600-027-0000	Developed Parcel	Low Density Cluster	1.0000	\$ 73.86
072-2600-028-0000	Developed Parcel	Low Density Cluster	1.0000	\$ 73.86
072-2600-029-0000	Developed Parcel	Low Density Cluster	1.0000	\$ 73.86
072-2600-030-0000	Developed Parcel	Low Density Cluster	1.0000	\$ 73.86
072-2600-031-0000	Developed Parcel	Low Density Cluster	1.0000	\$ 73.86
072-2600-032-0000	Developed Parcel	Low Density Cluster	1.0000	\$ 73.86
072-2600-033-0000	Developed Parcel	Low Density Cluster	1.0000	\$ 73.86
072-2600-034-0000	Developed Parcel	Low Density Cluster	1.0000	\$ 73.86
072-2600-035-0000	Developed Parcel	Low Density Cluster	1.0000	\$ 73.86
072-2600-036-0000	Developed Parcel	Low Density Cluster	1.0000	\$ 73.86
072-2600-037-0000	Developed Parcel	Low Density Cluster	1.0000	\$ 73.86
072-2600-038-0000	Developed Parcel	Low Density Cluster	1.0000	\$ 73.86
072-2600-039-0000	Developed Parcel	Low Density Cluster	1.0000	\$ 73.86
072-2600-040-0000	Developed Parcel	Low Density Cluster	1.0000	\$ 73.8

AGENDA ITEM 10.3

City of Rancho Cordova
Transit Related Services Benefit District, Zone No. 1 **ATTACHMENT 3**
Fiscal Year 2019-20 Assessment Roll

1053

APN	Development Status	Land Use	EDU	Assessment
072-2600-041-0000	Developed Parcel	Low Density Cluster	1.0000	\$ 73.86
072-2600-042-0000	Developed Parcel	Low Density Cluster	1.0000	\$ 73.86
072-2600-043-0000	Developed Parcel	Low Density Cluster	1.0000	\$ 73.86
072-2600-044-0000	Developed Parcel	Low Density Cluster	1.0000	\$ 73.86
072-2600-045-0000	Developed Parcel	Low Density Cluster	1.0000	\$ 73.86
072-2600-046-0000	Developed Parcel	Low Density Cluster	1.0000	\$ 73.86
072-2600-047-0000	Developed Parcel	Low Density Cluster	1.0000	\$ 73.86
072-2600-048-0000	Developed Parcel	Low Density Cluster	1.0000	\$ 73.86
072-2600-049-0000	Developed Parcel	Low Density Cluster	1.0000	\$ 73.86
072-2600-050-0000	Developed Parcel	Low Density Cluster	1.0000	\$ 73.86
072-2600-051-0000	Developed Parcel	Low Density Cluster	1.0000	\$ 73.86
072-2600-052-0000	Developed Parcel	Low Density Cluster	1.0000	\$ 73.86
072-2600-053-0000	Developed Parcel	Low Density Cluster	1.0000	\$ 73.86
072-2600-054-0000	Developed Parcel	Low Density Cluster	1.0000	\$ 73.86
072-2600-055-0000	Developed Parcel	Low Density Cluster	1.0000	\$ 73.86
072-2600-056-0000	Developed Parcel	Low Density Cluster	1.0000	\$ 73.86
072-2600-057-0000	Developed Parcel	Low Density Cluster	1.0000	\$ 73.86
072-2600-058-0000	Developed Parcel	Low Density Cluster	1.0000	\$ 73.86
072-2600-059-0000	Developed Parcel	Low Density Cluster	1.0000	\$ 73.86
072-2600-060-0000	Developed Parcel	Low Density Cluster	1.0000	\$ 73.86
072-2600-061-0000	Developed Parcel	Low Density Cluster	1.0000	\$ 73.86
072-2600-062-0000	Developed Parcel	Low Density Cluster	1.0000	\$ 73.86
072-2600-063-0000	Developed Parcel	Low Density Cluster	1.0000	\$ 73.86
072-2600-064-0000	Developed Parcel	Low Density Cluster	1.0000	\$ 73.86
072-2600-065-0000	Developed Parcel	Low Density Cluster	1.0000	\$ 73.86
072-2600-066-0000	Developed Parcel	Low Density Cluster	1.0000	\$ 73.86
072-2600-067-0000	Developed Parcel	Low Density Cluster	1.0000	\$ 73.86
072-2600-068-0000	Developed Parcel	Low Density Cluster	1.0000	\$ 73.86
072-2600-069-0000	Developed Parcel	Low Density Cluster	1.0000	\$ 73.86
072-2600-070-0000	Developed Parcel	Low Density Cluster	1.0000	\$ 73.86
072-2600-071-0000	Developed Parcel	Low Density Cluster	1.0000	\$ 73.86
072-2600-072-0000	Developed Parcel	Low Density Cluster	1.0000	\$ 73.86
072-2600-073-0000	Developed Parcel	Low Density Cluster	1.0000	\$ 73.86
072-2600-074-0000	Developed Parcel	Low Density Cluster	1.0000	\$ 73.86
072-2600-075-0000	Developed Parcel	Low Density Cluster	1.0000	\$ 73.86
072-2600-076-0000	Developed Parcel	Low Density Cluster	1.0000	\$ 73.86
072-2600-077-0000	Developed Parcel	Low Density Cluster	1.0000	\$ 73.86
072-2600-078-0000	Developed Parcel	Low Density Cluster	1.0000	\$ 73.86
072-2600-079-0000	Developed Parcel	Low Density Cluster	1.0000	\$ 73.86
072-2600-080-0000	Developed Parcel	Low Density Cluster	1.0000	\$ 73.86
072-2600-081-0000	Developed Parcel	Low Density Cluster	1.0000	\$ 73.86
072-2600-082-0000	Developed Parcel	Low Density Cluster	1.0000	\$ 73.86
072-2600-083-0000	Developed Parcel	Low Density Cluster	1.0000	\$ 73.86
072-2600-084-0000	Developed Parcel	Low Density Cluster	1.0000	\$ 73.86
072-2600-085-0000	Developed Parcel	Low Density Cluster	1.0000	\$ 73.8

AGENDA ITEM 10.3

City of Rancho Cordova
Transit Related Services Benefit District, Zone No. 1
Fiscal Year 2019-20 Assessment Roll

ATTACHMENT 3

1054

APN	Development Status	Land Use	EDU	Assessment
072-2600-086-0000	Developed Parcel	Low Density Cluster	1.0000	\$ 73.86
072-2600-087-0000	Developed Parcel	Low Density Cluster	1.0000	\$ 73.86
072-2600-088-0000	Developed Parcel	Low Density Cluster	1.0000	\$ 73.86
072-2600-089-0000	Developed Parcel	Low Density Cluster	1.0000	\$ 73.86
072-2600-090-0000	Developed Parcel	Low Density Cluster	1.0000	\$ 73.86
072-2600-091-0000	Developed Parcel	Low Density Cluster	1.0000	\$ 73.86
072-2600-092-0000	Developed Parcel	Low Density Cluster	1.0000	\$ 73.86
072-2600-093-0000	Developed Parcel	Low Density Cluster	1.0000	\$ 73.86
072-2600-094-0000	Developed Parcel	Low Density Cluster	1.0000	\$ 73.86
072-2600-095-0000	Developed Parcel	Low Density Cluster	1.0000	\$ 73.86
072-2600-096-0000	Developed Parcel	Low Density Cluster	1.0000	\$ 73.86
072-2600-097-0000	Developed Parcel	Low Density Cluster	1.0000	\$ 73.86
072-2860-023-0000	Developed Parcel	Business Park	141.7172	10,467.22
072-3400-001-0000	Developed Parcel	Low Density Cluster	1.0000	\$ 73.86
072-3400-002-0000	Developed Parcel	Low Density Cluster	1.0000	\$ 73.86
072-3400-003-0000	Developed Parcel	Low Density Cluster	1.0000	\$ 73.86
072-3400-004-0000	Developed Parcel	Low Density Cluster	1.0000	\$ 73.86
072-3400-005-0000	Developed Parcel	Low Density Cluster	1.0000	\$ 73.86
072-3400-006-0000	Developed Parcel	Low Density Cluster	1.0000	\$ 73.86
072-3400-007-0000	Developed Parcel	Low Density Cluster	1.0000	\$ 73.86
072-3400-008-0000	Developed Parcel	Low Density Cluster	1.0000	\$ 73.86
072-3400-009-0000	Developed Parcel	Low Density Cluster	1.0000	\$ 73.86
072-3400-010-0000	Developed Parcel	Low Density Cluster	1.0000	\$ 73.86
072-3400-011-0000	Developed Parcel	Low Density Cluster	1.0000	\$ 73.86
072-3400-012-0000	Developed Parcel	Low Density Cluster	1.0000	\$ 73.86
072-3400-013-0000	Developed Parcel	Low Density Cluster	1.0000	\$ 73.86
072-3400-014-0000	Developed Parcel	Low Density Cluster	1.0000	\$ 73.86
072-3400-015-0000	Developed Parcel	Low Density Cluster	1.0000	\$ 73.86
072-3400-016-0000	Developed Parcel	Low Density Cluster	1.0000	\$ 73.86
072-3400-017-0000	Developed Parcel	Low Density Cluster	1.0000	\$ 73.86
072-3400-018-0000	Developed Parcel	Low Density Cluster	1.0000	\$ 73.86
072-3400-019-0000	Developed Parcel	Low Density Cluster	1.0000	\$ 73.86
072-3400-020-0000	Developed Parcel	Low Density Cluster	1.0000	\$ 73.86
072-3400-021-0000	Developed Parcel	Low Density Cluster	1.0000	\$ 73.86
072-3400-022-0000	Developed Parcel	Low Density Cluster	1.0000	\$ 73.86
072-3400-023-0000	Developed Parcel	Low Density Cluster	1.0000	\$ 73.86
072-3400-024-0000	Developed Parcel	Low Density Cluster	1.0000	\$ 73.86
072-3400-025-0000	Developed Parcel	Low Density Cluster	1.0000	\$ 73.86
072-3400-026-0000	Developed Parcel	Low Density Cluster	1.0000	\$ 73.86
072-3400-027-0000	Developed Parcel	Low Density Cluster	1.0000	\$ 73.86
072-3400-028-0000	Developed Parcel	Low Density Cluster	1.0000	\$ 73.86
072-3400-029-0000	Developed Parcel	Low Density Cluster	1.0000	\$ 73.86
072-3400-030-0000	Developed Parcel	Low Density Cluster	1.0000	\$ 73.86
072-3400-031-0000	Developed Parcel	Low Density Cluster	1.0000	\$ 73.86
072-3400-032-0000	Developed Parcel	Low Density Cluster	1.0000	\$ 73.86

AGENDA ITEM 10.3

City of Rancho Cordova
Transit Related Services Benefit District, Zone No. 1 **ATTACHMENT 3**
Fiscal Year 2019-20 Assessment Roll

1055

APN	Development Status	Land Use	EDU	Assessment
072-3400-033-0000	Developed Parcel	Low Density Cluster	1.0000	\$ 73.86
072-3400-034-0000	Developed Parcel	Low Density Cluster	1.0000	\$ 73.86
072-3400-035-0000	Developed Parcel	Low Density Cluster	1.0000	\$ 73.86
072-3400-036-0000	Developed Parcel	Low Density Cluster	1.0000	\$ 73.86
072-3400-037-0000	Developed Parcel	Low Density Cluster	1.0000	\$ 73.86
072-3400-038-0000	Developed Parcel	Low Density Cluster	1.0000	\$ 73.86
072-3400-039-0000	Developed Parcel	Low Density Cluster	1.0000	\$ 73.86
072-3400-040-0000	Developed Parcel	Low Density Cluster	1.0000	\$ 73.86
072-3400-041-0000	Developed Parcel	Low Density Cluster	1.0000	\$ 73.86
072-3400-042-0000	Developed Parcel	Low Density Cluster	1.0000	\$ 73.86
072-3400-043-0000	Developed Parcel	Low Density Cluster	1.0000	\$ 73.86
072-3400-044-0000	Developed Parcel	Low Density Cluster	1.0000	\$ 73.86
072-3400-045-0000	Developed Parcel	Low Density Cluster	1.0000	\$ 73.86
072-3400-046-0000	Developed Parcel	Low Density Cluster	1.0000	\$ 73.86
072-3400-047-0000	Developed Parcel	Low Density Cluster	1.0000	\$ 73.86
072-3400-048-0000	Developed Parcel	Low Density Cluster	1.0000	\$ 73.86
072-3400-049-0000	Developed Parcel	Low Density Cluster	1.0000	\$ 73.86
072-3400-050-0000	Developed Parcel	Low Density Cluster	1.0000	\$ 73.86
072-3400-051-0000	Developed Parcel	Low Density Cluster	1.0000	\$ 73.86
072-3400-052-0000	Developed Parcel	Low Density Cluster	1.0000	\$ 73.86
072-3400-053-0000	Developed Parcel	Low Density Cluster	1.0000	\$ 73.86
072-3400-054-0000	Developed Parcel	Low Density Cluster	1.0000	\$ 73.86
072-3410-001-0000	Developed Parcel	Low Density Cluster	1.0000	\$ 73.86
072-3410-002-0000	Developed Parcel	Low Density Cluster	1.0000	\$ 73.86
072-3410-003-0000	Developed Parcel	Low Density Cluster	1.0000	\$ 73.86
072-3410-004-0000	Developed Parcel	Low Density Cluster	1.0000	\$ 73.86
072-3410-005-0000	Developed Parcel	Low Density Cluster	1.0000	\$ 73.86
072-3410-006-0000	Developed Parcel	Low Density Cluster	1.0000	\$ 73.86
072-3410-007-0000	Developed Parcel	Low Density Cluster	1.0000	\$ 73.86
072-3410-008-0000	Developed Parcel	Low Density Cluster	1.0000	\$ 73.86
072-3410-009-0000	Developed Parcel	Low Density Cluster	1.0000	\$ 73.86
072-3410-010-0000	Developed Parcel	Low Density Cluster	1.0000	\$ 73.86
072-3410-011-0000	Developed Parcel	Low Density Cluster	1.0000	\$ 73.86
072-3410-012-0000	Developed Parcel	Low Density Cluster	1.0000	\$ 73.86
072-3410-013-0000	Developed Parcel	Low Density Cluster	1.0000	\$ 73.86
072-3410-014-0000	Developed Parcel	Low Density Cluster	1.0000	\$ 73.86
072-3410-015-0000	Developed Parcel	Low Density Cluster	1.0000	\$ 73.86
072-3410-016-0000	Developed Parcel	Low Density Cluster	1.0000	\$ 73.86
072-3410-017-0000	Developed Parcel	Low Density Cluster	1.0000	\$ 73.86
072-3410-018-0000	Developed Parcel	Low Density Cluster	1.0000	\$ 73.86
072-3410-019-0000	Developed Parcel	Low Density Cluster	1.0000	\$ 73.86
072-3410-020-0000	Developed Parcel	Low Density Cluster	1.0000	\$ 73.86
072-3410-021-0000	Developed Parcel	Low Density Cluster	1.0000	\$ 73.86
072-3410-022-0000	Developed Parcel	Low Density Cluster	1.0000	\$ 73.86
072-3410-023-0000	Developed Parcel	Low Density Cluster	1.0000	\$ 73.8

AGENDA ITEM 10.3

City of Rancho Cordova
Transit Related Services Benefit District, Zone No. 1
Fiscal Year 2019-20 Assessment Roll

ATTACHMENT 3

1056

APN	Development Status	Land Use	EDU	Assessment
072-3410-024-0000	Developed Parcel	Low Density Cluster	1.0000	\$ 73.86
072-3410-025-0000	Developed Parcel	Low Density Cluster	1.0000	\$ 73.86
072-3410-026-0000	Developed Parcel	Low Density Cluster	1.0000	\$ 73.86
072-3410-027-0000	Developed Parcel	Low Density Cluster	1.0000	\$ 73.86
072-3410-028-0000	Developed Parcel	Low Density Cluster	1.0000	\$ 73.86
072-3410-029-0000	Developed Parcel	Low Density Cluster	1.0000	\$ 73.86
072-3410-030-0000	Developed Parcel	Low Density Cluster	1.0000	\$ 73.86
072-3410-031-0000	Developed Parcel	Low Density Cluster	1.0000	\$ 73.86
072-3410-032-0000	Developed Parcel	Low Density Cluster	1.0000	\$ 73.86
072-3410-033-0000	Developed Parcel	Low Density Cluster	1.0000	\$ 73.86
072-3410-034-0000	Developed Parcel	Low Density Cluster	1.0000	\$ 73.86
072-3410-035-0000	Developed Parcel	Low Density Cluster	1.0000	\$ 73.86
072-3410-036-0000	Developed Parcel	Low Density Cluster	1.0000	\$ 73.86
072-3410-037-0000	Developed Parcel	Low Density Cluster	1.0000	\$ 73.86
072-3410-038-0000	Developed Parcel	Low Density Cluster	1.0000	\$ 73.86
072-3410-039-0000	Developed Parcel	Low Density Cluster	1.0000	\$ 73.86
072-3410-040-0000	Developed Parcel	Low Density Cluster	1.0000	\$ 73.86
072-3410-041-0000	Developed Parcel	Low Density Cluster	1.0000	\$ 73.86
072-3410-042-0000	Developed Parcel	Low Density Cluster	1.0000	\$ 73.86
072-3410-043-0000	Developed Parcel	Low Density Cluster	1.0000	\$ 73.86
072-3410-044-0000	Developed Parcel	Low Density Cluster	1.0000	\$ 73.86
072-3410-045-0000	Developed Parcel	Low Density Cluster	1.0000	\$ 73.86
072-3410-046-0000	Developed Parcel	Low Density Cluster	1.0000	\$ 73.86
072-3410-047-0000	Developed Parcel	Low Density Cluster	1.0000	\$ 73.86
072-3410-048-0000	Developed Parcel	Low Density Cluster	1.0000	\$ 73.86
072-3410-049-0000	Developed Parcel	Low Density Cluster	1.0000	\$ 73.86
072-3410-050-0000	Developed Parcel	Low Density Cluster	1.0000	\$ 73.86
072-3410-051-0000	Developed Parcel	Low Density Cluster	1.0000	\$ 73.86
072-3410-052-0000	Developed Parcel	Low Density Cluster	1.0000	\$ 73.86
072-3410-053-0000	Developed Parcel	Low Density Cluster	1.0000	\$ 73.86
072-3410-054-0000	Developed Parcel	Low Density Cluster	1.0000	\$ 73.86
072-3410-055-0000	Developed Parcel	Low Density Cluster	1.0000	\$ 73.86
072-3410-056-0000	Developed Parcel	Low Density Cluster	1.0000	\$ 73.86
072-3410-057-0000	Developed Parcel	Low Density Cluster	1.0000	\$ 73.86
072-3410-058-0000	Developed Parcel	Low Density Cluster	1.0000	\$ 73.86
072-3410-059-0000	Developed Parcel	Low Density Cluster	1.0000	\$ 73.86
072-3410-060-0000	Developed Parcel	Low Density Cluster	1.0000	\$ 73.86
072-3410-061-0000	Developed Parcel	Low Density Cluster	1.0000	\$ 73.86
072-3410-062-0000	Developed Parcel	Low Density Cluster	1.0000	\$ 73.86
072-3410-063-0000	Developed Parcel	Low Density Cluster	1.0000	\$ 73.86
072-3420-001-0000	Developed Parcel	Low Density Cluster	1.0000	\$ 73.86
072-3420-002-0000	Developed Parcel	Low Density Cluster	1.0000	\$ 73.86
072-3420-003-0000	Developed Parcel	Low Density Cluster	1.0000	\$ 73.86
072-3420-004-0000	Developed Parcel	Low Density Cluster	1.0000	\$ 73.86
072-3420-005-0000	Developed Parcel	Low Density Cluster	1.0000	\$ 73.8

AGENDA ITEM 10.3

City of Rancho Cordova
Transit Related Services Benefit District, Zone No. 1
Fiscal Year 2019-20 Assessment Roll

ATTACHMENT 3

1057

APN	Development Status	Land Use	EDU	Assessment
072-3420-006-0000	Developed Parcel	Low Density Cluster	1.0000	\$ 73.86
072-3420-007-0000	Developed Parcel	Low Density Cluster	1.0000	\$ 73.86
072-3420-008-0000	Developed Parcel	Low Density Cluster	1.0000	\$ 73.86
072-3420-009-0000	Developed Parcel	Low Density Cluster	1.0000	\$ 73.86
072-3420-010-0000	Developed Parcel	Low Density Cluster	1.0000	\$ 73.86
072-3420-011-0000	Developed Parcel	Low Density Cluster	1.0000	\$ 73.86
072-3420-012-0000	Developed Parcel	Low Density Cluster	1.0000	\$ 73.86
072-3420-013-0000	Developed Parcel	Low Density Cluster	1.0000	\$ 73.86
072-3420-014-0000	Developed Parcel	Low Density Cluster	1.0000	\$ 73.86
072-3420-015-0000	Developed Parcel	Low Density Cluster	1.0000	\$ 73.86
072-3420-016-0000	Developed Parcel	Low Density Cluster	1.0000	\$ 73.86
072-3420-017-0000	Developed Parcel	Low Density Cluster	1.0000	\$ 73.86
072-3420-018-0000	Developed Parcel	Low Density Cluster	1.0000	\$ 73.86
072-3420-019-0000	Developed Parcel	Low Density Cluster	1.0000	\$ 73.86
072-3420-020-0000	Developed Parcel	Low Density Cluster	1.0000	\$ 73.86
072-3420-021-0000	Developed Parcel	Low Density Cluster	1.0000	\$ 73.86
072-3420-022-0000	Developed Parcel	Low Density Cluster	1.0000	\$ 73.86
072-3420-023-0000	Developed Parcel	Low Density Cluster	1.0000	\$ 73.86
072-3420-024-0000	Developed Parcel	Low Density Cluster	1.0000	\$ 73.86
072-3420-025-0000	Developed Parcel	Low Density Cluster	1.0000	\$ 73.86
072-3420-026-0000	Developed Parcel	Low Density Cluster	1.0000	\$ 73.86
072-3420-027-0000	Developed Parcel	Low Density Cluster	1.0000	\$ 73.86
072-3420-028-0000	Developed Parcel	Low Density Cluster	1.0000	\$ 73.86
072-3420-029-0000	Developed Parcel	Low Density Cluster	1.0000	\$ 73.86
072-3420-030-0000	Developed Parcel	Low Density Cluster	1.0000	\$ 73.86
072-3420-031-0000	Developed Parcel	Low Density Cluster	1.0000	\$ 73.86
072-3420-032-0000	Developed Parcel	Low Density Cluster	1.0000	\$ 73.86
072-3420-033-0000	Developed Parcel	Low Density Cluster	1.0000	\$ 73.86
072-3420-034-0000	Developed Parcel	Low Density Cluster	1.0000	\$ 73.86
072-3420-035-0000	Developed Parcel	Low Density Cluster	1.0000	\$ 73.86
072-3420-036-0000	Developed Parcel	Low Density Cluster	1.0000	\$ 73.86
072-3420-037-0000	Developed Parcel	Low Density Cluster	1.0000	\$ 73.86
072-3420-038-0000	Developed Parcel	Low Density Cluster	1.0000	\$ 73.86
072-3420-039-0000	Developed Parcel	Low Density Cluster	1.0000	\$ 73.86
072-3420-040-0000	Developed Parcel	Low Density Cluster	1.0000	\$ 73.86
072-3420-041-0000	Developed Parcel	Low Density Cluster	1.0000	\$ 73.86
072-3420-042-0000	Developed Parcel	Low Density Cluster	1.0000	\$ 73.86
072-3420-043-0000	Developed Parcel	Low Density Cluster	1.0000	\$ 73.86
072-3420-044-0000	Developed Parcel	Low Density Cluster	1.0000	\$ 73.86
072-3420-045-0000	Developed Parcel	Low Density Cluster	1.0000	\$ 73.86
072-3420-046-0000	Developed Parcel	Low Density Cluster	1.0000	\$ 73.86
1,661 Parcels				\$1 42,218.40

MEMORANDUM

DATE: June 3, 2019

TO: Honorable Mayor and Council Members

FROM: Elizabeth Sparkman, Community Development Director and Jeanette Cervantes, Management Technician

SUBJECT: **RESOLUTIONS APPROVING PROCEEDINGS FOR THE ANNUAL LEVY AND COLLECTION OF CHARGES FOR THE RANCHO CORDOVA TRANSIT RELATED SERVICES BENEFIT DISTRICT, ZONE NO. 2 FOR FISCAL YEAR 2019-2020**



RECOMMENDATION

Adopt a Resolution Initiating Proceedings for the Annual Levy and Collection of Charges, Preliminarily Approving the Engineer's Report, and Declaring its Intention to Levy the Annual Charges for Fiscal Year 2019-2020 for the Rancho Cordova Transit Related Services Benefit District, Zone No. 2; and

Adopt a Resolution Amending and/or Confirming the Engineer's Report and establishing the Fiscal Year 2019-2020 Service Charges for the Rancho Cordova Transit Related Services Benefit District, Zone No. 2.

RESULT OF RECOMMENDED ACTION

Adoption of the Resolutions will authorize the continuance of the annual levy and collection of service charges in the Transit Related Services Benefit District, Zone No. 2 to provide for a broad range of miscellaneous transportation services within the District as identified in the engineer's report.

BACKGROUND

The purpose of the District is to provide an ongoing financial mechanism to fund a broad range of miscellaneous transportation services intended to benefit the property within the District.

In January 2004, the Board of Supervisors of the County of Sacramento formed Benefit Zone No. 2 of County Services Area (CSA) No. 10 to collect annual charges for extended transportation-related services within Benefit Zone No. 2 for the Sunridge Specific Plan Area.

Following the City's incorporation, procedures to detach the district from the County were initiated. On February 15, 2008, LAFCO issued a Certificate of Completion to the City for the detachment from the County Service Area No. 10 formally detaching the district from the County and transferring service responsibility and funding of the CSA to the City.

The City redesignated the name of County Services Area No. 10 Benefit Zone No. 2 to "**Transit Related Services Benefit District, Zone No. 2**" (hereafter referred to as the "Transit Benefit

Zone No. 2” or the “District”). Services include transit shuttle services, transportation planning, educational programs at Sunrise and Robert J. McGarvey Elementary schools, a guaranteed ride home program, vanpools, and infrastructure support.

The construction of the International Drive extension to Sunrise Boulevard and the completion of the extension of Zinfandel Drive to Douglas Road provided the opportunity to effectively service the area with shuttle service. The CordoVan shuttle commenced new routing in September 2012 with a service between the Anatolia Club House and the Zinfandel Light Rail Station. The City and RT improved the Zinfandel Plaza/RT Connection CordoVan stop with a sheltered bench and solar LED light. Based on customer feedback a five-minute adjustment was implemented to the schedule in April 2013 to better synchronize with the train. The City added a CordoVan vehicle to the service fleet in October of 2015. The new vehicle connects to the Anatolia Clubhouse and proceeds on to Sunridge Park. The CordoVan that is serving the Anatolia Clubhouse was extended to serve Kavala Ranch. The resulting service to the Anatolia Clubhouse has improved services by reducing headways (intervals between busses) from 45 to 30 minutes. In April 2016, the morning routes were adjusted earlier by 25 minutes to better accommodate work times in the business park and the riders heading to Light Rail. Unused funds of the FY 2019-2020 levy will be retained in reserves for future additional service to the area. In addition, The City has initiated an effort to augment transit access by partnering with the transportation network company, Lyft. The demonstration project provides a subsidy for rides that are destined to transit stop in Rancho Cordova. This year long demonstration project, initiated in April of 2019, is funded by the Sacramento Council of Governments, and if successful could be continued using Transit Related Services funding.

State law requires that the City Council hold a public hearing prior to approval and levy of the proposed charges. An Engineer's Report showing the proposed rates has been prepared, placed on file with the City Clerk, a copy of which is attached as Exhibit A to the second resolution. Through adoption of the Resolution, Attachment 1, the City is initiating proceedings for the annual levy and collection of charges for certain miscellaneous extended services and preliminarily approves such written report, and declares its intention to levy the annual charges for Fiscal Year 2019-2020. The City Clerk has given notice and set today as the time and place to conduct a public hearing on the matter.

The Engineer's Report prepared by Francisco & Associates, Inc., includes a description of the District boundaries, a description and cost estimates of the services to be provided, the method and apportionment of charges, a District budget, a description of the property to be benefited, and the amount of the charge to each individual property. The proposed Fiscal Year 2019-2020 charges for each land use category are shown in Table 1.

Table 1 - Transit Zone No. 2

Land Use Category	Parcels Levied	Residential Units / Acres	Equivalent Dwelling Units	Proposed Rate	Per Unit / Acre	Fiscal Year 2019/2020 Charges
Low Density Residential	3,492	3,492 units	3,492.00	\$114.75	per unit	\$400,672.08
Medium Density Residential	999	999	799.20	\$91.80	per unit	\$91,708.20
Mixed Commercial	1	4.34	95.65	\$2,529.15	per acre	\$10,976.52
Retail	9	14.805 acres	379.60	\$2,942.26	per acre	\$43,560.18
Total						\$546,916.98

*Totals may not foot due to rounding.

In order to proceed with the levy of charges, it is appropriate for the Council to conduct the public hearing and adopt the Resolution, Attachment 1, which initiates the proceedings for the District, preliminarily approves the Engineer's Report, and declares its intention to levy and collect service charges for Fiscal Year 2019-2020. The Resolution, Attachment 2, amends and/or confirms the Engineer's Report and authorizes the levy and collection of service charges for Fiscal Year 2019-2020.

FISCAL IMPACT

There is no fiscal impact to the City's General Fund.

ATTACHMENTS

1. Resolution - Initiating Proceedings for the Annual Levy and Collection of Charges, Preliminarily Approving the Engineer's Report.
2. Resolution - Amending and/or Confirming the Engineer's Report and establishing the Fiscal Year 2019-2020 Service Charges.
3. Engineers Report

ATTACHMENT 1**CITY OF RANCHO CORDOVA****RESOLUTION NO. XX-2019**

**A RESOLUTION OF THE CITY COUNCIL OF THE CITY OF RANCHO CORDOVA,
STATE OF CALIFORNIA, INITIATING PROCEEDINGS FOR THE ANNUAL LEVY AND
COLLECTION OF CHARGES, PRELIMINARILY APPROVING THE ENGINEER'S REPORT,
AND DECLARING ITS INTENTION TO LEVY THE ANNUAL CHARGES FOR FISCAL YEAR
2019-2020 FOR THE RANCHO CORDOVA TRANSIT RELATED SERVICES BENEFIT
DISTRICT, ZONE NO. 2**

WHEREAS, on July 1, 2003, the City of Rancho Cordova (the "City") was incorporated, resulting in the area known as the Sunridge Specific Plan to be located within the City boundaries; and

WHEREAS, on January 11, 2005, the Board of Supervisors of the County of Sacramento (the "Board"), in coordination with the City, pursuant to Title 3, Division 2, Part 2, Chapter 2.2 of the Government Code ("County Service Area Law"), through Resolution No. 2005-0061, ordered the formation of Benefit Zone No. 2 of County Service Area No. 10 ("CSA 10 Benefit Zone 2"); on March 15, 2005, the Board adopted Resolution No. 2005-0298, approving the Written Report (the "Formation Report"), ordering the collection of annual charges, commencing with Fiscal Year 2005-2006; and, on June 20, 2006, the Board adopted Ordinance No. 1539 (the "Ordinance") providing a procedure for collection of service charges for extended transportation-related services (the "Services") within CSA 10 Benefit Zone 2; and

WHEREAS, on February 15, 2008, pursuant to Government Code Sections 56886(m) and 56886(t), upon the recordation of the Certificate of Completion issued by the Sacramento Local Agency Formation Commission ("LAFCO") for the detachment of portions of CSA 10 to the City, subject to the conditions within LAFCO Resolution 1342, the County's authority to continue the annual charges of CSA 10 Benefit Zone 2 was transferred to the City; and

WHEREAS, on August 4, 2008, the City redesignated the name of CSA 10 Benefit Zone 2 to the "Transit Related Services Benefit District, Zone No. 2" (hereafter referred to as the "Transit Benefit Zone No. 2" or the "District"); and

WHEREAS, Government Code section 25210.77a and the Ordinance require that the governing jurisdiction cause to be prepared annually, a Written Report (hereinafter referred to as the "Engineer's Report" or "Report") containing a description of each parcel of real property receiving a service and the amount of the charge for each parcel, and the Services provided; and

WHEREAS, the City Council has retained Francisco and Associates, Inc., as the Engineer of Work, for the purpose of assisting with the annual levy of the District, and to prepare and file the Engineer's Report with the City Clerk; and

WHEREAS, the Engineer of Work has prepared and filed with the City Clerk said Report in connection with the District and the levy of Charges for Fiscal Year 2019-2020 for the period July 1, 2019 to June 30, 2020, pursuant to Government Code Section 25210.77a; and

ATTACHMENT 1

WHEREAS, the Report provides a description of each parcel of real property receiving a service and the amount of the Fiscal Year 2019-2020 charge for each parcel, and the Services provided, pursuant to Government Code section 25210.77a; and

WHEREAS, the City Council has carefully examined and reviewed the Engineer's Report as presented and, the City Council may approve the Report, as filed, or it may modify the Report and approve it as modified; and

WHEREAS, the City Clerk has given proper notice that a public hearing on these matters is to be held by the City Council on Monday, June 3, 2019 at 5:30 pm, or as soon thereafter as feasible, at City Hall, 2729 Prospect Park Drive, Rancho Cordova, California by causing the publishing of such notice once a week for two successive weeks, in a newspaper of general circulation, before the date of the hearing, and by posting such notice on the official bulletin board customarily used by the City Clerk for the posting of notices.

NOW, THEREFORE, BE IT HEREBY RESOLVED BY THE CITY COUNCIL OF THE CITY OF RANCHO CORDOVA AS FOLLOWS:

1. The above recitals are true and correct.
2. The Report as presented consists of the following:
 - a. A description of the District.
 - b. A description of the District boundaries.
 - c. The Services to be provided by the District.
 - d. The proposed Annual Budget for the fiscal year (Costs and Expenses).
 - e. The Method of Apportionment of the District that details the method of calculating each parcel's annual charge.
 - f. The Formula for Inflating the Annual Maximum Charge of the District parcels.
 - g. A description of each parcel of real property receiving a Service.
 - h. A Preliminary Charge Roll containing the proposed charge for each Assessor Parcel Number within the District for Fiscal Year 2019-2020.
3. The proposed charges as outlined in the Report are in compliance with County Service Area Law and the provisions of California Constitution Article XIID.
4. The Report is hereby approved on a preliminary basis, as presented or modified, and ordered to be filed in the Office of the City Clerk as a permanent record and to remain open to public inspection.
5. The City Clerk is hereby directed to enter on the minutes of the City Council any and all modifications to the Report determined and approved by the City Council, and all such changes and/or modifications by reference are incorporated into the Report.

ATTACHMENT 1

6. The City Council hereby declares its intention to seek the annual levy of the District charges pursuant to County Service Area Law, over and including the land within the District boundaries for Fiscal Year 2019-2020.

7. The boundaries of the District are described in the Report and include the parcels within the District as identified on the Sacramento County Assessor's Secured Roll and the Assessor's Parcel Maps.

8. The proposed charges for Fiscal Year 2019-2020 do not exceed the maximum charge approved through the property owner protest proceedings upon formation of the District.

9. The City Clerk has given proper notice, pursuant to County Service Area Law and Government Code Section 6066, of the public hearing regarding these matters.

PASSED AND ADOPTED by the City Council of the City of Rancho Cordova on the 3rd day of June, 2019 by the following vote:

AYES:

NOES:

ABSENT:

ABSTAINED:

Robert J. McGarvey, Mayor

ATTEST:

Stacy Leitner, City Clerk

ATTACHMENT 2**CITY OF RANCHO CORDOVA****RESOLUTION NO. XX-2019**

**A RESOLUTION OF THE CITY COUNCIL OF THE CITY OF RANCHO CORDOVA,
STATE OF CALIFORNIA, AMENDING AND/OR CONFIRMING THE ENGINEER'S REPORT
AND ESTABLISHING THE FISCAL YEAR 2019-2020 SERVICE CHARGES FOR WITHIN THE
RANCHO CORDOVA TRANSIT RELATED SERVICES BENEFIT DISTRICT, ZONE NO. 2**

WHEREAS, on July 1, 2003, the City of Rancho Cordova (the "City") was incorporated, resulting in the area known as the Sunridge Specific Plan to be located within the City boundaries; and

WHEREAS, on January 11, 2005, the Board of Supervisors of the County of Sacramento (the "Board"), in coordination with the City, pursuant to Title 3, Division 2, Part 2, Chapter 2.2 of the Government Code ("County Service Area Law"), through Resolution No. 2005-0061, ordered the formation of Benefit Zone No. 2 of County Service Area No. 10 ("CSA 10 Benefit Zone 2"); on March 15, 2005, the Board adopted Resolution No. 2005-0298 ordering the collection of annual charges, commencing with Fiscal Year 2005-2006; and, on June 20, 2006, the Board adopted Ordinance No. 1539 (the "Ordinance") providing a procedure for collection of service charges for extended transportation-related services (the "Services") within CSA 10 Benefit Zone 2; and

WHEREAS, on February 15, 2008, pursuant to Government Code Sections 56886(m) and 56886(t), upon the recordation of the Certificate of Completion issued by the Sacramento Local Agency Formation Commission ("LAFCO") for the detachment of portions of CSA 10 to the City, subject to the conditions within LAFCO Resolution 1342, the County's authority to continue the annual charges of CSA 10 Benefit Zone 2 was transferred to the City; and

WHEREAS, on August 4, 2008, the City Council redesignated the name of CSA 10 Benefit Zone 2 as the "Transit Related Services Benefit District, Zone No. 2" (hereafter referred to as the "Transit Benefit Zone No. 2"); and

WHEREAS, Pursuant to Government Code Section 25210.77a and the Ordinance, the governing jurisdiction shall cause to be prepared annually, a written report containing a description of each parcel of real property receiving a service and the amount of the charge for each parcel, and the Services provided; and

WHEREAS, Franciso and Associates, Inc., has prepared a written report for Fiscal Year 2019-2020 (the "Engineer's Report" or the "Report"), styled as an engineer's report, in connection with the District's levy of charges for the period July 1, 2019 to June 30, 2020. The Report has been filed with the City Clerk and is attached as Attachment 3; and

WHEREAS, by previous resolution, the Report has been preliminarily approved by the City Council; and

WHEREAS, the City Council has carefully examined and reviewed the Engineer's Report as presented (or amended), and is satisfied with the items and documents as set forth therein; and

ATTACHMENT 2

WHEREAS, the City Clerk has fixed 5:30 p.m. (or as soon thereafter as the matter may be heard) on Monday, June 3, 2019 at City Hall, 2729 Prospect Park Drive, Rancho Cordova, California, as the time, date and place for the public hearing on the Engineer's Report and the proposed charges therein; and

WHEREAS, the notice of the time, date and place for the public hearing has been published for two successive weeks in a newspaper of general circulation pursuant to Government Code Section 6066; and

WHEREAS, the City and its legal counsel have reviewed Proposition 218 and found that these charges comply with applicable provisions of Article XIID of the California State Constitution; and

WHEREAS, upon reasonable written notice by Sacramento County of any claim or challenge, the City of Rancho Cordova agrees to defend with counsel of its choice, indemnify and hold harmless Sacramento County, its Board of Supervisors, officers, officials, agents and employees (collectively "the County"), against the payment of any liabilities, losses, costs and expenses, including attorney fees and court costs, not due to the County's own active negligence or willful misconduct, which the County may incur in the exercise and performance of its powers and duties in placing these charges onto the County roll and tax bills for the City of Rancho Cordova; and

WHEREAS, the City Council has considered the propriety of the Engineer's Report, and has further considered the comments and evidence presented by all interested persons at the public hearing and has determined to act upon the matter.

NOW, THEREFORE, BE IT HEREBY RESOLVED BY THE CITY COUNCIL OF THE CITY OF RANCHO CORDOVA AS FOLLOWS:

1. Confirming the Engineer's Report

- a. Following notice duly given, the City Council has held a full and fair public hearing regarding the District, the levy and collection of the charges, the Report prepared in connection therewith, and considered all oral and written statements, protests and communications made or filed by interested persons regarding these matters.
- b. The public hearing was duly convened by the City Council at the time, date and place indicated in the notice and all protests received by the City Clerk were presented to the City Council and City Council heard and considered all objections and protests against the Written Report.
- c. The exterior boundaries of Transit Related Services Benefit District, Zone No. 2 are confirmed as those described in the Engineer's Report.
- d. The submitted Engineer's Report as presented, or amended, is hereby confirmed.

2. Fixing Fiscal Year 2019-2020 Service Charges

- a. Service Charges for the miscellaneous extended transportation-related services shall be apportioned to benefiting parcels only, and in proportion to the benefit received. Parcels defined as exempt in the Ordinance are not included in the calculation or collection of the Service Charges. The revenues obtained from the Service Charges shall be dedicated to financing the miscellaneous extended transportation-related services for Transit Benefit Zone No. 2.

ATTACHMENT 2

- b. The City Council finds and determines that the properties to be charged in Transit Benefit Zone No. 2 will be benefited by the services and activities to be funded by the Service Charges levied thereon.
- c. The City Council hereby fixes the fiscal year 2019-2020 Service Charges to only parcels of property within Transit Benefit Zone No. 2 as determined by the City Public Works Director or his/her designee (the "Administrator") to be "developed" as defined in the Ordinance, the Service Charges shall be applied at the maximum charge per unit or acre, as applicable, according to Table 2 of the Engineer's Report for each parcel's corresponding land use type.
- d. The Auditor of the County is hereby directed to enter on the Sacramento County Tax Roll opposite each lot or parcel of land, the Service Charge shown in the Engineer's Report subject to minor modifications as approved by the Administrator.

3. Francisco & Associates, Inc., is hereby designated to file the levy with the County Auditor/Controller on behalf of the City. The City Clerk is directed to deliver a certified copy of this adopted Resolution to Francisco & Associates, Inc. within two weeks of adoption via either e-mail to joef@franciscoandassociates.com or US Mail to: Francisco & Associates, Inc., 231 Market Place, Suite 543, San Ramon, CA 94583 Attn: Joe Francisco

4. That the above recitals are all true and correct. The City Clerk shall certify to the passage and adoption of this Resolution, and the minutes of this meeting shall so reflect the presentation of and final confirmation of the Report as approved or amended.

PASSED AND ADOPTED by the City Council of the City of Rancho Cordova on the 3rd day of June, 2019 by the following vote:

AYES:

NOES:

ABSENT:

ABSTAINED:

Robert J. McGarvey, Mayor

ATTEST:

Stacy Leitner, City Clerk



City of Rancho Cordova Transit Related Services Benefit District, Zone No. 2



Fiscal Year 2019-20
Engineer's Report

June 3, 2019

Prepared by:

Francisco & Associates, Inc.

231 Market Place, Suite 543

San Ramon, CA 94583

(925) 867-3400



AGENDA ITEM 10.4

Table of Contents

	<u>Page No.</u>
Certificate	ii
Section I - Introduction	1
Section II – Engineer’s Report.....	5
Part A. Plans and Specifications	6
Part B. Estimate of Cost.....	8
Part C. Assessment District Diagram.....	15
Part D. Method of Apportionment	17
Part E. Charge Roll	22

*CITY OF RANCHO CORDOVA**TRANSIT RELATED SERVICES BENEFIT DISTRICT ZONE No. 2 FY 2019-20*

CERTIFICATE

ENGINEER'S REPORT
CITY OF RANCHO CORDOVA
TRANSIT RELATED SERVICES BENEFIT DISTRICT, ZONE NO. 2
FISCAL YEAR 2019-20

The undersigned, acting on behalf of Francisco & Associates, Inc. respectfully submits the enclosed Engineer's Report pursuant to the provisions of Article XIID, Section 4 of the California Constitution, and provisions of the County Service Area law of California Government Code (§25210 et seq.). The undersigned certifies that he is a Professional Engineer, registered in the State of California.

Dated: 4/15/2019

By: 
Joseph A. Francisco, P.E.
RCE # 40688

SECTION I

INTRODUCTION

In May of 2003, the Board of Supervisors of the County of Sacramento, State of California (hereafter referred to as the “County”), pursuant to the provisions of the County Service Area law of California Government Code (§25210 et seq.) (hereafter referred to as “County Service Area Law”), and in compliance with the substantive and procedural requirements of the California State Constitution Article XIIIID (hereafter referred to as the “Constitution”) formed a County Service Area designated as: County Service Area No. 10 (hereafter referred to as “the CSA” or “CSA 10”) to provide miscellaneous extended transportation services for trip reduction in the following areas: *Villages of Zinfandel*, *Sunridge Specific Plan*, and *Mather Field*. On January 11, 2005, the County, in coordination with the City of Rancho Cordova (hereafter referred to as the “City”), formed a benefit zone within a portion of the CSA to be known as: *Benefit Zone No. 2*, to impose an annual charge, commencing Fiscal Year 2005-06, upon all of the parcels of land within the subdivision known as the: *Sunridge Specific Plan*.

An Engineer’s Report dated November 18, 2004 and noted as “Final (Revised)”, together with the one-page memorandum, dated January 10, 2005, regarding an amendment thereto (hereafter referred to as the “CSA Zone 2 Formation Report”) was prepared in connection with the proceedings to form and levy annual charges in Benefit Zone No. 2. Reference is hereby made to the CSA Formation Report concerning the formation of CSA 10 Benefit Zone No. 2, including its structure (organization), proposed services, initial rates, inflator formula, and method of apportionment and charges, as well as the projections of development activity and cost associated with the extended services, all of which have been presented in the CSA Formation Report, and approved by the County of Sacramento. (For reference purposes, the CSA Formation Report was incorporated into the District’s Fiscal Year 2008-09 Engineer’s Report, which was approved through City Council Resolution 82-2008.)

Upon the Incorporation of the City of Rancho Cordova on July 1, 2003, a portion of the territory within CSA No. 10, including all parcels within the *Sunridge Specific Plan*, was then located within the new City limits. Pursuant to County Service Area Law and after all requirements to detach the portion of CSA 10 from County control and transfer to the City, LAFCO issued a Certificate of Completion to the City for the Detachment from County Service Area No. 10, subject to the conditions within LAFCO Resolution 1342. The detaching territory was comprised of the areas known as Benefit Zone No. 1, Benefit Zone No. 2 and a portion of *Mather Field*.

Upon the recordation of the Certificate of Completion on February 15, 2008, the detachment of these portions of CSA No. 10 within the City’s boundary was approved, resulting in the transfer of service responsibility and funding of the CSA to the City, pursuant to Government Code Sections 56886(m) and 56886(t).

In connection with the above-described detachment proceedings and the resulting transfer and reorganization of CSA 10 Benefit Zone No. 2, the City approved the District's Fiscal Year 2008-09 Engineer's Report to continue the annual levy of charges previously authorized for CSA No. 10 and to re-designate the name of CSA 10 Benefit Zone No. 2 as the:

Transit Related Services Benefit District, Zone No. 2

(hereafter referred to as the "Transit Zone No. 2" or the "District"). It is the City's intention to hold a public hearing and consider an annual resolution to levy annual charges for Fiscal Year 2019-20 in order to provide certain miscellaneous extended transportation services within the District.

Purpose of Transit Zone No. 2

The purpose of Benefit Zone No. 2 is to extend certain transportation-related services to developing areas, as described below. These extended services are funded by an assessment validated pursuant to the Constitution Article XIID, Section 4. The formation of Benefit Zone No. 2 fulfills certain conditions of development for the Sunridge Specific Plan and related planning documents.

Annual charges through Transit Zone No. 2 for residential and non-residential development will fund transit shuttle services and/or other supplemental transportation services as determined appropriate by the City Council.

Adoption Proceedings of CSA No. 10, Benefit Zone No. 2

Pursuant to California Constitution Article XIID, Section 4, the County conducted a mailed ballot election for the territory known as CSA 10 Benefit Zone No. 2. Each ballot, which was weighted by the amount of the charge for each parcel, was mailed to each owner of record.

The results of the returned ballots determined that a majority protest of the charge and inflator formula did not exist. The County then approved the CSA Zone 2 Formation Report, imposed the maximum allowable charge in Benefit Zone No. 2 for Fiscal Year 2005-06, authorized annual increases in the charge for all subsequent fiscal years up to the amount allowed by the inflator formula and ordered the charge to be placed onto the property tax roll.

Authority for the City to Continue the Charges of CSA 10 Benefit Zone No. 2

According to Government Code section 56886, "Any change of organization or reorganization may provide for, or be made subject to one or more of, the following terms and conditions: (m) the designation of a city, county, or district, as the successor to any local agency that is extinguished as a result of any change of organization or reorganization, for the purpose of succeeding to all of the rights, duties, and obligations of the extinguished local agency with respect to enforcement, performance or other contracts and obligations of the extinguished local agency; and (t) the extension or continuation of any previously authorized charge, fee, assessment, or tax by the local agency or a successor local agency in the affected territory."

Pursuant to the foregoing, the City is duly authorized to continue to levy the charges previously authorized for the detached Zones within CSA 10, utilizing the procedures prescribed for Counties under County Service Area Law to fix and collect charges for particular extended services. For the remainder of this report, any references to County Service Area Law and the City's authorized capacity to apply the same, the term "City" shall be used in the place of "County".

The word "parcel," for the purposes of this report, refers to an individual property assigned its own number by the Sacramento County Assessor's Office. The Sacramento County Auditor/Controller uses these numbers to identify properties to be charged on the tax roll for district charges, including the charges described in this report.

Compliance with Current Legislation

On November 5, 1996, California voters approved Proposition 218. This Constitutional amendment was the latest in a series of initiatives altering the revenue-raising discretion of California local agencies. The provisions of the Proposition are set forth in the California Constitution Articles XIIC and XIID.

As relevant to the District, California Constitution Article XIII D, Sections 1 through 5, provide for additional substantive and procedural requirements, as outlined below.

In Proposition 218, "Assessments" are defined as:

"... any levy or charge upon real property by an agency for a special benefit conferred upon the real property. 'Assessment' includes, but is not limited to, 'special assessment,' 'benefit assessment,' 'maintenance assessment' and 'special assessment tax.'" Article XIII D Section 2b.

Although the District's annual service charges are generally collected on the property tax rolls, the District's service charges are not "taxes." Service charges are distinct from the regular one percent (1%) property tax and property tax debt overrides in that assessment rates are not levied on an ad valorem basis. The service charges contained in this report are considered assessments under Proposition 218.

Proposition 218 requires that beginning July 1, 1997, all new and existing assessments (with some exceptions) conform to new substantive and procedural requirements. However, certain assessments are exempted from the conformity requirement until they are increased. Generally, these exemptions include:

- Assessments used exclusively to fund sidewalks, streets, sewers, water, flood control, drainage systems, or vector control.
- Assessments used exclusively for bond repayments, the cessation of which would violate the Contract Impairment Clause of the U.S. Constitution.
- Assessments previously approved by a majority of voters.

- Assessments approved by the persons owning all of the property at the time the assessment was initially imposed.

Transit Zone No. 2 was formed after the passage of Proposition 218. As such, Transit Zone No. 2 was formed in accordance with the substantive and procedural requirements and the property owners were balloted for the annual service charges and this successful balloting included an annual Consumer Price Index inflator.

CITY OF RANCHO CORDOVA

TRANSIT RELATED SERVICES BENEFIT DISTRICT ZONE No. 2 FY 2019-20 ENGINEER'S REPORT

SECTION II

CITY OF RANCHO CORDOVA

TRANSIT RELATED SERVICES BENEFIT DISTRICT, ZONE No. 2 FISCAL YEAR 2019-20 ENGINEER'S REPORT

Pursuant to the County Service Area Law, I, Joseph A. Francisco, the duly appointed Engineer of Work, Assessment Engineer for the City of Rancho Cordova Transit Related Services Benefit District, Zone No. 2 (the "District") submit the following Report, consisting of Section I (Introduction), and this Section II, which consists of five (5) parts as follows:

Part A – PLANS AND SPECIFICATIONS

This part describes the improvements maintained by the District. The District includes those lots and parcels of land within the District that are associated and benefit from the transit related services and associated improvements.

Part B – ESTIMATE OF COST

This part contains an estimate of the annual costs to operate, maintain, and service the District's transit related services and associated improvements. The estimate included herein, is also on file at the City of Rancho Cordova

Part C – TRANSIT ZONE NO. 2 BOUNDARIES

This part incorporates a diagram of the District showing the exterior boundaries of the District, and the lines and dimensions of each lot or parcel of land within the District. Reference is hereby made to the County Assessor's maps for a detailed description of the lines and dimensions of each lot and parcel of land within the District. This diagram has been prepared by the Engineer of Work and is on file at the City of Rancho Cordova.

Part D – METHOD OF APPORTIONMENT

This part includes a discussion of benefits the improvements and services provide to properties within the District and the method of apportionment used to calculate each property's proportional special benefit and annual assessment.

Part E –CHARGE ROLL

This part contains a listing of the proposed levy amount for each parcel within the District. The proposed amount for each parcel is based on the parcel's proportional special benefit as outlined in the method of apportionment. The Charge Roll is filed in the Office of the City Clerk of the City of Rancho Cordova and is incorporated in this report.

Part A

PLANS AND SPECIFICATIONS

This part of the report describes the properties included in the boundaries of the District and the proposed extended services to be provided by Transit Zone No. 2 to properties within the boundaries of the District.

Transit Zone No. 2 Boundaries

The boundaries of Transit Zone No. 2 and the former CSA 10 Benefit Zone No. 2 are congruent. Benefit Zone No. 2 is an irregular shape that covers the Sunridge Specific Plan. The Sunridge Specific Plan is generally located:

- ♦ South of Douglas Boulevard (plus a small triangular section adjoining to the north);
- ♦ North of Kiefer Boulevard;
- ♦ East of Sunrise Boulevard; and
- ♦ West of Grant Line Road.

Reference is made to the diagrams shown in Part C of the report.

General Description of Services

Transit Zone No. 2 provides the funding mechanism (annual charges) for transit shuttles and other supplemental transportation services as described in the CSA Zone 2 Formation Report. Transit Zone No. 2 will provide transportation services to both residential and non-residential development within the Sunridge Specific Plan. The formation of CSA 10 Benefit Zone No. 2 fulfilled certain conditions of development included in County Ordinance No SCZ 2002-0014 for the Sunridge Specific Plan and related planning documents as well as the related Transportation System Management Plan and AQ-15 Plan, for funding shuttle services and provisions of supplemental transportation services.

In particular, Benefit Zone No. 2 is designed to support implementation of the following zoning condition:

The Sunridge Specific Plan shall have a targeted goal of a 30% reduction in daily vehicle trips. In support of that goal, the Sunridge Specific Plan shall participate in a County Service Area (CSA), or an equivalent funding mechanism to the satisfaction of the Board of Supervisors, or successor city, for the purpose of funding a variety of transportation demand management strategies, including but not limited to a transit shuttle service, which will contribute to Sunridge's targeted 30% reduction in daily vehicle trips.

The charges for residential and non-residential development will fund these transportation services as determined appropriate by the City Council. Supplemental transportation services may include, but are not limited to, the following:

- ♦ Transit Shuttle – shuttle for residents and/or employees between residential areas, employment centers, shopping and service centers and light rail stations and/or other public transit options;
- ♦ Guaranteed Ride Home – free taxi rides and rental cars for ride sharers in case of an emergency;
- ♦ Transit Subsidies – financial assistance to encourage residents and employees to use transit or other alternative transportation measures;
- ♦ Transportation Planning for Employers and/or Resident Groups – plans which guide employers and resident groups on the implementation of trip reduction programs, such as ride share matching or other similar programs;
- ♦ Education Programs – various programs such as education of transit options, home office set up, and alternative commute opportunities;
- ♦ Infrastructure Support – additional bike racks and lockers, transportation alternatives and ride share informational boards/kiosks, and transit facilities;
- ♦ Transportation Coordinator, Training and Support – instruction in mobility (transportation alternatives) for residential groups and work site coordinators;
- ♦ Bicycle and Alternative Fuel Vehicle Incentives – incentives for purchasing new bicycles or alternative fuel vehicles.

Part B**ESTIMATE OF COSTS**

The Maximum Rate per Equivalent Dwelling Unit (“EDU”) shown herein is based on the cost of providing for the District improvements and does not include any other assessments or charges imposed on the properties. The cost estimate within this report identifies the cost to maintain the improvements within Transit Zone No. 2.

The District maintains two separate reserves, one is utilized for working capital purposes (the “Operating Reserve”) and the other for longer-term projects (the “Capital Outlay/Contingency Reserve”). The Operating Reserve provides cash for the ongoing operations and maintenance of the District, as well as providing funding for unanticipated expenditures. The size of the Operating Reserve shall not exceed the estimated costs of maintenance and services from the first day of the fiscal year (July 1) to the date that the City expects to receive the first apportionment of collections from the County. The City has determined that all cost estimates as presented in this report shall be considered as costs to maintain and service the District, or incidental expenses thereof. In addition, Government Code Section 25210.6 allows the City to levy and collect charges to fund capital outlays in the current year or to levy and collect charges to accumulate funds for capital outlay purposes, and Government Code Section 25210.7 allows the City to levy and collect charges for any appropriation for contingencies to be used for expenses for maintenance and operation of any services within the Transit Zone. The Capital Outlay/Contingency Reserve is used to fund capital outlay and any contingency purposes that may be necessary to properly provide services to properties within District.

The Cost Estimate for the District prepared by the City for Fiscal Year 2019-20 follows on the next page, along with details about additional funding requirements and a brief description of each line item included in the cost estimate.

CITY OF RANCHO CORDOVA

TRANSIT RELATED SERVICES BENEFIT DISTRICT ZONE No. 2 FY 2019-20

PART B

City of Rancho Cordova Transit Related Services Benefit District, Zone 2 Fiscal Year 2019-20 Cost Estimate Summary		Budget
DIRECT COSTS		
Shuttle Services Operations	\$	478,667
Transportation Planning and Coordination	\$	15,000
Outreach and Educational Programs	\$	33,500
Guaranteed Ride Home	\$	10,000
Infrastructure Support	\$	20,000
Transit Subsidies, Incentives and Staff Costs	\$	20,000
Total Direct Costs	\$	577,167
ADMINISTRATION COSTS		
District Administration	\$	20,000
Transit Shuttle Administration	\$	20,000
County Collection Fees	\$	4,000
Total Administration Costs	\$	44,000
Total Direct and Administration Costs	\$	621,167
MISCELLANEOUS COSTS AND COLLECTIONS/(CREDITS) APPLIED TO LEVY		
Replenishment to/(Use of) Operating Reserve	\$	(74,250)
Contribution to/(Use of) Capital Outlay/Contingency Reserve	\$	-
Miscellaneous Costs and Collections/(Credits) Applied to Levy	\$	(74,250)
Balance to Levy	\$	546,917
ZONE 2 STATISTICS & ASSESSMENT RATES		
Parcels to be Levied		4,501
Developed Equivalent Dwelling Units (EDU's)		4,766
Rate per EDU to Fully-Fund Zone	\$	114.75
Maximum Rate per EDU	\$	114.75
Estimated Maximum Revenue ¹	\$	546,917
Variance above/(below) Maximum Revenue	\$	-
FUND BALANCE INFORMATION		
Operating Reserve Fund Balance		
Beginning Operating Reserve Fund Balance 7-1-2019(est.)	\$	1,021,629
add: Collect from FY 2019-20 Levy	\$	-
less: Use for FY 2019-20 Expenses	\$	(74,250)
Transfer from/(to) Capital Outlay/Contingency Reserve	\$	-
Ending Operating Reserve Fund Balance 6-30-2020 (est.)	\$	947,379
Capital Outlay/Contingency Reserve Fund Balance		
Beginning Capital Outlay/Contingency Reserve Fund Balance 7-1-2019 (est.)	\$	2,496,721
add: Collect from FY 2019-20 Levy	\$	-
less: Use for FY 2019-20 Projects	\$	-
Transfer from/(to) Operating Reserve	\$	-
Ending Capital Outlay/Contingency Reserve Fund Balance 6-30-2020 (est.)	\$	2,496,721

(1) The annual levy may differ slightly from the maximum revenue shown due to rounding, because of rounding limitations imposed by the County of Sacramento.

Additional Funding Requirements

The City of Rancho Cordova and Sacramento Regional Transit conducted a joint planning effort in 2008 to identify the operational characteristics of a pilot neighborhood shuttle service. The planning effort resulted in the implementation of a demonstration route (called the “Rancho CordoVan”) on June 15, 2009. A primary benefit of the demonstration shuttle service was mitigating the difficult pedestrian access over the Zinfandel/Highway 50 Interchange and providing better connectivity with Regional Transit’s light rail system. The Rancho CordoVan demonstration shuttle was limited to the area between the Cordova Town Center Light Rail station and the businesses and residents just south of Highway 50, along Zinfandel Boulevard.

The primary funding source for the planning effort and the pilot shuttle service was a grant from the federal Congestion Mitigation and Air Quality (“CMAQ”) program with supplemental funding from each benefit zone proportional to directly related services in that Zone. No funds from CSA 10 Benefit Zone 2 were used to operate this service. The Grant funding and the demonstration period ended on June 30, 2012.

The construction of the International Drive extension to Sunrise Boulevard and the completion of the extension of Zinfandel Drive to Douglas Road provided the opportunity to effectively serve the Sunridge area with shuttle service. The CordoVan shuttle commenced new routing in September 2012 with a service between the Anatolia Club House and the Zinfandel Light Rail Station. The City and RT improved the Zinfandel Plaza/RT Connection CordoVan stop with a sheltered bench and solar LED light. Based on customer feedback a five- minute adjustment was implemented to the schedule in April 2013 to better synchronize with the train. New route changes commenced in September 2015 to extend service to Kavala Ranch. In addition, a third vehicle was added to connect the Anatolia Clubhouse shuttle stop and proceed onto Sunridge Park. This new vehicle provides service along Olson Drive, Folsom Boulevard, Kilgore Road, International Drive and Sunrise Boulevard. In April 2016, the morning routes were adjusted earlier by 25 minutes to better accommodate work times in the business park and the riders heading to the light rail. Then in 2018, the Sunridge Cordovan route was adjusted to avoid small local residential streets. Instead of following Iron Gate Way and Cades Cove Drive from Anatolia Drive to Douglas Road, the route now turns left onto Herodian Drive to Sunrise boulevard and right onto Douglas Road. There were no changes in bus stops as a result of this route modification. We anticipate future adjustments to this route as new roadway connectivity is being provided through the extension of Chrysanthy Drive and Rancho Cordova Parkway. Any unused funds from the annual levies will be retained in reserves for future additional services to the area.

In addition, The City has initiated an effort to augment transit access by partnering with the transportation network company, Lyft. The demonstration project provides a subsidy for rides that are destined to transit stops in Rancho Cordova. This year long demonstration project, initiated in April of 2019, is funded by the Sacramento Council of Governments, and if successful could be continued using Transit Related Services funding.

*CITY OF RANCHO CORDOVA**TRANSIT RELATED SERVICES BENEFIT DISTRICT ZONE No. 2 FY 2019-20*

PART B

The Fiscal Year 2019-20 expenditures for Transit Zone No. 2 include:

- ♦ Shuttle Services Operations - \$478,667 towards the operations and maintenance of the CordoVan shuttle service.
- ♦ Transportation Planning and Coordination – \$15,000 is allocated for the 50 Corridor TMA to provide outreach and coordination services to continue ride sharing, van pool and shuttle programs.
- ♦ Outreach and Educational Programs – \$33,500 is allocated to continue safe routes to school education at Sunrise Elementary School and Robert J. McGarvey in the Anatolia community on alternative mode transportation and encourage students and parents to walk or bicycle to school.
- ♦ Guaranteed Ride Home – \$10,000 is allocated for free taxi rides and rental cars for ride sharers or shuttle riders in the case of an emergency.
- ♦ Infrastructure Support – transit facilities (bus stop signs, shelters, etc.). An allocation of \$20,000 is needed for new infrastructure and on-going maintenance of bus stops, shelters, and signs.
- ♦ Transit Subsidies and Incentives – \$20,000 of financial assistance in the form of subsidies is provided to encourage residents and employees to use transit or other alternative transportation measures, including ride sharing, vanpool, and transit shuttle services.

Descriptions of Cost Estimate Items

A description of the terms associated with the services funded through Transit Zone No. 2 in the preceding Cost Estimate table are listed below:

Direct Costs (Services and Operating Costs)

Shuttle Services Operations & Planning - Includes costs to provide transit shuttle services for residents and/or employees between residential areas, employment centers, shopping and service centers and light rail stations, as well as other public transit options.

Transportation Planning and Coordination - Includes the cost of transportation plans for employers and/or resident groups, which can guide employers and resident groups on the implementation of trip reduction programs, such as ride share matching or other similar programs, as well as instruction in mobility (transportation alternatives) for residential groups and work site coordinators. If zero, this line item may not be shown in the cost estimate.

Outreach and Educational Programs - Includes the cost of various programs, such as education of elementary students at Sunrise Elementary and Robert J. McGarvey Schools on the alternative modes of transportation available and encourages students and parents to walk or bicycle to school. If zero, this line item may not be shown in the cost estimate.

*CITY OF RANCHO CORDOVA**TRANSIT RELATED SERVICES BENEFIT DISTRICT ZONE No. 2 FY 2019-20*

PART B

Guaranteed Ride Home - Includes the cost to provide free taxi rides and rental cars for ride sharers in case of an emergency.

Infrastructure Support - Includes the cost of facilities, such as additional bike racks and lockers, transportation alternatives and ride share informational boards and kiosks, and transit facilities.

Transit Subsidies, Incentives, and Staff Costs - includes the cost for financial assistance in the form of subsidies to encourage residents and employees to use transit or other alternative transportation measures, including ride sharing, vanpool, and transit shuttle services.

Administration Costs

District Administration - Includes the estimated cost to coordinate District services including responding to property owner inquiries relating to the service charges and services and contracting with professionals to provide administration, legal, and engineering services to the District that are required on an annual basis. This also includes the costs for the City to account for the funds, the calculation of the service charges, preparation of the annual report, and placing the service charges on the property tax bills.

Transit Shuttle Administration - Includes all or a portion of the administrative costs associated with overseeing the operation of the Transit Shuttle, developing an annual service cost estimate and coordination of the annual approval of the charges.

County Collection Fees - Includes the cost that the County charges to place the service charges onto the Sacramento County Secured Tax Roll.

Miscellaneous Costs and Collections/(Credits) Applied to Levy

Replenishment/(Use) of Operating Reserve - A “replenishment” increases the levy in order to replenish the Operating Reserve. On the other hand, a “use” of the Operating Reserve decreases the levy by drawing funds from the Operating Reserve for current year expenditures. If zero, this line item may not be shown in the cost estimate.

Contribution for/ (Use of) Capital Outlay/Contingency Reserve - A “contribution” increases the levy in order to generate funding for capital outlay contingency purposes. On the other hand, a “use of” of this reserve provides current year funding for capital outlays or contingency purposes from available funds within the Capital Outlay/Contingency Reserve. If zero, this line item may not be shown in the cost estimate. Further information regarding the function of the Capital Outlay/ Contingency Reserve is provided under “Reserve Balance Information” below.

Balance to Levy - This is the total amount to be levied and collected through charges for the current fiscal year. The Balance to Levy represents the sum of the Total District Direct and Administration Costs together with any applicable adjustments associated with Miscellaneous Costs and Collections/(Credits) as described above.

Zone 2 Statistics and Assessment Rates

Parcels to be Levied – The total number of parcels that are expected to be charged for the current fiscal year.

Developed Equivalent Dwelling Units (EDU's) – The total number of developed Equivalent Dwelling Units (EDU's) that are expected to be charged for the current fiscal year.

Maximum Rate per EDU – The maximum rate to be charged to each EDU for the current fiscal year.

Estimated Maximum Revenue – The total amount that can be charged against all parcels within the Transit Zone for the current fiscal year based upon the expected number of EDU's to be charged.

Operating Reserve Fund Balance

Beginning Operating Reserve Fund Balance 7-1-2019 (est.) - The anticipated beginning balance of cash and receivables net of any unpaid prior year obligations. These beginning balances are expected to be used to fund expenditures from July 1, 2019 to December 31, 2019, as the Operating Reserve is used to compensate for the approximate six-month delay between the start of the Transit Zone's fiscal year and the receipt of the collections from the County. All Capital Outlay/Contingency Reserve balances, if any, are excluded from the Operating Reserve balances and shall be shown separately.

Collect from FY 2019-20 Levy - This amount is added to the levy in order to replenish the Operating Reserve. Due to the six-month delay from the Transit Zone's receipt of charge collections, the Operating Reserve balance should be sufficiently funded to provide for expenditures from the period of July 1, 2019 (the beginning of the fiscal year) through December 31, 2019. If zero, this line item may not be shown in the cost estimate.

Use for FY 2019-20 Expenses - The amount of the Operating Reserve to be used to fund Fiscal Year 2019-20 expenses. Portions of the Operating Reserve may be slated for current year expenditures in order to reduce the Ending Operating Reserve Balance to an amount no greater than the expected Transit Zone costs for the period of July 1, 2019 (the beginning of the fiscal year) through December 31, 2019. If zero, this line item may not be shown in the cost estimate.

Transfer from/(to) the Capital Outlay/Contingency Reserve - The amount of Operating Reserve monies to be transferred to or from the Capital Outlay/Contingency Reserve. Periodically, funds held in a Capital Outlay / Contingency Reserve may be needed to respond to changing operational needs or conditions within the Transit Zone. If zero, this line item may not be shown in the cost estimate.

Ending Operating Reserve Fund Balance 6-30-2020 (est.) - This amount represents the anticipated Operating Reserve balance/(deficit) as of June 30, 2020. This balance should be sufficiently funded to provide for the first six-months of expenses in order to meet ongoing

*CITY OF RANCHO CORDOVA**TRANSIT RELATED SERVICES BENEFIT DISTRICT ZONE No. 2 FY 2019-20*

PART B

obligations until the first collections are received from the County. All Capital Outlay/Contingency Reserve balances, if any, are excluded from the Operating Reserve balances and shall be shown separately in the Report.

Capital Outlay/Contingency Reserve Fund Balance

Beginning Capital Outlay / Contingency Reserve Fund Balance 7-1-2019 (est.) - The projected balance of funds in the Capital Outlay/Contingency Reserve as of July 1, 2019. Community Service Area Law allows the levy and accumulation of funds in excess of the Transit Zone's operating reserve to fund capital outlays within the current year or to accumulate funds for these purposes. In addition, these funds may be used for any appropriation for contingencies to fund the services or other expenses of the Transit Zone.

Collect from FY 2019-20 Levy - This amount is added to the levy to accumulate funding for future year Capital Outlay / Contingency purposes. If zero, this line item may not be shown in the cost estimate.

Use for FY 2019-20 Capital Outlay/Contingency Purposes - The amount of Capital Outlay/Contingency Reserve monies expected to be transferred out of the Capital Outlay/Contingency Reserve to be used in the current year. If zero, this line item may not be shown in the cost estimate.

Transfer from/(to) the Operating Reserve - The amount of Capital Outlay/Contingency Reserve monies to be transferred to or from the Operating Reserve. Periodically, funds held in a Capital Outlay/Contingency Reserve may be needed to respond to changing operational needs or conditions within the Transit Zone. If zero, this line item may not be shown in the cost estimate.

Ending Capital Outlay/Contingency Reserve Fund Balance 6-30-2020 (est.) - The projected balance of funds in the Capital Outlay/Contingency Reserve as of June 30, 2020. These funds shall be used for future year Capital Outlay/Contingency purposes.

Part C


TRANSIT ZONE NO. 2 BOUNDARIES

The parcels to be charged consist of all lots, parcels and subdivisions of land located within the boundaries of the map designated as “Boundary Map of Transit Related Services Benefit District, Zone No. 2.” The lines and dimensions of each parcel within the District are those lines and dimensions shown on the maps of the Sacramento County Assessor for the year in which this Report was prepared and are incorporated herein and made part of this report.

A reduced copy of the Boundary Map is attached on the following page.

City of Rancho Cordova
Transit Related Services Benefit District, Zone No. 2
Assessment District Diagram

ATTACHMENT 3

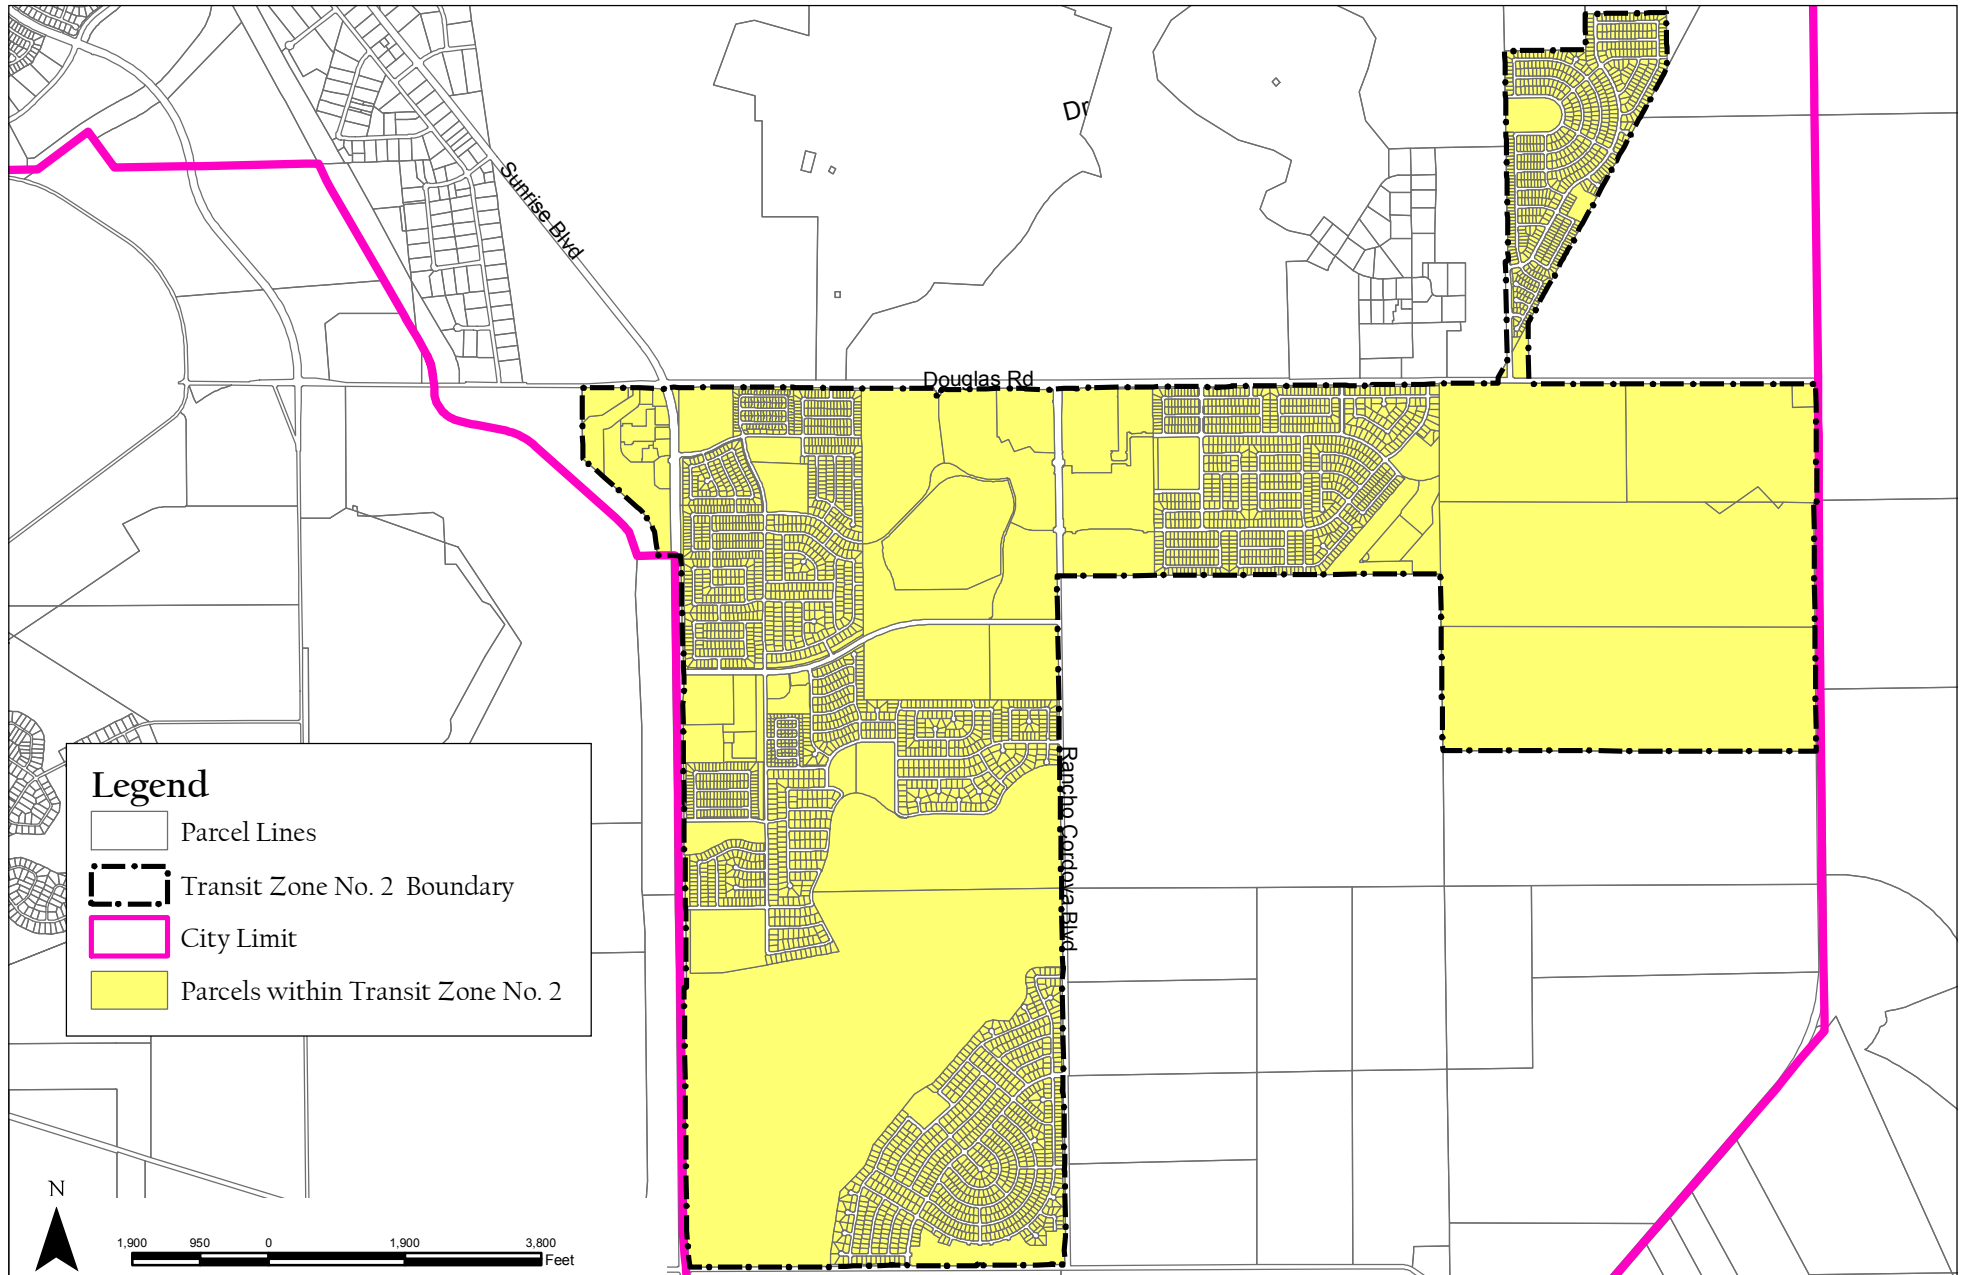

Part D**METHOD OF APPORTIONMENT**

County Service Area Law (Government Code Section 25210 et seq), together with Local Agency Formation law (Government Code Sections 56886(m) and 56886(t)), permit a county, or a successor city, in the case of a detached CSA, to levy or collect a tax or charge in any CSA, or zone within a CSA, to fund any one or more of the services mentioned in Part A. A county or successor city may also levy and collect taxes or charges for capital outlay purposes within the respective CSA or detached CSA, for the accumulation of a reserve fund for capital outlay purposes, and for any appropriation for contingencies to be used for expenses for maintenance and operation of any services.

The method of apportionment utilized commonly accepted engineering practices that have been established pursuant to the County Service Area Law and the Constitution.

The remainder of this part describes the methodology, estimated annual revenue, and annual escalation formula for the charge to be levied in Transit Zone No. 2.

Apportionment Methodology

The methodology established through CSA 10 Benefit Zone No. 2 and authorized for Transit Zone No. 2 is summarized below.

The Transit Zone No. 2 charges are levied to fund property-related services. These charges comply with County Service Area Law and Article XIID Section 4 of the California Constitution, as the charges are to fund property-related services.

The initial rates of CSA 10 Benefit Zone No. 2 were based on the estimated costs to fund supplemental transportation services in Fiscal Year 2005-06 for the Sunridge Specific Plan at build out.

In order to calculate and identify the proportional special benefit received by each parcel and their proportionate share of the service related costs, it is necessary to consider not only the services to be provided, but the relationship each parcel has to those services as compared to other parcels in the District. The benefit formula used to determine the assessment obligation is therefore based upon both the services that benefit the parcels within the District as well as the proposed land use of each property as compared to other parcels that benefit from those specific services.

Equivalent Dwelling Unit Factors

The unit of demand used for the charge is an equivalent dwelling unit (“EDU”). One EDU is the amount of demand for services associated with one (1) low-density residential unit in a single year. The demand for all other land use types reflects a comparison of the demand for service relative to one EDU for a low-density residential unit.

The level of service identified for Benefit Zone No. 2 was based on the level of service identified in user surveys conducted by the North Natomas Transportation Management Authority (“NNTMA”). Demand for services was measured using vehicle trip generation rates adjusted for trip length and trip purpose (diverted and pass-by trips versus primary trips) by type of land use.

Demand is assumed to be generated by developed residential and non-residential land uses. No demand is associated with undeveloped land and no charge is levied on this land use. Table 1 provides the number of EDU’s assigned to each land use type for calculating the maximum charge.

Table 1: Transit Zone No. 2 - EDU's by Land Use	
Land Use	EDU Factor ⁽¹⁾
Developed Acreage	
Residential (per dwelling unit)	
Low Density	1.00
Medium Density	0.80
High Density	0.60
Nonresidential (per acre)	
Retail and Service Commercial	25.64
Commercial Mixed Use	22.04
Undeveloped Acreage	
All Land Uses	-

⁽¹⁾ EDU Factors as approved for Sacramento County CSA 10, Benefit Zone No. 2, FY 2005-06.

The EDU factor for each land use is based upon average daily vehicle trips (ADT) per land use type. ADT is used to determine the charge by land use type because vehicle trips are a reasonable measure of demand for the supplemental transportation services immediately available to property owners paying the charge.

Each parcel’s charge is calculated by multiplying the cost per EDU by the amount of EDU’s assigned to each property according to their land use type. This methodology fairly distributes the total cost for services among all parcels based on each parcel’s proportional demand for the services immediately available to that parcel. Each parcel’s charge does not exceed the reasonable cost of services to that parcel.

Land Use Definitions

Definition of the land use definitions are as follows:

- Developed Parcels -** All single-family detached residential parcels for which a final map has been recorded, and all other parcels for which a building permit has been issued, on or prior to June 30 of the fiscal year preceding the year in which the charge is levied.
- Undeveloped Parcels -** All parcels that are not Developed Parcels or Exempt Parcels.
- Low Density Residential -** This category includes densities of up to five (5.0) dwelling units per acre. Uses consistent with the Low Density Residential category include those allowed by in the RD-5 land use zone and other residential zones of lesser maximum density as specified in Title II Chapter 15 of the Rancho Cordova Zoning Code. For purposes of levying the charge in Benefit Zone 2, non-residential uses allowed in these residential zones by conditional use permit are considered to be either Retail Commercial, Commercial Mixed Use, or Exempt as determined by the Planning Director of Rancho Cordova.
- Medium Density Residential -** This category includes densities of more than five (5.1 or greater) dwelling units per acre and up to fifteen (15.0) dwelling units per acre. Uses consistent with the Medium Density Residential category include those allowed by in the RD-7, RD-10, and RD-15 land use zones as specified in Title II Chapter 15 of the Rancho Cordova Zoning Code. For purposes of levying the charge in Benefit Zone 2, non-residential uses allowed in these residential zones by conditional use permit are considered to be either Retail Commercial, Commercial Mixed Use, or Exempt as determined by the Planning Director of Rancho Cordova.
- High Density Residential -** This category includes densities of more than fifteen (15.1 or greater) dwelling units per acre. Uses consistent with the High Density Residential category include those allowed by in the RD-20, RD-25, RD-30, and RD-40 land use zones as specified in Title II Chapter 15 of the Rancho Cordova Zoning Code. For purposes of levying the charge in Benefit Zone 2, non-residential uses allowed in these residential zones by conditional use permit are considered to be either Retail Commercial, Commercial Mixed Use, or Exempt as determined by the Planning Director of Rancho Cordova.

Retail & Service Commercial - This category as designated in the Sunridge Specific Plan includes those non-residential land uses allowed by a use permit in the SC Shopping Center land use zone as specified in Title II Chapter 25 of the Rancho Cordova Zoning Code. This land use category further includes all other non-residential uses that would generate a high number (500 or more) of average daily trips. For purposes of levying the charge in Benefit Zone 2, residential uses allowed in the SC Shopping Center land use zone by development plan review or by conditional use permit are considered to be Low Density, Medium Density, or High Density Residential according to their density as determined by the Planning Director of Rancho Cordova and these definitions.

Commercial Mixed Use - This category as designated in the Sunridge Specific Plan includes those non-residential land uses allowed by a use permit in the LC Limited Commercial land use zone as specified in Title II Chapter 25 of the Rancho Cordova Zoning Code. This land use category further includes all other non-residential uses that would generate a low to medium number (less than 500) of average daily trips. For purposes of levying the charge in Benefit Zone 2, residential uses allowed in the LC Limited Commercial land use zone by development plan review or by conditional use permit are considered to be either Low Density, Medium Density, or High Density Residential according to their actual density in dwelling units per acre as determined by the Planning Director of Rancho Cordova and these definitions.

Exempt - Public parcels including parks, schools, utility parcels, and designated open space parcels are exempt from the service charge because no services funded by Transit Zone No. 2 are provided to these parcels.

Formula for Inflating the Annual Maximum Charge

The formula for inflating the maximum annual charge established through CSA 10 Benefit Zone No. 2, and to be used for Transit Zone No. 2, is summarized as follows.

The property owner balloting that established the maximum charges to CSA 10 Benefit Zone No. 2 included an annual inflator formula. The purpose of establishing an inflator formula was to provide for a reasonable inflationary adjustment to the annual maximum charges without requiring periodic noticing and balloting procedures that would add administrative costs to Benefit Zone No. 2. The law implementing Article XIII D (Senate Bill 919) of the California Constitution clarifies that an increase in a maximum charge to implement a voter-approved inflator formula is not an increase subject to additional property owner consideration.

CITY OF RANCHO CORDOVA

TRANSIT RELATED SERVICES BENEFIT DISTRICT ZONE No. 2 FY 2019-20

PART D

This inflator formula allows for annual increases to the maximum allowable charges by the increase in the Consumer Price Index published for the Sacramento Region by the U.S. Department of Labor (CPI), or six percent (6%), whichever is less. The CPI increase to be used in the inflator formula will be the change in the CPI index from the January two years before adjustment of the charge to the January in the year preceding adjustment of the charge; beginning in the second fiscal year (Fiscal Year 2006-07), and each fiscal year thereafter, the maximum allowable charge will be recalculated, and a new maximum charge established.

The City may choose to impose less than the maximum allowable charge in any year if service costs warrant the reduction. If the City, or previously the County, has imposed an amount less than the maximum charge, the City may also choose to increase the charge in any year to fully fund services up to the level of the maximum allowable charge for that fiscal year. In this way, the maximum allowable charge is adjusted annually and is calculated independent of the Transit Zone's annual cost estimate.

The U.S. Department of Labor's Bureau of Labor Statistics no longer provides CPI factors for January for the San Francisco-Oakland-San Jose area. The CPI factors are now published bi-monthly on even months only (February, April, June, etc.). Since the February CPI factors include, in part, the data that would have been used to determine the January CPI factors, the City has determined that Transit Zone No. 2 shall now use the CPI data for the month of February.

The percentage increase from the February 2018 CPI to the February 2019 CPI was 3.52603%.

Table 2 provides the Fiscal Year 2019-20 maximum charge per EDU together with the maximum charge by land use.

Table 2: Transit Zone No. 2 - Maximum Charge by Land Use			
Land Use	EDU Factor ⁽¹⁾	Charge Per EDU ⁽²⁾	Maximum Annual Charge Per Unit/Acre
Developed Acreage			
Residential (per dwelling unit)			
Low Density	1.00	\$114.75	\$114.75
Medium Density	0.8	\$114.75	\$91.80
High Density	0.6	\$114.75	\$68.85
Nonresidential (per acre)			
Retail Commercial	25.64	\$114.75	\$2,942.26
Business Park	22.04	\$114.75	\$2,529.15
Undeveloped Acreage			
All Land Uses	0	\$114.75	0

⁽¹⁾ EDU Factors as approved for Sacramento County CSA 10, Benefit Zone No. 1, FY 2005-06.

⁽²⁾ The FY 2019-20 maximum charge per EDU is calculated by increasing the FY 2018-19 maximum charge per EDU of \$110.84 by 3.52603%, the percentage increase in the CPI from February 2018 to February 2019. Rates and percentages in the Report have been rounded for presentation purposes.

Part E
CHARGE ROLL

Parcel identification for each lot or parcel within the District is based on the diagram presented herein and is based on available parcel maps and property data from the County Assessor's Office at the time the Engineer's Report was prepared. A listing of the proposed lots and parcels to be charged within this District along with the amounts is provided herein.

If any parcel submitted for collection is identified by the County Auditor/Controller to be an invalid parcel number for the fiscal year, a corrected parcel number and/or new parcel numbers will be identified and resubmitted to the County Auditor/Controller. The amount to be levied and collected for the resubmitted parcel or parcels shall be based on the method of apportionment and rate described in this report as approved by the City Council. Therefore, if a single parcel is subdivided to multiple parcels, the amount applied to each of the new parcels shall be recalculated and applied according to the approved method of apportionment and rate rather than a proportionate share of the original amount.

The following is a list of the parcels and proposed amounts for each of the parcels within the District as determined by the rates and method of apportionment described herein:

City of Rancho Cordova
Transit Related Services Benefit District, Zone No. 2
Fiscal Year 2019-20 Assessment Roll

ATTACHMENT 3

1093

APN	Development Status	Land Use	EDU	Assessment
067-0030-039-0000	Developed	Retail & Service Commercial	60.5104	\$ 6,943.74
067-0430-041-0000	Developed	Commercial/Business Park	95.6536	\$10,976.52
067-0440-001-0000	Developed	Medium Density	0.8000	\$ 91.80
067-0440-002-0000	Developed	Medium Density	0.8000	\$ 91.80
067-0440-003-0000	Developed	Medium Density	0.8000	\$ 91.80
067-0440-004-0000	Developed	Medium Density	0.8000	\$ 91.80
067-0440-005-0000	Developed	Medium Density	0.8000	\$ 91.80
067-0440-006-0000	Developed	Medium Density	0.8000	\$ 91.80
067-0440-007-0000	Developed	Medium Density	0.8000	\$ 91.80
067-0440-008-0000	Developed	Medium Density	0.8000	\$ 91.80
067-0440-009-0000	Developed	Medium Density	0.8000	\$ 91.80
067-0440-010-0000	Developed	Medium Density	0.8000	\$ 91.80
067-0440-011-0000	Developed	Medium Density	0.8000	\$ 91.80
067-0440-012-0000	Developed	Medium Density	0.8000	\$ 91.80
067-0440-013-0000	Developed	Medium Density	0.8000	\$ 91.80
067-0440-014-0000	Developed	Medium Density	0.8000	\$ 91.80
067-0440-015-0000	Developed	Medium Density	0.8000	\$ 91.80
067-0440-016-0000	Developed	Medium Density	0.8000	\$ 91.80
067-0440-017-0000	Developed	Medium Density	0.8000	\$ 91.80
067-0440-018-0000	Developed	Medium Density	0.8000	\$ 91.80
067-0440-019-0000	Developed	Medium Density	0.8000	\$ 91.80
067-0440-020-0000	Developed	Medium Density	0.8000	\$ 91.80
067-0440-021-0000	Developed	Medium Density	0.8000	\$ 91.80
067-0440-022-0000	Developed	Medium Density	0.8000	\$ 91.80
067-0440-023-0000	Developed	Medium Density	0.8000	\$ 91.80
067-0440-024-0000	Developed	Medium Density	0.8000	\$ 91.80
067-0440-025-0000	Developed	Medium Density	0.8000	\$ 91.80
067-0440-026-0000	Developed	Medium Density	0.8000	\$ 91.80
067-0440-027-0000	Developed	Medium Density	0.8000	\$ 91.80
067-0440-028-0000	Developed	Medium Density	0.8000	\$ 91.80
067-0440-029-0000	Developed	Medium Density	0.8000	\$ 91.80
067-0440-030-0000	Developed	Medium Density	0.8000	\$ 91.80
067-0440-031-0000	Developed	Medium Density	0.8000	\$ 91.80
067-0440-032-0000	Developed	Medium Density	0.8000	\$ 91.80
067-0440-033-0000	Developed	Medium Density	0.8000	\$ 91.80
067-0440-034-0000	Developed	Medium Density	0.8000	\$ 91.80
067-0440-035-0000	Developed	Medium Density	0.8000	\$ 91.80
067-0440-036-0000	Developed	Medium Density	0.8000	\$ 91.80
067-0440-037-0000	Developed	Medium Density	0.8000	\$ 91.80
067-0440-038-0000	Developed	Medium Density	0.8000	\$ 91.80
067-0440-039-0000	Developed	Medium Density	0.8000	\$ 91.80
067-0440-040-0000	Developed	Medium Density	0.8000	\$ 91.80
067-0440-041-0000	Developed	Medium Density	0.8000	\$ 91.80
067-0440-042-0000	Developed	Medium Density	0.8000	\$ 91.80
067-0440-043-0000	Developed	Medium Density	0.8000	\$ 91.80

AGENDA ITEM 10.4

City of Rancho Cordova
Transit Related Services Benefit District, Zone No. 2
Fiscal Year 2019-20 Assessment Roll

ATTACHMENT 3

1094

APN	Development Status	Land Use	EDU	Assessment
067-0440-044-0000	Developed	Medium Density	0.8000	\$ 91.80
067-0440-045-0000	Developed	Medium Density	0.8000	\$ 91.80
067-0440-046-0000	Developed	Medium Density	0.8000	\$ 91.80
067-0440-047-0000	Developed	Medium Density	0.8000	\$ 91.80
067-0440-048-0000	Developed	Medium Density	0.8000	\$ 91.80
067-0440-049-0000	Developed	Medium Density	0.8000	\$ 91.80
067-0440-050-0000	Developed	Medium Density	0.8000	\$ 91.80
067-0440-051-0000	Developed	Medium Density	0.8000	\$ 91.80
067-0440-052-0000	Developed	Medium Density	0.8000	\$ 91.80
067-0440-053-0000	Developed	Medium Density	0.8000	\$ 91.80
067-0440-054-0000	Developed	Medium Density	0.8000	\$ 91.80
067-0440-055-0000	Developed	Medium Density	0.8000	\$ 91.80
067-0440-056-0000	Developed	Medium Density	0.8000	\$ 91.80
067-0440-057-0000	Developed	Medium Density	0.8000	\$ 91.80
067-0440-058-0000	Developed	Medium Density	0.8000	\$ 91.80
067-0440-059-0000	Developed	Medium Density	0.8000	\$ 91.80
067-0440-060-0000	Developed	Medium Density	0.8000	\$ 91.80
067-0440-061-0000	Developed	Medium Density	0.8000	\$ 91.80
067-0440-062-0000	Developed	Medium Density	0.8000	\$ 91.80
067-0440-063-0000	Developed	Medium Density	0.8000	\$ 91.80
067-0440-064-0000	Developed	Medium Density	0.8000	\$ 91.80
067-0440-065-0000	Developed	Medium Density	0.8000	\$ 91.80
067-0440-066-0000	Developed	Medium Density	0.8000	\$ 91.80
067-0440-067-0000	Developed	Medium Density	0.8000	\$ 91.80
067-0440-068-0000	Developed	Medium Density	0.8000	\$ 91.80
067-0440-069-0000	Developed	Medium Density	0.8000	\$ 91.80
067-0440-070-0000	Developed	Medium Density	0.8000	\$ 91.80
067-0440-071-0000	Developed	Medium Density	0.8000	\$ 91.80
067-0440-072-0000	Developed	Medium Density	0.8000	\$ 91.80
067-0440-073-0000	Developed	Medium Density	0.8000	\$ 91.80
067-0440-074-0000	Developed	Medium Density	0.8000	\$ 91.80
067-0440-075-0000	Developed	Medium Density	0.8000	\$ 91.80
067-0440-076-0000	Developed	Medium Density	0.8000	\$ 91.80
067-0440-077-0000	Developed	Medium Density	0.8000	\$ 91.80
067-0440-078-0000	Developed	Medium Density	0.8000	\$ 91.80
067-0440-079-0000	Developed	Medium Density	0.8000	\$ 91.80
067-0440-080-0000	Developed	Medium Density	0.8000	\$ 91.80
067-0440-081-0000	Developed	Medium Density	0.8000	\$ 91.80
067-0440-082-0000	Developed	Medium Density	0.8000	\$ 91.80
067-0440-083-0000	Developed	Medium Density	0.8000	\$ 91.80
067-0440-084-0000	Developed	Medium Density	0.8000	\$ 91.80
067-0440-085-0000	Developed	Medium Density	0.8000	\$ 91.80
067-0440-086-0000	Developed	Medium Density	0.8000	\$ 91.80
067-0440-087-0000	Developed	Medium Density	0.8000	\$ 91.80
067-0440-088-0000	Developed	Medium Density	0.8000	\$ 91.80

AGENDA ITEM 10.4

City of Rancho Cordova
Transit Related Services Benefit District, Zone No. 2
Fiscal Year 2019-20 Assessment Roll

ATTACHMENT 3

1095

APN	Development Status	Land Use	EDU	Assessment
067-0440-089-0000	Developed	Medium Density	0.8000	\$ 91.80
067-0440-090-0000	Developed	Medium Density	0.8000	\$ 91.80
067-0440-091-0000	Developed	Medium Density	0.8000	\$ 91.80
067-0440-092-0000	Developed	Medium Density	0.8000	\$ 91.80
067-0440-093-0000	Developed	Medium Density	0.8000	\$ 91.80
067-0440-094-0000	Developed	Medium Density	0.8000	\$ 91.80
067-0440-095-0000	Developed	Medium Density	0.8000	\$ 91.80
067-0440-096-0000	Developed	Medium Density	0.8000	\$ 91.80
067-0440-097-0000	Developed	Medium Density	0.8000	\$ 91.80
067-0440-098-0000	Developed	Medium Density	0.8000	\$ 91.80
067-0440-099-0000	Developed	Medium Density	0.8000	\$ 91.80
067-0440-100-0000	Developed	Medium Density	0.8000	\$ 91.80
067-0440-101-0000	Developed	Medium Density	0.8000	\$ 91.80
067-0440-102-0000	Developed	Medium Density	0.8000	\$ 91.80
067-0440-103-0000	Developed	Medium Density	0.8000	\$ 91.80
067-0440-104-0000	Developed	Medium Density	0.8000	\$ 91.80
067-0440-105-0000	Developed	Medium Density	0.8000	\$ 91.80
067-0440-106-0000	Developed	Medium Density	0.8000	\$ 91.80
067-0440-107-0000	Developed	Medium Density	0.8000	\$ 91.80
067-0440-108-0000	Developed	Medium Density	0.8000	\$ 91.80
067-0440-109-0000	Developed	Medium Density	0.8000	\$ 91.80
067-0440-110-0000	Developed	Medium Density	0.8000	\$ 91.80
067-0440-111-0000	Developed	Medium Density	0.8000	\$ 91.80
067-0450-001-0000	Developed	Low Density	1.0000	\$ 114.74
067-0450-002-0000	Developed	Low Density	1.0000	\$ 114.74
067-0450-003-0000	Developed	Low Density	1.0000	\$ 114.74
067-0450-004-0000	Developed	Low Density	1.0000	\$ 114.74
067-0450-005-0000	Developed	Low Density	1.0000	\$ 114.74
067-0450-006-0000	Developed	Low Density	1.0000	\$ 114.74
067-0450-007-0000	Developed	Low Density	1.0000	\$ 114.74
067-0450-008-0000	Developed	Low Density	1.0000	\$ 114.74
067-0450-009-0000	Developed	Low Density	1.0000	\$ 114.74
067-0450-010-0000	Developed	Low Density	1.0000	\$ 114.74
067-0450-011-0000	Developed	Low Density	1.0000	\$ 114.74
067-0450-012-0000	Developed	Low Density	1.0000	\$ 114.74
067-0450-013-0000	Developed	Low Density	1.0000	\$ 114.74
067-0450-014-0000	Developed	Low Density	1.0000	\$ 114.74
067-0450-015-0000	Developed	Low Density	1.0000	\$ 114.74
067-0450-016-0000	Developed	Low Density	1.0000	\$ 114.74
067-0450-017-0000	Developed	Low Density	1.0000	\$ 114.74
067-0450-018-0000	Developed	Low Density	1.0000	\$ 114.74
067-0450-019-0000	Developed	Low Density	1.0000	\$ 114.74
067-0450-020-0000	Developed	Low Density	1.0000	\$ 114.74
067-0450-021-0000	Developed	Low Density	1.0000	\$ 114.74
067-0450-022-0000	Developed	Low Density	1.0000	\$ 114.74

AGENDA ITEM 10.4

City of Rancho Cordova
Transit Related Services Benefit District, Zone No. 2
Fiscal Year 2019-20 Assessment Roll

ATTACHMENT 3

1096

APN	Development Status	Land Use	EDU	Assessment
067-0450-023-0000	Developed	Low Density	1.0000	\$ 114.74
067-0450-024-0000	Developed	Low Density	1.0000	\$ 114.74
067-0450-025-0000	Developed	Low Density	1.0000	\$ 114.74
067-0450-026-0000	Developed	Low Density	1.0000	\$ 114.74
067-0450-027-0000	Developed	Low Density	1.0000	\$ 114.74
067-0450-028-0000	Developed	Low Density	1.0000	\$ 114.74
067-0450-029-0000	Developed	Low Density	1.0000	\$ 114.74
067-0450-030-0000	Developed	Low Density	1.0000	\$ 114.74
067-0450-031-0000	Developed	Low Density	1.0000	\$ 114.74
067-0450-032-0000	Developed	Low Density	1.0000	\$ 114.74
067-0450-033-0000	Developed	Low Density	1.0000	\$ 114.74
067-0450-034-0000	Developed	Low Density	1.0000	\$ 114.74
067-0450-035-0000	Developed	Low Density	1.0000	\$ 114.74
067-0450-036-0000	Developed	Low Density	1.0000	\$ 114.74
067-0450-037-0000	Developed	Low Density	1.0000	\$ 114.74
067-0450-038-0000	Developed	Low Density	1.0000	\$ 114.74
067-0450-039-0000	Developed	Low Density	1.0000	\$ 114.74
067-0450-040-0000	Developed	Low Density	1.0000	\$ 114.74
067-0450-041-0000	Developed	Low Density	1.0000	\$ 114.74
067-0450-042-0000	Developed	Low Density	1.0000	\$ 114.74
067-0450-043-0000	Developed	Low Density	1.0000	\$ 114.74
067-0450-044-0000	Developed	Low Density	1.0000	\$ 114.74
067-0450-045-0000	Developed	Low Density	1.0000	\$ 114.74
067-0450-046-0000	Developed	Low Density	1.0000	\$ 114.74
067-0450-047-0000	Developed	Low Density	1.0000	\$ 114.74
067-0450-048-0000	Developed	Low Density	1.0000	\$ 114.74
067-0450-049-0000	Developed	Low Density	1.0000	\$ 114.74
067-0450-050-0000	Developed	Low Density	1.0000	\$ 114.74
067-0450-051-0000	Developed	Low Density	1.0000	\$ 114.74
067-0450-052-0000	Developed	Low Density	1.0000	\$ 114.74
067-0450-053-0000	Developed	Low Density	1.0000	\$ 114.74
067-0450-054-0000	Developed	Low Density	1.0000	\$ 114.74
067-0450-055-0000	Developed	Low Density	1.0000	\$ 114.74
067-0450-056-0000	Developed	Low Density	1.0000	\$ 114.74
067-0450-057-0000	Developed	Low Density	1.0000	\$ 114.74
067-0450-058-0000	Developed	Low Density	1.0000	\$ 114.74
067-0450-059-0000	Developed	Low Density	1.0000	\$ 114.74
067-0450-060-0000	Developed	Low Density	1.0000	\$ 114.74
067-0450-061-0000	Developed	Low Density	1.0000	\$ 114.74
067-0450-062-0000	Developed	Low Density	1.0000	\$ 114.74
067-0450-063-0000	Developed	Low Density	1.0000	\$ 114.74
067-0450-064-0000	Developed	Low Density	1.0000	\$ 114.74
067-0450-065-0000	Developed	Low Density	1.0000	\$ 114.74
067-0450-066-0000	Developed	Low Density	1.0000	\$ 114.74
067-0450-067-0000	Developed	Low Density	1.0000	\$ 114.74

AGENDA ITEM 10.4

City of Rancho Cordova
Transit Related Services Benefit District, Zone No. 2
Fiscal Year 2019-20 Assessment Roll

ATTACHMENT 3

1097

APN	Development Status	Land Use	EDU	Assessment
067-0450-068-0000	Developed	Low Density	1.0000	\$ 114.74
067-0450-069-0000	Developed	Low Density	1.0000	\$ 114.74
067-0450-070-0000	Developed	Low Density	1.0000	\$ 114.74
067-0450-071-0000	Developed	Low Density	1.0000	\$ 114.74
067-0450-072-0000	Developed	Low Density	1.0000	\$ 114.74
067-0450-073-0000	Developed	Low Density	1.0000	\$ 114.74
067-0450-074-0000	Developed	Low Density	1.0000	\$ 114.74
067-0450-075-0000	Developed	Low Density	1.0000	\$ 114.74
067-0450-076-0000	Developed	Low Density	1.0000	\$ 114.74
067-0450-077-0000	Developed	Low Density	1.0000	\$ 114.74
067-0450-078-0000	Developed	Low Density	1.0000	\$ 114.74
067-0450-079-0000	Developed	Low Density	1.0000	\$ 114.74
067-0450-080-0000	Developed	Low Density	1.0000	\$ 114.74
067-0450-081-0000	Developed	Low Density	1.0000	\$ 114.74
067-0450-082-0000	Developed	Low Density	1.0000	\$ 114.74
067-0450-083-0000	Developed	Low Density	1.0000	\$ 114.74
067-0450-084-0000	Developed	Low Density	1.0000	\$ 114.74
067-0450-085-0000	Developed	Low Density	1.0000	\$ 114.74
067-0450-086-0000	Developed	Low Density	1.0000	\$ 114.74
067-0450-087-0000	Developed	Low Density	1.0000	\$ 114.74
067-0450-088-0000	Developed	Low Density	1.0000	\$ 114.74
067-0450-089-0000	Developed	Low Density	1.0000	\$ 114.74
067-0450-090-0000	Developed	Low Density	1.0000	\$ 114.74
067-0450-091-0000	Developed	Low Density	1.0000	\$ 114.74
067-0450-092-0000	Developed	Low Density	1.0000	\$ 114.74
067-0450-093-0000	Developed	Low Density	1.0000	\$ 114.74
067-0450-094-0000	Developed	Low Density	1.0000	\$ 114.74
067-0450-095-0000	Developed	Low Density	1.0000	\$ 114.74
067-0450-096-0000	Developed	Low Density	1.0000	\$ 114.74
067-0450-097-0000	Developed	Low Density	1.0000	\$ 114.74
067-0450-098-0000	Developed	Low Density	1.0000	\$ 114.74
067-0450-099-0000	Developed	Low Density	1.0000	\$ 114.74
067-0450-100-0000	Developed	Low Density	1.0000	\$ 114.74
067-0450-101-0000	Developed	Low Density	1.0000	\$ 114.74
067-0450-102-0000	Developed	Low Density	1.0000	\$ 114.74
067-0450-103-0000	Developed	Low Density	1.0000	\$ 114.74
067-0450-104-0000	Developed	Low Density	1.0000	\$ 114.74
067-0450-105-0000	Developed	Low Density	1.0000	\$ 114.74
067-0450-106-0000	Developed	Low Density	1.0000	\$ 114.74
067-0450-107-0000	Developed	Low Density	1.0000	\$ 114.74
067-0450-108-0000	Developed	Low Density	1.0000	\$ 114.74
067-0450-109-0000	Developed	Low Density	1.0000	\$ 114.74
067-0450-110-0000	Developed	Low Density	1.0000	\$ 114.74
067-0450-111-0000	Developed	Low Density	1.0000	\$ 114.74
067-0450-112-0000	Developed	Low Density	1.0000	\$ 114.74

AGENDA ITEM 10.4

City of Rancho Cordova
Transit Related Services Benefit District, Zone No. 2
Fiscal Year 2019-20 Assessment Roll

ATTACHMENT 3

1098

APN	Development Status	Land Use	EDU	Assessment
067-0450-113-0000	Developed	Low Density	1.0000	\$ 114.74
067-0450-114-0000	Developed	Low Density	1.0000	\$ 114.74
067-0460-001-0000	Developed	Low Density	1.0000	\$ 114.74
067-0460-002-0000	Developed	Low Density	1.0000	\$ 114.74
067-0460-003-0000	Developed	Low Density	1.0000	\$ 114.74
067-0460-004-0000	Developed	Low Density	1.0000	\$ 114.74
067-0460-005-0000	Developed	Low Density	1.0000	\$ 114.74
067-0460-006-0000	Developed	Low Density	1.0000	\$ 114.74
067-0460-007-0000	Developed	Low Density	1.0000	\$ 114.74
067-0460-008-0000	Developed	Low Density	1.0000	\$ 114.74
067-0460-009-0000	Developed	Low Density	1.0000	\$ 114.74
067-0460-010-0000	Developed	Low Density	1.0000	\$ 114.74
067-0460-011-0000	Developed	Low Density	1.0000	\$ 114.74
067-0460-012-0000	Developed	Low Density	1.0000	\$ 114.74
067-0460-013-0000	Developed	Low Density	1.0000	\$ 114.74
067-0460-014-0000	Developed	Low Density	1.0000	\$ 114.74
067-0460-015-0000	Developed	Low Density	1.0000	\$ 114.74
067-0460-016-0000	Developed	Low Density	1.0000	\$ 114.74
067-0460-017-0000	Developed	Low Density	1.0000	\$ 114.74
067-0460-018-0000	Developed	Low Density	1.0000	\$ 114.74
067-0460-019-0000	Developed	Low Density	1.0000	\$ 114.74
067-0460-020-0000	Developed	Low Density	1.0000	\$ 114.74
067-0460-021-0000	Developed	Low Density	1.0000	\$ 114.74
067-0460-022-0000	Developed	Low Density	1.0000	\$ 114.74
067-0460-023-0000	Developed	Low Density	1.0000	\$ 114.74
067-0460-024-0000	Developed	Low Density	1.0000	\$ 114.74
067-0460-025-0000	Developed	Low Density	1.0000	\$ 114.74
067-0460-026-0000	Developed	Low Density	1.0000	\$ 114.74
067-0460-027-0000	Developed	Low Density	1.0000	\$ 114.74
067-0460-028-0000	Developed	Low Density	1.0000	\$ 114.74
067-0460-029-0000	Developed	Low Density	1.0000	\$ 114.74
067-0460-030-0000	Developed	Low Density	1.0000	\$ 114.74
067-0460-031-0000	Developed	Low Density	1.0000	\$ 114.74
067-0460-032-0000	Developed	Low Density	1.0000	\$ 114.74
067-0460-033-0000	Developed	Low Density	1.0000	\$ 114.74
067-0460-034-0000	Developed	Low Density	1.0000	\$ 114.74
067-0460-035-0000	Developed	Low Density	1.0000	\$ 114.74
067-0460-036-0000	Developed	Low Density	1.0000	\$ 114.74
067-0460-037-0000	Developed	Low Density	1.0000	\$ 114.74
067-0460-038-0000	Developed	Low Density	1.0000	\$ 114.74
067-0460-039-0000	Developed	Low Density	1.0000	\$ 114.74
067-0460-040-0000	Developed	Low Density	1.0000	\$ 114.74
067-0460-041-0000	Developed	Low Density	1.0000	\$ 114.74
067-0460-042-0000	Developed	Low Density	1.0000	\$ 114.74
067-0460-043-0000	Developed	Low Density	1.0000	\$ 114.74

AGENDA ITEM 10.4

City of Rancho Cordova
Transit Related Services Benefit District, Zone No. 2
Fiscal Year 2019-20 Assessment Roll

ATTACHMENT 3

1099

APN	Development Status	Land Use	EDU	Assessment
067-0460-044-0000	Developed	Low Density	1.0000	\$ 114.74
067-0460-045-0000	Developed	Low Density	1.0000	\$ 114.74
067-0460-046-0000	Developed	Low Density	1.0000	\$ 114.74
067-0460-047-0000	Developed	Low Density	1.0000	\$ 114.74
067-0460-048-0000	Developed	Low Density	1.0000	\$ 114.74
067-0460-049-0000	Developed	Low Density	1.0000	\$ 114.74
067-0460-050-0000	Developed	Low Density	1.0000	\$ 114.74
067-0460-051-0000	Developed	Low Density	1.0000	\$ 114.74
067-0460-052-0000	Developed	Low Density	1.0000	\$ 114.74
067-0460-053-0000	Developed	Low Density	1.0000	\$ 114.74
067-0460-054-0000	Developed	Low Density	1.0000	\$ 114.74
067-0460-055-0000	Developed	Low Density	1.0000	\$ 114.74
067-0460-056-0000	Developed	Low Density	1.0000	\$ 114.74
067-0460-057-0000	Developed	Low Density	1.0000	\$ 114.74
067-0460-058-0000	Developed	Low Density	1.0000	\$ 114.74
067-0460-059-0000	Developed	Low Density	1.0000	\$ 114.74
067-0460-060-0000	Developed	Low Density	1.0000	\$ 114.74
067-0460-061-0000	Developed	Low Density	1.0000	\$ 114.74
067-0460-062-0000	Developed	Low Density	1.0000	\$ 114.74
067-0460-063-0000	Developed	Low Density	1.0000	\$ 114.74
067-0460-064-0000	Developed	Low Density	1.0000	\$ 114.74
067-0460-065-0000	Developed	Low Density	1.0000	\$ 114.74
067-0460-066-0000	Developed	Low Density	1.0000	\$ 114.74
067-0460-067-0000	Developed	Low Density	1.0000	\$ 114.74
067-0460-068-0000	Developed	Low Density	1.0000	\$ 114.74
067-0460-069-0000	Developed	Low Density	1.0000	\$ 114.74
067-0460-070-0000	Developed	Low Density	1.0000	\$ 114.74
067-0460-071-0000	Developed	Low Density	1.0000	\$ 114.74
067-0460-072-0000	Developed	Low Density	1.0000	\$ 114.74
067-0460-073-0000	Developed	Low Density	1.0000	\$ 114.74
067-0460-074-0000	Developed	Low Density	1.0000	\$ 114.74
067-0460-075-0000	Developed	Low Density	1.0000	\$ 114.74
067-0460-076-0000	Developed	Low Density	1.0000	\$ 114.74
067-0460-077-0000	Developed	Low Density	1.0000	\$ 114.74
067-0460-078-0000	Developed	Low Density	1.0000	\$ 114.74
067-0460-079-0000	Developed	Low Density	1.0000	\$ 114.74
067-0460-080-0000	Developed	Low Density	1.0000	\$ 114.74
067-0460-081-0000	Developed	Low Density	1.0000	\$ 114.74
067-0460-082-0000	Developed	Low Density	1.0000	\$ 114.74
067-0460-083-0000	Developed	Low Density	1.0000	\$ 114.74
067-0460-084-0000	Developed	Low Density	1.0000	\$ 114.74
067-0460-085-0000	Developed	Low Density	1.0000	\$ 114.74
067-0460-086-0000	Developed	Low Density	1.0000	\$ 114.74
067-0460-087-0000	Developed	Low Density	1.0000	\$ 114.74
067-0460-088-0000	Developed	Low Density	1.0000	\$ 114.74

AGENDA ITEM 10.4

City of Rancho Cordova
Transit Related Services Benefit District, Zone No. 2
Fiscal Year 2019-20 Assessment Roll

ATTACHMENT 3

1100

APN	Development Status	Land Use	EDU	Assessment
067-0460-089-0000	Developed	Low Density	1.0000	\$ 114.74
067-0460-090-0000	Developed	Low Density	1.0000	\$ 114.74
067-0460-091-0000	Developed	Low Density	1.0000	\$ 114.74
067-0460-092-0000	Developed	Low Density	1.0000	\$ 114.74
067-0460-093-0000	Developed	Low Density	1.0000	\$ 114.74
067-0460-094-0000	Developed	Low Density	1.0000	\$ 114.74
067-0470-001-0000	Developed	Low Density	1.0000	\$ 114.74
067-0470-002-0000	Developed	Low Density	1.0000	\$ 114.74
067-0470-003-0000	Developed	Low Density	1.0000	\$ 114.74
067-0470-004-0000	Developed	Low Density	1.0000	\$ 114.74
067-0470-005-0000	Developed	Low Density	1.0000	\$ 114.74
067-0470-006-0000	Developed	Low Density	1.0000	\$ 114.74
067-0470-007-0000	Developed	Low Density	1.0000	\$ 114.74
067-0470-008-0000	Developed	Low Density	1.0000	\$ 114.74
067-0470-009-0000	Developed	Low Density	1.0000	\$ 114.74
067-0470-010-0000	Developed	Low Density	1.0000	\$ 114.74
067-0470-011-0000	Developed	Low Density	1.0000	\$ 114.74
067-0470-012-0000	Developed	Low Density	1.0000	\$ 114.74
067-0470-013-0000	Developed	Low Density	1.0000	\$ 114.74
067-0470-014-0000	Developed	Low Density	1.0000	\$ 114.74
067-0470-015-0000	Developed	Low Density	1.0000	\$ 114.74
067-0470-016-0000	Developed	Low Density	1.0000	\$ 114.74
067-0470-017-0000	Developed	Low Density	1.0000	\$ 114.74
067-0470-018-0000	Developed	Low Density	1.0000	\$ 114.74
067-0470-019-0000	Developed	Low Density	1.0000	\$ 114.74
067-0470-020-0000	Developed	Low Density	1.0000	\$ 114.74
067-0470-021-0000	Developed	Low Density	1.0000	\$ 114.74
067-0470-022-0000	Developed	Low Density	1.0000	\$ 114.74
067-0470-023-0000	Developed	Low Density	1.0000	\$ 114.74
067-0470-024-0000	Developed	Low Density	1.0000	\$ 114.74
067-0470-025-0000	Developed	Low Density	1.0000	\$ 114.74
067-0470-026-0000	Developed	Low Density	1.0000	\$ 114.74
067-0470-027-0000	Developed	Low Density	1.0000	\$ 114.74
067-0470-028-0000	Developed	Low Density	1.0000	\$ 114.74
067-0470-029-0000	Developed	Low Density	1.0000	\$ 114.74
067-0470-030-0000	Developed	Low Density	1.0000	\$ 114.74
067-0470-031-0000	Developed	Low Density	1.0000	\$ 114.74
067-0470-032-0000	Developed	Low Density	1.0000	\$ 114.74
067-0470-033-0000	Developed	Low Density	1.0000	\$ 114.74
067-0470-034-0000	Developed	Low Density	1.0000	\$ 114.74
067-0470-035-0000	Developed	Low Density	1.0000	\$ 114.74
067-0470-036-0000	Developed	Low Density	1.0000	\$ 114.74
067-0470-037-0000	Developed	Low Density	1.0000	\$ 114.74
067-0470-038-0000	Developed	Low Density	1.0000	\$ 114.74
067-0470-041-0000	Developed	Low Density	1.0000	\$ 114.74

AGENDA ITEM 10.4

City of Rancho Cordova
Transit Related Services Benefit District, Zone No. 2
Fiscal Year 2019-20 Assessment Roll

ATTACHMENT 3

1101

APN	Development Status	Land Use	EDU	Assessment
067-0470-042-0000	Developed	Low Density	1.0000	\$ 114.74
067-0470-043-0000	Developed	Low Density	1.0000	\$ 114.74
067-0470-044-0000	Developed	Low Density	1.0000	\$ 114.74
067-0470-045-0000	Developed	Low Density	1.0000	\$ 114.74
067-0470-046-0000	Developed	Low Density	1.0000	\$ 114.74
067-0470-047-0000	Developed	Low Density	1.0000	\$ 114.74
067-0470-048-0000	Developed	Low Density	1.0000	\$ 114.74
067-0470-049-0000	Developed	Low Density	1.0000	\$ 114.74
067-0470-050-0000	Developed	Low Density	1.0000	\$ 114.74
067-0470-051-0000	Developed	Low Density	1.0000	\$ 114.74
067-0470-052-0000	Developed	Low Density	1.0000	\$ 114.74
067-0470-053-0000	Developed	Low Density	1.0000	\$ 114.74
067-0470-054-0000	Developed	Low Density	1.0000	\$ 114.74
067-0470-055-0000	Developed	Low Density	1.0000	\$ 114.74
067-0470-056-0000	Developed	Low Density	1.0000	\$ 114.74
067-0470-057-0000	Developed	Low Density	1.0000	\$ 114.74
067-0480-001-0000	Developed	Low Density	1.0000	\$ 114.74
067-0480-002-0000	Developed	Low Density	1.0000	\$ 114.74
067-0480-003-0000	Developed	Low Density	1.0000	\$ 114.74
067-0480-004-0000	Developed	Low Density	1.0000	\$ 114.74
067-0480-005-0000	Developed	Low Density	1.0000	\$ 114.74
067-0480-006-0000	Developed	Low Density	1.0000	\$ 114.74
067-0480-007-0000	Developed	Low Density	1.0000	\$ 114.74
067-0480-008-0000	Developed	Low Density	1.0000	\$ 114.74
067-0480-009-0000	Developed	Low Density	1.0000	\$ 114.74
067-0480-010-0000	Developed	Low Density	1.0000	\$ 114.74
067-0480-011-0000	Developed	Low Density	1.0000	\$ 114.74
067-0480-012-0000	Developed	Low Density	1.0000	\$ 114.74
067-0480-013-0000	Developed	Low Density	1.0000	\$ 114.74
067-0480-014-0000	Developed	Low Density	1.0000	\$ 114.74
067-0480-015-0000	Developed	Low Density	1.0000	\$ 114.74
067-0480-016-0000	Developed	Low Density	1.0000	\$ 114.74
067-0480-017-0000	Developed	Low Density	1.0000	\$ 114.74
067-0480-018-0000	Developed	Low Density	1.0000	\$ 114.74
067-0480-019-0000	Developed	Low Density	1.0000	\$ 114.74
067-0480-020-0000	Developed	Low Density	1.0000	\$ 114.74
067-0480-021-0000	Developed	Low Density	1.0000	\$ 114.74
067-0480-022-0000	Developed	Low Density	1.0000	\$ 114.74
067-0480-023-0000	Developed	Low Density	1.0000	\$ 114.74
067-0480-024-0000	Developed	Low Density	1.0000	\$ 114.74
067-0480-025-0000	Developed	Low Density	1.0000	\$ 114.74
067-0480-026-0000	Developed	Low Density	1.0000	\$ 114.74
067-0480-027-0000	Developed	Low Density	1.0000	\$ 114.74
067-0480-028-0000	Developed	Low Density	1.0000	\$ 114.74
067-0480-029-0000	Developed	Low Density	1.0000	\$ 114.74

AGENDA ITEM 10.4

City of Rancho Cordova
Transit Related Services Benefit District, Zone No. 2
Fiscal Year 2019-20 Assessment Roll

ATTACHMENT 3

1102

APN	Development Status	Land Use	EDU	Assessment
067-0480-030-0000	Developed	Low Density	1.0000	\$ 114.74
067-0480-031-0000	Developed	Low Density	1.0000	\$ 114.74
067-0480-032-0000	Developed	Low Density	1.0000	\$ 114.74
067-0480-033-0000	Developed	Low Density	1.0000	\$ 114.74
067-0480-034-0000	Developed	Low Density	1.0000	\$ 114.74
067-0480-035-0000	Developed	Low Density	1.0000	\$ 114.74
067-0480-036-0000	Developed	Low Density	1.0000	\$ 114.74
067-0480-037-0000	Developed	Low Density	1.0000	\$ 114.74
067-0480-038-0000	Developed	Low Density	1.0000	\$ 114.74
067-0480-039-0000	Developed	Low Density	1.0000	\$ 114.74
067-0480-040-0000	Developed	Low Density	1.0000	\$ 114.74
067-0480-041-0000	Developed	Low Density	1.0000	\$ 114.74
067-0480-042-0000	Developed	Low Density	1.0000	\$ 114.74
067-0480-043-0000	Developed	Low Density	1.0000	\$ 114.74
067-0480-044-0000	Developed	Low Density	1.0000	\$ 114.74
067-0480-045-0000	Developed	Low Density	1.0000	\$ 114.74
067-0480-046-0000	Developed	Low Density	1.0000	\$ 114.74
067-0480-047-0000	Developed	Low Density	1.0000	\$ 114.74
067-0480-048-0000	Developed	Low Density	1.0000	\$ 114.74
067-0480-049-0000	Developed	Low Density	1.0000	\$ 114.74
067-0480-050-0000	Developed	Low Density	1.0000	\$ 114.74
067-0480-051-0000	Developed	Low Density	1.0000	\$ 114.74
067-0480-052-0000	Developed	Low Density	1.0000	\$ 114.74
067-0480-053-0000	Developed	Low Density	1.0000	\$ 114.74
067-0480-054-0000	Developed	Low Density	1.0000	\$ 114.74
067-0480-055-0000	Developed	Low Density	1.0000	\$ 114.74
067-0480-056-0000	Developed	Low Density	1.0000	\$ 114.74
067-0480-057-0000	Developed	Low Density	1.0000	\$ 114.74
067-0480-058-0000	Developed	Low Density	1.0000	\$ 114.74
067-0480-059-0000	Developed	Low Density	1.0000	\$ 114.74
067-0490-001-0000	Developed	Low Density	1.0000	\$ 114.74
067-0490-002-0000	Developed	Low Density	1.0000	\$ 114.74
067-0490-003-0000	Developed	Low Density	1.0000	\$ 114.74
067-0490-004-0000	Developed	Low Density	1.0000	\$ 114.74
067-0490-005-0000	Developed	Low Density	1.0000	\$ 114.74
067-0490-006-0000	Developed	Low Density	1.0000	\$ 114.74
067-0490-007-0000	Developed	Low Density	1.0000	\$ 114.74
067-0490-008-0000	Developed	Low Density	1.0000	\$ 114.74
067-0490-009-0000	Developed	Low Density	1.0000	\$ 114.74
067-0490-010-0000	Developed	Low Density	1.0000	\$ 114.74
067-0490-011-0000	Developed	Low Density	1.0000	\$ 114.74
067-0490-012-0000	Developed	Low Density	1.0000	\$ 114.74
067-0490-013-0000	Developed	Low Density	1.0000	\$ 114.74
067-0490-014-0000	Developed	Low Density	1.0000	\$ 114.74
067-0490-015-0000	Developed	Low Density	1.0000	\$ 114.74

AGENDA ITEM 10.4

City of Rancho Cordova
Transit Related Services Benefit District, Zone No. 2
Fiscal Year 2019-20 Assessment Roll

ATTACHMENT 3

1103

APN	Development Status	Land Use	EDU	Assessment
067-0490-016-0000	Developed	Low Density	1.0000	\$ 114.74
067-0490-017-0000	Developed	Low Density	1.0000	\$ 114.74
067-0490-018-0000	Developed	Low Density	1.0000	\$ 114.74
067-0490-019-0000	Developed	Low Density	1.0000	\$ 114.74
067-0490-020-0000	Developed	Low Density	1.0000	\$ 114.74
067-0490-021-0000	Developed	Low Density	1.0000	\$ 114.74
067-0490-022-0000	Developed	Low Density	1.0000	\$ 114.74
067-0490-023-0000	Developed	Low Density	1.0000	\$ 114.74
067-0490-024-0000	Developed	Low Density	1.0000	\$ 114.74
067-0490-025-0000	Developed	Low Density	1.0000	\$ 114.74
067-0490-026-0000	Developed	Low Density	1.0000	\$ 114.74
067-0490-027-0000	Developed	Low Density	1.0000	\$ 114.74
067-0490-028-0000	Developed	Low Density	1.0000	\$ 114.74
067-0490-029-0000	Developed	Low Density	1.0000	\$ 114.74
067-0490-030-0000	Developed	Low Density	1.0000	\$ 114.74
067-0490-031-0000	Developed	Low Density	1.0000	\$ 114.74
067-0490-032-0000	Developed	Low Density	1.0000	\$ 114.74
067-0490-033-0000	Developed	Low Density	1.0000	\$ 114.74
067-0490-034-0000	Developed	Low Density	1.0000	\$ 114.74
067-0490-035-0000	Developed	Low Density	1.0000	\$ 114.74
067-0490-036-0000	Developed	Low Density	1.0000	\$ 114.74
067-0490-037-0000	Developed	Low Density	1.0000	\$ 114.74
067-0490-038-0000	Developed	Low Density	1.0000	\$ 114.74
067-0490-039-0000	Developed	Low Density	1.0000	\$ 114.74
067-0490-040-0000	Developed	Low Density	1.0000	\$ 114.74
067-0490-041-0000	Developed	Low Density	1.0000	\$ 114.74
067-0490-042-0000	Developed	Low Density	1.0000	\$ 114.74
067-0490-043-0000	Developed	Low Density	1.0000	\$ 114.74
067-0490-044-0000	Developed	Low Density	1.0000	\$ 114.74
067-0490-045-0000	Developed	Low Density	1.0000	\$ 114.74
067-0490-046-0000	Developed	Low Density	1.0000	\$ 114.74
067-0490-047-0000	Developed	Low Density	1.0000	\$ 114.74
067-0490-048-0000	Developed	Low Density	1.0000	\$ 114.74
067-0490-049-0000	Developed	Low Density	1.0000	\$ 114.74
067-0490-050-0000	Developed	Low Density	1.0000	\$ 114.74
067-0490-051-0000	Developed	Low Density	1.0000	\$ 114.74
067-0490-052-0000	Developed	Low Density	1.0000	\$ 114.74
067-0490-053-0000	Developed	Low Density	1.0000	\$ 114.74
067-0490-054-0000	Developed	Low Density	1.0000	\$ 114.74
067-0490-055-0000	Developed	Low Density	1.0000	\$ 114.74
067-0490-056-0000	Developed	Low Density	1.0000	\$ 114.74
067-0490-057-0000	Developed	Low Density	1.0000	\$ 114.74
067-0490-058-0000	Developed	Low Density	1.0000	\$ 114.74
067-0500-001-0000	Developed	Low Density	1.0000	\$ 114.74
067-0500-002-0000	Developed	Low Density	1.0000	\$ 114.74

AGENDA ITEM 10.4

City of Rancho Cordova
Transit Related Services Benefit District, Zone No. 2
Fiscal Year 2019-20 Assessment Roll

ATTACHMENT 3

1104

APN	Development Status	Land Use	EDU	Assessment
067-0500-003-0000	Developed	Low Density	1.0000	\$ 114.74
067-0500-004-0000	Developed	Low Density	1.0000	\$ 114.74
067-0500-005-0000	Developed	Low Density	1.0000	\$ 114.74
067-0500-006-0000	Developed	Low Density	1.0000	\$ 114.74
067-0500-007-0000	Developed	Low Density	1.0000	\$ 114.74
067-0500-008-0000	Developed	Low Density	1.0000	\$ 114.74
067-0500-009-0000	Developed	Low Density	1.0000	\$ 114.74
067-0500-010-0000	Developed	Low Density	1.0000	\$ 114.74
067-0500-011-0000	Developed	Low Density	1.0000	\$ 114.74
067-0500-012-0000	Developed	Low Density	1.0000	\$ 114.74
067-0500-013-0000	Developed	Low Density	1.0000	\$ 114.74
067-0500-014-0000	Developed	Low Density	1.0000	\$ 114.74
067-0500-015-0000	Developed	Low Density	1.0000	\$ 114.74
067-0500-016-0000	Developed	Low Density	1.0000	\$ 114.74
067-0500-017-0000	Developed	Low Density	1.0000	\$ 114.74
067-0500-018-0000	Developed	Low Density	1.0000	\$ 114.74
067-0500-019-0000	Developed	Low Density	1.0000	\$ 114.74
067-0500-020-0000	Developed	Low Density	1.0000	\$ 114.74
067-0500-021-0000	Developed	Low Density	1.0000	\$ 114.74
067-0500-022-0000	Developed	Low Density	1.0000	\$ 114.74
067-0500-023-0000	Developed	Low Density	1.0000	\$ 114.74
067-0500-024-0000	Developed	Low Density	1.0000	\$ 114.74
067-0500-025-0000	Developed	Low Density	1.0000	\$ 114.74
067-0500-026-0000	Developed	Low Density	1.0000	\$ 114.74
067-0500-027-0000	Developed	Low Density	1.0000	\$ 114.74
067-0500-028-0000	Developed	Low Density	1.0000	\$ 114.74
067-0500-029-0000	Developed	Low Density	1.0000	\$ 114.74
067-0500-030-0000	Developed	Low Density	1.0000	\$ 114.74
067-0500-031-0000	Developed	Low Density	1.0000	\$ 114.74
067-0500-032-0000	Developed	Low Density	1.0000	\$ 114.74
067-0500-033-0000	Developed	Low Density	1.0000	\$ 114.74
067-0500-034-0000	Developed	Low Density	1.0000	\$ 114.74
067-0500-035-0000	Developed	Low Density	1.0000	\$ 114.74
067-0500-036-0000	Developed	Low Density	1.0000	\$ 114.74
067-0500-037-0000	Developed	Low Density	1.0000	\$ 114.74
067-0500-038-0000	Developed	Low Density	1.0000	\$ 114.74
067-0500-039-0000	Developed	Low Density	1.0000	\$ 114.74
067-0500-040-0000	Developed	Low Density	1.0000	\$ 114.74
067-0500-041-0000	Developed	Low Density	1.0000	\$ 114.74
067-0500-042-0000	Developed	Low Density	1.0000	\$ 114.74
067-0500-043-0000	Developed	Low Density	1.0000	\$ 114.74
067-0500-044-0000	Developed	Low Density	1.0000	\$ 114.74
067-0500-045-0000	Developed	Low Density	1.0000	\$ 114.74
067-0500-046-0000	Developed	Low Density	1.0000	\$ 114.74
067-0500-047-0000	Developed	Low Density	1.0000	\$ 114.74

AGENDA ITEM 10.4

City of Rancho Cordova
Transit Related Services Benefit District, Zone No. 2
Fiscal Year 2019-20 Assessment Roll

ATTACHMENT 3

1105

APN	Development Status	Land Use	EDU	Assessment
067-0500-048-0000	Developed	Low Density	1.0000	\$ 114.74
067-0500-049-0000	Developed	Low Density	1.0000	\$ 114.74
067-0500-050-0000	Developed	Low Density	1.0000	\$ 114.74
067-0500-051-0000	Developed	Low Density	1.0000	\$ 114.74
067-0510-002-0000	Developed	Low Density	1.0000	\$ 114.74
067-0510-003-0000	Developed	Low Density	1.0000	\$ 114.74
067-0510-004-0000	Developed	Low Density	1.0000	\$ 114.74
067-0510-005-0000	Developed	Low Density	1.0000	\$ 114.74
067-0510-008-0000	Developed	Low Density	1.0000	\$ 114.74
067-0510-009-0000	Developed	Low Density	1.0000	\$ 114.74
067-0510-010-0000	Developed	Low Density	1.0000	\$ 114.74
067-0510-011-0000	Developed	Low Density	1.0000	\$ 114.74
067-0510-012-0000	Developed	Low Density	1.0000	\$ 114.74
067-0510-013-0000	Developed	Low Density	1.0000	\$ 114.74
067-0510-014-0000	Developed	Low Density	1.0000	\$ 114.74
067-0510-015-0000	Developed	Low Density	1.0000	\$ 114.74
067-0510-016-0000	Developed	Low Density	1.0000	\$ 114.74
067-0510-017-0000	Developed	Low Density	1.0000	\$ 114.74
067-0510-018-0000	Developed	Low Density	1.0000	\$ 114.74
067-0510-019-0000	Developed	Low Density	1.0000	\$ 114.74
067-0510-020-0000	Developed	Low Density	1.0000	\$ 114.74
067-0510-021-0000	Developed	Low Density	1.0000	\$ 114.74
067-0510-022-0000	Developed	Low Density	1.0000	\$ 114.74
067-0510-023-0000	Developed	Low Density	1.0000	\$ 114.74
067-0510-024-0000	Developed	Low Density	1.0000	\$ 114.74
067-0510-025-0000	Developed	Low Density	1.0000	\$ 114.74
067-0510-026-0000	Developed	Low Density	1.0000	\$ 114.74
067-0510-027-0000	Developed	Low Density	1.0000	\$ 114.74
067-0510-028-0000	Developed	Low Density	1.0000	\$ 114.74
067-0510-029-0000	Developed	Low Density	1.0000	\$ 114.74
067-0510-030-0000	Developed	Low Density	1.0000	\$ 114.74
067-0510-031-0000	Developed	Low Density	1.0000	\$ 114.74
067-0510-032-0000	Developed	Low Density	1.0000	\$ 114.74
067-0510-033-0000	Developed	Low Density	1.0000	\$ 114.74
067-0510-034-0000	Developed	Low Density	1.0000	\$ 114.74
067-0510-035-0000	Developed	Low Density	1.0000	\$ 114.74
067-0510-036-0000	Developed	Low Density	1.0000	\$ 114.74
067-0510-037-0000	Developed	Low Density	1.0000	\$ 114.74
067-0510-038-0000	Developed	Low Density	1.0000	\$ 114.74
067-0510-039-0000	Developed	Low Density	1.0000	\$ 114.74
067-0510-040-0000	Developed	Low Density	1.0000	\$ 114.74
067-0510-041-0000	Developed	Low Density	1.0000	\$ 114.74
067-0510-042-0000	Developed	Low Density	1.0000	\$ 114.74
067-0510-043-0000	Developed	Low Density	1.0000	\$ 114.74
067-0510-044-0000	Developed	Low Density	1.0000	\$ 114.74

AGENDA ITEM 10.4

City of Rancho Cordova
Transit Related Services Benefit District, Zone No. 2
Fiscal Year 2019-20 Assessment Roll

ATTACHMENT 3

1106

APN	Development Status	Land Use	EDU	Assessment
067-0510-045-0000	Developed	Low Density	1.0000	\$ 114.74
067-0510-046-0000	Developed	Low Density	1.0000	\$ 114.74
067-0510-047-0000	Developed	Low Density	1.0000	\$ 114.74
067-0510-048-0000	Developed	Low Density	1.0000	\$ 114.74
067-0510-049-0000	Developed	Low Density	1.0000	\$ 114.74
067-0510-050-0000	Developed	Low Density	1.0000	\$ 114.74
067-0510-051-0000	Developed	Low Density	1.0000	\$ 114.74
067-0510-052-0000	Developed	Low Density	1.0000	\$ 114.74
067-0510-053-0000	Developed	Low Density	1.0000	\$ 114.74
067-0510-054-0000	Developed	Low Density	1.0000	\$ 114.74
067-0510-055-0000	Developed	Low Density	1.0000	\$ 114.74
067-0510-056-0000	Developed	Low Density	1.0000	\$ 114.74
067-0510-057-0000	Developed	Low Density	1.0000	\$ 114.74
067-0510-058-0000	Developed	Low Density	1.0000	\$ 114.74
067-0510-059-0000	Developed	Low Density	1.0000	\$ 114.74
067-0510-060-0000	Developed	Low Density	1.0000	\$ 114.74
067-0510-061-0000	Developed	Low Density	1.0000	\$ 114.74
067-0510-062-0000	Developed	Low Density	1.0000	\$ 114.74
067-0510-063-0000	Developed	Low Density	1.0000	\$ 114.74
067-0510-064-0000	Developed	Low Density	1.0000	\$ 114.74
067-0510-065-0000	Developed	Low Density	1.0000	\$ 114.74
067-0510-066-0000	Developed	Low Density	1.0000	\$ 114.74
067-0510-067-0000	Developed	Low Density	1.0000	\$ 114.74
067-0510-068-0000	Developed	Low Density	1.0000	\$ 114.74
067-0510-069-0000	Developed	Low Density	1.0000	\$ 114.74
067-0510-070-0000	Developed	Low Density	1.0000	\$ 114.74
067-0510-071-0000	Developed	Low Density	1.0000	\$ 114.74
067-0510-072-0000	Developed	Low Density	1.0000	\$ 114.74
067-0510-073-0000	Developed	Low Density	1.0000	\$ 114.74
067-0510-074-0000	Developed	Low Density	1.0000	\$ 114.74
067-0510-075-0000	Developed	Low Density	1.0000	\$ 114.74
067-0510-076-0000	Developed	Low Density	1.0000	\$ 114.74
067-0510-077-0000	Developed	Low Density	1.0000	\$ 114.74
067-0510-078-0000	Developed	Low Density	1.0000	\$ 114.74
067-0510-079-0000	Developed	Low Density	1.0000	\$ 114.74
067-0510-080-0000	Developed	Low Density	1.0000	\$ 114.74
067-0510-081-0000	Developed	Low Density	1.0000	\$ 114.74
067-0510-082-0000	Developed	Low Density	1.0000	\$ 114.74
067-0510-083-0000	Developed	Low Density	1.0000	\$ 114.74
067-0510-084-0000	Developed	Low Density	1.0000	\$ 114.74
067-0510-085-0000	Developed	Low Density	1.0000	\$ 114.74
067-0510-086-0000	Developed	Low Density	1.0000	\$ 114.74
067-0510-087-0000	Developed	Low Density	1.0000	\$ 114.74
067-0510-088-0000	Developed	Low Density	1.0000	\$ 114.74
067-0510-089-0000	Developed	Low Density	1.0000	\$ 114.74

AGENDA ITEM 10.4

City of Rancho Cordova
Transit Related Services Benefit District, Zone No. 2
Fiscal Year 2019-20 Assessment Roll

ATTACHMENT 3

1107

APN	Development Status	Land Use	EDU	Assessment
067-0510-090-0000	Developed	Low Density	1.0000	\$ 114.74
067-0510-091-0000	Developed	Low Density	1.0000	\$ 114.74
067-0510-092-0000	Developed	Low Density	1.0000	\$ 114.74
067-0510-093-0000	Developed	Low Density	1.0000	\$ 114.74
067-0510-094-0000	Developed	Low Density	1.0000	\$ 114.74
067-0510-095-0000	Developed	Low Density	1.0000	\$ 114.74
067-0510-096-0000	Developed	Low Density	1.0000	\$ 114.74
067-0510-097-0000	Developed	Low Density	1.0000	\$ 114.74
067-0510-098-0000	Developed	Low Density	1.0000	\$ 114.74
067-0510-099-0000	Developed	Low Density	1.0000	\$ 114.74
067-0510-100-0000	Developed	Low Density	1.0000	\$ 114.74
067-0510-101-0000	Developed	Low Density	1.0000	\$ 114.74
067-0510-103-0000	Developed	Low Density	1.0000	\$ 114.74
067-0510-104-0000	Developed	Low Density	1.0000	\$ 114.74
067-0520-001-0000	Developed	Low Density	1.0000	\$ 114.74
067-0520-002-0000	Developed	Low Density	1.0000	\$ 114.74
067-0520-003-0000	Developed	Low Density	1.0000	\$ 114.74
067-0520-004-0000	Developed	Low Density	1.0000	\$ 114.74
067-0520-005-0000	Developed	Low Density	1.0000	\$ 114.74
067-0520-006-0000	Developed	Low Density	1.0000	\$ 114.74
067-0520-007-0000	Developed	Low Density	1.0000	\$ 114.74
067-0520-008-0000	Developed	Low Density	1.0000	\$ 114.74
067-0520-009-0000	Developed	Low Density	1.0000	\$ 114.74
067-0520-010-0000	Developed	Low Density	1.0000	\$ 114.74
067-0520-011-0000	Developed	Low Density	1.0000	\$ 114.74
067-0520-012-0000	Developed	Low Density	1.0000	\$ 114.74
067-0520-013-0000	Developed	Low Density	1.0000	\$ 114.74
067-0520-014-0000	Developed	Low Density	1.0000	\$ 114.74
067-0520-015-0000	Developed	Low Density	1.0000	\$ 114.74
067-0520-016-0000	Developed	Low Density	1.0000	\$ 114.74
067-0520-017-0000	Developed	Low Density	1.0000	\$ 114.74
067-0520-018-0000	Developed	Low Density	1.0000	\$ 114.74
067-0520-019-0000	Developed	Low Density	1.0000	\$ 114.74
067-0520-020-0000	Developed	Low Density	1.0000	\$ 114.74
067-0520-021-0000	Developed	Low Density	1.0000	\$ 114.74
067-0520-022-0000	Developed	Low Density	1.0000	\$ 114.74
067-0520-023-0000	Developed	Low Density	1.0000	\$ 114.74
067-0520-024-0000	Developed	Low Density	1.0000	\$ 114.74
067-0520-025-0000	Developed	Low Density	1.0000	\$ 114.74
067-0520-026-0000	Developed	Low Density	1.0000	\$ 114.74
067-0520-027-0000	Developed	Low Density	1.0000	\$ 114.74
067-0520-028-0000	Developed	Low Density	1.0000	\$ 114.74
067-0520-029-0000	Developed	Low Density	1.0000	\$ 114.74
067-0520-030-0000	Developed	Low Density	1.0000	\$ 114.74
067-0520-031-0000	Developed	Low Density	1.0000	\$ 114.74

AGENDA ITEM 10.4

City of Rancho Cordova
Transit Related Services Benefit District, Zone No. 2
Fiscal Year 2019-20 Assessment Roll

ATTACHMENT 3

1108

APN	Development Status	Land Use	EDU	Assessment
067-0520-032-0000	Developed	Low Density	1.0000	\$ 114.74
067-0520-033-0000	Developed	Low Density	1.0000	\$ 114.74
067-0520-034-0000	Developed	Low Density	1.0000	\$ 114.74
067-0520-035-0000	Developed	Low Density	1.0000	\$ 114.74
067-0520-036-0000	Developed	Low Density	1.0000	\$ 114.74
067-0520-037-0000	Developed	Low Density	1.0000	\$ 114.74
067-0520-038-0000	Developed	Low Density	1.0000	\$ 114.74
067-0520-039-0000	Developed	Low Density	1.0000	\$ 114.74
067-0520-040-0000	Developed	Low Density	1.0000	\$ 114.74
067-0520-041-0000	Developed	Low Density	1.0000	\$ 114.74
067-0520-042-0000	Developed	Low Density	1.0000	\$ 114.74
067-0520-043-0000	Developed	Low Density	1.0000	\$ 114.74
067-0520-044-0000	Developed	Low Density	1.0000	\$ 114.74
067-0520-045-0000	Developed	Low Density	1.0000	\$ 114.74
067-0520-046-0000	Developed	Low Density	1.0000	\$ 114.74
067-0520-047-0000	Developed	Low Density	1.0000	\$ 114.74
067-0520-048-0000	Developed	Low Density	1.0000	\$ 114.74
067-0520-049-0000	Developed	Low Density	1.0000	\$ 114.74
067-0520-050-0000	Developed	Low Density	1.0000	\$ 114.74
067-0520-051-0000	Developed	Low Density	1.0000	\$ 114.74
067-0520-052-0000	Developed	Low Density	1.0000	\$ 114.74
067-0520-053-0000	Developed	Low Density	1.0000	\$ 114.74
067-0520-054-0000	Developed	Low Density	1.0000	\$ 114.74
067-0520-055-0000	Developed	Low Density	1.0000	\$ 114.74
067-0520-056-0000	Developed	Low Density	1.0000	\$ 114.74
067-0520-057-0000	Developed	Low Density	1.0000	\$ 114.74
067-0520-058-0000	Developed	Low Density	1.0000	\$ 114.74
067-0520-059-0000	Developed	Low Density	1.0000	\$ 114.74
067-0520-060-0000	Developed	Low Density	1.0000	\$ 114.74
067-0520-061-0000	Developed	Low Density	1.0000	\$ 114.74
067-0520-062-0000	Developed	Low Density	1.0000	\$ 114.74
067-0520-063-0000	Developed	Low Density	1.0000	\$ 114.74
067-0520-064-0000	Developed	Low Density	1.0000	\$ 114.74
067-0520-065-0000	Developed	Low Density	1.0000	\$ 114.74
067-0520-066-0000	Developed	Low Density	1.0000	\$ 114.74
067-0520-067-0000	Developed	Low Density	1.0000	\$ 114.74
067-0520-068-0000	Developed	Low Density	1.0000	\$ 114.74
067-0520-069-0000	Developed	Low Density	1.0000	\$ 114.74
067-0520-070-0000	Developed	Low Density	1.0000	\$ 114.74
067-0520-071-0000	Developed	Low Density	1.0000	\$ 114.74
067-0520-072-0000	Developed	Low Density	1.0000	\$ 114.74
067-0520-073-0000	Developed	Low Density	1.0000	\$ 114.74
067-0520-074-0000	Developed	Low Density	1.0000	\$ 114.74
067-0520-075-0000	Developed	Low Density	1.0000	\$ 114.74
067-0520-076-0000	Developed	Low Density	1.0000	\$ 114.74

AGENDA ITEM 10.4

City of Rancho Cordova
Transit Related Services Benefit District, Zone No. 2
Fiscal Year 2019-20 Assessment Roll

ATTACHMENT 3

1109

APN	Development Status	Land Use	EDU	Assessment
067-0520-077-0000	Developed	Low Density	1.0000	\$ 114.74
067-0520-078-0000	Developed	Low Density	1.0000	\$ 114.74
067-0520-079-0000	Developed	Low Density	1.0000	\$ 114.74
067-0520-080-0000	Developed	Low Density	1.0000	\$ 114.74
067-0520-081-0000	Developed	Low Density	1.0000	\$ 114.74
067-0520-082-0000	Developed	Low Density	1.0000	\$ 114.74
067-0520-083-0000	Developed	Low Density	1.0000	\$ 114.74
067-0520-084-0000	Developed	Low Density	1.0000	\$ 114.74
067-0520-085-0000	Developed	Low Density	1.0000	\$ 114.74
067-0520-086-0000	Developed	Low Density	1.0000	\$ 114.74
067-0520-087-0000	Developed	Low Density	1.0000	\$ 114.74
067-0520-088-0000	Developed	Low Density	1.0000	\$ 114.74
067-0520-089-0000	Developed	Low Density	1.0000	\$ 114.74
067-0520-090-0000	Developed	Low Density	1.0000	\$ 114.74
067-0530-001-0000	Developed	Low Density	1.0000	\$ 114.74
067-0530-002-0000	Developed	Low Density	1.0000	\$ 114.74
067-0530-003-0000	Developed	Low Density	1.0000	\$ 114.74
067-0530-004-0000	Developed	Low Density	1.0000	\$ 114.74
067-0530-005-0000	Developed	Low Density	1.0000	\$ 114.74
067-0530-006-0000	Developed	Low Density	1.0000	\$ 114.74
067-0530-007-0000	Developed	Low Density	1.0000	\$ 114.74
067-0530-008-0000	Developed	Low Density	1.0000	\$ 114.74
067-0530-009-0000	Developed	Low Density	1.0000	\$ 114.74
067-0530-010-0000	Developed	Low Density	1.0000	\$ 114.74
067-0530-011-0000	Developed	Low Density	1.0000	\$ 114.74
067-0530-012-0000	Developed	Low Density	1.0000	\$ 114.74
067-0530-013-0000	Developed	Low Density	1.0000	\$ 114.74
067-0530-014-0000	Developed	Low Density	1.0000	\$ 114.74
067-0530-015-0000	Developed	Low Density	1.0000	\$ 114.74
067-0530-016-0000	Developed	Low Density	1.0000	\$ 114.74
067-0530-017-0000	Developed	Low Density	1.0000	\$ 114.74
067-0530-018-0000	Developed	Low Density	1.0000	\$ 114.74
067-0530-019-0000	Developed	Low Density	1.0000	\$ 114.74
067-0530-020-0000	Developed	Low Density	1.0000	\$ 114.74
067-0530-021-0000	Developed	Low Density	1.0000	\$ 114.74
067-0530-022-0000	Developed	Low Density	1.0000	\$ 114.74
067-0530-023-0000	Developed	Low Density	1.0000	\$ 114.74
067-0530-024-0000	Developed	Low Density	1.0000	\$ 114.74
067-0530-025-0000	Developed	Low Density	1.0000	\$ 114.74
067-0530-026-0000	Developed	Low Density	1.0000	\$ 114.74
067-0530-027-0000	Developed	Low Density	1.0000	\$ 114.74
067-0530-028-0000	Developed	Low Density	1.0000	\$ 114.74
067-0530-029-0000	Developed	Low Density	1.0000	\$ 114.74
067-0530-030-0000	Developed	Low Density	1.0000	\$ 114.74
067-0530-031-0000	Developed	Low Density	1.0000	\$ 114.74

AGENDA ITEM 10.4

City of Rancho Cordova
Transit Related Services Benefit District, Zone No. 2
Fiscal Year 2019-20 Assessment Roll

ATTACHMENT 3

1110

APN	Development Status	Land Use	EDU	Assessment
067-0530-032-0000	Developed	Low Density	1.0000	\$ 114.74
067-0530-033-0000	Developed	Low Density	1.0000	\$ 114.74
067-0530-034-0000	Developed	Low Density	1.0000	\$ 114.74
067-0540-001-0000	Developed	Medium Density	0.8000	\$ 91.80
067-0540-002-0000	Developed	Medium Density	0.8000	\$ 91.80
067-0540-003-0000	Developed	Medium Density	0.8000	\$ 91.80
067-0540-004-0000	Developed	Medium Density	0.8000	\$ 91.80
067-0540-005-0000	Developed	Medium Density	0.8000	\$ 91.80
067-0540-006-0000	Developed	Medium Density	0.8000	\$ 91.80
067-0540-007-0000	Developed	Medium Density	0.8000	\$ 91.80
067-0540-008-0000	Developed	Medium Density	0.8000	\$ 91.80
067-0540-009-0000	Developed	Medium Density	0.8000	\$ 91.80
067-0540-010-0000	Developed	Medium Density	0.8000	\$ 91.80
067-0540-011-0000	Developed	Medium Density	0.8000	\$ 91.80
067-0540-012-0000	Developed	Medium Density	0.8000	\$ 91.80
067-0540-013-0000	Developed	Medium Density	0.8000	\$ 91.80
067-0540-014-0000	Developed	Medium Density	0.8000	\$ 91.80
067-0540-015-0000	Developed	Medium Density	0.8000	\$ 91.80
067-0540-016-0000	Developed	Medium Density	0.8000	\$ 91.80
067-0540-017-0000	Developed	Medium Density	0.8000	\$ 91.80
067-0540-018-0000	Developed	Medium Density	0.8000	\$ 91.80
067-0540-019-0000	Developed	Medium Density	0.8000	\$ 91.80
067-0540-020-0000	Developed	Medium Density	0.8000	\$ 91.80
067-0540-021-0000	Developed	Medium Density	0.8000	\$ 91.80
067-0540-022-0000	Developed	Medium Density	0.8000	\$ 91.80
067-0540-023-0000	Developed	Medium Density	0.8000	\$ 91.80
067-0540-024-0000	Developed	Medium Density	0.8000	\$ 91.80
067-0540-025-0000	Developed	Medium Density	0.8000	\$ 91.80
067-0540-026-0000	Developed	Medium Density	0.8000	\$ 91.80
067-0540-027-0000	Developed	Medium Density	0.8000	\$ 91.80
067-0540-028-0000	Developed	Medium Density	0.8000	\$ 91.80
067-0540-029-0000	Developed	Medium Density	0.8000	\$ 91.80
067-0540-030-0000	Developed	Medium Density	0.8000	\$ 91.80
067-0540-031-0000	Developed	Medium Density	0.8000	\$ 91.80
067-0540-032-0000	Developed	Medium Density	0.8000	\$ 91.80
067-0540-033-0000	Developed	Medium Density	0.8000	\$ 91.80
067-0540-034-0000	Developed	Medium Density	0.8000	\$ 91.80
067-0540-035-0000	Developed	Medium Density	0.8000	\$ 91.80
067-0540-036-0000	Developed	Medium Density	0.8000	\$ 91.80
067-0540-037-0000	Developed	Medium Density	0.8000	\$ 91.80
067-0540-038-0000	Developed	Medium Density	0.8000	\$ 91.80
067-0540-039-0000	Developed	Medium Density	0.8000	\$ 91.80
067-0540-040-0000	Developed	Medium Density	0.8000	\$ 91.80
067-0540-041-0000	Developed	Medium Density	0.8000	\$ 91.80
067-0540-042-0000	Developed	Medium Density	0.8000	\$ 91.80

AGENDA ITEM 10.4

City of Rancho Cordova
Transit Related Services Benefit District, Zone No. 2
Fiscal Year 2019-20 Assessment Roll

ATTACHMENT 3

1111

APN	Development Status	Land Use	EDU	Assessment
067-0540-043-0000	Developed	Medium Density	0.8000	\$ 91.80
067-0540-044-0000	Developed	Medium Density	0.8000	\$ 91.80
067-0540-045-0000	Developed	Medium Density	0.8000	\$ 91.80
067-0540-046-0000	Developed	Medium Density	0.8000	\$ 91.80
067-0540-047-0000	Developed	Medium Density	0.8000	\$ 91.80
067-0540-048-0000	Developed	Medium Density	0.8000	\$ 91.80
067-0540-049-0000	Developed	Medium Density	0.8000	\$ 91.80
067-0540-050-0000	Developed	Medium Density	0.8000	\$ 91.80
067-0540-051-0000	Developed	Medium Density	0.8000	\$ 91.80
067-0540-052-0000	Developed	Medium Density	0.8000	\$ 91.80
067-0540-053-0000	Developed	Medium Density	0.8000	\$ 91.80
067-0540-054-0000	Developed	Medium Density	0.8000	\$ 91.80
067-0540-055-0000	Developed	Medium Density	0.8000	\$ 91.80
067-0540-056-0000	Developed	Medium Density	0.8000	\$ 91.80
067-0540-057-0000	Developed	Medium Density	0.8000	\$ 91.80
067-0540-058-0000	Developed	Medium Density	0.8000	\$ 91.80
067-0540-059-0000	Developed	Medium Density	0.8000	\$ 91.80
067-0540-060-0000	Developed	Medium Density	0.8000	\$ 91.80
067-0540-061-0000	Developed	Medium Density	0.8000	\$ 91.80
067-0540-062-0000	Developed	Medium Density	0.8000	\$ 91.80
067-0540-063-0000	Developed	Medium Density	0.8000	\$ 91.80
067-0540-064-0000	Developed	Medium Density	0.8000	\$ 91.80
067-0540-065-0000	Developed	Medium Density	0.8000	\$ 91.80
067-0540-066-0000	Developed	Medium Density	0.8000	\$ 91.80
067-0540-067-0000	Developed	Medium Density	0.8000	\$ 91.80
067-0540-068-0000	Developed	Medium Density	0.8000	\$ 91.80
067-0540-069-0000	Developed	Medium Density	0.8000	\$ 91.80
067-0540-070-0000	Developed	Medium Density	0.8000	\$ 91.80
067-0540-071-0000	Developed	Medium Density	0.8000	\$ 91.80
067-0540-072-0000	Developed	Medium Density	0.8000	\$ 91.80
067-0540-073-0000	Developed	Medium Density	0.8000	\$ 91.80
067-0540-074-0000	Developed	Medium Density	0.8000	\$ 91.80
067-0540-075-0000	Developed	Medium Density	0.8000	\$ 91.80
067-0540-076-0000	Developed	Medium Density	0.8000	\$ 91.80
067-0540-077-0000	Developed	Medium Density	0.8000	\$ 91.80
067-0540-078-0000	Developed	Medium Density	0.8000	\$ 91.80
067-0540-079-0000	Developed	Medium Density	0.8000	\$ 91.80
067-0540-080-0000	Developed	Medium Density	0.8000	\$ 91.80
067-0540-081-0000	Developed	Medium Density	0.8000	\$ 91.80
067-0540-082-0000	Developed	Medium Density	0.8000	\$ 91.80
067-0540-083-0000	Developed	Medium Density	0.8000	\$ 91.80
067-0540-084-0000	Developed	Medium Density	0.8000	\$ 91.80
067-0540-085-0000	Developed	Medium Density	0.8000	\$ 91.80
067-0540-086-0000	Developed	Medium Density	0.8000	\$ 91.80
067-0540-087-0000	Developed	Medium Density	0.8000	\$ 91.80

AGENDA ITEM 10.4

City of Rancho Cordova
Transit Related Services Benefit District, Zone No. 2
Fiscal Year 2019-20 Assessment Roll

ATTACHMENT 3

1112

APN	Development Status	Land Use	EDU	Assessment
067-0540-088-0000	Developed	Medium Density	0.8000	\$ 91.80
067-0540-089-0000	Developed	Medium Density	0.8000	\$ 91.80
067-0540-090-0000	Developed	Medium Density	0.8000	\$ 91.80
067-0540-091-0000	Developed	Medium Density	0.8000	\$ 91.80
067-0540-092-0000	Developed	Medium Density	0.8000	\$ 91.80
067-0540-093-0000	Developed	Medium Density	0.8000	\$ 91.80
067-0540-094-0000	Developed	Medium Density	0.8000	\$ 91.80
067-0540-095-0000	Developed	Medium Density	0.8000	\$ 91.80
067-0540-096-0000	Developed	Medium Density	0.8000	\$ 91.80
067-0540-097-0000	Developed	Medium Density	0.8000	\$ 91.80
067-0540-098-0000	Developed	Medium Density	0.8000	\$ 91.80
067-0540-099-0000	Developed	Medium Density	0.8000	\$ 91.80
067-0540-100-0000	Developed	Medium Density	0.8000	\$ 91.80
067-0540-101-0000	Developed	Medium Density	0.8000	\$ 91.80
067-0540-102-0000	Developed	Medium Density	0.8000	\$ 91.80
067-0540-103-0000	Developed	Medium Density	0.8000	\$ 91.80
067-0540-104-0000	Developed	Medium Density	0.8000	\$ 91.80
067-0540-105-0000	Developed	Medium Density	0.8000	\$ 91.80
067-0540-106-0000	Developed	Medium Density	0.8000	\$ 91.80
067-0540-107-0000	Developed	Medium Density	0.8000	\$ 91.80
067-0540-108-0000	Developed	Medium Density	0.8000	\$ 91.80
067-0550-001-0000	Developed	Medium Density	0.8000	\$ 91.80
067-0550-002-0000	Developed	Medium Density	0.8000	\$ 91.80
067-0550-003-0000	Developed	Medium Density	0.8000	\$ 91.80
067-0550-004-0000	Developed	Medium Density	0.8000	\$ 91.80
067-0550-005-0000	Developed	Medium Density	0.8000	\$ 91.80
067-0550-006-0000	Developed	Medium Density	0.8000	\$ 91.80
067-0550-007-0000	Developed	Medium Density	0.8000	\$ 91.80
067-0550-008-0000	Developed	Medium Density	0.8000	\$ 91.80
067-0550-009-0000	Developed	Medium Density	0.8000	\$ 91.80
067-0550-010-0000	Developed	Medium Density	0.8000	\$ 91.80
067-0550-011-0000	Developed	Medium Density	0.8000	\$ 91.80
067-0550-012-0000	Developed	Medium Density	0.8000	\$ 91.80
067-0550-013-0000	Developed	Medium Density	0.8000	\$ 91.80
067-0550-014-0000	Developed	Medium Density	0.8000	\$ 91.80
067-0550-015-0000	Developed	Medium Density	0.8000	\$ 91.80
067-0550-016-0000	Developed	Medium Density	0.8000	\$ 91.80
067-0550-017-0000	Developed	Medium Density	0.8000	\$ 91.80
067-0550-018-0000	Developed	Medium Density	0.8000	\$ 91.80
067-0550-019-0000	Developed	Medium Density	0.8000	\$ 91.80
067-0550-020-0000	Developed	Medium Density	0.8000	\$ 91.80
067-0550-021-0000	Developed	Medium Density	0.8000	\$ 91.80
067-0550-022-0000	Developed	Medium Density	0.8000	\$ 91.80
067-0550-023-0000	Developed	Medium Density	0.8000	\$ 91.80
067-0550-024-0000	Developed	Medium Density	0.8000	\$ 91.80

AGENDA ITEM 10.4

City of Rancho Cordova
Transit Related Services Benefit District, Zone No. 2
Fiscal Year 2019-20 Assessment Roll

ATTACHMENT 3

1113

APN	Development Status	Land Use	EDU	Assessment
067-0550-025-0000	Developed	Medium Density	0.8000	\$ 91.80
067-0550-026-0000	Developed	Medium Density	0.8000	\$ 91.80
067-0550-027-0000	Developed	Medium Density	0.8000	\$ 91.80
067-0550-028-0000	Developed	Medium Density	0.8000	\$ 91.80
067-0550-029-0000	Developed	Medium Density	0.8000	\$ 91.80
067-0550-030-0000	Developed	Medium Density	0.8000	\$ 91.80
067-0550-031-0000	Developed	Medium Density	0.8000	\$ 91.80
067-0550-032-0000	Developed	Medium Density	0.8000	\$ 91.80
067-0550-033-0000	Developed	Medium Density	0.8000	\$ 91.80
067-0550-034-0000	Developed	Medium Density	0.8000	\$ 91.80
067-0550-035-0000	Developed	Medium Density	0.8000	\$ 91.80
067-0550-036-0000	Developed	Medium Density	0.8000	\$ 91.80
067-0550-037-0000	Developed	Medium Density	0.8000	\$ 91.80
067-0550-038-0000	Developed	Medium Density	0.8000	\$ 91.80
067-0550-039-0000	Developed	Medium Density	0.8000	\$ 91.80
067-0550-040-0000	Developed	Medium Density	0.8000	\$ 91.80
067-0550-041-0000	Developed	Medium Density	0.8000	\$ 91.80
067-0550-042-0000	Developed	Medium Density	0.8000	\$ 91.80
067-0550-043-0000	Developed	Medium Density	0.8000	\$ 91.80
067-0550-044-0000	Developed	Medium Density	0.8000	\$ 91.80
067-0550-045-0000	Developed	Medium Density	0.8000	\$ 91.80
067-0550-046-0000	Developed	Medium Density	0.8000	\$ 91.80
067-0550-047-0000	Developed	Medium Density	0.8000	\$ 91.80
067-0550-048-0000	Developed	Medium Density	0.8000	\$ 91.80
067-0550-049-0000	Developed	Medium Density	0.8000	\$ 91.80
067-0550-050-0000	Developed	Medium Density	0.8000	\$ 91.80
067-0550-051-0000	Developed	Medium Density	0.8000	\$ 91.80
067-0550-052-0000	Developed	Medium Density	0.8000	\$ 91.80
067-0550-053-0000	Developed	Medium Density	0.8000	\$ 91.80
067-0550-054-0000	Developed	Medium Density	0.8000	\$ 91.80
067-0550-055-0000	Developed	Medium Density	0.8000	\$ 91.80
067-0550-056-0000	Developed	Medium Density	0.8000	\$ 91.80
067-0550-057-0000	Developed	Medium Density	0.8000	\$ 91.80
067-0550-058-0000	Developed	Medium Density	0.8000	\$ 91.80
067-0550-059-0000	Developed	Medium Density	0.8000	\$ 91.80
067-0550-060-0000	Developed	Medium Density	0.8000	\$ 91.80
067-0550-061-0000	Developed	Medium Density	0.8000	\$ 91.80
067-0550-062-0000	Developed	Medium Density	0.8000	\$ 91.80
067-0550-063-0000	Developed	Medium Density	0.8000	\$ 91.80
067-0550-064-0000	Developed	Medium Density	0.8000	\$ 91.80
067-0550-065-0000	Developed	Medium Density	0.8000	\$ 91.80
067-0550-066-0000	Developed	Medium Density	0.8000	\$ 91.80
067-0550-067-0000	Developed	Medium Density	0.8000	\$ 91.80
067-0550-068-0000	Developed	Medium Density	0.8000	\$ 91.80
067-0550-069-0000	Developed	Medium Density	0.8000	\$ 91.80

AGENDA ITEM 10.4

City of Rancho Cordova
Transit Related Services Benefit District, Zone No. 2
Fiscal Year 2019-20 Assessment Roll

ATTACHMENT 3

1114

APN	Development Status	Land Use	EDU	Assessment
067-0550-070-0000	Developed	Medium Density	0.8000	\$ 91.80
067-0550-071-0000	Developed	Medium Density	0.8000	\$ 91.80
067-0550-072-0000	Developed	Medium Density	0.8000	\$ 91.80
067-0550-073-0000	Developed	Medium Density	0.8000	\$ 91.80
067-0550-074-0000	Developed	Medium Density	0.8000	\$ 91.80
067-0550-075-0000	Developed	Medium Density	0.8000	\$ 91.80
067-0550-076-0000	Developed	Medium Density	0.8000	\$ 91.80
067-0550-077-0000	Developed	Medium Density	0.8000	\$ 91.80
067-0550-078-0000	Developed	Medium Density	0.8000	\$ 91.80
067-0550-079-0000	Developed	Medium Density	0.8000	\$ 91.80
067-0550-080-0000	Developed	Medium Density	0.8000	\$ 91.80
067-0550-081-0000	Developed	Medium Density	0.8000	\$ 91.80
067-0550-082-0000	Developed	Medium Density	0.8000	\$ 91.80
067-0550-083-0000	Developed	Medium Density	0.8000	\$ 91.80
067-0550-084-0000	Developed	Medium Density	0.8000	\$ 91.80
067-0550-085-0000	Developed	Medium Density	0.8000	\$ 91.80
067-0550-086-0000	Developed	Medium Density	0.8000	\$ 91.80
067-0550-087-0000	Developed	Medium Density	0.8000	\$ 91.80
067-0550-088-0000	Developed	Medium Density	0.8000	\$ 91.80
067-0550-089-0000	Developed	Medium Density	0.8000	\$ 91.80
067-0550-090-0000	Developed	Medium Density	0.8000	\$ 91.80
067-0550-091-0000	Developed	Medium Density	0.8000	\$ 91.80
067-0550-092-0000	Developed	Medium Density	0.8000	\$ 91.80
067-0550-093-0000	Developed	Medium Density	0.8000	\$ 91.80
067-0550-094-0000	Developed	Medium Density	0.8000	\$ 91.80
067-0550-095-0000	Developed	Medium Density	0.8000	\$ 91.80
067-0550-096-0000	Developed	Medium Density	0.8000	\$ 91.80
067-0550-097-0000	Developed	Medium Density	0.8000	\$ 91.80
067-0550-098-0000	Developed	Medium Density	0.8000	\$ 91.80
067-0550-099-0000	Developed	Medium Density	0.8000	\$ 91.80
067-0550-100-0000	Developed	Medium Density	0.8000	\$ 91.80
067-0550-101-0000	Developed	Medium Density	0.8000	\$ 91.80
067-0550-102-0000	Developed	Medium Density	0.8000	\$ 91.80
067-0550-103-0000	Developed	Medium Density	0.8000	\$ 91.80
067-0550-104-0000	Developed	Medium Density	0.8000	\$ 91.80
067-0550-105-0000	Developed	Medium Density	0.8000	\$ 91.80
067-0550-106-0000	Developed	Medium Density	0.8000	\$ 91.80
067-0550-107-0000	Developed	Medium Density	0.8000	\$ 91.80
067-0550-108-0000	Developed	Medium Density	0.8000	\$ 91.80
067-0550-109-0000	Developed	Medium Density	0.8000	\$ 91.80
067-0550-110-0000	Developed	Medium Density	0.8000	\$ 91.80
067-0550-111-0000	Developed	Medium Density	0.8000	\$ 91.80
067-0550-112-0000	Developed	Medium Density	0.8000	\$ 91.80
067-0550-113-0000	Developed	Medium Density	0.8000	\$ 91.80
067-0550-114-0000	Developed	Medium Density	0.8000	\$ 91.80

AGENDA ITEM 10.4

City of Rancho Cordova
Transit Related Services Benefit District, Zone No. 2
Fiscal Year 2019-20 Assessment Roll

ATTACHMENT 3

1115

APN	Development Status	Land Use	EDU	Assessment
067-0550-115-0000	Developed	Medium Density	0.8000	\$ 91.80
067-0550-116-0000	Developed	Medium Density	0.8000	\$ 91.80
067-0550-117-0000	Developed	Medium Density	0.8000	\$ 91.80
067-0550-118-0000	Developed	Medium Density	0.8000	\$ 91.80
067-0550-119-0000	Developed	Medium Density	0.8000	\$ 91.80
067-0550-120-0000	Developed	Medium Density	0.8000	\$ 91.80
067-0550-121-0000	Developed	Medium Density	0.8000	\$ 91.80
067-0550-122-0000	Developed	Medium Density	0.8000	\$ 91.80
067-0550-123-0000	Developed	Medium Density	0.8000	\$ 91.80
067-0550-124-0000	Developed	Medium Density	0.8000	\$ 91.80
067-0550-125-0000	Developed	Medium Density	0.8000	\$ 91.80
067-0550-126-0000	Developed	Medium Density	0.8000	\$ 91.80
067-0550-127-0000	Developed	Medium Density	0.8000	\$ 91.80
067-0550-128-0000	Developed	Medium Density	0.8000	\$ 91.80
067-0550-129-0000	Developed	Medium Density	0.8000	\$ 91.80
067-0550-130-0000	Developed	Medium Density	0.8000	\$ 91.80
067-0550-131-0000	Developed	Medium Density	0.8000	\$ 91.80
067-0550-132-0000	Developed	Medium Density	0.8000	\$ 91.80
067-0560-001-0000	Developed	Medium Density	0.8000	\$ 91.80
067-0560-002-0000	Developed	Medium Density	0.8000	\$ 91.80
067-0560-003-0000	Developed	Medium Density	0.8000	\$ 91.80
067-0560-004-0000	Developed	Medium Density	0.8000	\$ 91.80
067-0560-005-0000	Developed	Medium Density	0.8000	\$ 91.80
067-0560-006-0000	Developed	Medium Density	0.8000	\$ 91.80
067-0560-007-0000	Developed	Medium Density	0.8000	\$ 91.80
067-0560-008-0000	Developed	Medium Density	0.8000	\$ 91.80
067-0560-009-0000	Developed	Medium Density	0.8000	\$ 91.80
067-0560-010-0000	Developed	Medium Density	0.8000	\$ 91.80
067-0560-011-0000	Developed	Medium Density	0.8000	\$ 91.80
067-0560-012-0000	Developed	Medium Density	0.8000	\$ 91.80
067-0560-013-0000	Developed	Medium Density	0.8000	\$ 91.80
067-0560-014-0000	Developed	Medium Density	0.8000	\$ 91.80
067-0560-015-0000	Developed	Medium Density	0.8000	\$ 91.80
067-0560-016-0000	Developed	Medium Density	0.8000	\$ 91.80
067-0560-017-0000	Developed	Medium Density	0.8000	\$ 91.80
067-0560-018-0000	Developed	Medium Density	0.8000	\$ 91.80
067-0560-019-0000	Developed	Medium Density	0.8000	\$ 91.80
067-0560-020-0000	Developed	Medium Density	0.8000	\$ 91.80
067-0560-021-0000	Developed	Medium Density	0.8000	\$ 91.80
067-0560-022-0000	Developed	Medium Density	0.8000	\$ 91.80
067-0560-023-0000	Developed	Medium Density	0.8000	\$ 91.80
067-0560-024-0000	Developed	Medium Density	0.8000	\$ 91.80
067-0560-025-0000	Developed	Medium Density	0.8000	\$ 91.80
067-0560-026-0000	Developed	Medium Density	0.8000	\$ 91.80
067-0560-027-0000	Developed	Medium Density	0.8000	\$ 91.80

AGENDA ITEM 10.4

City of Rancho Cordova
Transit Related Services Benefit District, Zone No. 2
Fiscal Year 2019-20 Assessment Roll

ATTACHMENT 3

1116

APN	Development Status	Land Use	EDU	Assessment
067-0560-028-0000	Developed	Medium Density	0.8000	\$ 91.80
067-0560-029-0000	Developed	Medium Density	0.8000	\$ 91.80
067-0560-030-0000	Developed	Medium Density	0.8000	\$ 91.80
067-0560-031-0000	Developed	Medium Density	0.8000	\$ 91.80
067-0560-032-0000	Developed	Medium Density	0.8000	\$ 91.80
067-0560-033-0000	Developed	Medium Density	0.8000	\$ 91.80
067-0560-034-0000	Developed	Medium Density	0.8000	\$ 91.80
067-0560-035-0000	Developed	Medium Density	0.8000	\$ 91.80
067-0560-036-0000	Developed	Medium Density	0.8000	\$ 91.80
067-0560-037-0000	Developed	Medium Density	0.8000	\$ 91.80
067-0560-038-0000	Developed	Medium Density	0.8000	\$ 91.80
067-0560-039-0000	Developed	Medium Density	0.8000	\$ 91.80
067-0560-040-0000	Developed	Medium Density	0.8000	\$ 91.80
067-0560-041-0000	Developed	Medium Density	0.8000	\$ 91.80
067-0560-042-0000	Developed	Medium Density	0.8000	\$ 91.80
067-0560-043-0000	Developed	Medium Density	0.8000	\$ 91.80
067-0560-044-0000	Developed	Medium Density	0.8000	\$ 91.80
067-0560-045-0000	Developed	Medium Density	0.8000	\$ 91.80
067-0560-046-0000	Developed	Medium Density	0.8000	\$ 91.80
067-0560-047-0000	Developed	Medium Density	0.8000	\$ 91.80
067-0560-048-0000	Developed	Medium Density	0.8000	\$ 91.80
067-0560-049-0000	Developed	Medium Density	0.8000	\$ 91.80
067-0560-050-0000	Developed	Medium Density	0.8000	\$ 91.80
067-0560-051-0000	Developed	Medium Density	0.8000	\$ 91.80
067-0560-052-0000	Developed	Medium Density	0.8000	\$ 91.80
067-0560-053-0000	Developed	Medium Density	0.8000	\$ 91.80
067-0560-054-0000	Developed	Medium Density	0.8000	\$ 91.80
067-0560-055-0000	Developed	Medium Density	0.8000	\$ 91.80
067-0560-056-0000	Developed	Medium Density	0.8000	\$ 91.80
067-0560-057-0000	Developed	Medium Density	0.8000	\$ 91.80
067-0560-058-0000	Developed	Medium Density	0.8000	\$ 91.80
067-0560-059-0000	Developed	Medium Density	0.8000	\$ 91.80
067-0560-060-0000	Developed	Medium Density	0.8000	\$ 91.80
067-0560-061-0000	Developed	Medium Density	0.8000	\$ 91.80
067-0560-062-0000	Developed	Medium Density	0.8000	\$ 91.80
067-0560-063-0000	Developed	Medium Density	0.8000	\$ 91.80
067-0560-064-0000	Developed	Medium Density	0.8000	\$ 91.80
067-0560-065-0000	Developed	Medium Density	0.8000	\$ 91.80
067-0560-066-0000	Developed	Medium Density	0.8000	\$ 91.80
067-0560-067-0000	Developed	Medium Density	0.8000	\$ 91.80
067-0560-068-0000	Developed	Medium Density	0.8000	\$ 91.80
067-0560-069-0000	Developed	Medium Density	0.8000	\$ 91.80
067-0560-070-0000	Developed	Medium Density	0.8000	\$ 91.80
067-0560-071-0000	Developed	Medium Density	0.8000	\$ 91.80
067-0560-072-0000	Developed	Medium Density	0.8000	\$ 91.80

AGENDA ITEM 10.4

City of Rancho Cordova
Transit Related Services Benefit District, Zone No. 2
Fiscal Year 2019-20 Assessment Roll

ATTACHMENT 3

1117

APN	Development Status	Land Use	EDU	Assessment
067-0560-073-0000	Developed	Medium Density	0.8000	\$ 91.80
067-0560-074-0000	Developed	Medium Density	0.8000	\$ 91.80
067-0560-075-0000	Developed	Medium Density	0.8000	\$ 91.80
067-0560-076-0000	Developed	Medium Density	0.8000	\$ 91.80
067-0560-077-0000	Developed	Medium Density	0.8000	\$ 91.80
067-0560-078-0000	Developed	Medium Density	0.8000	\$ 91.80
067-0560-079-0000	Developed	Medium Density	0.8000	\$ 91.80
067-0560-080-0000	Developed	Medium Density	0.8000	\$ 91.80
067-0560-081-0000	Developed	Medium Density	0.8000	\$ 91.80
067-0560-082-0000	Developed	Medium Density	0.8000	\$ 91.80
067-0560-083-0000	Developed	Medium Density	0.8000	\$ 91.80
067-0560-084-0000	Developed	Medium Density	0.8000	\$ 91.80
067-0560-085-0000	Developed	Medium Density	0.8000	\$ 91.80
067-0560-086-0000	Developed	Medium Density	0.8000	\$ 91.80
067-0560-087-0000	Developed	Medium Density	0.8000	\$ 91.80
067-0560-088-0000	Developed	Medium Density	0.8000	\$ 91.80
067-0560-089-0000	Developed	Medium Density	0.8000	\$ 91.80
067-0560-090-0000	Developed	Medium Density	0.8000	\$ 91.80
067-0560-091-0000	Developed	Medium Density	0.8000	\$ 91.80
067-0560-092-0000	Developed	Medium Density	0.8000	\$ 91.80
067-0560-093-0000	Developed	Medium Density	0.8000	\$ 91.80
067-0560-094-0000	Developed	Medium Density	0.8000	\$ 91.80
067-0560-095-0000	Developed	Medium Density	0.8000	\$ 91.80
067-0560-096-0000	Developed	Medium Density	0.8000	\$ 91.80
067-0560-097-0000	Developed	Medium Density	0.8000	\$ 91.80
067-0560-098-0000	Developed	Medium Density	0.8000	\$ 91.80
067-0560-099-0000	Developed	Medium Density	0.8000	\$ 91.80
067-0560-100-0000	Developed	Medium Density	0.8000	\$ 91.80
067-0560-101-0000	Developed	Medium Density	0.8000	\$ 91.80
067-0560-102-0000	Developed	Medium Density	0.8000	\$ 91.80
067-0560-103-0000	Developed	Medium Density	0.8000	\$ 91.80
067-0560-104-0000	Developed	Medium Density	0.8000	\$ 91.80
067-0560-105-0000	Developed	Medium Density	0.8000	\$ 91.80
067-0560-106-0000	Developed	Medium Density	0.8000	\$ 91.80
067-0560-107-0000	Developed	Medium Density	0.8000	\$ 91.80
067-0560-108-0000	Developed	Medium Density	0.8000	\$ 91.80
067-0560-109-0000	Developed	Medium Density	0.8000	\$ 91.80
067-0560-110-0000	Developed	Medium Density	0.8000	\$ 91.80
067-0560-111-0000	Developed	Medium Density	0.8000	\$ 91.80
067-0560-112-0000	Developed	Medium Density	0.8000	\$ 91.80
067-0560-113-0000	Developed	Medium Density	0.8000	\$ 91.80
067-0560-114-0000	Developed	Medium Density	0.8000	\$ 91.80
067-0560-115-0000	Developed	Medium Density	0.8000	\$ 91.80
067-0560-116-0000	Developed	Medium Density	0.8000	\$ 91.80
067-0560-117-0000	Developed	Medium Density	0.8000	\$ 91.80

AGENDA ITEM 10.4

City of Rancho Cordova
Transit Related Services Benefit District, Zone No. 2
Fiscal Year 2019-20 Assessment Roll

ATTACHMENT 3

1118

APN	Development Status	Land Use	EDU	Assessment
067-0560-118-0000	Developed	Medium Density	0.8000	\$ 91.80
067-0560-119-0000	Developed	Medium Density	0.8000	\$ 91.80
067-0560-120-0000	Developed	Medium Density	0.8000	\$ 91.80
067-0560-121-0000	Developed	Medium Density	0.8000	\$ 91.80
067-0560-122-0000	Developed	Medium Density	0.8000	\$ 91.80
067-0570-001-0000	Developed	Low Density	1.0000	\$ 114.74
067-0570-002-0000	Developed	Low Density	1.0000	\$ 114.74
067-0570-003-0000	Developed	Low Density	1.0000	\$ 114.74
067-0570-004-0000	Developed	Low Density	1.0000	\$ 114.74
067-0570-005-0000	Developed	Low Density	1.0000	\$ 114.74
067-0570-006-0000	Developed	Low Density	1.0000	\$ 114.74
067-0570-007-0000	Developed	Low Density	1.0000	\$ 114.74
067-0570-008-0000	Developed	Low Density	1.0000	\$ 114.74
067-0570-009-0000	Developed	Low Density	1.0000	\$ 114.74
067-0570-010-0000	Developed	Low Density	1.0000	\$ 114.74
067-0570-011-0000	Developed	Low Density	1.0000	\$ 114.74
067-0570-012-0000	Developed	Low Density	1.0000	\$ 114.74
067-0570-013-0000	Developed	Low Density	1.0000	\$ 114.74
067-0570-014-0000	Developed	Low Density	1.0000	\$ 114.74
067-0570-015-0000	Developed	Low Density	1.0000	\$ 114.74
067-0570-016-0000	Developed	Low Density	1.0000	\$ 114.74
067-0570-017-0000	Developed	Low Density	1.0000	\$ 114.74
067-0570-018-0000	Developed	Low Density	1.0000	\$ 114.74
067-0570-019-0000	Developed	Low Density	1.0000	\$ 114.74
067-0570-020-0000	Developed	Low Density	1.0000	\$ 114.74
067-0570-021-0000	Developed	Low Density	1.0000	\$ 114.74
067-0570-022-0000	Developed	Low Density	1.0000	\$ 114.74
067-0570-023-0000	Developed	Low Density	1.0000	\$ 114.74
067-0570-024-0000	Developed	Low Density	1.0000	\$ 114.74
067-0570-025-0000	Developed	Low Density	1.0000	\$ 114.74
067-0570-026-0000	Developed	Low Density	1.0000	\$ 114.74
067-0570-027-0000	Developed	Low Density	1.0000	\$ 114.74
067-0570-028-0000	Developed	Low Density	1.0000	\$ 114.74
067-0570-029-0000	Developed	Low Density	1.0000	\$ 114.74
067-0570-030-0000	Developed	Low Density	1.0000	\$ 114.74
067-0570-031-0000	Developed	Low Density	1.0000	\$ 114.74
067-0570-032-0000	Developed	Low Density	1.0000	\$ 114.74
067-0570-033-0000	Developed	Low Density	1.0000	\$ 114.74
067-0570-034-0000	Developed	Low Density	1.0000	\$ 114.74
067-0570-035-0000	Developed	Low Density	1.0000	\$ 114.74
067-0570-036-0000	Developed	Low Density	1.0000	\$ 114.74
067-0570-037-0000	Developed	Low Density	1.0000	\$ 114.74
067-0570-038-0000	Developed	Low Density	1.0000	\$ 114.74
067-0570-039-0000	Developed	Low Density	1.0000	\$ 114.74
067-0570-040-0000	Developed	Low Density	1.0000	\$ 114.74

AGENDA ITEM 10.4

City of Rancho Cordova
Transit Related Services Benefit District, Zone No. 2
Fiscal Year 2019-20 Assessment Roll

ATTACHMENT 3

1119

APN	Development Status	Land Use	EDU	Assessment
067-0570-041-0000	Developed	Low Density	1.0000	\$ 114.74
067-0570-042-0000	Developed	Low Density	1.0000	\$ 114.74
067-0570-043-0000	Developed	Low Density	1.0000	\$ 114.74
067-0570-044-0000	Developed	Low Density	1.0000	\$ 114.74
067-0570-045-0000	Developed	Low Density	1.0000	\$ 114.74
067-0570-046-0000	Developed	Low Density	1.0000	\$ 114.74
067-0570-047-0000	Developed	Low Density	1.0000	\$ 114.74
067-0570-048-0000	Developed	Low Density	1.0000	\$ 114.74
067-0570-049-0000	Developed	Low Density	1.0000	\$ 114.74
067-0570-050-0000	Developed	Low Density	1.0000	\$ 114.74
067-0570-051-0000	Developed	Low Density	1.0000	\$ 114.74
067-0570-052-0000	Developed	Low Density	1.0000	\$ 114.74
067-0570-053-0000	Developed	Low Density	1.0000	\$ 114.74
067-0570-054-0000	Developed	Low Density	1.0000	\$ 114.74
067-0570-055-0000	Developed	Low Density	1.0000	\$ 114.74
067-0570-056-0000	Developed	Low Density	1.0000	\$ 114.74
067-0570-057-0000	Developed	Low Density	1.0000	\$ 114.74
067-0570-058-0000	Developed	Low Density	1.0000	\$ 114.74
067-0570-059-0000	Developed	Low Density	1.0000	\$ 114.74
067-0570-060-0000	Developed	Low Density	1.0000	\$ 114.74
067-0570-061-0000	Developed	Low Density	1.0000	\$ 114.74
067-0570-062-0000	Developed	Low Density	1.0000	\$ 114.74
067-0570-063-0000	Developed	Low Density	1.0000	\$ 114.74
067-0570-064-0000	Developed	Low Density	1.0000	\$ 114.74
067-0570-065-0000	Developed	Low Density	1.0000	\$ 114.74
067-0570-066-0000	Developed	Low Density	1.0000	\$ 114.74
067-0570-067-0000	Developed	Low Density	1.0000	\$ 114.74
067-0570-068-0000	Developed	Low Density	1.0000	\$ 114.74
067-0570-069-0000	Developed	Low Density	1.0000	\$ 114.74
067-0570-070-0000	Developed	Low Density	1.0000	\$ 114.74
067-0570-071-0000	Developed	Low Density	1.0000	\$ 114.74
067-0570-072-0000	Developed	Low Density	1.0000	\$ 114.74
067-0570-073-0000	Developed	Low Density	1.0000	\$ 114.74
067-0570-074-0000	Developed	Low Density	1.0000	\$ 114.74
067-0570-075-0000	Developed	Low Density	1.0000	\$ 114.74
067-0570-076-0000	Developed	Low Density	1.0000	\$ 114.74
067-0570-077-0000	Developed	Low Density	1.0000	\$ 114.74
067-0570-078-0000	Developed	Low Density	1.0000	\$ 114.74
067-0570-079-0000	Developed	Low Density	1.0000	\$ 114.74
067-0570-080-0000	Developed	Low Density	1.0000	\$ 114.74
067-0570-081-0000	Developed	Low Density	1.0000	\$ 114.74
067-0570-082-0000	Developed	Low Density	1.0000	\$ 114.74
067-0570-083-0000	Developed	Low Density	1.0000	\$ 114.74
067-0570-084-0000	Developed	Low Density	1.0000	\$ 114.74
067-0570-085-0000	Developed	Low Density	1.0000	\$ 114.74

AGENDA ITEM 10.4

City of Rancho Cordova
Transit Related Services Benefit District, Zone No. 2
Fiscal Year 2019-20 Assessment Roll

ATTACHMENT 3

1120

APN	Development Status	Land Use	EDU	Assessment
067-0570-086-0000	Developed	Low Density	1.0000	\$ 114.74
067-0570-087-0000	Developed	Low Density	1.0000	\$ 114.74
067-0570-088-0000	Developed	Low Density	1.0000	\$ 114.74
067-0570-089-0000	Developed	Low Density	1.0000	\$ 114.74
067-0570-090-0000	Developed	Low Density	1.0000	\$ 114.74
067-0570-091-0000	Developed	Low Density	1.0000	\$ 114.74
067-0570-092-0000	Developed	Low Density	1.0000	\$ 114.74
067-0570-093-0000	Developed	Low Density	1.0000	\$ 114.74
067-0570-094-0000	Developed	Low Density	1.0000	\$ 114.74
067-0570-095-0000	Developed	Low Density	1.0000	\$ 114.74
067-0570-096-0000	Developed	Low Density	1.0000	\$ 114.74
067-0570-097-0000	Developed	Low Density	1.0000	\$ 114.74
067-0570-098-0000	Developed	Low Density	1.0000	\$ 114.74
067-0570-099-0000	Developed	Low Density	1.0000	\$ 114.74
067-0570-100-0000	Developed	Low Density	1.0000	\$ 114.74
067-0570-101-0000	Developed	Low Density	1.0000	\$ 114.74
067-0570-102-0000	Developed	Low Density	1.0000	\$ 114.74
067-0570-103-0000	Developed	Low Density	1.0000	\$ 114.74
067-0580-001-0000	Developed	Low Density	1.0000	\$ 114.74
067-0580-002-0000	Developed	Low Density	1.0000	\$ 114.74
067-0580-003-0000	Developed	Low Density	1.0000	\$ 114.74
067-0580-004-0000	Developed	Low Density	1.0000	\$ 114.74
067-0580-005-0000	Developed	Low Density	1.0000	\$ 114.74
067-0580-006-0000	Developed	Low Density	1.0000	\$ 114.74
067-0580-007-0000	Developed	Low Density	1.0000	\$ 114.74
067-0580-008-0000	Developed	Low Density	1.0000	\$ 114.74
067-0580-009-0000	Developed	Low Density	1.0000	\$ 114.74
067-0580-010-0000	Developed	Low Density	1.0000	\$ 114.74
067-0580-011-0000	Developed	Low Density	1.0000	\$ 114.74
067-0580-012-0000	Developed	Low Density	1.0000	\$ 114.74
067-0580-013-0000	Developed	Low Density	1.0000	\$ 114.74
067-0580-014-0000	Developed	Low Density	1.0000	\$ 114.74
067-0580-015-0000	Developed	Low Density	1.0000	\$ 114.74
067-0580-016-0000	Developed	Low Density	1.0000	\$ 114.74
067-0580-017-0000	Developed	Low Density	1.0000	\$ 114.74
067-0580-018-0000	Developed	Low Density	1.0000	\$ 114.74
067-0580-019-0000	Developed	Low Density	1.0000	\$ 114.74
067-0580-020-0000	Developed	Low Density	1.0000	\$ 114.74
067-0580-021-0000	Developed	Low Density	1.0000	\$ 114.74
067-0580-022-0000	Developed	Low Density	1.0000	\$ 114.74
067-0580-023-0000	Developed	Low Density	1.0000	\$ 114.74
067-0580-024-0000	Developed	Low Density	1.0000	\$ 114.74
067-0580-025-0000	Developed	Low Density	1.0000	\$ 114.74
067-0580-026-0000	Developed	Low Density	1.0000	\$ 114.74
067-0580-027-0000	Developed	Low Density	1.0000	\$ 114.74

AGENDA ITEM 10.4

City of Rancho Cordova
Transit Related Services Benefit District, Zone No. 2
Fiscal Year 2019-20 Assessment Roll

ATTACHMENT 3

1121

APN	Development Status	Land Use	EDU	Assessment
067-0580-028-0000	Developed	Low Density	1.0000	\$ 114.74
067-0580-029-0000	Developed	Low Density	1.0000	\$ 114.74
067-0580-030-0000	Developed	Low Density	1.0000	\$ 114.74
067-0580-031-0000	Developed	Low Density	1.0000	\$ 114.74
067-0580-032-0000	Developed	Low Density	1.0000	\$ 114.74
067-0580-033-0000	Developed	Low Density	1.0000	\$ 114.74
067-0580-034-0000	Developed	Low Density	1.0000	\$ 114.74
067-0580-035-0000	Developed	Low Density	1.0000	\$ 114.74
067-0580-036-0000	Developed	Low Density	1.0000	\$ 114.74
067-0580-037-0000	Developed	Low Density	1.0000	\$ 114.74
067-0580-038-0000	Developed	Low Density	1.0000	\$ 114.74
067-0580-039-0000	Developed	Low Density	1.0000	\$ 114.74
067-0580-040-0000	Developed	Low Density	1.0000	\$ 114.74
067-0580-041-0000	Developed	Low Density	1.0000	\$ 114.74
067-0580-042-0000	Developed	Low Density	1.0000	\$ 114.74
067-0580-043-0000	Developed	Low Density	1.0000	\$ 114.74
067-0580-044-0000	Developed	Low Density	1.0000	\$ 114.74
067-0580-045-0000	Developed	Low Density	1.0000	\$ 114.74
067-0580-046-0000	Developed	Low Density	1.0000	\$ 114.74
067-0580-047-0000	Developed	Low Density	1.0000	\$ 114.74
067-0580-048-0000	Developed	Low Density	1.0000	\$ 114.74
067-0580-049-0000	Developed	Low Density	1.0000	\$ 114.74
067-0580-050-0000	Developed	Low Density	1.0000	\$ 114.74
067-0580-051-0000	Developed	Low Density	1.0000	\$ 114.74
067-0580-052-0000	Developed	Low Density	1.0000	\$ 114.74
067-0580-053-0000	Developed	Low Density	1.0000	\$ 114.74
067-0580-054-0000	Developed	Low Density	1.0000	\$ 114.74
067-0580-055-0000	Developed	Low Density	1.0000	\$ 114.74
067-0580-056-0000	Developed	Low Density	1.0000	\$ 114.74
067-0590-001-0000	Developed	Low Density	1.0000	\$ 114.74
067-0590-002-0000	Developed	Low Density	1.0000	\$ 114.74
067-0590-003-0000	Developed	Low Density	1.0000	\$ 114.74
067-0590-004-0000	Developed	Low Density	1.0000	\$ 114.74
067-0590-005-0000	Developed	Low Density	1.0000	\$ 114.74
067-0590-006-0000	Developed	Low Density	1.0000	\$ 114.74
067-0590-007-0000	Developed	Low Density	1.0000	\$ 114.74
067-0590-008-0000	Developed	Low Density	1.0000	\$ 114.74
067-0590-009-0000	Developed	Low Density	1.0000	\$ 114.74
067-0590-010-0000	Developed	Low Density	1.0000	\$ 114.74
067-0590-011-0000	Developed	Low Density	1.0000	\$ 114.74
067-0590-012-0000	Developed	Low Density	1.0000	\$ 114.74
067-0590-013-0000	Developed	Low Density	1.0000	\$ 114.74
067-0590-014-0000	Developed	Low Density	1.0000	\$ 114.74
067-0590-015-0000	Developed	Low Density	1.0000	\$ 114.74
067-0590-016-0000	Developed	Low Density	1.0000	\$ 114.74

AGENDA ITEM 10.4

City of Rancho Cordova
Transit Related Services Benefit District, Zone No. 2
Fiscal Year 2019-20 Assessment Roll

ATTACHMENT 3

1122

APN	Development Status	Land Use	EDU	Assessment
067-0590-017-0000	Developed	Low Density	1.0000	\$ 114.74
067-0590-018-0000	Developed	Low Density	1.0000	\$ 114.74
067-0590-019-0000	Developed	Low Density	1.0000	\$ 114.74
067-0590-020-0000	Developed	Low Density	1.0000	\$ 114.74
067-0590-021-0000	Developed	Low Density	1.0000	\$ 114.74
067-0590-022-0000	Developed	Low Density	1.0000	\$ 114.74
067-0590-023-0000	Developed	Low Density	1.0000	\$ 114.74
067-0590-024-0000	Developed	Low Density	1.0000	\$ 114.74
067-0590-025-0000	Developed	Low Density	1.0000	\$ 114.74
067-0590-026-0000	Developed	Low Density	1.0000	\$ 114.74
067-0590-027-0000	Developed	Low Density	1.0000	\$ 114.74
067-0590-028-0000	Developed	Low Density	1.0000	\$ 114.74
067-0590-029-0000	Developed	Low Density	1.0000	\$ 114.74
067-0590-030-0000	Developed	Low Density	1.0000	\$ 114.74
067-0590-031-0000	Developed	Low Density	1.0000	\$ 114.74
067-0590-032-0000	Developed	Low Density	1.0000	\$ 114.74
067-0590-033-0000	Developed	Low Density	1.0000	\$ 114.74
067-0590-034-0000	Developed	Low Density	1.0000	\$ 114.74
067-0590-035-0000	Developed	Low Density	1.0000	\$ 114.74
067-0590-036-0000	Developed	Low Density	1.0000	\$ 114.74
067-0590-037-0000	Developed	Low Density	1.0000	\$ 114.74
067-0590-038-0000	Developed	Low Density	1.0000	\$ 114.74
067-0590-039-0000	Developed	Low Density	1.0000	\$ 114.74
067-0590-040-0000	Developed	Low Density	1.0000	\$ 114.74
067-0590-041-0000	Developed	Low Density	1.0000	\$ 114.74
067-0590-042-0000	Developed	Low Density	1.0000	\$ 114.74
067-0590-043-0000	Developed	Low Density	1.0000	\$ 114.74
067-0590-044-0000	Developed	Low Density	1.0000	\$ 114.74
067-0590-045-0000	Developed	Low Density	1.0000	\$ 114.74
067-0590-046-0000	Developed	Low Density	1.0000	\$ 114.74
067-0590-047-0000	Developed	Low Density	1.0000	\$ 114.74
067-0590-048-0000	Developed	Low Density	1.0000	\$ 114.74
067-0590-049-0000	Developed	Low Density	1.0000	\$ 114.74
067-0590-050-0000	Developed	Low Density	1.0000	\$ 114.74
067-0590-051-0000	Developed	Low Density	1.0000	\$ 114.74
067-0590-052-0000	Developed	Low Density	1.0000	\$ 114.74
067-0590-053-0000	Developed	Low Density	1.0000	\$ 114.74
067-0590-054-0000	Developed	Low Density	1.0000	\$ 114.74
067-0590-055-0000	Developed	Low Density	1.0000	\$ 114.74
067-0590-056-0000	Developed	Low Density	1.0000	\$ 114.74
067-0590-057-0000	Developed	Low Density	1.0000	\$ 114.74
067-0590-058-0000	Developed	Low Density	1.0000	\$ 114.74
067-0590-059-0000	Developed	Low Density	1.0000	\$ 114.74
067-0590-060-0000	Developed	Low Density	1.0000	\$ 114.74
067-0590-061-0000	Developed	Low Density	1.0000	\$ 114.74

AGENDA ITEM 10.4

City of Rancho Cordova
Transit Related Services Benefit District, Zone No. 2
Fiscal Year 2019-20 Assessment Roll

ATTACHMENT 3

1123

APN	Development Status	Land Use	EDU	Assessment
067-0590-062-0000	Developed	Low Density	1.0000	\$ 114.74
067-0590-063-0000	Developed	Low Density	1.0000	\$ 114.74
067-0590-064-0000	Developed	Low Density	1.0000	\$ 114.74
067-0590-065-0000	Developed	Low Density	1.0000	\$ 114.74
067-0590-066-0000	Developed	Low Density	1.0000	\$ 114.74
067-0590-067-0000	Developed	Low Density	1.0000	\$ 114.74
067-0590-068-0000	Developed	Low Density	1.0000	\$ 114.74
067-0590-069-0000	Developed	Low Density	1.0000	\$ 114.74
067-0590-070-0000	Developed	Low Density	1.0000	\$ 114.74
067-0590-071-0000	Developed	Low Density	1.0000	\$ 114.74
067-0590-072-0000	Developed	Low Density	1.0000	\$ 114.74
067-0590-073-0000	Developed	Low Density	1.0000	\$ 114.74
067-0590-074-0000	Developed	Low Density	1.0000	\$ 114.74
067-0590-075-0000	Developed	Low Density	1.0000	\$ 114.74
067-0590-076-0000	Developed	Low Density	1.0000	\$ 114.74
067-0590-077-0000	Developed	Low Density	1.0000	\$ 114.74
067-0590-078-0000	Developed	Low Density	1.0000	\$ 114.74
067-0590-079-0000	Developed	Low Density	1.0000	\$ 114.74
067-0590-080-0000	Developed	Low Density	1.0000	\$ 114.74
067-0590-081-0000	Developed	Low Density	1.0000	\$ 114.74
067-0590-082-0000	Developed	Low Density	1.0000	\$ 114.74
067-0590-083-0000	Developed	Low Density	1.0000	\$ 114.74
067-0590-084-0000	Developed	Low Density	1.0000	\$ 114.74
067-0590-085-0000	Developed	Low Density	1.0000	\$ 114.74
067-0590-086-0000	Developed	Low Density	1.0000	\$ 114.74
067-0590-087-0000	Developed	Low Density	1.0000	\$ 114.74
067-0590-088-0000	Developed	Low Density	1.0000	\$ 114.74
067-0590-089-0000	Developed	Low Density	1.0000	\$ 114.74
067-0590-090-0000	Developed	Low Density	1.0000	\$ 114.74
067-0590-091-0000	Developed	Low Density	1.0000	\$ 114.74
067-0590-092-0000	Developed	Low Density	1.0000	\$ 114.74
067-0590-093-0000	Developed	Low Density	1.0000	\$ 114.74
067-0590-094-0000	Developed	Low Density	1.0000	\$ 114.74
067-0590-095-0000	Developed	Low Density	1.0000	\$ 114.74
067-0590-096-0000	Developed	Low Density	1.0000	\$ 114.74
067-0590-097-0000	Developed	Low Density	1.0000	\$ 114.74
067-0590-098-0000	Developed	Low Density	1.0000	\$ 114.74
067-0590-099-0000	Developed	Low Density	1.0000	\$ 114.74
067-0590-100-0000	Developed	Low Density	1.0000	\$ 114.74
067-0590-101-0000	Developed	Low Density	1.0000	\$ 114.74
067-0590-102-0000	Developed	Low Density	1.0000	\$ 114.74
067-0590-103-0000	Developed	Low Density	1.0000	\$ 114.74
067-0590-104-0000	Developed	Low Density	1.0000	\$ 114.74
067-0590-105-0000	Developed	Low Density	1.0000	\$ 114.74
067-0590-106-0000	Developed	Low Density	1.0000	\$ 114.74

AGENDA ITEM 10.4

City of Rancho Cordova
Transit Related Services Benefit District, Zone No. 2
Fiscal Year 2019-20 Assessment Roll

ATTACHMENT 3

1124

APN	Development Status	Land Use	EDU	Assessment
067-0590-107-0000	Developed	Low Density	1.0000	\$ 114.74
067-0590-108-0000	Developed	Low Density	1.0000	\$ 114.74
067-0590-109-0000	Developed	Low Density	1.0000	\$ 114.74
067-0590-110-0000	Developed	Low Density	1.0000	\$ 114.74
067-0590-111-0000	Developed	Low Density	1.0000	\$ 114.74
067-0590-112-0000	Developed	Low Density	1.0000	\$ 114.74
067-0590-113-0000	Developed	Low Density	1.0000	\$ 114.74
067-0590-114-0000	Developed	Low Density	1.0000	\$ 114.74
067-0590-115-0000	Developed	Low Density	1.0000	\$ 114.74
067-0590-116-0000	Developed	Low Density	1.0000	\$ 114.74
067-0590-117-0000	Developed	Low Density	1.0000	\$ 114.74
067-0600-001-0000	Developed	Low Density	1.0000	\$ 114.74
067-0600-002-0000	Developed	Low Density	1.0000	\$ 114.74
067-0600-003-0000	Developed	Low Density	1.0000	\$ 114.74
067-0600-004-0000	Developed	Low Density	1.0000	\$ 114.74
067-0600-005-0000	Developed	Low Density	1.0000	\$ 114.74
067-0600-006-0000	Developed	Low Density	1.0000	\$ 114.74
067-0600-007-0000	Developed	Low Density	1.0000	\$ 114.74
067-0600-008-0000	Developed	Low Density	1.0000	\$ 114.74
067-0600-009-0000	Developed	Low Density	1.0000	\$ 114.74
067-0600-010-0000	Developed	Low Density	1.0000	\$ 114.74
067-0600-011-0000	Developed	Low Density	1.0000	\$ 114.74
067-0600-012-0000	Developed	Low Density	1.0000	\$ 114.74
067-0600-013-0000	Developed	Low Density	1.0000	\$ 114.74
067-0600-014-0000	Developed	Low Density	1.0000	\$ 114.74
067-0600-015-0000	Developed	Low Density	1.0000	\$ 114.74
067-0600-016-0000	Developed	Low Density	1.0000	\$ 114.74
067-0600-017-0000	Developed	Low Density	1.0000	\$ 114.74
067-0600-018-0000	Developed	Low Density	1.0000	\$ 114.74
067-0600-019-0000	Developed	Low Density	1.0000	\$ 114.74
067-0600-020-0000	Developed	Low Density	1.0000	\$ 114.74
067-0600-021-0000	Developed	Low Density	1.0000	\$ 114.74
067-0600-022-0000	Developed	Low Density	1.0000	\$ 114.74
067-0600-023-0000	Developed	Low Density	1.0000	\$ 114.74
067-0600-024-0000	Developed	Low Density	1.0000	\$ 114.74
067-0600-025-0000	Developed	Low Density	1.0000	\$ 114.74
067-0600-026-0000	Developed	Low Density	1.0000	\$ 114.74
067-0600-027-0000	Developed	Low Density	1.0000	\$ 114.74
067-0600-028-0000	Developed	Low Density	1.0000	\$ 114.74
067-0600-029-0000	Developed	Low Density	1.0000	\$ 114.74
067-0600-030-0000	Developed	Low Density	1.0000	\$ 114.74
067-0600-031-0000	Developed	Low Density	1.0000	\$ 114.74
067-0600-032-0000	Developed	Low Density	1.0000	\$ 114.74
067-0600-033-0000	Developed	Low Density	1.0000	\$ 114.74
067-0600-034-0000	Developed	Low Density	1.0000	\$ 114.74

AGENDA ITEM 10.4

City of Rancho Cordova
Transit Related Services Benefit District, Zone No. 2
Fiscal Year 2019-20 Assessment Roll

ATTACHMENT 3

1125

APN	Development Status	Land Use	EDU	Assessment
067-0600-035-0000	Developed	Low Density	1.0000	\$ 114.74
067-0600-036-0000	Developed	Low Density	1.0000	\$ 114.74
067-0600-037-0000	Developed	Low Density	1.0000	\$ 114.74
067-0600-038-0000	Developed	Low Density	1.0000	\$ 114.74
067-0600-039-0000	Developed	Low Density	1.0000	\$ 114.74
067-0600-040-0000	Developed	Low Density	1.0000	\$ 114.74
067-0600-041-0000	Developed	Low Density	1.0000	\$ 114.74
067-0600-042-0000	Developed	Low Density	1.0000	\$ 114.74
067-0600-043-0000	Developed	Low Density	1.0000	\$ 114.74
067-0600-044-0000	Developed	Low Density	1.0000	\$ 114.74
067-0600-045-0000	Developed	Low Density	1.0000	\$ 114.74
067-0600-046-0000	Developed	Low Density	1.0000	\$ 114.74
067-0600-047-0000	Developed	Low Density	1.0000	\$ 114.74
067-0600-048-0000	Developed	Low Density	1.0000	\$ 114.74
067-0600-049-0000	Developed	Low Density	1.0000	\$ 114.74
067-0600-050-0000	Developed	Low Density	1.0000	\$ 114.74
067-0600-051-0000	Developed	Low Density	1.0000	\$ 114.74
067-0600-052-0000	Developed	Low Density	1.0000	\$ 114.74
067-0600-053-0000	Developed	Low Density	1.0000	\$ 114.74
067-0600-054-0000	Developed	Low Density	1.0000	\$ 114.74
067-0600-055-0000	Developed	Low Density	1.0000	\$ 114.74
067-0600-056-0000	Developed	Low Density	1.0000	\$ 114.74
067-0600-057-0000	Developed	Low Density	1.0000	\$ 114.74
067-0600-058-0000	Developed	Low Density	1.0000	\$ 114.74
067-0600-059-0000	Developed	Low Density	1.0000	\$ 114.74
067-0600-060-0000	Developed	Low Density	1.0000	\$ 114.74
067-0600-061-0000	Developed	Low Density	1.0000	\$ 114.74
067-0600-062-0000	Developed	Low Density	1.0000	\$ 114.74
067-0600-063-0000	Developed	Low Density	1.0000	\$ 114.74
067-0600-064-0000	Developed	Low Density	1.0000	\$ 114.74
067-0600-065-0000	Developed	Low Density	1.0000	\$ 114.74
067-0600-066-0000	Developed	Low Density	1.0000	\$ 114.74
067-0600-067-0000	Developed	Low Density	1.0000	\$ 114.74
067-0600-068-0000	Developed	Low Density	1.0000	\$ 114.74
067-0600-069-0000	Developed	Low Density	1.0000	\$ 114.74
067-0600-070-0000	Developed	Low Density	1.0000	\$ 114.74
067-0600-071-0000	Developed	Low Density	1.0000	\$ 114.74
067-0600-072-0000	Developed	Low Density	1.0000	\$ 114.74
067-0600-073-0000	Developed	Low Density	1.0000	\$ 114.74
067-0600-074-0000	Developed	Low Density	1.0000	\$ 114.74
067-0600-075-0000	Developed	Low Density	1.0000	\$ 114.74
067-0600-076-0000	Developed	Low Density	1.0000	\$ 114.74
067-0600-077-0000	Developed	Low Density	1.0000	\$ 114.74
067-0600-078-0000	Developed	Low Density	1.0000	\$ 114.74
067-0600-079-0000	Developed	Low Density	1.0000	\$ 114.74

AGENDA ITEM 10.4

City of Rancho Cordova
Transit Related Services Benefit District, Zone No. 2
Fiscal Year 2019-20 Assessment Roll

ATTACHMENT 3

1126

APN	Development Status	Land Use	EDU	Assessment
067-0600-080-0000	Developed	Low Density	1.0000	\$ 114.74
067-0600-081-0000	Developed	Low Density	1.0000	\$ 114.74
067-0600-082-0000	Developed	Low Density	1.0000	\$ 114.74
067-0600-083-0000	Developed	Low Density	1.0000	\$ 114.74
067-0600-084-0000	Developed	Low Density	1.0000	\$ 114.74
067-0600-085-0000	Developed	Low Density	1.0000	\$ 114.74
067-0600-086-0000	Developed	Low Density	1.0000	\$ 114.74
067-0600-087-0000	Developed	Low Density	1.0000	\$ 114.74
067-0600-088-0000	Developed	Low Density	1.0000	\$ 114.74
067-0600-089-0000	Developed	Low Density	1.0000	\$ 114.74
067-0600-090-0000	Developed	Low Density	1.0000	\$ 114.74
067-0600-091-0000	Developed	Low Density	1.0000	\$ 114.74
067-0600-092-0000	Developed	Low Density	1.0000	\$ 114.74
067-0600-093-0000	Developed	Low Density	1.0000	\$ 114.74
067-0600-094-0000	Developed	Low Density	1.0000	\$ 114.74
067-0600-095-0000	Developed	Low Density	1.0000	\$ 114.74
067-0600-096-0000	Developed	Low Density	1.0000	\$ 114.74
067-0600-097-0000	Developed	Low Density	1.0000	\$ 114.74
067-0600-098-0000	Developed	Low Density	1.0000	\$ 114.74
067-0600-099-0000	Developed	Low Density	1.0000	\$ 114.74
067-0600-100-0000	Developed	Low Density	1.0000	\$ 114.74
067-0600-101-0000	Developed	Low Density	1.0000	\$ 114.74
067-0600-102-0000	Developed	Low Density	1.0000	\$ 114.74
067-0600-103-0000	Developed	Low Density	1.0000	\$ 114.74
067-0600-104-0000	Developed	Low Density	1.0000	\$ 114.74
067-0600-105-0000	Developed	Low Density	1.0000	\$ 114.74
067-0610-001-0000	Developed	Low Density	1.0000	\$ 114.74
067-0610-002-0000	Developed	Low Density	1.0000	\$ 114.74
067-0610-003-0000	Developed	Low Density	1.0000	\$ 114.74
067-0610-004-0000	Developed	Low Density	1.0000	\$ 114.74
067-0610-005-0000	Developed	Low Density	1.0000	\$ 114.74
067-0610-006-0000	Developed	Low Density	1.0000	\$ 114.74
067-0610-007-0000	Developed	Low Density	1.0000	\$ 114.74
067-0610-008-0000	Developed	Low Density	1.0000	\$ 114.74
067-0610-009-0000	Developed	Low Density	1.0000	\$ 114.74
067-0610-010-0000	Developed	Low Density	1.0000	\$ 114.74
067-0610-011-0000	Developed	Low Density	1.0000	\$ 114.74
067-0610-012-0000	Developed	Low Density	1.0000	\$ 114.74
067-0610-013-0000	Developed	Low Density	1.0000	\$ 114.74
067-0610-014-0000	Developed	Low Density	1.0000	\$ 114.74
067-0610-015-0000	Developed	Low Density	1.0000	\$ 114.74
067-0610-016-0000	Developed	Low Density	1.0000	\$ 114.74
067-0610-017-0000	Developed	Low Density	1.0000	\$ 114.74
067-0610-018-0000	Developed	Low Density	1.0000	\$ 114.74
067-0610-019-0000	Developed	Low Density	1.0000	\$ 114.74

AGENDA ITEM 10.4

City of Rancho Cordova
Transit Related Services Benefit District, Zone No. 2
Fiscal Year 2019-20 Assessment Roll

ATTACHMENT 3

1127

APN	Development Status	Land Use	EDU	Assessment
067-0610-020-0000	Developed	Low Density	1.0000	\$ 114.74
067-0610-021-0000	Developed	Low Density	1.0000	\$ 114.74
067-0610-022-0000	Developed	Low Density	1.0000	\$ 114.74
067-0610-023-0000	Developed	Low Density	1.0000	\$ 114.74
067-0610-024-0000	Developed	Low Density	1.0000	\$ 114.74
067-0610-025-0000	Developed	Low Density	1.0000	\$ 114.74
067-0610-026-0000	Developed	Low Density	1.0000	\$ 114.74
067-0610-027-0000	Developed	Low Density	1.0000	\$ 114.74
067-0610-028-0000	Developed	Low Density	1.0000	\$ 114.74
067-0610-029-0000	Developed	Low Density	1.0000	\$ 114.74
067-0610-030-0000	Developed	Low Density	1.0000	\$ 114.74
067-0610-031-0000	Developed	Low Density	1.0000	\$ 114.74
067-0610-032-0000	Developed	Low Density	1.0000	\$ 114.74
067-0610-033-0000	Developed	Low Density	1.0000	\$ 114.74
067-0610-034-0000	Developed	Low Density	1.0000	\$ 114.74
067-0610-035-0000	Developed	Low Density	1.0000	\$ 114.74
067-0610-036-0000	Developed	Low Density	1.0000	\$ 114.74
067-0610-037-0000	Developed	Low Density	1.0000	\$ 114.74
067-0620-001-0000	Developed	Low Density	1.0000	\$ 114.74
067-0620-002-0000	Developed	Low Density	1.0000	\$ 114.74
067-0620-003-0000	Developed	Low Density	1.0000	\$ 114.74
067-0620-004-0000	Developed	Low Density	1.0000	\$ 114.74
067-0620-005-0000	Developed	Low Density	1.0000	\$ 114.74
067-0620-006-0000	Developed	Low Density	1.0000	\$ 114.74
067-0620-007-0000	Developed	Low Density	1.0000	\$ 114.74
067-0620-008-0000	Developed	Low Density	1.0000	\$ 114.74
067-0620-009-0000	Developed	Low Density	1.0000	\$ 114.74
067-0620-010-0000	Developed	Low Density	1.0000	\$ 114.74
067-0620-011-0000	Developed	Low Density	1.0000	\$ 114.74
067-0620-012-0000	Developed	Low Density	1.0000	\$ 114.74
067-0620-013-0000	Developed	Low Density	1.0000	\$ 114.74
067-0620-014-0000	Developed	Low Density	1.0000	\$ 114.74
067-0620-015-0000	Developed	Low Density	1.0000	\$ 114.74
067-0620-016-0000	Developed	Low Density	1.0000	\$ 114.74
067-0620-017-0000	Developed	Low Density	1.0000	\$ 114.74
067-0620-018-0000	Developed	Low Density	1.0000	\$ 114.74
067-0620-019-0000	Developed	Low Density	1.0000	\$ 114.74
067-0620-020-0000	Developed	Low Density	1.0000	\$ 114.74
067-0620-021-0000	Developed	Low Density	1.0000	\$ 114.74
067-0620-022-0000	Developed	Low Density	1.0000	\$ 114.74
067-0620-023-0000	Developed	Low Density	1.0000	\$ 114.74
067-0620-024-0000	Developed	Low Density	1.0000	\$ 114.74
067-0620-025-0000	Developed	Low Density	1.0000	\$ 114.74
067-0620-026-0000	Developed	Low Density	1.0000	\$ 114.74
067-0620-027-0000	Developed	Low Density	1.0000	\$ 114.74

AGENDA ITEM 10.4

City of Rancho Cordova
Transit Related Services Benefit District, Zone No. 2
Fiscal Year 2019-20 Assessment Roll

ATTACHMENT 3

1128

APN	Development Status	Land Use	EDU	Assessment
067-0620-028-0000	Developed	Low Density	1.0000	\$ 114.74
067-0620-029-0000	Developed	Low Density	1.0000	\$ 114.74
067-0620-030-0000	Developed	Low Density	1.0000	\$ 114.74
067-0620-031-0000	Developed	Low Density	1.0000	\$ 114.74
067-0620-032-0000	Developed	Low Density	1.0000	\$ 114.74
067-0620-033-0000	Developed	Low Density	1.0000	\$ 114.74
067-0620-034-0000	Developed	Low Density	1.0000	\$ 114.74
067-0620-035-0000	Developed	Low Density	1.0000	\$ 114.74
067-0620-036-0000	Developed	Low Density	1.0000	\$ 114.74
067-0620-037-0000	Developed	Low Density	1.0000	\$ 114.74
067-0620-038-0000	Developed	Low Density	1.0000	\$ 114.74
067-0620-039-0000	Developed	Low Density	1.0000	\$ 114.74
067-0620-040-0000	Developed	Low Density	1.0000	\$ 114.74
067-0620-041-0000	Developed	Low Density	1.0000	\$ 114.74
067-0620-042-0000	Developed	Low Density	1.0000	\$ 114.74
067-0620-043-0000	Developed	Low Density	1.0000	\$ 114.74
067-0620-044-0000	Developed	Low Density	1.0000	\$ 114.74
067-0620-045-0000	Developed	Low Density	1.0000	\$ 114.74
067-0620-046-0000	Developed	Low Density	1.0000	\$ 114.74
067-0620-047-0000	Developed	Low Density	1.0000	\$ 114.74
067-0620-048-0000	Developed	Low Density	1.0000	\$ 114.74
067-0620-049-0000	Developed	Low Density	1.0000	\$ 114.74
067-0620-050-0000	Developed	Low Density	1.0000	\$ 114.74
067-0620-051-0000	Developed	Low Density	1.0000	\$ 114.74
067-0620-052-0000	Developed	Low Density	1.0000	\$ 114.74
067-0620-053-0000	Developed	Low Density	1.0000	\$ 114.74
067-0620-054-0000	Developed	Low Density	1.0000	\$ 114.74
067-0620-055-0000	Developed	Low Density	1.0000	\$ 114.74
067-0630-001-0000	Developed	Low Density	1.0000	\$ 114.74
067-0630-002-0000	Developed	Low Density	1.0000	\$ 114.74
067-0630-003-0000	Developed	Low Density	1.0000	\$ 114.74
067-0630-004-0000	Developed	Low Density	1.0000	\$ 114.74
067-0630-005-0000	Developed	Low Density	1.0000	\$ 114.74
067-0630-006-0000	Developed	Low Density	1.0000	\$ 114.74
067-0630-007-0000	Developed	Low Density	1.0000	\$ 114.74
067-0630-008-0000	Developed	Low Density	1.0000	\$ 114.74
067-0630-009-0000	Developed	Low Density	1.0000	\$ 114.74
067-0630-010-0000	Developed	Low Density	1.0000	\$ 114.74
067-0630-011-0000	Developed	Low Density	1.0000	\$ 114.74
067-0630-012-0000	Developed	Low Density	1.0000	\$ 114.74
067-0630-013-0000	Developed	Low Density	1.0000	\$ 114.74
067-0630-014-0000	Developed	Low Density	1.0000	\$ 114.74
067-0630-015-0000	Developed	Low Density	1.0000	\$ 114.74
067-0630-016-0000	Developed	Low Density	1.0000	\$ 114.74
067-0630-017-0000	Developed	Low Density	1.0000	\$ 114.74

AGENDA ITEM 10.4

City of Rancho Cordova
Transit Related Services Benefit District, Zone No. 2
Fiscal Year 2019-20 Assessment Roll

ATTACHMENT 3

1129

APN	Development Status	Land Use	EDU	Assessment
067-0630-018-0000	Developed	Low Density	1.0000	\$ 114.74
067-0630-019-0000	Developed	Low Density	1.0000	\$ 114.74
067-0630-020-0000	Developed	Low Density	1.0000	\$ 114.74
067-0630-021-0000	Developed	Low Density	1.0000	\$ 114.74
067-0630-022-0000	Developed	Low Density	1.0000	\$ 114.74
067-0630-023-0000	Developed	Low Density	1.0000	\$ 114.74
067-0630-024-0000	Developed	Low Density	1.0000	\$ 114.74
067-0630-025-0000	Developed	Low Density	1.0000	\$ 114.74
067-0630-026-0000	Developed	Low Density	1.0000	\$ 114.74
067-0630-027-0000	Developed	Low Density	1.0000	\$ 114.74
067-0630-028-0000	Developed	Low Density	1.0000	\$ 114.74
067-0630-029-0000	Developed	Low Density	1.0000	\$ 114.74
067-0630-030-0000	Developed	Low Density	1.0000	\$ 114.74
067-0630-031-0000	Developed	Low Density	1.0000	\$ 114.74
067-0630-032-0000	Developed	Low Density	1.0000	\$ 114.74
067-0630-033-0000	Developed	Low Density	1.0000	\$ 114.74
067-0630-034-0000	Developed	Low Density	1.0000	\$ 114.74
067-0630-035-0000	Developed	Low Density	1.0000	\$ 114.74
067-0630-036-0000	Developed	Low Density	1.0000	\$ 114.74
067-0630-037-0000	Developed	Low Density	1.0000	\$ 114.74
067-0630-038-0000	Developed	Low Density	1.0000	\$ 114.74
067-0630-039-0000	Developed	Low Density	1.0000	\$ 114.74
067-0630-040-0000	Developed	Low Density	1.0000	\$ 114.74
067-0630-041-0000	Developed	Low Density	1.0000	\$ 114.74
067-0630-042-0000	Developed	Low Density	1.0000	\$ 114.74
067-0630-043-0000	Developed	Low Density	1.0000	\$ 114.74
067-0630-044-0000	Developed	Low Density	1.0000	\$ 114.74
067-0630-045-0000	Developed	Low Density	1.0000	\$ 114.74
067-0630-046-0000	Developed	Low Density	1.0000	\$ 114.74
067-0630-047-0000	Developed	Low Density	1.0000	\$ 114.74
067-0630-048-0000	Developed	Low Density	1.0000	\$ 114.74
067-0630-049-0000	Developed	Low Density	1.0000	\$ 114.74
067-0630-050-0000	Developed	Low Density	1.0000	\$ 114.74
067-0630-051-0000	Developed	Low Density	1.0000	\$ 114.74
067-0630-052-0000	Developed	Low Density	1.0000	\$ 114.74
067-0630-053-0000	Developed	Low Density	1.0000	\$ 114.74
067-0630-054-0000	Developed	Low Density	1.0000	\$ 114.74
067-0630-055-0000	Developed	Low Density	1.0000	\$ 114.74
067-0630-056-0000	Developed	Low Density	1.0000	\$ 114.74
067-0630-057-0000	Developed	Low Density	1.0000	\$ 114.74
067-0630-058-0000	Developed	Low Density	1.0000	\$ 114.74
067-0630-059-0000	Developed	Low Density	1.0000	\$ 114.74
067-0640-001-0000	Developed	Low Density	1.0000	\$ 114.74
067-0640-002-0000	Developed	Low Density	1.0000	\$ 114.74
067-0640-003-0000	Developed	Low Density	1.0000	\$ 114.74

AGENDA ITEM 10.4

City of Rancho Cordova
Transit Related Services Benefit District, Zone No. 2
Fiscal Year 2019-20 Assessment Roll

ATTACHMENT 3

1130

APN	Development Status	Land Use	EDU	Assessment
067-0640-004-0000	Developed	Low Density	1.0000	\$ 114.74
067-0640-005-0000	Developed	Low Density	1.0000	\$ 114.74
067-0640-006-0000	Developed	Low Density	1.0000	\$ 114.74
067-0640-007-0000	Developed	Low Density	1.0000	\$ 114.74
067-0640-008-0000	Developed	Low Density	1.0000	\$ 114.74
067-0640-009-0000	Developed	Low Density	1.0000	\$ 114.74
067-0640-010-0000	Developed	Low Density	1.0000	\$ 114.74
067-0640-011-0000	Developed	Low Density	1.0000	\$ 114.74
067-0640-012-0000	Developed	Low Density	1.0000	\$ 114.74
067-0640-013-0000	Developed	Low Density	1.0000	\$ 114.74
067-0640-014-0000	Developed	Low Density	1.0000	\$ 114.74
067-0640-015-0000	Developed	Low Density	1.0000	\$ 114.74
067-0640-016-0000	Developed	Low Density	1.0000	\$ 114.74
067-0640-017-0000	Developed	Low Density	1.0000	\$ 114.74
067-0640-018-0000	Developed	Low Density	1.0000	\$ 114.74
067-0640-019-0000	Developed	Low Density	1.0000	\$ 114.74
067-0640-020-0000	Developed	Low Density	1.0000	\$ 114.74
067-0640-021-0000	Developed	Low Density	1.0000	\$ 114.74
067-0640-022-0000	Developed	Low Density	1.0000	\$ 114.74
067-0640-023-0000	Developed	Low Density	1.0000	\$ 114.74
067-0640-024-0000	Developed	Low Density	1.0000	\$ 114.74
067-0640-025-0000	Developed	Low Density	1.0000	\$ 114.74
067-0640-026-0000	Developed	Low Density	1.0000	\$ 114.74
067-0640-027-0000	Developed	Low Density	1.0000	\$ 114.74
067-0640-028-0000	Developed	Low Density	1.0000	\$ 114.74
067-0640-029-0000	Developed	Low Density	1.0000	\$ 114.74
067-0640-030-0000	Developed	Low Density	1.0000	\$ 114.74
067-0640-031-0000	Developed	Low Density	1.0000	\$ 114.74
067-0640-032-0000	Developed	Low Density	1.0000	\$ 114.74
067-0640-033-0000	Developed	Low Density	1.0000	\$ 114.74
067-0640-034-0000	Developed	Low Density	1.0000	\$ 114.74
067-0640-035-0000	Developed	Low Density	1.0000	\$ 114.74
067-0640-036-0000	Developed	Low Density	1.0000	\$ 114.74
067-0640-037-0000	Developed	Low Density	1.0000	\$ 114.74
067-0640-038-0000	Developed	Low Density	1.0000	\$ 114.74
067-0640-039-0000	Developed	Low Density	1.0000	\$ 114.74
067-0640-040-0000	Developed	Low Density	1.0000	\$ 114.74
067-0640-041-0000	Developed	Low Density	1.0000	\$ 114.74
067-0640-042-0000	Developed	Low Density	1.0000	\$ 114.74
067-0640-043-0000	Developed	Low Density	1.0000	\$ 114.74
067-0640-044-0000	Developed	Low Density	1.0000	\$ 114.74
067-0640-045-0000	Developed	Low Density	1.0000	\$ 114.74
067-0660-001-0000	Developed	Low Density	1.0000	\$ 114.74
067-0660-002-0000	Developed	Low Density	1.0000	\$ 114.74
067-0660-003-0000	Developed	Low Density	1.0000	\$ 114.74

AGENDA ITEM 10.4

City of Rancho Cordova
Transit Related Services Benefit District, Zone No. 2
Fiscal Year 2019-20 Assessment Roll

ATTACHMENT 3

1131

APN	Development Status	Land Use	EDU	Assessment
067-0660-004-0000	Developed	Low Density	1.0000	\$ 114.74
067-0660-005-0000	Developed	Low Density	1.0000	\$ 114.74
067-0660-006-0000	Developed	Low Density	1.0000	\$ 114.74
067-0660-007-0000	Developed	Low Density	1.0000	\$ 114.74
067-0660-008-0000	Developed	Low Density	1.0000	\$ 114.74
067-0660-009-0000	Developed	Low Density	1.0000	\$ 114.74
067-0660-010-0000	Developed	Low Density	1.0000	\$ 114.74
067-0660-011-0000	Developed	Low Density	1.0000	\$ 114.74
067-0660-012-0000	Developed	Low Density	1.0000	\$ 114.74
067-0660-013-0000	Developed	Low Density	1.0000	\$ 114.74
067-0660-014-0000	Developed	Low Density	1.0000	\$ 114.74
067-0660-015-0000	Developed	Low Density	1.0000	\$ 114.74
067-0660-016-0000	Developed	Low Density	1.0000	\$ 114.74
067-0660-017-0000	Developed	Low Density	1.0000	\$ 114.74
067-0660-018-0000	Developed	Low Density	1.0000	\$ 114.74
067-0660-019-0000	Developed	Low Density	1.0000	\$ 114.74
067-0660-020-0000	Developed	Low Density	1.0000	\$ 114.74
067-0660-021-0000	Developed	Low Density	1.0000	\$ 114.74
067-0660-022-0000	Developed	Low Density	1.0000	\$ 114.74
067-0660-023-0000	Developed	Low Density	1.0000	\$ 114.74
067-0660-024-0000	Developed	Low Density	1.0000	\$ 114.74
067-0660-025-0000	Developed	Low Density	1.0000	\$ 114.74
067-0660-026-0000	Developed	Low Density	1.0000	\$ 114.74
067-0660-027-0000	Developed	Low Density	1.0000	\$ 114.74
067-0660-028-0000	Developed	Low Density	1.0000	\$ 114.74
067-0660-029-0000	Developed	Low Density	1.0000	\$ 114.74
067-0660-030-0000	Developed	Low Density	1.0000	\$ 114.74
067-0660-031-0000	Developed	Low Density	1.0000	\$ 114.74
067-0660-032-0000	Developed	Low Density	1.0000	\$ 114.74
067-0660-034-0000	Developed	Low Density	1.0000	\$ 114.74
067-0660-035-0000	Developed	Low Density	1.0000	\$ 114.74
067-0660-036-0000	Developed	Low Density	1.0000	\$ 114.74
067-0660-037-0000	Developed	Low Density	1.0000	\$ 114.74
067-0660-038-0000	Developed	Low Density	1.0000	\$ 114.74
067-0660-039-0000	Developed	Low Density	1.0000	\$ 114.74
067-0660-040-0000	Developed	Low Density	1.0000	\$ 114.74
067-0660-041-0000	Developed	Low Density	1.0000	\$ 114.74
067-0660-042-0000	Developed	Low Density	1.0000	\$ 114.74
067-0660-043-0000	Developed	Low Density	1.0000	\$ 114.74
067-0660-044-0000	Developed	Low Density	1.0000	\$ 114.74
067-0660-045-0000	Developed	Low Density	1.0000	\$ 114.74
067-0660-046-0000	Developed	Low Density	1.0000	\$ 114.74
067-0660-047-0000	Developed	Low Density	1.0000	\$ 114.74
067-0660-048-0000	Developed	Low Density	1.0000	\$ 114.74
067-0660-049-0000	Developed	Low Density	1.0000	\$ 114.74

AGENDA ITEM 10.4

City of Rancho Cordova
Transit Related Services Benefit District, Zone No. 2
Fiscal Year 2019-20 Assessment Roll

ATTACHMENT 3

1132

APN	Development Status	Land Use	EDU	Assessment
067-0660-050-0000	Developed	Low Density	1.0000	\$ 114.74
067-0660-051-0000	Developed	Low Density	1.0000	\$ 114.74
067-0660-052-0000	Developed	Low Density	1.0000	\$ 114.74
067-0660-053-0000	Developed	Low Density	1.0000	\$ 114.74
067-0660-054-0000	Developed	Low Density	1.0000	\$ 114.74
067-0660-055-0000	Developed	Low Density	1.0000	\$ 114.74
067-0660-056-0000	Developed	Low Density	1.0000	\$ 114.74
067-0660-057-0000	Developed	Low Density	1.0000	\$ 114.74
067-0660-058-0000	Developed	Low Density	1.0000	\$ 114.74
067-0660-059-0000	Developed	Low Density	1.0000	\$ 114.74
067-0660-060-0000	Developed	Low Density	1.0000	\$ 114.74
067-0660-061-0000	Developed	Low Density	1.0000	\$ 114.74
067-0660-062-0000	Developed	Low Density	1.0000	\$ 114.74
067-0660-063-0000	Developed	Low Density	1.0000	\$ 114.74
067-0660-064-0000	Developed	Low Density	1.0000	\$ 114.74
067-0660-065-0000	Developed	Low Density	1.0000	\$ 114.74
067-0660-066-0000	Developed	Low Density	1.0000	\$ 114.74
067-0660-067-0000	Developed	Low Density	1.0000	\$ 114.74
067-0660-068-0000	Developed	Low Density	1.0000	\$ 114.74
067-0660-069-0000	Developed	Low Density	1.0000	\$ 114.74
067-0660-070-0000	Developed	Low Density	1.0000	\$ 114.74
067-0660-071-0000	Developed	Low Density	1.0000	\$ 114.74
067-0660-072-0000	Developed	Low Density	1.0000	\$ 114.74
067-0660-073-0000	Developed	Low Density	1.0000	\$ 114.74
067-0660-074-0000	Developed	Low Density	1.0000	\$ 114.74
067-0660-075-0000	Developed	Low Density	1.0000	\$ 114.74
067-0660-076-0000	Developed	Low Density	1.0000	\$ 114.74
067-0660-077-0000	Developed	Low Density	1.0000	\$ 114.74
067-0660-078-0000	Developed	Low Density	1.0000	\$ 114.74
067-0660-079-0000	Developed	Low Density	1.0000	\$ 114.74
067-0660-080-0000	Developed	Low Density	1.0000	\$ 114.74
067-0660-081-0000	Developed	Low Density	1.0000	\$ 114.74
067-0660-082-0000	Developed	Low Density	1.0000	\$ 114.74
067-0660-083-0000	Developed	Low Density	1.0000	\$ 114.74
067-0660-084-0000	Developed	Low Density	1.0000	\$ 114.74
067-0660-085-0000	Developed	Low Density	1.0000	\$ 114.74
067-0660-086-0000	Developed	Low Density	1.0000	\$ 114.74
067-0660-087-0000	Developed	Low Density	1.0000	\$ 114.74
067-0660-088-0000	Developed	Low Density	1.0000	\$ 114.74
067-0660-089-0000	Developed	Low Density	1.0000	\$ 114.74
067-0660-090-0000	Developed	Low Density	1.0000	\$ 114.74
067-0660-091-0000	Developed	Low Density	1.0000	\$ 114.74
067-0660-092-0000	Developed	Low Density	1.0000	\$ 114.74
067-0660-093-0000	Developed	Low Density	1.0000	\$ 114.74
067-0660-094-0000	Developed	Low Density	1.0000	\$ 114.74

AGENDA ITEM 10.4

City of Rancho Cordova
Transit Related Services Benefit District, Zone No. 2
Fiscal Year 2019-20 Assessment Roll

ATTACHMENT 3

1133

APN	Development Status	Land Use	EDU	Assessment
067-0660-095-0000	Developed	Low Density	1.0000	\$ 114.74
067-0660-096-0000	Developed	Low Density	1.0000	\$ 114.74
067-0660-097-0000	Developed	Low Density	1.0000	\$ 114.74
067-0660-098-0000	Developed	Low Density	1.0000	\$ 114.74
067-0660-099-0000	Developed	Low Density	1.0000	\$ 114.74
067-0660-100-0000	Developed	Low Density	1.0000	\$ 114.74
067-0660-101-0000	Developed	Low Density	1.0000	\$ 114.74
067-0660-102-0000	Developed	Low Density	1.0000	\$ 114.74
067-0660-103-0000	Developed	Low Density	1.0000	\$ 114.74
067-0660-104-0000	Developed	Low Density	1.0000	\$ 114.74
067-0660-105-0000	Developed	Low Density	1.0000	\$ 114.74
067-0660-106-0000	Developed	Low Density	1.0000	\$ 114.74
067-0660-107-0000	Developed	Low Density	1.0000	\$ 114.74
067-0670-001-0000	Developed	Low Density	1.0000	\$ 114.74
067-0670-002-0000	Developed	Low Density	1.0000	\$ 114.74
067-0670-003-0000	Developed	Low Density	1.0000	\$ 114.74
067-0670-004-0000	Developed	Low Density	1.0000	\$ 114.74
067-0670-005-0000	Developed	Low Density	1.0000	\$ 114.74
067-0670-006-0000	Developed	Low Density	1.0000	\$ 114.74
067-0670-007-0000	Developed	Low Density	1.0000	\$ 114.74
067-0670-008-0000	Developed	Low Density	1.0000	\$ 114.74
067-0670-009-0000	Developed	Low Density	1.0000	\$ 114.74
067-0670-010-0000	Developed	Low Density	1.0000	\$ 114.74
067-0670-011-0000	Developed	Low Density	1.0000	\$ 114.74
067-0670-012-0000	Developed	Low Density	1.0000	\$ 114.74
067-0670-013-0000	Developed	Low Density	1.0000	\$ 114.74
067-0670-014-0000	Developed	Low Density	1.0000	\$ 114.74
067-0670-015-0000	Developed	Low Density	1.0000	\$ 114.74
067-0670-016-0000	Developed	Low Density	1.0000	\$ 114.74
067-0670-017-0000	Developed	Low Density	1.0000	\$ 114.74
067-0670-018-0000	Developed	Low Density	1.0000	\$ 114.74
067-0670-019-0000	Developed	Low Density	1.0000	\$ 114.74
067-0670-020-0000	Developed	Low Density	1.0000	\$ 114.74
067-0670-021-0000	Developed	Low Density	1.0000	\$ 114.74
067-0670-022-0000	Developed	Low Density	1.0000	\$ 114.74
067-0670-023-0000	Developed	Low Density	1.0000	\$ 114.74
067-0670-024-0000	Developed	Low Density	1.0000	\$ 114.74
067-0670-025-0000	Developed	Low Density	1.0000	\$ 114.74
067-0670-026-0000	Developed	Low Density	1.0000	\$ 114.74
067-0670-027-0000	Developed	Low Density	1.0000	\$ 114.74
067-0670-028-0000	Developed	Low Density	1.0000	\$ 114.74
067-0670-029-0000	Developed	Low Density	1.0000	\$ 114.74
067-0670-030-0000	Developed	Low Density	1.0000	\$ 114.74
067-0670-031-0000	Developed	Low Density	1.0000	\$ 114.74
067-0670-032-0000	Developed	Low Density	1.0000	\$ 114.74

AGENDA ITEM 10.4

City of Rancho Cordova
Transit Related Services Benefit District, Zone No. 2
Fiscal Year 2019-20 Assessment Roll

ATTACHMENT 3

1134

APN	Development Status	Land Use	EDU	Assessment
067-0670-033-0000	Developed	Low Density	1.0000	\$ 114.74
067-0670-034-0000	Developed	Low Density	1.0000	\$ 114.74
067-0670-035-0000	Developed	Low Density	1.0000	\$ 114.74
067-0670-036-0000	Developed	Low Density	1.0000	\$ 114.74
067-0670-037-0000	Developed	Low Density	1.0000	\$ 114.74
067-0670-038-0000	Developed	Low Density	1.0000	\$ 114.74
067-0670-039-0000	Developed	Low Density	1.0000	\$ 114.74
067-0670-040-0000	Developed	Low Density	1.0000	\$ 114.74
067-0670-041-0000	Developed	Low Density	1.0000	\$ 114.74
067-0670-042-0000	Developed	Low Density	1.0000	\$ 114.74
067-0670-043-0000	Developed	Low Density	1.0000	\$ 114.74
067-0670-044-0000	Developed	Low Density	1.0000	\$ 114.74
067-0670-045-0000	Developed	Low Density	1.0000	\$ 114.74
067-0670-046-0000	Developed	Low Density	1.0000	\$ 114.74
067-0670-047-0000	Developed	Low Density	1.0000	\$ 114.74
067-0670-048-0000	Developed	Low Density	1.0000	\$ 114.74
067-0670-049-0000	Developed	Low Density	1.0000	\$ 114.74
067-0670-050-0000	Developed	Low Density	1.0000	\$ 114.74
067-0670-051-0000	Developed	Low Density	1.0000	\$ 114.74
067-0670-052-0000	Developed	Low Density	1.0000	\$ 114.74
067-0670-053-0000	Developed	Low Density	1.0000	\$ 114.74
067-0670-054-0000	Developed	Low Density	1.0000	\$ 114.74
067-0670-055-0000	Developed	Low Density	1.0000	\$ 114.74
067-0670-056-0000	Developed	Low Density	1.0000	\$ 114.74
067-0670-057-0000	Developed	Low Density	1.0000	\$ 114.74
067-0670-058-0000	Developed	Low Density	1.0000	\$ 114.74
067-0670-059-0000	Developed	Low Density	1.0000	\$ 114.74
067-0670-060-0000	Developed	Low Density	1.0000	\$ 114.74
067-0670-061-0000	Developed	Low Density	1.0000	\$ 114.74
067-0670-062-0000	Developed	Low Density	1.0000	\$ 114.74
067-0670-063-0000	Developed	Low Density	1.0000	\$ 114.74
067-0670-064-0000	Developed	Low Density	1.0000	\$ 114.74
067-0670-065-0000	Developed	Low Density	1.0000	\$ 114.74
067-0670-066-0000	Developed	Low Density	1.0000	\$ 114.74
067-0670-067-0000	Developed	Low Density	1.0000	\$ 114.74
067-0670-068-0000	Developed	Low Density	1.0000	\$ 114.74
067-0670-069-0000	Developed	Low Density	1.0000	\$ 114.74
067-0670-070-0000	Developed	Low Density	1.0000	\$ 114.74
067-0670-071-0000	Developed	Low Density	1.0000	\$ 114.74
067-0670-072-0000	Developed	Low Density	1.0000	\$ 114.74
067-0670-073-0000	Developed	Low Density	1.0000	\$ 114.74
067-0670-074-0000	Developed	Low Density	1.0000	\$ 114.74
067-0670-075-0000	Developed	Low Density	1.0000	\$ 114.74
067-0670-076-0000	Developed	Low Density	1.0000	\$ 114.74
067-0670-077-0000	Developed	Low Density	1.0000	\$ 114.74

AGENDA ITEM 10.4

City of Rancho Cordova
Transit Related Services Benefit District, Zone No. 2
Fiscal Year 2019-20 Assessment Roll

ATTACHMENT 3

1135

APN	Development Status	Land Use	EDU	Assessment
067-0670-078-0000	Developed	Low Density	1.0000	\$ 114.74
067-0670-079-0000	Developed	Low Density	1.0000	\$ 114.74
067-0680-001-0000	Developed	Low Density	1.0000	\$ 114.74
067-0680-002-0000	Developed	Low Density	1.0000	\$ 114.74
067-0680-003-0000	Developed	Low Density	1.0000	\$ 114.74
067-0680-004-0000	Developed	Low Density	1.0000	\$ 114.74
067-0680-005-0000	Developed	Low Density	1.0000	\$ 114.74
067-0680-006-0000	Developed	Low Density	1.0000	\$ 114.74
067-0680-007-0000	Developed	Low Density	1.0000	\$ 114.74
067-0680-008-0000	Developed	Low Density	1.0000	\$ 114.74
067-0680-009-0000	Developed	Low Density	1.0000	\$ 114.74
067-0680-010-0000	Developed	Low Density	1.0000	\$ 114.74
067-0680-011-0000	Developed	Low Density	1.0000	\$ 114.74
067-0680-012-0000	Developed	Low Density	1.0000	\$ 114.74
067-0680-013-0000	Developed	Low Density	1.0000	\$ 114.74
067-0680-014-0000	Developed	Low Density	1.0000	\$ 114.74
067-0680-015-0000	Developed	Low Density	1.0000	\$ 114.74
067-0680-016-0000	Developed	Low Density	1.0000	\$ 114.74
067-0680-017-0000	Developed	Low Density	1.0000	\$ 114.74
067-0680-018-0000	Developed	Low Density	1.0000	\$ 114.74
067-0680-019-0000	Developed	Low Density	1.0000	\$ 114.74
067-0680-020-0000	Developed	Low Density	1.0000	\$ 114.74
067-0680-021-0000	Developed	Low Density	1.0000	\$ 114.74
067-0680-022-0000	Developed	Low Density	1.0000	\$ 114.74
067-0680-023-0000	Developed	Low Density	1.0000	\$ 114.74
067-0680-024-0000	Developed	Low Density	1.0000	\$ 114.74
067-0680-025-0000	Developed	Low Density	1.0000	\$ 114.74
067-0680-026-0000	Developed	Low Density	1.0000	\$ 114.74
067-0680-027-0000	Developed	Low Density	1.0000	\$ 114.74
067-0680-028-0000	Developed	Low Density	1.0000	\$ 114.74
067-0680-029-0000	Developed	Low Density	1.0000	\$ 114.74
067-0680-030-0000	Developed	Low Density	1.0000	\$ 114.74
067-0680-031-0000	Developed	Low Density	1.0000	\$ 114.74
067-0680-032-0000	Developed	Low Density	1.0000	\$ 114.74
067-0680-033-0000	Developed	Low Density	1.0000	\$ 114.74
067-0680-034-0000	Developed	Low Density	1.0000	\$ 114.74
067-0680-035-0000	Developed	Low Density	1.0000	\$ 114.74
067-0680-036-0000	Developed	Low Density	1.0000	\$ 114.74
067-0680-037-0000	Developed	Low Density	1.0000	\$ 114.74
067-0680-038-0000	Developed	Low Density	1.0000	\$ 114.74
067-0680-039-0000	Developed	Low Density	1.0000	\$ 114.74
067-0680-040-0000	Developed	Low Density	1.0000	\$ 114.74
067-0680-041-0000	Developed	Low Density	1.0000	\$ 114.74
067-0680-042-0000	Developed	Low Density	1.0000	\$ 114.74
067-0680-043-0000	Developed	Low Density	1.0000	\$ 114.74

AGENDA ITEM 10.4

City of Rancho Cordova
Transit Related Services Benefit District, Zone No. 2
Fiscal Year 2019-20 Assessment Roll

ATTACHMENT 3

1136

APN	Development Status	Land Use	EDU	Assessment
067-0680-044-0000	Developed	Low Density	1.0000	\$ 114.74
067-0680-045-0000	Developed	Low Density	1.0000	\$ 114.74
067-0680-046-0000	Developed	Low Density	1.0000	\$ 114.74
067-0680-047-0000	Developed	Low Density	1.0000	\$ 114.74
067-0680-048-0000	Developed	Low Density	1.0000	\$ 114.74
067-0680-049-0000	Developed	Low Density	1.0000	\$ 114.74
067-0680-050-0000	Developed	Low Density	1.0000	\$ 114.74
067-0690-001-0000	Developed	Low Density	1.0000	\$ 114.74
067-0690-002-0000	Developed	Low Density	1.0000	\$ 114.74
067-0690-003-0000	Developed	Low Density	1.0000	\$ 114.74
067-0690-004-0000	Developed	Low Density	1.0000	\$ 114.74
067-0690-005-0000	Developed	Low Density	1.0000	\$ 114.74
067-0690-006-0000	Developed	Low Density	1.0000	\$ 114.74
067-0690-007-0000	Developed	Low Density	1.0000	\$ 114.74
067-0690-008-0000	Developed	Low Density	1.0000	\$ 114.74
067-0690-009-0000	Developed	Low Density	1.0000	\$ 114.74
067-0690-010-0000	Developed	Low Density	1.0000	\$ 114.74
067-0690-011-0000	Developed	Low Density	1.0000	\$ 114.74
067-0690-012-0000	Developed	Low Density	1.0000	\$ 114.74
067-0690-013-0000	Developed	Low Density	1.0000	\$ 114.74
067-0690-014-0000	Developed	Low Density	1.0000	\$ 114.74
067-0690-015-0000	Developed	Low Density	1.0000	\$ 114.74
067-0690-016-0000	Developed	Low Density	1.0000	\$ 114.74
067-0690-017-0000	Developed	Low Density	1.0000	\$ 114.74
067-0690-018-0000	Developed	Low Density	1.0000	\$ 114.74
067-0690-019-0000	Developed	Low Density	1.0000	\$ 114.74
067-0690-020-0000	Developed	Low Density	1.0000	\$ 114.74
067-0690-021-0000	Developed	Low Density	1.0000	\$ 114.74
067-0690-022-0000	Developed	Low Density	1.0000	\$ 114.74
067-0690-023-0000	Developed	Low Density	1.0000	\$ 114.74
067-0690-024-0000	Developed	Low Density	1.0000	\$ 114.74
067-0690-025-0000	Developed	Low Density	1.0000	\$ 114.74
067-0690-026-0000	Developed	Low Density	1.0000	\$ 114.74
067-0690-027-0000	Developed	Low Density	1.0000	\$ 114.74
067-0690-028-0000	Developed	Low Density	1.0000	\$ 114.74
067-0690-029-0000	Developed	Low Density	1.0000	\$ 114.74
067-0690-030-0000	Developed	Low Density	1.0000	\$ 114.74
067-0690-031-0000	Developed	Low Density	1.0000	\$ 114.74
067-0690-032-0000	Developed	Low Density	1.0000	\$ 114.74
067-0690-033-0000	Developed	Low Density	1.0000	\$ 114.74
067-0690-034-0000	Developed	Low Density	1.0000	\$ 114.74
067-0690-035-0000	Developed	Low Density	1.0000	\$ 114.74
067-0690-036-0000	Developed	Low Density	1.0000	\$ 114.74
067-0690-037-0000	Developed	Low Density	1.0000	\$ 114.74
067-0690-038-0000	Developed	Low Density	1.0000	\$ 114.74

AGENDA ITEM 10.4

City of Rancho Cordova
Transit Related Services Benefit District, Zone No. 2
Fiscal Year 2019-20 Assessment Roll

ATTACHMENT 3

1137

APN	Development Status	Land Use	EDU	Assessment
067-0690-039-0000	Developed	Low Density	1.0000	\$ 114.74
067-0690-040-0000	Developed	Low Density	1.0000	\$ 114.74
067-0690-041-0000	Developed	Low Density	1.0000	\$ 114.74
067-0690-042-0000	Developed	Low Density	1.0000	\$ 114.74
067-0690-043-0000	Developed	Low Density	1.0000	\$ 114.74
067-0690-044-0000	Developed	Low Density	1.0000	\$ 114.74
067-0690-045-0000	Developed	Low Density	1.0000	\$ 114.74
067-0690-046-0000	Developed	Low Density	1.0000	\$ 114.74
067-0690-047-0000	Developed	Low Density	1.0000	\$ 114.74
067-0690-048-0000	Developed	Low Density	1.0000	\$ 114.74
067-0690-049-0000	Developed	Low Density	1.0000	\$ 114.74
067-0690-050-0000	Developed	Low Density	1.0000	\$ 114.74
067-0690-051-0000	Developed	Low Density	1.0000	\$ 114.74
067-0690-052-0000	Developed	Low Density	1.0000	\$ 114.74
067-0690-053-0000	Developed	Low Density	1.0000	\$ 114.74
067-0690-054-0000	Developed	Low Density	1.0000	\$ 114.74
067-0690-055-0000	Developed	Low Density	1.0000	\$ 114.74
067-0690-056-0000	Developed	Low Density	1.0000	\$ 114.74
067-0690-057-0000	Developed	Low Density	1.0000	\$ 114.74
067-0690-058-0000	Developed	Low Density	1.0000	\$ 114.74
067-0690-059-0000	Developed	Low Density	1.0000	\$ 114.74
067-0690-060-0000	Developed	Low Density	1.0000	\$ 114.74
067-0690-061-0000	Developed	Low Density	1.0000	\$ 114.74
067-0690-062-0000	Developed	Low Density	1.0000	\$ 114.74
067-0690-063-0000	Developed	Low Density	1.0000	\$ 114.74
067-0690-064-0000	Developed	Low Density	1.0000	\$ 114.74
067-0690-065-0000	Developed	Low Density	1.0000	\$ 114.74
067-0690-066-0000	Developed	Low Density	1.0000	\$ 114.74
067-0690-067-0000	Developed	Low Density	1.0000	\$ 114.74
067-0690-068-0000	Developed	Low Density	1.0000	\$ 114.74
067-0690-069-0000	Developed	Low Density	1.0000	\$ 114.74
067-0690-070-0000	Developed	Low Density	1.0000	\$ 114.74
067-0700-001-0000	Developed	Low Density	1.0000	\$ 114.74
067-0700-002-0000	Developed	Low Density	1.0000	\$ 114.74
067-0700-003-0000	Developed	Low Density	1.0000	\$ 114.74
067-0700-004-0000	Developed	Low Density	1.0000	\$ 114.74
067-0700-005-0000	Developed	Low Density	1.0000	\$ 114.74
067-0700-006-0000	Developed	Low Density	1.0000	\$ 114.74
067-0700-007-0000	Developed	Low Density	1.0000	\$ 114.74
067-0700-008-0000	Developed	Low Density	1.0000	\$ 114.74
067-0700-009-0000	Developed	Low Density	1.0000	\$ 114.74
067-0700-010-0000	Developed	Low Density	1.0000	\$ 114.74
067-0700-011-0000	Developed	Low Density	1.0000	\$ 114.74
067-0700-012-0000	Developed	Low Density	1.0000	\$ 114.74
067-0700-013-0000	Developed	Low Density	1.0000	\$ 114.74

AGENDA ITEM 10.4

City of Rancho Cordova
Transit Related Services Benefit District, Zone No. 2
Fiscal Year 2019-20 Assessment Roll

ATTACHMENT 3

1138

APN	Development Status	Land Use	EDU	Assessment
067-0700-014-0000	Developed	Low Density	1.0000	\$ 114.74
067-0700-015-0000	Developed	Low Density	1.0000	\$ 114.74
067-0700-016-0000	Developed	Low Density	1.0000	\$ 114.74
067-0700-017-0000	Developed	Low Density	1.0000	\$ 114.74
067-0700-018-0000	Developed	Low Density	1.0000	\$ 114.74
067-0700-019-0000	Developed	Low Density	1.0000	\$ 114.74
067-0700-020-0000	Developed	Low Density	1.0000	\$ 114.74
067-0700-021-0000	Developed	Low Density	1.0000	\$ 114.74
067-0700-022-0000	Developed	Low Density	1.0000	\$ 114.74
067-0700-023-0000	Developed	Low Density	1.0000	\$ 114.74
067-0700-024-0000	Developed	Low Density	1.0000	\$ 114.74
067-0700-025-0000	Developed	Low Density	1.0000	\$ 114.74
067-0700-026-0000	Developed	Low Density	1.0000	\$ 114.74
067-0700-027-0000	Developed	Low Density	1.0000	\$ 114.74
067-0700-028-0000	Developed	Low Density	1.0000	\$ 114.74
067-0700-029-0000	Developed	Low Density	1.0000	\$ 114.74
067-0700-030-0000	Developed	Low Density	1.0000	\$ 114.74
067-0700-031-0000	Developed	Low Density	1.0000	\$ 114.74
067-0700-032-0000	Developed	Low Density	1.0000	\$ 114.74
067-0700-033-0000	Developed	Low Density	1.0000	\$ 114.74
067-0700-034-0000	Developed	Low Density	1.0000	\$ 114.74
067-0700-035-0000	Developed	Low Density	1.0000	\$ 114.74
067-0700-036-0000	Developed	Low Density	1.0000	\$ 114.74
067-0700-037-0000	Developed	Low Density	1.0000	\$ 114.74
067-0700-038-0000	Developed	Low Density	1.0000	\$ 114.74
067-0700-039-0000	Developed	Low Density	1.0000	\$ 114.74
067-0700-040-0000	Developed	Low Density	1.0000	\$ 114.74
067-0700-041-0000	Developed	Low Density	1.0000	\$ 114.74
067-0700-042-0000	Developed	Low Density	1.0000	\$ 114.74
067-0700-043-0000	Developed	Low Density	1.0000	\$ 114.74
067-0700-044-0000	Developed	Low Density	1.0000	\$ 114.74
067-0700-045-0000	Developed	Low Density	1.0000	\$ 114.74
067-0700-046-0000	Developed	Low Density	1.0000	\$ 114.74
067-0700-047-0000	Developed	Low Density	1.0000	\$ 114.74
067-0700-048-0000	Developed	Low Density	1.0000	\$ 114.74
067-0700-049-0000	Developed	Low Density	1.0000	\$ 114.74
067-0700-050-0000	Developed	Low Density	1.0000	\$ 114.74
067-0700-051-0000	Developed	Low Density	1.0000	\$ 114.74
067-0700-052-0000	Developed	Low Density	1.0000	\$ 114.74
067-0700-053-0000	Developed	Low Density	1.0000	\$ 114.74
067-0700-054-0000	Developed	Low Density	1.0000	\$ 114.74
067-0700-055-0000	Developed	Low Density	1.0000	\$ 114.74
067-0700-056-0000	Developed	Low Density	1.0000	\$ 114.74
067-0700-057-0000	Developed	Low Density	1.0000	\$ 114.74
067-0700-058-0000	Developed	Low Density	1.0000	\$ 114.74

AGENDA ITEM 10.4

City of Rancho Cordova
Transit Related Services Benefit District, Zone No. 2
Fiscal Year 2019-20 Assessment Roll

ATTACHMENT 3

1139

APN	Development Status	Land Use	EDU	Assessment
067-0700-059-0000	Developed	Low Density	1.0000	\$ 114.74
067-0700-060-0000	Developed	Low Density	1.0000	\$ 114.74
067-0700-061-0000	Developed	Low Density	1.0000	\$ 114.74
067-0700-062-0000	Developed	Low Density	1.0000	\$ 114.74
067-0700-063-0000	Developed	Low Density	1.0000	\$ 114.74
067-0700-064-0000	Developed	Low Density	1.0000	\$ 114.74
067-0700-065-0000	Developed	Low Density	1.0000	\$ 114.74
067-0700-066-0000	Developed	Low Density	1.0000	\$ 114.74
067-0700-067-0000	Developed	Low Density	1.0000	\$ 114.74
067-0700-068-0000	Developed	Low Density	1.0000	\$ 114.74
067-0700-069-0000	Developed	Low Density	1.0000	\$ 114.74
067-0700-070-0000	Developed	Low Density	1.0000	\$ 114.74
067-0700-071-0000	Developed	Low Density	1.0000	\$ 114.74
067-0700-072-0000	Developed	Low Density	1.0000	\$ 114.74
067-0700-073-0000	Developed	Low Density	1.0000	\$ 114.74
067-0700-074-0000	Developed	Low Density	1.0000	\$ 114.74
067-0700-075-0000	Developed	Low Density	1.0000	\$ 114.74
067-0700-076-0000	Developed	Low Density	1.0000	\$ 114.74
067-0700-077-0000	Developed	Low Density	1.0000	\$ 114.74
067-0700-078-0000	Developed	Low Density	1.0000	\$ 114.74
067-0700-079-0000	Developed	Low Density	1.0000	\$ 114.74
067-0700-080-0000	Developed	Low Density	1.0000	\$ 114.74
067-0700-081-0000	Developed	Low Density	1.0000	\$ 114.74
067-0700-082-0000	Developed	Low Density	1.0000	\$ 114.74
067-0700-083-0000	Developed	Low Density	1.0000	\$ 114.74
067-0700-084-0000	Developed	Low Density	1.0000	\$ 114.74
067-0700-085-0000	Developed	Low Density	1.0000	\$ 114.74
067-0700-086-0000	Developed	Low Density	1.0000	\$ 114.74
067-0700-087-0000	Developed	Low Density	1.0000	\$ 114.74
067-0700-088-0000	Developed	Low Density	1.0000	\$ 114.74
067-0700-089-0000	Developed	Low Density	1.0000	\$ 114.74
067-0700-090-0000	Developed	Low Density	1.0000	\$ 114.74
067-0700-091-0000	Developed	Low Density	1.0000	\$ 114.74
067-0700-092-0000	Developed	Low Density	1.0000	\$ 114.74
067-0700-094-0000	Developed	Low Density	1.0000	\$ 114.74
067-0700-095-0000	Developed	Low Density	1.0000	\$ 114.74
067-0700-096-0000	Developed	Low Density	1.0000	\$ 114.74
067-0700-097-0000	Developed	Low Density	1.0000	\$ 114.74
067-0700-098-0000	Developed	Low Density	1.0000	\$ 114.74
067-0700-099-0000	Developed	Low Density	1.0000	\$ 114.74
067-0710-001-0000	Developed	Low Density	1.0000	\$ 114.74
067-0710-002-0000	Developed	Low Density	1.0000	\$ 114.74
067-0710-003-0000	Developed	Low Density	1.0000	\$ 114.74
067-0710-004-0000	Developed	Low Density	1.0000	\$ 114.74
067-0710-005-0000	Developed	Low Density	1.0000	\$ 114.74

AGENDA ITEM 10.4

City of Rancho Cordova
Transit Related Services Benefit District, Zone No. 2
Fiscal Year 2019-20 Assessment Roll

ATTACHMENT 3

1140

APN	Development Status	Land Use	EDU	Assessment
067-0710-006-0000	Developed	Low Density	1.0000	\$ 114.74
067-0710-007-0000	Developed	Low Density	1.0000	\$ 114.74
067-0710-008-0000	Developed	Low Density	1.0000	\$ 114.74
067-0710-009-0000	Developed	Low Density	1.0000	\$ 114.74
067-0710-010-0000	Developed	Low Density	1.0000	\$ 114.74
067-0710-011-0000	Developed	Low Density	1.0000	\$ 114.74
067-0710-012-0000	Developed	Low Density	1.0000	\$ 114.74
067-0710-013-0000	Developed	Low Density	1.0000	\$ 114.74
067-0710-014-0000	Developed	Low Density	1.0000	\$ 114.74
067-0710-015-0000	Developed	Low Density	1.0000	\$ 114.74
067-0710-016-0000	Developed	Low Density	1.0000	\$ 114.74
067-0710-017-0000	Developed	Low Density	1.0000	\$ 114.74
067-0710-018-0000	Developed	Low Density	1.0000	\$ 114.74
067-0710-019-0000	Developed	Low Density	1.0000	\$ 114.74
067-0710-020-0000	Developed	Low Density	1.0000	\$ 114.74
067-0710-021-0000	Developed	Low Density	1.0000	\$ 114.74
067-0710-022-0000	Developed	Low Density	1.0000	\$ 114.74
067-0710-023-0000	Developed	Low Density	1.0000	\$ 114.74
067-0710-024-0000	Developed	Low Density	1.0000	\$ 114.74
067-0710-025-0000	Developed	Low Density	1.0000	\$ 114.74
067-0710-026-0000	Developed	Low Density	1.0000	\$ 114.74
067-0710-027-0000	Developed	Low Density	1.0000	\$ 114.74
067-0710-028-0000	Developed	Low Density	1.0000	\$ 114.74
067-0710-029-0000	Developed	Low Density	1.0000	\$ 114.74
067-0710-030-0000	Developed	Low Density	1.0000	\$ 114.74
067-0710-031-0000	Developed	Low Density	1.0000	\$ 114.74
067-0710-032-0000	Developed	Low Density	1.0000	\$ 114.74
067-0710-033-0000	Developed	Low Density	1.0000	\$ 114.74
067-0710-034-0000	Developed	Low Density	1.0000	\$ 114.74
067-0710-035-0000	Developed	Low Density	1.0000	\$ 114.74
067-0710-036-0000	Developed	Low Density	1.0000	\$ 114.74
067-0710-037-0000	Developed	Low Density	1.0000	\$ 114.74
067-0710-038-0000	Developed	Low Density	1.0000	\$ 114.74
067-0710-039-0000	Developed	Low Density	1.0000	\$ 114.74
067-0710-040-0000	Developed	Low Density	1.0000	\$ 114.74
067-0710-041-0000	Developed	Low Density	1.0000	\$ 114.74
067-0710-042-0000	Developed	Low Density	1.0000	\$ 114.74
067-0710-043-0000	Developed	Low Density	1.0000	\$ 114.74
067-0710-044-0000	Developed	Low Density	1.0000	\$ 114.74
067-0710-045-0000	Developed	Low Density	1.0000	\$ 114.74
067-0710-046-0000	Developed	Low Density	1.0000	\$ 114.74
067-0710-047-0000	Developed	Low Density	1.0000	\$ 114.74
067-0710-048-0000	Developed	Low Density	1.0000	\$ 114.74
067-0710-049-0000	Developed	Low Density	1.0000	\$ 114.74
067-0710-050-0000	Developed	Low Density	1.0000	\$ 114.74

AGENDA ITEM 10.4

City of Rancho Cordova
Transit Related Services Benefit District, Zone No. 2
Fiscal Year 2019-20 Assessment Roll

ATTACHMENT 3

1141

APN	Development Status	Land Use	EDU	Assessment
067-0710-051-0000	Developed	Low Density	1.0000	\$ 114.74
067-0710-052-0000	Developed	Low Density	1.0000	\$ 114.74
067-0710-053-0000	Developed	Low Density	1.0000	\$ 114.74
067-0710-054-0000	Developed	Low Density	1.0000	\$ 114.74
067-0710-055-0000	Developed	Low Density	1.0000	\$ 114.74
067-0710-056-0000	Developed	Low Density	1.0000	\$ 114.74
067-0710-057-0000	Developed	Low Density	1.0000	\$ 114.74
067-0710-058-0000	Developed	Low Density	1.0000	\$ 114.74
067-0710-059-0000	Developed	Low Density	1.0000	\$ 114.74
067-0710-060-0000	Developed	Low Density	1.0000	\$ 114.74
067-0710-061-0000	Developed	Low Density	1.0000	\$ 114.74
067-0710-062-0000	Developed	Low Density	1.0000	\$ 114.74
067-0710-063-0000	Developed	Low Density	1.0000	\$ 114.74
067-0710-064-0000	Developed	Low Density	1.0000	\$ 114.74
067-0710-065-0000	Developed	Low Density	1.0000	\$ 114.74
067-0710-066-0000	Developed	Low Density	1.0000	\$ 114.74
067-0710-067-0000	Developed	Low Density	1.0000	\$ 114.74
067-0710-068-0000	Developed	Low Density	1.0000	\$ 114.74
067-0710-069-0000	Developed	Low Density	1.0000	\$ 114.74
067-0710-070-0000	Developed	Low Density	1.0000	\$ 114.74
067-0710-071-0000	Developed	Low Density	1.0000	\$ 114.74
067-0710-072-0000	Developed	Low Density	1.0000	\$ 114.74
067-0710-073-0000	Developed	Low Density	1.0000	\$ 114.74
067-0710-074-0000	Developed	Low Density	1.0000	\$ 114.74
067-0710-075-0000	Developed	Low Density	1.0000	\$ 114.74
067-0710-076-0000	Developed	Low Density	1.0000	\$ 114.74
067-0710-077-0000	Developed	Low Density	1.0000	\$ 114.74
067-0710-078-0000	Developed	Low Density	1.0000	\$ 114.74
067-0710-079-0000	Developed	Low Density	1.0000	\$ 114.74
067-0710-080-0000	Developed	Low Density	1.0000	\$ 114.74
067-0710-081-0000	Developed	Low Density	1.0000	\$ 114.74
067-0710-082-0000	Developed	Low Density	1.0000	\$ 114.74
067-0710-083-0000	Developed	Low Density	1.0000	\$ 114.74
067-0710-084-0000	Developed	Low Density	1.0000	\$ 114.74
067-0710-085-0000	Developed	Low Density	1.0000	\$ 114.74
067-0710-086-0000	Developed	Low Density	1.0000	\$ 114.74
067-0710-087-0000	Developed	Low Density	1.0000	\$ 114.74
067-0710-088-0000	Developed	Low Density	1.0000	\$ 114.74
067-0710-089-0000	Developed	Low Density	1.0000	\$ 114.74
067-0710-090-0000	Developed	Low Density	1.0000	\$ 114.74
067-0710-091-0000	Developed	Low Density	1.0000	\$ 114.74
067-0710-092-0000	Developed	Low Density	1.0000	\$ 114.74
067-0710-093-0000	Developed	Low Density	1.0000	\$ 114.74
067-0710-094-0000	Developed	Low Density	1.0000	\$ 114.74
067-0710-095-0000	Developed	Low Density	1.0000	\$ 114.74

AGENDA ITEM 10.4

City of Rancho Cordova
Transit Related Services Benefit District, Zone No. 2
Fiscal Year 2019-20 Assessment Roll

ATTACHMENT 3

1142

APN	Development Status	Land Use	EDU	Assessment
067-0710-096-0000	Developed	Low Density	1.0000	\$ 114.74
067-0710-097-0000	Developed	Low Density	1.0000	\$ 114.74
067-0710-098-0000	Developed	Low Density	1.0000	\$ 114.74
067-0710-099-0000	Developed	Low Density	1.0000	\$ 114.74
067-0710-100-0000	Developed	Low Density	1.0000	\$ 114.74
067-0710-101-0000	Developed	Low Density	1.0000	\$ 114.74
067-0710-102-0000	Developed	Low Density	1.0000	\$ 114.74
067-0710-103-0000	Developed	Low Density	1.0000	\$ 114.74
067-0710-104-0000	Developed	Low Density	1.0000	\$ 114.74
067-0710-105-0000	Developed	Low Density	1.0000	\$ 114.74
067-0710-106-0000	Developed	Low Density	1.0000	\$ 114.74
067-0710-107-0000	Developed	Low Density	1.0000	\$ 114.74
067-0710-108-0000	Developed	Low Density	1.0000	\$ 114.74
067-0710-109-0000	Developed	Low Density	1.0000	\$ 114.74
067-0710-110-0000	Developed	Low Density	1.0000	\$ 114.74
067-0710-111-0000	Developed	Low Density	1.0000	\$ 114.74
067-0720-001-0000	Developed	Low Density	1.0000	\$ 114.74
067-0720-002-0000	Developed	Low Density	1.0000	\$ 114.74
067-0720-003-0000	Developed	Low Density	1.0000	\$ 114.74
067-0720-004-0000	Developed	Low Density	1.0000	\$ 114.74
067-0720-005-0000	Developed	Low Density	1.0000	\$ 114.74
067-0720-006-0000	Developed	Low Density	1.0000	\$ 114.74
067-0720-007-0000	Developed	Low Density	1.0000	\$ 114.74
067-0720-008-0000	Developed	Low Density	1.0000	\$ 114.74
067-0720-009-0000	Developed	Low Density	1.0000	\$ 114.74
067-0720-010-0000	Developed	Low Density	1.0000	\$ 114.74
067-0720-011-0000	Developed	Low Density	1.0000	\$ 114.74
067-0720-012-0000	Developed	Low Density	1.0000	\$ 114.74
067-0720-013-0000	Developed	Low Density	1.0000	\$ 114.74
067-0720-014-0000	Developed	Low Density	1.0000	\$ 114.74
067-0720-015-0000	Developed	Low Density	1.0000	\$ 114.74
067-0720-016-0000	Developed	Low Density	1.0000	\$ 114.74
067-0720-017-0000	Developed	Low Density	1.0000	\$ 114.74
067-0720-018-0000	Developed	Low Density	1.0000	\$ 114.74
067-0720-019-0000	Developed	Low Density	1.0000	\$ 114.74
067-0720-020-0000	Developed	Low Density	1.0000	\$ 114.74
067-0720-021-0000	Developed	Low Density	1.0000	\$ 114.74
067-0720-022-0000	Developed	Low Density	1.0000	\$ 114.74
067-0720-023-0000	Developed	Low Density	1.0000	\$ 114.74
067-0720-024-0000	Developed	Low Density	1.0000	\$ 114.74
067-0720-025-0000	Developed	Low Density	1.0000	\$ 114.74
067-0720-026-0000	Developed	Low Density	1.0000	\$ 114.74
067-0720-027-0000	Developed	Low Density	1.0000	\$ 114.74
067-0720-028-0000	Developed	Low Density	1.0000	\$ 114.74
067-0720-029-0000	Developed	Low Density	1.0000	\$ 114.74

AGENDA ITEM 10.4

City of Rancho Cordova
Transit Related Services Benefit District, Zone No. 2
Fiscal Year 2019-20 Assessment Roll

ATTACHMENT 3

1143

APN	Development Status	Land Use	EDU	Assessment
067-0720-030-0000	Developed	Low Density	1.0000	\$ 114.74
067-0720-031-0000	Developed	Low Density	1.0000	\$ 114.74
067-0720-032-0000	Developed	Low Density	1.0000	\$ 114.74
067-0720-033-0000	Developed	Low Density	1.0000	\$ 114.74
067-0720-034-0000	Developed	Low Density	1.0000	\$ 114.74
067-0720-035-0000	Developed	Low Density	1.0000	\$ 114.74
067-0720-036-0000	Developed	Low Density	1.0000	\$ 114.74
067-0720-037-0000	Developed	Low Density	1.0000	\$ 114.74
067-0720-038-0000	Developed	Low Density	1.0000	\$ 114.74
067-0720-039-0000	Developed	Low Density	1.0000	\$ 114.74
067-0720-040-0000	Developed	Low Density	1.0000	\$ 114.74
067-0720-041-0000	Developed	Low Density	1.0000	\$ 114.74
067-0720-042-0000	Developed	Low Density	1.0000	\$ 114.74
067-0720-043-0000	Developed	Low Density	1.0000	\$ 114.74
067-0720-044-0000	Developed	Low Density	1.0000	\$ 114.74
067-0720-045-0000	Developed	Low Density	1.0000	\$ 114.74
067-0720-046-0000	Developed	Low Density	1.0000	\$ 114.74
067-0720-047-0000	Developed	Low Density	1.0000	\$ 114.74
067-0720-048-0000	Developed	Low Density	1.0000	\$ 114.74
067-0720-049-0000	Developed	Low Density	1.0000	\$ 114.74
067-0720-050-0000	Developed	Low Density	1.0000	\$ 114.74
067-0720-051-0000	Developed	Low Density	1.0000	\$ 114.74
067-0720-052-0000	Developed	Low Density	1.0000	\$ 114.74
067-0720-053-0000	Developed	Low Density	1.0000	\$ 114.74
067-0720-054-0000	Developed	Low Density	1.0000	\$ 114.74
067-0720-055-0000	Developed	Low Density	1.0000	\$ 114.74
067-0720-056-0000	Developed	Low Density	1.0000	\$ 114.74
067-0720-057-0000	Developed	Low Density	1.0000	\$ 114.74
067-0720-058-0000	Developed	Low Density	1.0000	\$ 114.74
067-0720-059-0000	Developed	Low Density	1.0000	\$ 114.74
067-0720-060-0000	Developed	Low Density	1.0000	\$ 114.74
067-0720-061-0000	Developed	Low Density	1.0000	\$ 114.74
067-0720-062-0000	Developed	Low Density	1.0000	\$ 114.74
067-0720-063-0000	Developed	Low Density	1.0000	\$ 114.74
067-0720-064-0000	Developed	Low Density	1.0000	\$ 114.74
067-0720-065-0000	Developed	Low Density	1.0000	\$ 114.74
067-0720-066-0000	Developed	Low Density	1.0000	\$ 114.74
067-0720-067-0000	Developed	Low Density	1.0000	\$ 114.74
067-0720-068-0000	Developed	Low Density	1.0000	\$ 114.74
067-0720-069-0000	Developed	Low Density	1.0000	\$ 114.74
067-0720-070-0000	Developed	Low Density	1.0000	\$ 114.74
067-0720-071-0000	Developed	Low Density	1.0000	\$ 114.74
067-0720-072-0000	Developed	Low Density	1.0000	\$ 114.74
067-0720-073-0000	Developed	Low Density	1.0000	\$ 114.74
067-0720-074-0000	Developed	Low Density	1.0000	\$ 114.74

AGENDA ITEM 10.4

City of Rancho Cordova
Transit Related Services Benefit District, Zone No. 2
Fiscal Year 2019-20 Assessment Roll

ATTACHMENT 3

1144

APN	Development Status	Land Use	EDU	Assessment
067-0720-075-0000	Developed	Low Density	1.0000	\$ 114.74
067-0720-076-0000	Developed	Low Density	1.0000	\$ 114.74
067-0720-077-0000	Developed	Low Density	1.0000	\$ 114.74
067-0720-078-0000	Developed	Low Density	1.0000	\$ 114.74
067-0720-079-0000	Developed	Low Density	1.0000	\$ 114.74
067-0720-080-0000	Developed	Low Density	1.0000	\$ 114.74
067-0720-081-0000	Developed	Low Density	1.0000	\$ 114.74
067-0720-082-0000	Developed	Low Density	1.0000	\$ 114.74
067-0720-083-0000	Developed	Low Density	1.0000	\$ 114.74
067-0720-084-0000	Developed	Low Density	1.0000	\$ 114.74
067-0720-085-0000	Developed	Low Density	1.0000	\$ 114.74
067-0720-086-0000	Developed	Low Density	1.0000	\$ 114.74
067-0720-087-0000	Developed	Low Density	1.0000	\$ 114.74
067-0720-088-0000	Developed	Low Density	1.0000	\$ 114.74
067-0730-001-0000	Developed	Low Density	1.0000	\$ 114.74
067-0730-002-0000	Developed	Low Density	1.0000	\$ 114.74
067-0730-003-0000	Developed	Low Density	1.0000	\$ 114.74
067-0730-004-0000	Developed	Low Density	1.0000	\$ 114.74
067-0730-005-0000	Developed	Low Density	1.0000	\$ 114.74
067-0730-006-0000	Developed	Low Density	1.0000	\$ 114.74
067-0730-007-0000	Developed	Low Density	1.0000	\$ 114.74
067-0730-008-0000	Developed	Low Density	1.0000	\$ 114.74
067-0730-009-0000	Developed	Low Density	1.0000	\$ 114.74
067-0730-010-0000	Developed	Low Density	1.0000	\$ 114.74
067-0730-011-0000	Developed	Low Density	1.0000	\$ 114.74
067-0730-012-0000	Developed	Low Density	1.0000	\$ 114.74
067-0730-013-0000	Developed	Low Density	1.0000	\$ 114.74
067-0730-014-0000	Developed	Low Density	1.0000	\$ 114.74
067-0730-015-0000	Developed	Low Density	1.0000	\$ 114.74
067-0730-016-0000	Developed	Low Density	1.0000	\$ 114.74
067-0730-017-0000	Developed	Low Density	1.0000	\$ 114.74
067-0730-018-0000	Developed	Low Density	1.0000	\$ 114.74
067-0730-019-0000	Developed	Low Density	1.0000	\$ 114.74
067-0730-020-0000	Developed	Low Density	1.0000	\$ 114.74
067-0730-021-0000	Developed	Low Density	1.0000	\$ 114.74
067-0730-022-0000	Developed	Low Density	1.0000	\$ 114.74
067-0730-023-0000	Developed	Low Density	1.0000	\$ 114.74
067-0730-024-0000	Developed	Low Density	1.0000	\$ 114.74
067-0730-025-0000	Developed	Low Density	1.0000	\$ 114.74
067-0730-026-0000	Developed	Low Density	1.0000	\$ 114.74
067-0730-027-0000	Developed	Low Density	1.0000	\$ 114.74
067-0730-028-0000	Developed	Low Density	1.0000	\$ 114.74
067-0730-029-0000	Developed	Low Density	1.0000	\$ 114.74
067-0730-030-0000	Developed	Low Density	1.0000	\$ 114.74
067-0730-031-0000	Developed	Low Density	1.0000	\$ 114.74

AGENDA ITEM 10.4

City of Rancho Cordova
Transit Related Services Benefit District, Zone No. 2
Fiscal Year 2019-20 Assessment Roll

ATTACHMENT 3

1145

APN	Development Status	Land Use	EDU	Assessment
067-0730-032-0000	Developed	Low Density	1.0000	\$ 114.74
067-0730-033-0000	Developed	Low Density	1.0000	\$ 114.74
067-0730-034-0000	Developed	Low Density	1.0000	\$ 114.74
067-0730-035-0000	Developed	Low Density	1.0000	\$ 114.74
067-0730-036-0000	Developed	Low Density	1.0000	\$ 114.74
067-0730-037-0000	Developed	Low Density	1.0000	\$ 114.74
067-0730-038-0000	Developed	Low Density	1.0000	\$ 114.74
067-0730-039-0000	Developed	Low Density	1.0000	\$ 114.74
067-0730-040-0000	Developed	Low Density	1.0000	\$ 114.74
067-0730-041-0000	Developed	Low Density	1.0000	\$ 114.74
067-0730-042-0000	Developed	Low Density	1.0000	\$ 114.74
067-0730-043-0000	Developed	Low Density	1.0000	\$ 114.74
067-0730-044-0000	Developed	Low Density	1.0000	\$ 114.74
067-0730-045-0000	Developed	Low Density	1.0000	\$ 114.74
067-0730-046-0000	Developed	Low Density	1.0000	\$ 114.74
067-0730-047-0000	Developed	Low Density	1.0000	\$ 114.74
067-0730-048-0000	Developed	Low Density	1.0000	\$ 114.74
067-0730-049-0000	Developed	Low Density	1.0000	\$ 114.74
067-0730-050-0000	Developed	Low Density	1.0000	\$ 114.74
067-0730-051-0000	Developed	Low Density	1.0000	\$ 114.74
067-0730-052-0000	Developed	Low Density	1.0000	\$ 114.74
067-0730-053-0000	Developed	Low Density	1.0000	\$ 114.74
067-0730-054-0000	Developed	Low Density	1.0000	\$ 114.74
067-0730-055-0000	Developed	Low Density	1.0000	\$ 114.74
067-0730-056-0000	Developed	Low Density	1.0000	\$ 114.74
067-0730-057-0000	Developed	Low Density	1.0000	\$ 114.74
067-0730-058-0000	Developed	Low Density	1.0000	\$ 114.74
067-0730-059-0000	Developed	Low Density	1.0000	\$ 114.74
067-0730-060-0000	Developed	Low Density	1.0000	\$ 114.74
067-0730-061-0000	Developed	Low Density	1.0000	\$ 114.74
067-0730-062-0000	Developed	Low Density	1.0000	\$ 114.74
067-0730-063-0000	Developed	Low Density	1.0000	\$ 114.74
067-0730-064-0000	Developed	Low Density	1.0000	\$ 114.74
067-0730-065-0000	Developed	Low Density	1.0000	\$ 114.74
067-0730-066-0000	Developed	Low Density	1.0000	\$ 114.74
067-0730-067-0000	Developed	Low Density	1.0000	\$ 114.74
067-0730-068-0000	Developed	Low Density	1.0000	\$ 114.74
067-0730-069-0000	Developed	Low Density	1.0000	\$ 114.74
067-0730-070-0000	Developed	Low Density	1.0000	\$ 114.74
067-0730-071-0000	Developed	Low Density	1.0000	\$ 114.74
067-0730-072-0000	Developed	Low Density	1.0000	\$ 114.74
067-0730-073-0000	Developed	Low Density	1.0000	\$ 114.74
067-0730-074-0000	Developed	Low Density	1.0000	\$ 114.74
067-0730-075-0000	Developed	Low Density	1.0000	\$ 114.74
067-0730-076-0000	Developed	Low Density	1.0000	\$ 114.74

AGENDA ITEM 10.4

City of Rancho Cordova
Transit Related Services Benefit District, Zone No. 2
Fiscal Year 2019-20 Assessment Roll

ATTACHMENT 3

1146

APN	Development Status	Land Use	EDU	Assessment
067-0730-077-0000	Developed	Low Density	1.0000	\$ 114.74
067-0730-078-0000	Developed	Low Density	1.0000	\$ 114.74
067-0730-079-0000	Developed	Low Density	1.0000	\$ 114.74
067-0730-080-0000	Developed	Low Density	1.0000	\$ 114.74
067-0730-081-0000	Developed	Low Density	1.0000	\$ 114.74
067-0730-082-0000	Developed	Low Density	1.0000	\$ 114.74
067-0730-083-0000	Developed	Low Density	1.0000	\$ 114.74
067-0730-084-0000	Developed	Low Density	1.0000	\$ 114.74
067-0730-085-0000	Developed	Low Density	1.0000	\$ 114.74
067-0730-086-0000	Developed	Low Density	1.0000	\$ 114.74
067-0730-087-0000	Developed	Low Density	1.0000	\$ 114.74
067-0730-088-0000	Developed	Low Density	1.0000	\$ 114.74
067-0730-089-0000	Developed	Low Density	1.0000	\$ 114.74
067-0730-090-0000	Developed	Low Density	1.0000	\$ 114.74
067-0730-091-0000	Developed	Low Density	1.0000	\$ 114.74
067-0730-092-0000	Developed	Low Density	1.0000	\$ 114.74
067-0730-093-0000	Developed	Low Density	1.0000	\$ 114.74
067-0730-094-0000	Developed	Low Density	1.0000	\$ 114.74
067-0730-095-0000	Developed	Low Density	1.0000	\$ 114.74
067-0730-096-0000	Developed	Low Density	1.0000	\$ 114.74
067-0730-097-0000	Developed	Low Density	1.0000	\$ 114.74
067-0730-098-0000	Developed	Low Density	1.0000	\$ 114.74
067-0730-099-0000	Developed	Low Density	1.0000	\$ 114.74
067-0730-100-0000	Developed	Low Density	1.0000	\$ 114.74
067-0730-101-0000	Developed	Low Density	1.0000	\$ 114.74
067-0740-001-0000	Developed	Low Density	1.0000	\$ 114.74
067-0740-002-0000	Developed	Low Density	1.0000	\$ 114.74
067-0740-003-0000	Developed	Low Density	1.0000	\$ 114.74
067-0740-004-0000	Developed	Low Density	1.0000	\$ 114.74
067-0740-005-0000	Developed	Low Density	1.0000	\$ 114.74
067-0740-006-0000	Developed	Low Density	1.0000	\$ 114.74
067-0740-007-0000	Developed	Low Density	1.0000	\$ 114.74
067-0740-008-0000	Developed	Low Density	1.0000	\$ 114.74
067-0740-009-0000	Developed	Low Density	1.0000	\$ 114.74
067-0740-010-0000	Developed	Low Density	1.0000	\$ 114.74
067-0740-011-0000	Developed	Low Density	1.0000	\$ 114.74
067-0740-012-0000	Developed	Low Density	1.0000	\$ 114.74
067-0740-013-0000	Developed	Low Density	1.0000	\$ 114.74
067-0740-014-0000	Developed	Low Density	1.0000	\$ 114.74
067-0740-015-0000	Developed	Low Density	1.0000	\$ 114.74
067-0740-016-0000	Developed	Low Density	1.0000	\$ 114.74
067-0740-017-0000	Developed	Low Density	1.0000	\$ 114.74
067-0740-018-0000	Developed	Low Density	1.0000	\$ 114.74
067-0740-019-0000	Developed	Low Density	1.0000	\$ 114.74
067-0740-020-0000	Developed	Low Density	1.0000	\$ 114.74

AGENDA ITEM 10.4

City of Rancho Cordova
Transit Related Services Benefit District, Zone No. 2
Fiscal Year 2019-20 Assessment Roll

ATTACHMENT 3

1147

APN	Development Status	Land Use	EDU	Assessment
067-0740-021-0000	Developed	Low Density	1.0000	\$ 114.74
067-0740-022-0000	Developed	Low Density	1.0000	\$ 114.74
067-0740-023-0000	Developed	Low Density	1.0000	\$ 114.74
067-0740-024-0000	Developed	Low Density	1.0000	\$ 114.74
067-0740-025-0000	Developed	Low Density	1.0000	\$ 114.74
067-0740-026-0000	Developed	Low Density	1.0000	\$ 114.74
067-0740-027-0000	Developed	Low Density	1.0000	\$ 114.74
067-0740-028-0000	Developed	Low Density	1.0000	\$ 114.74
067-0740-029-0000	Developed	Low Density	1.0000	\$ 114.74
067-0740-030-0000	Developed	Low Density	1.0000	\$ 114.74
067-0740-031-0000	Developed	Low Density	1.0000	\$ 114.74
067-0740-032-0000	Developed	Low Density	1.0000	\$ 114.74
067-0740-033-0000	Developed	Low Density	1.0000	\$ 114.74
067-0740-034-0000	Developed	Low Density	1.0000	\$ 114.74
067-0740-035-0000	Developed	Low Density	1.0000	\$ 114.74
067-0740-036-0000	Developed	Low Density	1.0000	\$ 114.74
067-0740-037-0000	Developed	Low Density	1.0000	\$ 114.74
067-0740-038-0000	Developed	Low Density	1.0000	\$ 114.74
067-0740-039-0000	Developed	Low Density	1.0000	\$ 114.74
067-0740-040-0000	Developed	Low Density	1.0000	\$ 114.74
067-0740-041-0000	Developed	Low Density	1.0000	\$ 114.74
067-0740-042-0000	Developed	Low Density	1.0000	\$ 114.74
067-0740-043-0000	Developed	Low Density	1.0000	\$ 114.74
067-0740-044-0000	Developed	Low Density	1.0000	\$ 114.74
067-0740-045-0000	Developed	Low Density	1.0000	\$ 114.74
067-0740-046-0000	Developed	Low Density	1.0000	\$ 114.74
067-0740-047-0000	Developed	Low Density	1.0000	\$ 114.74
067-0740-048-0000	Developed	Low Density	1.0000	\$ 114.74
067-0750-004-0000	Developed	Low Density	1.0000	\$ 114.74
067-0750-005-0000	Developed	Low Density	1.0000	\$ 114.74
067-0750-006-0000	Developed	Low Density	1.0000	\$ 114.74
067-0750-007-0000	Developed	Low Density	1.0000	\$ 114.74
067-0750-008-0000	Developed	Low Density	1.0000	\$ 114.74
067-0750-009-0000	Developed	Low Density	1.0000	\$ 114.74
067-0750-010-0000	Developed	Low Density	1.0000	\$ 114.74
067-0750-011-0000	Developed	Low Density	1.0000	\$ 114.74
067-0750-012-0000	Developed	Low Density	1.0000	\$ 114.74
067-0750-013-0000	Developed	Low Density	1.0000	\$ 114.74
067-0750-014-0000	Developed	Low Density	1.0000	\$ 114.74
067-0750-015-0000	Developed	Low Density	1.0000	\$ 114.74
067-0750-016-0000	Developed	Low Density	1.0000	\$ 114.74
067-0750-017-0000	Developed	Low Density	1.0000	\$ 114.74
067-0750-018-0000	Developed	Low Density	1.0000	\$ 114.74
067-0750-019-0000	Developed	Low Density	1.0000	\$ 114.74
067-0750-020-0000	Developed	Low Density	1.0000	\$ 114.74

AGENDA ITEM 10.4

City of Rancho Cordova
Transit Related Services Benefit District, Zone No. 2
Fiscal Year 2019-20 Assessment Roll

ATTACHMENT 3

1148

APN	Development Status	Land Use	EDU	Assessment
067-0750-021-0000	Developed	Low Density	1.0000	\$ 114.74
067-0750-022-0000	Developed	Low Density	1.0000	\$ 114.74
067-0750-023-0000	Developed	Low Density	1.0000	\$ 114.74
067-0750-024-0000	Developed	Low Density	1.0000	\$ 114.74
067-0750-025-0000	Developed	Low Density	1.0000	\$ 114.74
067-0750-026-0000	Developed	Low Density	1.0000	\$ 114.74
067-0750-027-0000	Developed	Low Density	1.0000	\$ 114.74
067-0750-028-0000	Developed	Low Density	1.0000	\$ 114.74
067-0750-029-0000	Developed	Low Density	1.0000	\$ 114.74
067-0750-030-0000	Developed	Low Density	1.0000	\$ 114.74
067-0750-031-0000	Developed	Low Density	1.0000	\$ 114.74
067-0750-032-0000	Developed	Low Density	1.0000	\$ 114.74
067-0750-033-0000	Developed	Low Density	1.0000	\$ 114.74
067-0750-034-0000	Developed	Low Density	1.0000	\$ 114.74
067-0750-035-0000	Developed	Low Density	1.0000	\$ 114.74
067-0750-036-0000	Developed	Low Density	1.0000	\$ 114.74
067-0750-037-0000	Developed	Low Density	1.0000	\$ 114.74
067-0750-038-0000	Developed	Low Density	1.0000	\$ 114.74
067-0750-039-0000	Developed	Low Density	1.0000	\$ 114.74
067-0750-040-0000	Developed	Low Density	1.0000	\$ 114.74
067-0750-041-0000	Developed	Low Density	1.0000	\$ 114.74
067-0750-042-0000	Developed	Low Density	1.0000	\$ 114.74
067-0750-043-0000	Developed	Low Density	1.0000	\$ 114.74
067-0750-044-0000	Developed	Low Density	1.0000	\$ 114.74
067-0750-045-0000	Developed	Low Density	1.0000	\$ 114.74
067-0750-046-0000	Developed	Low Density	1.0000	\$ 114.74
067-0750-047-0000	Developed	Low Density	1.0000	\$ 114.74
067-0750-048-0000	Developed	Low Density	1.0000	\$ 114.74
067-0750-049-0000	Developed	Low Density	1.0000	\$ 114.74
067-0750-050-0000	Developed	Low Density	1.0000	\$ 114.74
067-0750-051-0000	Developed	Low Density	1.0000	\$ 114.74
067-0750-052-0000	Developed	Low Density	1.0000	\$ 114.74
067-0750-053-0000	Developed	Low Density	1.0000	\$ 114.74
067-0750-054-0000	Developed	Low Density	1.0000	\$ 114.74
067-0750-055-0000	Developed	Low Density	1.0000	\$ 114.74
067-0750-056-0000	Developed	Low Density	1.0000	\$ 114.74
067-0750-057-0000	Developed	Low Density	1.0000	\$ 114.74
067-0750-058-0000	Developed	Low Density	1.0000	\$ 114.74
067-0750-059-0000	Developed	Low Density	1.0000	\$ 114.74
067-0750-060-0000	Developed	Low Density	1.0000	\$ 114.74
067-0750-061-0000	Developed	Low Density	1.0000	\$ 114.74
067-0750-062-0000	Developed	Low Density	1.0000	\$ 114.74
067-0750-063-0000	Developed	Low Density	1.0000	\$ 114.74
067-0750-064-0000	Developed	Low Density	1.0000	\$ 114.74
067-0750-065-0000	Developed	Low Density	1.0000	\$ 114.74

AGENDA ITEM 10.4

City of Rancho Cordova
Transit Related Services Benefit District, Zone No. 2
Fiscal Year 2019-20 Assessment Roll

ATTACHMENT 3

1149

APN	Development Status	Land Use	EDU	Assessment
067-0750-066-0000	Developed	Low Density	1.0000	\$ 114.74
067-0750-067-0000	Developed	Low Density	1.0000	\$ 114.74
067-0750-068-0000	Developed	Low Density	1.0000	\$ 114.74
067-0750-069-0000	Developed	Low Density	1.0000	\$ 114.74
067-0750-070-0000	Developed	Low Density	1.0000	\$ 114.74
067-0750-071-0000	Developed	Low Density	1.0000	\$ 114.74
067-0760-001-0000	Developed	Low Density	1.0000	\$ 114.74
067-0760-002-0000	Developed	Low Density	1.0000	\$ 114.74
067-0760-003-0000	Developed	Low Density	1.0000	\$ 114.74
067-0760-004-0000	Developed	Low Density	1.0000	\$ 114.74
067-0760-005-0000	Developed	Low Density	1.0000	\$ 114.74
067-0760-006-0000	Developed	Low Density	1.0000	\$ 114.74
067-0760-007-0000	Developed	Low Density	1.0000	\$ 114.74
067-0760-008-0000	Developed	Low Density	1.0000	\$ 114.74
067-0760-009-0000	Developed	Low Density	1.0000	\$ 114.74
067-0760-010-0000	Developed	Low Density	1.0000	\$ 114.74
067-0760-011-0000	Developed	Low Density	1.0000	\$ 114.74
067-0760-012-0000	Developed	Low Density	1.0000	\$ 114.74
067-0760-013-0000	Developed	Low Density	1.0000	\$ 114.74
067-0760-014-0000	Developed	Low Density	1.0000	\$ 114.74
067-0760-015-0000	Developed	Low Density	1.0000	\$ 114.74
067-0760-016-0000	Developed	Low Density	1.0000	\$ 114.74
067-0760-017-0000	Developed	Low Density	1.0000	\$ 114.74
067-0760-018-0000	Developed	Low Density	1.0000	\$ 114.74
067-0760-019-0000	Developed	Low Density	1.0000	\$ 114.74
067-0760-020-0000	Developed	Low Density	1.0000	\$ 114.74
067-0760-021-0000	Developed	Low Density	1.0000	\$ 114.74
067-0760-022-0000	Developed	Low Density	1.0000	\$ 114.74
067-0760-023-0000	Developed	Low Density	1.0000	\$ 114.74
067-0760-024-0000	Developed	Low Density	1.0000	\$ 114.74
067-0760-025-0000	Developed	Low Density	1.0000	\$ 114.74
067-0760-026-0000	Developed	Low Density	1.0000	\$ 114.74
067-0760-027-0000	Developed	Low Density	1.0000	\$ 114.74
067-0760-028-0000	Developed	Low Density	1.0000	\$ 114.74
067-0760-029-0000	Developed	Low Density	1.0000	\$ 114.74
067-0760-030-0000	Developed	Low Density	1.0000	\$ 114.74
067-0760-031-0000	Developed	Low Density	1.0000	\$ 114.74
067-0760-032-0000	Developed	Low Density	1.0000	\$ 114.74
067-0760-033-0000	Developed	Low Density	1.0000	\$ 114.74
067-0760-034-0000	Developed	Low Density	1.0000	\$ 114.74
067-0760-035-0000	Developed	Low Density	1.0000	\$ 114.74
067-0760-036-0000	Developed	Low Density	1.0000	\$ 114.74
067-0760-037-0000	Developed	Low Density	1.0000	\$ 114.74
067-0760-038-0000	Developed	Low Density	1.0000	\$ 114.74
067-0760-039-0000	Developed	Low Density	1.0000	\$ 114.74

AGENDA ITEM 10.4

City of Rancho Cordova
Transit Related Services Benefit District, Zone No. 2
Fiscal Year 2019-20 Assessment Roll

ATTACHMENT 3

1150

APN	Development Status	Land Use	EDU	Assessment
067-0760-040-0000	Developed	Low Density	1.0000	\$ 114.74
067-0760-041-0000	Developed	Low Density	1.0000	\$ 114.74
067-0760-042-0000	Developed	Low Density	1.0000	\$ 114.74
067-0760-043-0000	Developed	Low Density	1.0000	\$ 114.74
067-0760-044-0000	Developed	Low Density	1.0000	\$ 114.74
067-0760-045-0000	Developed	Low Density	1.0000	\$ 114.74
067-0760-046-0000	Developed	Low Density	1.0000	\$ 114.74
067-0760-047-0000	Developed	Low Density	1.0000	\$ 114.74
067-0760-048-0000	Developed	Low Density	1.0000	\$ 114.74
067-0760-049-0000	Developed	Low Density	1.0000	\$ 114.74
067-0760-050-0000	Developed	Low Density	1.0000	\$ 114.74
067-0760-051-0000	Developed	Low Density	1.0000	\$ 114.74
067-0760-052-0000	Developed	Low Density	1.0000	\$ 114.74
067-0760-053-0000	Developed	Low Density	1.0000	\$ 114.74
067-0760-054-0000	Developed	Low Density	1.0000	\$ 114.74
067-0760-055-0000	Developed	Low Density	1.0000	\$ 114.74
067-0760-056-0000	Developed	Low Density	1.0000	\$ 114.74
067-0760-057-0000	Developed	Low Density	1.0000	\$ 114.74
067-0760-058-0000	Developed	Low Density	1.0000	\$ 114.74
067-0760-059-0000	Developed	Low Density	1.0000	\$ 114.74
067-0760-060-0000	Developed	Low Density	1.0000	\$ 114.74
067-0760-061-0000	Developed	Low Density	1.0000	\$ 114.74
067-0760-062-0000	Developed	Low Density	1.0000	\$ 114.74
067-0760-063-0000	Developed	Low Density	1.0000	\$ 114.74
067-0760-064-0000	Developed	Low Density	1.0000	\$ 114.74
067-0760-065-0000	Developed	Low Density	1.0000	\$ 114.74
067-0760-066-0000	Developed	Low Density	1.0000	\$ 114.74
067-0760-067-0000	Developed	Low Density	1.0000	\$ 114.74
067-0760-068-0000	Developed	Low Density	1.0000	\$ 114.74
067-0760-069-0000	Developed	Low Density	1.0000	\$ 114.74
067-0760-070-0000	Developed	Low Density	1.0000	\$ 114.74
067-0760-071-0000	Developed	Low Density	1.0000	\$ 114.74
067-0760-072-0000	Developed	Low Density	1.0000	\$ 114.74
067-0760-073-0000	Developed	Low Density	1.0000	\$ 114.74
067-0760-074-0000	Developed	Low Density	1.0000	\$ 114.74
067-0760-075-0000	Developed	Low Density	1.0000	\$ 114.74
067-0760-076-0000	Developed	Low Density	1.0000	\$ 114.74
067-0760-077-0000	Developed	Low Density	1.0000	\$ 114.74
067-0760-078-0000	Developed	Low Density	1.0000	\$ 114.74
067-0760-079-0000	Developed	Low Density	1.0000	\$ 114.74
067-0760-080-0000	Developed	Low Density	1.0000	\$ 114.74
067-0760-081-0000	Developed	Low Density	1.0000	\$ 114.74
067-0760-082-0000	Developed	Low Density	1.0000	\$ 114.74
067-0770-001-0000	Developed	Medium Density	0.8000	\$ 91.80
067-0770-002-0000	Developed	Medium Density	0.8000	\$ 91.80

AGENDA ITEM 10.4

City of Rancho Cordova
Transit Related Services Benefit District, Zone No. 2
Fiscal Year 2019-20 Assessment Roll

ATTACHMENT 3

1151

APN	Development Status	Land Use	EDU	Assessment
067-0770-003-0000	Developed	Medium Density	0.8000	\$ 91.80
067-0770-004-0000	Developed	Medium Density	0.8000	\$ 91.80
067-0770-005-0000	Developed	Medium Density	0.8000	\$ 91.80
067-0770-006-0000	Developed	Medium Density	0.8000	\$ 91.80
067-0770-007-0000	Developed	Medium Density	0.8000	\$ 91.80
067-0770-008-0000	Developed	Medium Density	0.8000	\$ 91.80
067-0770-009-0000	Developed	Medium Density	0.8000	\$ 91.80
067-0770-010-0000	Developed	Medium Density	0.8000	\$ 91.80
067-0770-011-0000	Developed	Medium Density	0.8000	\$ 91.80
067-0770-012-0000	Developed	Medium Density	0.8000	\$ 91.80
067-0770-013-0000	Developed	Medium Density	0.8000	\$ 91.80
067-0770-014-0000	Developed	Medium Density	0.8000	\$ 91.80
067-0770-015-0000	Developed	Medium Density	0.8000	\$ 91.80
067-0770-016-0000	Developed	Medium Density	0.8000	\$ 91.80
067-0770-017-0000	Developed	Medium Density	0.8000	\$ 91.80
067-0770-018-0000	Developed	Medium Density	0.8000	\$ 91.80
067-0770-019-0000	Developed	Medium Density	0.8000	\$ 91.80
067-0770-020-0000	Developed	Medium Density	0.8000	\$ 91.80
067-0770-021-0000	Developed	Medium Density	0.8000	\$ 91.80
067-0770-022-0000	Developed	Medium Density	0.8000	\$ 91.80
067-0770-023-0000	Developed	Medium Density	0.8000	\$ 91.80
067-0770-024-0000	Developed	Medium Density	0.8000	\$ 91.80
067-0770-025-0000	Developed	Medium Density	0.8000	\$ 91.80
067-0770-026-0000	Developed	Medium Density	0.8000	\$ 91.80
067-0770-027-0000	Developed	Medium Density	0.8000	\$ 91.80
067-0770-028-0000	Developed	Medium Density	0.8000	\$ 91.80
067-0770-029-0000	Developed	Medium Density	0.8000	\$ 91.80
067-0770-030-0000	Developed	Medium Density	0.8000	\$ 91.80
067-0770-031-0000	Developed	Medium Density	0.8000	\$ 91.80
067-0770-032-0000	Developed	Medium Density	0.8000	\$ 91.80
067-0770-033-0000	Developed	Medium Density	0.8000	\$ 91.80
067-0770-034-0000	Developed	Medium Density	0.8000	\$ 91.80
067-0770-035-0000	Developed	Medium Density	0.8000	\$ 91.80
067-0770-036-0000	Developed	Medium Density	0.8000	\$ 91.80
067-0770-037-0000	Developed	Medium Density	0.8000	\$ 91.80
067-0770-038-0000	Developed	Medium Density	0.8000	\$ 91.80
067-0770-039-0000	Developed	Medium Density	0.8000	\$ 91.80
067-0770-040-0000	Developed	Medium Density	0.8000	\$ 91.80
067-0770-041-0000	Developed	Medium Density	0.8000	\$ 91.80
067-0770-042-0000	Developed	Medium Density	0.8000	\$ 91.80
067-0770-043-0000	Developed	Medium Density	0.8000	\$ 91.80
067-0770-044-0000	Developed	Medium Density	0.8000	\$ 91.80
067-0770-045-0000	Developed	Medium Density	0.8000	\$ 91.80
067-0770-046-0000	Developed	Medium Density	0.8000	\$ 91.80
067-0770-047-0000	Developed	Medium Density	0.8000	\$ 91.80

AGENDA ITEM 10.4

City of Rancho Cordova
Transit Related Services Benefit District, Zone No. 2
Fiscal Year 2019-20 Assessment Roll

ATTACHMENT 3

1152

APN	Development Status	Land Use	EDU	Assessment
067-0770-048-0000	Developed	Medium Density	0.8000	\$ 91.80
067-0770-049-0000	Developed	Medium Density	0.8000	\$ 91.80
067-0770-050-0000	Developed	Medium Density	0.8000	\$ 91.80
067-0770-051-0000	Developed	Medium Density	0.8000	\$ 91.80
067-0770-052-0000	Developed	Medium Density	0.8000	\$ 91.80
067-0770-053-0000	Developed	Medium Density	0.8000	\$ 91.80
067-0770-054-0000	Developed	Medium Density	0.8000	\$ 91.80
067-0770-055-0000	Developed	Medium Density	0.8000	\$ 91.80
067-0770-056-0000	Developed	Medium Density	0.8000	\$ 91.80
067-0770-057-0000	Developed	Medium Density	0.8000	\$ 91.80
067-0770-058-0000	Developed	Medium Density	0.8000	\$ 91.80
067-0770-059-0000	Developed	Medium Density	0.8000	\$ 91.80
067-0770-060-0000	Developed	Medium Density	0.8000	\$ 91.80
067-0770-061-0000	Developed	Medium Density	0.8000	\$ 91.80
067-0770-062-0000	Developed	Medium Density	0.8000	\$ 91.80
067-0770-063-0000	Developed	Medium Density	0.8000	\$ 91.80
067-0770-064-0000	Developed	Medium Density	0.8000	\$ 91.80
067-0770-065-0000	Developed	Medium Density	0.8000	\$ 91.80
067-0770-066-0000	Developed	Medium Density	0.8000	\$ 91.80
067-0770-067-0000	Developed	Medium Density	0.8000	\$ 91.80
067-0770-068-0000	Developed	Medium Density	0.8000	\$ 91.80
067-0770-069-0000	Developed	Medium Density	0.8000	\$ 91.80
067-0770-070-0000	Developed	Medium Density	0.8000	\$ 91.80
067-0770-071-0000	Developed	Medium Density	0.8000	\$ 91.80
067-0770-072-0000	Developed	Medium Density	0.8000	\$ 91.80
067-0770-073-0000	Developed	Medium Density	0.8000	\$ 91.80
067-0770-074-0000	Developed	Medium Density	0.8000	\$ 91.80
067-0770-075-0000	Developed	Medium Density	0.8000	\$ 91.80
067-0770-076-0000	Developed	Medium Density	0.8000	\$ 91.80
067-0770-077-0000	Developed	Medium Density	0.8000	\$ 91.80
067-0770-078-0000	Developed	Medium Density	0.8000	\$ 91.80
067-0770-079-0000	Developed	Medium Density	0.8000	\$ 91.80
067-0770-080-0000	Developed	Medium Density	0.8000	\$ 91.80
067-0770-081-0000	Developed	Medium Density	0.8000	\$ 91.80
067-0770-082-0000	Developed	Medium Density	0.8000	\$ 91.80
067-0770-083-0000	Developed	Medium Density	0.8000	\$ 91.80
067-0770-084-0000	Developed	Medium Density	0.8000	\$ 91.80
067-0770-085-0000	Developed	Medium Density	0.8000	\$ 91.80
067-0770-086-0000	Developed	Medium Density	0.8000	\$ 91.80
067-0770-087-0000	Developed	Medium Density	0.8000	\$ 91.80
067-0770-088-0000	Developed	Medium Density	0.8000	\$ 91.80
067-0770-089-0000	Developed	Medium Density	0.8000	\$ 91.80
067-0770-090-0000	Developed	Medium Density	0.8000	\$ 91.80
067-0770-091-0000	Developed	Medium Density	0.8000	\$ 91.80
067-0770-092-0000	Developed	Medium Density	0.8000	\$ 91.80

AGENDA ITEM 10.4

City of Rancho Cordova
Transit Related Services Benefit District, Zone No. 2
Fiscal Year 2019-20 Assessment Roll

ATTACHMENT 3

1153

APN	Development Status	Land Use	EDU	Assessment
067-0770-093-0000	Developed	Medium Density	0.8000	\$ 91.80
067-0770-094-0000	Developed	Medium Density	0.8000	\$ 91.80
067-0770-095-0000	Developed	Medium Density	0.8000	\$ 91.80
067-0770-096-0000	Developed	Medium Density	0.8000	\$ 91.80
067-0770-097-0000	Developed	Medium Density	0.8000	\$ 91.80
067-0770-098-0000	Developed	Medium Density	0.8000	\$ 91.80
067-0770-099-0000	Developed	Medium Density	0.8000	\$ 91.80
067-0800-001-0000	Developed	Low Density	1.0000	\$ 114.74
067-0800-002-0000	Developed	Low Density	1.0000	\$ 114.74
067-0800-003-0000	Developed	Low Density	1.0000	\$ 114.74
067-0800-004-0000	Developed	Low Density	1.0000	\$ 114.74
067-0800-005-0000	Developed	Low Density	1.0000	\$ 114.74
067-0800-006-0000	Developed	Low Density	1.0000	\$ 114.74
067-0800-007-0000	Developed	Low Density	1.0000	\$ 114.74
067-0800-008-0000	Developed	Low Density	1.0000	\$ 114.74
067-0800-009-0000	Developed	Low Density	1.0000	\$ 114.74
067-0800-010-0000	Developed	Low Density	1.0000	\$ 114.74
067-0800-011-0000	Developed	Low Density	1.0000	\$ 114.74
067-0800-012-0000	Developed	Low Density	1.0000	\$ 114.74
067-0800-013-0000	Developed	Low Density	1.0000	\$ 114.74
067-0800-014-0000	Developed	Low Density	1.0000	\$ 114.74
067-0800-015-0000	Developed	Low Density	1.0000	\$ 114.74
067-0800-016-0000	Developed	Low Density	1.0000	\$ 114.74
067-0800-017-0000	Developed	Low Density	1.0000	\$ 114.74
067-0800-018-0000	Developed	Low Density	1.0000	\$ 114.74
067-0800-019-0000	Developed	Low Density	1.0000	\$ 114.74
067-0800-020-0000	Developed	Low Density	1.0000	\$ 114.74
067-0800-021-0000	Developed	Low Density	1.0000	\$ 114.74
067-0800-022-0000	Developed	Low Density	1.0000	\$ 114.74
067-0800-023-0000	Developed	Low Density	1.0000	\$ 114.74
067-0800-024-0000	Developed	Low Density	1.0000	\$ 114.74
067-0800-025-0000	Developed	Low Density	1.0000	\$ 114.74
067-0800-026-0000	Developed	Low Density	1.0000	\$ 114.74
067-0800-027-0000	Developed	Low Density	1.0000	\$ 114.74
067-0800-028-0000	Developed	Low Density	1.0000	\$ 114.74
067-0800-029-0000	Developed	Low Density	1.0000	\$ 114.74
067-0800-030-0000	Developed	Low Density	1.0000	\$ 114.74
067-0800-031-0000	Developed	Low Density	1.0000	\$ 114.74
067-0800-032-0000	Developed	Low Density	1.0000	\$ 114.74
067-0800-033-0000	Developed	Low Density	1.0000	\$ 114.74
067-0800-034-0000	Developed	Low Density	1.0000	\$ 114.74
067-0800-035-0000	Developed	Low Density	1.0000	\$ 114.74
067-0800-036-0000	Developed	Low Density	1.0000	\$ 114.74
067-0800-037-0000	Developed	Low Density	1.0000	\$ 114.74
067-0800-038-0000	Developed	Low Density	1.0000	\$ 114.74

AGENDA ITEM 10.4

City of Rancho Cordova
Transit Related Services Benefit District, Zone No. 2
Fiscal Year 2019-20 Assessment Roll

ATTACHMENT 3

1154

APN	Development Status	Land Use	EDU	Assessment
067-0800-039-0000	Developed	Low Density	1.0000	\$ 114.74
067-0800-040-0000	Developed	Low Density	1.0000	\$ 114.74
067-0800-041-0000	Developed	Low Density	1.0000	\$ 114.74
067-0800-042-0000	Developed	Low Density	1.0000	\$ 114.74
067-0800-043-0000	Developed	Low Density	1.0000	\$ 114.74
067-0800-044-0000	Developed	Low Density	1.0000	\$ 114.74
067-0800-045-0000	Developed	Low Density	1.0000	\$ 114.74
067-0800-046-0000	Developed	Low Density	1.0000	\$ 114.74
067-0800-047-0000	Developed	Low Density	1.0000	\$ 114.74
067-0800-048-0000	Developed	Low Density	1.0000	\$ 114.74
067-0800-049-0000	Developed	Low Density	1.0000	\$ 114.74
067-0800-050-0000	Developed	Low Density	1.0000	\$ 114.74
067-0800-051-0000	Developed	Low Density	1.0000	\$ 114.74
067-0800-052-0000	Developed	Low Density	1.0000	\$ 114.74
067-0800-053-0000	Developed	Low Density	1.0000	\$ 114.74
067-0800-054-0000	Developed	Low Density	1.0000	\$ 114.74
067-0800-055-0000	Developed	Low Density	1.0000	\$ 114.74
067-0800-056-0000	Developed	Low Density	1.0000	\$ 114.74
067-0800-057-0000	Developed	Low Density	1.0000	\$ 114.74
067-0800-058-0000	Developed	Low Density	1.0000	\$ 114.74
067-0800-059-0000	Developed	Low Density	1.0000	\$ 114.74
067-0800-060-0000	Developed	Low Density	1.0000	\$ 114.74
067-0800-061-0000	Developed	Low Density	1.0000	\$ 114.74
067-0800-062-0000	Developed	Low Density	1.0000	\$ 114.74
067-0800-063-0000	Developed	Low Density	1.0000	\$ 114.74
067-0800-064-0000	Developed	Low Density	1.0000	\$ 114.74
067-0800-065-0000	Developed	Low Density	1.0000	\$ 114.74
067-0800-066-0000	Developed	Low Density	1.0000	\$ 114.74
067-0800-067-0000	Developed	Low Density	1.0000	\$ 114.74
067-0800-068-0000	Developed	Low Density	1.0000	\$ 114.74
067-0800-069-0000	Developed	Low Density	1.0000	\$ 114.74
067-0800-070-0000	Developed	Low Density	1.0000	\$ 114.74
067-0800-071-0000	Developed	Low Density	1.0000	\$ 114.74
067-0800-072-0000	Developed	Low Density	1.0000	\$ 114.74
067-0800-073-0000	Developed	Low Density	1.0000	\$ 114.74
067-0800-074-0000	Developed	Low Density	1.0000	\$ 114.74
067-0800-075-0000	Developed	Low Density	1.0000	\$ 114.74
067-0800-076-0000	Developed	Low Density	1.0000	\$ 114.74
067-0800-077-0000	Developed	Low Density	1.0000	\$ 114.74
067-0800-078-0000	Developed	Low Density	1.0000	\$ 114.74
067-0800-079-0000	Developed	Low Density	1.0000	\$ 114.74
067-0800-080-0000	Developed	Low Density	1.0000	\$ 114.74
067-0800-081-0000	Developed	Low Density	1.0000	\$ 114.74
067-0800-082-0000	Developed	Low Density	1.0000	\$ 114.74
067-0800-083-0000	Developed	Low Density	1.0000	\$ 114.74

AGENDA ITEM 10.4

City of Rancho Cordova
Transit Related Services Benefit District, Zone No. 2
Fiscal Year 2019-20 Assessment Roll

ATTACHMENT 3

1155

APN	Development Status	Land Use	EDU	Assessment
067-0800-084-0000	Developed	Low Density	1.0000	\$ 114.74
067-0800-085-0000	Developed	Low Density	1.0000	\$ 114.74
067-0800-086-0000	Developed	Low Density	1.0000	\$ 114.74
067-0800-087-0000	Developed	Low Density	1.0000	\$ 114.74
067-0800-088-0000	Developed	Low Density	1.0000	\$ 114.74
067-0800-089-0000	Developed	Low Density	1.0000	\$ 114.74
067-0800-090-0000	Developed	Low Density	1.0000	\$ 114.74
067-0800-091-0000	Developed	Low Density	1.0000	\$ 114.74
067-0800-092-0000	Developed	Low Density	1.0000	\$ 114.74
067-0800-093-0000	Developed	Low Density	1.0000	\$ 114.74
067-0800-094-0000	Developed	Low Density	1.0000	\$ 114.74
067-0800-095-0000	Developed	Low Density	1.0000	\$ 114.74
067-0800-096-0000	Developed	Low Density	1.0000	\$ 114.74
067-0800-097-0000	Developed	Low Density	1.0000	\$ 114.74
067-0800-098-0000	Developed	Low Density	1.0000	\$ 114.74
067-0800-099-0000	Developed	Low Density	1.0000	\$ 114.74
067-0800-100-0000	Developed	Low Density	1.0000	\$ 114.74
067-0800-101-0000	Developed	Low Density	1.0000	\$ 114.74
067-0800-102-0000	Developed	Low Density	1.0000	\$ 114.74
067-0800-103-0000	Developed	Low Density	1.0000	\$ 114.74
067-0800-104-0000	Developed	Low Density	1.0000	\$ 114.74
067-0800-105-0000	Developed	Low Density	1.0000	\$ 114.74
067-0800-106-0000	Developed	Low Density	1.0000	\$ 114.74
067-0800-107-0000	Developed	Low Density	1.0000	\$ 114.74
067-0800-108-0000	Developed	Low Density	1.0000	\$ 114.74
067-0800-109-0000	Developed	Low Density	1.0000	\$ 114.74
067-0800-110-0000	Developed	Low Density	1.0000	\$ 114.74
067-0800-111-0000	Developed	Low Density	1.0000	\$ 114.74
067-0800-112-0000	Developed	Low Density	1.0000	\$ 114.74
067-0800-113-0000	Developed	Low Density	1.0000	\$ 114.74
067-0800-114-0000	Developed	Low Density	1.0000	\$ 114.74
067-0800-115-0000	Developed	Low Density	1.0000	\$ 114.74
067-0800-116-0000	Developed	Low Density	1.0000	\$ 114.74
067-0800-117-0000	Developed	Low Density	1.0000	\$ 114.74
067-0800-118-0000	Developed	Low Density	1.0000	\$ 114.74
067-0800-119-0000	Developed	Low Density	1.0000	\$ 114.74
067-0800-120-0000	Developed	Low Density	1.0000	\$ 114.74
067-0800-121-0000	Developed	Low Density	1.0000	\$ 114.74
067-0800-122-0000	Developed	Low Density	1.0000	\$ 114.74
067-0800-123-0000	Developed	Low Density	1.0000	\$ 114.74
067-0800-124-0000	Developed	Low Density	1.0000	\$ 114.74
067-0800-125-0000	Developed	Low Density	1.0000	\$ 114.74
067-0800-126-0000	Developed	Low Density	1.0000	\$ 114.74
067-0800-127-0000	Developed	Low Density	1.0000	\$ 114.74
067-0800-128-0000	Developed	Low Density	1.0000	\$ 114.74

AGENDA ITEM 10.4

City of Rancho Cordova
Transit Related Services Benefit District, Zone No. 2
Fiscal Year 2019-20 Assessment Roll

ATTACHMENT 3

1156

APN	Development Status	Land Use	EDU	Assessment
067-0800-129-0000	Developed	Low Density	1.0000	\$ 114.74
067-0800-130-0000	Developed	Low Density	1.0000	\$ 114.74
067-0800-131-0000	Developed	Low Density	1.0000	\$ 114.74
067-0800-132-0000	Developed	Low Density	1.0000	\$ 114.74
067-0810-001-0000	Developed	Low Density	1.0000	\$ 114.74
067-0810-002-0000	Developed	Low Density	1.0000	\$ 114.74
067-0810-003-0000	Developed	Low Density	1.0000	\$ 114.74
067-0810-004-0000	Developed	Low Density	1.0000	\$ 114.74
067-0810-005-0000	Developed	Low Density	1.0000	\$ 114.74
067-0810-006-0000	Developed	Low Density	1.0000	\$ 114.74
067-0810-007-0000	Developed	Low Density	1.0000	\$ 114.74
067-0810-008-0000	Developed	Low Density	1.0000	\$ 114.74
067-0810-009-0000	Developed	Low Density	1.0000	\$ 114.74
067-0810-010-0000	Developed	Low Density	1.0000	\$ 114.74
067-0810-011-0000	Developed	Low Density	1.0000	\$ 114.74
067-0810-012-0000	Developed	Low Density	1.0000	\$ 114.74
067-0810-013-0000	Developed	Low Density	1.0000	\$ 114.74
067-0810-014-0000	Developed	Low Density	1.0000	\$ 114.74
067-0810-015-0000	Developed	Low Density	1.0000	\$ 114.74
067-0810-016-0000	Developed	Low Density	1.0000	\$ 114.74
067-0810-017-0000	Developed	Low Density	1.0000	\$ 114.74
067-0810-018-0000	Developed	Low Density	1.0000	\$ 114.74
067-0810-019-0000	Developed	Low Density	1.0000	\$ 114.74
067-0810-020-0000	Developed	Low Density	1.0000	\$ 114.74
067-0810-021-0000	Developed	Low Density	1.0000	\$ 114.74
067-0810-022-0000	Developed	Low Density	1.0000	\$ 114.74
067-0810-023-0000	Developed	Low Density	1.0000	\$ 114.74
067-0810-024-0000	Developed	Low Density	1.0000	\$ 114.74
067-0810-025-0000	Developed	Low Density	1.0000	\$ 114.74
067-0810-026-0000	Developed	Low Density	1.0000	\$ 114.74
067-0810-027-0000	Developed	Low Density	1.0000	\$ 114.74
067-0810-028-0000	Developed	Low Density	1.0000	\$ 114.74
067-0810-029-0000	Developed	Low Density	1.0000	\$ 114.74
067-0810-030-0000	Developed	Low Density	1.0000	\$ 114.74
067-0810-031-0000	Developed	Low Density	1.0000	\$ 114.74
067-0810-032-0000	Developed	Low Density	1.0000	\$ 114.74
067-0810-033-0000	Developed	Low Density	1.0000	\$ 114.74
067-0810-034-0000	Developed	Low Density	1.0000	\$ 114.74
067-0810-035-0000	Developed	Low Density	1.0000	\$ 114.74
067-0810-038-0000	Developed	Low Density	1.0000	\$ 114.74
067-0810-039-0000	Developed	Low Density	1.0000	\$ 114.74
067-0810-040-0000	Developed	Low Density	1.0000	\$ 114.74
067-0810-041-0000	Developed	Low Density	1.0000	\$ 114.74
067-0810-042-0000	Developed	Low Density	1.0000	\$ 114.74
067-0810-043-0000	Developed	Low Density	1.0000	\$ 114.74

AGENDA ITEM 10.4

City of Rancho Cordova
Transit Related Services Benefit District, Zone No. 2
Fiscal Year 2019-20 Assessment Roll

ATTACHMENT 3

1157

APN	Development Status	Land Use	EDU	Assessment
067-0810-044-0000	Developed	Low Density	1.0000	\$ 114.74
067-0810-045-0000	Developed	Low Density	1.0000	\$ 114.74
067-0810-046-0000	Developed	Low Density	1.0000	\$ 114.74
067-0810-047-0000	Developed	Low Density	1.0000	\$ 114.74
067-0810-048-0000	Developed	Low Density	1.0000	\$ 114.74
067-0810-049-0000	Developed	Low Density	1.0000	\$ 114.74
067-0810-050-0000	Developed	Low Density	1.0000	\$ 114.74
067-0810-051-0000	Developed	Low Density	1.0000	\$ 114.74
067-0810-052-0000	Developed	Low Density	1.0000	\$ 114.74
067-0810-053-0000	Developed	Low Density	1.0000	\$ 114.74
067-0810-054-0000	Developed	Low Density	1.0000	\$ 114.74
067-0810-055-0000	Developed	Low Density	1.0000	\$ 114.74
067-0810-056-0000	Developed	Low Density	1.0000	\$ 114.74
067-0810-057-0000	Developed	Low Density	1.0000	\$ 114.74
067-0820-001-0000	Developed	Low Density	1.0000	\$ 114.74
067-0820-002-0000	Developed	Low Density	1.0000	\$ 114.74
067-0820-003-0000	Developed	Low Density	1.0000	\$ 114.74
067-0820-004-0000	Developed	Low Density	1.0000	\$ 114.74
067-0820-005-0000	Developed	Low Density	1.0000	\$ 114.74
067-0820-006-0000	Developed	Low Density	1.0000	\$ 114.74
067-0820-007-0000	Developed	Low Density	1.0000	\$ 114.74
067-0820-008-0000	Developed	Low Density	1.0000	\$ 114.74
067-0820-009-0000	Developed	Low Density	1.0000	\$ 114.74
067-0820-010-0000	Developed	Low Density	1.0000	\$ 114.74
067-0820-011-0000	Developed	Low Density	1.0000	\$ 114.74
067-0820-012-0000	Developed	Low Density	1.0000	\$ 114.74
067-0820-013-0000	Developed	Low Density	1.0000	\$ 114.74
067-0820-014-0000	Developed	Low Density	1.0000	\$ 114.74
067-0820-015-0000	Developed	Low Density	1.0000	\$ 114.74
067-0820-016-0000	Developed	Low Density	1.0000	\$ 114.74
067-0820-017-0000	Developed	Low Density	1.0000	\$ 114.74
067-0820-018-0000	Developed	Low Density	1.0000	\$ 114.74
067-0820-019-0000	Developed	Low Density	1.0000	\$ 114.74
067-0820-020-0000	Developed	Low Density	1.0000	\$ 114.74
067-0820-021-0000	Developed	Low Density	1.0000	\$ 114.74
067-0820-022-0000	Developed	Low Density	1.0000	\$ 114.74
067-0820-023-0000	Developed	Low Density	1.0000	\$ 114.74
067-0820-024-0000	Developed	Low Density	1.0000	\$ 114.74
067-0820-025-0000	Developed	Low Density	1.0000	\$ 114.74
067-0820-026-0000	Developed	Low Density	1.0000	\$ 114.74
067-0820-027-0000	Developed	Low Density	1.0000	\$ 114.74
067-0820-028-0000	Developed	Low Density	1.0000	\$ 114.74
067-0820-029-0000	Developed	Low Density	1.0000	\$ 114.74
067-0820-030-0000	Developed	Low Density	1.0000	\$ 114.74
067-0820-031-0000	Developed	Low Density	1.0000	\$ 114.74

AGENDA ITEM 10.4

City of Rancho Cordova
Transit Related Services Benefit District, Zone No. 2
Fiscal Year 2019-20 Assessment Roll

ATTACHMENT 3

1158

APN	Development Status	Land Use	EDU	Assessment
067-0820-032-0000	Developed	Low Density	1.0000	\$ 114.74
067-0820-033-0000	Developed	Low Density	1.0000	\$ 114.74
067-0820-034-0000	Developed	Low Density	1.0000	\$ 114.74
067-0820-035-0000	Developed	Low Density	1.0000	\$ 114.74
067-0820-036-0000	Developed	Low Density	1.0000	\$ 114.74
067-0820-037-0000	Developed	Low Density	1.0000	\$ 114.74
067-0820-038-0000	Developed	Low Density	1.0000	\$ 114.74
067-0820-039-0000	Developed	Low Density	1.0000	\$ 114.74
067-0820-040-0000	Developed	Low Density	1.0000	\$ 114.74
067-0820-041-0000	Developed	Low Density	1.0000	\$ 114.74
067-0820-042-0000	Developed	Low Density	1.0000	\$ 114.74
067-0820-043-0000	Developed	Low Density	1.0000	\$ 114.74
067-0820-044-0000	Developed	Low Density	1.0000	\$ 114.74
067-0820-045-0000	Developed	Low Density	1.0000	\$ 114.74
067-0820-046-0000	Developed	Low Density	1.0000	\$ 114.74
067-0820-047-0000	Developed	Low Density	1.0000	\$ 114.74
067-0820-048-0000	Developed	Low Density	1.0000	\$ 114.74
067-0820-049-0000	Developed	Low Density	1.0000	\$ 114.74
067-0820-050-0000	Developed	Low Density	1.0000	\$ 114.74
067-0820-051-0000	Developed	Low Density	1.0000	\$ 114.74
067-0820-052-0000	Developed	Low Density	1.0000	\$ 114.74
067-0820-053-0000	Developed	Low Density	1.0000	\$ 114.74
067-0820-054-0000	Developed	Low Density	1.0000	\$ 114.74
067-0820-055-0000	Developed	Low Density	1.0000	\$ 114.74
067-0820-056-0000	Developed	Low Density	1.0000	\$ 114.74
067-0820-057-0000	Developed	Low Density	1.0000	\$ 114.74
067-0820-058-0000	Developed	Low Density	1.0000	\$ 114.74
067-0830-001-0000	Developed	Low Density	1.0000	\$ 114.74
067-0830-002-0000	Developed	Low Density	1.0000	\$ 114.74
067-0830-003-0000	Developed	Low Density	1.0000	\$ 114.74
067-0830-004-0000	Developed	Low Density	1.0000	\$ 114.74
067-0830-005-0000	Developed	Low Density	1.0000	\$ 114.74
067-0830-006-0000	Developed	Low Density	1.0000	\$ 114.74
067-0830-007-0000	Developed	Low Density	1.0000	\$ 114.74
067-0830-008-0000	Developed	Low Density	1.0000	\$ 114.74
067-0830-009-0000	Developed	Low Density	1.0000	\$ 114.74
067-0830-010-0000	Developed	Low Density	1.0000	\$ 114.74
067-0830-011-0000	Developed	Low Density	1.0000	\$ 114.74
067-0830-012-0000	Developed	Low Density	1.0000	\$ 114.74
067-0830-013-0000	Developed	Low Density	1.0000	\$ 114.74
067-0830-014-0000	Developed	Low Density	1.0000	\$ 114.74
067-0830-015-0000	Developed	Low Density	1.0000	\$ 114.74
067-0830-016-0000	Developed	Low Density	1.0000	\$ 114.74
067-0830-017-0000	Developed	Low Density	1.0000	\$ 114.74
067-0830-018-0000	Developed	Low Density	1.0000	\$ 114.74

AGENDA ITEM 10.4

City of Rancho Cordova
Transit Related Services Benefit District, Zone No. 2
Fiscal Year 2019-20 Assessment Roll

ATTACHMENT 3

1159

APN	Development Status	Land Use	EDU	Assessment
067-0830-019-0000	Developed	Low Density	1.0000	\$ 114.74
067-0830-020-0000	Developed	Low Density	1.0000	\$ 114.74
067-0830-021-0000	Developed	Low Density	1.0000	\$ 114.74
067-0830-022-0000	Developed	Low Density	1.0000	\$ 114.74
067-0830-023-0000	Developed	Low Density	1.0000	\$ 114.74
067-0830-024-0000	Developed	Low Density	1.0000	\$ 114.74
067-0830-025-0000	Developed	Low Density	1.0000	\$ 114.74
067-0830-026-0000	Developed	Low Density	1.0000	\$ 114.74
067-0830-027-0000	Developed	Low Density	1.0000	\$ 114.74
067-0830-028-0000	Developed	Low Density	1.0000	\$ 114.74
067-0830-029-0000	Developed	Low Density	1.0000	\$ 114.74
067-0830-030-0000	Developed	Low Density	1.0000	\$ 114.74
067-0830-031-0000	Developed	Low Density	1.0000	\$ 114.74
067-0830-032-0000	Developed	Low Density	1.0000	\$ 114.74
067-0830-033-0000	Developed	Low Density	1.0000	\$ 114.74
067-0830-034-0000	Developed	Low Density	1.0000	\$ 114.74
067-0830-035-0000	Developed	Low Density	1.0000	\$ 114.74
067-0830-036-0000	Developed	Low Density	1.0000	\$ 114.74
067-0830-037-0000	Developed	Low Density	1.0000	\$ 114.74
067-0830-038-0000	Developed	Low Density	1.0000	\$ 114.74
067-0830-039-0000	Developed	Low Density	1.0000	\$ 114.74
067-0830-040-0000	Developed	Low Density	1.0000	\$ 114.74
067-0830-041-0000	Developed	Low Density	1.0000	\$ 114.74
067-0830-042-0000	Developed	Low Density	1.0000	\$ 114.74
067-0830-043-0000	Developed	Low Density	1.0000	\$ 114.74
067-0830-044-0000	Developed	Low Density	1.0000	\$ 114.74
067-0830-045-0000	Developed	Low Density	1.0000	\$ 114.74
067-0830-046-0000	Developed	Low Density	1.0000	\$ 114.74
067-0830-047-0000	Developed	Low Density	1.0000	\$ 114.74
067-0830-048-0000	Developed	Low Density	1.0000	\$ 114.74
067-0830-049-0000	Developed	Low Density	1.0000	\$ 114.74
067-0830-050-0000	Developed	Low Density	1.0000	\$ 114.74
067-0830-051-0000	Developed	Low Density	1.0000	\$ 114.74
067-0830-052-0000	Developed	Low Density	1.0000	\$ 114.74
067-0830-053-0000	Developed	Low Density	1.0000	\$ 114.74
067-0830-054-0000	Developed	Low Density	1.0000	\$ 114.74
067-0830-055-0000	Developed	Low Density	1.0000	\$ 114.74
067-0830-056-0000	Developed	Low Density	1.0000	\$ 114.74
067-0830-057-0000	Developed	Low Density	1.0000	\$ 114.74
067-0830-058-0000	Developed	Low Density	1.0000	\$ 114.74
067-0830-059-0000	Developed	Low Density	1.0000	\$ 114.74
067-0830-060-0000	Developed	Low Density	1.0000	\$ 114.74
067-0830-061-0000	Developed	Low Density	1.0000	\$ 114.74
067-0830-062-0000	Developed	Low Density	1.0000	\$ 114.74
067-0830-063-0000	Developed	Low Density	1.0000	\$ 114.74

AGENDA ITEM 10.4

City of Rancho Cordova
Transit Related Services Benefit District, Zone No. 2
Fiscal Year 2019-20 Assessment Roll

ATTACHMENT 3

1160

APN	Development Status	Land Use	EDU	Assessment
067-0830-064-0000	Developed	Low Density	1.0000	\$ 114.74
067-0830-065-0000	Developed	Low Density	1.0000	\$ 114.74
067-0830-066-0000	Developed	Low Density	1.0000	\$ 114.74
067-0830-067-0000	Developed	Low Density	1.0000	\$ 114.74
067-0830-068-0000	Developed	Low Density	1.0000	\$ 114.74
067-0830-069-0000	Developed	Low Density	1.0000	\$ 114.74
067-0830-070-0000	Developed	Low Density	1.0000	\$ 114.74
067-0830-071-0000	Developed	Low Density	1.0000	\$ 114.74
067-0830-072-0000	Developed	Low Density	1.0000	\$ 114.74
067-0830-073-0000	Developed	Low Density	1.0000	\$ 114.74
067-0830-074-0000	Developed	Low Density	1.0000	\$ 114.74
067-0830-075-0000	Developed	Low Density	1.0000	\$ 114.74
067-0830-076-0000	Developed	Low Density	1.0000	\$ 114.74
067-0830-077-0000	Developed	Low Density	1.0000	\$ 114.74
067-0830-078-0000	Developed	Low Density	1.0000	\$ 114.74
067-0830-079-0000	Developed	Low Density	1.0000	\$ 114.74
067-0830-080-0000	Developed	Low Density	1.0000	\$ 114.74
067-0840-001-0000	Developed	Low Density	1.0000	\$ 114.74
067-0840-002-0000	Developed	Low Density	1.0000	\$ 114.74
067-0840-003-0000	Developed	Low Density	1.0000	\$ 114.74
067-0840-004-0000	Developed	Low Density	1.0000	\$ 114.74
067-0840-005-0000	Developed	Low Density	1.0000	\$ 114.74
067-0840-006-0000	Developed	Low Density	1.0000	\$ 114.74
067-0840-007-0000	Developed	Low Density	1.0000	\$ 114.74
067-0840-008-0000	Developed	Low Density	1.0000	\$ 114.74
067-0840-009-0000	Developed	Low Density	1.0000	\$ 114.74
067-0840-010-0000	Developed	Low Density	1.0000	\$ 114.74
067-0840-011-0000	Developed	Low Density	1.0000	\$ 114.74
067-0840-012-0000	Developed	Low Density	1.0000	\$ 114.74
067-0840-013-0000	Developed	Low Density	1.0000	\$ 114.74
067-0840-014-0000	Developed	Low Density	1.0000	\$ 114.74
067-0840-015-0000	Developed	Low Density	1.0000	\$ 114.74
067-0840-016-0000	Developed	Low Density	1.0000	\$ 114.74
067-0840-017-0000	Developed	Low Density	1.0000	\$ 114.74
067-0840-018-0000	Developed	Low Density	1.0000	\$ 114.74
067-0840-019-0000	Developed	Low Density	1.0000	\$ 114.74
067-0840-020-0000	Developed	Low Density	1.0000	\$ 114.74
067-0840-021-0000	Developed	Low Density	1.0000	\$ 114.74
067-0840-022-0000	Developed	Low Density	1.0000	\$ 114.74
067-0840-023-0000	Developed	Low Density	1.0000	\$ 114.74
067-0840-024-0000	Developed	Low Density	1.0000	\$ 114.74
067-0840-025-0000	Developed	Low Density	1.0000	\$ 114.74
067-0840-026-0000	Developed	Low Density	1.0000	\$ 114.74
067-0840-027-0000	Developed	Low Density	1.0000	\$ 114.74
067-0840-028-0000	Developed	Low Density	1.0000	\$ 114.74

AGENDA ITEM 10.4

City of Rancho Cordova
Transit Related Services Benefit District, Zone No. 2
Fiscal Year 2019-20 Assessment Roll

ATTACHMENT 3

1161

APN	Development Status	Land Use	EDU	Assessment
067-0840-029-0000	Developed	Low Density	1.0000	\$ 114.74
067-0840-030-0000	Developed	Low Density	1.0000	\$ 114.74
067-0840-031-0000	Developed	Low Density	1.0000	\$ 114.74
067-0840-032-0000	Developed	Low Density	1.0000	\$ 114.74
067-0840-033-0000	Developed	Low Density	1.0000	\$ 114.74
067-0840-034-0000	Developed	Low Density	1.0000	\$ 114.74
067-0840-035-0000	Developed	Low Density	1.0000	\$ 114.74
067-0840-036-0000	Developed	Low Density	1.0000	\$ 114.74
067-0840-037-0000	Developed	Low Density	1.0000	\$ 114.74
067-0840-038-0000	Developed	Low Density	1.0000	\$ 114.74
067-0840-039-0000	Developed	Low Density	1.0000	\$ 114.74
067-0840-040-0000	Developed	Low Density	1.0000	\$ 114.74
067-0840-041-0000	Developed	Low Density	1.0000	\$ 114.74
067-0840-042-0000	Developed	Low Density	1.0000	\$ 114.74
067-0840-043-0000	Developed	Low Density	1.0000	\$ 114.74
067-0840-044-0000	Developed	Low Density	1.0000	\$ 114.74
067-0840-045-0000	Developed	Low Density	1.0000	\$ 114.74
067-0840-046-0000	Developed	Low Density	1.0000	\$ 114.74
067-0840-047-0000	Developed	Low Density	1.0000	\$ 114.74
067-0840-048-0000	Developed	Low Density	1.0000	\$ 114.74
067-0840-049-0000	Developed	Low Density	1.0000	\$ 114.74
067-0840-050-0000	Developed	Low Density	1.0000	\$ 114.74
067-0840-051-0000	Developed	Low Density	1.0000	\$ 114.74
067-0840-052-0000	Developed	Low Density	1.0000	\$ 114.74
067-0840-053-0000	Developed	Low Density	1.0000	\$ 114.74
067-0840-054-0000	Developed	Low Density	1.0000	\$ 114.74
067-0840-055-0000	Developed	Low Density	1.0000	\$ 114.74
067-0840-056-0000	Developed	Low Density	1.0000	\$ 114.74
067-0840-057-0000	Developed	Low Density	1.0000	\$ 114.74
067-0840-058-0000	Developed	Low Density	1.0000	\$ 114.74
067-0840-059-0000	Developed	Low Density	1.0000	\$ 114.74
067-0840-060-0000	Developed	Low Density	1.0000	\$ 114.74
067-0840-061-0000	Developed	Low Density	1.0000	\$ 114.74
067-0840-062-0000	Developed	Low Density	1.0000	\$ 114.74
067-0840-063-0000	Developed	Low Density	1.0000	\$ 114.74
067-0840-064-0000	Developed	Low Density	1.0000	\$ 114.74
067-0840-065-0000	Developed	Low Density	1.0000	\$ 114.74
067-0840-066-0000	Developed	Low Density	1.0000	\$ 114.74
067-0840-067-0000	Developed	Low Density	1.0000	\$ 114.74
067-0840-068-0000	Developed	Low Density	1.0000	\$ 114.74
067-0840-069-0000	Developed	Low Density	1.0000	\$ 114.74
067-0840-070-0000	Developed	Low Density	1.0000	\$ 114.74
067-0840-071-0000	Developed	Low Density	1.0000	\$ 114.74
067-0840-072-0000	Developed	Low Density	1.0000	\$ 114.74
067-0840-073-0000	Developed	Low Density	1.0000	\$ 114.74

AGENDA ITEM 10.4

City of Rancho Cordova
Transit Related Services Benefit District, Zone No. 2
Fiscal Year 2019-20 Assessment Roll

ATTACHMENT 3

1162

APN	Development Status	Land Use	EDU	Assessment
067-0840-074-0000	Developed	Low Density	1.0000	\$ 114.74
067-0840-075-0000	Developed	Low Density	1.0000	\$ 114.74
067-0840-076-0000	Developed	Low Density	1.0000	\$ 114.74
067-0840-077-0000	Developed	Low Density	1.0000	\$ 114.74
067-0840-078-0000	Developed	Low Density	1.0000	\$ 114.74
067-0840-079-0000	Developed	Low Density	1.0000	\$ 114.74
067-0840-080-0000	Developed	Low Density	1.0000	\$ 114.74
067-0840-081-0000	Developed	Low Density	1.0000	\$ 114.74
067-0840-082-0000	Developed	Low Density	1.0000	\$ 114.74
067-0840-083-0000	Developed	Low Density	1.0000	\$ 114.74
067-0840-084-0000	Developed	Low Density	1.0000	\$ 114.74
067-0840-085-0000	Developed	Low Density	1.0000	\$ 114.74
067-0840-086-0000	Developed	Low Density	1.0000	\$ 114.74
067-0840-087-0000	Developed	Low Density	1.0000	\$ 114.74
067-0840-088-0000	Developed	Low Density	1.0000	\$ 114.74
067-0840-089-0000	Developed	Low Density	1.0000	\$ 114.74
067-0840-090-0000	Developed	Low Density	1.0000	\$ 114.74
067-0840-091-0000	Developed	Low Density	1.0000	\$ 114.74
067-0840-092-0000	Developed	Low Density	1.0000	\$ 114.74
067-0840-093-0000	Developed	Low Density	1.0000	\$ 114.74
067-0840-094-0000	Developed	Low Density	1.0000	\$ 114.74
067-0840-095-0000	Developed	Low Density	1.0000	\$ 114.74
067-0840-096-0000	Developed	Low Density	1.0000	\$ 114.74
067-0840-097-0000	Developed	Low Density	1.0000	\$ 114.74
067-0840-098-0000	Developed	Low Density	1.0000	\$ 114.74
067-0840-099-0000	Developed	Low Density	1.0000	\$ 114.74
067-0840-100-0000	Developed	Low Density	1.0000	\$ 114.74
067-0840-101-0000	Developed	Low Density	1.0000	\$ 114.74
067-0840-102-0000	Developed	Low Density	1.0000	\$ 114.74
067-0840-103-0000	Developed	Low Density	1.0000	\$ 114.74
067-0840-104-0000	Developed	Low Density	1.0000	\$ 114.74
067-0840-105-0000	Developed	Low Density	1.0000	\$ 114.74
067-0840-106-0000	Developed	Low Density	1.0000	\$ 114.74
067-0840-107-0000	Developed	Low Density	1.0000	\$ 114.74
067-0840-108-0000	Developed	Low Density	1.0000	\$ 114.74
067-0840-109-0000	Developed	Low Density	1.0000	\$ 114.74
067-0840-110-0000	Developed	Low Density	1.0000	\$ 114.74
067-0840-111-0000	Developed	Low Density	1.0000	\$ 114.74
067-0840-112-0000	Developed	Low Density	1.0000	\$ 114.74
067-0840-113-0000	Developed	Low Density	1.0000	\$ 114.74
067-0840-114-0000	Developed	Low Density	1.0000	\$ 114.74
067-0840-115-0000	Developed	Low Density	1.0000	\$ 114.74
067-0840-116-0000	Developed	Low Density	1.0000	\$ 114.74
067-0840-117-0000	Developed	Low Density	1.0000	\$ 114.74
067-0850-001-0000	Developed	Low Density	1.0000	\$ 114.74

AGENDA ITEM 10.4

City of Rancho Cordova
Transit Related Services Benefit District, Zone No. 2
Fiscal Year 2019-20 Assessment Roll

ATTACHMENT 3

1163

APN	Development Status	Land Use	EDU	Assessment
067-0850-002-0000	Developed	Low Density	1.0000	\$ 114.74
067-0850-003-0000	Developed	Low Density	1.0000	\$ 114.74
067-0850-004-0000	Developed	Low Density	1.0000	\$ 114.74
067-0850-005-0000	Developed	Low Density	1.0000	\$ 114.74
067-0850-006-0000	Developed	Low Density	1.0000	\$ 114.74
067-0850-007-0000	Developed	Low Density	1.0000	\$ 114.74
067-0850-008-0000	Developed	Low Density	1.0000	\$ 114.74
067-0850-009-0000	Developed	Low Density	1.0000	\$ 114.74
067-0850-010-0000	Developed	Low Density	1.0000	\$ 114.74
067-0850-011-0000	Developed	Low Density	1.0000	\$ 114.74
067-0850-012-0000	Developed	Low Density	1.0000	\$ 114.74
067-0850-013-0000	Developed	Low Density	1.0000	\$ 114.74
067-0850-014-0000	Developed	Low Density	1.0000	\$ 114.74
067-0850-015-0000	Developed	Low Density	1.0000	\$ 114.74
067-0850-016-0000	Developed	Low Density	1.0000	\$ 114.74
067-0850-017-0000	Developed	Low Density	1.0000	\$ 114.74
067-0850-018-0000	Developed	Low Density	1.0000	\$ 114.74
067-0850-019-0000	Developed	Low Density	1.0000	\$ 114.74
067-0850-020-0000	Developed	Low Density	1.0000	\$ 114.74
067-0850-021-0000	Developed	Low Density	1.0000	\$ 114.74
067-0850-022-0000	Developed	Low Density	1.0000	\$ 114.74
067-0850-023-0000	Developed	Low Density	1.0000	\$ 114.74
067-0850-024-0000	Developed	Low Density	1.0000	\$ 114.74
067-0850-025-0000	Developed	Low Density	1.0000	\$ 114.74
067-0850-026-0000	Developed	Low Density	1.0000	\$ 114.74
067-0850-027-0000	Developed	Low Density	1.0000	\$ 114.74
067-0850-028-0000	Developed	Low Density	1.0000	\$ 114.74
067-0850-029-0000	Developed	Low Density	1.0000	\$ 114.74
067-0850-030-0000	Developed	Low Density	1.0000	\$ 114.74
067-0850-031-0000	Developed	Low Density	1.0000	\$ 114.74
067-0850-032-0000	Developed	Low Density	1.0000	\$ 114.74
067-0850-033-0000	Developed	Low Density	1.0000	\$ 114.74
067-0850-034-0000	Developed	Low Density	1.0000	\$ 114.74
067-0850-035-0000	Developed	Low Density	1.0000	\$ 114.74
067-0850-036-0000	Developed	Low Density	1.0000	\$ 114.74
067-0850-037-0000	Developed	Low Density	1.0000	\$ 114.74
067-0850-038-0000	Developed	Low Density	1.0000	\$ 114.74
067-0850-039-0000	Developed	Low Density	1.0000	\$ 114.74
067-0850-040-0000	Developed	Low Density	1.0000	\$ 114.74
067-0850-041-0000	Developed	Low Density	1.0000	\$ 114.74
067-0850-042-0000	Developed	Low Density	1.0000	\$ 114.74
067-0850-043-0000	Developed	Low Density	1.0000	\$ 114.74
067-0850-044-0000	Developed	Low Density	1.0000	\$ 114.74
067-0850-045-0000	Developed	Low Density	1.0000	\$ 114.74
067-0850-046-0000	Developed	Low Density	1.0000	\$ 114.74

AGENDA ITEM 10.4

City of Rancho Cordova
Transit Related Services Benefit District, Zone No. 2
Fiscal Year 2019-20 Assessment Roll

ATTACHMENT 3

1164

APN	Development Status	Land Use	EDU	Assessment
067-0850-047-0000	Developed	Low Density	1.0000	\$ 114.74
067-0850-048-0000	Developed	Low Density	1.0000	\$ 114.74
067-0850-049-0000	Developed	Low Density	1.0000	\$ 114.74
067-0850-050-0000	Developed	Low Density	1.0000	\$ 114.74
067-0850-051-0000	Developed	Low Density	1.0000	\$ 114.74
067-0850-052-0000	Developed	Low Density	1.0000	\$ 114.74
067-0850-053-0000	Developed	Low Density	1.0000	\$ 114.74
067-0850-054-0000	Developed	Low Density	1.0000	\$ 114.74
067-0850-055-0000	Developed	Low Density	1.0000	\$ 114.74
067-0850-059-0000	Developed	Low Density	1.0000	\$ 114.74
067-0850-060-0000	Developed	Low Density	1.0000	\$ 114.74
067-0850-061-0000	Developed	Low Density	1.0000	\$ 114.74
067-0850-062-0000	Developed	Low Density	1.0000	\$ 114.74
067-0850-063-0000	Developed	Low Density	1.0000	\$ 114.74
067-0850-064-0000	Developed	Low Density	1.0000	\$ 114.74
067-0850-065-0000	Developed	Low Density	1.0000	\$ 114.74
067-0850-066-0000	Developed	Low Density	1.0000	\$ 114.74
067-0850-067-0000	Developed	Low Density	1.0000	\$ 114.74
067-0850-068-0000	Developed	Low Density	1.0000	\$ 114.74
067-0850-069-0000	Developed	Low Density	1.0000	\$ 114.74
067-0850-070-0000	Developed	Low Density	1.0000	\$ 114.74
067-0850-071-0000	Developed	Low Density	1.0000	\$ 114.74
067-0850-072-0000	Developed	Low Density	1.0000	\$ 114.74
067-0850-073-0000	Developed	Low Density	1.0000	\$ 114.74
067-0850-074-0000	Developed	Low Density	1.0000	\$ 114.74
067-0850-075-0000	Developed	Low Density	1.0000	\$ 114.74
067-0850-076-0000	Developed	Low Density	1.0000	\$ 114.74
067-0850-077-0000	Developed	Low Density	1.0000	\$ 114.74
067-0850-078-0000	Developed	Low Density	1.0000	\$ 114.74
067-0850-079-0000	Developed	Low Density	1.0000	\$ 114.74
067-0850-080-0000	Developed	Low Density	1.0000	\$ 114.74
067-0850-085-0000	Developed	Low Density	1.0000	\$ 114.74
067-0850-086-0000	Developed	Low Density	1.0000	\$ 114.74
067-0850-087-0000	Developed	Low Density	1.0000	\$ 114.74
067-0850-088-0000	Developed	Low Density	1.0000	\$ 114.74
067-0850-089-0000	Developed	Low Density	1.0000	\$ 114.74
067-0850-090-0000	Developed	Low Density	1.0000	\$ 114.74
067-0850-091-0000	Developed	Low Density	1.0000	\$ 114.74
067-0850-092-0000	Developed	Low Density	1.0000	\$ 114.74
067-0850-094-0000	Developed	Low Density	1.0000	\$ 114.74
067-0860-001-0000	Developed	Low Density	1.0000	\$ 114.74
067-0860-002-0000	Developed	Low Density	1.0000	\$ 114.74
067-0860-003-0000	Developed	Low Density	1.0000	\$ 114.74
067-0860-004-0000	Developed	Low Density	1.0000	\$ 114.74
067-0860-005-0000	Developed	Low Density	1.0000	\$ 114.74

AGENDA ITEM 10.4

City of Rancho Cordova
Transit Related Services Benefit District, Zone No. 2
Fiscal Year 2019-20 Assessment Roll

ATTACHMENT 3

1165

APN	Development Status	Land Use	EDU	Assessment
067-0860-006-0000	Developed	Low Density	1.0000	\$ 114.74
067-0860-007-0000	Developed	Low Density	1.0000	\$ 114.74
067-0860-008-0000	Developed	Low Density	1.0000	\$ 114.74
067-0860-009-0000	Developed	Low Density	1.0000	\$ 114.74
067-0860-010-0000	Developed	Low Density	1.0000	\$ 114.74
067-0860-011-0000	Developed	Low Density	1.0000	\$ 114.74
067-0860-012-0000	Developed	Low Density	1.0000	\$ 114.74
067-0860-013-0000	Developed	Low Density	1.0000	\$ 114.74
067-0860-014-0000	Developed	Low Density	1.0000	\$ 114.74
067-0860-015-0000	Developed	Low Density	1.0000	\$ 114.74
067-0860-016-0000	Developed	Low Density	1.0000	\$ 114.74
067-0860-017-0000	Developed	Low Density	1.0000	\$ 114.74
067-0860-018-0000	Developed	Low Density	1.0000	\$ 114.74
067-0860-019-0000	Developed	Low Density	1.0000	\$ 114.74
067-0860-020-0000	Developed	Low Density	1.0000	\$ 114.74
067-0860-021-0000	Developed	Low Density	1.0000	\$ 114.74
067-0860-022-0000	Developed	Low Density	1.0000	\$ 114.74
067-0860-023-0000	Developed	Low Density	1.0000	\$ 114.74
067-0860-024-0000	Developed	Low Density	1.0000	\$ 114.74
067-0860-025-0000	Developed	Low Density	1.0000	\$ 114.74
067-0860-026-0000	Developed	Low Density	1.0000	\$ 114.74
067-0860-027-0000	Developed	Low Density	1.0000	\$ 114.74
067-0860-028-0000	Developed	Low Density	1.0000	\$ 114.74
067-0860-029-0000	Developed	Low Density	1.0000	\$ 114.74
067-0860-030-0000	Developed	Low Density	1.0000	\$ 114.74
067-0860-031-0000	Developed	Low Density	1.0000	\$ 114.74
067-0860-032-0000	Developed	Low Density	1.0000	\$ 114.74
067-0860-033-0000	Developed	Low Density	1.0000	\$ 114.74
067-0860-034-0000	Developed	Low Density	1.0000	\$ 114.74
067-0860-035-0000	Developed	Low Density	1.0000	\$ 114.74
067-0860-036-0000	Developed	Low Density	1.0000	\$ 114.74
067-0860-037-0000	Developed	Low Density	1.0000	\$ 114.74
067-0860-038-0000	Developed	Low Density	1.0000	\$ 114.74
067-0860-039-0000	Developed	Low Density	1.0000	\$ 114.74
067-0860-040-0000	Developed	Low Density	1.0000	\$ 114.74
067-0860-041-0000	Developed	Low Density	1.0000	\$ 114.74
067-0860-042-0000	Developed	Low Density	1.0000	\$ 114.74
067-0860-043-0000	Developed	Low Density	1.0000	\$ 114.74
067-0860-044-0000	Developed	Low Density	1.0000	\$ 114.74
067-0860-045-0000	Developed	Low Density	1.0000	\$ 114.74
067-0860-046-0000	Developed	Low Density	1.0000	\$ 114.74
067-0860-047-0000	Developed	Low Density	1.0000	\$ 114.74
067-0860-048-0000	Developed	Low Density	1.0000	\$ 114.74
067-0860-049-0000	Developed	Low Density	1.0000	\$ 114.74
067-0860-050-0000	Developed	Low Density	1.0000	\$ 114.74

AGENDA ITEM 10.4

City of Rancho Cordova
Transit Related Services Benefit District, Zone No. 2
Fiscal Year 2019-20 Assessment Roll

ATTACHMENT 3

1166

APN	Development Status	Land Use	EDU	Assessment
067-0860-051-0000	Developed	Low Density	1.0000	\$ 114.74
067-0860-052-0000	Developed	Low Density	1.0000	\$ 114.74
067-0860-053-0000	Developed	Low Density	1.0000	\$ 114.74
067-0860-054-0000	Developed	Low Density	1.0000	\$ 114.74
067-0860-055-0000	Developed	Low Density	1.0000	\$ 114.74
067-0860-056-0000	Developed	Low Density	1.0000	\$ 114.74
067-0860-057-0000	Developed	Low Density	1.0000	\$ 114.74
067-0860-058-0000	Developed	Low Density	1.0000	\$ 114.74
067-0860-059-0000	Developed	Low Density	1.0000	\$ 114.74
067-0860-060-0000	Developed	Low Density	1.0000	\$ 114.74
067-0860-061-0000	Developed	Low Density	1.0000	\$ 114.74
067-0860-062-0000	Developed	Low Density	1.0000	\$ 114.74
067-0860-063-0000	Developed	Low Density	1.0000	\$ 114.74
067-0860-064-0000	Developed	Low Density	1.0000	\$ 114.74
067-0860-065-0000	Developed	Low Density	1.0000	\$ 114.74
067-0860-066-0000	Developed	Low Density	1.0000	\$ 114.74
067-0860-067-0000	Developed	Low Density	1.0000	\$ 114.74
067-0860-068-0000	Developed	Low Density	1.0000	\$ 114.74
067-0860-069-0000	Developed	Low Density	1.0000	\$ 114.74
067-0860-070-0000	Developed	Low Density	1.0000	\$ 114.74
067-0860-071-0000	Developed	Low Density	1.0000	\$ 114.74
067-0860-072-0000	Developed	Low Density	1.0000	\$ 114.74
067-0860-073-0000	Developed	Low Density	1.0000	\$ 114.74
067-0860-074-0000	Developed	Low Density	1.0000	\$ 114.74
067-0860-075-0000	Developed	Low Density	1.0000	\$ 114.74
067-0860-076-0000	Developed	Low Density	1.0000	\$ 114.74
067-0860-077-0000	Developed	Low Density	1.0000	\$ 114.74
067-0860-078-0000	Developed	Low Density	1.0000	\$ 114.74
067-0860-079-0000	Developed	Low Density	1.0000	\$ 114.74
067-0860-080-0000	Developed	Low Density	1.0000	\$ 114.74
067-0860-081-0000	Developed	Low Density	1.0000	\$ 114.74
067-0860-082-0000	Developed	Low Density	1.0000	\$ 114.74
067-0860-083-0000	Developed	Low Density	1.0000	\$ 114.74
067-0860-084-0000	Developed	Low Density	1.0000	\$ 114.74
067-0860-085-0000	Developed	Low Density	1.0000	\$ 114.74
067-0860-086-0000	Developed	Low Density	1.0000	\$ 114.74
067-0860-087-0000	Developed	Low Density	1.0000	\$ 114.74
067-0860-088-0000	Developed	Low Density	1.0000	\$ 114.74
067-0860-089-0000	Developed	Low Density	1.0000	\$ 114.74
067-0860-090-0000	Developed	Low Density	1.0000	\$ 114.74
067-0870-001-0000	Developed	Low Density	1.0000	\$ 114.74
067-0870-002-0000	Developed	Low Density	1.0000	\$ 114.74
067-0870-003-0000	Developed	Low Density	1.0000	\$ 114.74
067-0870-004-0000	Developed	Low Density	1.0000	\$ 114.74
067-0870-005-0000	Developed	Low Density	1.0000	\$ 114.74

AGENDA ITEM 10.4

City of Rancho Cordova
Transit Related Services Benefit District, Zone No. 2
Fiscal Year 2019-20 Assessment Roll

ATTACHMENT 3

1167

APN	Development Status	Land Use	EDU	Assessment
067-0870-006-0000	Developed	Low Density	1.0000	\$ 114.74
067-0870-007-0000	Developed	Low Density	1.0000	\$ 114.74
067-0870-008-0000	Developed	Low Density	1.0000	\$ 114.74
067-0870-009-0000	Developed	Low Density	1.0000	\$ 114.74
067-0870-010-0000	Developed	Low Density	1.0000	\$ 114.74
067-0870-011-0000	Developed	Low Density	1.0000	\$ 114.74
067-0870-012-0000	Developed	Low Density	1.0000	\$ 114.74
067-0870-013-0000	Developed	Low Density	1.0000	\$ 114.74
067-0870-014-0000	Developed	Low Density	1.0000	\$ 114.74
067-0870-015-0000	Developed	Low Density	1.0000	\$ 114.74
067-0870-016-0000	Developed	Low Density	1.0000	\$ 114.74
067-0870-017-0000	Developed	Low Density	1.0000	\$ 114.74
067-0870-018-0000	Developed	Low Density	1.0000	\$ 114.74
067-0870-019-0000	Developed	Low Density	1.0000	\$ 114.74
067-0870-020-0000	Developed	Low Density	1.0000	\$ 114.74
067-0870-021-0000	Developed	Low Density	1.0000	\$ 114.74
067-0870-022-0000	Developed	Low Density	1.0000	\$ 114.74
067-0870-023-0000	Developed	Low Density	1.0000	\$ 114.74
067-0870-024-0000	Developed	Low Density	1.0000	\$ 114.74
067-0870-025-0000	Developed	Low Density	1.0000	\$ 114.74
067-0870-026-0000	Developed	Low Density	1.0000	\$ 114.74
067-0870-027-0000	Developed	Low Density	1.0000	\$ 114.74
067-0870-028-0000	Developed	Low Density	1.0000	\$ 114.74
067-0870-029-0000	Developed	Low Density	1.0000	\$ 114.74
067-0870-030-0000	Developed	Low Density	1.0000	\$ 114.74
067-0870-031-0000	Developed	Low Density	1.0000	\$ 114.74
067-0870-032-0000	Developed	Low Density	1.0000	\$ 114.74
067-0870-033-0000	Developed	Low Density	1.0000	\$ 114.74
067-0870-034-0000	Developed	Low Density	1.0000	\$ 114.74
067-0870-035-0000	Developed	Low Density	1.0000	\$ 114.74
067-0870-036-0000	Developed	Low Density	1.0000	\$ 114.74
067-0870-037-0000	Developed	Low Density	1.0000	\$ 114.74
067-0870-038-0000	Developed	Low Density	1.0000	\$ 114.74
067-0870-039-0000	Developed	Low Density	1.0000	\$ 114.74
067-0870-040-0000	Developed	Low Density	1.0000	\$ 114.74
067-0870-041-0000	Developed	Low Density	1.0000	\$ 114.74
067-0870-042-0000	Developed	Low Density	1.0000	\$ 114.74
067-0870-043-0000	Developed	Low Density	1.0000	\$ 114.74
067-0870-044-0000	Developed	Low Density	1.0000	\$ 114.74
067-0870-045-0000	Developed	Low Density	1.0000	\$ 114.74
067-0870-046-0000	Developed	Low Density	1.0000	\$ 114.74
067-0870-047-0000	Developed	Low Density	1.0000	\$ 114.74
067-0870-048-0000	Developed	Low Density	1.0000	\$ 114.74
067-0870-049-0000	Developed	Low Density	1.0000	\$ 114.74
067-0870-050-0000	Developed	Low Density	1.0000	\$ 114.74

AGENDA ITEM 10.4

City of Rancho Cordova
Transit Related Services Benefit District, Zone No. 2
Fiscal Year 2019-20 Assessment Roll

ATTACHMENT 3

1168

APN	Development Status	Land Use	EDU	Assessment
067-0870-051-0000	Developed	Low Density	1.0000	\$ 114.74
067-0870-052-0000	Developed	Low Density	1.0000	\$ 114.74
067-0870-053-0000	Developed	Low Density	1.0000	\$ 114.74
067-0870-054-0000	Developed	Low Density	1.0000	\$ 114.74
067-0870-055-0000	Developed	Low Density	1.0000	\$ 114.74
067-0870-056-0000	Developed	Low Density	1.0000	\$ 114.74
067-0870-057-0000	Developed	Low Density	1.0000	\$ 114.74
067-0870-058-0000	Developed	Low Density	1.0000	\$ 114.74
067-0870-059-0000	Developed	Low Density	1.0000	\$ 114.74
067-0870-060-0000	Developed	Low Density	1.0000	\$ 114.74
067-0870-061-0000	Developed	Low Density	1.0000	\$ 114.74
067-0870-062-0000	Developed	Low Density	1.0000	\$ 114.74
067-0870-063-0000	Developed	Low Density	1.0000	\$ 114.74
067-0870-064-0000	Developed	Low Density	1.0000	\$ 114.74
067-0870-065-0000	Developed	Low Density	1.0000	\$ 114.74
067-0870-066-0000	Developed	Low Density	1.0000	\$ 114.74
067-0880-001-0000	Developed	Low Density	1.0000	\$ 114.74
067-0880-002-0000	Developed	Low Density	1.0000	\$ 114.74
067-0880-003-0000	Developed	Low Density	1.0000	\$ 114.74
067-0880-004-0000	Developed	Low Density	1.0000	\$ 114.74
067-0880-005-0000	Developed	Low Density	1.0000	\$ 114.74
067-0880-006-0000	Developed	Low Density	1.0000	\$ 114.74
067-0880-007-0000	Developed	Low Density	1.0000	\$ 114.74
067-0880-008-0000	Developed	Low Density	1.0000	\$ 114.74
067-0880-009-0000	Developed	Low Density	1.0000	\$ 114.74
067-0880-010-0000	Developed	Low Density	1.0000	\$ 114.74
067-0880-011-0000	Developed	Low Density	1.0000	\$ 114.74
067-0880-012-0000	Developed	Low Density	1.0000	\$ 114.74
067-0880-013-0000	Developed	Low Density	1.0000	\$ 114.74
067-0880-014-0000	Developed	Low Density	1.0000	\$ 114.74
067-0880-015-0000	Developed	Low Density	1.0000	\$ 114.74
067-0880-016-0000	Developed	Low Density	1.0000	\$ 114.74
067-0880-017-0000	Developed	Low Density	1.0000	\$ 114.74
067-0880-018-0000	Developed	Low Density	1.0000	\$ 114.74
067-0880-019-0000	Developed	Low Density	1.0000	\$ 114.74
067-0880-020-0000	Developed	Low Density	1.0000	\$ 114.74
067-0880-021-0000	Developed	Low Density	1.0000	\$ 114.74
067-0880-022-0000	Developed	Low Density	1.0000	\$ 114.74
067-0880-023-0000	Developed	Low Density	1.0000	\$ 114.74
067-0880-024-0000	Developed	Low Density	1.0000	\$ 114.74
067-0880-025-0000	Developed	Low Density	1.0000	\$ 114.74
067-0880-026-0000	Developed	Low Density	1.0000	\$ 114.74
067-0880-027-0000	Developed	Low Density	1.0000	\$ 114.74
067-0880-028-0000	Developed	Low Density	1.0000	\$ 114.74
067-0880-029-0000	Developed	Low Density	1.0000	\$ 114.74

AGENDA ITEM 10.4

City of Rancho Cordova
Transit Related Services Benefit District, Zone No. 2
Fiscal Year 2019-20 Assessment Roll

ATTACHMENT 3

1169

APN	Development Status	Land Use	EDU	Assessment
067-0880-030-0000	Developed	Low Density	1.0000	\$ 114.74
067-0880-031-0000	Developed	Low Density	1.0000	\$ 114.74
067-0880-032-0000	Developed	Low Density	1.0000	\$ 114.74
067-0880-033-0000	Developed	Low Density	1.0000	\$ 114.74
067-0880-034-0000	Developed	Low Density	1.0000	\$ 114.74
067-0880-035-0000	Developed	Low Density	1.0000	\$ 114.74
067-0880-036-0000	Developed	Low Density	1.0000	\$ 114.74
067-0880-037-0000	Developed	Low Density	1.0000	\$ 114.74
067-0880-038-0000	Developed	Low Density	1.0000	\$ 114.74
067-0880-039-0000	Developed	Low Density	1.0000	\$ 114.74
067-0880-040-0000	Developed	Low Density	1.0000	\$ 114.74
067-0880-041-0000	Developed	Low Density	1.0000	\$ 114.74
067-0880-042-0000	Developed	Low Density	1.0000	\$ 114.74
067-0880-043-0000	Developed	Low Density	1.0000	\$ 114.74
067-0880-044-0000	Developed	Low Density	1.0000	\$ 114.74
067-0880-045-0000	Developed	Low Density	1.0000	\$ 114.74
067-0880-046-0000	Developed	Low Density	1.0000	\$ 114.74
067-0880-047-0000	Developed	Low Density	1.0000	\$ 114.74
067-0880-048-0000	Developed	Low Density	1.0000	\$ 114.74
067-0880-049-0000	Developed	Low Density	1.0000	\$ 114.74
067-0880-050-0000	Developed	Low Density	1.0000	\$ 114.74
067-0880-051-0000	Developed	Low Density	1.0000	\$ 114.74
067-0880-052-0000	Developed	Low Density	1.0000	\$ 114.74
067-0880-053-0000	Developed	Low Density	1.0000	\$ 114.74
067-0880-054-0000	Developed	Low Density	1.0000	\$ 114.74
067-0880-055-0000	Developed	Low Density	1.0000	\$ 114.74
067-0880-056-0000	Developed	Low Density	1.0000	\$ 114.74
067-0880-057-0000	Developed	Low Density	1.0000	\$ 114.74
067-0880-058-0000	Developed	Low Density	1.0000	\$ 114.74
067-0880-059-0000	Developed	Low Density	1.0000	\$ 114.74
067-0880-060-0000	Developed	Low Density	1.0000	\$ 114.74
067-0880-061-0000	Developed	Low Density	1.0000	\$ 114.74
067-0880-062-0000	Developed	Low Density	1.0000	\$ 114.74
067-0880-063-0000	Developed	Low Density	1.0000	\$ 114.74
067-0880-064-0000	Developed	Low Density	1.0000	\$ 114.74
067-0880-065-0000	Developed	Low Density	1.0000	\$ 114.74
067-0880-066-0000	Developed	Low Density	1.0000	\$ 114.74
067-0880-067-0000	Developed	Low Density	1.0000	\$ 114.74
067-0880-068-0000	Developed	Low Density	1.0000	\$ 114.74
067-0880-069-0000	Developed	Low Density	1.0000	\$ 114.74
067-0880-070-0000	Developed	Low Density	1.0000	\$ 114.74
067-0880-071-0000	Developed	Low Density	1.0000	\$ 114.74
067-0880-072-0000	Developed	Low Density	1.0000	\$ 114.74
067-0880-073-0000	Developed	Low Density	1.0000	\$ 114.74
067-0880-074-0000	Developed	Low Density	1.0000	\$ 114.74

AGENDA ITEM 10.4

City of Rancho Cordova
Transit Related Services Benefit District, Zone No. 2
Fiscal Year 2019-20 Assessment Roll

ATTACHMENT 3

1170

APN	Development Status	Land Use	EDU	Assessment
067-0880-075-0000	Developed	Low Density	1.0000	\$ 114.74
067-0880-076-0000	Developed	Low Density	1.0000	\$ 114.74
067-0880-077-0000	Developed	Low Density	1.0000	\$ 114.74
067-0880-078-0000	Developed	Low Density	1.0000	\$ 114.74
067-0880-079-0000	Developed	Low Density	1.0000	\$ 114.74
067-0880-080-0000	Developed	Low Density	1.0000	\$ 114.74
067-0880-081-0000	Developed	Low Density	1.0000	\$ 114.74
067-0880-082-0000	Developed	Low Density	1.0000	\$ 114.74
067-0880-083-0000	Developed	Low Density	1.0000	\$ 114.74
067-0880-084-0000	Developed	Low Density	1.0000	\$ 114.74
067-0880-085-0000	Developed	Low Density	1.0000	\$ 114.74
067-0880-086-0000	Developed	Low Density	1.0000	\$ 114.74
067-0880-087-0000	Developed	Low Density	1.0000	\$ 114.74
067-0880-088-0000	Developed	Low Density	1.0000	\$ 114.74
067-0880-089-0000	Developed	Low Density	1.0000	\$ 114.74
067-0880-090-0000	Developed	Low Density	1.0000	\$ 114.74
067-0880-091-0000	Developed	Low Density	1.0000	\$ 114.74
067-0880-092-0000	Developed	Low Density	1.0000	\$ 114.74
067-0890-001-0000	Developed	Low Density	1.0000	\$ 114.74
067-0890-002-0000	Developed	Low Density	1.0000	\$ 114.74
067-0890-003-0000	Developed	Low Density	1.0000	\$ 114.74
067-0890-004-0000	Developed	Low Density	1.0000	\$ 114.74
067-0890-005-0000	Developed	Low Density	1.0000	\$ 114.74
067-0890-006-0000	Developed	Low Density	1.0000	\$ 114.74
067-0890-007-0000	Developed	Low Density	1.0000	\$ 114.74
067-0890-008-0000	Developed	Low Density	1.0000	\$ 114.74
067-0890-009-0000	Developed	Low Density	1.0000	\$ 114.74
067-0890-010-0000	Developed	Low Density	1.0000	\$ 114.74
067-0890-011-0000	Developed	Low Density	1.0000	\$ 114.74
067-0890-012-0000	Developed	Low Density	1.0000	\$ 114.74
067-0890-013-0000	Developed	Low Density	1.0000	\$ 114.74
067-0890-014-0000	Developed	Low Density	1.0000	\$ 114.74
067-0890-015-0000	Developed	Low Density	1.0000	\$ 114.74
067-0890-016-0000	Developed	Low Density	1.0000	\$ 114.74
067-0890-017-0000	Developed	Low Density	1.0000	\$ 114.74
067-0890-018-0000	Developed	Low Density	1.0000	\$ 114.74
067-0890-019-0000	Developed	Low Density	1.0000	\$ 114.74
067-0890-020-0000	Developed	Low Density	1.0000	\$ 114.74
067-0890-021-0000	Developed	Low Density	1.0000	\$ 114.74
067-0890-022-0000	Developed	Low Density	1.0000	\$ 114.74
067-0890-023-0000	Developed	Low Density	1.0000	\$ 114.74
067-0890-024-0000	Developed	Low Density	1.0000	\$ 114.74
067-0890-025-0000	Developed	Low Density	1.0000	\$ 114.74
067-0890-026-0000	Developed	Low Density	1.0000	\$ 114.74
067-0890-027-0000	Developed	Low Density	1.0000	\$ 114.74

AGENDA ITEM 10.4

City of Rancho Cordova
Transit Related Services Benefit District, Zone No. 2
Fiscal Year 2019-20 Assessment Roll

ATTACHMENT 3

1171

APN	Development Status	Land Use	EDU	Assessment
067-0890-028-0000	Developed	Low Density	1.0000	\$ 114.74
067-0890-029-0000	Developed	Low Density	1.0000	\$ 114.74
067-0890-030-0000	Developed	Low Density	1.0000	\$ 114.74
067-0890-031-0000	Developed	Low Density	1.0000	\$ 114.74
067-0890-032-0000	Developed	Low Density	1.0000	\$ 114.74
067-0890-033-0000	Developed	Low Density	1.0000	\$ 114.74
067-0890-034-0000	Developed	Low Density	1.0000	\$ 114.74
067-0890-035-0000	Developed	Low Density	1.0000	\$ 114.74
067-0890-036-0000	Developed	Low Density	1.0000	\$ 114.74
067-0890-037-0000	Developed	Low Density	1.0000	\$ 114.74
067-0890-038-0000	Developed	Low Density	1.0000	\$ 114.74
067-0890-039-0000	Developed	Low Density	1.0000	\$ 114.74
067-0890-040-0000	Developed	Low Density	1.0000	\$ 114.74
067-0890-041-0000	Developed	Low Density	1.0000	\$ 114.74
067-0890-042-0000	Developed	Low Density	1.0000	\$ 114.74
067-0890-046-0000	Developed	Low Density	1.0000	\$ 114.74
067-0890-047-0000	Developed	Low Density	1.0000	\$ 114.74
067-0890-048-0000	Developed	Low Density	1.0000	\$ 114.74
067-0890-049-0000	Developed	Low Density	1.0000	\$ 114.74
067-0890-050-0000	Developed	Low Density	1.0000	\$ 114.74
067-0890-051-0000	Developed	Low Density	1.0000	\$ 114.74
067-0890-052-0000	Developed	Low Density	1.0000	\$ 114.74
067-0890-053-0000	Developed	Low Density	1.0000	\$ 114.74
067-0900-001-0000	Developed	Low Density	1.0000	\$ 114.74
067-0900-002-0000	Developed	Low Density	1.0000	\$ 114.74
067-0900-003-0000	Developed	Low Density	1.0000	\$ 114.74
067-0900-004-0000	Developed	Low Density	1.0000	\$ 114.74
067-0900-005-0000	Developed	Low Density	1.0000	\$ 114.74
067-0900-006-0000	Developed	Low Density	1.0000	\$ 114.74
067-0900-007-0000	Developed	Low Density	1.0000	\$ 114.74
067-0900-008-0000	Developed	Low Density	1.0000	\$ 114.74
067-0900-009-0000	Developed	Low Density	1.0000	\$ 114.74
067-0900-010-0000	Developed	Low Density	1.0000	\$ 114.74
067-0900-011-0000	Developed	Low Density	1.0000	\$ 114.74
067-0900-012-0000	Developed	Low Density	1.0000	\$ 114.74
067-0900-013-0000	Developed	Low Density	1.0000	\$ 114.74
067-0900-014-0000	Developed	Low Density	1.0000	\$ 114.74
067-0900-015-0000	Developed	Low Density	1.0000	\$ 114.74
067-0900-016-0000	Developed	Low Density	1.0000	\$ 114.74
067-0900-017-0000	Developed	Low Density	1.0000	\$ 114.74
067-0900-018-0000	Developed	Low Density	1.0000	\$ 114.74
067-0900-019-0000	Developed	Low Density	1.0000	\$ 114.74
067-0900-020-0000	Developed	Low Density	1.0000	\$ 114.74
067-0900-021-0000	Developed	Low Density	1.0000	\$ 114.74
067-0900-022-0000	Developed	Low Density	1.0000	\$ 114.74

AGENDA ITEM 10.4

City of Rancho Cordova
Transit Related Services Benefit District, Zone No. 2
Fiscal Year 2019-20 Assessment Roll

ATTACHMENT 3

1172

APN	Development Status	Land Use	EDU	Assessment
067-0900-023-0000	Developed	Low Density	1.0000	\$ 114.74
067-0900-024-0000	Developed	Low Density	1.0000	\$ 114.74
067-0900-025-0000	Developed	Low Density	1.0000	\$ 114.74
067-0900-026-0000	Developed	Low Density	1.0000	\$ 114.74
067-0900-027-0000	Developed	Low Density	1.0000	\$ 114.74
067-0900-028-0000	Developed	Low Density	1.0000	\$ 114.74
067-0900-029-0000	Developed	Low Density	1.0000	\$ 114.74
067-0900-030-0000	Developed	Low Density	1.0000	\$ 114.74
067-0900-031-0000	Developed	Low Density	1.0000	\$ 114.74
067-0900-032-0000	Developed	Low Density	1.0000	\$ 114.74
067-0900-033-0000	Developed	Low Density	1.0000	\$ 114.74
067-0900-034-0000	Developed	Low Density	1.0000	\$ 114.74
067-0900-035-0000	Developed	Low Density	1.0000	\$ 114.74
067-0900-036-0000	Developed	Low Density	1.0000	\$ 114.74
067-0900-037-0000	Developed	Low Density	1.0000	\$ 114.74
067-0900-038-0000	Developed	Low Density	1.0000	\$ 114.74
067-0900-039-0000	Developed	Low Density	1.0000	\$ 114.74
067-0900-040-0000	Developed	Low Density	1.0000	\$ 114.74
067-0900-041-0000	Developed	Low Density	1.0000	\$ 114.74
067-0900-042-0000	Developed	Low Density	1.0000	\$ 114.74
067-0900-044-0000	Developed	Low Density	1.0000	\$ 114.74
067-0900-045-0000	Developed	Low Density	1.0000	\$ 114.74
067-0900-046-0000	Developed	Low Density	1.0000	\$ 114.74
067-0900-047-0000	Developed	Low Density	1.0000	\$ 114.74
067-0900-048-0000	Developed	Low Density	1.0000	\$ 114.74
067-0900-049-0000	Developed	Low Density	1.0000	\$ 114.74
067-0900-050-0000	Developed	Low Density	1.0000	\$ 114.74
067-0910-001-0000	Developed	Low Density	1.0000	\$ 114.74
067-0910-002-0000	Developed	Low Density	1.0000	\$ 114.74
067-0910-003-0000	Developed	Low Density	1.0000	\$ 114.74
067-0910-004-0000	Developed	Low Density	1.0000	\$ 114.74
067-0910-005-0000	Developed	Low Density	1.0000	\$ 114.74
067-0910-006-0000	Developed	Low Density	1.0000	\$ 114.74
067-0910-007-0000	Developed	Low Density	1.0000	\$ 114.74
067-0910-008-0000	Developed	Low Density	1.0000	\$ 114.74
067-0910-009-0000	Developed	Low Density	1.0000	\$ 114.74
067-0910-010-0000	Developed	Low Density	1.0000	\$ 114.74
067-0910-011-0000	Developed	Low Density	1.0000	\$ 114.74
067-0910-012-0000	Developed	Low Density	1.0000	\$ 114.74
067-0910-013-0000	Developed	Low Density	1.0000	\$ 114.74
067-0910-014-0000	Developed	Low Density	1.0000	\$ 114.74
067-0910-016-0000	Developed	Low Density	1.0000	\$ 114.74
067-0910-017-0000	Developed	Low Density	1.0000	\$ 114.74
067-0910-018-0000	Developed	Low Density	1.0000	\$ 114.74
067-0910-019-0000	Developed	Low Density	1.0000	\$ 114.74

AGENDA ITEM 10.4

City of Rancho Cordova
Transit Related Services Benefit District, Zone No. 2
Fiscal Year 2019-20 Assessment Roll

ATTACHMENT 3

1173

APN	Development Status	Land Use	EDU	Assessment
067-0910-020-0000	Developed	Low Density	1.0000	\$ 114.74
067-0910-021-0000	Developed	Low Density	1.0000	\$ 114.74
067-0910-022-0000	Developed	Low Density	1.0000	\$ 114.74
067-0910-023-0000	Developed	Low Density	1.0000	\$ 114.74
067-0910-024-0000	Developed	Low Density	1.0000	\$ 114.74
067-0910-025-0000	Developed	Low Density	1.0000	\$ 114.74
067-0910-026-0000	Developed	Low Density	1.0000	\$ 114.74
067-0910-027-0000	Developed	Low Density	1.0000	\$ 114.74
067-0910-028-0000	Developed	Low Density	1.0000	\$ 114.74
067-0910-029-0000	Developed	Low Density	1.0000	\$ 114.74
067-0910-030-0000	Developed	Low Density	1.0000	\$ 114.74
067-0910-031-0000	Developed	Low Density	1.0000	\$ 114.74
067-0910-032-0000	Developed	Low Density	1.0000	\$ 114.74
067-0920-001-0000	Developed	Medium Density	0.8000	\$ 91.80
067-0920-002-0000	Developed	Medium Density	0.8000	\$ 91.80
067-0920-003-0000	Developed	Medium Density	0.8000	\$ 91.80
067-0920-004-0000	Developed	Medium Density	0.8000	\$ 91.80
067-0920-005-0000	Developed	Medium Density	0.8000	\$ 91.80
067-0920-006-0000	Developed	Medium Density	0.8000	\$ 91.80
067-0920-007-0000	Developed	Medium Density	0.8000	\$ 91.80
067-0920-008-0000	Developed	Medium Density	0.8000	\$ 91.80
067-0920-009-0000	Developed	Medium Density	0.8000	\$ 91.80
067-0920-010-0000	Developed	Medium Density	0.8000	\$ 91.80
067-0920-011-0000	Developed	Medium Density	0.8000	\$ 91.80
067-0920-012-0000	Developed	Medium Density	0.8000	\$ 91.80
067-0920-013-0000	Developed	Medium Density	0.8000	\$ 91.80
067-0920-014-0000	Developed	Medium Density	0.8000	\$ 91.80
067-0920-015-0000	Developed	Medium Density	0.8000	\$ 91.80
067-0920-016-0000	Developed	Medium Density	0.8000	\$ 91.80
067-0920-017-0000	Developed	Medium Density	0.8000	\$ 91.80
067-0920-018-0000	Developed	Medium Density	0.8000	\$ 91.80
067-0920-019-0000	Developed	Medium Density	0.8000	\$ 91.80
067-0920-020-0000	Developed	Medium Density	0.8000	\$ 91.80
067-0920-021-0000	Developed	Medium Density	0.8000	\$ 91.80
067-0920-022-0000	Developed	Medium Density	0.8000	\$ 91.80
067-0920-023-0000	Developed	Medium Density	0.8000	\$ 91.80
067-0920-024-0000	Developed	Medium Density	0.8000	\$ 91.80
067-0920-025-0000	Developed	Medium Density	0.8000	\$ 91.80
067-0920-026-0000	Developed	Medium Density	0.8000	\$ 91.80
067-0920-027-0000	Developed	Medium Density	0.8000	\$ 91.80
067-0920-028-0000	Developed	Medium Density	0.8000	\$ 91.80
067-0920-029-0000	Developed	Medium Density	0.8000	\$ 91.80
067-0920-030-0000	Developed	Medium Density	0.8000	\$ 91.80
067-0920-031-0000	Developed	Medium Density	0.8000	\$ 91.80
067-0920-032-0000	Developed	Medium Density	0.8000	\$ 91.80

AGENDA ITEM 10.4

City of Rancho Cordova
Transit Related Services Benefit District, Zone No. 2
Fiscal Year 2019-20 Assessment Roll

ATTACHMENT 3

1174

APN	Development Status	Land Use	EDU	Assessment
067-0920-033-0000	Developed	Medium Density	0.8000	\$ 91.80
067-0920-034-0000	Developed	Medium Density	0.8000	\$ 91.80
067-0920-035-0000	Developed	Medium Density	0.8000	\$ 91.80
067-0920-036-0000	Developed	Medium Density	0.8000	\$ 91.80
067-0920-037-0000	Developed	Medium Density	0.8000	\$ 91.80
067-0920-038-0000	Developed	Medium Density	0.8000	\$ 91.80
067-0920-039-0000	Developed	Medium Density	0.8000	\$ 91.80
067-0920-040-0000	Developed	Medium Density	0.8000	\$ 91.80
067-0920-041-0000	Developed	Medium Density	0.8000	\$ 91.80
067-0920-042-0000	Developed	Medium Density	0.8000	\$ 91.80
067-0920-043-0000	Developed	Medium Density	0.8000	\$ 91.80
067-0920-044-0000	Developed	Medium Density	0.8000	\$ 91.80
067-0920-045-0000	Developed	Medium Density	0.8000	\$ 91.80
067-0920-046-0000	Developed	Medium Density	0.8000	\$ 91.80
067-0920-047-0000	Developed	Medium Density	0.8000	\$ 91.80
067-0920-048-0000	Developed	Medium Density	0.8000	\$ 91.80
067-0920-049-0000	Developed	Medium Density	0.8000	\$ 91.80
067-0920-050-0000	Developed	Medium Density	0.8000	\$ 91.80
067-0920-051-0000	Developed	Medium Density	0.8000	\$ 91.80
067-0920-052-0000	Developed	Medium Density	0.8000	\$ 91.80
067-0920-053-0000	Developed	Medium Density	0.8000	\$ 91.80
067-0920-054-0000	Developed	Medium Density	0.8000	\$ 91.80
067-0920-055-0000	Developed	Medium Density	0.8000	\$ 91.80
067-0920-056-0000	Developed	Medium Density	0.8000	\$ 91.80
067-0920-057-0000	Developed	Medium Density	0.8000	\$ 91.80
067-0920-058-0000	Developed	Medium Density	0.8000	\$ 91.80
067-0920-059-0000	Developed	Medium Density	0.8000	\$ 91.80
067-0920-060-0000	Developed	Medium Density	0.8000	\$ 91.80
067-0920-061-0000	Developed	Medium Density	0.8000	\$ 91.80
067-0920-062-0000	Developed	Medium Density	0.8000	\$ 91.80
067-0920-063-0000	Developed	Medium Density	0.8000	\$ 91.80
067-0920-064-0000	Developed	Medium Density	0.8000	\$ 91.80
067-0920-065-0000	Developed	Medium Density	0.8000	\$ 91.80
067-0920-066-0000	Developed	Medium Density	0.8000	\$ 91.80
067-0920-067-0000	Developed	Medium Density	0.8000	\$ 91.80
067-0920-068-0000	Developed	Medium Density	0.8000	\$ 91.80
067-0920-069-0000	Developed	Medium Density	0.8000	\$ 91.80
067-0920-070-0000	Developed	Medium Density	0.8000	\$ 91.80
067-0920-071-0000	Developed	Medium Density	0.8000	\$ 91.80
067-0920-072-0000	Developed	Medium Density	0.8000	\$ 91.80
067-0920-073-0000	Developed	Medium Density	0.8000	\$ 91.80
067-0920-074-0000	Developed	Medium Density	0.8000	\$ 91.80
067-0920-075-0000	Developed	Medium Density	0.8000	\$ 91.80
067-0920-076-0000	Developed	Medium Density	0.8000	\$ 91.80
067-0920-077-0000	Developed	Medium Density	0.8000	\$ 91.80

AGENDA ITEM 10.4

City of Rancho Cordova
Transit Related Services Benefit District, Zone No. 2
Fiscal Year 2019-20 Assessment Roll

ATTACHMENT 3

1175

APN	Development Status	Land Use	EDU	Assessment
067-0920-078-0000	Developed	Medium Density	0.8000	\$ 91.80
067-0920-079-0000	Developed	Medium Density	0.8000	\$ 91.80
067-0920-080-0000	Developed	Medium Density	0.8000	\$ 91.80
067-0920-081-0000	Developed	Medium Density	0.8000	\$ 91.80
067-0920-082-0000	Developed	Medium Density	0.8000	\$ 91.80
067-0920-083-0000	Developed	Medium Density	0.8000	\$ 91.80
067-0920-084-0000	Developed	Medium Density	0.8000	\$ 91.80
067-0920-085-0000	Developed	Medium Density	0.8000	\$ 91.80
067-0920-086-0000	Developed	Medium Density	0.8000	\$ 91.80
067-0920-087-0000	Developed	Medium Density	0.8000	\$ 91.80
067-0920-088-0000	Developed	Medium Density	0.8000	\$ 91.80
067-0920-089-0000	Developed	Medium Density	0.8000	\$ 91.80
067-0920-090-0000	Developed	Medium Density	0.8000	\$ 91.80
067-0920-091-0000	Developed	Medium Density	0.8000	\$ 91.80
067-0920-092-0000	Developed	Medium Density	0.8000	\$ 91.80
067-0920-093-0000	Developed	Medium Density	0.8000	\$ 91.80
067-0920-094-0000	Developed	Medium Density	0.8000	\$ 91.80
067-0920-095-0000	Developed	Medium Density	0.8000	\$ 91.80
067-0920-096-0000	Developed	Medium Density	0.8000	\$ 91.80
067-0920-097-0000	Developed	Medium Density	0.8000	\$ 91.80
067-0920-098-0000	Developed	Medium Density	0.8000	\$ 91.80
067-0920-099-0000	Developed	Medium Density	0.8000	\$ 91.80
067-0920-100-0000	Developed	Medium Density	0.8000	\$ 91.80
067-0920-101-0000	Developed	Medium Density	0.8000	\$ 91.80
067-0920-102-0000	Developed	Medium Density	0.8000	\$ 91.80
067-0920-103-0000	Developed	Medium Density	0.8000	\$ 91.80
067-0920-104-0000	Developed	Medium Density	0.8000	\$ 91.80
067-0920-105-0000	Developed	Medium Density	0.8000	\$ 91.80
067-0920-106-0000	Developed	Medium Density	0.8000	\$ 91.80
067-0920-107-0000	Developed	Medium Density	0.8000	\$ 91.80
067-0920-108-0000	Developed	Medium Density	0.8000	\$ 91.80
067-0920-109-0000	Developed	Medium Density	0.8000	\$ 91.80
067-0920-110-0000	Developed	Medium Density	0.8000	\$ 91.80
067-0920-111-0000	Developed	Medium Density	0.8000	\$ 91.80
067-0920-112-0000	Developed	Medium Density	0.8000	\$ 91.80
067-0920-113-0000	Developed	Medium Density	0.8000	\$ 91.80
067-0920-114-0000	Developed	Medium Density	0.8000	\$ 91.80
067-0920-115-0000	Developed	Medium Density	0.8000	\$ 91.80
067-0920-116-0000	Developed	Medium Density	0.8000	\$ 91.80
067-0920-117-0000	Developed	Medium Density	0.8000	\$ 91.80
067-0920-118-0000	Developed	Medium Density	0.8000	\$ 91.80
067-0930-001-0000	Developed	Medium Density	0.8000	\$ 91.80
067-0930-002-0000	Developed	Medium Density	0.8000	\$ 91.80
067-0930-003-0000	Developed	Medium Density	0.8000	\$ 91.80
067-0930-004-0000	Developed	Medium Density	0.8000	\$ 91.80

AGENDA ITEM 10.4

City of Rancho Cordova
Transit Related Services Benefit District, Zone No. 2
Fiscal Year 2019-20 Assessment Roll

ATTACHMENT 3

1176

APN	Development Status	Land Use	EDU	Assessment
067-0930-005-0000	Developed	Medium Density	0.8000	\$ 91.80
067-0930-006-0000	Developed	Medium Density	0.8000	\$ 91.80
067-0930-007-0000	Developed	Medium Density	0.8000	\$ 91.80
067-0930-008-0000	Developed	Medium Density	0.8000	\$ 91.80
067-0930-009-0000	Developed	Medium Density	0.8000	\$ 91.80
067-0930-010-0000	Developed	Medium Density	0.8000	\$ 91.80
067-0930-011-0000	Developed	Medium Density	0.8000	\$ 91.80
067-0930-012-0000	Developed	Medium Density	0.8000	\$ 91.80
067-0930-013-0000	Developed	Medium Density	0.8000	\$ 91.80
067-0930-014-0000	Developed	Medium Density	0.8000	\$ 91.80
067-0930-015-0000	Developed	Medium Density	0.8000	\$ 91.80
067-0930-016-0000	Developed	Medium Density	0.8000	\$ 91.80
067-0930-017-0000	Developed	Medium Density	0.8000	\$ 91.80
067-0930-018-0000	Developed	Medium Density	0.8000	\$ 91.80
067-0930-019-0000	Developed	Medium Density	0.8000	\$ 91.80
067-0930-020-0000	Developed	Medium Density	0.8000	\$ 91.80
067-0930-021-0000	Developed	Medium Density	0.8000	\$ 91.80
067-0930-022-0000	Developed	Medium Density	0.8000	\$ 91.80
067-0930-023-0000	Developed	Medium Density	0.8000	\$ 91.80
067-0930-024-0000	Developed	Medium Density	0.8000	\$ 91.80
067-0930-025-0000	Developed	Medium Density	0.8000	\$ 91.80
067-0930-026-0000	Developed	Medium Density	0.8000	\$ 91.80
067-0930-027-0000	Developed	Medium Density	0.8000	\$ 91.80
067-0930-028-0000	Developed	Medium Density	0.8000	\$ 91.80
067-0930-029-0000	Developed	Medium Density	0.8000	\$ 91.80
067-0930-030-0000	Developed	Medium Density	0.8000	\$ 91.80
067-0930-031-0000	Developed	Medium Density	0.8000	\$ 91.80
067-0930-032-0000	Developed	Medium Density	0.8000	\$ 91.80
067-0930-033-0000	Developed	Medium Density	0.8000	\$ 91.80
067-0930-034-0000	Developed	Medium Density	0.8000	\$ 91.80
067-0930-035-0000	Developed	Medium Density	0.8000	\$ 91.80
067-0930-036-0000	Developed	Medium Density	0.8000	\$ 91.80
067-0930-037-0000	Developed	Medium Density	0.8000	\$ 91.80
067-0930-038-0000	Developed	Medium Density	0.8000	\$ 91.80
067-0930-039-0000	Developed	Medium Density	0.8000	\$ 91.80
067-0930-040-0000	Developed	Medium Density	0.8000	\$ 91.80
067-0930-041-0000	Developed	Medium Density	0.8000	\$ 91.80
067-0930-042-0000	Developed	Medium Density	0.8000	\$ 91.80
067-0930-043-0000	Developed	Medium Density	0.8000	\$ 91.80
067-1050-001-0000	Developed	Retail & Service Commercial	86.6632	\$ 9,944.84
067-1050-002-0000	Developed	Retail & Service Commercial	33.0500	\$ 3,792.58
067-1050-003-0000	Developed	Retail & Service Commercial	23.2811	\$ 2,671.56
067-1050-004-0000	Developed	Retail & Service Commercial	31.0244	\$ 3,560.14
067-1050-005-0000	Developed	Retail & Service Commercial	24.5631	\$ 2,818.68
067-1050-006-0000	Developed	Retail & Service Commercial	48.2032	\$ 5,531.46

AGENDA ITEM 10.4

City of Rancho Cordova
Transit Related Services Benefit District, Zone No. 2
Fiscal Year 2019-20 Assessment Roll

ATTACHMENT 3

1177

APN	Development Status	Land Use	EDU	Assessment
067-1050-007-0000	Developed	Retail & Service Commercial	42.5624	\$ 4,884.16
067-1050-009-0000	Developed	Retail & Service Commercial	29.7424	\$ 3,413.02
067-1070-001-0000	Developed	Low Density Residential	1.0000	\$ 114.74
067-1070-002-0000	Developed	Low Density Residential	1.0000	\$ 114.74
067-1070-003-0000	Developed	Low Density Residential	1.0000	\$ 114.74
067-1070-004-0000	Developed	Low Density Residential	1.0000	\$ 114.74
067-1070-005-0000	Developed	Low Density Residential	1.0000	\$ 114.74
067-1070-006-0000	Developed	Low Density Residential	1.0000	\$ 114.74
067-1070-007-0000	Developed	Low Density Residential	1.0000	\$ 114.74
067-1070-008-0000	Developed	Low Density Residential	1.0000	\$ 114.74
067-1070-009-0000	Developed	Low Density Residential	1.0000	\$ 114.74
067-1070-010-0000	Developed	Low Density Residential	1.0000	\$ 114.74
067-1070-011-0000	Developed	Low Density Residential	1.0000	\$ 114.74
067-1070-012-0000	Developed	Low Density Residential	1.0000	\$ 114.74
067-1070-013-0000	Developed	Low Density Residential	1.0000	\$ 114.74
067-1070-014-0000	Developed	Low Density Residential	1.0000	\$ 114.74
067-1070-015-0000	Developed	Low Density Residential	1.0000	\$ 114.74
067-1070-016-0000	Developed	Low Density Residential	1.0000	\$ 114.74
067-1070-017-0000	Developed	Low Density Residential	1.0000	\$ 114.74
067-1070-018-0000	Developed	Low Density Residential	1.0000	\$ 114.74
067-1070-019-0000	Developed	Low Density Residential	1.0000	\$ 114.74
067-1070-020-0000	Developed	Low Density Residential	1.0000	\$ 114.74
067-1070-021-0000	Developed	Low Density Residential	1.0000	\$ 114.74
067-1070-022-0000	Developed	Low Density Residential	1.0000	\$ 114.74
067-1070-023-0000	Developed	Low Density Residential	1.0000	\$ 114.74
067-1070-024-0000	Developed	Low Density Residential	1.0000	\$ 114.74
067-1070-025-0000	Developed	Low Density Residential	1.0000	\$ 114.74
067-1070-026-0000	Developed	Low Density Residential	1.0000	\$ 114.74
067-1070-027-0000	Developed	Low Density Residential	1.0000	\$ 114.74
067-1070-028-0000	Developed	Low Density Residential	1.0000	\$ 114.74
067-1070-029-0000	Developed	Low Density Residential	1.0000	\$ 114.74
067-1070-030-0000	Developed	Low Density Residential	1.0000	\$ 114.74
067-1070-031-0000	Developed	Low Density Residential	1.0000	\$ 114.74
067-1070-032-0000	Developed	Low Density Residential	1.0000	\$ 114.74
067-1070-033-0000	Developed	Low Density Residential	1.0000	\$ 114.74
067-1070-034-0000	Developed	Low Density Residential	1.0000	\$ 114.74
067-1070-035-0000	Developed	Low Density Residential	1.0000	\$ 114.74
067-1070-036-0000	Developed	Low Density Residential	1.0000	\$ 114.74
067-1070-037-0000	Developed	Low Density Residential	1.0000	\$ 114.74
067-1070-038-0000	Developed	Low Density Residential	1.0000	\$ 114.74
067-1070-039-0000	Developed	Low Density Residential	1.0000	\$ 114.74
067-1070-040-0000	Developed	Low Density Residential	1.0000	\$ 114.74
067-1070-041-0000	Developed	Low Density Residential	1.0000	\$ 114.74
067-1070-042-0000	Developed	Low Density Residential	1.0000	\$ 114.74
067-1070-043-0000	Developed	Low Density Residential	1.0000	\$ 114.74

AGENDA ITEM 10.4

City of Rancho Cordova
Transit Related Services Benefit District, Zone No. 2
Fiscal Year 2019-20 Assessment Roll

ATTACHMENT 3

1178

APN	Development Status	Land Use	EDU	Assessment
067-1070-044-0000	Developed	Low Density Residential	1.0000	\$ 114.74
067-1070-045-0000	Developed	Low Density Residential	1.0000	\$ 114.74
067-1070-046-0000	Developed	Low Density Residential	1.0000	\$ 114.74
067-1070-047-0000	Developed	Low Density Residential	1.0000	\$ 114.74
067-1070-048-0000	Developed	Low Density Residential	1.0000	\$ 114.74
067-1070-049-0000	Developed	Low Density Residential	1.0000	\$ 114.74
067-1070-050-0000	Developed	Low Density Residential	1.0000	\$ 114.74
067-1070-051-0000	Developed	Low Density Residential	1.0000	\$ 114.74
067-1070-052-0000	Developed	Low Density Residential	1.0000	\$ 114.74
067-1070-053-0000	Developed	Low Density Residential	1.0000	\$ 114.74
067-1070-054-0000	Developed	Low Density Residential	1.0000	\$ 114.74
067-1070-055-0000	Developed	Low Density Residential	1.0000	\$ 114.74
072-2870-001-0000	Developed	Low Density	1.0000	\$ 114.74
072-2870-002-0000	Developed	Low Density	1.0000	\$ 114.74
072-2870-003-0000	Developed	Low Density	1.0000	\$ 114.74
072-2870-004-0000	Developed	Low Density	1.0000	\$ 114.74
072-2870-005-0000	Developed	Low Density	1.0000	\$ 114.74
072-2870-006-0000	Developed	Low Density	1.0000	\$ 114.74
072-2870-007-0000	Developed	Low Density	1.0000	\$ 114.74
072-2870-008-0000	Developed	Low Density	1.0000	\$ 114.74
072-2870-009-0000	Developed	Low Density	1.0000	\$ 114.74
072-2870-010-0000	Developed	Low Density	1.0000	\$ 114.74
072-2870-011-0000	Developed	Low Density	1.0000	\$ 114.74
072-2870-012-0000	Developed	Low Density	1.0000	\$ 114.74
072-2870-013-0000	Developed	Low Density	1.0000	\$ 114.74
072-2870-014-0000	Developed	Low Density	1.0000	\$ 114.74
072-2870-015-0000	Developed	Low Density	1.0000	\$ 114.74
072-2870-016-0000	Developed	Low Density	1.0000	\$ 114.74
072-2870-017-0000	Developed	Low Density	1.0000	\$ 114.74
072-2870-018-0000	Developed	Low Density	1.0000	\$ 114.74
072-2870-019-0000	Developed	Low Density	1.0000	\$ 114.74
072-2870-020-0000	Developed	Low Density	1.0000	\$ 114.74
072-2870-021-0000	Developed	Low Density	1.0000	\$ 114.74
072-2870-022-0000	Developed	Low Density	1.0000	\$ 114.74
072-2870-023-0000	Developed	Low Density	1.0000	\$ 114.74
072-2870-024-0000	Developed	Low Density	1.0000	\$ 114.74
072-2870-025-0000	Developed	Low Density	1.0000	\$ 114.74
072-2870-026-0000	Developed	Low Density	1.0000	\$ 114.74
072-2870-027-0000	Developed	Low Density	1.0000	\$ 114.74
072-2870-028-0000	Developed	Low Density	1.0000	\$ 114.74
072-2870-029-0000	Developed	Low Density	1.0000	\$ 114.74
072-2870-030-0000	Developed	Low Density	1.0000	\$ 114.74
072-2870-031-0000	Developed	Low Density	1.0000	\$ 114.74
072-2870-032-0000	Developed	Low Density	1.0000	\$ 114.74
072-2870-033-0000	Developed	Low Density	1.0000	\$ 114.74

AGENDA ITEM 10.4

City of Rancho Cordova
Transit Related Services Benefit District, Zone No. 2
Fiscal Year 2019-20 Assessment Roll

ATTACHMENT 3

1179

APN	Development Status	Land Use	EDU	Assessment
072-2870-034-0000	Developed	Low Density	1.0000	\$ 114.74
072-2870-035-0000	Developed	Low Density	1.0000	\$ 114.74
072-2870-036-0000	Developed	Low Density	1.0000	\$ 114.74
072-2870-037-0000	Developed	Low Density	1.0000	\$ 114.74
072-2870-038-0000	Developed	Low Density	1.0000	\$ 114.74
072-2870-039-0000	Developed	Low Density	1.0000	\$ 114.74
072-2870-040-0000	Developed	Low Density	1.0000	\$ 114.74
072-2870-041-0000	Developed	Low Density	1.0000	\$ 114.74
072-2870-042-0000	Developed	Low Density	1.0000	\$ 114.74
072-2870-043-0000	Developed	Low Density	1.0000	\$ 114.74
072-2870-044-0000	Developed	Low Density	1.0000	\$ 114.74
072-2870-045-0000	Developed	Low Density	1.0000	\$ 114.74
072-2870-046-0000	Developed	Low Density	1.0000	\$ 114.74
072-2870-047-0000	Developed	Low Density	1.0000	\$ 114.74
072-2870-048-0000	Developed	Low Density	1.0000	\$ 114.74
072-2870-049-0000	Developed	Low Density	1.0000	\$ 114.74
072-2870-050-0000	Developed	Low Density	1.0000	\$ 114.74
072-2870-051-0000	Developed	Low Density	1.0000	\$ 114.74
072-2870-052-0000	Developed	Low Density	1.0000	\$ 114.74
072-2870-053-0000	Developed	Low Density	1.0000	\$ 114.74
072-2870-054-0000	Developed	Low Density	1.0000	\$ 114.74
072-2870-055-0000	Developed	Low Density	1.0000	\$ 114.74
072-2870-056-0000	Developed	Low Density	1.0000	\$ 114.74
072-2870-057-0000	Developed	Low Density	1.0000	\$ 114.74
072-2870-058-0000	Developed	Low Density	1.0000	\$ 114.74
072-2870-059-0000	Developed	Low Density	1.0000	\$ 114.74
072-2870-060-0000	Developed	Low Density	1.0000	\$ 114.74
072-2870-061-0000	Developed	Low Density	1.0000	\$ 114.74
072-2870-062-0000	Developed	Low Density	1.0000	\$ 114.74
072-2870-063-0000	Developed	Low Density	1.0000	\$ 114.74
072-2870-064-0000	Developed	Low Density	1.0000	\$ 114.74
072-2870-065-0000	Developed	Low Density	1.0000	\$ 114.74
072-2870-066-0000	Developed	Low Density	1.0000	\$ 114.74
072-2870-067-0000	Developed	Low Density	1.0000	\$ 114.74
072-2870-068-0000	Developed	Low Density	1.0000	\$ 114.74
072-2870-069-0000	Developed	Low Density	1.0000	\$ 114.74
072-2870-070-0000	Developed	Low Density	1.0000	\$ 114.74
072-2870-071-0000	Developed	Low Density	1.0000	\$ 114.74
072-2870-072-0000	Developed	Low Density	1.0000	\$ 114.74
072-2880-001-0000	Developed	Low Density	1.0000	\$ 114.74
072-2880-002-0000	Developed	Low Density	1.0000	\$ 114.74
072-2880-003-0000	Developed	Low Density	1.0000	\$ 114.74
072-2880-004-0000	Developed	Low Density	1.0000	\$ 114.74
072-2880-005-0000	Developed	Low Density	1.0000	\$ 114.74
072-2880-006-0000	Developed	Low Density	1.0000	\$ 114.74

AGENDA ITEM 10.4

City of Rancho Cordova
Transit Related Services Benefit District, Zone No. 2
Fiscal Year 2019-20 Assessment Roll

ATTACHMENT 3

1180

APN	Development Status	Land Use	EDU	Assessment
072-2880-007-0000	Developed	Low Density	1.0000	\$ 114.74
072-2880-008-0000	Developed	Low Density	1.0000	\$ 114.74
072-2880-009-0000	Developed	Low Density	1.0000	\$ 114.74
072-2880-010-0000	Developed	Low Density	1.0000	\$ 114.74
072-2880-011-0000	Developed	Low Density	1.0000	\$ 114.74
072-2880-012-0000	Developed	Low Density	1.0000	\$ 114.74
072-2880-013-0000	Developed	Low Density	1.0000	\$ 114.74
072-2880-014-0000	Developed	Low Density	1.0000	\$ 114.74
072-2880-015-0000	Developed	Low Density	1.0000	\$ 114.74
072-2880-016-0000	Developed	Low Density	1.0000	\$ 114.74
072-2880-017-0000	Developed	Low Density	1.0000	\$ 114.74
072-2880-018-0000	Developed	Low Density	1.0000	\$ 114.74
072-2880-019-0000	Developed	Low Density	1.0000	\$ 114.74
072-2880-020-0000	Developed	Low Density	1.0000	\$ 114.74
072-2880-021-0000	Developed	Low Density	1.0000	\$ 114.74
072-2880-022-0000	Developed	Low Density	1.0000	\$ 114.74
072-2880-023-0000	Developed	Low Density	1.0000	\$ 114.74
072-2880-024-0000	Developed	Low Density	1.0000	\$ 114.74
072-2880-025-0000	Developed	Low Density	1.0000	\$ 114.74
072-2880-026-0000	Developed	Low Density	1.0000	\$ 114.74
072-2880-027-0000	Developed	Low Density	1.0000	\$ 114.74
072-2880-028-0000	Developed	Low Density	1.0000	\$ 114.74
072-2880-029-0000	Developed	Low Density	1.0000	\$ 114.74
072-2880-030-0000	Developed	Low Density	1.0000	\$ 114.74
072-2880-031-0000	Developed	Low Density	1.0000	\$ 114.74
072-2880-032-0000	Developed	Low Density	1.0000	\$ 114.74
072-2880-033-0000	Developed	Low Density	1.0000	\$ 114.74
072-2880-034-0000	Developed	Low Density	1.0000	\$ 114.74
072-2880-035-0000	Developed	Low Density	1.0000	\$ 114.74
072-2880-036-0000	Developed	Low Density	1.0000	\$ 114.74
072-2880-037-0000	Developed	Low Density	1.0000	\$ 114.74
072-2880-038-0000	Developed	Low Density	1.0000	\$ 114.74
072-2880-039-0000	Developed	Low Density	1.0000	\$ 114.74
072-2880-040-0000	Developed	Low Density	1.0000	\$ 114.74
072-2880-041-0000	Developed	Low Density	1.0000	\$ 114.74
072-2880-042-0000	Developed	Low Density	1.0000	\$ 114.74
072-2880-043-0000	Developed	Low Density	1.0000	\$ 114.74
072-2880-044-0000	Developed	Low Density	1.0000	\$ 114.74
072-2880-045-0000	Developed	Low Density	1.0000	\$ 114.74
072-2880-046-0000	Developed	Low Density	1.0000	\$ 114.74
072-2880-047-0000	Developed	Low Density	1.0000	\$ 114.74
072-2880-048-0000	Developed	Low Density	1.0000	\$ 114.74
072-2880-049-0000	Developed	Low Density	1.0000	\$ 114.74
072-2880-050-0000	Developed	Low Density	1.0000	\$ 114.74
072-2880-051-0000	Developed	Low Density	1.0000	\$ 114.74

AGENDA ITEM 10.4

City of Rancho Cordova
Transit Related Services Benefit District, Zone No. 2
Fiscal Year 2019-20 Assessment Roll

ATTACHMENT 3

1181

APN	Development Status	Land Use	EDU	Assessment
072-2880-052-0000	Developed	Low Density	1.0000	\$ 114.74
072-2880-053-0000	Developed	Low Density	1.0000	\$ 114.74
072-2880-054-0000	Developed	Low Density	1.0000	\$ 114.74
072-2880-055-0000	Developed	Low Density	1.0000	\$ 114.74
072-2880-056-0000	Developed	Low Density	1.0000	\$ 114.74
072-2880-057-0000	Developed	Low Density	1.0000	\$ 114.74
072-2880-058-0000	Developed	Low Density	1.0000	\$ 114.74
072-2880-059-0000	Developed	Low Density	1.0000	\$ 114.74
072-2880-060-0000	Developed	Low Density	1.0000	\$ 114.74
072-2880-061-0000	Developed	Low Density	1.0000	\$ 114.74
072-2880-062-0000	Developed	Low Density	1.0000	\$ 114.74
072-2880-063-0000	Developed	Low Density	1.0000	\$ 114.74
072-2880-064-0000	Developed	Low Density	1.0000	\$ 114.74
072-2880-065-0000	Developed	Low Density	1.0000	\$ 114.74
072-2880-066-0000	Developed	Low Density	1.0000	\$ 114.74
072-2880-067-0000	Developed	Low Density	1.0000	\$ 114.74
072-2880-068-0000	Developed	Low Density	1.0000	\$ 114.74
072-2880-069-0000	Developed	Low Density	1.0000	\$ 114.74
072-2880-070-0000	Developed	Low Density	1.0000	\$ 114.74
072-2880-071-0000	Developed	Low Density	1.0000	\$ 114.74
072-2880-072-0000	Developed	Low Density	1.0000	\$ 114.74
072-2880-073-0000	Developed	Low Density	1.0000	\$ 114.74
072-2880-074-0000	Developed	Low Density	1.0000	\$ 114.74
072-2880-075-0000	Developed	Low Density	1.0000	\$ 114.74
072-2880-076-0000	Developed	Low Density	1.0000	\$ 114.74
072-2880-077-0000	Developed	Low Density	1.0000	\$ 114.74
072-2880-078-0000	Developed	Low Density	1.0000	\$ 114.74
072-2880-079-0000	Developed	Low Density	1.0000	\$ 114.74
072-2880-080-0000	Developed	Low Density	1.0000	\$ 114.74
072-2880-081-0000	Developed	Low Density	1.0000	\$ 114.74
072-2880-082-0000	Developed	Low Density	1.0000	\$ 114.74
072-2890-001-0000	Developed	Low Density	1.0000	\$ 114.74
072-2890-002-0000	Developed	Low Density	1.0000	\$ 114.74
072-2890-003-0000	Developed	Low Density	1.0000	\$ 114.74
072-2890-004-0000	Developed	Low Density	1.0000	\$ 114.74
072-2890-005-0000	Developed	Low Density	1.0000	\$ 114.74
072-2890-006-0000	Developed	Low Density	1.0000	\$ 114.74
072-2890-007-0000	Developed	Low Density	1.0000	\$ 114.74
072-2890-008-0000	Developed	Low Density	1.0000	\$ 114.74
072-2890-009-0000	Developed	Low Density	1.0000	\$ 114.74
072-2890-010-0000	Developed	Low Density	1.0000	\$ 114.74
072-2890-011-0000	Developed	Low Density	1.0000	\$ 114.74
072-2890-012-0000	Developed	Low Density	1.0000	\$ 114.74
072-2890-013-0000	Developed	Low Density	1.0000	\$ 114.74
072-2890-014-0000	Developed	Low Density	1.0000	\$ 114.74

AGENDA ITEM 10.4

City of Rancho Cordova
Transit Related Services Benefit District, Zone No. 2
Fiscal Year 2019-20 Assessment Roll

ATTACHMENT 3

1182

APN	Development Status	Land Use	EDU	Assessment
072-2890-015-0000	Developed	Low Density	1.0000	\$ 114.74
072-2890-016-0000	Developed	Low Density	1.0000	\$ 114.74
072-2890-017-0000	Developed	Low Density	1.0000	\$ 114.74
072-2890-018-0000	Developed	Low Density	1.0000	\$ 114.74
072-2890-019-0000	Developed	Low Density	1.0000	\$ 114.74
072-2890-020-0000	Developed	Low Density	1.0000	\$ 114.74
072-2890-021-0000	Developed	Low Density	1.0000	\$ 114.74
072-2890-022-0000	Developed	Low Density	1.0000	\$ 114.74
072-2890-023-0000	Developed	Low Density	1.0000	\$ 114.74
072-2890-024-0000	Developed	Low Density	1.0000	\$ 114.74
072-2890-025-0000	Developed	Low Density	1.0000	\$ 114.74
072-2890-026-0000	Developed	Low Density	1.0000	\$ 114.74
072-2890-027-0000	Developed	Low Density	1.0000	\$ 114.74
072-2890-028-0000	Developed	Low Density	1.0000	\$ 114.74
072-2890-029-0000	Developed	Low Density	1.0000	\$ 114.74
072-2890-030-0000	Developed	Low Density	1.0000	\$ 114.74
072-2890-031-0000	Developed	Low Density	1.0000	\$ 114.74
072-2890-032-0000	Developed	Low Density	1.0000	\$ 114.74
072-2890-033-0000	Developed	Low Density	1.0000	\$ 114.74
072-2890-034-0000	Developed	Low Density	1.0000	\$ 114.74
072-2890-035-0000	Developed	Low Density	1.0000	\$ 114.74
072-2890-036-0000	Developed	Low Density	1.0000	\$ 114.74
072-2890-037-0000	Developed	Low Density	1.0000	\$ 114.74
072-2890-038-0000	Developed	Low Density	1.0000	\$ 114.74
072-2890-039-0000	Developed	Low Density	1.0000	\$ 114.74
072-2890-040-0000	Developed	Low Density	1.0000	\$ 114.74
072-2890-041-0000	Developed	Low Density	1.0000	\$ 114.74
072-2890-042-0000	Developed	Low Density	1.0000	\$ 114.74
072-2890-043-0000	Developed	Low Density	1.0000	\$ 114.74
072-2890-044-0000	Developed	Low Density	1.0000	\$ 114.74
072-2890-045-0000	Developed	Low Density	1.0000	\$ 114.74
072-2890-046-0000	Developed	Low Density	1.0000	\$ 114.74
072-2890-047-0000	Developed	Low Density	1.0000	\$ 114.74
072-2890-048-0000	Developed	Low Density	1.0000	\$ 114.74
072-2890-049-0000	Developed	Low Density	1.0000	\$ 114.74
072-2890-050-0000	Developed	Low Density	1.0000	\$ 114.74
072-2890-051-0000	Developed	Low Density	1.0000	\$ 114.74
072-2890-052-0000	Developed	Low Density	1.0000	\$ 114.74
072-2890-053-0000	Developed	Low Density	1.0000	\$ 114.74
072-2890-054-0000	Developed	Low Density	1.0000	\$ 114.74
072-2890-055-0000	Developed	Low Density	1.0000	\$ 114.74
072-2890-056-0000	Developed	Low Density	1.0000	\$ 114.74
072-2890-057-0000	Developed	Low Density	1.0000	\$ 114.74
072-2890-058-0000	Developed	Low Density	1.0000	\$ 114.74
072-2890-059-0000	Developed	Low Density	1.0000	\$ 114.74

AGENDA ITEM 10.4

City of Rancho Cordova
Transit Related Services Benefit District, Zone No. 2
Fiscal Year 2019-20 Assessment Roll

ATTACHMENT 3

1183

APN	Development Status	Land Use	EDU	Assessment
072-2890-060-0000	Developed	Low Density	1.0000	\$ 114.74
072-2890-061-0000	Developed	Low Density	1.0000	\$ 114.74
072-2890-062-0000	Developed	Low Density	1.0000	\$ 114.74
072-2890-063-0000	Developed	Low Density	1.0000	\$ 114.74
072-2890-064-0000	Developed	Low Density	1.0000	\$ 114.74
072-2890-065-0000	Developed	Low Density	1.0000	\$ 114.74
072-2890-066-0000	Developed	Low Density	1.0000	\$ 114.74
072-2890-067-0000	Developed	Low Density	1.0000	\$ 114.74
072-2890-068-0000	Developed	Low Density	1.0000	\$ 114.74
072-2890-069-0000	Developed	Low Density	1.0000	\$ 114.74
072-2890-071-0000	Developed	Low Density	1.0000	\$ 114.74
072-2890-072-0000	Developed	Low Density	1.0000	\$ 114.74
072-2890-073-0000	Developed	Low Density	1.0000	\$ 114.74
072-2890-074-0000	Developed	Low Density	1.0000	\$ 114.74
072-2890-075-0000	Developed	Low Density	1.0000	\$ 114.74
072-2890-076-0000	Developed	Low Density	1.0000	\$ 114.74
072-2890-077-0000	Developed	Low Density	1.0000	\$ 114.74
072-2890-078-0000	Developed	Low Density	1.0000	\$ 114.74
072-2890-079-0000	Developed	Low Density	1.0000	\$ 114.74
072-2890-080-0000	Developed	Low Density	1.0000	\$ 114.74
072-2890-081-0000	Developed	Low Density	1.0000	\$ 114.74
072-2890-082-0000	Developed	Low Density	1.0000	\$ 114.74
072-2890-083-0000	Developed	Low Density	1.0000	\$ 114.74
072-2890-084-0000	Developed	Low Density	1.0000	\$ 114.74
072-2890-085-0000	Developed	Low Density	1.0000	\$ 114.74
072-2890-086-0000	Developed	Low Density	1.0000	\$ 114.74
072-2890-087-0000	Developed	Low Density	1.0000	\$ 114.74
072-2890-088-0000	Developed	Low Density	1.0000	\$ 114.74
072-2900-001-0000	Developed	Low Density	1.0000	\$ 114.74
072-2900-002-0000	Developed	Low Density	1.0000	\$ 114.74
072-2900-003-0000	Developed	Low Density	1.0000	\$ 114.74
072-2900-004-0000	Developed	Low Density	1.0000	\$ 114.74
072-2900-005-0000	Developed	Low Density	1.0000	\$ 114.74
072-2900-006-0000	Developed	Low Density	1.0000	\$ 114.74
072-2900-007-0000	Developed	Low Density	1.0000	\$ 114.74
072-2900-008-0000	Developed	Low Density	1.0000	\$ 114.74
072-2900-009-0000	Developed	Low Density	1.0000	\$ 114.74
072-2900-010-0000	Developed	Low Density	1.0000	\$ 114.74
072-2900-011-0000	Developed	Low Density	1.0000	\$ 114.74
072-2900-012-0000	Developed	Low Density	1.0000	\$ 114.74
072-2900-013-0000	Developed	Low Density	1.0000	\$ 114.74
072-2900-014-0000	Developed	Low Density	1.0000	\$ 114.74
072-2900-015-0000	Developed	Low Density	1.0000	\$ 114.74
072-2900-016-0000	Developed	Low Density	1.0000	\$ 114.74
072-2900-017-0000	Developed	Low Density	1.0000	\$ 114.74

AGENDA ITEM 10.4

City of Rancho Cordova
Transit Related Services Benefit District, Zone No. 2
Fiscal Year 2019-20 Assessment Roll

ATTACHMENT 3

1184

APN	Development Status	Land Use	EDU	Assessment
072-2900-018-0000	Developed	Low Density	1.0000	\$ 114.74
072-2900-019-0000	Developed	Low Density	1.0000	\$ 114.74
072-2900-020-0000	Developed	Low Density	1.0000	\$ 114.74
072-2900-021-0000	Developed	Low Density	1.0000	\$ 114.74
072-2900-022-0000	Developed	Low Density	1.0000	\$ 114.74
072-2900-023-0000	Developed	Low Density	1.0000	\$ 114.74
072-2900-024-0000	Developed	Low Density	1.0000	\$ 114.74
072-2900-025-0000	Developed	Low Density	1.0000	\$ 114.74
072-2900-026-0000	Developed	Low Density	1.0000	\$ 114.74
072-2900-027-0000	Developed	Low Density	1.0000	\$ 114.74
072-2900-028-0000	Developed	Low Density	1.0000	\$ 114.74
072-2900-029-0000	Developed	Low Density	1.0000	\$ 114.74
072-2900-030-0000	Developed	Low Density	1.0000	\$ 114.74
072-2900-031-0000	Developed	Low Density	1.0000	\$ 114.74
072-2900-032-0000	Developed	Low Density	1.0000	\$ 114.74
072-2900-033-0000	Developed	Low Density	1.0000	\$ 114.74
072-2900-034-0000	Developed	Low Density	1.0000	\$ 114.74
072-2900-035-0000	Developed	Low Density	1.0000	\$ 114.74
072-2900-036-0000	Developed	Low Density	1.0000	\$ 114.74
072-2900-037-0000	Developed	Low Density	1.0000	\$ 114.74
072-2900-038-0000	Developed	Low Density	1.0000	\$ 114.74
072-2900-039-0000	Developed	Low Density	1.0000	\$ 114.74
072-2900-040-0000	Developed	Low Density	1.0000	\$ 114.74
072-2900-041-0000	Developed	Low Density	1.0000	\$ 114.74
072-2900-042-0000	Developed	Low Density	1.0000	\$ 114.74
072-2900-043-0000	Developed	Low Density	1.0000	\$ 114.74
072-2900-044-0000	Developed	Low Density	1.0000	\$ 114.74
072-2900-045-0000	Developed	Low Density	1.0000	\$ 114.74
072-2900-046-0000	Developed	Low Density	1.0000	\$ 114.74
072-2900-047-0000	Developed	Low Density	1.0000	\$ 114.74
072-2900-048-0000	Developed	Low Density	1.0000	\$ 114.74
072-2900-049-0000	Developed	Low Density	1.0000	\$ 114.74
072-2900-050-0000	Developed	Low Density	1.0000	\$ 114.74
072-2900-051-0000	Developed	Low Density	1.0000	\$ 114.74
072-2900-052-0000	Developed	Low Density	1.0000	\$ 114.74
072-2900-053-0000	Developed	Low Density	1.0000	\$ 114.74
072-2900-054-0000	Developed	Low Density	1.0000	\$ 114.74
072-2900-055-0000	Developed	Low Density	1.0000	\$ 114.74
072-2900-056-0000	Developed	Low Density	1.0000	\$ 114.74
072-2900-057-0000	Developed	Low Density	1.0000	\$ 114.74
072-2900-058-0000	Developed	Low Density	1.0000	\$ 114.74
072-2900-059-0000	Developed	Low Density	1.0000	\$ 114.74
072-2900-060-0000	Developed	Low Density	1.0000	\$ 114.74
072-2900-061-0000	Developed	Low Density	1.0000	\$ 114.74
072-2900-062-0000	Developed	Low Density	1.0000	\$ 114.74

AGENDA ITEM 10.4

City of Rancho Cordova
Transit Related Services Benefit District, Zone No. 2
Fiscal Year 2019-20 Assessment Roll

ATTACHMENT 3

1185

APN	Development Status	Land Use	EDU	Assessment
072-2900-063-0000	Developed	Low Density	1.0000	\$ 114.74
072-2900-064-0000	Developed	Low Density	1.0000	\$ 114.74
072-2900-065-0000	Developed	Low Density	1.0000	\$ 114.74
072-2900-066-0000	Developed	Low Density	1.0000	\$ 114.74
072-2900-067-0000	Developed	Low Density	1.0000	\$ 114.74
072-2900-068-0000	Developed	Low Density	1.0000	\$ 114.74
072-2900-069-0000	Developed	Low Density	1.0000	\$ 114.74
072-2900-070-0000	Developed	Low Density	1.0000	\$ 114.74
072-2900-071-0000	Developed	Low Density	1.0000	\$ 114.74
072-2900-072-0000	Developed	Low Density	1.0000	\$ 114.74
072-2900-073-0000	Developed	Low Density	1.0000	\$ 114.74
072-2900-074-0000	Developed	Low Density	1.0000	\$ 114.74
072-2900-075-0000	Developed	Low Density	1.0000	\$ 114.74
072-2900-076-0000	Developed	Low Density	1.0000	\$ 114.74
072-2900-077-0000	Developed	Low Density	1.0000	\$ 114.74
072-2900-078-0000	Developed	Low Density	1.0000	\$ 114.74
072-2900-079-0000	Developed	Low Density	1.0000	\$ 114.74
072-2900-080-0000	Developed	Low Density	1.0000	\$ 114.74
072-2910-001-0000	Developed	Low Density	1.0000	\$ 114.74
072-2910-002-0000	Developed	Low Density	1.0000	\$ 114.74
072-2910-003-0000	Developed	Low Density	1.0000	\$ 114.74
072-2910-004-0000	Developed	Low Density	1.0000	\$ 114.74
072-2910-005-0000	Developed	Low Density	1.0000	\$ 114.74
072-2910-006-0000	Developed	Low Density	1.0000	\$ 114.74
072-2910-007-0000	Developed	Low Density	1.0000	\$ 114.74
072-2910-008-0000	Developed	Low Density	1.0000	\$ 114.74
072-2910-009-0000	Developed	Low Density	1.0000	\$ 114.74
072-2910-010-0000	Developed	Low Density	1.0000	\$ 114.74
072-2910-011-0000	Developed	Low Density	1.0000	\$ 114.74
072-2910-012-0000	Developed	Low Density	1.0000	\$ 114.74
072-2910-013-0000	Developed	Low Density	1.0000	\$ 114.74
072-2910-014-0000	Developed	Low Density	1.0000	\$ 114.74
072-2910-015-0000	Developed	Low Density	1.0000	\$ 114.74
072-2910-016-0000	Developed	Low Density	1.0000	\$ 114.74
072-2910-017-0000	Developed	Low Density	1.0000	\$ 114.74
072-2910-018-0000	Developed	Low Density	1.0000	\$ 114.74
072-2910-019-0000	Developed	Low Density	1.0000	\$ 114.74
072-2910-020-0000	Developed	Low Density	1.0000	\$ 114.74
072-2910-021-0000	Developed	Low Density	1.0000	\$ 114.74
072-2910-022-0000	Developed	Low Density	1.0000	\$ 114.74
072-2910-023-0000	Developed	Low Density	1.0000	\$ 114.74
072-2910-024-0000	Developed	Low Density	1.0000	\$ 114.74
072-2910-025-0000	Developed	Low Density	1.0000	\$ 114.74
072-2910-026-0000	Developed	Low Density	1.0000	\$ 114.74
072-2910-027-0000	Developed	Low Density	1.0000	\$ 114.74

AGENDA ITEM 10.4

City of Rancho Cordova
Transit Related Services Benefit District, Zone No. 2
Fiscal Year 2019-20 Assessment Roll

ATTACHMENT 3

1186

APN	Development Status	Land Use	EDU	Assessment
072-2910-028-0000	Developed	Low Density	1.0000	\$ 114.74
072-2910-029-0000	Developed	Low Density	1.0000	\$ 114.74
072-2910-030-0000	Developed	Low Density	1.0000	\$ 114.74
072-2910-031-0000	Developed	Low Density	1.0000	\$ 114.74
072-2910-032-0000	Developed	Low Density	1.0000	\$ 114.74
072-2910-033-0000	Developed	Low Density	1.0000	\$ 114.74
072-2910-034-0000	Developed	Low Density	1.0000	\$ 114.74
072-2910-035-0000	Developed	Low Density	1.0000	\$ 114.74
072-2910-036-0000	Developed	Low Density	1.0000	\$ 114.74
072-2910-037-0000	Developed	Low Density	1.0000	\$ 114.74
072-2910-038-0000	Developed	Low Density	1.0000	\$ 114.74
072-2910-039-0000	Developed	Low Density	1.0000	\$ 114.74
072-2910-040-0000	Developed	Low Density	1.0000	\$ 114.74
072-2910-041-0000	Developed	Low Density	1.0000	\$ 114.74
072-2910-042-0000	Developed	Low Density	1.0000	\$ 114.74
072-2910-043-0000	Developed	Low Density	1.0000	\$ 114.74
072-2910-044-0000	Developed	Low Density	1.0000	\$ 114.74
072-2910-045-0000	Developed	Low Density	1.0000	\$ 114.74
072-2910-046-0000	Developed	Low Density	1.0000	\$ 114.74
072-2910-047-0000	Developed	Low Density	1.0000	\$ 114.74
072-2910-048-0000	Developed	Low Density	1.0000	\$ 114.74
072-2910-049-0000	Developed	Low Density	1.0000	\$ 114.74
072-2910-050-0000	Developed	Low Density	1.0000	\$ 114.74
072-2910-051-0000	Developed	Low Density	1.0000	\$ 114.74
072-2910-052-0000	Developed	Low Density	1.0000	\$ 114.74
072-2910-053-0000	Developed	Low Density	1.0000	\$ 114.74
072-2910-054-0000	Developed	Low Density	1.0000	\$ 114.74
072-2910-055-0000	Developed	Low Density	1.0000	\$ 114.74
072-2910-056-0000	Developed	Low Density	1.0000	\$ 114.74
072-2910-057-0000	Developed	Low Density	1.0000	\$ 114.74
072-2910-058-0000	Developed	Low Density	1.0000	\$ 114.74
072-2910-059-0000	Developed	Low Density	1.0000	\$ 114.74
072-2910-060-0000	Developed	Low Density	1.0000	\$ 114.74
072-2910-061-0000	Developed	Low Density	1.0000	\$ 114.74
072-2910-062-0000	Developed	Low Density	1.0000	\$ 114.74
072-2910-063-0000	Developed	Medium Density	0.8000	\$ 91.80
072-2910-064-0000	Developed	Medium Density	0.8000	\$ 91.80
072-2910-065-0000	Developed	Medium Density	0.8000	\$ 91.80
072-2910-066-0000	Developed	Medium Density	0.8000	\$ 91.80
072-2910-067-0000	Developed	Medium Density	0.8000	\$ 91.80
072-2910-068-0000	Developed	Medium Density	0.8000	\$ 91.80
072-2910-069-0000	Developed	Medium Density	0.8000	\$ 91.80
072-2910-070-0000	Developed	Medium Density	0.8000	\$ 91.80
072-2910-071-0000	Developed	Medium Density	0.8000	\$ 91.80
072-2910-072-0000	Developed	Medium Density	0.8000	\$ 91.80

AGENDA ITEM 10.4

City of Rancho Cordova
Transit Related Services Benefit District, Zone No. 2
Fiscal Year 2019-20 Assessment Roll

ATTACHMENT 3

1187

APN	Development Status	Land Use	EDU	Assessment
072-2910-073-0000	Developed	Medium Density	0.8000	\$ 91.80
072-2910-074-0000	Developed	Medium Density	0.8000	\$ 91.80
072-2910-075-0000	Developed	Medium Density	0.8000	\$ 91.80
072-2910-076-0000	Developed	Medium Density	0.8000	\$ 91.80
072-2910-077-0000	Developed	Medium Density	0.8000	\$ 91.80
072-2910-078-0000	Developed	Medium Density	0.8000	\$ 91.80
072-2910-079-0000	Developed	Medium Density	0.8000	\$ 91.80
072-2910-080-0000	Developed	Medium Density	0.8000	\$ 91.80
072-2910-081-0000	Developed	Medium Density	0.8000	\$ 91.80
072-2910-082-0000	Developed	Medium Density	0.8000	\$ 91.80
072-2910-083-0000	Developed	Medium Density	0.8000	\$ 91.80
072-2920-001-0000	Developed	Low Density	1.0000	\$ 114.74
072-2920-002-0000	Developed	Low Density	1.0000	\$ 114.74
072-2920-003-0000	Developed	Low Density	1.0000	\$ 114.74
072-2920-004-0000	Developed	Low Density	1.0000	\$ 114.74
072-2920-005-0000	Developed	Low Density	1.0000	\$ 114.74
072-2920-006-0000	Developed	Low Density	1.0000	\$ 114.74
072-2920-007-0000	Developed	Low Density	1.0000	\$ 114.74
072-2920-008-0000	Developed	Low Density	1.0000	\$ 114.74
072-2920-009-0000	Developed	Low Density	1.0000	\$ 114.74
072-2920-010-0000	Developed	Low Density	1.0000	\$ 114.74
072-2920-011-0000	Developed	Low Density	1.0000	\$ 114.74
072-2920-012-0000	Developed	Low Density	1.0000	\$ 114.74
072-2920-013-0000	Developed	Low Density	1.0000	\$ 114.74
072-2920-014-0000	Developed	Low Density	1.0000	\$ 114.74
072-2920-015-0000	Developed	Low Density	1.0000	\$ 114.74
072-2920-016-0000	Developed	Medium Density	0.8000	\$ 91.80
072-2920-017-0000	Developed	Medium Density	0.8000	\$ 91.80
072-2920-018-0000	Developed	Medium Density	0.8000	\$ 91.80
072-2920-019-0000	Developed	Medium Density	0.8000	\$ 91.80
072-2920-020-0000	Developed	Medium Density	0.8000	\$ 91.80
072-2920-021-0000	Developed	Medium Density	0.8000	\$ 91.80
072-2920-022-0000	Developed	Medium Density	0.8000	\$ 91.80
072-2920-023-0000	Developed	Medium Density	0.8000	\$ 91.80
072-2920-024-0000	Developed	Medium Density	0.8000	\$ 91.80
072-2920-025-0000	Developed	Medium Density	0.8000	\$ 91.80
072-2920-026-0000	Developed	Medium Density	0.8000	\$ 91.80
072-2920-027-0000	Developed	Medium Density	0.8000	\$ 91.80
072-2920-028-0000	Developed	Medium Density	0.8000	\$ 91.80
072-2920-029-0000	Developed	Medium Density	0.8000	\$ 91.80
072-2920-030-0000	Developed	Medium Density	0.8000	\$ 91.80
072-2920-031-0000	Developed	Medium Density	0.8000	\$ 91.80
072-2920-032-0000	Developed	Medium Density	0.8000	\$ 91.80
072-2920-033-0000	Developed	Medium Density	0.8000	\$ 91.80
072-2920-034-0000	Developed	Medium Density	0.8000	\$ 91.80

AGENDA ITEM 10.4

City of Rancho Cordova
Transit Related Services Benefit District, Zone No. 2
Fiscal Year 2019-20 Assessment Roll

ATTACHMENT 3

1188

APN	Development Status	Land Use	EDU	Assessment
072-2920-035-0000	Developed	Medium Density	0.8000	\$ 91.80
072-2920-036-0000	Developed	Medium Density	0.8000	\$ 91.80
072-2920-037-0000	Developed	Medium Density	0.8000	\$ 91.80
072-2920-038-0000	Developed	Medium Density	0.8000	\$ 91.80
072-2920-039-0000	Developed	Medium Density	0.8000	\$ 91.80
072-2920-040-0000	Developed	Medium Density	0.8000	\$ 91.80
072-2920-041-0000	Developed	Medium Density	0.8000	\$ 91.80
072-2920-042-0000	Developed	Medium Density	0.8000	\$ 91.80
072-2920-043-0000	Developed	Medium Density	0.8000	\$ 91.80
072-2920-044-0000	Developed	Medium Density	0.8000	\$ 91.80
072-2920-045-0000	Developed	Medium Density	0.8000	\$ 91.80
072-2920-046-0000	Developed	Medium Density	0.8000	\$ 91.80
072-2920-047-0000	Developed	Medium Density	0.8000	\$ 91.80
072-2920-048-0000	Developed	Medium Density	0.8000	\$ 91.80
072-2920-049-0000	Developed	Medium Density	0.8000	\$ 91.80
072-2920-050-0000	Developed	Medium Density	0.8000	\$ 91.80
072-2920-051-0000	Developed	Medium Density	0.8000	\$ 91.80
072-2920-052-0000	Developed	Medium Density	0.8000	\$ 91.80
072-2920-053-0000	Developed	Medium Density	0.8000	\$ 91.80
072-2920-054-0000	Developed	Medium Density	0.8000	\$ 91.80
072-2920-055-0000	Developed	Medium Density	0.8000	\$ 91.80
072-2920-056-0000	Developed	Medium Density	0.8000	\$ 91.80
072-2920-057-0000	Developed	Medium Density	0.8000	\$ 91.80
072-2920-058-0000	Developed	Medium Density	0.8000	\$ 91.80
072-2920-059-0000	Developed	Medium Density	0.8000	\$ 91.80
072-2920-060-0000	Developed	Medium Density	0.8000	\$ 91.80
072-2920-061-0000	Developed	Medium Density	0.8000	\$ 91.80
072-2920-062-0000	Developed	Medium Density	0.8000	\$ 91.80
072-2920-063-0000	Developed	Medium Density	0.8000	\$ 91.80
072-2920-064-0000	Developed	Medium Density	0.8000	\$ 91.80
072-2920-065-0000	Developed	Medium Density	0.8000	\$ 91.80
072-2920-066-0000	Developed	Medium Density	0.8000	\$ 91.80
072-2920-067-0000	Developed	Medium Density	0.8000	\$ 91.80
072-2920-068-0000	Developed	Medium Density	0.8000	\$ 91.80
072-2920-069-0000	Developed	Medium Density	0.8000	\$ 91.80
072-2940-001-0000	Developed	Medium Density	0.8000	\$ 91.80
072-2940-002-0000	Developed	Medium Density	0.8000	\$ 91.80
072-2940-003-0000	Developed	Medium Density	0.8000	\$ 91.80
072-2940-004-0000	Developed	Medium Density	0.8000	\$ 91.80
072-2940-005-0000	Developed	Medium Density	0.8000	\$ 91.80
072-2940-006-0000	Developed	Medium Density	0.8000	\$ 91.80
072-2940-007-0000	Developed	Medium Density	0.8000	\$ 91.80
072-2940-008-0000	Developed	Medium Density	0.8000	\$ 91.80
072-2940-009-0000	Developed	Medium Density	0.8000	\$ 91.80
072-2940-010-0000	Developed	Medium Density	0.8000	\$ 91.80

AGENDA ITEM 10.4

City of Rancho Cordova
Transit Related Services Benefit District, Zone No. 2
Fiscal Year 2019-20 Assessment Roll

ATTACHMENT 3

1189

APN	Development Status	Land Use	EDU	Assessment
072-2940-011-0000	Developed	Medium Density	0.8000	\$ 91.80
072-2940-012-0000	Developed	Medium Density	0.8000	\$ 91.80
072-2940-013-0000	Developed	Medium Density	0.8000	\$ 91.80
072-2940-014-0000	Developed	Medium Density	0.8000	\$ 91.80
072-2940-015-0000	Developed	Medium Density	0.8000	\$ 91.80
072-2940-016-0000	Developed	Medium Density	0.8000	\$ 91.80
072-2940-017-0000	Developed	Medium Density	0.8000	\$ 91.80
072-2940-018-0000	Developed	Medium Density	0.8000	\$ 91.80
072-2940-019-0000	Developed	Medium Density	0.8000	\$ 91.80
072-2940-020-0000	Developed	Medium Density	0.8000	\$ 91.80
072-2940-021-0000	Developed	Medium Density	0.8000	\$ 91.80
072-2940-022-0000	Developed	Medium Density	0.8000	\$ 91.80
072-2940-023-0000	Developed	Medium Density	0.8000	\$ 91.80
072-2940-024-0000	Developed	Medium Density	0.8000	\$ 91.80
072-2940-025-0000	Developed	Medium Density	0.8000	\$ 91.80
072-2940-026-0000	Developed	Medium Density	0.8000	\$ 91.80
072-2940-027-0000	Developed	Medium Density	0.8000	\$ 91.80
072-2940-028-0000	Developed	Medium Density	0.8000	\$ 91.80
072-2940-029-0000	Developed	Medium Density	0.8000	\$ 91.80
072-2940-030-0000	Developed	Medium Density	0.8000	\$ 91.80
072-2940-031-0000	Developed	Medium Density	0.8000	\$ 91.80
072-2940-032-0000	Developed	Medium Density	0.8000	\$ 91.80
072-2940-033-0000	Developed	Medium Density	0.8000	\$ 91.80
072-2940-034-0000	Developed	Medium Density	0.8000	\$ 91.80
072-2940-035-0000	Developed	Medium Density	0.8000	\$ 91.80
072-2940-036-0000	Developed	Medium Density	0.8000	\$ 91.80
072-2940-037-0000	Developed	Medium Density	0.8000	\$ 91.80
072-2940-038-0000	Developed	Medium Density	0.8000	\$ 91.80
072-2940-039-0000	Developed	Medium Density	0.8000	\$ 91.80
072-2940-040-0000	Developed	Medium Density	0.8000	\$ 91.80
072-2940-041-0000	Developed	Medium Density	0.8000	\$ 91.80
072-2940-042-0000	Developed	Medium Density	0.8000	\$ 91.80
072-2940-043-0000	Developed	Medium Density	0.8000	\$ 91.80
072-2940-044-0000	Developed	Medium Density	0.8000	\$ 91.80
072-2940-045-0000	Developed	Medium Density	0.8000	\$ 91.80
072-2940-046-0000	Developed	Medium Density	0.8000	\$ 91.80
072-2940-047-0000	Developed	Medium Density	0.8000	\$ 91.80
072-2940-048-0000	Developed	Medium Density	0.8000	\$ 91.80
072-2940-049-0000	Developed	Medium Density	0.8000	\$ 91.80
072-2940-050-0000	Developed	Medium Density	0.8000	\$ 91.80
072-2940-051-0000	Developed	Medium Density	0.8000	\$ 91.80
072-2940-052-0000	Developed	Medium Density	0.8000	\$ 91.80
072-2940-053-0000	Developed	Medium Density	0.8000	\$ 91.80
072-2940-054-0000	Developed	Medium Density	0.8000	\$ 91.80
072-2940-055-0000	Developed	Medium Density	0.8000	\$ 91.80

AGENDA ITEM 10.4

City of Rancho Cordova
Transit Related Services Benefit District, Zone No. 2
Fiscal Year 2019-20 Assessment Roll

ATTACHMENT 3

1190

APN	Development Status	Land Use	EDU	Assessment
072-2940-056-0000	Developed	Medium Density	0.8000	\$ 91.80
072-2940-057-0000	Developed	Medium Density	0.8000	\$ 91.80
072-2940-058-0000	Developed	Medium Density	0.8000	\$ 91.80
072-2940-059-0000	Developed	Medium Density	0.8000	\$ 91.80
072-2940-060-0000	Developed	Medium Density	0.8000	\$ 91.80
072-2940-061-0000	Developed	Medium Density	0.8000	\$ 91.80
072-2940-062-0000	Developed	Medium Density	0.8000	\$ 91.80
072-2940-063-0000	Developed	Medium Density	0.8000	\$ 91.80
072-2940-064-0000	Developed	Medium Density	0.8000	\$ 91.80
072-2940-065-0000	Developed	Medium Density	0.8000	\$ 91.80
072-2940-066-0000	Developed	Medium Density	0.8000	\$ 91.80
072-2950-001-0000	Developed	Medium Density	0.8000	\$ 91.80
072-2950-002-0000	Developed	Medium Density	0.8000	\$ 91.80
072-2950-003-0000	Developed	Medium Density	0.8000	\$ 91.80
072-2950-004-0000	Developed	Medium Density	0.8000	\$ 91.80
072-2950-005-0000	Developed	Medium Density	0.8000	\$ 91.80
072-2950-006-0000	Developed	Medium Density	0.8000	\$ 91.80
072-2950-007-0000	Developed	Medium Density	0.8000	\$ 91.80
072-2950-008-0000	Developed	Medium Density	0.8000	\$ 91.80
072-2950-009-0000	Developed	Medium Density	0.8000	\$ 91.80
072-2950-010-0000	Developed	Medium Density	0.8000	\$ 91.80
072-2950-011-0000	Developed	Medium Density	0.8000	\$ 91.80
072-2950-012-0000	Developed	Medium Density	0.8000	\$ 91.80
072-2950-013-0000	Developed	Medium Density	0.8000	\$ 91.80
072-2950-014-0000	Developed	Medium Density	0.8000	\$ 91.80
072-2950-015-0000	Developed	Medium Density	0.8000	\$ 91.80
072-2950-016-0000	Developed	Medium Density	0.8000	\$ 91.80
072-2950-017-0000	Developed	Medium Density	0.8000	\$ 91.80
072-2950-018-0000	Developed	Medium Density	0.8000	\$ 91.80
072-2950-019-0000	Developed	Medium Density	0.8000	\$ 91.80
072-2950-020-0000	Developed	Medium Density	0.8000	\$ 91.80
072-2950-021-0000	Developed	Medium Density	0.8000	\$ 91.80
072-2950-022-0000	Developed	Medium Density	0.8000	\$ 91.80
072-2950-023-0000	Developed	Medium Density	0.8000	\$ 91.80
072-2950-024-0000	Developed	Medium Density	0.8000	\$ 91.80
072-2950-025-0000	Developed	Medium Density	0.8000	\$ 91.80
072-2950-026-0000	Developed	Medium Density	0.8000	\$ 91.80
072-2950-027-0000	Developed	Medium Density	0.8000	\$ 91.80
072-2950-028-0000	Developed	Medium Density	0.8000	\$ 91.80
072-2950-029-0000	Developed	Medium Density	0.8000	\$ 91.80
072-2950-030-0000	Developed	Medium Density	0.8000	\$ 91.80
072-2950-031-0000	Developed	Medium Density	0.8000	\$ 91.80
072-2950-032-0000	Developed	Medium Density	0.8000	\$ 91.80
072-2950-033-0000	Developed	Medium Density	0.8000	\$ 91.80
072-2950-034-0000	Developed	Medium Density	0.8000	\$ 91.80

AGENDA ITEM 10.4

City of Rancho Cordova
Transit Related Services Benefit District, Zone No. 2
Fiscal Year 2019-20 Assessment Roll

ATTACHMENT 3

1191

APN	Development Status	Land Use	EDU	Assessment
072-2950-035-0000	Developed	Medium Density	0.8000	\$ 91.80
072-2950-036-0000	Developed	Medium Density	0.8000	\$ 91.80
072-2950-037-0000	Developed	Medium Density	0.8000	\$ 91.80
072-2950-038-0000	Developed	Medium Density	0.8000	\$ 91.80
072-2950-039-0000	Developed	Medium Density	0.8000	\$ 91.80
072-2950-040-0000	Developed	Medium Density	0.8000	\$ 91.80
072-2950-041-0000	Developed	Medium Density	0.8000	\$ 91.80
072-2950-042-0000	Developed	Medium Density	0.8000	\$ 91.80
072-2950-043-0000	Developed	Medium Density	0.8000	\$ 91.80
072-2950-044-0000	Developed	Medium Density	0.8000	\$ 91.80
072-2950-045-0000	Developed	Medium Density	0.8000	\$ 91.80
072-2950-046-0000	Developed	Medium Density	0.8000	\$ 91.80
072-2950-047-0000	Developed	Medium Density	0.8000	\$ 91.80
072-2950-048-0000	Developed	Medium Density	0.8000	\$ 91.80
072-2950-049-0000	Developed	Medium Density	0.8000	\$ 91.80
072-2950-050-0000	Developed	Medium Density	0.8000	\$ 91.80
072-2950-051-0000	Developed	Medium Density	0.8000	\$ 91.80
072-2950-052-0000	Developed	Medium Density	0.8000	\$ 91.80
072-2950-053-0000	Developed	Medium Density	0.8000	\$ 91.80
072-2950-054-0000	Developed	Medium Density	0.8000	\$ 91.80
072-2950-055-0000	Developed	Medium Density	0.8000	\$ 91.80
072-2950-056-0000	Developed	Medium Density	0.8000	\$ 91.80
072-2950-057-0000	Developed	Medium Density	0.8000	\$ 91.80
072-2950-058-0000	Developed	Medium Density	0.8000	\$ 91.80
072-2950-059-0000	Developed	Medium Density	0.8000	\$ 91.80
072-2950-060-0000	Developed	Medium Density	0.8000	\$ 91.80
072-2950-061-0000	Developed	Medium Density	0.8000	\$ 91.80
072-2950-062-0000	Developed	Medium Density	0.8000	\$ 91.80
072-2950-063-0000	Developed	Medium Density	0.8000	\$ 91.80
072-2960-001-0000	Developed	Medium Density	0.8000	\$ 91.80
072-2960-002-0000	Developed	Medium Density	0.8000	\$ 91.80
072-2960-003-0000	Developed	Medium Density	0.8000	\$ 91.80
072-2960-004-0000	Developed	Medium Density	0.8000	\$ 91.80
072-2960-005-0000	Developed	Medium Density	0.8000	\$ 91.80
072-2960-006-0000	Developed	Medium Density	0.8000	\$ 91.80
072-2960-007-0000	Developed	Medium Density	0.8000	\$ 91.80
072-2960-008-0000	Developed	Medium Density	0.8000	\$ 91.80
072-2960-009-0000	Developed	Medium Density	0.8000	\$ 91.80
072-2960-010-0000	Developed	Medium Density	0.8000	\$ 91.80
072-2960-011-0000	Developed	Medium Density	0.8000	\$ 91.80
072-2960-012-0000	Developed	Medium Density	0.8000	\$ 91.80
072-2960-013-0000	Developed	Medium Density	0.8000	\$ 91.80
072-2960-014-0000	Developed	Medium Density	0.8000	\$ 91.80
072-2960-015-0000	Developed	Medium Density	0.8000	\$ 91.80
072-2960-016-0000	Developed	Medium Density	0.8000	\$ 91.80

AGENDA ITEM 10.4

City of Rancho Cordova
Transit Related Services Benefit District, Zone No. 2
Fiscal Year 2019-20 Assessment Roll

ATTACHMENT 3

1192

APN	Development Status	Land Use	EDU	Assessment
072-2960-017-0000	Developed	Medium Density	0.8000	\$ 91.80
072-2960-018-0000	Developed	Medium Density	0.8000	\$ 91.80
072-2960-019-0000	Developed	Medium Density	0.8000	\$ 91.80
072-2960-020-0000	Developed	Medium Density	0.8000	\$ 91.80
072-2960-021-0000	Developed	Medium Density	0.8000	\$ 91.80
072-2960-022-0000	Developed	Medium Density	0.8000	\$ 91.80
072-2960-023-0000	Developed	Medium Density	0.8000	\$ 91.80
072-2960-024-0000	Developed	Medium Density	0.8000	\$ 91.80
072-2960-025-0000	Developed	Medium Density	0.8000	\$ 91.80
072-2960-026-0000	Developed	Medium Density	0.8000	\$ 91.80
072-2960-027-0000	Developed	Medium Density	0.8000	\$ 91.80
072-2960-028-0000	Developed	Medium Density	0.8000	\$ 91.80
072-2960-029-0000	Developed	Medium Density	0.8000	\$ 91.80
072-2960-030-0000	Developed	Medium Density	0.8000	\$ 91.80
072-2960-031-0000	Developed	Medium Density	0.8000	\$ 91.80
072-2960-032-0000	Developed	Medium Density	0.8000	\$ 91.80
072-2960-033-0000	Developed	Medium Density	0.8000	\$ 91.80
072-2960-034-0000	Developed	Medium Density	0.8000	\$ 91.80
072-2960-035-0000	Developed	Medium Density	0.8000	\$ 91.80
072-2960-036-0000	Developed	Medium Density	0.8000	\$ 91.80
072-2960-037-0000	Developed	Medium Density	0.8000	\$ 91.80
072-2960-038-0000	Developed	Medium Density	0.8000	\$ 91.80
072-2960-039-0000	Developed	Medium Density	0.8000	\$ 91.80
072-2960-040-0000	Developed	Medium Density	0.8000	\$ 91.80
072-2960-041-0000	Developed	Medium Density	0.8000	\$ 91.80
072-2960-042-0000	Developed	Medium Density	0.8000	\$ 91.80
072-2960-043-0000	Developed	Medium Density	0.8000	\$ 91.80
072-2960-044-0000	Developed	Medium Density	0.8000	\$ 91.80
072-2960-045-0000	Developed	Medium Density	0.8000	\$ 91.80
072-2960-046-0000	Developed	Medium Density	0.8000	\$ 91.80
072-2960-047-0000	Developed	Medium Density	0.8000	\$ 91.80
072-2960-048-0000	Developed	Medium Density	0.8000	\$ 91.80
072-2960-049-0000	Developed	Medium Density	0.8000	\$ 91.80
072-2960-050-0000	Developed	Medium Density	0.8000	\$ 91.80
072-2960-051-0000	Developed	Medium Density	0.8000	\$ 91.80
072-2960-052-0000	Developed	Medium Density	0.8000	\$ 91.80
072-2960-053-0000	Developed	Medium Density	0.8000	\$ 91.80
072-2960-054-0000	Developed	Medium Density	0.8000	\$ 91.80
072-2960-055-0000	Developed	Medium Density	0.8000	\$ 91.80
072-2960-056-0000	Developed	Medium Density	0.8000	\$ 91.80
072-2960-057-0000	Developed	Medium Density	0.8000	\$ 91.80
072-2960-058-0000	Developed	Medium Density	0.8000	\$ 91.80
072-2960-059-0000	Developed	Medium Density	0.8000	\$ 91.80
072-2960-060-0000	Developed	Medium Density	0.8000	\$ 91.80
072-2960-061-0000	Developed	Medium Density	0.8000	\$ 91.80

AGENDA ITEM 10.4

City of Rancho Cordova
Transit Related Services Benefit District, Zone No. 2
Fiscal Year 2019-20 Assessment Roll

ATTACHMENT 3

1193

APN	Development Status	Land Use	EDU	Assessment
072-2960-062-0000	Developed	Medium Density	0.8000	\$ 91.80
4,501 Parcels				\$546,916.98

MEMORANDUM

DATE: June 3, 2019

TO: Honorable Mayor and Council Members

FROM: June Cowles, Senior Planner



SUBJECT: STONECREEK INDUSTRIAL CENTER TENTATIVE PARCEL MAP AND MAJOR DESIGN REVIEW; PROJECT NO. DD9800 – LOCATED ON THE SOUTHEAST CORNER OF ZINFANDEL DRIVE AND BAROQUE DRIVE.

PROPERTY OWNER: 68 Zinfandel JV LLC 1725 Capitol Avenue Sacramento, CA 95811	APPLICANT/DEVELOPER: 68 Zinfandel JV LLC 1725 Capitol Avenue Sacramento, CA 95811
--	---

PROJECT: FILE: LOCATION: APN: PLANNER:	The applicant requests a Tentative Parcel Map and Major Design Review for development of 18 parcel with a total of 603,830 square-foot light industrial office warehouse buildings that includes parking, lighting, and landscaping located within the Villages of Zinfandel Special Planning Area. DD9800 Southeast corner of Zinfandel Drive and Baroque Drive 072-2860-002-0000 June Cowles, Senior Planner
---	--

RECOMMENDATION

Adopt the Resolution approving an 18 parcel Tentative Parcel Map and Major Design Review for 603,830 square-foot light industrial office warehouse buildings that includes parking, lighting, and landscaping for the Stonecreek Industrial Center.

RESULT OF RECOMMENDED ACTION

Adoption of the above-referenced Resolution would permit the construction of 603,830 square feet of light industrial buildings within the Zinfandel Special Planning Area ("ZSPA") and allow the applicant to submit for Final Maps and necessary building permits to begin construction of the proposed light industrial project and associated infrastructure.

BACKGROUND

The Project, Stonecreek Industrial Center, is located within the Villages of Zinfandel Special Planning Area (ZSPA) **Figure 1: Site Location**. The Special Planning Area was approved in 2002 by Sacramento County. The ZSPA includes residential, commercial, business professional, light industrial, park, bike trails, and open space uses. A Final Environmental Impact Report was certified for the Special Planning Area in 1998 by Sacramento County and a Mitigation Monitoring Program was adopted. The project site is located within the Mather

Airport overfly safety zone which is “governed” by Sacramento Area of Council of Governments and the Mather Airport Land Use Plan **Figure 2: Mather Airport Overfly Safety Zone.**

Figure 1: Site Location


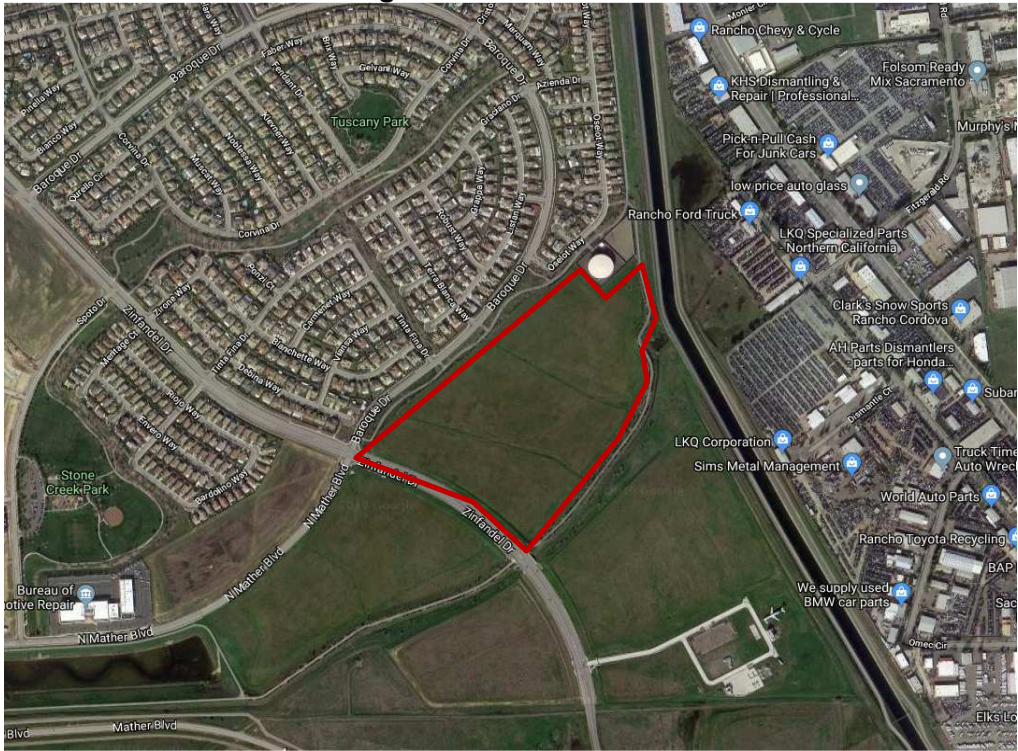


Figure 2: Mather Overfly Safety Zone

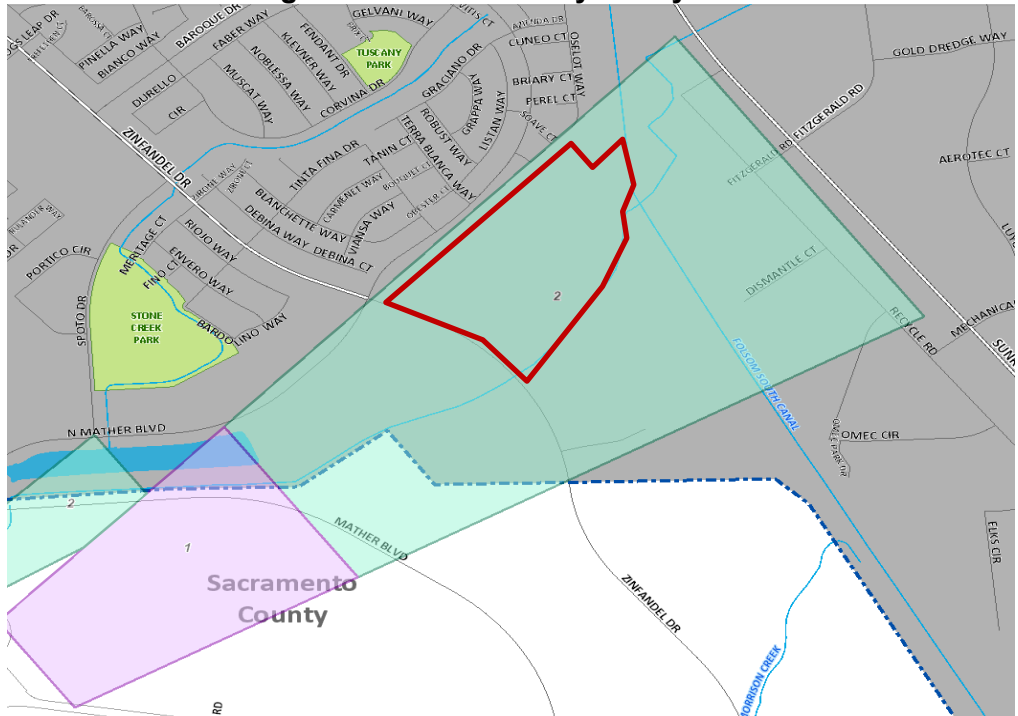

Mather Airport Comprehensive Land Use Plan

The Mather Airport Comprehensive Land Use Plan dictates/imposes/controls the safety zone surrounding the runways. Zone 1 (depicted in purple) is the Clear Zone. Zone 2 (depicted in green) is the Approach-Departure Zone. The proposed project is located within the Approach-Departure Zone. The concerns of the airport land use planning fall into three categories:

- Height Restrictions - protecting the navigable airspace around airports for aircraft safety;
- Noise Compatibility - minimizing the number of people exposed to noise from aircraft operations;
- Safety of Persons on the Ground - minimizing the number of people exposed to hazards related to aircraft operations and accidents.

Thoughtful planning in these three areas, reflected in land use policies and regulations, will minimize the exposure of the public to noise and safety hazards; will provide safer aircraft operations, and will help protect the airport and the public resources it represents from encroachment by incompatible land development.

The Mather Airport Land Use Plan includes a Land Use Compatibility Guidelines for Safety table. The Table list land use categories that are not allowed and allowed uses with some restrictions such as the following within the Overfly Safety Zone;

- Land uses that attract large concentration of birds within approach-climbout areas are not allowed.
- Land uses that produce smoke are not allowed
- Land uses with flashing lights are not allowed
- Land uses that reflect light are not allowed
- Land uses that generate electronic interference are not allowed
- Land uses related to flammable materials are not allowed
- Some land uses compatible only if they do not result in a large concentration of people. A large concentration of people is defined as a gathering of individuals in an area that would result in an average density of greater than 25 persons per acre per hour during any 24 hour period ending at midnight, not to exceed 50 persons per acre at any time.

All proposed uses within the Mather Airport Approach-Departure are reviewed by the Sacramento Council of Governments (SACOG).

Adjacent General, Zoning, and Surrounding Land Uses:


The following Table provides the current use, General Plan/Community Plan, and zoning (**Table 1: Surrounding Designations and Existing Uses and Figure 3: Zoning Map**)

Table 1: Surrounding Designations and Existing Uses

	General Plan	Zoning	Land Use
Subject Property	Light Industrial	ZSPA Light Industrial	Proposed Light Industrial buildings
North	Light Industrial and Low Density Residential	Open Space and ZSPA Low Density Residential	Bike Path and Single Family residential subdivision
South	Open Space and Light Industrial	Open Space and (ZSPA) Light Industrial	Bike Path and Undeveloped land

East	Light Industrial, Open Space and Public Quasi	ZSPA Light Industrial, Open Space, and Parks Open Space Habitat	Water Tank, Bike Path, and Folsom Canal
West	Light Industrial	ZSPA Light Industrial	Undeveloped land

Figure 3: Adjacent Zoning and Land Uses:

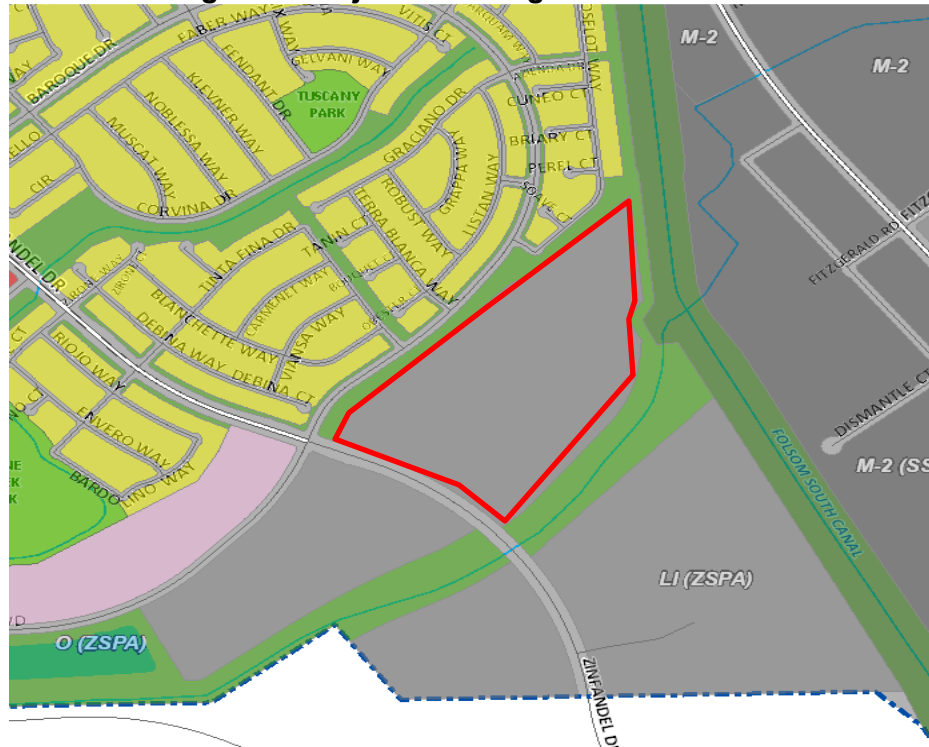

Existing Conditions:


The site has been previously graded and includes grassland. The existing bike paths with landscaping are located along the north, south, and east property lines. Along the bike path to the south is a drainage ditch. A pedestrian crossing signal is located on Zinfandel Drive, close to the southern property line. A water tower is located adjacent to the northeast corner.

Previous Entitlement Approval:

The project site had previous entitlements that were approved as follows:

April 2006: Tentative Parcel Map that included the light industrial zoned area to the west and south. Divided 3 parcels into 93 parcels. **Figure 4: Original Tentative Subdivision Map.**

Figure 5: 2009 Stonecreek Industrial Park Tentative Subdivision Map Amendment and Design Review

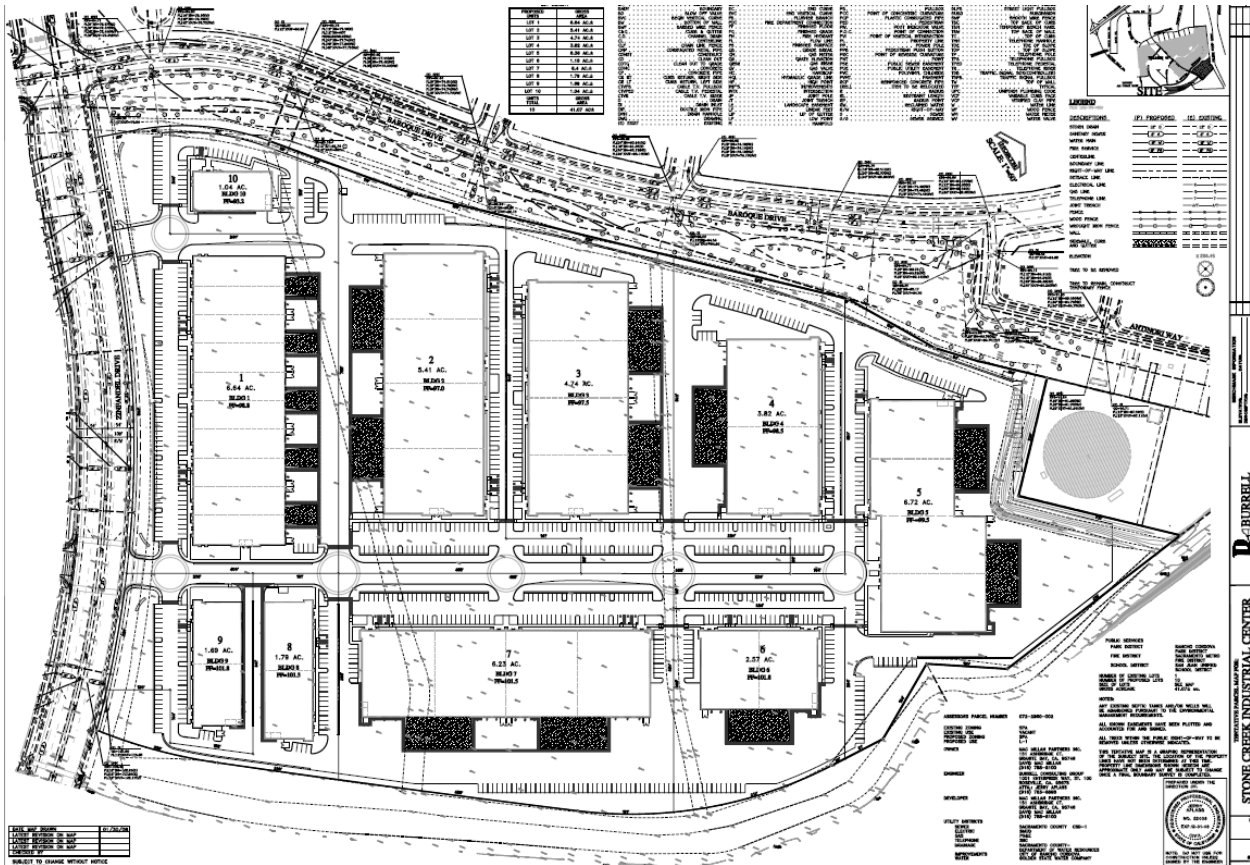

2017: The Tentative Subdivision Map expired in 2017.

PROJECT DESCRIPTION:

The proposed Stonecreek Industrial Center project includes the following;

- A tentative parcel map to divide a 42 acre site into 18 parcels.
- A Major Design Review for a total of 603,830 square feet light industrial buildings to include parking, lighting, and landscaping.

ANALYSIS

GENERAL PLAN CONSISTENCY:

The proposed Stonecreek Industrial Center is located within the Villages of Zinfandel Special Planning Area designation of Light Industrial. Target uses for this area include limited industrial uses. The proposed project use is consistent with the General Plan designation.

ZONING CODE:

The project site is zoned Light Industrial Villages of Zinfandel Special Planning Area (LI ZSPA) which allows for industrial/retail flex and manufacturing and warehousing uses. As stated earlier

along the north and west. **Table 2: Adjacent Street Information.** **Figure 7 and 8: Street Views**

Table 2: Adjacent Street Information

Road Name	ROW Width	Road Type	Number of Lanes	Median	Mph	On-Street Parking
Zinfandel Dr.	108 ft	Thoroughfare	4 existing, Paved for 6 future	Yes	45	No
Baroque Dr.	60 ft	Residential Collector Street	2	No	35	No

Figure 7: Baroque Drive Street View

On Baroque Drive (bike path along the north property line) looking south west



Figure 8: Zinfandel Drive Street View

On Zinfandel Drive (bike path along the south property line) looking northeast



Tentative Parcel Map Findings:

The Tentative Parcel Subdivision Map Review adheres to Section 66474 of the California Subdivision Map Act which requires a City to deny approval of a tentative map, if any of the City Council
June 3, 2019

findings are found to be true. In the case of the proposed map, none of the required findings were found to be true. The following evidence supports the map request.

- A. **Finding:** That the proposed map is not consistent with applicable general and specific Plans as specified in Section 65451.

Evidence: The proposed project is consistent with the Villages of Zinfandel Special Planning Area, zoned Light Industrial and is consistent with the General Plan designation of Light Industry and all applicable standards.

- B. **Finding:** That the design or improvement of the proposed subdivision is not consistent with applicable general and specific plans.

Evidence: The proposed Tentative Parcel Map is consistent with the applicable standards and requirements of the General Plan's Light Industry designation and the Villages of Zinfandel Special Planning Area of Light Industrial. The Villages of Zinfandel SPA does not have a minimum lot size for light industrial zoned parcels. The proposed parcel sizes are adequate in size for light industrial development proposed on the site.

- C. **Finding:** That the site is not physically suitable for the type of development.

Evidence: The site is a total of 42+/- acres and is suitable to be subdivided. The Villages of Zinfandel SPA does not have a minimum lot size for light industrial zoned parcels. The existing parcel will be split into 18 parcels ranging in size from 1.7 to 3.3 acres and is suitable for light industrial development. Based upon the proposed site plan and layout, the proposed development, the proposed parcel sizes are adequate for the project.

- D. **Finding:** That the site is not physically suitable for the proposed density of development.

Evidence: The site is zoned light industrial and does not include a density requirement or lot size requirement. The project is dividing the existing 42+/- acre parcel into 18 parcels for an industrial development. Therefore, the finding for density does not apply.

- E. **Finding:** That the design of the subdivision or the proposed improvements are likely to cause substantial environmental damage or substantially and avoidably injure fish or wildlife or their habitat.

Evidence: The site is included within the Villages of Zinfandel Special Planning Area that includes an approved Environmental Impact Report. The project site will adhere to the Villages of Zinfandel Mitigation Monitoring Plan Report. A biological resource review was completed for the proposed project which concluded that the project study area may provide suitable foraging habitat for the Swainson hawk as well as nesting habitat for western burrowing owl. However, pre-construction surveys will ensure impacts to biological resources are less than significant. These surveys are required within the Villages of Zinfandel Mitigation Monitoring Report Plan. The project will not affect any other protected fish or wildlife or their habitats with this proposal.

- F. **Finding:** That the design of the subdivision or type of improvements is likely to cause serious public health problems.

Evidence: The project includes all required sidewalks, improvements and utility easements and access to serve the industrial development. A noise study was completed and proper mitigation measures have been implemented to ensure decibel readings are at acceptable levels. The design of the Tentative Parcel Map will not result in any serious public health problems in the area.

- G. **Finding:** That the design of the subdivision or the type of improvements will conflict with easements, acquired by the public at large, for access through or use of, property within the proposed subdivision. In this connection, the governing body may approve a map if it finds that alternate easements, for access or for use, will be provided, and that these will be substantially equivalent to ones previously acquired by the public.


Evidence: The proposed improvements included with the parcel map will not interfere with any existing easements, necessary access, or dedications and will maintain all adequate access required for the development. The project includes three access driveways that meet the fire and safety requirements.

MAJOR DESIGN REVIEW:

Site Design

The site includes 18 parcels with building, parking, lighting, and landscaping on an overall 42 acre site. Each parcel includes a one-story building with parking. **Figure 9: Site Plan.** The buildings except for one, the pad building located at the corner Zinfandel Drive and Baroque Drive, includes dock truck bays located on the rear elevations. The building dock areas are located interior to the site with one building dock bay area facing the southern bike trail. The site plan includes 3 driveways that include special paving to existing public streets. The buildings and parking are connected through private internal drive aisles.

Figure 9: Proposed Site Plan

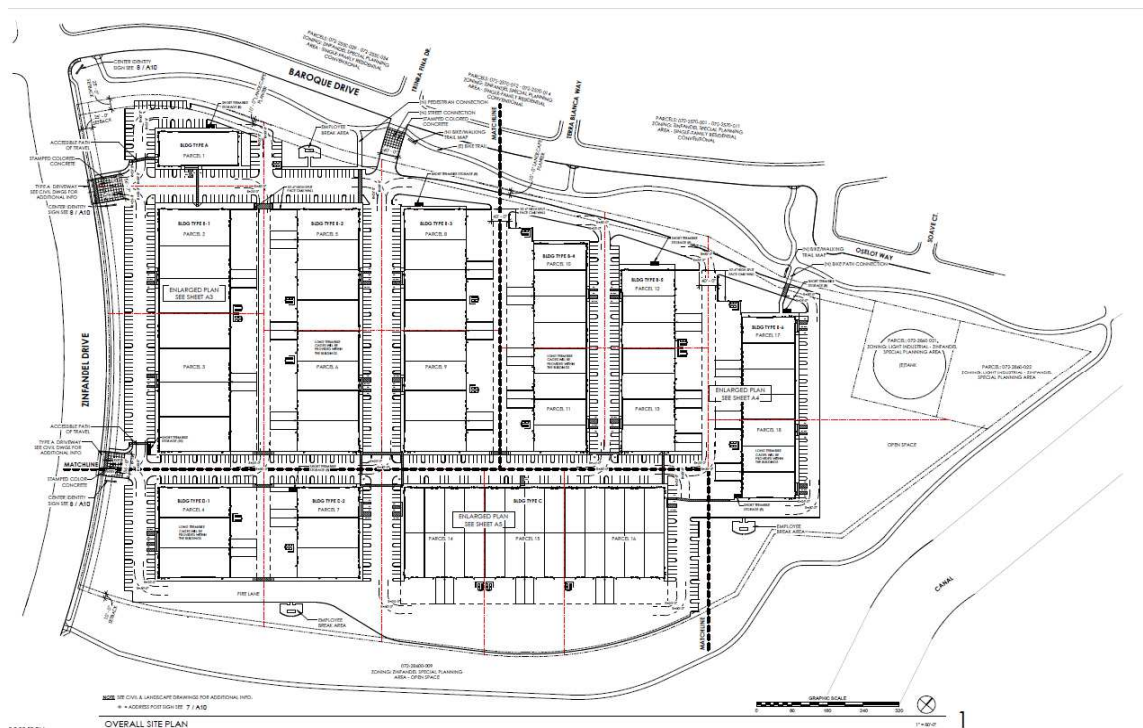


Architectural Design

The proposed project includes one-story buildings that are designed for warehouse and office accessory uses. **Figure 10: Building Elevations.** The proposed buildings have a consistent architectural style and theme building design. The buildings include a variety of materials and colors that are consistent with the surrounding area. The loading dock areas are internal to the site with wing sound walls along the buildings that are adjacent to Baroque Drive and the residential subdivision. Consistent with the Villages of Zinfandel Design Guidelines and the City of Rancho Cordova Design Guidelines the proposed project includes the following architecture design:

- The project buildings provide quality building design consisting of durable and maintainable materials.
- The design of the building is consistent with the context of the area.
- Building materials include concrete walls with integrated window and doors systems. The composition of materials results in a clean, attractive appearance.
- Blank walls that face public streets are avoided with changes in wall depth, inset windows and doors, significant percentage of windows on facades facing the street and architecture elements to provide visual interest.
- Site buildings have a consistent architectural style and theme. Buildings that are visible from the public streets are designed to a higher level of detail.
- The buildings include varied roof parapets. A horizontal roof element is provided at the building entries to provide weather protection and scale down the building at this location. The design of the façade, through the use of windows and decorative breaks in the concrete walls helps break-down long and high walls into a more human scale
- The site and building design are compatible with adjacent residential development. The site is located within the Villages of Zinfandel SPA and is close to residential and commercial areas within this development. The site and building design, materials, and colors fit in with the neighborhood.

Figure 10: Building Elevations




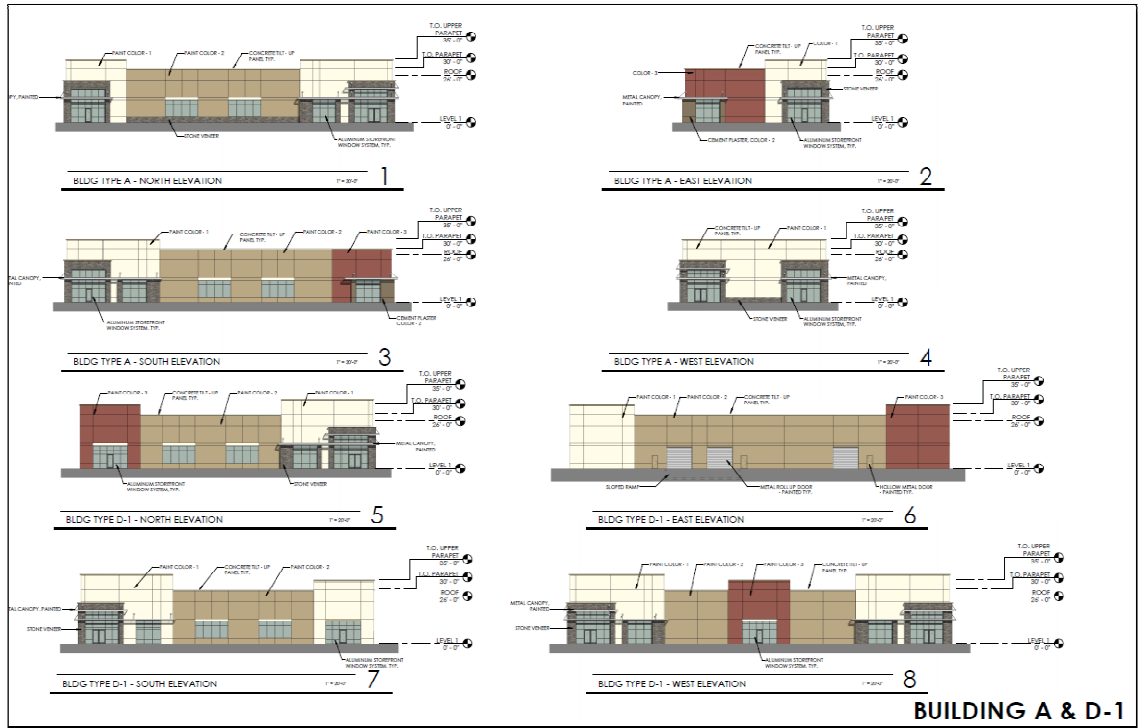

BUILDING A & D-1



BUILDING B-1

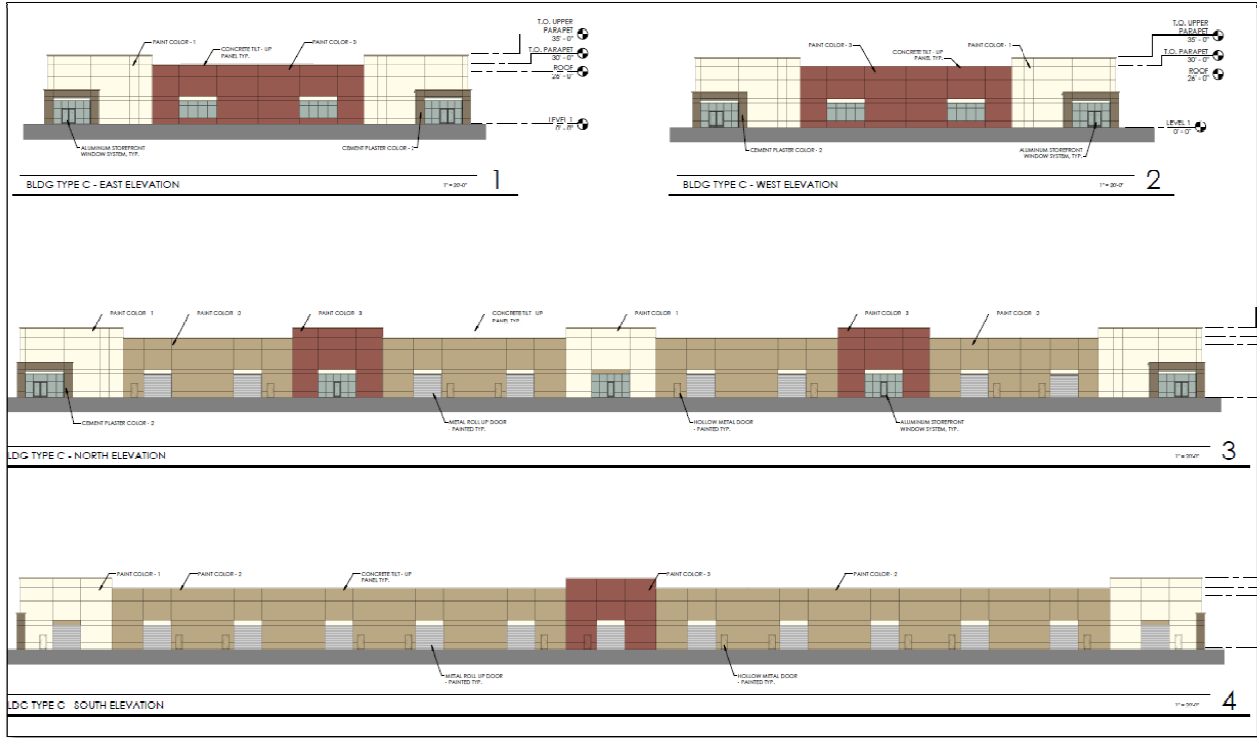

Landscape Plan

The proposed landscape plan includes a variety of trees, shrubs, and ground cover that provides the required shade area and enhances the appearance of the site. **Figure 11: Landscape Plan. See Attachment 2 Project Plan for an in-depth landscape plan.** Accent landscaping has been provided at key project entries. Additional landscaping is provided along the side building elevations adjacent to Baroque Drive to provide a natural buffer between the open space/bike trail and residential subdivision. The sound screen wing walls and front elevation of the buildings facing Zinfandel Drive include trellises with vines for a vertical landscape element. A line of trees are provided along the southern property that is adjacent to the bike trail. **Figure 12: Bike Trail Rendering.** The overall plan is consistent with the City Zoning Ordinance and the Villages of Zinfandel SPA.

Figure 11: Landscape Plan



Figure 12: Bike Trail Rendering



Trip Generation Analysis:

The Villages of Zinfandel Specific Plan Area Environmental Impact Report (EIR) included a traffic study that assumed the transportation impacts of the plan area including the subject light industrial site on the City roadway network. To ensure conformance with the plan area EIR, the applicant prepared a trip generation analysis completed by KD Anderson & Associates. See Attachment 4: Trip Generation Analysis. Trips were differentiated between passenger cars and large delivery trucks and the analysis demonstrated that the proposed project will generate less trips than assumed in the original specific plan EIR.

Parking

Consistent with the Zoning Ordinance and ZSPA the proposed project parking complies with the required parking for light industrial warehouse and office use. The parking requirement for the proposed uses are 576 parking stalls. The site plan includes 716 parking stalls. The parking spaces are evenly distributed throughout the site. However, parking stalls are limited along the north property line except at the northwest corner around the pad building. Additional landscaping buffer is provided along the side elevations of the buildings adjacent to the bike trail and residential subdivision. The project includes a shared parking agreement.

Lighting Plan

The proposed lighting plan includes parking lot and building lighting. The applicant has provided a photometric lighting plan that is consistent with the City of Rancho Cordova Zoning Ordinance 23.725 Outdoor Lighting.

Utilities

The proposed project will utilize and extend existing water, sewer and electrical infrastructure.

Noise Study

The applicant provided a noise study, completed by J.C. Brennan & Associates, that analyzed noise impacts associated with the potential uses to include traffic and truck traffic. See Attachment 5: Noise Analysis. The Noise Analysis included the site plan, potential uses for the site, and the traffic analysis, completed by KD Anderson & Associates to complete the study.

The study concluded and recommended mitigation as follows:

- Based upon the analysis, the project will not result in a significant increase in traffic noise levels, or trigger an exceedance of the 60 dB Ldn exterior noise level standard. In addition, the project will not exceed the existing ambient nighttime noise levels.

The following mitigation measures are recommended:

1. The project shall include the 7-foot tall cmu sound wall adjacent to the loading docks facing Baroque Drive.
2. Any proposed uses which plan to operate during the nighttime hours (between 10:00 p.m. and 7:00 a.m.) shall be restricted to the second and third row of lots (Lots 3, 4, 6, 7, 9, 11, 13, 14, 15, 16, & 18).
3. Roll-up doors for Lot 1 shall be located on the south side of the building.

The site plan and elevation plan does not show roll-up doors for Lot 1 building Type A, located at the corner of Zinfandel Drive and Baroque Drive. However, a condition of approval is included should in the future a roll-up door is proposed.

Neighborhood Meeting

The applicant held a neighborhood meeting on January 3, 2019. The applicant provided a report on the meeting. See Attachment 6: Neighborhood Meeting Report.

Major Design Review Findings:

The Major Design Review Permit, as conditioned, adheres to the approval findings defined by Zoning Code section 23.141.070, as follows:

- A. **Finding:** The proposed project is consistent with the objectives of the General Plan, complies with applicable zoning regulations, Specific Plan provisions, and special planning area provisions, and is consistent with the applicable Rancho Cordova design guidelines.

Evidence: The proposed project is consistent with the purpose and intent of adopted policies and regulations, including the General Plan Villages of Zinfandel Special Planning Area designation as proposed with the pending side interior setbacks, Zoning Code, and City and Villages of Zinfandel SPA development standards and design guidelines as well as the height limits within the Mather Airport Land Use Plan. The use is permitted within the light industrial district and the Mather Airport Land Use Plan.

- B. **Finding:** The proposed architecture, site design, and landscape are suitable for the purposes of the building and the site and will enhance the character of the neighborhood and community.

Evidence: The proposed site design includes a total of 603,830 square-feet of light industrial warehouse with office accessory buildings, with parking area, lighting, and landscaping. The sides of buildings visible from public streets are designed with windows, a variety of materials, textures, and massing which provides a human scale and interest to the buildings. A horizontal roof element is provided at the building entries to provide weather protection and scale down the building at this location. The design of the façade, through the use of windows and decorative breaks in the concrete walls helps break-down long and high walls into a more human scale. The building architecture, use of color, and material are consistent with the surrounding neighborhood, Villages of Zinfandel SPA, and City Design Guidelines.

- C. **Finding:** The architecture, including the character, scale, and quality of the design, relationship with the site and other buildings, building materials, screening of exterior appurtenances, exterior lighting and signing, and similar elements, establishes a clear design concept and is compatible with the character of existing or anticipated buildings on adjoining and nearby properties.

Evidence: The proposed buildings have a consistent architectural style and theme. Buildings that are visible from the public streets are designed to a higher level of detail. The design, color, and materials have been designed to integrate and compliment the surrounding approved buildings. The site and building design are compatible with adjacent residential development and commercial areas. The site and building design fit in with the neighborhood. The combination of building materials, forms and architectural elements provide visual relief to the facades. The façades have an acceptable level of articulation with building off-sets, horizontal details above doorways. The site and landscape plan meet the design requirements. The landscape plan includes canopy trees to provide for the required parking lot shading. Additional landscaping is provided to add visual interest and

color in well-designed compositions. Small plazas are provided at building entries, and pedestrian walkways and connections to the existing bike/pedestrian are provided to help integrate the project with the surrounding neighborhood and to encourage non-vehicular trips to the site.

- D. **Finding:** The proposed project will not create conflicts with vehicular, bicycle, or pedestrian transportation modes of circulation.

Evidence: The proposed project anticipated traffic is consistent with the Villages of Zinfandel Specific Plan Area Environmental Impact Report (EIR) traffic study that assumed the transportation impacts of the plan area including the subject light industrial site on the City roadway network. The proposed driveway on Baroque Drive bisects the existing pedestrian/bike trail and therefore the project includes appropriate signs for safe crossings at the driveway. A condition of approval is included that restricts business traffic onto Baroque Drive with appropriate signage regarding all business traffic not to turn right onto Baroque Drive. A pedestrian sidewalk on Zinfandel Drive will connect the north and south existing pedestrian/bike trail. Bike racks and inside bike storage are provided within the project site and buildings. The pedestrian connections to the existing bike/pedestrian trail are provided to help integrate the project with the surrounding neighborhood and to encourage non-vehicular trips to the site.

FISCAL ANALYSIS OF PROJECT

The City anticipates that this project will provide additional revenues from temporary construction jobs, and permanent employment.

ENVIRONMENTAL

The project is exempt from the California Environmental Quality Act (CEQA) pursuant to the California Code of Regulations (CEQA Guidelines) Section 15183, consistent with Community Plan, General Plan and Zoning. In addition the project will comply with the Villages of Zinfandel mitigation monitoring plan. A description of the evidence for the exemption is found in the findings included in Attachment 1. The proposed project included a noise study and biological resource review. Appropriate conditions of approval are included to minimize any impacts for noise and biological resources to include surveys prior to grading the site.

RECOMMENDED MOTIONS

Staff recommends that the City Council find the project as follows:

- To be in compliance with the California Environmental Quality Act (CEQA) as exempt pursuant to CEQA Guidelines Section 15183;
- Adopt Resolution No. **-2019 approving the Tentative Parcel Map and Major Design Review for Stonecreek Industrial Center DD9800, subject to the findings, Project Plans (Attachment 2, Exhibit A to the Resolution) and Conditions of Approval (Attachment 3, Exhibit B to the Resolution).

ATTACHMENTS

1. Resolution
2. Exhibit A to the Resolution - Project Plans
3. Exhibit B to the Resolution - Conditions of Approval
4. Trip Generation Analysis

5. Noise Study
6. January 3, 2019 Neighborhood Meeting Report
7. Biological Resource Review
8. 500' Radius Map with Mailing Labels
9. PowerPoint

ATTACHMENT 1**CITY OF RANCHO CORDOVA****RESOLUTION NO. XX-2019****A RESOLUTION OF THE CITY COUNCIL OF THE CITY OF RANCHO CORDOVA, STATE OF CALIFORNIA, APPROVING A TENTATIVE PARCEL MAP AND MAJOR DESIGN REVIEW FOR STONECREEK INDUSTRIAL CENTER PROJECT NO. DD9800**

WHEREAS, 68 Zinfandel JV LLC (hereinafter referred to as Applicant) filed an application with the City of Rancho Cordova for a Tentative Parcel Map and Major Design Review approval for the Stonecreek Industrial Center Project; and

WHEREAS, the City Council is the appropriate authority to hear and take action on this project; and

WHEREAS, the project site located is within the Villages of Zinfandel Special Planning Area. The proposed project includes 18 parcels ranging in size from 1.7 to 3.3 acres and a total of 603,830 square feet of light industrial buildings to include parking, lighting, and landscaping. The proposed project and immediate surrounding area would not result in any significant effects to the environment, and therefore was determined to be Exempt per California Environmental Quality Act Section 15183; Consistent with Community Plan, General Plan, and Zoning Code; and

WHEREAS, the City Council of the City of Rancho Cordova has conducted a properly noticed public hearing pursuant to Government Code section 65090 and has duly considered all written and verbal testimony presented during the hearing.

NOW, THEREFORE, THE CITY COUNCIL OF THE CITY OF RANCHO CORDOVA HEREBY RESOLVES AS FOLLOWS:

1. The proposed project is exempt from CEQA under Guidelines Section 15183: (Consistent with the Community Plan, General Plan, and Zoning Code). The following evidence supports the CEQA exemption.
- A. **Finding:** The project has been analyzed and is exempt per California Environmental Quality Act Guidelines Section 15183 "Consistent with Community Plan, General Plan, and Zoning

Evidence: The proposed project site location is within the Villages of Zinfandel Special Planning Area. A Final Environmental Impact Report was certified for the Special Planning Area in 1998 by Sacramento County and a Mitigation Monitoring Program was adopted. In addition, development of the project site is consistent with the Villages of Zinfandel EIR and was analyzed in the 2006 General Plan EIR. The proposed project includes a parcel map for 18 parcels and light industrial buildings totaling 603,830 square-feet, to include parking, lighting, and landscaping. The proposed project is consistent with the Community Plan, General Plan, and Zoning.

2. To approve the Tentative Parcel Subdivision Map, the review adheres to Section 66474 of the California Subdivision Map Act which requires a City to deny approval of a tentative map, if any of the findings are found to be true. In the case of the proposed map, none of the required findings were found to be true. The following evidence supports the map request.

ATTACHMENT 1

- A. **Finding:** That the proposed map is not consistent with applicable general and specific Plans as specified in Section 65451.

Evidence: The proposed project is consistent with the Villages of Zinfandel Special Planning Area, zoned Light Industrial and is consistent with the General Plan designation of Light Industry and all applicable standards.

- B. **Finding:** That the design or improvement of the proposed subdivision is not consistent with applicable general and specific plans.

Evidence: The proposed Tentative Parcel Map is consistent with the applicable standards and requirements of the General Plan's Light Industry designation and the Villages of Zinfandel Special Planning Area of Light Industrial. The Villages of Zinfandel SPA does not have a minimum lot size for light industrial zoned parcels. The proposed parcel sizes are adequate in size for light industrial development proposed on the site.

- C. **Finding:** That the site is not physically suitable for the type of development.

Evidence: The site is a total of 42+/- acres and is suitable to be subdivided. The Villages of Zinfandel SPA does not have a minimum lot size for light industrial zoned parcels. The existing parcel will be split into 18 parcels ranging in size from 1.7 to 3.3 acres and is suitable for light industrial development. Based upon the proposed site plan and layout, the proposed development, the proposed parcel sizes are adequate for the project.

- D. **Finding:** That the site is not physically suitable for the proposed density of development.

Evidence: The site is zoned light industrial and does not include a density requirement or lot size requirement. The project is dividing the existing 42+/- acre parcel into 18 parcels for an industrial development. Therefore, the finding for density does not apply.

- E. **Finding:** That the design of the subdivision or the proposed improvements are likely to cause substantial environmental damage or substantially and avoidably injure fish or wildlife or their habitat.

Evidence: The site is included within the Villages of Zinfandel Special Planning Area that includes an approved Environmental Impact Report. The project site will adhere to the Villages of Zinfandel Mitigation Monitoring Plan Report. A biological resource review was completed for the proposed project which concluded that the project study area may provide suitable foraging habitat for the Swainson hawk as well as nesting habitat for western burrowing owl. However, pre-construction surveys will ensure impacts to biological resources are less than significant. These surveys are required within the Villages of Zinfandel Mitigation Monitoring Report Plan. The project will not affect any other protected fish or wildlife or their habitats with this proposal.

- F. **Finding:** That the design of the subdivision or type of improvements is likely to cause serious public health problems.

ATTACHMENT 1

Evidence: The project includes all required sidewalks, improvements and utility easements and access to serve the industrial development. A noise study was completed and proper mitigation measures have been implemented to ensure decibel readings are at acceptable levels. The design of the Tentative Parcel Map will not result in any serious public health problems in the area.

- G. **Finding:** That the design of the subdivision or the type of improvements will conflict with easements, acquired by the public at large, for access through or use of, property within the proposed subdivision. In this connection, the governing body may approve a map if it finds that alternate easements, for access or for use, will be provided, and that these will be substantially equivalent to ones previously acquired by the public.

Evidence: The proposed improvements included with the parcel map will not interfere with any existing easements, necessary access, or dedications and will maintain all adequate access required for the development. The project includes three access driveways that meet the fire and safety requirements.

3. To approve the Design Review, subject to the Major Design Review Package (Exhibit A) and the Conditions of Approval (Exhibit B) as modified; supported by the following Findings and Evidence, as required by Zoning Code Section 23.141.070:

- A. **Finding:** The proposed project is consistent with the objectives of the General Plan, complies with applicable zoning regulations, Specific Plan provisions, and special planning area provisions, and is consistent with the applicable Rancho Cordova Design Guidelines.

Evidence: The proposed project is consistent with the purpose and intent of adopted policies and regulations, including the General Plan Villages of Zinfandel Special Planning Area designation as proposed with the pending side interior setbacks, Zoning Code, and City and Villages of Zinfandel SPA development standards and design guidelines as well as the height limits within the Mather Airport Land Use Plan. The use is permitted within the light industrial district and the Mather Airport Land Use Plan.

- B. **Finding:** The proposed architecture, site design, and landscape are suitable for the purposes of the building and the site and will enhance the character of the neighborhood and community.

Evidence: The proposed site design includes a total of 603,830 square-feet of light industrial warehouse with office accessory buildings, with parking area, lighting, and landscaping. The sides of buildings visible from public streets are designed with windows, a variety of materials, textures, and massing which provides a human scale and interest to the buildings. A horizontal roof element is provided at the building entries to provide weather protection and scale down the building at this location. The design of the façade, through the use of windows and decorative breaks in the concrete walls helps break-down long and high walls into a more human scale. The building architecture, use of color, and material are consistent with the surrounding neighborhood, Villages of Zinfandel SPA, and City Design Guidelines.

- C. **Finding:** The architecture, including the character, scale, and quality of the design, relationship with the site and other buildings, building materials, screening of exterior

ATTACHMENT 1

appurtenances, exterior lighting and signing, and similar elements establishes a clear design concept and is compatible with the character of existing or anticipated buildings on adjoining and nearby properties.

Evidence: The proposed buildings have a consistent architectural style and theme. Buildings that are visible from the public streets are designed to a higher level of detail. The design, color, and materials have been designed to integrate and compliment the surrounding approved buildings. The site and building design are compatible with adjacent residential development and commercial areas. The site and building design fit in with the neighborhood. The combination of building materials, forms and architectural elements provide visual relief to the facades. The façades have an acceptable level of articulation with building off-sets, horizontal details above doorways. The site and landscape plan meet the design requirements. The landscape plan includes canopy trees to provide for the required parking lot shading. Additional landscaping is provided to add visual interest and color in well-designed compositions. Small plazas are provided at building entries, and pedestrian walkways and connections to the existing bike/pedestrian are provided to help integrate the project with the surrounding neighborhood and to encourage non-vehicular trips to the site.

- D. **Finding:** The proposed project will not create conflicts with vehicular, bicycle, or pedestrian transportation modes of circulation.

Evidence: The proposed project anticipated traffic is consistent with the Villages of Zinfandel Specific Plan Area Environmental Impact Report (EIR) traffic study that assumed the transportation impacts of the plan area including the subject light industrial site on the City roadway network. The proposed driveway on Baroque Drive bisects the existing pedestrian/bike trail and therefore the project includes appropriate signs for safe crossings at the driveway. A condition of approval is included that restricts business traffic onto Baroque Drive with appropriate signage regarding all business traffic not to turn right onto Baroque Drive. A pedestrian sidewalk on Zinfandel Drive will connect the north and south existing pedestrian/bike trail. Bike racks and inside bike storage are provided within the project site and buildings. The pedestrian connections to the existing bike/pedestrian trail are provided to help integrate the project with the surrounding neighborhood and to encourage non-vehicular trips to the site.

PASSED AND ADOPTED by the City Council of the City of Rancho Cordova on the 3rd day of June, 2019 by the following vote:

AYES:

NOES:

ABSENT:

ABSTAIN:

Robert J. McGarvey, Mayor

ATTACHMENT 1

ATTEST:

Stacy Leitner, City Clerk


STONECREEK INDUSTRIAL CENTER

ZINFANDEL DR. & BAROQUE DR.
RANCHO CORDOVA, SACRAMENTO COUNTY, CA



PLANNING RE-SUBMITTAL
04/26/2019

VICINITY MAP:

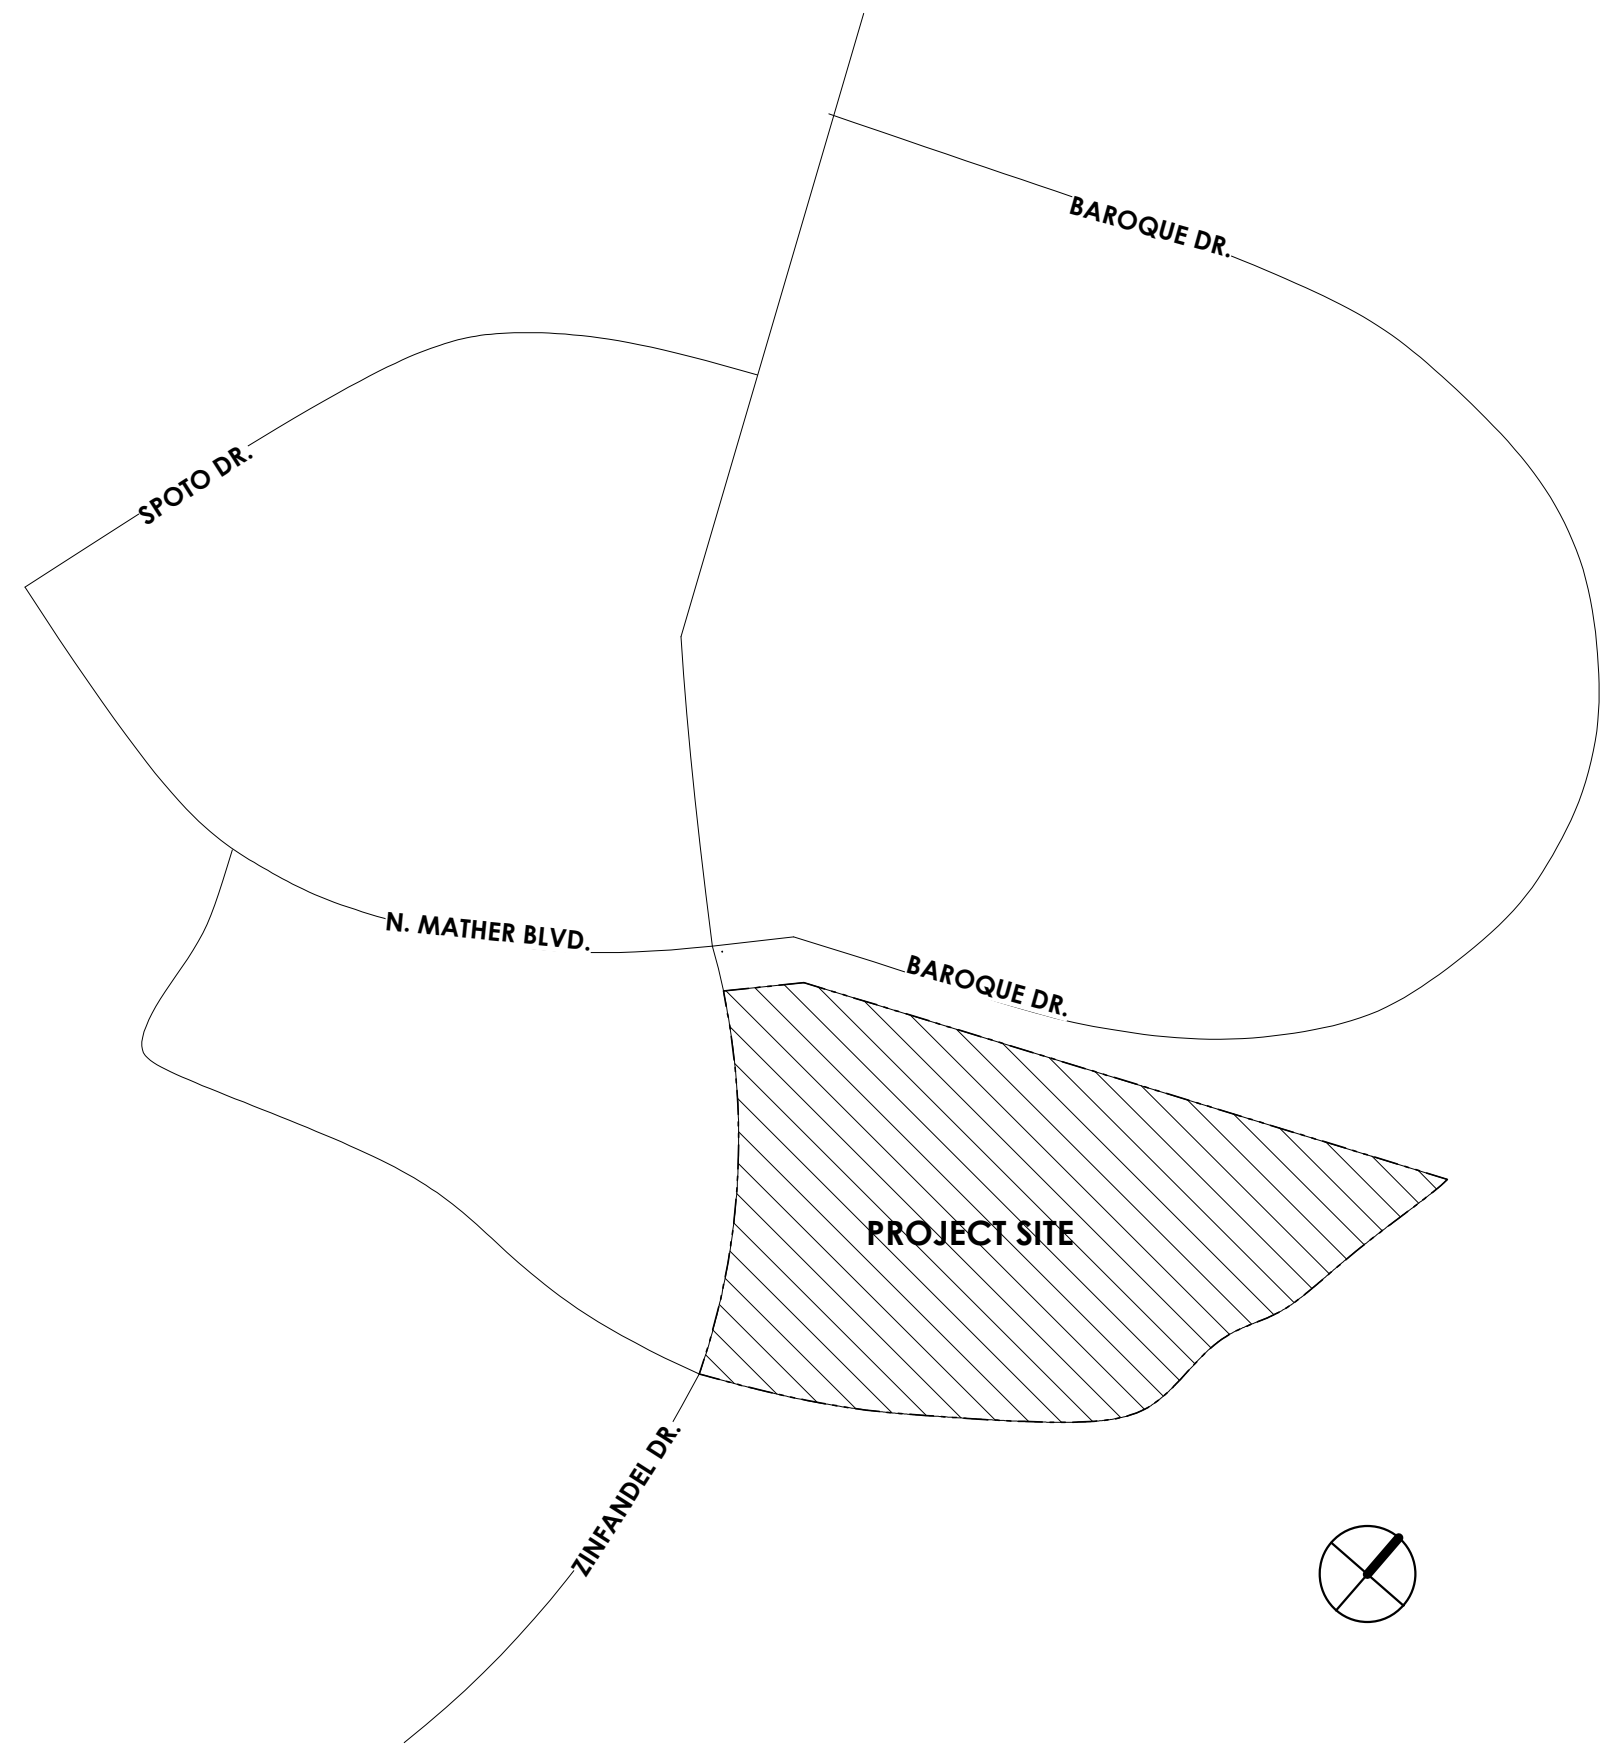

DRAWING INDEX:

A0	COVER
A1	TENTATIVE PARCEL MAP
C1	TENTATIVE PARCEL MAP
A2	OVERALL SITE PLAN
C2	OVERALL SITE PLAN
A3	ENLARGED SITE PLAN
A4	ENLARGED SITE PLAN
A5	ENLARGED SITE PLAN
C3.1	PRELIMINARY GRADING PLAN
C3.2	PRELIMINARY GRADING PLAN
C3.3	PRELIMINARY GRADING PLAN
C4.1	PRELIMINARY UTILITY PLAN
C4.2	PRELIMINARY UTILITY PLAN
C4.3	PRELIMINARY UTILITY PLAN
A6	ELEVATIONS CONCEPT
A7	ELEVATIONS - BLDG TYPE A & D1
A8	ELEVATIONS - BLDG TYPE B-1
A9	ELEVATIONS - BLDG TYPE C
L1	PRELIMINARY LANDSCAPE PLAN - OVERALL SITE PLAN
L2	PLANTING LEGEND AND NOTES
L3	PRELIMINARY LANDSCAPE PLAN - ENLARGEMENT
L4	PRELIMINARY LANDSCAPE PLAN - ENLARGEMENT
L5	PRELIMINARY LANDSCAPE PLAN - ENLARGEMENT
L6	PRELIMINARY IRRIGATION PLAN
L7	IRRIGATION LEGEND AND CALCULATIONS
L8	PRELIMINARY LANDSCAPE PLAN - OVERALL SITE PLAN
L9	PLANTING LEGEND AND NOTES
L10	PRELIMINARY LANDSCAPE PLAN - ENLARGEMENT
L11	PRELIMINARY LANDSCAPE PLAN - ENLARGEMENT
L12	PRELIMINARY LANDSCAPE PLAN - ENLARGEMENT
LDE-1A-PH	PHOTOMETRIC DRAWING
LDE-1B-PH	PHOTOMETRIC DRAWING
LDE-1C-PH	PHOTOMETRIC DRAWING
LDE-1E-PH	PHOTOMETRIC DRAWING
A10	TRASH ENCLOSURE
A11	MATERIAL BOARD
A12	PERSPECTIVE
A13	PERSPECTIVE
A14	PERSPECTIVE

ZONING:

PROJECT NAME:	Stonecreek Industrial Center
ASSESSORS PARCEL #:	072-2860-002
LOT SIZE:	42 acres
ZONING MAP DESIGNATION:	L1 (Light Industrial)
OCCUPANCY / USE:	Storage, Warehouse & Office (as accessory to warehouse)
CONSTRUCTION TYPE:	TYPE V-A
BUILDING HEIGHT:	1 Story, 35'-0" proposed height
FRONT SETBACK:	25' with 10' landscape area
SIDE SETBACKS:	10' (50' landscape if adjacent to residential areas)
REAR SETBACKS:	10' (50' landscape if adjacent to residential areas)
GROSS BUILDING SF:	603,830 SF
PERCENTAGE OF BUILT AREA:	32% (603,830 SF / 1,864,344 SF) (Impervious surface is 83.50%)
LOT COVERAGE:	10,000 SF MIN.
OPEN SPACE AREA REQUIREMENT:	N/A
AUTO PARKING:	Office: 2,711,000 SF Warehouse: 0.5/1,000SF + 1 space/company-operated vehicle 576 Stalls required 714 Stalls provided (60 accessible, 656 standard)
BIKE PARKING:	Short Term: 10 percent of all required motorized vehicle parking 576 Req. x 10% = 58 short term required 58 SHORT TERM PROVIDED Long Term: 5 percent of required motorized vehicle spaces for employees/residents 576 Req. x 5% = 29 long term required 29 LONG TERM BIKE CAGES WITHIN THE BUILDING WILL BE PROVIDED
FIRE SPRINKLERS:	Yes
FIRE ALARM:	Yes
FEMA 100 YEAR FLOODPLAIN:	No Number: 060772 Panel: 0209H Effective Date: August 16, 2012


Design / Build Team

DEVELOPER **D&S Development, Inc.**
1725 Capitol Ave.
Sacramento, California 95811
(916) 442-4288

ARCHITECT **THE HR GROUP ARCHITECTS**
2277 Fair Oaks Blvd., Studio 230
Sacramento, California 95825
(916) 993-4800

CIVIL **RFE Engineering Inc.**
2260 Douglas Boulevard, Suite 160
Roseville, CA 95661
916-772-7800

LANDSCAPE **Wilson Design Studio**
63 Natoma Street, Suite 160
Folsom, CA. 95630
(916) 524-5614

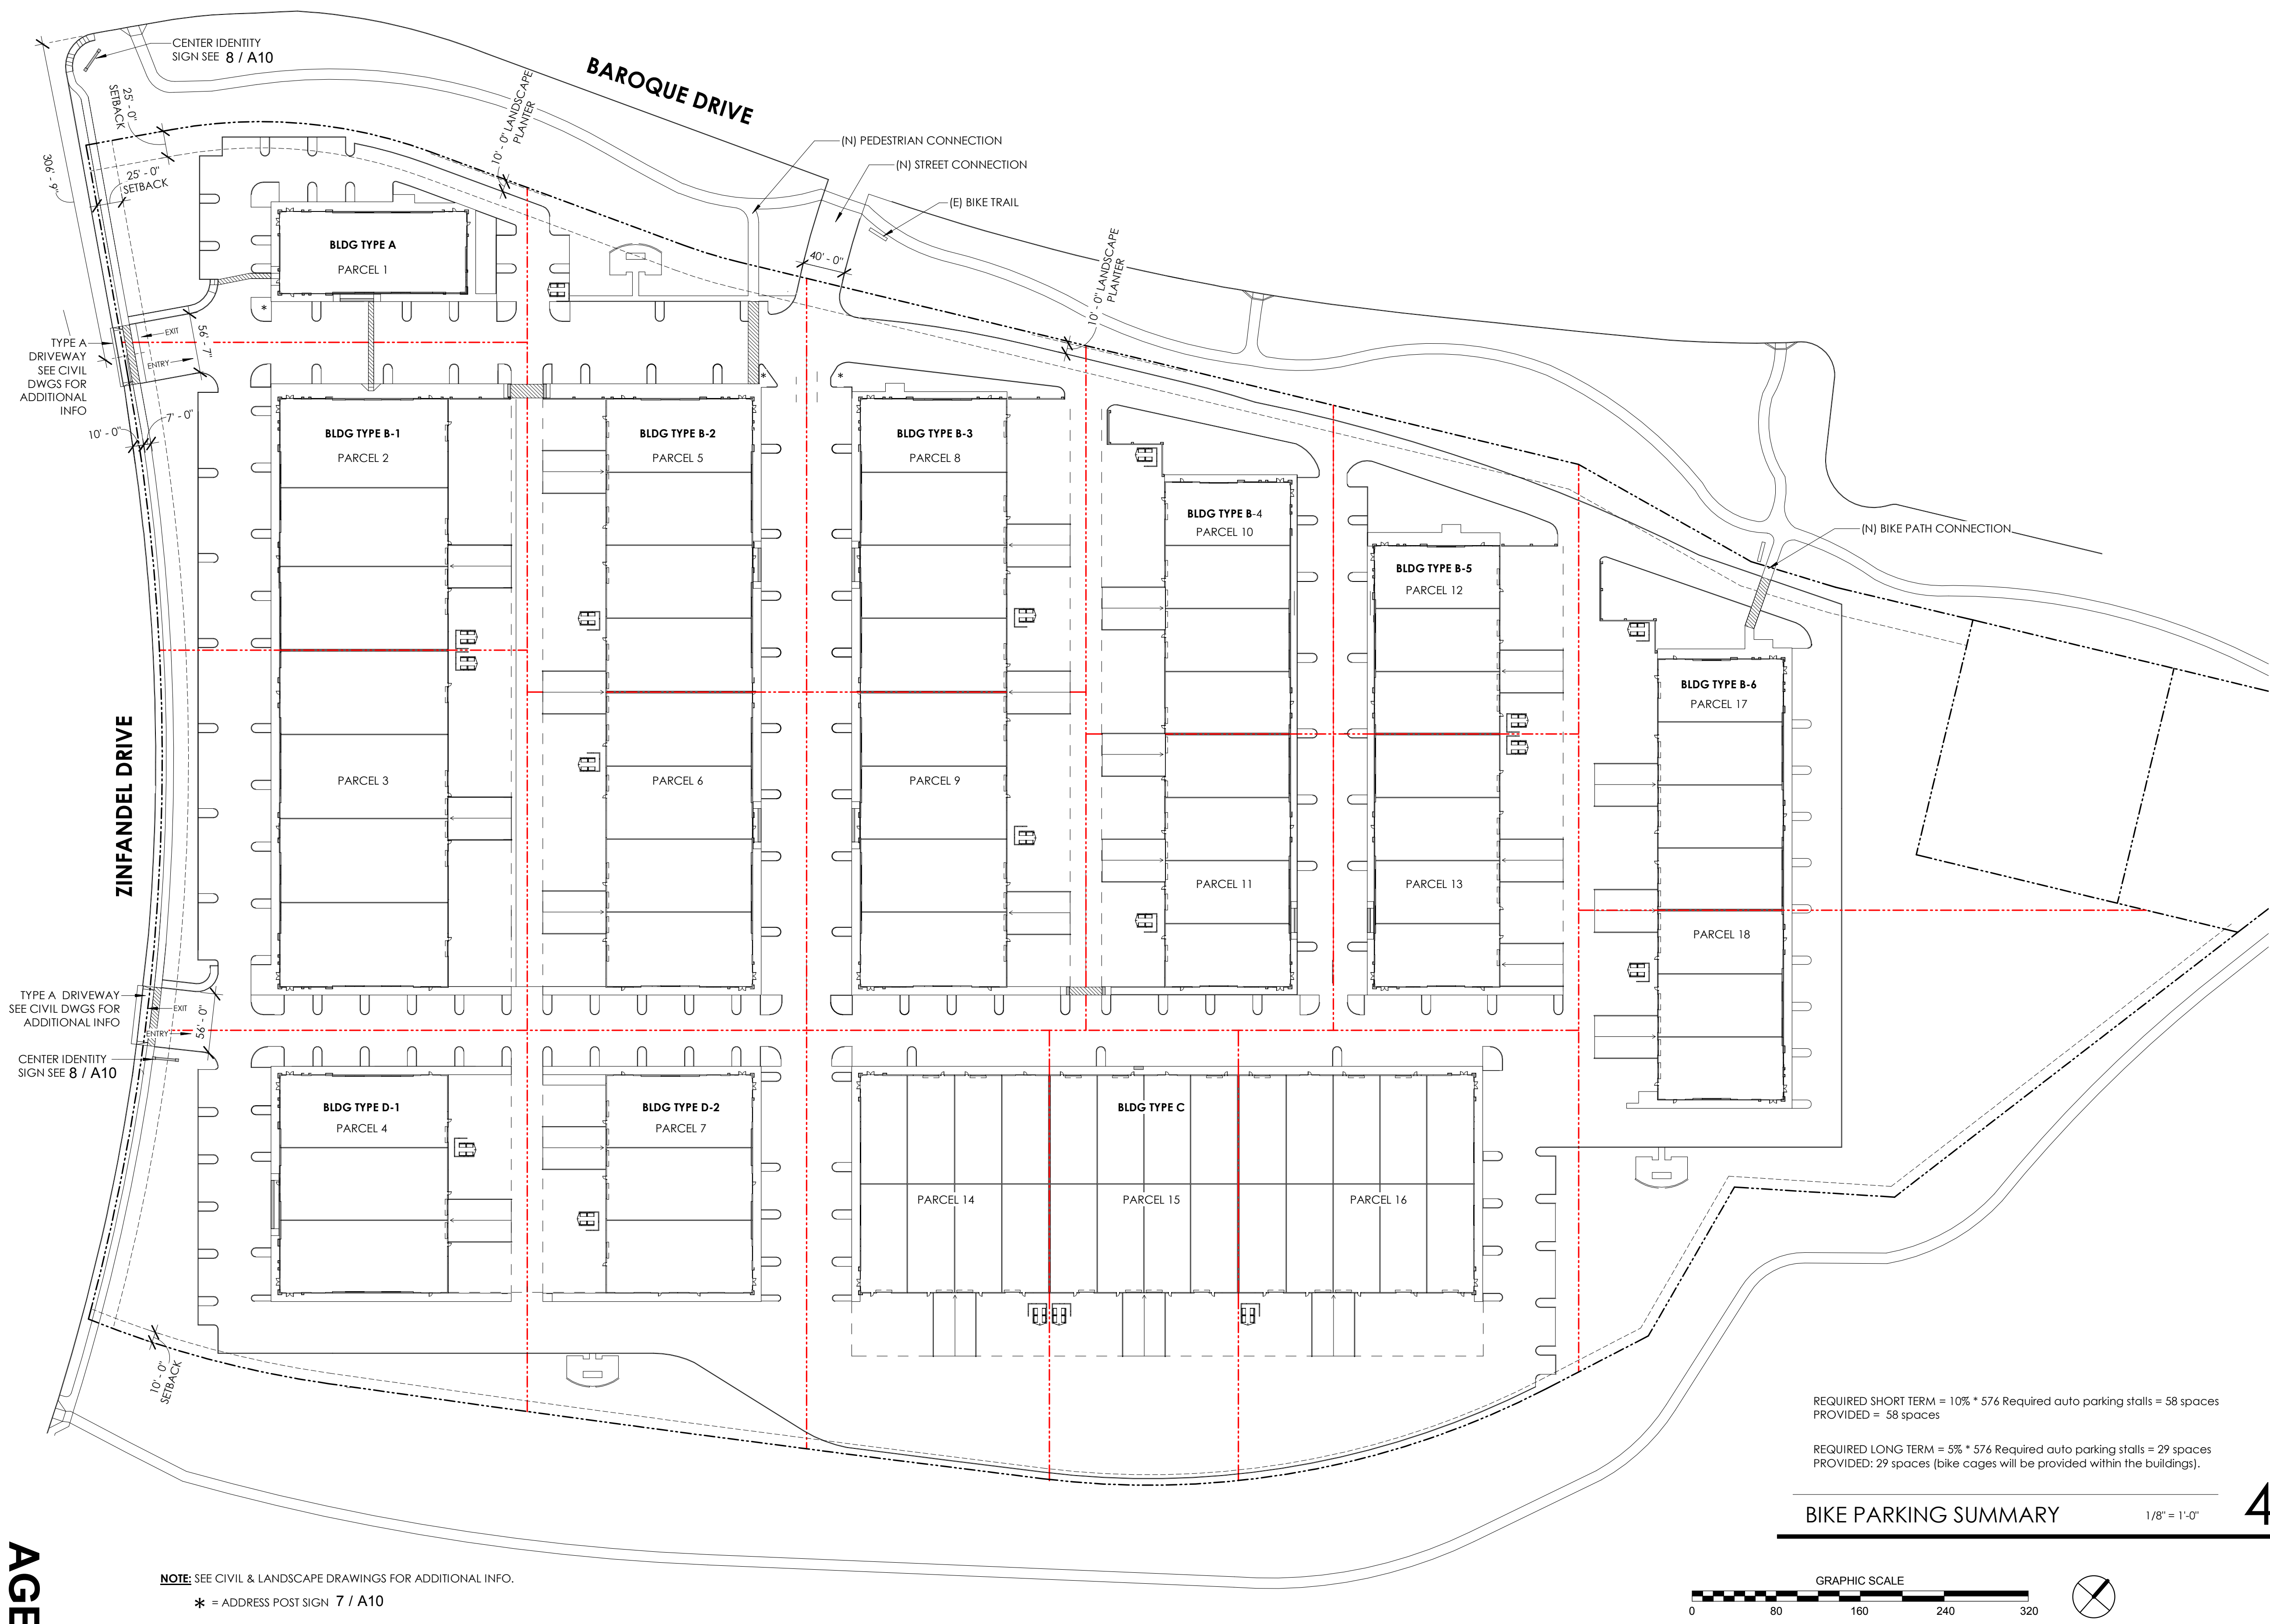

PARCEL	GROSS BLDG. AREA	PROGRAM	AREA	REQ. STALLS	TOTAL REQ. STALLS	PROVIDED STALLS
PARCEL 1	14,050 SF	OFFICE	2,810 SF	8 STALLS	14 STALLS	64 STALLS (61 STANDARD, 3 ACC.)
		WAREHOUSE	11,240 SF	6 STALLS		
PARCEL 2	38,600 SF	OFFICE	7,720 SF	21 STALLS	37 STALLS	65 STALLS (62 STANDARD, 3 ACC.)
		WAREHOUSE	30,880 SF	16 STALLS		
PARCEL 3	51,560 SF	OFFICE	10,312 SF	28 STALLS	49 STALLS	75 STALLS (72 STANDARD, 3 ACC.)
		WAREHOUSE	41,248 SF	21 STALLS		
PARCEL 4	33,500 SF	OFFICE	6,700 SF	19 STALLS	33 STALLS	60 STALLS (55 STANDARD, 5 ACC.)
		WAREHOUSE	26,800 SF	14 STALLS		
PARCEL 5	39,200 SF	OFFICE	7,840 SF	22 STALLS	38 STALLS	69 STALLS (66 STANDARD, 3 ACC.)
		WAREHOUSE	31,360 SF	16 STALLS		
PARCEL 6	39,200 SF	OFFICE	7,840 SF	22 STALLS	38 STALLS	42 STALLS (39 STANDARD, 3 ACC.)
		WAREHOUSE	31,360 SF	16 STALLS		
PARCEL 7	29,120 SF	OFFICE	5,824 SF	16 STALLS	28 STALLS	35 STALLS (31 STANDARD, 4 ACC.)
		WAREHOUSE	23,296 SF	12 STALLS		
PARCEL 8	39,150 SF	OFFICE	7,830 SF	22 STALLS	38 STALLS	27 STALLS (23 STANDARD, 4 ACC.)
		WAREHOUSE	31,320 SF	16 STALLS		
PARCEL 9	39,250 SF	OFFICE	7,850 SF	22 STALLS	38 STALLS	43 STALLS (40 STANDARD, 4 ACC.)
		WAREHOUSE	31,400 SF	16 STALLS		
PARCEL 10	28,800 SF	OFFICE	5,760 SF	16 STALLS	28 STALLS	22 STALLS (19 STANDARD, 3 ACC.)
		WAREHOUSE	23,040 SF	12 STALLS		
PARCEL 11	28,800 SF	OFFICE	5,760 SF	16 STALLS	28 STALLS	39 STALLS (36 STANDARD, 3 ACC.)
		WAREHOUSE	23,040 SF	12 STALLS		
PARCEL 12	21,600 SF	OFFICE	4,320 SF	12 STALLS	21 STALLS	21 STALLS (18 STANDARD, 3 ACC.)
		WAREHOUSE	17,280 SF	9 STALLS		
PARCEL 13	28,800 SF	OFFICE	5,760 SF	16 STALLS	28 STALLS	39 STALLS (36 STANDARD, 3 ACC.)
		WAREHOUSE	23,040 SF	12 STALLS		
PARCEL 14	37,500 SF	OFFICE	7,500 SF	21 STALLS	36 STALLS	25 STALLS (22 STANDARD, 3 ACC.)
		WAREHOUSE	30,000 SF	15 STALLS		
PARCEL 15	37,400 SF	OFFICE	3,740 SF	11 STALLS	28 STALLS	7 STALLS (6 STANDARD, 1 ACC.)
		WAREHOUSE	33,660 SF	17 STALLS		
PARCEL 16	46,800 SF	OFFICE	9,360 SF	26 STALLS	45 STALLS	47 STALLS (44 STANDARD, 3 ACC.)
		WAREHOUSE	37,440 SF	19 STALLS		
PARCEL 17	28,800 SF	OFFICE	5,760 SF	16 STALLS	28 STALLS	22 STALLS (19 STANDARD, 3 ACC.)
		WAREHOUSE	23,040 SF	12 STALLS		
PARCEL 18	21,700 SF	OFFICE	4,340 SF	12 STALLS	21 STALLS	14 STALLS (8 STANDARD, 6 ACC.)
		WAREHOUSE	17,360 SF	9 STALLS		
TOTAL	603,830 SF				576 STALLS	716 STALLS (656 STANDARD, 60 ACC.)

*ASSUMED 20% OF GROSS SF IS OFFICE SPACE, REMAINDER IS WAREHOUSE

PARKING REQUIREMENT:
OFFICE 2.7/1,000 SF
WAREHOUSE 0.5/1,000 SF + 1 SPACE/COMPANY OPERATED VEHICLE

GROSS SF / PARKING SUMMARY



D&S DEVELOPMENT

STONECREEK INDUSTRIAL CENTER

Zinfandel Dr. & Baroque Dr.

TENTATIVE PARCEL MAP
STONE CREEK INDUSTRIAL CENTER
ZINFANDEL DR. & BAROQUE DR.
RANCHO CORDOVA, SACRAMENTO COUNTY, CA
(APN 072-2860-002)

ASSESSOR'S PARCEL NO.:
SACRAMENTO COUNTY APN: 072-2860-002

SETBACKS:
FRONT: 25' WITH 10' LANDSCAPE AREA
SIDE: 10' (50' LANDSCAPE IF ADJACENT TO RESIDENTIAL AREAS)
REAR: 10' (50' LANDSCAPE IF ADJACENT TO RESIDENTIAL AREAS)
NOTE: SEE ARCHITECTURAL PLAN FOR SETBACK LOCATION.

EXISTING EASEMENTS:
AS SHOWN ON MAP.
PROPOSED EASEMENTS:
AS SHOWN ON MAP.

OWNER :
68 ZINFANDEL JV LLC, A DELAWARE LIMITED LIABILITY COMPANY, A
FEE TITLE PER BOOK 20171221, AT PAGE 0604, OF OFFICIAL RECORDS.


FLOOD PLAIN:
PER THE FEMA FLOOD RATE MAP NO. 06067C0209H, DATED AUGUST
16, 2012, THE PARCEL IS IN ZONE "X" (OUTSIDE OF THE 100 YEAR
FLOOD PLAIN).

ENGINEER:
ROBERT F. EYNCK, P.E.
RFE ENGINEERING, INC.
2260 DOUGLAS BLVD, SUITE 160
ROSEVILLE, CA 95661
PH: 916-772-7800

SURVEYOR:
WILLIAM F. MCKINNEY, PLS
RFE ENGINEERING, INC.
2260 DOUGLAS BLVD, SUITE 160
ROSEVILLE, CA 95661
PH: 916-772-7800

LEGAL DESCRIPTION:
LOT 2 AS SHOWN ON THAT CERTAIN MAP ENTITLED "FINAL MAP NO. 95-0533.8 OF VILLAGES OF
ZINFANDEL UNIT NO. 10", FILED FOR RECORD IN THE OFFICE OF THE COUNTY RECORDER OF
SACRAMENTO COUNTY, STATE OF CALIFORNIA ON APRIL 7, 2006 IN BOOK 349 OF MAPS, AT PAGE 7, AS
AMENDED BY CERTIFICATE OF CORRECTIONS RECORDED APRIL 7, 2007, IN BOOK 20070417, PAGE 0816,
OFFICIAL RECORDS.

APN: 072-2860-002-0000

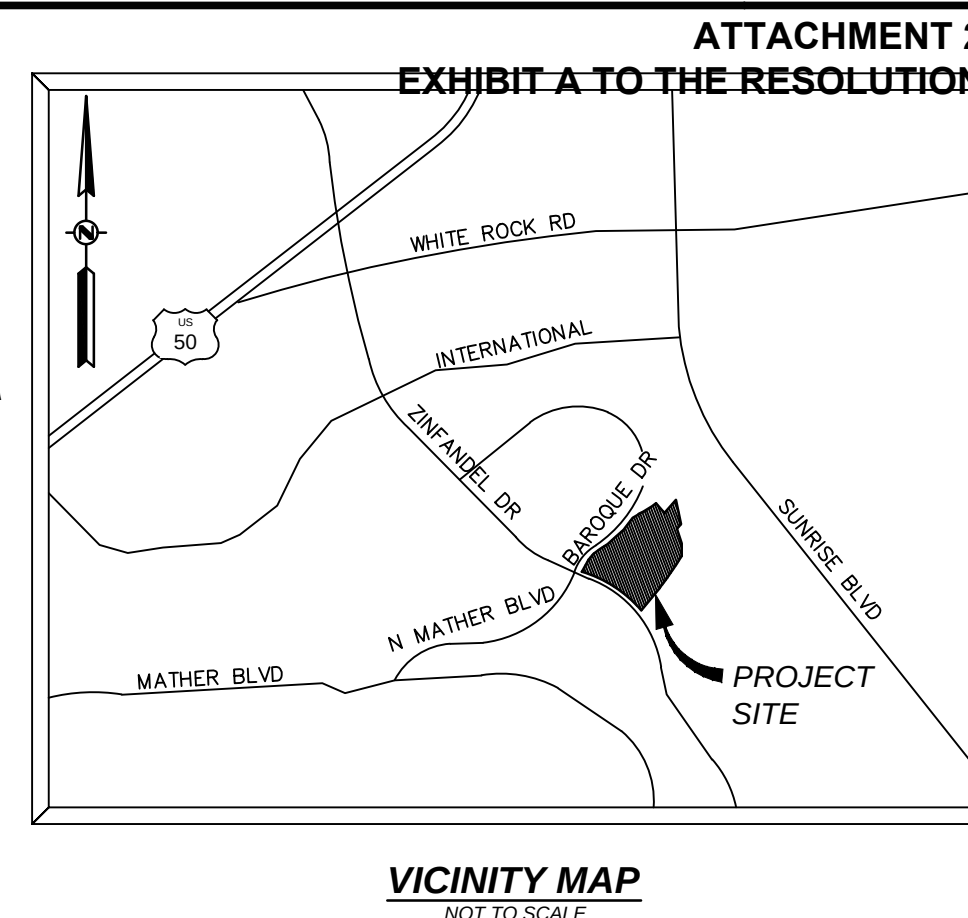

PROPOSED PARCEL AREAS

NUMBER OF EXISTING LOTS: 1
NUMBER OF PROPOSED LOTS: 18
SIZE OF LOTS: SEE MAP
GROSS ACREAGE: 41.07± AC


SHEET INDEX:

C1 TENTATIVE PARCEL MAP
C2 OVERALL SITE PLAN
C3.1-C3.4 PRELIMINARY GRADING PLAN
C4.1-C4.3 PRELIMINARY UTILITY PLAN

ABBREVIATIONS

AC ASPHALT CONCRETE
DI DROP INLET
BSL BUILDING SETBACK LINE
CL CENTERLINE
EAE EXISTING
EP EMERGENCY ACCESS EASEMENT
FL EDGE OF PAVEMENT
GR FLOW LINE
INV GRATE
IRR INVERT
OH IRRIGATION
MPE OVER HEAD POWER LINES
MPTE MULTI-PURPOSE EASEMENT
PUE MULTI-PURPOSE TRAIL EASEMENT
PSE PUBLIC UTILITY EASEMENT
(P) PUBLIC SUPPORT EASEMENT
ROW PROPOSED
SDMH RIGHT-OF-WAY
SSMH STORM DRAIN MANHOLE
TBC SANITARY SEWER MANHOLE
UG TOP BACK OF CURB
WA UNDERGROUND
WM WATER
WM WATER METER

LEGEND:

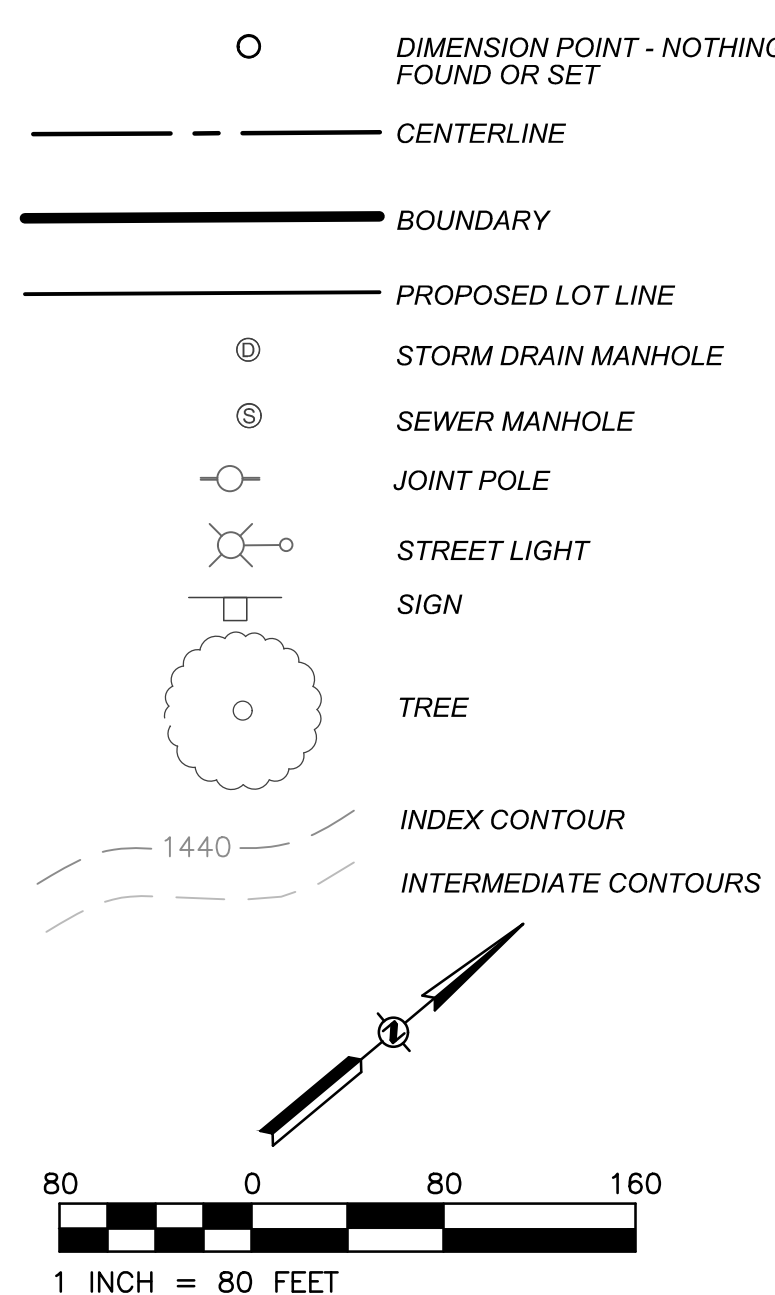


SERVICE REPRESENTATIVES

SERVICE	COMPANY	PHONE
GAS	PG&E	800-468-4743
ELECTRIC	SMUD	916-732-5700
TELEPHONE	AT&T	916-972-2933
WATER	GOLDEN STATE WATER DEPT	800-999-4033
SEWER	SACRAMENTO AREA SEWER DISTRICT	916-875-6730
DRAINAGE	CITY OF RANCHO CORDOVA	916-851-8750
U.S.A.	UNDERGROUND SERVICE ALERT	800-227-2600
FIRE	SACRAMENTO METRO	916-942-3321
CABLE	COMCAST	916-830-6757
PLANNING	CITY OF RANCHO CORDOVA	916-851-8750
SCHOOL	SAN JUAN UNIFIED SCHOOL DISTRICT	916-971-7700
IMPROVEMENTS	CITY OF RANCHO CORDOVA	916-851-8750
POLICE	SACRAMENTO COUNTY SHERIFF'S DEPARTMENT	530-889-7800
PARKS	RANCHO CORDOVA PARKS DEPT	916-842-3300

NOTES:

- ANY SEPTIC SYSTEMS ON SITE SHALL BE PROPERLY ABANDONED PUSUANT TO THE ENVIRONMENTAL MANAGEMENT REQUIREMENTS
- ALL KNOWN EASEMENTS HAVE BEEN PLOTTED AND ACCOUNTED FOR AND SIGNED.


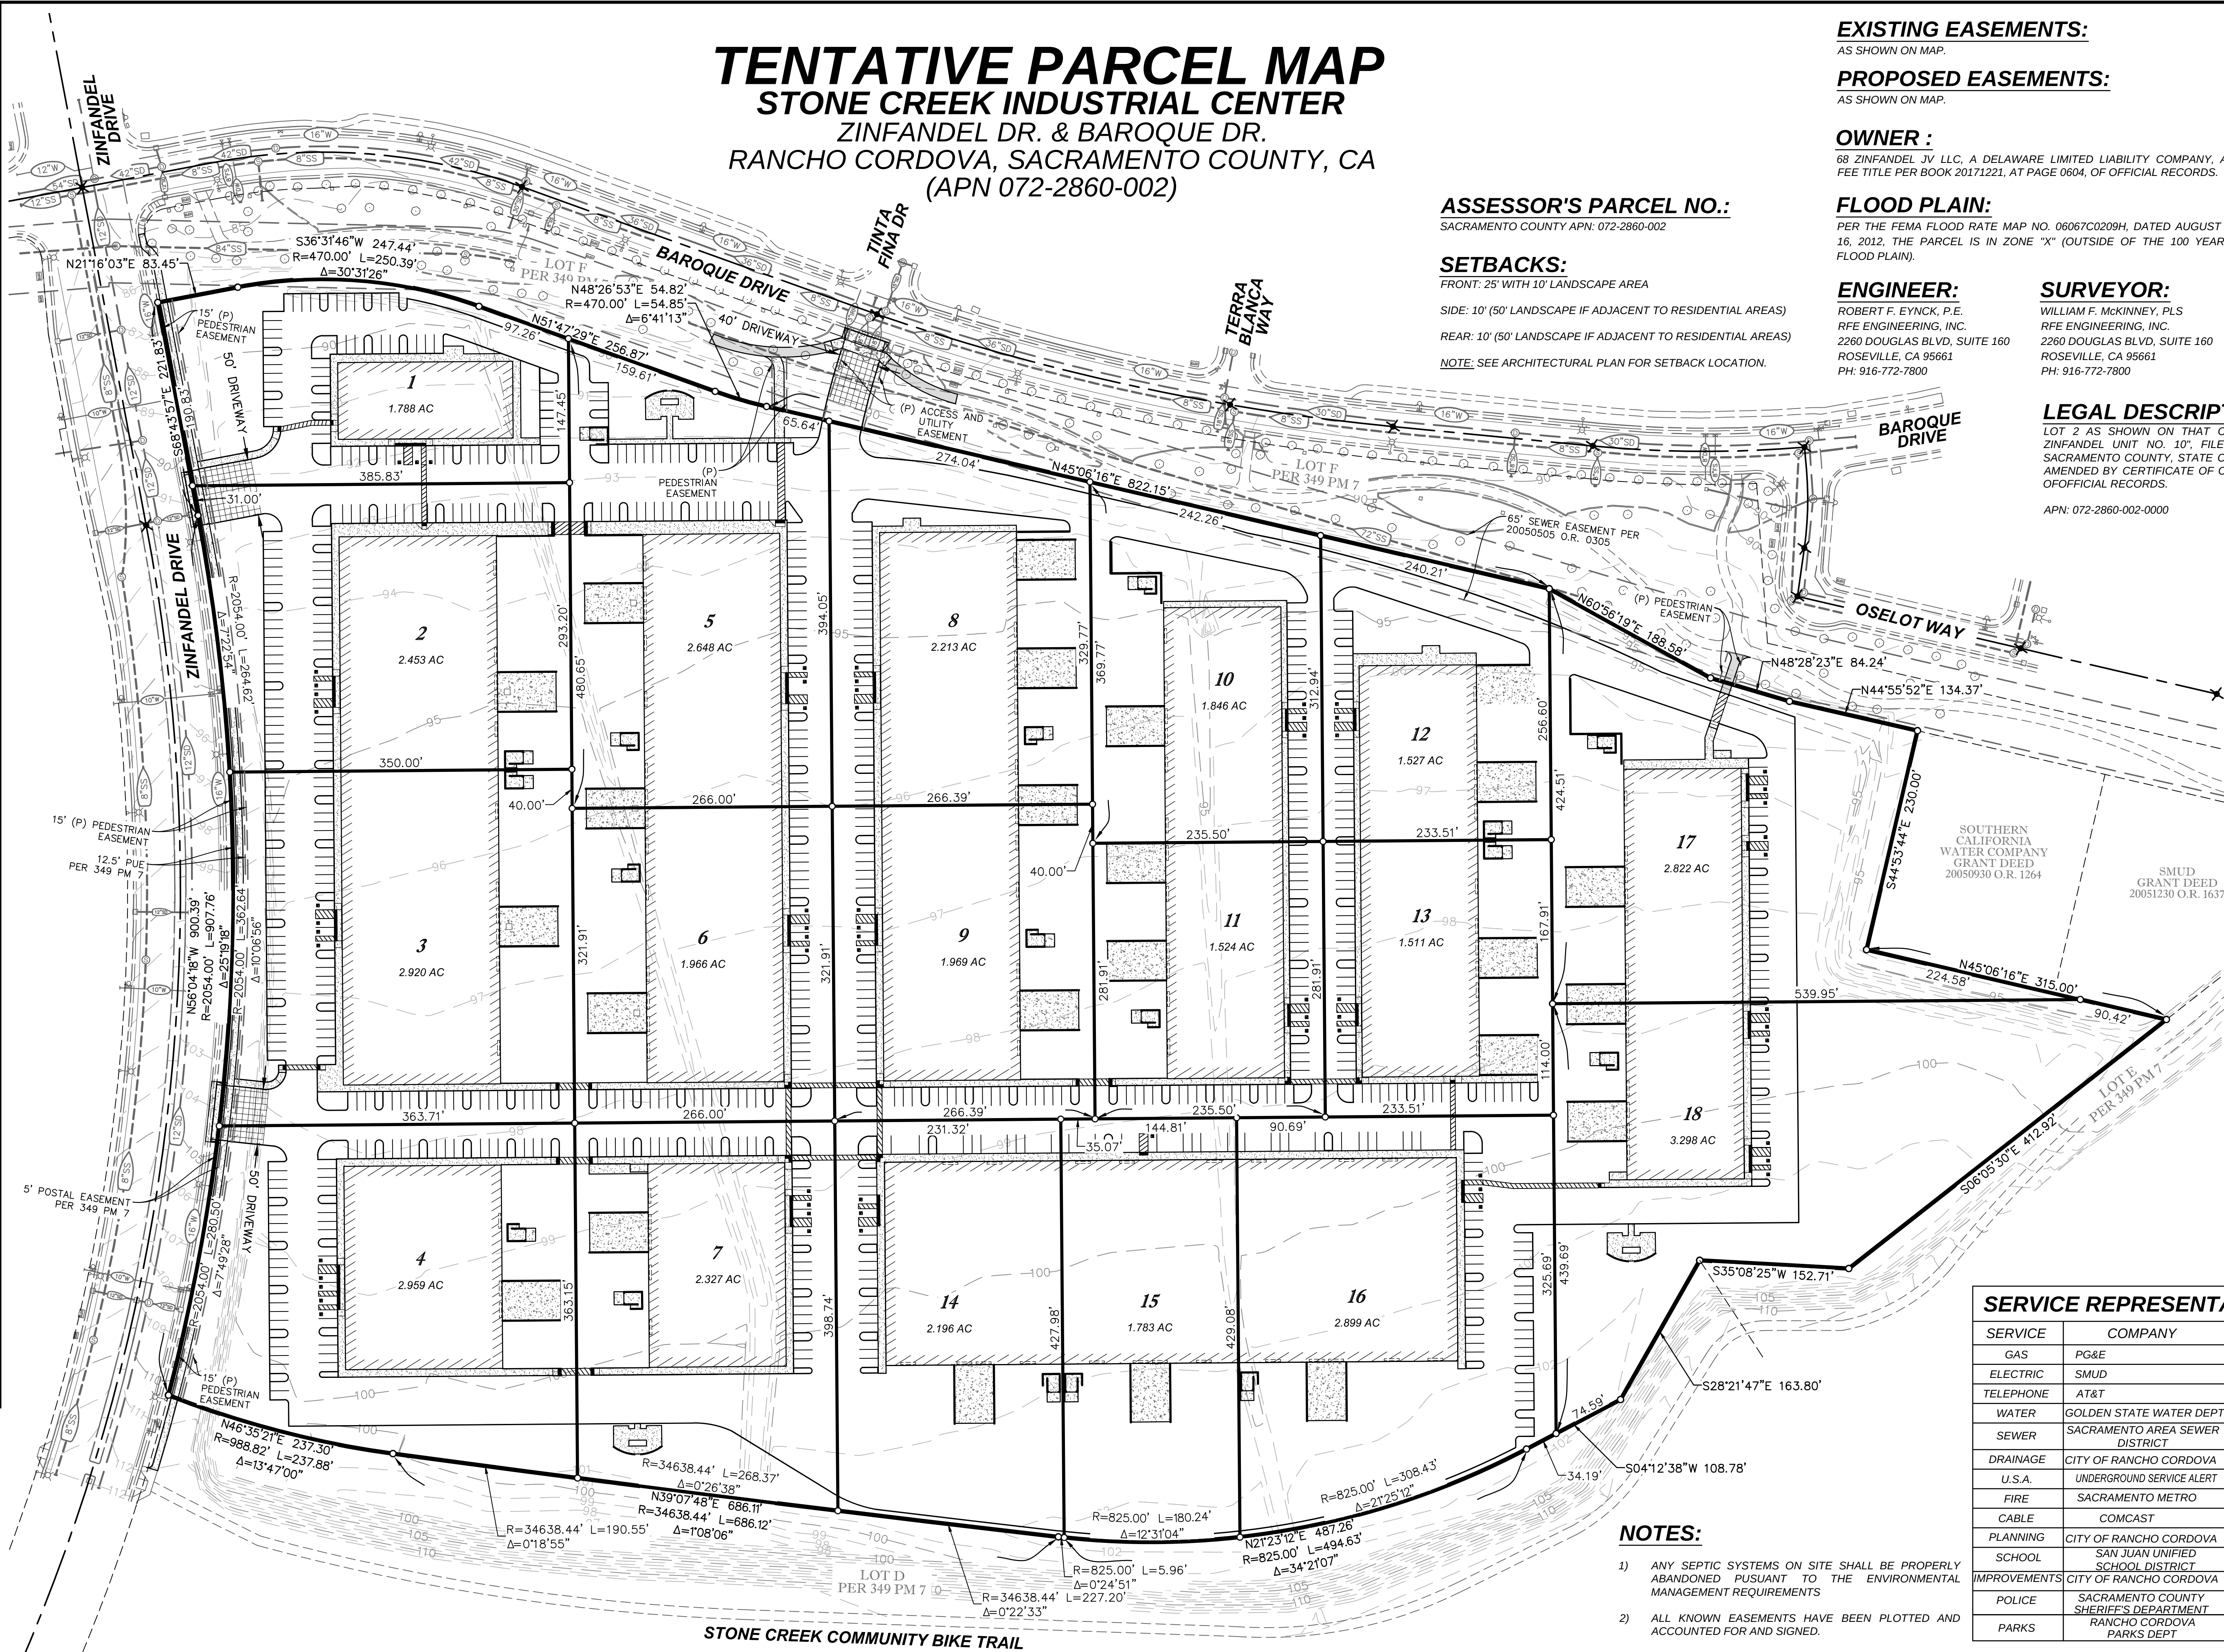


STONE CREEK COMMUNITY BIKE TRAIL

AGENDA ITEM 11.1

NO.	DATE	REVISION	BY	APPROVED

BY	CHECKED								
DESIGNED	RFE	RFE							
DRAWN	PGC	RFE							
QUANTITIES	NA	NA							

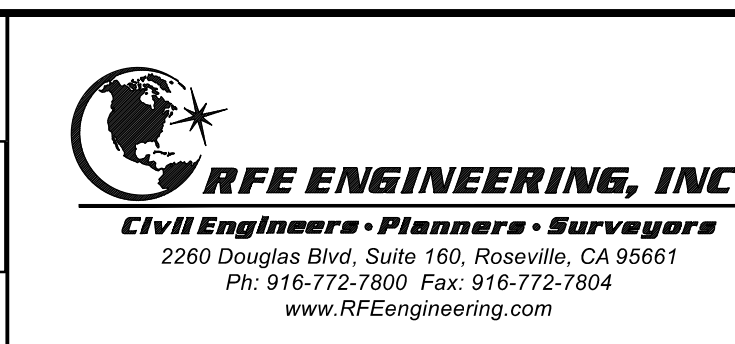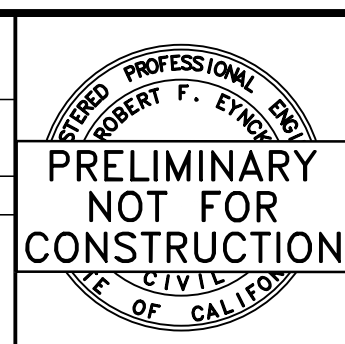


D & S DEVELOPMENT
1725 CAPITOL AVENUE,
SACRAMENTO, CA 95811
PH: (916) 442-4288

STONE CREEK INDUSTRIAL CENTER
ZINFANDEL AND BAROQUE DRIVE,
RANCHO CORDOVA, CA 95742
(APN 072-2860-002)

TENTATIVE PARCEL MAP

Drawing Sheet
of 1220
03/20/2019

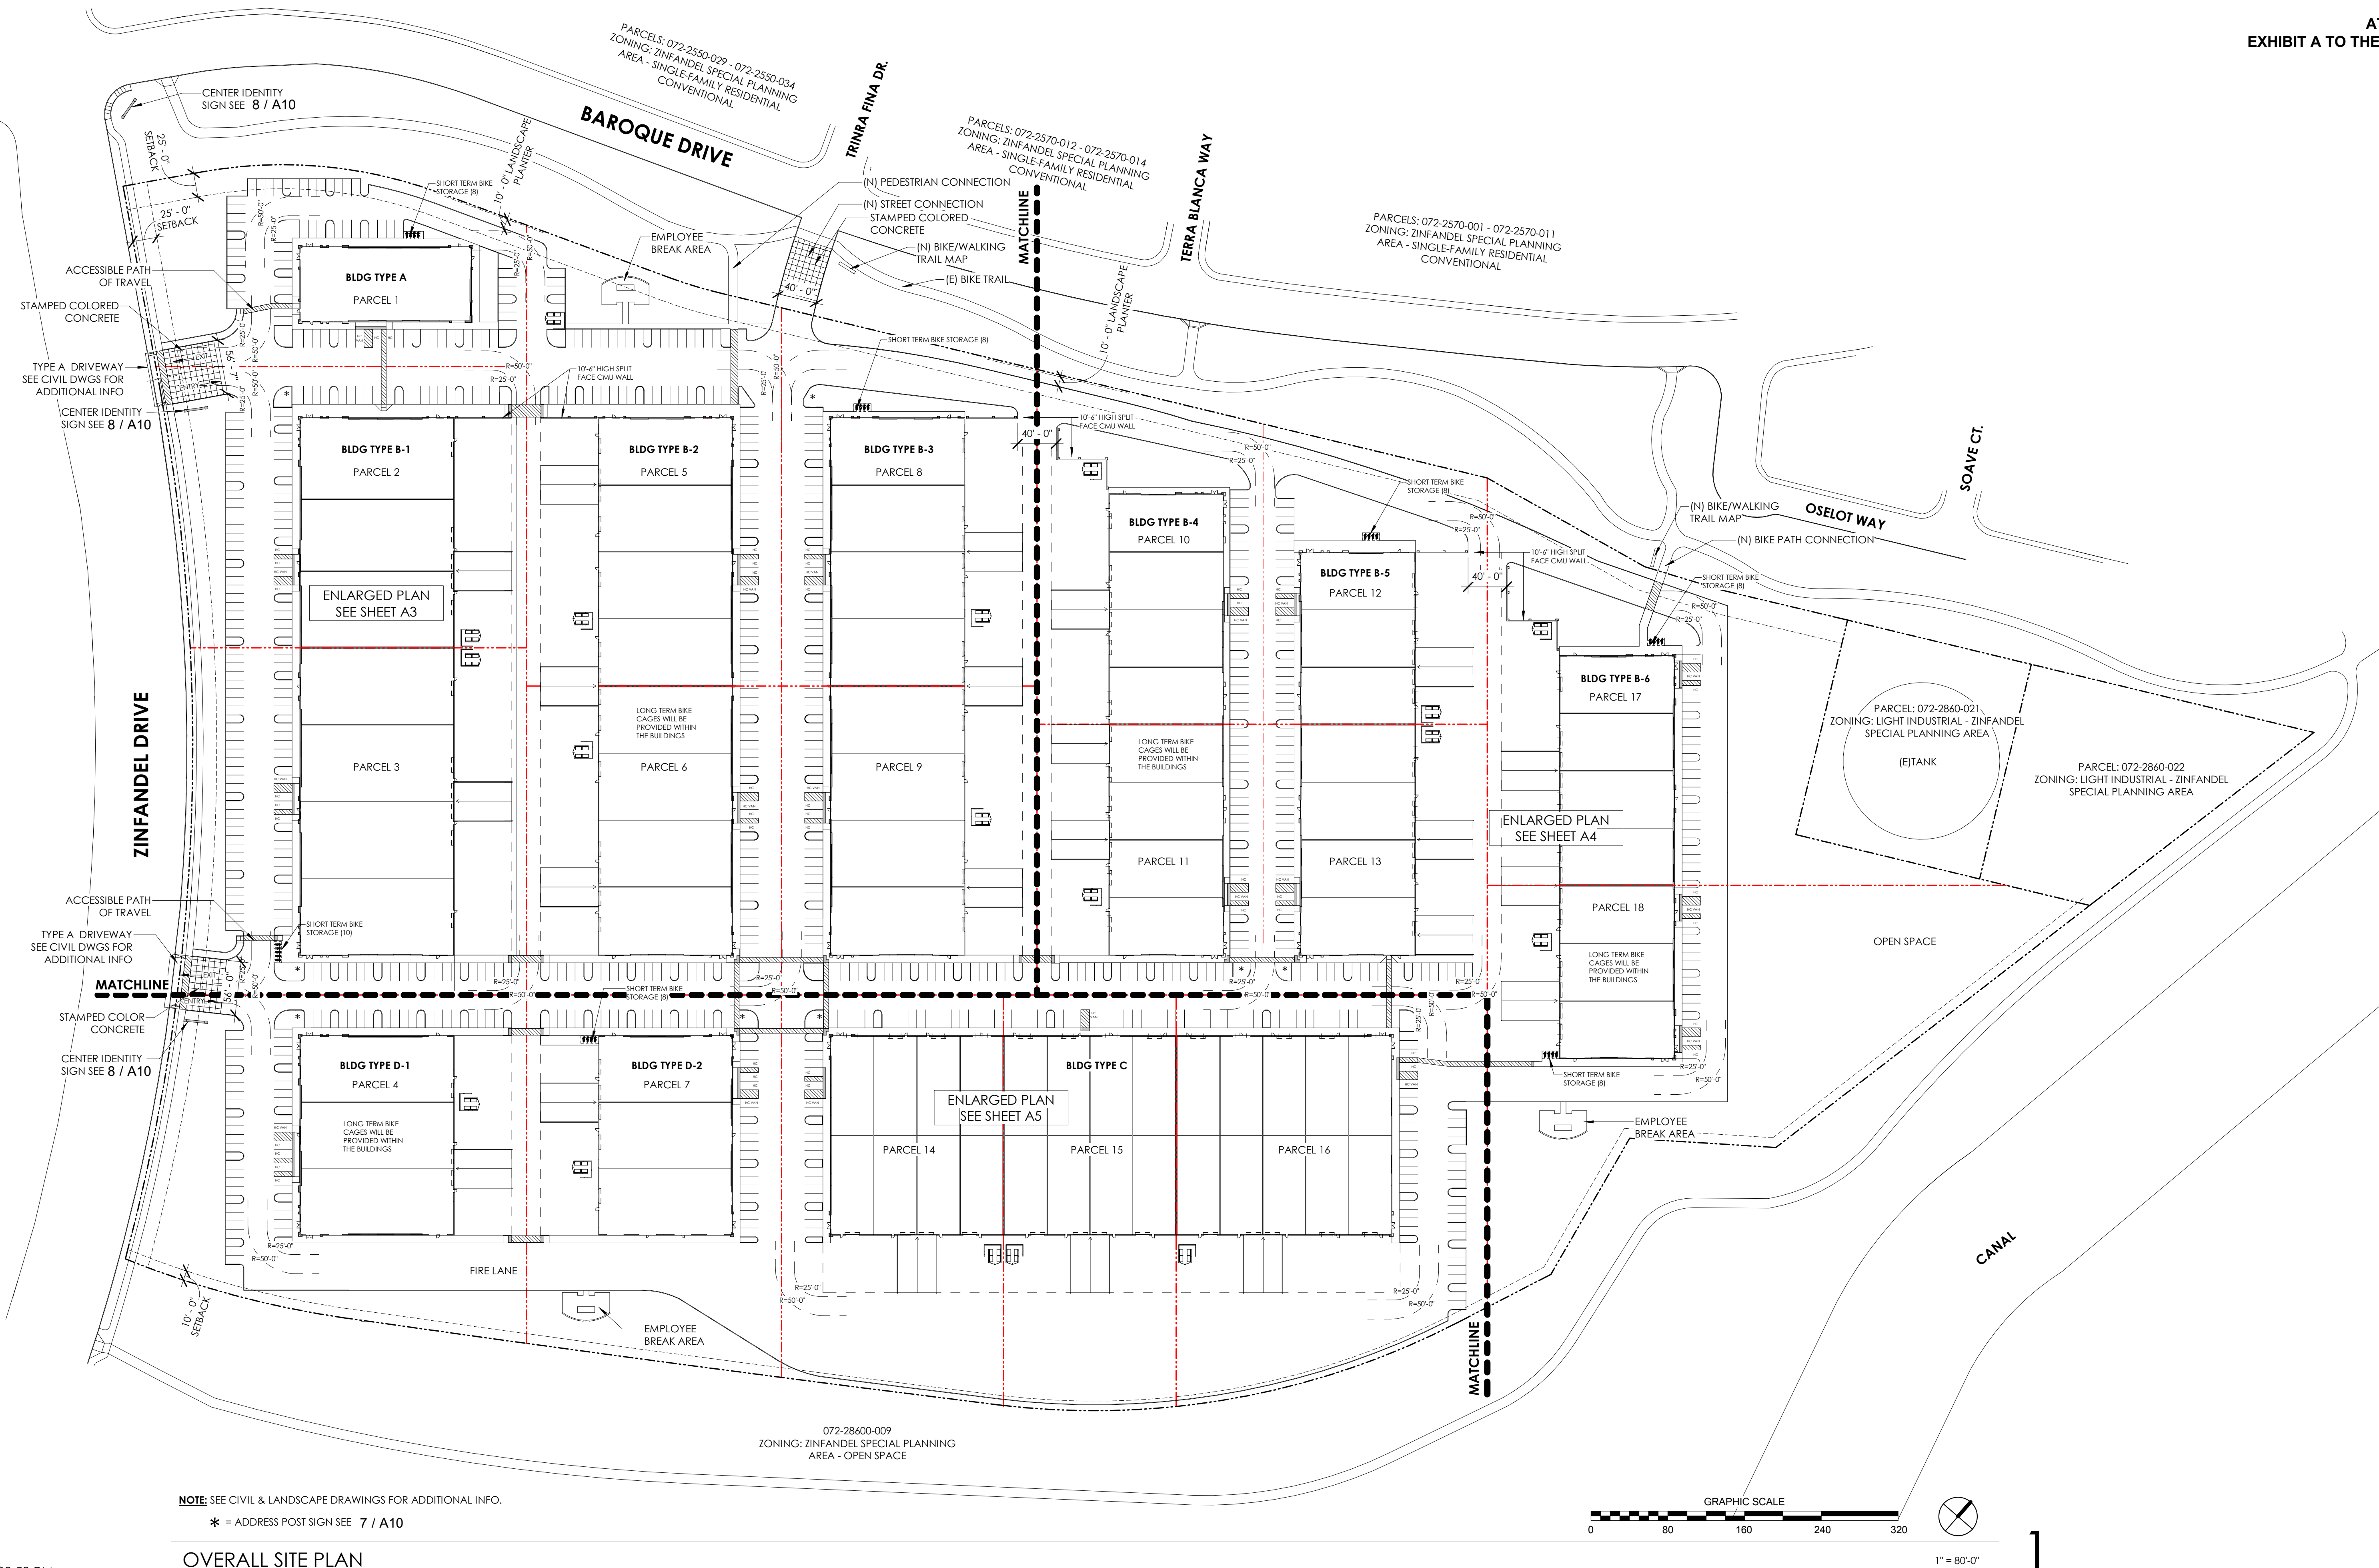

NOTE: SEE CIVIL & LANDSCAPE DRAWINGS FOR ADDITIONAL INFO.
* = ADDRESS POST SIGN SEE 7 / A10

OVERALL SITE PLAN

AGENDA ITEM 11.1

3/20/2019 3:30:59 PM



2277 Fair Oaks Boulevard, Studio 220
Sacramento, California 95825
916 993-4800 | www.hrgarchitects.com


D&S DEVELOPMENT

STONECREEK INDUSTRIAL CENTER

Zinfandel Dr. & Baroque Dr.

A2 1221

OVERALL SITE PLAN FOR
STONE CREEK INDUSTRIAL CENTER
ZINFANDEL DR. & BAROQUE DR.
RANCHO CORDOVA, SACRAMENTO COUNTY, CA
(APN 072-2860-002)

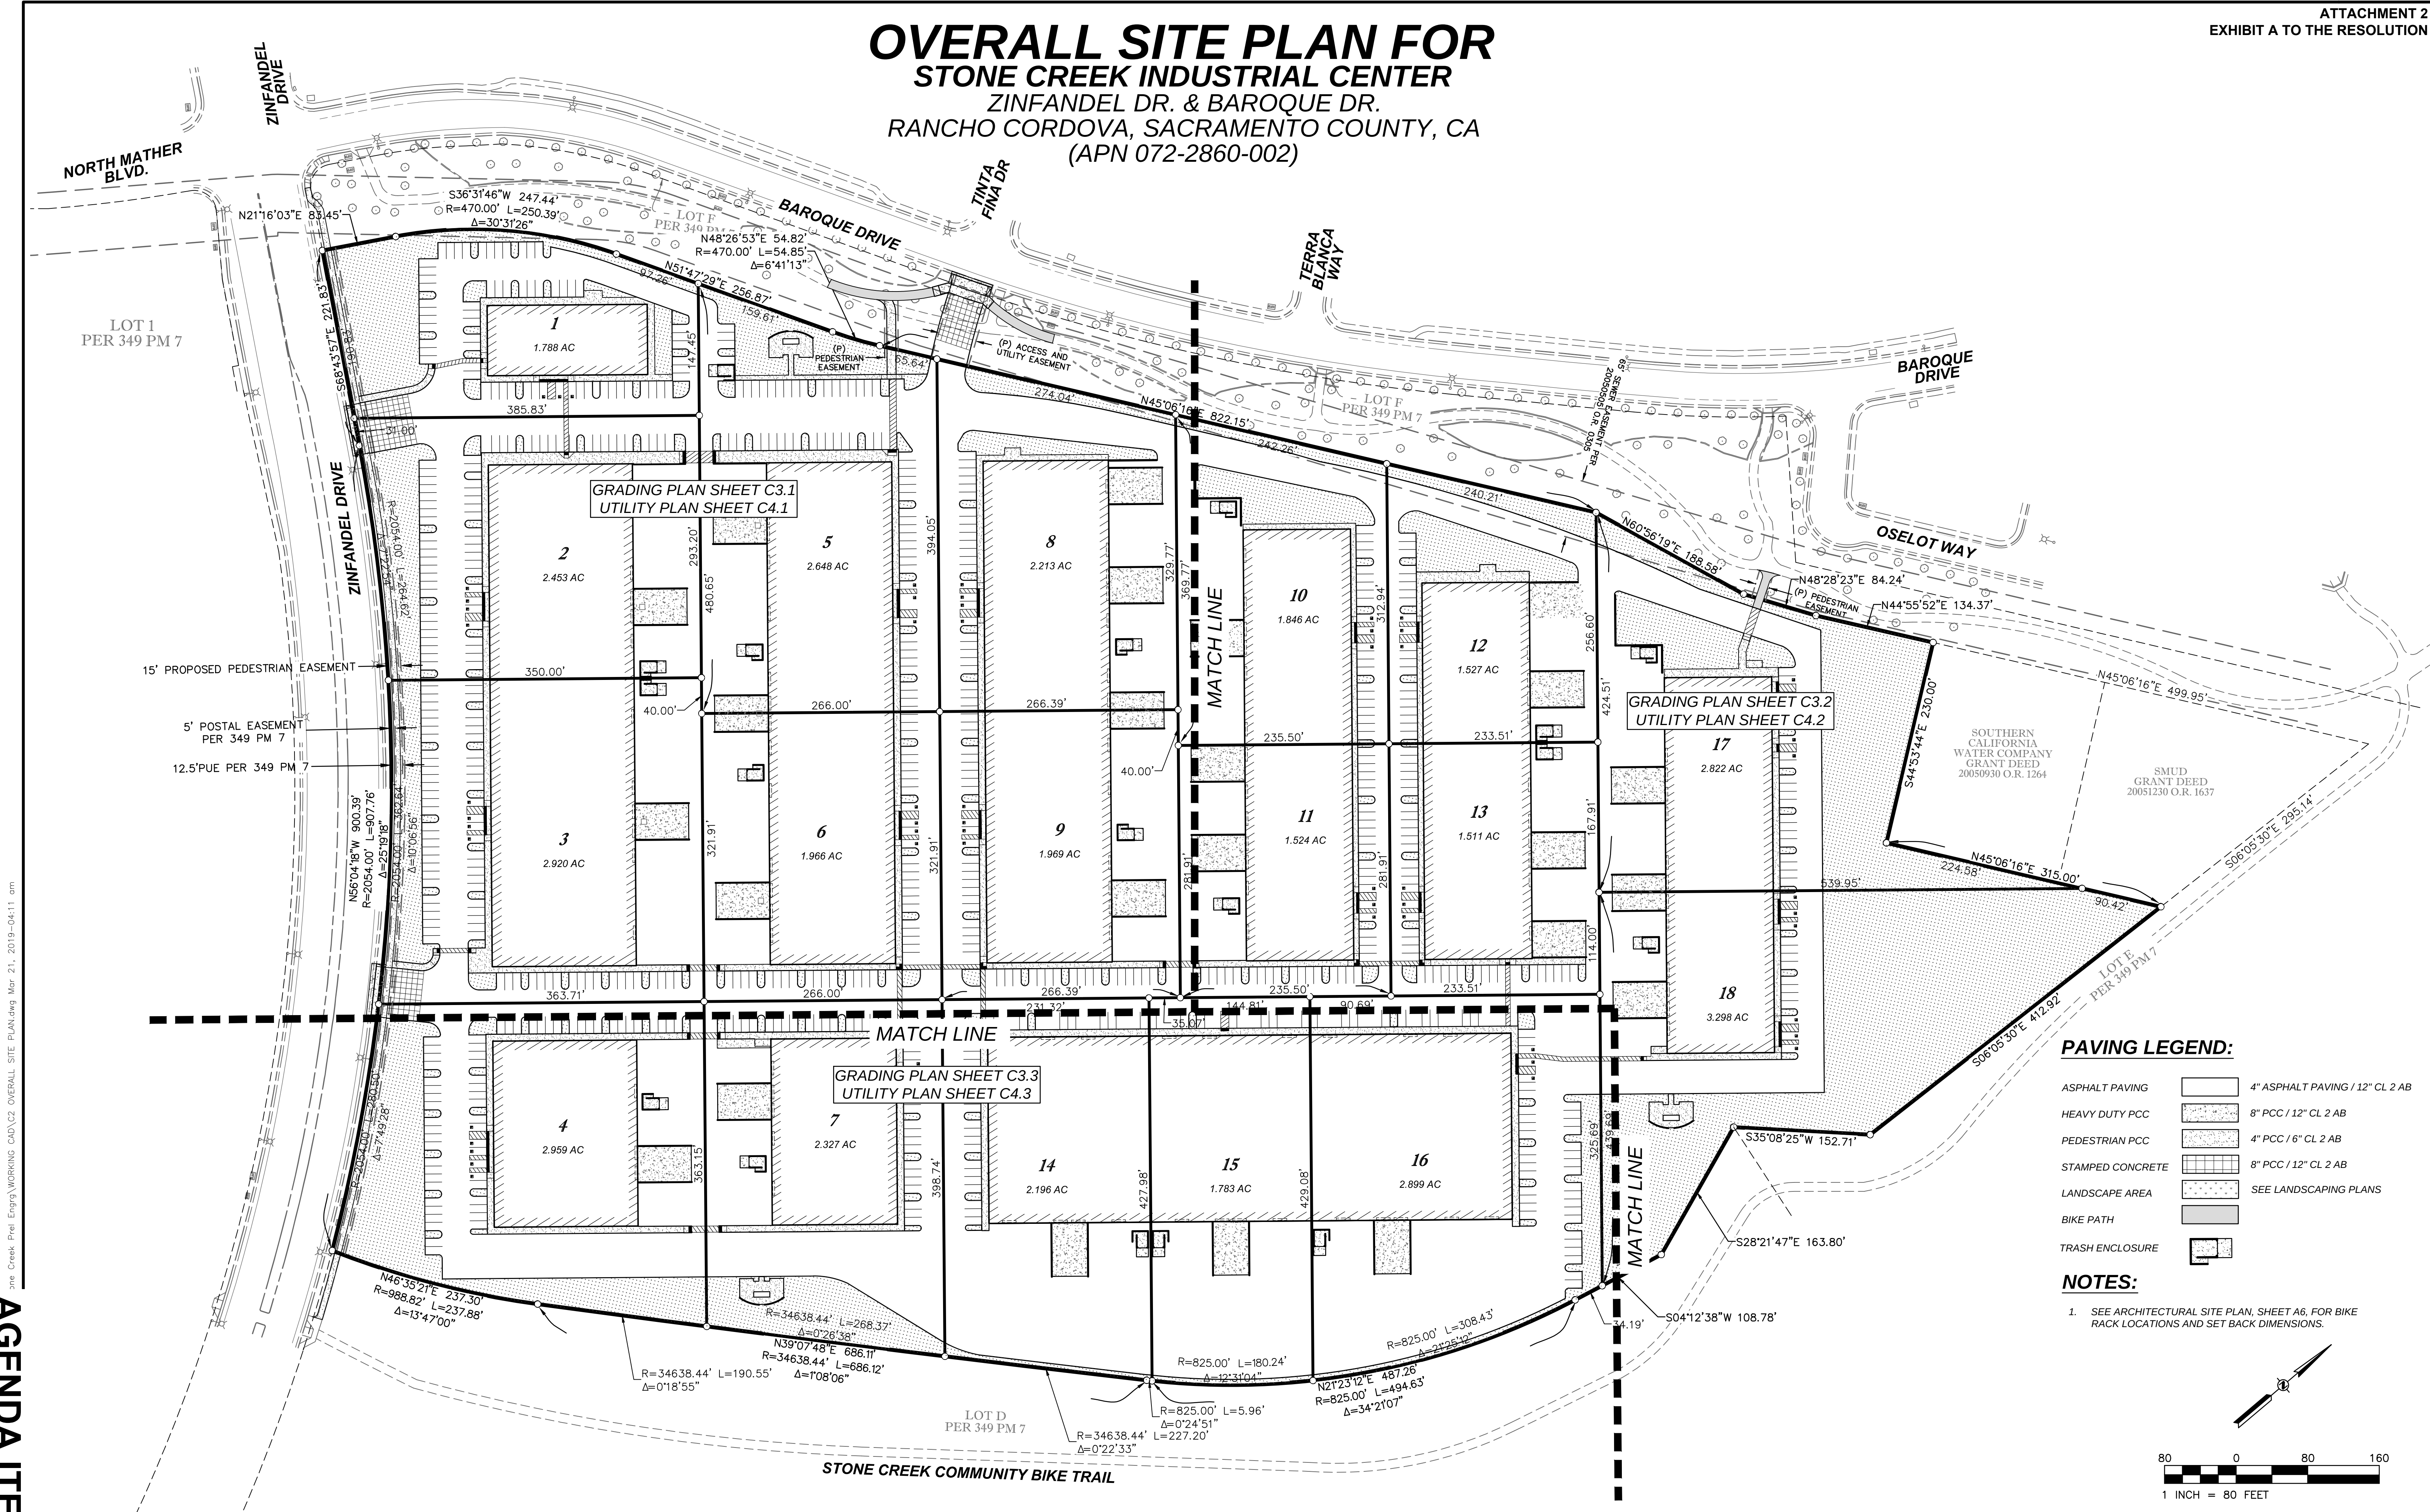


PAVING LEGEND:

ASPHALT PAVING	4" ASPHALT PAVING / 12" CL 2 AB
HEAVY DUTY PCC	8" PCC / 12" CL 2 AB
PEDESTRIAN PCC	4" PCC / 6" CL 2 AB
STAMPED CONCRETE	8" PCC / 12" CL 2 AB
LANDSCAPE AREA	SEE LANDSCAPING PLANS
BIKE PATH	
TRASH ENCLOSURE	

NOTES:

- SEE ARCHITECTURAL SITE PLAN, SHEET A6, FOR BIKE RACK LOCATIONS AND SET BACK DIMENSIONS.

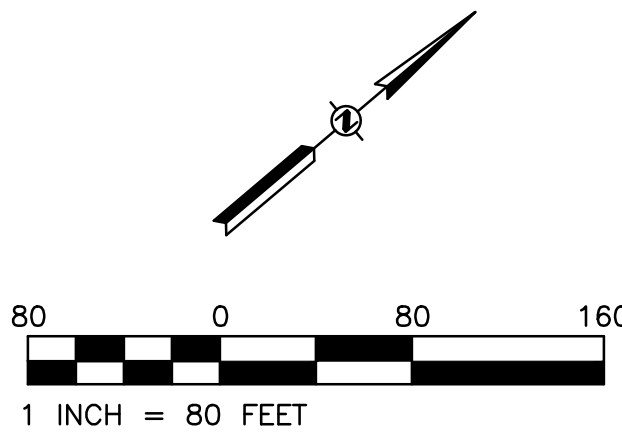

AGENDA ITEM 11.1

NO.	DATE	REVISION	BY	APPROVED	BY	CHECKED					
					DESIGNED	RFE	RFE				
					DRAWN	PGC	RFE				
					QUANTITIES	NA	NA				




D & S DEVELOPMENT
1725 CAPITOL AVENUE,
SACRAMENTO, CA 95811
PH: (916) 442-4288

STONE CREEK INDUSTRIAL CENTER
ZINFANDEL AND BAROQUE DRIVE,
RANCHO CORDOVA, CA 95742
(APN 072-2860-002)

OVERALL SITE PLAN

Drawing	Sheet
	1222
	of
	03/20/2019

RFE PROJECT #18014 - STONE CREEK INDUSTRIAL CENTER

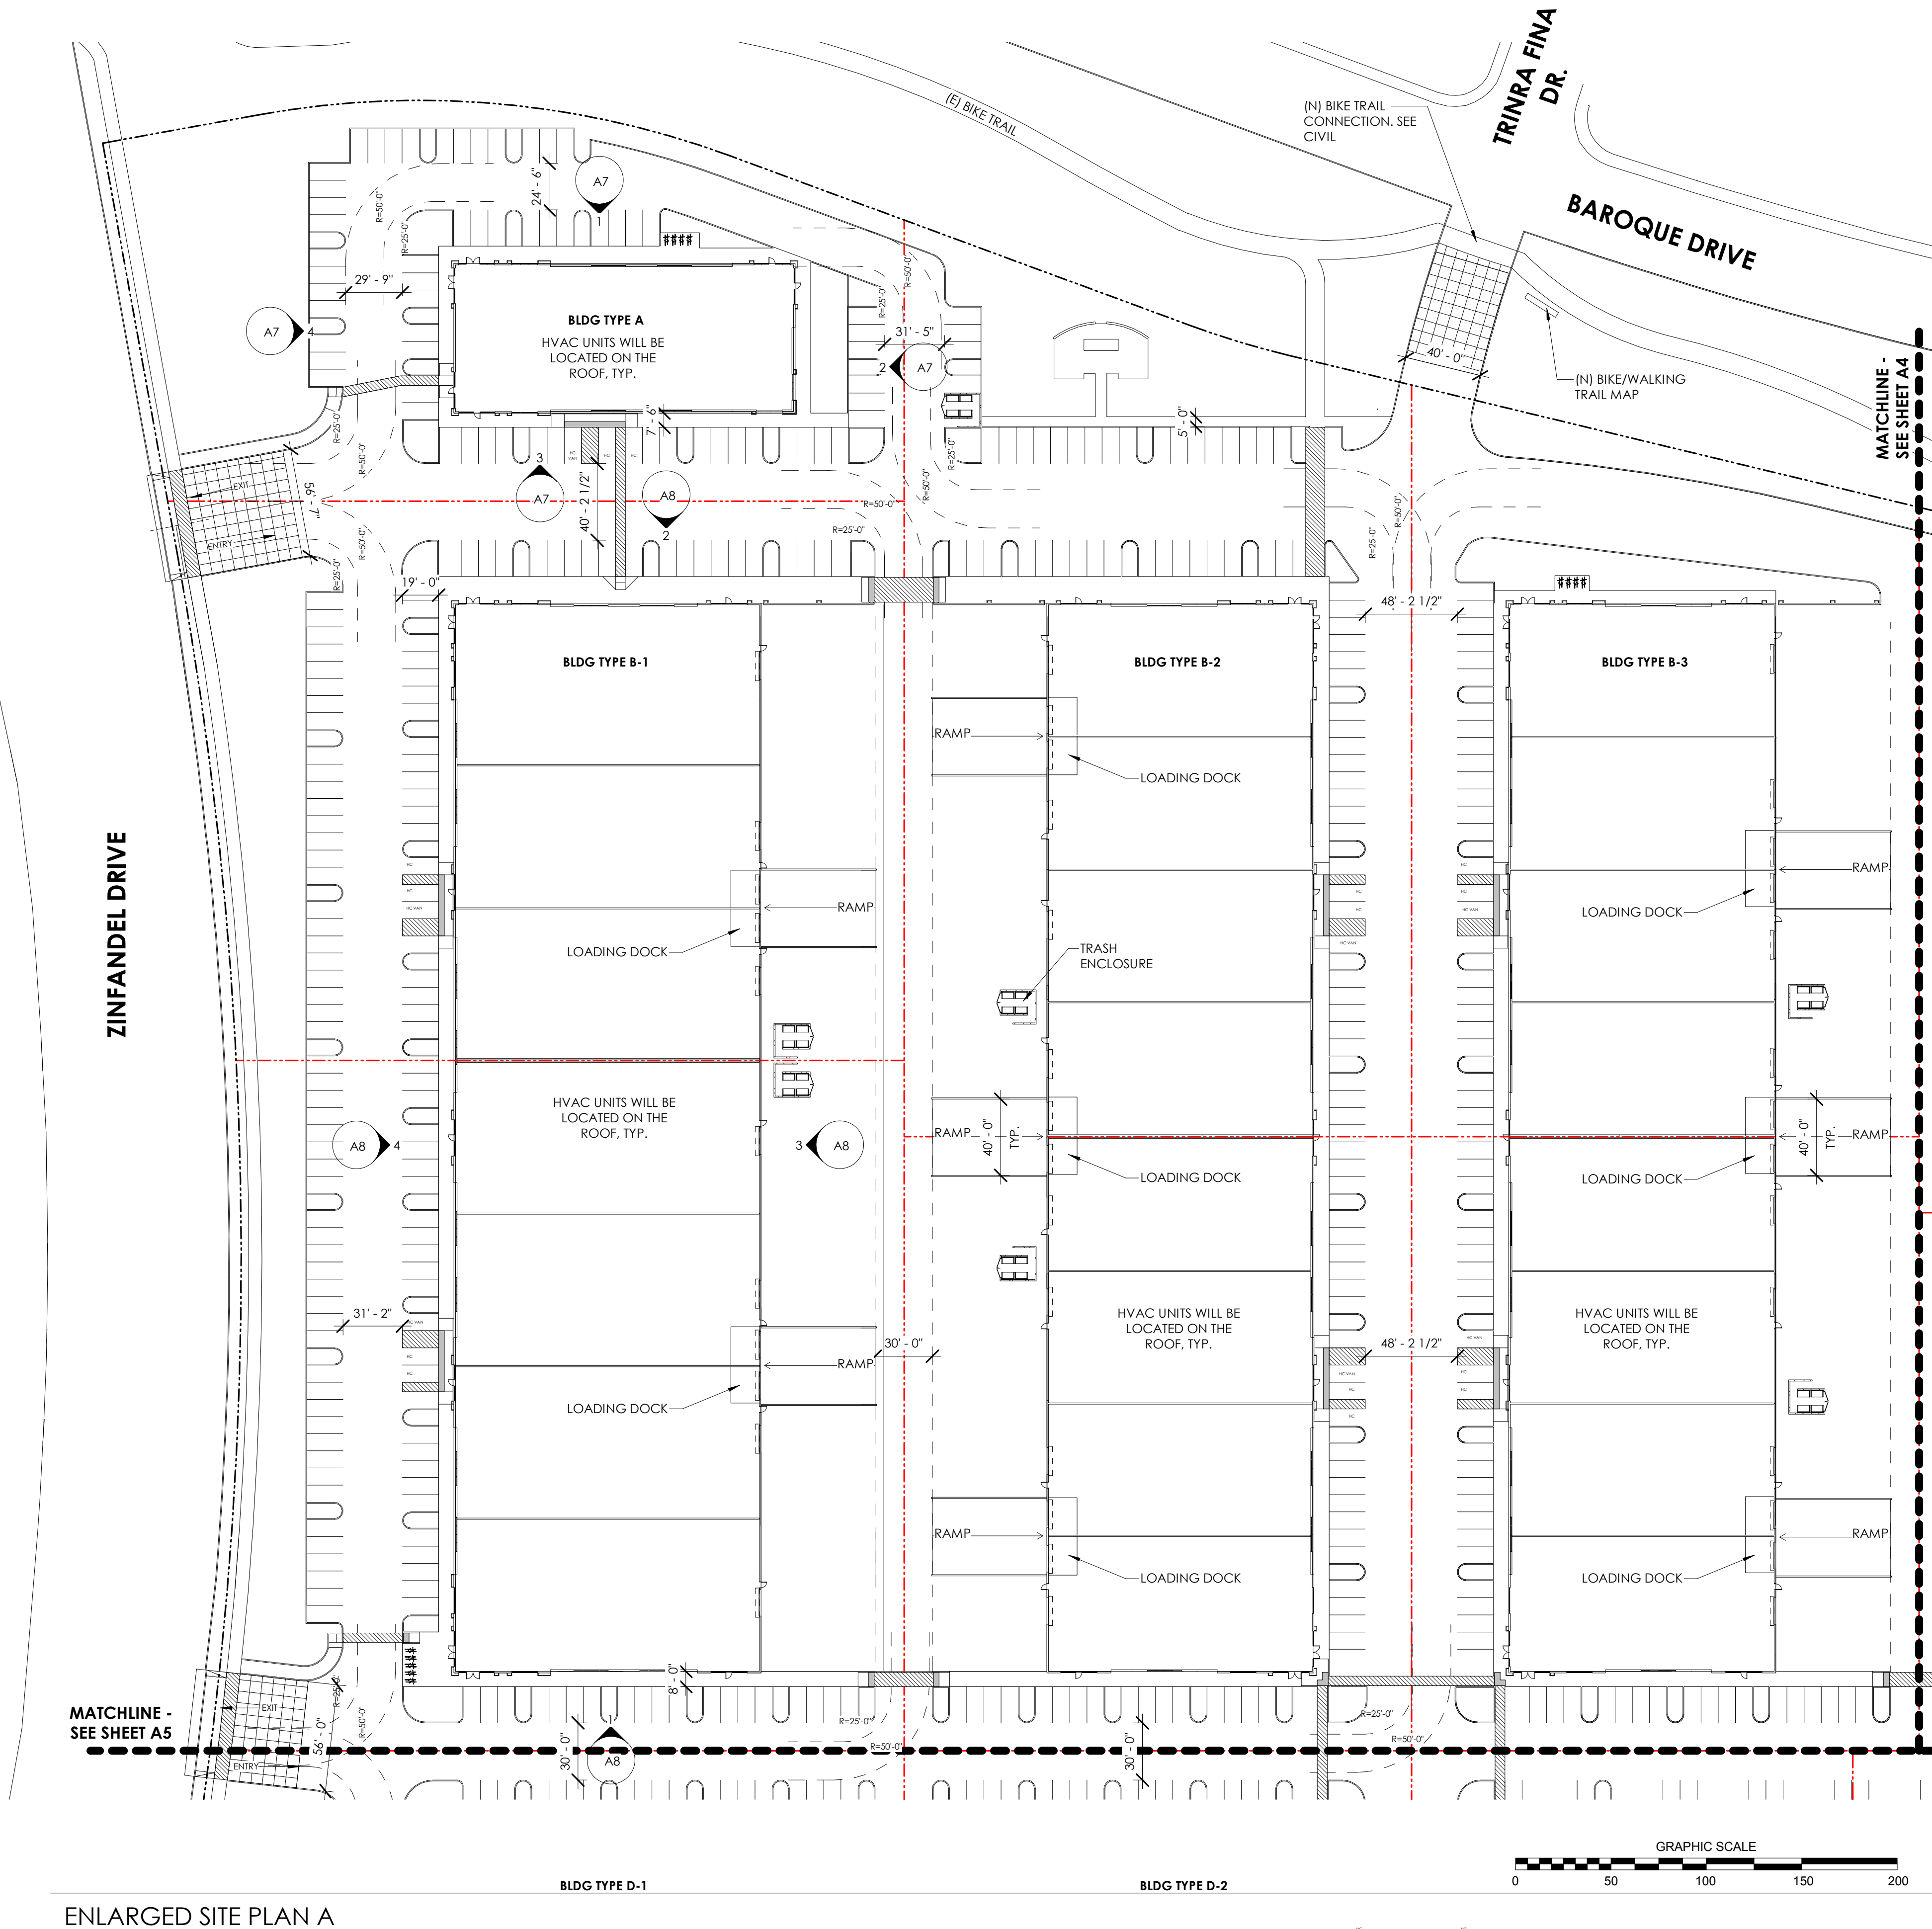


ENLARGED SITE PLAN A




1" = 50'-0"

1

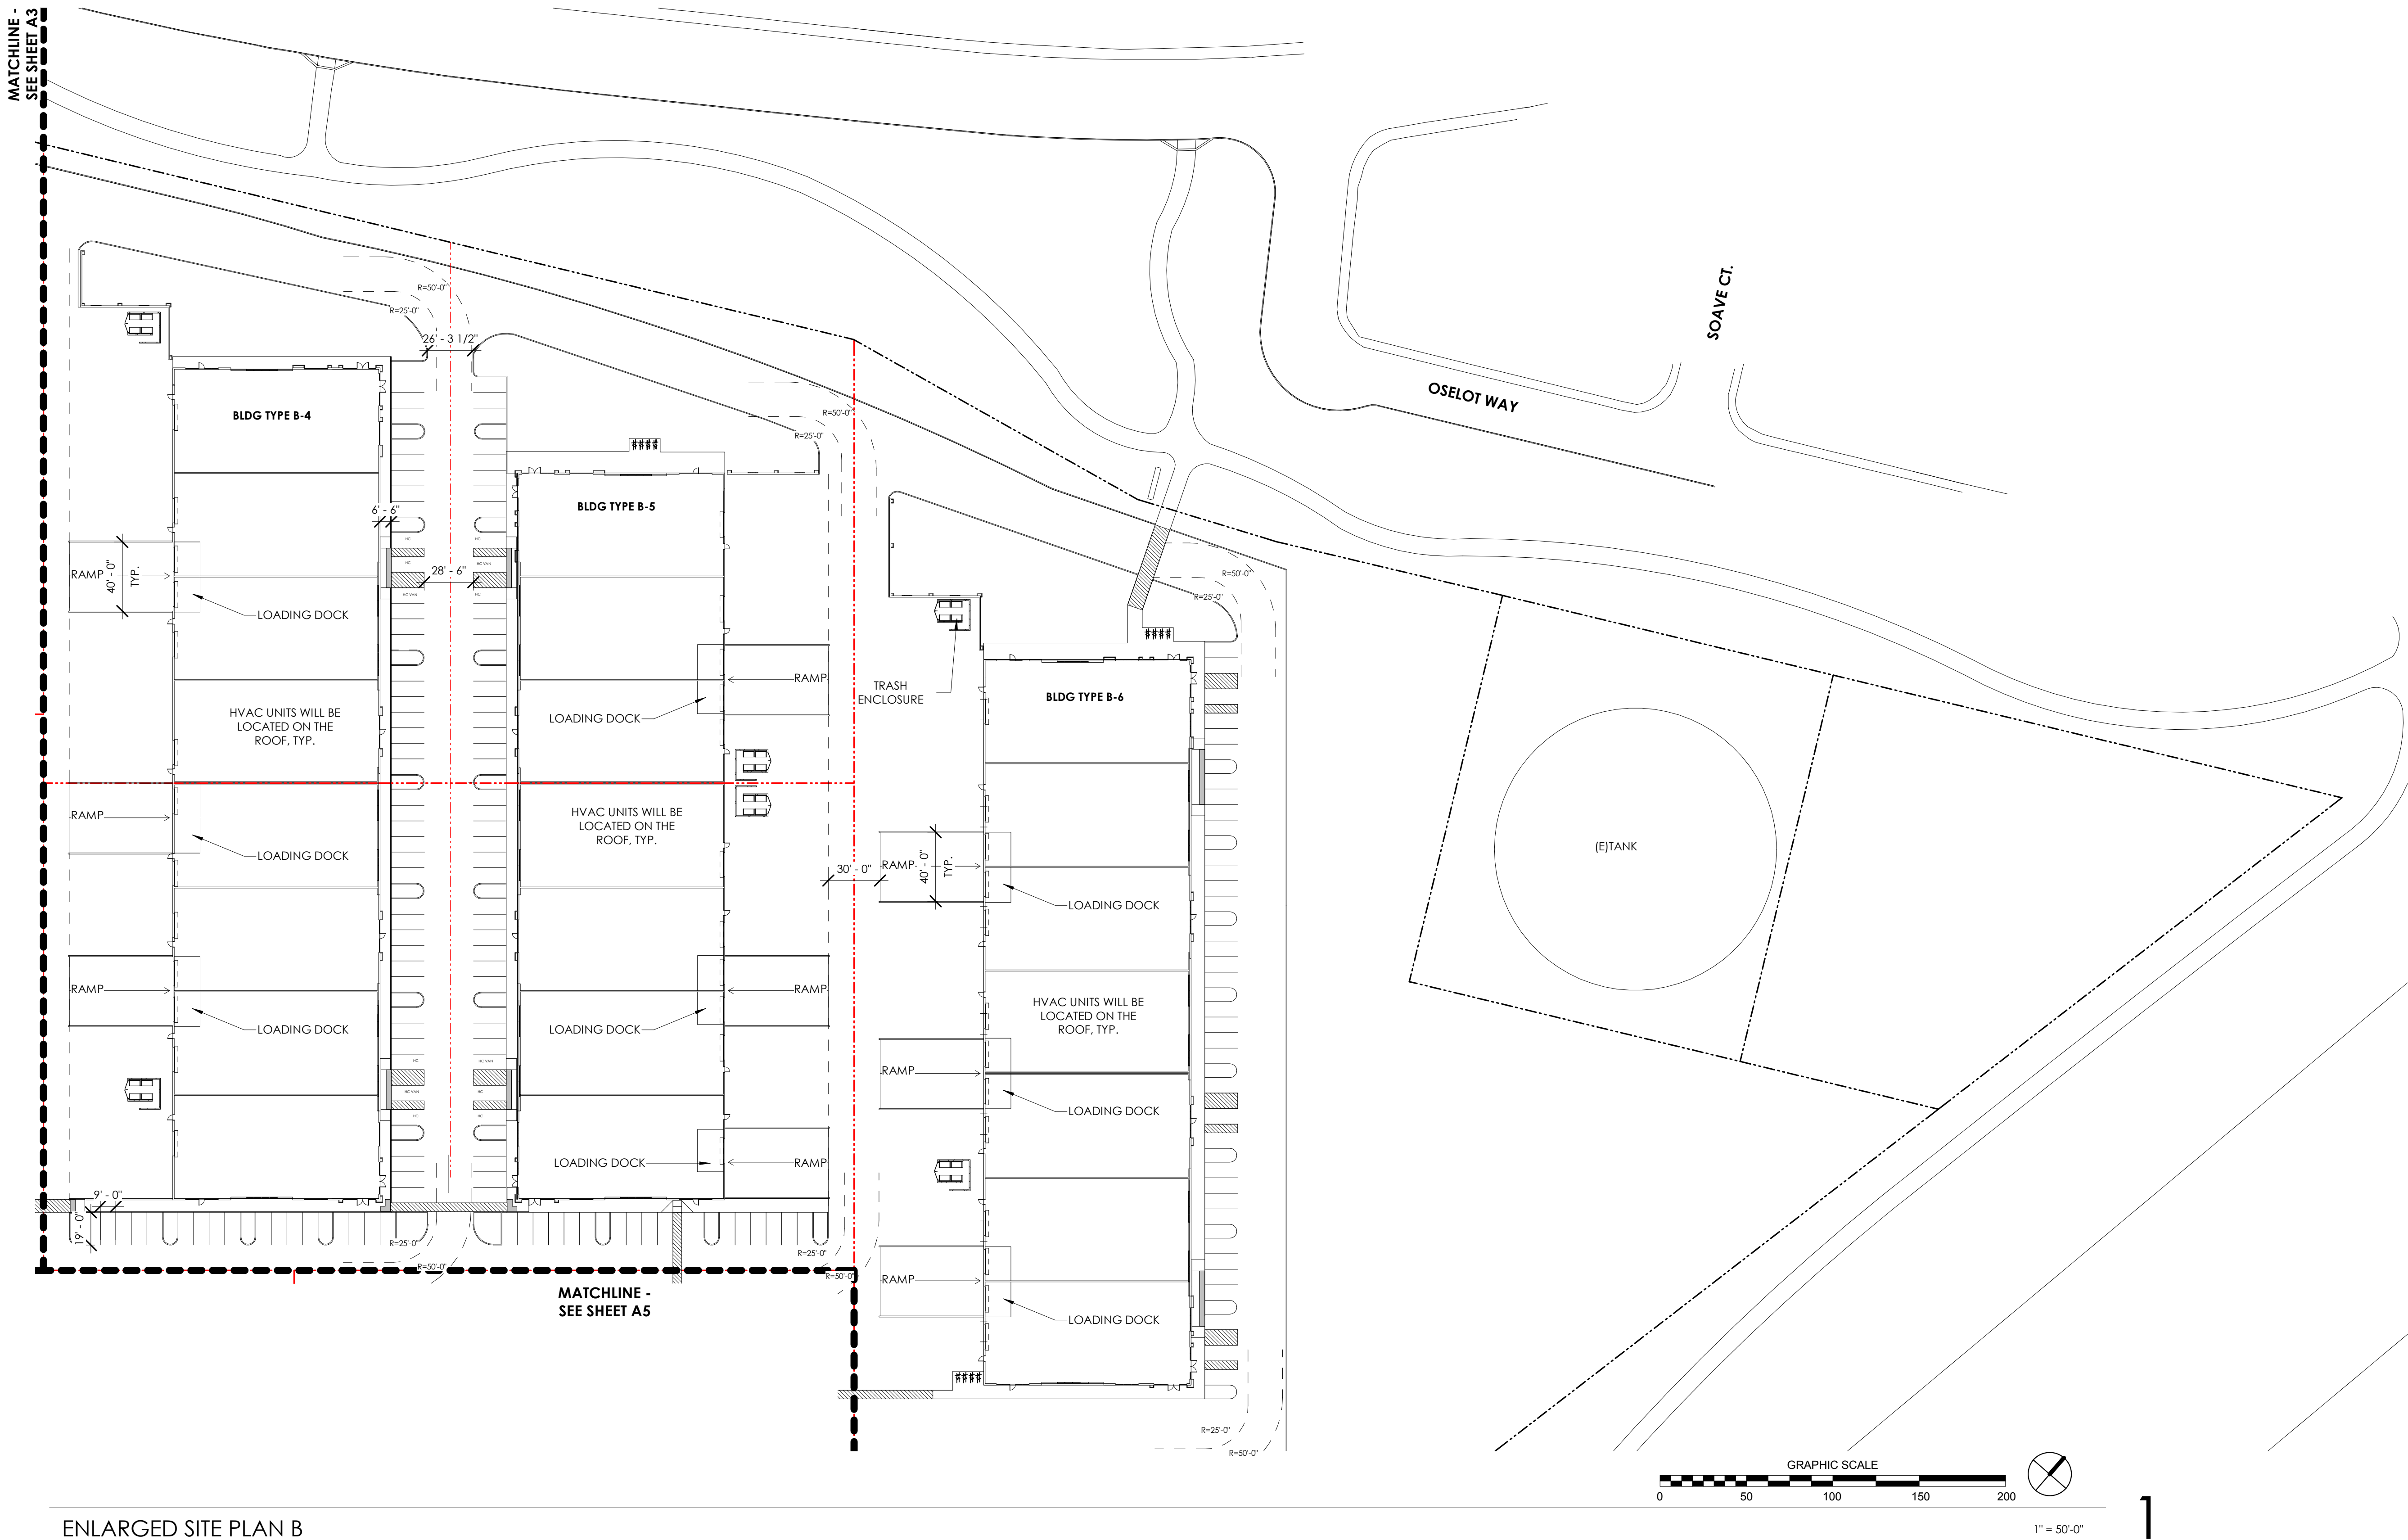

ENLARGED SITE PLAN B

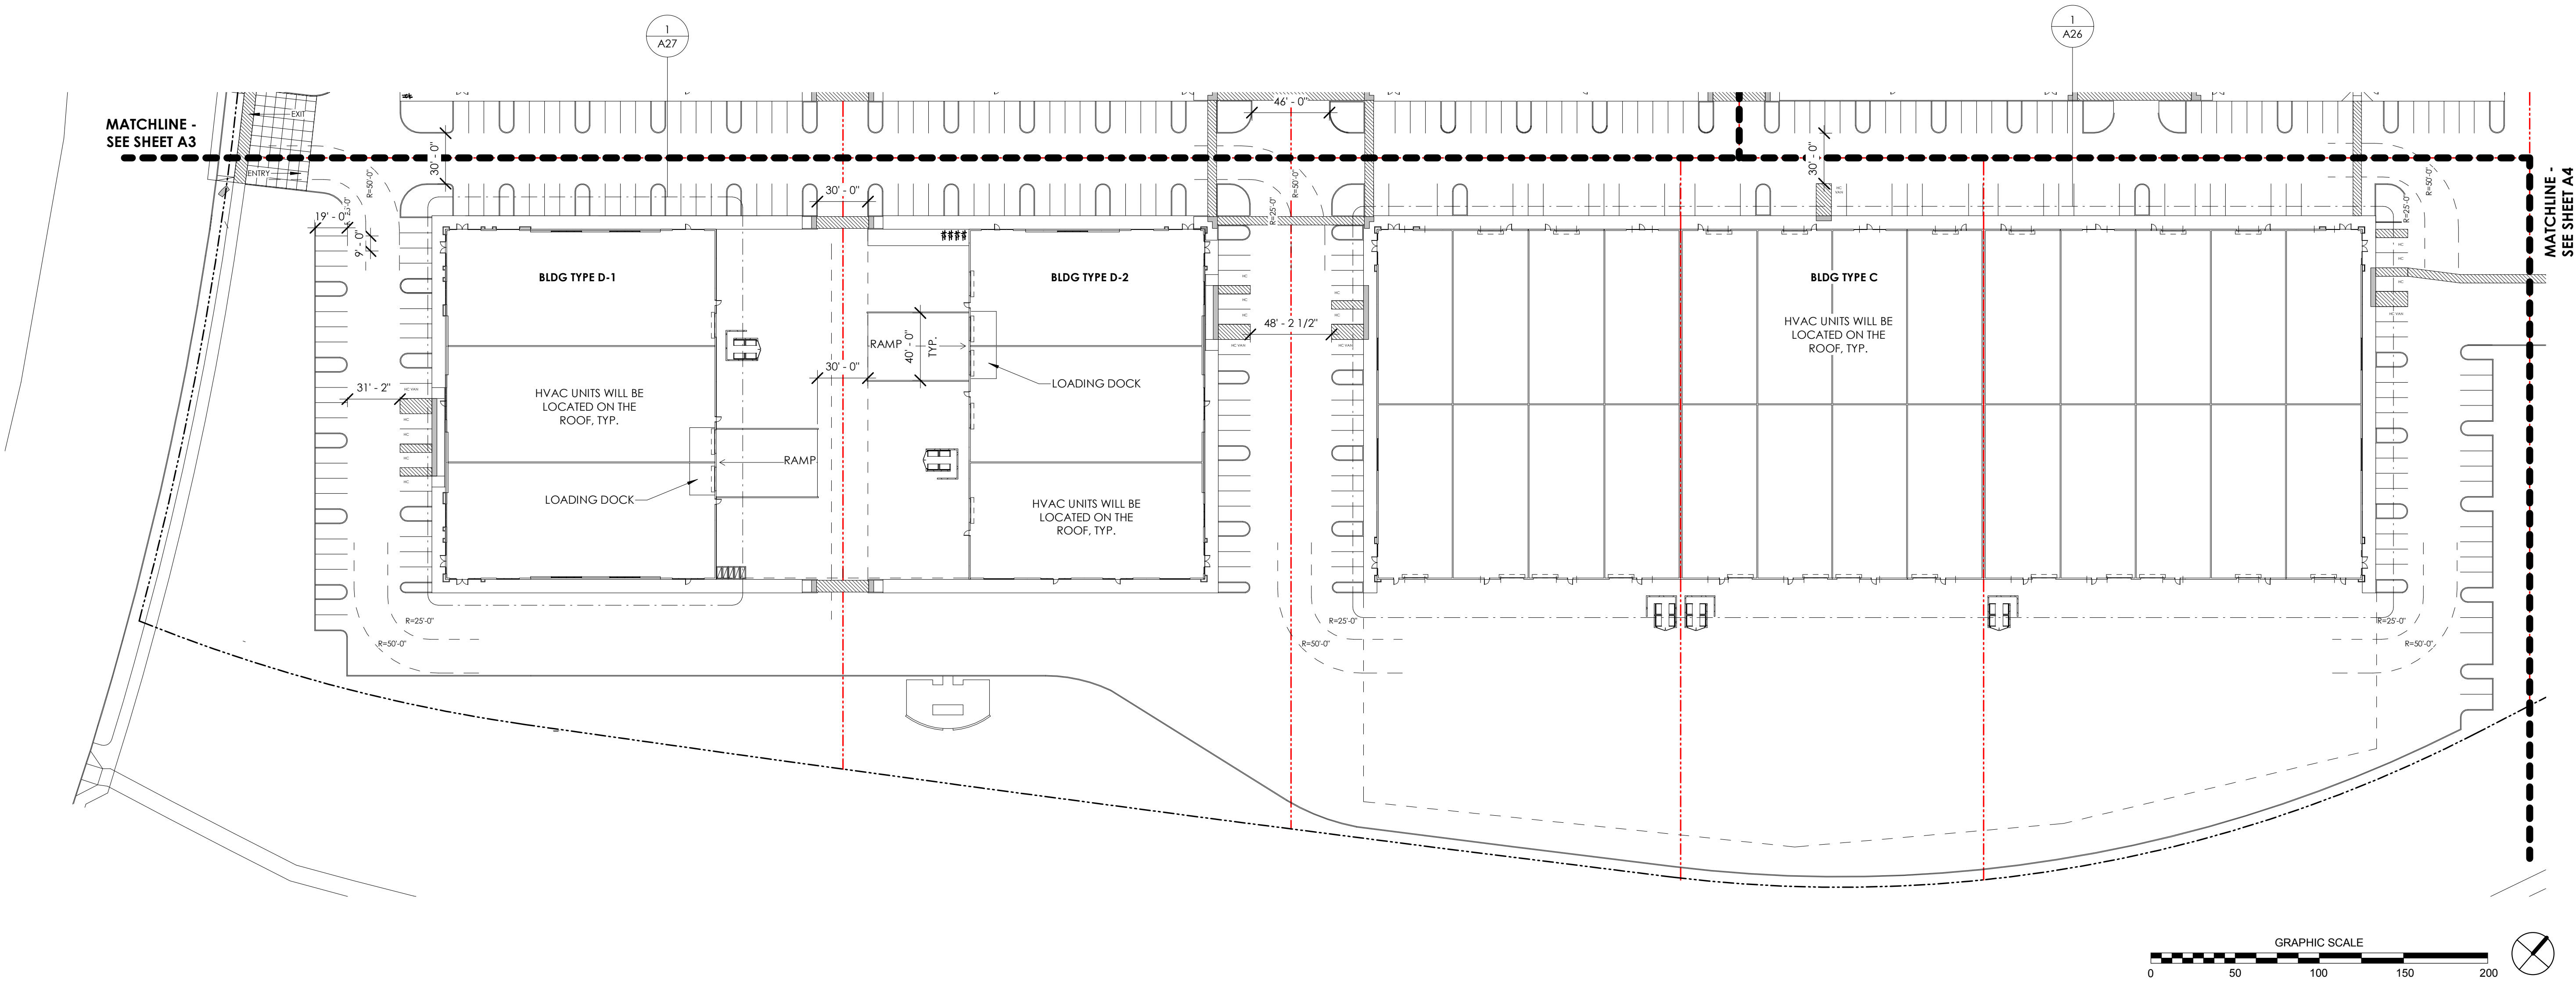

ENLARGED SITE PLAN C

1" = 50'-0"

1

AGENDA ITEM 11.1

3/20/2019 3:46:51 PM



2277 Fair Oaks Boulevard, Studio 220
Sacramento, California 95825
916.993.4800 | www.hrgaarchitects.com


D&S DEVELOPMENT

STONECREEK INDUSTRIAL CENTER



Zinfandel Dr. & Baroque Dr.

17102

A5
1225

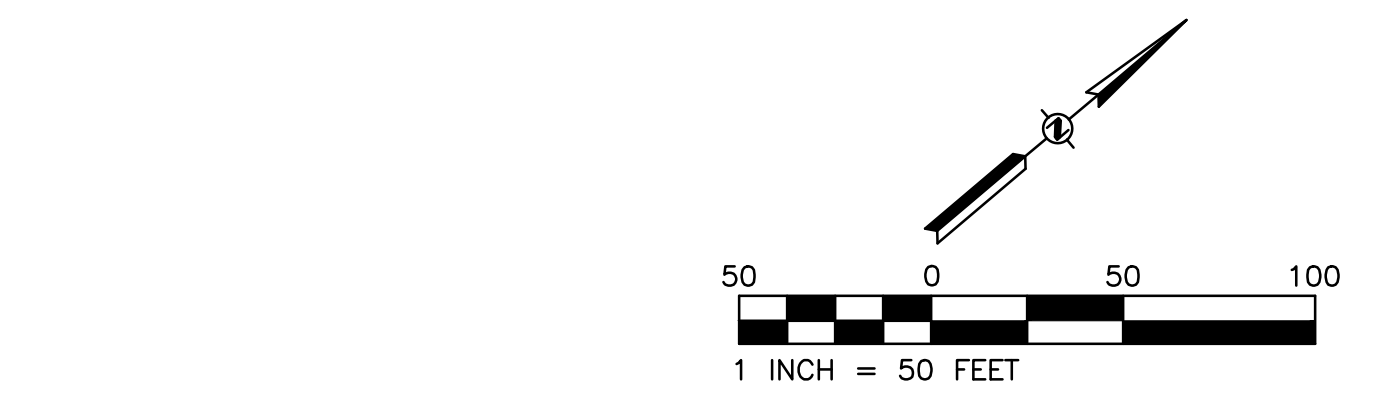


NO.	DATE	REVISION	BY	APPROVED		BY	CHECKED					
					DESIGNED	RFE	RFE					
					DRAWN	PGC	RFE	5 4 3 2 1 0 ORIGINAL SCALE IS IN INCHES FOR REDUCED PLANS				
					QUANTITIES	NA	NA					

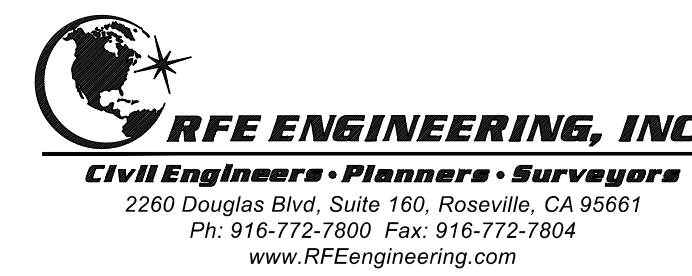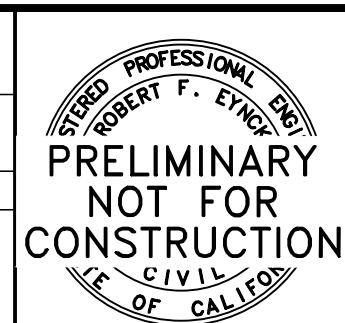

STONE CREEK INDUSTRIAL CENTER
ZINFANDEL AND BAROQUE DRIVE,
RANCHO CORDOVA, CA 95742
(APN 072-2860-002)


PRELIMINARY GRADING PLAN

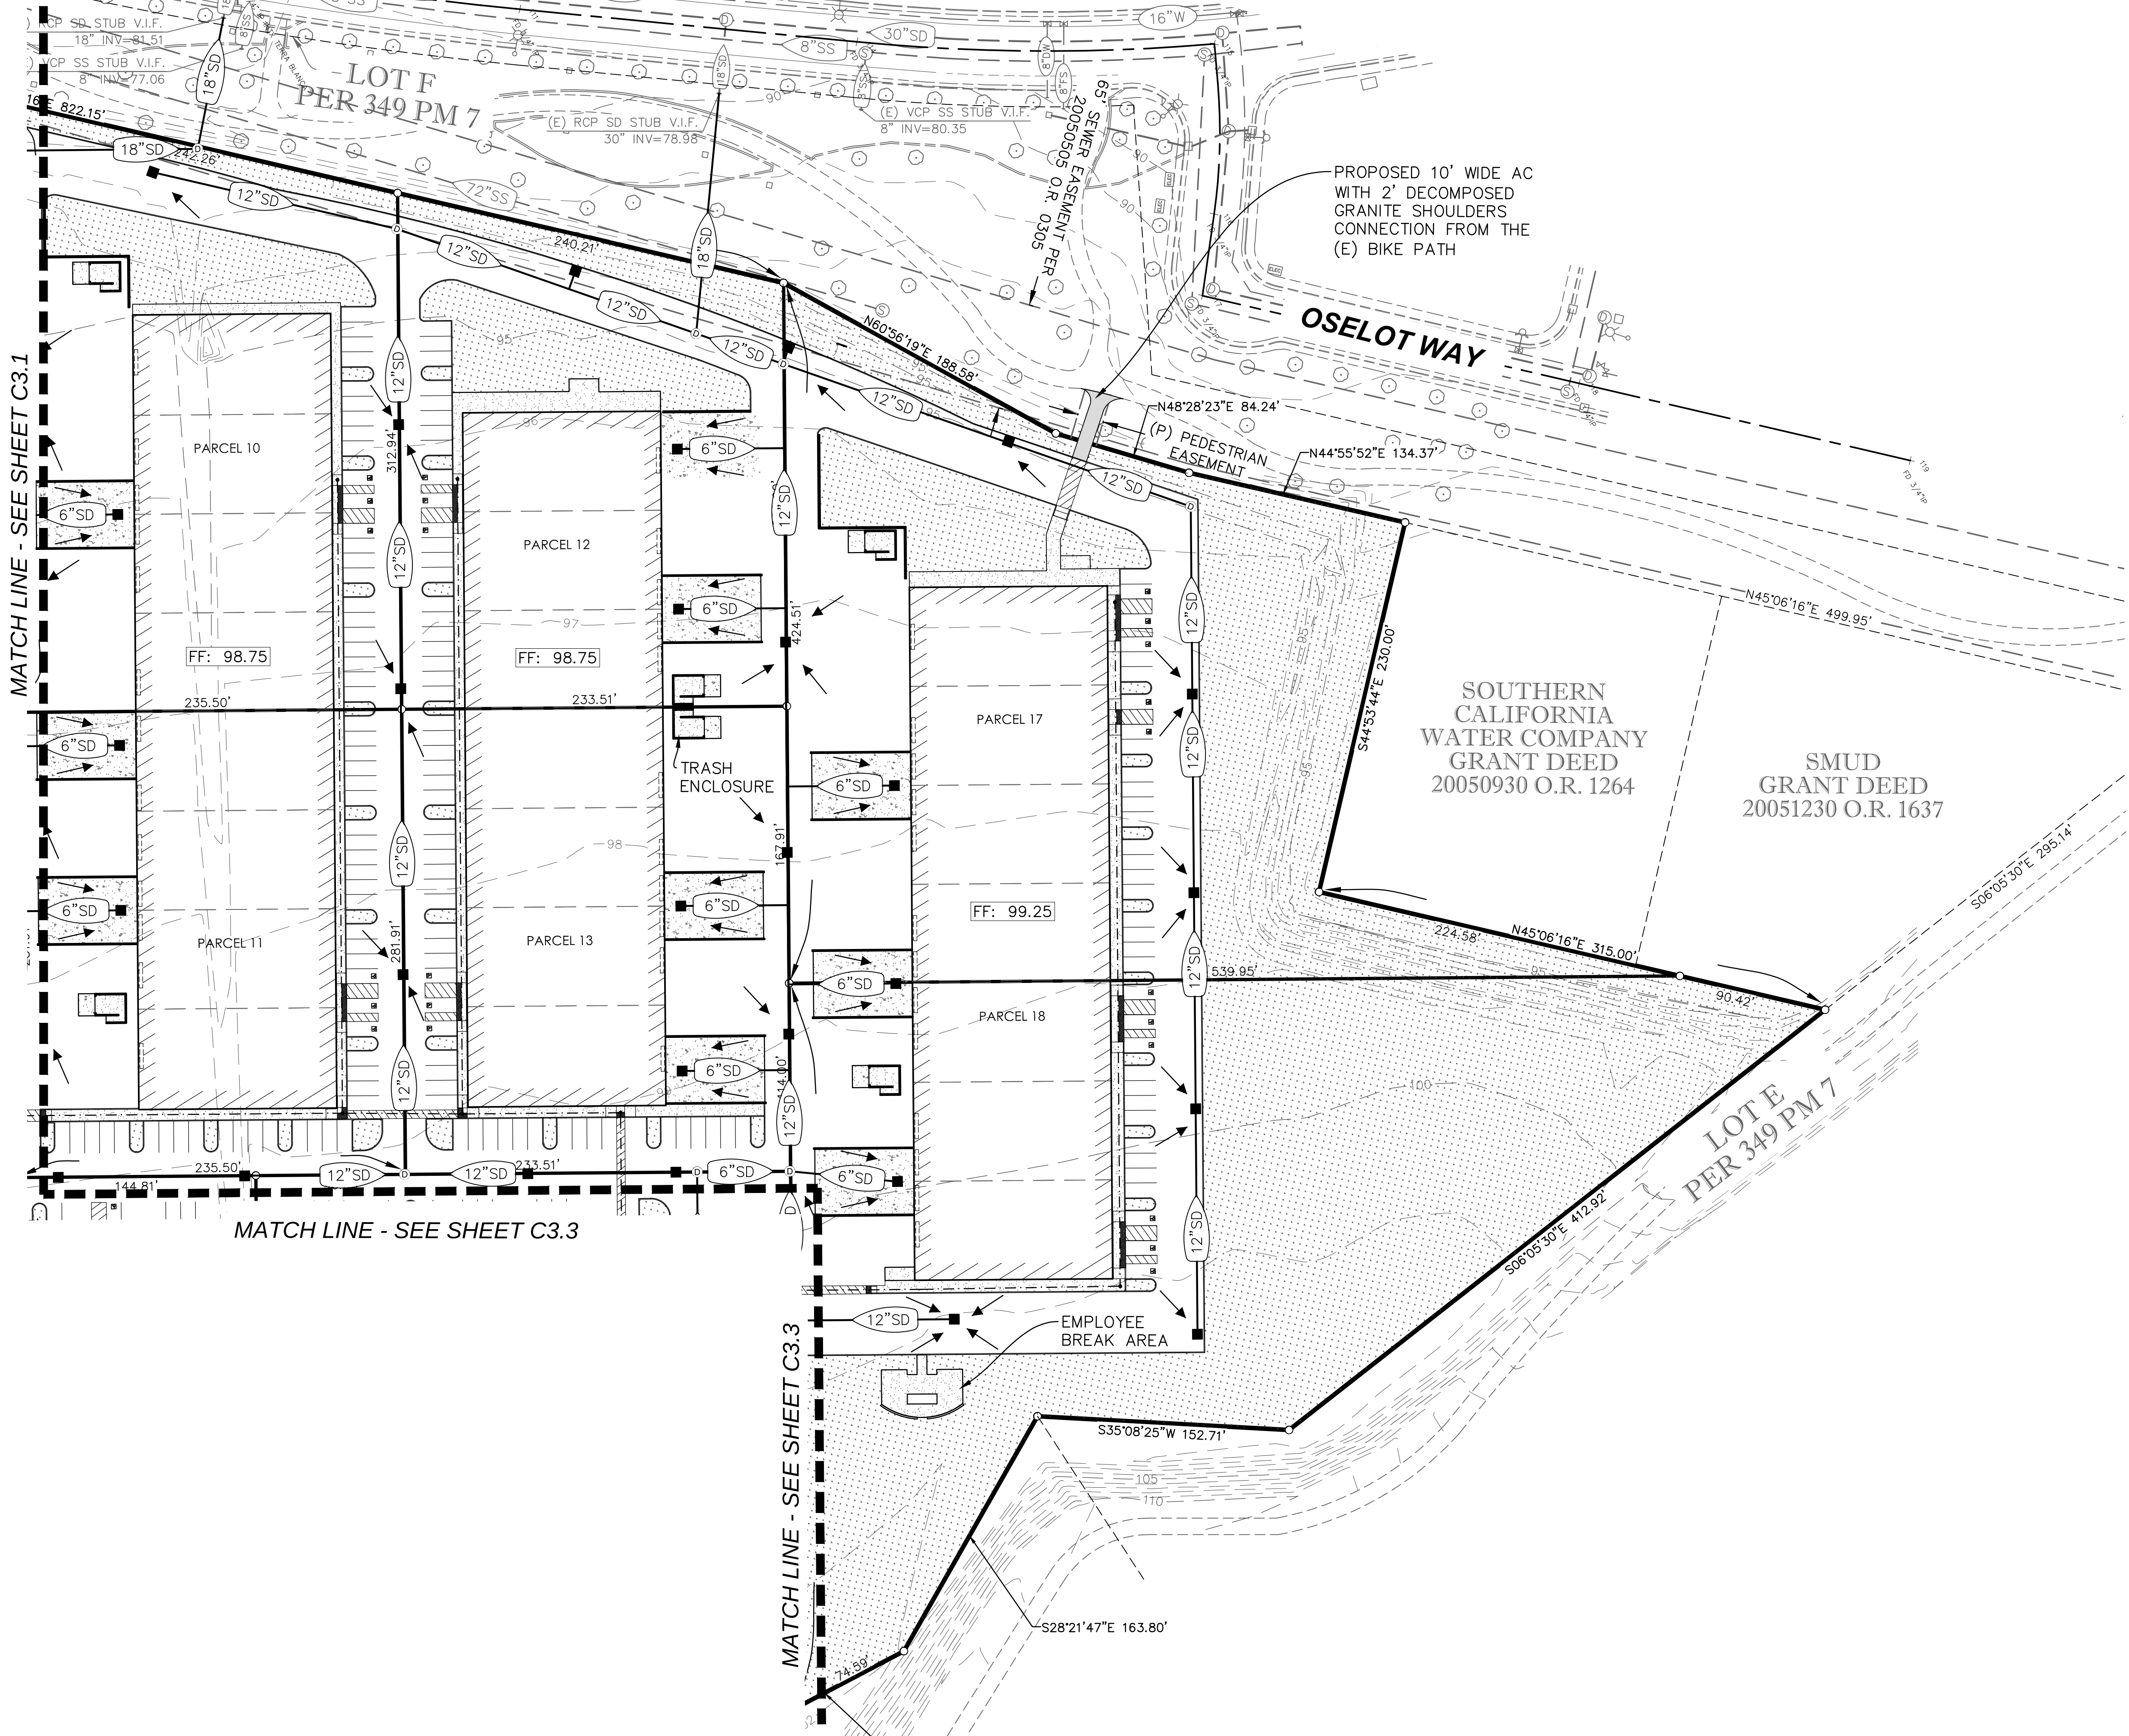

PAVING LEGEND:

ASPHALT PAVING		4" ASPHALT PAVING / 12" CL 2 AB
HEAVY DUTY PCC		8" PCC / 12" CL 2 AB
PEDESTRIAN PCC		4" PCC / 6" CL 2 AB
STAMPED CONCRETE		8" PCC / 12" CL 2 AB
LANDSCAPE AREA		SEE LANDSCAPING PLANS
BIKE LANE		
OVERLAND RELEASE		
ACCESSIBLE PATH OF TRAVEL		
DRAINAGE FLOWS		
TRASH ENCLOSURE		

DESCRIPTION	LEGEND	
	EXISTING	PROPOSED
PROPERTY LINE		
ROW		
EASEMENT		
LOT LINE		
CENTERLINE		
SW, CURB & GUTTER		
DIRECTION OF SURFACE FLOW		
STORM DRAIN		
SDMH		
DROP INLET		
SSMH		
SSCO		
FIRE HYDRANT		
PIV		
FDC		
WATER VALVE		
WATER METER		
REDUCED PRINCIPAL PRESSURE ASSEMBLY		
PIPE CAP		
STREET LIGHT		
INDEX CONTOUR (5' INTERVALS)		
INTERMEDIATE CONTOURS (1' INTERVALS)		
FINISH FLOOR ELEVATION	FF: 123.00	FF: 123.00

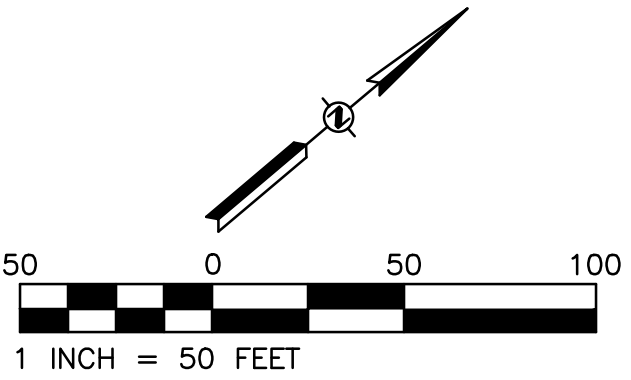


RAW EARTHWORK SUMMARY

CUT:	45,000 CY
FILL:	48,000 CY
NET:	3,000 CY (FILL)
NOTE: EARTHWORK QUANTITIES ARE ESTIMATED TO SUBGRADE AND DO NOT TAKE INTO ACCOUNT SHRINKAGE AND EXCESS MATERIALS FROM TRENCHING. SUBGRADE ELEVATION IS ASSUMED TO BE 12" BELOW FINISHED FLOOR.	

NO.	DATE	REVISION	BY	APPROVED



DESIGNED	RFE	RFE							
DRAWN	PGC	RFE							
QUANTITIES	NA	NA							

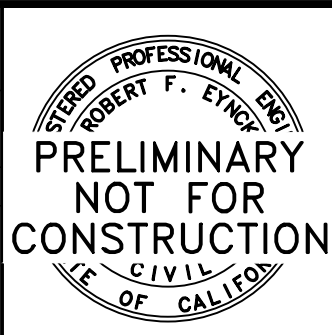

D & S DEVELOPMENT
1725 CAPITOL AVENUE,
SACRAMENTO, CA 95811
PH: (916) 442-4288

STONE CREEK INDUSTRIAL CENTER
ZINFANDEL AND BAROQUE DRIVE,
RANCHO CORDOVA, CA 95742
(APN 072-2860-002)
PRELIMINARY GRADING PLAN

Drawing	Sheet
	1227
of	
	03/20/2019

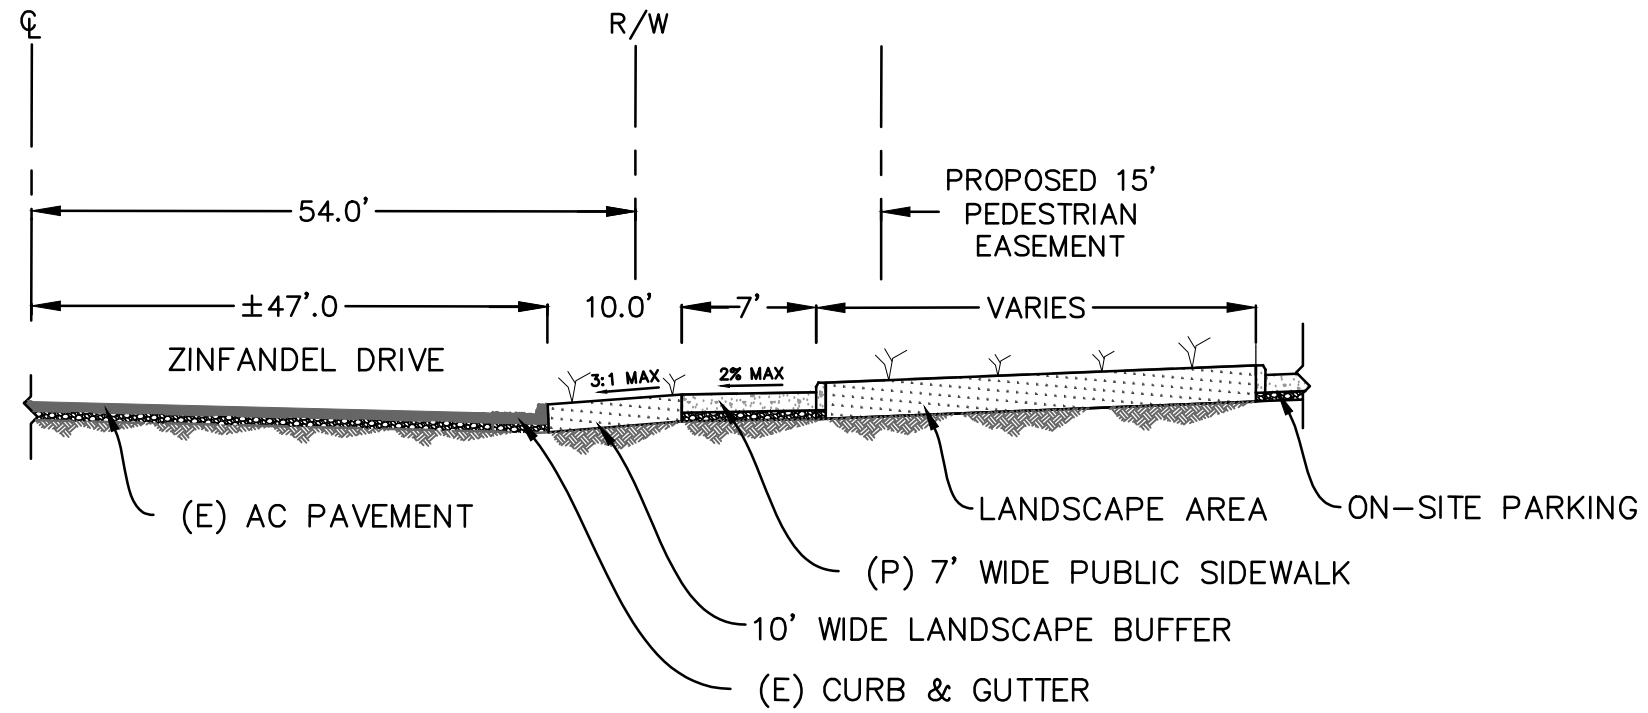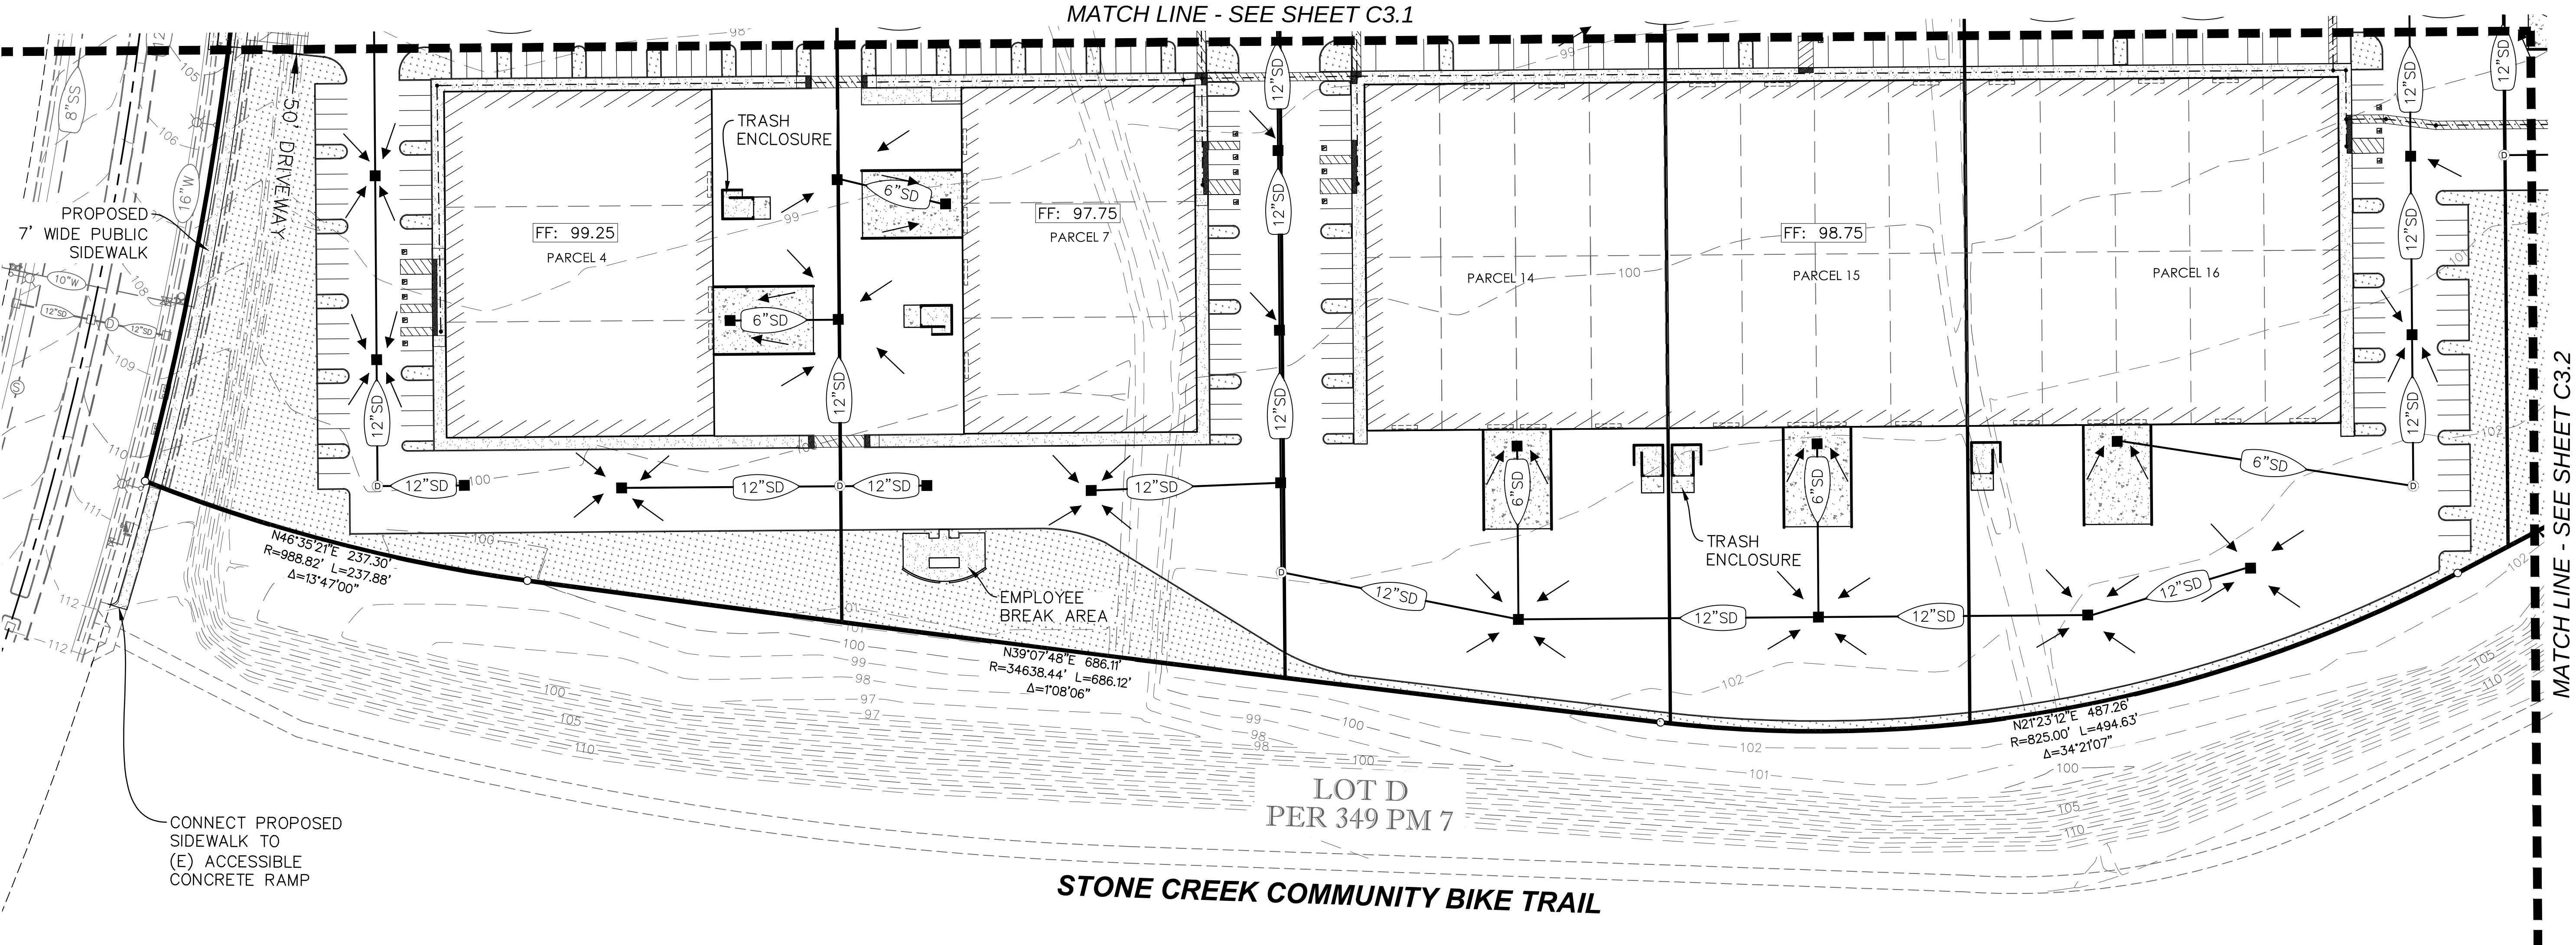


1 (P) IMPROVEMENTS ALONG ZINFANDEL DRIVE
C3.3 NOT TO SCALE

PAVING LEGEND:

ASPHALT PAVING	4" ASPHALT PAVING / 12" CL 2 AB
HEAVY DUTY PCC	8" PCC / 12" CL 2 AB
PEDESTRIAN PCC	4" PCC / 6" CL 2 AB
STAMPED CONCRETE	8" PCC / 12" CL 2 AB
LANDSCAPE AREA	SEE LANDSCAPING PLANS
OVERLAND RELEASE	
ACCESSIBLE PATH OF TRAVEL	
DRAINAGE FLOWS	
TRASH ENCLOSURE	

LEGEND

DESCRIPTION	EXISTING	PROPOSED
PROPERTY LINE		
ROW		
EASEMENT		
LOT LINE		
CENTERLINE		
SW, CURB & GUTTER		
DIRECTION OF SURFACE FLOW		
STORM DRAIN	XX" SD	XX" SD
SDMH		
DROP INLET		
INDEX CONTOUR (5' INTERVALS)	36.5	36.5
INTERMEDIATE CONTOURS (1' INTERVALS)	36.5	36.5
FINISH FLOOR ELEVATION	FF: 123.00	FF: 123.00


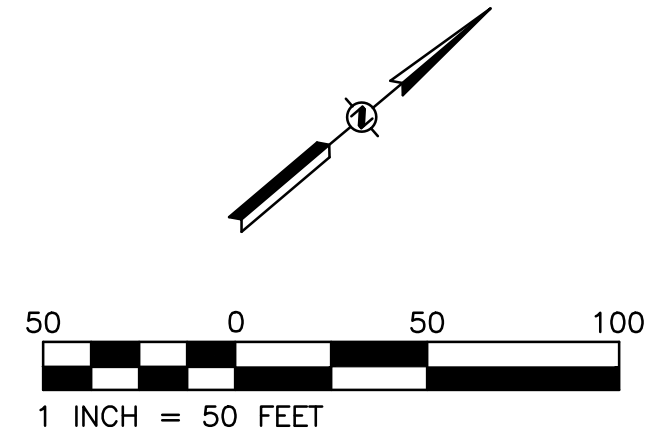


RAW EARTHWORK SUMMARY

CUT:	45,000 CY
FILL:	48,000 CY
NET:	3,000 CY (FILL)
NOTE: EARTHWORK QUANTITIES ARE ESTIMATED TO SUBGRADE AND DO NOT TAKE INTO ACCOUNT SHRINKAGE AND EXCESS MATERIALS FROM TRENCHING. SUBGRADE ELEVATION IS ASSUMED TO BE 12" BELOW FINISHED FLOOR.	

AGENDA ITEM 11.1

NO.	DATE	REVISION	BY	APPROVED
DESIGNED		RFE	RFE	
DRAWN		PGC	RFE	
QUANTITIES		NA	NA	

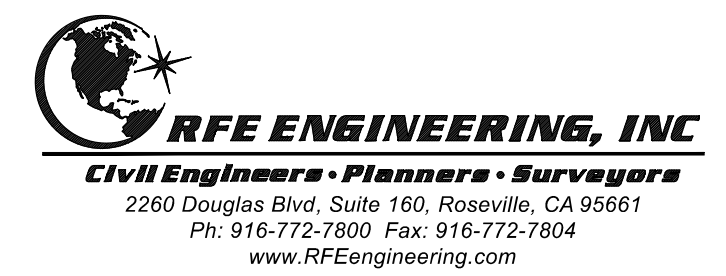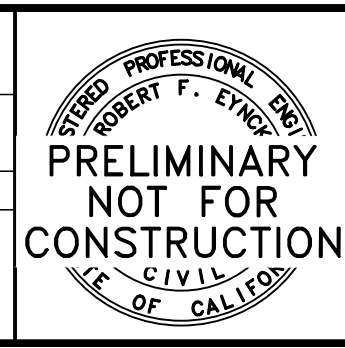


D & S DEVELOPMENT
1725 CAPITOL AVENUE,
SACRAMENTO, CA 95811
PH: (916) 442-4288

STONE CREEK INDUSTRIAL CENTER
ZINFANDEL AND BAROQUE DRIVE,
RANCHO CORDOVA, CA 95742
(APN 072-2860-002)


PRELIMINARY GRADING PLAN

Drawing	Sheet
of	1228
03/20/2019	

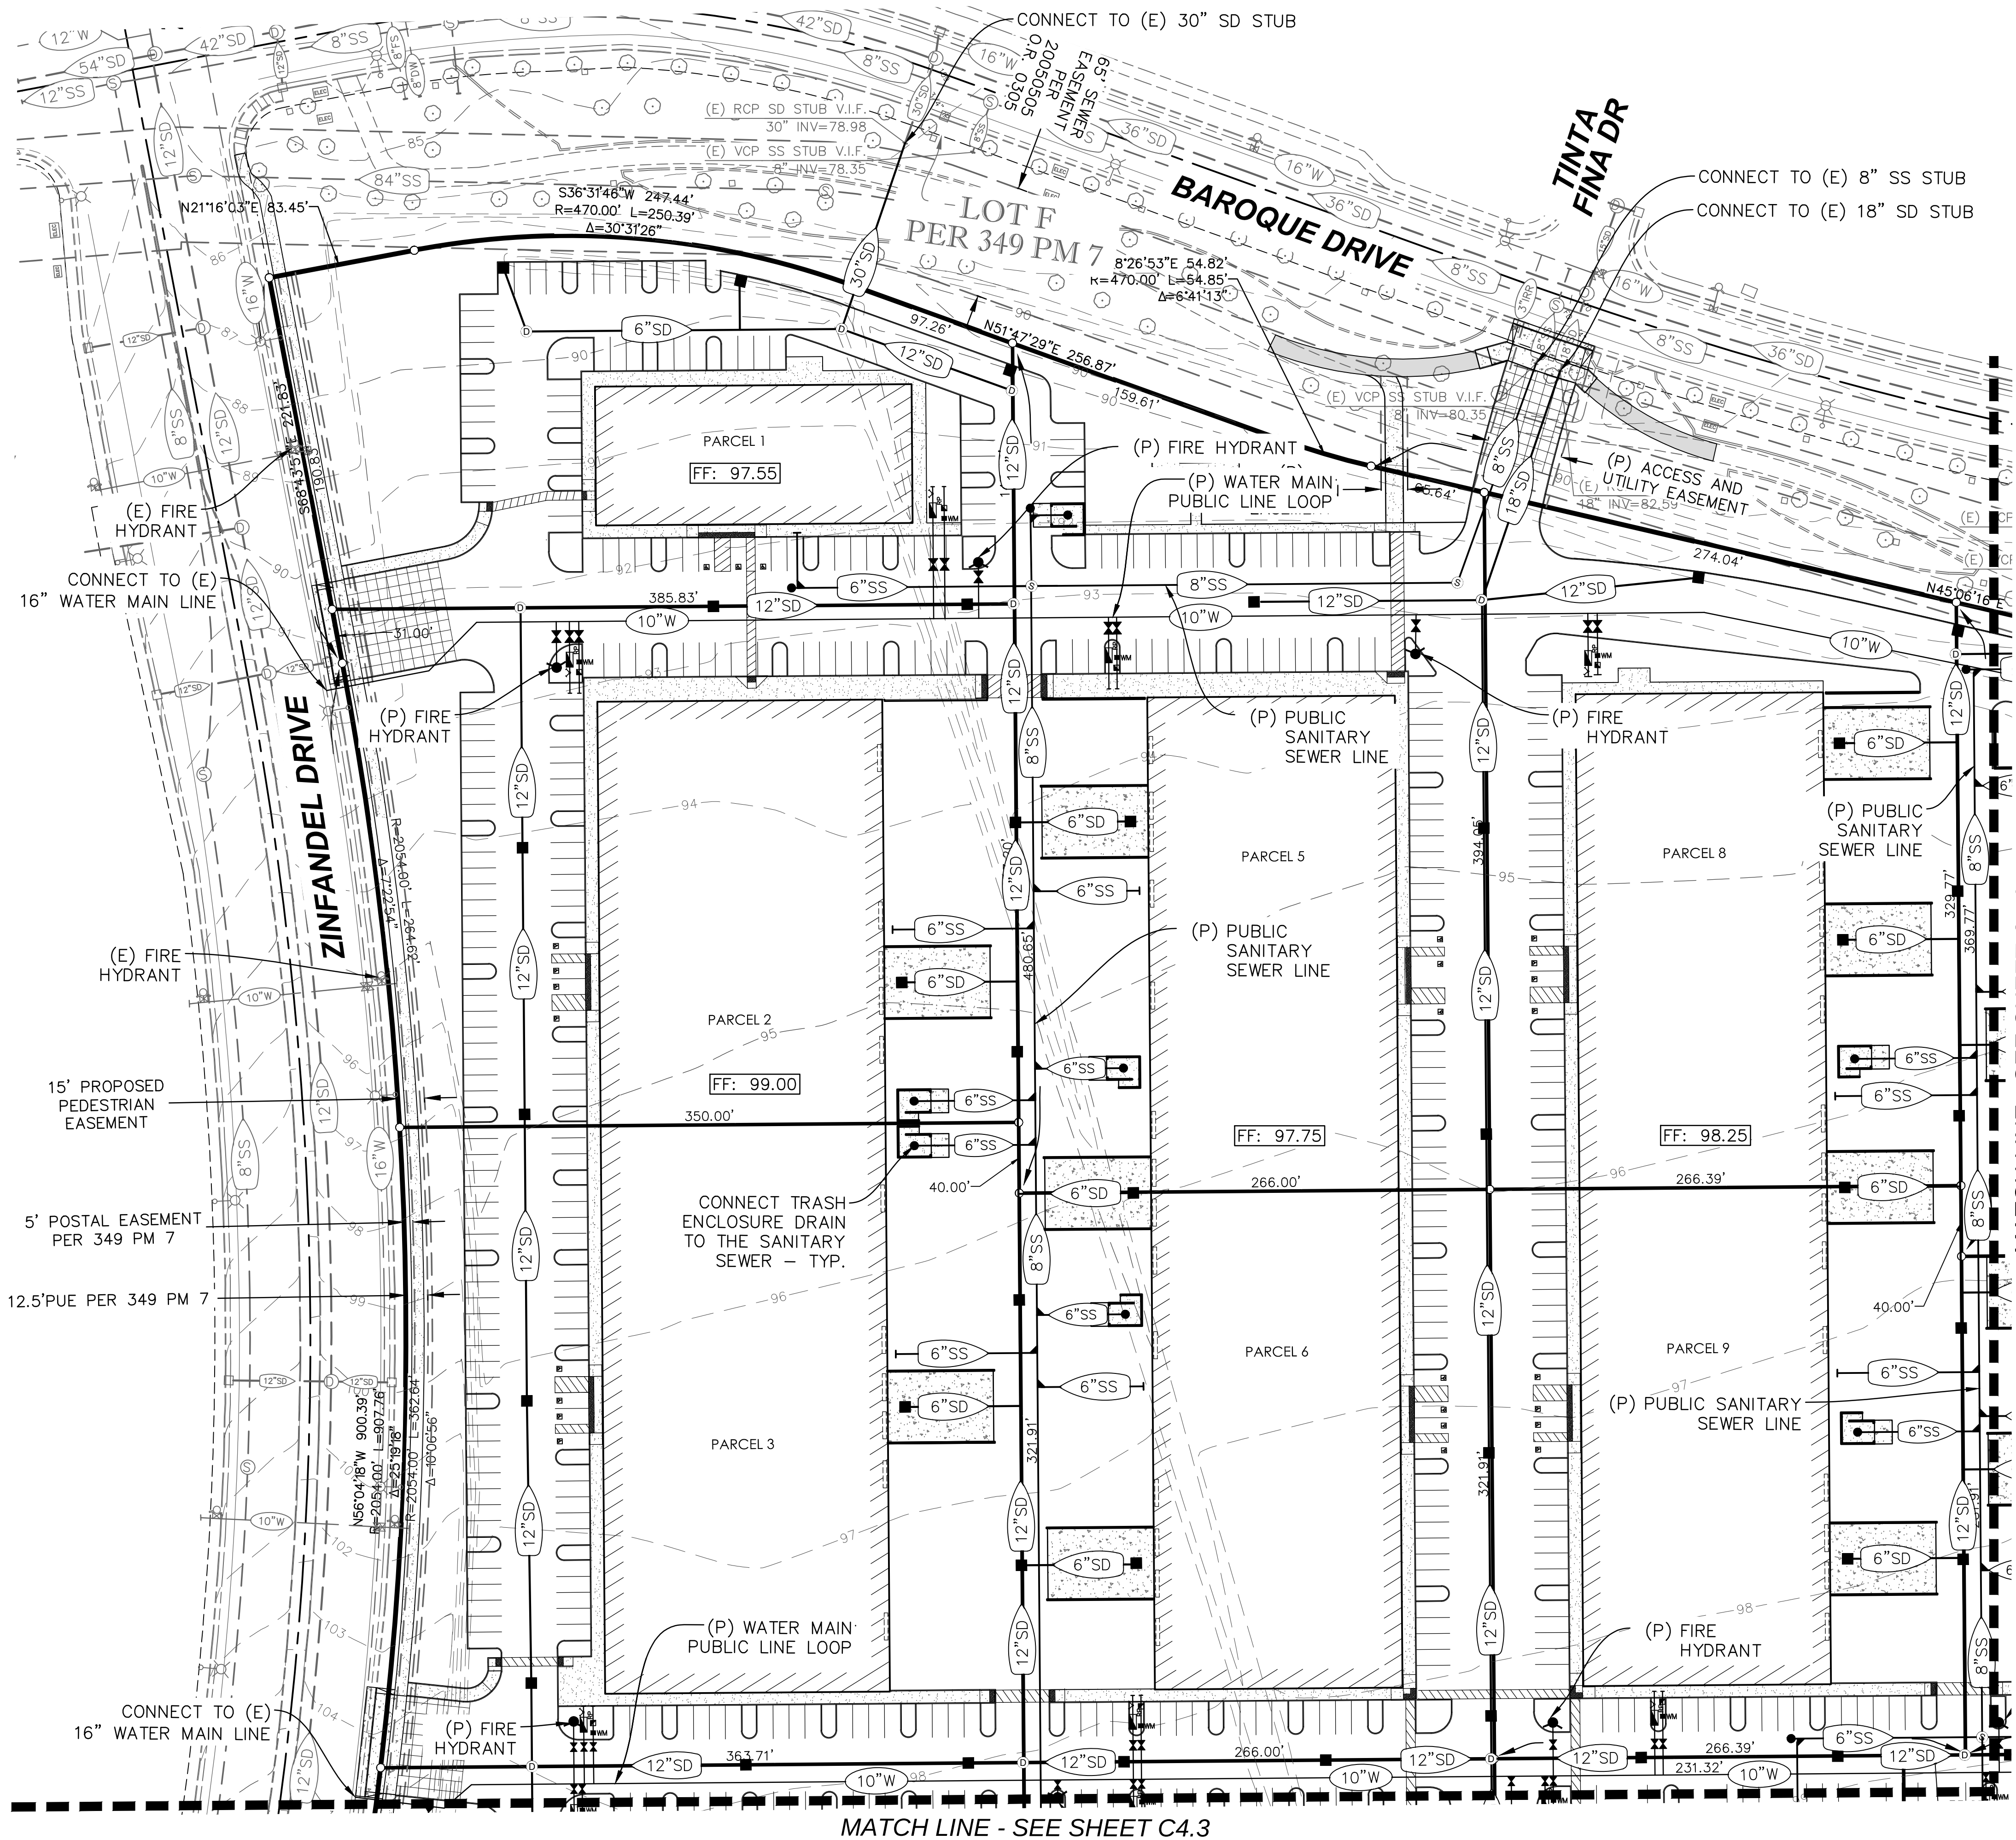

MATCH LINE - SEE SHEET C4.2



DESCRIPTION	EXISTING	PROPOSED
PROPERTY LINE	---	---
ROW	---	---
EASEMENT	---	---
LOT LINE	---	---
CENTERLINE	---	---
SW, CURB & GUTTER	---	---
STORM DRAIN	XX"SD	XX"SD
SANITARY SEWER	XX"SS	XX"SS
WATER	XX"W	XX"W
DOMESTIC WATER	XX"DW	XX"DW
SDMH	⊙	⊙
DROP INLET	□	■
SSMH	⊙	⊙
SSCO	⊙	⊙
FIRE HYDRANT	⊙	⊙
PIV	⊙	⊙
FDC	⊙	⊙
WATER VALVE	⊙	⊙
WATER METER	⊙	⊙
REDUCED PRINCIPAL PRESSURE ASSEMBLY	⊙	⊙
PIPE CAP	⊙	⊙
STREET LIGHT	⊙	⊙
INDEX CONTOUR (5' INTERVALS)	36.5	36.5

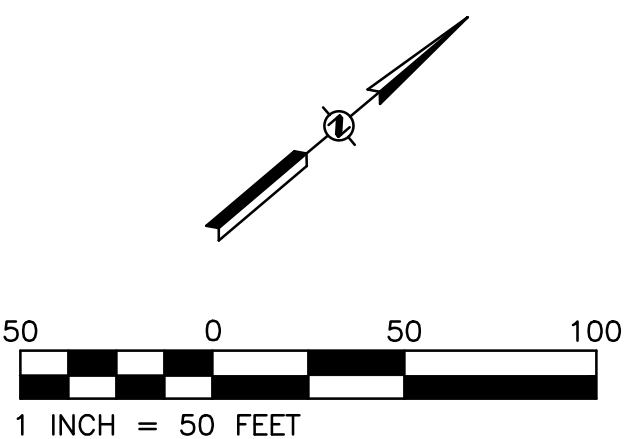

AGENDA ITEM 11.1

NO.	DATE	REVISION	BY	APPROVED

DESIGNED	BY	CHECKED							
	RFE	RFE							
DRAWN	PGC	RFE							
QUANTITIES	NA	NA	0	1	2	3	4	5	

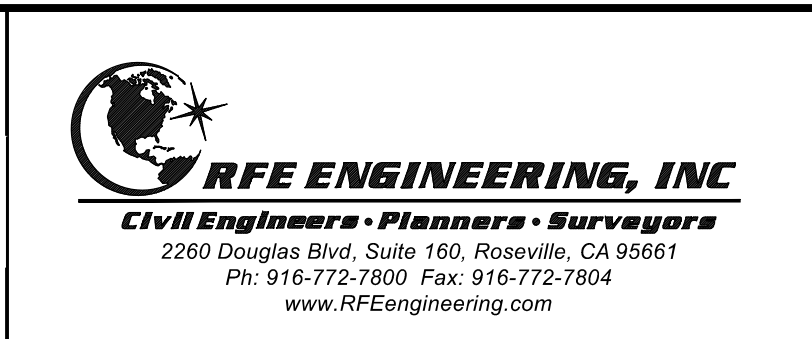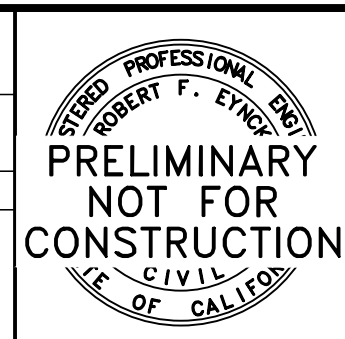


D & S DEVELOPMENT
1725 CAPITOL AVENUE,
SACRAMENTO, CA 95811
PH: (916) 442-4288


STONE CREEK INDUSTRIAL CENTER
ZINFANDEL AND BAROQUE DRIVE,
RANCHO CORDOVA, CA 95742
(APN 072-2860-002)
PRELIMINARY UTILITY PLAN

Drawing	Sheet
	1229
of	
	03/20/2019

RFE PROJECT #18014 - STONE CREEK INDUSTRIAL CENTER

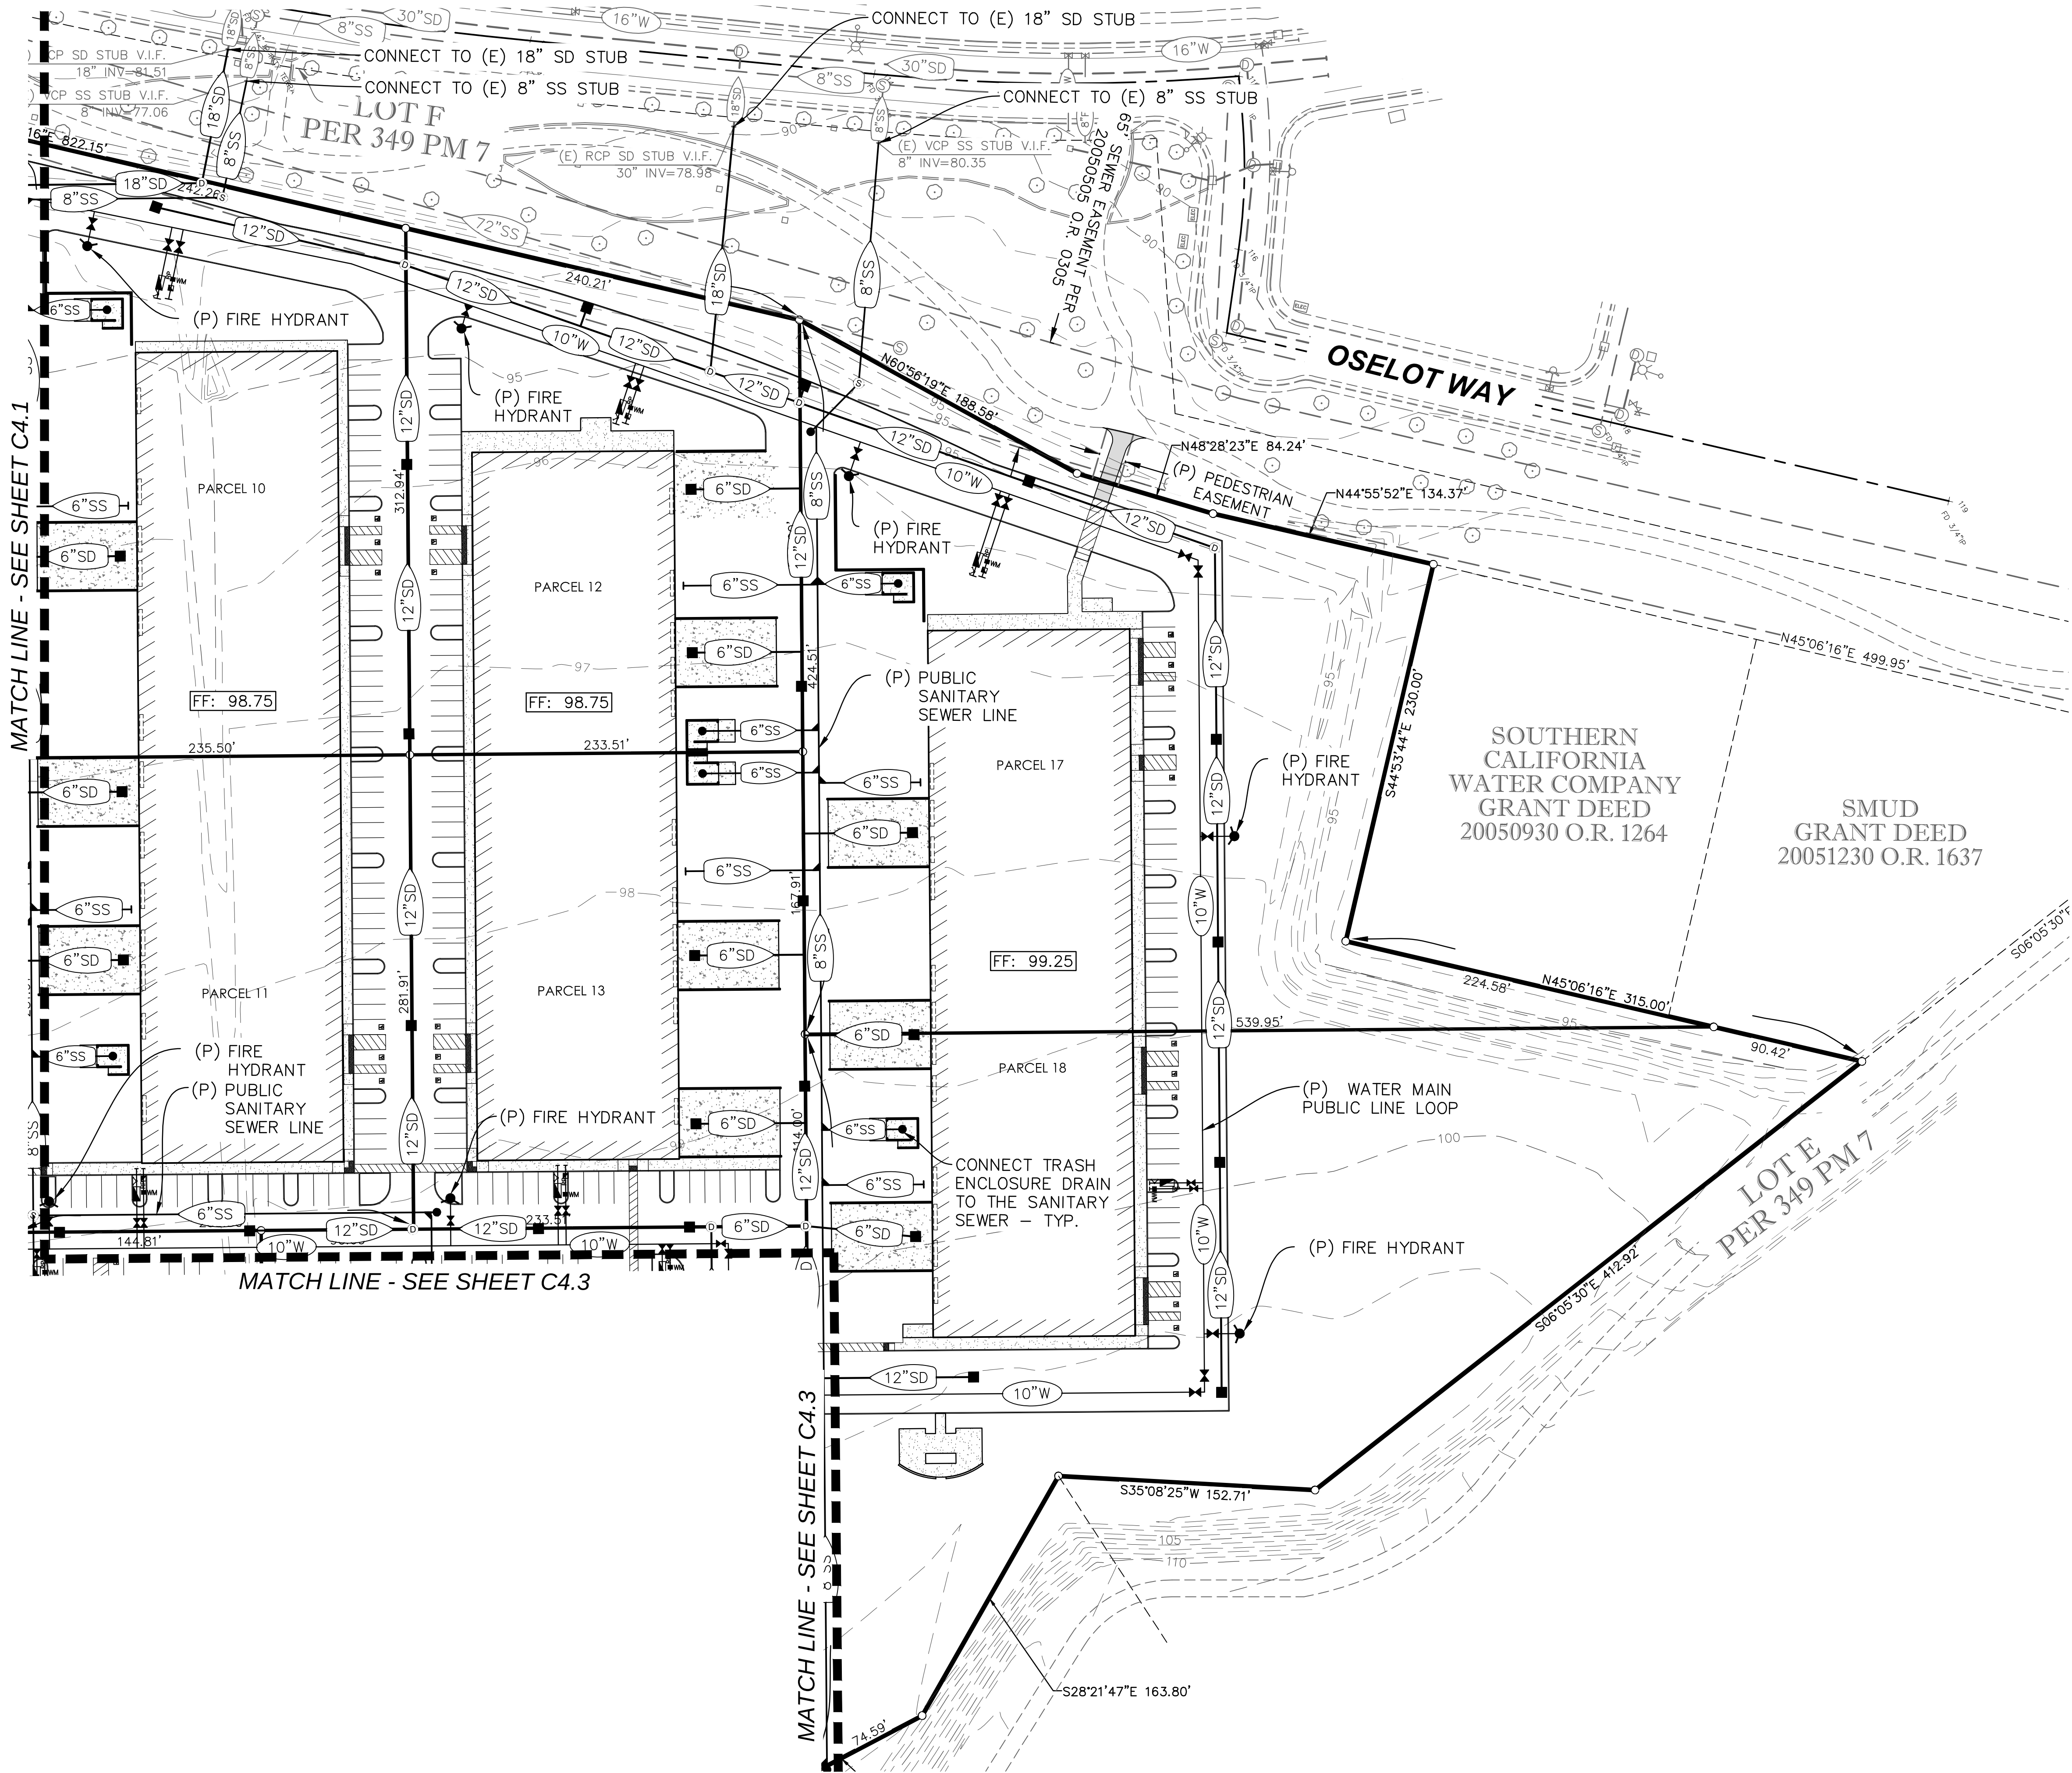


DESCRIPTION	LEGEND	
	EXISTING	PROPOSED
PROPERTY LINE	---	---
ROW	---	---
EASEMENT	---	---
LOT LINE	---	---
CENTERLINE	---	---
SW, CURB & GUTTER	---	---
STORM DRAIN	XX"SD	XX"SD
SANITARY SEWER	XX"SS	XX"SS
WATER	XX"W	XX"W
DOMESTIC WATER	XX"DW	XX"DW
SDMH	⊙	⊙
DROP INLET	□	■
SSMH	⊙	⊙
SSCO	⊙	⊙
FIRE HYDRANT	⊙	⊙
PIV	⊙	⊙
FDC	⊙	⊙
WATER VALVE	⊙	⊙
WATER METER	⊙	⊙
REDUCED PRINCIPAL PRESSURE ASSEMBLY	⊙	⊙
PIPE CAP	⊙	⊙
STREET LIGHT	⊙	⊙
INDEX CONTOUR (5' INTERVALS)	36.5	36.5

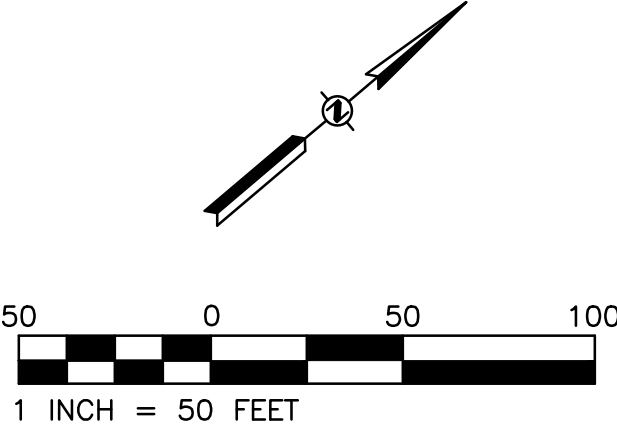

AGENDA ITEM 11.1

C:\one Creek Prel Engrg\WORKING CAD\C4.1-C4.3 UTILITY PLANS.dwg Mar 21, 2019-05:13 am

NO.	DATE	REVISION	BY	APPROVED	BY	CHECKED					
					DESIGNED	RFE	RFE				
					DRAWN	PGC	RFE				
					QUANTITIES	NA	NA	0	1	2	3
											4
											5

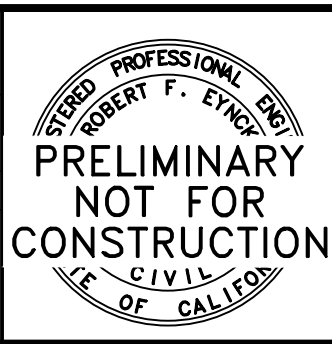



D & S DEVELOPMENT
1725 CAPITOL AVENUE,
SACRAMENTO, CA 95811
PH: (916) 442-4288

STONE CREEK INDUSTRIAL CENTER
ZINFANDEL AND BAROQUE DRIVE,
RANCHO CORDOVA, CA 95742
(APN 072-2860-002)

PRELIMINARY UTILITY PLAN

Drawing	Sheet
	1230
	of
	03/20/2019

RFE PROJECT #18014 - STONE CREEK INDUSTRIAL CENTER

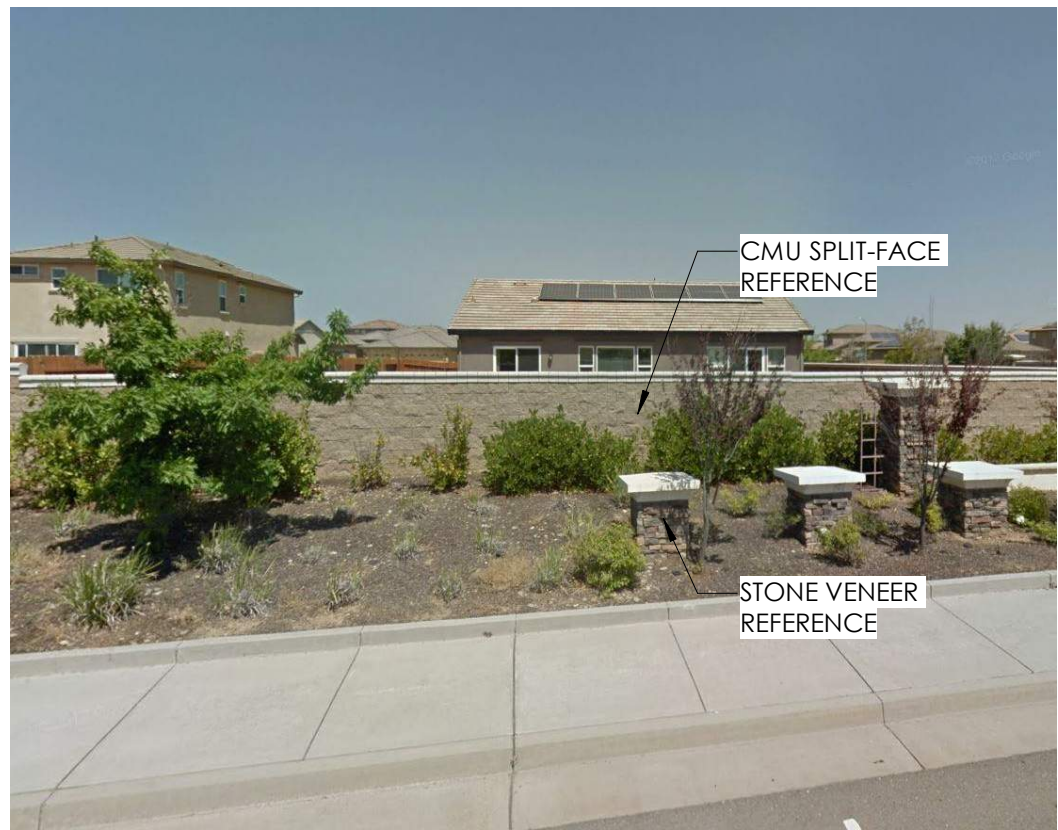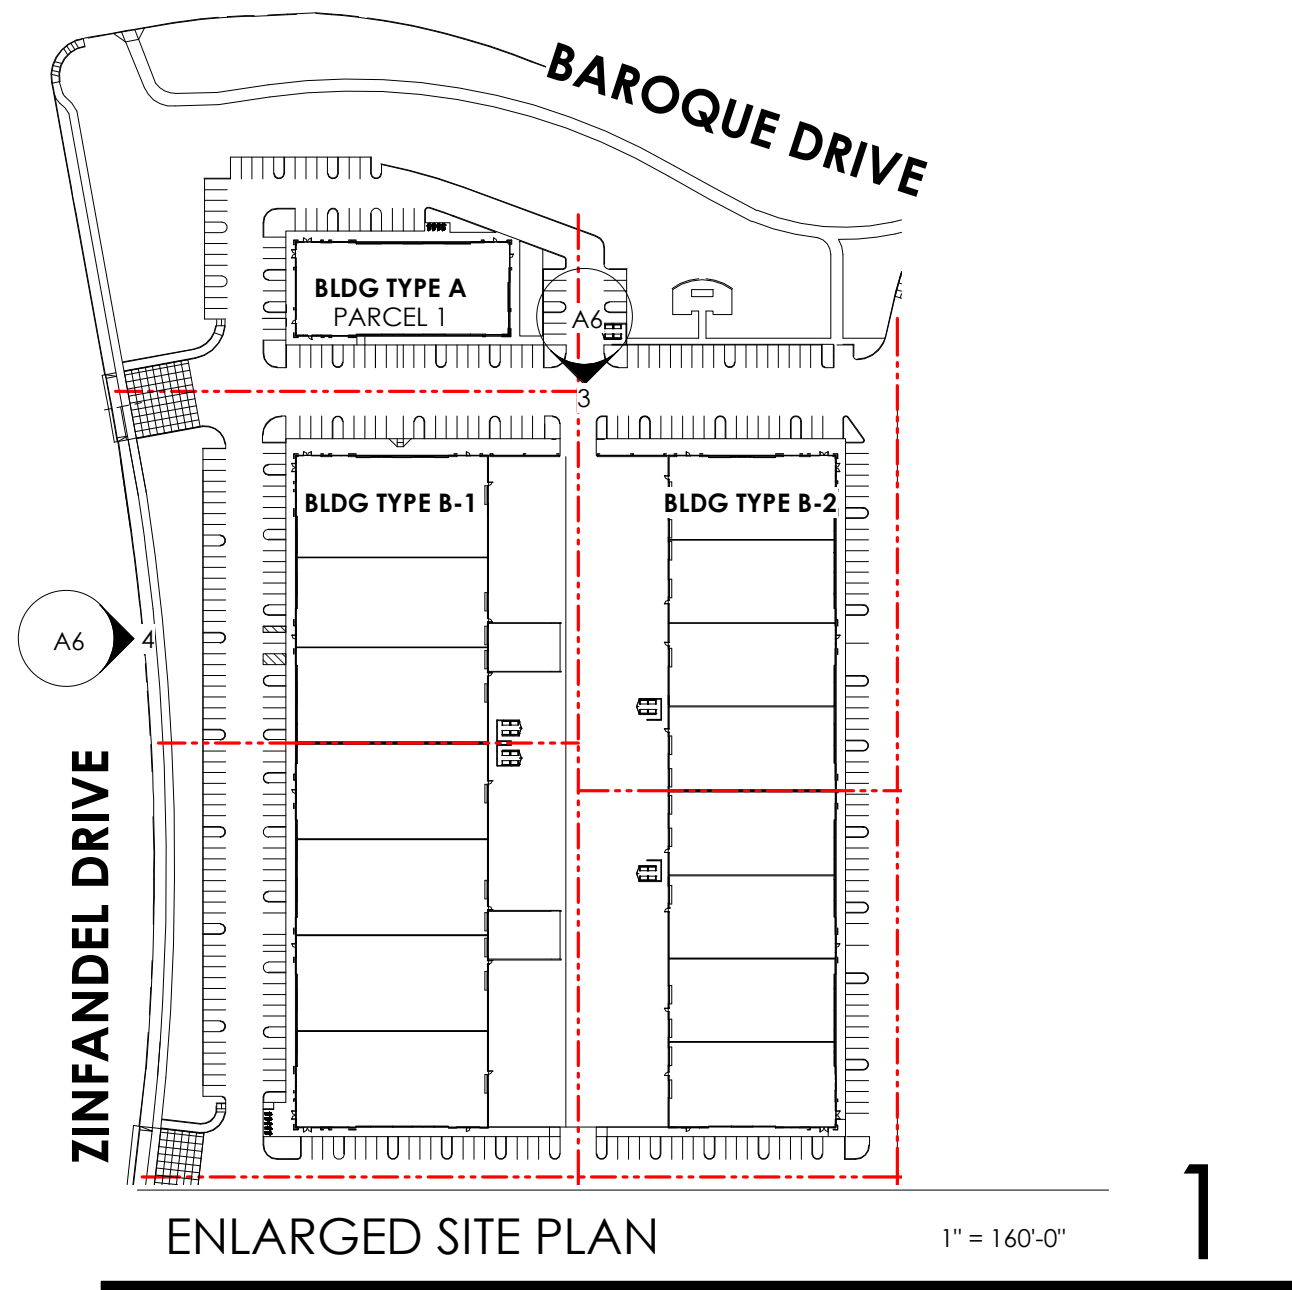

BAROQUE DRIVE - RESIDENTIAL 1 1/2" = 1'-0"

2



BAROQUE DRIVE ELEVATION

NTS



ZINFANDEL DRIVE ELEVATION

NTS

3/20/2019 3:48:49 PM



2277 Fair Oaks Boulevard, Studio 220
Sacramento, California 95825
916.993.4800 | www.hrgaarchitects.com


D&S DEVELOPMENT

STONECREEK INDUSTRIAL CENTER


Zinfandel Dr. & Baroque Dr.

17102


A6 1232

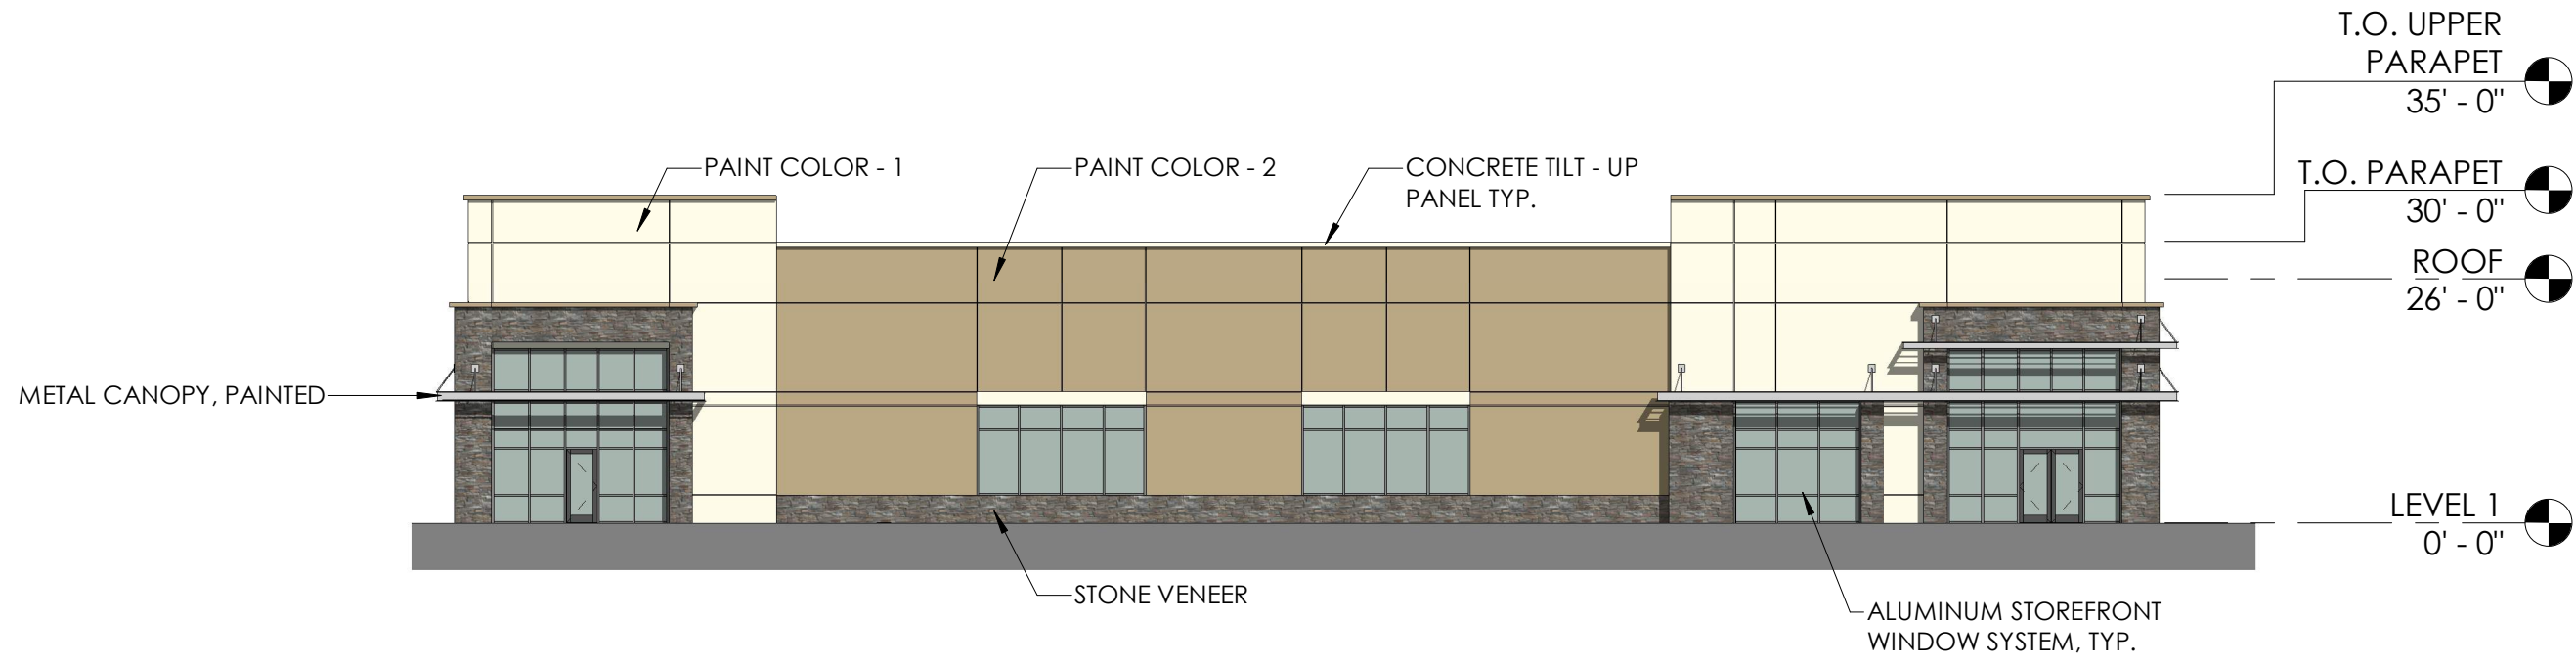


BLDG TYPE A - NORTH ELEVATION 1
1" = 20'-0"

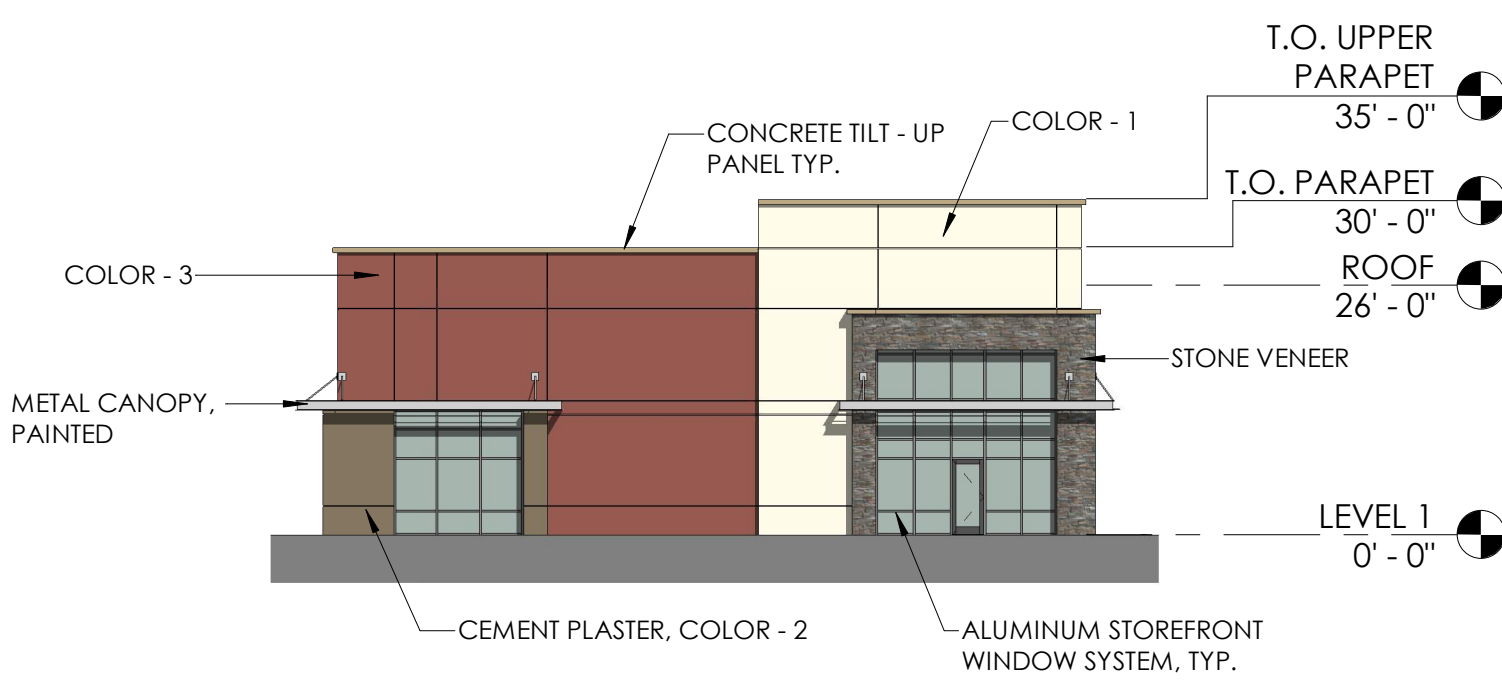


BLDG TYPE A - EAST ELEVATION 2
1" = 20'-0"

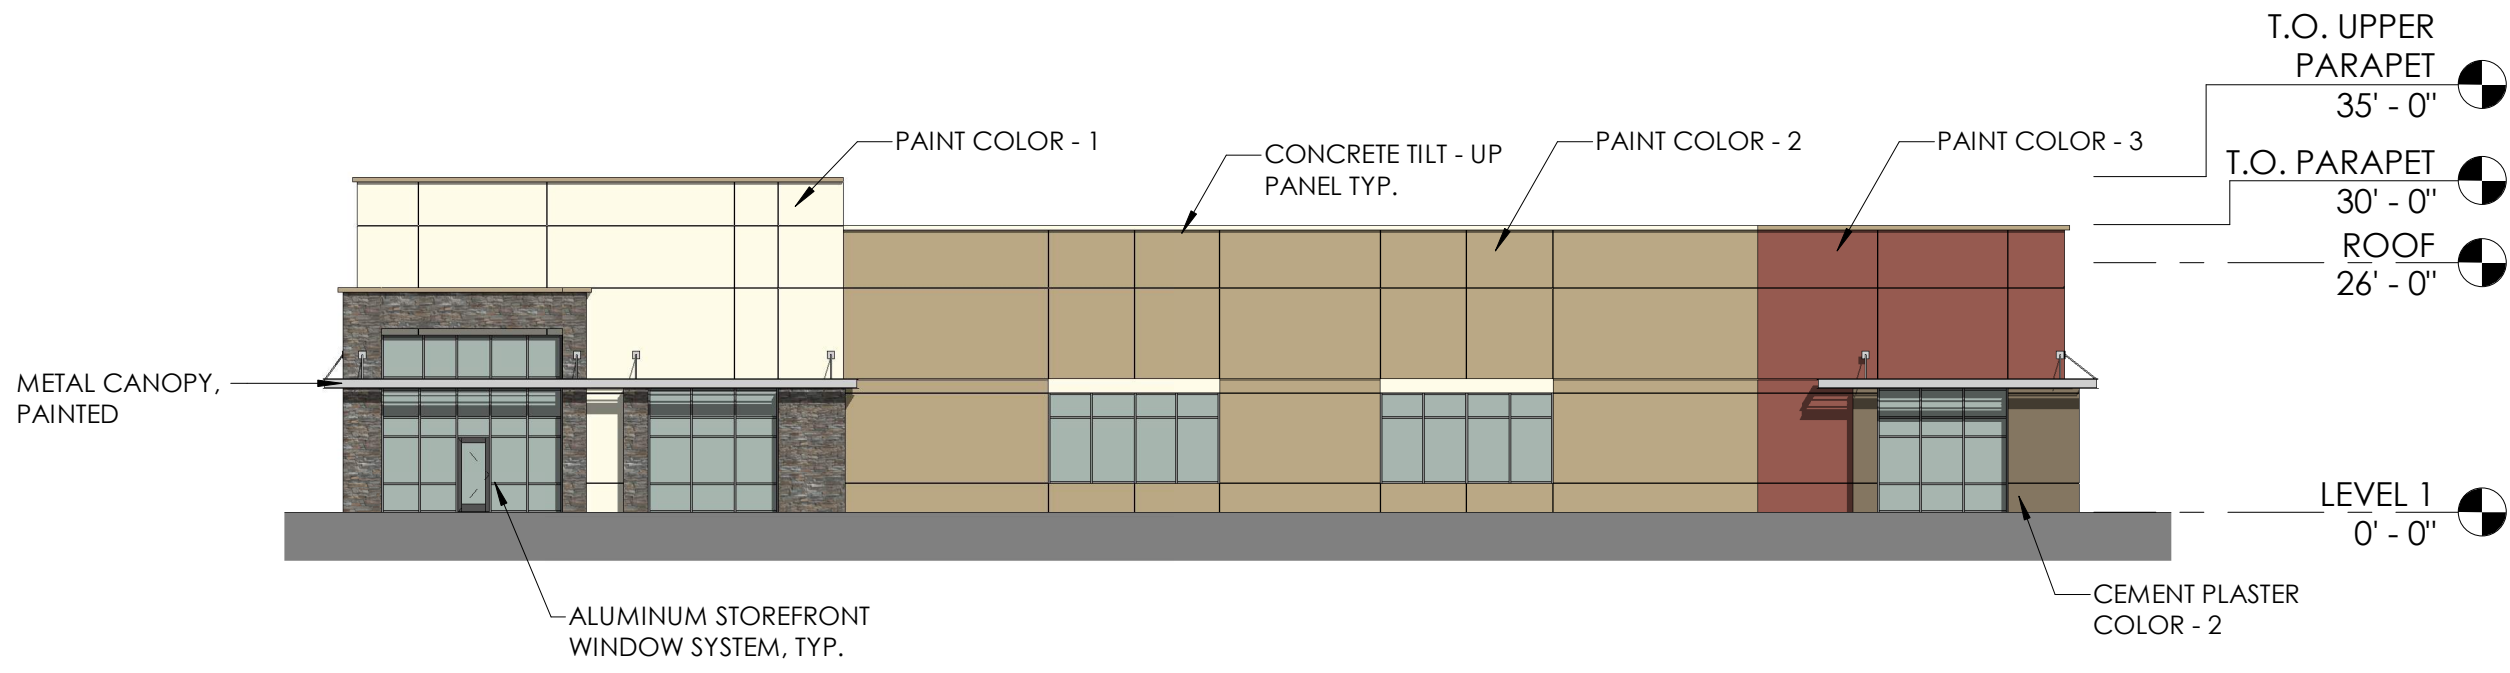


BLDG TYPE A - SOUTH ELEVATION 3
1" = 20'-0"

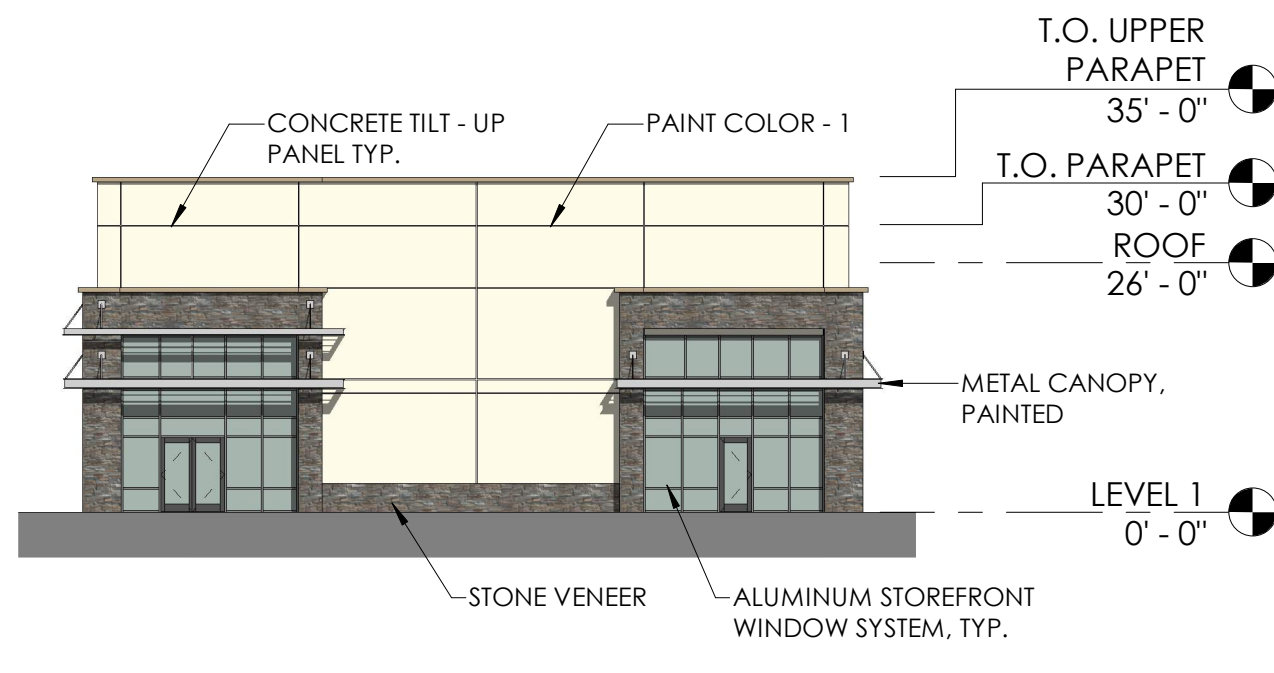


BLDG TYPE A - WEST ELEVATION 4
1" = 20'-0"

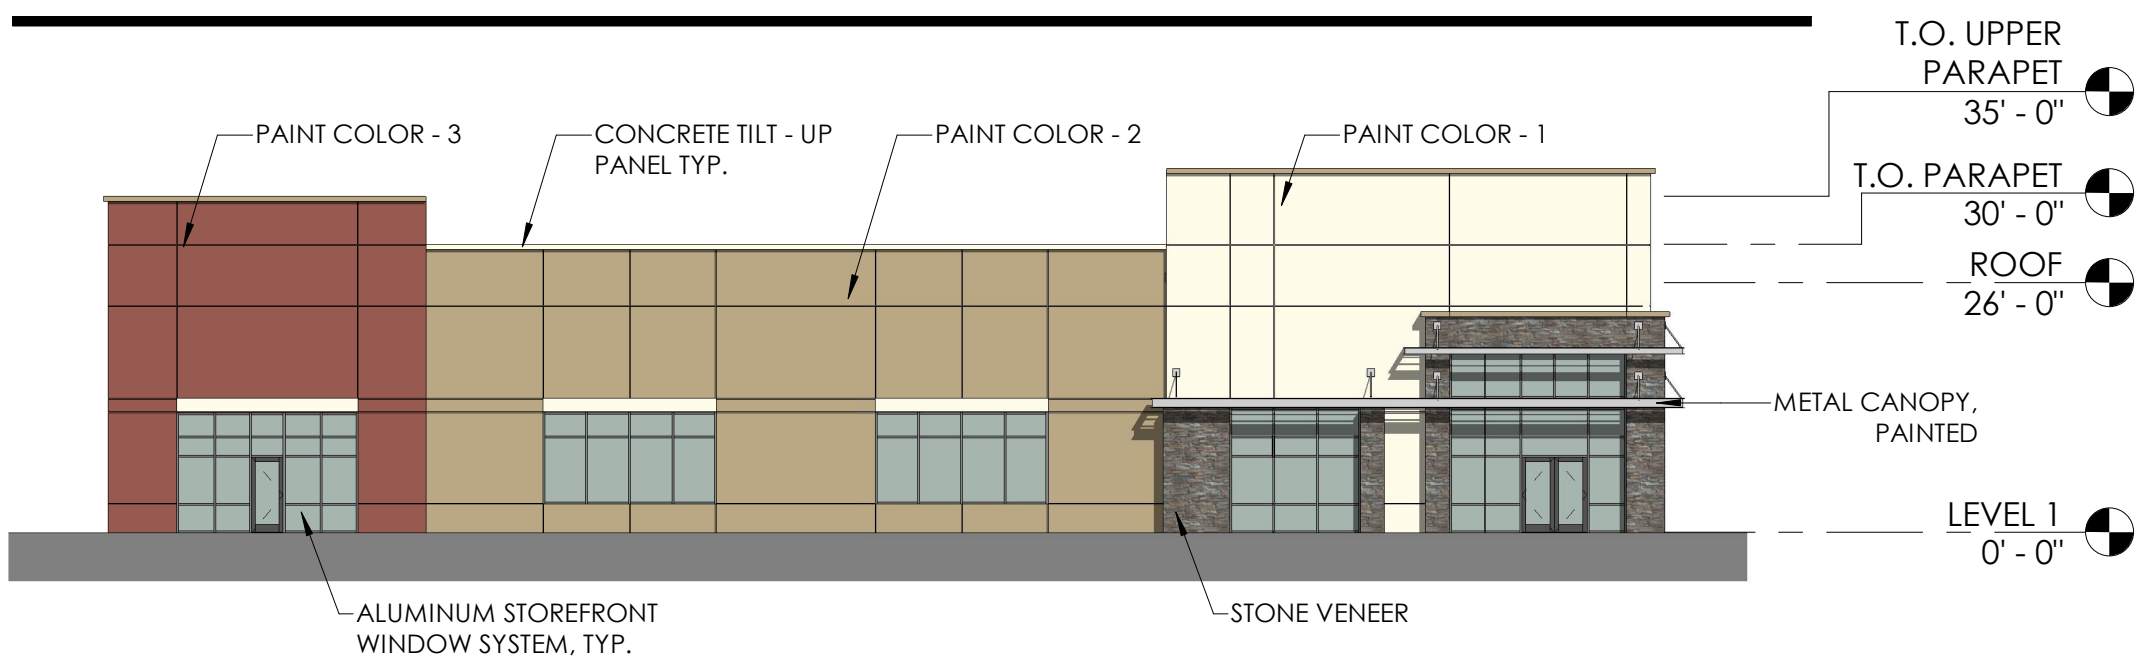


BLDG TYPE D-1 - NORTH ELEVATION 5
1" = 20'-0"

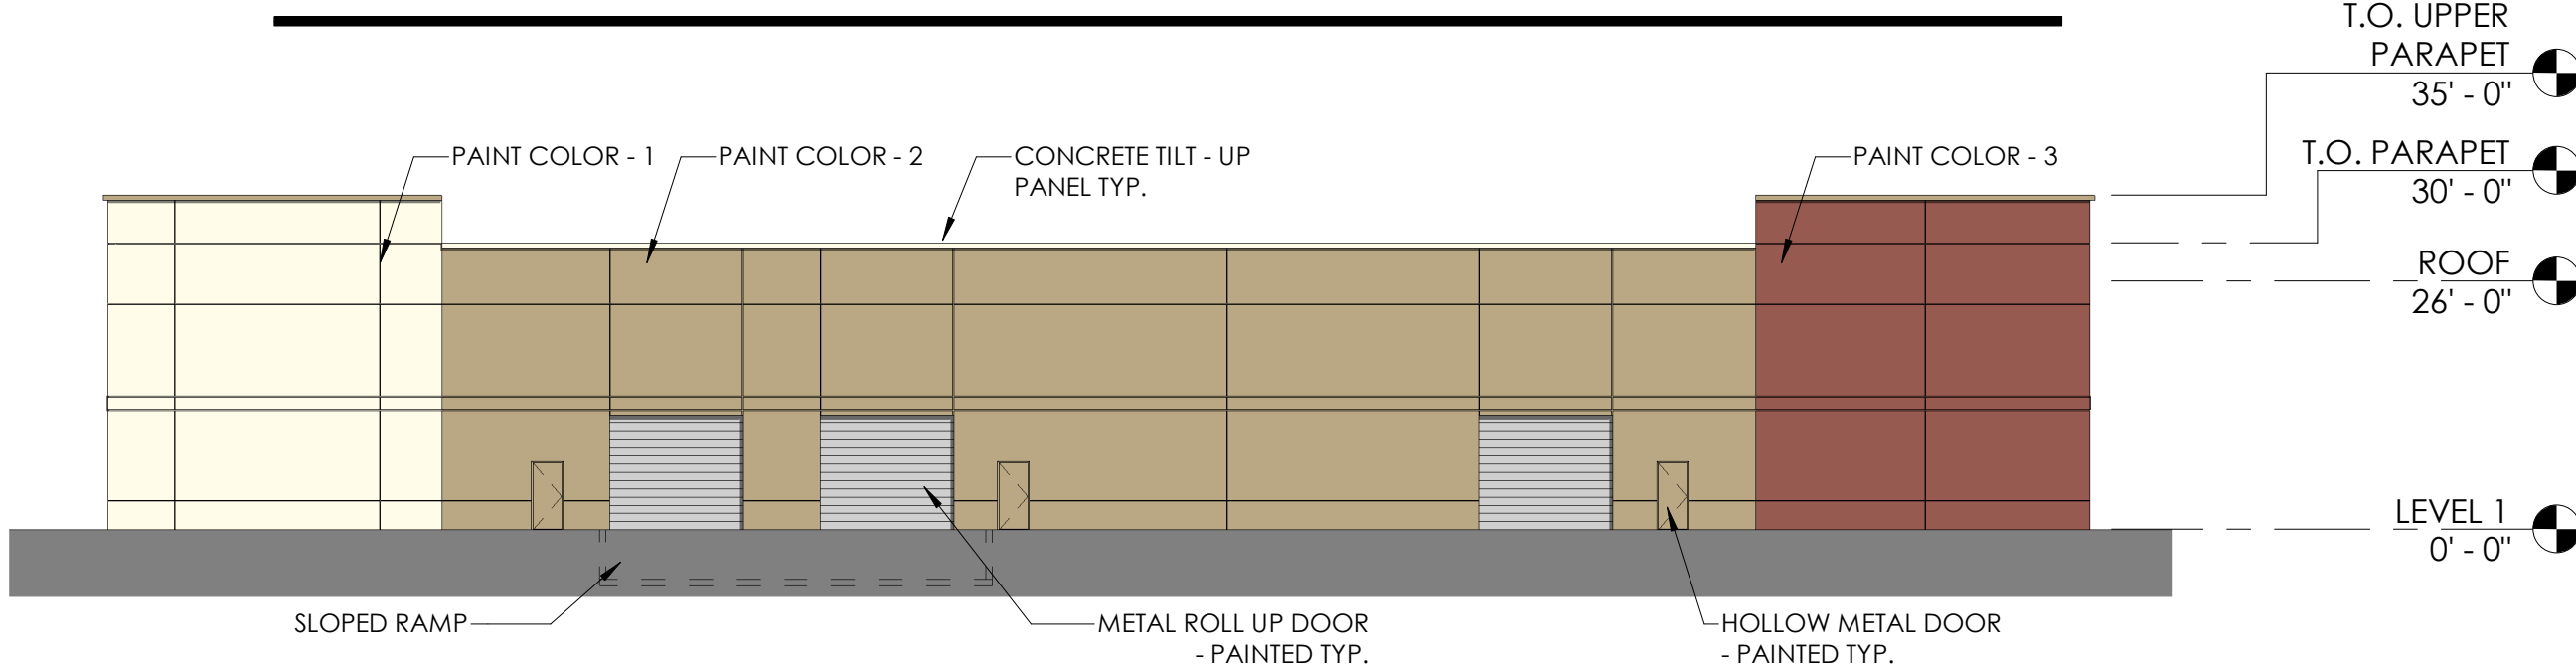

BLDG TYPE D-1 - EAST ELEVATION 6
1" = 20'-0"

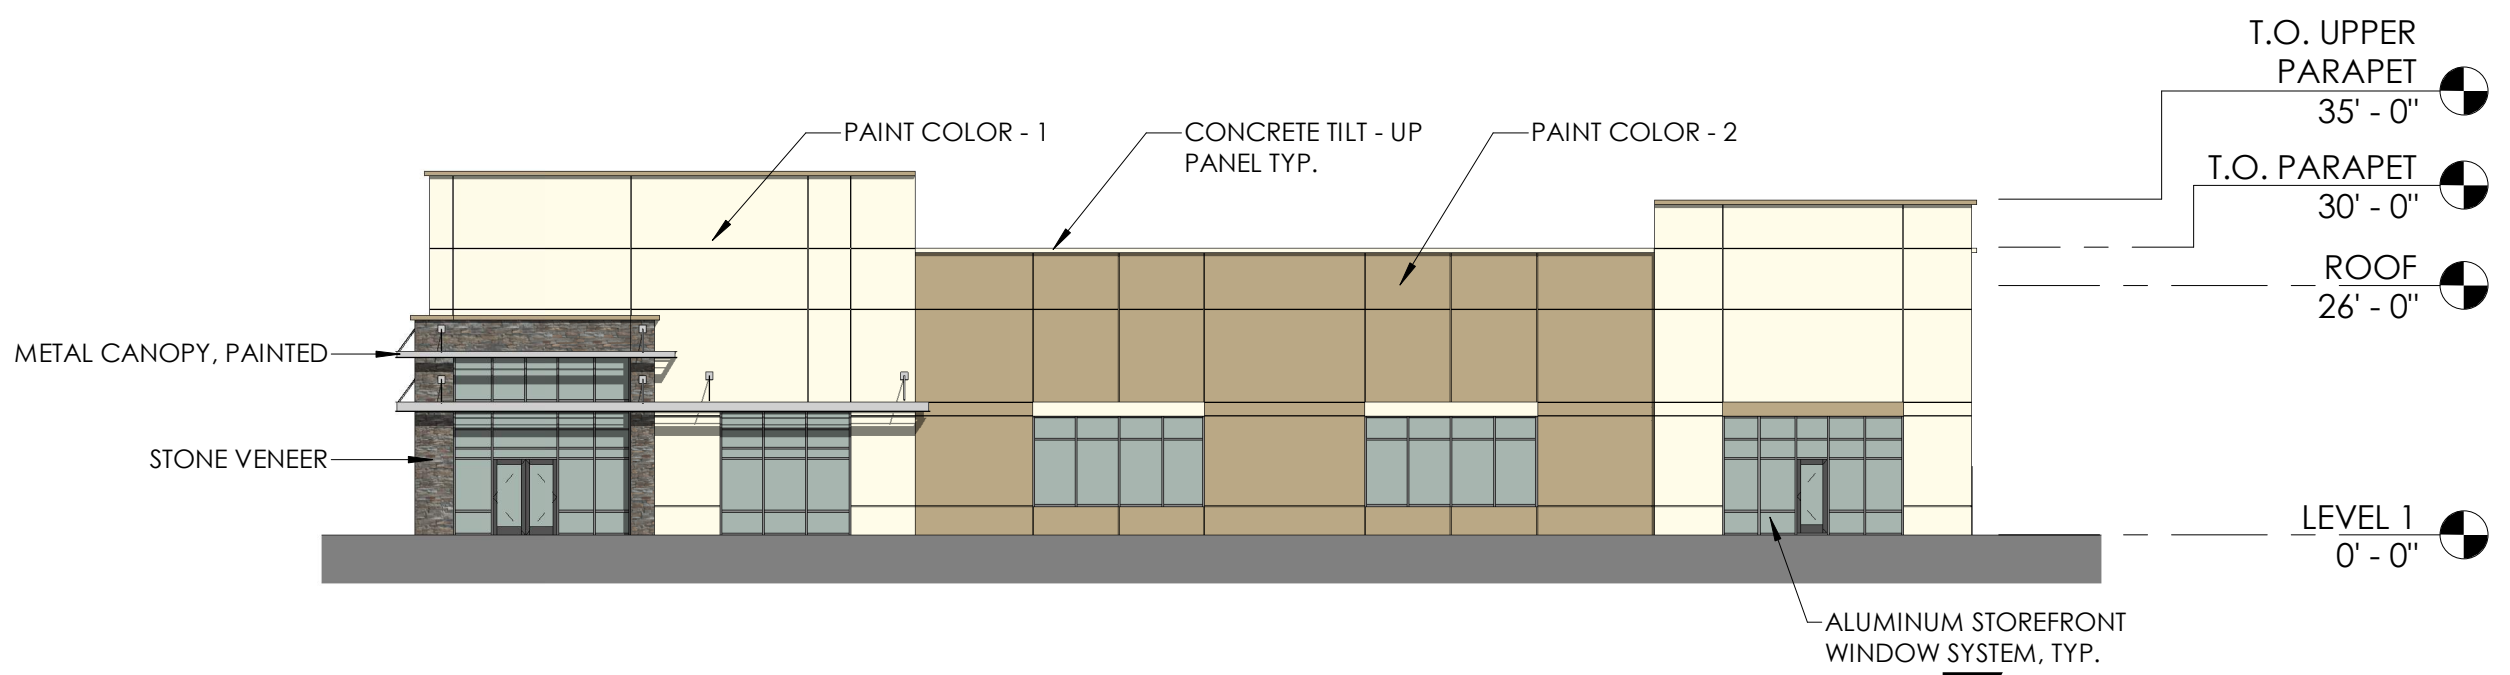


BLDG TYPE D-1 - SOUTH ELEVATION 7
1" = 20'-0"

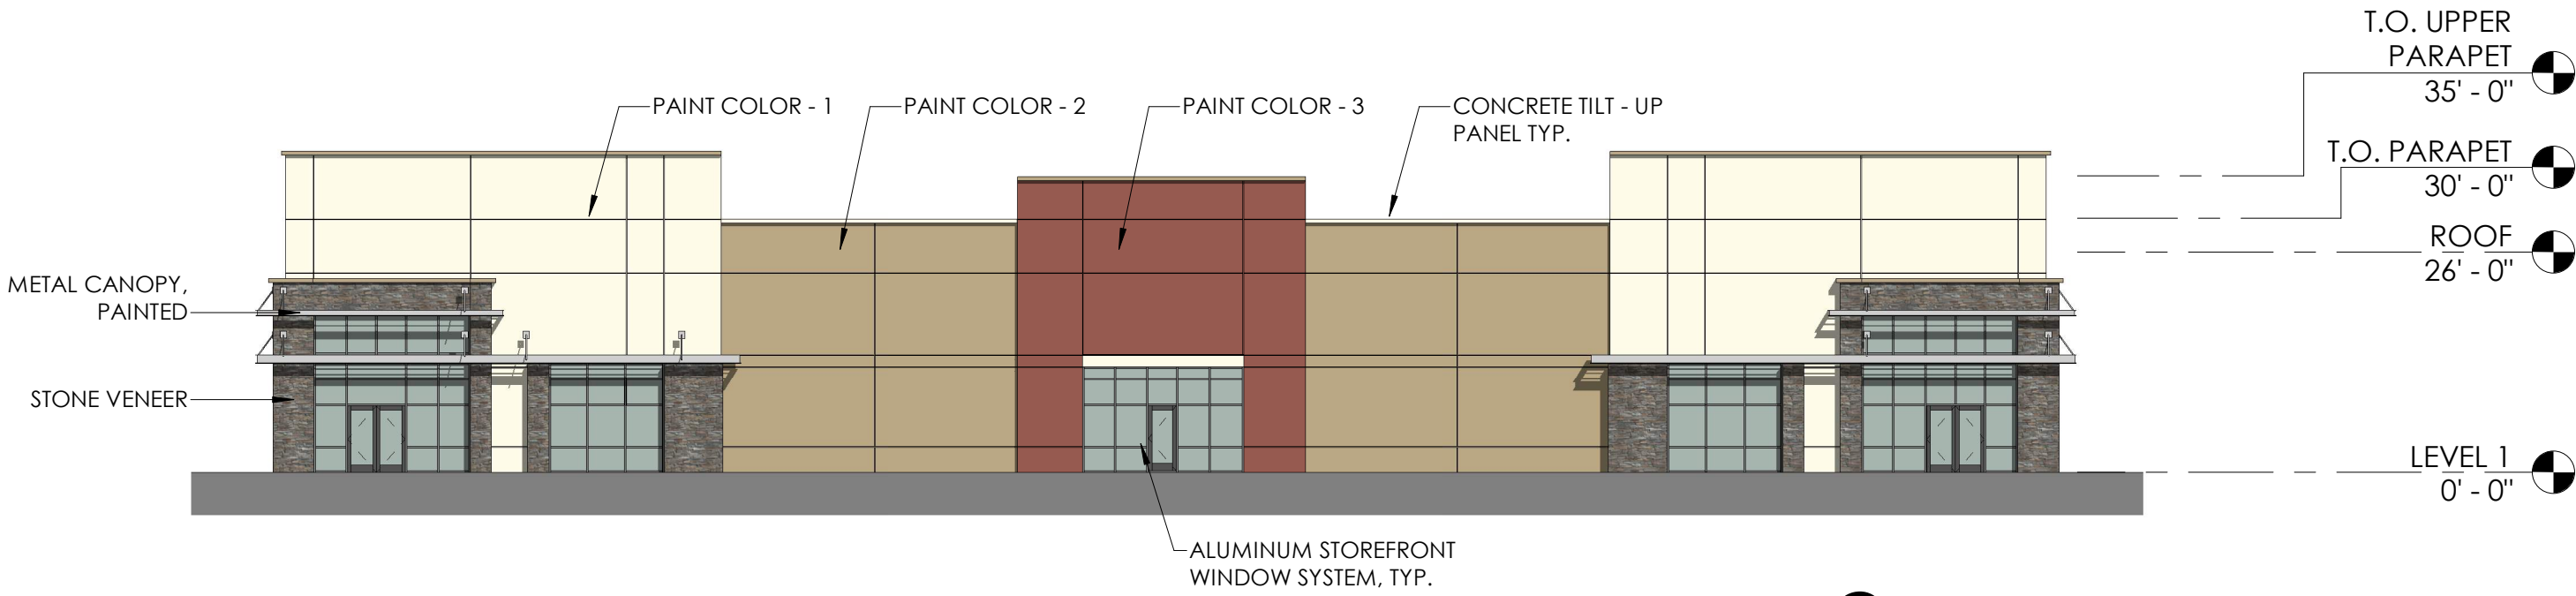


BLDG TYPE D-1 - WEST ELEVATION 8
1" = 20'-0"


BUILDING A & D-1

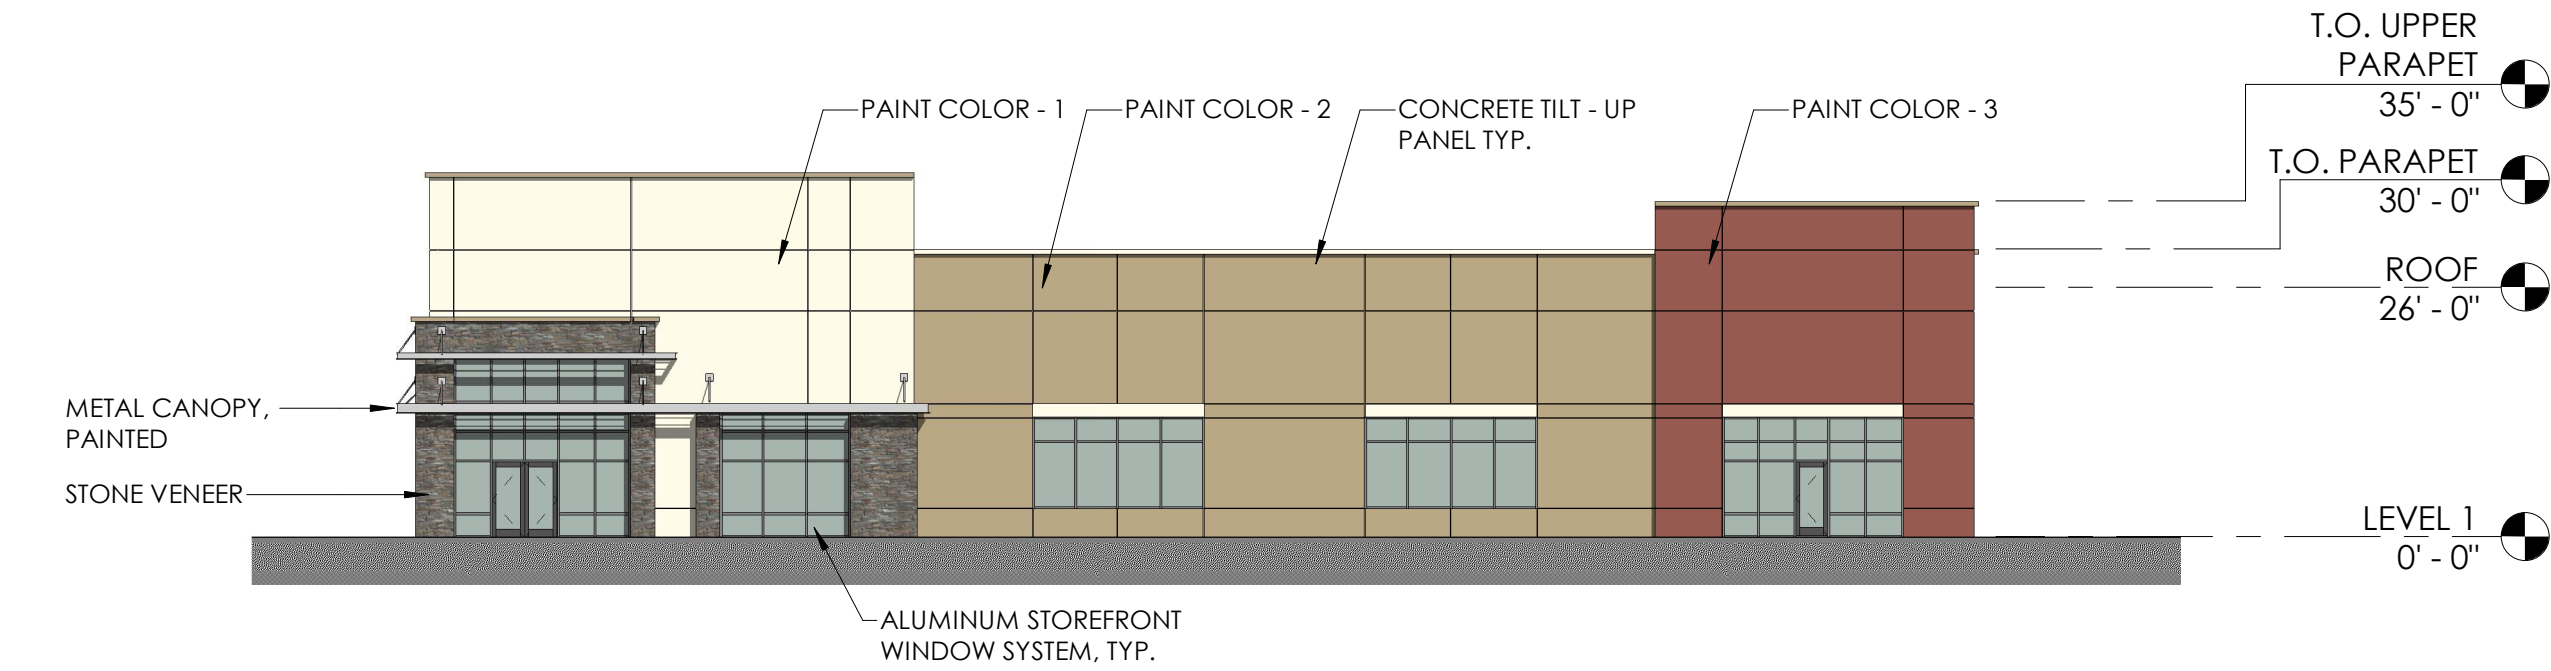

BLDG TYPE B-1 - SOUTH ELEVATION 1

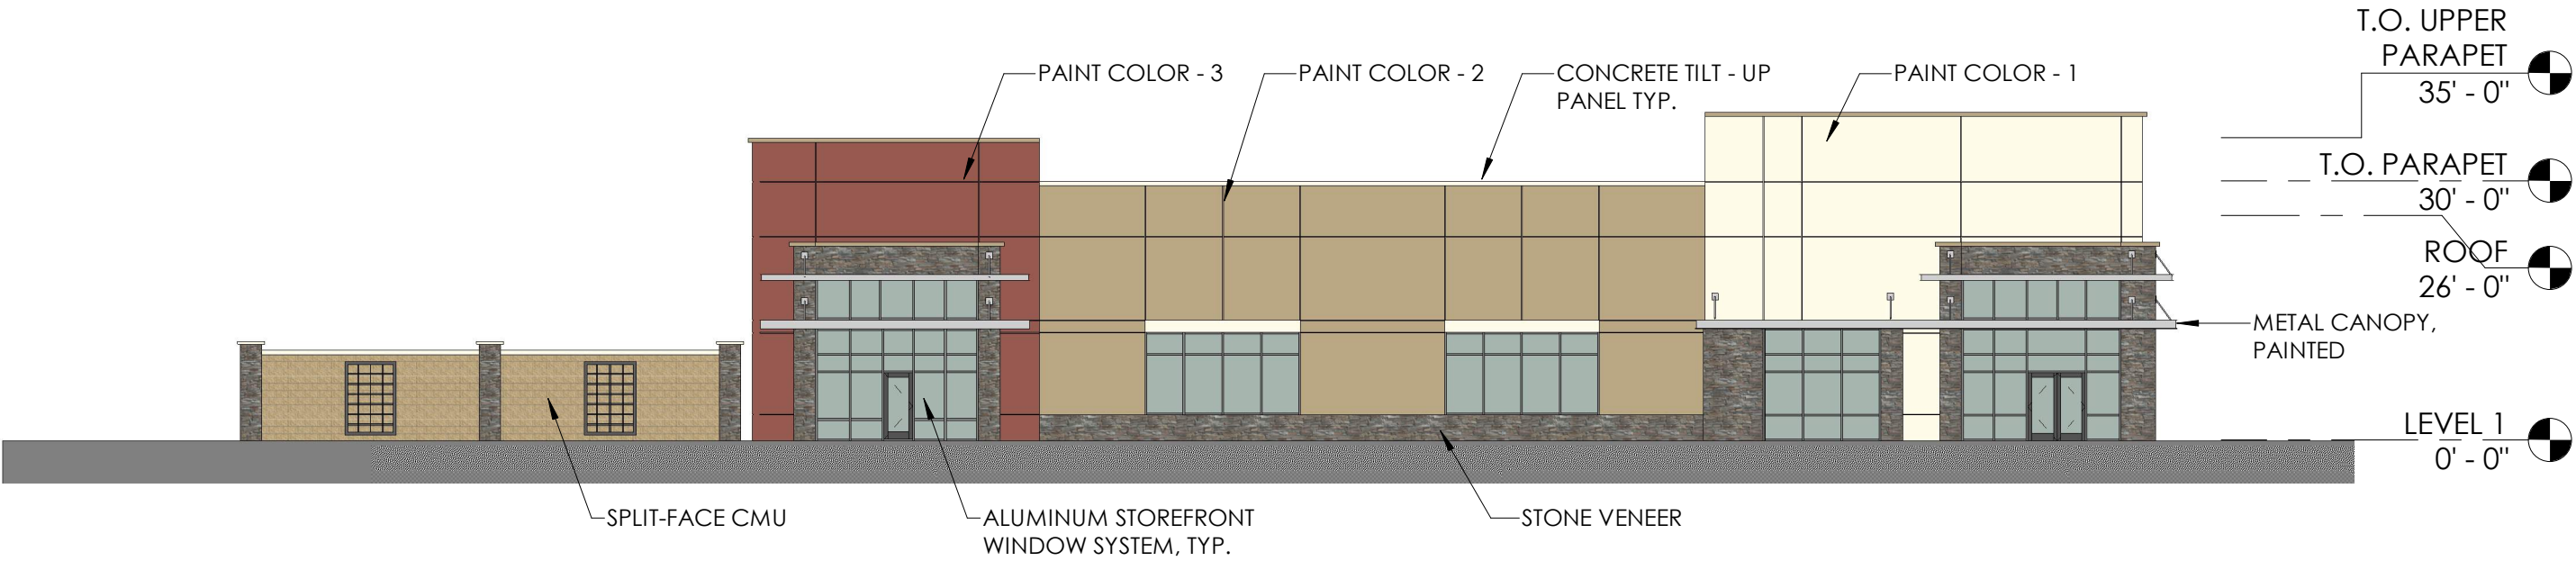


BLDG TYPE B-1 - NORTH ELEVATION 2

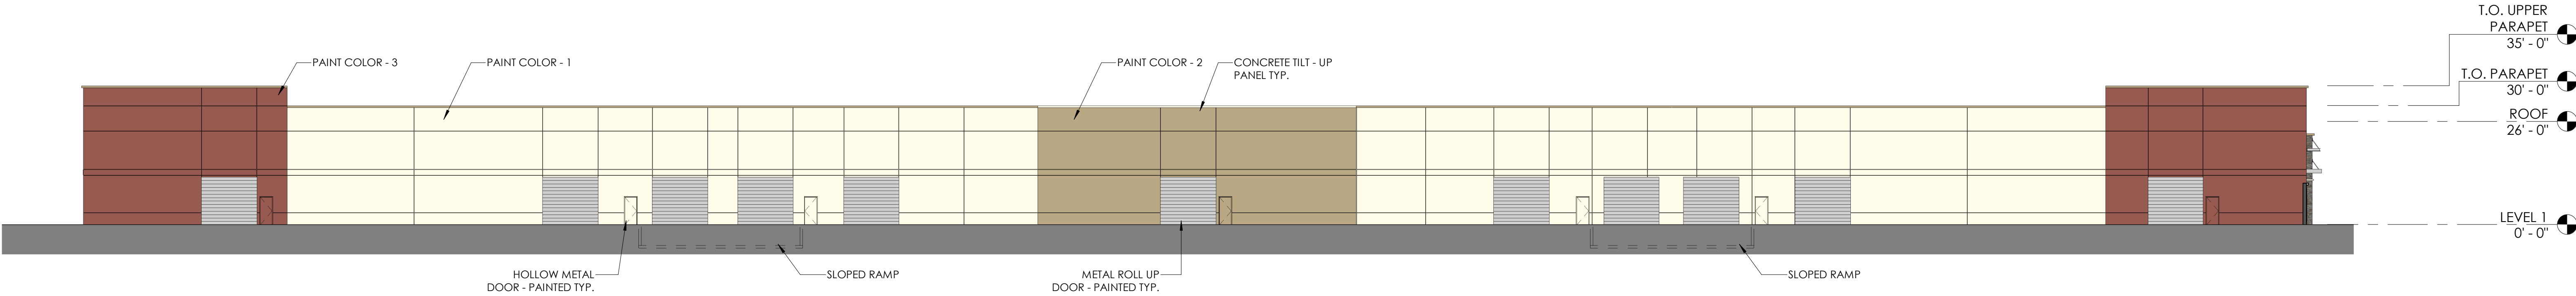

BLDG TYPE B-1 - EAST ELEVATION 3




BLDG TYPE B-1 WEST ELEVATION 4

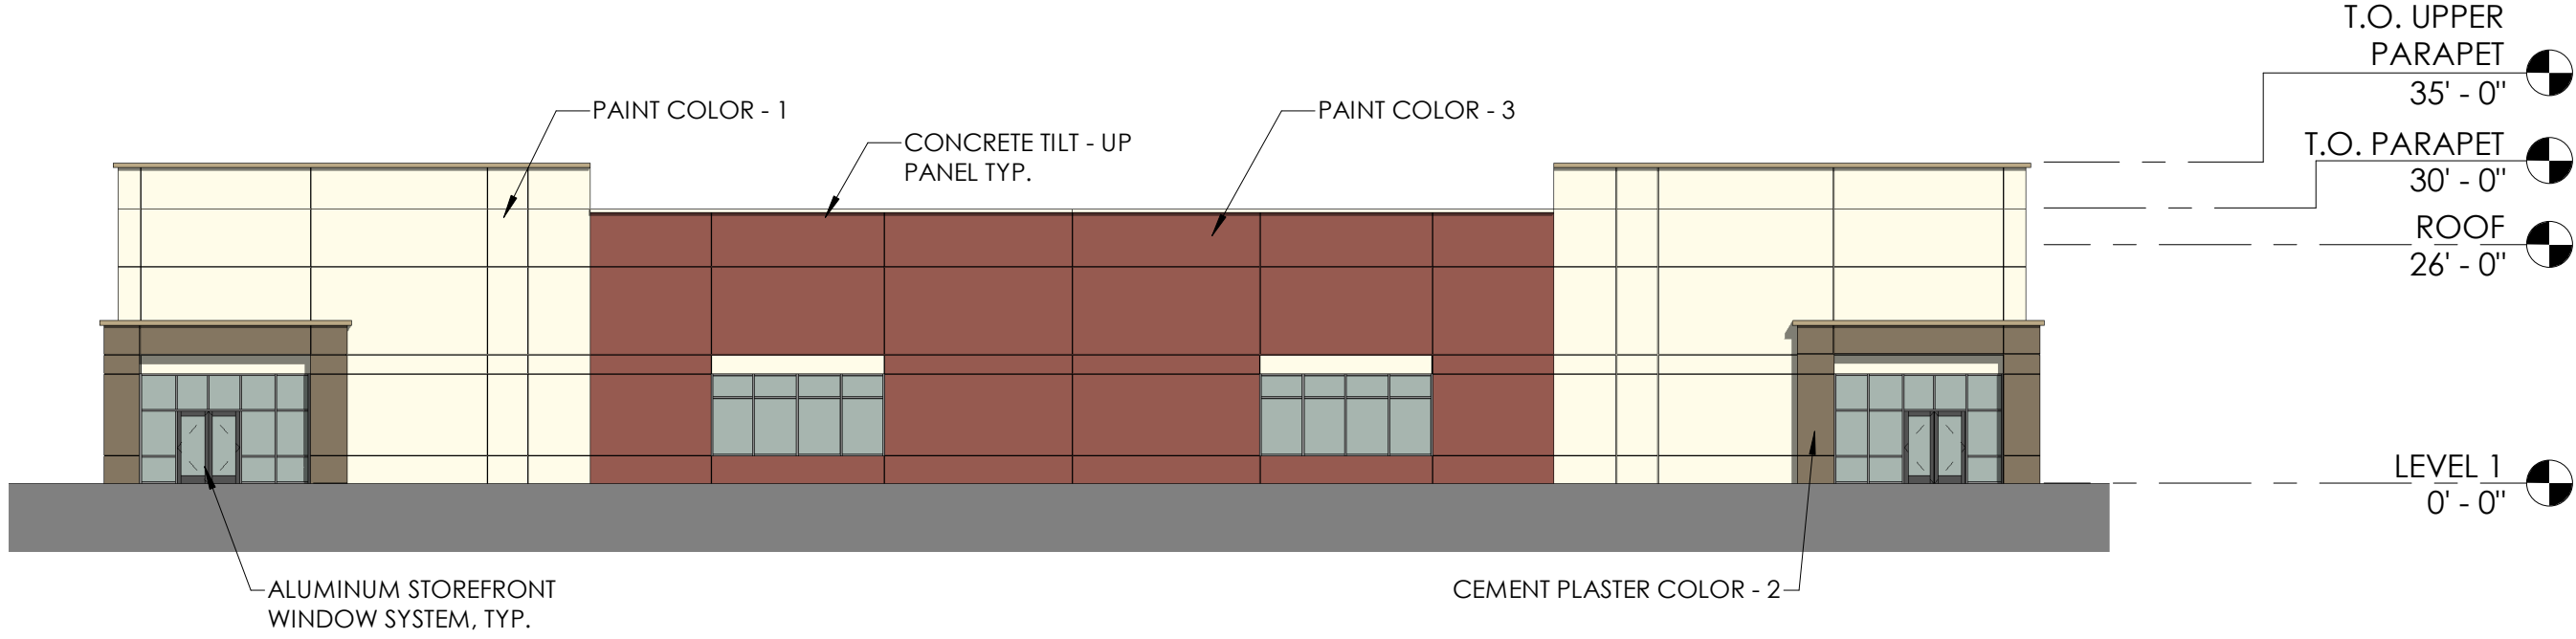

BLDG TYPE C - EAST ELEVATION

1" = 20'-0"


1

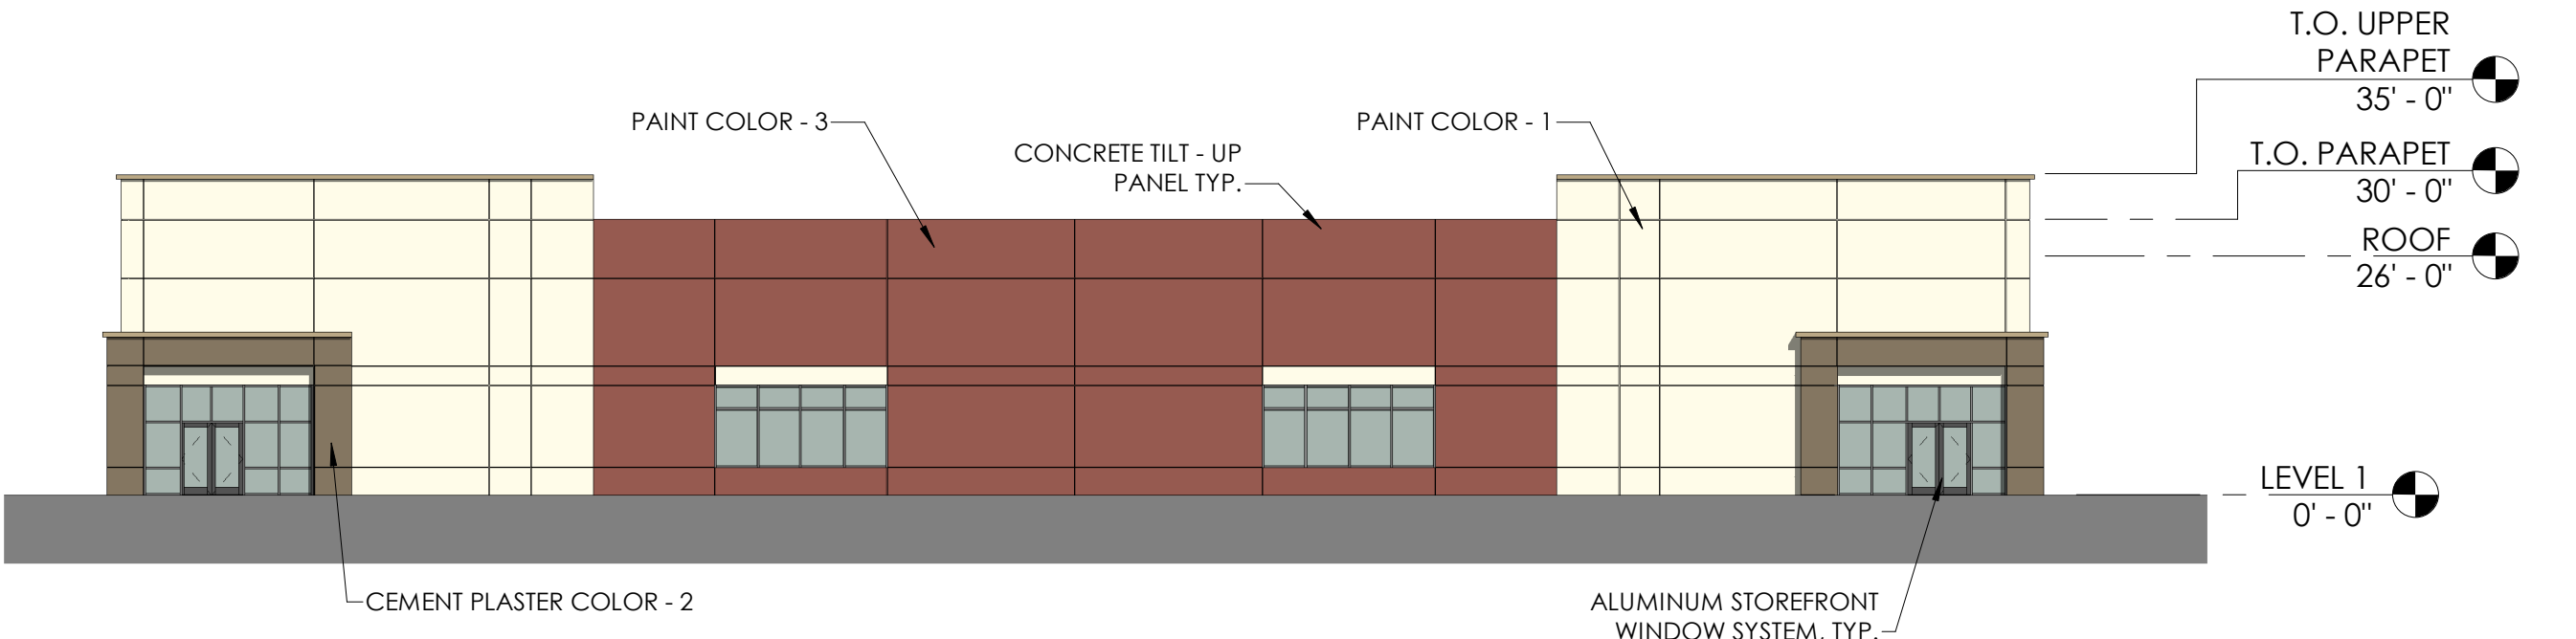

BLDG TYPE C - WEST ELEVATION

1" = 20'-0"


2

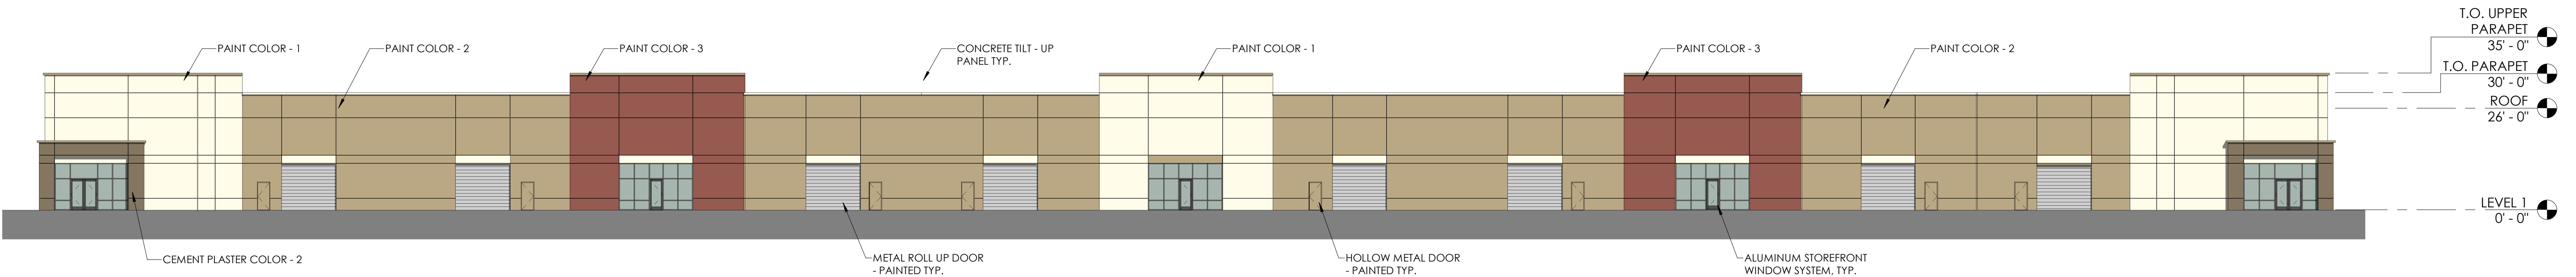

BLDG TYPE C - NORTH ELEVATION

1" = 20'-0"

3

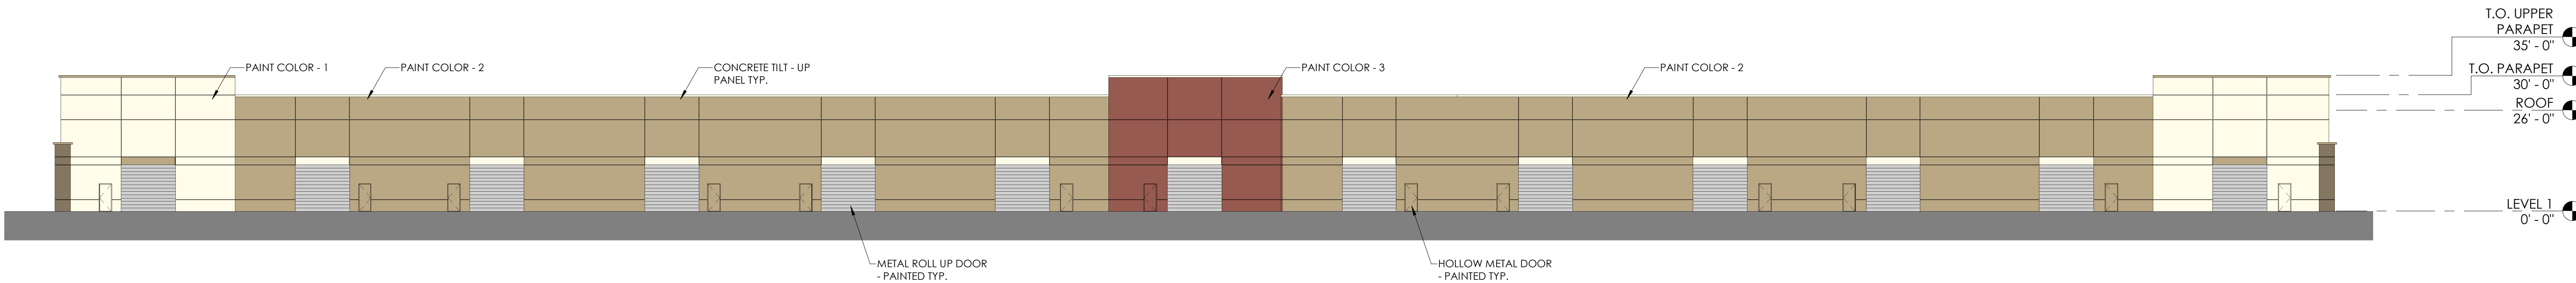

BLDG TYPE C - SOUTH ELEVATION

1" = 20'-0"

4



wilsondesignstudio
landscape architecture | wds-la.com
1631 alhambra blvd., suite 100
sacramento, ca. 95816

[illegible]

DESIGNED BY:	JM
DRAWN BY:	CR
CHECKED BY:	KW
DATE:	04/25/19

STONECREEK INDUSTRIAL PARK

PRELIMINARY LANDSCAPE
PLAN - OVERALL SITE

RANCHO CORDOVA, CA

SHEET


L1

1236

TREE SIZE	F	TQ	H	Q	TOTAL
35' DIA.	136@962 130,832	21@722 15,162	113@481 54,353	16@240 3,840	204,187

TOTAL PARKING LOT AREA:	400,202 SF
TOTAL TREE SHADE REQUIRED AT 15 YEARS:	200,101 SF (50%)
TOTAL TREE SHADE PROVIDED:	204,187 SF (51%)

DELINEATES AREA FOR SHADE CALCULATIONS

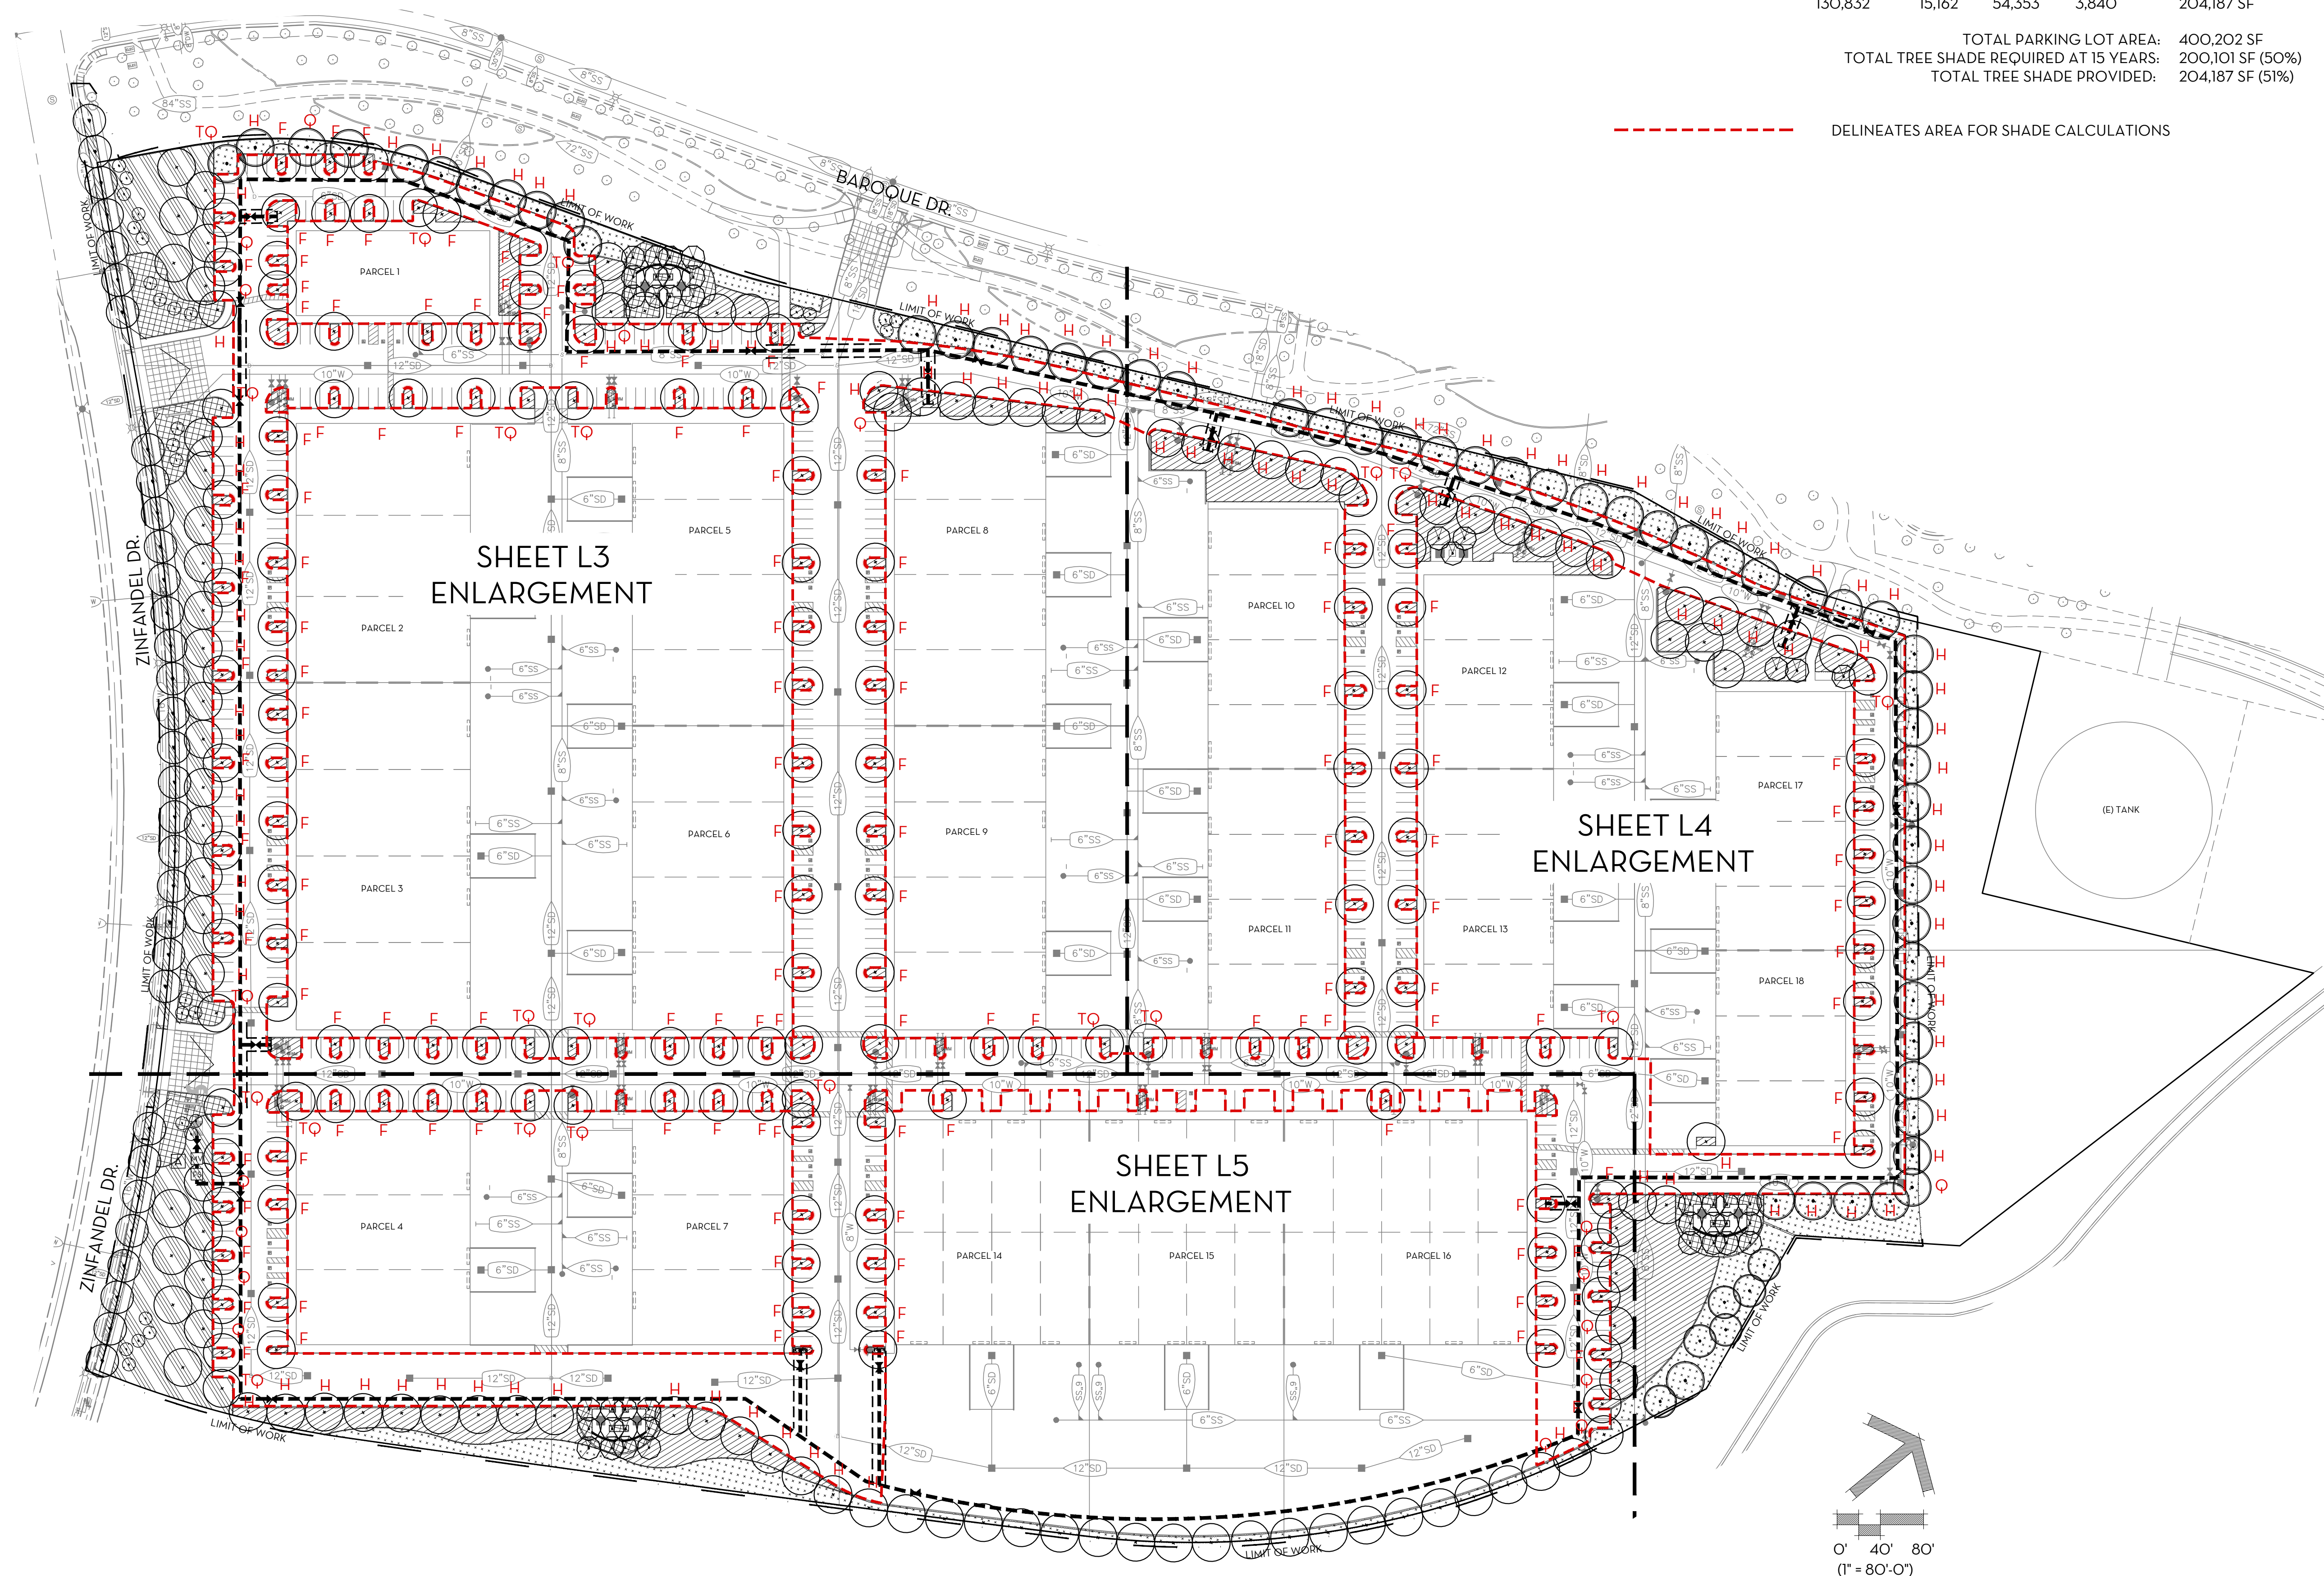

AGENDA ITEM 11.1

LATER EFFICIENT LANDSCAPE ORDINANCE COMPLIANCE

☒ HAVE COMPLIED WITH THE CRITERIA OF THE WATER EFFICIENT LANDSCAPING ORDINANCE
☒ AND APPLIED THEM FOR THE EFFICIENT USE OF WATER IN THE LANDSCAPE DESIGN PLAN.

TH P. WILSON, ASLA, CRLA 4728

TYPE	BOTANICAL NAME	COMMON NAME	WATER USE	SIZE	HEIGHT/WIDTH
------	----------------	-------------	-----------	------	--------------

STREETSCAPE ZONE (ZINFANDEL DRIVE)					
<u>STREET TREES</u>					
CELTIS AUSTRALIS	EUROPEAN HACKBERRY	M	15 GAL.	40' x 30'	
LAGERSTROEMIA INDICA X FAURIEI 'MUSKOGEE' (MULTI)	LAVENDER CRAPE MYRTLE	L	15 GAL.	22' x 12'	
<u>SHRUBS/PERENNIALS</u>					
CISTUS 'SUNSET'	MAGENTA ROCKROSE	L	5 GAL.	2' x 6'	
DIETES IRIDIODES	AFRICAN IRIS	L	5 GAL.	3.5' x 3.5'	
LAVANDULA ANGUSTIFOLIA	ENGLISH LAVENDER	L	5 GAL.	2.5' x 3'	
PHORMIUM TENAX 'BRONZE BABY'	BRONZE BABY NEW ZEALAND FLAX	L	5 GAL.	2.5' x 2.5'	
PRUNUS CAROLINIANA 'COMPACTA'	COMPACT CAROLINA CHERRY LAUREL	L	5 GAL.	8' x 6'	
RHAPHIOLEPIS UMBELLATA 'MINOR'	DWARF YEDDO HAWTHORN	L	5 GAL.	3.5' x 3.5'	
WESTRINGIA 'MORNING LIGHT'	MORNING LIGHT COAST ROSEMARY	L	5 GAL.	3' x 3'	
<u>GROUNDCOVERS</u>					
ARCTOSTAPHYLOS 'EMERALD CARPET' (5' O.C.)	EMERALD CARPET MANZANITA	M	1 GAL.	1' x 5', 60" O.C.	
MYOPORUM PARVIFOLIUM 'PINK'	CREEPING MYOPORUM	L	1 GAL.	1' x 9", 72" O.C.	

PARKING LOT SHADE TREES

PISTACIA CHINENSIS	CHINESE PISTACHE	L	15 GAL.	30" X 35"
ULMUS 'MORTON GLOSSY'	TRIUMPH ELM	L	15 GAL.	35" X 25"
ZELKOYA SERRATA 'VILLAGE GREEN'	SAWLEAF KOYA	M	15 GAL.	40" X 35"
SHRUBS/PERENNIALS				
CALAMAGROSTIS X ACUTIFLORA 'KARL FOERSTER'	KARL FOERSTER FEATHER GRASS	L	1 GAL.	2.5' x 2.5'
CALLISTEMON VIMINALIS 'LITTLE JOHN'	LITTLE JOHN DWARF BOTTLEBRUSH	L	5 GAL.	3' x 3'
CHONDROPETALUM TECTORUM	CAPE RUSH	L	5 GAL.	2.5' x 3.5'
DIETES IRIDIODES	AFRICAN IRIS	L	5 GAL.	3.5' x 3.5'
HESPERALOE PARVIFLORA 'PERPA'	BRAKELIGHTS RED YUCCA	L	1 GAL.	2.5' x 2.5'
HESPERALOE PARVIFOLIA YELLOW	YELLOW YUCCA	L	5 GAL.	3.5' x 3.5'
LOMANDRA LONGIFOLIA 'BREEZE'	DWARF MAT RUSH	L	1 GAL.	2' x 2'
MYRTUS COMMUNIS	COMMON MYRTLE	L	5 GAL.	6' x 5'
MYRTUS COMMUNIS 'COMPACTA'	DWARF MYRTLE	L	5 GAL.	3' X 3'
PEROVSKIA ATRIPLICIFOLIA 'BLUE SPIRES'	BLUE SPIRES RUSSIAN SAGE	L	5 GAL.	3.5' x 3.5'
PODOCARPUS MACROPHYLLUS 'MAKI'	SHRUBBY YEW PINE	M	15 GAL.	10' x 3'
PRUNUS CAROLINIANA 'COMPACTA'	COMPACT CAROLINA CHERRY	L	5 GAL.	8' x 6'
	LAUREL			
WESTRINGIA 'MORNING LIGHT'	MORNING LIGHT COAST ROSEMARY	L	5 GAL.	3' x 3'
GROUNDCOVERS				
JUNIPERUS HORIZONTALIS 'BLUE CHIP'	BLUE CHIP JUNIPER	L	1 GAL.	1' x 6', 72" O.D.
LAVANDULA ANGUSTIFOLIA 'MUNSTEAD'	DWARF ENGLISH LAVENDER	L	1 GAL.	2' x 2', 24" O.D.
LIRIOPE MUSCARI 'MAJESTIC'	MAJESTIC PURPLE LILY TURF	M	1 GAL.	2' x 2', 24" O.D.
LIRIOPE 'SILVER DRAGON'	VARIEGATED CREEPING LILY TURF	M	1 GAL.	2' x 2', 24" O.D.
MYOPORUM PARVIFOLIUM 'PINK'	CREEPING MYOPORUM	L	1 GAL.	1' x 9", 72" O.D.
SANTOLINA CHAMAECYPARISUS	LAVENDER COTTON	L	1 GAL.	2' x 3', 36" O.D.

PLANTING NOTES

1. PLANT MATERIAL QUANTITIES SHOWN ON DRAWINGS ARE INFORMATIONAL ONLY. THE CONTRACTOR IS RESPONSIBLE FOR ALL PLANT MATERIAL REQUIRED.
2. IMMEDIATELY AFTER AWARD OF CONTRACT, THE CONTRACTOR SHALL NOTIFY THE LANDSCAPE ARCHITECT IF SPECIFIED PLANT MATERIAL IS AVAILABLE FROM COMMERCIAL NURSERIES. IN CASE A PLANT IS NOT AVAILABLE, THE LANDSCAPE ARCHITECT WILL PROVIDE ALTERNATE PLANT MATERIAL SELECTIONS. SUCH CHANGES WILL NOT ALTER THE CONTRACTOR'S ORIGINAL BID PRICE UNLESS A CREDIT IS DUE THE OWNER.
3. EXCAVATED PLANT PITS SHALL HAVE POSITIVE DRAINAGE. PLANT PITS WHEN FULLY FLOODED WITH WATER SHALL DRAIN WITHIN 6 HOURS OF FILLING. THE CONTRACTOR SHALL ENSURE ALL PLANT PITS HAVE POSITIVE DRAINAGE. SEE SPECIFICATIONS FOR EXACT REQUIREMENTS.
4. ALL PLANT MATERIALS SHALL COMPLY WITH FORM AND CHARACTERISTIC REQUIREMENTS AS SPECIFIED. ALL PLANT MATERIAL WILL COMPLY WITH ANSI Z601 STANDARD FOR NURSERY STOCK.
5. THE CONTRACTOR SHALL CONFORM TO ALL CONDITIONS AND REQUIREMENTS CONTAINED WITHIN THE LANDSCAPE INSTALLATION SPECIFICATIONS. THE CONTRACTOR SHALL HAVE AVAILABLE ON THE JOB SITE AT ALL TIMES, THE CONSTRUCTION ISSUE SPECIFICATIONS FOR INSPECTION BY THE LANDSCAPE ARCHITECT. THE CONTRACTOR SHALL INSERT IN THE PLANS ALL OFFICIAL/APPROVED ADDENDUMS AND/OR CHANGE ORDERS RELATIVE TO THE LANDSCAPE INSTALLATION IN CHRONOLOGICAL ORDER.
6. THE CONTRACTOR IS RESPONSIBLE FOR SOIL EROSION CONTROL MEASURES THAT MAY BE REQUIRED THROUGH THE DURATION OF THE CONTRACT PERIOD. SHOULD THERE BE EXISTING SOIL EROSION CONDITIONS THAT REQUIRE MITIGATION WHEN THE CONTRACTOR INITIALLY ACCEPTS THE SITE, THE LANDSCAPE ARCHITECT AND OWNER SHOULD BE ALERTED TO ITS EXISTENCE. FAILURE OF THE CONTRACTOR TO NOTIFY THE LANDSCAPE ARCHITECT AND OWNER IMPLIES ACCEPTANCE OF THE SITE BY THE CONTRACTOR IN ITS EXISTING CONDITION. ALL COSTS NECESSARY TO MITIGATE EXISTING EROSION PROBLEMS SHALL BE AT THE CONTRACTOR'S EXPENSE AND AT NO EXTRA COST TO THE OWNER OR INCREASE THE ORIGINAL BID AMOUNT.
7. THE CONTRACTOR SHALL VERIFY LOCATIONS OF ALL UNDERGROUND UTILITY SYSTEMS PRIOR TO BEGINNING ANY PHASE OF CONSTRUCTION THAT MAY CAUSE DAMAGE TO EXISTING STRUCTURES. CALL U.S.A. TO LOCATE ALL EXISTING UTILITIES (800) 227-2600. THE CONTRACTOR SHALL BE RESPONSIBLE FOR THE REPAIR/REPLACEMENT OF DAMAGED UTILITIES, TO THE SATISFACTION OF THE OWNER OR GOVERNING AGENCY AND AT NO EXTRA COST TO THE OWNER OR INCREASE IN BID AMOUNT.
8. INCORPORATE COMPOST AT A RATE OF AT LEAST FOUR CUBIC YARDS PER 1,000 SQUARE FEET TO A DEPTH OF SIX INCHES INTO LANDSCAPE AREA (UNLESS CONTRA-INDICATED BY A SOIL TEST).
9. ALL NON-TURF PLANTING AREAS SHALL BE TOP DRESSED WITH A 3" LAYER OF CHIPPED BARK MULCH. PARTICLE SIZE SHALL BE A MINIMUM OF TWO (2) INCHES.
10. NO TREE SHALL BE PLANTED WITHIN FIVE (5) FEET OF UNDERGROUND WATER MAINS.
11. TREES PLANTED WITHIN FIVE (5) FEET OF SIDEWALKS OR CURBS SHALL RECEIVE ROOT BARRIERS.
12. THE CONTRACTOR SHALL BE RESPONSIBLE FOR REPAIRING ALL DAMAGED LANDSCAPE AND IRRIGATION ON CRPD PROPERTY TO AN "AS WAS" OR BETTER CONDITION. THE CONTRACTOR SHALL COORDINATE ALL WORK ON CRPD PROPERTY WITH CONSTRUCTION INSPECTOR JOHN BIUNDO (916) 769-9776.
13. ALL PLANTING WORK SHALL BE IN ACCORDANCE WITH CURRENT CITY OF RANCHO CORDOVA STANDARD SPECIFICATIONS.
14. AT THE END OF THE ESTABLISHMENT PERIOD, A FINAL WALK THROUGH WILL BE CONDUCTED BY THE CONTRACTOR, TO INCLUDE THE LANDSCAPE ARCHITECT OF RECORD AND THE OWNER'S REPRESENTATIVE.
15. THE CONTRACTOR SHALL PROVIDE ALL REQUIRED LANDSCAPE DOCUMENTATION TO THE LANDSCAPE ARCHITECT OF RECORD SO THE LANDSCAPE ARCHITECT MAY COMPLETE THE CERTIFICATE OF COMPLETION DOCUMENTATION TO ACHIEVE PERMIT ACCEPTANCE AND SIGN OFF AT THE END OF MAINTENANCE PERIOD, AS REQUIRED BY THE CITY'S WATER EFFICIENT LANDSCAPE ORDINANCE.

TYPE	BOTANICAL NAME	COMMON NAME	WATER USE	SIZE	HEIGHT/WIDTH
------	----------------	-------------	-----------	------	--------------

TREES

ACER T. X PLATANOIDES 'CRIMSON SUNSET'	CRIMSON SUNSET MAPLE	M	15 GAL.	30' x 25'
AESCLUSUS CALIFORNICA	CALIFORNIA BUCKEYE	VL	15 GAL.	20' x 30'
QUERCUS LOBATA	VALLEY OAK	L	24" BOX	50' x 50'
QUERCUS WISLIZENII	INTERIOR LIVE OAK	VL	24" BOX	40' x 50'

SHRUBS/PERENNIALS

ARCTOSPAPHYLOS DENSIFLORA 'HOWARD MCMINN'	VINE HILL MANZANITA	L	5 GAL.	5.5' x 7'
CISTUS HYBRIDUS	WHITE ROCKROSE	L	5 GAL.	3.5' x 6'
CISTUS 'SUNSET'	MAGENTA ROCKROSE	L	5 GAL.	2' x 6'
DIETES IRIDIODES	AFRICAN IRIS	L	5 GAL.	3.5' x 3.5'
MUHLLENBERGIA RIGENS	DEER GRASS	L	1 GAL.	4' x 4'
RHAMNUS CALIFORNICA 'EVE CASE'	COFFEEBERRY	L	5 GAL.	6' x 6'
SALVIA GREGGII 'FURMAN'S RED'	FURMAN'S RED AUTUMN SAGE	L	1 GAL.	3' x 3'
WESTRINGIA 'MORNING LIGHT'	MORNING LIGHT COAST	L	5 GAL.	3' x 3'

GROUNDCOVERS

ARCTOSTAPHYLOS 'EMERALD CARPET'	EMERALD CARPET MANZANITA	M	1 GAL.	1' x 5', 60" O.
JUNIPERUS HORIZONTALIS 'BLUE CHIP'	BLUE CHIP JUNIPER	L	1 GAL.	1' x 6', 72" O.
MYOPORUM PARVIFOLIUM 'PINK'	CREEPING MYOPORUM	L	1 GAL.	1' x 9', 72" O.

TURF

LAWN	BOLERO PLUS: (90% BOLERO DWARF FESCUE & 10% KENTUCKY BLUEGRASS) *AS AVAILABLE FROM DELTA BLUEGRASS	H	SOD
------	--	---	-----

TREES

ACER PALATANOIDES 'CRIMSON SUNSET'	CRIMSON SUNSET MAPLE	M	15 GAL.	25' x 15'
LAGERSTROEMIA INDICA X FAURIEI 'MUSKOGEE' (MULTI)	LAVENDER CRAPE MYRTLE	L	15 GAL.	22' x 12'

SHRUBS/PERENNIALS

CALAMAGROSTIS X ACUTIFLORA 'KARL FOERSTER'	KARL FOERSTER FEATHER GRASS	L	1 GAL.	2.5' x 2.5'
CALLISTEMON VIMINALIS 'LITTLE JOHN'	LITTLE JOHN DWARF BOTTLEBRUSH	L	5 GAL.	3' x 3'
HESPERALOE PARVIFLORA 'PERPA'	BRAKELIGHTS RED YUCCA	L	1 GAL.	2.5' x 2.5'
HESPERALOE PARVIFOLIA YELLOW	YELLOW YUCCA	L	5 GAL.	3.5' x 3.5'
LOMANDRA LONGIFOLIA 'BREEZE'	DWARF MAT RUSH	L	1 GAL.	2' x 2'
MUHLENBERGIA CAPILLARIS	PINK MUHLY	L	5 GAL.	3' x 6'
PEROVSKIA ATRIPLICIFOLIA 'BLUE SPIRES'	BLUE SPIRES RUSSIAN SAGE	L	5 GAL.	3.5' x 3.5'
PHORMIUM TENAX 'ATROPURPUREUM'	PURPLE-RED NEW ZEALAND FLAX	L	5 GAL.	7' x 7'
PHORMIUM TENAX 'BRONZE BABY'	BRONZE BABY NEW ZEALAND FLAX	L	5 GAL.	2.5' x 2.5'
SALVIA GREGGII 'FURMAN'S RED'	FURMAN'S RED AUTUMN SAGE	L	1 GAL.	3' x 3'

GROUNDCOVERS

LAVANDULA ANGUSTIFOLIA 'MUNSTEAD'	DWARF ENGLISH LAVENDER	L	1 GAL.	2' x 2', 24" O
SANTOLINA CHAMAECYPARISSUS	LAVENDER COTTON	L	1 GAL.	2' x 3', 36" O
SANTOLINA VIRENS 'LEMON FIZZ'	LEMON FIZZ LAVENDER COTTON	L	1 GAL.	2' x 2', 24" O

CITY OF RANCHO CORDOVA DESIGN GUIDELINES

1. A MINIMUM OF 30% OF ALL TREES SHALL BE EVERGREEN SPECIES.
2. A MINIMUM OF 25% OF ALL TREES SHALL BE 24" BOX SIZE.
3. TREES AND SHRUBS SHALL BE PLANTED WITH A MINIMUM DISTANCE OF 15' BETWEEN THE CENTER OF THE PLANT AND ADJACENT STREETLIGHTS AND FIRE HYDRANTS.
4. NO ONE SPECIES SHALL COMPRISE MORE THAN 75% OF SHADE TREES, SCREEN TREES OR SHRUBS.

[illegible]

DESIGNED BY:	JM
DRAWN BY:	CR
CHECKED BY:	KW
DATE:	04/25/19

STONECREEK INDUSTRIAL PARK

PLANTING LEGEND AND NOTES

RANCHO CORDOVA, CA

SHEET

L2

1237



wilsondesignstudio
landscape architecture | wdsia.com
1631 alhambra blvd., suite 100
sacramento, ca. 95816

[illegible]

DECEMBER 2007


DESIGNED BY:	JM
DRAWN BY:	CR
CHECKED BY:	KW
DATE:	04/25/19

STONECREEK INDUSTRIAL PARK
PRELIMINARY LANDSCAPE
PLAN - ENLARGEMENT
RANCHO CORDOVA, CA

SHEET

L3

1238

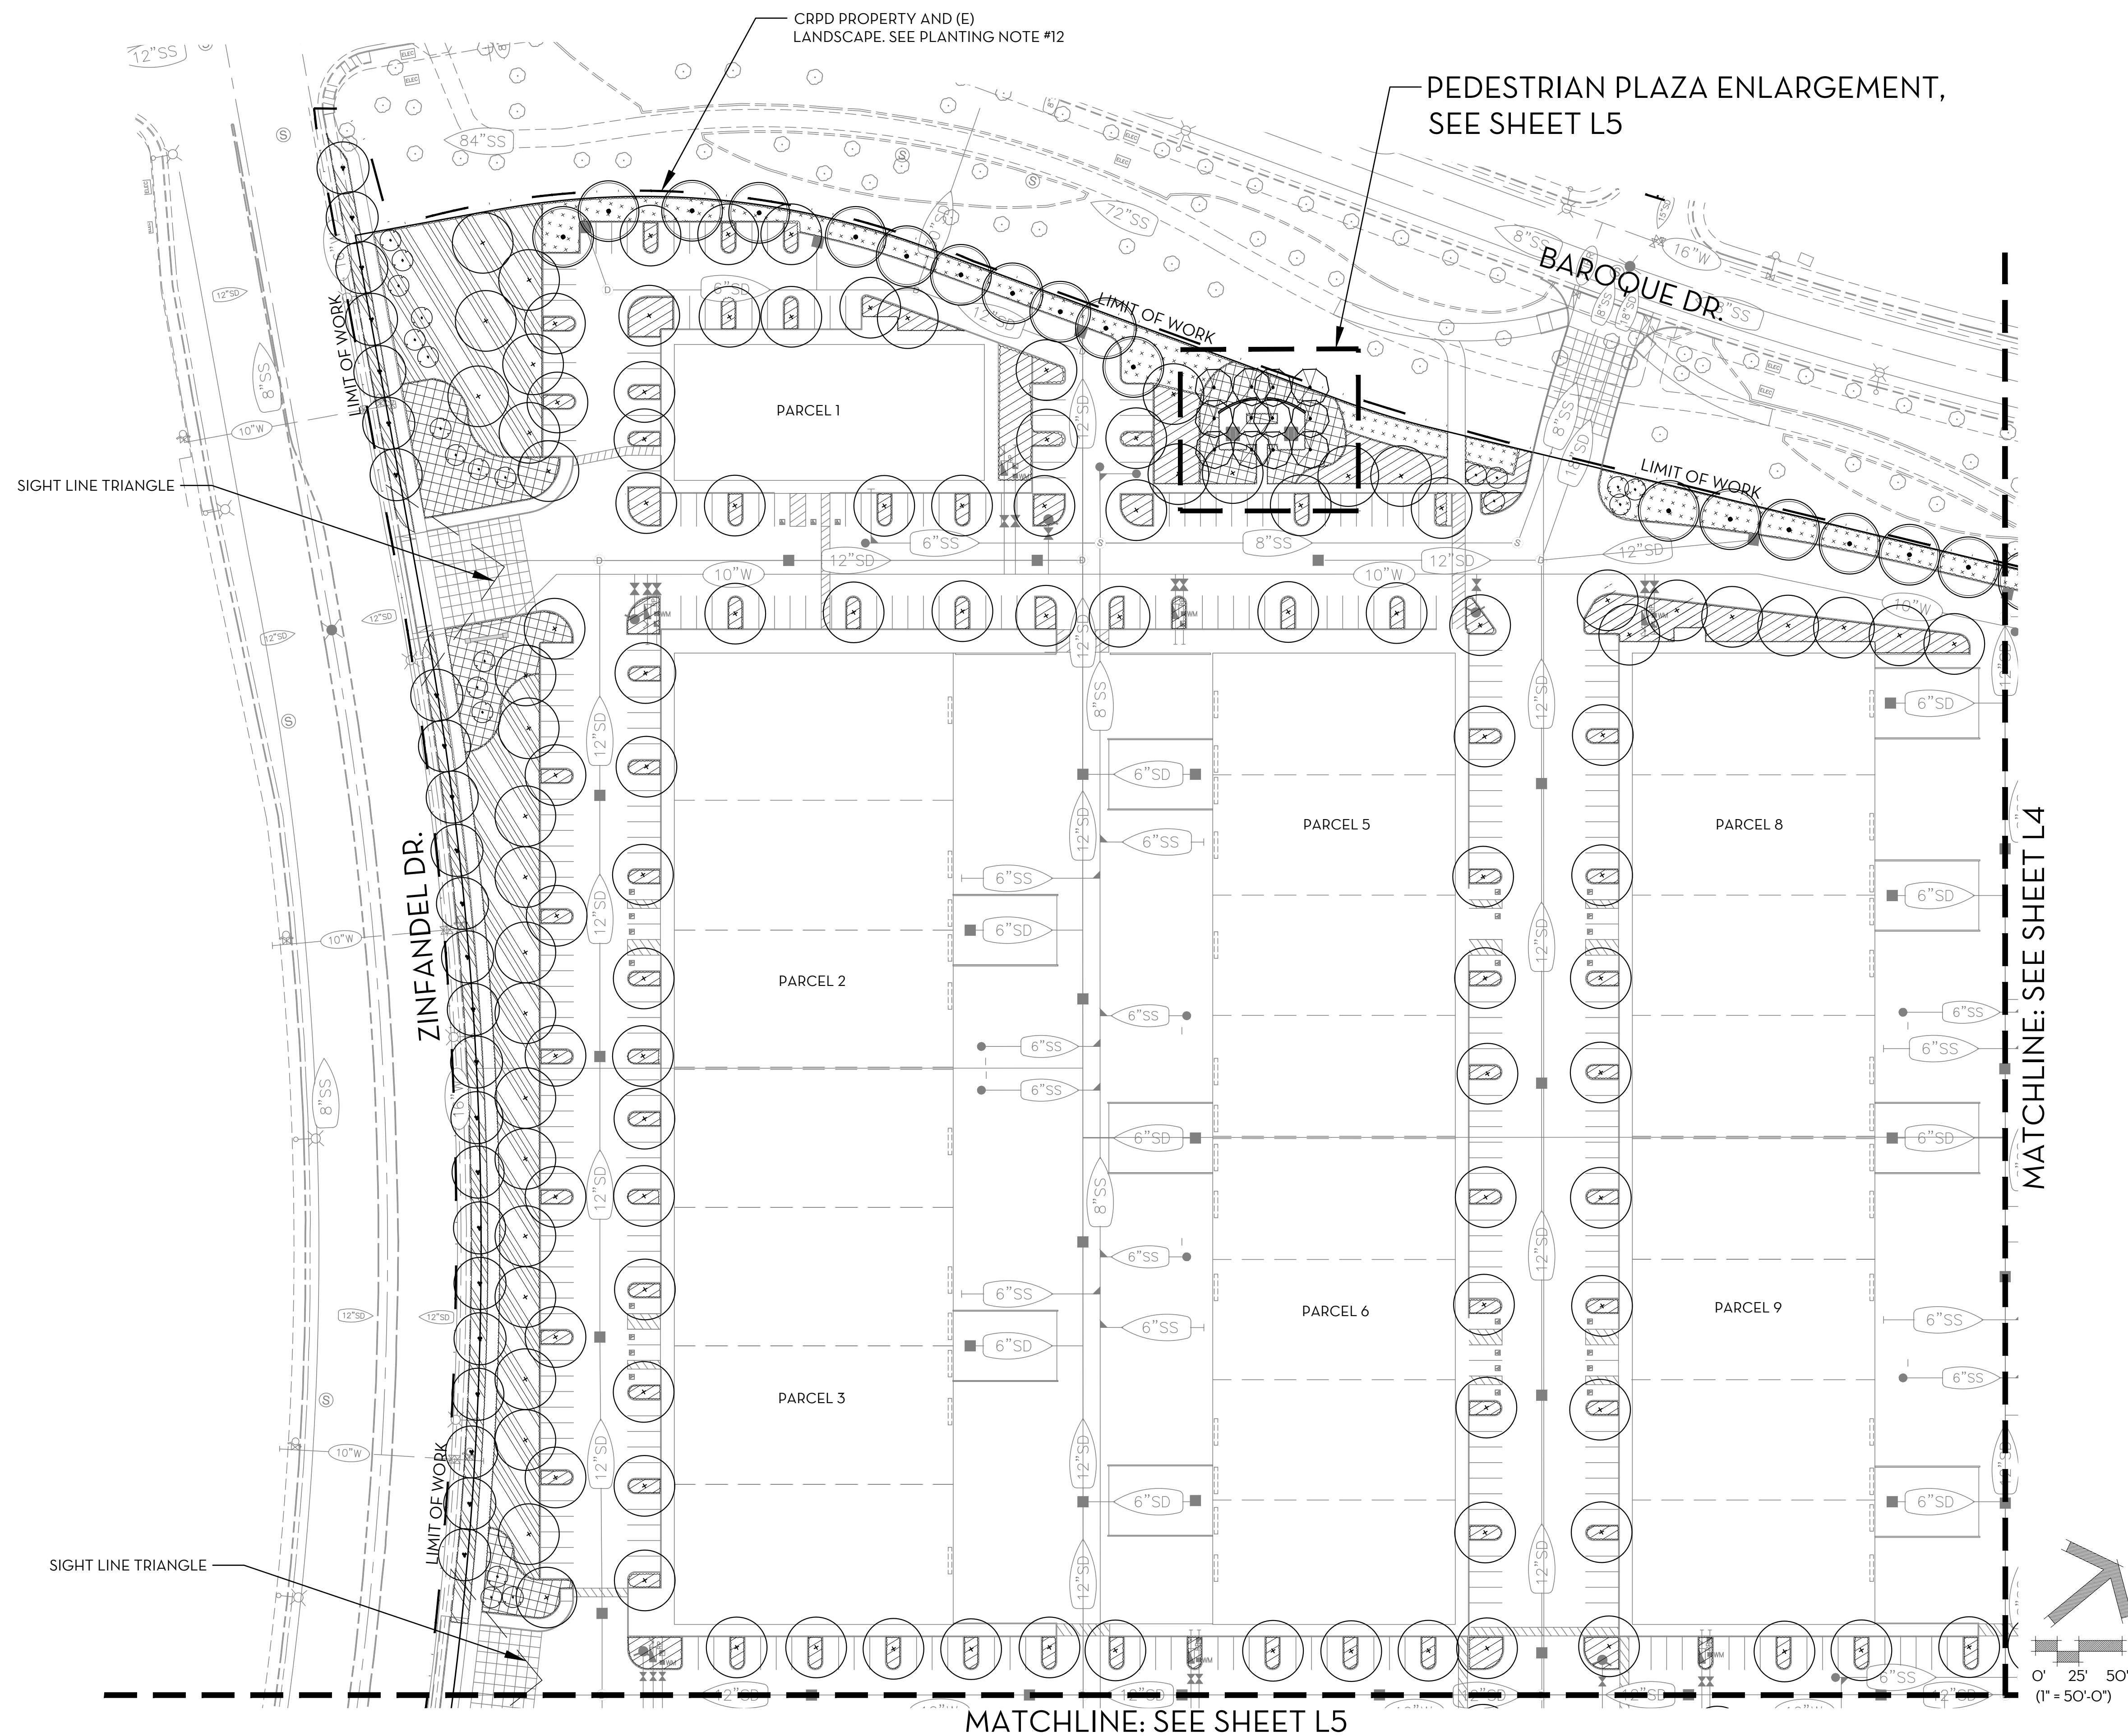

AGENDA ITEM 11.1


WATER EFFICIENT LANDSCAPE ORDINANCE COMPLIANCE

SEE SHEET L2 FOR PLANTING
NOTES AND LEGEND.

THP. WILLSON, ASST. CLERK 4728

WATER EFFICIENT LANDSCAPE ORDINANCE COMPLIANCE
HAVE COMPLIED WITH THE CRITERIA OF THE WATER EFFICIENT LANDSCAPING ORDINANCE
D APPLIED THEM FOR THE EFFICIENT USE OF WATER IN THE LANDSCAPE DESIGN PLAN.


KEITH P. WILSON, ASLA, CRLA 4728

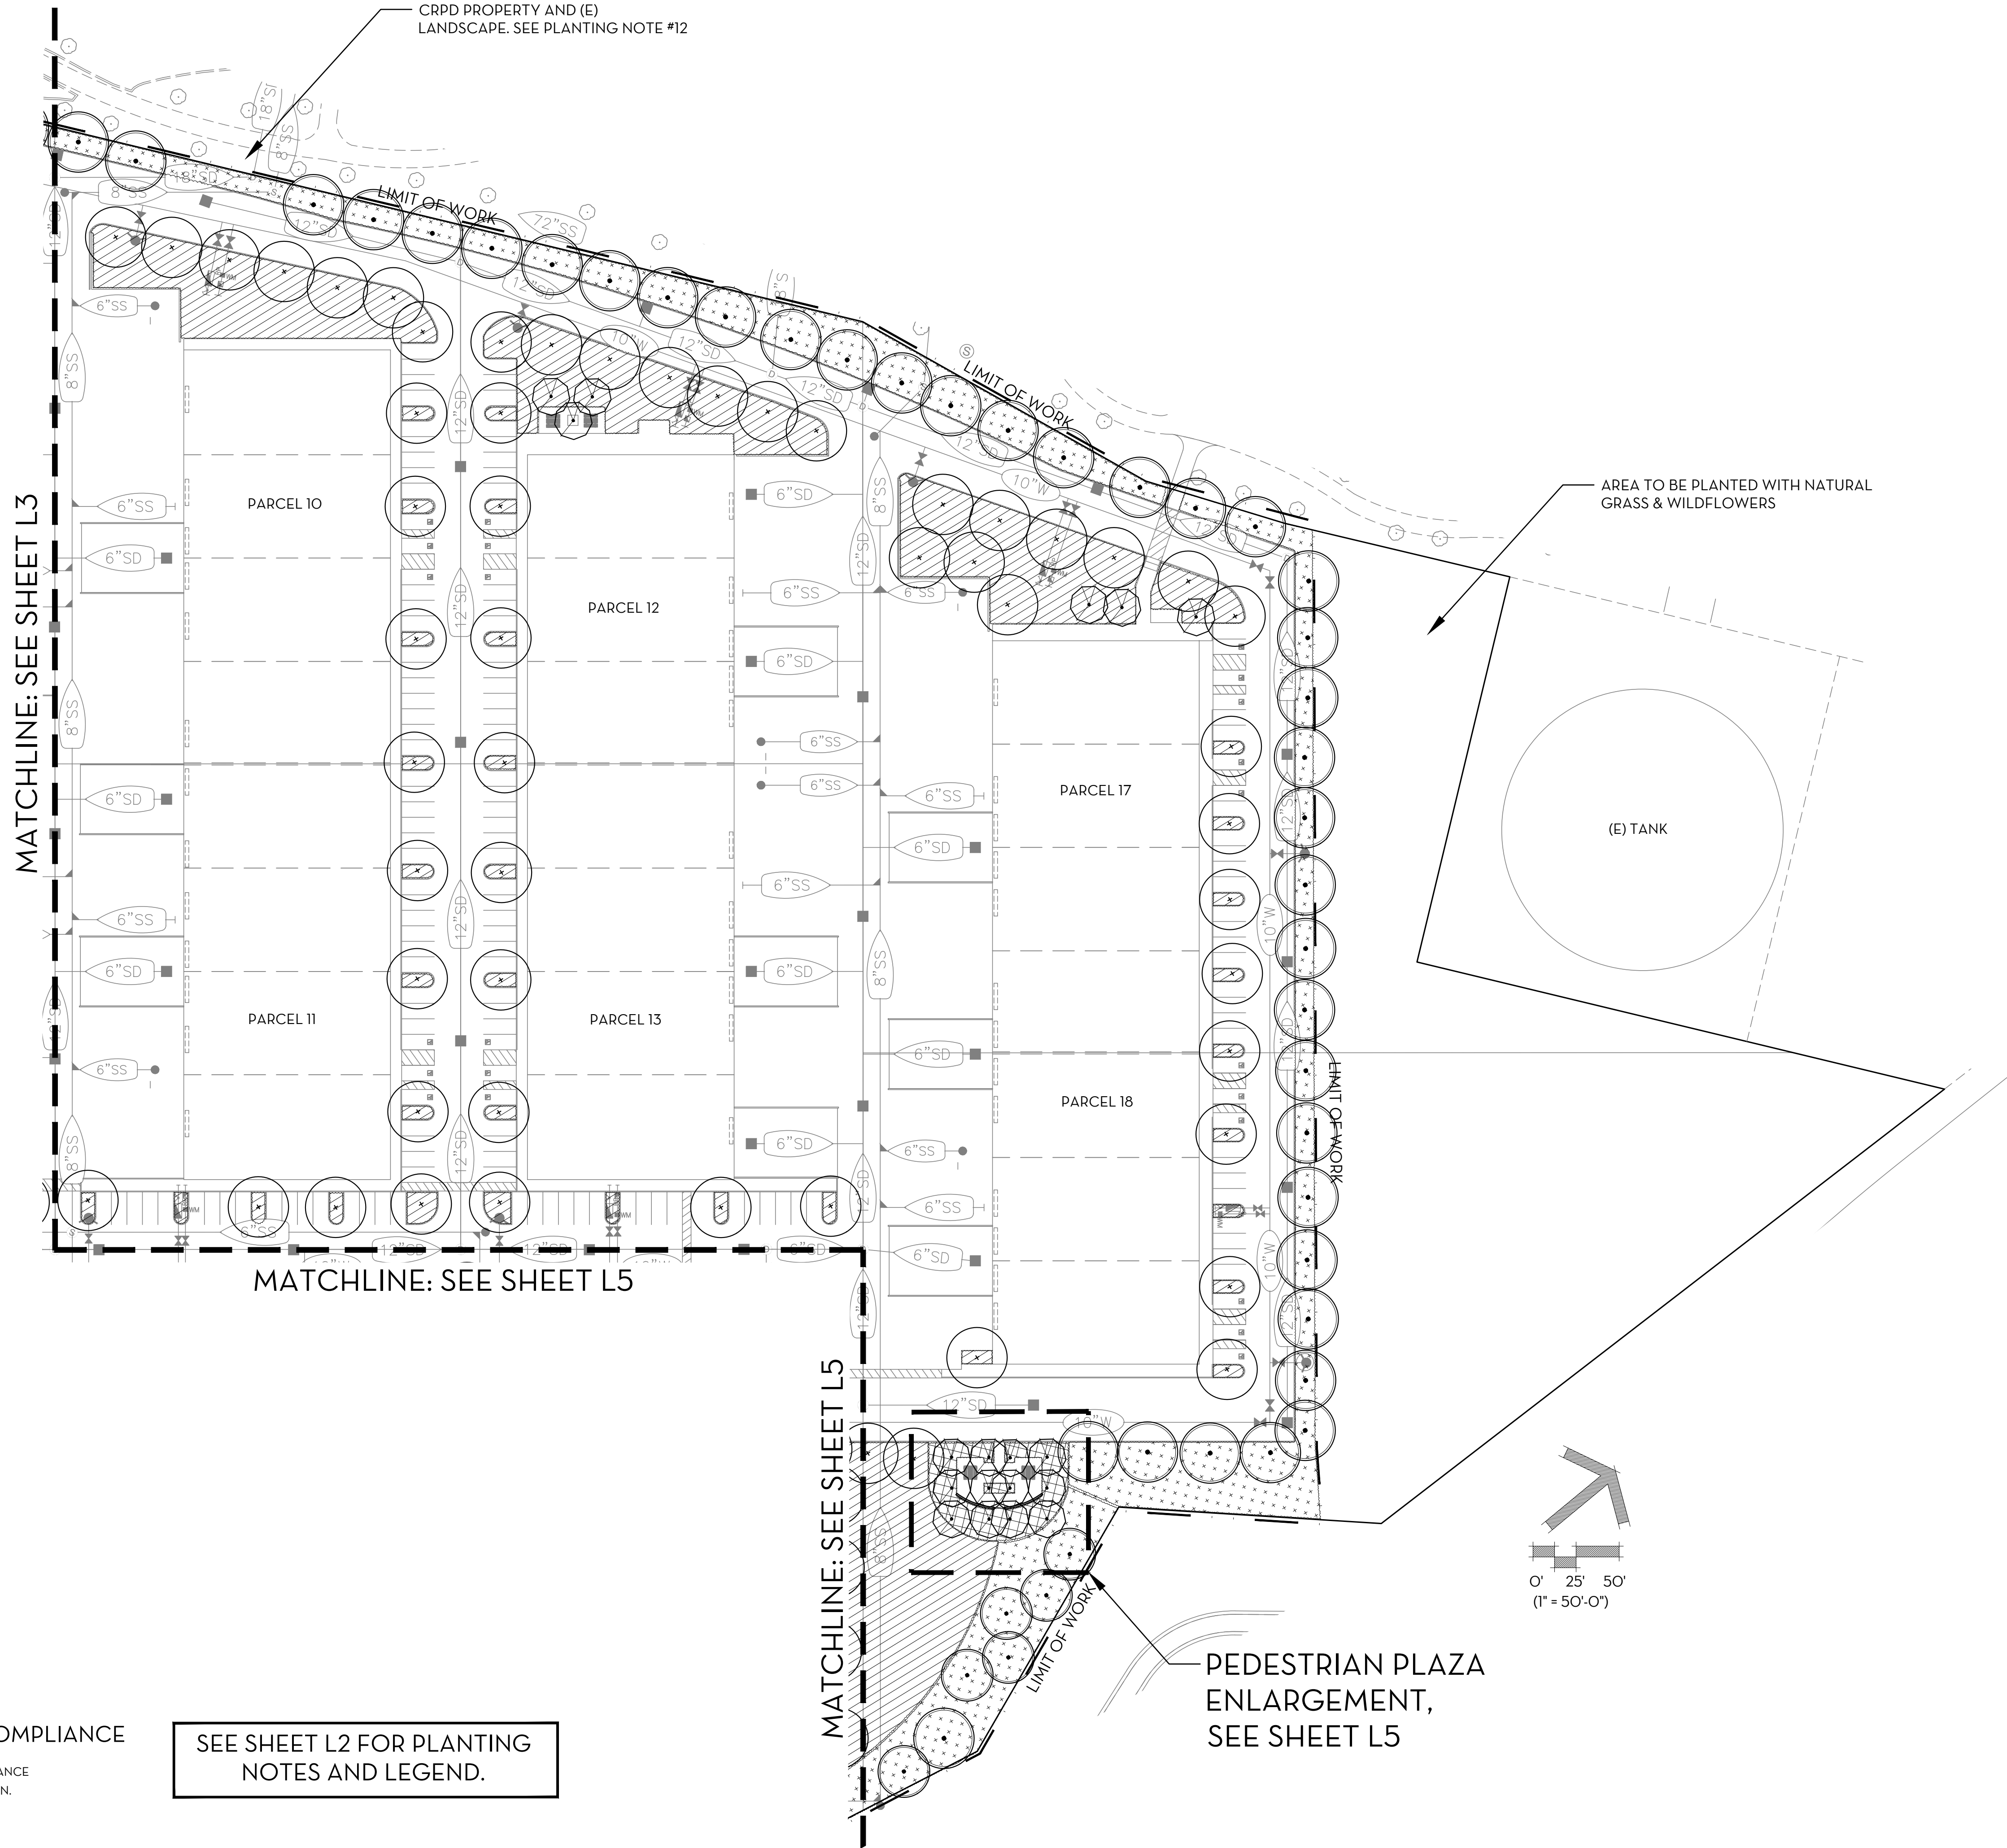

SEE SHEET L2 FOR PLANTING
NOTES AND LEGEND.



wilsondesignstudio
landscape architecture | wdsia.com
1631 alhambra blvd., suite 100
sacramento, ca. 95816


REVISIONS			
SYMBOL	DATE	DESCRIPTION	WDS APPROVED BY DATE

DESIGNED BY: JM
DRAWN BY: CR
CHECKED BY: KW
DATE: 04/25/19

STONECREEK INDUSTRIAL PARK
**PRELIMINARY LANDSCAPE
PLAN - ENLARGEMENT**
RANCHO CORDOVA, CA

SHEET

14

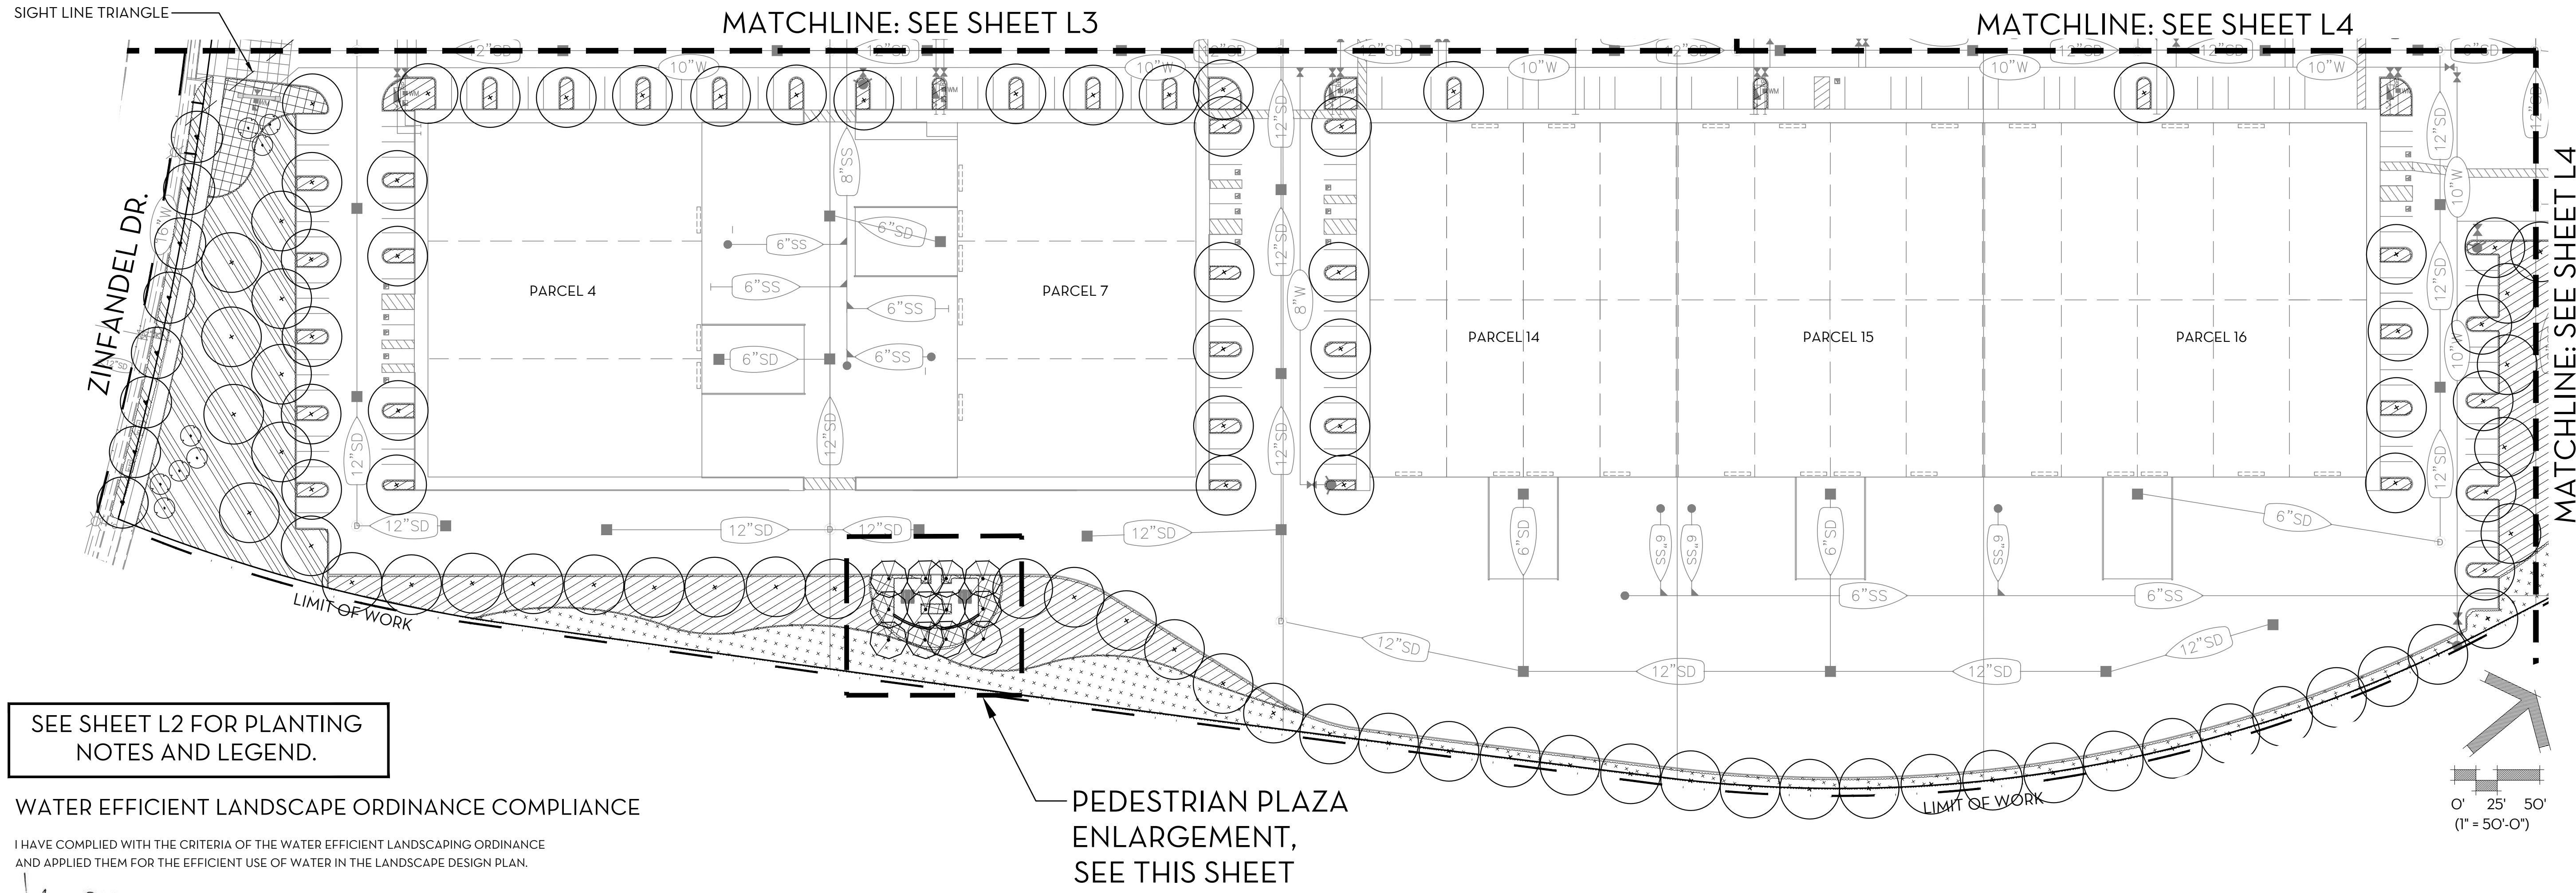


SEE SHEET L2 FOR PLANTING
NOTES AND LEGEND.

WATER EFFICIENT LANDSCAPE ORDINANCE COMPLIANCE

I HAVE COMPLIED WITH THE CRITERIA OF THE WATER EFFICIENT LANDSCAPING ORDINANCE
AND APPLIED THEM FOR THE EFFICIENT USE OF WATER IN THE LANDSCAPE DESIGN PLAN.

Keith P. Wilson
KEITH P. WILSON, ASLA, CRLA 4728

PEDESTRIAN PLAZA
ENLARGEMENT,
SEE THIS SHEET

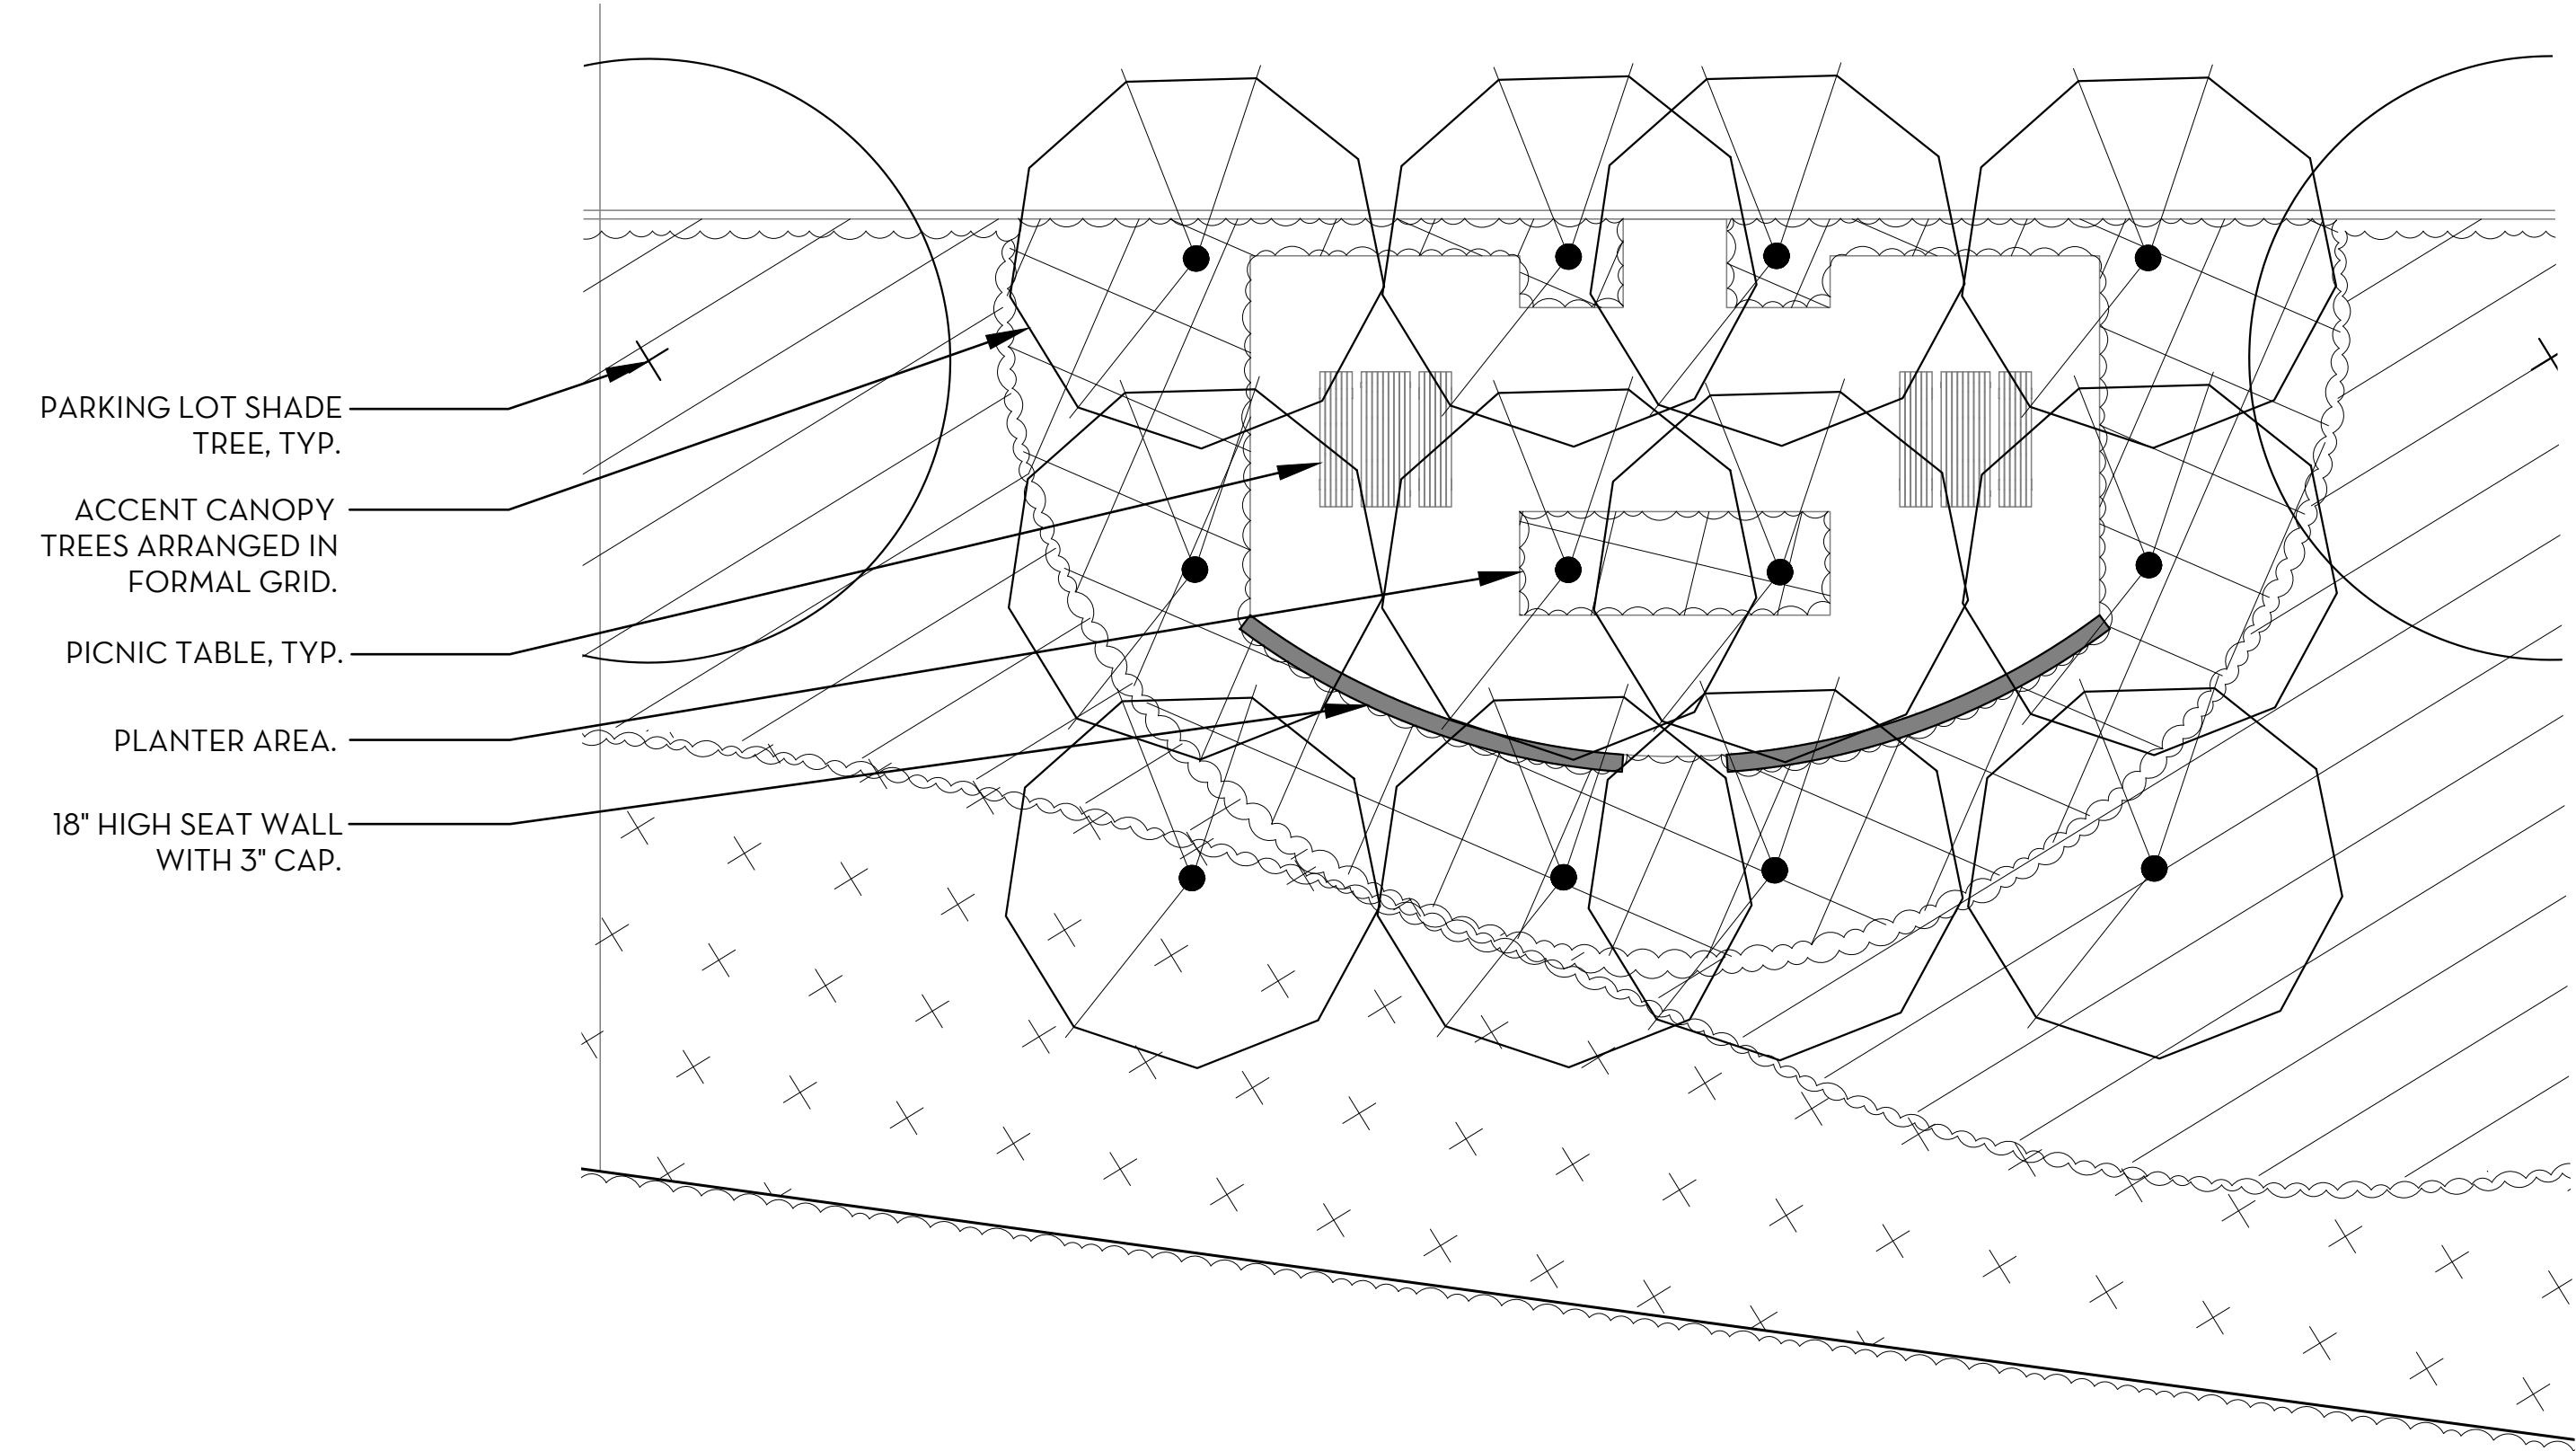

PEDESTRIAN PLAZA ENLARGEMENT, TYP.



wilsondesignstudio
landscape architecture | wdsia.com
1631 alhambra blvd., suite 100
sacramento, ca. 95816


REVISIONS			
SYMBOL	DATE	DESCRIPTION	WDS APPROVED BY DATE

DESIGNED BY: JM
DRAWN BY: CR
CHECKED BY: KW
DATE: 04/25/19

STONECREEK INDUSTRIAL PARK
PRELIMINARY LANDSCAPE
PLAN - ENLARGEMENT
RANCHO CORDOVA, CA

WATER EFFICIENT LANDSCAPE ORDINANCE COMPLIANCE
THE CLIENT HAS REVIEWED AND COMPLIED WITH THE CRITERIA OF THE ORDINANCE AND APPLIED THEM FOR THE EFFICIENT USE OF WATER IN THE IRRIGATION DESIGN PLAN.


KEITH P. WILSON, ASLA, CRLA 4728

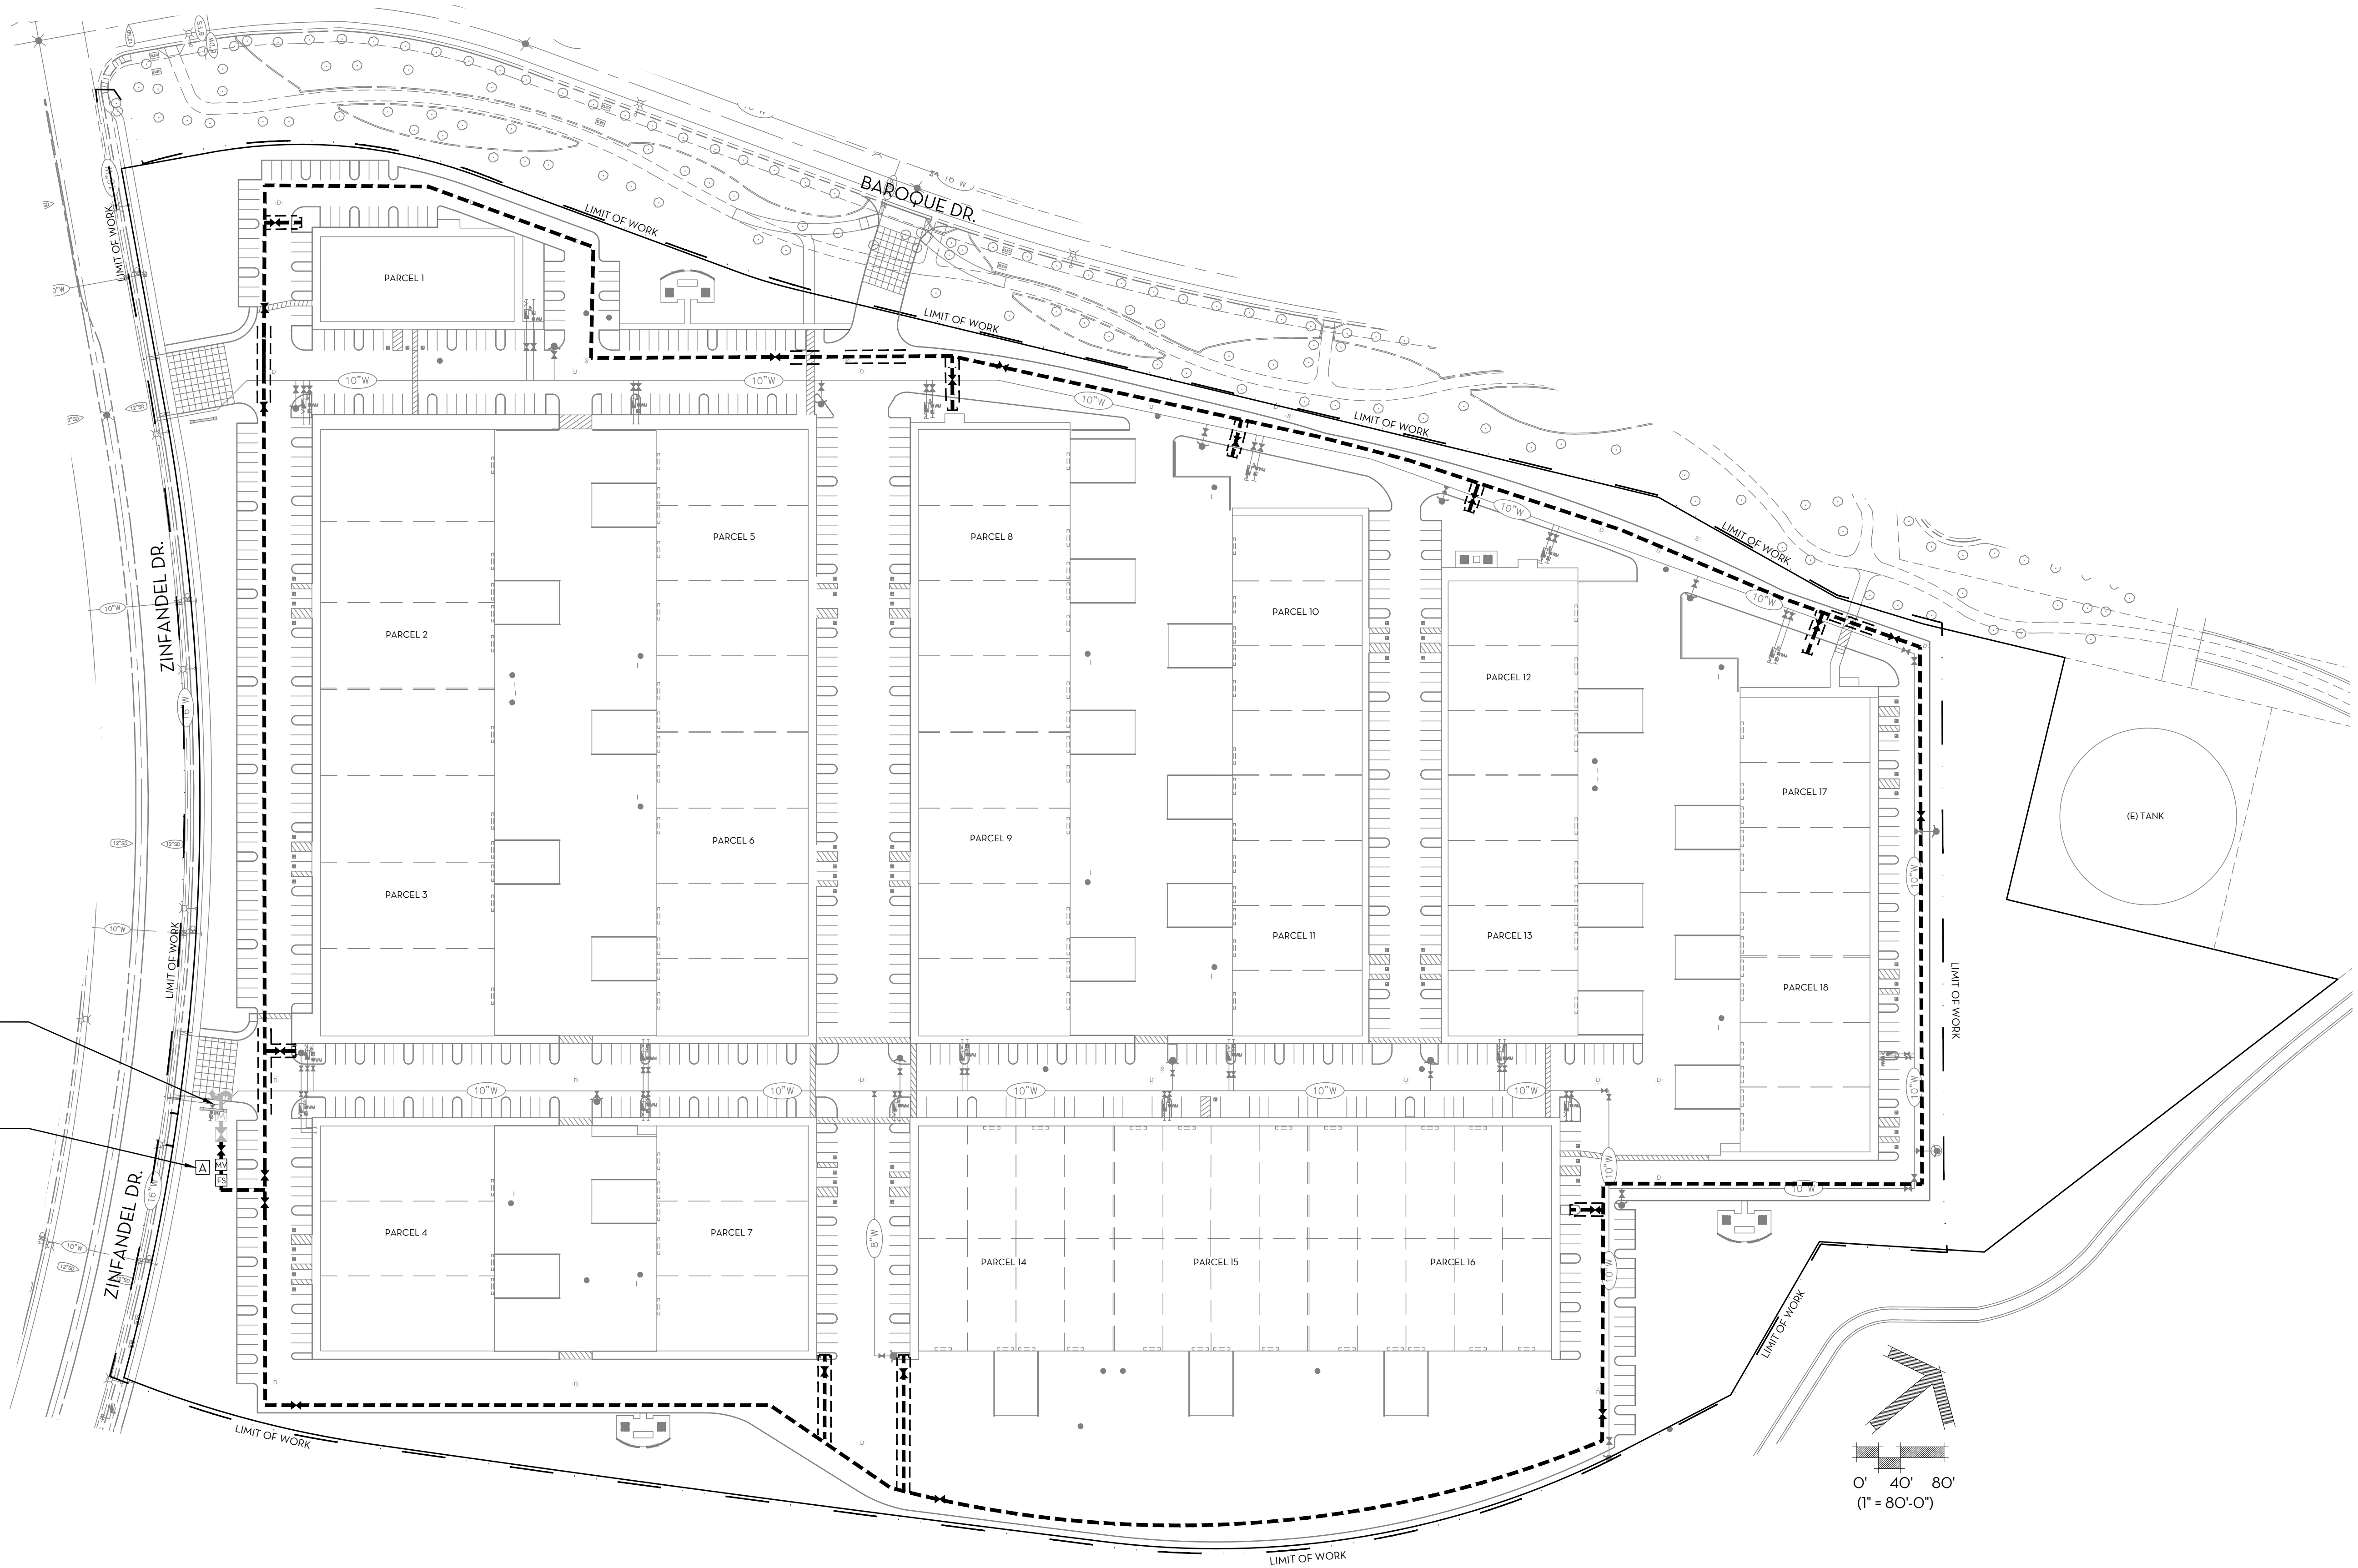

SEE SHEET L7 FOR IRRIGATION
NOTES AND LEGEND.



wilsondesignstudio
landscape architecture | wdsia.com
1631 alhambra blvd., suite 100
sacramento, ca. 95816

REVISIONS				
SYMBOL	DATE	DESCRIPTION	WDS APPROVE BY	DATE

DESIGNED BY:	JM
DRAWN BY:	CR
CHECKED BY:	KW
DATE:	04/25/19

STONECREEK INDUSTRIAL PARK
**PRELIMINARY IRRIGATION
PLAN**
RANCHO CORDOVA, CA

SHEET
L6

SYMBOL	MAN.	MODEL NO.	DESCRIPTION	RADIUS	PSI	GPM.	PRECIP. RATE
NOT SHOWN	RAIN BIRD	XFD-O6-18	INLINE DRIP TUBING W/O.60 GPH EMITTERS AT 18" O.C. INSTALL TUBING ON GRADE, PER MANUFACTURER'S INSTRUCTIONS, IN 18" SPACED ROWS AS SHOWN. SEE DETAIL X, SHEET LX.X.	N/A	30	0.68/100'	0.43
NOT SHOWN	RAIN BIRD	XFD-O6-18	INLINE DRIP TUBING W/O.60 GPH EMITTERS AT 18" O.C. INSTALL TUBING ON GRADE, PER MANUFACTURER'S INSTRUCTIONS IN RING 6' DIA. AROUND TREE TRUNK. SEE DETAIL X, SHEET LX.X.	N/A	30	0.41	0.43
NOT SHOWN	RAIN BIRD	MDCFCA	XFD REMOVABLE FLUSH CAP. INSTALL AT GRADE IN 10" ROUND VALVE BOX IN PLANTER AREA LOCATED AT FARTHEST POINT FROM DRIP ZONE CONTROL KIT, TYP. SEE DETAIL X, SHEET LX.X.				
NOT SHOWN	RAIN BIRD	OPERIND	RAINBIRD POP-UP INDICATOR FOR SUB-SURFACE IRRIGATION. INSTALL AT-GRADE IN A VISIBLE LOCATION AT FARTHEST POINT FROM DRIP ZONE CONTROL KIT. SEE DETAIL X, SHEET LX.X.				
NOT SHOWN	RAIN BIRD	ARVO50	AIR RELIEF VALVE. INSTALL AT GRADE AT HIGHEST POINT IN 6" ROUND VALVE BOX IN PLANTER AREA LOCATED AT HIGHEST POINT FROM DRIP ZONE CONTROL KIT, TYP. SEE DETAIL X, SHEET LX.X.				
NOT SHOWN	RAIN BIRD	VARIES	XFD CONNECTION FITTINGS, AS REQUIRED.				
NOT SHOWN	RAIN BIRD	RWS-B-C-1401	ROOT ZONE WATERING SYSTEMSEE DETAIL X, SHEET LX.X. TWO (2) PER TREE*	N/A	30	0.25 *0.5	0.86 *1.72
NOT SHOWN	RAIN BIRD	100-PEB-PRS-D	1" CONTROL VALVE WITH PRS-DIAL PRESSURE REGULATORSEE DETAIL X, SHEET LX.X.				
NOT SHOWN	RAIN BIRD	XCZ-100-PRB	DRIP ZONE VALVE ASSEMBLY: 1" PESB PLASTIC CONTROL VALVE WITH 1" PRB-100 FILTER, PRESSURE REGULATED TO 40 PSISEE DETAIL X, SHEET LX.X.				
NOT SHOWN	RAIN BIRD	44-LRC	1" QUICK COUPLING VALVE- LOCKING RUBBER COVER. INSTALL EVERY 50LF ALONG MAINLINE. SEE DETAIL X, SHEET LX.X				
	NIBCO	T-113	GATE VALVE, LINE SIZE. INSTALL PER MANUFACTURER'S SPECIFICATIONSSEE DETAIL X, SHEET LX.X				
	WEATHERMATIC	820OCR-20	2" MASTER VALVE INSTALL PER MANUFACTURER'S SPECIFICATIONS.				
	CST	FSI-T10-001	1" FLOW SENSOR INSTALL PER MANUFACTURER'S SPECIFICATIONS.				
	WEATHERMATIC SLPE-48TWF-E48SS-O-O-O-O-1F /SLW5		PRE-ASSEMBLED 48 STATION SMARTLINE CONTROLLER W/ SMARTLINK FLOW AIRCARD (*SL-AIRCARDFLOW) AND SLW5 WIRELESS WEATHER SENSOR. STAINLESS STEEL PEDESTAL MOUNT. CONTACT PARRY WEBB AT (972) 926-2193 FOR QUOTE NUMBER, PRICING, AND INSTALLATIONSEE DETAIL X, SHEET LX.X.				
-----	MAINLINE: PVC SCHEDULE 40 FOR SIZES 2" OR SMALLER, PVC CLASS 315 FOR SIZES 2" OR ABOVE. SOLVENT WELD FITTINGS AT 24" DEPTH, SIZE AS NOTED.						

1. THIS DESIGN IS DIAGNOSTIC. ALL IRRIGATION EQUIPMENT, PIPING, VALVES, ETC., SHOWN WITHIN PAVED AREAS ARE FOR DESIGN PURPOSES ONLY AND SHALL BE INSTALLED IN PLANTING AREAS WHEREVER POSSIBLE. ALL IRRIGATION LINES AND WIRING SHALL BE IN SLEEVING WHEN CROSSING UNDER PAVING.
2. THE 2" IRRIGATION WATER METER AND BACKFLOW PREVENTION DEVICE PROVIDED (REFER TO CIVIL PLANS) IS CAPABLE OF PROVIDING A MAXIMUM FLOW OF 160 GPM. THIS SYSTEM DESIGNED TO OPERATE AT 50% OF THE MAXIMUM FLOW, OR 80 GPM. NO COMBINATION OF VALVES SHALL BE OPERATED AT THE SAME TIME SO THAT THE COMBINED FLOW EXCEEDS 80 GPM.
3. THIS SYSTEM IS EXPECTED TO MAINTAIN A MINIMUM OPERATING PRESSURE OF 30 PSI AT THE FURTHEST POINT AWAY FROM THE P.O.C. THE CONTRACTOR SHALL VERIFY THE AVAILABLE WATER PRESSURE ON THE SITE PRIOR TO INSTALLATION OF THE SYSTEM. REPORT TO THE OWNER AND THE LANDSCAPE ARCHITECT ANY DIFFERENCES BETWEEN THE CONDITIONS ASSUMED ON THESE PLANS AND THE CONDITIONS ON SITE. IN THE EVENT PRESSURE AND/OR FLOW DIFFERENCES ARE NOT REPORTED PRIOR TO THE START OF CONSTRUCTION, THE CONTRACTOR SHALL ASSUME FULL RESPONSIBILITY FOR ANY REVISIONS REQUIRED.
4. IT IS THE RESPONSIBILITY OF THE CONTRACTOR TO FAMILIARIZE HIMSELF WITH ALL GRADE DIFFERENCES, STRUCTURES AND FACILITIES. THE IRRIGATION CONTRACTOR SHALL REPAIR OR REPLACE ALL ITEMS DAMAGED BY HIS WORK. HE SHALL COORDINATE HIS WORK WITH OTHER CONTRACTORS FOR THE LOCATION AND INSTALLATION OF PIPE SLEEVES AND LATERALS AROUND EXISTING AND PROPOSED SITE STRUCTURES AND FACILITIES, UNDER PAVING, ETC...
5. DO NOT WILLFULLY INSTALL THE IRRIGATION SYSTEM AS SHOWN ON THE DRAWINGS WHEN IT IS OBVIOUS IN THE FIELD THAT UNKNOWN OBSTRUCTIONS, GRADE DIFFERENCES OR DIFFERENCES IN THE AREA DIMENSIONS EXIST THAT MIGHT NOT HAVE BEEN CONSIDERED IN THE ENGINEERING. SUCH OBSTRUCTIONS OR DIFFERENCES SHOULD BE BROUGHT TO THE ATTENTION OF THE OWNER'S REPRESENTATIVE. IN THE EVENT THAT THIS NOTIFICATION IS NOT PERFORMED, THE CONTRACTOR SHALL ASSUME FULL RESPONSIBILITY FOR ANY REVISIONS NECESSARY.
6. CONTRACTOR TO ENSURE THAT (E) IRRIGATION EQUIPMENT TO AREAS OUTSIDE LIMIT OF WORK REMAINS FUNCTIONAL DURING AND AFTER CONSTRUCTION AND WATER IS SUPPLIED APPROPRIATELY TO EXISTING PLANT MATERIAL TO REMAIN. CONTRACTOR SHALL PERFORM A COVERAGE TEST OF THE MODIFIED IRRIGATION SYSTEM AND MAKE ADJUSTMENTS AS NECESSARY TO PROVIDE ADEQUATE COVERAGE TO THE SATISFACTION OF THE CITY.
7. PROVIDE SUPPLEMENTAL IRRIGATION TO ALL (E) TREES AND PLANT MATERIAL WHERE IRRIGATION MAY BE TEMPORARILY REMOVED. CONTRACTOR IS RESPONSIBLE FOR REPLACING ANY (E) PLANT MATERIAL THAT IS TO REMAIN THAT MAY DIE FROM LACK OF PROPER IRRIGATION.
8. CARE SHALL BE TAKEN WHEN TRENCHING WITHIN THE DRIP LINES OF (E) TREES. ALL ROOTS LARGER THAN 1/4" DIAMETER SHALL BE CUT CLEANLY WITH SHARP PRUNING TOOLS PRIOR TO BACKFILLING TRENCHES.
9. THE CONTRACTOR SHALL FLUSH AND ADJUST ALL EQUIPMENT AND VALVES FOR OPTIMUM COVERAGE. INSTALL ALL SPRINKLER HEADS WITH NOZZLE OF THE APPROPRIATE DEGREE AND RADIUS FOR THE AREAS TO BE COVERED. ADJUST ADDITIONAL NOZZLES TO ELIMINATE SPRAYING ONTO WALKS, STREETS, WALLS, ETC...
10. ALL IRRIGATION EQUIPMENT NOT OTHERWISE DETAILED OR SPECIFIED SHALL BE INSTALLED PER MANUFACTURER'S RECOMMENDATIONS AND SPECIFICATIONS.
11. THE CONTRACTOR SHALL PROVIDE AND PASS A WATER AUDIT BY A CALIFORNIA CERTIFIED LANDSCAPE IRRIGATION AUDITOR, AS REQUIRED BY THE CITY'S WATER EFFICIENT LANDSCAPE ORDINANCE PRIOR TO THE INSTALLATION OF PLANT MATERIALS AND MAKE ALL RECOMMENDED CHANGES BEFORE THE START OF THE LANDSCAPE MAINTENANCE PERIOD.
12. THE CONTRACTOR SHALL PROVIDE ALL REQUIRED LANDSCAPE DOCUMENTATION TO THE LANDSCAPE ARCHITECT OF RECORD SO THE LANDSCAPE ARCHITECT MAY COMPLETE THE CERTIFICATE OF COMPLETION DOCUMENTATION TO ACHIEVE PERMIT ACCEPTANCE AND SIGN OFF AT THE END OF MAINTENANCE PERIOD, AS REQUIRED BY THE CITY'S WATER EFFICIENT LANDSCAPE ORDINANCE.

REGULAR LANDSCAPE AREAS									
VALVE NUMBER	IRRIGATION METHOD	PLANT WATER USE	PLANT FACTOR (PF)	IRRIGATION EFFICIENCY (IE)	LANDSCAPE AREA (SF)	ETAF (PF/IE)	ETAF x ΔREA	ETWU	
1	TREE BUBBLER	LOW	0.2	0.81	6,412	0.25	1,583.21	51,239	
2	TREE BUBBLER	MODERATE	0.5	0.81	6,412	0.62	3,958.02	128,098	
3	DRIP	LOW	0.2	0.81	157,995	0.25	39,011.11	1,262,556	
4	DRIP	MODERATE	0.5	0.81	39,498	0.62	24,381.48	789,082	
TOTALS:					(A)	210,317	(B)	68,933.83	2,230,974

SPECIAL LANDSCAPE AREAS								
VALVE NUMBER	IRRIGATION METHOD	PLANT WATER USE	PLANT FACTOR (PF)	IRRIGATION EFFICIENCY (IE)	LANDSCAPE AREA (SF)	ETAF (PF/IE)	ETAF x AREA	ETWU
N/A	N/A	N/A	0	0.00	0	1.00	0.00	0
TOTALS:				(C)	0	(D)	0.00	0

ETO:	52.20
ETAF:	0.45

TOTAL AREA:	210,317
ETWU = (ETO x 0.62 x ETAF x AREA)	
MAWA = (ETO x 0.62 [(ETAF x LA) + (1- ETAF) x SLA])	

ETWU < MAWA

ETAF CALCULATIONS		
REGULAR LANDSCAPE AREAS		
TOTAL ETAF x AREA	(B)	68,933.83
TOTAL AREA	(A)	210,317
AVAERAGE ETAF	(B) / (A) =	0.33

ALL LANDSCAPE AREAS		
TOTAL ETAF x AREA	(B + D)	68,933.83
TOTAL AREA	(A + C)	210,317
SITEWIDE ETAF	(B + D) / (A + C) =	0.33

PRELIMINARY WATER BUDGET CALCULATIONS



wilsondesignstudio
landscape architecture | wdsla.com
1631 alhambra blvd., suite 100
sacramento, ca. 95816

[illegible]

DESIGNED BY:	JM
DRAWN BY:	CR
CHECKED BY:	KW
DATE:	04/25/19

STONECREEK INDUSTRIAL PARK

IRRIGATION LEGEND
AND CALCULATIONS

RANCHO CORDOVA, CA

SHEET

L7

TREE SIZE	F	TQ	H	Q	TOTAL
35' DIA.	136@962 130,832	21@722 15,162	113@481 54,353	16@240 3,840	204,187 SF

TOTAL PARKING LOT AREA:	400,202 SF
TOTAL TREE SHADE REQUIRED AT 15 YEARS:	200,101 SF (50%)
TOTAL TREE SHADE PROVIDED:	204,187 SF (51%)

DELINEATES AREA FOR SHADE CALCULATIONS

[illegible]

DESIGNED BY:	JM
DRAWN BY:	CR
CHECKED BY:	KW
DATE:	04/25/10

STONECREEK INDUSTRIAL PARK
PRELIMINARY LANDSCAPE
PLAN - OVERALL SITE
RANCHO CORDOVA, CA

SHEET

L8

1243

PLANT LEGEND

TYPE	BOTANICAL NAME	COMMON NAME	WATER USE	SIZE	HEIGHT/WIDTH
------	----------------	-------------	-----------	------	--------------

STREETSCAPE ZONE (ZINFANDEL DRIVE)

STREET TREES

CELTIS AUSTRALIS	EUROPEAN HACKBERRY	M	15 GAL.	40' x 30'
LAGERSTROEMIA INDICA X FAURIEI 'MUSKOGEE' (MULTI)	LAVENDER CRAPE MYRTLE	L	15 GAL.	22' x 12'

SHRUBS/PERENNIALS

CISTUS 'SUNSET'	MAGENTA ROCKROSE	L	5 GAL.	2' x 6'
DIETES IRIDIOIDES	AFRICAN IRIS	L	5 GAL.	3.5' x 3.5'
LAVANDULA ANGUSTIFOLIA	ENGLISH LAVENDER	L	5 GAL.	2.5' x 3'
PHORMIUM TENAX 'BRONZE BABY'	BRONZE BABY NEW ZEALAND FLAX	L	5 GAL.	2.5' x 2.5'
PRUNUS CAROLINIANA 'COMPACTA'	COMPACT CAROLINA CHERRY LAUREL	L	5 GAL.	8' x 6
RHAPHIOLEPIS UMBELLATA 'MINOR'	DWARF YEDDO HAWTHORN	L	5 GAL.	3.5' x 3.5'
WESTRINGIA 'MORNING LIGHT'	MORNING LIGHT COAST ROSEMARY	L	5 GAL.	3' x 3'

GROUNDCOVERS

ARCTOSTAPHYLOS 'EMERALD CARPET' (5' O.C.)	EMERALD CARPET MANZANITA	M	1 GAL.	1' x 5', 60" O.C.
MYOPORUM PARVIFOLIUM 'PINK'	CREEPING MYOPORUM	L	1 GAL.	1' x 9', 72" O.C.

PARKING LOT ZONE (INTERIOR LANDSCAPE)

PARKING LOT SHADE TREES

PISTACIA CHINENSIS	CHINESE PISTACHE	L	15 GAL.	30' x 35'
ULMUS 'MORTON GLOSSY'	TRIUMPH ELM	L	15 GAL.	35' x 25'
ZELKOVA SERRATA 'VILLAGE GREEN'	SAWLEAF KOVA	M	15 GAL.	40' x 35'

SHRUBS/PERENNIALS

CALAMAGROSTIS X ACUTIFLORA 'KARL FOERSTER'	KARL FOERSTER FEATHER GRASS	L	1 GAL.	2.5' x 2.5'
CALLISTEMON VIMINALIS 'LITTLE JOHN'	LITTLE JOHN DWARF BOTTLEBRUSH	L	5 GAL.	3' x 3'
CHONDROPETALUM TECTORUM	CAPE RUSH	L	5 GAL.	2.5' x 3.5'
DIETES IRIDIOIDES	AFRICAN IRIS	L	5 GAL.	3.5' x 3.5'
HESPERALOE PARVIFLORA 'PERPA'	BRAKELIGHTS RED YUCCA	L	1 GAL.	2.5' x 2.5'
HESPERALOE PARVIFOLIA YELLOW	YELLOW YUCCA	L	5 GAL.	3.5' x 3.5'
LOMANDRA LONGIFOLIA 'BREEZE'	DWARF MAT RUSH	L	1 GAL.	2' x 2'
MYRTUS COMMUNIS	COMMON MYRTLE	L	5 GAL.	6' x 5'
MYRTUS COMMUNIS 'COMPACTA'	DWARF MYRTLE	L	5 GAL.	3' x 3'
PEROVSKIA ATRIPLICIFOLIA 'BLUE SPIRES'	BLUE SPIRES RUSSIAN SAGE	L	5 GAL.	3.5' x 3.5'
PODOCARPUS MACROPHYLLUS 'MAKI'	SHRUBBY YEW PINE	M	15 GAL.	10' x 3'
PRUNUS CAROLINIANA 'COMPACTA'	COMPACT CAROLINA CHERRY LAUREL	L	5 GAL.	8' x 6
WESTRINGIA 'MORNING LIGHT'	MORNING LIGHT COAST ROSEMARY	L	5 GAL.	3' x 3'

GROUNDCOVERS

JUNIPERUS HORIZONTALIS 'BLUE CHIP'	BLUE CHIP JUNIPER	L	1 GAL.	1' x 6', 72" O.C.
LAVANDULA ANGUSTIFOLIA 'MUNSTEAD'	DWARF ENGLISH LAVENDER	L	1 GAL.	2' x 2', 24" O.C.
LIRIOPE MUSCARI 'MAJESTIC'	MAJESTIC PURPLE LILY TURF	M	1 GAL.	2' x 2', 24" O.C.
LIRIOPE 'SILVER DRAGON'	VARIEGATED CREEPING LILY TURF	M	1 GAL.	2' x 2', 24" O.C.
MYOPORUM PARVIFOLIUM 'PINK'	CREEPING MYOPORUM	L	1 GAL.	1' x 9', 72" O.C.
SANTOLINA CHAMAECYPARISSUS	LAVENDER COTTON	L	1 GAL.	2' x 3', 36" O.C.

PLANTING NOTES

- PLANT MATERIAL QUANTITIES SHOWN ON DRAWINGS ARE INFORMATIONAL ONLY. THE CONTRACTOR IS RESPONSIBLE FOR ALL PLANT MATERIAL REQUIRED.
- IMMEDIATELY AFTER AWARD OF CONTRACT, THE CONTRACTOR SHALL NOTIFY THE LANDSCAPE ARCHITECT IF SPECIFIED PLANT MATERIAL IS AVAILABLE FROM COMMERCIAL NURSERIES. IN CASE A PLANT IS NOT AVAILABLE, THE LANDSCAPE ARCHITECT WILL PROVIDE ALTERNATE PLANT MATERIAL SELECTIONS. SUCH CHANGES WILL NOT ALTER THE CONTRACTOR'S ORIGINAL BID PRICE UNLESS A CREDIT IS DUE THE OWNER.
- EXCAVATED PLANT PITS SHALL HAVE POSITIVE DRAINAGE. PLANT PITS WHEN FULLY FLOODED WITH WATER SHALL DRAIN WITHIN 6 HOURS OF FILLING. THE CONTRACTOR SHALL ENSURE ALL PLANT PITS HAVE POSITIVE DRAINAGE. SEE SPECIFICATIONS FOR EXACT REQUIREMENTS.
- ALL PLANT MATERIALS SHALL COMPLY WITH FORM AND CHARACTERISTIC REQUIREMENTS AS SPECIFIED. ALL PLANT MATERIAL WILL COMPLY WITH ANSI Z601 STANDARD FOR NURSERY STOCK.
- THE CONTRACTOR SHALL CONFORM TO ALL CONDITIONS AND REQUIREMENTS CONTAINED WITHIN THE LANDSCAPE INSTALLATION SPECIFICATIONS. THE CONTRACTOR SHALL HAVE AVAILABLE ON THE JOB SITE AT ALL TIMES, THE CONSTRUCTION ISSUE SPECIFICATIONS FOR INSPECTION BY THE LANDSCAPE ARCHITECT. THE CONTRACTOR SHALL INSERT IN THE PLANS ALL OFFICIAL/APPROVED ADDENDUMS AND/OR CHANGE ORDERS RELATIVE TO THE LANDSCAPE INSTALLATION IN CHRONOLOGICAL ORDER.
- THE CONTRACTOR IS RESPONSIBLE FOR SOIL EROSION CONTROL MEASURES THAT MAY BE REQUIRED THROUGH THE DURATION OF THE CONTRACT PERIOD. SHOULD THERE BE EXISTING SOIL EROSION CONDITIONS THAT REQUIRE MITIGATION WHEN THE CONTRACTOR INITIALLY ACCEPTS THE SITE, THE LANDSCAPE ARCHITECT AND OWNER SHOULD BE ALERTED TO ITS EXISTENCE. FAILURE OF THE CONTRACTOR TO NOTIFY THE LANDSCAPE ARCHITECT AND OWNER IMPLIES ACCEPTANCE OF THE SITE BY THE CONTRACTOR IN ITS EXISTING CONDITION. ALL COSTS NECESSARY TO MITIGATE EXISTING EROSION PROBLEMS SHALL BE AT THE CONTRACTOR'S EXPENSE AND AT NO EXTRA COST TO THE OWNER OR INCREASE THE ORIGINAL BID AMOUNT.
- THE CONTRACTOR SHALL VERIFY LOCATIONS OF ALL UNDERGROUND UTILITY SYSTEMS PRIOR TO BEGINNING ANY PHASE OF CONSTRUCTION THAT MAY CAUSE DAMAGE TO EXISTING STRUCTURES. CALL U.S.A. TO LOCATE ALL EXISTING UTILITIES (800) 227-2600. THE CONTRACTOR SHALL BE RESPONSIBLE FOR THE REPAIR/REPLACEMENT OF DAMAGED UTILITIES, TO THE SATISFACTION OF THE OWNER OR GOVERNING AGENCY AND AT NO EXTRA COST TO THE OWNER OR INCREASE IN BID AMOUNT.
- INCORPORATE COMPOST AT A RATE OF AT LEAST FOUR CUBIC YARDS PER 1,000 SQUARE FEET TO A DEPTH OF SIX INCHES INTO LANDSCAPE AREA (UNLESS CONTRA-INDICATED BY A SOIL TEST).
- ALL NON-TURF PLANTING AREASSHALL BE TOP DRESSED WITH A 3" LAYER OF CHIPPED BARK MULCH. PARTICLE SIZE SHALL BE A MINIMUM OF TWO (2) INCHES.
- NO TREE SHALL BE PLANTED WITHIN FIVE (5) FEET OF UNDERGROUND WATER MAINS.
- TREES PLANTED WITHIN FIVE (5) FEET OF SIDEWALKS OR CURBS SHALL RECEIVE ROOT BARRIERS.
- THE CONTRACTOR SHALL BE RESPONSIBLE FOR REPAIRING ALL DAMAAGED LANDSCAPE AND IRRIGATION ON CRPD PROPERTY TO AN "AS WAS" OR BETTER CONDITION. THE CONTRACTOR SHALL COORDINATE ALL WORK ON CRPD PROPERTY WITH CONSTRUCTION INSPECTOR JOHN BIUNDO (916) 769-9776.
- ALL PLANTING WORK SHALL BE IN ACCORDANCE WITH CURRENTCITY OF RANCHO CORDOVA STANDARD SPECIFICATIONS.
- AT THE END OF THE ESTABLISHMENT PERIOD, A FINAL WALK THROUGH WILL BE CONDUCTED BY THE CONTRACTOR, TO INCLUDE THE LANDSCAPE ARCHITECT OF RECORD AND THE OWNER'S REPRESENTATIVE.
- THE CONTRACTOR SHALL PROVIDE ALL REQUIRED LANDSCAPE DOCUMENTATION TO THE LANDSCAPE ARCHITECT OF RECORD SO THE LANDSCAPE ARCHITECT MAY COMPLETE THE CERTIFICATE OF COMPLETION DOCUMENTATION TO ACHIEVE PERMIT ACCEPTANCE AND SIGN OFF AT THE END OF MAINTENANCE PERIOD, AS REQUIRED BY THECITY'S WATER EFFICIENT LANDSCAPE ORDINANCE.

TYPE	BOTANICAL NAME	COMMON NAME	WATER USE	SIZE	HEIGHT/WIDTH
------	----------------	-------------	-----------	------	--------------

PERIMETER/BIKE PATHZONE (BAROQUE DRIVE & MORRISON CREEK BIKE TRAIL BOUNDARY)

TREES

ACER T. X PLATANOIDES 'CRIMSON SUNSET'	CRIMSON SUNSET MAPLE	M	15 GAL.	30' x 25'
AESCULUS CALIFORNICA	CALIFORNIA BUCKEYE	VL	15 GAL.	20' x 30'
QUERCUS LOBATA	VALLEY OAK	L	24" BOX	50' x 50'
QUERCUS WISLIZENII	INTERIOR LIVE OAK	VL	24" BOX	40' x 50'

SHRUBS/PERENNIALS

ARCTOSPAPHYLOS DENSIFLORA 'HOWARD MCMINN'	VINE HILL MANZANITA	L	5 GAL.	5.5' x 7'
CISTUS HYBRIDUS	WHITE ROCKROSE	L	5 GAL.	3.5' x 6'
CISTUS 'SUNSET'	MAGENTA ROCKROSE	L	5 GAL.	2' x 6'
DIETES IRIDIOIDES	AFRICAN IRIS	L	5 GAL.	3.5' x 3.5'
MUHLENBERGIA RIGENS	DEER GRASS	L	1 GAL.	4' x 4'
RHAMNUS CALIFORNICA 'EVE CASE'	COFFEEBERRY	L	5 GAL.	6' x 6'
SALVIA GREGGII 'FURMAN'S RED'	FURMAN'S RED AUTUMN SAGE	L	1 GAL.	3' x 3'
WESTRINGIA 'MORNING LIGHT'	MORNING LIGHT COAST ROSEMARY	L	5 GAL.	3' x 3'

GROUNDCOVERS

ARCTOSTAPHYLOS 'EMERALD CARPET'	EMERALD CARPET MANZANITA	M	1 GAL.	1' x 5', 60" O.C.
JUNIPERUS HORIZONTALIS 'BLUE CHIP'	BLUE CHIP JUNIPER	L	1 GAL.	1' x 6', 72" O.C.
MYOPORUM PARVIFOLIUM 'PINK'	CREEPING MYOPORUM	L	1 GAL.	1' x 9', 72" O.C.

TURF

LAWN	BOLERO PLUS: (90% BOLERO DWARF FESCUE & 10% KENTUCKY BLUEGRASS) *AS AVAILABLE FROM DELTA BLUEGRASS	H	SOD
------	--	---	-----

ACCENT ZONE (PROJECT ENTRIES & AMENITY AREAS)

TREES

ACER PALATANOIDES 'CRIMSON SUNSET'	CRIMSON SUNSET MAPLE	M	15 GAL.	25' x 15'
LAGERSTROEMIA INDICA X FAURIEI 'MUSKOGEE' (MULTI)	LAVENDER CRAPE MYRTLE	L	15 GAL.	22' x 12'

SHRUBS/PERENNIALS

CALAMAGROSTIS X ACUTIFLORA 'KARL FOERSTER'	KARL FOERSTER FEATHER GRASS	L	1 GAL.	2.5' x 2.5'
CALLISTEMON VIMINALIS 'LITTLE JOHN'	LITTLE JOHN DWARF BOTTLEBRUSH	L	5 GAL.	3' x 3'
HESPERALOE PARVIFLORA 'PERPA'	BRAKELIGHTS RED YUCCA	L	1 GAL.	2.5' x 2.5'
HESPERALOE PARVIFOLIA YELLOW	YELLOW YUCCA	L	5 GAL.	3.5' x 3.5'
LOMANDRA LONGIFOLIA 'BREEZE'	DWARF MAT RUSH	L	1 GAL.	2' x 2'
MUHLENBERGIA CAPILLARIS	PINK MUHLY	L	5 GAL.	3' x 6'
PEROVSKIA ATRIPLICIFOLIA 'BLUE SPIRES'	BLUE SPIRES RUSSIAN SAGE	L	5 GAL.	3.5' x 3.5'
PHORMIUM TENAX 'ATROPURPUREUM'	PURPLE-RED NEW ZEALAND FLAX	L	5 GAL.	7' x 7'
PHORMIUM TENAX 'BRONZE BABY'	BRONZE BABY NEW ZEALAND FLAX	L	5 GAL.	2.5' x 2.5'
SALVIA GREGGII 'FURMAN'S RED'	FURMAN'S RED AUTUMN SAGE	L	1 GAL.	3' x 3'

GROUNDCOVERS

LAVANDULA ANGUSTIFOLIA 'MUNSTEAD'	DWARF ENGLISH LAVENDER	L	1 GAL.	2' x 2', 24" O.C.
SANTOLINA CHAMAECYPARISSUS	LAVENDER COTTON	L	1 GAL.	2' x 3', 36" O.C.
SANTOLINA VIRENS 'LEMON FIZZ'	LEMON FIZZ LAVENDER COTTON	L	1 GAL.	2' x 2', 24" O.C.

CITY OF RANCHO CORDOVA DESIGN GUIDELINES

- A MINIMUM OF 30% OF ALL TREES SHALL BE EVERGREEN SPECIES.
- A MINIMUM OF 25% OF ALL TREES SHALL BE 24" BOX SIZE.
- TREES AND SHRUBS SHALL BE PLANTED WITH A MINIMUM DISTANCE OF 15' BETWEEN THE CENTER OF THE PLANT AND ADJACENT STREETLIGHTS AND FIRE HYDRANTS.
- NO ONE SPECIES SHALL COMPRISE MORE THAN 75% OF SHADE TREES, SCREEN TREES, NOR SHRUBS.



wilsondesignstudio
landscape architecture | wdsia.com
1631 alhambra blvd., suite 100
sacramento, ca. 95816

REVISIONS			
SYMBOL	DATE	DESCRIPTION	WDS APPROVED BY DATE

DESIGNED BY:	JM
DRAWN BY:	CP
CHECKED BY:	KW
DATE:	04/25/19

STONECREEK INDUSTRIAL PARK
PLANTING LEGEND
AND NOTES
RANCHO CORDOVA, CA

SHEET

WATER EFFICIENT LANDSCAPE ORDINANCE COMPLIANCE
HAVE COMPLIED WITH THE CRITERIA OF THE WATER EFFICIENT LANDSCAPING ORDINANCE
AND APPLIED THEM FOR THE EFFICIENT USE OF WATER IN THE LANDSCAPE DESIGN PLAN.


KEITH P. WILSON, ASLA, CRLA 4728



SEE SHEET L9 FOR PLANTING
NOTES AND LEGEND.



wilsondesignstudio
landscape architecture | wdsia.com
1631 alhambra blvd., suite 100
sacramento, ca. 95816

REVISIONS			
SYMBOL	DATE	DESCRIPTION	WDS APPROVED BY DATE

DESIGNED BY: JM
DRAWN BY: CR
CHECKED BY: KW
DATE: 04/25/19

STONECREEK INDUSTRIAL PARK
PRELIMINARY LANDSCAPE
PLAN - ENLARGEMENT
RANCHO CORDOVA, CA

SHEET

L10

WATER EFFICIENT LANDSCAPE ORDINANCE COMPLIANCE
HAVE COMPLIED WITH THE CRITERIA OF THE WATER EFFICIENT LANDSCAPING ORDINANCE
AND APPLIED THEM FOR THE EFFICIENT USE OF WATER IN THE LANDSCAPE DESIGN PLAN.


T.H.P. WILSON, ASLA, CRLA 4728



SEE SHEET L9 FOR PLANTING
NOTES AND LEGEND.



wilsondesignstudio
landscape architecture | wdsia.com
1631 alhambra blvd., suite 100
sacramento, ca. 95816

REVISIONS			
SYMBOL	DATE	DESCRIPTION	WDS APPROVED BY DATE

DESIGNED BY:	JM
DRAWN BY:	CR
CHECKED BY:	KW
DATE:	04/25/19

STONECREEK INDUSTRIAL PARK
**PRELIMINARY LANDSCAPE
PLAN - ENLARGEMENT**
RANCHO CORDOVA, CA

SHEET

11

[illegible]



DESIGNED BY:	JM
DRAWN BY:	CR
CHECKED BY:	KW
DATE:	04/25/19

STONECREEK INDUSTRIAL PARK
PRELIMINARY LANDSCAPE
PLAN - ENLARGEMENT
RANCHO CORDOVA, CA

SHEET

L12

1247

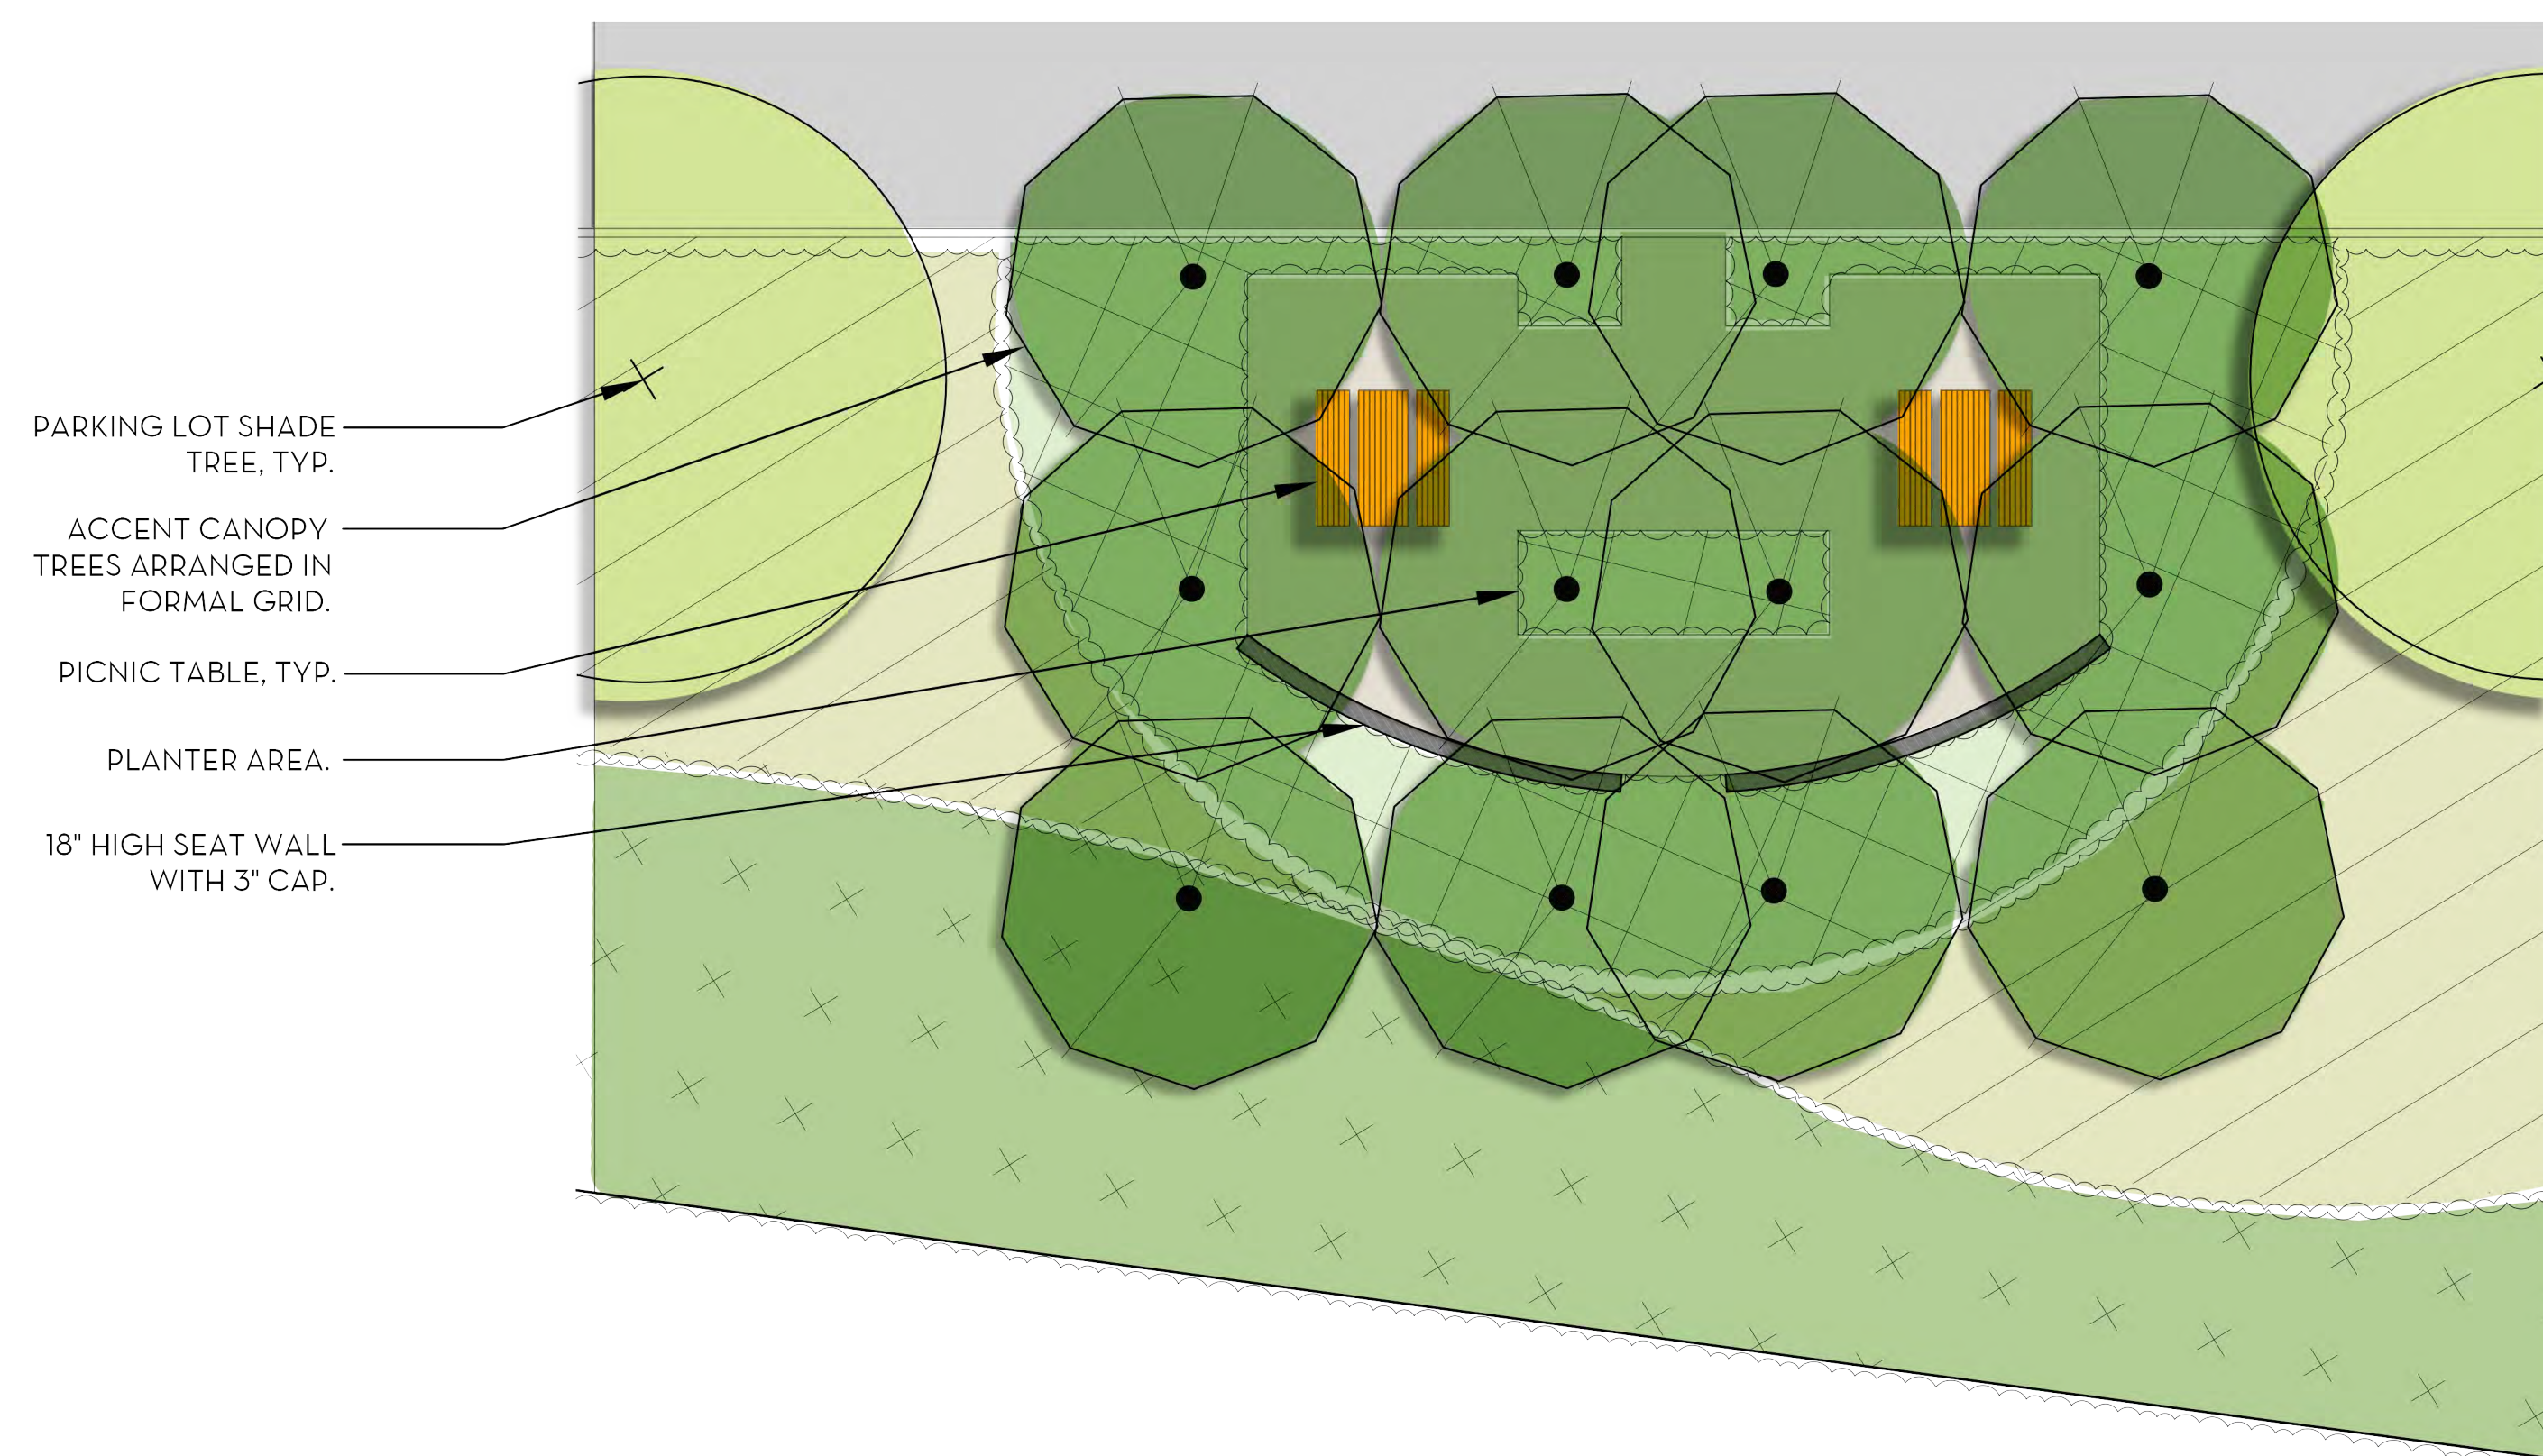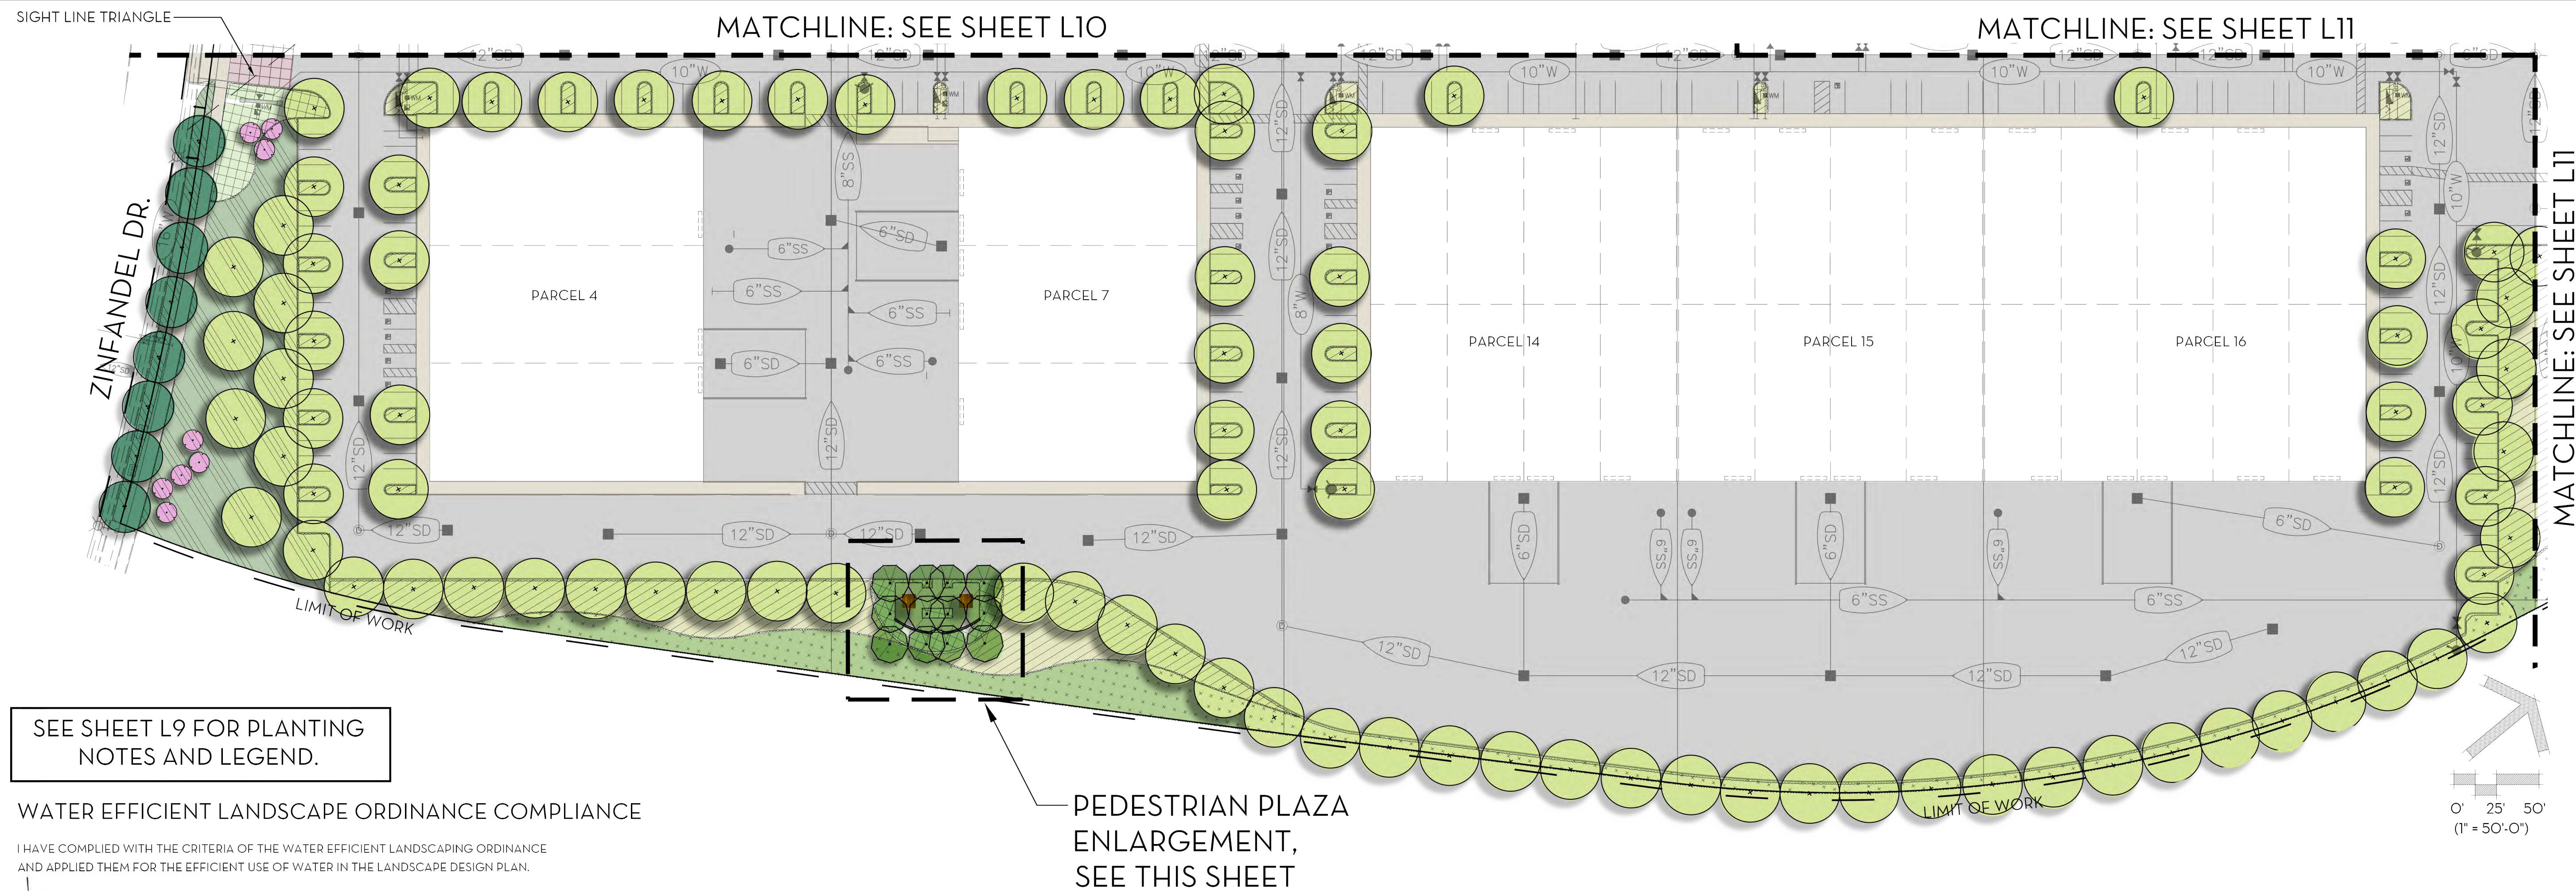

PEDESTRIAN PLAZA ENLARGEMENT, TYP.


SEE SHEET L9 FOR PLANTING
NOTES AND LEGEND.

WATER EFFICIENT LANDSCAPE ORDINANCE COMPLIANCE

I HAVE COMPLIED WITH THE CRITERIA OF THE WATER EFFICIENT LANDSCAPING ORDINANCE AND APPLIED THEM FOR THE EFFICIENT USE OF WATER IN THE LANDSCAPE DESIGN PLAN.

KEITH P. WILSON, ASLA, CRLA 4728


AGENDA ITEM 11.1

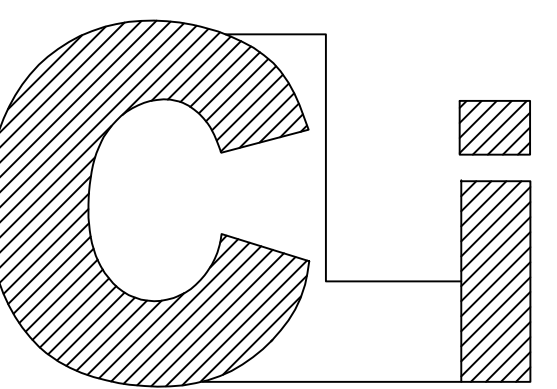

Commercial Lighting Industries
81161 Indio Boulevard, Indio, CA 92201
Tel: 800-755-0155 | Fax: 760-262-3940

No.	Issue	Date
1.	SUBMITTAL	23.06.2019
2.	SUBMITTAL	04.25.2019

LIGHTING FIXTURE LEGEND						
Fixture Type	Fixture Description	Product Registration ID	Input Voltage	Fixture Wattage	Mounting Height	
S4H	SINGLE LED AREA LIGHT, COLOR DARK BRONZE TEXTURED	CLJ-NASICS4H	120-277 VAC	397.4	TOTAL MOUNTING HEIGHT AT 24'-0" AEG	
254H	DOUBLE LED AREA LIGHT, COLOR DARK BRONZE TEXTURED	CLJ-NASICS254H	120-277 VAC	794.8	TOTAL MOUNTING HEIGHT AT 24'-0" AEG	
S4HW	SINGLE LED AREA LIGHT, COLOR DARK BRONZE TEXTURED	CLJ-NASICS4H-W	120-277 VAC	397.4	WALL MOUNTING HEIGHT AT 24'-0" AEG	
S2H	DOUBLE LED AREA LIGHT, COLOR DARK BRONZE TEXTURED	CLJ-NASICS2H	120-277 VAC	397.4	TOTAL MOUNTING HEIGHT AT 24'-0" AEG	
S84H	SINGLE LED AREA LIGHT, COLOR DARK BRONZE TEXTURED	CLJ-NASICS84H	120-277 VAC	276.7	TOTAL MOUNTING HEIGHT AT 24'-0" AEG	
S84H	DOUBLE LED AREA LIGHT, COLOR DARK BRONZE TEXTURED	CLJ-NASICS84H	120-277 VAC	553.4	TOTAL MOUNTING HEIGHT AT 24'-0" AEG	
2584H-90	DOUBLE LED AREA LIGHT, COLOR DARK BRONZE TEXTURED	CLJ-NASICS2584H-90	120-277 VAC	553.4	TOTAL MOUNTING HEIGHT AT 24'-0" AEG	
S84HW	SINGLE LED AREA LIGHT, COLOR DARK BRONZE TEXTURED	CLJ-NASICS84H-W	120-277 VAC	276.7	WALL MOUNTING HEIGHT AT 24'-0" AEG	
WP	WALL PACE, COLOR DARK BRONZE TEXTURED	CLJ-NASICWP	120-277 VAC	26.7	TOTAL MOUNTING HEIGHT AT 14'-0" AEG	

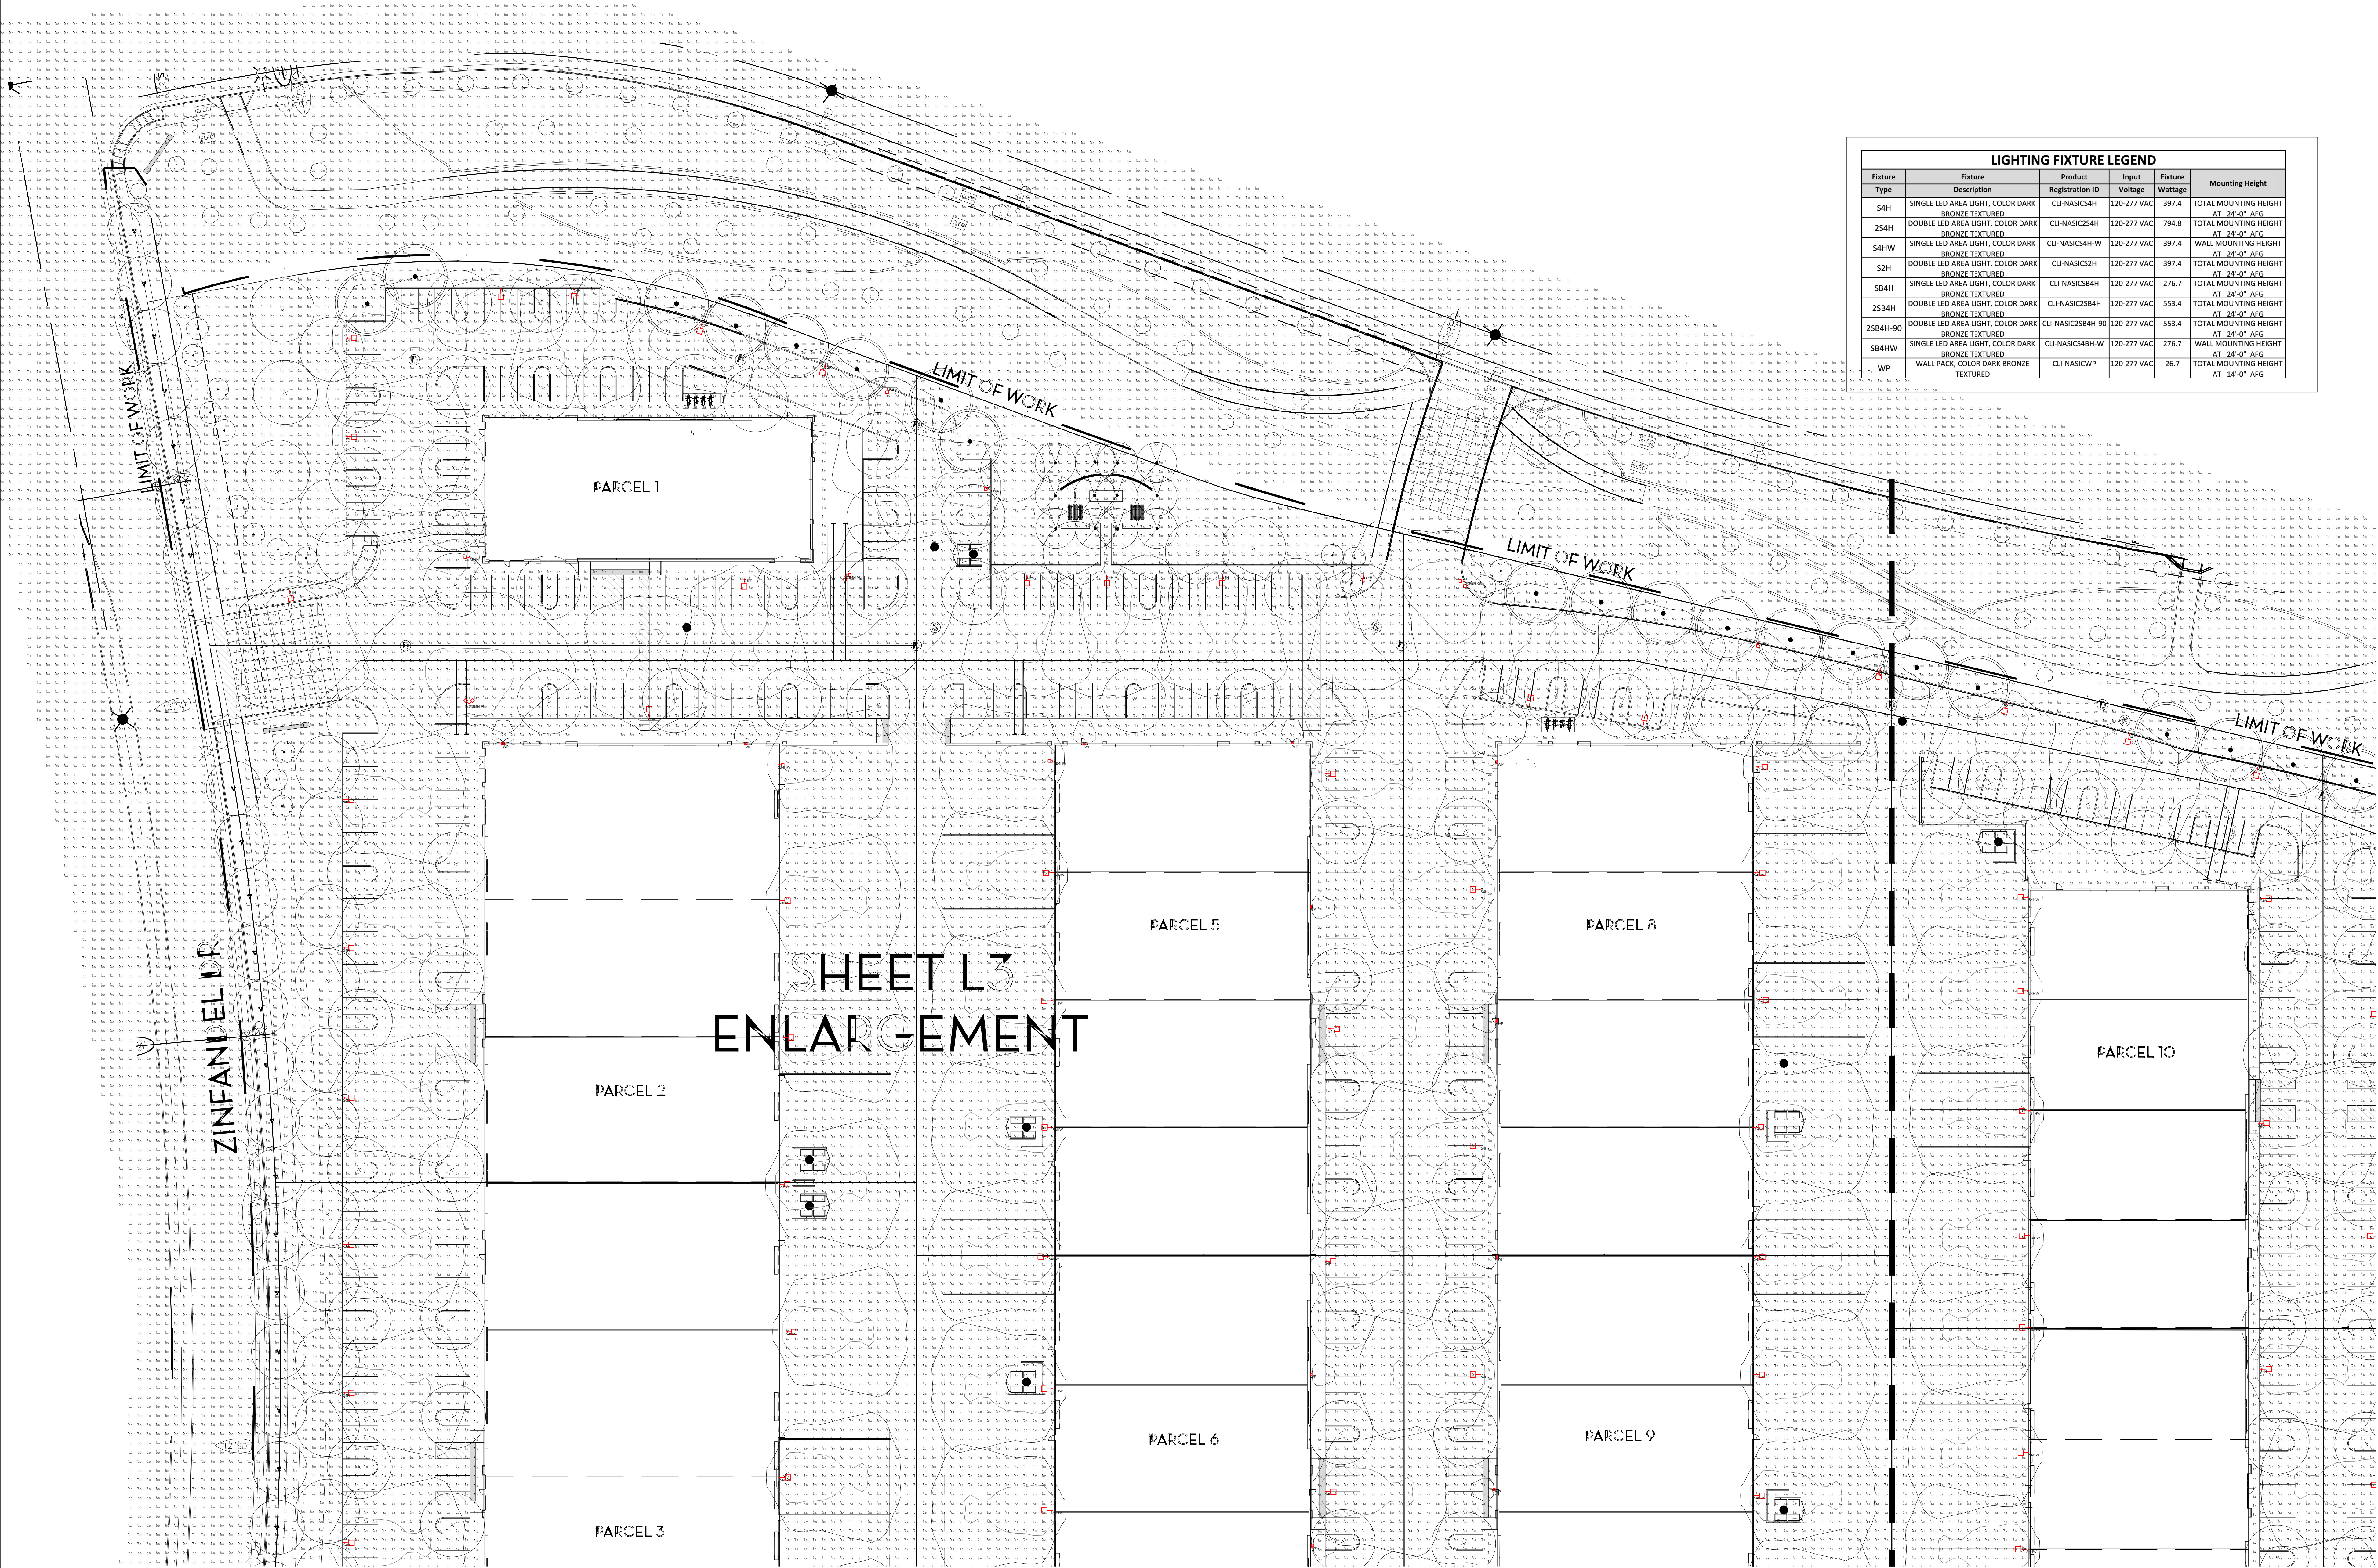

AGENDA ITEM 11.1

SITE LIGHTING SECTION A
1/32" = 1'-0"

Qty	Label	LLF	Description	Arr. Watts	Total Watts
90	S4H	0.920	CLJ-NASICS254H	397.4	35766
8	254H	0.920	CLJ-NASICS254H	794.8	6358.4
50	S4HW	0.920	CLJ-NASICS254HW	397.4	19870
4	S2H	0.920	CLJ-NASICS2H	397.9	1591.6
9	S84H	0.920	CLJ-NASICS84H	276.7	2490.3
4	2584H-90	0.920	CLJ-NASICS2584H-90	553.4	2213.6
27	WP	0.920	CLJ-NASICWP	24	648
8	S84HW	0.920	CLJ-NASICS84H	276.7	2213.6

Calculation Summary					
Label	CalcType	Units	Avg	Max	Min
Drive aisles Stonecreek	Illuminance	Fc	4.5	14.4	0.2
Landscape	Illuminance	Fc	0.0	0.3	0.0
Landscape 2	Illuminance	Fc	0.0	0.8	0.0
SidewalkBuilding A	Illuminance	Fc	1.8	5.5	0.5
SidewalkBuilding B-1	Illuminance	Fc	2.1	5.6	0.5
SidewalkBuilding B-2	Illuminance	Fc	2.3	6.6	0.4
SidewalkBuilding B-3	Illuminance	Fc	2.1	4.9	0.5
SidewalkBuilding B-4	Illuminance	Fc	2.1	5.4	0.8
SidewalkBuilding B-5	Illuminance	Fc	2.1	8.2	0.5
SidewalkBuilding B-6	Illuminance	Fc	1.9	6.4	0.6
SidewalkBuilding C	Illuminance	Fc	1.9	5.6	0.5
SidewalkBuilding D-1	Illuminance	Fc	2.0	5.9	0.4
SidewalkBuilding D-2	Illuminance	Fc	2.1	5.0	0.5
Stonecreek Industrial Center_1	Illuminance	Fc	5.5	14.7	0.3
Trespass Area	Illuminance	Fc	0.0	0.6	0.0

Job Name: Stonecreek Industrial Center - Rancho Cordova, CA
Catalog #: CLJ-NASICS4H, 254H, S4HW, S2H, S84H, 2584H, 2584H-90, S84HW

OPERATIONS
The Stonecreek Industrial Center is a large industrial facility located in Rancho Cordova, CA. The facility is a large, single-story building with a flat roof. The building is surrounded by a parking lot and a landscaped area. The building is located on a corner lot. The building is a large, single-story building with a flat roof. The building is surrounded by a parking lot and a landscaped area. The building is located on a corner lot. The building is a large, single-story building with a flat roof. The building is surrounded by a parking lot and a landscaped area. The building is located on a corner lot.

PRODUCT IMAGES
The Stonecreek Industrial Center is a large industrial facility located in Rancho Cordova, CA. The facility is a large, single-story building with a flat roof. The building is surrounded by a parking lot and a landscaped area. The building is located on a corner lot. The building is a large, single-story building with a flat roof. The building is surrounded by a parking lot and a landscaped area. The building is located on a corner lot.

DETAILS
The Stonecreek Industrial Center is a large industrial facility located in Rancho Cordova, CA. The facility is a large, single-story building with a flat roof. The building is surrounded by a parking lot and a landscaped area. The building is located on a corner lot. The building is a large, single-story building with a flat roof. The building is surrounded by a parking lot and a landscaped area. The building is located on a corner lot.

Job Name: Stonecreek Industrial Center - Rancho Cordova, CA
Catalog #: CLJ-NASICS4H, 254H, S4HW, S2H, S84H, 2584H, 2584H-90, S84HW

OPERATIONS
The Stonecreek Industrial Center is a large industrial facility located in Rancho Cordova, CA. The facility is a large, single-story building with a flat roof. The building is surrounded by a parking lot and a landscaped area. The building is located on a corner lot. The building is a large, single-story building with a flat roof. The building is surrounded by a parking lot and a landscaped area. The building is located on a corner lot.

PRODUCT IMAGES
The Stonecreek Industrial Center is a large industrial facility located in Rancho Cordova, CA. The facility is a large, single-story building with a flat roof. The building is surrounded by a parking lot and a landscaped area. The building is located on a corner lot. The building is a large, single-story building with a flat roof. The building is surrounded by a parking lot and a landscaped area. The building is located on a corner lot.

DETAILS
The Stonecreek Industrial Center is a large industrial facility located in Rancho Cordova, CA. The facility is a large, single-story building with a flat roof. The building is surrounded by a parking lot and a landscaped area. The building is located on a corner lot. The building is a large, single-story building with a flat roof. The building is surrounded by a parking lot and a landscaped area. The building is located on a corner lot.


STONECREEK
INDUSTRIAL CENTER
RANCHO CORDOVA, CA

ALL PLANS AND SPECIFICATIONS ARE THE PROPERTY OF
COMMERCIAL LIGHTING INDUSTRIES. NO SCALE DRAWINGS.
ALL MEASUREMENTS MUST BE CHECKED ON SITE BY
THE CONTRACTORS AND ANY DISCREPANCIES BROUGHT
TO THE ATTENTION OF THE DESIGNER OR ARCHITECT.

Title
PHOTOMETRIC DRAWING

Scale
AS SHOWN
Drawn By
B.B.
Job No.
90323
Sheet No.
LDE-1A_PH


Date
26.03.2019
Checked By
J.D.
1248

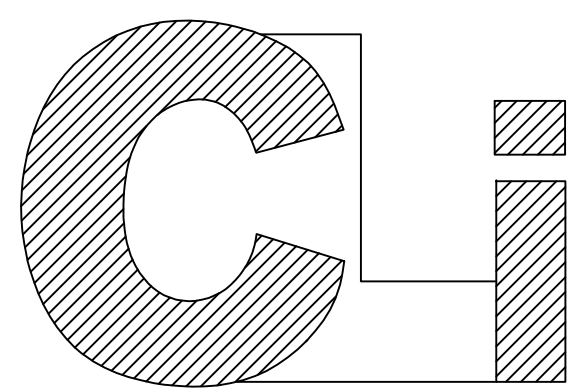

Commercial Lighting Industries
81161 Indio Boulevard, Indio, CA 92201
Tel: 800-755-0155 | Fax: 760-262-3940

No.	Issue	Date
1.	SUBMITTAL	23.06.2019
2.	SUBMITTAL	04.25.2019

LIGHTING FIXTURE LEGEND						
Fixture Type	Fixture Description	Product Registration ID	Input Voltage	Fixture Wattage	Mounting Height	
S4H	SINGLE LED AREA LIGHT, COLOR DARK BRONZE TEXTURED	CLI-NASICS4H	120-277 VAC	397.4	TOTAL MOUNTING HEIGHT AT 24'-0" AEG	
2S4H	DOUBLE LED AREA LIGHT, COLOR DARK BRONZE TEXTURED	CLI-NASICS2S4H	120-277 VAC	794.8	TOTAL MOUNTING HEIGHT AT 24'-0" AEG	
S4HW	SINGLE LED AREA LIGHT, COLOR DARK BRONZE TEXTURED	CLI-NASICS4H-W	120-277 VAC	397.4	WALL MOUNTING HEIGHT AT 24'-0" AEG	
S2H	DOUBLE LED AREA LIGHT, COLOR DARK BRONZE TEXTURED	CLI-NASICS2H	120-277 VAC	397.4	TOTAL MOUNTING HEIGHT AT 24'-0" AEG	
S84H	SINGLE LED AREA LIGHT, COLOR DARK BRONZE TEXTURED	CLI-NASICS84H	120-277 VAC	276.7	TOTAL MOUNTING HEIGHT AT 24'-0" AEG	
2S84H	DOUBLE LED AREA LIGHT, COLOR DARK BRONZE TEXTURED	CLI-NASICS2S84H	120-277 VAC	553.4	TOTAL MOUNTING HEIGHT AT 24'-0" AEG	
2S84H-90	DOUBLE LED AREA LIGHT, COLOR DARK BRONZE TEXTURED	CLI-NASICS2S84H-90	120-277 VAC	553.4	TOTAL MOUNTING HEIGHT AT 24'-0" AEG	
S84HW	SINGLE LED AREA LIGHT, COLOR DARK BRONZE TEXTURED	CLI-NASICS84H-W	120-277 VAC	276.7	WALL MOUNTING HEIGHT AT 24'-0" AEG	
WP	WALL PACK, COLOR DARK BRONZE TEXTURED	CLI-NASICWP	120-277 VAC	26.7	TOTAL MOUNTING HEIGHT AT 14'-0" AEG	

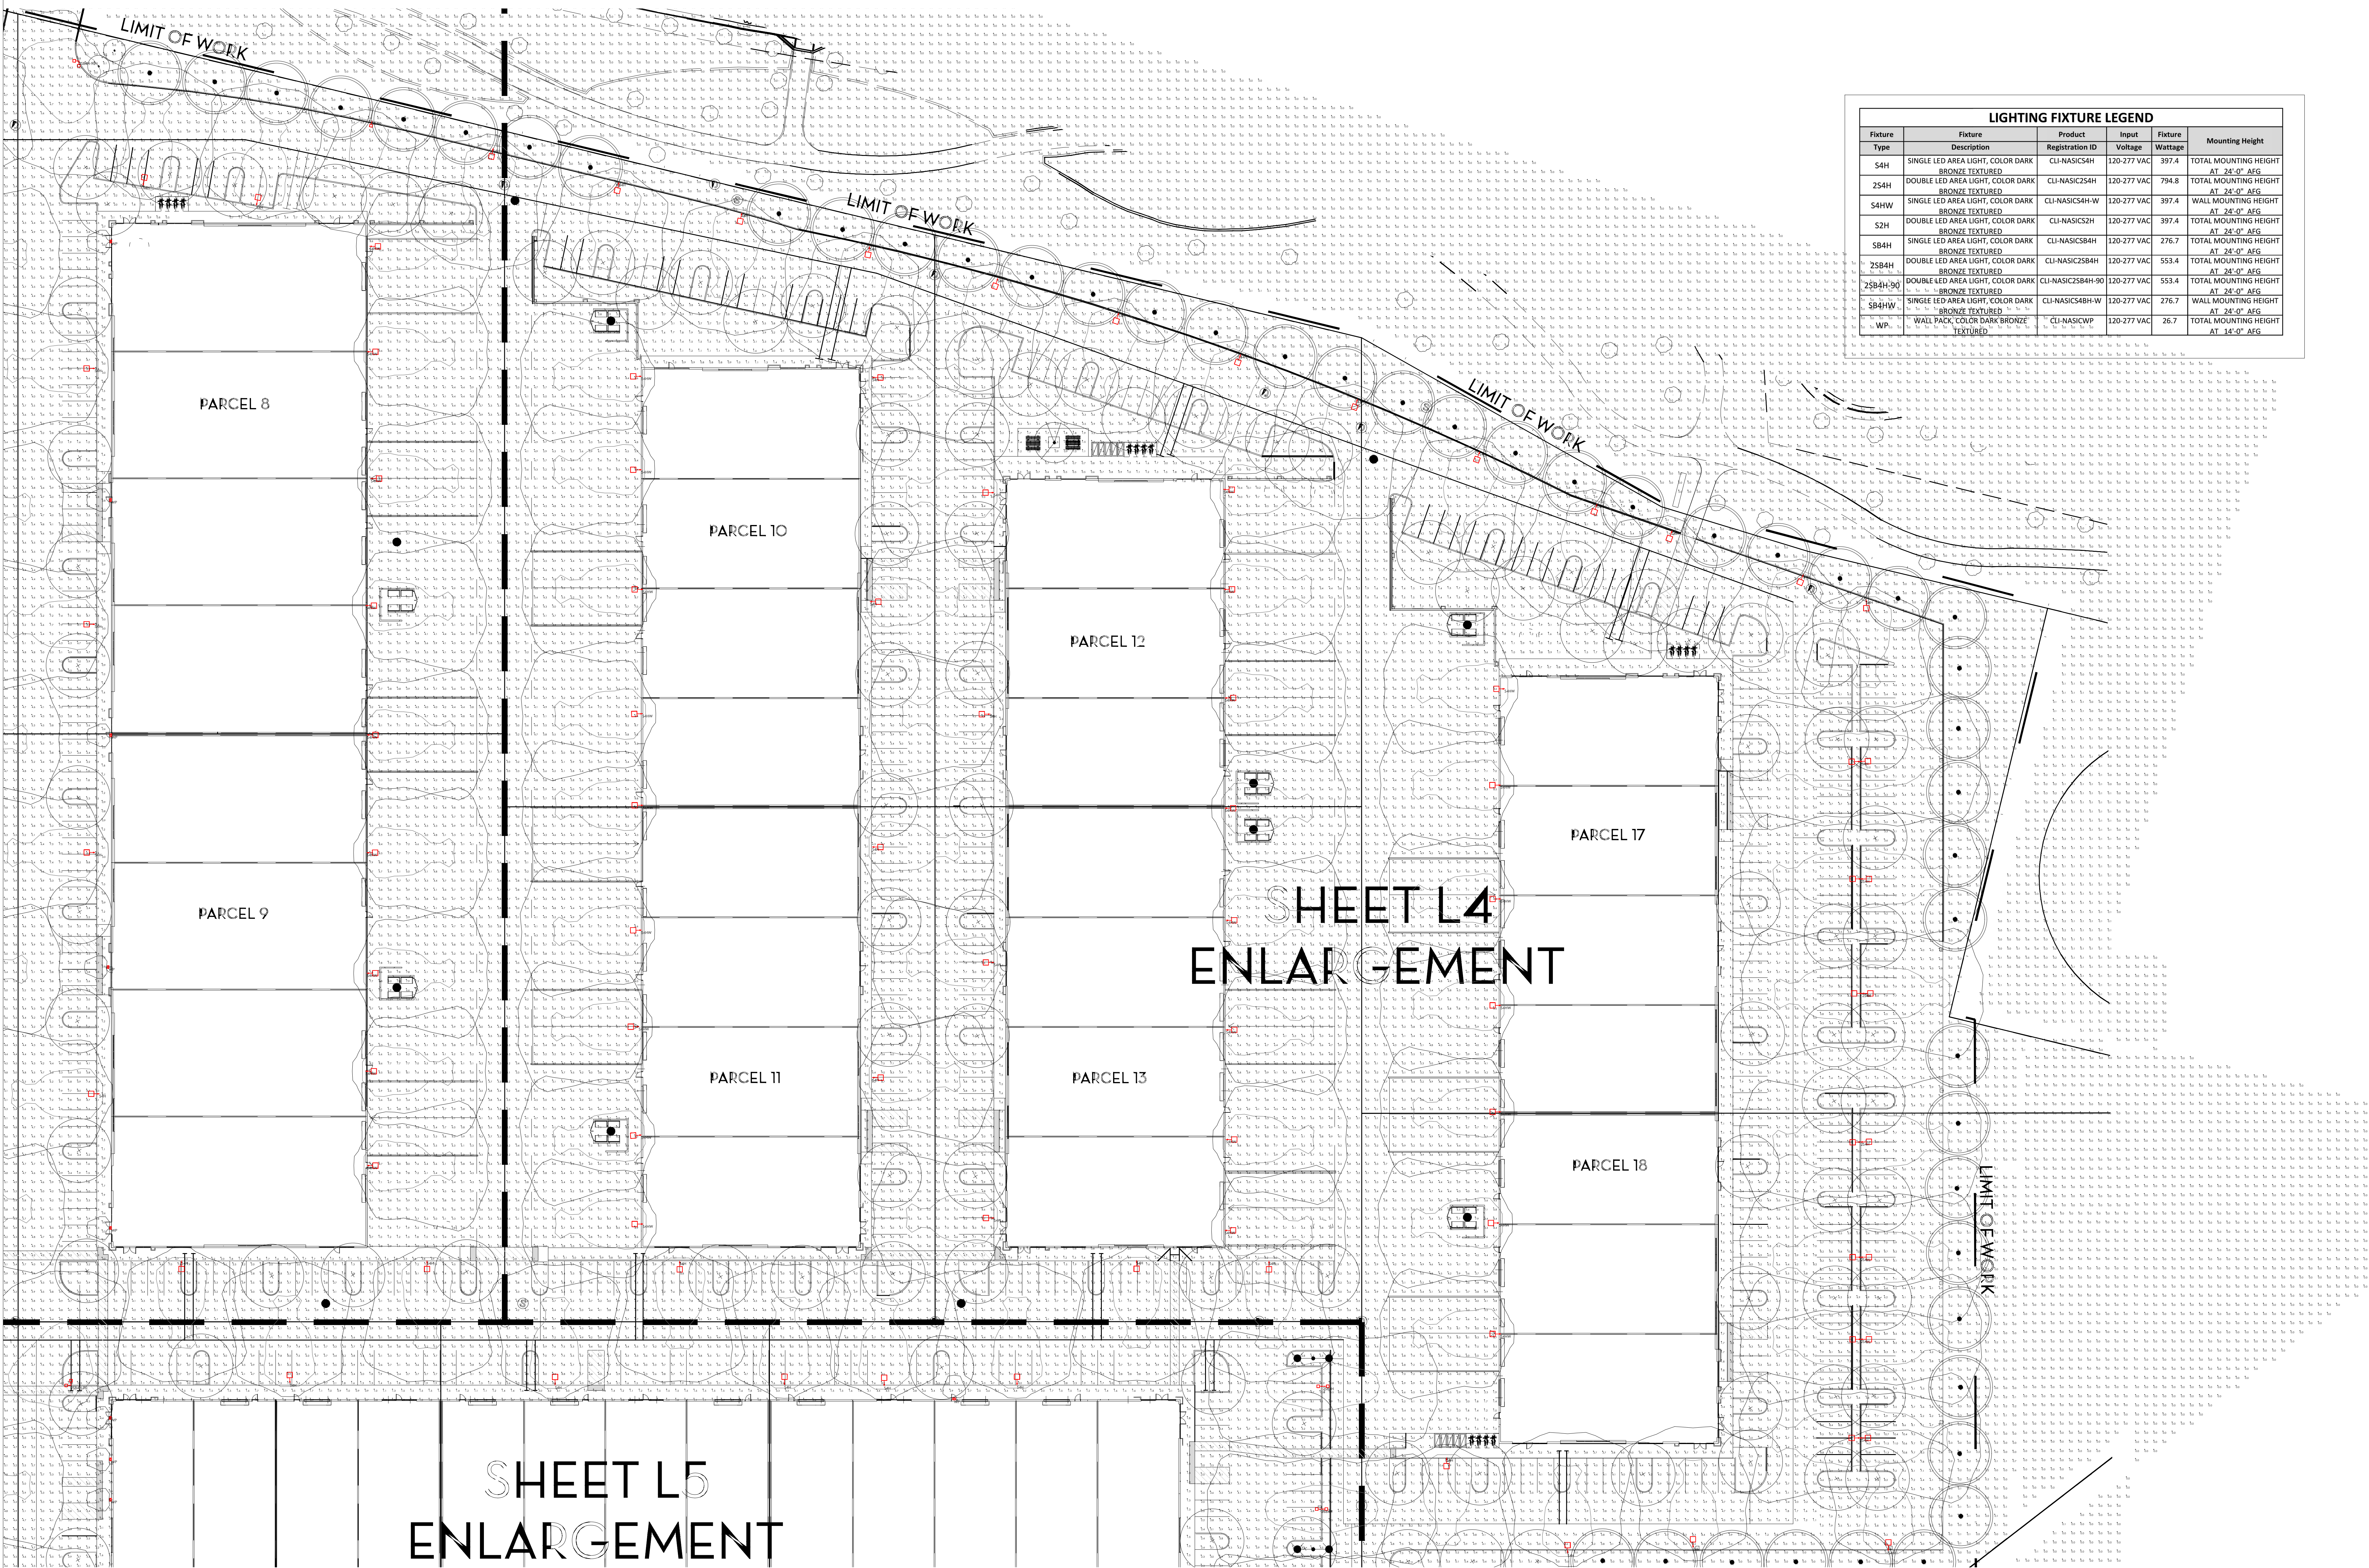

SITE LIGHTING SECTION B
1/32" = 1'-0"

Luminaire Schedule					
Symbol	Qty	Label	LLF	Description	Arr. Watts Total Watts
→	90	S4H	0.920	CLI-NASICS2S4H	397.4 35766
→	8	2S4H	0.920	CLI-NASICS2S4H	794.8 4358.4
→	50	S4HW	0.920	CLI-NASICS2S4H-W	397.4 19870
→	4	S2H	0.920	CLI-NASICS2H	397.9 1591.6
→	9	S84H	0.920	CLI-NASICS84H	276.7 2490.3
→	4	2S84H	0.920	CLI-NASICS2S84H	553.4 2213.6
→	4	2S84H-90	0.920	CLI-NASICS2S84H-90	553.4 2213.6
→	27	WP	0.920	CLI-NASICWP	24 648
→	8	S84HW	0.920	CLI-NASICS84H	276.7 2213.6


Calculation Summary						
Label	CalcType	Units	Avg	Max	Min	Avg/Min Max/Min
Drive aisles Stonecreek	Illuminance	Fc	4.5	14.4	0.2	22.4 72.0
Landscape	Illuminance	Fc	0.0	0.3	0.0	N.A. N.A.
Landscape 2	Illuminance	Fc	0.0	0.8	0.0	N.A. N.A.
SidewalkBuilding A	Illuminance	Fc	1.8	5.5	0.5	3.5 11.0
SidewalkBuilding B-1	Illuminance	Fc	2.1	5.6	0.5	4.3 11.2
SidewalkBuilding B-2	Illuminance	Fc	2.3	6.6	0.4	5.7 16.5
SidewalkBuilding B-3	Illuminance	Fc	2.1	4.9	0.5	4.1 9.8
SidewalkBuilding B-4	Illuminance	Fc	2.1	5.4	0.8	2.6 6.8
SidewalkBuilding B-5	Illuminance	Fc	2.1	8.2	0.5	4.3 16.4
SidewalkBuilding B-6	Illuminance	Fc	1.9	6.4	0.6	3.2 10.7
SidewalkBuilding C	Illuminance	Fc	1.9	5.6	0.5	3.9 11.2
SidewalkBuilding D-1	Illuminance	Fc	2.0	5.9	0.4	5.1 14.8
SidewalkBuilding D-2	Illuminance	Fc	2.1	5.0	0.5	4.2 10.0
Stonecreek Industrial Center_1	Illuminance	Fc	5.5	14.7	0.3	18.4 49.0
Trespass Area	Illuminance	Fc	0.0	0.6	0.0	N.A. N.A.

ALL PLANS AND SPECIFICATIONS ARE THE PROPERTY OF
COMMERCIAL LIGHTING INDUSTRIES INC. DO NOT SCALE DRAWINGS.
ALL MEASUREMENTS MUST BE CHECKED ON SITE BY
THE CONTRACTORS AND ANY DISCREPANCIES BROUGHT
TO THE ATTENTION OF THE DESIGNER OR ARCHITECT.

Title
PHOTOMETRIC DRAWING

Scale
AS SHOWN
Drawn By
B.B.
Job No.
90323
Sheet No.
LDE-1B_PH

Date
26.03.2019
Checked By
I.D.
1249

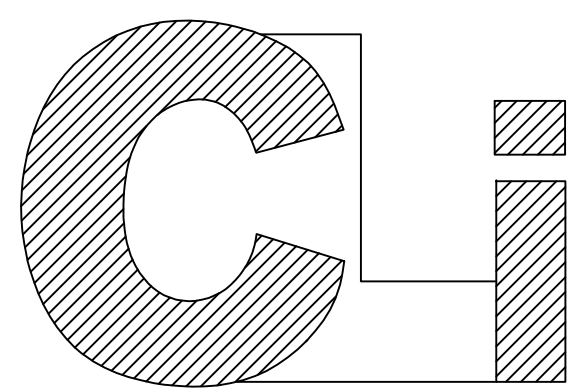

Commercial Lighting Industries
81161 Indio Boulevard, Indio, CA 92201
Tel: 800-755-0155 | Fax: 760-262-3940

No.	Issue	Date
1.	SUBMITTAL	23.06.2019
2.	SUBMITTAL	04.25.2019



SITE LIGHTING SECTION C
1/32" = 1'-0"

Luminaire Schedule					
Symbol	Qty	Label	LLF	Description	Arr. Watts Total Watts
□	90	S4H	0.920	CLU-NASIC254H	397.4 35766
□	8	2S4H	0.920	CLU-NASIC254H	794.8 6358.4
□	50	S4HW	0.920	CLU-NASIC254HW	397.4 19870
□	4	S2H	0.920	CLU-NASIC52H	397.9 1591.6
□	9	S84H	0.920	CLU-NASIC584H	276.7 2490.3
□	4	2S84H	0.920	CLU-NASIC2584H	553.4 2213.6
□	4	2S84H-90	0.920	CLU-NASIC2584H-90	553.4 2213.6
□	27	WP	0.920	CLU-NASICWP	24 648
□	8	S84HW	0.920	CLU-NASIC584H	276.7 2213.6

Calculation Summary						
Label	CalcType	Units	Avg	Max	Min	Avg/Min Max/Min
Drive aisles Stonecreek	Illuminance	Fc	4.5	14.4	0.2	22.4 72.0
Landscape	Illuminance	Fc	0.0	0.3	0.0	N.A. N.A.
Landscape 2	Illuminance	Fc	0.0	0.8	0.0	N.A. N.A.
SidewalkBuilding A	Illuminance	Fc	1.8	5.5	0.5	3.5 11.0
SidewalkBuilding B-1	Illuminance	Fc	2.1	5.6	0.5	4.3 11.2
SidewalkBuilding B-2	Illuminance	Fc	2.3	6.6	0.4	5.7 16.5
SidewalkBuilding B-3	Illuminance	Fc	2.1	4.9	0.5	4.1 9.8
SidewalkBuilding B-4	Illuminance	Fc	2.1	5.4	0.8	2.6 6.8
SidewalkBuilding B-5	Illuminance	Fc	2.1	8.2	0.5	4.3 16.4
SidewalkBuilding B-6	Illuminance	Fc	1.9	6.4	0.6	3.2 10.7
SidewalkBuilding C	Illuminance	Fc	1.9	5.6	0.5	3.9 11.2
SidewalkBuilding D-1	Illuminance	Fc	2.0	5.9	0.4	5.1 14.8
SidewalkBuilding D-2	Illuminance	Fc	2.1	5.0	0.5	4.2 10.0
Stonecreek Industrial Center_1	Illuminance	Fc	5.5	14.7	0.3	18.4 49.0
Trespass Area	Illuminance	Fc	0.0	0.6	0.0	N.A. N.A.

LIGHTING FIXTURE LEGEND					
Fixture Type	Fixture Description	Product Registration ID	Input Voltage	Fixture Wattage	Mounting Height
S4H	SINGLE LED AREA LIGHT, COLOR DARK BRONZE TEXTURED	CLU-NASIC254H	120-277 VAC	397.4	TOTAL MOUNTING HEIGHT AT 24'-0" AEG
2S4H	DOUBLE LED AREA LIGHT, COLOR DARK BRONZE TEXTURED	CLU-NASIC254H	120-277 VAC	794.8	TOTAL MOUNTING HEIGHT AT 24'-0" AEG
S4HW	SINGLE LED AREA LIGHT, COLOR DARK BRONZE TEXTURED	CLU-NASIC254H-W	120-277 VAC	397.4	TOTAL MOUNTING HEIGHT AT 24'-0" AEG
S2H	DOUBLE LED AREA LIGHT, COLOR DARK BRONZE TEXTURED	CLU-NASIC52H	120-277 VAC	397.4	TOTAL MOUNTING HEIGHT AT 24'-0" AEG
S84H	SINGLE LED AREA LIGHT, COLOR DARK BRONZE TEXTURED	CLU-NASIC584H	120-277 VAC	276.7	TOTAL MOUNTING HEIGHT AT 24'-0" AEG
2S84H	DOUBLE LED AREA LIGHT, COLOR DARK BRONZE TEXTURED	CLU-NASIC2584H	120-277 VAC	553.4	TOTAL MOUNTING HEIGHT AT 24'-0" AEG
2S84H-90	DOUBLE LED AREA LIGHT, COLOR DARK BRONZE TEXTURED	CLU-NASIC2584H-90	120-277 VAC	553.4	TOTAL MOUNTING HEIGHT AT 24'-0" AEG
S84HW	SINGLE LED AREA LIGHT, COLOR DARK BRONZE TEXTURED	CLU-NASIC584H-W	120-277 VAC	276.7	TOTAL MOUNTING HEIGHT AT 24'-0" AEG
WP	WALL PACK, COLOR DARK BRONZE TEXTURED	CLU-NASICWP	120-277 VAC	26.7	TOTAL MOUNTING HEIGHT AT 14'-0" AEG


ALL PLANS AND SPECIFICATIONS ARE THE PROPERTY OF COMMERCIAL LIGHTING INDUSTRIES. DO NOT SCALE DRAWINGS. ALL MEASUREMENTS MUST BE CHECKED ON SITE BY THE CONTRACTORS AND ANY DISCREPANCIES BROUGHT TO THE ATTENTION OF THE DESIGNER OR ARCHITECT.

Title
PHOTOMETRIC DRAWING

Scale
AS SHOWN
Drawn By
B.B.
Job No.
90323
Sheet No.
LDE-4C_PH


Date
26.03.2019
Checked By
I.O.

1250

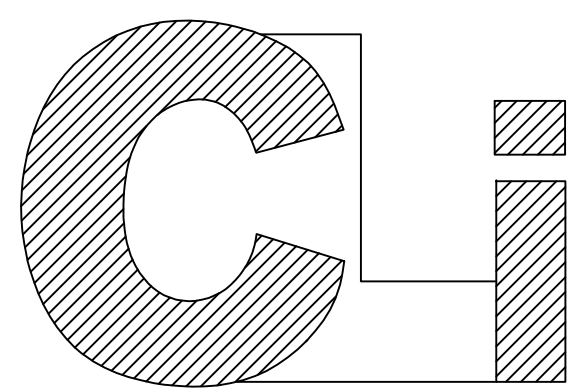

Commercial Lighting Industries
81161 Indio Boulevard, Indio, CA 92201
Tel: 800-755-0155 | Fax: 760-262-3940

No.	Issue	Date
1.	SUBMITTAL	23.06.2019
2.	SUBMITTAL	04.25.2019

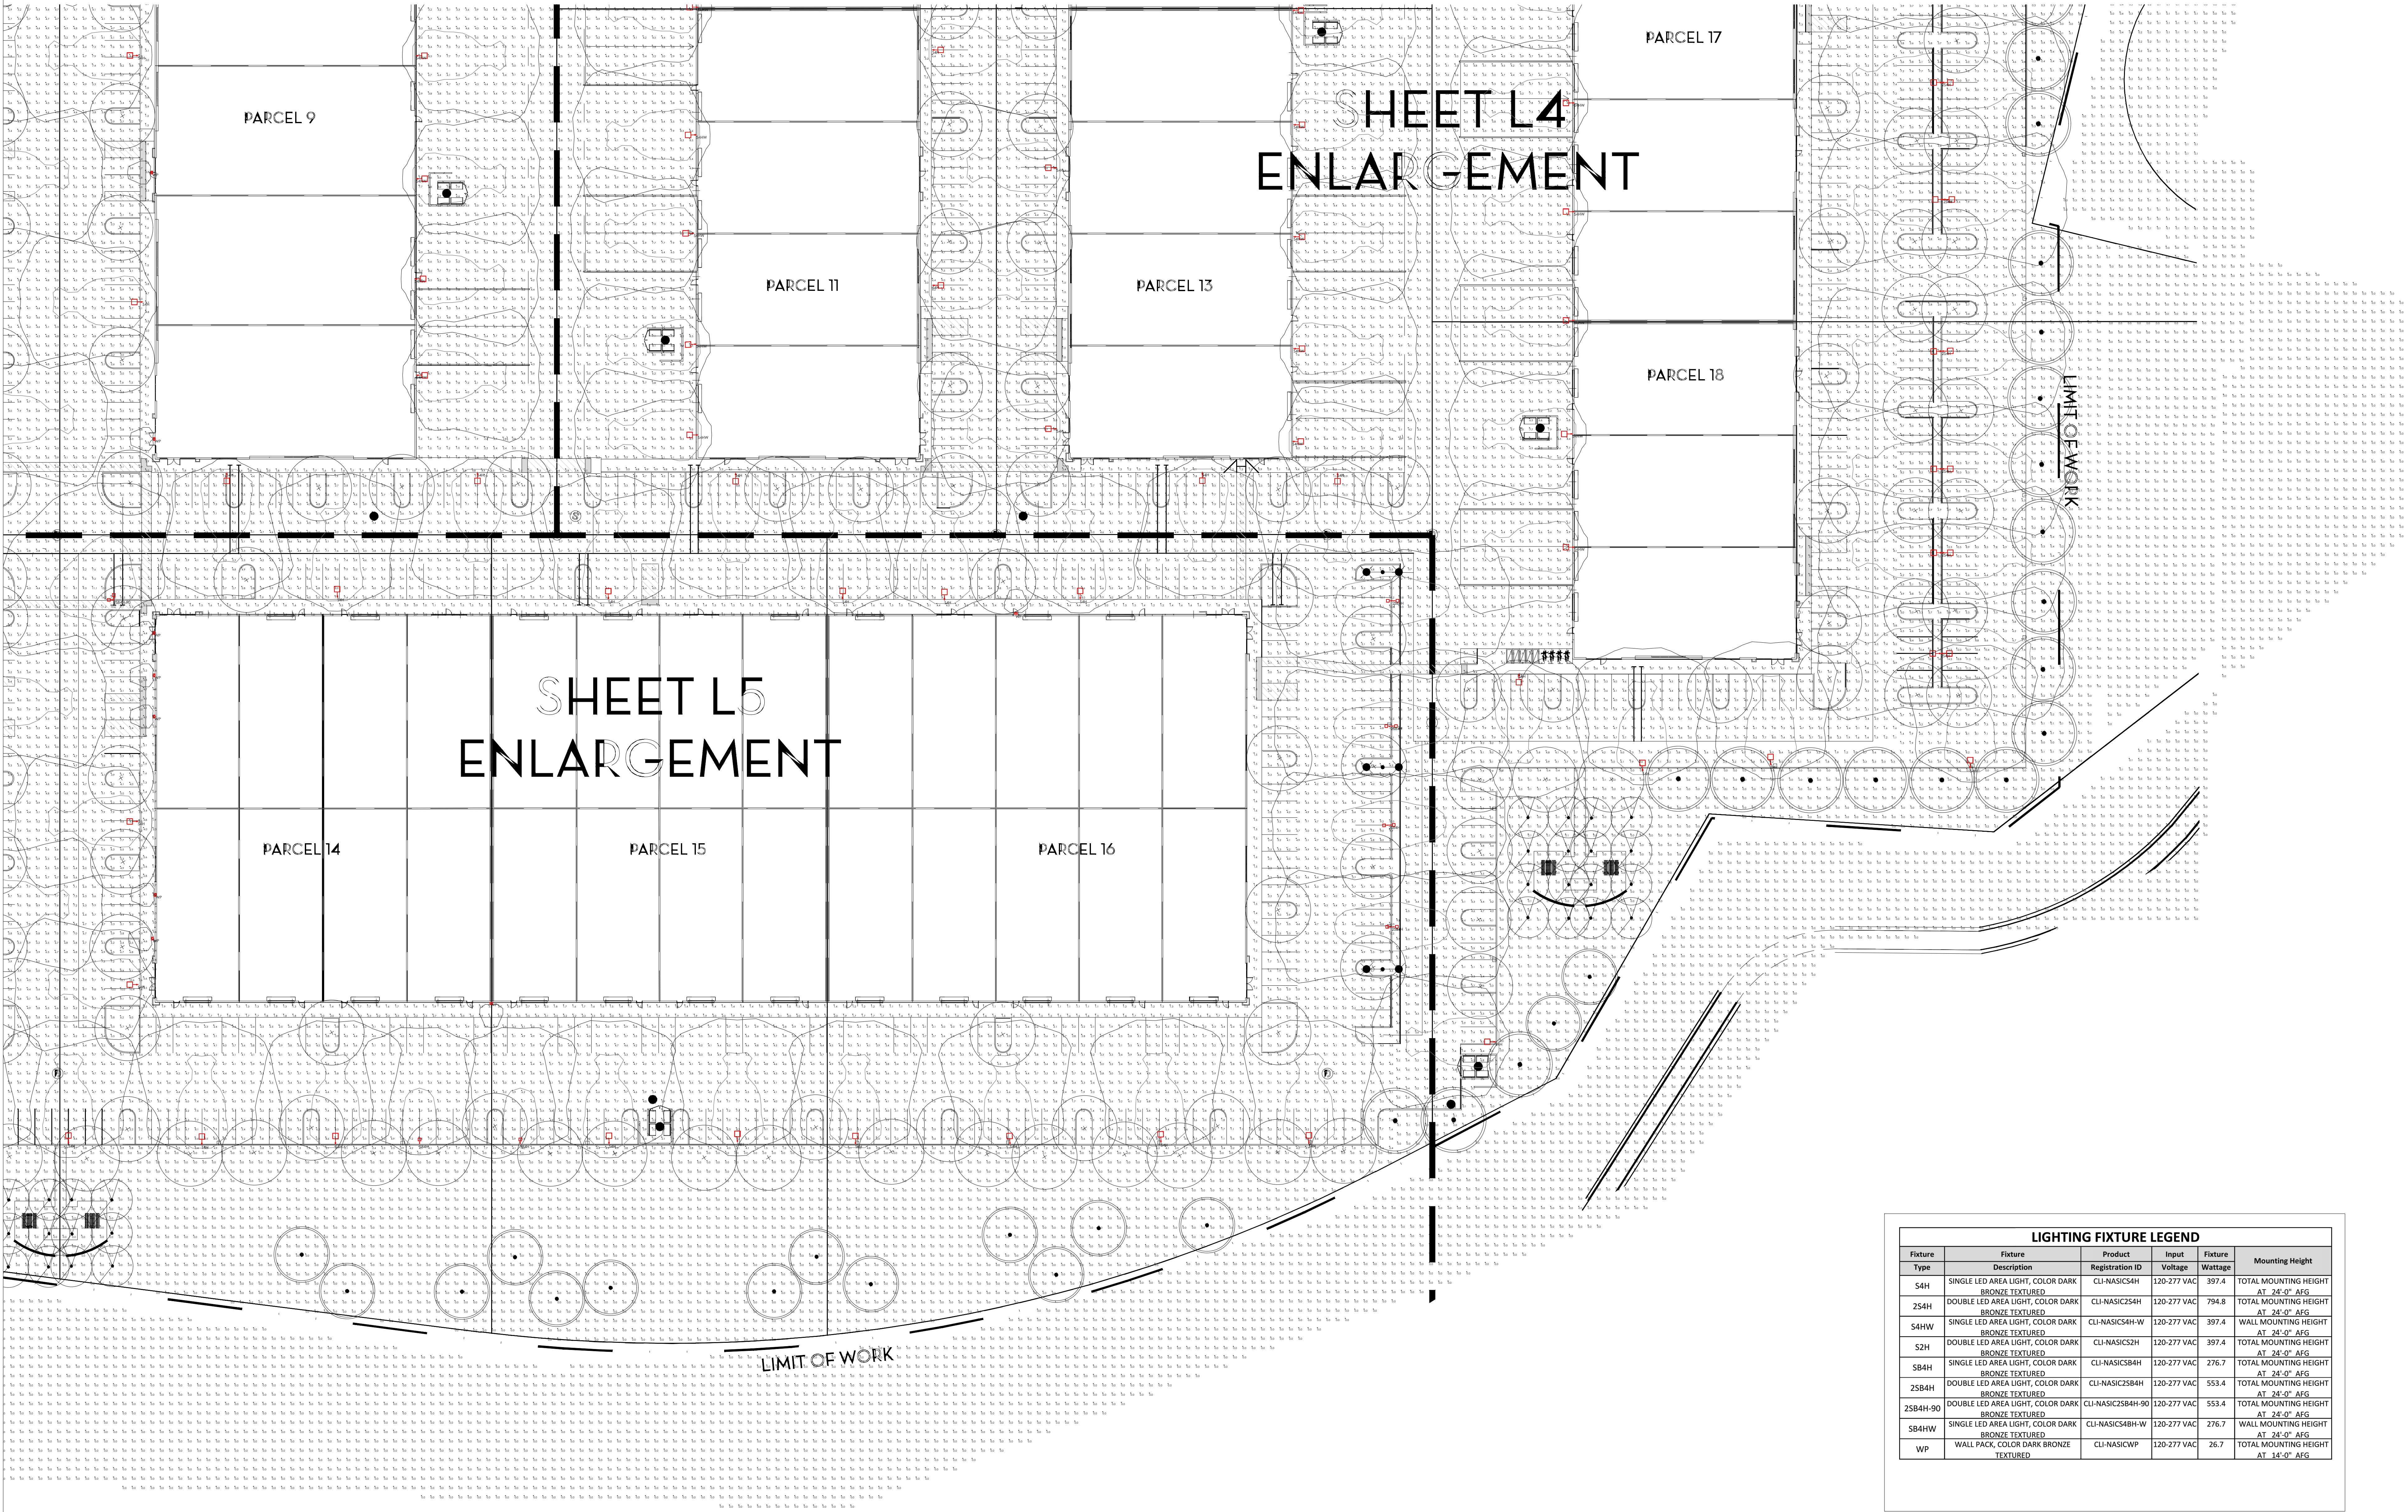

AGENDA ITEM 11.1

SITE LIGHTING SECTION E
1/32" = 1'-0"

Luminaire Schedule						
Symbol	Qty	Label	LLF	Description	Arr. Watts	Total Watts
→	90	S4H	0.920	CL-NASICS254H	397.4	35766
→	8	254H	0.920	CL-NASICS254H	794.8	6358.4
→	50	S4HW	0.920	CL-NASICS254HW	397.4	19870
→	4	S2H	0.920	CL-NASICS2H	397.9	1591.6
→	9	S84H	0.920	CL-NASICS84H	276.7	2490.3
→	4	2584H	0.920	CL-NASICS2584H	553.4	2213.6
→	4	2584H-90	0.920	CL-NASICS2584H-90	553.4	2213.6
→	27	WP	0.920	CL-NASICWP	24	648
→	8	S84HW	0.920	CL-NASICS84H	276.7	2213.6

Calculation Summary								
Label	CalcType	Units	Avg	Max	Min	Avg/Min	Max/Min	
Drive aisles Stonecreek	Illuminance	Fc	4.5	14.4	0.2	22.4	72.0	
Landscape	Illuminance	Fc	0.0	0.3	0.0	N.A.	N.A.	
Landscape 2	Illuminance	Fc	0.0	0.8	0.0	N.A.	N.A.	
SidewalkBuilding A	Illuminance	Fc	1.8	5.5	0.5	3.5	11.0	
SidewalkBuilding B-1	Illuminance	Fc	2.1	5.6	0.5	4.3	11.2	
SidewalkBuilding B-2	Illuminance	Fc	2.3	6.6	0.4	5.7	16.5	
SidewalkBuilding B-3	Illuminance	Fc	2.1	4.9	0.5	4.1	9.8	
SidewalkBuilding B-4	Illuminance	Fc	2.1	5.4	0.8	2.6	6.8	
SidewalkBuilding B-5	Illuminance	Fc	2.1	8.2	0.5	4.3	16.4	
SidewalkBuilding B-6	Illuminance	Fc	1.9	6.4	0.6	3.2	10.7	
SidewalkBuilding C	Illuminance	Fc	1.9	5.6	0.5	3.9	11.2	
SidewalkBuilding D-1	Illuminance	Fc	2.0	5.9	0.4	5.1	14.8	
SidewalkBuilding D-2	Illuminance	Fc	2.1	5.0	0.5	4.2	10.0	
Stonecreek Industrial Center_1	Illuminance	Fc	5.5	14.7	0.3	18.4	49.0	
Trespass Area	Illuminance	Fc	0.0	0.6	0.0	N.A.	N.A.	

STONECREEK
INDUSTRIAL CENTER
RANCHO CORDOVA, CA

ALL PLANS AND SPECIFICATIONS ARE THE PROPERTY OF
COMMERCIAL LIGHTING INDUSTRIES. NO SCALE DRAWINGS.
ALL MEASUREMENTS MUST BE CHECKED ON SITE BY
THE CONTRACTORS AND ANY DISCREPANCIES BROUGHT
TO THE ATTENTION OF THE DESIGNER OR ARCHITECT.


Title
PHOTOMETRIC DRAWING

Scale
AS SHOWN
26.03.2019
Drawn By
B.B.
Checked By
I.O.
Job No.
90323
Sheet No.
LDE-1E_PH


1251




BIKE RACK DETAILS 1" = 1'-0" 1

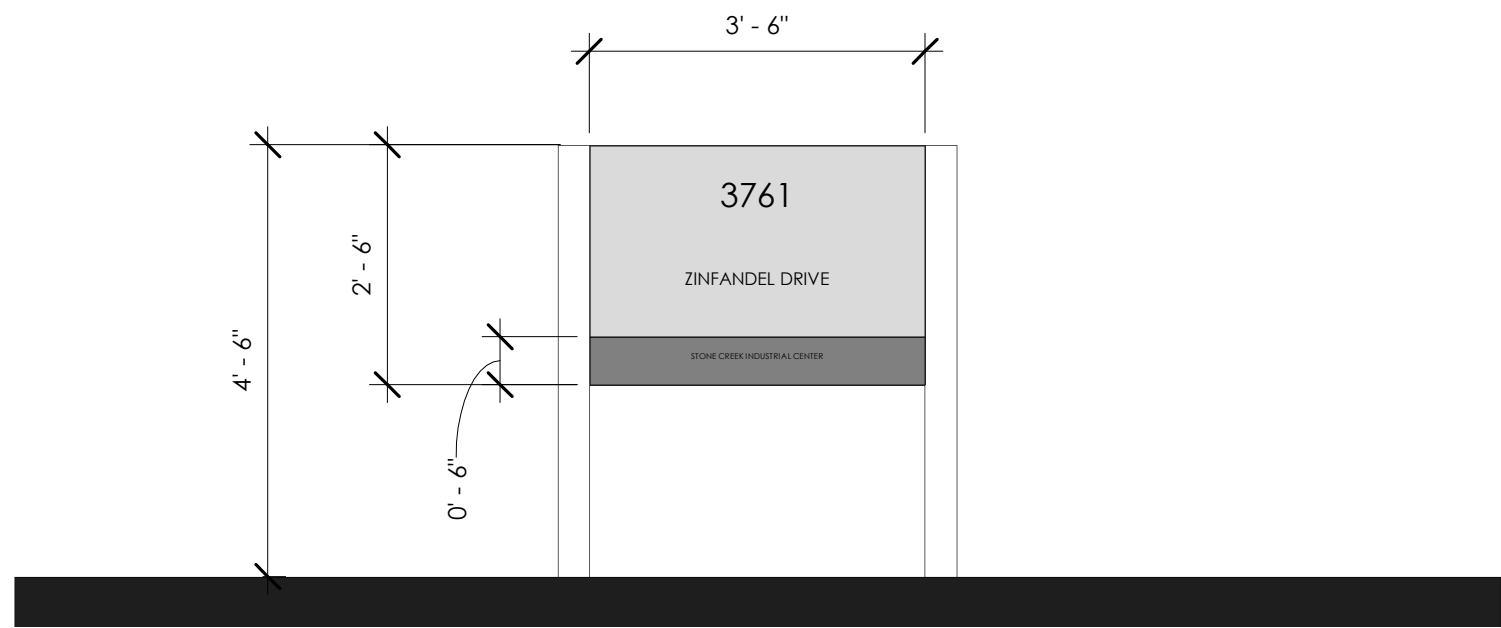


ADDRESS POST SIGN 1/2" = 1'-0" 7

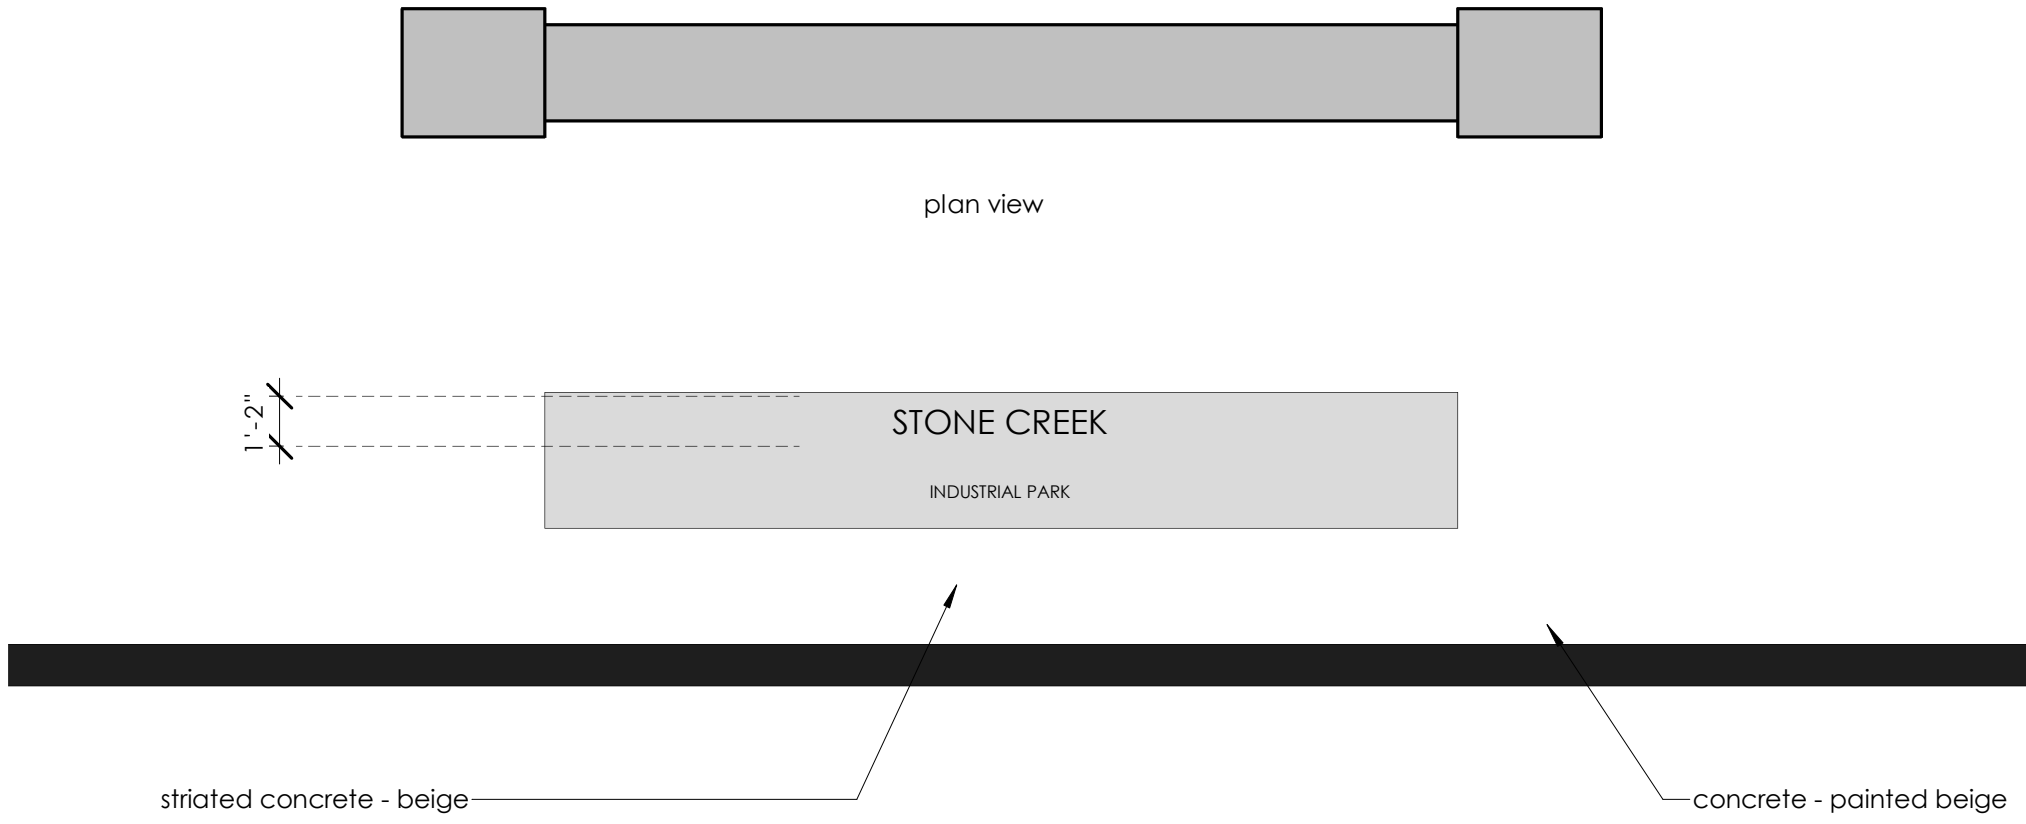


CENTER IDENTITY SIGN 1/4" = 1'-0" 8

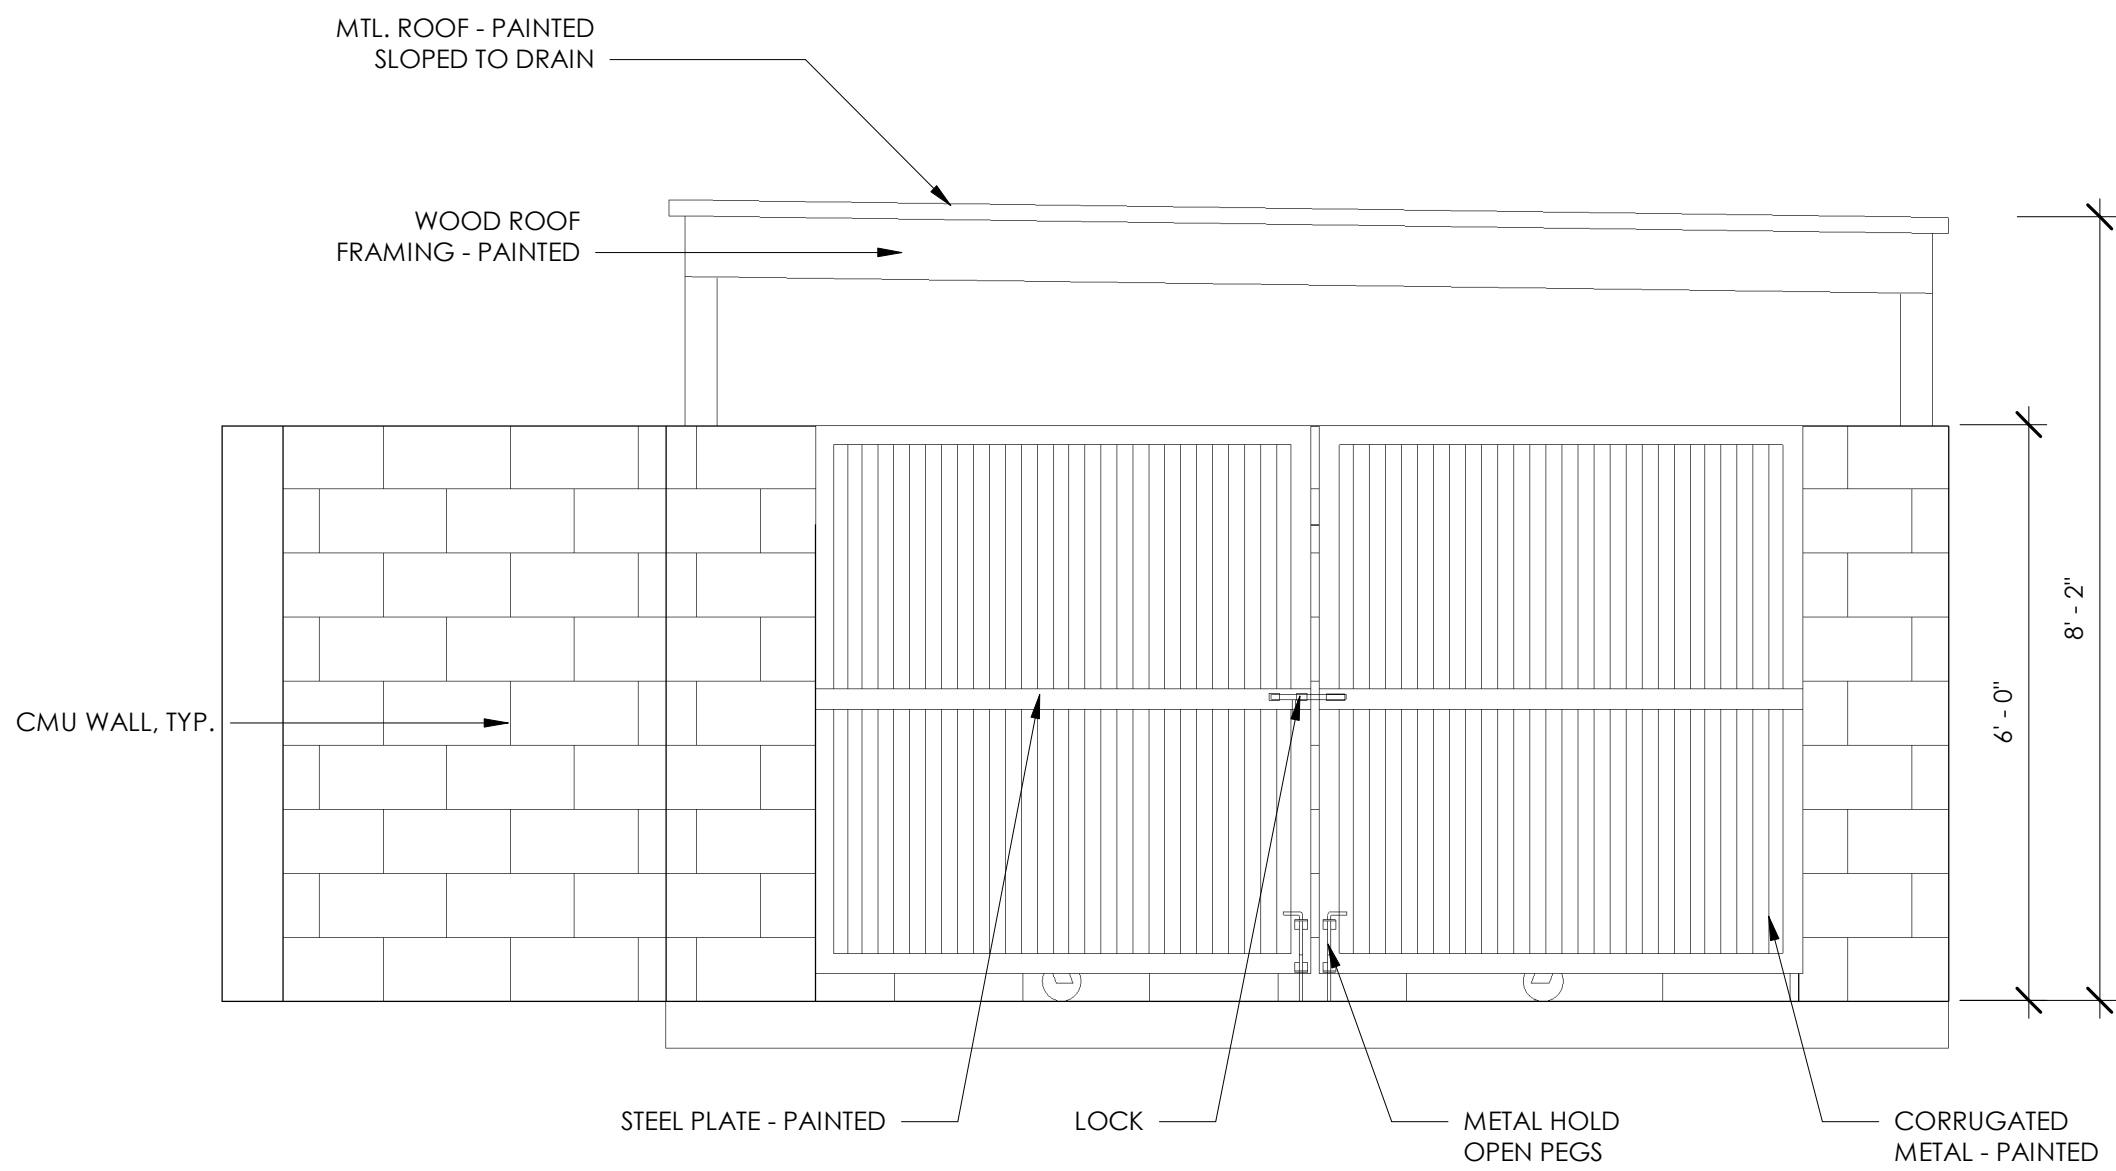


TRASH ENCLOSURE ELEV. A 1/2" = 1'-0" 3

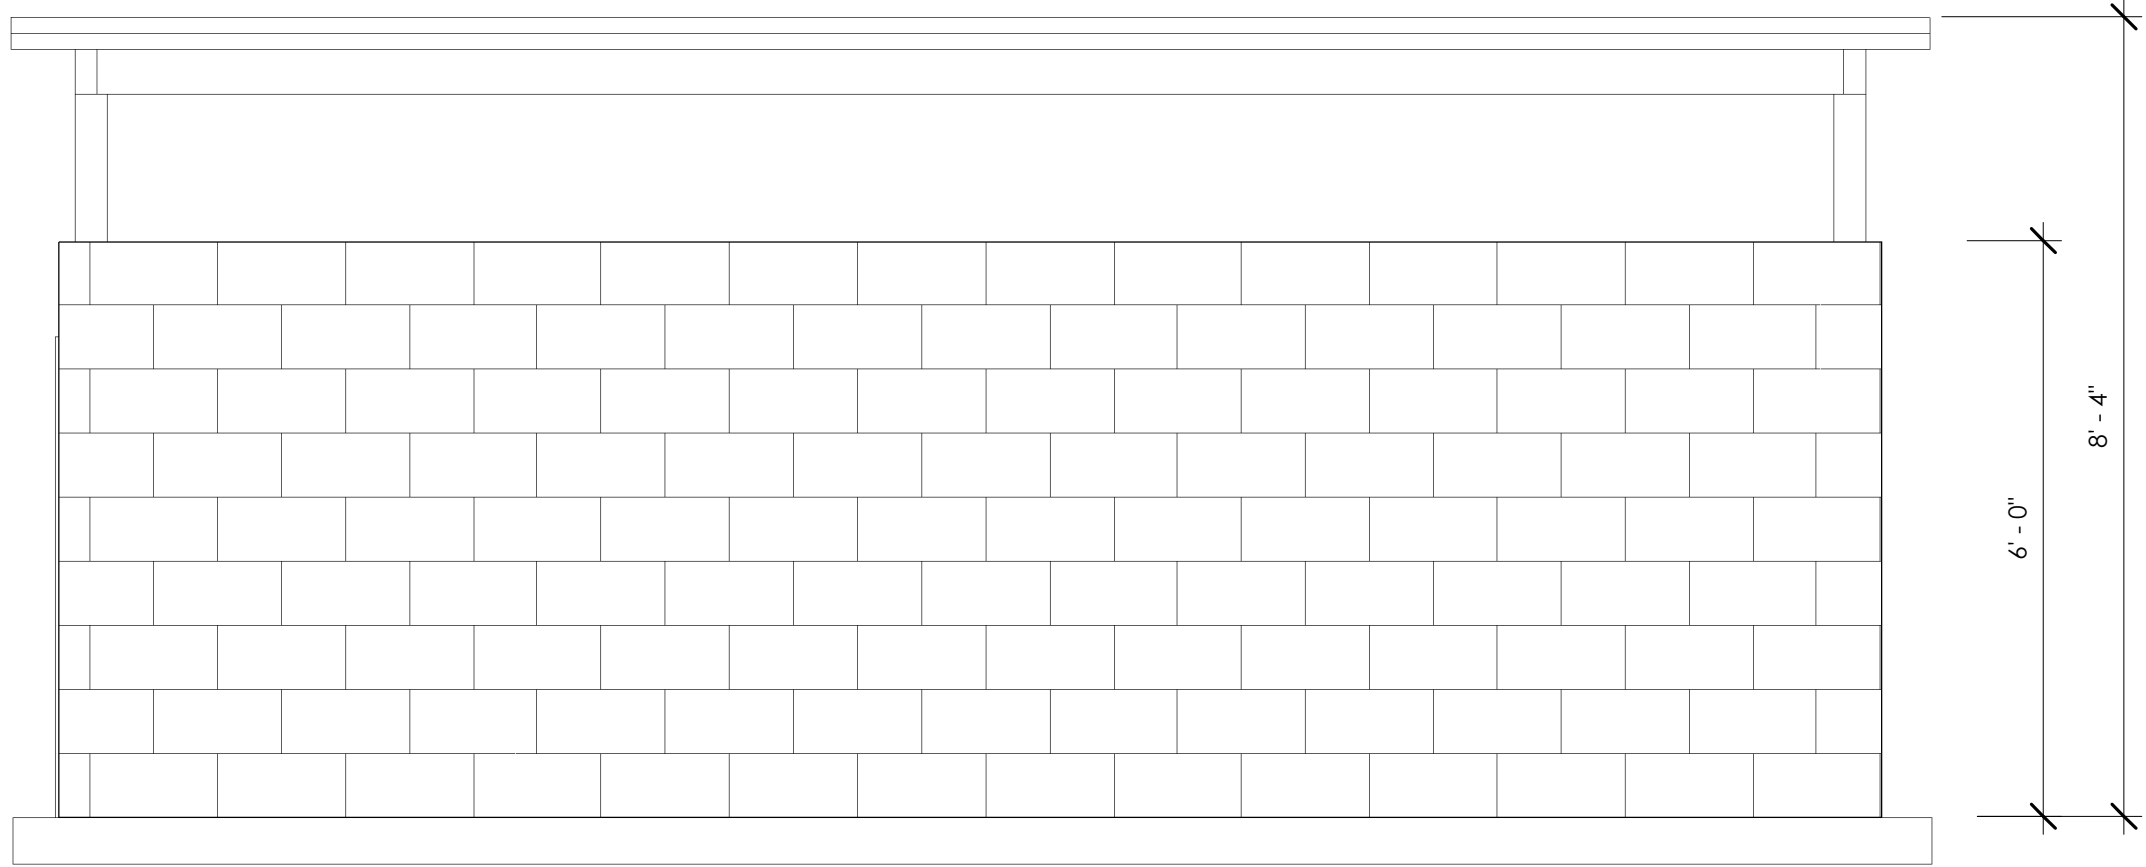


TRASH ENCLOSURE ELEV. C 1/2" = 1'-0" 4

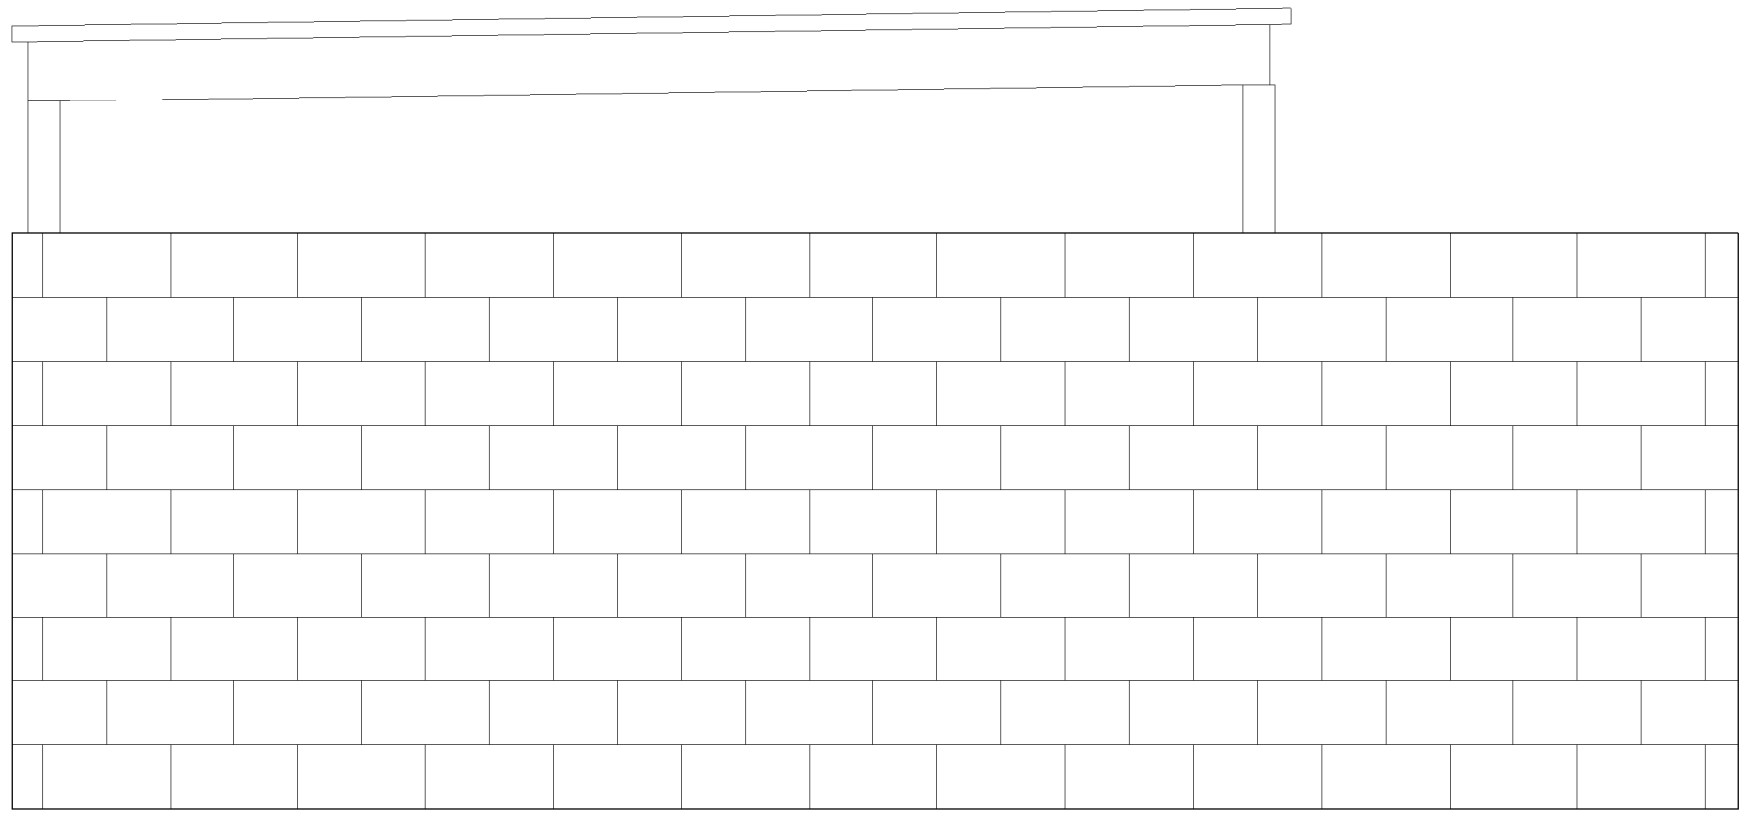

TRASH ENCLOSURE ELEV. B 1/2" = 1'-0" 5

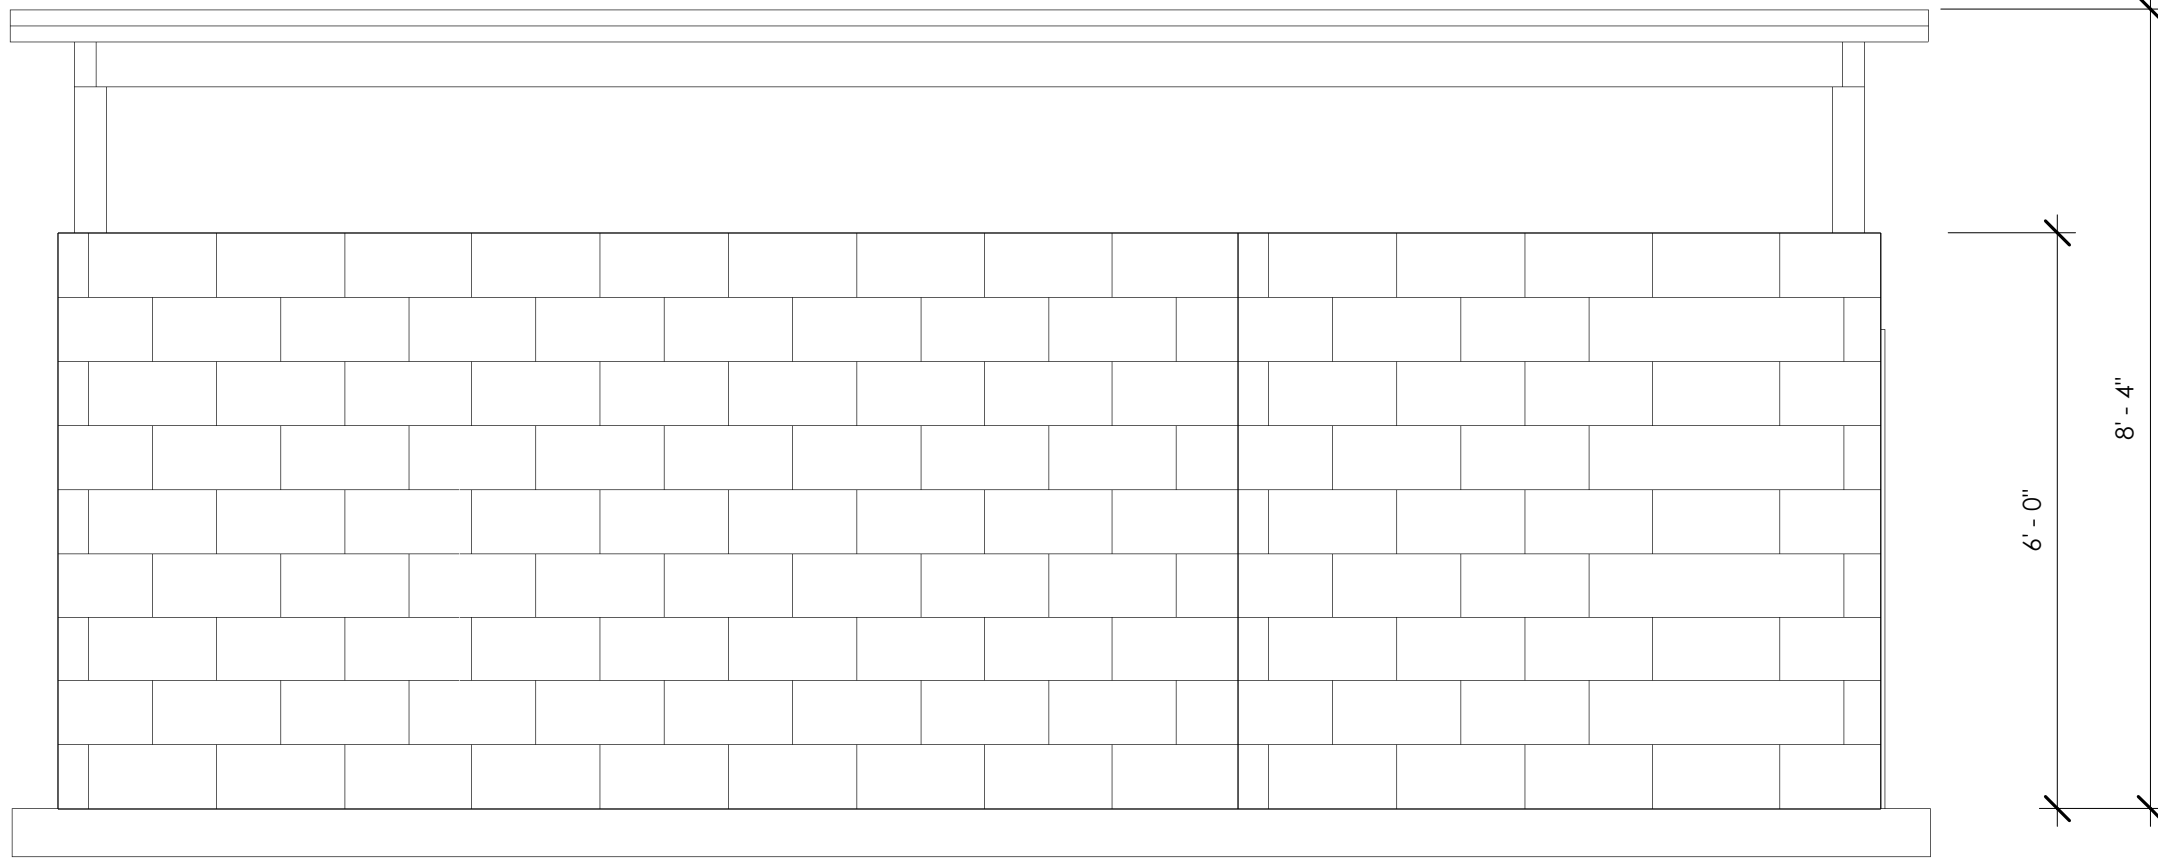

TRASH ENCLOSURE ELEV. D 1/2" = 1'-0" 6

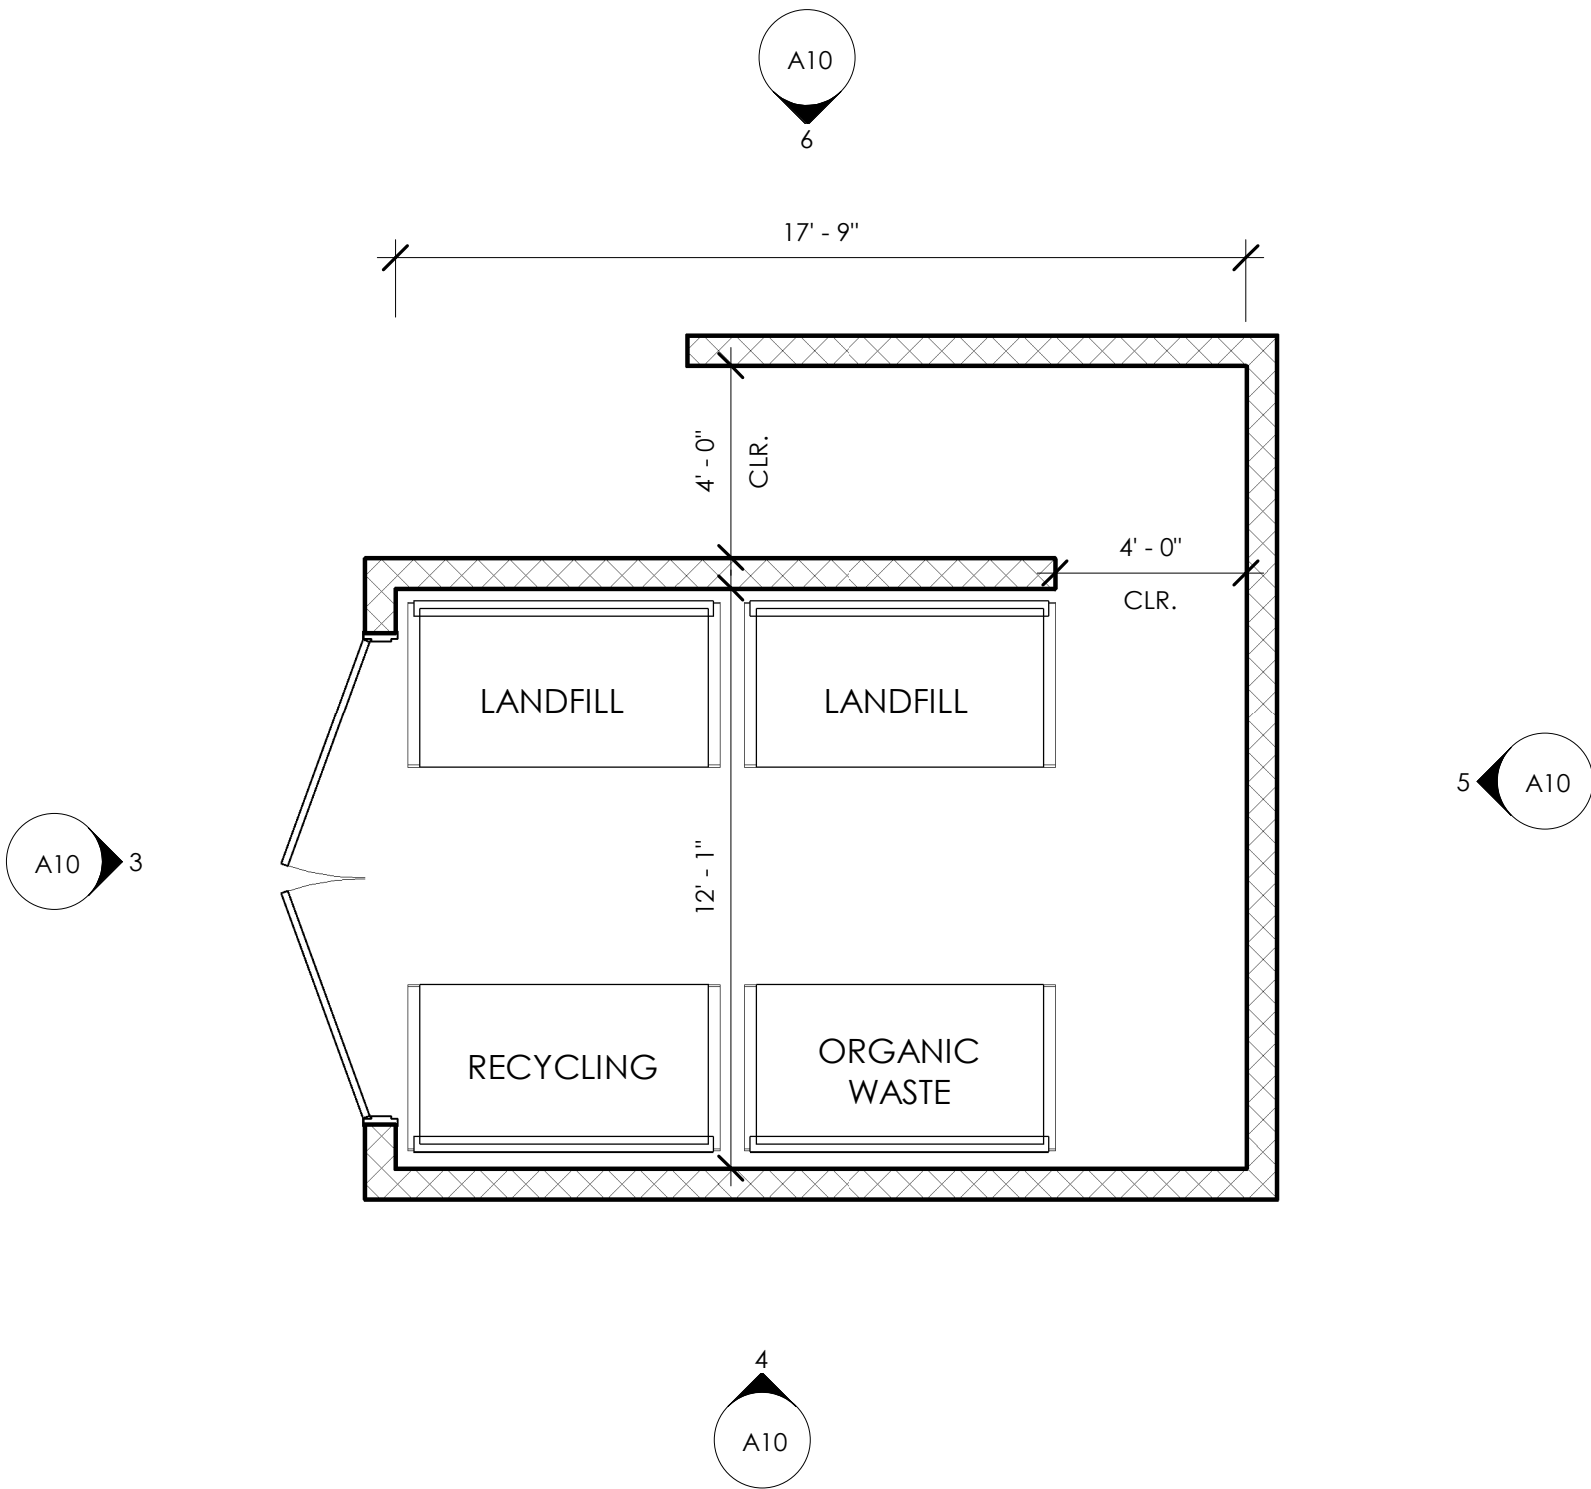

TRASH ENCLOSURE PLAN 1/4" = 1'-0" 2


PROPOSED MATERIALS



METAL CHANNEL -
PAINTED



WHITE TPO ROOF
MEMBRANE

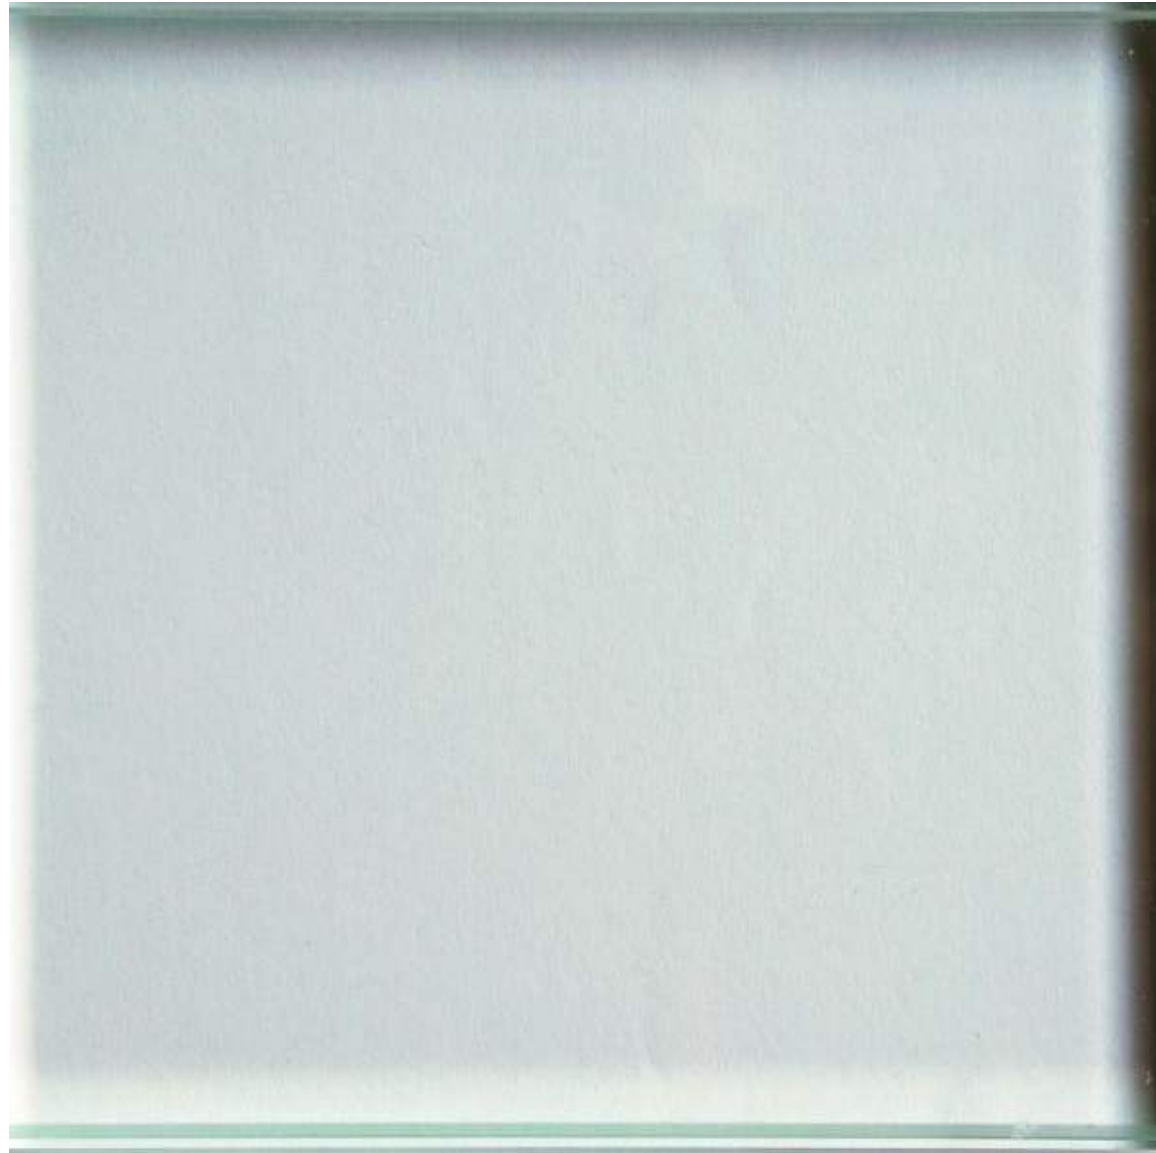

CLEAR VISION
GLAZING



ANODIZED ALUMINUM



CMU SPLIT FACE



PAINT COLOR - 1



PAINT COLOR - 2



PAINT COLOR - 3



CEMENT PLASTER COLOR -2



STONE VENEER



HRGA

AGENDA ITEM 11.1

12/4/2018 9:02:06 AM



2277 Fair Oaks Boulevard, Studio 220
Sacramento, California 95825
916.993.4800 | www.hrgarchitects.com

D&S DEVELOPMENT

STONECREEK INDUSTRIAL CENTER

Zinfandel Dr. & Baroque Dr.

17102

A12¹²⁵⁴





HRGA

AGENDA ITEM 11.1

12/4/2018 9:03:00 AM



2277 Fair Oaks Boulevard, Studio 220
Sacramento, California 95825
916.993.4800 | www.hrgarchitects.com


D&S DEVELOPMENT

STONECREEK INDUSTRIAL CENTER

Zinfandel Dr. & Baroque Dr.

17102

A14 1256

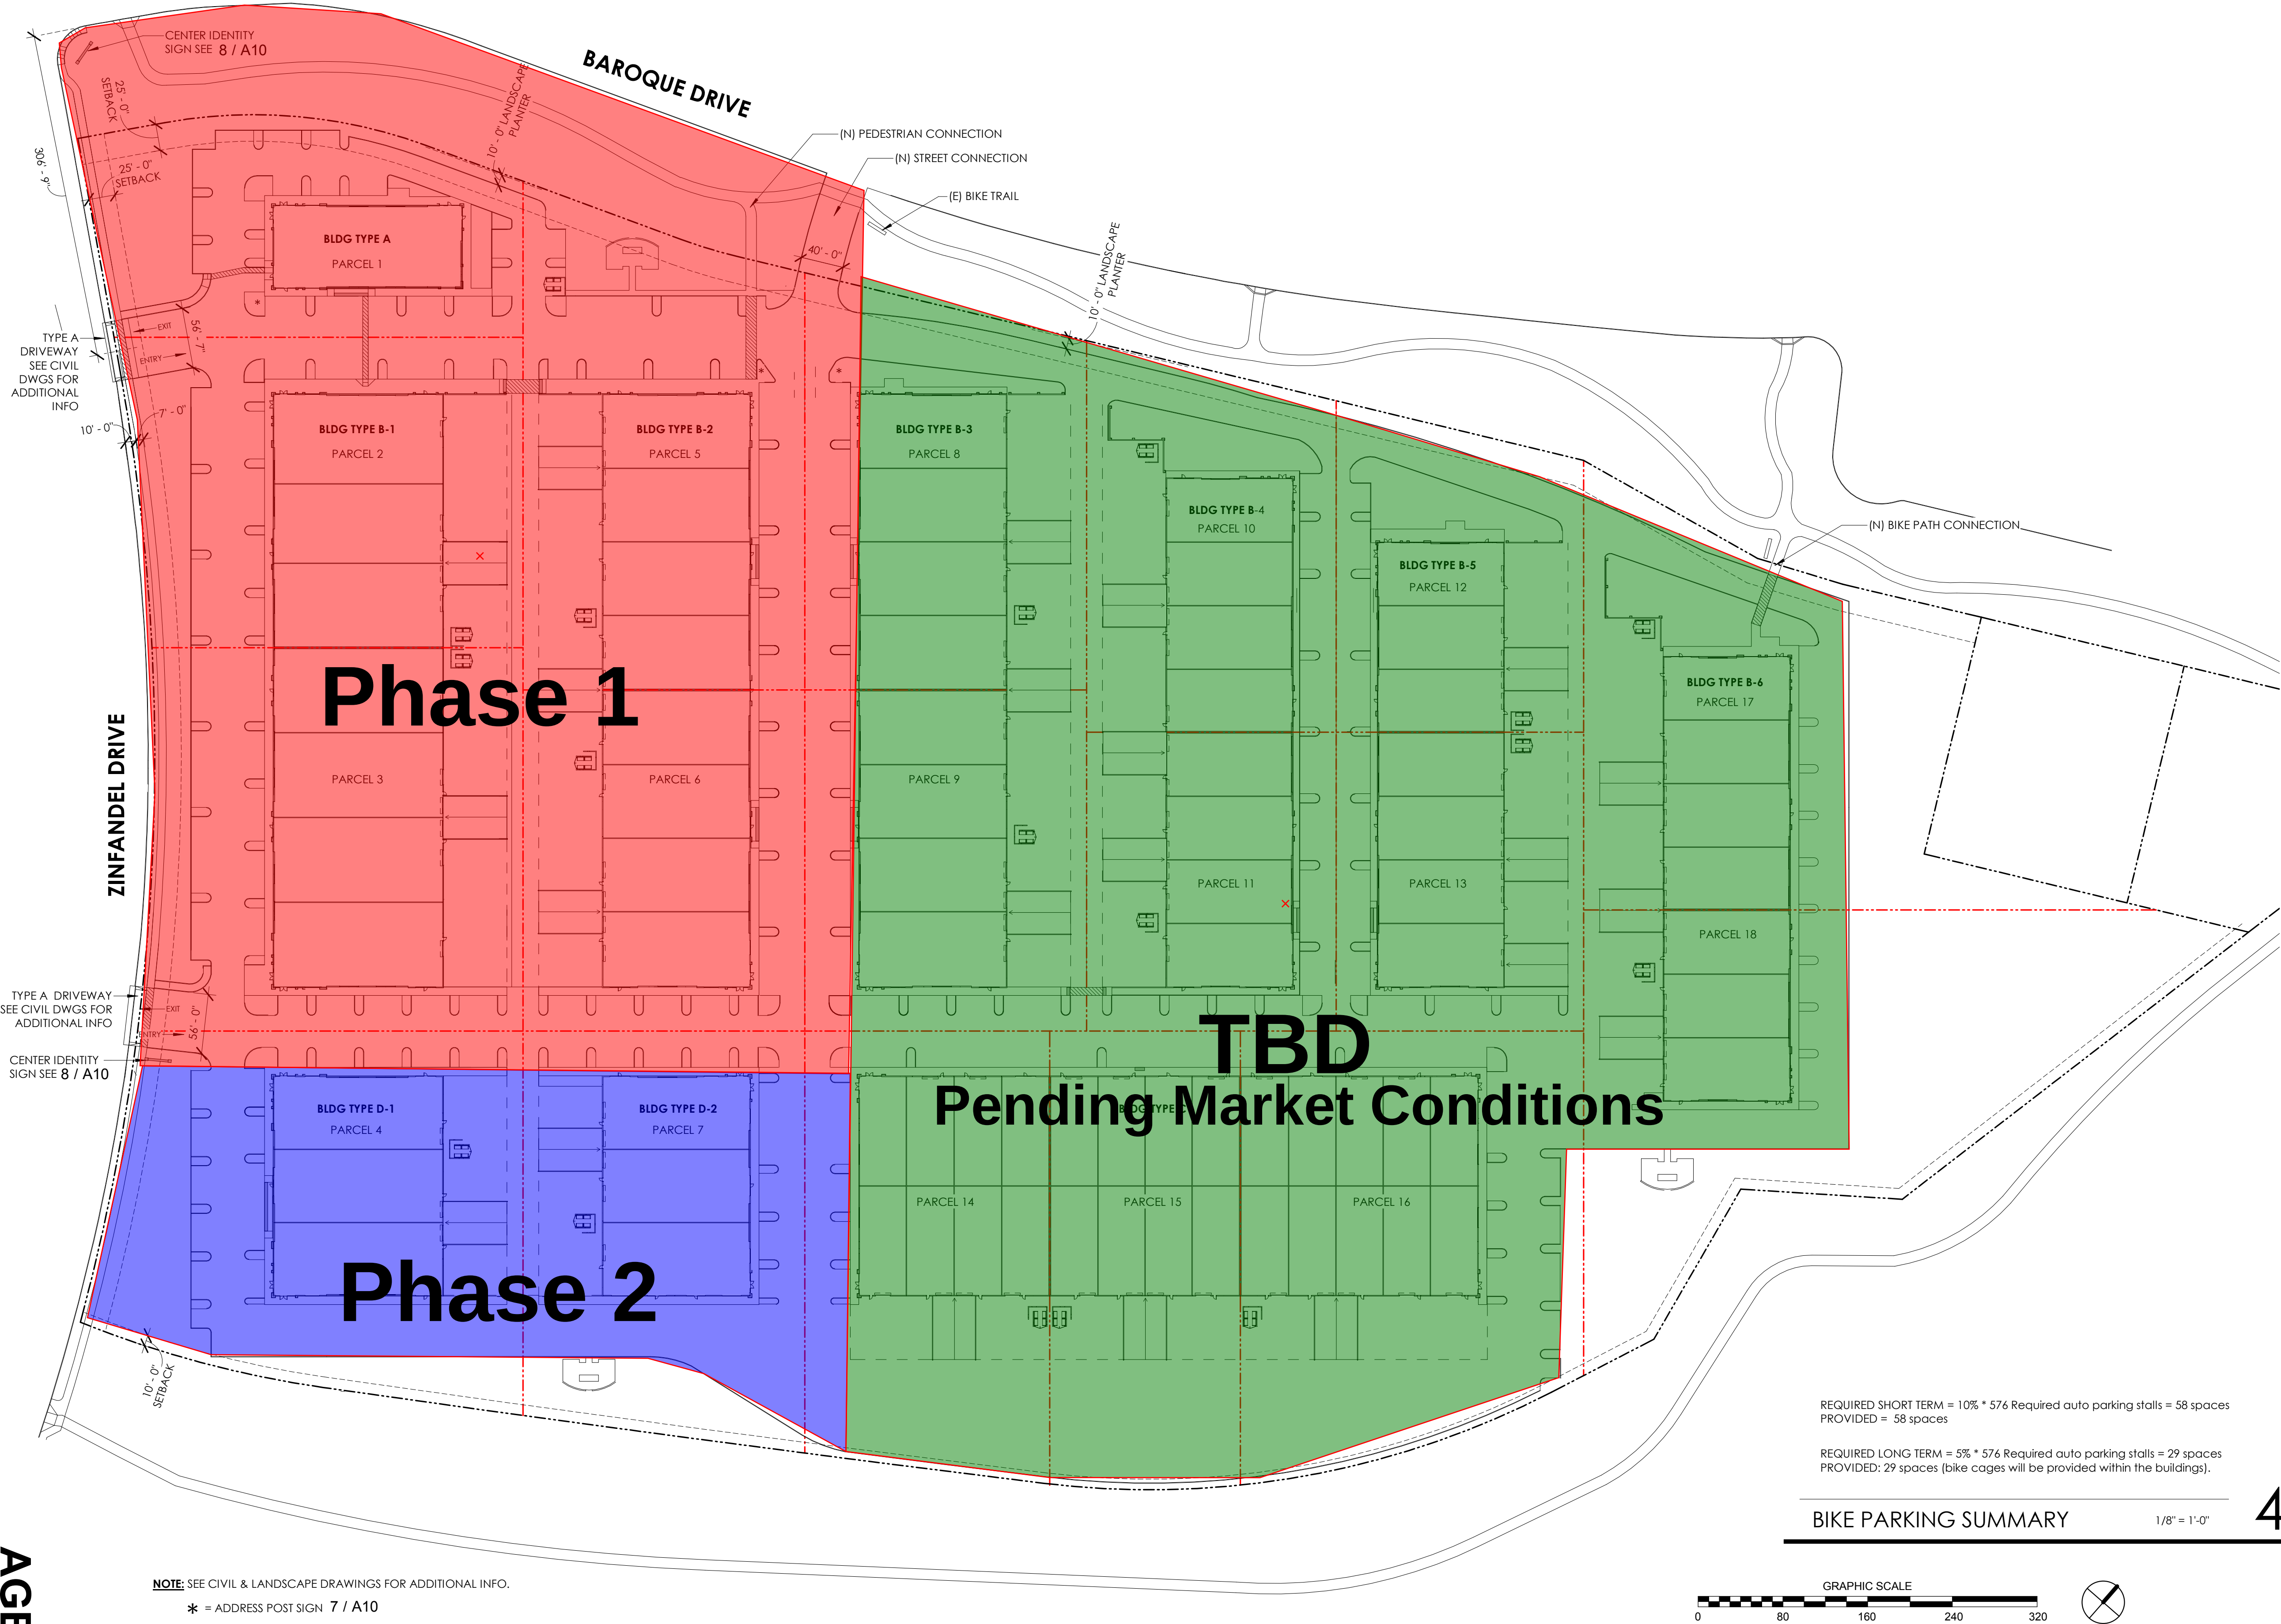

PARCEL	GROSS BLDG. AREA	PROGRAM	AREA	REQ. STALLS	TOTAL REQ. STALLS	PROVIDED STALLS
PARCEL 1	14,050 SF	OFFICE	2,810 SF	8 STALLS	14 STALLS	64 STALLS (61 STANDARD, 3 ACC.)
		WAREHOUSE	11,240 SF	6 STALLS		
PARCEL 2	38,600 SF	OFFICE	7,720 SF	21 STALLS	37 STALLS	65 STALLS (62 STANDARD, 3 ACC.)
		WAREHOUSE	30,880 SF	16 STALLS		
PARCEL 3	51,560 SF	OFFICE	10,312 SF	28 STALLS	49 STALLS	75 STALLS (72 STANDARD, 3 ACC.)
		WAREHOUSE	41,248 SF	21 STALLS		
PARCEL 4	33,500 SF	OFFICE	6,700 SF	19 STALLS	33 STALLS	60 STALLS (55 STANDARD, 5 ACC.)
		WAREHOUSE	26,800 SF	14 STALLS		
PARCEL 5	39,200 SF	OFFICE	7,840 SF	22 STALLS	38 STALLS	69 STALLS (66 STANDARD, 3 ACC.)
		WAREHOUSE	31,360 SF	16 STALLS		
PARCEL 6	39,200 SF	OFFICE	7,840 SF	22 STALLS	38 STALLS	42 STALLS (39 STANDARD, 3 ACC.)
		WAREHOUSE	31,360 SF	16 STALLS		
PARCEL 7	29,120 SF	OFFICE	5,824 SF	16 STALLS	28 STALLS	35 STALLS (31 STANDARD, 4 ACC.)
		WAREHOUSE	23,296 SF	12 STALLS		
PARCEL 8	39,150 SF	OFFICE	7,830 SF	22 STALLS	38 STALLS	27 STALLS (23 STANDARD, 4 ACC.)
		WAREHOUSE	31,320 SF	16 STALLS		
PARCEL 9	39,250 SF	OFFICE	7,850 SF	22 STALLS	38 STALLS	43 STALLS (40 STANDARD, 4 ACC.)
		WAREHOUSE	31,400 SF	16 STALLS		
PARCEL 10	28,800 SF	OFFICE	5,760 SF	16 STALLS	28 STALLS	22 STALLS (19 STANDARD, 3 ACC.)
		WAREHOUSE	23,040 SF	12 STALLS		
PARCEL 11	28,800 SF	OFFICE	5,760 SF	16 STALLS	28 STALLS	39 STALLS (36 STANDARD, 3 ACC.)
		WAREHOUSE	23,040 SF	12 STALLS		
PARCEL 12	21,600 SF	OFFICE	4,320 SF	12 STALLS	21 STALLS	21 STALLS (18 STANDARD, 3 ACC.)
		WAREHOUSE	17,280 SF	9 STALLS		
PARCEL 13	28,800 SF	OFFICE	5,760 SF	16 STALLS	28 STALLS	39 STALLS (36 STANDARD, 3 ACC.)
		WAREHOUSE	23,040 SF	12 STALLS		
PARCEL 14	37,500 SF	OFFICE	7,500 SF	21 STALLS	36 STALLS	25 STALLS (22 STANDARD, 3 ACC.)
		WAREHOUSE	30,000 SF	15 STALLS		
PARCEL 15	37,400 SF	OFFICE	3,740 SF	11 STALLS	28 STALLS	7 STALLS (6 STANDARD, 1 ACC.)
		WAREHOUSE	33,660 SF	17 STALLS		
PARCEL 16	46,800 SF	OFFICE	9,360 SF	26 STALLS	45 STALLS	47 STALLS (44 STANDARD, 3 ACC.)
		WAREHOUSE	37,440 SF	19 STALLS		
PARCEL 17	28,800 SF	OFFICE	5,760 SF	16 STALLS	28 STALLS	22 STALLS (19 STANDARD, 3 ACC.)
		WAREHOUSE	23,040 SF	12 STALLS		
PARCEL 18	21,700 SF	OFFICE	4,340 SF	12 STALLS	21 STALLS	14 STALLS (8 STANDARD, 6 ACC.)
		WAREHOUSE	17,360 SF	9 STALLS		
TOTAL	603,830 SF				576 STALLS	716 STALLS (656 STANDARD, 60 ACC.)

*ASSUMED 20% OF GROSS SF IS OFFICE SPACE, REMAINDER IS WAREHOUSE

PARKING REQUIREMENT:
OFFICE 2.7/1,000 SF
WAREHOUSE 0.5/1,000 SF + 1 SPACE/COMPANY OPERATED VEHICLE

GROSS SF / PARKING SUMMARY



D&S DEVELOPMENT

STONECREEK INDUSTRIAL CENTER

Zinfandel Dr. & Baroque Dr.

Stonecreek Industrial Center DD9800 Conditions of Approval

ATTACHMENT 3 EXHIBIT B TO THE RESOLUTION

		<u>Category</u>	<u>Timing/ Implementation</u>	<u>Enforcement/ Monitoring</u>	<u>Verification</u> (date & Signature)
General Conditions					
1.	The approved entitlement is for a Tentative Parcel Map to subdivide a 42 acre site into 18 parcels and Major Design Review Permit for a total of 603,830 square feet of light industrial buildings to include parking, lighting, and landscaping within Villages of Zinfandel Special Planning Area, as described in the City Council staff report dated June 3, 2019, and Exhibit A with the conditions herein, for Project No. DD9800.	Project Description	On-Going	Planning	
2.	The Applicant shall hold harmless the City, its Council Members, officers, agents, employees, and representatives from liability for any award, damages, costs and fees incurred by the City and/or awarded to any plaintiff in an action challenging the validity of this permit or any environmental or other documentation related to approval of this permit. Applicant further agrees to provide a defense for the City in any such action.	General	On-Going	Planning	
3.	Any future alteration to the buildings, change in use, intensification of the site, or modification to the parking and landscaped area must be reviewed by the City to ensure compliance with all local, state, and federal regulations. Minor modifications that are found to be in substantial conformance with the approved plans such as colors, plant materials, or minor lot line adjustments, may be approved administratively. Major modifications shall be approved by the applicable decision making body.	General	On-Going	Planning/ Building /Public Works	
4.	Applicant/Developer shall not carry a negative account balance with the City for the processing of the project. If a negative account balance occurs, it will be the developer's responsibility to pay the balance due, in order to avoid delays in the processing of future permits or recordation of maps. Please email the Finance Department at billings@cityoffranchocordova.org for the status of your account with the City.	General	On-Going	Finance	

Stonecreek Industrial Center DD9800 Conditions of Approval

ATTACHMENT 3 EXHIBIT B TO THE RESOLUTION

		<u>Category</u>	<u>Timing/ Implementation</u>	<u>Enforcement/ Monitoring</u>	<u>Verification</u> (date & Signature)
5.	The Permit is valid for a period of three (3) years from the date of City Council approval unless an extension is granted by the Community Development Director.	Expiration	On-Going	Planning	
6.	The applicant shall comply with the Villages of Zinfandel Special Planning Area Mitigation Monitoring Plan.	Environmental	On-Going	Planning/ Publics Works	
7.	Signage is not approved with this permit. All signage shall comply with the City of Rancho Cordova Zoning Code.	Signage	On-Going	Planning	
8.	Noise sources associated with construction, repair, remodeling, demolition, paving and/or grading of any real property must adhere to the development standards outlined within the City's Noise Element, RCMC 6.68 and RCMC 16.18.1407(F).	Construction	On-Going	Planning/ Building/Code Enforcement	
9.	Any proposed uses which plan to operate during the nighttime hours (between 10:00 p.m. and 7:00 a.m.) shall be restricted to the second and third row of lots (Lots 3,4,6,7,9,11,13,14,15,16, & 18.	Nighttime Operation	On-Going	Planning/Code Enforcement	
10.	Roll-up doors for Lot 1 shall be located on the south side of the building.	Lot 1 Construction	On-Going	Planning/ Building	
11.	There shall be no outside storage area on the project site.	Use	On-Going	Planning	
12.	Applicant shall be responsible for all damage to City streets associated with construction of the project and shall repair any damage as soon as possible.	Construction	On-Going	Public Works	
13.	The removal and replanting of landscape not listed on the approved plan set must be consistent with RCMC 23.716.080 through 23.716.090 and reviewed by the Planning Department prior to the removal. All landscape care, maintenance, and tree pruning must adhere to RCMC 23.716.100 through 23.716.110.	Landscaping	On-Going	Planning	
14.	All storm drain within private roads shall be privately maintained.	Infrastructure	On-Going	Public Works	
Prior to Approval of the Tentative Map					
15.	Property Owner/Applicant shall participate in or provide a funding mechanism for maintenance services for the fair share of existing	Funding	The annexation shall occur prior	Public Works	

Stonecreek Industrial Center DD9800 Conditions of Approval

ATTACHMENT 3 EXHIBIT B TO THE RESOLUTION

		<u>Category</u>	<u>Timing/ Implementation</u>	<u>Enforcement/ Monitoring</u>	<u>Verification</u> (date & Signature)
	and all new public improvements associated with the project including, but not limited to, streets, bridges/culverts, traffic signals, traffic signs, striping and legends, ITS operations, street lights and safety lighting, public frontage and median and landscape improvements, and trails. This may be accomplished through annexation to the City's Community Facilities District No. 2014-2 (Street, Lighting and Landscape Maintenance), or other financial mechanism as may be proposed and provided by the Property Owner for the same purpose of providing a financial mechanism to fund the operation and maintenance of the Project's public improvements. Costs associated with the annexation shall be borne by the Property Owner/Applicant through payment of the annexation costs of the CFD annexation in the amount of \$5,000 per annexation. Contact Elizabeth Sparkman at (916) 851-8714 with regard to the process to satisfy this condition of approval.		to the recordation of any small lot final map. The annual fee commences when a building permit is issued.		
16.	A note shall be placed on the final map stating that "Reciprocal access and parking between parcels shown hereon shall be granted/reserved prior to the sale and/or conveyance of said parcels.		Prior to Approval of Tentative Map	Public Works	
Prior to Recording of the Final Parcel Map					
17.	Dedicate a 15 foot Pedestrian Easement contiguous to Zinfandel Drive right-of-way.	Easement	Prior to Recording of Final Parcel Map	Public Works	
18.	Record a maintenance agreement involving all the parcels of the subject map assuring timely maintenance of the private utilities.	Infrastructure Maintenance	Prior to Recording of Final Parcel Map	Public Works	
19.	Provide Fire Access Agreement between all parcels connected to and served by fire access. Fire Access Agreement shall be recorded with the Public Records Office having jurisdiction.	Access Agreement	Prior to Recording of Final Parcel Map	Fire	

Stonecreek Industrial Center DD9800 Conditions of Approval

ATTACHMENT 3 EXHIBIT B TO THE RESOLUTION

		<u>Category</u>	<u>Timing/ Implementation</u>	<u>Enforcement/ Monitoring</u>	<u>Verification</u> (date & Signature)
20.	Provide Fire Access Roadway Maintenance Agreement (RMA) between all parcels connected to and served by the fire access roadway. The Fire Access Roadway Maintenance Agreement shall be recorded with the Public Records Office having jurisdiction. The roadway maintenance agreement shall include the following: a) Provisions for the necessary repair and maintenance of the roadway surface b) Removal of vegetation overgrowing the roadway and infringing on the roadway clear vertical height of thirteen feet six inches (13'6") or width of twenty feet (20') c) Provisions for the maintenance, repair, and/or replacement of NO PARKING-FIRE LANE signage or striping d) Provisions for the necessary repair and maintenance of vehicle and pedestrian access gates and opening systems	Maintenance Agreement	Prior to Recording of Final Parcel Map	Fire	
Prior to Approval of Improvement Plans					
21.	Obtain an easement and right of entry from Cordova Recreation and Park District for the developer's installation of a driveway and bike path spurs per the tentative map and the satisfaction of the Department of Public Works and CRPD. Ongoing maintenance of asphalt and concrete within the easement will be the responsibility of the Stonecreek Industrial Center owner(s).	Infrastructure	Prior to Approval of Improvement Plans	CRPD/ Public Works	
22.	Incorporate full capture trash systems for all priority land use areas in accordance with the requirements in the Stormwater Quality Design Manual for the Sacramento region dated July 2018.	Infrastructure	Prior to Approval of Improvement Plans	Public Works	

Stonecreek Industrial Center DD9800 Conditions of Approval

ATTACHMENT 3 EXHIBIT B TO THE RESOLUTION

		<u>Category</u>	<u>Timing/ Implementation</u>	<u>Enforcement/ Monitoring</u>	<u>Verification</u> (date & Signature)
23.	Number, size, and location of driveways are subject to approval by the Public Works Department.	Infrastructure	Prior to Approval of Improvement Plans	Public Works	
24.	Applicant shall photo-document the condition of adjacent streets, sidewalks and infrastructure to the satisfaction of the Public Works Department.	Infrastructure	Prior to Approval of Improvement Plans	Public Works	
25.	Enter into a frontage agreement and bond for construction of public improvements per the approved Public Works plans to the satisfaction of the Public Works Department.	Improvement Bond	Prior to Approval of Improvement Plans	Public Works	
26.	A final landscape plan shall be submitted in conjunction with improvement plan and or building permit submittal and approved by the planning and public works departments prior to issuance of permits and/or any installation of landscape materials RCMC 23.716.020. The final landscape planting and irrigation plan shall be prepared by a registered licensed landscape architect and include the following items per RCMC 22.180.060: • Planting plan to scale that indicate slope • Irrigation Plan • Soils Test • Water Use Calculations • Irrigation Schedule	Landscaping	Prior to Approval of Improvement Plans	Public Works	
27.	Applicant shall provide evidence of a recorded cross access and parking agreement with the adjacent property owners.	Easement	Prior to Approval of Improvement Plans	Public Works	
28.	All new structures shall be protected from the 100-year (1 percent) flood event. Certified pad elevations (certified by a registered Civil Engineer or licensed Land Surveyor) shall be set at least one and two tenths foot (1.2') above all sources of 100-year flooding (see	Flood Survey	Prior to Approval of Improvement Plans	Public Works	

Stonecreek Industrial Center DD9800 Conditions of Approval

ATTACHMENT 3 EXHIBIT B TO THE RESOLUTION

		<u>Category</u>	<u>Timing/ Implementation</u>	<u>Enforcement/ Monitoring</u>	<u>Verification</u> (date & Signature)
	Section 9-1 of improvement standards). The overland release path must be shown on the plans and the hydraulic computation must be provided to estimate the flow depths along the overland release paths. The calculations must be in conformance with Section 9-15 Improvement Standards.				
29.	The applicant shall coordinate with Sacramento Area Sewer District on the following conditions: a. To obtain sewer service for this project, construction of onsite sewer infrastructure will be required to the satisfaction of SASD. Any construction and/or modification to the public sewer system shall be required to the satisfaction of SASD. b. SASD Design Standards require 6-inch laterals for commercial and industrial buildings. c. SASD Design Standards apply to any onsite and offsite sewer construction. Field modifications to new or existing precast manhole bases are not allowed. d. SASD requires each building on each lot with a sewage source to have a separate connection to the SASD's sewer system. If there is more than one building in any single parcel and the parcel is not proposed for split, then each building on that parcel shall have a separate connection to a private onsite sewer line or a separate connection to the SASD public sewer line. e. Sewer easements will be required to service this parcel. All public sewer easements will be dedicated to SASD in a form approved by the District Engineer. All public sewer easements will be at least 20 feet in width and requires continuous access for installation and maintenance. SASD will only provide maintenance in public right-of-ways and SASD dedicated sewer easements.	Sewer	Prior to Approval of Improvement Plans	SASD and Public Works	

Stonecreek Industrial Center DD9800 Conditions of Approval

ATTACHMENT 3 EXHIBIT B TO THE RESOLUTION

		<u>Category</u>	<u>Timing/ Implementation</u>	<u>Enforcement/ Monitoring</u>	<u>Verification</u> (date & Signature)
30.	The applicant shall comply with the Fire conditions as follows; - Show the design for a fire access roadway of not less than 20-feet of unobstructed width, 13-feet, 6-inches of vertical clearance, and turning radii of 25 feet inside and 50 feet outside dimension on the improvement plans. The access roadway shall extend to within 150 feet of all portions of the exterior walls of the first story of any proposed building. The use of turf-block or grass-crete or similar alternate road surfaces is not approved for installation in fire apparatus access roadways. - Show on the plans how Fire Lanes will be marked. Fire Lane identification shall be provided along the required fire access roadway. Fire Lane identification shall be in accordance with the Sacramento Metro Fire Districts Fire Prevention Standard #3 and the California Vehicle Code. Vehicle parking is prohibited on any street less than 28 feet in width. Vehicle parking is permitted on both sides of streets 36 feet or more in width. Roadway widths shall be measured between the gutter-line or edge of pavement on opposite sides of the road. Identification of fire apparatus access roadways may be required on private roads. - Provide a note on the plan that reads, "Fire access roadways shall be built to bear a minimum of 80,000 pounds and meet the Sacramento County Public Works Standards for roadways. A report, prepared by a registered geotechnical engineer, verifying the ability of the road to bear the required minimum weight, shall be submitted with any plan indicating construction of roadway. Verification of constructed roadway shall be provided by a registered geotechnical engineer prior to final of the project." Required Private streets and fire apparatus access roads shall be installed to the "first lift," (Up to the last one inch of pavement) identified, and verified by SMFD prior to <u>any</u>	Fire	Prior to Approval of Improvement Plans	Sac Metro Fire District/ Public Works	

Stonecreek Industrial Center DD9800 Conditions of Approval

ATTACHMENT 3 EXHIBIT B TO THE RESOLUTION

		<u>Category</u>	<u>Timing/ Implementation</u>	<u>Enforcement/ Monitoring</u>	<u>Verification</u> (date & Signature)
	construction, (including foundations) or on-site storage of combustible materials. d. Show the location of the required fire hydrants for this project on the improvement plans. Approved fire hydrants capable of providing the required fire flow for the protection of any and all structures shall be located along the fire apparatus access roadway. The required fire hydrants shall be installed and operational prior to <u>any</u> construction, (including foundations) or on-site storage of combustible materials. The minimum required fire flow for the protection of commercial developments is 1,500 gallons per minute (gpm) at a pressure of 20 pounds per square inch (psi) for a two-hour duration. Fire hydrant maximum spacing is 300 feet between hydrants.				
31.	Prior to any construction activity, a pre-construction determinate survey shall be required for work that will commence during the migratory bird nesting season (February 1 through August 31). This survey is to determine if there is active onsite nesting by birds protected under the Migratory Bird Treaty Act (MBTA) would be affected by construction activities. If all construction activity would occur outside this time, the survey is not required. If nesting activity is observed, consultation with the City of Rancho Cordova Planning Department and the California Department of Fish and Wildlife shall be conducted in order to determine the appropriate mitigation, if any, required to minimize impacts to nesting birds. No activity may occur within 100 feet of any nesting activity or as otherwise required following consultation with the California Department of Fish and Wildlife.	Survey	At Improvement Plans/ grading permit issuance.	Planning	
Prior to Issuance of Building Permits					

Stonecreek Industrial Center DD9800 Conditions of Approval

ATTACHMENT 3 EXHIBIT B TO THE RESOLUTION

		<u>Category</u>	<u>Timing/ Implementation</u>	<u>Enforcement/ Monitoring</u>	<u>Verification</u> (date & Signature)
32.	Construct one paved connection from the proposed north side of the parking lot to the existing bike trail near the east end of the project in proposed lot 17. Location and alignment of connections shall be to the satisfaction of the Public Works Department.	Infrastructure	Prior to Issuance of First Building Permit	Public Works	
33.	Install improvements per the approved Public Works plans and to the satisfaction of the Public Works Department.	Infrastructure	Prior to Issuance of Building Permits	Public Works	
34.	All trash enclosures and refuse areas shall comply with zoning code regulations and all service provider standards regarding amount, design, and access based upon the project's estimated need and waste pickup schedules. Trash enclosures should try to incorporate the same architectural treatments, materials and colors as the main building in order to properly screen them from view. The gate to the trash enclosure shall be an opaque metal gate.	Architectural	Prior to Issuance of Building Permits	Planning	
35.	Bicycle Parking shall be installed in accordance with RCMC 23.719.115. All parking shall be located near main entrances and not impede onsite automobile and pedestrian access. The final design and location will be reviewed and approved by the Planning Department.	Bicycle Parking	Prior to Issuance of Building Permits	Planning	
36.	A final landscape plan shall be submitted to the Planning Department in conjunction with improvement plan and or building permit submittal and approved by the Planning and Public Works Departments prior to issuance of permits and/or any installation of landscape materials RCMC 23.716.020. The final landscape planting and irrigation plan shall be prepared by a registered licensed landscape architect and include the following items per RCMC 22.180.060: • Planting plan to scale that indicate slope • Irrigation Plan • Soils Test • Water Use Calculations • Irrigation Schedule	Landscaping	Prior to Issuance of Building Permits	Planning	

Stonecreek Industrial Center DD9800 Conditions of Approval

ATTACHMENT 3 EXHIBIT B TO THE RESOLUTION

		<u>Category</u>	<u>Timing/ Implementation</u>	<u>Enforcement/ Monitoring</u>	<u>Verification</u> (date & Signature)
37.	Vines with vertical trellises shall be incorporated along the front elevation for buildings along Zinfandel Drive to the satisfaction of the Planning Department.	Landscaping	Prior to Issuance of Building Permits	Planning	
38.	SASD and the Sacramento Regional County Sanitation District may require additional sewer impact fee payments in accordance with each District's Ordinance. Fees are to be paid prior to the issuance of building permits. The applicant should contact Permit Services Unit at PermitServices@sacsewer.com or by phone at 916-876-6100 for sewer impact fee information.	Sewer fee	Prior to Issuance of Building Permits	SASD/Public Works	
39.	Applicant shall contact and work with Rancho Cordova Police Dept. regarding lighting position, security cameras, and overall security of the site.	Lighting and Security	Prior to Issuance of Building Permits	Police Dept./Planning	
40.	Applicant shall complete improvement plans to the satisfaction of the Public Works Department. Improvement plans shall include, but shall not be limited to: • All onsite civil improvements. • Civil plan shall include an ADA access plan • New street striping as necessary to accommodate improvements. • New 7' detached sidewalks and frontage improvements along entire property frontage adjacent to Zinfandel Drive pursuant to city standards. • New 7-foot detached sidewalk shall extend along Zinfandel Drive and connect to the existing sidewalk ramp located on the south side of Baroque Drive where it intersects with Zinfandel Drive. The 7-foot detached sidewalk shall then continue to the east to connect with the existing bike trail. • All landscape strips, medians, etc that contain trees shall be installed with continuous root barriers. • Two type A driveways on Zinfandel Drive per the approved tentative map and to the satisfaction of the Public Works	Infrastructure	Prior to Issuance of Building Permits	Public Works	

Stonecreek Industrial Center DD9800 Conditions of Approval

ATTACHMENT 3 EXHIBIT B TO THE RESOLUTION

		<u>Category</u>	<u>Timing/ Implementation</u>	<u>Enforcement/ Monitoring</u>	<u>Verification</u> (date & Signature)
	Department. • A modified Type A driveway with ramps. Reroute the existing bike trail along Baroque Drive per the approved tentative map to the satisfaction of the Public Works Department. Install a stop sign at the driveway exit to Baroque Drive. • Business traffic shall use Zinfandel Drive or Baroque Drive west of Baroque Drive driveway. Business access to Baroque Drive east of driveway shall not be permitted. Treatments shall include signage and striping to the satisfaction of the Public Works Department. • Utility laterals • Construct one paved connection from the proposed north side of the parking lot to the existing bike trail near the east end of the project in proposed lot 17. Location and alignment of connections shall be to the satisfaction of the Public Works Department. • All newly constructed bike paths shall be minimum 10-feet paved width with additional 2-feet of compacted decomposed granite shoulder on both sides. • Public improvement plans shall clearly delineate all transitions to existing improvements. • All improvements to be designed and constructed to the satisfaction of the Public Works Department. • A note shall be placed on the parcel map summarizing the required public improvements.				
41.	Designer shall certify that installed landscaping conforms to City water conservation landscape requirements.	Landscape	Prior to Issuance of Building Permit	Public Works	

Stonecreek Industrial Center DD9800 Conditions of Approval

ATTACHMENT 3 EXHIBIT B TO THE RESOLUTION

		<u>Category</u>	<u>Timing/ Implementation</u>	<u>Enforcement/ Monitoring</u>	<u>Verification</u> (date & Signature)
42.	The applicant shall comply with SMUD conditions as follows; - Structural setbacks less than 14-feet shall require the applicant to conduct a pre-engineering meeting with all utilities to ensure property clearances are maintained. - SMUD reserves the right to use any portion of its easements on or adjacent to the subject property that it reasonably needs and shall not be responsible for any damages to the developed property within said easement that unreasonably interferes with those needs. - The Applicant shall not place any building foundations within 5-feet of any SMUD trench to maintain adequate trench integrity. The Applicant shall verify specific clearance requirements for other utilities (e.g., Gas, Telephone, etc.). - Any necessary future SMUD facilities located on the Applicant's property shall require a dedicated SMUD easement. This will be determined prior to SMUD performing work on the Applicant's property. - The applicant shall provide separate SMUD service points to each parcel to the satisfaction of SMUD. - The applicant shall dedicate a 12.5 foot public utility easement for overhead and/or underground facilities and appurtenances adjacent to all public street right-of-ways. - The PUE along Baroque Drive and Zinfandel Drive shall remain. - The applicant shall dedicate a blanket Public Utility Easement over all lots, including the private drives, for underground facilities and appurtenances, to the satisfaction of SMUD, excepting therefrom the land under the buildings. The map shall incorporate the following owner's statement: "Easement for installation and maintenance of gas pipes, and for underground wires and conduits for electrical, television and telephone services, together with any and all appurtenances pertaining thereto	Infrastructure	Prior to Issuance of Building Permits	SMUD / Public Works	

Stonecreek Industrial Center DD9800 Conditions of Approval

ATTACHMENT 3 EXHIBIT B TO THE RESOLUTION

		<u>Category</u>	<u>Timing/ Implementation</u>	<u>Enforcement/ Monitoring</u>	<u>Verification</u> (date & Signature)
	on, over and under and across the lots as shown hereon, as a blanket "Public Utility Easement", excepting there from the future building footprints. i. SMUD has an existing underground 12kV facilities along Baroque Drive and Zinfandel Drive that will need to remain. The applicant shall be responsible for maintaining all CalOSHA and State of California Public Utilities Commission General Order No. 128 safety clearances during construction and upon building completion. If the required clearances cannot be maintained, the applicant shall be responsible for the cost of relocation.				
Prior to Final inspection/Certificate of Occupancy					
43.	Install improvements per the approved Public Works plans and to the satisfaction of the Public Works Department.	Improvements	Prior to Final Building Inspection	Public Works	
44.	The applicant shall meet the following: Civil Site Plans and Architectural Plans shall be submitted <u>and</u> approved prior to Final Building Permit being issued. Fire Sprinkler and Fire Alarm plans shall be <u>submitted</u> prior to Final Building Permit being issued. Please note: The Sacramento Metro Fire District does not allow deferred submittals for Fire Sprinkler and/or Fire Alarm plans.	Fire	Prior to Final Building Inspection	Fire	
45.	During and upon completion of the installation of the landscaping for the project, the project landscape architect/designer shall certify that the installed landscape complies with the approved plans. Certification shall be accomplished by completion of site visits at key installation milestones. Key milestones at a minimum shall include: rough grade, soil amendment verification, Plant material inspection, irrigation coverage test and final installation.		Prior to final building inspection of the first unit	Public Works	

Stonecreek Industrial Center DD9800 Conditions of Approval

ATTACHMENT 3 EXHIBIT B TO THE RESOLUTION

		<u>Category</u>	<u>Timing/ Implementation</u>	<u>Enforcement/ Monitoring</u>	<u>Verification</u> (date & Signature)
	Certification shall include signed site observation reports, photographs and documentation verifying implementation of soil report recommendations. Failure to submit complete and accurate documentation to the Planning Department will delay final approval/occupancy of the project.				
46.	If gates are installed they shall be in accordance with Sacramento County Emergency Access Gates and Barriers Standard. Plan submittal is required prior to installation.	Fire	Prior to Final Inspection/ Certificate of Occupancy	Fire	
47.	Approved numbers or addresses shall be placed on all new or existing buildings in such a position as to be easily read from the street or road fronting the property. The minimum size of the numbers shall not be less than six (6) inches and shall be mounted immediately adjacent to a light source and shall also contrast with their background.	Fire	Prior to Final Inspection/ Certificate of Occupancy	Fire	
48.	Upon completion of the installation of the landscaping, the designer shall certify that the landscape complies with all city water conserving landscape requirements. Certification shall be accomplished by completion of a certificate of compliance on a form approved by the director of the city public works department. Failure to submit a complete and accurate certificate of compliance will delay final approval of the project and/or discontinue water service per RCMC 22.180.090. Upon receipt of the certificate of compliance and site inspection from City staff, the landscaping performance bond will be released.	Landscaping	Prior to Final Inspection/ Certificate of Occupancy	Planning/ Public Works	
49.	As-built reproducible grading and improvement plans (1 full size and 1 half size hard copy), as well as a compact disc containing said plans in AutoCAD and pdf format, and a GIS shape file, or equivalent to the satisfaction of the City Engineer shall be submitted and approved by the Public Works Department.	Plans	Prior to final building inspection	Public Works	

Stonecreek Industrial Center DD9800 Conditions of Approval

ATTACHMENT 3 EXHIBIT B TO THE RESOLUTION

		<u>Category</u>	<u>Timing/ Implementation</u>	<u>Enforcement/ Monitoring</u>	<u>Verification</u> (date & Signature)
50.	The applicant shall be responsible for repairing all damaged existing landscape and irrigation on City owned open space property to an “as was” or better condition. The contractor shall coordinate all work with CRPD and City of Rancho Cordova Public Works.	Infrastructure	Prior to final building inspection	Public Works/ CRPD	

K.D. Anderson & Associates, Inc.

Transportation Engineers

January 24, 2019

Ms. Sara Lebastchi
D & S DEVELOPMENT
1725 Capitol Avenue
Sacramento, CA 95811

RE: REVISED TRIP GENERATION ESTIMATE FOR STONE CREEK INDUSTRIAL CENTER, RANCHO CORDOVA, CA

Dear Ms. Lebastchi:

As requested, KD Anderson & Associates has completed this assessment of the probable trip generation associated with the Stone Creek Industrial Center proposed in Rancho Cordova. The project involves construction of roughly 603,000 sf of light industrial buildings on a 41 acre site located off of Zinfandel Drive.

Our work has involved review of the characteristics of the proposed project, consideration of potential trip generation rates presented in the *ITE Trip Generation Manual, 10th Edition*, selection of applicable trip generation rates and calculation of the project's trip generation forecast. As requested, we have differentiated project trips between trucks and regular passenger vehicles. In turn, that information will be used by the City of Rancho Cordova to determine whether the potential traffic impacts associated with the project are inherently less than significant based on the number of trips generated or if subsequent analysis is needed to confirm a finding of no significant impact.

Trip Generation Rates. The *ITE Trip Generation Manual, 10th Edition* offers trip generation rates that are appropriate for most land uses, and we reviewed this reference as well as other available published materials. As noted in Table 1, trip generation rates are available for a variety of uses that might occupy the project site. In general the rates are dependent on employee density, as the highest rates are associated manufacturing while lower rates are reported for storage type uses.

Because the actual nature of the occupants of any individual building is unknown, the ITE rate for **Industrial Park (Code 130)** is most applicable. The Trip Generation Manual describes this use as follows:

An industrial park contains a number of industrial or related facilities. It is characterized by a mix of manufacturing, service, and warehouse facilities with a wide variation in the proportion of each type of use from one location to another. Many industrial parks contain highly diversified facilities—some with a large number of small businesses and others with one or two dominant industries. General light industrial (Land Use 110) and manufacturing (Land Use 140) are related uses.

Rates for Industrial Park are presented on a “per building ksf” basis, and no specific rates are available on a “per acre” basis. As a result, the project's trip generation forecast has been based on your estimate of the site's yield in terms of overall building area expressed in ksf (i.e., 603 ksf).

Ms. Sara Lebastchi
D & S DEVELOPMENT
 January 24, 2019
 Page 2

Trip Generation Forecast. The number of peak hour trips associated with the project has been estimated, and the results are also presented in Table 1. As shown, an industrial park of this size could generate 2,032 trips over the course of the day (i.e., ½ inbound and ½ outbound). The project could generate 241 trips in both the weekday a.m. and p.m. peak hours.

TABLE 1 TRIP GENERATION RATES FORECAST									
ITE Code	Description	Average Trips per Unit							
		Unit	Daily	AM Peak Hour			PM Peak Hour		
				% in	% out	Total	% in	% out	Total
110	General Light Industrial	ksf	4.96	88%	12%	0.70	13%	87%	0.63
130	Industrial Park	ksf	3.37	81%	18%	0.40	21%	79%	0.40
140	Manufacturing	ksf	3.93	77%	23%	0.62	31%	69%	0.67
150	Warehousing	ksf	1.74	77%	23%	0.17	27%	73%	0.19
154	High-Cube Warehouse	ksf	1.40	77%	23%	0.08	28%	72%	0.10
Proposed Project									
130	Stone Creek Industrial Center	603 ksf	2,032	195	46	241	51	190	241
	Trucks	13%	264			31			31
	Automobiles	87%	1,768			210			220

We reviewed ITE data to determine what share of the project's trip generation might typically be trucks. The Trip Generation Manual provided supporting information which indicates that trucks comprise a wide range of the total trip generation at Industrial Parks (i.e., 1% to 31%). The average truck percentage is 13%, and applying this rate suggests that the project may generate 264 daily truck trips (i.e., ½ inbound and ½ outbound), with 31 truck trips in the peak commute hours.

Please feel free to contact me if you have any questions or need additional information.

Sincerely yours,

KD Anderson & Associates, Inc.




Kenneth D. Anderson, P.E.
 President

Attachment: site plan

Stone Creek Rancho Cordova Trip Generation 1 24 2019.ltr (1940-01)

KDA

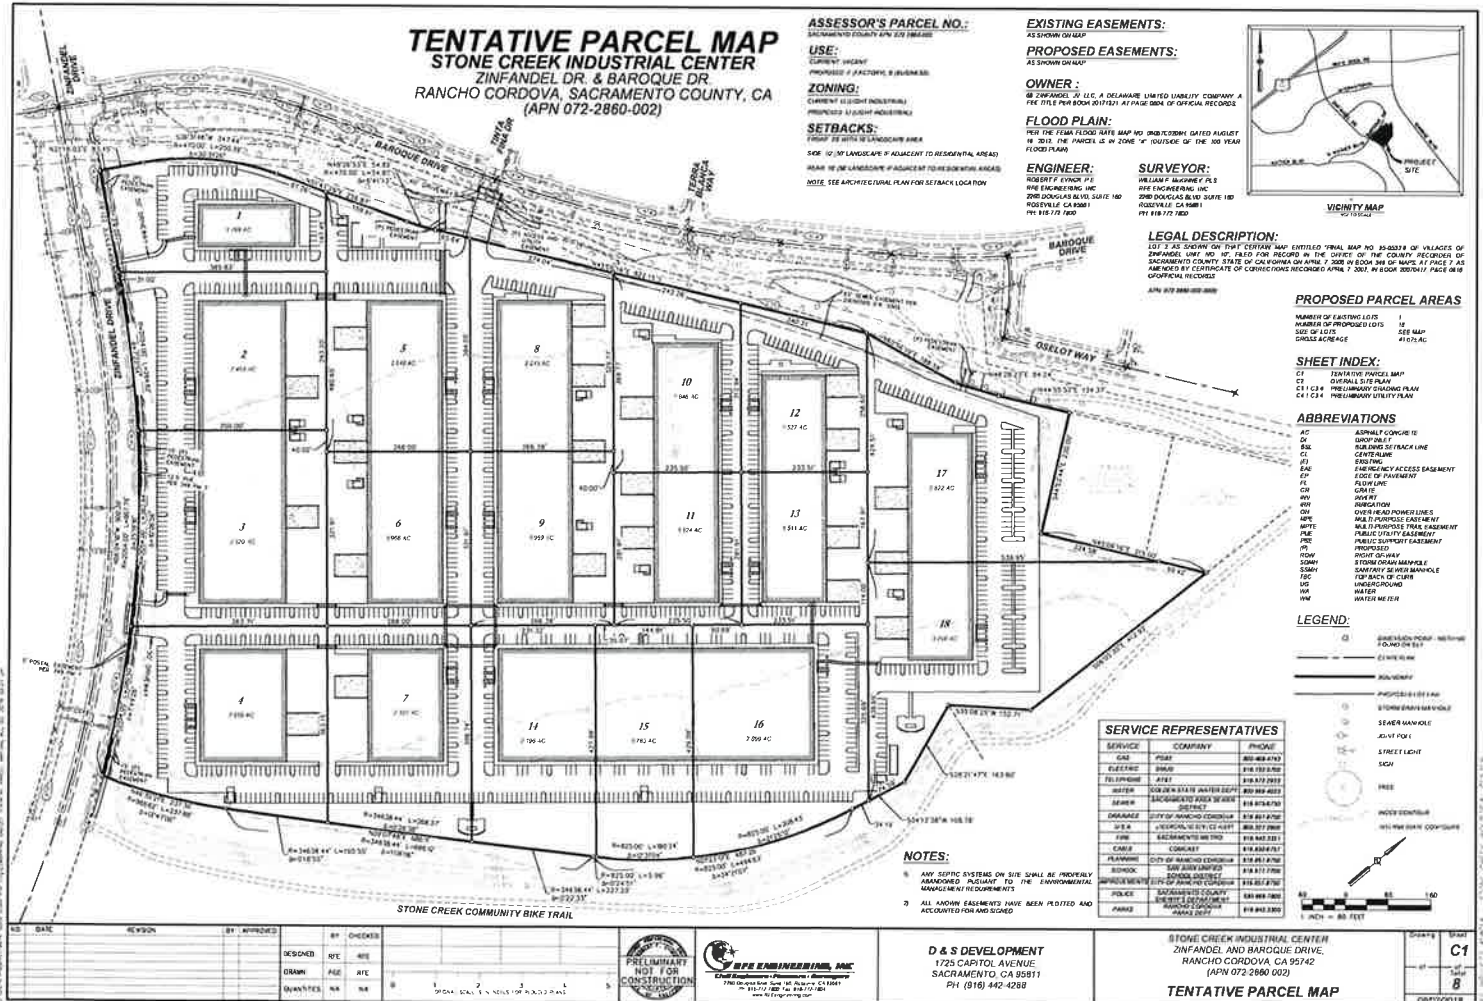



Revised Stone Creek Industrial Center Environmental Noise Analysis

City of Rancho Cordova, California

April 30, 2019

jcb Project # 2018-163

Prepared for:



Attn:
Ms. Sara Lebastchi
1725 Capitol Avenue
Sacramento, CA 95811

Prepared by:

j.c. brennan & associates, Inc.

Jim Brennan, INCE
President
Member, Institute of Noise Control Engineering (INCE)

INTRODUCTION

The Stone Creek Industrial Center project is located at the southeast corner of Zinfandel Drive and Baroque Drive in the City of Rancho Cordova, California. The project includes dividing one existing lot into 18 lots which are zoned for Light Industrial Use (LI). The project site plan is shown on Figure 1.

The City of Rancho Cordova has requested that an acoustical analysis be prepared to analyze potential noise impacts associated with the potential uses. Therefore, this report will provide an analysis of potential noise generation associated with these uses and will seek to achieve compliance with the applicable City of Rancho Cordova Plan Noise Element goals and policies. To date, there are no specific tenants which have been identified for the site.

BACKGROUND ON NOISE AND ACOUSTICAL TERMINOLOGY ¹

Acoustics is the science of sound. Sound may be thought of as mechanical energy of a vibrating object transmitted by pressure waves through a medium to human (or animal) ears. If the pressure variations occur frequently enough (at least 20 times per second), then they can be heard and are called sound. The number of pressure variations per second is called the frequency of sound, and is expressed as cycles per second or Hertz (Hz).

Noise is a subjective reaction to different types of sounds. Noise is typically defined as (airborne) sound that is loud, unpleasant, unexpected or undesired, and may therefore be classified as a more specific group of sounds. Perceptions of sound and noise are highly subjective. Often, someone's music is described as noise by another.

Measuring sound directly in terms of pressure would require a very large and awkward range of numbers. To avoid this, the decibel scale was devised. The decibel scale uses the hearing threshold (20 micropascals), as a point of reference, defined as 0 dB. Other sound pressures are then compared to this reference pressure, and the logarithm is taken to keep the numbers in a practical range. The decibel scale allows a million-fold increase in pressure to be expressed as 120 dB, and changes in levels (dB) correspond closely to human perception of relative loudness.

The perceived loudness of sounds is dependent upon many factors, including sound pressure level and frequency content. However, within the usual range of environmental noise levels, perception of loudness is relatively predictable, and can be approximated by A-weighted sound levels.

There is a strong correlation between A-weighted sound levels (expressed as dBA) and the way the human ear perceives sound. For this reason, the A-weighted sound level has become the standard tool of environmental noise assessment. All noise levels reported in this section are in terms of A-weighted levels, but are expressed as dB, unless otherwise noted.

The decibel scale is logarithmic, not linear. In other words, two sound levels 10 dB apart differ in acoustic energy by a factor of 10. When the standard logarithmic decibel is A-weighted, an increase of 10 dBA is generally perceived as a doubling in loudness. For example, a 70 dBA

¹ For an explanation of acoustical terms, see Appendix A: "Acoustical Terminology"

sound is half as loud as an 80 dBA sound, and twice as loud as a 60 dBA sound.

Community noise is commonly described in terms of the ambient noise level, which is defined as the all-encompassing noise level associated with a given environment. A common statistical tool to measure the ambient noise level is the average, or equivalent, sound level (L_{eq}), which corresponds to a steady-state A weighted sound level containing the same total energy as a time varying signal over a given time period (usually one hour). The L_{eq} is the foundation of the composite noise descriptor, L_{dn} , and shows very good correlation with community response to noise.

The day/night average level (L_{dn}) is based upon the average noise level over a 24-hour day, with a +10 decibel weighing applied to noise occurring during nighttime (10:00 p.m. to 7:00 a.m.) hours. The nighttime penalty is based upon the assumption that people react to nighttime noise exposures as though they were twice as loud as daytime exposures. Because L_{dn} represents a 24-hour average, it tends to disguise short-term variations in the noise environment.

Table 1 lists several examples of the noise levels associated with common noise sources.

Effects of Noise on People

The effects of noise on people can be placed in three categories:

- Subjective effects of annoyance, nuisance, and dissatisfaction
- Interference with activities such as speech, sleep, and learning
- Physiological effects such as hearing loss or sudden startling

Environmental noise typically produces effects in the first two categories. Workers in industrial plants can experience noise in the last category. There is no completely satisfactory way to measure the subjective effects of noise or the corresponding reactions of annoyance and dissatisfaction. A wide variation in individual thresholds of annoyance exists and different tolerances to noise tend to develop based on an individual's past experiences with noise.

Thus, an important way of predicting a human reaction to a new noise environment is the way it compares to the existing environment to which one has adapted: the so-called ambient noise level. In general, the more a new noise exceeds the previously existing ambient noise level, the less acceptable the new noise will be judged by those hearing it.

With regard to increases in A-weighted noise level, the following relationships occur:

- Except in carefully controlled laboratory experiments, a change of 1 dBA cannot be perceived;
- Outside of the laboratory, a 3 dBA change is considered a just-perceivable difference;
- A change in level of at least 5 dBA is required before any noticeable change in human response would be expected; and
- A 10 dBA change is subjectively heard as approximately a doubling in loudness, and can cause an adverse response.

Table 1

LOUDNESS COMPARISON CHART (dBA)

Common Outdoor Activities	Noise Level (dBA)	Common Indoor Activities
Jet Fly-over at 1000 ft	110	Rock Band
Gas Lawn Mower at 3 ft	100	
	90	Food Blender at 3 ft
Diesel Truck at 50 ft at 50 mph	80	Garbage Disposal at 3 ft
Noisy Urban Area, Daytime	70	Vacuum Cleaner at 10 ft
Gas Lawn Mower at 100 ft		Normal Speech at 3 ft
Commercial Area	60	
Heavy Traffic at 300 ft		Large Business Office
Quiet Urban, Daytime	50	Dishwasher Next Room
Quiet Urban, Nighttime	40	Theater, Large Conference Room (Background)
Quiet Suburban, Nighttime	30	Library
Quiet Rural, Nighttime	20	Bedroom at Night, Concert Hall (Background)
	10	Broadcast/Recording Studio
Lowest Threshold of Human Hearing	0	Lowest Threshold of Human Hearing

An increase of 3 dBA is barely perceptible to the human ear.

j.c. brennan & associates
consultants in acoustics



Figure 1
Project Site Plan

Legend



: Noise Monitoring Sites

j.c. brennan & associates
consultants in acoustics

Rev. 1/11/17

CRITERIA FOR ACCEPTABLE NOISE EXPOSURE

The City of Rancho Cordova Plan Noise Element establishes noise level criteria for both transportation and non-transportation noise sources.

Noise level criteria pertaining to project generated traffic noise levels are contained within the City of Rancho Cordova General Plan Noise Element. The following is a summary of the Noise Element Policies and Criteria, which are relevant to this project.

The City of Rancho Cordova establishes a normally acceptable exterior noise level standard of 60 dB Ldn for residential uses. The standard is generally applied at the outdoor activity areas such as patios or designated areas such as play areas. A conditionally acceptable exterior noise level standard of 65 dB Ldn is allowed provided that available exterior noise level reduction measures have been implemented and interior noise levels are in compliance with the 45 dB Ldn interior noise level criterion. Where it is not practical to mitigate exterior noise levels at patio or balconies of apartment complexes, a common area such as a pool or recreation area may be designated as the outdoor activity area.

Policy N.1.2 - Ensure that the indoor and outdoor areas of new projects will be located, constructed, and/or shielded from noise sources in compliance with the City's noise standards to the maximum extent feasible.

- **Action N.1.2.1** - Require new development of noise-creating uses to conform with the City's maximum noise levels.
- **Action N.1.2.2** - Require an acoustical analysis as part of the environmental review process when noise-sensitive land uses are proposed in areas where current or projected exterior noise levels exceed the City's standards.
- **Action N.1.2.3** - Require any potential noise impacts identified during the acoustical analysis to be mitigated in the project design to the maximum extent feasible.

Policy N.2.2 - Ensure that operational noise levels of new roadway projects will not result in significant noise impacts.

- **Action N.2.2.1** - Assess the significance of the noise increase of all roadway improvement projects in existing areas according the following criteria:
 - Where existing traffic noise levels are less than 60 dB Ldn at the outdoor activity areas of noise-sensitive uses, a +5 dB Ldn increase in noise levels due to roadway improvement projects will be considered significant; and
 - Where existing traffic noise levels range between 60 and 65 dB Ldn at the outdoor activity areas of noise-sensitive uses, a +3 dB Ldn increase in noise levels due to roadway improvement projects will be considered significant; and
 - Where existing traffic noise levels are greater than 65 dB Ldn at the outdoor activity areas of noise-sensitive uses, a +1.5 dB Ldn increase in noise levels due to roadway improvement projects will be considered significant.

Table 2 provides the noise level performance criteria for residential uses affected by non-transportation noise sources, such as on-site noise sources associated with the proposed Industrial Center. These criteria are applied at the property lines of noise-sensitive land uses.

Table 2 City Rancho Cordova Noise Standards Noise Level Performance Standards for New Projects Affected by or Including Non-Transportation Noise Sources			
Stationary Noise Sources	Noise Level Descriptor	Daytime Maximum (7 am - 10 pm)	Nighttime Maximum (10 pm - 7 am)
Typical	Hourly L_{eq} , dB	55	45
Tonal, impulsive, repetitive, or consist primarily of speech or music	Hourly L_{eq} , dB	50	40
<i>The City may impose noise level standards which are more or less restrictive than those specified above based upon determination of existing low or high ambient noise levels.</i> Source: City of Rancho Cordova General Plan Noise Element, Table N-1			

Based upon the footnote in Table 2, the City may apply an exterior noise level standard higher than 55 dB L_{eq} based upon determination of an existing high ambient noise level.

EXISTING AMBIENT NOISE ENVIRONMENT

The existing ambient noise environment in the project vicinity is primarily defined by traffic on the local roadways adjacent to the project site, including Zinfandel Drive, and aircraft activity associated with the Mather Field.

j.c. brennan & associates, Inc. conducted continuous (24-hr) sound level measurements on the project site on October 30, 2018. The noise measurement site was located at the northern portion of the project site, and across Baroque Drive from the nearest residences.

Noise measurement equipment included a Larson-Davis Laboratories (LDL) Model 820 precision integrating sound level meter. The meter was calibrated in the field before use using a LDL CAL200 acoustical calibrator. The measurement microphone was placed on a microphone boom approximately 5 feet above the ground. Figure 1 shows the noise measurement location. Table 3 provides a summary of the ambient noise level data. Appendix B graphically shows the results of the continuous noise measurements at the proposed project site.

Table 3 Summary of Existing Background Noise Measurement Measurements								
Site	Date - Duration	L _{dn}	Low-High (Average) ¹ Measured Hourly Noise Levels, dB					
			Daytime (7am-10pm)			Nighttime (10pm-7am)		
			L _{eq}	L ₅₀	L _{max}	L _{eq}	L ₅₀	L _{max}
Continuous 24 hour noise level measurements								
A	October 30-31, 2018 24-hrs.	58.4	58.0	48.5	73.4	48.9	43.2	64.7
1. Continuous measurements were conducted for 1-hour intervals over the 24-hour measurement period.								
Source: j.c. brennan & associates, Inc., 2018.								

ANALYSIS

Traffic Noise Impacts:

j.c. brennan & associates, Inc. utilizes the Federal Highway Administration (FHWA RD77-108) traffic noise prediction model to determine traffic noise impacts along roadway segments. Direct inputs to the traffic model included traffic volumes provided by the project traffic consultant.

The Trip Generation Analysis conducted for the site by KD Anderson & Associates, Inc. (*Trip Generation Estimate for Stone Creek Industrial Center Rancho Cordova, Prepared November 2, 2018, Prepared for: Ms. Sara Lebastchi D&S Development, Prepared by: KD Anderson & Associates, Inc.*) indicates that the daily trip generation for the project is 2,032 total vehicles in and out of the site. We have included a 13% (265) daily medium trucks. We have also included 0.5% (11 - 18-wheel tractor trailer trucks) daily heavy trucks in the analysis. In addition, KD Anderson had provided vehicle counts which indicated that up to 30% of the trip generation could occur during the nighttime periods.

Based upon the FHWA traffic noise prediction model, the predicted daily Ldn due to the project is 61 dBA, at a distance of 75-feet from the Zinfandel Drive roadway centerline (based upon a 50 mph speed), and 52 dBA Ldn at a distance of 75-feet from the Baroque Drive centerline (based upon a 15 mph speed). This assumes all of the traffic could be located on either Zinfandel Drive or Baroque Drive. In addition, there is a 6-foot tall sound wall along Baroque Drive, and an 8-foot tall sound wall along Zinfandel Drive. A minimum of a 5 dBA reduction will occur due to the shielding from the sound walls, therefore, the worst case overall traffic noise associated with the project would be 56 dBA Ldn along Zinfandel Drive and 47 dBA Ldn along Baroque Drive. Based upon the background noise measurements, the project would result in a conservative increase of no more than 3 dBA Ldn in background noise due to the project trip generation.

Based upon requests from the City, the hourly Leq due to vehicles entering and exiting the Baroque drive entrance/exit was evaluated. It was assumed that the entire 30% of all vehicles would enter and exit during the nighttime hours along Baroque Drive. Evenly distributing the traffic over the nine hour nighttime period, resulted in an hourly Leq of 47 dBA at a distance of 75-feet. This is approximately 1 dBA less than the typical measured background noise levels shown in Table 3. The noise levels would be reduced by 5 dB from the sound wall, and would result noise levels of approximately 42 dBA Leq.

The overall noise levels would comply with the 60 dBA Ldn traffic noise level standard, and would comply with the nighttime hourly noise level standard of 45 dBA Leq.

Industrial Center Noise Impacts:

Noise exposures within industrial facilities are controlled by Federal and State employee health and safety regulations (OSHA and Cal-OSHA), but exterior noise levels may exceed locally acceptable standards. Commercial, recreational and public service facility activities can also produce noise which affects adjacent sensitive land uses. These noise sources can be continuous and may contain tonal components which may be annoying to individuals who live in the nearby vicinity. In addition, noise generation from fixed noise sources may vary based upon climatic conditions, time of day and existing ambient noise levels.

From a land use planning perspective, fixed-source noise control issues focus upon two goals: to prevent the introduction of new noise-producing uses in noise-sensitive areas, and to prevent encroachment of noise sensitive uses upon existing noise-producing facilities. The first goal can be achieved by applying noise level performance standards to proposed new noise-producing uses. The second goal can be met by requiring that new noise-sensitive uses in near proximity to noise-producing facilities include mitigation measures to ensure compliance with noise performance standards.

There are a variety of stationary noise sources which could be associated with future development of the Stone Creek Industrial Center. Such uses/noise sources include, but are not limited to, commercial loading docks, on-site truck circulation on commercial facilities, roof-top heating and ventilation systems, woodworking and milling activities or heavy equipment.

At this time, specific uses have not been determined. As a result, it may not be feasible to identify specific noise impacts associated with these sources. Rather, the potential for these sources to generate excessive or annoying noise levels is identified. Noise sources which are typically of concern include but are not limited to the following:

Loading Docks	HVAC Equipment
HVAC Systems	Cooling Towers/Evaporative Condensers
Pump Stations	Lift Stations
Steam Valves	Steam Turbines
Generators	Fans
Air Compressors	Heavy Equipment
Conveyor Systems	Transformers
Pile Drivers	Grinders
Drill Rigs	Gas or Diesel Motors
Welders	Cutting Equipment
Outdoor Speakers	Blowers
Chippers	Cutting Equipment
Loading Docks	Amplified music and voice

The types of uses which may typically produce the noise sources described above, include, but are not limited to: wood processing facilities, pump stations, industrial manufacturing facilities, trucking operations, tire shops, auto maintenance shops, metal fabricating shops, car washes, loading docks, public works projects, bottling and canning plants, material recovery and recycling centers.

As a means of conducting an analysis of potential noise impacts associated with the proposed Stone Creek Industrial Center, j.c. brennan & associates, Inc. utilized noise level measurements conducted for an industrial center located along Wilson Way and along Newton Road and Cherokee Road, in Stockton California. The industrial and commercial uses, and the associated noise sources are described in Table 4.

j.c. brennan & associates, Inc., staff conducted hourly noise level measurements of the industrial uses at a distance of 150-feet. Table 5 shows the results of the hourly noise measurements.

Table 4
Stockton Industrial/Commercial Uses

Location	Company Name	Address	Hours of Operation	Business Type
1	Johnson Supply	2790 Cherokee Road	Mon-Fri 8am to 5pm	Wholesale Tools/Supplies
2	AllPro Coatings	2650 Wigwam Drive	Mon-Fri 8am to 5pm	Auto Repair/Service
3	Nor-Cal Battery	3432 Cherokee Road	Mon-Fri 7am to 4pm, Sat 9-12	Battery Sales
6	Action Flooring	3540 Cherokee Road	Mon-Fri 8am to 5pm	Flooring Sales
7	Baylor Weed Control/Spraying	3300 Newton Road	Mon-Fri 7am to 4pm	Spraying, Mowing services
8	Agil Transportation	3400 Newton Road	24 hrs/day 7days/week	Freight transfer
9	Bobcat Central Inc.	3516 Newton Road	Mon-Fri 6am to 6pm	Tractor sales and service
10	W.C. Maloney	4020 Newton Road	Mon-Fri 8am to 5pm	Demolition Contractor
11	Big E Self Storage	4201 Newton Road	7am - 7pm 7days/week	Self Storage
12	Michael Powers Roofing	4180 Newton Road	Mon-Fri 7am to 5pm	Roofing Contractor
13	ECCO Equipment Corporation	4301 Newton Road	Mon-Fri 7am to 4pm	Heavy Equipment Maintenance
14	Barreto's Body Shop	4283 N Wilson Way	Mon-Fri 8am to 5pm	Auto Repair/Service
15	California Custom Cabinets	4283 N Wilson Way	By Appointment	Cabinet Manufacturing
16	Professional Auto Repair	4055 N Wilson Way	Mon-Fri 7am to 4pm	Auto Repair/Service
17	AC transmissions	4035 N Wilson Way	Mon-Fri 7:30am to 5:30pm	Auto Repair/Service
18	Parish & Sons Inc.	4010 N Wilson Way	Mon-Fri 7am to 5pm	Drilling Contractor
19	Advanced Equipment Sales	3990 N Wilson Way	Mon-Sat 9am to 5pm	Equipment Sales
20	Stockton Discount Flooring	3975 N Wilson Way	Mon-Sat 9am to 5pm	Retail Sales
21	General Trailer	3931 N Wilson Way	Mon-Fri 8am to 5pm	Trailer Sales/Service
22	Brannon Tire Corporation	3730 N Wilson Way	Mon-Sat 9am to 5pm	Auto Repair/Service
23	Stockton Open-air Market	3550 N Wilson Way	Sat-Sun 5am to 5 pm	Outdoor Marketplace

Source: j.c. brennan & associates, Inc., 2011

Table 5			
Hourly Noise Measurements of Industrial Uses			
Time	L_{eq}	L_{max}	Noise Sources Notes
12:00	50.3 dB	68.9 dB	- Traffic on Newton Rd - Compression tools - Forklift - Truck circulation - Trucks entering/exiting facility - Trucks Honking Horns
1:00	49.0 dB	70.1 dB	
2:00	48.4 dB	66.1 dB	
3:00	51.6 dB	68.7 dB	
4:00	53.7 dB	70.2 dB	
5:00	56.6 dB	75.8 dB	
6:00	59.2 dB	72.9 dB	

Additional noise measurements were conducted at the Yuba County Industrial Park. Noise sources included the Hanson Truss, Inc., American Wood Fibers, and Medallion Millwork sites. Sources measured included a combination of woodworking equipment (i.e., saws, routers, hammers, nail guns), vacuum units, mobile equipment (i.e., fork lifts, trucks), among other site-specific equipment. The measured noise levels were averaged, and the typical hourly noise levels were 60 dB L_{eq} and 69 dB L_{max}, at a distance of 200 feet from the closest facility.

To be conservative, j.c. brennan & associates, Inc. assumed that the worst case reference noise levels of 60 dB L_{eq}, at a distance of 200-feet is used for the analysis. Based upon the site plan, the nearest building opening is 175-feet from the nearest residential property line to the north, and across Baroque Drive. Therefore, the predicted noise level is 61 dB L_{eq} at the property line, while not accounting for the 6-foot tall sound wall at the residential property line, and the proposed 7-foot tall cmu wall which shields the loading docks and roll-up doors.

Based upon the barrier analysis shown in Appendix C, the residential property line barrier will reduce the Industrial Center noise levels to 56 dB L_{eq}. Accounting for the proposed loading dock 7-foot barriers, the predicted noise levels are 49 dB L_{eq} at the nearest residences across Baroque Drive. Additional mitigation will be required to reduce noise levels to within the nighttime exterior noise level standard of 45 dB L_{eq} shown in Table 2.

CONCLUSIONS AND RECOMMENDED MITIGATION

Based upon the analysis, the project will not result in a significant increase in traffic noise levels, or trigger an exceedance of the 60 dB L_{dn} exterior noise level standard. The project could result in an exceedance of the stationary noise source nighttime performance standard of 45 dB L_{eq} contained in Table 2. Based upon the noise measurement data collected on the site, as shown in Table 3 and in Appendix B, there does not appear to be sufficient evidence to raise the noise level standards contained in Table 2.

The following mitigation measures are recommended:

1. The project shall include the 7-foot tall cmu sound wall adjacent to the loading docks facing Baroque Drive. The loading dock cmu wall in conjunction with the building facades would result in a solid wall adjacent to Baroque Drive, with the exception of the access points. See Figure 2. This will result in an overall sound level of 49 dB L_{eq} at the residences across Baroque Drive, and will account for any noise sources which contain tones or impulsive sounds;
2. Any proposed uses which plan to operate during the nighttime hours (between 10:00 p.m. and 7:00 a.m.) shall be restricted to the second and third row of lots (Lots 3, 4, 6, 7, 9, 11,

13, 14, 15, 16 & 18);

3. Roll-up doors for Lot 1 shall be located on the south side of the building;
4. As an alternative, individual noise analyses can be conducted for all proposed uses when they are identified.

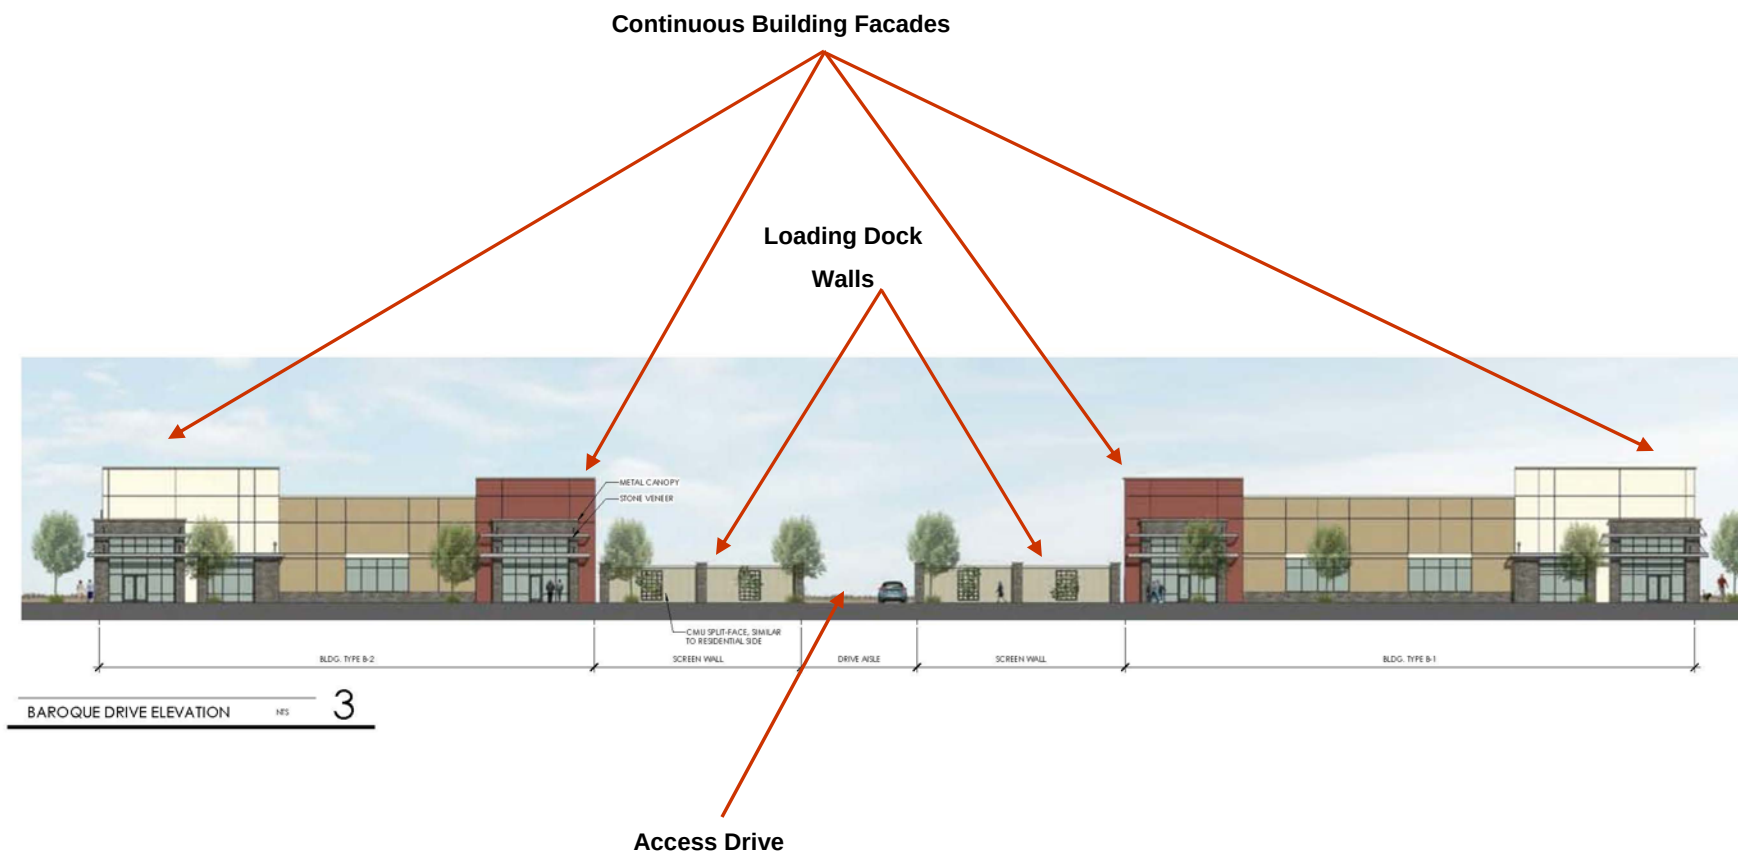


Figure 2
Baroque Drive Continuous Block Facade

j.c. brennan & associates
consultants in acoustics

Rev. 1/11/17

Appendix A

Acoustical Terminology

Acoustics	The science of sound.
Ambient Noise	The distinctive acoustical characteristics of a given space consisting of all noise sources audible at that location. In many cases, the term ambient is used to describe an existing or pre-project condition such as the setting in an environmental noise study.
Attenuation	The reduction of an acoustic signal.
A-Weighting	A frequency-response adjustment of a sound level meter that conditions the output signal to approximate human response.
Decibel or dB	Fundamental unit of sound, A Bell is defined as the logarithm of the ratio of the sound pressure squared over the reference pressure squared. A Decibel is one-tenth of a Bell.
CNEL	Community Noise Equivalent Level. Defined as the 24-hour average noise level with noise occurring during evening hours (7 - 10 p.m.) weighted by a factor of three and nighttime hours weighted by a factor of 10 prior to averaging.
Frequency	The measure of the rapidity of alterations of a periodic signal, expressed in cycles per second or hertz (Hz).
L_{dn}	Day/Night Average Sound Level. Similar to CNEL but with no evening weighting.
L_{eq}	Equivalent or energy-averaged sound level.
L_{max}	The highest root-mean-square (RMS) sound level measured over a given period of time.
L_(n)	The sound level exceeded a described percentile over a measurement period. For instance, an hourly L ₅₀ is the sound level exceeded 50% of the time during the one hour period.
Loudness	A subjective term for the sensation of the magnitude of sound.
Noise	Unwanted sound.
NRC	Noise Reduction Coefficient. NRC is a single-number rating of the sound-absorption of a material equal to the arithmetic mean of the sound-absorption coefficients in the 250, 500, 1000, and 2,000 Hz octave frequency bands rounded to the nearest multiple of 0.05. It is a representation of the amount of sound energy absorbed upon striking a particular surface. An NRC of 0 indicates perfect reflection; an NRC of 1 indicates perfect absorption.
Peak Noise	The level corresponding to the highest (not RMS) sound pressure measured over a given period of time. This term is often confused with the <i>Maximum</i> level, which is the highest RMS level.
RT₆₀	The time it takes reverberant sound to decay by 60 dB once the source has been removed.
Sabin	The unit of sound absorption. One square foot of material absorbing 100% of incident sound has an absorption of 1 Sabin.
SEL	Sound Exposure Level. SEL is a rating, in decibels, of a discrete event, such as an aircraft flyover or train passby, that compresses the total sound energy into a one-second event.
STC	Sound Transmission Class. STC is an integer rating of how well a building partition attenuates airborne sound. It is widely used to rate interior partitions, ceilings/floors, doors, windows and exterior wall configurations.
Threshold of Hearing	The lowest sound that can be perceived by the human auditory system, generally considered to be 0 dB for persons with perfect hearing.
Threshold of Pain	Approximately 120 dB above the threshold of hearing.
Impulsive	Sound of short duration, usually less than one second, with an abrupt onset and rapid decay.
Simple Tone	Any sound which can be judged as audible as a single pitch or set of single pitches.



Appendix B

2018-163 Stone Creek Industrial

24hr Continuous Noise Monitoring - Site A

10/30/2018 - 10/31/2018


Hour	Leq	Lmax	L50	L90
12:00	50	64	48	45
13:00	51	71	48	44
14:00	53	78	48	45
15:00	55	74	50	46
16:00	54	75	51	46
17:00	55	80	51	47
18:00	54	78	49	46
19:00	48	59	47	45
20:00	53	77	46	45
21:00	45	55	44	42
22:00	44	56	42	40
23:00	45	67	41	39
0:00	44	60	41	38
1:00	47	69	39	37
2:00	40	55	39	37
3:00	51	73	43	40
4:00	51	71	44	41
5:00	49	62	47	43
6:00	54	70	52	49
7:00	56	72	55	51
8:00	58	73	56	53
9:00	63	87	48	41
10:00	67	84	44	39
11:00	52	75	42	37

Statistical Summary

	Daytime (7 a.m. - 10 p.m.)			Nighttime (10 p.m. - 7 a.m.)		
	High	Low	Average	High	Low	Average
Leq (Average)	66.6	45.0	58.0	54.2	40.2	48.9
Lmax (Maximum)	87.0	54.8	73.4	73.1	54.5	64.7
L50 (Median)	56.4	42.2	48.5	52.4	38.7	43.2
L90 (Background)	52.6	37.2	44.8	49.1	36.8	40.5

Computed Ldn, dB	58.4
% Daytime Energy	93%
% Nighttime Energy	7%

Appendix B
 2018-163 Stone Creek Industrial
 24hr Continuous Noise Monitoring - Site A
 10/30/2018 - 10/31/2018

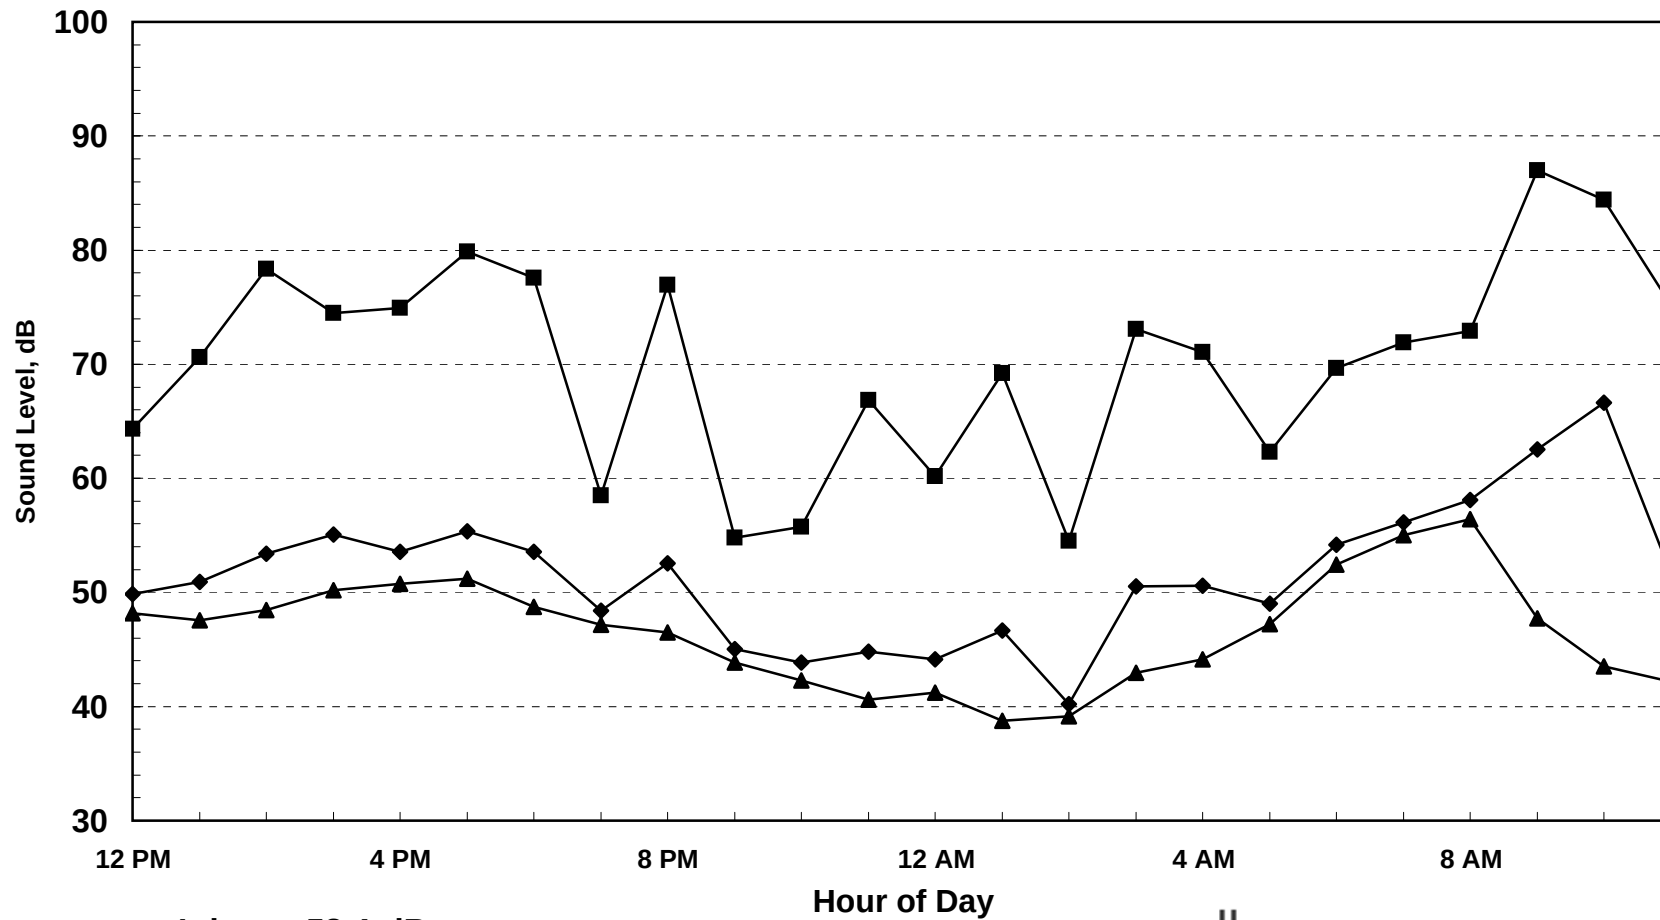

j.c. brennan & associates
consultants in acoustics

Appendix C

FHWA-RD-77-108 Highway Traffic Noise Prediction Model

Data Input Sheet

Project #: 2018-163

Description: Stone Creek Industrial Center Trips

Ldn/CNEL: Ldn

Hard/Soft: Soft

Segment	Roadway Name	Location	ADT	Day %	Eve %	Night %	% Med. Trucks	% Hvy. Trucks	Speed	Distance	Offset (dB)
1	Zinfandel		2,032	65	5	30	13	0.5	45	75	
2	Baroque		2,032	65	5	30	13	0.5	15	75	
3											
4											
Appendix C

FHWA-RD-77-108 Highway Traffic Noise Prediction Model

Predicted Levels

Project #: 2018-163
 Description: Stone Creek Industrial Center Trips
 Ldn/CNEL: Ldn
 Hard/Soft: Soft

Segment	Roadway Name	Location	Autos	Medium Trucks	Heavy Trucks	Total
1	Zinfandel	0	57.9	57.9	48.3	61
2	Baroque	0	44.2	50.5	45.4	52



Appendix C

FHWA-RD-77-108 Highway Traffic Noise Prediction Model

Noise Contour Output

Project #: 2018-163

Description: Stone Creek Industrial Center Trips

Ldn/CNEL: Ldn

Hard/Soft: Soft

Segment	Roadway Name	Location	----- Distances to Traffic Noise Contours -----				
			75	70	65	60	55
1	Zinfandel	0	9	19	42	90	193
2	Baroque	0	2	5	11	23	50



Appendix C Barrier Insertion Loss Calculation

Project Information: Job Number: 2018-163
Project Name: Stone Creek Industrial
Location(s): 1 - Industrial Center Loading Dock Line Barrier

Noise Level Data: Source Description: General Industry
Source Noise Level, dBA: 56
Source Frequency (Hz): 1000
Source Height (ft): 5

Site Geometry: Receiver Description: Nearest Backyard
Source to Barrier Distance (C_1): 20
Barrier to Receiver Distance (C_2): 155

Pad/Ground Elevation at Receiver: 0
Receiver Elevation¹: 5
Base of Barrier Elevation: 0
Starting Barrier Height 6

Barrier Effectiveness:

Top of Barrier Elevation (ft)	Barrier Height (ft)	Insertion Loss, dB	Noise Level, dB	Barrier Breaks Line of Site to Source?
6	6	-6	51	Yes
7	7	-7	49	Yes
8	8	-8	48	Yes
9	9	-10	46	Yes
10	10	-11	45	Yes
11	11	-12	44	Yes
12	12	-13	43	Yes
13	13	-14	42	Yes
14	14	-14	42	Yes
15	15	-15	41	Yes
16	16	-15	41	Yes

Notes: 1. Standard receiver elevation is five feet above grade/pad elevations at the receiver location(s)



Appendix B

FHWA Traffic Noise Prediction Model (FHWA-RD-77-108)

Calibration Worksheet

Project Information:

Job Number: 2018-163
Project Name: FHWA Model
Roadway Tested: Baroque at Night
Test Location: _____
Test Date: April 30, 2019

Weather Conditions:

Temperature (Fahrenheit):
Relative Humidity: Dry
Wind Speed and Direction:
Cloud Cover: Clear

Sound Level Meter:

Sound Level Meter: LDL Model 820
Calibrator: LDL Model CA200
Meter Calibrated: Immediately before and after test
Meter Settings: A-weighted, slow response

Microphone:

Microphone Location: On Project Site
Distance to Centerline (feet): 75
Microphone Height: 5 feet above ground
Intervening Ground (Hard or Soft): **Soft**
Elevation Relative to Road (feet): 5

Roadway Condition:

Pavement Type: Asphalt
Pavement Condition: Good
Number of Lanes: 2
Posted Maximum Speed (mph): 15

Test Parameters:

Test Time: 12:00 PM
Test Duration (minutes): 60
Observed Number Automobiles: 68
Observed Number Medium Trucks: 9
Observed Number Heavy Trucks: 1
Observed Average Speed (mph): 15

Model Calibration:

Measured Average Level (L_{eq}): 47.0
Level Predicted by FHWA Model: 47.3

Difference: 0.3 dB

Conclusions:



NEIGHBORHOOD MEETING REPORT

The purpose of the neighborhood meeting is to educate neighbors about the proposed development and application, to receive neighborhood comment, and to address concerns about the development proposal. At least one neighborhood meeting should be scheduled and held by the applicant or applicant's agent.

The neighborhood meeting should comply with the following procedures:

- The neighborhood meeting shall be held at a place that is generally accessible to neighbors that reside in close proximity to the land subject to the application.
- The applicant should provide notification of the neighborhood meeting a minimum of ten 10 calendar days in advance of the meeting by mail, to all landowners within 500 feet of the land subject to the application, to any neighborhood association that represents citizens within that area and to the City of Rancho Cordova Community Development Department.
- At the neighborhood meeting, the applicant should explain the development proposal and application, answer any questions, respond to concerns neighbors have about the application and propose resolutions to these concerns.

Date of Mailing: 12/13/18 Other Methods of Contact: _____

I hereby attest that letters were mailed to the Certified List of Property Owners:

Printed Name: SARA LEONSTEIN Signature: [Signature]

Date of Meeting: 1/3/19 Time of Meeting: 5:30 pm

Location of Meeting: AMERICAN RIVER RD - CITY HALL

Summary of issues:

- Backlog vehicle Access
- concern added traffic / noise / pollution
- concern on odor
- concern employees parking in neighborhood
- concern on drainage / construction dust

Description of changes made by applicant as a result of the neighborhood meeting:

- Masterplanned Stormwater / Drainage
- Noise Study / Trip Gen completed - meets zoning expectations (no added / increased levels)
- no planned use for refineries as discussed
- Looking into removing ~~SOUTHERN~~ Eastern connection to Backlog Bikeway for neighborhood concern on Oselet Drive.

Date of Meeting: 1/3/2019

Page 4 of 4


Attach additional sheets as
needed.

ATTENDEES MUST SIGN IN

	NAME PLEASE PRINT	ADDRESS PLEASE PRINT
1.	KEVIN BALLIER	11053 CARMENI WAY
2.	LOUIS R WUNSCHER	3579 BLANCHETTE WAY
3.	Salina Wong	3568 Debina Way
4.	VALERIE KNIPPSCHILD	3561 Debina CT
5.	SARA MALONE	3561 Debina CT
6.	Kerry Robertson	3555 Blanchette Way
7.		
8.		
9.		
10.		
11.		
12.		
13.		
14.		
15.		

I, SARA LEBASTCHI certify that this is the original roster of attendees for the
neighborhood meeting subject to this application.

1.9.19
Date

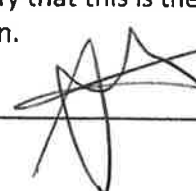By: 

STATE OF CALIFORNIA
COUNTY OF SACRAMENTO

Sworn and subscribed before me, _____, a Notary Public for the above
State and County, on this the _____ day of _____, 20____.

SEAL

Notary Public

Date of Meeting: 1/3/2019

Page 4 of 4

Attach additional sheets as
needed.

ATTENDEES MUST SIGN IN

NAME PLEASE PRINT	ADDRESS PLEASE PRINT
1. Kari Cachapero	3449 Bouquet Ct
2. BRAD FULLER	11195 SOME CT.
3. BRIAN SMITH	3443 LISTAN WAY
4. Chris Chisam	3447 listan way
5. ERIC WINEGAR	3453 LISTAN WAY
6. ROBIN DESEFANI	3453 Listan Way
7. James Reedy	11137 Graciano Drive
8.	
9.	
10.	
11.	
12.	
13.	
14.	
15.	

I, SARA LEBARTCHI certify that this is the original roster of attendees for the neighborhood meeting subject to this application.

Date 1/9/19

By: [Signature]

STATE OF CALIFORNIA
COUNTY OF SACRAMENTO

Sworn and subscribed before me, _____, a Notary Public for the above State and County, on this the _____ day of _____, 20____.

SEAL

Notary Public

Print Name

My Commission Expires:

CALIFORNIA JURAT WITH AFFIANT STATEMENT

GOVERNMENT CODE § 8202


- ☒ See Attached Document (Notary to cross out lines 1–6 below)
☐ See Statement Below (Lines 1–6 to be completed only by document signer[s], not Notary)

1 _____
 2 _____
 3 _____
 4 _____
 5 _____
 6 _____

Signature of Document Signer No. 1 Signature of Document Signer No. 2 (if any)

A notary public or other officer completing this certificate verifies only the identity of the individual who signed the document to which this certificate is attached, and not the truthfulness, accuracy, or validity of that document.

State of California

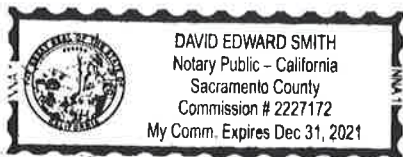County of SACRAMENTO

Place Notary Seal and/or Stamp Above

Subscribed and sworn to (or affirmed) before me

on this 9TH day of JANUARY, 20 19,
 by _____ Date _____ Month _____ Year _____

(1) SARA LEBASTCH

(and (2) _____),
 Name(s) of Signer(s)

proved to me on the basis of satisfactory evidence to
 be the person(s) who appeared before me.

Signature

Signature of Notary Public

OPTIONAL

Completing this information can deter alteration of the document or
 fraudulent reattachment of this form to an unintended document.

Description of Attached Document

Title or Type of Document: _____

Document Date: _____ Number of Pages: _____

Signer(s) Other Than Named Above: _____



3606 Cambridge Road • Cameron Park, CA 95682
Office: (530) 387-7618 • Cell: (916) 501-2258
jhunting@huntenv.com

BIOLOGICAL MEMO

May 23, 2019

RE: Stone Creek Industrial Center Biological Resource Review

INTRODUCTION

The City of Rancho Cordova is reviewing the proposed Stone Creek Industrial Site (Project). The Project is in the City of Rancho Cordova, at the intersection of Zinfandel Dr and Baroque Drive (**Figure 1**).

The 40-acre project site is in the Carmichael USGS 7.5-minute quadrangle, Section 1, Township 8 North, Range 6 East.

ENVIRONMENTAL SETTING

A project site survey was undertaken in February 22, 2019. The Project site consists of a 40-acre parcel that has been mined and graded (pers. comm. June Cowles). The parcel is surrounded by open space, industrial, and residential development. The Project site is disturbed and consists of ruderal grasslands. Federal or state protected wetlands or other sensitive resources (wildlife and plants) were not present on the parcel during the survey. The SSHCP landcover mapping identifies the site as "high density development" (**Figure 2**).


Although no burrows were observed, the grassland provides potentially suitable habitat for western burrowing owl (*Athene cunicularia*). There are California Natural Diversity Database (CNDDDB) occurrences within 2 miles of the Project site but not on the Project site (**Figure 3**). Although unlikely due to the lack of mammal burrows, burrowing owls may be present on the Project site. Pre-construction surveys for burrowing owl and other birds protected under the MBTA should be conducted prior to beginning construction-related activities. The parcel can also support foraging Swainson's Hawk (*Buteo swainsoni*). Mitigation for foraging Swainson's hawk should be considered.

CONCLUSION


The Project site is undeveloped and may provide suitable foraging habitat for the State threatened Swainson's hawk as well and nesting habitat for western burrowing owl. Purchase of Swainson's foraging habitat in kind at a 1:1 ratio (if not already completed) and pre-construction surveys will ensure impacts to biological resources are less than significant..





Document Path: C:\Hunting Environmental\Projects\GIS\mxd\Rancho Cordova\Stonecreek Location.mxd

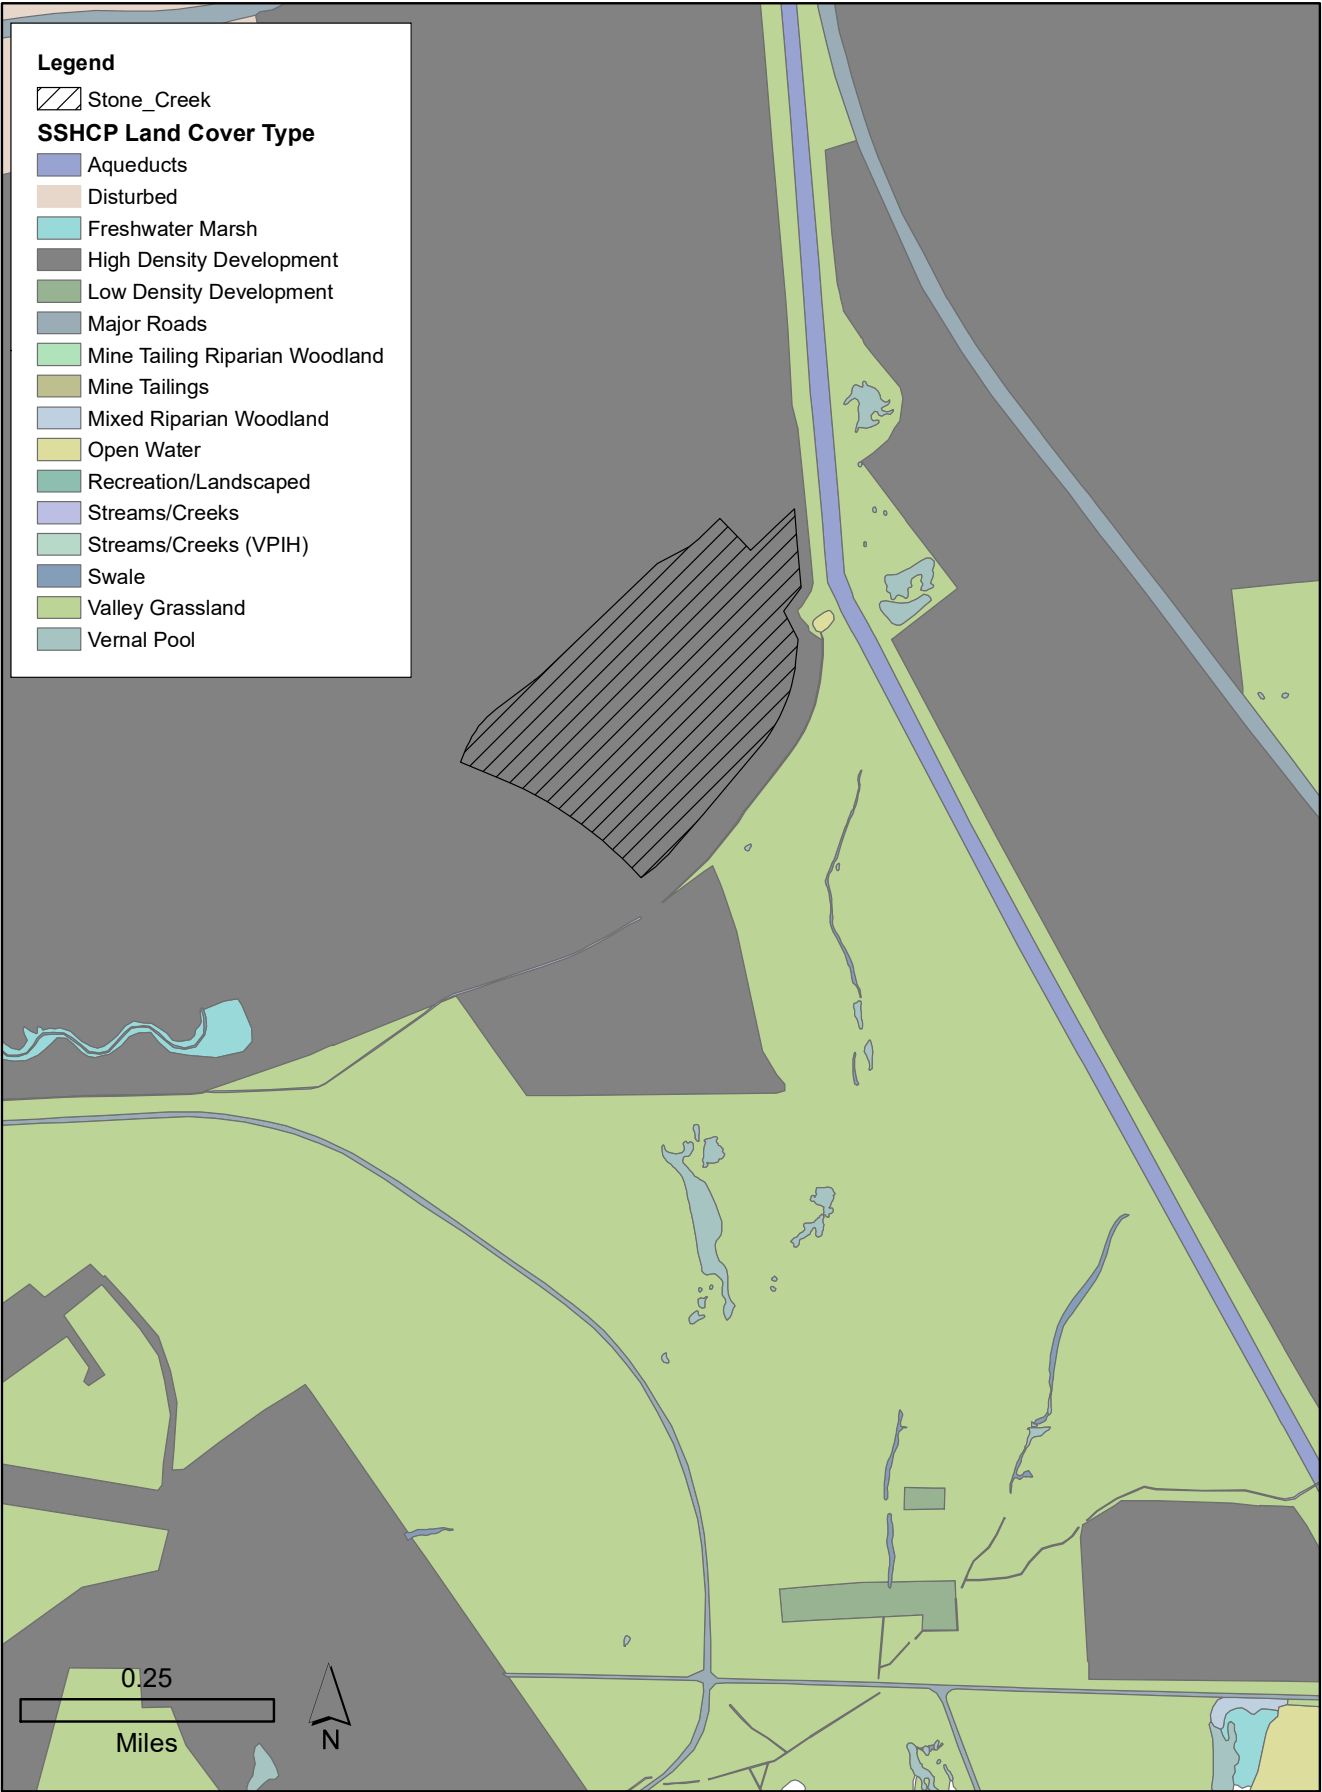

Document Path: C:\Hunting Environmental\Projects\InGIS\Inx\Randho Cordova\Stonereck CNDDB.mxd

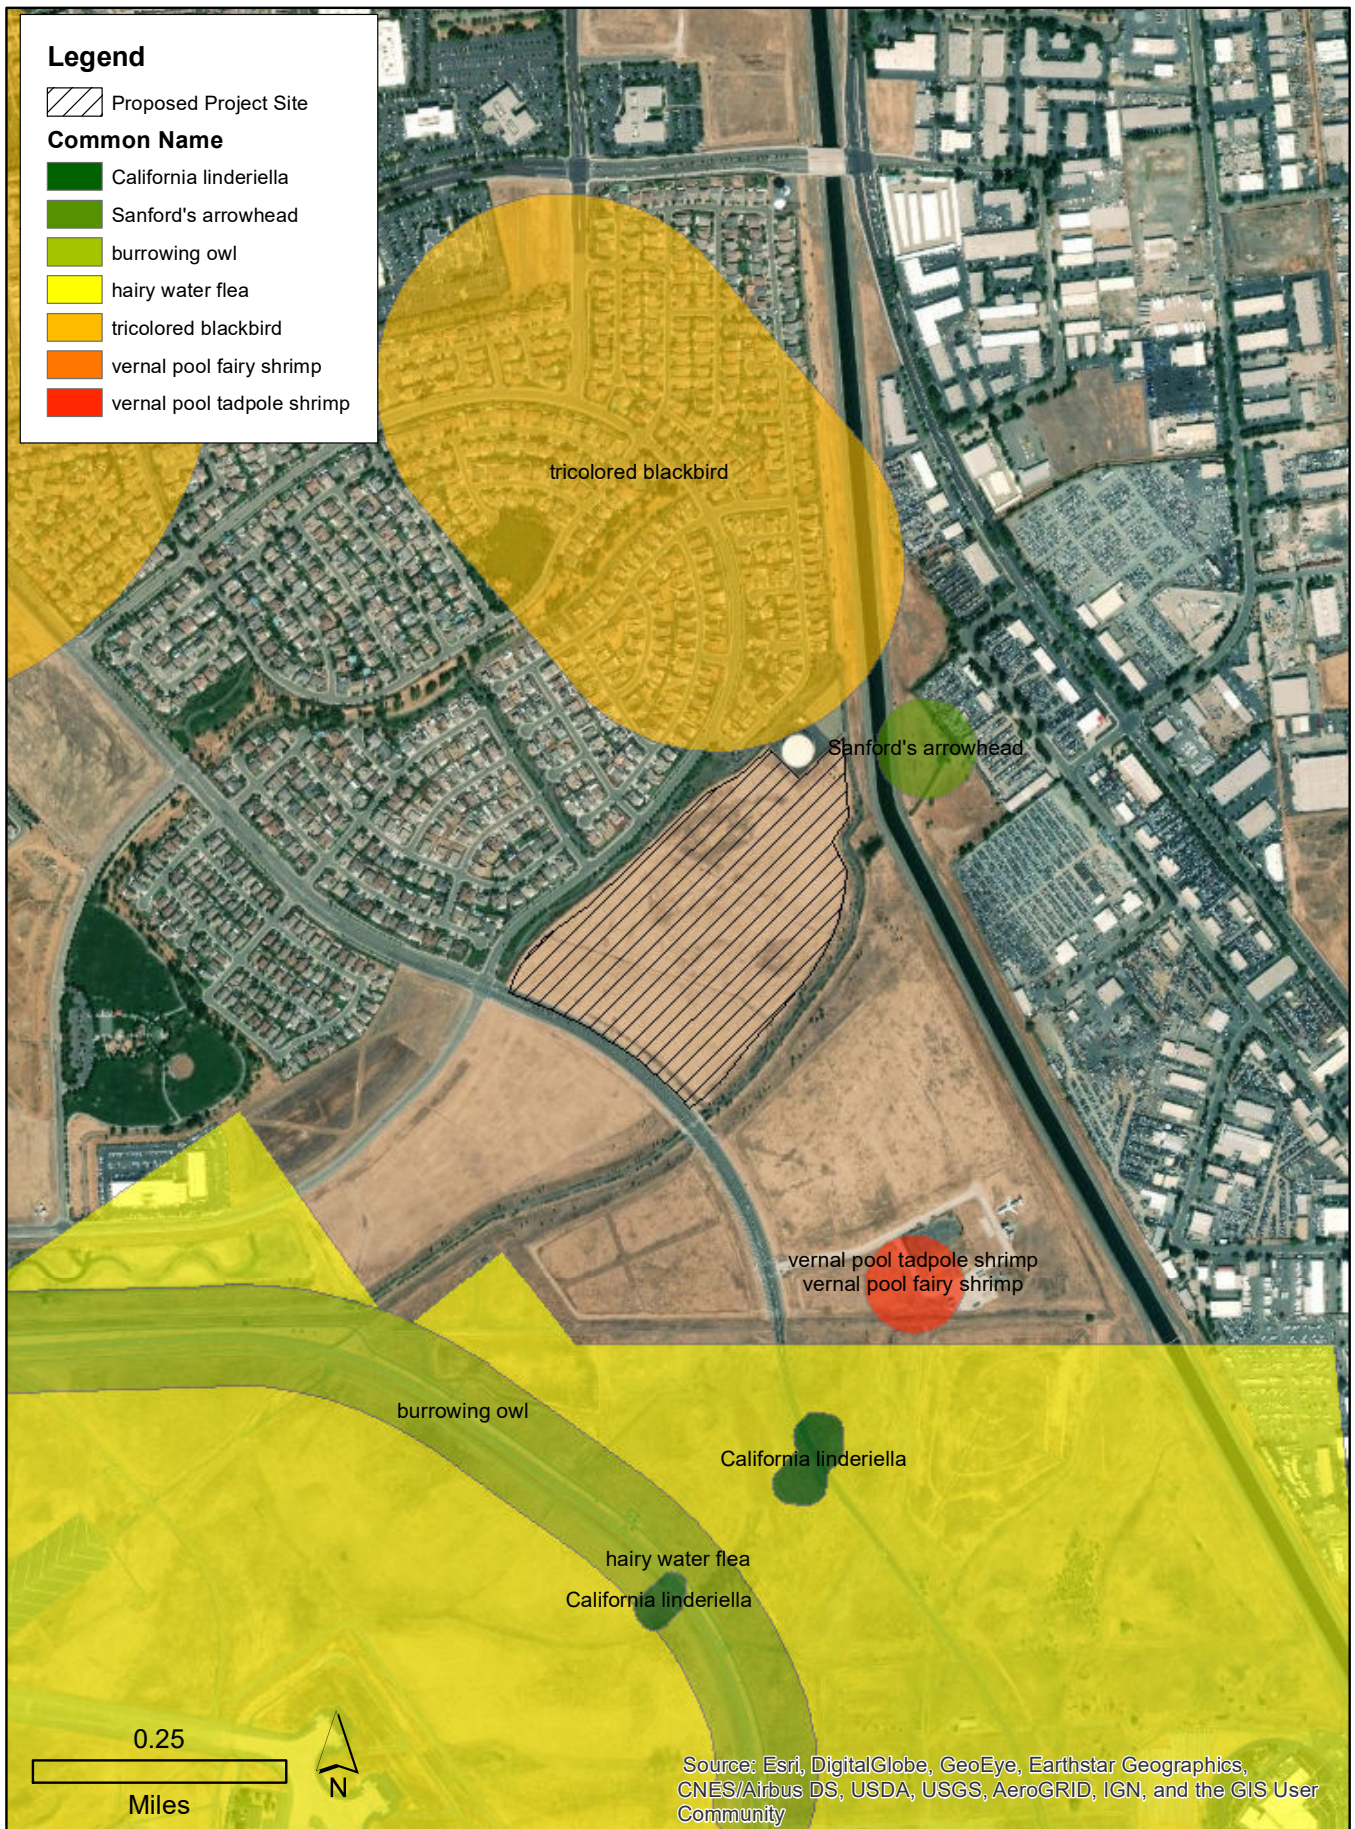

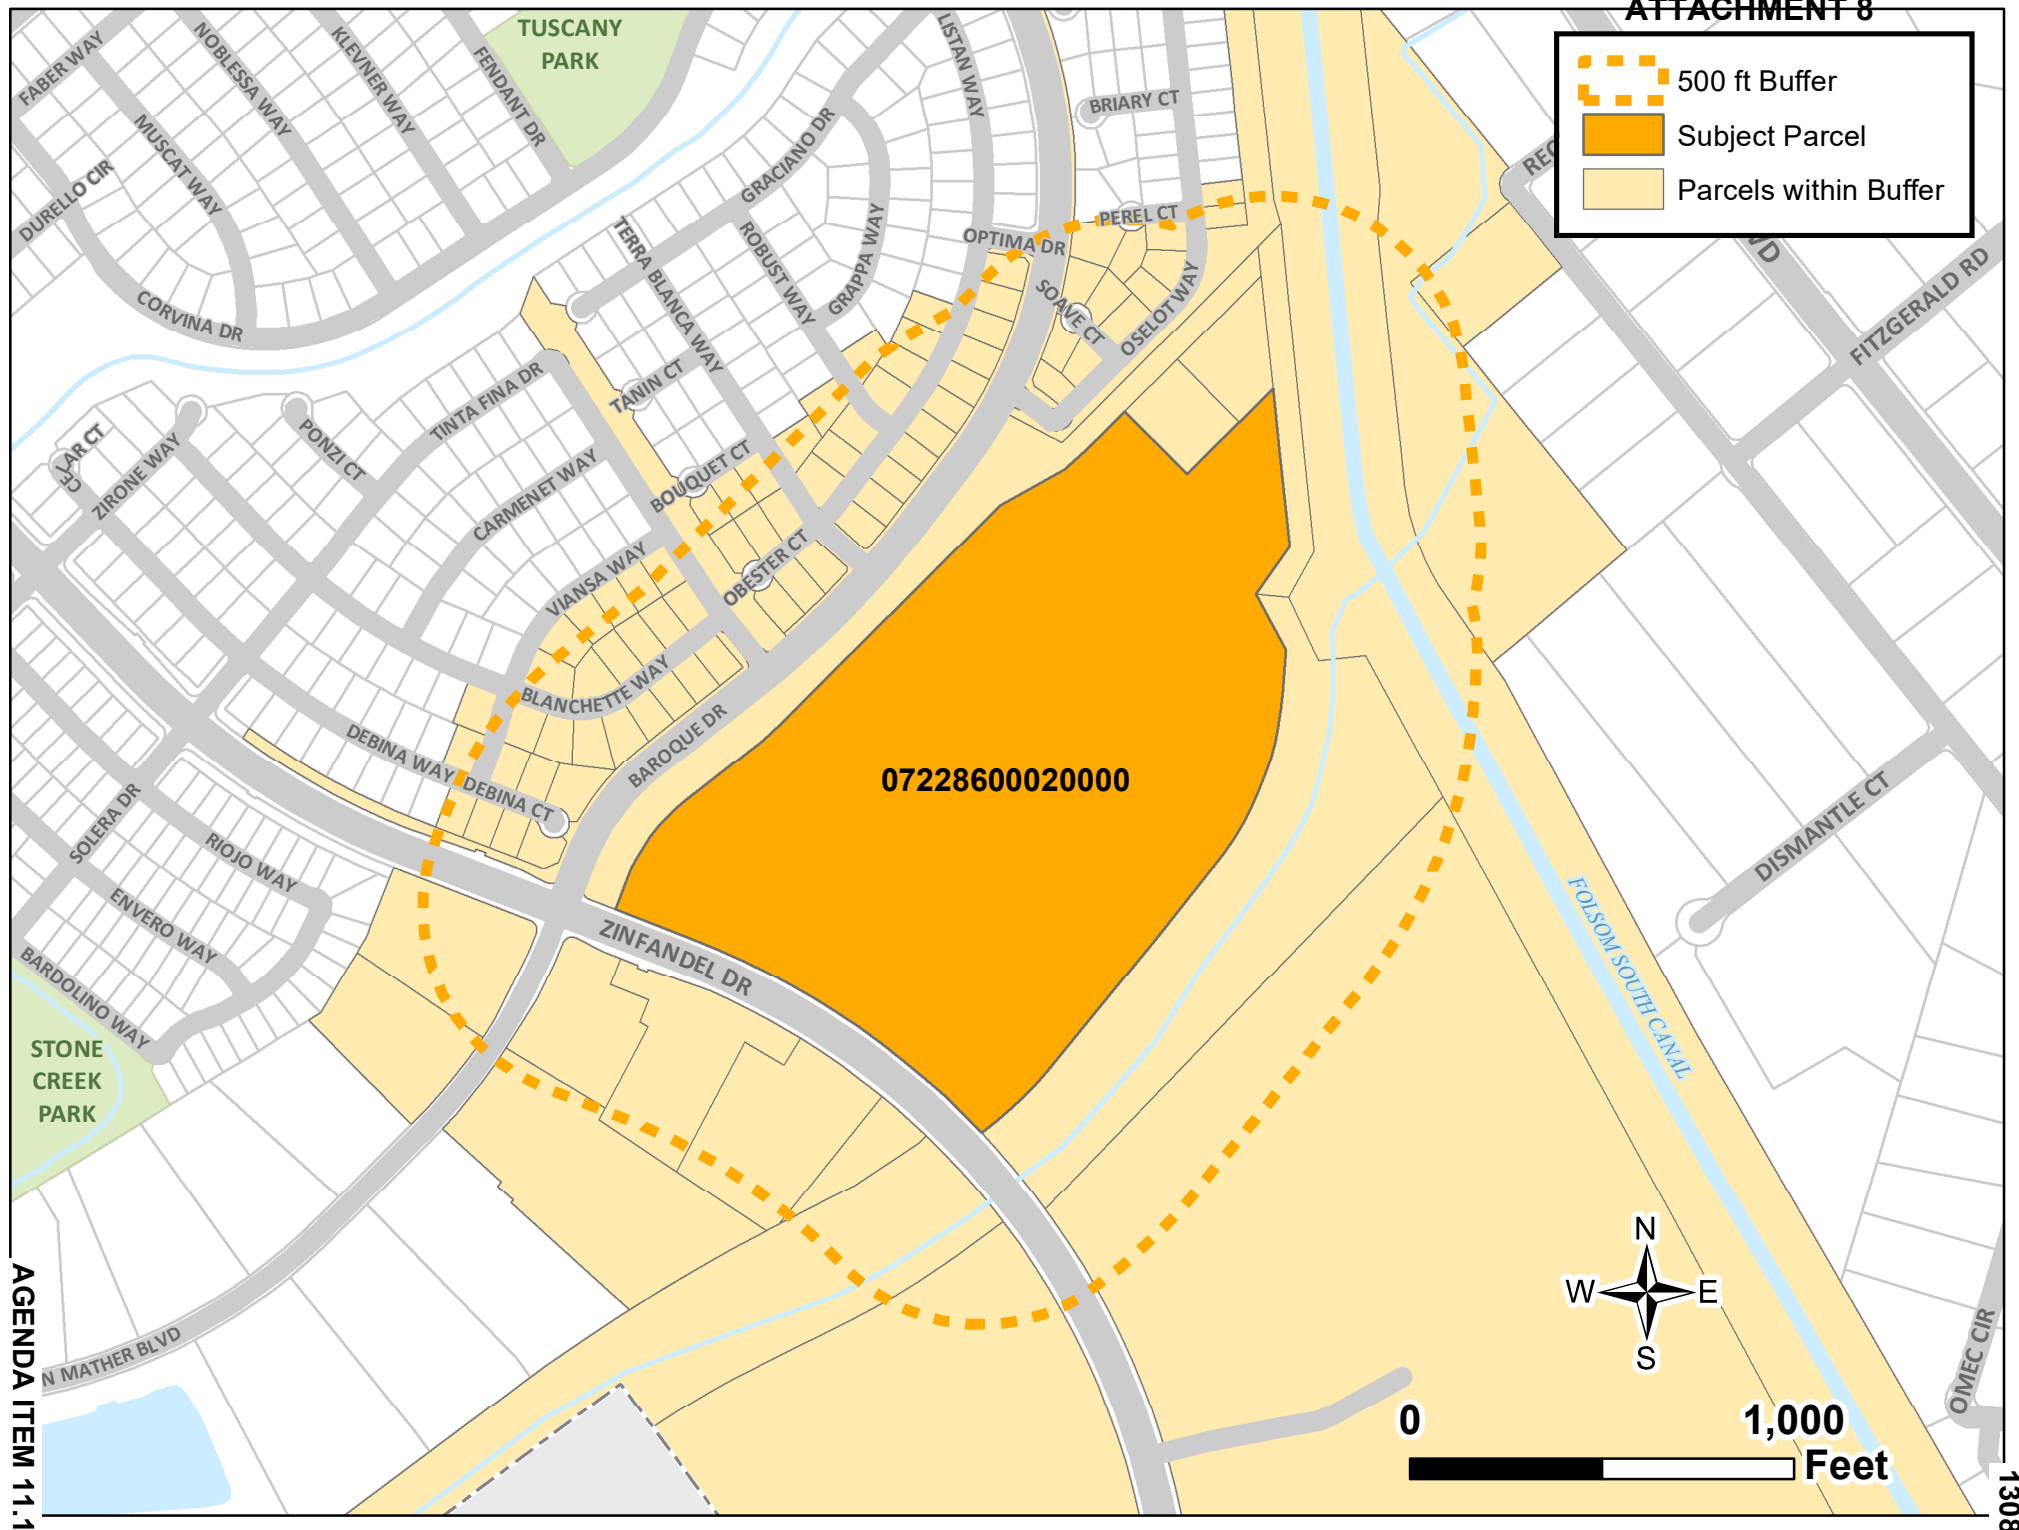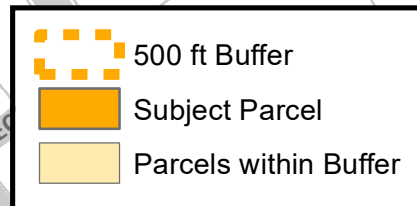

UNITED STATES OF AMERICA 1 NO ADDRESS SACRAMENTO CA 95826	CURRENT RESIDENT 3440 RECYCLE RD RANCHO CORDOVA CA 95742	ZAKARYAN FAMILY REVOCABLE TRUST 11820 DELAVAN CIR RANCHO CORDOVA CA 95742
CITY OF RANCHO CORDOVA 2729 PROSPECT PARK DR RANCHO CORDOVA CA 95670	DARMOYAN AKOB 3591 BLANCHETTE WAY RANCHO CORDOVA CA 95670	L/L RICO FAMILY REVOCABLE 2004 TRUST 3587 BLANCHETTE WAY RANCHO CORDOVA CA 95670
CHOE FAMILY TRUST 2008 11513 BIG FOUR WAY GOLD RIVER CA 95670	CURRENT RESIDENT 3583 BLANCHETTE WAY RANCHO CORDOVA CA 95670	WUNSCHER LOUIS R 3579 BLANCHETTE WAY RANCHO CORDOVA CA 95670
NOLAN BARBARA J 3571 BLANCHETTE WAY RANCHO CORDOVA CA 95670	MANUKYAN MUSHEKH/SAMVEL/SUSSANA/SYUZAN A/ETAL 11020 VIANSA WAY RANCHO CORDOVA CA 95670	RODRIGO JAYANTHA C/RAJA A 11026 VIANSA WAY RANCHO CORDOVA CA 95670
G AND C SILLS REVOCABLE TRUST 11032 VIANSA WAY RANCHO CORDOVA CA 95670	CARLSON DALE A/GERMANA F 11036 VIANSA WAY RANCHO CORDOVA CA 95670	OUTLAW KIERSTEN A/RYAN N 11040 VIANSA WAY RANCHO CORDOVA CA 95670
GONZALEZ RAJAN 11044 VIANSA WAY RANCHO CORDOVA CA 95670	CORDOVA REC/PARK DISTRICT 2729 PROSPECT PARK DR STE 230 RANCHO CORDOVA CA 95670	CURRENT RESIDENT 3572 DEBINA WAY RANCHO CORDOVA CA 95670
PURUGGANAN EVELETH R/MISAEAL V 7878 AVALEEN CIR N DUBLIN OH 43016	EDGAR MARILYN R/SALVATORE BRUNO 3576 DEBINA CT RANCHO CORDOVA CA 95670	MAN MANORAK/ENG SOK 3580 DEBINA CT RANCHO CORDOVA CA 95670
RAMIREZ BEN HUR/ROWENA 3585 DEBINA CT RANCHO CORDOVA CA 95670	KNIPPSCHILD/MALONE LIVING TRUST 3581 DEBINA CT RANCHO CORDOVA CA 95670	GARY & BERTHA JONES FAMILY TRUST 3577 DEBINA CT RANCHO CORDOVA CA 95670
CARROLL PAUL K/KATHLEEN S 3569 DEBINA WAY RANCHO CORDOVA CA 95670	HADDAD MAHA 3554 BLANCHETTE WAY RANCHO CORDOVA CA 95670	MARTH ANITA M/DAVID A 3562 BLANCHETTE WAY RANCHO CORDOVA CA 95670
ARIA SVETLANA/DAVID 3566 BLANCHETTE WAY RANCHO CORDOVA CA 95670	COLEMAN BOBBIE J/CHARLOTTE A 3570 BLANCHETTE WAY RANCHO CORDOVA CA 95670	LIEN GRANT/JODI M QUEENAN 3574 BLANCHETTE WAY RANCHO CORDOVA CA 95670

ROSE LUBBERDINA H
3578 BLANCHETTE WAY
RANCHO CORDOVA CA 95670

SINGH PRADEEP/UMLESH GOSAL
3582 BLANCHETTE WAY
RANCHO CORDOVA CA 95670

CURRENT RESIDENT
3586 BLANCHETTE WAY
RANCHO CORDOVA CA 95670

STEVEN BACON REV TRST 1983
PO BOX 351
RANCHO CORDOVA CA 95741

CULAPAN CHRISTINA C/OSCAR Q
3590 BLANCHETTE WAY
RANCHO CORDOVA CA 95670

CORDOVA REC/PARK DISTRICT
2729 PROSPECT PARK DR STE 230
RANCHO CORDOVA CA 95670

CORDOVA REC/PARK DISTRICT
2729 PROSPECT PARK DR STE 230
RANCHO CORDOVA CA 95670

BOOTH KACY A/GARY S
3419 OSELOT WAY
RANCHO CORDOVA CA 95670

RICHARD AND MARSHA BUCHEN
REVOCABLE LVNG TRUST
3423 OSELOT WAY
RANCHO CORDOVA CA 95670

VALDEZ ANTONIO/JOSEPH
3456 OSELOT WAY
RANCHO CORDOVA CA 95670

CURRENT RESIDENT
11194 SOAVE CT
RANCHO CORDOVA CA 95670

KUMAR DINESH/REKHA GUPTA
11051 TERRA BLANCA WAY
RANCHO CORDOVA CA 95670

STEFAN M/JANELLE M HEISLER LIV TRST
11186 SOAVE CT
RANCHO CORDOVA CA 95670

HLADIK MICHELLE L/KONRAD D PEHL
11187 SOAVE CT
RANCHO CORDOVA CA 95670

DAHLE SARA
11191 SOAVE CT
RANCHO CORDOVA CA 95670

FULLER BRADLEY S/DYANA S
11195 SOAVE CT
RANCHO CORDOVA CA 95670

ASEMO COFFEY REVOCABLE TRUST
3436 OSELOT WAY
RANCHO CORDOVA CA 95670

HAN YOON SOON/MYUNG SOON
3430 OSELOT WAY
RANCHO CORDOVA CA 95670

CHANG WING
3424 OSELOT WAY
RANCHO CORDOVA CA 95670

CROWE JOSEPH/MICHELLE
11194 PEREL CT
RANCHO CORDOVA CA 95670

LEE SANDY
11190 PEREL CT
RANCHO CORDOVA CA 95670

CORDOVA REC/PARK DISTRICT
2729 PROSPECT PARK DR STE 230
RANCHO CORDOVA CA 95670

CORDOVA REC/PARK DISTRICT
2729 PROSPECT PARK DR STE 230
RANCHO CORDOVA CA 95670

LETY SREENIVASA
3439 LISTAN WAY
RANCHO CORDOVA CA 95670

SIMAS BRIAN/KAYLA COOKE
3443 LISTAN WAY
RANCHO CORDOVA CA 95670

CHISAM CHRISTOPHER L/CHELSEA M
3447 LISTAN WAY
RANCHO CORDOVA CA 95670

WINEGAR ERIC D/ROBIN D
3453 LISTAN WAY
RANCHO CORDOVA CA 95670

SARGSYAN ALBERT/MARIAM
3457 LISTAN WAY
RANCHO CORDOVA CA 95670

CARVER JOHN/PAUL
3461 LISTAN WAY
RANCHO CORDOVA CA 95670

HUGGINS TONY R/SUSAN F
3465 LISTAN WAY
RANCHO CORDOVA CA 95670

LOWELL REVOCABLE LIVING TRUST
3469 LISTAN WAY
RANCHO CORDOVA CA 95670

TIMMONS PATRICK A/MARJORIE A
3473 LISTAN WAY
RANCHO CORDOVA CA 95670

LOOK ANTHONY/SANDRA
3477 LISTAN WAY
RANCHO CORDOVA CA 95670

BRADSHAW ROY/SARA
3481 LISTAN WAY
RANCHO CORDOVA CA 95670

XIA R PEI REVOCABLE LIVING TRUST
3501 OBESTER CT
RANCHO CORDOVA CA 95670

GARCIA JAMES/JENNIFER
3505 OBESTER CT
RANCHO CORDOVA CA 95670

FESLIYAN NAZELI/TIGRAN
3509 OBESTER CT
RANCHO CORDOVA CA 95670

FAUSTINO REX U/KIA
3508 OBESTER CT
RANCHO CORDOVA CA 95670

FULLER PAMELA DIANE/DARRELL E
3504 OBESTER CT
RANCHO CORDOVA CA 95670

PICHAY ORLANDO A/ELLEN U
3500 OBESTER CT
RANCHO CORDOVA CA 95670

CARLSON TODD/SARA
3480 LISTAN WAY
RANCHO CORDOVA CA 95670

BENNER PAULINA
3476 LISTAN WAY
RANCHO CORDOVA CA 95670

RUTLEDGE HAESOO L/THERBERT C
3472 LISTAN WAY
RANCHO CORDOVA CA 95670

KAJIKYAN ALBERT/RUZANNA
3464 LISTAN WAY
RANCHO CORDOVA CA 95670

GRACE M LLOYD TRUST
3460 LISTAN WAY
RANCHO CORDOVA CA 95670

AMENEYRO ALAN S/CANDICE J
3454 LISTAN WAY
RANCHO CORDOVA CA 95670

GREGORY ANTHONY D/HEATHER P
3446 LISTAN WAY
RANCHO CORDOVA CA 95670

NEMIA G STECKL TRUST
11073 ROBUST WAY
RANCHO CORDOVA CA 95670

TARASYUK PETER JR/KATHERINE
11072 ROBUST WAY
RANCHO CORDOVA CA 95670

BRANCAMP SARAH
11081 TERRA BLANCA WAY
RANCHO CORDOVA CA 95670

CHOI SUMIN/YOUNG JIN
3491 BOUQUET CT
RANCHO CORDOVA CA 95670

MELINDA SAKOI LIVING TRUST
3495 BOUQUET CT
RANCHO CORDOVA CA 95670

CACHAPERO ANTHONY B/KARI
NORWOOD
3499 BOUQUET CT
RANCHO CORDOVA CA 95670

CORDOVA RECREATION AND PARKS
DISTRICT
2729 PROSPECT PARK DR STE 230
RANCHO CORDOVA CA 95670

CORDOVA RECREATION AND PARKS
DISTRICT
2729 PROSPECT PARK DR STE 230
RANCHO CORDOVA CA 95670

CURRENT RESIDENT
3277 OSELOT WAY
RANCHO CORDOVA CA 95670

68 ZINFANDEL JV LLC
1725 CAPITOL AVE
SACRAMENTO CA 95811

CURRENT RESIDENT
3801 ZINFANDEL DR
RANCHO CORDOVA CA 95670

SACRAMENTO METROPOLITAN FIRE
DISTRICT
10545 ARMSTRONG AVE STE 200
MATHER CA 95655

CITY OF RANCHO CORDOVA
2729 PROSPECT PARK DR
RANCHO CORDOVA CA 95670

CITY OF RANCHO CORDOVA
2729 PROSPECT PARK DR
RANCHO CORDOVA CA 95670

CITY OF RANCHO CORDOVA
2729 PROSPECT PARK DR
RANCHO CORDOVA CA 95670

CORDOVA RECREATION AND PARK
DISTRICT
2729 PROSPECT PARK DR STE 230
RANCHO CORDOVA CA 95670

CORDOVA RECREATION AND PARK
DISTRICT
2729 PROSPECT PARK DR STE 230
RANCHO CORDOVA CA 95670

ELLIOTT HOMES INC
340 PALLADIO PKWY STE 521
FOLSOM CA 95630

DOB RANCHO LLC
1164 NATIONAL DR 40
SACRAMENTO CA 95834

SOUTHERN CALIFORNIA WATER
COMPANY
3445 OSELOT WAY
RANCHO CORDOVA CA 95670

CURRENT RESIDENT
3435 OSELOT WAY
RANCHO CORDOVA CA 95670

SACRAMENTO MUNICIPAL UTILITY
DISTRICT
PO BOX 15830
SACRAMENTO CA 95852

68 ZINFANDEL JV LLC
1725 CAPITOL AVE
SACRAMENTO CA 95811

CURRENT RESIDENT
11060 N MATHER BLVD
RANCHO CORDOVA CA 95670

68 ZINFANDEL JV LLC
1725 CAPITOL AVE
SACRAMENTO CA 95811

CURRENT RESIDENT
11080 N MATHER BLVD
RANCHO CORDOVA CA 95670

68 ZINFANDEL JV LLC
1725 CAPITOL AVE
SACRAMENTO CA 95811

CURRENT RESIDENT
3720 ZINFANDEL DR
RANCHO CORDOVA CA 95670

68 ZINFANDEL JV LLC
1725 CAPITOL AVE
SACRAMENTO CA 95811

CURRENT RESIDENT
3750 ZINFANDEL DR
RANCHO CORDOVA CA 95670

68 ZINFANDEL JV LLC
1725 CAPITOL AVE
SACRAMENTO CA 95811

CURRENT RESIDENT
3760 ZINFANDEL DR
RANCHO CORDOVA CA 95670

SACRAMENTO SANITATION DISTRICT
10060 GOETHE ROAD
SACRAMENTO CA 95827

SACRAMENTO REGIONAL COUNTY
SANITATION DISTRICT
10060 GOETHE ROAD
SACRAMENTO CA 95827

SACRAMENTO COUNTY WATER
AGENCY
10151 FLORIN ROAD
SACRAMENTO CA 95829

PG&E
2730 GATEWAY OAKS DRIVE
SACRAMENTO CA 95833

PG&E
343 SACRAMENTO STREET
AUBURN CA 95603

SMUD
6301 S STREET MS B304
SACRAMENTO CA 95817

SMUD
6301 S STREET MS B304
SACRAMENTO CA 95817

SMUD
6301 S STREET MS B404
SACRAMENTO CA 95817

SACRAMENTO METROPOLITAN FIRE
10545 ARMSTRONG AVE STE 310
MATHER CA 95655

FOLSOM CORDOVA UNIFIED SCHOOL
DISTRICT
1965 BIRKMONT DR
RANCHO CORDOVA CA 95742

GOLDEN STATE WATER COMPANY
3005 GOLD CANAL DR
RANCHO CORDOVA CA 95670

CITY OF RANCHO CORDOVA
2729 PROSPECT PARK DR
RANCHO CORDOVA CA 95670

AMY BAKKER
3412 OSELOT WAY
RANCHO CORDOVA CA 95670

Stonecreek Industrial Center

Rancho Cordova City Council

June Cowles, Senior Planner
June 3, 2019

AGENDA ITEM 11.1




Project Request

The applicant is requesting the following:


- A Tentative Parcel Map to subdivide a 42 acre site into 18 parcels.
- A Major Design Review for a total of 603,830 square feet of light industrial buildings to include parking, lighting, and landscaping

Site Location within Villages of Zinfandel SPA ATTACHMENT 9

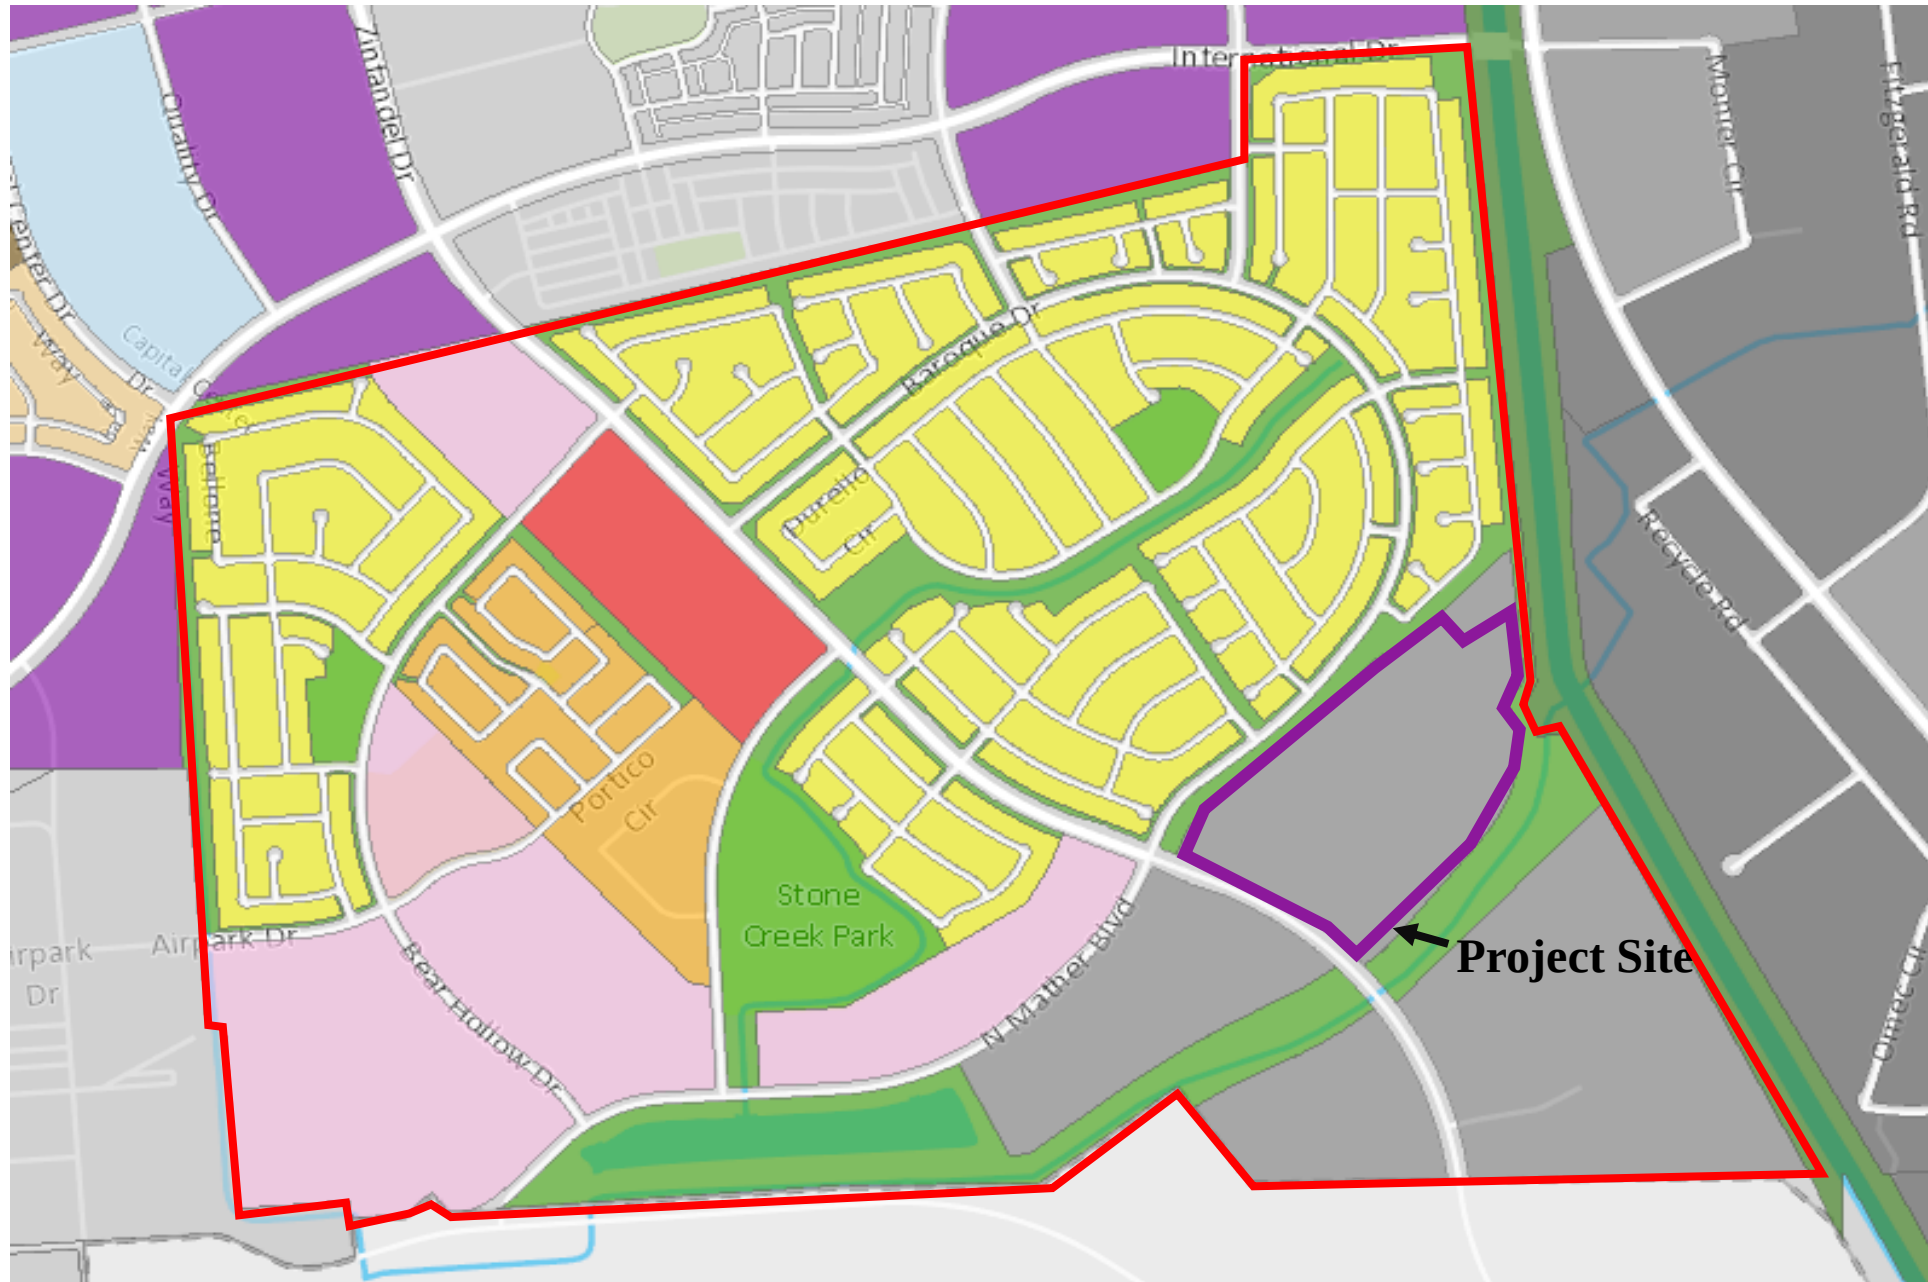

Mather Airport Overfly Safety Zone

ATTACHMENT 9

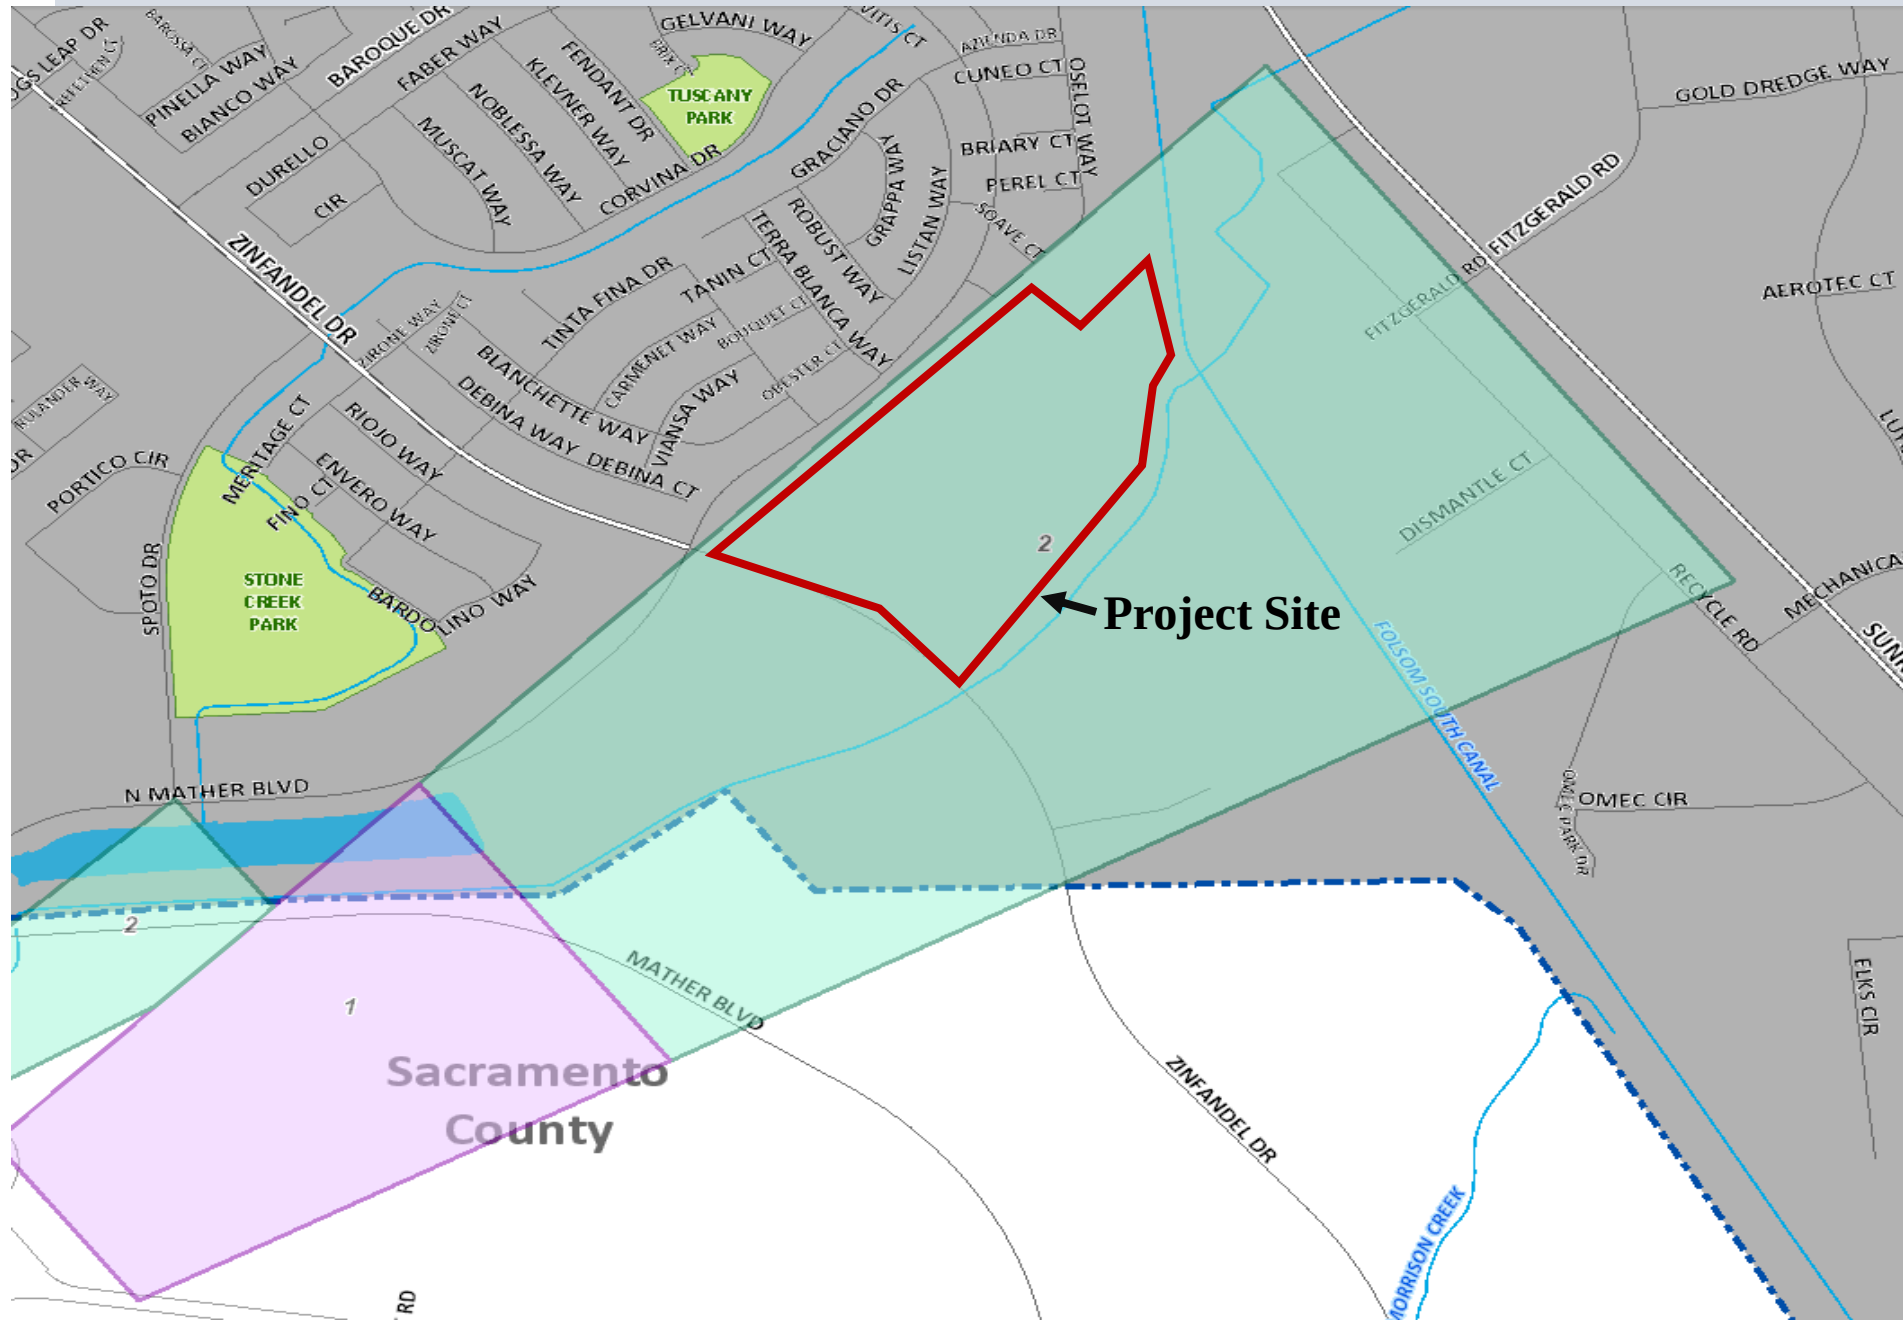

Project Site



Stonecreek Industrial Center History

ATTACHMENT 9

- April 2006** **Tentative Parcel Map that included the light industrial zoned area to the west and south. Divided 3 parcels into 93 parcels.**
- Feb 2009** **Tentative Parcel Map Amendment and Design Review for the project site into 10 parcels with 10 buildings.**
- 2017** **The Tentative Map expired**

ATTACHMENT 9



Proposed Stonecreek Industrial Center Tentative Parcel Map

ATTACHMENT 9

TENTATIVE PARCEL MAP STONE CREEK INDUSTRIAL CENTER ZINFANDEL DR. & BAROQUE DR. RANCHO CORDOVA, SACRAMENTO COUNTY, CA (APN 072-2860-002)

ASSESSOR'S PARCEL NO.:
SACRAMENTO COUNTY APN 072-2860-002

SETBACKS:
FRONT: 25' WITH 10' LANDSCAPE AREA
SIDE: 10' (50' LANDSCAPE IF ADJACENT TO RESIDENTIAL AREAS)
REAR: 10' (50' LANDSCAPE IF ADJACENT TO RESIDENTIAL AREAS)
NOTE: SEE ARCHITECTURAL PLAN FOR SETBACK LOCATION.

EXISTING EASEMENTS:
AS SHOWN ON MAP.

PROPOSED EASEMENTS:
AS SHOWN ON MAP.


OWNER:
68 ZINFANDEL JV LLC, A DELAWARE LIMITED LIABILITY COMPANY, A
FEE TITLE PER BOOK 3017121, AT PAGE 0564, OF OFFICIAL RECORDS.

FLOOD PLAIN:
PER THE FEMA FLOOD RATE MAP NO. 06070200H, DATED AUGUST
16, 2012, THE PARCEL IS IN ZONE "X" (OUTSIDE OF THE 100 YEAR
FLOOD PLAIN).

ENGINEER:
ROBERT F. EYNICK, P.E.
RFE ENGINEERING, INC.
2280 DOUGLAS BLVD, SUITE 180
ROSEVILLE, CA 95661
PH: 916-772-7830

SURVEYOR:
WILLIAM F. MCKINNEY, PLS
RFE ENGINEERING, INC.
2280 DOUGLAS BLVD, SUITE 180
ROSEVILLE, CA 95661
PH: 916-772-7830

LEGAL DESCRIPTION:
LOT 2 AS SHOWN ON THAT CERTAIN MAP ENTITLED "FINAL MAP NO. 84-033.8 OF VILLAGES OF
ZINFANDEL, UNIT NO. 10", FILED FOR RECORD IN THE OFFICE OF THE COUNTY RECORDER OF
SACRAMENTO COUNTY, STATE OF CALIFORNIA ON APRIL 7, 2008 IN BOOK 340 OF MAPS, AT PAGE 7, AS
AMENDED BY CERTIFICATE OF CORRECTIONS RECORDED APRIL 7, 2007, IN BOOK 20070417, PAGE 0816,
OF OFFICIAL RECORDS.
APN: 072-2860-002-0000

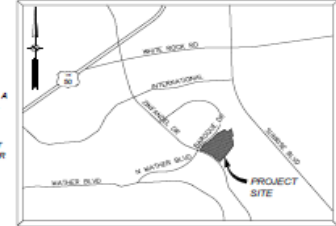

VICINITY MAP
NOT TO SCALE

PROPOSED PARCEL AREAS

NUMBER OF EXISTING LOTS: 1
NUMBER OF PROPOSED LOTS: 18
SIZE OF LOTS: SEE MAP
GROSS ACREAGE: 18.00

SHEET INDEX:


C1 TENTATIVE PARCEL MAP
C2 OVERALL SITE PLAN
C3-1-C3-4 PRELIMINARY GRADING PLAN
C4-1-C4-3 PRELIMINARY UTILITY PLAN

ABBREVIATIONS

AC ASPHALT CONCRETE
DI DROP INLET
BSL BUILDING SETBACK LINE
CL CENTERLINE
(E) EXISTING
EAP EMERGENCY ACCESS EASEMENT
EP EDGE OF PAVEMENT
FL FLOW LINE
GR GRATE
INV INVERT
OH OVER HEAD POWER LINES
MPE MULTIPURPOSE EASEMENT
MPTE MULTIPURPOSE TRAIL EASEMENT
PUE PUBLIC UTILITY EASEMENT
PSE PUBLIC SUPPLY EASEMENT
PRO PROPOSED
PI RIGHT-OF-WAY
ROW STORM DRAIN MANHOLE
SDM SANITARY SEWER MANHOLE
TBC TOP BACK OF CURB
UG UNDERGROUND
WA WATER
WM WATER METER

LEGEND:

○ DIMENSION POINT - NOTHING
FOUND ON SET
--- CENTERLINE
--- BOUNDARY
--- PROPOSED LOT LINE
⊙ STORM DRAIN MANHOLE
⊙ SEWER MANHOLE
⊙ JOINT POLE
⊙ STREET LIGHT
⊙ SIGN
⊙ TREE
--- INDEX CONTOUR
--- INTERMEDIATE CONTOURS

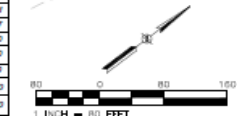


SERVICE	COMPANY	PHONE
GAS	PG&E	800-458-4743
ELECTRIC	SMUD	916-732-5700
TELEPHONE	AT&T	916-472-2633
WATER	GOLDEN STATE WATER DEPT.	916-999-4933
SEWER	SACRAMENTO AREA SEWER DISTRICT	916-475-4739
DRAINAGE	CITY OF RANCHO CORDOVA	916-851-4750
U.S.A.	UNDERGROUND SERVICE ALERT	800-227-2600
FIRE	SACRAMENTO METRO	916-842-3331
CABLE	COMCAST	916-830-4757
PLANNING	CITY OF RANCHO CORDOVA	916-851-4750
SCHOOL	SAN JUAN UNIFIED	916-871-7790
IMPROVEMENTS	CITY OF RANCHO CORDOVA	916-851-3750
POLICE	SACRAMENTO COUNTY	916-888-7880
PARKS	RANCHO CORDOVA PARKS DEPT.	916-842-3331

NOTES:

- ANY SEPTIC SYSTEMS ON SITE SHALL BE PROPERLY ABANDONED PURSUANT TO THE ENVIRONMENTAL MANAGEMENT REQUIREMENTS.
- ALL KNOWN EASEMENTS HAVE BEEN PLOTTED AND ACCOUNTED FOR AND SIGNED.

Proposed Site Plan

ATTACHMENT 9

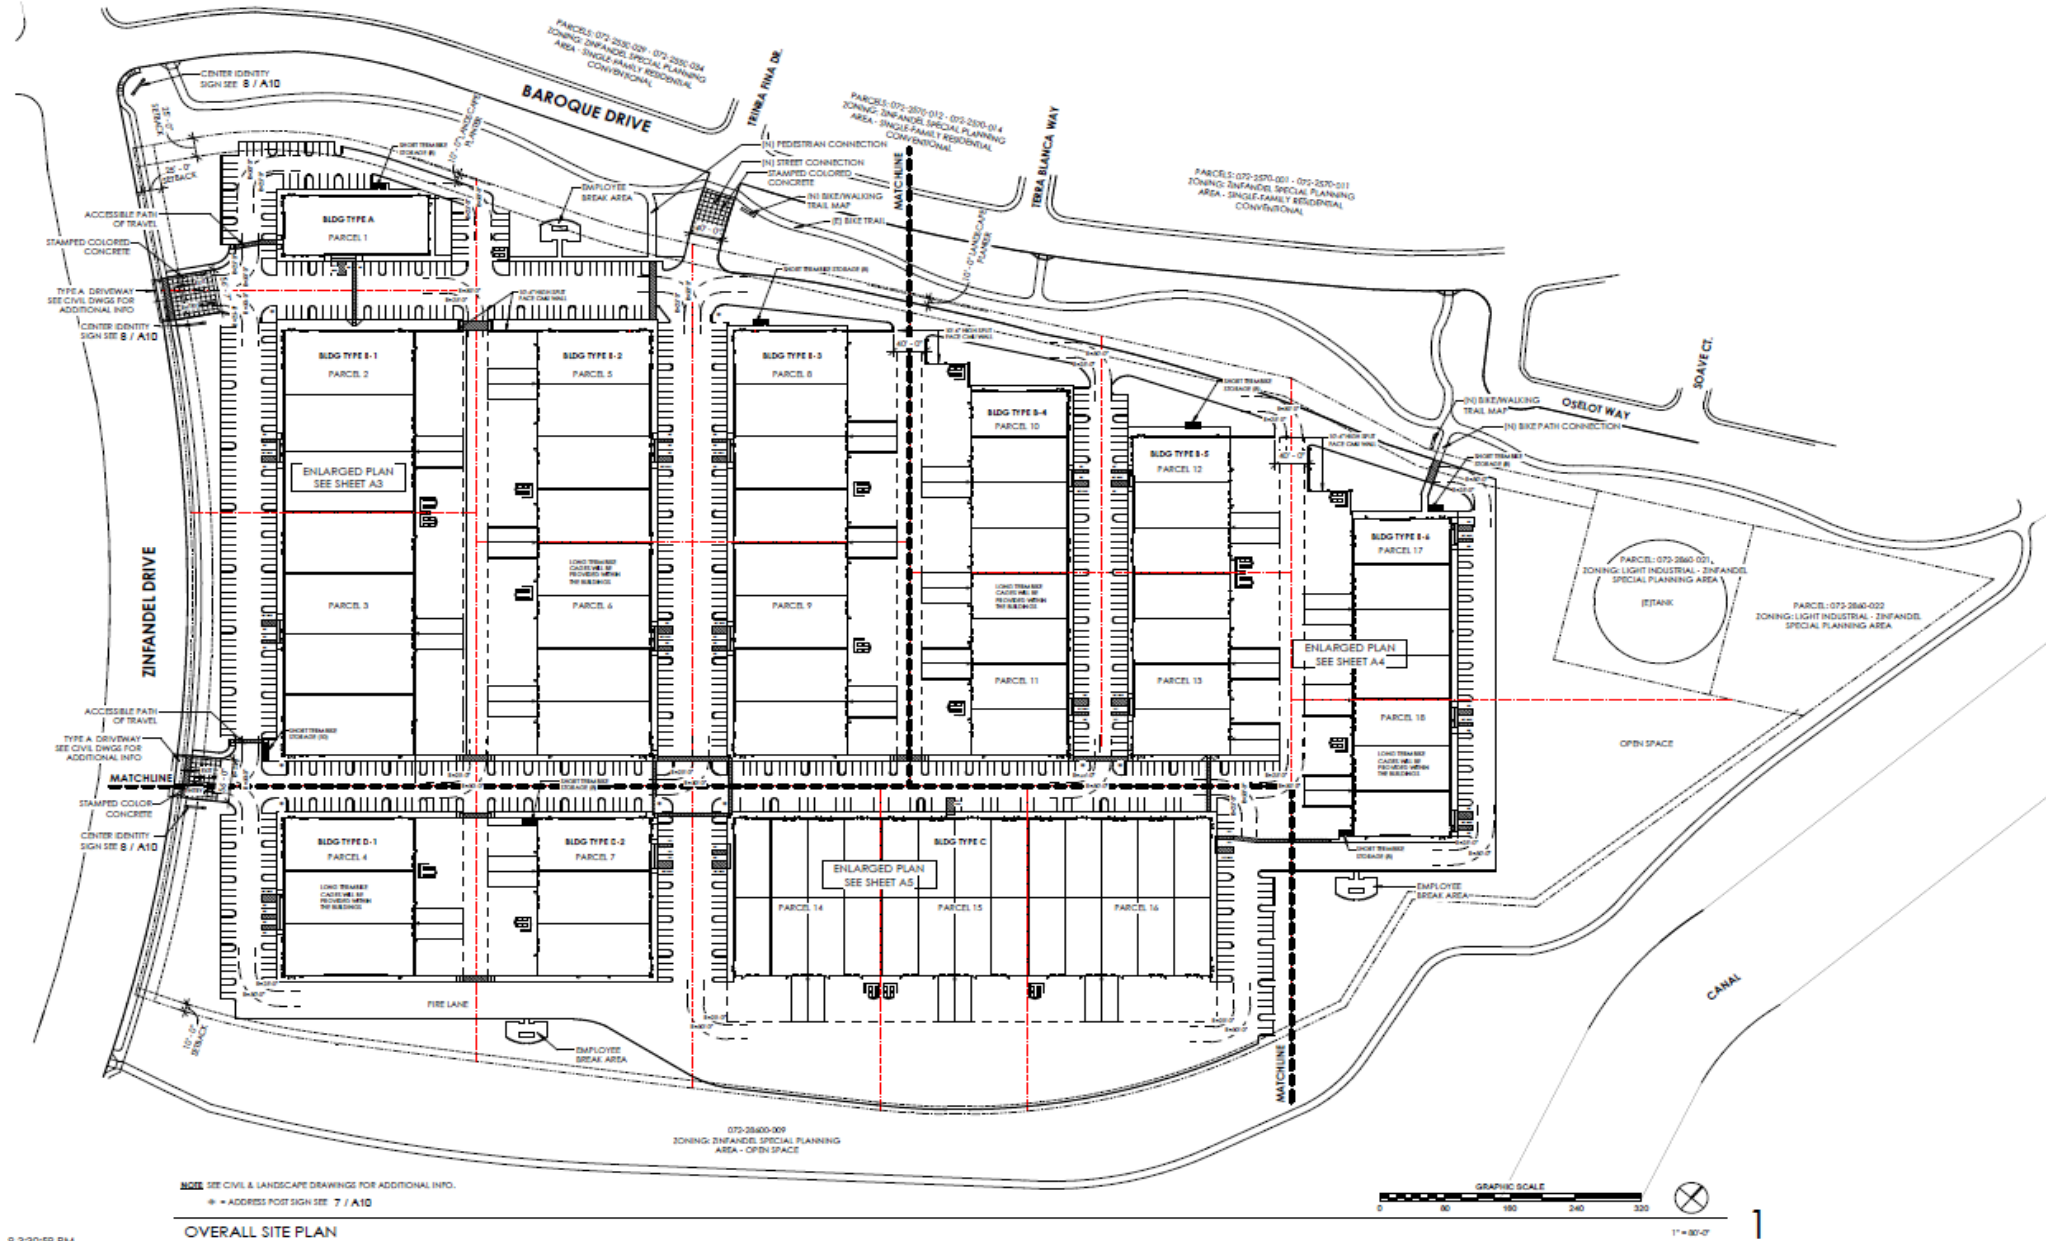


Building Elevations (Baroque Drive and Zinfandel Drive) ATTACHMENT 9



Building Type A and D


ATTACHMENT 9

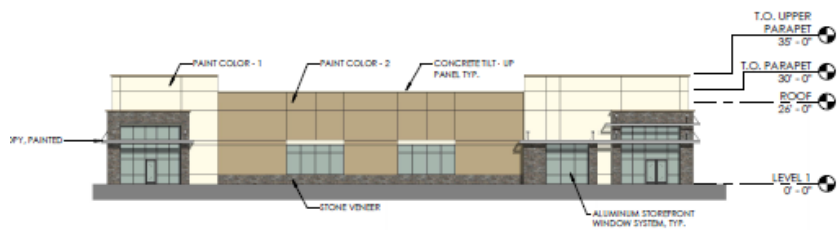

BLDG TYPE A - NORTH ELEVATION

1" = 30'-0"


1

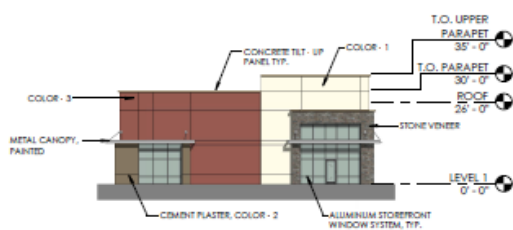

BLDG TYPE A - EAST ELEVATION

1" = 30'-0"


2

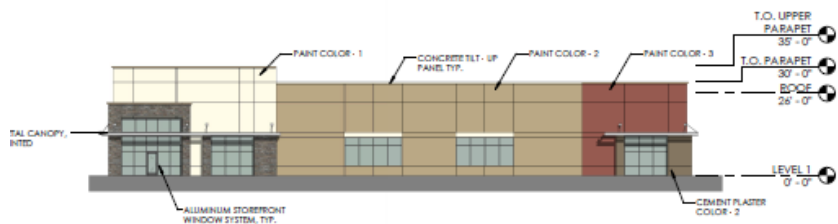

BLDG TYPE A - SOUTH ELEVATION

1" = 30'-0"


3

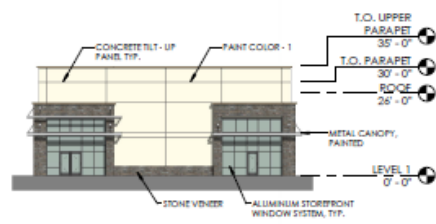

BLDG TYPE A - WEST ELEVATION

1" = 30'-0"


4

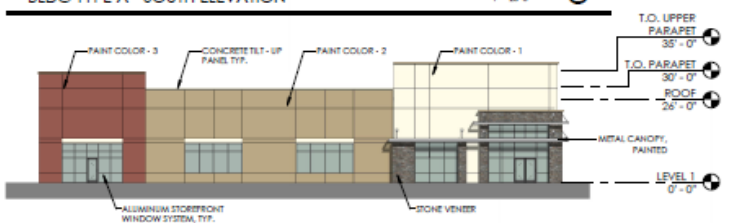

BLDG TYPE D-1 - NORTH ELEVATION

1" = 30'-0"


5

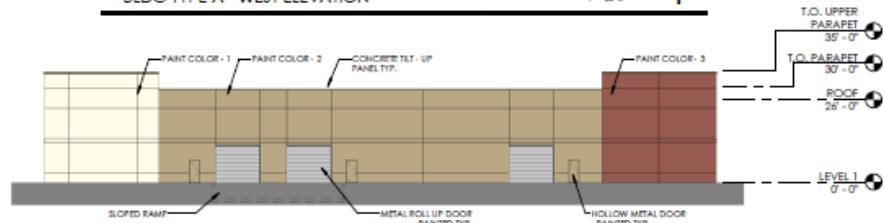

BLDG TYPE D-1 - EAST ELEVATION

1" = 30'-0"


6

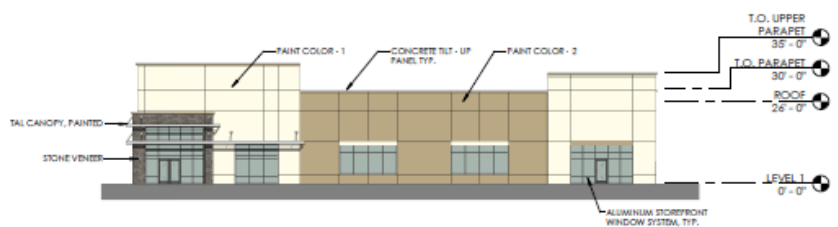

BLDG TYPE D-1 - SOUTH ELEVATION

1" = 30'-0"

7



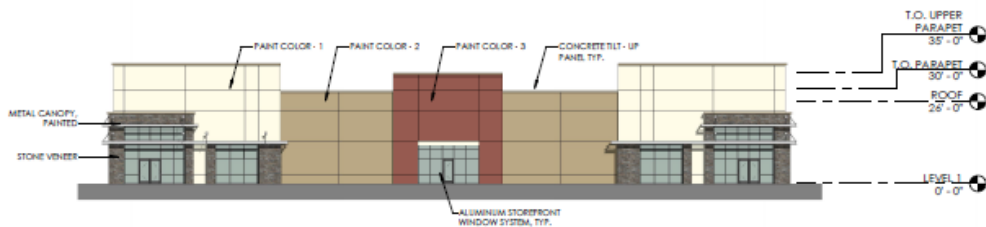


BLDG TYPE D-1 - WEST ELEVATION

1" = 30'-0"




8

Building Type B-1

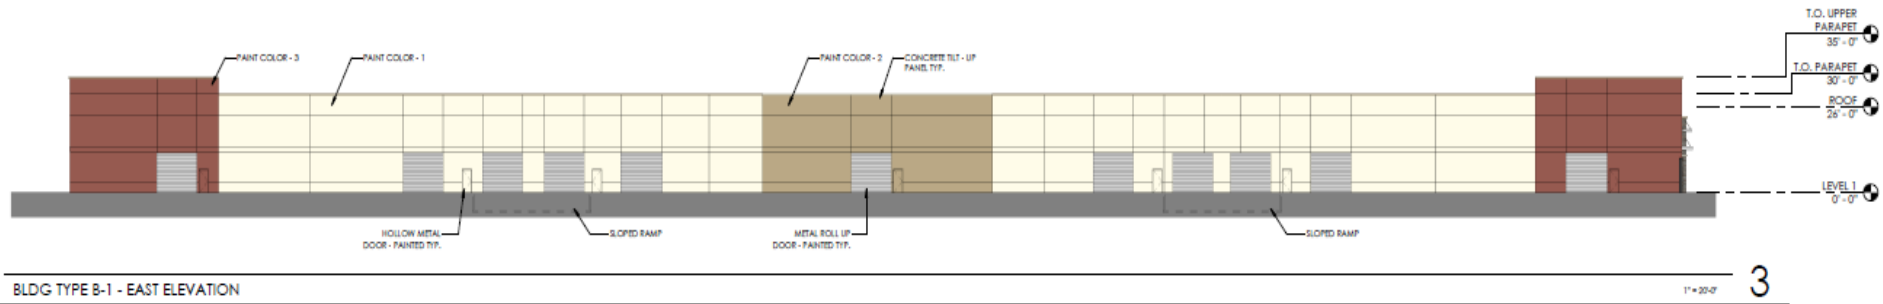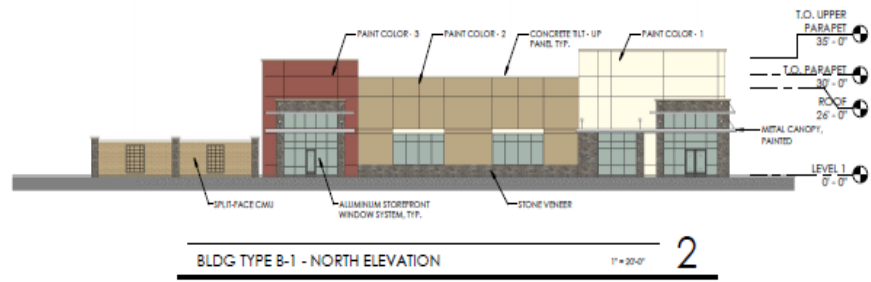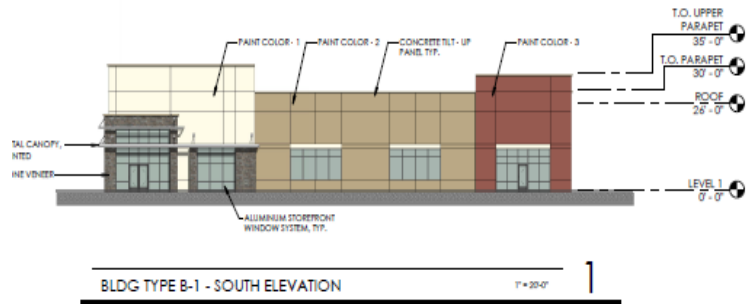

Building Type C

ATTACHMENT 9

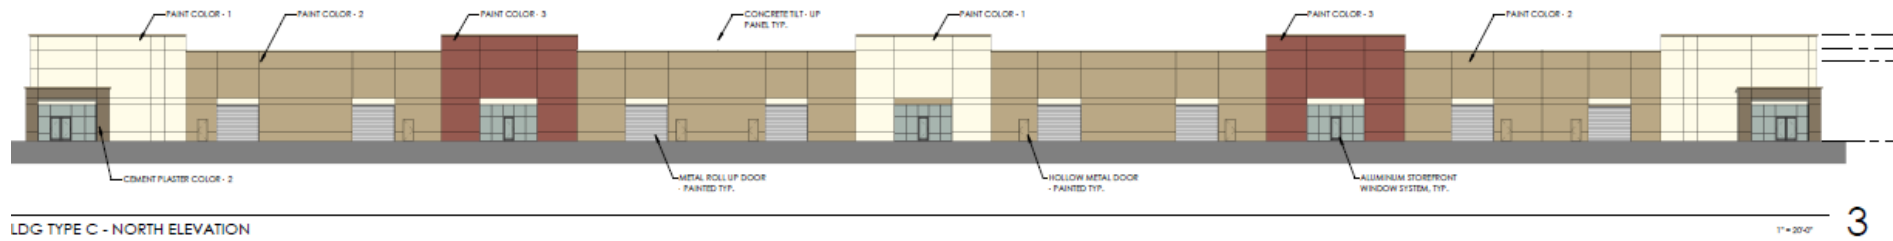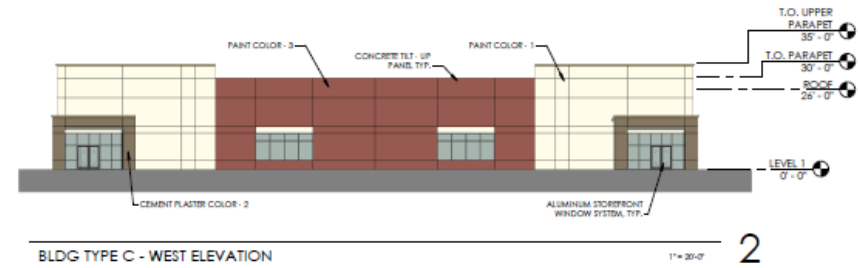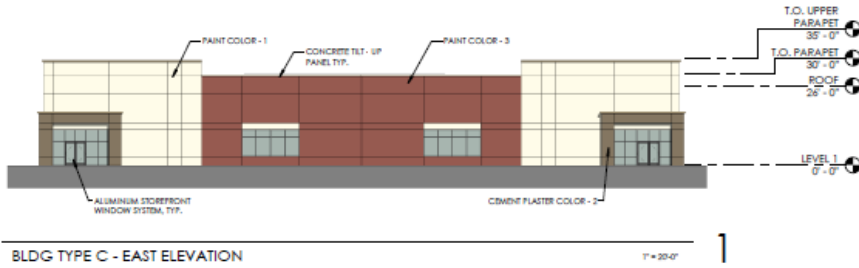

PROPOSED MATERIALS



METAL CHANNEL -
PAINTED



WHITE TPO ROOF
MEMBRANE



CLEAR VISION
GLAZING



ANODIZED ALUMINUM



CMU SPLIT FACE



PAINT COLOR - 1



PAINT COLOR - 2



PAINT COLOR - 3



CEMENT PLASTER COLOR -2



STONE VENEER

Proposed Landscape Plan

ATTACHMENT 9



Rendering of Stonecreek Industrial Center

ATTACHMENT 9



Rendering of Stonecreek Industrial Center

ATTACHMENT 9




Rendering from Bike Trail (looking at Type C and D Buildings)

ATTACHMENT 9



Proposed Phasing Plan

ATTACHMENT 9

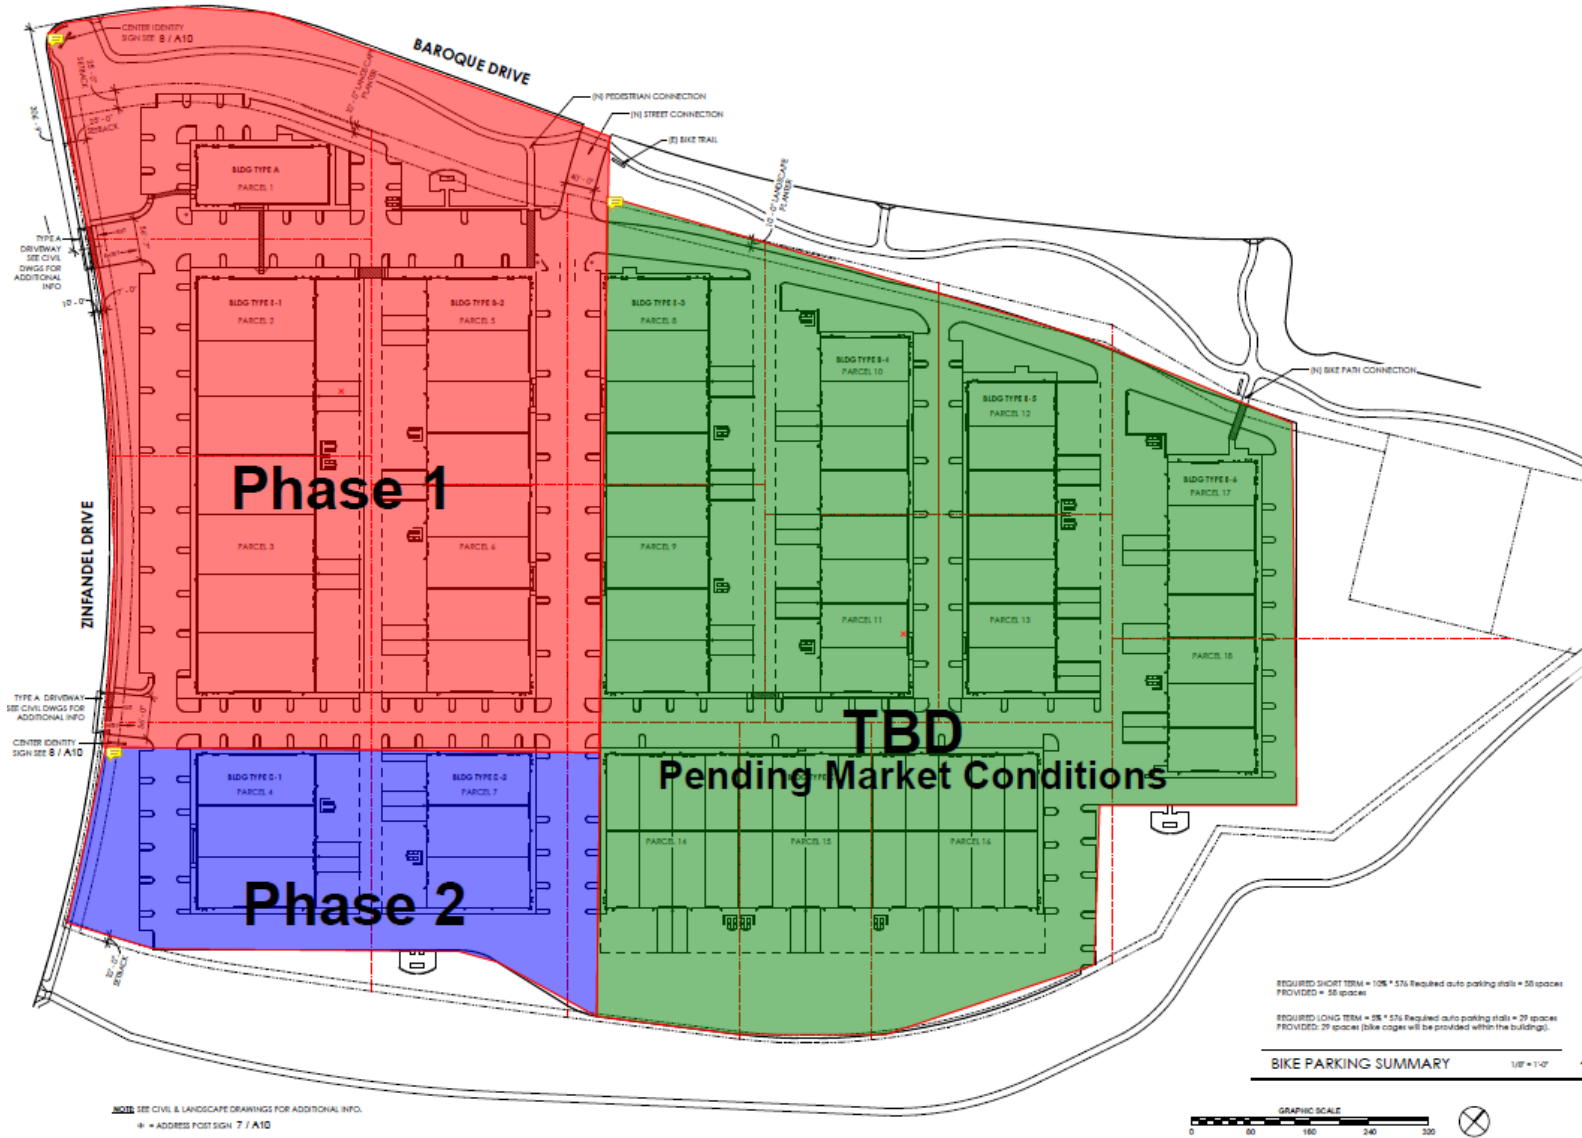

PARCEL	GROSS BLDG. AREA	PROGRAM	AREA	REQ. STALLS	TOTAL REQ. STALLS	PROVIDED STALLS
PARCEL 1	14,000 SF	OFFICE	3,810 SF	8 STALLS	14 STALLS	14 STALLS (41 STANDARD, 3 ACC.)
		WAREHOUSE	11,240 SF	4 STALLS		
PARCEL 2	36,400 SF	OFFICE	7,720 SF	21 STALLS	37 STALLS	45 STALLS (127 STANDARD, 3 ACC.)
		WAREHOUSE	30,680 SF	16 STALLS		
PARCEL 3	51,540 SF	OFFICE	10,312 SF	26 STALLS	49 STALLS	75 STALLS (172 STANDARD, 3 ACC.)
		WAREHOUSE	41,248 SF	21 STALLS		
PARCEL 4	33,500 SF	OFFICE	6,700 SF	19 STALLS	30 STALLS	40 STALLS (105 STANDARD, 5 ACC.)
		WAREHOUSE	26,800 SF	14 STALLS		
PARCEL 5	39,200 SF	OFFICE	7,840 SF	22 STALLS	36 STALLS	47 STALLS (146 STANDARD, 3 ACC.)
		WAREHOUSE	31,360 SF	16 STALLS		
PARCEL 6	39,200 SF	OFFICE	7,840 SF	22 STALLS	36 STALLS	42 STALLS (139 STANDARD, 3 ACC.)
		WAREHOUSE	31,360 SF	16 STALLS		
PARCEL 7	39,120 SF	OFFICE	5,854 SF	16 STALLS	35 STALLS	35 STALLS (131 STANDARD, 4 ACC.)
		WAREHOUSE	33,266 SF	12 STALLS		
PARCEL 8	36,150 SF	OFFICE	7,230 SF	22 STALLS	36 STALLS	37 STALLS (123 STANDARD, 4 ACC.)
		WAREHOUSE	31,320 SF	16 STALLS		
PARCEL 9	39,250 SF	OFFICE	7,850 SF	22 STALLS	36 STALLS	43 STALLS (145 STANDARD, 4 ACC.)
		WAREHOUSE	31,400 SF	16 STALLS		
PARCEL 10	38,800 SF	OFFICE	5,740 SF	16 STALLS	35 STALLS	22 STALLS (119 STANDARD, 3 ACC.)
		WAREHOUSE	33,060 SF	12 STALLS		
PARCEL 11	38,800 SF	OFFICE	5,740 SF	16 STALLS	35 STALLS	19 STALLS (136 STANDARD, 3 ACC.)
		WAREHOUSE	33,060 SF	12 STALLS		
PARCEL 12	31,400 SF	OFFICE	4,380 SF	12 STALLS	21 STALLS	21 STALLS (118 STANDARD, 3 ACC.)
		WAREHOUSE	27,020 SF	9 STALLS		
PARCEL 13	38,800 SF	OFFICE	5,740 SF	16 STALLS	28 STALLS	19 STALLS (136 STANDARD, 3 ACC.)
		WAREHOUSE	33,060 SF	12 STALLS		
PARCEL 14	37,500 SF	OFFICE	7,500 SF	21 STALLS	36 STALLS	25 STALLS (122 STANDARD, 3 ACC.)
		WAREHOUSE	30,000 SF	15 STALLS		
PARCEL 15	37,400 SF	OFFICE	5,740 SF	11 STALLS	35 STALLS	7 STALLS (16 STANDARD, 1 ACC.)
		WAREHOUSE	31,660 SF	17 STALLS		
PARCEL 16	46,800 SF	OFFICE	9,360 SF	24 STALLS	45 STALLS	17 STALLS (144 STANDARD, 3 ACC.)
		WAREHOUSE	37,440 SF	19 STALLS		
PARCEL 17	38,800 SF	OFFICE	5,740 SF	16 STALLS	28 STALLS	22 STALLS (119 STANDARD, 3 ACC.)
		WAREHOUSE	33,060 SF	12 STALLS		
PARCEL 18	31,700 SF	OFFICE	4,340 SF	12 STALLS	21 STALLS	14 STALLS (18 STANDARD, 6 ACC.)
		WAREHOUSE	27,360 SF	9 STALLS		
TOTAL	400,830 SF				574 STALLS	714 STALLS (156 STANDARD, 40 ACC.)

*ASSUMED 20% OF GROSS SF IS OFFICE SPACE, REMAINDER IS WAREHOUSE

PARKING REQUIREMENT:
OFFICE 2.5/1,000 SF
WAREHOUSE 0.5/1,000 SF + 1 SPACE/COMPANY OPERATED VEHICLE

GROSS SF / PARKING SUMMARY

Environmental

The project is exempt from the California Environmental Quality Act (CEQA) pursuant the Guidelines Section 15183, consistent with Community Plan, General Plan and Zoning. In addition the project will comply with the Villages of Zinfandel mitigation monitoring plan.

Staff recommends that the City Council find the project as follows:

- To be in compliance with the California Environmental Quality Act (CEQA) as exempt pursuant to CEQA Guidelines Section 15183;
- Adopt Resolution No. **-2019 approving the Tentative Parcel Map and Major Design Review for Stonecreek Industrial Center DD9800, subject to the findings, Project Plans (**Attachment 2, Exhibit A to the Resolution**) and Conditions of Approval (**Attachment 2, Exhibit B to the Resolution**).

Questions???

